Office of the City Clerk
City of Chicago

City Hall
121 North LaSalle Street
Room 107
Chicago, IL 60602
www.chicityclerk.com

Legislation Referred to Committees at the Chicago City Council Meeting 9/11/2013
Section 3c - Aldermanic Introductions Regarding Unclassified Matters

	File #	Title	Sponsor(s)	Committee Referral
4-60-022 & 4-60-023 Allow Alcoholic Liquor & Package Goods				
1	O2013-6133	Amendment of Sections 4-60-022 and 4-60-023 of Municipal Code to allow additional alcoholic liquor and package good licenses on portion(s) of S Rockwell St	Ervin, Jason C. (28)	License
4-60-022 & 4-60-023 Disallow Alcoholic Liquor & Package Goods				
2	O2013-6110	Amendment of Sections 4-60-022 and 4-60-023 of Municipal Code to disallow additional alcoholic liquor and package good licenses on portion(s) of various streets within 35th Ward	Colón, Rey (35)	License
4-60-022 Allow Alcoholic Liquor				
3	O2013-6107	Amendment of Section 4-60-022 of Municipal Code to allow additional alcoholic liquor licenses on portion(s) of N Clark St	O'Connor, Patrick (40)	License
4-60-022 Disallow Alcoholic Liquor				
4	O2013-6138	Amendment of Section 4-60-022 of Municipal Code to disallow additional alcoholic liquor licenses on portion(s) of W Monroe St and S Clark St	Reilly, Brendan (42)	License
5	O2013-6119	Amendment of Section 4-60-022 of Municipal Code to disallow additional alcoholic liquor licenses on portion(s) of N Halsted St	Smith, Michele (43)	License
6	O2013-6299	Amendment of Section 4-60-022 of Municipal Code to disallow additional alcoholic liquor licenses on portion(s) of various streets within 47th Ward	Pawar, Ameya (47)	License
4-60-023 Allow Package Goods				
7	O2013-6108	Amendment of Section 4-60-023 of Municipal Code to allow additional package goods licenses on portion(s) of E 69th Pl and S South Chicago Ave	Sawyer, Roderick T. (6)	License
8	O2013-6136	Amendment of Section 4-60-023 of Municipal Code to allow additional package goods licenses on portion(s) of S Ashland Ave	Thomas, Latasha R. (17)	License
4-60-023 Disallow Package Goods				
9	O2013-7487	Amendment of Section 4-60-023 of Municipal Code to disallow additional package goods licenses on portion(s) of various streets within 9th Ward	Beale, Anthony (9)	License

	File #	Title	Sponsor(s)	Committee Referral
10	O2013-6154	Amendment of Section 4-60-023 of Municipal Code to disallow additional package goods licenses on portion(s) of S Halsted St	Balcer, James (11)	License
11	O2013-6134	Amendment of Section 4-60-023 of Municipal Code to disallow additional package goods licenses on portion(s) of various streets within 29th Ward	Graham, Deborah L. (29)	License
Alley Access Barrier(s)				
12	O2013-6148	Exemption from physical barrier requirement for commercial driveway alley access for Domain Group LLC	Moreno, Proco Joe (1)	Transportation
13	O2013-6149	Exemption from physical barrier requirement for commercial driveway alley access for 1815 W Division LLC	Moreno, Proco Joe (1)	Transportation
14	O2013-6152	Exemption from physical barrier requirement for commercial driveway alley access for Patricia Damico at 2832 N Western Ave	Moreno, Proco Joe (1)	Transportation
15	O2013-6127	Exemption from physical barrier requirement for commercial driveway alley access for UZR LLC	Dowell, Pat (3)	Transportation
16	O2013-6128	Exemption from physical barrier requirement for commercial driveway alley access for BMT-I LLC	Dowell, Pat (3)	Transportation
17	O2013-6202	Exemption from physical barrier requirement for commercial driveway alley access for Michelle Williams - North Kenwood Daycare	Burns, William D. (4)	Transportation
18	O2013-6294	Exemption from physical barrier requirement for commercial driveway alley access for La Escuelita Del Saber	Cardenas, George A. (12)	Transportation
19	O2013-6122	Exemption from physical barrier requirement for commercial driveway alley access Panamex Auto Mart, Inc.	Burke, Edward M. (14)	Transportation
20	O2013-6123	Amendment of exemption from physical barrier requirement for commercial driveway alley access for A1 Motors	Foulkes, Toni (15)	Transportation
21	O2013-6144	Exemption from physical barrier requirement for commercial driveway alley access for Sergio Huerta	Thompson, Joann (16)	Transportation
22	O2013-6115	Exemption from physical barrier requirement for commercial driveway alley access for Six Days Auto Sales	Lane, Lona (18)	Transportation
23	O2013-6143	Exemption from physical barrier requirement for commercial driveway alley access for Viktor Jakovljevic	Solis, Daniel (25)	Transportation
24	O2013-6168	Exemption from physical barrier requirement for commercial driveway alley access for M&P Strategic Investments LLC	Burnett, Walter (27)	Transportation
25	O2013-6182	Exemption from physical barrier requirement for commercial driveway alley access for DJC Communication, Inc.	Burnett, Walter (27)	Transportation

Legislation Referred to Committees at the Chicago City Council Meeting 9/11/2013
Section 3c - Aldermanic Introductions Regarding Unclassified Matters

	File #	Title	Sponsor(s)	Committee Referral
26	O2013-6185	Exemption from physical barrier requirement for commercial driveway alley access for MK Investment Partners LLC	Burnett, Walter (27)	Transportation
27	O2013-6111	Exemption from physical barrier requirement for commercial driveway alley access for Chromium Industries LLC	Ervin, Jason C. (28)	Transportation
28	O2013-6061	Exemption from physical barrier requirement for commercial driveway alley access for 3363 N Milwaukee Ave	Reboyras, Ariel (30)	Transportation
29	O2013-6129	Exemption from physical barrier requirement for commercial driveway alley access for Chicago Whirly, Inc.	Waguespack, Scott (32)	Transportation
30	O2013-6130	Exemption from physical barrier requirement for commercial driveway alley access for Armitage Development LLC	Waguespack, Scott (32)	Transportation
31	O2013-6131	Exemption from physical barrier requirement for commercial driveway alley access Ogden Partners Lakewood LLC	Waguespack, Scott (32)	Transportation
32	O2013-6132	Exemption from physical barrier requirement for commercial driveway alley access for Chicago Pet Sitters	Waguespack, Scott (32)	Transportation
33	O2013-6120	Exemption from physical barrier requirement for commercial driveway alley access for Lena's Car Wash and Detail Center	Laurino, Margaret (39)	Transportation
34	O2013-6121	Exemption from physical barrier requirement for commercial driveway alley access for Elston Tire Shop	Laurino, Margaret (39)	Transportation
35	O2013-6113	Exemption from physical barrier requirement for commercial driveway alley access for Renew Automotive LLC d.b.a. Renew Muffler & Brake	O'Connor, Patrick (40)	Transportation
36	O2013-6114	Exemption from physical barrier requirement for commercial driveway alley access for Renew Automotive LLC d.b.a. Western Tire Shop	O'Connor, Patrick (40)	Transportation
37	O2013-6145	Amendment of exemption from physical barrier requirement for commercial driveway alley access for Friends Wholesale, Incorporated	O'Connor, Patrick (40)	Transportation
38	O2013-6112	Exemption from physical barrier requirement for commercial driveway alley access for Devon Investment Partners LLC	O'Connor, Mary (41)	Transportation
39	O2013-6155	Exemption from physical barrier requirement for commercial driveway alley access for Jeff Jack Investments LLC	Reilly, Brendan (42)	Transportation
40	O2013-6207	Exemption from physical barrier requirement for commercial driveway alley access for MHF Chicago MC IV LLC	Reilly, Brendan (42)	Transportation
41	O2013-6291	Exemption from physical barrier requirement for commercial driveway alley access for Hoyne Rowhomes LLC	Pawar, Ameya (47)	Transportation

	File #	Title	Sponsor(s)	Committee Referral
42	O2013-6292	Exemption from physical barrier requirement for commercial driveway alley access for Belmont Auto Enterprise d.b.a. AutoHaus	Pawar, Ameya (47)	Transportation
43	O2013-6124	Exemption from physical barrier requirement for commercial driveway alley access for Peter Spyropoulos	Osterman, Harry (48)	Transportation
44	O2013-6125	Exemption from physical barrier requirement for commercial driveway alley access for 5630 N. Broadway	Osterman, Harry (48)	Transportation
45	O2013-6126	Exemption from physical barrier requirement for commercial driveway alley access for Chiquita Ash	Osterman, Harry (48)	Transportation
46	O2013-6142	Exemption from physical barrier requirement for commercial driveway alley access for Eyes on the Future, Inc.	Moore, Joseph (49)	Transportation
47	O2013-6180	Exemption from physical barrier requirement for commercial driveway alley access for Heartland Health Care	Moore, Joseph (49)	Transportation
Awning(s)				
48	O2013-6789	Awning(s) for Buffalo Exchange	Moreno, Proco Joe (1)	Transportation
49	O2013-6794	Awning(s) for Fiore Delicatessen	Moreno, Proco Joe (1)	Transportation
50	O2013-6797	Awning(s) for Garner School, The	Moreno, Proco Joe (1)	Transportation
51	O2013-6799	Awning(s) for Jay's Beef of Chicago, Inc.	Moreno, Proco Joe (1)	Transportation
52	O2013-6801	Awning(s) for Pure Barre	Moreno, Proco Joe (1)	Transportation
53	O2013-6805	Awning(s) for Wicker Park and Bucktown Chamber of Commerce, The	Moreno, Proco Joe (1)	Transportation
54	O2013-6809	Awning(s) for Congress Plaza Hotel	Fioretti, Bob (2)	Transportation
55	O2013-6811	Awning(s) for Corner Bakery Cafe	Fioretti, Bob (2)	Transportation
56	O2013-6813	Awning(s) for Luke's	Fioretti, Bob (2)	Transportation
57	O2013-6821	Awning(s) for Weather Mark Tavern	Fioretti, Bob (2)	Transportation
58	O2013-6823	Awning(s) for 7-Eleven	Fioretti, Bob (2)	Transportation
59	O2013-6824	Awning(s) for 7-Eleven 33909A	Fioretti, Bob (2)	Transportation
60	O2013-6828	Awning(s) for 2100 S Indiana Ave Equities LLC	Fioretti, Bob (2)	Transportation
61	O2013-6816	Awning(s) for Baba's Steak and Lemonade	Dowell, Pat (3)	Transportation
62	O2013-6817	Awning(s) for Precious Little One's Learning Center, Inc.	Dowell, Pat (3)	Transportation
63	O2013-6819	Awning(s) for Saca-Tash Boutique	Dowell, Pat (3)	Transportation
64	O2013-6834	Awning(s) for City-Life Ltd.	Sawyer, Roderick T. (6)	Transportation
65	O2013-6837	Awning(s) for Unit, The	Holmes, Natashia (7)	Transportation

Legislation Referred to Committees at the Chicago City Council Meeting 9/11/2013
Section 3c - Aldermanic Introductions Regarding Unclassified Matters

	File #	Title	Sponsor(s)	Committee Referral	
66	O2013-6843	Awning(s) for It Takes a Village Christian Academy, Inc.	Harris, Michelle A. (8)	Transportation	
67	O2013-6845	Awning(s) for Julius McCoy	Harris, Michelle A. (8)	Transportation	
68	O2013-6847	Awning(s) for Chicago Hairport	Balcer, James (11)	Transportation	
69	O2013-6849	Awning(s) for Happiness Restaurant, Inc.	Balcer, James (11)	Transportation	
70	O2013-6851	Awning(s) for Pengtian MA	Balcer, James (11)	Transportation	
71	O2013-6852	Awning(s) for El Chisme	Cardenas, George A. (12)	Transportation	
72	O2013-6855	Awning(s) for Moroleon Food No. 2, Inc.	Cardenas, George A. (12)	Transportation	
73	O2013-6857	Awning(s) for Caprio's Shoes	Quinn, Marty (13)	Transportation	
74	O2013-6860	Awning(s) for La Haciendita Taqueria, Inc.	Burke, Edward M. (14)	Transportation	
75	O2013-6862	Awning(s) for Nagi's Flowers	Burke, Edward M. (14)	Transportation	
76	O2013-6864	Awning(s) for Buenavista Optical	Foulkes, Toni (15)	Transportation	
77	O2013-6865	Awning(s) for D's House	Foulkes, Toni (15)	Transportation	
78	O2013-6867	Awning(s) for Noble Dental Center	Foulkes, Toni (15)	Transportation	
79	O2013-6869	Awning(s) for Lys African Hair Brainding	Foulkes, Toni (15)	Transportation	
80	O2013-6871	Awning(s) for Mariana's Fashion Footwear	Foulkes, Toni (15)	Transportation	
81	O2013-6874	Awning(s) for Whiz Kidz Learning Center	Foulkes, Toni (15)	Transportation	
82	O2013-6877	Awning(s) for Alicia's Tamales	Thompson, Joann (16)	Transportation	
83	O2013-6879	Awning(s) for Juanita's Mexican Food	Thompson, Joann (16)	Transportation	*Redacted Record*
84	O2013-6882	Awning(s) for Granados Supermercado	Cochran, Willie (20)	Transportation	
85	O2013-6886	Awning(s) for El Chisme Rest, Inc.	Munoz, Ricardo (22)	Transportation	
86	O2013-6889	Awning(s) for Little Village Pharmacy, Inc.	Munoz, Ricardo (22)	Transportation	
87	O2013-6891	Awning(s) for My Bridal Shop	Munoz, Ricardo (22)	Transportation	
88	O2013-6894	Awning(s) for Accutek Graphics Co.	Solis, Daniel (25)	Transportation	
89	O2013-6897	Awning(s) for Asian Tea	Solis, Daniel (25)	Transportation	
90	O2013-6898	Awning(s) for Athena Corp.	Solis, Daniel (25)	Transportation	
91	O2013-6899	Awning(s) for Ciao Amore	Solis, Daniel (25)	Transportation	
92	O2013-6900	Awning(s) for Martin's Corner	Solis, Daniel (25)	Transportation	
93	O2013-6902	Awning(s) for Palasio Pool Hall	Solis, Daniel (25)	Transportation	
94	O2013-6905	Awning(s) for Rick's Bar	Solis, Daniel (25)	Transportation	
95	O2013-6908	Awning(s) for Taqueria El Arco No. 2	Solis, Daniel (25)	Transportation	
96	O2013-6913	Awning(s) for North & Kedzie Food Mart, Inc.	Maldonado, Roberto (26)	Transportation	

	File #	Title	Sponsor(s)	Committee Referral
97	O2013-6916	Awning(s) for Best Sub	Maldonado, Roberto (26)	Transportation
98	O2013-6920	Awning(s) for El Taco Naco	Maldonado, Roberto (26)	Transportation
99	O2013-6921	Awning(s) for Quantum Development Group, Inc.	Burnett, Walter (27)	Transportation
100	O2013-6933	Awning(s) for Chicago Central Park Food Mart	Burnett, Walter (27)	Transportation
101	O2013-6937	Awning(s) for CW 600 West Chicago LLC	Burnett, Walter (27)	Transportation
102	O2013-6939	Awning(s) for First Choice Laundry	Burnett, Walter (27)	Transportation
103	O2013-6944	Awning(s) for Jubilee Juice and Grill	Burnett, Walter (27)	Transportation
104	O2013-6946	Awning(s) for Kehoe Designs, Inc.	Burnett, Walter (27)	Transportation
105	O2013-6948	Awning(s) for Kiki's Bistro	Burnett, Walter (27)	Transportation
106	O2013-6952	Awning(s) for Lillie Ann's	Burnett, Walter (27)	Transportation
107	O2013-6959	Awning(s) for Parthenon Restaurant, The	Burnett, Walter (27)	Transportation
108	O2013-6963	Awning(s) for Starbucks Coffee No. 14433	Burnett, Walter (27)	Transportation
109	O2013-6924	Awning(s) for A-Z Ace Hardware	Ervin, Jason C. (28)	Transportation
110	O2013-6926	Awning(s) for Adams Food Mart	Ervin, Jason C. (28)	Transportation
111	O2013-6930	Awning(s) for Autobuses Latinos, Inc.	Ervin, Jason C. (28)	Transportation
112	O2013-6955	Awning(s) for Out of the Past Record	Ervin, Jason C. (28)	Transportation
113	O2013-6957	Awning(s) for Pan American Bank	Ervin, Jason C. (28)	Transportation
114	O2013-6965	Awning(s) for Shawns Hair Salon	Reboyras, Ariel (30)	Transportation
115	O2013-6971	Awning(s) for Best Vacuum, Inc.	Waguespack, Scott (32)	Transportation
116	O2013-6973	Awning(s) for Bodywork & Massage Source	Waguespack, Scott (32)	Transportation
117	O2013-6975	Awning(s) for Helios Center for Movement	Waguespack, Scott (32)	Transportation
118	O2013-6978	Awning(s) for Janssen Place Lofts Condo	Waguespack, Scott (32)	Transportation
119	O2013-6980	Awning(s) for Jim Karas Personal Training LLC	Waguespack, Scott (32)	Transportation
120	O2013-6981	Awning(s) for Lily Spa	Waguespack, Scott (32)	Transportation
121	O2013-6982	Awning(s) for Prints Unlimited	Waguespack, Scott (32)	Transportation
122	O2013-6983	Awning(s) for Rio Balsas Food Mart	Waguespack, Scott (32)	Transportation
123	O2013-6984	Awning(s) for Salon de Vive	Waguespack, Scott (32)	Transportation
124	O2013-6985	Awning(s) for Salon Visage and Dry Spa	Waguespack, Scott (32)	Transportation
125	O2013-6986	Awning(s) for Self Storage 1	Waguespack, Scott (32)	Transportation

	File #	Title	Sponsor(s)	Committee Referral
126	O2013-6987	Awning(s) for Starbucks Coffee No. 222	Waguespack, Scott (32)	Transportation
127	O2013-6988	Awning(s) for Starbucks Coffee No. 14256	Waguespack, Scott (32)	Transportation
128	O2013-6989	Awning(s) for Starbucks Coffee No. 2329	Waguespack, Scott (32)	Transportation
129	O2013-6990	Awning(s) for Top Chicago	Waguespack, Scott (32)	Transportation
130	O2013-6991	Awning(s) for Trim	Waguespack, Scott (32)	Transportation
131	O2013-6992	Awning(s) for Urba Baby	Waguespack, Scott (32)	Transportation
132	O2013-6993	Awning(s) for 7-Eleven	Waguespack, Scott (32)	Transportation
133	O2013-6994	Awning(s) for Rock Financial	Mell, Deborah (33)	Transportation
134	O2013-6995	Awning(s) for Lidia's Fanny, Lupita's Family Hair Care Professional Corp.	Mell, Deborah (33)	Transportation
135	O2013-6996	Awning(s) for Christian Undertaker Services, Inc.	Mell, Deborah (33)	Transportation
136	O2013-6997	Awning(s) for Spinney's Super Market, Inc.	Mell, Deborah (33)	Transportation
137	O2013-6998	Awning(s) for Las Islas Marinas	Colón, Rey (35)	Transportation
138	O2013-6999	Awning(s) for Grooming Parlor	Colón, Rey (35)	Transportation
139	O2013-7000	Awning(s) for Bijan Salon	Colón, Rey (35)	Transportation
140	O2013-7001	Awning(s) for Le Pooch Salon	Sposato, Nicholas (36)	Transportation
141	O2013-7002	Awning(s) for Joey's Liquor, Inc.	Mitts, Emma (37)	Transportation
142	O2013-7003	Awning(s) for Six Penny BP	Cullerton, Timothy M. (38)	Transportation
143	O2013-7004	Awning(s) for Paddy Mac's	Laurino, Margaret (39)	Transportation
144	O2013-7005	Awning(s) for TCC Com	Laurino, Margaret (39)	Transportation
145	O2013-7006	Awning(s) for Cheetah Gym	O'Connor, Patrick (40)	Transportation
146	O2013-7007	Awning(s) for Level 1 Hair Studio, Inc.	O'Connor, Patrick (40)	Transportation
147	O2013-7008	Awning(s) for Minas TV & Video	O'Connor, Patrick (40)	Transportation
148	O2013-7009	Awning(s) for Ranallis	O'Connor, Patrick (40)	Transportation
149	O2013-7010	Awning(s) for Sabor A Cafe, Inc.	O'Connor, Patrick (40)	Transportation
150	O2013-7012	Awning(s) for Starbucks Coffee No. 2310	O'Connor, Patrick (40)	Transportation
151	O2013-7014	Awning(s) for Elliott's Seafood and Chop House Grill	O'Connor, Mary (41)	Transportation
152	O2013-7015	Awning(s) for Cosmetic Auto Trim & Glass, Inc.	O'Connor, Mary (41)	Transportation

	File #	Title	Sponsor(s)	Committee Referral
153	O2013-7016	Awning(s) for World Wide Liquors	O'Connor, Mary (41)	Transportation
154	O2013-7017	Awning(s) for Brazzaz LLC	Reilly, Brendan (42)	Transportation
155	O2013-7018	Awning(s) for Casino, The	Reilly, Brendan (42)	Transportation
156	O2013-7019	Awning(s) for DeWitt Place	Reilly, Brendan (42)	Transportation
157	O2013-7020	Awning(s) for Eyelines, Inc.	Reilly, Brendan (42)	Transportation
158	O2013-7021	Awning(s) for Frenchy's Bookstore	Reilly, Brendan (42)	Transportation
159	O2013-7022	Awning(s) for Golden Triangle, The	Reilly, Brendan (42)	Transportation
160	O2013-7023	Awning(s) for Inter Capital Realty Corp./Old Republic North Annex	Reilly, Brendan (42)	Transportation
161	O2013-7024	Awning(s) for Intercontinental Hotel Chicago	Reilly, Brendan (42)	Transportation
162	O2013-7025	Awning(s) for Jefferson Tap and Grille and the Loft	Reilly, Brendan (42)	Transportation
163	O2013-7027	Awning(s) for Joseph Freed and Assoc. LLC	Reilly, Brendan (42)	Transportation
164	O2013-7028	Awning(s) for Lavazza Cafe	Reilly, Brendan (42)	Transportation
165	O2013-7030	Awning(s) for McCormick & Schmick's Seafood Restaurant	Reilly, Brendan (42)	Transportation
166	O2013-7031	Awning(s) for Millennium Knickerbocker Hotel-Nix	Reilly, Brendan (42)	Transportation
167	O2013-7033	Awning(s) for Mr. Gyros, Inc.	Reilly, Brendan (42)	Transportation
168	O2013-7034	Awning(s) for Nacional 27	Reilly, Brendan (42)	Transportation
169	O2013-7035	Awning(s) for Neiman-Marcus	Reilly, Brendan (42)	Transportation
170	O2013-7037	Awning(s) for P.F. Chang China Bistro	Reilly, Brendan (42)	Transportation
171	O2013-7038	Awning(s) for Pizzeria Uno Chicago Bar & Grill	Reilly, Brendan (42)	Transportation
172	O2013-7039	Awning(s) for Ranwa Limited Partnership	Reilly, Brendan (42)	Transportation
173	O2013-7040	Awning(s) for Rockit Bar & Grill	Reilly, Brendan (42)	Transportation
174	O2013-7041	Awning(s) for Sam's Grill	Reilly, Brendan (42)	Transportation
175	O2013-7042	Awning(s) for Starbucks Coffee No. 236	Reilly, Brendan (42)	Transportation
176	O2013-7043	Awning(s) for Starbucks Coffee No. 2401	Reilly, Brendan (42)	Transportation
177	O2013-7044	Awning(s) for Starbucks Coffee No. 13468	Reilly, Brendan (42)	Transportation
178	O2013-7045	Awning(s) for Sunny Side Up	Reilly, Brendan (42)	Transportation
179	O2013-7046	Awning(s) for Tavern on Rush	Reilly, Brendan (42)	Transportation
180	O2013-7047	Awning(s) for TGI Friday's	Reilly, Brendan (42)	Transportation
181	O2013-7048	Awning(s) for UGG Australia	Reilly, Brendan (42)	Transportation
182	O2013-7049	Awning(s) for Zed 451	Reilly, Brendan (42)	Transportation
183	O2013-7050	Awning(s) for 7-Eleven	Reilly, Brendan (42)	Transportation
184	O2013-7052	Awning(s) for 7-Eleven 33139	Reilly, Brendan (42)	Transportation
185	O2013-7054	Awning(s) for 7-Eleven 33725A	Reilly, Brendan (42)	Transportation

Legislation Referred to Committees at the Chicago City Council Meeting 9/11/2013
Section 3c - Aldermanic Introductions Regarding Unclassified Matters

	File #	Title	Sponsor(s)	Committee Referral
186	O2013-7055	Awning(s) for 7-Eleven No. 33908A	Reilly, Brendan (42)	Transportation
187	O2013-7056	Awning(s) for Basil Leaf Cafe/Sage	Smith, Michele (43)	Transportation
188	O2013-7057	Awning(s) for Blueberry Moon	Smith, Michele (43)	Transportation
189	O2013-7058	Awning(s) for Chicago Bagel Authority	Smith, Michele (43)	Transportation
190	O2013-7059	Awning(s) for Classic Kids	Smith, Michele (43)	Transportation
191	O2013-7060	Awning(s) for Crossroads Public House	Smith, Michele (43)	Transportation
192	O2013-7061	Awning(s) for Dee's Restaurant & Szechuan Cuisine	Smith, Michele (43)	Transportation
193	O2013-7062	Awning(s) for Gamekeepers	Smith, Michele (43)	Transportation
194	O2013-7063	Awning(s) for Homemade Pizza	Smith, Michele (43)	Transportation
195	O2013-7064	Awning(s) for Intermix	Smith, Michele (43)	Transportation
196	O2013-7065	Awning(s) for Karyn's Fresh Corner	Smith, Michele (43)	Transportation
197	O2013-7066	Awning(s) for O'Malley's West	Smith, Michele (43)	Transportation
198	O2013-7067	Awning(s) for Parkwest Liquors and Smoke Shop	Smith, Michele (43)	Transportation
199	O2013-7068	Awning(s) for Paul Cleaners	Smith, Michele (43)	Transportation
200	O2013-7069	Awning(s) for Potbelly Sandwich Works - Privilege No. 1107584	Smith, Michele (43)	Transportation
201	O2013-7070	Awning(s) for Potbelly Sandwich Works - Privilege No. 1107585	Smith, Michele (43)	Transportation
202	O2013-7071	Awning(s) for Ringo	Smith, Michele (43)	Transportation
203	O2013-7072	Awning(s) for Starbucks Coffee No. 2370	Smith, Michele (43)	Transportation
204	O2013-7073	Awning(s) for Sushi Mon	Smith, Michele (43)	Transportation
205	O2013-7074	Awning(s) for Thai Bowl Noodle, Rice and Bubble Tea	Smith, Michele (43)	Transportation
206	O2013-7075	Awning(s) for Trim	Smith, Michele (43)	Transportation
207	O2013-7076	Awning(s) for 7-Eleven	Smith, Michele (43)	Transportation
208	O2013-7145	Grant(s) of privilege in public way for Drop	Smith, Michele (43)	Transportation
209	O2013-7077	Awning(s) for Best Western-Hawthorne Terrace	Tunney, Thomas (44)	Transportation
210	O2013-7078	Awning(s) for Brazilian Bowl, The	Tunney, Thomas (44)	Transportation
211	O2013-7079	Awning(s) for Brendan's Pub	Tunney, Thomas (44)	Transportation
212	O2013-7080	Awning(s) for Buena Vista Restaurant	Tunney, Thomas (44)	Transportation
213	O2013-7081	Awning(s) for Casbah Cafe	Tunney, Thomas (44)	Transportation
214	O2013-7082	Awning(s) for Crystal Cleaners	Tunney, Thomas (44)	Transportation
215	O2013-7083	Awning(s) for CVS/Pharmacy No. 5001	Tunney, Thomas (44)	Transportation
216	O2013-7084	Awning(s) for Inkling	Tunney, Thomas (44)	Transportation
217	O2013-7085	Awning(s) for Joy Cleaners	Tunney, Thomas (44)	Transportation

	File #	Title	Sponsor(s)	Committee Referral
218	O2013-7086	Awning(s) for Nail Bar	Tunney, Thomas (44)	Transportation
219	O2013-7087	Awning(s) for Nail Bar Limited	Tunney, Thomas (44)	Transportation
220	O2013-7088	Awning(s) for Nuts on Clark, Inc.	Tunney, Thomas (44)	Transportation
221	O2013-7089	Awning(s) for Rockit Bar and Grill Wrigleyville	Tunney, Thomas (44)	Transportation
222	O2013-7090	Awning(s) for Smile On	Tunney, Thomas (44)	Transportation
223	O2013-7091	Awning(s) for Starbucks Coffee No. 227	Tunney, Thomas (44)	Transportation
224	O2013-7092	Awning(s) for That's Amore Florist Ltd.	Tunney, Thomas (44)	Transportation
225	O2013-7093	Awning(s) for UPS Store, The	Tunney, Thomas (44)	Transportation
226	O2013-7094	Awning(s) for Wrigleville Sports, Inc.	Tunney, Thomas (44)	Transportation
227	O2013-7096	Awning(s) for 7-Eleven	Tunney, Thomas (44)	Transportation
228	O2013-7098	Awning(s) for Bana Salon & Spa	Arena, John (45)	Transportation
229	O2013-7099	Awning(s) for Hops and Barley	Arena, John (45)	Transportation
230	O2013-7100	Awning(s) for Idlewood Electric Supply, Inc.	Arena, John (45)	Transportation
231	O2013-7102	Awning(s) for Savory Food & Liquor	Arena, John (45)	Transportation
232	O2013-7103	Awning(s) for Auto Repairs 4 Less, Inc.	Cappleman, James (46)	Transportation
233	O2013-7105	Awning(s) for Coachlight Laundry	Cappleman, James (46)	Transportation
234	O2013-7106	Awning(s) for Flashes Hair Design	Cappleman, James (46)	Transportation
235	O2013-7108	Awning(s) for Inspiration Kitchens Uptown	Cappleman, James (46)	Transportation
236	O2013-7109	Awning(s) for Lucky	Cappleman, James (46)	Transportation
237	O2013-7110	Awning(s) for New York Market	Cappleman, James (46)	Transportation
238	O2013-7112	Awning(s) for State Farm Insurance Karen Ayers Agency	Cappleman, James (46)	Transportation
239	O2013-7113	Awning(s) for Village Discount Outlet, Inc.	Cappleman, James (46)	Transportation
240	O2013-7115	Awning(s) for 4541 Sheridan Venture Ltd.	Cappleman, James (46)	Transportation
241	O2013-7117	Awning(s) for Aroma Spa	Pawar, Ameya (47)	Transportation
242	O2013-7119	Awning(s) for Fork	Pawar, Ameya (47)	Transportation
243	O2013-7122	Awning(s) for Hunter Properties, Inc.	Pawar, Ameya (47)	Transportation
244	O2013-7125	Awning(s) for Meditate Center for Meditation	Pawar, Ameya (47)	Transportation
245	O2013-7127	Awning(s) for Rail Bar & Grill, The	Pawar, Ameya (47)	Transportation
246	O2013-7129	Awning(s) for Starbucks Coffee No. 2491	Pawar, Ameya (47)	Transportation
247	O2013-7130	Awning(s) for XL Manufacturing	Pawar, Ameya (47)	Transportation
248	O2013-7132	Awning(s) for Cheetah Gym	Osterman, Harry (48)	Transportation

	File #	Title	Sponsor(s)	Committee Referral
249	O2013-7134	Awning(s) for Indie Cafe	Osterman, Harry (48)	Transportation
250	O2013-7136	Awning(s) for Mena Tours & Travel Agency	Osterman, Harry (48)	Transportation
251	O2013-7138	Awning(s) for New Growth, Inc.	Osterman, Harry (48)	Transportation
252	O2013-7139	Awning(s) for Ras Dashen Ethiopian Restaurant, Inc.	Osterman, Harry (48)	Transportation
253	O2013-7142	Awning(s) for Starbucks Coffee No. 2445	Osterman, Harry (48)	Transportation
254	O2013-7148	Awning(s) for Swedish Covenant Medical Group	Osterman, Harry (48)	Transportation
255	O2013-7150	Awning(s) for Charles Carpets and Construction	Silverstein, Debra L. (50)	Transportation
Canopy(s)				
256	O2013-6298	Canopy(s) for Garner School, The	Moreno, Proco Joe (1)	Transportation
257	O2013-6300	Canopy(s) for O'Reilly Auto Parts No. 3387	Moreno, Proco Joe (1)	Transportation
258	O2013-6302	Canopy(s) for Canal TC LLC	Fioretti, Bob (2)	Transportation
259	O2013-6304	Canopy(s) for Chicago Hilton & Towers	Fioretti, Bob (2)	Transportation
260	O2013-6313	Canopy(s) for L'Oreal Insitute for Ethnic Hair & Skin Research, The	Fioretti, Bob (2)	Transportation
261	O2013-6316	Canopy(s) for Meli Cafe	Fioretti, Bob (2)	Transportation
262	O2013-6319	Canopy(s) for Starbucks Coffee No. 282	Fioretti, Bob (2)	Transportation
263	O2013-6328	Canopy(s) for Smart Hotels/Olympia Chicago LLC	Burns, William D. (4)	Transportation
264	O2013-6334	Canopy(s) for Snyx	Beale, Anthony (9)	Transportation
265	O2013-6337	Canopy(s) for Gio's	Balcer, James (11)	Transportation
266	O2013-6339	Canopy(s) for 123 Wireless	Quinn, Marty (13)	Transportation
267	O2013-6342	Canopy(s) for Gemelos Food/Check Cashing Services	Burke, Edward M. (14)	Transportation
268	O2013-6347	Canopy(s) for Niego Real Estate	Zalewski, Michael R. (23)	Transportation
269	O2013-6350	Canopy(s) for Triple Crown Restaurant	Solis, Daniel (25)	Transportation
270	O2013-6355	Canopy(s) for Arista Foods	Burnett, Walter (27)	Transportation
271	O2013-6357	Canopy(s) for Athena Restaurant	Burnett, Walter (27)	Transportation
272	O2013-6359	Canopy(s) for CW 600 West Chicago LLC	Burnett, Walter (27)	Transportation
273	O2013-6363	Canopy(s) for Glen Lerner LLC	Burnett, Walter (27)	Transportation
274	O2013-6366	Canopy(s) for Greek Town Retail Parnters LLC	Burnett, Walter (27)	Transportation
275	O2013-6372	Canopy(s) for MK Investment Partners LLC	Burnett, Walter (27)	Transportation
276	O2013-6382	Canopy(s) for McDermott Foundation	Burnett, Walter (27)	Transportation
277	O2013-6386	Canopy(s) for New Management Ltd.	Burnett, Walter (27)	Transportation
278	O2013-6388	Canopy(s) for Westend Bar & Grill	Burnett, Walter (27)	Transportation

Legislation Referred to Committees at the Chicago City Council Meeting 9/11/2013
Section 3c - Aldermanic Introductions Regarding Unclassified Matters

	File #	Title	Sponsor(s)	Committee Referral
279	O2013-6391	Canopy(s) for 1K Fulton LLC	Burnett, Walter (27)	Transportation
280	O2013-6394	Canopy(s) for 23 Green LLC	Burnett, Walter (27)	Transportation
281	O2013-6396	Canopy(s) for Bethel New Life Child Development Center	Ervin, Jason C. (28)	Transportation
282	O2013-6399	Canopy(s) for Floral Exhibits Ltd.	Ervin, Jason C. (28)	Transportation
283	O2013-6405	Canopy(s) for Terry's	Graham, Deborah L. (29)	Transportation
284	O2013-6408	Canopy(s) for Buffalo Wild Wings Grill & Bar	Waguespack, Scott (32)	Transportation
285	O2013-6410	Canopy(s) for Cheetah Gym	Waguespack, Scott (32)	Transportation
286	O2013-6413	Canopy(s) for Renaissance Saint Luke LP	Waguespack, Scott (32)	Transportation
287	O2013-6415	Canopy(s) for Tabula Tua	Waguespack, Scott (32)	Transportation
288	O2013-6418	Canopy(s) for 860 Evergreen Properties	Waguespack, Scott (32)	Transportation
289	O2013-6424	Canopy(s) for Pioneer Forms, Inc.	Mell, Deborah (33)	Transportation
290	O2013-6425	Canopy(s) for WE Idea LLC	Mell, Deborah (33)	Transportation
291	O2013-6426	Canopy(s) for Six Brothers Food Market, Inc.	Austin, Carrie M. (34)	Transportation
292	O2013-6428	Canopy(s) for Philly's Best Express	Colón, Rey (35)	Transportation
293	O2013-6429	Canopy(s) for YES	O'Connor, Patrick (40)	Transportation
294	O2013-6431	Canopy(s) for Access Living of Metropolitan Chicago	Reilly, Brendan (42)	Transportation
295	O2013-6432	Canopy(s) for Allerton Hotel, The	Reilly, Brendan (42)	Transportation
296	O2013-6433	Canopy(s) for Best Western River North Hotel	Reilly, Brendan (42)	Transportation
297	O2013-6434	Canopy(s) for Brazzaz LLC	Reilly, Brendan (42)	Transportation
298	O2013-6435	Canopy(s) for Bristol Condo Assn.	Reilly, Brendan (42)	Transportation
299	O2013-6438	Canopy(s) for Charles Levi /19 S Wabash Bldg.	Reilly, Brendan (42)	Transportation
300	O2013-6439	Canopy(s) for Chicagoan/LaSalle National, The	Reilly, Brendan (42)	Transportation
301	O2013-6441	Canopy(s) for Chicago Wells Design Center LLC	Reilly, Brendan (42)	Transportation
302	O2013-6444	Canopy(s) for Friedman Properties Ltd.	Reilly, Brendan (42)	Transportation
303	O2013-6449	Canopy(s) for Joseph Freed and Associates LLC - 36 S Wabash Ave	Reilly, Brendan (42)	Transportation
304	O2013-6460	Canopy(s) for Joseph Freed and Associates LLC - 22 E Monroe St	Reilly, Brendan (42)	Transportation
305	O2013-6461	Canopy(s) for Joseph Freed and Associates LLC - 7 E Madison St	Reilly, Brendan (42)	Transportation
306	O2013-6640	Canopy(s) for Lakeshore Land Assn., Inc.	Reilly, Brendan (42)	Transportation

	File #	Title	Sponsor(s)	Committee Referral
307	O2013-6643	Canopy(s) for Loyola University of Chicago	Reilly, Brendan (42)	Transportation
308	O2013-6645	Canopy(s) for MacMall	Reilly, Brendan (42)	Transportation
309	O2013-6646	Canopy(s) for McFadden's	Reilly, Brendan (42)	Transportation
310	O2013-6648	Canopy(s) for Oxford 127 Huron Venture Property Co. LLC	Reilly, Brendan (42)	Transportation
311	O2013-6649	Canopy(s) for Philip Diciminna Barber Shop	Reilly, Brendan (42)	Transportation
312	O2013-6650	Canopy(s) for Subway 4053	Reilly, Brendan (42)	Transportation
313	O2013-6651	Canopy(s) for Sushi Samba	Reilly, Brendan (42)	Transportation
314	O2013-6653	Canopy(s) for Tavern on Rush - Privilege No. 1105390	Reilly, Brendan (42)	Transportation
315	O2013-6655	Canopy(s) for Tavern on Rush - Privilege No. 1108149	Reilly, Brendan (42)	Transportation
316	O2013-6656	Canopy(s) for Tishman Speyer	Reilly, Brendan (42)	Transportation
317	O2013-6658	Canopy(s) for Tides at Lake Shore East LLC	Reilly, Brendan (42)	Transportation
318	O2013-6659	Canopy(s) for Tokyo Hotel	Reilly, Brendan (42)	Transportation
319	O2013-6662	Canopy(s) for WRPV XI Seneca Chicago LLC	Reilly, Brendan (42)	Transportation
320	O2013-6665	Canopy(s) for Zed 451	Reilly, Brendan (42)	Transportation
321	O2013-6667	Canopy(s) for 100 E Huron St Condo Assn.	Reilly, Brendan (42)	Transportation
322	O2013-6669	Canopy(s) for 340 W Superior Condo Assn.	Reilly, Brendan (42)	Transportation
323	O2013-6671	Canopy(s) for Cafe Luigi	Smith, Michele (43)	Transportation
324	O2013-6673	Canopy(s) for Chicagoland Management & Realty	Smith, Michele (43)	Transportation
325	O2013-6676	Canopy(s) for Hema's Kitchen	Smith, Michele (43)	Transportation
326	O2013-6678	Canopy(s) for Prime Cleaners	Smith, Michele (43)	Transportation
327	O2013-6680	Canopy(s) for S Group Properties	Smith, Michele (43)	Transportation
328	O2013-6682	Canopy(s) for S. S. Food & Liquor	Smith, Michele (43)	Transportation
329	O2013-6685	Canopy(s) for Steppenwolf Theater Co.	Smith, Michele (43)	Transportation
330	O2013-6688	Canopy(s) for B. Rose Salon and Spa	Tunney, Thomas (44)	Transportation
331	O2013-6691	Canopy(s) for Basic H&S, Inc.	Tunney, Thomas (44)	Transportation
332	O2013-6694	Canopy(s) for City Suites Hotel	Tunney, Thomas (44)	Transportation
333	O2013-6696	Canopy(s) for GCT Realty LLC	Tunney, Thomas (44)	Transportation
334	O2013-6697	Canopy(s) for Lofts at the Vic Condo	Tunney, Thomas (44)	Transportation
335	O2013-6701	Canopy(s) for Grace O'Neal/Earl Jerome Malry	Cappleman, James (46)	Transportation
336	O2013-6703	Canopy(s) for Paul Doi Hair Dresser	Cappleman, James (46)	Transportation
337	O2013-6706	Canopy(s) for Travel Fast Chicago/Mail Stop & More	Pawar, Ameya (47)	Transportation
338	O2013-6708	Canopy(s) for 5000 Marine Drive Corp.	Osterman, Harry (48)	Transportation

Legislation Referred to Committees at the Chicago City Council Meeting 9/11/2013
Section 3c - Aldermanic Introductions Regarding Unclassified Matters

	File #	Title	Sponsor(s)	Committee Referral	
Commemoration					
339	R2013-755	Installation of commemorative plaque at Moses Montefiore School honoring Police Officer Irma C. Ruiz	Burke, Edward M. (14) Solis, Daniel (25)	Finance	*Redacted Record*
Committee/Public Hearing(s)					
340	R2013-762	Amendment of City Council Rules of Order and Procedure by assigning President Pro Tempore control, supervision and direction of Legislative Reference Bureau to	Harris, Michelle A. (8) Laurino, Margaret (39)	Rules	
341	R2013-754	Call for hearing(s) on sentencing laws for crimes committed with firearm	Balcer, James (11)	Public Safety	
342	R2013-756	Call for hearing(s) on fiscal condition of City pension funds	O'Connor, Patrick (40) And Others	Workforce Development	
343	R2013-759	Call for submital of public policy question to Chicago voters regarding election of school board members	Arena, John (45) And Others	Rules	
Grant(s) of Privilege					
344	O2013-6315	Grant(s) of privilege in public way for Bucktown Ironwerks Condos	Moreno, Proco Joe (1)	Transportation	
345	O2013-6317	Grant(s) of privilege in public way for Caban and Associates, Inc.	Moreno, Proco Joe (1)	Transportation	
346	O2013-6318	Grant(s) of privilege in public way for Campus Investors Austin-Mezz-TMS LLC	Moreno, Proco Joe (1)	Transportation	
347	O2013-6322	Grant(s) of privilege in public way for Depasada Restaurant	Moreno, Proco Joe (1)	Transportation	
348	O2013-6323	Grant(s) of privilege in public way for Express International Furniture, Inc.	Moreno, Proco Joe (1)	Transportation	
349	O2013-6325	Grant(s) of privilege in public way for Fire Protection Systems and Restaurant Appliances and Bikes	Moreno, Proco Joe (1)	Transportation	
350	O2013-6329	Grant(s) of privilege in public way for Garner School, The	Moreno, Proco Joe (1)	Transportation	
351	O2013-6333	Grant(s) of privilege in public way for Gateway Auto Service, Inc.	Moreno, Proco Joe (1)	Transportation	
352	O2013-6335	Grant(s) of privilege in public way for Illinois Vehicle Insurance Agency LLC	Moreno, Proco Joe (1)	Transportation	
353	O2013-6338	Grant(s) of privilege in public way for J. Patrick's	Moreno, Proco Joe (1)	Transportation	
354	O2013-6341	Grant(s) of privilege in public way for J&D Whirlpool & Bath Outlet	Moreno, Proco Joe (1)	Transportation	
355	O2013-6343	Grant(s) of privilege in public way for Leona's Pizzeria	Moreno, Proco Joe (1)	Transportation	
356	O2013-6345	Grant(s) of privilege in public way for Luis A. Aceves & Associates, P.C.	Moreno, Proco Joe (1)	Transportation	
357	O2013-6349	Grant(s) of privilege in public way for Margie's Candies	Moreno, Proco Joe (1)	Transportation	
358	O2013-6351	Grant(s) of privilege in public way for Mila Design, Inc.	Moreno, Proco Joe (1)	Transportation	

	File #	Title	Sponsor(s)	Committee Referral
359	O2013-6354	Grant(s) of privilege in public way for Nick's	Moreno, Proco Joe (1)	Transportation
360	O2013-6358	Grant(s) of privilege in public way for Odges	Moreno, Proco Joe (1)	Transportation
361	O2013-6361	Grant(s) of privilege in public way for Paladar	Moreno, Proco Joe (1)	Transportation
362	O2013-6364	Grant(s) of privilege in public way for Park Dollar & Food	Moreno, Proco Joe (1)	Transportation
363	O2013-6365	Grant(s) of privilege in public way for Pizza-Metro	Moreno, Proco Joe (1)	Transportation
364	O2013-6368	Grant(s) of privilege in public way for Restaurant, Veneno De Nayarit	Moreno, Proco Joe (1)	Transportation
365	O2013-6371	Grant(s) of privilege in public way for SmallBar Division	Moreno, Proco Joe (1)	Transportation
366	O2013-6373	Grant(s) of privilege in public way for Starbuck's Coffee No. 2636	Moreno, Proco Joe (1)	Transportation
367	O2013-6376	Grant(s) of privilege in public way for Takito Kitchen	Moreno, Proco Joe (1)	Transportation
368	O2013-6379	Grant(s) of privilege in public way for Vitamin Shop, The	Moreno, Proco Joe (1)	Transportation
369	O2013-6381	Grant(s) of privilege in public way for Via Carducci La Sorella	Moreno, Proco Joe (1)	Transportation
370	O2013-6383	Grant(s) of privilege in public way for Village Discount Outlet, Inc.	Moreno, Proco Joe (1)	Transportation
371	O2013-6387	Grant(s) of privilege in public way for Wicker Park Bucktown Chamber of Commerce	Moreno, Proco Joe (1)	Transportation
372	O2013-6397	Grant(s) of privilege in public way for 1644 W. Blackhawk LLC	Moreno, Proco Joe (1)	Transportation
373	O2013-6440	Grant(s) of privilege in public way for A Royal Redemptions	Fioretti, Bob (2)	Transportation
374	O2013-6442	Grant(s) of privilege in public way for Allstate	Fioretti, Bob (2)	Transportation
375	O2013-6443	Grant(s) of privilege in public way for Auditorium Theatre	Fioretti, Bob (2)	Transportation
376	O2013-6445	Grant(s) of privilege in public way for American Red Cross of Greater Chicago	Fioretti, Bob (2)	Transportation
377	O2013-6446	Grant(s) of privilege in public way for Cactus Bar & Grill	Fioretti, Bob (2)	Transportation
378	O2013-6448	Grant(s) of privilege in public way for Chicago Hilton & Towers	Fioretti, Bob (2)	Transportation
379	O2013-6450	Grant(s) of privilege in public way for Columbia College - 500 S Wabash Ave	Fioretti, Bob (2)	Transportation
380	O2013-6451	Grant(s) of privilege in public way for Columbia College - 1104 S Wabash Ave	Fioretti, Bob (2)	Transportation
381	O2013-6452	Grant(s) of privilege in public way for Columbia College - flagpoles	Fioretti, Bob (2)	Transportation
382	O2013-6453	Grant(s) of privilege in public way for Columbia College - light fixtures	Fioretti, Bob (2)	Transportation
383	O2013-6454	Grant(s) of privilege in public way for Columbia College Chicago	Fioretti, Bob (2)	Transportation

Legislation Referred to Committees at the Chicago City Council Meeting 9/11/2013
Section 3c - Aldermanic Introductions Regarding Unclassified Matters

	File #	Title	Sponsor(s)	Committee Referral
384	O2013-6455	Grant(s) of privilege in public way for Congress Plaza Hotel - signs	Fioretti, Bob (2)	Transportation
385	O2013-6456	Grant(s) of privilege in public way for Congress Plaza Hotel - light fixtures	Fioretti, Bob (2)	Transportation
386	O2013-6457	Grant(s) of privilege in public way for Dunkin Donuts Baskin Robbins	Fioretti, Bob (2)	Transportation
387	O2013-6458	Grant(s) of privilege in public way for Freshii	Fioretti, Bob (2)	Transportation
388	O2013-6904	Grant(s) of privilege in public way for Gioco	Fioretti, Bob (2)	Transportation
389	O2013-6907	Grant(s) of privilege in public way for Illinois Department of Central Management Services	Fioretti, Bob (2)	Transportation
390	O2013-6910	Grant(s) of privilege in public way for Jo-Ann Fabric and Craft Stores	Fioretti, Bob (2)	Transportation
391	O2013-6914	Grant(s) of privilege in public way for Loop Auto Parks Inc.	Fioretti, Bob (2)	Transportation
392	O2013-6918	Grant(s) of privilege in public way for One Congress Center LP	Fioretti, Bob (2)	Transportation
393	O2013-6928	Grant(s) of privilege in public way for Payday Loan Store	Fioretti, Bob (2)	Transportation
394	O2013-6931	Grant(s) of privilege in public way for Plymouth Restaurant	Fioretti, Bob (2)	Transportation
395	O2013-6934	Grant(s) of privilege in public way for Quinn Chapel	Fioretti, Bob (2)	Transportation
396	O2013-6938	Grant(s) of privilege in public way for Residences at 950 West Monroe Condominium Assn., The	Fioretti, Bob (2)	Transportation
397	O2013-6943	Grant(s) of privilege in public way for Residences of 41 East 8th Street, The - balconies	Fioretti, Bob (2)	Transportation
398	O2013-6949	Grant(s) of privilege in public way for Residence of 41 East 8th Street, The - planters	Fioretti, Bob (2)	Transportation
399	O2013-6954	Grant(s) of privilege in public way for Roosevelt University - fire escapes	Fioretti, Bob (2)	Transportation
400	O2013-6956	Grant(s) of privilege in public way for Roosevelt University - flagpoles	Fioretti, Bob (2)	Transportation
401	O2013-6960	Grant(s) of privilege in public way for Roosevelt University - light fixtures	Fioretti, Bob (2)	Transportation
402	O2013-6962	Grant(s) of privilege in public way for Standard Club, The	Fioretti, Bob (2)	Transportation
403	O2013-6966	Grant(s) of privilege in public way for Taqueria La Lagartija	Fioretti, Bob (2)	Transportation
404	O2013-6967	Grant(s) of privilege in public way for Third Rail Tavern	Fioretti, Bob (2)	Transportation
405	O2013-6969	Grant(s) of privilege in public way for VB Management LLC	Fioretti, Bob (2)	Transportation
406	O2013-6970	Grant(s) of privilege in public way for Weather Mark Tavern	Fioretti, Bob (2)	Transportation
407	O2013-6972	Grant(s) of privilege in public way for 7-Eleven	Fioretti, Bob (2)	Transportation

	File #	Title	Sponsor(s)	Committee Referral
408	O2013-6974	Grant(s) of privilege in public way for 18th Street Lofts Condo Assn	Fioretti, Bob (2)	Transportation
409	O2013-6977	Grant(s) of privilege in public way for 111 South Wacker Venture LLC	Fioretti, Bob (2)	Transportation
410	O2013-6979	Grant(s) of privilege in public way for 565 West Quincy Condominium Association	Fioretti, Bob (2)	Transportation
411	O2013-7011	Grant(s) of privilege in public way for CBJ Corporation - security cameras	Dowell, Pat (3)	Transportation
412	O2013-7013	Grant(s) of privilege in public way for CBJ Corporation - sign	Dowell, Pat (3)	Transportation
413	O2013-7026	Grant(s) of privilege in public way for Daystar Education Association Inc.	Dowell, Pat (3)	Transportation
414	O2013-7029	Grant(s) of privilege in public way for Illinois Department of Central Management Services - 17--27 E Cermak Rd	Dowell, Pat (3)	Transportation
415	O2013-7032	Grant(s) of privilege in public way for Illionis Department of Central Management Services - 3--17 E 71st St	Dowell, Pat (3)	Transportation
416	O2013-7036	Grant(s) of privilege in public way for Illinois Department of Central Management Services - 81--119 W 31st St	Dowell, Pat (3)	Transportation
417	O2013-7051	Grant(s) of privilege in public way for Vanguard Archives Inc.	Dowell, Pat (3)	Transportation
418	O2013-7053	Grant(s) of privilege in public way for Wireless Depot	Dowell, Pat (3)	Transportation
419	O2013-7095	Grant(s) of privilege in public way for Boston Market No. 825	Burns, William D. (4)	Transportation
420	O2013-7097	Grant(s) of privilege in public way for Chipotle Grill No. 1979	Burns, William D. (4)	Transportation
421	O2013-7101	Grant(s) of privilege in public way for John Gruszka	Burns, William D. (4)	Transportation
422	O2013-7104	Grant(s) of privilege in public way for Kenwood Dialysis	Burns, William D. (4)	Transportation
423	O2013-7107	Grant(s) of privilege in public way for Lake Park Associates	Burns, William D. (4)	Transportation
424	O2013-7114	Grant(s) of privilege in public way for Lake Park Associates, Inc. - 5230 S Lake Park Ave	Burns, William D. (4)	Transportation
425	O2013-7120	Grant(s) of privilege in public way for Mercy Community Pharmacy at Oakwood Center	Burns, William D. (4)	Transportation
426	O2013-7123	Grant(s) of privilege in public way for Pizza Capri	Burns, William D. (4)	Transportation
427	O2013-7143	Grant(s) of privilege in public way for Lake Park Associates, Inc. - 5215 S Harper Ave	Burns, William D. (4)	Transportation
428	O2013-7146	Grant(s) of privilege in public way for Jimmy John's Store No. 722	Hairston, Leslie A. (5)	Transportation
429	O2013-7156	Grant(s) of privilege in public way for University of Chicago, The - bollard	Hairston, Leslie A. (5)	Transportation
430	O2013-7159	Grant(s) of privilege in public way for University of Chicago, The - conduit	Hairston, Leslie A. (5)	Transportation

	File #	Title	Sponsor(s)	Committee Referral
431	O2013-7161	Grant(s) of privilege in public way for University of Chicago, The - planters	Hairston, Leslie A. (5)	Transportation
432	O2013-7163	Grant(s) of privilege in public way for University of Chicago, The (File No. 8)	Hairston, Leslie A. (5)	Transportation
433	O2013-7169	Grant(s) of privilege in public way for DJ Foods & Liquors	Sawyer, Roderick T. (6)	Transportation
434	O2013-7170	Grant(s) of privilege in public way for Kentucky Fried Chicken 521041	Sawyer, Roderick T. (6)	Transportation
435	O2013-7171	Grant(s) of privilege in public way for Quality Carwash	Sawyer, Roderick T. (6)	Transportation
436	O2013-7172	Grant(s) of privilege in public way for O'Reilly Auto Parts No. 3369	Sawyer, Roderick T. (6)	Transportation
437	O2013-7173	Grant(s) of privilege in public way for 69th & Halsted Currency Exchange	Sawyer, Roderick T. (6)	Transportation
438	O2013-7292	Grant(s) of privilege in public way for Frances' Rest & Deli Inc.	Sawyer, Roderick T. (6)	Transportation
439	O2013-7174	Grant(s) of privilege in public way for Beauty Plaza Mart	Harris, Michelle A. (8)	Transportation
440	O2013-7176	Grant(s) of privilege in public way for Irvin's Auto Care Inc.	Harris, Michelle A. (8)	Transportation
441	O2013-7177	Grant(s) of privilege in public way for Grocery Basket	Beale, Anthony (9)	Transportation
442	O2013-7179	Grant(s) of privilege in public way for O'Reilly Auto Parts No. 3377	Beale, Anthony (9)	Transportation
443	O2013-7181	Grant(s) of privilege in public way for Taste of Chicago Inc.	Beale, Anthony (9)	Transportation
444	O2013-7183	Grant(s) of privilege in public way for 114th Michigan Currency Exchange	Beale, Anthony (9)	Transportation
445	O2013-7186	Grant(s) of privilege in public way for Ewing Liquors	Pope, John (10)	Transportation
446	O2013-7188	Grant(s) of privilege in public way for Macias Produce Inc.	Pope, John (10)	Transportation
447	O2013-7191	Grant(s) of privilege in public way for Norfolk Southern Railway Co.	Pope, John (10)	Transportation
448	O2013-7192	Grant(s) of privilege in public way for Allstate	Balcer, James (11)	Transportation
449	O2013-7195	Grant(s) of privilege in public way for Original Scoops Chicago Inc., The	Balcer, James (11)	Transportation
450	O2013-7197	Grant(s) of privilege in public way for 1751 W. 35th Street LLC	Balcer, James (11)	Transportation
451	O2013-7486	Grant(s) of privilege in public way for DME Direct Ltd.	Cardenas, George A. (12)	Transportation
452	O2013-7202	Grant(s) of privilege in public way for Mr C's Midway Bar Inc.	Quinn, Marty (13)	Transportation
453	O2013-7204	Grant(s) of privilege in public way for Sock Shoppe	Quinn, Marty (13)	Transportation
454	O2013-7206	Grant(s) of privilege in public way for Supermercado La Victoria, Inc.	Quinn, Marty (13)	Transportation
455	O2013-7208	Grant(s) of privilege in public way for Tylka Printing Inc.	Quinn, Marty (13)	Transportation

	File #	Title	Sponsor(s)	Committee Referral
456	O2013-7209	Grant(s) of privilege in public way for ACM Motorcycles, Inc.	Quinn, Marty (13)	Transportation
457	O2013-7213	Grant(s) of privilege in public way for Archer Bookkeeping	Quinn, Marty (13)	Transportation
458	O2013-7215	Grant(s) of privilege in public way for Discount Pantry Corporation	Quinn, Marty (13)	Transportation
459	O2013-7217	Grant(s) of privilege in public way for Kerry's Auto Body Inc.	Quinn, Marty (13)	Transportation
460	O2013-7219	Grant(s) of privilege in public way for La Petite Pastry Inc.	Quinn, Marty (13)	Transportation
461	O2013-7227	Grant(s) of privilege in public way for Amerimax Real Estate Partners	Burke, Edward M. (14)	Transportation
462	O2013-7228	Grant(s) of privilege in public way for Archer Discount Store, Inc.	Burke, Edward M. (14)	Transportation
463	O2013-7230	Grant(s) of privilege in public way for Billares Ricardo & Restaurant	Burke, Edward M. (14)	Transportation
464	O2013-7232	Grant(s) of privilege in public way for Blue Sky Restaurant	Burke, Edward M. (14)	Transportation
465	O2013-7234	Grant(s) of privilege in public way for Carlton Inn Midway	Burke, Edward M. (14)	Transportation
466	O2013-7235	Grant(s) of privilege in public way for Currency Exchange	Burke, Edward M. (14)	Transportation
467	O2013-7238	Grant(s) of privilege in public way for Honda City - light fixtures	Burke, Edward M. (14)	Transportation
468	O2013-7240	Grant(s) of privilege in public way for Honda City - signs	Burke, Edward M. (14)	Transportation
469	O2013-7241	Grant(s) of privilege in public way for IM&N Dollar Plus	Burke, Edward M. (14)	Transportation
470	O2013-7244	Grant(s) of privilege in public way for Kiddie Garden Little Angels	Burke, Edward M. (14)	Transportation
471	O2013-7245	Grant(s) of privilege in public way for MG International	Burke, Edward M. (14)	Transportation
472	O2013-7247	Grant(s) of privilege in public way for Park Federal Savings Bank	Burke, Edward M. (14)	Transportation
473	O2013-7249	Grant(s) of privilege in public way for Rokaitis Industries Inc.	Burke, Edward M. (14)	Transportation
474	O2013-7251	Grant(s) of privilege in public way for Show Carpet Outlet	Burke, Edward M. (14)	Transportation
475	O2013-6589	Grant(s) of privilege in public way for California & 63rd C.X., Inc.	Foulkes, Toni (15)	Transportation
476	O2013-6593	Grant(s) of privilege in public way for Family Dollar No. 5195	Foulkes, Toni (15)	Transportation
477	O2013-6597	Grant(s) of privilege in public way for Golden Fish & Chicken	Foulkes, Toni (15)	Transportation
478	O2013-6600	Grant(s) of privilege in public way for Joe's Liquor Store	Foulkes, Toni (15)	Transportation
479	O2013-6604	Grant(s) of privilege in public way for Mufflers 4 Less	Foulkes, Toni (15)	Transportation
480	O2013-6607	Grant(s) of privilege in public way for Pepe's Mexican Restaurant - 6230 S Western Ave	Foulkes, Toni (15)	Transportation

	File #	Title	Sponsor(s)	Committee Referral
481	O2013-6617	Grant(s) of privilege in public way for Pepe's Mexican Restaurant - 3231-3237 W 63rd St	Foulkes, Toni (15)	Transportation
482	O2013-6619	Grant(s) of privilege in public way for Suitable	Foulkes, Toni (15)	Transportation
483	O2013-6621	Grant(s) of privilege in public way for Tenorio Tire Shop	Foulkes, Toni (15)	Transportation
484	O2013-6639	Grant(s) of privilege in public way for Garfield Discount	Thompson, Joann (16)	Transportation
485	O2013-6642	Grant(s) of privilege in public way for Juanita's Mexican Food	Thompson, Joann (16)	Transportation
486	O2013-6644	Grant(s) of privilege in public way for S&M Auto Sales	Thompson, Joann (16)	Transportation
487	O2013-6647	Grant(s) of privilege in public way for S&S Auto Body	Thompson, Joann (16)	Transportation
488	O2013-6652	Grant(s) of privilege in public way for Parkside Food and Liquor - fire shutter	Lane, Lona (18)	Transportation
489	O2013-6654	Grant(s) of privilege in public way for Parkside Food and Liquor - light fixtures	Lane, Lona (18)	Transportation
490	O2013-6657	Grant(s) of privilege in public way for Parkside Food and Liquor - sign	Lane, Lona (18)	Transportation
491	O2013-6670	Grant(s) of privilege in public way for Car-X Western No. 2	O'Shea, Matthew J. (19)	Transportation
492	O2013-6674	Grant(s) of privilege in public way for Donnellan Funeral Home	O'Shea, Matthew J. (19)	Transportation
493	O2013-6677	Grant(s) of privilege in public way for Franconello	O'Shea, Matthew J. (19)	Transportation
494	O2013-6679	Grant(s) of privilege in public way for Mr. Swifty Cleaners	O'Shea, Matthew J. (19)	Transportation
495	O2013-6681	Grant(s) of privilege in public way for O'Brien's Pub	O'Shea, Matthew J. (19)	Transportation
496	O2013-6683	Grant(s) of privilege in public way for Posh Pet Day Spa	O'Shea, Matthew J. (19)	Transportation
497	O2013-6686	Grant(s) of privilege in public way for Potbelly Sandwich Works	O'Shea, Matthew J. (19)	Transportation
498	O2013-6689	Grant(s) of privilege in public way for Speedway Express Lube	O'Shea, Matthew J. (19)	Transportation
499	O2013-6692	Grant(s) of privilege in public way for Subway	O'Shea, Matthew J. (19)	Transportation
500	O2013-6695	Grant(s) of privilege in public way for Tax-Tician, Inc.	O'Shea, Matthew J. (19)	Transportation
501	O2013-6699	Grant(s) of privilege in public way for 111th Western Currency Exchange, Inc.	O'Shea, Matthew J. (19)	Transportation
502	O2013-6711	Grant(s) of privilege in public way for Granados Liquors	Cochran, Willie (20)	Transportation
503	O2013-6713	Grant(s) of privilege in public way for New Kenwood Food & Liquor, Inc.	Cochran, Willie (20)	Transportation
504	O2013-6715	Grant(s) of privilege in public way for No. 10 Check Agencies, Inc.	Cochran, Willie (20)	Transportation
505	O2013-6716	Grant(s) of privilege in public way for Super Mercado El Guero No. 1	Cochran, Willie (20)	Transportation

Legislation Referred to Committees at the Chicago City Council Meeting 9/11/2013
Section 3c - Aldermanic Introductions Regarding Unclassified Matters

	File #	Title	Sponsor(s)	Committee Referral
506	O2013-6717	Grant(s) of privilege in public way for 6339 South Woodlawn LLC	Cochran, Willie (20)	Transportation
507	O2013-6718	Grant(s) of privilege in public way for Mr G Supper Club	Brookins, Howard (21)	Transportation
508	O2013-6719	Grant(s) of privilege in public way for New Budget Hotel	Brookins, Howard (21)	Transportation
509	O2013-6720	Grant(s) of privilege in public way for Cortes Ibanez Enter Corp	Munoz, Ricardo (22)	Transportation
510	O2013-6728	Grant(s) of privilege in public way for La Familia	Munoz, Ricardo (22)	Transportation
511	O2013-6729	Grant(s) of privilege in public way for Las Isabelas	Munoz, Ricardo (22)	Transportation
512	O2013-6731	Grant(s) of privilege in public way for Little Village Laundromat	Munoz, Ricardo (22)	Transportation
513	O2013-6733	Grant(s) of privilege in public way for Morenos Discount Liquors Inc.	Munoz, Ricardo (22)	Transportation
514	O2013-6736	Grant(s) of privilege in public way for Piezano's Pizza & Grinder Co.	Munoz, Ricardo (22)	Transportation
515	O2013-6737	Grant(s) of privilege in public way for Supermercado La Chiquita No. 4	Munoz, Ricardo (22)	Transportation
516	O2013-6739	Grant(s) of privilege in public way for Taqueria Gomez	Munoz, Ricardo (22)	Transportation
517	O2013-6741	Grant(s) of privilege in public way for Villita Cleaners	Munoz, Ricardo (22)	Transportation
518	O2013-6750	Grant(s) of privilege in public way for Approval Financial Inc.	Zalewski, Michael R. (23)	Transportation
519	O2013-6751	Grant(s) of privilege in public way for Archer Liquors	Zalewski, Michael R. (23)	Transportation
520	O2013-6752	Grant(s) of privilege in public way for J Berman & Associates Inc.	Zalewski, Michael R. (23)	Transportation
521	O2013-6753	Grant(s) of privilege in public way for Midwest Chirpopractic	Zalewski, Michael R. (23)	Transportation
522	O2013-6754	Grant(s) of privilege in public way for Vince's Pizza	Zalewski, Michael R. (23)	Transportation
523	O2013-6756	Grant(s) of privilege in public way for Western Auto Repair	Zalewski, Michael R. (23)	Transportation
524	O2013-6766	Grant(s) of privilege in public way for Homan Arthington Foundation	Chandler, Michael D. (24)	Transportation
525	O2013-6770	Grant(s) of privilege in public way for Daily Food & Liquor Inc.	Chandler, Michael D. (24)	Transportation
526	O2013-6776	Grant(s) of privilege in public way for Zubair's BP	Chandler, Michael D. (24)	Transportation
527	O2013-6784	Grant(s) of privilege in public way for Archer Building Lofts Condominium Association	Solis, Daniel (25)	Transportation
528	O2013-6787	Grant(s) of privilege in public way for Athena Corporation	Solis, Daniel (25)	Transportation
529	O2013-6790	Grant(s) of privilege in public way for Cafe Hoang	Solis, Daniel (25)	Transportation
530	O2013-6792	Grant(s) of privilege in public way for Cafe Jumping Bean	Solis, Daniel (25)	Transportation

	File #	Title	Sponsor(s)	Committee Referral
531	O2013-6795	Grant(s) of privilege in public way for County Barbeque	Solis, Daniel (25)	Transportation
532	O2013-6800	Grant(s) of privilege in public way for Damenzo's Inc. - light fixtures	Solis, Daniel (25)	Transportation
533	O2013-6803	Grant(s) of privilege in public way for Damenzo's Inc. - sign	Solis, Daniel (25)	Transportation
534	O2013-6806	Grant(s) of privilege in public way for Family Dollar No. 5834	Solis, Daniel (25)	Transportation
535	O2013-6807	Grant(s) of privilege in public way for Gabriela Reyes	Solis, Daniel (25)	Transportation
536	O2013-6810	Grant(s) of privilege in public way for General Packaging Products	Solis, Daniel (25)	Transportation
537	O2013-6812	Grant(s) of privilege in public way for Haweye's Bar & Grill Inc. light fixtures	Solis, Daniel (25)	Transportation
538	O2013-6815	Grant(s) of privilege in public way for Hawkeye's Bar & Grill Inc. - sign	Solis, Daniel (25)	Transportation
539	O2013-6818	Grant(s) of privilege in public way for Kent Young Health Products Center & Co.	Solis, Daniel (25)	Transportation
540	O2013-6820	Grant(s) of privilege in public way for Lawrence's Fisheries	Solis, Daniel (25)	Transportation
541	O2013-6822	Grant(s) of privilege in public way for Los Alamos	Solis, Daniel (25)	Transportation
542	O2013-6825	Grant(s) of privilege in public way for Morgan's Bar and Grill	Solis, Daniel (25)	Transportation
543	O2013-6827	Grant(s) of privilege in public way for Pacific Furniture Inc.	Solis, Daniel (25)	Transportation
544	O2013-6830	Grant(s) of privilege in public way for Santiago Cano	Solis, Daniel (25)	Transportation
545	O2013-6833	Grant(s) of privilege in public way for St. Therese Chinese Catholic Church	Solis, Daniel (25)	Transportation
546	O2013-6836	Grant(s) of privilege in public way for Tuscany Restaurant	Solis, Daniel (25)	Transportation
547	O2013-6873	Grant(s) of privilege in public way for Best Sub	Maldonado, Roberto (26)	Transportation
548	O2013-6876	Grant(s) of privilege in public way for The Continental Lounge	Maldonado, Roberto (26)	Transportation
549	O2013-6878	Grant(s) of privilege in public way for La Bruquena Restaurant & Lounge	Maldonado, Roberto (26)	Transportation
550	O2013-6881	Grant(s) of privilege in public way for Que Rico Supermercado	Maldonado, Roberto (26)	Transportation
551	O2013-6541	Grant(s) of privilege in public way for Abbey Brown	Burnett, Walter (27)	Transportation
552	O2013-6544	Grant(s) of privilege in public way for Alhambra Palace Restaurant	Burnett, Walter (27)	Transportation
553	O2013-6549	Grant(s) of privilege in public way for Athena Restaurant - light fixtures	Burnett, Walter (27)	Transportation
554	O2013-6555	Grant(s) of privilege in public way for Athena Restaurant - sign	Burnett, Walter (27)	Transportation
555	O2013-6559	Grant(s) of privilege in public way for Belly Q	Burnett, Walter (27)	Transportation

	File #	Title	Sponsor(s)	Committee Referral
556	O2013-6563	Grant(s) of privilege in public way for Bouzouki Lounge	Burnett, Walter (27)	Transportation
557	O2013-6568	Grant(s) of privilege in public way for Richard Bryan - bay window	Burnett, Walter (27)	Transportation
558	O2013-6573	Grant(s) of privilege in public way for Richard Bryan - fire escape	Burnett, Walter (27)	Transportation
559	O2013-6586	Grant(s) of privilege in public way for Richard Bryan - planters	Burnett, Walter (27)	Transportation
560	O2013-6590	Grant(s) of privilege in public way for CW 600 West Chicago LLC	Burnett, Walter (27)	Transportation
561	O2013-6595	Grant(s) of privilege in public way for Fulton Elizabeth LLC	Burnett, Walter (27)	Transportation
562	O2013-6599	Grant(s) of privilege in public way for Gerber Auto Collision - light fixtures	Burnett, Walter (27)	Transportation
563	O2013-6601	Grant(s) of privilege in public way for Gerber Auto Collision - sign	Burnett, Walter (27)	Transportation
564	O2013-6605	Grant(s) of privilege in public way for Goose Island Beer Company	Burnett, Walter (27)	Transportation
565	O2013-6606	Grant(s) of privilege in public way for Harpo Studio	Burnett, Walter (27)	Transportation
566	O2013-6609	Grant(s) of privilege in public way for J. Patrick's	Burnett, Walter (27)	Transportation
567	O2013-6611	Grant(s) of privilege in public way for Jerusalem General Mdse Ltd.	Burnett, Walter (27)	Transportation
568	O2013-6613	Grant(s) of privilege in public way for Kiki's Bistro	Burnett, Walter (27)	Transportation
569	O2013-6614	Grant(s) of privilege in public way for Lake Street Lofts LLC	Burnett, Walter (27)	Transportation
570	O2013-6615	Grant(s) of privilege in public way for New Management Ltd.	Burnett, Walter (27)	Transportation
571	O2013-6618	Grant(s) of privilege in public way for Nobert Plating Co.	Burnett, Walter (27)	Transportation
572	O2013-6620	Grant(s) of privilege in public way for Ogden Automotive Center	Burnett, Walter (27)	Transportation
573	O2013-6623	Grant(s) of privilege in public way for Orsolini Welding & Fab - fence	Burnett, Walter (27)	Transportation
574	O2013-6625	Grant(s) of privilege in public way for Orsolini Welding & Fab - occupation of space	Burnett, Walter (27)	Transportation
575	O2013-6627	Grant(s) of privilege in public way for Parc Chestnut Condo Assn.	Burnett, Walter (27)	Transportation
576	O2013-6628	Grant(s) of privilege in public way for Parthenon Restaurant, The - light fixtures	Burnett, Walter (27)	Transportation
577	O2013-6630	Grant(s) of privilege in public way for Parthenon Restaurant, The - sign	Burnett, Walter (27)	Transportation
578	O2013-6632	Grant(s) of privilege in public way for Santorini	Burnett, Walter (27)	Transportation
579	O2013-6635	Grant(s) of privilege in public way for Starbucks Coffee No. 14433	Burnett, Walter (27)	Transportation
580	O2013-6637	Grant(s) of privilege in public way for Swerve Salon	Burnett, Walter (27)	Transportation

	File #	Title	Sponsor(s)	Committee Referral
581	O2013-6638	Grant(s) of privilege in public way for Twisted Spoke - light fixtures	Burnett, Walter (27)	Transportation
582	O2013-6641	Grant(s) of privilege in public way for Twisted Spoke - planters	Burnett, Walter (27)	Transportation
583	O2013-6661	Grant(s) of privilege in public way for Westend Bar & Grill	Burnett, Walter (27)	Transportation
584	O2013-6664	Grant(s) of privilege in public way for Woman Made Gallery	Burnett, Walter (27)	Transportation
585	O2013-6666	Grant(s) of privilege in public way for 23 Green LLC	Burnett, Walter (27)	Transportation
586	O2013-7126	Grant(s) of privilege in public way for Smart Hotel/Olympia Chicago LLC	Burnett, Walter (27)	Transportation
587	O2013-6668	Grant(s) of privilege in public way for Angelica Textile Services, Inc.	Ervin, Jason C. (28)	Transportation
588	O2013-6672	Grant(s) of privilege in public way for Bob's Liquors & Groceries	Ervin, Jason C. (28)	Transportation
589	O2013-6675	Grant(s) of privilege in public way for City Sports on Madison II - 4011 W Madison St	Ervin, Jason C. (28)	Transportation
590	O2013-6684	Grant(s) of privilege in public way for City Sports on Madison	Ervin, Jason C. (28)	Transportation
591	O2013-6687	Grant(s) of privilege in public way for Head Quarters	Ervin, Jason C. (28)	Transportation
592	O2013-6690	Grant(s) of privilege in public way for McDonald's Restaurant	Ervin, Jason C. (28)	Transportation
593	O2013-6693	Grant(s) of privilege in public way for West Austin Development Center	Ervin, Jason C. (28)	Transportation
594	O2013-6698	Grant(s) of privilege in public way for Big "O" Movers and Storage, Inc.	Graham, Deborah L. (29)	Transportation
595	O2013-6700	Grant(s) of privilege in public way for Leamington Foods	Graham, Deborah L. (29)	Transportation
596	O2013-6702	Grant(s) of privilege in public way for America Auto Service, Inc.	Reboyras, Ariel (30)	Transportation
597	O2013-6704	Grant(s) of privilege in public way for Celeste's Flower Shop	Reboyras, Ariel (30)	Transportation
598	O2013-6705	Grant(s) of privilege in public way for Chicago Collision Center	Reboyras, Ariel (30)	Transportation
599	O2013-6707	Grant(s) of privilege in public way for Family Dollar Store No. 7078	Reboyras, Ariel (30)	Transportation
600	O2013-6709	Grant(s) of privilege in public way for O'Reilly Auto Parts No. 3422	Reboyras, Ariel (30)	Transportation
601	O2013-6710	Grant(s) of privilege in public way for Pioneer	Reboyras, Ariel (30)	Transportation
602	O2013-6714	Grant(s) of privilege in public way for St. Hyacinth Basilica	Reboyras, Ariel (30)	Transportation
603	O2013-6721	Grant(s) of privilege in public way for American Security Insurance Consultants, Inc.	Suarez, Regner Ray (31)	Transportation
604	O2013-6722	Grant(s) of privilege in public way for Anastasia Restaurant	Suarez, Regner Ray (31)	Transportation
605	O2013-6723	Grant(s) of privilege in public way for Barnes Auto Sales	Suarez, Regner Ray (31)	Transportation

	File #	Title	Sponsor(s)	Committee Referral
606	O2013-6724	Grant(s) of privilege in public way for Belmont Auto Enterprises, Inc.	Suarez, Regner Ray (31)	Transportation
607	O2013-6726	Grant(s) of privilege in public way for American Dental Associates Ltd.	Waguespack, Scott (32)	Transportation
608	O2013-6727	Grant(s) of privilege in public way for Best Vacuum, Inc.	Waguespack, Scott (32)	Transportation
609	O2013-6730	Grant(s) of privilege in public way for Buffalo Wild Wings Grill & Bar - door swings	Waguespack, Scott (32)	Transportation
610	O2013-6732	Grant(s) of privilege in public way for Buffalo Wild Wings Grill & Bar - signs	Waguespack, Scott (32)	Transportation
611	O2013-6734	Grant(s) of privilege in public way for Car-X Auto Service	Waguespack, Scott (32)	Transportation
612	O2013-6735	Grant(s) of privilege in public way for Central Lakeview Merchants Assn., The	Waguespack, Scott (32)	Transportation
613	O2013-6738	Grant(s) of privilege in public way for Cheetah Gym - light fixtures	Waguespack, Scott (32)	Transportation
614	O2013-6740	Grant(s) of privilege in public way for Cheetah Gym - security cameras	Waguespack, Scott (32)	Transportation
615	O2013-6742	Grant(s) of privilege in public way for Chicago's Pizza	Waguespack, Scott (32)	Transportation
616	O2013-6743	Grant(s) of privilege in public way for Chi-Town Dog House	Waguespack, Scott (32)	Transportation
617	O2013-6744	Grant(s) of privilege in public way for Edith Hart	Waguespack, Scott (32)	Transportation
618	O2013-6745	Grant(s) of privilege in public way for Father Time Antiques	Waguespack, Scott (32)	Transportation
619	O2013-6746	Grant(s) of privilege in public way for Good Old Days, Inc.	Waguespack, Scott (32)	Transportation
620	O2013-6747	Grant(s) of privilege in public way for Gymboree Play & Music of Chicago	Waguespack, Scott (32)	Transportation
621	O2013-6748	Grant(s) of privilege in public way for Homemade Pizza	Waguespack, Scott (32)	Transportation
622	O2013-6749	Grant(s) of privilege in public way for J&R Liquor & Food	Waguespack, Scott (32)	Transportation
623	O2013-6757	Grant(s) of privilege in public way for Lakeview Chamber of Commerce - 2971 N Lincoln Ave	Waguespack, Scott (32)	Transportation
624	O2013-6758	Grant(s) of privilege in public way for Lakeview Chamber of Commerce - 3046 N Lincoln Ave	Waguespack, Scott (32)	Transportation
625	O2013-6760	Grant(s) of privilege in public way for Lakeview Chamber of Commerce - 3356 N Lincoln Ave	Waguespack, Scott (32)	Transportation
626	O2013-6761	Grant(s) of privilege in public way for Lakeview Chamber of Commerce - 3538 N Lincoln Ave	Waguespack, Scott (32)	Transportation
627	O2013-6762	Grant(s) of privilege in public way for Lottie's Pub	Waguespack, Scott (32)	Transportation
628	O2013-6764	Grant(s) of privilege in public way for Nike Retail Services, Inc.	Waguespack, Scott (32)	Transportation

Legislation Referred to Committees at the Chicago City Council Meeting 9/11/2013
Section 3c - Aldermanic Introductions Regarding Unclassified Matters

	File #	Title	Sponsor(s)	Committee Referral
629	O2013-6765	Grant(s) of privilege in public way for Parkview Lofts Condo Assn.	Waguespack, Scott (32)	Transportation
630	O2013-6767	Grant(s) of privilege in public way for Physicians Plus Limited-North	Waguespack, Scott (32)	Transportation
631	O2013-6768	Grant(s) of privilege in public way for Riverview Tavern/Robey Pizza Company	Waguespack, Scott (32)	Transportation
632	O2013-6769	Grant(s) of privilege in public way for Rosa's Lounge	Waguespack, Scott (32)	Transportation
633	O2013-6771	Grant(s) of privilege in public way for Spanco Insurance Agency	Waguespack, Scott (32)	Transportation
634	O2013-6772	Grant(s) of privilege in public way for St. Alphonsus Church	Waguespack, Scott (32)	Transportation
635	O2013-6773	Grant(s) of privilege in public way for Starbucks Coffee No. 2369	Waguespack, Scott (32)	Transportation
636	O2013-6774	Grant(s) of privilege in public way for Starbucks Coffee No. 14256	Waguespack, Scott (32)	Transportation
637	O2013-6777	Grant(s) of privilege in public way for State Street Barbers	Waguespack, Scott (32)	Transportation
638	O2013-6778	Grant(s) of privilege in public way for Self Storage 1	Waguespack, Scott (32)	Transportation
639	O2013-6779	Grant(s) of privilege in public way for Village Pizza	Waguespack, Scott (32)	Transportation
640	O2013-6781	Grant(s) of privilege in public way for Vintage Realty	Waguespack, Scott (32)	Transportation
641	O2013-6782	Grant(s) of privilege in public way for Visual Cast Media	Waguespack, Scott (32)	Transportation
642	O2013-6783	Grant(s) of privilege in public way for Walgreens No. 15065	Waguespack, Scott (32)	Transportation
643	O2013-6785	Grant(s) of privilege in public way for Peter Xilas	Waguespack, Scott (32)	Transportation
644	O2013-6788	Grant(s) of privilege in public way for 860 Evergreen Properties	Waguespack, Scott (32)	Transportation
645	O2013-6791	Grant(s) of privilege in public way for A&A Auto Service	Mell, Deborah (33)	Transportation
646	O2013-6793	Grant(s) of privilege in public way for Accurate Glass	Mell, Deborah (33)	Transportation
647	O2013-6798	Grant(s) of privilege in public way for B&B Jewelry & Loan Co.	Mell, Deborah (33)	Transportation
648	O2013-6802	Grant(s) of privilege in public way for Lidia's Fanny, Lupita's Family Hair Care Professional Corp.	Mell, Deborah (33)	Transportation
649	O2013-6826	Grant(s) of privilege in public way for Michelle's Ballroom	Mell, Deborah (33)	Transportation
650	O2013-6829	Grant(s) of privilege in public way for Mike's Hair Design	Mell, Deborah (33)	Transportation
651	O2013-6831	Grant(s) of privilege in public way for Semiramis Restaurant	Mell, Deborah (33)	Transportation
652	O2013-6832	Grant(s) of privilege in public way for Subway	Austin, Carrie M. (34)	Transportation

	File #	Title	Sponsor(s)	Committee Referral
653	O2013-6835	Grant(s) of privilege in public way for Abbey Pub	Colón, Rey (35)	Transportation
654	O2013-6838	Grant(s) of privilege in public way for Cafe Con Leche D' Noche	Colón, Rey (35)	Transportation
655	O2013-6839	Grant(s) of privilege in public way for Carniceria La Mejor Produce, Inc.	Colón, Rey (35)	Transportation
656	O2013-6840	Grant(s) of privilege in public way for Father & Son Pizzeria Ltd.	Colón, Rey (35)	Transportation
657	O2013-6841	Grant(s) of privilege in public way for Green Valley Grocery, Inc.	Colón, Rey (35)	Transportation
658	O2013-6842	Grant(s) of privilege in public way for Philly's Best Express	Colón, Rey (35)	Transportation
659	O2013-6844	Grant(s) of privilege in public way for Quick Oil	Colón, Rey (35)	Transportation
660	O2013-6846	Grant(s) of privilege in public way for Santa Barbara Jewelry	Colón, Rey (35)	Transportation
661	O2013-6848	Grant(s) of privilege in public way for Tico's Auto Repair	Colón, Rey (35)	Transportation
662	O2013-6850	Grant(s) of privilege in public way for O'Reilly Auto Parts No. 3411	Sposato, Nicholas (36)	Transportation
663	O2013-6853	Grant(s) of privilege in public way for Chicago Ave Foods	Mitts, Emma (37)	Transportation
664	O2013-6854	Grant(s) of privilege in public way for Formula Auto Parts, Inc.	Mitts, Emma (37)	Transportation
665	O2013-6856	Grant(s) of privilege in public way for Horizon Science Academy - Belmont	Mitts, Emma (37)	Transportation
666	O2013-6859	Grant(s) of privilege in public way for Joey's Liquor, Inc.	Mitts, Emma (37)	Transportation
667	O2013-6861	Grant(s) of privilege in public way for O'Reilly Auto Parts No. 3375	Mitts, Emma (37)	Transportation
668	O2013-6863	Grant(s) of privilege in public way for Sir Sid Realty	Mitts, Emma (37)	Transportation
669	O2013-6866	Grant(s) of privilege in public way for Law Office of C. Grobelski	Cullerton, Timothy M. (38)	Transportation
670	O2013-6868	Grant(s) of privilege in public way for Metropolitan Family Services	Cullerton, Timothy M. (38)	Transportation
671	O2013-6870	Grant(s) of privilege in public way for Backyard Grill	Laurino, Margaret (39)	Transportation
672	O2013-6872	Grant(s) of privilege in public way for M-K Signs	Laurino, Margaret (39)	Transportation
673	O2013-6875	Grant(s) of privilege in public way for Paddy Mac's - light fixtures	Laurino, Margaret (39)	Transportation
674	O2013-6883	Grant(s) of privilege in public way for Paddy Mac's - sign	Laurino, Margaret (39)	Transportation
675	O2013-6885	Grant(s) of privilege in public way for Starbucks Coffee No. 13522	Laurino, Margaret (39)	Transportation
676	O2013-6888	Grant(s) of privilege in public way for Tans Quality Roofing	Laurino, Margaret (39)	Transportation
677	O2013-6890	Grant(s) of privilege in public way for Acre/Ombra	O'Connor, Patrick (40)	Transportation

	File #	Title	Sponsor(s)	Committee Referral
678	O2013-6892	Grant(s) of privilege in public way for Anteprima - light fixtures	O'Connor, Patrick (40)	Transportation
679	O2013-6895	Grant(s) of privilege in public way for Anteprima - signs	O'Connor, Patrick (40)	Transportation
680	O2013-6901	Grant(s) of privilege in public way for Burrows Moving Company	O'Connor, Patrick (40)	Transportation
681	O2013-6906	Grant(s) of privilege in public way for Dunkin Donuts	O'Connor, Patrick (40)	Transportation
682	O2013-6909	Grant(s) of privilege in public way for Hamburger Mary's Chicago	O'Connor, Patrick (40)	Transportation
683	O2013-6912	Grant(s) of privilege in public way for Hidden Cove, The	O'Connor, Patrick (40)	Transportation
684	O2013-6915	Grant(s) of privilege in public way for Ji's Tailor	O'Connor, Patrick (40)	Transportation
685	O2013-6919	Grant(s) of privilege in public way for Level 1 Hair Studio, Inc.	O'Connor, Patrick (40)	Transportation
686	O2013-6922	Grant(s) of privilege in public way for Oak Street Health	O'Connor, Patrick (40)	Transportation
687	O2013-6925	Grant(s) of privilege in public way for Ranallis	O'Connor, Patrick (40)	Transportation
688	O2013-6929	Grant(s) of privilege in public way for Sabor A Cafe, Inc.	O'Connor, Patrick (40)	Transportation
689	O2013-6932	Grant(s) of privilege in public way for Alfa Upholster & Interiors	O'Connor, Mary (41)	Transportation
690	O2013-6936	Grant(s) of privilege in public way for Children Campus, Inc.	O'Connor, Mary (41)	Transportation
691	O2013-6940	Grant(s) of privilege in public way for Elliott's Seafood and Chop House Grill	O'Connor, Mary (41)	Transportation
692	O2013-6942	Grant(s) of privilege in public way for Gerber Auto Collision	O'Connor, Mary (41)	Transportation
693	O2013-6947	Grant(s) of privilege in public way for Myrhaylo Kifichar	O'Connor, Mary (41)	Transportation
694	O2013-6950	Grant(s) of privilege in public way for Sandy's Restaurant - light fixtures	O'Connor, Mary (41)	Transportation
695	O2013-6953	Grant(s) of privilege in public way for Sandy's Restaurant - security camera	O'Connor, Mary (41)	Transportation
696	O2013-7111	Grant(s) of privilege in public way for Acadia Heritage Shops LLC	Reilly, Brendan (42)	Transportation
697	O2013-7116	Grant(s) of privilege in public way for Ai Japanese Restaurant - light fixtures	Reilly, Brendan (42)	Transportation
698	O2013-7118	Grant(s) of privilege in public way for Ai Japanese Restaurant - signs	Reilly, Brendan (42)	Transportation
699	O2013-7121	Grant(s) of privilege in public way for Alfred's	Reilly, Brendan (42)	Transportation
700	O2013-7124	Grant(s) of privilege in public way for Allerton Hotel, The	Reilly, Brendan (42)	Transportation
701	O2013-7128	Grant(s) of privilege in public way for Ann & Robert H. Lurie Children's Hospital of Chicago - caissons	Reilly, Brendan (42)	Transportation

Legislation Referred to Committees at the Chicago City Council Meeting 9/11/2013
Section 3c - Aldermanic Introductions Regarding Unclassified Matters

	File #	Title	Sponsor(s)	Committee Referral
702	O2013-7131	Grant(s) of privilege in public way for Ann & Robert H. Lurie Children's Hospital of Chicago - drain tiles	Reilly, Brendan (42)	Transportation
703	O2013-7133	Grant(s) of privilege in public way for Ann & Robert H. Lurie Children's Hospital of Chicago - guardrail	Reilly, Brendan (42)	Transportation
704	O2013-7135	Grant(s) of privilege in public way for Ann & Robert H. Lurie Children's Hospital of Chicago - retention wall	Reilly, Brendan (42)	Transportation
705	O2013-7137	Grant(s) of privilege in public way for Ann & Robert H. Lurie Children's Hospital of Chicago - sheetings	Reilly, Brendan (42)	Transportation
706	O2013-7140	Grant(s) of privilege in public way for Banana Republic No. 8179	Reilly, Brendan (42)	Transportation
707	O2013-7141	Grant(s) of privilege in public way for Baskin Robbins	Reilly, Brendan (42)	Transportation
708	O2013-7144	Grant(s) of privilege in public way for Bauer Bldg - fire escapes	Reilly, Brendan (42)	Transportation
709	O2013-7147	Grant(s) of privilege in public way for Bauer Bldg - planters	Reilly, Brendan (42)	Transportation
710	O2013-7149	Grant(s) of privilege in public way for Best Western River North Hotel - light fixtures	Reilly, Brendan (42)	Transportation
711	O2013-7151	Grant(s) of privilege in public way for Best Western River North Hotel - signs	Reilly, Brendan (42)	Transportation
712	O2013-7152	Grant(s) of privilege in public way for Blackbird	Reilly, Brendan (42)	Transportation
713	O2013-7153	Grant(s) of privilege in public way for Blackfinn Ameripub	Reilly, Brendan (42)	Transportation
714	O2013-7154	Grant(s) of privilege in public way for Bloomingdales, Inc.	Reilly, Brendan (42)	Transportation
715	O2013-7155	Grant(s) of privilege in public way for Boeing Company, Inc., The	Reilly, Brendan (42)	Transportation
716	O2013-7157	Grant(s) of privilege in public way for CAA Hotel Owner LLC	Reilly, Brendan (42)	Transportation
717	O2013-7158	Grant(s) of privilege in public way for Capital One 360	Reilly, Brendan (42)	Transportation
718	O2013-7160	Grant(s) of privilege in public way for Cardozo's Pub	Reilly, Brendan (42)	Transportation
719	O2013-7162	Grant(s) of privilege in public way for Carlyn Berghoff Catering, Inc.	Reilly, Brendan (42)	Transportation
720	O2013-7164	Grant(s) of privilege in public way for Casual Male Store LLC	Reilly, Brendan (42)	Transportation
721	O2013-7165	Grant(s) of privilege in public way for Chicago Marriott Downtown - flag poles	Reilly, Brendan (42)	Transportation
722	O2013-7166	Grant(s) of privilege in public way for Chicago Marriott Downtown - sign	Reilly, Brendan (42)	Transportation
723	O2013-7167	Grant(s) of privilege in public way for Chicago Marriott Downtown - Privilege No. 1108062	Reilly, Brendan (42)	Transportation
724	O2013-7168	Grant(s) of privilege in public way for Chicago's Leading Lady	Reilly, Brendan (42)	Transportation

	File #	Title	Sponsor(s)	Committee Referral
725	O2013-7178	Grant(s) of privilege in public way for Chili's Grill & Bar	Reilly, Brendan (42)	Transportation
726	O2013-7180	Grant(s) of privilege in public way for Chipotle Mexican Grill	Reilly, Brendan (42)	Transportation
727	O2013-7182	Grant(s) of privilege in public way for Citywide Superslow River North, Inc.	Reilly, Brendan (42)	Transportation
728	O2013-7184	Grant(s) of privilege in public way for Corner Bakery Cafe - light fixtures	Reilly, Brendan (42)	Transportation
729	O2013-7185	Grant(s) of privilege in public way for Corner Bakery Cafe - signs	Reilly, Brendan (42)	Transportation
730	O2013-7187	Grant(s) of privilege in public way for Courtyard by Marriott Chicago - flagpoles	Reilly, Brendan (42)	Transportation
731	O2013-7189	Grant(s) of privilege in public way for Courtyard by Marriott Chicago - light fixtures	Reilly, Brendan (42)	Transportation
732	O2013-7190	Grant(s) of privilege in public way for Courtyard by Marriott Chicago - sign	Reilly, Brendan (42)	Transportation
733	O2013-7193	Grant(s) of privilege in public way for Douglasrosin Decorative Arts Antiques	Reilly, Brendan (42)	Transportation
734	O2013-7194	Grant(s) of privilege in public way for East Bellevue LLC	Reilly, Brendan (42)	Transportation
735	O2013-7196	Grant(s) of privilege in public way for El Hefe	Reilly, Brendan (42)	Transportation
736	O2013-7198	Grant(s) of privilege in public way for Espressamente Illy/Cityfront Cafe	Reilly, Brendan (42)	Transportation
737	O2013-7199	Grant(s) of privilege in public way for Fashion Nails by Design Ltd.	Reilly, Brendan (42)	Transportation
738	O2013-7200	Grant(s) of privilege in public way for Flair Communication Agency, Inc.	Reilly, Brendan (42)	Transportation
739	O2013-7201	Grant(s) of privilege in public way for Flair Tower LLC - cornices	Reilly, Brendan (42)	Transportation
740	O2013-7203	Grant(s) of privilege in public way for Flair Tower LLC - planters	Reilly, Brendan (42)	Transportation
741	O2013-7205	Grant(s) of privilege in public way for Frenchy's Bookstore	Reilly, Brendan (42)	Transportation
742	O2013-7207	Grant(s) of privilege in public way for Alfred Fricano	Reilly, Brendan (42)	Transportation
743	O2013-7210	Grant(s) of privilege in public way for Ghirardelli Chocolate Shop & Soda Fountain	Reilly, Brendan (42)	Transportation
744	O2013-7211	Grant(s) of privilege in public way for GLL Properties 444 North Michigan LP	Reilly, Brendan (42)	Transportation
745	O2013-7212	Grant(s) of privilege in public way for Golden Triangle, The	Reilly, Brendan (42)	Transportation
746	O2013-7214	Grant(s) of privilege in public way for Golub & Company	Reilly, Brendan (42)	Transportation
747	O2013-7216	Grant(s) of privilege in public way for Grand Ohio Condo, The	Reilly, Brendan (42)	Transportation
748	O2013-7218	Grant(s) of privilege in public way for Gruen Galleries	Reilly, Brendan (42)	Transportation
749	O2013-7220	Grant(s) of privilege in public way for H2O Plus LLC	Reilly, Brendan (42)	Transportation

Legislation Referred to Committees at the Chicago City Council Meeting 9/11/2013
Section 3c - Aldermanic Introductions Regarding Unclassified Matters

	File #	Title	Sponsor(s)	Committee Referral
750	O2013-7221	Grant(s) of privilege in public way for Haberdasher Square Lofts	Reilly, Brendan (42)	Transportation
751	O2013-7222	Grant(s) of privilege in public way for Hafele America Co.	Reilly, Brendan (42)	Transportation
752	O2013-7223	Grant(s) of privilege in public way for Hard Rock Cafe	Reilly, Brendan (42)	Transportation
753	O2013-7224	Grant(s) of privilege in public way for Hard Rock Hotel	Reilly, Brendan (42)	Transportation
754	O2013-7226	Grant(s) of privilege in public way for Heaven on Seven on Rush	Reilly, Brendan (42)	Transportation
755	O2013-7229	Grant(s) of privilege in public way for Heritage at Millennium Park Condo Assn., The	Reilly, Brendan (42)	Transportation
756	O2013-7231	Grant(s) of privilege in public way for Hines Interest Limited Partnership	Reilly, Brendan (42)	Transportation
757	O2013-7233	Grant(s) of privilege in public way for Hugo's Frog Bar	Reilly, Brendan (42)	Transportation
758	O2013-7236	Grant(s) of privilege in public way for Instituto Cervantes - banners	Reilly, Brendan (42)	Transportation
759	O2013-7237	Grant(s) of privilege in public way for Instituto Cervantes - sign	Reilly, Brendan (42)	Transportation
760	O2013-7239	Grant(s) of privilege in public way for Inter Capital Realty Corporation	Reilly, Brendan (42)	Transportation
761	O2013-7242	Grant(s) of privilege in public way for Inter Capital Realty Corp./Old Republic North Annex	Reilly, Brendan (42)	Transportation
762	O2013-7243	Grant(s) of privilege in public way for Interpark	Reilly, Brendan (42)	Transportation
763	O2013-7246	Grant(s) of privilege in public way for Jefferson Tap and Grille and The Loft	Reilly, Brendan (42)	Transportation
764	O2013-7248	Grant(s) of privilege in public way for Jewel Food Store No. 3368	Reilly, Brendan (42)	Transportation
765	O2013-7250	Grant(s) of privilege in public way for Joseph Freed and Associates LLC - bay window	Reilly, Brendan (42)	Transportation
766	O2013-7252	Grant(s) of privilege in public way for Joseph Freed and Associates LLC - 7 E Madison St	Reilly, Brendan (42)	Transportation
767	O2013-7253	Grant(s) of privilege in public way for Joseph Freed and Associates LLC - 1 S State St	Reilly, Brendan (42)	Transportation
768	O2013-7254	Grant(s) of privilege in public way for Joseph Freed and Associates LLC - 17 S State St	Reilly, Brendan (42)	Transportation
769	O2013-7255	Grant(s) of privilege in public way for Joseph Freed and Associates LLC - 18-28 S Wabash Ave	Reilly, Brendan (42)	Transportation
770	O2013-7256	Grant(s) of privilege in public way for Joseph Freed and Associates LLC - 44 S Wabash Ave	Reilly, Brendan (42)	Transportation
771	O2013-7257	Grant(s) of privilege in public way for Kerryman, The	Reilly, Brendan (42)	Transportation
772	O2013-7259	Grant(s) of privilege in public way for Loyola University of Chicago	Reilly, Brendan (42)	Transportation

	File #	Title	Sponsor(s)	Committee Referral
773	O2013-7261	Grant(s) of privilege in public way for Macerich Management - banners	Reilly, Brendan (42)	Transportation
774	O2013-7262	Grant(s) of privilege in public way for Macerich Management - signs	Reilly, Brendan (42)	Transportation
775	O2013-7264	Grant(s) of privilege in public way for Macy's Retail Holdings, Inc.	Reilly, Brendan (42)	Transportation
776	O2013-7265	Grant(s) of privilege in public way for Manulife Financial - caissons	Reilly, Brendan (42)	Transportation
777	O2013-7269	Grant(s) of privilege in public way for Manulife Financial - guardrail	Reilly, Brendan (42)	Transportation
778	O2013-7272	Grant(s) of privilege in public way for Manulife Financial - vaults	Reilly, Brendan (42)	Transportation
779	O2013-7275	Grant(s) of privilege in public way for Mecox Illinois, Inc.	Reilly, Brendan (42)	Transportation
780	O2013-7277	Grant(s) of privilege in public way for MHF Chicago MC IV LLC	Reilly, Brendan (42)	Transportation
781	O2013-7279	Grant(s) of privilege in public way for Monk's Pub	Reilly, Brendan (42)	Transportation
782	O2013-7281	Grant(s) of privilege in public way for Mory's Ltd.	Reilly, Brendan (42)	Transportation
783	O2013-7284	Grant(s) of privilege in public way for Music and Dance Theater Chicago	Reilly, Brendan (42)	Transportation
784	O2013-7285	Grant(s) of privilege in public way for Nails Studio	Reilly, Brendan (42)	Transportation
785	O2013-7286	Grant(s) of privilege in public way for National Broadcasting Company	Reilly, Brendan (42)	Transportation
786	O2013-7289	Grant(s) of privilege in public way for New Chicago Rush Currency Exch	Reilly, Brendan (42)	Transportation
787	O2013-7291	Grant(s) of privilege in public way for Next Randolph & Wells Park	Reilly, Brendan (42)	Transportation
788	O2013-7293	Grant(s) of privilege in public way for Northwestern Memorial Hospital - bollards	Reilly, Brendan (42)	Transportation
789	O2013-7295	Grant(s) of privilege in public way for Northwestern Memorial Hospital - conduits	Reilly, Brendan (42)	Transportation
790	O2013-7296	Grant(s) of privilege in public way for Northwestern Memorial Hospital - vaults	Reilly, Brendan (42)	Transportation
791	O2013-7297	Grant(s) of privilege in public way for Northwestern University	Reilly, Brendan (42)	Transportation
792	O2013-7298	Grant(s) of privilege in public way for O'Callaghan's	Reilly, Brendan (42)	Transportation
793	O2013-7299	Grant(s) of privilege in public way for O'Leary's Public House	Reilly, Brendan (42)	Transportation
794	O2013-7300	Grant(s) of privilege in public way for Ohio House Motel	Reilly, Brendan (42)	Transportation
795	O2013-7301	Grant(s) of privilege in public way for Omni Chicago Hotel - light fixtures	Reilly, Brendan (42)	Transportation
796	O2013-7302	Grant(s) of privilege in public way for Omni Chicago Hotel - signs	Reilly, Brendan (42)	Transportation

	File #	Title	Sponsor(s)	Committee Referral
797	O2013-7303	Grant(s) of privilege in public way for Oxford OBG Hotel Wacker Chicago LLC - tree grates	Reilly, Brendan (42)	Transportation
798	O2013-7305	Grant(s) of privilege in public way for Oxford OBG Hotel Wacker Chicago LLC - sign	Reilly, Brendan (42)	Transportation
799	O2013-7308	Grant(s) of privilege in public way for Panda Express, Inc. No. 1102	Reilly, Brendan (42)	Transportation
800	O2013-7310	Grant(s) of privilege in public way for Pet Stuff	Reilly, Brendan (42)	Transportation
801	O2013-7311	Grant(s) of privilege in public way for Pizano	Reilly, Brendan (42)	Transportation
802	O2013-7313	Grant(s) of privilege in public way for Pizzeria Due	Reilly, Brendan (42)	Transportation
803	O2013-7316	Grant(s) of privilege in public way for Potbelly Sandwich Works LLC - 508 N Clark St	Reilly, Brendan (42)	Transportation
804	O2013-7318	Grant(s) of privilege in public way for Potbelly Sandwich Works LLC - 277 E Ontario St	Reilly, Brendan (42)	Transportation
805	O2013-7322	Grant(s) of privilege in public way for Prime Group Realty Trust-330 N Wabash LLC	Reilly, Brendan (42)	Transportation
806	O2013-7323	Grant(s) of privilege in public way for Raw	Reilly, Brendan (42)	Transportation
807	O2013-7324	Grant(s) of privilege in public way for Red Frog Events LLC	Reilly, Brendan (42)	Transportation
808	O2013-7327	Grant(s) of privilege in public way for Regus Management Group LLC	Reilly, Brendan (42)	Transportation
809	O2013-7330	Grant(s) of privilege in public way for Rehabilitation Institute of Chicago - conduits	Reilly, Brendan (42)	Transportation
810	O2013-7334	Grant(s) of privilege in public way for Rehabilitation Institute of Chicago - pipes	Reilly, Brendan (42)	Transportation
811	O2013-7336	Grant(s) of privilege in public way for Rehabilitation Institute of Chicago - planters	Reilly, Brendan (42)	Transportation
812	O2013-7338	Grant(s) of privilege in public way for Rehabilitation Institute of Chicago - sanitary sewer	Reilly, Brendan (42)	Transportation
813	O2013-7340	Grant(s) of privilege in public way for Rehabilitation Institute of Chicago - storm sewer	Reilly, Brendan (42)	Transportation
814	O2013-7343	Grant(s) of privilege in public way for Rock Bottom Restaurant & Brewery/RB Grille	Reilly, Brendan (42)	Transportation
815	O2013-7344	Grant(s) of privilege in public way for Rockit Bar & Grill	Reilly, Brendan (42)	Transportation
816	O2013-7345	Grant(s) of privilege in public way for Ronald McDonald House Charities of Chicagoland and Northwest Indiana	Reilly, Brendan (42)	Transportation
817	O2013-7346	Grant(s) of privilege in public way for Schatz, Inc.	Reilly, Brendan (42)	Transportation
818	O2013-7347	Grant(s) of privilege in public way for Shaw's Crab House	Reilly, Brendan (42)	Transportation
819	O2013-7348	Grant(s) of privilege in public way for Smithfield Properties XVI LLC - caissons	Reilly, Brendan (42)	Transportation

Legislation Referred to Committees at the Chicago City Council Meeting 9/11/2013
Section 3c - Aldermanic Introductions Regarding Unclassified Matters

	File #	Title	Sponsor(s)	Committee Referral
820	O2013-7349	Grant(s) of privilege in public way for Smithfield Properties XVI LLC - raised planters	Reilly, Brendan (42)	Transportation
821	O2013-7351	Grant(s) of privilege in public way for Source Healing, Inc.	Reilly, Brendan (42)	Transportation
822	O2013-7352	Grant(s) of privilege in public way for Starbucks Coffee No. 212	Reilly, Brendan (42)	Transportation
823	O2013-7354	Grant(s) of privilege in public way for Starbucks Coffee No. 10955	Reilly, Brendan (42)	Transportation
824	O2013-7355	Grant(s) of privilege in public way for Starbucks Coffee No. 13710	Reilly, Brendan (42)	Transportation
825	O2013-7356	Grant(s) of privilege in public way for Starbucks Coffee No. 19549	Reilly, Brendan (42)	Transportation
826	O2013-7359	Grant(s) of privilege in public way for Streeters Tavern	Reilly, Brendan (42)	Transportation
827	O2013-7362	Grant(s) of privilege in public way for Sushi Samba - light fixtures	Reilly, Brendan (42)	Transportation
828	O2013-7363	Grant(s) of privilege in public way for Sushi Samba - security camera	Reilly, Brendan (42)	Transportation
829	O2013-7365	Grant(s) of privilege in public way for Talbott Hotel, The	Reilly, Brendan (42)	Transportation
830	O2013-7366	Grant(s) of privilege in public way for Tavern on Rush	Reilly, Brendan (42)	Transportation
831	O2013-7367	Grant(s) of privilege in public way for Timothy O'Toole's	Reilly, Brendan (42)	Transportation
832	O2013-7368	Grant(s) of privilege in public way for Tom Ford	Reilly, Brendan (42)	Transportation
833	O2013-7369	Grant(s) of privilege in public way for Tribune Company	Reilly, Brendan (42)	Transportation
834	O2013-7371	Grant(s) of privilege in public way for Twelve North Venture c/o U.S. Equities Realty	Reilly, Brendan (42)	Transportation
835	O2013-7372	Grant(s) of privilege in public way for Ugg Australia - light fixtures	Reilly, Brendan (42)	Transportation
836	O2013-7373	Grant(s) of privilege in public way for Ugg Australia - sign	Reilly, Brendan (42)	Transportation
837	O2013-7375	Grant(s) of privilege in public way for Urban Innovations Ltd.	Reilly, Brendan (42)	Transportation
838	O2013-7377	Grant(s) of privilege in public way for Wabash-Adams Currency Exchange	Reilly, Brendan (42)	Transportation
839	O2013-7379	Grant(s) of privilege in public way for Wells St Book Center, Inc.	Reilly, Brendan (42)	Transportation
840	O2013-7381	Grant(s) of privilege in public way for Westin Michigan Avenue, The	Reilly, Brendan (42)	Transportation
841	O2013-7383	Grant(s) of privilege in public way for 1st United Methodist Church of Chicago Aid Society	Reilly, Brendan (42)	Transportation
842	O2013-7387	Grant(s) of privilege in public way for 7-Eleven - 180 N Franklin St	Reilly, Brendan (42)	Transportation
843	O2013-7389	Grant(s) of privilege in public way for 7-Eleven - 416-418 N State St	Reilly, Brendan (42)	Transportation

	File #	Title	Sponsor(s)	Committee Referral
844	O2013-7392	Grant(s) of privilege in public way for 7-Eleven 33511C	Reilly, Brendan (42)	Transportation
845	O2013-7394	Grant(s) of privilege in public way for 7-Eleven 33725A - security cameras	Reilly, Brendan (42)	Transportation
846	O2013-7396	Grant(s) of privilege in public way for 7-Eleven 33725A - sign	Reilly, Brendan (42)	Transportation
847	O2013-7397	Grant(s) of privilege in public way for 25 East Washington Associates LP	Reilly, Brendan (42)	Transportation
848	O2013-7398	Grant(s) of privilege in public way for 108 North State Street (Chicago) Owner LLC - banners	Reilly, Brendan (42)	Transportation
849	O2013-7399	Grant(s) of privilege in public way for 108 North State Street (Chicago) Owner LLC - light fixtures	Reilly, Brendan (42)	Transportation
850	O2013-7400	Grant(s) of privilege in public way for 108 North State Street (Chicago) Owner LLC - signs	Reilly, Brendan (42)	Transportation
851	O2013-7402	Grant(s) of privilege in public way for 340 W Superior Condo Assn.	Reilly, Brendan (42)	Transportation
852	O2013-7404	Grant(s) of privilege in public way for 500 Pinnacle LLC	Reilly, Brendan (42)	Transportation
853	O2013-7405	Grant(s) of privilege in public way for 737 North Michigan Avenue Investors LLC - bicycle racks	Reilly, Brendan (42)	Transportation
854	O2013-7406	Grant(s) of privilege in public way for 737 North Michigan Avenue Investors LLC - planters	Reilly, Brendan (42)	Transportation
855	O2013-7407	Grant(s) of privilege in public way for 850 Investors LLC - grease traps	Reilly, Brendan (42)	Transportation
856	O2013-7408	Grant(s) of privilege in public way for 850 Investors LLC - grille ventilation in sidewalk	Reilly, Brendan (42)	Transportation
857	O2013-7258	Grant(s) of privilege in public way for New Leaf Inc.	Smith, Michele (43)	Transportation
858	O2013-7260	Grant(s) of privilege in public way for Ajith Castelino	Smith, Michele (43)	Transportation
859	O2013-7263	Grant(s) of privilege in public way for Aloha Grill Hawaiian BBQ Inc. - light fixtures	Smith, Michele (43)	Transportation
860	O2013-7266	Grant(s) of privilege in public way for Aloha Grill Hawaiian BBQ Inc. - sign	Smith, Michele (43)	Transportation
861	O2013-7267	Grant(s) of privilege in public way for Bank Financial	Smith, Michele (43)	Transportation
862	O2013-7268	Grant(s) of privilege in public way for Barre Bee Fit	Smith, Michele (43)	Transportation
863	O2013-7270	Grant(s) of privilege in public way for Basil Leaf Cafe/Sage	Smith, Michele (43)	Transportation
864	O2013-7271	Grant(s) of privilege in public way for Bistro Margot	Smith, Michele (43)	Transportation
865	O2013-7273	Grant(s) of privilege in public way for Bricks	Smith, Michele (43)	Transportation
866	O2013-7274	Grant(s) of privilege in public way for Cafe Luigi	Smith, Michele (43)	Transportation

	File #	Title	Sponsor(s)	Committee Referral
867	O2013-7276	Grant(s) of privilege in public way for Chipotle Mexican Grill	Smith, Michele (43)	Transportation
868	O2013-7278	Grant(s) of privilege in public way for Clark-Diversey Currency Exchange	Smith, Michele (43)	Transportation
869	O2013-7280	Grant(s) of privilege in public way for Classic Kids	Smith, Michele (43)	Transportation
870	O2013-7282	Grant(s) of privilege in public way for CVS/Pharmacy No. 2942	Smith, Michele (43)	Transportation
871	O2013-7283	Grant(s) of privilege in public way for Dee's Restaurant Inc.	Smith, Michele (43)	Transportation
872	O2013-7287	Grant(s) of privilege in public way for Dee's Restaurant & Szechuan Quisine	Smith, Michele (43)	Transportation
873	O2013-7288	Grant(s) of privilege in public way for Dunlay's on Clark	Smith, Michele (43)	Transportation
874	O2013-7290	Grant(s) of privilege in public way for Four Farthings Tavern & Grill	Smith, Michele (43)	Transportation
875	O2013-7294	Grant(s) of privilege in public way for Hoots Inc.	Smith, Michele (43)	Transportation
876	O2013-7304	Grant(s) of privilege in public way for Imperial Cleaners	Smith, Michele (43)	Transportation
877	O2013-7306	Grant(s) of privilege in public way for Jade East Restaurant	Smith, Michele (43)	Transportation
878	O2013-7307	Grant(s) of privilege in public way for Kabuki Restaurant	Smith, Michele (43)	Transportation
879	O2013-7309	Grant(s) of privilege in public way for Lincoln Park Cleaners	Smith, Michele (43)	Transportation
880	O2013-7312	Grant(s) of privilege in public way for Lito's Empanadas, Inc.	Smith, Michele (43)	Transportation
881	O2013-7314	Grant(s) of privilege in public way for Lor's Designer Shoes	Smith, Michele (43)	Transportation
882	O2013-7315	Grant(s) of privilege in public way for Manoa Cleaners	Smith, Michele (43)	Transportation
883	O2013-7317	Grant(s) of privilege in public way for McGee's Tavern & Grille	Smith, Michele (43)	Transportation
884	O2013-7319	Grant(s) of privilege in public way for Middlefork Capital LLC	Smith, Michele (43)	Transportation
885	O2013-7320	Grant(s) of privilege in public way for National Goldberg & Perl Inc.	Smith, Michele (43)	Transportation
886	O2013-7321	Grant(s) of privilege in public way for Noodles in the Pot, Inc.	Smith, Michele (43)	Transportation
887	O2013-7325	Grant(s) of privilege in public way for Old Town School of Folk Music, The	Smith, Michele (43)	Transportation
888	O2013-7326	Grant(s) of privilege in public way for Pasta Bowl Company, The	Smith, Michele (43)	Transportation
889	O2013-7328	Grant(s) of privilege in public way for Perennial	Smith, Michele (43)	Transportation
890	O2013-7329	Grant(s) of privilege in public way for Pizza Capri	Smith, Michele (43)	Transportation
891	O2013-7331	Grant(s) of privilege in public way for Potbelly Sandwich	Smith, Michele (43)	Transportation

	File #	Title	Sponsor(s)	Committee Referral
892	O2013-7332	Grant(s) of privilege in public way for Rona Talcott	Smith, Michele (43)	Transportation
893	O2013-7333	Grant(s) of privilege in public way for Second Child, The	Smith, Michele (43)	Transportation
894	O2013-7335	Grant(s) of privilege in public way for See, Inc.	Smith, Michele (43)	Transportation
895	O2013-7337	Grant(s) of privilege in public way for Tammy Sopper Segovia	Smith, Michele (43)	Transportation
896	O2013-7339	Grant(s) of privilege in public way for Ten Thousand Villages	Smith, Michele (43)	Transportation
897	O2013-7341	Grant(s) of privilege in public way for 333 Cleaners	Smith, Michele (43)	Transportation
898	O2013-7342	Grant(s) of privilege in public way for 2116 N Halsted LLC	Smith, Michele (43)	Transportation
899	O2013-7350	Grant(s) of privilege in public way for Berlin	Tunney, Thomas (44)	Transportation
900	O2013-7353	Grant(s) of privilege in public way for Bernie's - light fixtures	Tunney, Thomas (44)	Transportation
901	O2013-7357	Grant(s) of privilege in public way for Bernie's - security cameras	Tunney, Thomas (44)	Transportation
902	O2013-7358	Grant(s) of privilege in public way for Bernie's - signs	Tunney, Thomas (44)	Transportation
903	O2013-7360	Grant(s) of privilege in public way for Candyality Ltd.	Tunney, Thomas (44)	Transportation
904	O2013-7361	Grant(s) of privilege in public way for Caribou Coffee	Tunney, Thomas (44)	Transportation
905	O2013-7364	Grant(s) of privilege in public way for Caribou Coffee No. 708	Tunney, Thomas (44)	Transportation
906	O2013-7370	Grant(s) of privilege in public way for Central Lakeview Merchants Association -- 916 W Diversey Pkwy	Tunney, Thomas (44)	Transportation
907	O2013-7374	Grant(s) of privilege in public way for Central Lakeview Merchants Association - 954 W Diversey Pkwy	Tunney, Thomas (44)	Transportation
908	O2013-7376	Grant(s) of privilege in public way for Central Lakeview Merchants Association - 936 W Diversey Pkwy	Tunney, Thomas (44)	Transportation
909	O2013-7378	Grant(s) of privilege in public way for Central Lakeview Merchants Association - 844 W Addison St	Tunney, Thomas (44)	Transportation
910	O2013-7380	Grant(s) of privilege in public way for Central Lakeview Merchants Association - 1009 W Irving Park Rd	Tunney, Thomas (44)	Transportation
911	O2013-7382	Grant(s) of privilege in public way for Lakeview Chamber of Commerce - bicycle rack	Tunney, Thomas (44)	Transportation
912	O2013-7384	Grant(s) of privilege in public way for Central Lakeview Merchants Association - 1017 W Irving Park Rd	Tunney, Thomas (44)	Transportation

	File #	Title	Sponsor(s)	Committee Referral
913	O2013-7385	Grant(s) of privilege in public way for Central Lakeview Merchants Association - 846 W Addison St	Tunney, Thomas (44)	Transportation
914	O2013-7386	Grant(s) of privilege in public way for Central Lakeview Merchants Association - 3944 N Sheridan Rd	Tunney, Thomas (44)	Transportation
915	O2013-7388	Grant(s) of privilege in public way for Chipotle Mexican Grill	Tunney, Thomas (44)	Transportation
916	O2013-7390	Grant(s) of privilege in public way for Comedysportz of Chicago, IL	Tunney, Thomas (44)	Transportation
917	O2013-7391	Grant(s) of privilege in public way for DS Cantina	Tunney, Thomas (44)	Transportation
918	O2013-7393	Grant(s) of privilege in public way for Full Shilling	Tunney, Thomas (44)	Transportation
919	O2013-7395	Grant(s) of privilege in public way for GCT Realty LLC	Tunney, Thomas (44)	Transportation
920	O2013-7401	Grant(s) of privilege in public way for Golftec Lincoln Park	Tunney, Thomas (44)	Transportation
921	O2013-7403	Grant(s) of privilege in public way for HNV Lakeview LLC	Tunney, Thomas (44)	Transportation
922	O2013-7413	Grant(s) of privilege in public way for Lakeview Chamber of Commerce - 1401 W Addison St	Tunney, Thomas (44)	Transportation
923	O2013-7414	Grant(s) of privilege in public way for Lakeview Chamber of Commerce - 3240 N Ashland Ave	Tunney, Thomas (44)	Transportation
924	O2013-7415	Grant(s) of privilege in public way for Lakeview Chamber of Commerce - 1244 W Belmont Ave	Tunney, Thomas (44)	Transportation
925	O2013-7416	Grant(s) of privilege in public way for Lakeview Chamber of Commerce - 3359 N Southport Ave	Tunney, Thomas (44)	Transportation
926	O2013-7417	Grant(s) of privilege in public way for Lakeview Chamber of Commerce - 3442 N Southport Ave	Tunney, Thomas (44)	Transportation
927	O2013-7419	Grant(s) of privilege in public way for Lakeview Chamber of Commerce - 3601 N Southport Ave	Tunney, Thomas (44)	Transportation
928	O2013-7421	Grant(s) of privilege in public way for Lakeview Chamber of Commerce - 3825 N Southport Ave	Tunney, Thomas (44)	Transportation
929	O2013-7422	Grant(s) of privilege in public way for Lake View YMCA	Tunney, Thomas (44)	Transportation
930	O2013-7423	Grant(s) of privilege in public way for Metro	Tunney, Thomas (44)	Transportation
931	O2013-7424	Grant(s) of privilege in public way for Newport Bar & Grille	Tunney, Thomas (44)	Transportation
932	O2013-7426	Grant(s) of privilege in public way for Nuts on Clark Inc.	Tunney, Thomas (44)	Transportation
933	O2013-7427	Grant(s) of privilege in public way for Pompeii Xpress	Tunney, Thomas (44)	Transportation

Legislation Referred to Committees at the Chicago City Council Meeting 9/11/2013
Section 3c - Aldermanic Introductions Regarding Unclassified Matters

	File #	Title	Sponsor(s)	Committee Referral
934	O2013-7429	Grant(s) of privilege in public way for Realty & Mortgage Co.	Tunney, Thomas (44)	Transportation
935	O2013-7430	Grant(s) of privilege in public way for Red Pig Asian Kitchen	Tunney, Thomas (44)	Transportation
936	O2013-7431	Grant(s) of privilege in public way for Rockwood	Tunney, Thomas (44)	Transportation
937	O2013-7432	Grant(s) of privilege in public way for Sport Clips	Tunney, Thomas (44)	Transportation
938	O2013-7434	Grant(s) of privilege in public way for Twist a Tapas Cafe	Tunney, Thomas (44)	Transportation
939	O2013-7436	Grant(s) of privilege in public way for 630--632 West Barry Condominium Association - fences	Tunney, Thomas (44)	Transportation
940	O2013-7441	Grant(s) of privilege in public way for 630--632 West Barry Condominium Association - landscaping	Tunney, Thomas (44)	Transportation
941	O2013-7451	Grant(s) of privilege in public way for Rebel Bar & Grill	Tunney, Thomas (44)	Transportation
942	O2013-7409	Grant(s) of privilege in public way for Allstate Insurance	Arena, John (45)	Transportation
943	O2013-7410	Grant(s) of privilege in public way for Fischman Liquors	Arena, John (45)	Transportation
944	O2013-7411	Grant(s) of privilege in public way for Galvin's Public House	Arena, John (45)	Transportation
945	O2013-7412	Grant(s) of privilege in public way for Las Tablas	Arena, John (45)	Transportation
946	O2013-7418	Grant(s) of privilege in public way for National Quik Cash	Arena, John (45)	Transportation
947	O2013-7420	Grant(s) of privilege in public way for Original Dugan's, The	Arena, John (45)	Transportation
948	O2013-7425	Grant(s) of privilege in public way for Plaza Mimi Mart	Arena, John (45)	Transportation
949	O2013-7428	Grant(s) of privilege in public way for Tower Auto Rebuilders LTD	Arena, John (45)	Transportation
950	O2013-7433	Grant(s) of privilege in public way for Bar on Buena, The	Arena, John (45)	Transportation
951	O2013-7435	Grant(s) of privilege in public way for Lakeview Fitness Investors, LLC	Arena, John (45)	Transportation
952	O2013-7438	Grant(s) of privilege in public way for Las Mananitas	Cappleman, James (46)	Transportation
953	O2013-7440	Grant(s) of privilege in public way for Little Jim's	Cappleman, James (46)	Transportation
954	O2013-7444	Grant(s) of privilege in public way for Little Jim's - security camera	Cappleman, James (46)	Transportation
955	O2013-7456	Grant(s) of privilege in public way for Rocks Lakeview	Cappleman, James (46)	Transportation
956	O2013-7461	Grant(s) of privilege in public way for Taverna 750	Cappleman, James (46)	Transportation
957	O2013-7463	Grant(s) of privilege in public way for 7 Eleven	Cappleman, James (46)	Transportation

Legislation Referred to Committees at the Chicago City Council Meeting 9/11/2013
Section 3c - Aldermanic Introductions Regarding Unclassified Matters

	File #	Title	Sponsor(s)	Committee Referral
958	O2013-7467	Grant(s) of privilege in public way for 7 Eleven No. 29726J	Cappleman, James (46)	Transportation
959	O2013-7452	Grant(s) of privilege in public way for Be Well	Pawar, Ameya (47)	Transportation
960	O2013-7453	Grant(s) of privilege in public way for Bloom Yoga Studio LLC	Pawar, Ameya (47)	Transportation
961	O2013-7454	Grant(s) of privilege in public way for Chicago Dollar Market	Pawar, Ameya (47)	Transportation
962	O2013-7455	Grant(s) of privilege in public way for Richard G. Cohn	Pawar, Ameya (47)	Transportation
963	O2013-7457	Grant(s) of privilege in public way for Fork	Pawar, Ameya (47)	Transportation
964	O2013-7458	Grant(s) of privilege in public way for Lincoln Restaurant	Pawar, Ameya (47)	Transportation
965	O2013-7459	Grant(s) of privilege in public way for Lofts at 1800 at Condo Assn., The	Pawar, Ameya (47)	Transportation
966	O2013-7460	Grant(s) of privilege in public way for New Plus One Cleaners	Pawar, Ameya (47)	Transportation
967	O2013-7462	Grant(s) of privilege in public way for Piggy Toes "A Children's Shoe Boutique"	Pawar, Ameya (47)	Transportation
968	O2013-7464	Grant(s) of privilege in public way for Rail Bar & Grill, The	Pawar, Ameya (47)	Transportation
969	O2013-7465	Grant(s) of privilege in public way for Rail Bar & Grill, The - sign	Pawar, Ameya (47)	Transportation
970	O2013-7466	Grant(s) of privilege in public way for 7-Eleven	Pawar, Ameya (47)	Transportation
971	O2013-7468	Grant(s) of privilege in public way for Calo Lounge, Inc.	Osterman, Harry (48)	Transportation
972	O2013-7469	Grant(s) of privilege in public way for Dollar Buy Plus	Osterman, Harry (48)	Transportation
973	O2013-7470	Grant(s) of privilege in public way for Kho Bo Chicago	Osterman, Harry (48)	Transportation
974	O2013-7471	Grant(s) of privilege in public way for Kim Video	Osterman, Harry (48)	Transportation
975	O2013-7472	Grant(s) of privilege in public way for Kopi, A Traveler's Cafe	Osterman, Harry (48)	Transportation
976	O2013-7473	Grant(s) of privilege in public way for La Fitness	Osterman, Harry (48)	Transportation
977	O2013-7474	Grant(s) of privilege in public way for Loyola University	Osterman, Harry (48)	Transportation
978	O2013-7475	Grant(s) of privilege in public way for Pumping Co., Inc., The	Osterman, Harry (48)	Transportation
979	O2013-7437	Grant(s) of privilege in public way for Mayne Stage/Act One Cafe	Moore, Joseph (49)	Transportation
980	O2013-7439	Grant(s) of privilege in public way for Alibis	Silverstein, Debra L. (50)	Transportation
981	O2013-7442	Grant(s) of privilege in public way for Bais Yaakov School	Silverstein, Debra L. (50)	Transportation
982	O2013-7443	Grant(s) of privilege in public way for Bais Yaakov School - sheeting	Silverstein, Debra L. (50)	Transportation

	File #	Title	Sponsor(s)	Committee Referral
983	O2013-7445	Grant(s) of privilege in public way for Carrs Honda	Silverstein, Debra L. (50)	Transportation
984	O2013-7446	Grant(s) of privilege in public way for Carr's Honda	Silverstein, Debra L. (50)	Transportation
985	O2013-7447	Grant(s) of privilege in public way for Genuine Time	Silverstein, Debra L. (50)	Transportation
986	O2013-7448	Grant(s) of privilege in public way for Mysore Woodlands	Silverstein, Debra L. (50)	Transportation
987	O2013-7449	Grant(s) of privilege in public way for O'Reilly Auto Parts No. 4561	Silverstein, Debra L. (50)	Transportation
988	O2013-7450	Grant(s) of privilege in public way for Peterson Food Mart	Silverstein, Debra L. (50)	Transportation
Grant(s) of Privilege - Amend				
989	O2013-6380	Amendment of grant(s) of privilege in public way to Blackstone Hotel	Fioretti, Bob (2)	Transportation
990	O2013-6404	Amendment of grant(s) of privilege in public way to Chicago Whole Health Center P.C.	Fioretti, Bob (2)	Transportation
991	O2013-6390	Amendment of grant(s) of privilege in public way to Dollar Tree No. 5169	Zalewski, Michael R. (23)	Transportation
992	O2013-6400	Amendment of grant(s) of privilege in public way to Taylor Street Partners LP	Solis, Daniel (25)	Transportation
993	O2013-6353	Amendment of grant(s) of privilege in public way to Webster's Wine Bar	Waguespack, Scott (32)	Transportation
994	O2013-6360	Amendment of grant(s) of privilege in public way to Francesca's	Waguespack, Scott (32)	Transportation
995	O2013-6356	Amendment of grant(s) of privilege in public way to Devon Seafood Grill	Reilly, Brendan (42)	Transportation
996	O2013-6367	Amendment of grant(s) of privilege in public way to Espressamente Illy/Cityfront Cafe	Reilly, Brendan (42)	Transportation
997	O2013-6393	Amendment of grant(s) of privilege in public way to Red Violet	Reilly, Brendan (42)	Transportation
998	O2013-6406	Amendment of grant(s) of privilege in public way to Pratesi	Reilly, Brendan (42)	Transportation
999	O2013-6411	Amendment of grant(s) of privilege in public way to 111 North Canal LLC	Reilly, Brendan (42)	Transportation
1000	O2013-6414	Amendment of grant(s) of privilege in public way to Washington Franklin Self Park	Reilly, Brendan (42)	Transportation
1001	O2013-6417	Amendment of grant(s) of privilege in public way to Rosebud Steakhouse	Reilly, Brendan (42)	Transportation
1002	O2013-6419	Amendment of grant(s) of privilege in public way to My Thai - Takumi Restaurant	Reilly, Brendan (42)	Transportation
1003	O2013-6421	Amendment of grant(s) of privilege in public way to III Forks No. 425	Reilly, Brendan (42)	Transportation
1004	O2013-6374	Amendment of grant(s) of privilege in public way to State Farm Mutual Automobile Insurance Co.	Smith, Michele (43)	Transportation
1005	O2013-6385	Amendment of grant(s) of privilege in public way to Wilfree Court Condo Assn.	Smith, Michele (43)	Transportation

Legislation Referred to Committees at the Chicago City Council Meeting 9/11/2013
Section 3c - Aldermanic Introductions Regarding Unclassified Matters

	File #	Title	Sponsor(s)	Committee Referral	
Honorary Street Designation(s)					
1006	O2013-6109	Honorary street designation as "Slyvia B. Washington Way"	Lane, Lona (18)	Transportation	
1007	O2013-6117	Honorary street designation as "Sr. Jean McGrath Drive"	O'Shea, Matthew J. (19)	Transportation	
1008	O2013-6170	Honorary street designation as "Honorary Bobby Cann Way"	Burnett, Walter (27)	Transportation	
1009	O2013-6173	Honorary street designation as "Honorary Annie Mae Dyson Way"	Burnett, Walter (27)	Transportation	
1010	O2013-6174	Honorary street designation as "Honorary Van & Dorothy Holman Way"	Burnett, Walter (27)	Transportation	
1011	O2013-6176	Honorary street designation as "Honorary DJ International Way"	Burnett, Walter (27)	Transportation	
Journal Correction(s)					
1012	O2013-6106	Correction of City Council Journal of Proceedings of June 5, 2013	Burke, Edward M. (14)	Rules	*Redacted Record*
Municipal Code Amendment(s)					
1013	O2013-7175	Amendment of Chapter 2-8 of Municipal Code by assigning City Council President Pro Tempore administrative authority concerning City Council Legislative Reference Bureau	Harris, Michelle A. (8) Laurino, Margaret (39)	Rules	
1014	O2013-6158	Amendment of Chapter 8-4 of Municipal Code by adding new Section 8-4-345 regarding false presentation of service animal	Burke, Edward M. (14) Harris, Michelle A. (8)	Finance	*Redacted Record*
1015	O2013-6160	Amendment of Chapter 4-64 of Municipal Code regulating distribution and sale of alternative nicotine products to minors	Burke, Edward M. (14) Burns, William D. (4)	Joint Finance/Health/ Environment	
1016	SO2013-7225	Amendment of Chapter 4-60 of Municipal Code regarding sale of alcoholic liquor and concealed firearms	Burke, Edward M. (14) And Others	Finance	
1017	O2013-6118	Amendment of Chapter 9-32 and Section 2-14-132 of Municipal Code regarding reckless driving or interfering with funeral procession	O'Shea, Matthew J. (19)	Public Safety	*Redacted Record*
1018	O2013-6172	Amendment of Section 9-64-206 Municipal Code concerning parking meter hours of operation, installation of meters on portions of W Fillmore Ave and S Laflin St and removal of meters on portions of W Madison St, S Pulaski Rd and S Wolcott Ave	Ervin, Jason C. (28)	Pedestrian and Traffic Safety	
1019	O2013-6161	Amendment of Section 4-4-336 of Municipal Code concerning improper business signs	Graham, Deborah L. (29) And Others	Public Safety	*Redacted Record*
1020	O2013-6165	Amendment of Chapter 8-4 of Municipal Code to permit consumption of alcohol on business premises located in vote-dry areas	Graham, Deborah L. (29) And Others	Public Safety	

Legislation Referred to Committees at the Chicago City Council Meeting 9/11/2013
Section 3c - Aldermanic Introductions Regarding Unclassified Matters

	File #	Title	Sponsor(s)	Committee Referral	
1021	O2013-6105	Amendment of Section 9-120-090 of Municipal Code regarding definition and operation of Low-Speed Electric Bicycles	Waguespack, Scott (32) Moreno, Proco Joe (1)	Transportation	
1022	O2013-6151	Amendment of Section 16-16-110 of Municipal Code to prohibit consumption of alcoholic liquor on premises of adult use establishments with nude entertainment	Waguespack, Scott (32)	Zoning	
1023	O2013-6196	Amendment of Chapter 18-14 concerning building energy use benchmarking and solicictation of compliance information	Reilly, Brendan (42) And Others	Finance	*Redacted Record*
Sidewalk Cafe(s)					
1024	O2013-6492	Sidewalk cafe(s) for Starbuck's Coffee No. 226	Burns, William D. (4)	Transportation	
1025	O2013-6494	Sidewalk cafe(s) for La Fiesta Restaurant	O'Shea, Matthew J. (19)	Transportation	
1026	O2013-6499	Sidewalk cafe(s) for Essence Med Spa and Wellness Center	O'Connor, Mary (41)	Transportation	
1027	O2013-6502	Sidewalk cafe(s) for Blackfinn Ameripub	Reilly, Brendan (42)	Transportation	
1028	O2013-6505	Sidewalk cafe(s) for Intercontinental Hotel Chicago	Reilly, Brendan (42)	Transportation	
1029	O2013-6510	Sidewalk cafe(s) for Prost	Smith, Michele (43)	Transportation	
1030	O2013-6507	Sidewalk cafe(s) for BB Bun Mi Express	Tunney, Thomas (44)	Transportation	
1031	O2013-6508	Sidewalk cafe(s) for New Tokyo	Tunney, Thomas (44)	Transportation	
Sign(s)/Signboard(s)					
1032	Or2013-541	Issuance of permits for sign(s)/signboard(s) at 850 N Lake Shore Dr	Fioretti, Bob (2)	Zoning	
1033	Or2013-508	Issuance of permits for sign(s)/signboard(s) at 2310 S Indiana Ave	Dowell, Pat (3)	Zoning	
1034	O2013-6187	Issuance of permits for sign(s)/signboard(s) at 3445 S Martin Luther King Dr - 360 sq. ft.	Burns, William D. (4)	Zoning	
1035	O2013-6192	Issuance of permits for sign(s)/signboard(s) at 3445 S Martin Luther King Dr - 170 sq. ft.	Burns, William D. (4)	Zoning	
1036	O2013-6197	Issuance of permits for sign(s)/signboard(s) at 3445 S Martin Luther King Dr - 222 sq. ft.	Burns, William D. (4)	Zoning	
1037	O2013-6198	Issuance of permits for sign(s)/signboard(s) at 3445 S Martin Luther King Dr - 170 sq. ft.	Burns, William D. (4)	Zoning	
1038	Or2013-532	Issuance of permits for sign(s)/signboard(s) at 3251 E 92nd St	Pope, John (10)	Zoning	
1039	O2013-6141	Issuance of permits for sign(s)/signboard(s) at 4500 W Ann Lurie Pl	Burke, Edward M. (14)	Zoning	
1040	Or2013-509	Issuance of permits for sign(s)/signboard(s) at 4540 W 51st St	Burke, Edward M. (14)	Zoning	
1041	Or2013-512	Issuance of permits for sign(s)/signboard(s) at 2100 S Kilbourn Ave	Chandler, Michael D. (24)	Zoning	
1042	Or2013-527	Issuance of permits for sign(s)/signboard(s) at 2217 S Wentworth Ave	Solis, Daniel (25)	Zoning	

Legislation Referred to Committees at the Chicago City Council Meeting
9/11/2013
Section 3c - Aldermanic Introductions Regarding Unclassified Matters

	File #	Title	Sponsor(s)	Committee Referral
1043	Or2013-507	Issuance of permits for sign(s)/signboard(s) at 4052 W Grand Ave	Reboyras, Ariel (30)	Zoning
1044	Or2013-522	Issuance of permits for sign(s)/signboard(s) at 2600 N Clybourn Ave	Waguespack, Scott (32)	Zoning
1045	Or2013-523	Issuance of permits for sign(s)/signboard(s) at 2233 W Division St	Waguespack, Scott (32)	Zoning
1046	O2013-6116	Issuance of permits for sign(s)/signboard(s) at 5320 N Clark St	O'Connor, Patrick (40)	Zoning
1047	Or2013-547	Issuance of permits for sign(s)/signboard(s) at 750 N Rush St	Reilly, Brendan (42)	Zoning
1048	Or2013-548	Issuance of permits for sign(s)/signboard(s) at 550 W Adams St	Reilly, Brendan (42)	Zoning
1049	Or2013-510	Issuance of permits for sign(s)/signboard(s) at 550 W Webster Ave	Smith, Michele (43)	Zoning
1050	Or2013-511	Issuance of permits for sign(s)/signboard(s) at 558 W Webster Ave	Smith, Michele (43)	Zoning

City of Chicago

O2013-6133

Office of the City Clerk

Document Tracking Sheet

Meeting Date:	9/11/2013
Sponsor(s):	Ervin, Jason C. (28)
Type:	Ordinance
Title:	Amendment of Sections 4-60-022 and 4-60-023 of Municipal Code to allow additional alcoholic liquor & package good licenses on portion(s) of S Rockwell St
Committee(s) Assignment:	Committee on License and Consumer Protection

License

ORDINANCE

BE IT ORDAINED BY THE CITY COUNCIL OF THE CITY OF CHICAGO:

SECTION 1. Section 4-60-022 of the Municipal Code of Chicago is hereby amended by deleting the language struck through, as follows:

4-60-022 Restrictions on additional licenses.

Subject to the provisions of subsection 4-60-021(c), no additional license shall be issued for the sale of alcoholic liquor, for consumption on the premises within the following areas:

(Omitted text is unaffected by this ordinance)

~~(28.30) On Rockwell Street, from 16th Street to 19th Street.~~

(Omitted text is unaffected by this ordinance)

SECTION 2. Section 4-60-023 of the Municipal Code of Chicago is hereby amended by deleting the language struck through, as follows:

4-60-023 Restrictions on additional licenses.

Subject to the provisions of subsection 4-60-021(c), no additional package goods license shall be issued for any premises located within the following areas:

(Omitted text is unaffected by this ordinance)

~~(28.34) On Rockwell Street, from 16th Street to 19th Street.~~

(Omitted text is unaffected by this ordinance)

SECTION 3. This ordinance shall be in full force and effect from and after its passage and publication.

Jason Ervin
Alderman, 28th Ward

City of Chicago

O2013-6110

Office of the City Clerk

Document Tracking Sheet

Meeting Date:	9/11/2013
Sponsor(s):	Colón, Rey (35)
Type:	Ordinance
Title:	Amendment of Sections 4-60-022 and 4-60-023 of Municipal Code to disallow additional alcoholic liquor and package good licenses on various portion(s) within 35th Ward
Committee(s) Assignment:	Committee on License and Consumer Protection

O R D I N A N C E

BE IT ORDAINED BY THE CITY COUNCIL OF THE CITY OF CHICAGO:

SECTION 1. The City Council finds that the areas described in Sections 2 through 36 of this ordinance are adversely affected by the over-concentration of businesses licensed to sell alcoholic liquor within and near the areas.

SECTION 2. Section 4-60-022 of the Municipal Code of Chicago is hereby amended by replacing subsection 4-60-022 (35.5), which was previously deleted as shown in the Journal of Proceedings of February 11, 2009 at page 55009, with the following underscored text:

4-60-022 (35.5) On West Belmont Avenue, from North Kimball to North Central Park Avenue.

SECTION 3. Section 4-60-022 of the Municipal Code of Chicago is hereby amended by replacing subsection 4-60-022 (35.8), which was previously deleted as shown in the Journal of Proceedings of July 25, 2012 at page 31346, with the following underscored text:

4-60-022 (35.8) On West Diversey Avenue, from North California Avenue to North Sacramento Avenue.

SECTION 4. Section 4-60-022 of the Municipal Code of Chicago is hereby amended by replacing subsection 4-60-022 (35.18), which was previously deleted as shown in the Journal of Proceedings of February 6, 2008 at page 20712, with the following underscored text:

4-60-022 (35.18) On West Armitage Avenue, from North Sacramento Avenue to North Kedzie Avenue.

SECTION 5. Section 4-60-022 of the Municipal Code of Chicago is hereby amended by replacing subsection 4-60-022 (35.24), which was previously deleted as shown in the Journal of Proceedings of March 14, 2007 at page 99834, with the following underscored text:

4-60-022 (35.24) On North Milwaukee Avenue, from North California Avenue to North Sacramento Avenue.

SECTION 6. Section 4-60-022 of the Municipal Code of Chicago is hereby amended by replacing subsection 4-60-022 (35.25), which was previously deleted as shown in the Journal of Proceedings of November 17, 2010 at page 108062, with the following underscored text:

4-60-022 (35.25) On North Milwaukee Avenue, from North Sacramento Avenue to West Logan Boulevard.

SECTION 7. Section 4-60-022 of the Municipal Code of Chicago is hereby amended by replacing subsection 4-60-022 (35.26), which was previously deleted as shown in the Journal of Proceedings of November 19, 2008 at page 49401, with the following underscored text:

4-60-022 (35.26) On North Milwaukee Avenue, from West Logan Boulevard to North Kimball Avenue.

SECTION 8. Section 4-60-022 of the Municipal Code of Chicago is hereby amended by replacing subsection 4-60-022 (35.31), which was previously deleted as shown in the Journal of Proceedings of October 8, 2008 at page 40069, with the following underscored text:

4-60-022 (35.31) On North California Avenue, from West Palmer Street to West Fullerton Avenue.

SECTION 9. Section 4-60-022 of the Municipal Code of Chicago is hereby amended by replacing subsection 4-60-022 (35.36), which was previously deleted as shown in the Journal of Proceedings of October 8, 2008 at page 40070, with the following underscored text:

4-60-022 (35.36) On the west side of North Kedzie Avenue, from West Belden Avenue to West Altgeld Street; and on both sides of North Kedzie Avenue, from West Altgeld Street to the south line of West Wrightwood/Logan Boulevard.

SECTION 10. Section 4-60-022 of the Municipal Code of Chicago is hereby amended by replacing subsection 4-60-022 (35.37), which was previously deleted as shown in the Journal of Proceedings of July 29, 2009 at page 67875, with the following underscored text:

4-60-022 (35.37) On North Kedzie Avenue, from the north line of West Wrightwood/West Logan Boulevard to West Diversey Avenue.

SECTION 11. Section 4-60-022 of the Municipal Code of Chicago is hereby amended by replacing subsection 4-60-022 (25.38), which was previously deleted as shown in the Journal of Proceedings of October 13, 2007 at page 11441, with the following underscored text:

4-60-022 (35.38) On North Kedzie Avenue, from West Diversey Avenue to West Wellington Avenue.

SECTION 12. Section 4-60-022 of the Municipal Code of Chicago is hereby amended by replacing subsection 4-60-022 (35.40), which was previously deleted as shown in the Journal of Proceedings of December 14, 2011 at page 17741, with the following underscored text:

4-60-022 (35.40) On the west side of North Kedzie Avenue, from West Belmont Avenue to Elston Avenue.

SECTION 13. Section 4-60-022 of the Municipal Code of Chicago is hereby amended by replacing subsections 4-60-022 (35.55), 4-60-022 (35.56) and 4-60-023 (35.57) which were previously deleted as shown in the Journal of Proceedings of April 22, 2009 at page 58581, with the following underscored text:

4-60-022 (35.55) On the north side of Belmont Avenue, from Central Park Avenue to Kimball Avenue.

4-60-022 (35.56) On the north side of Belmont Avenue, from Kimball Avenue to Kedzie Avenue.

4-60-022 (35.57) On Kimball Avenue, from Grace Street to Addison Street.

SECTION 14. Section 4-60-023 of the Municipal Code of Chicago is hereby amended by replacing subsection 4-60-023 (35.1), which was previously deleted as shown in the Journal of Proceedings of December 13, 2007 at page 95131, with the following underscored text:

4-60-023 (35.1) On West Irving Park Road, on the south side only from North Christiana Avenue to North Bernard Avenue, on both sides of West Irving Park Road, from North Bernard Avenue to North St. Louis Avenue to North Drake Avenue.

SECTION 15. Section 4-60-023 of the Municipal Code of Chicago is hereby amended by replacing subsection 4-60-023 (35.3), which was previously deleted as shown in the Journal of Proceedings of January 9, 2008 at page 18928, with the following underscored text:

4-60-023 (35.3) On West Addison Street, from North Kimball Avenue to North Lawndale Avenue.

SECTION 16. Section 4-60-023 of the Municipal Code of Chicago is hereby amended by replacing subsection 4-60-023 (35.4), which was previously deleted as shown in the Journal of Proceedings of May 4, 2011 at page 117716, with the following underscored text:

4-60-023 (35.4) On West Belmont Avenue, from North Kedzie Avenue to North Kimball Avenue.

SECTION 17. Section 4-60-023 of the Municipal Code of Chicago is hereby amended by replacing subsection 4-60-023 (35.5), which was previously deleted as shown in the Journal of Proceedings of March 10, 2010 at page 86567, with the following underscored text:

4-60-023 (35.5) On West Belmont Avenue, from North Kimball to North Central Park Avenue.

SECTION 18. Section 4-60-023 of the Municipal Code of Chicago is hereby amended by replacing subsection 4-60-023 (35.6), which was previously deleted as shown in the Journal of Proceedings of September 5, 2007 at page 6874, with the following underscored text:

4-60-023 (35.6) On West Belmont Avenue, from North Central Park Avenue to North Lawndale Avenue, and on the south side of West Belmont Avenue, from North Lawndale Avenue to North Ridgeway Avenue.

SECTION 19. Section 4-60-023 of the Municipal Code of Chicago is hereby amended by replacing subsection 4-60-023 (35.14), which was previously deleted as shown in the Journal of Proceedings of March 9, 2005 at page 44074, with the following underscored text:

4-60-023 (35.14) On West Fullerton Avenue, from North Sacramento Avenue to North Albany Avenue; and on North Albany Avenue from West Medill Avenue to West Altgeld Street.

SECTION 20. Section 4-60-023 of the Municipal Code of Chicago is hereby amended by replacing subsection 4-60-023 (35.15), which was previously deleted as shown in the Journal of Proceedings of September 29, 2009 at page 67878, with the following underscored text:

4-60-023 (35.15) On West Fullerton Avenue, from North Kedzie to North Kimball Avenue.

SECTION 21. Section 4-60-023 of the Municipal Code of Chicago is hereby amended by replacing subsection 4-60-023 (35.17), which was previously deleted as shown in the Journal of Proceedings of March 10, 2004 at page 19858, with the following underscored text:

4-60-023 (35.17) On West Armitage Avenue, from North California Avenue to North Sacramento Avenue.

SECTION 22. Section 4-60-023 of the Municipal Code of Chicago is hereby amended by replacing subsection 4-60-023 (35.18), which was previously deleted as shown in the Journal of Proceedings of March 10, 2010 at page 86569, with the following underscored text:

4-60-023 (35.18) On West Armitage Avenue, from North Sacramento Avenue to North Kedzie Avenue.

SECTION 23. Section 4-60-023 of the Municipal Code of Chicago is hereby amended by replacing subsection 4-60-023 (35.19), which was previously deleted as shown in the Journal of Proceedings of May 5, 2004 at page 22753, with the following underscored text:

4-60-023 (35.19) On West Armitage Avenue, from North Kedzie Avenue to North Kimball Avenue.

SECTION 24. Section 4-60-023 of the Municipal Code of Chicago is hereby amended by replacing subsection 4-60-023 (35.22), which was previously deleted as shown in the Journal of Proceedings of February 7, 2007 at page 98127, with the following underscored text:

4-60-023 (35.22) On the southwest side of North Elston Avenue, from North Kedzie Avenue to North Christania Avenue; and on both sides of North Elston Avenue, from North Christiana Avenue to West Grace Street.

SECTION 25. Section 4-60-023 of the Municipal Code of Chicago is hereby amended by replacing subsection 4-60-023 (35.24), which was previously deleted as shown in the Journal of Proceedings of October 6, 2005 at page 58183, with the following underscored text:

4-60-023 (35.24) On North Milwaukee Avenue, from North California Avenue to North Sacramento Avenue.

SECTION 26. Section 4-60-023 of the Municipal Code of Chicago is hereby amended by replacing subsection 4-60-023 (35.26), which was previously deleted as shown in the Journal of Proceedings of April 6, 2005 at page 45953, with the following underscored text:

4-60-023 (35.26) On North Milwaukee Avenue, from West Logan Boulevard to North Kimball Avenue.

SECTION 27. Section 4-60-023 of the Municipal Code of Chicago is hereby amended by replacing subsection 4-60-023 (35.29), which was previously deleted as shown in the Journal of Proceedings of February 11, 2009 at page 55012, with the following underscored text:

4-60-023 (35.29) On North California Avenue, from West Bloomingdale Avenue to West Armitage Avenue.

SECTION 28. Section 4-60-023 of the Municipal Code of Chicago is hereby amended by replacing subsection 4-60-023 (35.30), which was previously deleted as shown in the Journal of Proceedings of October 6, 2005 at page 58185, with the following underscored text:

4-60-023 (35.30) On North California Avenue, from West Armitage Avenue to West Palmer Street.

SECTION 29. Section 4-60-023 of the Municipal Code of Chicago is hereby amended by replacing subsection 4-60-023 (35.32), which was previously deleted as shown in the Journal of Proceedings of June 29, 2005 at page 52117, with the following underscored text:

4-60-023 (35.32) On North California Avenue, from West Fullerton Avenue to West Logan Boulevard.

SECTION 30. Section 4-60-023 of the Municipal Code of Chicago is hereby amended by replacing subsection 4-60-023 (35.33) and 4-60-023 (35.52), which were previously deleted as shown in the Journal of Proceedings of March 10, 2010 at page 86570, with the following underscored text:

4-60-023 (35.33) On North California Avenue, from West Logan Boulevard to North Avondale Avenue.

4-60-023 (35.52) On California Avenue, from Diversey Avenue to Logan Boulevard.

SECTION 31. Section 4-60-023 of the Municipal Code of Chicago is hereby amended by replacing subsection 4-60-023 (35.37), which was previously deleted as shown in the Journal of Proceedings of March 9, 2005 at page 44075, with the following underscored text:

4-60-023 (35.37) On North Kedzie Avenue, from the north line of West Wrightwood/West Logan Boulevard to West Diversey Avenue.

SECTION 32. Section 4-60-023 of the Municipal Code of Chicago is hereby amended by replacing subsection 4-60-023 (35.40), which was previously deleted as shown in the Journal of Proceedings of November 2, 2011 at page 11895, with the following underscored text:

4-60-023 (35.40) On the west side of North Kedzie Avenue, from West Belmont Avenue to Elston Avenue.

SECTION 33. Section 4-60-023 of the Municipal Code of Chicago is hereby amended by replacing subsection 4-60-023 (35.41), which was previously deleted as shown in the Journal of Proceedings of February 7, 2007 at page 98128, with the following underscored text:

4-60-023 (35.41) On North Kimball Avenue, from West Courtland Street to West Dickens Avenue.

SECTION 34. Section 4-60-023 of the Municipal Code of Chicago is hereby amended by replacing subsection 4-60-023 (35.46), which was previously deleted as shown in the Journal of Proceedings of October 8, 2008 at page 40073, with the following underscored text:

4-60-023 (35.46) On North Kimball Avenue, from West Belmont Avenue to the Chicago & Northwestern Railroad right-of-way.

SECTION 35. Section 4-60-023 of the Municipal Code of Chicago is hereby amended by replacing subsection 4-60-023 (35.55), which was previously deleted as shown in the Journal of Proceedings of April 22, 2009 at page 58581, with the following underscored text:

4-60-023 (35.55) On Kimball Avenue, from Grace Street to Addison Street.

SECTION 36. This ordinance shall be in full force and effect from and after its passage and publication.

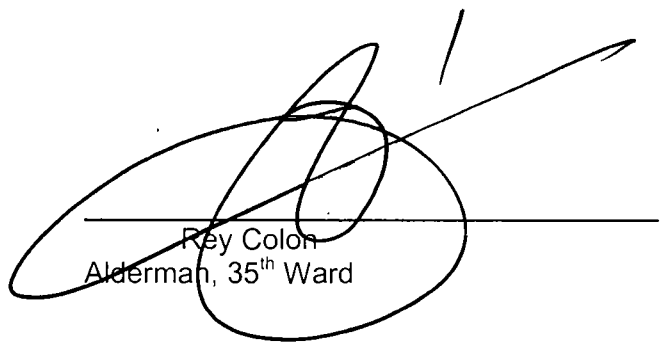

Rey Colon
Alderman, 35th Ward

City of Chicago

O2013-6107

Office of the City Clerk

Document Tracking Sheet

Meeting Date:	9/11/2013
Sponsor(s):	O'Connor, Patrick (40)
Type:	Ordinance
Title:	Amendment of Section 4-60-022 of Municipal Code to allow additional alcoholic liquor licenses on portion(s) of N Clark St
Committee(s) Assignment:	Committee on License and Consumer Protection

September 11, 2013

ORDINANCE

BE IT ORDAINED BY THE CITY COUNCIL OF THE CITY OF CHICAGO:

SECTION 1. Section 4-60-022 of the Municipal Code of Chicago is hereby amended by deleting the language struck through, as follows:

4-60-022 Restrictions on additional licenses.

Subject to the provisions of subsection 4-60-021(c), no additional license shall be issued for the sale of alcoholic liquor, for consumption on the premises within the following areas:

(Omitted text is unaffected by this ordinance)

~~4-60-022 (40.3(a)) On the west side of Clark Street, from Devon Avenue to Wallen Avenue.~~

(Omitted text is unaffected by this ordinance)

SECTION 2. This ordinance shall be in force and effect upon passage and approval.

Patrick O'Connor
Alderman, 40th Ward

City of Chicago

O2013-6138

Office of the City Clerk

Document Tracking Sheet

Meeting Date:	9/11/2013
Sponsor(s):	Reilly, Brendan (42)
Type:	Ordinance
Title:	Amendment of Section 4-60-022 of Municipal Code to disallow additional alcoholic liquor licenses on portion(s) of W Monroe St and S Clark St
Committee(s) Assignment:	Committee on License and Consumer Protection

Committee on Licensing
City Council Meeting, September 11, 2013
Alderman Brendan Reilly, 42nd Ward
Tavern Moratorium, [redacted]
42.29 through 42.30

ORDINANCE

BE IT ORDAINED BY THE CITY COUNCIL OF THE CITY OF CHICAGO:

SECTION 1. The City Council finds that the areas described in this ordinance are adversely affected by the over-concentration of businesses licensed to sell alcoholic liquor within and near the areas.

SECTION 2. Section 4-60-022 of the Municipal Code of Chicago is hereby amended by inserting the underscored language as a new subsection 4-60-022 (42.29) through 4-60-022 (42.30), as follows:

4-60-022 Restrictions On Additional Licenses.

Subject to the provisions of subsection 4-60-021(c), no additional license shall be issued for the sale of alcoholic liquor, for consumption on the premises within the following areas:

(Omitted text is unaffected by this ordinance)

(42.29) On the north side of Monroe Street, from Clark Street to Wells Street.

(42.30) On the west side of Clark Street, from Madison Street to Adams Street.

(Omitted text is unaffected by this ordinance)

SECTION 3. This ordinance shall be in full force and effect from and after its passage and publication.

Brendan Reilly
Alderman, 42nd Ward

City of Chicago

O2013-6119

Office of the City Clerk

Document Tracking Sheet

Meeting Date:	9/11/2013
Sponsor(s):	Smith, Michele (43)
Type:	Ordinance
Title:	Amendment of Section 4-60-022 of Municipal Code to disallow additional alcoholic liquor licenses on portion(s) of N Halsted St
Committee(s) Assignment:	Committee on License and Consumer Protection

ORDINANCE

BE IT ORDAINED BY THE CITY COUNCIL OF THE CITY OF CHICAGO:

SECTION 1. The City Council finds that the areas described in Section 2 of this ordinance are adversely affected by the over-concentration of businesses licensed to sell alcoholic liquor within and near the areas.

SECTION 2. Section 4-60-022 of the Municipal Code of Chicago is hereby amended by inserting the underscored language as a new subsection 4-60-022 (43.66), as follows:

4-60-22 Restrictions on additional licenses.

Subject to the provisions of subsection 4-60-021(c), no additional license shall be issued for the sale of alcoholic liquor, for consumption on the premises within the following areas:

(Omitted text is unaffected by this ordinance)

(43.66) On Halsted Street, from Webster Avenue to Fullerton Avenue.

(Omitted text is unaffected by this ordinance)

SECTION 3. This ordinance shall be in full force and effect from and after its passage and publication.

Michele Smith
Alderman, 43rd Ward

City of Chicago

O2013-6299

Office of the City Clerk

Document Tracking Sheet

Meeting Date:	9/11/2013
Sponsor(s):	Pawar, Ameya (47)
Type:	Ordinance
Title:	Amendment of Section 4-60-022 of Municipal Code to disallow additional alcoholic liquor licenses on portion(s) of various streets within 47th Ward
Committee(s) Assignment:	Committee on License and Consumer Protection

Committee on License and Consumer Protection
City Council Meeting
September 11, 2013

ORDINANCE

BE IT ORDAINED BY THE CITY COUNCIL OF THE CITY OF CHICAGO:

SECTION 1. The City Council finds that the areas described in Section 2 through 4 of this ordinance are adversely affected by the over-concentration of businesses licensed to sell alcoholic liquor within and near the areas.

SECTION 2. Section 4-60-022 of the Municipal Code of Chicago is hereby amended by replacing subsection 4-60-022 (47.63), which was previously deleted as shown in the Journal of Proceedings of March 9, 2011 at page 113727, with the following underscored text:

4-60-022 (47.63) On Western Avenue, from Berteau Avenue to Montrose Avenue.

SECTION 3. Section 4-60-023 of the Municipal Code of Chicago is hereby amended by replacing subsection 4-60-023 (47.16), which was previously deleted as shown in the Journal of Proceedings of April 13, 2011 at page 115370, with the following underscored text:

4-60-023 (47.16) On Damen Avenue from Addison Street to Grace Street.

SECTION 4. Section 4-60-022 of the Municipal Code of Chicago is hereby amended by replacing subsection 4-60-022 (47.52), which was previously deleted as shown in the Journal of Proceedings of May 4, 2011 at page 117715, with the following underscored text:

4-60-022 (47.52) On Ravenswood Avenue, from Berteau Avenue to Montrose Avenue.

SECTION 5. Section 4-60-023 of the Municipal Code of Chicago is hereby amended by replacing subsection 4-60-023 (47.74), which was previously deleted as shown in the Journal of Proceedings of February 15, 2012 at page 20641, with the following underscored text:

4-60-023 (47.74) On Lawrence Avenue from Rockwell Street to Western Avenue.

SECTION 6. Section 4-60-023 of the Municipal Code of Chicago is hereby amended by replacing subsection 4-60-023 (47.61), which was previously deleted as shown in the Journal of Proceedings of May 9, 2012 at pages 26720 through 26722, with the following underscored text:

4-60-023 (47.61) On Western Avenue, from Grace Street to Irving Park Road.

SECTION 7. Section 4-60-022 of the Municipal Code of Chicago is hereby amended by replacing subsection 4-60-022 (47.5), which was previously deleted as shown in the Journal of Proceedings of May 9, 2012 at pages 26705 through 26706, with the following underscored text:

4-60-022 (47.5) On Ashland Avenue, from Grace Street to Irving Park Road.

SECTION 8. Section 4-60-023 of the Municipal Code of Chicago is hereby amended by replacing subsection 4-60-023 (47.22), which was previously deleted as shown in the Journal of Proceedings of May 9, 2012 at pages 26719 through 26720, with the following underscored text:

4-60-023 (47.22) On Damen Avenue, from Lawrence Avenue to Argyle Street.

SECTION 9. Section 4-60-023 of the Municipal Code of Chicago is hereby amended by replacing subsection 4-60-023 (47.40), which was previously deleted as shown in the Journal of Proceedings of July 25, 2012 at pages 31359 through 31360, with the following underscored text:

4-60-023 (47.40) On Lincoln Avenue, from Irving Park Road to Berteau Avenue.

SECTION 10. Section 4-60-023 of the Municipal Code of Chicago is hereby amended by replacing subsection 4-60-023 (47.34), which was previously deleted as shown in the Journal of Proceedings of July 25, 2012 at pages 31358 through 31359, with the following underscored text:

4-60-023 (47.34) On Lawrence Avenue, from Ashland Avenue to Ravenswood Avenue.

SECTION 11. This ordinance shall be in full force and effect from and after its passage and publication.

Ameya Pawar
Alderman, 47th Ward

City of Chicago

O2013-6108

Office of the City Clerk

Document Tracking Sheet

Meeting Date:	9/11/2013
Sponsor(s):	Sawyer, Roderick T. (6)
Type:	Ordinance
Title:	Amendment of Section 4-60-023 of Municipal Code to allow additional package goods licenses on portion(s) of E 69th Pl and S South Chicago Ave
Committee(s) Assignment:	Committee on License and Consumer Protection

Committee on License and Consumer Protection

ORDINANCE

BE IT ORDAINED BY THE CITY COUNCIL OF THE CITY OF CHICAGO

SECTION 1. Section 4-20-023 of the Municipal Code of Chicago is hereby amended by deleting the language struck through as follows:

4-60-023 Restrictions on additional licenses.

Subject to the provisions of subsection 4-60-021 (c), no additional package goods license shall be issued for any premises located within the following areas:

(Omitted text is unaffected by this ordinance)

~~(6.13) On 69th Place, from Cottage Grove Avenue to south Chicago Avenue; and on South Chicago Avenue, from St. Lawrence to 69th Place.~~

(Omitted text is unaffected by this ordinance)

SECTION 2. This ordinance shall be in force and effect upon passage and publication.

Roderick T. Sawyer
Alderman, 6th Ward

City of Chicago

O2013-6136

Office of the City Clerk

Document Tracking Sheet

Meeting Date:	9/11/2013
Sponsor(s):	Thomas, Latasha R. (17)
Type:	Ordinance
Title:	Amendment of Section 4-60-023 of Municipal Code to allow additional package goods licenses on portion(s) of S Ashland Ave
Committee(s) Assignment:	Committee on License and Consumer Protection

ORDINANCE

BE IT ORDAINED BY THE CITY COUNCIL OF THE CITY OF CHICAGO:

SECTION 1. Section 4-60-023 of the Municipal Code of Chicago is hereby amended by deleting the language struck through, as follows:

4-60-023 Restrictions on additional licenses.

Subject to the provisions of subsection 4-60-021(c), no additional package goods license shall be issued for any premises located within the following areas:

(Omitted text is unaffected by this ordinance)

~~(17.251)~~ ~~On South Ashland Avenue, from West 69th Street to West 71st Street.~~

~~(17.345)~~ ~~On Ashland Avenue, from 68th Street to 71st Street.~~

(Omitted text is unaffected by this ordinance)

SECTION 2. This ordinance shall be in full force and effect from and after its passage and publication.

Latasha Thomas
Alderman, 17th Ward

City of Chicago

O2013-7487

Office of the City Clerk

Document Tracking Sheet

Meeting Date:	9/12/2013
Sponsor(s):	Beale, Anthony (9)
Type:	Ordinance
Title:	Amendment of Section 4-60-023 of Municipal Code to disallow additional package goods licenses within various portions of the 9th Ward
Committee(s) Assignment:	Committee on License and Consumer Protection

ORDINANCE

BE IT ORDAINED BY THE CITY COUNCIL OF THE CITY OF CHICAGO:

SECTION 1. The City Council finds that the areas described in Section 2 of this ordinance are adversely affected by the over-concentration of businesses licensed to sell alcoholic liquor within and near the areas.

SECTION 2. Section 4-60-023 of the Municipal Code of Chicago is hereby amended by inserting the underscored language as new subsections 4-60-023 (9.347) through (9.432), as follows:

4-60-023 Restrictions on additional package goods licenses.

Subject to the provisions of subsection 4-60-021(c), no additional package goods license shall be issued for any premises located within the following areas:

(Omitted text is unaffected by this ordinance)

(9.347) On 95th Street, from State Street to Michigan Avenue.

(9.348) On 95th Street, from Michigan Avenue to Prairie Avenue.

(9.349) On 95th Street, from Prairie Avenue to Calumet Avenue.

(9.350) On 95th Street, from Calumet Avenue to Vernon Avenue.

(9.351) On 95th Street, from Vernon Avenue to Rhodes Avenue.

(9.352) On 95th Street, from Rhodes Avenue to Champlain Avenue.

(9.353) On 95th Street, from Champlain Avenue to where 95th Street intersects Cottage Grove Avenue east of the railroad tracks.

(9.354) On 94th Street, from State Street to Michigan Avenue.

(9.355) On 94th Street, from Michigan Avenue to Prairie Avenue.

(9.356) On 94th Street, from Prairie Avenue to Calumet Avenue.

(9.357) On 94th Street, from Calumet Avenue to Vernon Avenue.

(9.358) On 94th Street, from Vernon Avenue to Saint Lawrence Avenue.

(9.359) On 93rd Street, from State Street to Michigan Avenue.

(9.360) On 93rd Street, from Michigan Avenue to Prairie Avenue.

(9.361) On 93rd Street, from Prairie Avenue to Calumet Avenue.

(9.362) On 93rd Street, from Calumet Avenue to Vernon Avenue.

(9.363) On 93rd Street, from Vernon Avenue to Saint Lawrence Avenue.

(9.364) On 93rd Street, from Saint Lawrence Avenue to Cottage Grove Avenue; and on Lyon Avenue, from 93rd Street to Cottage Grove Avenue; and on Evans Avenue, from 93rd Street to Lyon Avenue.

(9.365) On 92nd Street, from State Street to Michigan Avenue.

(9.366) On 92nd Street, from Michigan Avenue to Forest Avenue.

(9.367) On 92nd Place, from Cottage Grove Avenue to its terminus west of Saint Lawrence Avenue.

(9.368) On 92nd Street, from Cottage Grove Avenue to its terminus west of Eberhart Avenue.

(9.369) On 91st Street, from State Street to Indiana Avenue.

(9.370) On 91st Place, from Doctor Martin Luther King Jr. Drive to Saint Lawrence Avenue.

(9.371) On 91st Street, from Saint Lawrence Avenue to Doctor Martin Luther King Jr. Drive.

(9.372) On 90th Street, from State Street to Indiana Avenue.

(9.373) On 90th Street, from Indiana Avenue to Calumet Avenue.

(9.374) On 90th Street, from Calumet Avenue to Saint Lawrence Avenue.

(9.375) On 90th Place, from Indiana Avenue to Doctor Martin Luther King Jr. Drive.

(9.376) On 89th Place, from State Street to its terminus west of Indiana Avenue.

(9.377) On 89th Place, from Indiana Avenue to Calumet Avenue.

(9.378) On 89th Place, from Calumet Avenue to Saint Lawrence Avenue.

(9.379) On 89th Street, from State Street to Michigan Avenue.

(9.380) On 89th Street, Michigan Avenue to Prairie Avenue.

(9.381) On 89th Street, from Prairie Avenue to Doctor Martin Luther King Jr. Drive.

(9.382) On 89th Street, from Doctor Martin Luther King Jr. Drive to Saint Lawrence Avenue.

(9.383) On 89th Place, from Calumet Avenue to Saint Lawrence Avenue.

(9.384) On 88th Street, from State Street to Indiana Avenue.

(9.385) On 88th Street, from Saint Lawrence Avenue to its terminus west of Calumet Avenue.

(9.386) On 87th Place, from Doctor Martin Luther King Jr. Drive to Saint Lawrence Avenue.

(9.387) On the south side only of 87th Street, from State Street to Michigan Avenue.

(9.388) On the south side only of 87th Street, from Michigan Avenue to Prairie Avenue.

(9.389) On the south side only of 87th Street, from Prairie Avenue to Doctor Martin Luther King Jr. Drive.

(9.390) On the south side only of 87th Street, from Doctor Martin Luther King Jr. Drive to Saint Lawrence Avenue.

(9.391) On the east side only of State Street, from 94th Street to 92nd Street.

(9.392) On the east side only of State Street, from 92nd Street to 90th Street.

(9.393) On the east side only of State Street, from 89th Place to 89th Street.

(9.394) On the east side only of State Street, from 89th Street to 87th Street.

(9.395) On Wabash Avenue, from 95th Street to 93rd Street.

(9.396) On Wabash Avenue, from 93rd Street to 91st Street; and on Urban Avenue, from Wabash Avenue to its terminus south of 92nd Street.

(9.397) On Wabash Avenue, from 89th Street to 87th Street.

(9.398) On Michigan Avenue, from 95th Street to 93rd Street.

(9.399) On Michigan Avenue, from 93rd Street to 91st Street.

(9.400) On Michigan Avenue, from 89th Street to 87th Street.

(9.401) On Indiana Avenue, from 95th Street to 93rd Street.

(9.402) On Indiana Avenue, from 93rd Street to 91st Street.

(9.403) On Indiana Avenue, from 91st Street to 89th Street.

(9.404) On Indiana Avenue, from 89th Street to 87th Street.

(9.405) On Prairie Avenue, from 95th Street to 93rd Street.

(9.406) On Prairie Avenue, from 93rd Street to Burnside Avenue; and on Williams Avenue, from 92nd Street to its terminus north of 92nd Street.

(9.407) On Forest Avenue, from 95th Street to Burnside Avenue.

(9.408) On Calumet Avenue, from 95th Street to Burnside Avenue.

(9.409) On Burnside Avenue, from Prairie Avenue to Calumet Avenue.

(9.410) On Prairie Avenue, from 89th Street to 90th Place; and on Prairie Avenue, from 89th Street to its terminus north of 89th Street.

(9.411) On Calumet Avenue, from 91st Street to 89th Street.

(9.412) On Calumet Avenue, from 89th Street to 87th Street.

(9.413) On Doctor Martin Luther King Jr. Drive, from 95th Street to 93rd Street.

(9.414) On Doctor Martin Luther King Jr. Drive, from 93rd Street to 90th Street.

(9.415) On Doctor Martin Luther King Jr. Drive, from 90th Street to 89th Street.

(9.416) On Doctor Martin Luther King Jr. Drive, from 89th Street to 87th Street.

(9.417) On Vernon Avenue, from 95th Street to 93rd Street.

(9.418) On Eberhart Avenue, from 95th Street to 93rd Street.

(9.419) On Rhodes Avenue, from 95th Street to 93rd Street; and on Burnside Avenue, from Doctor Martin Luther King Jr. Drive to 93rd Street.

(9.420) On Eberhart Avenue, from 91st Street to its terminus south of 92nd Street; and on 91st Street, from Doctor Martin Luther King Jr. Drive to Calumet Avenue.

(9.421) On Eberhart Avenue, from 87th Street to 88th Street.

(9.422) On Eberhart Avenue, from 88th Street to 89th Street.

(9.423) On Eberhart Avenue, from 89th Street to 90th Street.

(9.424) On Saint Lawrence Avenue, from 95th Street to 93rd Street.

(9.425) On Saint Lawrence Avenue, from 93rd Street to 92nd Street.

(9.426) On Saint Lawrence Avenue, from 92nd Street to 91st Street.

(9.427) On Saint Lawrence Avenue, from 91st Street to 89th Place.

(9.428) On Saint Lawrence Avenue, from 89th Place to 88th Place.

(9.429) On Saint Lawrence Avenue, from 88th Place to 87th Place.

(9.430) On Burnside Avenue, from Saint Lawrence Avenue to Cottage Grove Avenue; and on Champlain Avenue, from Burnside Avenue to 95th Street; and on Langley Avenue, from 95th Street to Burnside Avenue; and on Langley Avenue, from 93rd Street to 92nd Street; and on Prairie Avenue, from 87th Street to its terminus south of 87th Street.

(9.431) On the west side only of Cottage Grove Avenue, from 95th Street to 93rd Street.

(9.432) On the west side only of Cottage Grove Avenue, from 93rd Street to 92nd Street.

(Omitted text is unaffected by this ordinance)

SECTION 3. This ordinance shall be in full force and effect from and after its passage and publication.

Anthony Beale
Alderman, 9th Ward

City of Chicago

O2013-6154

Office of the City Clerk

Document Tracking Sheet

Meeting Date:	9/11/2013
Sponsor(s):	Balcer, James (11)
Type:	Ordinance
Title:	Amendment of Section 4-60-023 of Municipal Code to disallow additional package goods licenses on portion(s) of S Halsted St
Committee(s) Assignment:	Committee on License and Consumer Protection

ORDINANCE

BE IT ORDAINED BY THE CITY COUNCIL OF THE CITY OF CHICAGO:

SECTION 1. The City Council finds that the areas described in Section 2 of this ordinance are adversely affected by the over-concentration of businesses licensed to sell alcoholic liquor within and near the areas.

SECTION 2. Section 4-60-023 of the Municipal Code of Chicago is hereby amended by replacing subsection 4-60-023 (11.90), which was previously deleted as shown in the Journal of Proceedings of July 25, 2013 at pages 31347 through 31348, with the following underscored text:

4-60-023 (11.90) On Halsted Street, from 29th Street to 31st Street.

SECTION 3. This ordinance shall be in full force and effect from and after its passage and publication.

James Balcer
James Balcer
Alderman, 11th Ward

City of Chicago

O2013-6134

Office of the City Clerk

Document Tracking Sheet

Meeting Date:	9/11/2013
Sponsor(s):	Graham, Deborah L. (29)
Type:	Ordinance
Title:	Amendment of Section 4-60-023 of Municipal Code to disallow additional package goods licenses on portion(s)of various streets within 29th Ward
Committee(s) Assignment:	Committee on License and Consumer Protection

ORDINANCE

BE IT ORDAINED BY THE CITY COUNCIL OF THE CITY OF CHICAGO:

SECTION 1. The City Council finds that the areas described in Section 2 through 5 of this ordinance are adversely affected by the over-concentration of businesses licensed to sell alcoholic liquor within and near the areas.

SECTION 2. Section 4-60-023 of the Municipal Code of Chicago is hereby amended by replacing subsection 4-60-023 (29.2), which was previously deleted as shown in the Journal of Proceedings of June 30, 2009 at page 65545, with the following underscored text:

4-60-023 (29.2) On North Avenue, from Menard Avenue to Austin Avenue.

SECTION 3. Section 4-60-023 of the Municipal Code of Chicago is hereby amended by replacing subsection 4-60-023 (29.26), which was previously deleted as shown in the Journal of Proceedings of October 3, 2012 at page 35377, with the following underscored text:

4-60-023 (29.26) On the south side of Madison Street, from Laramie Avenue to Pine Street.

SECTION 4. Section 4-60-023 of the Municipal Code of Chicago is hereby amended by replacing subsection 4-60-023 (29.49), which was previously deleted as shown in the Journal of Proceedings of April 9, 2008 at page 24846, with the following underscored text:

4-60-023 (29.49) On the east side of Narragansett Avenue, from Fullerton Avenue to Dickens Avenue.

SECTION 5 This ordinance shall be in full force and effect from and after its passage and publication.

Deborah Graham
Alderman, 29th Ward

City of Chicago

O2013-6148

Office of the City Clerk

Document Tracking Sheet

Meeting Date:	9/11/2013
Sponsor(s):	Moreno, Proco Joe (1)
Type:	Ordinance
Title:	Exemption from physical barrier requirement for commercial driveway alley access for Domain Group LLC
Committee(s) Assignment:	Committee on Transportation and Public Way

COUNCIL MEETING
Wednesday, September 11, 2013

BE IT ORDAINED BY THE CITY COUNCIL OF THE CITY OF CHICAGO:

SECTION 1. Per Section 10-20-430 of the Municipal Code of Chicago, the Director of Revenue is hereby authorized and directed to exempt **Domain Group LLC.** from the provisions requiring barriers as a prerequisite to prohibit alley ingress and egress into **1506-1510 W Huron Street**.

SECTION 2. This ordinance shall be in force and take effect from and after its passage and publication.

Proco Joe Moreno
Alderman, 1st Ward

City of Chicago

O2013-6149

Office of the City Clerk

Document Tracking Sheet

Meeting Date:	9/11/2013
Sponsor(s):	Moreno, Proco Joe (1)
Type:	Ordinance
Title:	Exemption from physical barrier requirement for commercial driveway alley access for 1815 W Division LLC
Committee(s) Assignment:	Committee on Transportation and Public Way

COUNCIL MEETING
Wednesday, September 11, 2013

BE IT ORDAINED BY THE CITY COUNCIL OF THE CITY OF CHICAGO:

SECTION 1. Per Section 10-20-430 of the Municipal Code of Chicago, the Director of Revenue is hereby authorized and directed to exempt **1815 W Division LLC.** from the provisions requiring barriers as a prerequisite to prohibit alley ingress and egress into **1815 W Division Street**.

SECTION 2. This ordinance shall be in force and take effect from and after its passage and publication.

Proco Joe Moreno
Alderman, 1st Ward

City of Chicago

O2013-6152

Office of the City Clerk

Document Tracking Sheet

Meeting Date:	9/11/2013
Sponsor(s):	Moreno, Proco Joe (1)
Type:	Ordinance
Title:	Exemption from physical barrier requirement for commercial driveway alley access for Patricia Damico at 2832 N Western Ave
Committee(s) Assignment:	Committee on Transportation and Public Way

COUNCIL MEETING
Wednesday, September 11, 2013

BE IT ORDAINED BY THE CITY COUNCIL OF THE CITY OF CHICAGO:

SECTION 1. Per Section 10-20-430 of the Municipal Code of Chicago, the Director of Revenue is hereby authorized and directed to exempt **Patricia Damico at 2832 N Western Ave.** from the provisions requiring barriers as a prerequisite to prohibit alley ingress and egress into **2832 N Western Ave**.

SECTION 2. This ordinance shall be in force and take effect from and after its passage and publication.

Proco Joe Moreno
Alderman, 1st Ward

City of Chicago

O2013-6127

Office of the City Clerk

Document Tracking Sheet

Meeting Date:	9/11/2013
Sponsor(s):	Dowell, Pat (3)
Type:	Ordinance
Title:	Exemption from physical barrier requirement for commercial driveway alley access for UZR LLC
Committee(s) Assignment:	Committee on Transportation and Public Way

BE IT ORDAINED BY THE CITY COUNCIL OF THE CITY OF CHICAGO:

SECTION 1: **Section 10-20-430 of the Municipal Code of Chicago, the Commissioner of Transportation is hereby authorized and directed to exempt UZR, LLC. of 2232 South Wabash Avenue, Chicago, IL from requiring barriers as a prerequisite to prohibit alley ingress and egress to parking facilities for premise address: 1820-1832 South Wabash Avenue.**

SECTION 2: **This ordinance shall take effect and be in force from and after its passage and publication.**

Pat Dowell

Pat Dowell

Alderman, 3rd Ward

City of Chicago

O2013-6128

Office of the City Clerk

Document Tracking Sheet

Meeting Date:	9/11/2013
Sponsor(s):	Dowell, Pat (3)
Type:	Ordinance
Title:	Exemption from physical barrier requirement for commercial driveway alley access for BMT-I LLC
Committee(s) Assignment:	Committee on Transportation and Public Way

BE IT ORDAINED BY THE CITY COUNCIL OF THE CITY OF CHICAGO:

SECTION 1: **Section 10-20-430 of the Municipal Code of Chicago, the Commissioner of Transportation is hereby authorized and directed to exempt BMT-I LLC, of 322 South Green Street, Suite 204, Chicago, IL 60607 from requiring barriers as a prerequisite to prohibit alley ingress and egress to parking facilities for premise address: 109 East 43rd Street.**

SECTION 2: **This ordinance shall take effect and be in force from and after its passage and publication.**

Pat Dowell

Pat Dowell

Alderman, 3rd Ward

City of Chicago

O2013-6202

Office of the City Clerk

Document Tracking Sheet

Meeting Date:	9/11/2013
Sponsor(s):	Burns, William D. (4)
Type:	Ordinance
Title:	Exemption from physical barrier requirement for commercial driveway alley access for Michelle Williams - North Kenwood Daycare
Committee(s) Assignment:	Committee on Transportation and Public Way

ORDINANCE

BE IT ORDAINED BY THE CITY COUNCIL OF THE CITY OF CHICAGO:

SECTION 1. Section 10-20-430 of the Municipal Code of Chicago, Commissioner of Transportation is hereby authorized and directed to exempt Michelle Williams, Proprietor on behalf of North Kenwood Daycare from the provisions requiring barriers as a prerequisite to prohibit alley ingress and egress to parking facilities for Premise Address at 516 East 43rd Street.

SECTION 2. This ordinance shall take effect and be in force from and after its passage and publication.

William D. Burns
Alderman, 4th Ward

City of Chicago

O2013-6294

Office of the City Clerk

Document Tracking Sheet

Meeting Date:	9/11/2013
Sponsor(s):	Cardenas, George A. (12)
Type:	Ordinance
Title:	Exemption from physical barrier requirement for commercial driveway alley access for La Escuelita Del Saber
Committee(s) Assignment:	Committee on Transportation and Public Way

BE IT ORDAINED BY THE CITY COUNCIL OF CHICAGO:

SECTION 1. Section 10-20-430 of the Municipal Code of Chicago, the Commissioner of Transportation is hereby authorized and directed to exempt **La Escuelita Del Saber of 2652 West 47th Street,** from the provisions requiring barriers as a prerequisite to prohibit alley ingress and egress to parking facilities for premise address.

SECTION 2. This ordinance shall take effect and be in force from and after its passage and publication.

GEORGE A. CARDENAS
Alderman, 12th Ward

City of Chicago

O2013-6122

Office of the City Clerk

Document Tracking Sheet

Meeting Date:	9/11/2013
Sponsor(s):	Burke, Edward M. (14)
Type:	Ordinance
Title:	Exemption from physical barrier requirement for commercial driveway alley access Panamex Auto Mart, Inc.
Committee(s) Assignment:	Committee on Transportation and Public Way

BE IT ORDAINED BY THE CITY COUNCIL OF CHICAGO:

SECTION 1. Section 10-20-430 of the Municipal Code of Chicago, the Commissioner of Transportation is hereby authorized and directed to exempt **Panamex Auto Mart, Inc. of 4201 South Kedzie Avenue,** from the provisions requiring barriers as a prerequisite to prohibit alley ingress and egress to parking facilities for premise address.

SECTION 2. This ordinance shall take effect and be in force from and after its passage and publication.

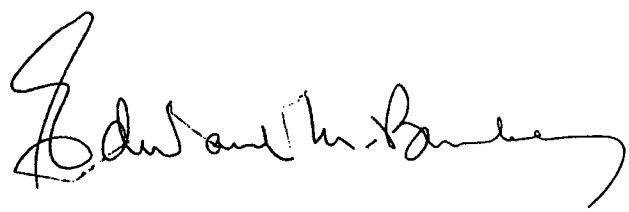

EDWARD M. BURKE
Alderman, 14th Ward

City of Chicago

O2013-6123

Office of the City Clerk

Document Tracking Sheet

Meeting Date:	9/11/2013
Sponsor(s):	Foulkes, Toni (15)
Type:	Ordinance
Title:	Amendment of exemption from physical barrier requirement for commercial driveway alley access for A1 Motors
Committee(s) Assignment:	Committee on Transportation and Public Way

BE IT ORDAINED BY THE CITY COUNCIL OF THE CITY OF CHICAGO:

SECTION 1. That an ordinance introduced into the City Council on July 24, 2013, exempting from the provisions requiring barriers as a prerequisite to prohibit alley ingress and egress to parking facilities, be and the same is hereby amended by striking therefrom the following:

"South Western Avenue	**No. 5644-70** **A1 Motors** **ALLEY INGRESS AND EGRESS."** ***Contact: Mr. Mitchell Pierce*** ***A1 Motors*** ***5758 South Western Avenue*** ***Chicago, Illinois 60636*** ***p. 312.618.1584, f. 708.445.9770***

and inserting in lieu thereof,

"South Western Avenue	**No. 5662-70** **A1 Motors** **ALLEY INGRESS AND EGRESS."** ***Contact: Mr. Mitchell Pierce*** ***A1 Motors*** ***5758 South Western Avenue*** ***Chicago, Illinois 60636*** ***p. 312.618.1584, f. 708.445.9770***

SECTION 2. This ordinance shall take effect and be in force upon its passage and publication.

TONI L. FOULKES
Alderman, 15th Ward

City of Chicago

O2013-6144

Office of the City Clerk

Document Tracking Sheet

Meeting Date:	9/11/2013
Sponsor(s):	Thompson, Joann (16)
Type:	Ordinance
Title:	Exemption from physical barrier requirement for commercial driveway alley access for Sergio Huerta
Committee(s) Assignment:	Committee on Transportation and Public Way

BE IT ORDAINED BY THE CITY COUNCIL OF CHICAGO:

SECTION 1. Section 10-20-430 of the Municipal Code of Chicago, the Commissioner of Transportation is hereby authorized and directed to exempt **Sergio Huerta of 5825 South Western Avenue,** from the provisions requiring barriers as a prerequisite to prohibit alley ingress and egress to parking facilities for premise address.

SECTION 2. This ordinance shall take effect and be in force from and after its passage and publication.

JOANN THOMPSON
Alderman, 16th Ward

City of Chicago

B. 052
312-744 3449

- Application Status
- Open Corrections
- Completed Corrections
- Project Tracking
- Applicant Information
- Back to Permit Search
- Help

Application Status

5825 S WESTERN AVE

Application #:	Last Submit:	Application Date:
100482417		Monday, April 22, 2013

Description: INTERIOR AND EXTERIOR REHABILITATION OF EXISTING ONE STORY MASONRY BUILDING; CORRECT BUILDING CODE VIOLATIONS AT MOTOR VEHICLE REPAIR, AS PER PLANS.

Total Records: 12, displaying 1 to 10.

First Previous Next Last

Name	Completed Date	Status
LANDMARK REVIEW		INCOMPLETE
STRUCTURAL REVIEW	2013-06-28	APPROVED
VENTILATION REVIEW	2013-05-03	APPROVED
FIRE PREVENTION REVIEW	2013-07-11	DENIED
ELECTRICAL REVIEW	2013-04-23	APPROVED
REFRIGERATION REVIEW	2013-04-22	APPROVED
ZONING REVIEW		INCOMPLETE
PRELIMINARY INTAKE REVIEW	2013-04-03	APPROVED
ENVIRONMENTAL REVIEW	2013-04-22	APPROVED
MAYOR'S OFFICE/PEOPLE W/DISAB	2013-04-29	APPROVED

The owners of this address received a permit on

All application numbers that begin with a 'D' reflect a Developer's Services project. In such case, the permit date reflects the date the project is approved not a PERMIT ISSUED date.

If uncomplied corrections exist, you will see a status of "Denied" for the given discipline, until those corrections are complied with.

This data represents the last 18 months of historical permit information and was last updated on Wednesday, July 17, 2013 . This web site is usually updated every night, however, please allow two (2) business days for permit data to be posted to this web site.

09/06/2013 FRI 11:03 FAX 003/012

Page 1

5825 S. WESTER

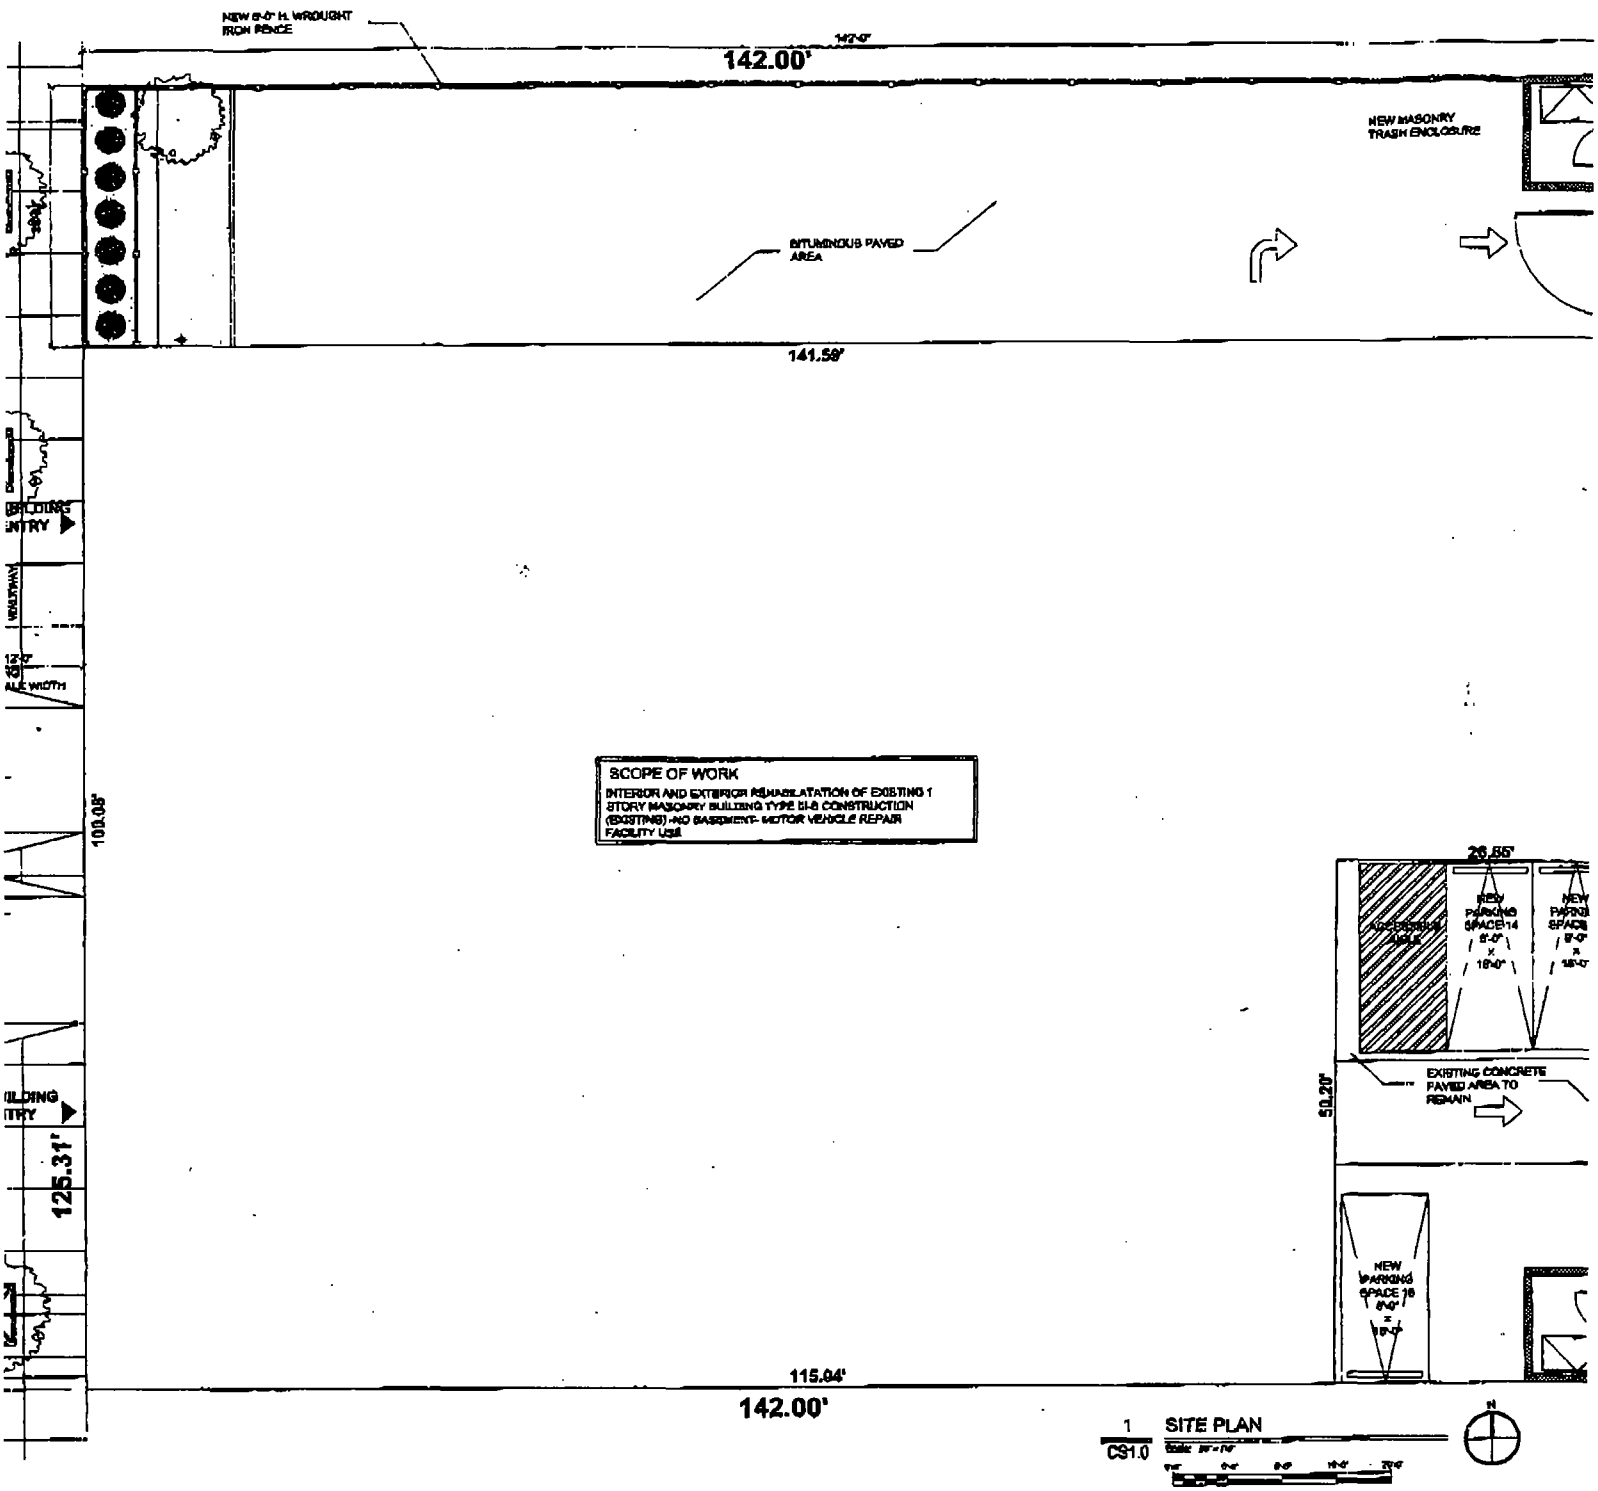

1 SITE PLAN
CS1.0

OWNER RELEASE:

REVIEWED BY:

NO.	DATE	DESCRIPTION
01		
02		
03		
04		
05		

PROJECT:

5825 S. Western

Chicago, Illinois

L.A.M. Architects and Consultants
123 W Madison
Suite 1200
Chicago, Illinois 60602

V Designwerks
710 S. May St
Suite 200

Page 1

ILLINOIS

ZONING MAP

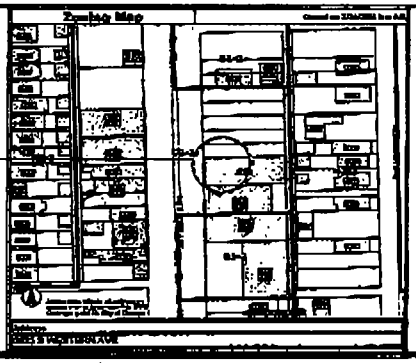

ZONING DATA

Address:	3823 S. WESTERN AVENUE
Lot dimensions:	SEE SITE PLAN
Lot area:	17794.02 SQ. FT.
Zoning district:	C2-3
Maximum allowable floor area:	17794.02 SQ. FT. x 2.3 (F.A.R.) = 39446.84 SQ. FT.
Existing floor area:	
First floor:	12,897.0 SQ. FT.
Third floor area:	12,897.0 SQ. FT. EXISTING
Actual yards:	
Front yard setback:	EXISTING - SEE SITE PLAN
Side yard setback:	EXISTING - SEE SITE PLAN
Rear yard setback:	EXISTING - SEE SITE PLAN
Off street parking:	
Required:	NONE FOR FIRST 4,000.00 SQ. FT. THEN 1.66 SPACES PER 1,000.00 SQ. FT
Actual:	19 PARKING SPACES

16.0' W. FT. PUBLIC ALLEY

125.31'

MASONRY TRASH ENCLOSURE

ENERGY CONSERVATION CODE COMPLIANCE STATEMENT

I CERTIFY THAT I AM A REGISTERED ENERGY PROFESSIONAL (REP). I ALSO CERTIFY THAT TO THE BEST OF MY PROFESSIONAL KNOWLEDGE AND BELIEF THAT THE ATTACHED PLANS FOR _____ FULLY COMPLY WITH THE REQUIREMENTS OF CHAPTER 18-13, ENERGY CONSERVATION, OF THE MUNICIPAL CODE OF CHICAGO

SIGNED_____DATE_____

ILLINOIS LICENSE NUMBER:

SCOPE OF WORK

INTERIOR AND EXTERIOR REHABILATATION OF EXISTING 1 STORY MASONRY BUILDING TYPE III-B CONSTRUCTION (EXISTING) -NO BASEMENT- MOTOR VEHICLE REPAIR FACILITY USE

DRAWING LIST

ARCHITECTURAL

C81.0	TITLE SHEET
B1.0	BUILDING VIOLATION CORRECTION SHEET
L81.0	LANDSCAPE DRAWINGS
L81.1	LANDSCAPE DETAILS
D1.0	DEMOLITION PLANS
D1.1	DEMOLITION PLANS
A1.0	ARCHITECTURAL PLAN
A1.1	ARCHITECTURAL ROOF PLAN / DETAILS
A1.2	ARCHITECTURAL REFLECTED CEILING PLAN
A1.3	ACCESSIBLE TOILET DETAILS
A2.0	ELEVATIONS
A2.1	ELEVATIONS
A3.0	BUILDING SECTIONS
A3.1	WALL SECTIONS / CONSTRUCTION TYPES
A4.0	DOOR / WINDOW SCHEDULES

STRUCTURAL

S1	STRUCTURAL NOTES
S2	EXIST/ FOUNDATION AND DEMOLITION PLAN
S3	ROOF FRAMING PLAN
S4	SECTIONS AND DETAILS

MECHANICAL

M1.0	MECHANICAL SCHEDULES
M1.1	MECHANICAL PLANS
M1.2	MECHANICAL PLANS

PLUMBING

P1.0	PLUMBING SCHEDULES AND RISER DRAWINGS
P1.1	PLUMBING WASTE PLAN

ELECTRICAL

E1.0	ELECTRICAL SCHEDULE AND RISER DIAGRAM
E1.1	FIRST FLOOR ELECTRICAL POWER PLAN
E1.2	FIRST FLOOR ELECTRICAL PLAN
E1.3	ROOF ELECTRICAL PLAN

ARCHITECT'S CERTIFICATION

I HEREBY CERTIFY THAT THESE PLANS WERE PREPARED UNDER MY DIRECTION AND TO THE BEST OF MY KNOWLEDGE AND BELIEF CONFORM TO THE CITY OF CHICAGO BUILDING CODE AND ORDINANCES

PROJECT NO.:	VD 017
FB, MGA,	
DRWN. BY	

COVER SHEET

09/06/2013 FRI 11:03 FAX 005/012

Page 2

LANDSCAPING REQUIREMENTS

PAVED AREA 3,488.0 SQ.FT.

REQUIRED INTERIOR LANDSCAPING 3,488 x 5% = 172.76 SQ.FT.

REQUIRED INTERIOR TREES = 172.35 / 125 SQ.FT. PER TREE = 1.37 TREES REQUIRED

TOTAL INTERIOR LANDSCAPING PROVIDED = 173.0 SQ.FT.

TOTAL INTERIOR TREES PROVIDED = 1 TREE

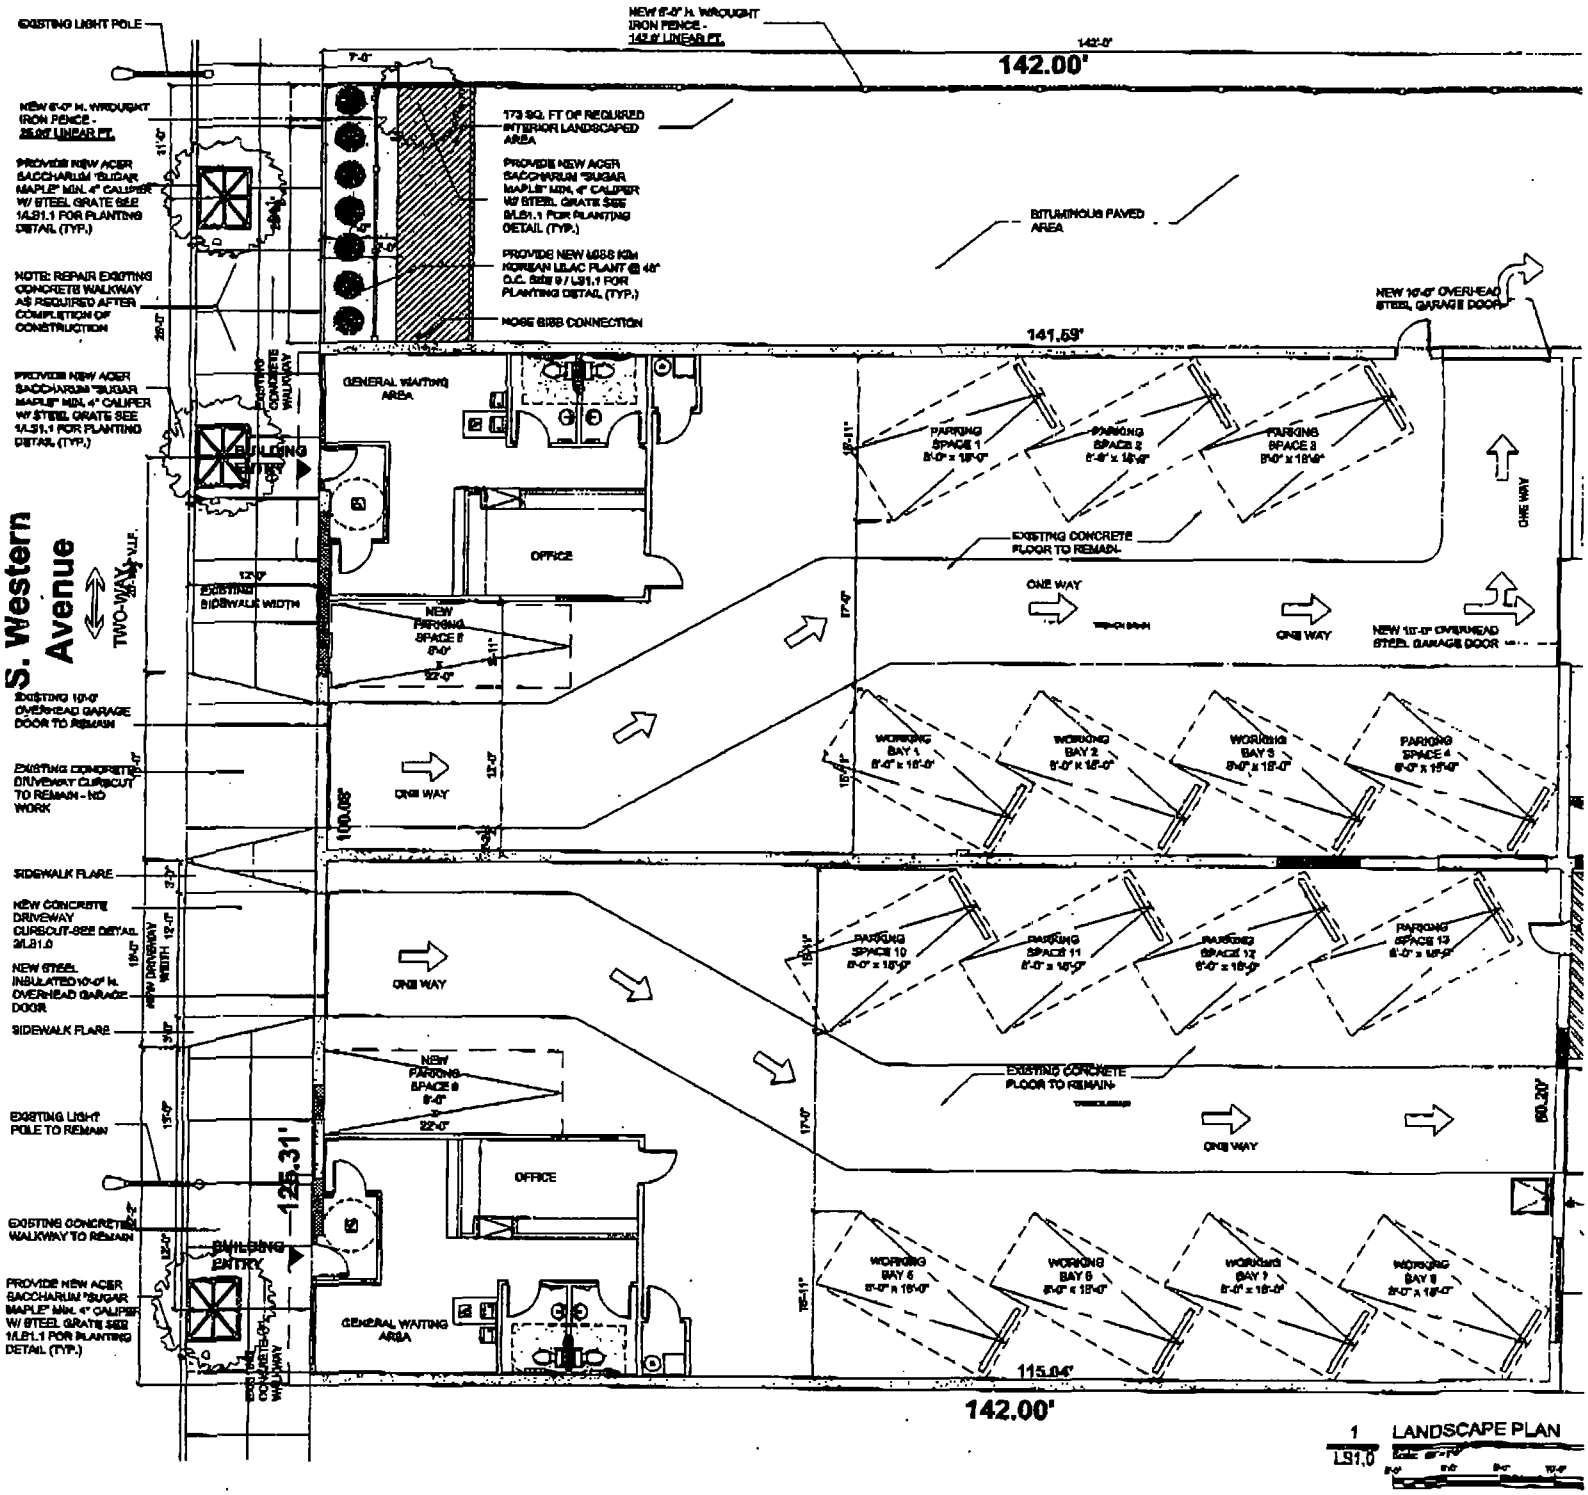

1 LANDSCAPE PLAN
L91.0

COPYRIGHT:

OWNER RELEASE:

NO.	DATE	DESCRIPTION
01		
02		
03		
04		
05		

PROJECT:

5825 S. Western

L.A.M. Architects
123 W Madison
Suite 1200
Chicago, Illinois 60602

V Designwerks
710 S. Main St.

Page 2

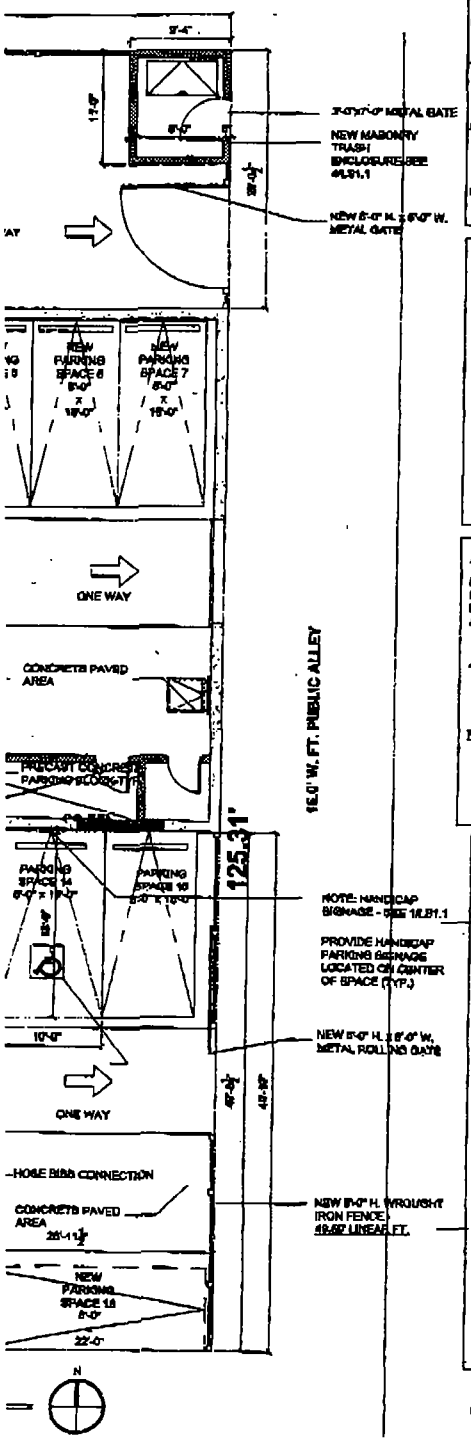

LANDSCAPE NOTES

1. ALL PARKING LOT DIMENSIONS ARE TO FACE OF CURB U.N.O.
2. NO SITE PAVING, CONC., FLAT WORK RAMPS & CURBS SHALL BE DONE WITHOUT REFERENCE TO STRUCTURAL, ARCHITECTURAL
3. PROVIDE ALL REQUIRED SIDEWALK PARKING, PLANTING AND LANDSCAPE BUFFER.
4. COMPLY WITH THE REGULATIONS AND REQUIREMENTS OF THE CHICAGO LANDSCAPING ORDINANCE FOR ALL MATERIALS, PLANTS AND METHODS
5. MINIMUM TREE SIZE SHALL BE 2 1/2" CALIPER, MEASURED AT 6'-0" ABOVE GRADE, 12'-0" - 14'-0" HIGH AND SHALL BE BALLED AND BURLAPPED WITH A MINIMUM 2'-6" DIA. BY 1'-6" DEEP ROOT BALL.
6. HEDGES SHALL BE 3'-6" HIGH AT TIME OF INSTALLATION WITH A 2'-6" SPREAD.
7. PLANT SPECIES SHALL BE USDA FOR ZONES 4 OR 5 AND HAVE BEEN RAISED AT A NURSERY GROWN NORTH OF THE CITY OF CHICAGO ALL PLANTS SHALL BE HIGH QUALITY NURSERY GROWN. "PARK GRADE" PLANTS ARE NOT ACCEPTABLE. COMPLY WITH "AMERICAN STANDARD FOR NURSERY STOCK" (ANSI Z60.1-1990).
8. ARRANGE FOR INSPECTION OF ALL PLANT MATERIALS BY THE CHICAGO DEPARTMENT OF FORESTRY PRIOR TO INSTALLATION.
9. PROVIDE ON-GOING MAINTENANCE OF PLANT MATERIALS UNTIL FINAL ACCEPTANCE BY THE OWNER. OWNER SHALL PROVIDE MAINTENANCE OF PLANTS FOR A MINIMUM OF TWO YEARS FOLLOWING INITIAL PLANTING. MAINTENANCE SHALL INCLUDE WATERING, FERTILIZING, WEEDING, PLANT REPLACEMENT AND TRIMMING.

OWNER'S LANDSCAPE CERTIFICATION

THE UNDERSIGNED ACKNOWLEDGES THAT THE LANDSCAPE PLANTING SHOWN ON THIS LANDSCAPE PLAN(S) FOR THE PROPERTY AT 5622 S. WESTERN AVENUE (STREET ADDRESS) CHICAGO, ILLINOIS (ZIP CODE) TO THE BEST OF THE UNDERSIGNED APPLICANT'S KNOWLEDGE HAS BEEN DESIGNED AND WILL BE INSTALLED, MAINTAINED, AND REPLACED, AS REQUIRED, BY CURRENT AND SUBSEQUENT OWNERS IN ACCORDANCE WITH THE REQUIREMENTS OF CHAPTER 32 OF THE CHICAGO MUNICIPAL CODE, THE LANDSCAPING STANDARDS OF THE CHICAGO ZONING ORDINANCE, AND THE "GUIDE TO CHICAGO LANDSCAPE ORDINANCE".

LANDSCAPE PLANTING NOTES:

PLANTING TIME TO BE JUNE _____ DEC 15, 2012

"EXISTING PARKWAY AND ON-SITE INTERIOR TREES ARE TO BE PROTECTED WHILE PROJECT IS UNDER CONSTRUCTION AND WILL BE REPLACED BY CURRENT AND SUBSEQUENT OWNER IF DAMAGED."

NOTE:

CALL BUREAU OF FORESTRY AT 312-747-2648 10 DAYS PRIOR TO PLANTING IN PUBLIC WAY.

ARCHITECT'S CERTIFICATION

I HEREBY CERTIFY THAT THESE PLANS WERE PREPARED UNDER MY DIRECTION AND TO THE BEST OF MY KNOWLEDGE AND BELIEF CONFORM TO THE CITY OF CHICAGO BUILDING CODE AND ORDINANCES.

DATE

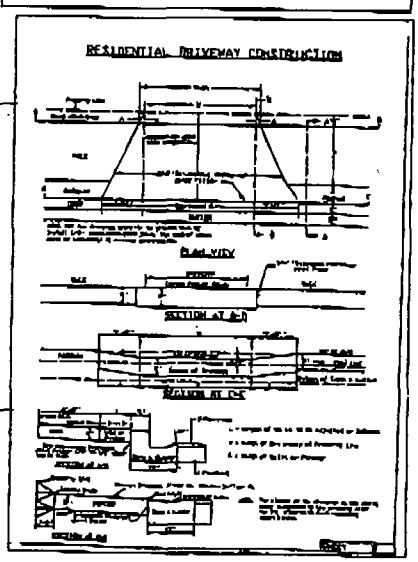

2 CURB CUT DETAIL
LS1.0

PROJECT NO.:	VD 017
FILE NAME:	
DRAWN BY:	

LANDSCAPE PLAN

09/06/2013 FRI 11:04 FAX 007/012

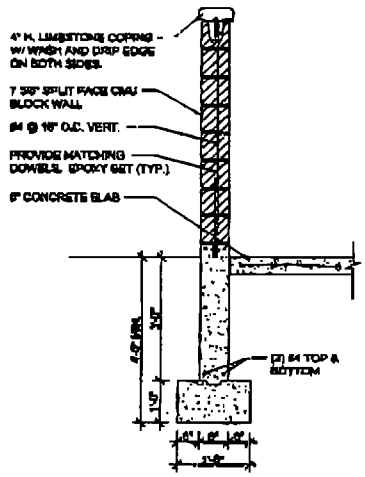

7 LS1.1 TRASH ENCLSOURE WALL SECTION

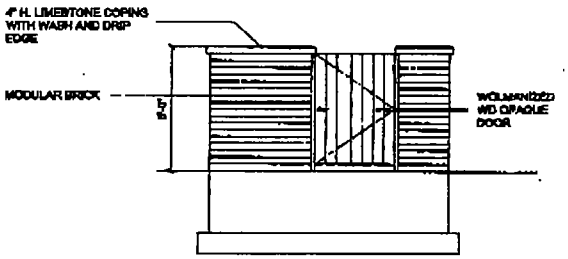

6 LS1.1 ELEVATION EAST @ TRASH ENCLOSURE

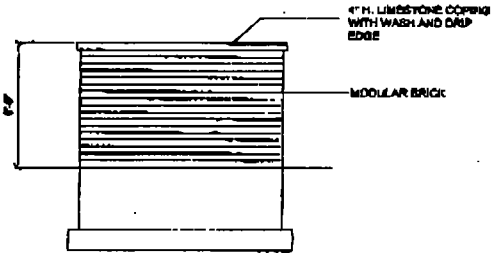

5 LS1.1 ELEVATION NORTH/SOUTH SIMILAR

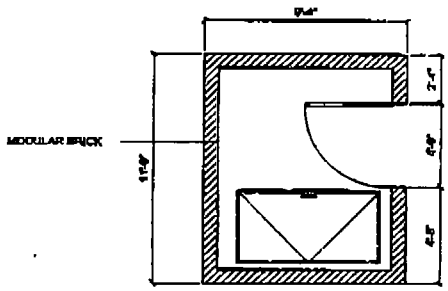

4 LS1.1 PLAN @ TRASH ENCLOSURE

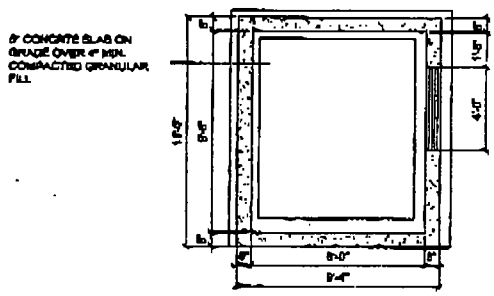

3 LS1.1 FOUNDATION PLAN @ TRASH ENCLOSURE

COPYRIGHT:

OWNER RELEASE:

NO.	DATE	DESCRIPTION
01		
02		
03		
04		
05		

PROJECT

5825 S. Western

Chicago, Illinois

L.A.
123
Suite
Chic

V D
710
Suite
Chic
312-

LANDSCAPE NOTES

1. NO SITE PAVING, CONC., FLAT WORK, RAMPS & CURBS SHALL BE DONE WITHOUT REFERENCE TO STRUCTURAL, ARCHITECTURAL.

2. PROVIDE ALL REQUIRED SIDEWALK / PARKING,PLANTING AND LANDSCAPE BUFFER.

3. COMPLY WITH THE REGULATIONS AND REQUIREMENTS OF THE CHICAGO LANDSCAPING ORDINANCE FOR ALL MATERIALS, PLANTS AND METHODS

4. MINIMUM TREE SIZE SHALL BE 3 1/2" CALIPER, MEASURED AT 6'-0" ABOVE GRADE, 12'-0" - 14'-0" HIGH AND SHALL BE BALLED AND BURLAPPED WITH A MINIMUM 3'-4" DIA. BY 1'-6" DEEP ROOT BALL.

5. PLANT SPECIES SHALL BE USDA FOR ZONES 5 OR 6 AND HAVE BEEN RAISED AT A NURSERY GROWN NORTH OF THE CITY OF CHICAGO ALL PLANTS SHALL BE HIGH QUALITY NURSERY GROWN. "PARK GRADE" PLANTS ARE NOT ACCEPTABLE. COMPLY WITH "AMERICAN STANDARD FOR NURSERY STOCK" (ANSI Z60-1-1986).

7. ARRANGE FOR INSPECTION OF ALL PLANT MATERIALS BY THE CHICAGO DEPARTMENT OF FORESTRY PRIOR TO INSTALLATION.

8. PROVIDE ON-GOING MAINTENANCE OF PLANT MATERIALS UNTIL FINAL ACCEPTANCE BY THE OWNER. OWNER SHALL PROVIDE MAINTENANCE OF PLANTS FOR A MINIMUM OF TWO YEARS FOLLOWING INITIAL PLANTING. MAINTENANCE SHALL INCLUDE WATERING, FERTILIZING, WEEDING, PLANT REPLACEMENT AND TRIMMING.

OWNERS LANDSCAPE CERTIFICATION

THE UNDERSIGNED ACKNOWLEDGES THAT THE LANDSCAPE PLANTING SHOWN ON THE LANDSCAPE PLAN(S) FOR THE PROPERTY AT 5935 S. WESTERN (STREET ADDRESS) CHICAGO, ILLINOIS (ZIP CODE) TO THE BEST OF THE UNDERSIGNED APPLICANT'S KNOWLEDGE HAS BEEN DESIGNED AND WILL BE INSTALLED, MAINTAINED, AND REPLACED, AS REQUIRED, BY CURRENT AND SUBSEQUENT OWNERS IN ACCORDANCE WITH THE REQUIREMENTS OF CHAPTER 32 OF THE CHICAGO MUNICIPAL CODE, THE LANDSCAPING STANDARDS OF THE CHICAGO ZONING ORDINANCE, AND THE "GUIDE TO CHICAGO LANDSCAPE ORDINANCE".

OWNER'S SIGNATURE

LANDSCAPE PLANTING NOTE:
PLANTING TIME TO BE JUNE _____
DEC 16, 2011

"EXISTING PARKWAY AND ON-SITE INTERIOR TREES ARE TO BE PROTECTED WHILE PROJECT IS UNDER CONSTRUCTION AND WILL BE REPLACED BY CURRENT AND SUBSEQUENT OWNER IF DAMAGED."

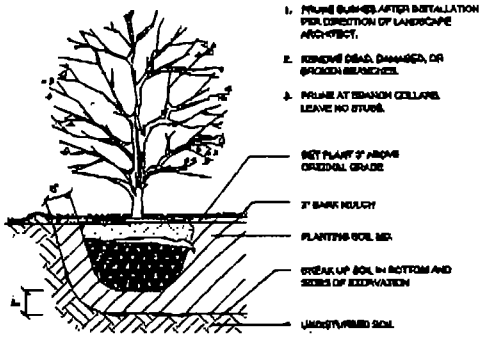

9 SHRUB PLANTING DETAIL
LS1.1

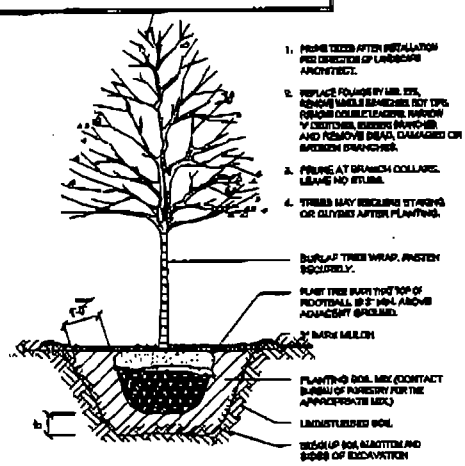

9 TREE PLANTING DETAIL
LS1.1

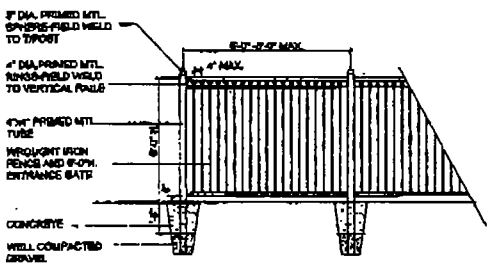

IRON FENCE ELEVATION

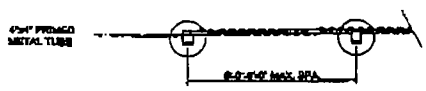

MTL. FENCE PLAN

2 METAL FENCE DETAIL
LS1.1

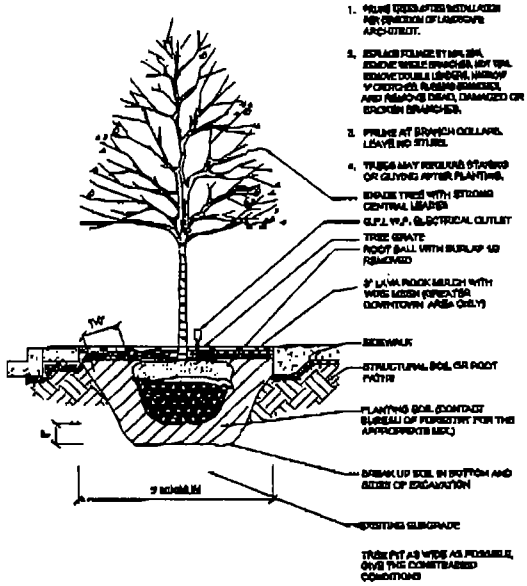

1 TREE W/GRATE DETAIL
LS1.1

chitects and Consultants
lson
ois 60602

werks
St.
ois 60607
90

PROJECT NO.:	VD 017
PR. MGR.	
DRWN. BY	

LANDSCAPE PLAN

SHEET: LS1.1

COPYRIGHT:

COPYRIGHT© RESERVED. THIS DRAWING IS AN UNPUBLISHED WORK AND THE COPYRIGHT THEREIN IS HEREBY RESERVED. THIS DRAWING IS NOT TO BE USED IN ANY WAY WITHOUT THE EXPRESS WRITTEN PERMISSION OF THE ARCHITECT.

OWNER RELEASE:

I HAVE REVIEWED THESE DRAWINGS FOR DESIGN INTENT AND HEREBY CERTIFY THAT THEY CONFORM TO ALL ASPECTS TO MY DESIGN CRITERIA AND ARE APPROVED.

BY: _____ DATE: _____

REVIEWED BY:

CONSULTANT: _____ DATE: _____

CONSULTANT: _____ DATE: _____

THESE DRAWINGS MAY HAVE BEEN REPRODUCED AT A STATE DIFFERENT THAN ORIGINALLY ISSUED. OWNER AND ARCHITECT ASSUME NO RESPONSIBILITY FOR USE OF INCORRECTLY SCALED.

CONTRACTOR SHALL VERIFY ALL DIMENSIONS AND CONDITIONS PRIOR TO PROCEEDING WITH CONSTRUCTION AND NOTIFY ARCHITECT OF ANY DISCREPANCIES.

NO.	DATE	DESCRIPTION
01	10-2011	Issue for planning review
02	9-4-2011	Revised per Client
03	11-30-2011	Issue for Permit
04	11-4-2012	Issue for Revised Permit
05	3-21-2013	Issue for Permit

PROJECT:

5825 S. Western

Chicago, Illinois

Page 4

IN THE CIRCUIT COURT OF COOK COUNTY, ILLINOIS
MUNICIPAL DEPARTMENT - FIRST DISTRICT

CITY OF CHICAGO, a municipal corporation
Plaintiff
v.
FELIX FERNANDEZ
HOSSEIN GHAEB
METROBANK
HOSSEIN GHAEB
Unknown owners and non-record claimants
Defendants

) Case No. 2013-M1-108634
) Amount claimed per day $250.00
) Violations:
) 6958 S WESTERN AVE CHICAGO IL
) 60636

COMPLAINT FOR INJUNCTABLE AND OTHER RELIEF

Count I

1. Within the corporate limits of said city there is a parcel of real estate legally described as follows:

20-19A-19-007-0000

PARCEL 1:
LOTS 38, 39, AND THE SOUTH 5 INCHES OF LOT 40 IN BLOCK 2 IN TRUSCOTT RIDGE, BEING A SUBDIVISION OF THE SOUTHWEST 1/4 OF THE NORTHWEST 1/4 (EXCEPT THAT NORTH 33 FEET ACREOF) THEREOF IN SECTION 19, TOWNSHIP 38 NORTH, RANGE 14, EAST OF THE THIRD PRINCIPAL MERIDIAN, IN COOK COUNTY, ILLINOIS.
PARCEL 2:
LOTS 1 AND 10 OF BLOCK 2 IN TRUSCOTT RIDGE BEING A SUBDIVISION OF THE SOUTHWEST 1/4 OF THE NORTHWEST 1/4 (EXCEPT THE NORTH 33 ACRES THEREOF) OF SECTION 19, TOWNSHIP 38 NORTH, RANGE 14, EAST OF THE THIRD PRINCIPAL MERIDIAN, IN COOK COUNTY, ILLINOIS.

Commonly known as
6958 - 6960 S WESTERN AVE CHICAGO IL 60636
and that thereon there is a
1 Story Building
10 Dwelling Units
1 Non-Residential Unit

2. That on [illegible] Officer [illegible] and [illegible] an inspection upon [illegible] the aforementioned premises, the said premises failed to comply with the Municipal Code of City of Chicago, as follows:

7 PLUMBING
Illegal backflow valve. (14-80-420.2)
Failed to install a Water Distribution Backflow Device. (14-80-420.2)
Location: OTHER : : OK PLEASE SEE FLOOR PLAN SHEET A1.0

8 CHIMNEY
Failed to maintain the exterior walls of a building or premises free from holes, breaks, loose or rotting boards or timbers, and other gross conditions which might permit entry of rodents or any animals. (7-28-1040, 13-196-030)
1.) Front Main Brick Chimney Lead Flashing missing at chimney vent pipe.
2.) Rear upstairs and rear main brick with missing mortar joints.
Location: OTHER : : OK PLEASE SEE SHEET A2.0

9 CHIMNEY
Roof surfaces of building to accomplish gutters are not rotted, allowing water to flow into the building or basement, or otherwise damage the building. (13-2-020, 13-196-030)
Missing: Repair chimney roof and replace loose mortar, as their maintain repairing.
Location: OTHER : : OK PLEASE SEE SHEET A2.0

4 CHIMNEY
Roofing broken, missing or defective sections (pans). (13-196-030.A)
Front: Replace damaged pipe guard pipe.
Location: OTHER : : OK PLEASE SEE SHEET A2.0

5 CHIMNEY
Failed to maintain walls in good condition by failing to maintain exterior surfaces, including but not limited to, [illegible] (13-196-030, 13-196-030.D, 13-[illegible])
Front and rear chimneys repaired and tuckpointed.
Location: OTHER : : OK PLEASE SEE SHEET A2.0

16 CHIMNEY
Failure to maintain chimney. (7-28-040)
Rear 4th Floor Studio unit needs unlawful vent and chimney brick
Location: OTHER : : PER OWNER

19 CHIMNEY
Damaged or improper or premises. (7-28-100)
Improper or inadequate fire shielding, unvented chimney, chimney and chimney
Location: OTHER : : PER OWNER

— End of Violations —

7 CHIMNEY
Failed to maintain exterior floor hardware in good condition and repair. (13-196-030.D, 13-196-041)
Front and rear stairs - multiple loose and broken.
Location: OTHER : : OK PLEASE SEE FLOOR PLAN SHEET A1.0 AND A4.0

8 CHIMNEY
Failed to maintain windows sills in good repair and free from cracks and defects. (13-196-030, 13-196-040, 13-196-041)
Front exterior sills - Locate broken and damaged sections.
Location: OTHER : : OK PLEASE SEE PLAN SHEET A2.0

9 CHIMNEY
Failed to maintain walls and ceilings in good repair and free from cracks and defects which may admit rain. (13-196-030, 13-196-030.D, and 13-196-041)
Rear Justice sitting behind double doorway.
Location: OTHER : : OK PLEASE SEE PLAN SHEET A2.0

10 CHIMNEY
Failed to maintain floor gutters in good repair and working condition. (13-196-030, 13-196-041, 13-28-1100, 13-28-1105)
Rear gutters rusted with holes.
Location: OTHER : : OK PLEASE SEE PLAN SHEET A2.0

11 CHIMNEY
Failed to maintain and decompose flashing upon roof covering condition. (13-196-040, 13-196-030.D, 13-196-041, 13-28-1100, 13-28-1105)
Rear downspouts missing.
Location: OTHER : : OK PLEASE SEE FLOOR PLAN SHEET A2.0

12 CHIMNEY
Failed to maintain doors in good repair and free from damage and defects. (13-196-030.A, 13-196-041)
Rear exterior doors rusted missing.
Location: OTHER : : OK PLEASE SEE PLAN SHEET A2.0

13 CHIMNEY
Failed to maintain premises free and in working in good sound and free from, unsafe and defects. (13-196-030.D, 13-196-041)
Rear yard standing water above.
Location: OTHER : : OK PLEASE SEE PLAN SHEET A2.0

14 CHIMNEY
Failed to maintain facility in good condition and manner. (13-196-030, 13-196-030, 13-196-041)
Open rusted head, loose bricks.
Location: OTHER : : OK PLEASE SEE PLAN SHEET A2.0

..A.M. Architects and Consultants
123 W Madison
Suite 1200
Chicago, Illinois 60602

Designwerks
10 S. May St.
Suite 200
Chicago, Illinois 60607
312-647-8090

PROJECT NO.: VD 017
PR. MGR.
DRWN. BY
BUILDING VIOLATION - REPAIR MATRIX
Design
B0.1

09/06/2013 FRI 11:04 FAX

012/012

City of Chicago

O2013-6115

Office of the City Clerk

Document Tracking Sheet

Meeting Date:	9/11/2013
Sponsor(s):	Lane, Lona (18)
Type:	Ordinance
Title:	Exemption from physical barrier requirement for commercial driveway alley access for Six Days Auto Sales
Committee(s) Assignment:	Committee on Transportation and Public Way

ORDINANCE

BE IT ORDAINED BY THE CITY COUNCIL OF THE CITY OF CHICAGO:

SECTION 1: Section 10-20-430 of the Municipal Code of Chicago, the Commissioner of Transportation is hereby authorized and directed to exempt Six Days Auto Sales located at 7353 S. Western Avenue, Chicago, IL 60620 from the provisions requiring barriers as a prerequisite to prohibit alley ingress and egress to parking facilities for premise address.

SECTION 2: This ordinance shall take effect and be in force from and after its passage and publication.

Lona Lane
18th Ward Alderman

City Council: September 11, 2013

City of Chicago

O2013-6143

Office of the City Clerk

Document Tracking Sheet

Meeting Date:	9/11/2013
Sponsor(s):	Solis, Daniel (25)
Type:	Ordinance
Title:	Exemption from physical barrier requirement for commercial driveway alley access for Viktor Jakovljevic
Committee(s) Assignment:	Committee on Transportation and Public Way

City Council
September 11, 2013

BE IT ORDAINED BY THE CITY COUNCIL OF THE CITY OF CHICAGO:

SECTION 1. Section 10-20-430 of the Municipal Code of Chicago, Commissioner of Transportation is hereby authorized and directed to exempt:
Property Owner: Viktor Jakovljevic
Business Type: Residential Apartment Building
Address: 1000 West Van Buren
Business Contact: Thomas Moore
from the provisions requiring barriers as a prerequisite to prohibit alley ingress and egress to parking facilities for Premise Address.

SECTION 2. This ordinance shall take effect and be in force from and after its passage and publication.

Alderman _____

Date _____

City of Chicago

O2013-6168

Office of the City Clerk

Document Tracking Sheet

Meeting Date:	9/11/2013
Sponsor(s):	Burnett, Walter (27)
Type:	Ordinance
Title:	Exemption from physical barrier requirement for commercial driveway alley access for M&P Strategic Investments LLC
Committee(s) Assignment:	Committee on Transportation and Public Way

Committee on Transportation and Public Way
City Council Meeting September 11, 2013
Alderman Brendan Reilly, 42nd Ward
Alley Access Ordinance

BE IT ORDAINED BY THE CITY COUNCIL OF THE CITY OF CHICAGO:

SECTION 1. Pursuant to Section 10-20-430 of the Municipal Code of Chicago, the Commissioner of Transportation is hereby authorized and directed to exempt Jeff Jack investments, LLC of 401 North Michigan Avenue, Suite 500, Chicago, Illinois 60611 from the provisions requiring barriers as a prerequisite to prohibit alley ingress and/or egress 601 West Jackson, Chicago, Illinois.

SECTION 2. This ordinance shall take effect and be in force upon its passage and publication.

Brendan Reilly
Alderman, 42nd Ward

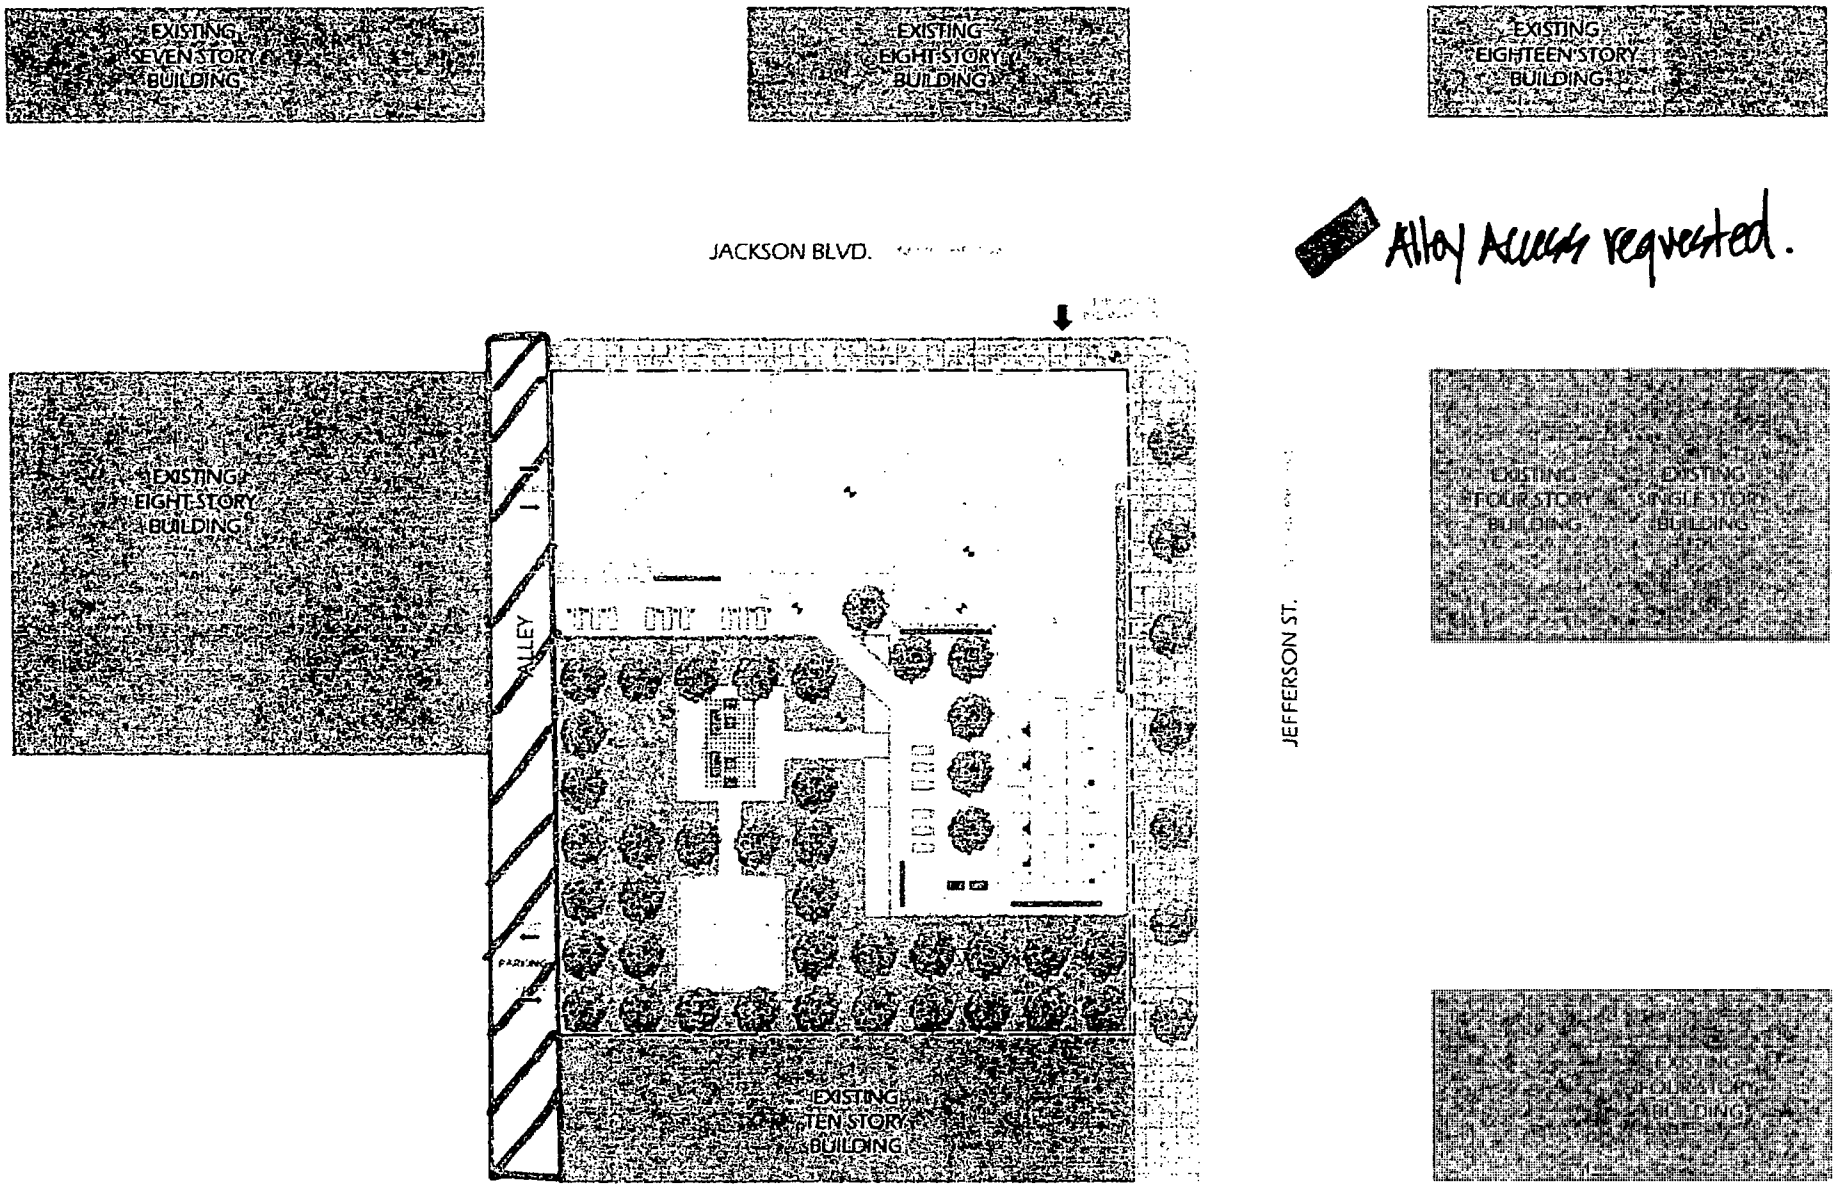

601 W. Jackson Blvd, Chicago, IL
05/08/13

Proposed Site Plan

NOT TO SCALE

Jeff Jack Investments, LLC

Thomas Roszak Architecture, LLC

401 n. michigan ave suite 500, chicago, il 60611 tel.312.423.7989 www.roszak.com

City of Chicago

O2013-6182

Office of the City Clerk

Document Tracking Sheet

Meeting Date:	9/11/2013
Sponsor(s):	Burnett, Walter (27)
Type:	Ordinance
Title:	Exemption from physical barrier requirement for commercial driveway alley access for DJC Communication, Inc.
Committee(s) Assignment:	Committee on Transportation and Public Way

City Council Meeting
September 11, 2013

BE IT ORDAINED BY THE CITY COUNCIL OF THE CITY OF CHICAGO

SECTION 1. Section 10-20-430 of the Municipal Code of Chicago, Commissioner of Transportation is hereby authorized and directed to exempt

Djc Communication Inc.
2930 – 2934 W.Lake St
Chicago, IL 60612

From the provisions requiring barriers as a prerequisite to prohibit alley ingress and egress to parking facilities for premise address.

SECTION 2. This ordinance shall take effect and be in force from and after its passage and publication

Walter Burnett, Jr.
Alderman, 27th Ward

City of Chicago

O2013-6185

Office of the City Clerk

Document Tracking Sheet

Meeting Date:	9/11/2013
Sponsor(s):	Burnett, Walter (27)
Type:	Ordinance
Title:	Exemption from physical barrier requirement for commercial driveway alley access for MK Investment Partners LLC
Committee(s) Assignment:	Committee on Transportation and Public Way

City Council Meeting
September 11, 2013

BE IT ORDAINED BY THE CITY COUNCIL OF THE CITY OF CHICAGO

SECTION 1. Section 10-20-430 of the Municipal Code of Chicago, Commissioner of Transportation is hereby authorized and directed to exempt

Mk Investment Partners, LLc
862 N.Franklin Street
Chicago, IL 60610

From the provisions requiring barriers as a prerequisite to prohibit alley ingress and egress to parking facilities for premise address.

SECTION 2. This ordinance shall take effect and be in force from and after its passage and publication

Walter Burnett, Jr.
Alderman, 27th Ward

City of Chicago

O2013-6111

Office of the City Clerk

Document Tracking Sheet

Meeting Date:	9/11/2013
Sponsor(s):	Ervin, Jason C. (28)
Type:	Ordinance
Title:	Exemption from physical barrier requirement for commercial driveway alley access for Chromium Industries LLC
Committee(s) Assignment:	Committee on Transportation and Public Way

Committee on Transportation and Public Way

PHYSICAL BARRIER AND ALLEY ACCESS

Be It Ordained by the City Council of Chicago:

SECTION 1. Pursuant to Section 10-20-430 of the Municipal Code of Chicago, the Director of Revenue is hereby authorized and directed to exempt Devon Investment Partners LLC of 7240 West Devon Avenue from the provisions requiring barriers as a prerequisite to prohibit alley ingress and/or egress to parking facilities for the premise address.

SECTION 2. This ordinance shall be in full force and take effect from and after its passage and publication.

Mary O'Connor
Alderman, 41st Ward

City of Chicago

O2013-6061

Office of the City Clerk

Document Tracking Sheet

Meeting Date:	9/11/2013
Sponsor(s):	Reboyras, Ariel (30)
Type:	Ordinance
Title:	Exemption from physical barrier requirement for commercial driveway alley access for 3363 N Milwaukee Ave
Committee(s) Assignment:	Committee on Transportation and Public Way

Council Meeting
September 11, 2013
Committee on Transportation

BE IT ORDAINED BY THE CITY COUNCIL OF THE CITY OF CHICAGO:

SECTION 1. Section 10-20-430 of the Municipal Code of Chicago, the Director of Revenue is hereby authorized and directed to exempt:

Famiy Dollar
3363 North Milwaukee Avenue

from the provisions requiring barriers as a prerequisite to prohibit alley ingress and egress to parking facilities for premise(s) address.

SECTION 2. This ordinance shall take effect and be in force from and after its passage and due publication.

Ariel E. Reboyras
30th Ward Alderman

RECEIVED
CITY COUNCIL DIVISION
2013 SEP -5 AM 10: 21
OFFICE OF THE
CITY CLERK

City of Chicago

O2013-6129

Office of the City Clerk

Document Tracking Sheet

Meeting Date:	9/11/2013
Sponsor(s):	Waguespack, Scott (32)
Type:	Ordinance
Title:	Exemption from physical barrier requirement for commercial driveway alley access for Chicago Whirly, Inc.
Committee(s) Assignment:	Committee on Transportation and Public Way

BE IT ORDAINED BY THE CITY COUNCIL OF THE CITY OF CHICAGO:

SECTION 1. Pursuant to Section 10-20-430 of the Municipal Code of Chicago, the Director of the Department of Revenue is hereby authorized and directed to exempt Chicago Whirly, Inc. at 1823-55 W Webster from requiring barriers as a prerequisite to prohibit alley ingress and egress.

SECTION 2. This ordinance shall take effect and be in force upon its passage and publication.

Scott Waguespack
Alderman, 32nd Ward

City of Chicago

O2013-6130

Office of the City Clerk

Document Tracking Sheet

Meeting Date:	9/11/2013
Sponsor(s):	Waguespack, Scott (32)
Type:	Ordinance
Title:	Exemption from physical barrier requirement for commercial driveway alley access for Armitage Development LLC
Committee(s) Assignment:	Committee on Transportation and Public Way

BE IT ORDAINED BY THE CITY COUNCIL OF THE CITY OF CHICAGO:

SECTION 1. Pursuant to Section 10-20-430 of the Municipal Code of Chicago, the Director of the Department of Revenue is hereby authorized and directed to exempt Armitage Development LLC at 2138-40 W Armitage from requiring barriers as a prerequisite to prohibit alley ingress and egress.

SECTION 2. This ordinance shall take effect and be in force upon its passage and publication.

Scott Waguespack
Alderman, 32nd Ward

City of Chicago

O2013-6131

Office of the City Clerk

Document Tracking Sheet

Meeting Date:	9/11/2013
Sponsor(s):	Waguespack, Scott (32)
Type:	Ordinance
Title:	Exemption from physical barrier requirement for commercial driveway alley access Ogden Partners Lakewood LLC
Committee(s) Assignment:	Committee on Transportation and Public Way

BE IT ORDAINED BY THE CITY COUNCIL OF THE CITY OF CHICAGO:

SECTION 1. Pursuant to Section 10-20-430 of the Municipal Code of Chicago, the Director of the Department of Revenue is hereby authorized and directed to exempt Ogden Partners Lakewood LLC at 2749 N Lakewood from requiring barriers as a prerequisite to prohibit alley ingress and egress.

SECTION 2. This ordinance shall take effect and be in force upon its passage and publication.

Scott Waguespack
Alderman, 32nd Ward

City of Chicago

O2013-6132

Office of the City Clerk

Document Tracking Sheet

Meeting Date:	9/11/2013
Sponsor(s):	Waguespack, Scott (32)
Type:	Ordinance
Title:	Exemption from physical barrier requirement for commercial driveway alley access for Chicago Pet Sitters
Committee(s) Assignment:	Committee on Transportation and Public Way

BE IT ORDAINED BY THE CITY COUNCIL OF THE CITY OF CHICAGO:

SECTION 1. Pursuant to Section 10-20-430 of the Municipal Code of Chicago, the Director of the Department of Revenue is hereby authorized and directed to exempt Chicago Pet Sitters at 2142-44 N Wood from requiring barriers as a prerequisite to prohibit alley ingress and egress.

SECTION 2. This ordinance shall take effect and be in force upon its passage and publication.

Scott Waguespack
Alderman, 32nd Ward

City of Chicago

O2013-6120

Office of the City Clerk

Document Tracking Sheet

Meeting Date:	9/11/2013
Sponsor(s):	Laurino, Margaret (39)
Type:	Ordinance
Title:	Exemption from physical barrier requirement for commercial driveway alley access for Lena's Car Wash and Detail Center
Committee(s) Assignment:	Committee on Transportation and Public Way

Committee on Transportation and Public Way
City Council Meeting
September 11, 2013

AUTHORIZATION FOR EXEMPTION OF LENA'S CAR WASH AND DETAIL CENTER FROM PHYSICAL BARRIER REQUIREMENT PERTAINING TO ALLEY ACCESSIBILITY FOR PARKING FACILITIES AT 4611-4615 N. Pulaski

Be It Ordained by the City Council of the City of Chicago:

SECTION 1. Pursuant to Section 10-20-430 of the Municipal Code of Chicago, the Commissioner of Transportation is hereby authorized and directed to exempt ***LENA'S CAR WASH AND DETAIL CENTER*** from the provisions requiring barriers as a prerequisite to prohibit alley ingress and egress to parking facilities for **4611-15 N. Pulaski**.

SECTION 2. This ordinance shall take effect and be in force from and after its passage and publication.

MARGARET LAURINO
Alderman, 39th Ward

City of Chicago

O2013-6121

Office of the City Clerk

Document Tracking Sheet

Meeting Date:	9/11/2013
Sponsor(s):	Laurino, Margaret (39)
Type:	Ordinance
Title:	Exemption from physical barrier requirement for commercial driveway alley access for Elston Tire Shop
Committee(s) Assignment:	Committee on Transportation and Public Way

Committee on Transportation and Public Way
September 11, 2013 City Council Meeting

AUTHORIZATION FOR EXEMPTION OF TORRES AUTO REPAIR FROM PHYSICAL BARRIER REQUIREMENT PERTAINING TO ALLEY ACCESSIBILITY FOR PARKING FACILITIES AT 4100 NORTH ELSTON

Be It Ordained by the City Council of the City of Chicago:

SECTION 1. Pursuant to Section 10-20-430 of the Municipal Code of Chicago, the Commissioner of Transportation is hereby authorized and directed to exempt **Elston Tire Shop** from the provisions requiring barriers as a prerequisite to prohibit alley ingress and egress to parking facilities for **4100 N. Elston Ave**.

SECTION 2. This ordinance shall take effect and be in force from and after its passage and publication.

MARGARET LAURINO
Alderman, 39th Ward

City of Chicago

O2013-6113

Office of the City Clerk

Document Tracking Sheet

Meeting Date:	9/11/2013
Sponsor(s):	O'Connor, Patrick (40)
Type:	Ordinance
Title:	Exemption from physical barrier requirement for commercial driveway alley access for Renew Automotive LLC dba Renew Muffler & Brake
Committee(s) Assignment:	Committee on Transportation and Public Way

City Council Meeting: September 11, 2013

ORDINANCE

BE IT ORDAINED BY THE CITY COUNCIL OF THE CITY OF CHICAGO:

SECTION 1. Section 10-20-430 of the Municipal Code of Chicago, the Commissioner of Transportation is hereby authorized and directed to exempt, **Renew Automotive, LLC. d/b/a Renew Muffler & Brake, 5712-14 N. Western Ave., Chicago, IL 60659** from the provisions requiring barriers as a prerequisite to prohibit alley ingress and egress to parking facilities for premise address.

SECTION 2. This ordinance shall take effect and be in force upon its passage and publication.

Patrick J. O'Connor
Alderman - 40th Ward

City of Chicago

O2013-6114

Office of the City Clerk

Document Tracking Sheet

Meeting Date:	9/11/2013
Sponsor(s):	O'Connor, Patrick (40)
Type:	Ordinance
Title:	Exemption from physical barrier requirement for commercial driveway alley access for Renew Automotive LLC dba Western Tire Shop
Committee(s) Assignment:	Committee on Transportation and Public Way

City Council Meeting: September 11, 2013

ORDINANCE

BE IT ORDAINED BY THE CITY COUNCIL OF THE CITY OF CHICAGO:

SECTION 1. Section 10-20-430 of the Municipal Code of Chicago, the Commissioner of Transportation is hereby authorized and directed to exempt, **Renew Automotive, LLC. d/b/a Western Tire Shop, 5716 N. Western Ave., Chicago, IL 60659** from the provisions requiring barriers as a prerequisite to prohibit alley ingress and egress to parking facilities for premise address.

SECTION 2. This ordinance shall take effect and be in force upon its passage and publication.

Patrick J. O'Connor
Alderman - 40th Ward

City of Chicago

O2013-6145

Office of the City Clerk

Document Tracking Sheet

Meeting Date:	9/11/2013
Sponsor(s):	O'Connor, Patrick (40)
Type:	Ordinance
Title:	Amendment of exemption from physical barrier requirement for commercial driveway alley access for Friends Wholesale, Incorporated
Committee(s) Assignment:	Committee on Transportation and Public Way

BE IT ORDAINED BY THE CITY COUNCIL OF THE CITY OF CHICAGO:

SECTION 1. That an ordinance introduced into the City Council on July 24, 2013, exempting from the provisions requiring barriers as a prerequisite to prohibit alley ingress and egress to parking facilities, be and the same is hereby amended by striking therefrom the following:

"North Western Avenue	**No. 5400** **Friends Wholesale, Incorporated** **ALLEY INGRESS AND EGRESS."**

and inserting in lieu thereof,

"North Western Avenue	**No. 5700** **Friends Wholesale, Incorporated** **ALLEY INGRESS AND EGRESS."**

SECTION 2. This ordinance shall take effect and be in force upon its passage and publication.

PATRICK J. O'CONNOR
Alderman, 40th Ward

City of Chicago

O2013-6112

Office of the City Clerk

Document Tracking Sheet

Meeting Date:	9/11/2013
Sponsor(s):	O'Connor, Mary (41)
Type:	Ordinance
Title:	Exemption from physical barrier requirement for commercial driveway alley access for Devon Investment Partners LLC
Committee(s) Assignment:	Committee on Transportation and Public Way

TRANSPORTATION

BE IT ORDAINED BY THE CITY COUNCIL OF THE CITY OF CHICAGO

SECTION 1. Section 10-20-430 of the Municipal Code of Chicago, Commissioner of Transportation in hereby authorized and directed to exempt Chromium Industries LLC of 4645 W. Chicago, from the provision requiring barriers as a prerequisite to prohibit alley ingress and egress to parking facilities for Premise Address.

SECTION 2. This ordinance shall take effect and be in force from and after its passage and publication.

Jason C. Ervin

Alderman – 28th Ward

City of Chicago

O2013-6155

Office of the City Clerk

Document Tracking Sheet

Meeting Date:	9/11/2013
Sponsor(s):	Reilly, Brendan (42)
Type:	Ordinance
Title:	Exemption from physical barrier requirement for commercial driveway alley access for Jeff Jack Investments LLC
Committee(s) Assignment:	Committee on Transportation and Public Way

City Council Meeting
September 11, 2013

BE IT ORDAINED BY THE CITY COUNCIL OF THE CITY OF CHICAGO

SECTION 1. Section 10-20-430 of the Municipal Code of Chicago, Commissioner of Transportation is hereby authorized and directed to exempt

M & P Strategic Investments LLC
220 W.Chicago Ave
Chicago, IL 60654

From the provisions requiring barriers as a prerequisite to prohibit alley ingress and egress to parking facilities for premise address.

SECTION 2. This ordinance shall take effect and be in force from and after its passage and publication

Walter Burnett, Jr.
Alderman, 27th Ward

City of Chicago

O2013-6207

Office of the City Clerk

Document Tracking Sheet

Meeting Date:	9/11/2013
Sponsor(s):	Reilly, Brendan (42)
Type:	Ordinance
Title:	Exemption from physical barrier requirement for commercial driveway alley access for MHF Chicago MC IV LLC
Committee(s) Assignment:	Committee on Transportation and Public Way

Committee on Transportation and Public Way
City Council Meeting September 11, 2013
Alderman Brendan Reilly, 42nd Ward
Alley Access Ordinance

BE IT ORDAINED BY THE CITY COUNCIL OF THE CITY OF CHICAGO:

SECTION 1. Pursuant to Section 10-20-430 of the Municipal Code of Chicago, the Commissioner of Transportation is hereby authorized and directed to exempt MHF Chicago MC IV, LLC from the provisions requiring barriers as a prerequisite to prohibit alley ingress and/or egress 66 East Wacker Place, Chicago, Illinois.

SECTION 2. This ordinance shall take effect and be in force upon its passage and publication.

Brendan Reilly
Alderman, 42nd Ward

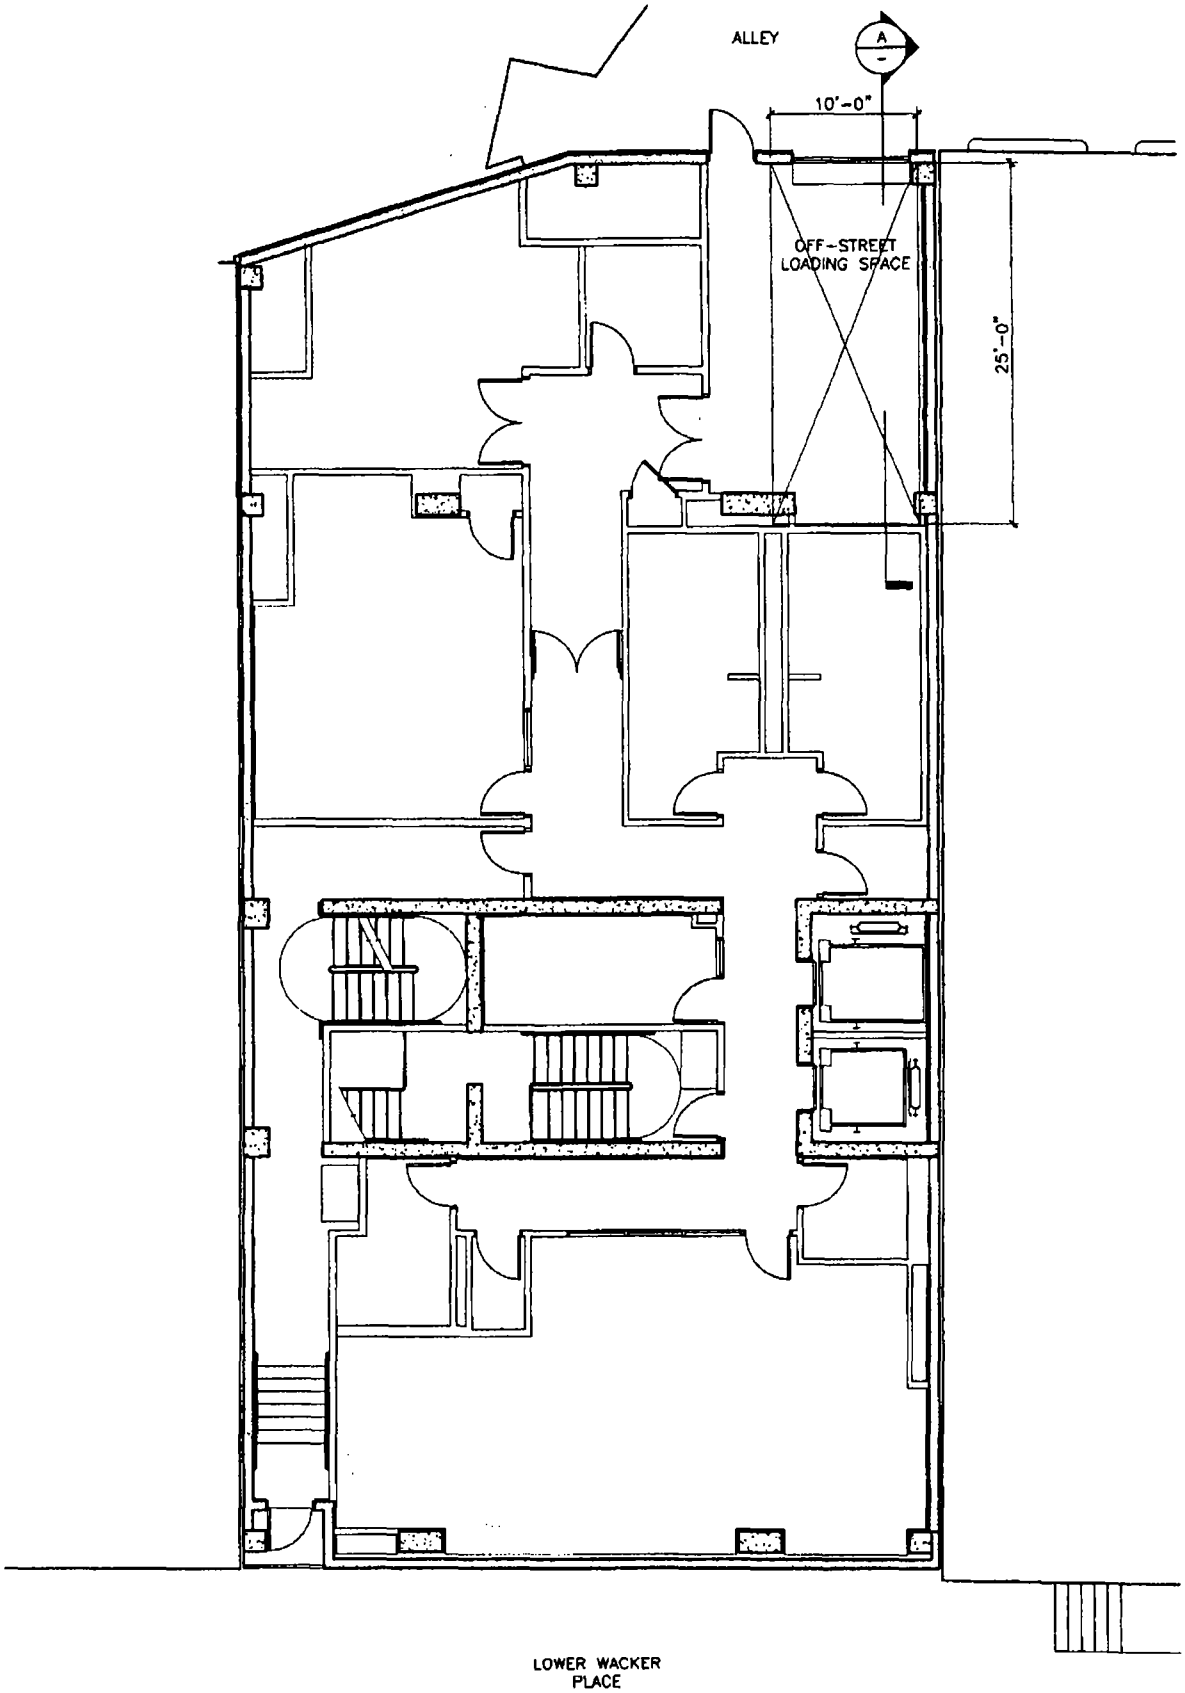

OFF-STREET LOADING - LOWER LEVEL PLAN

SCALE: NTS

N

25 April 2013

HILTON GARDEN INN
66 E. WACKER PL, CHICAGO

G|R|E|C ARCHITECTS

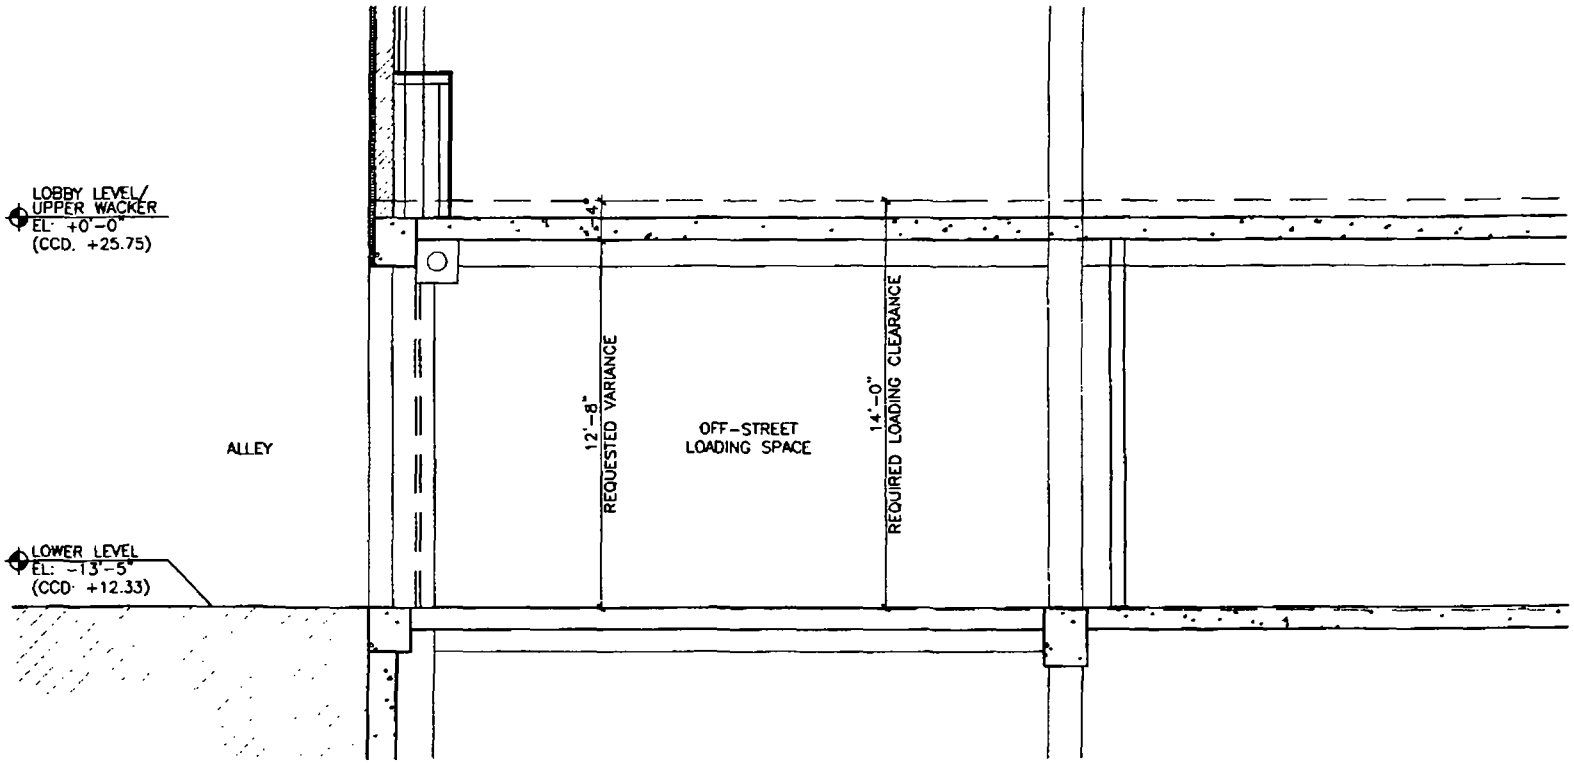

SECTION A
OFF-STREET LOADING
SCALE: NTS

25 April 2013

HILTON GARDEN INN
66 E. WACKER PL, CHICAGO

G|R|E|C ARCHITECTS

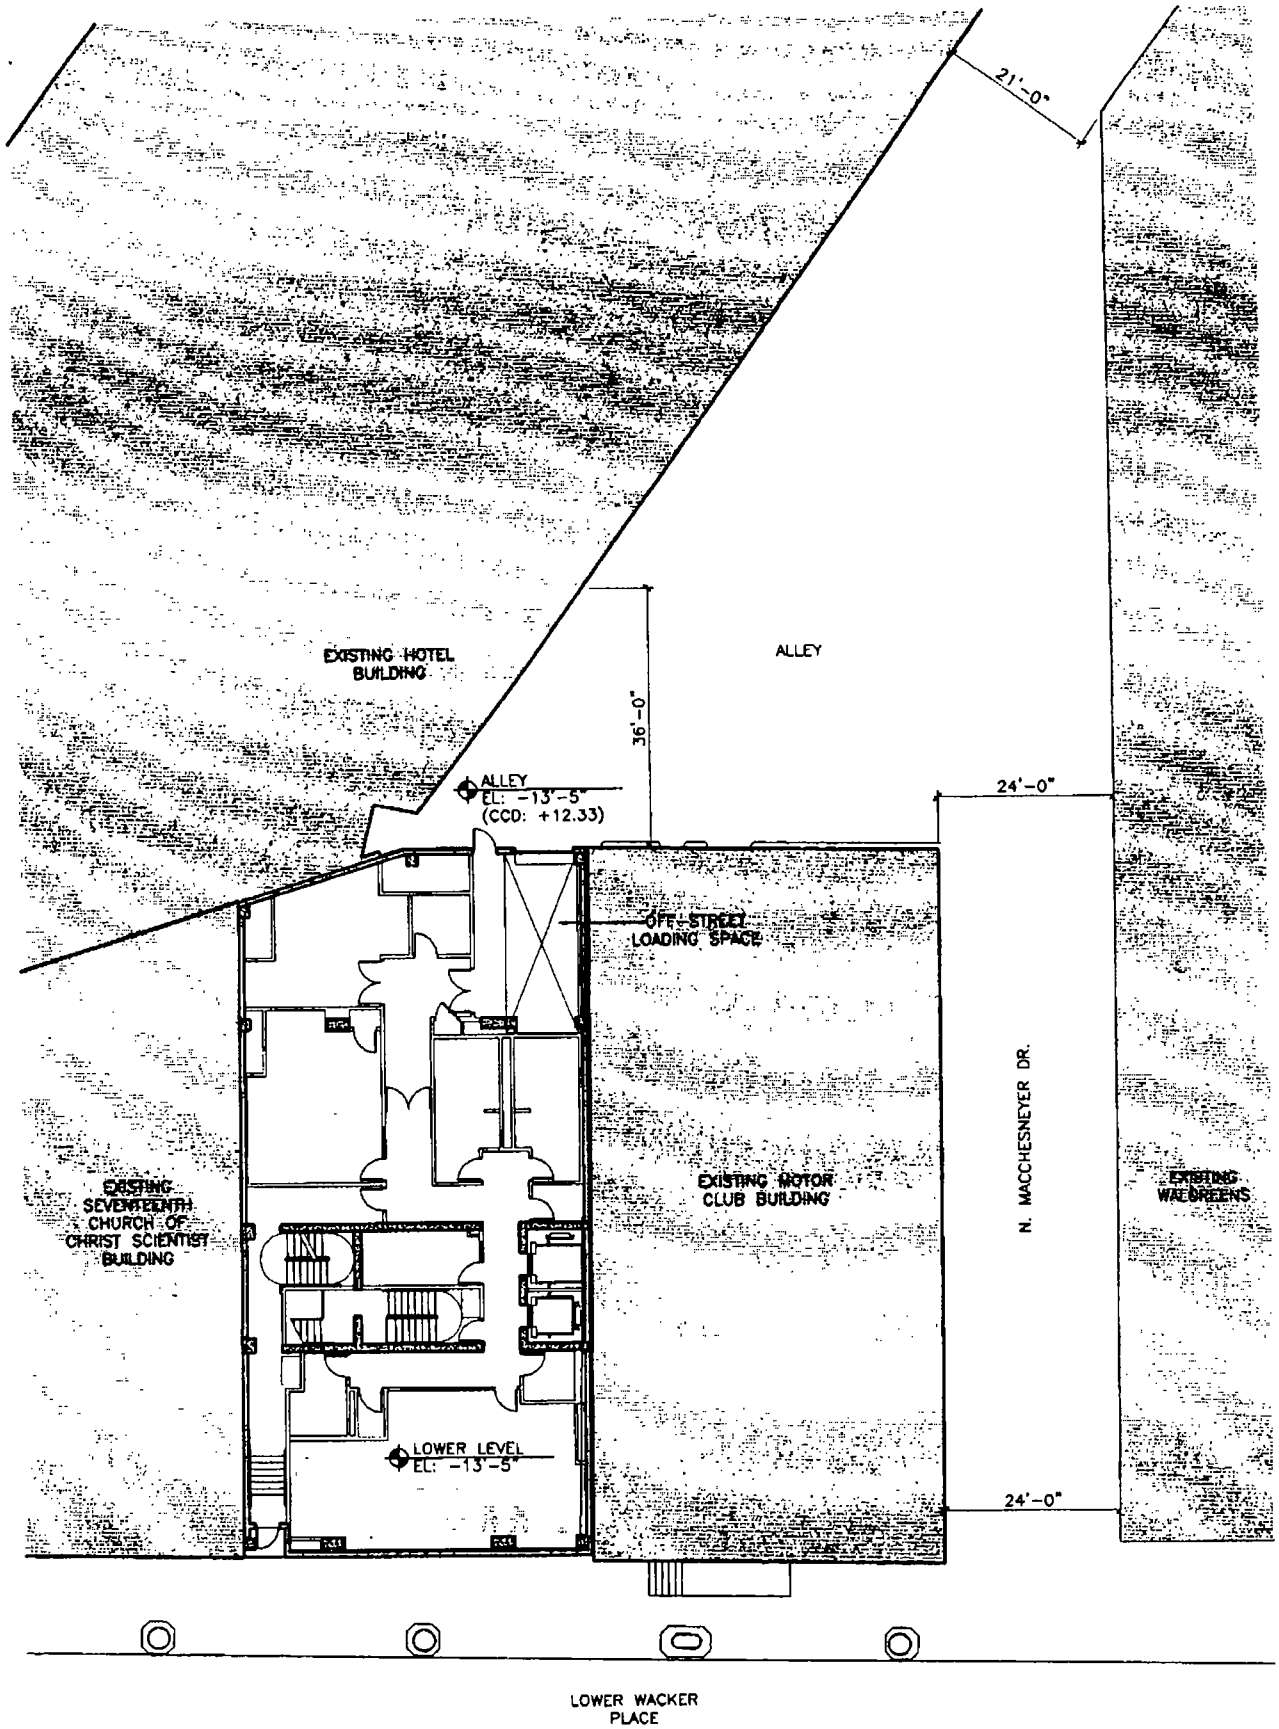

OFF-STREET LOADING - LOWER LEVEL PLAN

SCALE: NTS

N

25 April 2013

HILTON GARDEN INN
66 E. WACKER PL, CHICAGO

G|R|E|C ARCHITECTS

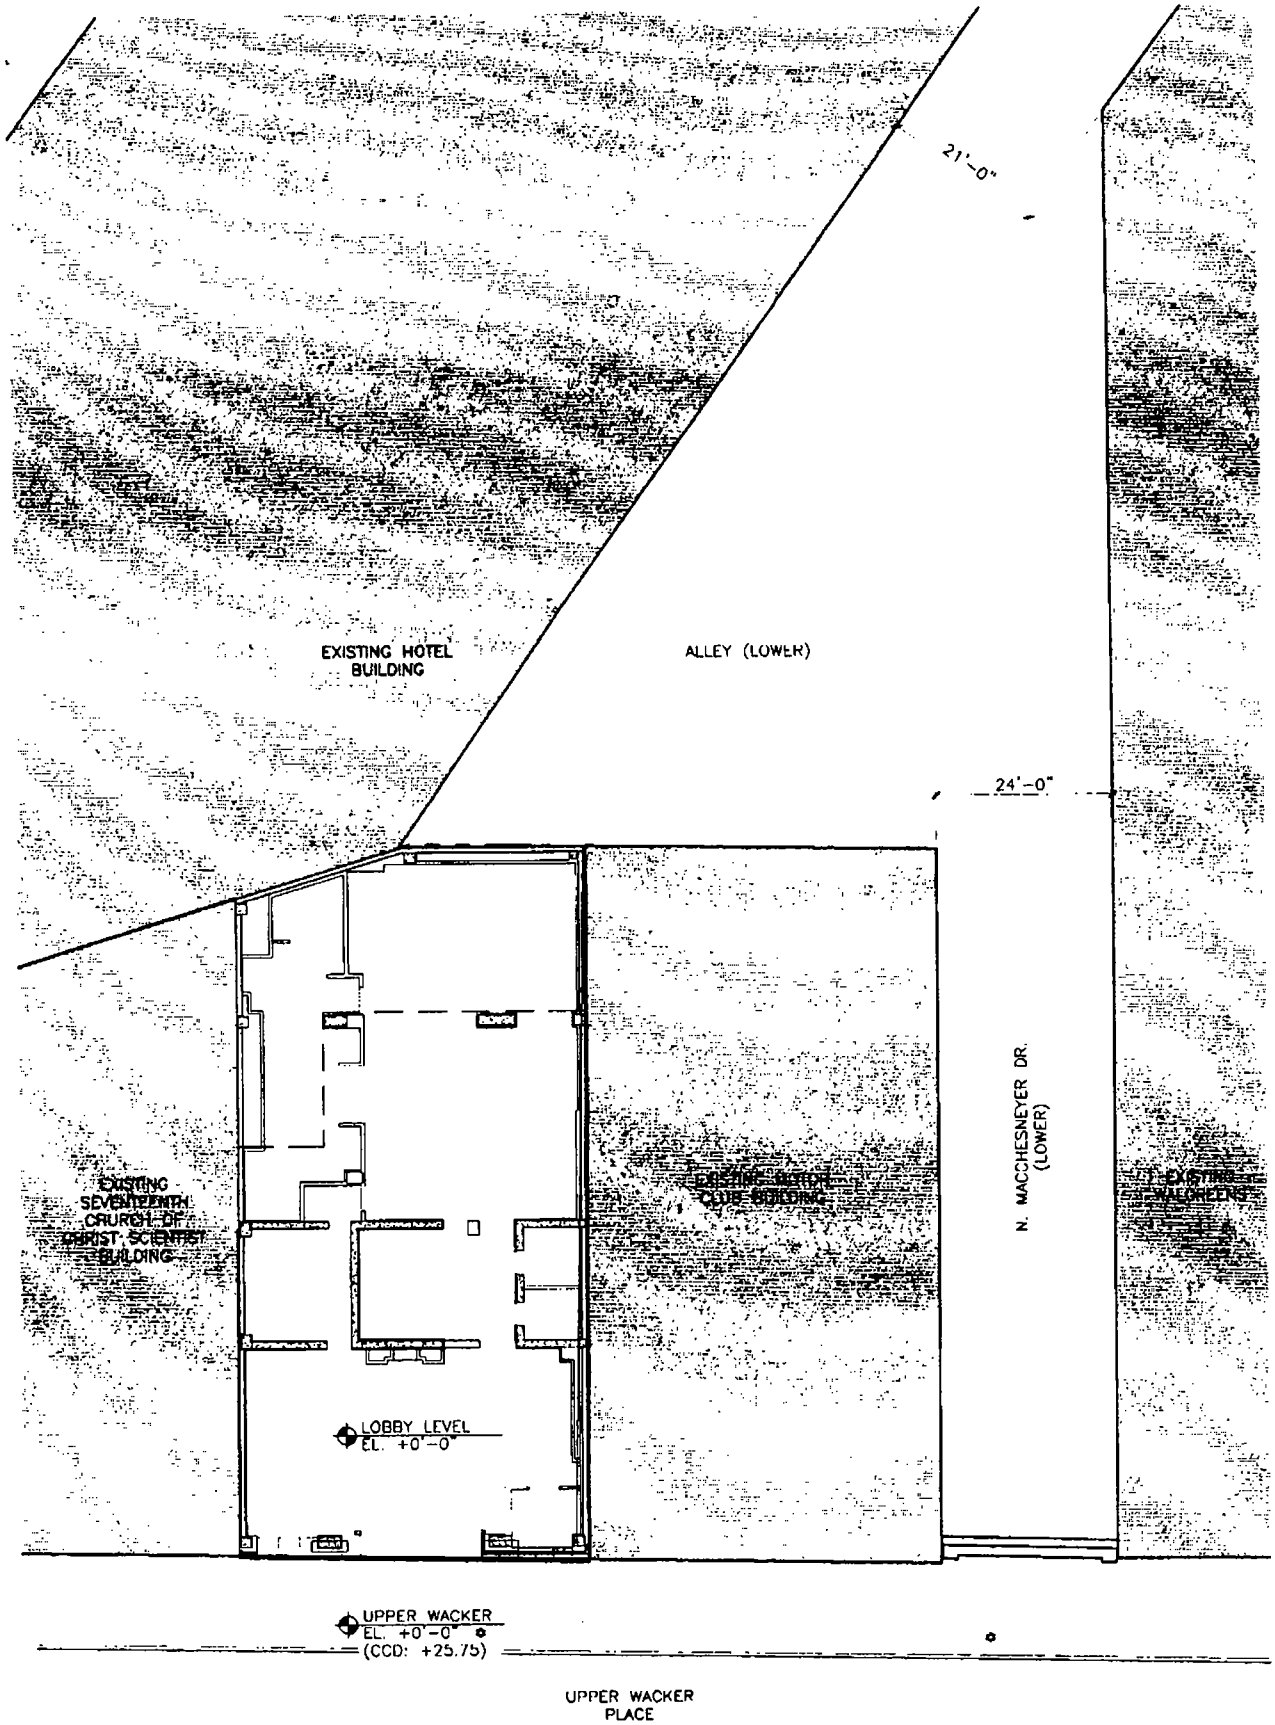

OFF-STREET LOADING - UPPER LEVEL PLAN

SCALE: NTS

N

25 April 2013

HILTON GARDEN INN
66 E. WACKER PL, CHICAGO

G|R|E|C ARCHITECTS

City of Chicago

O2013-6291

Office of the City Clerk

Document Tracking Sheet

Meeting Date:	9/11/2013
Sponsor(s):	Pawar, Ameya (47)
Type:	Ordinance
Title:	Exemption from physical barrier requirement for commercial driveway alley access for Hoyne Rowhomes LLC
Committee(s) Assignment:	Committee on Transportation and Public Way

Committee on Transportation and Public Way
September 11, 2013
City Council

BE IT ORDAINED BY THE CITY COUNCIL OF THE CITY OF CHICAGO:

SECTION 1. Pursuant to Section 10-20-430 of the Municipal Code of Chicago, the Director of the Department of Revenue is hereby authorized and directed to exempt **Hoyne Rowhomes LLC,** from requiring barriers as a prerequisite to prohibit alley ingress and egress to parking facilities at their property at **3548, 3550, 3552, and 3554 N Hoyne Ave.**

SECTION 2. This ordinance shall take effect and be in force upon its passage and publication.

Ameya Pawar
Alderman, Ward 47

City of Chicago

O2013-6292

Office of the City Clerk

Document Tracking Sheet

Meeting Date:	9/11/2013
Sponsor(s):	Pawar, Ameya (47)
Type:	Ordinance
Title:	Exemption from physical barrier requirement for commercial driveway alley access for Belmont Auto Enterprise dba AutoHaus
Committee(s) Assignment:	Committee on Transportation and Public Way

Committee on Transportation and Public Way
September 11, 2013
City Council

BE IT ORDAINED BY THE CITY COUNCIL OF THE CITY OF CHICAGO:

SECTION 1. Pursuant to Section 10-20-430 of the Municipal Code of Chicago, the Director of the Department of Revenue is hereby authorized and directed to exempt **Belmont Auto Enterprises d/b/a AutoHaus, of 4157 N. Lincoln Ave.** from requiring barriers as a prerequisite to prohibit alley ingress and egress to parking facilities at their property at **4157 N. Lincoln Ave.**

SECTION 2. This ordinance shall take effect and be in force upon its passage and publication.

Ameya Pawar
Alderman, Ward 47

City of Chicago

O2013-6124

Office of the City Clerk

Document Tracking Sheet

Meeting Date:	9/11/2013
Sponsor(s):	Osterman, Harry (48)
Type:	Ordinance
Title:	Exemption from physical barrier requirement for commercial driveway alley access for Peter Spyropoulos
Committee(s) Assignment:	Committee on Transportation and Public Way

September 11, 2013

ORDINANCE

BE IT ORDAINED BY THE CITY COUNCIL OF THE CITY OF CHICAGO:

SECTION 1. Section 10-20-430 of the Municipal Code of Chicago, the Director of Revenue is hereby authorized and directed to exempt Peter Spyropoulos, property owner of 6141 N. Broadway, from the provisions requiring barriers as a prerequisite to prohibit alley ingress and egress to parking facilities for Premise Address.

SECTION 2. This ordinance shall take effect and be in force from and after its passage and publication.

Harry Osterman

Alderman, 48th Ward

City of Chicago

O2013-6125

Office of the City Clerk

Document Tracking Sheet

Meeting Date:	9/11/2013
Sponsor(s):	Osterman, Harry (48)
Type:	Ordinance
Title:	Exemption from physical barrier requirement for commercial driveway alley access for 5630 N. Broadway
Committee(s) Assignment:	Committee on Transportation and Public Way

September 11, 2013

ORDINANCE

BE IT ORDAINED BY THE CITY COUNCIL OF THE CITY OF CHICAGO:

SECTION 1. Section 10-20-430 of the Municipal Code of Chicago, the Director of Revenue is hereby authorized and directed to exempt 5630 N. Broadway from the provisions requiring barriers as a prerequisite to prohibit alley ingress and egress to parking facilities for Premise Address.

SECTION 2. This ordinance shall take effect and be in force from and after its passage and publication.

Harry Osterman
Alderman, 48th Ward

City of Chicago

O2013-6126

Office of the City Clerk

Document Tracking Sheet

Meeting Date:	9/11/2013
Sponsor(s):	Osterman, Harry (48)
Type:	Ordinance
Title:	Exemption from physical barrier requirement for commercial driveway alley access for Chiquita Ash
Committee(s) Assignment:	Committee on Transportation and Public Way

September 11, 2013

ORDINANCE

BE IT ORDAINED BY THE CITY COUNCIL OF THE CITY OF CHICAGO:

SECTION 1. Section 10-20-430 of the Municipal Code of Chicago, the Director of Revenue is hereby authorized and directed to exempt Chiquita Ash, business owner of 1443-45 W. Devon, from the provisions requiring barriers as a prerequisite to prohibit alley ingress and egress to parking facilities for Premise Address.

SECTION 2. This ordinance shall take effect and be in force from and after its passage and publication.

Harry Osterman

Alderman, 48th Ward

City of Chicago

O2013-6142

Office of the City Clerk

Document Tracking Sheet

Meeting Date:	9/11/2013
Sponsor(s):	Moore, Joseph (49)
Type:	Ordinance
Title:	Exemption from physical barrier requirement for commercial driveway alley access for Eyes on the Future, Inc.
Committee(s) Assignment:	Committee on Transportation and Public Way

ORDINANCE

6969 North Ravenswood Avenue, Suites A, B & C

Be It Ordained by the City Council of the City of Chicago:

SECTION 1. Pursuant to Section 10-20-430 of the Municipal Code of Chicago, the Director of Transportation is hereby authorized and directed to exempt Eyes on the Future, Inc., 6969 North Ravenswood, Suite A, Chicago, IL 60626, from the provisions requiring barriers as a prerequisite to prohibit alley ingress and egress to parking facilities for 6969 North Ravenswood Avenue, Suites A, B & C.

SECTION 2. This ordinance shall take effect and be in force from and after its passage and publication.

Joseph A. Moore
Alderman 49th Ward

City of Chicago

O2013-6180

Office of the City Clerk

Document Tracking Sheet

Meeting Date:	9/11/2013
Sponsor(s):	Moore, Joseph (49)
Type:	Ordinance
Title:	Exemption from physical barrier requirement for commercial driveway alley access for Heartland Health Care
Committee(s) Assignment:	Committee on Transportation and Public Way

ORDINANCE

1300 West Devon Avenue

Be It Ordained by the City Council of the City of Chicago:

SECTION 1. Pursuant to Section 10-20-430 of the Municipal Code of Chicago, the Director of Transportation is hereby authorized and directed to exempt Heartland Health Care, 3048 N Wilton Ave., Chicago, IL 60657, from the provisions requiring barriers as a prerequisite to prohibit alley ingress and egress to parking facilities for 1300 West Devon Avenue.

SECTION 2. This ordinance shall take effect and be in force from and after its passage and publication.

Joseph A. Moore
Alderman 49th Ward

City of Chicago

O2013-6789

Office of the City Clerk

Document Tracking Sheet

Meeting Date:	9/11/2013
Sponsor(s):	Moreno, Proco Joe (1)
Type:	Ordinance
Title:	Awning(s) for Buffalo Exchange
Committee(s) Assignment:	Committee on Transportation and Public Way

ORDINANCE
BUFFALO EXCHANGE
Acct. No. 311128 - 2
Permit No. 1107866

Be It Ordained by the City Council of the City of Chicago:

SECTION 1. Permission and authority are hereby given and granted to BUFFALO EXCHANGE, upon the terms and subject to the conditions of this ordinance to maintain and use, as now constructed, one (1) Awning(s) projecting over the public right-of-way adjacent to its premises known as 1478 N. Milwaukee Ave..

Said Awning(s) at N. Milwaukee Avenue measure(s):
One (1) at twenty-five (25) feet in length, and two (2) feet in width for a total of fifty (50) square feet.

The location of said privilege shall be as shown on prints kept on file with the Department of Business Affairs and Consumer Protection and the Office of the City Clerk.

Said privilege shall be constructed in accordance with plans and specifications approved by the Zoning Department - Signs.

This grant of privilege in the public way shall be subject to the provisions of Section 10-28-015 and all other required provisions of the Municipal Code of Chicago.

The grantee shall pay to the City of Chicago as compensation for the privilege #1107866 herein granted the sum of fifty ($50.00) per annum in advance.

A 25% penalty will be added for payments received after due date.

The permit holder agrees to hold the City of Chicago harmless for any damage, relocation or replacement costs associated with damage, relocation or removal of private property caused by the City performing work in the public way.

Authority herein given and granted for a period of five (5) years from and after 07/30/2013.

Alderman Joe Moreno

Proco Joe Moreno 1st Ward

1478 MILWAUKEE AVE.
ACCOUNT # 311128, SITE 2

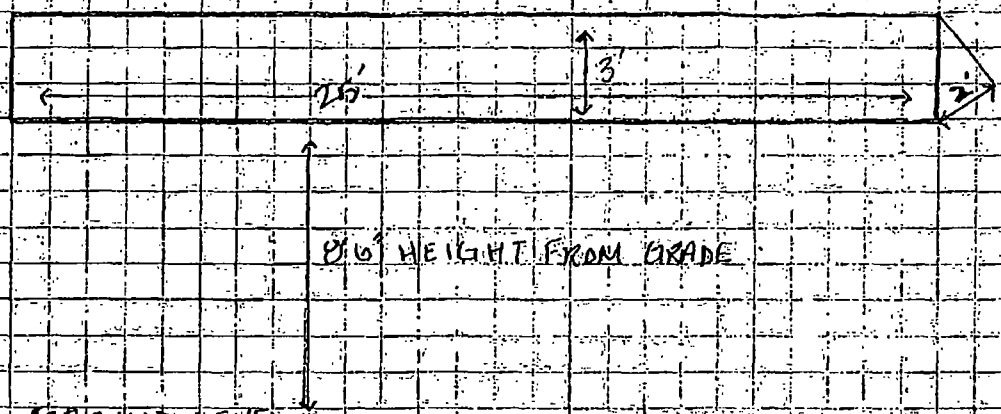

Department of Business Affairs and Consumer Protection
Business Assistance Center - Public Way Use Unit
City Hall - 121 N. LaSalle Street, Room 800 • Chicago, IL 60602
(312)-74-GOBIZ (312-744-6249) • (312) 744-1944 (TTY)
http://www.cityofchicago.org/bacp

09/11/2013

Alderman **Proco Joe Moreno**
Ward # **01**
City of Chicago
City Hall, Room **300**
121 North LaSalle Street
Chicago, Illinois 60602

Re: An ordinance to use and maintain a portion of the public right-of-way for **one (1) awning(s)** for **BUFFALO EXCHANGE**, adjacent to the premises known as **1478 N. Milwaukee Ave.**.

Dear Alderman **Proco Joe Moreno**:

The applicant referenced above has requested the use of the public right-of-way for a **awning(s)**. An ordinance has been prepared by the Department of Business Affairs and Consumer Protection – Business Assistance Center - Public Way Use Unit for presentation to the City Council. Because this request was made for properties located in your ward, as approved by you as per the attached, I respectfully request that you introduce the attached ordinance at the next City Council meeting.

If you have any questions regarding this ordinance, please contact Anthony Bertuca at (312) 744-5506.

Department of Business Affairs and Consumer Protection

City of Chicago

O2013-6794

Office of the City Clerk

Document Tracking Sheet

Meeting Date:	9/11/2013
Sponsor(s):	Moreno, Proco Joe (1)
Type:	Ordinance
Title:	Awning(s) for Fiore Delicatessen
Committee(s) Assignment:	Committee on Transportation and Public Way

ORDINANCE
FIORE DELICATESSEN
Acct. No. 23648 - 1
Permit No. 1107856

Be It Ordained by the City Council of the City of Chicago:

SECTION 1. Permission and authority are hereby given and granted to FIORE DELICATESSEN, upon the terms and subject to the conditions of this ordinance to maintain and use, as now constructed, one (1) Awning(s) projecting over the public right-of-way adjacent to its premises known as 2258 W. Erie St..

Said Awning(s) at W. Erie Street measure(s):
One (1) at thirty point six seven (30.67) feet in length, and two point four two (2.42) feet in width for a total of seventy-four point two two (74.22) square feet.

The location of said privilege shall be as shown on prints kept on file with the Department of Business Affairs and Consumer Protection and the Office of the City Clerk.

Said privilege shall be constructed in accordance with plans and specifications approved by the Zoning Department - Signs.

This grant of privilege in the public way shall be subject to the provisions of Section 10-28-015 and all other required provisions of the Municipal Code of Chicago.

The grantee shall pay to the City of Chicago as compensation for the privilege #1107856 herein granted the sum of fifty-five dollars and sixty-seven cents ($55.67) per annum in advance.

A 25% penalty will be added for payments received after due date.

The permit holder agrees to hold the City of Chicago harmless for any damage, relocation or replacement costs associated with damage, relocation or removal of private property caused by the City performing work in the public way.

Authority herein given and granted for a period of five (5) years from and after 07/09/2013.

Alderman Joe Moreno

Proco Joe Moreno 1st Ward

3258 W. ERIE ST.

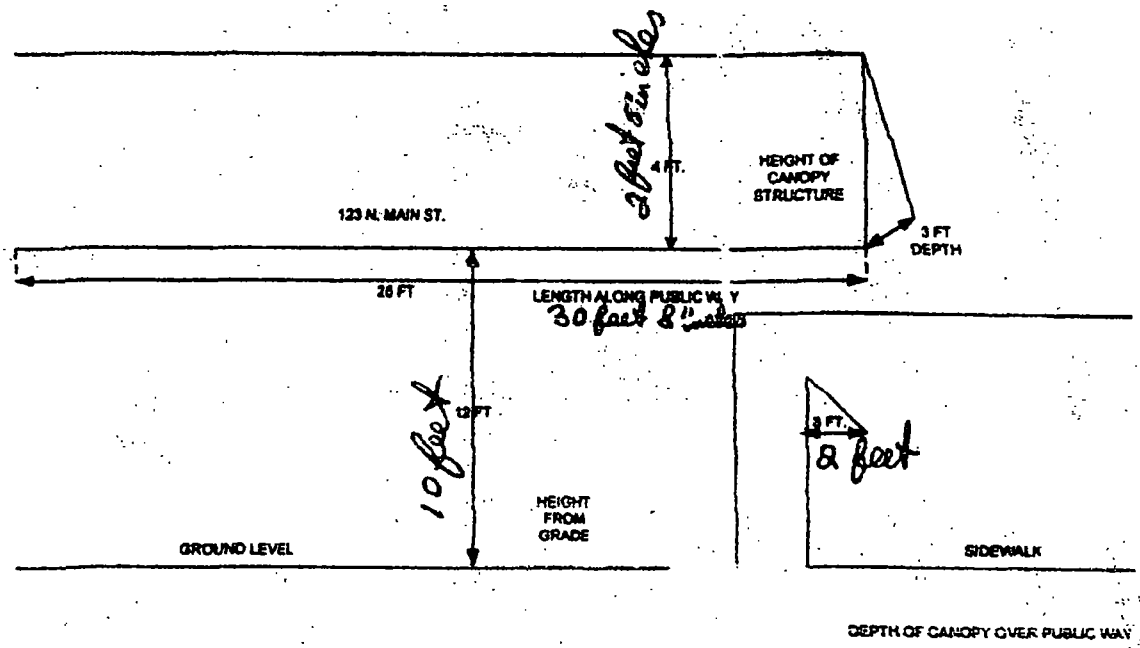

Department of Business Affairs and Consumer Protection
Business Assistance Center - Public Way Use Unit
City Hall - 121 N. LaSalle Street, Room 800 • Chicago, IL 60602
(312)-74-GOBIZ (312-744-6249) • (312) 744-1944 (TTY)
http://www.cityofchicago.org/bacp

09/11/2013

Alderman **Proco Joe Moreno**
Ward # **01**
City of Chicago
City Hall, Room **300**
121 North LaSalle Street
Chicago, Illinois 60602

Re: An ordinance to use and maintain a portion of the public right-of-way for **one (1) awning(s)** for **FIORE DELICATESSEN**, adjacent to the premises known as **2258 W. Erie St.**.

Dear Alderman **Proco Joe Moreno**:

The applicant referenced above has requested the use of the public right-of-way for a **awning(s)**. An ordinance has been prepared by the Department of Business Affairs and Consumer Protection – Business Assistance Center - Public Way Use Unit for presentation to the City Council. Because this request was made for properties located in your ward, as approved by you as per the attached, I respectfully request that you introduce the attached ordinance at the next City Council meeting.

If you have any questions regarding this ordinance, please contact Anthony Bertuca at (312) 744-5506.

Department of Business Affairs and Consumer Protection

City of Chicago

O2013-6797

Office of the City Clerk

Document Tracking Sheet

Meeting Date:	9/11/2013
Sponsor(s):	Moreno, Proco Joe (1)
Type:	Ordinance
Title:	Awning(s) for Garner School, The
Committee(s) Assignment:	Committee on Transportation and Public Way

ORDINANCE
The Garner School
Acct. No. 384649 - 1
Permit No. 1108553

Be It Ordained by the City Council of the City of Chicago:

SECTION 1. Permission and authority are hereby given and granted to The Garner School, upon the terms and subject to the conditions of this ordinance to construct, install, maintain and use four (4) Awning(s) projecting over the public right-of-way adjacent to its premises known as 1612 W. North Ave..

Said Awning(s) at North measure(s):
Two (2) at thirteen point three three (13.33) feet in length, and four (4) feet in width for a total of one hundred six point six four (106.64) square feet.

Said Awning(s) at Marshfield measure(s):
Two (2) at thirteen point three three (13.33) feet in length, and four (4) feet in width for a total of one hundred six point six four (106.64) square feet.

The location of said privilege shall be as shown on prints kept on file with the Department of Business Affairs and Consumer Protection and the Office of the City Clerk.

Said privilege shall be constructed in accordance with plans and specifications approved by the Zoning Department - Signs.

This grant of privilege in the public way shall be subject to the provisions of Section 10-28-015 and all other required provisions of the Municipal Code of Chicago.

The grantee shall pay to the City of Chicago as compensation for the privilege #1108553 herein granted the sum of one hundred seventy-five ($175.00) per annum in advance.

A 25% penalty will be added for payments received after due date.

The permit holder agrees to hold the City of Chicago harmless for any damage, relocation or replacement costs associated with damage, relocation or removal of private property caused by the City performing work in the public way.

Authority herein given and granted for a period of five (5) years from and after Date of Passage.

Alderman _____

Proco Joe Moreno 1st Ward

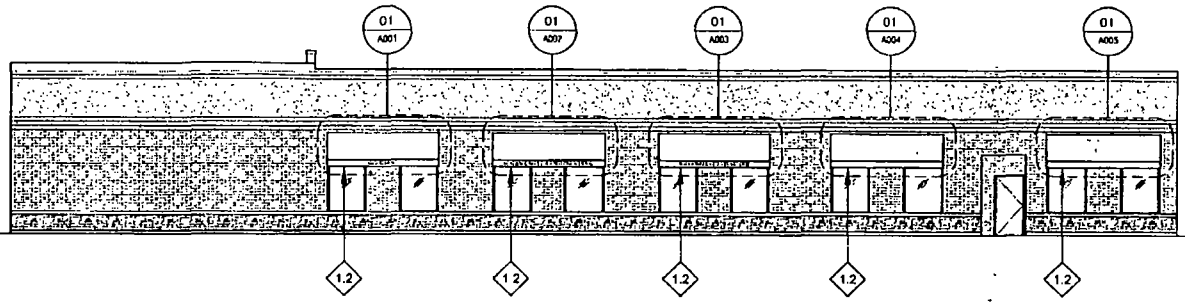

1 SOUTH ELEVATION - NORTH AVENUE
SCALE N T S

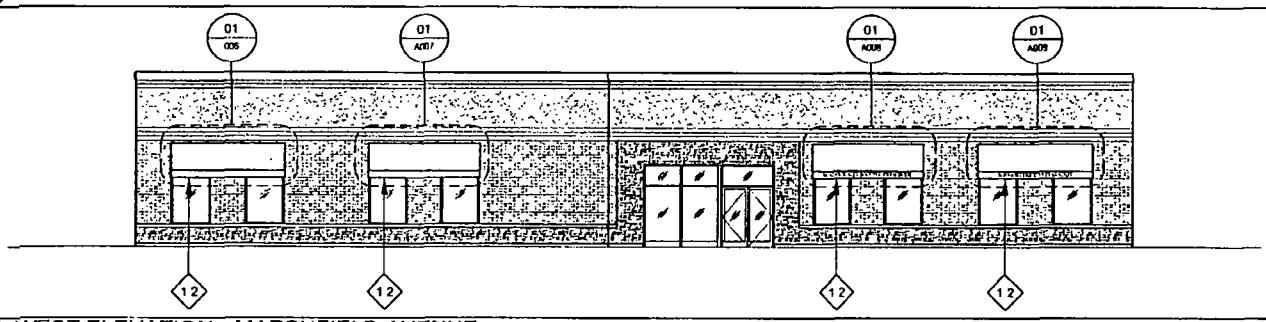

02 WEST ELEVATION - MARSHFIELD AVENUE
SCALE N T S

KEYED NOTES:

1.2 NEW AWNING, SEE DETAILS

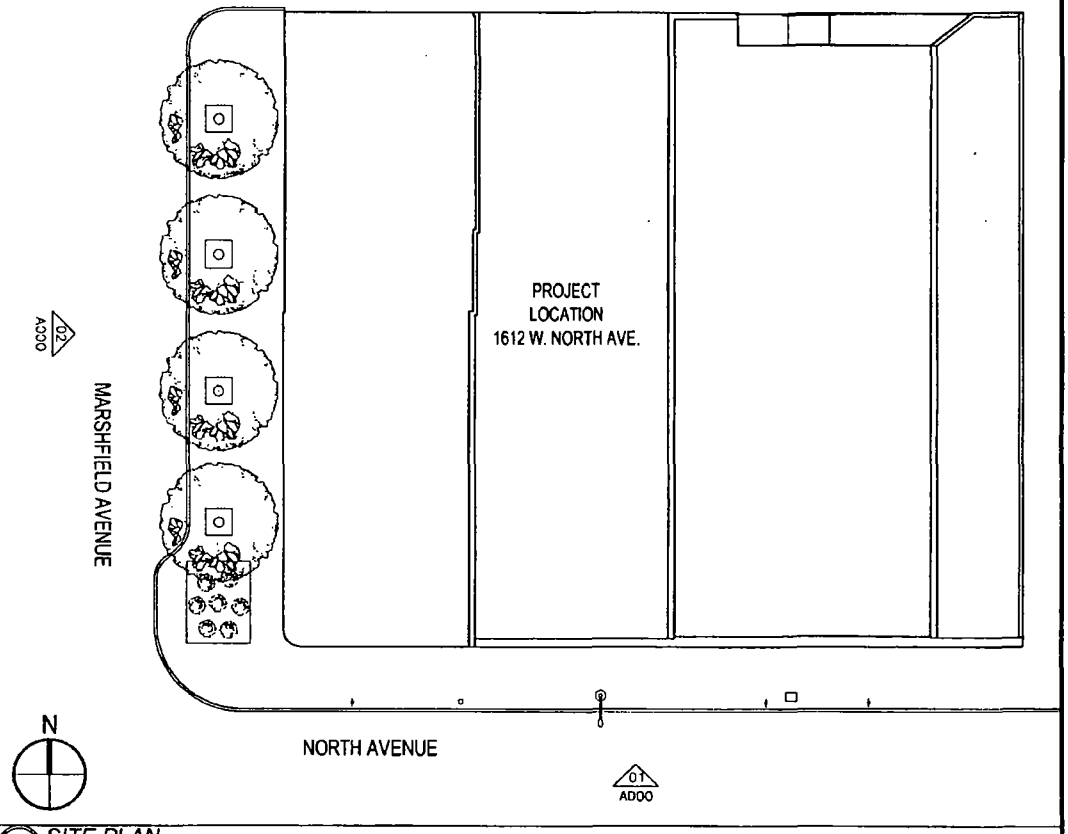

03 SITE PLAN
SCALE 1/32" = 1'-0"

ARCHITECT
NORR
ARCHITECTS PLANNERS

PROJECT
THE GARDNER SCHOOL
1612 NORTH AVENUE
CHICAGO, ILLINOIS 60622

REVISIONS

#	Date	Issue
	02.20.13	Awning Application

SHEET TITLE.
A000
BUILDING ELEVATIONS

Department of Business Affairs and Consumer Protection
Business Assistance Center - Public Way Use Unit
City Hall - 121 N LaSalle Street, Room 800 • Chicago, IL 60602
(312)-74-GOBIZ (312-744-6249) • (312) 744-1944 (TTY)
http://www.cityofchicago.org/bacp

09/11/2013

Alderman **Proco Joe Moreno**
Ward # **01**
City of Chicago
City Hall, Room **300**
121 North LaSalle Street
Chicago, Illinois 60602

Re: An ordinance to use and maintain a portion of the public right-of-way for **four (4) awning(s)** for **The Garner School**, adjacent to the premises known as **1612 W. North Ave.**.

Dear Alderman **Proco Joe Moreno**:

The applicant referenced above has requested the use of the public right-of-way for a **awning(s)**. An ordinance has been prepared by the Department of Business Affairs and Consumer Protection – Business Assistance Center - Public Way Use Unit for presentation to the City Council. Because this request was made for properties located in your ward, as approved by you as per the attached, I respectfully request that you introduce the attached ordinance at the next City Council meeting.

If you have any questions regarding this ordinance, please contact Anthony Bertuca at (312) 744-5506.

Department of Business Affairs and Consumer Protection

City of Chicago

O2013-6799

Office of the City Clerk

Document Tracking Sheet

Meeting Date:	9/11/2013
Sponsor(s):	Moreno, Proco Joe (1)
Type:	Ordinance
Title:	Awning(s) for Jay's Beef of Chicago, Inc.
Committee(s) Assignment:	Committee on Transportation and Public Way

ORDINANCE
JAY'S BEEF OF CHICAGO, INC.
Acct. No. 309567 - 1
Permit No. 1108391

Be It Ordained by the City Council of the City of Chicago:

SECTION 1. Permission and authority are hereby given and granted to JAY'S BEEF OF CHICAGO, INC., upon the terms and subject to the conditions of this ordinance to maintain and use, as now constructed, one (1) Awning(s) projecting over the public right-of-way adjacent to its premises known as 2255 W. North Ave..

Said Awning(s) at W. North Ave measure(s):
One (1) at fifteen (15) feet in length, and four (4) feet in width for a total of sixty (60) square feet.

The location of said privilege shall be as shown on prints kept on file with the Department of Business Affairs and Consumer Protection and the Office of the City Clerk.

Said privilege shall be constructed in accordance with plans and specifications approved by the Zoning Department - Signs.

This grant of privilege in the public way shall be subject to the provisions of Section 10-28-015 and all other required provisions of the Municipal Code of Chicago.

The grantee shall pay to the City of Chicago as compensation for the privilege #1108391 herein granted the sum of fifty ($50.00) per annum in advance.

A 25% penalty will be added for payments received after due date.

The permit holder agrees to hold the City of Chicago harmless for any damage, relocation or replacement costs associated with damage, relocation or removal of private property caused by the City performing work in the public way.

Authority herein given and granted for a period of five (5) years from and after 07/30/2013.

Alderman _____

Proco Joe Moreno 1st Ward

2253 North Avenue

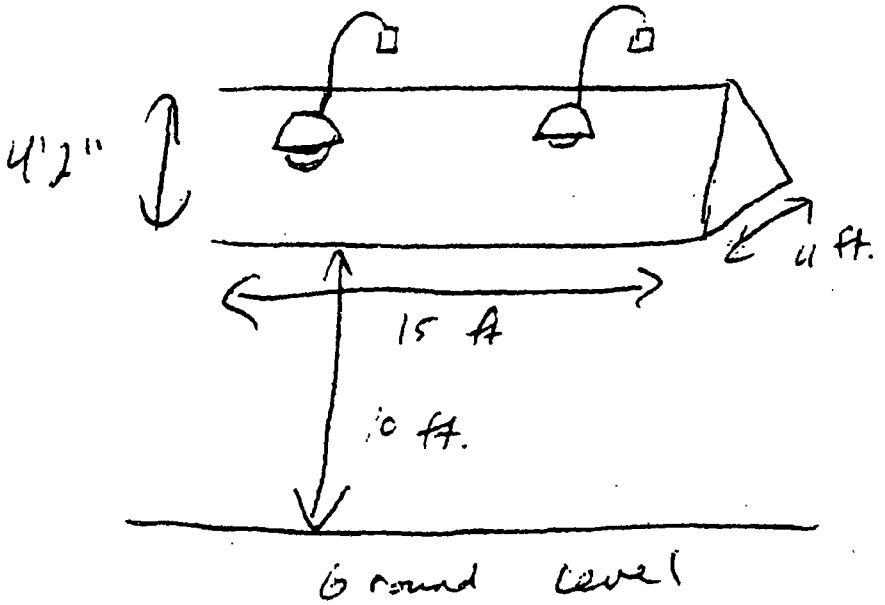

Department of Business Affairs and Consumer Protection
Business Assistance Center - Public Way Use Unit
City Hall - 121 N LaSalle Street, Room 800 • Chicago, IL 60602
(312)-74-GOBIZ (312-744-6249) • (312) 744-1944 (TTY)
http://www.cityofchicago.org/bacp

09/11/2013

Alderman **Proco Joe Moreno**
Ward # **01**
City of Chicago
City Hall, Room **300**
121 North LaSalle Street
Chicago, Illinois 60602

Re: An ordinance to use and maintain a portion of the public right-of-way for **one (1) awning(s)** for **JAY'S BEEF OF CHICAGO, INC.**, adjacent to the premises known as **2255 W. North Ave.**.

Dear Alderman **Proco Joe Moreno**:

The applicant referenced above has requested the use of the public right-of-way for a **awning(s)**. An ordinance has been prepared by the Department of Business Affairs and Consumer Protection – Business Assistance Center - Public Way Use Unit for presentation to the City Council. Because this request was made for properties located in your ward, as approved by you as per the attached, I respectfully request that you introduce the attached ordinance at the next City Council meeting.

If you have any questions regarding this ordinance, please contact Anthony Bertuca at (312) 744-5506.

Department of Business Affairs and Consumer Protection

City of Chicago

O2013-6801

Office of the City Clerk

Document Tracking Sheet

Meeting Date:	9/11/2013
Sponsor(s):	Moreno, Proco Joe (1)
Type:	Ordinance
Title:	Awning(s) for Pure Barre
Committee(s) Assignment:	Committee on Transportation and Public Way

ORDINANCE
PURE BARRE
Acct. No. 383154 - 1
Permit No. 1108139

Be It Ordained by the City Council of the City of Chicago:

SECTION 1. Permission and authority are hereby given and granted to PURE BARRE, upon the terms and subject to the conditions of this ordinance to construct, install, maintain and use one (1) Awning(s) projecting over the public right-of-way adjacent to its premises known as 1837 W. North Ave..

Said Awning(s) at West North Avenue measure(s):
One (1) at fifteen point three three (15.33) feet in length, and one (1) foot in width for a total of fifteen point three three (15.33) square feet.

The location of said privilege shall be as shown on prints kept on file with the Department of Business Affairs and Consumer Protection and the Office of the City Clerk.

Said privilege shall be constructed in accordance with plans and specifications approved by the Zoning Department - Signs.

This grant of privilege in the public way shall be subject to the provisions of Section 10-28-015 and all other required provisions of the Municipal Code of Chicago.

The grantee shall pay to the City of Chicago as compensation for the privilege #1108139 herein granted the sum of fifty ($50.00) per annum in advance.

A 25% penalty will be added for payments received after due date.

The permit holder agrees to hold the City of Chicago harmless for any damage, relocation or replacement costs associated with damage, relocation or removal of private property caused by the City performing work in the public way.

Authority herein given and granted for a period of five (5) years from and after Date of Passage.

Alderman Joe Moreno

Proco Joe Moreno 1st Ward

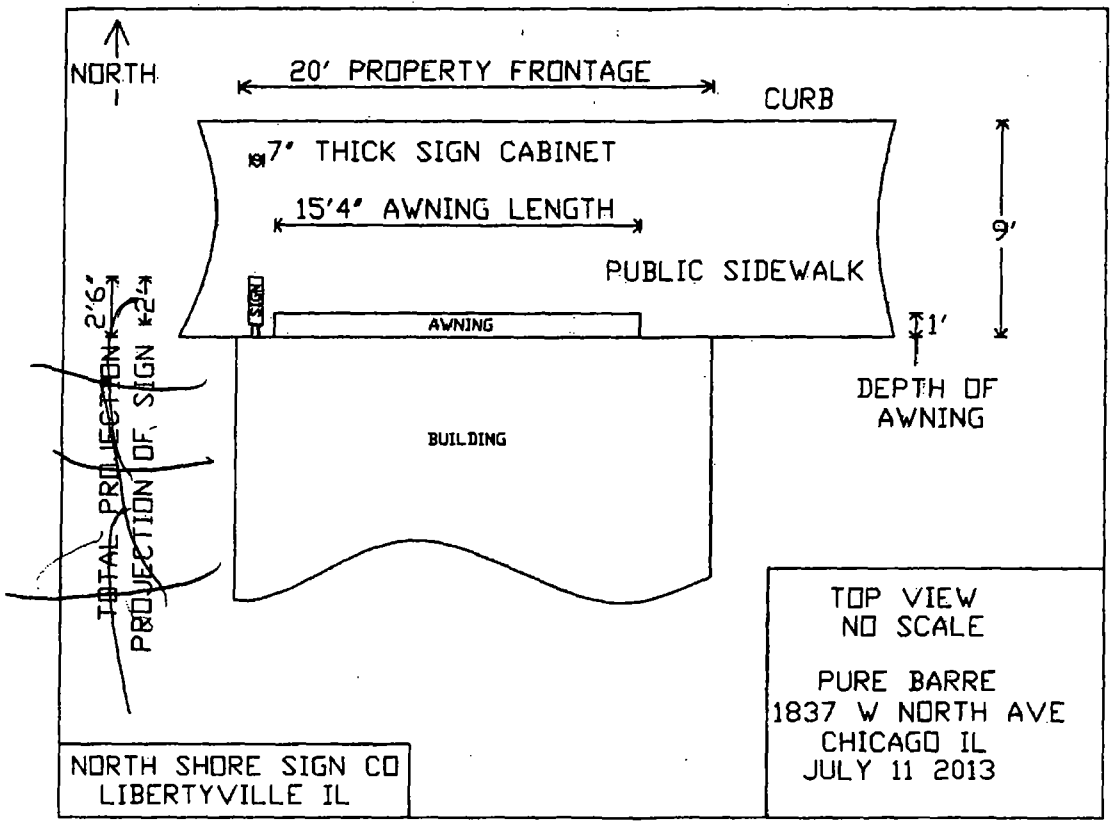
NORTH
20' PROPERTY FRONTAGE
CURB
7" THICK SIGN CABINET
15'4" AWNING LENGTH
PUBLIC SIDEWALK
9'
SIGN
AWNING
1'
DEPTH OF AWNING
BUILDING
2'6"
TOTAL PROJECTION
PROJECTION OF SIGN 2'4"
TOP VIEW
NO SCALE
PURE BARRE
1837 W NORTH AVE
CHICAGO IL
JULY 11 2013
NORTH SHORE SIGN CO
LIBERTYVILLE IL

Department of Business Affairs and Consumer Protection
Business Assistance Center - Public Way Use Unit
City Hall - 121 N. LaSalle Street, Room 800 • Chicago, IL 60602
(312)-74-GOBIZ (312-744-6249) • (312) 744-1944 (TTY)
http://www.cityofchicago.org/bacp

09/11/2013

Alderman **Proco Joe Moreno**
Ward # **01**
City of Chicago
City Hall, Room **300**
121 North LaSalle Street
Chicago, Illinois 60602

Re: An ordinance to use and maintain a portion of the public right-of-way for **one (1) awning(s)** for **PURE BARRE**, adjacent to the premises known as **1837 W. North Ave.**.

Dear Alderman **Proco Joe Moreno**:

The applicant referenced above has requested the use of the public right-of-way for a **awning(s)**. An ordinance has been prepared by the Department of Business Affairs and Consumer Protection – Business Assistance Center - Public Way Use Unit for presentation to the City Council. Because this request was made for properties located in your ward, as approved by you as per the attached, I respectfully request that you introduce the attached ordinance at the next City Council meeting.

If you have any questions regarding this ordinance, please contact Anthony Bertuca at (312) 744-5506.

Department of Business Affairs and Consumer Protection

City of Chicago

O2013-6805

Office of the City Clerk

Document Tracking Sheet

Meeting Date:	9/11/2013
Sponsor(s):	Moreno, Proco Joe (1)
Type:	Ordinance
Title:	Awning(s) for Wicker Park and Bucktown Chamber of Commerce, The
Committee(s) Assignment:	Committee on Transportation and Public Way

ORDINANCE
THE WICKER PARK AND BUCKTOWN CHAMBER OF COMMERCE
Acct. No. 219573 - 13
Permit No. 1092538

Be It Ordained by the City Council of the City of Chicago:

SECTION 1. Permission and authority are hereby given and granted to THE WICKER PARK AND BUCKTOWN CHAMBER OF COMMERCE, upon the terms and subject to the conditions of this ordinance to maintain and use, as now constructed, one (1) Awning(s) projecting over the public right-of-way adjacent to its premises known as 1414 N. Ashland Ave..

Said Awning(s) at N. Ashland measure(s):
One (1) at eighteen point two five (18.25) feet in length, and two (2) feet in width for a total of thirty-six point five (36.5) square feet.

The location of said privilege shall be as shown on prints kept on file with the Department of Business Affairs and Consumer Protection and the Office of the City Clerk.

Said privilege shall be constructed in accordance with plans and specifications approved by the Zoning Department - Signs.

This grant of privilege in the public way shall be subject to the provisions of Section 10-28-015 and all other required provisions of the Municipal Code of Chicago.

The grantee shall pay to the City of Chicago as compensation for the privilege #1092538 herein granted the sum of fifty ($50.00) per annum **to commence (1) one year after passage.**

A 25% penalty will be added for payments received after due date.

The permit holder agrees to hold the City of Chicago harmless for any damage, relocation or replacement costs associated with damage, relocation or removal of private property caused by the City performing work in the public way.

Authority herein given and granted for a period of five (5) years from and after Date of Passage.

Alderman Joel Moreno

Proco Joe Moreno 1st Ward

APPLICATION TO USE THE PUBLIC RIGHT OF WAY

EXAMPLE OF CANOPY/AWNING DRAWING

CANOPY DRAWING

PROPERTY LOCATION: 1414 N. Ashland

ORGANIZATION(S) NAME: Wicker Park Bucktown Chamber of Commerce (WPBCC)

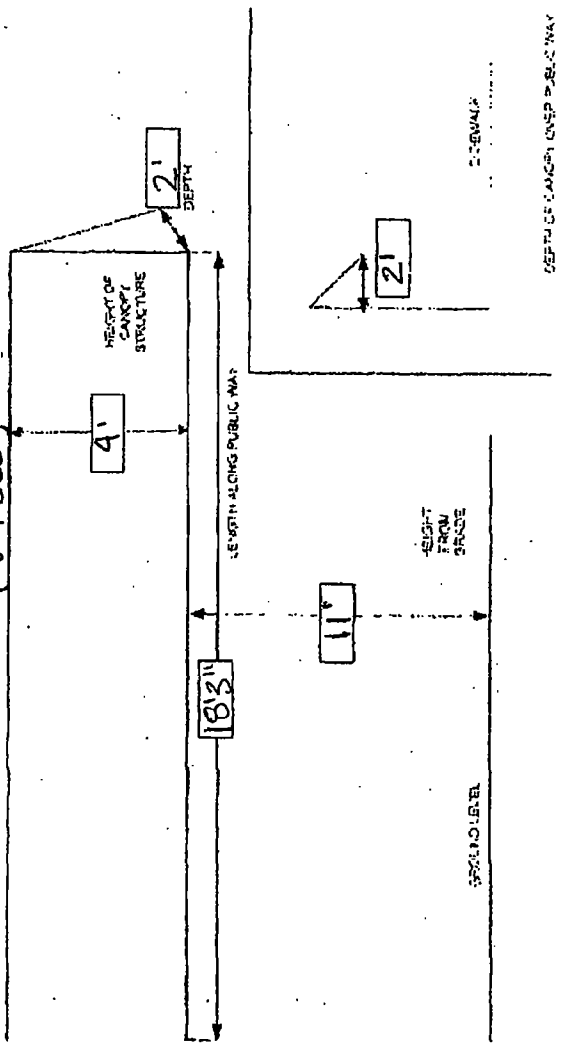

Department of Business Affairs and Consumer Protection
Business Assistance Center - Public Way Use Unit
City Hall - 121 N. LaSalle Street, Room 800 • Chicago, IL 60602
(312)-74-GOBIZ (312-744-6249) • (312) 744-1944 (TTY)
http://www.cityofchicago.org/bacp

09/11/2013

Alderman **Proco Joe Moreno**
Ward # **01**
City of Chicago
City Hall, Room **300**
121 North LaSalle Street
Chicago, Illinois 60602

Re: An ordinance to use and maintain a portion of the public right-of-way for **one (1) awning(s)** for **THE WICKER PARK AND BUCKTOWN CHAMBER OF COMMERCE**, adjacent to the premises known as **1414 N. Ashland Ave.**.

Dear Alderman **Proco Joe Moreno**:

The applicant referenced above has requested the use of the public right-of-way for a **awning(s)**. An ordinance has been prepared by the Department of Business Affairs and Consumer Protection – Business Assistance Center - Public Way Use Unit for presentation to the City Council. Because this request was made for properties located in your ward, as approved by you as per the attached, I respectfully request that you introduce the attached ordinance at the next City Council meeting.

If you have any questions regarding this ordinance, please contact Anthony Bertuca at (312) 744-5506.

Department of Business Affairs and Consumer Protection

City of Chicago

O2013-6809

Office of the City Clerk

Document Tracking Sheet

Meeting Date:	9/11/2013
Sponsor(s):	Fioretti, Bob (2)
Type:	Ordinance
Title:	Awning(s) for Congress Plaza Hotel
Committee(s) Assignment:	Committee on Transportation and Public Way

ORDINANCE
Congress Plaza Hotel
Acct. No. 64451 - 8
Permit No. 1108555

Be It Ordained by the City Council of the City of Chicago:

SECTION 1. Permission and authority are hereby given and granted to Congress Plaza Hotel, upon the terms and subject to the conditions of this ordinance to maintain and use, as now constructed, nineteen (19) Awning(s) projecting over the public right-of-way adjacent to its premises known as 520 S. Michigan Ave..

Said Awning(s) at S. Michigan Avenue measure(s):
Three (3) at twelve (12) feet in length, and four (4) feet in width for a total of one hundred forty-four (144) square feet.
Five (5) at eleven (11) feet in length, and four (4) feet in width for a total of two hundred twenty (220) square feet.
Three (3) at ten (10) feet in length, and four (4) feet in width for a total of one hundred twenty (120) square feet.
Eight (8) at nine (9) feet in length, and four (4) feet in width for a total of two hundred eighty-eight (288) square feet.

The location of said privilege shall be as shown on prints kept on file with the Department of Business Affairs and Consumer Protection and the Office of the City Clerk.

Said privilege shall be constructed in accordance with plans and specifications approved by the Zoning Department - Signs.

This grant of privilege in the public way shall be subject to the provisions of Section 10-28-015 and all other required provisions of the Municipal Code of Chicago.

The grantee shall pay to the City of Chicago as compensation for the privilege #1108555 herein granted the sum of one hundred seventy-five ($175.00) per annum in advance.

A 25% penalty will be added for payments received after due date.

The permit holder agrees to hold the City of Chicago harmless for any damage, relocation or replacement costs associated with damage, relocation or removal of private property caused by the City performing work in the public way.

Authority herein given and granted for a period of five (5) years from and after 09/01/2013.

Alderman

Bob Fioretti 2nd Ward

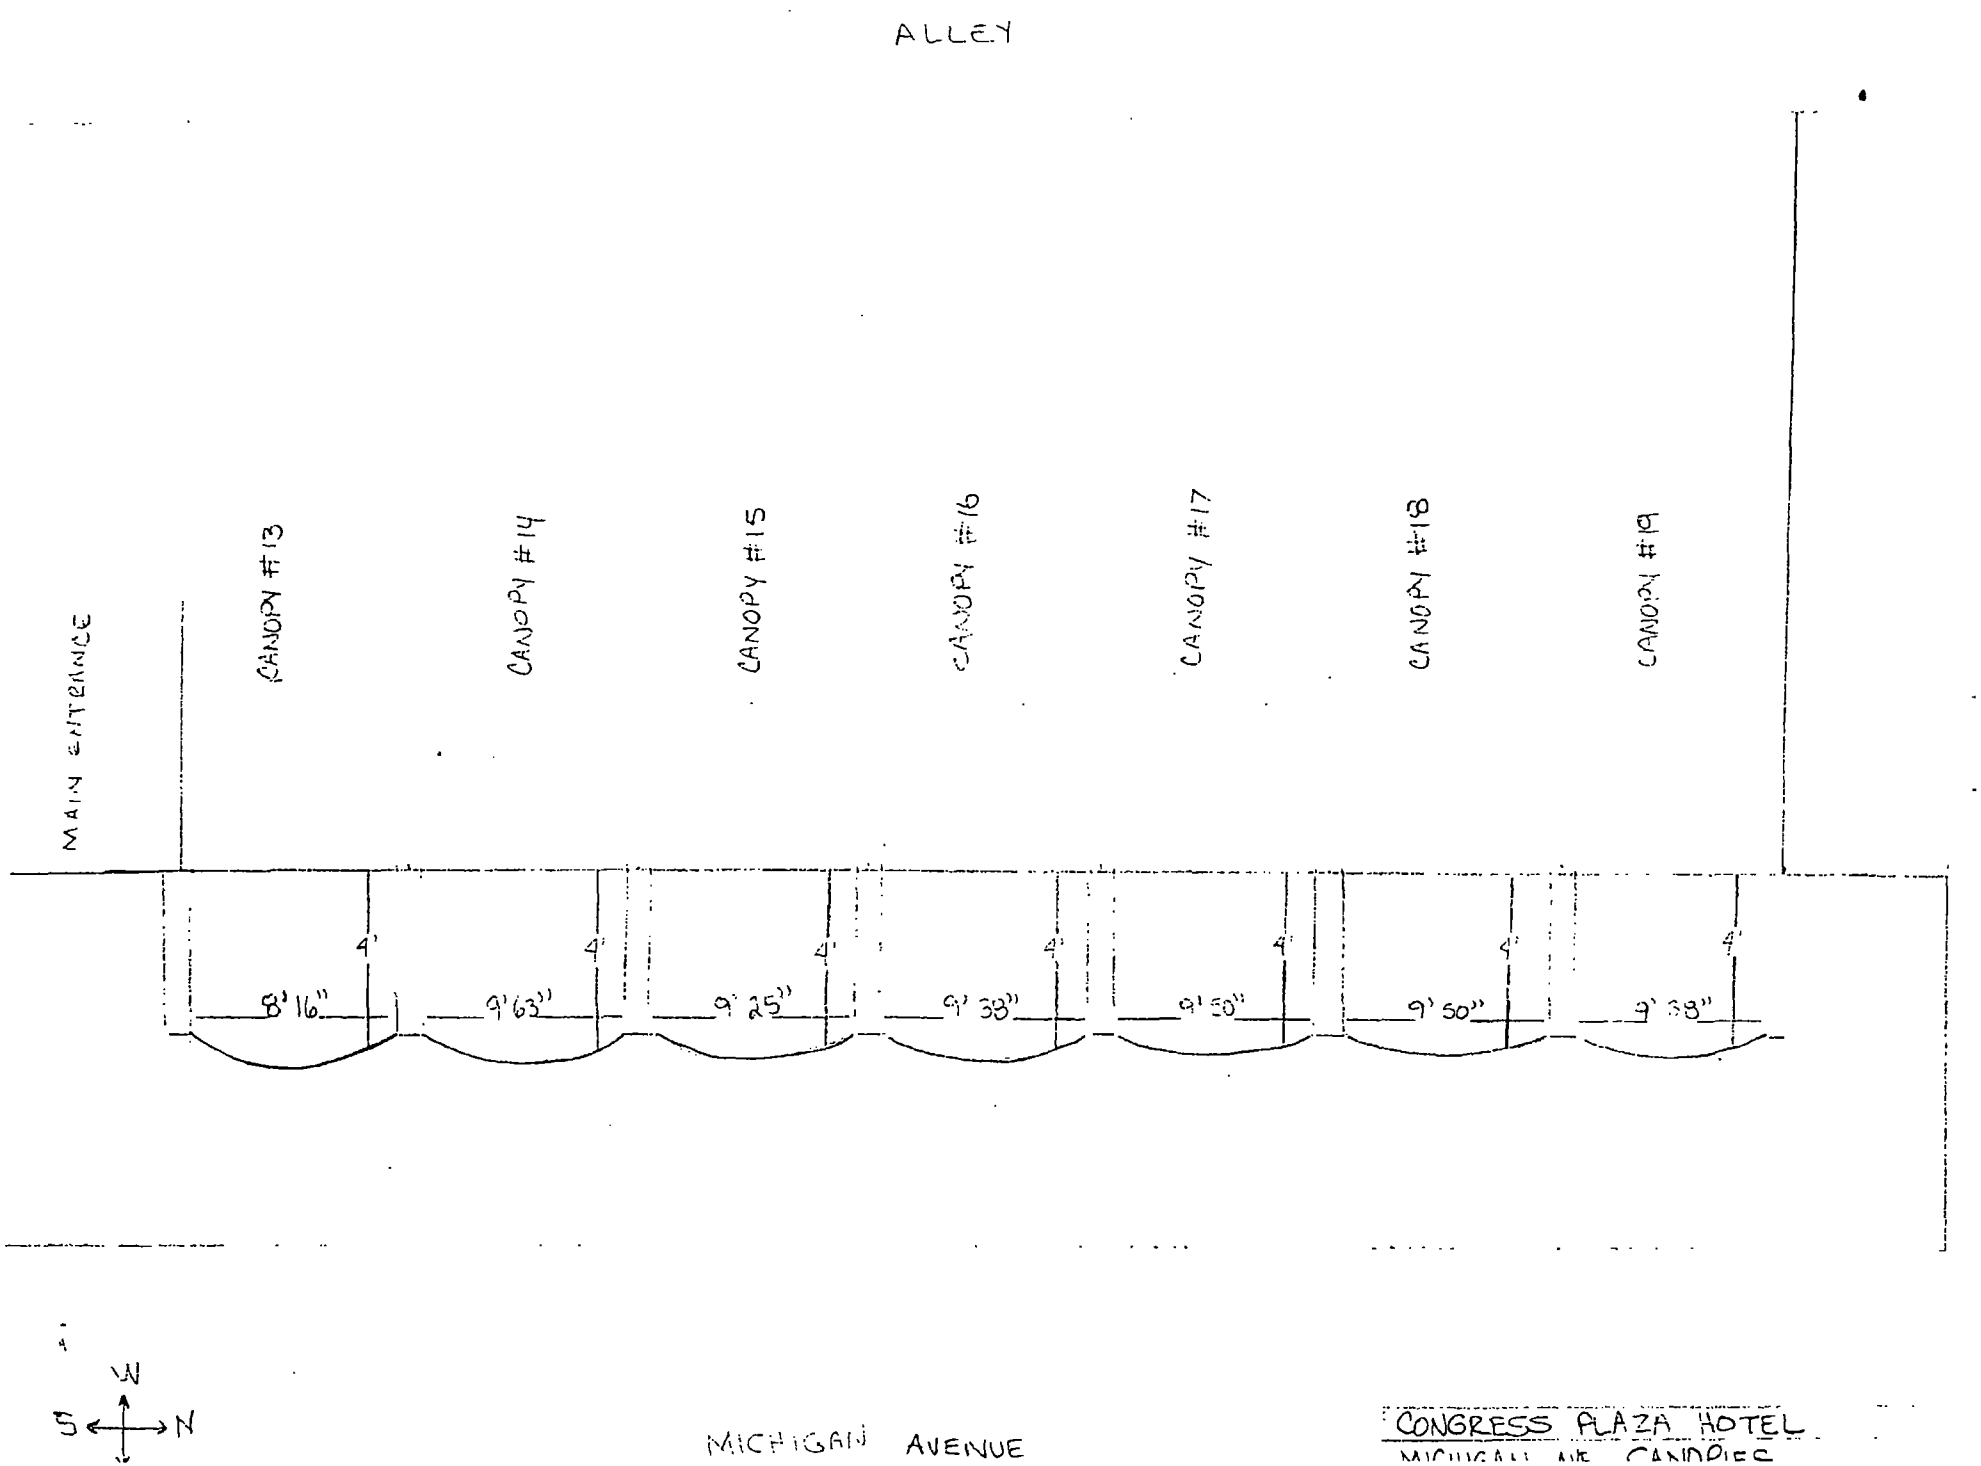

CONGRESS PLAZA HOTEL
MICHIGAN AVE. CANOPIES

Department of Business Affairs and Consumer Protection
Business Assistance Center - Public Way Use Unit
City Hall - 121 N. LaSalle Street, Room 800 • Chicago, IL 60602
(312)-74-GOBIZ (312-744-6249) • (312) 744-1944 (TTY)
http://www.cityofchicago.org/bacp

09/11/2013

Alderman **Bob Fioretti**
Ward # **02**
City of Chicago
City Hall, Room **300**
121 North LaSalle Street
Chicago, Illinois 60602

Re: An ordinance to use and maintain a portion of the public right-of-way for **nineteen (19) awning(s)** for **Congress Plaza Hotel**, adjacent to the premises known as **520 S. Michigan Ave.**.

Dear Alderman **Bob Fioretti**:

The applicant referenced above has requested the use of the public right-of-way for a **awning(s)**. An ordinance has been prepared by the Department of Business Affairs and Consumer Protection – Business Assistance Center - Public Way Use Unit for presentation to the City Council. Because this request was made for properties located in your ward, as approved by you as per the attached, I respectfully request that you introduce the attached ordinance at the next City Council meeting.

If you have any questions regarding this ordinance, please contact Anthony Bertuca at (312) 744-5506.

Department of Business Affairs and Consumer Protection

City of Chicago

O2013-6811

Office of the City Clerk

Document Tracking Sheet

Meeting Date:	9/11/2013
Sponsor(s):	Fioretti, Bob (2)
Type:	Ordinance
Title:	Awning(s) for Corner Bakery Cafe
Committee(s) Assignment:	Committee on Transportation and Public Way

ORDINANCE
CORNER BAKERY CAFE
Acct. No. 298727 - 7
Permit No. 1107719

Be It Ordained by the City Council of the City of Chicago:

SECTION 1. Permission and authority are hereby given and granted to CORNER BAKERY CAFE, upon the terms and subject to the conditions of this ordinance to construct, install, maintain and use two (2) Awning(s) projecting over the public right-of-way adjacent to its premises known as 233 S. Wacker Dr..

Said Awning(s) at Wacker measure(s):
Two (2) at thirteen point eight three (13.83) feet in length, and three point eight three (3.83) feet in width for a total of one hundred five point nine four (105.94) square feet.

The location of said privilege shall be as shown on prints kept on file with the Department of Business Affairs and Consumer Protection and the Office of the City Clerk.

Said privilege shall be constructed in accordance with plans and specifications approved by the Zoning Department - Signs.

This grant of privilege in the public way shall be subject to the provisions of Section 10-28-015 and all other required provisions of the Municipal Code of Chicago.

The grantee shall pay to the City of Chicago as compensation for the privilege #1107719 herein granted the sum of one hundred ($100.00) per annum in advance.

A 25% penalty will be added for payments received after due date.

The permit holder agrees to hold the City of Chicago harmless for any damage, relocation or replacement costs associated with damage, relocation or removal of private property caused by the City performing work in the public way.

Authority herein given and granted for a period of five (5) years from and after Date of Passage.

Alderman _____

Bob Fioretti 2nd Ward

corner bakery

Non-Illuminated Fabric Awnings

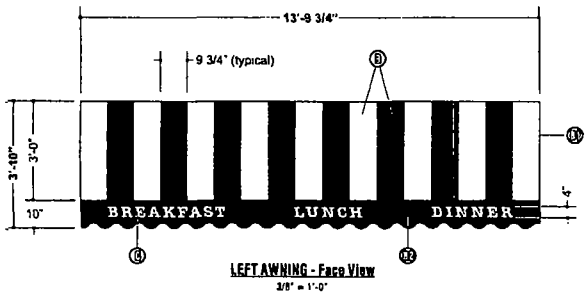

LEFT AWNING - Face View
3/8" = 1'-0"

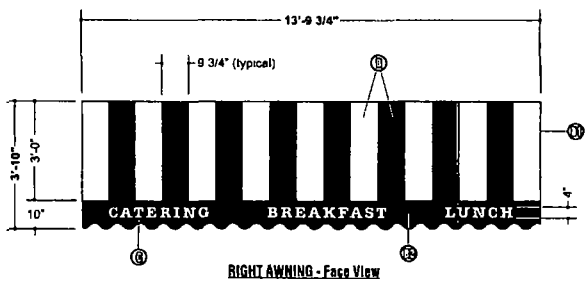

RIGHT AWNING - Face View
3/8" = 1'-0"

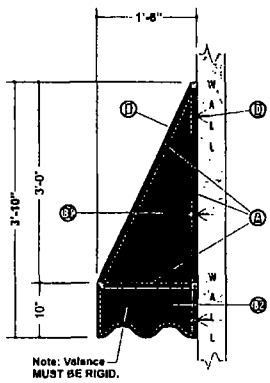

AWNING PROFILE
3/4" = 1'-0"

GENERAL SPECIFICATIONS

- (A) AWNING will be fabricated using 1" square ALUMINUM TUBE FRAMING w/ all to have a BLACK satin powder coated finish.
- (B) AWNING FABRIC is Sunbrella Fabric w/ a custom printed BLACK and WHITE (9 3/4") alternating pattern. Start and finish with WHITE stripe on each awning
- (D) AWNING ENDS will be SOLID BLACK FABRIC.
- (D2) NOTE: A RIGID 10" scalloped edge SOLID BLACK FABRIC valance IS REQUIRED FOR THIS LOCATION
- (G) HEAT TRANSFER 4" COPY (American Typewriter font) will be WHITE. Start lettering w/ 'BREAKFAST', 'LUNCH', 'DINNER', 'CATERING' and repeat around building on continuous or individual awnings as shown.
- (D) WALL ANCHORS (as required) PER SITE CONDITIONS.

233 South Wacker Drive (Willis Tower) - Chicago, IL

Kieffer & CO. INC.
A DIVISION OF KIEFFER & CO., INC.
595 Road Street - Lincolnshire, IL 60069
PHONE: (847) 820-1255 FAX: (847) 820-1543
www.kieffersigns.com

CUSTOMER: corner bakery
LOCATION: Willis Tower - Chicago, IL
SALESMAN: LP
DESIGNER: LMK
DATE: 11/1/12

☑ Artwork
☑ Design
☑ Survey
All boxes checked to Enter Order

c UL us LISTED

COMPANION FILES

PRODUCTION PROCESSING
Kieffer Item #
Job #
-001
-002
-003
-004

INITIALS: DATE:
REVISION:

B63772B

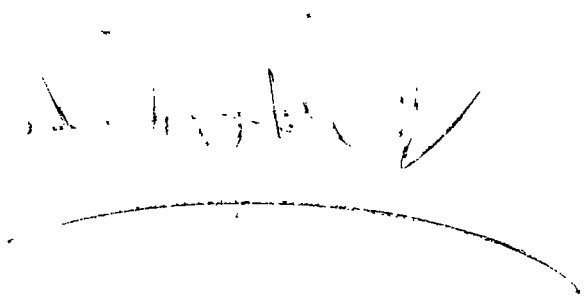

Department of Business Affairs and Consumer Protection
Business Assistance Center - Public Way Use Unit
City Hall - 121 N. LaSalle Street, Room 800 • Chicago, IL 60602
(312)-74-GOBIZ (312-744-6249) • (312) 744-1944 (TTY)
http://www.cityofchicago.org/bacp

09/11/2013

Alderman **Bob Fioretti**
Ward # **02**
City of Chicago
City Hall, Room **300**
121 North LaSalle Street
Chicago, Illinois 60602

Re: An ordinance to use and maintain a portion of the public right-of-way for **two (2) awning(s)** for **CORNER BAKERY CAFE**, adjacent to the premises known as **233 S. Wacker Dr.**.

Dear Alderman **Bob Fioretti**:

The applicant referenced above has requested the use of the public right-of-way for a **awning(s)**. An ordinance has been prepared by the Department of Business Affairs and Consumer Protection – Business Assistance Center - Public Way Use Unit for presentation to the City Council. Because this request was made for properties located in your ward, as approved by you as per the attached, I respectfully request that you introduce the attached ordinance at the next City Council meeting.

If you have any questions regarding this ordinance, please contact Anthony Bertuca at (312) 744-5506.

Department of Business Affairs and Consumer Protection

City of Chicago

O2013-6813

Office of the City Clerk

Document Tracking Sheet

Meeting Date:	9/11/2013
Sponsor(s):	Fioretti, Bob (2)
Type:	Ordinance
Title:	Awning(s) for Luke's
Committee(s) Assignment:	Committee on Transportation and Public Way

ORDINANCE
LUKE'S
Acct. No. 8609 - 1
Permit No. 1107525

Be It Ordained by the City Council of the City of Chicago:

SECTION 1. Permission and authority are hereby given and granted to LUKE'S, upon the terms and subject to the conditions of this ordinance to construct, install, maintain and use two (2) Awning(s) projecting over the public right-of-way adjacent to its premises known as 215 W. Jackson Blvd..

Said Awning(s) at W. Jackson measure(s):
Two (2) at eleven (11) feet in length, and eight (8) feet in width for a total of one hundred seventy-six (176) square feet.

The location of said privilege shall be as shown on prints kept on file with the Department of Business Affairs and Consumer Protection and the Office of the City Clerk.

Said privilege shall be constructed in accordance with plans and specifications approved by the Zoning Department - Signs.

This grant of privilege in the public way shall be subject to the provisions of Section 10-28-015 and all other required provisions of the Municipal Code of Chicago.

The grantee shall pay to the City of Chicago as compensation for the privilege #1107525 herein granted the sum of one hundred ($100.00) per annum in advance.

A 25% penalty will be added for payments received after due date.

The permit holder agrees to hold the City of Chicago harmless for any damage, relocation or replacement costs associated with damage, relocation or removal of private property caused by the City performing work in the public way.

Authority herein given and granted for a period of five (5) years from and after Date of Passage.

Alderman _____

Bob Fioretti, 2nd Ward

PUBLIC WAY
23"
23"
12"
12"
SUITE 'S
TENANT SPACE
215 W. JACKSON
215 W. MADISON
MAIN CORNER

Department of Business Affairs and Consumer Protection
Business Assistance Center - Public Way Use Unit
City Hall - 121 N. LaSalle Street, Room 800 • Chicago, IL 60602
(312)-74-GOBIZ (312-744-6249) • (312) 744-1944 (TTY)
http://www.cityofchicago.org/bacp

09/11/2013

Alderman **Bob Fioretti**
Ward # **02**
City of Chicago
City Hall, Room **300**
121 North LaSalle Street
Chicago, Illinois 60602

Re: An ordinance to use and maintain a portion of the public right-of-way for **two (2) awning(s)** for **LUKE'S**, adjacent to the premises known as **215 W. Jackson Blvd.**.

Dear Alderman **Bob Fioretti**:

The applicant referenced above has requested the use of the public right-of-way for a **awning(s)**. An ordinance has been prepared by the Department of Business Affairs and Consumer Protection – Business Assistance Center - Public Way Use Unit for presentation to the City Council. Because this request was made for properties located in your ward, as approved by you as per the attached, I respectfully request that you introduce the attached ordinance at the next City Council meeting.

If you have any questions regarding this ordinance, please contact Anthony Bertuca at (312) 744-5506.

Department of Business Affairs and Consumer Protection

City of Chicago

O2013-6821

Office of the City Clerk

Document Tracking Sheet

Meeting Date:	9/11/2013
Sponsor(s):	Fioretti, Bob (2)
Type:	Ordinance
Title:	Awning(s) for Weather Mark Tavern
Committee(s) Assignment:	Committee on Transportation and Public Way

ORDINANCE
Weather Mark Tavern
Acct. No. 290371 - 1
Permit No. 1108014

Be It Ordained by the City Council of the City of Chicago:

SECTION 1. Permission and authority are hereby given and granted to Weather Mark Tavern, upon the terms and subject to the conditions of this ordinance to maintain and use, as now constructed, one (1) Awning(s) projecting over the public right-of-way adjacent to its premises known as 1503 S. Michigan Ave..

Said Awning(s) at South Michigan Avenue measure(s):
One (1) at eleven (11) feet in length, and two (2) feet in width for a total of twenty-two (22) square feet.

The location of said privilege shall be as shown on prints kept on file with the Department of Business Affairs and Consumer Protection and the Office of the City Clerk.

Said privilege shall be constructed in accordance with plans and specifications approved by the Zoning Department - Signs.

This grant of privilege in the public way shall be subject to the provisions of Section 10-28-015 and all other required provisions of the Municipal Code of Chicago.

The grantee shall pay to the City of Chicago as compensation for the privilege #1108014 herein granted the sum of fifty ($50.00) per annum in advance.

A 25% penalty will be added for payments received after due date.

The permit holder agrees to hold the City of Chicago harmless for any damage, relocation or replacement costs associated with damage, relocation or removal of private property caused by the City performing work in the public way.

Authority herein given and granted for a period of five (5) years from and after 07/30/2013.

Alderman _____
Bob Fioretti 2nd Ward

1503 S. Michigan Avenue

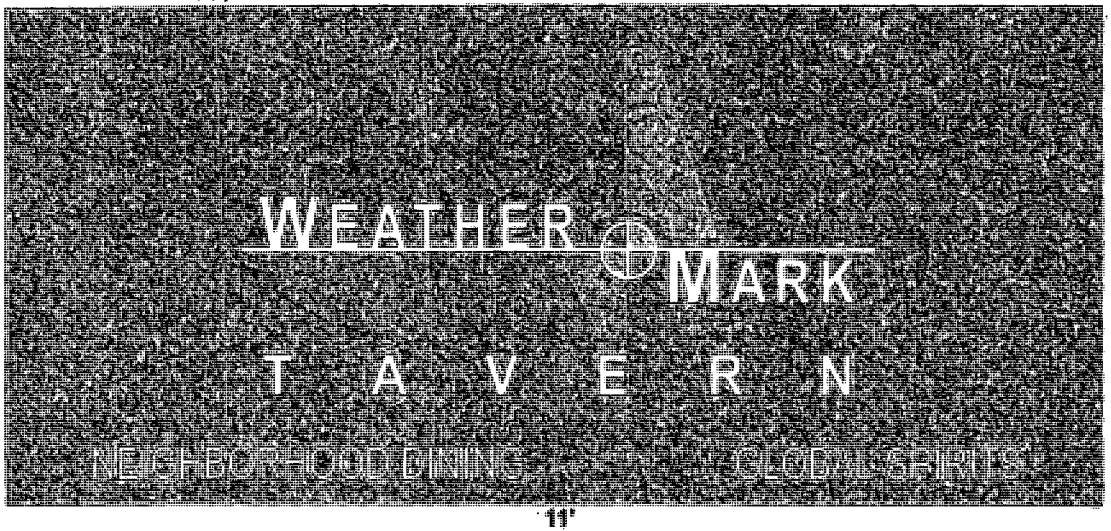

11'

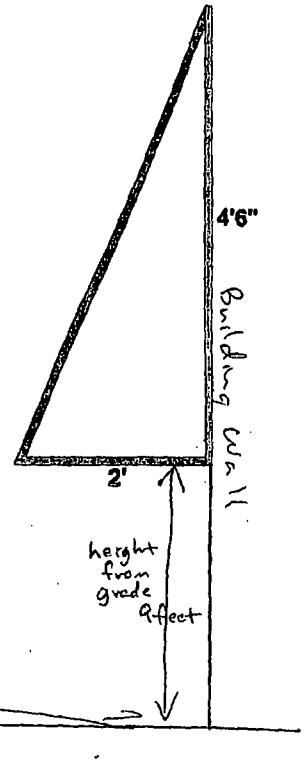

Material - Sunbrella Black
Graphics - SGS White, Olympic Blue
Logo Size - 41"H x 77"W
"Neighborhood Dining" - 3.75"H x 51"W
"Global Spirits" - 3.75"H x 35"W

W

Traycraft Signs
Awnings & Signs
630-833-5700 voice
630-833-5705 fax
740 Industrial Dr.
Bensenville, IL 60106

CLIENT	Weather Mark Tavern	FILE NAME:	Weather Mark Tavern
DESCRIPTION	Graphic Approval Layout	SALESMAN:	Rodney Allott
CLIENT APPROVAL		ORDER #:	
APPROVED AS NOTED	3rd REVISION:	DATE:	
SCALE:			

Department of Business Affairs and Consumer Protection
Business Assistance Center - Public Way Use Unit
City Hall - 121 N. LaSalle Street, Room 800 • Chicago, IL 60602
(312)-74-GOBIZ (312-744-6249) • (312) 744-1944 (TTY)
http://www.cityofchicago.org/bacp

09/11/2013

Alderman **Bob Fioretti**
Ward # **02**
City of Chicago
City Hall, Room **300**
121 North LaSalle Street
Chicago, Illinois 60602

Re: An ordinance to use and maintain a portion of the public right-of-way for **one (1) awning(s)** for **Weather Mark Tavern**, adjacent to the premises known as **1503 S. Michigan Ave.**.

Dear Alderman **Bob Fioretti**:

The applicant referenced above has requested the use of the public right-of-way for a **awning(s)**. An ordinance has been prepared by the Department of Business Affairs and Consumer Protection – Business Assistance Center - Public Way Use Unit for presentation to the City Council. Because this request was made for properties located in your ward, as approved by you as per the attached, I respectfully request that you introduce the attached ordinance at the next City Council meeting.

If you have any questions regarding this ordinance, please contact Anthony Bertuca at (312) 744-5506.

Department of Business Affairs and Consumer Protection

City of Chicago

O2013-6823

Office of the City Clerk

Document Tracking Sheet

Meeting Date:	9/11/2013
Sponsor(s):	Fioretti, Bob (2)
Type:	Ordinance
Title:	Awning(s) for 7-Eleven
Committee(s) Assignment:	Committee on Transportation and Public Way

ORDINANCE
7-ELEVEN
Acct. No. 65465 - 36
Permit No. 1108468

Be It Ordained by the City Council of the City of Chicago:

SECTION 1. Permission and authority are hereby given and granted to 7-ELEVEN, upon the terms and subject to the conditions of this ordinance to maintain and use, as now constructed, three (3) Awning(s) projecting over the public right-of-way adjacent to its premises known as 1524 W. Taylor St..

Said Awning(s) at W. TAYLOR ST. measure(s):
One (1) at twenty-two (22) feet in length, and three point six seven (3.67) feet in width for a total of eighty point seven four (80.74) square feet.

Said Awning(s) at W. TAYLOR ST. measure(s):
One (1) at nine point zero eight (9.08) feet in length, and three point six seven (3.67) feet in width for a total of thirty-three point three two (33.32) square feet.

Said Awning(s) at W. TAYLOR ST. measure(s):
One (1) at forty-one point eight three (41.83) feet in length, and three point six seven (3.67) feet in width for a total of one hundred fifty-three point five two (153.52) square feet.

The location of said privilege shall be as shown on prints kept on file with the Department of Business Affairs and Consumer Protection and the Office of the City Clerk.

Said privilege shall be constructed in accordance with plans and specifications approved by the Zoning Department - Signs.

This grant of privilege in the public way shall be subject to the provisions of Section 10-28-015 and all other required provisions of the Municipal Code of Chicago.

The grantee shall pay to the City of Chicago as compensation for the privilege #1108468 herein granted the sum of one hundred sixty-six dollars and eighty-three cents ($166.83) per annum in advance.

A 25% penalty will be added for payments received after due date.

The permit holder agrees to hold the City of Chicago harmless for any damage, relocation or replacement costs associated with damage, relocation or removal of private property caused by the City performing work in the public way.

Authority herein given and granted for a period of five (5) years from and after 07/09/2013.

Alderman _____
Bob Fioretti 2nd Ward

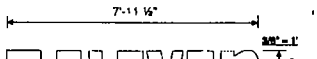

ITEM#4310/ELE310 CHANNEL LETTERS(WHITE PLEX FACES)
FLUSH MOUNTED

(2) NEON INT. ILLUMINATED LETTER SET
"7-ELEVEN"LETTER SET.
WHITE PLEX FACES
TRIM CAP TO MATCH GREEN W/RETURNS
TO MATCH
DK BRONZE

ILLUMINATED W/WHITE NEON

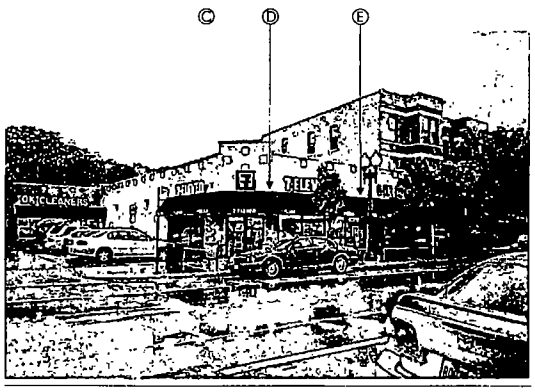

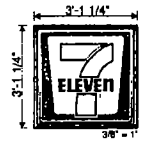

ITEM#3244/ELE144
W/KEYSTONE GRAPHICS

(1) 6/F H.O. FLUORESCENT INT. ILLUMINATED WALL DISPLAY
WHITE ACRYLIC PAN FORMED FACE W/APPLIED GRAPHICS
TO MATCH
3M#3630-44 ORANGE
3M#3630-33 RED
3M#3630-26 GREEN
FLUSH MOUNTED TO BUILDING FACE AS SHOWN

RECOVER EXISTING AWNING
SUNBRELLA FIRESIST-FOREST GREEN FABRIC
8" - "7-ELEVEN" COPY TO BE WHITE OPAQUE
STANDARD 5'-0" SPACING BETWEEN COPY

PAINT EXISTING FRAMES BLACK

AWNING - C. 22'-0"
AWNING - D 9'-1"
AWNING - E: 41'-10"

1/2" = 1'

DOYLE
GENERAL SIGN CONTRACTORS
338 INTERSTATE RD PO BOX 1868 630-543-9480
ADDISON, IL. 60101 FAX 630-543-9523

DATE	REVISION
01-29-07	REV TO SINGLE FACE(FT) SETS TO WHITE
02-01-06	CAFE AWNINGS A & B ADD 7-11 COPY TO C D & E

CUSTOMER APPROVAL DATE

This design is the original and unpublished work of DOYLE SIGNS, INC. and may not be reproduced, copied or exhibited in any fashion without the expressed written consent from an authorized officer of The Company. The rights to this design may be purchased

CLIENT 7-ELEVEN #8309/33839
ADDRESS 1524 W TAYLOR STREET
CITY CHICAGO STATE IL DESIGNER NA SALESPERSON TD
DRWG. NO. 9109 SCALE: NOTED DATE 3-05-07 SHEET NO 1 OF 1

Department of Business Affairs and Consumer Protection
Business Assistance Center - Public Way Use Unit
City Hall - 121 N LaSalle Street, Room 800 • Chicago, IL 60602
(312)-74-GOBIZ (312-744-6249) • (312) 744-1944 (TTY)
http //www.cityofchicago org/bacp

09/11/2013

Alderman **Bob Fioretti**
Ward # **02**
City of Chicago
City Hall, Room **300**
121 North LaSalle Street
Chicago, Illinois 60602

Re: An ordinance to use and maintain a portion of the public right-of-way for **three (3) awning(s)** for **7-ELEVEN**, adjacent to the premises known as **1524 W. Taylor St.**.

Dear Alderman **Bob Fioretti**:

The applicant referenced above has requested the use of the public right-of-way for a **awning(s)**. An ordinance has been prepared by the Department of Business Affairs and Consumer Protection – Business Assistance Center - Public Way Use Unit for presentation to the City Council. Because this request was made for properties located in your ward, as approved by you as per the attached, I respectfully request that you introduce the attached ordinance at the next City Council meeting.

If you have any questions regarding this ordinance, please contact Anthony Bertuca at (312) 744-5506.

Department of Business Affairs and Consumer Protection

City of Chicago

O2013-6824

Office of the City Clerk

Document Tracking Sheet

Meeting Date:	9/11/2013
Sponsor(s):	Fioretti, Bob (2)
Type:	Ordinance
Title:	Awning(s) for 7-Eleven 33909A
Committee(s) Assignment:	Committee on Transportation and Public Way

ORDINANCE
7-ELEVEN 33909A
Acct. No. 65465 - 86
Permit No. 1108469

Be It Ordained by the City Council of the City of Chicago:

SECTION 1. Permission and authority are hereby given and granted to 7-ELEVEN 33909A, upon the terms and subject to the conditions of this ordinance to maintain and use, as now constructed, seven (7) Awning(s) projecting over the public right-of-way adjacent to its premises known as 600 S. Dearborn St..

Said Awning(s) at DEARBORN measure(s):
Three (3) at nine (9) feet in length, and three point five (3.5) feet in width for a total of ninety-four point five (94.5) square feet.

Said Awning(s) at HARRISON ST. measure(s):
Four (4) at nine (9) feet in length, and three point five (3.5) feet in width for a total of one hundred twenty-six (126) square feet.

The location of said privilege shall be as shown on prints kept on file with the Department of Business Affairs and Consumer Protection and the Office of the City Clerk.

Said privilege shall be constructed in accordance with plans and specifications approved by the Zoning Department - Signs.

This grant of privilege in the public way shall be subject to the provisions of Section 10-28-015 and all other required provisions of the Municipal Code of Chicago.

The grantee shall pay to the City of Chicago as compensation for the privilege #1108469 herein granted the sum of one hundred seventy-five ($175.00) per annum in advance.

A 25% penalty will be added for payments received after due date.

The permit holder agrees to hold the City of Chicago harmless for any damage, relocation or replacement costs associated with damage, relocation or removal of private property caused by the City performing work in the public way.

Authority herein given and granted for a period of five (5) years from and after 07/30/2013.

Alderman

Bob Fioretti 2nd Ward

RECOVER EXISTING AWNINGS
SUNBRELLA FIRESIST-FOREST GREEN FABRIC
PAINT EXISTING FRAMES BLACK
"7-ELEVEN" COPY TO BE WHITE OPAQUE

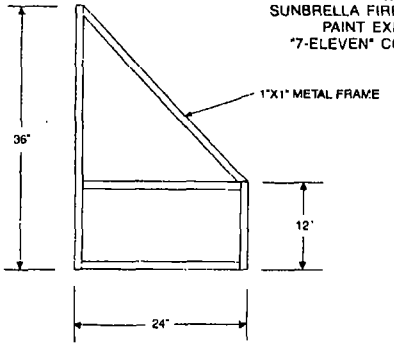

AWNING CROSS SECTION

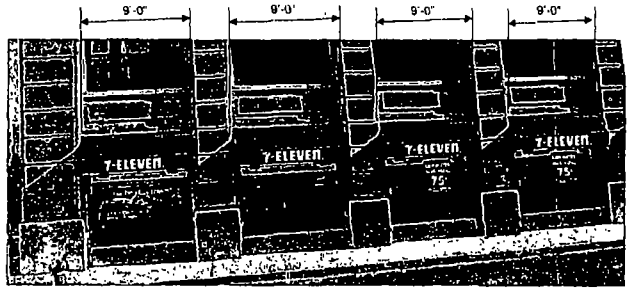

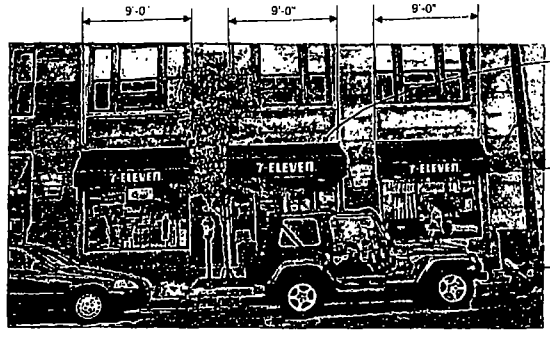

CENTER AWNING PROJECTS OUT FURTHER THAN THE OTHER AWNINGS THE VALANCE IS ALSO TALLER NEED TO SURVEY

APPROX 8'-10" FROM GRADE TO BOTTOM OF AWNING

7-ELEVEN.

RECOVER EXISTING AWNING
SUNBRELLA FIRESIST-FOREST GREEN FABRIC
PAINT EXISTING FRAMES BLACK
8" "7 ELEVEN" COPY TO BE WHITE OPAQUE
STANDARD 5'-0" SPACING BETWEEN COPY

DOYLE
GENERAL SIGN CONTRACTORS
233 INTERSTATE RD PO BOX 1168 630-543-5150
AQUSON, IL. 60101 FAX 630 543 5152

DATE	REVISION
3 6-07	ADD DETAILS TO AWNINGS

CUSTOMER APPROVAL DATE

This design is the original and unpublished work of DOYLE SIGNS INC and may not be reproduced, copied or exhibited in any fashion without the expressed written consent from an authorized officer of The Company. The rights to this design may be purchased

CLIENT 7-ELEVEN #9202/33909
ADDRESS 600 S DEARBORN
CITY CHICAGO STATE IL DESIGNER JRS SALESPERSON TD
DRWG NO 9074 SCALE: NOTED DATE C2 26-07 SHEET NO 1 OF 1

Department of Business Affairs and Consumer Protection
Business Assistance Center - Public Way Use Unit
City Hall - 121 N. LaSalle Street, Room 800 • Chicago, IL 60602
(312)-74-GOBIZ (312-744-6249) • (312) 744-1944 (TTY)
http://www.cityofchicago.org/bacp

09/11/2013

Alderman **Bob Fioretti**
Ward # **02**
City of Chicago
City Hall, Room **300**
121 North LaSalle Street
Chicago, Illinois 60602

Re: An ordinance to use and maintain a portion of the public right-of-way for **seven (7) awning(s)** for **7-ELEVEN 33909A**, adjacent to the premises known as **600 S. Dearborn St.**.

Dear Alderman **Bob Fioretti**:

The applicant referenced above has requested the use of the public right-of-way for a **awning(s)**. An ordinance has been prepared by the Department of Business Affairs and Consumer Protection – Business Assistance Center - Public Way Use Unit for presentation to the City Council. Because this request was made for properties located in your ward, as approved by you as per the attached, I respectfully request that you introduce the attached ordinance at the next City Council meeting.

If you have any questions regarding this ordinance, please contact Anthony Bertuca at (312) 744-5506.

Department of Business Affairs and Consumer Protection

City of Chicago

O2013-6828

Office of the City Clerk

Document Tracking Sheet

Meeting Date:	9/11/2013
Sponsor(s):	Fioretti, Bob (2)
Type:	Ordinance
Title:	Awning(s) for 2100 S Indiana Ave Equities LLC
Committee(s) Assignment:	Committee on Transportation and Public Way

ORDINANCE
2100 S Indiana Avenue Equities, LLC
Acct. No. 371594 - 3
Permit No. 1107718

Be It Ordained by the City Council of the City of Chicago:

SECTION 1. Permission and authority are hereby given and granted to 2100 S Indiana Avenue Equities, LLC, upon the terms and subject to the conditions of this ordinance to construct, install, maintain and use one (1) Awning(s) projecting over the public right-of-way adjacent to its premises known as 125 E. 21st St..

Said Awning(s) at East 21st Street measure(s):
One (1) at twelve point one seven (12.17) feet in length, and three (3) feet in width for a total of thirty-six point five one (36.51) square feet.

The location of said privilege shall be as shown on prints kept on file with the Department of Business Affairs and Consumer Protection and the Office of the City Clerk.

Said privilege shall be constructed in accordance with plans and specifications approved by the Zoning Department - Signs.

This grant of privilege in the public way shall be subject to the provisions of Section 10-28-015 and all other required provisions of the Municipal Code of Chicago.

The grantee shall pay to the City of Chicago as compensation for the privilege #1107718 herein granted the sum of fifty ($50.00) per annum in advance.

A 25% penalty will be added for payments received after due date.

The permit holder agrees to hold the City of Chicago harmless for any damage, relocation or replacement costs associated with damage, relocation or removal of private property caused by the City performing work in the public way.

Authority herein given and granted for a period of five (5) years from and after Date of Passage.

Alderman _____

Bob Fioretti 2nd Ward

1 Traditional style stationary awning, with end wings and a stationary valance manufactured complete and installed over the N/F entrance. Frames made of 1" sq. welded galvanized steel tubing, with welds ground, primed and painted BLACK. Awnings mounted to wall with $\frac{3}{8}$" x 3" lag bolts and $\frac{5}{8}$" x 2" lag shields. Fabric attached by the lace-on method, using Sunbrella material # 4608, Black.

- Awning sizes: (1) AS SHOWN BELOW

front view

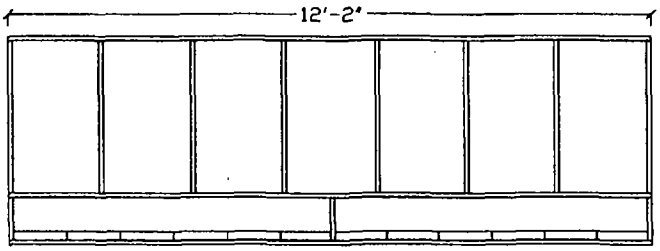

125 E. 21st STREET

side view

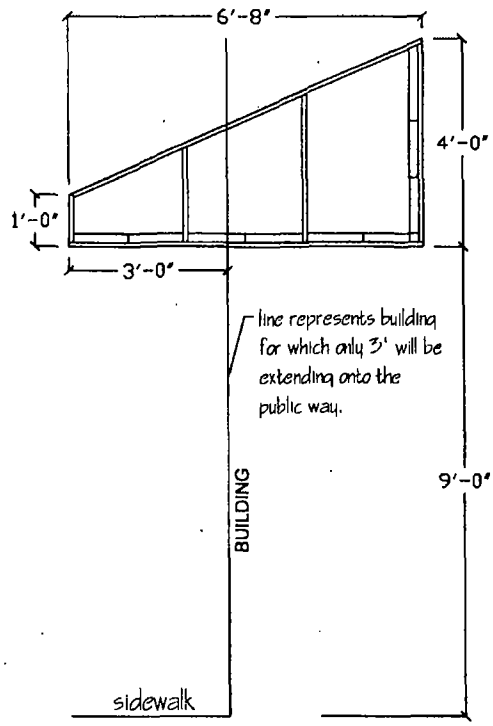

EVANSTON AWNING CO.
Established 1901
2801 Central St Evanston, IL 60201
847-864-4520

By signing this drawing you are agreeing with the proportionate shape and sizes indicated, fabric color and pattern, and proportionate graphics for the awning you have contracted to purchase from E.A.C.. This image belongs to E.A.C. and cannot be reproduced or used for alternate purposes.

Sign as approved for manufacturing _____ Date _____

Job: 125 E. 21st St (JK Equities) Chicago, IL
Contact: Anthony Mak
Scale: $\frac{3}{8}$" = 1'-0"
Date: 6 - 5 - 2013

Department of Business Affairs and Consumer Protection
Business Assistance Center - Public Way Use Unit
City Hall - 121 N. LaSalle Street, Room 800 • Chicago, IL 60602
(312)-74-GOBIZ (312-744-6249) • (312) 744-1944 (TTY)
http://www.cityofchicago.org/bacp

09/11/2013

Alderman **Bob Fioretti**
Ward # **02**
City of Chicago
City Hall, Room **300**
121 North LaSalle Street
Chicago, Illinois 60602

Re: An ordinance to use and maintain a portion of the public right-of-way for **one (1) awning(s)** for **2100 S Indiana Avenue Equities, LLC**, adjacent to the premises known as **125 E. 21st St.**.

Dear Alderman **Bob Fioretti**:

The applicant referenced above has requested the use of the public right-of-way for a **awning(s)**. An ordinance has been prepared by the Department of Business Affairs and Consumer Protection – Business Assistance Center - Public Way Use Unit for presentation to the City Council. Because this request was made for properties located in your ward, as approved by you as per the attached, I respectfully request that you introduce the attached ordinance at the next City Council meeting.

If you have any questions regarding this ordinance, please contact Anthony Bertuca at (312) 744-5506.

Department of Business Affairs and Consumer Protection

City of Chicago

O2013-6816

Office of the City Clerk

Document Tracking Sheet

Meeting Date:	9/11/2013
Sponsor(s):	Dowell, Pat (3)
Type:	Ordinance
Title:	Awning(s) for Baba's Steak and Lemonade
Committee(s) Assignment:	Committee on Transportation and Public Way

ORDINANCE
BABA'S STEAK AND LEMONADE
Acct. No. 303031 - 1
Permit No. 1107543

Be It Ordained by the City Council of the City of Chicago:

SECTION 1. Permission and authority are hereby given and granted to BABA'S STEAK AND LEMONADE, upon the terms and subject to the conditions of this ordinance to maintain and use, as now constructed, one (1) Awning(s) projecting over the public right-of-way adjacent to its premises known as 130 E. 51st St..

Said Awning(s) at E. 51st ST. measure(s):
One (1) at forty-six (46) feet in length, and three point five (3.5) feet in width for a total of one hundred sixty-one (161) square feet.

The location of said privilege shall be as shown on prints kept on file with the Department of Business Affairs and Consumer Protection and the Office of the City Clerk.

Said privilege shall be constructed in accordance with plans and specifications approved by the Zoning Department - Signs.

This grant of privilege in the public way shall be subject to the provisions of Section 10-28-015 and all other required provisions of the Municipal Code of Chicago.

The grantee shall pay to the City of Chicago as compensation for the privilege #1107543 herein granted the sum of seventy-one ($71.00) per annum in advance.

A 25% penalty will be added for payments received after due date.

The permit holder agrees to hold the City of Chicago harmless for any damage, relocation or replacement costs associated with damage, relocation or removal of private property caused by the City performing work in the public way.

Authority herein given and granted for a period of five (5) years from and after 06/11/2013.

Alderman Pat Dowell

Pat Dowell 3rd Ward

BABAS famous steak & Lemonade

130 E. 51st St

CHICAGO

LENGTH ON PUBLIC WAY - 46 Ft

HEIGHT OF CANOPY - 3.5 Ft

DEPTH OVER PUBLIC WAY - 3 Ft

HEIGHT ABOVE GRADE - 12.6 Ft

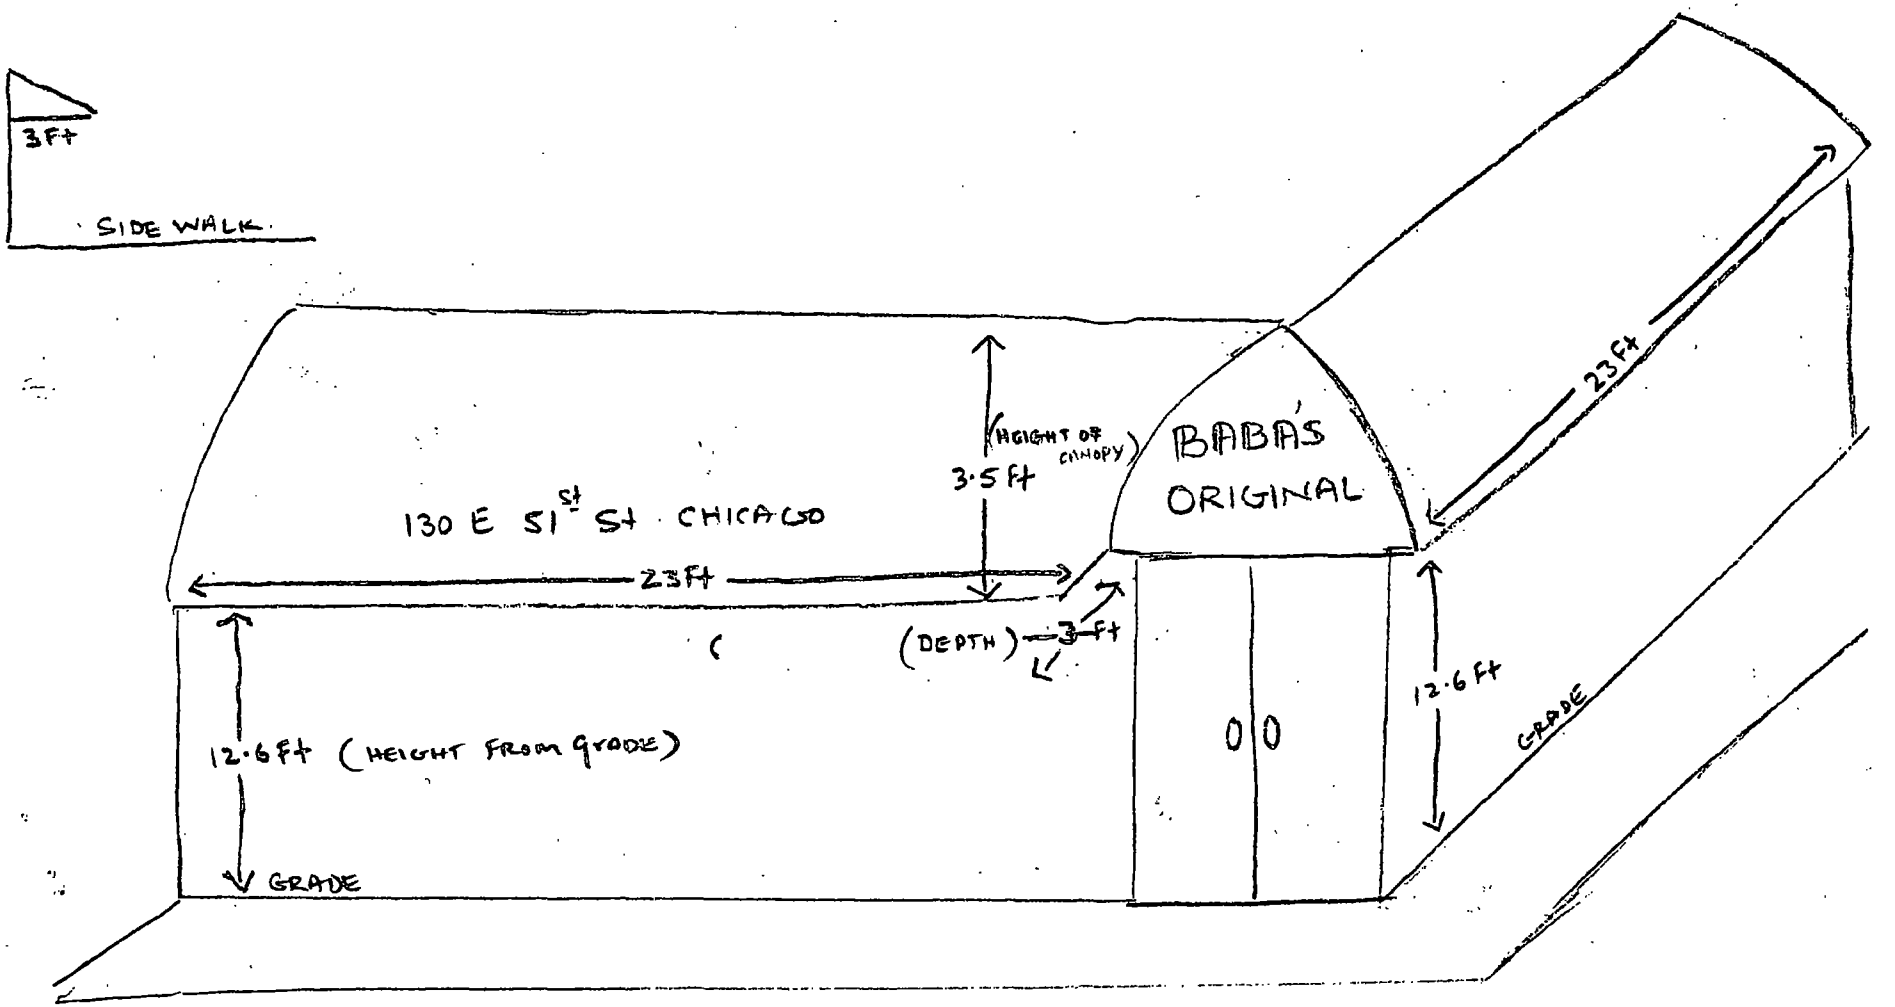

Department of Business Affairs and Consumer Protection
Business Assistance Center - Public Way Use Unit
City Hall - 121 N. LaSalle Street, Room 800 • Chicago, IL 60602
(312)-74-GOBIZ (312-744-6249) • (312) 744-1944 (TTY)
http://www.cityofchicago.org/bacp

09/11/2013

Alderman **Pat Dowell**
Ward # **03**
City of Chicago
City Hall, Room **300**
121 North LaSalle Street
Chicago, Illinois 60602

Re: An ordinance to use and maintain a portion of the public right-of-way for **one (1) awning(s)** for **BABA'S STEAK AND LEMONADE**, adjacent to the premises known as **130 E. 51st St.**.

Dear Alderman **Pat Dowell**:

The applicant referenced above has requested the use of the public right-of-way for a **awning(s)**. An ordinance has been prepared by the Department of Business Affairs and Consumer Protection – Business Assistance Center - Public Way Use Unit for presentation to the City Council. Because this request was made for properties located in your ward, as approved by you as per the attached, I respectfully request that you introduce the attached ordinance at the next City Council meeting.

If you have any questions regarding this ordinance, please contact Anthony Bertuca at (312) 744-5506.

Department of Business Affairs and Consumer Protection

City of Chicago

O2013-6817

Office of the City Clerk

Document Tracking Sheet

Meeting Date:	9/11/2013
Sponsor(s):	Dowell, Pat (3)
Type:	Ordinance
Title:	Awning(s) for Precious Little One's Learning Center, Inc.
Committee(s) Assignment:	Committee on Transportation and Public Way

ORDINANCE
PRECIOUS LITTLE ONE'S LEARNING CENTER, INC.
Acct. No. 312799 - 1
Permit No. 1108222

Be It Ordained by the City Council of the City of Chicago:

SECTION 1. Permission and authority are hereby given and granted to PRECIOUS LITTLE ONE'S LEARNING CENTER, INC., upon the terms and subject to the conditions of this ordinance to maintain and use, as now constructed, one (1) Awning(s) projecting over the public right-of-way adjacent to its premises known as 211 E. 51st St..

Said Awning(s) at East 51st Street measure(s):
One (1) at twenty-five (25) feet in length, and two (2) feet in width for a total of fifty (50) square feet.

The location of said privilege shall be as shown on prints kept on file with the Department of Business Affairs and Consumer Protection and the Office of the City Clerk.

Said privilege shall be constructed in accordance with plans and specifications approved by the Zoning Department - Signs.

This grant of privilege in the public way shall be subject to the provisions of Section 10-28-015 and all other required provisions of the Municipal Code of Chicago.

The grantee shall pay to the City of Chicago as compensation for the privilege #1108222 herein granted the sum of fifty ($50.00) per annum in advance.

A 25% penalty will be added for payments received after due date.

The permit holder agrees to hold the City of Chicago harmless for any damage, relocation or replacement costs associated with damage, relocation or removal of private property caused by the City performing work in the public way.

Authority herein given and granted for a period of five (5) years from and after 06/11/2013.

Alderman Pat Dowell

Pat Dowell 3rd Ward

(312) 287-8040 MANNY

Madison
AWNING SERVICE, INC.
2528 West Madison Street - Chicago, IL 60612
Phone (312) 733-2328 Fax (312) 733-3452
SANDRA 95

ORDERED BY: _____ DATE 1-12-07
ADDRESS 221 E 51-ST
CITY-STATE-ZIP CHICAGO IL
INSTALL AT _____
PHONE _____ FAX _____

COMPLETE JOB [X] RECOVER ONLY [ ]
OTHER _____
LETTERING Red
FABRIC DISON
COLOR _____
LIGHTS INCLUDED YES NO X
PERMIT INCLUDED YES NO
ATT: (BUYER) _____
SALESPERSON: _____
NOTES: _____

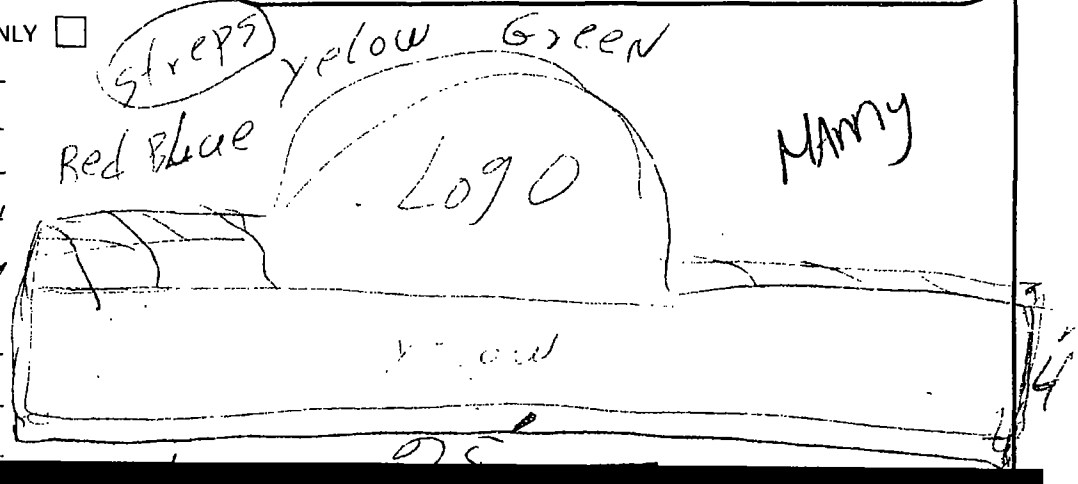

[redacted]

Department of Business Affairs and Consumer Protection
Business Assistance Center - Public Way Use Unit
City Hall - 121 N. LaSalle Street, Room 800 • Chicago, IL 60602
(312)-74-GOBIZ (312-744-6249) • (312) 744-1944 (TTY)
http://www.cityofchicago.org/bacp

09/11/2013

Alderman **Pat Dowell**
Ward # **03**
City of Chicago
City Hall, Room **300**
121 North LaSalle Street
Chicago, Illinois 60602

Re: An ordinance to use and maintain a portion of the public right-of-way for **one (1) awning(s)** for **PRECIOUS LITTLE ONE'S LEARNING CENTER, INC.**, adjacent to the premises known as **211 E. 51st St.**.

Dear Alderman **Pat Dowell**:

The applicant referenced above has requested the use of the public right-of-way for a **awning(s)**. An ordinance has been prepared by the Department of Business Affairs and Consumer Protection – Business Assistance Center - Public Way Use Unit for presentation to the City Council. Because this request was made for properties located in your ward, as approved by you as per the attached, I respectfully request that you introduce the attached ordinance at the next City Council meeting.

If you have any questions regarding this ordinance, please contact Anthony Bertuca at (312) 744-5506.

Department of Business Affairs and Consumer Protection

City of Chicago

O2013-6819

Office of the City Clerk

Document Tracking Sheet

Meeting Date:	9/11/2013
Sponsor(s):	Dowell, Pat (3)
Type:	Ordinance
Title:	Awning(s) for Saca-Tash Boutique
Committee(s) Assignment:	Committee on Transportation and Public Way

ORDINANCE
SACA-TASH BOUTIQUE
Acct. No. 342722 - 1
Permit No. 1107530

Be It Ordained by the City Council of the City of Chicago:

SECTION 1. Permission and authority are hereby given and granted to SACA-TASH BOUTIQUE, upon the terms and subject to the conditions of this ordinance to maintain and use, as now constructed, one (1) Awning(s) projecting over the public right-of-way adjacent to its premises known as 1507 S. State St..

Said Awning(s) at S STATE ST measure(s):
One (1) at thirteen point one seven (13.17) feet in length, and five point five (5.5) feet in width for a total of seventy-two point four four (72.44) square feet.

The location of said privilege shall be as shown on prints kept on file with the Department of Business Affairs and Consumer Protection and the Office of the City Clerk.

Said privilege shall be constructed in accordance with plans and specifications approved by the Zoning Department - Signs.

This grant of privilege in the public way shall be subject to the provisions of Section 10-28-015 and all other required provisions of the Municipal Code of Chicago.

The grantee shall pay to the City of Chicago as compensation for the privilege #1107530 herein granted the sum of fifty ($50.00) per annum in advance.

A 25% penalty will be added for payments received after due date.

The permit holder agrees to hold the City of Chicago harmless for any damage, relocation or replacement costs associated with damage, relocation or removal of private property caused by the City performing work in the public way.

Authority herein given and granted for a period of five (5) years from and after 06/11/2013.

Alderman Pat Dowell

Pat Dowell 3rd Ward

Sony
1501

Department of Business Affairs and Consumer Protection
Business Assistance Center - Public Way Use Unit
City Hall - 121 N. LaSalle Street, Room 800 • Chicago, IL 60602
(312)-74-GOBIZ (312-744-6249) • (312) 744-1944 (TTY)
http://www.cityofchicago.org/bacp

09/11/2013

Alderman **Pat Dowell**
Ward # **03**
City of Chicago
City Hall, Room **300**
121 North LaSalle Street
Chicago, Illinois 60602

Re: An ordinance to use and maintain a portion of the public right-of-way for **one (1) awning(s)** for **SACA-TASH BOUTIQUE**, adjacent to the premises known as **1507 S. State St.**.

Dear Alderman **Pat Dowell**:

The applicant referenced above has requested the use of the public right-of-way for a **awning(s)**. An ordinance has been prepared by the Department of Business Affairs and Consumer Protection – Business Assistance Center - Public Way Use Unit for presentation to the City Council. Because this request was made for properties located in your ward, as approved by you as per the attached, I respectfully request that you introduce the attached ordinance at the next City Council meeting.

If you have any questions regarding this ordinance, please contact Anthony Bertuca at (312) 744-5506.

Department of Business Affairs and Consumer Protection

City of Chicago

O2013-6834

Office of the City Clerk

Document Tracking Sheet

Meeting Date:	9/11/2013
Sponsor(s):	Sawyer, Roderick T. (6)
Type:	Ordinance
Title:	Awning(s) for City-Life Ltd.
Committee(s) Assignment:	Committee on Transportation and Public Way

ORDINANCE
CITY-LIFE, LTD.
Acct. No. 9936 - 1
Permit No. 1107977

Be It Ordained by the City Council of the City of Chicago:

SECTION 1. Permission and authority are hereby given and granted to CITY-LIFE, LTD., upon the terms and subject to the conditions of this ordinance to maintain and use, as now constructed, one (1) Awning(s) projecting over the public right-of-way adjacent to its premises known as 712 E. 83rd St..

Said Awning(s) at E. 83RD ST. measure(s):
One (1) at twenty-five (25) feet in length, and four (4) feet in width for a total of one hundred (100) square feet.

The location of said privilege shall be as shown on prints kept on file with the Department of Business Affairs and Consumer Protection and the Office of the City Clerk.

Said privilege shall be constructed in accordance with plans and specifications approved by the Zoning Department - Signs.

This grant of privilege in the public way shall be subject to the provisions of Section 10-28-015 and all other required provisions of the Municipal Code of Chicago.

The grantee shall pay to the City of Chicago as compensation for the privilege #1107977 herein granted the sum of fifty ($50.00) per annum in advance.

A 25% penalty will be added for payments received after due date.

The permit holder agrees to hold the City of Chicago harmless for any damage, relocation or replacement costs associated with damage, relocation or removal of private property caused by the City performing work in the public way.

Authority herein given and granted for a period of five (5) years from and after 06/11/2013.

Alderman 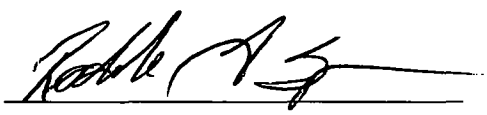

Roderick T. Sawyer 6th Ward

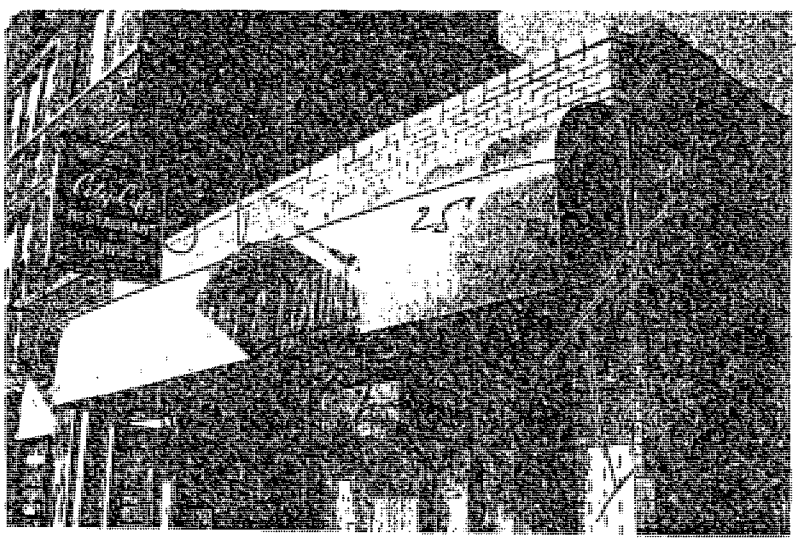

Department of Business Affairs and Consumer Protection
Business Assistance Center - Public Way Use Unit
City Hall - 121 N. LaSalle Street, Room 800 • Chicago, IL 60602
(312)-74-GOBIZ (312-744-6249) • (312) 744-1944 (TTY)
http://www.cityofchicago.org/bacp

09/11/2013

Alderman **Roderick T. Sawyer**
Ward # **06**
City of Chicago
City Hall, Room **300**
121 North LaSalle Street
Chicago, Illinois 60602

Re: An ordinance to use and maintain a portion of the public right-of-way for **one (1) awning(s)** for **CITY-LIFE, LTD.**, adjacent to the premises known as **712 E. 83rd St.**.

Dear Alderman **Roderick T. Sawyer**:

The applicant referenced above has requested the use of the public right-of-way for a **awning(s)**. An ordinance has been prepared by the Department of Business Affairs and Consumer Protection – Business Assistance Center - Public Way Use Unit for presentation to the City Council. Because this request was made for properties located in your ward, as approved by you as per the attached, I respectfully request that you introduce the attached ordinance at the next City Council meeting.

If you have any questions regarding this ordinance, please contact Anthony Bertuca at (312) 744-5506.

Department of Business Affairs and Consumer Protection

City of Chicago

O2013-6837

Office of the City Clerk

Document Tracking Sheet

Meeting Date:	9/11/2013
Sponsor(s):	Holmes, Natashia (7)
Type:	Ordinance
Title:	Awning(s) for Unit, The
Committee(s) Assignment:	Committee on Transportation and Public Way

ORDINANCE
The Unit
Acct. No. 351168 - 1
Permit No. 1107260

Be It Ordained by the City Council of the City of Chicago:

SECTION 1. Permission and authority are hereby given and granted to The Unit, upon the terms and subject to the conditions of this ordinance to maintain and use, as now constructed, one (1) Awning(s) projecting over the public right-of-way adjacent to its premises known as 2523 E. 75th St..

Said Awning(s) at East 75th Street measure(s):
One (1) at eighty-seven (87) feet in length, and two (2) feet in width for a total of one hundred seventy-four (174) square feet.

The location of said privilege shall be as shown on prints kept on file with the Department of Business Affairs and Consumer Protection and the Office of the City Clerk.

Said privilege shall be constructed in accordance with plans and specifications approved by the Zoning Department - Signs.

This grant of privilege in the public way shall be subject to the provisions of Section 10-28-015 and all other required provisions of the Municipal Code of Chicago.

The grantee shall pay to the City of Chicago as compensation for the privilege #1107260 herein granted the sum of one hundred twelve ($112.00) per annum in advance.

A 25% penalty will be added for payments received after due date.

The permit holder agrees to hold the City of Chicago harmless for any damage, relocation or replacement costs associated with damage, relocation or removal of private property caused by the City performing work in the public way.

Authority herein given and granted for a period of five (5) years from and after Date of Passage.

Alderman Natashia J. Holmes

NATASHIA HOLMES 7th Ward

APPLICATION TO USE THE PUBLIC RIGHT OF WAY

EXAMPLE OF CANOPY/AWNING DRAWING

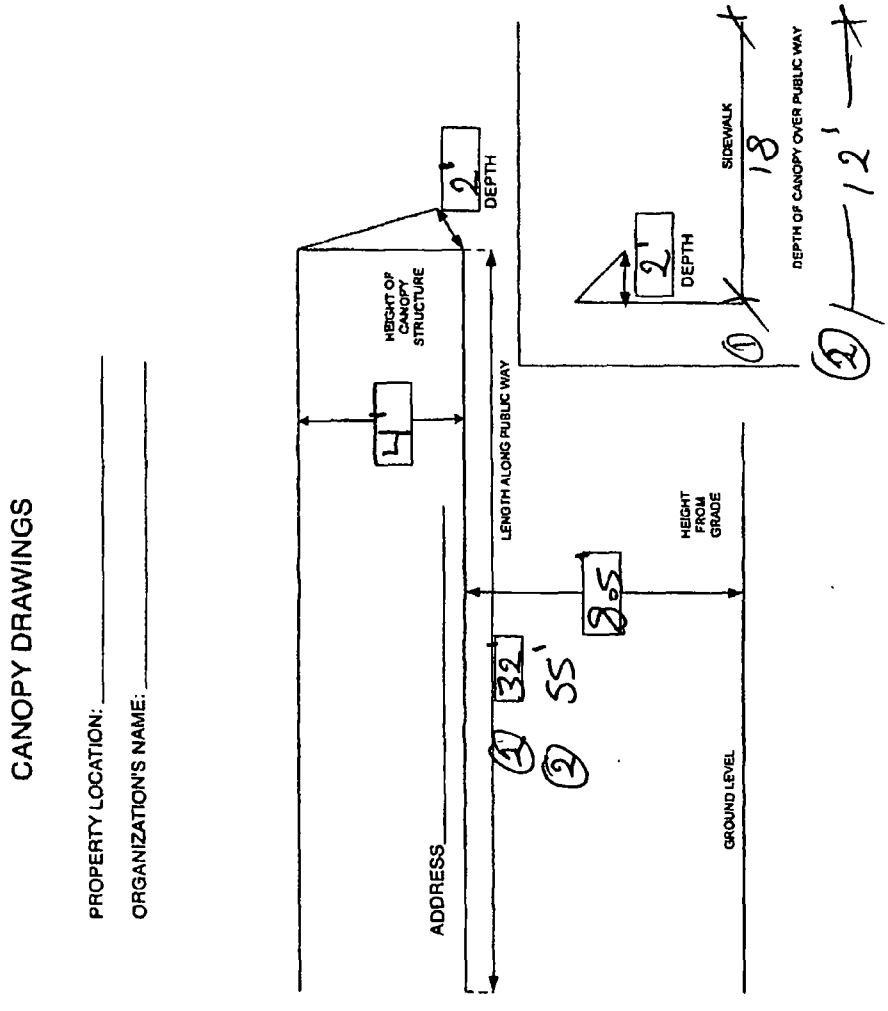

Department of Business Affairs and Consumer Protection
Business Assistance Center - Public Way Use Unit
City Hall - 121 N. LaSalle Street, Room 800 • Chicago, IL 60602
(312)-74-GOBIZ (312-744-6249) • (312) 744-1944 (TTY)
http://www.cityofchicago.org/bacp

09/11/2013

Alderman **NATASHIA HOLMES**
Ward # **07**
City of Chicago
City Hall, Room **207**
121 North LaSalle Street
Chicago, Illinois 60602

Re: An ordinance to use and maintain a portion of the public right-of-way for **one (1) awning(s)** for **The Unit**, adjacent to the premises known as **2523 E. 75th St.**.

Dear Alderman **NATASHIA HOLMES**:

The applicant referenced above has requested the use of the public right-of-way for a **awning(s)**. An ordinance has been prepared by the Department of Business Affairs and Consumer Protection – Business Assistance Center - Public Way Use Unit for presentation to the City Council. Because this request was made for properties located in your ward, as approved by you as per the attached, I respectfully request that you introduce the attached ordinance at the next City Council meeting.

If you have any questions regarding this ordinance, please contact Anthony Bertuca at (312) 744-5506.

Department of Business Affairs and Consumer Protection

Ward 07 **Alderman** NATASHIA HOLMES

Report of Ordinances for Introduction to City Council - Public Way Use **9/11/13 8:06 AM**

Council Meeting Date: September 11, 2013 **1/1**

Account #	Site #	DBA Name	Permit		Location		Permit #	Permit Code	Fee	Meeting Date	Ward Code
351168	1	The Unit	2523	E	75TH	ST	1107260	AWN	$112.00	9/11/13	07
					Count:		1				

Note: This is a list of ordinances in your ward. Some ordinances may not be reflected if prepared after time of report.

City of Chicago

O2013-6843

Office of the City Clerk

Document Tracking Sheet

Meeting Date:	9/11/2013
Sponsor(s):	Harris, Michelle A. (8)
Type:	Ordinance
Title:	Awning(s) for It Takes a Village Christian Academy, Inc.
Committee(s) Assignment:	Committee on Transportation and Public Way

ORDINANCE
IT TAKES A VILLAGE CHRISTIAN ACADEMY INC.
Acct. No. 375822 - 1
Permit No. 1105912

Be It Ordained by the City Council of the City of Chicago:

SECTION 1. Permission and authority are hereby given and granted to IT TAKES A VILLAGE CHRISTIAN ACADEMY INC., upon the terms and subject to the conditions of this ordinance to construct, install, maintain and use one (1) Awning(s) projecting over the public right-of-way adjacent to its premises known as 9011-15 S. Cottage Grove Ave..

Said Awning(s) at S. Cottage Grove Avenue measure(s):
One (1) at fifty (50) feet in length, and two (2) feet in width for a total of one hundred (100) square feet.

The location of said privilege shall be as shown on prints kept on file with the Department of Business Affairs and Consumer Protection and the Office of the City Clerk.

Said privilege shall be constructed in accordance with plans and specifications approved by the Zoning Department - Signs.

This grant of privilege in the public way shall be subject to the provisions of Section 10-28-015 and all other required provisions of the Municipal Code of Chicago.

The grantee shall pay to the City of Chicago as compensation for the privilege #1105912 herein granted the sum of seventy-five ($75.00) per annum in advance.

A 25% penalty will be added for payments received after due date.

The permit holder agrees to hold the City of Chicago harmless for any damage, relocation or replacement costs associated with damage, relocation or removal of private property caused by the City performing work in the public way.

Authority herein given and granted for a period of five (5) years from and after Date of Passage.

Alderman _____

Michelle A. Harris 8th Ward

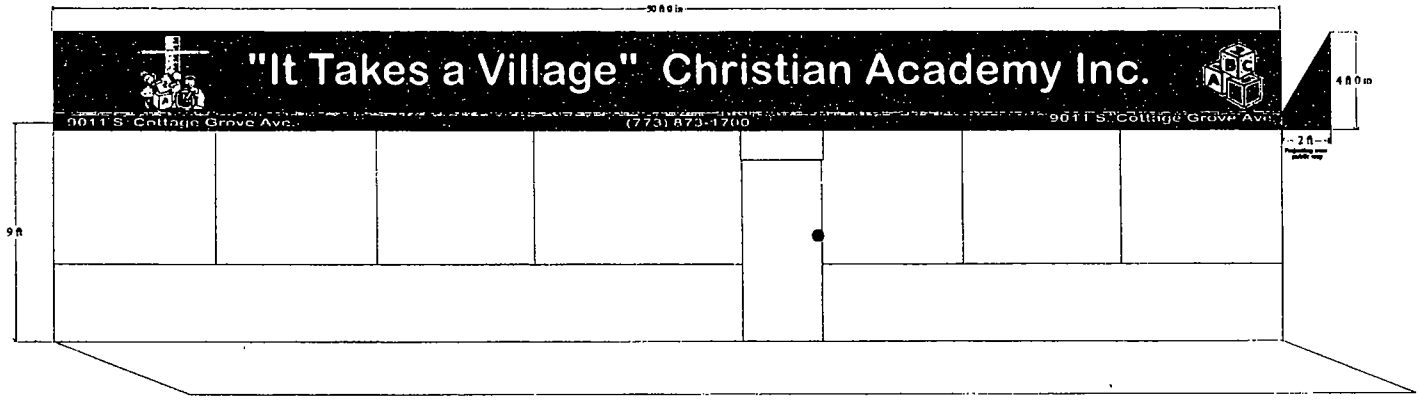
"It Takes a Village" Christian Academy Inc.
9011 S. Cottage Grove Ave.
(773) 873-1700
9011 S. Cottage Grove Ave.
9 ft

Department of Business Affairs and Consumer Protection
Business Assistance Center - Public Way Use Unit
City Hall - 121 N. LaSalle Street, Room 800 • Chicago, IL 60602
(312)-74-GOBIZ (312-744-6249) • (312) 744-1944 (TTY)
http://www.cityofchicago.org/bacp

09/11/2013

Alderman **Michelle A. Harris**
Ward # **08**
City of Chicago
City Hall, Room **300**
121 North LaSalle Street
Chicago, Illinois 60602

Re: An ordinance to use and maintain a portion of the public right-of-way for **one (1) awning(s)** for **IT TAKES A VILLAGE CHRISTIAN ACADEMY INC.**, adjacent to the premises known as **9011-15 S. Cottage Grove Ave.**.

Dear Alderman **Michelle A. Harris**:

The applicant referenced above has requested the use of the public right-of-way for a **awning(s)**. An ordinance has been prepared by the Department of Business Affairs and Consumer Protection – Business Assistance Center - Public Way Use Unit for presentation to the City Council. Because this request was made for properties located in your ward, as approved by you as per the attached, I respectfully request that you introduce the attached ordinance at the next City Council meeting.

If you have any questions regarding this ordinance, please contact Anthony Bertuca at (312) 744-5506.

Department of Business Affairs and Consumer Protection

City of Chicago

O2013-6845

Office of the City Clerk

Document Tracking Sheet

Meeting Date:	9/11/2013
Sponsor(s):	Harris, Michelle A. (8)
Type:	*Ordinance*
Title:	Awning(s) for Julius McCoy
Committee(s) Assignment:	Committee on Transportation and Public Way

ORDINANCE
JULIUS MCCOY
Acct. No. 381368 - 1
Permit No. 1108127

Be It Ordained by the City Council of the City of Chicago:

SECTION 1. Permission and authority are hereby given and granted to JULIUS MCCOY, upon the terms and subject to the conditions of this ordinance to maintain and use, as now constructed, two (2) Awning(s) projecting over the public right-of-way adjacent to its premises known as 8157 S. South Chicago Ave..

Said Awning(s) at S South Chicago ave measure(s):
One (1) at five (5) feet in length, and one point five (1.5) foot in width for a total of seven point five (7.5) square feet.
One (1) at six (6) feet in length, and one point five (1.5) foot in width for a total of nine (9) square feet.

The location of said privilege shall be as shown on prints kept on file with the Department of Business Affairs and Consumer Protection and the Office of the City Clerk.

Said privilege shall be constructed in accordance with plans and specifications approved by the Zoning Department - Signs.

This grant of privilege in the public way shall be subject to the provisions of Section 10-28-015 and all other required provisions of the Municipal Code of Chicago.

The grantee shall pay to the City of Chicago as compensation for the privilege #1108127 herein granted the sum of one hundred ($100.00) per annum in advance.

A 25% penalty will be added for payments received after due date.

The permit holder agrees to hold the City of Chicago harmless for any damage, relocation or replacement costs associated with damage, relocation or removal of private property caused by the City performing work in the public way.

Authority herein given and granted for a period of five (5) years from and after Date of Passage.

Alderman Michelle A Harris

Michelle A. Harris 8th Ward

SAMPLE AWNING FRAME LAYOUT

SIDE VIEW

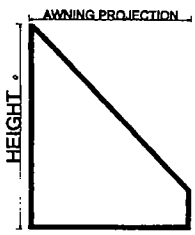

FRONT VIEW

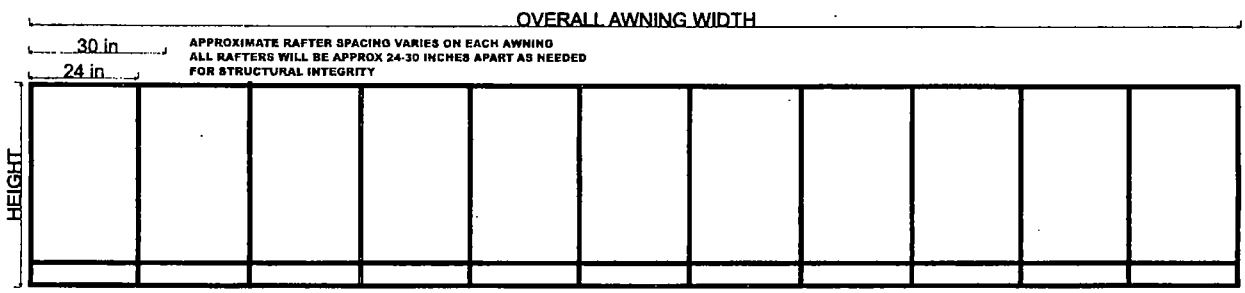

ALL METAL FRAMING MADE OF 1 x 1 SQUARE ALUMINUM

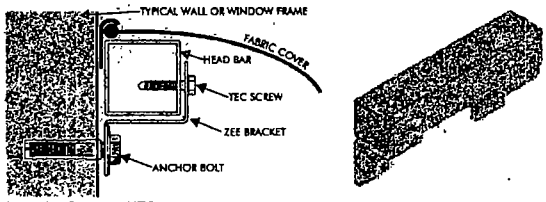

Mounting Detail • NTS

Department of Business Affairs and Consumer Protection
Business Assistance Center - Public Way Use Unit
City Hall - 121 N. LaSalle Street, Room 800 • Chicago, IL 60602
(312)-74-GOBIZ (312-744-6249) • (312) 744-1944 (TTY)
http://www.cityofchicago.org/bacp

09/11/2013

Alderman **Michelle A. Harris**
Ward # **08**
City of Chicago
City Hall, Room **300**
121 North LaSalle Street
Chicago, Illinois 60602

Re: An ordinance to use and maintain a portion of the public right-of-way for **two (2) awning(s)** for **JULIUS MCCOY**, adjacent to the premises known as **8157 S. South Chicago Ave.**.

Dear Alderman **Michelle A. Harris**:

The applicant referenced above has requested the use of the public right-of-way for a **awning(s)**. An ordinance has been prepared by the Department of Business Affairs and Consumer Protection – Business Assistance Center - Public Way Use Unit for presentation to the City Council. Because this request was made for properties located in your ward, as approved by you as per the attached, I respectfully request that you introduce the attached ordinance at the next City Council meeting.

If you have any questions regarding this ordinance, please contact Anthony Bertuca at (312) 744-5506.

Department of Business Affairs and Consumer Protection

City of Chicago

O2013-6847

Office of the City Clerk

Document Tracking Sheet

Meeting Date:	9/11/2013
Sponsor(s):	Balcer, James (11)
Type:	Ordinance
Title:	Awning(s) for Chicago Hairport
Committee(s) Assignment:	Committee on Transportation and Public Way

ORDINANCE
CHICAGO HAIRPORT
Acct. No. 52766 - 1
Permit No. 1107699

Be It Ordained by the City Council of the City of Chicago:

SECTION 1. Permission and authority are hereby given and granted to CHICAGO HAIRPORT, upon the terms and subject to the conditions of this ordinance to maintain and use, as now constructed, one (1) Awning(s) projecting over the public right-of-way adjacent to its premises known as 255 W. 31st St..

Said Awning(s) at W. 31ST measure(s):
One (1) at twenty-four (24) feet in length, and three point five (3.5) feet in width for a total of eighty-four (84) square feet.

The location of said privilege shall be as shown on prints kept on file with the Department of Business Affairs and Consumer Protection and the Office of the City Clerk.

Said privilege shall be constructed in accordance with plans and specifications approved by the Zoning Department - Signs.

This grant of privilege in the public way shall be subject to the provisions of Section 10-28-015 and all other required provisions of the Municipal Code of Chicago.

The grantee shall pay to the City of Chicago as compensation for the privilege #1107699 herein granted the sum of fifty ($50.00) per annum in advance.

A 25% penalty will be added for payments received after due date.

The permit holder agrees to hold the City of Chicago harmless for any damage, relocation or replacement costs associated with damage, relocation or removal of private property caused by the City performing work in the public way.

Authority herein given and granted for a period of five (5) years from and after 07/09/2013.

Alderman James A. Balcer

James A. Balcer 11th Ward

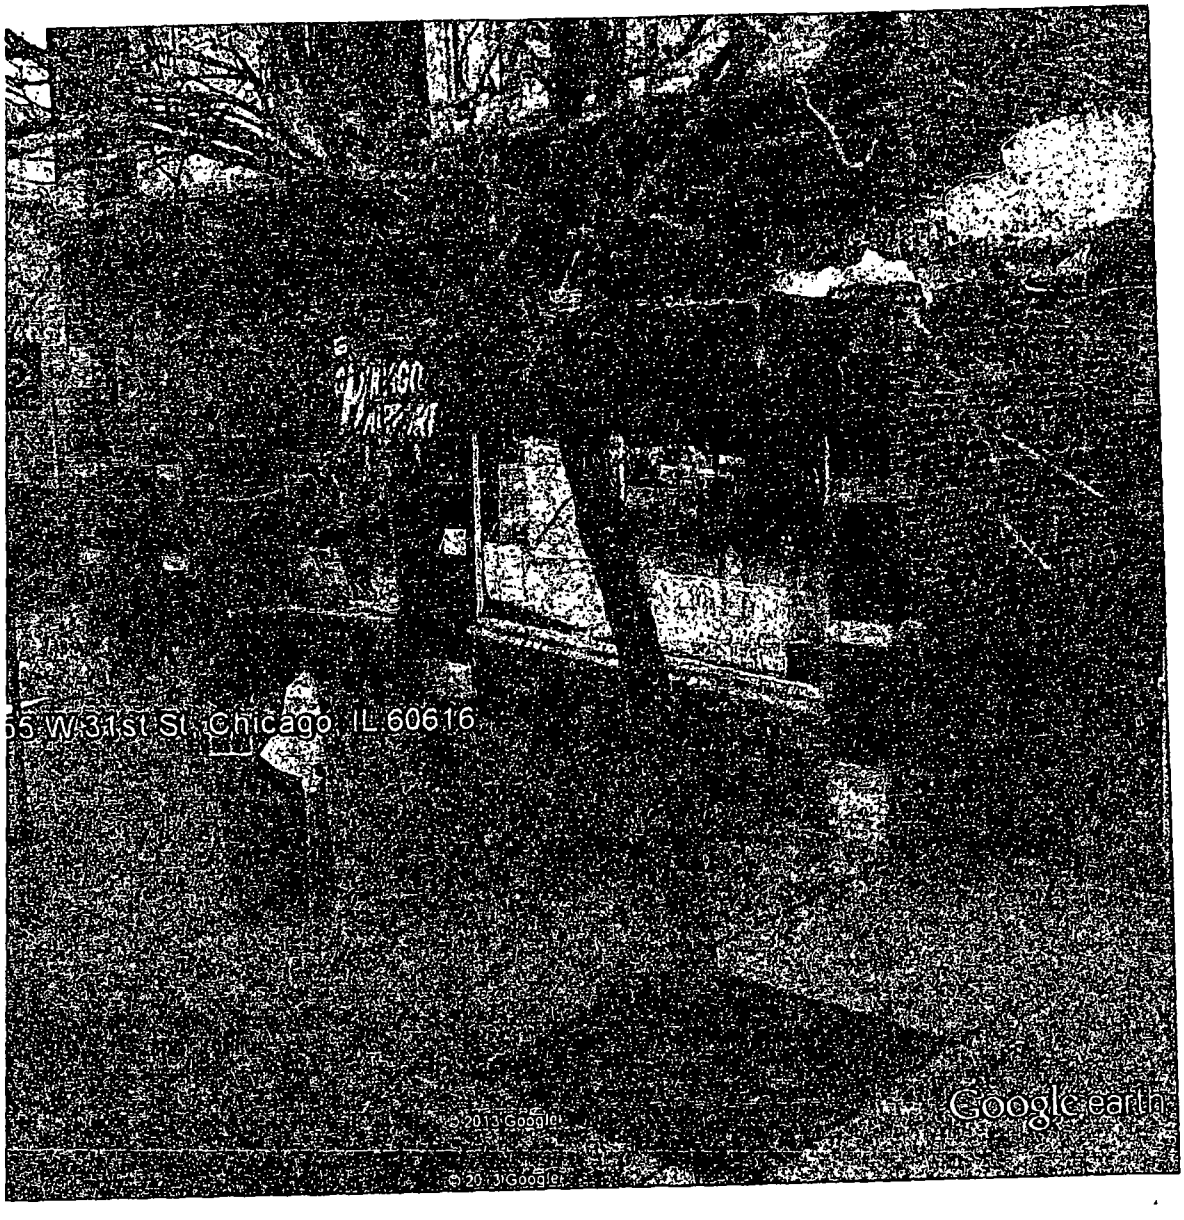
55 W 31st St, Chicago, IL 60616
Google earth
© 2013 Google

Department of Business Affairs and Consumer Protection
Business Assistance Center - Public Way Use Unit
City Hall - 121 N. LaSalle Street, Room 800 • Chicago, IL 60602
(312)-74-GOBIZ (312-744-6249) • (312) 744-1944 (TTY)
http://www.cityofchicago.org/bacp

09/11/2013

Alderman **James A. Balcer**
Ward # **11**
City of Chicago
City Hall, Room **203**
121 North LaSalle Street
Chicago, Illinois 60602

Re: An ordinance to use and maintain a portion of the public right-of-way for **one (1) awning(s)** for **CHICAGO HAIRPORT**, adjacent to the premises known as **255 W. 31st St.**.

Dear Alderman **James A. Balcer**:

The applicant referenced above has requested the use of the public right-of-way for a **awning(s)**. An ordinance has been prepared by the Department of Business Affairs and Consumer Protection – Business Assistance Center - Public Way Use Unit for presentation to the City Council. Because this request was made for properties located in your ward, as approved by you as per the attached, I respectfully request that you introduce the attached ordinance at the next City Council meeting.

If you have any questions regarding this ordinance, please contact Anthony Bertuca at (312) 744-5506.

Department of Business Affairs and Consumer Protection

City of Chicago

O2013-6849

Office of the City Clerk

Document Tracking Sheet

Meeting Date:	9/11/2013
Sponsor(s):	Balcer, James (11)
Type:	Ordinance
Title:	Awning(s) for Happiness Restaurant, Inc.
Committee(s) Assignment:	Committee on Transportation and Public Way

ORDINANCE
HAPPINESS RESTAURANT, INC.
Acct. No. 272732 - 1
Permit No. 1108123

Be It Ordained by the City Council of the City of Chicago:

SECTION 1. Permission and authority are hereby given and granted to HAPPINESS RESTAURANT, INC., upon the terms and subject to the conditions of this ordinance to maintain and use, as now constructed, one (1) Awning(s) projecting over the public right-of-way adjacent to its premises known as 3313 S. Halsted St..

Said Awning(s) at S. HALSTED measure(s):
One (1) at nine (9) feet in length, and three (3) feet in width for a total of twenty-seven (27) square feet.

The location of said privilege shall be as shown on prints kept on file with the Department of Business Affairs and Consumer Protection and the Office of the City Clerk.

Said privilege shall be constructed in accordance with plans and specifications approved by the Zoning Department - Signs.

This grant of privilege in the public way shall be subject to the provisions of Section 10-28-015 and all other required provisions of the Municipal Code of Chicago.

The grantee shall pay to the City of Chicago as compensation for the privilege #1108123 herein granted the sum of fifty ($50.00) per annum in advance.

A 25% penalty will be added for payments received after due date.

The permit holder agrees to hold the City of Chicago harmless for any damage, relocation or replacement costs associated with damage, relocation or removal of private property caused by the City performing work in the public way.

Authority herein given and granted for a period of five (5) years from and after 07/09/2013.

Alderman James A. Balcer

James A. Balcer 11th Ward

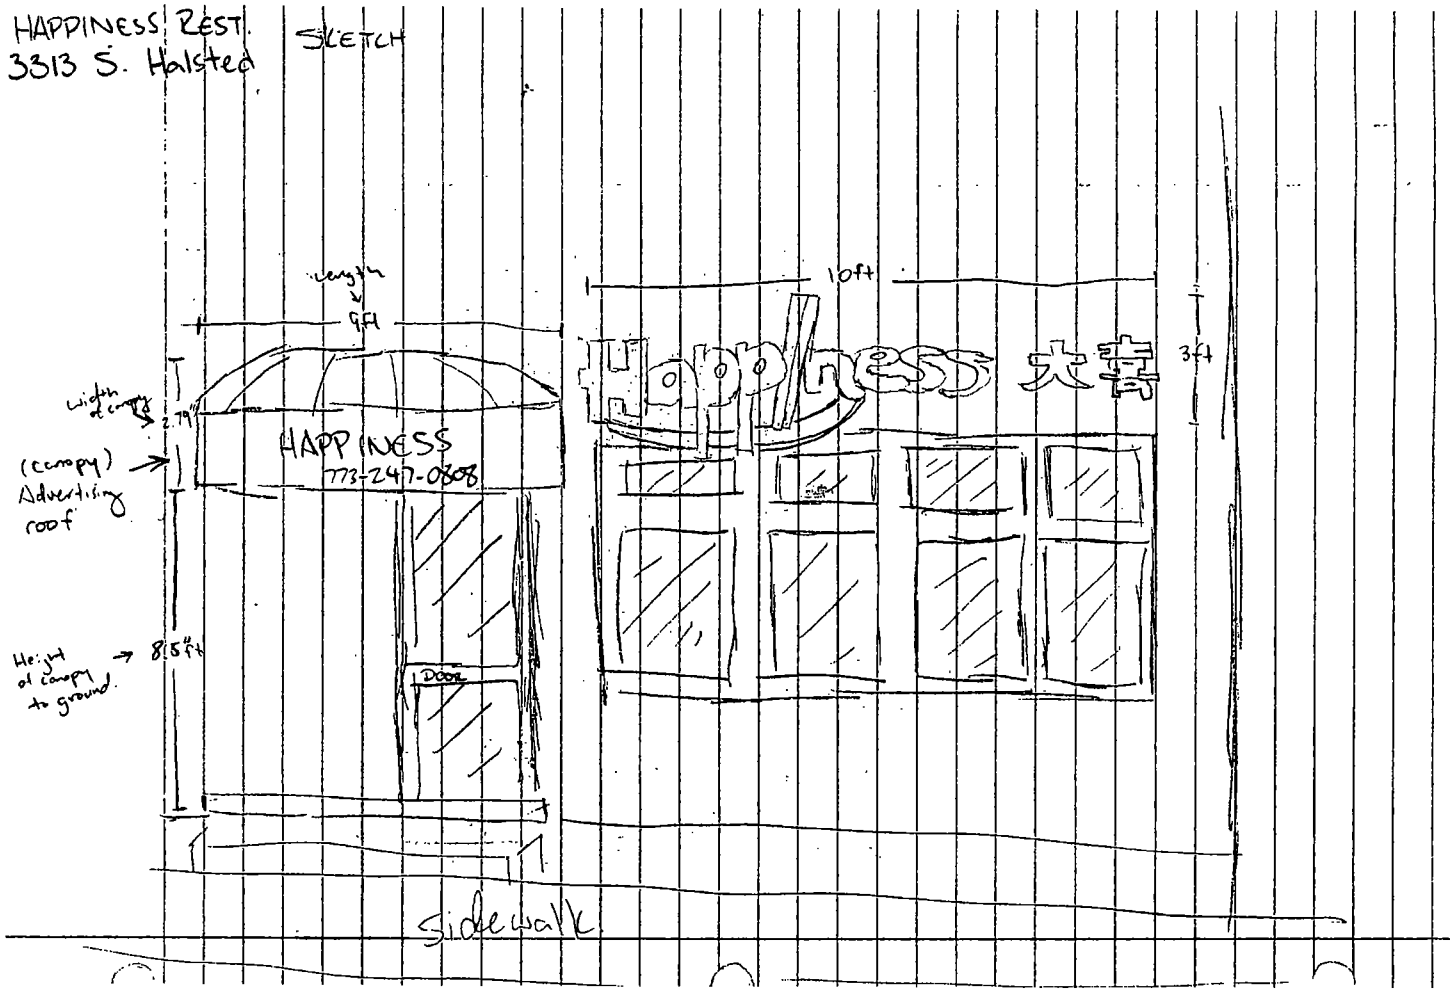
HAPPINESS REST.
3313 S. Halsted
SKETCH
length
9ft
10ft
Happiness 大吉
3ft
width of canopy
2.79"
(canopy) Advertising roof
HAPPINESS
773-247-0808
Height of canopy to ground
8.5ft
Door
sidewalk

Department of Business Affairs and Consumer Protection
Business Assistance Center - Public Way Use Unit
City Hall - 121 N. LaSalle Street, Room 800 • Chicago, IL 60602
(312)-74-GOBIZ (312-744-6249) • (312) 744-1944 (TTY)
http://www.cityofchicago.org/bacp

09/11/2013

Alderman **James A. Balcer**
Ward # **11**
City of Chicago
City Hall, Room **203**
121 North LaSalle Street
Chicago, Illinois 60602

Re: An ordinance to use and maintain a portion of the public right-of-way for **one (1) awning(s)** for **HAPPINESS RESTAURANT, INC.**, adjacent to the premises known as **3313 S. Halsted St.**.

Dear Alderman **James A. Balcer**:

The applicant referenced above has requested the use of the public right-of-way for a **awning(s)**. An ordinance has been prepared by the Department of Business Affairs and Consumer Protection – Business Assistance Center - Public Way Use Unit for presentation to the City Council. Because this request was made for properties located in your ward, as approved by you as per the attached, I respectfully request that you introduce the attached ordinance at the next City Council meeting.

If you have any questions regarding this ordinance, please contact Anthony Bertuca at (312) 744-5506.

Department of Business Affairs and Consumer Protection

City of Chicago

O2013-6851

Office of the City Clerk

Document Tracking Sheet

Meeting Date:	9/11/2013
Sponsor(s):	Balcer, James (11)
Type:	Ordinance
Title:	Awning(s) for Pengtian MA
Committee(s) Assignment:	Committee on Transportation and Public Way

ORDINANCE
PENGTIAN MA
Acct. No. 329652 - 1
Permit No. 1106873

Be It Ordained by the City Council of the City of Chicago:

SECTION 1. Permission and authority are hereby given and granted to PENGTIAN MA, upon the terms and subject to the conditions of this ordinance to maintain and use, as now constructed, one (1) Awning(s) projecting over the public right-of-way adjacent to its premises known as 2961 S. Archer Ave..

Said Awning(s) at S. ARCHER measure(s):
One (1) at twenty (20) feet in length, and three (3) feet in width for a total of sixty (60) square feet.

The location of said privilege shall be as shown on prints kept on file with the Department of Business Affairs and Consumer Protection and the Office of the City Clerk.

Said privilege shall be constructed in accordance with plans and specifications approved by the Zoning Department - Signs.

This grant of privilege in the public way shall be subject to the provisions of Section 10-28-015 and all other required provisions of the Municipal Code of Chicago.

The grantee shall pay to the City of Chicago as compensation for the privilege #1106873 herein granted the sum of fifty ($50.00) per annum in advance.

A 25% penalty will be added for payments received after due date.

The permit holder agrees to hold the City of Chicago harmless for any damage, relocation or replacement costs associated with damage, relocation or removal of private property caused by the City performing work in the public way.

Authority herein given and granted for a period of five (5) years from and after 06/11/2013.

Alderman James A. Balcer

James A. Balcer 11th Ward

(Page 2 of 3)

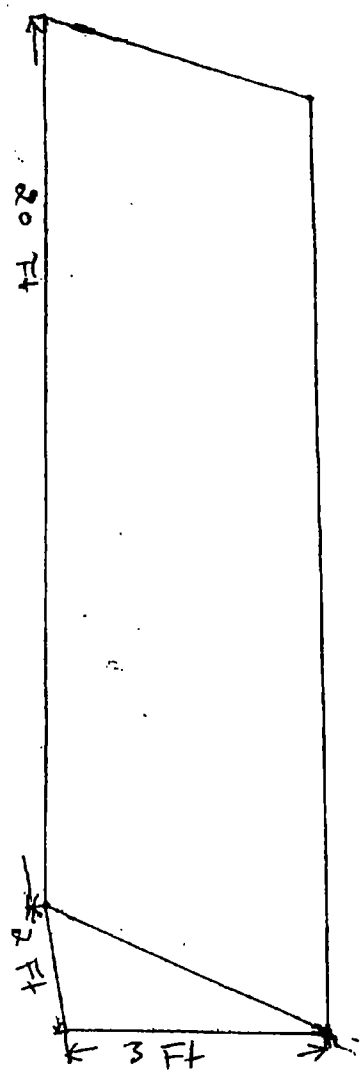

Law offices of Pengtian Ma
2961 S. Archer Ave
Chicago, IL 60608

Department of Business Affairs and Consumer Protection
Business Assistance Center - Public Way Use Unit
City Hall - 121 N. LaSalle Street, Room 800 • Chicago, IL 60602
(312)-74-GOBIZ (312-744-6249) • (312) 744-1944 (TTY)
http://www.cityofchicago.org/bacp

09/11/2013

Alderman **James A. Balcer**
Ward # **11**
City of Chicago
City Hall, Room **203**
121 North LaSalle Street
Chicago, Illinois 60602

Re: An ordinance to use and maintain a portion of the public right-of-way for **one (1) awning(s)** for **PENGTIAN MA**, adjacent to the premises known as **2961 S. Archer Ave.**.

Dear Alderman **James A. Balcer**:

The applicant referenced above has requested the use of the public right-of-way for a **awning(s)**. An ordinance has been prepared by the Department of Business Affairs and Consumer Protection – Business Assistance Center - Public Way Use Unit for presentation to the City Council. Because this request was made for properties located in your ward, as approved by you as per the attached, I respectfully request that you introduce the attached ordinance at the next City Council meeting.

If you have any questions regarding this ordinance, please contact Anthony Bertuca at (312) 744-5506.

Department of Business Affairs and Consumer Protection

City of Chicago

O2013-6852

Office of the City Clerk

Document Tracking Sheet

Meeting Date:	9/11/2013
Sponsor(s):	Cardenas, George A. (12)
Type:	Ordinance
Title:	Awning(s) for El Chisme
Committee(s) Assignment:	Committee on Transportation and Public Way

ORDINANCE
EL CHISME
Acct. No. 258442 - 1
Permit No. 1107399

Be It Ordained by the City Council of the City of Chicago:

SECTION 1. Permission and authority are hereby given and granted to EL CHISME, upon the terms and subject to the conditions of this ordinance to maintain and use, as now constructed, one (1) Awning(s) projecting over the public right-of-way adjacent to its premises known as 4440 S. Western Ave..

Said Awning(s) at S. Western measure(s):
One (1) at twenty-four (24) feet in length, and three point zero eight (3.08) feet in width for a total of seventy-three point nine two (73.92) square feet.

The location of said privilege shall be as shown on prints kept on file with the Department of Business Affairs and Consumer Protection and the Office of the City Clerk.

Said privilege shall be constructed in accordance with plans and specifications approved by the Zoning Department - Signs.

This grant of privilege in the public way shall be subject to the provisions of Section 10-28-015 and all other required provisions of the Municipal Code of Chicago.

The grantee shall pay to the City of Chicago as compensation for the privilege #1107399 herein granted the sum of fifty ($50.00) per annum in advance.

A 25% penalty will be added for payments received after due date.

The permit holder agrees to hold the City of Chicago harmless for any damage, relocation or replacement costs associated with damage, relocation or removal of private property caused by the City performing work in the public way.

Authority herein given and granted for a period of five (5) years from and after 09/14/2013.

Alderman _____

George Cardenas 12th Ward

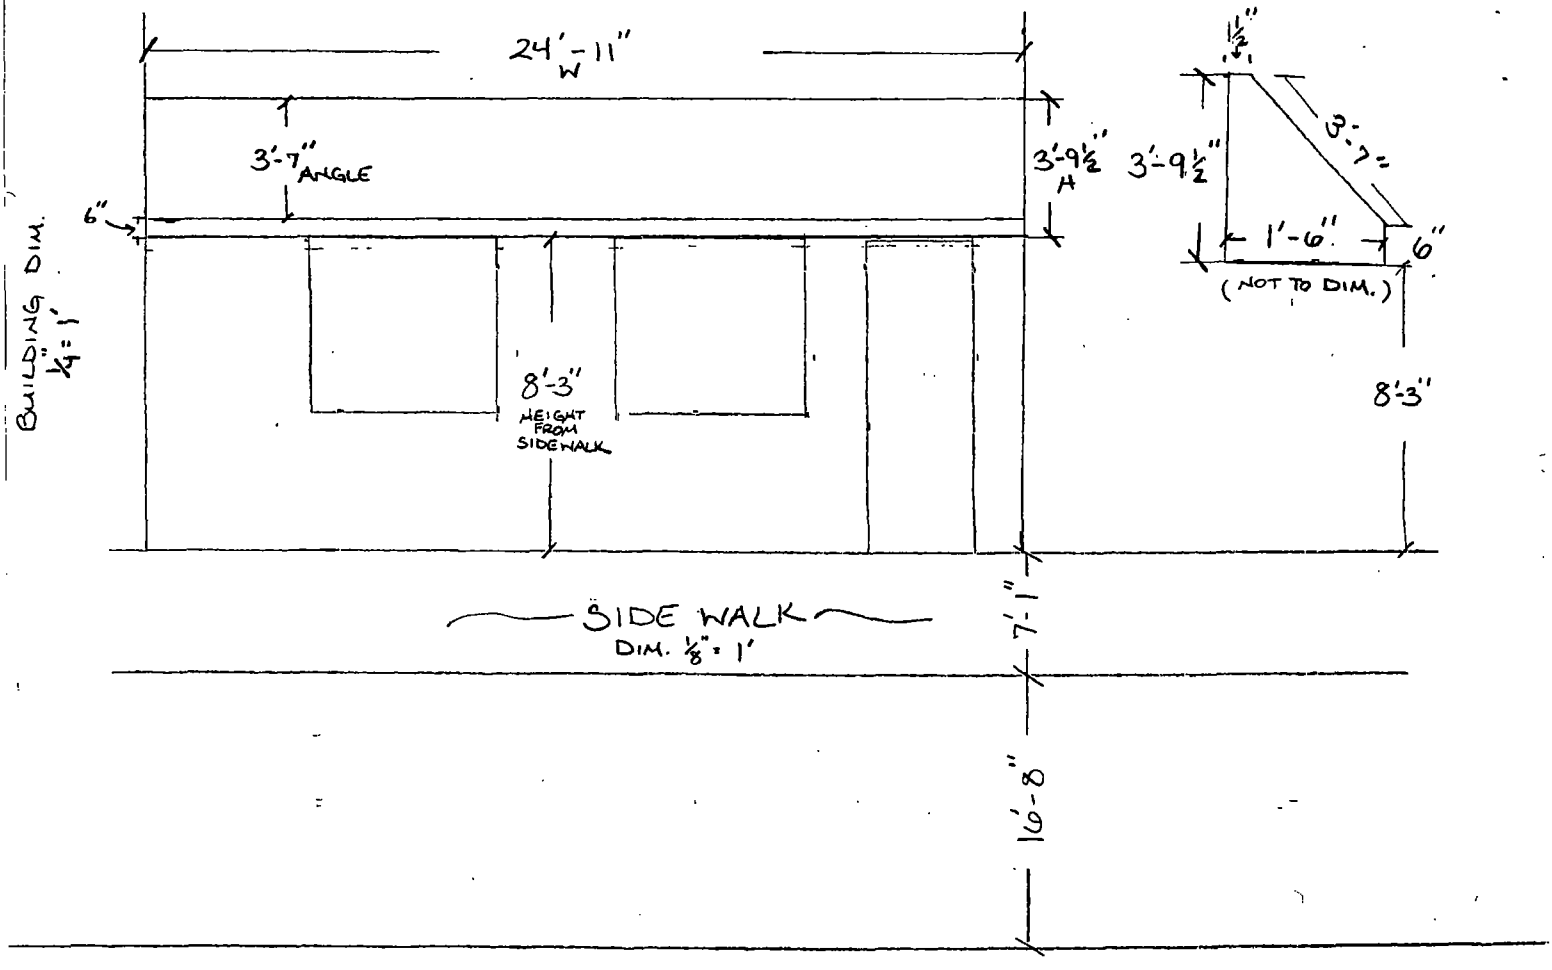

WESTERN AVE.

→ Z

Department of Business Affairs and Consumer Protection
Business Assistance Center - Public Way Use Unit
City Hall - 121 N. LaSalle Street, Room 800 • Chicago, IL 60602
(312)-74-GOBIZ (312-744-6249) • (312) 744-1944 (TTY)
http://www.cityofchicago.org/bacp

09/11/2013

Alderman **George Cardenas**
Ward # **12**
City of Chicago
City Hall, Room **203**
121 North LaSalle Street
Chicago, Illinois 60602

Re: An ordinance to use and maintain a portion of the public right-of-way for **one (1) awning(s)** for **EL CHISME**, adjacent to the premises known as **4440 S. Western Ave.**.

Dear Alderman **George Cardenas**:

The applicant referenced above has requested the use of the public right-of-way for a **awning(s)**. An ordinance has been prepared by the Department of Business Affairs and Consumer Protection – Business Assistance Center - Public Way Use Unit for presentation to the City Council. Because this request was made for properties located in your ward, as approved by you as per the attached, I respectfully request that you introduce the attached ordinance at the next City Council meeting.

If you have any questions regarding this ordinance, please contact Anthony Bertuca at (312) 744-5506.

Department of Business Affairs and Consumer Protection

City of Chicago

O2013-6855

Office of the City Clerk

Document Tracking Sheet

Meeting Date:	9/11/2013
Sponsor(s):	Cardenas, George A. (12)
Type:	Ordinance
Title:	Awning(s) for Moroleon Food No. 2, Inc.
Committee(s) Assignment:	Committee on Transportation and Public Way

ORDINANCE
MOROLEON FOODS #2 INC.
Acct. No. 314329 - 1
Permit No. 1108111

Be It Ordained by the City Council of the City of Chicago:

SECTION 1. Permission and authority are hereby given and granted to MOROLEON FOODS #2 INC., upon the terms and subject to the conditions of this ordinance to maintain and use, as now constructed, one (1) Awning(s) projecting over the public right-of-way adjacent to its premises known as 4257 S. Rockwell St..

Said Awning(s) at SOUTH ROCKWELL measure(s):
One (1) at forty (40) feet in length, and two (2) feet in width for a total of eighty (80) square feet.

The location of said privilege shall be as shown on prints kept on file with the Department of Business Affairs and Consumer Protection and the Office of the City Clerk.

Said privilege shall be constructed in accordance with plans and specifications approved by the Zoning Department - Signs.

This grant of privilege in the public way shall be subject to the provisions of Section 10-28-015 and all other required provisions of the Municipal Code of Chicago.

The grantee shall pay to the City of Chicago as compensation for the privilege #1108111 herein granted the sum of sixty-five ($65.00) per annum in advance.

A 25% penalty will be added for payments received after due date.

The permit holder agrees to hold the City of Chicago harmless for any damage, relocation or replacement costs associated with damage, relocation or removal of private property caused by the City performing work in the public way.

Authority herein given and granted for a period of five (5) years from and after 10/31/2012.

Alderman _____

George Cardenas 12th Ward

MOROLEON FOODS
2
(773) 376-2701
TAMALES Y MENUDO.
BIRRIA-POLLOS-ROSTIZ
COMIDA PARA LLEVA
SE VENDE
EQUIPO DE
PANADERIA

Department of Business Affairs and Consumer Protection
Business Assistance Center - Public Way Use Unit
City Hall - 121 N. LaSalle Street, Room 800 • Chicago, IL 60602
(312)-74-GOBIZ (312-744-6249) • (312) 744-1944 (TTY)
http://www.cityofchicago.org/bacp

09/11/2013

Alderman **George Cardenas**
Ward # **12**
City of Chicago
City Hall, Room **203**
121 North LaSalle Street
Chicago, Illinois 60602

Re: An ordinance to use and maintain a portion of the public right-of-way for **one (1) awning(s)** for **MOROLEON FOODS #2 INC.**, adjacent to the premises known as **4257 S. Rockwell St.**.

Dear Alderman **George Cardenas**:

The applicant referenced above has requested the use of the public right-of-way for a **awning(s)**. An ordinance has been prepared by the Department of Business Affairs and Consumer Protection – Business Assistance Center - Public Way Use Unit for presentation to the City Council. Because this request was made for properties located in your ward, as approved by you as per the attached, I respectfully request that you introduce the attached ordinance at the next City Council meeting.

If you have any questions regarding this ordinance, please contact Anthony Bertuca at (312) 744-5506.

Department of Business Affairs and Consumer Protection

City of Chicago

O2013-6857

Office of the City Clerk

Document Tracking Sheet

Meeting Date:	9/11/2013
Sponsor(s):	Quinn, Marty (13)
Type:	Ordinance
Title:	Awning(s) for Caprio's Shoes
Committee(s) Assignment:	Committee on Transportation and Public Way

ORDINANCE
CAPRIO'S SHOES
Acct. No. 54633 - 1
Permit No. 1107440

Be It Ordained by the City Council of the City of Chicago:

SECTION 1. Permission and authority are hereby given and granted to CAPRIO'S SHOES, upon the terms and subject to the conditions of this ordinance to maintain and use, as now constructed, four (4) Awning(s) projecting over the public right-of-way adjacent to its premises known as 3958 W. 63rd St..

Said Awning(s) at W. 63RD measure(s):
One (1) at seventeen (17) feet in length, and twelve (12) feet in width for a total of two hundred four (204) square feet.

Said Awning(s) at W. 63RD measure(s):
One (1) at seventeen (17) feet in length, and twelve (12) feet in width for a total of two hundred four (204) square feet.

Said Awning(s) at W. 63RD measure(s):
One (1) at ten (10) feet in length, and twelve (12) feet in width for a total of one hundred twenty (120) square feet.

Said Awning(s) at W. 63RD measure(s):
One (1) at eleven (11) feet in length, and twelve (12) feet in width for a total of one hundred thirty-two (132) square feet.

The location of said privilege shall be as shown on prints kept on file with the Department of Business Affairs and Consumer Protection and the Office of the City Clerk.

Said privilege shall be constructed in accordance with plans and specifications approved by the Zoning Department - Signs.

This grant of privilege in the public way shall be subject to the provisions of Section 10-28-015 and all other required provisions of the Municipal Code of Chicago.

The grantee shall pay to the City of Chicago as compensation for the privilege #1107440 herein granted the sum of one hundred seventy-five ($175.00) per annum in advance.

A 25% penalty will be added for payments received after due date.

The permit holder agrees to hold the City of Chicago harmless for any damage, relocation or replacement costs associated with damage, relocation or removal of private property caused by the City performing work in the public way.

Authority herein given and granted for a period of five (5) years from and after 06/11/2013.

Alderman _____

Marty Quinn 13th Ward

(Page 2 of 3)

Midwest Awnings and Canopies, Inc.

(773) 238-3023 & 626-7777. Fax 626-9026 4616 W. Chicago Ave. CHICAGO 60651

PROPOSAL N: 1070

SUBMITTED TO: CAPRIO'S CAKES DATE: SEP. 25-00

ADDRESS: 3958 W. 63rd CHICAGO, IL ZIP: 60629 FAX: PHONE: ( ) 767-6060

JOB SITE: SAME

INSTALL ON OR ABOUT: 3 Weeks AFTER DEPOSIT

COMPLETE ☐

RECOVER ☐

OTHER

LETTERING:

Fabric: Sunbrella

Color: FOREST GREEN

Lights included; Yes ☐ No ☐
(It is responsibility of the customer to furnish with electrical wire outside where the awning will be installed).

Permit included Yes ☐ No ☐

Customer Name: Mr. CAPRIO

Salesman: FELICIANO

No additions or changes to be made in above specifications

Terms:

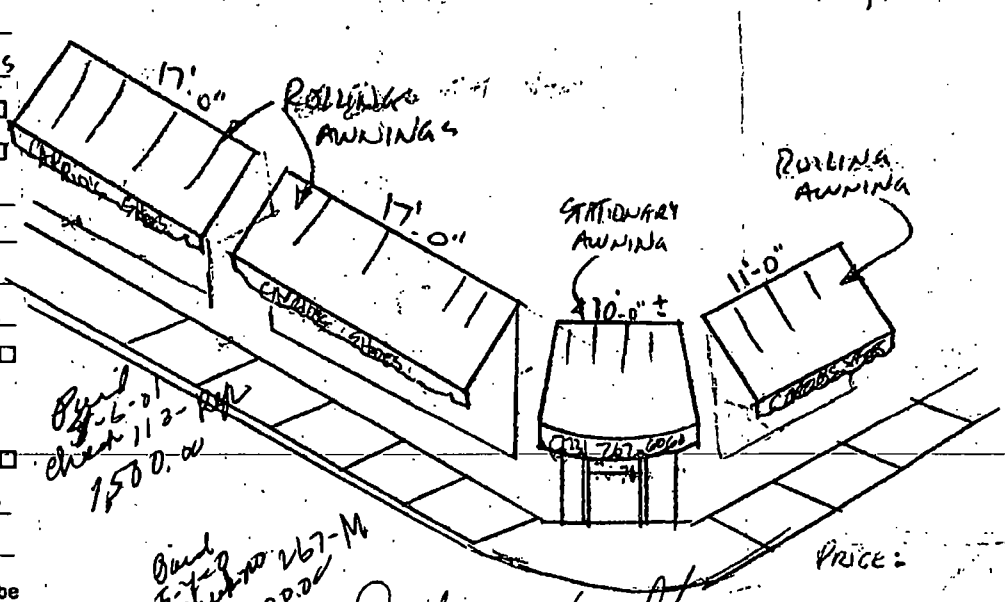

Price:

Paid in full. (3,500)
5/4/01 FP

Installation or delivery subject to strikes, lockouts or other caused, beyond our control. Upon default by buyer in the payment of any installment of the price or in the performance of any agreement of buyer herein Midwest Awnings and Canopies, Inc. may, without notice, take possession of said personal property and sell same without notice, free and clear of any claim by buyer, and retain any and all payments, made as liquidated damages for the use by buyer and for depreciation and for expense, to seller of taking possession of said personal property.

DATE: APRIL 06 01

ACCEPTANCE OF PROPOSAL
The above prices, specifications and conditions are satisfactory and are hereby accepted. You are authorized to do the work as specified. Payment will be made as outlined above.

Signature:

Price	3,500
Tax	
Total	3,500
Deposit	1,750 FP
C.O.D. Bal	1,750 FP

Department of Business Affairs and Consumer Protection
Business Assistance Center - Public Way Use Unit
City Hall - 121 N LaSalle Street, Room 800 • Chicago, IL 60602
(312)-74-GOBIZ (312-744-6249) • (312) 744-1944 (TTY)
http://www.cityofchicago.org/bacp

09/11/2013

Alderman **Marty Quinn**
Ward # **13**
City of Chicago
City Hall, Room **203**
121 North LaSalle Street
Chicago, Illinois 60602

Re: An ordinance to use and maintain a portion of the public right-of-way for **four (4) awning(s)** for **CAPRIO'S SHOES**, adjacent to the premises known as **3958 W. 63rd St.**.

Dear Alderman **Marty Quinn**:

The applicant referenced above has requested the use of the public right-of-way for a **awning(s)**. An ordinance has been prepared by the Department of Business Affairs and Consumer Protection – Business Assistance Center - Public Way Use Unit for presentation to the City Council. Because this request was made for properties located in your ward, as approved by you as per the attached, I respectfully request that you introduce the attached ordinance at the next City Council meeting.

If you have any questions regarding this ordinance, please contact Anthony Bertuca at (312) 744-5506.

Department of Business Affairs and Consumer Protection

City of Chicago

O2013-6860

Office of the City Clerk

Document Tracking Sheet

Meeting Date:	9/11/2013
Sponsor(s):	Burke, Edward M. (14)
Type:	Ordinance
Title:	Awning(s) for La Haciendita Taqueria, Inc.
Committee(s) Assignment:	Committee on Transportation and Public Way

ORDINANCE
LA HACIENDITA TAQUERIA INC
Acct. No. 274243 - 1
Permit No. 1107635

Be It Ordained by the City Council of the City of Chicago:

SECTION 1. Permission and authority are hereby given and granted to LA HACIENDITA TAQUERIA INC, upon the terms and subject to the conditions of this ordinance to maintain and use, as now constructed, five (5) Awning(s) projecting over the public right-of-way adjacent to its premises known as 3322 W. 47th St..

Said Awning(s) at W 47TH ST measure(s):
One (1) at four (4) feet in length, and three (3) feet in width for a total of twelve (12) square feet.

Said Awning(s) at W 47TH ST measure(s):
One (1) at four (4) feet in length, and three (3) feet in width for a total of twelve (12) square feet.

Said Awning(s) at W 47TH ST measure(s):
One (1) at four (4) feet in length, and three (3) feet in width for a total of twelve (12) square feet.

Said Awning(s) at W 47TH ST measure(s):
One (1) at four (4) feet in length, and three (3) feet in width for a total of twelve (12) square feet.

Said Awning(s) at W 47TH ST measure(s):
One (1) at eleven (11) feet in length, and three (3) feet in width for a total of thirty-three (33) square feet.

The location of said privilege shall be as shown on prints kept on file with the Department of Business Affairs and Consumer Protection and the Office of the City Clerk.

Said privilege shall be constructed in accordance with plans and specifications approved by the Zoning Department - Signs.

This grant of privilege in the public way shall be subject to the provisions of Section 10-28-015 and all other required provisions of the Municipal Code of Chicago.

The grantee shall pay to the City of Chicago as compensation for the privilege #1107635 herein granted the sum of one hundred seventy-five ($175.00) per annum in advance.

A 25% penalty will be added for payments received after due date.

The permit holder agrees to hold the City of Chicago harmless for any damage, relocation or replacement costs associated with damage, relocation or removal of private property caused by the City performing work in the public way.

Authority herein given and granted for a period of five (5) years from and after 06/11/2013.

Alderman

Edward M. Burke 14th Ward

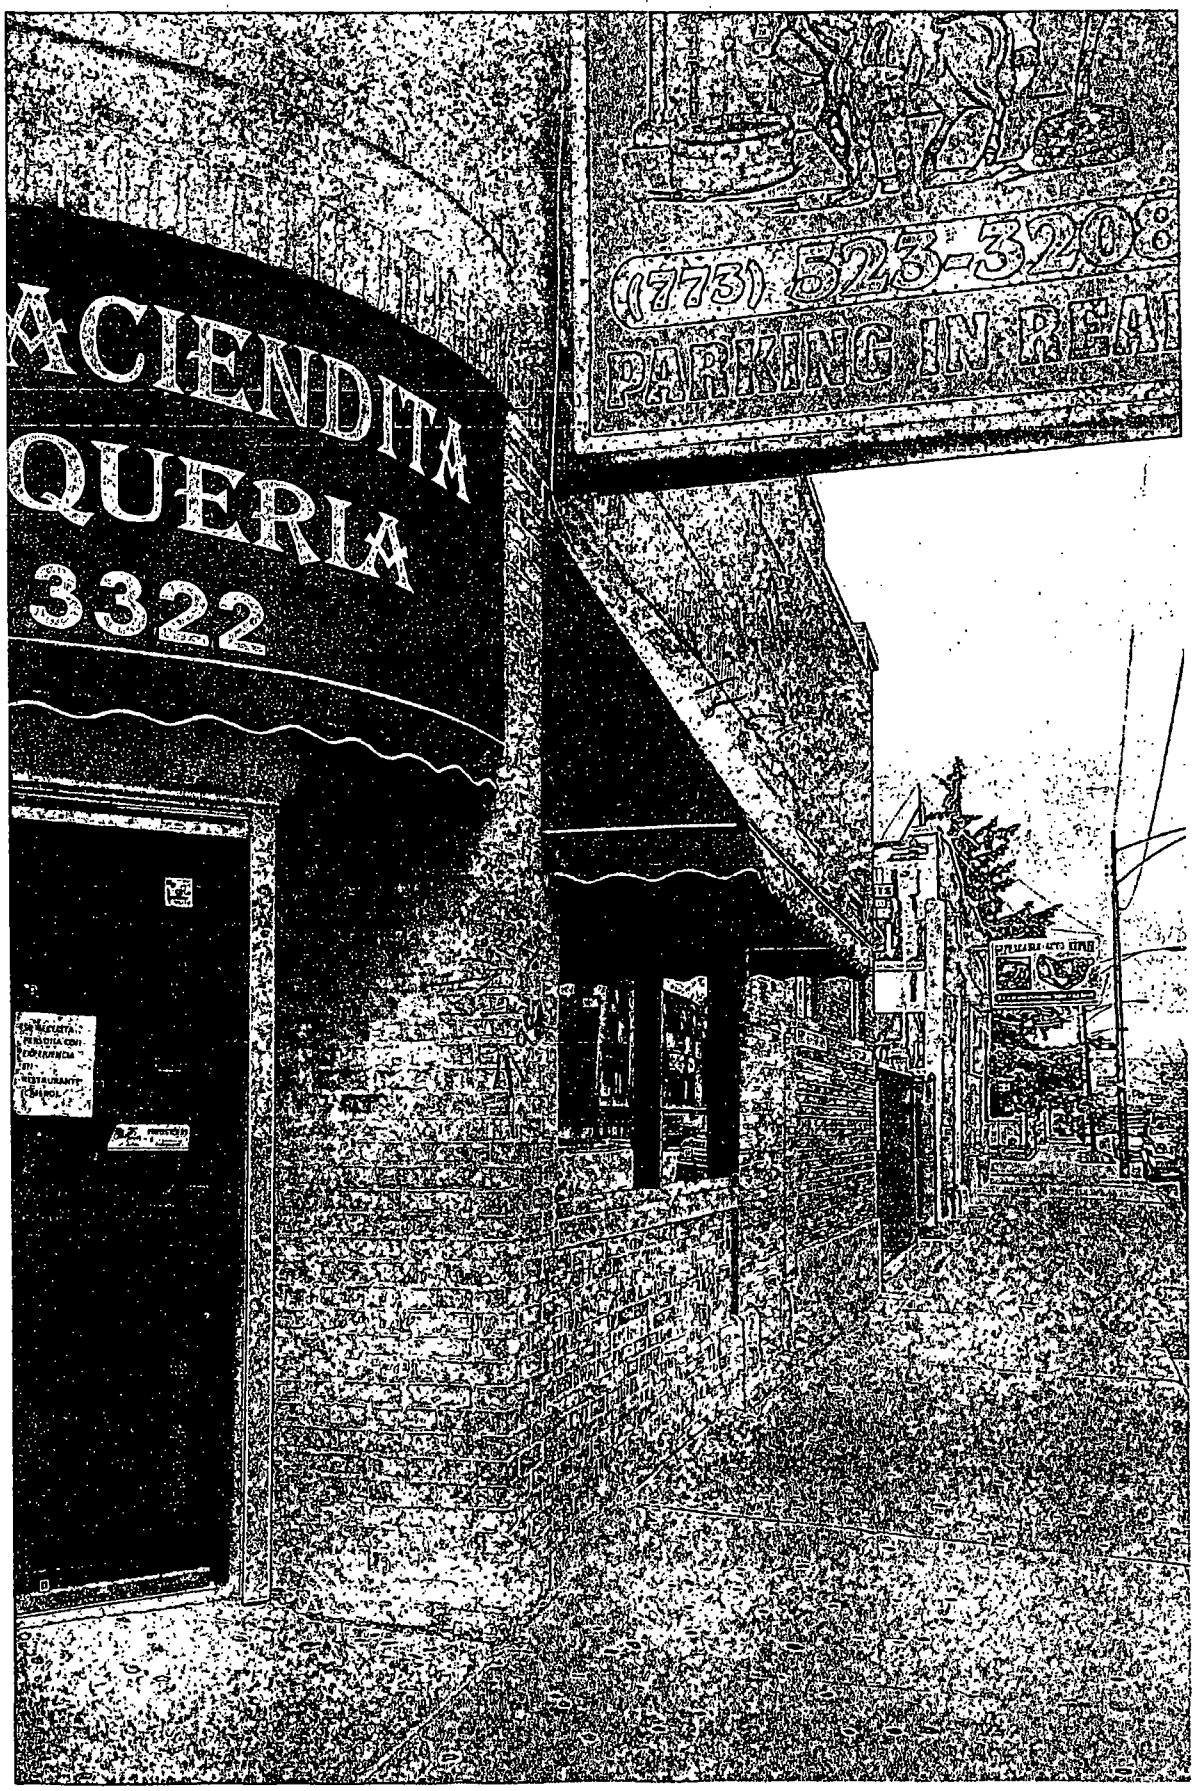
HACIENDITA
QUERIA
3322
(773) 523-3206
PARKING IN REAR

Department of Business Affairs and Consumer Protection
Business Assistance Center - Public Way Use Unit
City Hall - 121 N. LaSalle Street, Room 800 • Chicago, IL 60602
(312)-74-GOBIZ (312-744-6249) • (312) 744-1944 (TTY)
http://www.cityofchicago.org/bacp

09/11/2013

Alderman **Edward M. Burke**
Ward # **14**
City of Chicago
City Hall, Room **302**
121 North LaSalle Street
Chicago, Illinois 60602

Re: An ordinance to use and maintain a portion of the public right-of-way for **five (5) awning(s)** for **LA HACIENDITA TAQUERIA INC**, adjacent to the premises known as **3322 W. 47th St.**.

Dear Alderman **Edward M. Burke**:

The applicant referenced above has requested the use of the public right-of-way for a **awning(s)**. An ordinance has been prepared by the Department of Business Affairs and Consumer Protection – Business Assistance Center - Public Way Use Unit for presentation to the City Council. Because this request was made for properties located in your ward, as approved by you as per the attached, I respectfully request that you introduce the attached ordinance at the next City Council meeting.

If you have any questions regarding this ordinance, please contact Anthony Bertuca at (312) 744-5506.

Department of Business Affairs and Consumer Protection

City of Chicago

O2013-6862

Office of the City Clerk

Document Tracking Sheet

Meeting Date:	9/11/2013
Sponsor(s):	Burke, Edward M. (14)
Type:	Ordinance
Title:	Awning(s) for Nagi's Flowers
Committee(s) Assignment:	Committee on Transportation and Public Way

ORDINANCE
NAGI'S FLOWERS
Acct. No. 54087 - 1
Permit No. 1107455

Be It Ordained by the City Council of the City of Chicago:

SECTION 1. Permission and authority are hereby given and granted to NAGI'S FLOWERS, upon the terms and subject to the conditions of this ordinance to maintain and use, as now constructed, one (1) Awning(s) projecting over the public right-of-way adjacent to its premises known as 5319 S. Kedzie Ave..

Said Awning(s) at S. Kedzie Avenue measure(s):
One (1) at twenty-six point five (26.5) feet in length, and two (2) feet in width for a total of fifty-three (53) square feet.

The location of said privilege shall be as shown on prints kept on file with the Department of Business Affairs and Consumer Protection and the Office of the City Clerk.

Said privilege shall be constructed in accordance with plans and specifications approved by the Zoning Department - Signs.

This grant of privilege in the public way shall be subject to the provisions of Section 10-28-015 and all other required provisions of the Municipal Code of Chicago.

The grantee shall pay to the City of Chicago as compensation for the privilege #1107455 herein granted the sum of fifty-one dollars and fifty cents ($51.50) per annum in advance.

A 25% penalty will be added for payments received after due date.

The permit holder agrees to hold the City of Chicago harmless for any damage, relocation or replacement costs associated with damage, relocation or removal of private property caused by the City performing work in the public way.

Authority herein given and granted for a period of five (5) years from and after 05/14/2013.

Alderman

Edward M. Burke 14th Ward

Floreria
Flower Shop
Nagi's
Gifts & Balloons for all occasions
WE ACCEPT ALL MAJOR CREDIT CARDS

Department of Business Affairs and Consumer Protection
Business Assistance Center - Public Way Use Unit
City Hall - 121 N. LaSalle Street, Room 800 • Chicago, IL 60602
(312)-74-GOBIZ (312-744-6249) • (312) 744-1944 (TTY)
http://www.cityofchicago.org/bacp

09/11/2013

Alderman **Edward M. Burke**
Ward # **14**
City of Chicago
City Hall, Room **302**
121 North LaSalle Street
Chicago, Illinois 60602

Re: An ordinance to use and maintain a portion of the public right-of-way for **one (1) awning(s)** for **NAGI'S FLOWERS**, adjacent to the premises known as **5319 S. Kedzie Ave.**.

Dear Alderman **Edward M. Burke**:

The applicant referenced above has requested the use of the public right-of-way for a **awning(s)**. An ordinance has been prepared by the Department of Business Affairs and Consumer Protection – Business Assistance Center - Public Way Use Unit for presentation to the City Council. Because this request was made for properties located in your ward, as approved by you as per the attached, I respectfully request that you introduce the attached ordinance at the next City Council meeting.

If you have any questions regarding this ordinance, please contact Anthony Bertuca at (312) 744-5506.

Department of Business Affairs and Consumer Protection

City of Chicago

O2013-6864

Office of the City Clerk

Document Tracking Sheet

Meeting Date:	9/11/2013
Sponsor(s):	Foulkes, Toni (15)
Type:	Ordinance
Title:	Awning(s) for Buenavista Optical
Committee(s) Assignment:	Committee on Transportation and Public Way

ORDINANCE
BUENAVISTA OPTICAL
Acct. No. 285684 - 1
Permit No. 1107429

Be It Ordained by the City Council of the City of Chicago:

SECTION 1. Permission and authority are hereby given and granted to BUENAVISTA OPTICAL, upon the terms and subject to the conditions of this ordinance to maintain and use, as now constructed, one (1) Awning(s) projecting over the public right-of-way adjacent to its premises known as 6455 S. Kedzie Ave..

Said Awning(s) at S. KEDZIE measure(s):
One (1) at twenty-four (24) feet in length, and four (4) feet in width for a total of ninety-six (96) square feet.

The location of said privilege shall be as shown on prints kept on file with the Department of Business Affairs and Consumer Protection and the Office of the City Clerk.

Said privilege shall be constructed in accordance with plans and specifications approved by the Zoning Department - Signs.

This grant of privilege in the public way shall be subject to the provisions of Section 10-28-015 and all other required provisions of the Municipal Code of Chicago.

The grantee shall pay to the City of Chicago as compensation for the privilege #1107429 herein granted the sum of fifty ($50.00) per annum in advance.

A 25% penalty will be added for payments received after due date.

The permit holder agrees to hold the City of Chicago harmless for any damage, relocation or replacement costs associated with damage, relocation or removal of private property caused by the City performing work in the public way.

Authority herein given and granted for a period of five (5) years from and after 06/11/2013.

Alderman

Toni Foulkes 15th Ward

(Page 2 of 2)

BUENA VISTA
DR. TODD SIMS
6455 S. KEDZIE AVE.
CHICAGO, ILLINOIS, 60629

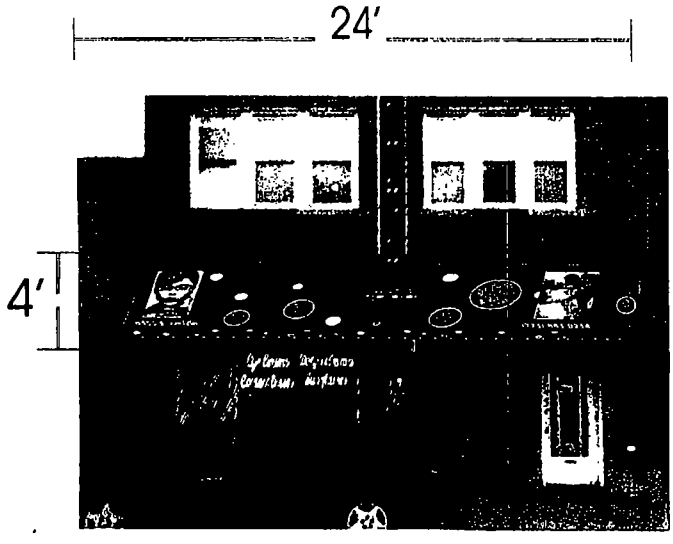

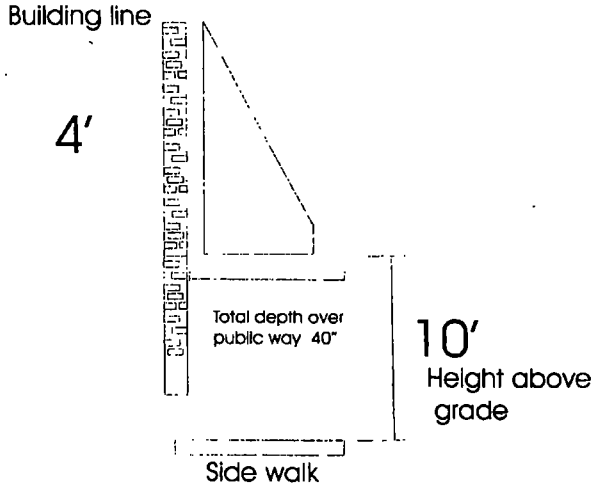

City of Chicago

O2013-6865

Office of the City Clerk

Document Tracking Sheet

Meeting Date:	9/11/2013
Sponsor(s):	Foulkes, Toni (15)
Type:	Ordinance
Title:	Awning(s) for D's House
Committee(s) Assignment:	Committee on Transportation and Public Way

ORDINANCE
D'S HOUSE
Acct. No. 351710 - 1
Permit No. 1106036

Be It Ordained by the City Council of the City of Chicago:

SECTION 1. Permission and authority are hereby given and granted to D'S HOUSE, upon the terms and subject to the conditions of this ordinance to maintain and use, as now constructed, one (1) Awning(s) projecting over the public right-of-way adjacent to its premises known as 1708 W. 63rd St..

Said Awning(s) at W 63rd St measure(s):
One (1) at seventeen (17) feet in length, and two (2) feet in width for a total of thirty-four (34) square feet.

The location of said privilege shall be as shown on prints kept on file with the Department of Business Affairs and Consumer Protection and the Office of the City Clerk.

Said privilege shall be constructed in accordance with plans and specifications approved by the Zoning Department - Signs.

This grant of privilege in the public way shall be subject to the provisions of Section 10-28-015 and all other required provisions of the Municipal Code of Chicago.

The grantee shall pay to the City of Chicago as compensation for the privilege #1106036 herein granted the sum of fifty ($50.00) per annum in advance.

A 25% penalty will be added for payments received after due date.

The permit holder agrees to hold the City of Chicago harmless for any damage, relocation or replacement costs associated with damage, relocation or removal of private property caused by the City performing work in the public way.

Authority herein given and granted for a period of five (5) years from and after Date of Passage.

Alderman _____

Toni Foulkes 15th Ward

APPLICATION TO USE THE PUBLIC RIGHT OF WAY

EXAMPLE OF CANOPY/AWNING DRAWING

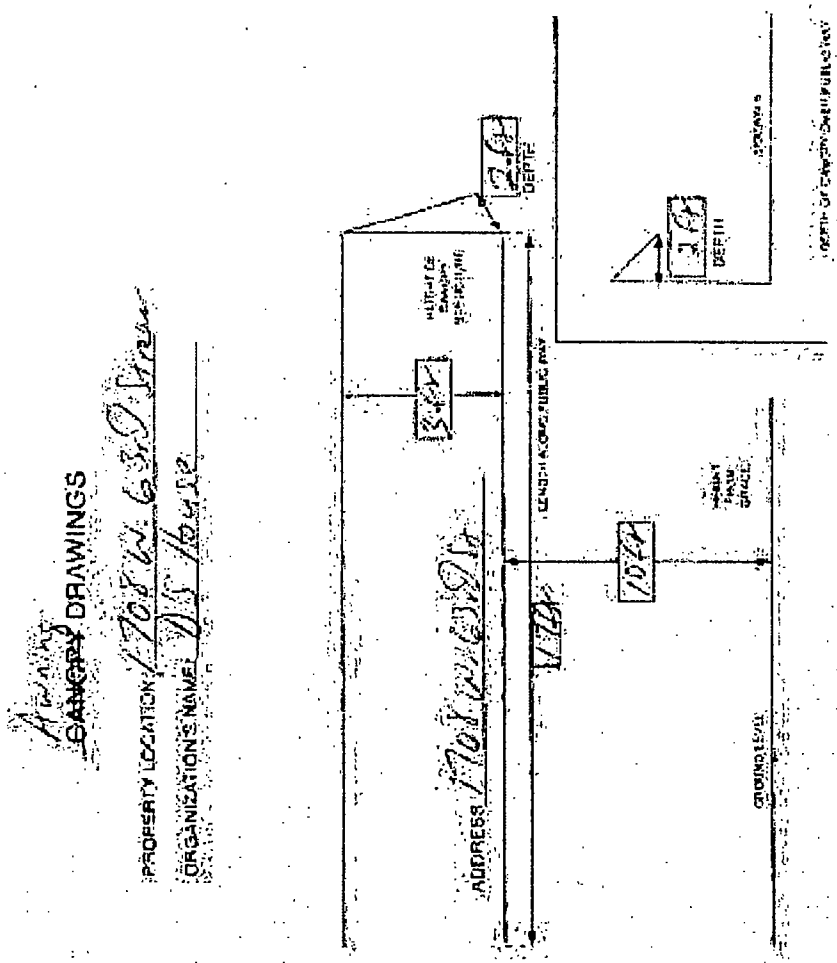

City of Chicago

O2013-6867

Office of the City Clerk

Document Tracking Sheet

Meeting Date:	9/11/2013
Sponsor(s):	Foulkes, Toni (15)
Type:	Ordinance
Title:	Awning(s) for Noble Dental Center
Committee(s) Assignment:	Committee on Transportation and Public Way

ORDINANCE
NOBLE DENTAL CENTER
Acct. No. 330411 - 1
Permit No. 1108455

Be It Ordained by the City Council of the City of Chicago:

SECTION 1. Permission and authority are hereby given and granted to NOBLE DENTAL CENTER, upon the terms and subject to the conditions of this ordinance to maintain and use, as now constructed, one (1) Awning(s) projecting over the public right-of-way adjacent to its premises known as 6235 S. Kedzie Ave..

Said Awning(s) at S KEDZIE measure(s):
One (1) at twenty-four (24) feet in length, and two (2) feet in width for a total of forty-eight (48) square feet.

The location of said privilege shall be as shown on prints kept on file with the Department of Business Affairs and Consumer Protection and the Office of the City Clerk.

Said privilege shall be constructed in accordance with plans and specifications approved by the Zoning Department - Signs.

This grant of privilege in the public way shall be subject to the provisions of Section 10-28-015 and all other required provisions of the Municipal Code of Chicago.

The grantee shall pay to the City of Chicago as compensation for the privilege #1108455 herein granted the sum of fifty ($50.00) per annum in advance.

A 25% penalty will be added for payments received after due date.

The permit holder agrees to hold the City of Chicago harmless for any damage, relocation or replacement costs associated with damage, relocation or removal of private property caused by the City performing work in the public way.

Authority herein given and granted for a period of five (5) years from and after 07/09/2013.

Alderman

Toni Foulkes 15th Ward

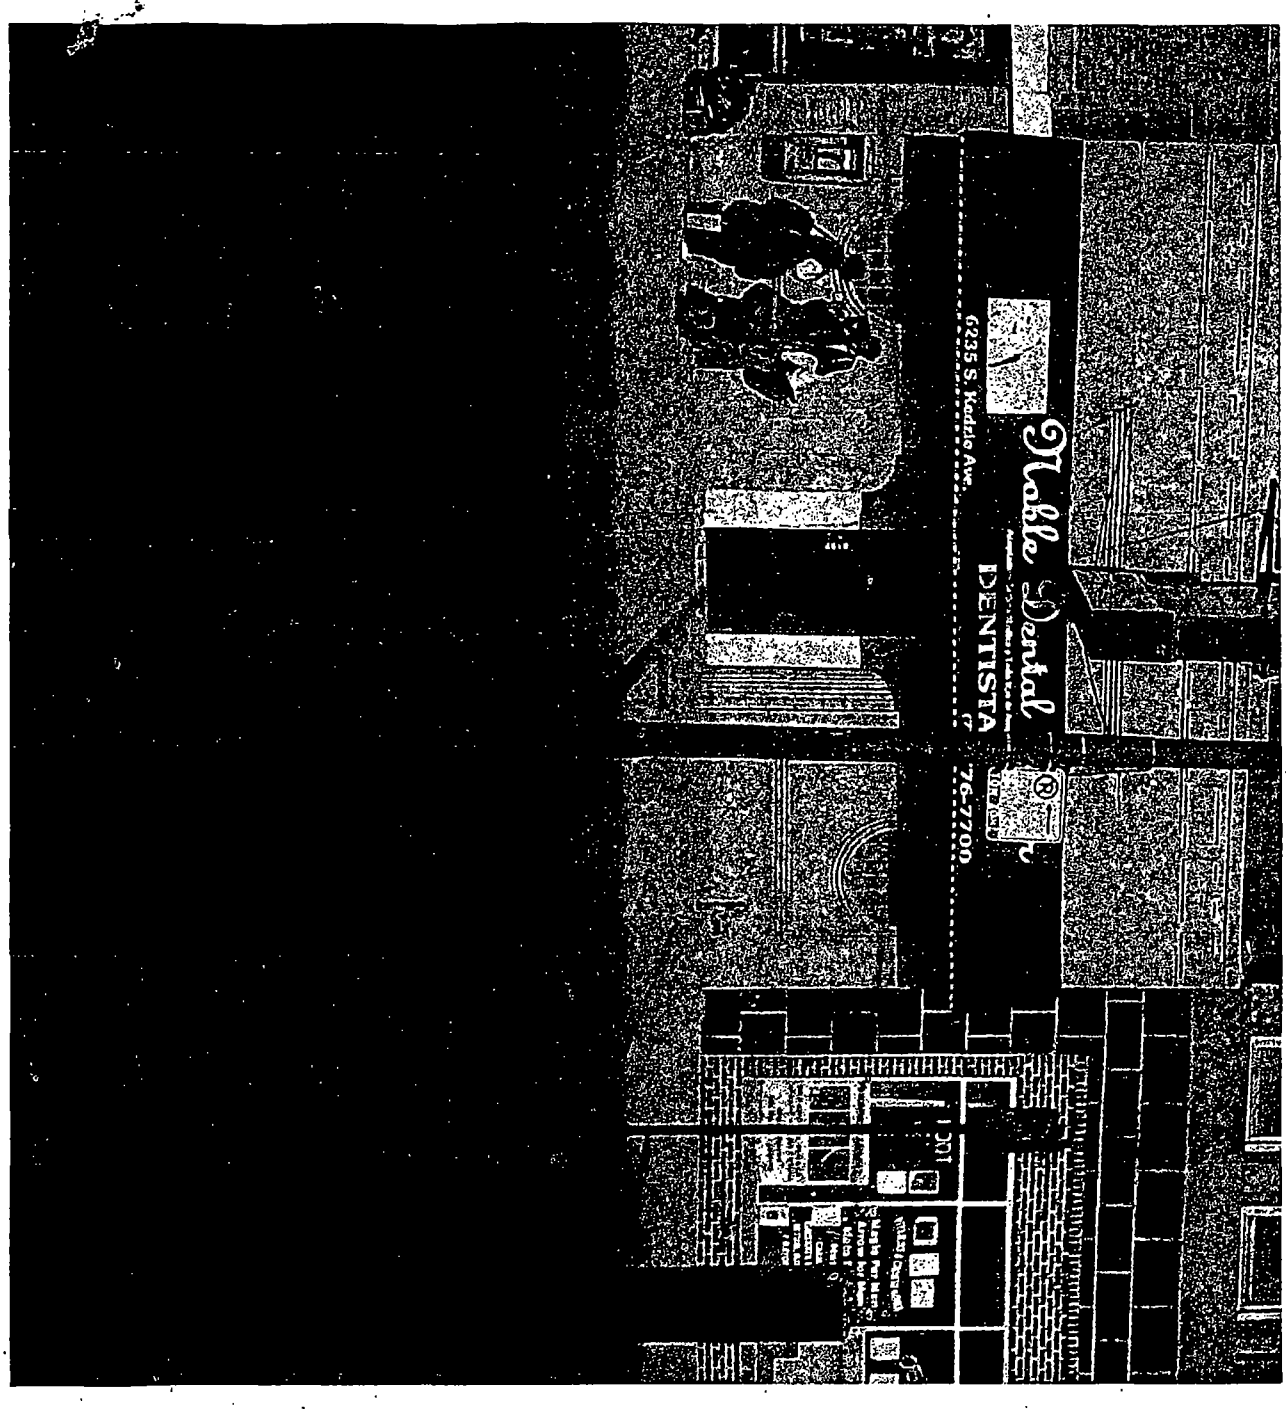
Noble Dental
DENTISTA
6235 S. Kedzie Ave.
76-7700

City of Chicago

O2013-6869

Office of the City Clerk

Document Tracking Sheet

Meeting Date:	9/11/2013
Sponsor(s):	Foulkes, Toni (15)
Type:	Ordinance
Title:	Awning(s) for Lys African Hair Brainding
Committee(s) Assignment:	Committee on Transportation and Public Way

ORDINANCE
LYS AFRICAN HAIR BRAINDING
Acct. No. 257608 - 1
Permit No. 1107037

Be It Ordained by the City Council of the City of Chicago:

SECTION 1. Permission and authority are hereby given and granted to LYS AFRICAN HAIR BRAINDING, upon the terms and subject to the conditions of this ordinance to maintain and use, as now constructed, one (1) Awning(s) projecting over the public right-of-way adjacent to its premises known as 2356 W. 63rd St..

Said Awning(s) at W 63RD ST measure(s):
One (1) at seventeen (17) feet in length, and six (6) feet in width for a total of one hundred two (102) square feet.

The location of said privilege shall be as shown on prints kept on file with the Department of Business Affairs and Consumer Protection and the Office of the City Clerk.

Said privilege shall be constructed in accordance with plans and specifications approved by the Zoning Department - Signs.

This grant of privilege in the public way shall be subject to the provisions of Section 10-28-015 and all other required provisions of the Municipal Code of Chicago.

The grantee shall pay to the City of Chicago as compensation for the privilege #1107037 herein granted the sum of fifty ($50.00) per annum in advance.

A 25% penalty will be added for payments received after due date.

The permit holder agrees to hold the City of Chicago harmless for any damage, relocation or replacement costs associated with damage, relocation or removal of private property caused by the City performing work in the public way.

Authority herein given and granted for a period of five (5) years from and after 05/14/2013.

Alderman

Toni Foulkes 15th Ward

LYS AFRICAN HAIR
Braiding & Weaving
2356
TEL(773)
925-6386
AFRICAN
HAIR
Braiding
&
Weaving
925-6386

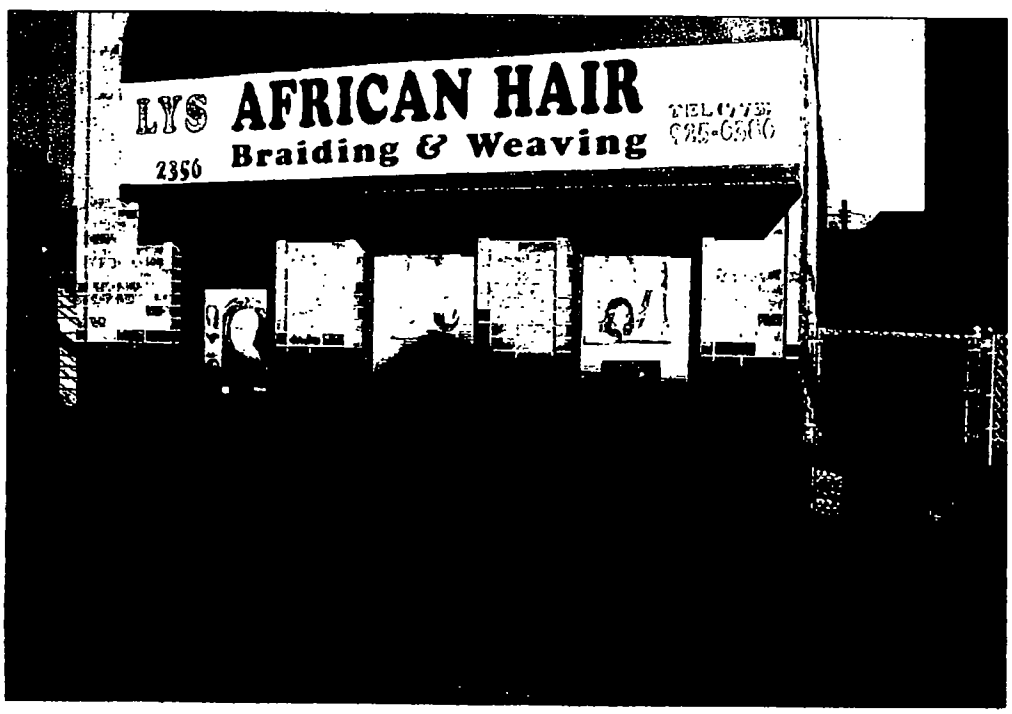
LYS AFRICAN HAIR
Braiding & Weaving
2356

City of Chicago

Office of the City Clerk

Document Tracking Sheet

O2013-6871

Meeting Date:	9/11/2013
Sponsor(s):	Foulkes, Toni (15)
Type:	Ordinance
Title:	Awning(s) for Mariana's Fashion Footwear
Committee(s) Assignment:	Committee on Transportation and Public Way

ORDINANCE
MARIANA'S FASHION FOOTWEAR
Acct. No. 203933 - 4
Permit No. 1107672

Be It Ordained by the City Council of the City of Chicago:

SECTION 1. Permission and authority are hereby given and granted to MARIANA'S FASHION FOOTWEAR, upon the terms and subject to the conditions of this ordinance to maintain and use, as now constructed, one (1) Awning(s) projecting over the public right-of-way adjacent to its premises known as 3350 W. 63rd St..

Said Awning(s) at W. 63RD ST. measure(s):
One (1) at twenty-five (25) feet in length, and two (2) feet in width for a total of fifty (50) square feet.

The location of said privilege shall be as shown on prints kept on file with the Department of Business Affairs and Consumer Protection and the Office of the City Clerk.

Said privilege shall be constructed in accordance with plans and specifications approved by the Zoning Department - Signs.

This grant of privilege in the public way shall be subject to the provisions of Section 10-28-015 and all other required provisions of the Municipal Code of Chicago.

The grantee shall pay to the City of Chicago as compensation for the privilege #1107672 herein granted the sum of fifty ($50.00) per annum in advance.

A 25% penalty will be added for payments received after due date.

The permit holder agrees to hold the City of Chicago harmless for any damage, relocation or replacement costs associated with damage, relocation or removal of private property caused by the City performing work in the public way.

Authority herein given and granted for a period of five (5) years from and after 07/30/2013.

Alderman

Toni Foulkes 15th Ward

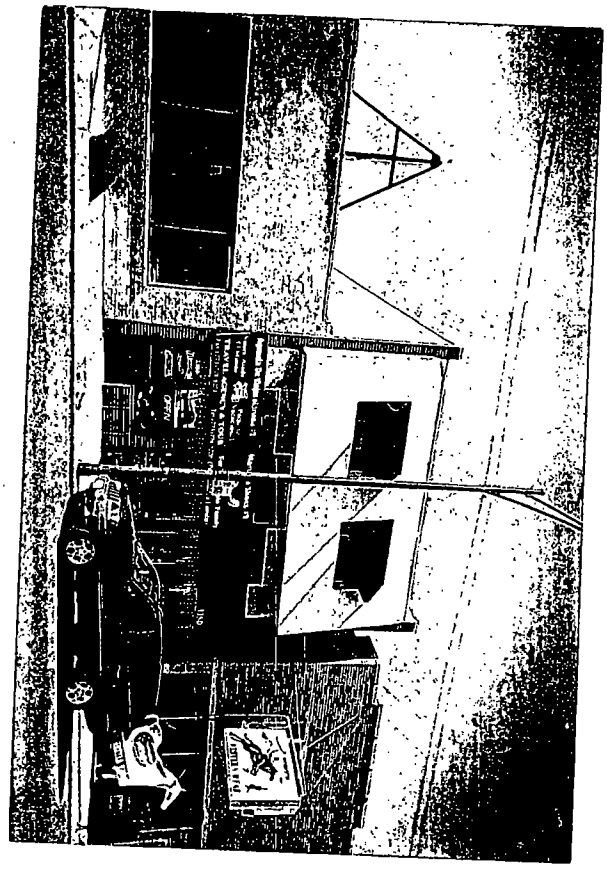

City of Chicago

O2013-6874

Office of the City Clerk

Document Tracking Sheet

Meeting Date:	9/11/2013
Sponsor(s):	Foulkes, Toni (15)
Type:	Ordinance
Title:	Awning(s) for Whiz Kidz Learning Center
Committee(s) Assignment:	Committee on Transportation and Public Way

ORDINANCE
WHIZ KIDZ LEARNING CENTER
Acct. No. 41593 - 1
Permit No. 1107577

Be It Ordained by the City Council of the City of Chicago:

SECTION 1. Permission and authority are hereby given and granted to WHIZ KIDZ LEARNING CENTER, upon the terms and subject to the conditions of this ordinance to maintain and use, as now constructed, one (1) Awning(s) projecting over the public right-of-way adjacent to its premises known as 2816 W. Marquette Rd..

Said Awning(s) at West 67th Street measure(s):
One (1) at thirty-eight (38) feet in length, and three point five eight (3.58) feet in width for a total of one hundred thirty-six point zero four (136.04) square feet.

The location of said privilege shall be as shown on prints kept on file with the Department of Business Affairs and Consumer Protection and the Office of the City Clerk.

Said privilege shall be constructed in accordance with plans and specifications approved by the Zoning Department - Signs.

This grant of privilege in the public way shall be subject to the provisions of Section 10-28-015 and all other required provisions of the Municipal Code of Chicago.

The grantee shall pay to the City of Chicago as compensation for the privilege #1107577 herein granted the sum of sixty-three ($63.00) per annum in advance.

A 25% penalty will be added for payments received after due date.

The permit holder agrees to hold the City of Chicago harmless for any damage, relocation or replacement costs associated with damage, relocation or removal of private property caused by the City performing work in the public way.

Authority herein given and granted for a period of five (5) years from and after 05/14/2013.

Alderman

Toni Foulkes 15th Ward

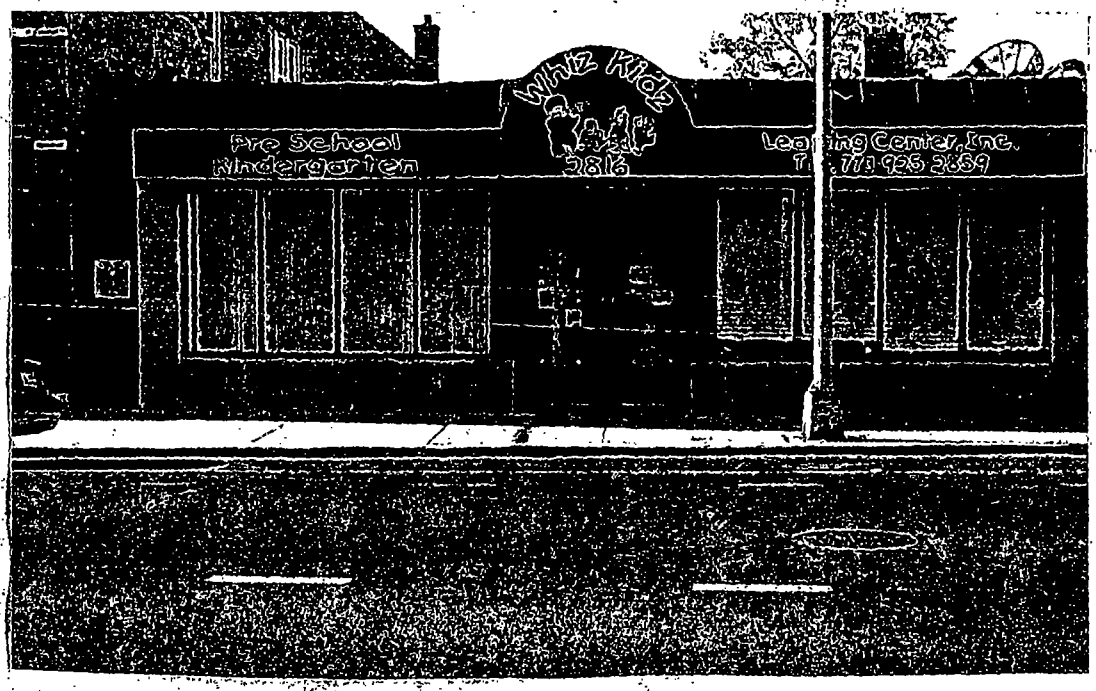
Whiz Kidz
Pre School
Kindergarten
3816
Learning Center, Inc.
T. 771 925 2659

City of Chicago

O2013-6877

Office of the City Clerk

Document Tracking Sheet

Meeting Date:	9/11/2013
Sponsor(s):	Thompson, Joann (16)
Type:	Ordinance
Title:	Awning(s) for Alicia's Tamales
Committee(s) Assignment:	Committee on Transportation and Public Way

ORDINANCE
ALICIA'S TAMALES
Acct. No. 345045 - 1
Permit No. 1102999

Be It Ordained by the City Council of the City of Chicago:

SECTION 1. Permission and authority are hereby given and granted to ALICIA'S TAMALES, upon the terms and subject to the conditions of this ordinance to maintain and use, as now constructed, one (1) Awning(s) projecting over the public right-of-way adjacent to its premises known as 2753 W. 55th St..

Said Awning(s) at West 55th Street measure(s):
One (1) at twenty-four (24) feet in length, and two (2) feet in width for a total of forty-eight (48) square feet.

The location of said privilege shall be as shown on prints kept on file with the Department of Business Affairs and Consumer Protection and the Office of the City Clerk.

Said privilege shall be constructed in accordance with plans and specifications approved by the Zoning Department - Signs.

This grant of privilege in the public way shall be subject to the provisions of Section 10-28-015 and all other required provisions of the Municipal Code of Chicago.

The grantee shall pay to the City of Chicago as compensation for the privilege #1102999 herein granted the sum of fifty ($50.00) per annum in advance.

A 25% penalty will be added for payments received after due date.

The permit holder agrees to hold the City of Chicago harmless for any damage, relocation or replacement costs associated with damage, relocation or removal of private property caused by the City performing work in the public way.

Authority herein given and granted for a period of five (5) years from and after Date of Passage.

Alderman

Joann Thompson 16th Ward

#100496925

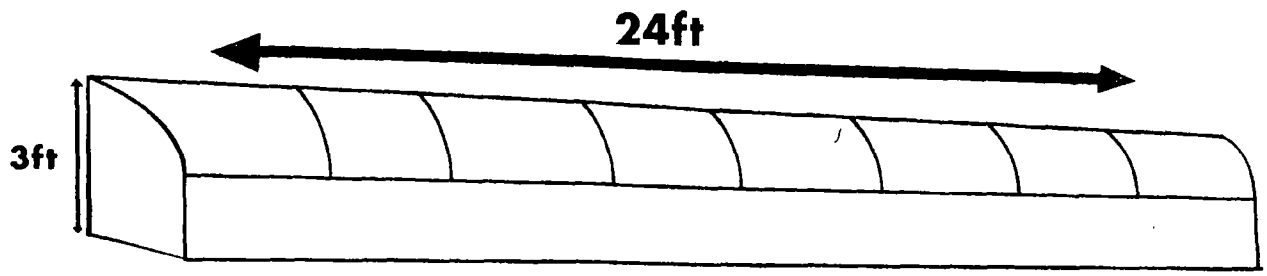

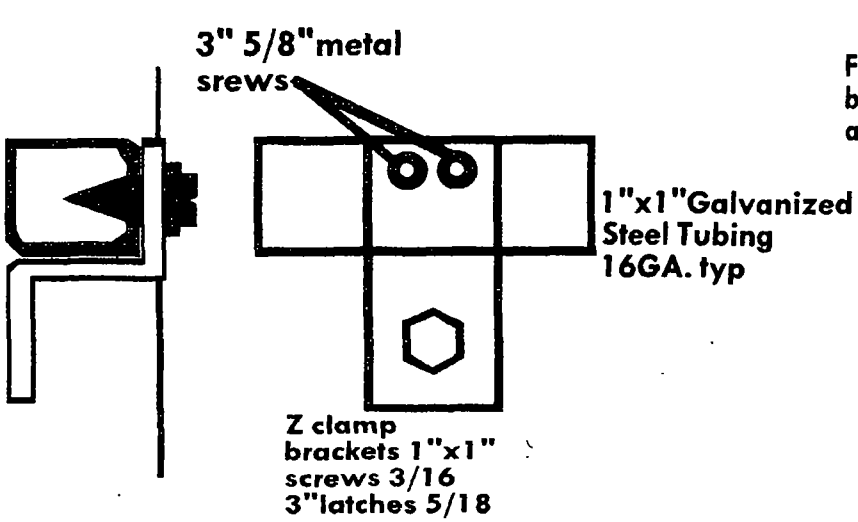

Fabric on awning will
be in vinyl color green white
and lettering with tri-color logo..

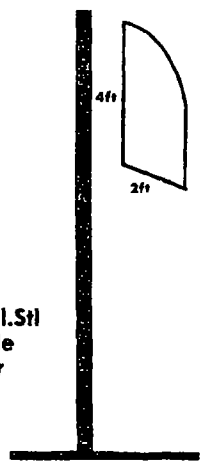

1/2" RND.Gal.Stl
Tubing middle
of awning for
support

rame to wall anchor

City of Chicago

O2013-6879

Office of the City Clerk

Document Tracking Sheet

Meeting Date:	9/11/2013
Sponsor(s):	Thompson, Joann (16)
Type:	Ordinance
Title:	Awning(s) for Juanita's Mexican Food
Committee(s) Assignment:	Committee on Transportation and Public Way

ORDINANCE
JUANITA'S MEXICAN FOOD
Acct. No. 323767 - 1
Permit No. 1108119

Be It Ordained by the City Council of the City of Chicago:

SECTION 1. Permission and authority are hereby given and granted to JUANITA'S MEXICAN FOOD, upon the terms and subject to the conditions of this ordinance to maintain and use, as now constructed, one (1) Awning(s) projecting over the public right-of-way adjacent to its premises known as 2955 W. 59th St..

Said Awning(s) at W. 59TH ST. measure(s):
One (1) at twenty-five (25) feet in length, and four (4) feet in width for a total of one hundred (100) square feet.

The location of said privilege shall be as shown on prints kept on file with the Department of Business Affairs and Consumer Protection and the Office of the City Clerk.

Said privilege shall be constructed in accordance with plans and specifications approved by the Zoning Department - Signs.

This grant of privilege in the public way shall be subject to the provisions of Section 10-28-015 and all other required provisions of the Municipal Code of Chicago.

The grantee shall pay to the City of Chicago as compensation for the privilege #1108119 herein granted the sum of fifty ($50.00) per annum in advance.

A 25% penalty will be added for payments received after due date.

The permit holder agrees to hold the City of Chicago harmless for any damage, relocation or replacement costs associated with damage, relocation or removal of private property caused by the City performing work in the public way.

Authority herein given and granted for a period of five (5) years from and after 07/30/2013.

Alderman Joann Thompson

Joann Thompson 16th Ward

Fecha de la imagen: jun 2011 West 59th Street © 2013 Google Condiciones Privacidad Informar de un error

City of Chicago

O2013-6882

Office of the City Clerk

Document Tracking Sheet

Meeting Date:	9/11/2013
Sponsor(s):	Cochran, Willie (20)
Type:	Ordinance
Title:	Awning(s) for Granados Supermercado
Committee(s) Assignment:	Committee on Transportation and Public Way

ORDINANCE
GRANADOS SUPERMERCADO
Acct. No. 308893 - 1
Permit No. 1108362

Be It Ordained by the City Council of the City of Chicago:

SECTION 1. Permission and authority are hereby given and granted to GRANADOS SUPERMERCADO, upon the terms and subject to the conditions of this ordinance to maintain and use, as now constructed, one (1) Awning(s) projecting over the public right-of-way adjacent to its premises known as 1855 W. 47th St..

Said Awning(s) at W 47th St measure(s):
One (1) at sixty point seven five (60.75) feet in length, and two point four one (2.41) feet in width for a total of one hundred forty-six point four one (146.41) square feet.

The location of said privilege shall be as shown on prints kept on file with the Department of Business Affairs and Consumer Protection and the Office of the City Clerk.

Said privilege shall be constructed in accordance with plans and specifications approved by the Zoning Department - Signs.

This grant of privilege in the public way shall be subject to the provisions of Section 10-28-015 and all other required provisions of the Municipal Code of Chicago.

The grantee shall pay to the City of Chicago as compensation for the privilege #1108362 herein granted the sum of eighty-five dollars and seventy-five cents ($85.75) per annum in advance.

A 25% penalty will be added for payments received after due date.

The permit holder agrees to hold the City of Chicago harmless for any damage, relocation or replacement costs associated with damage, relocation or removal of private property caused by the City performing work in the public way.

Authority herein given and granted for a period of five (5) years from and after 07/30/2013.

Alderman

Willie Cochran 20th Ward

(Page 2 of 3)

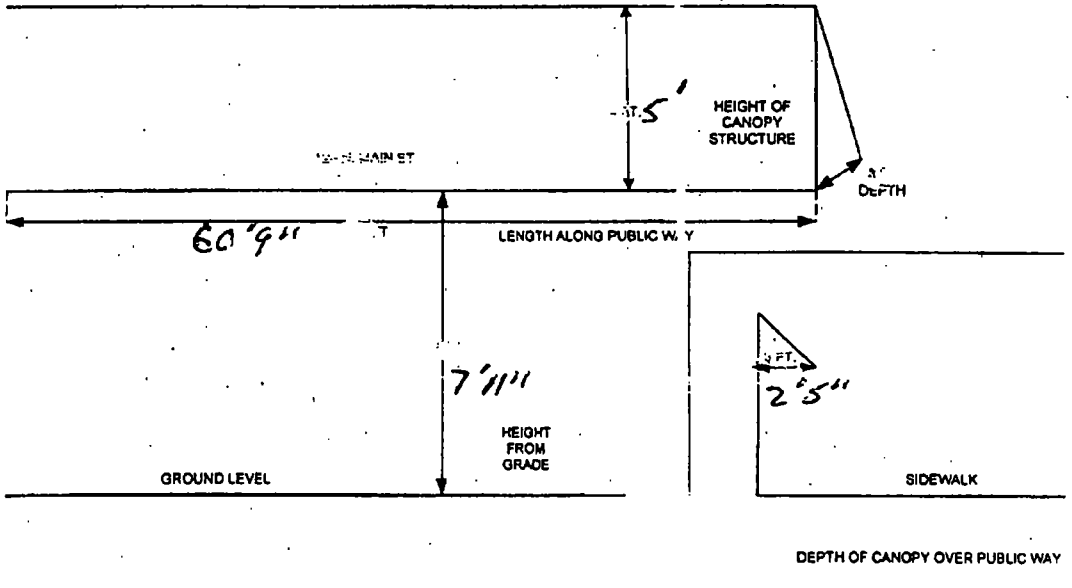

DEPTH OF CANOPY OVER PUBLIC WAY

1855 West 47th Street

Department of Business Affairs and Consumer Protection
Business Assistance Center - Public Way Use Unit
City Hall - 121 N. LaSalle Street, Room 800 • Chicago, IL 60602
(312)-74-GOBIZ (312-744-6249) • (312) 744-1944 (TTY)
http //www.cityofchicago.org/bacp

09/11/2013

Alderman **Willie Cochran**
Ward # **20**
City of Chicago
City Hall, Room **300**
121 North LaSalle Street
Chicago, Illinois 60602

Re: An ordinance to use and maintain a portion of the public right-of-way for **one (1) awning(s)** for **GRANADOS SUPERMERCADO**, adjacent to the premises known as **1855 W. 47th St.**.

Dear Alderman **Willie Cochran**:

The applicant referenced above has requested the use of the public right-of-way for a **awning(s)**. An ordinance has been prepared by the Department of Business Affairs and Consumer Protection – Business Assistance Center - Public Way Use Unit for presentation to the City Council. Because this request was made for properties located in your ward, as approved by you as per the attached, I respectfully request that you introduce the attached ordinance at the next City Council meeting.

If you have any questions regarding this ordinance, please contact Anthony Bertuca at (312) 744-5506.

Department of Business Affairs and Consumer Protection

City of Chicago

O2013-6886

Office of the City Clerk

Document Tracking Sheet

Meeting Date:	9/11/2013
Sponsor(s):	Munoz, Ricardo (22)
Type:	Ordinance
Title:	Awning(s) for El Chisme Rest, Inc.
Committee(s) Assignment:	Committee on Transportation and Public Way

ORDINANCE
EL CHISME REST INC
Acct. No. 6564 - 1
Permit No. 1101537

Be It Ordained by the City Council of the City of Chicago:

SECTION 1. Permission and authority are hereby given and granted to EL CHISME REST INC, upon the terms and subject to the conditions of this ordinance to maintain and use, as now constructed, six (6) Awning(s) projecting over the public right-of-way adjacent to its premises known as 3322 W. 26th St..

Said Awning(s) at W. 26th Street measure(s):
Two (2) at eight (8) feet in length, and three (3) feet in width for a total of forty-eight (48) square feet.
One (1) at eight point three three (8.33) feet in length, and two point three three (2.33) feet in width for a total of nineteen point four one (19.41) square feet.
One (1) at eight (8) feet in length, and three (3) feet in width for a total of twenty-four (24) square feet.

Said Awning(s) at S. Christiana measure(s):
One (1) at seven (7) feet in length, and two point five (2.5) feet in width for a total of seventeen point five (17 5) square feet.
One (1) at eight point eight three (8.83) feet in length, and two point four two (2.42) feet in width for a total of twenty-one point three seven (21.37) square feet.

The location of said privilege shall be as shown on prints kept on file with the Department of Business Affairs and Consumer Protection and the Office of the City Clerk.

Said privilege shall be constructed in accordance with plans and specifications approved by the Zoning Department - Signs.

This grant of privilege in the public way shall be subject to the provisions of Section 10-28-015 and all other required provisions of the Municipal Code of Chicago.

The grantee shall pay to the City of Chicago as compensation for the privilege #1101537 herein granted the sum of one hundred seventy-five ($175.00) per annum in advance.

A 25% penalty will be added for payments received after due date.

The permit holder agrees to hold the City of Chicago harmless for any damage, relocation or replacement costs associated with damage, relocation or removal of private property caused by the City performing work in the public way.

Authority herein given and granted for a period of five (5) years from and after Date of Passage.

Alderman

Ricardo Munoz 22nd Ward

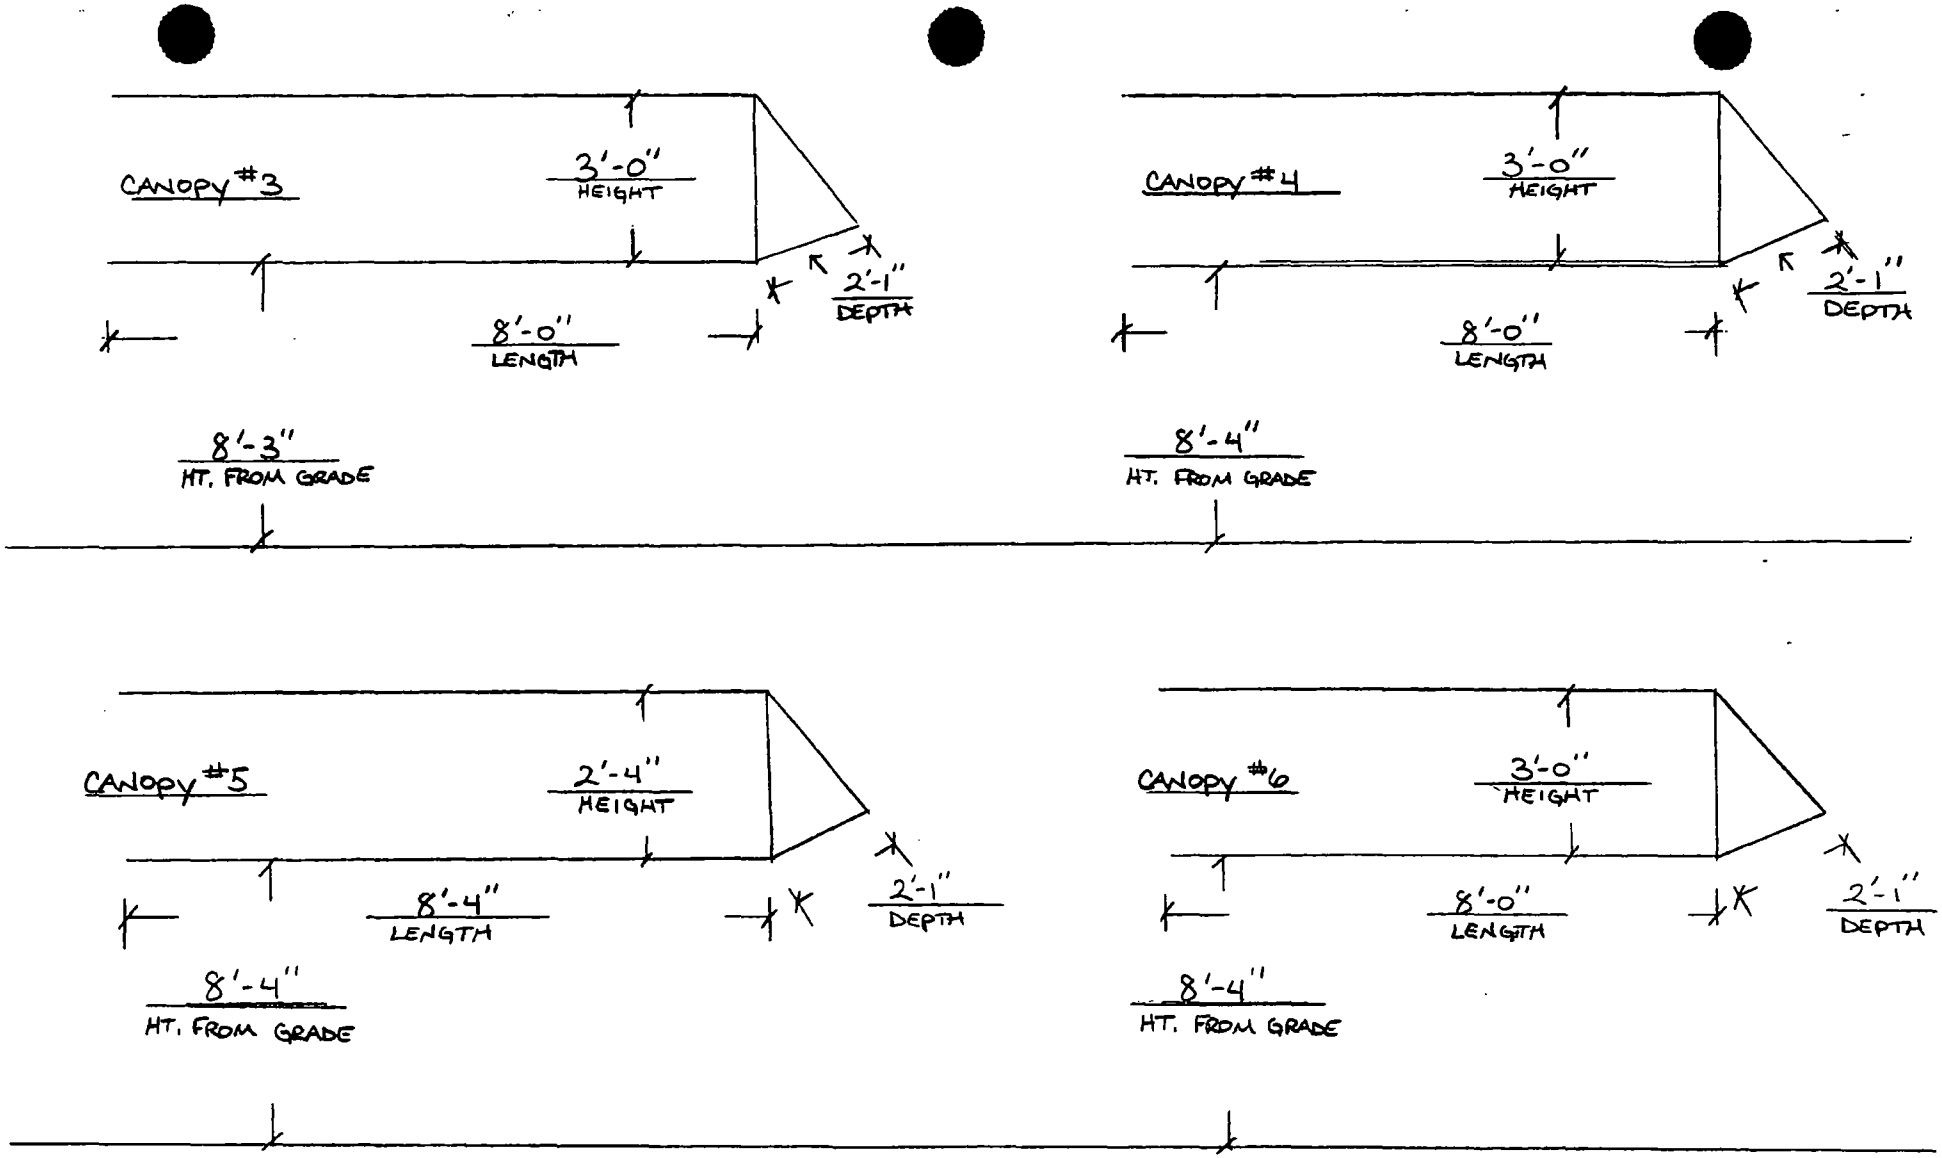
CANOPY #3
3'-0" HEIGHT
2'-1" DEPTH
8'-0" LENGTH
8'-3" HT. FROM GRADE
CANOPY #4
3'-0" HEIGHT
2'-1" DEPTH
8'-0" LENGTH
8'-4" HT. FROM GRADE
CANOPY #5
2'-4" HEIGHT
2'-1" DEPTH
8'-4" LENGTH
8'-4" HT. FROM GRADE
CANOPY #6
3'-0" HEIGHT
2'-1" DEPTH
8'-0" LENGTH
8'-4" HT. FROM GRADE
N
WEST 26TH STREET

City of Chicago

O2013-6889

Office of the City Clerk

Document Tracking Sheet

Meeting Date:	9/11/2013
Sponsor(s):	Munoz, Ricardo (22)
Type:	Ordinance
Title:	Awning(s) for Little Village Pharmacy, Inc.
Committee(s) Assignment:	Committee on Transportation and Public Way

ORDINANCE
LITTLE VILLAGE PHARMACY INC
Acct. No. 357705 - 1
Permit No. 1105506

Be It Ordained by the City Council of the City of Chicago:

SECTION 1. Permission and authority are hereby given and granted to LITTLE VILLAGE PHARMACY INC, upon the terms and subject to the conditions of this ordinance to maintain and use, as now constructed, one (1) Awning(s) projecting over the public right-of-way adjacent to its premises known as 3811 W. 26th St..

Said Awning(s) at W. 26th Street measure(s):
One (1) at twenty-six point one seven (26.17) feet in length, and three (3) feet in width for a total of seventy-eight point five one (78.51) square feet.

The location of said privilege shall be as shown on prints kept on file with the Department of Business Affairs and Consumer Protection and the Office of the City Clerk.

Said privilege shall be constructed in accordance with plans and specifications approved by the Zoning Department - Signs.

This grant of privilege in the public way shall be subject to the provisions of Section 10-28-015 and all other required provisions of the Municipal Code of Chicago.

The grantee shall pay to the City of Chicago as compensation for the privilege #1105506 herein granted the sum of fifty-one dollars and seventeen cents ($51.17) per annum in advance.

A 25% penalty will be added for payments received after due date.

The permit holder agrees to hold the City of Chicago harmless for any damage, relocation or replacement costs associated with damage, relocation or removal of private property caused by the City performing work in the public way.

Authority herein given and granted for a period of five (5) years from and after Date of Passage.

Alderman

Ricardo Munoz 22nd Ward

3811 W. 26 st. Chicago Illinois 60623
Little village Pharmacy Inc.
Patel Mitesh
(847) 912-3201

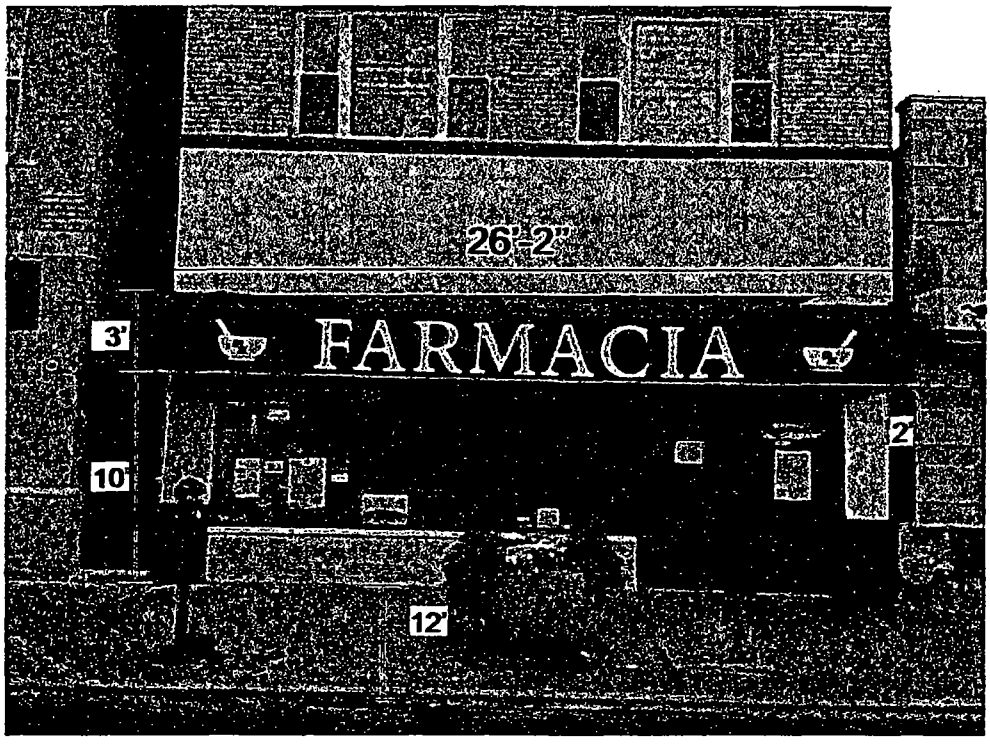

City of Chicago

O2013-6891

Office of the City Clerk

Document Tracking Sheet

Meeting Date:	9/11/2013
Sponsor(s):	Munoz, Ricardo (22)
Type:	Ordinance
Title:	Awning(s) for My Bridal Shop
Committee(s) Assignment:	Committee on Transportation and Public Way

ORDINANCE
MY BRIDAL SHOP
Acct. No. 49393 - 1
Permit No. 1107408

Be It Ordained by the City Council of the City of Chicago:

SECTION 1. Permission and authority are hereby given and granted to MY BRIDAL SHOP, upon the terms and subject to the conditions of this ordinance to maintain and use, as now constructed, one (1) Awning(s) projecting over the public right-of-way adjacent to its premises known as 3057 S. Avers Ave..

Said Awning(s) at W. 31ST measure(s):
One (1) at twenty-five (25) feet in length, and three (3) feet in width for a total of seventy-five (75) square feet.

The location of said privilege shall be as shown on prints kept on file with the Department of Business Affairs and Consumer Protection and the Office of the City Clerk.

Said privilege shall be constructed in accordance with plans and specifications approved by the Zoning Department - Signs.

This grant of privilege in the public way shall be subject to the provisions of Section 10-28-015 and all other required provisions of the Municipal Code of Chicago.

The grantee shall pay to the City of Chicago as compensation for the privilege #1107408 herein granted the sum of fifty ($50.00) per annum in advance.

A 25% penalty will be added for payments received after due date.

The permit holder agrees to hold the City of Chicago harmless for any damage, relocation or replacement costs associated with damage, relocation or removal of private property caused by the City performing work in the public way.

Authority herein given and granted for a period of five (5) years from and after 06/11/2013.

Alderman 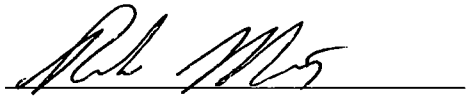

Ricardo Munoz 22nd Ward

3057 S. AVERS AVE (Corner property)

CANOPY ALONGSIDE - 31st ST

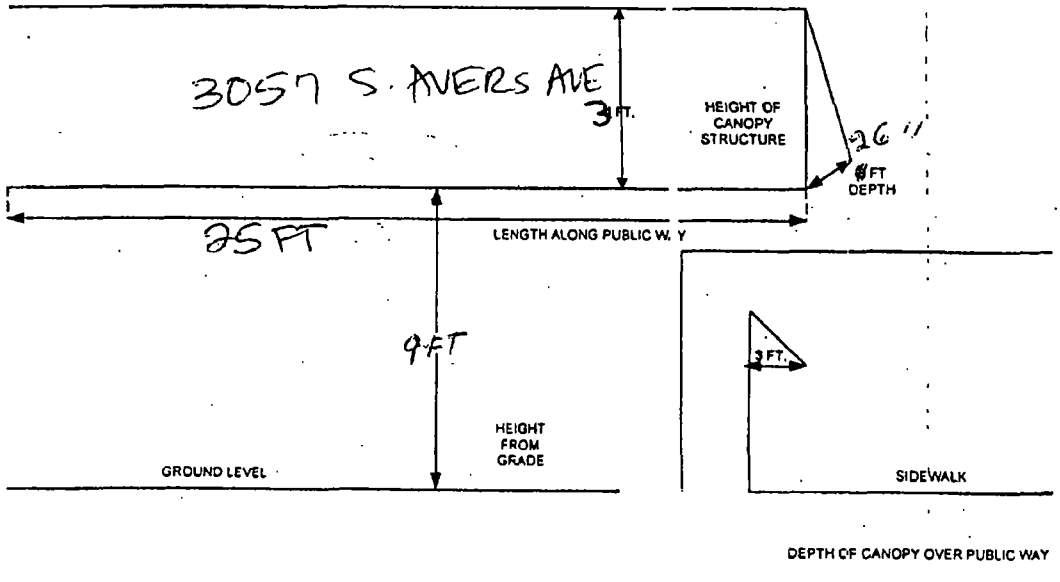

City of Chicago

O2013-6894

Office of the City Clerk

Document Tracking Sheet

Meeting Date:	9/11/2013
Sponsor(s):	Solis, Daniel (25)
Type:	Ordinance
Title:	Awning(s) for Accutek Graphics Co.
Committee(s) Assignment:	Committee on Transportation and Public Way

ORDINANCE
ACCUTEK GRAPHICS CO.
Acct. No. 20678 - 3
Permit No. 1107381

Be It Ordained by the City Council of the City of Chicago:

SECTION 1. Permission and authority are hereby given and granted to ACCUTEK GRAPHICS CO., upon the terms and subject to the conditions of this ordinance to maintain and use, as now constructed, two (2) Awning(s) projecting over the public right-of-way adjacent to its premises known as 2348 S. Canal St..

Said Awning(s) at S. Canal measure(s):
One (1) at ten (10) feet in length, and one point five (1.5) foot in width for a total of fifteen (15) square feet.
One (1) at four point four (4.4) feet in length, and two point five (2.5) feet in width for a total of eleven (11) square feet.

The location of said privilege shall be as shown on prints kept on file with the Department of Business Affairs and Consumer Protection and the Office of the City Clerk.

Said privilege shall be constructed in accordance with plans and specifications approved by the Zoning Department - Signs.

This grant of privilege in the public way shall be subject to the provisions of Section 10-28-015 and all other required provisions of the Municipal Code of Chicago.

The grantee shall pay to the City of Chicago as compensation for the privilege #1107381 herein granted the sum of one hundred ($100.00) per annum in advance.

A 25% penalty will be added for payments received after due date.

The permit holder agrees to hold the City of Chicago harmless for any damage, relocation or replacement costs associated with damage, relocation or removal of private property caused by the City performing work in the public way.

Authority herein given and granted for a period of five (5) years from and after 06/11/2013.

Alderman _____

Daniel S. Solis 25th Ward

Accutek Graphics Company
2348 S. Canal St., Chicago, IL 60616 Phone: 312-808-9903 Fax: 312-808-1095

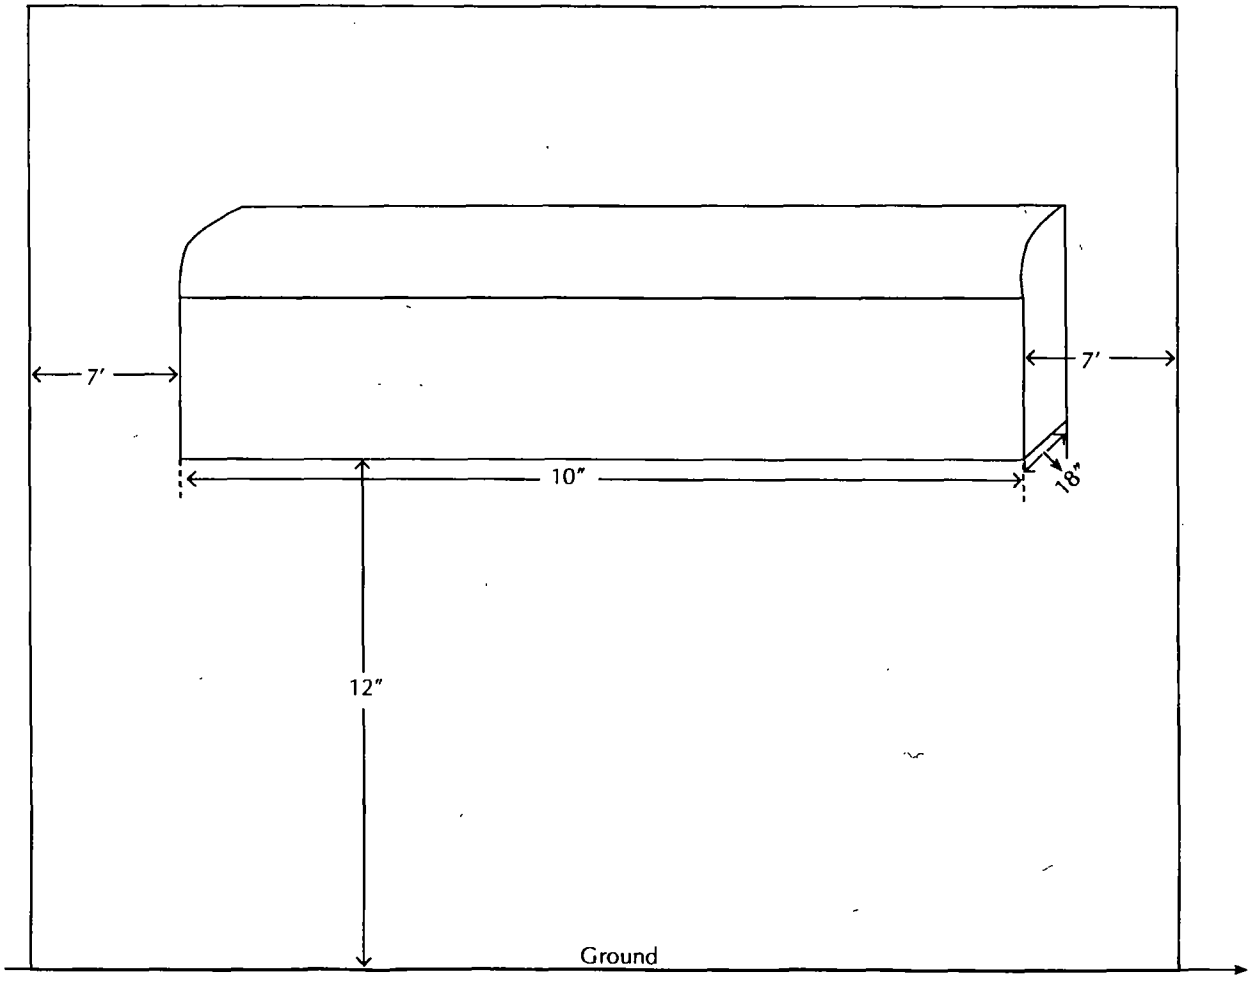

Department of Business Affairs and Consumer Protection
Business Assistance Center - Public Way Use Unit
City Hall - 121 N. LaSalle Street, Room 800 • Chicago, IL 60602
(312)-74-GOBIZ (312-744-6249) • (312) 744-1944 (TTY)
http://www.cityofchicago.org/bacp

07/24/2013

Alderman **Daniel S. Solis**
Ward # **25**
City of Chicago
City Hall, Room **203**
121 North LaSalle Street
Chicago, Illinois 60602

Re: An ordinance to use and maintain a portion of the public right-of-way for **two (2) awning(s)** for **ACCUTEK GRAPHICS CO.**, adjacent to the premises known as **2348 S. Canal St.**.

Dear Alderman **Daniel S. Solis**:

The applicant referenced above has requested the use of the public right-of-way for a **awning(s)**. An ordinance has been prepared by the Department of Business Affairs and Consumer Protection – Business Assistance Center - Public Way Use Unit for presentation to the City Council. Because this request was made for properties located in your ward, as approved by you as per the attached, I respectfully request that you introduce the attached ordinance at the next City Council meeting.

If you have any questions regarding this ordinance, please contact Anthony Bertuca at (312) 744-5506.

Department of Business Affairs and Consumer Protection

City of Chicago

O2013-6897

Office of the City Clerk

Document Tracking Sheet

Meeting Date:	9/11/2013
Sponsor(s):	Solis, Daniel (25)
Type:	Ordinance
Title:	Awning(s) for Asian Tea
Committee(s) Assignment:	Committee on Transportation and Public Way

ORDINANCE
ASIAN TEA
Acct. No. 284559 - 2
Permit No. 1091884

Be It Ordained by the City Council of the City of Chicago:

SECTION 1. Permission and authority are hereby given and granted to ASIAN TEA, upon the terms and subject to the conditions of this ordinance to maintain and use, as now constructed, one (1) Awning(s) projecting over the public right-of-way adjacent to its premises known as 209 W. 24th St..

Said Awning(s) at West 24th Street measure(s):
One (1) at ten (10) feet in length, and two (2) feet in width for a total of twenty (20) square feet.

The location of said privilege shall be as shown on prints kept on file with the Department of Business Affairs and Consumer Protection and the Office of the City Clerk.

Said privilege shall be constructed in accordance with plans and specifications approved by the Zoning Department - Signs.

This grant of privilege in the public way shall be subject to the provisions of Section 10-28-015 and all other required provisions of the Municipal Code of Chicago.

The grantee shall pay to the City of Chicago as compensation for the privilege #1091884 herein granted the sum of fifty ($50.00) per annum in advance.

A 25% penalty will be added for payments received after due date.

The permit holder agrees to hold the City of Chicago harmless for any damage, relocation or replacement costs associated with damage, relocation or removal of private property caused by the City performing work in the public way.

Authority herein given and granted for a period of five (5) years from and after Date of Passage.

Alderman _____
Daniel S. Solis 25th Ward

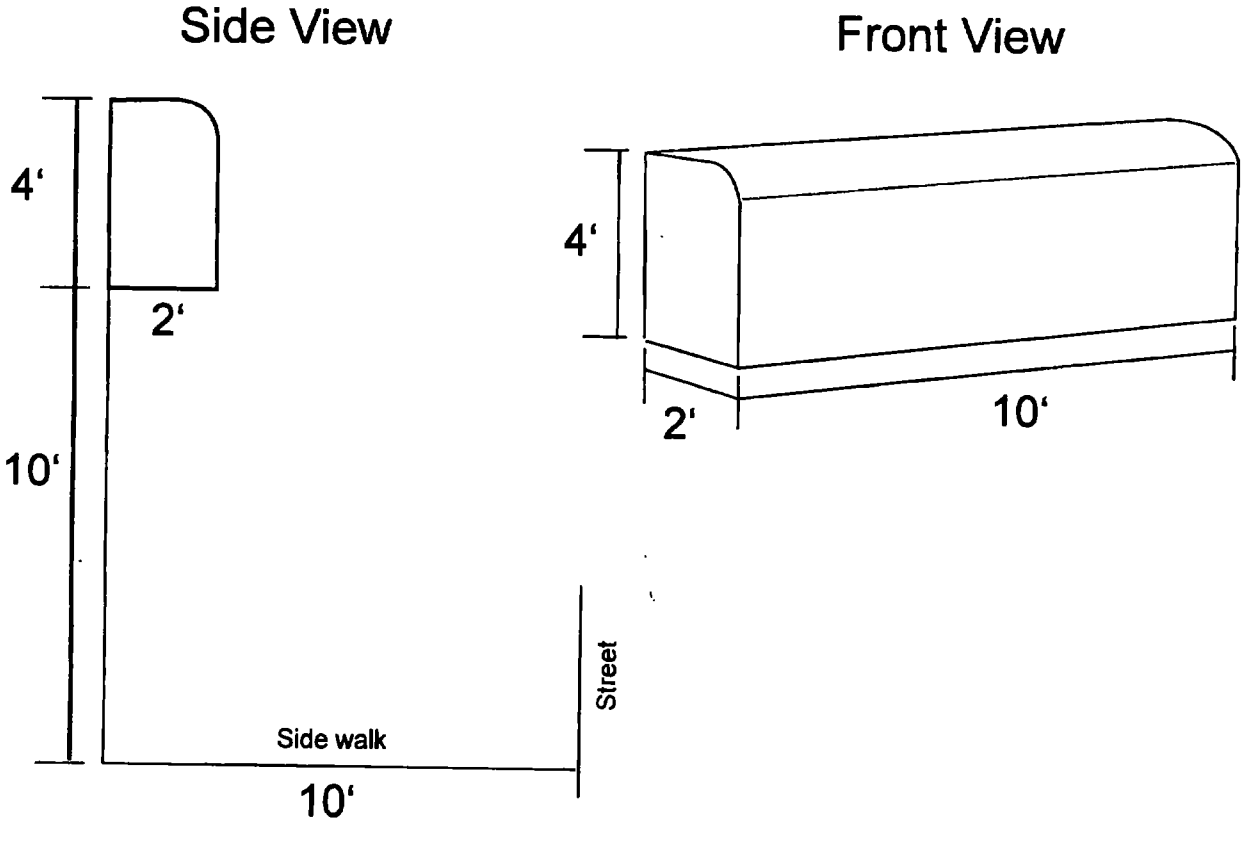
Side View
Front View
4'
2'
10'
4'
2'
10'
Street
Side walk
10'

Department of Business Affairs and Consumer Protection
Business Assistance Center - Public Way Use Unit
City Hall - 121 N. LaSalle Street, Room 800 • Chicago, IL 60602
(312)-74-GOBIZ (312-744-6249) • (312) 744-1944 (TTY)
http://www.cityofchicago.org/bacp

09/11/2013

Alderman **Daniel S. Solis**
Ward # **25**
City of Chicago
City Hall, Room **203**
121 North LaSalle Street
Chicago, Illinois 60602

Re: An ordinance to use and maintain a portion of the public right-of-way for **one (1) awning(s)** for **ASIAN TEA**, adjacent to the premises known as **209 W. 24th St.**.

Dear Alderman **Daniel S. Solis**:

The applicant referenced above has requested the use of the public right-of-way for a **awning(s)**. An ordinance has been prepared by the Department of Business Affairs and Consumer Protection – Business Assistance Center - Public Way Use Unit for presentation to the City Council. Because this request was made for properties located in your ward, as approved by you as per the attached, I respectfully request that you introduce the attached ordinance at the next City Council meeting.

If you have any questions regarding this ordinance, please contact Anthony Bertuca at (312) 744-5506.

Department of Business Affairs and Consumer Protection

City of Chicago

O2013-6898

Office of the City Clerk

Document Tracking Sheet

Meeting Date:	9/11/2013
Sponsor(s):	Solis, Daniel (25)
Type:	Ordinance
Title:	Awning(s) for Athena Corp.
Committee(s) Assignment:	Committee on Transportation and Public Way

ORDINANCE
ATHENA CORPORATION
Acct. No. 34243 - 3
Permit No. 1107421

Be It Ordained by the City Council of the City of Chicago:

SECTION 1. Permission and authority are hereby given and granted to ATHENA CORPORATION, upon the terms and subject to the conditions of this ordinance to maintain and use, as now constructed, one (1) Awning(s) projecting over the public right-of-way adjacent to its premises known as 1882 S. Normal Ave..

Said Awning(s) at S NORMAL AVE measure(s):
One (1) at fifteen (15) feet in length, and seven (7) feet in width for a total of one hundred five (105) square feet.

The location of said privilege shall be as shown on prints kept on file with the Department of Business Affairs and Consumer Protection and the Office of the City Clerk.

Said privilege shall be constructed in accordance with plans and specifications approved by the Zoning Department - Signs.

This grant of privilege in the public way shall be subject to the provisions of Section 10-28-015 and all other required provisions of the Municipal Code of Chicago.

The grantee shall pay to the City of Chicago as compensation for the privilege #1107421 herein granted the sum of fifty ($50.00) per annum in advance.

A 25% penalty will be added for payments received after due date.

The permit holder agrees to hold the City of Chicago harmless for any damage, relocation or replacement costs associated with damage, relocation or removal of private property caused by the City performing work in the public way.

Authority herein given and granted for a period of five (5) years from and after 06/11/2013.

Alderman _____

Daniel S. Solis 25th Ward

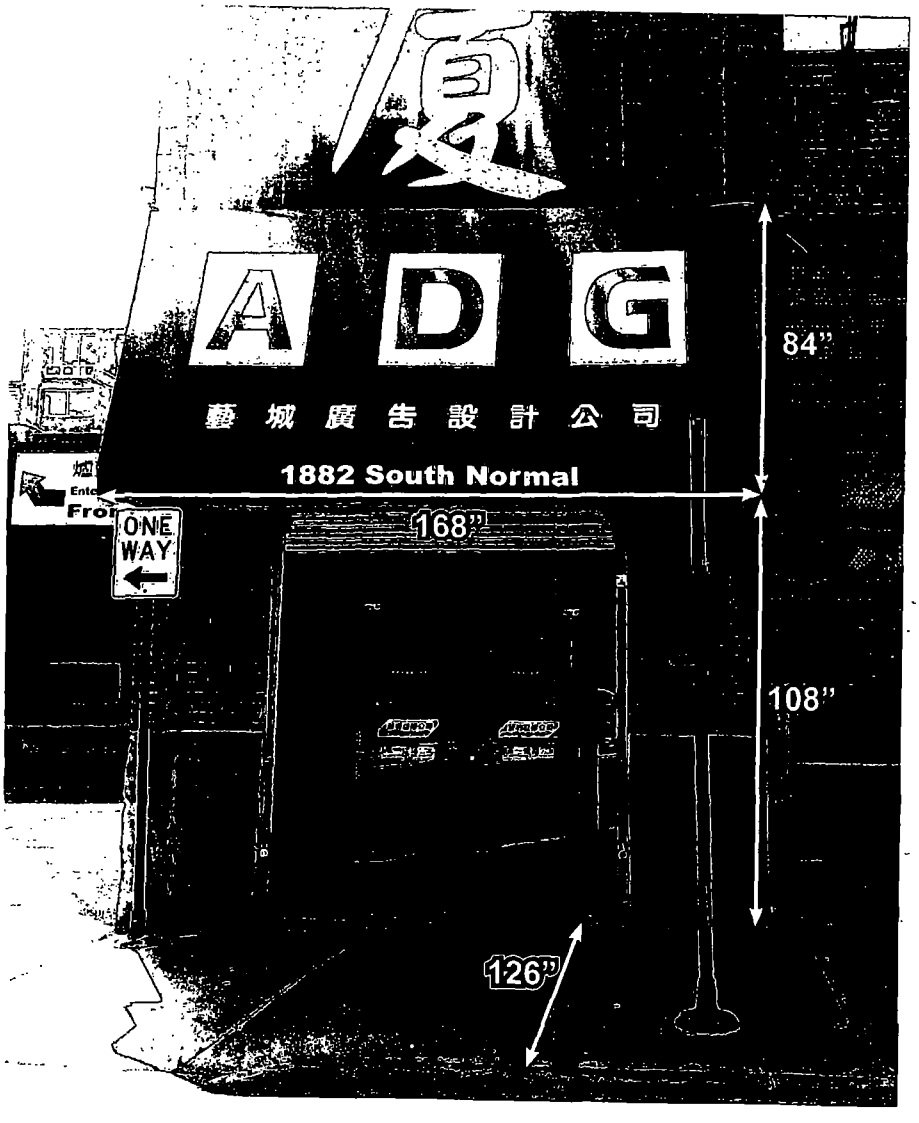

Awning photo & sketch

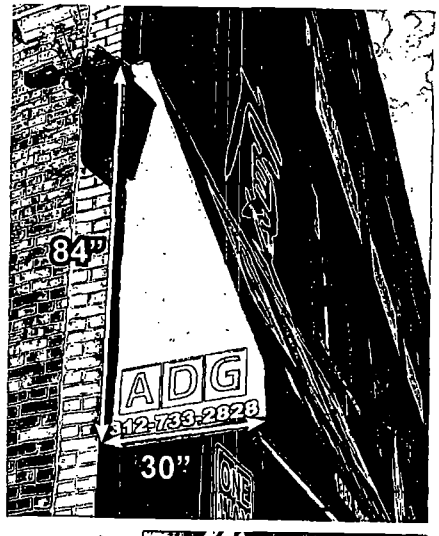

Department of Business Affairs and Consumer Protection
Business Assistance Center - Public Way Use Unit
City Hall - 121 N. LaSalle Street, Room 800 • Chicago, IL 60602
(312)-74-GOBIZ (312-744-6249) • (312) 744-1944 (TTY)
http://www.cityofchicago.org/bacp

09/11/2013

Alderman **Daniel S. Solis**
Ward # **25**
City of Chicago
City Hall, Room **203**
121 North LaSalle Street
Chicago, Illinois 60602

Re: An ordinance to use and maintain a portion of the public right-of-way for **one (1) awning(s)** for **ATHENA CORPORATION**, adjacent to the premises known as **1882 S. Normal Ave.**.

Dear Alderman **Daniel S. Solis**:

The applicant referenced above has requested the use of the public right-of-way for a **awning(s)**. An ordinance has been prepared by the Department of Business Affairs and Consumer Protection – Business Assistance Center - Public Way Use Unit for presentation to the City Council. Because this request was made for properties located in your ward, as approved by you as per the attached, I respectfully request that you introduce the attached ordinance at the next City Council meeting.

If you have any questions regarding this ordinance, please contact Anthony Bertuca at (312) 744-5506.

Department of Business Affairs and Consumer Protection

City of Chicago

O2013-6899

Office of the City Clerk

Document Tracking Sheet

Meeting Date:	9/11/2013
Sponsor(s):	Solis, Daniel (25)
Type:	Ordinance
Title:	Awning(s) for Ciao Amore
Committee(s) Assignment:	Committee on Transportation and Public Way

ORDINANCE
Ciao Amore
Acct. No. 344270 - 1
Permit No. 1097632

Be It Ordained by the City Council of the City of Chicago:

SECTION 1. Permission and authority are hereby given and granted to Ciao Amore, upon the terms and subject to the conditions of this ordinance to maintain and use, as now constructed, one (1) Awning(s) projecting over the public right-of-way adjacent to its premises known as 1134 W. 18th St..

Said Awning(s) at measure(s):
One (1) at twenty (20) feet in length, and two (2) feet in width for a total of forty (40) square feet.

The location of said privilege shall be as shown on prints kept on file with the Department of Business Affairs and Consumer Protection and the Office of the City Clerk.

Said privilege shall be constructed in accordance with plans and specifications approved by the Zoning Department - Signs.

This grant of privilege in the public way shall be subject to the provisions of Section 10-28-015 and all other required provisions of the Municipal Code of Chicago.

The grantee shall pay to the City of Chicago as compensation for the privilege #1097632 herein granted the sum of fifty ($50.00) per annum in advance.

A 25% penalty will be added for payments received after due date.

The permit holder agrees to hold the City of Chicago harmless for any damage, relocation or replacement costs associated with damage, relocation or removal of private property caused by the City performing work in the public way.

Authority herein given and granted for a period of five (5) years from and after Date of Passage.

Alderman _____

Daniel S. Solis 25th Ward

Date: 9-27-12

Sales Person:

Address.

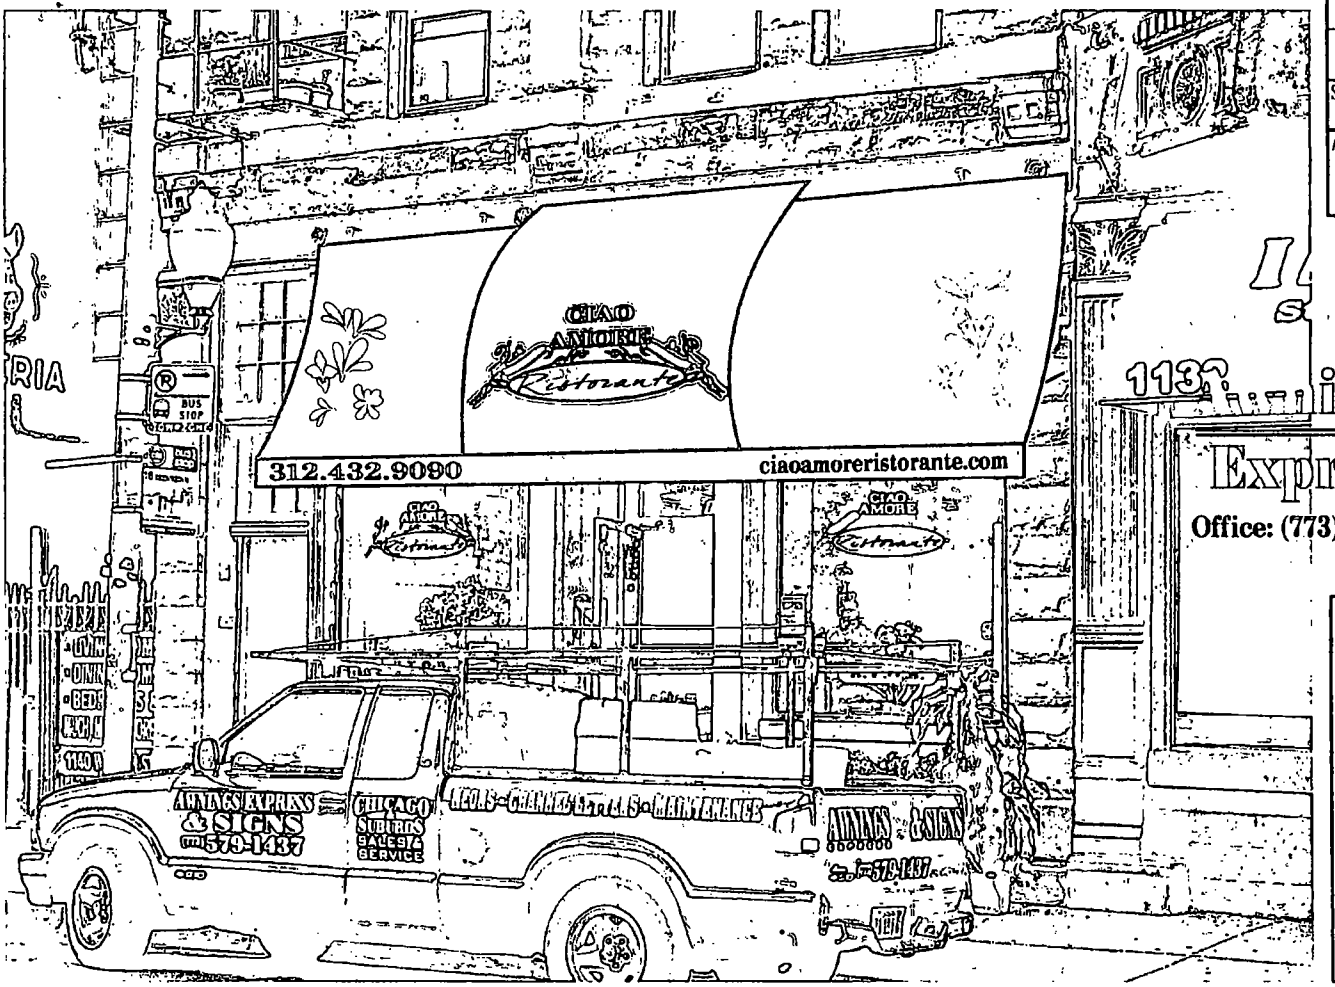

Note:

Frame Contruction

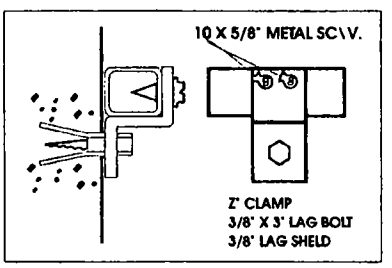

FRAME TO WALL ANCHOR DETAIL

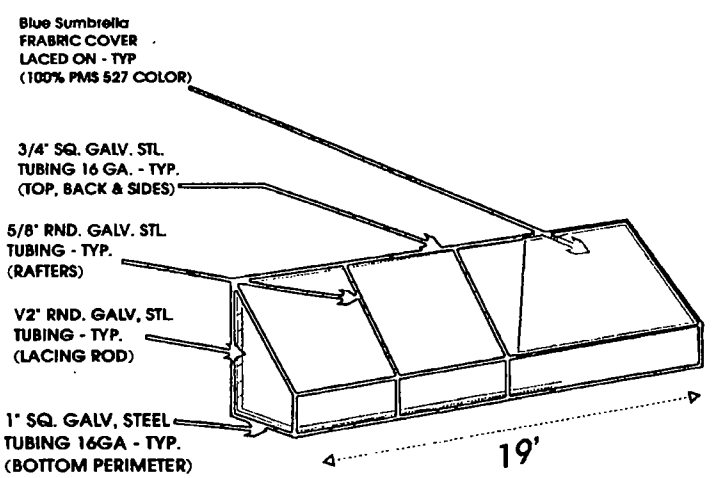

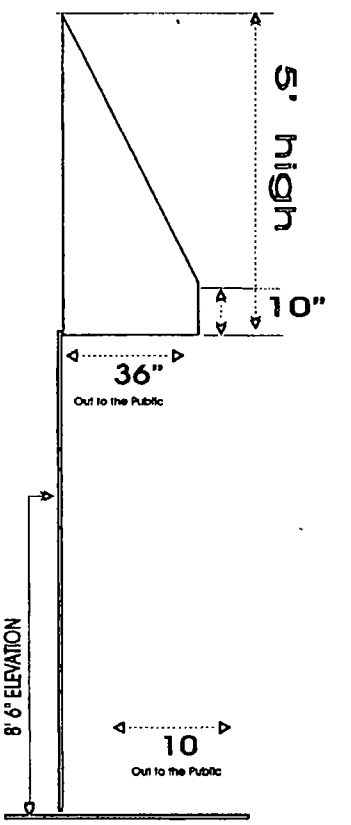

Side & Elevation Details

Department of Business Affairs and Consumer Protection
Business Assistance Center - Public Way Use Unit
City Hall - 121 N. LaSalle Street, Room 800 • Chicago, IL 60602
(312)-74-GOBIZ (312-744-6249) • (312) 744-1944 (TTY)
http://www.cityofchicago.org/bacp

09/11/2013

Alderman **Daniel S. Solis**
Ward # **25**
City of Chicago
City Hall, Room **203**
121 North LaSalle Street
Chicago, Illinois 60602

Re: An ordinance to use and maintain a portion of the public right-of-way for **one (1) awning(s)** for **Ciao Amore**, adjacent to the premises known as **1134 W. 18th St.**.

Dear Alderman **Daniel S. Solis**:

The applicant referenced above has requested the use of the public right-of-way for a **awning(s)**. An ordinance has been prepared by the Department of Business Affairs and Consumer Protection – Business Assistance Center - Public Way Use Unit for presentation to the City Council. Because this request was made for properties located in your ward, as approved by you as per the attached, I respectfully request that you introduce the attached ordinance at the next City Council meeting.

If you have any questions regarding this ordinance, please contact Anthony Bertuca at (312) 744-5506.

Department of Business Affairs and Consumer Protection

City of Chicago

O2013-6900

Office of the City Clerk

Document Tracking Sheet

Meeting Date:	9/11/2013
Sponsor(s):	Solis, Daniel (25)
Type:	Ordinance
Title:	Awning(s) for Martin's Corner
Committee(s) Assignment:	Committee on Transportation and Public Way

ORDINANCE
MARTIN'S CORNER
Acct. No. 62947 - 1
Permit No. 1107685

Be It Ordained by the City Council of the City of Chicago:

SECTION 1. Permission and authority are hereby given and granted to MARTIN'S CORNER, upon the terms and subject to the conditions of this ordinance to maintain and use, as now constructed, three (3) Awning(s) projecting over the public right-of-way adjacent to its premises known as 2058 W. 22nd Pl..

Said Awning(s) at measure(s):
Two (2) at five (5) feet in length, and two point five (2.5) feet in width for a total of twenty-five (25) square feet.
One (1) at eighteen point four two (18.42) feet in length, and two point five (2.5) feet in width for a total of forty-six point zero five (46.05) square feet.

The location of said privilege shall be as shown on prints kept on file with the Department of Business Affairs and Consumer Protection and the Office of the City Clerk.

Said privilege shall be constructed in accordance with plans and specifications approved by the Zoning Department - Signs.

This grant of privilege in the public way shall be subject to the provisions of Section 10-28-015 and all other required provisions of the Municipal Code of Chicago.

The grantee shall pay to the City of Chicago as compensation for the privilege #1107685 herein granted the sum of one hundred fifty ($150.00) per annum in advance.

A 25% penalty will be added for payments received after due date.

The permit holder agrees to hold the City of Chicago harmless for any damage, relocation or replacement costs associated with damage, relocation or removal of private property caused by the City performing work in the public way.

Authority herein given and granted for a period of five (5) years from and after 06/10/2013.

Alderman _____

Daniel S. Solis 25th Ward

MARTINS CORNER, INC.
2058 WEST 22ND PL.
#62947

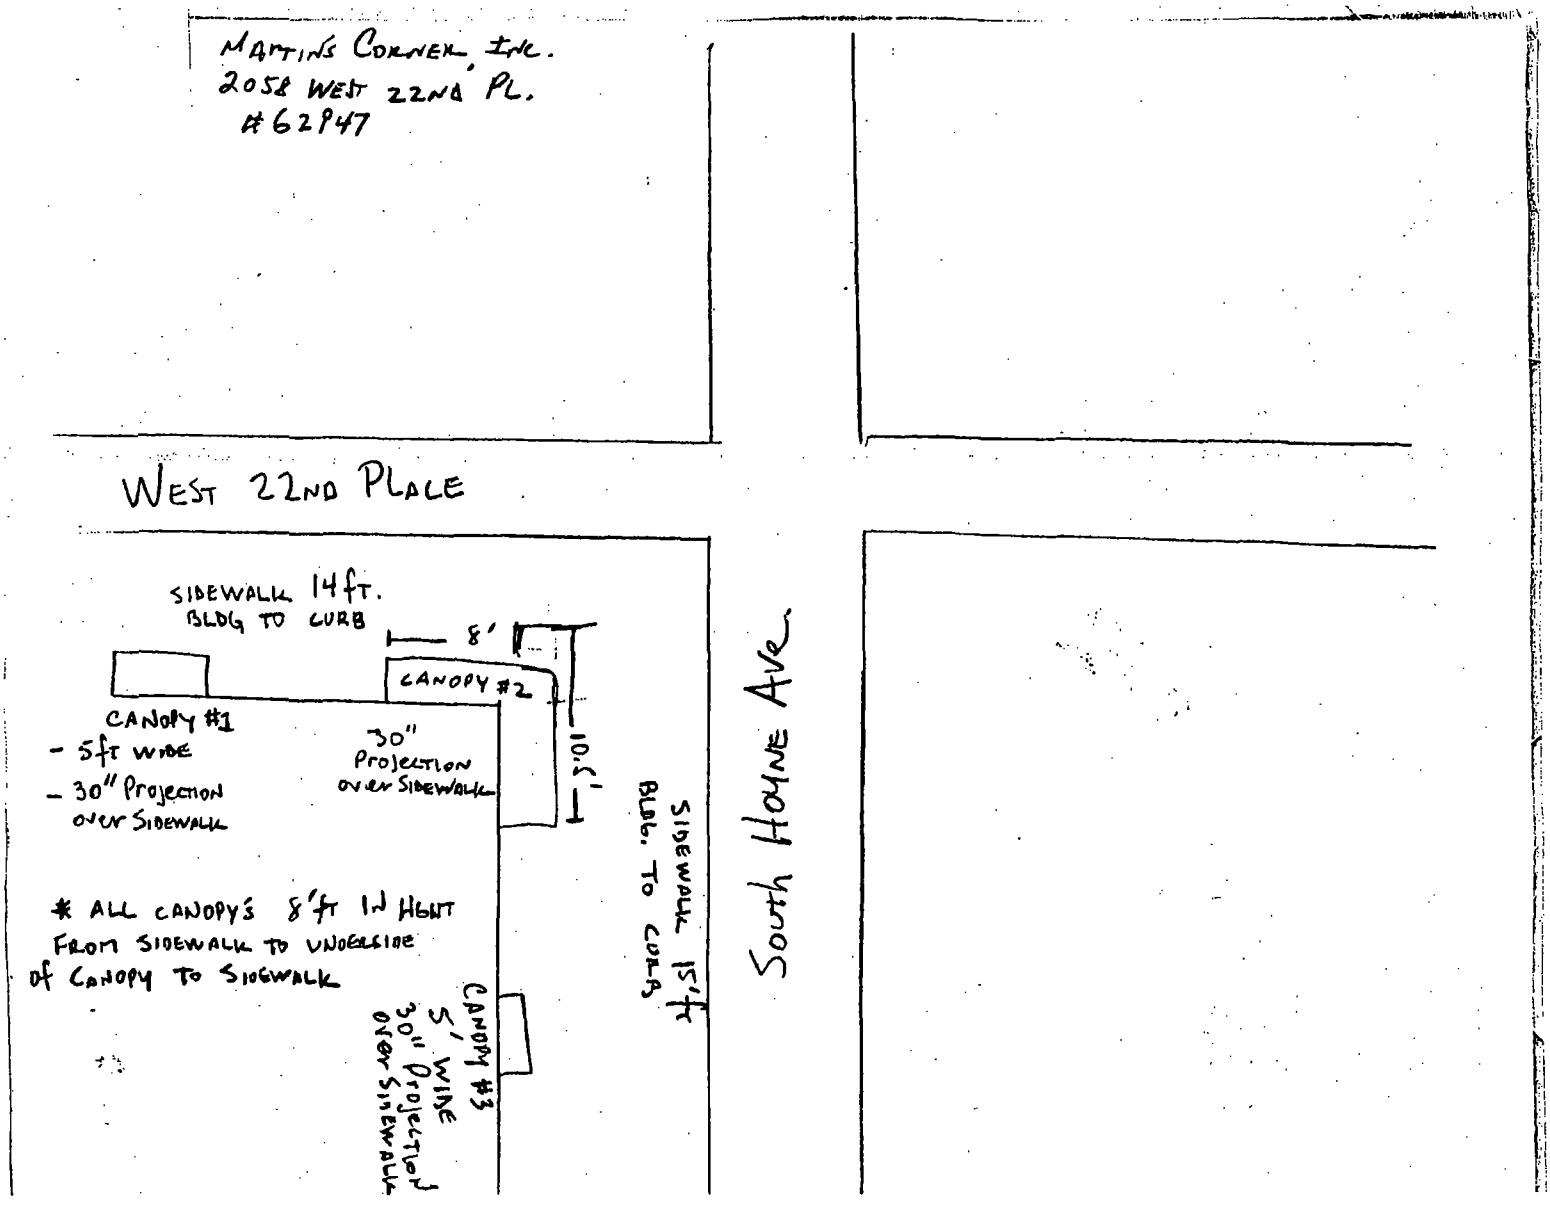

Department of Business Affairs and Consumer Protection
Business Assistance Center - Public Way Use Unit
City Hall - 121 N. LaSalle Street, Room 800 • Chicago, IL 60602
(312)-74-GOBIZ (312-744-6249) • (312) 744-1944 (TTY)
http://www.cityofchicago.org/bacp

09/11/2013

Alderman **Daniel S. Solis**
Ward # **25**
City of Chicago
City Hall, Room **203**
121 North LaSalle Street
Chicago, Illinois 60602

Re: An ordinance to use and maintain a portion of the public right-of-way for **three (3) awning(s)** for **MARTIN'S CORNER**, adjacent to the premises known as **2058 W. 22nd Pl.**.

Dear Alderman **Daniel S. Solis**:

The applicant referenced above has requested the use of the public right-of-way for a **awning(s)**. An ordinance has been prepared by the Department of Business Affairs and Consumer Protection – Business Assistance Center - Public Way Use Unit for presentation to the City Council. Because this request was made for properties located in your ward, as approved by you as per the attached, I respectfully request that you introduce the attached ordinance at the next City Council meeting.

If you have any questions regarding this ordinance, please contact Anthony Bertuca at (312) 744-5506.

Department of Business Affairs and Consumer Protection

City of Chicago

O2013-6902

Office of the City Clerk

Document Tracking Sheet

Meeting Date:	9/11/2013
Sponsor(s):	Solis, Daniel (25)
Type:	Ordinance
Title:	Awning(s) for Palasio Pool Hall
Committee(s) Assignment:	Committee on Transportation and Public Way

ORDINANCE
PALASIO POOL HALL
Acct. No. 3616 - 2
Permit No. 1107707

Be It Ordained by the City Council of the City of Chicago:

SECTION 1. Permission and authority are hereby given and granted to PALASIO POOL HALL, upon the terms and subject to the conditions of this ordinance to maintain and use, as now constructed, one (1) Awning(s) projecting over the public right-of-way adjacent to its premises known as 1700 S. Halsted St..

Said Awning(s) at S. Halsted Street measure(s):
One (1) at twenty point four two (20.42) feet in length, and two point five (2.5) feet in width for a total of fifty-one point zero five (51.05) square feet.

The location of said privilege shall be as shown on prints kept on file with the Department of Business Affairs and Consumer Protection and the Office of the City Clerk.

Said privilege shall be constructed in accordance with plans and specifications approved by the Zoning Department - Signs.

This grant of privilege in the public way shall be subject to the provisions of Section 10-28-015 and all other required provisions of the Municipal Code of Chicago.

The grantee shall pay to the City of Chicago as compensation for the privilege #1107707 herein granted the sum of fifty ($50.00) per annum in advance.

A 25% penalty will be added for payments received after due date.

The permit holder agrees to hold the City of Chicago harmless for any damage, relocation or replacement costs associated with damage, relocation or removal of private property caused by the City performing work in the public way.

Authority herein given and granted for a period of five (5) years from and after 05/14/2013.

Alderman _____

Daniel S. Solis 25th Ward

Palasio Pool Hall
Acct: 3616
Permit: 1070582
Contact: Euidio / Miguel Ocegueda
(3122967866) (3122878386)

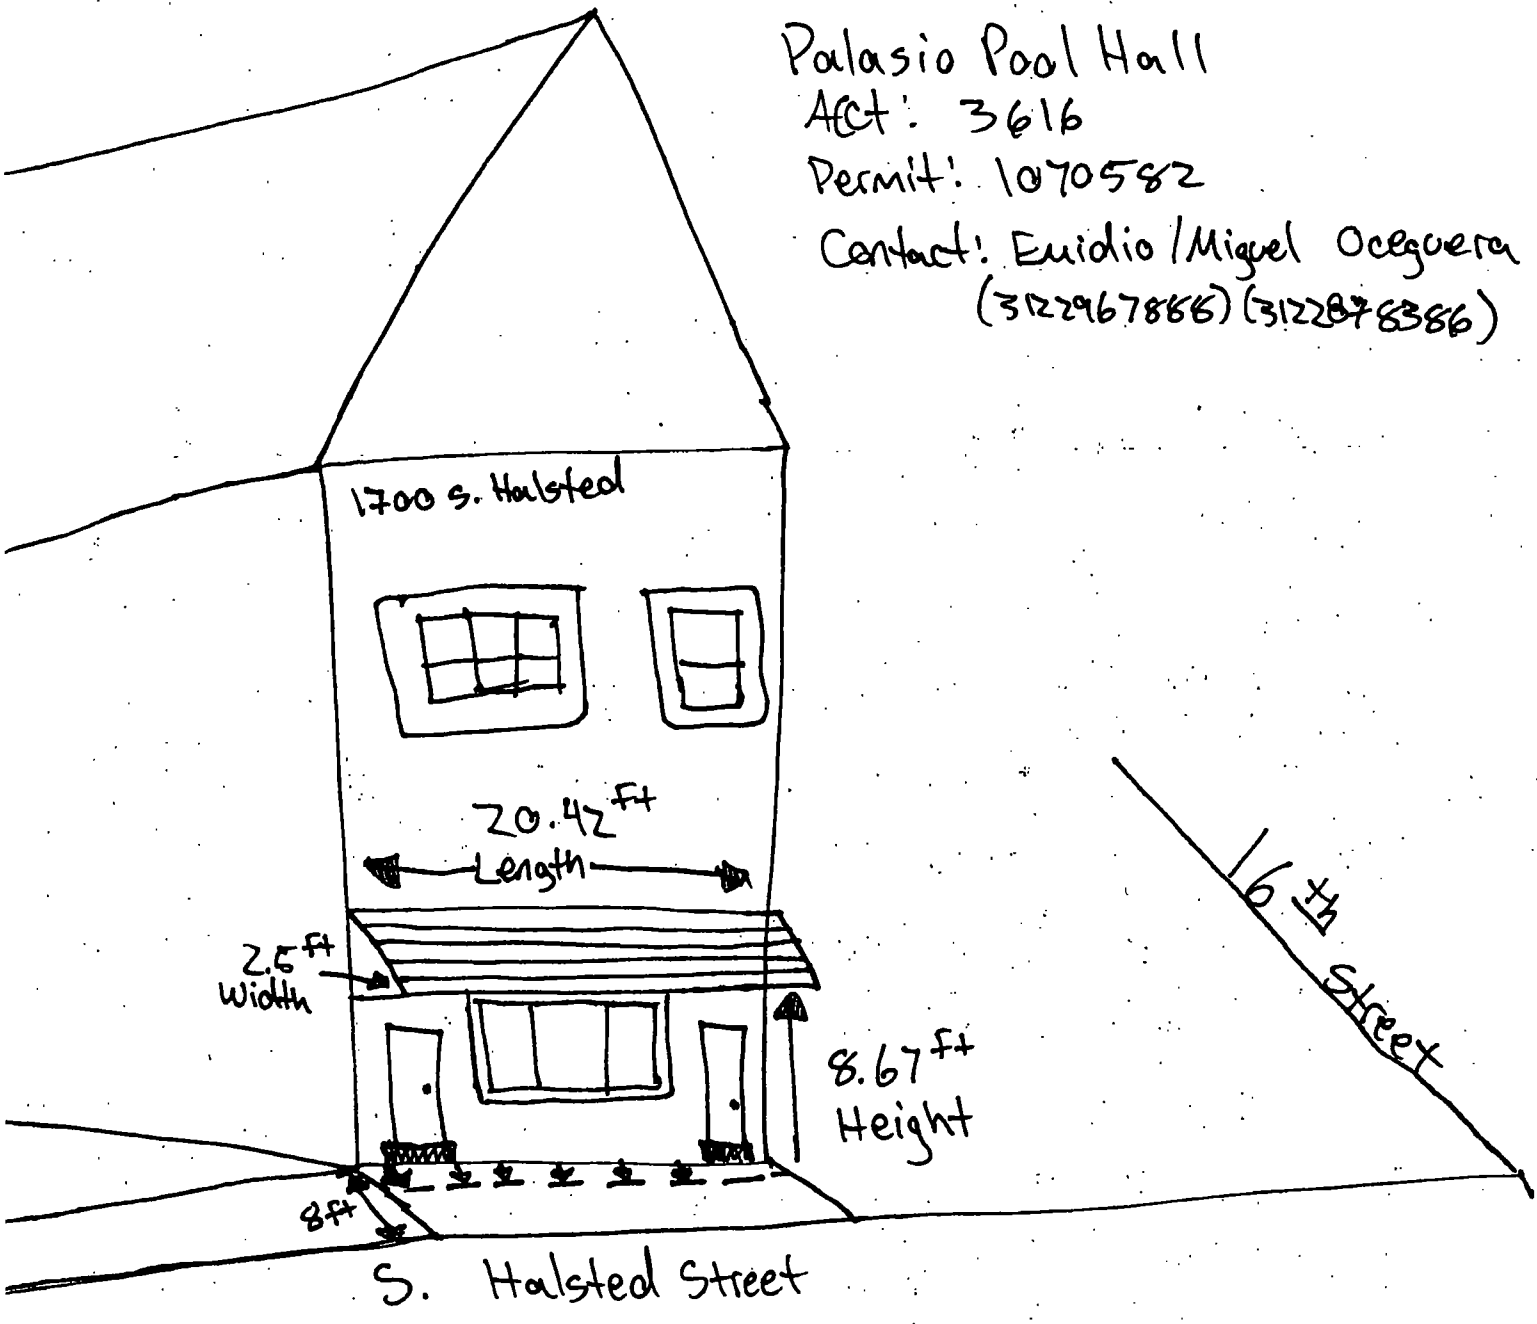

Department of Business Affairs and Consumer Protection
Business Assistance Center - Public Way Use Unit
City Hall - 121 N. LaSalle Street, Room 800 • Chicago, IL 60602
(312)-74-GOBIZ (312-744-6249) • (312) 744-1944 (TTY)
http://www.cityofchicago.org/bacp

07/24/2013

Alderman **Daniel S. Solis**
Ward # **25**
City of Chicago
City Hall, Room **203**
121 North LaSalle Street
Chicago, Illinois 60602

Re: An ordinance to use and maintain a portion of the public right-of-way for **one (1) awning(s)** for **PALASIO POOL HALL**, adjacent to the premises known as **1700 S. Halsted St.**.

Dear Alderman **Daniel S. Solis**:

The applicant referenced above has requested the use of the public right-of-way for a **awning(s)**. An ordinance has been prepared by the Department of Business Affairs and Consumer Protection – Business Assistance Center - Public Way Use Unit for presentation to the City Council. Because this request was made for properties located in your ward, as approved by you as per the attached, I respectfully request that you introduce the attached ordinance at the next City Council meeting.

If you have any questions regarding this ordinance, please contact Anthony Bertuca at (312) 744-5506.

Department of Business Affairs and Consumer Protection

City of Chicago

O2013-6905

Office of the City Clerk

Document Tracking Sheet

Meeting Date:	9/11/2013
Sponsor(s):	Solis, Daniel (25)
Type:	Ordinance
Title:	Awning(s) for Rick's Bar
Committee(s) Assignment:	Committee on Transportation and Public Way

ORDINANCE
RICK'S BAR
Acct. No. 86580 - 1
Permit No. 1108394

Be It Ordained by the City Council of the City of Chicago:

SECTION 1. Permission and authority are hereby given and granted to RICK'S BAR, upon the terms and subject to the conditions of this ordinance to maintain and use, as now constructed, one (1) Awning(s) projecting over the public right-of-way adjacent to its premises known as 939 S. Western Ave..

Said Awning(s) at S.WESTERN & W.TAYLOR measure(s):
One (1) at forty-three (43) feet in length, and three (3) feet in width for a total of one hundred twenty-nine (129) square feet.

The location of said privilege shall be as shown on prints kept on file with the Department of Business Affairs and Consumer Protection and the Office of the City Clerk.

Said privilege shall be constructed in accordance with plans and specifications approved by the Zoning Department - Signs.

This grant of privilege in the public way shall be subject to the provisions of Section 10-28-015 and all other required provisions of the Municipal Code of Chicago.

The grantee shall pay to the City of Chicago as compensation for the privilege #1108394 herein granted the sum of sixty-eight ($68.00) per annum in advance.

A 25% penalty will be added for payments received after due date.

The permit holder agrees to hold the City of Chicago harmless for any damage, relocation or replacement costs associated with damage, relocation or removal of private property caused by the City performing work in the public way.

Authority herein given and granted for a period of five (5) years from and after 07/12/2013.

Alderman _____

Daniel S. Solis 25th Ward

(Page 2 of 3)

AWNING

939 S. WESTERN

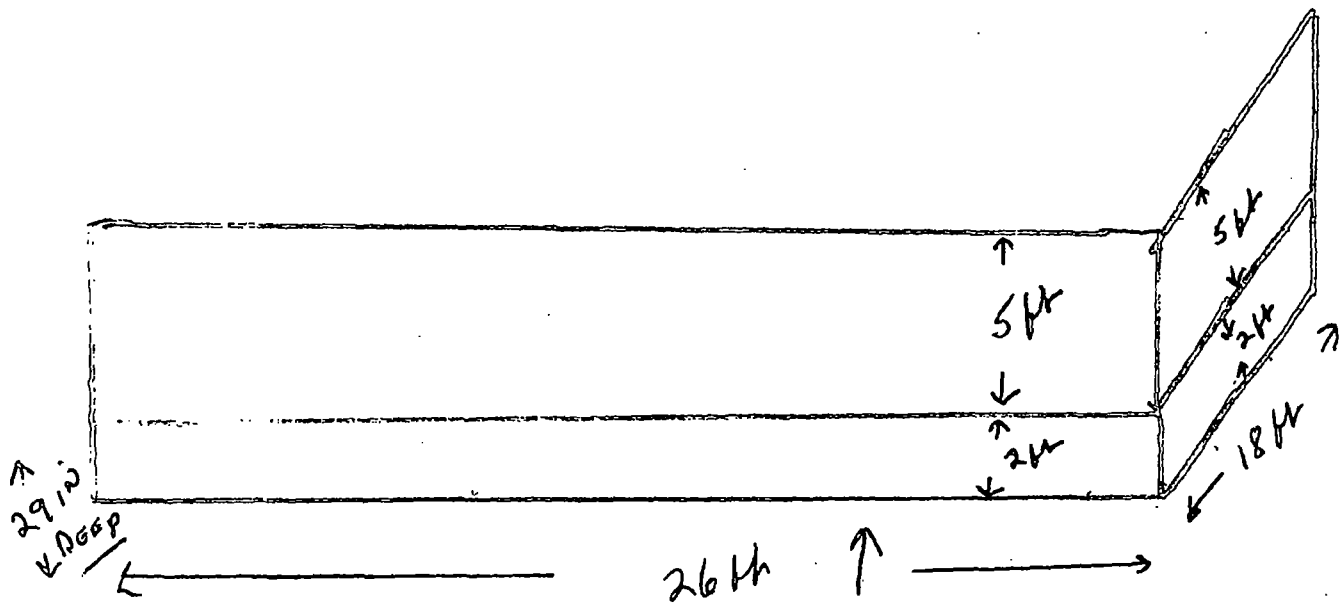

9ft

Sidewalk

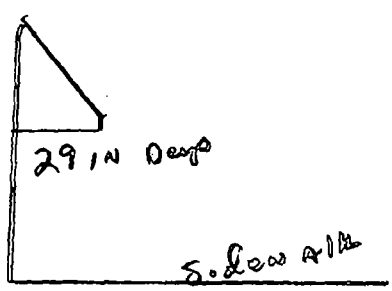

Department of Business Affairs and Consumer Protection
Business Assistance Center - Public Way Use Unit
City Hall - 121 N. LaSalle Street, Room 800 • Chicago, IL 60602
(312)-74-GOBIZ (312-744-6249) • (312) 744-1944 (TTY)
http://www.cityofchicago.org/bacp

09/11/2013

Alderman **Daniel S. Solis**
Ward # **25**
City of Chicago
City Hall, Room **203**
121 North LaSalle Street
Chicago, Illinois 60602

Re: An ordinance to use and maintain a portion of the public right-of-way for **one (1) awning(s)** for **RICK'S BAR**, adjacent to the premises known as **939 S. Western Ave.**.

Dear Alderman **Daniel S. Solis**:

The applicant referenced above has requested the use of the public right-of-way for a **awning(s)**. An ordinance has been prepared by the Department of Business Affairs and Consumer Protection – Business Assistance Center - Public Way Use Unit for presentation to the City Council. Because this request was made for properties located in your ward, as approved by you as per the attached, I respectfully request that you introduce the attached ordinance at the next City Council meeting.

If you have any questions regarding this ordinance, please contact Anthony Bertuca at (312) 744-5506.

Department of Business Affairs and Consumer Protection

City of Chicago

O2013-6908

Office of the City Clerk

Document Tracking Sheet

Meeting Date:	9/11/2013
Sponsor(s):	Solis, Daniel (25)
Type:	Ordinance
Title:	Awning(s) for Taqueria El Arco No. 2
Committee(s) Assignment:	Committee on Transportation and Public Way

ORDINANCE
TAQUERIA EL ARCO #2
Acct. No. 278405 - 1
Permit No. 1108289

Be It Ordained by the City Council of the City of Chicago:

SECTION 1. Permission and authority are hereby given and granted to TAQUERIA EL ARCO #2, upon the terms and subject to the conditions of this ordinance to maintain and use, as now constructed, one (1) Awning(s) projecting over the public right-of-way adjacent to its premises known as 2462 S. Blue Island Ave..

Said Awning(s) at S. Blue Island Avenue measure(s):
One (1) at twenty (20) feet in length, and four (4) feet in width for a total of eighty (80) square feet.

The location of said privilege shall be as shown on prints kept on file with the Department of Business Affairs and Consumer Protection and the Office of the City Clerk.

Said privilege shall be constructed in accordance with plans and specifications approved by the Zoning Department - Signs.

This grant of privilege in the public way shall be subject to the provisions of Section 10-28-015 and all other required provisions of the Municipal Code of Chicago.

The grantee shall pay to the City of Chicago as compensation for the privilege #1108289 herein granted the sum of fifty ($50.00) per annum in advance.

A 25% penalty will be added for payments received after due date.

The permit holder agrees to hold the City of Chicago harmless for any damage, relocation or replacement costs associated with damage, relocation or removal of private property caused by the City performing work in the public way.

Authority herein given and granted for a period of five (5) years from and after 07/27/2013.

Alderman _____

Daniel S. Solis 25th Ward

TAQUERIA EL ARCO
EL POLLO
FELIZ
ESPECIALIDAD: CARNES Y POLLOS AL CARBO
Cheeseburger
POLLO ASADO

Department of Business Affairs and Consumer Protection
Business Assistance Center - Public Way Use Unit
City Hall - 121 N. LaSalle Street, Room 800 • Chicago, IL 60602
(312)-74-GOBIZ (312-744-6249) • (312) 744-1944 (TTY)
http://www.cityofchicago.org/bacp

09/11/2013

Alderman **Daniel S. Solis**
Ward # **25**
City of Chicago
City Hall, Room **203**
121 North LaSalle Street
Chicago, Illinois 60602

Re: An ordinance to use and maintain a portion of the public right-of-way for **one (1) awning(s)** for **TAQUERIA EL ARCO #2**, adjacent to the premises known as **2462 S. Blue Island Ave.**.

Dear Alderman **Daniel S. Solis**:

The applicant referenced above has requested the use of the public right-of-way for a **awning(s)**. An ordinance has been prepared by the Department of Business Affairs and Consumer Protection – Business Assistance Center - Public Way Use Unit for presentation to the City Council. Because this request was made for properties located in your ward, as approved by you as per the attached, I respectfully request that you introduce the attached ordinance at the next City Council meeting.

If you have any questions regarding this ordinance, please contact Anthony Bertuca at (312) 744-5506.

Department of Business Affairs and Consumer Protection

City of Chicago

O2013-6913

Office of the City Clerk

Document Tracking Sheet

Meeting Date:	9/11/2013
Sponsor(s):	Maldonado, Roberto (26)
Type:	Ordinance
Title:	Awning(s) for North & Kedzie Food Mart, Inc.
Committee(s) Assignment:	Committee on Transportation and Public Way

ORDINANCE
NORTH & KEDZIE FOOD MART INC
Acct. No. 209496 - 1
Permit No. 1107118

Be It Ordained by the City Council of the City of Chicago:

SECTION 1. Permission and authority are hereby given and granted to NORTH & KEDZIE FOOD MART INC, upon the terms and subject to the conditions of this ordinance to maintain and use, as now constructed, one (1) Awning(s) projecting over the public right-of-way adjacent to its premises known as 3214 W. North Ave..

Said Awning(s) at W. North Ave. measure(s):
One (1) at twenty-six (26) feet in length, and two (2) feet in width for a total of fifty-two (52) square feet.

The location of said privilege shall be as shown on prints kept on file with the Department of Business Affairs and Consumer Protection and the Office of the City Clerk.

Said privilege shall be constructed in accordance with plans and specifications approved by the Zoning Department - Signs.

This grant of privilege in the public way shall be subject to the provisions of Section 10-28-015 and all other required provisions of the Municipal Code of Chicago.

The grantee shall pay to the City of Chicago as compensation for the privilege #1107118 herein granted the sum of fifty-one ($51.00) per annum in advance.

A 25% penalty will be added for payments received after due date.

The permit holder agrees to hold the City of Chicago harmless for any damage, relocation or replacement costs associated with damage, relocation or removal of private property caused by the City performing work in the public way.

Authority herein given and granted for a period of five (5) years from and after 06/11/2013.

Alderman _____

Roberto Maldonado 26th Ward

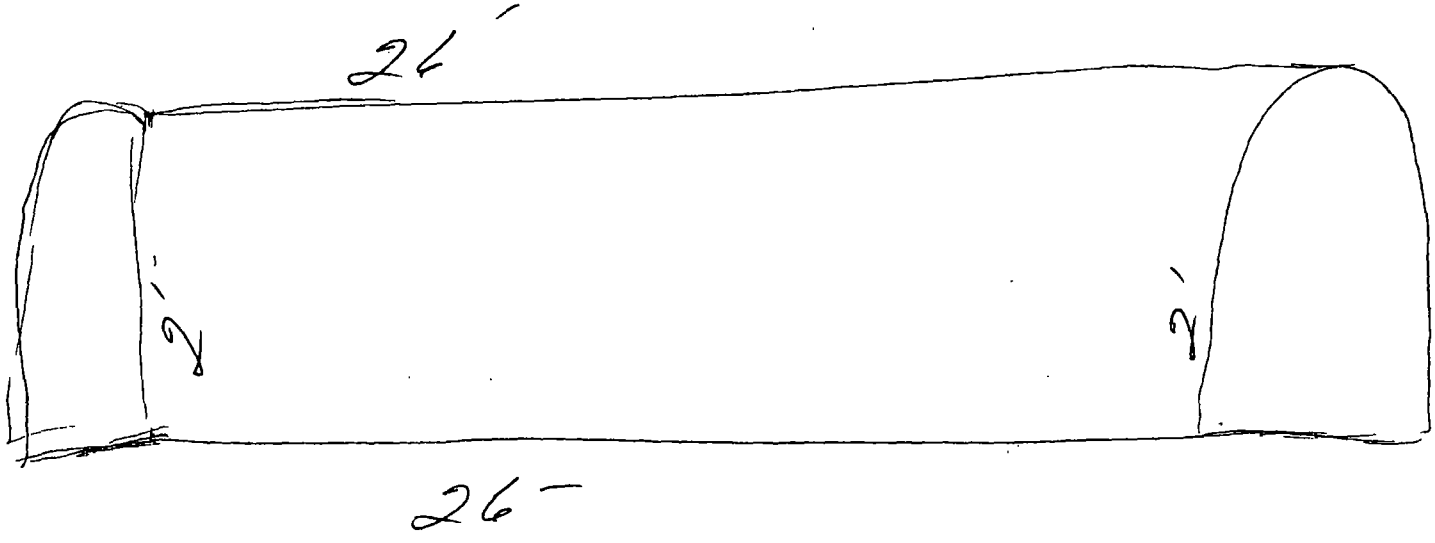
24'
7'
7'
26'

Department of Business Affairs and Consumer Protection
Business Assistance Center - Public Way Use Unit
City Hall - 121 N. LaSalle Street, Room 800 • Chicago, IL 60602
(312)-74-GOBIZ (312-744-6249) • (312) 744-1944 (TTY)
http://www.cityofchicago.org/bacp

09/11/2013

Alderman **Roberto Maldonado**
Ward # **26**
City of Chicago
City Hall, Room **300**
121 North LaSalle Street
Chicago, Illinois 60602

Re: An ordinance to use and maintain a portion of the public right-of-way for **one (1) awning(s)** for **NORTH & KEDZIE FOOD MART INC**, adjacent to the premises known as **3214 W. North Ave.**.

Dear Alderman **Roberto Maldonado**:

The applicant referenced above has requested the use of the public right-of-way for a **awning(s)**. An ordinance has been prepared by the Department of Business Affairs and Consumer Protection – Business Assistance Center - Public Way Use Unit for presentation to the City Council. Because this request was made for properties located in your ward, as approved by you as per the attached, I respectfully request that you introduce the attached ordinance at the next City Council meeting.

If you have any questions regarding this ordinance, please contact Anthony Bertuca at (312) 744-5506.

Department of Business Affairs and Consumer Protection

City of Chicago

O2013-6916

Office of the City Clerk

Document Tracking Sheet

Meeting Date:	9/11/2013
Sponsor(s):	Maldonado, Roberto (26)
Type:	Ordinance
Title:	Awning(s) for Best Sub
Committee(s) Assignment:	Committee on Transportation and Public Way

ORDINANCE
BEST SUB
Acct. No. 220488 - 2
Permit No. 1108140

Be It Ordained by the City Council of the City of Chicago:

SECTION 1. Permission and authority are hereby given and granted to BEST SUB, upon the terms and subject to the conditions of this ordinance to maintain and use, as now constructed, one (1) Awning(s) projecting over the public right-of-way adjacent to its premises known as 2653 W. North Ave..

Said Awning(s) at W. North Avenue measure(s):
One (1) at eighteen (18) feet in length, and two point four two (2.42) feet in width for a total of forty-three point five six (43.56) square feet.

The location of said privilege shall be as shown on prints kept on file with the Department of Business Affairs and Consumer Protection and the Office of the City Clerk.

Said privilege shall be constructed in accordance with plans and specifications approved by the Zoning Department - Signs.

This grant of privilege in the public way shall be subject to the provisions of Section 10-28-015 and all other required provisions of the Municipal Code of Chicago.

The grantee shall pay to the City of Chicago as compensation for the privilege #1108140 herein granted the sum of fifty ($50.00) per annum in advance.

A 25% penalty will be added for payments received after due date.

The permit holder agrees to hold the City of Chicago harmless for any damage, relocation or replacement costs associated with damage, relocation or removal of private property caused by the City performing work in the public way.

Authority herein given and granted for a period of five (5) years from and after 07/30/2013.

Alderman _____

Roberto Maldonado 26th Ward

Vienna Beef
BEST SUBMARINE #2
KRONOS PRODUCTS
2653 W. NORTH AVE.
TEL 773 486 2444
GYROS
OPEN
2653

Department of Business Affairs and Consumer Protection
Business Assistance Center - Public Way Use Unit
City Hall - 121 N. LaSalle Street, Room 800 • Chicago, IL 60602
(312)-74-GOBIZ (312-744-6249) • (312) 744-1944 (TTY)
http://www.cityofchicago.org/bacp

09/11/2013

Alderman **Roberto Maldonado**
Ward # **26**
City of Chicago
City Hall, Room **300**
121 North LaSalle Street
Chicago, Illinois 60602

Re: An ordinance to use and maintain a portion of the public right-of-way for **one (1) awning(s)** for **BEST SUB**, adjacent to the premises known as **2653 W. North Ave.**.

Dear Alderman **Roberto Maldonado**:

The applicant referenced above has requested the use of the public right-of-way for a **awning(s)**. An ordinance has been prepared by the Department of Business Affairs and Consumer Protection – Business Assistance Center - Public Way Use Unit for presentation to the City Council. Because this request was made for properties located in your ward, as approved by you as per the attached, I respectfully request that you introduce the attached ordinance at the next City Council meeting.

If you have any questions regarding this ordinance, please contact Anthony Bertuca at (312) 744-5506.

Department of Business Affairs and Consumer Protection

City of Chicago

O2013-6920

Office of the City Clerk

Document Tracking Sheet

Meeting Date:	9/11/2013
Sponsor(s):	Maldonado, Roberto (26)
Type:	Ordinance
Title:	Awning(s) for El Taco Naco
Committee(s) Assignment:	Committee on Transportation and Public Way

ORDINANCE
EL TACO NACO
Acct. No. 357905 - 1
Permit No. 1106098

Be It Ordained by the City Council of the City of Chicago:

SECTION 1. Permission and authority are hereby given and granted to EL TACO NACO, upon the terms and subject to the conditions of this ordinance to maintain and use, as now constructed, one (1) Awning(s) projecting over the public right-of-way adjacent to its premises known as 2640 W. Chicago Ave..

Said Awning(s) at W. Chicago measure(s):
One (1) at twenty-five (25) feet in length, and two point five (2.5) feet in width for a total of sixty-two point five (62.5) square feet

The location of said privilege shall be as shown on prints kept on file with the Department of Business Affairs and Consumer Protection and the Office of the City Clerk.

Said privilege shall be constructed in accordance with plans and specifications approved by the Zoning Department - Signs.

This grant of privilege in the public way shall be subject to the provisions of Section 10-28-015 and all other required provisions of the Municipal Code of Chicago.

The grantee shall pay to the City of Chicago as compensation for the privilege #1106098 herein granted the sum of fifty ($50 00) per annum in advance.

A 25% penalty will be added for payments received after due date.

The permit holder agrees to hold the City of Chicago harmless for any damage, relocation or replacement costs associated with damage, relocation or removal of private property caused by the City performing work in the public way

Authority herein given and granted for a period of five (5) years from and after Date of Passage.

Alderman _____

Roberto Maldonado 26th Ward

Job site: 2640 W. Chicago

Existing awning to be recovered

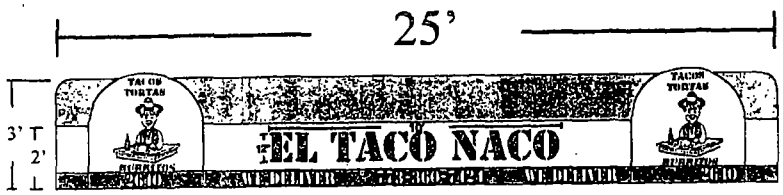

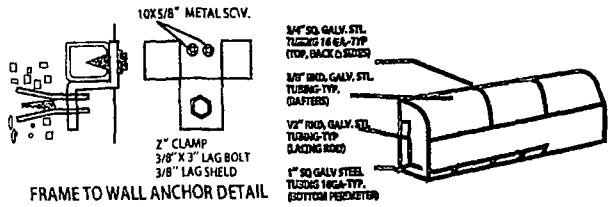

Department of Business Affairs and Consumer Protection
Business Assistance Center - Public Way Use Unit
City Hall - 121 N. LaSalle Street, Room 800 • Chicago, IL 60602
(312)-74-GOBIZ (312-744-6249) • (312) 744-1944 (TTY)
http://www.cityofchicago.org/bacp

2nd ATTEMPT AT INTRODUCTION

09/11/2013

Alderman **Roberto Maldonado**
Ward # **26**
City of Chicago
City Hall, Room **300**
121 North LaSalle Street
Chicago, Illinois 60602

Re: An ordinance to use and maintain a portion of the public right-of-way for **one (1) awning(s)** for **EL TACO NACO**, adjacent to the premises known as **2640 W. Chicago Ave.**.

Dear Alderman **Roberto Maldonado**:

The applicant referenced above has requested the use of the public right-of-way for a **awning(s)**. An ordinance has been prepared by the Department of Business Affairs and Consumer Protection – Business Assistance Center - Public Way Use Unit for presentation to the City Council. Because this request was made for properties located in your ward, as approved by you as per the attached, I respectfully request that you introduce the attached ordinance at the next City Council meeting.

If you have any questions regarding this ordinance, please contact Anthony Bertuca at (312) 744-5506.

Department of Business Affairs and Consumer Protection

City of Chicago

O2013-6921

Office of the City Clerk

Document Tracking Sheet

Meeting Date:	9/11/2013
Sponsor(s):	Burnett, Walter (27)
Type:	Ordinance
Title:	Awning(s) for Quantum Development Group, Inc.
Committee(s) Assignment:	Committee on Transportation and Public Way

ORDINANCE
QUANTUM DEVELOPMENT GROUP, INC
Acct. No. 14875 - 3
Permit No. 1108275

Be It Ordained by the City Council of the City of Chicago:

SECTION 1. Permission and authority are hereby given and granted to QUANTUM DEVELOPMENT GROUP, INC, upon the terms and subject to the conditions of this ordinance to construct, install, maintain and use one (1) Awning(s) projecting over the public right-of-way adjacent to its premises known as 1812 W. Hubbard St..

Said Awning(s) at W. Hubbard Street measure(s):
One (1) at ten (10) feet in length, and point six seven (.67) feet in width for a total of six point seven (6.7) square feet.

The location of said privilege shall be as shown on prints kept on file with the Department of Business Affairs and Consumer Protection and the Office of the City Clerk.

Said privilege shall be constructed in accordance with plans and specifications approved by the Zoning Department - Signs.

This grant of privilege in the public way shall be subject to the provisions of Section 10-28-015 and all other required provisions of the Municipal Code of Chicago.

The grantee shall pay to the City of Chicago as compensation for the privilege #1108275 herein granted the sum of fifty ($50.00) per annum in advance.

A 25% penalty will be added for payments received after due date.

The permit holder agrees to hold the City of Chicago harmless for any damage, relocation or replacement costs associated with damage, relocation or removal of private property caused by the City performing work in the public way.

Authority herein given and granted for a period of five (5) years from and after Date of Passage.

Alderman Walter Burnett Jr 27

~~Roberto Maldonado 26~~th Ward

Walter Burnett Jr's

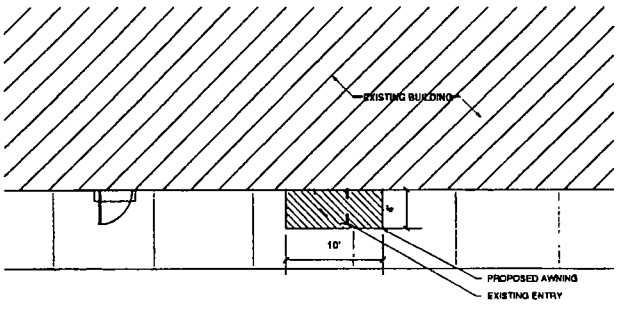

HUBBARD ST.

SITE PLAN

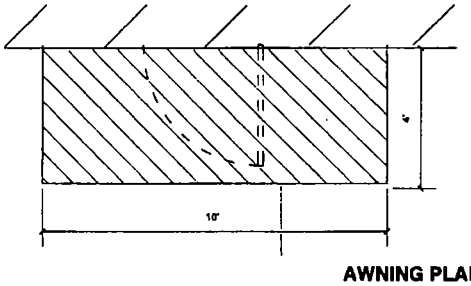

AWNING PLAN

SOUTH ELEVATION

BAUM DEVELOPMENT

DEVELOPER MAKES NO REPRESENTATION OR WARRANTEE REGARDING THE ACCURACY OR COMPLETENESS OF THE DRAWINGS. ALL DRAWINGS AND SQUARE FOOTAGES ARE APPROXIMATE AND SUBJECT TO CHANGE

AWNING PROPOSAL

1812 HUBBARD ST.
CHICAGO, IL60622

- EXISTING BUILDING
- PROPOSED AWNING
- EXISTING STREET
- RED BRICK TYP.
- EXISTING SIDEWALK

City of Chicago

O2013-6933

Office of the City Clerk

Document Tracking Sheet

Meeting Date:	9/11/2013
Sponsor(s):	Burnett, Walter (27)
Type:	Ordinance
Title:	Awning(s) for Chicago Central Park Food Mart
Committee(s) Assignment:	Committee on Transportation and Public Way

ORDINANCE
CHICAGO CENTRAL PARK FOOD MART
Acct. No. 211299 - 1
Permit No. 1108380

Be It Ordained by the City Council of the City of Chicago:

SECTION 1. Permission and authority are hereby given and granted to CHICAGO CENTRAL PARK FOOD MART, upon the terms and subject to the conditions of this ordinance to maintain and use, as now constructed, one (1) Awning(s) projecting over the public right-of-way adjacent to its premises known as 3608 W. Chicago Ave..

Said Awning(s) at W. chicago measure(s):
One (1) at fifty (50) feet in length, and two (2) feet in width for a total of one hundred (100) square feet.

The location of said privilege shall be as shown on prints kept on file with the Department of Business Affairs and Consumer Protection and the Office of the City Clerk.

Said privilege shall be constructed in accordance with plans and specifications approved by the Zoning Department - Signs.

This grant of privilege in the public way shall be subject to the provisions of Section 10-28-015 and all other required provisions of the Municipal Code of Chicago.

The grantee shall pay to the City of Chicago as compensation for the privilege #1108380 herein granted the sum of seventy-five ($75.00) per annum in advance.

A 25% penalty will be added for payments received after due date.

The permit holder agrees to hold the City of Chicago harmless for any damage, relocation or replacement costs associated with damage, relocation or removal of private property caused by the City performing work in the public way.

Authority herein given and granted for a period of five (5) years from and after 05/14/2013.

Alderman _____

Walter Burnett Jr. 27th Ward

Chicago Central Park Food Mart
3608 W. Chicago Ave

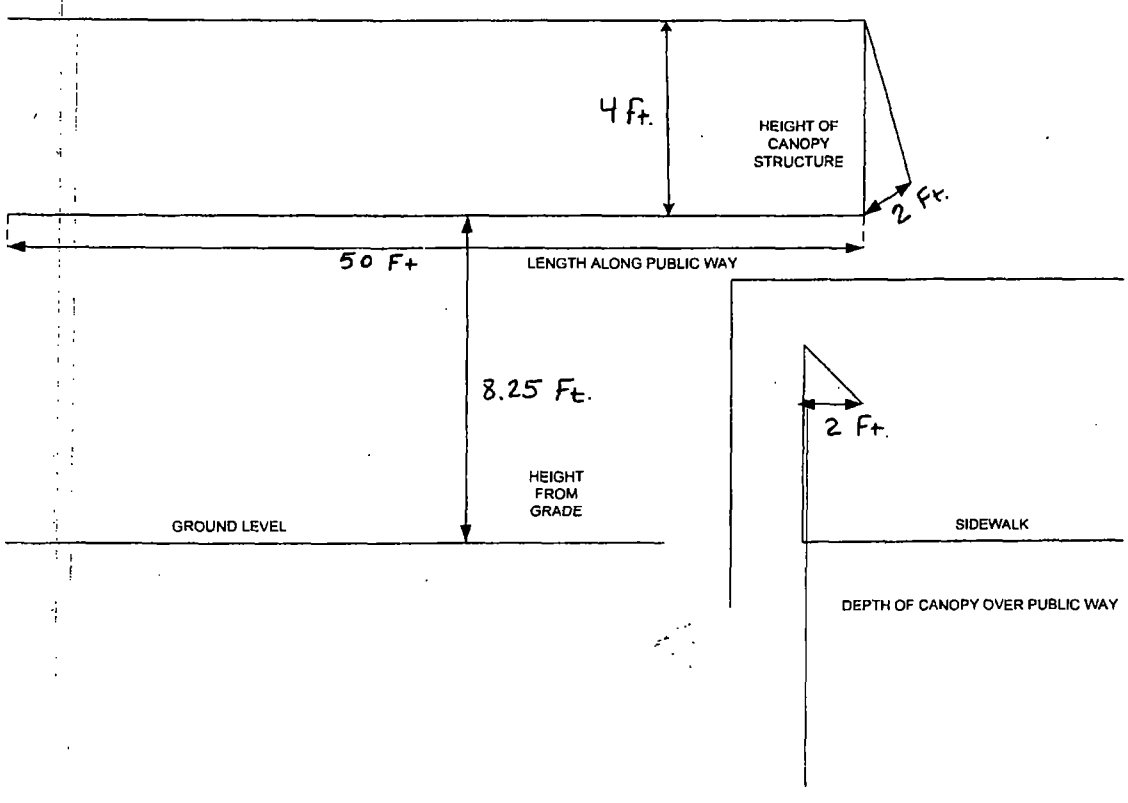

City of Chicago

O2013-6937

Office of the City Clerk

Document Tracking Sheet

Meeting Date:	9/11/2013
Sponsor(s):	Burnett, Walter (27)
Type:	Ordinance
Title:	Awning(s) for CW 600 West Chicago LLC
Committee(s) Assignment:	Committee on Transportation and Public Way

ORDINANCE
CW 600 WEST CHICAGO, LLC
Acct. No. 369088 - 2
Permit No. 1108250

Be It Ordained by the City Council of the City of Chicago:

SECTION 1. Permission and authority are hereby given and granted to CW 600 WEST CHICAGO, LLC, upon the terms and subject to the conditions of this ordinance to maintain and use, as now constructed, eleven (11) Awning(s) projecting over the public right-of-way adjacent to its premises known as 600 W. Chicago Ave..

Said Awning(s) at North Larrabee Street measure(s):
Eleven (11) at eleven point five (11.5) feet in length, and five point five (5.5) feet in width for a total of six hundred ninety-five point seven five (695.75) square feet.

The location of said privilege shall be as shown on prints kept on file with the Department of Business Affairs and Consumer Protection and the Office of the City Clerk.

Said privilege shall be constructed in accordance with plans and specifications approved by the Zoning Department - Signs.

This grant of privilege in the public way shall be subject to the provisions of Section 10-28-015 and all other required provisions of the Municipal Code of Chicago.

The grantee shall pay to the City of Chicago as compensation for the privilege #1108250 herein granted the sum of one hundred seventy-five ($175.00) per annum in advance.

A 25% penalty will be added for payments received after due date.

The permit holder agrees to hold the City of Chicago harmless for any damage, relocation or replacement costs associated with damage, relocation or removal of private property caused by the City performing work in the public way.

Authority herein given and granted for a period of five (5) years from and after Date of Passage.

Alderman _____

Walter Burnett Jr. 27th Ward

CW 600 West Chicago LLC

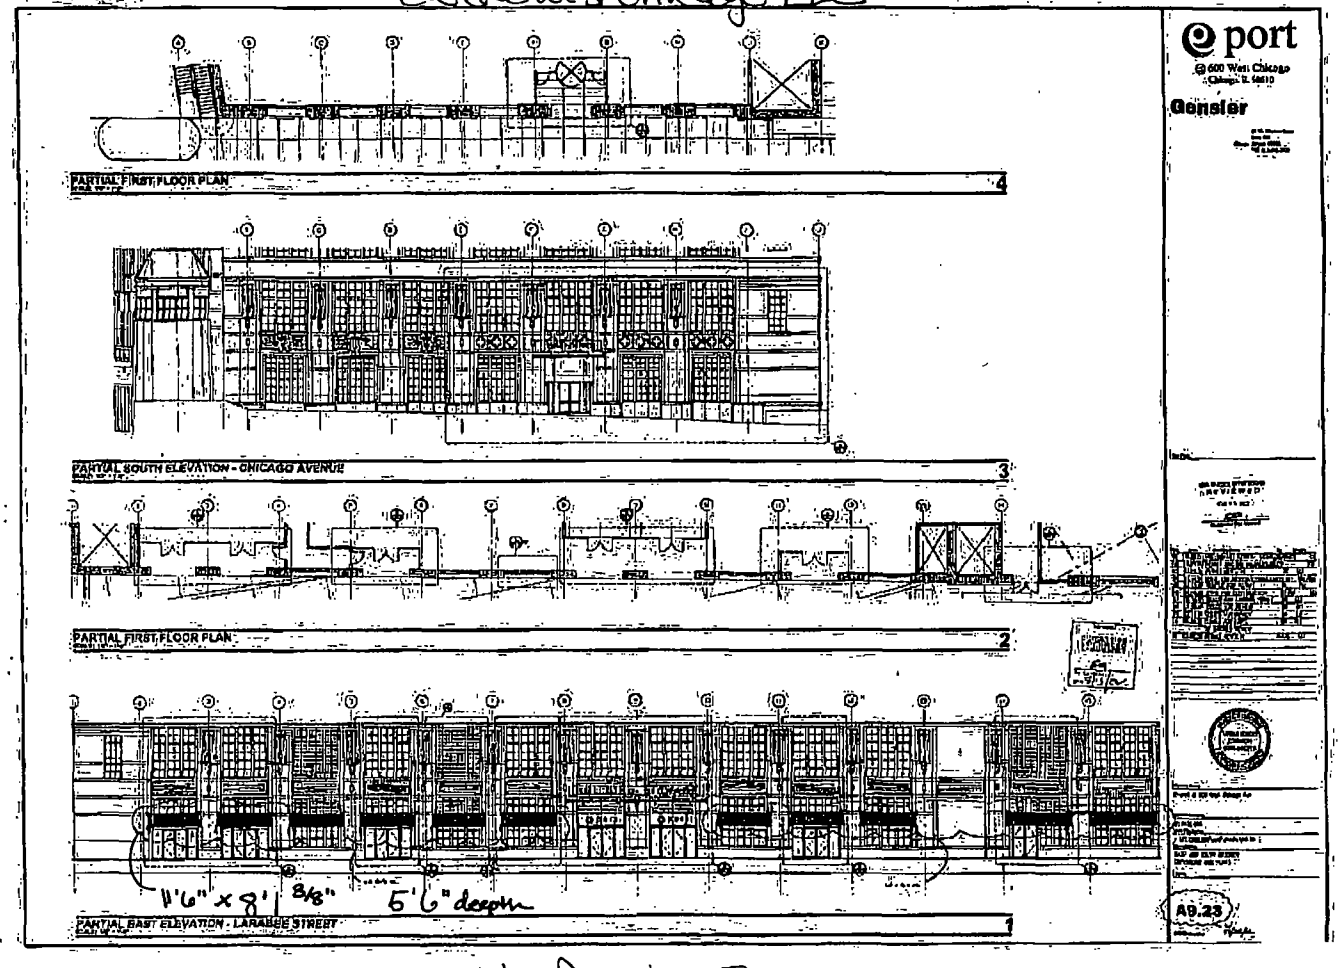

11 Awnings

City of Chicago

O2013-6939

Office of the City Clerk

Document Tracking Sheet

Meeting Date:	9/11/2013
Sponsor(s):	Burnett, Walter (27)
Type:	Ordinance
Title:	Awning(s) for First Choice Laundry
Committee(s) Assignment:	Committee on Transportation and Public Way

ORDINANCE
FIRST CHOICE LAUNDRY
Acct. No. 320417 - 1
Permit No. 1107583

Be It Ordained by the City Council of the City of Chicago:

SECTION 1. Permission and authority are hereby given and granted to FIRST CHOICE LAUNDRY, upon the terms and subject to the conditions of this ordinance to maintain and use, as now constructed, one (1) Awning(s) projecting over the public right-of-way adjacent to its premises known as 3743-3747 W. Chicago Ave..

Said Awning(s) at W. CHICAGO measure(s):
One (1) at seventy (70) feet in length, and three point five (3.5) feet in width for a total of two hundred forty-five (245) square feet.

The location of said privilege shall be as shown on prints kept on file with the Department of Business Affairs and Consumer Protection and the Office of the City Clerk.

Said privilege shall be constructed in accordance with plans and specifications approved by the Zoning Department - Signs.

This grant of privilege in the public way shall be subject to the provisions of Section 10-28-015 and all other required provisions of the Municipal Code of Chicago.

The grantee shall pay to the City of Chicago as compensation for the privilege #1107583 herein granted the sum of ninety-five ($95.00) per annum in advance.

A 25% penalty will be added for payments received after due date.

The permit holder agrees to hold the City of Chicago harmless for any damage, relocation or replacement costs associated with damage, relocation or removal of private property caused by the City performing work in the public way.

Authority herein given and granted for a period of five (5) years from and after 06/11/2013.

Alderman

Walter Burnett Jr. 27th Ward

EXAMPLE OF CANOPY DIMENSIONS.

123 N. MAIN ST.

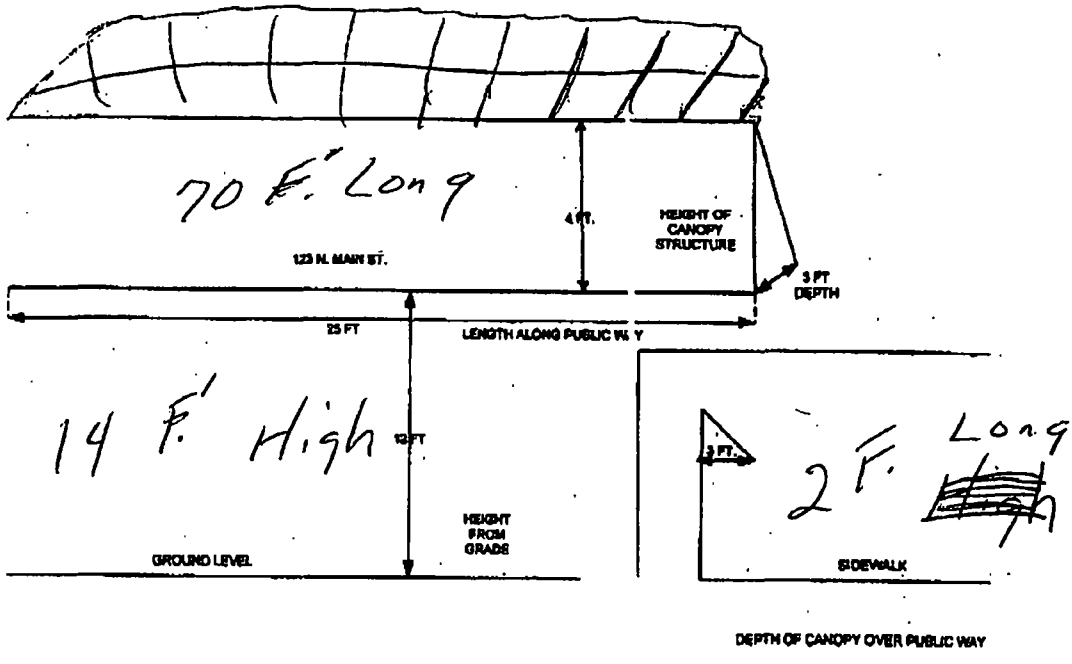

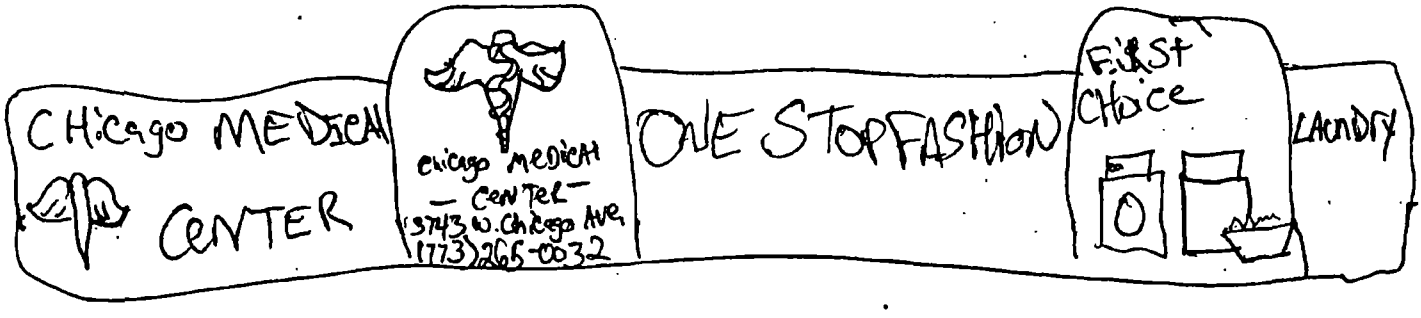

City of Chicago

O2013-6944

Office of the City Clerk

Document Tracking Sheet

Meeting Date:	9/11/2013
Sponsor(s):	Burnett, Walter (27)
Type:	Ordinance
Title:	Awning(s) for Jubilee Juice and Grill
Committee(s) Assignment:	Committee on Transportation and Public Way

ORDINANCE
JUBILEE JUICE AND GRILL
Acct. No. 290634 - 1
Permit No. 1107878

Be It Ordained by the City Council of the City of Chicago:

SECTION 1. Permission and authority are hereby given and granted to JUBILEE JUICE AND GRILL, upon the terms and subject to the conditions of this ordinance to maintain and use, as now constructed, one (1) Awning(s) projecting over the public right-of-way adjacent to its premises known as 140 N. Halsted St..

Said Awning(s) at N. Halsted Street measure(s):
One (1) at thirty-four (34) feet in length, and three point six (3.6) feet in width for a total of one hundred twenty-two point four (122.4) square feet.

The location of said privilege shall be as shown on prints kept on file with the Department of Business Affairs and Consumer Protection and the Office of the City Clerk.

Said privilege shall be constructed in accordance with plans and specifications approved by the Zoning Department - Signs.

This grant of privilege in the public way shall be subject to the provisions of Section 10-28-015 and all other required provisions of the Municipal Code of Chicago.

The grantee shall pay to the City of Chicago as compensation for the privilege #1107878 herein granted the sum of fifty-nine ($59.00) per annum in advance.

A 25% penalty will be added for payments received after due date.

The permit holder agrees to hold the City of Chicago harmless for any damage, relocation or replacement costs associated with damage, relocation or removal of private property caused by the City performing work in the public way.

Authority herein given and granted for a period of five (5) years from and after 07/27/2013.

Alderman _____

Walter Burnett Jr. 27th Ward

OPEN
PICK-UP
DELIVERY
SPECIALS

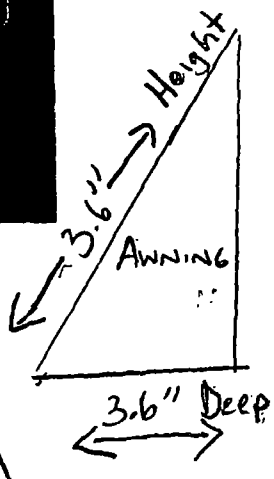
Height
3.6"
AWNING
3.6" Deep

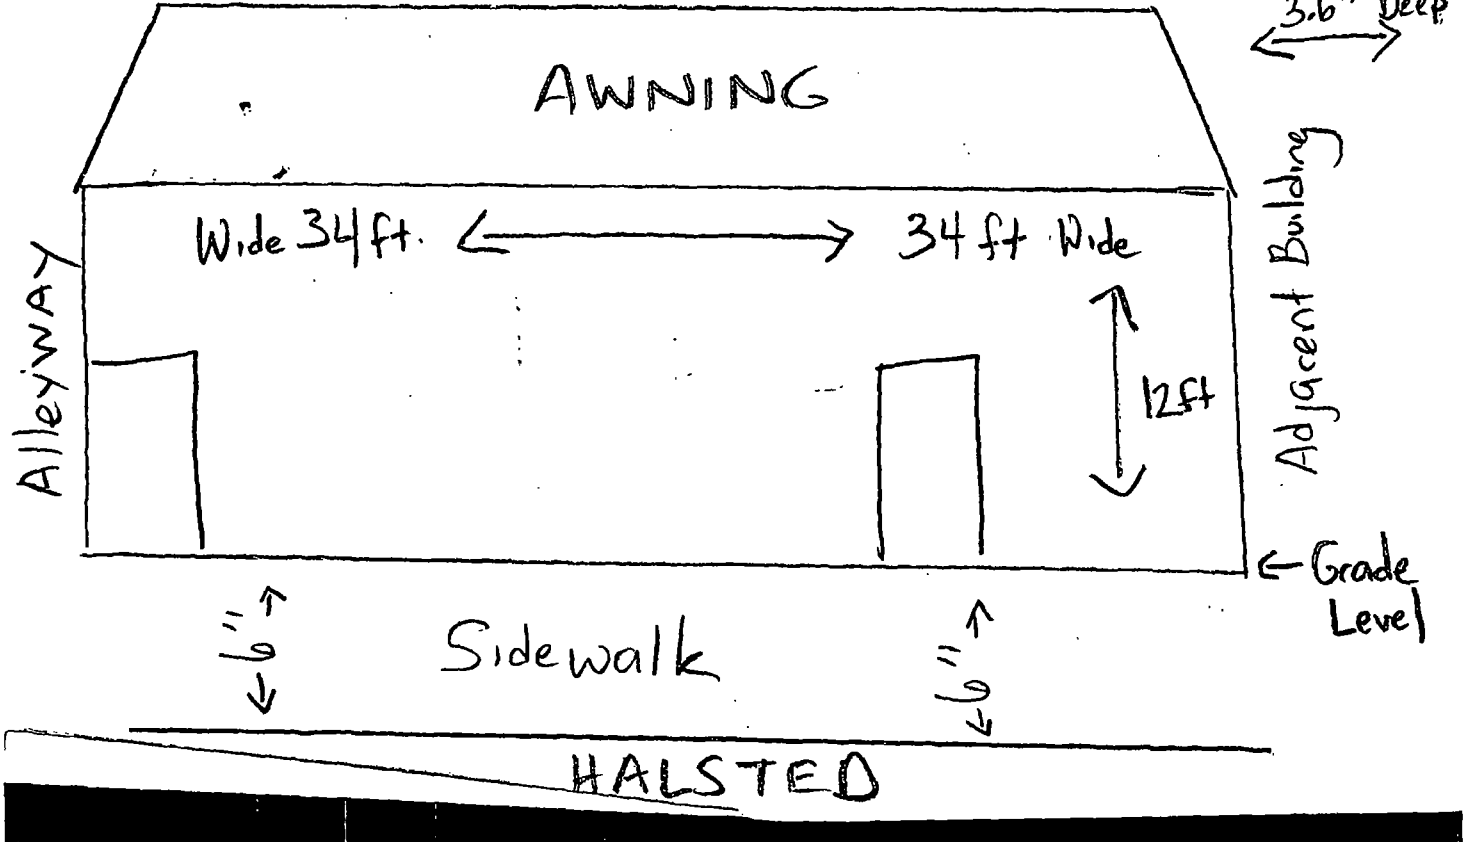
AWNING
Wide 34 ft.
34 ft Wide
12ft
Alleyway
Adjacent Building
Grade Level
6"
Sidewalk
6"
HALSTED

City of Chicago

O2013-6946

Office of the City Clerk

Document Tracking Sheet

Meeting Date:	9/11/2013
Sponsor(s):	Burnett, Walter (27)
Type:	Ordinance
Title:	Awning(s) for Kehoe Designs, Inc.
Committee(s) Assignment:	Committee on Transportation and Public Way

ORDINANCE
KEHOE DESIGNS INC.
Acct. No. 17223 - 2
Permit No. 1108028

Be It Ordained by the City Council of the City of Chicago:

SECTION 1. Permission and authority are hereby given and granted to KEHOE DESIGNS INC., upon the terms and subject to the conditions of this ordinance to maintain and use, as now constructed, twenty-five (25) Awning(s) projecting over the public right-of-way adjacent to its premises known as 2108 W. Walnut St..

Said Awning(s) at W. Walnut Street measure(s):
One (1) at five point one seven (5.17) feet in length, and two point five (2.5) feet in width for a total of twelve point nine three (12.93) square feet.
Five (5) at seventeen point four two (17.42) feet in length, and two (2) feet in width for a total of one hundred seventy-four point two (174.2) square feet.
One (1) at seventeen point zero eight (17.08) feet in length, and two (2) feet in width for a total of thirty-four point one six (34.16) square feet.
One (1) at thirteen point zero eight (13.08) feet in length, and two (2) feet in width for a total of twenty-six point one six (26.16) square feet.
One (1) at six point five eight (6.58) feet in length, and two (2) feet in width for a total of thirteen point one six (13.16) square feet.
One (1) at three point four two (3.42) feet in length, and two (2) feet in width for a total of six point eight four (6.84) square feet.
Two (2) at eleven point seven five (11.75) feet in length, and two (2) feet in width for a total of forty-seven (47) square feet.
One (1) at eleven point five eight (11.58) feet in length, and two (2) feet in width for a total of twenty-three point one six (23.16) square feet.
One (1) at twelve (12) feet in length, and two (2) feet in width for a total of twenty-four (24) square feet.
One (1) at eleven point six seven (11.67) feet in length, and two (2) feet in width for a total of twenty-three point three four (23.34) square feet.
One (1) at eight point nine two (8.92) feet in length, and three (3) feet in width for a total of twenty-six point seven six (26.76) square feet.
One (1) at ten point five (10.5) feet in length, and two (2) feet in width for a total of twenty-one (21) square feet.
Two (2) at thirteen (13) feet in length, and two (2) feet in width for a total of fifty-two (52) square feet.
Two (2) at twelve (12) feet in length, and two (2) feet in width for a total of forty-eight (48) square feet.
One (1) at eleven point six seven (11.67) feet in length, and two (2) feet in width for a total of twenty-three point three four (23.34) square feet.
One (1) at eleven point four two (11.42) feet in length, and three (3) feet in width for a total of thirty-four point two six (34.26) square feet.
One (1) at ten (10) feet in length, and three (3) feet in width for a total of thirty (30) square feet.
One (1) at ten point two five (10.25) feet in length, and three (3) feet in width for a total of thirty point seven five (30.75) square feet.

The location of said privilege shall be as shown on prints kept on file with the Department of Business Affairs and Consumer Protection and the Office of the City Clerk.

Said privilege shall be constructed in accordance with plans and specifications approved by the Zoning Department - Signs.

This grant of privilege in the public way shall be subject to the provisions of Section 10-28-015 and all other required provisions of the Municipal Code of Chicago.

The grantee shall pay to the City of Chicago as compensation for the privilege #1108028 herein granted the sum of one hundred seventy-five ($175.00) per annum in advance.

A 25% penalty will be added for payments received after due date.

The permit holder agrees to hold the City of Chicago harmless for any damage, relocation or replacement costs associated with damage, relocation or removal of private property caused by the City performing work in the public way.

Authority herein given and granted for a period of five (5) years from and after 02/06/2013.

Alderman

Walter Burnett Jr. 27th Ward

NO
TRESPASSING
PRIVATE PROPERTY

City of Chicago

O2013-6948

Office of the City Clerk

Document Tracking Sheet

Meeting Date:	9/11/2013
Sponsor(s):	Burnett, Walter (27)
Type:	Ordinance
Title:	Awning(s) for Kiki's Bistro
Committee(s) Assignment:	Committee on Transportation and Public Way

ORDINANCE
KIKI'S BISTRO
Acct. No. 86724 - 2
Permit No. 1107673

Be It Ordained by the City Council of the City of Chicago:

SECTION 1. Permission and authority are hereby given and granted to KIKI'S BISTRO, upon the terms and subject to the conditions of this ordinance to maintain and use, as now constructed, one (1) Awning(s) projecting over the public right-of-way adjacent to its premises known as 900 N. Franklin St..

Said Awning(s) at N FRANKLIN measure(s):
One (1) at ten point four one (10.41) feet in length, and point seven five (.75) feet in width for a total of seven point eight one (7.81) square feet.

The location of said privilege shall be as shown on prints kept on file with the Department of Business Affairs and Consumer Protection and the Office of the City Clerk.

Said privilege shall be constructed in accordance with plans and specifications approved by the Zoning Department - Signs.

This grant of privilege in the public way shall be subject to the provisions of Section 10-28-015 and all other required provisions of the Municipal Code of Chicago.

The grantee shall pay to the City of Chicago as compensation for the privilege #1107673 herein granted the sum of fifty ($50.00) per annum in advance.

A 25% penalty will be added for payments received after due date.

The permit holder agrees to hold the City of Chicago harmless for any damage, relocation or replacement costs associated with damage, relocation or removal of private property caused by the City performing work in the public way.

Authority herein given and granted for a period of five (5) years from and after 07/09/2013.

Alderman _____

Walter Burnett Jr. 27th Ward

(Page 2 of 3)

GUSTITUS GROUP, INC.
ARCHITECTURE/PRESERVATION/CONSULTING
2000 North Racine Suite 4800 ■ Chicago, Illinois 60614
Phone: 773.665.9900 ■ Fax: 773.665.9918

USE OF PUBLIC WAY: CANOPIES
900 North Franklin Street
Chicago, Illinois

PROJECT NO.: 06-057-04 | DATE: 01.31.08 | SHEET NO.: 1 OF 2

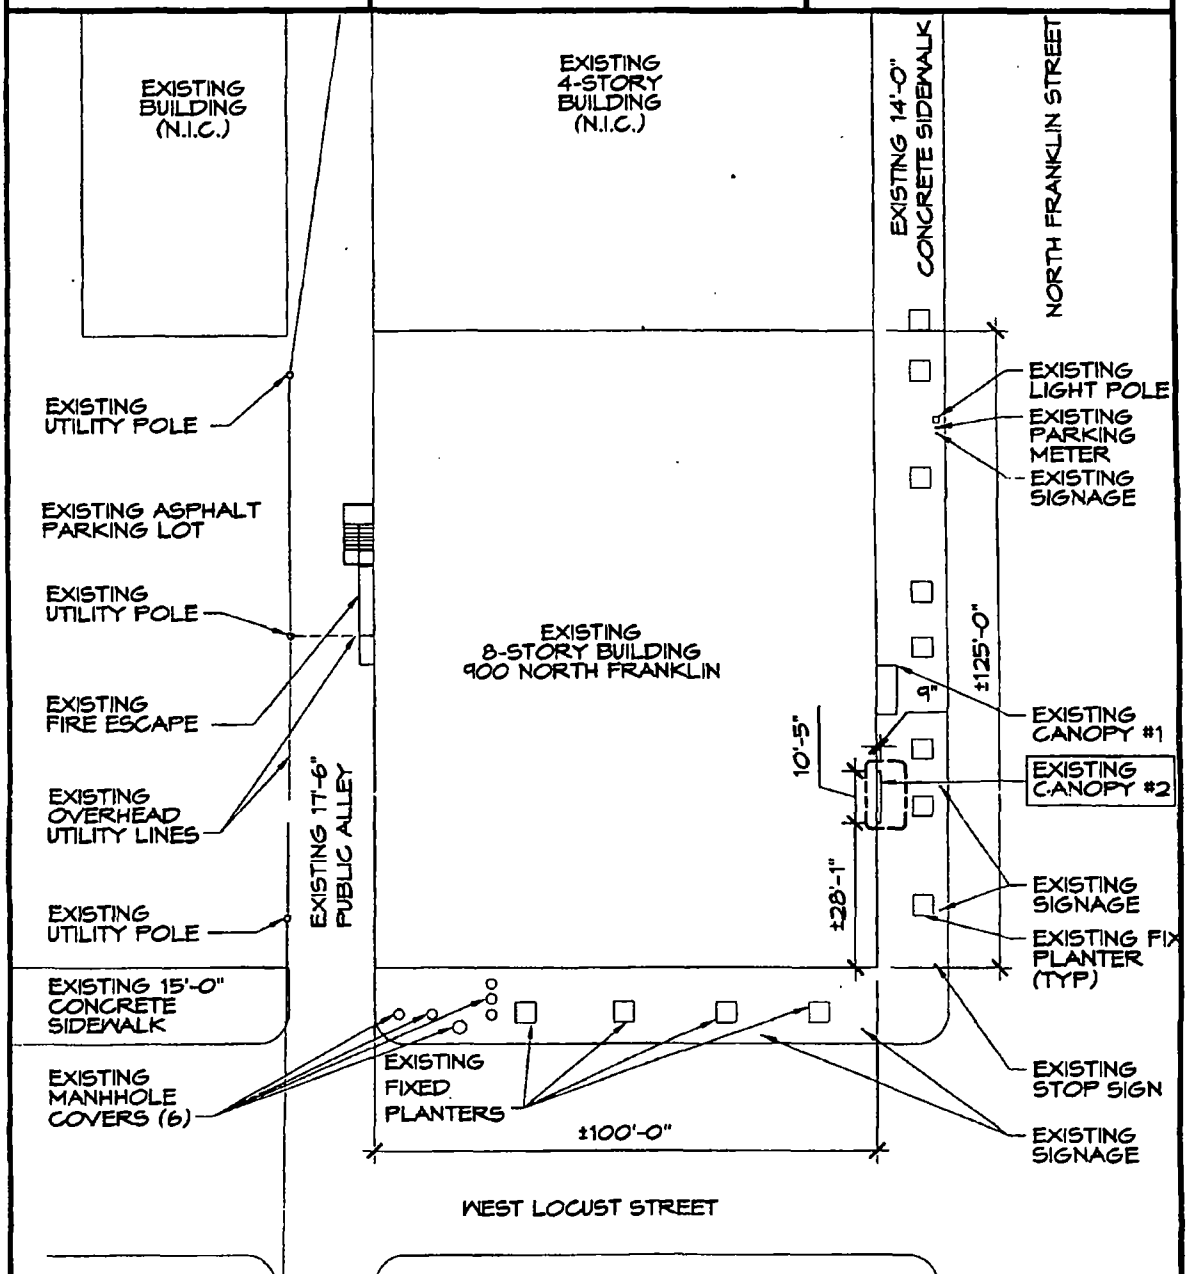

SITE PLAN - EXISTING CANOPY #2

SCALE: 1/32" = 1'-0"

DRAWN BY: TT/KM

City of Chicago

O2013-6952

Office of the City Clerk

Document Tracking Sheet

Meeting Date:	9/11/2013
Sponsor(s):	Burnett, Walter (27)
Type:	Ordinance
Title:	Awning(s) for Lillie Ann's
Committee(s) Assignment:	Committee on Transportation and Public Way

ORDINANCE
LILLIE ANN'S
Acct. No. 245778 - 2
Permit No. 1108504

Be It Ordained by the City Council of the City of Chicago:

SECTION 1. Permission and authority are hereby given and granted to LILLIE ANN'S, upon the terms and subject to the conditions of this ordinance to maintain and use, as now constructed, one (1) Awning(s) projecting over the public right-of-way adjacent to its premises known as 1260 W. Washington Blvd..

Said Awning(s) at W. WASHINGTON measure(s):
One (1) at twelve point five (12.5) feet in length, and three point seven five (3.75) feet in width for a total of forty-six point eight eight (46.88) square feet.

The location of said privilege shall be as shown on prints kept on file with the Department of Business Affairs and Consumer Protection and the Office of the City Clerk.

Said privilege shall be constructed in accordance with plans and specifications approved by the Zoning Department - Signs.

This grant of privilege in the public way shall be subject to the provisions of Section 10-28-015 and all other required provisions of the Municipal Code of Chicago.

The grantee shall pay to the City of Chicago as compensation for the privilege #1108504 herein granted the sum of fifty ($50.00) per annum in advance.

A 25% penalty will be added for payments received after due date.

The permit holder agrees to hold the City of Chicago harmless for any damage, relocation or replacement costs associated with damage, relocation or removal of private property caused by the City performing work in the public way.

Authority herein given and granted for a period of five (5) years from and after 06/11/2013.

Alderman _____

Walter Burnett Jr. 27th Ward

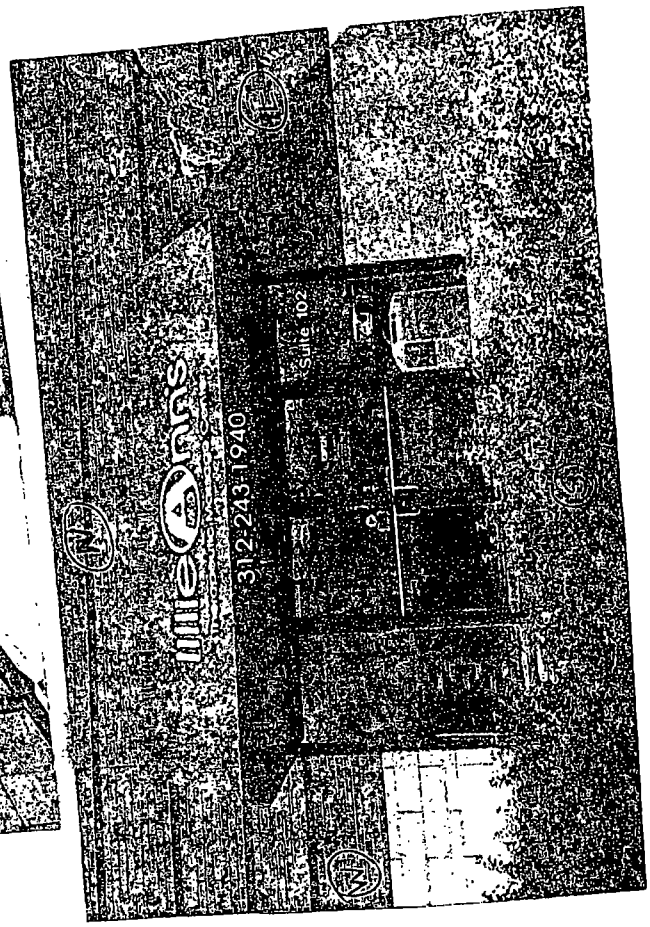
312-243-1940

City of Chicago

O2013-6959

Office of the City Clerk

Document Tracking Sheet

Meeting Date:	9/11/2013
Sponsor(s):	Burnett, Walter (27)
Type:	Ordinance
Title:	Awning(s) for Parthenon Restaurant, The
Committee(s) Assignment:	Committee on Transportation and Public Way

ORDINANCE
THE PARTHENON RESTAURANT
Acct. No. 285 - 1
Permit No. 1108238

Be It Ordained by the City Council of the City of Chicago:

SECTION 1. Permission and authority are hereby given and granted to THE PARTHENON RESTAURANT, upon the terms and subject to the conditions of this ordinance to maintain and use, as now constructed, one (1) Awning(s) projecting over the public right-of-way adjacent to its premises known as 314-318 S. Halsted St..

Said Awning(s) at S HALSTED ST measure(s):
One (1) at forty-six (46) feet in length, and five (5) feet in width for a total of two hundred thirty (230) square feet.

The location of said privilege shall be as shown on prints kept on file with the Department of Business Affairs and Consumer Protection and the Office of the City Clerk.

Said privilege shall be constructed in accordance with plans and specifications approved by the Zoning Department - Signs.

This grant of privilege in the public way shall be subject to the provisions of Section 10-28-015 and all other required provisions of the Municipal Code of Chicago.

The grantee shall pay to the City of Chicago as compensation for the privilege #1108238 herein granted the sum of seventy-one ($71.00) per annum in advance.

A 25% penalty will be added for payments received after due date.

The permit holder agrees to hold the City of Chicago harmless for any damage, relocation or replacement costs associated with damage, relocation or removal of private property caused by the City performing work in the public way.

Authority herein given and granted for a period of five (5) years from and after 06/11/2013.

Alderman _____

Walter Burnett Jr. 27th Ward

City of Chicago

O2013-6963

Office of the City Clerk

Document Tracking Sheet

Meeting Date:	9/11/2013
Sponsor(s):	Burnett, Walter (27)
Type:	Ordinance
Title:	Awning(s) for Starbucks Coffee No. 14433
Committee(s) Assignment:	Committee on Transportation and Public Way

ORDINANCE
STARBUCKS COFFEE #14433
Acct. No. 63414 - 134
Permit No. 1107775

Be It Ordained by the City Council of the City of Chicago:

SECTION 1. Permission and authority are hereby given and granted to STARBUCKS COFFEE #14433, upon the terms and subject to the conditions of this ordinance to maintain and use, as now constructed, four (4) Awning(s) projecting over the public right-of-way adjacent to its premises known as 946 W. Randolph St..

Said Awning(s) at W RANDOLPH ST measure(s):
One (1) at thirteen point five (13.5) feet in length, and four point one seven (4.17) feet in width for a total of fifty-six point three (56.3) square feet.

Said Awning(s) at W RANDOLPH ST measure(s):
One (1) at eight point five (8.5) feet in length, and four point one seven (4.17) feet in width for a total of thirty-five point four five (35.45) square feet.

Said Awning(s) at N MORGAN ST measure(s):
One (1) at seven point one seven (7.17) feet in length, and four point one seven (4.17) feet in width for a total of twenty-nine point nine (29.9) square feet.

Said Awning(s) at N MORGAN ST measure(s):
One (1) at thirteen point two five (13.25) feet in length, and four point one seven (4.17) feet in width for a total of fifty-five point two five (55.25) square feet.

The location of said privilege shall be as shown on prints kept on file with the Department of Business Affairs and Consumer Protection and the Office of the City Clerk.

Said privilege shall be constructed in accordance with plans and specifications approved by the Zoning Department - Signs.

This grant of privilege in the public way shall be subject to the provisions of Section 10-28-015 and all other required provisions of the Municipal Code of Chicago.

The grantee shall pay to the City of Chicago as compensation for the privilege #1107775 herein granted the sum of one hundred seventy-five ($175.00) per annum in advance.

A 25% penalty will be added for payments received after due date.

The permit holder agrees to hold the City of Chicago harmless for any damage, relocation or replacement costs associated with damage, relocation or removal of private property caused by the City performing work in the public way.

Authority herein given and granted for a period of five (5) years from and after 06/11/2013.

Alderman _____
Walter Burnett Jr. 27th Ward

APPLICATION TO USE THE PUBLIC RIGHT OF WAY

W. Randolph

CANOPY DRAWINGS

PROPERTY LOCATION: 946 W. Randolph

ORGANIZATION'S NAME: Starbucks

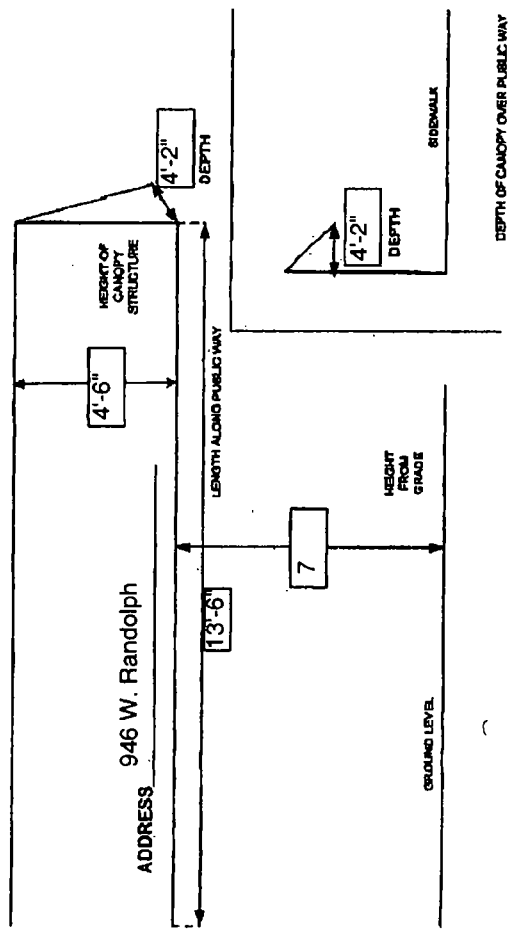

City of Chicago

O2013-6924

Office of the City Clerk

Document Tracking Sheet

Meeting Date:	9/11/2013
Sponsor(s):	Ervin, Jason C. (28)
Type:	Ordinance
Title:	Awning(s) for A-Z Ace Hardware
Committee(s) Assignment:	Committee on Transportation and Public Way

ORDINANCE
A-Z ACE HARDWARE
Acct. No. 32533 - 1
Permit No. 1107887

Be It Ordained by the City Council of the City of Chicago:

SECTION 1. Permission and authority are hereby given and granted to A-Z ACE HARDWARE, upon the terms and subject to the conditions of this ordinance to maintain and use, as now constructed, one (1) Awning(s) projecting over the public right-of-way adjacent to its premises known as 2755 W. Cermak Rd..

Said Awning(s) at W. Cermak Road measure(s):
One (1) at twenty-three point five (23.5) feet in length, and two (2) feet in width for a total of forty-seven (47) square feet.

The location of said privilege shall be as shown on prints kept on file with the Department of Business Affairs and Consumer Protection and the Office of the City Clerk.

Said privilege shall be constructed in accordance with plans and specifications approved by the Zoning Department - Signs.

This grant of privilege in the public way shall be subject to the provisions of Section 10-28-015 and all other required provisions of the Municipal Code of Chicago.

The grantee shall pay to the City of Chicago as compensation for the privilege #1107887 herein granted the sum of fifty ($50.00) per annum in advance.

A 25% penalty will be added for payments received after due date.

The permit holder agrees to hold the City of Chicago harmless for any damage, relocation or replacement costs associated with damage, relocation or removal of private property caused by the City performing work in the public way.

Authority herein given and granted for a period of five (5) years from and after 07/27/2013.

Alderman

Jason Ervin 28th Ward

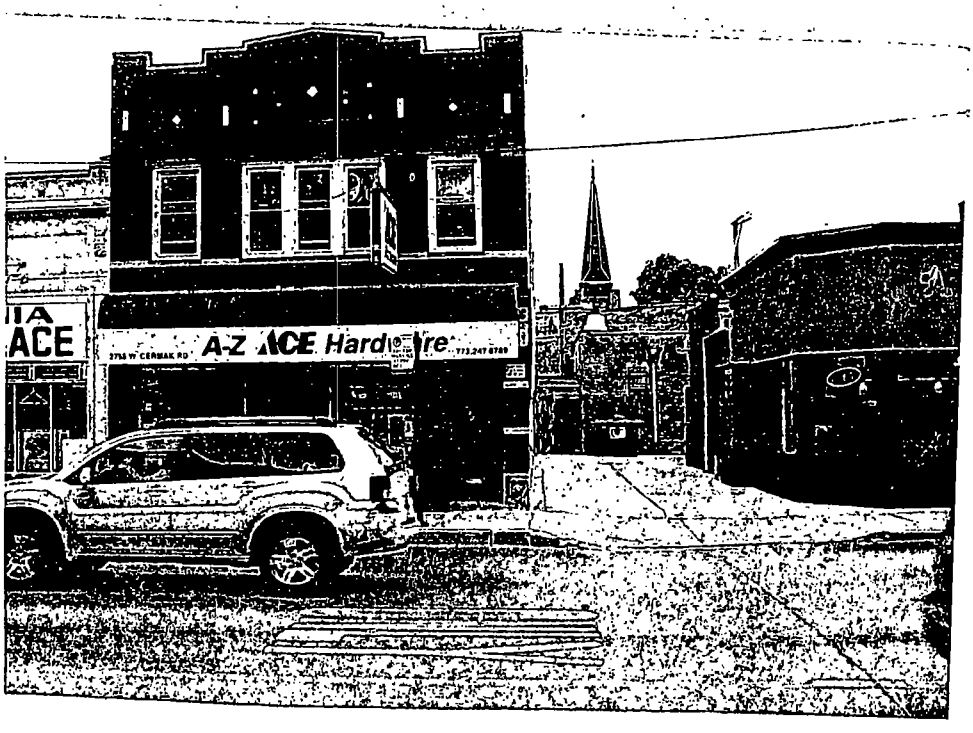
ACE
A-Z ACE Hardware

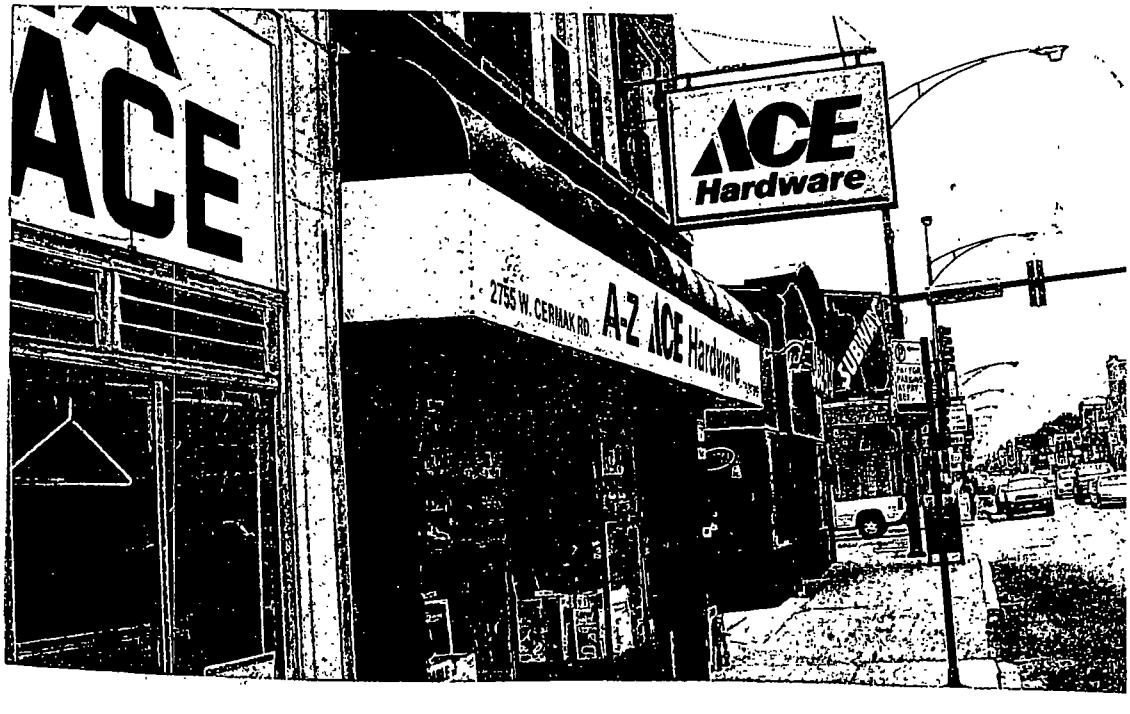
ACE
ACE Hardware
2755 W. CERMAK RD.
A-Z ACE Hardware
SUBWAY

City of Chicago

O2013-6926

Office of the City Clerk

Document Tracking Sheet

Meeting Date:	9/11/2013
Sponsor(s):	Ervin, Jason C. (28)
Type:	Ordinance
Title:	Awning(s) for Adams Food Mart
Committee(s) Assignment:	Committee on Transportation and Public Way

ORDINANCE
ADAMS FOOD MART
Acct. No. 316090 - 1
Permit No. 1108428

Be It Ordained by the City Council of the City of Chicago:

SECTION 1. Permission and authority are hereby given and granted to ADAMS FOOD MART, upon the terms and subject to the conditions of this ordinance to maintain and use, as now constructed, one (1) Awning(s) projecting over the public right-of-way adjacent to its premises known as 559 N. Laramie Ave..

Said Awning(s) at N. LARAMIE measure(s):
One (1) at forty-two (42) feet in length, and four (4) feet in width for a total of one hundred sixty-eight (168) square feet.

The location of said privilege shall be as shown on prints kept on file with the Department of Business Affairs and Consumer Protection and the Office of the City Clerk.

Said privilege shall be constructed in accordance with plans and specifications approved by the Zoning Department - Signs.

This grant of privilege in the public way shall be subject to the provisions of Section 10-28-015 and all other required provisions of the Municipal Code of Chicago.

The grantee shall pay to the City of Chicago as compensation for the privilege #1108428 herein granted the sum of sixty-seven ($67.00) per annum in advance.

A 25% penalty will be added for payments received after due date.

The permit holder agrees to hold the City of Chicago harmless for any damage, relocation or replacement costs associated with damage, relocation or removal of private property caused by the City performing work in the public way.

Authority herein given and granted for a period of five (5) years from and after 06/~~11/2013~~.

Alderman _____

Jason Ervin 28th Ward

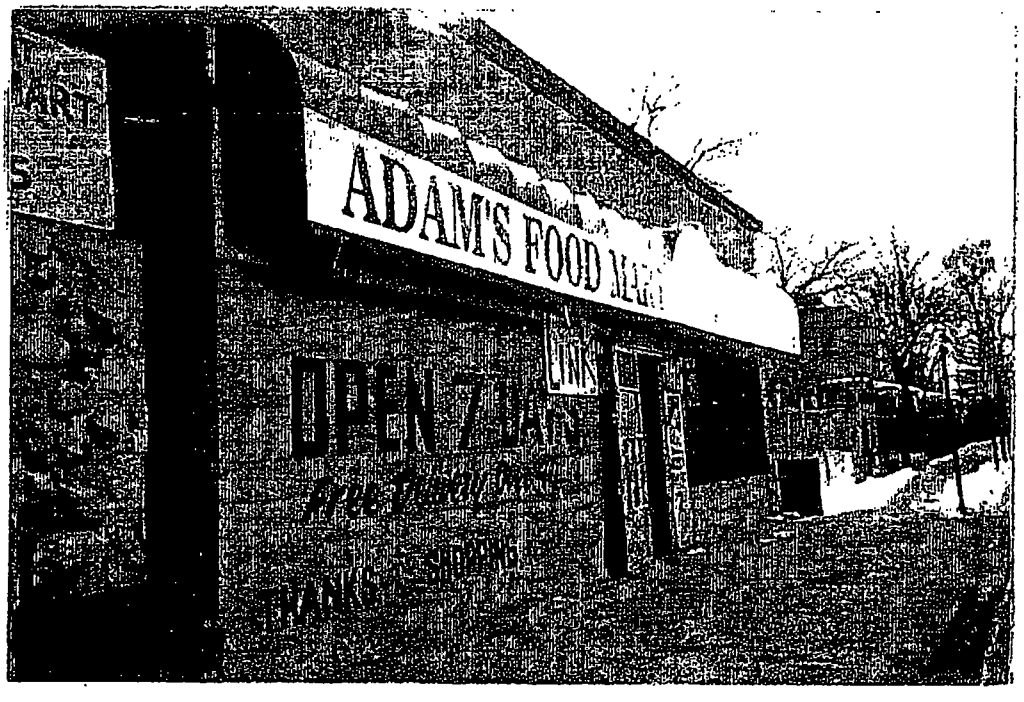
ADAM'S FOOD

Department of Business Affairs and Consumer Protection
Business Assistance Center - Public Way Use Unit
City Hall - 121 N. LaSalle Street, Room 800 • Chicago, IL 60602
(312)-74-GOBIZ (312-744-6249) • (312) 744-1944 (TTY)
http://www.cityofchicago.org/bacp

09/11/2013

Alderman **Jason Ervin**
Ward # **28**
City of Chicago
City Hall, Room **203**
121 North LaSalle Street
Chicago, Illinois 60602

Re: An ordinance to use and maintain a portion of the public right-of-way for **one (1) awning(s)** for **ADAMS FOOD MART**, adjacent to the premises known as **559 N. Laramie Ave.**.

Dear Alderman **Jason Ervin**:

The applicant referenced above has requested the use of the public right-of-way for a **awning(s)**. An ordinance has been prepared by the Department of Business Affairs and Consumer Protection – Business Assistance Center - Public Way Use Unit for presentation to the City Council. Because this request was made for properties located in your ward, as approved by you as per the attached, I respectfully request that you introduce the attached ordinance at the next City Council meeting.

If you have any questions regarding this ordinance, please contact Anthony Bertuca at (312) 744-5506.

Department of Business Affairs and Consumer Protection

City of Chicago

O2013-6930

Office of the City Clerk

Document Tracking Sheet

Meeting Date:	9/11/2013
Sponsor(s):	Ervin, Jason C. (28)
Type:	Ordinance
Title:	Awning(s) for Autobuses Latinos, Inc.
Committee(s) Assignment:	Committee on Transportation and Public Way

ORDINANCE
AUTOBUSES LATINOS INC.
Acct. No. 38950 - 1
Permit No. 1107564

Be It Ordained by the City Council of the City of Chicago:

SECTION 1. Permission and authority are hereby given and granted to AUTOBUSES LATINOS INC., upon the terms and subject to the conditions of this ordinance to maintain and use, as now constructed, one (1) Awning(s) projecting over the public right-of-way adjacent to its premises known as 2139 S. California Ave..

Said Awning(s) at S. CALIFORNIA measure(s):
One (1) at thirty-five (35) feet in length, and four (4) feet in width for a total of one hundred forty (140) square feet.

The location of said privilege shall be as shown on prints kept on file with the Department of Business Affairs and Consumer Protection and the Office of the City Clerk.

Said privilege shall be constructed in accordance with plans and specifications approved by the Zoning Department - Signs.

This grant of privilege in the public way shall be subject to the provisions of Section 10-28-015 and all other required provisions of the Municipal Code of Chicago.

The grantee shall pay to the City of Chicago as compensation for the privilege #1107564 herein granted the sum of sixty ($60.00) per annum in advance.

A 25% penalty will be added for payments received after due date.

The permit holder agrees to hold the City of Chicago harmless for any damage, relocation or replacement costs associated with damage, relocation or removal of private property caused by the City performing work in the public way.

Authority herein given and granted for a period of five (5) years from and after 06/29/2013.

Alderman

Jason Ervin 28th Ward

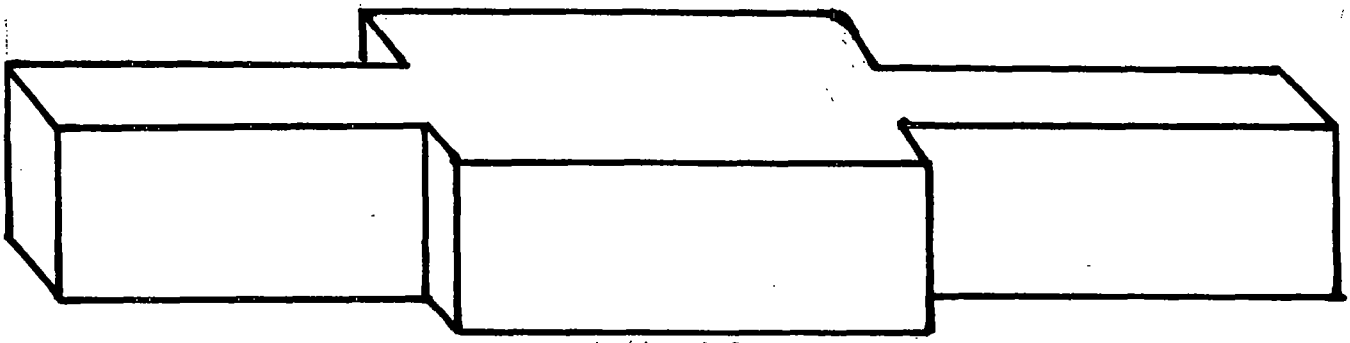

773-254-2020 | 2139 S. CALIFORNIA

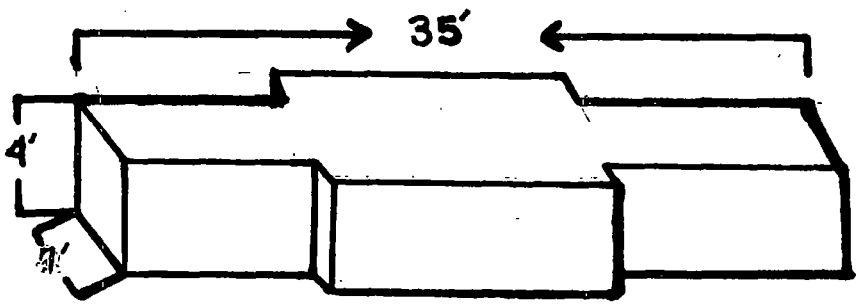

City of Chicago

O2013-6955

Office of the City Clerk

Document Tracking Sheet

Meeting Date:	9/11/2013
Sponsor(s):	Ervin, Jason C. (28)
Type:	Ordinance
Title:	Awning(s) for Out of the Past Record
Committee(s) Assignment:	Committee on Transportation and Public Way

ORDINANCE
OUT OF THE PAST RECORD
Acct. No. 50746 - 2
Permit No. 1108184

Be It Ordained by the City Council of the City of Chicago:

SECTION 1. Permission and authority are hereby given and granted to OUT OF THE PAST RECORD, upon the terms and subject to the conditions of this ordinance to maintain and use, as now constructed, one (1) Awning(s) projecting over the public right-of-way adjacent to its premises known as 4407-4409 W. Madison St..

Said Awning(s) at W. Madison Street measure(s):
One (1) at forty-eight (48) feet in length, and two point five (2.5) feet in width for a total of one hundred twenty (120) square feet.

The location of said privilege shall be as shown on prints kept on file with the Department of Business Affairs and Consumer Protection and the Office of the City Clerk.

Said privilege shall be constructed in accordance with plans and specifications approved by the Zoning Department - Signs.

This grant of privilege in the public way shall be subject to the provisions of Section 10-28-015 and all other required provisions of the Municipal Code of Chicago.

The grantee shall pay to the City of Chicago as compensation for the privilege #1108184 herein granted the sum of seventy-three ($73.00) per annum in advance.

A 25% penalty will be added for payments received after due date.

The permit holder agrees to hold the City of Chicago harmless for any damage, relocation or replacement costs associated with damage, relocation or removal of private property caused by the City performing work in the public way.

Authority herein given and granted for a period of five (5) years from and after 05/14/2013.

Alderman

Jason Ervin 28th Ward

• CD's
• 45's
DVD's
• LP's
• 8 TRACKS
• CASSETTES
OUT OF THE PAST
HOODIES
LONG SLEEVE
T-SHIRTS

City of Chicago

O2013-6957

Office of the City Clerk

Document Tracking Sheet

Meeting Date:	9/11/2013
Sponsor(s):	Ervin, Jason C. (28)
Type:	Ordinance
Title:	Awning(s) for Pan American Bank
Committee(s) Assignment:	Committee on Transportation and Public Way

ORDINANCE
PAN AMERICAN BANK
Acct. No. 77199 - 1
Permit No. 1108369

Be It Ordained by the City Council of the City of Chicago:

SECTION 1. Permission and authority are hereby given and granted to PAN AMERICAN BANK, upon the terms and subject to the conditions of this ordinance to maintain and use, as now constructed, one (1) Awning(s) projecting over the public right-of-way adjacent to its premises known as 2627 W. Cermak Rd..

Said Awning(s) at W. Cermak Road measure(s):
One (1) at twenty-four (24) feet in length, and three (3) feet in width for a total of seventy-two (72) square feet.

The location of said privilege shall be as shown on prints kept on file with the Department of Business Affairs and Consumer Protection and the Office of the City Clerk.

Said privilege shall be constructed in accordance with plans and specifications approved by the Zoning Department - Signs.

This grant of privilege in the public way shall be subject to the provisions of Section 10-28-015 and all other required provisions of the Municipal Code of Chicago.

The grantee shall pay to the City of Chicago as compensation for the privilege #1108369 herein granted the sum of fifty ($50.00) per annum in advance.

A 25% penalty will be added for payments received after due date.

The permit holder agrees to hold the City of Chicago harmless for any damage, relocation or replacement costs associated with damage, relocation or removal of private property caused by the City performing work in the public way.

Authority herein given and granted for a period of five (5) years from and after 07/27/2013.

Alderman

Jason Ervin 28th Ward

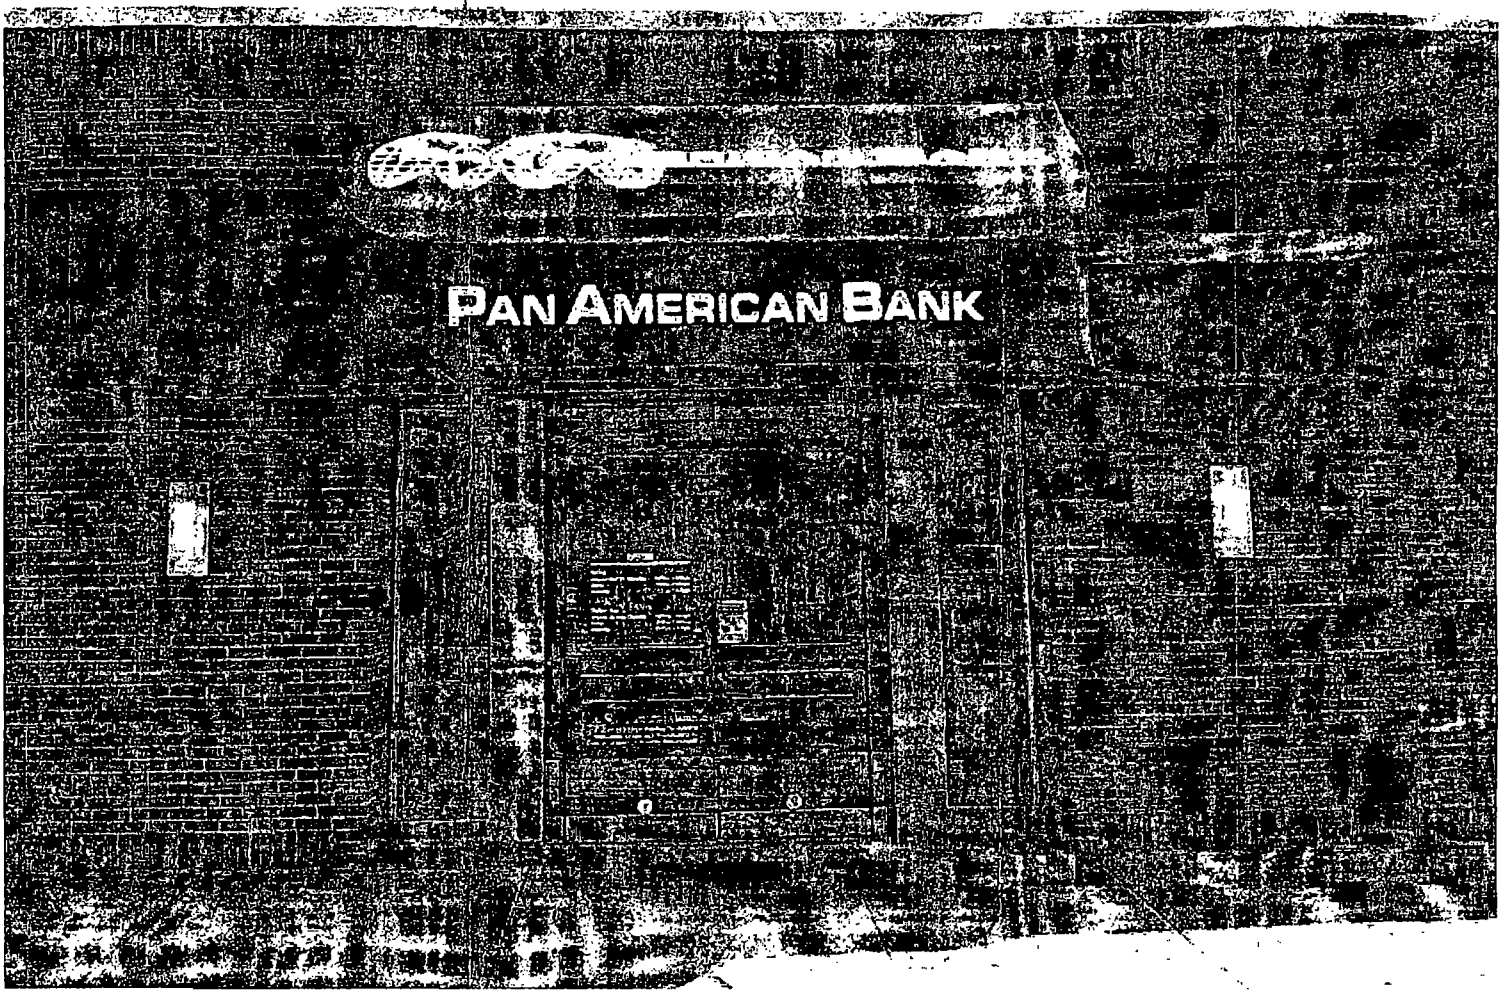
PAN AMERICAN BANK

City of Chicago

O2013-6965

Office of the City Clerk

Document Tracking Sheet

Meeting Date:	9/11/2013
Sponsor(s):	Reboyras, Ariel (30)
Type:	Ordinance
Title:	Awning(s) for Shawns Hair Salon
Committee(s) Assignment:	Committee on Transportation and Public Way

ORDINANCE
Shawns Hair Salon
Acct. No. 330935 - 1
Permit No. 1108231

Be It Ordained by the City Council of the City of Chicago:

SECTION 1. Permission and authority are hereby given and granted to Shawns Hair Salon, upon the terms and subject to the conditions of this ordinance to maintain and use, as now constructed, one (1) Awning(s) projecting over the public right-of-way adjacent to its premises known as 5211 W. Belmont Ave..

Said Awning(s) at W. Belmont Avenue measure(s):
One (1) at fourteen (14) feet in length, and one (1) foot in width for a total of fourteen (14) square feet.

The location of said privilege shall be as shown on prints kept on file with the Department of Business Affairs and Consumer Protection and the Office of the City Clerk.

Said privilege shall be constructed in accordance with plans and specifications approved by the Zoning Department - Signs.

This grant of privilege in the public way shall be subject to the provisions of Section 10-28-015 and all other required provisions of the Municipal Code of Chicago.

The grantee shall pay to the City of Chicago as compensation for the privilege #1108231 herein granted the sum of fifty ($50.00) per annum in advance.

A 25% penalty will be added for payments received after due date.

The permit holder agrees to hold the City of Chicago harmless for any damage, relocation or replacement costs associated with damage, relocation or removal of private property caused by the City performing work in the public way.

Authority herein given and granted for a period of five (5) years from and after 07/30/2013.

Alderman _____

Ariel Reboyras 30th Ward

7/9/13

Shawn%27s+Hair+Salon+%26+Spa (501×376)

Department of Business Affairs and Consumer Protection
Business Assistance Center - Public Way Use Unit
City Hall - 121 N. LaSalle Street, Room 800 • Chicago, IL 60602
(312)-74-GOBIZ (312-744-6249) • (312) 744-1944 (TTY)
http://www.cityofchicago.org/bacp

09/11/2013

Alderman **Ariel Reboyras**
Ward # **30**
City of Chicago
City Hall, Room **203**
121 North LaSalle Street
Chicago, Illinois 60602

Re: An ordinance to use and maintain a portion of the public right-of-way for **one (1) awning(s)** for **Shawns Hair Salon**, adjacent to the premises known as **5211 W. Belmont Ave.**.

Dear Alderman **Ariel Reboyras**:

The applicant referenced above has requested the use of the public right-of-way for a **awning(s)**. An ordinance has been prepared by the Department of Business Affairs and Consumer Protection – Business Assistance Center - Public Way Use Unit for presentation to the City Council. Because this request was made for properties located in your ward, as approved by you as per the attached, I respectfully request that you introduce the attached ordinance at the next City Council meeting.

If you have any questions regarding this ordinance, please contact Anthony Bertuca at (312) 744-5506.

Department of Business Affairs and Consumer Protection

City of Chicago

O2013-6971

Office of the City Clerk

Document Tracking Sheet

Meeting Date:	9/11/2013
Sponsor(s):	Waguespack, Scott (32)
Type:	Ordinance
Title:	Awning(s) for Best Vacuum, Inc.
Committee(s) Assignment:	Committee on Transportation and Public Way

ORDINANCE
BEST VACUUM, INC
Acct. No. 27548 - 1
Permit No. 1107919

Be It Ordained by the City Council of the City of Chicago:

SECTION 1. Permission and authority are hereby given and granted to BEST VACUUM, INC, upon the terms and subject to the conditions of this ordinance to maintain and use, as now constructed, one (1) Awning(s) projecting over the public right-of-way adjacent to its premises known as 2646 N. Lincoln Ave..

Said Awning(s) at N. Lincoln measure(s):
One (1) at twenty-one point eight (21.8) feet in length, and two (2) feet in width for a total of forty-three point six (43.6) square feet.

The location of said privilege shall be as shown on prints kept on file with the Department of Business Affairs and Consumer Protection and the Office of the City Clerk.

Said privilege shall be constructed in accordance with plans and specifications approved by the Zoning Department - Signs.

This grant of privilege in the public way shall be subject to the provisions of Section 10-28-015 and all other required provisions of the Municipal Code of Chicago.

The grantee shall pay to the City of Chicago as compensation for the privilege #1107919 herein granted the sum of fifty ($50.00) per annum in advance.

A 25% penalty will be added for payments received after due date.

The permit holder agrees to hold the City of Chicago harmless for any damage, relocation or replacement costs associated with damage, relocation or removal of private property caused by the City performing work in the public way.

Authority herein given and granted for a period of five (5) years from and after 06/11/2013.

Alderman _____

Scott Waguespack 32nd Ward

Logo
Store front
~3'

Department of Business Affairs and Consumer Protection
Business Assistance Center - Public Way Use Unit
City Hall - 121 N. LaSalle Street, Room 800 • Chicago, IL 60602
(312)-74-GOBIZ (312-744-6249) • (312) 744-1944 (TTY)
http://www.cityofchicago.org/bacp

09/11/2013

Alderman **Scott Waguespack**
Ward # **32**
City of Chicago
City Hall, Room **300**
121 North LaSalle Street
Chicago, Illinois 60602

Re: An ordinance to use and maintain a portion of the public right-of-way for **one (1) awning(s)** for **BEST VACUUM, INC**, adjacent to the premises known as **2646 N. Lincoln Ave.**.

Dear Alderman **Scott Waguespack**:

The applicant referenced above has requested the use of the public right-of-way for a **awning(s)**. An ordinance has been prepared by the Department of Business Affairs and Consumer Protection – Business Assistance Center - Public Way Use Unit for presentation to the City Council. Because this request was made for properties located in your ward, as approved by you as per the attached, I respectfully request that you introduce the attached ordinance at the next City Council meeting.

If you have any questions regarding this ordinance, please contact Anthony Bertuca at (312) 744-5506.

Department of Business Affairs and Consumer Protection

City of Chicago

O2013-6973

Office of the City Clerk

Document Tracking Sheet

Meeting Date:	9/11/2013
Sponsor(s):	Waguespack, Scott (32)
Type:	Ordinance
Title:	Awning(s) for Bodywork & Massage Source
Committee(s) Assignment:	Committee on Transportation and Public Way

ORDINANCE
BODYWORK & MASSAGE SOURSE
Acct. No. 291059 - 1
Permit No. 1108315

Be It Ordained by the City Council of the City of Chicago:

SECTION 1. Permission and authority are hereby given and granted to BODYWORK & MASSAGE SOURSE, upon the terms and subject to the conditions of this ordinance to maintain and use, as now constructed, one (1) Awning(s) projecting over the public right-of-way adjacent to its premises known as 2632 N. Lincoln Ave..

Said Awning(s) at N. Lincoln Avenue measure(s):
One (1) at eighteen (18) feet in length, and three (3) feet in width for a total of fifty-four (54) square feet.

The location of said privilege shall be as shown on prints kept on file with the Department of Business Affairs and Consumer Protection and the Office of the City Clerk.

Said privilege shall be constructed in accordance with plans and specifications approved by the Zoning Department - Signs.

This grant of privilege in the public way shall be subject to the provisions of Section 10-28-015 and all other required provisions of the Municipal Code of Chicago.

The grantee shall pay to the City of Chicago as compensation for the privilege #1108315 herein granted the sum of fifty ($50.00) per annum in advance.

A 25% penalty will be added for payments received after due date.

The permit holder agrees to hold the City of Chicago harmless for any damage, relocation or replacement costs associated with damage, relocation or removal of private property caused by the City performing work in the public way.

Authority herein given and granted for a period of five (5) years from and after 07/27/2013.

Alderman

Scott Waguespack 32nd Ward

(Page 3 of 3)

305
315

Department of Business Affairs and Consumer Protection
Business Assistance Center - Public Way Use Unit
City Hall - 121 N. LaSalle Street, Room 800 • Chicago, IL 60602
(312)-74-GOBIZ (312-744-6249) • (312) 744-1944 (TTY)
http://www.cityofchicago.org/bacp

09/11/2013

Alderman **Scott Waguespack**
Ward # **32**
City of Chicago
City Hall, Room **300**
121 North LaSalle Street
Chicago, Illinois 60602

Re: An ordinance to use and maintain a portion of the public right-of-way for **one (1) awning(s)** for **BODYWORK & MASSAGE SOURSE**, adjacent to the premises known as **2632 N. Lincoln Ave.**.

Dear Alderman **Scott Waguespack**:

The applicant referenced above has requested the use of the public right-of-way for a **awning(s)**. An ordinance has been prepared by the Department of Business Affairs and Consumer Protection – Business Assistance Center - Public Way Use Unit for presentation to the City Council. Because this request was made for properties located in your ward, as approved by you as per the attached, I respectfully request that you introduce the attached ordinance at the next City Council meeting.

If you have any questions regarding this ordinance, please contact Anthony Bertuca at (312) 744-5506.

Department of Business Affairs and Consumer Protection

City of Chicago

O2013-6975

Office of the City Clerk

Document Tracking Sheet

Meeting Date:	9/11/2013
Sponsor(s):	Waguespack, Scott (32)
Type:	Ordinance
Title:	Awning(s) for Helios Center for Movement
Committee(s) Assignment:	Committee on Transportation and Public Way

ORDINANCE
HELIOS CENTER FOR MOVEMENT
Acct. No. 314000 - 3
Permit No. 1094012

Be It Ordained by the City Council of the City of Chicago:

SECTION 1. Permission and authority are hereby given and granted to HELIOS CENTER FOR MOVEMENT, upon the terms and subject to the conditions of this ordinance to construct, install, maintain and use one (1) Awning(s) projecting over the public right-of-way adjacent to its premises known as 2258 W. Belmont Ave..

Said Awning(s) at Belmont Avenue / Oakley measure(s):
One (1) at fifty-eight (58) feet in length, and two (2) feet in width for a total of one hundred sixteen (116) square feet.

The location of said privilege shall be as shown on prints kept on file with the Department of Business Affairs and Consumer Protection and the Office of the City Clerk.

Said privilege shall be constructed in accordance with plans and specifications approved by the Zoning Department - Signs.

This grant of privilege in the public way shall be subject to the provisions of Section 10-28-015 and all other required provisions of the Municipal Code of Chicago.

The grantee shall pay to the City of Chicago as compensation for the privilege #1094012 herein granted the sum of eighty-three ($83.00) per annum in advance.

A 25% penalty will be added for payments received after due date.

The permit holder agrees to hold the City of Chicago harmless for any damage, relocation or replacement costs associated with damage, relocation or removal of private property caused by the City performing work in the public way.

Authority herein given and granted for a period of five (5) years from and after Date of Passage.

Alderman _____

Scott Waguespack 32nd Ward

STREET VIEW

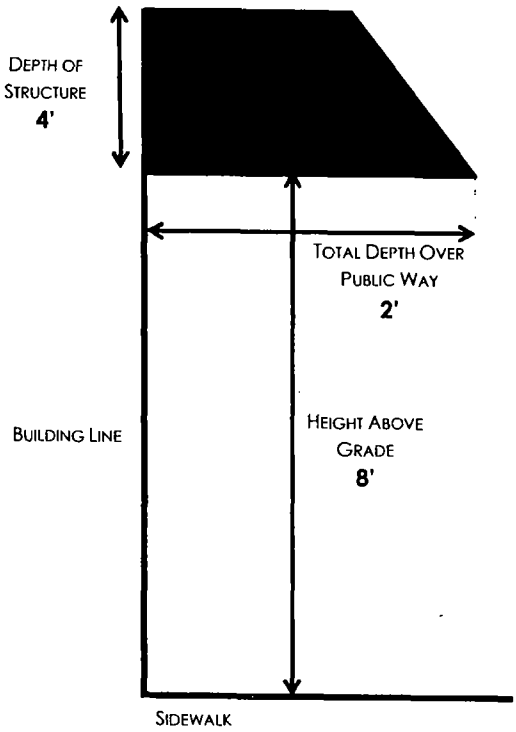

Belmont Ave

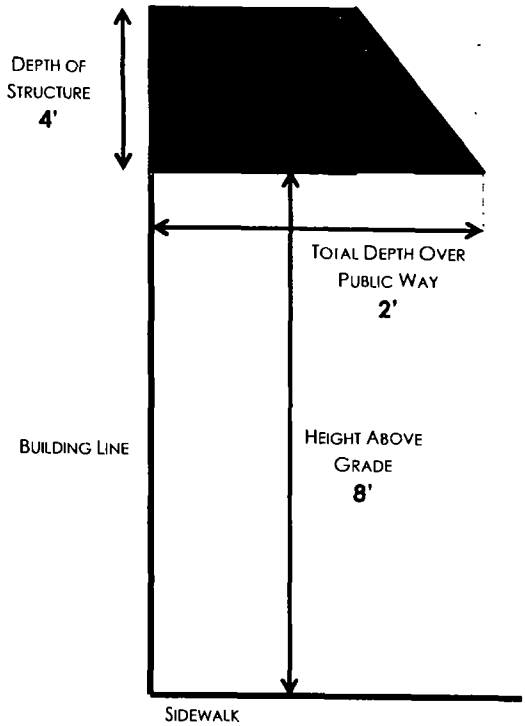

Oakley Ave

Helios Center For Movement | 2258 W. Belmont Ave. Chicago, IL 60618

Department of Business Affairs and Consumer Protection
Business Assistance Center - Public Way Use Unit
City Hall - 121 N. LaSalle Street, Room 800 • Chicago, IL 60602
(312)-74-GOBIZ (312-744-6249) • (312) 744-1944 (TTY)
http://www.cityofchicago.org/bacp

09/11/2013

Alderman **Scott Waguespack**
Ward # **32**
City of Chicago
City Hall, Room **300**
121 North LaSalle Street
Chicago, Illinois 60602

Re: An ordinance to use and maintain a portion of the public right-of-way for **one (1) awning(s)** for **HELIOS CENTER FOR MOVEMENT**, adjacent to the premises known as **2258 W. Belmont Ave.**.

Dear Alderman **Scott Waguespack**:

The applicant referenced above has requested the use of the public right-of-way for a **awning(s)**. An ordinance has been prepared by the Department of Business Affairs and Consumer Protection – Business Assistance Center - Public Way Use Unit for presentation to the City Council. Because this request was made for properties located in your ward, as approved by you as per the attached, I respectfully request that you introduce the attached ordinance at the next City Council meeting.

If you have any questions regarding this ordinance, please contact Anthony Bertuca at (312) 744-5506.

Department of Business Affairs and Consumer Protection

City of Chicago

O2013-6978

Office of the City Clerk

Document Tracking Sheet

Meeting Date:	9/11/2013
Sponsor(s):	Waguespack, Scott (32)
Type:	Ordinance
Title:	Awning(s) for Janssen Place Lofts Condo
Committee(s) Assignment:	Committee on Transportation and Public Way

ORDINANCE
JANSSEN PLACE LOFTS CONDOMINIUM
Acct. No. 88391 - 1
Permit No. 1108215

Be It Ordained by the City Council of the City of Chicago:

SECTION 1. Permission and authority are hereby given and granted to JANSSEN PLACE LOFTS CONDOMINIUM, upon the terms and subject to the conditions of this ordinance to maintain and use, as now constructed, one (1) Awning(s) projecting over the public right-of-way adjacent to its premises known as 1435-39 W. Fullerton Ave..

Said Awning(s) at measure(s):
One (1) at seven (7) feet in length, and four (4) feet in width for a total of twenty-eight (28) square feet.

The location of said privilege shall be as shown on prints kept on file with the Department of Business Affairs and Consumer Protection and the Office of the City Clerk.

Said privilege shall be constructed in accordance with plans and specifications approved by the Zoning Department - Signs.

This grant of privilege in the public way shall be subject to the provisions of Section 10-28-015 and all other required provisions of the Municipal Code of Chicago.

The grantee shall pay to the City of Chicago as compensation for the privilege #1108215 herein granted the sum of fifty ($50.00) per annum in advance.

A 25% penalty will be added for payments received after due date.

The permit holder agrees to hold the City of Chicago harmless for any damage, relocation or replacement costs associated with damage, relocation or removal of private property caused by the City performing work in the public way.

Authority herein given and granted for a period of five (5) years from and after 07/30/2013.

Alderman

Scott Waguespack 32nd Ward

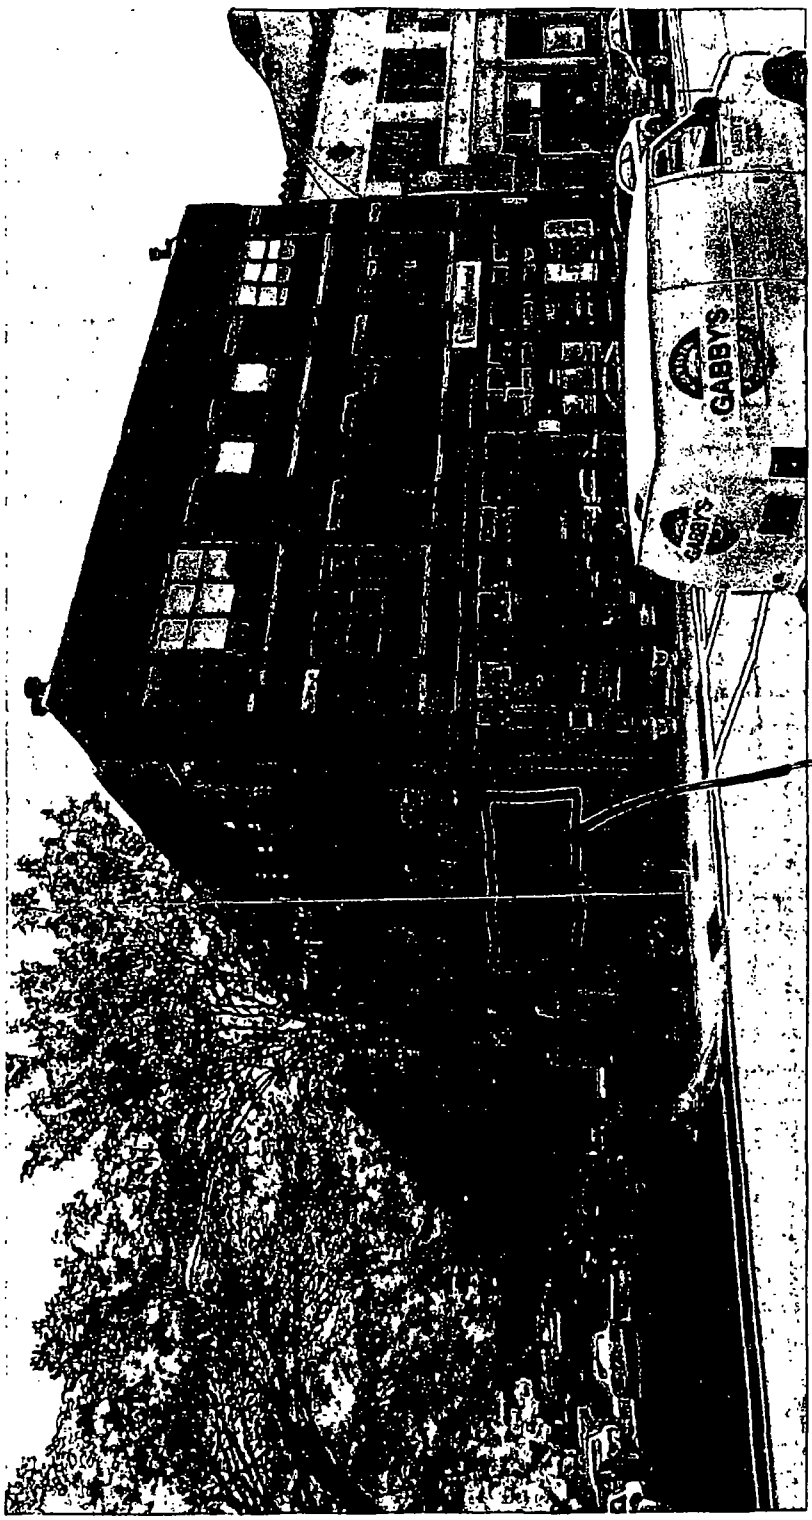
GABBY'S
Awning

Department of Business Affairs and Consumer Protection
Business Assistance Center - Public Way Use Unit
City Hall - 121 N. LaSalle Street, Room 800 • Chicago, IL 60602
(312)-74-GOBIZ (312-744-6249) • (312) 744-1944 (TTY)
http //www.cityofchicago org/bacp

09/11/2013

Alderman **Scott Waguespack**
Ward # **32**
City of Chicago
City Hall, Room **300**
121 North LaSalle Street
Chicago, Illinois 60602

Re: An ordinance to use and maintain a portion of the public right-of-way for **one (1) awning(s)** for **JANSSEN PLACE LOFTS CONDOMINIUM**, adjacent to the premises known as **1435-39 W. Fullerton Ave.**.

Dear Alderman **Scott Waguespack**:

The applicant referenced above has requested the use of the public right-of-way for a **awning(s)**. An ordinance has been prepared by the Department of Business Affairs and Consumer Protection – Business Assistance Center - Public Way Use Unit for presentation to the City Council. Because this request was made for properties located in your ward, as approved by you as per the attached, I respectfully request that you introduce the attached ordinance at the next City Council meeting.

If you have any questions regarding this ordinance, please contact Anthony Bertuca at (312) 744-5506.

Department of Business Affairs and Consumer Protection

City of Chicago

O2013-6980

Office of the City Clerk

Document Tracking Sheet

Meeting Date:	9/11/2013
Sponsor(s):	Waguespack, Scott (32)
Type:	Ordinance
Title:	Awning(s) for Jim Karas Personal Training LLC
Committee(s) Assignment:	Committee on Transportation and Public Way

ORDINANCE
JIM KARAS PERSONAL TRAINING, LLC.
Acct. No. 304649 - 1
Permit No. 1108316

Be It Ordained by the City Council of the City of Chicago:

SECTION 1. Permission and authority are hereby given and granted to JIM KARAS PERSONAL TRAINING, LLC., upon the terms and subject to the conditions of this ordinance to maintain and use, as now constructed, one (1) Awning(s) projecting over the public right-of-way adjacent to its premises known as 2669 N. Lincoln Ave..

Said Awning(s) at N. LINCOLN measure(s):
One (1) at sixteen point five (16.5) feet in length, and two point six seven (2.67) feet in width for a total of forty-four point zero six (44.06) square feet.

The location of said privilege shall be as shown on prints kept on file with the Department of Business Affairs and Consumer Protection and the Office of the City Clerk.

Said privilege shall be constructed in accordance with plans and specifications approved by the Zoning Department - Signs.

This grant of privilege in the public way shall be subject to the provisions of Section 10-28-015 and all other required provisions of the Municipal Code of Chicago.

The grantee shall pay to the City of Chicago as compensation for the privilege #1108316 herein granted the sum of fifty ($50.00) per annum in advance.

A 25% penalty will be added for payments received after due date.

The permit holder agrees to hold the City of Chicago harmless for any damage, relocation or replacement costs associated with damage, relocation or removal of private property caused by the City performing work in the public way.

Authority herein given and granted for a period of five (5) years from and after 07/30/2013.

Alderman _____

Scott Waguespack 32nd Ward

SIGN STUDIO INC.
3645 W. Irving Pk.
Chicago, IL. 60618
Ph. 773.509.0590

Sketch

In order to make sure your order is correct, you have been sent a proof for your review. IT IS UP TO YOU TO FIND ANY AND ALL ERRORS. After you have reviewed the artwork, please fill out the form below. PRODUCTION OF YOUR ORDER WILL NOT BEGIN UNTIL WE HAVE YOUR APPROVAL.

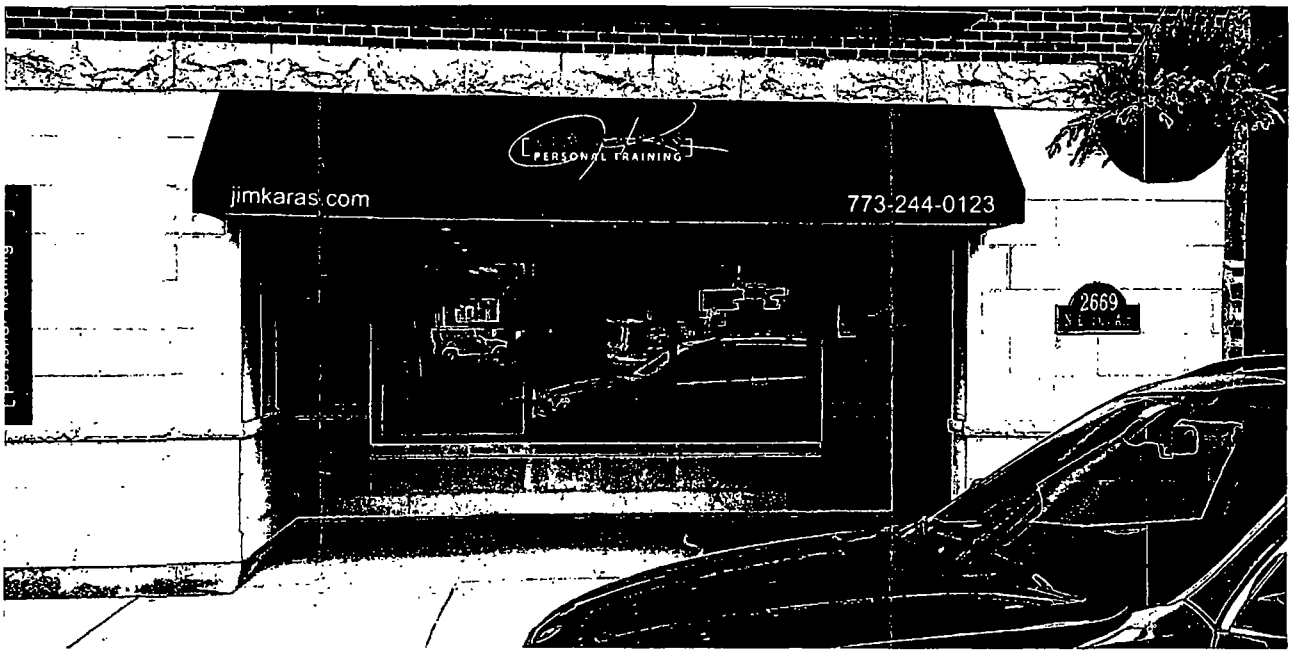

☐ APPROVE ☐ DISAPRROVE Changes noted below, must be resubmitted before I approve.

Reason(s) for disapproval or changes required: _____

_____

_____

Once we have your approval we no longer are responsible for the accuracy of your order. If after the job is produced an error is found you will be responsible for all fees to replace the product. If you do not understand any of the above or have questions please give us a call at (773) 509-0590 and someone will be glad to assist you.

_____
Signature Date

Department of Business Affairs and Consumer Protection
Business Assistance Center - Public Way Use Unit
City Hall - 121 N. LaSalle Street, Room 800 • Chicago, IL 60602
(312)-74-GOBIZ (312-744-6249) • (312) 744-1944 (TTY)
http://www.cityofchicago.org/bacp

09/11/2013

Alderman **Scott Waguespack**
Ward # **32**
City of Chicago
City Hall, Room **300**
121 North LaSalle Street
Chicago, Illinois 60602

Re: An ordinance to use and maintain a portion of the public right-of-way for **one (1) awning(s)** for **JIM KARAS PERSONAL TRAINING, LLC.**, adjacent to the premises known as **2669 N. Lincoln Ave.**.

Dear Alderman **Scott Waguespack**:

The applicant referenced above has requested the use of the public right-of-way for a **awning(s)**. An ordinance has been prepared by the Department of Business Affairs and Consumer Protection – Business Assistance Center - Public Way Use Unit for presentation to the City Council. Because this request was made for properties located in your ward, as approved by you as per the attached, I respectfully request that you introduce the attached ordinance at the next City Council meeting.

If you have any questions regarding this ordinance, please contact Anthony Bertuca at (312) 744-5506.

Department of Business Affairs and Consumer Protection

City of Chicago

O2013-6981

Office of the City Clerk

Document Tracking Sheet

Meeting Date:	9/11/2013
Sponsor(s):	Waguespack, Scott (32)
Type:	Ordinance
Title:	Awning(s) for Lily Spa
Committee(s) Assignment:	Committee on Transportation and Public Way

ORDINANCE
LILY SPA
Acct. No. 350221 - 1
Permit No. 1091477

Be It Ordained by the City Council of the City of Chicago:

SECTION 1. Permission and authority are hereby given and granted to LILY SPA, upon the terms and subject to the conditions of this ordinance to construct, install, maintain and use one (1) Awning(s) projecting over the public right-of-way adjacent to its premises known as 2050 W. Belmont Ave..

Said Awning(s) at W. Belmont Avenue measure(s):
One (1) at seventeen point four two (17.42) feet in length, and one point five eight (1.58) foot in width for a total of twenty-seven point five two (27.52) square feet.

The location of said privilege shall be as shown on prints kept on file with the Department of Business Affairs and Consumer Protection and the Office of the City Clerk.

Said privilege shall be constructed in accordance with plans and specifications approved by the Zoning Department - Signs.

This grant of privilege in the public way shall be subject to the provisions of Section 10-28-015 and all other required provisions of the Municipal Code of Chicago.

The grantee shall pay to the City of Chicago as compensation for the privilege #1091477 herein granted the sum of fifty ($50.00) per annum in advance.

A 25% penalty will be added for payments received after due date.

The permit holder agrees to hold the City of Chicago harmless for any damage, relocation or replacement costs associated with damage, relocation or removal of private property caused by the City performing work in the public way.

Authority herein given and granted for a period of five (5) years from and after Date of Passage.

Alderman _____

Scott Waguespack 32nd Ward

Sign Drawing (Awning)

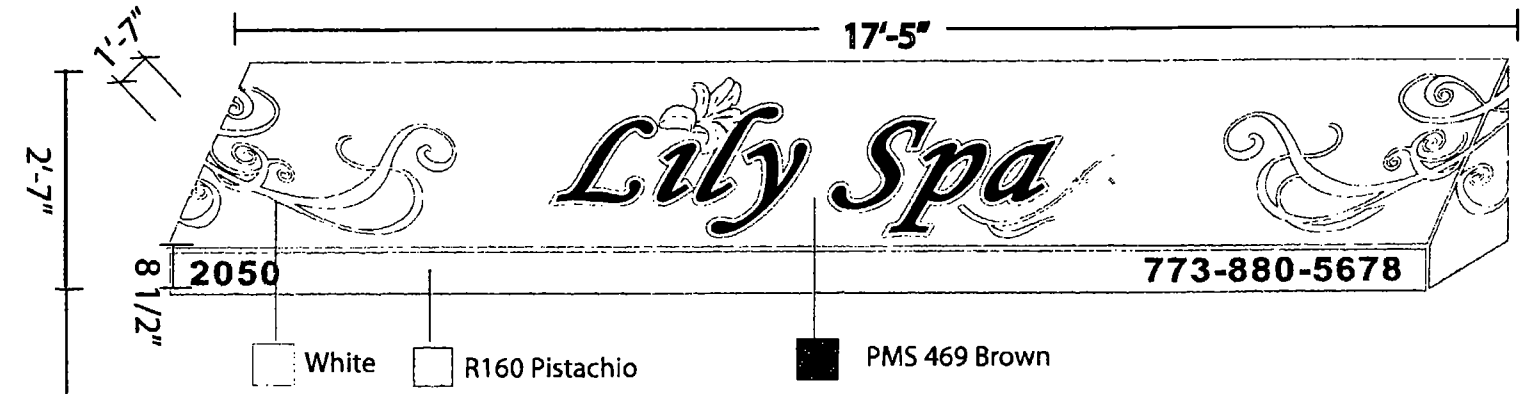

METHOD OF ATTACHMENT

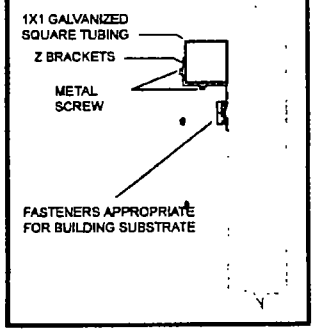

HEIGHT FROM GRADE

7 FT

GROUND LEVEL

2050 W. Belmont.

Client: Lily Spa		Drawing #:	All sign designs and concepts shown here are confidential and are the property of Monsibic, Inc They are not to be distributed, exhibited, copied, or otherwise used without our written permission.
Approved:	Sales:	Date: 03/27/2010	COMPUTER GENERATED COLORS ARE NOT A TRUE MATCH TO ANY PMS. VINYL. OR PAINT.
Scale: 1":32"	Drawn by:	Rev Date:	MONSIBIC Sign & Display

Tel: 773-847-2828 Fax: 773-847-0088 3401 S. Halsted St., Chicago, IL 60608

Department of Business Affairs and Consumer Protection
Business Assistance Center - Public Way Use Unit
City Hall - 121 N. LaSalle Street, Room 800 • Chicago, IL 60602
(312)-74-GOBIZ (312-744-6249) • (312) 744-1944 (TTY)
http://www.cityofchicago.org/bacp

09/11/2013

Alderman **Scott Waguespack**
Ward # **32**
City of Chicago
City Hall, Room **300**
121 North LaSalle Street
Chicago, Illinois 60602

Re: An ordinance to use and maintain a portion of the public right-of-way for **one (1) awning(s)** for **LILY SPA**, adjacent to the premises known as **2050 W. Belmont Ave.**.

Dear Alderman **Scott Waguespack**:

The applicant referenced above has requested the use of the public right-of-way for a **awning(s)**. An ordinance has been prepared by the Department of Business Affairs and Consumer Protection – Business Assistance Center - Public Way Use Unit for presentation to the City Council. Because this request was made for properties located in your ward, as approved by you as per the attached, I respectfully request that you introduce the attached ordinance at the next City Council meeting.

If you have any questions regarding this ordinance, please contact Anthony Bertuca at (312) 744-5506.

Department of Business Affairs and Consumer Protection

City of Chicago

O2013-6982

Office of the City Clerk

Document Tracking Sheet

Meeting Date:	9/11/2013
Sponsor(s):	Waguespack, Scott (32)
Type:	Ordinance
Title:	Awning(s) for Prints Unlimited
Committee(s) Assignment:	Committee on Transportation and Public Way

ORDINANCE
PRINTS UNLIMITED
Acct. No. 86841 - 2
Permit No. 1108341

Be It Ordained by the City Council of the City of Chicago:

SECTION 1. Permission and authority are hereby given and granted to PRINTS UNLIMITED, upon the terms and subject to the conditions of this ordinance to maintain and use, as now constructed, two (2) Awning(s) projecting over the public right-of-way adjacent to its premises known as 1461 W. Fullerton Ave..

Said Awning(s) at W. Fullerton measure(s):
One (1) at twenty-one (21) feet in length, and two (2) feet in width for a total of forty-two (42) square feet.

Said Awning(s) at N. Greenview measure(s):
One (1) at twenty-two (22) feet in length, and two (2) feet in width for a total of forty-four (44) square feet.

The location of said privilege shall be as shown on prints kept on file with the Department of Business Affairs and Consumer Protection and the Office of the City Clerk.

Said privilege shall be constructed in accordance with plans and specifications approved by the Zoning Department - Signs.

This grant of privilege in the public way shall be subject to the provisions of Section 10-28-015 and all other required provisions of the Municipal Code of Chicago.

The grantee shall pay to the City of Chicago as compensation for the privilege #1108341 herein granted the sum of one hundred ($100.00) per annum in advance.

A 25% penalty will be added for payments received after due date.

The permit holder agrees to hold the City of Chicago harmless for any damage, relocation or replacement costs associated with damage, relocation or removal of private property caused by the City performing work in the public way.

Authority herein given and granted for a period of five (5) years from and after 06/29/2013.

Alderman 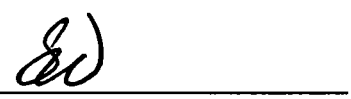

Scott Waguespack 32nd Ward

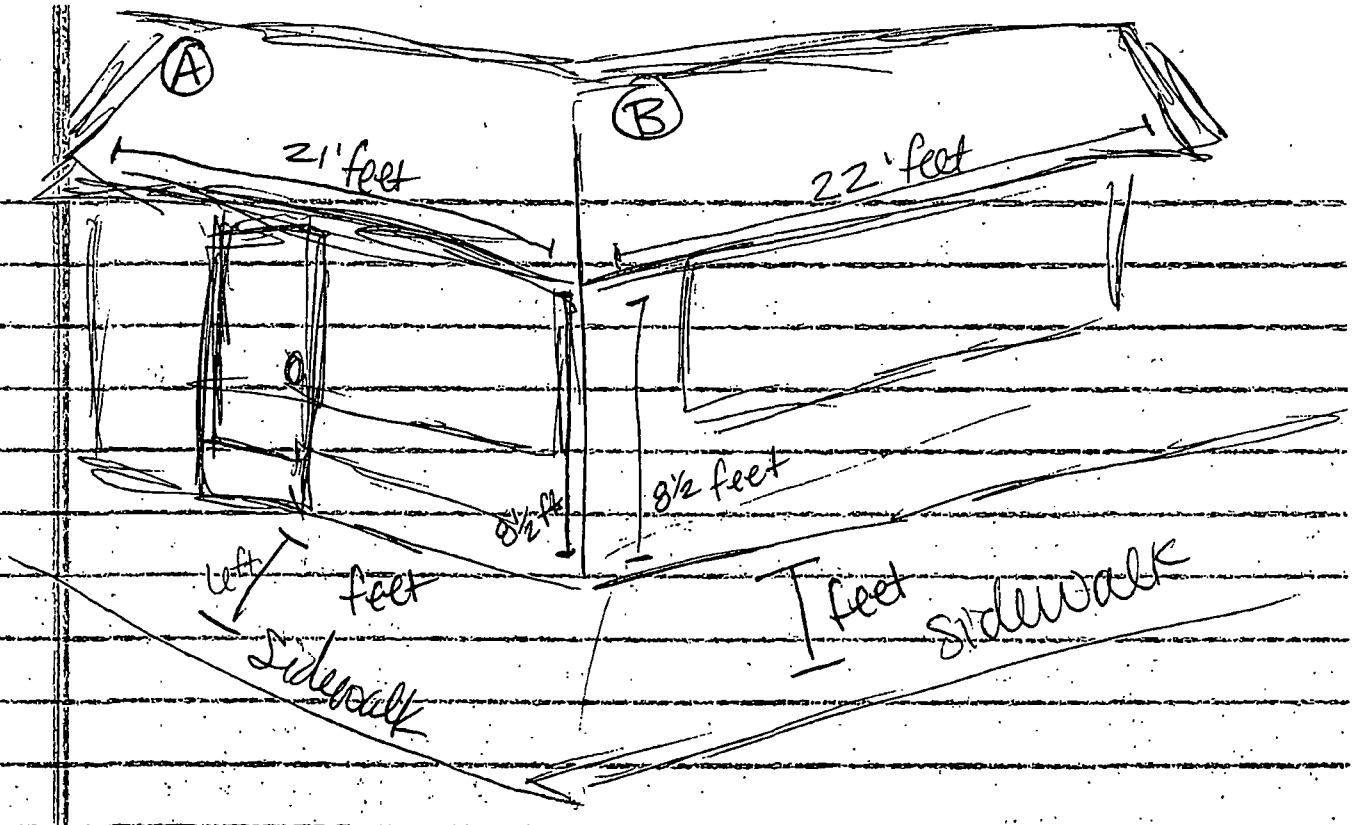

- (A) = 21 feet long, (B) = 22 feet long
- 8½ feet above street level
- depth over public way: 2 feet
- sidewalk width = 6 feet
- photo(s) included

Department of Business Affairs and Consumer Protection
Business Assistance Center - Public Way Use Unit
City Hall - 121 N. LaSalle Street, Room 800 • Chicago, IL 60602
(312)-74-GOBIZ (312-744-6249) • (312) 744-1944 (TTY)
http://www.cityofchicago.org/bacp

09/11/2013

Alderman **Scott Waguespack**
Ward # **32**
City of Chicago
City Hall, Room **300**
121 North LaSalle Street
Chicago, Illinois 60602

Re: An ordinance to use and maintain a portion of the public right-of-way for **two (2) awning(s)** for **PRINTS UNLIMITED**, adjacent to the premises known as **1461 W. Fullerton Ave.**.

Dear Alderman **Scott Waguespack**:

The applicant referenced above has requested the use of the public right-of-way for a **awning(s)**. An ordinance has been prepared by the Department of Business Affairs and Consumer Protection – Business Assistance Center - Public Way Use Unit for presentation to the City Council. Because this request was made for properties located in your ward, as approved by you as per the attached, I respectfully request that you introduce the attached ordinance at the next City Council meeting.

If you have any questions regarding this ordinance, please contact Anthony Bertuca at (312) 744-5506.

Department of Business Affairs and Consumer Protection

City of Chicago

O2013-6983

Office of the City Clerk

Document Tracking Sheet

Meeting Date:	9/11/2013
Sponsor(s):	Waguespack, Scott (32)
Type:	Ordinance
Title:	Awning(s) for Rio Balsas Food Mart
Committee(s) Assignment:	Committee on Transportation and Public Way

ORDINANCE
RIO BALSAS FOOD MART
Acct. No. 318132 - 1
Permit No. 1107752

Be It Ordained by the City Council of the City of Chicago:

SECTION 1. Permission and authority are hereby given and granted to RIO BALSAS FOOD MART, upon the terms and subject to the conditions of this ordinance to maintain and use, as now constructed, one (1) Awning(s) projecting over the public right-of-way adjacent to its premises known as 1934 W. Chicago Ave..

Said Awning(s) at W. Chicago Avenue measure(s):
One (1) at thirteen point five (13.5) feet in length, and two point five (2.5) feet in width for a total of thirty-three point seven five (33.75) square feet.

The location of said privilege shall be as shown on prints kept on file with the Department of Business Affairs and Consumer Protection and the Office of the City Clerk.

Said privilege shall be constructed in accordance with plans and specifications approved by the Zoning Department - Signs.

This grant of privilege in the public way shall be subject to the provisions of Section 10-28-015 and all other required provisions of the Municipal Code of Chicago.

The grantee shall pay to the City of Chicago as compensation for the privilege #1107752 herein granted the sum of fifty ($50.00) per annum in advance.

A 25% penalty will be added for payments received after due date.

The permit holder agrees to hold the City of Chicago harmless for any damage, relocation or replacement costs associated with damage, relocation or removal of private property caused by the City performing work in the public way.

Authority herein given and granted for a period of five (5) years from and after 06/11/2013.

Alderman 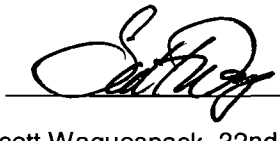

Scott Waguespack 32nd Ward

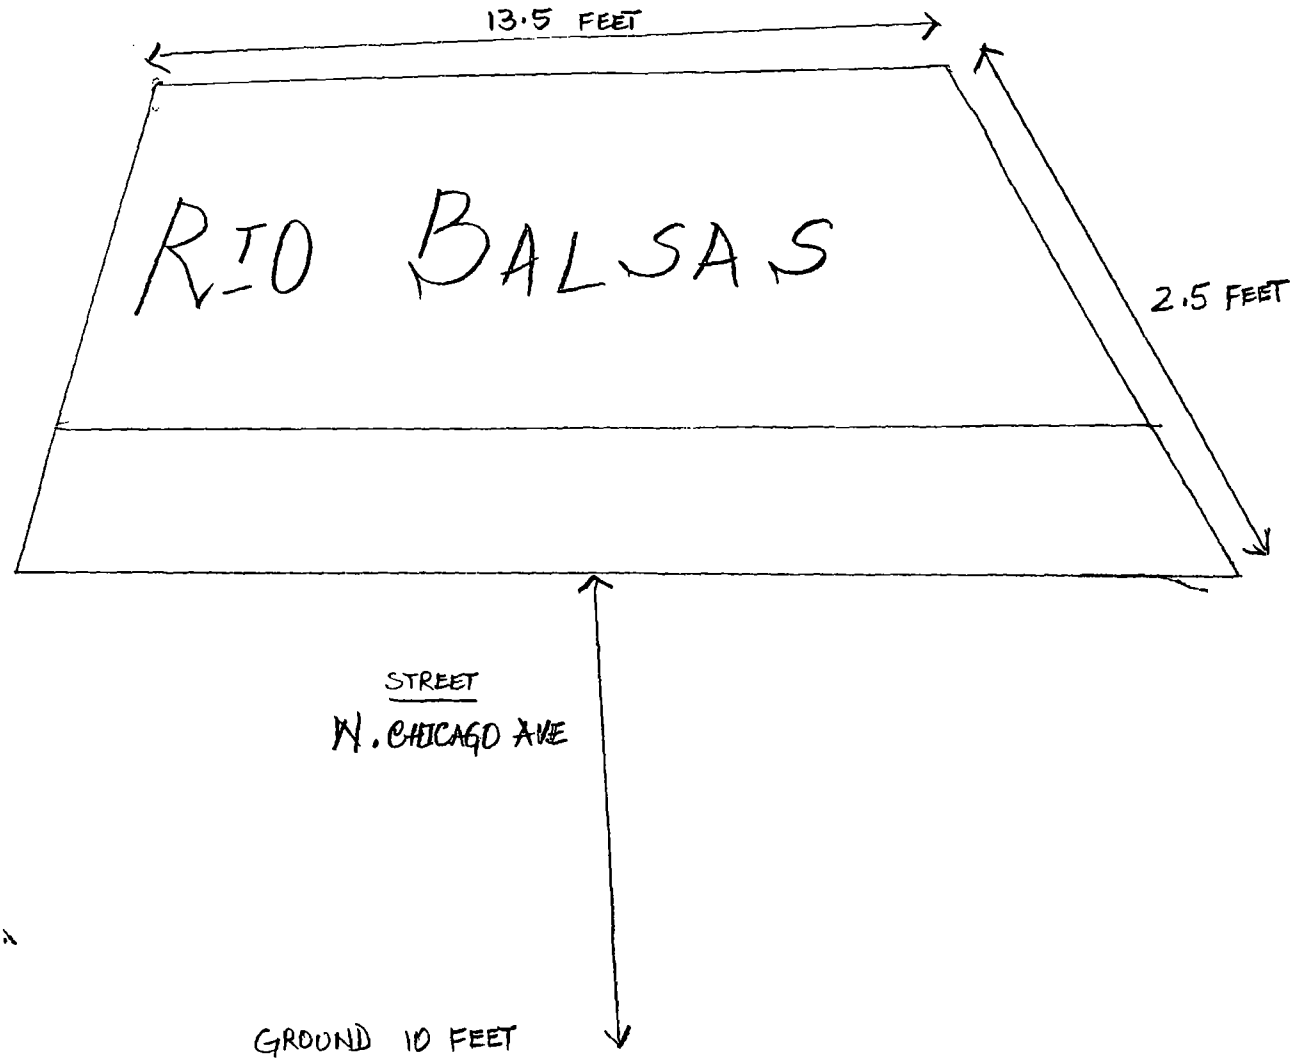
13.5 FEET
RIO BALSAS
2.5 FEET
STREET
N. CHICAGO AVE
GROUND 10 FEET

Department of Business Affairs and Consumer Protection
Business Assistance Center - Public Way Use Unit
City Hall - 121 N. LaSalle Street, Room 800 • Chicago, IL 60602
(312)-74-GOBIZ (312-744-6249) • (312) 744-1944 (TTY)
http://www.cityofchicago.org/bacp

09/11/2013

Alderman **Scott Waguespack**
Ward # **32**
City of Chicago
City Hall, Room **300**
121 North LaSalle Street
Chicago, Illinois 60602

Re: An ordinance to use and maintain a portion of the public right-of-way for **one (1) awning(s)** for **RIO BALSAS FOOD MART**, adjacent to the premises known as **1934 W. Chicago Ave.**.

Dear Alderman **Scott Waguespack**:

The applicant referenced above has requested the use of the public right-of-way for a **awning(s)**. An ordinance has been prepared by the Department of Business Affairs and Consumer Protection – Business Assistance Center - Public Way Use Unit for presentation to the City Council. Because this request was made for properties located in your ward, as approved by you as per the attached, I respectfully request that you introduce the attached ordinance at the next City Council meeting.

If you have any questions regarding this ordinance, please contact Anthony Bertuca at (312) 744-5506.

Department of Business Affairs and Consumer Protection

City of Chicago

O2013-6984

Office of the City Clerk

Document Tracking Sheet

Meeting Date:	9/11/2013
Sponsor(s):	Waguespack, Scott (32)
Type:	Ordinance
Title:	Awning(s) for Salon de Vive
Committee(s) Assignment:	Committee on Transportation and Public Way

ORDINANCE
SALON de VIVE
Acct. No. 314349 - 1
Permit No. 1107648

Be It Ordained by the City Council of the City of Chicago:

SECTION 1. Permission and authority are hereby given and granted to SALON de VIVE, upon the terms and subject to the conditions of this ordinance to maintain and use, as now constructed, one (1) Awning(s) projecting over the public right-of-way adjacent to its premises known as 2137 W. Belmont Ave..

Said Awning(s) at W. BELMONT measure(s):
One (1) at thirteen (13) feet in length, and four (4) feet in width for a total of fifty-two (52) square feet.

The location of said privilege shall be as shown on prints kept on file with the Department of Business Affairs and Consumer Protection and the Office of the City Clerk.

Said privilege shall be constructed in accordance with plans and specifications approved by the Zoning Department - Signs.

This grant of privilege in the public way shall be subject to the provisions of Section 10-28-015 and all other required provisions of the Municipal Code of Chicago.

The grantee shall pay to the City of Chicago as compensation for the privilege #1107648 herein granted the sum of fifty ($50.00) per annum in advance.

A 25% penalty will be added for payments received after due date.

The permit holder agrees to hold the City of Chicago harmless for any damage, relocation or replacement costs associated with damage, relocation or removal of private property caused by the City performing work in the public way.

Authority herein given and granted for a period of five (5) years from and after 06/11/2013.

Alderman _____

Scott Waguespack 32nd Ward

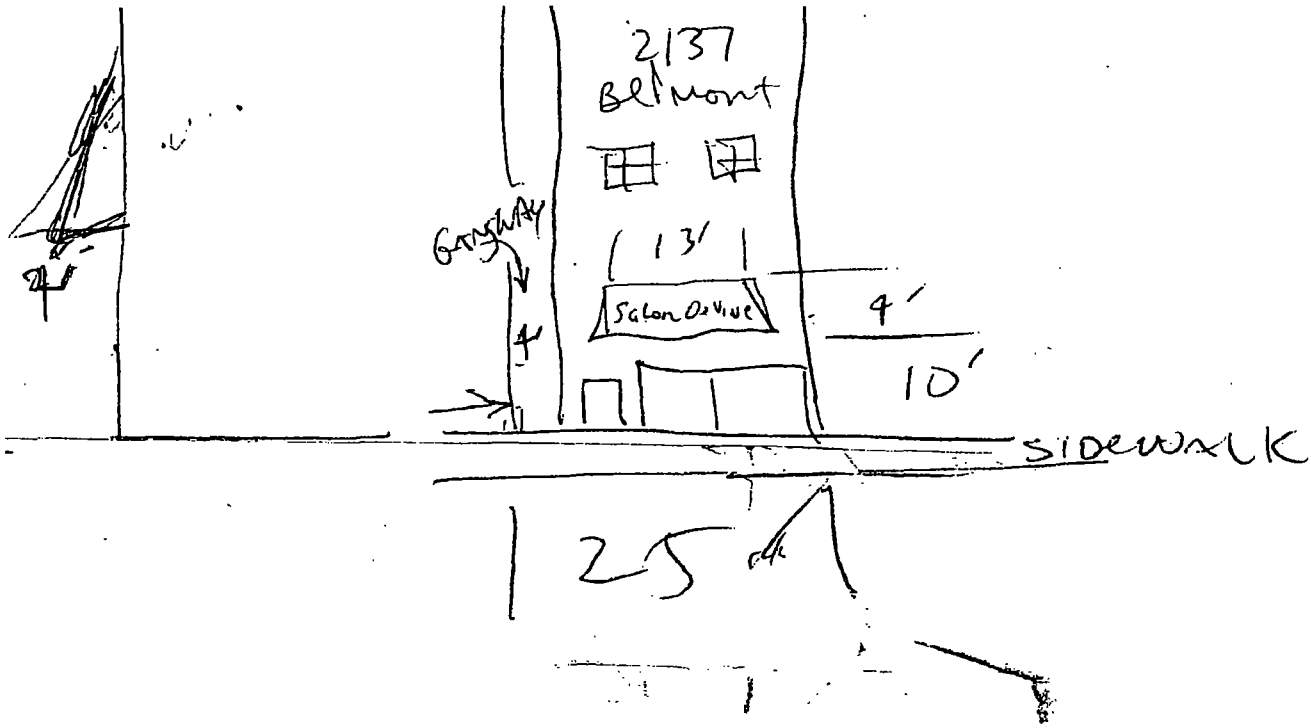
2137
Belmont
Garage
13'
Salon Drive
4'
4'
10'
SIDEWALK
125

Department of Business Affairs and Consumer Protection
Business Assistance Center - Public Way Use Unit
City Hall - 121 N. LaSalle Street, Room 800 • Chicago, IL 60602
(312)-74-GOBIZ (312-744-6249) • (312) 744-1944 (TTY)
http://www.cityofchicago.org/bacp

09/11/2013

Alderman **Scott Waguespack**
Ward # **32**
City of Chicago
City Hall, Room **300**
121 North LaSalle Street
Chicago, Illinois 60602

Re: An ordinance to use and maintain a portion of the public right-of-way for **one (1) awning(s)** for **SALON de VIVE**, adjacent to the premises known as **2137 W. Belmont Ave.**.

Dear Alderman **Scott Waguespack**:

The applicant referenced above has requested the use of the public right-of-way for a **awning(s)**. An ordinance has been prepared by the Department of Business Affairs and Consumer Protection – Business Assistance Center - Public Way Use Unit for presentation to the City Council. Because this request was made for properties located in your ward, as approved by you as per the attached, I respectfully request that you introduce the attached ordinance at the next City Council meeting.

If you have any questions regarding this ordinance, please contact Anthony Bertuca at (312) 744-5506.

Department of Business Affairs and Consumer Protection

City of Chicago

O2013-6985

Office of the City Clerk

Document Tracking Sheet

Meeting Date:	9/11/2013
Sponsor(s):	Waguespack, Scott (32)
Type:	Ordinance
Title:	Awning(s) for Salon Visage and Dry Spa
Committee(s) Assignment:	Committee on Transportation and Public Way

ORDINANCE
SALON VISAGE AND DAY SPA
Acct. No. 271351 - 1
Permit No. 1107961

Be It Ordained by the City Council of the City of Chicago:

SECTION 1. Permission and authority are hereby given and granted to SALON VISAGE AND DAY SPA, upon the terms and subject to the conditions of this ordinance to maintain and use, as now constructed, one (1) Awning(s) projecting over the public right-of-way adjacent to its premises known as 2100 N. Damen Ave..

Said Awning(s) at N. DAMEN AVE measure(s):
One (1) at fifteen point two five (15.25) feet in length, and three point five eight (3.58) feet in width for a total of fifty-four point six (54.6) square feet.

The location of said privilege shall be as shown on prints kept on file with the Department of Business Affairs and Consumer Protection and the Office of the City Clerk.

Said privilege shall be constructed in accordance with plans and specifications approved by the Zoning Department - Signs.

This grant of privilege in the public way shall be subject to the provisions of Section 10-28-015 and all other required provisions of the Municipal Code of Chicago.

The grantee shall pay to the City of Chicago as compensation for the privilege #1107961 herein granted the sum of fifty ($50.00) per annum in advance.

A 25% penalty will be added for payments received after due date.

The permit holder agrees to hold the City of Chicago harmless for any damage, relocation or replacement costs associated with damage, relocation or removal of private property caused by the City performing work in the public way.

Authority herein given and granted for a period of five (5) years from and after 06/11/2013.

Alderman _____

Scott Waguespack 32nd Ward

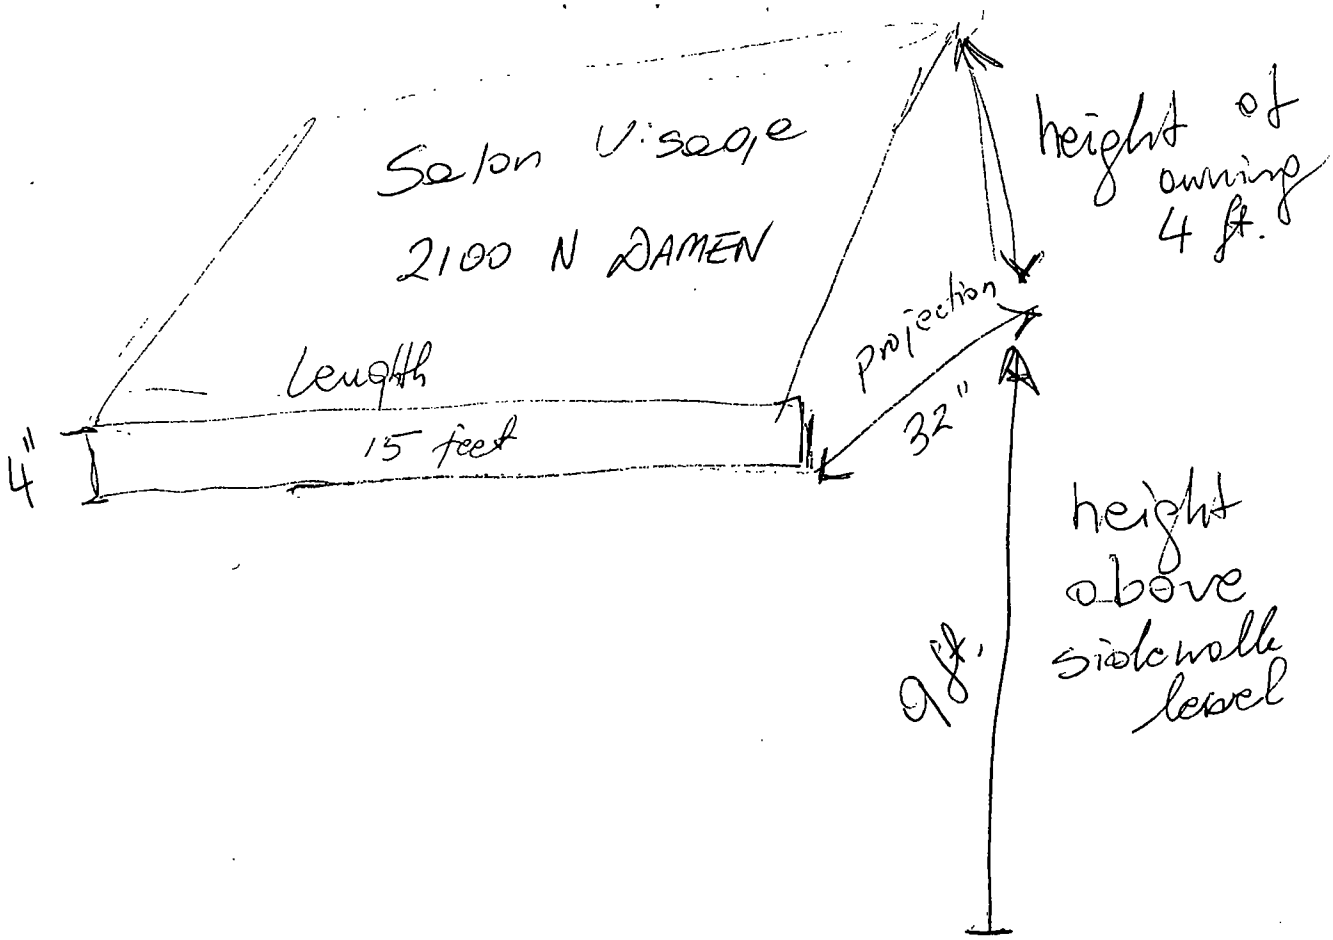
Salon Visage
2100 N DAMEN
height of awning 4 ft.
projection
32"
length
15 feet
4"
height above sidewalk level
9 ft.

Department of Business Affairs and Consumer Protection
Business Assistance Center - Public Way Use Unit
City Hall - 121 N. LaSalle Street, Room 800 • Chicago, IL 60602
(312)-74-GOBIZ (312-744-6249) • (312) 744-1944 (TTY)
http://www.cityofchicago.org/bacp

09/11/2013

Alderman **Scott Waguespack**
Ward # **32**
City of Chicago
City Hall, Room **300**
121 North LaSalle Street
Chicago, Illinois 60602

Re: An ordinance to use and maintain a portion of the public right-of-way for **one (1) awning(s)** for **SALON VISAGE AND DAY SPA**, adjacent to the premises known as **2100 N. Damen Ave.**.

Dear Alderman **Scott Waguespack**:

The applicant referenced above has requested the use of the public right-of-way for a **awning(s)**. An ordinance has been prepared by the Department of Business Affairs and Consumer Protection – Business Assistance Center - Public Way Use Unit for presentation to the City Council. Because this request was made for properties located in your ward, as approved by you as per the attached, I respectfully request that you introduce the attached ordinance at the next City Council meeting.

If you have any questions regarding this ordinance, please contact Anthony Bertuca at (312) 744-5506.

Department of Business Affairs and Consumer Protection

City of Chicago

O2013-6986

Office of the City Clerk

Document Tracking Sheet

Meeting Date:	9/11/2013
Sponsor(s):	Waguespack, Scott (32)
Type:	Ordinance
Title:	Awning(s) for Self Storage 1
Committee(s) Assignment:	Committee on Transportation and Public Way

ORDINANCE
SELF STORAGE 1
Acct. No. 66314 - 2
Permit No. 1107350

Be It Ordained by the City Council of the City of Chicago:

SECTION 1. Permission and authority are hereby given and granted to SELF STORAGE 1, upon the terms and subject to the conditions of this ordinance to maintain and use, as now constructed, one (1) Awning(s) projecting over the public right-of-way adjacent to its premises known as 2001 N. Elston Ave..

Said Awning(s) at W. Armitage Avenue measure(s):
One (1) at eleven (11) feet in length, and four (4) feet in width for a total of forty-four (44) square feet.

The location of said privilege shall be as shown on prints kept on file with the Department of Business Affairs and Consumer Protection and the Office of the City Clerk.

Said privilege shall be constructed in accordance with plans and specifications approved by the Zoning Department - Signs.

This grant of privilege in the public way shall be subject to the provisions of Section 10-28-015 and all other required provisions of the Municipal Code of Chicago.

The grantee shall pay to the City of Chicago as compensation for the privilege #1107350 herein granted the sum of fifty ($50.00) per annum in advance.

A 25% penalty will be added for payments received after due date.

The permit holder agrees to hold the City of Chicago harmless for any damage, relocation or replacement costs associated with damage, relocation or removal of private property caused by the City performing work in the public way.

Authority herein given and granted for a period of five (5) years from and after 06/11/2013.

Alderman _____

Scott Waguespack 32nd Ward

CHICAGO SELF STORAGE III
2001 N ELSTON
Acct # 66314 Site 2 Permit # 1073903
CANOPY

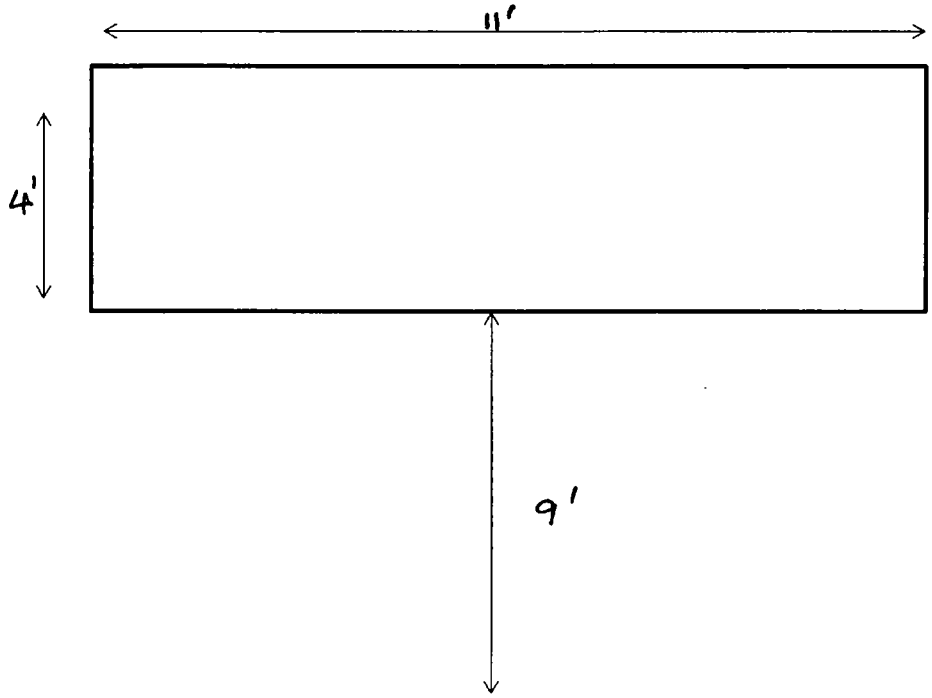

Department of Business Affairs and Consumer Protection
Business Assistance Center - Public Way Use Unit
City Hall - 121 N. LaSalle Street. Room 800 • Chicago, IL 60602
(312)-74-GOBIZ (312-744-6249) • (312) 744-1944 (TTY)
http://www.cityofchicago.org/bacp

09/11/2013

Alderman **Scott Waguespack**
Ward # **32**
City of Chicago
City Hall, Room **300**
121 North LaSalle Street
Chicago, Illinois 60602

Re: An ordinance to use and maintain a portion of the public right-of-way for **one (1) awning(s)** for **SELF STORAGE 1**, adjacent to the premises known as **2001 N. Elston Ave.**.

Dear Alderman **Scott Waguespack**:

The applicant referenced above has requested the use of the public right-of-way for a **awning(s)**. An ordinance has been prepared by the Department of Business Affairs and Consumer Protection – Business Assistance Center - Public Way Use Unit for presentation to the City Council. Because this request was made for properties located in your ward, as approved by you as per the attached, I respectfully request that you introduce the attached ordinance at the next City Council meeting.

If you have any questions regarding this ordinance, please contact Anthony Bertuca at (312) 744-5506.

Department of Business Affairs and Consumer Protection

City of Chicago

O2013-6987

Office of the City Clerk

Document Tracking Sheet

Meeting Date:	9/11/2013
Sponsor(s):	Waguespack, Scott (32)
Type:	Ordinance
Title:	Awning(s) for Starbucks Coffee No. 222
Committee(s) Assignment:	Committee on Transportation and Public Way

ORDINANCE
STARBUCKS COFFEE #222
Acct. No. 63414 - 42
Permit No. 1107770

Be It Ordained by the City Council of the City of Chicago:

SECTION 1. Permission and authority are hereby given and granted to STARBUCKS COFFEE #222, upon the terms and subject to the conditions of this ordinance to maintain and use, as now constructed, two (2) Awning(s) projecting over the public right-of-way adjacent to its premises known as 2200 N. Clybourn Ave..

Said Awning(s) at N. Clybourn measure(s):
One (1) at thirteen point four (13.4) feet in length, and two point six (2.6) feet in width for a total of thirty-four point eight four (34.84) square feet.

Said Awning(s) at W. Webster measure(s):
One (1) at fifteen point three (15.3) feet in length, and two (2) feet in width for a total of thirty point six (30.6) square feet.

The location of said privilege shall be as shown on prints kept on file with the Department of Business Affairs and Consumer Protection and the Office of the City Clerk.

Said privilege shall be constructed in accordance with plans and specifications approved by the Zoning Department - Signs.

This grant of privilege in the public way shall be subject to the provisions of Section 10-28-015 and all other required provisions of the Municipal Code of Chicago.

The grantee shall pay to the City of Chicago as compensation for the privilege #1107770 herein granted the sum of one hundred ($100.00) per annum in advance.

A 25% penalty will be added for payments received after due date.

The permit holder agrees to hold the City of Chicago harmless for any damage, relocation or replacement costs associated with damage, relocation or removal of private property caused by the City performing work in the public way.

Authority herein given and granted for a period of five (5) years from and after 06/29/2013.

Alderman _____

Scott Waguespack 32nd Ward

APPLICATION TO USE THE PUBLIC RIGHT OF WAY

CANOPY DRAWINGS

PROPERTY LOCATION: W. Webster

ORGANIZATION'S NAME: Starbucks

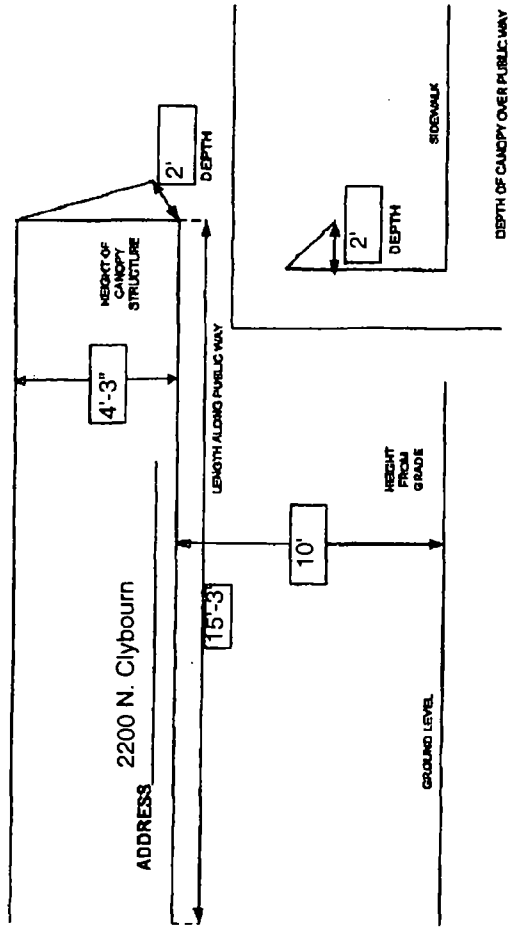

Department of Business Affairs and Consumer Protection
Business Assistance Center - Public Way Use Unit
City Hall - 121 N. LaSalle Street, Room 800 • Chicago, IL 60602
(312)-74-GOBIZ (312-744-6249) • (312) 744-1944 (TTY)
http://www.cityofchicago.org/bacp

09/11/2013

Alderman **Scott Waguespack**
Ward # **32**
City of Chicago
City Hall, Room **300**
121 North LaSalle Street
Chicago, Illinois 60602

Re: An ordinance to use and maintain a portion of the public right-of-way for **two (2) awning(s)** for **STARBUCKS COFFEE #222**, adjacent to the premises known as **2200 N. Clybourn Ave.**.

Dear Alderman **Scott Waguespack**:

The applicant referenced above has requested the use of the public right-of-way for a **awning(s)**. An ordinance has been prepared by the Department of Business Affairs and Consumer Protection – Business Assistance Center - Public Way Use Unit for presentation to the City Council. Because this request was made for properties located in your ward, as approved by you as per the attached, I respectfully request that you introduce the attached ordinance at the next City Council meeting.

If you have any questions regarding this ordinance, please contact Anthony Bertuca at (312) 744-5506.

Department of Business Affairs and Consumer Protection

City of Chicago

O2013-6988

Office of the City Clerk

Document Tracking Sheet

Meeting Date:	9/11/2013
Sponsor(s):	Waguespack, Scott (32)
Type:	Ordinance
Title:	Awning(s) for Starbucks Coffee No. 14256
Committee(s) Assignment:	Committee on Transportation and Public Way

ORDINANCE
STARBUCKS COFFEE #14256
Acct. No. 63414 - 137
Permit No. 1107778

Be It Ordained by the City Council of the City of Chicago:

SECTION 1. Permission and authority are hereby given and granted to STARBUCKS COFFEE #14256, upon the terms and subject to the conditions of this ordinance to maintain and use, as now constructed, four (4) Awning(s) projecting over the public right-of-way adjacent to its premises known as 2101 W. Armitage Ave..

Said Awning(s) at W ARMITAGE AVE measure(s):
One (1) at thirteen point nine two (13.92) feet in length, and two point three three (2.33) feet in width for a total of thirty-two point four three (32.43) square feet.

Said Awning(s) at W ARMITAGE AVE measure(s):
One (1) at fourteen point five eight (14.58) feet in length, and two point three three (2.33) feet in width for a total of thirty-three point nine seven (33.97) square feet.

Said Awning(s) at N HOYNE ST measure(s):
One (1) at eight point one seven (8.17) feet in length, and two point three three (2.33) feet in width for a total of nineteen point zero four (19.04) square feet.

Said Awning(s) at N HOYNE ST measure(s):
One (1) at six point three (6.3) feet in length, and two point three three (2.33) feet in width for a total of fourteen point six eight (14.68) square feet.

The location of said privilege shall be as shown on prints kept on file with the Department of Business Affairs and Consumer Protection and the Office of the City Clerk.

Said privilege shall be constructed in accordance with plans and specifications approved by the Zoning Department - Signs.

This grant of privilege in the public way shall be subject to the provisions of Section 10-28-015 and all other required provisions of the Municipal Code of Chicago.

The grantee shall pay to the City of Chicago as compensation for the privilege #1107778 herein granted the sum of seventy-five ($75.00) per annum in advance.

A 25% penalty will be added for payments received after due date.

The permit holder agrees to hold the City of Chicago harmless for any damage, relocation or replacement costs associated with damage, relocation or removal of private property caused by the City performing work in the public way.

Authority herein given and granted for a period of five (5) years from and after 06/11/2013.

Alderman _____

Scott Waguespack 32nd Ward

APPLICATION TO USE THE PUBLIC RIGHT OF WAY

CANOPY DRAWINGS

PROPERTY LOCATION: W. Armitage

ORGANIZATION'S NAME: Starbucks

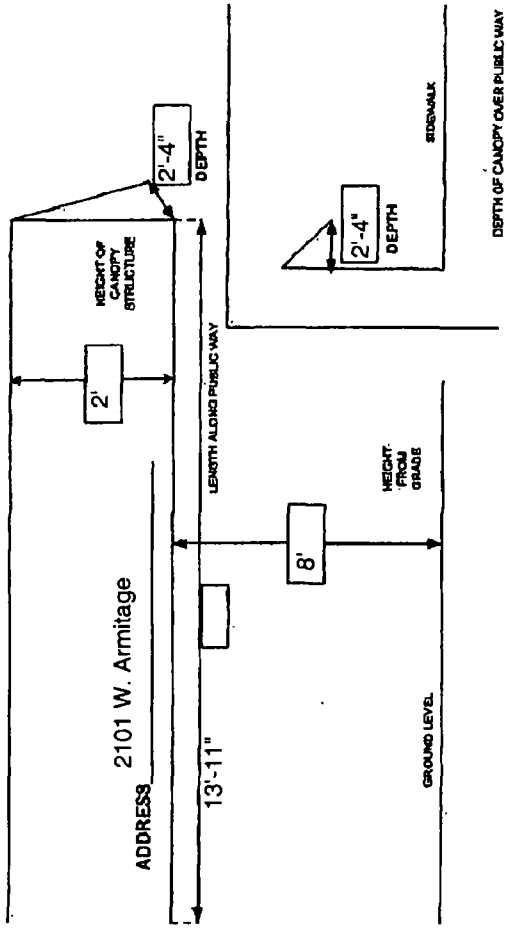

Department of Business Affairs and Consumer Protection
Business Assistance Center - Public Way Use Unit
City Hall - 121 N. LaSalle Street, Room 800 • Chicago, IL 60602
(312)-74-GOBIZ (312-744-6249) • (312) 744-1944 (TTY)
http://www.cityofchicago.org/bacp

09/11/2013

Alderman **Scott Waguespack**
Ward # **32**
City of Chicago
City Hall, Room **300**
121 North LaSalle Street
Chicago, Illinois 60602

Re: An ordinance to use and maintain a portion of the public right-of-way for **four (4) awning(s)** for **STARBUCKS COFFEE #14256**, adjacent to the premises known as **2101 W. Armitage Ave.**.

Dear Alderman **Scott Waguespack**:

The applicant referenced above has requested the use of the public right-of-way for a **awning(s)**. An ordinance has been prepared by the Department of Business Affairs and Consumer Protection – Business Assistance Center - Public Way Use Unit for presentation to the City Council. Because this request was made for properties located in your ward, as approved by you as per the attached, I respectfully request that you introduce the attached ordinance at the next City Council meeting.

If you have any questions regarding this ordinance, please contact Anthony Bertuca at (312) 744-5506.

Department of Business Affairs and Consumer Protection

City of Chicago

O2013-6989

Office of the City Clerk

Document Tracking Sheet

Meeting Date:	9/11/2013
Sponsor(s):	Waguespack, Scott (32)
Type:	Ordinance
Title:	Awning(s) for Starbucks Coffee No. 2329
Committee(s) Assignment:	Committee on Transportation and Public Way

ORDINANCE
STARBUCKS COFFEE #2329
Acct. No. 63414 - 45
Permit No. 1107939

Be It Ordained by the City Council of the City of Chicago:

SECTION 1. Permission and authority are hereby given and granted to STARBUCKS COFFEE #2329, upon the terms and subject to the conditions of this ordinance to maintain and use, as now constructed, one (1) Awning(s) projecting over the public right-of-way adjacent to its premises known as 1001 W. North Ave..

Said Awning(s) at N. Kingsbury measure(s):
One (1) at ten (10) feet in length, and three (3) feet in width for a total of thirty (30) square feet.

The location of said privilege shall be as shown on prints kept on file with the Department of Business Affairs and Consumer Protection and the Office of the City Clerk.

Said privilege shall be constructed in accordance with plans and specifications approved by the Zoning Department - Signs.

This grant of privilege in the public way shall be subject to the provisions of Section 10-28-015 and all other required provisions of the Municipal Code of Chicago.

The grantee shall pay to the City of Chicago as compensation for the privilege #1107939 herein granted the sum of fifty ($50.00) per annum in advance.

A 25% penalty will be added for payments received after due date.

The permit holder agrees to hold the City of Chicago harmless for any damage, relocation or replacement costs associated with damage, relocation or removal of private property caused by the City performing work in the public way.

Authority herein given and granted for a period of five (5) years from and after 05/14/2013.

Alderman Scott Waguespack

Scott Waguespack 32nd Ward

APPLICATION TO USE THE PUBLIC RIGHT OF WAY

CANOPY DRAWINGS

PROPERTY LOCATION: 1001 W. North Ave

ORGANIZATION'S NAME: Starbucks

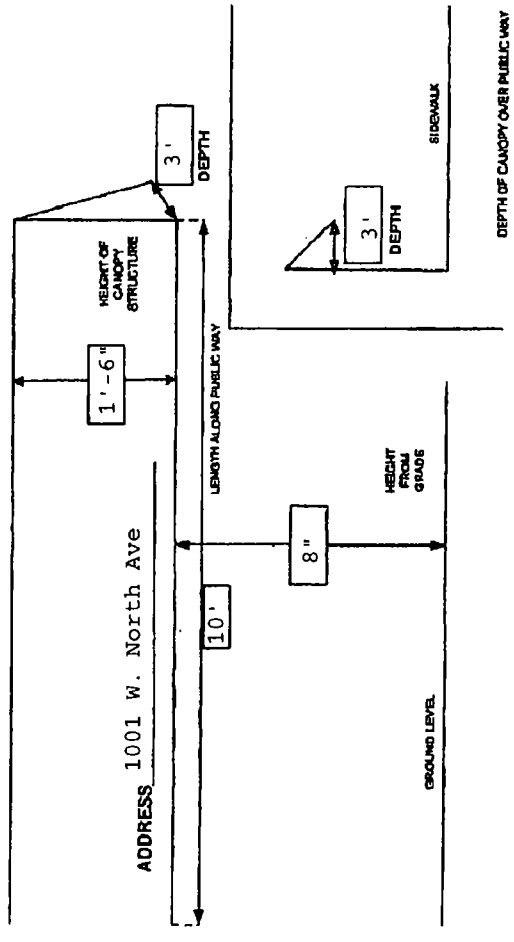

Department of Business Affairs and Consumer Protection
Business Assistance Center - Public Way Use Unit
City Hall - 121 N. LaSalle Street, Room 800 • Chicago, IL 60602
(312)-74-GOBIZ (312-744-6249) • (312) 744-1944 (TTY)
http://www.cityofchicago.org/bacp

09/11/2013

Alderman **Scott Waguespack**
Ward # **32**
City of Chicago
City Hall, Room **300**
121 North LaSalle Street
Chicago, Illinois 60602

Re: An ordinance to use and maintain a portion of the public right-of-way for **one (1) awning(s)** for **STARBUCKS COFFEE #2329**, adjacent to the premises known as **1001 W. North Ave.**.

Dear Alderman **Scott Waguespack**:

The applicant referenced above has requested the use of the public right-of-way for a **awning(s)**. An ordinance has been prepared by the Department of Business Affairs and Consumer Protection – Business Assistance Center - Public Way Use Unit for presentation to the City Council. Because this request was made for properties located in your ward, as approved by you as per the attached, I respectfully request that you introduce the attached ordinance at the next City Council meeting.

If you have any questions regarding this ordinance, please contact Anthony Bertuca at (312) 744-5506.

Department of Business Affairs and Consumer Protection

City of Chicago

O2013-6990

Office of the City Clerk

Document Tracking Sheet

Meeting Date:	9/11/2013
Sponsor(s):	Waguespack, Scott (32)
Type:	Ordinance
Title:	Awning(s) for Top Chicago
Committee(s) Assignment:	Committee on Transportation and Public Way

ORDINANCE
TOP CHICAGO
Acct. No. 284353 - 1
Permit No. 1108507

Be It Ordained by the City Council of the City of Chicago:

SECTION 1. Permission and authority are hereby given and granted to TOP CHICAGO, upon the terms and subject to the conditions of this ordinance to maintain and use, as now constructed, one (1) Awning(s) projecting over the public right-of-way adjacent to its premises known as 2240 W. Belmont Ave..

Said Awning(s) at W. Belmont Avenue measure(s):
One (1) at eleven point six seven (11.67) feet in length, and one point nine two (1.92) foot in width for a total of twenty-two point four one (22.41) square feet.

The location of said privilege shall be as shown on prints kept on file with the Department of Business Affairs and Consumer Protection and the Office of the City Clerk.

Said privilege shall be constructed in accordance with plans and specifications approved by the Zoning Department - Signs.

This grant of privilege in the public way shall be subject to the provisions of Section 10-28-015 and all other required provisions of the Municipal Code of Chicago.

The grantee shall pay to the City of Chicago as compensation for the privilege #1108507 herein granted the sum of fifty ($50.00) per annum in advance.

A 25% penalty will be added for payments received after due date.

The permit holder agrees to hold the City of Chicago harmless for any damage, relocation or replacement costs associated with damage, relocation or removal of private property caused by the City performing work in the public way.

Authority herein given and granted for a period of five (5) years from and after 07/30/2013.

Alderman Scott Waguespack

Scott Waguespack 32nd Ward

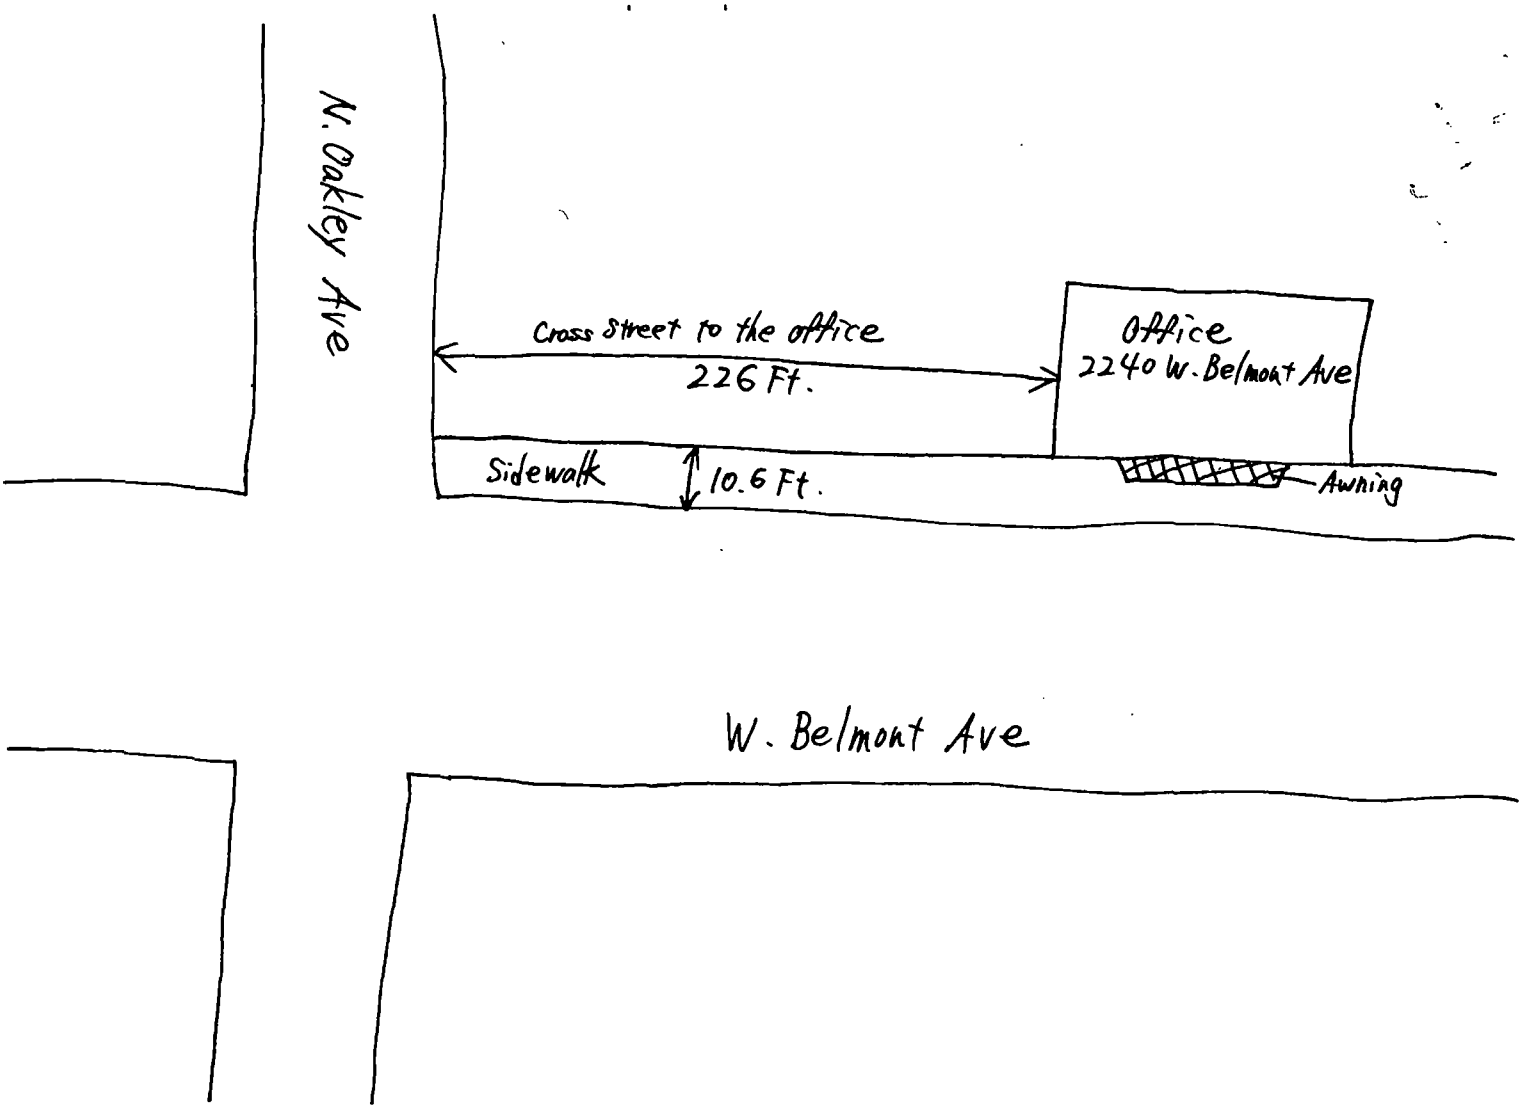
N. Oakley Ave
Cross Street to the office
226 Ft.
Office
2240 W. Belmont Ave
Sidewalk
10.6 Ft.
Awning
W. Belmont Ave

Department of Business Affairs and Consumer Protection
Business Assistance Center - Public Way Use Unit
City Hall - 121 N. LaSalle Street, Room 800 • Chicago, IL 60602
(312)-74-GOBIZ (312-744-6249) • (312) 744-1944 (TTY)
http://www.cityofchicago.org/bacp

09/11/2013

Alderman **Scott Waguespack**
Ward # **32**
City of Chicago
City Hall, Room **300**
121 North LaSalle Street
Chicago, Illinois 60602

Re: An ordinance to use and maintain a portion of the public right-of-way for **one (1) awning(s)** for **TOP CHICAGO**, adjacent to the premises known as **2240 W. Belmont Ave.**.

Dear Alderman **Scott Waguespack**:

The applicant referenced above has requested the use of the public right-of-way for a **awning(s)**. An ordinance has been prepared by the Department of Business Affairs and Consumer Protection – Business Assistance Center - Public Way Use Unit for presentation to the City Council. Because this request was made for properties located in your ward, as approved by you as per the attached, I respectfully request that you introduce the attached ordinance at the next City Council meeting.

If you have any questions regarding this ordinance, please contact Anthony Bertuca at (312) 744-5506.

Department of Business Affairs and Consumer Protection

City of Chicago

O2013-6991

Office of the City Clerk

Document Tracking Sheet

Meeting Date:	9/11/2013
Sponsor(s):	Waguespack, Scott (32)
Type:	Ordinance
Title:	Awning(s) for Trim
Committee(s) Assignment:	Committee on Transportation and Public Way

ORDINANCE
TRIM
Acct. No. 302938 - 2
Permit No. 1108006

Be It Ordained by the City Council of the City of Chicago:

SECTION 1. Permission and authority are hereby given and granted to TRIM, upon the terms and subject to the conditions of this ordinance to maintain and use, as now constructed, one (1) Awning(s) projecting over the public right-of-way adjacent to its premises known as 1629 N. Milwaukee Ave..

Said Awning(s) at N. Milwaukee Avenue measure(s):
One (1) at seventeen point five (17.5) feet in length, and two (2) feet in width for a total of thirty-five (35) square feet.

The location of said privilege shall be as shown on prints kept on file with the Department of Business Affairs and Consumer Protection and the Office of the City Clerk.

Said privilege shall be constructed in accordance with plans and specifications approved by the Zoning Department - Signs.

This grant of privilege in the public way shall be subject to the provisions of Section 10-28-015 and all other required provisions of the Municipal Code of Chicago.

The grantee shall pay to the City of Chicago as compensation for the privilege #1108006 herein granted the sum of fifty ($50.00) per annum in advance.

A 25% penalty will be added for payments received after due date.

The permit holder agrees to hold the City of Chicago harmless for any damage, relocation or replacement costs associated with damage, relocation or removal of private property caused by the City performing work in the public way.

Authority herein given and granted for a period of five (5) years from and after 06/11/2013.

Alderman _____

Scott Waguespack 32nd Ward

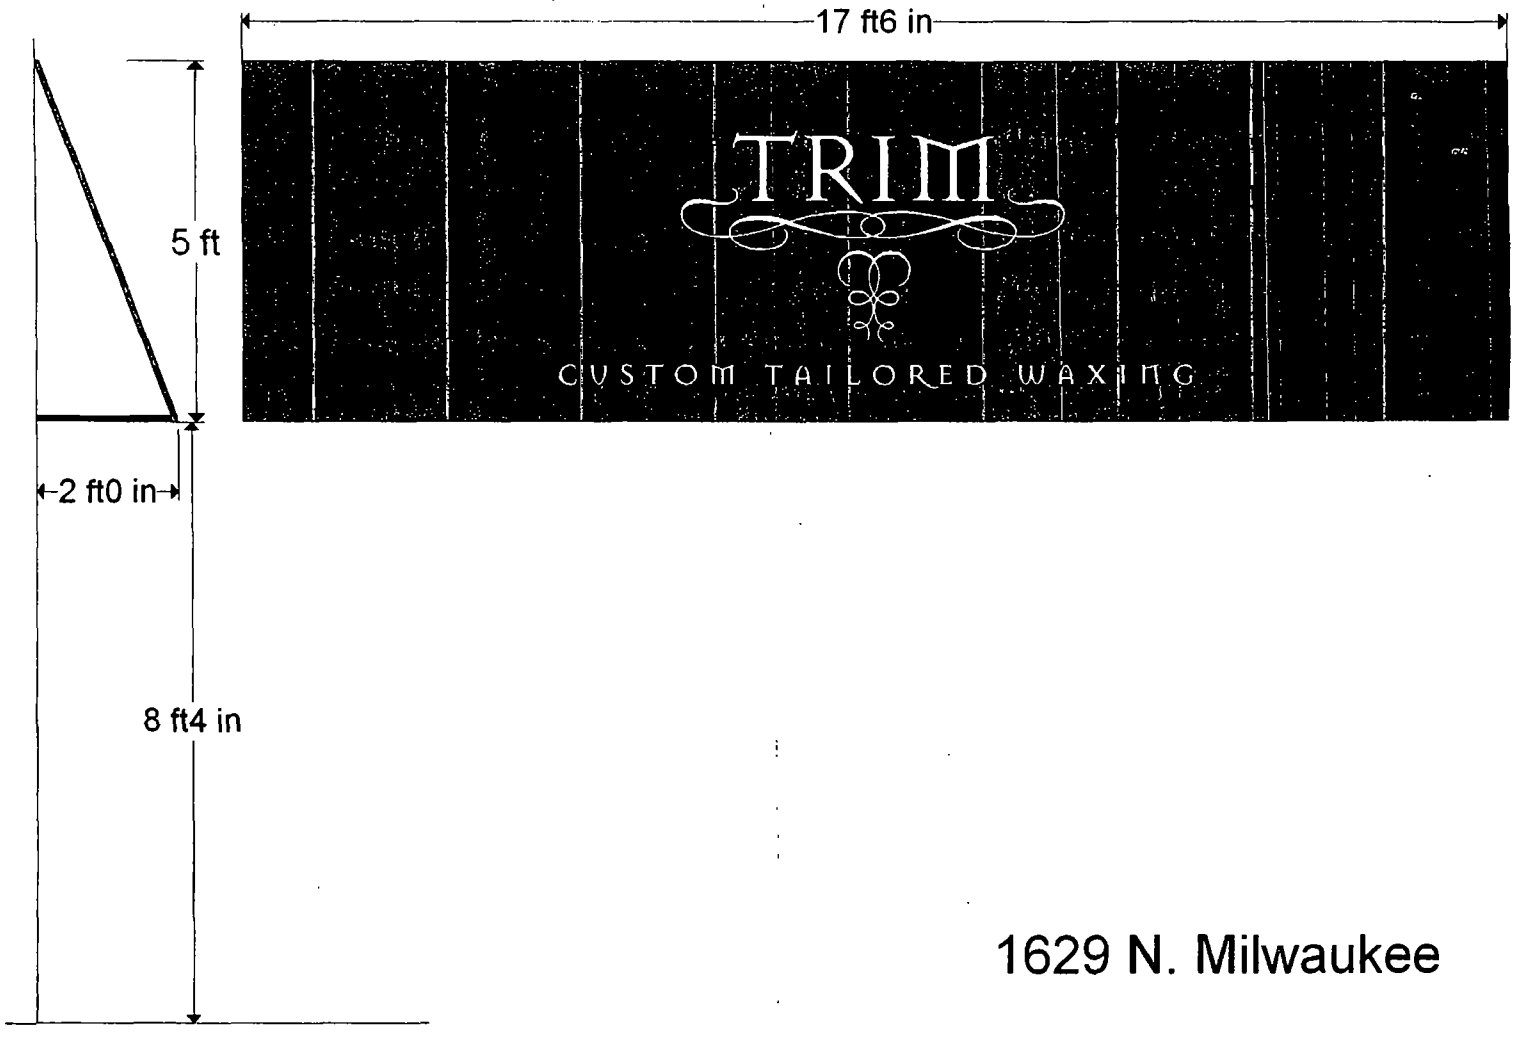

1629 N. Milwaukee

Department of Business Affairs and Consumer Protection
Business Assistance Center - Public Way Use Unit
City Hall - 121 N. LaSalle Street, Room 800 • Chicago, IL 60602
(312)-74-GOBIZ (312-744-6249) • (312) 744-1944 (TTY)
http://www.cityofchicago.org/bacp

09/11/2013

Alderman **Scott Waguespack**
Ward # **32**
City of Chicago
City Hall, Room **300**
121 North LaSalle Street
Chicago, Illinois 60602

Re: An ordinance to use and maintain a portion of the public right-of-way for **one (1) awning(s)** for **TRIM**, adjacent to the premises known as **1629 N. Milwaukee Ave.**.

Dear Alderman **Scott Waguespack**:

The applicant referenced above has requested the use of the public right-of-way for a **awning(s)**. An ordinance has been prepared by the Department of Business Affairs and Consumer Protection – Business Assistance Center - Public Way Use Unit for presentation to the City Council. Because this request was made for properties located in your ward, as approved by you as per the attached, I respectfully request that you introduce the attached ordinance at the next City Council meeting.

If you have any questions regarding this ordinance, please contact Anthony Bertuca at (312) 744-5506.

Department of Business Affairs and Consumer Protection

City of Chicago

O2013-6992

Office of the City Clerk

Document Tracking Sheet

Meeting Date:	9/11/2013
Sponsor(s):	Waguespack, Scott (32)
Type:	Ordinance
Title:	Awning(s) for Urba Baby
Committee(s) Assignment:	Committee on Transportation and Public Way

ORDINANCE
Urba Baby
Acct. No. 360963 - 1
Permit No. 1096195

Be It Ordained by the City Council of the City of Chicago:

SECTION 1. Permission and authority are hereby given and granted to Urba Baby, upon the terms and subject to the conditions of this ordinance to construct, install, maintain and use one (1) Awning(s) projecting over the public right-of-way adjacent to its premises known as 1117 W. Armitage Ave..

Said Awning(s) at W. Armitage measure(s):
One (1) at nine (9) feet in length, and four (4) feet in width for a total of thirty-six (36) square feet.

The location of said privilege shall be as shown on prints kept on file with the Department of Business Affairs and Consumer Protection and the Office of the City Clerk.

Said privilege shall be constructed in accordance with plans and specifications approved by the Zoning Department - Signs.

This grant of privilege in the public way shall be subject to the provisions of Section 10-28-015 and all other required provisions of the Municipal Code of Chicago.

The grantee shall pay to the City of Chicago as compensation for the privilege #1096195 herein granted the sum of fifty ($50.00) per annum in advance.

A 25% penalty will be added for payments received after due date.

The permit holder agrees to hold the City of Chicago harmless for any damage, relocation or replacement costs associated with damage, relocation or removal of private property caused by the City performing work in the public way.

Authority herein given and granted for a period of five (5) years from and after Date of Passage.

Alderman _____

Scott Waguespack 32nd Ward

Chesterfield Awning Co.
www.chesterfieldawning.com

Please note that upon signing this graphics sheet you are approving this design for production. Any changes made to the graphic and/or fabrication of the awning after your first signed approval will result in extra fees needed to cover the cost and time spent to make these changes. This can and will effect your installation date.

Chesterfield Awning Co., Inc
16999 Van Dam Rd.
South Holland, IL 60473
(708) 596-4434

SIDE VIEW

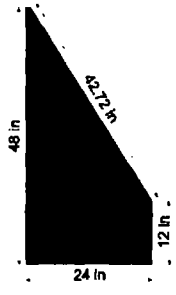

FRONT VIEW

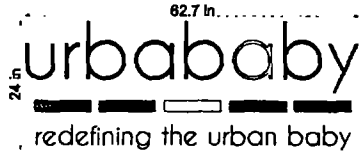

APPROXIMATE SIZE OF AWNING HYPOTENUSE LAID FLAT

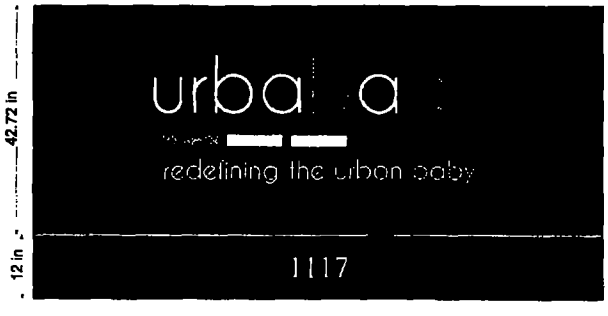

File Name / Job Number:	Urbababy
Size/Style:	Sunbrella True Brown 4621
Color/Method:	Custom Paint Colors
Font Style:	Custom Logo/Fonts
Contact Person:	03-24-2011 M.C.
Misc. Notes:	
Date:	R.B.
Salesman:	

This is an original drawing, created by Chesterfield Awning Company, Inc. It is being submitted for your personal use in connection with a project being planned for you by Chesterfield Awning Company, Inc. It is not to be used, reproduced, copied or exhibited in any fashion. In the event any of the above occurs, Chesterfield Awning company, Inc. expects to be riembursed $250.00 in compensation for the time and effort entailed in creating this drawing.

Colors are representative only—for true colors, please see samples.

Customer Approval Date

Sales Approval Date

Department of Business Affairs and Consumer Protection
Business Assistance Center - Public Way Use Unit
City Hall - 121 N. LaSalle Street, Room 800 • Chicago, IL 60602
(312)-74-GOBIZ (312-744-6249) • (312) 744-1944 (TTY)
http://www.cityofchicago.org/bacp

09/11/2013

Alderman **Scott Waguespack**
Ward # **32**
City of Chicago
City Hall, Room **300**
121 North LaSalle Street
Chicago, Illinois 60602

Re: An ordinance to use and maintain a portion of the public right-of-way for **one (1) awning(s)** for **Urba Baby**, adjacent to the premises known as **1117 W. Armitage Ave.**.

Dear Alderman **Scott Waguespack**:

The applicant referenced above has requested the use of the public right-of-way for a **awning(s)**. An ordinance has been prepared by the Department of Business Affairs and Consumer Protection – Business Assistance Center - Public Way Use Unit for presentation to the City Council. Because this request was made for properties located in your ward, as approved by you as per the attached, I respectfully request that you introduce the attached ordinance at the next City Council meeting.

If you have any questions regarding this ordinance, please contact Anthony Bertuca at (312) 744-5506.

Department of Business Affairs and Consumer Protection

City of Chicago

O2013-6993

Office of the City Clerk

Document Tracking Sheet

Meeting Date:	9/11/2013
Sponsor(s):	Waguespack, Scott (32)
Type:	Ordinance
Title:	Awning(s) for 7-Eleven
Committee(s) Assignment:	Committee on Transportation and Public Way

ORDINANCE
7- ELEVEN
Acct. No. 260848 - 1
Permit No. 1107734

Be It Ordained by the City Council of the City of Chicago:

SECTION 1. Permission and authority are hereby given and granted to 7- ELEVEN, upon the terms and subject to the conditions of this ordinance to maintain and use, as now constructed, one (1) Awning(s) projecting over the public right-of-way adjacent to its premises known as 2012 N. Damen Ave..

Said Awning(s) at N. Damen Ave. measure(s):
One (1) at fifty-seven (57) feet in length, and six point four two (6.42) feet in width for a total of three hundred sixty-five point nine four (365.94) square feet.

The location of said privilege shall be as shown on prints kept on file with the Department of Business Affairs and Consumer Protection and the Office of the City Clerk.

Said privilege shall be constructed in accordance with plans and specifications approved by the Zoning Department - Signs.

This grant of privilege in the public way shall be subject to the provisions of Section 10-28-015 and all other required provisions of the Municipal Code of Chicago.

The grantee shall pay to the City of Chicago as compensation for the privilege #1107734 herein granted the sum of eighty-two ($82.00) per annum in advance.

A 25% penalty will be added for payments received after due date.

The permit holder agrees to hold the City of Chicago harmless for any damage, relocation or replacement costs associated with damage, relocation or removal of private property caused by the City performing work in the public way.

Authority herein given and granted for a period of five (5) years from and after 06/11/2013.

Alderman 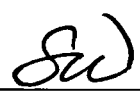

Scott Waguespack 32nd Ward

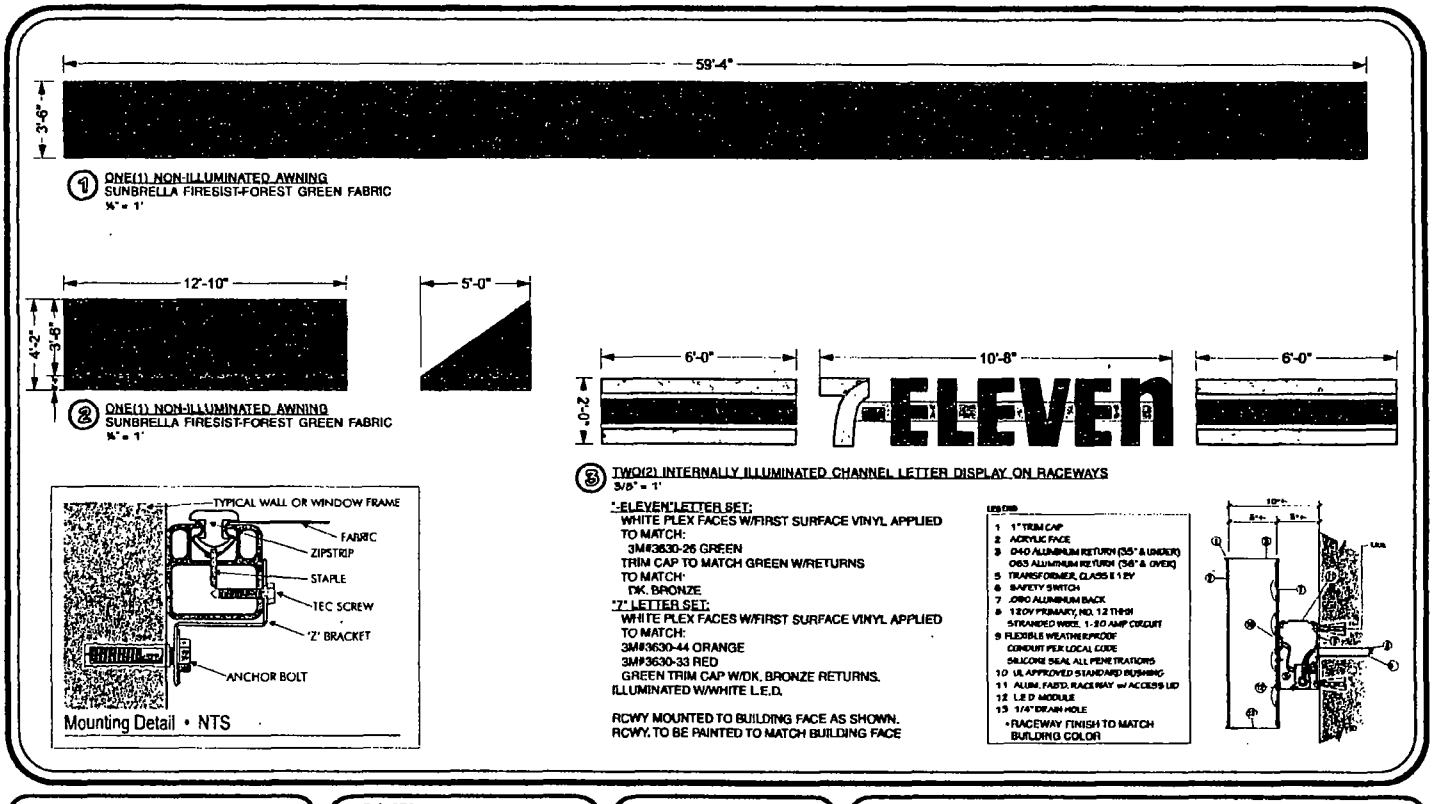

① ONE(1) NON-ILLUMINATED AWNING
SUNBRELLA FIRESIST-FOREST GREEN FABRIC
3/8" = 1'

② ONE(1) NON-ILLUMINATED AWNING
SUNBRELLA FIRESIST-FOREST GREEN FABRIC
3/8" = 1'

Mounting Detail • NTS

③ TWO(2) INTERNALLY ILLUMINATED CHANNEL LETTER DISPLAY ON RACEWAYS
3/8" = 1'

"-ELEVEN" LETTER SET:
WHITE PLEX FACES W/FIRST SURFACE VINYL APPLIED TO MATCH:
3M#3630-26 GREEN
TRIM CAP TO MATCH GREEN W/RETURNS TO MATCH:
DK. BRONZE

"7" LETTER SET:
WHITE PLEX FACES W/FIRST SURFACE VINYL APPLIED TO MATCH:
3M#3630-44 ORANGE
3M#3630-33 RED
GREEN TRIM CAP W/DK. BRONZE RETURNS.
ILLUMINATED W/WHITE L.E.D.

RCWY MOUNTED TO BUILDING FACE AS SHOWN.
RCWY. TO BE PAINTED TO MATCH BUILDING FACE

LEGEND
1 1" TRIM CAP
2 ACRYLIC FACE
3 .040 ALUMINUM RETURN (36" & UNDER)
.063 ALUMINUM RETURN (36" & OVER)
5 TRANSFORMER, CLASS II 12V
6 SAFETY SWITCH
7 .080 ALUMINUM BACK
8 120V PRIMARY, NO. 12 THHN
STRANDED WIRE, 1-20 AMP CIRCUIT
9 FLEXIBLE WEATHERPROOF CONDUIT PER LOCAL CODE
SILICONE SEAL ALL PENETRATIONS
10 UL APPROVED STANDARD BUSHING
11 ALUM. FASTD. RACEWAY w/ ACCESS LID
12 L.E.D. MODULE
13 1/4" DRAIN HOLE
•RACEWAY FINISH TO MATCH BUILDING COLOR

DOYLE
GENERAL SIGN CONTRACTORS

DATE	REVISION

CUSTOMER APPROVAL DATE

This design is the original and unpublished work of DOYLE SIGNS, INC. and may not be reproduced, copied or exhibited in any fashion without the expressed written consent from an authorized officer of the Company. The right to this design may be purchased

CLIENT 7-ELEVEN - #32934
ADDRESS 2010 N. DAMEN AVE.
CITY CHICAGO STATE IL DESIGNER SM SALESPERSON JST
DRWG. NO. 13405 SCALE: NOTED DATE: 06.18.2013 SHEET NO. 1 of 2

Department of Business Affairs and Consumer Protection
Business Assistance Center - Public Way Use Unit
City Hall - 121 N. LaSalle Street, Room 800 • Chicago, IL 60602
(312)-74-GOBIZ (312-744-6249) • (312) 744-1944 (TTY)
http://www.cityofchicago.org/bacp

09/11/2013

Alderman **Scott Waguespack**
Ward # **32**
City of Chicago
City Hall, Room **300**
121 North LaSalle Street
Chicago, Illinois 60602

Re: An ordinance to use and maintain a portion of the public right-of-way for **one (1) awning(s)** for **7-ELEVEN**, adjacent to the premises known as **2012 N. Damen Ave.**.

Dear Alderman **Scott Waguespack**:

The applicant referenced above has requested the use of the public right-of-way for a **awning(s)**. An ordinance has been prepared by the Department of Business Affairs and Consumer Protection – Business Assistance Center - Public Way Use Unit for presentation to the City Council. Because this request was made for properties located in your ward, as approved by you as per the attached, I respectfully request that you introduce the attached ordinance at the next City Council meeting.

If you have any questions regarding this ordinance, please contact Anthony Bertuca at (312) 744-5506.

Department of Business Affairs and Consumer Protection

City of Chicago

O2013-6994

Office of the City Clerk

Document Tracking Sheet

Meeting Date:	9/11/2013
Sponsor(s):	Mell, Deborah (33)
Type:	Ordinance
Title:	Awning(s) for Rock Financial
Committee(s) Assignment:	Committee on Transportation and Public Way

ORDINANCE
ROCK FINANCIAL
Acct. No. 31472 - 3
Permit No. 1107448

Be It Ordained by the City Council of the City of Chicago:

SECTION 1. Permission and authority are hereby given and granted to ROCK FINANCIAL, upon the terms and subject to the conditions of this ordinance to maintain and use, as now constructed, one (1) Awning(s) projecting over the public right-of-way adjacent to its premises known as 2916 W. Belmont Ave..

Said Awning(s) at W. Belmont Avenue measure(s):
One (1) at seventeen (17) feet in length, and four (4) feet in width for a total of sixty-eight (68) square feet.

The location of said privilege shall be as shown on prints kept on file with the Department of Business Affairs and Consumer Protection and the Office of the City Clerk.

Said privilege shall be constructed in accordance with plans and specifications approved by the Zoning Department - Signs.

This grant of privilege in the public way shall be subject to the provisions of Section 10-28-015 and all other required provisions of the Municipal Code of Chicago.

The grantee shall pay to the City of Chicago as compensation for the privilege #1107448 herein granted the sum of fifty ($50.00) per annum in advance.

A 25% penalty will be added for payments received after due date.

The permit holder agrees to hold the City of Chicago harmless for any damage, relocation or replacement costs associated with damage, relocation or removal of private property caused by the City performing work in the public way.

Authority herein given and granted for a period of five (5) years from and after 05/14/2013.

Alderman 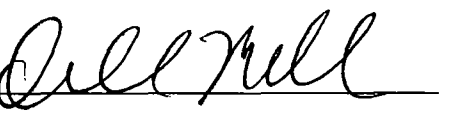

Richard F. Mell 33rd Ward

PHOTO FACING NORTH

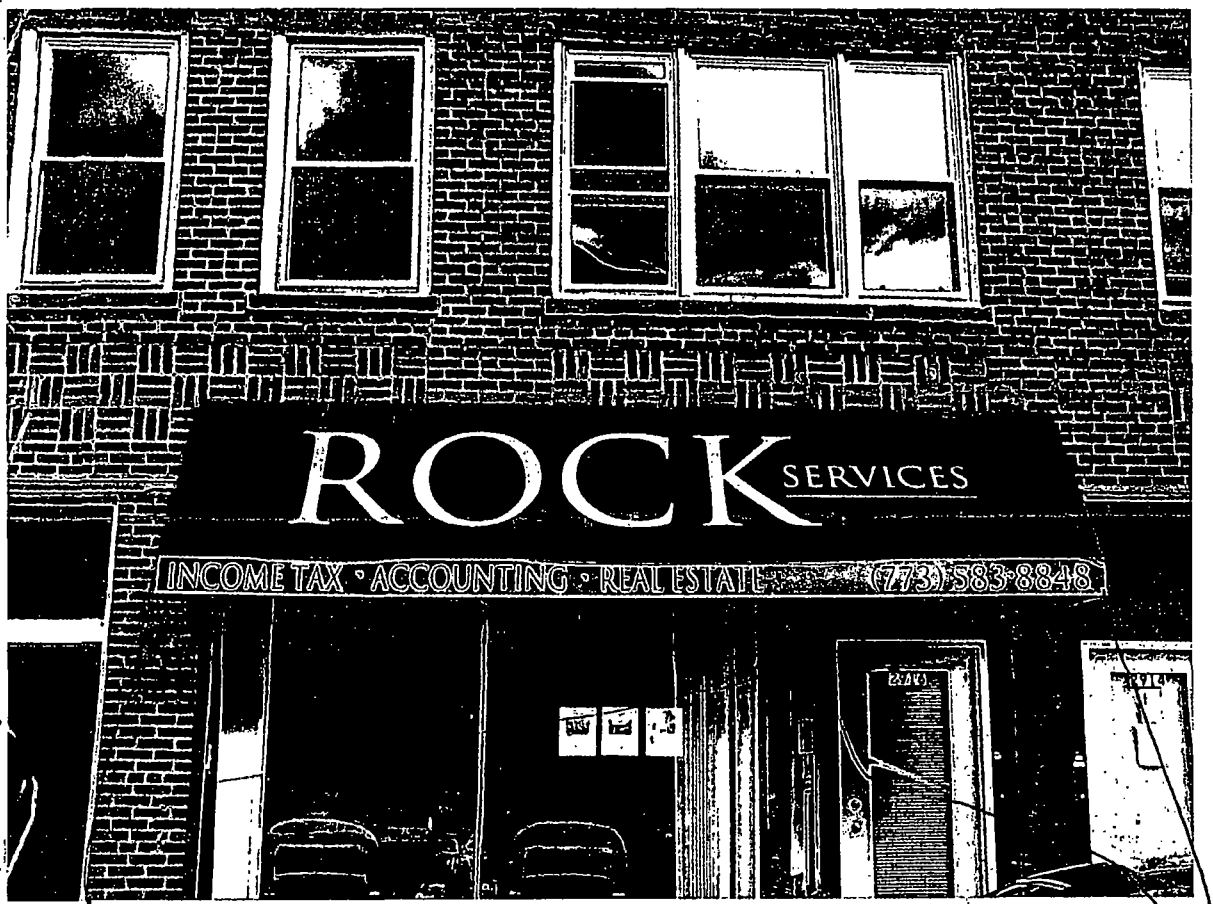

7.5 OFF GROUND

17 LENGTH

LEFT SIDE ABOUT 3 FT FROM WALL OVER WALKWAY

RIGHT SIDE ABOUT 4 FT FROM WALL OVER WALKWAY

Department of Business Affairs and Consumer Protection
Business Assistance Center - Public Way Use Unit
City Hall - 121 N. LaSalle Street, Room 800 • Chicago, IL 60602
(312)-74-GOBIZ (312-744-6249) • (312) 744-1944 (TTY)
http://www.cityofchicago.org/bacp

09/11/2013

Alderman **Richard F. Mell**
Ward # **33**
City of Chicago
City Hall, Room **208**
121 North LaSalle Street
Chicago, Illinois 60602

Re: An ordinance to use and maintain a portion of the public right-of-way for **one (1) awning(s)** for **ROCK FINANCIAL**, adjacent to the premises known as **2916 W. Belmont Ave.**.

Dear Alderman **Richard F. Mell**:

The applicant referenced above has requested the use of the public right-of-way for a **awning(s)**. An ordinance has been prepared by the Department of Business Affairs and Consumer Protection – Business Assistance Center - Public Way Use Unit for presentation to the City Council. Because this request was made for properties located in your ward, as approved by you as per the attached, I respectfully request that you introduce the attached ordinance at the next City Council meeting.

If you have any questions regarding this ordinance, please contact Anthony Bertuca at (312) 744-5506.

Department of Business Affairs and Consumer Protection

City of Chicago

O2013-6995

Office of the City Clerk

Document Tracking Sheet

Meeting Date:	9/11/2013
Sponsor(s):	Mell, Deborah (33)
Type:	Ordinance
Title:	Awning(s) for Lidia's Fanny, Lupita's Family Hair Care Professional Corp.
Committee(s) Assignment:	Committee on Transportation and Public Way

ORDINANCE
LIDIA'S FANNY, LUPITA'S FAMILY HAIR CARE PROFESSIONAL CORP.
Acct. No. 274713 - 1
Permit No. 1108174

Be It Ordained by the City Council of the City of Chicago:

SECTION 1. Permission and authority are hereby given and granted to LIDIA'S FANNY, LUPITA'S FAMILY HAIR CARE PROFESSIONAL CORP., upon the terms and subject to the conditions of this ordinance to maintain and use, as now constructed, one (1) Awning(s) projecting over the public right-of-way adjacent to its premises known as 3242 W. Montrose Ave..

Said Awning(s) at W. Montrose Avenue measure(s):
One (1) at twenty-five (25) feet in length, and two (2) feet in width for a total of fifty (50) square feet.

The location of said privilege shall be as shown on prints kept on file with the Department of Business Affairs and Consumer Protection and the Office of the City Clerk.

Said privilege shall be constructed in accordance with plans and specifications approved by the Zoning Department - Signs.

This grant of privilege in the public way shall be subject to the provisions of Section 10-28-015 and all other required provisions of the Municipal Code of Chicago.

The grantee shall pay to the City of Chicago as compensation for the privilege #1108174 herein granted the sum of fifty ($50.00) per annum in advance.

A 25% penalty will be added for payments received after due date.

The permit holder agrees to hold the City of Chicago harmless for any damage, relocation or replacement costs associated with damage, relocation or removal of private property caused by the City performing work in the public way.

Authority herein given and granted for a period of five (5) years from and after 07/30/2013.

Alderman

Richard F. Mell 33rd Ward

BIENVENIDOS · WELCOME
(773)478-7808
(773)478-7814
THE BEST IN TH
NO APPOINTMENT NECESS
SE HABLA ESPAÑOL
773-478-7808
Lidia's • Fanny • Lupita
FAMILY HAIR CARE
3242 West Montrose Ave. WE SELL
3242
CORTES
$5
HAIRCUTS
Open
HAIR
$5
PERMS
&
COLORS
3242

Department of Business Affairs and Consumer Protection
Business Assistance Center - Public Way Use Unit
City Hall - 121 N. LaSalle Street, Room 800 • Chicago, IL 60602
(312)-74-GOBIZ (312-744-6249) • (312) 744-1944 (TTY)
http://www.cityofchicago.org/bacp

09/11/2013

Alderman **Richard F. Mell**
Ward # **33**
City of Chicago
City Hall, Room **208**
121 North LaSalle Street
Chicago, Illinois 60602

Re: An ordinance to use and maintain a portion of the public right-of-way for **one (1) awning(s)** for **LIDIA'S FANNY, LUPITA'S FAMILY HAIR CARE PROFESSIONAL CORP.**, adjacent to the premises known as **3242 W. Montrose Ave.**.

Dear Alderman **Richard F. Mell**:

The applicant referenced above has requested the use of the public right-of-way for a **awning(s)**. An ordinance has been prepared by the Department of Business Affairs and Consumer Protection – Business Assistance Center - Public Way Use Unit for presentation to the City Council. Because this request was made for properties located in your ward, as approved by you as per the attached, I respectfully request that you introduce the attached ordinance at the next City Council meeting.

If you have any questions regarding this ordinance, please contact Anthony Bertuca at (312) 744-5506.

Department of Business Affairs and Consumer Protection

City of Chicago

O2013-6996

Office of the City Clerk

Document Tracking Sheet

Meeting Date:	9/11/2013
Sponsor(s):	Mell, Deborah (33)
Type:	Ordinance
Title:	Awning(s) for Christian Undertaker Services, Inc.
Committee(s) Assignment:	Committee on Transportation and Public Way

ORDINANCE
CHRISTIAN UNDERTAKER SERVICES, INC.
Acct. No. 263786 - 1
Permit No. 1095805

Be It Ordained by the City Council of the City of Chicago:

SECTION 1. Permission and authority are hereby given and granted to CHRISTIAN UNDERTAKER SERVICES, INC., upon the terms and subject to the conditions of this ordinance to maintain and use, as now constructed, one (1) Awning(s) projecting over the public right-of-way adjacent to its premises known as 3100 W. Irving Park Rd..

Said Awning(s) at Corner of W. Irving Park Rd. and N Albany measure(s):
One (1) at seventy-nine point five (79.5) feet in length, and two (2) feet in width for a total of one hundred fifty-nine (159) square feet.

The location of said privilege shall be as shown on prints kept on file with the Department of Business Affairs and Consumer Protection and the Office of the City Clerk.

Said privilege shall be constructed in accordance with plans and specifications approved by the Zoning Department - Signs.

This grant of privilege in the public way shall be subject to the provisions of Section 10-28-015 and all other required provisions of the Municipal Code of Chicago.

The grantee shall pay to the City of Chicago as compensation for the privilege #1095805 herein granted the sum of one hundred four dollars and fifty cents ($104.50) per annum in advance.

A 25% penalty will be added for payments received after due date.

The permit holder agrees to hold the City of Chicago harmless for any damage, relocation or replacement costs associated with damage, relocation or removal of private property caused by the City performing work in the public way.

Authority herein given and granted for a period of five (5) years from and after 01/11/2009.

Alderman

Richard F. Mell 33rd Ward

Chesterfield Awning Co.
www.chesterfieldawning.com

Please note that upon signing this graphics sheet you are approving this design for production. Any changes made to the graphics and/or fabrication of the awning after your first signed approval will result in extra fees needed to cover the cost and time spent to make these changes. This can and will affect your installation date.

Chesterfield Awning Co.
16999 Van Dam
South Holland, IL 60473
(708) 596-4434

SIDE VIEW

IRVING PARK SIDE

APPROXIMATE SIZE OF AWNING HYPOTENUSE LAID FLAT 698 In

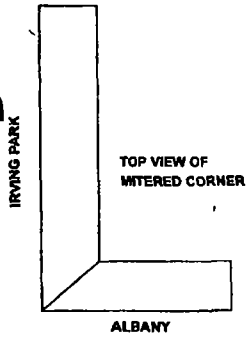

ALBANY SIDE

APPROXIMATE SIZE OF AWNING HYPOTENUSE LAID FLAT 356 In

155.57 In

File Name / Job Number:	Christian Funeral Home
Size/Style:	Sunbrella Forest Green
Color/Method:	White Graphics
Font Style:	Calisto MT Font
Contact Person:	Custom Logo
Misc. Notes:	08-11-2010 M.C.
Date:	Russell Boersma
Salesman:	

This is an original drawing, created by Chesterfield Awning Company, Inc. It is being submitted for your personal use in connection with a project being planned for you by Chesterfield Awning Company, Inc. It is not to be used, reproduced, copied or exhibited in any fashion. In the event any of the above occurs, Chesterfield Awning company, Inc. expects to be riembursed $250.00 in compensation for the time and effort entailed in creating this drawing.

Colors are representative only—for true colors, please see samples.

VIA EMAIL 08-31 2010
Customer Approval Date

Sales Approval Date

Department of Business Affairs and Consumer Protection
Business Assistance Center - Public Way Use Unit
City Hall - 121 N. LaSalle Street, Room 800 • Chicago, IL 60602
(312)-74-GOBIZ (312-744-6249) • (312) 744-1944 (TTY)
http://www.cityofchicago.org/bacp

09/11/2013

Alderman **Richard F. Mell**
Ward # **33**
City of Chicago
City Hall, Room **208**
121 North LaSalle Street
Chicago, Illinois 60602

Re: An ordinance to use and maintain a portion of the public right-of-way for **one (1) awning(s)** for **CHRISTIAN UNDERTAKER SERVICES, INC.**, adjacent to the premises known as **3100 W. Irving Park Rd.**.

Dear Alderman **Richard F. Mell**:

The applicant referenced above has requested the use of the public right-of-way for a **awning(s)**. An ordinance has been prepared by the Department of Business Affairs and Consumer Protection – Business Assistance Center - Public Way Use Unit for presentation to the City Council. Because this request was made for properties located in your ward, as approved by you as per the attached, I respectfully request that you introduce the attached ordinance at the next City Council meeting.

If you have any questions regarding this ordinance, please contact Anthony Bertuca at (312) 744-5506.

Department of Business Affairs and Consumer Protection

City of Chicago

O2013-6997

Office of the City Clerk

Document Tracking Sheet

Meeting Date:	9/11/2013
Sponsor(s):	Mell, Deborah (33)
Type:	Ordinance
Title:	Awning(s) for Spinney's Super Market, Inc.
Committee(s) Assignment:	Committee on Transportation and Public Way

ORDINANCE
SPINNEY'S SUPER MARKET INC.
Acct. No. 287824 - 1
Permit No. 1108381

Be It Ordained by the City Council of the City of Chicago:

SECTION 1. Permission and authority are hereby given and granted to SPINNEY'S SUPER MARKET INC., upon the terms and subject to the conditions of this ordinance to maintain and use, as now constructed, one (1) Awning(s) projecting over the public right-of-way adjacent to its premises known as 2924 W. Belmont Ave..

Said Awning(s) at W. Belmont Avenue measure(s):
One (1) at one hundred fifty (150) feet in length, and two (2) feet in width for a total of three hundred (300) square feet.

The location of said privilege shall be as shown on prints kept on file with the Department of Business Affairs and Consumer Protection and the Office of the City Clerk.

Said privilege shall be constructed in accordance with plans and specifications approved by the Zoning Department - Signs.

This grant of privilege in the public way shall be subject to the provisions of Section 10-28-015 and all other required provisions of the Municipal Code of Chicago.

The grantee shall pay to the City of Chicago as compensation for the privilege #1108381 herein granted the sum of one hundred seventy-five ($175.00) per annum in advance.

A 25% penalty will be added for payments received after due date.

The permit holder agrees to hold the City of Chicago harmless for any damage, relocation or replacement costs associated with damage, relocation or removal of private property caused by the City performing work in the public way.

Authority herein given and granted for a period of five (5) years from and after 02/06/2013.

Alderman 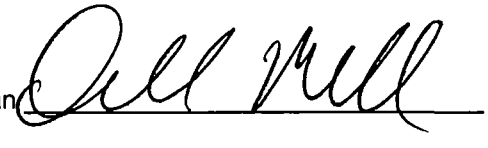

Richard F. Mell 33rd Ward

2924 W Belmont Ave.

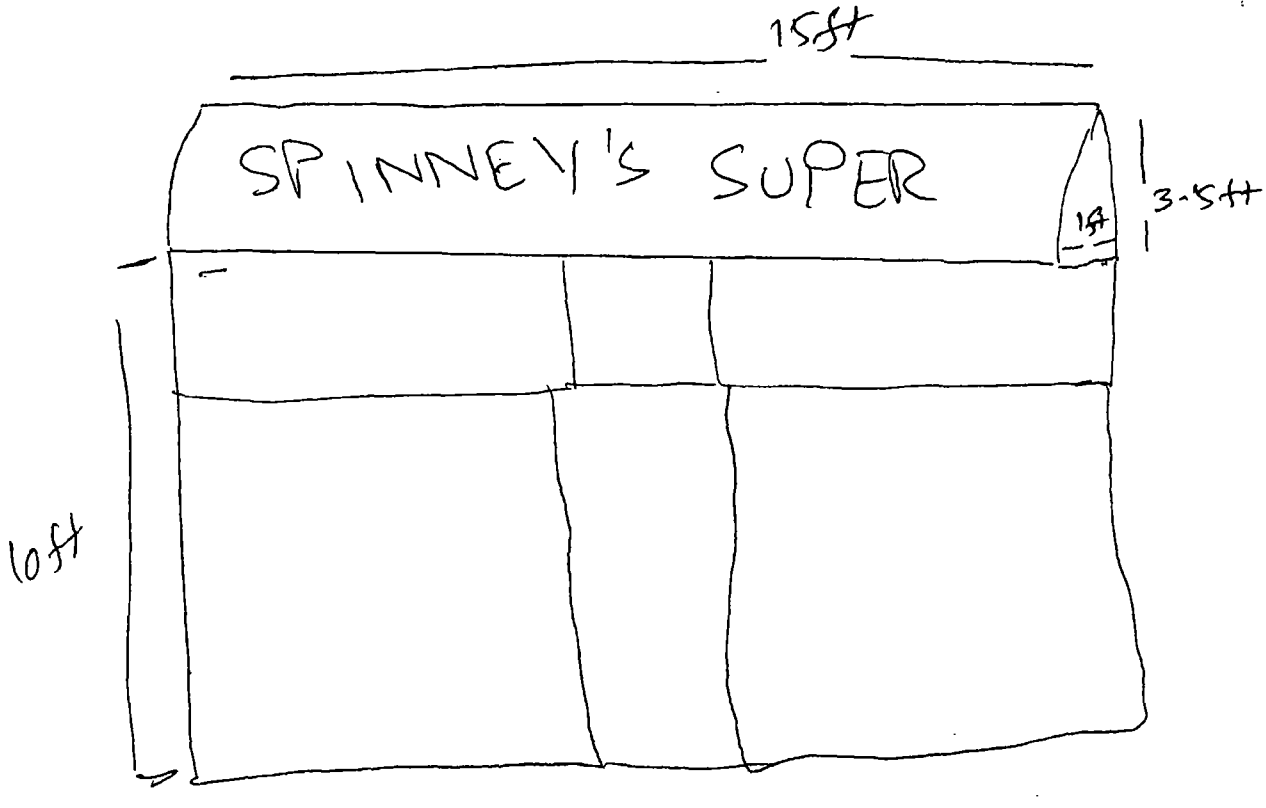

Department of Business Affairs and Consumer Protection
Business Assistance Center - Public Way Use Unit
City Hall - 121 N. LaSalle Street, Room 800 • Chicago, IL 60602
(312)-74-GOBIZ (312-744-6249) • (312) 744-1944 (TTY)
http://www.cityofchicago.org/bacp

09/11/2013

Alderman **Richard F. Mell**
Ward # **33**
City of Chicago
City Hall, Room **208**
121 North LaSalle Street
Chicago, Illinois 60602

Re: An ordinance to use and maintain a portion of the public right-of-way for **one (1) awning(s)** for **SPINNEY'S SUPER MARKET INC.**, adjacent to the premises known as **2924 W. Belmont Ave.**.

Dear Alderman **Richard F. Mell**:

The applicant referenced above has requested the use of the public right-of-way for a **awning(s)**. An ordinance has been prepared by the Department of Business Affairs and Consumer Protection – Business Assistance Center - Public Way Use Unit for presentation to the City Council. Because this request was made for properties located in your ward, as approved by you as per the attached, I respectfully request that you introduce the attached ordinance at the next City Council meeting.

If you have any questions regarding this ordinance, please contact Anthony Bertuca at (312) 744-5506.

Department of Business Affairs and Consumer Protection

City of Chicago

O2013-6998

Office of the City Clerk

Document Tracking Sheet

Meeting Date:	9/11/2013
Sponsor(s):	Colón, Rey (35)
Type:	Ordinance
Title:	Awning(s) for Las Islas Marinas
Committee(s) Assignment:	Committee on Transportation and Public Way

ORDINANCE
LAS ISLAS MARINAS
Acct. No. 15640 - 1
Permit No. 1107870

Be It Ordained by the City Council of the City of Chicago:

SECTION 1. Permission and authority are hereby given and granted to LAS ISLAS MARINAS, upon the terms and subject to the conditions of this ordinance to maintain and use, as now constructed, one (1) Awning(s) projecting over the public right-of-way adjacent to its premises known as 2523 N. Milwaukee Ave..

Said Awning(s) at N. Milwaukee Avenue measure(s):
One (1) at twenty-five (25) feet in length, and six point five eight (6.58) feet in width for a total of one hundred sixty-four point five (164.5) square feet.

The location of said privilege shall be as shown on prints kept on file with the Department of Business Affairs and Consumer Protection and the Office of the City Clerk.

Said privilege shall be constructed in accordance with plans and specifications approved by the Zoning Department - Signs.

This grant of privilege in the public way shall be subject to the provisions of Section 10-28-015 and all other required provisions of the Municipal Code of Chicago.

The grantee shall pay to the City of Chicago as compensation for the privilege #1107870 herein granted the sum of fifty ($50.00) per annum in advance.

A 25% penalty will be added for payments received after due date.

The permit holder agrees to hold the City of Chicago harmless for any damage, relocation or replacement costs associated with damage, relocation or removal of private property caused by the City performing work in the public way.

Authority herein given and granted for a period of five (5) years from and after 06/11/2013.

Alderman _____

Reynaldo Colon 35th Ward

Canopy at 2523 N. Milwaukee Ave

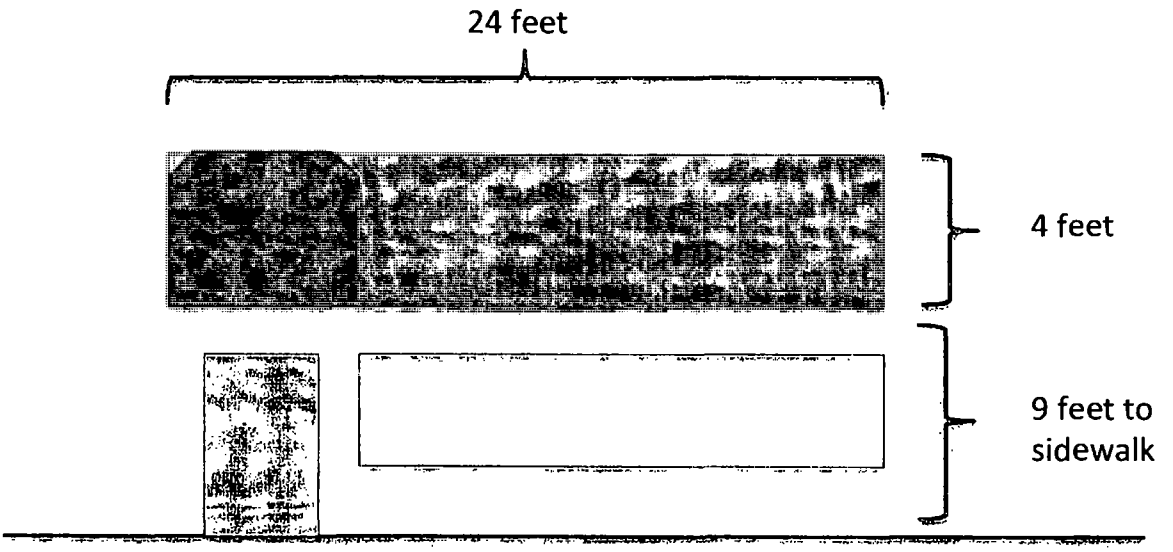

Front view

Department of Business Affairs and Consumer Protection
Business Assistance Center - Public Way Use Unit
City Hall - 121 N. LaSalle Street, Room 800 • Chicago, IL 60602
(312)-74-GOBIZ (312-744-6249) • (312) 744-1944 (TTY)
http://www.cityofchicago.org/bacp

09/11/2013

Alderman **Reynaldo Colon**
Ward # **35**
City of Chicago
City Hall, Room **203**
121 North LaSalle Street
Chicago, Illinois 60602

Re: An ordinance to use and maintain a portion of the public right-of-way for **one (1) awning(s)** for **LAS ISLAS MARINAS**, adjacent to the premises known as **2523 N. Milwaukee Ave.**.

Dear Alderman **Reynaldo Colon**:

The applicant referenced above has requested the use of the public right-of-way for a **awning(s)**. An ordinance has been prepared by the Department of Business Affairs and Consumer Protection – Business Assistance Center - Public Way Use Unit for presentation to the City Council. Because this request was made for properties located in your ward, as approved by you as per the attached, I respectfully request that you introduce the attached ordinance at the next City Council meeting.

If you have any questions regarding this ordinance, please contact Anthony Bertuca at (312) 744-5506.

Department of Business Affairs and Consumer Protection

City of Chicago

O2013-6999

Office of the City Clerk

Document Tracking Sheet

Meeting Date:	9/11/2013
Sponsor(s):	Colón, Rey (35)
Type:	Ordinance
Title:	Awning(s) for Grooming Parlor
Committee(s) Assignment:	Committee on Transportation and Public Way

ORDINANCE
GROOMING PARLOR
Acct. No. 67323 - 4
Permit No. 1108035

Be It Ordained by the City Council of the City of Chicago:

SECTION 1. Permission and authority are hereby given and granted to GROOMING PARLOR, upon the terms and subject to the conditions of this ordinance to maintain and use, as now constructed, one (1) Awning(s) projecting over the public right-of-way adjacent to its premises known as 3725 N. Elston Ave..

Said Awning(s) at N. Elston measure(s):
One (1) at twenty-three (23) feet in length, and two (2) feet in width for a total of forty-six (46) square feet.

The location of said privilege shall be as shown on prints kept on file with the Department of Business Affairs and Consumer Protection and the Office of the City Clerk.

Said privilege shall be constructed in accordance with plans and specifications approved by the Zoning Department - Signs.

This grant of privilege in the public way shall be subject to the provisions of Section 10-28-015 and all other required provisions of the Municipal Code of Chicago.

The grantee shall pay to the City of Chicago as compensation for the privilege #1108035 herein granted the sum of fifty ($50.00) per annum in advance.

A 25% penalty will be added for payments received after due date.

The permit holder agrees to hold the City of Chicago harmless for any damage, relocation or replacement costs associated with damage, relocation or removal of private property caused by the City performing work in the public way.

Authority herein given and granted for a period of five (5) years from and after 06/11/2013.

Alderman

Reynaldo Colon 35th Ward

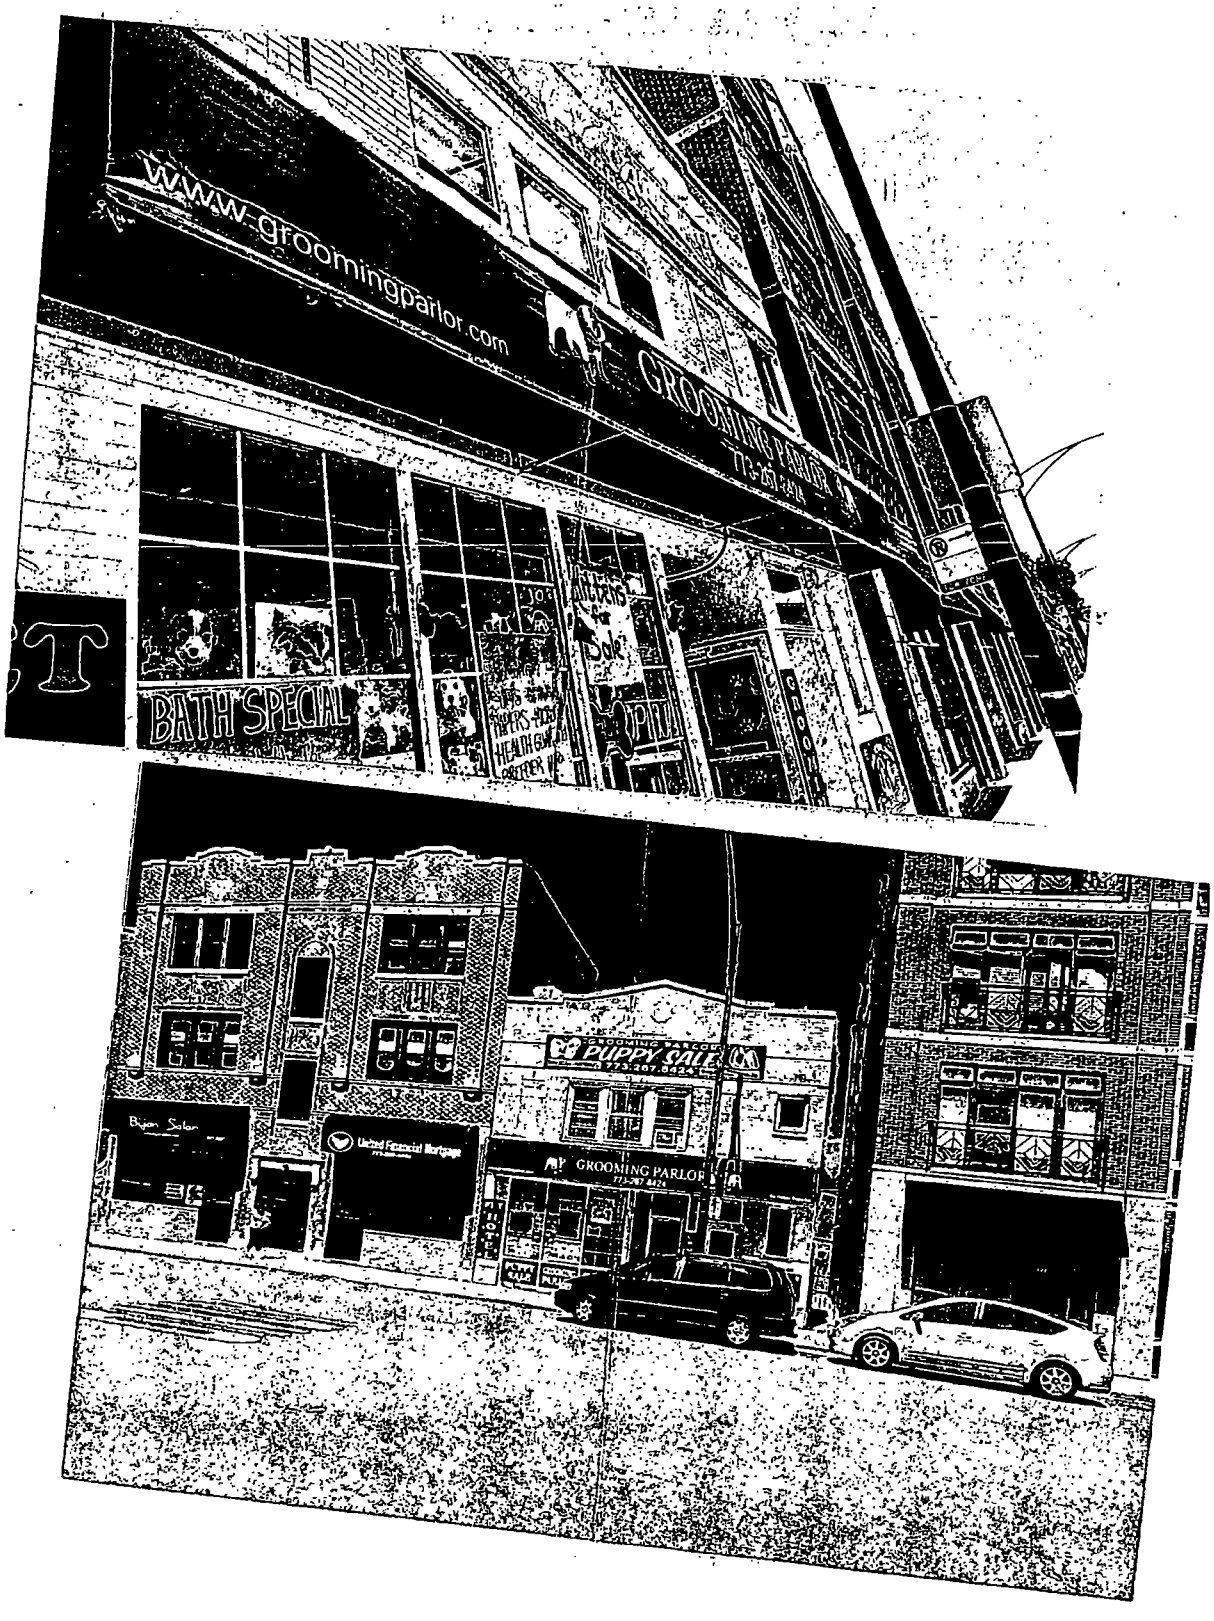
www.groomingparlor.com
BATH SPECIAL
PUPPY SALE
GROOMING PARLOR

Department of Business Affairs and Consumer Protection
Business Assistance Center - Public Way Use Unit
City Hall - 121 N. LaSalle Street, Room 800 • Chicago, IL 60602
(312)-74-GOBIZ (312-744-6249) • (312) 744-1944 (TTY)
http://www.cityofchicago.org/bacp

09/11/2013

Alderman **Reynaldo Colon**
Ward # **35**
City of Chicago
City Hall, Room **203**
121 North LaSalle Street
Chicago, Illinois 60602

Re: An ordinance to use and maintain a portion of the public right-of-way for **one (1) awning(s)** for **GROOMING PARLOR**, adjacent to the premises known as **3725 N. Elston Ave.**.

Dear Alderman **Reynaldo Colon**:

The applicant referenced above has requested the use of the public right-of-way for a **awning(s)**. An ordinance has been prepared by the Department of Business Affairs and Consumer Protection – Business Assistance Center - Public Way Use Unit for presentation to the City Council. Because this request was made for properties located in your ward, as approved by you as per the attached, I respectfully request that you introduce the attached ordinance at the next City Council meeting.

If you have any questions regarding this ordinance, please contact Anthony Bertuca at (312) 744-5506.

Department of Business Affairs and Consumer Protection

City of Chicago

O2013-7000

Office of the City Clerk

Document Tracking Sheet

Meeting Date:	9/11/2013
Sponsor(s):	Colón, Rey (35)
Type:	Ordinance
Title:	Awning(s) for Bijan Salon
Committee(s) Assignment:	Committee on Transportation and Public Way

ORDINANCE
BIJAN SALON
Acct. No. 376784 - 1
Permit No. 1108046

Be It Ordained by the City Council of the City of Chicago:

SECTION 1. Permission and authority are hereby given and granted to BIJAN SALON, upon the terms and subject to the conditions of this ordinance to maintain and use, as now constructed, one (1) Awning(s) projecting over the public right-of-way adjacent to its premises known as 3729 N. Elston Ave..

Said Awning(s) at N. Elston measure(s):
One (1) at thirteen point six seven (13.67) feet in length, and two (2) feet in width for a total of twenty-seven point three four (27.34) square feet.

The location of said privilege shall be as shown on prints kept on file with the Department of Business Affairs and Consumer Protection and the Office of the City Clerk.

Said privilege shall be constructed in accordance with plans and specifications approved by the Zoning Department - Signs.

This grant of privilege in the public way shall be subject to the provisions of Section 10-28-015 and all other required provisions of the Municipal Code of Chicago.

The grantee shall pay to the City of Chicago as compensation for the privilege #1108046 herein granted the sum of fifty ($50.00) per annum in advance.

A 25% penalty will be added for payments received after due date.

The permit holder agrees to hold the City of Chicago harmless for any damage, relocation or replacement costs associated with damage, relocation or removal of private property caused by the City performing work in the public way.

Authority herein given and granted for a period of five (5) years from and after 06/11/2013.

Alderman _____

Reynaldo Colon 35th Ward

Bijan Salon
267-2227
www.bijansalon.com
LA
3729

Department of Business Affairs and Consumer Protection
Business Assistance Center - Public Way Use Unit
City Hall - 121 N. LaSalle Street, Room 800 • Chicago, IL 60602
(312)-74-GOBIZ (312-744-6249) • (312) 744-1944 (TTY)
http://www.cityofchicago.org/bacp

09/11/2013

Alderman **Reynaldo Colon**
Ward # **35**
City of Chicago
City Hall, Room **203**
121 North LaSalle Street
Chicago, Illinois 60602

Re: An ordinance to use and maintain a portion of the public right-of-way for **one (1) awning(s)** for **BIJAN SALON**, adjacent to the premises known as **3729 N. Elston Ave.**.

Dear Alderman **Reynaldo Colon**:

The applicant referenced above has requested the use of the public right-of-way for a **awning(s)**. An ordinance has been prepared by the Department of Business Affairs and Consumer Protection – Business Assistance Center - Public Way Use Unit for presentation to the City Council. Because this request was made for properties located in your ward, as approved by you as per the attached, I respectfully request that you introduce the attached ordinance at the next City Council meeting.

If you have any questions regarding this ordinance, please contact Anthony Bertuca at (312) 744-5506.

Department of Business Affairs and Consumer Protection

City of Chicago

O2013-7001

Office of the City Clerk

Document Tracking Sheet

Meeting Date:	9/11/2013
Sponsor(s):	Sposato, Nicholas (36)
Type:	Ordinance
Title:	Awning(s) for Le Pooch Salon
Committee(s) Assignment:	Committee on Transportation and Public Way

ORDINANCE
LE POOCH SALON
Acct. No. 282877 - 1
Permit No. 1108258

Be It Ordained by the City Council of the City of Chicago:

SECTION 1. Permission and authority are hereby given and granted to LE POOCH SALON, upon the terms and subject to the conditions of this ordinance to maintain and use, as now constructed, two (2) Awning(s) projecting over the public right-of-way adjacent to its premises known as 6916 W. North Ave..

Said Awning(s) at W. North Avenue measure(s):
Two (2) at eight (8) feet in length, and two (2) feet in width for a total of thirty-two (32) square feet.

The location of said privilege shall be as shown on prints kept on file with the Department of Business Affairs and Consumer Protection and the Office of the City Clerk.

Said privilege shall be constructed in accordance with plans and specifications approved by the Zoning Department - Signs.

This grant of privilege in the public way shall be subject to the provisions of Section 10-28-015 and all other required provisions of the Municipal Code of Chicago.

The grantee shall pay to the City of Chicago as compensation for the privilege #1108258 herein granted the sum of one hundred ($100.00) per annum in advance.

A 25% penalty will be added for payments received after due date.

The permit holder agrees to hold the City of Chicago harmless for any damage, relocation or replacement costs associated with damage, relocation or removal of private property caused by the City performing work in the public way.

Authority herein given and granted for a period of five (5) years from and after 07/27/2013.

Alderman Nicholas Sposato

Nicholas Sposato 36th Ward

6916 W. NORTH AVENUE

Department of Business Affairs and Consumer Protection
Business Assistance Center - Public Way Use Unit
City Hall - 121 N. LaSalle Street, Room 800 • Chicago, IL 60602
(312)-74-GOBIZ (312-744-6249) • (312) 744-1944 (TTY)
http://www.cityofchicago.org/bacp

09/11/2013

Alderman **Nicholas Sposato**
Ward # **36**
City of Chicago
City Hall, Room **304**
121 North LaSalle Street
Chicago, Illinois 60602

Re: An ordinance to use and maintain a portion of the public right-of-way for **two (2) awning(s)** for **LE POOCH SALON**, adjacent to the premises known as **6916 W. North Ave.**.

Dear Alderman **Nicholas Sposato**:

The applicant referenced above has requested the use of the public right-of-way for a **awning(s)**. An ordinance has been prepared by the Department of Business Affairs and Consumer Protection – Business Assistance Center - Public Way Use Unit for presentation to the City Council. Because this request was made for properties located in your ward, as approved by you as per the attached, I respectfully request that you introduce the attached ordinance at the next City Council meeting.

If you have any questions regarding this ordinance, please contact Anthony Bertuca at (312) 744-5506.

Department of Business Affairs and Consumer Protection

City of Chicago

O2013-7002

Office of the City Clerk

Document Tracking Sheet

Meeting Date:	9/11/2013
Sponsor(s):	Mitts, Emma (37)
Type:	Ordinance
Title:	Awning(s) for Joey's Liquor, Inc.
Committee(s) Assignment:	Committee on Transportation and Public Way

ORDINANCE
JOEY'S LIQUOR INC
Acct. No. 7973 - 1
Permit No. 1106936

Be It Ordained by the City Council of the City of Chicago:

SECTION 1. Permission and authority are hereby given and granted to JOEY'S LIQUOR INC, upon the terms and subject to the conditions of this ordinance to maintain and use, as now constructed, one (1) Awning(s) projecting over the public right-of-way adjacent to its premises known as 1203 N. Laramie Ave..

Said Awning(s) at N. LARAMIE measure(s):
One (1) at seventeen (17) feet in length, and four (4) feet in width for a total of sixty-eight (68) square feet.

The location of said privilege shall be as shown on prints kept on file with the Department of Business Affairs and Consumer Protection and the Office of the City Clerk.

Said privilege shall be constructed in accordance with plans and specifications approved by the Zoning Department - Signs.

This grant of privilege in the public way shall be subject to the provisions of Section 10-28-015 and all other required provisions of the Municipal Code of Chicago.

The grantee shall pay to the City of Chicago as compensation for the privilege #1106936 herein granted the sum of fifty ($50.00) per annum in advance.

A 25% penalty will be added for payments received after due date.

The permit holder agrees to hold the City of Chicago harmless for any damage, relocation or replacement costs associated with damage, relocation or removal of private property caused by the City performing work in the public way.

Authority herein given and granted for a period of five (5) years from and after 06/11/2013.

Alderman Emma Mitts

Emma Mitts 37th Ward

Joey's Food & Liquors

Department of Business Affairs and Consumer Protection
Business Assistance Center - Public Way Use Unit
City Hall - 121 N. LaSalle Street, Room 800 • Chicago, IL 60602
(312)-74-GOBIZ (312-744-6249) • (312) 744-1944 (TTY)
http://www.cityofchicago.org/bacp

09/11/2013

Alderman **Emma Mitts**
Ward # **37**
City of Chicago
City Hall, Room **300**
121 North LaSalle Street
Chicago, Illinois 60602

Re: An ordinance to use and maintain a portion of the public right-of-way for **one (1) awning(s)** for **JOEY'S LIQUOR INC**, adjacent to the premises known as **1203 N. Laramie Ave.**.

Dear Alderman **Emma Mitts**:

The applicant referenced above has requested the use of the public right-of-way for a **awning(s)**. An ordinance has been prepared by the Department of Business Affairs and Consumer Protection – Business Assistance Center - Public Way Use Unit for presentation to the City Council. Because this request was made for properties located in your ward, as approved by you as per the attached, I respectfully request that you introduce the attached ordinance at the next City Council meeting.

If you have any questions regarding this ordinance, please contact Anthony Bertuca at (312) 744-5506.

Department of Business Affairs and Consumer Protection

City of Chicago

O2013-7003

Office of the City Clerk

Document Tracking Sheet

Meeting Date:	9/11/2013
Sponsor(s):	Cullerton, Timothy M. (38)
Type:	Ordinance
Title:	Awning(s) for Six Penny B P
Committee(s) Assignment:	Committee on Transportation and Public Way

ORDINANCE
SIX PENNY B P
Acct. No. 28665 - 1
Permit No. 1108117

Be It Ordained by the City Council of the City of Chicago:

SECTION 1. Permission and authority are hereby given and granted to SIX PENNY B P, upon the terms and subject to the conditions of this ordinance to maintain and use, as now constructed, three (3) Awning(s) projecting over the public right-of-way adjacent to its premises known as 5800 W. Montrose Ave..

Said Awning(s) at W. Montrose Avenue measure(s):
One (1) at nineteen point eight three (19.83) feet in length, and two (2) feet in width for a total of thirty-nine point six six (39.66) square feet.
One (1) at eight point one seven (8.17) feet in length, and three (3) feet in width for a total of twenty-four point five one (24.51) square feet.
One (1) at thirty-three point six seven (33.67) feet in length, and two (2) feet in width for a total of sixty-seven point three four (67.34) square feet.

The location of said privilege shall be as shown on prints kept on file with the Department of Business Affairs and Consumer Protection and the Office of the City Clerk.

Said privilege shall be constructed in accordance with plans and specifications approved by the Zoning Department - Signs.

This grant of privilege in the public way shall be subject to the provisions of Section 10-28-015 and all other required provisions of the Municipal Code of Chicago.

The grantee shall pay to the City of Chicago as compensation for the privilege #1108117 herein granted the sum of one hundred fifty-eight dollars and sixty-seven cents ($158.67) per annum in advance.

A 25% penalty will be added for payments received after due date.

The permit holder agrees to hold the City of Chicago harmless for any damage, relocation or replacement costs associated with damage, relocation or removal of private property caused by the City performing work in the public way.

Authority herein given and granted for a period of five (5) years from and after 07/30/2013.

Alderman _____

Timothy Cullerton 38th Ward

Menard + Mont Rose
Corner

City of Chicago

O2013-7004

Office of the City Clerk

Document Tracking Sheet

Meeting Date:	9/11/2013
Sponsor(s):	Laurino, Margaret (39)
Type:	Ordinance
Title:	Awning(s) for Paddy Mac's
Committee(s) Assignment:	Committee on Transportation and Public Way

ORDINANCE
PADDY MAC'S
Acct. No. 3752 - 1
Permit No. 1108074

Be It Ordained by the City Council of the City of Chicago:

SECTION 1. Permission and authority are hereby given and granted to PADDY MAC'S, upon the terms and subject to the conditions of this ordinance to maintain and use, as now constructed, one (1) Awning(s) projecting over the public right-of-way adjacent to its premises known as 4157 N. Pulaski Rd..

Said Awning(s) at Pulaski and Berteau measure(s):
One (1) at fifty-two (52) feet in length, and two point five (2.5) feet in width for a total of one hundred thirty (130) square feet.

The location of said privilege shall be as shown on prints kept on file with the Department of Business Affairs and Consumer Protection and the Office of the City Clerk.

Said privilege shall be constructed in accordance with plans and specifications approved by the Zoning Department - Signs.

This grant of privilege in the public way shall be subject to the provisions of Section 10-28-015 and all other required provisions of the Municipal Code of Chicago.

The grantee shall pay to the City of Chicago as compensation for the privilege #1108074 herein granted the sum of seventy-seven ($77.00) per annum in advance.

A 25% penalty will be added for payments received after due date.

The permit holder agrees to hold the City of Chicago harmless for any damage, relocation or replacement costs associated with damage, relocation or removal of private property caused by the City performing work in the public way.

Authority herein given and granted for a period of five (5) years from and after 05/14/2013.

Alderman _____

Margaret Laurino 39th Ward

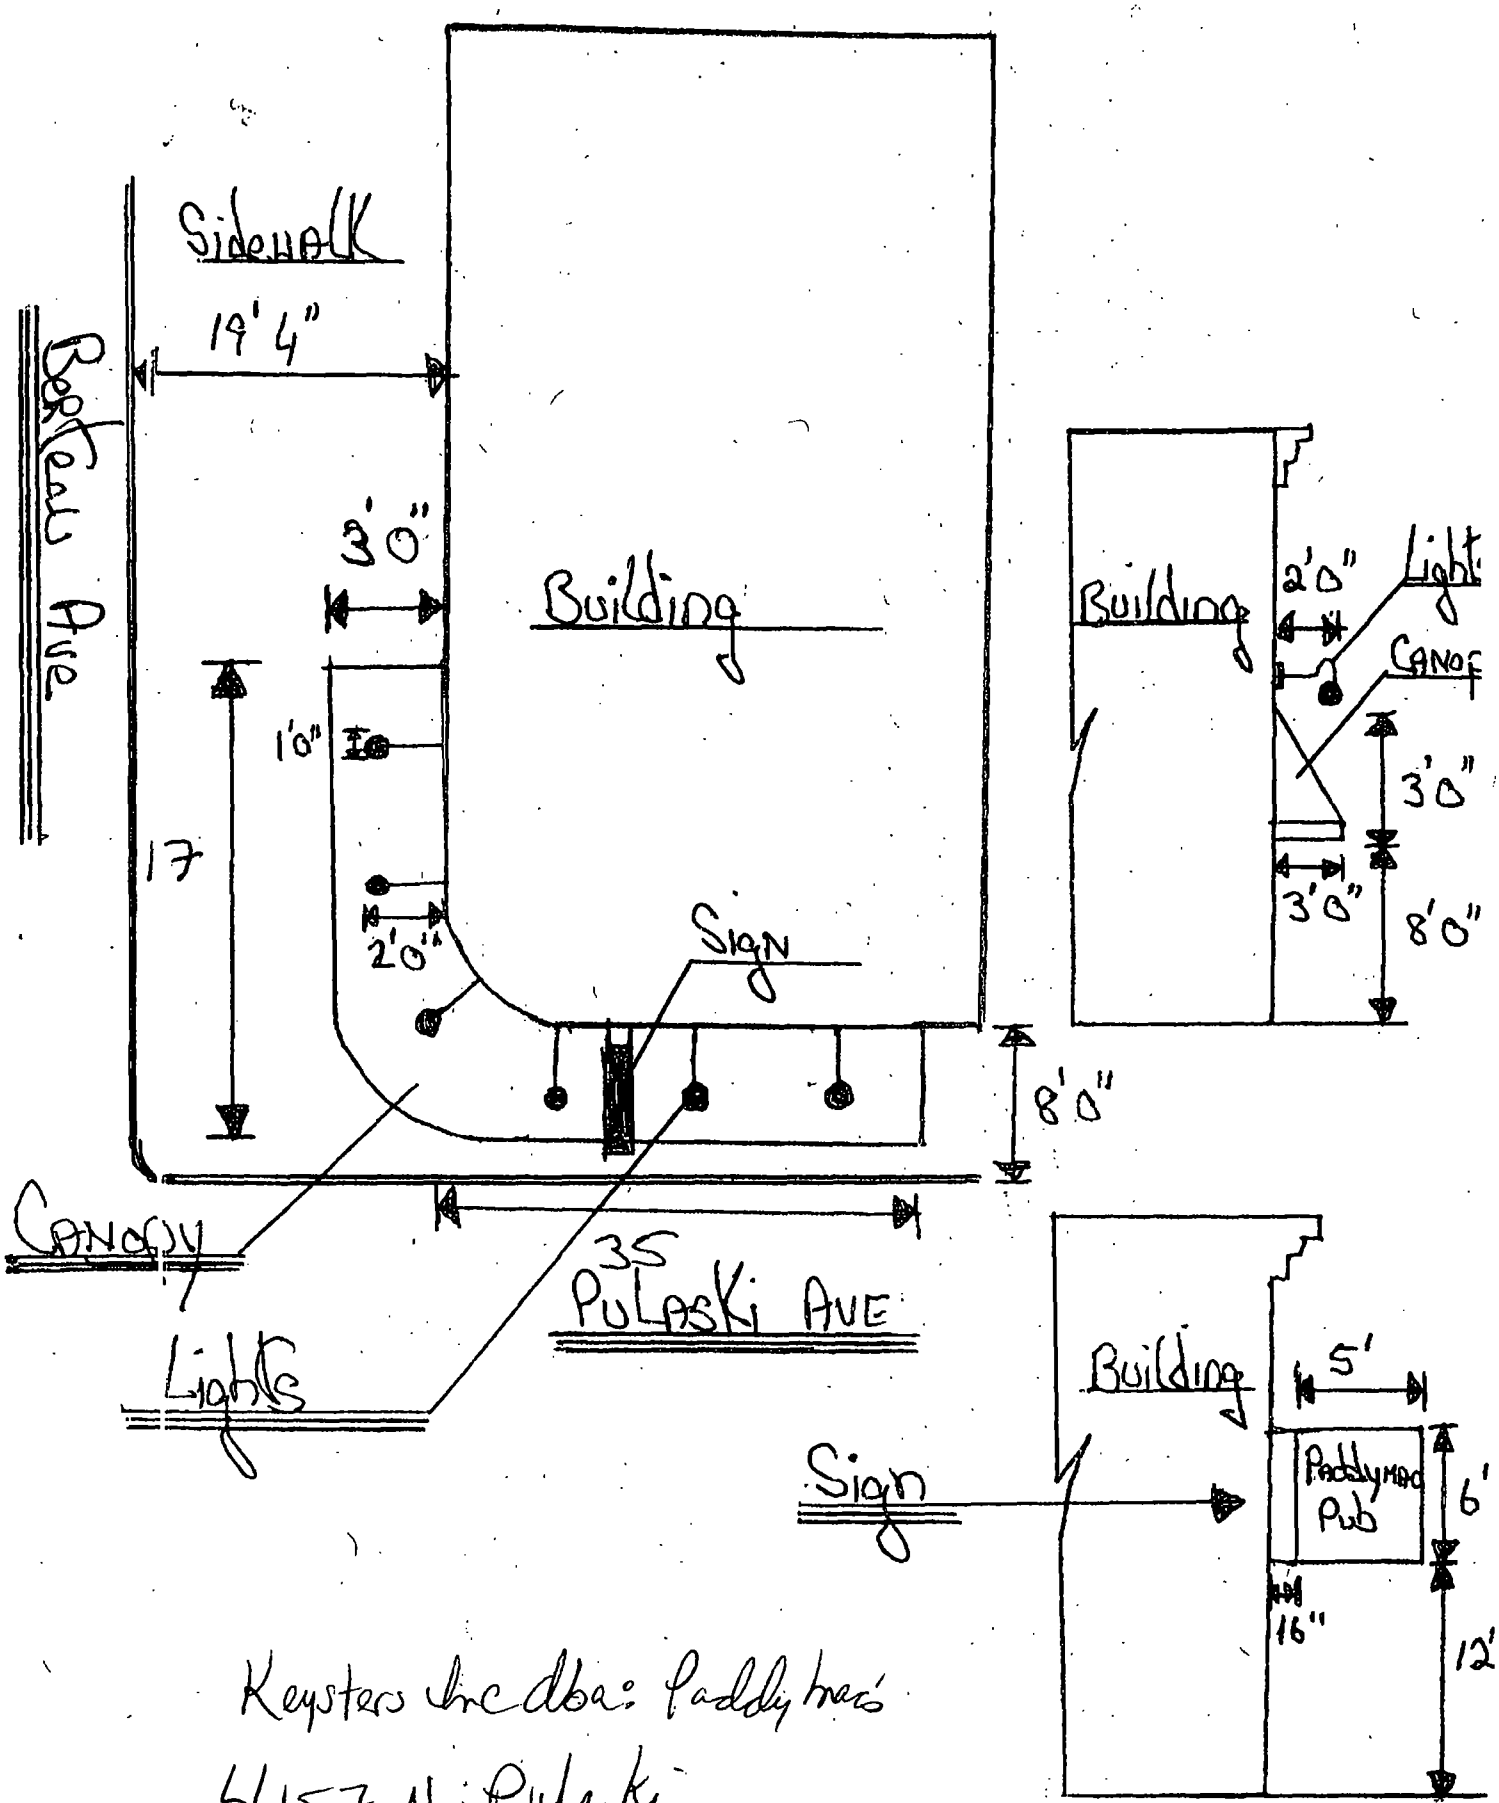

Keystone Inc dba: Paddy Mac's

4157 N. Pulaski

City of Chicago

O2013-7005

Office of the City Clerk

Document Tracking Sheet

Meeting Date:	9/11/2013
Sponsor(s):	Laurino, Margaret (39)
Type:	Ordinance
Title:	Awning(s) for TCC Com
Committee(s) Assignment:	Committee on Transportation and Public Way

ORDINANCE
TCC COM
Acct. No. 353747 - 1
Permit No. 1094726

Be It Ordained by the City Council of the City of Chicago:

SECTION 1. Permission and authority are hereby given and granted to TCC COM, upon the terms and subject to the conditions of this ordinance to maintain and use, as now constructed, one (1) Awning(s) projecting over the public right-of-way adjacent to its premises known as 3248 W. Lawrence Ave..

Said Awning(s) at W. Lawrence measure(s):
One (1) at eighteen (18) feet in length, and three (3) feet in width for a total of fifty-four (54) square feet.

The location of said privilege shall be as shown on prints kept on file with the Department of Business Affairs and Consumer Protection and the Office of the City Clerk.

Said privilege shall be constructed in accordance with plans and specifications approved by the Zoning Department - Signs.

This grant of privilege in the public way shall be subject to the provisions of Section 10-28-015 and all other required provisions of the Municipal Code of Chicago.

The grantee shall pay to the City of Chicago as compensation for the privilege #1094726 herein granted the sum of fifty ($50.00) per annum in advance.

A 25% penalty will be added for payments received after due date.

The permit holder agrees to hold the City of Chicago harmless for any damage, relocation or replacement costs associated with damage, relocation or removal of private property caused by the City performing work in the public way.

Authority herein given and granted for a period of five (5) years from and after Date of Passage.

Alderman _____

Margaret Laurino 39th Ward

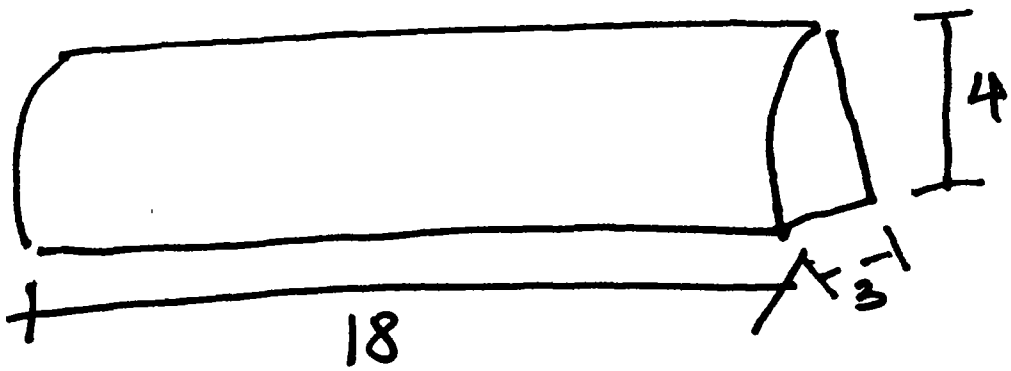

TCC Comm
3248 W. Lawrence Ave.
Floor 1
Chicago, IL 60625

12/20/10

City of Chicago

O2013-7006

Office of the City Clerk

Document Tracking Sheet

Meeting Date:	9/11/2013
Sponsor(s):	O'Connor, Patrick (40)
Type:	Ordinance
Title:	Awning(s) for Cheetah Gym
Committee(s) Assignment:	Committee on Transportation and Public Way

ORDINANCE
CHEETAH GYM
Acct. No. 71103 - 1
Permit No. 1107946

Be It Ordained by the City Council of the City of Chicago:

SECTION 1. Permission and authority are hereby given and granted to CHEETAH GYM, upon the terms and subject to the conditions of this ordinance to maintain and use, as now constructed, one (1) Awning(s) projecting over the public right-of-way adjacent to its premises known as 5238-52 N. Clark St..

Said Awning(s) at N. Clark Street measure(s):
One (1) at nineteen point five (19.5) feet in length, and three (3) feet in width for a total of fifty-eight point five (58.5) square feet.

The location of said privilege shall be as shown on prints kept on file with the Department of Business Affairs and Consumer Protection and the Office of the City Clerk.

Said privilege shall be constructed in accordance with plans and specifications approved by the Zoning Department - Signs.

This grant of privilege in the public way shall be subject to the provisions of Section 10-28-015 and all other required provisions of the Municipal Code of Chicago.

The grantee shall pay to the City of Chicago as compensation for the privilege #1107946 herein granted the sum of fifty ($50.00) per annum in advance.

A 25% penalty will be added for payments received after due date.

The permit holder agrees to hold the City of Chicago harmless for any damage, relocation or replacement costs associated with damage, relocation or removal of private property caused by the City performing work in the public way.

Authority herein given and granted for a period of five (5) years from and after 06/11/2013.

Alderman _____

Patrick O'Connor 40th Ward

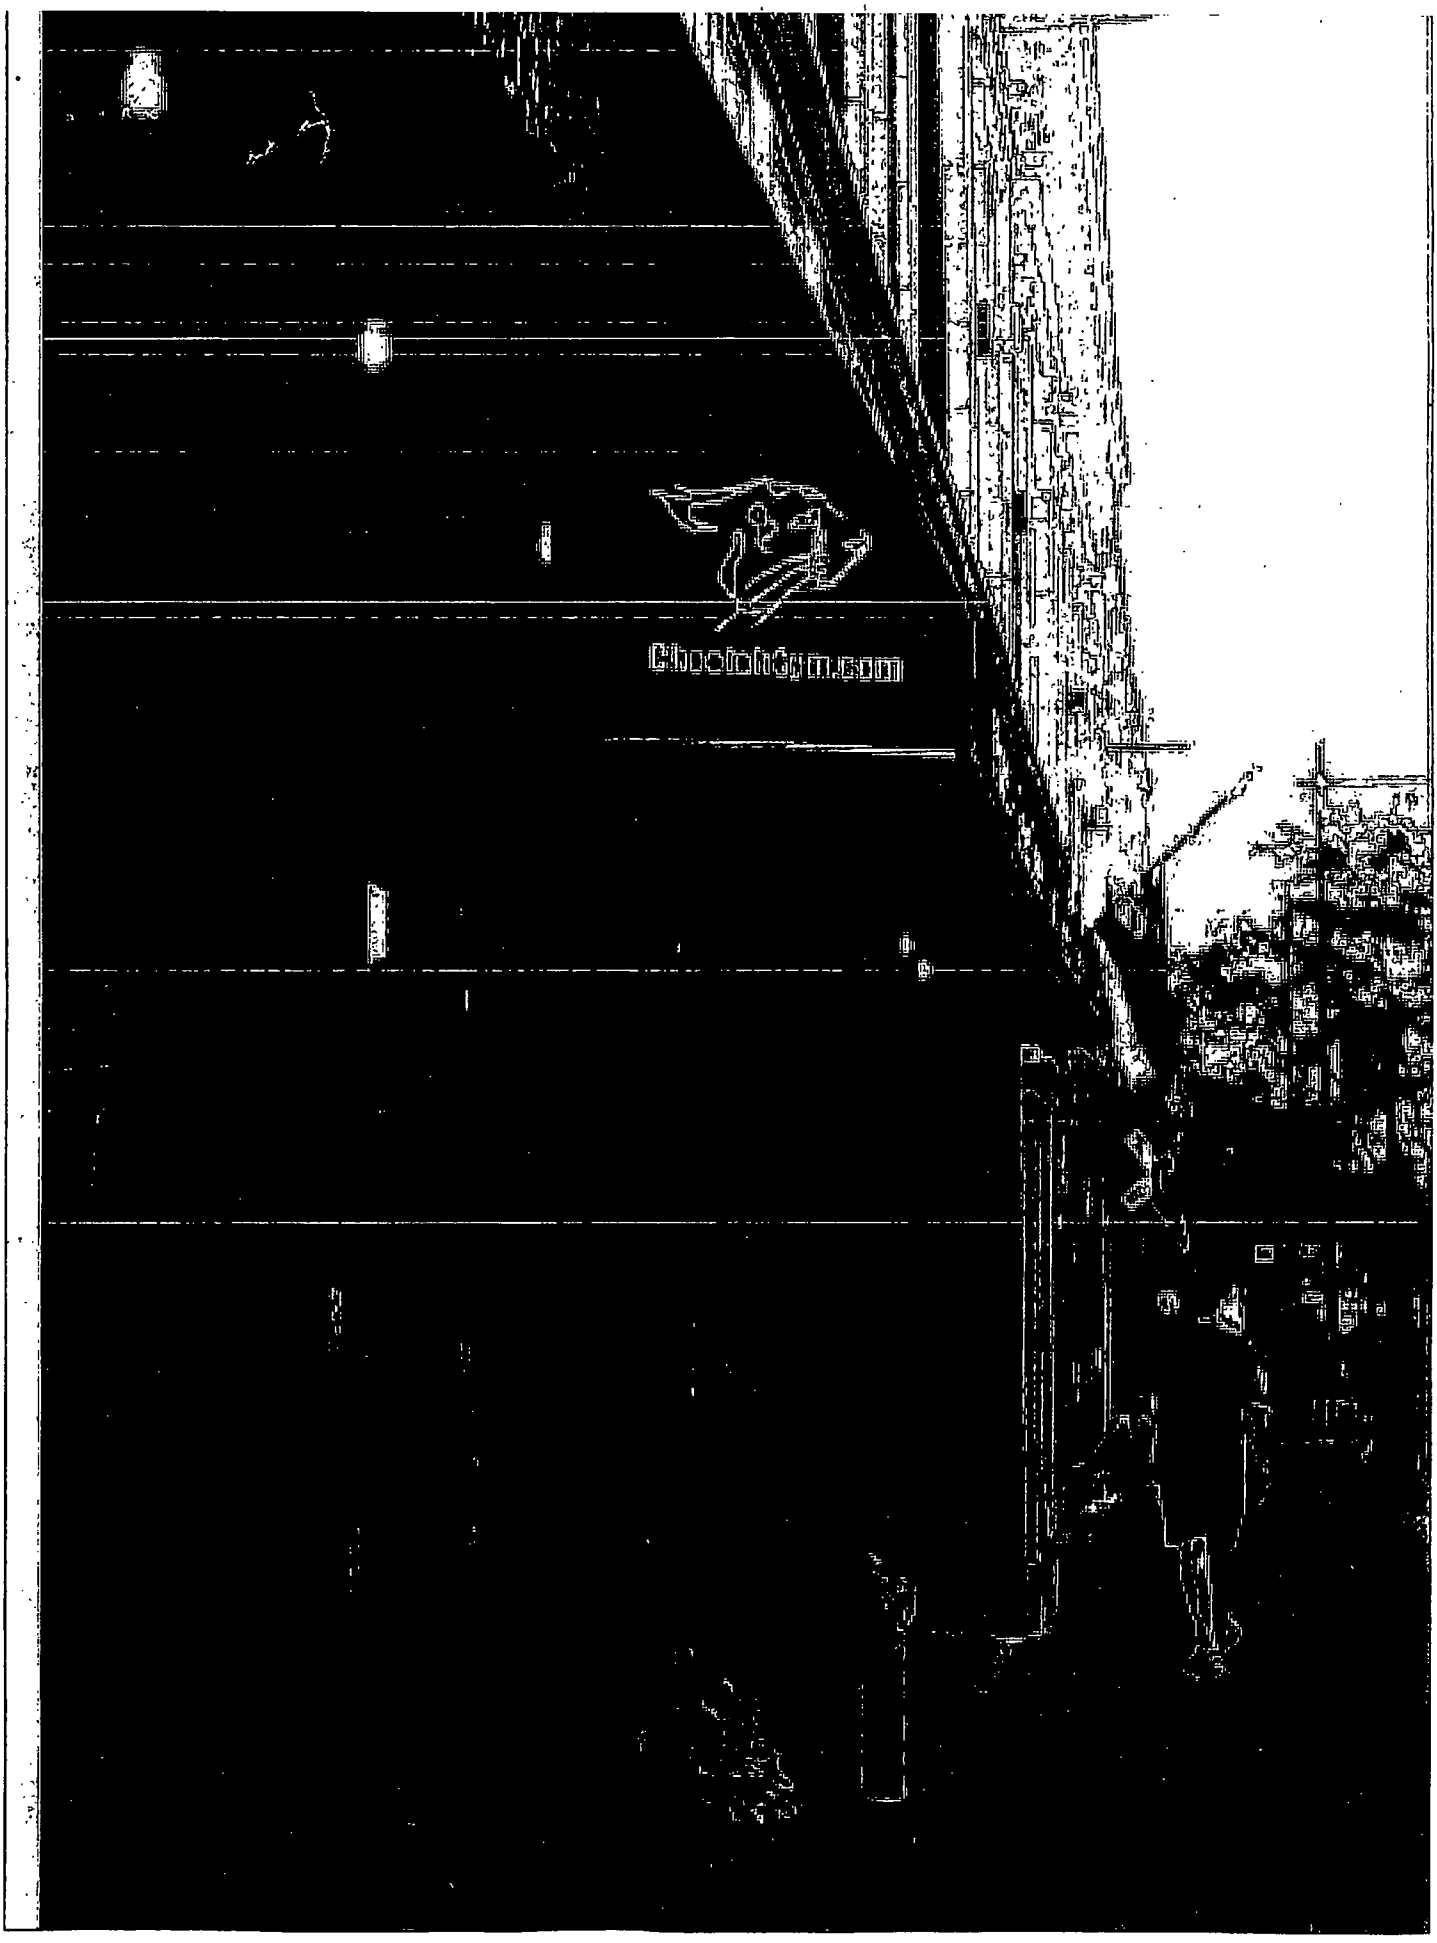

Department of Business Affairs and Consumer Protection
Business Assistance Center - Public Way Use Unit
City Hall - 121 N. LaSalle Street, Room 800 • Chicago, IL 60602
(312)-74-GOBIZ (312-744-6249) • (312) 744-1944 (TTY)
http://www.cityofchicago.org/bacp

09/11/2013

Alderman **Patrick O'Connor**
Ward # **40**
City of Chicago
City Hall, Room **305**
121 North LaSalle Street
Chicago, Illinois 60602

Re: An ordinance to use and maintain a portion of the public right-of-way for **one (1) awning(s)** for **CHEETAH GYM**, adjacent to the premises known as **5238-52 N. Clark St.**.

Dear Alderman **Patrick O'Connor**:

The applicant referenced above has requested the use of the public right-of-way for a **awning(s)**. An ordinance has been prepared by the Department of Business Affairs and Consumer Protection – Business Assistance Center - Public Way Use Unit for presentation to the City Council. Because this request was made for properties located in your ward, as approved by you as per the attached, I respectfully request that you introduce the attached ordinance at the next City Council meeting.

If you have any questions regarding this ordinance, please contact Anthony Bertuca at (312) 744-5506.

Department of Business Affairs and Consumer Protection

City of Chicago

O2013-7007

Office of the City Clerk

Document Tracking Sheet

Meeting Date:	9/11/2013
Sponsor(s):	O'Connor, Patrick (40)
Type:	Ordinance
Title:	Awning(s) for Level 1 Hair Studio, Inc.
Committee(s) Assignment:	Committee on Transportation and Public Way

ORDINANCE
LEVEL 1 HAIR STUDIO INC.
Acct. No. 298241 - 1
Permit No. 1107406

Be It Ordained by the City Council of the City of Chicago:

SECTION 1. Permission and authority are hereby given and granted to LEVEL 1 HAIR STUDIO INC., upon the terms and subject to the conditions of this ordinance to maintain and use, as now constructed, one (1) Awning(s) projecting over the public right-of-way adjacent to its premises known as 2725 W. Peterson Ave..

Said Awning(s) at W. Peterson Ave. measure(s):
One (1) at twenty-nine (29) feet in length, and two (2) feet in width for a total of fifty-eight (58) square feet.

The location of said privilege shall be as shown on prints kept on file with the Department of Business Affairs and Consumer Protection and the Office of the City Clerk.

Said privilege shall be constructed in accordance with plans and specifications approved by the Zoning Department - Signs.

This grant of privilege in the public way shall be subject to the provisions of Section 10-28-015 and all other required provisions of the Municipal Code of Chicago.

The grantee shall pay to the City of Chicago as compensation for the privilege #1107406 herein granted the sum of fifty-four ($54.00) per annum in advance.

A 25% penalty will be added for payments received after due date.

The permit holder agrees to hold the City of Chicago harmless for any damage, relocation or replacement costs associated with damage, relocation or removal of private property caused by the City performing work in the public way.

Authority herein given and granted for a period of five (5) years from and after 05/14/2013.

Alderman _____

Patrick O'Connor 40th Ward

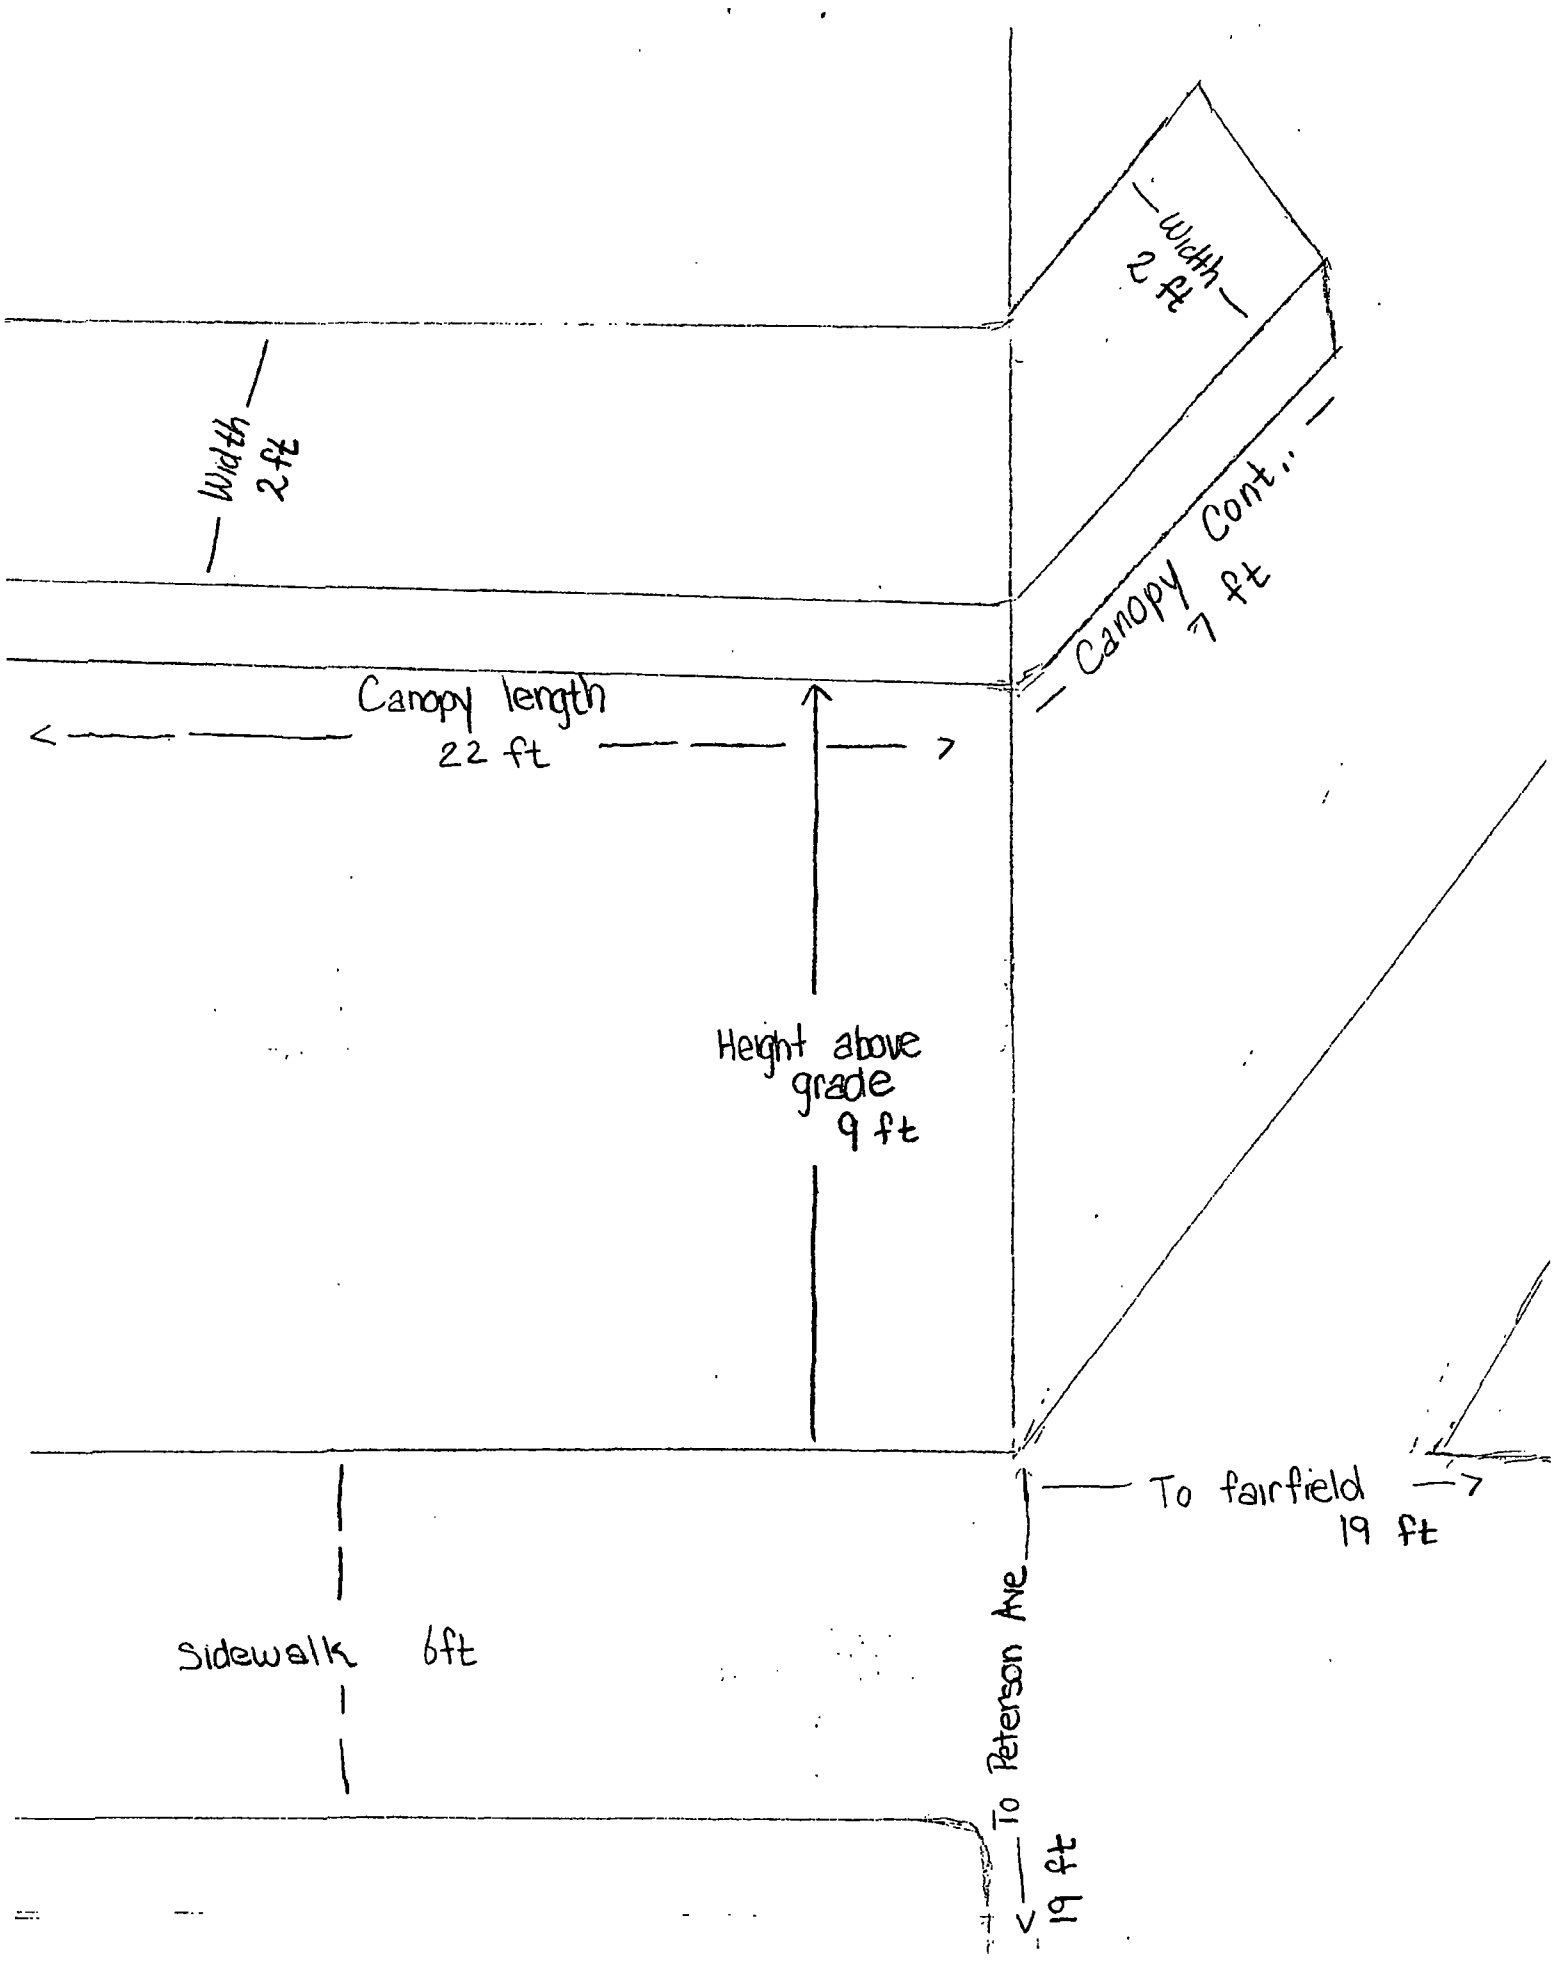
Width
2 ft
Width
2 ft
Canopy Cont..
7 ft
Canopy length
22 ft
Height above
grade
9 ft
To fairfield
19 ft
Sidewalk 6ft
To Peterson Ave
19 ft

Department of Business Affairs and Consumer Protection
Business Assistance Center - Public Way Use Unit
City Hall - 121 N. LaSalle Street, Room 800 • Chicago, IL 60602
(312)-74-GOBIZ (312-744-6249) • (312) 744-1944 (TTY)
http://www.cityofchicago.org/bacp

09/11/2013

Alderman **Patrick O'Connor**
Ward # **40**
City of Chicago
City Hall, Room **305**
121 North LaSalle Street
Chicago, Illinois 60602

Re: An ordinance to use and maintain a portion of the public right-of-way for **one (1) awning(s)** for **LEVEL 1 HAIR STUDIO INC.**, adjacent to the premises known as **2725 W. Peterson Ave.**.

Dear Alderman **Patrick O'Connor**:

The applicant referenced above has requested the use of the public right-of-way for a **awning(s)**. An ordinance has been prepared by the Department of Business Affairs and Consumer Protection – Business Assistance Center - Public Way Use Unit for presentation to the City Council. Because this request was made for properties located in your ward, as approved by you as per the attached, I respectfully request that you introduce the attached ordinance at the next City Council meeting.

If you have any questions regarding this ordinance, please contact Anthony Bertuca at (312) 744-5506.

Department of Business Affairs and Consumer Protection

City of Chicago

O2013-7008

Office of the City Clerk

Document Tracking Sheet

Meeting Date:	9/11/2013
Sponsor(s):	O'Connor, Patrick (40)
Type:	Ordinance
Title:	Awning(s) for Minas TV & Video
Committee(s) Assignment:	Committee on Transportation and Public Way

ORDINANCE
MINAS TV & VIDEO
Acct. No. 40433 - 2
Permit No. 1108474

Be It Ordained by the City Council of the City of Chicago:

SECTION 1. Permission and authority are hereby given and granted to MINAS TV & VIDEO, upon the terms and subject to the conditions of this ordinance to maintain and use, as now constructed, one (1) Awning(s) projecting over the public right-of-way adjacent to its premises known as 6137 N. Clark St..

Said Awning(s) at N. Clark Street measure(s):
One (1) at ninety-eight (98) feet in length, and three (3) feet in width for a total of two hundred ninety-four (294) square feet.

The location of said privilege shall be as shown on prints kept on file with the Department of Business Affairs and Consumer Protection and the Office of the City Clerk.

Said privilege shall be constructed in accordance with plans and specifications approved by the Zoning Department - Signs.

This grant of privilege in the public way shall be subject to the provisions of Section 10-28-015 and all other required provisions of the Municipal Code of Chicago.

The grantee shall pay to the City of Chicago as compensation for the privilege #1108474 herein granted the sum of one hundred twenty-three ($123.00) per annum in advance.

A 25% penalty will be added for payments received after due date.

The permit holder agrees to hold the City of Chicago harmless for any damage, relocation or replacement costs associated with damage, relocation or removal of private property caused by the City performing work in the public way.

Authority herein given and granted for a period of five (5) years from and after 07/07/2013.

Alderman _____

Patrick O'Connor 40th Ward

sidewalk 15 ft. wide

Awning located at 6137 N. Clark St. 50 ft north of Hood Ave. All measurements on application have not changed.

Department of Business Affairs and Consumer Protection
Business Assistance Center - Public Way Use Unit
City Hall - 121 N. LaSalle Street, Room 800 • Chicago, IL 60602
(312)-74-GOBIZ (312-744-6249) • (312) 744-1944 (TTY)
http://www.cityofchicago.org/bacp

09/11/2013

Alderman **Patrick O'Connor**
Ward # **40**
City of Chicago
City Hall, Room **305**
121 North LaSalle Street
Chicago, Illinois 60602

Re: An ordinance to use and maintain a portion of the public right-of-way for **one (1) awning(s)** for **MINAS TV & VIDEO**, adjacent to the premises known as **6137 N. Clark St.**.

Dear Alderman **Patrick O'Connor**:

The applicant referenced above has requested the use of the public right-of-way for a **awning(s)**. An ordinance has been prepared by the Department of Business Affairs and Consumer Protection – Business Assistance Center - Public Way Use Unit for presentation to the City Council. Because this request was made for properties located in your ward, as approved by you as per the attached, I respectfully request that you introduce the attached ordinance at the next City Council meeting.

If you have any questions regarding this ordinance, please contact Anthony Bertuca at (312) 744-5506.

Department of Business Affairs and Consumer Protection

City of Chicago

O2013-7009

Office of the City Clerk

Document Tracking Sheet

Meeting Date:	9/11/2013
Sponsor(s):	O'Connor, Patrick (40)
Type:	Ordinance
Title:	Awning(s) for Ranallis
Committee(s) Assignment:	Committee on Transportation and Public Way

ORDINANCE
RANALLIS
Acct. No. 306632 - 1
Permit No. 1108093

Be It Ordained by the City Council of the City of Chicago:

SECTION 1. Permission and authority are hereby given and granted to RANALLIS, upon the terms and subject to the conditions of this ordinance to maintain and use, as now constructed, three (3) Awning(s) projecting over the public right-of-way adjacent to its premises known as 1512 W. Berwyn Ave..

Said Awning(s) at w. berwyn measure(s):
One (1) at ten point three three (10.33) feet in length, and four (4) feet in width for a total of forty-one point three two (41.32) square feet.

Said Awning(s) at w. berwyn measure(s):
One (1) at twenty-one point five eight (21.58) feet in length, and four (4) feet in width for a total of eighty-six point three two (86.32) square feet.

Said Awning(s) at w. berwyn measure(s):
One (1) at eleven (11) feet in length, and four (4) feet in width for a total of forty-four (44) square feet.

The location of said privilege shall be as shown on prints kept on file with the Department of Business Affairs and Consumer Protection and the Office of the City Clerk.

Said privilege shall be constructed in accordance with plans and specifications approved by the Zoning Department - Signs.

This grant of privilege in the public way shall be subject to the provisions of Section 10-28-015 and all other required provisions of the Municipal Code of Chicago.

The grantee shall pay to the City of Chicago as compensation for the privilege #1108093 herein granted the sum of one hundred fifty ($150.00) per annum in advance.

A 25% penalty will be added for payments received after due date.

The permit holder agrees to hold the City of Chicago harmless for any damage, relocation or replacement costs associated with damage, relocation or removal of private property caused by the City performing work in the public way.

Authority herein given and granted for a period of five (5) years from and after 06/11/2013.

Alderman _____

Patrick O'Connor 40th Ward

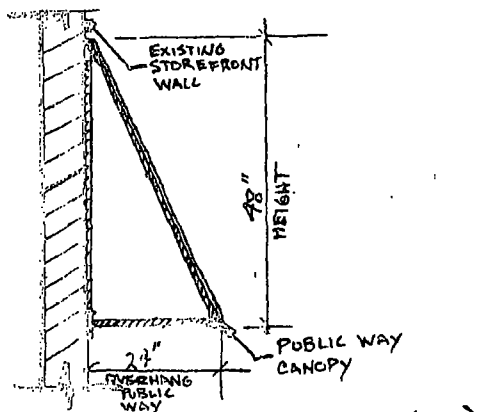

A6 Ø2 CANOPY SECTION-PUBLIC USE (TYP.)
SCALE: ½" = 1'-0"

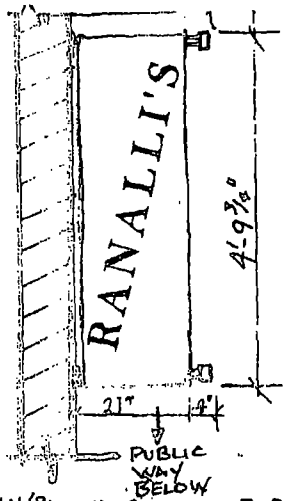

A6 Ø3 SIGN/BANNER SECTION - PUBLIC USE (TYP.)
SCALE: ¼" = 1'-0"

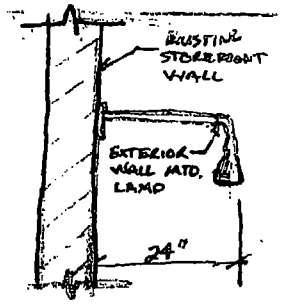

A6 Ø2 PUBLIC WAY LIGHT FXT. DETAIL
SCALE: ½" = 1'-0"

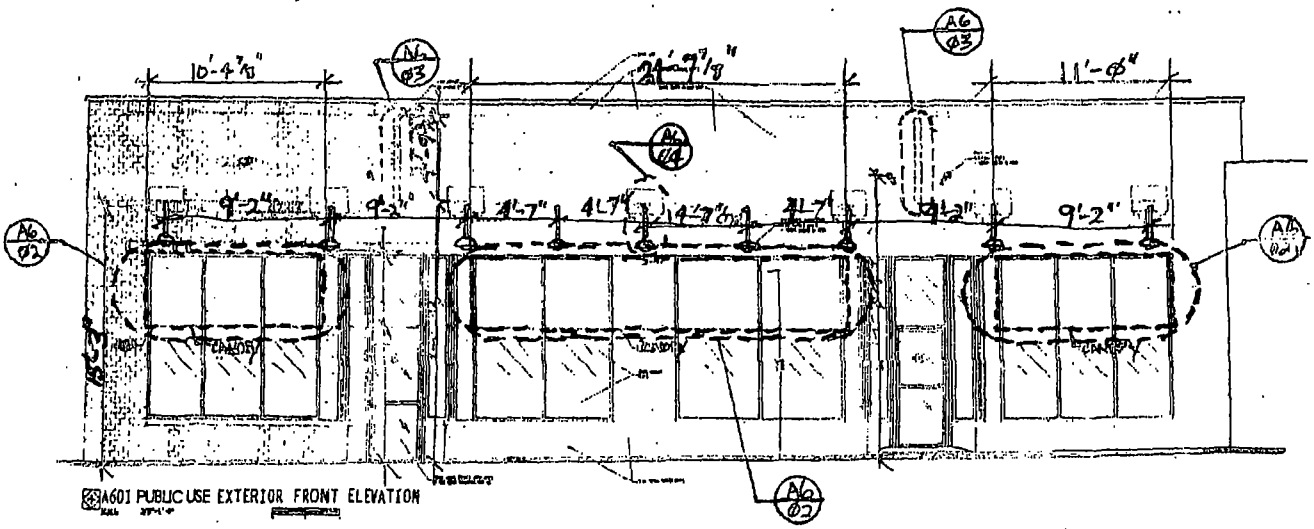

A601 PUBLIC USE EXTERIOR FRONT ELEVATION

Department of Business Affairs and Consumer Protection
Business Assistance Center - Public Way Use Unit
City Hall - 121 N LaSalle Street, Room 800 • Chicago, IL 60602
(312)-74-GOBIZ (312-744-6249) • (312) 744-1944 (TTY)
http://www.cityofchicago.org/bacp

09/11/2013

Alderman **Patrick O'Connor**
Ward # **40**
City of Chicago
City Hall, Room **305**
121 North LaSalle Street
Chicago, Illinois 60602

Re: An ordinance to use and maintain a portion of the public right-of-way for **three (3) awning(s)** for **RANALLIS**, adjacent to the premises known as **1512 W. Berwyn Ave.**.

Dear Alderman **Patrick O'Connor**:

The applicant referenced above has requested the use of the public right-of-way for a **awning(s)**. An ordinance has been prepared by the Department of Business Affairs and Consumer Protection – Business Assistance Center - Public Way Use Unit for presentation to the City Council. Because this request was made for properties located in your ward, as approved by you as per the attached, I respectfully request that you introduce the attached ordinance at the next City Council meeting.

If you have any questions regarding this ordinance, please contact Anthony Bertuca at (312) 744-5506.

Department of Business Affairs and Consumer Protection

City of Chicago

O2013-7010

Office of the City Clerk

Document Tracking Sheet

Meeting Date:	9/11/2013
Sponsor(s):	O'Connor, Patrick (40)
Type:	Ordinance
Title:	Awning(s) for Sabor A Cafe, Inc.
Committee(s) Assignment:	Committee on Transportation and Public Way

ORDINANCE
SABOR A CAFE INC
Acct. No. 219937 - 1
Permit No. 1107359

Be It Ordained by the City Council of the City of Chicago:

SECTION 1. Permission and authority are hereby given and granted to SABOR A CAFE INC, upon the terms and subject to the conditions of this ordinance to maintain and use, as now constructed, two (2) Awning(s) projecting over the public right-of-way adjacent to its premises known as 2435 W. Peterson Ave..

Said Awning(s) at W. Peterson Avenue measure(s):
One (1) at fourteen (14) feet in length, and two (2) feet in width for a total of twenty-eight (28) square feet.

Said Awning(s) at Peterson/ Artesian measure(s):
One (1) at thirty-four (34) feet in length, and two (2) feet in width for a total of sixty-eight (68) square feet.

The location of said privilege shall be as shown on prints kept on file with the Department of Business Affairs and Consumer Protection and the Office of the City Clerk.

Said privilege shall be constructed in accordance with plans and specifications approved by the Zoning Department - Signs.

This grant of privilege in the public way shall be subject to the provisions of Section 10-28-015 and all other required provisions of the Municipal Code of Chicago.

The grantee shall pay to the City of Chicago as compensation for the privilege #1107359 herein granted the sum of one hundred nine ($109.00) per annum in advance.

A 25% penalty will be added for payments received after due date.

The permit holder agrees to hold the City of Chicago harmless for any damage, relocation or replacement costs associated with damage, relocation or removal of private property caused by the City performing work in the public way.

Authority herein given and granted for a period of five (5) years from and after 07/30/2013.

Alderman _____

Patrick O'Connor 40th Ward

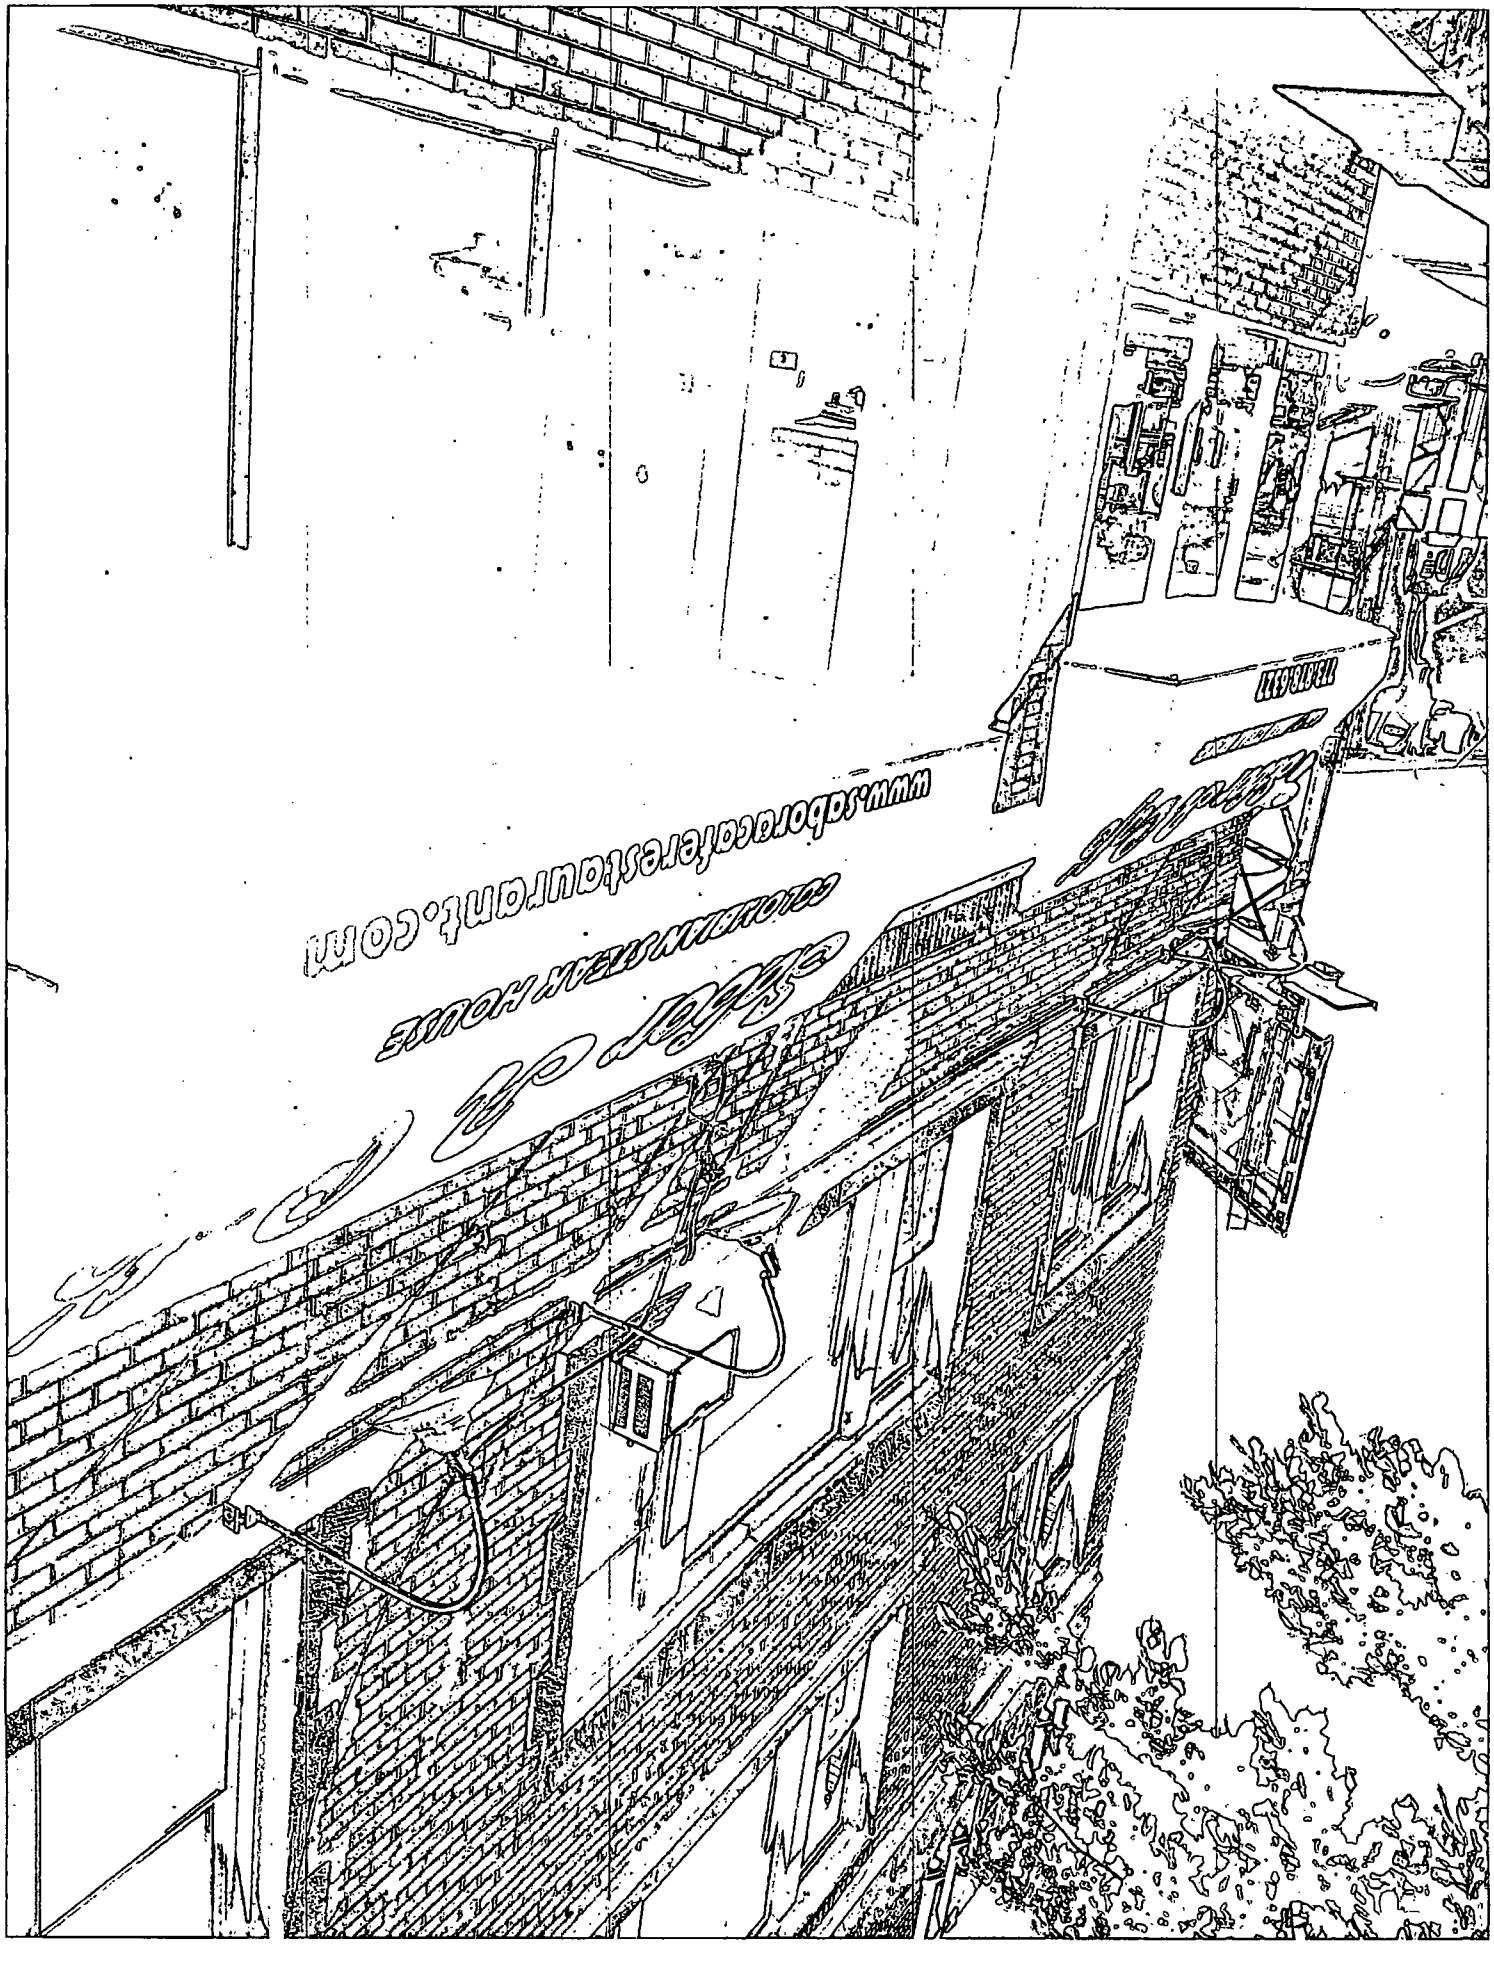
www.soboracoffeerestaurant.com

Department of Business Affairs and Consumer Protection
Business Assistance Center - Public Way Use Unit
City Hall - 121 N. LaSalle Street, Room 800 • Chicago, IL 60602
(312)-74-GOBIZ (312-744-6249) • (312) 744-1944 (TTY)
http://www.cityofchicago.org/bacp

09/11/2013

Alderman **Patrick O'Connor**
Ward # **40**
City of Chicago
City Hall, Room **305**
121 North LaSalle Street
Chicago, Illinois 60602

Re: An ordinance to use and maintain a portion of the public right-of-way for **two (2) awning(s)** for **SABOR A CAFE INC**, adjacent to the premises known as **2435 W. Peterson Ave.**.

Dear Alderman **Patrick O'Connor**:

The applicant referenced above has requested the use of the public right-of-way for a **awning(s)**. An ordinance has been prepared by the Department of Business Affairs and Consumer Protection – Business Assistance Center - Public Way Use Unit for presentation to the City Council. Because this request was made for properties located in your ward, as approved by you as per the attached, I respectfully request that you introduce the attached ordinance at the next City Council meeting.

If you have any questions regarding this ordinance, please contact Anthony Bertuca at (312) 744-5506.

Department of Business Affairs and Consumer Protection

City of Chicago

O2013-7012

Office of the City Clerk

Document Tracking Sheet

Meeting Date:	9/11/2013
Sponsor(s):	O'Connor, Patrick (40)
Type:	Ordinance
Title:	Awning(s) for Starbucks Coffee No. 2310
Committee(s) Assignment:	Committee on Transportation and Public Way

ORDINANCE
STARBUCKS COFFEE #2310
Acct. No. 63414 - 44
Permit No. 1107771

Be It Ordained by the City Council of the City of Chicago:

SECTION 1. Permission and authority are hereby given and granted to STARBUCKS COFFEE #2310, upon the terms and subject to the conditions of this ordinance to maintain and use, as now constructed, two (2) Awning(s) projecting over the public right-of-way adjacent to its premises known as 5300 N. Clark St..

Said Awning(s) at N. Clark Street measure(s):
One (1) at thirty-one (31) feet in length, and two point seven (2.7) feet in width for a total of eighty-three point seven (83.7) square feet.

Said Awning(s) at W. Berwyn measure(s):
One (1) at forty-seven point three (47.3) feet in length, and two point seven (2.7) feet in width for a total of one hundred twenty-seven point seven one (127.71) square feet.

The location of said privilege shall be as shown on prints kept on file with the Department of Business Affairs and Consumer Protection and the Office of the City Clerk.

Said privilege shall be constructed in accordance with plans and specifications approved by the Zoning Department - Signs.

This grant of privilege in the public way shall be subject to the provisions of Section 10-28-015 and all other required provisions of the Municipal Code of Chicago.

The grantee shall pay to the City of Chicago as compensation for the privilege #1107771 herein granted the sum of one hundred twenty-eight dollars and thirty cents ($128.30) per annum in advance.

A 25% penalty will be added for payments received after due date.

The permit holder agrees to hold the City of Chicago harmless for any damage, relocation or replacement costs associated with damage, relocation or removal of private property caused by the City performing work in the public way.

Authority herein given and granted for a period of five (5) years from and after 06/29/2013.

Alderman _____
Patrick O'Connor 40th Ward

APPLICATION TO USE THE PUBLIC RIGHT OF WAY

CANOPY DRAWINGS

PROPERTY LOCATION: N. Clark

ORGANIZATION'S NAME: Starbucks

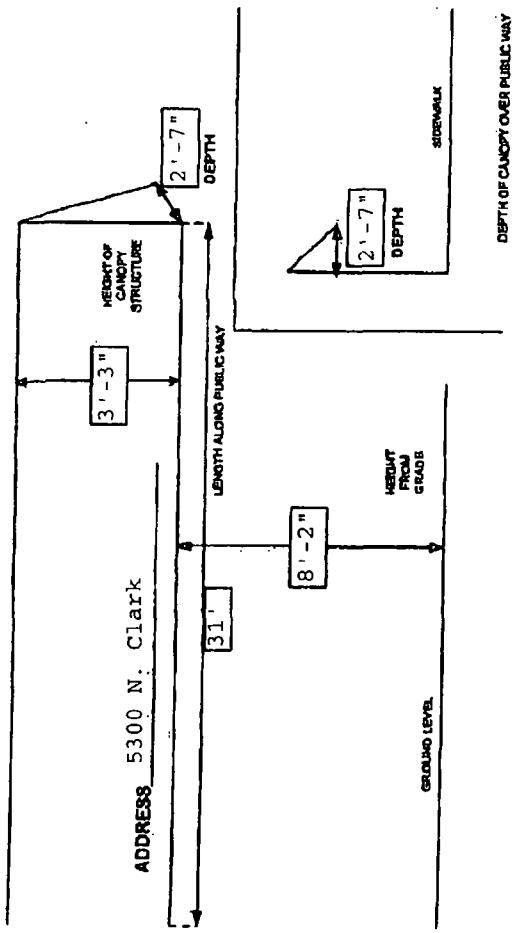

Department of Business Affairs and Consumer Protection
Business Assistance Center - Public Way Use Unit
City Hall - 121 N. LaSalle Street, Room 800 • Chicago, IL 60602
(312)-74-GOBIZ (312-744-6249) • (312) 744-1944 (TTY)
http://www.cityofchicago.org/bacp

09/11/2013

Alderman **Patrick O'Connor**
Ward # **40**
City of Chicago
City Hall, Room **305**
121 North LaSalle Street
Chicago, Illinois 60602

Re: An ordinance to use and maintain a portion of the public right-of-way for **two (2) awning(s)** for **STARBUCKS COFFEE #2310**, adjacent to the premises known as **5300 N. Clark St.**.

Dear Alderman **Patrick O'Connor**:

The applicant referenced above has requested the use of the public right-of-way for a **awning(s)**. An ordinance has been prepared by the Department of Business Affairs and Consumer Protection – Business Assistance Center - Public Way Use Unit for presentation to the City Council. Because this request was made for properties located in your ward, as approved by you as per the attached, I respectfully request that you introduce the attached ordinance at the next City Council meeting.

If you have any questions regarding this ordinance, please contact Anthony Bertuca at (312) 744-5506.

Department of Business Affairs and Consumer Protection

City of Chicago

O2013-7014

Office of the City Clerk

Document Tracking Sheet

Meeting Date:	9/11/2013
Sponsor(s):	O'Connor, Mary (41)
Type:	Ordinance
Title:	Awning(s) for Elliott's Seafood and Chop House Grill
Committee(s) Assignment:	Committee on Transportation and Public Way

ORDINANCE
ELLIOTT'S SEAFOOD AND CHOP HOUSE GRILL
Acct. No. 14466 - 1
Permit No. 1108228

Be It Ordained by the City Council of the City of Chicago:

SECTION 1. Permission and authority are hereby given and granted to ELLIOTT'S SEAFOOD AND CHOP HOUSE GRILL, upon the terms and subject to the conditions of this ordinance to maintain and use, as now constructed, two (2) Awning(s) projecting over the public right-of-way adjacent to its premises known as 6688-6690 N. Northwest Hwy..

Said Awning(s) at N. Northwest Hwy measure(s):
One (1) at fifteen (15) feet in length, and one point five eight (1.58) foot in width for a total of twenty-three point seven (23.7) square feet.

Said Awning(s) at N. Northwest Hwy measure(s):
One (1) at thirteen (13) feet in length, and one point five eight (1.58) foot in width for a total of twenty point five four (20.54) square feet.

The location of said privilege shall be as shown on prints kept on file with the Department of Business Affairs and Consumer Protection and the Office of the City Clerk.

Said privilege shall be constructed in accordance with plans and specifications approved by the Zoning Department - Signs.

This grant of privilege in the public way shall be subject to the provisions of Section 10-28-015 and all other required provisions of the Municipal Code of Chicago.

The grantee shall pay to the City of Chicago as compensation for the privilege #1108228 herein granted the sum of one hundred ($100.00) per annum in advance.

A 25% penalty will be added for payments received after due date.

The permit holder agrees to hold the City of Chicago harmless for any damage, relocation or replacement costs associated with damage, relocation or removal of private property caused by the City performing work in the public way.

Authority herein given and granted for a period of five (5) years from and after 07/30/2013.

Alderman Mary O'Connor

Mary O'Connor 41st Ward

6690 + 6688 NORTHWEST Hwy.

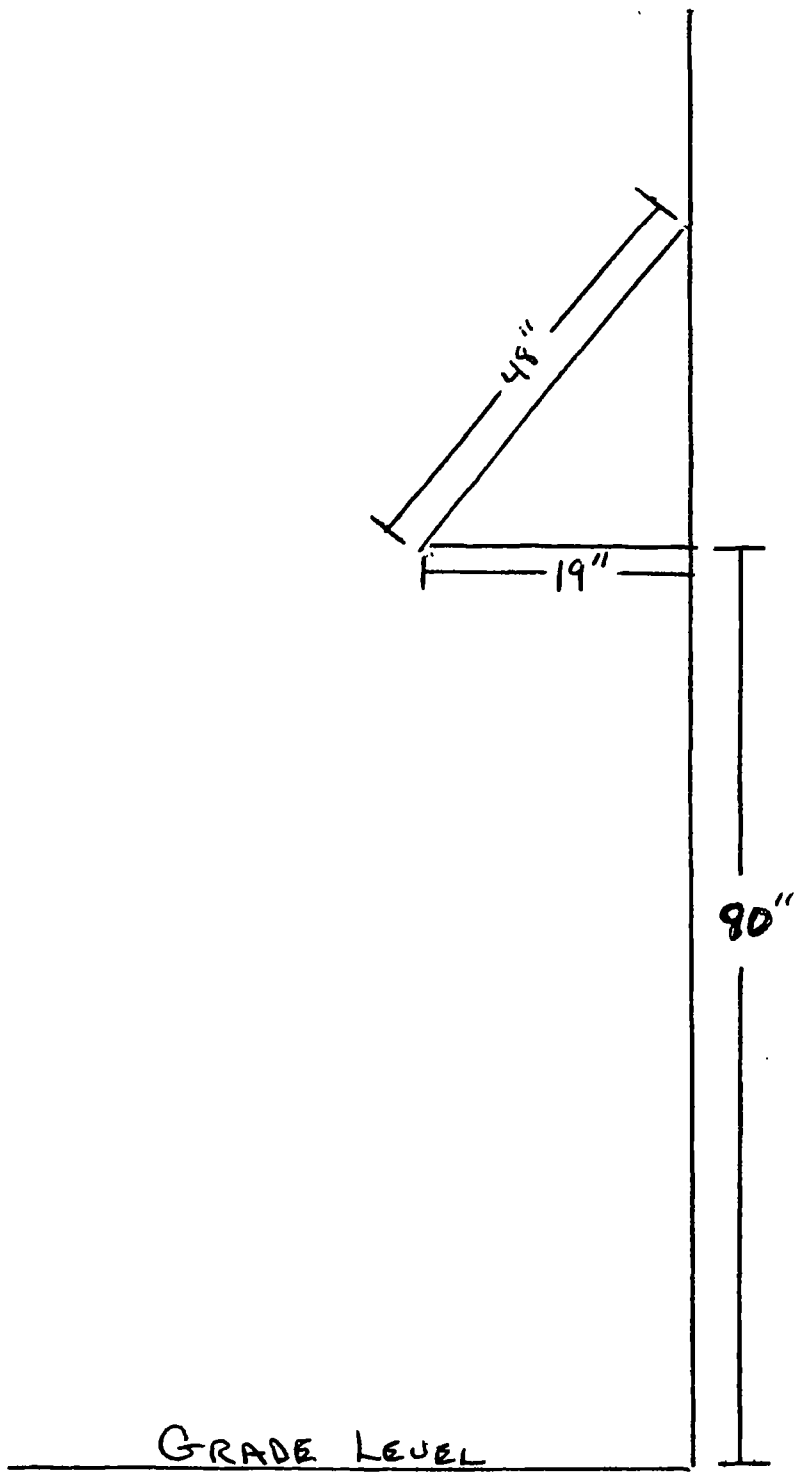

CANOPY
(SIDE VIEW)

Department of Business Affairs and Consumer Protection
Business Assistance Center - Public Way Use Unit
City Hall - 121 N LaSalle Street, Room 800 • Chicago, IL 60602
(312)-74-GOBIZ (312-744-6249) • (312) 744-1944 (TTY)
http://www.cityofchicago.org/bacp

09/11/2013

Alderman **Mary O'Connor**
Ward # **41**
City of Chicago
City Hall, Room **203**
121 North LaSalle Street
Chicago, Illinois 60602

Re: An ordinance to use and maintain a portion of the public right-of-way for **two (2) awning(s)** for **ELLIOTT'S SEAFOOD AND CHOP HOUSE GRILL**, adjacent to the premises known as **6688-6690 N. Northwest Hwy.**.

Dear Alderman **Mary O'Connor**:

The applicant referenced above has requested the use of the public right-of-way for a **awning(s)**. An ordinance has been prepared by the Department of Business Affairs and Consumer Protection – Business Assistance Center - Public Way Use Unit for presentation to the City Council. Because this request was made for properties located in your ward, as approved by you as per the attached, I respectfully request that you introduce the attached ordinance at the next City Council meeting.

If you have any questions regarding this ordinance, please contact Anthony Bertuca at (312) 744-5506.

Department of Business Affairs and Consumer Protection

City of Chicago

O2013-7015

Office of the City Clerk

Document Tracking Sheet

Meeting Date:	9/11/2013
Sponsor(s):	O'Connor, Mary (41)
Type:	Ordinance
Title:	Awning(s) for Cosmetic Auto Trim & Glass, Inc.
Committee(s) Assignment:	Committee on Transportation and Public Way

ORDINANCE
COSMETIC AUTO TRIM & GLASS INC
Acct. No. 29855 - 1
Permit No. 1108270

Be It Ordained by the City Council of the City of Chicago:

SECTION 1. Permission and authority are hereby given and granted to COSMETIC AUTO TRIM & GLASS INC, upon the terms and subject to the conditions of this ordinance to maintain and use, as now constructed, eight (8) Awning(s) projecting over the public right-of-way adjacent to its premises known as 6166 N. Northwest Hwy..

Said Awning(s) at measure(s):
Eight (8) at eight point six seven (8.67) feet in length, and three (3) feet in width for a total of two hundred eight point zero eight (208.08) square feet.

The location of said privilege shall be as shown on prints kept on file with the Department of Business Affairs and Consumer Protection and the Office of the City Clerk.

Said privilege shall be constructed in accordance with plans and specifications approved by the Zoning Department - Signs.

This grant of privilege in the public way shall be subject to the provisions of Section 10-28-015 and all other required provisions of the Municipal Code of Chicago.

The grantee shall pay to the City of Chicago as compensation for the privilege #1108270 herein granted the sum of one hundred seventy-five ($175.00) per annum in advance.

A 25% penalty will be added for payments received after due date.

The permit holder agrees to hold the City of Chicago harmless for any damage, relocation or replacement costs associated with damage, relocation or removal of private property caused by the City performing work in the public way.

Authority herein given and granted for a period of five (5) years from and after 07/30/2013.

Alderman Mary O'Connor

Mary O'Connor 41st Ward

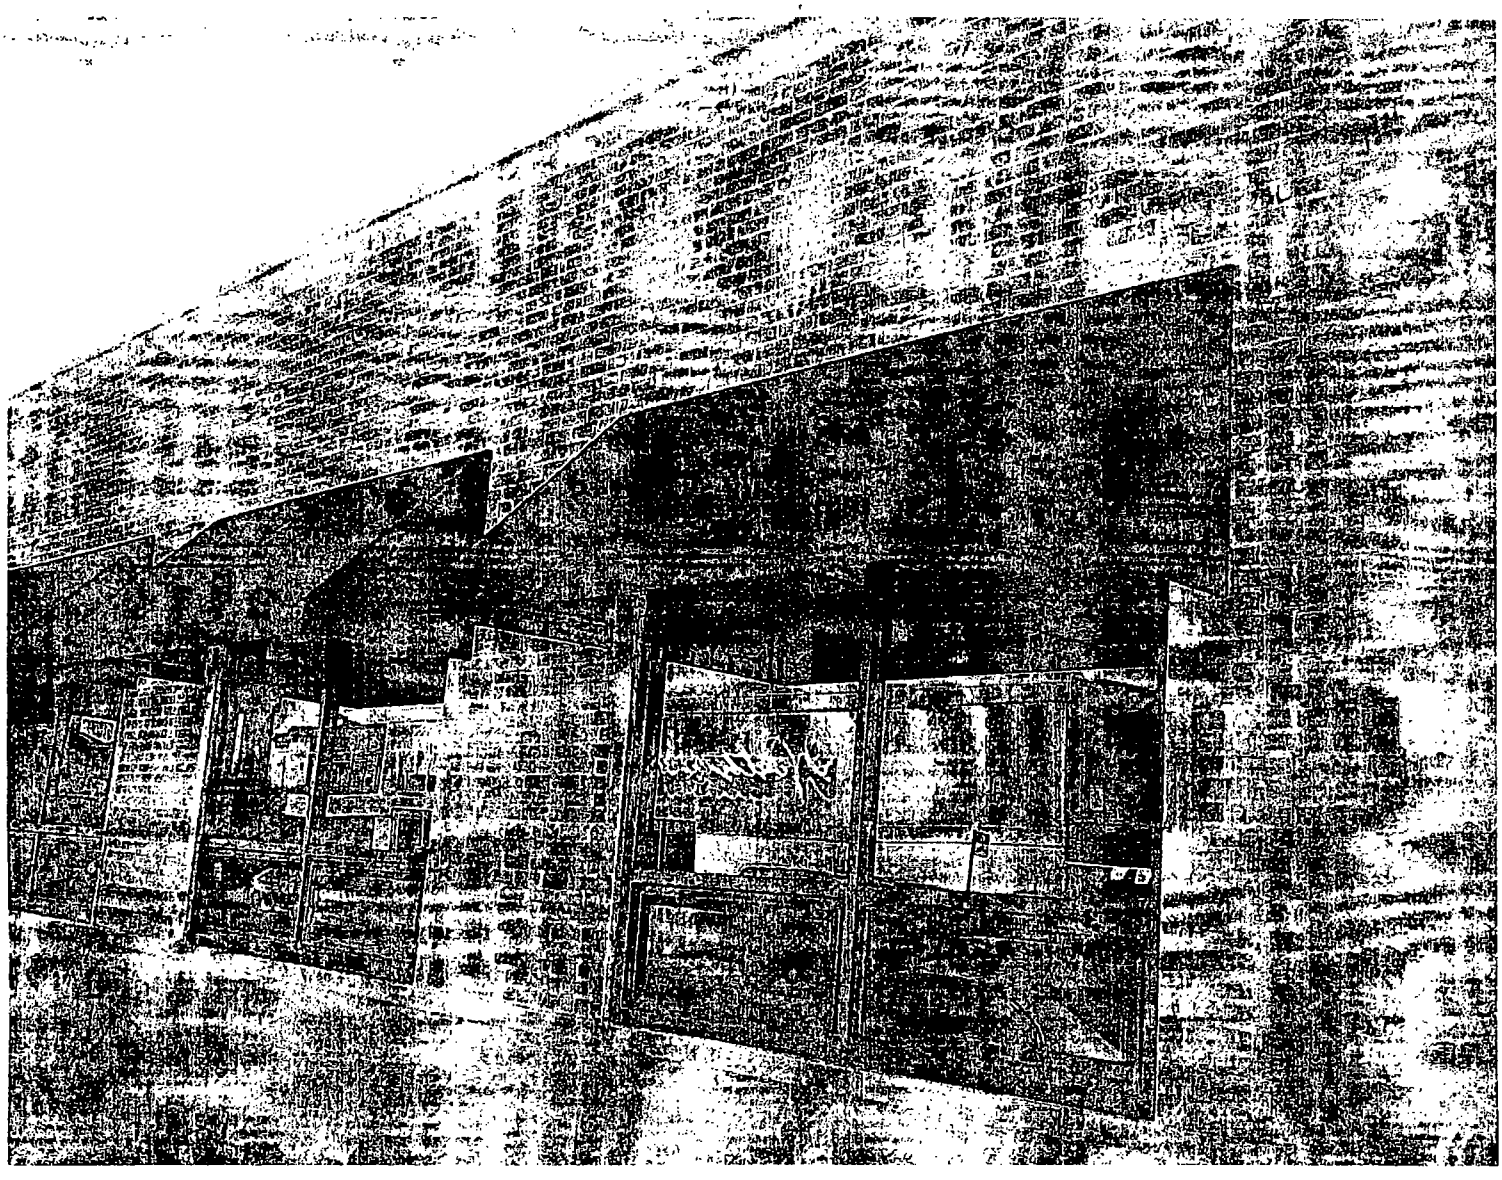

Department of Business Affairs and Consumer Protection
Business Assistance Center - Public Way Use Unit
City Hall - 121 N. LaSalle Street, Room 800 • Chicago, IL 60602
(312)-74-GOBIZ (312-744-6249) • (312) 744-1944 (TTY)
http://www.cityofchicago.org/bacp

09/11/2013

Alderman **Mary O'Connor**
Ward # **41**
City of Chicago
City Hall, Room **203**
121 North LaSalle Street
Chicago, Illinois 60602

Re: An ordinance to use and maintain a portion of the public right-of-way for **eight (8) awning(s)** for **COSMETIC AUTO TRIM & GLASS INC**, adjacent to the premises known as **6166 N. Northwest Hwy.**.

Dear Alderman **Mary O'Connor**:

The applicant referenced above has requested the use of the public right-of-way for a **awning(s)**. An ordinance has been prepared by the Department of Business Affairs and Consumer Protection – Business Assistance Center - Public Way Use Unit for presentation to the City Council. Because this request was made for properties located in your ward, as approved by you as per the attached, I respectfully request that you introduce the attached ordinance at the next City Council meeting.

If you have any questions regarding this ordinance, please contact Anthony Bertuca at (312) 744-5506.

Department of Business Affairs and Consumer Protection

City of Chicago

O2013-7016

Office of the City Clerk

Document Tracking Sheet

Meeting Date:	9/11/2013
Sponsor(s):	O'Connor, Mary (41)
Type:	Ordinance
Title:	Awning(s) for World Wide Liquors
Committee(s) Assignment:	Committee on Transportation and Public Way

ORDINANCE
WORLD WIDE LIQUORS
Acct. No. 62878 - 1
Permit No. 1107925

Be It Ordained by the City Council of the City of Chicago:

SECTION 1. Permission and authority are hereby given and granted to WORLD WIDE LIQUORS, upon the terms and subject to the conditions of this ordinance to maintain and use, as now constructed, one (1) Awning(s) projecting over the public right-of-way adjacent to its premises known as 6715 N. Northwest Hwy..

Said Awning(s) at N. Northwest Highway measure(s):
One (1) at forty-five point three three (45.33) feet in length, and two point five eight (2.58) feet in width for a total of one hundred sixteen point nine five (116.95) square feet.

The location of said privilege shall be as shown on prints kept on file with the Department of Business Affairs and Consumer Protection and the Office of the City Clerk.

Said privilege shall be constructed in accordance with plans and specifications approved by the Zoning Department - Signs.

This grant of privilege in the public way shall be subject to the provisions of Section 10-28-015 and all other required provisions of the Municipal Code of Chicago.

The grantee shall pay to the City of Chicago as compensation for the privilege #1107925 herein granted the sum of seventy dollars and thirty-three cents ($70.33) per annum in advance.

A 25% penalty will be added for payments received after due date.

The permit holder agrees to hold the City of Chicago harmless for any damage, relocation or replacement costs associated with damage, relocation or removal of private property caused by the City performing work in the public way.

Authority herein given and granted for a period of five (5) years from and after 07/30/2013.

Alderman Mary O'Connor

Mary O'Connor 41st Ward

LENGTH Along Public Way 45.4"

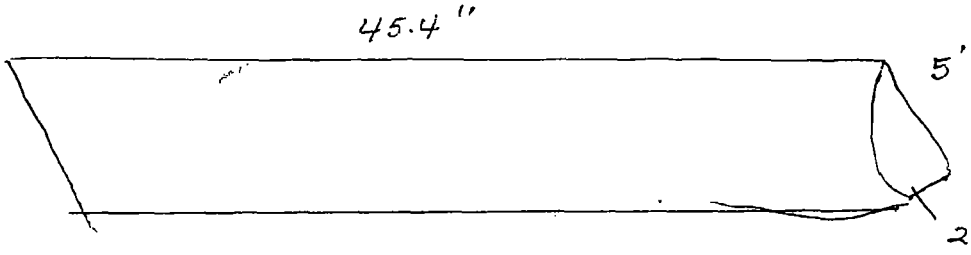

Depth of Canopy over Public way 2.7"

Ground level 9 Ft. 1"

Department of Business Affairs and Consumer Protection
Business Assistance Center - Public Way Use Unit
City Hall - 121 N. LaSalle Street, Room 800 • Chicago, IL 60602
(312)-74-GOBIZ (312-744-6249) • (312) 744-1944 (TTY)
http://www.cityofchicago.org/bacp

09/11/2013

Alderman **Mary O'Connor**
Ward # **41**
City of Chicago
City Hall, Room **203**
121 North LaSalle Street
Chicago, Illinois 60602

Re: An ordinance to use and maintain a portion of the public right-of-way for **one (1) awning(s)** for **WORLD WIDE LIQUORS**, adjacent to the premises known as **6715 N. Northwest Hwy.**.

Dear Alderman **Mary O'Connor**:

The applicant referenced above has requested the use of the public right-of-way for a **awning(s)**. An ordinance has been prepared by the Department of Business Affairs and Consumer Protection – Business Assistance Center - Public Way Use Unit for presentation to the City Council. Because this request was made for properties located in your ward, as approved by you as per the attached, I respectfully request that you introduce the attached ordinance at the next City Council meeting.

If you have any questions regarding this ordinance, please contact Anthony Bertuca at (312) 744-5506.

Department of Business Affairs and Consumer Protection

City of Chicago

O2013-7017

Office of the City Clerk

Document Tracking Sheet

Meeting Date:	9/11/2013
Sponsor(s):	Reilly, Brendan (42)
Type:	Ordinance
Title:	Awning(s) for Brazzaz LLC
Committee(s) Assignment:	Committee on Transportation and Public Way

ORDINANCE
BRAZZAZ LLC
Acct. No. 276479 - 1
Permit No. 1108360

Be It Ordained by the City Council of the City of Chicago:

SECTION 1. Permission and authority are hereby given and granted to BRAZZAZ LLC, upon the terms and subject to the conditions of this ordinance to maintain and use, as now constructed, eight (8) Awning(s) projecting over the public right-of-way adjacent to its premises known as 539 N. Dearborn St..

Said Awning(s) at W. Grand Avenue measure(s):
One (1) at sixteen (16) feet in length, and four (4) feet in width for a total of sixty-four (64) square feet.
Two (2) at twenty-five (25) feet in length, and four (4) feet in width for a total of two hundred (200) square feet.
One (1) at twelve (12) feet in length, and four (4) feet in width for a total of forty-eight (48) square feet.

Said Awning(s) at N. Dearborn Street measure(s):
One (1) at sixteen (16) feet in length, and four (4) feet in width for a total of sixty-four (64) square feet.
One (1) at eleven (11) feet in length, and four (4) feet in width for a total of forty-four (44) square feet.
One (1) at twenty-one (21) feet in length, and four (4) feet in width for a total of eighty-four (84) square feet.
One (1) at seventeen (17) feet in length, and four (4) feet in width for a total of sixty-eight (68) square feet.

The location of said privilege shall be as shown on prints kept on file with the Department of Business Affairs and Consumer Protection and the Office of the City Clerk.

Said privilege shall be constructed in accordance with plans and specifications approved by the Zoning Department - Signs.

This grant of privilege in the public way shall be subject to the provisions of Section 10-28-015 and all other required provisions of the Municipal Code of Chicago.

The grantee shall pay to the City of Chicago as compensation for the privilege #1108360 herein granted the sum of one hundred seventy-five ($175.00) per annum in advance.

A 25% penalty will be added for payments received after due date.

The permit holder agrees to hold the City of Chicago harmless for any damage, relocation or replacement costs associated with damage, relocation or removal of private property caused by the City performing work in the public way.

Authority herein given and granted for a period of five (5) years from and after 07/27/2013.

Alderman _____

Brendan Reilly 42nd Ward

SIDE VIEW

NON-ILLUMINATED FABRIC AWNINGS

1/4"=1'-0"

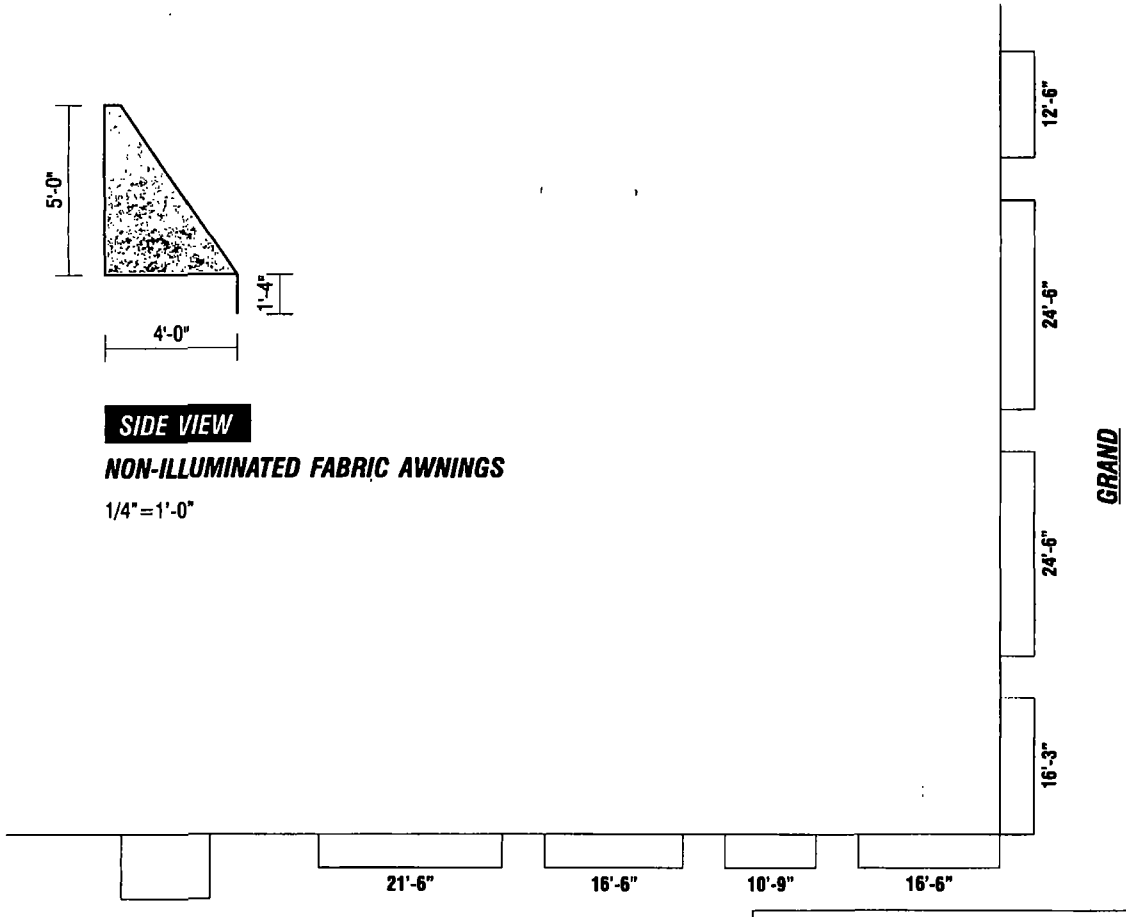

PLOT PLAN ***NON-ILLUMINATED FABRIC AWNINGS***

1/16"=1'-0"

SIGNET SIGN COMPANY *630-830-8242*

608 WHITE OAK LANE BARTLETT, IL 60103-2112

BRAZZAZ **Brazilian Steakhouse** DEARBORN & GRAND CHICAGO, IL	SCALE: NOTED		DATE: 5-4-05
	DRAWN BY: LM	SALES: TC	REVISED
	FILE: A- brazzaz awnings-plot plan		DRAWING NUMBER: 8147-3

City of Chicago

O2013-7018

Office of the City Clerk

Document Tracking Sheet

Meeting Date:	9/11/2013
Sponsor(s):	Reilly, Brendan (42)
Type:	Ordinance
Title:	Awning(s) for Casino, The
Committee(s) Assignment:	Committee on Transportation and Public Way

ORDINANCE
THE CASINO
Acct. No. 64272 - 1
Permit No. 1108038

Be It Ordained by the City Council of the City of Chicago:

SECTION 1. Permission and authority are hereby given and granted to THE CASINO, upon the terms and subject to the conditions of this ordinance to maintain and use, as now constructed, one (1) Awning(s) projecting over the public right-of-way adjacent to its premises known as 195 E. Delaware Pl..

Said Awning(s) at E. Delaware Place measure(s):
One (1) at fourteen point three three (14.33) feet in length, and nineteen point three three (19.33) feet in width for a total of two hundred seventy-seven (277) square feet.

The location of said privilege shall be as shown on prints kept on file with the Department of Business Affairs and Consumer Protection and the Office of the City Clerk.

Said privilege shall be constructed in accordance with plans and specifications approved by the Zoning Department - Signs.

This grant of privilege in the public way shall be subject to the provisions of Section 10-28-015 and all other required provisions of the Municipal Code of Chicago.

The grantee shall pay to the City of Chicago as compensation for the privilege #1108038 herein granted the sum of fifty ($50.00) per annum in advance.

A 25% penalty will be added for payments received after due date.

The permit holder agrees to hold the City of Chicago harmless for any damage, relocation or replacement costs associated with damage, relocation or removal of private property caused by the City performing work in the public way.

Authority herein given and granted for a period of five (5) years from and after 07/08/2013.

Alderman _____

Brendan Reilly 42nd Ward

CANOPY - (from the side)

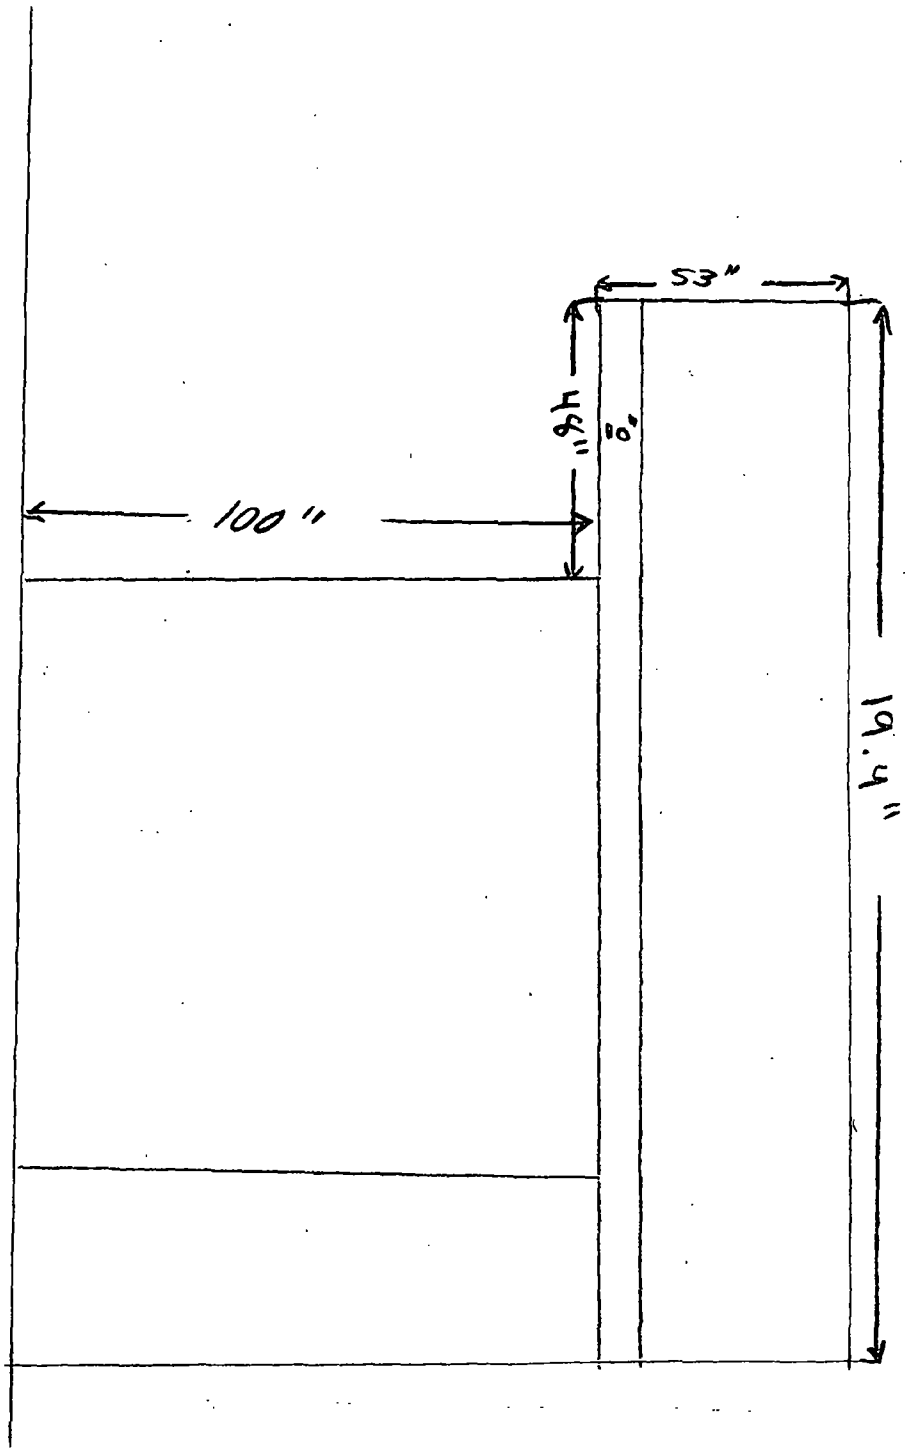

City of Chicago

O2013-7019

Office of the City Clerk

Document Tracking Sheet

Meeting Date:	9/11/2013
Sponsor(s):	Reilly, Brendan (42)
Type:	Ordinance
Title:	Awning(s) for DeWitt Place
Committee(s) Assignment:	Committee on Transportation and Public Way

ORDINANCE
DeWitt Place
Acct. No. 382220 - 1
Permit No. 1107282

Be It Ordained by the City Council of the City of Chicago:

SECTION 1. Permission and authority are hereby given and granted to DeWitt Place, upon the terms and subject to the conditions of this ordinance to maintain and use, as now constructed, two (2) Awning(s) projecting over the public right-of-way adjacent to its premises known as 900 N. Dewitt Pl..

Said Awning(s) at DeWitt measure(s):
One (1) at seven point three three (7.33) feet in length, and twelve (12) feet in width for a total of eighty-seven point nine six (87.96) square feet.

Said Awning(s) at Delaware measure(s):
One (1) at seven point three three (7.33) feet in length, and four point eight three (4.83) feet in width for a total of thirty-five point four (35.4) square feet.

The location of said privilege shall be as shown on prints kept on file with the Department of Business Affairs and Consumer Protection and the Office of the City Clerk.

Said privilege shall be constructed in accordance with plans and specifications approved by the Zoning Department - Signs.

This grant of privilege in the public way shall be subject to the provisions of Section 10-28-015 and all other required provisions of the Municipal Code of Chicago.

The grantee shall pay to the City of Chicago as compensation for the privilege #1107282 herein granted the sum of one hundred ($100.00) per annum in advance.

A 25% penalty will be added for payments received after due date.

The permit holder agrees to hold the City of Chicago harmless for any damage, relocation or replacement costs associated with damage, relocation or removal of private property caused by the City performing work in the public way.

Authority herein given and granted for a period of five (5) years from and after Date of Passage.

Alderman _____

Brendan Reilly 42nd Ward

APPLICATION TO USE THE PUBLIC RIGHT OF WAY

EXAMPLE OF CANOPY/AWNING DRAWING

CANOPY DRAWINGS

PROPERTY LOCATION: 900 N. DeWitt Place

ORGANIZATION'S NAME: 900 North DeWitt Place Development LLC

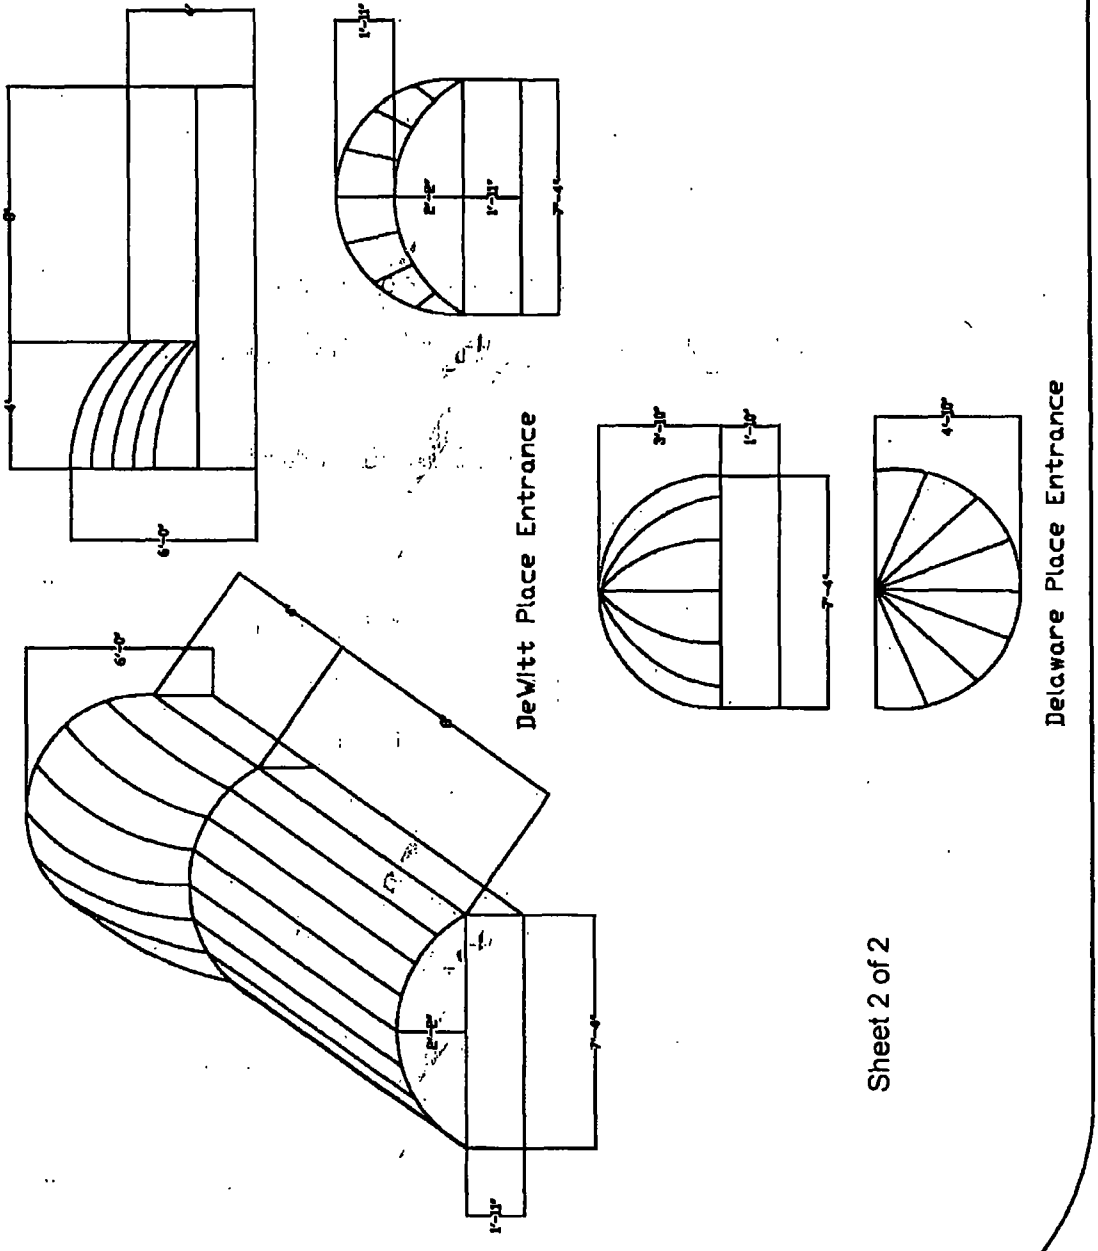

Sheet 2 of 2

City of Chicago

O2013-7020

Office of the City Clerk

Document Tracking Sheet

Meeting Date:	9/11/2013
Sponsor(s):	Reilly, Brendan (42)
Type:	Ordinance
Title:	Awning(s) for Eyelines, Inc.
Committee(s) Assignment:	Committee on Transportation and Public Way

ORDINANCE
EYELINES, INC
Acct. No. 303405 - 2
Permit No. 1106078

Be It Ordained by the City Council of the City of Chicago:

SECTION 1. Permission and authority are hereby given and granted to EYELINES, INC, upon the terms and subject to the conditions of this ordinance to construct, install, maintain and use one (1) Awning(s) projecting over the public right-of-way adjacent to its premises known as 128 W. Monroe St..

Said Awning(s) at W. Monroe measure(s):
One (1) at ten (10) feet in length, and four point zero eight (4.08) feet in width for a total of forty point eight (40.8) square feet.

The location of said privilege shall be as shown on prints kept on file with the Department of Business Affairs and Consumer Protection and the Office of the City Clerk.

Said privilege shall be constructed in accordance with plans and specifications approved by the Zoning Department - Signs.

This grant of privilege in the public way shall be subject to the provisions of Section 10-28-015 and all other required provisions of the Municipal Code of Chicago.

The grantee shall pay to the City of Chicago as compensation for the privilege #1106078 herein granted the sum of fifty ($50.00) per annum in advance.

A 25% penalty will be added for payments received after due date.

The permit holder agrees to hold the City of Chicago harmless for any damage, relocation or replacement costs associated with damage, relocation or removal of private property caused by the City performing work in the public way.

Authority herein given and granted for a period of five (5) years from and after Date of Passage.

Alderman _____

Brendan Reilly 42nd Ward

REVISION 0

Please carefully review and sign below if this layout meets your approval. Note that upon signing this graphics sheet you are approving this design for production.
You will have approximately One (1) week from the date below to approve, before delaying production of your project.

This is an original drawing created by Chesterfield Awning Company, Inc. It is being submitted for your personal use in connection with a project being planned for you by Chesterfield Awning Company, Inc. It is not to be used, reproduced, copied or exhibited in any fashion. In the event any of the above occurs, Chesterfield Awning company, Inc. expects to be riembursed $250.00 in compensation for the time and effort entailed in creating this drawing.

Chesterfield Awning Co.
16999 Van Dam Rd.
South Holland, IL 60473
PHONE 708 - 596 - 4434
FAX 708 - 596 - 9469
www.chesterfieldawning.com

SIDE VIEW

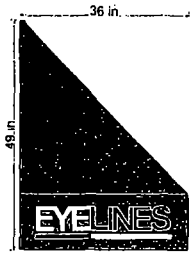

FRONT VIEW

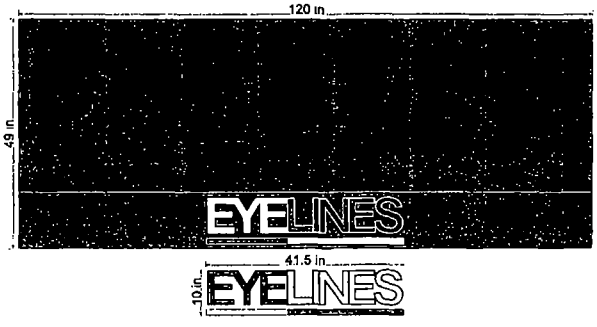

SIDE VIEW

File Name	Eyelines
Job Number	Sunbrella Black 4608
Font Style	White PX 75
Size/Style	Custom Logo
Color/Method	Russ Boersma
Salesman:	04-11-2013
Date	

Please carefully check for grammatical errors, misspellings, missing fonts, placement, sizing, colors and etc. Please note this proof is not a true representation of color.

Contact: Matthew Coglianese | graphics@chesterfieldawning.com

Sizes are approximate, changes can/will be made after field measuring prior to installation.

PLEASE CAREFULLY REVIEW THIS DRAWING, IF YOU SIGN AND APPROVE IT WITH INCORRECT INFORMATION **IT WILL BE AT YOUR EXPENSE TO CORRECT**

Customer Approval Date

Sales Approval Date

City of Chicago

O2013-7021

Office of the City Clerk

Document Tracking Sheet

Meeting Date:	9/11/2013
Sponsor(s):	Reilly, Brendan (42)
Type:	Ordinance
Title:	Awning(s) for Frenchy's Bookstore
Committee(s) Assignment:	Committee on Transportation and Public Way

ORDINANCE
FRENCHY'S BOOKSTORE
Acct. No. 82017 - 1
Permit No. 1107422

Be It Ordained by the City Council of the City of Chicago:

SECTION 1. Permission and authority are hereby given and granted to FRENCHY'S BOOKSTORE, upon the terms and subject to the conditions of this ordinance to maintain and use, as now constructed, one (1) Awning(s) projecting over the public right-of-way adjacent to its premises known as 872 N. State St..

Said Awning(s) at N. STATE ST. measure(s):
One (1) at fourteen point three three (14.33) feet in length, and eleven point zero eight (11.08) feet in width for a total of one hundred fifty-eight point seven eight (158.78) square feet.

The location of said privilege shall be as shown on prints kept on file with the Department of Business Affairs and Consumer Protection and the Office of the City Clerk.

Said privilege shall be constructed in accordance with plans and specifications approved by the Zoning Department - Signs.

This grant of privilege in the public way shall be subject to the provisions of Section 10-28-015 and all other required provisions of the Municipal Code of Chicago.

The grantee shall pay to the City of Chicago as compensation for the privilege #1107422 herein granted the sum of fifty ($50.00) per annum in advance.

A 25% penalty will be added for payments received after due date.

The permit holder agrees to hold the City of Chicago harmless for any damage, relocation or replacement costs associated with damage, relocation or removal of private property caused by the City performing work in the public way.

Authority herein given and granted for a period of five (5) years from and after 07/09/2013.

Alderman _____

Brendan Reilly 42nd Ward

FRENCNY'S
872 N. STATE
CHICAGO, IL 60610

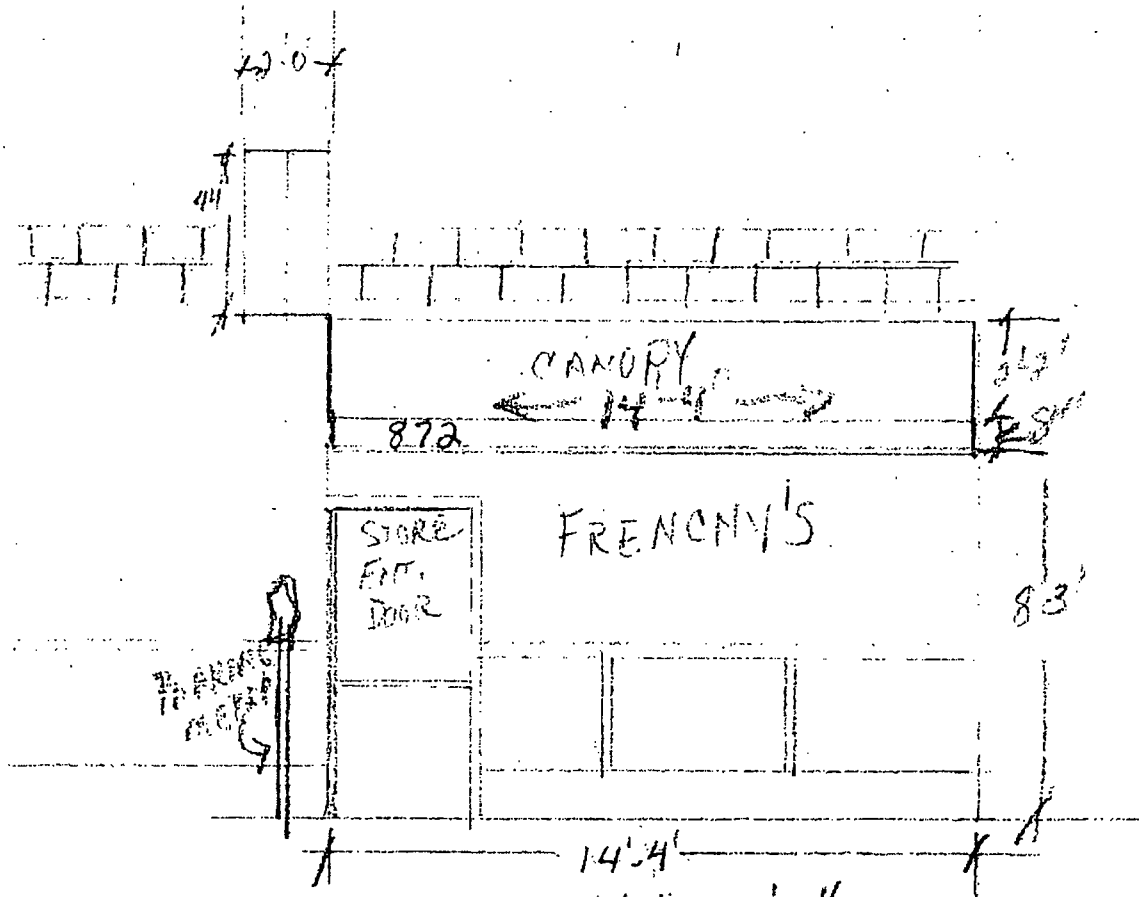

SCALE 1/4" = 1'-0"

City of Chicago

O2013-7022

Office of the City Clerk

Document Tracking Sheet

Meeting Date:	9/11/2013
Sponsor(s):	Reilly, Brendan (42)
Type:	Ordinance
Title:	Awning(s) for Golden Triangle, The
Committee(s) Assignment:	Committee on Transportation and Public Way

ORDINANCE
THE GOLDEN TRIANGLE
Acct. No. 28187 - 3
Permit No. 1107687

Be It Ordained by the City Council of the City of Chicago:

SECTION 1. Permission and authority are hereby given and granted to THE GOLDEN TRIANGLE, upon the terms and subject to the conditions of this ordinance to maintain and use, as now constructed, two (2) Awning(s) projecting over the public right-of-way adjacent to its premises known as 333 N. Lasalle St..

Said Awning(s) at N. CLARK measure(s):
One (1) at nine point six seven (9.67) feet in length, and five point zero eight (5.08) feet in width for a total of forty-nine point one two (49.12) square feet.

Said Awning(s) at N. CLARK measure(s):
One (1) at fifteen point one seven (15.17) feet in length, and five point zero eight (5.08) feet in width for a total of seventy-seven point zero six (77.06) square feet.

The location of said privilege shall be as shown on prints kept on file with the Department of Business Affairs and Consumer Protection and the Office of the City Clerk.

Said privilege shall be constructed in accordance with plans and specifications approved by the Zoning Department - Signs.

This grant of privilege in the public way shall be subject to the provisions of Section 10-28-015 and all other required provisions of the Municipal Code of Chicago.

The grantee shall pay to the City of Chicago as compensation for the privilege #1107687 herein granted the sum of one hundred ($100.00) per annum in advance.

A 25% penalty will be added for payments received after due date.

The permit holder agrees to hold the City of Chicago harmless for any damage, relocation or replacement costs associated with damage, relocation or removal of private property caused by the City performing work in the public way.

Authority herein given and granted for a period of five (5) years from and after 07/09/2013.

Alderman _____

Brendan Reilly 42nd Ward

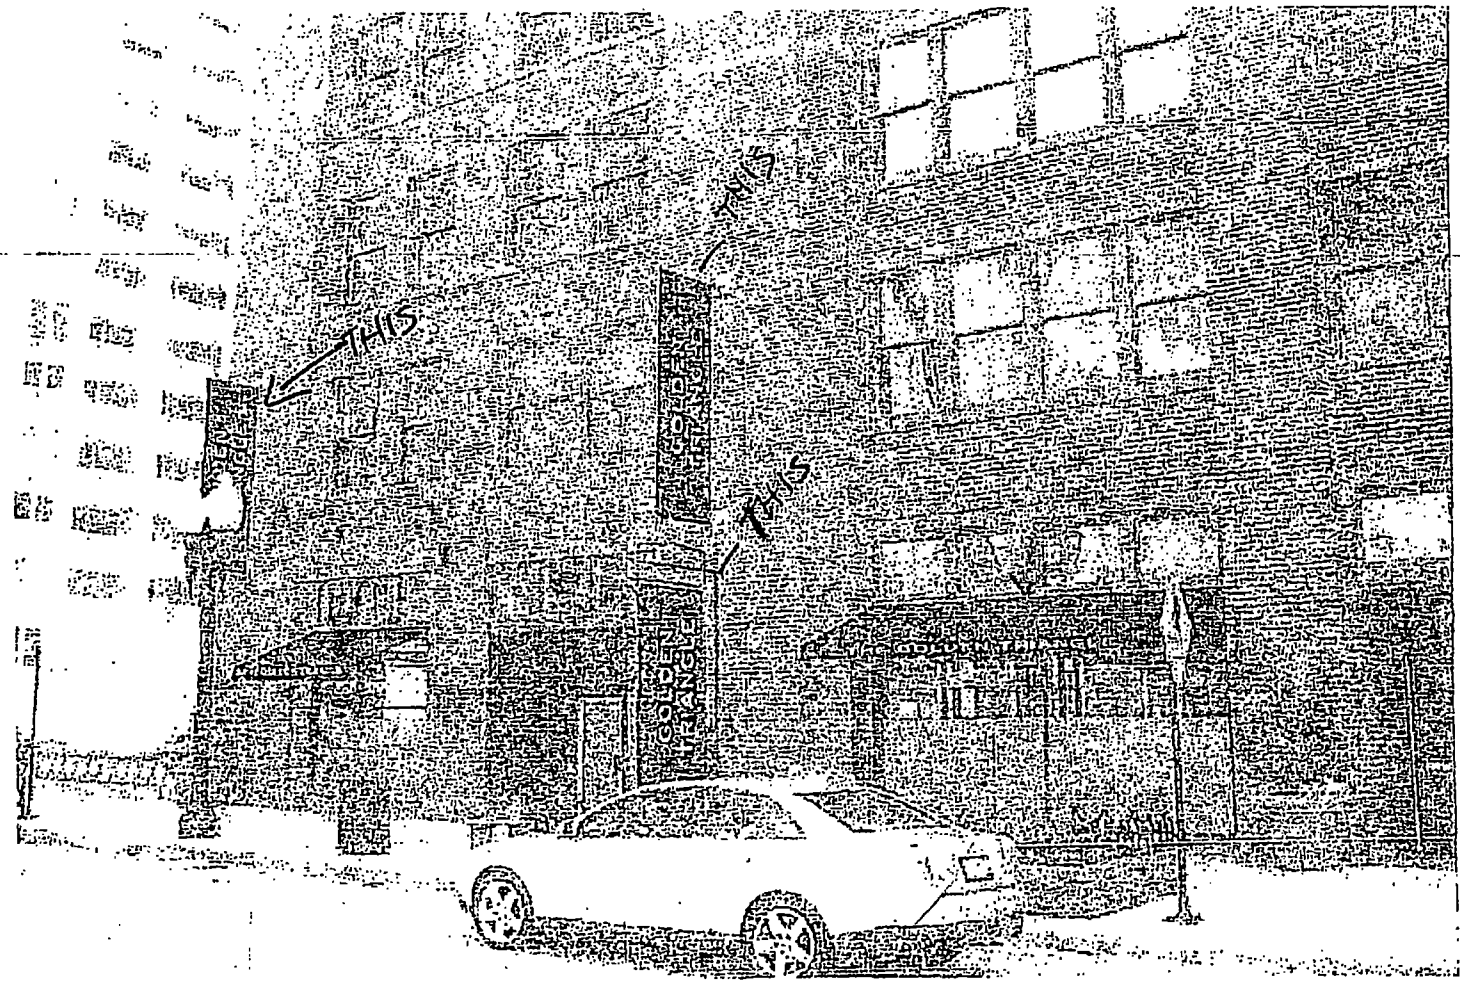

CLIENT: Golden Triangle

DESCRIPTION: CONCEPT LOOK

SALESMAN: Joe Potocki

DATE: 7/03/07

City of Chicago

O2013-7023

Office of the City Clerk

Document Tracking Sheet

Meeting Date:	9/11/2013
Sponsor(s):	Reilly, Brendan (42)
Type:	Ordinance
Title:	Awning(s) for Inter Capital Realty Corp./Old Republic North Annex
Committee(s) Assignment:	Committee on Transportation and Public Way

ORDINANCE
INTER CAPITAL REALTY CORP / OLD REPUBLIC NORTH ANNEX
Acct. No. 4365 - 2
Permit No. 1108011

Be It Ordained by the City Council of the City of Chicago:

SECTION 1. Permission and authority are hereby given and granted to INTER CAPITAL REALTY CORP / OLD REPUBLIC NORTH ANNEX, upon the terms and subject to the conditions of this ordinance to maintain and use, as now constructed, three (3) Awning(s) projecting over the public right-of-way adjacent to its premises known as 321-23 N. Michigan Ave..

Said Awning(s) at N MICHIGAN measure(s):
One (1) at nine point five eight (9.58) feet in length, and two (2) feet in width for a total of nineteen point one six (19.16) square feet.

Said Awning(s) at N MICHIGAN measure(s):
Two (2) at eleven point two five (11.25) feet in length, and two (2) feet in width for a total of forty-five (45) square feet.

The location of said privilege shall be as shown on prints kept on file with the Department of Business Affairs and Consumer Protection and the Office of the City Clerk.

Said privilege shall be constructed in accordance with plans and specifications approved by the Zoning Department - Signs.

This grant of privilege in the public way shall be subject to the provisions of Section 10-28-015 and all other required provisions of the Municipal Code of Chicago.

The grantee shall pay to the City of Chicago as compensation for the privilege #1108011 herein granted the sum of one hundred fifty ($150.00) per annum in advance.

A 25% penalty will be added for payments received after due date.

The permit holder agrees to hold the City of Chicago harmless for any damage, relocation or replacement costs associated with damage, relocation or removal of private property caused by the City performing work in the public way.

Authority herein given and granted for a period of five (5) years from and after 07/09/2013.

Alderman _____

Brendan Reilly 42nd Ward

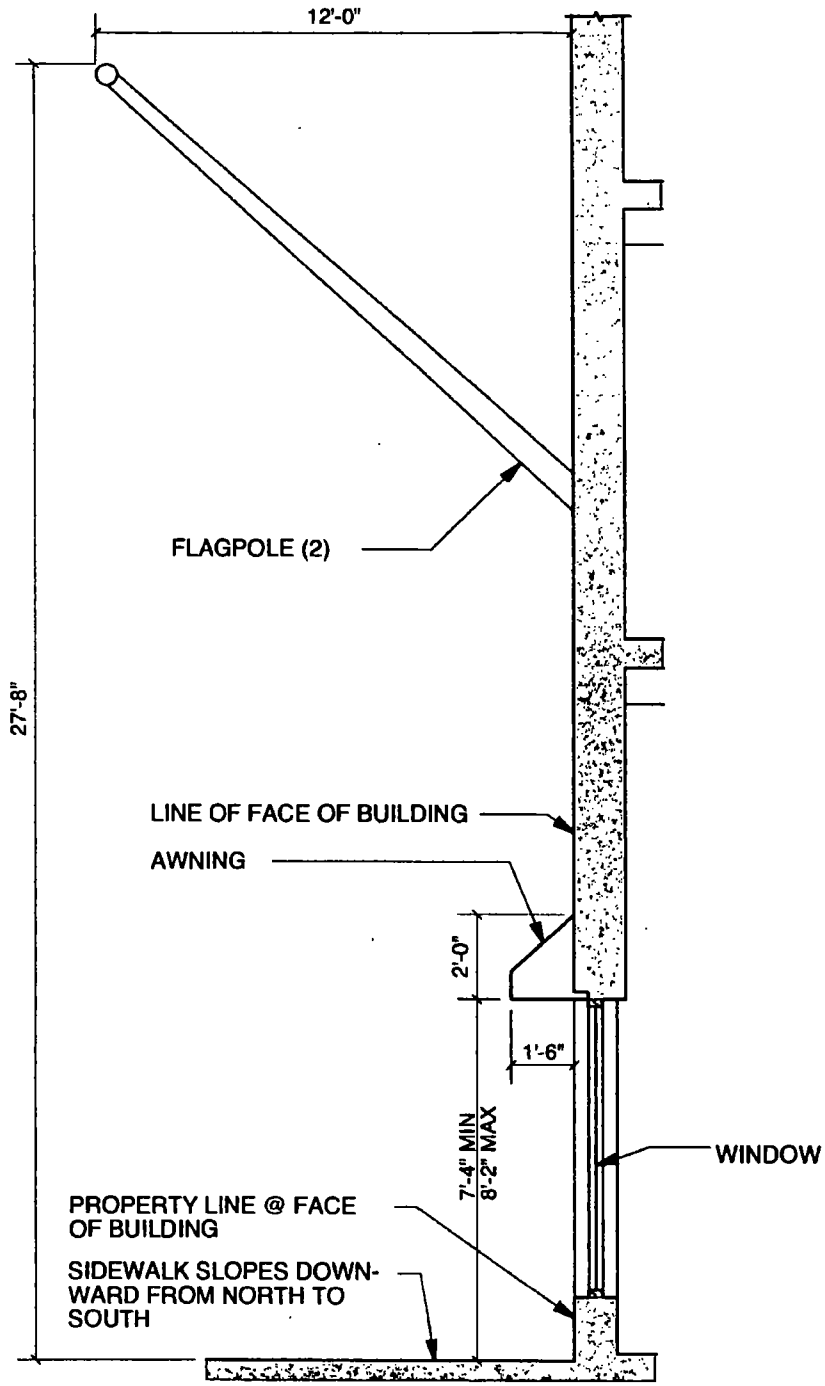

SECTION @ AWNINGS (WEST FACADE)

SCALE : 1/4" = 1'-0"

321-323 N. MICHIGAN AVE.

City of Chicago

O2013-7024

Office of the City Clerk

Document Tracking Sheet

Meeting Date:	9/11/2013
Sponsor(s):	Reilly, Brendan (42)
Type:	Ordinance
Title:	Awning(s) for Intercontinental Hotel Chicago
Committee(s) Assignment:	Committee on Transportation and Public Way

ORDINANCE
INTERCONTINENTAL HOTEL CHICAGO
Acct. No. 322399 - 1
Permit No. 1108012

Be It Ordained by the City Council of the City of Chicago:

SECTION 1. Permission and authority are hereby given and granted to INTERCONTINENTAL HOTEL CHICAGO, upon the terms and subject to the conditions of this ordinance to maintain and use, as now constructed, seven (7) Awning(s) projecting over the public right-of-way adjacent to its premises known as 505 N. Michigan Ave..

Said Awning(s) at N. Michigan Avenue measure(s):
Four (4) at thirteen (13) feet in length, and three (3) feet in width for a total of one hundred fifty-six (156) square feet.

Said Awning(s) at Illinois Street measure(s):
Three (3) at twelve (12) feet in length, and three (3) feet in width for a total of one hundred eight (108) square feet.

The location of said privilege shall be as shown on prints kept on file with the Department of Business Affairs and Consumer Protection and the Office of the City Clerk.

Said privilege shall be constructed in accordance with plans and specifications approved by the Zoning Department - Signs.

This grant of privilege in the public way shall be subject to the provisions of Section 10-28-015 and all other required provisions of the Municipal Code of Chicago.

The grantee shall pay to the City of Chicago as compensation for the privilege #1108012 herein granted the sum of one hundred seventy-five ($175.00) per annum in advance.

A 25% penalty will be added for payments received after due date.

The permit holder agrees to hold the City of Chicago harmless for any damage, relocation or replacement costs associated with damage, relocation or removal of private property caused by the City performing work in the public way.

Authority herein given and granted for a period of five (5) years from and after 07/30/2013.

Alderman _____

Brendan Reilly 42nd Ward

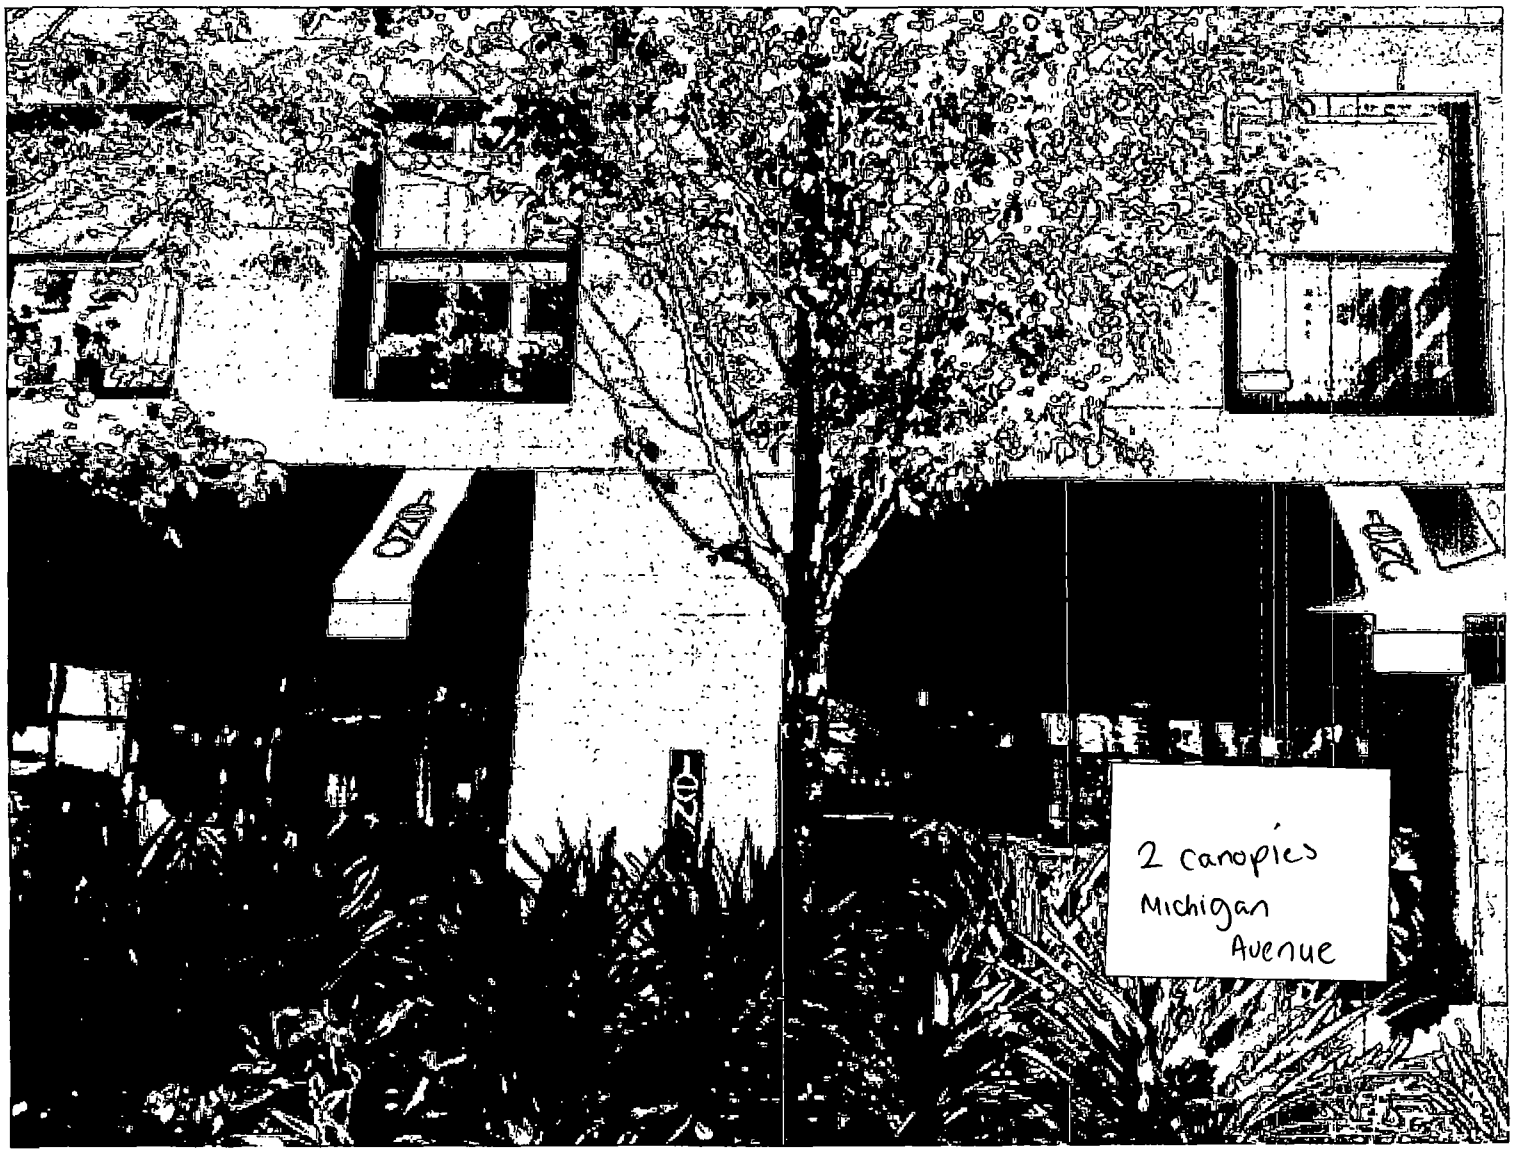
2 canopies
Michigan
Avenue

City of Chicago

O2013-7025

Office of the City Clerk

Document Tracking Sheet

Meeting Date:	9/11/2013
Sponsor(s):	Reilly, Brendan (42)
Type:	Ordinance
Title:	Awning(s) for Jefferson Tap and Grille and the Loft
Committee(s) Assignment:	Committee on Transportation and Public Way

ORDINANCE
JEFFERSON TAP AND GRILLE AND THE LOFT
Acct. No. 64048 - 3
Permit No. 1108171

Be It Ordained by the City Council of the City of Chicago:

SECTION 1. Permission and authority are hereby given and granted to JEFFERSON TAP AND GRILLE AND THE LOFT, upon the terms and subject to the conditions of this ordinance to maintain and use, as now constructed, one (1) Awning(s) projecting over the public right-of-way adjacent to its premises known as 325 N. Jefferson St..

Said Awning(s) at N. Jefferson St. measure(s):
One (1) at eight point seven (8.7) feet in length, and two point one one (2.11) feet in width for a total of eighteen point three six (18.36) square feet.

The location of said privilege shall be as shown on prints kept on file with the Department of Business Affairs and Consumer Protection and the Office of the City Clerk.

Said privilege shall be constructed in accordance with plans and specifications approved by the Zoning Department - Signs.

This grant of privilege in the public way shall be subject to the provisions of Section 10-28-015 and all other required provisions of the Municipal Code of Chicago.

The grantee shall pay to the City of Chicago as compensation for the privilege #1108171 herein granted the sum of fifty ($50.00) per annum in advance.

A 25% penalty will be added for payments received after due date.

The permit holder agrees to hold the City of Chicago harmless for any damage, relocation or replacement costs associated with damage, relocation or removal of private property caused by the City performing work in the public way.

Authority herein given and granted for a period of five (5) years from and after 07/19/2013.

Alderman _____

Brendan Reilly 42nd Ward

North

X = No Longer on building

Drawing Scale 1/8" = 12"

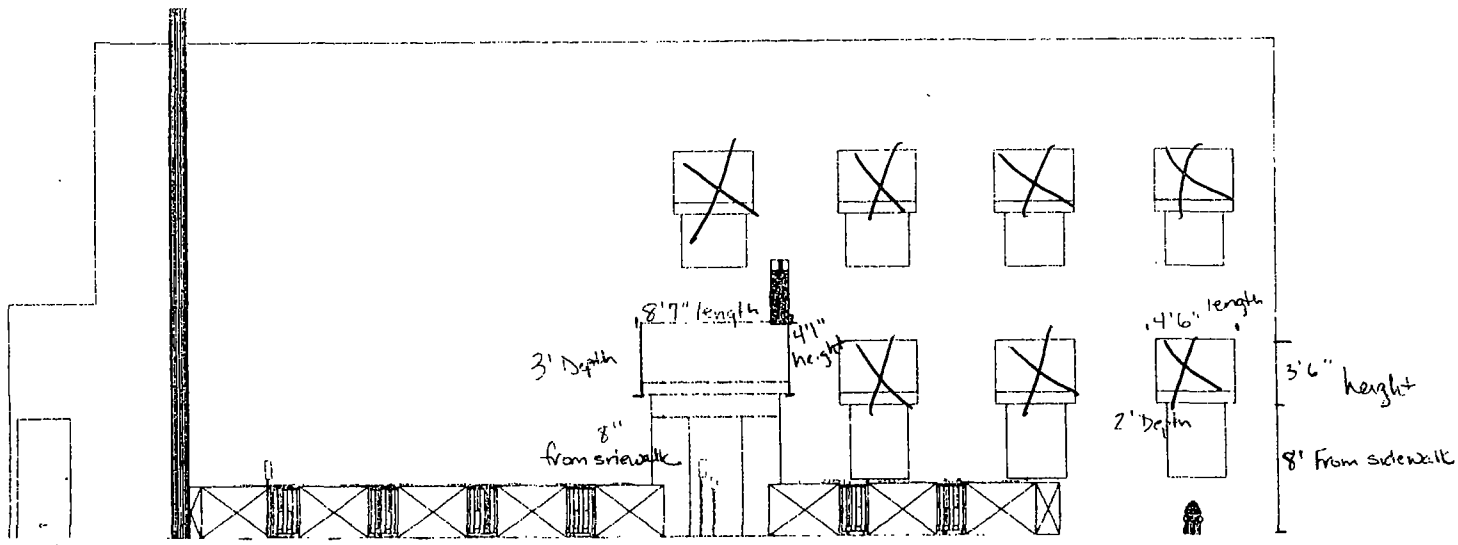

- one way headed North
- 1/2 block from Fulton

Jefferson Street

City of Chicago

O2013-7027

Office of the City Clerk

Document Tracking Sheet

Meeting Date:	9/11/2013
Sponsor(s):	Reilly, Brendan (42)
Type:	Ordinance
Title:	Awning(s) for Joseph Freed and Assoc. LLC
Committee(s) Assignment:	Committee on Transportation and Public Way

ORDINANCE
JOSEPH FREED AND ASSOCIATES LLC
Acct. No. 382879 - 1
Permit No. 1107511

Be It Ordained by the City Council of the City of Chicago:

SECTION 1. Permission and authority are hereby given and granted to JOSEPH FREED AND ASSOCIATES LLC, upon the terms and subject to the conditions of this ordinance to maintain and use, as now constructed, ten (10) Awning(s) projecting over the public right-of-way adjacent to its premises known as 17 S. State St..

Said Awning(s) at S STATE measure(s):
Ten (10) at twenty-one point nine one (21.91) feet in length, and eight point zero eight (8.08) feet in width for a total of one thousand seven hundred seventy point three three (1770.33) square feet.

The location of said privilege shall be as shown on prints kept on file with the Department of Business Affairs and Consumer Protection and the Office of the City Clerk.

Said privilege shall be constructed in accordance with plans and specifications approved by the Zoning Department - Signs.

This grant of privilege in the public way shall be subject to the provisions of Section 10-28-015 and all other required provisions of the Municipal Code of Chicago.

The grantee shall pay to the City of Chicago as compensation for the privilege #1107511 herein granted the sum of one hundred seventy-five ($175.00) per annum in advance.

A 25% penalty will be added for payments received after due date.

The permit holder agrees to hold the City of Chicago harmless for any damage, relocation or replacement costs associated with damage, relocation or removal of private property caused by the City performing work in the public way.

Authority herein given and granted for a period of five (5) years from and after 07/09/2013.

Alderman _____

Brendan Reilly 42nd Ward

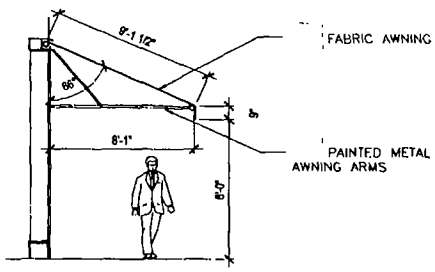

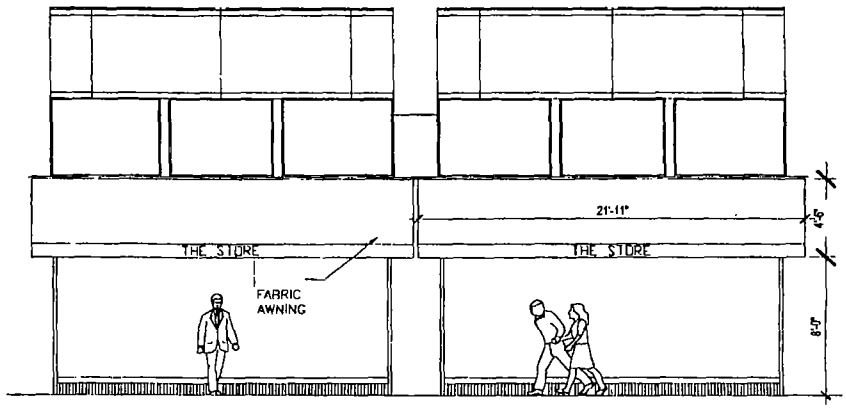

REF. SHT.	PROJECT TITLE	SULLIVAN CENTER	SHEET TITLE: AWNINGS	SKETCH. SK-1	ARCHITECT: Harboe Architects, PC 140 South Dearborn, Suite 205 Chicago, IL 60603
DATE. 5/06/08				SCALE. 1/8"=1'-0"	

City of Chicago

O2013-7028

Office of the City Clerk

Document Tracking Sheet

Meeting Date:	9/11/2013
Sponsor(s):	Reilly, Brendan (42)
Type:	Ordinance
Title:	Awning(s) for Lavazza Cafe
Committee(s) Assignment:	Committee on Transportation and Public Way

ORDINANCE
LAVAZZA CAFE
Acct. No. 290569 - 4
Permit No. 1107840

Be It Ordained by the City Council of the City of Chicago:

SECTION 1. Permission and authority are hereby given and granted to LAVAZZA CAFE, upon the terms and subject to the conditions of this ordinance to maintain and use, as now constructed, one (1) Awning(s) projecting over the public right-of-way adjacent to its premises known as 162 E. Ohio St..

Said Awning(s) at E. Ohio Street measure(s):
One (1) at twelve point five (12.5) feet in length, and two point zero eight (2.08) feet in width for a total of twenty-six (26) square feet.

The location of said privilege shall be as shown on prints kept on file with the Department of Business Affairs and Consumer Protection and the Office of the City Clerk.

Said privilege shall be constructed in accordance with plans and specifications approved by the Zoning Department - Signs.

This grant of privilege in the public way shall be subject to the provisions of Section 10-28-015 and all other required provisions of the Municipal Code of Chicago.

The grantee shall pay to the City of Chicago as compensation for the privilege #1107840 herein granted the sum of fifty ($50.00) per annum in advance.

A 25% penalty will be added for payments received after due date.

The permit holder agrees to hold the City of Chicago harmless for any damage, relocation or replacement costs associated with damage, relocation or removal of private property caused by the City performing work in the public way.

Authority herein given and granted for a period of five (5) years from and after 06/11/2013.

Alderman _____

Brendan Reilly 42nd Ward

DEC-11-2007 03:32 PM EVANSTON.AWNING.CO. 1 847 864 5886 P.02

1 Traditional style stationary awning with end wings a stationary valance manufactured complete and installed on the building. Frame made of 1" sq and ½" rd. welded galvanized steel tubing with welds ground, primed and then all painted black. Awning mounted to aluminum store front with #14 lag screws. Fabric attached by the lace-on method, using Sunbrella material #4678, marine blue.

- Lettering to be white applied vinyl on valance area @ 3"h and 12"h on roof area.

Mr. Jeff Arbuckle
Norcon, Inc.
RE: LavAzza
162 E. Ohio St.
Chicago, IL.
scale: ¾" = 1'-0"
Nov. 13, 2007
rev: Nov. 28, 2007
rev: Dec. 11, 2007

front view

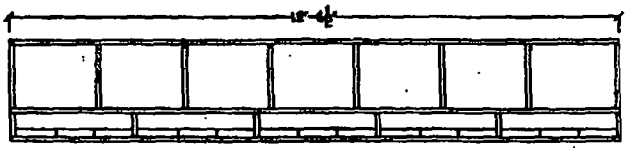

side view

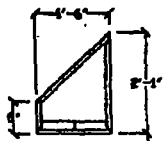

7'-6"

NORCON INC JA
SUBMITTAL # 10000.003.0
DATE 12/11/07

sidewalk

EVANSTON AWNING Co.
2801 Central St. Evanston Il 60201
847-864-4520

By signing this drawing you are agreeing with the proportionate shape and sizes indicated, fabric color and pattern, and proportionate graphics for the awnings you have contracted to purchase from Evanston Awning Co. This image belongs to Evanston Awning Co. and cannot be reproduced or used for alternate purposes. This image may not be to scale; properties may be approximate for design, fabric color and graphic placement.

Sign as approved for manufacturing

Date

City of Chicago

O2013-7030

Office of the City Clerk

Document Tracking Sheet

Meeting Date:	9/11/2013
Sponsor(s):	Reilly, Brendan (42)
Type:	Ordinance
Title:	Awning(s) for McCormick & Schmick's Seafood Restaurant
Committee(s) Assignment:	Committee on Transportation and Public Way

ORDINANCE
MCCORMICK & SCHMICK'S SEAFOOD RESTAURANT
Acct. No. 217437 - 1
Permit No. 1107984

Be It Ordained by the City Council of the City of Chicago:

SECTION 1. Permission and authority are hereby given and granted to MCCORMICK & SCHMICK'S SEAFOOD RESTAURANT, upon the terms and subject to the conditions of this ordinance to maintain and use, as now constructed, ten (10) Awning(s) projecting over the public right-of-way adjacent to its premises known as 41 E. Chestnut St..

Said Awning(s) at E. Chestnut Street measure(s):
Two (2) at thirteen (13) feet in length, and four (4) feet in width for a total of one hundred four (104) square feet.

Said Awning(s) at N. Rush Street measure(s):
Four (4) at thirteen (13) feet in length, and four (4) feet in width for a total of two hundred eight (208) square feet.

Said Awning(s) at N. Wabash Avenue measure(s):
Four (4) at thirteen (13) feet in length, and four (4) feet in width for a total of two hundred eight (208) square feet.

The location of said privilege shall be as shown on prints kept on file with the Department of Business Affairs and Consumer Protection and the Office of the City Clerk.

Said privilege shall be constructed in accordance with plans and specifications approved by the Zoning Department - Signs.

This grant of privilege in the public way shall be subject to the provisions of Section 10-28-015 and all other required provisions of the Municipal Code of Chicago.

The grantee shall pay to the City of Chicago as compensation for the privilege #1107984 herein granted the sum of one hundred seventy-five ($175.00) per annum in advance.

A 25% penalty will be added for payments received after due date.

The permit holder agrees to hold the City of Chicago harmless for any damage, relocation or replacement costs associated with damage, relocation or removal of private property caused by the City performing work in the public way.

Authority herein given and granted for a period of five (5) years from and after 07/27/2013.

Alderman _____

Brendan Reilly 42nd Ward

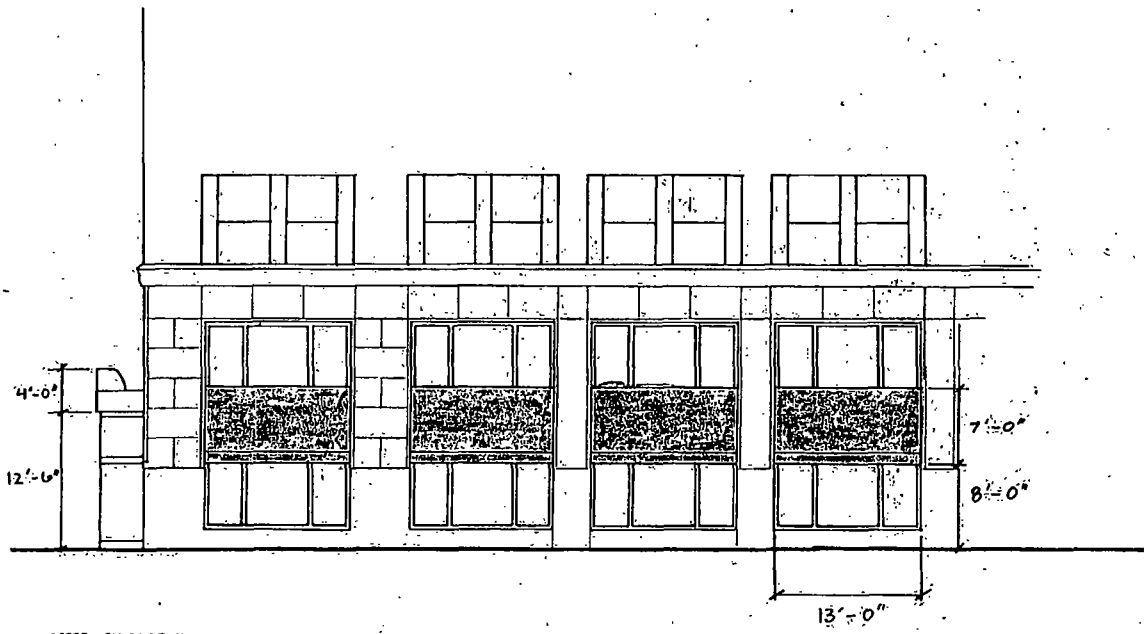

MSSR - CHICAGO, IL

WABASH STREET ELEVATION
SCALE: 1/8" = 1'

City of Chicago

O2013-7031

Office of the City Clerk

Document Tracking Sheet

Meeting Date:	9/11/2013
Sponsor(s):	Reilly, Brendan (42)
Type:	Ordinance
Title:	Awning(s) for Millennium Knickerbocker Hotel-Nix
Committee(s) Assignment:	Committee on Transportation and Public Way

ORDINANCE
MILLENNIUM KNICKERBOCKER HOTEL-NIX
Acct. No. 65487 - 2
Permit No. 1108154

Be It Ordained by the City Council of the City of Chicago:

SECTION 1. Permission and authority are hereby given and granted to MILLENNIUM KNICKERBOCKER HOTEL-NIX, upon the terms and subject to the conditions of this ordinance to maintain and use, as now constructed, two (2) Awning(s) projecting over the public right-of-way adjacent to its premises known as 163 E. Walton St..

Said Awning(s) at measure(s):
One (1) at twenty-four (24) feet in length, and thirteen point six (13.6) feet in width for a total of three hundred twenty-six point four (326.4) square feet.
One (1) at seventeen point four (17.4) feet in length, and seven (7) feet in width for a total of one hundred twenty-one point eight (121.8) square feet.

The location of said privilege shall be as shown on prints kept on file with the Department of Business Affairs and Consumer Protection and the Office of the City Clerk.

Said privilege shall be constructed in accordance with plans and specifications approved by the Zoning Department - Signs.

This grant of privilege in the public way shall be subject to the provisions of Section 10-28-015 and all other required provisions of the Municipal Code of Chicago.

The grantee shall pay to the City of Chicago as compensation for the privilege #1108154 herein granted the sum of one hundred ($100.00) per annum in advance.

A 25% penalty will be added for payments received after due date.

The permit holder agrees to hold the City of Chicago harmless for any damage, relocation or replacement costs associated with damage, relocation or removal of private property caused by the City performing work in the public way.

Authority herein given and granted for a period of five (5) years from and after 05/17/2013.

Alderman _____

Brendan Reilly 42nd Ward

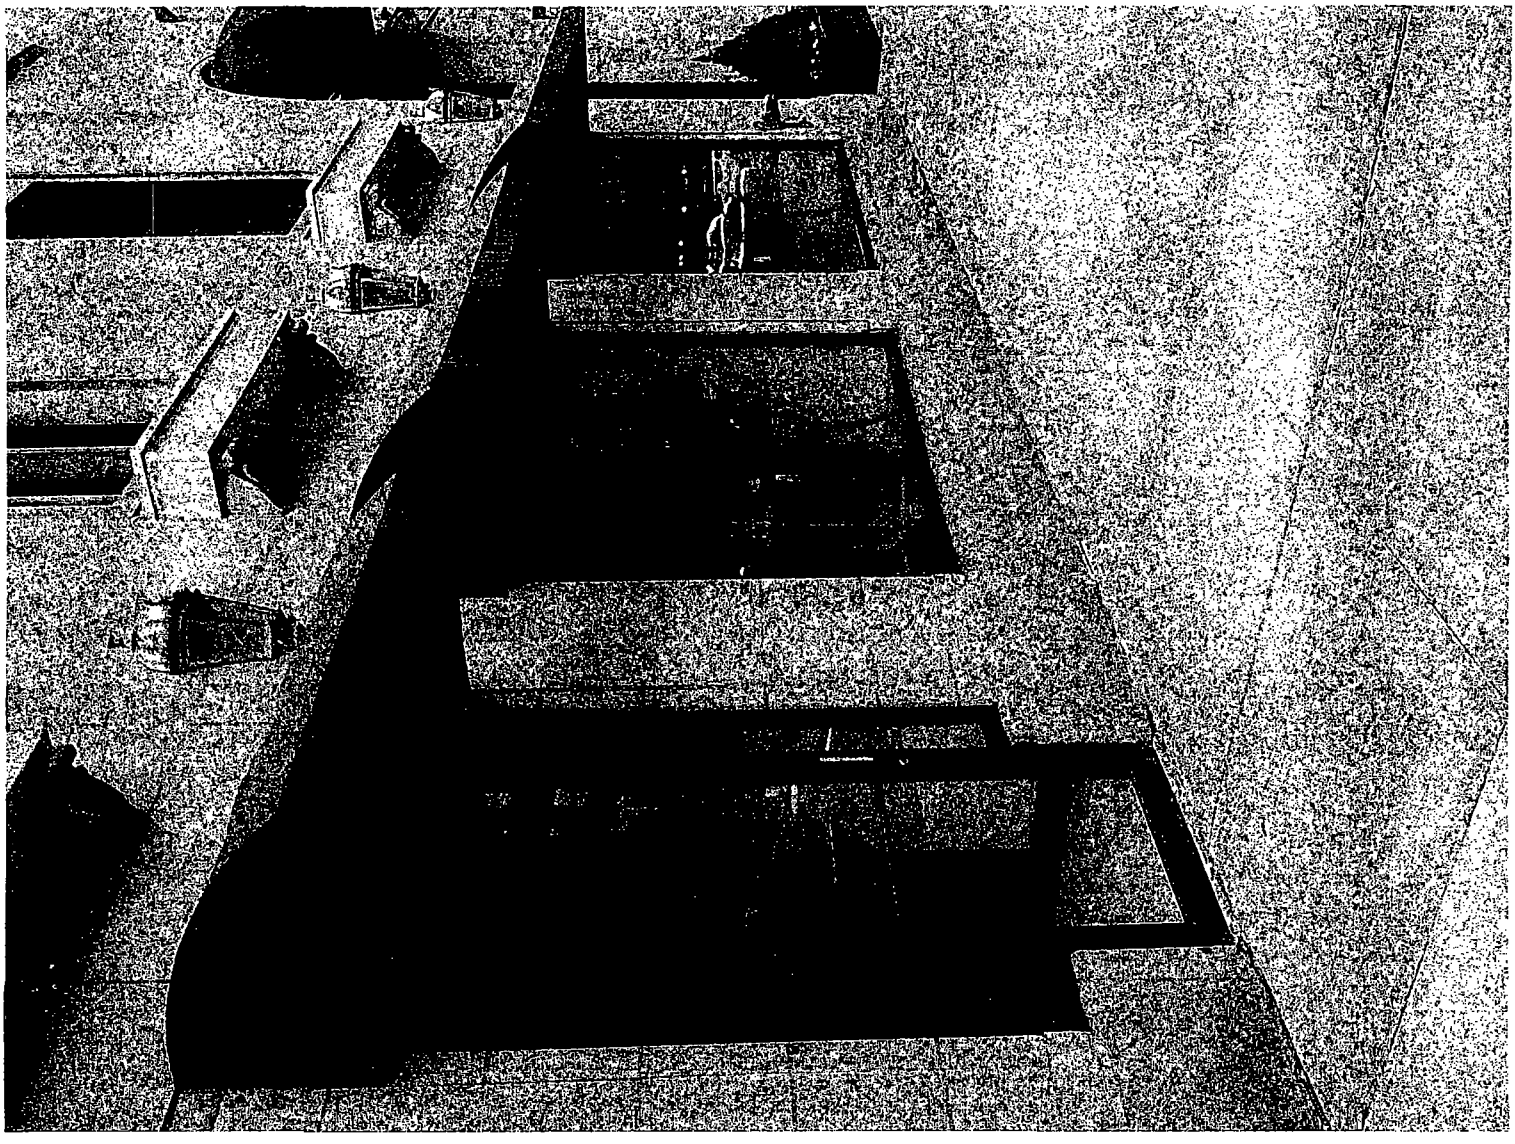

City of Chicago

O2013-7033

Office of the City Clerk

Document Tracking Sheet

Meeting Date:	9/11/2013
Sponsor(s):	Reilly, Brendan (42)
Type:	Ordinance
Title:	Awning(s) for Mr. Gyros, Inc.
Committee(s) Assignment:	Committee on Transportation and Public Way

ORDINANCE
MR. GYROS INC
Acct. No. 294593 - 1
Permit No. 1108372

Be It Ordained by the City Council of the City of Chicago:

SECTION 1. Permission and authority are hereby given and granted to MR. GYROS INC, upon the terms and subject to the conditions of this ordinance to maintain and use, as now constructed, one (1) Awning(s) projecting over the public right-of-way adjacent to its premises known as 109 W. Division St..

Said Awning(s) at W. Division St. measure(s):
One (1) at twelve (12) feet in length, and two point five (2.5) feet in width for a total of thirty (30) square feet.

The location of said privilege shall be as shown on prints kept on file with the Department of Business Affairs and Consumer Protection and the Office of the City Clerk.

Said privilege shall be constructed in accordance with plans and specifications approved by the Zoning Department - Signs.

This grant of privilege in the public way shall be subject to the provisions of Section 10-28-015 and all other required provisions of the Municipal Code of Chicago.

The grantee shall pay to the City of Chicago as compensation for the privilege #1108372 herein granted the sum of fifty ($50.00) per annum in advance.

A 25% penalty will be added for payments received after due date.

The permit holder agrees to hold the City of Chicago harmless for any damage, relocation or replacement costs associated with damage, relocation or removal of private property caused by the City performing work in the public way.

Authority herein given and granted for a period of five (5) years from and after 07/30/2013.

Alderman _____

Brendan Reilly 42nd Ward

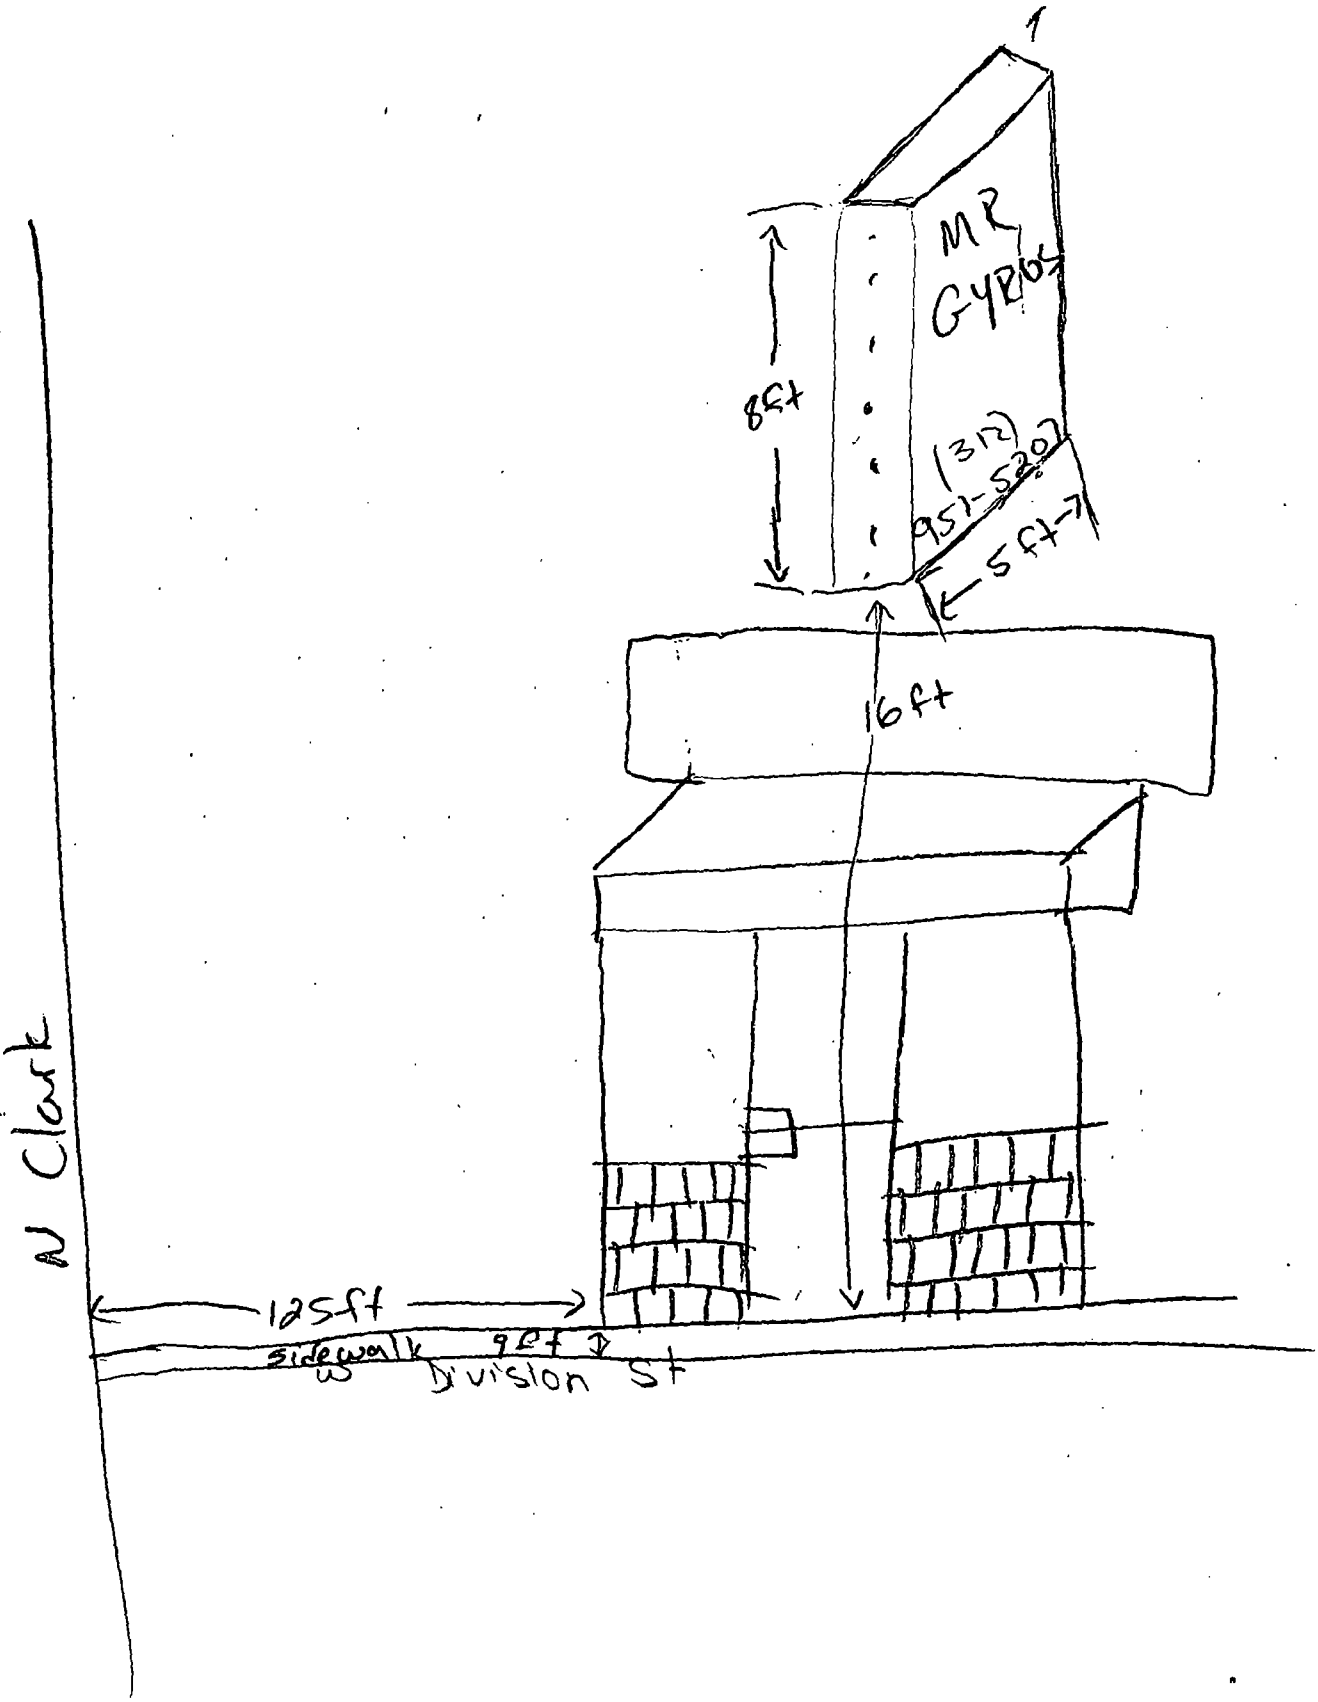
N Clark
MR
GYRO
8ft
(312) 951-5201
5ft
16ft
125ft
sidewalk
9ft
W Division St

City of Chicago

O2013-7034

Office of the City Clerk

Document Tracking Sheet

Meeting Date:	9/11/2013
Sponsor(s):	Reilly, Brendan (42)
Type:	Ordinance
Title:	Awning(s) for Nacional 27
Committee(s) Assignment:	Committee on Transportation and Public Way

ORDINANCE
NACIONAL 27
Acct. No. 67774 - 2
Permit No. 1107960

Be It Ordained by the City Council of the City of Chicago:

SECTION 1. Permission and authority are hereby given and granted to NACIONAL 27, upon the terms and subject to the conditions of this ordinance to maintain and use, as now constructed, one (1) Awning(s) projecting over the public right-of-way adjacent to its premises known as 325 W. Huron St..

Said Awning(s) at W. Huron St. measure(s):
One (1) at sixteen point two five (16.25) feet in length, and four (4) feet in width for a total of sixty-five (65) square feet.

The location of said privilege shall be as shown on prints kept on file with the Department of Business Affairs and Consumer Protection and the Office of the City Clerk.

Said privilege shall be constructed in accordance with plans and specifications approved by the Zoning Department - Signs.

This grant of privilege in the public way shall be subject to the provisions of Section 10-28-015 and all other required provisions of the Municipal Code of Chicago.

The grantee shall pay to the City of Chicago as compensation for the privilege #1107960 herein granted the sum of fifty ($50.00) per annum in advance.

A 25% penalty will be added for payments received after due date.

The permit holder agrees to hold the City of Chicago harmless for any damage, relocation or replacement costs associated with damage, relocation or removal of private property caused by the City performing work in the public way.

Authority herein given and granted for a period of five (5) years from and after 09/01/2013.

Alderman _____

Brendan Reilly 42nd Ward

THATCHER OAKS AWNINGS 4105 May Street (708)493-3200 HILLSIDE, ILL 60162	CLIENT: NACIONAL 27					DRAWING NAME: NACIONAL 27
	DESCRIPTION: CONCEPT LOOK					SALESMAN: HARRY JPATTEN JR.
	CLIENT APPROVAL:					ORDER #:
	APPROVED AS NOTED					DATE:
	SCALE: N.T.S.	DRAWN BY: AL	DATE: 04/07/99	REVISED DATE: 05/18/99	2nd REVISION:	APPROVED BY:

City of Chicago

O2013-7035

Office of the City Clerk

Document Tracking Sheet

Meeting Date:	9/11/2013
Sponsor(s):	Reilly, Brendan (42)
Type:	Ordinance
Title:	Awning(s) for Neiman-Marcus
Committee(s) Assignment:	Committee on Transportation and Public Way

ORDINANCE
NEIMAN-MARCUS
Acct. No. 85694 - 1
Permit No. 1108205

Be It Ordained by the City Council of the City of Chicago:

SECTION 1. Permission and authority are hereby given and granted to NEIMAN-MARCUS, upon the terms and subject to the conditions of this ordinance to maintain and use, as now constructed, nine (9) Awning(s) projecting over the public right-of-way adjacent to its premises known as 737 N. Michigan Ave..

Said Awning(s) at SUPERIOR measure(s):
One (1) at seventeen point one seven (17.17) feet in length, and three (3) feet in width for a total of fifty-one point five one (51.51) square feet.

Said Awning(s) at SUPERIOR measure(s):
Two (2) at seventeen point zero eight (17.08) feet in length, and three (3) feet in width for a total of one hundred two point four eight (102.48) square feet.

Said Awning(s) at SUPERIOR measure(s):
Two (2) at eight point three three (8.33) feet in length, and three (3) feet in width for a total of forty-nine point nine eight (49.98) square feet.

Said Awning(s) at MICHIGAN measure(s):
Four (4) at eight (8) feet in length, and three (3) feet in width for a total of ninety-six (96) square feet.

The location of said privilege shall be as shown on prints kept on file with the Department of Business Affairs and Consumer Protection and the Office of the City Clerk.

Said privilege shall be constructed in accordance with plans and specifications approved by the Zoning Department - Signs.

This grant of privilege in the public way shall be subject to the provisions of Section 10-28-015 and all other required provisions of the Municipal Code of Chicago.

The grantee shall pay to the City of Chicago as compensation for the privilege #1108205 herein granted the sum of one hundred seventy-five ($175.00) per annum in advance.

A 25% penalty will be added for payments received after due date.

The permit holder agrees to hold the City of Chicago harmless for any damage, relocation or replacement costs associated with damage, relocation or removal of private property caused by the City performing work in the public way.

Authority herein given and granted for a period of five (5) years from and after 07/09/2013.

Alderman _____

Brendan Reilly 42nd Ward

(1) CANOPY

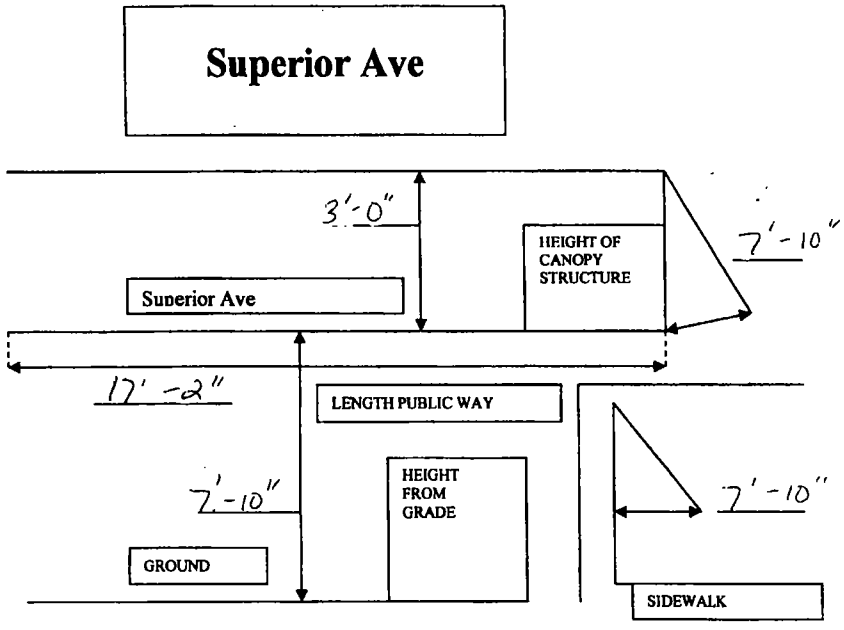
Superior Ave
3'-0"
HEIGHT OF CANOPY STRUCTURE
7'-10"
Superior Ave
17'-2"
LENGTH PUBLIC WAY
7'-10"
HEIGHT FROM GRADE
7'-10"
GROUND
SIDEWALK

City of Chicago

O2013-7037

Office of the City Clerk

Document Tracking Sheet

Meeting Date:	9/11/2013
Sponsor(s):	Reilly, Brendan (42)
Type:	Ordinance
Title:	Awning(s) for P.F. Chang China Bistro
Committee(s) Assignment:	Committee on Transportation and Public Way

ORDINANCE
P.F. CHANG CHINA BISTRO
Acct. No. 23355 - 1
Permit No. 1107788

Be It Ordained by the City Council of the City of Chicago:

SECTION 1. Permission and authority are hereby given and granted to P.F. CHANG CHINA BISTRO, upon the terms and subject to the conditions of this ordinance to maintain and use, as now constructed, four (4) Awning(s) projecting over the public right-of-way adjacent to its premises known as 530 N. Wabash Ave..

Said Awning(s) at N. Wabash measure(s):
One (1) at twenty-two point zero four (22.04) feet in length, and one point six seven (1.67) foot in width for a total of thirty-six point eight one (36.81) square feet.

Said Awning(s) at E. Grand measure(s):
Two (2) at nineteen point four two (19.42) feet in length, and one point six seven (1.67) foot in width for a total of sixty-four point eight six (64.86) square feet.
One (1) at eight point nine two (8.92) feet in length, and one point six seven (1.67) foot in width for a total of fourteen point nine (14.9) square feet.

The location of said privilege shall be as shown on prints kept on file with the Department of Business Affairs and Consumer Protection and the Office of the City Clerk.

Said privilege shall be constructed in accordance with plans and specifications approved by the Zoning Department - Signs.

This grant of privilege in the public way shall be subject to the provisions of Section 10-28-015 and all other required provisions of the Municipal Code of Chicago.

The grantee shall pay to the City of Chicago as compensation for the privilege #1107788 herein granted the sum of one hundred seventy-five ($175.00) per annum in advance.

A 25% penalty will be added for payments received after due date.

The permit holder agrees to hold the City of Chicago harmless for any damage, relocation or replacement costs associated with damage, relocation or removal of private property caused by the City performing work in the public way.

Authority herein given and granted for a period of five (5) years from and after 06/11/2013.

Alderman _____

Brendan Reilly 42nd Ward

GRAND

WABASH

GRAND

City of Chicago

O2013-7038

Office of the City Clerk

Document Tracking Sheet

Meeting Date:	9/11/2013
Sponsor(s):	Reilly, Brendan (42)
Type:	Ordinance
Title:	Awning(s) for Pizzeria Uno Chicago Bar & Grill
Committee(s) Assignment:	Committee on Transportation and Public Way

ORDINANCE
PIZZERIA UNO CHICAGO BAR & GRILL
Acct. No. 220603 - 1
Permit No. 1107971

Be It Ordained by the City Council of the City of Chicago:

SECTION 1. Permission and authority are hereby given and granted to PIZZERIA UNO CHICAGO BAR & GRILL, upon the terms and subject to the conditions of this ordinance to maintain and use, as now constructed, four (4) Awning(s) projecting over the public right-of-way adjacent to its premises known as 29 E. Ohio St..

Said Awning(s) at WABASH measure(s):
One (1) at six point four two (6.42) feet in length, and four (4) feet in width for a total of twenty-five point six eight (25.68) square feet.

Said Awning(s) at WABASH measure(s):
One (1) at three point three three (3.33) feet in length, and four (4) feet in width for a total of thirteen point three two (13.32) square feet.

Said Awning(s) at WABASH measure(s):
One (1) at five point five (5.5) feet in length, and three (3) feet in width for a total of sixteen point five (16.5) square feet.

Said Awning(s) at WABASH measure(s):
One (1) at three point three three (3.33) feet in length, and three (3) feet in width for a total of nine point nine nine (9.99) square feet.

The location of said privilege shall be as shown on prints kept on file with the Department of Business Affairs and Consumer Protection and the Office of the City Clerk.

Said privilege shall be constructed in accordance with plans and specifications approved by the Zoning Department - Signs.

This grant of privilege in the public way shall be subject to the provisions of Section 10-28-015 and all other required provisions of the Municipal Code of Chicago.

The grantee shall pay to the City of Chicago as compensation for the privilege #1107971 herein granted the sum of one hundred seventy-five ($175.00) per annum in advance.

A 25% penalty will be added for payments received after due date.

The permit holder agrees to hold the City of Chicago harmless for any damage, relocation or replacement costs associated with damage, relocation or removal of private property caused by the City performing work in the public way.

Authority herein given and granted for a period of five (5) years from and after 06/11/2013.

Alderman _____

Brendan Reilly 42nd Ward

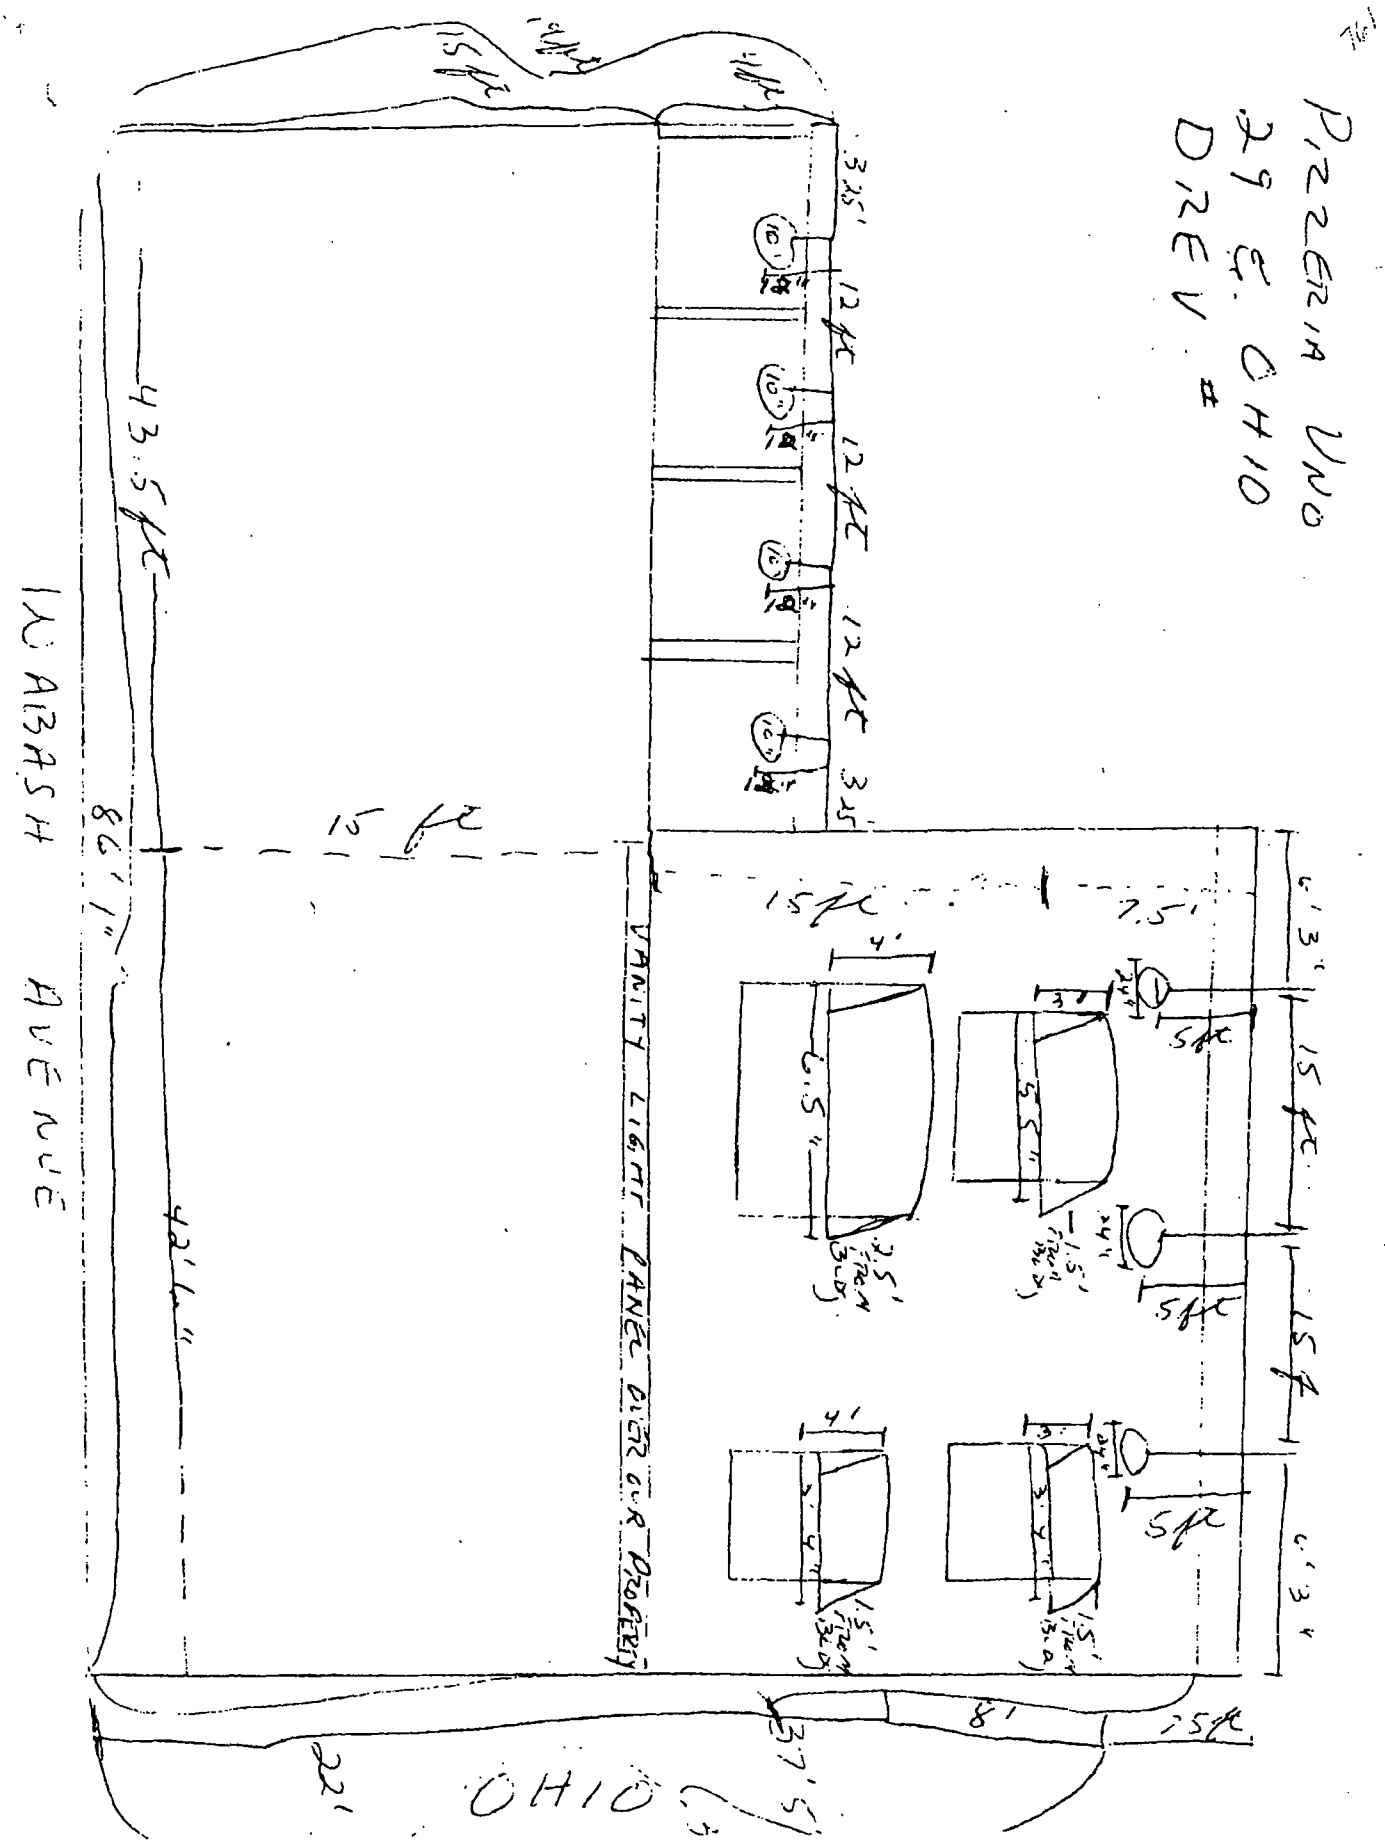
PIZZERIA UNO
29 E. OHIO
DIXEY #
15 ft
3.25'
12 ft
12 ft
12 ft
3.25
43.5 ft
15 ft
86'1"
42'4"
IN ARASH AVENUE
15 ft
7.5'
6'3"
15 ft
15 ft
4'
6.5"
2.5' (TRAY BODY)
3'
5.5"
1.5' (TRAY BODY)
24"
5 ft
5 ft
4'
4"
1.5' (TRAY BODY)
3'
3.5"
1.5' (TRAY BODY)
5 ft
6'3"
VANITY LIGHT RANGE OVER PROPERTY
8'
15 ft
37.5'
22'
OHIO

City of Chicago

O2013-7039

Office of the City Clerk

Document Tracking Sheet

Meeting Date:	9/11/2013
Sponsor(s):	Reilly, Brendan (42)
Type:	Ordinance
Title:	Awning(s) for Ranwa Limited Partnership
Committee(s) Assignment:	Committee on Transportation and Public Way

ORDINANCE
RANWA LIMITED PARTNERSHIP
Acct. No. 293254 - 1
Permit No. 1108516

Be It Ordained by the City Council of the City of Chicago:

SECTION 1. Permission and authority are hereby given and granted to RANWA LIMITED PARTNERSHIP, upon the terms and subject to the conditions of this ordinance to maintain and use, as now constructed, two (2) Awning(s) projecting over the public right-of-way adjacent to its premises known as 50-58 E. Randolph St..

Said Awning(s) at E. Randolph Street measure(s):
One (1) at twenty-five point six seven (25.67) feet in length, and three (3) feet in width for a total of seventy-seven point zero one (77.01) square feet.

Said Awning(s) at N. Wabash Avenue measure(s):
One (1) at twenty-two (22) feet in length, and three (3) feet in width for a total of sixty-six (66) square feet.

The location of said privilege shall be as shown on prints kept on file with the Department of Business Affairs and Consumer Protection and the Office of the City Clerk.

Said privilege shall be constructed in accordance with plans and specifications approved by the Zoning Department - Signs.

This grant of privilege in the public way shall be subject to the provisions of Section 10-28-015 and all other required provisions of the Municipal Code of Chicago.

The grantee shall pay to the City of Chicago as compensation for the privilege #1108516 herein granted the sum of one hundred dollars and sixty-seven cents ($100.67) per annum in advance.

A 25% penalty will be added for payments received after due date.

The permit holder agrees to hold the City of Chicago harmless for any damage, relocation or replacement costs associated with damage, relocation or removal of private property caused by the City performing work in the public way.

Authority herein given and granted for a period of five (5) years from and after 07/27/2013.

Alderman _____

Brendan Reilly 42nd Ward

50 - 58 E. RANDOLPH STREET

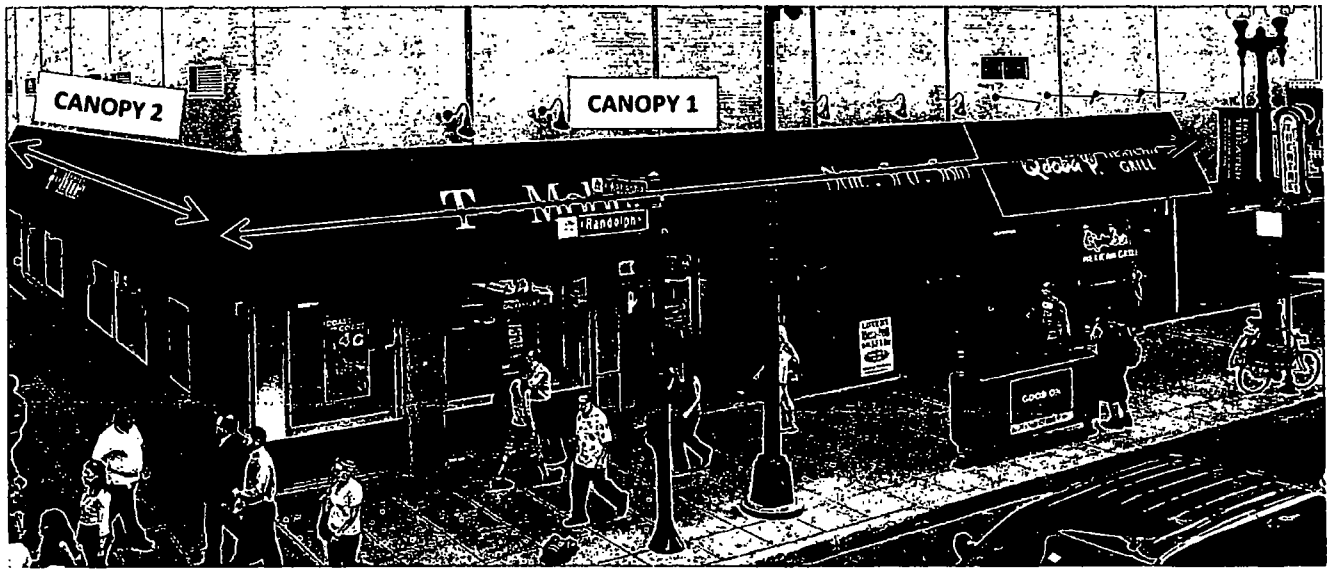

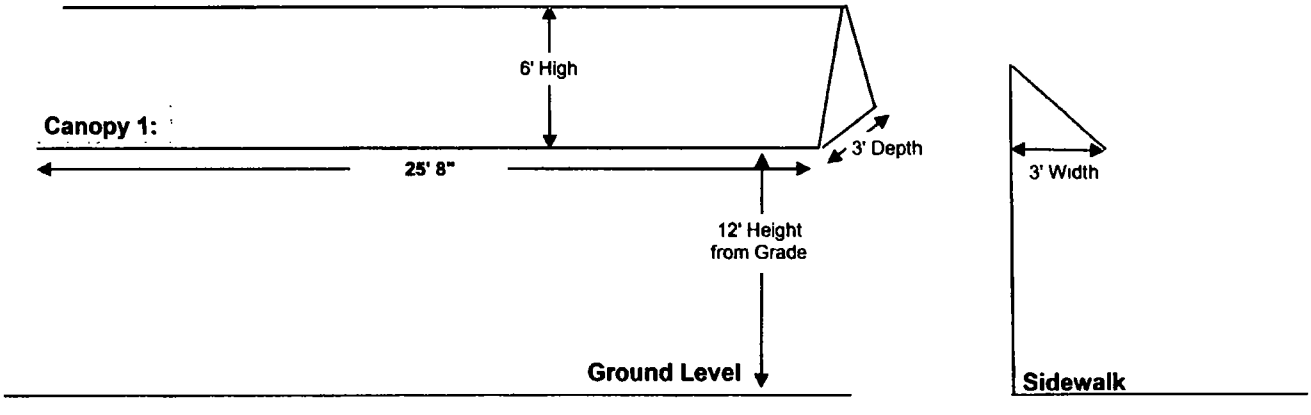

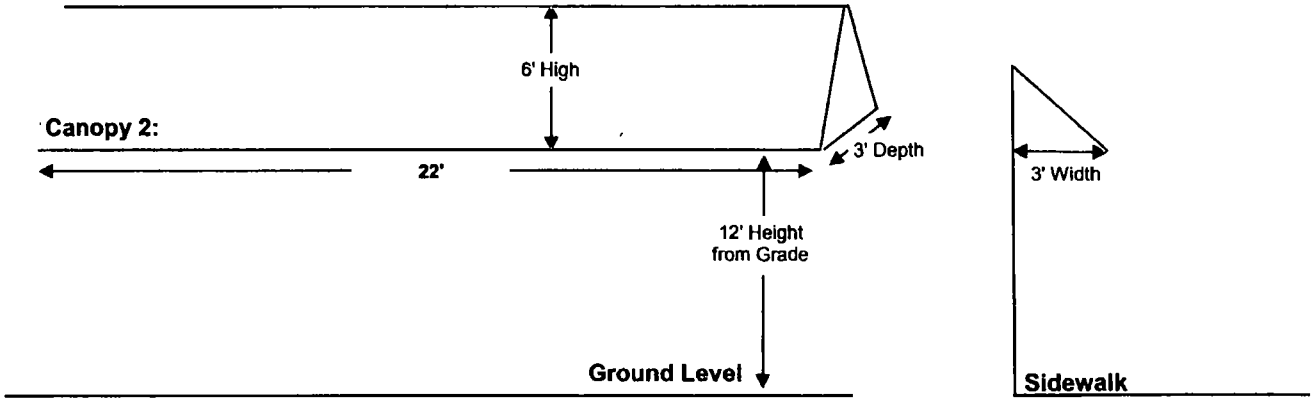

City of Chicago

O2013-7040

Office of the City Clerk

Document Tracking Sheet

Meeting Date:	9/11/2013
Sponsor(s):	Reilly, Brendan (42)
Type:	Ordinance
Title:	Awning(s) for Rockit Bar & Grill
Committee(s) Assignment:	Committee on Transportation and Public Way

ORDINANCE
Rockit Bar & Grill
Acct. No. 262541 - 1
Permit No. 1108025

Be It Ordained by the City Council of the City of Chicago:

SECTION 1. Permission and authority are hereby given and granted to Rockit Bar & Grill, upon the terms and subject to the conditions of this ordinance to maintain and use, as now constructed, two (2) Awning(s) projecting over the public right-of-way adjacent to its premises known as 22 W. Hubbard St..

Said Awning(s) at W. Hubbard measure(s):
Two (2) at thirteen (13) feet in length, and four (4) feet in width for a total of one hundred four (104) square feet.

The location of said privilege shall be as shown on prints kept on file with the Department of Business Affairs and Consumer Protection and the Office of the City Clerk.

Said privilege shall be constructed in accordance with plans and specifications approved by the Zoning Department - Signs.

This grant of privilege in the public way shall be subject to the provisions of Section 10-28-015 and all other required provisions of the Municipal Code of Chicago.

The grantee shall pay to the City of Chicago as compensation for the privilege #1108025 herein granted the sum of one hundred ($100.00) per annum in advance.

A 25% penalty will be added for payments received after due date.

The permit holder agrees to hold the City of Chicago harmless for any damage, relocation or replacement costs associated with damage, relocation or removal of private property caused by the City performing work in the public way.

Authority herein given and granted for a period of five (5) years from and after 06/08/2013.

Alderman _____

Brendan Reilly 42nd Ward

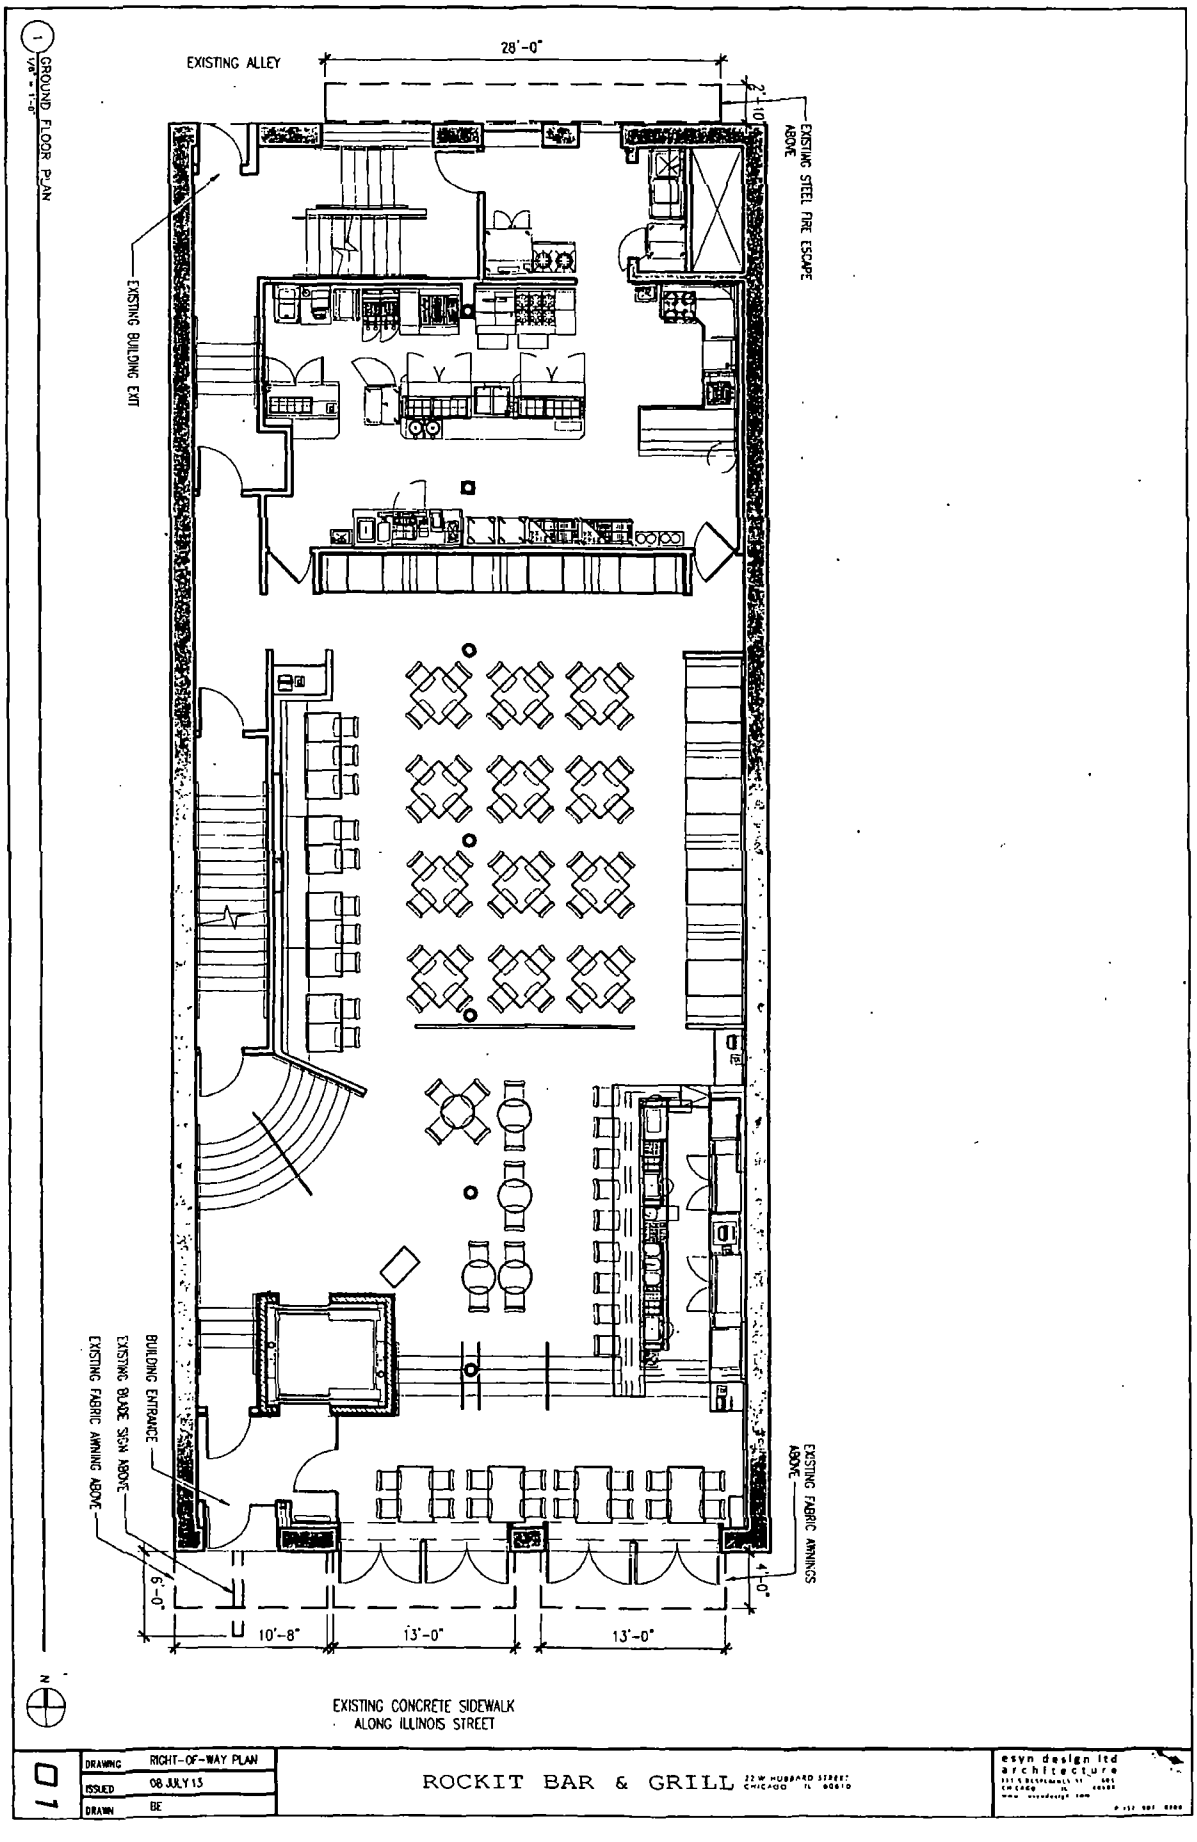
1
GROUND FLOOR PLAN
EXISTING ALLEY
28'-0"
2'-10"
EXISTING STEEL FIRE ESCAPE ABOVE
EXISTING BUILDING EXIT
BUILDING ENTRANCE
EXISTING BLADE SIGN ABOVE
EXISTING FABRIC AWNING ABOVE
EXISTING FABRIC AWNINGS ABOVE
6'-0"
4'-0"
10'-8"
13'-0"
13'-0"
N
EXISTING CONCRETE SIDEWALK
ALONG ILLINOIS STREET
01
DRAWING RIGHT-OF-WAY PLAN
ISSUED 08 JULY 13
DRAWN BE
ROCKIT BAR & GRILL 22 W HUBBARD STREET CHICAGO IL 60610
esyn design ltd
architecture

City of Chicago

O2013-7041

Office of the City Clerk

Document Tracking Sheet

Meeting Date:	9/11/2013
Sponsor(s):	Reilly, Brendan (42)
Type:	Ordinance
Title:	Awning(s) for Sam's Grill
Committee(s) Assignment:	Committee on Transportation and Public Way

ORDINANCE
Sam's Grill
Acct. No. 311123 - 1
Permit No. 1108079

Be It Ordained by the City Council of the City of Chicago:

SECTION 1. Permission and authority are hereby given and granted to Sam's Grill, upon the terms and subject to the conditions of this ordinance to maintain and use, as now constructed, one (1) Awning(s) projecting over the public right-of-way adjacent to its premises known as 416 N. Clark St..

Said Awning(s) at N. Clark measure(s):
One (1) at fifteen point six seven (15.67) feet in length, and five point four two (5.42) feet in width for a total of eighty-four point nine three (84.93) square feet.

The location of said privilege shall be as shown on prints kept on file with the Department of Business Affairs and Consumer Protection and the Office of the City Clerk.

Said privilege shall be constructed in accordance with plans and specifications approved by the Zoning Department - Signs.

This grant of privilege in the public way shall be subject to the provisions of Section 10-28-015 and all other required provisions of the Municipal Code of Chicago.

The grantee shall pay to the City of Chicago as compensation for the privilege #1108079 herein granted the sum of fifty ($50.00) per annum in advance.

A 25% penalty will be added for payments received after due date.

The permit holder agrees to hold the City of Chicago harmless for any damage, relocation or replacement costs associated with damage, relocation or removal of private property caused by the City performing work in the public way.

Authority herein given and granted for a period of five (5) years from and after 06/11/2013.

Alderman _____

Brendan Reilly 42nd Ward

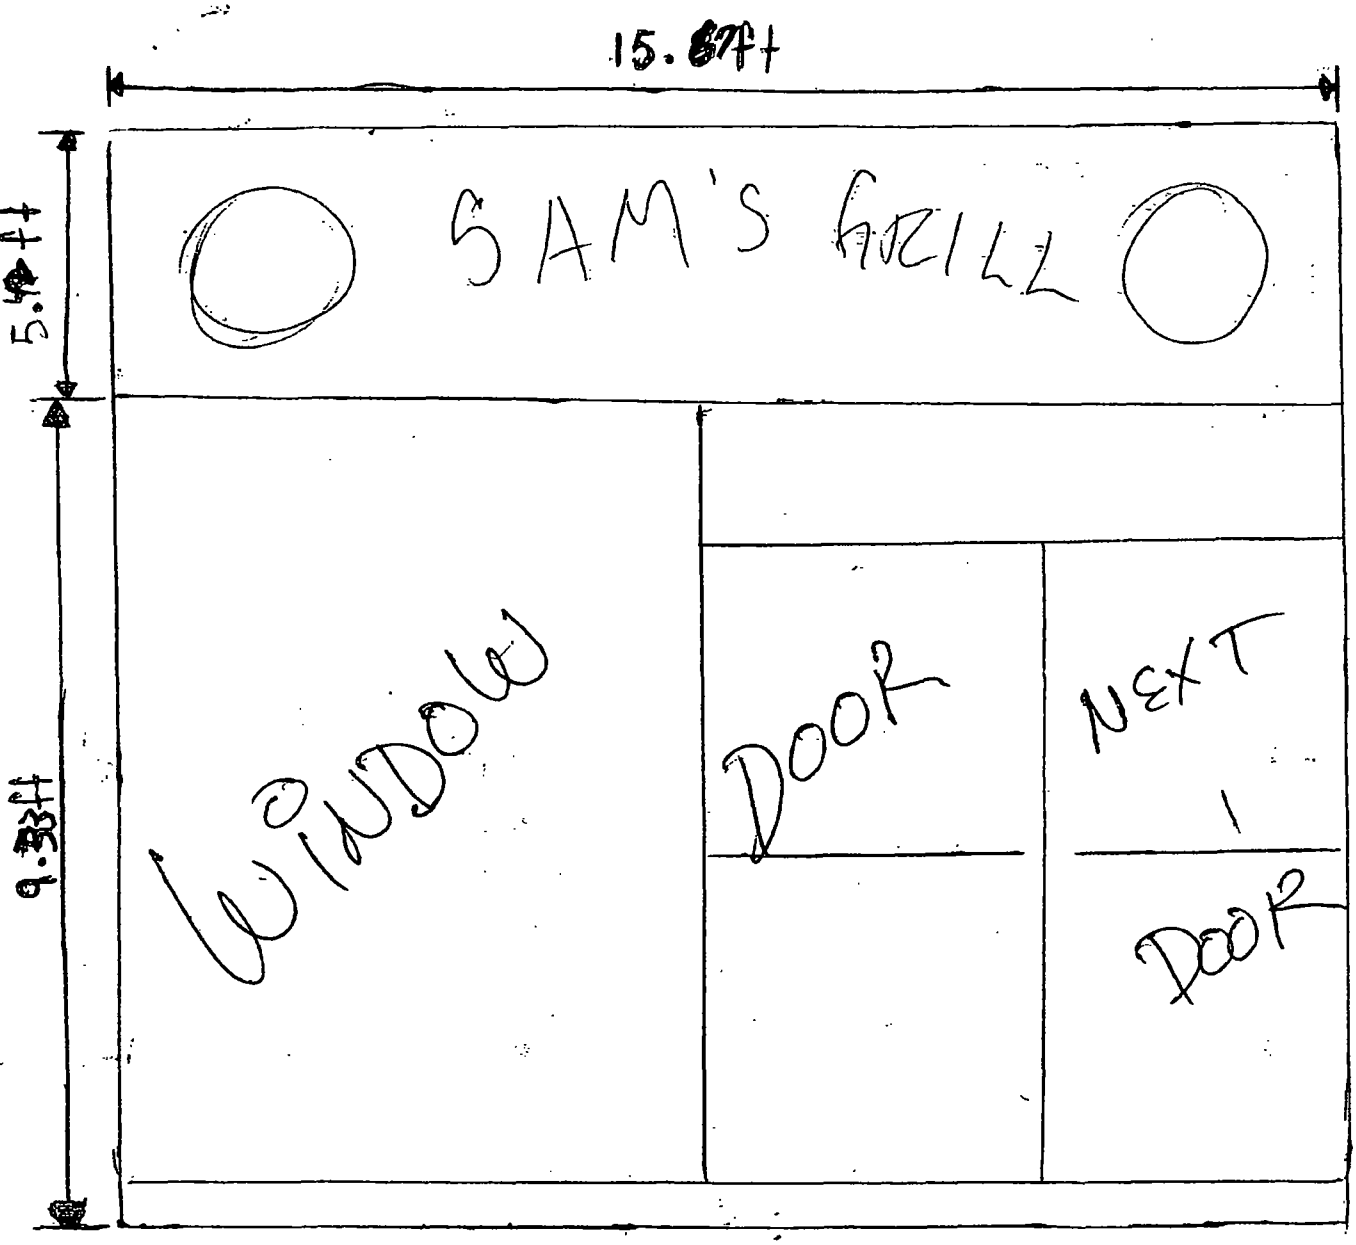
15.67ft
5.44ft
9.33ft
SAM'S GRILL
WINDOW
DOOR
NEXT
DOOR

City of Chicago

O2013-7042

Office of the City Clerk

Document Tracking Sheet

Meeting Date:	9/11/2013
Sponsor(s):	Reilly, Brendan (42)
Type:	Ordinance
Title:	Awning(s) for Starbucks Coffee No. 236
Committee(s) Assignment:	Committee on Transportation and Public Way

ORDINANCE
STARBUCKS COFFEE #236
Acct. No. 63414 - 19
Permit No. 1107709

Be It Ordained by the City Council of the City of Chicago:

SECTION 1. Permission and authority are hereby given and granted to STARBUCKS COFFEE #236, upon the terms and subject to the conditions of this ordinance to maintain and use, as now constructed, two (2) Awning(s) projecting over the public right-of-way adjacent to its premises known as 39 W. Division St..

Said Awning(s) at N. DEARBORN ST measure(s):
One (1) at seventeen point one (17.1) feet in length, and three (3) feet in width for a total of fifty-one point three (51.3) square feet.

Said Awning(s) at W. DIVISION ST measure(s):
One (1) at fifty-eight (58) feet in length, and three (3) feet in width for a total of one hundred seventy-four (174) square feet.

The location of said privilege shall be as shown on prints kept on file with the Department of Business Affairs and Consumer Protection and the Office of the City Clerk.

Said privilege shall be constructed in accordance with plans and specifications approved by the Zoning Department - Signs.

This grant of privilege in the public way shall be subject to the provisions of Section 10-28-015 and all other required provisions of the Municipal Code of Chicago.

The grantee shall pay to the City of Chicago as compensation for the privilege #1107709 herein granted the sum of one hundred thirty-three ($133.00) per annum in advance.

A 25% penalty will be added for payments received after due date.

The permit holder agrees to hold the City of Chicago harmless for any damage, relocation or replacement costs associated with damage, relocation or removal of private property caused by the City performing work in the public way.

Authority herein given and granted for a period of five (5) years from and after 06/08/2013.

Alderman _____

Brendan Reilly 42nd Ward

APPLICATION TO USE THE PUBLIC RIGHT OF WAY

CANOPY DRAWINGS

PROPERTY LOCATION: Division/Dearborn

ORGANIZATION'S NAME: Starbucks

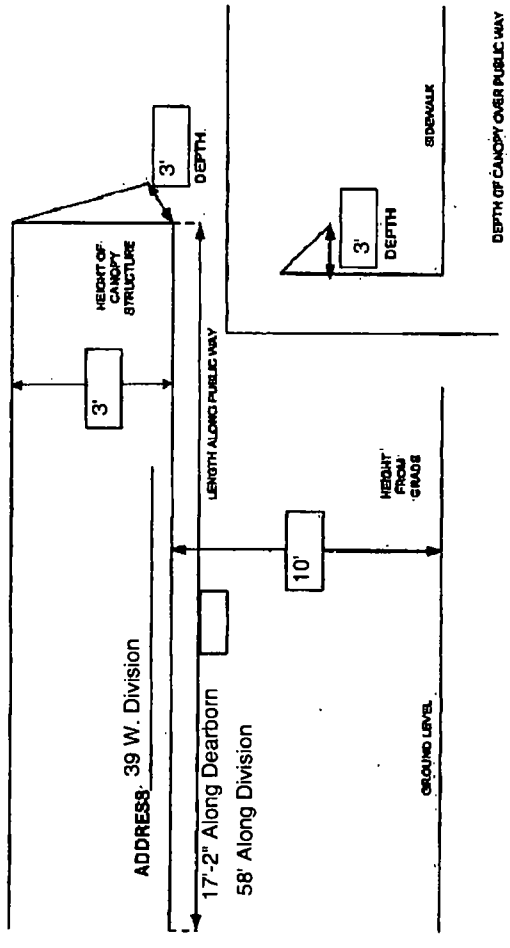

City of Chicago

O2013-7043

Office of the City Clerk

Document Tracking Sheet

Meeting Date:	9/11/2013
Sponsor(s):	Reilly, Brendan (42)
Type:	Ordinance
Title:	Awning(s) for Starbucks Coffee No. 2401
Committee(s) Assignment:	Committee on Transportation and Public Way

ORDINANCE
STARBUCKS COFFEE #2401
Acct. No. 63414 - 56
Permit No. 1107713

Be It Ordained by the City Council of the City of Chicago:

SECTION 1. Permission and authority are hereby given and granted to STARBUCKS COFFEE #2401, upon the terms and subject to the conditions of this ordinance to maintain and use, as now constructed, one (1) Awning(s) projecting over the public right-of-way adjacent to its premises known as 750 N. Franklin St..

Said Awning(s) at N. Franklin measure(s):
One (1) at six (6) feet in length, and two (2) feet in width for a total of twelve (12) square feet.

The location of said privilege shall be as shown on prints kept on file with the Department of Business Affairs and Consumer Protection and the Office of the City Clerk.

Said privilege shall be constructed in accordance with plans and specifications approved by the Zoning Department - Signs.

This grant of privilege in the public way shall be subject to the provisions of Section 10-28-015 and all other required provisions of the Municipal Code of Chicago.

The grantee shall pay to the City of Chicago as compensation for the privilege #1107713 herein granted the sum of fifty ($50.00) per annum in advance.

A 25% penalty will be added for payments received after due date.

The permit holder agrees to hold the City of Chicago harmless for any damage, relocation or replacement costs associated with damage, relocation or removal of private property caused by the City performing work in the public way.

Authority herein given and granted for a period of five (5) years from and after 06/29/2013.

Alderman _____

Brendan Reilly 42nd Ward

APPLICATION TO USE THE PUBLIC RIGHT OF WAY

CANOPY DRAWINGS

PROPERTY LOCATION: 750 N. Franklin

ORGANIZATION'S NAME: Starbucks

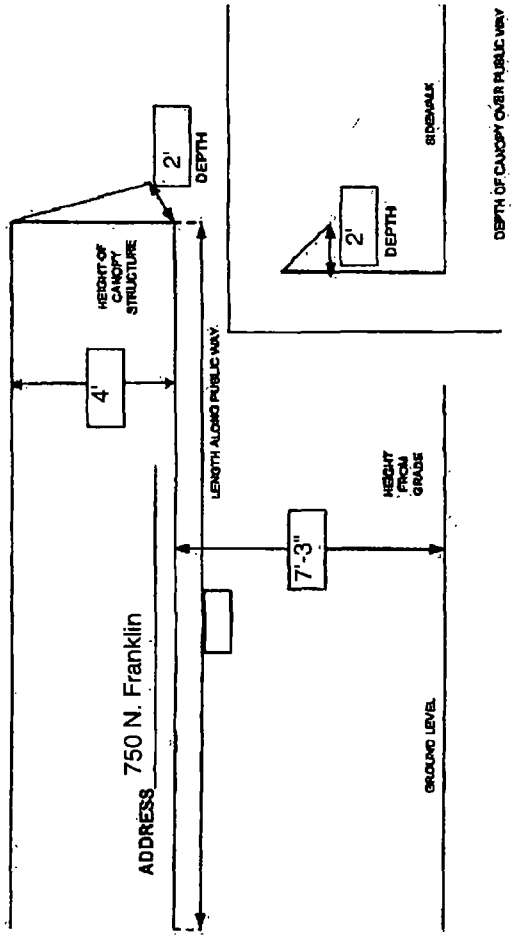

City of Chicago

O2013-7044

Office of the City Clerk

Document Tracking Sheet

Meeting Date:	9/11/2013
Sponsor(s):	Reilly, Brendan (42)
Type:	Ordinance
Title:	Awning(s) for Starbucks Coffee No. 13468
Committee(s) Assignment:	Committee on Transportation and Public Way

ORDINANCE
STARBUCKS COFFEE #13468
Acct. No. 63414 - 130
Permit No. 1107708

Be It Ordained by the City Council of the City of Chicago:

SECTION 1. Permission and authority are hereby given and granted to STARBUCKS COFFEE #13468, upon the terms and subject to the conditions of this ordinance to maintain and use, as now constructed, one (1) Awning(s) projecting over the public right-of-way adjacent to its premises known as 1 E. Delaware Pl..

Said Awning(s) at E. Delaware measure(s):
One (1) at eighty point six six (80.66) feet in length, and two point six six (2.66) feet in width for a total of two hundred fourteen point five six (214.56) square feet.

The location of said privilege shall be as shown on prints kept on file with the Department of Business Affairs and Consumer Protection and the Office of the City Clerk.

Said privilege shall be constructed in accordance with plans and specifications approved by the Zoning Department - Signs.

This grant of privilege in the public way shall be subject to the provisions of Section 10-28-015 and all other required provisions of the Municipal Code of Chicago.

The grantee shall pay to the City of Chicago as compensation for the privilege #1107708 herein granted the sum of one hundred five dollars and sixty-six cents ($105.66) per annum in advance.

A 25% penalty will be added for payments received after due date.

The permit holder agrees to hold the City of Chicago harmless for any damage, relocation or replacement costs associated with damage, relocation or removal of private property caused by the City performing work in the public way.

Authority herein given and granted for a period of five (5) years from and after 05/14/2013.

Alderman _____

Brendan Reilly 42nd Ward

APPLICATION TO USE THE PUBLIC RIGHT OF WAY

CANOPY DRAWINGS

PROPERTY LOCATION: Delaware PL/State St

ORGANIZATION'S NAME: Starbucks

ADDRESS 1 E. Delaware

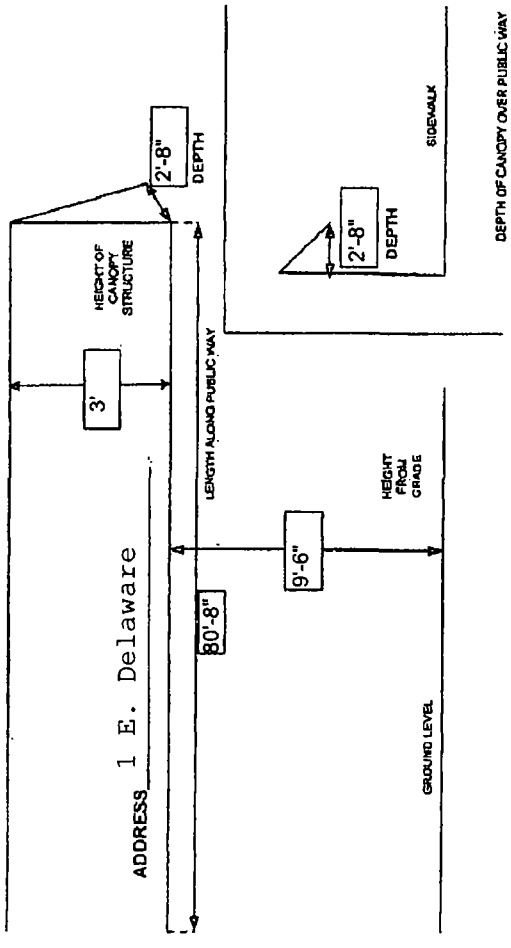

City of Chicago

O2013-7045

Office of the City Clerk

Document Tracking Sheet

Meeting Date:	9/11/2013
Sponsor(s):	Reilly, Brendan (42)
Type:	Ordinance
Title:	Awning(s) for Sunny Side Up
Committee(s) Assignment:	Committee on Transportation and Public Way

ORDINANCE
SUNNY SIDE UP
Acct. No. 372969 - 1
Permit No. 1104790

Be It Ordained by the City Council of the City of Chicago:

SECTION 1. Permission and authority are hereby given and granted to SUNNY SIDE UP, upon the terms and subject to the conditions of this ordinance to maintain and use, as now constructed, one (1) Awning(s) projecting over the public right-of-way adjacent to its premises known as 42 W. Superior St..

Said Awning(s) at E. Superior measure(s):
One (1) at three point five eight (3.58) feet in length, and point six seven (.67) feet in width for a total of two point four (2.4) square feet.

The location of said privilege shall be as shown on prints kept on file with the Department of Business Affairs and Consumer Protection and the Office of the City Clerk.

Said privilege shall be constructed in accordance with plans and specifications approved by the Zoning Department - Signs.

This grant of privilege in the public way shall be subject to the provisions of Section 10-28-015 and all other required provisions of the Municipal Code of Chicago.

The grantee shall pay to the City of Chicago as compensation for the privilege #1104790 herein granted the sum of fifty ($50.00) per annum in advance.

A 25% penalty will be added for payments received after due date.

The permit holder agrees to hold the City of Chicago harmless for any damage, relocation or replacement costs associated with damage, relocation or removal of private property caused by the City performing work in the public way.

Authority herein given and granted for a period of five (5) years from and after Date of Passage.

Alderman _____

Brendan Reilly 42nd Ward

PROFESSIONALS ASSOCIATED SURVEY, INC.

Property – Alta – Topo – Condo – Mortgage Surveys

7100 N. TRIPP AVENUE
LINCOLNWOOD, ILLINOIS 60712

TEL: (847) 675-3000
FAX: (847) 675-2167

PLAT OF SURVEY

OF

NORTH

THE EAST 20.00 FEET OF THE SOUTH 80.00 FEET OF LOT 6 IN BLOCK 52 IN KINZIE'S ADDITION TO CHICAGO SECTION 10, TOWNSHIP 39 NORTH, RANGE 14 EAST OF THE THIRD PRINCIPAL MERIDIAN, IN COOK COUNTY, ILLINOIS.

COMMONLY KNOWN AS: 42 EAST SUPERIOR STREET, CHICAGO, ILLINOIS.

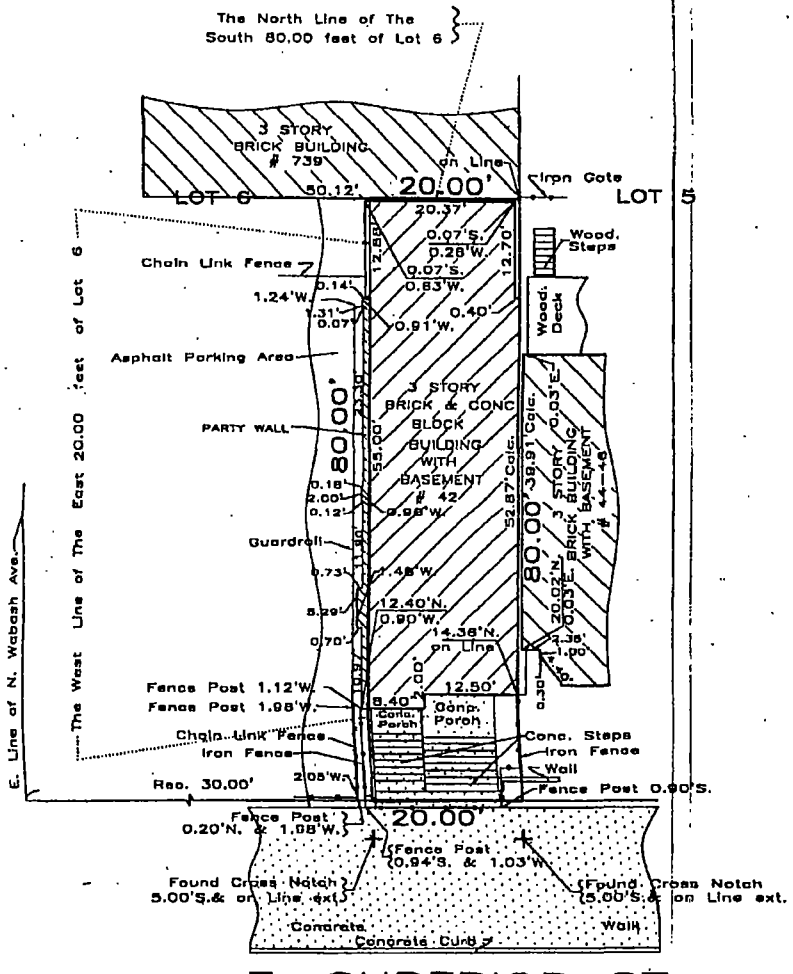

E. SUPERIOR ST.

CHECK · IN BOX MEANS THAT SURVEY HAS BEEN MADE FOR USE IN CONNECTION WITH A REAL ESTATE OR MORTGAGE LOAN TRANSACTION AND IS NOT TO BE USED FOR CONSTRUCTION.

THE LEGAL DESCRIPTION SHOWN ON THE PLAT HEREON DRAWN IS A COPY OF THE ORDER, AND FOR ACCURACY SHOULD BE COMPARED WITH THE TITLE OR DEED.

DIMENSIONS ARE NOT TO BE ASSUMED FROM SCALING.

Order No. 00-50359
Scale: 1 inch = 15 feet.
Date: March 20, 2000.
Ordered by: James C. Wessel
Attorney at Law

WAYNE W. DONOFRIO 35-2201 PROFESSIONAL LAND SURVEYOR STATE OF ILLINOIS LINCOLNWOOD, ILLINOIS

BUILDING LINES AND EASEMENTS ARE SHOWN ONLY WHERE THEY ARE SO RECORDED IN THE MAPS, OTHERWISE REFER YOUR DEED OR ABSTRACT

COMPARE ALL POINTS BEFORE BUILDING BY SAME AND AT ONCE REPORT ANY DIFFERENCE.

State of Illinois
County of Cook s.s.

We, PROFESSIONALS ASSOCIATED SURVEY INC., do hereby certify that we have surveyed the above described property and that, to the best of our knowledge, the plat hereon drawn is an accurate representation of said survey.

PROF. IL. LAND SURVEYOR

DRAWN BY: A.M.

City of Chicago

O2013-7046

Office of the City Clerk

Document Tracking Sheet

Meeting Date:	9/11/2013
Sponsor(s):	Reilly, Brendan (42)
Type:	Ordinance
Title:	Awning(s) for Tavern on Rush
Committee(s) Assignment:	Committee on Transportation and Public Way

ORDINANCE
TAVERN ON RUSH
Acct. No. 64797 - 2
Permit No. 1105391

Be It Ordained by the City Council of the City of Chicago:

SECTION 1. Permission and authority are hereby given and granted to TAVERN ON RUSH, upon the terms and subject to the conditions of this ordinance to maintain and use, as now constructed, twelve (12) Awning(s) projecting over the public right-of-way adjacent to its premises known as 1031 N. Rush St..

Said Awning(s) at N. Rush measure(s):
Eleven (11) at six (6) feet in length, and two point five (2.5) feet in width for a total of one hundred sixty-five (165) square feet.
One (1) at thirty-three (33) feet in length, and five (5) feet in width for a total of one hundred sixty-five (165) square feet.

The location of said privilege shall be as shown on prints kept on file with the Department of Business Affairs and Consumer Protection and the Office of the City Clerk.

Said privilege shall be constructed in accordance with plans and specifications approved by the Zoning Department - Signs.

This grant of privilege in the public way shall be subject to the provisions of Section 10-28-015 and all other required provisions of the Municipal Code of Chicago.

The grantee shall pay to the City of Chicago as compensation for the privilege #1105391 herein granted the sum of one hundred seventy-five ($175.00) per annum in advance.

A 25% penalty will be added for payments received after due date.

The permit holder agrees to hold the City of Chicago harmless for any damage, relocation or replacement costs associated with damage, relocation or removal of private property caused by the City performing work in the public way.

Authority herein given and granted for a period of five (5) years from and after 02/05/2013.

Alderman _____

Brendan Reilly 42nd Ward

TAVERN
ON RUSH
CARMINE
STOP

City of Chicago

O2013-7047

Office of the City Clerk

Document Tracking Sheet

Meeting Date:	9/11/2013
Sponsor(s):	Reilly, Brendan (42)
Type:	Ordinance
Title:	Awning(s) for TGI Friday's
Committee(s) Assignment:	Committee on Transportation and Public Way

ORDINANCE
TGI FRIDAY'S
Acct. No. 64022 - 1
Permit No. 1107916

Be It Ordained by the City Council of the City of Chicago:

SECTION 1. Permission and authority are hereby given and granted to TGI FRIDAY'S, upon the terms and subject to the conditions of this ordinance to maintain and use, as now constructed, nine (9) Awning(s) projecting over the public right-of-way adjacent to its premises known as 153 E. Erie St..

Said Awning(s) at E. Erie Street measure(s):
One (1) at nine (9) feet in length, and four (4) feet in width for a total of thirty-six (36) square feet.
Six (6) at seven (7) feet in length, and two (2) feet in width for a total of eighty-four (84) square feet.
Two (2) at seven point five (7.5) feet in length, and two (2) feet in width for a total of thirty (30) square feet.

The location of said privilege shall be as shown on prints kept on file with the Department of Business Affairs and Consumer Protection and the Office of the City Clerk.

Said privilege shall be constructed in accordance with plans and specifications approved by the Zoning Department - Signs.

This grant of privilege in the public way shall be subject to the provisions of Section 10-28-015 and all other required provisions of the Municipal Code of Chicago.

The grantee shall pay to the City of Chicago as compensation for the privilege #1107916 herein granted the sum of one hundred seventy-five ($175.00) per annum in advance.

A 25% penalty will be added for payments received after due date.

The permit holder agrees to hold the City of Chicago harmless for any damage, relocation or replacement costs associated with damage, relocation or removal of private property caused by the City performing work in the public way.

Authority herein given and granted for a period of five (5) years from and after 07/12/2013.

Alderman _____

Brendan Reilly 42nd Ward

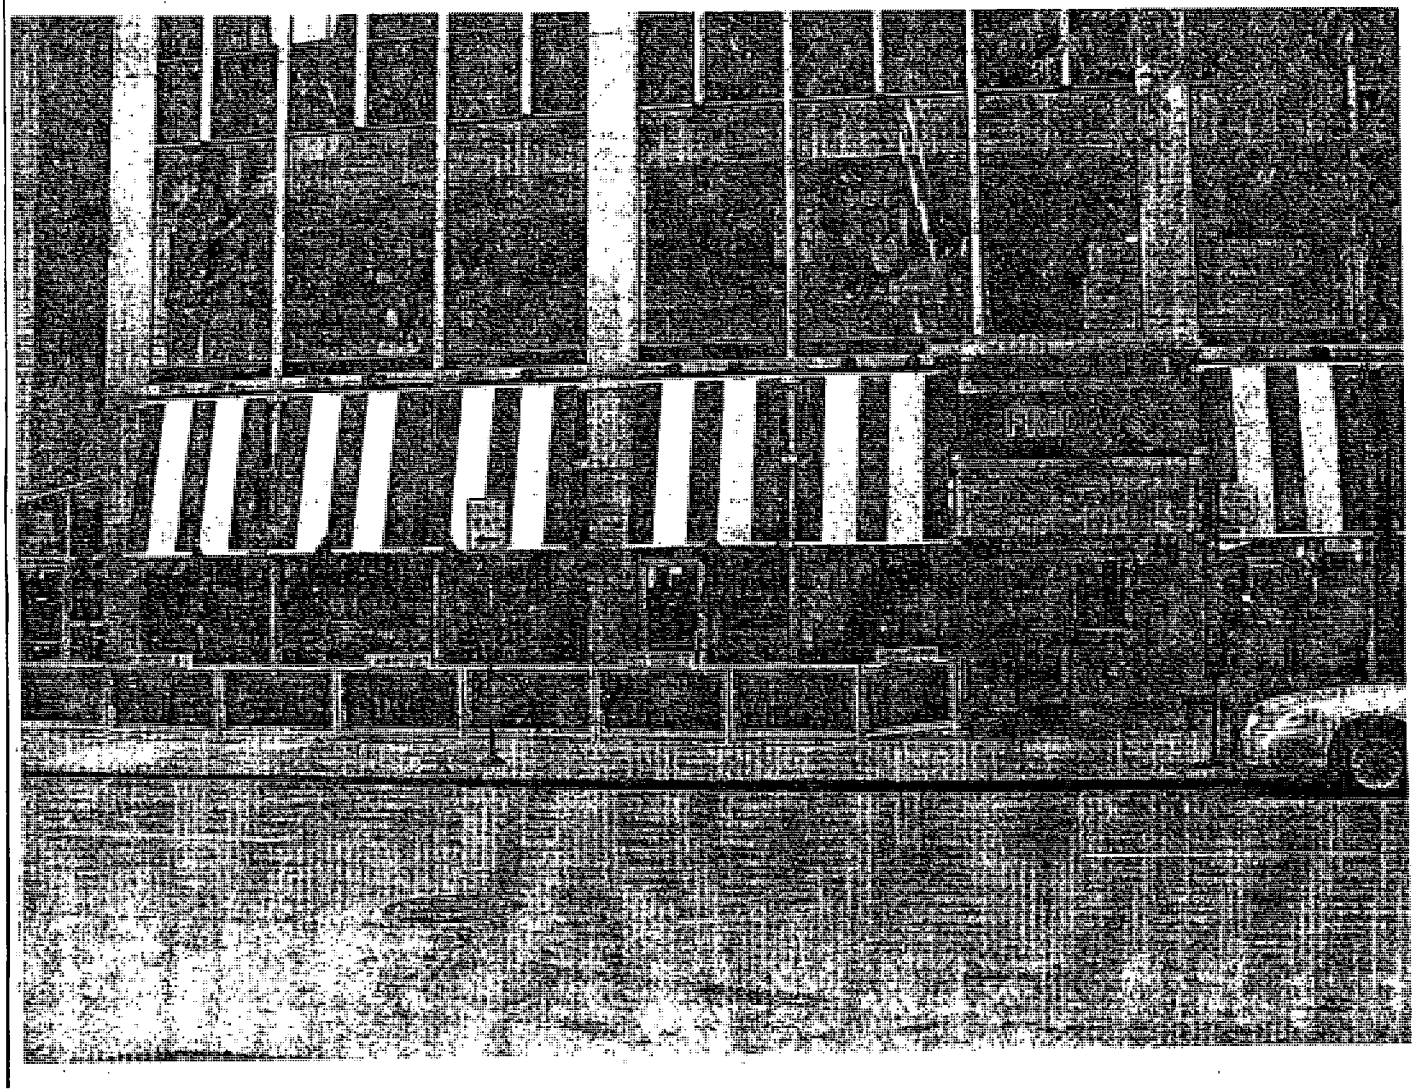

City of Chicago

O2013-7048

Office of the City Clerk

Document Tracking Sheet

Meeting Date:	9/11/2013
Sponsor(s):	Reilly, Brendan (42)
Type:	Ordinance
Title:	Awning(s) for UGG Australia
Committee(s) Assignment:	Committee on Transportation and Public Way

ORDINANCE
UGG AUSTRALIA
Acct. No. 324579 - 1
Permit No. 1108334

Be It Ordained by the City Council of the City of Chicago:

SECTION 1. Permission and authority are hereby given and granted to UGG AUSTRALIA, upon the terms and subject to the conditions of this ordinance to maintain and use, as now constructed, two (2) Awning(s) projecting over the public right-of-way adjacent to its premises known as 909 N. Rush St..

Said Awning(s) at N. Rush Street measure(s):
Two (2) at seventeen point five (17.5) feet in length, and three point seven five (3.75) feet in width for a total of one hundred thirty-one point two five (131.25) square feet.

The location of said privilege shall be as shown on prints kept on file with the Department of Business Affairs and Consumer Protection and the Office of the City Clerk.

Said privilege shall be constructed in accordance with plans and specifications approved by the Zoning Department - Signs.

This grant of privilege in the public way shall be subject to the provisions of Section 10-28-015 and all other required provisions of the Municipal Code of Chicago.

The grantee shall pay to the City of Chicago as compensation for the privilege #1108334 herein granted the sum of fifty-eight dollars and thirty-three cents ($58.33) per annum in advance.

A 25% penalty will be added for payments received after due date.

The permit holder agrees to hold the City of Chicago harmless for any damage, relocation or replacement costs associated with damage, relocation or removal of private property caused by the City performing work in the public way.

Authority herein given and granted for a period of five (5) years from and after 03/12/2013.

Alderman _____

Brendan Reilly 42nd Ward

DH ARCHITECT	Dennis Heath, Architect 2470 Mariner Sq. Loop Alameda, CA 94501	TITLE: PUBLIC RIGHT OF WAY APPLICATION STOREFRONT ELEVATION	SKETCH NO: CSK-A1.01	UGG AUSTRALIA 909 N. RUSH ST. CHICAGO ILLINOIS
		SCALE: 3/16" = 1'-0" DATE: 09/14/07 PROJECT NUMBER: 42942	REFERENCE SHEET NO. A5.1	

City of Chicago

O2013-7049

Office of the City Clerk

Document Tracking Sheet

Meeting Date:	9/11/2013
Sponsor(s):	Reilly, Brendan (42)
Type:	Ordinance
Title:	Awning(s) for Zed 451
Committee(s) Assignment:	Committee on Transportation and Public Way

ORDINANCE
ZED 451
Acct. No. 308380 - 1
Permit No. 1107817

Be It Ordained by the City Council of the City of Chicago:

SECTION 1. Permission and authority are hereby given and granted to ZED 451, upon the terms and subject to the conditions of this ordinance to maintain and use, as now constructed, three (3) Awning(s) projecting over the public right-of-way adjacent to its premises known as 739 N. Clark St..

Said Awning(s) at N Clark measure(s):
Three (3) at ten (10) feet in length, and three (3) feet in width for a total of ninety (90) square feet.

The location of said privilege shall be as shown on prints kept on file with the Department of Business Affairs and Consumer Protection and the Office of the City Clerk.

Said privilege shall be constructed in accordance with plans and specifications approved by the Zoning Department - Signs.

This grant of privilege in the public way shall be subject to the provisions of Section 10-28-015 and all other required provisions of the Municipal Code of Chicago.

The grantee shall pay to the City of Chicago as compensation for the privilege #1107817 herein granted the sum of one hundred fifty ($150.00) per annum in advance.

A 25% penalty will be added for payments received after due date.

The permit holder agrees to hold the City of Chicago harmless for any damage, relocation or replacement costs associated with damage, relocation or removal of private property caused by the City performing work in the public way.

Authority herein given and granted for a period of five (5) years from and after 07/09/2013.

Alderman _____

Brendan Reilly 42nd Ward

739 N. Clark Street, Chicago, IL

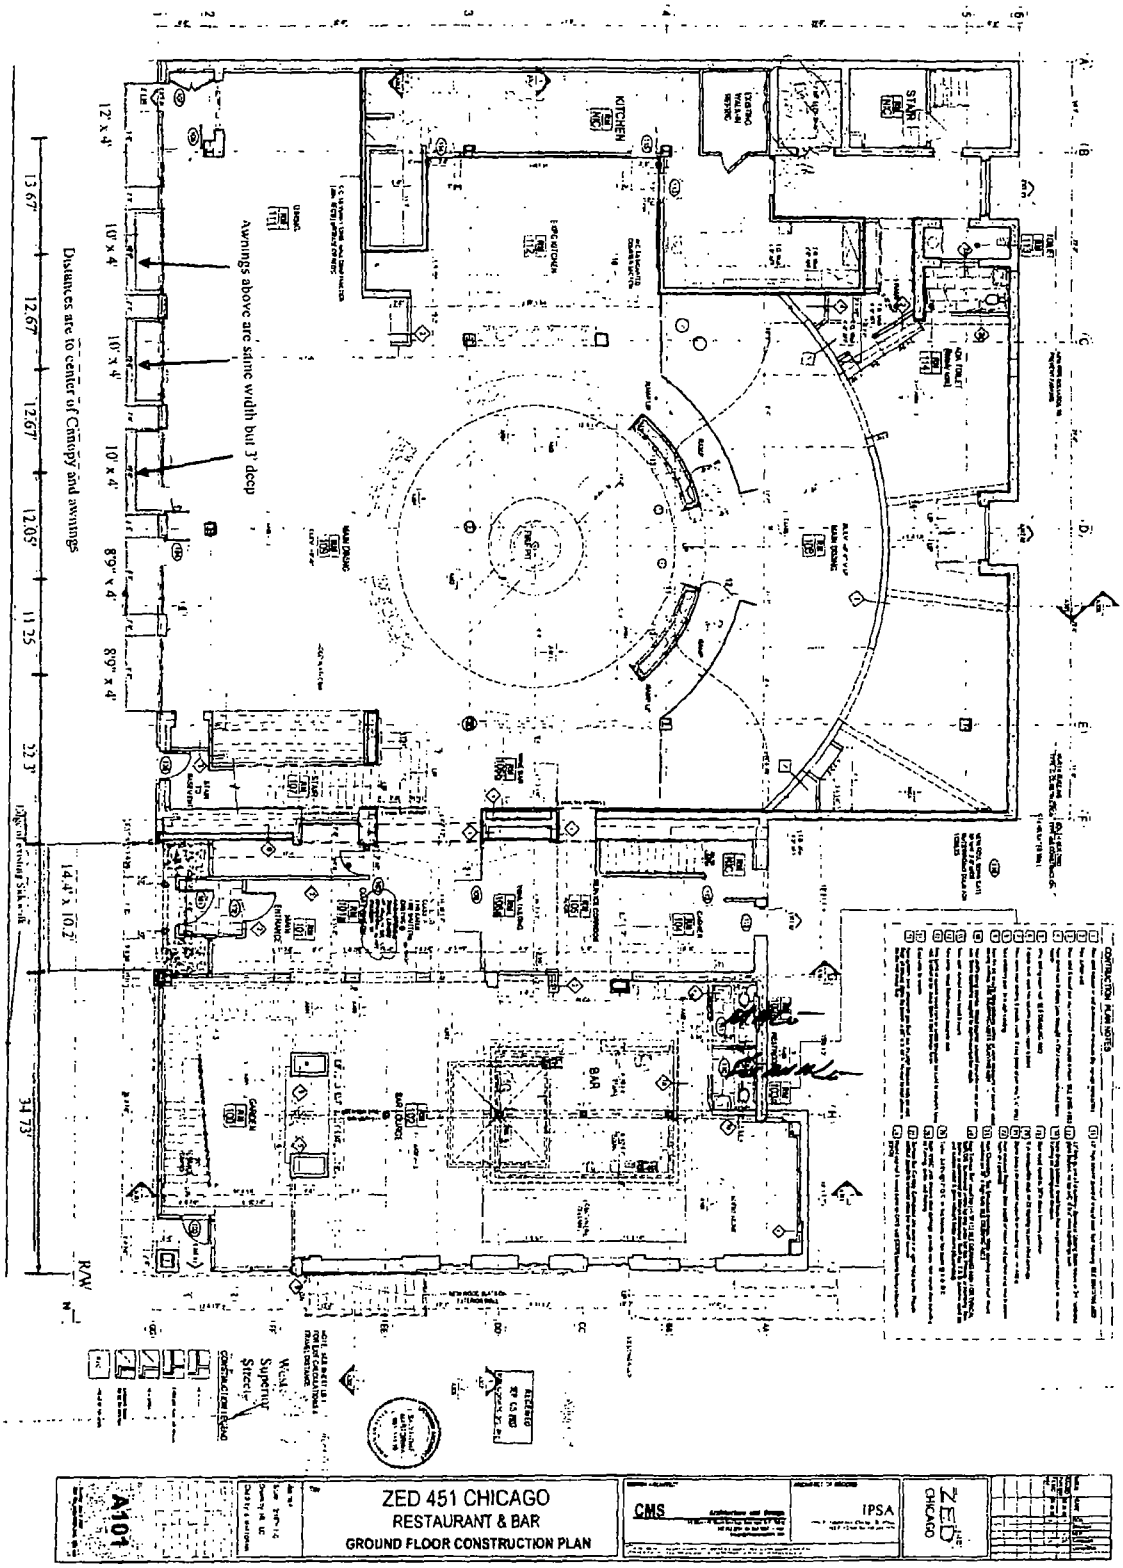

City of Chicago

O2013-7050

Office of the City Clerk

Document Tracking Sheet

Meeting Date:	9/11/2013
Sponsor(s):	Reilly, Brendan (42)
Type:	Ordinance
Title:	Awning(s) for 7-Eleven
Committee(s) Assignment:	Committee on Transportation and Public Way

ORDINANCE
7-ELEVEN
Acct. No. 326552 - 1
Permit No. 1107930

Be It Ordained by the City Council of the City of Chicago:

SECTION 1. Permission and authority are hereby given and granted to 7-ELEVEN, upon the terms and subject to the conditions of this ordinance to maintain and use, as now constructed, one (1) Awning(s) projecting over the public right-of-way adjacent to its premises known as 645 N. State St..

Said Awning(s) at N. State measure(s):
One (1) at thirty-seven (37) feet in length, and two (2) feet in width for a total of seventy-four (74) square feet.

The location of said privilege shall be as shown on prints kept on file with the Department of Business Affairs and Consumer Protection and the Office of the City Clerk.

Said privilege shall be constructed in accordance with plans and specifications approved by the Zoning Department - Signs.

This grant of privilege in the public way shall be subject to the provisions of Section 10-28-015 and all other required provisions of the Municipal Code of Chicago.

The grantee shall pay to the City of Chicago as compensation for the privilege #1107930 herein granted the sum of sixty-two ($62.00) per annum in advance.

A 25% penalty will be added for payments received after due date.

The permit holder agrees to hold the City of Chicago harmless for any damage, relocation or replacement costs associated with damage, relocation or removal of private property caused by the City performing work in the public way.

Authority herein given and granted for a period of five (5) years from and after 06/11/2013.

Alderman _____

Brendan Reilly 42nd Ward

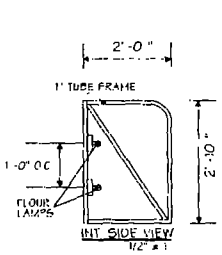

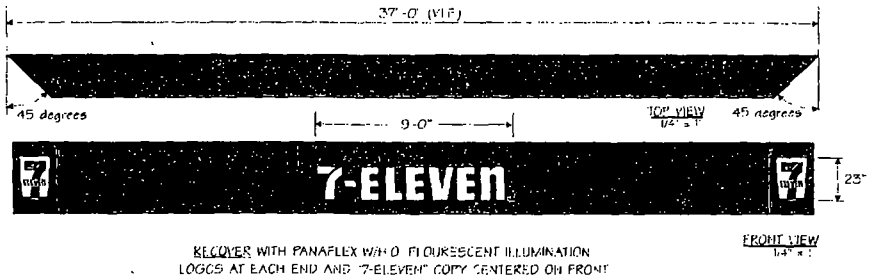

RECOVER WITH PANAFLEX W/H.O. FLOURESCENT ILLUMINATION
LOGOS AT EACH END AND "7-ELEVEN" COPY CENTERED ON FRONT
ALL COLORS TO MATCH 7-ELEVEN SPECIFICATIONS

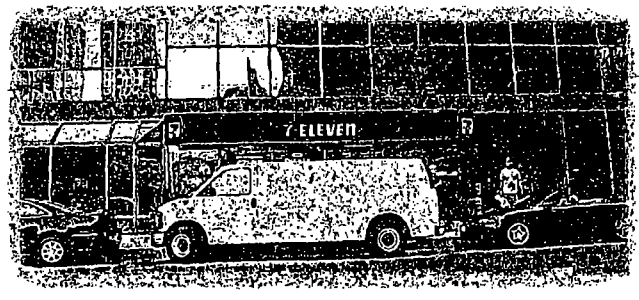

7 COLORS

- PMS 021 Orange = #44 Orange Vinyl
- PMS 485 Red = #33 Red Vinyl
- PMS 349 Green = #28 Green Vinyl

DOYLE
GENERAL SIGN CONTRACTORS
228 INTERSTATE RD. PO BOX 1068 630-543-6498
ADDISON IL 60101 FAX 630-543-6493

DATE	REVISION

CUSTOMER APPROVAL DATE

This design is the original and unpublished work of DOYLE SIGNS INC. It may not be reproduced, copied or exhibited in any fashion without the expressed written consent from an authorized officer of The Company. The rights to this design may be maintained

CLIENT 7-ELENEV #8503/38604
ADDRESS 645 N STATE ST
CITY CHICAGO STATE IL DESIGNER NA SALESPERSON TD
DRWG NO 913 SCALE NOTED DATE 4-5-07 SHEET NO. 1 OF 1

City of Chicago

O2013-7052

Office of the City Clerk

Document Tracking Sheet

Meeting Date:	9/11/2013
Sponsor(s):	Reilly, Brendan (42)
Type:	Ordinance
Title:	Awning(s) for 7-Eleven 33139
Committee(s) Assignment:	Committee on Transportation and Public Way

ORDINANCE
7-ELEVEN 33139
Acct. No. 221952 - 1
Permit No. 1108029

Be It Ordained by the City Council of the City of Chicago:

SECTION 1. Permission and authority are hereby given and granted to 7-ELEVEN 33139, upon the terms and subject to the conditions of this ordinance to maintain and use, as now constructed, one (1) Awning(s) projecting over the public right-of-way adjacent to its premises known as 174 N. Michigan Ave..

Said Awning(s) at N. Michigan measure(s):
One (1) at nineteen point six (19.6) feet in length, and three point five (3.5) feet in width for a total of sixty-eight point six (68.6) square feet.

The location of said privilege shall be as shown on prints kept on file with the Department of Business Affairs and Consumer Protection and the Office of the City Clerk.

Said privilege shall be constructed in accordance with plans and specifications approved by the Zoning Department - Signs.

This grant of privilege in the public way shall be subject to the provisions of Section 10-28-015 and all other required provisions of the Municipal Code of Chicago.

The grantee shall pay to the City of Chicago as compensation for the privilege #1108029 herein granted the sum of fifty ($50.00) per annum in advance.

A 25% penalty will be added for payments received after due date.

The permit holder agrees to hold the City of Chicago harmless for any damage, relocation or replacement costs associated with damage, relocation or removal of private property caused by the City performing work in the public way.

Authority herein given and granted for a period of five (5) years from and after 07/30/2013.

Alderman _____

Brendan Reilly 42nd Ward

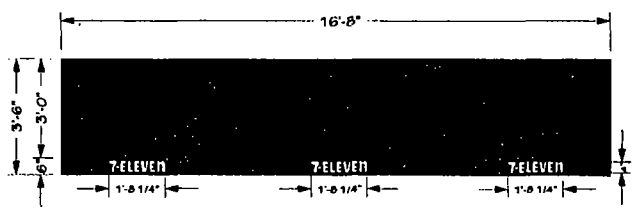

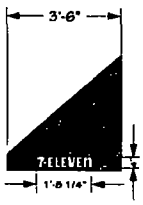

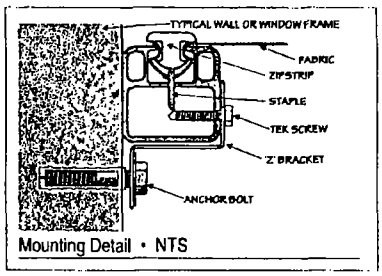

Mounting Detail • NTS

(1) ONE(1) NON-ILLUMINATED, ALUMINUM FRAME AWNING
SCALE: 3/8"=1'

- FURNISH & INSTALL ONE(1) NON-ILLUMINATED AWNING
- #4637 FOREST GREEN SUNBRELLA FABRIC COVER
- WHITE HEAT TRANSFER VINYL GRAPHICS
- 5'-6" PROJECTION

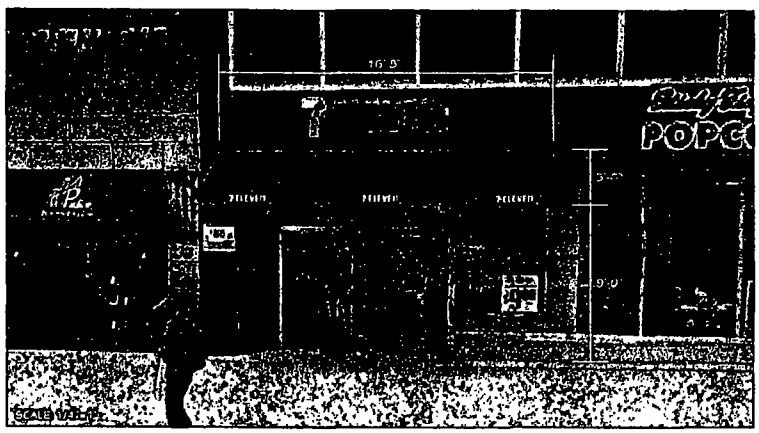

DOYLE
GENERAL SIGN CONTRACTORS

DATE	REVISION

CUSTOMER APPROVAL DATE

This design is the original and unpublished work of DOYLE SIGNS, INC. and may not be reproduced, copied or exhibited in any fashion without the expressed written permission from an authorized officer of The Company. The rights to this design may be purchased.

CLIENT 7-ELEVEN - #35139
ADDRESS 174 N MICHIGAN AVE
CITY CHICAGO STATE IL DESIGNER KM SALESPERSON JSF
DRWG. NO. 13426 SCALE: NOTED DATE: 06.28.2013 SHEET NO. 1 of 1

City of Chicago

O2013-7054

Office of the City Clerk

Document Tracking Sheet

Meeting Date:	9/11/2013
Sponsor(s):	Reilly, Brendan (42)
Type:	Ordinance
Title:	Awning(s) for 7-Eleven 33725A
Committee(s) Assignment:	Committee on Transportation and Public Way

ORDINANCE
7-ELEVEN 33725A
Acct. No. 65465 - 85
Permit No. 1108314

Be It Ordained by the City Council of the City of Chicago:

SECTION 1. Permission and authority are hereby given and granted to 7-ELEVEN 33725A, upon the terms and subject to the conditions of this ordinance to maintain and use, as now constructed, six (6) Awning(s) projecting over the public right-of-way adjacent to its premises known as 201 E. Ohio St..

Said Awning(s) at OHIO ST. measure(s):
One (1) at eleven point five eight (11.58) feet in length, and four point four two (4.42) feet in width for a total of fifty-one point one eight (51.18) square feet.

Said Awning(s) at ST. CLAIRE ST. measure(s):
One (1) at ten point two seven (10.27) feet in length, and four point four two (4.42) feet in width for a total of forty-five point three nine (45.39) square feet.
One (1) at ten point two five (10.25) feet in length, and four point four two (4.42) feet in width for a total of forty-five point three one (45.31) square feet.
One (1) at ten point three three (10.33) feet in length, and four point four two (4.42) feet in width for a total of forty-five point six six (45.66) square feet.
One (1) at ten point two seven (10.27) feet in length, and four point four two (4.42) feet in width for a total of forty-five point three nine (45.39) square feet.
One (1) at eight point zero four (8.04) feet in length, and four point four two (4.42) feet in width for a total of thirty-five point five four (35.54) square feet.

The location of said privilege shall be as shown on prints kept on file with the Department of Business Affairs and Consumer Protection and the Office of the City Clerk.

Said privilege shall be constructed in accordance with plans and specifications approved by the Zoning Department - Signs.

This grant of privilege in the public way shall be subject to the provisions of Section 10-28-015 and all other required provisions of the Municipal Code of Chicago.

The grantee shall pay to the City of Chicago as compensation for the privilege #1108314 herein granted the sum of one hundred seventy-five ($175.00) per annum in advance.

A 25% penalty will be added for payments received after due date.

The permit holder agrees to hold the City of Chicago harmless for any damage, relocation or replacement costs associated with damage, relocation or removal of private property caused by the City performing work in the public way.

Authority herein given and granted for a period of five (5) years from and after 07/30/2013.

Alderman _____

Brendan Reilly 42nd Ward

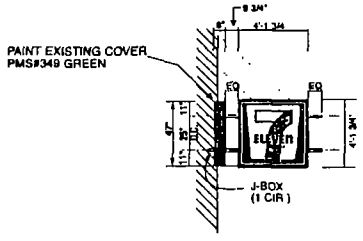

(1) D/F H.O. FLUORESCENT INT. ILLUMINATED DISPLAY
ALUMINUM CABINET AND RETAINERS PAINTED TO MATCH DK. BRONZE
WHITE ACRYLIC PAN FORMED FACES WITH APPLIED GRAPHICS TO MATCH 7-ELEVEN CORPORATE SPECIFICATIONS (SEE COLOR DETAIL)

SIGN IS MOUNTED AT 45DEGREE ANGLE TO CORNER

7-ELEVEN.

RECOVER EXISTING AWNING
SUNBRELLA FIRESIST-FOREST GREEN FABRIC
PAINT EXISTING FRAMES BLACK
8" - "7-ELEVEN" COPY TO BE WHITE OPAQUE
STANDARD 5' 0" SPACING BETWEEN COPY

COLORS

- PMS 021 Orange = #44 Orange Vinyl
- PMS 485 Red = #33 Red Vinyl
- PMS 349 Green = #28 Green Vinyl

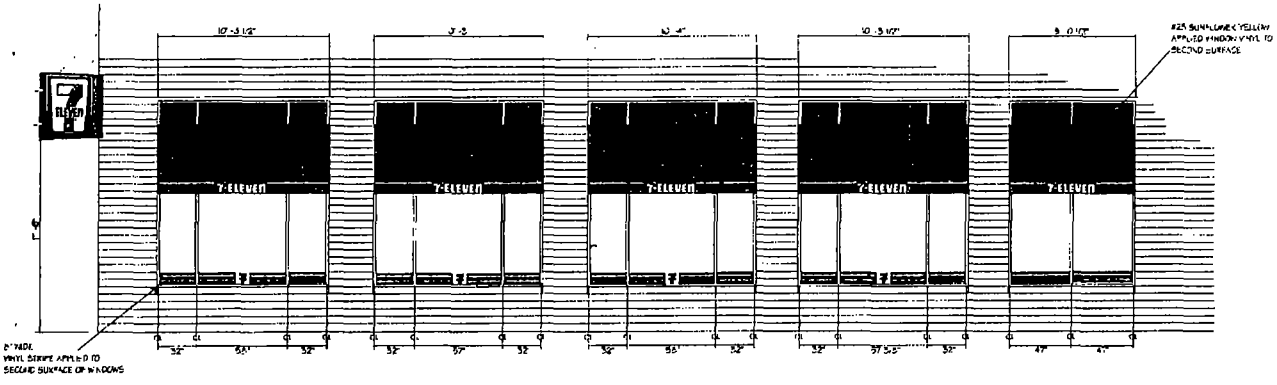

STORE FRONT ELEVATION / SIGN & CANOPY LOCATIONS 3/16" = 1'-0"

DOYLE
GENERAL SIGN CONTRACTORS
232 INTERSTATE RD. P.O. BOX 1088
ADDISON, IL 60101
630-543-9400
FAX 630-543-9493

DATE	REVISION

CUSTOMER APPROVAL DATE

This design is the original and unpublished work of DOYLE SIGNS, INC. and may not be reproduced, copied or exhibited in any fashion without the specific written consent from an authorized officer of this Company. This rights to this design may be purchased.

CLIENT	7-ELEVEN #0204/33725						
ADDRESS	201 E OHIO ST						
CITY	CHICAGO	STATE	IL	DESIGNER	NA	SALESPERSON	TD
DRWG NO	9173	SCALE:	NOTED	DATE:	3-16-07	SHEET NO.	2 OF 3

City of Chicago

O2013-7055

Office of the City Clerk

Document Tracking Sheet

Meeting Date:	9/11/2013
Sponsor(s):	Reilly, Brendan (42)
Type:	Ordinance
Title:	Awning(s) for 7-Eleven No. 33908A
Committee(s) Assignment:	Committee on Transportation and Public Way

ORDINANCE
7-ELEVEN #33908A
Acct. No. 323369 - 1
Permit No. 1107717

Be It Ordained by the City Council of the City of Chicago:

SECTION 1. Permission and authority are hereby given and granted to 7-ELEVEN #33908A, upon the terms and subject to the conditions of this ordinance to maintain and use, as now constructed, two (2) Awning(s) projecting over the public right-of-way adjacent to its premises known as 451 N. State St..

Said Awning(s) at N. State measure(s):
One (1) at twenty-two point eight three (22.83) feet in length, and three (3) feet in width for a total of sixty-eight point four nine (68.49) square feet.
One (1) at ten point seven five (10.75) feet in length, and three (3) feet in width for a total of thirty-two point two five (32.25) square feet.

The location of said privilege shall be as shown on prints kept on file with the Department of Business Affairs and Consumer Protection and the Office of the City Clerk.

Said privilege shall be constructed in accordance with plans and specifications approved by the Zoning Department - Signs.

This grant of privilege in the public way shall be subject to the provisions of Section 10-28-015 and all other required provisions of the Municipal Code of Chicago.

The grantee shall pay to the City of Chicago as compensation for the privilege #1107717 herein granted the sum of one hundred ($100.00) per annum in advance.

A 25% penalty will be added for payments received after due date.

The permit holder agrees to hold the City of Chicago harmless for any damage, relocation or replacement costs associated with damage, relocation or removal of private property caused by the City performing work in the public way.

Authority herein given and granted for a period of five (5) years from and after 06/11/2013.

Alderman _____

Brendan Reilly 42nd Ward

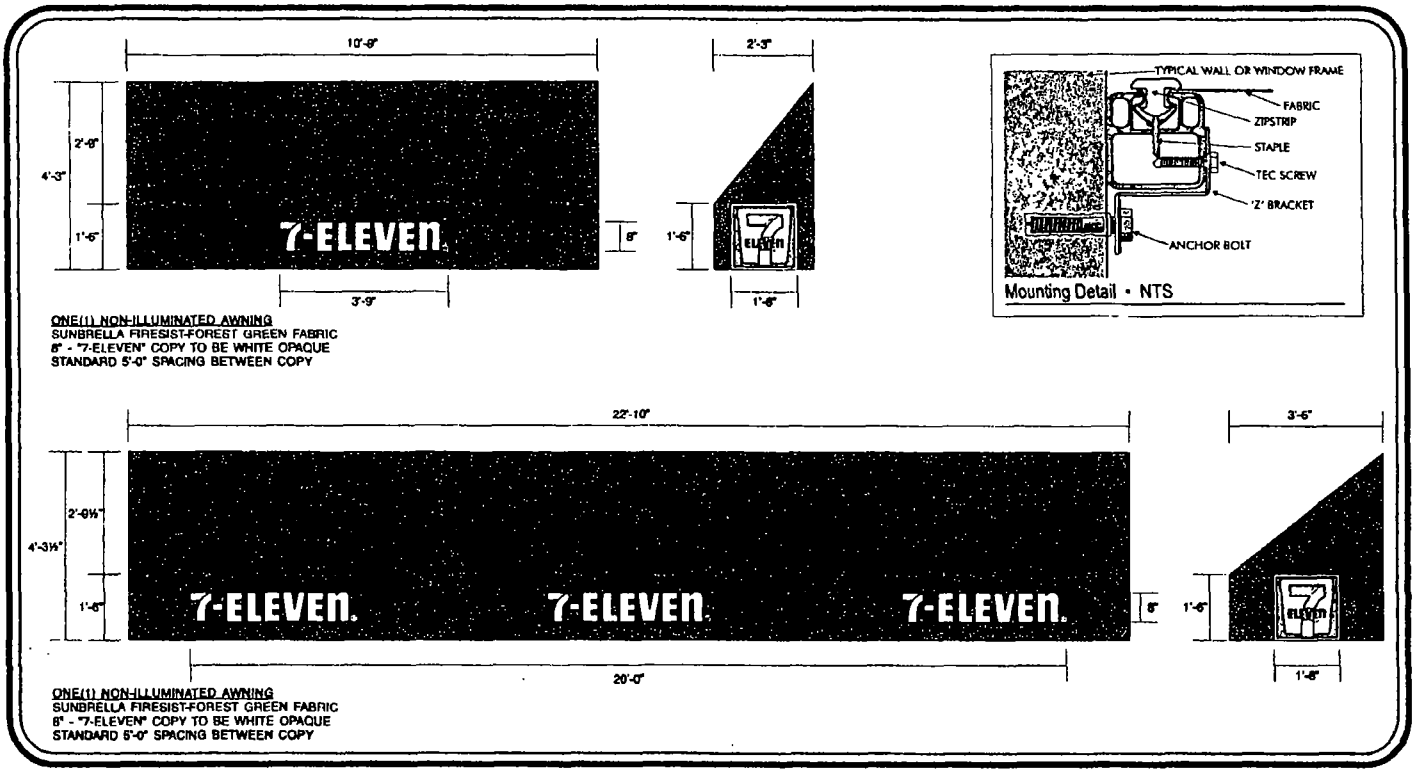

DOYLE
GENERAL SIGN CONTRACTORS

DATE	REVISION
3-4-04	CHANGE LAYOUT
7-5-07	ADD AWNING COPY DIMENSIONS
7-9-07	ADD AWNING DIMENSIONS
11-2-07	ADD KEYSTONE LOGOS
6-10-13	REVISE FOR PERMITS PER JSI

CUSTOMER APPROVAL DATE

This design is the original and unpublished work of DOYLE SIGNS, INC. and may not be reproduced, copied or exhibited in any fashion without the expressed written consent from an authorized officer of The Company. The rights to this design may be purchased.

CLIENT 7-ELEVEN #9201/33908
ADDRESS 421 N. STATE STREET
CITY CHICAGO, IL STATE IL DESIGNER NA SALESPERSON TD
DRWG. NO. 9118 SCALE: NOTED DATE: 3-6-07 SHEET NO. 3 OF 4

City of Chicago

O2013-7056

Office of the City Clerk

Document Tracking Sheet

Meeting Date:	9/11/2013
Sponsor(s):	Smith, Michele (43)
Type:	Ordinance
Title:	Awning(s) for Basil Leaf Cafe/Sage
Committee(s) Assignment:	Committee on Transportation and Public Way

ORDINANCE
BASIL LEAF CAFE/SAGE
Acct. No. 280339 - 3
Permit No. 1105613

Be It Ordained by the City Council of the City of Chicago:

SECTION 1. Permission and authority are hereby given and granted to BASIL LEAF CAFE/SAGE, upon the terms and subject to the conditions of this ordinance to construct, install, maintain and use four (4) Awning(s) projecting over the public right-of-way adjacent to its premises known as 2461-67 N. Clark St..

Said Awning(s) at N Clark St measure(s):
Two (2) at fourteen point eight three (14.83) feet in length, and three (3) feet in width for a total of eighty-eight point nine eight (88.98) square feet.
One (1) at fifteen point six seven (15.67) feet in length, and three (3) feet in width for a total of forty-seven point zero one (47.01) square feet.

Said Awning(s) at Corner of Clark and Roslyn measure(s):
One (1) at thirty-five point four two (35.42) feet in length, and three (3) feet in width for a total of one hundred six point two six (106.26) square feet.

The location of said privilege shall be as shown on prints kept on file with the Department of Business Affairs and Consumer Protection and the Office of the City Clerk.

Said privilege shall be constructed in accordance with plans and specifications approved by the Zoning Department - Signs.

This grant of privilege in the public way shall be subject to the provisions of Section 10-28-015 and all other required provisions of the Municipal Code of Chicago.

The grantee shall pay to the City of Chicago as compensation for the privilege #1105613 herein granted the sum of one hundred seventy-five ($175.00) per annum in advance.

A 25% penalty will be added for payments received after due date.

The permit holder agrees to hold the City of Chicago harmless for any damage, relocation or replacement costs associated with damage, relocation or removal of private property caused by the City performing work in the public way.

Authority herein given and granted for a period of five (5) years from and after Date of Passage.

Alderman 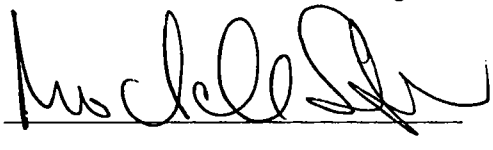

Michele Smith 43rd Ward

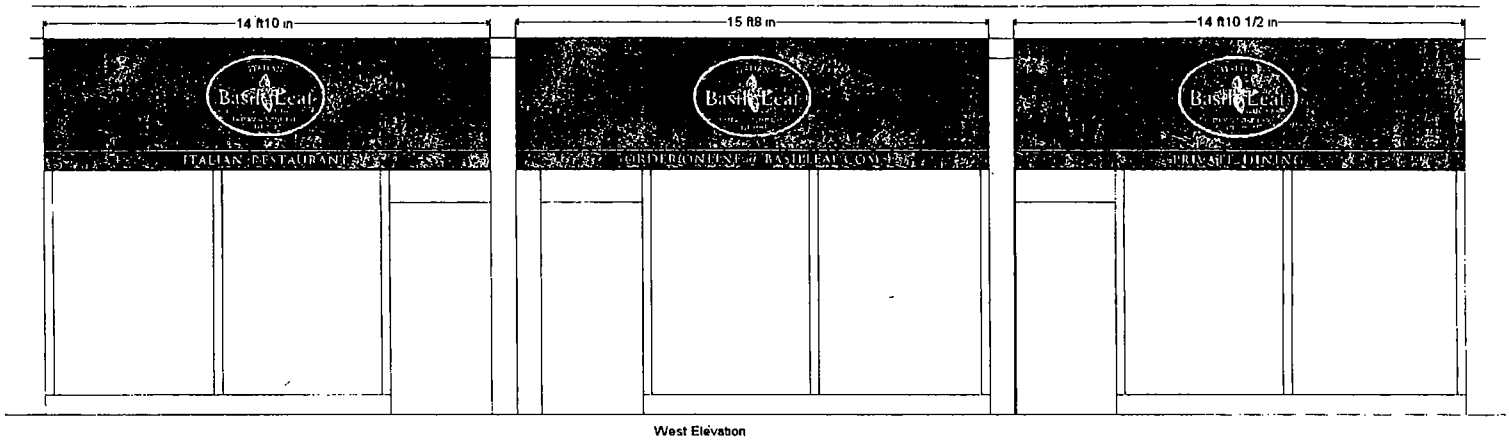

West Elevation

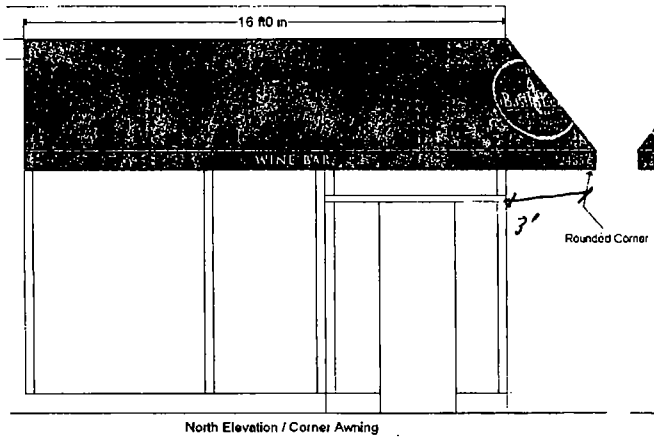

North Elevation / Corner Awning

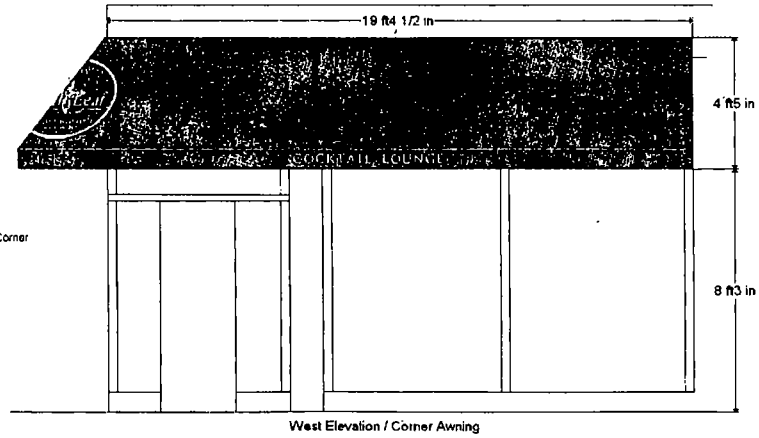

West Elevation / Corner Awning

City of Chicago

O2013-7057

Office of the City Clerk

Document Tracking Sheet

Meeting Date:	9/11/2013
Sponsor(s):	Smith, Michele (43)
Type:	Ordinance
Title:	Awning(s) for Blueberry Moon
Committee(s) Assignment:	Committee on Transportation and Public Way

ORDINANCE
BLUEBERRY MOON
Acct. No. 321739 - 1
Permit No. 1107917

Be It Ordained by the City Council of the City of Chicago:

SECTION 1. Permission and authority are hereby given and granted to BLUEBERRY MOON, upon the terms and subject to the conditions of this ordinance to maintain and use, as now constructed, one (1) Awning(s) projecting over the public right-of-way adjacent to its premises known as 2108 N. Halsted St..

Said Awning(s) at N. Halsted measure(s):
One (1) at twenty-one (21) feet in length, and one point three three (1.33) foot in width for a total of twenty-seven point nine three (27.93) square feet.

The location of said privilege shall be as shown on prints kept on file with the Department of Business Affairs and Consumer Protection and the Office of the City Clerk.

Said privilege shall be constructed in accordance with plans and specifications approved by the Zoning Department - Signs.

This grant of privilege in the public way shall be subject to the provisions of Section 10-28-015 and all other required provisions of the Municipal Code of Chicago.

The grantee shall pay to the City of Chicago as compensation for the privilege #1107917 herein granted the sum of fifty ($50.00) per annum in advance.

A 25% penalty will be added for payments received after due date.

The permit holder agrees to hold the City of Chicago harmless for any damage, relocation or replacement costs associated with damage, relocation or removal of private property caused by the City performing work in the public way.

Authority herein given and granted for a period of five (5) years from and after 07/30/2013.

Alderman 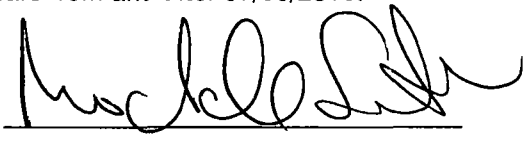

Michele Smith 43rd Ward

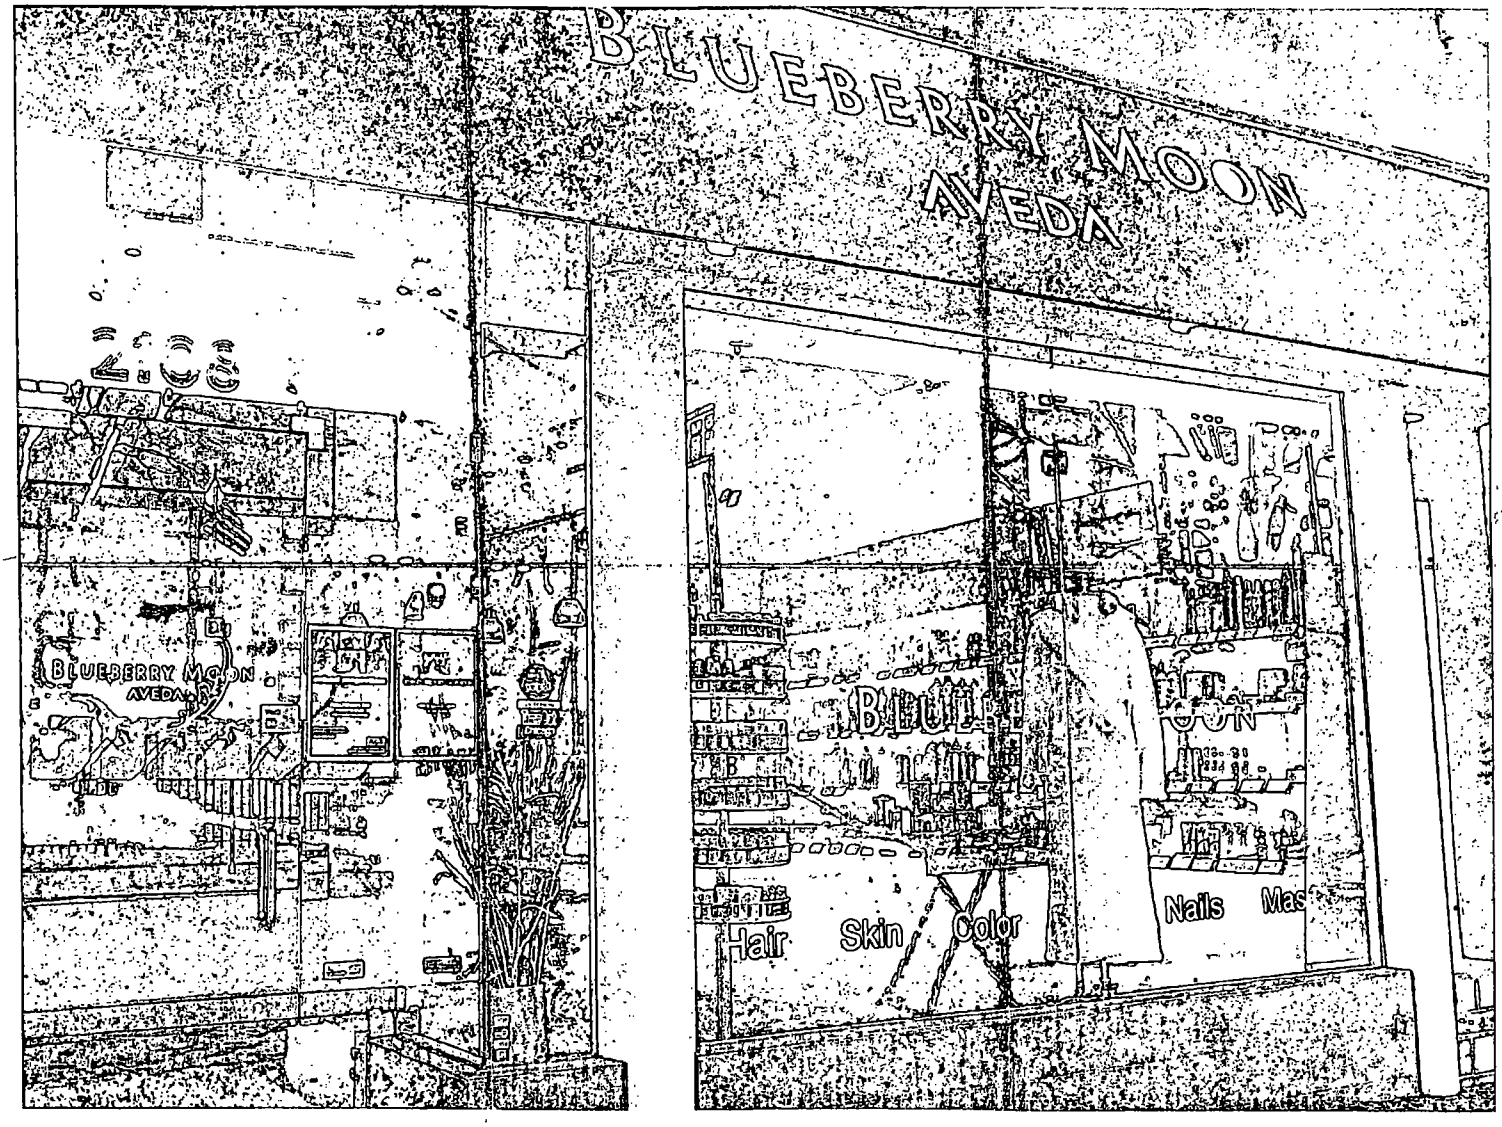
BLUEBERRY MOON
AVEDA
BLUEBERRY MOON
AVEDA
Hair
Skin
Color
Nails

City of Chicago

O2013-7058

Office of the City Clerk

Document Tracking Sheet

Meeting Date:	9/11/2013
Sponsor(s):	Smith, Michele (43)
Type:	Ordinance
Title:	Awning(s) for Chicago Bagel Authority
Committee(s) Assignment:	Committee on Transportation and Public Way

ORDINANCE
CHICAGO BAGEL AUTHORITY
Acct. No. 10009 - 1
Permit No. 1108373

Be It Ordained by the City Council of the City of Chicago:

SECTION 1. Permission and authority are hereby given and granted to CHICAGO BAGEL AUTHORITY, upon the terms and subject to the conditions of this ordinance to maintain and use, as now constructed, one (1) Awning(s) projecting over the public right-of-way adjacent to its premises known as 953 W. Armitage Ave..

Said Awning(s) at W. Armitage measure(s):
One (1) at twenty-two (22) feet in length, and two (2) feet in width for a total of forty-four (44) square feet.

The location of said privilege shall be as shown on prints kept on file with the Department of Business Affairs and Consumer Protection and the Office of the City Clerk.

Said privilege shall be constructed in accordance with plans and specifications approved by the Zoning Department - Signs.

This grant of privilege in the public way shall be subject to the provisions of Section 10-28-015 and all other required provisions of the Municipal Code of Chicago.

The grantee shall pay to the City of Chicago as compensation for the privilege #1108373 herein granted the sum of fifty ($50.00) per annum in advance.

A 25% penalty will be added for payments received after due date.

The permit holder agrees to hold the City of Chicago harmless for any damage, relocation or replacement costs associated with damage, relocation or removal of private property caused by the City performing work in the public way.

Authority herein given and granted for a period of five (5) years from and after 07/30/2013.

Alderman _____

Michele Smith 43rd Ward

(Page 2 of 3)

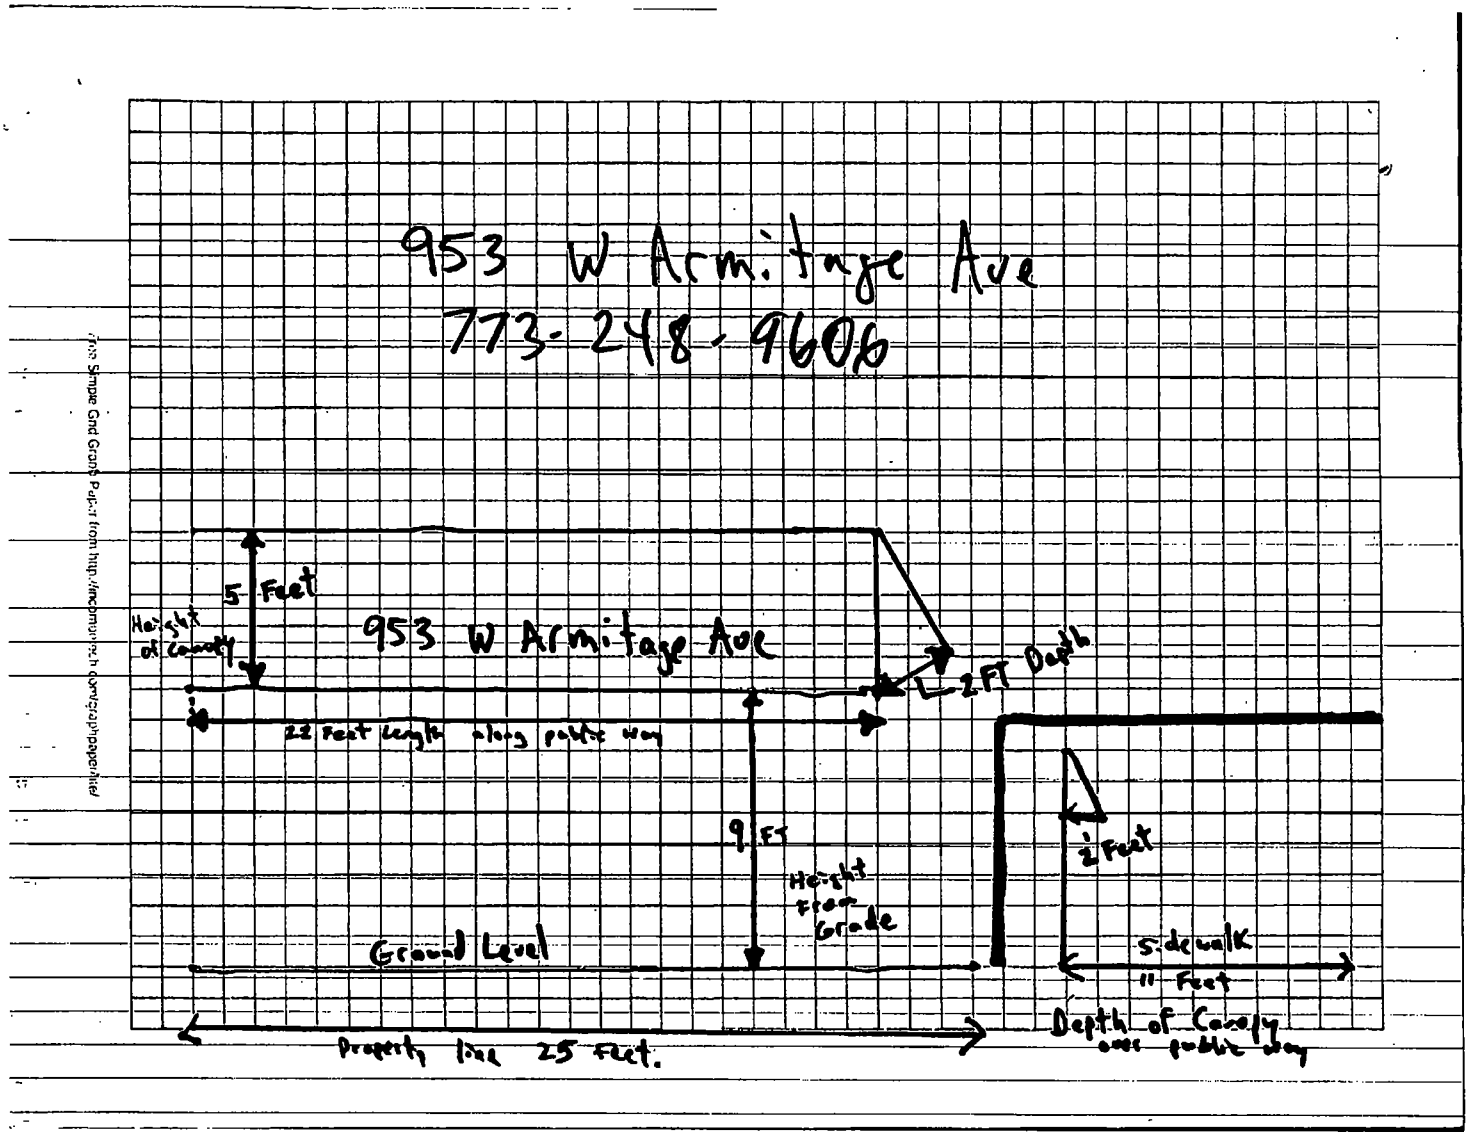

This Simple Grid Graph Paper is from http://incompetech.com/graphpaper/plain/

City of Chicago

O2013-7059

Office of the City Clerk

Document Tracking Sheet

Meeting Date:	9/11/2013
Sponsor(s):	Smith, Michele (43)
Type:	Ordinance
Title:	Awning(s) for Classic Kids
Committee(s) Assignment:	Committee on Transportation and Public Way

ORDINANCE
CLASSIC KIDS
Acct. No. 261226 - 1
Permit No. 1107735

Be It Ordained by the City Council of the City of Chicago:

SECTION 1. Permission and authority are hereby given and granted to CLASSIC KIDS, upon the terms and subject to the conditions of this ordinance to maintain and use, as now constructed, one (1) Awning(s) projecting over the public right-of-way adjacent to its premises known as 917 W. Armitage Ave..

Said Awning(s) at W Armitage measure(s):
One (1) at twenty (20) feet in length, and one point six (1.6) foot in width for a total of thirty-two (32) square feet.

The location of said privilege shall be as shown on prints kept on file with the Department of Business Affairs and Consumer Protection and the Office of the City Clerk.

Said privilege shall be constructed in accordance with plans and specifications approved by the Zoning Department - Signs.

This grant of privilege in the public way shall be subject to the provisions of Section 10-28-015 and all other required provisions of the Municipal Code of Chicago.

The grantee shall pay to the City of Chicago as compensation for the privilege #1107735 herein granted the sum of fifty ($50.00) per annum in advance.

A 25% penalty will be added for payments received after due date.

The permit holder agrees to hold the City of Chicago harmless for any damage, relocation or replacement costs associated with damage, relocation or removal of private property caused by the City performing work in the public way.

Authority herein given and granted for a period of five (5) years from and after 06/11/2013.

Alderman _____

Michele Smith 43rd Ward

CANOPY DIMENSIONS

917 W. ARMITAGE AVE.

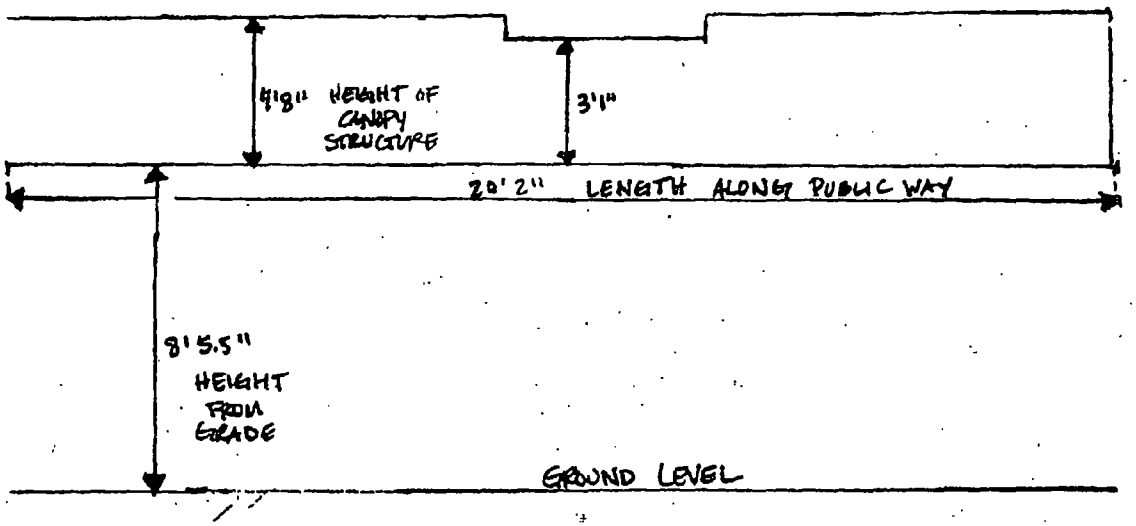

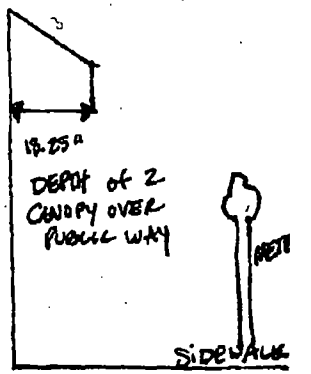

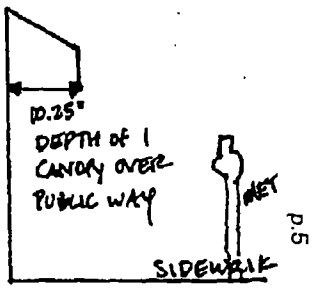

City of Chicago

O2013-7060

Office of the City Clerk

Document Tracking Sheet

Meeting Date:	9/11/2013
Sponsor(s):	Smith, Michele (43)
Type:	Ordinance
Title:	Awning(s) for Crossroads Public House
Committee(s) Assignment:	Committee on Transportation and Public Way

ORDINANCE
CROSSROADS PUBLIC HOUSE
Acct. No. 201842 - 1
Permit No. 1108068

Be It Ordained by the City Council of the City of Chicago:

SECTION 1. Permission and authority are hereby given and granted to CROSSROADS PUBLIC HOUSE, upon the terms and subject to the conditions of this ordinance to maintain and use, as now constructed, one (1) Awning(s) projecting over the public right-of-way adjacent to its premises known as 2630 N. Clark St..

Said Awning(s) at N. Clark Street measure(s):
One (1) at fifty-four (54) feet in length, and two (2) feet in width for a total of one hundred eight (108) square feet.

The location of said privilege shall be as shown on prints kept on file with the Department of Business Affairs and Consumer Protection and the Office of the City Clerk.

Said privilege shall be constructed in accordance with plans and specifications approved by the Zoning Department - Signs.

This grant of privilege in the public way shall be subject to the provisions of Section 10-28-015 and all other required provisions of the Municipal Code of Chicago.

The grantee shall pay to the City of Chicago as compensation for the privilege #1108068 herein granted the sum of seventy-nine ($79.00) per annum in advance.

A 25% penalty will be added for payments received after due date.

The permit holder agrees to hold the City of Chicago harmless for any damage, relocation or replacement costs associated with damage, relocation or removal of private property caused by the City performing work in the public way.

Authority herein given and granted for a period of five (5) years from and after 07/27/2013.

Alderman _____

Michele Smith 43rd Ward

CROSSROADS
2630 N. Clark

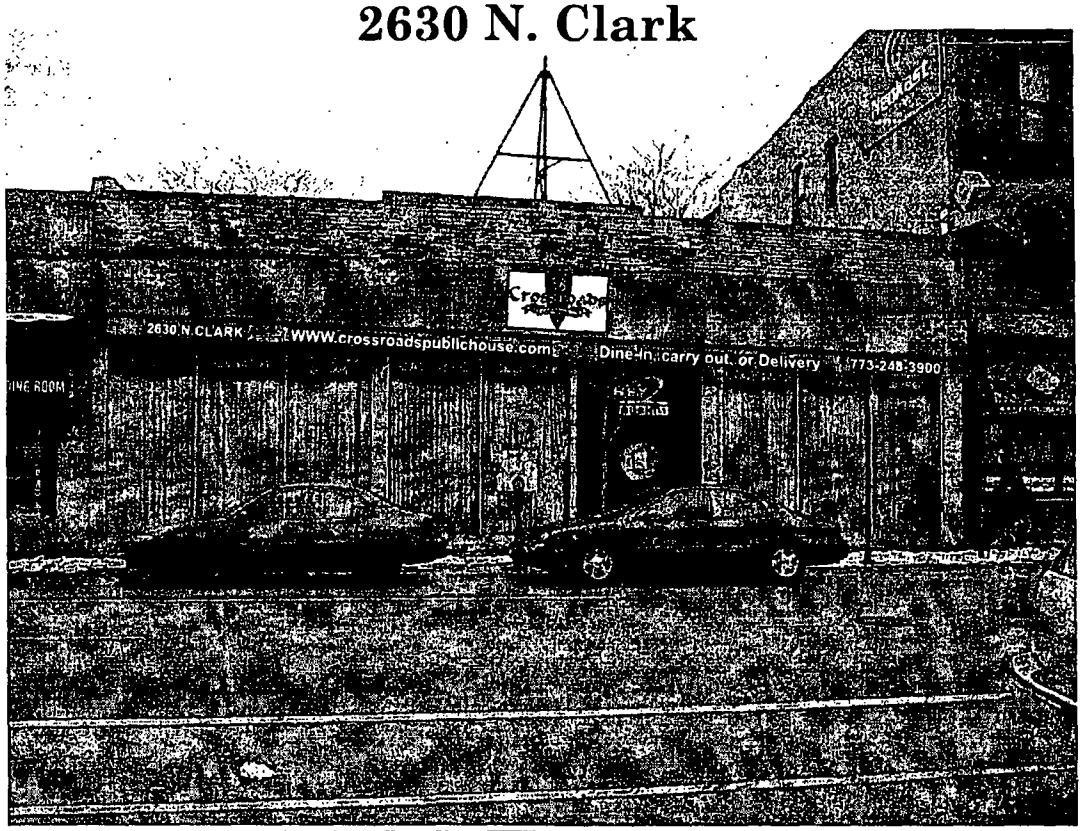

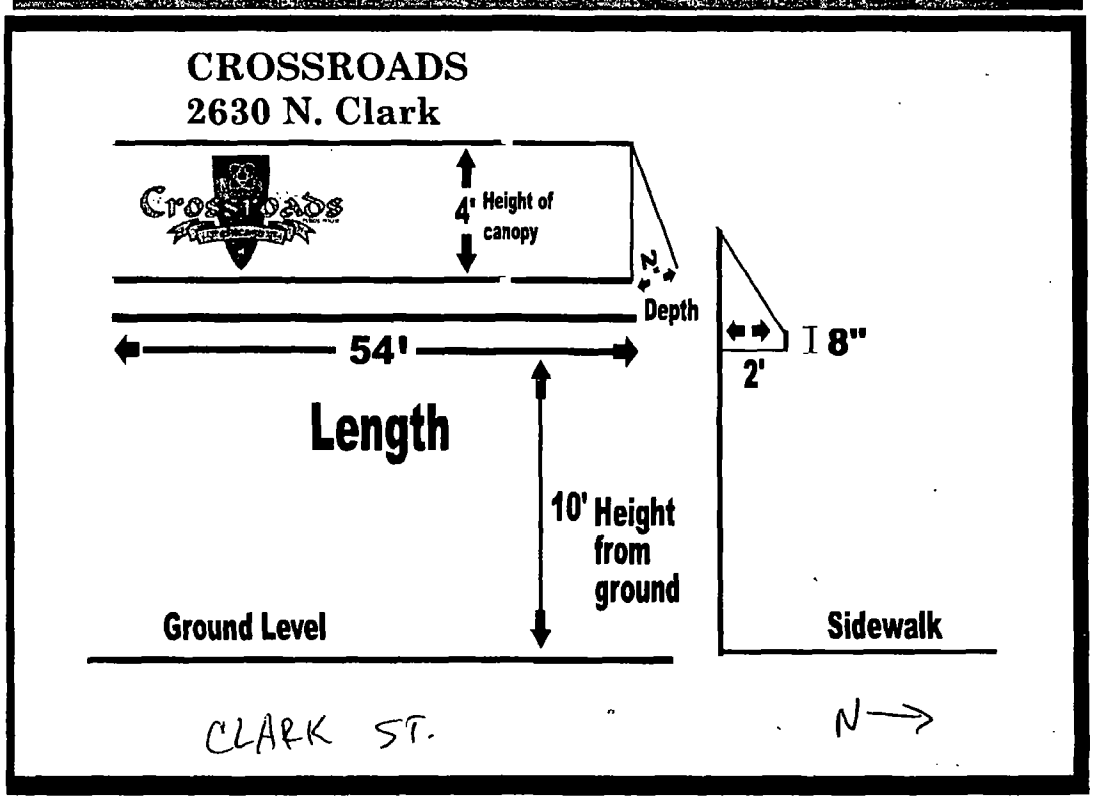

City of Chicago

O2013-7061

Office of the City Clerk

Document Tracking Sheet

Meeting Date:	9/11/2013
Sponsor(s):	Smith, Michele (43)
Type:	Ordinance
Title:	Awning(s) for Dee's Restaurant & Szechuan Cuisine
Committee(s) Assignment:	Committee on Transportation and Public Way

ORDINANCE
DEE'S RESTAURANT & SZECHUAN QUISINE
Acct. No. 4063 - 3
Permit No. 1107879

Be It Ordained by the City Council of the City of Chicago:

SECTION 1. Permission and authority are hereby given and granted to DEE'S RESTAURANT & SZECHUAN QUISINE, upon the terms and subject to the conditions of this ordinance to maintain and use, as now constructed, two (2) Awning(s) projecting over the public right-of-way adjacent to its premises known as 1114 W. Armitage Ave..

Said Awning(s) at W. Armitage Ave. measure(s):
One (1) at nineteen (19) feet in length, and one point nine (1.9) foot in width for a total of thirty-six point one (36.1) square feet.

Said Awning(s) at W. Armitage Ave. measure(s):
One (1) at twelve point six (12.6) feet in length, and three point six (3.6) feet in width for a total of forty-five point three six (45.36) square feet.

The location of said privilege shall be as shown on prints kept on file with the Department of Business Affairs and Consumer Protection and the Office of the City Clerk.

Said privilege shall be constructed in accordance with plans and specifications approved by the Zoning Department - Signs.

This grant of privilege in the public way shall be subject to the provisions of Section 10-28-015 and all other required provisions of the Municipal Code of Chicago.

The grantee shall pay to the City of Chicago as compensation for the privilege #1107879 herein granted the sum of one hundred ($100.00) per annum in advance.

A 25% penalty will be added for payments received after due date.

The permit holder agrees to hold the City of Chicago harmless for any damage, relocation or replacement costs associated with damage, relocation or removal of private property caused by the City performing work in the public way.

Authority herein given and granted for a period of five (5) years from and after 07/12/2013

Alderman _____

Michele Smith 43rd Ward

Szechuan Cuisine
OPEN
DEE'S

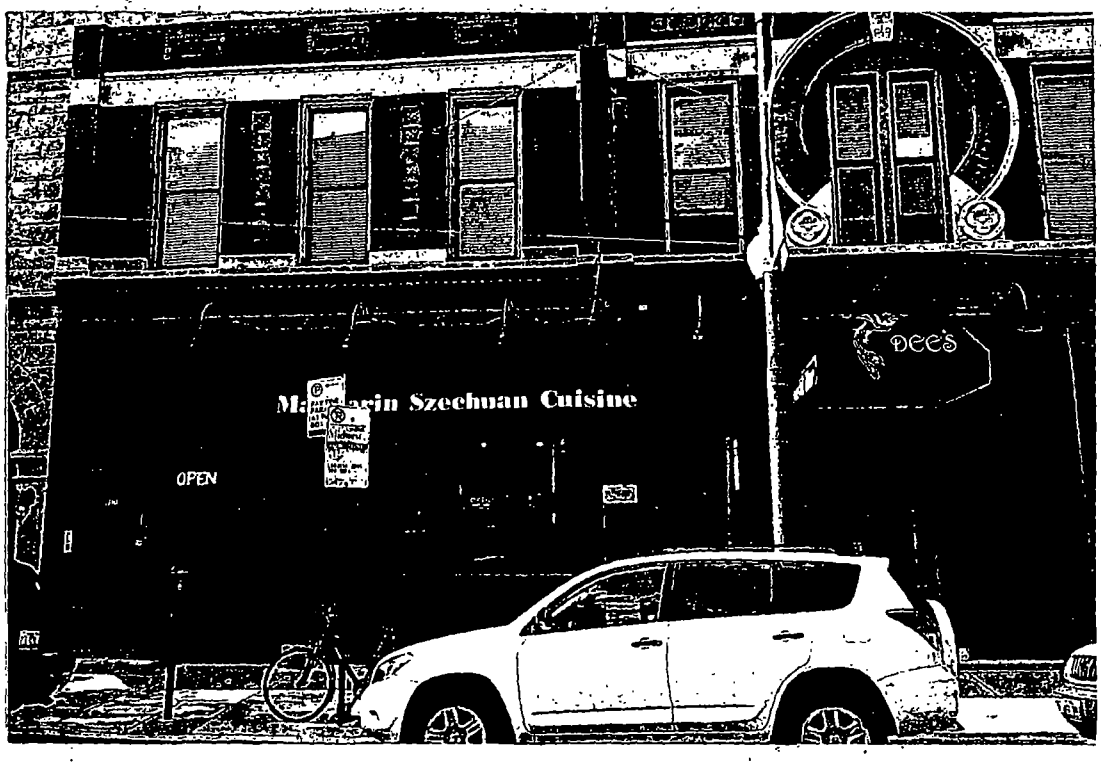
Szechuan Cuisine
OPEN
DEE'S

City of Chicago

O2013-7062

Office of the City Clerk

Document Tracking Sheet

Meeting Date:	9/11/2013
Sponsor(s):	Smith, Michele (43)
Type:	Ordinance
Title:	Awning(s) for Gamekeepers
Committee(s) Assignment:	Committee on Transportation and Public Way

ORDINANCE
GAMEKEEPERS
Acct. No. 16008 - 1
Permit No. 1107229

Be It Ordained by the City Council of the City of Chicago:

SECTION 1. Permission and authority are hereby given and granted to GAMEKEEPERS, upon the terms and subject to the conditions of this ordinance to maintain and use, as now constructed, three (3) Awning(s) projecting over the public right-of-way adjacent to its premises known as 345 W. Armitage Ave..

Said Awning(s) at West Armitage Avenue measure(s):
One (1) at twenty (20) feet in length, and five point seven five (5.75) feet in width for a total of one hundred fifteen (115) square feet.
One (1) at five point eight three (5.83) feet in length, and five point five (5.5) feet in width for a total of thirty-two point zero seven (32.07) square feet.

Said Awning(s) at North Lincoln Avenue measure(s):
One (1) at eleven point seven five (11.75) feet in length, and four point eight three (4.83) feet in width for a total of fifty-six point seven five (56.75) square feet.

The location of said privilege shall be as shown on prints kept on file with the Department of Business Affairs and Consumer Protection and the Office of the City Clerk.

Said privilege shall be constructed in accordance with plans and specifications approved by the Zoning Department - Signs.

This grant of privilege in the public way shall be subject to the provisions of Section 10-28-015 and all other required provisions of the Municipal Code of Chicago.

The grantee shall pay to the City of Chicago as compensation for the privilege #1107229 herein granted the sum of one hundred fifty ($150.00) per annum in advance.

A 25% penalty will be added for payments received after due date.

The permit holder agrees to hold the City of Chicago harmless for any damage, relocation or replacement costs associated with damage, relocation or removal of private property caused by the City performing work in the public way.

Authority herein given and granted for a period of five (5) years from and after 06/11/2013.

Alderman _____

Michele Smith 43rd Ward

CANOPY DIMENSIONS

345 W. Armitage Ave.

Funtimes Inc. d.b.a Gamekeepers Bar & Grill

Exhibit 1

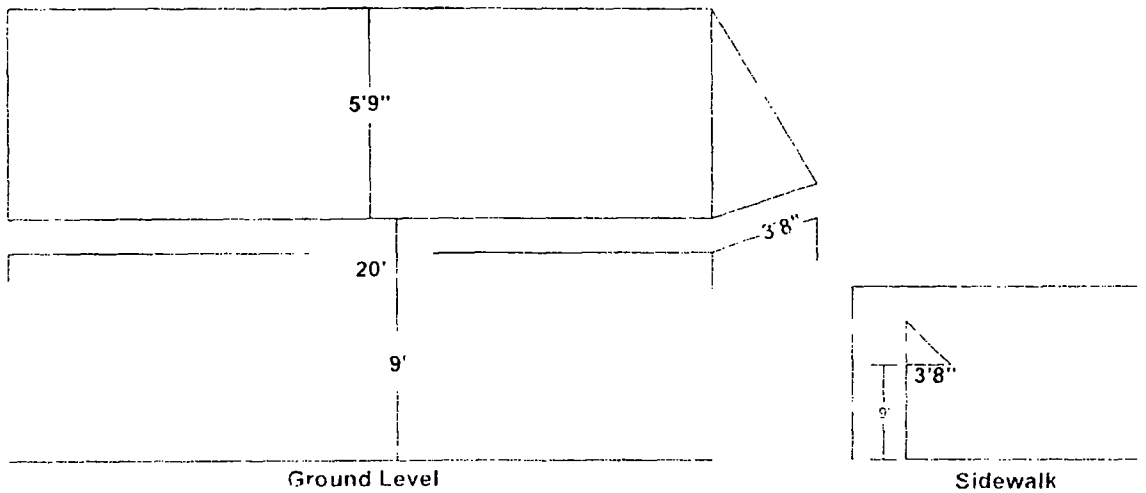

Armitage Avenue

Poulos & Associates

John C. Poulos, Esq
924 E 44th Street
Chicago, IL 60653
(312) 388-0113

Gamekeepers Bar & Grill		
Canopy Dimensions		
Terry	THIS DRAWING IS INTENDED FOR SITE LAYOUT PURPOSES ONLY	
04-18-08		
TCP Consulting Inc		
Funtimes, Inc		NOT TO SCALE

City of Chicago

O2013-7063

Office of the City Clerk

Document Tracking Sheet

Meeting Date:	9/11/2013
Sponsor(s):	Smith, Michele (43)
Type:	Ordinance
Title:	Awning(s) for Homemade Pizza
Committee(s) Assignment:	Committee on Transportation and Public Way

ORDINANCE
HOMEMADE PIZZA
Acct. No. 312718 - 3
Permit No. 1107931

Be It Ordained by the City Council of the City of Chicago:

SECTION 1. Permission and authority are hereby given and granted to HOMEMADE PIZZA, upon the terms and subject to the conditions of this ordinance to maintain and use, as now constructed, two (2) Awning(s) projecting over the public right-of-way adjacent to its premises known as 850 W. Armitage Ave..

Said Awning(s) at W. Armitage measure(s):
Two (2) at six (6) feet in length, and two point nine (2.9) feet in width for a total of thirty-four point eight (34.8) square feet.

The location of said privilege shall be as shown on prints kept on file with the Department of Business Affairs and Consumer Protection and the Office of the City Clerk.

Said privilege shall be constructed in accordance with plans and specifications approved by the Zoning Department - Signs.

This grant of privilege in the public way shall be subject to the provisions of Section 10-28-015 and all other required provisions of the Municipal Code of Chicago.

The grantee shall pay to the City of Chicago as compensation for the privilege #1107931 herein granted the sum of one hundred ($100.00) per annum in advance.

A 25% penalty will be added for payments received after due date.

The permit holder agrees to hold the City of Chicago harmless for any damage, relocation or replacement costs associated with damage, relocation or removal of private property caused by the City performing work in the public way.

Authority herein given and granted for a period of five (5) years from and after 05/14/2013.

Alderman 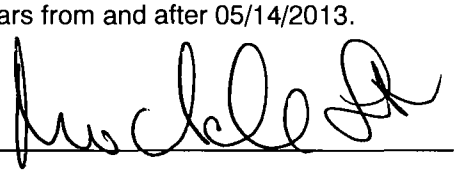

Michele Smith 43rd Ward

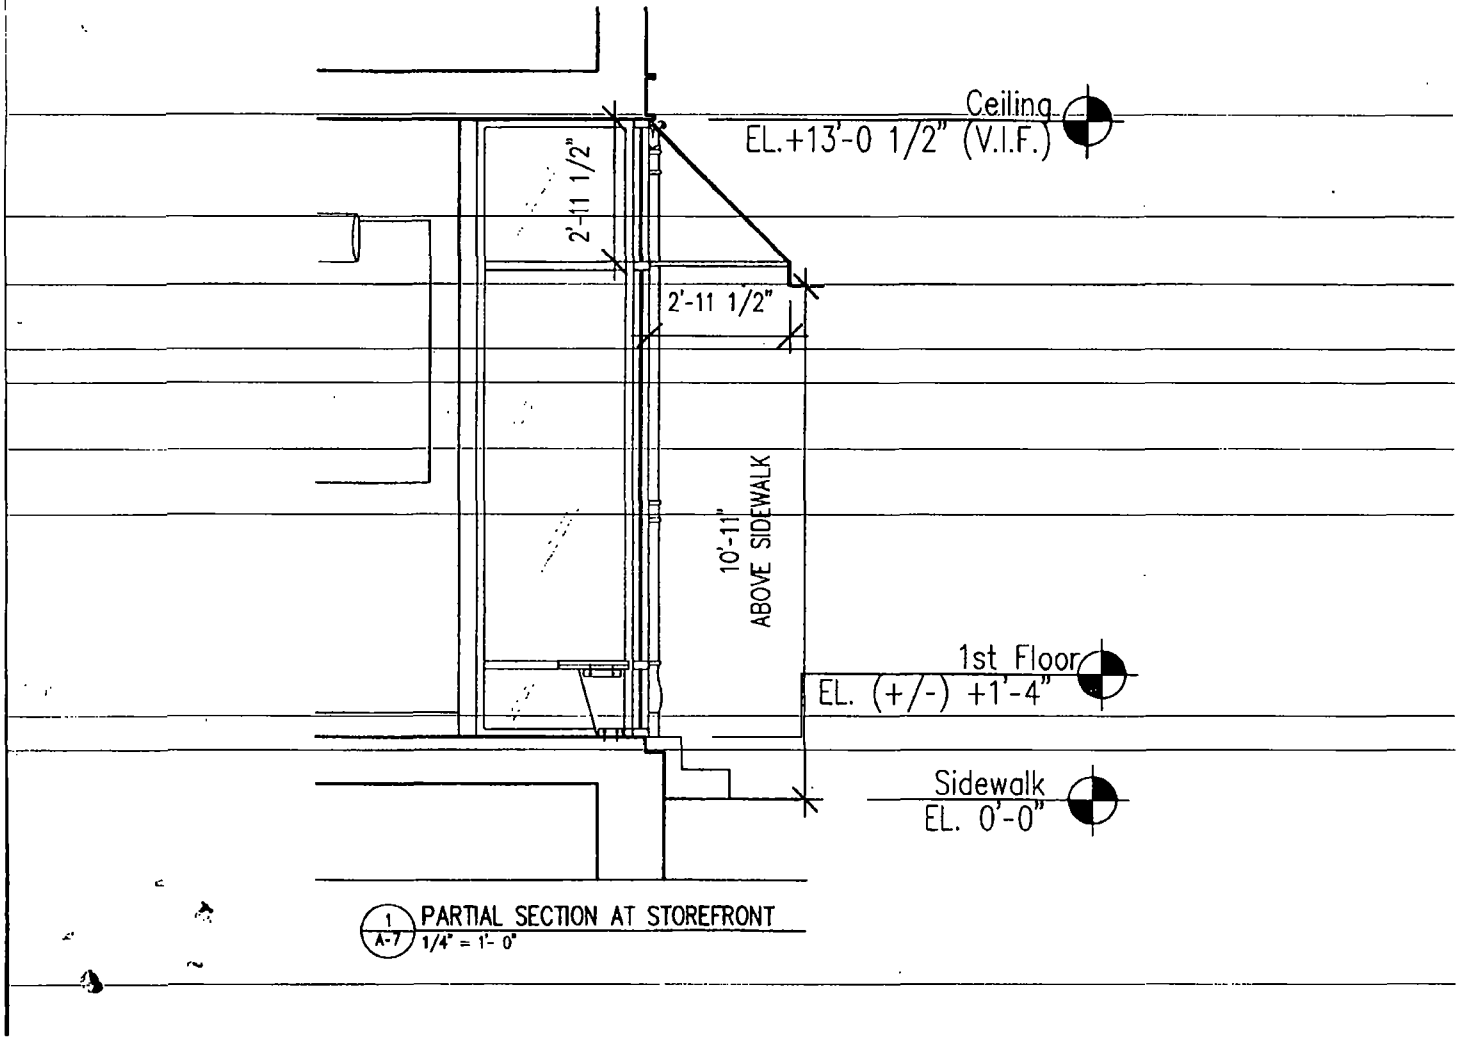

1/A-7 PARTIAL SECTION AT STOREFRONT
1/4" = 1'- 0"

City of Chicago

O2013-7064

Office of the City Clerk

Document Tracking Sheet

Meeting Date:	9/11/2013
Sponsor(s):	Smith, Michele (43)
Type:	Ordinance
Title:	Awning(s) for Intermix
Committee(s) Assignment:	Committee on Transportation and Public Way

ORDINANCE
INTERMIX
Acct. No. 320511 - 1
Permit No. 1107132

Be It Ordained by the City Council of the City of Chicago:

SECTION 1. Permission and authority are hereby given and granted to INTERMIX, upon the terms and subject to the conditions of this ordinance to maintain and use, as now constructed, one (1) Awning(s) projecting over the public right-of-way adjacent to its premises known as 841 W. Armitage Ave..

Said Awning(s) at W. Armitage Ave. measure(s):
One (1) at seventeen point five (17.5) feet in length, and two (2) feet in width for a total of thirty-five (35) square feet.

The location of said privilege shall be as shown on prints kept on file with the Department of Business Affairs and Consumer Protection and the Office of the City Clerk.

Said privilege shall be constructed in accordance with plans and specifications approved by the Zoning Department - Signs.

This grant of privilege in the public way shall be subject to the provisions of Section 10-28-015 and all other required provisions of the Municipal Code of Chicago.

The grantee shall pay to the City of Chicago as compensation for the privilege #1107132 herein granted the sum of fifty ($50.00) per annum in advance.

A 25% penalty will be added for payments received after due date.

The permit holder agrees to hold the City of Chicago harmless for any damage, relocation or replacement costs associated with damage, relocation or removal of private property caused by the City performing work in the public way.

Authority herein given and granted for a period of five (5) years from and after 05/14/2013.

Alderman _____

Michele Smith 43rd Ward

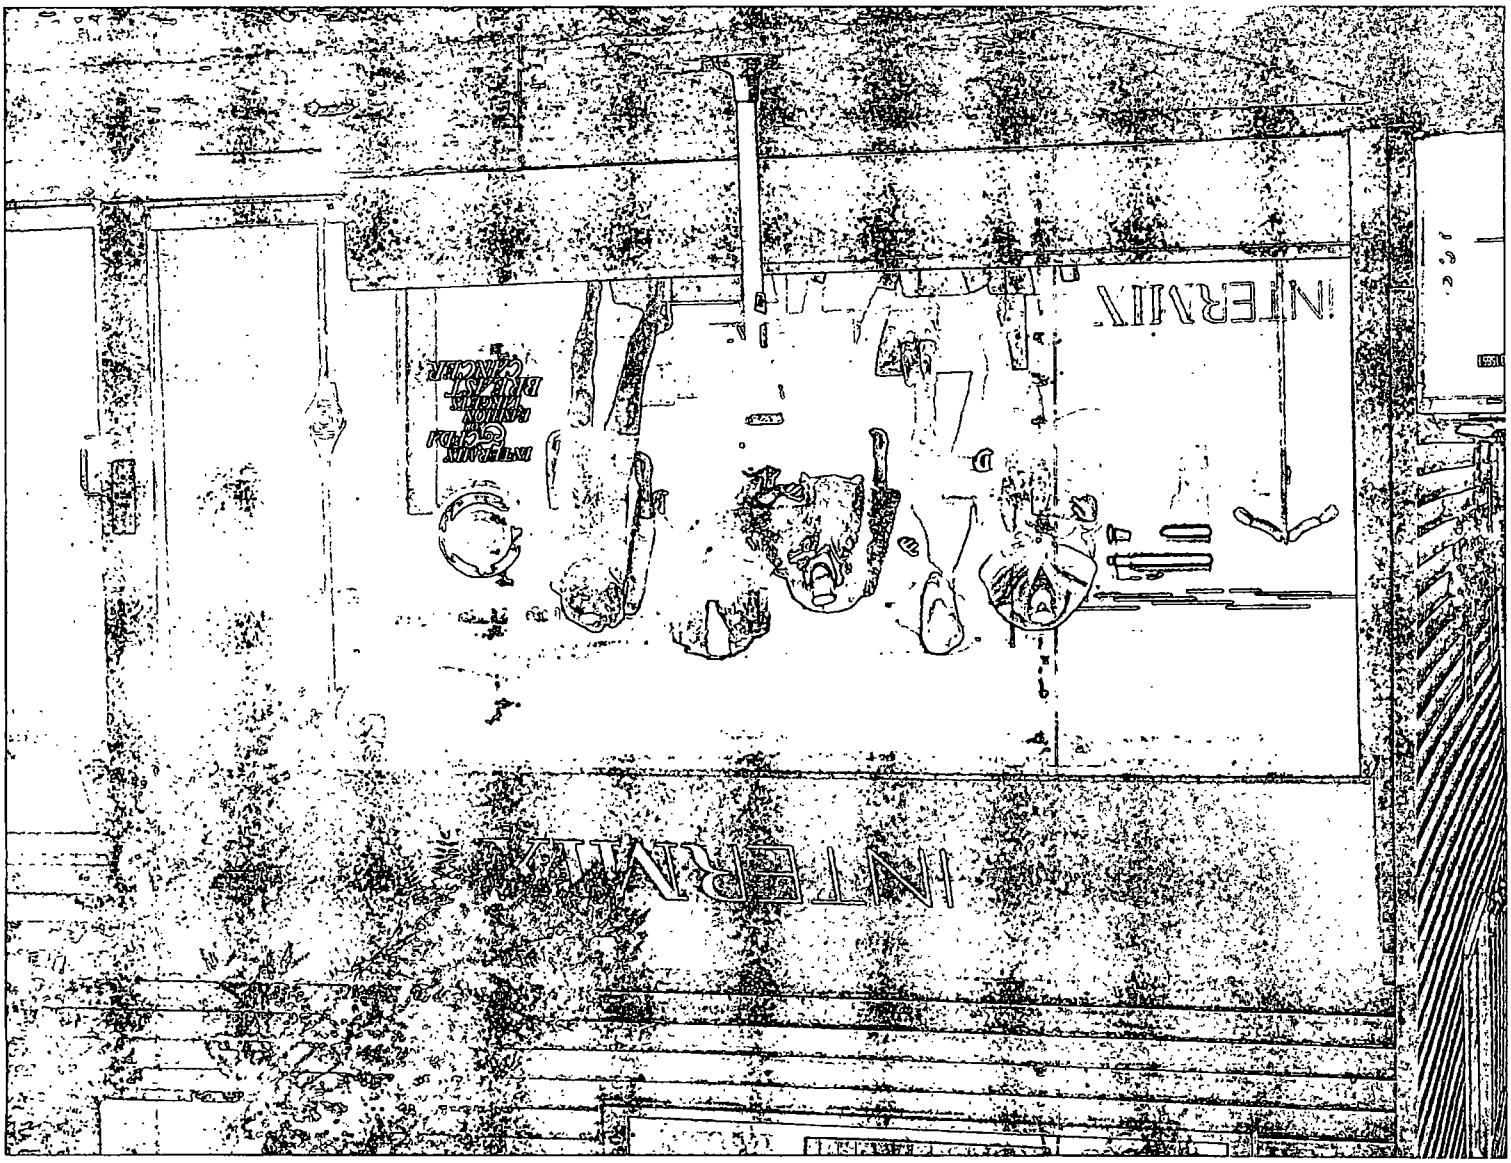
INTERMIX

City of Chicago

O2013-7065

Office of the City Clerk

Document Tracking Sheet

Meeting Date:	9/11/2013
Sponsor(s):	Smith, Michele (43)
Type:	Ordinance
Title:	Awning(s) for Karyn's Fresh Corner
Committee(s) Assignment:	Committee on Transportation and Public Way

ORDINANCE
KARYN'S FRESH CORNER
Acct. No. 38880 - 2
Permit No. 1107581

Be It Ordained by the City Council of the City of Chicago:

SECTION 1. Permission and authority are hereby given and granted to KARYN'S FRESH CORNER, upon the terms and subject to the conditions of this ordinance to maintain and use, as now constructed, three (3) Awning(s) projecting over the public right-of-way adjacent to its premises known as 1901 N. Halsted St..

Said Awning(s) at N. Halsted measure(s):
Three (3) at twelve (12) feet in length, and one point six (1.6) foot in width for a total of fifty-seven point six (57.6) square feet.

The location of said privilege shall be as shown on prints kept on file with the Department of Business Affairs and Consumer Protection and the Office of the City Clerk.

Said privilege shall be constructed in accordance with plans and specifications approved by the Zoning Department - Signs.

This grant of privilege in the public way shall be subject to the provisions of Section 10-28-015 and all other required provisions of the Municipal Code of Chicago.

The grantee shall pay to the City of Chicago as compensation for the privilege #1107581 herein granted the sum of one hundred fifty ($150.00) per annum in advance.

A 25% penalty will be added for payments received after due date.

The permit holder agrees to hold the City of Chicago harmless for any damage, relocation or replacement costs associated with damage, relocation or removal of private property caused by the City performing work in the public way.

Authority herein given and granted for a period of five (5) years from and after 06/29/2013.

Alderman _____

Michele Smith 43rd Ward

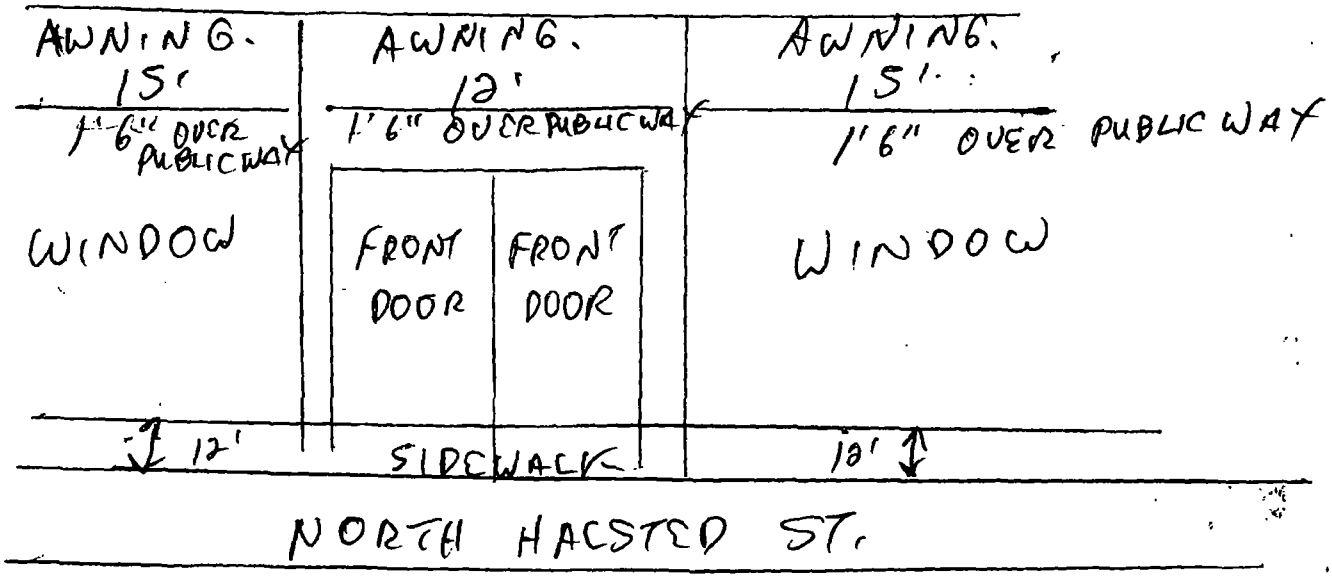
AWNING.
15'
1'6" OVER PUBLIC WAY
AWNING.
12'
1'6" OVER PUBLIC WAY
AWNING.
15'
1'6" OVER PUBLIC WAY
WINDOW
FRONT DOOR
FRONT DOOR
WINDOW
12'
SIDEWALK
10'
NORTH HALSTED ST.

City of Chicago

O2013-7066

Office of the City Clerk

Document Tracking Sheet

Meeting Date:	9/11/2013
Sponsor(s):	Smith, Michele (43)
Type:	Ordinance
Title:	Awning(s) for O'Malley's West
Committee(s) Assignment:	Committee on Transportation and Public Way

ORDINANCE
O'MALLEY'S WEST
Acct. No. 15189 - 2
Permit No. 1108058

Be It Ordained by the City Council of the City of Chicago:

SECTION 1. Permission and authority are hereby given and granted to O'MALLEY'S WEST, upon the terms and subject to the conditions of this ordinance to maintain and use, as now constructed, one (1) Awning(s) projecting over the public right-of-way adjacent to its premises known as 2249 N. Lincoln Ave..

Said Awning(s) at N. Lincoln Avenue measure(s):
One (1) at twenty-two (22) feet in length, and four point six (4.6) feet in width for a total of one hundred one point two (101.2) square feet.

The location of said privilege shall be as shown on prints kept on file with the Department of Business Affairs and Consumer Protection and the Office of the City Clerk.

Said privilege shall be constructed in accordance with plans and specifications approved by the Zoning Department - Signs.

This grant of privilege in the public way shall be subject to the provisions of Section 10-28-015 and all other required provisions of the Municipal Code of Chicago.

The grantee shall pay to the City of Chicago as compensation for the privilege #1108058 herein granted the sum of fifty ($50.00) per annum in advance.

A 25% penalty will be added for payments received after due date.

The permit holder agrees to hold the City of Chicago harmless for any damage, relocation or replacement costs associated with damage, relocation or removal of private property caused by the City performing work in the public way.

Authority herein given and granted for a period of five (5) years from and after 07/27/2018.

Alderman _____

Michele Smith 43rd Ward

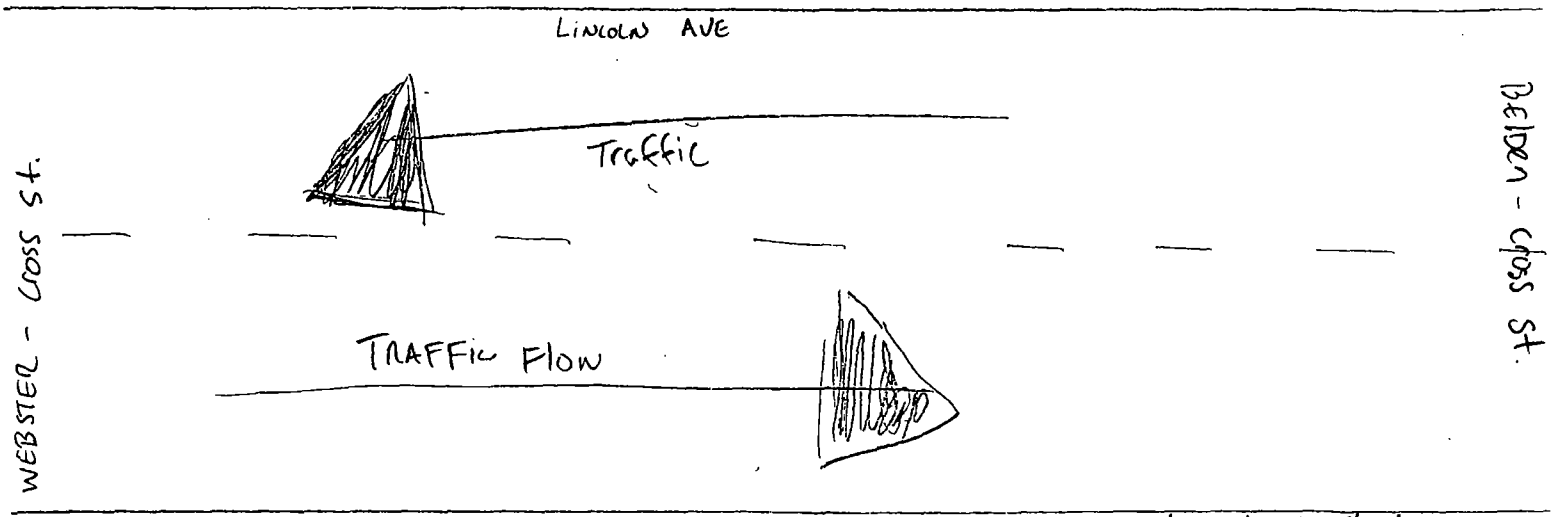

side walk to street = 126"

SIDEWALK

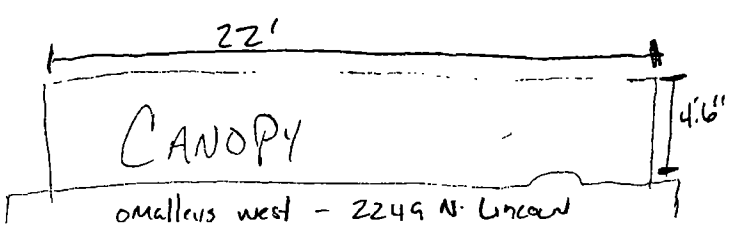

City of Chicago

O2013-7067

Office of the City Clerk

Document Tracking Sheet

Meeting Date:	9/11/2013
Sponsor(s):	Smith, Michele (43)
Type:	Ordinance
Title:	Awning(s) for Parkwest Liquors and Smoke Shop
Committee(s) Assignment:	Committee on Transportation and Public Way

ORDINANCE
PARKWEST LIQUORS AND SMOKE SHOP
Acct. No. 245492 - 1
Permit No. 1107592

Be It Ordained by the City Council of the City of Chicago:

SECTION 1. Permission and authority are hereby given and granted to PARKWEST LIQUORS AND SMOKE SHOP, upon the terms and subject to the conditions of this ordinance to maintain and use, as now constructed, one (1) Awning(s) projecting over the public right-of-way adjacent to its premises known as 2581 N. Lincoln Ave..

Said Awning(s) at N. Lincoln Avenue measure(s):
One (1) at twenty-nine point four (29.4) feet in length, and three point four (3.4) feet in width for a total of ninety-nine point nine six (99.96) square feet.

The location of said privilege shall be as shown on prints kept on file with the Department of Business Affairs and Consumer Protection and the Office of the City Clerk.

Said privilege shall be constructed in accordance with plans and specifications approved by the Zoning Department - Signs.

This grant of privilege in the public way shall be subject to the provisions of Section 10-28-015 and all other required provisions of the Municipal Code of Chicago.

The grantee shall pay to the City of Chicago as compensation for the privilege #1107592 herein granted the sum of fifty-four dollars and forty cents ($54.40) per annum in advance.

A 25% penalty will be added for payments received after due date.

The permit holder agrees to hold the City of Chicago harmless for any damage, relocation or replacement costs associated with damage, relocation or removal of private property caused by the City performing work in the public way.

Authority herein given and granted for a period of five (5) years from and after 06/08/2013.

Alderman _____

Michele Smith 43rd Ward

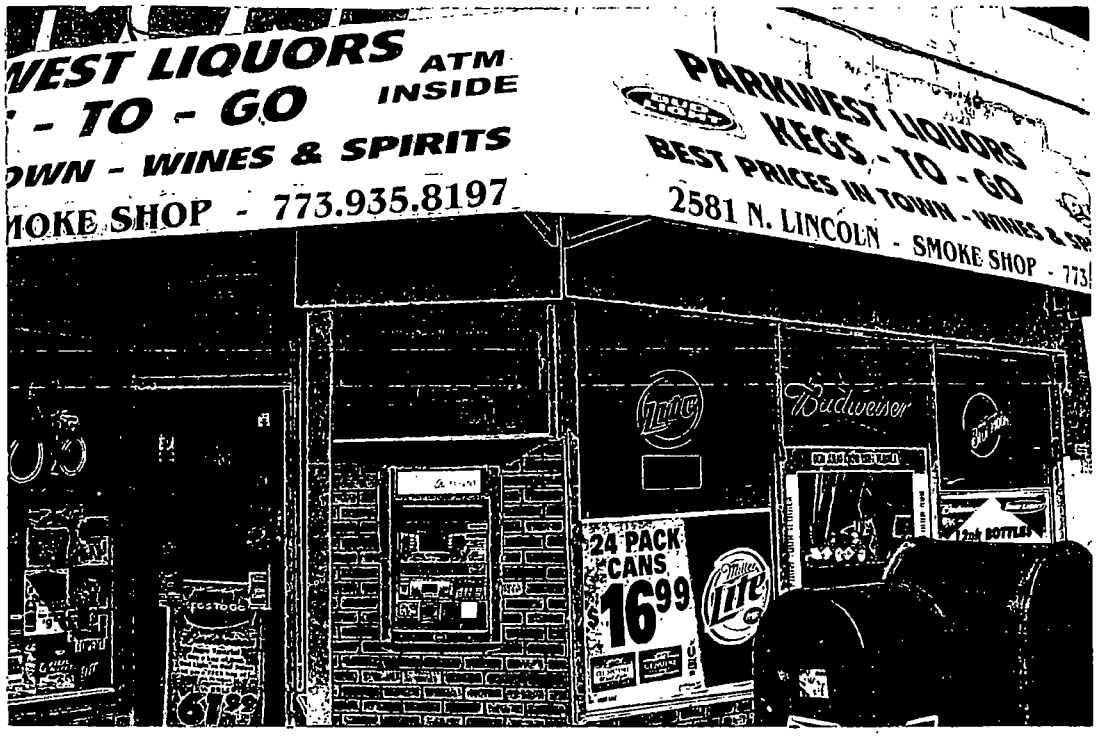
ATM
INSIDE
- TO - GO
WINES & SPIRITS
773.935.8197
PARKWEST LIQUORS
KEGS - TO - GO
BEST PRICES IN TOWN
2581 N. LINCOLN - SMOKE SHOP
Budweiser
24 PACK
CANS
$16.99
Miller Lite

City of Chicago

O2013-7068

Office of the City Clerk

Document Tracking Sheet

Meeting Date:	9/11/2013
Sponsor(s):	Smith, Michele (43)
Type:	Ordinance
Title:	Awning(s) for Paul Cleaners
Committee(s) Assignment:	Committee on Transportation and Public Way

ORDINANCE
PAUL CLEANERS
Acct. No. 56102 - 1
Permit No. 1107477

Be It Ordained by the City Council of the City of Chicago:

SECTION 1. Permission and authority are hereby given and granted to PAUL CLEANERS, upon the terms and subject to the conditions of this ordinance to maintain and use, as now constructed, one (1) Awning(s) projecting over the public right-of-way adjacent to its premises known as 2005 N. Sheffield Ave..

Said Awning(s) at N. Sheffield measure(s):
One (1) at twenty-one (21) feet in length, and two (2) feet in width for a total of forty-two (42) square feet.

The location of said privilege shall be as shown on prints kept on file with the Department of Business Affairs and Consumer Protection and the Office of the City Clerk.

Said privilege shall be constructed in accordance with plans and specifications approved by the Zoning Department - Signs.

This grant of privilege in the public way shall be subject to the provisions of Section 10-28-015 and all other required provisions of the Municipal Code of Chicago.

The grantee shall pay to the City of Chicago as compensation for the privilege #1107477 herein granted the sum of fifty ($50.00) per annum in advance.

A 25% penalty will be added for payments received after due date.

The permit holder agrees to hold the City of Chicago harmless for any damage, relocation or replacement costs associated with damage, relocation or removal of private property caused by the City performing work in the public way.

Authority herein given and granted for a period of five (5) years from and after 06/29/2013.

Alderman

Michele Smith 43rd Ward

PAUL
CLEANERS
ALTERATIONS
TAILORING
LAUNDRY

City of Chicago

O2013-7069

Office of the City Clerk

Document Tracking Sheet

Meeting Date:	9/11/2013
Sponsor(s):	Smith, Michele (43)
Type:	Ordinance
Title:	Awning(s) for Potbelly Sandwich Works - Privilege No. 1107584
Committee(s) Assignment:	Committee on Transportation and Public Way

ORDINANCE
POTBELLY SANDWICH WORKS
Acct. No. 65004 - 43
Permit No. 1107584

Be It Ordained by the City Council of the City of Chicago:

SECTION 1. Permission and authority are hereby given and granted to POTBELLY SANDWICH WORKS, upon the terms and subject to the conditions of this ordinance to maintain and use, as now constructed, one (1) Awning(s) projecting over the public right-of-way adjacent to its premises known as 959 W. Diversey Pkwy..

Said Awning(s) at W Diversey measure(s):
One (1) at twenty-three point eight three (23.83) feet in length, and four (4) feet in width for a total of ninety-five point three two (95.32) square feet.

The location of said privilege shall be as shown on prints kept on file with the Department of Business Affairs and Consumer Protection and the Office of the City Clerk.

Said privilege shall be constructed in accordance with plans and specifications approved by the Zoning Department - Signs.

This grant of privilege in the public way shall be subject to the provisions of Section 10-28-015 and all other required provisions of the Municipal Code of Chicago.

The grantee shall pay to the City of Chicago as compensation for the privilege #1107584 herein granted the sum of fifty ($50.00) per annum in advance.

A 25% penalty will be added for payments received after due date.

The permit holder agrees to hold the City of Chicago harmless for any damage, relocation or replacement costs associated with damage, relocation or removal of private property caused by the City performing work in the public way.

Authority herein given and granted for a period of five (5) years from and after 06/11/2013.

Alderman _____

Michele Smith 43rd Ward

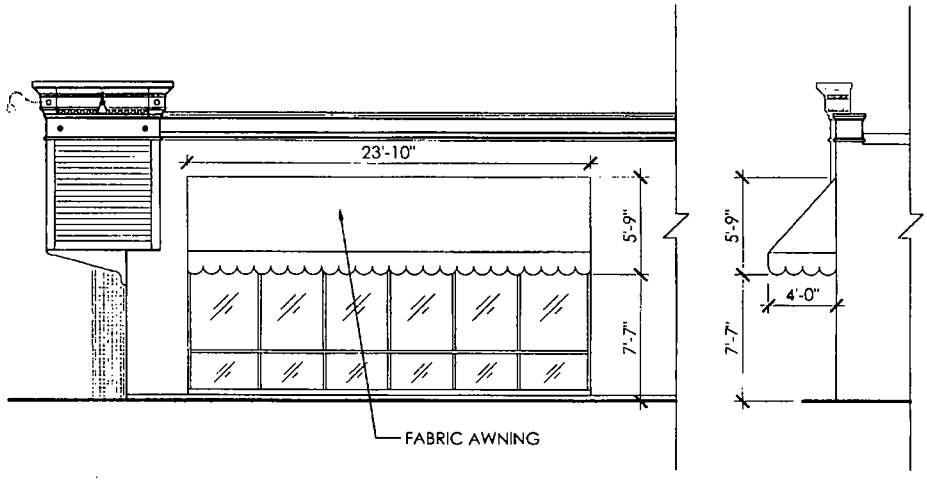

Potbelly Sandwich Works

959 W Diversey
Chicago, IL 60614

EXTERIOR ELEVATIONS

DATE: 02.20.08

DRAWN BY: mc

SCALE: 1/8"=1'-0"

SK-04

City of Chicago

O2013-7070

Office of the City Clerk

Document Tracking Sheet

Meeting Date:	9/11/2013
Sponsor(s):	Smith, Michele (43)
Type:	Ordinance
Title:	Awning(s) for Potbelly Sandwich Works - Privilege No. 1107585
Committee(s) Assignment:	Committee on Transportation and Public Way

ORDINANCE
POTBELLY SANDWICH WORKS
Acct. No. 65004 - 42
Permit No. 1107585

Be It Ordained by the City Council of the City of Chicago:

SECTION 1. Permission and authority are hereby given and granted to POTBELLY SANDWICH WORKS, upon the terms and subject to the conditions of this ordinance to maintain and use, as now constructed, three (3) Awning(s) projecting over the public right-of-way adjacent to its premises known as 565 W. Diversey Pkwy..

Said Awning(s) at W. DIVERSEY measure(s):
One (1) at seventeen point five (17.5) feet in length, and three (3) feet in width for a total of fifty-two point five (52.5) square feet.

Said Awning(s) at N. LEHMANN measure(s):
One (1) at thirteen point nine one (13.91) feet in length, and three (3) feet in width for a total of forty-one point seven three (41.73) square feet.

Said Awning(s) at N. LEHMANN measure(s):
One (1) at fourteen point five (14.5) feet in length, and three (3) feet in width for a total of forty-three point five (43.5) square feet.

The location of said privilege shall be as shown on prints kept on file with the Department of Business Affairs and Consumer Protection and the Office of the City Clerk.

Said privilege shall be constructed in accordance with plans and specifications approved by the Zoning Department - Signs.

This grant of privilege in the public way shall be subject to the provisions of Section 10-28-015 and all other required provisions of the Municipal Code of Chicago.

The grantee shall pay to the City of Chicago as compensation for the privilege #1107585 herein granted the sum of one hundred fifty ($150.00) per annum in advance.

A 25% penalty will be added for payments received after due date.

The permit holder agrees to hold the City of Chicago harmless for any damage, relocation or replacement costs associated with damage, relocation or removal of private property caused by the City performing work in the public way.

Authority herein given and granted for a period of five (5) years from and after 06/11/2013.

Alderman _____

Michele Smith 43rd Ward

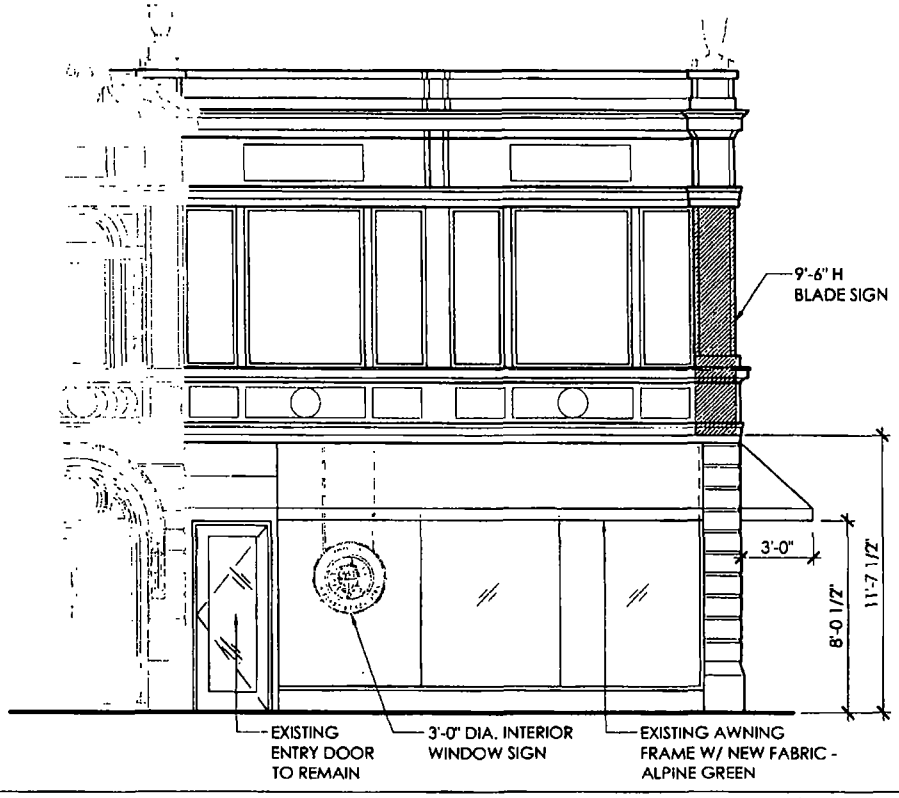

Potbelly Sandwich Works

565 W Diversey
Chicago, IL 60614

North Elevation
Right of Way Permit

DATE: 02.21.08 DRAWN BY: mc SCALE: 3/16"=1'-0"

SK-02

City of Chicago

O2013-7071

Office of the City Clerk

Document Tracking Sheet

Meeting Date:	9/11/2013
Sponsor(s):	Smith, Michele (43)
Type:	Ordinance
Title:	Awning(s) for Ringo
Committee(s) Assignment:	Committee on Transportation and Public Way

ORDINANCE
RINGO
Acct. No. 49361 - 2
Permit No. 1107791

Be It Ordained by the City Council of the City of Chicago:

SECTION 1. Permission and authority are hereby given and granted to RINGO, upon the terms and subject to the conditions of this ordinance to maintain and use, as now constructed, one (1) Awning(s) projecting over the public right-of-way adjacent to its premises known as 2507 N. Lincoln Ave..

Said Awning(s) at N. LINCOLN measure(s):
One (1) at twenty (20) feet in length, and three point five (3.5) feet in width for a total of seventy (70) square feet.

The location of said privilege shall be as shown on prints kept on file with the Department of Business Affairs and Consumer Protection and the Office of the City Clerk.

Said privilege shall be constructed in accordance with plans and specifications approved by the Zoning Department - Signs.

This grant of privilege in the public way shall be subject to the provisions of Section 10-28-015 and all other required provisions of the Municipal Code of Chicago.

The grantee shall pay to the City of Chicago as compensation for the privilege #1107791 herein granted the sum of fifty ($50.00) per annum in advance.

A 25% penalty will be added for payments received after due date.

The permit holder agrees to hold the City of Chicago harmless for any damage, relocation or replacement costs associated with damage, relocation or removal of private property caused by the City performing work in the public way.

Authority herein given and granted for a period of five (5) years from and after 06/29/2013.

Alderman _____

Michele Smith 43rd Ward

Canopy

SIDE VIEW

SPECIFICATIONS

1. Canopy Fabric Material
2. 1"X 1" SQUARE TUBE-FRAME
3. 3/16" GALVANIZED STEEL Z-CLIP ATTACHMENT
4. APPROPRIATE NON-CORROSIVE WALL FASTENER SEE MOUNTING OPTION DETAILS
5. #12 TEK SCREW

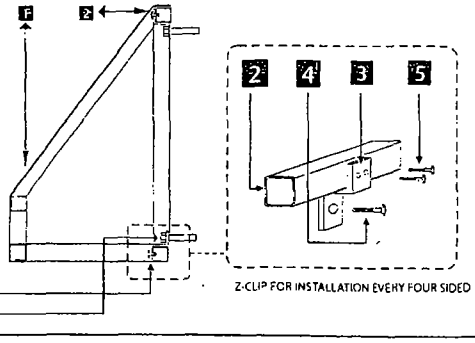

COLOR SCHEDULE

- Yellow
- Burgundy

MOUNTING DETAIL

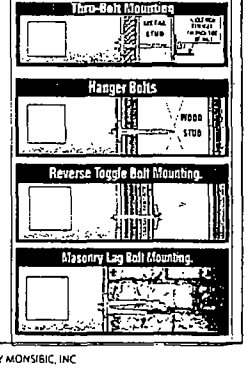

THIS DESIGN AND ENGINEERING IS SUBMITTED AS OUR PROPOSAL, AND THE RIGHT TO USE OR EXH BIT IN ANY FORM, IS NOT AUTHORIZED WITHOUT WRITTEN PERMISSION BY MONSIBIC, INC

MONSIBIC Signs & Graphic
(Bridgeport)
Chicago, IL
3401 S Halsted St
Chicago, IL 60608
773-847-2828
Fax 773-847-0088

Ringo

SIGN ELEVATION EXHIBIT

Address: 2507 N. Lincoln Ave
City: Chicago,
State: IL 60614
Account Rep:
Sales Rep: K. WONG
APPROVALS
CLIENT
DESIGN
PROD
Designer: K. WONG
Design No
DATE: 05-13-13
Rev Date

The purchaser agrees to hold the seller harmless against any cause for action for damage which may occur as a result of drilling for piers and foundations, including but not limited to concrete pumping or any underground obstacles which the purchaser or others may deem valuable

City of Chicago

O2013-7072

Office of the City Clerk

Document Tracking Sheet

Meeting Date:	9/11/2013
Sponsor(s):	Smith, Michele (43)
Type:	Ordinance
Title:	Awning(s) for Starbucks Coffee No. 2370
Committee(s) Assignment:	Committee on Transportation and Public Way

ORDINANCE
STARBUCKS COFFEE #2370
Acct. No. 63414 - 50
Permit No. 1107772

Be It Ordained by the City Council of the City of Chicago:

SECTION 1. Permission and authority are hereby given and granted to STARBUCKS COFFEE #2370, upon the terms and subject to the conditions of this ordinance to maintain and use, as now constructed, four (4) Awning(s) projecting over the public right-of-way adjacent to its premises known as 200-10 W. North Ave..

Said Awning(s) at W. North Avenue measure(s):
Two (2) at seventeen (17) feet in length, and three point two (3.2) feet in width for a total of one hundred eight point eight (108.8) square feet.

Said Awning(s) at N. Wells Street measure(s):
Two (2) at seventeen (17) feet in length, and three point two (3.2) feet in width for a total of one hundred eight point eight (108.8) square feet.

The location of said privilege shall be as shown on prints kept on file with the Department of Business Affairs and Consumer Protection and the Office of the City Clerk.

Said privilege shall be constructed in accordance with plans and specifications approved by the Zoning Department - Signs.

This grant of privilege in the public way shall be subject to the provisions of Section 10-28-015 and all other required provisions of the Municipal Code of Chicago.

The grantee shall pay to the City of Chicago as compensation for the privilege #1107772 herein granted the sum of one hundred seventy-five ($175.00) per annum in advance.

A 25% penalty will be added for payments received after due date.

The permit holder agrees to hold the City of Chicago harmless for any damage, relocation or replacement costs associated with damage, relocation or removal of private property caused by the City performing work in the public way.

Authority herein given and granted for a period of five (5) years from and after 06/29/2013.

Alderman _____

Michele Smith 43rd Ward

APPLICATION TO USE THE PUBLIC RIGHT OF WAY

CANOPY DRAWINGS

PROPERTY LOCATION: N. Wells

ORGANIZATION'S NAME: Starbucks

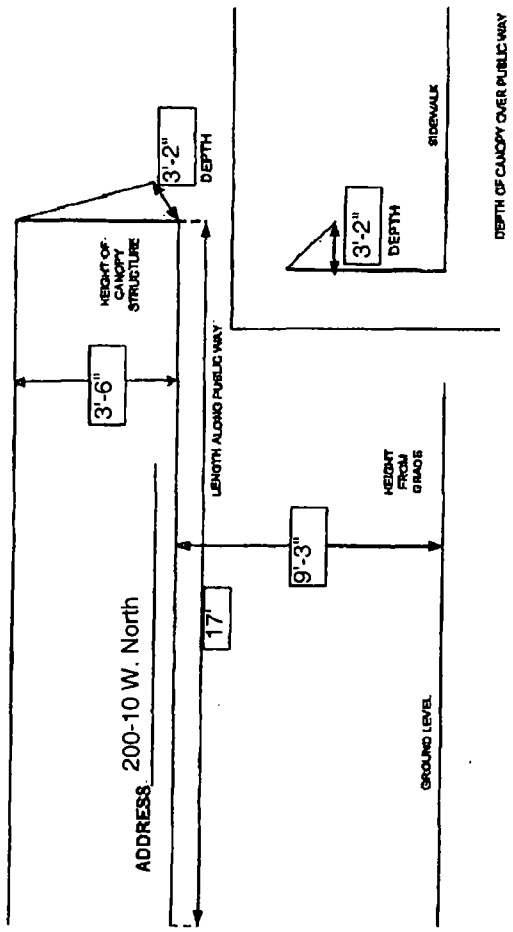

City of Chicago

O2013-7073

Office of the City Clerk

Document Tracking Sheet

Meeting Date:	9/11/2013
Sponsor(s):	Smith, Michele (43)
Type:	Ordinance
Title:	Awning(s) for Sushi Mon
Committee(s) Assignment:	Committee on Transportation and Public Way

ORDINANCE
SUSHI MON
Acct. No. 325601 - 1
Permit No. 1106877

Be It Ordained by the City Council of the City of Chicago:

SECTION 1. Permission and authority are hereby given and granted to SUSHI MON, upon the terms and subject to the conditions of this ordinance to maintain and use, as now constructed, one (1) Awning(s) projecting over the public right-of-way adjacent to its premises known as 2441 N. Clark St..

Said Awning(s) at n. clark st. measure(s):
One (1) at fifteen (15) feet in length, and five (5) feet in width for a total of seventy-five (75) square feet.

The location of said privilege shall be as shown on prints kept on file with the Department of Business Affairs and Consumer Protection and the Office of the City Clerk.

Said privilege shall be constructed in accordance with plans and specifications approved by the Zoning Department - Signs.

This grant of privilege in the public way shall be subject to the provisions of Section 10-28-015 and all other required provisions of the Municipal Code of Chicago.

The grantee shall pay to the City of Chicago as compensation for the privilege #1106877 herein granted the sum of fifty ($50.00) per annum in advance.

A 25% penalty will be added for payments received after due date.

The permit holder agrees to hold the City of Chicago harmless for any damage, relocation or replacement costs associated with damage, relocation or removal of private property caused by the City performing work in the public way.

Authority herein given and granted for a period of five (5) years from and after 06/11/2013.

Alderman _____

Michele Smith 43rd Ward

2441 N. Clark St

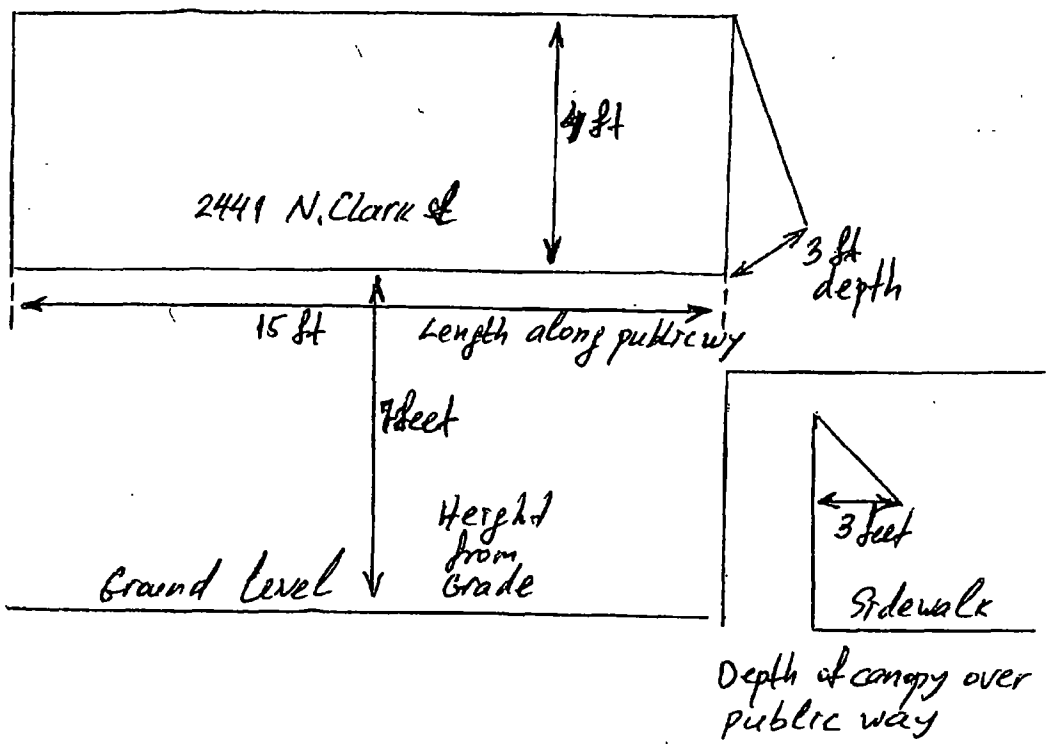

City of Chicago

O2013-7074

Office of the City Clerk

Document Tracking Sheet

Meeting Date:	9/11/2013
Sponsor(s):	Smith, Michele (43)
Type:	Ordinance
Title:	Awning(s) for Thai Bowl Noodle, Rice and Bubble Tea
Committee(s) Assignment:	Committee on Transportation and Public Way

ORDINANCE
THAI BOWL NOODLE, RICE AND BUBBLE TEA
Acct. No. 321474 - 1
Permit No. 1108414

Be It Ordained by the City Council of the City of Chicago:

SECTION 1. Permission and authority are hereby given and granted to THAI BOWL NOODLE, RICE AND BUBBLE TEA, upon the terms and subject to the conditions of this ordinance to maintain and use, as now constructed, one (1) Awning(s) projecting over the public right-of-way adjacent to its premises known as 2410 N. Lincoln Ave..

Said Awning(s) at N. Lincoln measure(s):
One (1) at twenty (20) feet in length, and three (3) feet in width for a total of sixty (60) square feet.

The location of said privilege shall be as shown on prints kept on file with the Department of Business Affairs and Consumer Protection and the Office of the City Clerk.

Said privilege shall be constructed in accordance with plans and specifications approved by the Zoning Department - Signs.

This grant of privilege in the public way shall be subject to the provisions of Section 10-28-015 and all other required provisions of the Municipal Code of Chicago.

The grantee shall pay to the City of Chicago as compensation for the privilege #1108414 herein granted the sum of fifty ($50.00) per annum in advance.

A 25% penalty will be added for payments received after due date.

The permit holder agrees to hold the City of Chicago harmless for any damage, relocation or replacement costs associated with damage, relocation or removal of private property caused by the City performing work in the public way.

Authority herein given and granted for a period of five (5) years from and after 07/30/2013.

Alderman _____

Michele Smith 43rd Ward

Chai and Mom Inc.
DBA
Thai Bowl Noodle, Rice & Bubble Tea

2410 N. LINCOLN AVE.

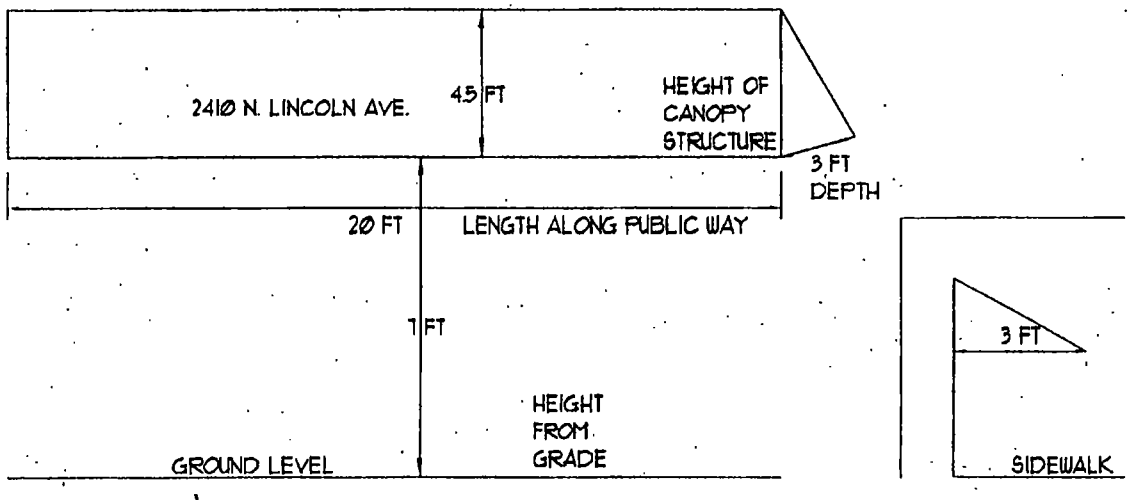

Lincoln Avenue

City of Chicago

O2013-7075

Office of the City Clerk

Document Tracking Sheet

Meeting Date:	9/11/2013
Sponsor(s):	Smith, Michele (43)
Type:	Ordinance
Title:	Awning(s) for Trim
Committee(s) Assignment:	Committee on Transportation and Public Way

ORDINANCE
TRIM
Acct. No. 302938 - 1
Permit No. 1107882

Be It Ordained by the City Council of the City of Chicago:

SECTION 1. Permission and authority are hereby given and granted to TRIM, upon the terms and subject to the conditions of this ordinance to maintain and use, as now constructed, one (1) Awning(s) projecting over the public right-of-way adjacent to its premises known as 2503 N. Lincoln Ave..

Said Awning(s) at N. Lincoln measure(s):
One (1) at sixteen (16) feet in length, and four point five (4.5) feet in width for a total of seventy-two (72) square feet.

The location of said privilege shall be as shown on prints kept on file with the Department of Business Affairs and Consumer Protection and the Office of the City Clerk.

Said privilege shall be constructed in accordance with plans and specifications approved by the Zoning Department - Signs.

This grant of privilege in the public way shall be subject to the provisions of Section 10-28-015 and all other required provisions of the Municipal Code of Chicago.

The grantee shall pay to the City of Chicago as compensation for the privilege #1107882 herein granted the sum of fifty ($50.00) per annum in advance.

A 25% penalty will be added for payments received after due date.

The permit holder agrees to hold the City of Chicago harmless for any damage, relocation or replacement costs associated with damage, relocation or removal of private property caused by the City performing work in the public way.

Authority herein given and granted for a period of five (5) years from and after 06/11/2013.

Alderman _____

Michele Smith 43rd Ward

(Page 2 of 3)

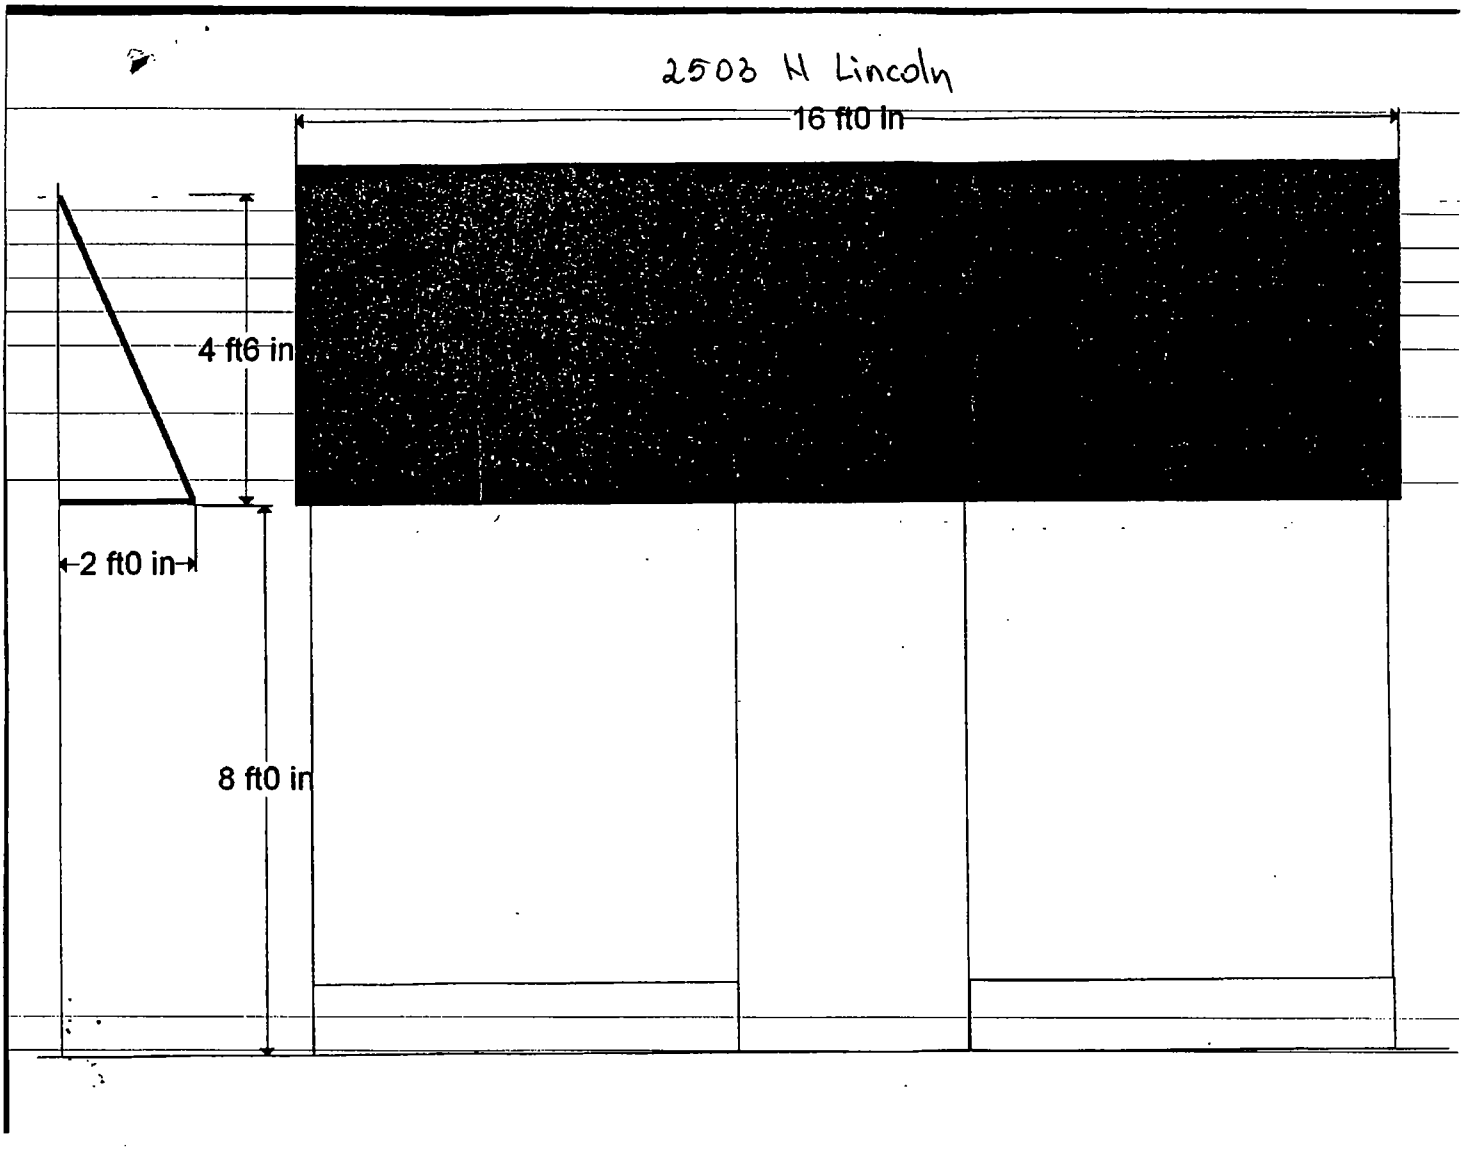

City of Chicago

O2013-7076

Office of the City Clerk

Document Tracking Sheet

Meeting Date:	9/11/2013
Sponsor(s):	Smith, Michele (43)
Type:	Ordinance
Title:	Awning(s) for 7-Eleven
Committee(s) Assignment:	Committee on Transportation and Public Way

ORDINANCE
7-ELEVEN
Acct. No. 65465 - 35
Permit No. 1107723

Be It Ordained by the City Council of the City of Chicago:

SECTION 1. Permission and authority are hereby given and granted to 7-ELEVEN, upon the terms and subject to the conditions of this ordinance to maintain and use, as now constructed, one (1) Awning(s) projecting over the public right-of-way adjacent to its premises known as 2004 N. Halsted St..

Said Awning(s) at N. Halsted measure(s):
One (1) at twenty-five (25) feet in length, and three (3) feet in width for a total of seventy-five (75) square feet.

The location of said privilege shall be as shown on prints kept on file with the Department of Business Affairs and Consumer Protection and the Office of the City Clerk.

Said privilege shall be constructed in accordance with plans and specifications approved by the Zoning Department - Signs.

This grant of privilege in the public way shall be subject to the provisions of Section 10-28-015 and all other required provisions of the Municipal Code of Chicago.

The grantee shall pay to the City of Chicago as compensation for the privilege #1107723 herein granted the sum of fifty ($50.00) per annum in advance.

A 25% penalty will be added for payments received after due date.

The permit holder agrees to hold the City of Chicago harmless for any damage, relocation or replacement costs associated with damage, relocation or removal of private property caused by the City performing work in the public way.

Authority herein given and granted for a period of five (5) years from and after 06/11/2013.

Alderman _____

Michele Smith 43rd Ward

(1) 1/4" F.C.O. EXT. ILLUMINATED ALUMINUM LETTER SET
3/8" = 1'

TYP GOOSENECK FIXTURES
W/ ADJUSTABLE DOMES

7-ELEVEN

2'-0"

10'-7 3/8"

3'-9 5/16"

7-ELEVEN

1'-8"

RECOVER EXISTING AWNING
SUNBRELLA FIRESIST-FOREST GREEN FABRIC
PAINT EXISTING FRAMES BLACK
8" x "7-ELEVEN" COPY TO BE WHITE OPAQUE
STANDARD 5'-0" SPACING BETWEEN COPY

2'-0"

2'-0"

(2) KEYSTONE LOGOS
APPLIED FIRST SURFACE
AT EACH END OF AWNING
(SIZE TO BE FIELD VERIFIED)

10"

7-ELEVEN. 7-ELEVEN. 7-ELEVEN.

25'-0"

AWNING DETAIL

DOYLE
GENERAL SIGN CONTRACTORS
222 INTERSTATE RD P.O. BOX 1069 630-543-9400
ADDISON, IL 60101 FAX 630-543-9450

DATE	REVISION
03-02-07	REVISED PROJ. DISPLAY TO M16
04 24-07	ADD AWNING DETAIL

CUSTOMER APPROVAL DATE

This design is the original and unpublished work of DOYLE SIGNS, INC. and may not be reproduced, copied or exhibited in any fashion without the expressed written consent from an authorized officer of The Company. The rights to this design may be purchased.

CLIENT 7-ELEVEN #8505/33856
ADDRESS 2004 N. HALSTED
CITY CHICAGO STATE IL DESIGNER JRS SALESPERSON TD
DRWG. NO. 9059ALT-1 SCALE NOTED DATE 11-06-2007 SHEET NO. 1 OF 1

City of Chicago

O2013-7145

Office of the City Clerk

Document Tracking Sheet

Meeting Date:	9/11/2013
Sponsor(s):	Smith, Michele (43)
Type:	Ordinance
Title:	Grant(s) of privilege in public way for Drop
Committee(s) Assignment:	Committee on Transportation and Public Way

ORDINANCE
DROP
Acct. No. 64102 - 1
Permit No. 1107567

Be It Ordained by the City Council of the City of Chicago:

SECTION 1. Permission and authority are hereby given and granted to DROP, upon the terms and subject to the conditions of this ordinance to maintain and use one (1) sign(s) projecting over the public right-of-way attached to its premises known as 1909 N. Lincoln Ave..

Said sign structure(s) measures as follows; along N. Lincoln:
One (1) at one (1) foot in length, three point six seven (3.67) feet in height and sixteen point five (16.5) feet above grade level.

The location of said privilege shall be as shown on prints kept on file with the Department of Business Affairs and Consumer Protection and the Office of the City Clerk.

Said privilege shall be constructed in accordance with plans and specifications approved by the Department of Transportation (Division of Project Development) and Zoning Department - Signs.

This grant of privilege in the public way shall be subject to the provisions of Section 10-28-015 and all other required provisions of the Municipal Code of Chicago.

The grantee shall pay to the City of Chicago as compensation for the privilege #1107567 herein granted the sum of one hundred ($100.00) per annum in advance.

A 25% penalty will be added for payments received after due date.

The permit holder agrees to hold the City of Chicago harmless for any damage, relocation or replacement costs associated with damage, relocation or removal of private property caused by the City performing work in the public way.

Authority herein given and granted for a period of five (5) years from and after 07/09/2013.

Alderman 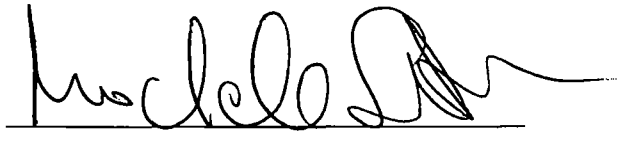

Michele Smith 43rd Ward

LICENSEE: Candide, Inc; DBA "Katacomb"
ADDRESS: 1909 N. Lincoln Avenue, Chicago, IL 60614
LICENSES: Tavern: #38267
PPA: #38266
Late Hour: #38268
Limited Business License: #38265
Tobacco: #1248981
State Liquor: #08-1A- 0009059

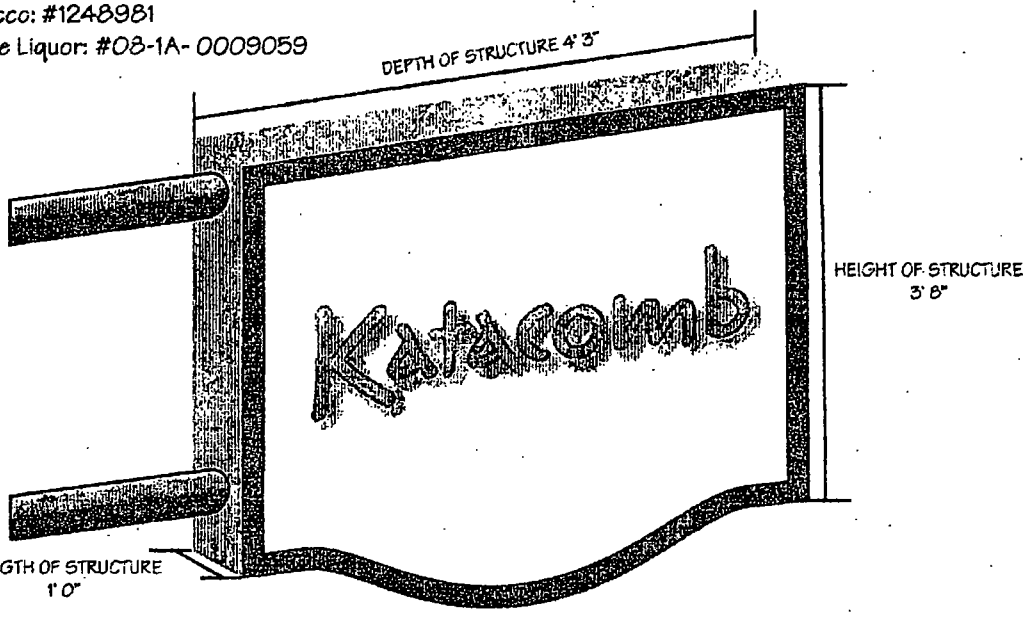

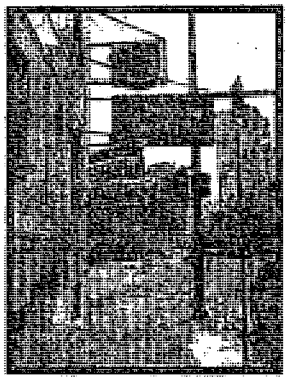

SOUTHEAST VIEW ON LINCOLN AVENUE

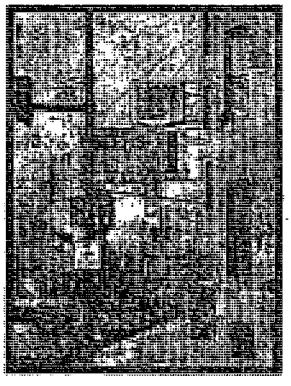

NORTHWEST VIEW ON LINCOLN AVENUE

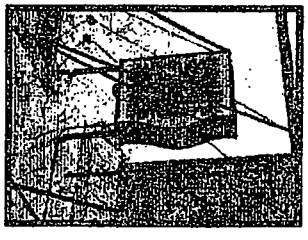

CLOSE - UP SOUTHEAST VIEW ON LINCOLN AVENUE

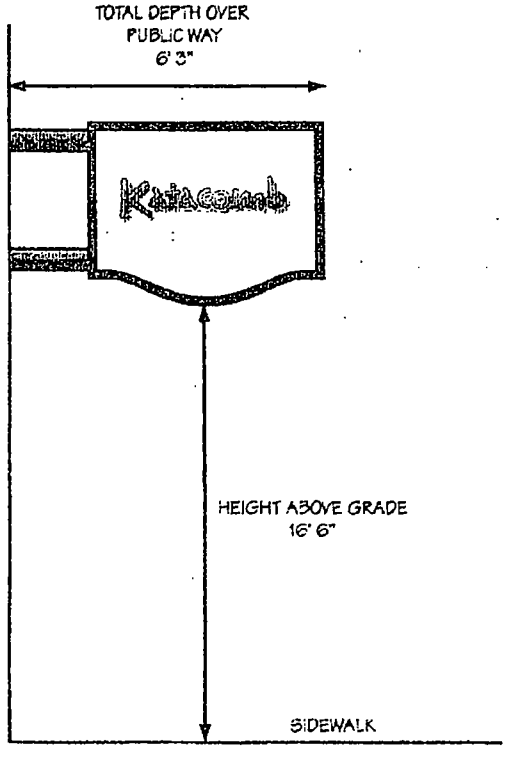

City of Chicago

O2013-7077

Office of the City Clerk

Document Tracking Sheet

Meeting Date:	9/11/2013
Sponsor(s):	Tunney, Thomas (44)
Type:	Ordinance
Title:	Awning(s) for Best Western-Hawthorne Terrace
Committee(s) Assignment:	Committee on Transportation and Public Way

ORDINANCE
BEST WESTERN-HAWTHORNE TERRACE
Acct. No. 15986 - 1
Permit No. 1103984

Be It Ordained by the City Council of the City of Chicago:

SECTION 1. Permission and authority are hereby given and granted to BEST WESTERN-HAWTHORNE TERRACE, upon the terms and subject to the conditions of this ordinance to maintain and use, as now constructed, one (1) Awning(s) projecting over the public right-of-way adjacent to its premises known as 3434 N. Broadway .

Said Awning(s) at N.BROADWAY measure(s):
One (1) at ten (10) feet in length, and nine (9) feet in width for a total of ninety (90) square feet.

The location of said privilege shall be as shown on prints kept on file with the Department of Business Affairs and Consumer Protection and the Office of the City Clerk.

Said privilege shall be constructed in accordance with plans and specifications approved by the Zoning Department - Signs.

This grant of privilege in the public way shall be subject to the provisions of Section 10-28-015 and all other required provisions of the Municipal Code of Chicago.

The grantee shall pay to the City of Chicago as compensation for the privilege #1103984 herein granted the sum of fifty ($50.00) per annum in advance.

A 25% penalty will be added for payments received after due date.

The permit holder agrees to hold the City of Chicago harmless for any damage, relocation or replacement costs associated with damage, relocation or removal of private property caused by the City performing work in the public way.

Authority herein given and granted for a period of five (5) years from and after 10/07/2012.

Alderman Thomas Tunney

Thomas Tunney 44th Ward

3434 N. Broadway

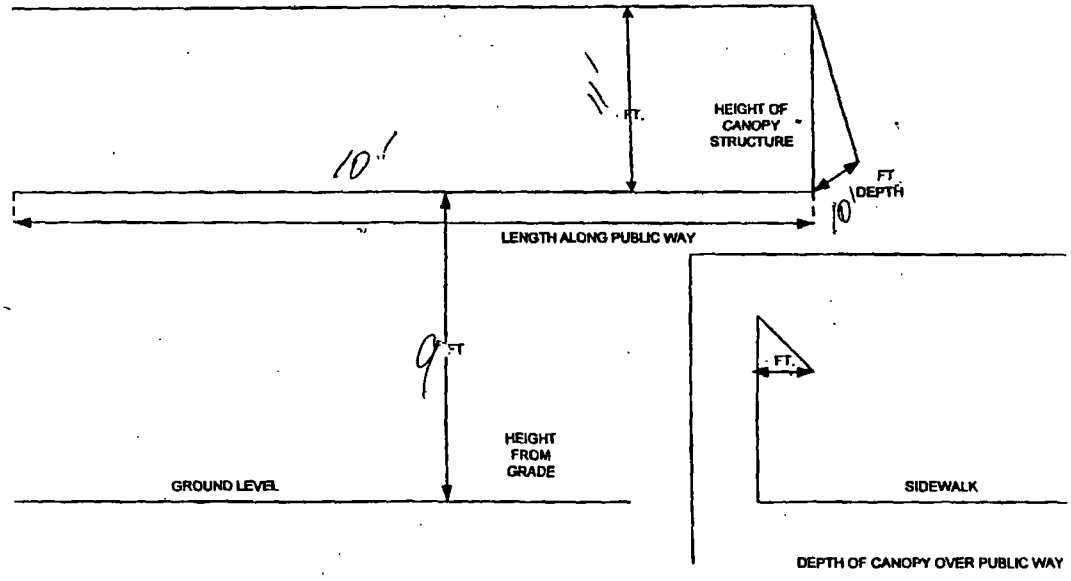

City of Chicago

O2013-7078

Office of the City Clerk

Document Tracking Sheet

Meeting Date:	9/11/2013
Sponsor(s):	Tunney, Thomas (44)
Type:	Ordinance
Title:	Awning(s) for Brazilian Bowl, The
Committee(s) Assignment:	Committee on Transportation and Public Way

ORDINANCE
The Brazilian Bowl
Acct. No. 371389 - 1
Permit No. 1103791

Be It Ordained by the City Council of the City of Chicago:

SECTION 1. Permission and authority are hereby given and granted to The Brazilian Bowl, upon the terms and subject to the conditions of this ordinance to maintain and use, as now constructed, one (1) Awning(s) projecting over the public right-of-way adjacent to its premises known as 3204 N. Broadway .

Said Awning(s) at N. Broadway measure(s):
One (1) at sixteen (16) feet in length, and two (2) feet in width for a total of thirty-two (32) square feet.

The location of said privilege shall be as shown on prints kept on file with the Department of Business Affairs and Consumer Protection and the Office of the City Clerk.

Said privilege shall be constructed in accordance with plans and specifications approved by the Zoning Department - Signs.

This grant of privilege in the public way shall be subject to the provisions of Section 10-28-015 and all other required provisions of the Municipal Code of Chicago.

The grantee shall pay to the City of Chicago as compensation for the privilege #1103791 herein granted the sum of fifty ($50.00) per annum in advance.

A 25% penalty will be added for payments received after due date.

The permit holder agrees to hold the City of Chicago harmless for any damage, relocation or replacement costs associated with damage, relocation or removal of private property caused by the City performing work in the public way.

Authority herein given and granted for a period of five (5) years from and after Date of Passage.

Alderman Thomas Tunney

Thomas Tunney 44th Ward

APPLICATION TO USE THE PUBLIC RIGHT OF WAY

Actual

[redacted]/AWNING DRAWING

CANOPY DRAWINGS

PROPERTY LOCATION: 3204 N. Broadway St.

ORGANIZATION'S NAME: Brazil Bowl, Inc.

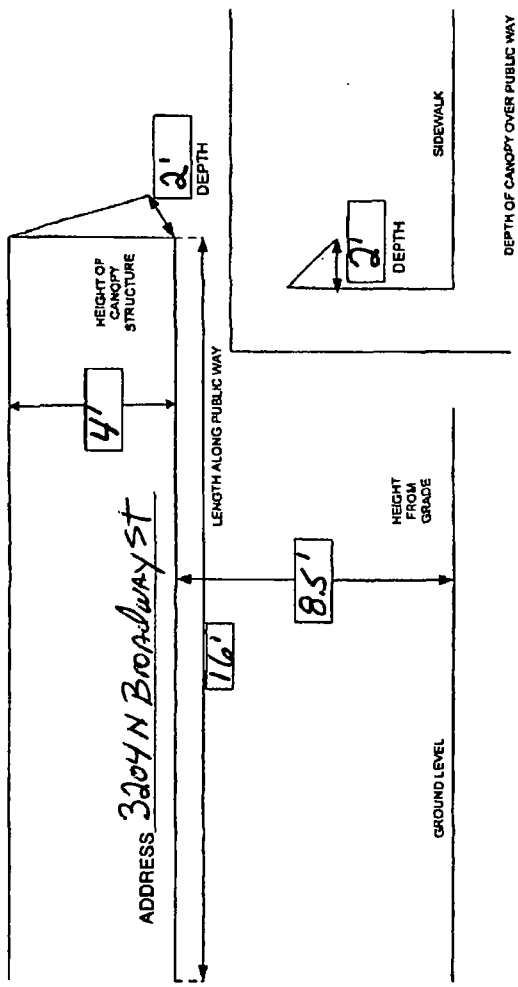

Brazilian Bowl, Inc.

City of Chicago

O2013-7079

Office of the City Clerk

Document Tracking Sheet

Meeting Date:	9/11/2013
Sponsor(s):	Tunney, Thomas (44)
Type:	Ordinance
Title:	Awning(s) for Brendan's Pub
Committee(s) Assignment:	Committee on Transportation and Public Way

ORDINANCE
BRENDAN'S PUB
Acct. No. 306714 - 1
Permit No. 1108125

Be It Ordained by the City Council of the City of Chicago:

SECTION 1. Permission and authority are hereby given and granted to BRENDAN'S PUB, upon the terms and subject to the conditions of this ordinance to maintain and use, as now constructed, one (1) Awning(s) projecting over the public right-of-way adjacent to its premises known as 3169 N. Broadway .

Said Awning(s) at N. Broadway measure(s):
One (1) at fourteen point one seven (14.17) feet in length, and two (2) feet in width for a total of twenty-eight point three four (28.34) square feet.

The location of said privilege shall be as shown on prints kept on file with the Department of Business Affairs and Consumer Protection and the Office of the City Clerk.

Said privilege shall be constructed in accordance with plans and specifications approved by the Zoning Department - Signs.

This grant of privilege in the public way shall be subject to the provisions of Section 10-28-015 and all other required provisions of the Municipal Code of Chicago.

The grantee shall pay to the City of Chicago as compensation for the privilege #1108125 herein granted the sum of fifty ($50.00) per annum in advance.

A 25% penalty will be added for payments received after due date.

The permit holder agrees to hold the City of Chicago harmless for any damage, relocation or replacement costs associated with damage, relocation or removal of private property caused by the City performing work in the public way.

Authority herein given and granted for a period of five (5) years from and after 07/30/2013.

Alderman Thomas Tunney

Thomas Tunney 44th Ward

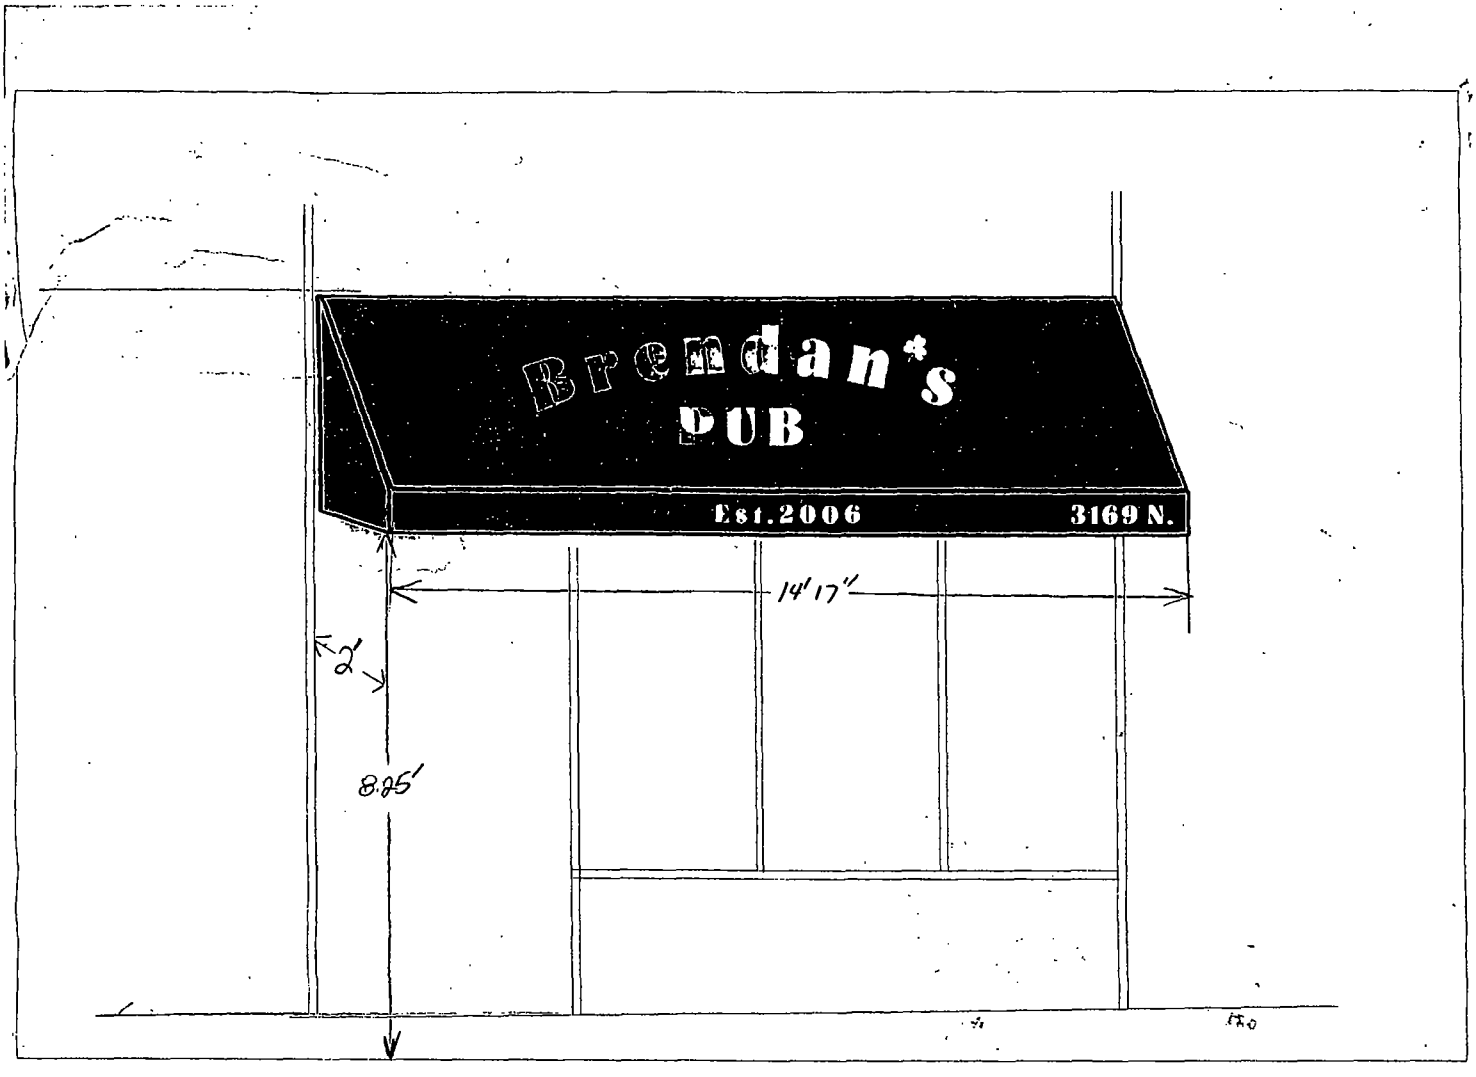
Brendan's
PUB
Est.2006
3169 N.
14'17"
2'
8.25'

City of Chicago

O2013-7080

Office of the City Clerk

Document Tracking Sheet

Meeting Date:	9/11/2013
Sponsor(s):	Tunney, Thomas (44)
Type:	Ordinance
Title:	Awning(s) for Buena Vista Restaurant
Committee(s) Assignment:	Committee on Transportation and Public Way

ORDINANCE
BUENA VISTA RESTAURANT
Acct. No. 276748 - 1
Permit No. 1108136

Be It Ordained by the City Council of the City of Chicago:

SECTION 1. Permission and authority are hereby given and granted to BUENA VISTA RESTAURANT, upon the terms and subject to the conditions of this ordinance to maintain and use, as now constructed, one (1) Awning(s) projecting over the public right-of-way adjacent to its premises known as 3147 N. Broadway .

Said Awning(s) at N. Broadway measure(s):
One (1) at fifteen point six (15.6) feet in length, and two point six (2.6) feet in width for a total of forty point five six (40.56) square feet.

The location of said privilege shall be as shown on prints kept on file with the Department of Business Affairs and Consumer Protection and the Office of the City Clerk.

Said privilege shall be constructed in accordance with plans and specifications approved by the Zoning Department - Signs.

This grant of privilege in the public way shall be subject to the provisions of Section 10-28-015 and all other required provisions of the Municipal Code of Chicago.

The grantee shall pay to the City of Chicago as compensation for the privilege #1108136 herein granted the sum of fifty ($50.00) per annum in advance.

A 25% penalty will be added for payments received after due date.

The permit holder agrees to hold the City of Chicago harmless for any damage, relocation or replacement costs associated with damage, relocation or removal of private property caused by the City performing work in the public way.

Authority herein given and granted for a period of five (5) years from and after 07/27/2013.

Alderman Thomas Tunney

Thomas Tunney 44th Ward

Buena Vista Restaurant
3147 N. Broadway st
Chicago IL 60657.

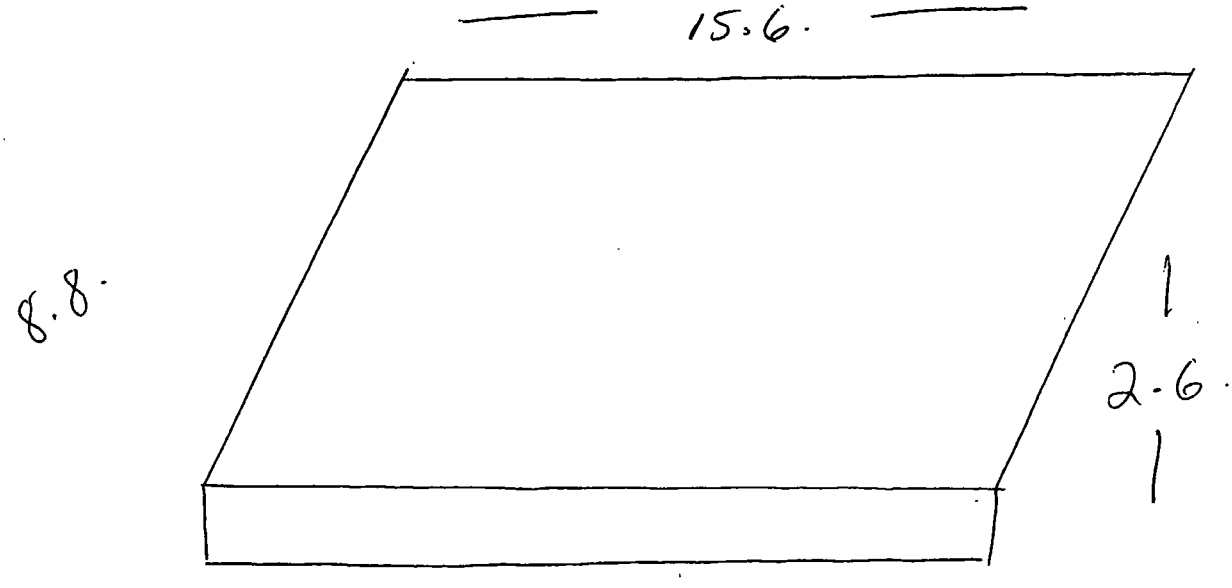

City of Chicago

O2013-7081

Office of the City Clerk

Document Tracking Sheet

Meeting Date:	9/11/2013
Sponsor(s):	Tunney, Thomas (44)
Type:	Ordinance
Title:	Awning(s) for Casbah Cafe
Committee(s) Assignment:	Committee on Transportation and Public Way

ORDINANCE
CASBAH CAFE
Acct. No. 14857 - 1
Permit No. 1108529

Be It Ordained by the City Council of the City of Chicago:

SECTION 1. Permission and authority are hereby given and granted to CASBAH CAFE, upon the terms and subject to the conditions of this ordinance to maintain and use, as now constructed, one (1) Awning(s) projecting over the public right-of-way adjacent to its premises known as 3151 N. Broadway .

Said Awning(s) at Public Alley measure(s):
One (1) at fourteen (14) feet in length, and two (2) feet in width for a total of twenty-eight (28) square feet.

The location of said privilege shall be as shown on prints kept on file with the Department of Business Affairs and Consumer Protection and the Office of the City Clerk.

Said privilege shall be constructed in accordance with plans and specifications approved by the Zoning Department - Signs.

This grant of privilege in the public way shall be subject to the provisions of Section 10-28-015 and all other required provisions of the Municipal Code of Chicago.

The grantee shall pay to the City of Chicago as compensation for the privilege #1108529 herein granted the sum of fifty ($50.00) per annum in advance.

A 25% penalty will be added for payments received after due date.

The permit holder agrees to hold the City of Chicago harmless for any damage, relocation or replacement costs associated with damage, relocation or removal of private property caused by the City performing work in the public way.

Authority herein given and granted for a period of five (5) years from and after 07/27/2013.

Alderman Thomas Tunney

Thomas Tunney 44th Ward

Casbah Cafe

157-1
51 N. Broadway
ege: Canopy

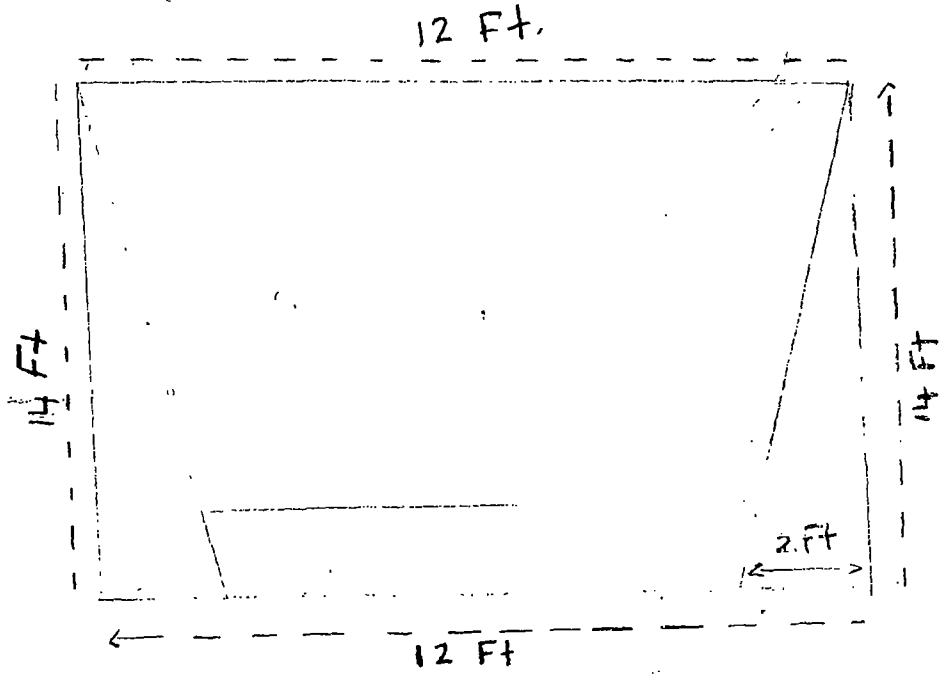

N. Broadway str.

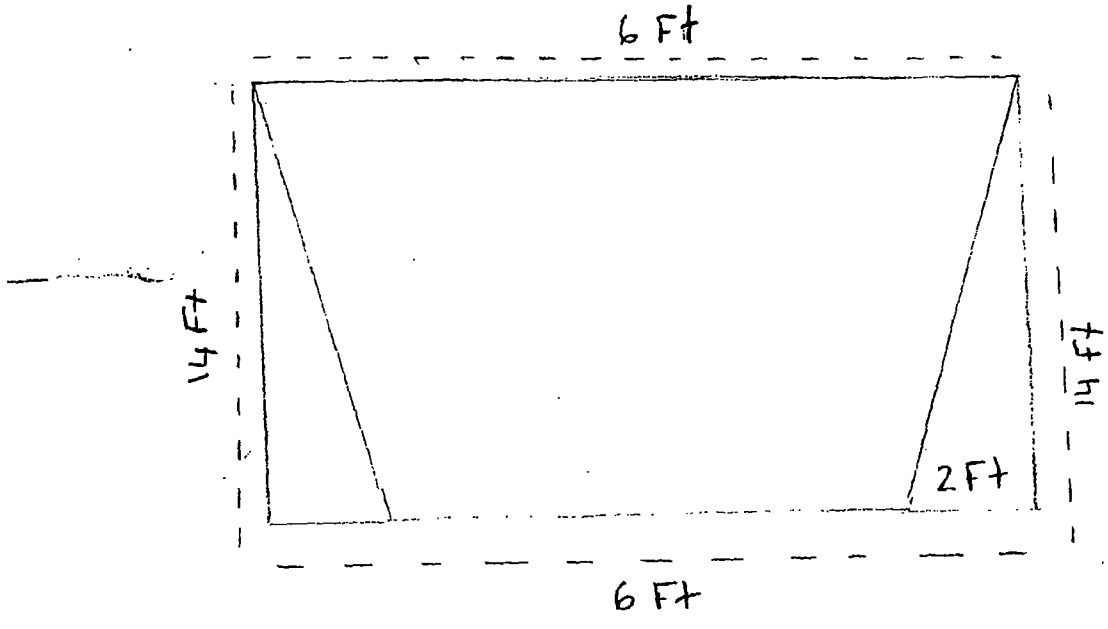

Alley

City of Chicago

O2013-7082

Office of the City Clerk

Document Tracking Sheet

Meeting Date:	9/11/2013
Sponsor(s):	Tunney, Thomas (44)
Type:	Ordinance
Title:	Awning(s) for Crystal Cleaners
Committee(s) Assignment:	Committee on Transportation and Public Way

ORDINANCE
CRYSTAL CLEANERS
Acct. No. 59982 - 1
Permit No. 1106926

Be It Ordained by the City Council of the City of Chicago:

SECTION 1. Permission and authority are hereby given and granted to CRYSTAL CLEANERS, upon the terms and subject to the conditions of this ordinance to maintain and use, as now constructed, two (2) Awning(s) projecting over the public right-of-way adjacent to its premises known as 1024 W. Belmont Ave..

Said Awning(s) at W. Belmont Avenue measure(s):
One (1) at eighteen (18) feet in length, and two point five (2.5) feet in width for a total of forty-five (45) square feet.

Said Awning(s) at N. Kenmore Avenue measure(s):
One (1) at fourteen point three (14.3) feet in length, and two point five (2.5) feet in width for a total of thirty-five point seven five (35.75) square feet.

The location of said privilege shall be as shown on prints kept on file with the Department of Business Affairs and Consumer Protection and the Office of the City Clerk.

Said privilege shall be constructed in accordance with plans and specifications approved by the Zoning Department - Signs.

This grant of privilege in the public way shall be subject to the provisions of Section 10-28-015 and all other required provisions of the Municipal Code of Chicago.

The grantee shall pay to the City of Chicago as compensation for the privilege #1106926 herein granted the sum of one hundred ($100.00) per annum in advance.

A 25% penalty will be added for payments received after due date.

The permit holder agrees to hold the City of Chicago harmless for any damage, relocation or replacement costs associated with damage, relocation or removal of private property caused by the City performing work in the public way.

Authority herein given and granted for a period of five (5) years from and after 06/29/2013.

Alderman Thomas Tunney

Thomas Tunney 44th Ward

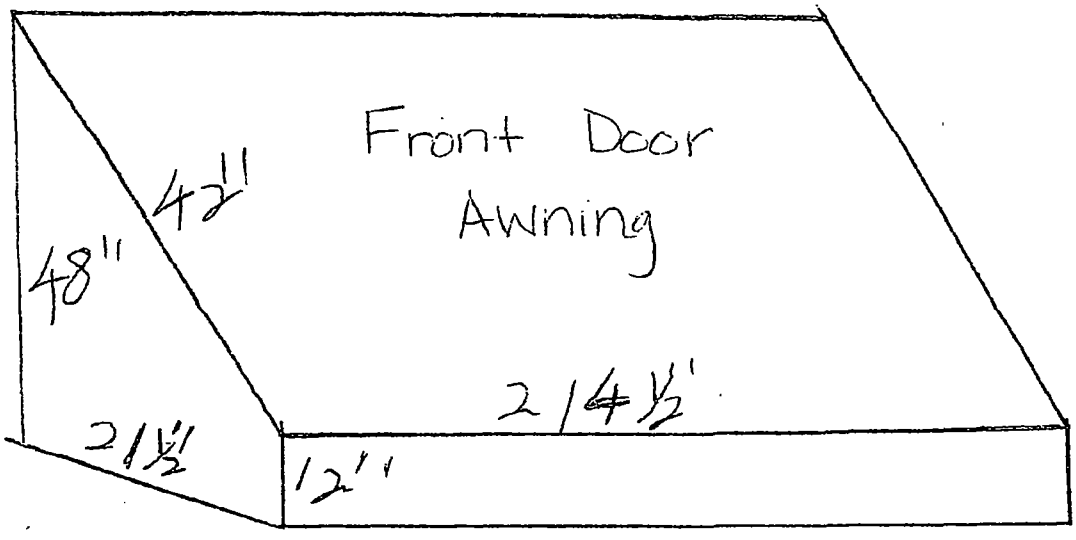
Front Door
Awning
42"
48"
214½'
21½"
12"

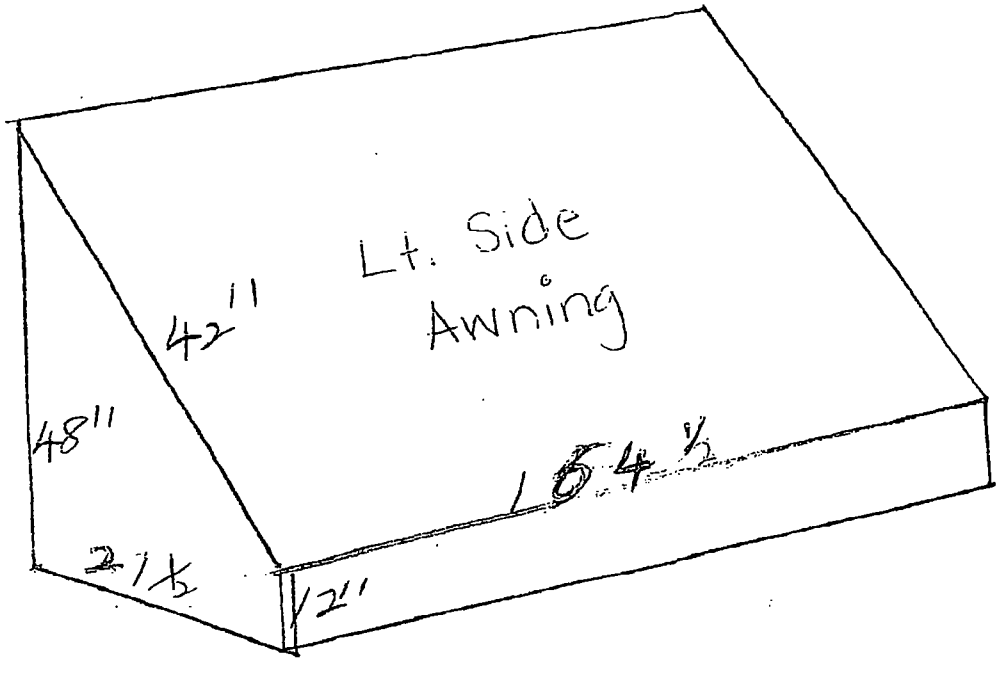
Lt. Side
Awning
42"
48"
164½
21½
12"

City of Chicago

O2013-7083

Office of the City Clerk

Document Tracking Sheet

Meeting Date:	9/11/2013
Sponsor(s):	Tunney, Thomas (44)
Type:	Ordinance
Title:	Awning(s) for CVS/Pharmacy No. 5001
Committee(s) Assignment:	Committee on Transportation and Public Way

ORDINANCE
CVS/PHARMACY #5001
Acct. No. 299710 - 61
Permit No. 1107935

Be It Ordained by the City Council of the City of Chicago:

SECTION 1. Permission and authority are hereby given and granted to CVS/PHARMACY #5001, upon the terms and subject to the conditions of this ordinance to maintain and use, as now constructed, nine (9) Awning(s) projecting over the public right-of-way adjacent to its premises known as 3033 N. Broadway .

Said Awning(s) at W. Barry Ave measure(s):
Two (2) at fifteen point seven five (15.75) feet in length, and three point four (3.4) feet in width for a total of one hundred seven point one (107.1) square feet.

Said Awning(s) at W. Barry Ave. measure(s):
One (1) at eleven point five (11.5) feet in length, and three point four (3.4) feet in width for a total of thirty-nine point one (39.1) square feet.

Said Awning(s) at N. Broadway measure(s):
One (1) at eleven point seven five (11.75) feet in length, and three point four (3.4) feet in width for a total of thirty-nine point nine five (39.95) square feet.

Said Awning(s) at N. Broadway measure(s):
Two (2) at ten point one seven (10.17) feet in length, and three point four (3.4) feet in width for a total of sixty-nine point one six (69.16) square feet.

Said Awning(s) at N. Broadway measure(s):
One (1) at twenty-two point eight (22.8) feet in length, and three point four (3.4) feet in width for a total of seventy-seven point five two (77.52) square feet.

Said Awning(s) at N. Broadway measure(s):
Two (2) at ten point zero eight (10.08) feet in length, and three point four (3.4) feet in width for a total of sixty-eight point five four (68.54) square feet.

The location of said privilege shall be as shown on prints kept on file with the Department of Business Affairs and Consumer Protection and the Office of the City Clerk.

Said privilege shall be constructed in accordance with plans and specifications approved by the Zoning Department - Signs.

This grant of privilege in the public way shall be subject to the provisions of Section 10-28-015 and all other required provisions of the Municipal Code of Chicago.

The grantee shall pay to the City of Chicago as compensation for the privilege #1107935 herein granted the sum of one hundred seventy-five ($175.00) per annum in advance.

A 25% penalty will be added for payments received after due date.

The permit holder agrees to hold the City of Chicago harmless for any damage, relocation or replacement costs associated with damage, relocation or removal of private property caused by the City performing work in the public way.

Authority herein given and granted for a period of five (5) years from and after 07/10/2013.

Alderman Thomas Tunney

Thomas Tunney 44th Ward

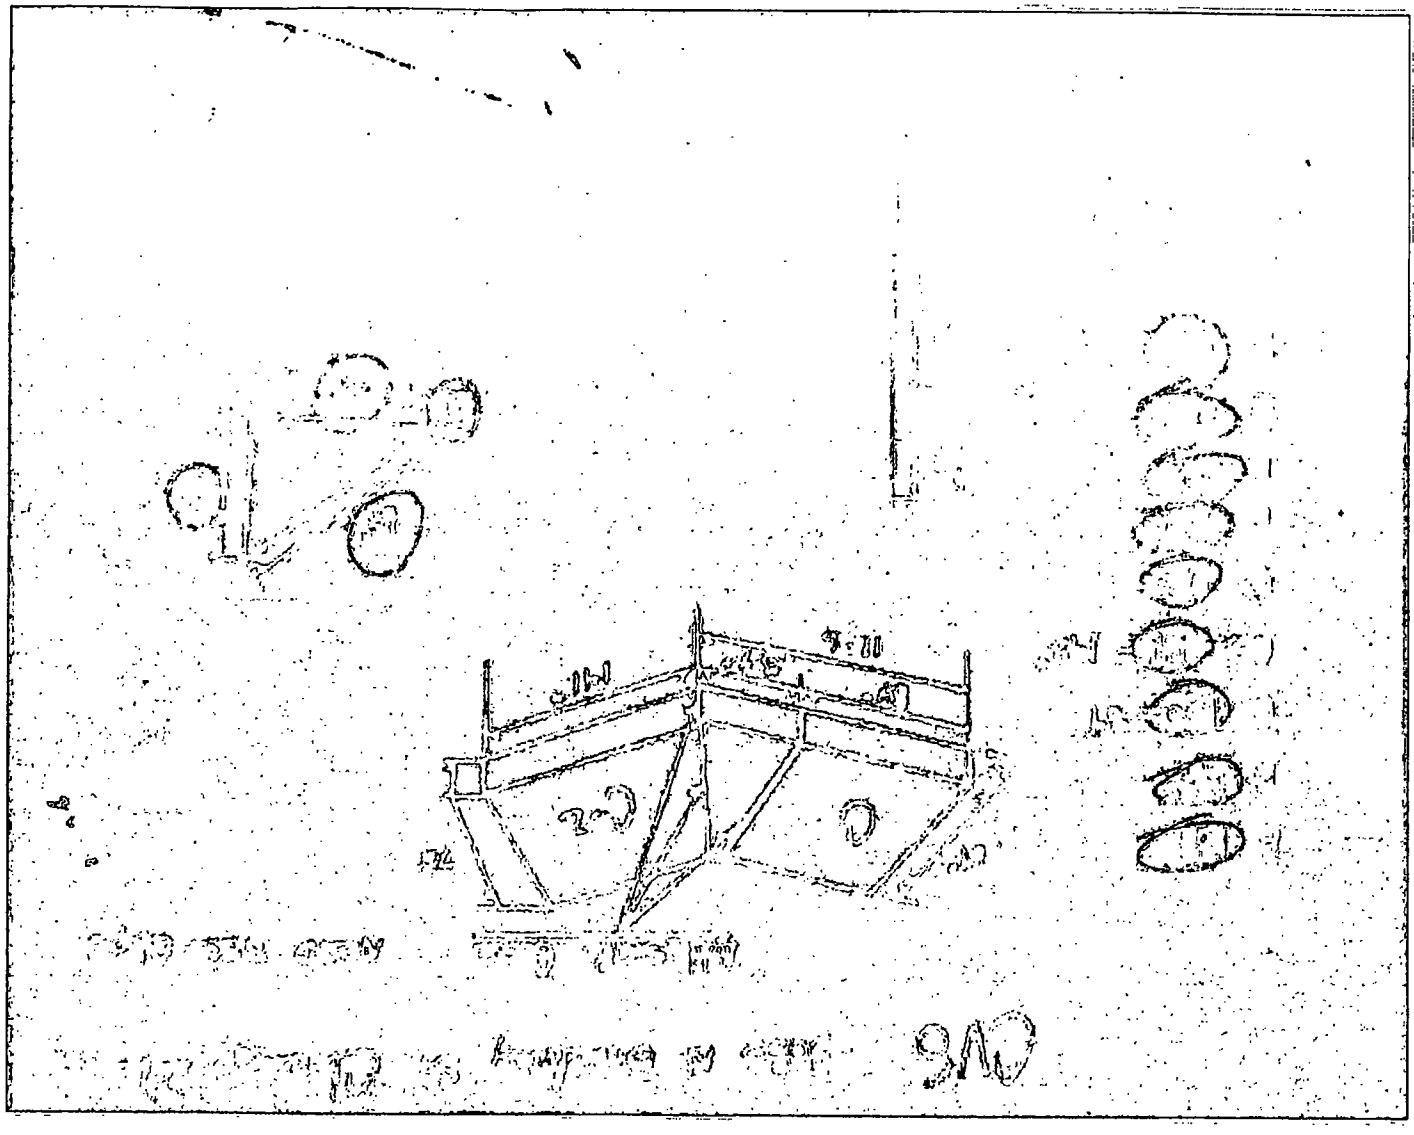

City of Chicago

O2013-7084

Office of the City Clerk

Document Tracking Sheet

Meeting Date:	9/11/2013
Sponsor(s):	Tunney, Thomas (44)
Type:	Ordinance
Title:	Awning(s) for Inkling
Committee(s) Assignment:	Committee on Transportation and Public Way

ORDINANCE
Inkling
Acct. No. 353052 - 1
Permit No. 1102603

Be It Ordained by the City Council of the City of Chicago:

SECTION 1. Permission and authority are hereby given and granted to Inkling, upon the terms and subject to the conditions of this ordinance to maintain and use, as now constructed, one (1) Awning(s) projecting over the public right-of-way adjacent to its premises known as 2917 1/2 N. Broadway .

Said Awning(s) at N. Broadway measure(s):
One (1) at thirteen (13) feet in length, and two point four two (2.42) feet in width for a total of thirty-one point four six (31.46) square feet.

The location of said privilege shall be as shown on prints kept on file with the Department of Business Affairs and Consumer Protection and the Office of the City Clerk.

Said privilege shall be constructed in accordance with plans and specifications approved by the Zoning Department - Signs.

This grant of privilege in the public way shall be subject to the provisions of Section 10-28-015 and all other required provisions of the Municipal Code of Chicago.

The grantee shall pay to the City of Chicago as compensation for the privilege #1102603 herein granted the sum of fifty ($50.00) per annum in advance.

A 25% penalty will be added for payments received after due date.

The permit holder agrees to hold the City of Chicago harmless for any damage, relocation or replacement costs associated with damage, relocation or removal of private property caused by the City performing work in the public way.

Authority herein given and granted for a period of five (5) years from and after Date of Passage.

Alderman Thomas Tunney

Thomas Tunney 44th Ward

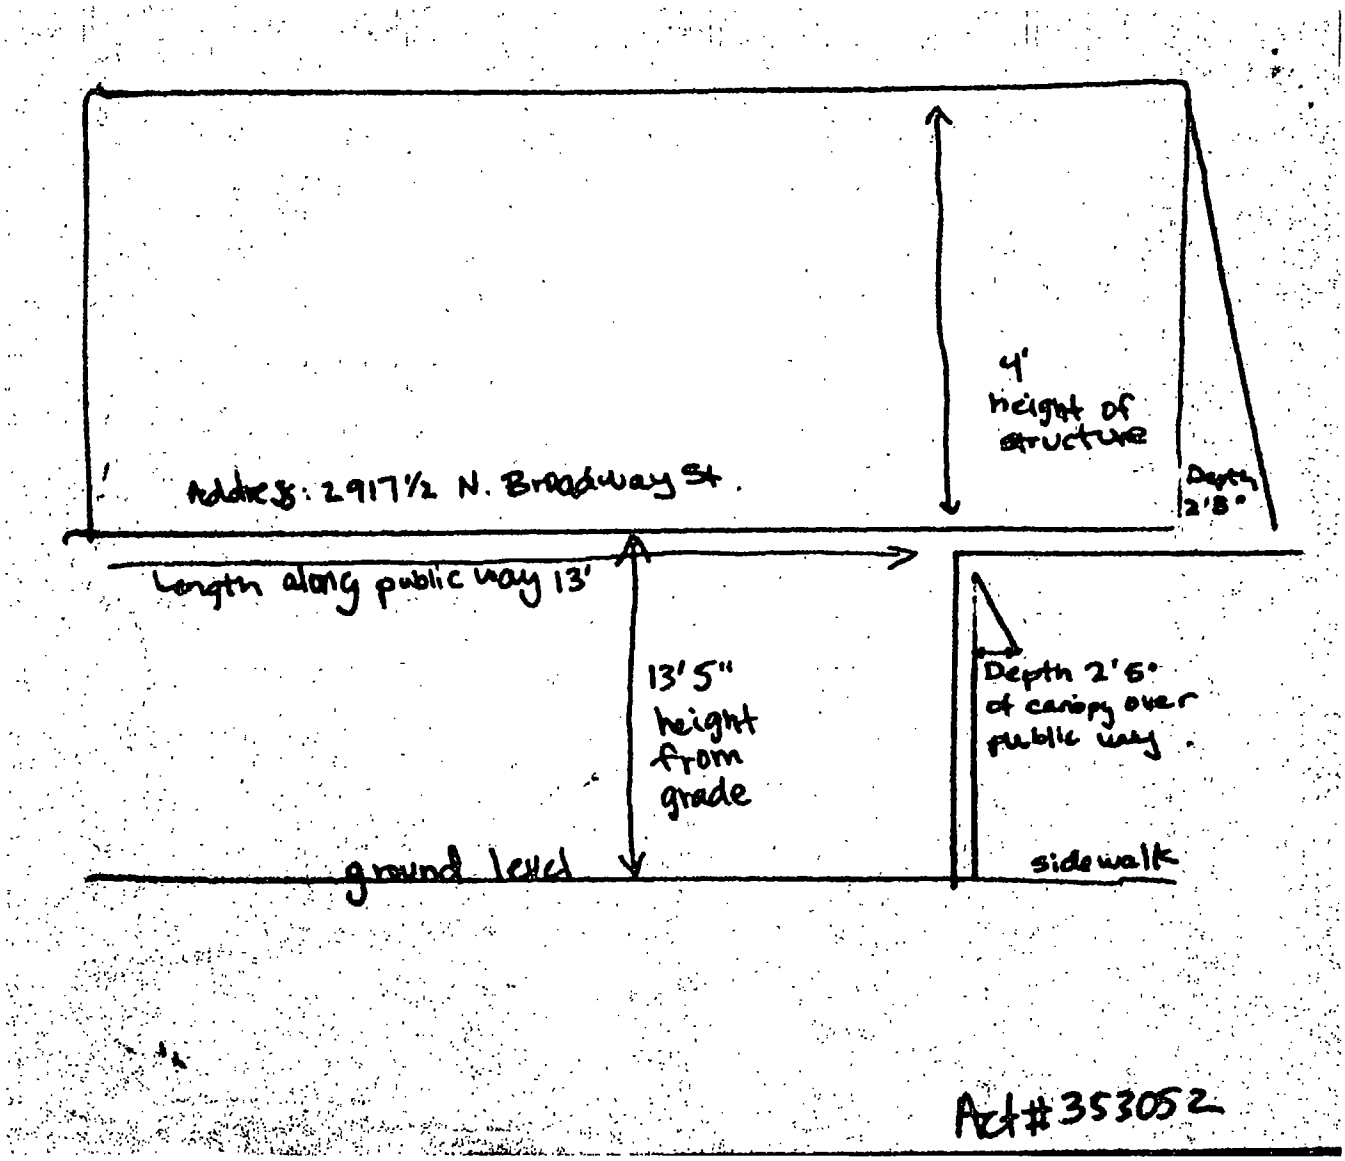
4'
height of structure
Address: 2917½ N. Broadway St.
Depth 2'8"
Length along public way 13'
13'5"
height from grade
Depth 2'6" of canopy over public way.
ground level
sidewalk
Act#353052

City of Chicago

O2013-7085

Office of the City Clerk

Document Tracking Sheet

Meeting Date:	9/11/2013
Sponsor(s):	Tunney, Thomas (44)
Type:	Ordinance
Title:	Awning(s) for Joy Cleaners
Committee(s) Assignment:	Committee on Transportation and Public Way

ORDINANCE
JOY CLEANERS
Acct. No. 265670 - 1
Permit No. 1108291

Be It Ordained by the City Council of the City of Chicago:

SECTION 1. Permission and authority are hereby given and granted to JOY CLEANERS, upon the terms and subject to the conditions of this ordinance to maintain and use, as now constructed, one (1) Awning(s) projecting over the public right-of-way adjacent to its premises known as 3301 N. Southport Ave..

Said Awning(s) at N. Southport Avenue & W. School Street measure(s):
One (1) at thirty-one (31) feet in length, and two (2) feet in width for a total of sixty-two (62) square feet.

The location of said privilege shall be as shown on prints kept on file with the Department of Business Affairs and Consumer Protection and the Office of the City Clerk.

Said privilege shall be constructed in accordance with plans and specifications approved by the Zoning Department - Signs.

This grant of privilege in the public way shall be subject to the provisions of Section 10-28-015 and all other required provisions of the Municipal Code of Chicago.

The grantee shall pay to the City of Chicago as compensation for the privilege #1108291 herein granted the sum of fifty-six ($56.00) per annum in advance.

A 25% penalty will be added for payments received after due date.

The permit holder agrees to hold the City of Chicago harmless for any damage, relocation or replacement costs associated with damage, relocation or removal of private property caused by the City performing work in the public way.

Authority herein given and granted for a period of five (5) years from and after 07/27/2013.

Alderman Thomas Tunney

Thomas Tunney 44th Ward

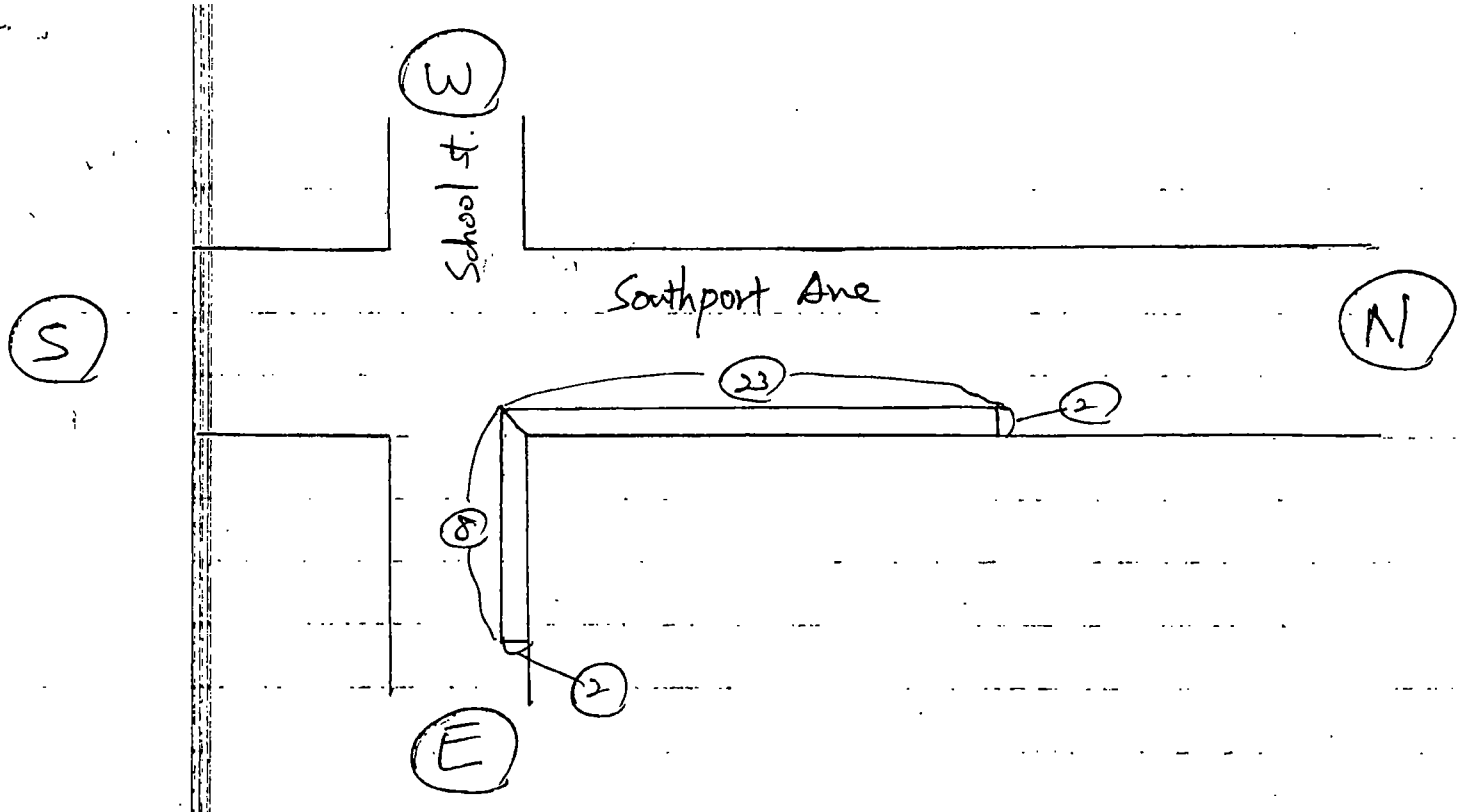
W
School St.
Southport Ave
S
N
23
2
8
2
E

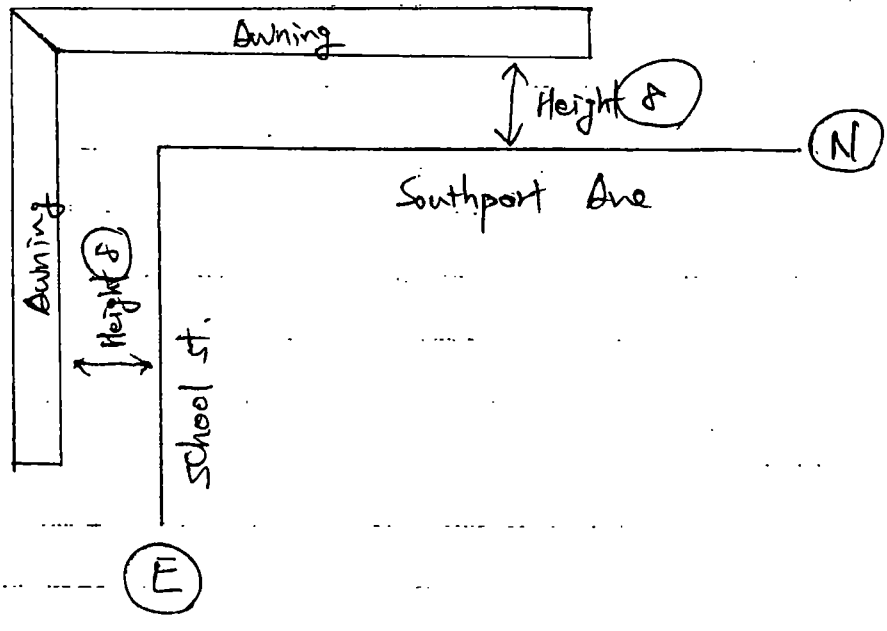
Awning
Height 8
N
Southport Ave
Awning
Height 8
School St.
E

City of Chicago

O2013-7086

Office of the City Clerk

Document Tracking Sheet

Meeting Date:	9/11/2013
Sponsor(s):	Tunney, Thomas (44)
Type:	Ordinance
Title:	Awning(s) for Nail Bar
Committee(s) Assignment:	Committee on Transportation and Public Way

ORDINANCE
NAIL BAR
Acct. No. 65329 - 1
Permit No. 1108304

Be It Ordained by the City Council of the City of Chicago:

SECTION 1. Permission and authority are hereby given and granted to NAIL BAR, upon the terms and subject to the conditions of this ordinance to maintain and use, as now constructed, one (1) Awning(s) projecting over the public right-of-way adjacent to its premises known as 3228 N. Broadway .

Said Awning(s) at N. Broadway measure(s):
One (1) at fourteen point five (14.5) feet in length, and three point five (3.5) feet in width for a total of fifty point seven five (50.75) square feet.

The location of said privilege shall be as shown on prints kept on file with the Department of Business Affairs and Consumer Protection and the Office of the City Clerk.

Said privilege shall be constructed in accordance with plans and specifications approved by the Zoning Department - Signs.

This grant of privilege in the public way shall be subject to the provisions of Section 10-28-015 and all other required provisions of the Municipal Code of Chicago.

The grantee shall pay to the City of Chicago as compensation for the privilege #1108304 herein granted the sum of fifty ($50.00) per annum in advance.

A 25% penalty will be added for payments received after due date.

The permit holder agrees to hold the City of Chicago harmless for any damage, relocation or replacement costs associated with damage, relocation or removal of private property caused by the City performing work in the public way.

Authority herein given and granted for a period of five (5) years from and after 06/11/2013.

Alderman Thomas Tunney

Thomas Tunney 44th Ward

Koutsougeras Theodora <theodora@omadagroup.net>
To Theodora Koutsougeras <theodora@omadagroup.net>
Broadway Awning

July 8, 2013 4:41 PM

1 Attachment, 2.1 MB

City of Chicago

O2013-7087

Office of the City Clerk

Document Tracking Sheet

Meeting Date:	9/11/2013
Sponsor(s):	Tunney, Thomas (44)
Type:	Ordinance
Title:	Awning(s) for Nail Bar Limited
Committee(s) Assignment:	Committee on Transportation and Public Way

ORDINANCE
NAIL BAR, LIMITED.
Acct. No. 65329 - 2
Permit No. 1108305

Be It Ordained by the City Council of the City of Chicago:

SECTION 1. Permission and authority are hereby given and granted to NAIL BAR, LIMITED., upon the terms and subject to the conditions of this ordinance to maintain and use, as now constructed, one (1) Awning(s) projecting over the public right-of-way adjacent to its premises known as 3444 N. Southport Ave..

Said Awning(s) at N. Southport measure(s):
One (1) at fifteen point seven five (15.75) feet in length, and two (2) feet in width for a total of thirty-one point five (31.5) square feet.

The location of said privilege shall be as shown on prints kept on file with the Department of Business Affairs and Consumer Protection and the Office of the City Clerk.

Said privilege shall be constructed in accordance with plans and specifications approved by the Zoning Department - Signs.

This grant of privilege in the public way shall be subject to the provisions of Section 10-28-015 and all other required provisions of the Municipal Code of Chicago.

The grantee shall pay to the City of Chicago as compensation for the privilege #1108305 herein granted the sum of fifty ($50.00) per annum in advance.

A 25% penalty will be added for payments received after due date.

The permit holder agrees to hold the City of Chicago harmless for any damage, relocation or replacement costs associated with damage, relocation or removal of private property caused by the City performing work in the public way.

Authority herein given and granted for a period of five (5) years from and after 07/27/2013.

Alderman Thomas Tunney

Thomas Tunney 44th Ward

Nail Bar
MANICURES PEDICURES WAXING

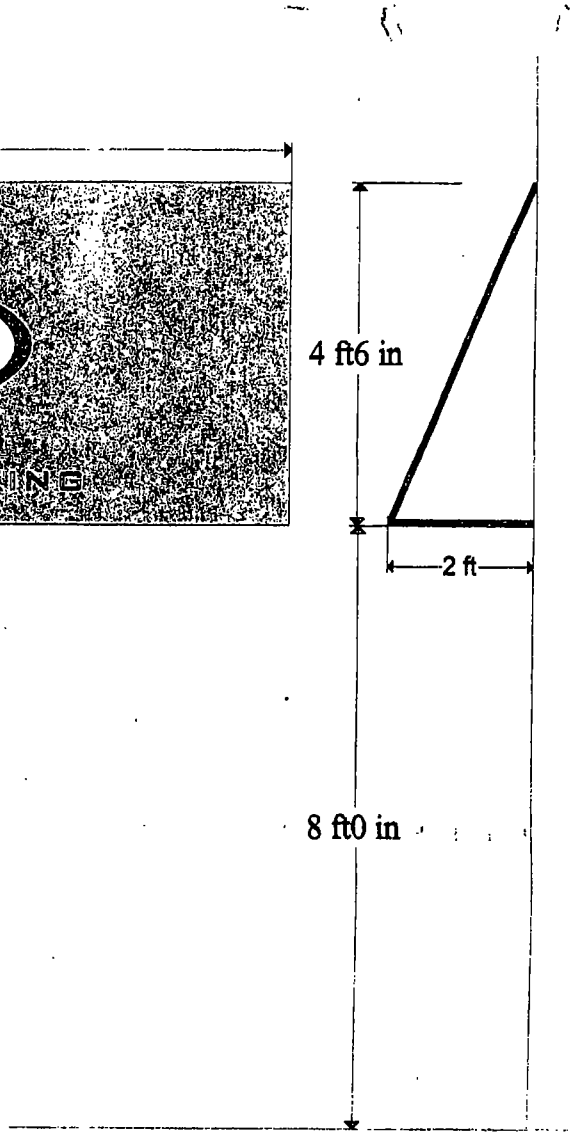
15 ft9 in
4 ft6 in
2 ft
8 ft0 in

City of Chicago

O2013-7088

Office of the City Clerk

Document Tracking Sheet

Meeting Date:	9/11/2013
Sponsor(s):	Tunney, Thomas (44)
Type:	Ordinance
Title:	Awning(s) for Nuts on Clark, Inc.
Committee(s) Assignment:	Committee on Transportation and Public Way

ORDINANCE
NUTS ON CLARK INC
Acct. No. 2772 - 1
Permit No. 1107959

Be It Ordained by the City Council of the City of Chicago:

SECTION 1. Permission and authority are hereby given and granted to NUTS ON CLARK INC, upon the terms and subject to the conditions of this ordinance to maintain and use, as now constructed, one (1) Awning(s) projecting over the public right-of-way adjacent to its premises known as 3830 N. Clark St..

Said Awning(s) at N. CLARK measure(s):
One (1) at fifty (50) feet in length, and two point five (2.5) feet in width for a total of one hundred twenty-five (125) square feet.

The location of said privilege shall be as shown on prints kept on file with the Department of Business Affairs and Consumer Protection and the Office of the City Clerk.

Said privilege shall be constructed in accordance with plans and specifications approved by the Zoning Department - Signs.

This grant of privilege in the public way shall be subject to the provisions of Section 10-28-015 and all other required provisions of the Municipal Code of Chicago.

The grantee shall pay to the City of Chicago as compensation for the privilege #1107959 herein granted the sum of seventy-five ($75.00) per annum in advance.

A 25% penalty will be added for payments received after due date.

The permit holder agrees to hold the City of Chicago harmless for any damage, relocation or replacement costs associated with damage, relocation or removal of private property caused by the City performing work in the public way.

Authority herein given and granted for a period of five (5) years from and after 07/30/2013.

Alderman Thomas Tunney

Thomas Tunney 44th Ward

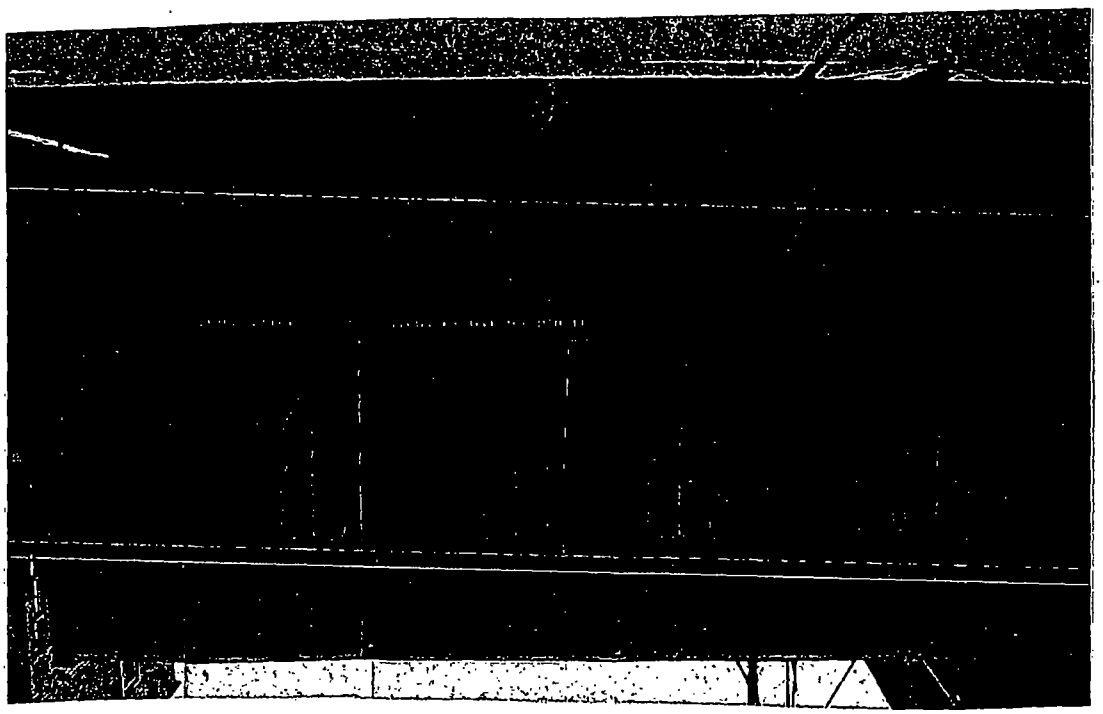

City of Chicago

O2013-7089

Office of the City Clerk

Document Tracking Sheet

Meeting Date:	9/11/2013
Sponsor(s):	Tunney, Thomas (44)
Type:	Ordinance
Title:	Awning(s) for Rockit Bar and Grill Wrigleyville
Committee(s) Assignment:	Committee on Transportation and Public Way

ORDINANCE
Rockit Bar and Grill Wrigleyville
Acct. No. 14287 - 1
Permit No. 1108026

Be It Ordained by the City Council of the City of Chicago:

SECTION 1. Permission and authority are hereby given and granted to Rockit Bar and Grill Wrigleyville, upon the terms and subject to the conditions of this ordinance to maintain and use, as now constructed, four (4) Awning(s) projecting over the public right-of-way adjacent to its premises known as 3700 N. Clark St..

Said Awning(s) at W. Waveland Ave measure(s):
One (1) at forty-two (42) feet in length, and six (6) feet in width for a total of two hundred fifty-two (252) square feet.
One (1) at five (5) feet in length, and three point five (3.5) feet in width for a total of seventeen point five (17.5) square feet.

Said Awning(s) at N. Clark Street & W. Waveland measure(s):
One (1) at twenty-one point one seven (21.17) feet in length, and three point five (3.5) feet in width for a total of seventy-four point one (74.1) square feet.

Said Awning(s) at N. Clark measure(s):
One (1) at fifty (50) feet in length, and three point five (3.5) feet in width for a total of one hundred seventy-five (175) square feet.

The location of said privilege shall be as shown on prints kept on file with the Department of Business Affairs and Consumer Protection and the Office of the City Clerk.

Said privilege shall be constructed in accordance with plans and specifications approved by the Zoning Department - Signs.

This grant of privilege in the public way shall be subject to the provisions of Section 10-28-015 and all other required provisions of the Municipal Code of Chicago.

The grantee shall pay to the City of Chicago as compensation for the privilege #1108026 herein granted the sum of one hundred seventy-five ($175.00) per annum in advance.

A 25% penalty will be added for payments received after due date.

The permit holder agrees to hold the City of Chicago harmless for any damage, relocation or replacement costs associated with damage, relocation or removal of private property caused by the City performing work in the public way.

Authority herein given and granted for a period of five (5) years from and after 07/21/2013.

Alderman Thomas Tunney

Thomas Tunney 44th Ward

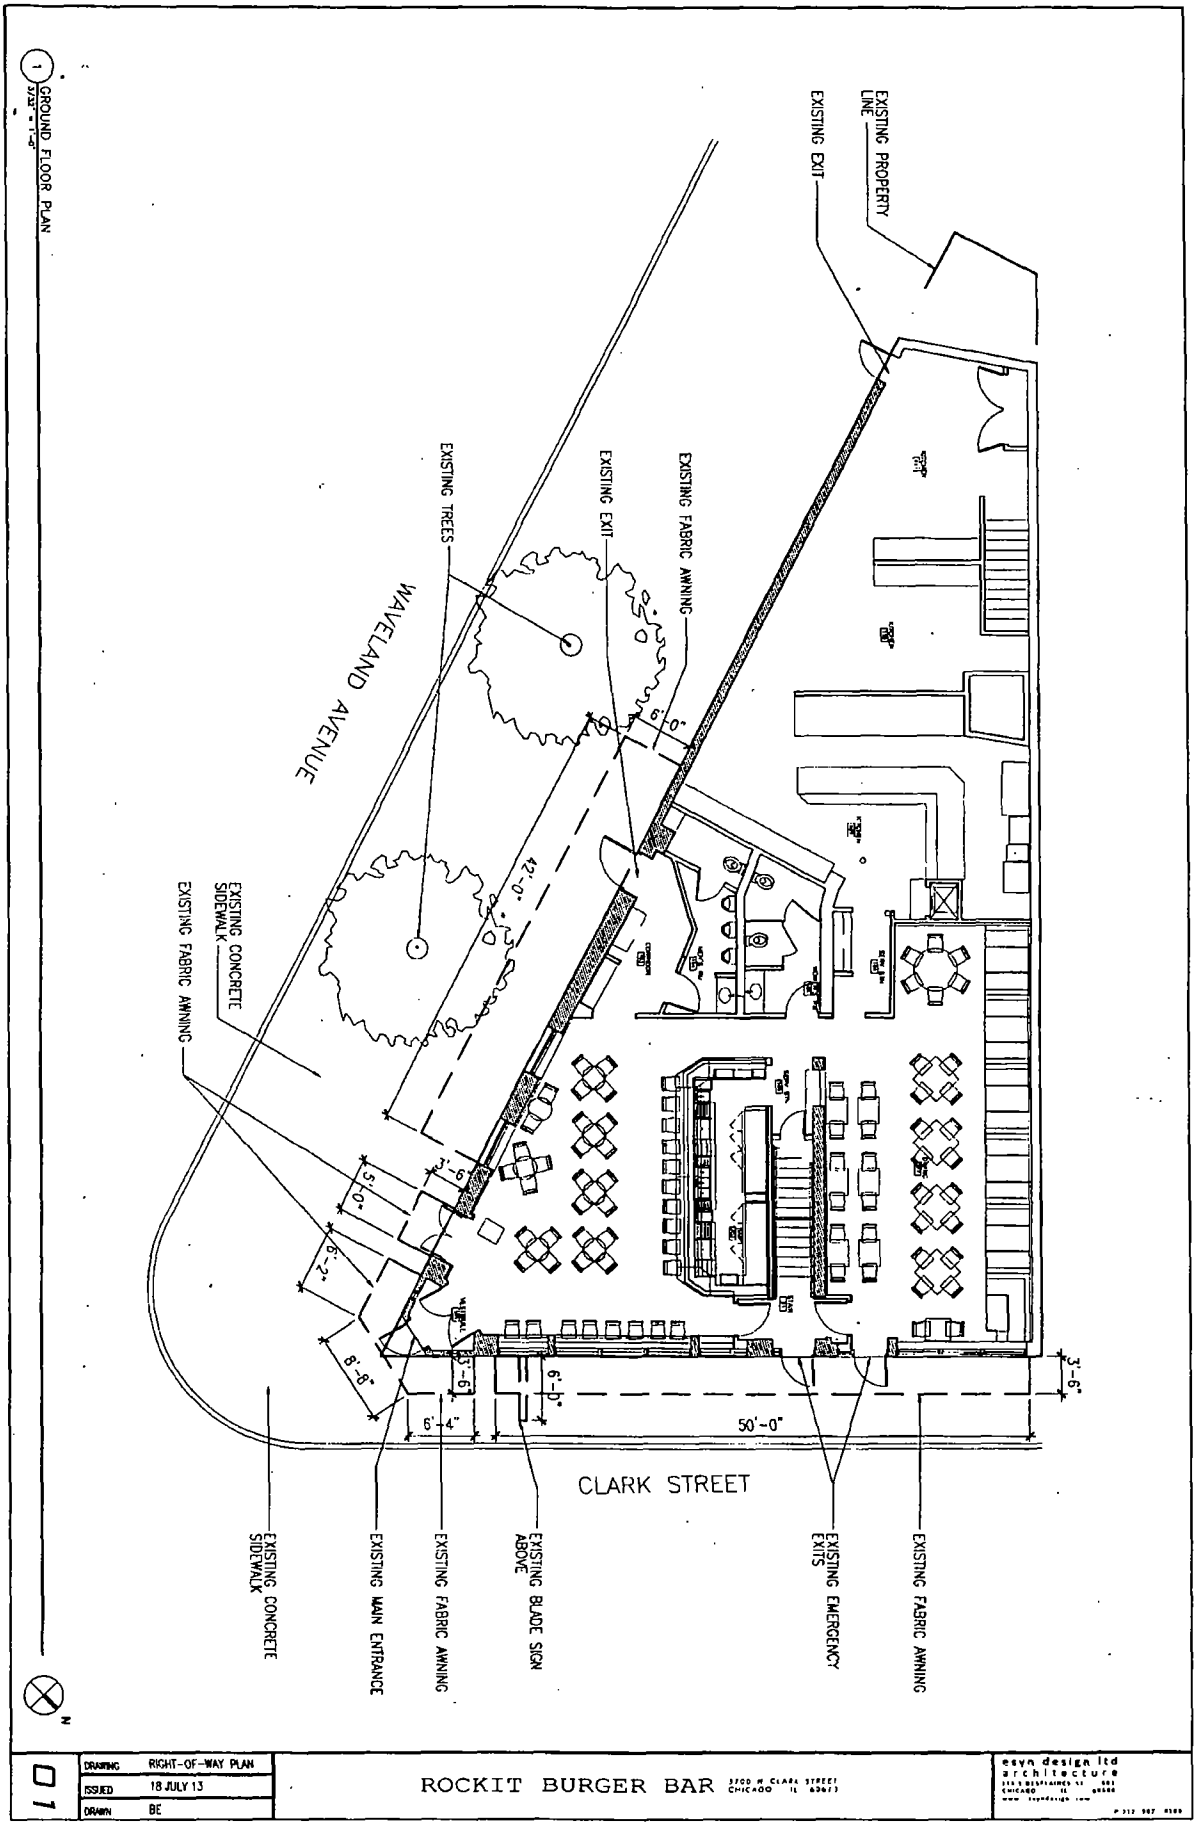
1 GROUND FLOOR PLAN
SCALE: 1/4" = 1'-0"
EXISTING EXIT
EXISTING PROPERTY LINE
EXISTING TREES
EXISTING EXIT
EXISTING FABRIC AWNING
WAVELAND AVENUE
6'-0"
42'-0"
EXISTING CONCRETE SIDEWALK
EXISTING FABRIC AWNING
3'-6"
5'-0"
6'-2"
8'-8"
3'-6"
6'-0"
3'-6"
6'-4"
50'-0"
CLARK STREET
EXISTING CONCRETE SIDEWALK
EXISTING MAIN ENTRANCE
EXISTING FABRIC AWNING
EXISTING BLADE SIGN ABOVE
EXISTING EMERGENCY EXITS
EXISTING FABRIC AWNING
N
01
DRAWING RIGHT-OF-WAY PLAN
ISSUED 18 JULY 13
DRAWN BE
ROCKIT BURGER BAR
esyn design ltd
architecture

21,17

City of Chicago

O2013-7090

Office of the City Clerk

Document Tracking Sheet

Meeting Date:	9/11/2013
Sponsor(s):	Tunney, Thomas (44)
Type:	Ordinance
Title:	Awning(s) for Smile On
Committee(s) Assignment:	Committee on Transportation and Public Way

ORDINANCE
Smile On
Acct. No. 381932 - 1
Permit No. 1107133

Be It Ordained by the City Council of the City of Chicago:

SECTION 1. Permission and authority are hereby given and granted to Smile On, upon the terms and subject to the conditions of this ordinance to construct, install, maintain and use two (2) Awning(s) projecting over the public right-of-way adjacent to its premises known as 1350 W. Belmont Ave..

Said Awning(s) at Belmont measure(s):
One (1) at eighteen (18) feet in length, and three (3) feet in width for a total of fifty-four (54) square feet.
One (1) at seventeen (17) feet in length, and three (3) feet in width for a total of fifty-one (51) square feet.

The location of said privilege shall be as shown on prints kept on file with the Department of Business Affairs and Consumer Protection and the Office of the City Clerk.

Said privilege shall be constructed in accordance with plans and specifications approved by the Zoning Department - Signs.

This grant of privilege in the public way shall be subject to the provisions of Section 10-28-015 and all other required provisions of the Municipal Code of Chicago.

The grantee shall pay to the City of Chicago as compensation for the privilege #1107133 herein granted the sum of one hundred ($100.00) per annum in advance.

A 25% penalty will be added for payments received after due date.

The permit holder agrees to hold the City of Chicago harmless for any damage, relocation or replacement costs associated with damage, relocation or removal of private property caused by the City performing work in the public way.

Authority herein given and granted for a period of five (5) years from and after Date of Passage.

Alderman _____

Thomas Tunney 44th Ward

APPLICATION # 100498371

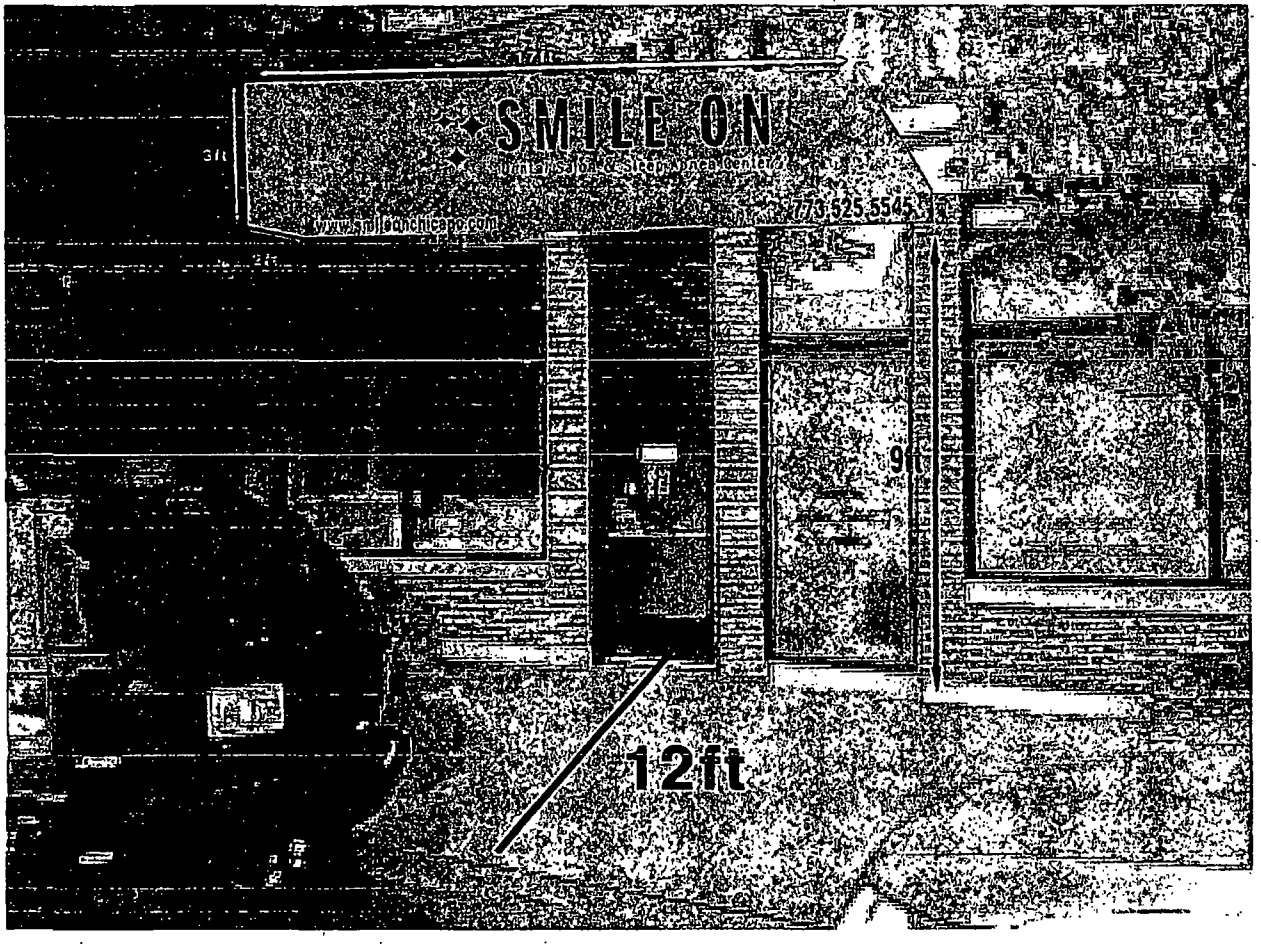

THIS IS AN APPLICATION FOR A NEW AWNING . THE AWNING WILL READ SMILE ON AND IT MEASURES 17'WIDE BY 3'HEIGHT BY 2'PROJECTION. IT IS COLOR CADET GRAY WITH THE LOGO AND INFORMATION IN COLOR PURPLE.

Department of Business Affairs and Consumer Protection
Business Assistance Center - Public Way Use Unit
City Hall - 121 N LaSalle Street, Room 800 • Chicago, IL 60602
(312)-74-GOBIZ (312-744-6249) • (312) 744-1944 (TTY)
http://www.cityofchicago.org/bacp

09/11/2013

Alderman **Thomas Tunney**
Ward # **44**
City of Chicago
City Hall, Room **203**
121 North LaSalle Street
Chicago, Illinois 60602

Re: An ordinance to use and maintain a portion of the public right-of-way for **two (2) awning(s)** for **Smile On**, adjacent to the premises known as **1350 W. Belmont Ave.**.

Dear Alderman **Thomas Tunney**:

The applicant referenced above has requested the use of the public right-of-way for a **awning(s)**. An ordinance has been prepared by the Department of Business Affairs and Consumer Protection – Business Assistance Center - Public Way Use Unit for presentation to the City Council. Because this request was made for properties located in your ward, as approved by you as per the attached, I respectfully request that you introduce the attached ordinance at the next City Council meeting.

If you have any questions regarding this ordinance, please contact Anthony Bertuca at (312) 744-5506.

Department of Business Affairs and Consumer Protection

City of Chicago

O2013-7091

Office of the City Clerk

Document Tracking Sheet

Meeting Date:	9/11/2013
Sponsor(s):	Tunney, Thomas (44)
Type:	Ordinance
Title:	Awning(s) for Starbucks Coffee No. 227
Committee(s) Assignment:	Committee on Transportation and Public Way

ORDINANCE
STARBUCKS COFFEE #227
Acct. No. 63414 - 13
Permit No. 1107769

Be It Ordained by the City Council of the City of Chicago:

SECTION 1. Permission and authority are hereby given and granted to STARBUCKS COFFEE #227, upon the terms and subject to the conditions of this ordinance to maintain and use, as now constructed, two (2) Awning(s) projecting over the public right-of-way adjacent to its premises known as 3358 N. Broadway .

Said Awning(s) at N. Broadway measure(s):
One (1) at twenty (20) feet in length, and three (3) feet in width for a total of sixty (60) square feet.

Said Awning(s) at W. Roscoe measure(s):
One (1) at thirty-two (32) feet in length, and three (3) feet in width for a total of ninety-six (96) square feet.

The location of said privilege shall be as shown on prints kept on file with the Department of Business Affairs and Consumer Protection and the Office of the City Clerk.

Said privilege shall be constructed in accordance with plans and specifications approved by the Zoning Department - Signs.

This grant of privilege in the public way shall be subject to the provisions of Section 10-28-015 and all other required provisions of the Municipal Code of Chicago.

The grantee shall pay to the City of Chicago as compensation for the privilege #1107769 herein granted the sum of one hundred seven ($107.00) per annum in advance.

A 25% penalty will be added for payments received after due date.

The permit holder agrees to hold the City of Chicago harmless for any damage, relocation or replacement costs associated with damage, relocation or removal of private property caused by the City performing work in the public way.

Authority herein given and granted for a period of five (5) years from and after 06/29/2013.

Alderman Thomas Tunney

Thomas Tunney 44th Ward

APPLICATION TO USE THE PUBLIC RIGHT OF WAY

CANOPY DRAWINGS

PROPERTY LOCATION: N. Broadway

ORGANIZATION'S NAME: Starbucks

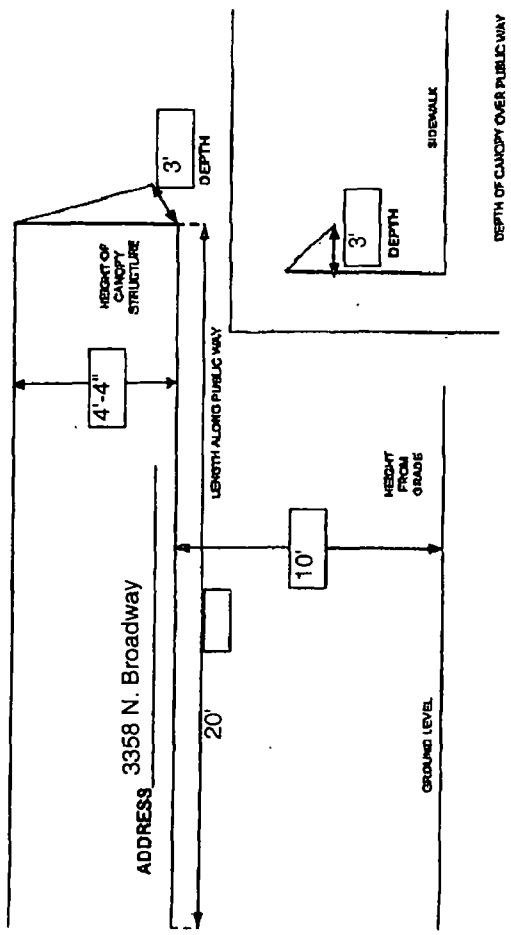

City of Chicago

O2013-7092

Office of the City Clerk

Document Tracking Sheet

Meeting Date:	9/11/2013
Sponsor(s):	Tunney, Thomas (44)
Type:	Ordinance
Title:	Awning(s) for That's Amore Florist Ltd.
Committee(s) Assignment:	Committee on Transportation and Public Way

ORDINANCE
THAT'S AMORE FLORIST LTD.
Acct. No. 31758 - 2
Permit No. 1107741

Be It Ordained by the City Council of the City of Chicago:

SECTION 1. Permission and authority are hereby given and granted to THAT'S AMORE FLORIST LTD., upon the terms and subject to the conditions of this ordinance to maintain and use, as now constructed, one (1) Awning(s) projecting over the public right-of-way adjacent to its premises known as 3454 N. Southport Ave..

Said Awning(s) at N. SOUTHPORT measure(s):
One (1) at twenty (20) feet in length, and two (2) feet in width for a total of forty (40) square feet.

The location of said privilege shall be as shown on prints kept on file with the Department of Business Affairs and Consumer Protection and the Office of the City Clerk.

Said privilege shall be constructed in accordance with plans and specifications approved by the Zoning Department - Signs.

This grant of privilege in the public way shall be subject to the provisions of Section 10-28-015 and all other required provisions of the Municipal Code of Chicago.

The grantee shall pay to the City of Chicago as compensation for the privilege #1107741 herein granted the sum of fifty ($50.00) per annum in advance.

A 25% penalty will be added for payments received after due date.

The permit holder agrees to hold the City of Chicago harmless for any damage, relocation or replacement costs associated with damage, relocation or removal of private property caused by the City performing work in the public way.

Authority herein given and granted for a period of five (5) years from and after 07/27/2013.

Alderman Thomas Tunney

Thomas Tunney 44th Ward

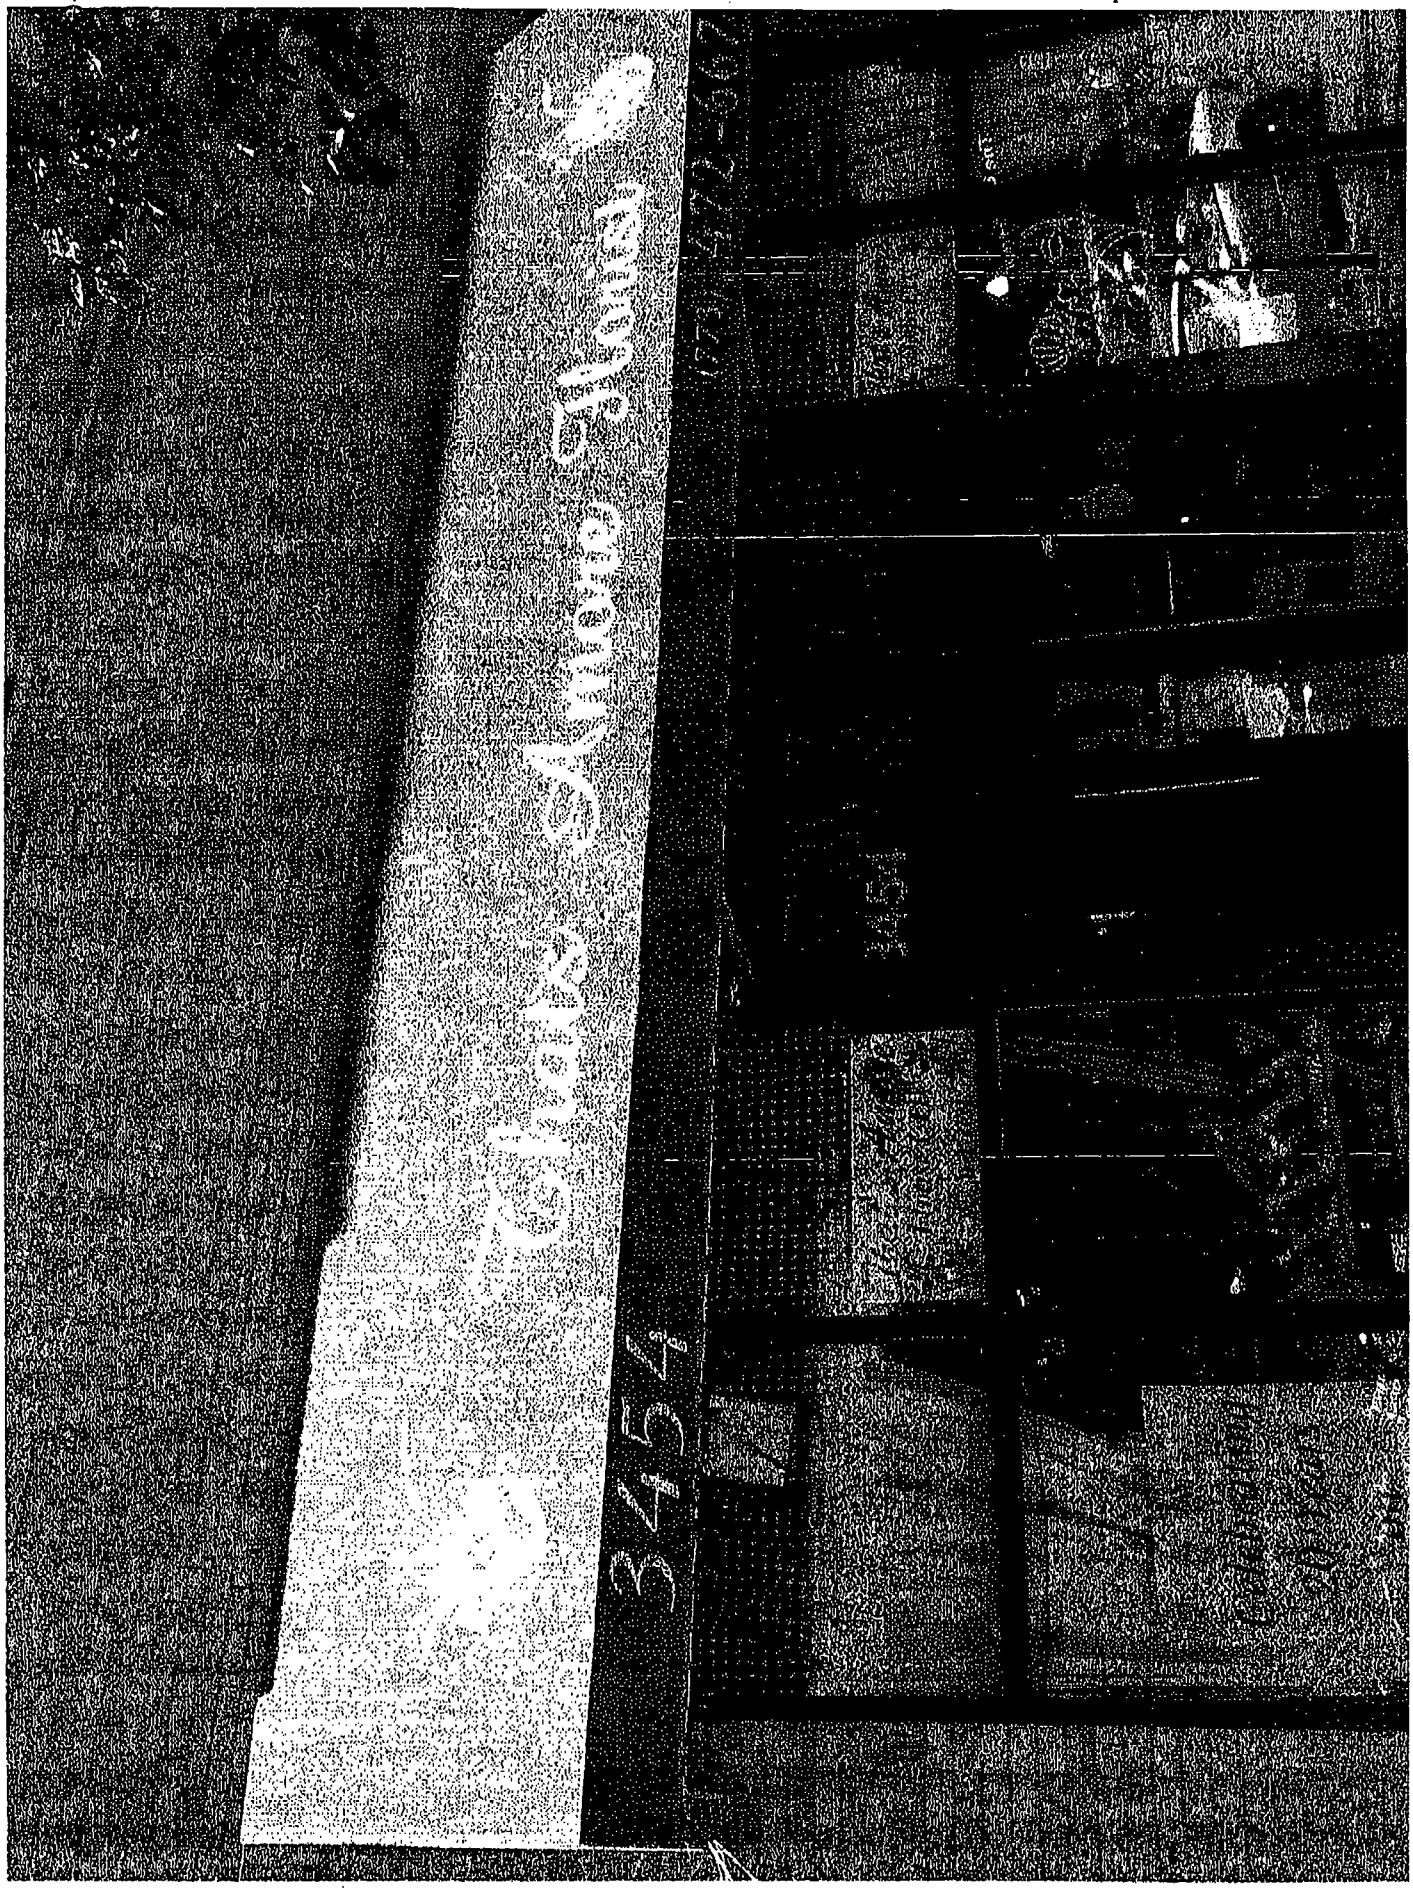
3454

City of Chicago

O2013-7093

Office of the City Clerk

Document Tracking Sheet

Meeting Date:	9/11/2013
Sponsor(s):	Tunney, Thomas (44)
Type:	Ordinance
Title:	Awning(s) for UPS Store, The
Committee(s) Assignment:	Committee on Transportation and Public Way

ORDINANCE
THE UPS STORE
Acct. No. 285949 - 2
Permit No. 1107669

Be It Ordained by the City Council of the City of Chicago:

SECTION 1. Permission and authority are hereby given and granted to THE UPS STORE, upon the terms and subject to the conditions of this ordinance to maintain and use, as now constructed, one (1) Awning(s) projecting over the public right-of-way adjacent to its premises known as 3501 N. Southport Ave..

Said Awning(s) at N. Southport Ave. measure(s):
One (1) at thirty-eight point five (38.5) feet in length, and three (3) feet in width for a total of one hundred fifteen point five (115.5) square feet.

The location of said privilege shall be as shown on prints kept on file with the Department of Business Affairs and Consumer Protection and the Office of the City Clerk.

Said privilege shall be constructed in accordance with plans and specifications approved by the Zoning Department - Signs.

This grant of privilege in the public way shall be subject to the provisions of Section 10-28-015 and all other required provisions of the Municipal Code of Chicago.

The grantee shall pay to the City of Chicago as compensation for the privilege #1107669 herein granted the sum of sixty-three dollars and fifty cents ($63.50) per annum in advance.

A 25% penalty will be added for payments received after due date.

The permit holder agrees to hold the City of Chicago harmless for any damage, relocation or replacement costs associated with damage, relocation or removal of private property caused by the City performing work in the public way.

Authority herein given and granted for a period of five (5) years from and after 07/30/2013.

Alderman Thomas Tunney

Thomas Tunney 44th Ward

The UPS Store Exterior Sign Approval
Center #2745 Date: 11-22-05
◆ Approved By LM
Comments

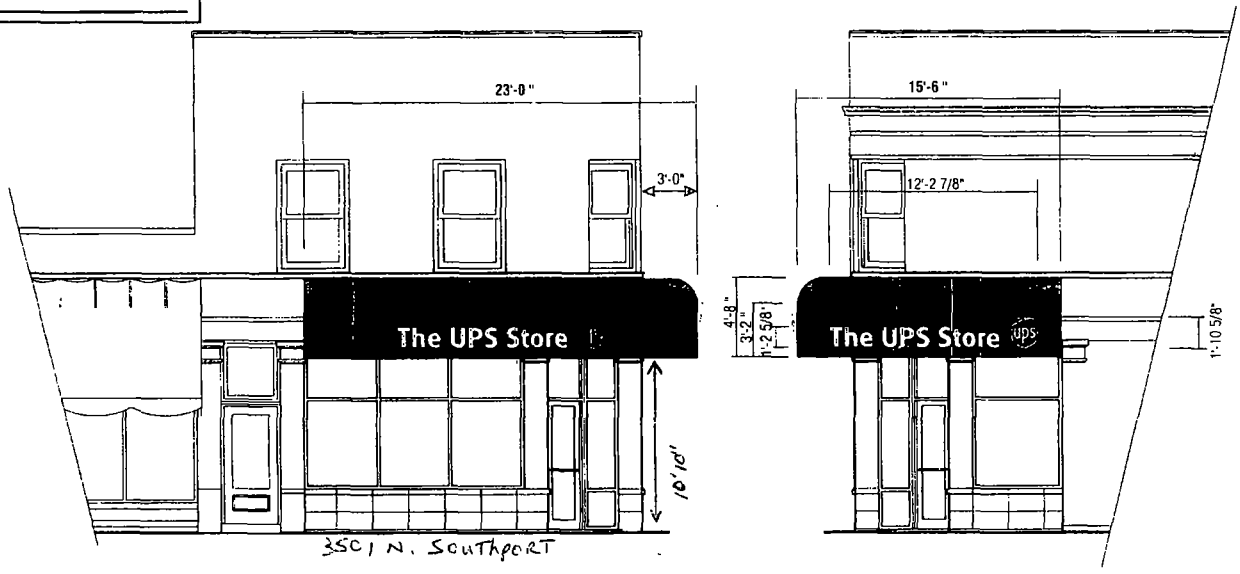

CENTER GRAPHICS VERTICALLY AND HORIZONTALLY IN SPACE.

Wrap Around Custom Awning

SIGN #1
QTY 1
SCALE: 1/8"=1'-0"

UPS Brown
3M Opaque Deep Mahogany
3650-19

UPS Gold
3M Translucent Sunflower Yellow
3630 25

UPS Red
3M Translucent Poppy Red
3630 143

Landlord Approval _____ Date:____/____/____
Customer Approval:_____ Date:____/____/____

The UPS Store

LOCATION	230 (2745)	FILE	230 cdr	PAGE	2 of 4
	3501 N Southport	DATE	11/04/05	REVISED	00/00/00
	Chicago IL 60657	DRAWN	KP	SCALE	As Noted

icon
identity Solutions

City of Chicago

O2013-7094

Office of the City Clerk

Document Tracking Sheet

Meeting Date:	9/11/2013
Sponsor(s):	Tunney, Thomas (44)
Type:	Ordinance
Title:	Awning(s) for Wrigleville Sports, Inc.
Committee(s) Assignment:	Committee on Transportation and Public Way

ORDINANCE
WRIGLEVILLE SPORTS INC.
Acct. No. 36795 - 4
Permit No. 1108411

Be It Ordained by the City Council of the City of Chicago:

SECTION 1. Permission and authority are hereby given and granted to WRIGLEVILLE SPORTS INC., upon the terms and subject to the conditions of this ordinance to maintain and use, as now constructed, one (1) Awning(s) projecting over the public right-of-way adjacent to its premises known as 959 W. Addison St..

Said Awning(s) at W. ADDISON measure(s):
One (1) at eighty-two (82) feet in length, and four (4) feet in width for a total of three hundred twenty-eight (328) square feet.

The location of said privilege shall be as shown on prints kept on file with the Department of Business Affairs and Consumer Protection and the Office of the City Clerk.

Said privilege shall be constructed in accordance with plans and specifications approved by the Zoning Department - Signs.

This grant of privilege in the public way shall be subject to the provisions of Section 10-28-015 and all other required provisions of the Municipal Code of Chicago.

The grantee shall pay to the City of Chicago as compensation for the privilege #1108411 herein granted the sum of one hundred seven ($107.00) per annum in advance.

A 25% penalty will be added for payments received after due date.

The permit holder agrees to hold the City of Chicago harmless for any damage, relocation or replacement costs associated with damage, relocation or removal of private property caused by the City performing work in the public way.

Authority herein given and granted for a period of five (5) years from and after 07/30/2013.

Alderman Thomas Tunney

Thomas Tunney 44th Ward

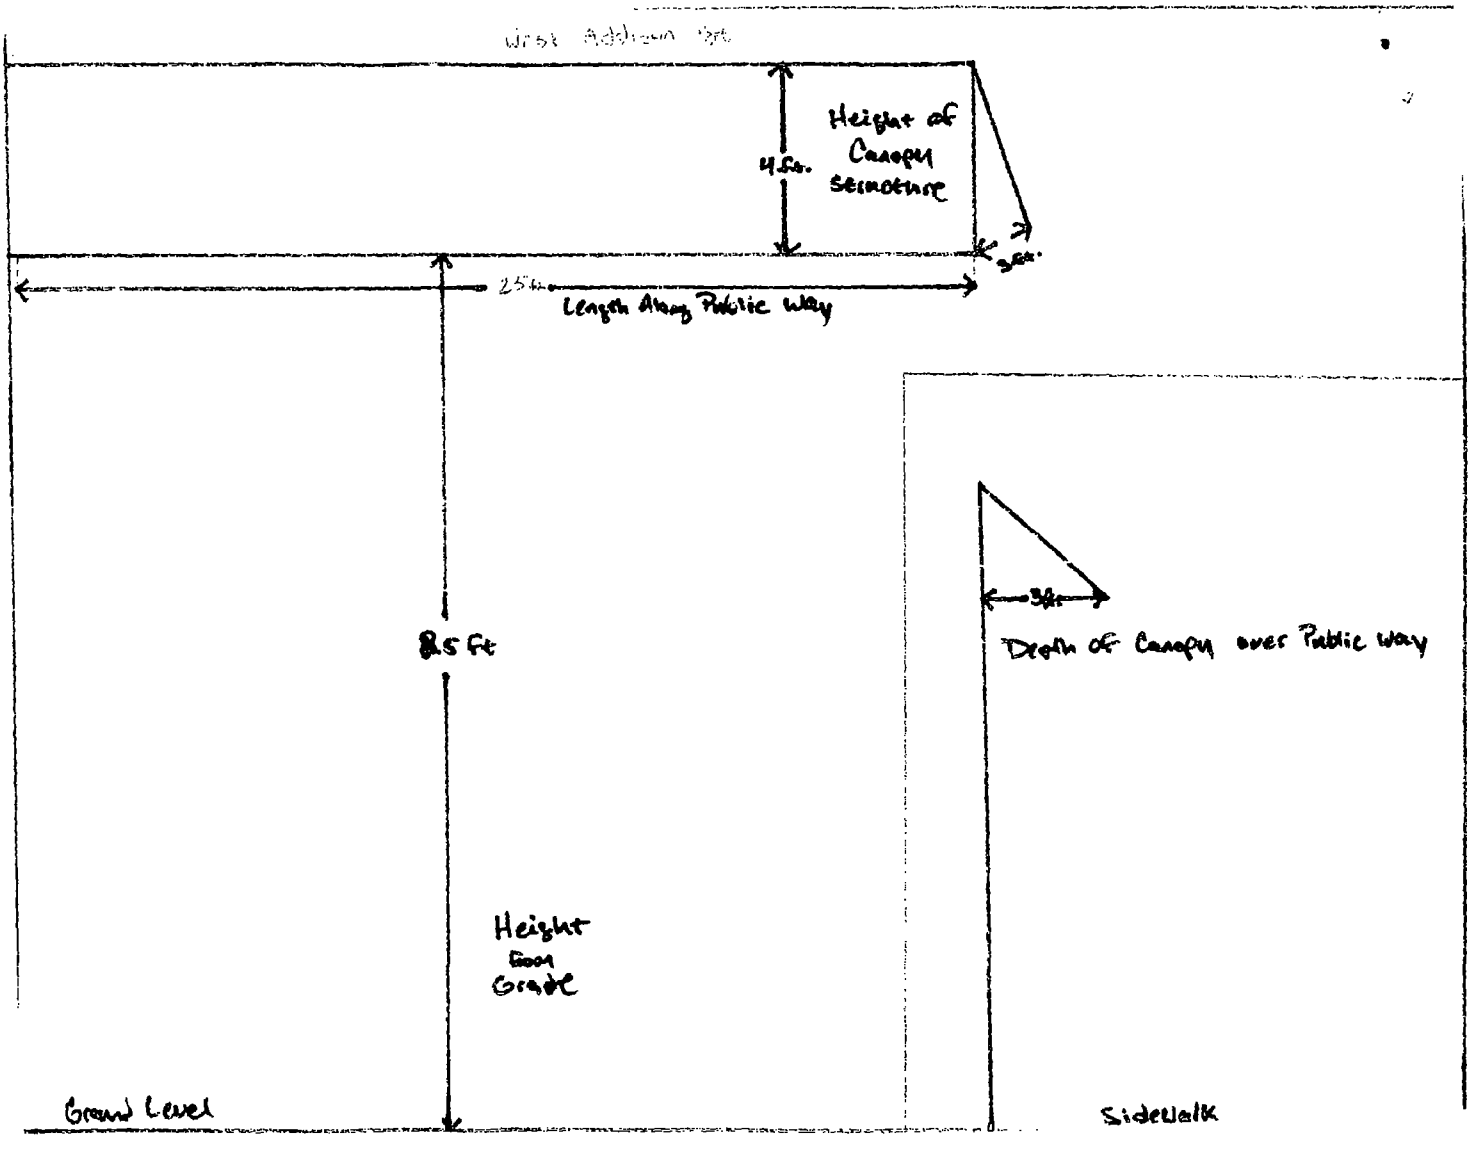
Height of Canopy structure
4 Ft.
Length Along Public Way
Depth of Canopy over Public Way
8.5 Ft
Height from Grade
Grand Level
Sidewalk

City of Chicago

O2013-7096

Office of the City Clerk

Document Tracking Sheet

Meeting Date:	9/11/2013
Sponsor(s):	Tunney, Thomas (44)
Type:	Ordinance
Title:	Awning(s) for 7-Eleven
Committee(s) Assignment:	Committee on Transportation and Public Way

ORDINANCE
7-ELEVEN
Acct. No. 65465 - 47
Permit No. 1108265

Be It Ordained by the City Council of the City of Chicago:

SECTION 1. Permission and authority are hereby given and granted to 7-ELEVEN, upon the terms and subject to the conditions of this ordinance to construct, install, maintain and use three (3) Awning(s) projecting over the public right-of-way adjacent to its premises known as 958 W. Diversey Pkwy..

Said Awning(s) at N. Sheffield measure(s):
One (1) at forty (40) feet in length, and two point six seven (2.67) feet in width for a total of one hundred six point eight (106.8) square feet.

Said Awning(s) at W. Diversey measure(s):
One (1) at forty (40) feet in length, and two point six seven (2.67) feet in width for a total of one hundred six point eight (106.8) square feet.

Said Awning(s) at Corner of Sheffield and W. Diversey measure(s):
One (1) at nine point four two (9.42) feet in length, and two point six seven (2.67) feet in width for a total of twenty-five point one five (25.15) square feet.

The location of said privilege shall be as shown on prints kept on file with the Department of Business Affairs and Consumer Protection and the Office of the City Clerk.

Said privilege shall be constructed in accordance with plans and specifications approved by the Zoning Department - Signs.

This grant of privilege in the public way shall be subject to the provisions of Section 10-28-015 and all other required provisions of the Municipal Code of Chicago.

The grantee shall pay to the City of Chicago as compensation for the privilege #1108265 herein granted the sum of one hundred seventy-five ($175.00) per annum in advance.

A 25% penalty will be added for payments received after due date.

The permit holder agrees to hold the City of Chicago harmless for any damage, relocation or replacement costs associated with damage, relocation or removal of private property caused by the City performing work in the public way.

Authority herein given and granted for a period of five (5) years from and after Date of Passage.

Alderman Thomas Tunney

Thomas Tunney 44th Ward

(2) 40 ft wide awnings
(1) 9 ft 5 in wide awning

City of Chicago

O2013-7098

Office of the City Clerk

Document Tracking Sheet

Meeting Date:	9/11/2013
Sponsor(s):	Arena, John (45)
Type:	Ordinance
Title:	Awning(s) for Bana Salon & Spa
Committee(s) Assignment:	Committee on Transportation and Public Way

ORDINANCE
BANA SALON & SPA
Acct. No. 204401 - 1
Permit No. 1106927

Be It Ordained by the City Council of the City of Chicago:

SECTION 1. Permission and authority are hereby given and granted to BANA SALON & SPA, upon the terms and subject to the conditions of this ordinance to maintain and use, as now constructed, one (1) Awning(s) projecting over the public right-of-way adjacent to its premises known as 5627-5629 N. Central Ave..

Said Awning(s) at measure(s):
One (1) at forty-two (42) feet in length, and two (2) feet in width for a total of eighty-four (84) square feet.

The location of said privilege shall be as shown on prints kept on file with the Department of Business Affairs and Consumer Protection and the Office of the City Clerk.

Said privilege shall be constructed in accordance with plans and specifications approved by the Zoning Department - Signs.

This grant of privilege in the public way shall be subject to the provisions of Section 10-28-015 and all other required provisions of the Municipal Code of Chicago.

The grantee shall pay to the City of Chicago as compensation for the privilege #1106927 herein granted the sum of sixty-seven ($67.00) per annum in advance.

A 25% penalty will be added for payments received after due date.

The permit holder agrees to hold the City of Chicago harmless for any damage, relocation or replacement costs associated with damage, relocation or removal of private property caused by the City performing work in the public way.

Authority herein given and granted for a period of five (5) years from and after 06/11/2013.

Alderman _____

John Arena 45th Ward

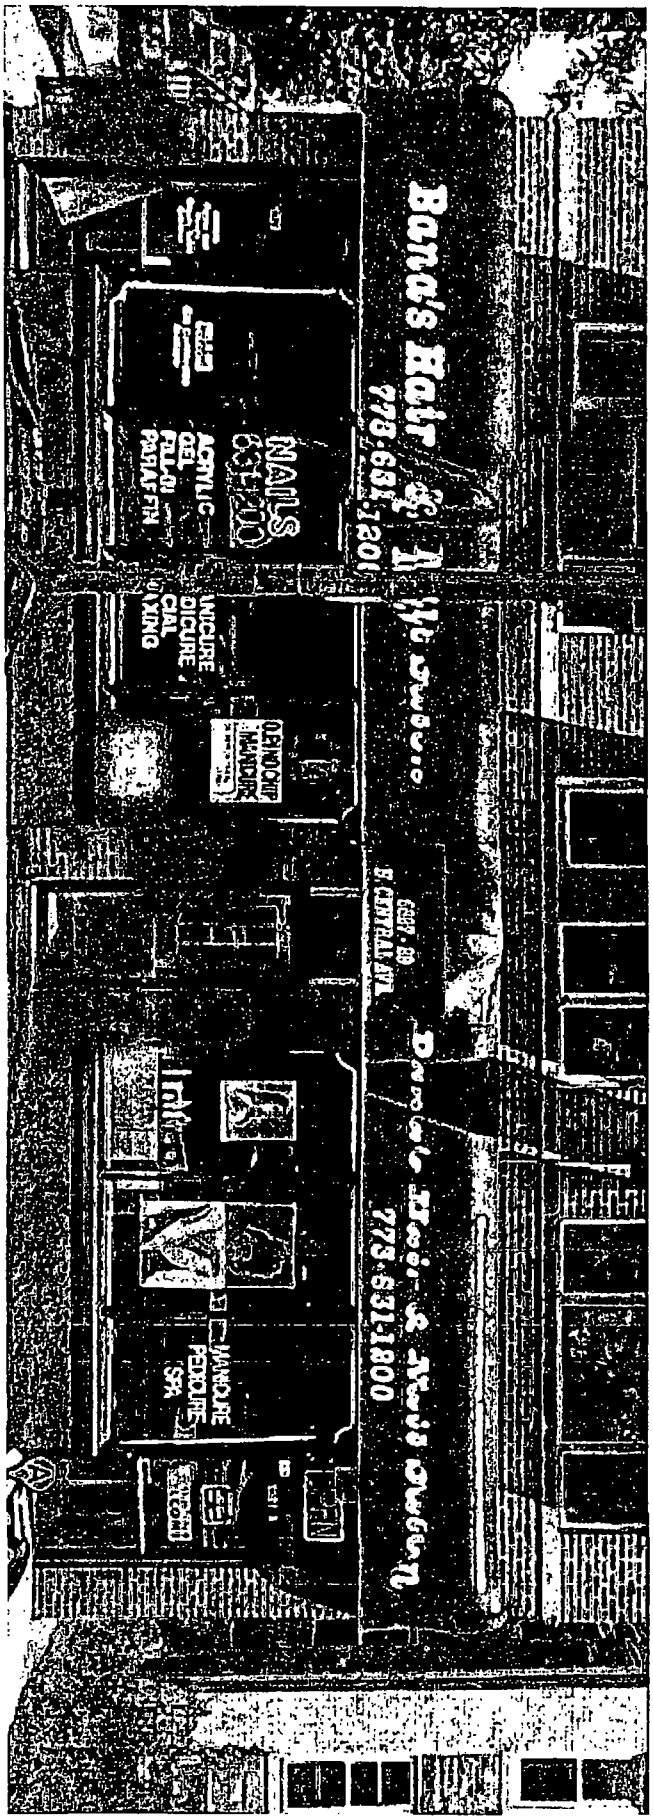
Bama's Hair
778.691.120
NAILS
ACRYLIC
GEL
FILL-IN
PARAFFIN
MANICURE
PEDICURE
SPA
E CENTRAL AVE
773.631.1800

Department of Business Affairs and Consumer Protection
Business Assistance Center - Public Way Use Unit
City Hall - 121 N. LaSalle Street, Room 800 • Chicago, IL 60602
(312)-74-GOBIZ (312-744-6249) • (312) 744-1944 (TTY)
http://www.cityofchicago.org/bacp

09/11/2013

Alderman **John Arena**
Ward # **45**
City of Chicago
City Hall, Room **305**
121 North LaSalle Street
Chicago, Illinois 60602

Re: An ordinance to use and maintain a portion of the public right-of-way for **one (1) awning(s)** for **BANA SALON & SPA**, adjacent to the premises known as **5627-5629 N. Central Ave.**.

Dear Alderman **John Arena**:

The applicant referenced above has requested the use of the public right-of-way for a **awning(s)**. An ordinance has been prepared by the Department of Business Affairs and Consumer Protection – Business Assistance Center - Public Way Use Unit for presentation to the City Council. Because this request was made for properties located in your ward, as approved by you as per the attached, I respectfully request that you introduce the attached ordinance at the next City Council meeting.

If you have any questions regarding this ordinance, please contact Anthony Bertuca at (312) 744-5506.

Department of Business Affairs and Consumer Protection

City of Chicago

O2013-7099

Office of the City Clerk

Document Tracking Sheet

Meeting Date:	9/11/2013
Sponsor(s):	Arena, John (45)
Type:	Ordinance
Title:	Awning(s) for Hops and Barley
Committee(s) Assignment:	Committee on Transportation and Public Way

ORDINANCE
Hops And Barley
Acct. No. 269560 - 1
Permit No. 1108017

Be It Ordained by the City Council of the City of Chicago:

SECTION 1. Permission and authority are hereby given and granted to Hops And Barley, upon the terms and subject to the conditions of this ordinance to maintain and use, as now constructed, two (2) Awning(s) projecting over the public right-of-way adjacent to its premises known as 4359-61 N. Milwaukee Ave..

Said Awning(s) at N. Milwaukee Avenue measure(s):
Two (2) at twelve (12) feet in length, and four (4) feet in width for a total of ninety-six (96) square feet.

The location of said privilege shall be as shown on prints kept on file with the Department of Business Affairs and Consumer Protection and the Office of the City Clerk.

Said privilege shall be constructed in accordance with plans and specifications approved by the Zoning Department - Signs.

This grant of privilege in the public way shall be subject to the provisions of Section 10-28-015 and all other required provisions of the Municipal Code of Chicago.

The grantee shall pay to the City of Chicago as compensation for the privilege #1108017 herein granted the sum of one hundred ($100.00) per annum in advance.

A 25% penalty will be added for payments received after due date.

The permit holder agrees to hold the City of Chicago harmless for any damage, relocation or replacement costs associated with damage, relocation or removal of private property caused by the City performing work in the public way.

Authority herein given and granted for a period of five (5) years from and after 07/27/2013.

Alderman _____

John Arena 45th Ward

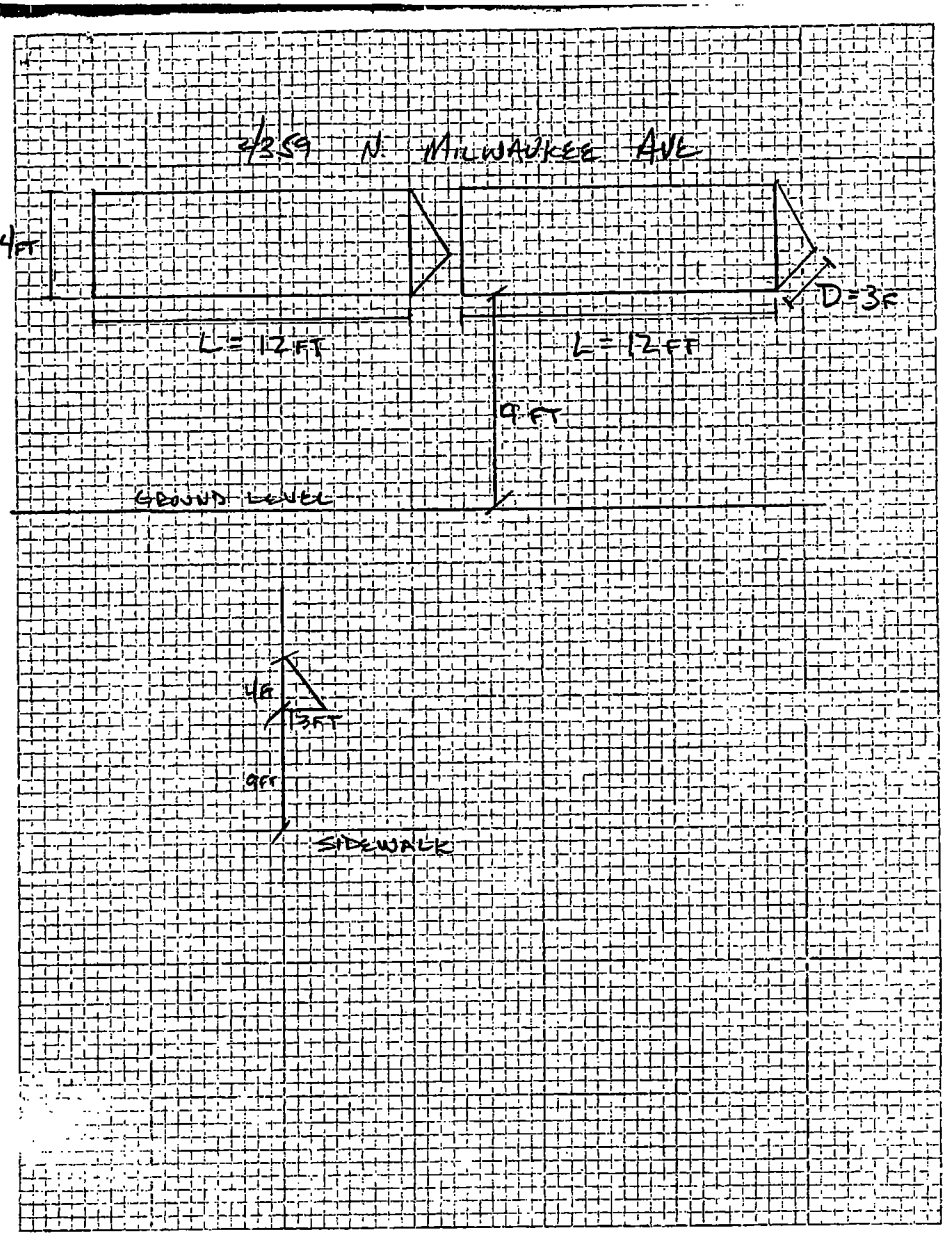
4359 N. MILWAUKEE AVE
H=4FT
L=12FT
L=12FT
D=3F
9FT
GROUND LEVEL
4ft
3FT
9ft
SIDEWALK

ME111-0783

Department of Business Affairs and Consumer Protection
Business Assistance Center - Public Way Use Unit
City Hall - 121 N. LaSalle Street, Room 800 • Chicago, IL 60602
(312)-74-GOBIZ (312-744-6249) • (312) 744-1944 (TTY)
http://www.cityofchicago.org/bacp

09/11/2013

Alderman **John Arena**
Ward # **45**
City of Chicago
City Hall, Room **305**
121 North LaSalle Street
Chicago, Illinois 60602

Re: An ordinance to use and maintain a portion of the public right-of-way for **two (2) awning(s)** for **Hops And Barley**, adjacent to the premises known as **4359-61 N. Milwaukee Ave.**.

Dear Alderman **John Arena**:

The applicant referenced above has requested the use of the public right-of-way for a **awning(s)**. An ordinance has been prepared by the Department of Business Affairs and Consumer Protection – Business Assistance Center - Public Way Use Unit for presentation to the City Council. Because this request was made for properties located in your ward, as approved by you as per the attached, I respectfully request that you introduce the attached ordinance at the next City Council meeting.

If you have any questions regarding this ordinance, please contact Anthony Bertuca at (312) 744-5506.

Department of Business Affairs and Consumer Protection

City of Chicago

O2013-7100

Office of the City Clerk

Document Tracking Sheet

Meeting Date:	9/11/2013
Sponsor(s):	Arena, John (45)
Type:	Ordinance
Title:	Awning(s) for Idlewood Electric Supply, Inc.
Committee(s) Assignment:	Committee on Transportation and Public Way

ORDINANCE
IDLEWOOD ELECTRIC SUPPLY INC
Acct. No. 81703 - 2
Permit No. 1107812

Be It Ordained by the City Council of the City of Chicago:

SECTION 1. Permission and authority are hereby given and granted to IDLEWOOD ELECTRIC SUPPLY INC, upon the terms and subject to the conditions of this ordinance to maintain and use, as now constructed, one (1) Awning(s) projecting over the public right-of-way adjacent to its premises known as 5010 W. Irving Park Rd..

Said Awning(s) at W. Irving Park Road measure(s):
One (1) at fifty-nine (59) feet in length, and three (3) feet in width for a total of one hundred seventy-seven (177) square feet.

The location of said privilege shall be as shown on prints kept on file with the Department of Business Affairs and Consumer Protection and the Office of the City Clerk.

Said privilege shall be constructed in accordance with plans and specifications approved by the Zoning Department - Signs.

This grant of privilege in the public way shall be subject to the provisions of Section 10-28-015 and all other required provisions of the Municipal Code of Chicago.

The grantee shall pay to the City of Chicago as compensation for the privilege #1107812 herein granted the sum of eighty-four ($84.00) per annum in advance.

A 25% penalty will be added for payments received after due date.

The permit holder agrees to hold the City of Chicago harmless for any damage, relocation or replacement costs associated with damage, relocation or removal of private property caused by the City performing work in the public way.

Authority herein given and granted for a period of five (5) years from and after 07/12/2013.

Alderman

John Arena 45th Ward

IDLEWOOD
ELECTRIC SUPPLY INC.
06/07/2013 00:45

Department of Business Affairs and Consumer Protection
Business Assistance Center - Public Way Use Unit
City Hall - 121 N. LaSalle Street, Room 800 • Chicago, IL 60602
(312)-74-GOBIZ (312-744-6249) • (312) 744-1944 (TTY)
http://www.cityofchicago.org/bacp

09/11/2013

Alderman **John Arena**
Ward # **45**
City of Chicago
City Hall, Room **305**
121 North LaSalle Street
Chicago, Illinois 60602

Re: An ordinance to use and maintain a portion of the public right-of-way for **one (1) awning(s)** for **IDLEWOOD ELECTRIC SUPPLY INC**, adjacent to the premises known as **5010 W. Irving Park Rd.**.

Dear Alderman **John Arena**:

The applicant referenced above has requested the use of the public right-of-way for a **awning(s)**. An ordinance has been prepared by the Department of Business Affairs and Consumer Protection – Business Assistance Center - Public Way Use Unit for presentation to the City Council. Because this request was made for properties located in your ward, as approved by you as per the attached, I respectfully request that you introduce the attached ordinance at the next City Council meeting.

If you have any questions regarding this ordinance, please contact Anthony Bertuca at (312) 744-5506.

Department of Business Affairs and Consumer Protection

City of Chicago

O2013-7102

Office of the City Clerk

Document Tracking Sheet

Meeting Date:	9/11/2013
Sponsor(s):	Arena, John (45)
Type:	Ordinance
Title:	Awning(s) for Savory Food & Liquor
Committee(s) Assignment:	Committee on Transportation and Public Way

ORDINANCE
SAVORY FOOD & LIQUOR
Acct. No. 11688 - 1
Permit No. 1106931

Be It Ordained by the City Council of the City of Chicago:

SECTION 1. Permission and authority are hereby given and granted to SAVORY FOOD & LIQUOR, upon the terms and subject to the conditions of this ordinance to maintain and use, as now constructed, four (4) Awning(s) projecting over the public right-of-way adjacent to its premises known as 4138 N. Milwaukee Ave..

Said Awning(s) at N. Milwaukee measure(s):
One (1) at ten (10) feet in length, and two (2) feet in width for a total of twenty (20) square feet.
One (1) at one point three three (1.33) foot in length, and two (2) feet in width for a total of two point six six (2.66) square feet.
One (1) at two (2) feet in length, and two (2) feet in width for a total of four (4) square feet.
One (1) at eight point three three (8.33) feet in length, and two (2) feet in width for a total of sixteen point six six (16.66) square feet.

The location of said privilege shall be as shown on prints kept on file with the Department of Business Affairs and Consumer Protection and the Office of the City Clerk.

Said privilege shall be constructed in accordance with plans and specifications approved by the Zoning Department - Signs.

This grant of privilege in the public way shall be subject to the provisions of Section 10-28-015 and all other required provisions of the Municipal Code of Chicago.

The grantee shall pay to the City of Chicago as compensation for the privilege #1106931 herein granted the sum of one hundred seventy-five ($175.00) per annum in advance.

A 25% penalty will be added for payments received after due date.

The permit holder agrees to hold the City of Chicago harmless for any damage, relocation or replacement costs associated with damage, relocation or removal of private property caused by the City performing work in the public way.

Authority herein given and granted for a period of five (5) years from and after 02/06/2013.

Alderman _____
John Arena 45th Ward

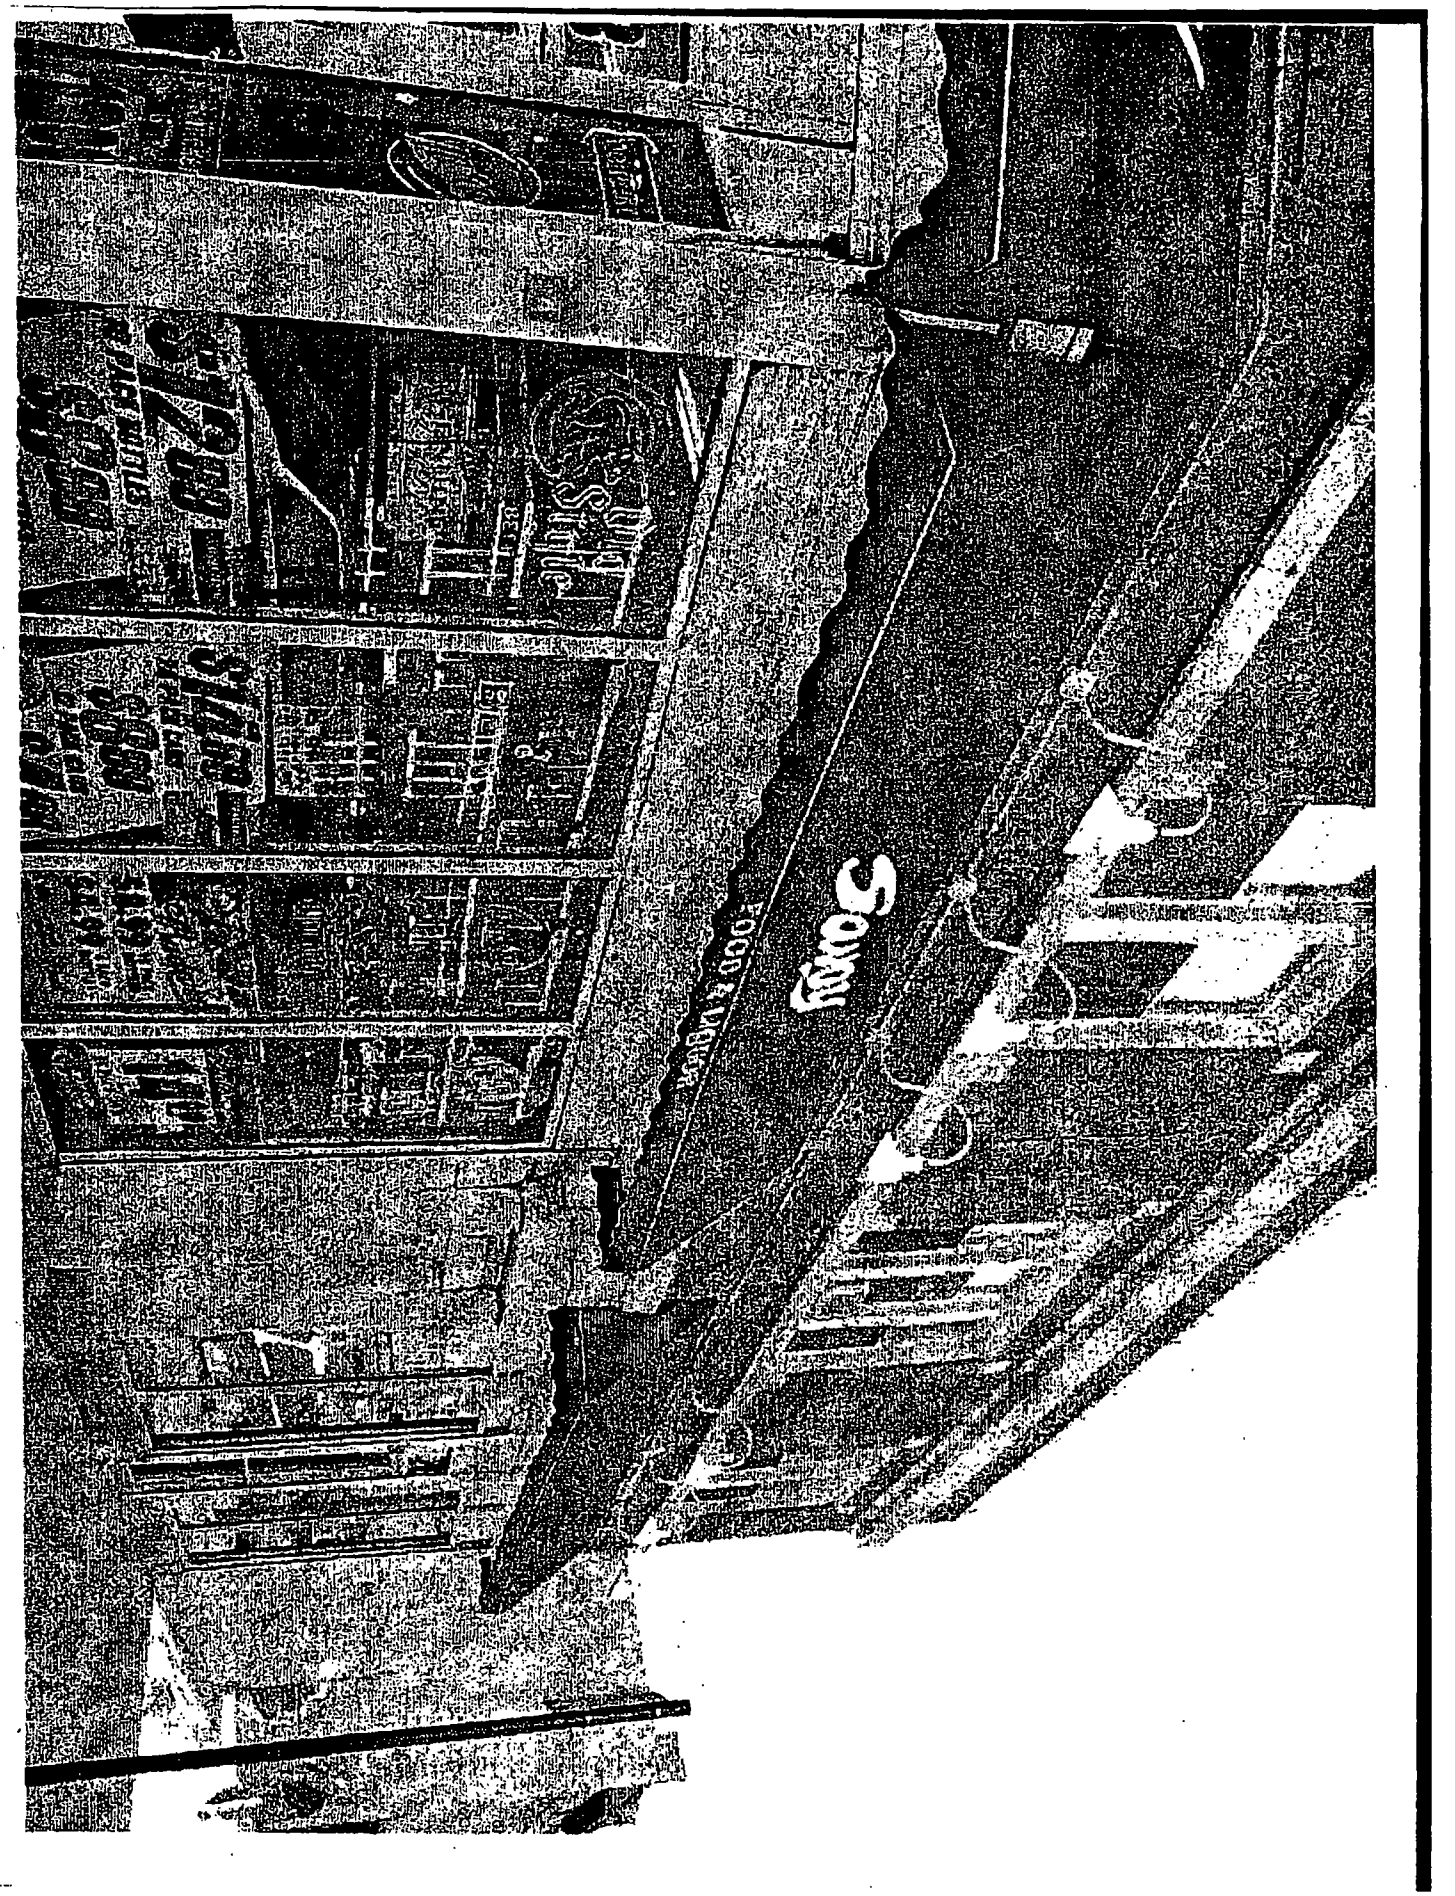
Sony

Department of Business Affairs and Consumer Protection
Business Assistance Center - Public Way Use Unit
City Hall - 121 N. LaSalle Street, Room 800 • Chicago, IL 60602
(312)-74-GOBIZ (312-744-6249) • (312) 744-1944 (TTY)
http://www.cityofchicago.org/bacp

09/11/2013

Alderman **John Arena**
Ward # **45**
City of Chicago
City Hall, Room **305**
121 North LaSalle Street
Chicago, Illinois 60602

Re: An ordinance to use and maintain a portion of the public right-of-way for **four (4) awning(s)** for **SAVORY FOOD & LIQUOR**, adjacent to the premises known as **4138 N. Milwaukee Ave.**.

Dear Alderman **John Arena**:

The applicant referenced above has requested the use of the public right-of-way for a **awning(s)**. An ordinance has been prepared by the Department of Business Affairs and Consumer Protection -- Business Assistance Center - Public Way Use Unit for presentation to the City Council. Because this request was made for properties located in your ward, as approved by you as per the attached, I respectfully request that you introduce the attached ordinance at the next City Council meeting.

If you have any questions regarding this ordinance, please contact Anthony Bertuca at (312) 744-5506.

Department of Business Affairs and Consumer Protection

City of Chicago

O2013-7103

Office of the City Clerk

Document Tracking Sheet

Meeting Date:	9/11/2013
Sponsor(s):	Cappleman, James (46)
Type:	Ordinance
Title:	Awning(s) for Auto Repairs 4 Less, Inc.
Committee(s) Assignment:	Committee on Transportation and Public Way

ORDINANCE
AUTO REPAIRS 4 LESS, INC.
Acct. No. 296526 - 2
Permit No. 1108214

Be It Ordained by the City Council of the City of Chicago:

SECTION 1. Permission and authority are hereby given and granted to AUTO REPAIRS 4 LESS, INC., upon the terms and subject to the conditions of this ordinance to maintain and use, as now constructed, three (3) Awning(s) projecting over the public right-of-way adjacent to its premises known as 937-9 W. Irving Park Rd..

Said Awning(s) at W. Irving Park Road measure(s):
One (1) at fourteen (14) feet in length, and six (6) feet in width for a total of eighty-four (84) square feet.
One (1) at nineteen (19) feet in length, and two (2) feet in width for a total of thirty-eight (38) square feet.
One (1) at fourteen (14) feet in length, and four (4) feet in width for a total of fifty-six (56) square feet.

The location of said privilege shall be as shown on prints kept on file with the Department of Business Affairs and Consumer Protection and the Office of the City Clerk.

Said privilege shall be constructed in accordance with plans and specifications approved by the Zoning Department - Signs.

This grant of privilege in the public way shall be subject to the provisions of Section 10-28-015 and all other required provisions of the Municipal Code of Chicago.

The grantee shall pay to the City of Chicago as compensation for the privilege #1108214 herein granted the sum of one hundred fifty ($150.00) per annum in advance.

A 25% penalty will be added for payments received after due date.

The permit holder agrees to hold the City of Chicago harmless for any damage, relocation or replacement costs associated with damage, relocation or removal of private property caused by the City performing work in the public way.

Authority herein given and granted for a period of five (5) years from and after 07/30/2013.

Alderman _____
James Cappleman 46th Ward

A (SKETCH)

Length 14'
Width 6'
Depth 4'
Height 13'

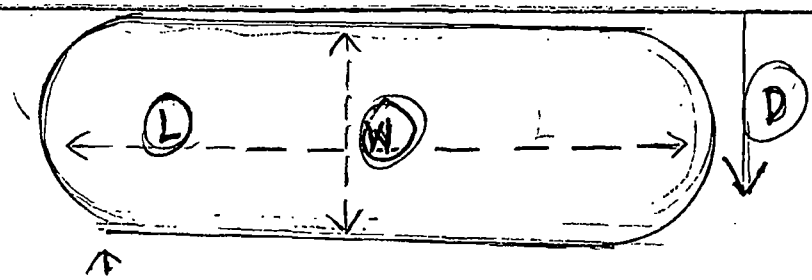

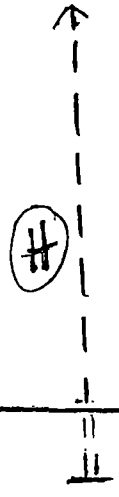

Depth Over Sidewalk = 4'

Sidewalk

937-9 West Irving Park Rd.

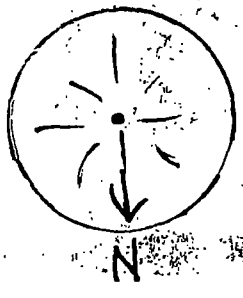

Department of Business Affairs and Consumer Protection
Business Assistance Center - Public Way Use Unit
City Hall - 121 N. LaSalle Street, Room 800 • Chicago, IL 60602
(312)-74-GOBIZ (312-744-6249) • (312) 744-1944 (TTY)
http://www.cityofchicago.org/bacp

09/11/2013

Alderman **James Cappleman**
Ward # **46**
City of Chicago
City Hall, Room **300**
121 North LaSalle Street
Chicago, Illinois 60602

Re: An ordinance to use and maintain a portion of the public right-of-way for **three (3) awning(s)** for **AUTO REPAIRS 4 LESS, INC.**, adjacent to the premises known as **937-9 W. Irving Park Rd.**.

Dear Alderman **James Cappleman**:

The applicant referenced above has requested the use of the public right-of-way for a **awning(s)**. An ordinance has been prepared by the Department of Business Affairs and Consumer Protection – Business Assistance Center - Public Way Use Unit for presentation to the City Council. Because this request was made for properties located in your ward, as approved by you as per the attached, I respectfully request that you introduce the attached ordinance at the next City Council meeting.

If you have any questions regarding this ordinance, please contact Anthony Bertuca at (312) 744-5506.

Department of Business Affairs and Consumer Protection

City of Chicago

O2013-7105

Office of the City Clerk

Document Tracking Sheet

Meeting Date:	9/11/2013
Sponsor(s):	Cappleman, James (46)
Type:	Ordinance
Title:	Awning(s) for Coachlight Laundry
Committee(s) Assignment:	Committee on Transportation and Public Way

ORDINANCE
COACHLIGHT LAUNDRY
Acct. No. 25069 - 1
Permit No. 1108496

Be It Ordained by the City Council of the City of Chicago:

SECTION 1. Permission and authority are hereby given and granted to COACHLIGHT LAUNDRY, upon the terms and subject to the conditions of this ordinance to maintain and use, as now constructed, one (1) Awning(s) projecting over the public right-of-way adjacent to its premises known as 3475 N. Broadway .

Said Awning(s) at N. Broadway measure(s):
One (1) at fifteen point four two (15.42) feet in length, and two (2) feet in width for a total of thirty point eight four (30.84) square feet.

The location of said privilege shall be as shown on prints kept on file with the Department of Business Affairs and Consumer Protection and the Office of the City Clerk.

Said privilege shall be constructed in accordance with plans and specifications approved by the Zoning Department - Signs.

This grant of privilege in the public way shall be subject to the provisions of Section 10-28-015 and all other required provisions of the Municipal Code of Chicago.

The grantee shall pay to the City of Chicago as compensation for the privilege #1108496 herein granted the sum of fifty ($50.00) per annum in advance.

A 25% penalty will be added for payments received after due date.

The permit holder agrees to hold the City of Chicago harmless for any damage, relocation or replacement costs associated with damage, relocation or removal of private property caused by the City performing work in the public way.

Authority herein given and granted for a period of five (5) years from and after 07/30/2013.

Alderman _____
James Cappleman 46th Ward

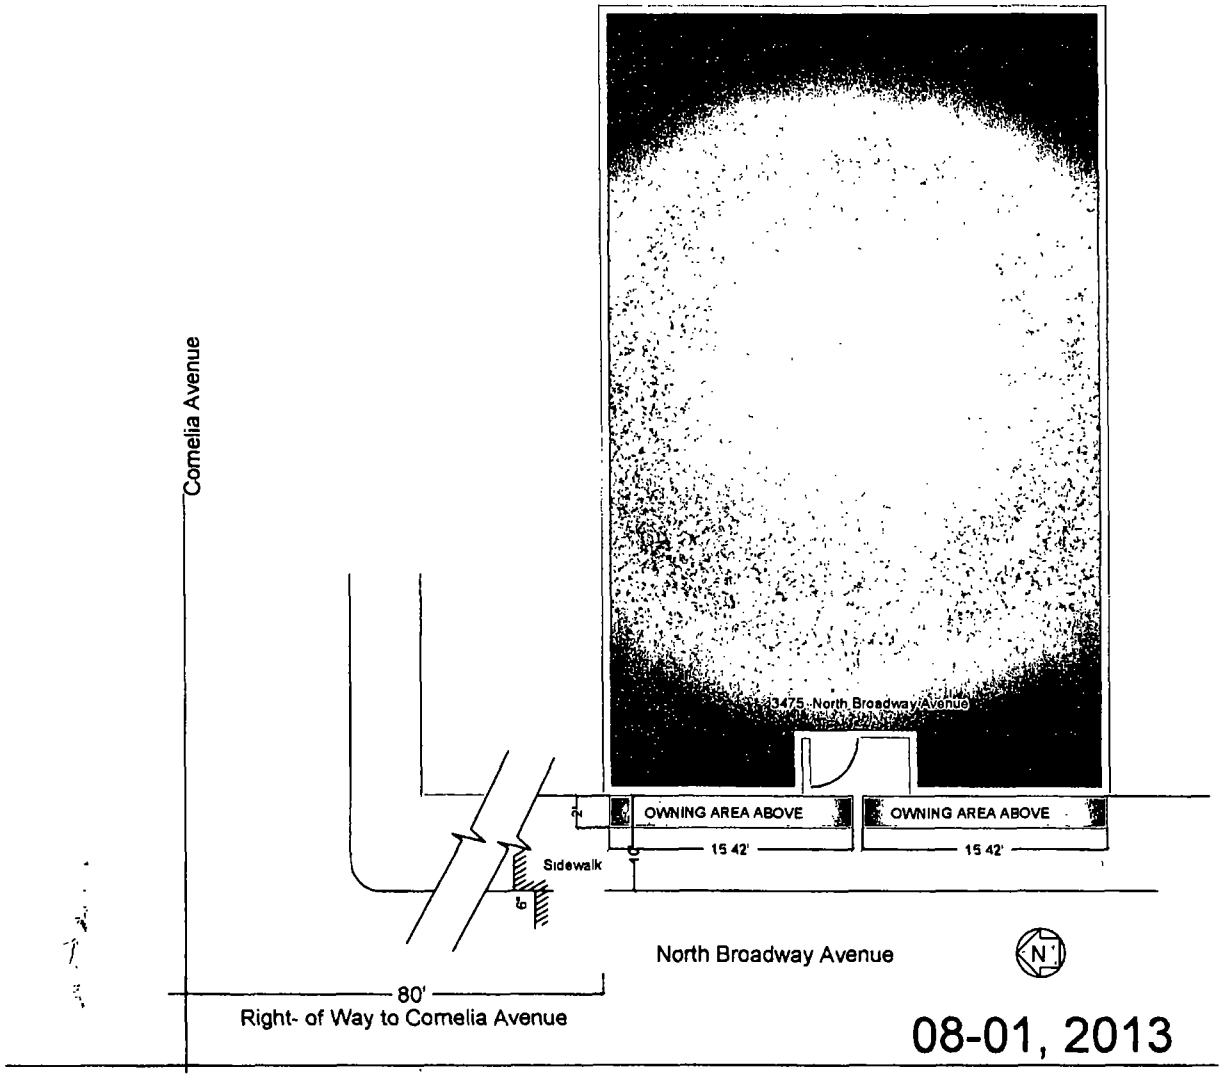
Cornelia Avenue
3475 North Broadway Avenue
OWNING AREA ABOVE
OWNING AREA ABOVE
15 42'
15 42'
2'
Sidewalk
6'
North Broadway Avenue
N
80'
Right- of Way to Cornelia Avenue
08-01, 2013

Department of Business Affairs and Consumer Protection
Business Assistance Center - Public Way Use Unit
City Hall - 121 N. LaSalle Street, Room 800 • Chicago, IL 60602
(312)-74-GOBIZ (312-744-6249) • (312) 744-1944 (TTY)
http://www.cityofchicago.org/bacp

09/11/2013

Alderman **James Cappleman**
Ward # **46**
City of Chicago
City Hall, Room **300**
121 North LaSalle Street
Chicago, Illinois 60602

Re: An ordinance to use and maintain a portion of the public right-of-way for **one (1) awning(s)** for **COACHLIGHT LAUNDRY**, adjacent to the premises known as **3475 N. Broadway** .

Dear Alderman **James Cappleman**:

The applicant referenced above has requested the use of the public right-of-way for a **awning(s)**. An ordinance has been prepared by the Department of Business Affairs and Consumer Protection – Business Assistance Center - Public Way Use Unit for presentation to the City Council. Because this request was made for properties located in your ward, as approved by you as per the attached, I respectfully request that you introduce the attached ordinance at the next City Council meeting.

If you have any questions regarding this ordinance, please contact Anthony Bertuca at (312) 744-5506.

Department of Business Affairs and Consumer Protection

City of Chicago

O2013-7106

Office of the City Clerk

Document Tracking Sheet

Meeting Date:	9/11/2013
Sponsor(s):	Cappleman, James (46)
Type:	Ordinance
Title:	Awning(s) for Flashes Hair Design
Committee(s) Assignment:	Committee on Transportation and Public Way

ORDINANCE
FLASHES HAIR DESIGN
Acct. No. 47361 - 3
Permit No. 1108108

Be It Ordained by the City Council of the City of Chicago:

SECTION 1. Permission and authority are hereby given and granted to FLASHES HAIR DESIGN, upon the terms and subject to the conditions of this ordinance to maintain and use, as now constructed, two (2) Awning(s) projecting over the public right-of-way adjacent to its premises known as 3740 N. Broadway .

Said Awning(s) at N. BROADWAY measure(s):
Two (2) at fifteen point five (15.5) feet in length, and three point eight three (3.83) feet in width for a total of one hundred eighteen point seven three (118.73) square feet.

The location of said privilege shall be as shown on prints kept on file with the Department of Business Affairs and Consumer Protection.and the Office of the City Clerk.

Said privilege shall be constructed in accordance with plans and specifications approved by the Zoning Department - Signs.

This grant of privilege in the public way shall be subject to the provisions of Section 10-28-015 and all other required provisions of the Municipal Code of Chicago.

The grantee shall pay to the City of Chicago as compensation for the privilege #1108108 herein granted the sum of one hundred ($100.00) per annum in advance.

A 25% penalty will be added for payments received after due date.

The permit holder agrees to hold the City of Chicago harmless for any damage, relocation or replacement costs associated with damage, relocation or removal of private property caused by the City performing work in the public way.

Authority herein given and granted for a period of five (5) years from and after 07/30/2013.

Alderman _____

James Cappleman 46th Ward

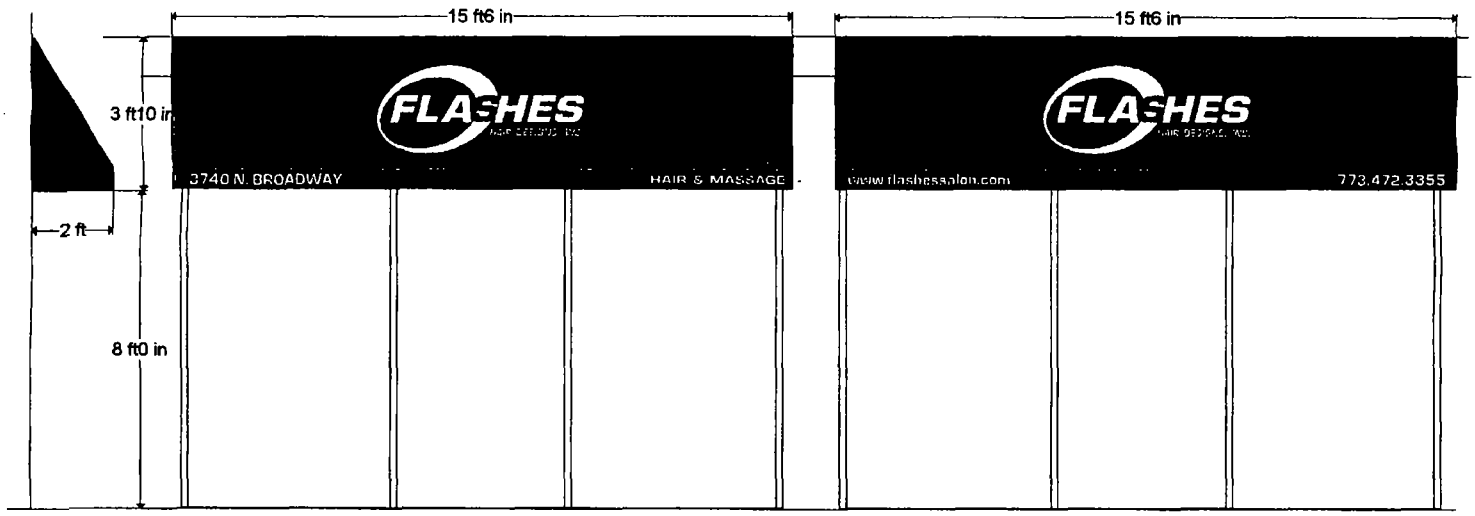

Location: 3740 N. Broadway. Approx 300 ft. North of Waveland/Broadway Intersection - West side.

Sidewalk width: 10.5 ft.

Department of Business Affairs and Consumer Protection
Business Assistance Center - Public Way Use Unit
City Hall - 121 N. LaSalle Street, Room 800 • Chicago, IL 60602
(312)-74-GOBIZ (312-744-6249) • (312) 744-1944 (TTY)
http://www.cityofchicago.org/bacp

09/11/2013

Alderman **James Cappleman**
Ward # **46**
City of Chicago
City Hall, Room **300**
121 North LaSalle Street
Chicago, Illinois 60602

Re: An ordinance to use and maintain a portion of the public right-of-way for **two (2) awning(s)** for **FLASHES HAIR DESIGN**, adjacent to the premises known as **3740 N. Broadway** .

Dear Alderman **James Cappleman**:

The applicant referenced above has requested the use of the public right-of-way for a **awning(s)**. An ordinance has been prepared by the Department of Business Affairs and Consumer Protection – Business Assistance Center - Public Way Use Unit for presentation to the City Council. Because this request was made for properties located in your ward, as approved by you as per the attached, I respectfully request that you introduce the attached ordinance at the next City Council meeting.

If you have any questions regarding this ordinance, please contact Anthony Bertuca at (312) 744-5506.

Department of Business Affairs and Consumer Protection

City of Chicago

O2013-7108

Office of the City Clerk

Document Tracking Sheet

Meeting Date:	9/11/2013
Sponsor(s):	Cappleman, James (46)
Type:	Ordinance
Title:	Awning(s) for Inspiration Kitchens Uptown
Committee(s) Assignment:	Committee on Transportation and Public Way

ORDINANCE
Inspiration Kitchens Uptown
Acct. No. 23498 - 3
Permit No. 1105387

Be It Ordained by the City Council of the City of Chicago:

SECTION 1. Permission and authority are hereby given and granted to Inspiration Kitchens Uptown, upon the terms and subject to the conditions of this ordinance to maintain and use, as now constructed, one (1) Awning(s) projecting over the public right-of-way adjacent to its premises known as 4715 N. Sheridan Rd..

Said Awning(s) at N. Sheridan Road measure(s):
One (1) at twenty-three (23) feet in length, and two (2) feet in width for a total of forty-six (46) square feet.

The location of said privilege shall be as shown on prints kept on file with the Department of Business Affairs and Consumer Protection and the Office of the City Clerk.

Said privilege shall be constructed in accordance with plans and specifications approved by the Zoning Department - Signs.

This grant of privilege in the public way shall be subject to the provisions of Section 10-28-015 and all other required provisions of the Municipal Code of Chicago.

The grantee shall pay to the City of Chicago as compensation for the privilege #1105387 herein granted the sum of fifty ($50.00) per annum in advance.

A 25% penalty will be added for payments received after due date.

The permit holder agrees to hold the City of Chicago harmless for any damage, relocation or replacement costs associated with damage, relocation or removal of private property caused by the City performing work in the public way.

Authority herein given and granted for a period of five (5) years from and after 03/12/2013.

Alderman _____
James Cappleman 46th Ward

Inspiration Corporation
4715 N. Sheridan Rd

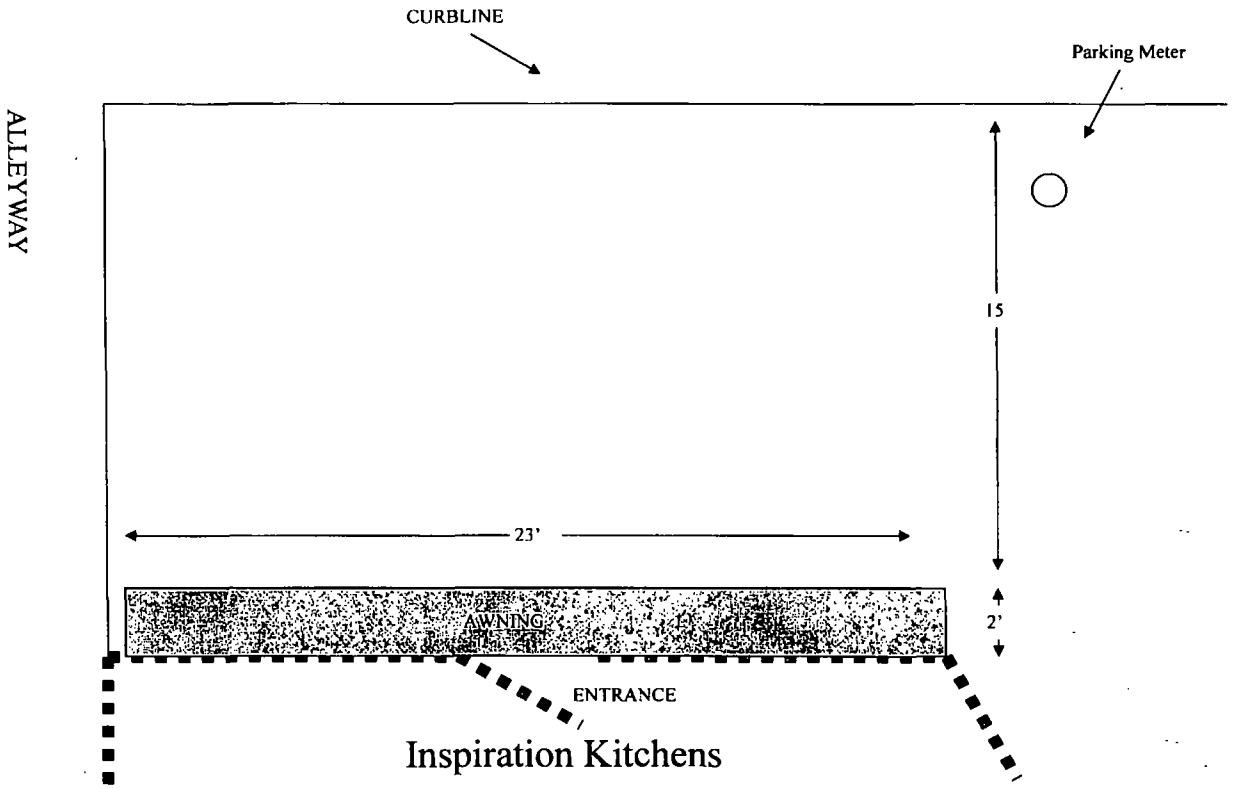

Department of Business Affairs and Consumer Protection
Business Assistance Center - Public Way Use Unit
City Hall - 121 N. LaSalle Street, Room 800 • Chicago, IL 60602
(312)-74-GOBIZ (312-744-6249) • (312) 744-1944 (TTY)
http://www.cityofchicago.org/bacp

09/11/2013

Alderman **James Cappleman**
Ward # **46**
City of Chicago
City Hall, Room **300**
121 North LaSalle Street
Chicago, Illinois 60602

Re: An ordinance to use and maintain a portion of the public right-of-way for **one (1) awning(s)** for **Inspiration Kitchens Uptown**, adjacent to the premises known as **4715 N. Sheridan Rd.**.

Dear Alderman **James Cappleman**:

The applicant referenced above has requested the use of the public right-of-way for a **awning(s)**. An ordinance has been prepared by the Department of Business Affairs and Consumer Protection – Business Assistance Center - Public Way Use Unit for presentation to the City Council. Because this request was made for properties located in your ward, as approved by you as per the attached, I respectfully request that you introduce the attached ordinance at the next City Council meeting.

If you have any questions regarding this ordinance, please contact Anthony Bertuca at (312) 744-5506.

Department of Business Affairs and Consumer Protection

City of Chicago

O2013-7109

Office of the City Clerk

Document Tracking Sheet

Meeting Date:	9/11/2013
Sponsor(s):	Cappleman, James (46)
Type:	Ordinance
Title:	Awning(s) for Lucky
Committee(s) Assignment:	Committee on Transportation and Public Way

ORDINANCE
LUCKY
Acct. No. 283619 - 1
Permit No. 1108110

Be It Ordained by the City Council of the City of Chicago:

SECTION 1. Permission and authority are hereby given and granted to LUCKY, upon the terms and subject to the conditions of this ordinance to maintain and use, as now constructed, one (1) Awning(s) projecting over the public right-of-way adjacent to its premises known as 1226 W. Wilson Ave..

Said Awning(s) at W. WILSON measure(s):
One (1) at thirteen (13) feet in length, and three (3) feet in width for a total of thirty-nine (39) square feet.

The location of said privilege shall be as shown on prints kept on file with the Department of Business Affairs and Consumer Protection and the Office of the City Clerk.

Said privilege shall be constructed in accordance with plans and specifications approved by the Zoning Department - Signs.

This grant of privilege in the public way shall be subject to the provisions of Section 10-28-015 and all other required provisions of the Municipal Code of Chicago.

The grantee shall pay to the City of Chicago as compensation for the privilege #1108110 herein granted the sum of fifty ($50.00) per annum in advance.

A 25% penalty will be added for payments received after due date.

The permit holder agrees to hold the City of Chicago harmless for any damage, relocation or replacement costs associated with damage, relocation or removal of private property caused by the City performing work in the public way.

Authority herein given and granted for a period of five (5) years from and after 07/27/2013.

Alderman _____
James Cappleman 46th Ward

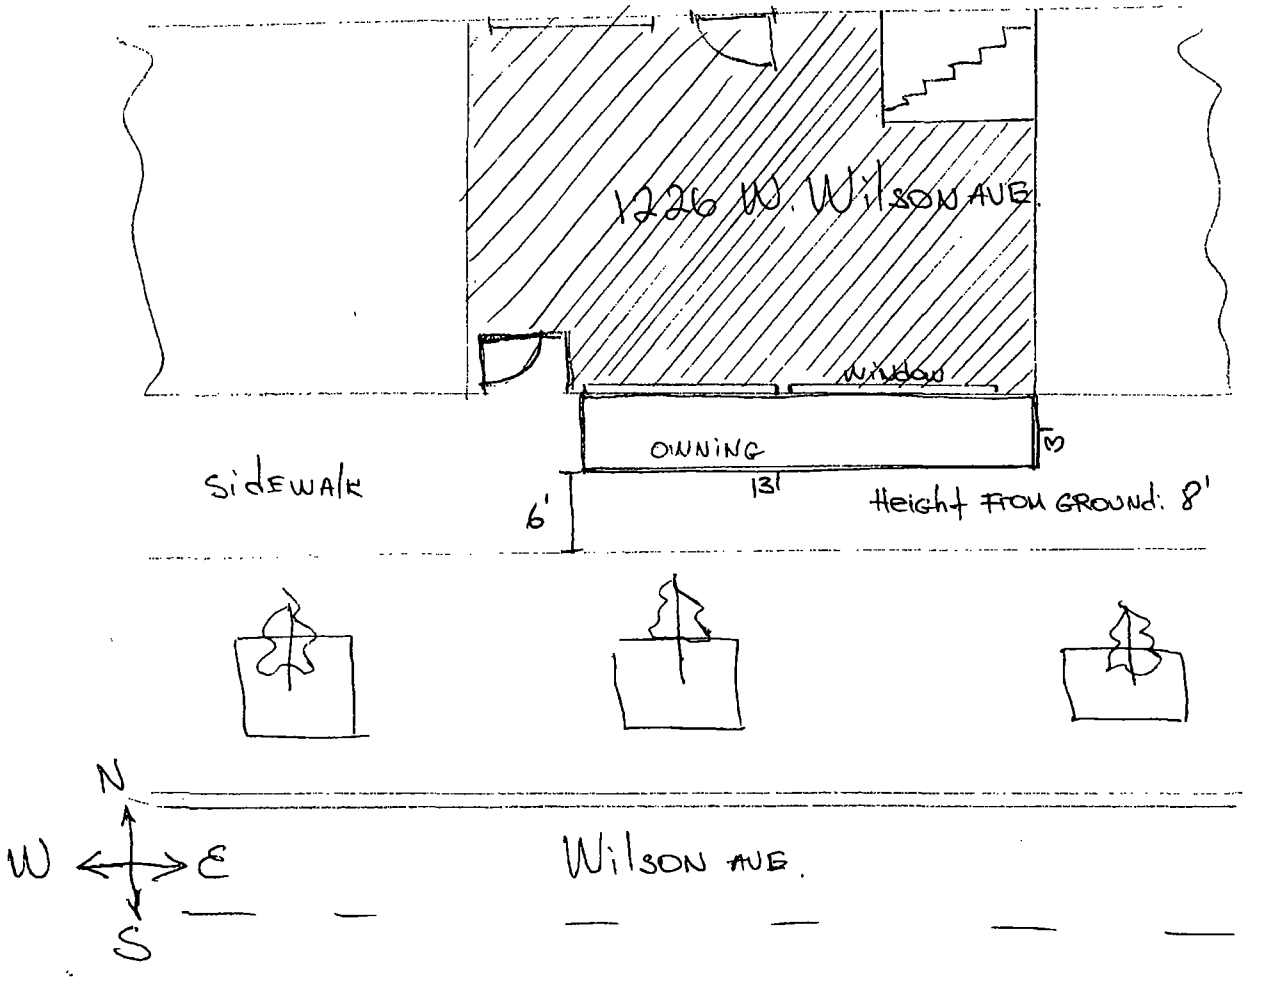
1226 W. Wilson Ave.
Window
OWNING
13'
6'
Sidewalk
Height from ground: 8'
N
W
E
S
Wilson Ave.

Department of Business Affairs and Consumer Protection
Business Assistance Center - Public Way Use Unit
City Hall - 121 N. LaSalle Street, Room 800 • Chicago, IL 60602
(312)-74-GOBIZ (312-744-6249) • (312) 744-1944 (TTY)
http://www.cityofchicago.org/bacp

09/11/2013

Alderman **James Cappleman**
Ward # **46**
City of Chicago
City Hall, Room **300**
121 North LaSalle Street
Chicago, Illinois 60602

Re: An ordinance to use and maintain a portion of the public right-of-way for **one (1) awning(s)** for **LUCKY**, adjacent to the premises known as **1226 W. Wilson Ave.**.

Dear Alderman **James Cappleman**:

The applicant referenced above has requested the use of the public right-of-way for a **awning(s)**. An ordinance has been prepared by the Department of Business Affairs and Consumer Protection – Business Assistance Center - Public Way Use Unit for presentation to the City Council. Because this request was made for properties located in your ward, as approved by you as per the attached, I respectfully request that you introduce the attached ordinance at the next City Council meeting.

If you have any questions regarding this ordinance, please contact Anthony Bertuca at (312) 744-5506.

Department of Business Affairs and Consumer Protection

City of Chicago

O2013-7110

Office of the City Clerk

Document Tracking Sheet

Meeting Date:	9/11/2013
Sponsor(s):	Cappleman, James (46)
Type:	Ordinance
Title:	Awning(s) for New York Market
Committee(s) Assignment:	Committee on Transportation and Public Way

ORDINANCE
NEW YORK MARKET
Acct. No. 242859 - 1
Permit No. 1108287

Be It Ordained by the City Council of the City of Chicago:

SECTION 1. Permission and authority are hereby given and granted to NEW YORK MARKET, upon the terms and subject to the conditions of this ordinance to maintain and use, as now constructed, three (3) Awning(s) projecting over the public right-of-way adjacent to its premises known as 3660 N. Lake Shore Dr..

Said Awning(s) at Waveland and Pine Grove measure(s):
One (1) at eighteen (18) feet in length, and three point six (3.6) feet in width for a total of sixty-four point eight (64.8) square feet.
Two (2) at four point four (4.4) feet in length, and three point six (3.6) feet in width for a total of thirty-one point six eight (31.68) square feet.

The location of said privilege shall be as shown on prints kept on file with the Department of Business Affairs and Consumer Protection and the Office of the City Clerk.

Said privilege shall be constructed in accordance with plans and specifications approved by the Zoning Department - Signs.

This grant of privilege in the public way shall be subject to the provisions of Section 10-28-015 and all other required provisions of the Municipal Code of Chicago.

The grantee shall pay to the City of Chicago as compensation for the privilege #1108287 herein granted the sum of one hundred fifty ($150.00) per annum in advance.

A 25% penalty will be added for payments received after due date.

The permit holder agrees to hold the City of Chicago harmless for any damage, relocation or replacement costs associated with damage, relocation or removal of private property caused by the City performing work in the public way.

Authority herein given and granted for a period of five (5) years from and after 07/27/2013.

Alderman _____

James Cappleman 46th Ward

(FAX)6508835705

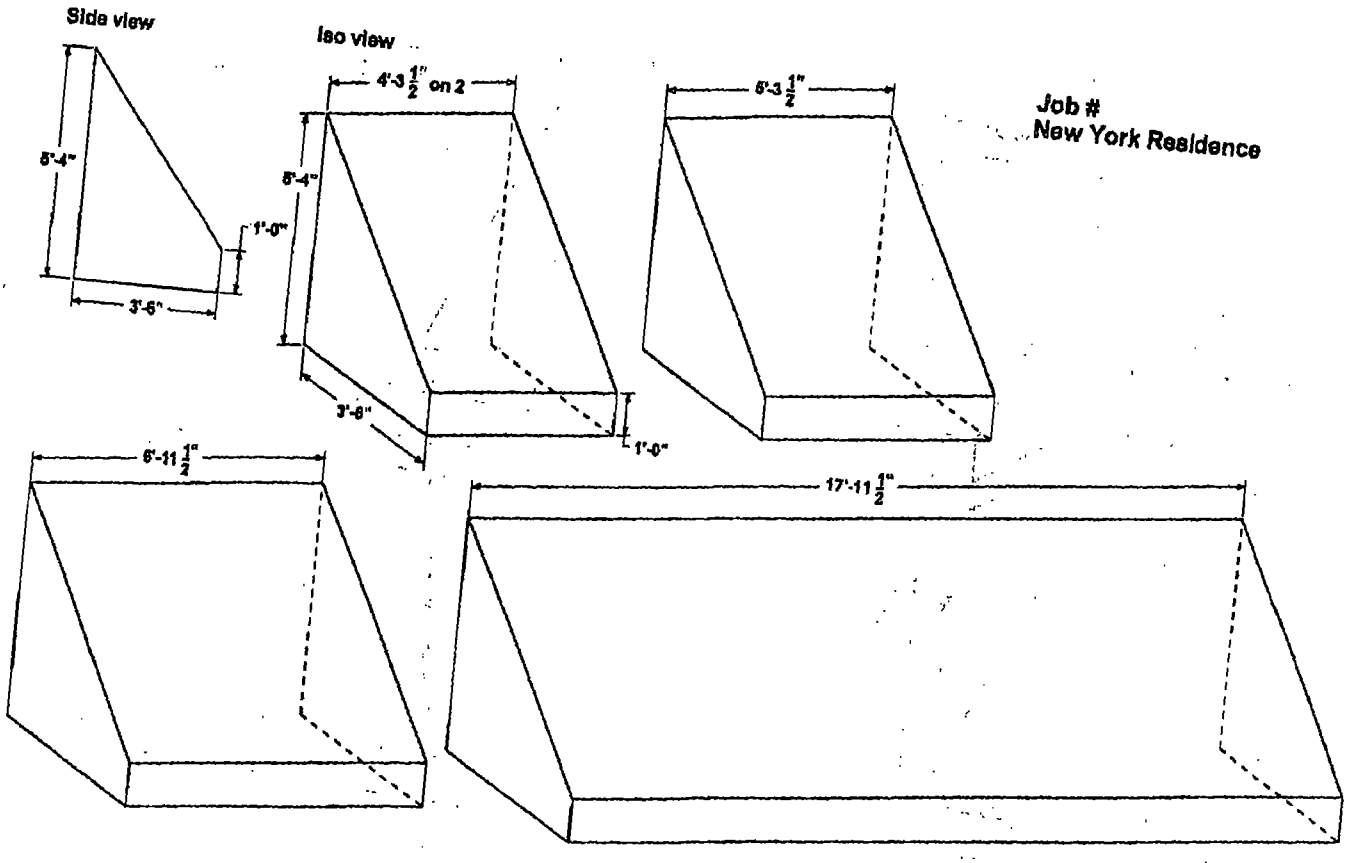

Department of Business Affairs and Consumer Protection
Business Assistance Center - Public Way Use Unit
City Hall - 121 N LaSalle Street, Room 800 • Chicago, IL 60602
(312)-74-GOBIZ (312-744-6249) • (312) 744-1944 (TTY)
http://www.cityofchicago.org/bacp

09/11/2013

Alderman **James Cappleman**
Ward # **46**
City of Chicago
City Hall, Room **300**
121 North LaSalle Street
Chicago, Illinois 60602

Re: An ordinance to use and maintain a portion of the public right-of-way for **three (3) awning(s)** for **NEW YORK MARKET**, adjacent to the premises known as **3660 N. Lake Shore Dr.**.

Dear Alderman **James Cappleman**:

The applicant referenced above has requested the use of the public right-of-way for a **awning(s)**. An ordinance has been prepared by the Department of Business Affairs and Consumer Protection – Business Assistance Center - Public Way Use Unit for presentation to the City Council. Because this request was made for properties located in your ward, as approved by you as per the attached, I respectfully request that you introduce the attached ordinance at the next City Council meeting.

If you have any questions regarding this ordinance, please contact Anthony Bertuca at (312) 744-5506.

Department of Business Affairs and Consumer Protection

City of Chicago

O2013-7112

Office of the City Clerk

Document Tracking Sheet

Meeting Date:	9/11/2013
Sponsor(s):	Cappleman, James (46)
Type:	Ordinance
Title:	Awning(s) for State Farm Insurance Karen Ayers Agency
Committee(s) Assignment:	Committee on Transportation and Public Way

ORDINANCE
STATE FARM INSURANCE KAREN AYERS AGENCY
Acct. No. 324449 - 1
Permit No. 1108340

Be It Ordained by the City Council of the City of Chicago:

SECTION 1. Permission and authority are hereby given and granted to STATE FARM INSURANCE KAREN AYERS AGENCY, upon the terms and subject to the conditions of this ordinance to maintain and use, as now constructed, one (1) Awning(s) projecting over the public right-of-way adjacent to its premises known as 4848 N. Sheridan Rd..

Said Awning(s) at N. Sheridan Road measure(s):
One (1) at nine (9) feet in length, and four (4) feet in width for a total of thirty-six (36) square feet.

The location of said privilege shall be as shown on prints kept on file with the Department of Business Affairs and Consumer Protection and the Office of the City Clerk.

Said privilege shall be constructed in accordance with plans and specifications approved by the Zoning Department - Signs.

This grant of privilege in the public way shall be subject to the provisions of Section 10-28-015 and all other required provisions of the Municipal Code of Chicago.

The grantee shall pay to the City of Chicago as compensation for the privilege #1108340 herein granted the sum of fifty ($50.00) per annum in advance.

A 25% penalty will be added for payments received after due date.

The permit holder agrees to hold the City of Chicago harmless for any damage, relocation or replacement costs associated with damage, relocation or removal of private property caused by the City performing work in the public way.

Authority herein given and granted for a period of five (5) years from and after 07/30/2013.

Alderman _____
James Cappleman 46th Ward

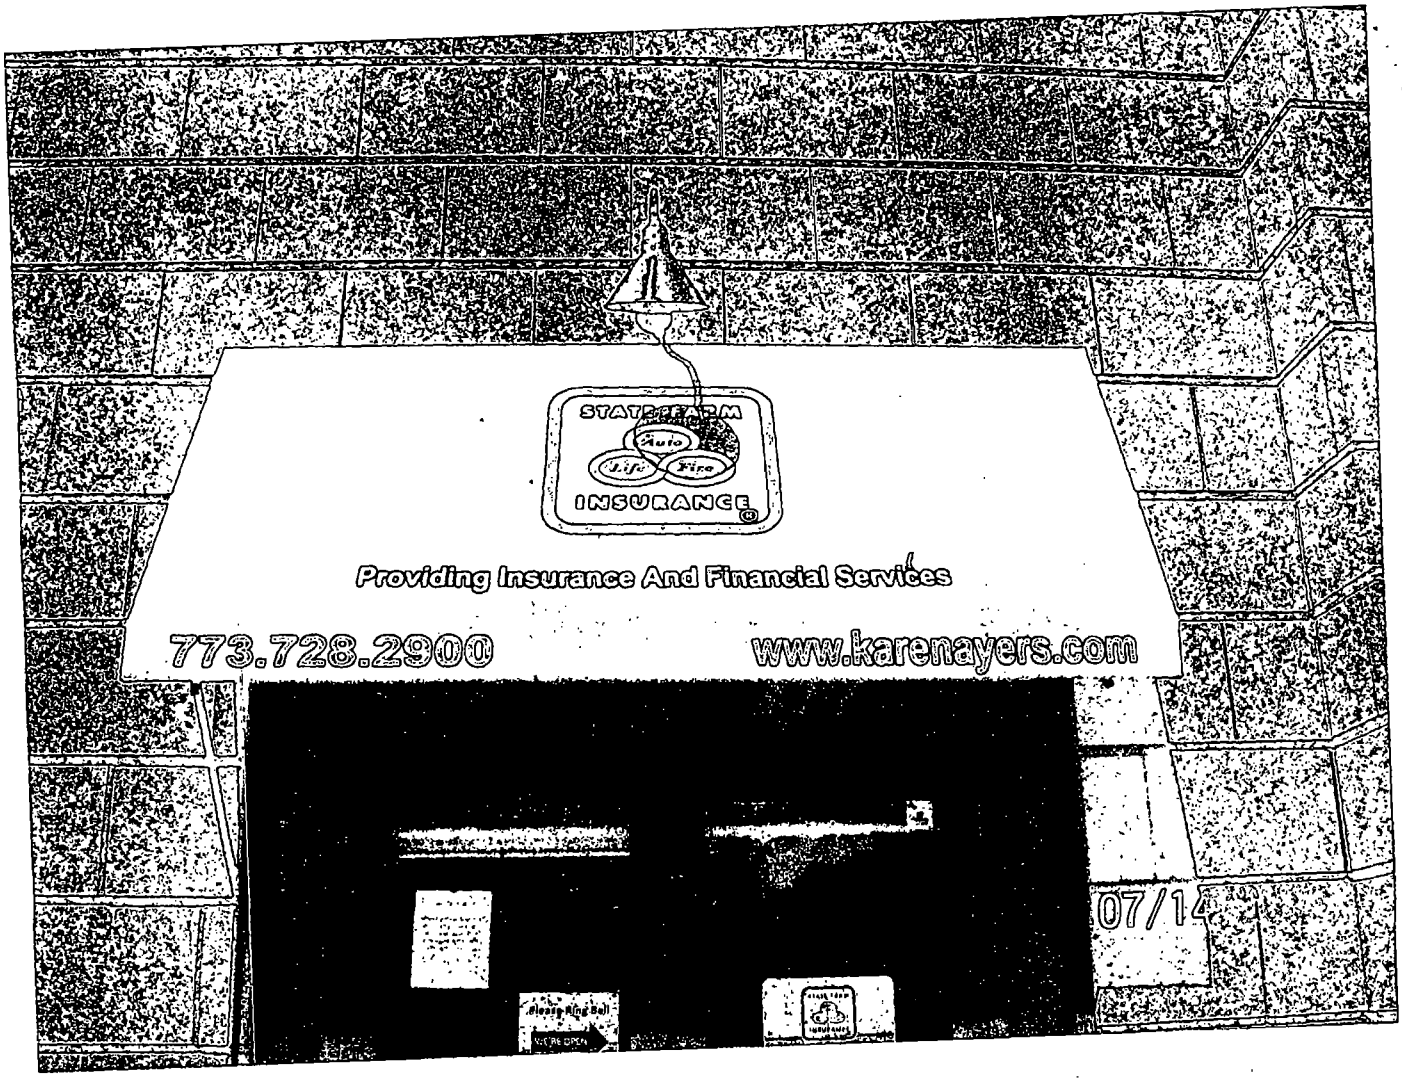
STATE FARM
Auto
Life
Fire
INSURANCE
Providing Insurance And Financial Services
773.728.2900
www.karenayers.com
07/14

Department of Business Affairs and Consumer Protection
Business Assistance Center - Public Way Use Unit
City Hall - 121 N. LaSalle Street, Room 800 • Chicago, IL 60602
(312)-74-GOBIZ (312-744-6249) • (312) 744-1944 (TTY)
http://www.cityofchicago.org/bacp

09/11/2013

Alderman **James Cappleman**
Ward # **46**
City of Chicago
City Hall, Room **300**
121 North LaSalle Street
Chicago, Illinois 60602

Re: An ordinance to use and maintain a portion of the public right-of-way for **one (1) awning(s)** for **STATE FARM INSURANCE KAREN AYERS AGENCY**, adjacent to the premises known as **4848 N. Sheridan Rd.**.

Dear Alderman **James Cappleman**:

The applicant referenced above has requested the use of the public right-of-way for a **awning(s)**. An ordinance has been prepared by the Department of Business Affairs and Consumer Protection – Business Assistance Center - Public Way Use Unit for presentation to the City Council. Because this request was made for properties located in your ward, as approved by you as per the attached, I respectfully request that you introduce the attached ordinance at the next City Council meeting.

If you have any questions regarding this ordinance, please contact Anthony Bertuca at (312) 744-5506.

Department of Business Affairs and Consumer Protection

City of Chicago

O2013-7113

Office of the City Clerk

Document Tracking Sheet

Meeting Date:	9/11/2013
Sponsor(s):	Cappleman, James (46)
Type:	Ordinance
Title:	Awning(s) for Village Discount Outlet, Inc.
Committee(s) Assignment:	Committee on Transportation and Public Way

ORDINANCE
VILLAGE DISCOUNT OUTLET INC
Acct. No. 85328 - 11
Permit No. 1108405

Be It Ordained by the City Council of the City of Chicago:

SECTION 1. Permission and authority are hereby given and granted to VILLAGE DISCOUNT OUTLET INC, upon the terms and subject to the conditions of this ordinance to maintain and use, as now constructed, one (1) Awning(s) projecting over the public right-of-way adjacent to its premises known as 4898 N. Clark St..

Said Awning(s) at N. Clark St. measure(s):
One (1) at twenty (20) feet in length, and four (4) feet in width for a total of eighty (80) square feet.

The location of said privilege shall be as shown on prints kept on file with the Department of Business Affairs and Consumer Protection and the Office of the City Clerk.

Said privilege shall be constructed in accordance with plans and specifications approved by the Zoning Department - Signs.

This grant of privilege in the public way shall be subject to the provisions of Section 10-28-015 and all other required provisions of the Municipal Code of Chicago.

The grantee shall pay to the City of Chicago as compensation for the privilege #1108405 herein granted the sum of fifty ($50.00) per annum in advance.

A 25% penalty will be added for payments received after due date.

The permit holder agrees to hold the City of Chicago harmless for any damage, relocation or replacement costs associated with damage, relocation or removal of private property caused by the City performing work in the public way.

Authority herein given and granted for a period of five (5) years from and after 07/12/2013.

Alderman _____
James Cappleman 46th Ward

4898 N. CLARK
CHICAGO IL

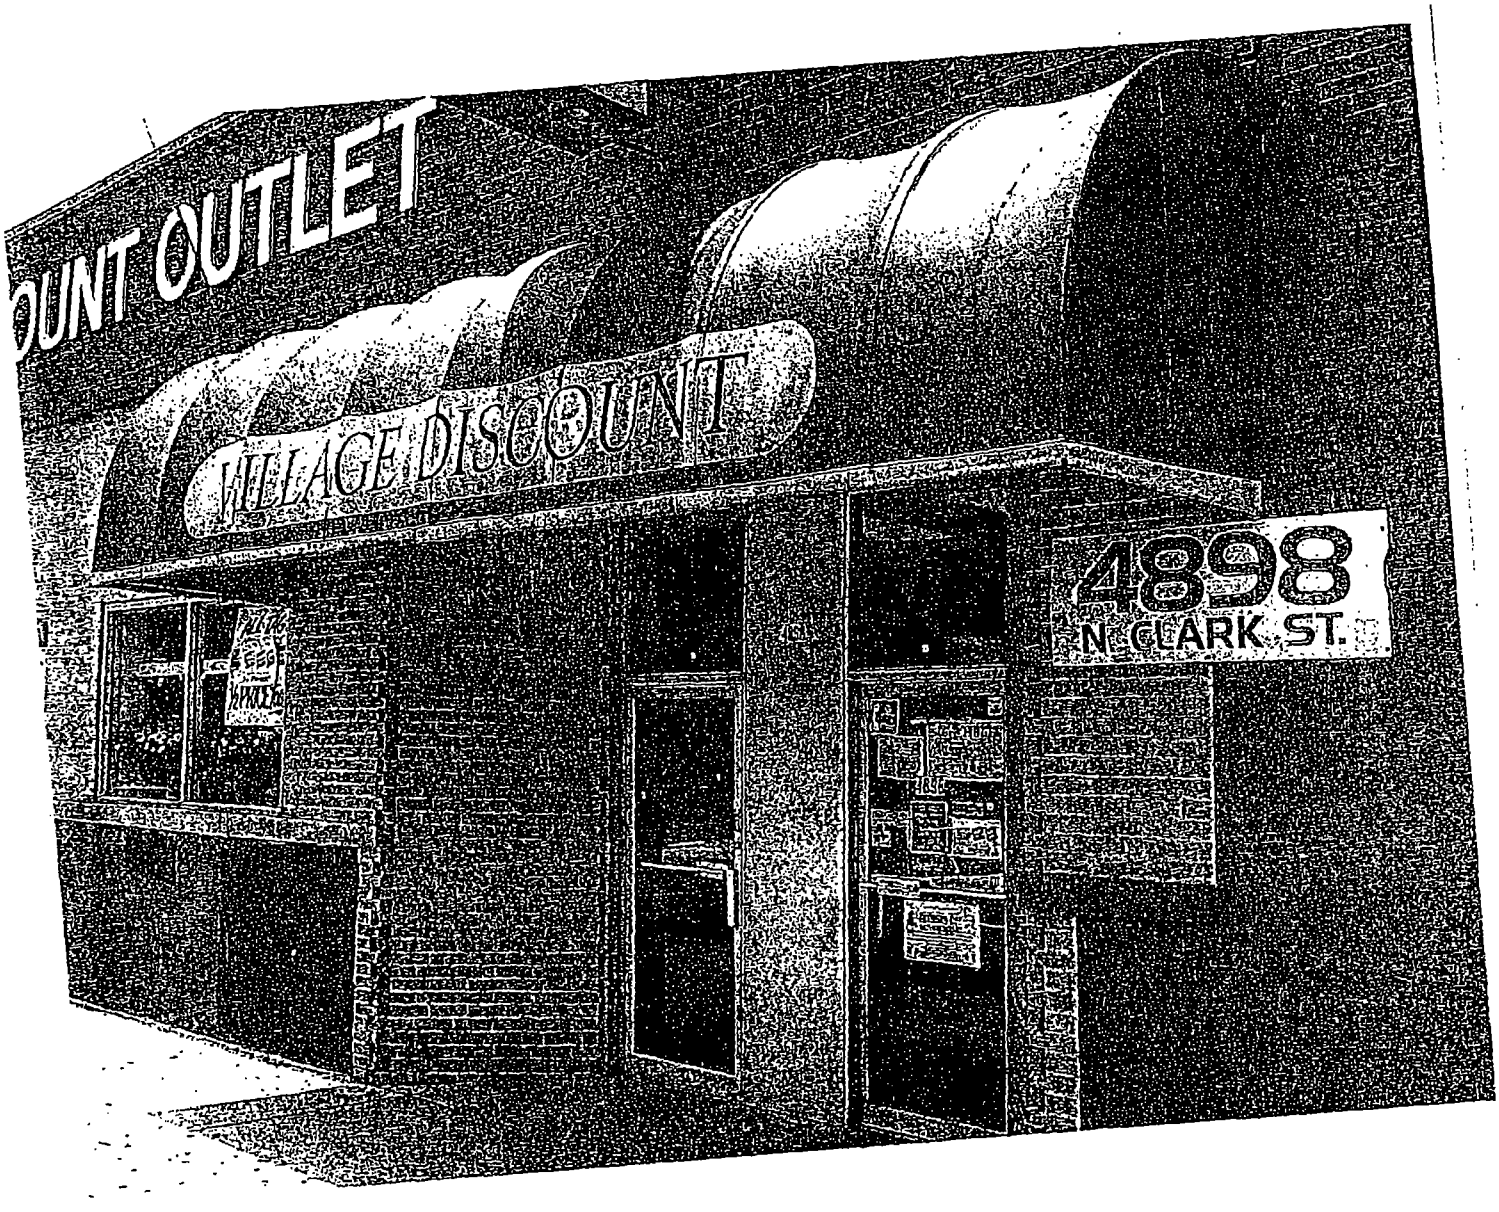

Department of Business Affairs and Consumer Protection
Business Assistance Center - Public Way Use Unit
City Hall - 121 N. LaSalle Street, Room 800 • Chicago, IL 60602
(312)-74-GOBIZ (312-744-6249) • (312) 744-1944 (TTY)
http://www.cityofchicago.org/bacp

09/11/2013

Alderman **James Cappleman**
Ward # **46**
City of Chicago
City Hall, Room **300**
121 North LaSalle Street
Chicago, Illinois 60602

Re: An ordinance to use and maintain a portion of the public right-of-way for **one (1) awning(s)** for **VILLAGE DISCOUNT OUTLET INC**, adjacent to the premises known as **4898 N. Clark St.**.

Dear Alderman **James Cappleman**:

The applicant referenced above has requested the use of the public right-of-way for a **awning(s)**. An ordinance has been prepared by the Department of Business Affairs and Consumer Protection – Business Assistance Center - Public Way Use Unit for presentation to the City Council. Because this request was made for properties located in your ward, as approved by you as per the attached, I respectfully request that you introduce the attached ordinance at the next City Council meeting.

If you have any questions regarding this ordinance, please contact Anthony Bertuca at (312) 744-5506.

Department of Business Affairs and Consumer Protection

City of Chicago

O2013-7115

Office of the City Clerk

Document Tracking Sheet

Meeting Date:	9/11/2013
Sponsor(s):	Cappleman, James (46)
Type:	Ordinance
Title:	Awning(s) for 4541 Sheridan Venture Ltd.
Committee(s) Assignment:	Committee on Transportation and Public Way

ORDINANCE
4541 SHERIDAN VENTURE, LTD
Acct. No. 290635 - 1
Permit No. 1108338

Be It Ordained by the City Council of the City of Chicago:

SECTION 1. Permission and authority are hereby given and granted to 4541 SHERIDAN VENTURE, LTD, upon the terms and subject to the conditions of this ordinance to maintain and use, as now constructed, one (1) Awning(s) projecting over the public right-of-way adjacent to its premises known as 4539-41 N. Sheridan Rd..

Said Awning(s) at N. Sheridan Road measure(s):
One (1) at fifty (50) feet in length, and two (2) feet in width for a total of one hundred (100) square feet.

The location of said privilege shall be as shown on prints kept on file with the Department of Business Affairs and Consumer Protection and the Office of the City Clerk.

Said privilege shall be constructed in accordance with plans and specifications approved by the Zoning Department - Signs.

This grant of privilege in the public way shall be subject to the provisions of Section 10-28-015 and all other required provisions of the Municipal Code of Chicago.

The grantee shall pay to the City of Chicago as compensation for the privilege #1108338 herein granted the sum of seventy-five ($75.00) per annum in advance.

A 25% penalty will be added for payments received after due date.

The permit holder agrees to hold the City of Chicago harmless for any damage, relocation or replacement costs associated with damage, relocation or removal of private property caused by the City performing work in the public way.

Authority herein given and granted for a period of five (5) years from and after 06/29/2013.

Alderman _____
James Cappleman 46th Ward

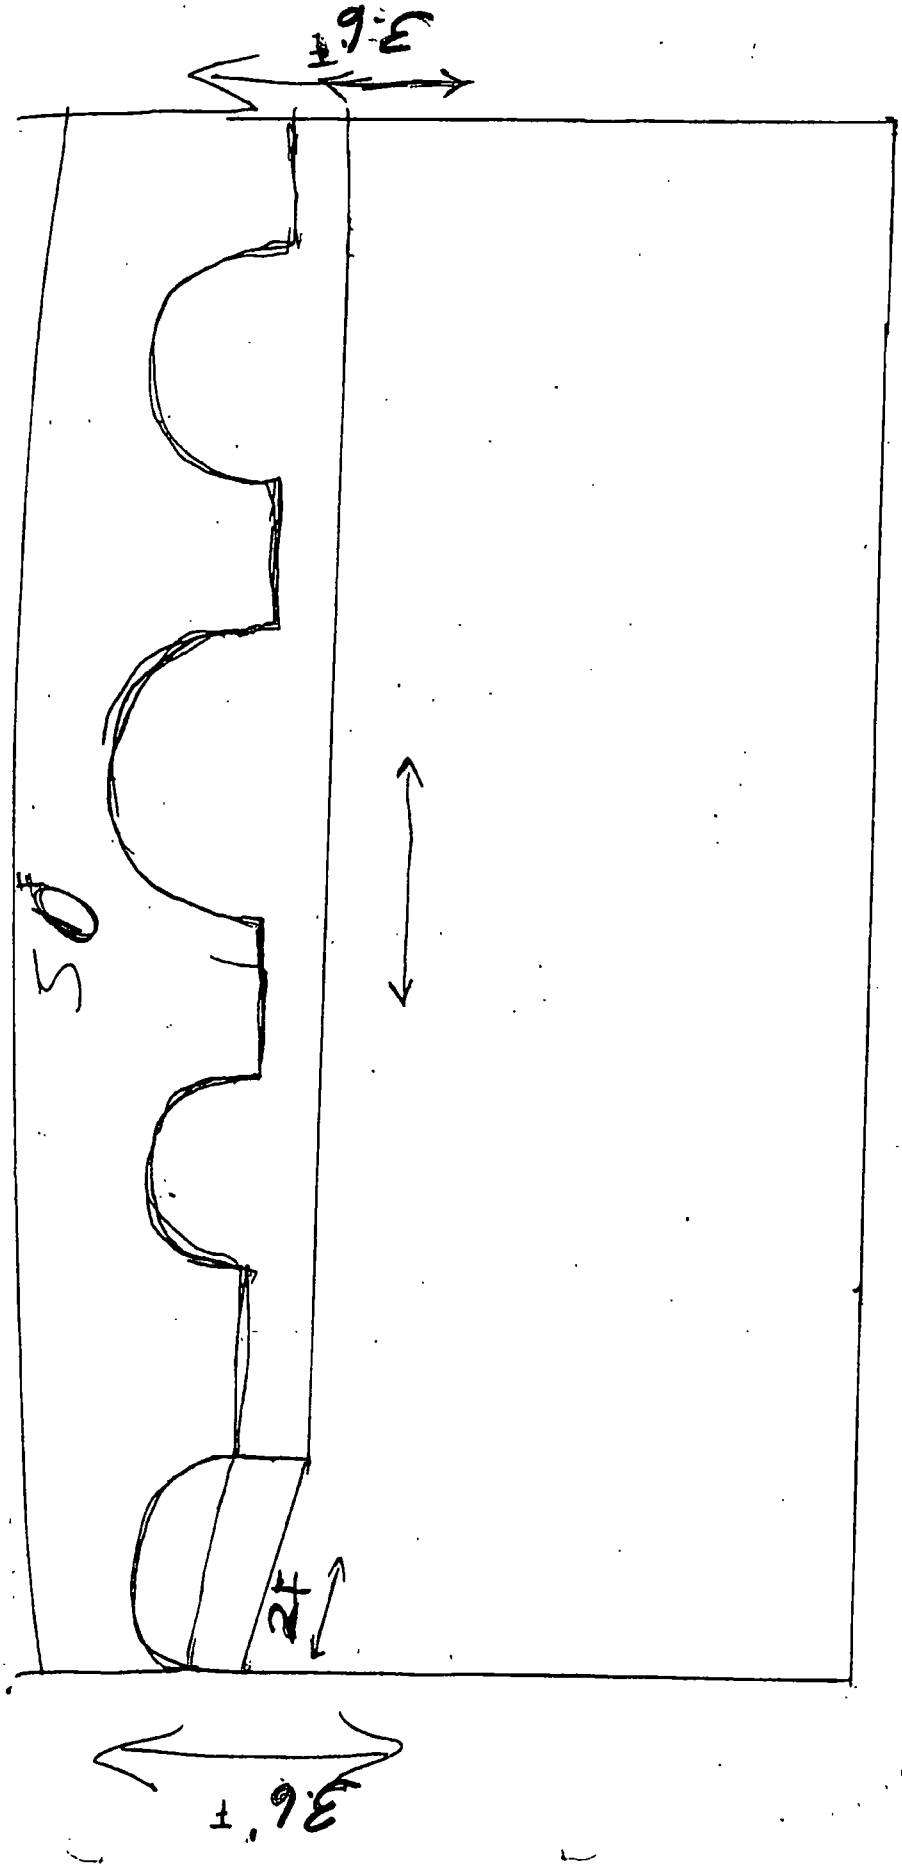
±.9
50
24
±.9

Department of Business Affairs and Consumer Protection
Business Assistance Center - Public Way Use Unit
City Hall - 121 N. LaSalle Street, Room 800 • Chicago, IL 60602
(312)-74-GOBIZ (312-744-6249) • (312) 744-1944 (TTY)
http://www.cityofchicago.org/bacp

09/11/2013

Alderman **James Cappleman**
Ward # **46**
City of Chicago
City Hall, Room **300**
121 North LaSalle Street
Chicago, Illinois 60602

Re: An ordinance to use and maintain a portion of the public right-of-way for **one (1) awning(s)** for **4541 SHERIDAN VENTURE, LTD**, adjacent to the premises known as **4539-41 N. Sheridan Rd.**.

Dear Alderman **James Cappleman**:

The applicant referenced above has requested the use of the public right-of-way for a **awning(s)**. An ordinance has been prepared by the Department of Business Affairs and Consumer Protection – Business Assistance Center - Public Way Use Unit for presentation to the City Council. Because this request was made for properties located in your ward, as approved by you as per the attached, I respectfully request that you introduce the attached ordinance at the next City Council meeting.

If you have any questions regarding this ordinance, please contact Anthony Bertuca at (312) 744-5506.

Department of Business Affairs and Consumer Protection

City of Chicago

O2013-7117

Office of the City Clerk

Document Tracking Sheet

Meeting Date:	9/11/2013
Sponsor(s):	Pawar, Ameya (47)
Type:	Ordinance
Title:	Awning(s) for Aroma Spa
Committee(s) Assignment:	Committee on Transportation and Public Way

ORDINANCE
AROMA SPA
Acct. No. 320430 - 1
Permit No. 1108037

Be It Ordained by the City Council of the City of Chicago:

SECTION 1. Permission and authority are hereby given and granted to AROMA SPA, upon the terms and subject to the conditions of this ordinance to maintain and use, as now constructed, one (1) Awning(s) projecting over the public right-of-way adjacent to its premises known as 3807 N. Ashland Ave..

Said Awning(s) at N. ASHLAND measure(s):
One (1) at sixteen (16) feet in length, and four (4) feet in width for a total of sixty-four (64) square feet.

The location of said privilege shall be as shown on prints kept on file with the Department of Business Affairs and Consumer Protection and the Office of the City Clerk.

Said privilege shall be constructed in accordance with plans and specifications approved by the Zoning Department - Signs.

This grant of privilege in the public way shall be subject to the provisions of Section 10-28-015 and all other required provisions of the Municipal Code of Chicago.

The grantee shall pay to the City of Chicago as compensation for the privilege #1108037 herein granted the sum of fifty ($50.00) per annum in advance.

A 25% penalty will be added for payments received after due date.

The permit holder agrees to hold the City of Chicago harmless for any damage, relocation or replacement costs associated with damage, relocation or removal of private property caused by the City performing work in the public way.

Authority herein given and granted for a period of five (5) years from and after 07/09/2013.

Alderman

Ameya Pawar 47th Ward

Arcura Spa
773.883.9803
OPEN
MASS
SKIN C

Department of Business Affairs and Consumer Protection
Business Assistance Center - Public Way Use Unit
City Hall - 121 N. LaSalle Street, Room 800 • Chicago, IL 60602
(312)-74-GOBIZ (312-744-6249) • (312) 744-1944 (TTY)
http://www.cityofchicago.org/bacp

09/11/2013

Alderman **Ameya Pawar**
Ward # **47**
City of Chicago
City Hall, Room **300**
121 North LaSalle Street
Chicago, Illinois 60602

Re: An ordinance to use and maintain a portion of the public right-of-way for **one (1) awning(s)** for **AROMA SPA**, adjacent to the premises known as **3807 N. Ashland Ave.**.

Dear Alderman **Ameya Pawar**:

The applicant referenced above has requested the use of the public right-of-way for a **awning(s)**. An ordinance has been prepared by the Department of Business Affairs and Consumer Protection – Business Assistance Center - Public Way Use Unit for presentation to the City Council. Because this request was made for properties located in your ward, as approved by you as per the attached, I respectfully request that you introduce the attached ordinance at the next City Council meeting.

If you have any questions regarding this ordinance, please contact Anthony Bertuca at (312) 744-5506.

Department of Business Affairs and Consumer Protection

City of Chicago

O2013-7119

Office of the City Clerk

Document Tracking Sheet

Meeting Date:	9/11/2013
Sponsor(s):	Pawar, Ameya (47)
Type:	Ordinance
Title:	Awning(s) for Fork
Committee(s) Assignment:	Committee on Transportation and Public Way

ORDINANCE
FORK
Acct. No. 252742 - 1
Permit No. 1106922

Be It Ordained by the City Council of the City of Chicago:

SECTION 1. Permission and authority are hereby given and granted to FORK, upon the terms and subject to the conditions of this ordinance to maintain and use, as now constructed, three (3) Awning(s) projecting over the public right-of-way adjacent to its premises known as 4600 N. Lincoln Ave..

Said Awning(s) at W. Wilson measure(s):
One (1) at fifteen (15) feet in length, and two (2) feet in width for a total of thirty (30) square feet.

Said Awning(s) at N. Lincoln measure(s):
One (1) at twenty-nine point eight three (29.83) feet in length, and two (2) feet in width for a total of fifty-nine point six six (59.66) square feet.

Said Awning(s) at N. Lincoln measure(s):
One (1) at seventeen point four one (17.41) feet in length, and two (2) feet in width for a total of thirty-four point eight two (34.82) square feet.

The location of said privilege shall be as shown on prints kept on file with the Department of Business Affairs and Consumer Protection and the Office of the City Clerk.

Said privilege shall be constructed in accordance with plans and specifications approved by the Zoning Department - Signs.

This grant of privilege in the public way shall be subject to the provisions of Section 10-28-015 and all other required provisions of the Municipal Code of Chicago.

The grantee shall pay to the City of Chicago as compensation for the privilege #1106922 herein granted the sum of one hundred ($100.00) per annum in advance.

A 25% penalty will be added for payments received after due date.

The permit holder agrees to hold the City of Chicago harmless for any damage, relocation or replacement costs associated with damage, relocation or removal of private property caused by the City performing work in the public way.

Authority herein given and granted for a period of five (5) years from and after 06/11/2013.

Alderman

Ameya Pawar 47th Ward

4600 N Lincoln

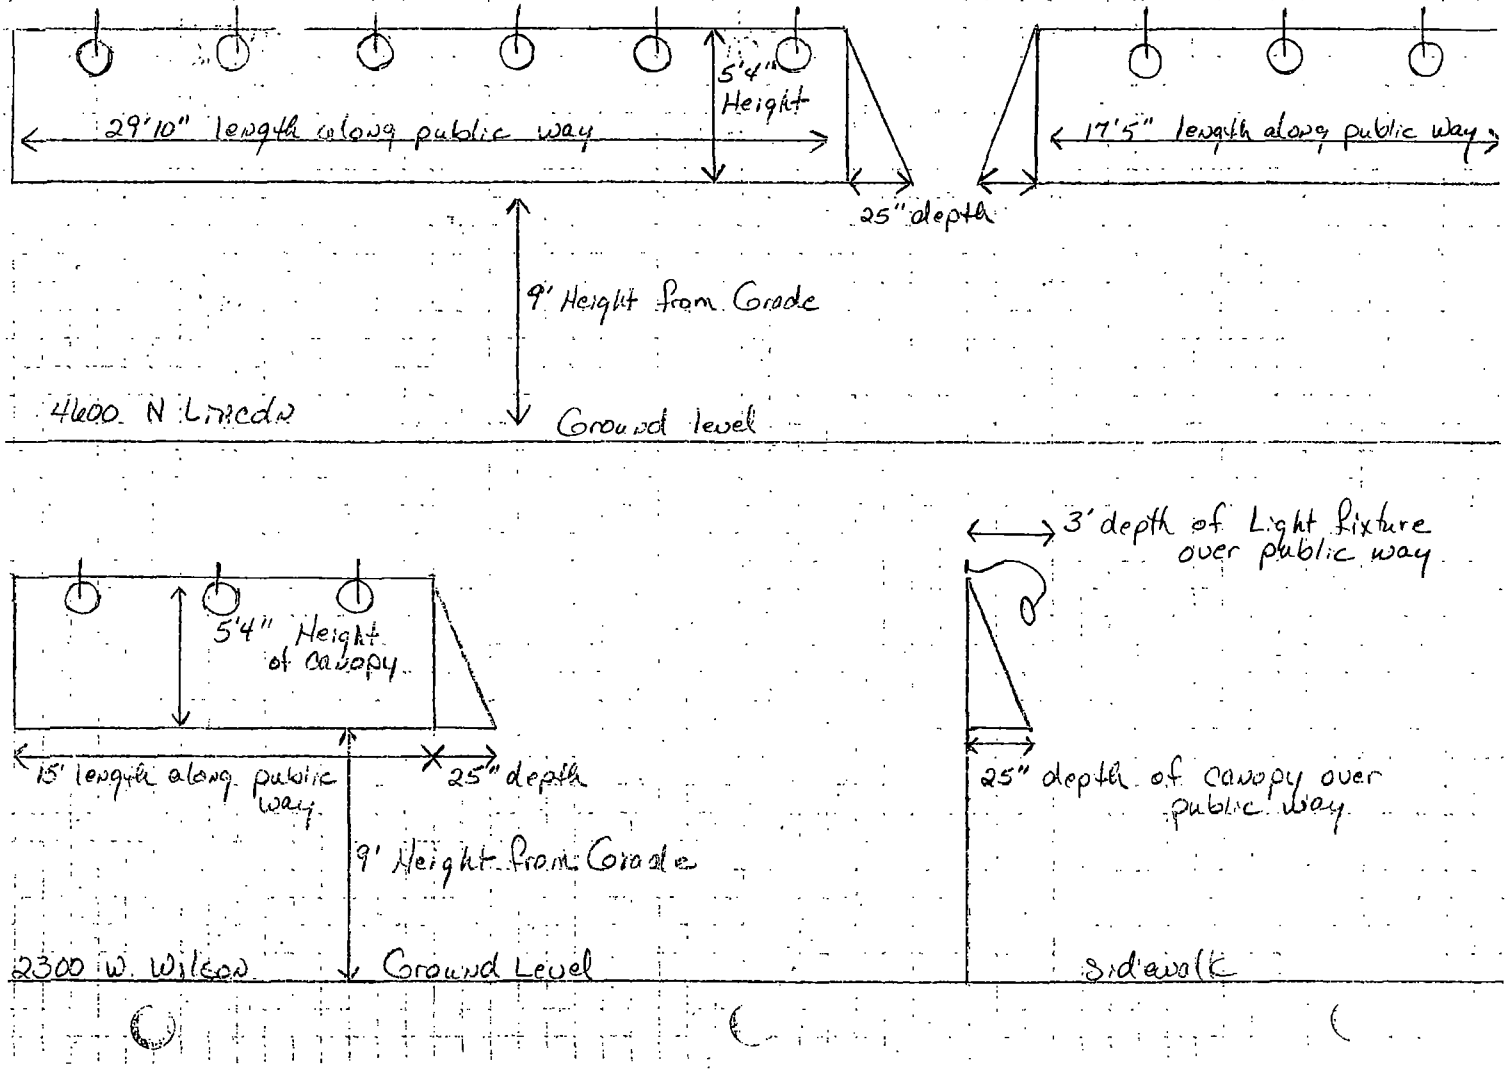

Department of Business Affairs and Consumer Protection
Business Assistance Center - Public Way Use Unit
City Hall - 121 N. LaSalle Street, Room 800 • Chicago, IL 60602
(312)-74-GOBIZ (312-744-6249) • (312) 744-1944 (TTY)
http://www.cityofchicago.org/bacp

09/11/2013

Alderman **Ameya Pawar**
Ward # **47**
City of Chicago
City Hall, Room **300**
121 North LaSalle Street
Chicago, Illinois 60602

Re: An ordinance to use and maintain a portion of the public right-of-way for **three (3) awning(s)** for **FORK**, adjacent to the premises known as **4600 N. Lincoln Ave.**.

Dear Alderman **Ameya Pawar**:

The applicant referenced above has requested the use of the public right-of-way for a **awning(s)**. An ordinance has been prepared by the Department of Business Affairs and Consumer Protection – Business Assistance Center - Public Way Use Unit for presentation to the City Council. Because this request was made for properties located in your ward, as approved by you as per the attached, I respectfully request that you introduce the attached ordinance at the next City Council meeting.

If you have any questions regarding this ordinance, please contact Anthony Bertuca at (312) 744-5506.

Department of Business Affairs and Consumer Protection

City of Chicago

O2013-7122

Office of the City Clerk

Document Tracking Sheet

Meeting Date:	9/11/2013
Sponsor(s):	Pawar, Ameya (47)
Type:	Ordinance
Title:	Awning(s) for Hunter Properties, Inc.
Committee(s) Assignment:	Committee on Transportation and Public Way

ORDINANCE
HUNTER PROPERTIES INC
Acct. No. 41763 - 2
Permit No. 1108339

Be It Ordained by the City Council of the City of Chicago:

SECTION 1. Permission and authority are hereby given and granted to HUNTER PROPERTIES INC, upon the terms and subject to the conditions of this ordinance to maintain and use, as now constructed, three (3) Awning(s) projecting over the public right-of-way adjacent to its premises known as 2055 W. Addison St..

Said Awning(s) at W. ADDISON measure(s):
Two (2) at twenty-four point three three (24.33) feet in length, and three (3) feet in width for a total of one hundred forty-five point nine eight (145.98) square feet.
One (1) at four (4) feet in length, and three (3) feet in width for a total of twelve (12) square feet.

The location of said privilege shall be as shown on prints kept on file with the Department of Business Affairs and Consumer Protection and the Office of the City Clerk.

Said privilege shall be constructed in accordance with plans and specifications approved by the Zoning Department - Signs.

This grant of privilege in the public way shall be subject to the provisions of Section 10-28-015 and all other required provisions of the Municipal Code of Chicago.

The grantee shall pay to the City of Chicago as compensation for the privilege #1108339 herein granted the sum of one hundred fifty ($150.00) per annum in advance.

A 25% penalty will be added for payments received after due date.

The permit holder agrees to hold the City of Chicago harmless for any damage, relocation or replacement costs associated with damage, relocation or removal of private property caused by the City performing work in the public way.

Authority herein given and granted for a period of five (5) years from and after 07/09/2013.

Alderman _____

Ameya Pawar 47th Ward

(Page 2 of 3)

2055-57 W. ADDISON
HUNTER PROPERTIES

AWNING #1

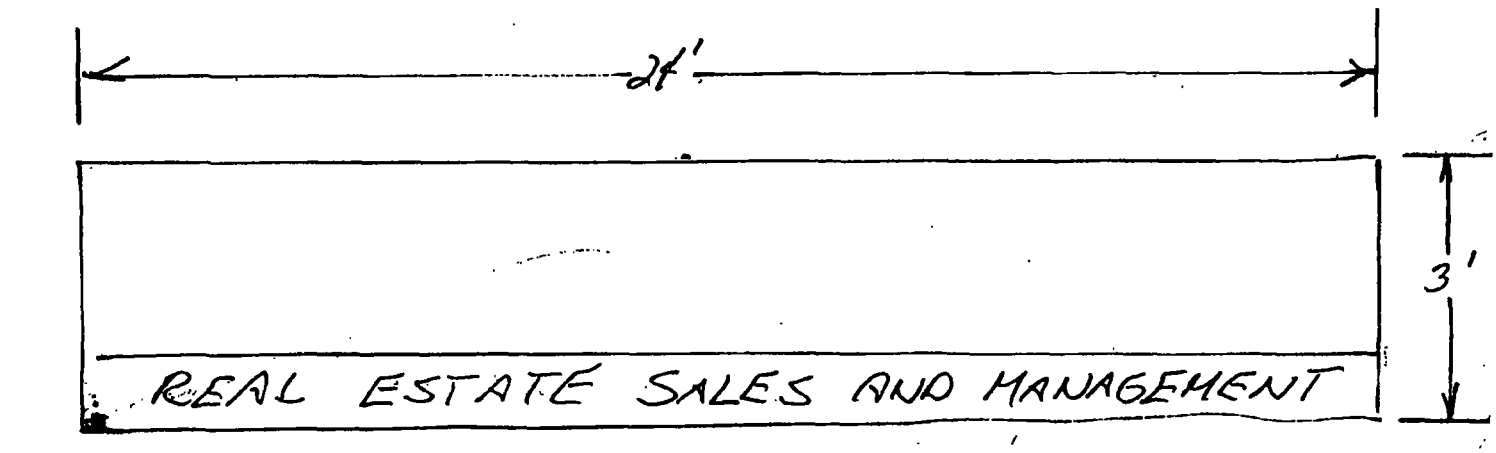

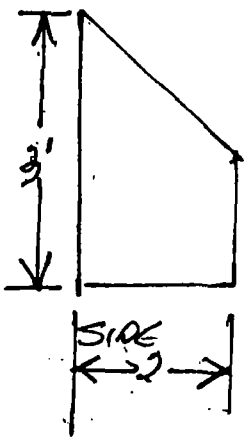

AWNING #2

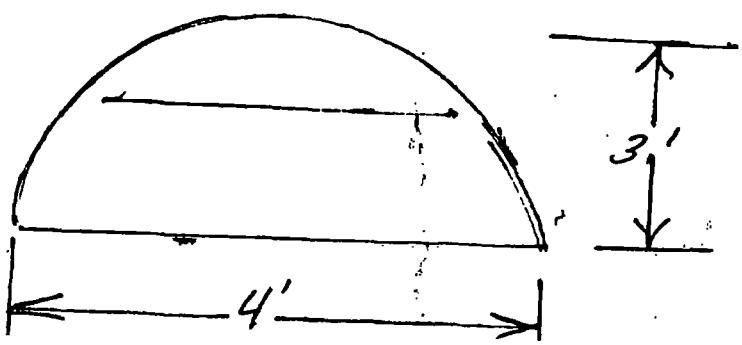

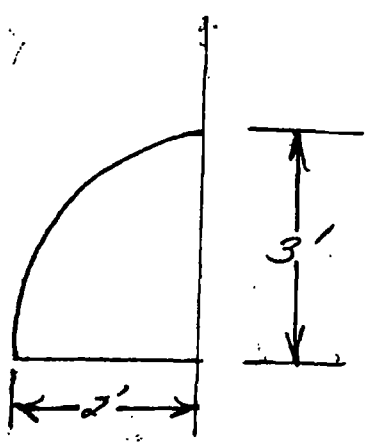

Department of Business Affairs and Consumer Protection
Business Assistance Center - Public Way Use Unit
City Hall - 121 N. LaSalle Street, Room 800 • Chicago, IL 60602
(312)-74-GOBIZ (312-744-6249) • (312) 744-1944 (TTY)
http://www.cityofchicago.org/bacp

09/11/2013

Alderman **Ameya Pawar**
Ward # **47** .
City of Chicago
City Hall, Room **300**
121 North LaSalle Street
Chicago, Illinois 60602

Re: An ordinance to use and maintain a portion of the public right-of-way for **three (3) awning(s)** for **HUNTER PROPERTIES INC**, adjacent to the premises known as **2055 W. Addison St.**.

Dear Alderman **Ameya Pawar**:

The applicant referenced above has requested the use of the public right-of-way for a **awning(s)**. An ordinance has been prepared by the Department of Business Affairs and Consumer Protection – Business Assistance Center - Public Way Use Unit for presentation to the City Council. Because this request was made for properties located in your ward, as approved by you as per the attached, I respectfully request that you introduce the attached ordinance at the next City Council meeting.

If you have any questions regarding this ordinance, please contact Anthony Bertuca at (312) 744-5506.

Department of Business Affairs and Consumer Protection

City of Chicago

O2013-7125

Office of the City Clerk

Document Tracking Sheet

Meeting Date:	9/11/2013
Sponsor(s):	Pawar, Ameya (47)
Type:	Ordinance
Title:	Awning(s) for Meditate Center for Meditation
Committee(s) Assignment:	Committee on Transportation and Public Way

ORDINANCE
MEDITATE CENTER FOR MEDITATION
Acct. No. 382072 - 1
Permit No. 1107211

Be It Ordained by the City Council of the City of Chicago:

SECTION 1. Permission and authority are hereby given and granted to MEDITATE CENTER FOR MEDITATION, upon the terms and subject to the conditions of this ordinance to construct, install, maintain and use one (1) Awning(s) projecting over the public right-of-way adjacent to its premises known as 4237 N. Lincoln Ave..

Said Awning(s) at N LINCOLN AVE AND N HUTCHINSON measure(s):
One (1) at thirty-three (33) feet in length, and two (2) feet in width for a total of sixty-six (66) square feet.

The location of said privilege shall be as shown on prints kept on file with the Department of Business Affairs and Consumer Protection and the Office of the City Clerk.

Said privilege shall be constructed in accordance with plans and specifications approved by the Zoning Department - Signs.

This grant of privilege in the public way shall be subject to the provisions of Section 10-28-015 and all other required provisions of the Municipal Code of Chicago.

The grantee shall pay to the City of Chicago as compensation for the privilege #1107211 herein granted the sum of fifty-eight ($58.00) per annum in advance.

A 25% penalty will be added for payments received after due date.

The permit holder agrees to hold the City of Chicago harmless for any damage, relocation or replacement costs associated with damage, relocation or removal of private property caused by the City performing work in the public way.

Authority herein given and granted for a period of five (5) years from and after Date of Passage.

Alderman _____

Ameya Pawar 47th Ward

HERNANDEZ SIGNS ,AWNINGS & CANOPIES

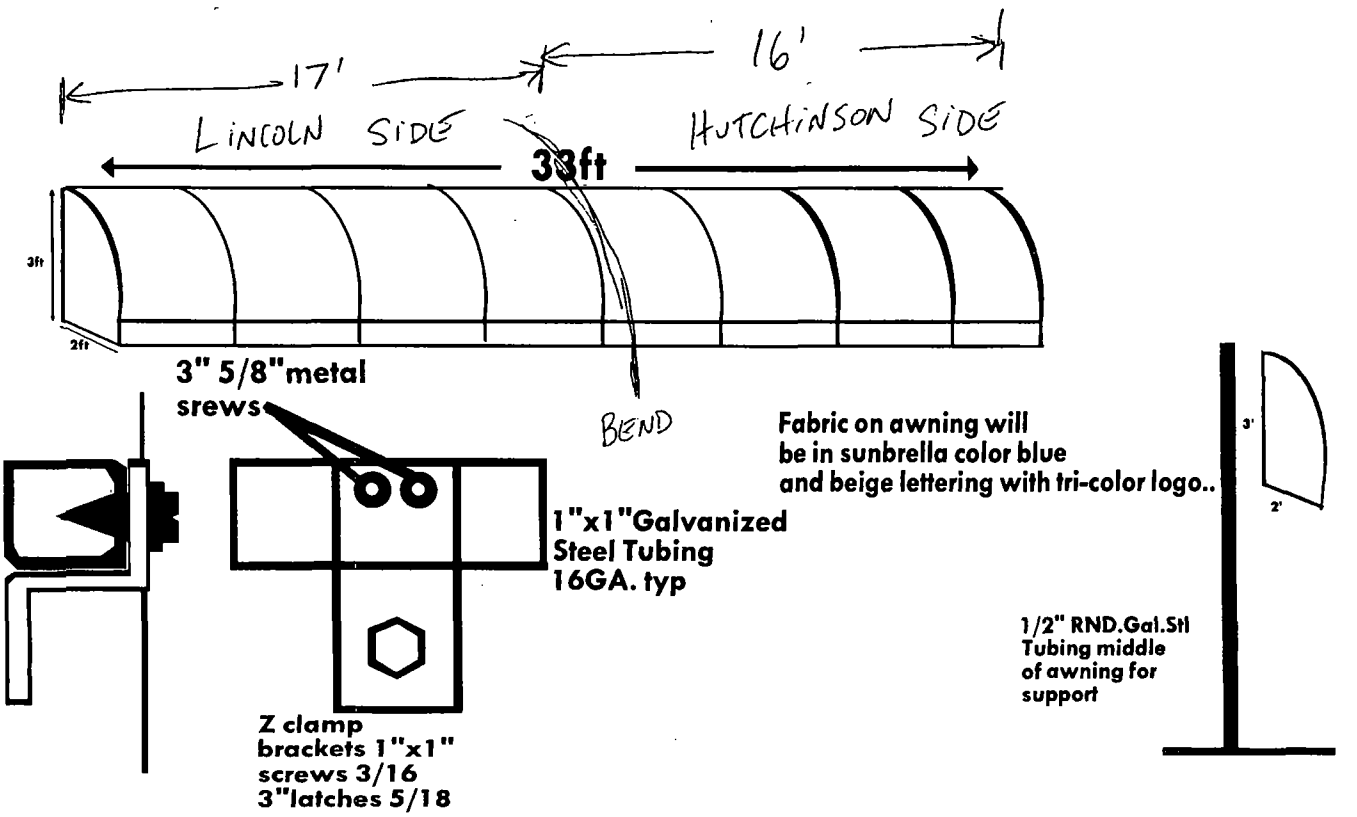

frame to wall anchor

Department of Business Affairs and Consumer Protection
Business Assistance Center - Public Way Use Unit
City Hall - 121 N. LaSalle Street, Room 800 • Chicago, IL 60602
(312)-74-GOBIZ (312-744-6249) • (312) 744-1944 (TTY)
http://www.cityofchicago.org/bacp

09/11/2013

Alderman **Ameya Pawar**
Ward # **47**
City of Chicago
City Hall, Room **300**
121 North LaSalle Street
Chicago, Illinois 60602

Re: An ordinance to use and maintain a portion of the public right-of-way for **one (1) awning(s)** for **MEDITATE CENTER FOR MEDITATION**, adjacent to the premises known as **4237 N. Lincoln Ave.**.

Dear Alderman **Ameya Pawar**:

The applicant referenced above has requested the use of the public right-of-way for a **awning(s)**. An ordinance has been prepared by the Department of Business Affairs and Consumer Protection – Business Assistance Center - Public Way Use Unit for presentation to the City Council. Because this request was made for properties located in your ward, as approved by you as per the attached, I respectfully request that you introduce the attached ordinance at the next City Council meeting.

If you have any questions regarding this ordinance, please contact Anthony Bertuca at (312) 744-5506.

Department of Business Affairs and Consumer Protection

City of Chicago

O2013-7127

Office of the City Clerk

Document Tracking Sheet

Meeting Date:	9/11/2013
Sponsor(s):	Pawar, Ameya (47)
Type:	Ordinance
Title:	Awning(s) for Rail Bar & Grill, The
Committee(s) Assignment:	Committee on Transportation and Public Way

ORDINANCE
The Rail Bar & Grill
Acct. No. 278781 - 1
Permit No. 1107590

Be It Ordained by the City Council of the City of Chicago:

SECTION 1. Permission and authority are hereby given and granted to The Rail Bar & Grill, upon the terms and subject to the conditions of this ordinance to maintain and use, as now constructed, one (1) Awning(s) projecting over the public right-of-way adjacent to its premises known as 4709 N. Damen Ave..

Said Awning(s) at North Damen Avenue measure(s):
One (1) at twenty-five (25) feet in length, and three (3) feet in width for a total of seventy-five (75) square feet.

The location of said privilege shall be as shown on prints kept on file with the Department of Business Affairs and Consumer Protection and the Office of the City Clerk.

Said privilege shall be constructed in accordance with plans and specifications approved by the Zoning Department - Signs.

This grant of privilege in the public way shall be subject to the provisions of Section 10-28-015 and all other required provisions of the Municipal Code of Chicago.

The grantee shall pay to the City of Chicago as compensation for the privilege #1107590 herein granted the sum of fifty ($50.00) per annum in advance.

A 25% penalty will be added for payments received after due date.

The permit holder agrees to hold the City of Chicago harmless for any damage, relocation or replacement costs associated with damage, relocation or removal of private property caused by the City performing work in the public way.

Authority herein given and granted for a period of five (5) years from and after 07/27/2013.

Alderman _____

Ameya Pawar 47th Ward

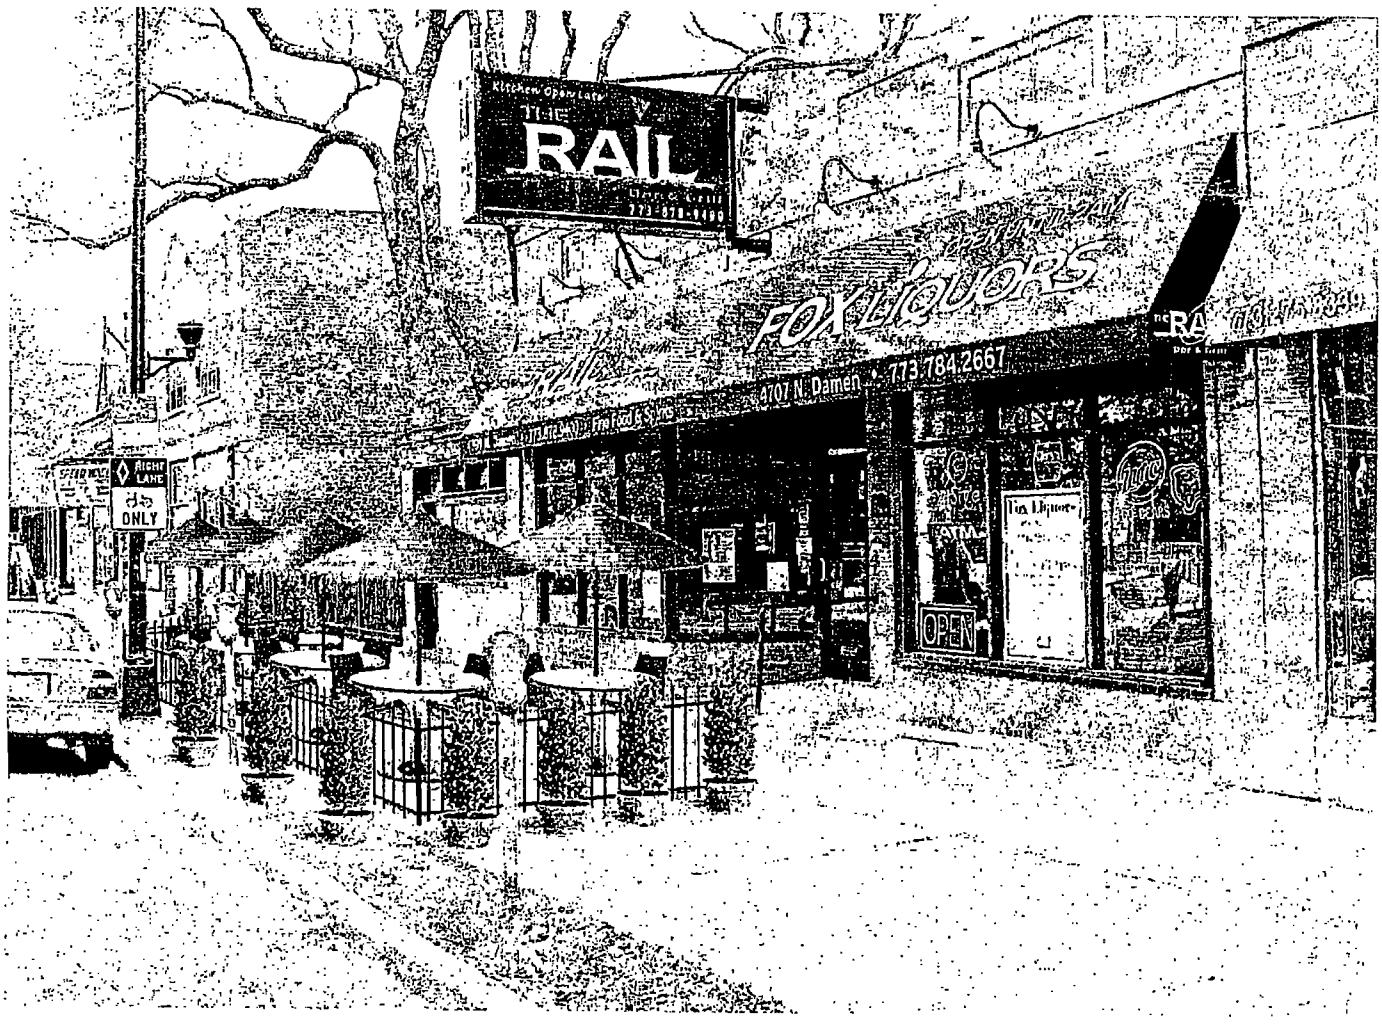
Kitchen Open Late
THE RAIL
FOX LIQUORS
4707 N. Damen
773.784.2667
OPEN
RIGHT LANE
ONLY

Department of Business Affairs and Consumer Protection
Business Assistance Center - Public Way Use Unit
City Hall - 121 N. LaSalle Street, Room 800 • Chicago, IL 60602
(312)-74-GOBIZ (312-744-6249) • (312) 744-1944 (TTY)
http://www.cityofchicago.org/bacp

09/11/2013

Alderman **Ameya Pawar**
Ward # **47**
City of Chicago
City Hall, Room **300**
121 North LaSalle Street
Chicago, Illinois 60602

Re: An ordinance to use and maintain a portion of the public right-of-way for **one (1) awning(s)** for **The Rail Bar & Grill**, adjacent to the premises known as **4709 N. Damen Ave.**.

Dear Alderman **Ameya Pawar**:

The applicant referenced above has requested the use of the public right-of-way for a **awning(s)**. An ordinance has been prepared by the Department of Business Affairs and Consumer Protection – Business Assistance Center - Public Way Use Unit for presentation to the City Council. Because this request was made for properties located in your ward, as approved by you as per the attached, I respectfully request that you introduce the attached ordinance at the next City Council meeting.

If you have any questions regarding this ordinance, please contact Anthony Bertuca at (312) 744-5506.

Department of Business Affairs and Consumer Protection

City of Chicago

O2013-7129

Office of the City Clerk

Document Tracking Sheet

Meeting Date:	9/11/2013
Sponsor(s):	Pawar, Ameya (47)
Type:	Ordinance
Title:	Awning(s) for Starbucks Coffee No. 2491
Committee(s) Assignment:	Committee on Transportation and Public Way

ORDINANCE
STARBUCKS COFFEE #2491
Acct. No. 63414 - 74
Permit No. 1107940

Be It Ordained by the City Council of the City of Chicago:

SECTION 1. Permission and authority are hereby given and granted to STARBUCKS COFFEE #2491, upon the terms and subject to the conditions of this ordinance to maintain and use, as now constructed, one (1) Awning(s) projecting over the public right-of-way adjacent to its premises known as 1900 W. Montrose Ave..

Said Awning(s) at North Wolcott Avenue measure(s):
One (1) at forty point five eight (40.58) feet in length, and two point two (2.2) feet in width for a total of eighty-nine point two eight (89.28) square feet.

The location of said privilege shall be as shown on prints kept on file with the Department of Business Affairs and Consumer Protection and the Office of the City Clerk.

Said privilege shall be constructed in accordance with plans and specifications approved by the Zoning Department - Signs.

This grant of privilege in the public way shall be subject to the provisions of Section 10-28-015 and all other required provisions of the Municipal Code of Chicago.

The grantee shall pay to the City of Chicago as compensation for the privilege #1107940 herein granted the sum of sixty-five dollars and fifty-eight cents ($65.58) per annum in advance.

A 25% penalty will be added for payments received after due date.

The permit holder agrees to hold the City of Chicago harmless for any damage, relocation or replacement costs associated with damage, relocation or removal of private property caused by the City performing work in the public way.

Authority herein given and granted for a period of five (5) years from and after 06/29/2013.

Alderman

Ameya Pawar 47th Ward

APPLICATION TO USE THE PUBLIC RIGHT OF WAY

CANOPY DRAWINGS

PROPERTY LOCATION: W. Montrose/N. Wolcott

ORGANIZATION'S NAME: Starbucks

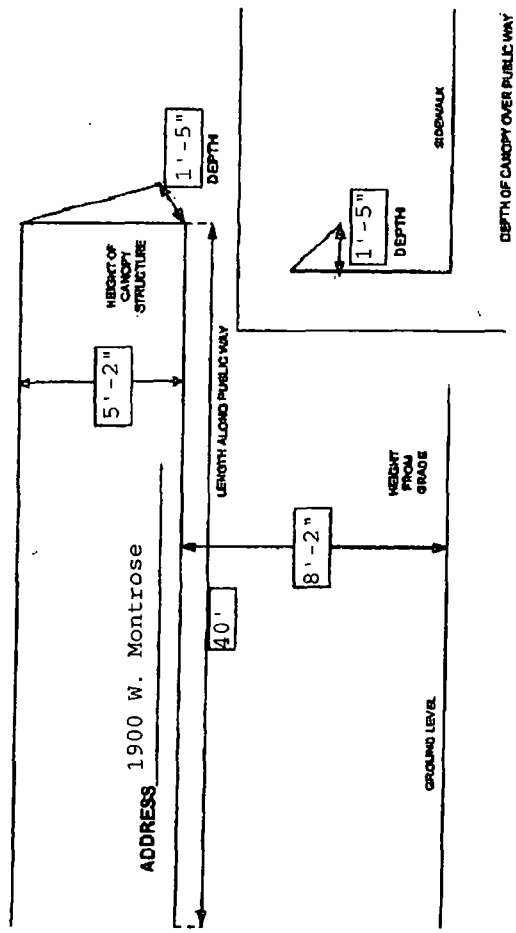

Department of Business Affairs and Consumer Protection
Business Assistance Center - Public Way Use Unit
City Hall - 121 N. LaSalle Street, Room 800 • Chicago, IL 60602
(312)-74-GOBIZ (312-744-6249) • (312) 744-1944 (TTY)
http://www.cityofchicago.org/bacp

09/11/2013

Alderman **Ameya Pawar**
Ward # **47**
City of Chicago
City Hall, Room **300**
121 North LaSalle Street
Chicago, Illinois 60602

Re: An ordinance to use and maintain a portion of the public right-of-way for **one (1) awning(s)** for **STARBUCKS COFFEE #2491**, adjacent to the premises known as **1900 W. Montrose Ave.**.

Dear Alderman **Ameya Pawar**:

The applicant referenced above has requested the use of the public right-of-way for a **awning(s)**. An ordinance has been prepared by the Department of Business Affairs and Consumer Protection – Business Assistance Center - Public Way Use Unit for presentation to the City Council. Because this request was made for properties located in your ward, as approved by you as per the attached, I respectfully request that you introduce the attached ordinance at the next City Council meeting.

If you have any questions regarding this ordinance, please contact Anthony Bertuca at (312) 744-5506.

Department of Business Affairs and Consumer Protection

City of Chicago

O2013-7130

Office of the City Clerk

Document Tracking Sheet

Meeting Date:	9/11/2013
Sponsor(s):	Pawar, Ameya (47)
Type:	Ordinance
Title:	Awning(s) for XL Manufacturing
Committee(s) Assignment:	Committee on Transportation and Public Way

ORDINANCE
XL MANUFACTURING
Acct. No. 304213 - 1
Permit No. 1107405

Be It Ordained by the City Council of the City of Chicago:

SECTION 1. Permission and authority are hereby given and granted to XL MANUFACTURING, upon the terms and subject to the conditions of this ordinance to maintain and use, as now constructed, one (1) Awning(s) projecting over the public right-of-way adjacent to its premises known as 2717 W. Lawrence Ave..

Said Awning(s) at W Lawrence measure(s):
One (1) at eighteen point four one (18.41) feet in length, and two (2) feet in width for a total of thirty-six point eight two (36.82) square feet.

The location of said privilege shall be as shown on prints kept on file with the Department of Business Affairs and Consumer Protection and the Office of the City Clerk.

Said privilege shall be constructed in accordance with plans and specifications approved by the Zoning Department - Signs.

This grant of privilege in the public way shall be subject to the provisions of Section 10-28-015 and all other required provisions of the Municipal Code of Chicago.

The grantee shall pay to the City of Chicago as compensation for the privilege #1107405 herein granted the sum of fifty ($50.00) per annum in advance.

A 25% penalty will be added for payments received after due date.

The permit holder agrees to hold the City of Chicago harmless for any damage, relocation or replacement costs associated with damage, relocation or removal of private property caused by the City performing work in the public way.

Authority herein given and granted for a period of five (5) years from and after 06/11/2013.

Alderman _____
Ameya Pawar 47th Ward

XL Manufacturing - Canopy
2717 W. Lawrence Ave.
Chicago, IL 60625

scale: $\frac{1}{4}$" = 1'-0"

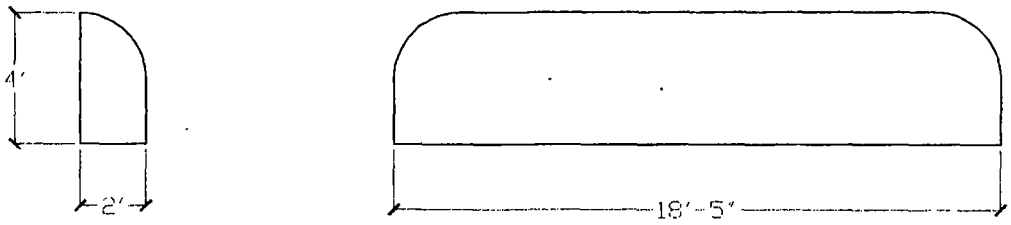

Department of Business Affairs and Consumer Protection
Business Assistance Center - Public Way Use Unit
City Hall - 121 N. LaSalle Street, Room 800 • Chicago, IL 60602
(312)-74-GOBIZ (312-744-6249) • (312) 744-1944 (TTY)
http://www.cityofchicago.org/bacp

09/11/2013

Alderman **Ameya Pawar**
Ward # **47**
City of Chicago
City Hall, Room **300**
121 North LaSalle Street
Chicago, Illinois 60602

Re: An ordinance to use and maintain a portion of the public right-of-way for **one (1) awning(s)** for **XL MANUFACTURING**, adjacent to the premises known as **2717 W. Lawrence Ave.**.

Dear Alderman **Ameya Pawar**:

The applicant referenced above has requested the use of the public right-of-way for a **awning(s)**. An ordinance has been prepared by the Department of Business Affairs and Consumer Protection – Business Assistance Center - Public Way Use Unit for presentation to the City Council. Because this request was made for properties located in your ward, as approved by you as per the attached, I respectfully request that you introduce the attached ordinance at the next City Council meeting.

If you have any questions regarding this ordinance, please contact Anthony Bertuca at (312) 744-5506.

Department of Business Affairs and Consumer Protection

City of Chicago

O2013-7132

Office of the City Clerk

Document Tracking Sheet

Meeting Date:	9/11/2013
Sponsor(s):	Osterman, Harry (48)
Type:	Ordinance
Title:	Awning(s) for Cheetah Gym
Committee(s) Assignment:	Committee on Transportation and Public Way

ORDINANCE
CHEETAH GYM
Acct. No. 280059 - 1
Permit No. 1107628

Be It Ordained by the City Council of the City of Chicago:

SECTION 1. Permission and authority are hereby given and granted to CHEETAH GYM, upon the terms and subject to the conditions of this ordinance to maintain and use, as now constructed, three (3) Awning(s) projecting over the public right-of-way adjacent to its premises known as 5836-40 N. Broadway .

Said Awning(s) at N. Broadway measure(s):
Two (2) at fourteen (14) feet in length, and six point five (6.5) feet in width for a total of one hundred eighty-two (182) square feet.
One (1) at eleven point five eight (11.58) feet in length, and six point five (6.5) feet in width for a total of seventy-five point two seven (75.27) square feet.

The location of said privilege shall be as shown on prints kept on file with the Department of Business Affairs and Consumer Protection and the Office of the City Clerk.

Said privilege shall be constructed in accordance with plans and specifications approved by the Zoning Department - Signs.

This grant of privilege in the public way shall be subject to the provisions of Section 10-28-015 and all other required provisions of the Municipal Code of Chicago.

The grantee shall pay to the City of Chicago as compensation for the privilege #1107628 herein granted the sum of one hundred fifty ($150.00) per annum in advance.

A 25% penalty will be added for payments received after due date.

The permit holder agrees to hold the City of Chicago harmless for any damage, relocation or replacement costs associated with damage, relocation or removal of private property caused by the City performing work in the public way.

Authority herein given and granted for a period of five (5) years from and after 02/09/2013.

Alderman _____

Harry Osterman 48th Ward

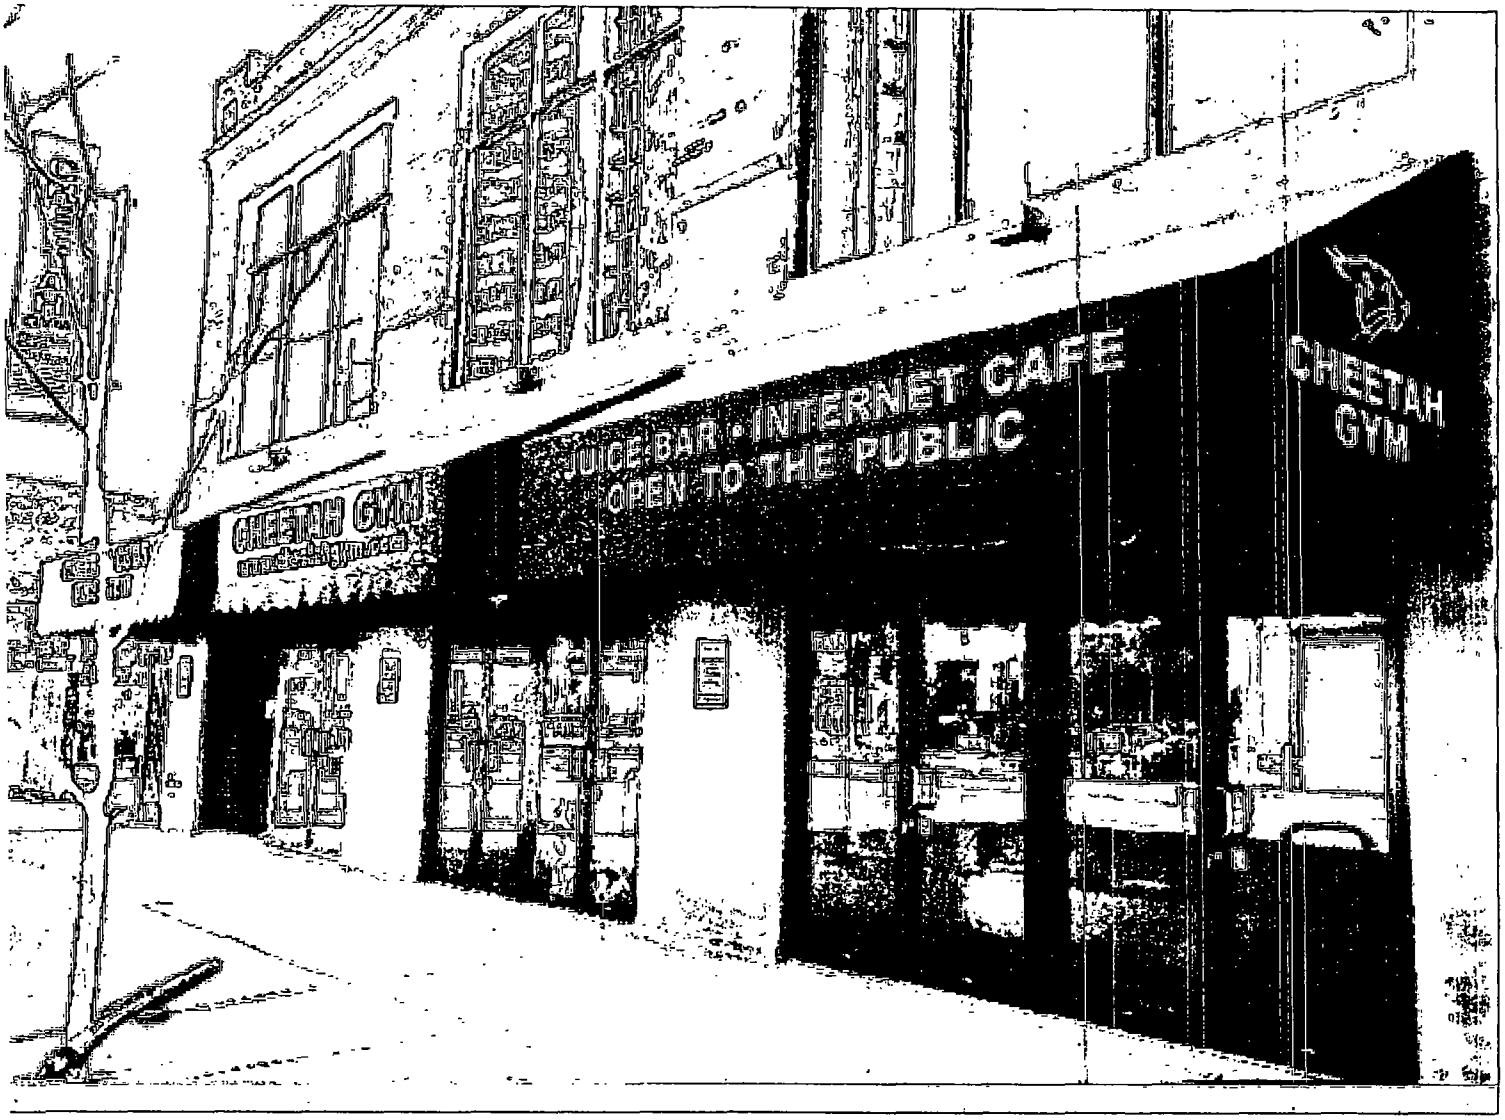
JUICE BAR • INTERNET CAFE
OPEN TO THE PUBLIC
CHEETAH GYM
CHEETAH GYM

Department of Business Affairs and Consumer Protection
Business Assistance Center - Public Way Use Unit
City Hall - 121 N. LaSalle Street, Room 800 • Chicago, IL 60602
(312)-74-GOBIZ (312-744-6249) • (312) 744-1944 (TTY)
http://www.cityofchicago.org/bacp

09/11/2013

Alderman **Harry Osterman**
Ward # **48**
City of Chicago
City Hall, Room **300**
121 North LaSalle Street
Chicago, Illinois 60602

Re: An ordinance to use and maintain a portion of the public right-of-way for **three (3) awning(s)** for **CHEETAH GYM**, adjacent to the premises known as **5836-40 N. Broadway** .

Dear Alderman **Harry Osterman**:

The applicant referenced above has requested the use of the public right-of-way for a **awning(s)**. An ordinance has been prepared by the Department of Business Affairs and Consumer Protection – Business Assistance Center - Public Way Use Unit for presentation to the City Council. Because this request was made for properties located in your ward, as approved by you as per the attached, I respectfully request that you introduce the attached ordinance at the next City Council meeting.

If you have any questions regarding this ordinance, please contact Anthony Bertuca at (312) 744-5506.

Department of Business Affairs and Consumer Protection

City of Chicago

O2013-7134

Office of the City Clerk

Document Tracking Sheet

Meeting Date:	9/11/2013
Sponsor(s):	Osterman, Harry (48)
Type:	Ordinance
Title:	Awning(s) for Indie Cafe
Committee(s) Assignment:	Committee on Transportation and Public Way

ORDINANCE
INDIE CAFE
Acct. No. 283535 - 1
Permit No. 1107153

Be It Ordained by the City Council of the City of Chicago:

SECTION 1. Permission and authority are hereby given and granted to INDIE CAFE, upon the terms and subject to the conditions of this ordinance to maintain and use, as now constructed, one (1) Awning(s) projecting over the public right-of-way adjacent to its premises known as 5951 N. Broadway .

Said Awning(s) at North Broadway measure(s):
One (1) at twenty-nine (29) feet in length, and three (3) feet in width for a total of eighty-seven (87) square feet.

The location of said privilege shall be as shown on prints kept on file with the Department of Business Affairs and Consumer Protection and the Office of the City Clerk.

Said privilege shall be constructed in accordance with plans and specifications approved by the Zoning Department - Signs.

This grant of privilege in the public way shall be subject to the provisions of Section 10-28-015 and all other required provisions of the Municipal Code of Chicago.

The grantee shall pay to the City of Chicago as compensation for the privilege #1107153 herein granted the sum of fifty-four ($54.00) per annum in advance.

A 25% penalty will be added for payments received after due date.

The permit holder agrees to hold the City of Chicago harmless for any damage, relocation or replacement costs associated with damage, relocation or removal of private property caused by the City performing work in the public way.

Authority herein given and granted for a period of five (5) years from and after 06/11/2013.

Alderman _____

Harry Osterman 48th Ward

INDIE CAFÉ
5951 N. BROADWAY ST.
CHICAGO IL 60660

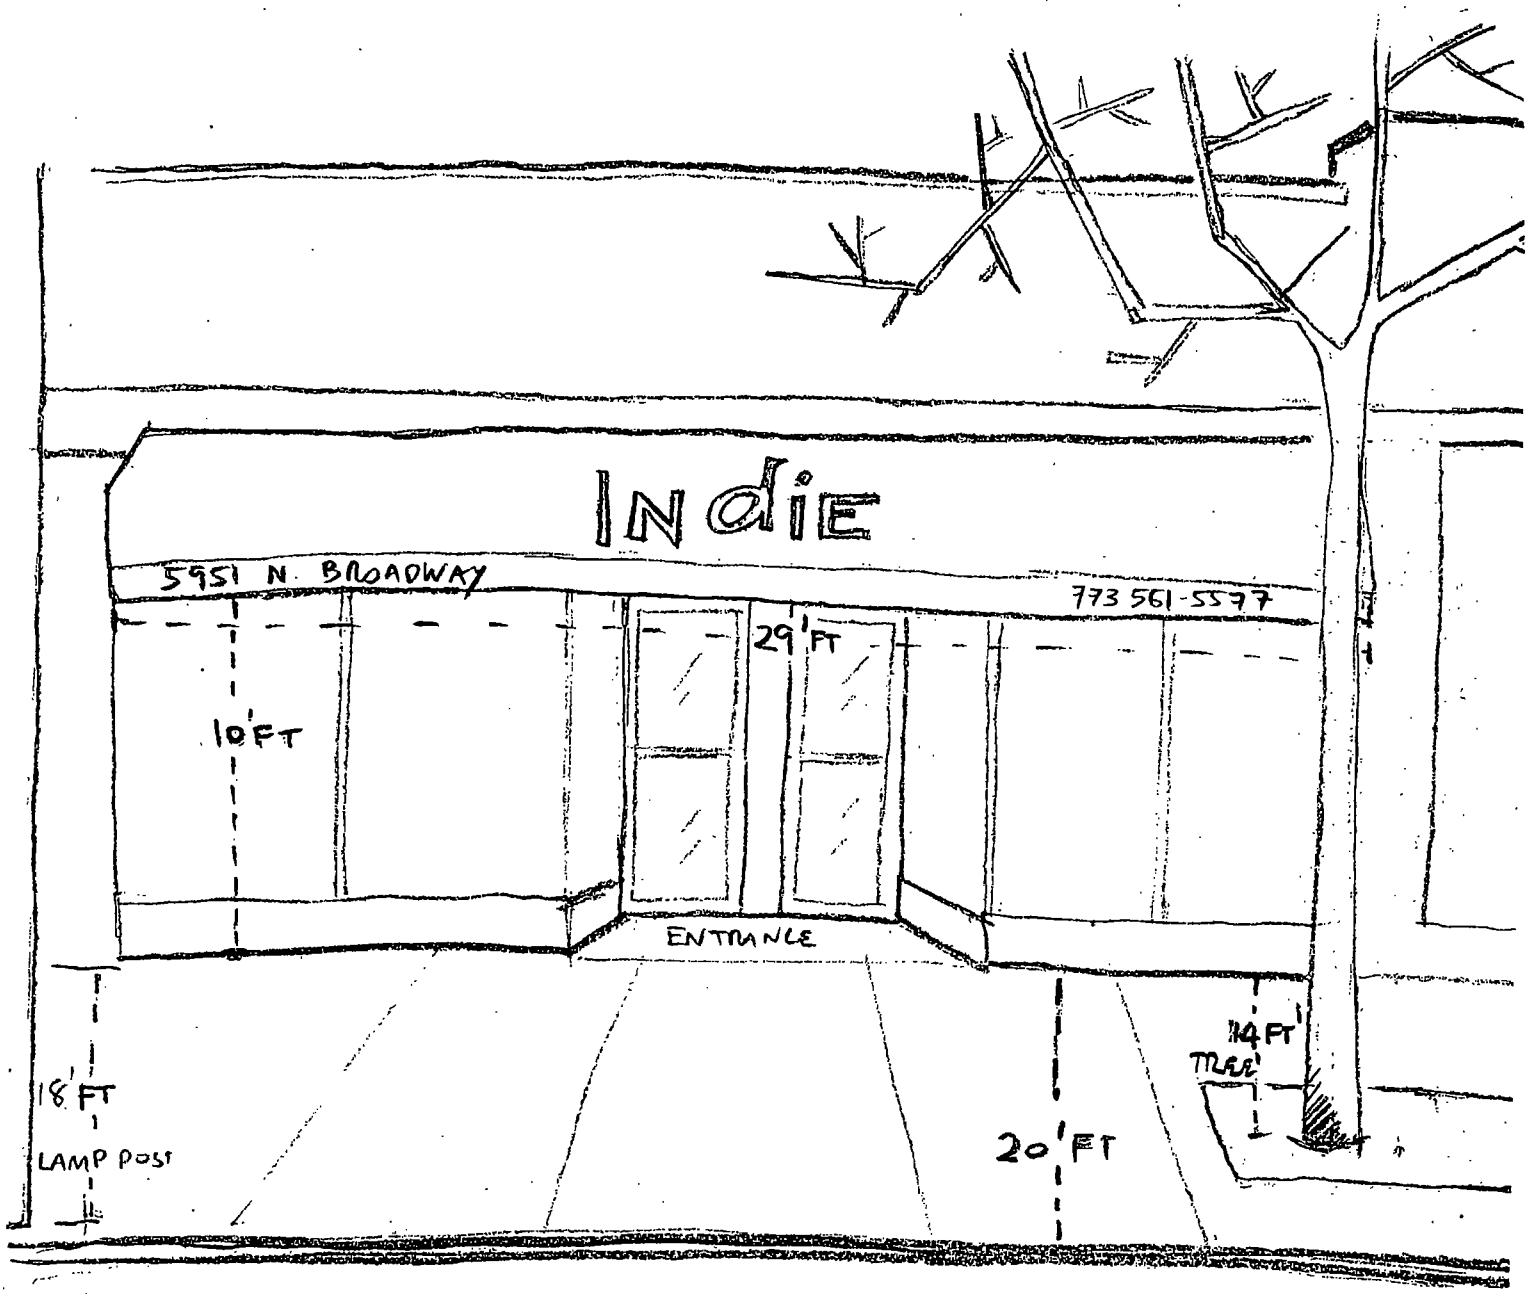

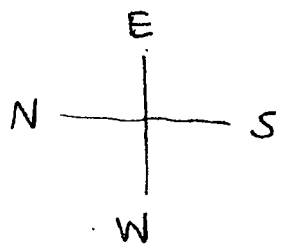

BROADWAY ST.

Department of Business Affairs and Consumer Protection
Business Assistance Center - Public Way Use Unit
City Hall - 121 N. LaSalle Street, Room 800 • Chicago, IL 60602
(312)-74-GOBIZ (312-744-6249) • (312) 744-1944 (TTY)
http://www.cityofchicago.org/bacp

09/11/2013

Alderman **Harry Osterman**
Ward # **48**
City of Chicago
City Hall, Room **300**
121 North LaSalle Street
Chicago, Illinois 60602

Re: An ordinance to use and maintain a portion of the public right-of-way for **one (1) awning(s)** for **INDIE CAFE**, adjacent to the premises known as **5951 N. Broadway** .

Dear Alderman **Harry Osterman**:

The applicant referenced above has requested the use of the public right-of-way for a **awning(s)**. An ordinance has been prepared by the Department of Business Affairs and Consumer Protection – Business Assistance Center - Public Way Use Unit for presentation to the City Council. Because this request was made for properties located in your ward, as approved by you as per the attached, I respectfully request that you introduce the attached ordinance at the next City Council meeting.

If you have any questions regarding this ordinance, please contact Anthony Bertuca at (312) 744-5506.

Department of Business Affairs and Consumer Protection

City of Chicago

O2013-7136

Office of the City Clerk

Document Tracking Sheet

Meeting Date:	9/11/2013
Sponsor(s):	Osterman, Harry (48)
Type:	Ordinance
Title:	Awning(s) for Mena Tours & Travel Agency
Committee(s) Assignment:	Committee on Transportation and Public Way

ORDINANCE
MENA TOURS & TRAVEL AGENCY
Acct. No. 30148 - 1
Permit No. 1108187

Be It Ordained by the City Council of the City of Chicago:

SECTION 1. Permission and authority are hereby given and granted to MENA TOURS & TRAVEL AGENCY, upon the terms and subject to the conditions of this ordinance to maintain and use, as now constructed, one (1) Awning(s) projecting over the public right-of-way adjacent to its premises known as 5209 N. Clark St..

Said Awning(s) at N. Clark Street measure(s):
One (1) at nineteen (19) feet in length, and five (5) feet in width for a total of ninety-five (95) square feet.

The location of said privilege shall be as shown on prints kept on file with the Department of Business Affairs and Consumer Protection and the Office of the City Clerk.

Said privilege shall be constructed in accordance with plans and specifications approved by the Zoning Department - Signs.

This grant of privilege in the public way shall be subject to the provisions of Section 10-28-015 and all other required provisions of the Municipal Code of Chicago.

The grantee shall pay to the City of Chicago as compensation for the privilege #1108187 herein granted the sum of fifty ($50.00) per annum in advance.

A 25% penalty will be added for payments received after due date.

The permit holder agrees to hold the City of Chicago harmless for any damage, relocation or replacement costs associated with damage, relocation or removal of private property caused by the City performing work in the public way.

Authority herein given and granted for a period of five (5) years from and after 07/07/2013.

Alderman _____

Harry Osterman 48th Ward

JOBSITE: 5209 N. CLARK
MENA TOURS & TRAVEL

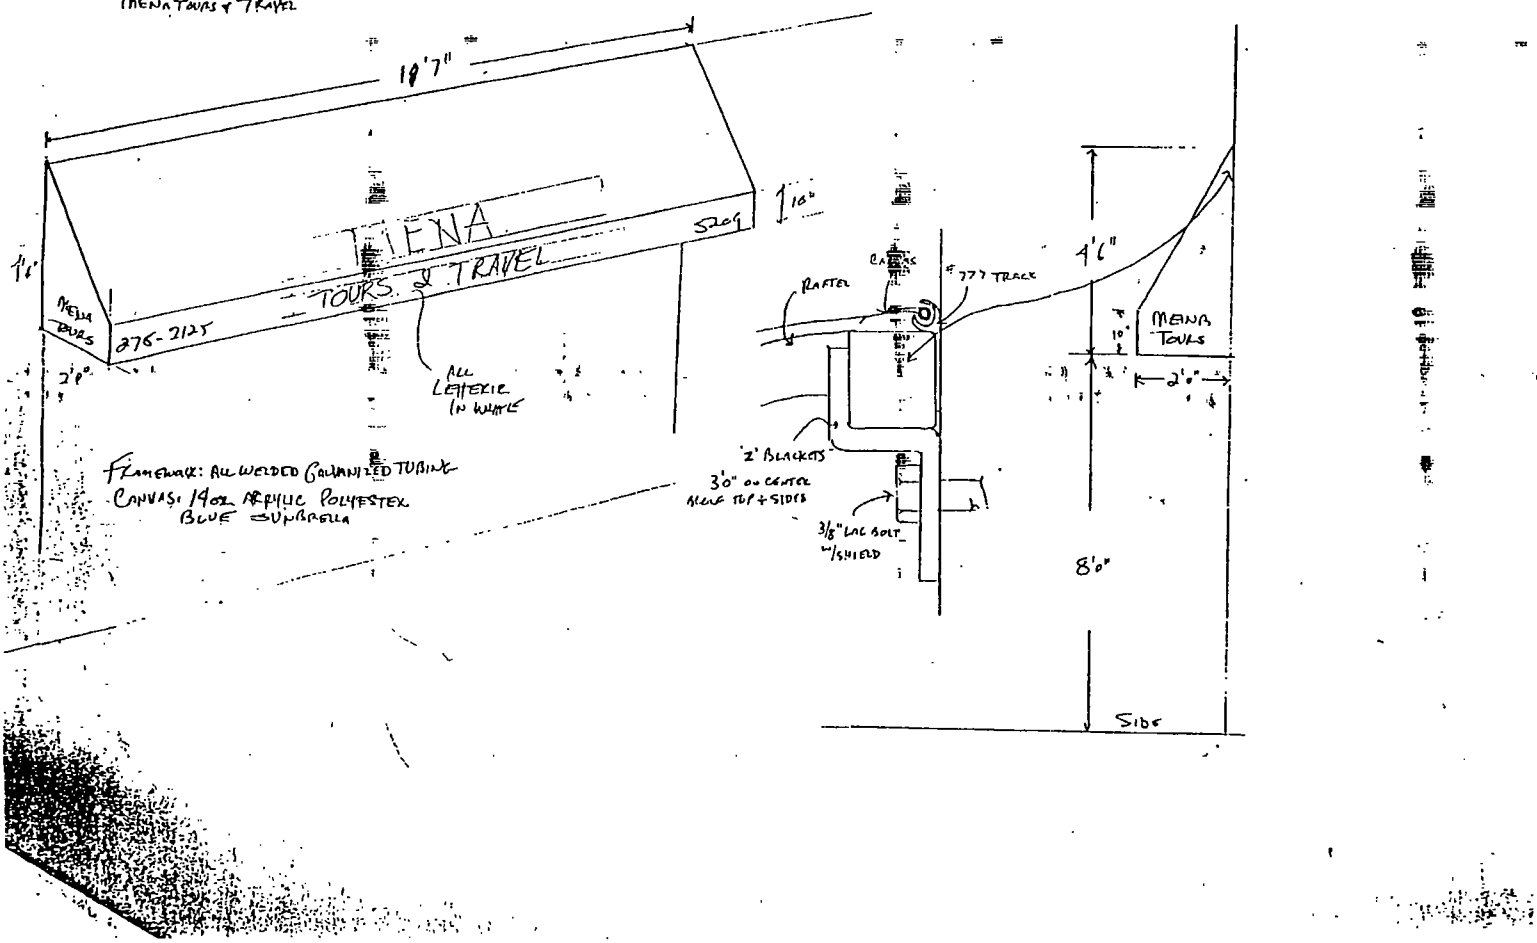

Department of Business Affairs and Consumer Protection
Business Assistance Center - Public Way Use Unit
City Hall - 121 N. LaSalle Street, Room 800 • Chicago, IL 60602
(312)-74-GOBIZ (312-744-6249) • (312) 744-1944 (TTY)
http://www.cityofchicago.org/bacp

09/11/2013

Alderman **Harry Osterman**
Ward # **48**
City of Chicago
City Hall, Room **300**
121 North LaSalle Street
Chicago, Illinois 60602

Re: An ordinance to use and maintain a portion of the public right-of-way for **one (1) awning(s)** for **MENA TOURS & TRAVEL AGENCY**, adjacent to the premises known as **5209 N. Clark St.**.

Dear Alderman **Harry Osterman**:

The applicant referenced above has requested the use of the public right-of-way for a **awning(s)**. An ordinance has been prepared by the Department of Business Affairs and Consumer Protection – Business Assistance Center - Public Way Use Unit for presentation to the City Council. Because this request was made for properties located in your ward, as approved by you as per the attached, I respectfully request that you introduce the attached ordinance at the next City Council meeting.

If you have any questions regarding this ordinance, please contact Anthony Bertuca at (312) 744-5506.

Department of Business Affairs and Consumer Protection

City of Chicago

O2013-7138

Office of the City Clerk

Document Tracking Sheet

Meeting Date:	9/11/2013
Sponsor(s):	Osterman, Harry (48)
Type:	Ordinance
Title:	Awning(s) for New Growth, Inc.
Committee(s) Assignment:	Committee on Transportation and Public Way

ORDINANCE
NEW GROWTH, INC
Acct. No. 250495 - 1
Permit No. 1108042

Be It Ordained by the City Council of the City of Chicago:

SECTION 1. Permission and authority are hereby given and granted to NEW GROWTH, INC, upon the terms and subject to the conditions of this ordinance to maintain and use, as now constructed, one (1) Awning(s) projecting over the public right-of-way adjacent to its premises known as 5335 N. Clark St..

Said Awning(s) at measure(s):
One (1) at sixteen point five (16.5) feet in length, and six (6) feet in width for a total of ninety-nine (99) square feet.

The location of said privilege shall be as shown on prints kept on file with the Department of Business Affairs and Consumer Protection and the Office of the City Clerk.

Said privilege shall be constructed in accordance with plans and specifications approved by the Zoning Department - Signs.

This grant of privilege in the public way shall be subject to the provisions of Section 10-28-015 and all other required provisions of the Municipal Code of Chicago.

The grantee shall pay to the City of Chicago as compensation for the privilege #1108042 herein granted the sum of fifty ($50.00) per annum in advance.

A 25% penalty will be added for payments received after due date.

The permit holder agrees to hold the City of Chicago harmless for any damage, relocation or replacement costs associated with damage, relocation or removal of private property caused by the City performing work in the public way.

Authority herein given and granted for a period of five (5) years from and after 06/11/2013.

Alderman _____

Harry Osterman 48th Ward

Styles
5335 N Clark Street

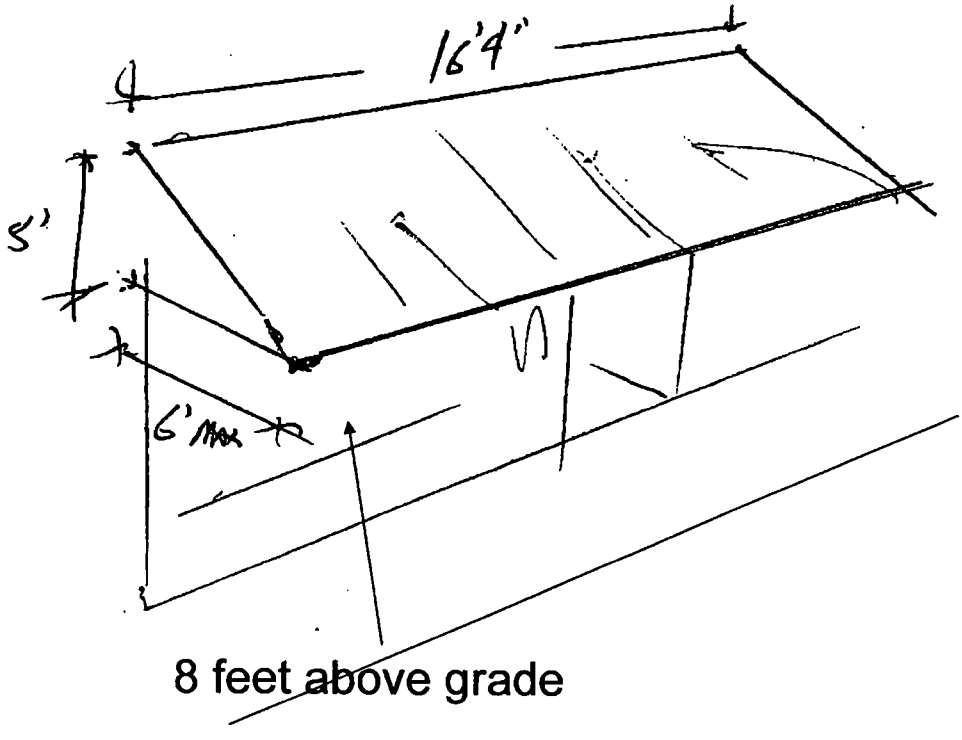

Department of Business Affairs and Consumer Protection
Business Assistance Center - Public Way Use Unit
City Hall - 121 N. LaSalle Street, Room 800 • Chicago, IL 60602
(312)-74-GOBIZ (312-744-6249) • (312) 744-1944 (TTY)
http://www.cityofchicago.org/bacp

09/11/2013

Alderman **Harry Osterman**
Ward # **48**
City of Chicago
City Hall, Room **300**
121 North LaSalle Street
Chicago, Illinois 60602

Re: An ordinance to use and maintain a portion of the public right-of-way for **one (1) awning(s)** for **NEW GROWTH, INC**, adjacent to the premises known as **5335 N. Clark St.**.

Dear Alderman **Harry Osterman**:

The applicant referenced above has requested the use of the public right-of-way for a **awning(s)**. An ordinance has been prepared by the Department of Business Affairs and Consumer Protection – Business Assistance Center - Public Way Use Unit for presentation to the City Council. Because this request was made for properties located in your ward, as approved by you as per the attached, I respectfully request that you introduce the attached ordinance at the next City Council meeting.

If you have any questions regarding this ordinance, please contact Anthony Bertuca at (312) 744-5506.

Department of Business Affairs and Consumer Protection

City of Chicago

O2013-7139

Office of the City Clerk

Document Tracking Sheet

Meeting Date:	9/11/2013
Sponsor(s):	Osterman, Harry (48)
Type:	Ordinance
Title:	Awning(s) for Ras Dashen Ethiopian Restaurant, Inc.
Committee(s) Assignment:	Committee on Transportation and Public Way

ORDINANCE
RAS DASHEN ETHIOPIAN RESTAURANT INC
Acct. No. 210736 - 1
Permit No. 1107598

Be It Ordained by the City Council of the City of Chicago:

SECTION 1. Permission and authority are hereby given and granted to RAS DASHEN ETHIOPIAN RESTAURANT INC, upon the terms and subject to the conditions of this ordinance to maintain and use, as now constructed, one (1) Awning(s) projecting over the public right-of-way adjacent to its premises known as 5844-46 N. Broadway .

Said Awning(s) at N. Broadway measure(s):
One (1) at thirty-three point six (33.6) feet in length, and two (2) feet in width for a total of sixty-seven point two (67.2) square feet.

The location of said privilege shall be as shown on prints kept on file with the Department of Business Affairs and Consumer Protection and the Office of the City Clerk.

Said privilege shall be constructed in accordance with plans and specifications approved by the Zoning Department - Signs.

This grant of privilege in the public way shall be subject to the provisions of Section 10-28-015 and all other required provisions of the Municipal Code of Chicago.

The grantee shall pay to the City of Chicago as compensation for the privilege #1107598 herein granted the sum of fifty-eight dollars and sixty cents ($58.60) per annum in advance.

A 25% penalty will be added for payments received after due date.

The permit holder agrees to hold the City of Chicago harmless for any damage, relocation or replacement costs associated with damage, relocation or removal of private property caused by the City performing work in the public way.

Authority herein given and granted for a period of five (5) years from and after 06/29/2013.

Alderman _____

Harry Osterman 48th Ward

← S 5846 N. Broadway N →

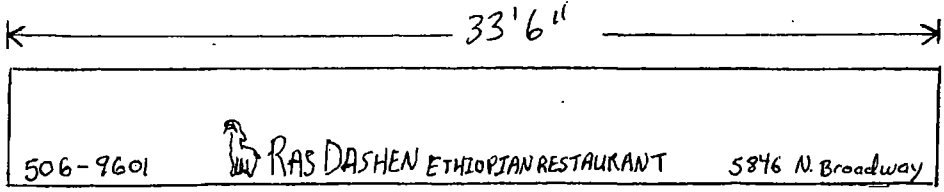

Total Dimensions: length – 33'6"
hight – 3'0" – 67'0" sq total area
depth – 2'0"

Canopy is 10'0" above sidewalk

June 4, 2013

Department of Business Affairs and Consumer Protection
Business Assistance Center - Public Way Use Unit
City Hall - 121 N. LaSalle Street, Room 800 • Chicago, IL 60602
(312)-74-GOBIZ (312-744-6249) • (312) 744-1944 (TTY)
http://www.cityofchicago.org/bacp

09/11/2013

Alderman **Harry Osterman**
Ward # **48**
City of Chicago
City Hall, Room **300**
121 North LaSalle Street
Chicago, Illinois 60602

Re: An ordinance to use and maintain a portion of the public right-of-way for **one (1) awning(s)** for **RAS DASHEN ETHIOPIAN RESTAURANT INC**, adjacent to the premises known as **5844-46 N. Broadway** .

Dear Alderman **Harry Osterman**:

The applicant referenced above has requested the use of the public right-of-way for a **awning(s)**. An ordinance has been prepared by the Department of Business Affairs and Consumer Protection – Business Assistance Center - Public Way Use Unit for presentation to the City Council. Because this request was made for properties located in your ward, as approved by you as per the attached, I respectfully request that you introduce the attached ordinance at the next City Council meeting.

If you have any questions regarding this ordinance, please contact Anthony Bertuca at (312) 744-5506.

Department of Business Affairs and Consumer Protection

City of Chicago

O2013-7142

Office of the City Clerk

Document Tracking Sheet

Meeting Date:	9/11/2013
Sponsor(s):	Osterman, Harry (48)
Type:	Ordinance
Title:	Awning(s) for Starbucks Coffee No. 2445
Committee(s) Assignment:	Committee on Transportation and Public Way

ORDINANCE
STARBUCKS COFFEE #2445
Acct. No. 63414 - 70
Permit No. 1107779

Be It Ordained by the City Council of the City of Chicago:

SECTION 1. Permission and authority are hereby given and granted to STARBUCKS COFFEE #2445, upon the terms and subject to the conditions of this ordinance to maintain and use, as now constructed, seven (7) Awning(s) projecting over the public right-of-way adjacent to its premises known as 1052-70 W. Bryn Mawr Ave..

Said Awning(s) at W. Bryn Mawr measure(s):
Two (2) at thirteen point nine (13.9) feet in length, and two point four (2.4) feet in width for a total of sixty-six point seven two (66.72) square feet.

Said Awning(s) at N. Winthrop measure(s):
One (1) at thirteen point six (13.6) feet in length, and two point four (2.4) feet in width for a total of thirty-two point six four (32.64) square feet.
One (1) at eight point six (8.6) feet in length, and two point four (2.4) feet in width for a total of twenty point six four (20.64) square feet.
One (1) at eleven point four (11.4) feet in length, and two point four (2.4) feet in width for a total of twenty-seven point three six (27.36) square feet.
One (1) at three point four (3.4) feet in length, and two point four (2.4) feet in width for a total of eight point one six (8.16) square feet.
One (1) at three (3) feet in length, and two point four (2.4) feet in width for a total of seven point two (7.2) square feet.

The location of said privilege shall be as shown on prints kept on file with the Department of Business Affairs and Consumer Protection and the Office of the City Clerk.

Said privilege shall be constructed in accordance with plans and specifications approved by the Zoning Department - Signs.

This grant of privilege in the public way shall be subject to the provisions of Section 10-28-015 and all other required provisions of the Municipal Code of Chicago.

The grantee shall pay to the City of Chicago as compensation for the privilege #1107779 herein granted the sum of one hundred seventy-five ($175.00) per annum in advance.

A 25% penalty will be added for payments received after due date.

The permit holder agrees to hold the City of Chicago harmless for any damage, relocation or replacement costs associated with damage, relocation or removal of private property caused by the City performing work in the public way.

Authority herein given and granted for a period of five (5) years from and after 06/29/2013.

Alderman _____
Harry Osterman 48th Ward

3'4"
3-0
11-9
8-6
13-6
39-8
WEST
NORTH ELEVATION - WINTHROP
NORTH
BRYN MAWR EAST ELEVATION
13'-9"
2445
WINTHROP - 28'-8" S
BRYN MAWR 27'-6" 2@13'-9"
1@13-6 1@3'-4
1 11-4 1 3-0
1 8-6
CANOPY/AWNINGS
1070 BRYN MAWR
STOREFRONT 2445
SITE 70
STARBUCKS COFFEE
EDGEWATER
1070 WEST BRYN MAWR
STOREFRONT ELEVATIONS SIGNAGE
4/1/05

Department of Business Affairs and Consumer Protection
Business Assistance Center - Public Way Use Unit
City Hall - 121 N. LaSalle Street, Room 800 • Chicago, IL 60602
(312)-74-GOBIZ (312-744-6249) • (312) 744-1944 (TTY)
http://www.cityofchicago.org/bacp

09/11/2013

Alderman **Harry Osterman**
Ward # **48**
City of Chicago
City Hall, Room **300**
121 North LaSalle Street
Chicago, Illinois 60602

Re: An ordinance to use and maintain a portion of the public right-of-way for **seven (7) awning(s)** for **STARBUCKS COFFEE #2445**, adjacent to the premises known as **1052-70 W. Bryn Mawr Ave.**.

Dear Alderman **Harry Osterman**:

The applicant referenced above has requested the use of the public right-of-way for a **awning(s)**. An ordinance has been prepared by the Department of Business Affairs and Consumer Protection – Business Assistance Center - Public Way Use Unit for presentation to the City Council. Because this request was made for properties located in your ward, as approved by you as per the attached, I respectfully request that you introduce the attached ordinance at the next City Council meeting.

If you have any questions regarding this ordinance, please contact Anthony Bertuca at (312) 744-5506.

Department of Business Affairs and Consumer Protection

City of Chicago

O2013-7148

Office of the City Clerk

Document Tracking Sheet

Meeting Date:	9/11/2013
Sponsor(s):	Osterman, Harry (48)
Type:	Ordinance
Title:	Awning(s) for Swedish Covenant Medical Group
Committee(s) Assignment:	Committee on Transportation and Public Way

ORDINANCE
SWEDISH COVENANT MEDICAL GROUP
Acct. No. 36921 - 4
Permit No. 1107434

Be It Ordained by the City Council of the City of Chicago:

SECTION 1. Permission and authority are hereby given and granted to SWEDISH COVENANT MEDICAL GROUP, upon the terms and subject to the conditions of this ordinance to maintain and use, as now constructed, one (1) Awning(s) projecting over the public right-of-way adjacent to its premises known as 4826 N. Broadway .

Said Awning(s) at N. BROADWAY measure(s):
One (1) at forty-three (43) feet in length, and two (2) feet in width for a total of eighty-six (86) square feet.

The location of said privilege shall be as shown on prints kept on file with the Department of Business Affairs and Consumer Protection and the Office of the City Clerk.

Said privilege shall be constructed in accordance with plans and specifications approved by the Zoning Department - Signs.

This grant of privilege in the public way shall be subject to the provisions of Section 10-28-015 and all other required provisions of the Municipal Code of Chicago.

The grantee shall pay to the City of Chicago as compensation for the privilege #1107434 herein granted the sum of sixty-eight ($68.00) per annum in advance.

A 25% penalty will be added for payments received after due date.

The permit holder agrees to hold the City of Chicago harmless for any damage, relocation or replacement costs associated with damage, relocation or removal of private property caused by the City performing work in the public way.

Authority herein given and granted for a period of five (5) years from and after 03/12/2013.

Alderman _____

Harry Osterman 48th Ward

APPLICATION TO USE THE PUBLIC RIGHT OF WAY

EXAMPLE OF CANOPY/AWNING DRAWING

CANOPY DRAWINGS

PROPERTY LOCATION: 4826 N Broadway

ORGANIZATION'S NAME: Swedish Covenant Medical Group

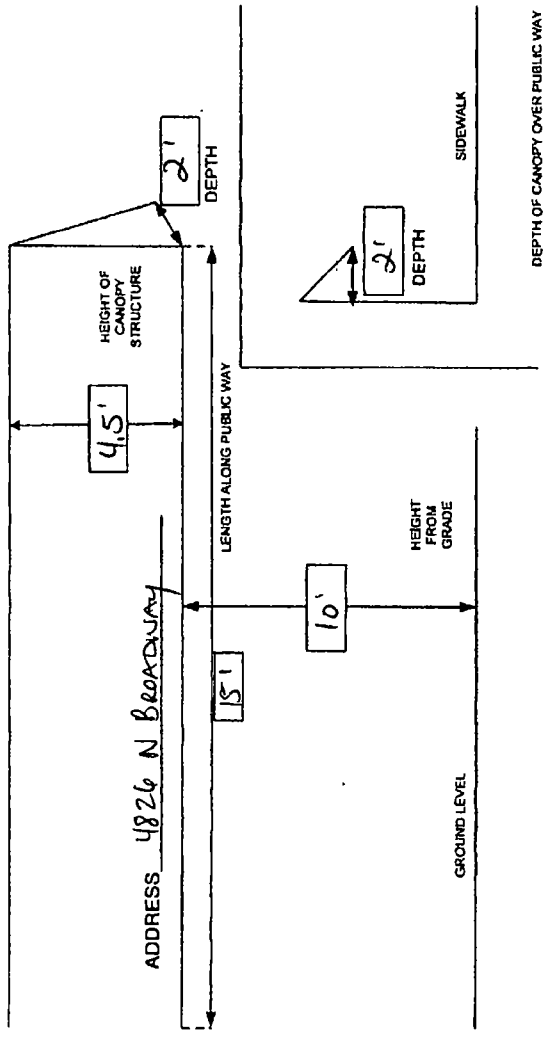

Department of Business Affairs and Consumer Protection
Business Assistance Center - Public Way Use Unit
City Hall - 121 N. LaSalle Street, Room 800 • Chicago, IL 60602
(312)-74-GOBIZ (312-744-6249) • (312) 744-1944 (TTY)
http://www.cityofchicago.org/bacp

09/11/2013

Alderman **Harry Osterman**
Ward # **48**
City of Chicago
City Hall, Room **300**
121 North LaSalle Street
Chicago, Illinois 60602

Re: An ordinance to use and maintain a portion of the public right-of-way for **one (1) awning(s)** for **SWEDISH COVENANT MEDICAL GROUP**, adjacent to the premises known as **4826 N. Broadway** .

Dear Alderman **Harry Osterman**:

The applicant referenced above has requested the use of the public right-of-way for a **awning(s)**. An ordinance has been prepared by the Department of Business Affairs and Consumer Protection – Business Assistance Center - Public Way Use Unit for presentation to the City Council. Because this request was made for properties located in your ward, as approved by you as per the attached, I respectfully request that you introduce the attached ordinance at the next City Council meeting.

If you have any questions regarding this ordinance, please contact Anthony Bertuca at (312) 744-5506.

Department of Business Affairs and Consumer Protection

City of Chicago

O2013-7150

Office of the City Clerk

Document Tracking Sheet

Meeting Date:	9/11/2013
Sponsor(s):	Silverstein, Debra L. (50)
Type:	Ordinance
Title:	Awning(s) for Charles Carpets and Construction
Committee(s) Assignment:	Committee on Transportation and Public Way

ORDINANCE
CHARLES CARPETS AND CONSTRUCTION
Acct. No. 221851 - 3
Permit No. 1108326

Be It Ordained by the City Council of the City of Chicago:

SECTION 1. Permission and authority are hereby given and granted to CHARLES CARPETS AND CONSTRUCTION, upon the terms and subject to the conditions of this ordinance to maintain and use, as now constructed, one (1) Awning(s) projecting over the public right-of-way adjacent to its premises known as 2733-37 W. Touhy Ave..

Said Awning(s) at W. Touhy Avenue measure(s):
One (1) at forty-five (45) feet in length, and two (2) feet in width for a total of ninety (90) square feet.

The location of said privilege shall be as shown on prints kept on file with the Department of Business Affairs and Consumer Protection and the Office of the City Clerk.

Said privilege shall be constructed in accordance with plans and specifications approved by the Zoning Department - Signs.

This grant of privilege in the public way shall be subject to the provisions of Section 10-28-015 and all other required provisions of the Municipal Code of Chicago.

The grantee shall pay to the City of Chicago as compensation for the privilege #1108326 herein granted the sum of seventy ($70.00) per annum in advance.

A 25% penalty will be added for payments received after due date.

The permit holder agrees to hold the City of Chicago harmless for any damage, relocation or replacement costs associated with damage, relocation or removal of private property caused by the City performing work in the public way.

Authority herein given and granted for a period of five (5) years from and after 07/30/2013.

Alderman

Debra L. Silverstein 50th Ward

CHARLES CARPETS
Hardwood
2 Feet
10 Feet
Heigh
45 Feet Length

Department of Business Affairs and Consumer Protection
Business Assistance Center - Public Way Use Unit
City Hall - 121 N LaSalle Street, Room 800 • Chicago, IL 60602
(312)-74-GOBIZ (312-744-6249) • (312) 744-1944 (TTY)
http://www.cityofchicago.org/bacp

09/11/2013

Alderman **Debra L. Silverstein**
Ward # **50**
City of Chicago
City Hall, Room **203**
121 North LaSalle Street
Chicago, Illinois 60602

Re: An ordinance to use and maintain a portion of the public right-of-way for **one (1) awning(s)** for **CHARLES CARPETS AND CONSTRUCTION**, adjacent to the premises known as **2733-37 W. Touhy Ave.**.

Dear Alderman **Debra L. Silverstein**:

The applicant referenced above has requested the use of the public right-of-way for a **awning(s)**. An ordinance has been prepared by the Department of Business Affairs and Consumer Protection – Business Assistance Center - Public Way Use Unit for presentation to the City Council. Because this request was made for properties located in your ward, as approved by you as per the attached, I respectfully request that you introduce the attached ordinance at the next City Council meeting.

If you have any questions regarding this ordinance, please contact Anthony Bertuca at (312) 744-5506.

Department of Business Affairs and Consumer Protection

City of Chicago

O2013-6298

Office of the City Clerk

Document Tracking Sheet

Meeting Date:	9/11/2013
Sponsor(s):	Moreno, Proco Joe (1)
Type:	Ordinance
Title:	Canopy(s) for Garner School, The
Committee(s) Assignment:	Committee on Transportation and Public Way

ORDINANCE
The Garner School
Acct. No. 384649 - 1
Permit No. 1108550

Be It Ordained by the City Council of the City of Chicago:

SECTION 1. Permission and authority are hereby given and granted to The Garner School, upon the terms and subject to the conditions of this ordinance to construct, install, maintain and use one (1) Canopy(s) projecting over the public right-of-way adjacent to its premises known as 1612 W. North Ave..

Said Canopy(s) at Marchfield measure(s):
One (1) at nineteen point four two (19.42) feet in length, and four (4) feet in width for a total of seventy-seven point six eight (77.68) square feet.

The location of said privilege shall be as shown on prints kept on file with the Department of Business Affairs and Consumer Protection and the Office of the City Clerk.

Said privilege shall be constructed in accordance with plans and specifications approved by the Zoning Department - Signs.

This grant of privilege in the public way shall be subject to the provisions of Section 10-28-015 and all other required provisions of the Municipal Code of Chicago.

The grantee shall pay to the City of Chicago as compensation for the privilege #1108550 herein granted the sum of fifty ($50.00) per annum in advance.

A 25% penalty will be added for payments received after due date.

The permit holder agrees to hold the City of Chicago harmless for any damage, relocation or replacement costs associated with damage, relocation or removal of private property caused by the City performing work in the public way.

Authority herein given and granted for a period of five (5) years from and after Date of Passage.

Alderman _____

Proco Joe Moreno 1st Ward

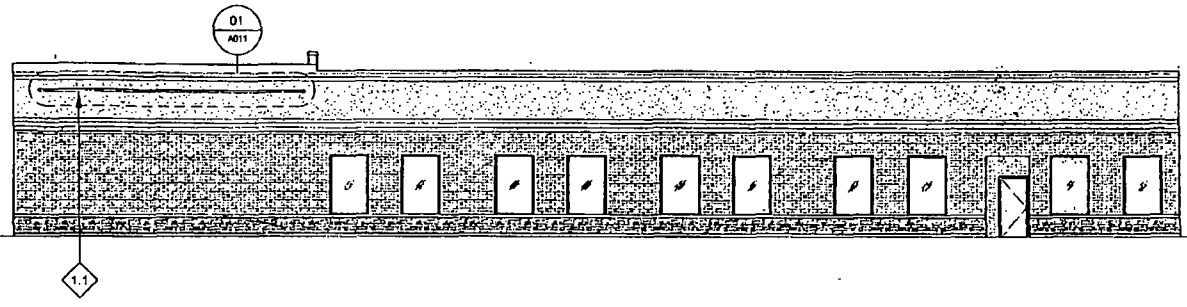

1 SOUTH ELEVATION - NORTH AVENUE
SCALE: N.T.S

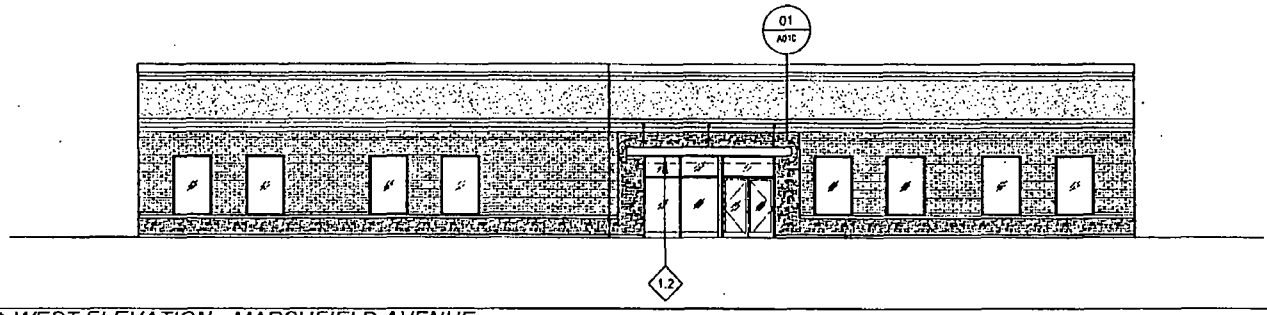

02 WEST ELEVATION - MARSHFIELD AVENUE
SCALE: N.T.S.

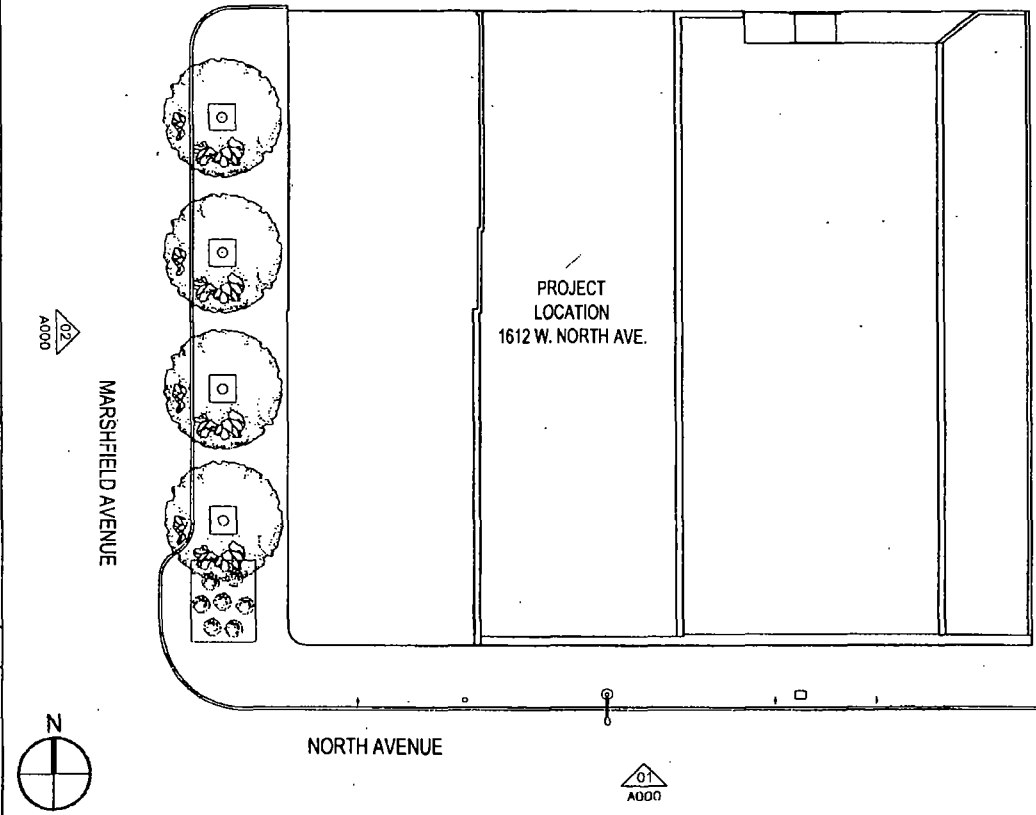

03 SITE PLAN
SCALE: 1/32" = 1'-0"

KEYED NOTES:

1.1 NEW LIGHT, SEE DETAILS

1.2 NEW CANOPY, SEE DETAILS

THE GARDNER SCHOOL

ARCHITECT:
NORR
ARCHITECTS PLANNERS

PROJECT:
THE GARDNER SCHOOL
1612 NORTH AVENUE
CHICAGO, ILLINOIS 60822

REVISIONS

#	Date	Issue
	08/10/2013	Awning Application

SHEET TITLE:
A000
BUILDING ELEVATIONS

Department of Business Affairs and Consumer Protection
Business Assistance Center - Public Way Use Unit
City Hall - 121 N. LaSalle Street, Room 800 • Chicago, IL 60602
(312)-74-GOBIZ (312-744-6249) • (312) 744-1944 (TTY)
http://www.cityofchicago.org/bacp

09/11/2013

Alderman **Proco Joe Moreno**
Ward # **01**
City of Chicago
City Hall, Room **300**
121 North LaSalle Street
Chicago, Illinois 60602

Re: An ordinance to use and maintain a portion of the public right-of-way for **one (1) canopy(ies)** for **The Garner School**, adjacent to the premises known as **1612 W. North Ave.**.

Dear Alderman **Proco Joe Moreno**:

The applicant referenced above has requested the use of the public right-of-way for a **canopy(ies)**. An ordinance has been prepared by the Department of Business Affairs and Consumer Protection – Business Assistance Center - Public Way Use Unit for presentation to the City Council. Because this request was made for properties located in your ward, as approved by you as per the attached, I respectfully request that you introduce the attached ordinance at the next City Council meeting.

If you have any questions regarding this ordinance, please contact Anthony Bertuca at (312) 744-5506.

Department of Business Affairs and Consumer Protection

City of Chicago

O2013-6300

Office of the City Clerk

Document Tracking Sheet

Meeting Date:	9/11/2013
Sponsor(s):	Moreno, Proco Joe (1)
Type:	Ordinance
Title:	Canopy(s) for O'Reilly Auto Parts No. 3387
Committee(s) Assignment:	Committee on Transportation and Public Way

ORDINANCE
O'REILLY AUTO PARTS #3387
Acct. No. 303772 - 16
Permit No. 1108047

Be It Ordained by the City Council of the City of Chicago:

SECTION 1. Permission and authority are hereby given and granted to O'REILLY AUTO PARTS #3387, upon the terms and subject to the conditions of this ordinance to maintain and use, as now constructed, one (1) Canopy(s) projecting over the public right-of-way adjacent to its premises known as 2500 W. North Ave..

Said Canopy(s) at W. North Avenue measure(s):
One (1) at seventy-one (71) feet in length, and six point three three (6.33) feet in width for a total of four hundred forty-nine point four three (449.43) square feet.

The location of said privilege shall be as shown on prints kept on file with the Department of Business Affairs and Consumer Protection and the Office of the City Clerk.

Said privilege shall be constructed in accordance with plans and specifications approved by the Zoning Department - Signs.

This grant of privilege in the public way shall be subject to the provisions of Section 10-28-015 and all other required provisions of the Municipal Code of Chicago.

The grantee shall pay to the City of Chicago as compensation for the privilege #1108047 herein granted the sum of ninety-six ($96.00) per annum in advance.

A 25% penalty will be added for payments received after due date.

The permit holder agrees to hold the City of Chicago harmless for any damage, relocation or replacement costs associated with damage, relocation or removal of private property caused by the City performing work in the public way.

Authority herein given and granted for a period of five (5) years from and after 07/09/2013.

Alderman Joe Moreno

Proco Joe Moreno 1st Ward

Google

Address **2516 Illinois 64**

Address is approximate

canopy

Department of Business Affairs and Consumer Protection
Business Assistance Center - Public Way Use Unit
City Hall - 121 N. LaSalle Street, Room 800 • Chicago, IL 60602
(312)-74-GOBIZ (312-744-6249) • (312) 744-1944 (TTY)
http://www.cityofchicago.org/bacp

09/11/2013

Alderman **Proco Joe Moreno**
Ward # **01**
City of Chicago
City Hall, Room **300**
121 North LaSalle Street
Chicago, Illinois 60602

Re: An ordinance to use and maintain a portion of the public right-of-way for **one (1) canopy(ies)** for **O'REILLY AUTO PARTS #3387**, adjacent to the premises known as **2500 W. North Ave.**.

Dear Alderman **Proco Joe Moreno**:

The applicant referenced above has requested the use of the public right-of-way for a **canopy(ies)**. An ordinance has been prepared by the Department of Business Affairs and Consumer Protection – Business Assistance Center - Public Way Use Unit for presentation to the City Council. Because this request was made for properties located in your ward, as approved by you as per the attached, I respectfully request that you introduce the attached ordinance at the next City Council meeting.

If you have any questions regarding this ordinance, please contact Anthony Bertuca at (312) 744-5506.

Department of Business Affairs and Consumer Protection

City of Chicago

O2013-6302

Office of the City Clerk

Document Tracking Sheet

Meeting Date:	9/11/2013
Sponsor(s):	Fioretti, Bob (2)
Type:	Ordinance
Title:	Canopy(s) for Canal TC LLC
Committee(s) Assignment:	Committee on Transportation and Public Way

ORDINANCE
CANAL TC, LLC
Acct. No. 376805 - 1
Permit No. 1107519

Be It Ordained by the City Council of the City of Chicago:

SECTION 1. Permission and authority are hereby given and granted to CANAL TC, LLC, upon the terms and subject to the conditions of this ordinance to construct, install, maintain and use seven (7) Canopy(s) projecting over the public right-of-way adjacent to its premises known as 1100 S. Canal St..

Said Canopy(s) at S CANAL ST measure(s):
One (1) at thirty-five point five (35.5) feet in length, and four point three three (4.33) feet in width for a total of one hundred fifty-three point seven two (153.72) square feet.
One (1) at twenty-six point three three (26.33) feet in length, and three point six seven (3.67) feet in width for a total of ninety-six point six three (96.63) square feet.
One (1) at eighteen point five (18.5) feet in length, and four point three three (4.33) feet in width for a total of eighty point one one (80.11) square feet.

Said Canopy(s) at W TAYLOR ST measure(s):
One (1) at thirty-six point five (36.5) feet in length, and three point four two (3.42) feet in width for a total of one hundred twenty-four point eight three (124.83) square feet.

Said Canopy(s) at S CLINTON ST measure(s):
One (1) at twenty-four point three three (24.33) feet in length, and four point four two (4.42) feet in width for a total of one hundred seven point five four (107.54) square feet.
One (1) at thirteen point eight three (13.83) feet in length, and three point five eight (3.58) feet in width for a total of forty-nine point five one (49.51) square feet.
One (1) at nineteen point five (19.5) feet in length, and four point one seven (4.17) feet in width for a total of eighty-one point three two (81.32) square feet.

The location of said privilege shall be as shown on prints kept on file with the Department of Business Affairs and Consumer Protection and the Office of the City Clerk.

Said privilege shall be constructed in accordance with plans and specifications approved by the Zoning Department - Signs.

This grant of privilege in the public way shall be subject to the provisions of Section 10-28-015 and all other required provisions of the Municipal Code of Chicago.

The grantee shall pay to the City of Chicago as compensation for the privilege #1107519 herein granted the sum of one hundred seventy-five ($175.00) per annum in advance.

A 25% penalty will be added for payments received after due date.

The permit holder agrees to hold the City of Chicago harmless for any damage, relocation or replacement costs associated with damage, relocation or removal of private property caused by the City performing work in the public way.

Authority herein given and granted for a period of five (5) years from and after Date of Passage.

Alderman _____
Bob Fioretti 2nd Ward

Sketch Number SKA-01

Gensler

Project		Project Number
The Maxwell		21.8617.300
Description		**Issue/Rev**
OVERALL PLAN		
Prepared by	**Drawing Scale**	**Date**
Author	1" = 100'-0"	07/16/13

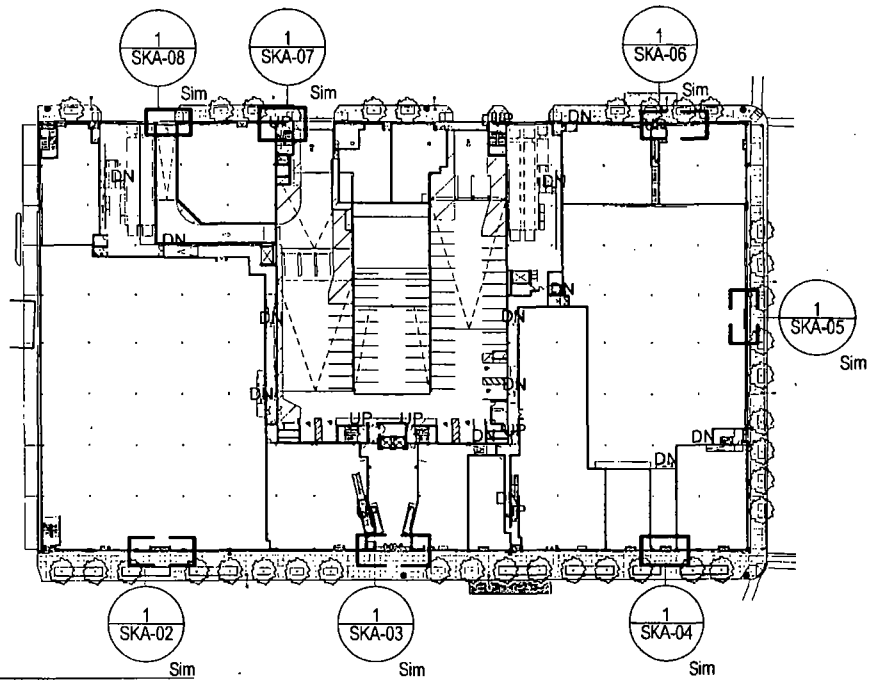

OVERALL PLAN

© 2013 Gensler
\\ch-revit\Revit_User_Models\2012\18725\Central_Arch_21.8617.300_Marc Anderson.rvt

Chicago

11 East Madison Street
Suite 300
IL 60602
Tel: 312 456 0123
Fax: 312 456 0124

Department of Business Affairs and Consumer Protection
Business Assistance Center - Public Way Use Unit
City Hall - 121 N. LaSalle Street, Room 800 • Chicago, IL 60602
(312)-74-GOBIZ (312-744-6249) • (312) 744-1944 (TTY)
http://www.cityofchicago.org/bacp

09/11/2013

Alderman **Bob Fioretti**
Ward # **02**
City of Chicago
City Hall, Room **300**
121 North LaSalle Street
Chicago, Illinois 60602

Re: An ordinance to use and maintain a portion of the public right-of-way for **seven (7) canopy(ies)** for **CANAL TC, LLC**, adjacent to the premises known as **1100 S. Canal St.**.

Dear Alderman **Bob Fioretti**:

The applicant referenced above has requested the use of the public right-of-way for a **canopy(ies)**. An ordinance has been prepared by the Department of Business Affairs and Consumer Protection – Business Assistance Center - Public Way Use Unit for presentation to the City Council. Because this request was made for properties located in your ward, as approved by you as per the attached, I respectfully request that you introduce the attached ordinance at the next City Council meeting.

If you have any questions regarding this ordinance, please contact Anthony Bertuca at (312) 744-5506.

Department of Business Affairs and Consumer Protection

City of Chicago

O2013-6304

Office of the City Clerk

Document Tracking Sheet

Meeting Date:	9/11/2013
Sponsor(s):	Fioretti, Bob (2)
Type:	Ordinance
Title:	Canopy(s) for Chicago Hilton & Towers
Committee(s) Assignment:	Committee on Transportation and Public Way

ORDINANCE
CHICAGO HILTON & TOWERS
Acct. No. 210667 - 1
Permit No. 1107104

Be It Ordained by the City Council of the City of Chicago:

SECTION 1. Permission and authority are hereby given and granted to CHICAGO HILTON & TOWERS, upon the terms and subject to the conditions of this ordinance to maintain and use, as now constructed, three (3) Canopy(s) projecting over the public right-of-way adjacent to its premises known as 720 S. Michigan Ave..

Said Canopy(s) at S. Michigan measure(s):
One (1) at sixty (60) feet in length, and twenty-one (21) feet in width for a total of one thousand two hundred sixty (1260) square feet.

Said Canopy(s) at E. 8th Street measure(s):
One (1) at one hundred eight (108) feet in length, and fourteen (14) feet in width for a total of one thousand five hundred twelve (1512) square feet.

Said Canopy(s) at S. Wabash measure(s):
One (1) at sixteen (16) feet in length, and five (5) feet in width for a total of eighty (80) square feet.

The location of said privilege shall be as shown on prints kept on file with the Department of Business Affairs and Consumer Protection and the Office of the City Clerk.

Said privilege shall be constructed in accordance with plans and specifications approved by the Zoning Department - Signs.

This grant of privilege in the public way shall be subject to the provisions of Section 10-28-015 and all other required provisions of the Municipal Code of Chicago.

The grantee shall pay to the City of Chicago as compensation for the privilege #1107104 herein granted the sum of one hundred seventy-five ($175.00) per annum in advance.

A 25% penalty will be added for payments received after due date.

The permit holder agrees to hold the City of Chicago harmless for any damage, relocation or replacement costs associated with damage, relocation or removal of private property caused by the City performing work in the public way.

Authority herein given and granted for a period of five (5) years from and after 06/19/2013.

Alderman _____
Bob Fioretti 2nd Ward

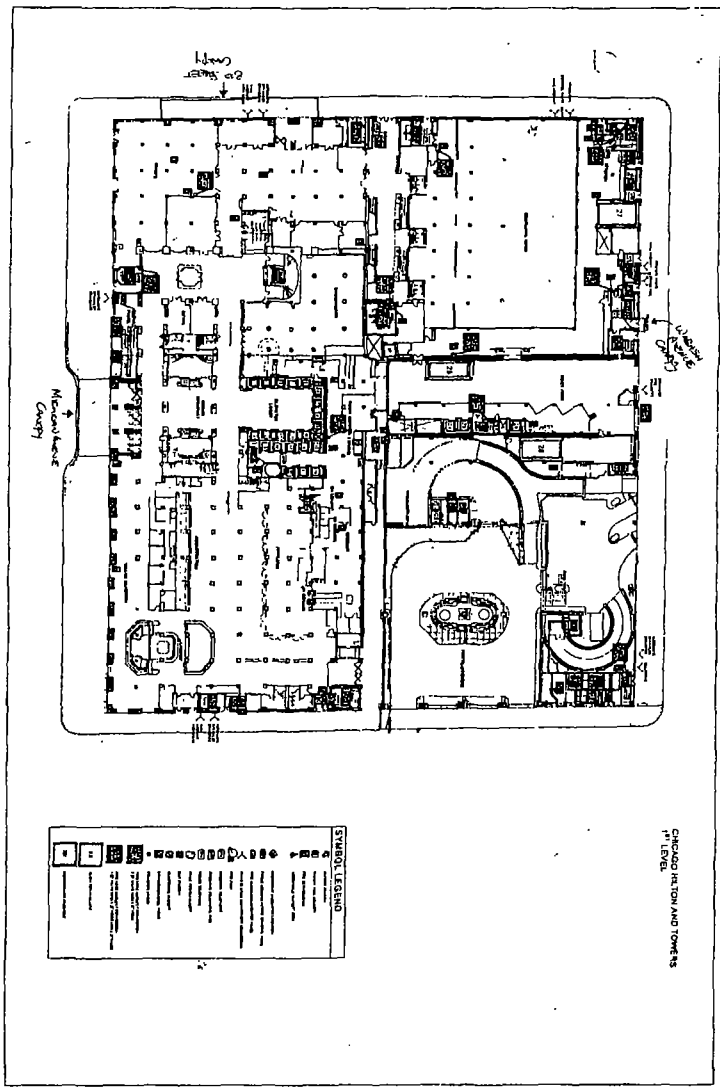
Michigan Avenue
SYMBOL LEGEND
CHICAGO HILTON AND TOWERS
1st LEVEL

Department of Business Affairs and Consumer Protection
Business Assistance Center - Public Way Use Unit
City Hall - 121 N. LaSalle Street, Room 800 • Chicago, IL 60602
(312)-74-GOBIZ (312-744-6249) • (312) 744-1944 (TTY)
http://www.cityofchicago.org/bacp

09/11/2013

Alderman **Bob Fioretti**
Ward # **02**
City of Chicago
City Hall, Room **300**
121 North LaSalle Street
Chicago, Illinois 60602

Re: An ordinance to use and maintain a portion of the public right-of-way for **three (3) canopy(ies)** for **CHICAGO HILTON & TOWERS**, adjacent to the premises known as **720 S. Michigan Ave.**.

Dear Alderman **Bob Fioretti**:

The applicant referenced above has requested the use of the public right-of-way for a **canopy(ies)**. An ordinance has been prepared by the Department of Business Affairs and Consumer Protection – Business Assistance Center - Public Way Use Unit for presentation to the City Council. Because this request was made for properties located in your ward, as approved by you as per the attached, I respectfully request that you introduce the attached ordinance at the next City Council meeting.

If you have any questions regarding this ordinance, please contact Anthony Bertuca at (312) 744-5506.

Department of Business Affairs and Consumer Protection

City of Chicago

O2013-6313

Office of the City Clerk

Document Tracking Sheet

Meeting Date:	9/11/2013
Sponsor(s):	Fioretti, Bob (2)
Type:	Ordinance
Title:	Canopy(s) for L'Oreal Insitute for Ethnic Hair & Skin Research, The
Committee(s) Assignment:	Committee on Transportation and Public Way

ORDINANCE
The L'Oreal Institute For Ethnic Hair & Skin Research
Acct. No. 250532 - 1
Permit No. 1108181

Be It Ordained by the City Council of the City of Chicago:

SECTION 1. Permission and authority are hereby given and granted to The L'Oreal Institute For Ethnic Hair & Skin Research, upon the terms and subject to the conditions of this ordinance to maintain and use, as now constructed, one (1) Canopy(s) projecting over the public right-of-way adjacent to its premises known as 2101 S. Wabash Ave..

Said Canopy(s) at S. Wabash Avenue measure(s):
One (1) at eighty-four (84) feet in length, and eight (8) feet in width for a total of six hundred seventy-two (672) square feet.

The location of said privilege shall be as shown on prints kept on file with the Department of Business Affairs and Consumer Protection and the Office of the City Clerk.

Said privilege shall be constructed in accordance with plans and specifications approved by the Zoning Department - Signs.

This grant of privilege in the public way shall be subject to the provisions of Section 10-28-015 and all other required provisions of the Municipal Code of Chicago.

The grantee shall pay to the City of Chicago as compensation for the privilege #1108181 herein granted the sum of one hundred nine ($109.00) per annum in advance.

A 25% penalty will be added for payments received after due date.

The permit holder agrees to hold the City of Chicago harmless for any damage, relocation or replacement costs associated with damage, relocation or removal of private property caused by the City performing work in the public way.

Authority herein given and granted for a period of five (5) years from and after 07/31/2013.

Alderman _____
Bob Fioretti 2nd Ward

2101 S. Wabash / LOreal
canopy sketch

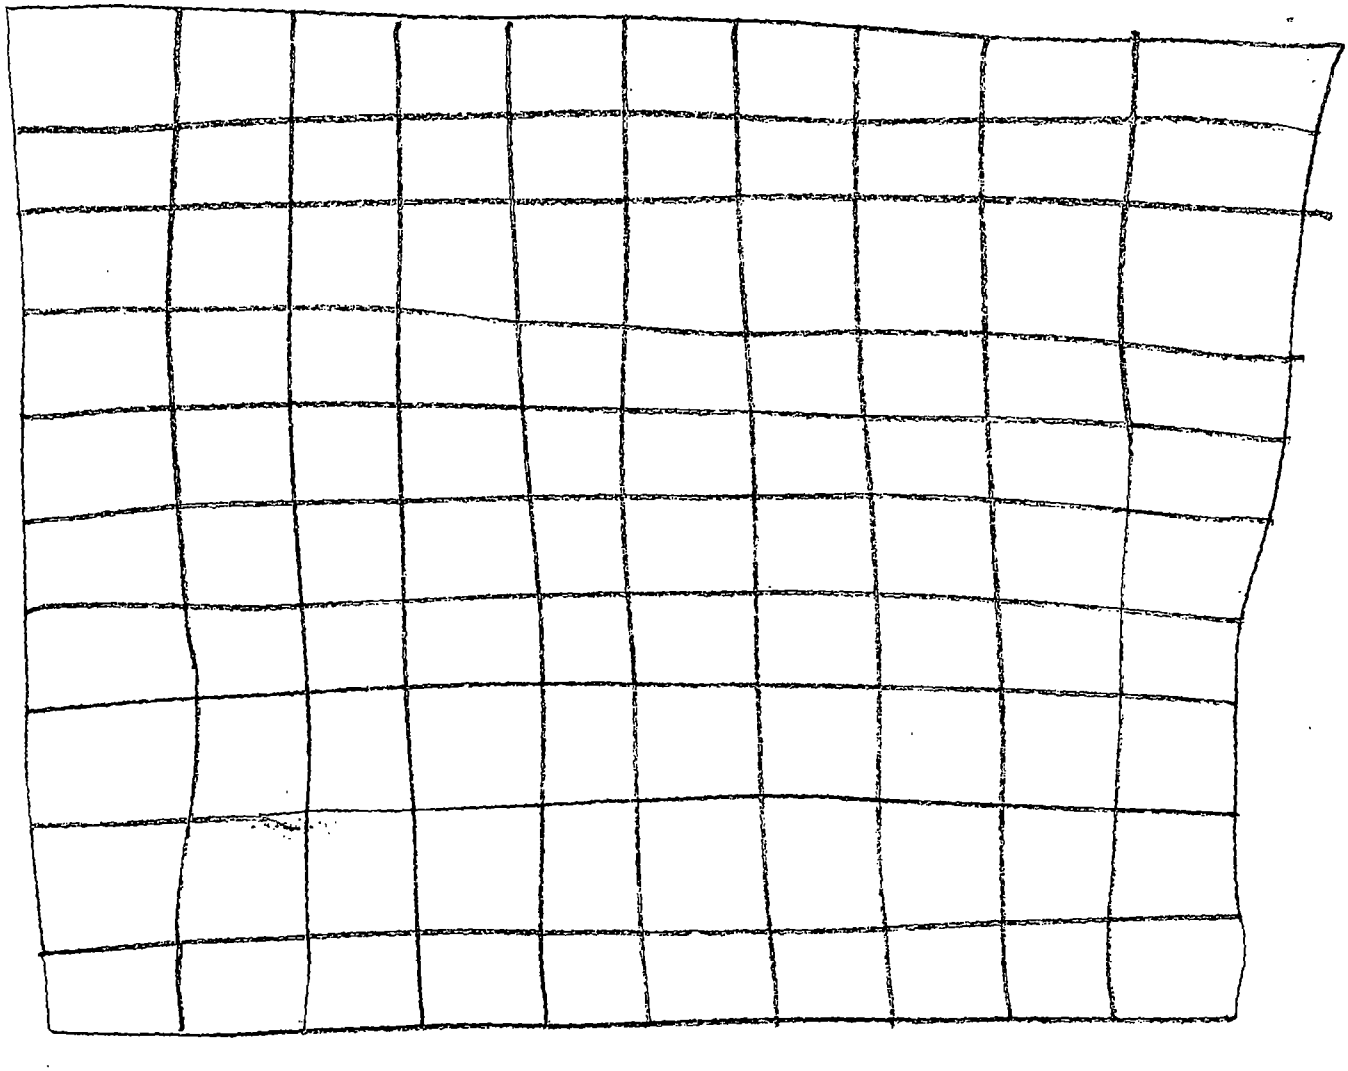

Present

no changes

15-84
N-8
H. 11.4

Department of Business Affairs and Consumer Protection
Business Assistance Center - Public Way Use Unit
City Hall - 121 N. LaSalle Street, Room 800 • Chicago, IL 60602
(312)-74-GOBIZ (312-744-6249) • (312) 744-1944 (TTY)
http //www.cityofchicago.org/bacp

09/11/2013

Alderman **Bob Fioretti**
Ward # **02**
City of Chicago
City Hall, Room **300**
121 North LaSalle Street
Chicago, Illinois 60602

Re: An ordinance to use and maintain a portion of the public right-of-way for **one (1) canopy(ies)** for **The L'Oreal Institute For Ethnic Hair & Skin Research**, adjacent to the premises known as **2101 S. Wabash Ave.**.

Dear Alderman **Bob Fioretti**:

The applicant referenced above has requested the use of the public right-of-way for a **canopy(ies)**. An ordinance has been prepared by the Department of Business Affairs and Consumer Protection – Business Assistance Center - Public Way Use Unit for presentation to the City Council. Because this request was made for properties located in your ward, as approved by you as per the attached, I respectfully request that you introduce the attached ordinance at the next City Council meeting.

If you have any questions regarding this ordinance, please contact Anthony Bertuca at (312) 744-5506.

Department of Business Affairs and Consumer Protection

City of Chicago

O2013-6316

Office of the City Clerk

Document Tracking Sheet

Meeting Date:	9/11/2013
Sponsor(s):	Fioretti, Bob (2)
Type:	Ordinance
Title:	Canopy(s) for Meli Cafe
Committee(s) Assignment:	Committee on Transportation and Public Way

ORDINANCE
MELI CAFE
Acct. No. 357836 - 2
Permit No. 1107753

Be It Ordained by the City Council of the City of Chicago:

SECTION 1. Permission and authority are hereby given and granted to MELI CAFE, upon the terms and subject to the conditions of this ordinance to construct, install, maintain and use one (1) Canopy(s) projecting over the public right-of-way adjacent to its premises known as 500 S. Dearborn St..

Said Canopy(s) at South Dearborn Street measure(s):
One (1) at fourteen (14) feet in length, and ten point five (10.5) feet in width for a total of one hundred forty-seven (147) square feet.

The location of said privilege shall be as shown on prints kept on file with the Department of Business Affairs and Consumer Protection and the Office of the City Clerk.

Said privilege shall be constructed in accordance with plans and specifications approved by the Zoning Department - Signs.

This grant of privilege in the public way shall be subject to the provisions of Section 10-28-015 and all other required provisions of the Municipal Code of Chicago.

The grantee shall pay to the City of Chicago as compensation for the privilege #1107753 herein granted the sum of fifty ($50.00) per annum in advance.

A 25% penalty will be added for payments received after due date.

The permit holder agrees to hold the City of Chicago harmless for any damage, relocation or replacement costs associated with damage, relocation or removal of private property caused by the City performing work in the public way.

Authority herein given and granted for a period of five (5) years from and after Date of Passage.

Alderman _____

Bob Fioretti 2nd Ward

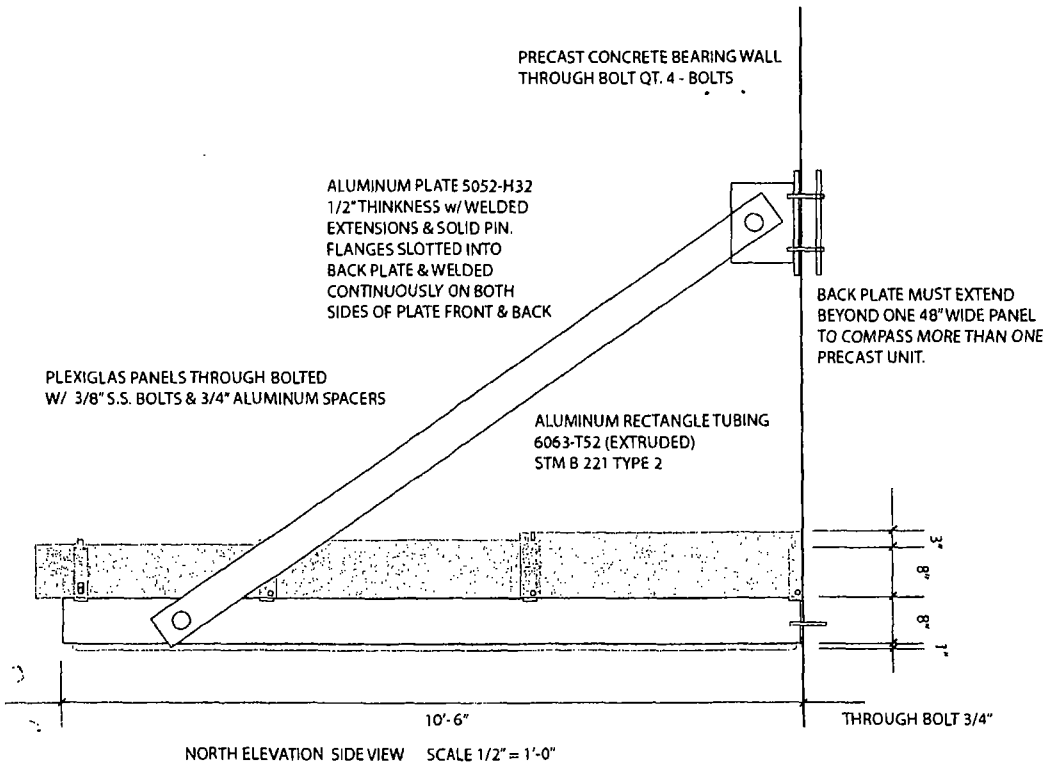

NORTH ELEVATION SIDE VIEW SCALE 1/2" = 1'-0"

S-2

SIGN TYPE: ENTRANCE AWNING
LOCATION: [redacted] ST. CHICAGO, IL. 60654
JOB NO. 022313

MELIS CAFE
[redacted]
CHICAGO IL 60654

DATE 03-28-13

The Holland

500 S. DEARBORN ST

Department of Business Affairs and Consumer Protection
Business Assistance Center - Public Way Use Unit
City Hall - 121 N. LaSalle Street, Room 800 • Chicago, IL 60602
(312)-74-GOBIZ (312-744-6249) • (312) 744-1944 (TTY)
http://www.cityofchicago.org/bacp

09/11/2013

Alderman **Bob Fioretti**
Ward # **02**
City of Chicago
City Hall, Room **300**
121 North LaSalle Street
Chicago, Illinois 60602

Re: An ordinance to use and maintain a portion of the public right-of-way for **one (1) canopy(ies)** for **MELI CAFE**, adjacent to the premises known as **500 S. Dearborn St.**.

Dear Alderman **Bob Fioretti**:

The applicant referenced above has requested the use of the public right-of-way for a **canopy(ies)**. An ordinance has been prepared by the Department of Business Affairs and Consumer Protection – Business Assistance Center - Public Way Use Unit for presentation to the City Council. Because this request was made for properties located in your ward, as approved by you as per the attached, I respectfully request that you introduce the attached ordinance at the next City Council meeting.

If you have any questions regarding this ordinance, please contact Anthony Bertuca at (312) 744-5506.

Department of Business Affairs and Consumer Protection

City of Chicago

O2013-6319

Office of the City Clerk

Document Tracking Sheet

Meeting Date:	9/11/2013
Sponsor(s):	Fioretti, Bob (2)
Type:	Ordinance
Title:	Canopy(s) for Starbucks Coffee No. 282
Committee(s) Assignment:	Committee on Transportation and Public Way

ORDINANCE
STARBUCKS COFFEE #282
Acct. No. 63414 - 33
Permit No. 1108333

Be It Ordained by the City Council of the City of Chicago:

SECTION 1. Permission and authority are hereby given and granted to STARBUCKS COFFEE #282, upon the terms and subject to the conditions of this ordinance to maintain and use, as now constructed, six (6) Canopy(s) projecting over the public right-of-way adjacent to its premises known as 555 S. Dearborn St..

Said Canopy(s) at W. Harrison measure(s):
Two (2) at fifteen point three (15.3) feet in length, and one point eight (1.8) foot in width for a total of fifty-five point zero eight (55.08) square feet.

Said Canopy(s) at S. Dearborn measure(s):
One (1) at ten point six (10.6) feet in length, and one point eight (1.8) foot in width for a total of nineteen point zero eight (19.08) square feet.

Said Canopy(s) at Plymouth measure(s):
One (1) at ten point six (10.6) feet in length, and one point eight (1.8) foot in width for a total of nineteen point zero eight (19.08) square feet.

Said Canopy(s) at W. Harrison measure(s):
Two (2) at ten point six (10.6) feet in length, and one point eight (1.8) foot in width for a total of thirty-eight point one six (38.16) square feet.

The location of said privilege shall be as shown on prints kept on file with the Department of Business Affairs and Consumer Protection and the Office of the City Clerk.

Said privilege shall be constructed in accordance with plans and specifications approved by the Zoning Department - Signs.

This grant of privilege in the public way shall be subject to the provisions of Section 10-28-015 and all other required provisions of the Municipal Code of Chicago.

The grantee shall pay to the City of Chicago as compensation for the privilege #1108333 herein granted the sum of one hundred seventy-five ($175.00) per annum in advance.

A 25% penalty will be added for payments received after due date.

The permit holder agrees to hold the City of Chicago harmless for any damage, relocation or replacement costs associated with damage, relocation or removal of private property caused by the City performing work in the public way.

Authority herein given and granted for a period of five (5) years from and after 06/29/2013.

Alderman

Bob Fioretti 2nd Ward

APPLICATION TO USE THE PUBLIC RIGHT OF WAY

CANOPY DRAWINGS

PROPERTY LOCATION: S. Plymouth

ORGANIZATION'S NAME: Starbucks

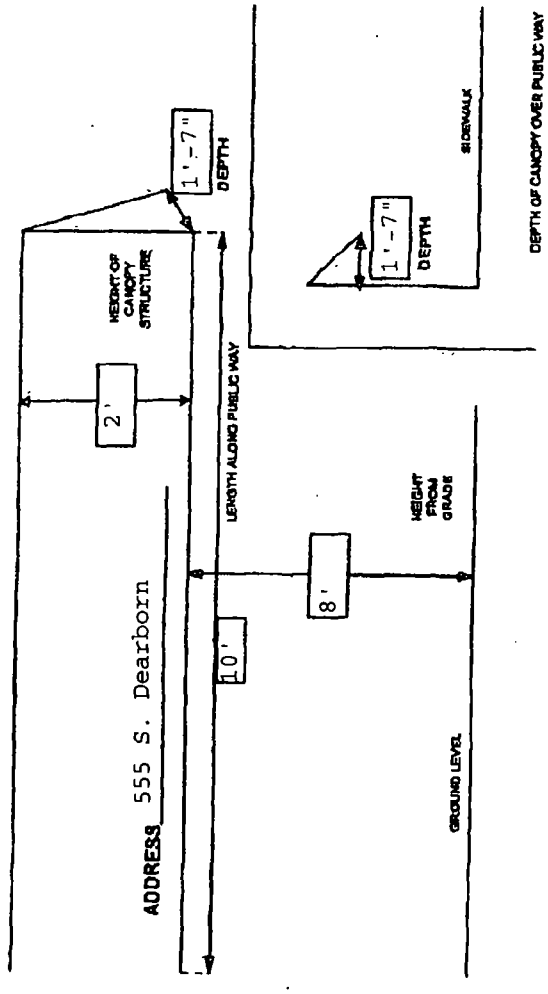

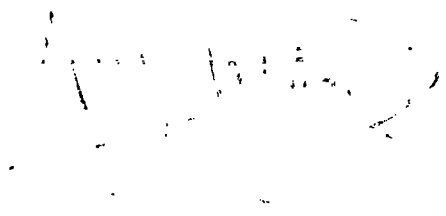

Department of Business Affairs and Consumer Protection
Business Assistance Center - Public Way Use Unit
City Hall - 121 N. LaSalle Street, Room 800 • Chicago, IL 60602
(312)-74-GOBIZ (312-744-6249) • (312) 744-1944 (TTY)
http://www.cityofchicago.org/bacp

09/11/2013

Alderman **Bob Fioretti**
Ward # **02**
City of Chicago
City Hall, Room **300**
121 North LaSalle Street
Chicago, Illinois 60602

Re: An ordinance to use and maintain a portion of the public right-of-way for **six (6) canopy(ies)** for **STARBUCKS COFFEE #282**, adjacent to the premises known as **555 S. Dearborn St.**.

Dear Alderman **Bob Fioretti**:

The applicant referenced above has requested the use of the public right-of-way for a **canopy(ies)**. An ordinance has been prepared by the Department of Business Affairs and Consumer Protection – Business Assistance Center - Public Way Use Unit for presentation to the City Council. Because this request was made for properties located in your ward, as approved by you as per the attached, I respectfully request that you introduce the attached ordinance at the next City Council meeting.

If you have any questions regarding this ordinance, please contact Anthony Bertuca at (312) 744-5506.

Department of Business Affairs and Consumer Protection

City of Chicago

O2013-6328

Office of the City Clerk

Document Tracking Sheet

Meeting Date:	9/11/2013
Sponsor(s):	Burns, William D. (4)
Type:	Ordinance
Title:	Canopy(s) for Smart Hotels/Olympia Chicago LLC
Committee(s) Assignment:	Committee on Transportation and Public Way

ORDINANCE
SMART HOTELS/OLYMPIA CHICAGO, LLC
Acct. No. 378858 - 1
Permit No. 1106176

Be It Ordained by the City Council of the City of Chicago:

SECTION 1. Permission and authority are hereby given and granted to SMART HOTELS/OLYMPIA CHICAGO, LLC, upon the terms and subject to the conditions of this ordinance to construct, install, maintain and use one (1) Canopy(s) projecting over the public right-of-way adjacent to its premises known as 5225 S. Harper Ave..

Said Canopy(s) at Harper measure(s):
One (1) at thirty-nine point eight three (39.83) feet in length, and eleven point three eight (11.38) feet in width for a total of four hundred fifty-three point two seven (453.27) square feet.

The location of said privilege shall be as shown on prints kept on file with the Department of Business Affairs and Consumer Protection and the Office of the City Clerk.

Said privilege shall be constructed in accordance with plans and specifications approved by the Zoning Department - Signs.

This grant of privilege in the public way shall be subject to the provisions of Section 10-28-015 and all other required provisions of the Municipal Code of Chicago.

The grantee shall pay to the City of Chicago as compensation for the privilege #1106176 herein granted the sum of sixty-four dollars and eighty-three cents ($64.83) per annum in advance.

A 25% penalty will be added for payments received after due date.

The permit holder agrees to hold the City of Chicago harmless for any damage, relocation or replacement costs associated with damage, relocation or removal of private property caused by the City performing work in the public way.

Authority herein given and granted for a period of five (5) years from and after Date of Passage.

Alderman _____

William D. Burns 4th Ward

CITY OF CHICAGO · BACP-PWU · BUNDLE PERMIT APPLICATION · V.12.21.12

APPLICATION TO USE THE PUBLIC RIGHT OF WAY

SMART HOTELS / OLYMPIA CHICAGO, LLC
5225 S HARPER AVE
CHICAGO, IL 60615

Canopy

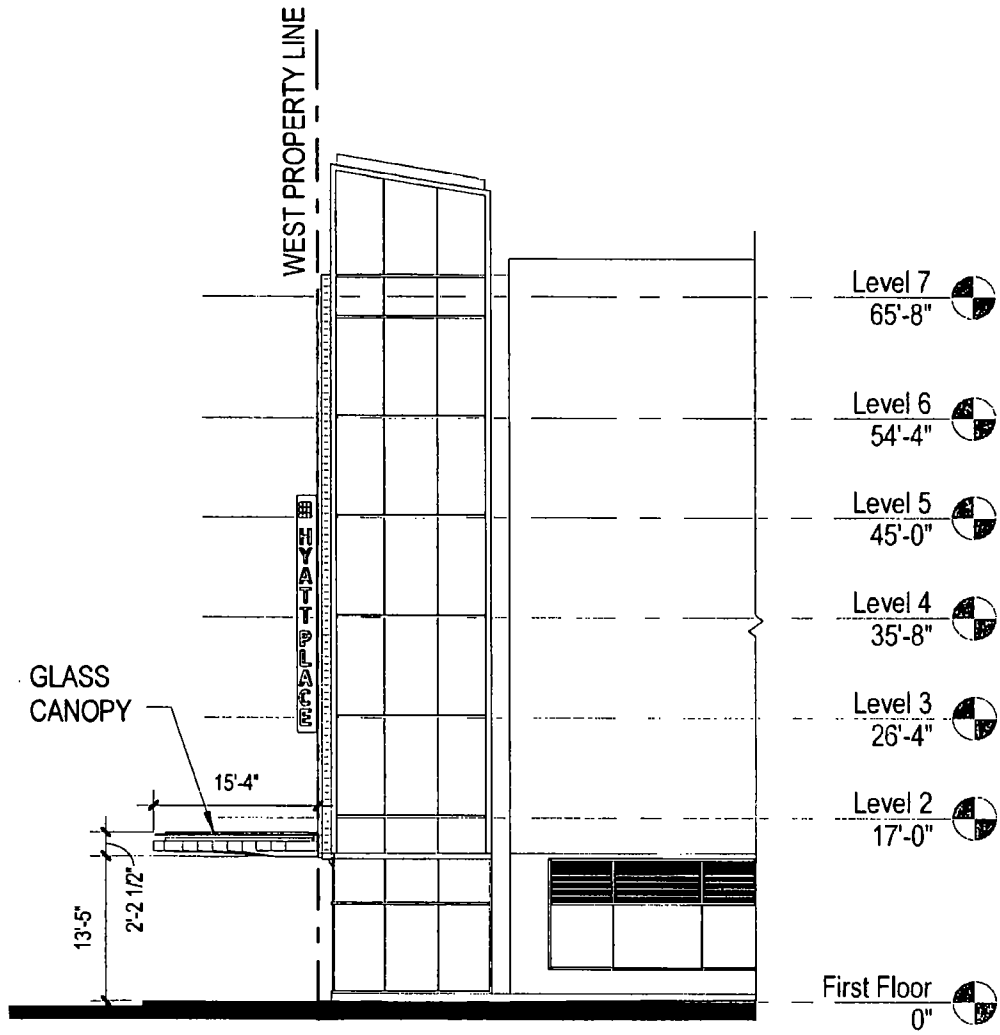

Hyatt Place at Harper Court
South Exterior Elevation

Department of Business Affairs and Consumer Protection
Business Assistance Center - Public Way Use Unit
City Hall - 121 N. LaSalle Street, Room 800 • Chicago, IL 60602
(312)-74-GOBIZ (312-744-6249) • (312) 744-1944 (TTY)
http://www.cityofchicago.org/bacp

09/11/2013

Alderman **William D. Burns**
Ward # **04**
City of Chicago
City Hall, Room **300**
121 North LaSalle Street
Chicago, Illinois 60602

Re: An ordinance to use and maintain a portion of the public right-of-way for **one (1) canopy(ies)** for **SMART HOTELS/OLYMPIA CHICAGO, LLC**, adjacent to the premises known as **5225 S. Harper Ave.**.

Dear Alderman **William D. Burns**:

The applicant referenced above has requested the use of the public right-of-way for a **canopy(ies)**. An ordinance has been prepared by the Department of Business Affairs and Consumer Protection – Business Assistance Center - Public Way Use Unit for presentation to the City Council. Because this request was made for properties located in your ward, as approved by you as per the attached, I respectfully request that you introduce the attached ordinance at the next City Council meeting.

If you have any questions regarding this ordinance, please contact Anthony Bertuca at (312) 744-5506.

Department of Business Affairs and Consumer Protection

City of Chicago

O2013-6334

Office of the City Clerk

Document Tracking Sheet

Meeting Date:	9/11/2013
Sponsor(s):	Beale, Anthony (9)
Type:	Ordinance
Title:	Canopy(s) for Snyx
Committee(s) Assignment:	Committee on Transportation and Public Way

ORDINANCE
SNYX
Acct. No. 328179 - 1
Permit No. 1108019

Be It Ordained by the City Council of the City of Chicago:

SECTION 1. Permission and authority are hereby given and granted to SNYX, upon the terms and subject to the conditions of this ordinance to maintain and use, as now constructed, one (1) Canopy(s) projecting over the public right-of-way adjacent to its premises known as 11232 S. Michigan Ave..

Said Canopy(s) at S. MICHIGAN measure(s):
One (1) at twenty-four (24) feet in length, and eight (8) feet in width for a total of one hundred ninety-two (192) square feet.

The location of said privilege shall be as shown on prints kept on file with the Department of Business Affairs and Consumer Protection and the Office of the City Clerk.

Said privilege shall be constructed in accordance with plans and specifications approved by the Zoning Department - Signs.

This grant of privilege in the public way shall be subject to the provisions of Section 10-28-015 and all other required provisions of the Municipal Code of Chicago.

The grantee shall pay to the City of Chicago as compensation for the privilege #1108019 herein granted the sum of fifty ($50.00) per annum in advance.

A 25% penalty will be added for payments received after due date.

The permit holder agrees to hold the City of Chicago harmless for any damage, relocation or replacement costs associated with damage, relocation or removal of private property caused by the City performing work in the public way.

Authority herein given and granted for a period of ~~five~~ Three (5) years from and after 06/11/2013.

Alderman Anthony Beale

Anthony Beale 9th Ward

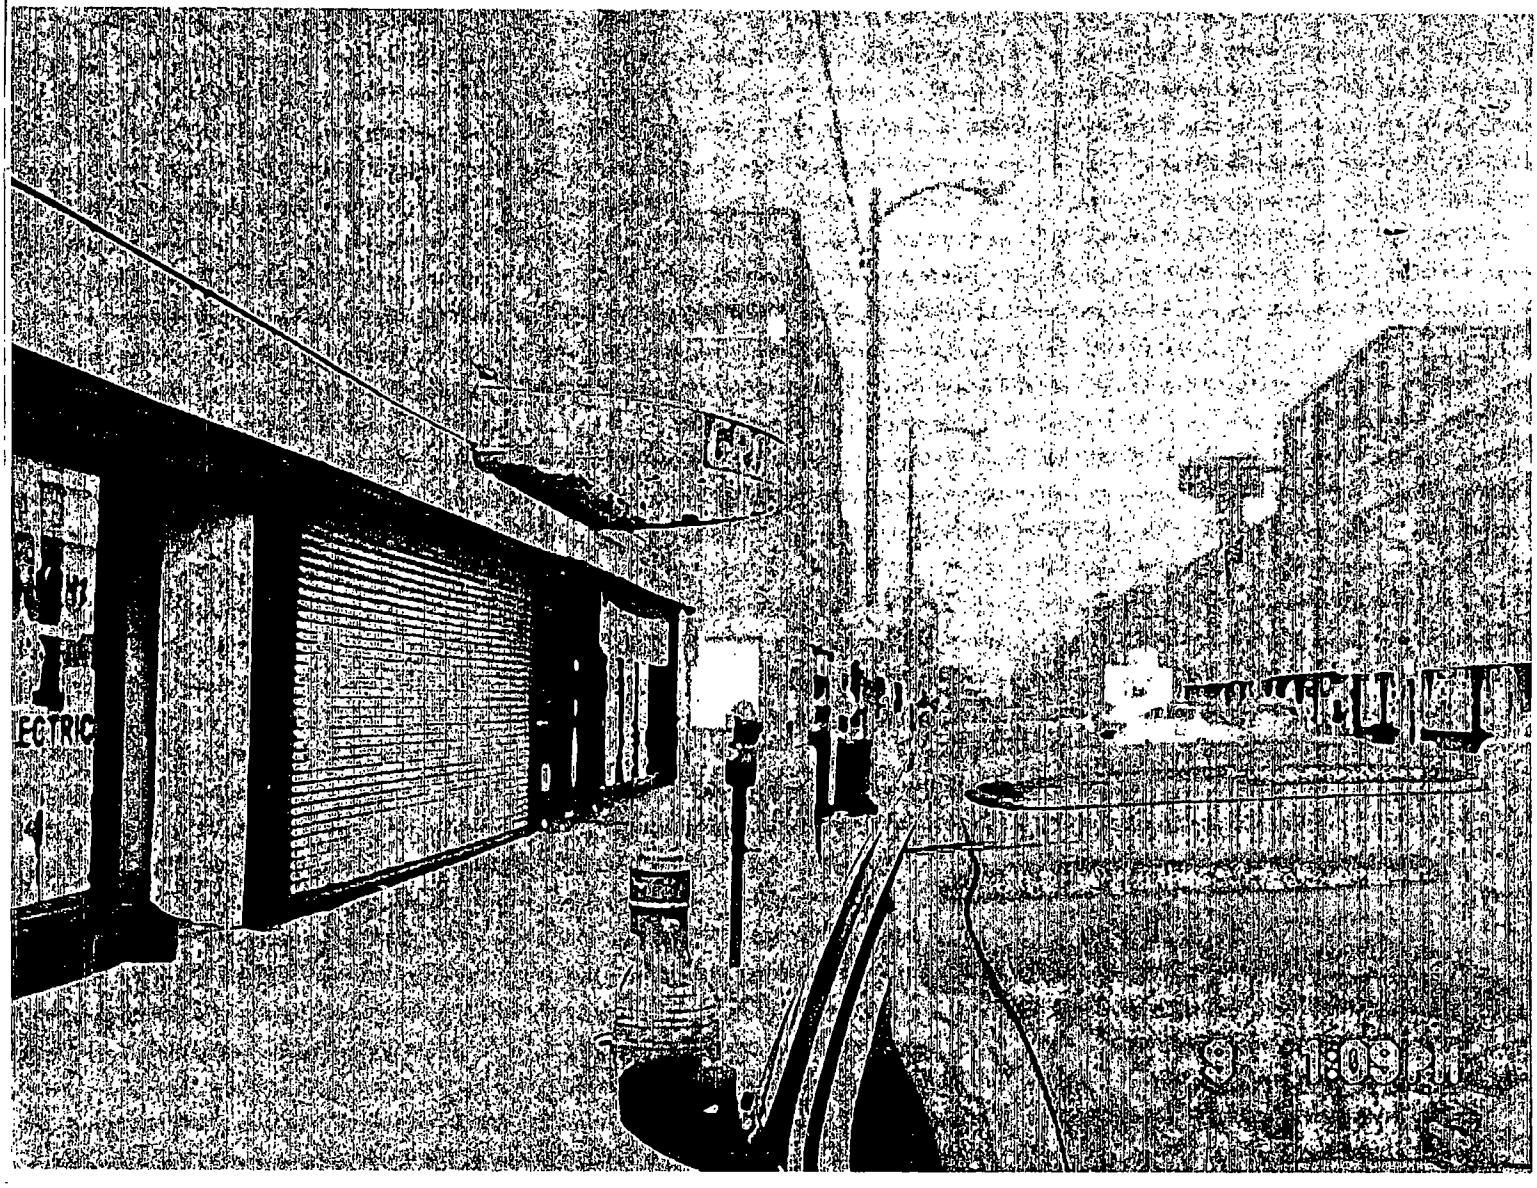
LECTRIC

City of Chicago

O2013-6337

Office of the City Clerk

Document Tracking Sheet

Meeting Date:	9/11/2013
Sponsor(s):	Balcer, James (11)
Type:	Ordinance
Title:	Canopy(s) for Gio's
Committee(s) Assignment:	Committee on Transportation and Public Way

ORDINANCE
GIO'S
Acct. No. 257221 - 1
Permit No. 1107619

Be It Ordained by the City Council of the City of Chicago:

SECTION 1. Permission and authority are hereby given and granted to GIO'S, upon the terms and subject to the conditions of this ordinance to maintain and use, as now constructed, two (2) Canopy(s) projecting over the public right-of-way adjacent to its premises known as 2724 S. Lowe Ave..

Said Canopy(s) at S. LOWE measure(s):
One (1) at seven point five (7.5) feet in length, and nine point five eight (9.58) feet in width for a total of seventy-one point eight five (71.85) square feet.

Said Canopy(s) at S. LOWE measure(s):
One (1) at eleven (11) feet in length, and nine point five eight (9.58) feet in width for a total of one hundred five point three eight (105.38) square feet.

The location of said privilege shall be as shown on prints kept on file with the Department of Business Affairs and Consumer Protection and the Office of the City Clerk.

Said privilege shall be constructed in accordance with plans and specifications approved by the Zoning Department - Signs.

This grant of privilege in the public way shall be subject to the provisions of Section 10-28-015 and all other required provisions of the Municipal Code of Chicago.

The grantee shall pay to the City of Chicago as compensation for the privilege #1107619 herein granted the sum of one hundred ($100.00) per annum in advance.

A 25% penalty will be added for payments received after due date.

The permit holder agrees to hold the City of Chicago harmless for any damage, relocation or replacement costs associated with damage, relocation or removal of private property caused by the City performing work in the public way.

Authority herein given and granted for a period of five (5) years from and after 07/30/2013.

Alderman James A. Balcer

James A. Balcer 11th Ward

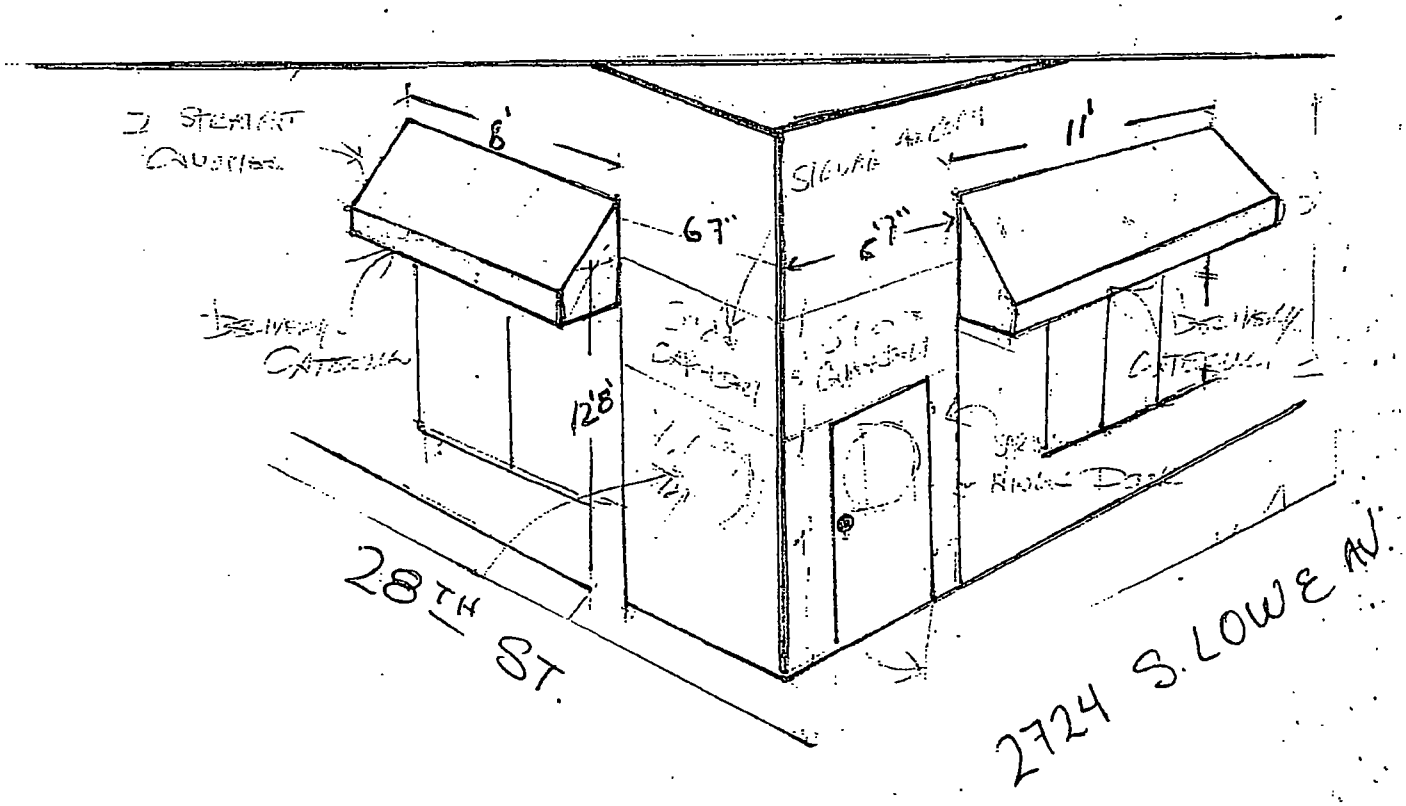
2 STEWART
6'
11'
6'7"
6'7"
12'8"
28TH ST.
2724 S. LOWE AV.

Department of Business Affairs and Consumer Protection
Business Assistance Center - Public Way Use Unit
City Hall - 121 N. LaSalle Street, Room 800 • Chicago, IL 60602
(312)-74-GOBIZ (312-744-6249) • (312) 744-1944 (TTY)
http://www.cityofchicago.org/bacp

09/11/2013

Alderman **James A. Balcer**
Ward # **11**
City of Chicago
City Hall, Room **203**
121 North LaSalle Street
Chicago, Illinois 60602

Re: An ordinance to use and maintain a portion of the public right-of-way for **two (2) canopy(ies)** for **GIO'S**, adjacent to the premises known as **2724 S. Lowe Ave.**.

Dear Alderman **James A. Balcer**:

The applicant referenced above has requested the use of the public right-of-way for a **canopy(ies)**. An ordinance has been prepared by the Department of Business Affairs and Consumer Protection – Business Assistance Center - Public Way Use Unit for presentation to the City Council. Because this request was made for properties located in your ward, as approved by you as per the attached, I respectfully request that you introduce the attached ordinance at the next City Council meeting.

If you have any questions regarding this ordinance, please contact Anthony Bertuca at (312) 744-5506.

Department of Business Affairs and Consumer Protection

City of Chicago

O2013-6339

Office of the City Clerk

Document Tracking Sheet

Meeting Date:	9/11/2013
Sponsor(s):	Quinn, Marty (13)
Type:	Ordinance
Title:	Canopy(s) for 123 Wireless
Committee(s) Assignment:	Committee on Transportation and Public Way

ORDINANCE
123 WIRELESS
Acct. No. 269352 - 1
Permit No. 1108368

Be It Ordained by the City Council of the City of Chicago:

SECTION 1. Permission and authority are hereby given and granted to 123 WIRELESS, upon the terms and subject to the conditions of this ordinance to maintain and use, as now constructed, one (1) Canopy(s) projecting over the public right-of-way adjacent to its premises known as 3920 W. 71st St..

Said Canopy(s) at W. 71st Street measure(s):
One (1) at sixteen (16) feet in length, and four (4) feet in width for a total of sixty-four (64) square feet.

The location of said privilege shall be as shown on prints kept on file with the Department of Business Affairs and Consumer Protection and the Office of the City Clerk.

Said privilege shall be constructed in accordance with plans and specifications approved by the Zoning Department - Signs.

This grant of privilege in the public way shall be subject to the provisions of Section 10-28-015 and all other required provisions of the Municipal Code of Chicago.

The grantee shall pay to the City of Chicago as compensation for the privilege #1108368 herein granted the sum of fifty ($50.00) per annum in advance.

A 25% penalty will be added for payments received after due date.

The permit holder agrees to hold the City of Chicago harmless for any damage, relocation or replacement costs associated with damage, relocation or removal of private property caused by the City performing work in the public way.

Authority herein given and granted for a period of five (5) years from and after 07/09/2013.

Alderman _____
Marty Quinn 13th Ward

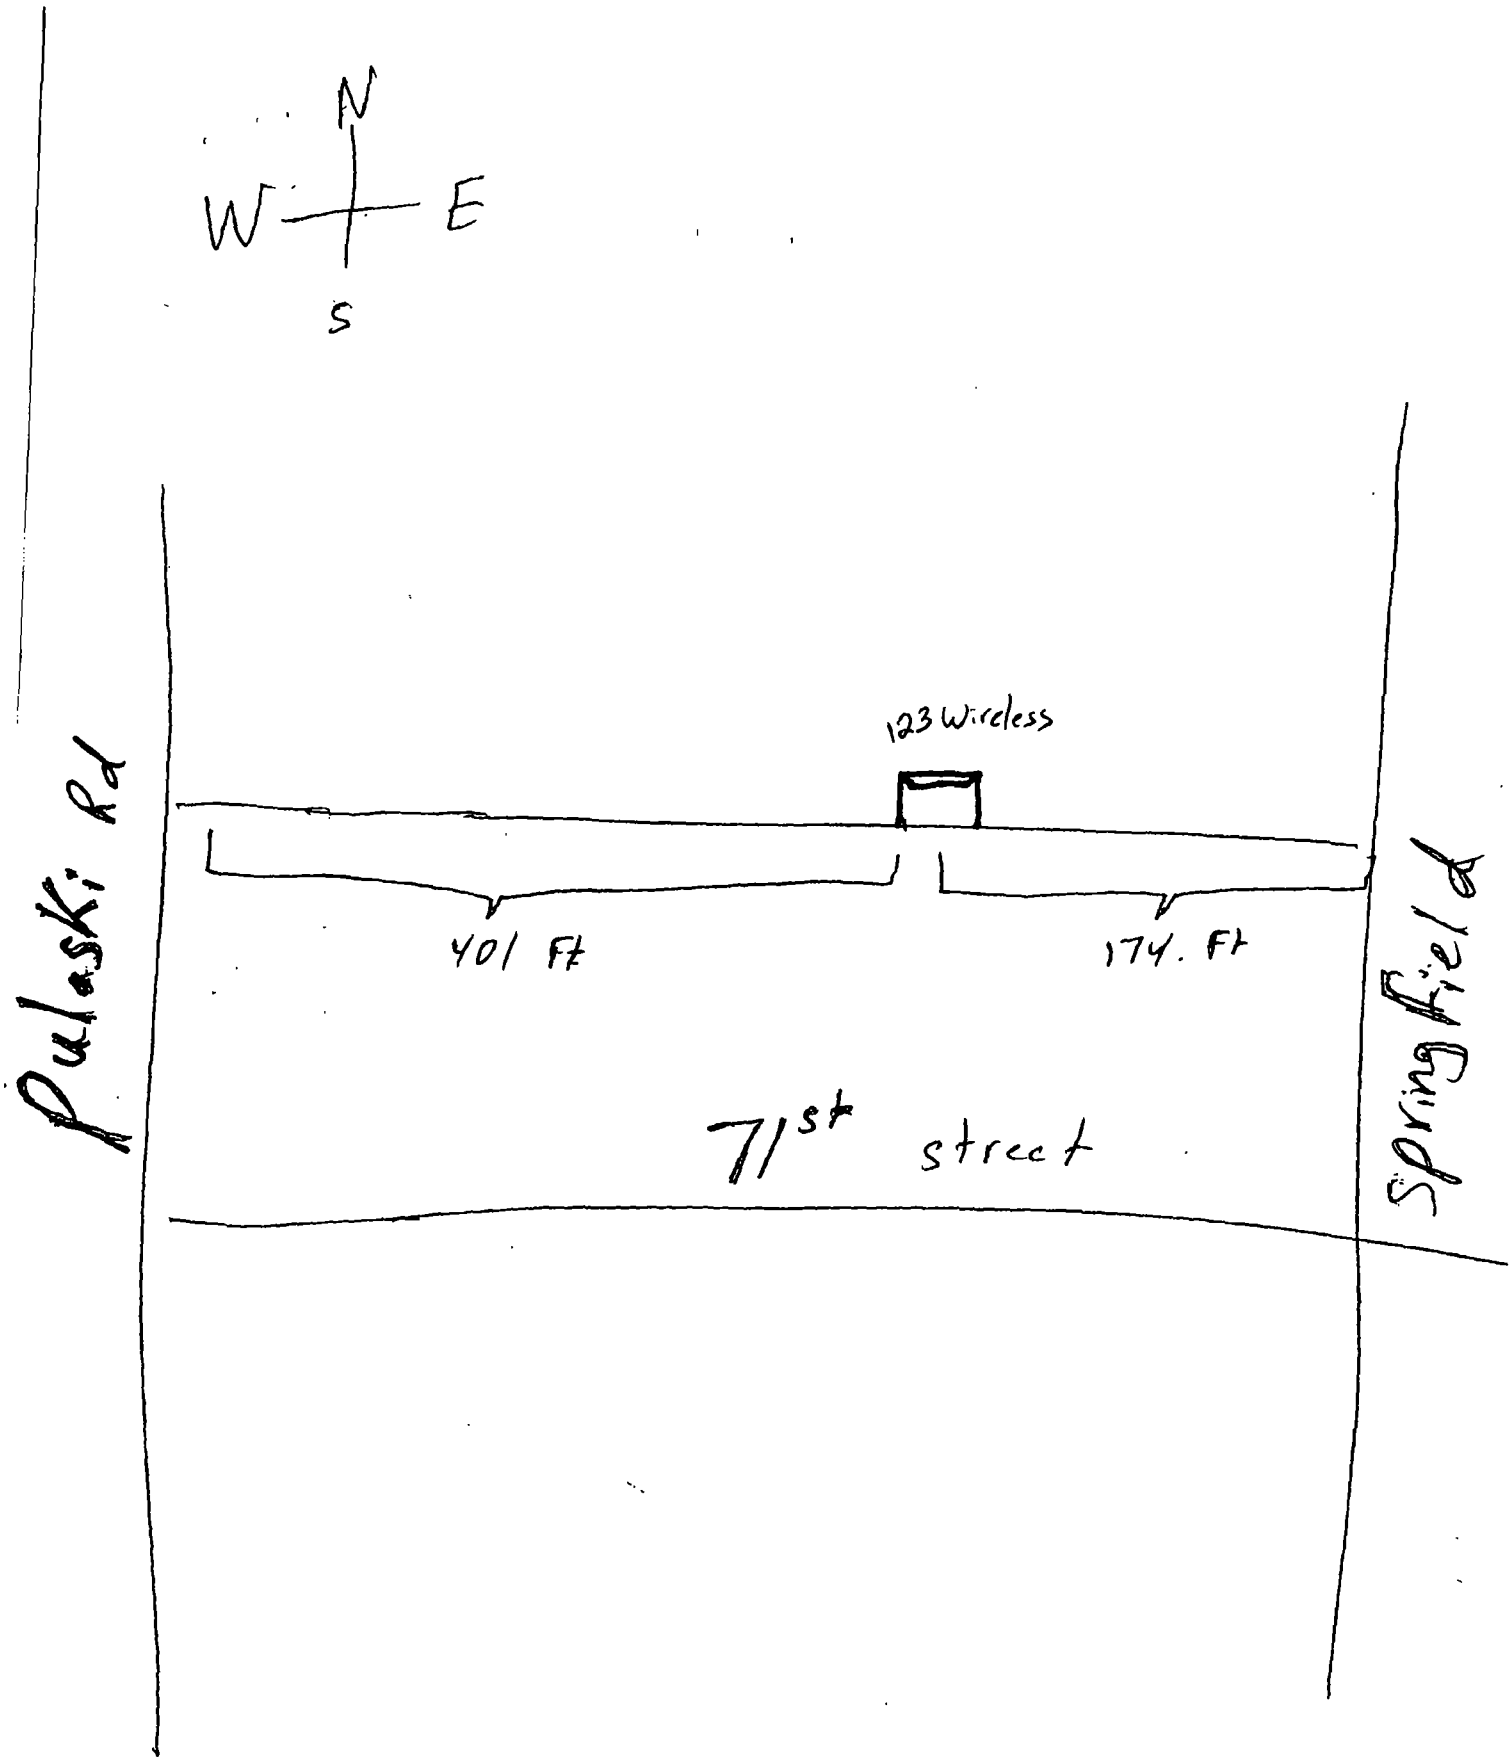
N
W
E
S
123 Wireless
401 Ft
174. Ft
Pulaski Rd
71st street
Springfield

Department of Business Affairs and Consumer Protection
Business Assistance Center - Public Way Use Unit
City Hall - 121 N. LaSalle Street, Room 800 • Chicago, IL 60602
(312)-74-GOBIZ (312-744-6249) • (312) 744-1944 (TTY)
http://www.cityofchicago.org/bacp

09/11/2013

Alderman **Marty Quinn**
Ward # **13**
City of Chicago
City Hall, Room **203**
121 North LaSalle Street
Chicago, Illinois 60602

Re: An ordinance to use and maintain a portion of the public right-of-way for **one (1) canopy(ies)** for **123 WIRELESS**, adjacent to the premises known as **3920 W. 71st St.**.

Dear Alderman **Marty Quinn**:

The applicant referenced above has requested the use of the public right-of-way for a **canopy(ies)**. An ordinance has been prepared by the Department of Business Affairs and Consumer Protection – Business Assistance Center - Public Way Use Unit for presentation to the City Council. Because this request was made for properties located in your ward, as approved by you as per the attached, I respectfully request that you introduce the attached ordinance at the next City Council meeting.

If you have any questions regarding this ordinance, please contact Anthony Bertuca at (312) 744-5506.

Department of Business Affairs and Consumer Protection

City of Chicago

O2013-6342

Office of the City Clerk

Document Tracking Sheet

Meeting Date:	9/11/2013
Sponsor(s):	Burke, Edward M. (14)
Type:	Ordinance
Title:	Canopy(s) for Gemelos Food/Check Cashing Services
Committee(s) Assignment:	Committee on Transportation and Public Way

ORDINANCE
GEMELOS FOOD/ CHECK CASHING SERVICES
Acct. No. 203580 - 2
Permit No. 1108430

Be It Ordained by the City Council of the City of Chicago:

SECTION 1. Permission and authority are hereby given and granted to GEMELOS FOOD/ CHECK CASHING SERVICES, upon the terms and subject to the conditions of this ordinance to maintain and use, as now constructed, one (1) Canopy(s) projecting over the public right-of-way adjacent to its premises known as 4300 S. Mozart St..

Said Canopy(s) at S. Mozart &. 43rd St measure(s):
One (1) at ninety-eight (98) feet in length, and two (2) feet in width for a total of one hundred ninety-six (196) square feet.

The location of said privilege shall be as shown on prints kept on file with the Department of Business Affairs and Consumer Protection and the Office of the City Clerk.

Said privilege shall be constructed in accordance with plans and specifications approved by the Zoning Department - Signs.

This grant of privilege in the public way shall be subject to the provisions of Section 10-28-015 and all other required provisions of the Municipal Code of Chicago.

The grantee shall pay to the City of Chicago as compensation for the privilege #1108430 herein granted the sum of one hundred twenty-three ($123.00) per annum in advance.

A 25% penalty will be added for payments received after due date.

The permit holder agrees to hold the City of Chicago harmless for any damage, relocation or replacement costs associated with damage, relocation or removal of private property caused by the City performing work in the public way.

Authority herein given and granted for a period of five (5) years from and after 03/12/2013.

Alderman

Edward M. Burke 14th Ward

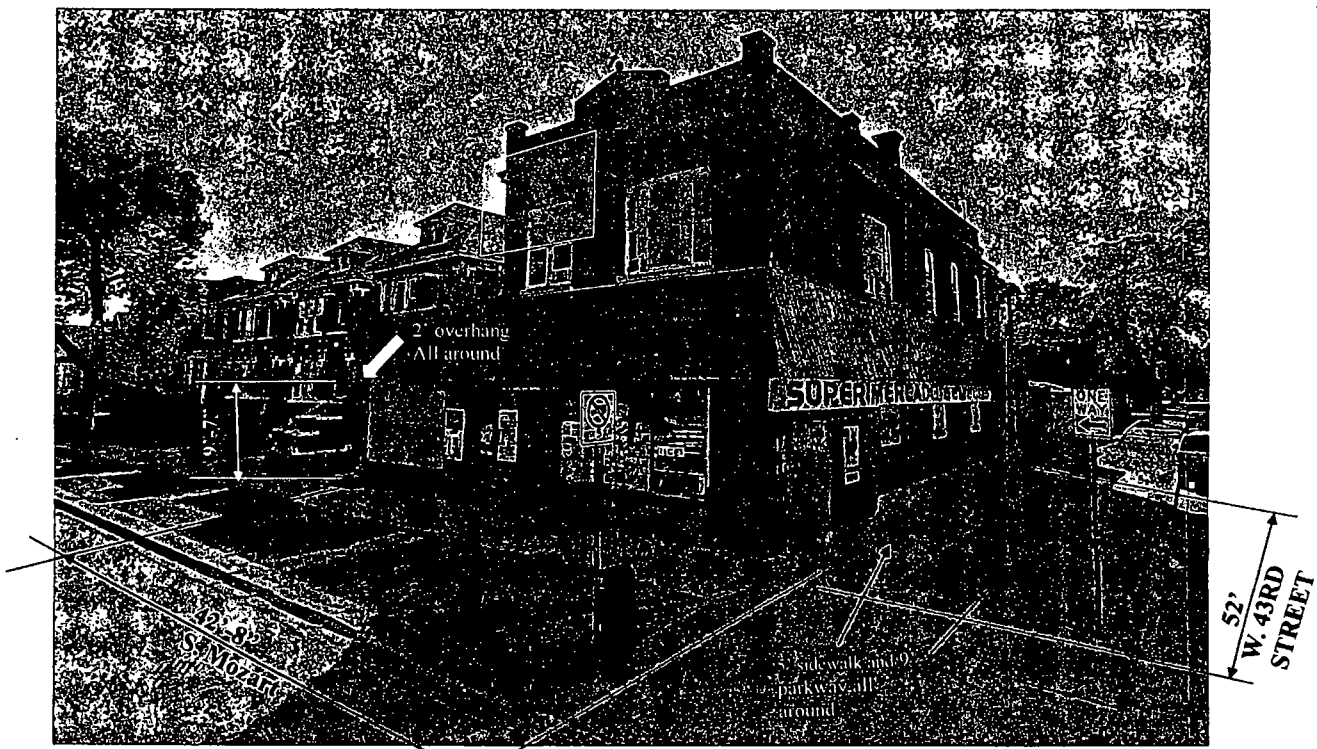

Los Gemelos Supermarket
4300 S. Mozart

Department of Business Affairs and Consumer Protection
Business Assistance Center - Public Way Use Unit
City Hall - 121 N LaSalle Street, Room 800 • Chicago, IL 60602
(312)-74-GOBIZ (312-744-6249) • (312) 744-1944 (TTY)
http://www.cityofchicago.org/bacp

09/11/2013

Alderman **Edward M. Burke**
Ward # **14**
City of Chicago
City Hall, Room **302**
121 North LaSalle Street
Chicago, Illinois 60602

Re: An ordinance to use and maintain a portion of the public right-of-way for **one (1) canopy(ies)** for **GEMELOS FOOD/ CHECK CASHING SERVICES**, adjacent to the premises known as **4300 S. Mozart St.**.

Dear Alderman **Edward M. Burke**:

The applicant referenced above has requested the use of the public right-of-way for a **canopy(ies)**. An ordinance has been prepared by the Department of Business Affairs and Consumer Protection – Business Assistance Center - Public Way Use Unit for presentation to the City Council. Because this request was made for properties located in your ward, as approved by you as per the attached, I respectfully request that you introduce the attached ordinance at the next City Council meeting.

If you have any questions regarding this ordinance, please contact Anthony Bertuca at (312) 744-5506.

Department of Business Affairs and Consumer Protection

City of Chicago

O2013-6347

Office of the City Clerk

Document Tracking Sheet

Meeting Date:	9/11/2013
Sponsor(s):	Zalewski, Michael R. (23)
Type:	Ordinance
Title:	Canopy(s) for Niego Real Estate
Committee(s) Assignment:	Committee on Transportation and Public Way

ORDINANCE
NIEGO REAL ESTATE
Acct. No. 76815 - 1
Permit No. 1103210

Be It Ordained by the City Council of the City of Chicago:

SECTION 1. Permission and authority are hereby given and granted to NIEGO REAL ESTATE, upon the terms and subject to the conditions of this ordinance to maintain and use, as now constructed, one (1) Canopy(s) projecting over the public right-of-way adjacent to its premises known as 6625 W. Archer Ave..

Said Canopy(s) at W. Archer Avenue measure(s):
One (1) at forty-seven point eight three (47.83) feet in length, and two point zero eight (2.08) feet in width for a total of ninety-nine point four nine (99.49) square feet.

The location of said privilege shall be as shown on prints kept on file with the Department of Business Affairs and Consumer Protection and the Office of the City Clerk.

Said privilege shall be constructed in accordance with plans and specifications approved by the Zoning Department - Signs.

This grant of privilege in the public way shall be subject to the provisions of Section 10-28-015 and all other required provisions of the Municipal Code of Chicago.

The grantee shall pay to the City of Chicago as compensation for the privilege #1103210 herein granted the sum of seventy-two dollars and eighty-three cents ($72.83) per annum in advance.

A 25% penalty will be added for payments received after due date.

The permit holder agrees to hold the City of Chicago harmless for any damage, relocation or replacement costs associated with damage, relocation or removal of private property caused by the City performing work in the public way.

Authority herein given and granted for a period of five (5) years from and after 09/27/2012.

Alderman _____

Michael R. Zalewski 23rd Ward

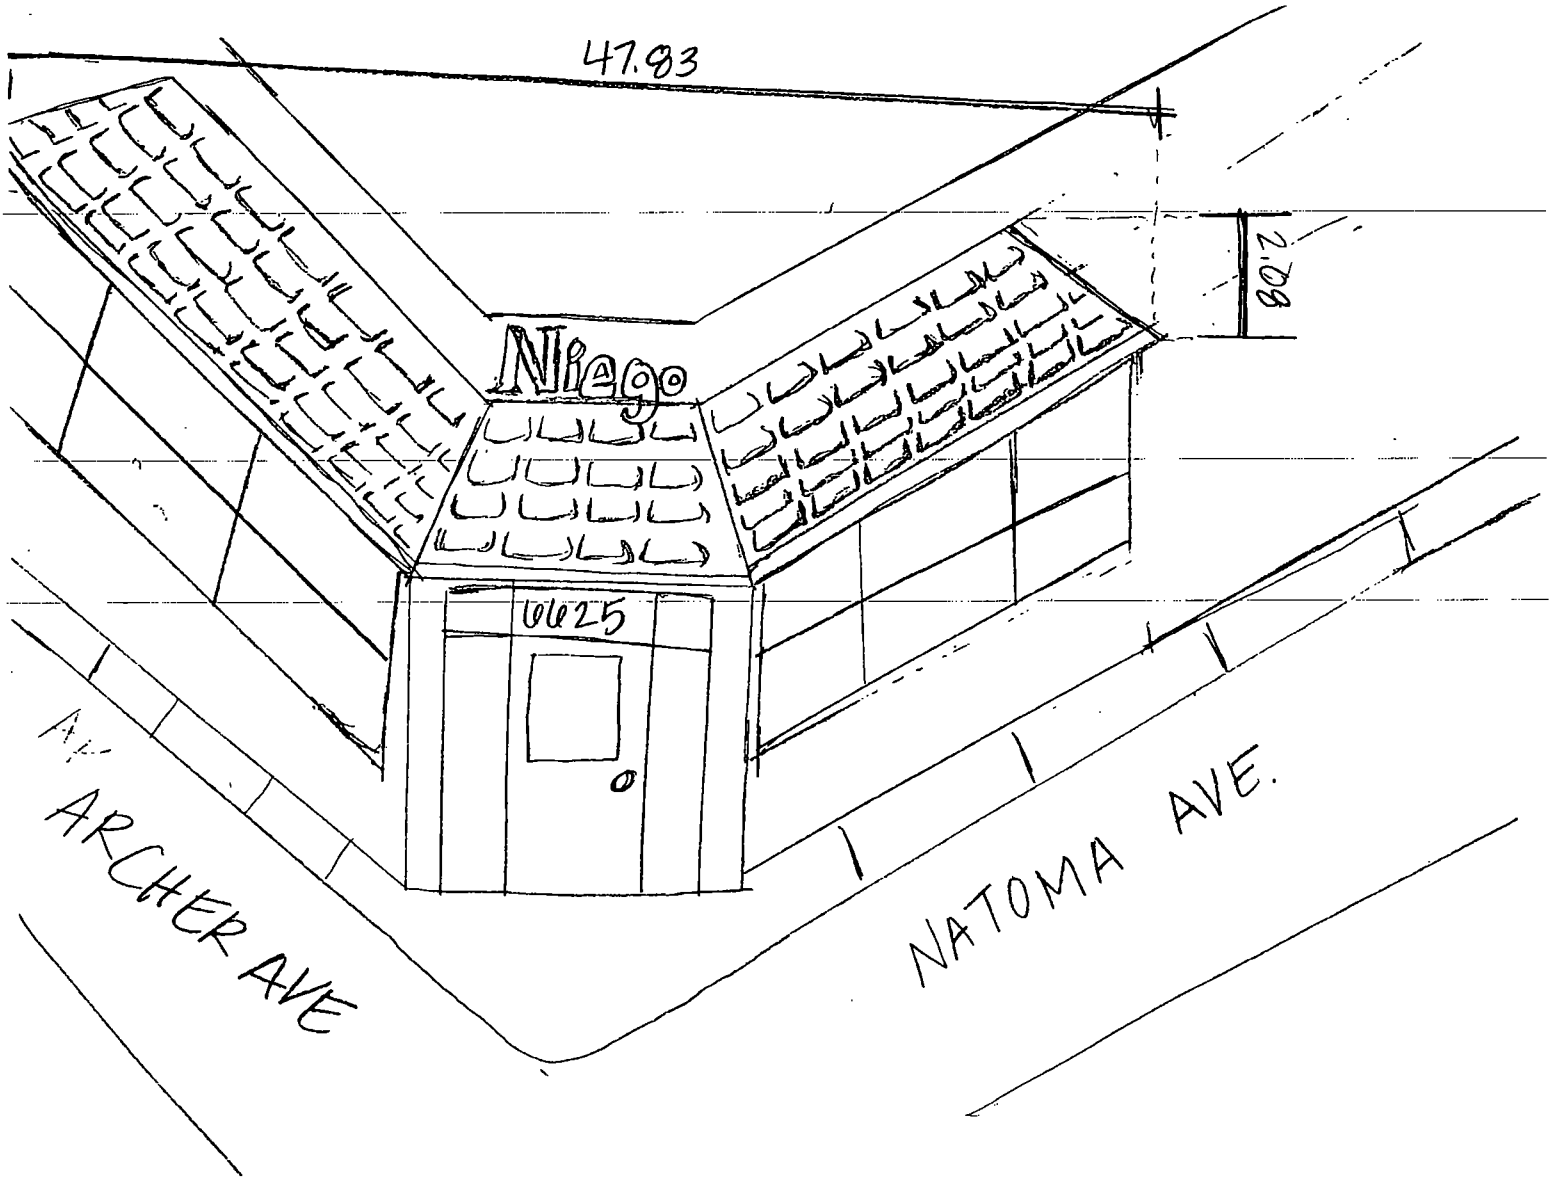
47.83
80.12
Niego
0625
ARCHER AVE
NATOMA AVE.

Department of Business Affairs and Consumer Protection
Business Assistance Center - Public Way Use Unit
City Hall - 121 N. LaSalle Street, Room 800 • Chicago, IL 60602
(312)-74-GOBIZ (312-744-6249) • (312) 744-1944 (TTY)
http://www.cityofchicago.org/bacp

09/11/2013

Alderman **Michael R. Zalewski**
Ward # **23**
City of Chicago
City Hall, Room **203**
121 North LaSalle Street
Chicago, Illinois 60602

Re: An ordinance to use and maintain a portion of the public right-of-way for **one (1) canopy(ies)** for **NIEGO REAL ESTATE**, adjacent to the premises known as **6625 W. Archer Ave.**.

Dear Alderman **Michael R. Zalewski**:

The applicant referenced above has requested the use of the public right-of-way for a **canopy(ies)**. An ordinance has been prepared by the Department of Business Affairs and Consumer Protection – Business Assistance Center - Public Way Use Unit for presentation to the City Council. Because this request was made for properties located in your ward, as approved by you as per the attached, I respectfully request that you introduce the attached ordinance at the next City Council meeting.

If you have any questions regarding this ordinance, please contact Anthony Bertuca at (312) 744-5506.

Department of Business Affairs and Consumer Protection

City of Chicago

O2013-6350

Office of the City Clerk

Document Tracking Sheet

Meeting Date:	9/11/2013
Sponsor(s):	Solis, Daniel (25)
Type:	Ordinance
Title:	Canopy(s) for Triple Crown Restaurant
Committee(s) Assignment:	Committee on Transportation and Public Way

ORDINANCE
TRIPLE CROWN RESTAURANT
Acct. No. 341189 - 1
Permit No. 1091830

Be It Ordained by the City Council of the City of Chicago:

SECTION 1. Permission and authority are hereby given and granted to TRIPLE CROWN RESTAURANT, upon the terms and subject to the conditions of this ordinance to maintain and use, as now constructed, two (2) Canopy(s) projecting over the public right-of-way adjacent to its premises known as 2217 S. Wentworth Ave..

Said Canopy(s) at S. Wentworth measure(s):
Two (2) at fifteen (15) feet in length, and one (1) foot in width for a total of thirty (30) square feet.

The location of said privilege shall be as shown on prints kept on file with the Department of Business Affairs and Consumer Protection and the Office of the City Clerk.

Said privilege shall be constructed in accordance with plans and specifications approved by the Zoning Department - Signs.

This grant of privilege in the public way shall be subject to the provisions of Section 10-28-015 and all other required provisions of the Municipal Code of Chicago.

The grantee shall pay to the City of Chicago as compensation for the privilege #1091830 herein granted the sum of one hundred ($100.00) per annum in advance.

A 25% penalty will be added for payments received after due date.

The permit holder agrees to hold the City of Chicago harmless for any damage, relocation or replacement costs associated with damage, relocation or removal of private property caused by the City performing work in the public way.

Authority herein given and granted for a period of five (5) years from and after Date of Passage.

Alderman _____

Daniel S. Solis 25th Ward

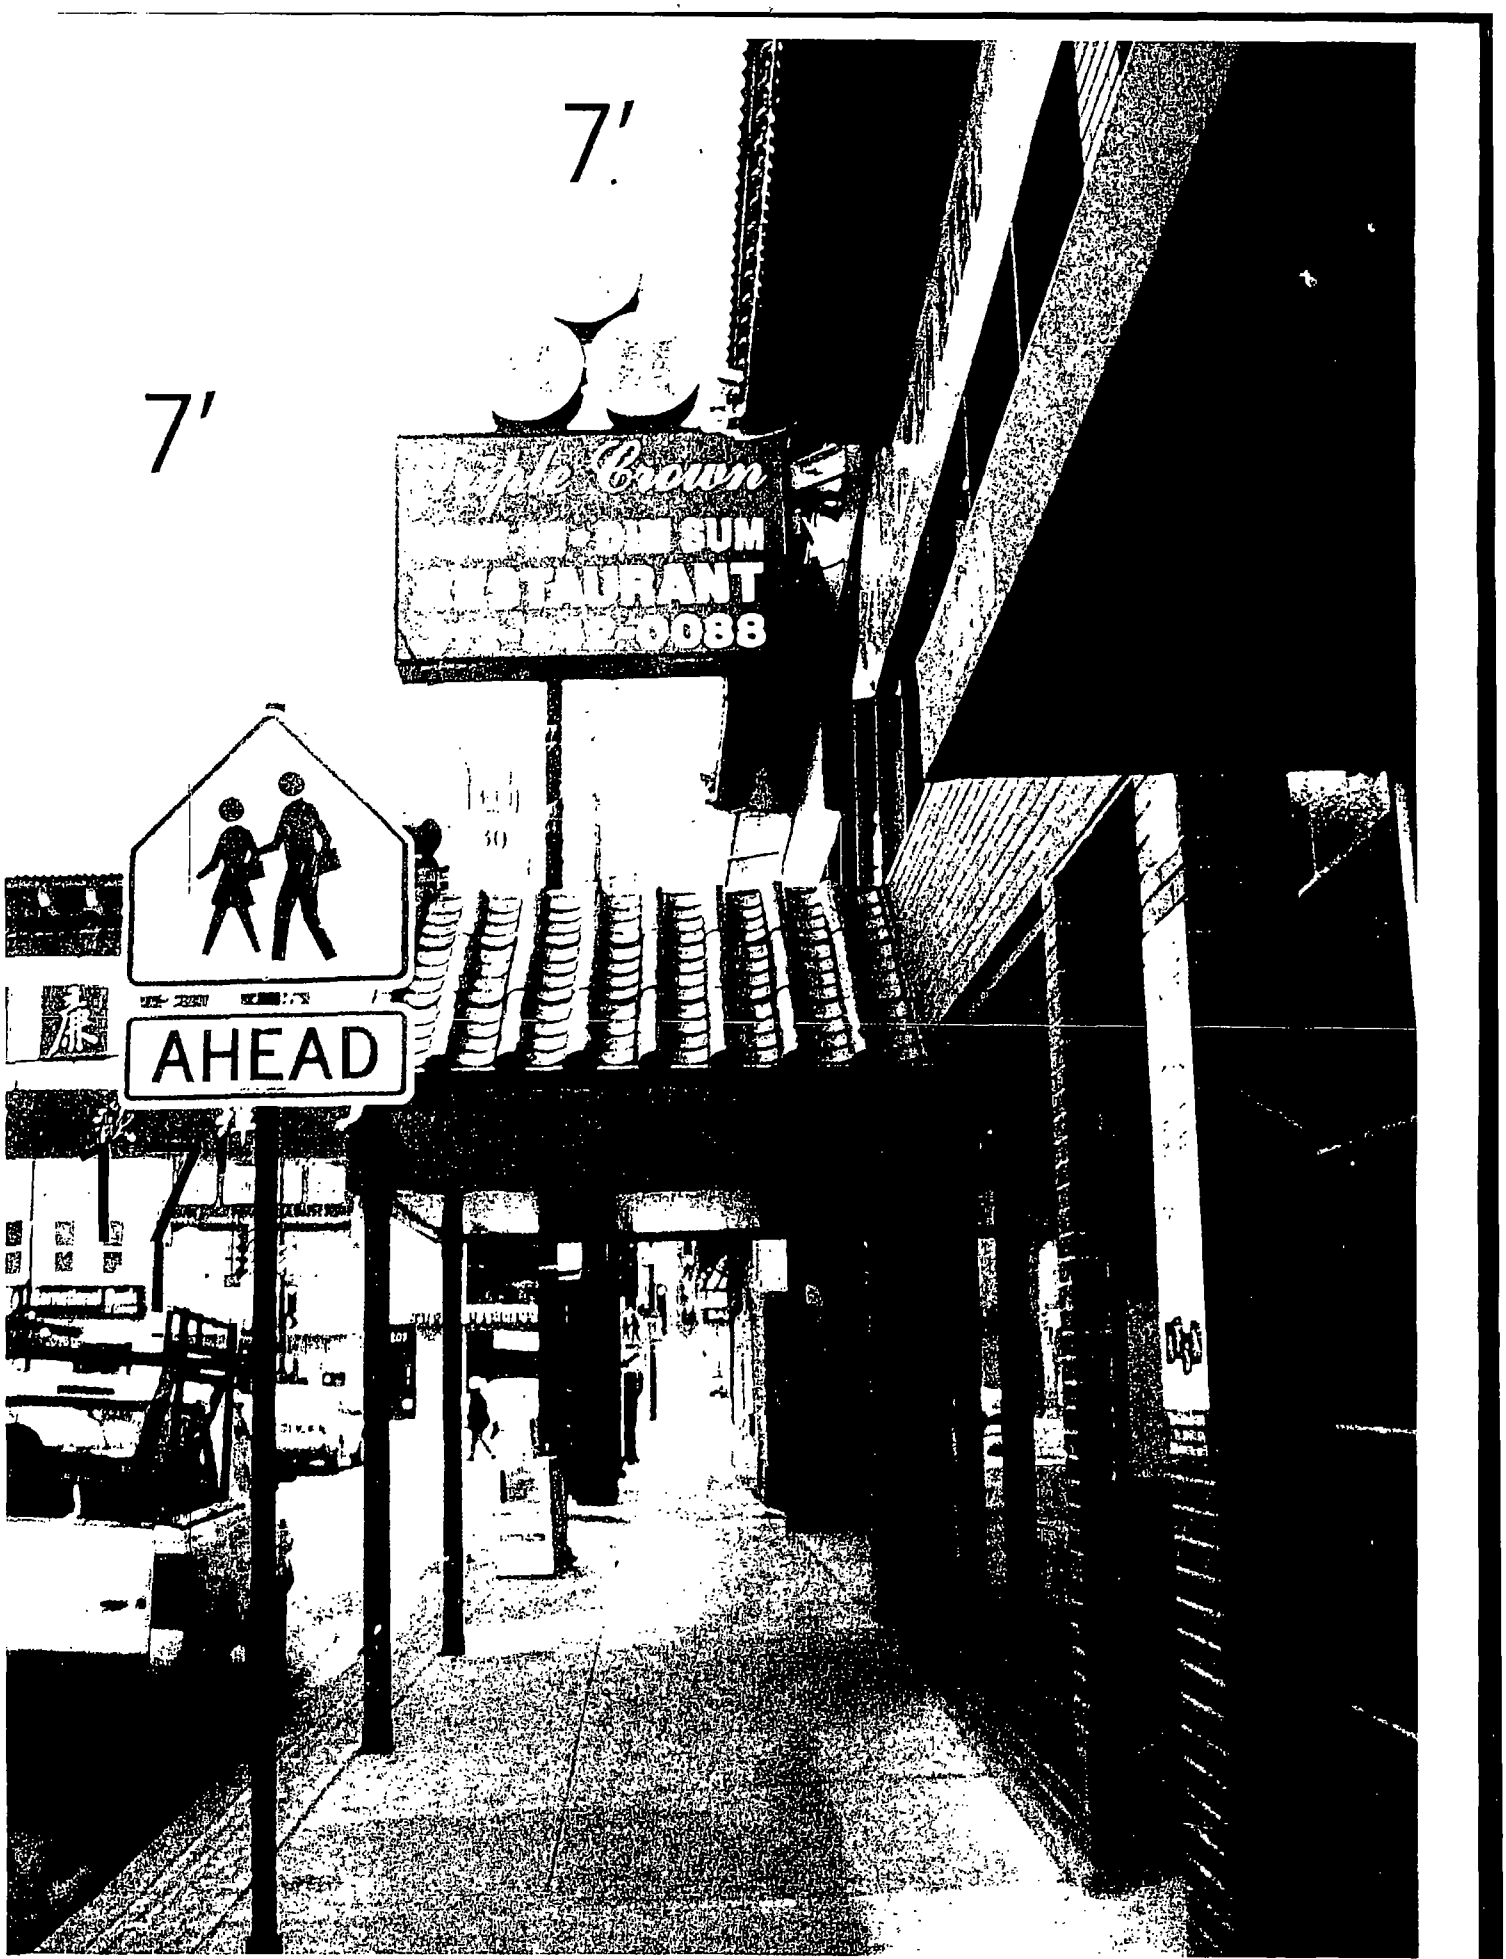
7'
7'
AHEAD

Department of Business Affairs and Consumer Protection
Business Assistance Center - Public Way Use Unit
City Hall - 121 N. LaSalle Street, Room 800 • Chicago, IL 60602
(312)-74-GOBIZ (312-744-6249) • (312) 744-1944 (TTY)
http://www.cityofchicago.org/bacp

09/11/2013

Alderman **Daniel S. Solis**
Ward # **25**
City of Chicago
City Hall, Room **203**
121 North LaSalle Street
Chicago, Illinois 60602

Re: An ordinance to use and maintain a portion of the public right-of-way for **two (2) canopy(ies)** for **TRIPLE CROWN RESTAURANT**, adjacent to the premises known as **2217 S. Wentworth Ave.**.

Dear Alderman **Daniel S. Solis**:

The applicant referenced above has requested the use of the public right-of-way for a **canopy(ies)**. An ordinance has been prepared by the Department of Business Affairs and Consumer Protection – Business Assistance Center - Public Way Use Unit for presentation to the City Council. Because this request was made for properties located in your ward, as approved by you as per the attached, I respectfully request that you introduce the attached ordinance at the next City Council meeting.

If you have any questions regarding this ordinance, please contact Anthony Bertuca at (312) 744-5506.

Department of Business Affairs and Consumer Protection

City of Chicago

O2013-6355

Office of the City Clerk

Document Tracking Sheet

Meeting Date:	9/11/2013
Sponsor(s):	Burnett, Walter (27)
Type:	Ordinance
Title:	Canopy(s) for Arista Foods
Committee(s) Assignment:	Committee on Transportation and Public Way

ORDINANCE
ARISTA FOODS
Acct. No. 271891 - 1
Permit No. 1107885

Be It Ordained by the City Council of the City of Chicago:

SECTION 1. Permission and authority are hereby given and granted to ARISTA FOODS, upon the terms and subject to the conditions of this ordinance to maintain and use, as now constructed, two (2) Canopy(s) projecting over the public right-of-way adjacent to its premises known as 112 N. May St..

Said Canopy(s) at N. May Street measure(s):
One (1) at sixteen (16) feet in length, and seven (7) feet in width for a total of one hundred twelve (112) square feet.
One (1) at six point six (6.6) feet in length, and seven (7) feet in width for a total of forty-six point two (46.2) square feet.

The location of said privilege shall be as shown on prints kept on file with the Department of Business Affairs and Consumer Protection and the Office of the City Clerk.

Said privilege shall be constructed in accordance with plans and specifications approved by the Zoning Department - Signs.

This grant of privilege in the public way shall be subject to the provisions of Section 10-28-015 and all other required provisions of the Municipal Code of Chicago.

The grantee shall pay to the City of Chicago as compensation for the privilege #1107885 herein granted the sum of one hundred ($100.00) per annum in advance.

A 25% penalty will be added for payments received after due date.

The permit holder agrees to hold the City of Chicago harmless for any damage, relocation or replacement costs associated with damage, relocation or removal of private property caused by the City performing work in the public way.

Authority herein given and granted for a period of five (5) years from and after 07/27/2013.

Alderman _____

Walter Burnett Jr. 27th Ward

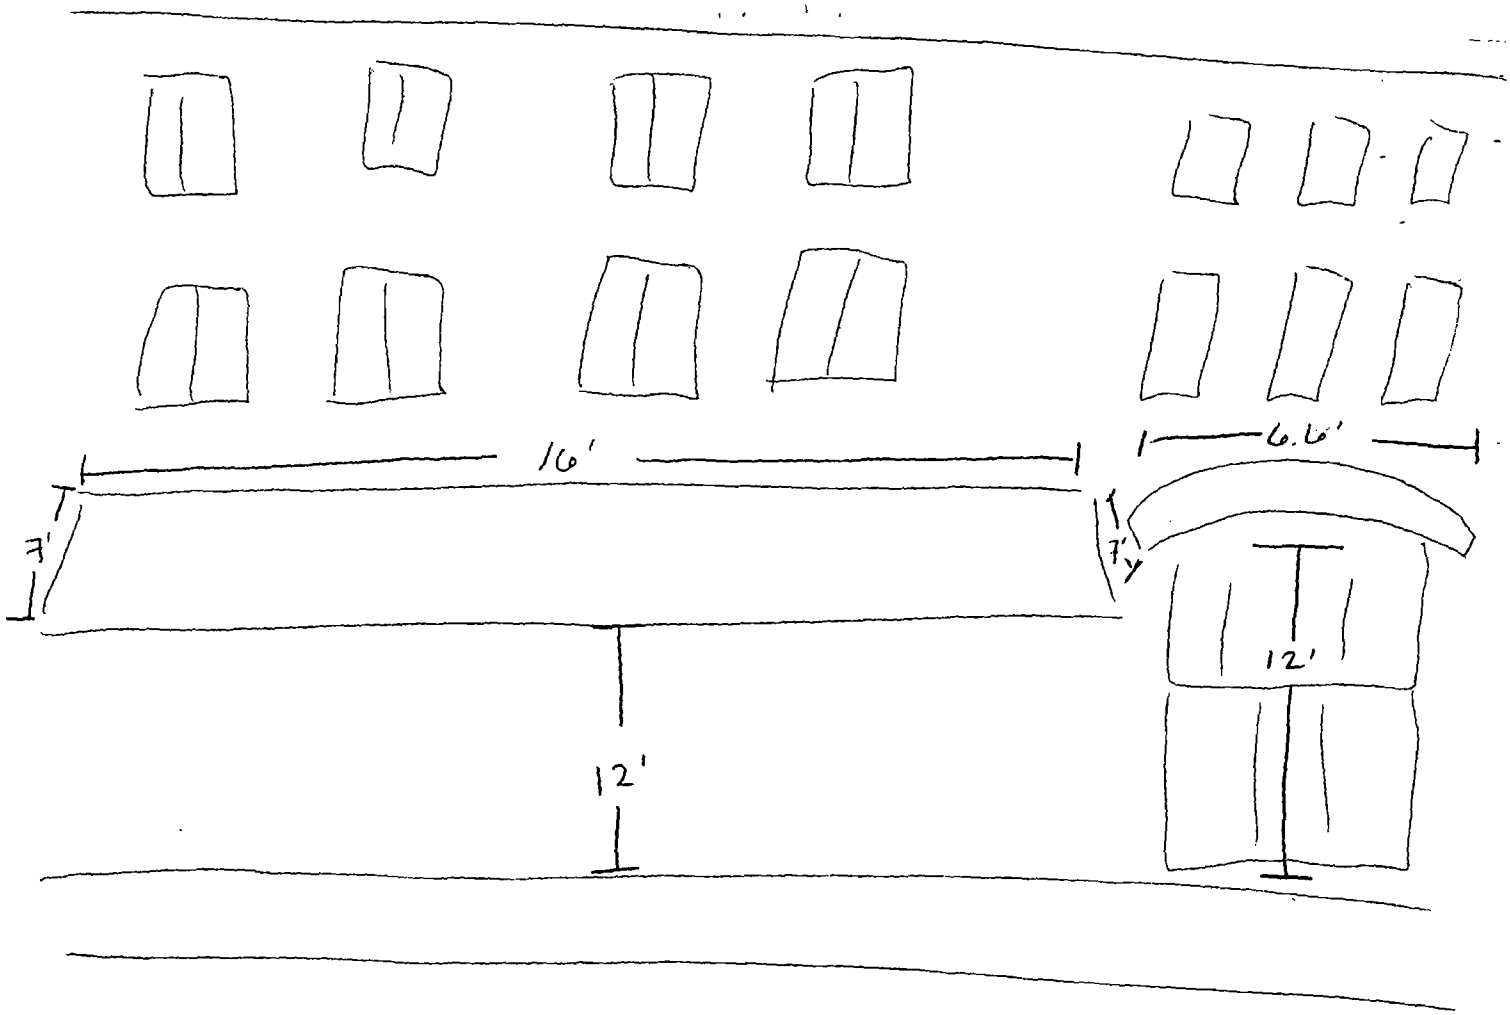

MAY STREET

City of Chicago

O2013-6357

Office of the City Clerk

Document Tracking Sheet

Meeting Date:	9/11/2013
Sponsor(s):	Burnett, Walter (27)
Type:	Ordinance
Title:	Canopy(s) for Athena Restaurant
Committee(s) Assignment:	Committee on Transportation and Public Way

ORDINANCE
ATHENA RESTAURANT
Acct. No. 16781 - 1
Permit No. 1108425

Be It Ordained by the City Council of the City of Chicago:

SECTION 1. Permission and authority are hereby given and granted to ATHENA RESTAURANT, upon the terms and subject to the conditions of this ordinance to maintain and use, as now constructed, four (4) Canopy(s) projecting over the public right-of-way adjacent to its premises known as 212 S. Halsted St..

Said Canopy(s) at S. Halsted St. measure(s):
Four (4) at eight (8) feet in length, and one point six seven (1.67) foot in width for a total of fifty-three point four four (53.44) square feet.

The location of said privilege shall be as shown on prints kept on file with the Department of Business Affairs and Consumer Protection and the Office of the City Clerk.

Said privilege shall be constructed in accordance with plans and specifications approved by the Zoning Department - Signs.

This grant of privilege in the public way shall be subject to the provisions of Section 10-28-015 and all other required provisions of the Municipal Code of Chicago.

The grantee shall pay to the City of Chicago as compensation for the privilege #1108425 herein granted the sum of one hundred seventy-five ($175.00) per annum in advance.

A 25% penalty will be added for payments received after due date.

The permit holder agrees to hold the City of Chicago harmless for any damage, relocation or replacement costs associated with damage, relocation or removal of private property caused by the City performing work in the public way.

Authority herein given and granted for a period of five (5) years from and after 05/14/2013.

Alderman _____

Walter Burnett Jr. 27th Ward

City of Chicago

O2013-6359

Office of the City Clerk

Document Tracking Sheet

Meeting Date:	9/11/2013
Sponsor(s):	Burnett, Walter (27)
Type:	Ordinance
Title:	Canopy(s) for CW 600 West Chicago LLC
Committee(s) Assignment:	Committee on Transportation and Public Way

ORDINANCE
CW 600 WEST CHICAGO, LLC
Acct. No. 369088 - 2
Permit No. 1108251

Be It Ordained by the City Council of the City of Chicago:

SECTION 1. Permission and authority are hereby given and granted to CW 600 WEST CHICAGO, LLC, upon the terms and subject to the conditions of this ordinance to maintain and use, as now constructed, one (1) Canopy(s) projecting over the public right-of-way adjacent to its premises known as 600 W. Chicago Ave..

Said Canopy(s) at North Larrabee Streete measure(s):
One (1) at thirty-four point nine two (34.92) feet in length, and three point one seven (3.17) feet in width for a total of one hundred ten point seven (110.7) square feet.

The location of said privilege shall be as shown on prints kept on file with the Department of Business Affairs and Consumer Protection and the Office of the City Clerk.

Said privilege shall be constructed in accordance with plans and specifications approved by the Zoning Department - Signs.

This grant of privilege in the public way shall be subject to the provisions of Section 10-28-015 and all other required provisions of the Municipal Code of Chicago.

The grantee shall pay to the City of Chicago as compensation for the privilege #1108251 herein granted the sum of fifty-nine dollars and ninety-two cents ($59.92) per annum in advance.

A 25% penalty will be added for payments received after due date.

The permit holder agrees to hold the City of Chicago harmless for any damage, relocation or replacement costs associated with damage, relocation or removal of private property caused by the City performing work in the public way.

Authority herein given and granted for a period of five (5) years from and after Date of Passage.

Alderman

Walter Burnett Jr. 27th Ward

CW 1000 West Chicago LLC

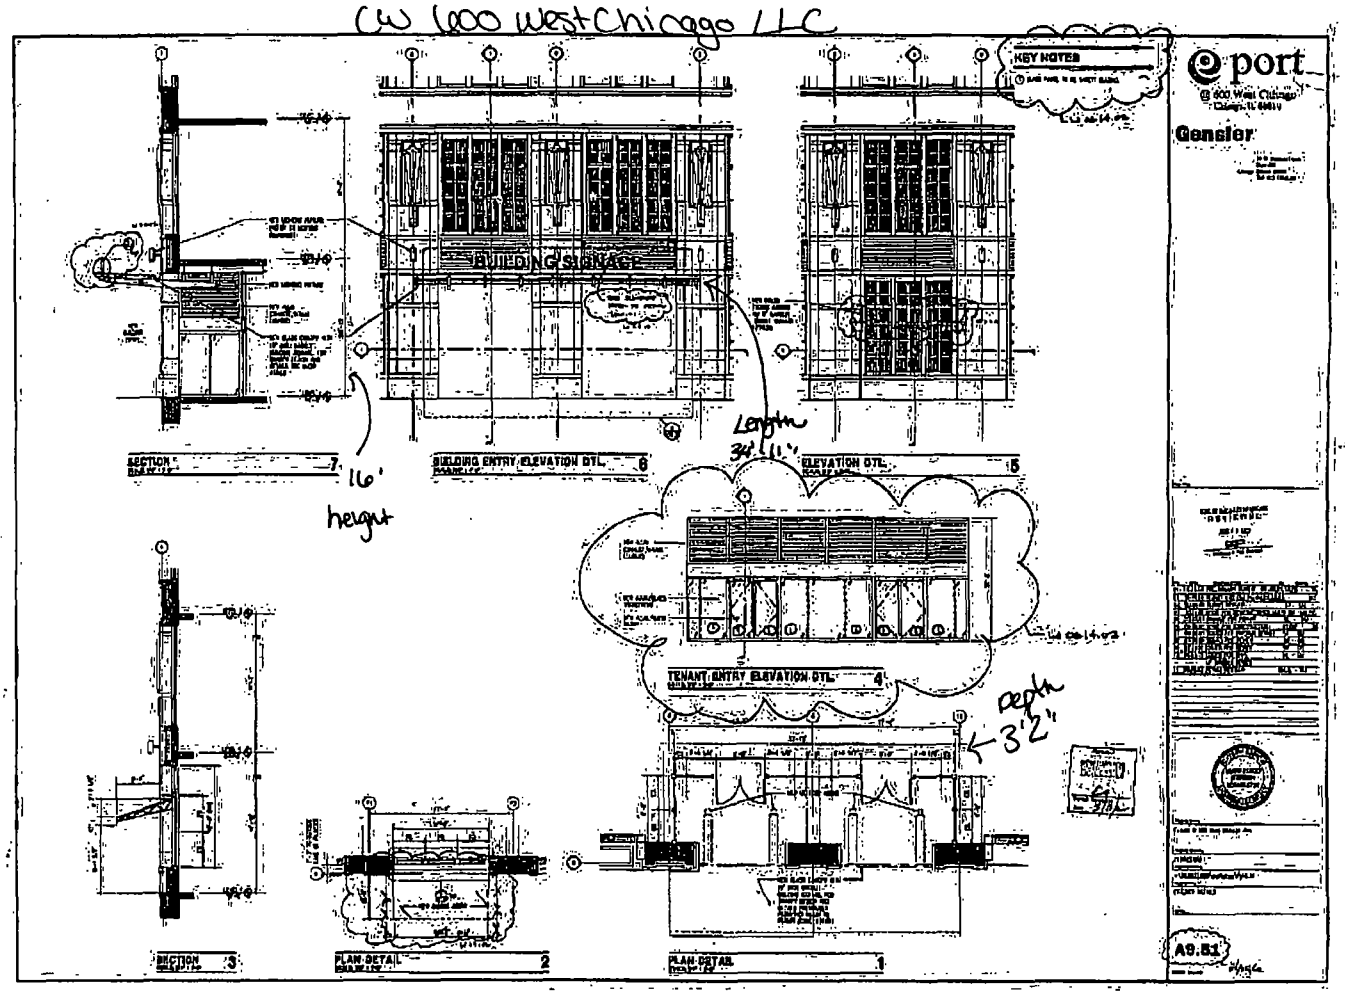

Canopy

City of Chicago

O2013-6363

Office of the City Clerk

Document Tracking Sheet

Meeting Date:	9/11/2013
Sponsor(s):	Burnett, Walter (27)
Type:	Ordinance
Title:	Canopy(s) for Glen Lerner LLC
Committee(s) Assignment:	Committee on Transportation and Public Way

ORDINANCE
GLEN LERNER, LLC
Acct. No. 380497 - 1
Permit No. 1106129

Be It Ordained by the City Council of the City of Chicago:

SECTION 1. Permission and authority are hereby given and granted to GLEN LERNER, LLC, upon the terms and subject to the conditions of this ordinance to construct, install, maintain and use one (1) Canopy(s) projecting over the public right-of-way adjacent to its premises known as 1000 W. Lake St..

Said Canopy(s) at W. Lake Street measure(s):
One (1) at twelve (12) feet in length, and three (3) feet in width for a total of thirty-six (36) square feet.

The location of said privilege shall be as shown on prints kept on file with the Department of Business Affairs and Consumer Protection and the Office of the City Clerk.

Said privilege shall be constructed in accordance with plans and specifications approved by the Zoning Department - Signs.

This grant of privilege in the public way shall be subject to the provisions of Section 10-28-015 and all other required provisions of the Municipal Code of Chicago.

The grantee shall pay to the City of Chicago as compensation for the privilege #1106129 herein granted the sum of fifty ($50.00) per annum in advance.

A 25% penalty will be added for payments received after due date.

The permit holder agrees to hold the City of Chicago harmless for any damage, relocation or replacement costs associated with damage, relocation or removal of private property caused by the City performing work in the public way.

Authority herein given and granted for a period of five (5) years from and after Date of Passage.

Alderman _____
Walter Burnett Jr. 27th Ward

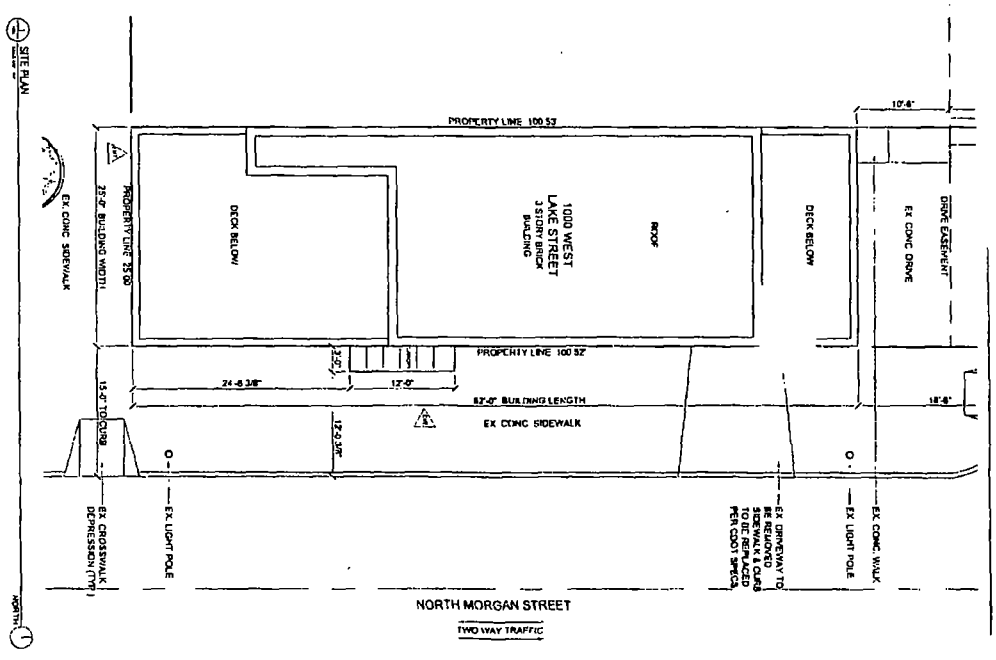
SITE PLAN
PROPERTY LINE 100.53
10'-6"
EX CONC SIDEWALK
PROPERTY LINE 25.00
33'-0" BUILDING WIDTH
DECK BELOW
1000 WEST LAKE STREET 3 STORY BRICK BUILDING
ROOF
DECK BELOW
EX CONC DRIVE
DRIVE EASEMENT
PROPERTY LINE 100.52'
2'-0"
24'-6 3/8"
12'-0"
82'-0" BUILDING LENGTH
18'-6"
EX CONC SIDEWALK
15'-0" TO CURB
12'-2 3/8"
EX CROSSWALK DEPRESSION (TYP.)
EX LIGHT POLE
EX DRIVEWAY TO BE REMOVED SIDEWALK & CURB TO BE INSTALLED PER CDOT SPECS
EX LIGHT POLE
EX CONC WALK
NORTH MORGAN STREET
TWO WAY TRAFFIC
NORTH

City of Chicago

O2013-6366

Office of the City Clerk

Document Tracking Sheet

Meeting Date:	9/11/2013
Sponsor(s):	Burnett, Walter (27)
Type:	Ordinance
Title:	Canopy(s) for Greek Town Retail Parnters LLC
Committee(s) Assignment:	Committee on Transportation and Public Way

ORDINANCE
GREEK TOWN RETAIL PARNTERS, LLC
Acct. No. 323485 - 1
Permit No. 1107975

Be It Ordained by the City Council of the City of Chicago:

SECTION 1. Permission and authority are hereby given and granted to GREEK TOWN RETAIL PARNTERS, LLC, upon the terms and subject to the conditions of this ordinance to maintain and use, as now constructed, two (2) Canopy(s) projecting over the public right-of-way adjacent to its premises known as 116-120 S. Halsted St..

Said Canopy(s) at S. Halsted Street measure(s):
One (1) at thirty point five (30.5) feet in length, and three (3) feet in width for a total of ninety-one point five (91.5) square feet.
One (1) at ninety-two point eight three (92.83) feet in length, and three (3) feet in width for a total of two hundred seventy-eight point four nine (278.49) square feet.

The location of said privilege shall be as shown on prints kept on file with the Department of Business Affairs and Consumer Protection and the Office of the City Clerk.

Said privilege shall be constructed in accordance with plans and specifications approved by the Zoning Department - Signs.

This grant of privilege in the public way shall be subject to the provisions of Section 10-28-015 and all other required provisions of the Municipal Code of Chicago.

The grantee shall pay to the City of Chicago as compensation for the privilege #1107975 herein granted the sum of one hundred seventy-three dollars and thirty-three cents ($173.33) per annum in advance.

A 25% penalty will be added for payments received after due date.

The permit holder agrees to hold the City of Chicago harmless for any damage, relocation or replacement costs associated with damage, relocation or removal of private property caused by the City performing work in the public way.

Authority herein given and granted for a period of five (5) years from and after 06/11/2013.

Alderman

Walter Burnett Jr. 27th Ward

THE SHOPS AT EMERALD

CHICAGO, ILLINOIS*

HARLEM IRVING COMPANIES
4104 North Harlem Avenue Chicago, IL 60634
//3.625.3036 Fax //3.625.0056
www.harlemirving.com

THE SHOPS AT EMERALD

Located in Chicago's chic residential corridor, The Shops at Emerald sit in the heart of Greektown's "Restaurant Row." The site is conveniently located directly beneath a new, innovative development that boasts 212 residential condominiums and is adjacent to the financial district, downtown offices, the campus of the University of Illinois at Chicago, great shopping and restaurants. In the heart of the area named "The New Loop", The Shops at Emerald's centralized location provides direct access from both I-90 and 290, as well as the Blue, Pink, and Green CTA lines and several CTA bus stops. Join retailers in this established, vibrant urban neighborhood such as Fifth Third Bank, Starbucks, Dominick's, and Walgreens

DEMOGRAPHICS

Population		Avg. HH Income			
1 Mile	32,363	1 Mile	$99,584	Total GLA:	+/- 6,000 sf
2 Miles	199,108	2 Miles	$87,860	Parking Spaces	37
3 Miles	372,859				

City of Chicago

O2013-6372

Office of the City Clerk

Document Tracking Sheet

Meeting Date:	9/11/2013
Sponsor(s):	Burnett, Walter (27)
Type:	Ordinance
Title:	Canopy(s) for MK Investment Partners LLC
Committee(s) Assignment:	Committee on Transportation and Public Way

ORDINANCE
MK INVESTMENT PARTNERS, LLC
Acct. No. 383434 - 1
Permit No. 1107943

Be It Ordained by the City Council of the City of Chicago:

SECTION 1. Permission and authority are hereby given and granted to MK INVESTMENT PARTNERS, LLC, upon the terms and subject to the conditions of this ordinance to construct, install, maintain and use one (1) Canopy(s) projecting over the public right-of-way adjacent to its premises known as 862 N. Franklin St..

Said Canopy(s) at North Franklin Street measure(s):
One (1) at twelve point four two (12.42) feet in length, and two (2) feet in width for a total of twenty-four point eight four (24.84) square feet.

The location of said privilege shall be as shown on prints kept on file with the Department of Business Affairs and Consumer Protection and the Office of the City Clerk.

Said privilege shall be constructed in accordance with plans and specifications approved by the Zoning Department - Signs.

This grant of privilege in the public way shall be subject to the provisions of Section 10-28-015 and all other required provisions of the Municipal Code of Chicago.

The grantee shall pay to the City of Chicago as compensation for the privilege #1107943 herein granted the sum of fifty ($50.00) per annum in advance.

A 25% penalty will be added for payments received after due date.

The permit holder agrees to hold the City of Chicago harmless for any damage, relocation or replacement costs associated with damage, relocation or removal of private property caused by the City performing work in the public way.

Authority herein given and granted for a period of five (5) years from and after Date of Passage.

Alderman _____

Walter Burnett Jr. 27th Ward

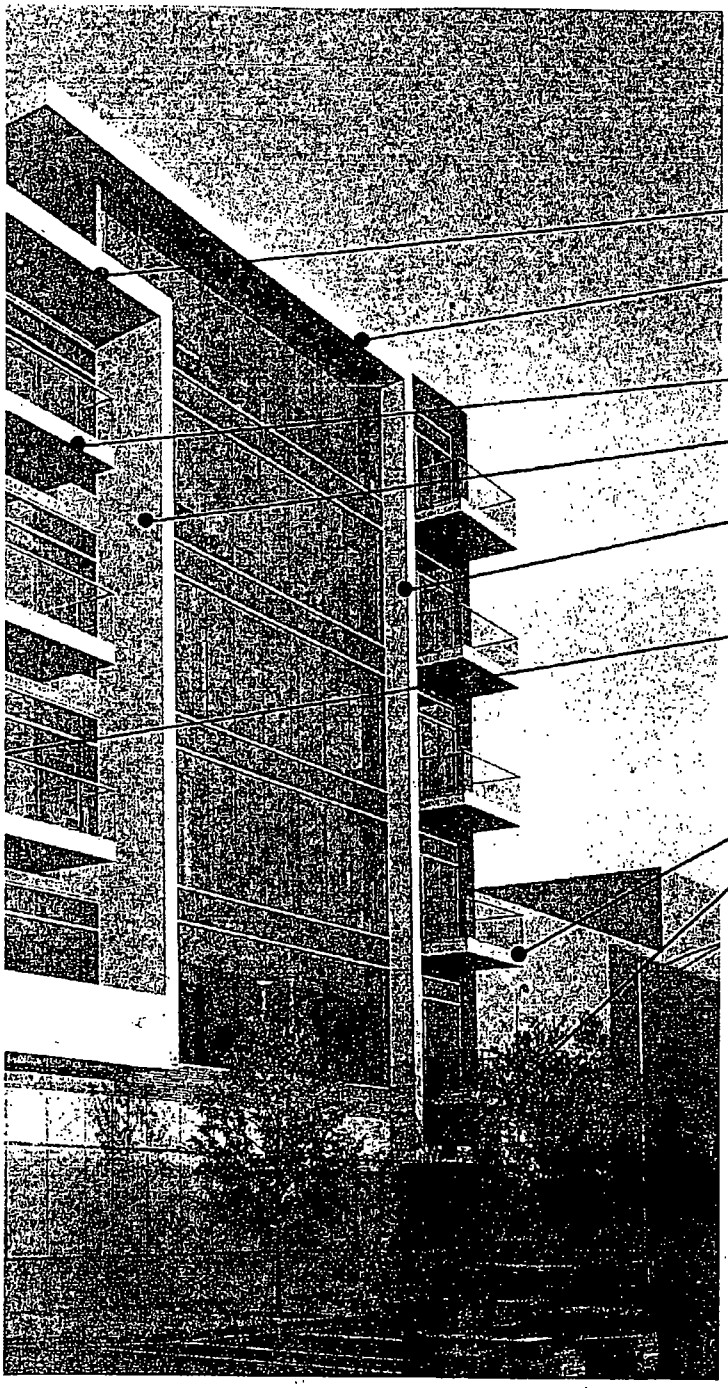

SULLIVAN GOULETTE & WILSON
ARCHITECTS
350 W. HUBBARD STREET
SUITE 350
CHICAGO, IL 60654
Ph. 312.988 7412
Fx. 312.988 7409
www.sgwarch.com
PROFESSIONAL DESIGN FIRM
License Number: 184-001505
Expiration Date: April 30, 2015

862 N. FRANKLIN STREET

CHICAGO, ILLINOIS XXXXX

City of Chicago

O2013-6382

Office of the City Clerk

Document Tracking Sheet

Meeting Date:	9/11/2013
Sponsor(s):	Burnett, Walter (27)
Type:	Ordinance
Title:	Canopy(s) for McDermott Foundation
Committee(s) Assignment:	Committee on Transportation and Public Way

ORDINANCE
MC DERMOTT FOUNDATION
Acct. No. 68782 - 1
Permit No. 1107044

Be It Ordained by the City Council of the City of Chicago:

SECTION 1. Permission and authority are hereby given and granted to MC DERMOTT FOUNDATION, upon the terms and subject to the conditions of this ordinance to maintain and use, as now constructed, one (1) Canopy(s) projecting over the public right-of-way adjacent to its premises known as 932 W. Washington Blvd..

Said Canopy(s) at W. Washington Boulevard measure(s):
One (1) at fifteen (15) feet in length, and eight (8) feet in width for a total of one hundred twenty (120) square feet.

The location of said privilege shall be as shown on prints kept on file with the Department of Business Affairs and Consumer Protection and the Office of the City Clerk.

Said privilege shall be constructed in accordance with plans and specifications approved by the Zoning Department - Signs.

This grant of privilege in the public way shall be subject to the provisions of Section 10-28-015 and all other required provisions of the Municipal Code of Chicago.

The grantee shall pay to the City of Chicago as compensation for the privilege #1107044 herein granted the sum of fifty ($50.00) per annum in advance.

A 25% penalty will be added for payments received after due date.

The permit holder agrees to hold the City of Chicago harmless for any damage, relocation or replacement costs associated with damage, relocation or removal of private property caused by the City performing work in the public way.

Authority herein given and granted for a period of five (5) years from and after 06/14/2013.

Alderman _____

Walter Burnett Jr. 27th Ward

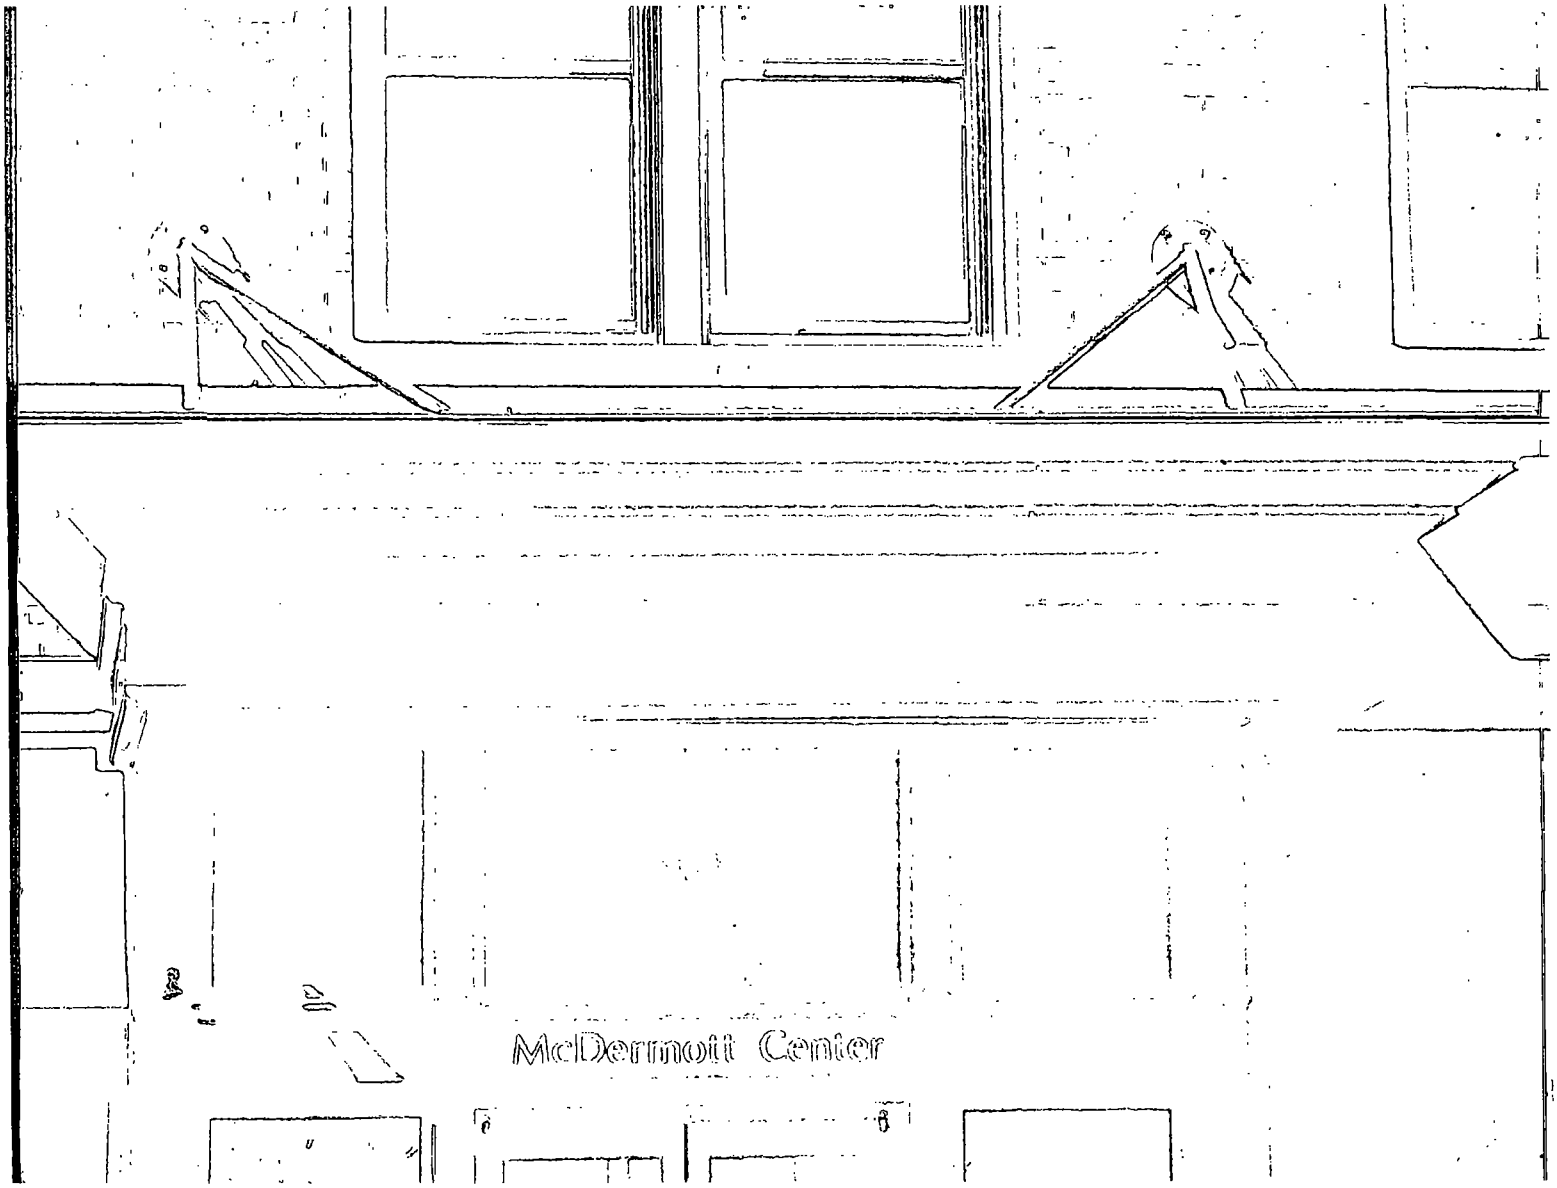
McDermott Center

Department of Business Affairs and Consumer Protection
Business Assistance Center - Public Way Use Unit
City Hall - 121 N. LaSalle Street, Room 800 • Chicago, IL 60602
(312)-74-GOBIZ (312-744-6249) • (312) 744-1944 (TTY)
http://www.cityofchicago.org/bacp

09/11/2013

Alderman **Walter Burnett Jr.**
Ward # **27**
City of Chicago
City Hall, Room **203**
121 North LaSalle Street
Chicago, Illinois 60602

Re: An ordinance to use and maintain a portion of the public right-of-way for **one (1) canopy(ies)** for **MC DERMOTT FOUNDATION**, adjacent to the premises known as **932 W. Washington Blvd.**.

Dear Alderman **Walter Burnett Jr.**:

The applicant referenced above has requested the use of the public right-of-way for a **canopy(ies)**. An ordinance has been prepared by the Department of Business Affairs and Consumer Protection – Business Assistance Center - Public Way Use Unit for presentation to the City Council. Because this request was made for properties located in your ward, as approved by you as per the attached, I respectfully request that you introduce the attached ordinance at the next City Council meeting.

If you have any questions regarding this ordinance, please contact Anthony Bertuca at (312) 744-5506.

Department of Business Affairs and Consumer Protection

City of Chicago

O2013-6386

Office of the City Clerk

Document Tracking Sheet

Meeting Date:	9/11/2013
Sponsor(s):	Burnett, Walter (27)
Type:	Ordinance
Title:	Canopy(s) for New Management Ltd.
Committee(s) Assignment:	Committee on Transportation and Public Way

ORDINANCE
NEW MANAGEMENT, LTD
Acct. No. 88091 - 2
Permit No. 1108317

Be It Ordained by the City Council of the City of Chicago:

SECTION 1. Permission and authority are hereby given and granted to NEW MANAGEMENT, LTD, upon the terms and subject to the conditions of this ordinance to maintain and use, as now constructed, one (1) Canopy(s) projecting over the public right-of-way adjacent to its premises known as 213 N. Racine Ave..

Said Canopy(s) at 213 N. RACINE measure(s):
One (1) at fifteen (15) feet in length, and five point five (5.5) feet in width for a total of eighty-two point five (82.5) square feet.

The location of said privilege shall be as shown on prints kept on file with the Department of Business Affairs and Consumer Protection and the Office of the City Clerk.

Said privilege shall be constructed in accordance with plans and specifications approved by the Zoning Department - Signs.

This grant of privilege in the public way shall be subject to the provisions of Section 10-28-015 and all other required provisions of the Municipal Code of Chicago.

The grantee shall pay to the City of Chicago as compensation for the privilege #1108317 herein granted the sum of fifty ($50.00) per annum in advance.

A 25% penalty will be added for payments received after due date.

The permit holder agrees to hold the City of Chicago harmless for any damage, relocation or replacement costs associated with damage, relocation or removal of private property caused by the City performing work in the public way.

Authority herein given and granted for a period of five (5) years from and after 07/29/2013.

Alderman _____

Walter Burnett Jr. 27th Ward

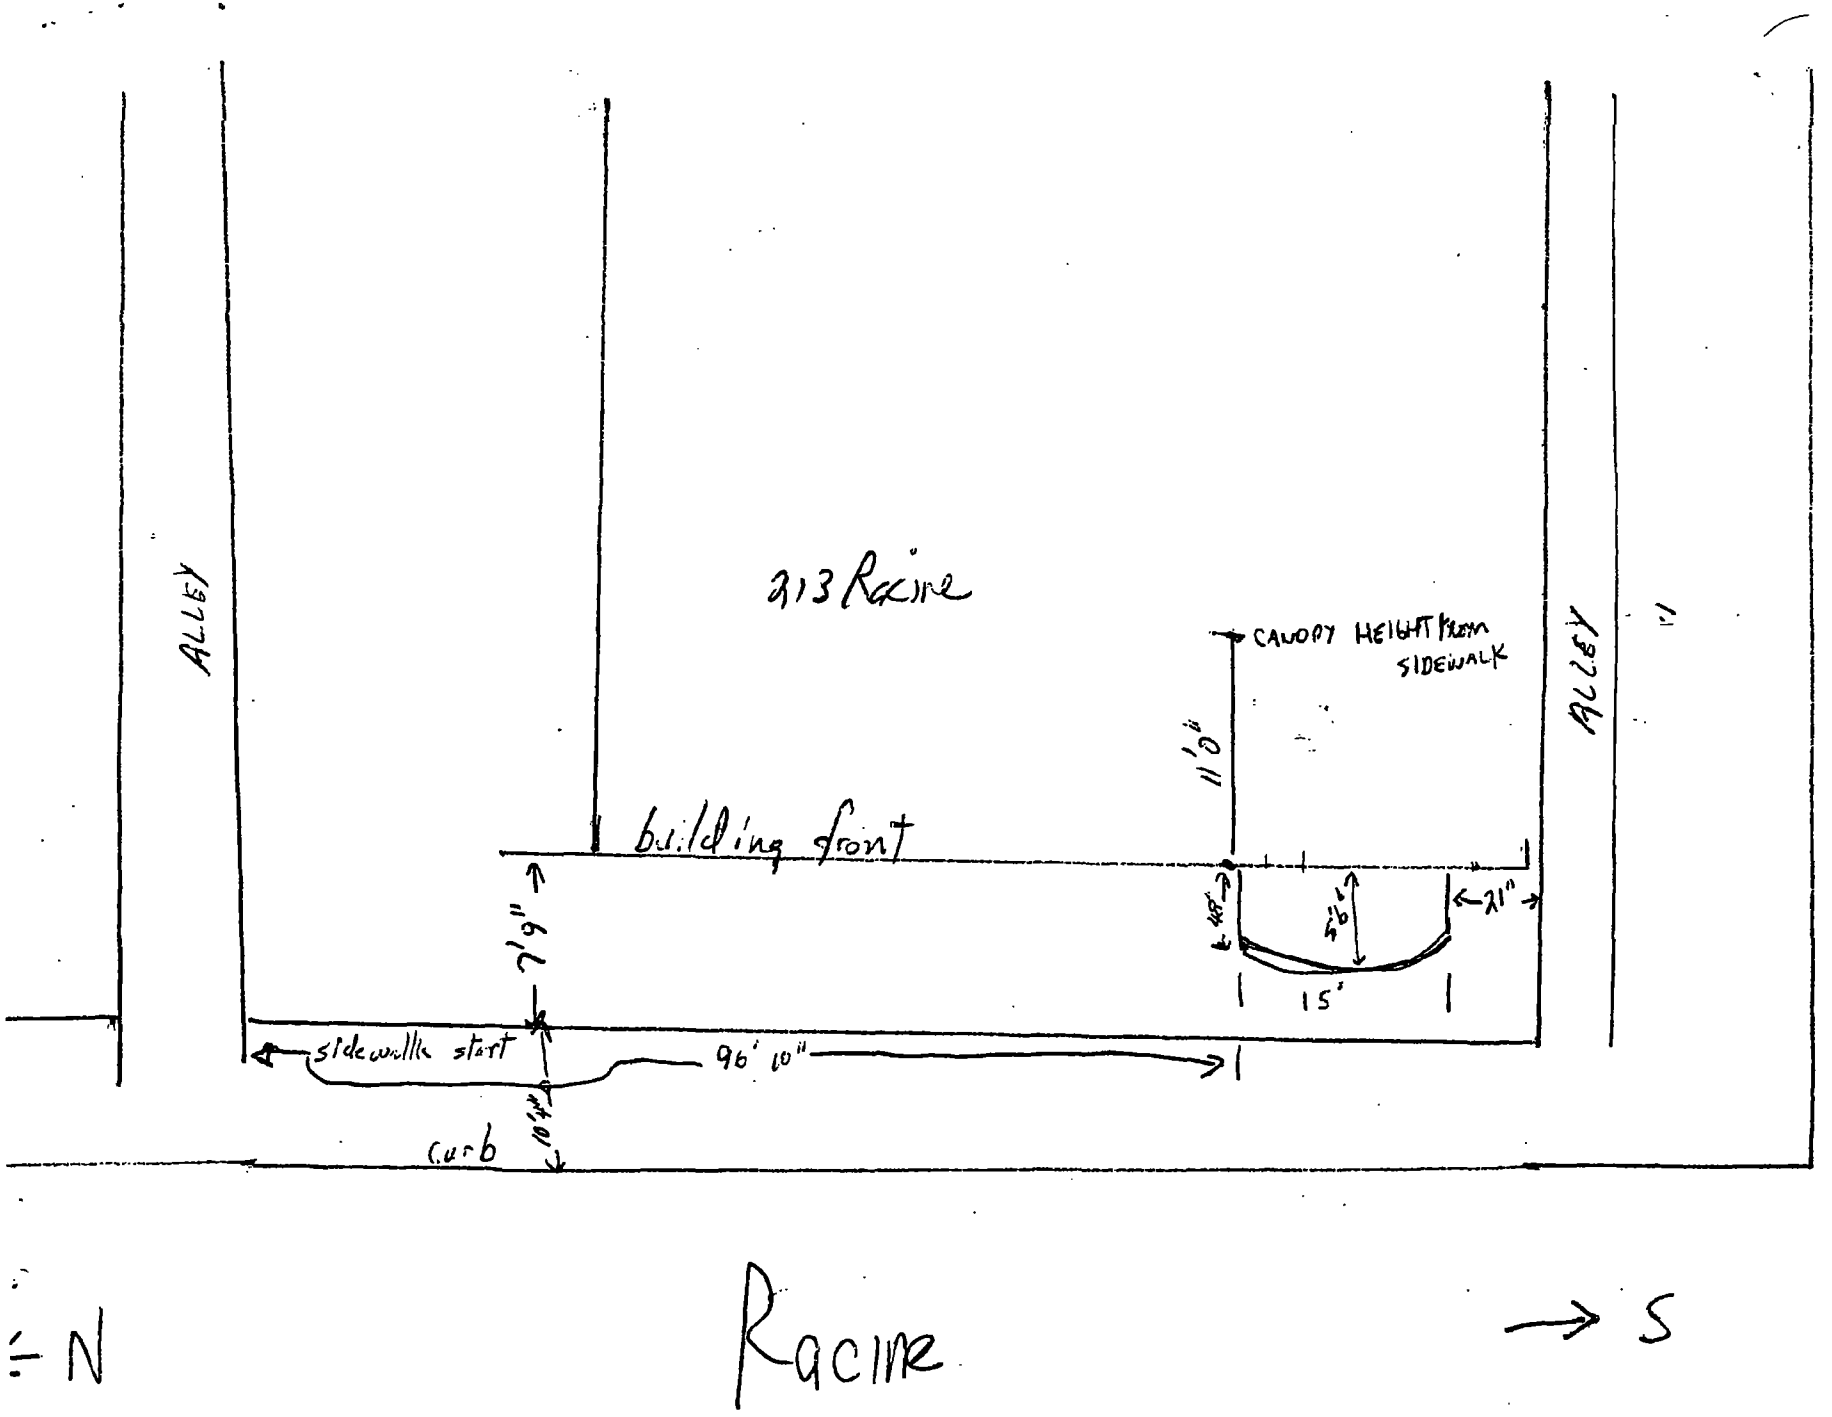
ALLEY
213 Racine
building front
CANOPY HEIGHT from SIDEWALK
11'0"
ALLEY
7'9"
sidewalk start
96' 10"
curb
15'
21"
4'6"
4'8"
LAKE
E
W
N
Racine
S

City of Chicago

O2013-6388

Office of the City Clerk

Document Tracking Sheet

Meeting Date:	9/11/2013
Sponsor(s):	Burnett, Walter (27)
Type:	Ordinance
Title:	Canopy(s) for Westend Bar & Grill
Committee(s) Assignment:	*Committee on Transportation and Public Way*

ORDINANCE
WESTEND BAR & GRILL
Acct. No. 311103 - 1
Permit No. 1108447

Be It Ordained by the City Council of the City of Chicago:

SECTION 1. Permission and authority are hereby given and granted to WESTEND BAR & GRILL, upon the terms and subject to the conditions of this ordinance to maintain and use, as now constructed, one (1) Canopy(s) projecting over the public right-of-way adjacent to its premises known as 1326 W. Madison St..

Said Canopy(s) at W. Madison measure(s):
One (1) at seven (7) feet in length, and twelve (12) feet in width for a total of eighty-four (84) square feet.

The location of said privilege shall be as shown on prints kept on file with the Department of Business Affairs and Consumer Protection and the Office of the City Clerk.

Said privilege shall be constructed in accordance with plans and specifications approved by the Zoning Department - Signs.

This grant of privilege in the public way shall be subject to the provisions of Section 10-28-015 and all other required provisions of the Municipal Code of Chicago.

The grantee shall pay to the City of Chicago as compensation for the privilege #1108447 herein granted the sum of fifty ($50.00) per annum in advance.

A 25% penalty will be added for payments received after due date.

The permit holder agrees to hold the City of Chicago harmless for any damage, relocation or replacement costs associated with damage, relocation or removal of private property caused by the City performing work in the public way.

Authority herein given and granted for a period of five (5) years from and after 06/11/2013.

Alderman _____

Walter Burnett Jr. 27th Ward

Structural Projection Sketch
WestEnd Bar & Grill 1326-28 West Madison Avenue Chicago, IL 60607

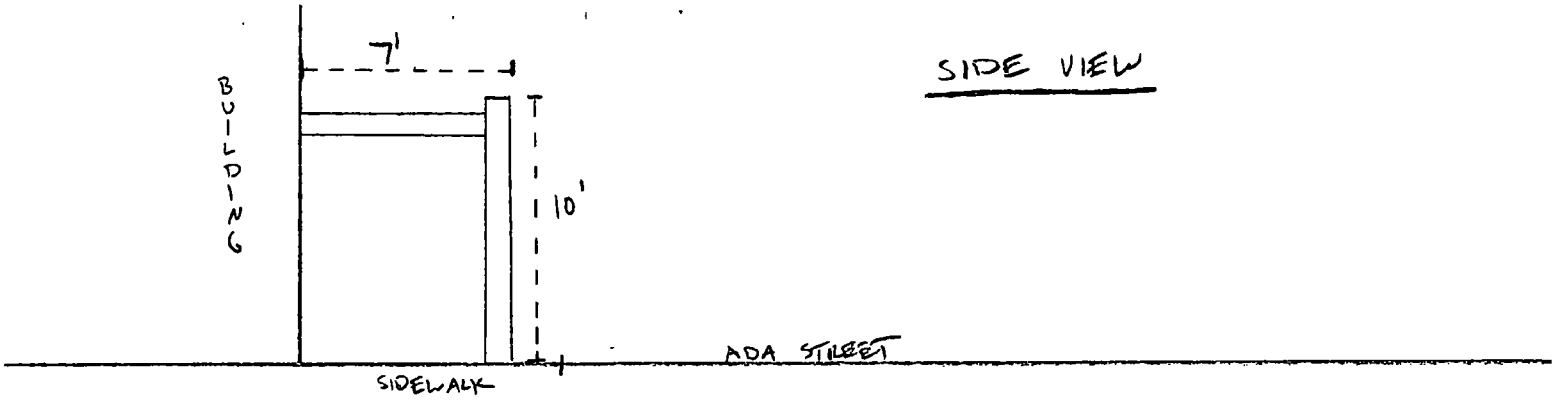

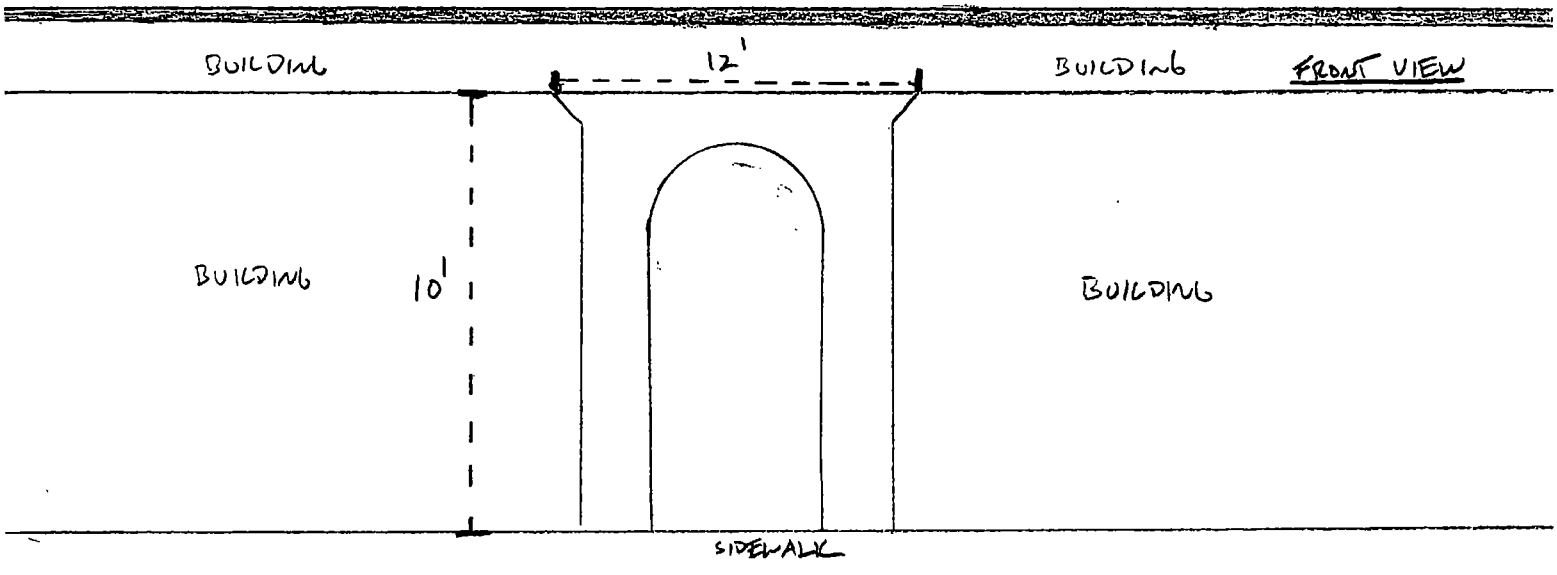

City of Chicago

O2013-6391

Office of the City Clerk

Document Tracking Sheet

Meeting Date:	9/11/2013
Sponsor(s):	Burnett, Walter (27)
Type:	Ordinance
Title:	Canopy(s) for 1K Fulton LLC
Committee(s) Assignment:	Committee on Transportation and Public Way

ORDINANCE
1K Fulton, LLC
Acct. No. 383089 - 1
Permit No. 1107563

Be It Ordained by the City Council of the City of Chicago:

SECTION 1. Permission and authority are hereby given and granted to 1K Fulton, LLC, upon the terms and subject to the conditions of this ordinance to construct, install, maintain and use eighteen (18) Canopy(s) projecting over the public right-of-way adjacent to its premises known as 1000 W. Fulton Market .

Said Canopy(s) at Morgan measure(s):
One (1) at thirty-six point nine two (36.92) feet in length, and five (5) feet in width for a total of one hundred eighty-four point six (184.6) square feet.
One (1) at sixteen point four two (16.42) feet in length, and five (5) feet in width for a total of eighty-two point one (82.1) square feet.
Six (6) at fifteen point eight three (15.83) feet in length, and five (5) feet in width for a total of four hundred seventy-four point nine (474.9) square feet.
One (1) at fifteen point six six (15.66) feet in length, and five (5) feet in width for a total of seventy-eight point three (78.3) square feet.
One (1) at fifteen point nine two (15.92) feet in length, and five (5) feet in width for a total of seventy-nine point six (79.6) square feet.
One (1) at forty-three point zero eight (43.08) feet in length, and thirteen (13) feet in width for a total of five hundred sixty point zero four (560.04) square feet.
One (1) at fourteen point one seven (14.17) feet in length, and five (5) feet in width for a total of seventy point eight five (70.85) square feet.

Said Canopy(s) at Fulton measure(s):
One (1) at fourteen point one seven (14.17) feet in length, and five (5) feet in width for a total of seventy point eight five (70.85) square feet.
One (1) at fourteen point five eight (14.58) feet in length, and five (5) feet in width for a total of seventy-two point nine (72.9) square feet.
Three (3) at fifteen point four two (15.42) feet in length, and five (5) feet in width for a total of two hundred thirty-one point three (231.3) square feet.
One (1) at thirteen point four two (13.42) feet in length, and five (5) feet in width for a total of sixty-seven point one (67.1) square feet.

The location of said privilege shall be as shown on prints kept on file with the Department of Business Affairs and Consumer Protection and the Office of the City Clerk.

Said privilege shall be constructed in accordance with plans and specifications approved by the Zoning Department - Signs.

This grant of privilege in the public way shall be subject to the provisions of Section 10-28-015 and all other required provisions of the Municipal Code of Chicago.

The grantee shall pay to the City of Chicago as compensation for the privilege #1107563 herein granted the sum of one hundred seventy-five ($175.00) per annum in advance.

A 25% penalty will be added for payments received after due date.

The permit holder agrees to hold the City of Chicago harmless for any damage, relocation or replacement costs associated with damage, relocation or removal of private property caused by the City performing work in the public way.

Authority herein given and granted for a period of five (5) years from and after Date of Passage.

Alderman _____

Walter Burnett Jr. 27th Ward

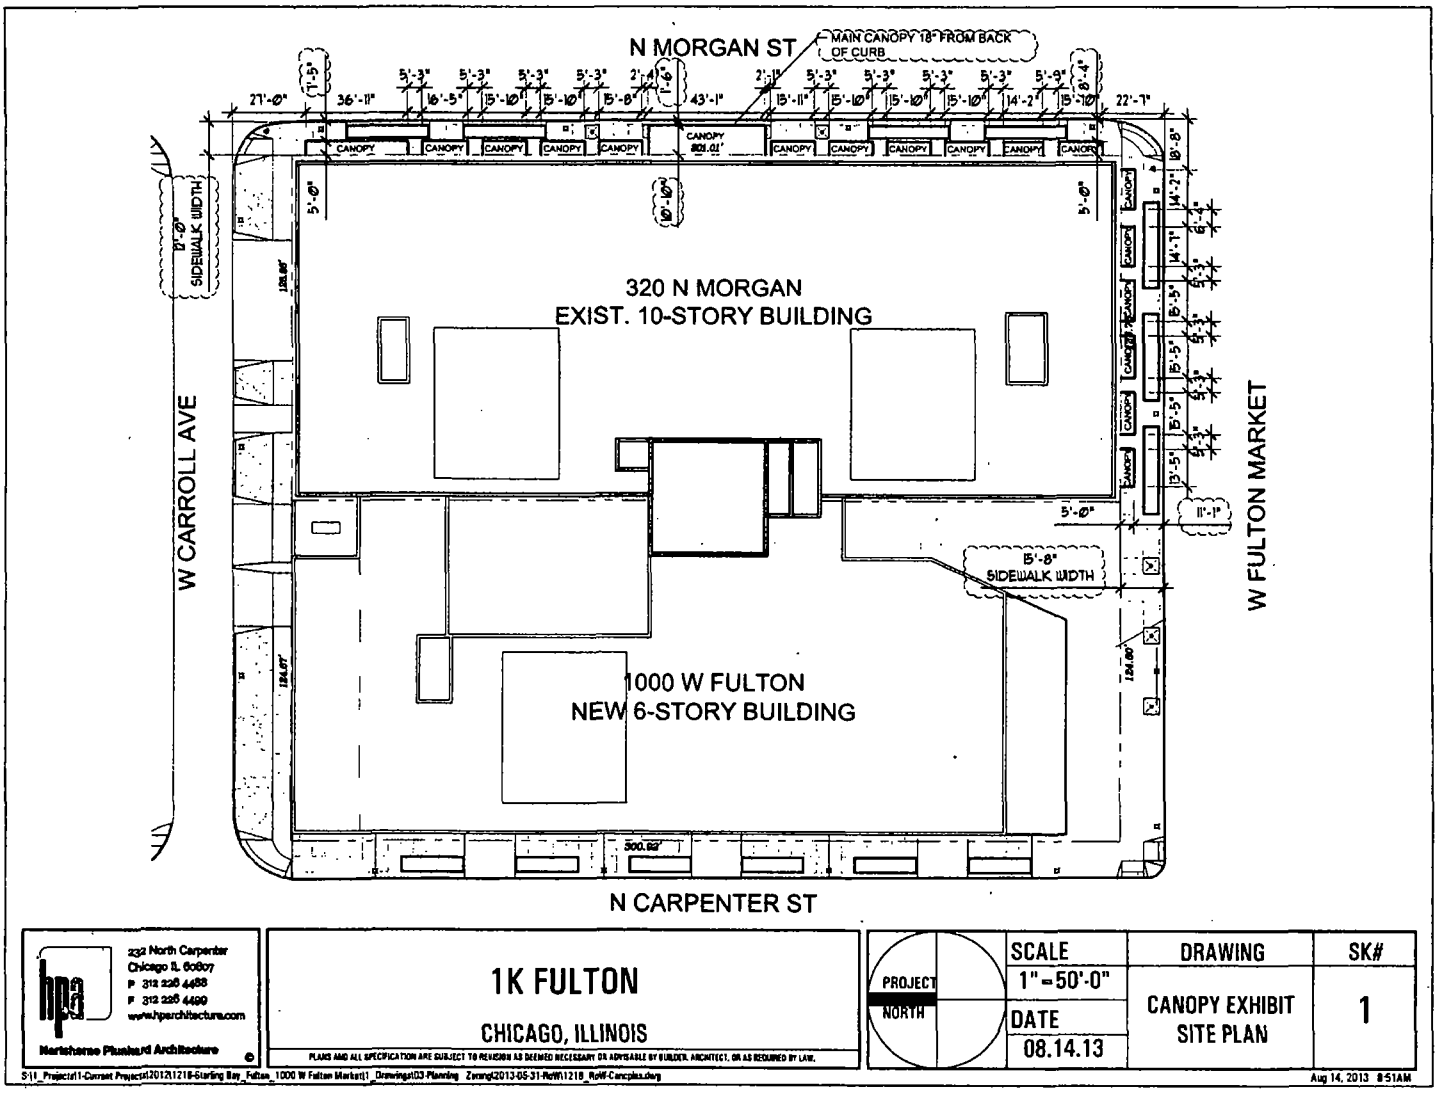

hpa
232 North Carpenter
Chicago IL 60607
P 312 226 4488
F 312 226 4499
www.hparchitecture.com
Harisharma Pleasard Architecture

1K FULTON

CHICAGO, ILLINOIS

PLANS AND ALL SPECIFICATION ARE SUBJECT TO REVISION AS DEEMED NECESSARY OR ADVISABLE BY BUILDER, ARCHITECT, OR AS REQUIRED BY LAW.

PROJECT NORTH

SCALE	DRAWING	SK#
1"=50'-0"	CANOPY EXHIBIT SITE PLAN	1
DATE 08.14.13		

S:\1_Projects\1-Current Projects\2012\1218-Sterling Bay_Fulton_1000 W Fulton Market\1_Drawings\03-Planning_Zoning\2013-05-31-Rev\1218_Rev-Canopies.dwg

Aug 14, 2013 8:51AM

City of Chicago

O2013-6394

Office of the City Clerk

Document Tracking Sheet

Meeting Date:	9/11/2013
Sponsor(s):	Burnett, Walter (27)
Type:	Ordinance
Title:	Canopy(s) for 23 Green LLC
Committee(s) Assignment:	Committee on Transportation and Public Way

ORDINANCE
23 GREEN, LLC
Acct. No. 261402 - 1
Permit No. 1107743

Be It Ordained by the City Council of the City of Chicago:

SECTION 1. Permission and authority are hereby given and granted to 23 GREEN, LLC, upon the terms and subject to the conditions of this ordinance to maintain and use, as now constructed, one (1) Canopy(s) projecting over the public right-of-way adjacent to its premises known as 23 N. Green St..

Said Canopy(s) at N. GREEN ST measure(s):
One (1) at twenty-four (24) feet in length, and one point six six (1.66) foot in width for a total of thirty-nine point eight four (39.84) square feet.

The location of said privilege shall be as shown on prints kept on file with the Department of Business Affairs and Consumer Protection and the Office of the City Clerk.

Said privilege shall be constructed in accordance with plans and specifications approved by the Zoning Department - Signs.

This grant of privilege in the public way shall be subject to the provisions of Section 10-28-015 and all other required provisions of the Municipal Code of Chicago.

The grantee shall pay to the City of Chicago as compensation for the privilege #1107743 herein granted the sum of fifty ($50.00) per annum in advance.

A 25% penalty will be added for payments received after due date.

The permit holder agrees to hold the City of Chicago harmless for any damage, relocation or replacement costs associated with damage, relocation or removal of private property caused by the City performing work in the public way.

Authority herein given and granted for a period of five (5) years from and after 05/07/2013.

Alderman _____
Walter Burnett Jr. 27th Ward

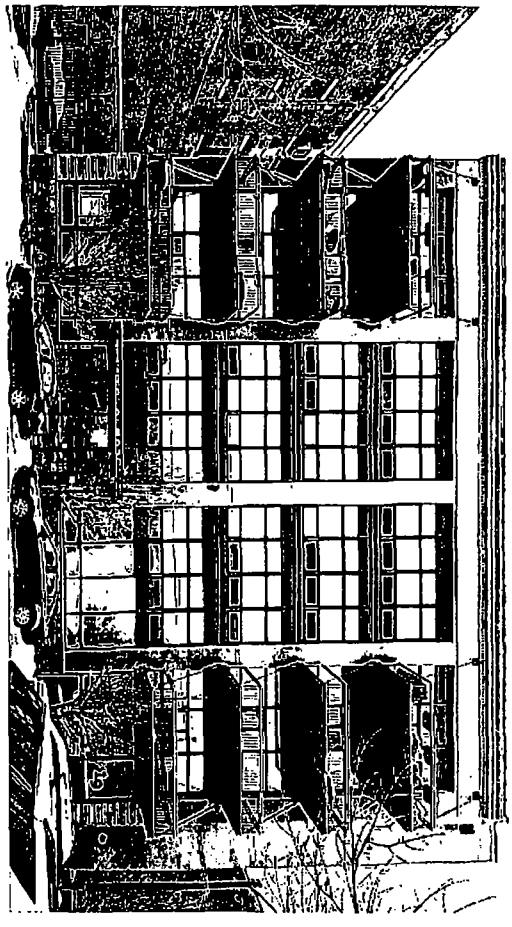

Green Street

City of Chicago

O2013-6396

Office of the City Clerk

Document Tracking Sheet

Meeting Date:	9/11/2013
Sponsor(s):	Ervin, Jason C. (28)
Type:	Ordinance
Title:	Canopy(s) for Bethel New Life Child Development Center
Committee(s) Assignment:	Committee on Transportation and Public Way

ORDINANCE
BETHEL NEW LIFE CHILD DEVELOPMENT CENTER
Acct. No. 89194 - 3
Permit No. 1107974

Be It Ordained by the City Council of the City of Chicago:

SECTION 1. Permission and authority are hereby given and granted to BETHEL NEW LIFE CHILD DEVELOPMENT CENTER, upon the terms and subject to the conditions of this ordinance to maintain and use, as now constructed, thirty-two (32) Canopy(s) projecting over the public right-of-way adjacent to its premises known as 304-316 N. Pulaski Rd..

Said Canopy(s) at 1st Floor North Pulaski Rd measure(s):
Eight (8) at sixteen (16) feet in length, and two (2) feet in width for a total of two hundred fifty-six (256) square feet.

Said Canopy(s) at 2nd Floor North Pulsaki Rd measure(s):
Sixteen (16) at seven (7) feet in length, and one (1) foot in width for a total of one hundred twelve (112) square feet.

Said Canopy(s) at 3rd Floor North Pulaski Rd measure(s):
Eight (8) at nineteen point two five (19.25) feet in length, and four (4) feet in width for a total of six hundred sixteen (616) square feet.

The location of said privilege shall be as shown on prints kept on file with the Department of Business Affairs and Consumer Protection and the Office of the City Clerk.

Said privilege shall be constructed in accordance with plans and specifications approved by the Zoning Department - Signs.

This grant of privilege in the public way shall be subject to the provisions of Section 10-28-015 and all other required provisions of the Municipal Code of Chicago.

The grantee shall pay to the City of Chicago as compensation for the privilege #1107974 herein granted the sum of one hundred seventy-five ($175.00) per annum in advance.

A 25% penalty will be added for payments received after due date.

The permit holder agrees to hold the City of Chicago harmless for any damage, relocation or replacement costs associated with damage, relocation or removal of private property caused by the City performing work in the public way.

Authority herein given and granted for a period of five (5) years from and after 03/12/2013.

Alderman

Jason Ervin 28th Ward

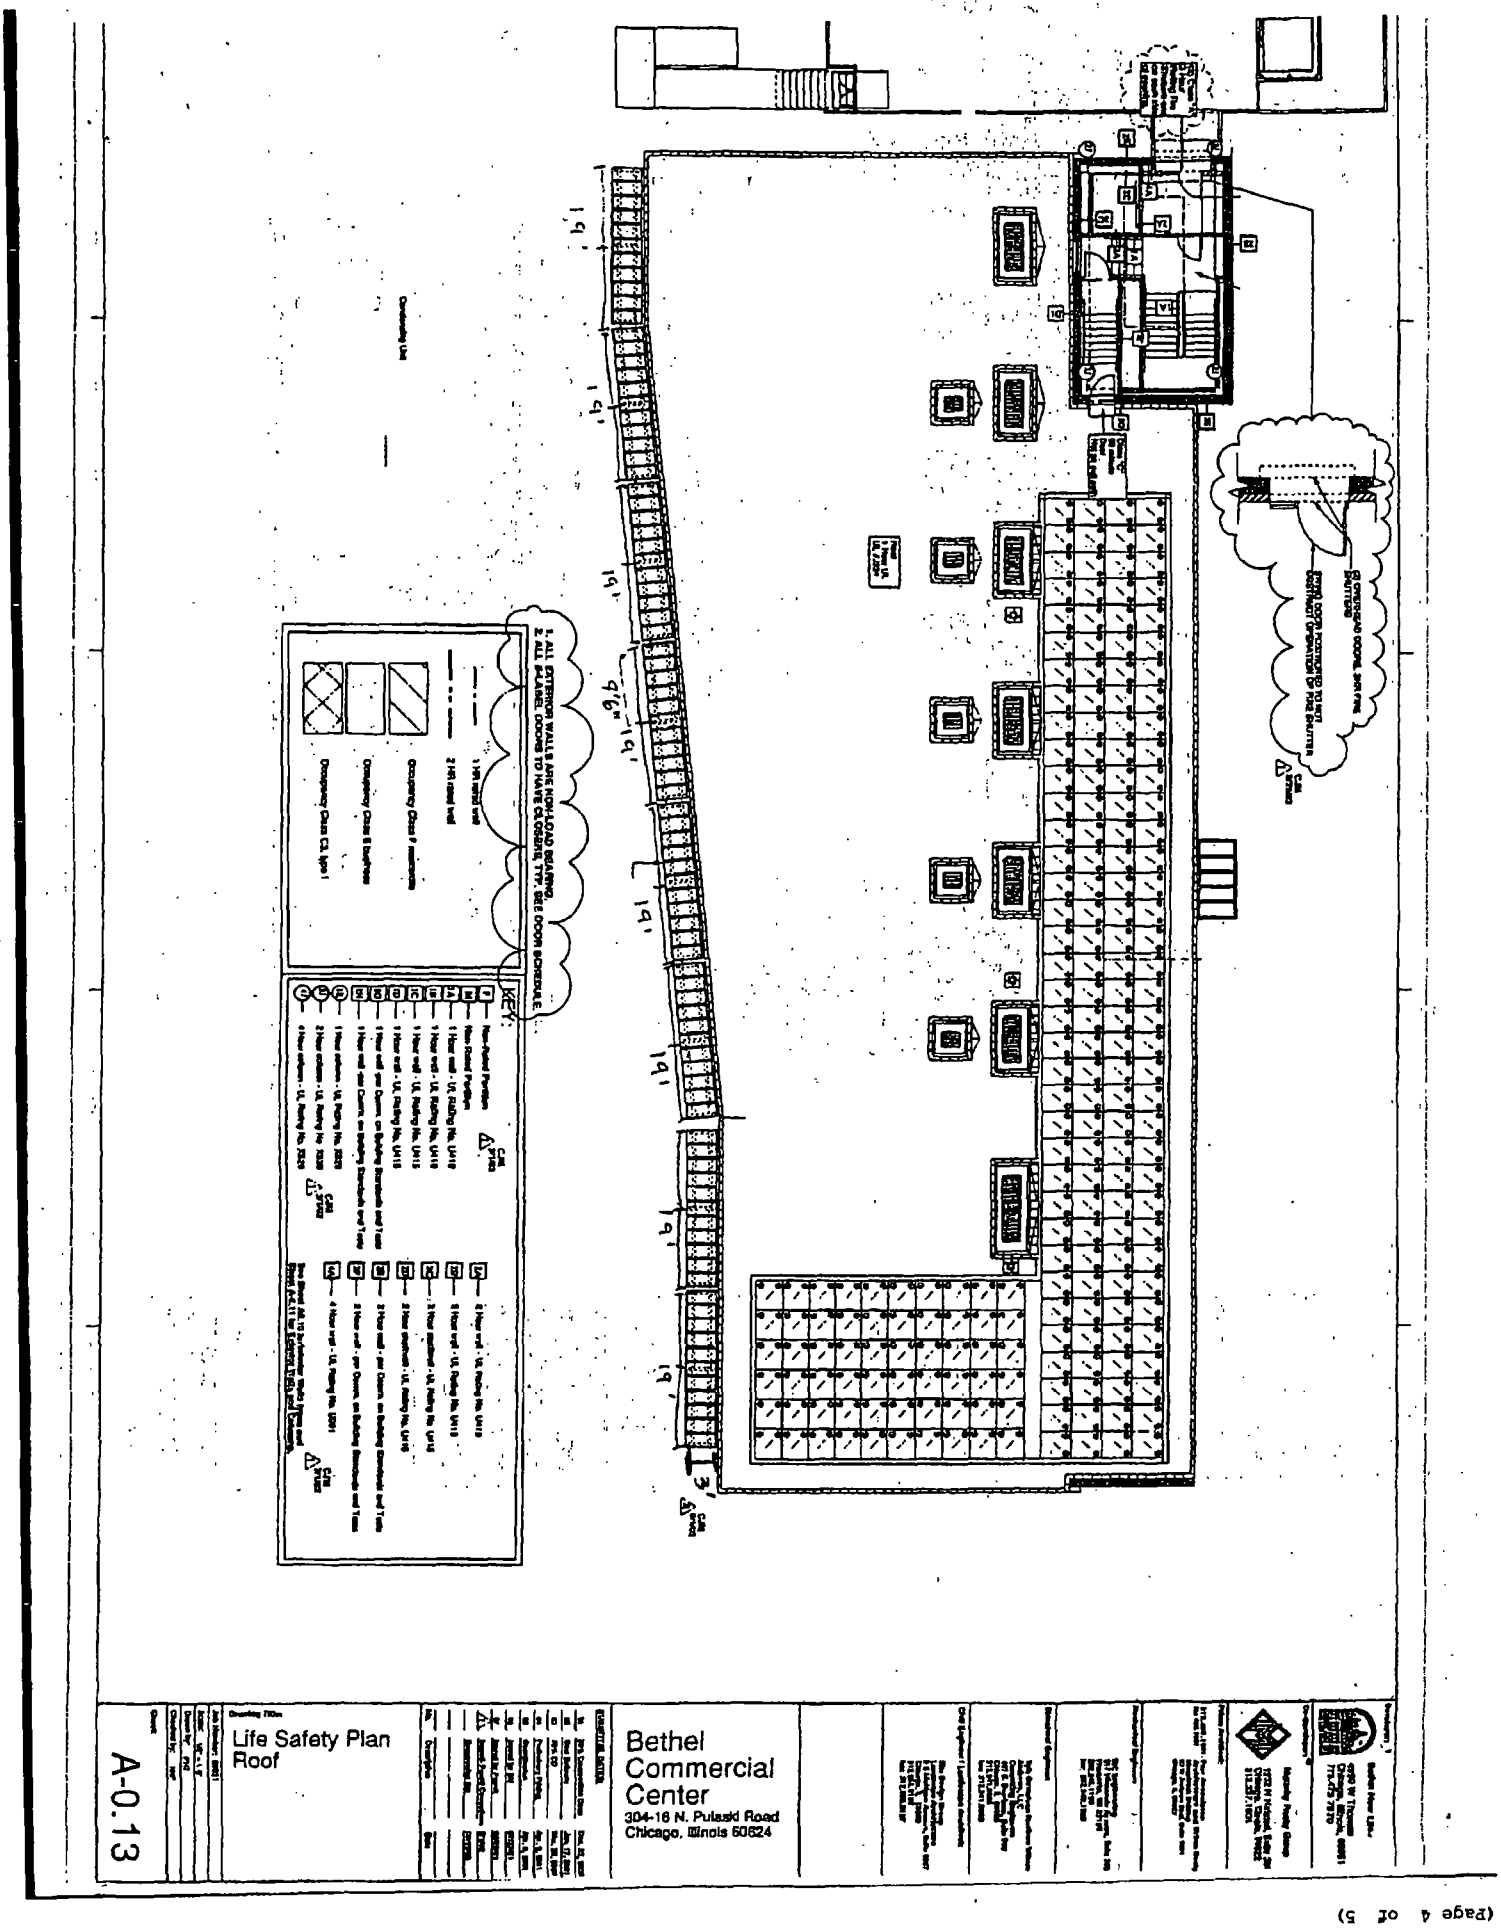
Bethel
Commercial
Center
304-16 N. Pulaski Road
Chicago, Illinois 60624
Life Safety Plan
Roof
A-0.13

City of Chicago

Office of the City Clerk

Document Tracking Sheet

O2013-6399

Meeting Date:	9/11/2013
Sponsor(s):	Ervin, Jason C. (28)
Type:	Ordinance
Title:	Canopy(s) for Floral Exhibits Ltd.
Committee(s) Assignment:	Committee on Transportation and Public Way

ORDINANCE
FLORAL EXHIBITS LTD
Acct. No. 2799 - 2
Permit No. 1107962

Be It Ordained by the City Council of the City of Chicago:

SECTION 1. Permission and authority are hereby given and granted to FLORAL EXHIBITS LTD, upon the terms and subject to the conditions of this ordinance to maintain and use, as now constructed, one (1) Canopy(s) projecting over the public right-of-way adjacent to its premises known as 1420 S. Rockwell St..

Said Canopy(s) at S. Rockwell Street measure(s):
One (1) at fifteen point one seven (15.17) feet in length, and four (4) feet in width for a total of sixty point six eight (60.68) square feet.

The location of said privilege shall be as shown on prints kept on file with the Department of Business Affairs and Consumer Protection and the Office of the City Clerk.

Said privilege shall be constructed in accordance with plans and specifications approved by the Zoning Department - Signs.

This grant of privilege in the public way shall be subject to the provisions of Section 10-28-015 and all other required provisions of the Municipal Code of Chicago.

The grantee shall pay to the City of Chicago as compensation for the privilege #1107962 herein granted the sum of fifty ($50.00) per annum in advance.

A 25% penalty will be added for payments received after due date.

The permit holder agrees to hold the City of Chicago harmless for any damage, relocation or replacement costs associated with damage, relocation or removal of private property caused by the City performing work in the public way.

Authority herein given and granted for a period of five (5) years from and after 04/09/2013.

Alderman

Jason Ervin 28th Ward

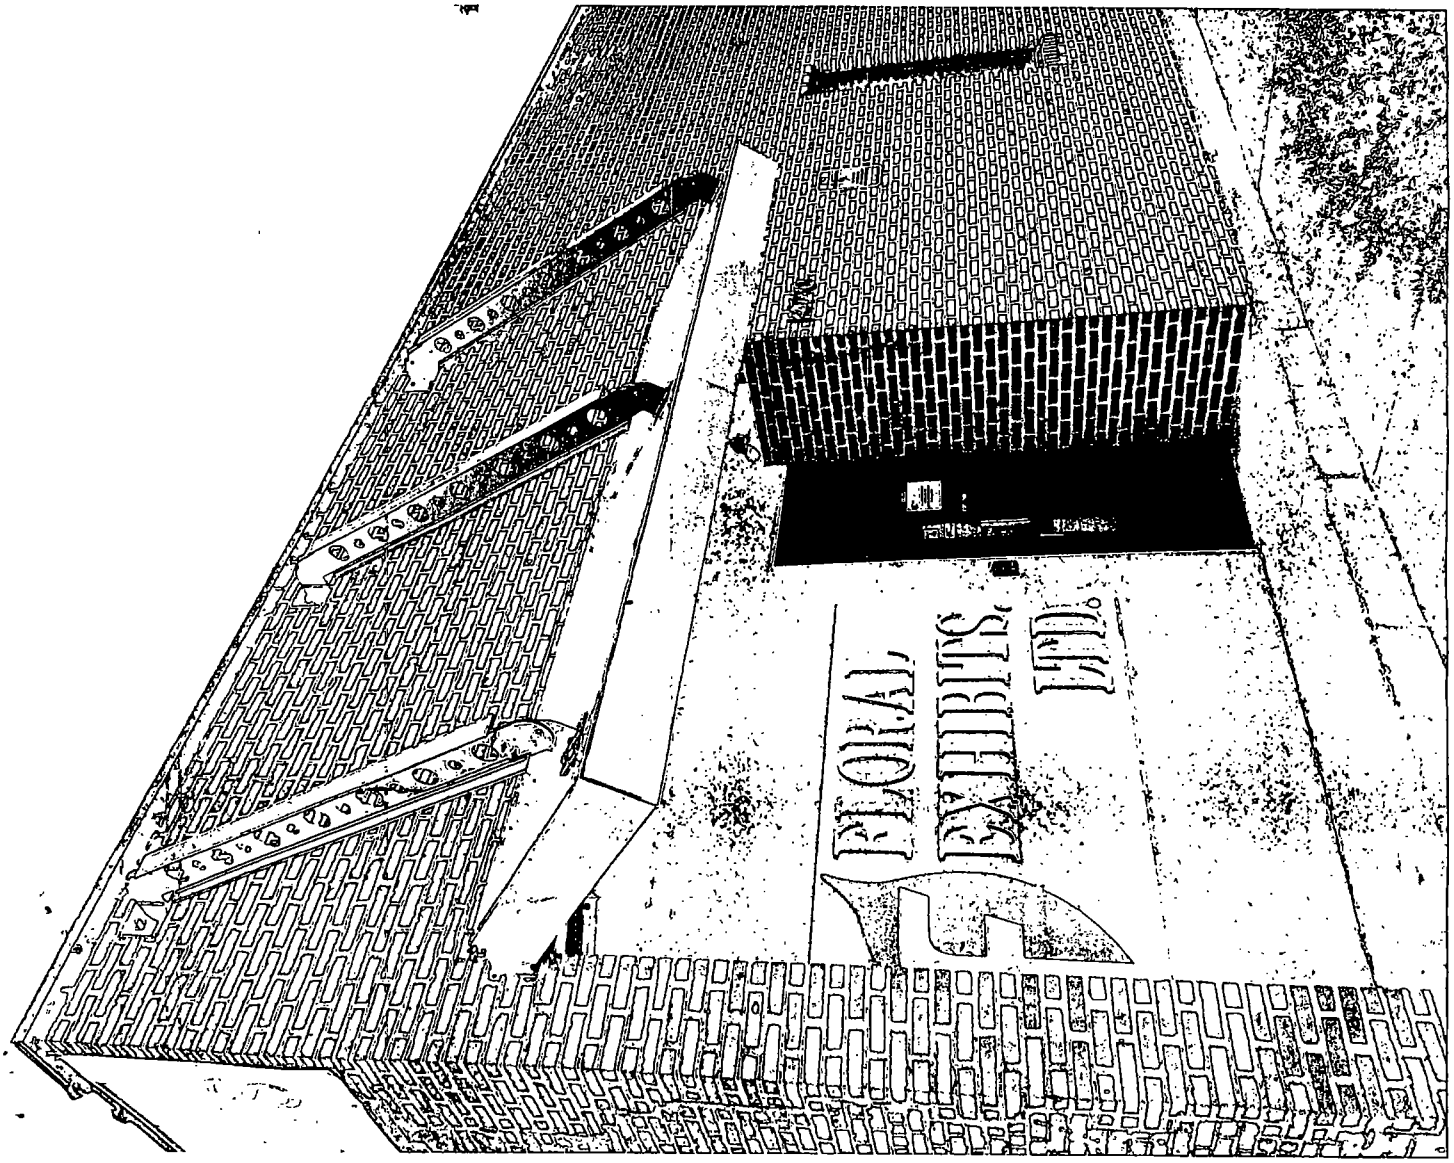
FLORAL
LABELS
LTD.

City of Chicago

O2013-6405

Office of the City Clerk

Document Tracking Sheet

Meeting Date:	9/11/2013
Sponsor(s):	Graham, Deborah L. (29)
Type:	Ordinance
Title:	Canopy(s) for Terry's
Committee(s) Assignment:	Committee on Transportation and Public Way

ORDINANCE
TERRY'S
Acct. No. 328922 - 1
Permit No. 1108286

Be It Ordained by the City Council of the City of Chicago:

SECTION 1. Permission and authority are hereby given and granted to TERRY'S, upon the terms and subject to the conditions of this ordinance to maintain and use, as now constructed, one (1) Canopy(s) projecting over the public right-of-way adjacent to its premises known as 5950 W. Madison St..

Said Canopy(s) at W. Madison measure(s):
One (1) at twenty-four (24) feet in length, and three (3) feet in width for a total of seventy-two (72) square feet.

The location of said privilege shall be as shown on prints kept on file with the Department of Business Affairs and Consumer Protection and the Office of the City Clerk.

Said privilege shall be constructed in accordance with plans and specifications approved by the Zoning Department - Signs.

This grant of privilege in the public way shall be subject to the provisions of Section 10-28-015 and all other required provisions of the Municipal Code of Chicago.

The grantee shall pay to the City of Chicago as compensation for the privilege #1108286 herein granted the sum of fifty ($50.00) per annum in advance.

A 25% penalty will be added for payments received after due date.

The permit holder agrees to hold the City of Chicago harmless for any damage, relocation or replacement costs associated with damage, relocation or removal of private property caused by the City performing work in the public way.

Authority herein given and granted for a period of five (5) years from and after 07/30/2013.

Alderman Deborah D. Graham

Deborah Graham 29th Ward

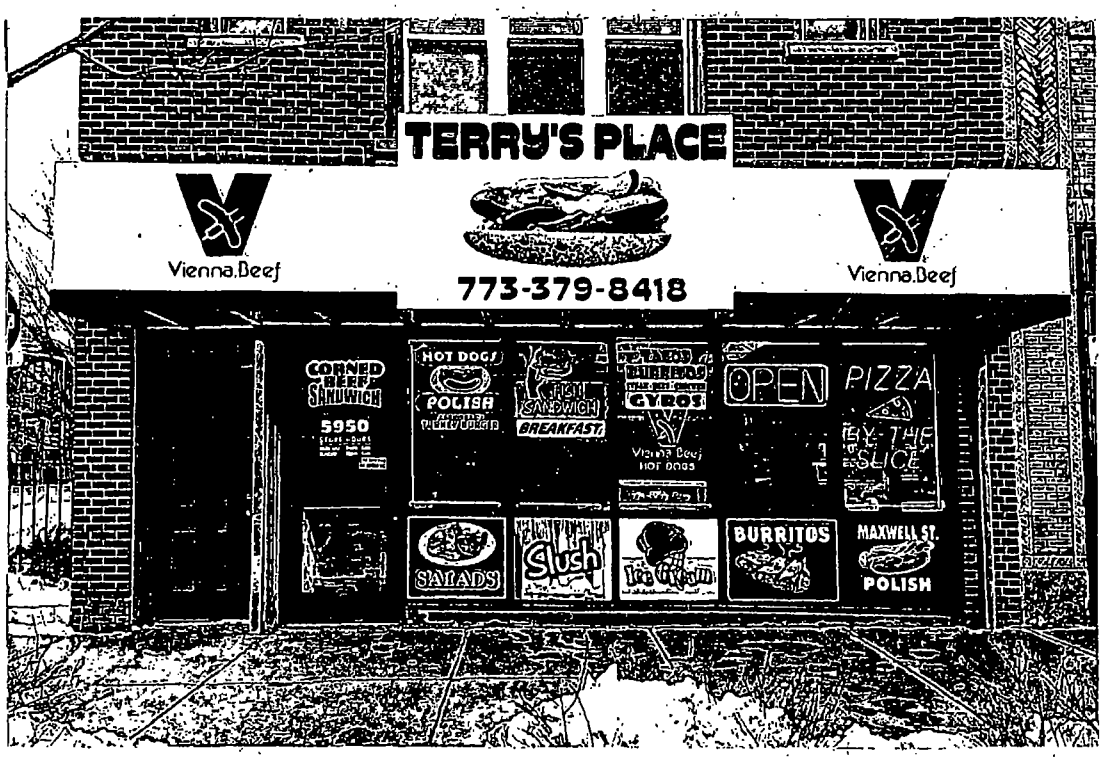
TERRY'S PLACE
Vienna Beef
773-379-8418
Vienna Beef
CORNED BEEF SANDWICH
5950
HOT DOGS
POLISH
FISH SANDWICH
BREAKFAST
GYROS
OPEN
PIZZA
BY THE SLICE
SALADS
Slush
BURRITOS
MAXWELL ST.
POLISH

City of Chicago

O2013-6408

Office of the City Clerk

Document Tracking Sheet

Meeting Date:	9/11/2013
Sponsor(s):	Waguespack, Scott (32)
Type:	Ordinance
Title:	Canopy(s) for Buffalo Wild Wings Grill & Bar
Committee(s) Assignment:	Committee on Transportation and Public Way

ORDINANCE
BUFFALO WILD WINGS GRILL & BAR
Acct. No. 379000 - 1
Permit No. 1106192

Be It Ordained by the City Council of the City of Chicago:

SECTION 1. Permission and authority are hereby given and granted to BUFFALO WILD WINGS GRILL & BAR, upon the terms and subject to the conditions of this ordinance to construct, install, maintain and use two (2) Canopy(s) projecting over the public right-of-way adjacent to its premises known as 1832 N. Clybourn Ave..

Said Canopy(s) at North Clybourn Avenue measure(s):
One (1) at sixty-one point three three (61.33) feet in length, and two (2) feet in width for a total of one hundred twenty-two point six six (122.66) square feet.
One (1) at eight point three three (8.33) feet in length, and two point five (2.5) feet in width. for a total of twenty point eight three (20.83) square feet.

The location of said privilege shall be as shown on prints kept on file with the Department of Business Affairs and Consumer Protection and the Office of the City Clerk.

Said privilege shall be constructed in accordance with plans and specifications approved by the Zoning Department - Signs.

This grant of privilege in the public way shall be subject to the provisions of Section 10-28-015 and all other required provisions of the Municipal Code of Chicago.

The grantee shall pay to the City of Chicago as compensation for the privilege #1106192 herein granted the sum of one hundred thirty-six dollars and thirty-three cents ($136.33) per annum in advance.

A 25% penalty will be added for payments received after due date.

The permit holder agrees to hold the City of Chicago harmless for any damage, relocation or replacement costs associated with damage, relocation or removal of private property caused by the City performing work in the public way.

Authority herein given and granted for a period of five (5) years from and after Date of Passage.

Alderman _____

Scott Waguespack 32nd Ward

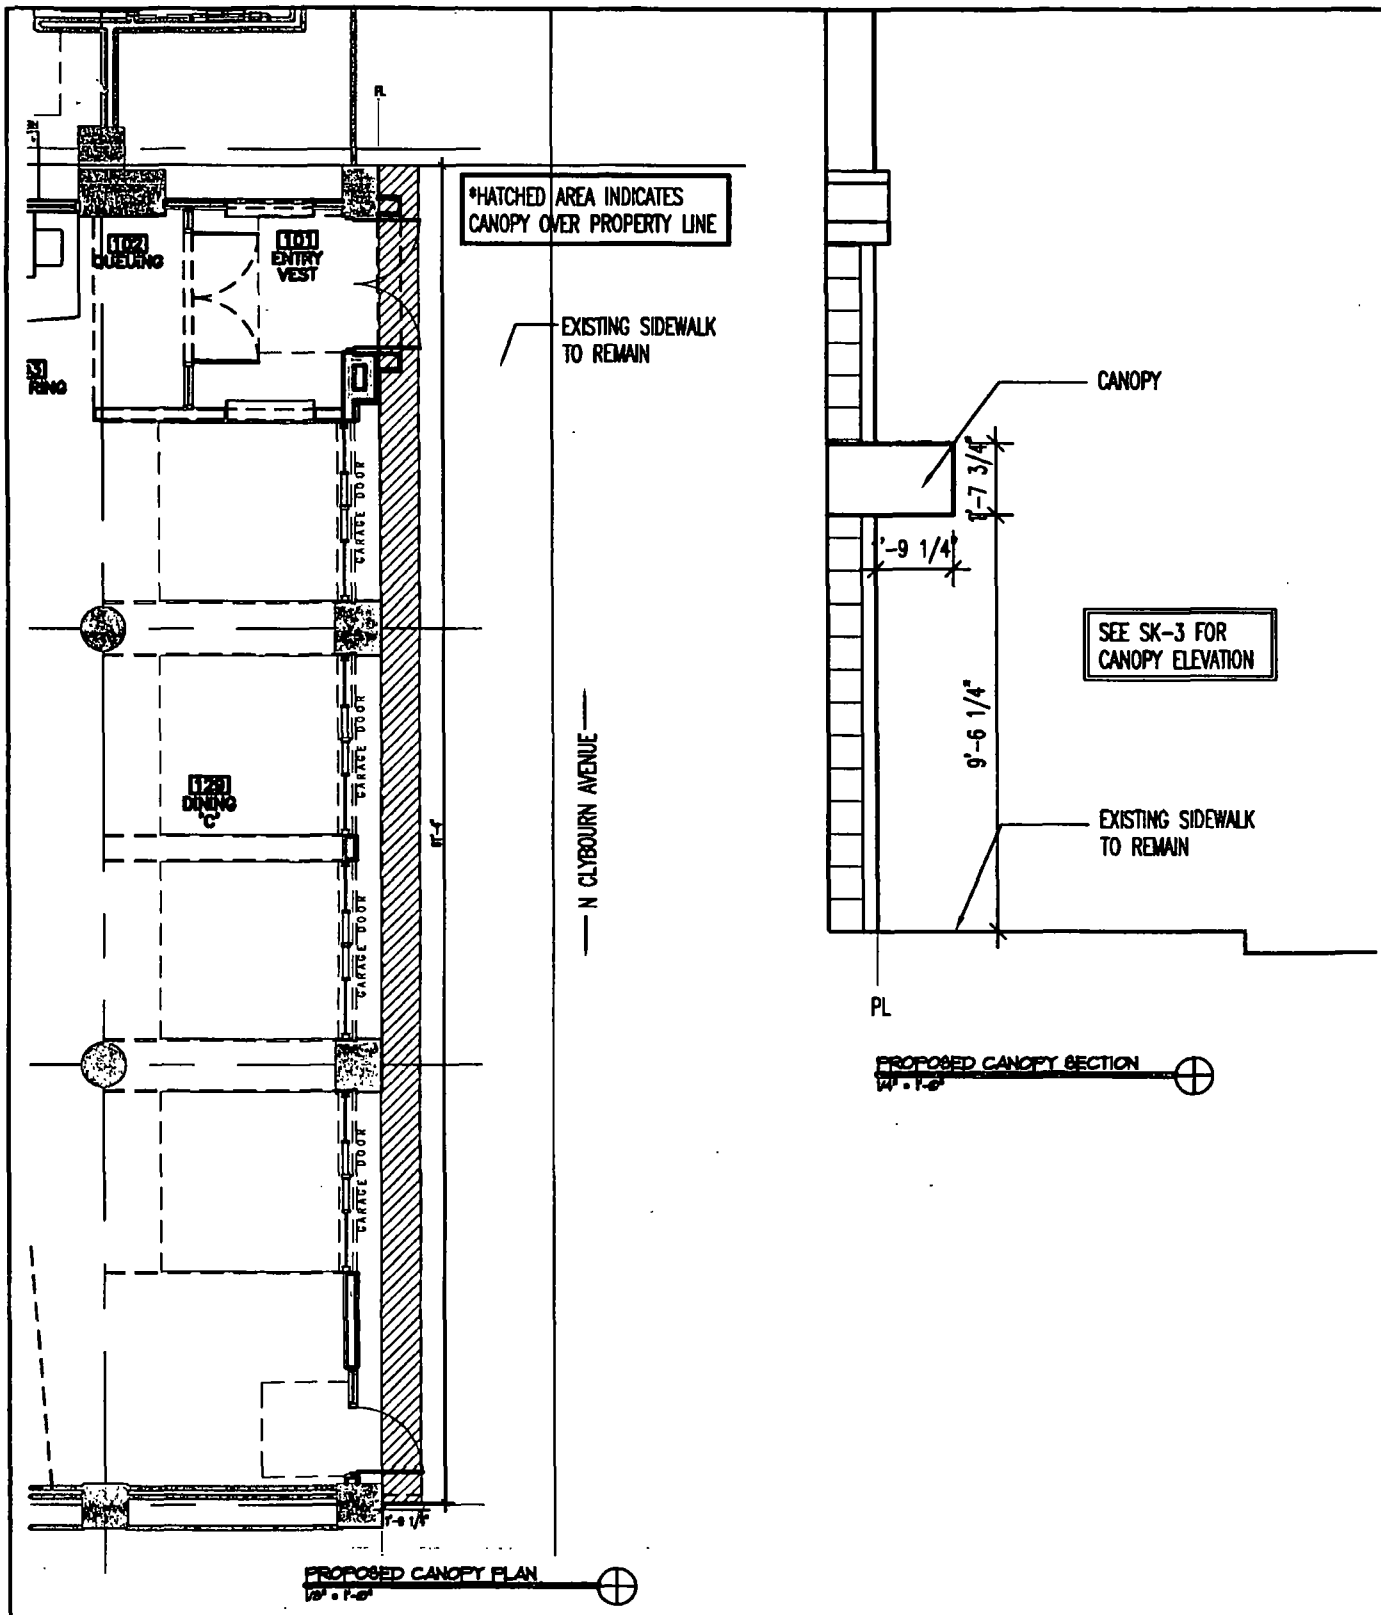

hpa
232 North Carpenter
Chicago IL 60607
P 312 226 4488
F 312 226 4499
www.hparchitecture.com
Hartshorne Plunkard Architecture

1832 N. CLYBOURN

CHICAGO, IL

PLANS AND ALL SPECIFICATION ARE SUBJECT TO REVISION AS DEEMED NECESSARY OR ADVISABLE BY BUILDER ARCHITECT, OR AS REQUIRED BY LAW.

PROJECT NORTH

SCALE	DRAWING	SK#
VARIES	PROPOSED CANOPY	01
DATE		
06/06/13		

S:\1 Projects\1 Current Projects\2013\1310 BWW\3 Documents\GDP Submittal\SK-1.dwg

Jun 06, 2013 - 10:19AM

Department of Business Affairs and Consumer Protection
Business Assistance Center - Public Way Use Unit
City Hall - 121 N. LaSalle Street, Room 800 • Chicago, IL 60602
(312)-74-GOBIZ (312-744-6249) • (312) 744-1944 (TTY)
http://www.cityofchicago.org/bacp

09/11/2013

Alderman **Scott Waguespack**
Ward # **32**
City of Chicago
City Hall, Room **300**
121 North LaSalle Street
Chicago, Illinois 60602

Re: An ordinance to use and maintain a portion of the public right-of-way for **two (2) canopy(ies)** for **BUFFALO WILD WINGS GRILL & BAR**, adjacent to the premises known as **1832 N. Clybourn Ave.**.

Dear Alderman **Scott Waguespack**:

The applicant referenced above has requested the use of the public right-of-way for a **canopy(ies)**. An ordinance has been prepared by the Department of Business Affairs and Consumer Protection – Business Assistance Center - Public Way Use Unit for presentation to the City Council. Because this request was made for properties located in your ward, as approved by you as per the attached, I respectfully request that you introduce the attached ordinance at the next City Council meeting.

If you have any questions regarding this ordinance, please contact Anthony Bertuca at (312) 744-5506.

Department of Business Affairs and Consumer Protection

City of Chicago

O2013-6410

Office of the City Clerk

Document Tracking Sheet

Meeting Date:	9/11/2013
Sponsor(s):	Waguespack, Scott (32)
Type:	Ordinance
Title:	Canopy(s) for Cheetah Gym
Committee(s) Assignment:	Committee on Transportation and Public Way

ORDINANCE
CHEETAH GYM
Acct. No. 71103 - 2
Permit No. 1107945

Be It Ordained by the City Council of the City of Chicago:

SECTION 1. Permission and authority are hereby given and granted to CHEETAH GYM, upon the terms and subject to the conditions of this ordinance to maintain and use, as now constructed, one (1) Canopy(s) projecting over the public right-of-way adjacent to its premises known as 1934 W. North Ave..

Said Canopy(s) at W. North Ave measure(s):
One (1) at forty-nine (49) feet in length, and four (4) feet in width for a total of one hundred ninety-six (196) square feet.

The location of said privilege shall be as shown on prints kept on file with the Department of Business Affairs and Consumer Protection and the Office of the City Clerk.

Said privilege shall be constructed in accordance with plans and specifications approved by the Zoning Department - Signs.

This grant of privilege in the public way shall be subject to the provisions of Section 10-28-015 and all other required provisions of the Municipal Code of Chicago.

The grantee shall pay to the City of Chicago as compensation for the privilege #1107945 herein granted the sum of seventy-four ($74.00) per annum in advance.

A 25% penalty will be added for payments received after due date.

The permit holder agrees to hold the City of Chicago harmless for any damage, relocation or replacement costs associated with damage, relocation or removal of private property caused by the City performing work in the public way.

Authority herein given and granted for a period of five (5) years from and after 02/06/2013.

Alderman

Scott Waguespack 32nd Ward

Department of Business Affairs and Consumer Protection
Business Assistance Center - Public Way Use Unit
City Hall - 121 N. LaSalle Street, Room 800 • Chicago, IL 60602
(312)-74-GOBIZ (312-744-6249) • (312) 744-1944 (TTY)
http://www.cityofchicago.org/bacp

09/11/2013

Alderman **Scott Waguespack**
Ward # **32**
City of Chicago
City Hall, Room **300**
121 North LaSalle Street
Chicago, Illinois 60602

Re: An ordinance to use and maintain a portion of the public right-of-way for **one (1) canopy(ies)** for **CHEETAH GYM**, adjacent to the premises known as **1934 W. North Ave.**.

Dear Alderman **Scott Waguespack**:

The applicant referenced above has requested the use of the public right-of-way for a **canopy(ies)**. An ordinance has been prepared by the Department of Business Affairs and Consumer Protection – Business Assistance Center - Public Way Use Unit for presentation to the City Council. Because this request was made for properties located in your ward, as approved by you as per the attached, I respectfully request that you introduce the attached ordinance at the next City Council meeting.

If you have any questions regarding this ordinance, please contact Anthony Bertuca at (312) 744-5506.

Department of Business Affairs and Consumer Protection

City of Chicago

O2013-6413

Office of the City Clerk

Document Tracking Sheet

Meeting Date:	9/11/2013
Sponsor(s):	Waguespack, Scott (32)
Type:	Ordinance
Title:	Canopy(s) for Renaissance Saint Luke LP
Committee(s) Assignment:	Committee on Transportation and Public Way

ORDINANCE
RENAISSANCE SAINT LUKE LP
Acct. No. 289923 - 1
Permit No. 1107729

Be It Ordained by the City Council of the City of Chicago:

SECTION 1. Permission and authority are hereby given and granted to RENAISSANCE SAINT LUKE LP, upon the terms and subject to the conditions of this ordinance to maintain and use, as now constructed, one (1) Canopy(s) projecting over the public right-of-way adjacent to its premises known as 1501 W. Belmont Ave..

Said Canopy(s) at W. BELMONT AVE measure(s):
One (1) at twenty-four (24) feet in length, and four (4) feet in width for a total of ninety-six (96) square feet.

The location of said privilege shall be as shown on prints kept on file with the Department of Business Affairs and Consumer Protection and the Office of the City Clerk.

Said privilege shall be constructed in accordance with plans and specifications approved by the Zoning Department - Signs.

This grant of privilege in the public way shall be subject to the provisions of Section 10-28-015 and all other required provisions of the Municipal Code of Chicago.

The grantee shall pay to the City of Chicago as compensation for the privilege #1107729 herein granted the sum of fifty ($50.00) per annum in advance.

A 25% penalty will be added for payments received after due date.

The permit holder agrees to hold the City of Chicago harmless for any damage, relocation or replacement costs associated with damage, relocation or removal of private property caused by the City performing work in the public way.

Authority herein given and granted for a period of five (5) years from and after 06/08/2013.

Alderman

Scott Waguespack 32nd Ward

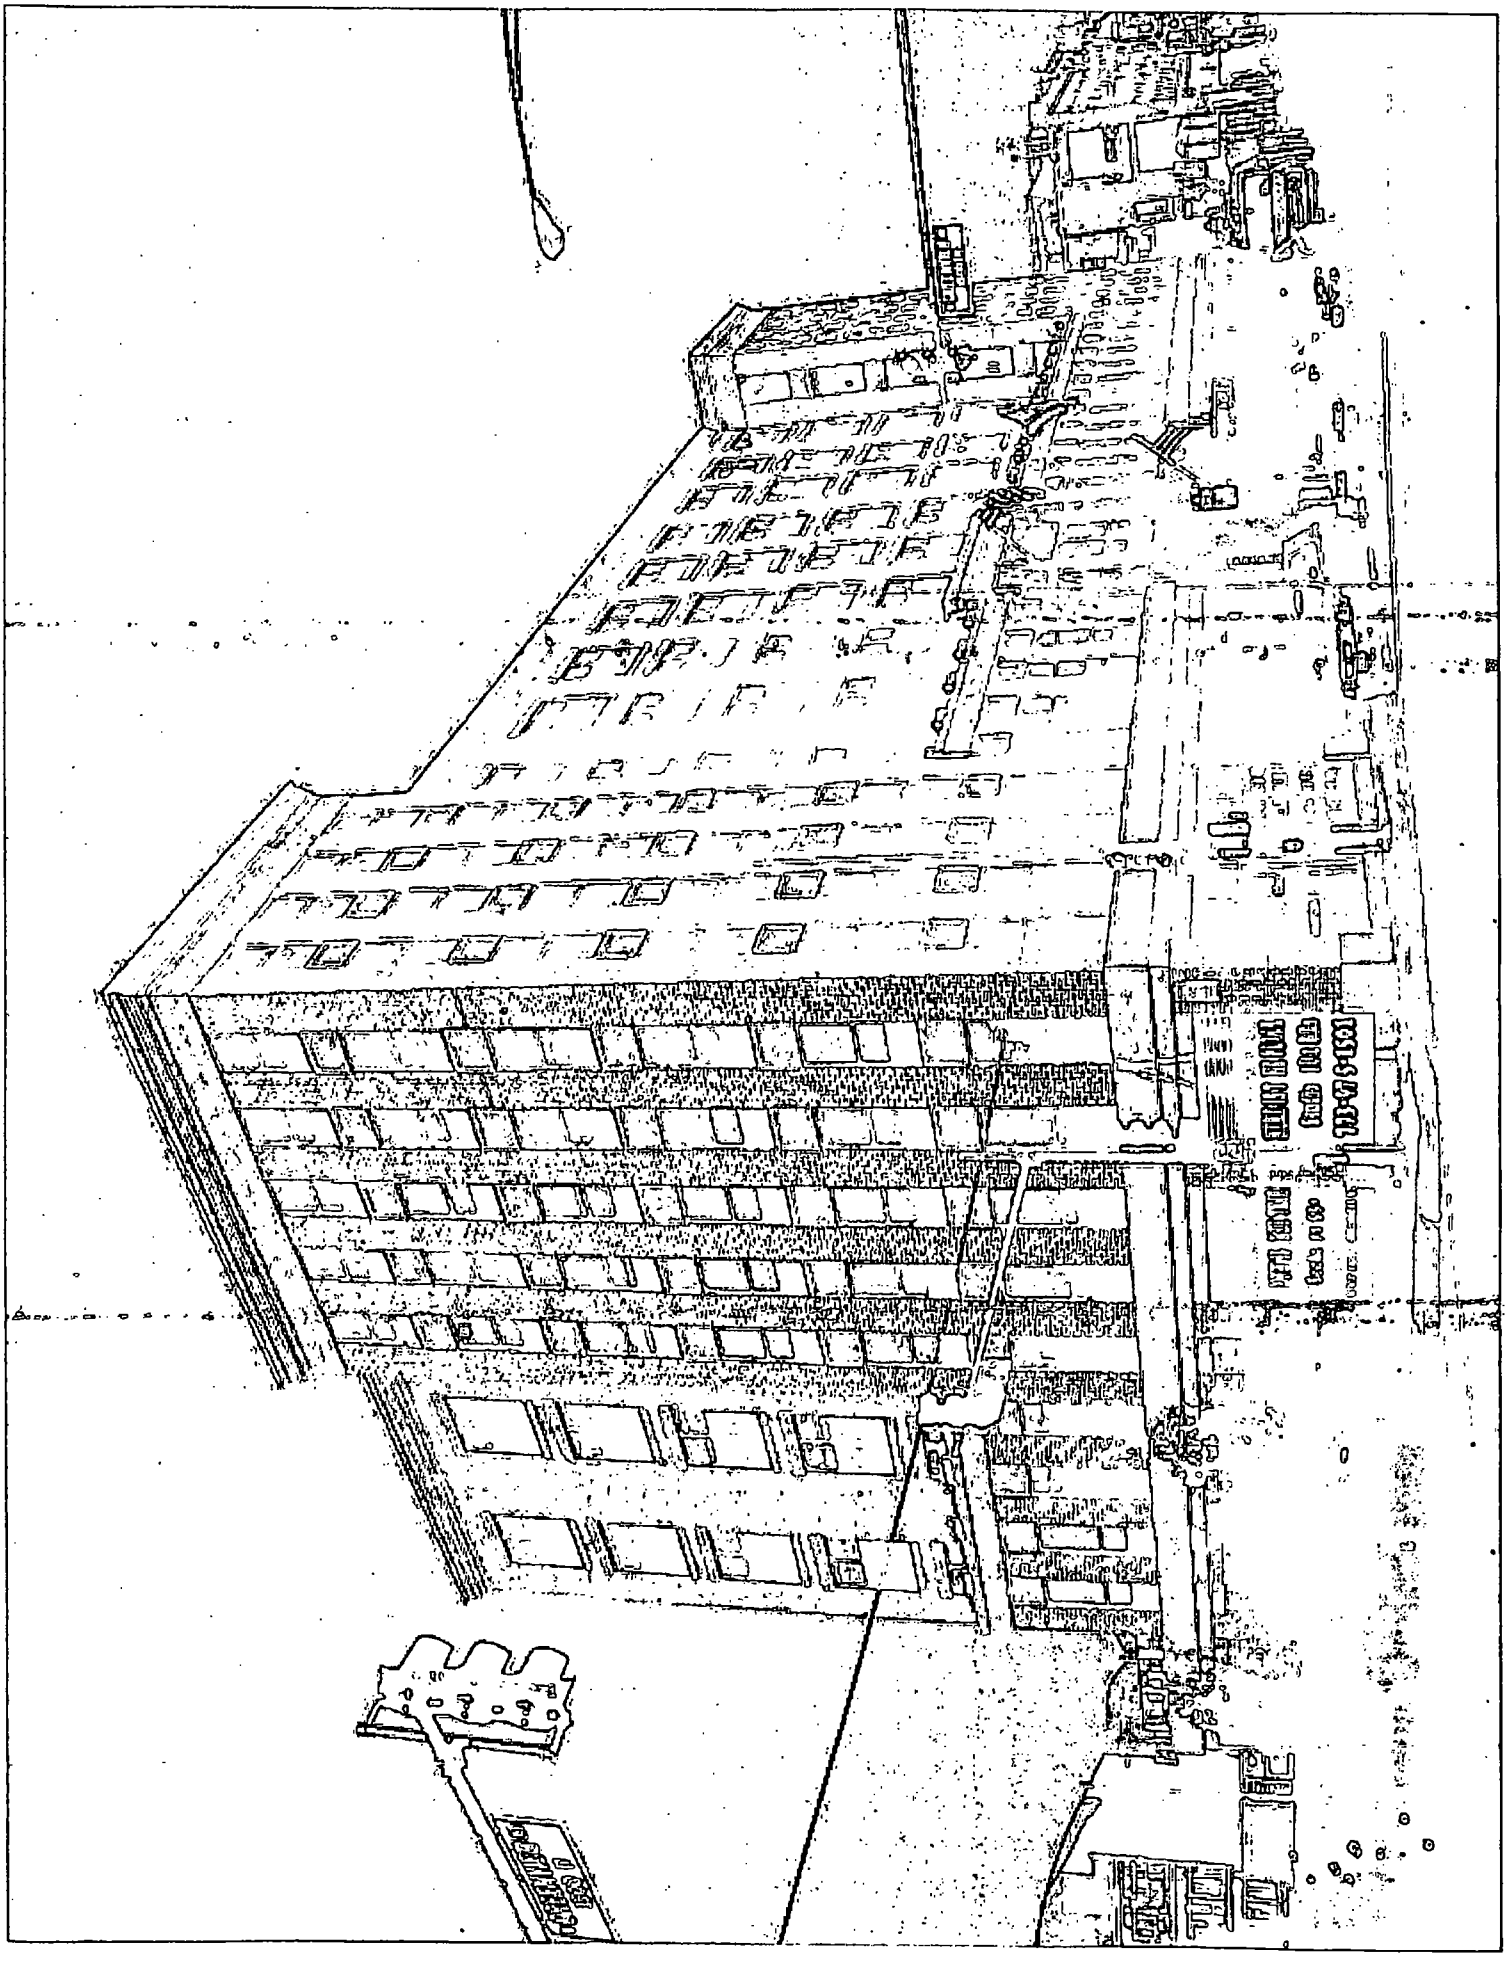

Department of Business Affairs and Consumer Protection
Business Assistance Center - Public Way Use Unit
City Hall - 121 N. LaSalle Street, Room 800 • Chicago, IL 60602
(312)-74-GOBIZ (312-744-6249) • (312) 744-1944 (TTY)
http://www.cityofchicago.org/bacp

09/11/2013

Alderman **Scott Waguespack**
Ward # **32**
City of Chicago
City Hall, Room **300**
121 North LaSalle Street
Chicago, Illinois 60602

Re: An ordinance to use and maintain a portion of the public right-of-way for **one (1) canopy(ies)** for **RENAISSANCE SAINT LUKE LP**, adjacent to the premises known as **1501 W. Belmont Ave.**.

Dear Alderman **Scott Waguespack**:

The applicant referenced above has requested the use of the public right-of-way for a **canopy(ies)**. An ordinance has been prepared by the Department of Business Affairs and Consumer Protection – Business Assistance Center - Public Way Use Unit for presentation to the City Council. Because this request was made for properties located in your ward, as approved by you as per the attached, I respectfully request that you introduce the attached ordinance at the next City Council meeting.

If you have any questions regarding this ordinance, please contact Anthony Bertuca at (312) 744-5506.

Department of Business Affairs and Consumer Protection

City of Chicago

O2013-6415

Office of the City Clerk

Document Tracking Sheet

Meeting Date:	9/11/2013
Sponsor(s):	Waguespack, Scott (32)
Type:	Ordinance
Title:	Canopy(s) for Tabula Tua
Committee(s) Assignment:	Committee on Transportation and Public Way

ORDINANCE
TABULA TUA
Acct. No. 38725 - 1
Permit No. 1108100

Be It Ordained by the City Council of the City of Chicago:

SECTION 1. Permission and authority are hereby given and granted to TABULA TUA, upon the terms and subject to the conditions of this ordinance to maintain and use, as now constructed, two (2) Canopy(s) projecting over the public right-of-way adjacent to its premises known as 1015-17 W. Armitage Ave..

Said Canopy(s) at W. Armitage Avenue measure(s):
One (1) at fifteen point seven five (15.75) feet in length, and one point five (1.5) foot in width for a total of twenty-three point six three (23.63) square feet.
One (1) at fifteen point eight three (15.83) feet in length, and one point five (1.5) foot in width for a total of twenty-three point seven five (23.75) square feet.

The location of said privilege shall be as shown on prints kept on file with the Department of Business Affairs and Consumer Protection and the Office of the City Clerk.

Said privilege shall be constructed in accordance with plans and specifications approved by the Zoning Department - Signs.

This grant of privilege in the public way shall be subject to the provisions of Section 10-28-015 and all other required provisions of the Municipal Code of Chicago.

The grantee shall pay to the City of Chicago as compensation for the privilege #1108100 herein granted the sum of one hundred ($100.00) per annum in advance.

A 25% penalty will be added for payments received after due date.

The permit holder agrees to hold the City of Chicago harmless for any damage, relocation or replacement costs associated with damage, relocation or removal of private property caused by the City performing work in the public way.

Authority herein given and granted for a period of five (5) years from and after 07/09/2013.

Alderman _____

Scott Waguespack 32nd Ward

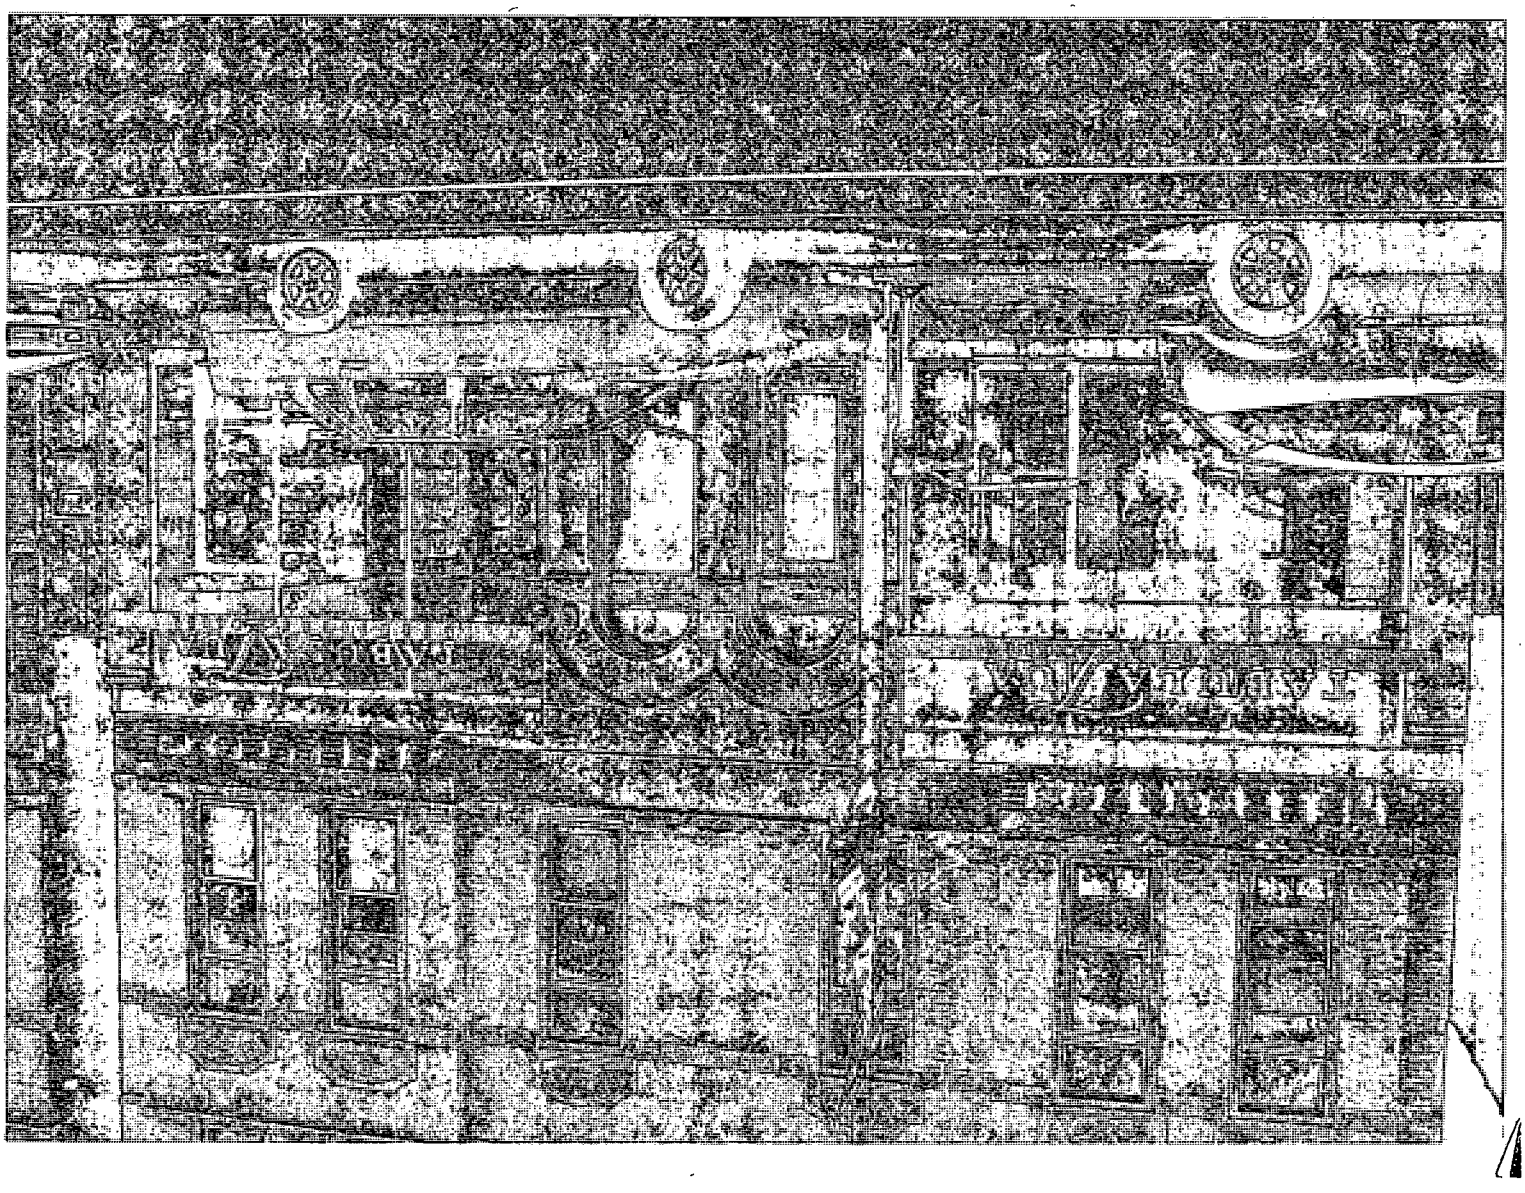

Department of Business Affairs and Consumer Protection
Business Assistance Center - Public Way Use Unit
City Hall - 121 N. LaSalle Street, Room 800 • Chicago, IL 60602
(312)-74-GOBIZ (312-744-6249) • (312) 744-1944 (TTY)
http://www.cityofchicago.org/bacp

09/11/2013

Alderman **Scott Waguespack**
Ward.# **32**
City of Chicago
City Hall, Room **300**
121 North LaSalle Street
Chicago, Illinois 60602

Re: An ordinance to use and maintain a portion of the public right-of-way for **two (2) canopy(ies)** for **TABULA TUA**, adjacent to the premises known as **1015-17 W. Armitage Ave.**.

Dear Alderman **Scott Waguespack**:

The applicant referenced above has requested the use of the public right-of-way for a **canopy(ies)**. An ordinance has been prepared by the Department of Business Affairs and Consumer Protection – Business Assistance Center - Public Way Use Unit for presentation to the City Council. Because this request was made for properties located in your ward, as approved by you as per the attached, I respectfully request that you introduce the attached ordinance at the next City Council meeting.

If you have any questions regarding this ordinance, please contact Anthony Bertuca at (312) 744-5506.

Department of Business Affairs and Consumer Protection

City of Chicago

O2013-6418

Office of the City Clerk

Document Tracking Sheet

Meeting Date:	9/11/2013
Sponsor(s):	Waguespack, Scott (32)
Type:	Ordinance
Title:	Canopy(s) for 860 Evergreen Properties
Committee(s) Assignment:	Committee on Transportation and Public Way

ORDINANCE
860 EVERGREEN PROPERTIES
Acct. No. 68624 - 1
Permit No. 1107617

Be It Ordained by the City Council of the City of Chicago:

SECTION 1. Permission and authority are hereby given and granted to 860 EVERGREEN PROPERTIES, upon the terms and subject to the conditions of this ordinance to maintain and use, as now constructed, one (1) Canopy(s) projecting over the public right-of-way adjacent to its premises known as 860 W. Evergreen Ave..

Said Canopy(s) at W. Evergreen Ave. measure(s):
One (1) at seventeen point two (17.2) feet in length, and eight (8) feet in width for a total of one hundred thirty-seven point six (137.6) square feet.

The location of said privilege shall be as shown on prints kept on file with the Department of Business Affairs and Consumer Protection and the Office of the City Clerk.

Said privilege shall be constructed in accordance with plans and specifications approved by the Zoning Department - Signs.

This grant of privilege in the public way shall be subject to the provisions of Section 10-28-015 and all other required provisions of the Municipal Code of Chicago.

The grantee shall pay to the City of Chicago as compensation for the privilege #1107617 herein granted the sum of fifty ($50.00) per annum in advance.

A 25% penalty will be added for payments received after due date.

The permit holder agrees to hold the City of Chicago harmless for any damage, relocation or replacement costs associated with damage, relocation or removal of private property caused by the City performing work in the public way.

Authority herein given and granted for a period of five (5) years from and after 04/13/2012.

Alderman _____

Scott Waguespack 32nd Ward

860 W Evergreen

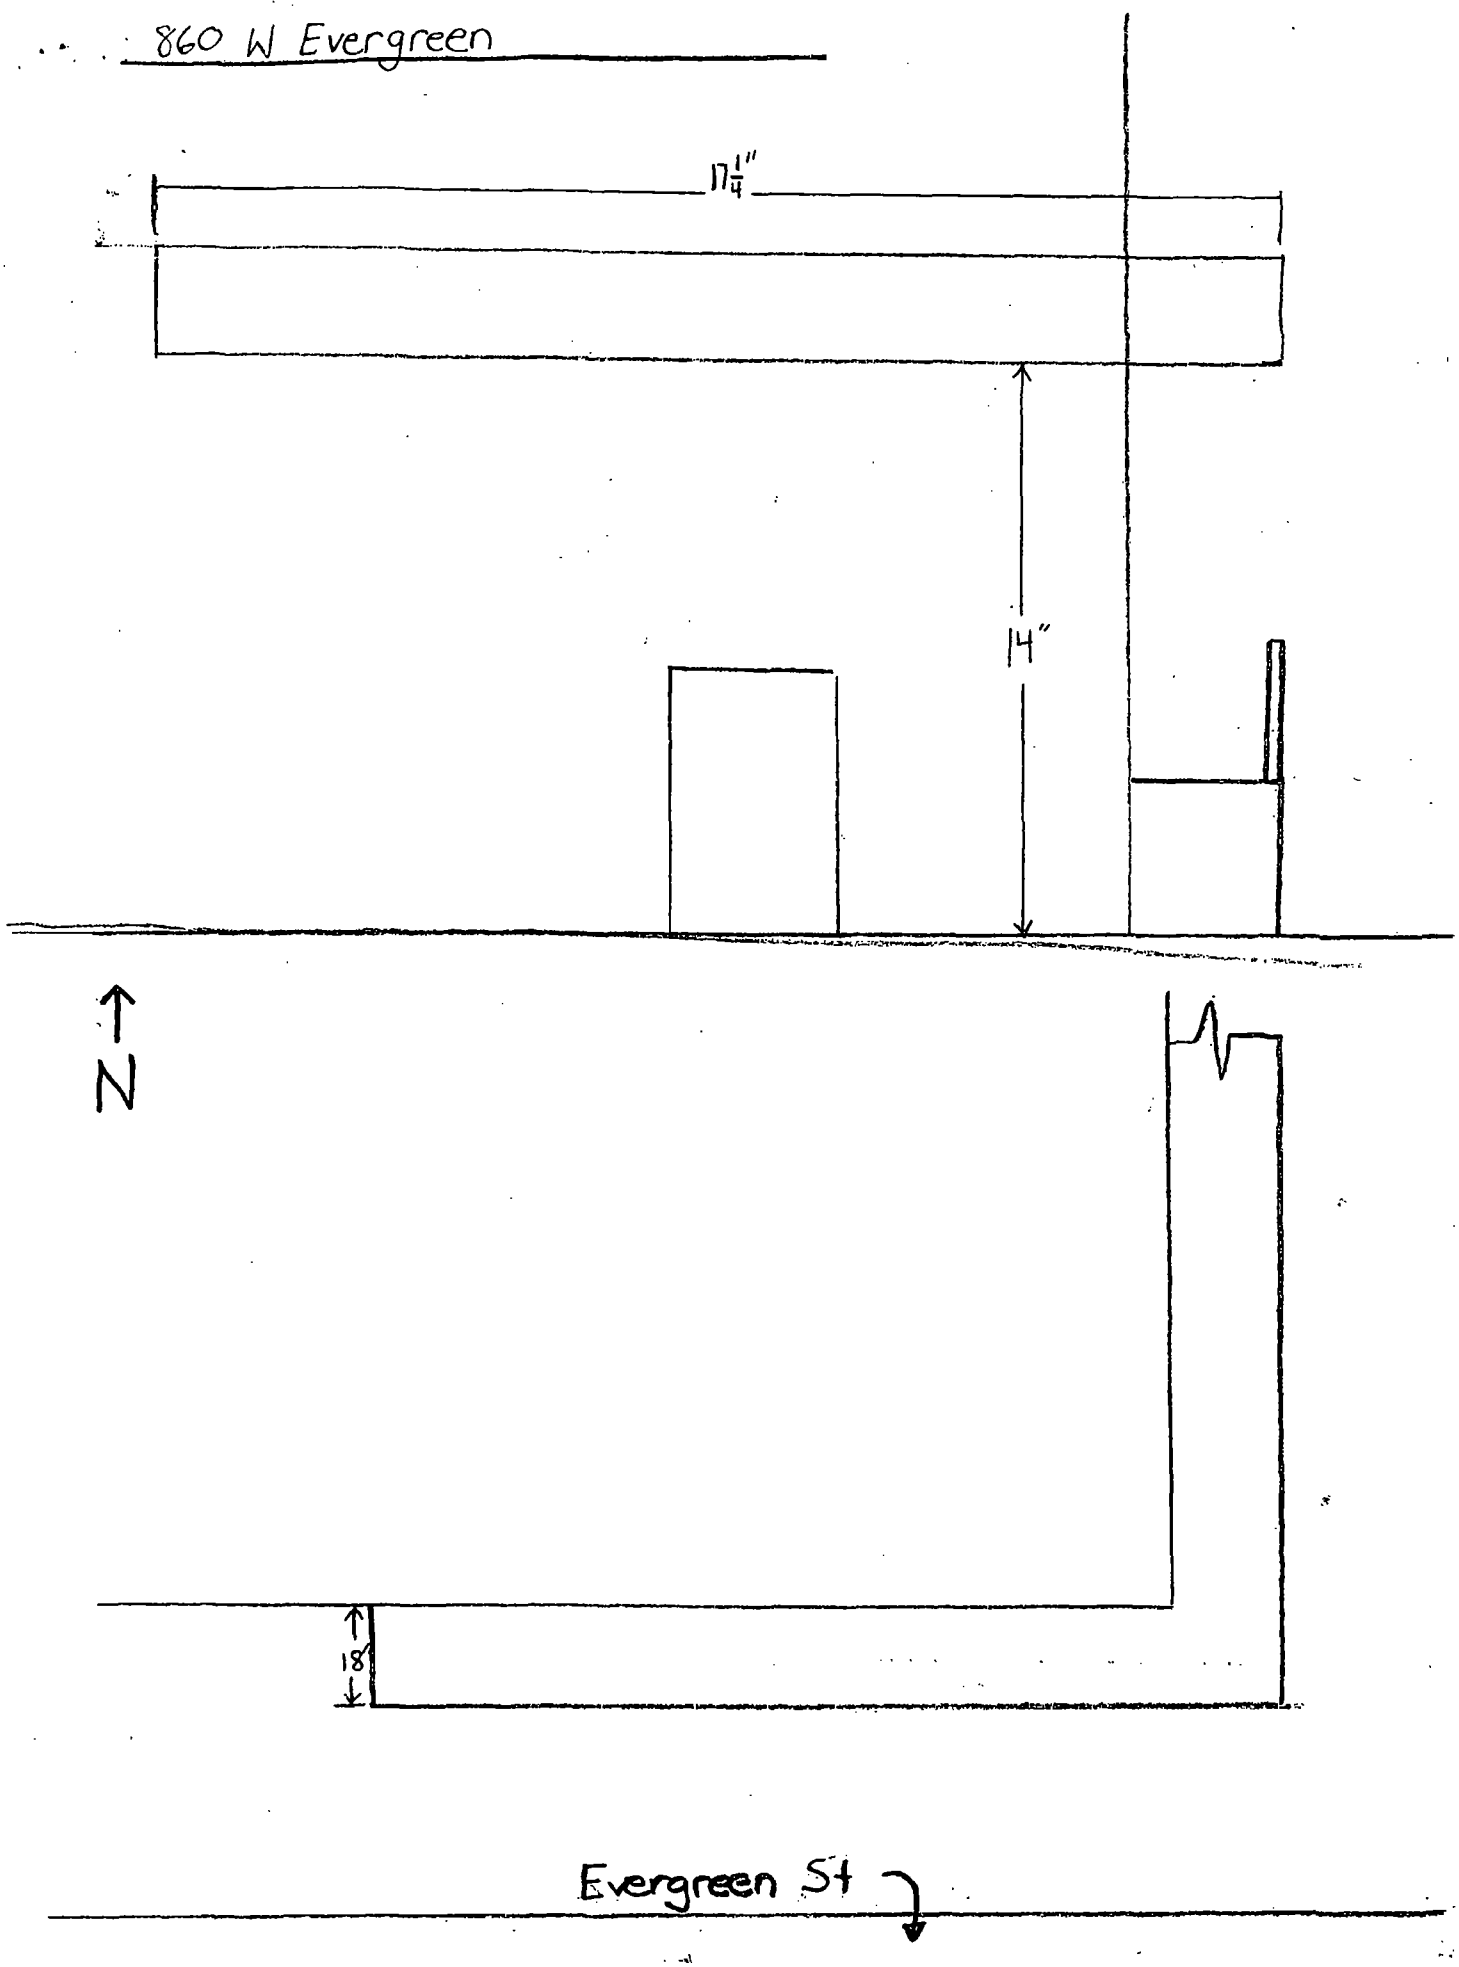

Department of Business Affairs and Consumer Protection
Business Assistance Center - Public Way Use Unit
City Hall - 121 N. LaSalle Street, Room 800 • Chicago, IL 60602
(312)-74-GOBIZ (312-744-6249) • (312) 744-1944 (TTY)
http://www.cityofchicago.org/bacp

09/11/2013

Alderman **Scott Waguespack**
Ward # **32**
City of Chicago
City Hall, Room **300**
121 North LaSalle Street
Chicago, Illinois 60602

Re: An ordinance to use and maintain a portion of the public right-of-way for **one (1) canopy(ies)** for **860 EVERGREEN PROPERTIES**, adjacent to the premises known as **860 W. Evergreen Ave.**.

Dear Alderman **Scott Waguespack**:

The applicant referenced above has requested the use of the public right-of-way for a **canopy(ies)**. An ordinance has been prepared by the Department of Business Affairs and Consumer Protection – Business Assistance Center - Public Way Use Unit for presentation to the City Council. Because this request was made for properties located in your ward, as approved by you as per the attached, I respectfully request that you introduce the attached ordinance at the next City Council meeting.

If you have any questions regarding this ordinance, please contact Anthony Bertuca at (312) 744-5506.

Department of Business Affairs and Consumer Protection

City of Chicago

O2013-6424

Office of the City Clerk

Document Tracking Sheet

Meeting Date:	9/11/2013
Sponsor(s):	Mell, Deborah (33)
Type:	Ordinance
Title:	Canopy(s) for Pioneer Forms, Inc.
Committee(s) Assignment:	Committee on Transportation and Public Way

ORDINANCE
PIONEER FORMS, INC.
Acct. No. 40568 - 1
Permit No. 1107571

Be It Ordained by the City Council of the City of Chicago:

SECTION 1. Permission and authority are hereby given and granted to PIONEER FORMS, INC., upon the terms and subject to the conditions of this ordinance to maintain and use, as now constructed, one (1) Canopy(s) projecting over the public right-of-way adjacent to its premises known as 3921 N. Elston Ave..

Said Canopy(s) at N. ELSTON AVE measure(s):
One (1) at seven point nine (7.9) feet in length, and two (2) feet in width for a total of fifteen point eight (15.8) square feet.

The location of said privilege shall be as shown on prints kept on file with the Department of Business Affairs and Consumer Protection and the Office of the City Clerk.

Said privilege shall be constructed in accordance with plans and specifications approved by the Zoning Department - Signs.

This grant of privilege in the public way shall be subject to the provisions of Section 10-28-015 and all other required provisions of the Municipal Code of Chicago.

The grantee shall pay to the City of Chicago as compensation for the privilege #1107571 herein granted the sum of fifty ($50.00) per annum in advance.

A 25% penalty will be added for payments received after due date.

The permit holder agrees to hold the City of Chicago harmless for any damage, relocation or replacement costs associated with damage, relocation or removal of private property caused by the City performing work in the public way.

Authority herein given and granted for a period of five (5) years from and after 05/14/2013.

Alderman 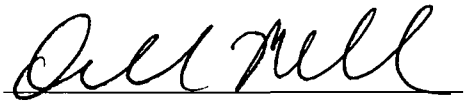

Richard F. Mell 33rd Ward

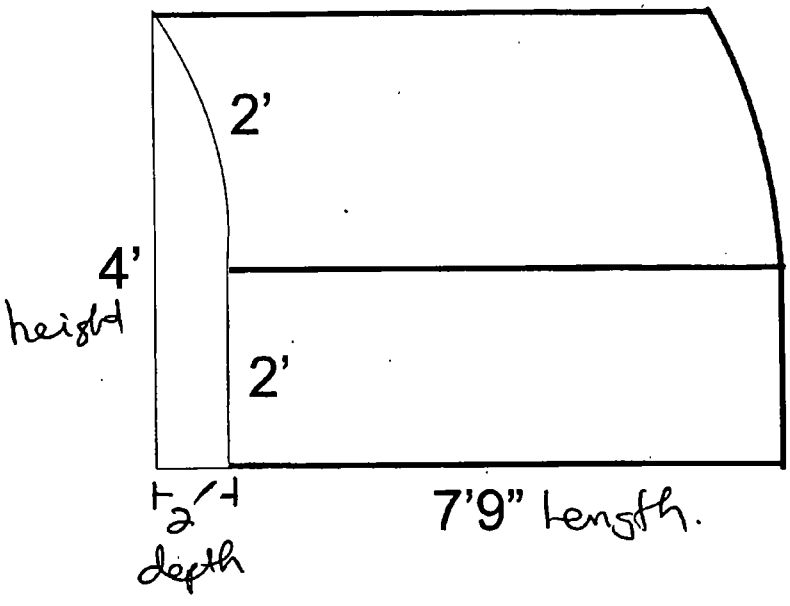

Pioneer Forms, Inc.
3921 N. Elston Ave.
Chicago, IL 60618

Department of Business Affairs and Consumer Protection
Business Assistance Center - Public Way Use Unit
City Hall - 121 N. LaSalle Street, Room 800 • Chicago, IL 60602
(312)-74-GOBIZ (312-744-6249) • (312) 744-1944 (TTY)
http://www.cityofchicago.org/bacp

09/11/2013

Alderman **Richard F. Mell**
Ward # **33**
City of Chicago
City Hall, Room **208**
121 North LaSalle Street
Chicago, Illinois 60602

Re: An ordinance to use and maintain a portion of the public right-of-way for **one (1) canopy(ies)** for **PIONEER FORMS, INC.**, adjacent to the premises known as **3921 N. Elston Ave.**.

Dear Alderman **Richard F. Mell**:

The applicant referenced above has requested the use of the public right-of-way for a **canopy(ies)**. An ordinance has been prepared by the Department of Business Affairs and Consumer Protection – Business Assistance Center - Public Way Use Unit for presentation to the City Council. Because this request was made for properties located in your ward, as approved by you as per the attached, I respectfully request that you introduce the attached ordinance at the next City Council meeting.

If you have any questions regarding this ordinance, please contact Anthony Bertuca at (312) 744-5506.

Department of Business Affairs and Consumer Protection

City of Chicago

O2013-6425

Office of the City Clerk

Document Tracking Sheet

Meeting Date:	9/11/2013
Sponsor(s):	Mell, Deborah (33)
Type:	Ordinance
Title:	Canopy(s) for WE Idea LLC
Committee(s) Assignment:	Committee on Transportation and Public Way

ORDINANCE
WE IDEA LLC
Acct. No. 379491 - 1
Permit No. 1105392

Be It Ordained by the City Council of the City of Chicago:

SECTION 1. Permission and authority are hereby given and granted to WE IDEA LLC, upon the terms and subject to the conditions of this ordinance to maintain and use, as now constructed, two (2) Canopy(s) projecting over the public right-of-way adjacent to its premises known as 3361 N. Elston Ave..

Said Canopy(s) at N. Elston measure(s):
One (1) at twenty-three point nine two (23.92) feet in length, and two point seven five (2.75) feet in width for a total of sixty-five point seven eight (65.78) square feet.

Said Canopy(s) at W. Roscoe measure(s):
One (1) at ten point zero eight (10.08) feet in length, and three (3) feet in width for a total of thirty point two four (30.24) square feet.

The location of said privilege shall be as shown on prints kept on file with the Department of Business Affairs and Consumer Protection and the Office of the City Clerk.

Said privilege shall be constructed in accordance with plans and specifications approved by the Zoning Department - Signs.

This grant of privilege in the public way shall be subject to the provisions of Section 10-28-015 and all other required provisions of the Municipal Code of Chicago.

The grantee shall pay to the City of Chicago as compensation for the privilege #1105392 herein granted the sum of one hundred ($100.00) per annum in advance.

A 25% penalty will be added for payments received after due date.

The permit holder agrees to hold the City of Chicago harmless for any damage, relocation or replacement costs associated with damage, relocation or removal of private property caused by the City performing work in the public way.

Authority herein given and granted for a period of five (5) years from and after Date of Passage.

Alderman

Richard F. Mell 33rd Ward

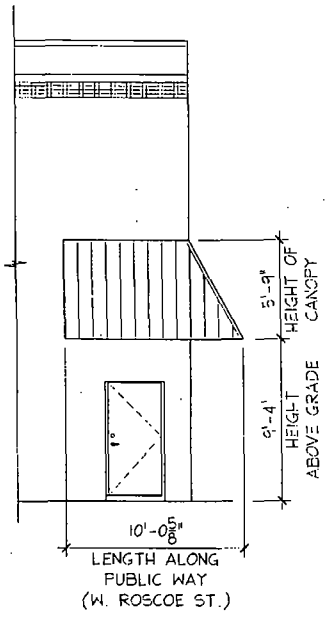

PARTIAL NORTH EXISTING CANOPY ELEVATION (W. ROSCOE ST.)

1

1/8" = 1'-0"

5' 0' 5' 10' 20'

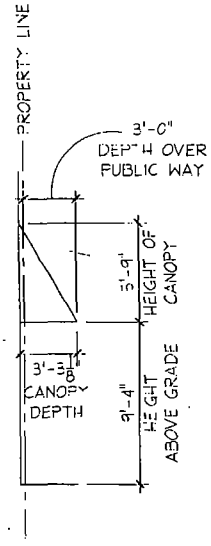

DEPTH OF EXISTING CANOPY OVER PUBLIC WAY (W. ROSCOE ST.)

2

1/8" = 1'-0"

j S a
jonathan SPLITT architects ltd.
4251 north ravenswood ave suite 201
chicago illinois 60613
773 883 1017 phone 773 883 3081 fax

STATE OF ILLINOIS
JONATHAN D. SPLITT
001-015993
LICENSED ARCHITECT

proj.# 1253
proj. WE IDEA LLC
PUBLIC RIGHT OF WAY
3361 N. ELSTON AVE
CHICAGO, IL

description 3/08/13 ISSUED FOR PUBLIC WAY

A
4

Department of Business Affairs and Consumer Protection
Business Assistance Center - Public Way Use Unit
City Hall - 121 N. LaSalle Street, Room 800 • Chicago, IL 60602
(312)-74-GOBIZ (312-744-6249) • (312) 744-1944 (TTY)
http://www.cityofchicago.org/bacp

09/11/2013

Alderman **Richard F. Mell**
Ward # **33**
City of Chicago
City Hall, Room **208**
121 North LaSalle Street
Chicago, Illinois 60602

Re: An ordinance to use and maintain a portion of the public right-of-way for **two (2) canopy(ies)** for **WE IDEA LLC**, adjacent to the premises known as **3361 N. Elston Ave.**.

Dear Alderman **Richard F. Mell**:

The applicant referenced above has requested the use of the public right-of-way for a **canopy(ies)**. An ordinance has been prepared by the Department of Business Affairs and Consumer Protection – Business Assistance Center - Public Way Use Unit for presentation to the City Council. Because this request was made for properties located in your ward, as approved by you as per the attached, I respectfully request that you introduce the attached ordinance at the next City Council meeting.

If you have any questions regarding this ordinance, please contact Anthony Bertuca at (312) 744-5506.

Department of Business Affairs and Consumer Protection

City of Chicago

O2013-6426

Office of the City Clerk

Document Tracking Sheet

Meeting Date:	9/11/2013
Sponsor(s):	Austin, Carrie M. (34)
Type:	Ordinance
Title:	Canopy(s) for Six Brothers Food Market, Inc.
Committee(s) Assignment:	Committee on Transportation and Public Way

ORDINANCE
SIX BROTHERS FOOD MARKET INC
Acct. No. 300062 - 1
Permit No. 1108547

Be It Ordained by the City Council of the City of Chicago:

SECTION 1. Permission and authority are hereby given and granted to SIX BROTHERS FOOD MARKET INC, upon the terms and subject to the conditions of this ordinance to maintain and use, as now constructed, one (1) Canopy(s) projecting over the public right-of-way adjacent to its premises known as 609 W. 119th St..

Said Canopy(s) at W. 119th Street measure(s):
One (1) at twenty (20) feet in length, and three (3) feet in width for a total of sixty (60) square feet.

The location of said privilege shall be as shown on prints kept on file with the Department of Business Affairs and Consumer Protection and the Office of the City Clerk.

Said privilege shall be constructed in accordance with plans and specifications approved by the Zoning Department - Signs.

This grant of privilege in the public way shall be subject to the provisions of Section 10-28-015 and all other required provisions of the Municipal Code of Chicago.

The grantee shall pay to the City of Chicago as compensation for the privilege #1108547 herein granted the sum of fifty ($50.00) per annum in advance.

A 25% penalty will be added for payments received after due date.

The permit holder agrees to hold the City of Chicago harmless for any damage, relocation or replacement costs associated with damage, relocation or removal of private property caused by the City performing work in the public way.

Authority herein given and granted for a period of five (5) years from and after 01/09/2013.

Alderman Carrie M. Austin

Carrie M. Austin 34th Ward

FOOD

Department of Business Affairs and Consumer Protection
Business Assistance Center - Public Way Use Unit
City Hall - 121 N. LaSalle Street, Room 800 • Chicago, IL 60602
(312)-74-GOBIZ (312-744-6249) • (312) 744-1944 (TTY)
http://www.cityofchicago.org/bacp

09/11/2013

Alderman **Carrie M. Austin**
Ward # **34**
City of Chicago
City Hall, Room **203**
121 North LaSalle Street
Chicago, Illinois 60602

Re: An ordinance to use and maintain a portion of the public right-of-way for **one (1) canopy(ies)** for **SIX BROTHERS FOOD MARKET INC**, adjacent to the premises known as **609 W. 119th St.**.

Dear Alderman **Carrie M. Austin**:

The applicant referenced above has requested the use of the public right-of-way for a **canopy(ies)**. An ordinance has been prepared by the Department of Business Affairs and Consumer Protection – Business Assistance Center - Public Way Use Unit for presentation to the City Council. Because this request was made for properties located in your ward, as approved by you as per the attached, I respectfully request that you introduce the attached ordinance at the next City Council meeting.

If you have any questions regarding this ordinance, please contact Anthony Bertuca at (312) 744-5506.

Department of Business Affairs and Consumer Protection

City of Chicago

Office of the City Clerk

Document Tracking Sheet

O2013-6428

Meeting Date:	9/11/2013
Sponsor(s):	Colón, Rey (35)
Type:	Ordinance
Title:	Canopy(s) for Philly's Best Express
Committee(s) Assignment:	Committee on Transportation and Public Way

ORDINANCE
PHILLY'S BEST EXPRESS
Acct. No. 255697 - 1
Permit No. 1107594

Be It Ordained by the City Council of the City of Chicago:

SECTION 1. Permission and authority are hereby given and granted to PHILLY'S BEST EXPRESS, upon the terms and subject to the conditions of this ordinance to maintain and use, as now constructed, one (1) Canopy(s) projecting over the public right-of-way adjacent to its premises known as 2436 N. Milwaukee Ave..

Said Canopy(s) at n. milwaukee measure(s):
One (1) at ten point zero eight (10.08) feet in length, and three point five (3.5) feet in width for a total of thirty-five point two eight (35.28) square feet.

The location of said privilege shall be as shown on prints kept on file with the Department of Business Affairs and Consumer Protection and the Office of the City Clerk.

Said privilege shall be constructed in accordance with plans and specifications approved by the Zoning Department - Signs.

This grant of privilege in the public way shall be subject to the provisions of Section 10-28-015 and all other required provisions of the Municipal Code of Chicago.

The grantee shall pay to the City of Chicago as compensation for the privilege #1107594 herein granted the sum of fifty ($50.00) per annum in advance.

A 25% penalty will be added for payments received after due date.

The permit holder agrees to hold the City of Chicago harmless for any damage, relocation or replacement costs associated with damage, relocation or removal of private property caused by the City performing work in the public way.

Authority herein given and granted for a period of five (5) years from and after 06/11/2013.

Alderman _____
Reynaldo Colon 35th Ward

Canopy

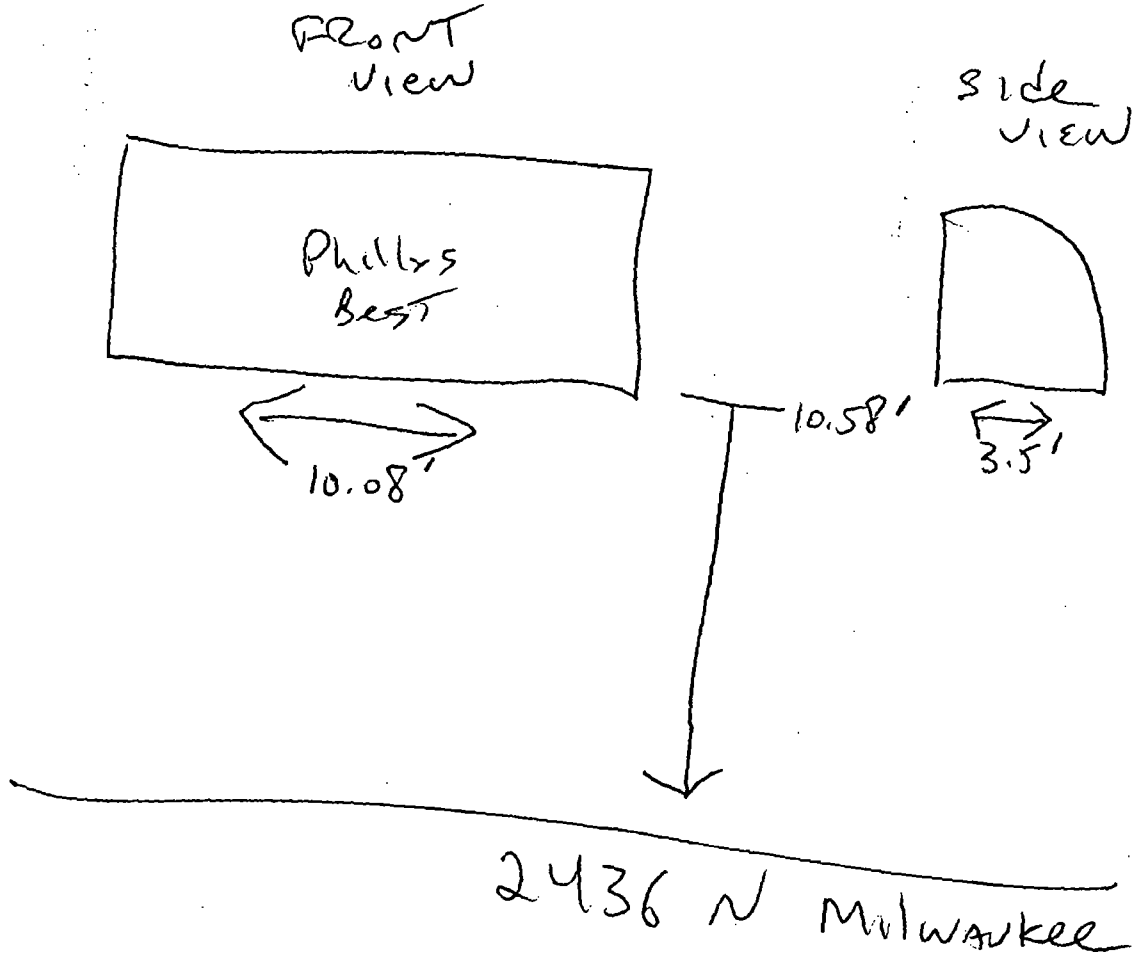
Front View
Side View
Phillips
Best
10.08'
10.58'
3.5'
2436 N Milwaukee

Department of Business Affairs and Consumer Protection
Business Assistance Center - Public Way Use Unit
City Hall - 121 N. LaSalle Street, Room 800 • Chicago, IL 60602
(312)-74-GOBIZ (312-744-6249) • (312) 744-1944 (TTY)
http://www.cityofchicago.org/bacp

09/11/2013

Alderman **Reynaldo Colon**
Ward # **35**
City of Chicago
City Hall, Room **203**
121 North LaSalle Street
Chicago, Illinois 60602

Re: An ordinance to use and maintain a portion of the public right-of-way for **one (1) canopy(ies)** for **PHILLY'S BEST EXPRESS**, adjacent to the premises known as **2436 N. Milwaukee Ave.**.

Dear Alderman **Reynaldo Colon**:

The applicant referenced above has requested the use of the public right-of-way for a **canopy(ies)**. An ordinance has been prepared by the Department of Business Affairs and Consumer Protection – Business Assistance Center - Public Way Use Unit for presentation to the City Council. Because this request was made for properties located in your ward, as approved by you as per the attached, I respectfully request that you introduce the attached ordinance at the next City Council meeting.

If you have any questions regarding this ordinance, please contact Anthony Bertuca at (312) 744-5506.

Department of Business Affairs and Consumer Protection

City of Chicago

O2013-6429

Office of the City Clerk

Document Tracking Sheet

Meeting Date:	9/11/2013
Sponsor(s):	O'Connor, Patrick (40)
Type:	Ordinance
Title:	Canopy(s) for YES
Committee(s) Assignment:	Committee on Transportation and Public Way

ORDINANCE
YES
Acct. No. 253144 - 1
Permit No. 1107787

Be It Ordained by the City Council of the City of Chicago:

SECTION 1. Permission and authority are hereby given and granted to YES, upon the terms and subject to the conditions of this ordinance to maintain and use, as now constructed, one (1) Canopy(s) projecting over the public right-of-way adjacent to its premises known as 5211 N. Damen Ave..

Said Canopy(s) at N. Damen Avenue measure(s):
One (1) at forty-six (46) feet in length, and two (2) feet in width for a total of ninety-two (92) square feet.

The location of said privilege shall be as shown on prints kept on file with the Department of Business Affairs and Consumer Protection and the Office of the City Clerk.

Said privilege shall be constructed in accordance with plans and specifications approved by the Zoning Department - Signs.

This grant of privilege in the public way shall be subject to the provisions of Section 10-28-015 and all other required provisions of the Municipal Code of Chicago.

The grantee shall pay to the City of Chicago as compensation for the privilege #1107787 herein granted the sum of seventy-one ($71.00) per annum in advance.

A 25% penalty will be added for payments received after due date.

The permit holder agrees to hold the City of Chicago harmless for any damage, relocation or replacement costs associated with damage, relocation or removal of private property caused by the City performing work in the public way.

Authority herein given and granted for a period of five (5) years from and after 07/27/2013.

Alderman _____

Patrick O'Connor 40th Ward

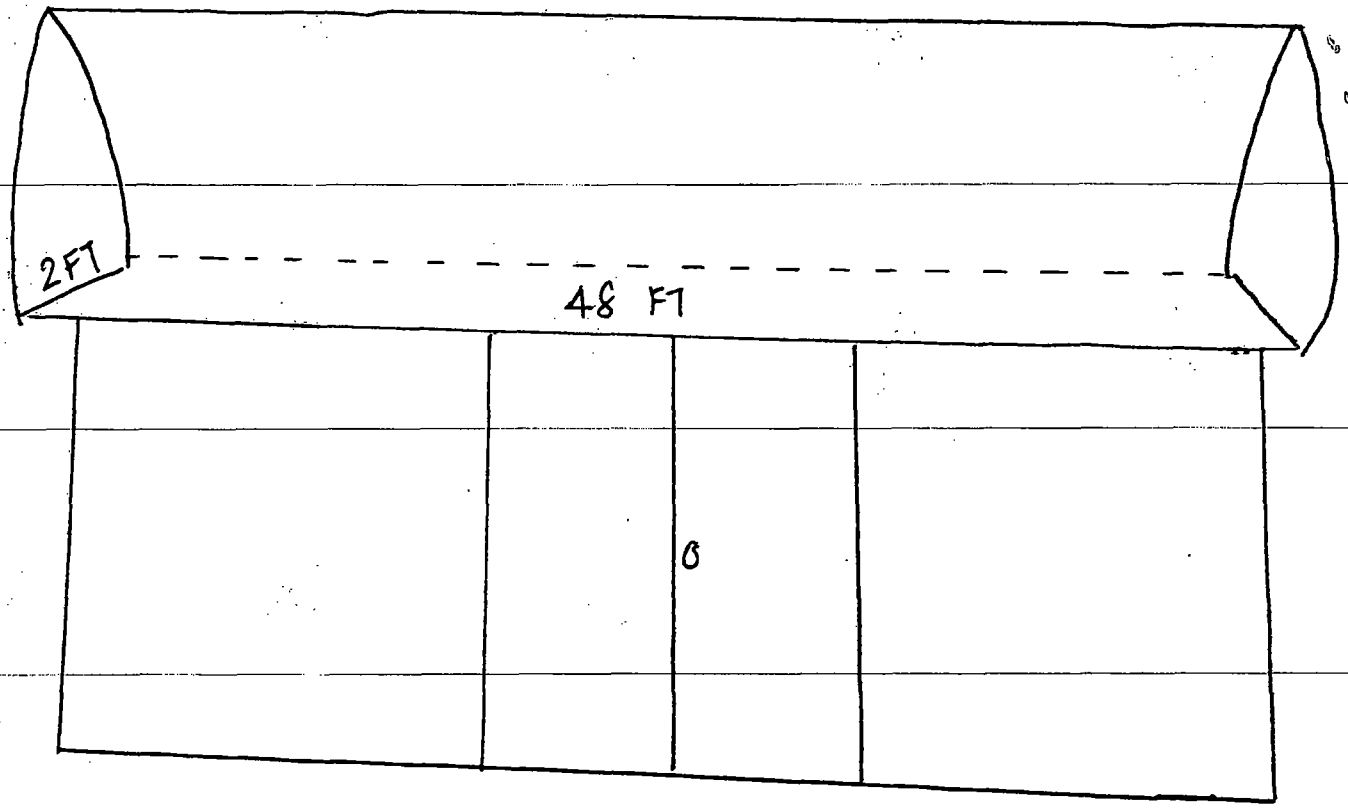

5211 N. DAMEN AVE CHICAGO

YES THAI INC.

Department of Business Affairs and Consumer Protection
Business Assistance Center - Public Way Use Unit
City Hall - 121 N. LaSalle Street, Room 800 • Chicago, IL 60602
(312)-74-GOBIZ (312-744-6249) • (312) 744-1944 (TTY)
http://www.cityofchicago.org/bacp

09/11/2013

Alderman **Patrick O'Connor**
Ward # **40**
City of Chicago
City Hall, Room **305**
121 North LaSalle Street
Chicago, Illinois 60602

Re: An ordinance to use and maintain a portion of the public right-of-way for **one (1) canopy(ies)** for **YES**, adjacent to the premises known as **5211 N. Damen Ave.**.

Dear Alderman **Patrick O'Connor**:

The applicant referenced above has requested the use of the public right-of-way for a **canopy(ies)**. An ordinance has been prepared by the Department of Business Affairs and Consumer Protection – Business Assistance Center - Public Way Use Unit for presentation to the City Council. Because this request was made for properties located in your ward, as approved by you as per the attached, I respectfully request that you introduce the attached ordinance at the next City Council meeting.

If you have any questions regarding this ordinance, please contact Anthony Bertuca at (312) 744-5506.

Department of Business Affairs and Consumer Protection

City of Chicago

O2013-6431

Office of the City Clerk

Document Tracking Sheet

Meeting Date:	9/11/2013
Sponsor(s):	Reilly, Brendan (42)
Type:	Ordinance
Title:	Canopy(s) for Access Living of Metropolitan Chicago
Committee(s) Assignment:	Committee on Transportation and Public Way

ORDINANCE
ACCESS LIVING OF METROPOLITAN CHICAGO
Acct. No. 66726 - 4
Permit No. 1107558

Be It Ordained by the City Council of the City of Chicago:

SECTION 1. Permission and authority are hereby given and granted to ACCESS LIVING OF METROPOLITAN CHICAGO, upon the terms and subject to the conditions of this ordinance to maintain and use, as now constructed, one (1) Canopy(s) projecting over the public right-of-way adjacent to its premises known as 115 W. Chicago Ave..

Said Canopy(s) at W. Chicago Avenue measure(s):
One (1) at twenty-two point zero eight (22.08) feet in length, and eight point zero eight (8.08) feet in width for a total of one hundred seventy-eight point four one (178.41) square feet.

The location of said privilege shall be as shown on prints kept on file with the Department of Business Affairs and Consumer Protection and the Office of the City Clerk.

Said privilege shall be constructed in accordance with plans and specifications approved by the Zoning Department - Signs.

This grant of privilege in the public way shall be subject to the provisions of Section 10-28-015 and all other required provisions of the Municipal Code of Chicago.

The grantee shall pay to the City of Chicago as compensation for the privilege #1107558 herein granted the sum of fifty ($50.00) per annum in advance.

A 25% penalty will be added for payments received after due date.

The permit holder agrees to hold the City of Chicago harmless for any damage, relocation or replacement costs associated with damage, relocation or removal of private property caused by the City performing work in the public way.

Authority herein given and granted for a period of five (5) years from and after 06/29/2013.

Alderman _____
Brendan Reilly 42nd Ward

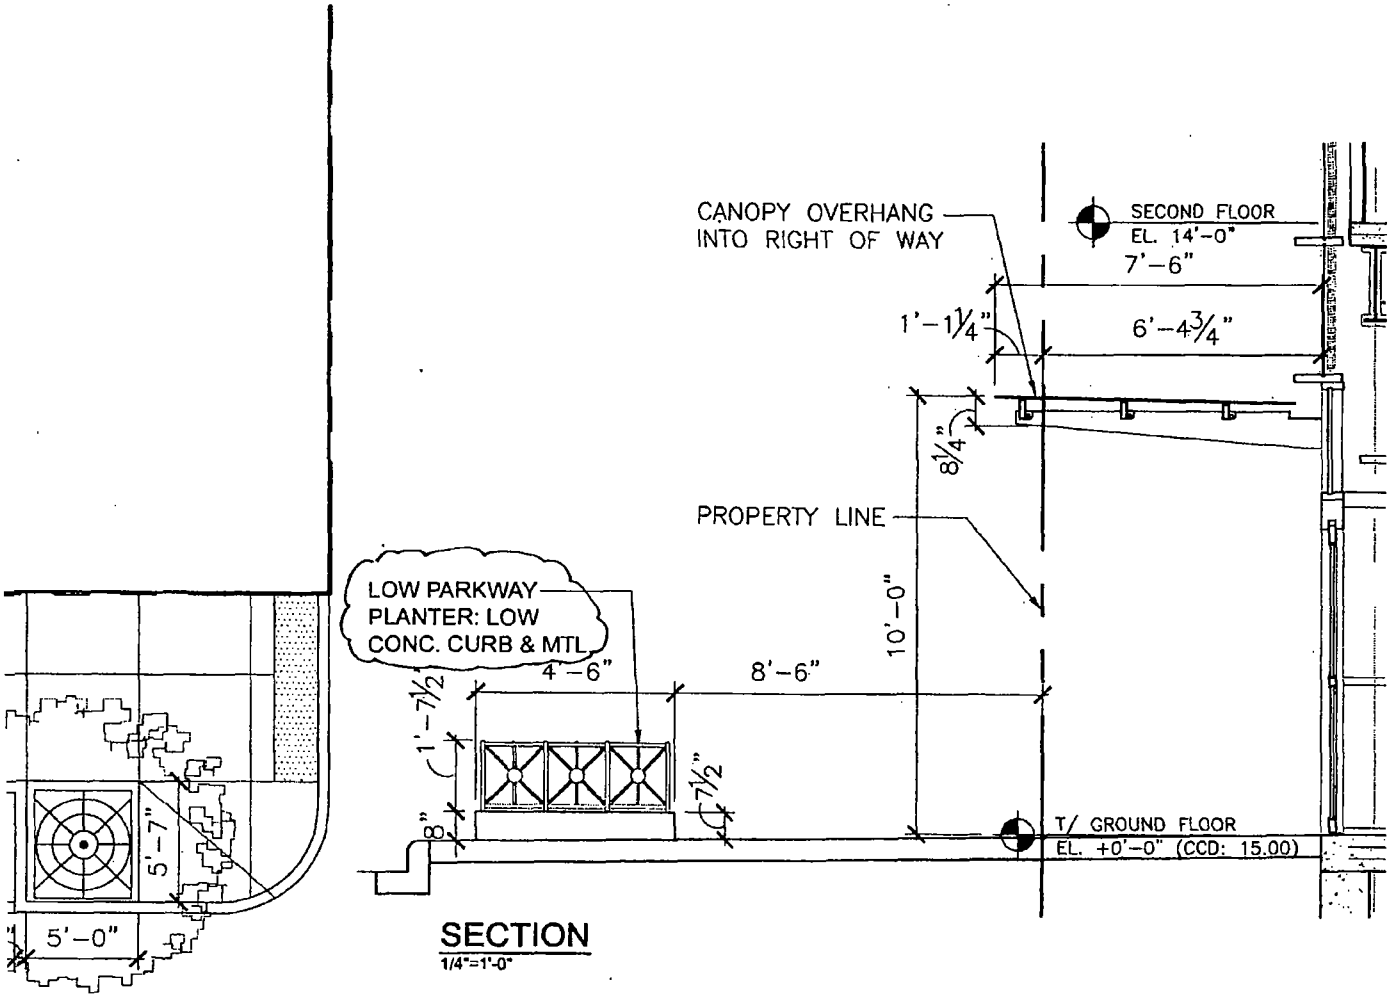

SECTION
1/4"=1'-0"

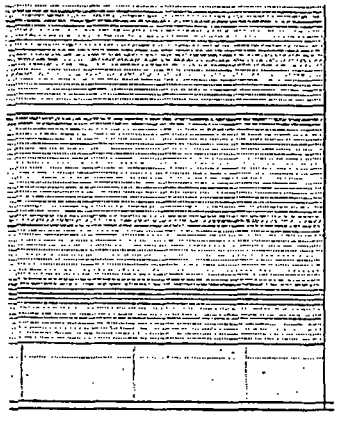

ACCESS LIVING

City of Chicago

O2013-6432

Office of the City Clerk

Document Tracking Sheet

Meeting Date:	9/11/2013
Sponsor(s):	Reilly, Brendan (42)
Type:	Ordinance
Title:	Canopy(s) for Allerton Hotel, The
Committee(s) Assignment:	Committee on Transportation and Public Way

ORDINANCE
THE ALLERTON HOTEL
Acct. No. 299508 - 3
Permit No. 1107738

Be It Ordained by the City Council of the City of Chicago:

SECTION 1. Permission and authority are hereby given and granted to THE ALLERTON HOTEL, upon the terms and subject to the conditions of this ordinance to maintain and use, as now constructed, one (1) Canopy(s) projecting over the public right-of-way adjacent to its premises known as 701 N. Michigan Ave..

Said Canopy(s) at N. Michigan Avenue measure(s):
One (1) at twenty-four point five seven (24.57) feet in length, and eight point one seven (8.17) feet in width for a total of two hundred point seven four (200.74) square feet.

The location of said privilege shall be as shown on prints kept on file with the Department of Business Affairs and Consumer Protection and the Office of the City Clerk.

Said privilege shall be constructed in accordance with plans and specifications approved by the Zoning Department - Signs.

This grant of privilege in the public way shall be subject to the provisions of Section 10-28-015 and all other required provisions of the Municipal Code of Chicago.

The grantee shall pay to the City of Chicago as compensation for the privilege #1107738 herein granted the sum of fifty ($50.00) per annum in advance.

A 25% penalty will be added for payments received after due date.

The permit holder agrees to hold the City of Chicago harmless for any damage, relocation or replacement costs associated with damage, relocation or removal of private property caused by the City performing work in the public way.

Authority herein given and granted for a period of five (5) years from and after 06/11/2013.

Alderman _____

Brendan Reilly 42nd Ward

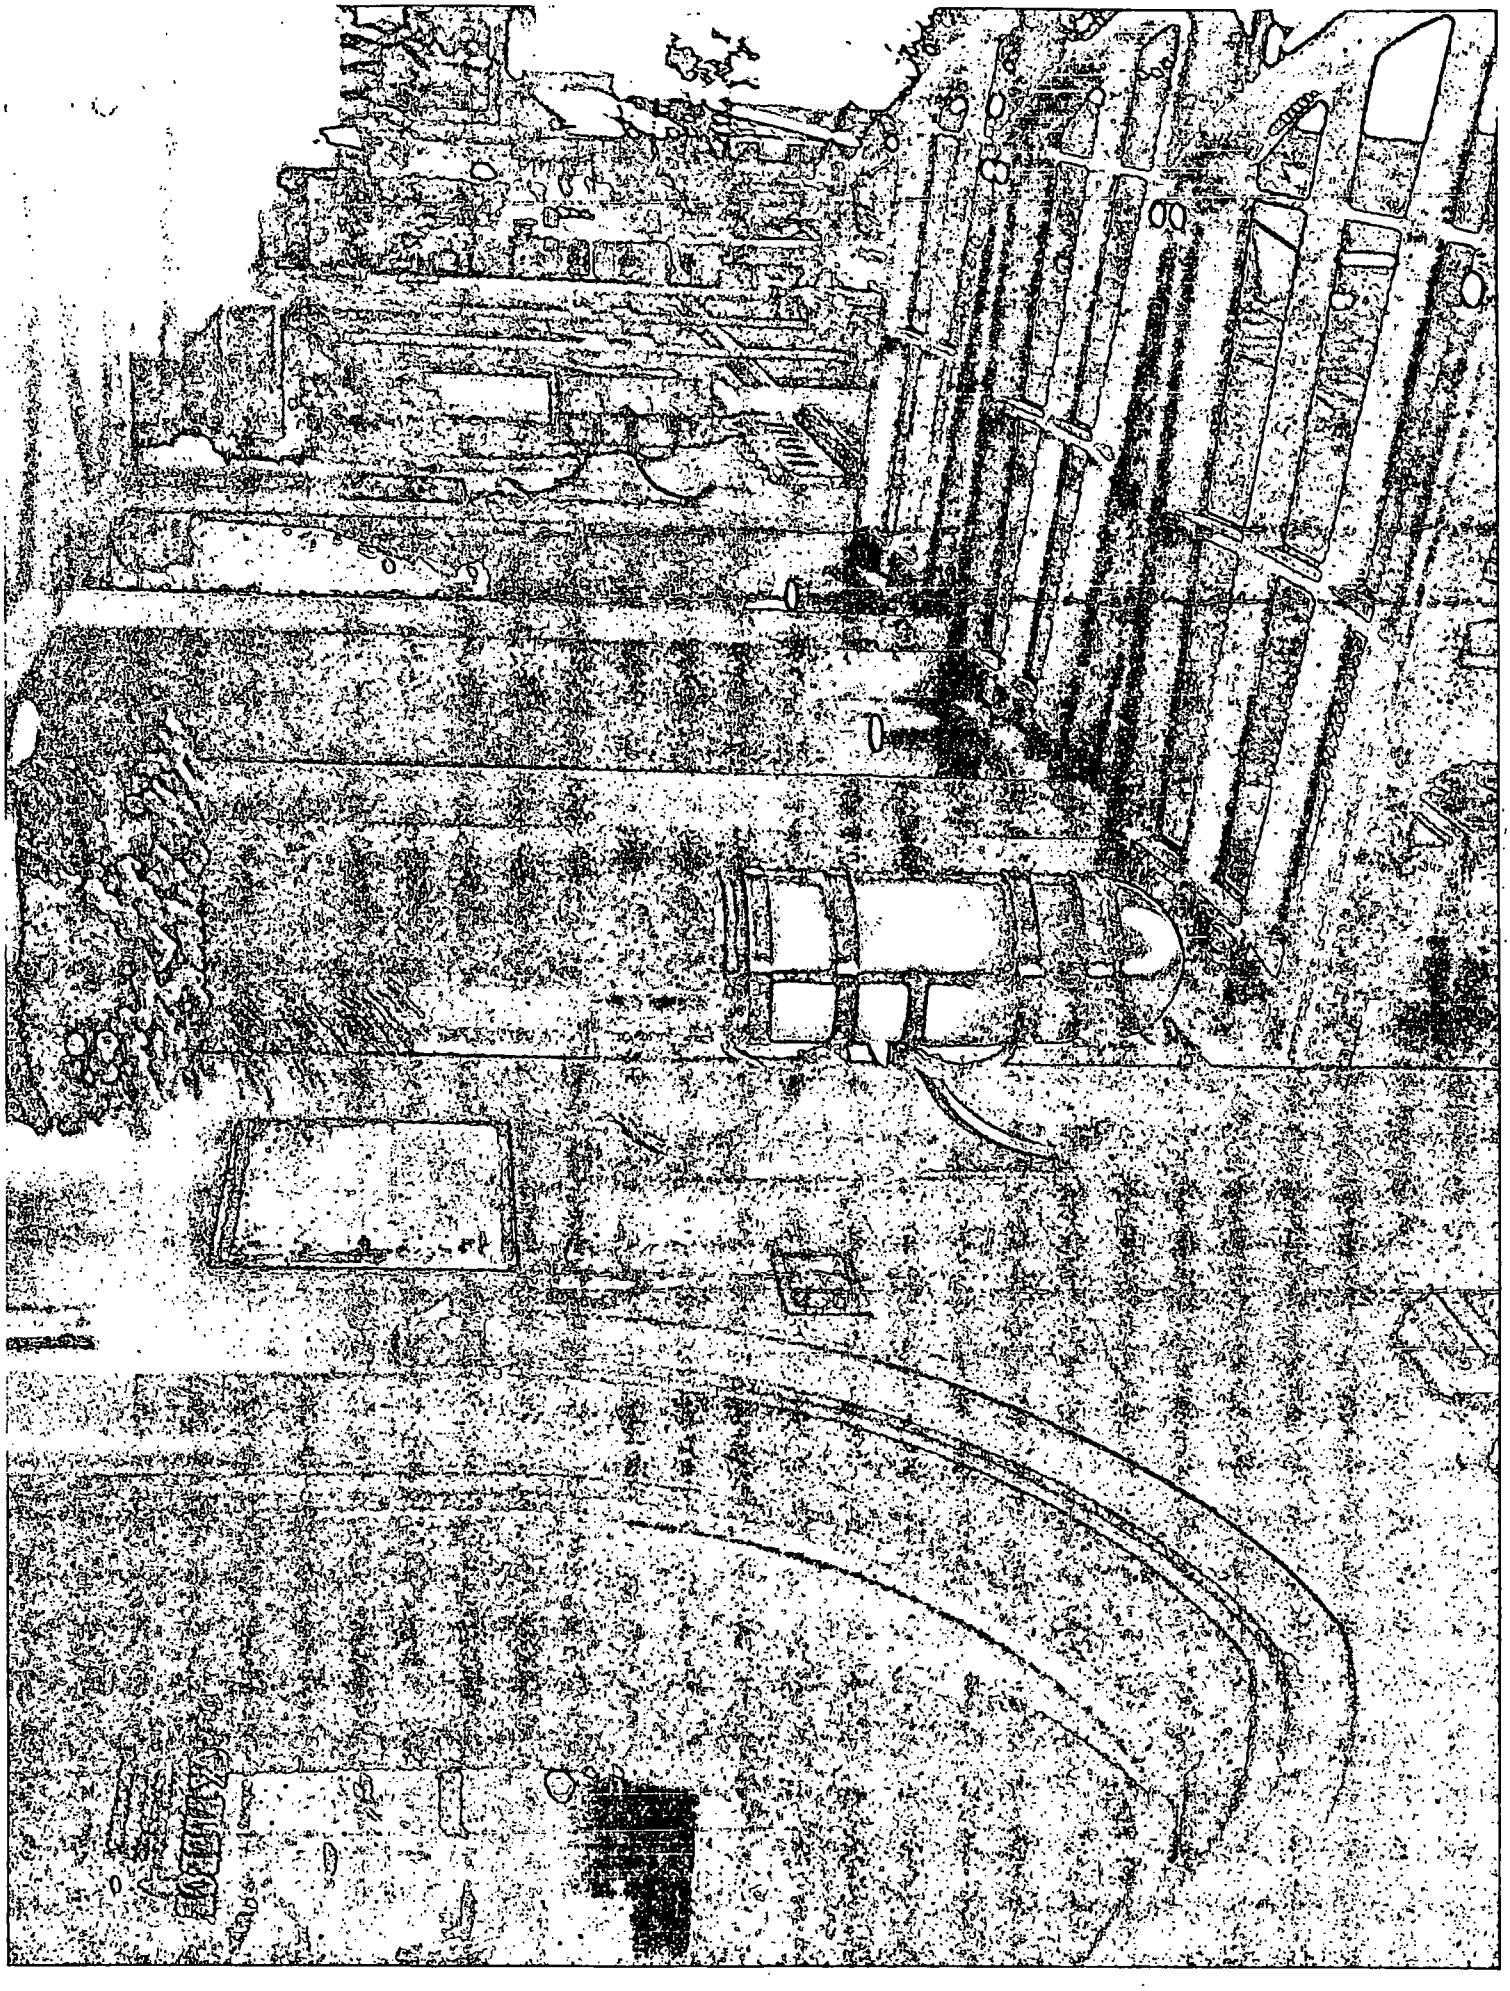

City of Chicago

O2013-6433

Office of the City Clerk

Document Tracking Sheet

Meeting Date:	9/11/2013
Sponsor(s):	Reilly, Brendan (42)
Type:	Ordinance
Title:	Canopy(s) for Best Western River North Hotel
Committee(s) Assignment:	Committee on Transportation and Public Way

ORDINANCE
BEST WESTERN RIVER NORTH HOTEL
Acct. No. 86429 - 2
Permit No. 1107633

Be It Ordained by the City Council of the City of Chicago:

SECTION 1. Permission and authority are hereby given and granted to BEST WESTERN RIVER NORTH HOTEL, upon the terms and subject to the conditions of this ordinance to maintain and use, as now constructed, one (1) Canopy(s) projecting over the public right-of-way adjacent to its premises known as 125 W. Ohio St..

Said Canopy(s) at W. OHIO ST. measure(s):
One (1) at twenty-seven (27) feet in length, and one point five eight (1.58) foot in width for a total of forty-two point six six (42.66) square feet.

The location of said privilege shall be as shown on prints kept on file with the Department of Business Affairs and Consumer Protection and the Office of the City Clerk.

Said privilege shall be constructed in accordance with plans and specifications approved by the Zoning Department - Signs.

This grant of privilege in the public way shall be subject to the provisions of Section 10-28-015 and all other required provisions of the Municipal Code of Chicago.

The grantee shall pay to the City of Chicago as compensation for the privilege #1107633 herein granted the sum of fifty-two ($52.00) per annum in advance.

A 25% penalty will be added for payments received after due date.

The permit holder agrees to hold the City of Chicago harmless for any damage, relocation or replacement costs associated with damage, relocation or removal of private property caused by the City performing work in the public way.

Authority herein given and granted for a period of five (5) years from and after 07/30/2013.

Alderman _____

Brendan Reilly 42nd Ward

ENTRANCE CANOPY

OHIO ST

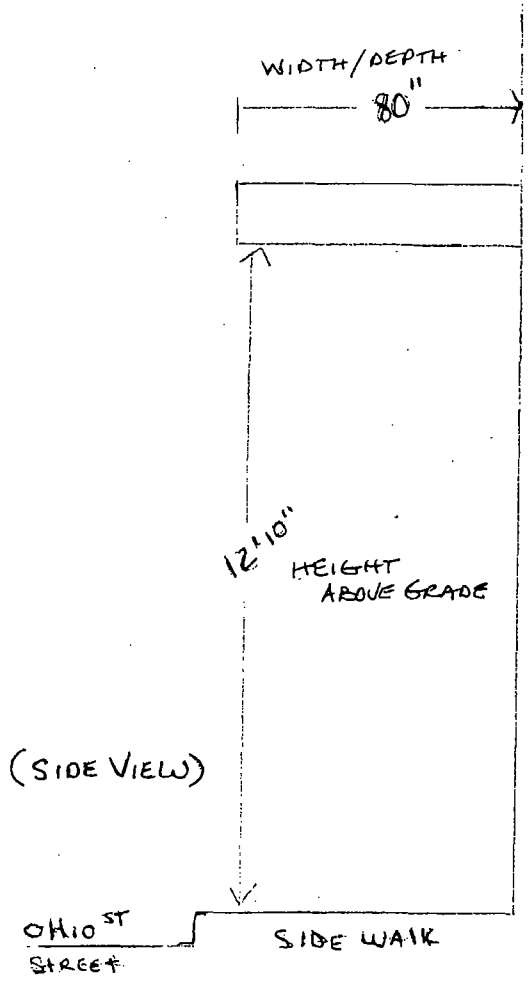

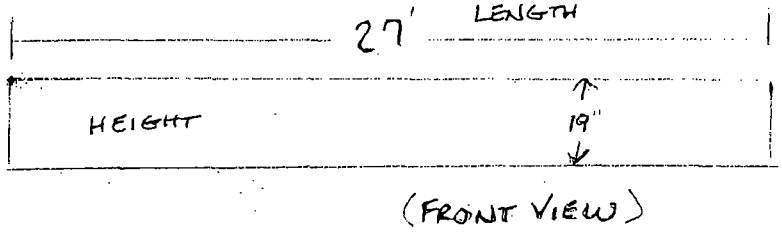

(FRONT VIEW)

City of Chicago

O2013-6434

Office of the City Clerk

Document Tracking Sheet

Meeting Date:	9/11/2013
Sponsor(s):	Reilly, Brendan (42)
Type:	Ordinance
Title:	Canopy(s) for Brazzaz LLC
Committee(s) Assignment:	Committee on Transportation and Public Way

ORDINANCE
BRAZZAZ LLC
Acct. No. 276479 - 1
Permit No. 1108325

Be It Ordained by the City Council of the City of Chicago:

SECTION 1. Permission and authority are hereby given and granted to BRAZZAZ LLC, upon the terms and subject to the conditions of this ordinance to maintain and use, as now constructed, one (1) Canopy(s) projecting over the public right-of-way adjacent to its premises known as 539 N. Dearborn St..

Said Canopy(s) at N. Dearborn Street measure(s):
One (1) at twenty point six (20.6) feet in length, and seven (7) feet in width for a total of one hundred forty-four point two (144.2) square feet.

The location of said privilege shall be as shown on prints kept on file with the Department of Business Affairs and Consumer Protection and the Office of the City Clerk.

Said privilege shall be constructed in accordance with plans and specifications approved by the Zoning Department - Signs.

This grant of privilege in the public way shall be subject to the provisions of Section 10-28-015 and all other required provisions of the Municipal Code of Chicago.

The grantee shall pay to the City of Chicago as compensation for the privilege #1108325 herein granted the sum of fifty ($50.00) per annum in advance.

A 25% penalty will be added for payments received after due date.

The permit holder agrees to hold the City of Chicago harmless for any damage, relocation or replacement costs associated with damage, relocation or removal of private property caused by the City performing work in the public way.

Authority herein given and granted for a period of five (5) years from and after 07/27/2013.

Alderman _____

Brendan Reilly 42nd Ward

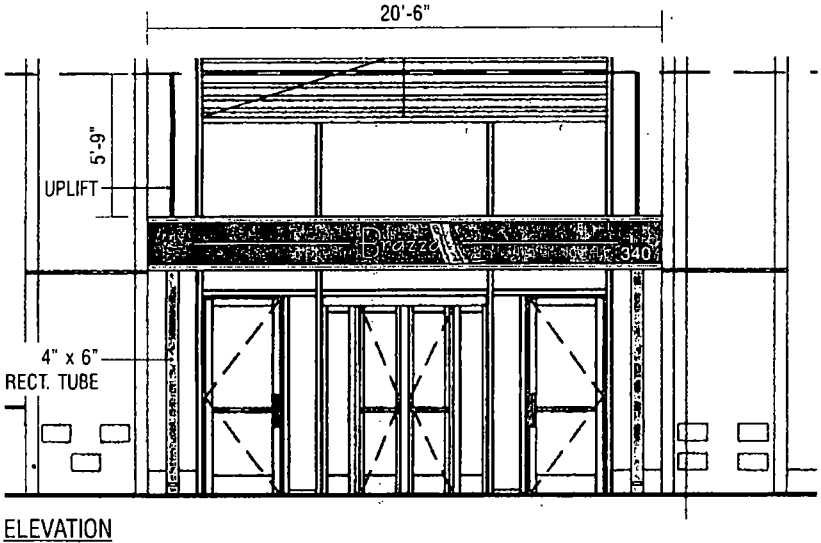

ELEVATION

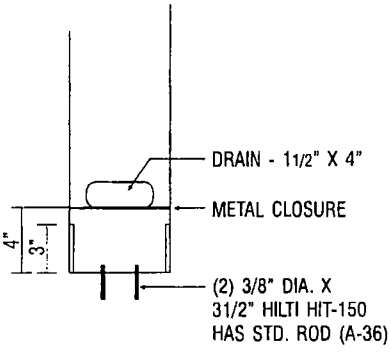

DETAIL - 4x6 TUBE
1 1/2"=1'-0"

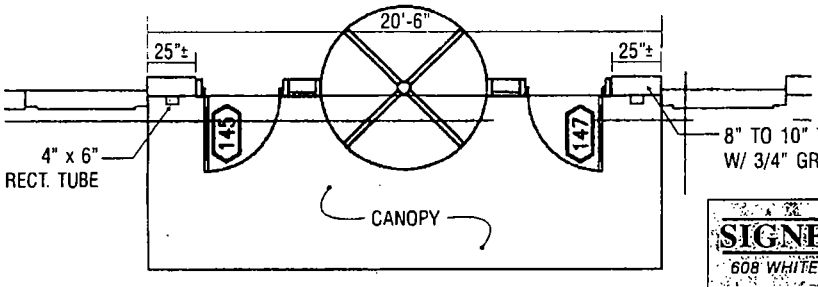

PLAN VIEW

SIGNET SIGN COMPANY 630-830-8242
608 WHITE OAK LANE BARTLETT, IL 60103-2112

BRAZZAZ Brazilian Steakhouse DEARBORN & GRAND CHICAGO, IL	SCALE: 3/16" = 1'-0"	DATE: 3-14-05	
	DRAWN BY: LM	SALES: TC	REVISED
	FILE: A 11\Brazzaz ILLUM CANOPY		DRAWING NUMBER: 8153-7

City of Chicago

O2013-6435

Office of the City Clerk

Document Tracking Sheet

Meeting Date:	9/11/2013
Sponsor(s):	Reilly, Brendan (42)
Type:	Ordinance
Title:	Canopy(s) for Bristol Condo Assn.
Committee(s) Assignment:	Committee on Transportation and Public Way

ORDINANCE
BRISTOL CONDOMINIUM ASSOCIATION
Acct. No. 88245 - 1
Permit No. 1106172

Be It Ordained by the City Council of the City of Chicago:

SECTION 1. Permission and authority are hereby given and granted to BRISTOL CONDOMINIUM ASSOCIATION, upon the terms and subject to the conditions of this ordinance to maintain and use, as now constructed, one (1) Canopy(s) projecting over the public right-of-way adjacent to its premises known as 57 E. Delaware Pl..

Said Canopy(s) at measure(s):
One (1) at thirty-six (36) feet in length, and twelve (12) feet in width for a total of four hundred thirty-two (432) square feet.

The location of said privilege shall be as shown on prints kept on file with the Department of Business Affairs and Consumer Protection and the Office of the City Clerk.

Said privilege shall be constructed in accordance with plans and specifications approved by the Zoning Department - Signs.

This grant of privilege in the public way shall be subject to the provisions of Section 10-28-015 and all other required provisions of the Municipal Code of Chicago.

The grantee shall pay to the City of Chicago as compensation for the privilege #1106172 herein granted the sum of sixty-one ($61.00) per annum in advance.

A 25% penalty will be added for payments received after due date.

The permit holder agrees to hold the City of Chicago harmless for any damage, relocation or replacement costs associated with damage, relocation or removal of private property caused by the City performing work in the public way.

Authority herein given and granted for a period of five (5) years from and after 05/20/2013.

Alderman _____

Brendan Reilly 42nd Ward

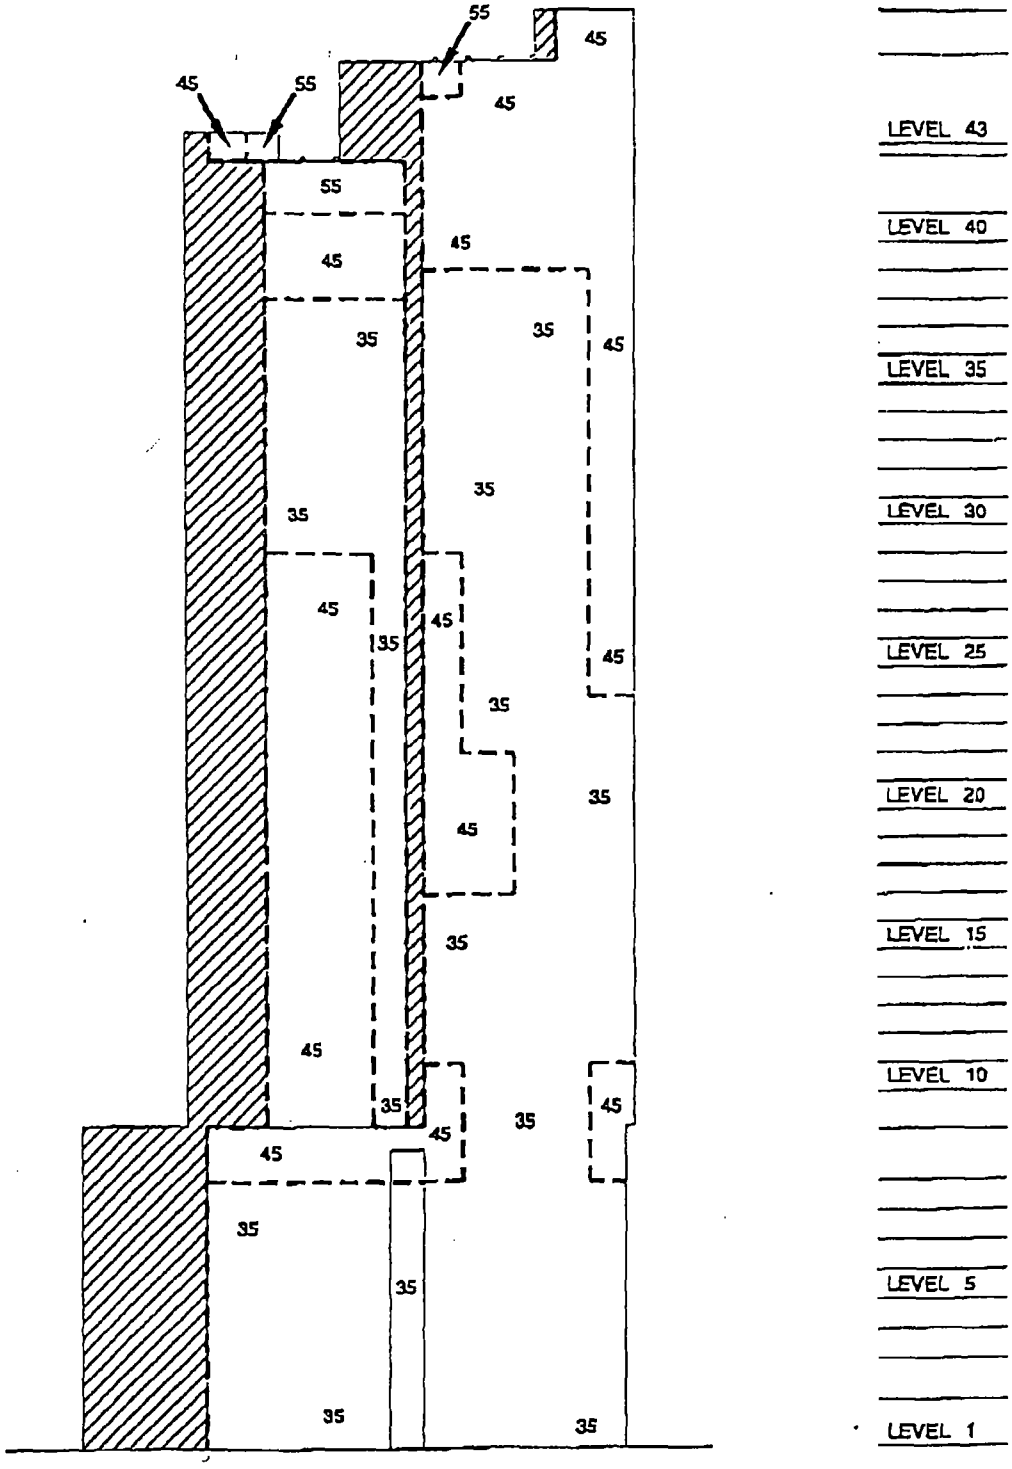

NOTE:
▨ SHOWN ON OTHER ELEVATIONS

NORTH ELEVATION

Cladding Design Wind Loads (psf)
Peak Negative Pressures
50 Year Return Period - Internal Pressures Included
101 East Delaware - Chicago, Illinois
Job No. 97-371

Drawn by: SML	Figure: 1
Scale:	1" = 60'
Date:	July 25,1997

RWDI

City of Chicago

O2013-6438

Office of the City Clerk

Document Tracking Sheet

Meeting Date:	9/11/2013
Sponsor(s):	Reilly, Brendan (42)
Type:	Ordinance
Title:	Canopy(s) for Charles Levi /19 S Wabash Bldg.
Committee(s) Assignment:	Committee on Transportation and Public Way

ORDINANCE
CHARLES LEVI /19 S.WABASH BLDG.
Acct. No. 68777 - 1
Permit No. 1108040

Be It Ordained by the City Council of the City of Chicago:

SECTION 1. Permission and authority are hereby given and granted to CHARLES LEVI /19 S.WABASH BLDG., upon the terms and subject to the conditions of this ordinance to maintain and use, as now constructed, one (1) Canopy(s) projecting over the public right-of-way adjacent to its premises known as 19 S. Wabash Ave..

Said Canopy(s) at S. Wabash Avenue measure(s):
One (1) at ten (10) feet in length, and eighteen (18) feet in width for a total of one hundred eighty (180) square feet.

The location of said privilege shall be as shown on prints kept on file with the Department of Business Affairs and Consumer Protection and the Office of the City Clerk.

Said privilege shall be constructed in accordance with plans and specifications approved by the Zoning Department - Signs.

This grant of privilege in the public way shall be subject to the provisions of Section 10-28-015 and all other required provisions of the Municipal Code of Chicago.

The grantee shall pay to the City of Chicago as compensation for the privilege #1108040 herein granted the sum of fifty ($50.00) per annum in advance.

A 25% penalty will be added for payments received after due date.

The permit holder agrees to hold the City of Chicago harmless for any damage, relocation or replacement costs associated with damage, relocation or removal of private property caused by the City performing work in the public way.

Authority herein given and granted for a period of five (5) years from and after 06/17/2013.

Alderman _____

Brendan Reilly 42nd Ward

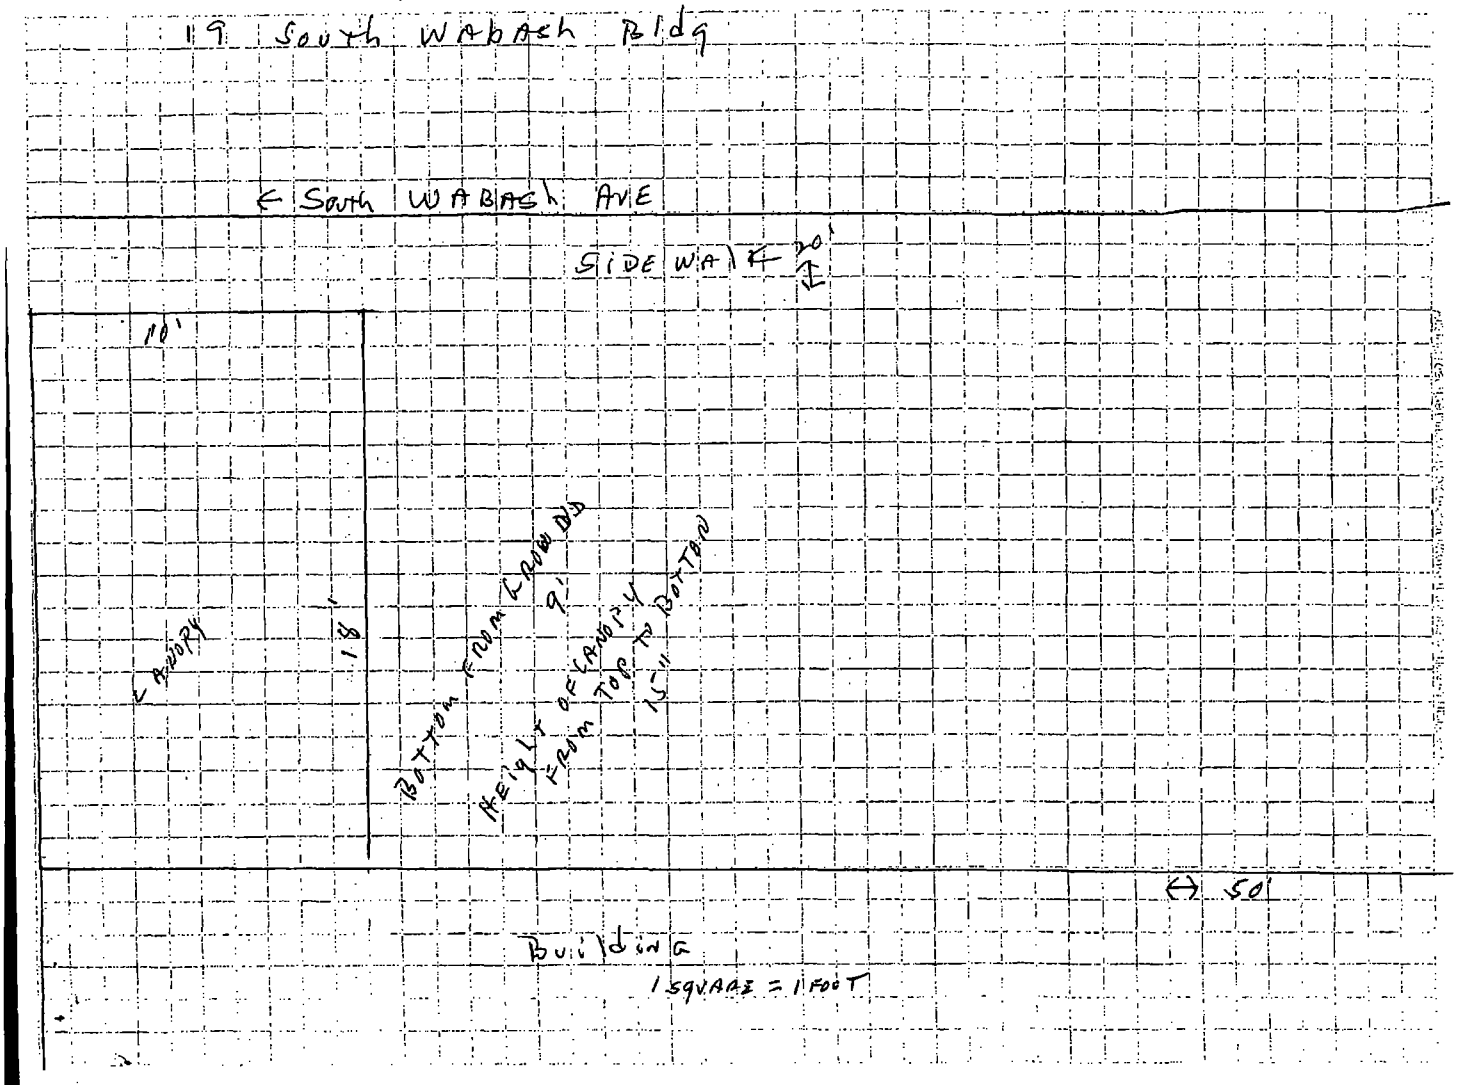
19 South Wabash Bldg
← South WABASH AVE
SIDEWALK 20'
10'
CANOPY
18'
BOTTOM FROM GROUND 9'
HEIGHT OF CANOPY FROM TOP TO BOTTOM 15"
↔ 50'
Building
1 SQUARE = 1 FOOT

City of Chicago

O2013-6439

Office of the City Clerk

Document Tracking Sheet

Meeting Date:	9/11/2013
Sponsor(s):	Reilly, Brendan (42)
Type:	Ordinance
Title:	Canopy(s) for Chicagoan/LaSalle Nat'l, The
Committee(s) Assignment:	Committee on Transportation and Public Way

ORDINANCE
THE CHICAGOAN/LASALLE NAT'L
Acct. No. 8140 - 3
Permit No. 1107965

Be It Ordained by the City Council of the City of Chicago:

SECTION 1. Permission and authority are hereby given and granted to THE CHICAGOAN/LASALLE NAT'L, upon the terms and subject to the conditions of this ordinance to maintain and use, as now constructed, one (1) Canopy(s) projecting over the public right-of-way adjacent to its premises known as 750 N. Rush St..

Said Canopy(s) at N. Rush Street measure(s):
One (1) at ten point eight (10.8) feet in length, and eight (8) feet in width for a total of eighty-six point four (86.4) square feet.

The location of said privilege shall be as shown on prints kept on file with the Department of Business Affairs and Consumer Protection and the Office of the City Clerk.

Said privilege shall be constructed in accordance with plans and specifications approved by the Zoning Department - Signs.

This grant of privilege in the public way shall be subject to the provisions of Section 10-28-015 and all other required provisions of the Municipal Code of Chicago.

The grantee shall pay to the City of Chicago as compensation for the privilege #1107965 herein granted the sum of fifty ($50.00) per annum in advance.

A 25% penalty will be added for payments received after due date.

The permit holder agrees to hold the City of Chicago harmless for any damage, relocation or replacement costs associated with damage, relocation or removal of private property caused by the City performing work in the public way.

Authority herein given and granted for a period of five (5) years from and after 07/27/2013.

Alderman _____

Brendan Reilly 42nd Ward

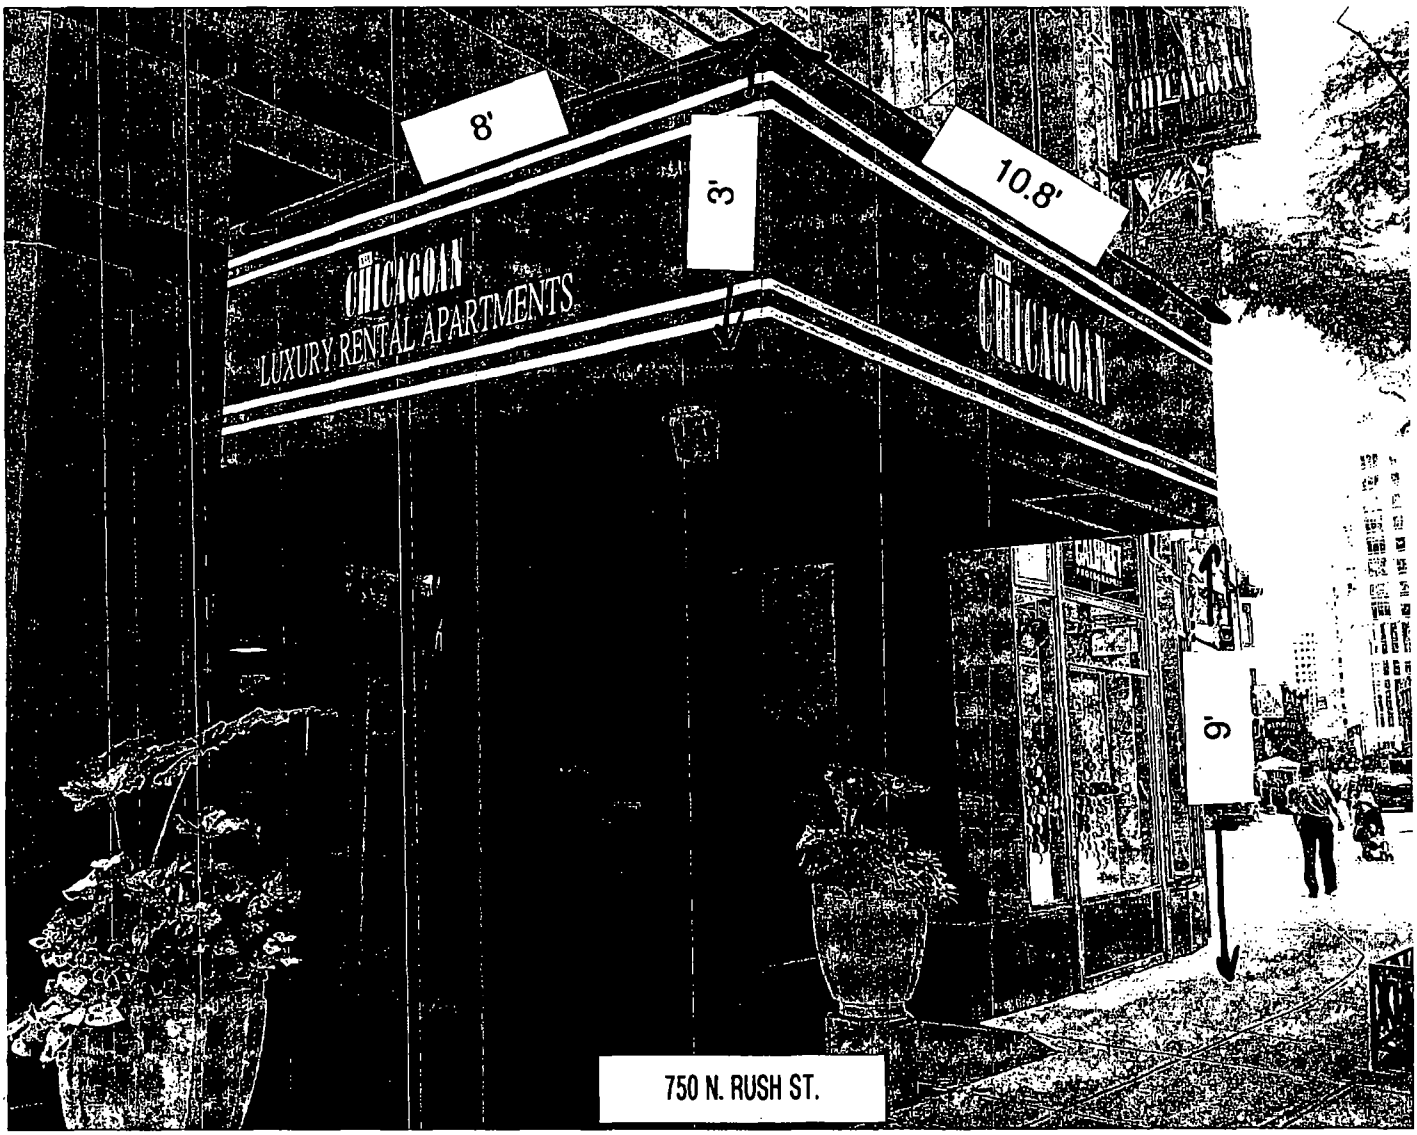
8'
3'
10.8'
CHICAGOAN
LUXURY RENTAL APARTMENTS
CHICAGOAN
9'
750 N. RUSH ST.

City of Chicago

O2013-6441

Office of the City Clerk

Document Tracking Sheet

Meeting Date:	9/11/2013
Sponsor(s):	Reilly, Brendan (42)
Type:	Ordinance
Title:	Canopy(s) for Chicago Wells Design Center LLC
Committee(s) Assignment:	Committee on Transportation and Public Way

ORDINANCE
CHICAGO WELLS DESIGN CENTER LLC
Acct. No. 88143 - 1
Permit No. 1107796

Be It Ordained by the City Council of the City of Chicago:

SECTION 1. Permission and authority are hereby given and granted to CHICAGO WELLS DESIGN CENTER LLC, upon the terms and subject to the conditions of this ordinance to maintain and use, as now constructed, two (2) Canopy(s) projecting over the public right-of-way adjacent to its premises known as 755 N. Wells St..

Said Canopy(s) at N. Wells Street measure(s):
One (1) at sixteen point three (16.3) feet in length, and seven (7) feet in width for a total of one hundred fourteen point one (114.1) square feet.

Said Canopy(s) at W. Chicago Avenue measure(s):
One (1) at fourteen point four (14.4) feet in length, and six (6) feet in width for a total of eighty-six point four (86.4) square feet.

The location of said privilege shall be as shown on prints kept on file with the Department of Business Affairs and Consumer Protection and the Office of the City Clerk.

Said privilege shall be constructed in accordance with plans and specifications approved by the Zoning Department - Signs.

This grant of privilege in the public way shall be subject to the provisions of Section 10-28-015 and all other required provisions of the Municipal Code of Chicago.

The grantee shall pay to the City of Chicago as compensation for the privilege #1107796 herein granted the sum of one hundred ($100.00) per annum in advance.

A 25% penalty will be added for payments received after due date.

The permit holder agrees to hold the City of Chicago harmless for any damage, relocation or replacement costs associated with damage, relocation or removal of private property caused by the City performing work in the public way.

Authority herein given and granted for a period of five (5) years from and after 05/12/2013.

Alderman _____

Brendan Reilly 42nd Ward

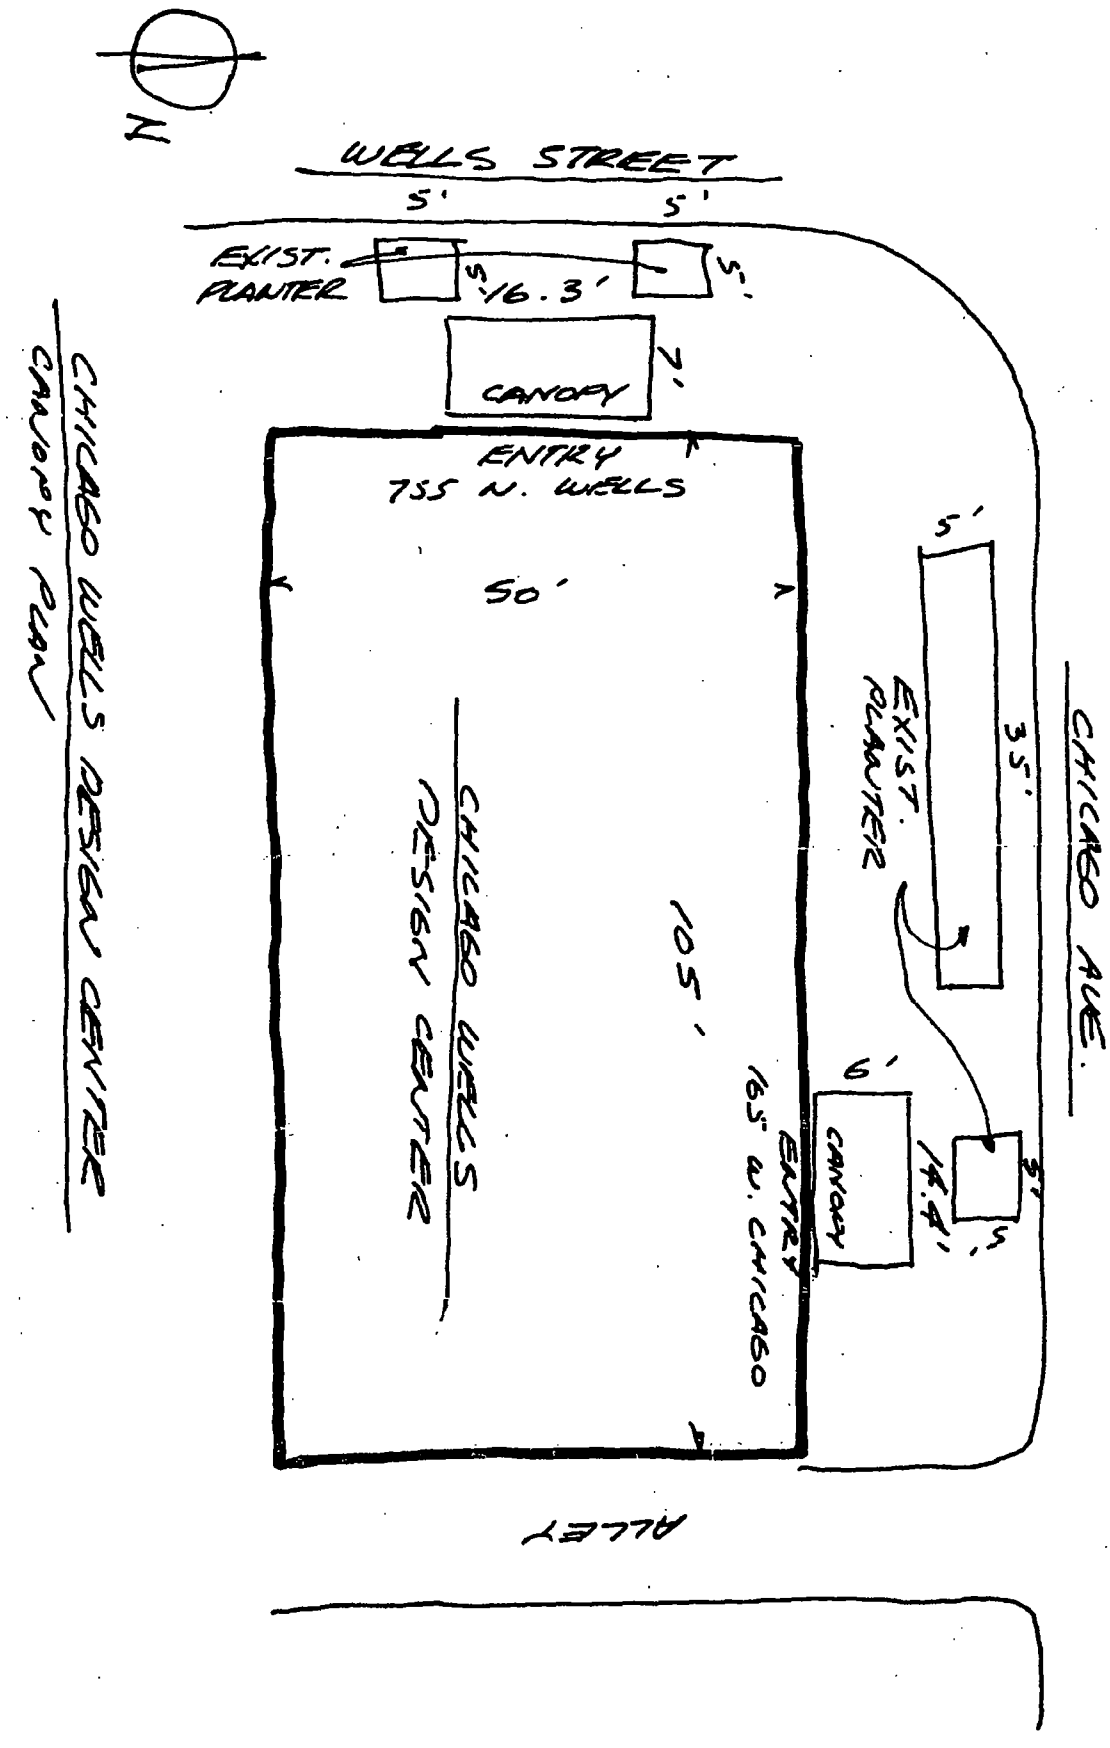
N
WELLS STREET
5'
5'
EXIST. PLANTER
5'
16.3'
5'
CANOPY
7'
ENTRY
755 N. WELLS
50'
105'
CHICAGO WELLS DESIGN CENTER
CHICAGO WELLS DESIGN CENTER CANOPY PLAN
CHICAGO AVE.
5'
35'
EXIST. PLANTER
6'
CANOPY
14.4'
5'
3'
ENTRY
16.5' W. CHICAGO
ALLEY

City of Chicago

Office of the City Clerk

Document Tracking Sheet

O2013-6444

Meeting Date:	9/11/2013
Sponsor(s):	Reilly, Brendan (42)
Type:	Ordinance
Title:	Canopy(s) for Friedman Properties Ltd.
Committee(s) Assignment:	Committee on Transportation and Public Way

ORDINANCE
FRIEDMAN PROPERTIES LTD.
Acct. No. 69264 - 8
Permit No. 1107839

Be It Ordained by the City Council of the City of Chicago:

SECTION 1. Permission and authority are hereby given and granted to FRIEDMAN PROPERTIES LTD., upon the terms and subject to the conditions of this ordinance to maintain and use, as now constructed, one (1) Canopy(s) projecting over the public right-of-way adjacent to its premises known as 500 N. Dearborn St..

Said Canopy(s) at N. Dearborn Street measure(s):
One (1) at eighteen (18) feet in length, and six (6) feet in width for a total of one hundred eight (108) square feet.

The location of said privilege shall be as shown on prints kept on file with the Department of Business Affairs and Consumer Protection and the Office of the City Clerk.

Said privilege shall be constructed in accordance with plans and specifications approved by the Zoning Department - Signs.

This grant of privilege in the public way shall be subject to the provisions of Section 10-28-015 and all other required provisions of the Municipal Code of Chicago.

The grantee shall pay to the City of Chicago as compensation for the privilege #1107839 herein granted the sum of fifty ($50.00) per annum in advance.

A 25% penalty will be added for payments received after due date.

The permit holder agrees to hold the City of Chicago harmless for any damage, relocation or replacement costs associated with damage, relocation or removal of private property caused by the City performing work in the public way.

Authority herein given and granted for a period of five (5) years from and after 07/30/2013.

Alderman _____

Brendan Reilly 42nd Ward

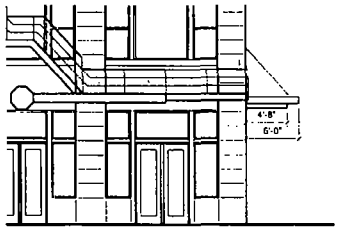

3 Partial South Elevation
SCALE 3/32"=1'-0"

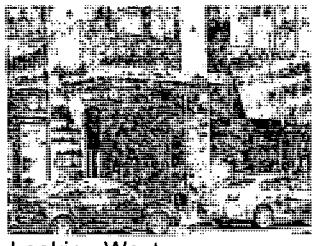

4 Looking West
SCALE NTS

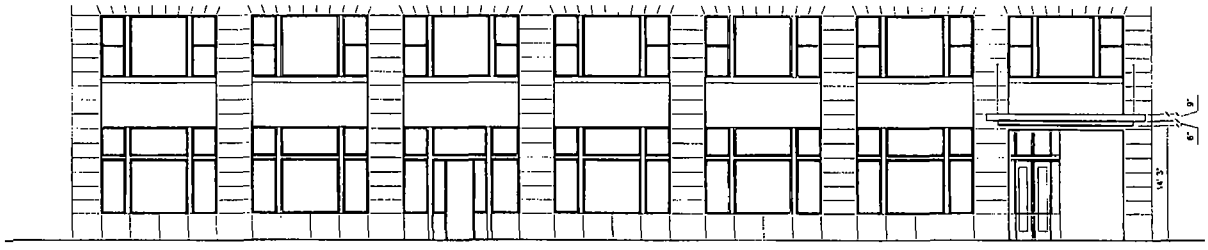

2 Partial East Elevation
SCALE 1/16"=1'-0"

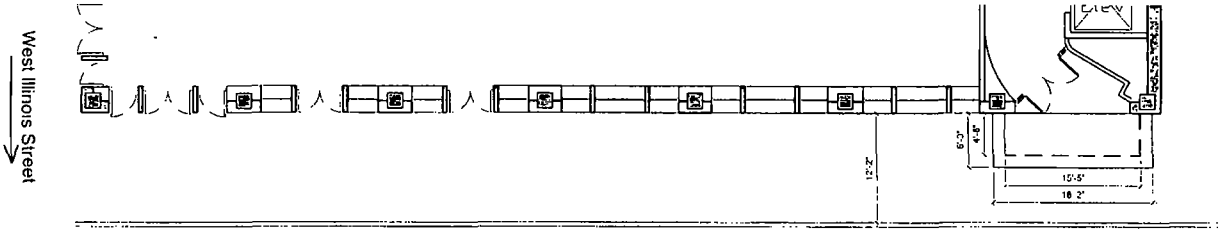

1 Plan
SCALE 1/16"=1'-0"

FRIEDMAN PROPERTIES LTD
325 N LaSalle Street, Suite 600 Chicago, IL 60610
Phone (312) 644-1100 Fax (312) 644-2898
www.friedmanproperties.com

500 North Dearborn Street
Chicago, IL
Entry Canopy Permit

Prop No:	(52)_East
Date	06/07/13
Drawn By:	BRS
Revision	-
Revision	-
Approved By:	

Scale. See Plan

A-1

City of Chicago

O2013-6449

Office of the City Clerk

Document Tracking Sheet

Meeting Date:	9/11/2013
Sponsor(s):	Reilly, Brendan (42)
Type:	Ordinance
Title:	Canopy(s) for Joseph Freed And Associates LLC - 36 S Wabash Ave
Committee(s) Assignment:	Committee on Transportation and Public Way

ORDINANCE
JOSEPH FREED AND ASSOCIATES, LLC
Acct. No. 382879 - 2
Permit No. 1107497

Be It Ordained by the City Council of the City of Chicago:

SECTION 1. Permission and authority are hereby given and granted to JOSEPH FREED AND ASSOCIATES, LLC, upon the terms and subject to the conditions of this ordinance to maintain and use, as now constructed, one (1) Canopy(s) projecting over the public right-of-way adjacent to its premises known as 36 S. Wabash Ave..

Said Canopy(s) at Wabash Ave measure(s):
One (1) at sixteen point five eight (16.58) feet in length, and fourteen point five eight (14.58) feet in width for a total of two hundred forty-one point seven four (241.74) square feet.

The location of said privilege shall be as shown on prints kept on file with the Department of Business Affairs and Consumer Protection and the Office of the City Clerk.

Said privilege shall be constructed in accordance with plans and specifications approved by the Zoning Department - Signs.

This grant of privilege in the public way shall be subject to the provisions of Section 10-28-015 and all other required provisions of the Municipal Code of Chicago.

The grantee shall pay to the City of Chicago as compensation for the privilege #1107497 herein granted the sum of fifty ($50.00) per annum in advance.

A 25% penalty will be added for payments received after due date.

The permit holder agrees to hold the City of Chicago harmless for any damage, relocation or replacement costs associated with damage, relocation or removal of private property caused by the City performing work in the public way.

Authority herein given and granted for a period of five (5) years from and after 04/30/2016.

Alderman _____

Brendan Reilly 42nd Ward

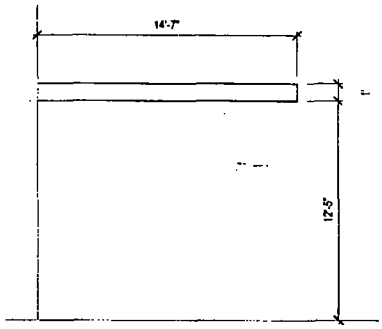

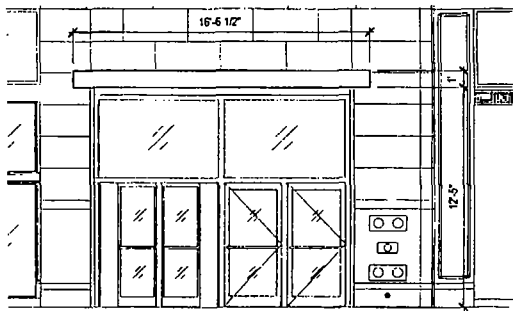

2 ELEVATION & SIDE VIEW
36 S. WABASH CANOPY
1/8"=1'-0"

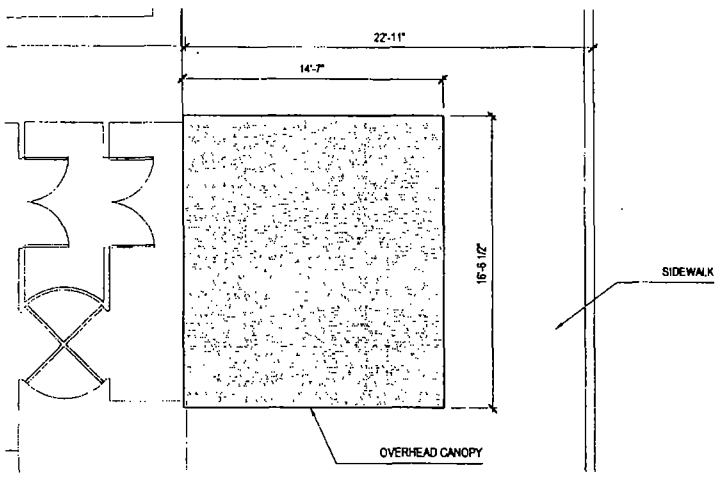

1 36 S. WABASH CANOPY
1/8"=1'-0"

NORTH

REF' SHT DATE: 5-6-08	PROJECT TITLE 36 S. WABASH - EXISTING CANOPY	SHEET TITLE: SK-4	SKETCH SCALE: 1" = 1'-0"	ARCHITECT: Harboe Architects, PC 140 South Dearborn, Suite 205 Chicago, IL 60603

City of Chicago

O2013-6460

Office of the City Clerk

Document Tracking Sheet

Meeting Date:	9/11/2013
Sponsor(s):	Reilly, Brendan (42)
Type:	Ordinance
Title:	Canopy(s) for Joseph Freed And Associates LLC - 22 E Monroe St
Committee(s) Assignment:	Committee on Transportation and Public Way

ORDINANCE
JOSEPH FREED AND ASSOCIATES LLC
Acct. No. 382879 - 3
Permit No. 1107501

Be It Ordained by the City Council of the City of Chicago:

SECTION 1. Permission and authority are hereby given and granted to JOSEPH FREED AND ASSOCIATES LLC, upon the terms and subject to the conditions of this ordinance to maintain and use, as now constructed, one (1) Canopy(s) projecting over the public right-of-way adjacent to its premises known as 22 E. Monroe St..

Said Canopy(s) at E MONROE measure(s):
One (1) at sixty point one six (60.16) feet in length, and ten (10) feet in width for a total of six hundred one point six (601.6) square feet.

The location of said privilege shall be as shown on prints kept on file with the Department of Business Affairs and Consumer Protection and the Office of the City Clerk.

Said privilege shall be constructed in accordance with plans and specifications approved by the Zoning Department - Signs.

This grant of privilege in the public way shall be subject to the provisions of Section 10-28-015 and all other required provisions of the Municipal Code of Chicago.

The grantee shall pay to the City of Chicago as compensation for the privilege #1107501 herein granted the sum of eighty-five dollars and sixteen cents ($85.16) per annum in advance.

A 25% penalty will be added for payments received after due date.

The permit holder agrees to hold the City of Chicago harmless for any damage, relocation or replacement costs associated with damage, relocation or removal of private property caused by the City performing work in the public way.

Authority herein given and granted for a period of five (5) years from and after 07/09/2013.

Alderman _____

Brendan Reilly 42nd Ward

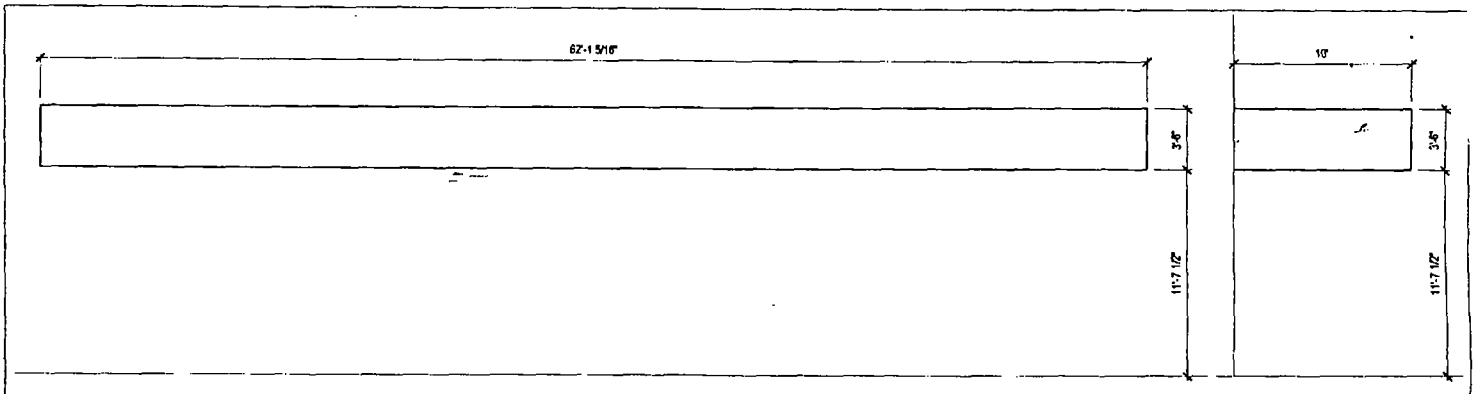

2 ELEVATION & SIDE VIEW 22 E. MONROE STREET CANOPY

1/8"=1'-0"

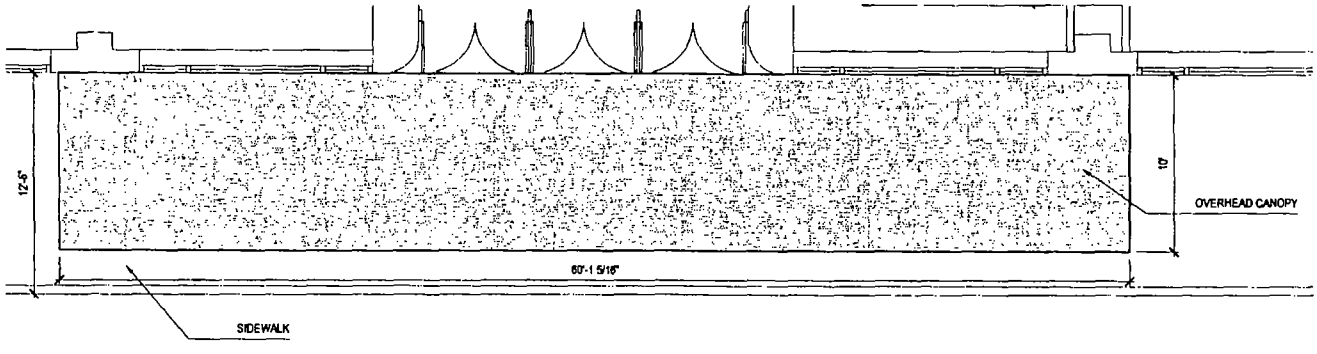

1 22 E. MONROE STREET CANOPY

1/8"=1'-0"

REF. SHT:	PROJECT TITLE: 22 E. MONROE - EXISTING CANOPY	SHEET TITLE: SK-1	SKETCH:	ARCHITECT: Harboe Architects, PC 140 South Dearborn, Suite 205 Chicago, IL 60603
DATE: 5-6-08			SCALE: 1/8" = 1'-0"	

City of Chicago

O2013-6461

Office of the City Clerk

Document Tracking Sheet

Meeting Date:	9/11/2013
Sponsor(s):	Reilly, Brendan (42)
Type:	Ordinance
Title:	Canopy(s) for Joseph Freed And Associates LLC - 7 E Madison St
Committee(s) Assignment:	Committee on Transportation and Public Way

ORDINANCE
JOSEPH FREED AND ASSOCIATES LLC
Acct. No. 382879 - 4
Permit No. 1107503

Be It Ordained by the City Council of the City of Chicago:

SECTION 1. Permission and authority are hereby given and granted to JOSEPH FREED AND ASSOCIATES LLC, upon the terms and subject to the conditions of this ordinance to maintain and use, as now constructed, one (1) Canopy(s) projecting over the public right-of-way adjacent to its premises known as 7 E. Madison St..

Said Canopy(s) at E MADISON measure(s):
One (1) at fifty-two point eight three (52.83) feet in length, and sixteen point zero eight (16.08) feet in width for a total of eight hundred forty-nine point five one (849.51) square feet.

The location of said privilege shall be as shown on prints kept on file with the Department of Business Affairs and Consumer Protection and the Office of the City Clerk.

Said privilege shall be constructed in accordance with plans and specifications approved by the Zoning Department - Signs.

This grant of privilege in the public way shall be subject to the provisions of Section 10-28-015 and all other required provisions of the Municipal Code of Chicago.

The grantee shall pay to the City of Chicago as compensation for the privilege #1107503 herein granted the sum of seventy-seven dollars and eighty-three cents ($77.83) per annum in advance.

A 25% penalty will be added for payments received after due date.

The permit holder agrees to hold the City of Chicago harmless for any damage, relocation or replacement costs associated with damage, relocation or removal of private property caused by the City performing work in the public way.

Authority herein given and granted for a period of five (5) years from and after 07/09/2013.

Alderman _____

Brendan Reilly 42nd Ward

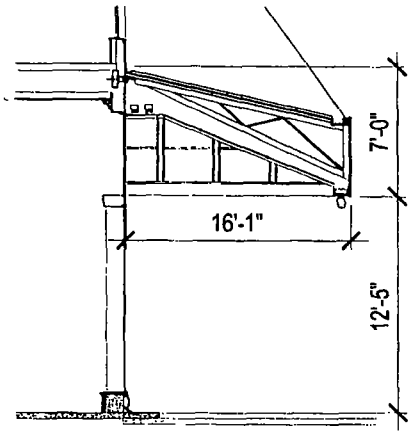

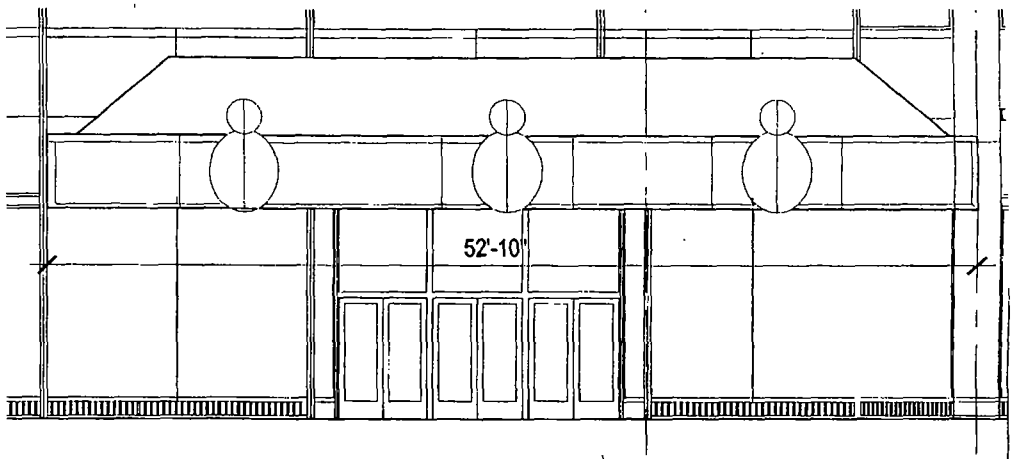

REF. SHT:	PROJECT TITLE.	SULLIVAN CENTER	SHEET TITLE. 7E MADISON CANOPY	SKETCH SK-1	ARCHITECT: Harboe Architects, PC
DATE. 5/06/08				SCALE: 1/8"=1'-0"	140 South Dearborn, Suite 205 Chicago, IL 60603

City of Chicago

O2013-6640

Office of the City Clerk

Document Tracking Sheet

Meeting Date:	9/11/2013
Sponsor(s):	Reilly, Brendan (42)
Type:	Ordinance
Title:	Canopy(s) for Lakeshore Land Assn., Inc.
Committee(s) Assignment:	Committee on Transportation and Public Way

ORDINANCE
LAKESHORE LAND ASSOCIATION, INC.
Acct. No. 68789 - 1
Permit No. 1108199

Be It Ordained by the City Council of the City of Chicago:

SECTION 1. Permission and authority are hereby given and granted to LAKESHORE LAND ASSOCIATION, INC., upon the terms and subject to the conditions of this ordinance to maintain and use, as now constructed, one (1) Canopy(s) projecting over the public right-of-way adjacent to its premises known as 1130 N. Lake Shore Dr..

Said Canopy(s) at Elm St. measure(s):
One (1) at fifteen (15) feet in length, and ten (10) feet in width for a total of one hundred fifty (150) square feet.

The location of said privilege shall be as shown on prints kept on file with the Department of Business Affairs and Consumer Protection and the Office of the City Clerk.

Said privilege shall be constructed in accordance with plans and specifications approved by the Zoning Department - Signs.

This grant of privilege in the public way shall be subject to the provisions of Section 10-28-015 and all other required provisions of the Municipal Code of Chicago.

The grantee shall pay to the City of Chicago as compensation for the privilege #1108199 herein granted the sum of fifty ($50.00) per annum in advance.

A 25% penalty will be added for payments received after due date.

The permit holder agrees to hold the City of Chicago harmless for any damage, relocation or replacement costs associated with damage, relocation or removal of private property caused by the City performing work in the public way.

Authority herein given and granted for a period of five (5) years from and after 07/12/2013.

Alderman _____

Brendan Reilly 42nd Ward

City of Chicago

O2013-6643

Office of the City Clerk

Document Tracking Sheet

Meeting Date:	9/11/2013
Sponsor(s):	Reilly, Brendan (42)
Type:	Ordinance
Title:	Canopy(s) for Loyola University of Chicago
Committee(s) Assignment:	Committee on Transportation and Public Way

ORDINANCE
LOYOLA UNIVERSITY OF CHICAGO
Acct. No. 33471 - 12
Permit No. 1107857

Be It Ordained by the City Council of the City of Chicago:

SECTION 1. Permission and authority are hereby given and granted to LOYOLA UNIVERSITY OF CHICAGO, upon the terms and subject to the conditions of this ordinance to maintain and use, as now constructed, one (1) Canopy(s) projecting over the public right-of-way adjacent to its premises known as 111 E. Pearson St..

Said Canopy(s) at E. Pearson Street measure(s):
One (1) at twenty-one (21) feet in length, and fifteen (15) feet in width for a total of three hundred fifteen (315) square feet.

The location of said privilege shall be as shown on prints kept on file with the Department of Business Affairs and Consumer Protection and the Office of the City Clerk.

Said privilege shall be constructed in accordance with plans and specifications approved by the Zoning Department - Signs.

This grant of privilege in the public way shall be subject to the provisions of Section 10-28-015 and all other required provisions of the Municipal Code of Chicago.

The grantee shall pay to the City of Chicago as compensation for the privilege #1107857 herein granted the sum of fifty ($50.00) per annum in advance.

A 25% penalty will be added for payments received after due date.

The permit holder agrees to hold the City of Chicago harmless for any damage, relocation or replacement costs associated with damage, relocation or removal of private property caused by the City performing work in the public way.

Authority herein given and granted for a period of five (5) years from and after 06/29/2013.

Alderman _____

Brendan Reilly 42nd Ward

111 E Pearson St Canopy

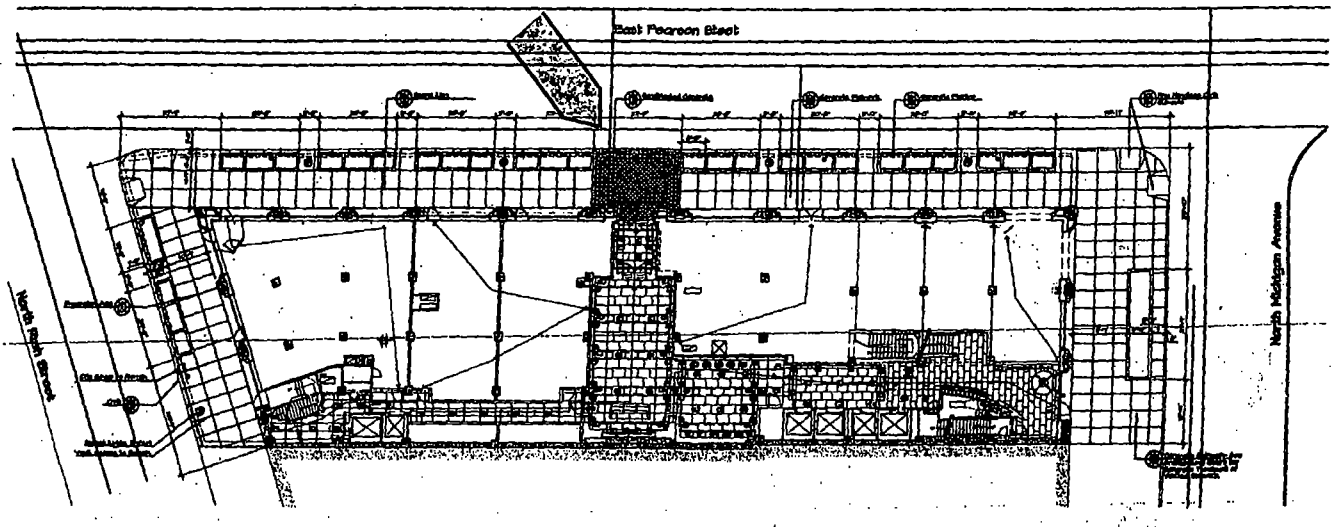

City of Chicago

O2013-6645

Office of the City Clerk

Document Tracking Sheet

Meeting Date:	9/11/2013
Sponsor(s):	Reilly, Brendan (42)
Type:	Ordinance
Title:	Canopy(s) for MacMall
Committee(s) Assignment:	Committee on Transportation and Public Way

ORDINANCE
MACMALL
Acct. No. 348463 - 3
Permit No. 1101366

Be It Ordained by the City Council of the City of Chicago:

SECTION 1. Permission and authority are hereby given and granted to MACMALL, upon the terms and subject to the conditions of this ordinance to maintain and use, as now constructed, one (1) Canopy(s) projecting over the public right-of-way adjacent to its premises known as 329 W. Grand Ave..

Said Canopy(s) at Grand measure(s):
One (1) at thirteen point three five (13.35) feet in length, and seven point three three (7.33) feet in width for a total of ninety-seven point eight six (97.86) square feet.

The location of said privilege shall be as shown on prints kept on file with the Department of Business Affairs and Consumer Protection and the Office of the City Clerk.

Said privilege shall be constructed in accordance with plans and specifications approved by the Zoning Department - Signs.

This grant of privilege in the public way shall be subject to the provisions of Section 10-28-015 and all other required provisions of the Municipal Code of Chicago.

The grantee shall pay to the City of Chicago as compensation for the privilege #1101366 herein granted the sum of fifty ($50.00) per annum in advance.

A 25% penalty will be added for payments received after due date.

The permit holder agrees to hold the City of Chicago harmless for any damage, relocation or replacement costs associated with damage, relocation or removal of private property caused by the City performing work in the public way.

Authority herein given and granted for a period of five (5) years from and after Date of Passage.

Alderman _____

Brendan Reilly 42nd Ward

022312
MacMall
329 W. Grand Ave
Chicago, IL

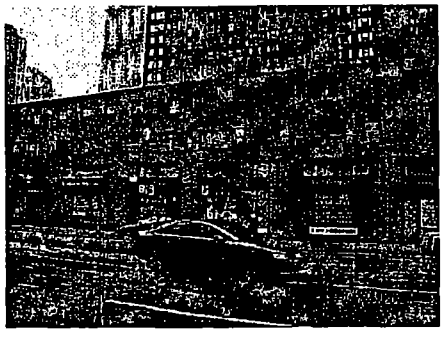

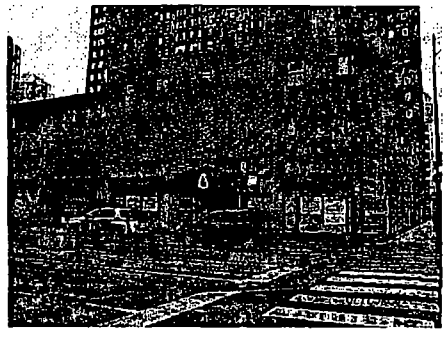

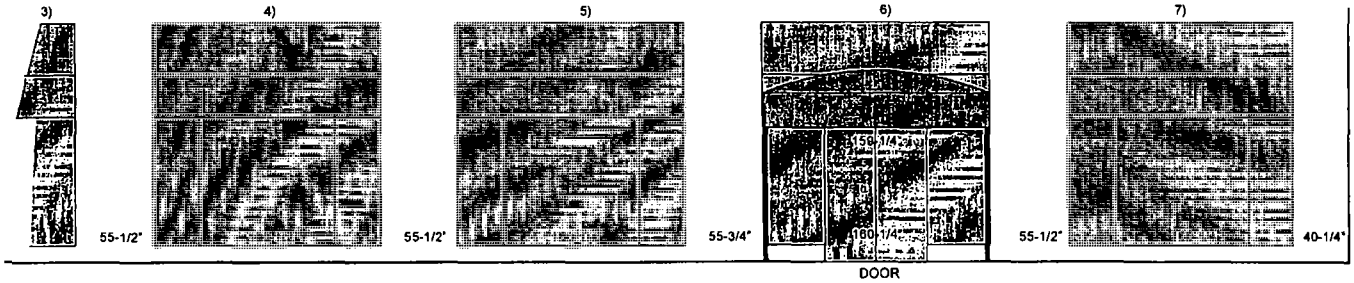

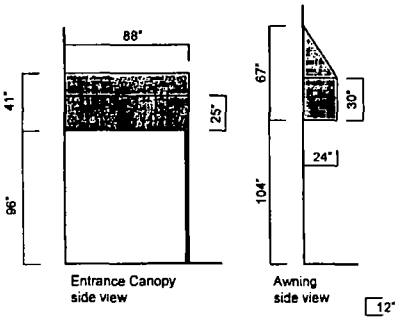

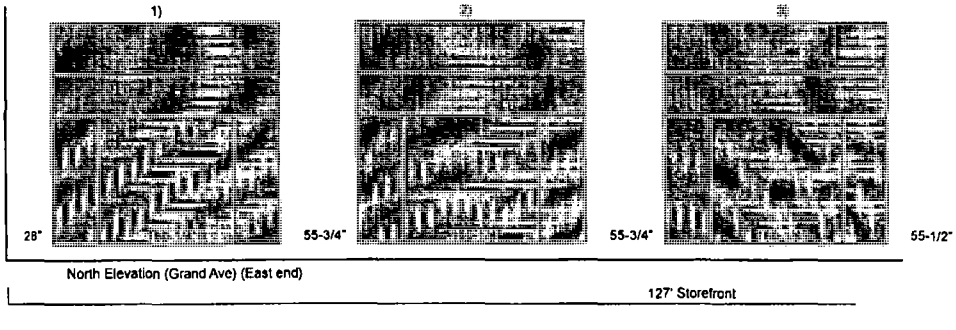

City of Chicago

O2013-6646

Office of the City Clerk

Document Tracking Sheet

Meeting Date:	9/11/2013
Sponsor(s):	Reilly, Brendan (42)
Type:	Ordinance
Title:	Canopy(s) for McFadden's
Committee(s) Assignment:	Committee on Transportation and Public Way

ORDINANCE
MCFADDEN'S
Acct. No. 15304 - 1
Permit No. 1105523

Be It Ordained by the City Council of the City of Chicago:

SECTION 1. Permission and authority are hereby given and granted to MCFADDEN'S, upon the terms and subject to the conditions of this ordinance to maintain and use, as now constructed, one (1) Canopy(s) projecting over the public right-of-way adjacent to its premises known as 1206 N. State Pkwy..

Said Canopy(s) at N. State Parkway measure(s):
One (1) at thirty-six point two (36.2) feet in length, and two point nine (2.9) feet in width for a total of one hundred four point nine eight (104.98) square feet.

The location of said privilege shall be as shown on prints kept on file with the Department of Business Affairs and Consumer Protection and the Office of the City Clerk.

Said privilege shall be constructed in accordance with plans and specifications approved by the Zoning Department - Signs.

This grant of privilege in the public way shall be subject to the provisions of Section 10-28-015 and all other required provisions of the Municipal Code of Chicago.

The grantee shall pay to the City of Chicago as compensation for the privilege #1105523 herein granted the sum of sixty-one dollars and twenty cents ($61.20) per annum in advance.

A 25% penalty will be added for payments received after due date.

The permit holder agrees to hold the City of Chicago harmless for any damage, relocation or replacement costs associated with damage, relocation or removal of private property caused by the City performing work in the public way.

Authority herein given and granted for a period of five (5) years from and after 11/13/2012.

Alderman _____

Brendan Reilly 42nd Ward

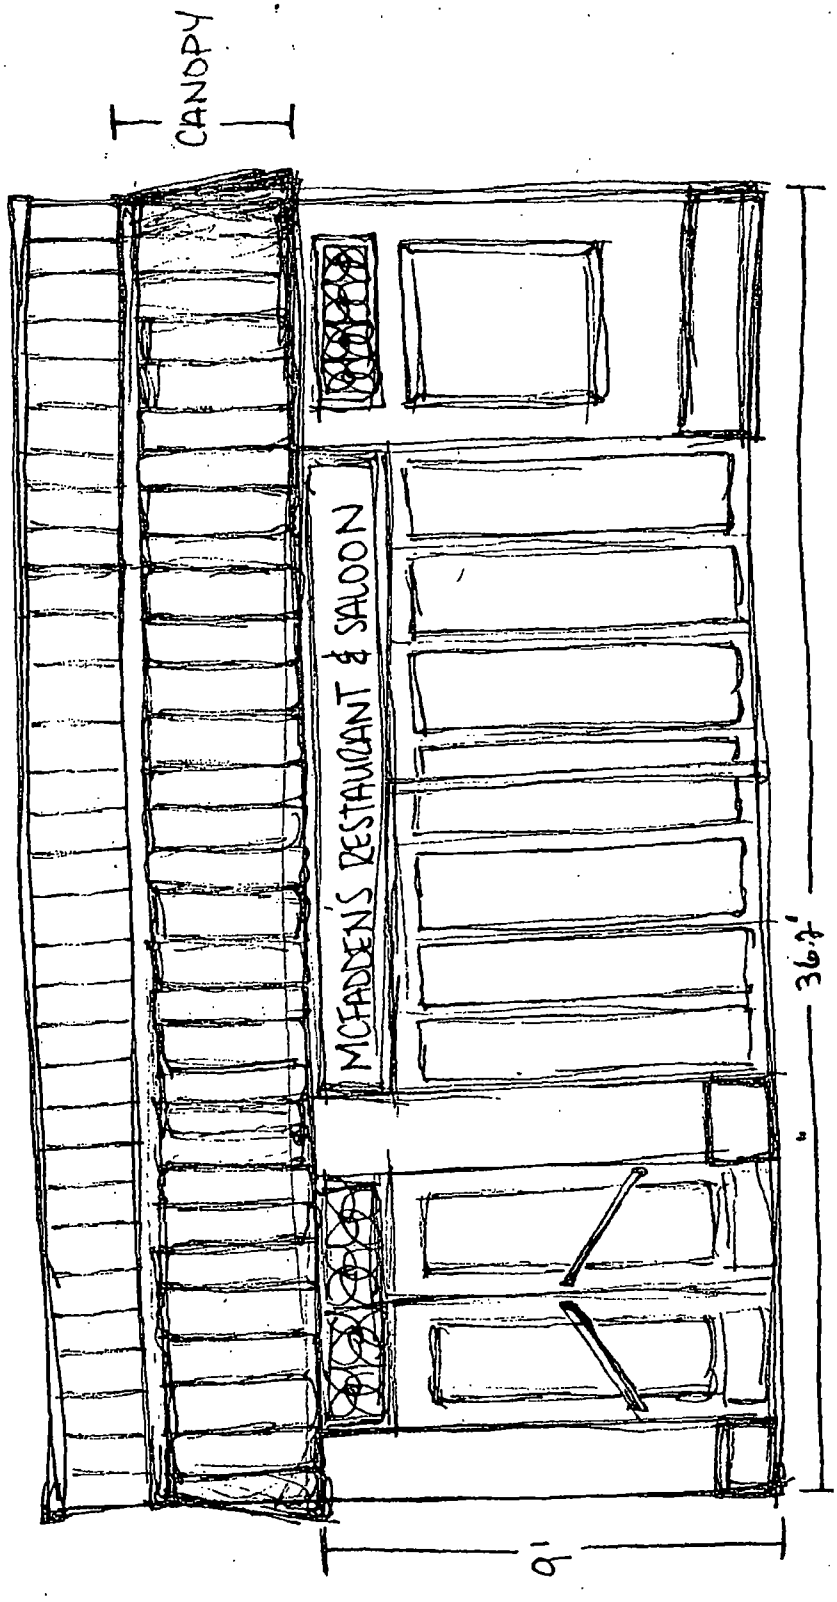

MCFADDEN'S RESTAURANT & SALOON
1206 N. STATE PKWY
CHICAGO, IL 60610

FACADE ELEVATION

City of Chicago

O2013-6648

Office of the City Clerk

Document Tracking Sheet

Meeting Date:	9/11/2013
Sponsor(s):	Reilly, Brendan (42)
Type:	Ordinance
Title:	Canopy(s) for Oxford 127 Huron Venture Property Co. LLC
Committee(s) Assignment:	Committee on Transportation and Public Way

ORDINANCE
OXFORD 127 HURON VENTURE PROPERTY COMPANY, LLC
Acct. No. 372337 - 1
Permit No. 1107760

Be It Ordained by the City Council of the City of Chicago:

SECTION 1. Permission and authority are hereby given and granted to OXFORD 127 HURON VENTURE PROPERTY COMPANY, LLC, upon the terms and subject to the conditions of this ordinance to construct, install, maintain and use one (1) Canopy(s) projecting over the public right-of-way adjacent to its premises known as 127 W. Huron St..

Said Canopy(s) at Huron measure(s):
One (1) at thirty-seven point zero eight (37.08) feet in length, and six (6) feet in width for a total of two hundred twenty-two point four eight (222.48) square feet.

The location of said privilege shall be as shown on prints kept on file with the Department of Business Affairs and Consumer Protection and the Office of the City Clerk.

Said privilege shall be constructed in accordance with plans and specifications approved by the Zoning Department - Signs.

This grant of privilege in the public way shall be subject to the provisions of Section 10-28-015 and all other required provisions of the Municipal Code of Chicago.

The grantee shall pay to the City of Chicago as compensation for the privilege #1107760 herein granted the sum of sixty-two dollars and eight cents ($62.08) per annum in advance.

A 25% penalty will be added for payments received after due date.

The permit holder agrees to hold the City of Chicago harmless for any damage, relocation or replacement costs associated with damage, relocation or removal of private property caused by the City performing work in the public way.

Authority herein given and granted for a period of five (5) years from and after Date of Passage.

Alderman _____

Brendan Reilly 42nd Ward

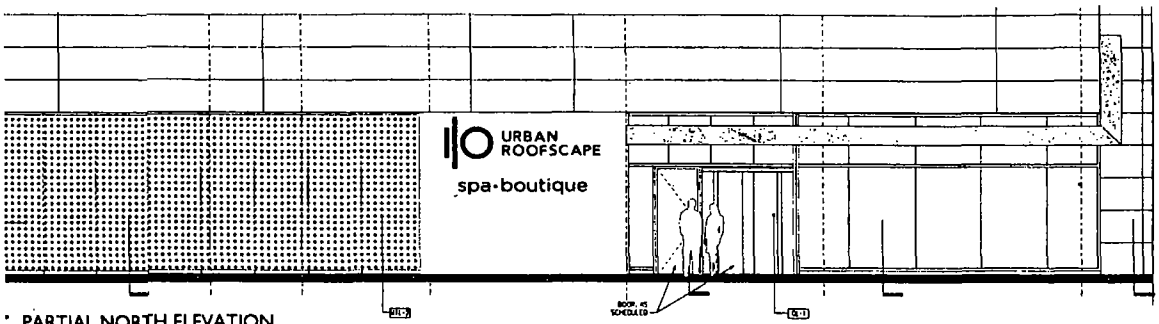

PARTIAL NORTH ELEVATION

ELEVATION VIEW SCALE 1"= 7'

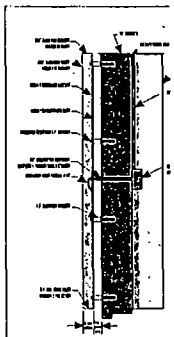

SECTIONAL VI
SCALE 1"= 1.

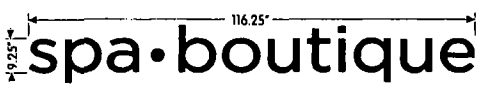

DIMENSIONAL VIEW SCALE 1"= 2'

6-7-13

WALL VIEW SCALE 1"= 3'

Designer:	CAS
Drawing Scale:	AS NOTED
Rendering Scale:	AS NOTED
Revision:	7'-1" HEIGHT, 2" STROKE

City of Chicago

O2013-6649

Office of the City Clerk

Document Tracking Sheet

Meeting Date:	9/11/2013
Sponsor(s):	Reilly, Brendan (42)
Type:	Ordinance
Title:	Canopy(s) for Philip Diciminna Barber Shop
Committee(s) Assignment:	Committee on Transportation and Public Way

ORDINANCE
PHILIP DICIMINNA BARBER SHOP
Acct. No. 24382 - 1
Permit No. 1107826

Be It Ordained by the City Council of the City of Chicago:

SECTION 1. Permission and authority are hereby given and granted to PHILIP DICIMINNA BARBER SHOP, upon the terms and subject to the conditions of this ordinance to maintain and use, as now constructed, one (1) Canopy(s) projecting over the public right-of-way adjacent to its premises known as 175 N. Wells St..

Said Canopy(s) at N. WELLS measure(s):
One (1) at fifteen point six seven (15.67) feet in length, and two point eight three (2.83) feet in width for a total of forty-four point three five (44.35) square feet.

The location of said privilege shall be as shown on prints kept on file with the Department of Business Affairs and Consumer Protection and the Office of the City Clerk.

Said privilege shall be constructed in accordance with plans and specifications approved by the Zoning Department - Signs.

This grant of privilege in the public way shall be subject to the provisions of Section 10-28-015 and all other required provisions of the Municipal Code of Chicago.

The grantee shall pay to the City of Chicago as compensation for the privilege #1107826 herein granted the sum of fifty ($50.00) per annum in advance.

A 25% penalty will be added for payments received after due date.

The permit holder agrees to hold the City of Chicago harmless for any damage, relocation or replacement costs associated with damage, relocation or removal of private property caused by the City performing work in the public way.

Authority herein given and granted for a period of five (5) years from and after 07/09/2013.

Alderman _____

Brendan Reilly 42nd Ward

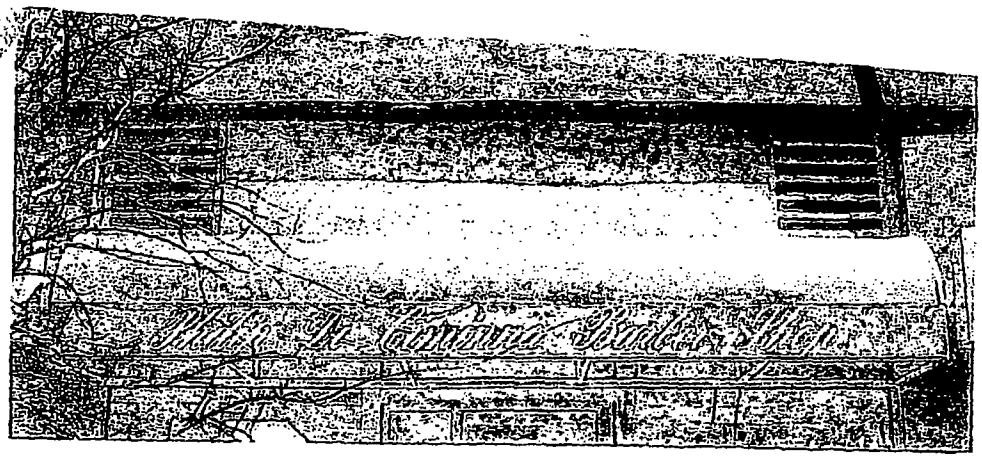

175 N. WELLS ST.

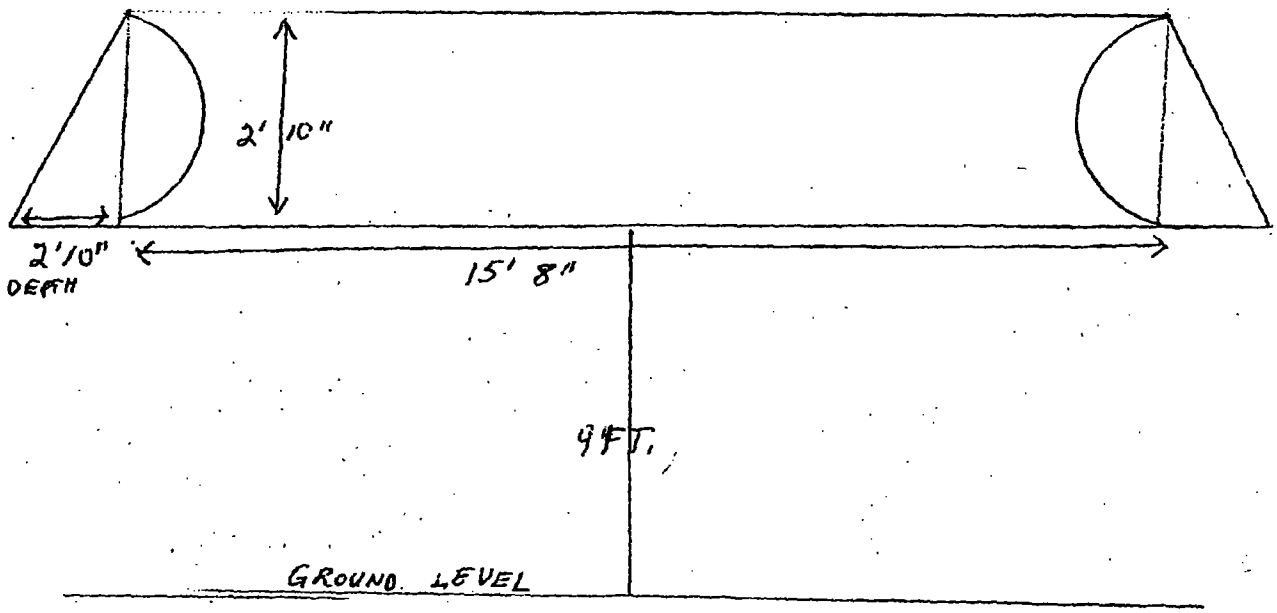

City of Chicago

O2013-6650

Office of the City Clerk

Document Tracking Sheet

Meeting Date:	9/11/2013
Sponsor(s):	Reilly, Brendan (42)
Type:	Ordinance
Title:	Canopy(s) for Subway 4053
Committee(s) Assignment:	Committee on Transportation and Public Way

ORDINANCE
Subway 4053
Acct. No. 267891 - 23
Permit No. 1106295

Be It Ordained by the City Council of the City of Chicago:

SECTION 1. Permission and authority are hereby given and granted to Subway 4053, upon the terms and subject to the conditions of this ordinance to maintain and use, as now constructed, one (1) Canopy(s) projecting over the public right-of-way adjacent to its premises known as 201 N. Clark St..

Said Canopy(s) at N. CLARK measure(s):
One (1) at ten (10) feet in length, and four (4) feet in width for a total of forty (40) square feet.

The location of said privilege shall be as shown on prints kept on file with the Department of Business Affairs and Consumer Protection and the Office of the City Clerk.

Said privilege shall be constructed in accordance with plans and specifications approved by the Zoning Department - Signs.

This grant of privilege in the public way shall be subject to the provisions of Section 10-28-015 and all other required provisions of the Municipal Code of Chicago.

The grantee shall pay to the City of Chicago as compensation for the privilege #1106295 herein granted the sum of fifty ($50.00) per annum in advance.

A 25% penalty will be added for payments received after due date.

The permit holder agrees to hold the City of Chicago harmless for any damage, relocation or replacement costs associated with damage, relocation or removal of private property caused by the City performing work in the public way.

Authority herein given and granted for a period of five (5) years from and after 05/14/2013.

Alderman _____

Brendan Reilly 42nd Ward

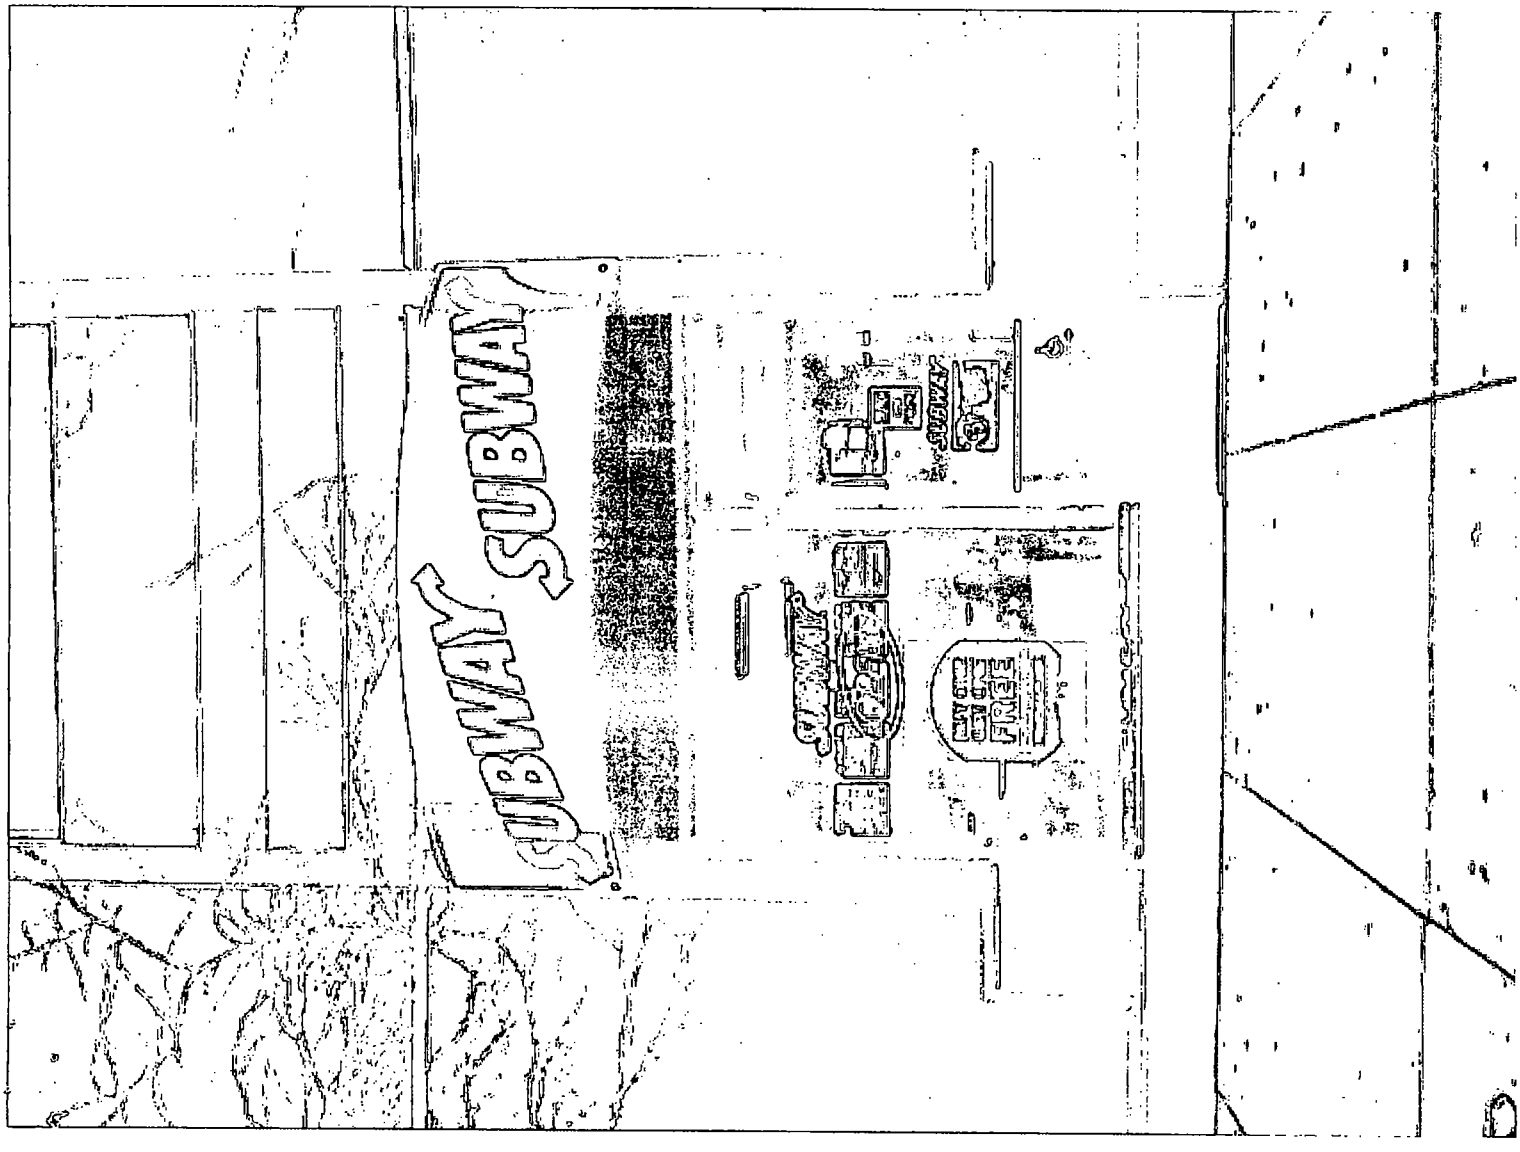
SUBWAY
SUBWAY

City of Chicago

O2013-6651

Office of the City Clerk

Document Tracking Sheet

Meeting Date:	9/11/2013
Sponsor(s):	Reilly, Brendan (42)
Type:	Ordinance
Title:	Canopy(s) for Sushi Samba
Committee(s) Assignment:	Committee on Transportation and Public Way

ORDINANCE
SUSHI SAMBA
Acct. No. 230209 - 1
Permit No. 1107458

Be It Ordained by the City Council of the City of Chicago:

SECTION 1. Permission and authority are hereby given and granted to SUSHI SAMBA, upon the terms and subject to the conditions of this ordinance to maintain and use, as now constructed, five (5) Canopy(s) projecting over the public right-of-way adjacent to its premises known as 504 N. Wells St..

Said Canopy(s) at N. Wells St. measure(s):
Three (3) at ten (10) feet in length, and four (4) feet in width for a total of one hundred twenty (120) square feet.
Two (2) at ten (10) feet in length, and two point four two (2.42) feet in width for a total of forty-eight point four (48.4) square feet.

The location of said privilege shall be as shown on prints kept on file with the Department of Business Affairs and Consumer Protection and the Office of the City Clerk.

Said privilege shall be constructed in accordance with plans and specifications approved by the Zoning Department - Signs.

This grant of privilege in the public way shall be subject to the provisions of Section 10-28-015 and all other required provisions of the Municipal Code of Chicago.

The grantee shall pay to the City of Chicago as compensation for the privilege #1107458 herein granted the sum of one hundred seventy-five ($175.00) per annum in advance.

A 25% penalty will be added for payments received after due date.

The permit holder agrees to hold the City of Chicago harmless for any damage, relocation or replacement costs associated with damage, relocation or removal of private property caused by the City performing work in the public way.

Authority herein given and granted for a period of five (5) years from and after 05/14/2013.

Alderman _____

Brendan Reilly 42nd Ward

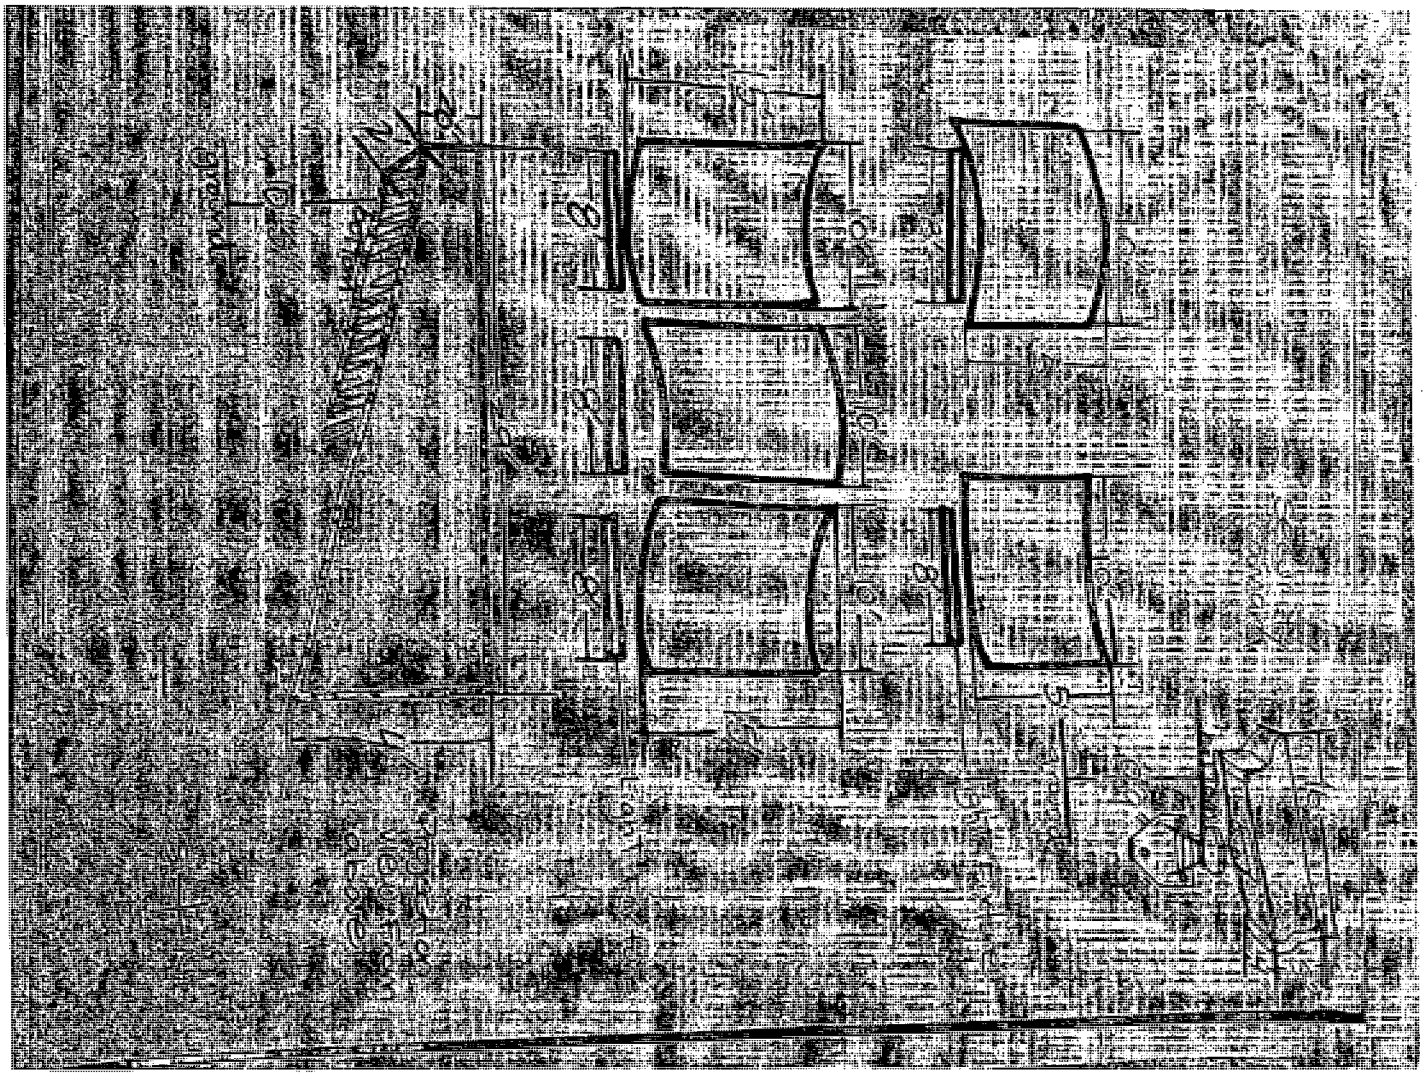

City of Chicago

O2013-6653

Office of the City Clerk

Document Tracking Sheet

Meeting Date:	9/11/2013
Sponsor(s):	Reilly, Brendan (42)
Type:	Ordinance
Title:	Canopy(s) for Tavern on Rush - Privilege No. 1105390
Committee(s) Assignment:	Committee on Transportation and Public Way

ORDINANCE
TAVERN ON RUSH
Acct. No. 64797 - 2
Permit No. 1105390

Be It Ordained by the City Council of the City of Chicago:

SECTION 1. Permission and authority are hereby given and granted to TAVERN ON RUSH, upon the terms and subject to the conditions of this ordinance to maintain and use, as now constructed, one (1) Canopy(s) projecting over the public right-of-way adjacent to its premises known as 1031 N. Rush St..

Said Canopy(s) at N. Rush Street measure(s):
One (1) at nineteen point five (19.5) feet in length, and seven point five (7.5) feet in width for a total of one hundred forty-six point two five (146.25) square feet.

The location of said privilege shall be as shown on prints kept on file with the Department of Business Affairs and Consumer Protection and the Office of the City Clerk.

Said privilege shall be constructed in accordance with plans and specifications approved by the Zoning Department - Signs.

This grant of privilege in the public way shall be subject to the provisions of Section 10-28-015 and all other required provisions of the Municipal Code of Chicago.

The grantee shall pay to the City of Chicago as compensation for the privilege #1105390 herein granted the sum of fifty ($50.00) per annum in advance.

A 25% penalty will be added for payments received after due date.

The permit holder agrees to hold the City of Chicago harmless for any damage, relocation or replacement costs associated with damage, relocation or removal of private property caused by the City performing work in the public way.

Authority herein given and granted for a period of five (5) years from and after 02/05/2013.

Alderman _____

Brendan Reilly 42nd Ward

BELMONT BANK & TRUST
VALET
TAVERN
Welcome
VALET PARKING
$13.99
1031

City of Chicago

O2013-6655

Office of the City Clerk

Document Tracking Sheet

Meeting Date:	9/11/2013
Sponsor(s):	Reilly, Brendan (42)
Type:	Ordinance
Title:	Canopy(s) for Tavern on Rush - Privilege No. 1108149
Committee(s) Assignment:	Committee on Transportation and Public Way

ORDINANCE
TAVERN ON RUSH
Acct. No. 64797 - 2
Permit No. 1108149

Be It Ordained by the City Council of the City of Chicago:

SECTION 1. Permission and authority are hereby given and granted to TAVERN ON RUSH, upon the terms and subject to the conditions of this ordinance to maintain and use, as now constructed, two (2) Canopy(s) projecting over the public right-of-way adjacent to its premises known as 1031 N. Rush St..

Said Canopy(s) at N. Rush St. measure(s):
One (1) at thirty-five (35) feet in length, and six point eight (6.8) feet in width for a total of two hundred thirty-eight (238) square feet.

Said Canopy(s) at Bellevue Pl. measure(s):
One (1) at sixty (60) feet in length, and seven (7) feet in width for a total of four hundred twenty (420) square feet.

The location of said privilege shall be as shown on prints kept on file with the Department of Business Affairs and Consumer Protection and the Office of the City Clerk.

Said privilege shall be constructed in accordance with plans and specifications approved by the Zoning Department - Signs.

This grant of privilege in the public way shall be subject to the provisions of Section 10-28-015 and all other required provisions of the Municipal Code of Chicago.

The grantee shall pay to the City of Chicago as compensation for the privilege #1108149 herein granted the sum of one hundred forty-five ($145.00) per annum in advance.

A 25% penalty will be added for payments received after due date.

The permit holder agrees to hold the City of Chicago harmless for any damage, relocation or replacement costs associated with damage, relocation or removal of private property caused by the City performing work in the public way.

Authority herein given and granted for a period of five (5) years from and after 07/21/2013.

Alderman _____

Brendan Reilly 42nd Ward

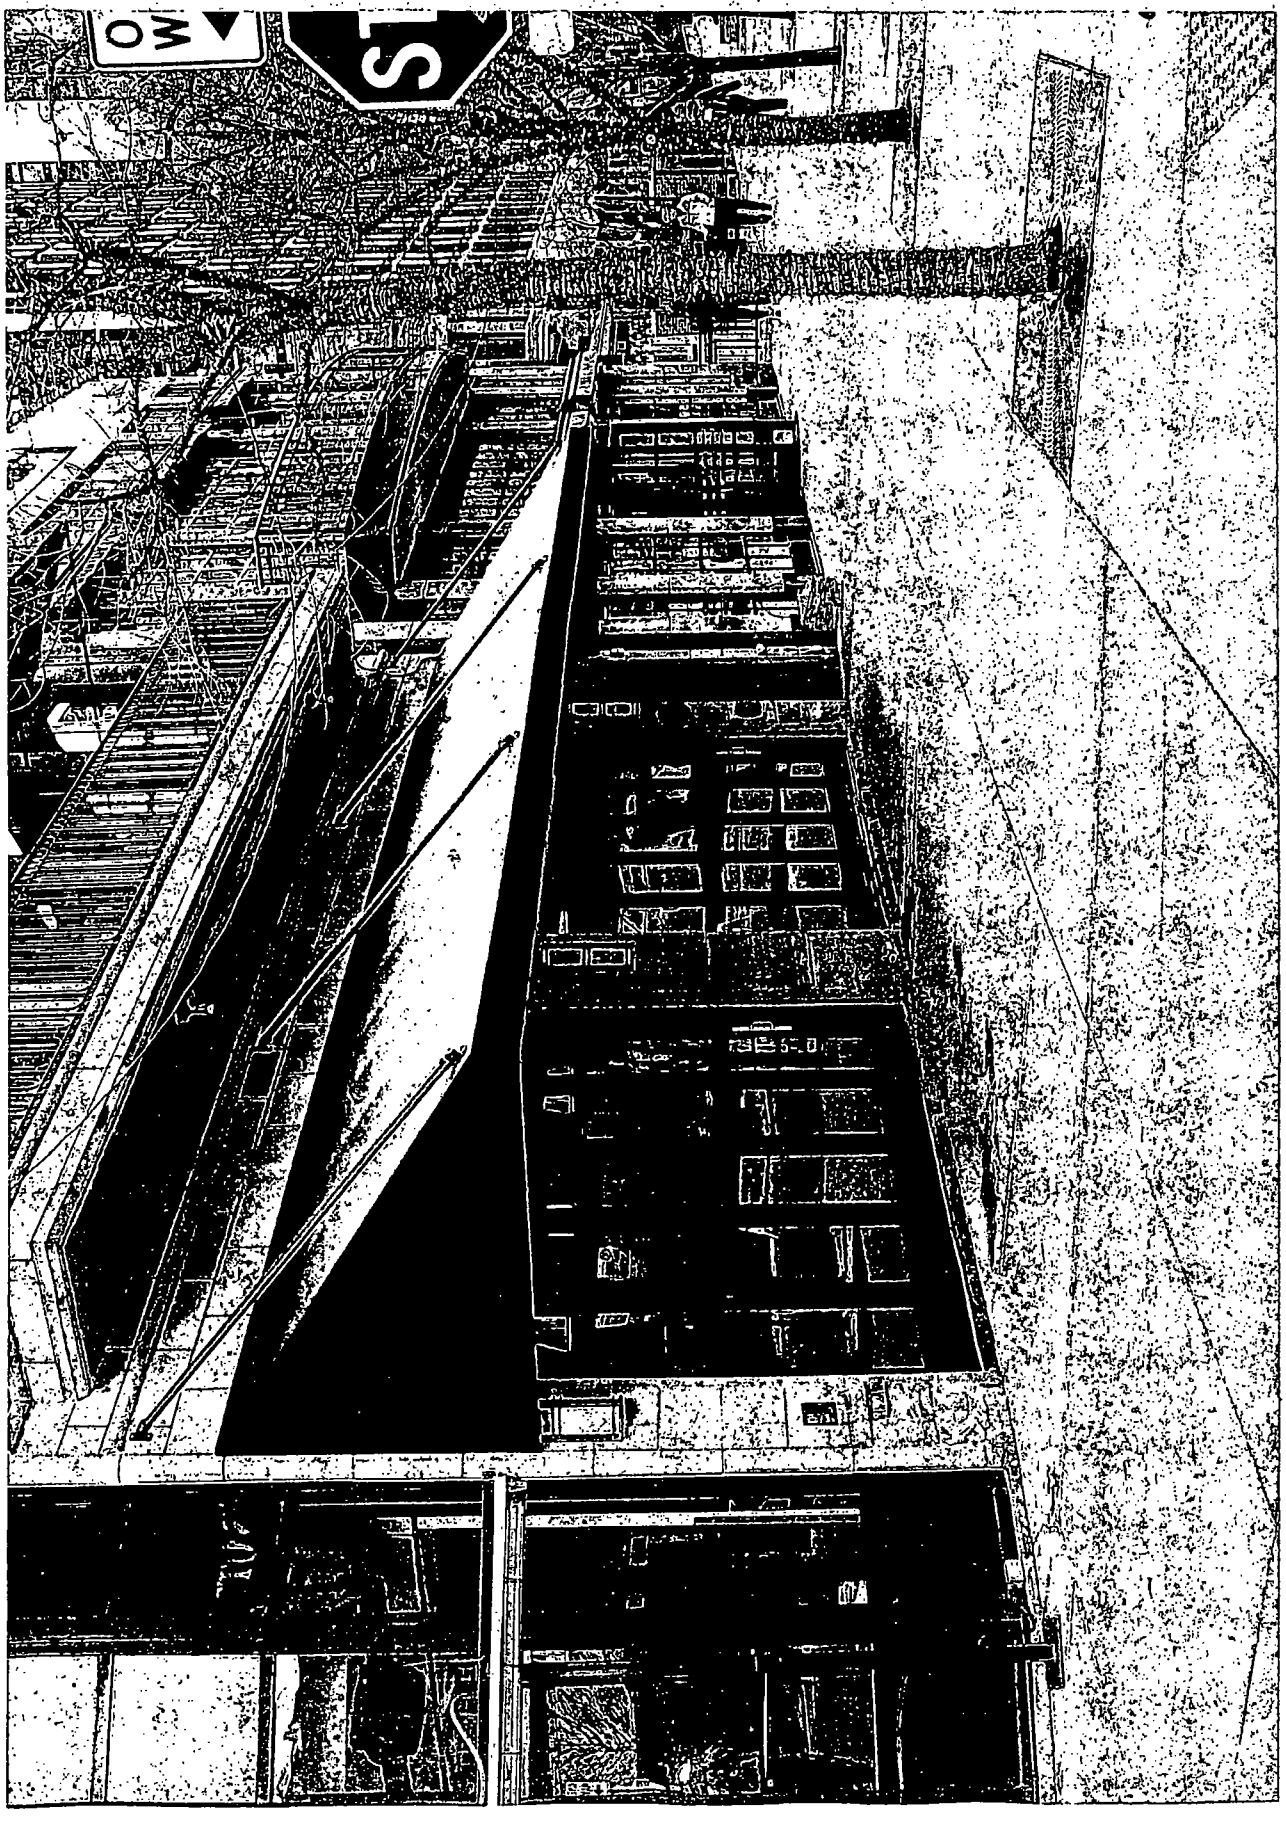
ST

City of Chicago

O2013-6656

Office of the City Clerk

Document Tracking Sheet

Meeting Date:	9/11/2013
Sponsor(s):	Reilly, Brendan (42)
Type:	Ordinance
Title:	Canopy(s) for Tishman Speyer
Committee(s) Assignment:	Committee on Transportation and Public Way

ORDINANCE
TISHMAN SPEYER
Acct. No. 324690 - 1
Permit No. 1107830

Be It Ordained by the City Council of the City of Chicago:

SECTION 1. Permission and authority are hereby given and granted to TISHMAN SPEYER, upon the terms and subject to the conditions of this ordinance to maintain and use, as now constructed, one (1) Canopy(s) projecting over the public right-of-way adjacent to its premises known as 1 N. Franklin St..

Said Canopy(s) at N. FRANKLIN ST. measure(s):
One (1) at thirty-five (35) feet in length, seven (7) width and eleven (11) feet five (5) inches above grade level.

The location of said privilege shall be as shown on prints kept on file with the Department of Business Affairs and Consumer Protection and the Office of the City Clerk.

Said privilege shall be constructed in accordance with plans and specifications approved by the Zoning Department - Signs.

This grant of privilege in the public way shall be subject to the provisions of Section 10-28-015 and all other required provisions of the Municipal Code of Chicago.

The grantee shall pay to the City of Chicago as compensation for the privilege #1107830 herein granted the sum of sixty ($60.00) per annum in advance.

A 25% penalty will be added for payments received after due date.

The permit holder agrees to hold the City of Chicago harmless for any damage, relocation or replacement costs associated with damage, relocation or removal of private property caused by the City performing work in the public way.

Authority herein given and granted for a period of five (5) years from and after 06/11/2013.

Alderman _____

Brendan Reilly 42nd Ward

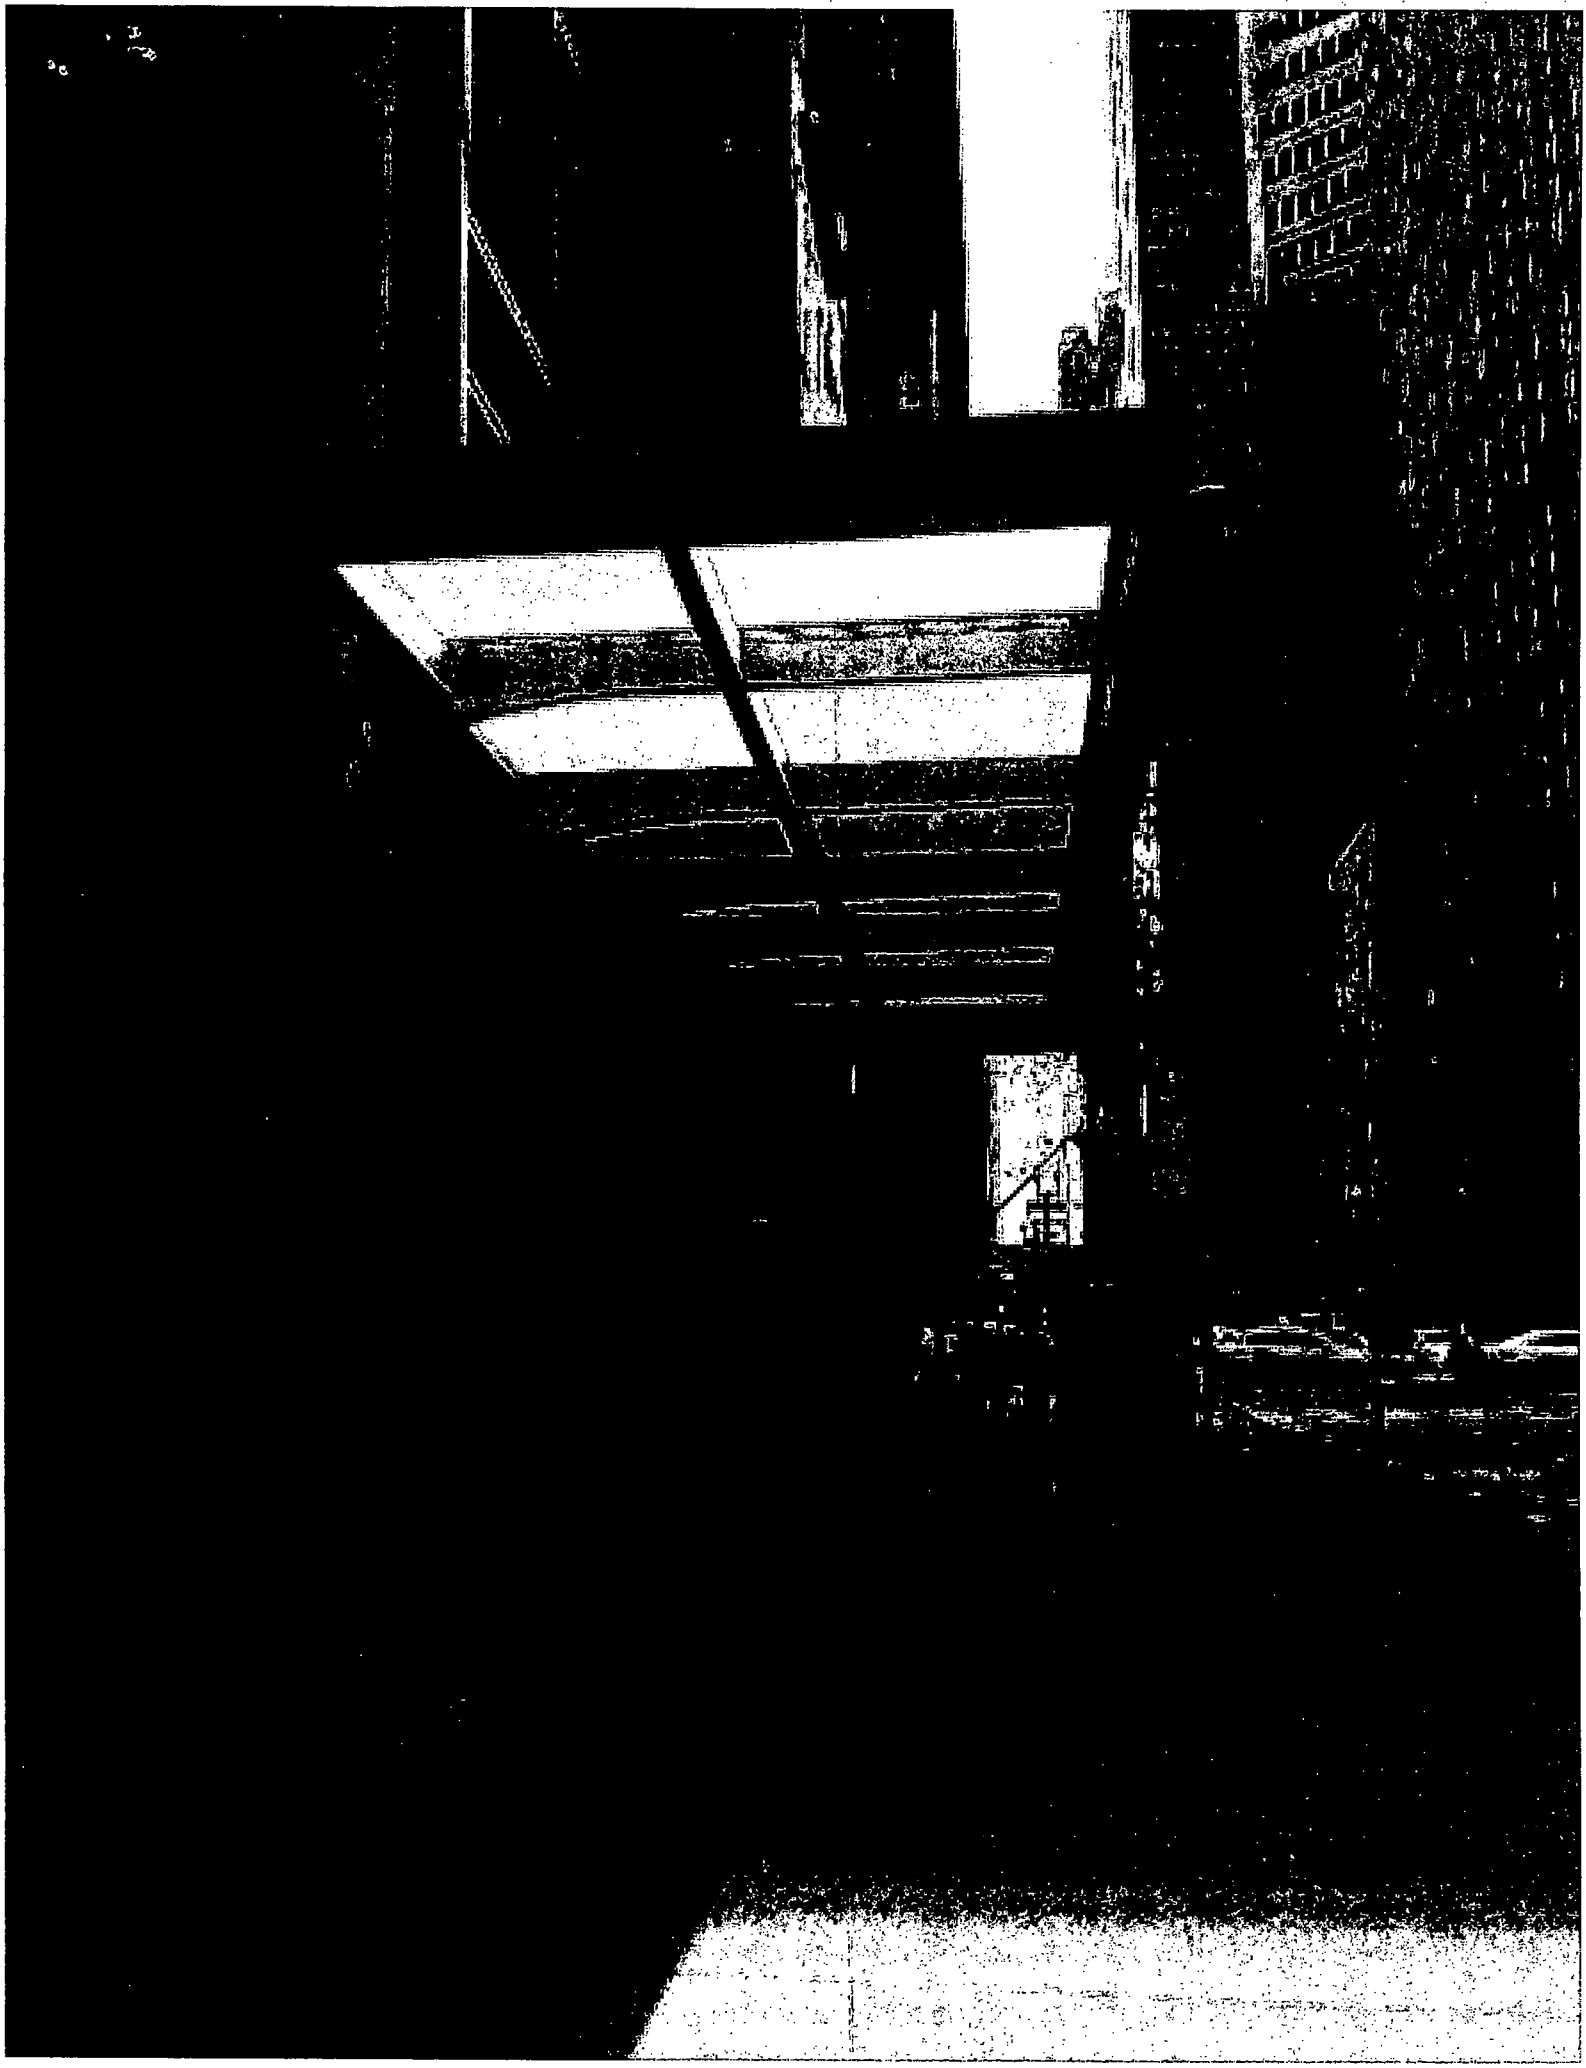

City of Chicago

O2013-6658

Office of the City Clerk

Document Tracking Sheet

Meeting Date:	9/11/2013
Sponsor(s):	Reilly, Brendan (42)
Type:	Ordinance
Title:	Canopy(s) for Tides at Lake Shore East LLC
Committee(s) Assignment:	Committee on Transportation and Public Way

ORDINANCE
TIDES AT LAKE SHORE EAST LLC
Acct. No. 301855 - 2
Permit No. 1107540

Be It Ordained by the City Council of the City of Chicago:

SECTION 1. Permission and authority are hereby given and granted to TIDES AT LAKE SHORE EAST LLC, upon the terms and subject to the conditions of this ordinance to maintain and use, as now constructed, one (1) Canopy(s) projecting over the public right-of-way adjacent to its premises known as 360 E. South Water St..

Said Canopy(s) at E. South Water measure(s):
One (1) at eighteen point eight three (18.83) feet in length, and eight point one (8.1) feet in width for a total of one hundred fifty-two point five two (152.52) square feet.

The location of said privilege shall be as shown on prints kept on file with the Department of Business Affairs and Consumer Protection and the Office of the City Clerk.

Said privilege shall be constructed in accordance with plans and specifications approved by the Zoning Department - Signs.

This grant of privilege in the public way shall be subject to the provisions of Section 10-28-015 and all other required provisions of the Municipal Code of Chicago.

The grantee shall pay to the City of Chicago as compensation for the privilege #1107540 herein granted the sum of fifty ($50.00) per annum in advance.

A 25% penalty will be added for payments received after due date.

The permit holder agrees to hold the City of Chicago harmless for any damage, relocation or replacement costs associated with damage, relocation or removal of private property caused by the City performing work in the public way.

Authority herein given and granted for a period of five (5) years from and after 03/12/2013.

Alderman _____

Brendan Reilly 42nd Ward

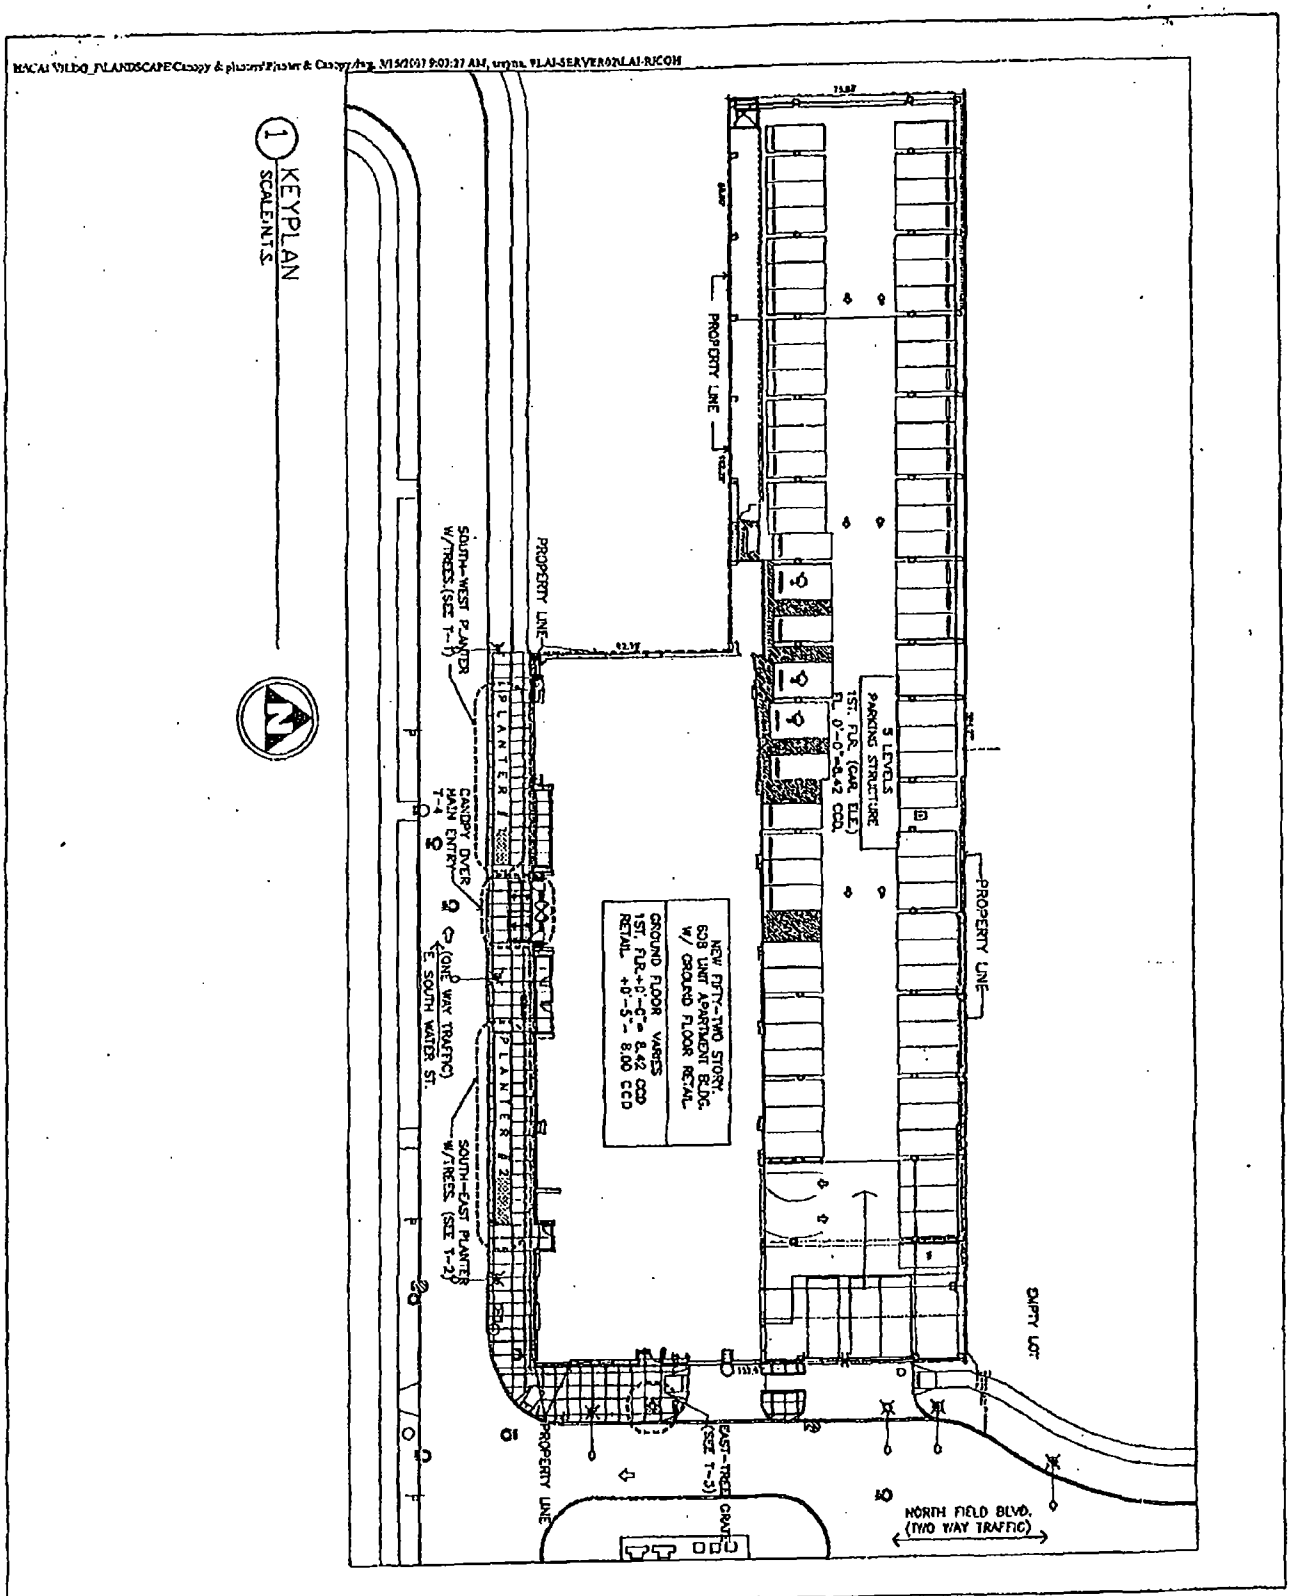

LOEWENBERG ARCHITECTS
303 E. Wacker Drive, Suite 2750
Chicago, Illinois 60601
phone: 312.440.9800
fax: 312.440.1422

DATE:	2007.03.08	SCALE:	AS NOTED
PROJECT:	THE TIDES	REFERENCE:	A1.00
PROJECT NO:	01120	PREPARED BY:	AR
DESCRIPTION:	KEYPLAN		

SKETCH NO: T-0

©2008 LOEWENBERG + ASSOCIATES

City of Chicago

O2013-6659

Office of the City Clerk

Document Tracking Sheet

Meeting Date:	9/11/2013
Sponsor(s):	Reilly, Brendan (42)
Type:	Ordinance
Title:	Canopy(s) for Tokyo Hotel
Committee(s) Assignment:	Committee on Transportation and Public Way

ORDINANCE
TOKYO HOTEL
Acct. No. 24893 - 1
Permit No. 1107859

Be It Ordained by the City Council of the City of Chicago:

SECTION 1. Permission and authority are hereby given and granted to TOKYO HOTEL, upon the terms and subject to the conditions of this ordinance to maintain and use, as now constructed, one (1) Canopy(s) projecting over the public right-of-way adjacent to its premises known as 19 E. Ohio St..

Said Canopy(s) at 19 E. OHIO measure(s):
One (1) at thirty (30) feet in length, and two (2) feet in width for a total of sixty (60) square feet.

The location of said privilege shall be as shown on prints kept on file with the Department of Business Affairs and Consumer Protection and the Office of the City Clerk.

Said privilege shall be constructed in accordance with plans and specifications approved by the Zoning Department - Signs.

This grant of privilege in the public way shall be subject to the provisions of Section 10-28-015 and all other required provisions of the Municipal Code of Chicago.

The grantee shall pay to the City of Chicago as compensation for the privilege #1107859 herein granted the sum of fifty-five ($55.00) per annum in advance.

A 25% penalty will be added for payments received after due date.

The permit holder agrees to hold the City of Chicago harmless for any damage, relocation or replacement costs associated with damage, relocation or removal of private property caused by the City performing work in the public way.

Authority herein given and granted for a period of five (5) years from and after 07/30/2013.

Alderman _____

Brendan Reilly 42nd Ward

sketch of canopy
CANOPY
30x2
sidewalk

City of Chicago

O2013-6662

Office of the City Clerk

Document Tracking Sheet

Meeting Date:	9/11/2013
Sponsor(s):	Reilly, Brendan (42)
Type:	Ordinance
Title:	Canopy(s) for WRPV XI Seneca Chicago LLC
Committee(s) Assignment:	Committee on Transportation and Public Way

ORDINANCE
WRPV XI Seneca Chicago, L.L.C.
Acct. No. 371276 - 1
Permit No. 1107559

Be It Ordained by the City Council of the City of Chicago:

SECTION 1. Permission and authority are hereby given and granted to WRPV XI Seneca Chicago, L.L.C., upon the terms and subject to the conditions of this ordinance to maintain and use, as now constructed, one (1) Canopy(s) projecting over the public right-of-way adjacent to its premises known as 200 E. Chestnut St..

Said Canopy(s) at Chestnut St. measure(s):
One (1) at thirty (30) feet in length, and eighteen (18) feet in width for a total of five hundred forty (540) square feet.

The location of said privilege shall be as shown on prints kept on file with the Department of Business Affairs and Consumer Protection and the Office of the City Clerk.

Said privilege shall be constructed in accordance with plans and specifications approved by the Zoning Department - Signs.

This grant of privilege in the public way shall be subject to the provisions of Section 10-28-015 and all other required provisions of the Municipal Code of Chicago.

The grantee shall pay to the City of Chicago as compensation for the privilege #1107559 herein granted the sum of fifty-five ($55.00) per annum in advance.

A 25% penalty will be added for payments received after due date.

The permit holder agrees to hold the City of Chicago harmless for any damage, relocation or replacement costs associated with damage, relocation or removal of private property caused by the City performing work in the public way.

Authority herein given and granted for a period of five (5) years from and after 05/09/2013.

Alderman _____

Brendan Reilly 42nd Ward

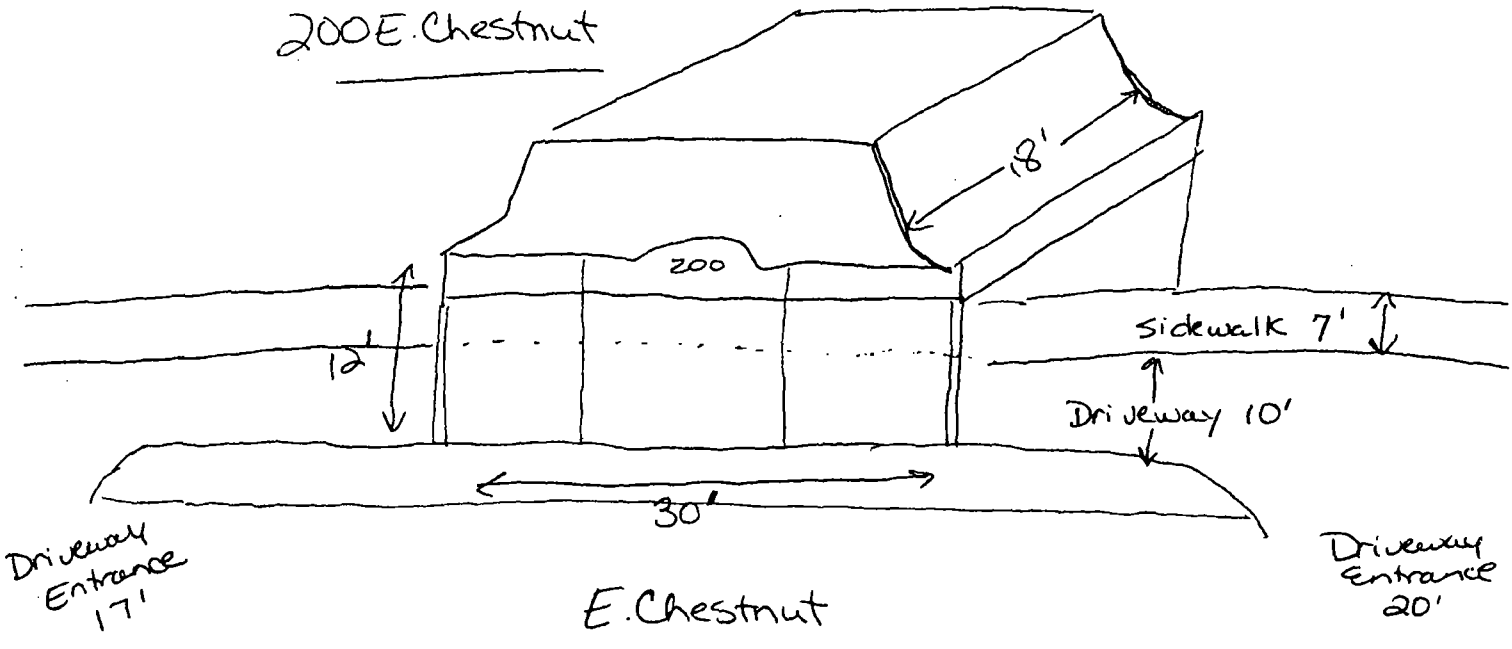

← Cross street Mies Van der Rhoe
40' to canopy

City of Chicago

O2013-6665

Office of the City Clerk

Document Tracking Sheet

Meeting Date:	9/11/2013
Sponsor(s):	Reilly, Brendan (42)
Type:	Ordinance
Title:	Canopy(s) for Zed 451
Committee(s) Assignment:	Committee on Transportation and Public Way

ORDINANCE
ZED 451
Acct. No. 308380 - 1
Permit No. 1107818

Be It Ordained by the City Council of the City of Chicago:

SECTION 1. Permission and authority are hereby given and granted to ZED 451, upon the terms and subject to the conditions of this ordinance to maintain and use, as now constructed, seven (7) Canopy(s) projecting over the public right-of-way adjacent to its premises known as 739 N. Clark St..

Said Canopy(s) at N CLARK-ENTRANCE CANOPY measure(s):
One (1) at fourteen point four one (14.41) feet in length, and ten point one six (10.16) feet in width for a total of one hundred forty-six point four one (146.41) square feet.

Said Canopy(s) at N CLARK-WINDOW COVERS measure(s):
Six (6) at four (4) feet in length, and four (4) feet in width for a total of ninety-six (96) square feet.

The location of said privilege shall be as shown on prints kept on file with the Department of Business Affairs and Consumer Protection and the Office of the City Clerk.

Said privilege shall be constructed in accordance with plans and specifications approved by the Zoning Department - Signs.

This grant of privilege in the public way shall be subject to the provisions of Section 10-28-015 and all other required provisions of the Municipal Code of Chicago.

The grantee shall pay to the City of Chicago as compensation for the privilege #1107818 herein granted the sum of one hundred seventy-five ($175.00) per annum in advance.

A 25% penalty will be added for payments received after due date.

The permit holder agrees to hold the City of Chicago harmless for any damage, relocation or replacement costs associated with damage, relocation or removal of private property caused by the City performing work in the public way.

Authority herein given and granted for a period of five (5) years from and after 07/09/2013.

Alderman _____

Brendan Reilly 42nd Ward

739 N. Clark Street, Chicago, IL

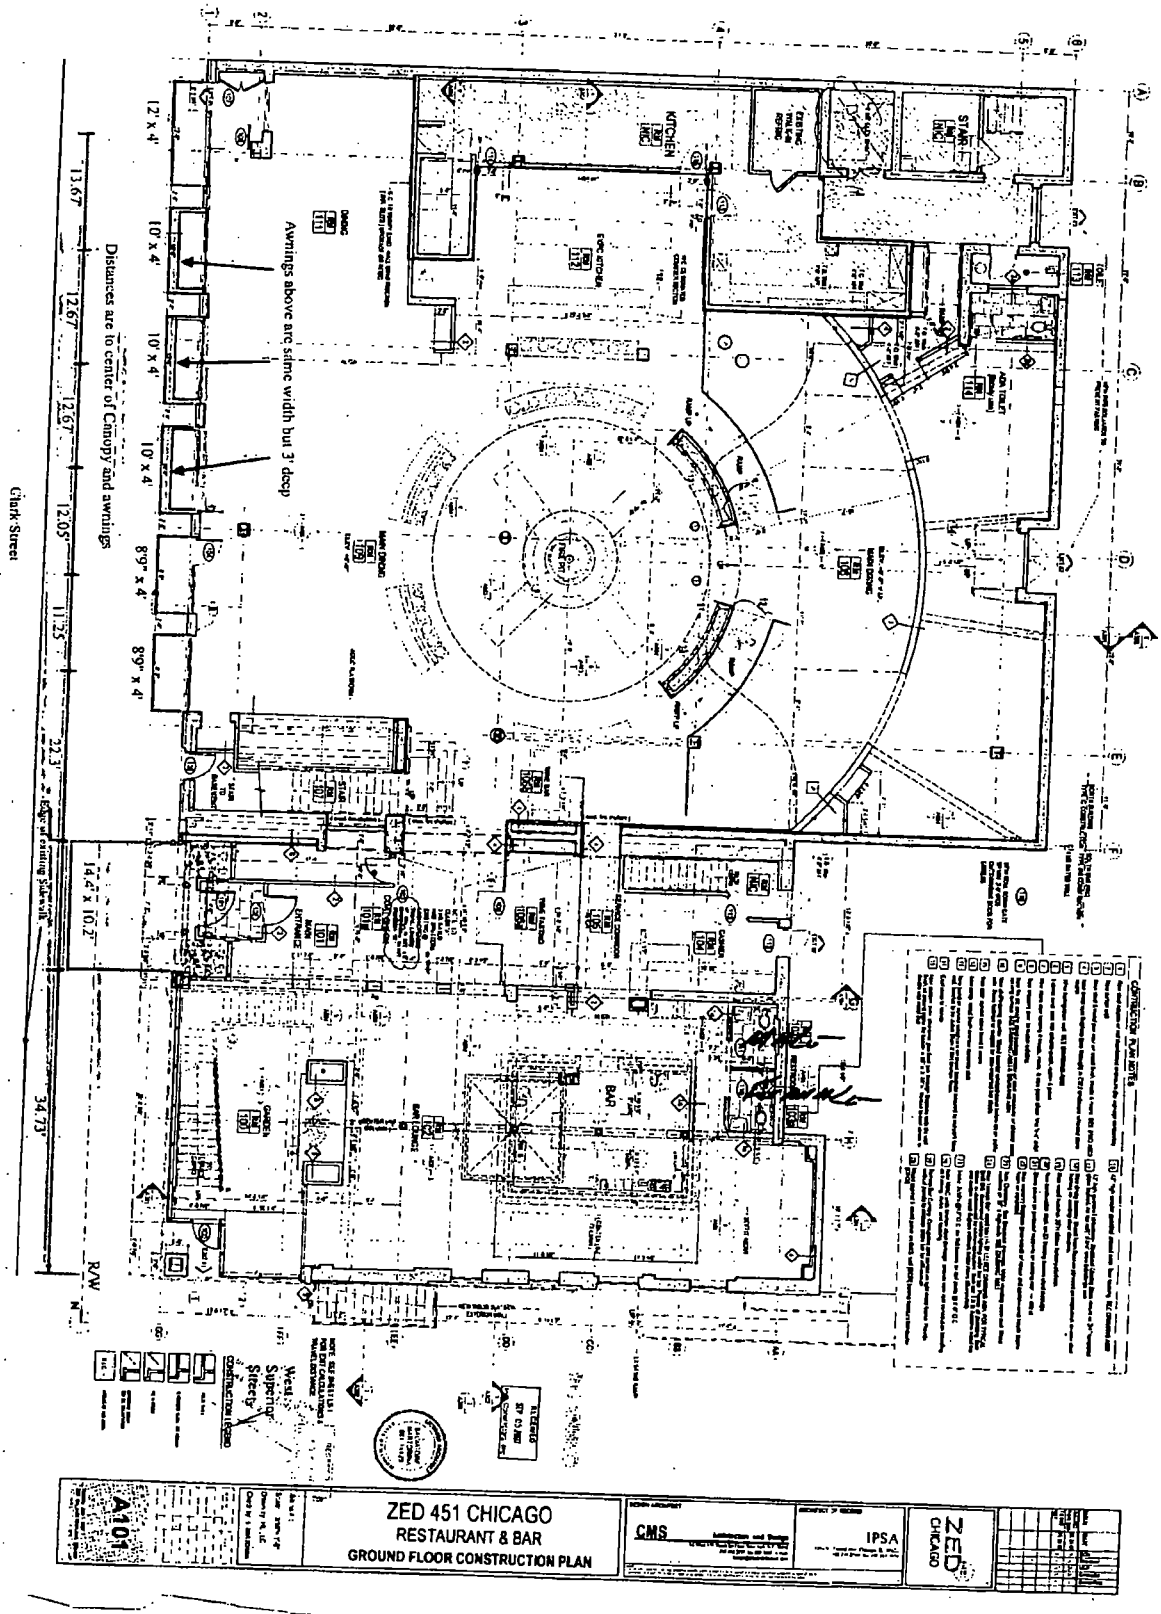

City of Chicago

O2013-6667

Office of the City Clerk

Document Tracking Sheet

Meeting Date:	9/11/2013
Sponsor(s):	Reilly, Brendan (42)
Type:	Ordinance
Title:	Canopy(s) for 100 E Huron St Condo Assn.
Committee(s) Assignment:	Committee on Transportation and Public Way

ORDINANCE
100 EAST HURON STREET CONDOMINIUM ASSOCIATION
Acct. No. 68623 - 1
Permit No. 1107785

Be It Ordained by the City Council of the City of Chicago:

SECTION 1. Permission and authority are hereby given and granted to 100 EAST HURON STREET CONDOMINIUM ASSOCIATION, upon the terms and subject to the conditions of this ordinance to maintain and use, as now constructed, one (1) Canopy(s) projecting over the public right-of-way adjacent to its premises known as 100 E. Huron St..

Said Canopy(s) at E.HURON ST. measure(s):
One (1) at eighteen (18) feet in length, and fifteen point two five (15.25) feet in width for a total of two hundred seventy-four point five (274.5) square feet.

The location of said privilege shall be as shown on prints kept on file with the Department of Business Affairs and Consumer Protection and the Office of the City Clerk.

Said privilege shall be constructed in accordance with plans and specifications approved by the Zoning Department - Signs.

This grant of privilege in the public way shall be subject to the provisions of Section 10-28-015 and all other required provisions of the Municipal Code of Chicago.

The grantee shall pay to the City of Chicago as compensation for the privilege #1107785 herein granted the sum of fifty ($50.00) per annum in advance.

A 25% penalty will be added for payments received after due date.

The permit holder agrees to hold the City of Chicago harmless for any damage, relocation or replacement costs associated with damage, relocation or removal of private property caused by the City performing work in the public way.

Authority herein given and granted for a period of five (5) years from and after 11/06/2012.

Alderman _____
Brendan Reilly 42nd Ward

City of Chicago

O2013-6669

Office of the City Clerk

Document Tracking Sheet

Meeting Date:	9/11/2013
Sponsor(s):	Reilly, Brendan (42)
Type:	Ordinance
Title:	Canopy(s) for 340 W Superior Condo Assn.
Committee(s) Assignment:	Committee on Transportation and Public Way

ORDINANCE
340 W. SUPERIOR CONDOMINIUM ASSOCIATION
Acct. No. 288041 - 1
Permit No. 1104950

Be It Ordained by the City Council of the City of Chicago:

SECTION 1. Permission and authority are hereby given and granted to 340 W. SUPERIOR CONDOMINIUM ASSOCIATION, upon the terms and subject to the conditions of this ordinance to maintain and use, as now constructed, one (1) Canopy(s) projecting over the public right-of-way adjacent to its premises known as 340 W. Superior St..

Said Canopy(s) at West Superior Street measure(s):
One (1) at twenty-one (21) feet in length, and eight (8) feet in width for a total of one hundred sixty-eight (168) square feet.

The location of said privilege shall be as shown on prints kept on file with the Department of Business Affairs and Consumer Protection and the Office of the City Clerk.

Said privilege shall be constructed in accordance with plans and specifications approved by the Zoning Department - Signs.

This grant of privilege in the public way shall be subject to the provisions of Section 10-28-015 and all other required provisions of the Municipal Code of Chicago.

The grantee shall pay to the City of Chicago as compensation for the privilege #1104950 herein granted the sum of fifty ($50.00) per annum in advance.

A 25% penalty will be added for payments received after due date.

The permit holder agrees to hold the City of Chicago harmless for any damage, relocation or replacement costs associated with damage, relocation or removal of private property caused by the City performing work in the public way.

Authority herein given and granted for a period of five (5) years from and after Date of Passage.

Alderman _____

Brendan Reilly 42nd Ward

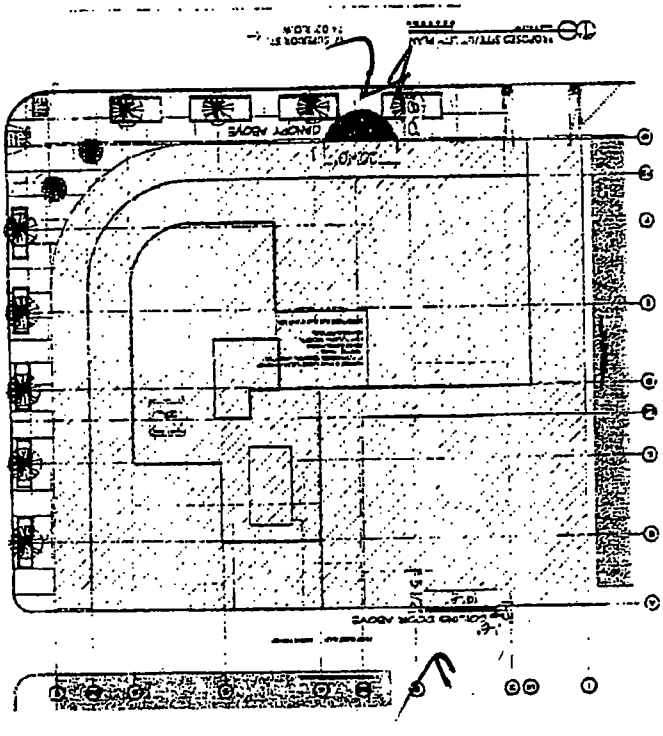

City of Chicago

O2013-6671

Office of the City Clerk

Document Tracking Sheet

Meeting Date:	9/11/2013
Sponsor(s):	Smith, Michele (43)
Type:	Ordinance
Title:	Canopy(s) for Cafe Luigi
Committee(s) Assignment:	Committee on Transportation and Public Way

ORDINANCE
CAFE LUIGI
Acct. No. 207093 - 1
Permit No. 1107643

Be It Ordained by the City Council of the City of Chicago:

SECTION 1. Permission and authority are hereby given and granted to CAFE LUIGI, upon the terms and subject to the conditions of this ordinance to maintain and use, as now constructed, one (1) Canopy(s) projecting over the public right-of-way adjacent to its premises known as 2548 N. Clark St..

Said Canopy(s) at N. Clark measure(s):
One (1) at fifteen (15) feet in length, and two (2) feet in width for a total of thirty (30) square feet.

The location of said privilege shall be as shown on prints kept on file with the Department of Business Affairs and Consumer Protection and the Office of the City Clerk.

Said privilege shall be constructed in accordance with plans and specifications approved by the Zoning Department - Signs.

This grant of privilege in the public way shall be subject to the provisions of Section 10-28-015 and all other required provisions of the Municipal Code of Chicago.

The grantee shall pay to the City of Chicago as compensation for the privilege #1107643 herein granted the sum of fifty ($50.00) per annum in advance.

A 25% penalty will be added for payments received after due date.

The permit holder agrees to hold the City of Chicago harmless for any damage, relocation or replacement costs associated with damage, relocation or removal of private property caused by the City performing work in the public way.

Authority herein given and granted for a period of five (5) years from and after 06/11/2013.

Alderman _____

Michele Smith 43rd Ward

Cafe Luigi
NEW YORK STYLE PIZZA
WWW.CAFELUIGIPIZZA.COM
OPEN
New York Style
PIZZA
Pizza by the Slice

City of Chicago

O2013-6673

Office of the City Clerk

Document Tracking Sheet

Meeting Date:	9/11/2013
Sponsor(s):	Smith, Michele (43)
Type:	Ordinance
Title:	Canopy(s) for Chicagoland Management & Realty
Committee(s) Assignment:	Committee on Transportation and Public Way

ORDINANCE
CHICAGOLAND MANAGEMENT & REALTY
Acct. No. 68720 - 1
Permit No. 1107038

Be It Ordained by the City Council of the City of Chicago:

SECTION 1. Permission and authority are hereby given and granted to CHICAGOLAND MANAGEMENT & REALTY, upon the terms and subject to the conditions of this ordinance to maintain and use, as now constructed, one (1) Canopy(s) projecting over the public right-of-way adjacent to its premises known as 1310 N. Ritchie Ct..

Said Canopy(s) at N.Ritchie CT. measure(s):
One (1) at ten point six seven (10.67) feet in length, and sixteen point six seven (16.67) feet in width for a total of one hundred seventy-seven point eight seven (177.87) square feet.

The location of said privilege shall be as shown on prints kept on file with the Department of Business Affairs and Consumer Protection and the Office of the City Clerk.

Said privilege shall be constructed in accordance with plans and specifications approved by the Zoning Department - Signs.

This grant of privilege in the public way shall be subject to the provisions of Section 10-28-015 and all other required provisions of the Municipal Code of Chicago.

The grantee shall pay to the City of Chicago as compensation for the privilege #1107038 herein granted the sum of fifty ($50.00) per annum in advance.

A 25% penalty will be added for payments received after due date.

The permit holder agrees to hold the City of Chicago harmless for any damage, relocation or replacement costs associated with damage, relocation or removal of private property caused by the City performing work in the public way.

Authority herein given and granted for a period of five (5) years from and after 02/26/2006.

Alderman 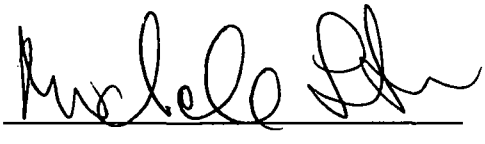

Michele Smith 43rd Ward

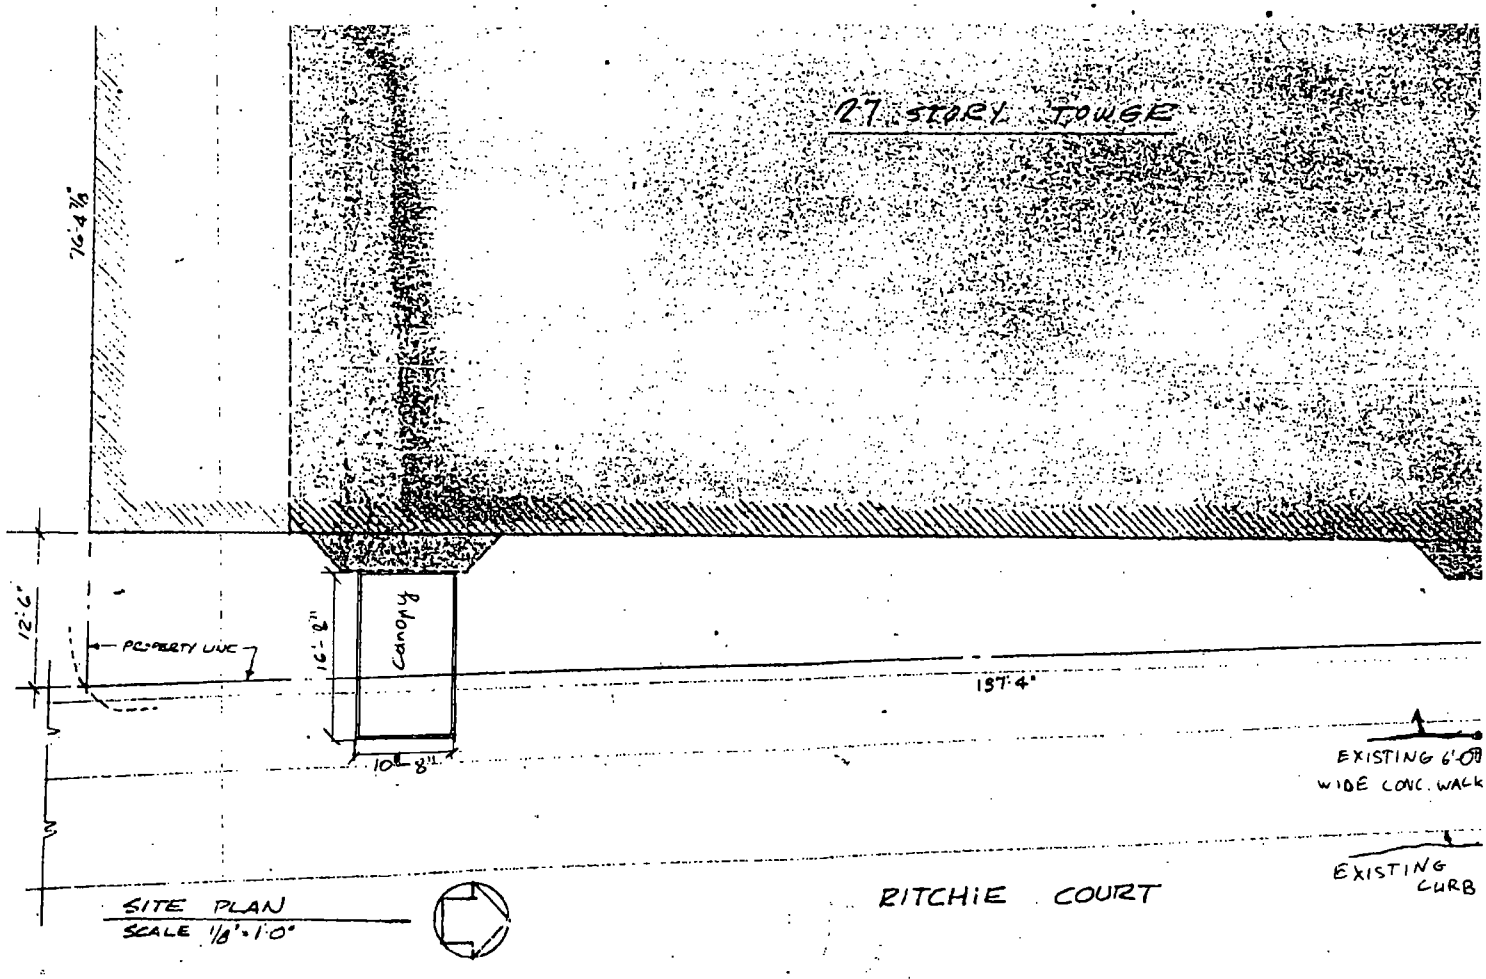
27 STORY TOWER
76'4 7/8"
12'6"
PROPERTY LINE
16'-2"
Canopy
10'-8"
197'4"
EXISTING 6'-0" WIDE CONC. WALK
EXISTING CURB
RITCHIE COURT
SITE PLAN
SCALE 1/8"=1'0"

City of Chicago

O2013-6676

Office of the City Clerk

Document Tracking Sheet

Meeting Date:	9/11/2013
Sponsor(s):	Smith, Michele (43)
Type:	Ordinance
Title:	Canopy(s) for Hema's Kitchen
Committee(s) Assignment:	Committee on Transportation and Public Way

ORDINANCE
HEMA'S KITCHEN
Acct. No. 279051 - 1
Permit No. 1108194

Be It Ordained by the City Council of the City of Chicago:

SECTION 1. Permission and authority are hereby given and granted to HEMA'S KITCHEN, upon the terms and subject to the conditions of this ordinance to maintain and use, as now constructed, one (1) Canopy(s) projecting over the public right-of-way adjacent to its premises known as 2411 N. Clark St..

Said Canopy(s) at N. Clark Street measure(s):
One (1) at twenty-three (23) feet in length, and two point three (2.3) feet in width for a total of fifty-two point nine (52.9) square feet.

The location of said privilege shall be as shown on prints kept on file with the Department of Business Affairs and Consumer Protection and the Office of the City Clerk.

Said privilege shall be constructed in accordance with plans and specifications approved by the Zoning Department - Signs.

This grant of privilege in the public way shall be subject to the provisions of Section 10-28-015 and all other required provisions of the Municipal Code of Chicago.

The grantee shall pay to the City of Chicago as compensation for the privilege #1108194 herein granted the sum of fifty ($50.00) per annum in advance.

A 25% penalty will be added for payments received after due date.

The permit holder agrees to hold the City of Chicago harmless for any damage, relocation or replacement costs associated with damage, relocation or removal of private property caused by the City performing work in the public way.

Authority herein given and granted for a period of five (5) years from and after 07/27/2013.

Alderman 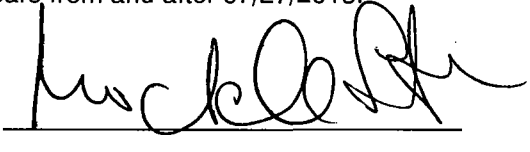

Michele Smith 43rd Ward

(Page 2 of 3)

CANOPY DIAGRAM FOR 2411 N. CLARK, CHICAGO-IL 60614, PH: 773-529-1705
Cell: 773-344-6460

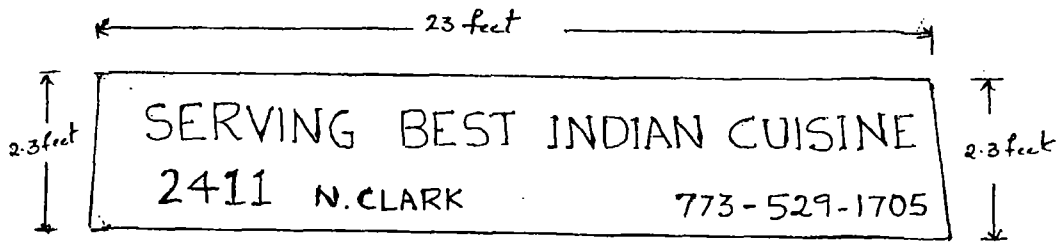

City of Chicago

O2013-6678

Office of the City Clerk

Document Tracking Sheet

Meeting Date:	9/11/2013
Sponsor(s):	Smith, Michele (43)
Type:	Ordinance
Title:	Canopy(s) for Prime Cleaners
Committee(s) Assignment:	Committee on Transportation and Public Way

ORDINANCE
PRIME CLEANERS
Acct. No. 59022 - 1
Permit No. 1107641

Be It Ordained by the City Council of the City of Chicago:

SECTION 1. Permission and authority are hereby given and granted to PRIME CLEANERS, upon the terms and subject to the conditions of this ordinance to maintain and use, as now constructed, one (1) Canopy(s) projecting over the public right-of-way adjacent to its premises known as 2550 N. Clark St..

Said Canopy(s) at N. CLARK measure(s):
One (1) at fourteen point five (14.5) feet in length, and seven point five (7.5) feet in width for a total of one hundred eight point seven five (108.75) square feet.

The location of said privilege shall be as shown on prints kept on file with the Department of Business Affairs and Consumer Protection and the Office of the City Clerk.

Said privilege shall be constructed in accordance with plans and specifications approved by the Zoning Department - Signs.

This grant of privilege in the public way shall be subject to the provisions of Section 10-28-015 and all other required provisions of the Municipal Code of Chicago.

The grantee shall pay to the City of Chicago as compensation for the privilege #1107641 herein granted the sum of fifty ($50.00) per annum in advance.

A 25% penalty will be added for payments received after due date.

The permit holder agrees to hold the City of Chicago harmless for any damage, relocation or replacement costs associated with damage, relocation or removal of private property caused by the City performing work in the public way.

Authority herein given and granted for a period of five (5) years from and after 06/11/2013.

Alderman _____

Michele Smith 43rd Ward

(Page 3 of 3)

PRIME CLEANERS
2550. N. CLARK. ST
CHICAGO. IL. 60614

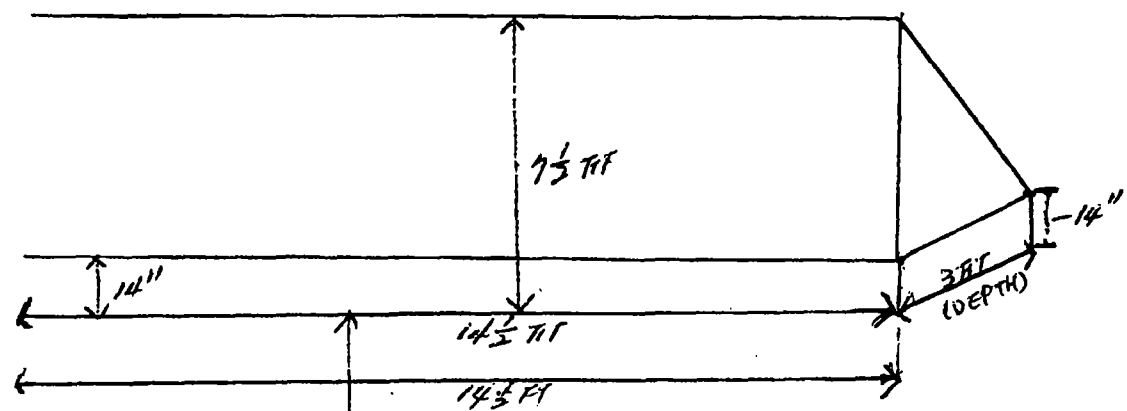

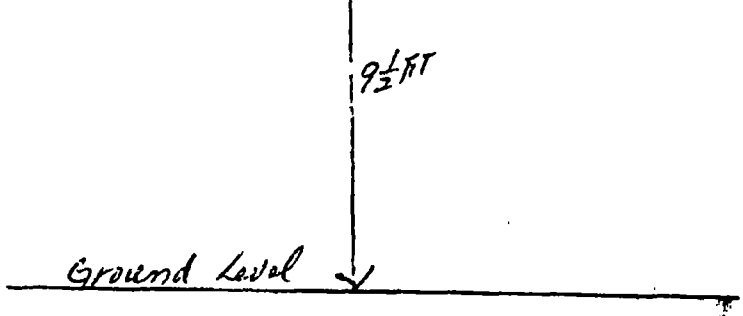

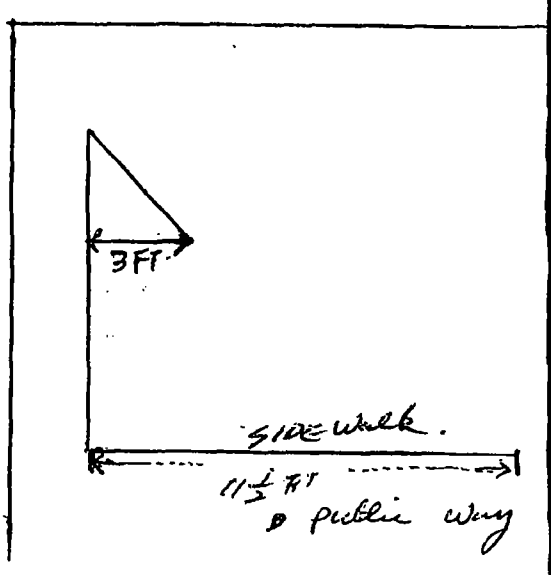

City of Chicago

O2013-6680

Office of the City Clerk

Document Tracking Sheet

Meeting Date:	9/11/2013
Sponsor(s):	Smith, Michele (43)
Type:	Ordinance
Title:	Canopy(s) for S Group Properties
Committee(s) Assignment:	Committee on Transportation and Public Way

ORDINANCE
S GROUP PROPERTIES
Acct. No. 300342 - 1
Permit No. 1108370

Be It Ordained by the City Council of the City of Chicago:

SECTION 1. Permission and authority are hereby given and granted to S GROUP PROPERTIES, upon the terms and subject to the conditions of this ordinance to maintain and use, as now constructed, ten (10) Canopy(s) projecting over the public right-of-way adjacent to its premises known as 537-565 W. Diversey Pkwy..

Said Canopy(s) at W DIVERSEY PARKWAY measure(s):
One (1) at three point four two (3.42) feet in length, and one point zero eight (1.08) foot in width for a total of three point six nine (3.69) square feet.

Said Canopy(s) at W DIVERSEY PARKWAY measure(s):
One (1) at three point four two (3.42) feet in length, and one point zero eight (1.08) foot in width for a total of three point six nine (3.69) square feet.

Said Canopy(s) at W DIVERSEY PARKWAY measure(s):
One (1) at three point four two (3.42) feet in length, and one point zero eight (1.08) foot in width for a total of three point six nine (3.69) square feet.

Said Canopy(s) at W DIVERSEY PARKWAY measure(s):
One (1) at three point four two (3.42) feet in length, and one point zero eight (1.08) foot in width for a total of three point six nine (3.69) square feet.

Said Canopy(s) at W DIVERSEY PARKWAY measure(s):
One (1) at three point four two (3.42) feet in length, and one point zero eight (1.08) foot in width for a total of three point six nine (3.69) square feet.

Said Canopy(s) at W DIVERSEY PARKWAY measure(s):
One (1) at three point four two (3.42) feet in length, and one point zero eight (1.08) foot in width for a total of three point six nine (3.69) square feet.

Said Canopy(s) at W DIVERSEY PARKWAY measure(s):
One (1) at three point four two (3.42) feet in length, and one point zero eight (1.08) foot in width for a total of three point six nine (3.69) square feet.

Said Canopy(s) at W DIVERSEY PARKWAY measure(s):
One (1) at three point four two (3.42) feet in length, and one point zero eight (1.08) foot in width for a total of three point six nine (3.69) square feet.

Said Canopy(s) at W DIVERSEY PARKWAY measure(s):
One (1) at three point four two (3.42) feet in length, and one point zero eight (1.08) foot in width for a total of three point six nine (3.69) square feet.

The location of said privilege shall be as shown on prints kept on file with the Department of Business Affairs and Consumer Protection and the Office of the City Clerk.

Said privilege shall be constructed in accordance with plans and specifications approved by the Zoning Department - Signs.

This grant of privilege in the public way shall be subject to the provisions of Section 10-28-015 and all other required provisions of the Municipal Code of Chicago.

The grantee shall pay to the City of Chicago as compensation for the privilege #1108370 herein granted the sum of one hundred seventy-five ($175.00) per annum in advance.

A 25% penalty will be added for payments received after due date.

The permit holder agrees to hold the City of Chicago harmless for any damage, relocation or replacement costs associated with damage, relocation or removal of private property caused by the City performing work in the public way.

Authority herein given and granted for a period of five (5) years from and after 05/14/2013.

Alderman 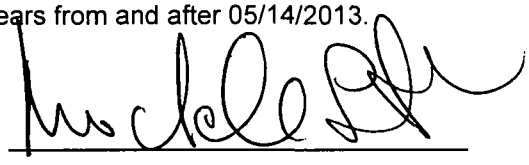

Michele Smith 43rd Ward

CANOPY DIMENTIONS FOR 537-565 W. DIVERSEY PARKWAY

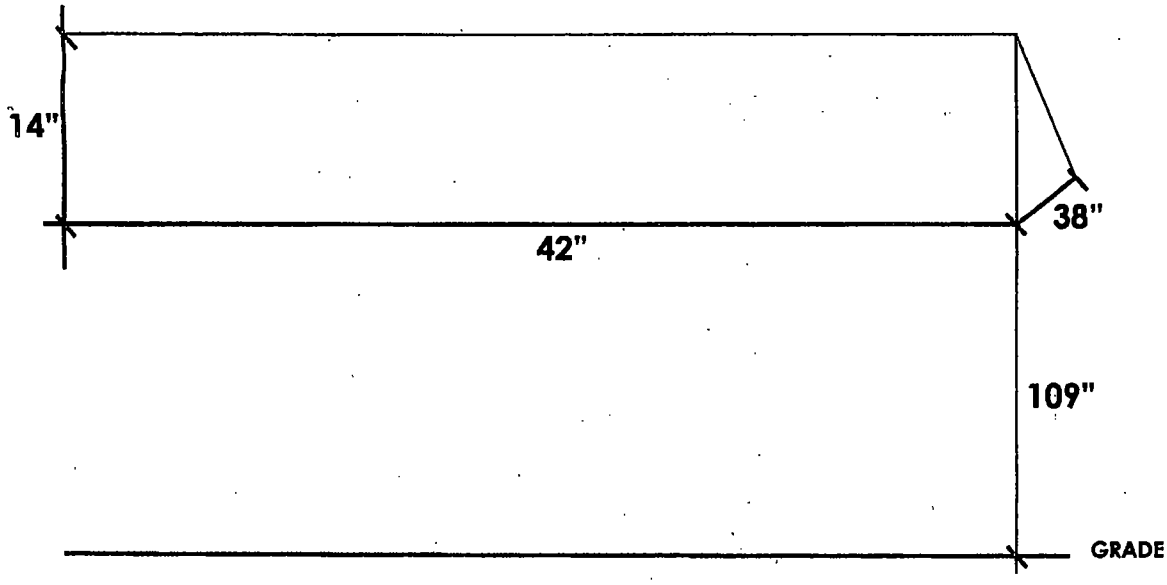

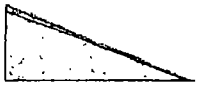

City of Chicago

O2013-6682

Office of the City Clerk

Document Tracking Sheet

Meeting Date:	9/11/2013
Sponsor(s):	Smith, Michele (43)
Type:	Ordinance
Title:	Canopy(s) for S. S. Food & Liquor
Committee(s) Assignment:	Committee on Transportation and Public Way

ORDINANCE
S. S. FOOD & LIQUOR
Acct. No. 272992 - 1
Permit No. 1107034

Be It Ordained by the City Council of the City of Chicago:

SECTION 1. Permission and authority are hereby given and granted to S. S. FOOD & LIQUOR, upon the terms and subject to the conditions of this ordinance to maintain and use, as now constructed, one (1) Canopy(s) projecting over the public right-of-way adjacent to its premises known as 2427 N. Clark St..

Said Canopy(s) at N. Clark Street measure(s):
One (1) at twenty-four point five (24.5) feet in length, and one point nine one (1.91) foot in width for a total of forty-six point eight (46.8) square feet.

The location of said privilege shall be as shown on prints kept on file with the Department of Business Affairs and Consumer Protection and the Office of the City Clerk.

Said privilege shall be constructed in accordance with plans and specifications approved by the Zoning Department - Signs.

This grant of privilege in the public way shall be subject to the provisions of Section 10-28-015 and all other required provisions of the Municipal Code of Chicago.

The grantee shall pay to the City of Chicago as compensation for the privilege #1107034 herein granted the sum of fifty ($50.00) per annum in advance.

A 25% penalty will be added for payments received after due date.

The permit holder agrees to hold the City of Chicago harmless for any damage, relocation or replacement costs associated with damage, relocation or removal of private property caused by the City performing work in the public way.

Authority herein given and granted for a period of five (5) years from and after 01/09/2013.

Alderman _____

Michele Smith 43rd Ward

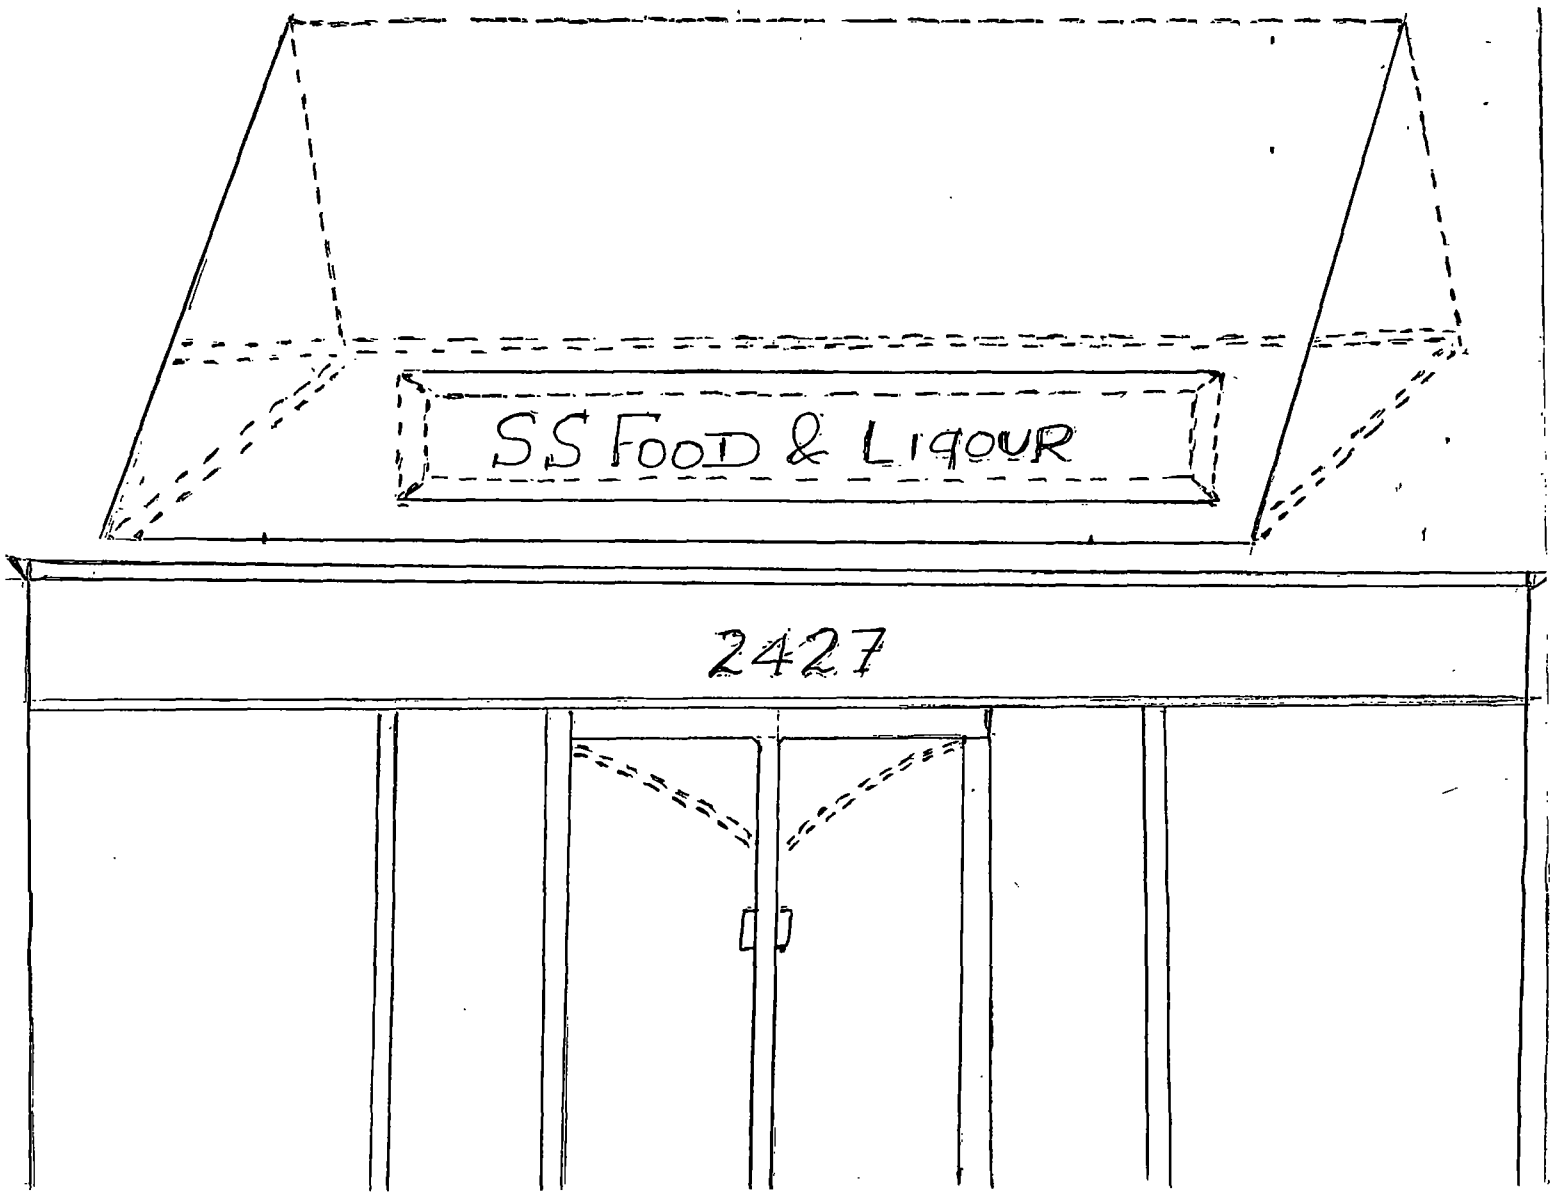
SS FOOD & LIQUOR
2427

City of Chicago

O2013-6685

Office of the City Clerk

Document Tracking Sheet

Meeting Date:	9/11/2013
Sponsor(s):	Smith, Michele (43)
Type:	Ordinance
Title:	Canopy(s) for Steppenwolf Theater Co.
Committee(s) Assignment:	Committee on Transportation and Public Way

ORDINANCE
STEPPENWOLF THEATER COMPANY
Acct. No. 4280 - 8
Permit No. 1108458

Be It Ordained by the City Council of the City of Chicago:

SECTION 1. Permission and authority are hereby given and granted to STEPPENWOLF THEATER COMPANY, upon the terms and subject to the conditions of this ordinance to maintain and use, as now constructed, one (1) Canopy(s) projecting over the public right-of-way adjacent to its premises known as 1624 N. Halsted St..

Said Canopy(s) at N. Halsted St. measure(s):
One (1) at eight point five (8.5) feet in length, and three (3) feet in width for a total of twenty-five point five (25.5) square feet.

The location of said privilege shall be as shown on prints kept on file with the Department of Business Affairs and Consumer Protection and the Office of the City Clerk.

Said privilege shall be constructed in accordance with plans and specifications approved by the Zoning Department - Signs.

This grant of privilege in the public way shall be subject to the provisions of Section 10-28-015 and all other required provisions of the Municipal Code of Chicago.

The grantee shall pay to the City of Chicago as compensation for the privilege #1108458 herein granted the sum of fifty ($50.00) per annum in advance.

A 25% penalty will be added for payments received after due date.

The permit holder agrees to hold the City of Chicago harmless for any damage, relocation or replacement costs associated with damage, relocation or removal of private property caused by the City performing work in the public way.

Authority herein given and granted for a period of five (5) years from and after 09/10/2013.

Alderman 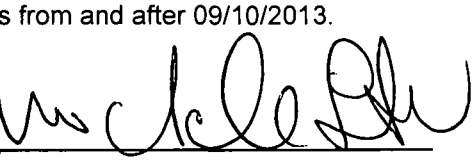

Michele Smith 43rd Ward

1624 N. Halsted ST

Public Use Drawing

3/32 = 1 Foot

Side view

Depth over Public way - 3'

Length along Public way - 8' 6"

Street grade to bottom of pul use - 8' 3"

Sidewalk width - 13' 8"

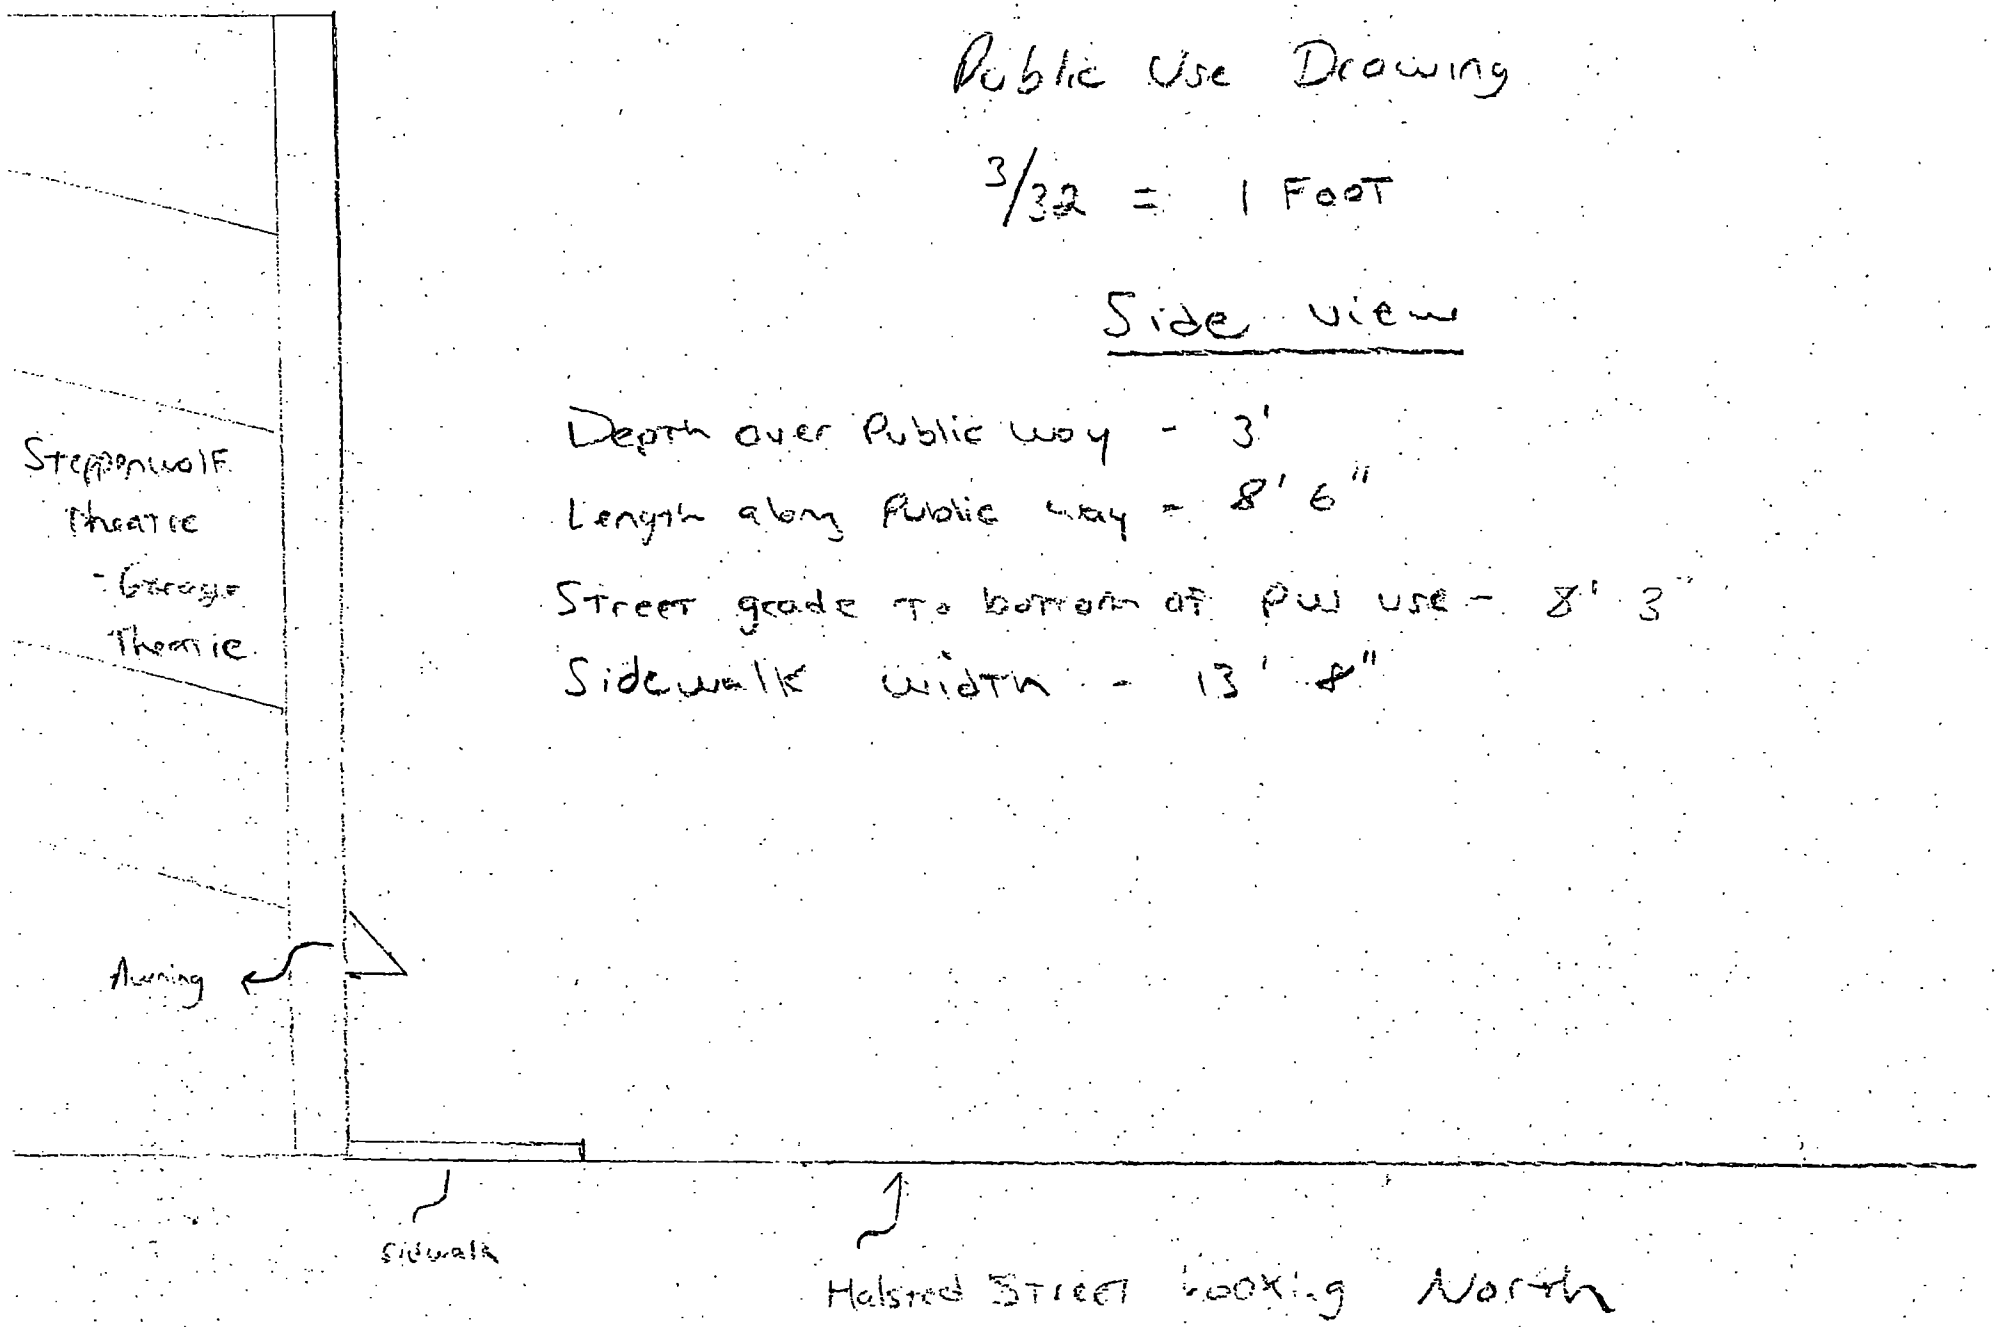

City of Chicago

O2013-6688

Office of the City Clerk

Document Tracking Sheet

Meeting Date:	9/11/2013
Sponsor(s):	Tunney, Thomas (44)
Type:	Ordinance
Title:	Canopy(s) for B. Rose Salon and Spa
Committee(s) Assignment:	Committee on Transportation and Public Way

ORDINANCE
B. ROSE SALON AND SPA
Acct. No. 278708 - 1
Permit No. 1108481

Be It Ordained by the City Council of the City of Chicago:

SECTION 1. Permission and authority are hereby given and granted to B. ROSE SALON AND SPA, upon the terms and subject to the conditions of this ordinance to maintain and use, as now constructed, one (1) Canopy(s) projecting over the public right-of-way adjacent to its premises known as 3335 N. Southport Ave..

Said Canopy(s) at N. Southport Avenue measure(s):
One (1) at ten point six (10.6) feet in length, and two (2) feet in width for a total of twenty-one point two (21.2) square feet.

The location of said privilege shall be as shown on prints kept on file with the Department of Business Affairs and Consumer Protection and the Office of the City Clerk.

Said privilege shall be constructed in accordance with plans and specifications approved by the Zoning Department - Signs.

This grant of privilege in the public way shall be subject to the provisions of Section 10-28-015 and all other required provisions of the Municipal Code of Chicago.

The grantee shall pay to the City of Chicago as compensation for the privilege #1108481 herein granted the sum of fifty ($50.00) per annum in advance.

A 25% penalty will be added for payments received after due date.

The permit holder agrees to hold the City of Chicago harmless for any damage, relocation or replacement costs associated with damage, relocation or removal of private property caused by the City performing work in the public way.

Authority herein given and granted for a period of five (5) years from and after 07/27/2013.

Alderman Thomas Tunney

Thomas Tunney 44th Ward

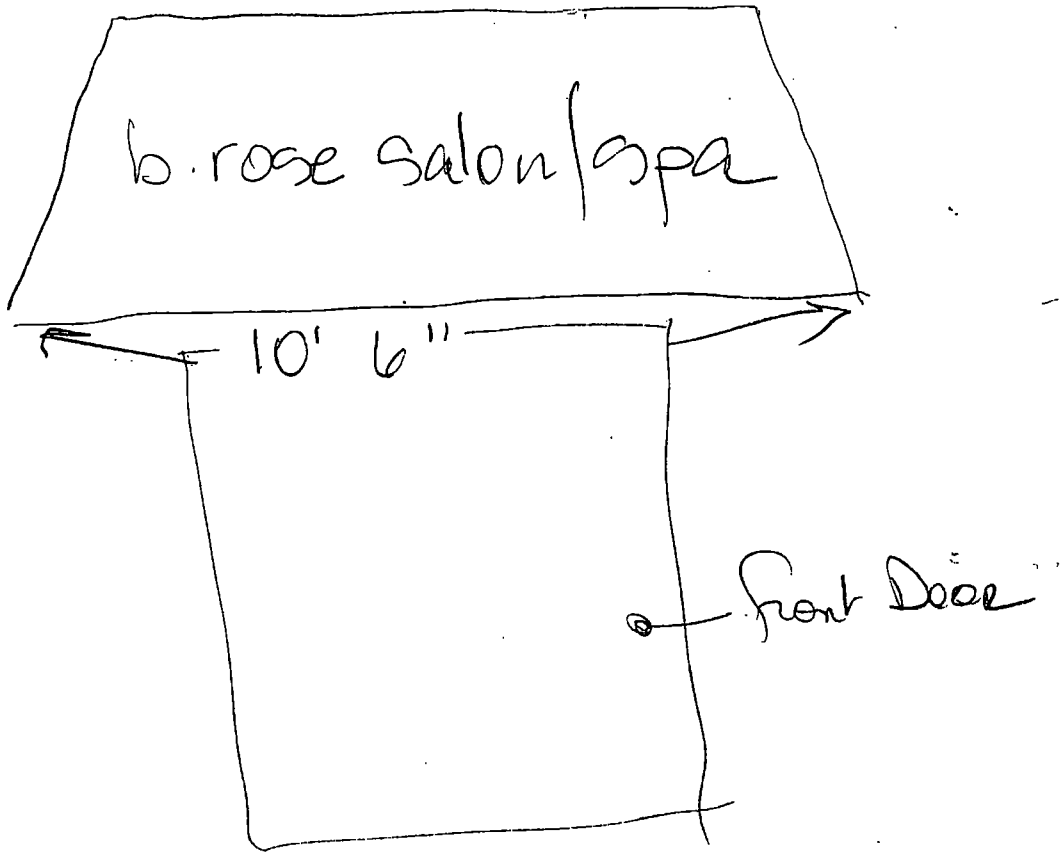
b. rose salon/spa
10' 6"
front Door

City of Chicago

O2013-6691

Office of the City Clerk

Document Tracking Sheet

Meeting Date:	9/11/2013
Sponsor(s):	Tunney, Thomas (44)
Type:	Ordinance
Title:	Canopy(s) for Basic H&S, Inc.
Committee(s) Assignment:	Committee on Transportation and Public Way

ORDINANCE
BASIC H & S INC
Acct. No. 41801 - 1
Permit No. 1108503

Be It Ordained by the City Council of the City of Chicago:

SECTION 1. Permission and authority are hereby given and granted to BASIC H & S INC, upon the terms and subject to the conditions of this ordinance to maintain and use, as now constructed, one (1) Canopy(s) projecting over the public right-of-way adjacent to its premises known as 3542 N. Southport Ave..

Said Canopy(s) at N Southport measure(s):
One (1) at eighteen (18) feet in length, and two (2) feet in width for a total of thirty-six (36) square feet.

The location of said privilege shall be as shown on prints kept on file with the Department of Business Affairs and Consumer Protection and the Office of the City Clerk.

Said privilege shall be constructed in accordance with plans and specifications approved by the Zoning Department - Signs.

This grant of privilege in the public way shall be subject to the provisions of Section 10-28-015 and all other required provisions of the Municipal Code of Chicago.

The grantee shall pay to the City of Chicago as compensation for the privilege #1108503 herein granted the sum of fifty ($50.00) per annum in advance.

A 25% penalty will be added for payments received after due date.

The permit holder agrees to hold the City of Chicago harmless for any damage, relocation or replacement costs associated with damage, relocation or removal of private property caused by the City performing work in the public way.

Authority herein given and granted for a period of five (5) years from and after 07/27/2013.

Alderman Thomas Tunney

Thomas Tunney 44th Ward

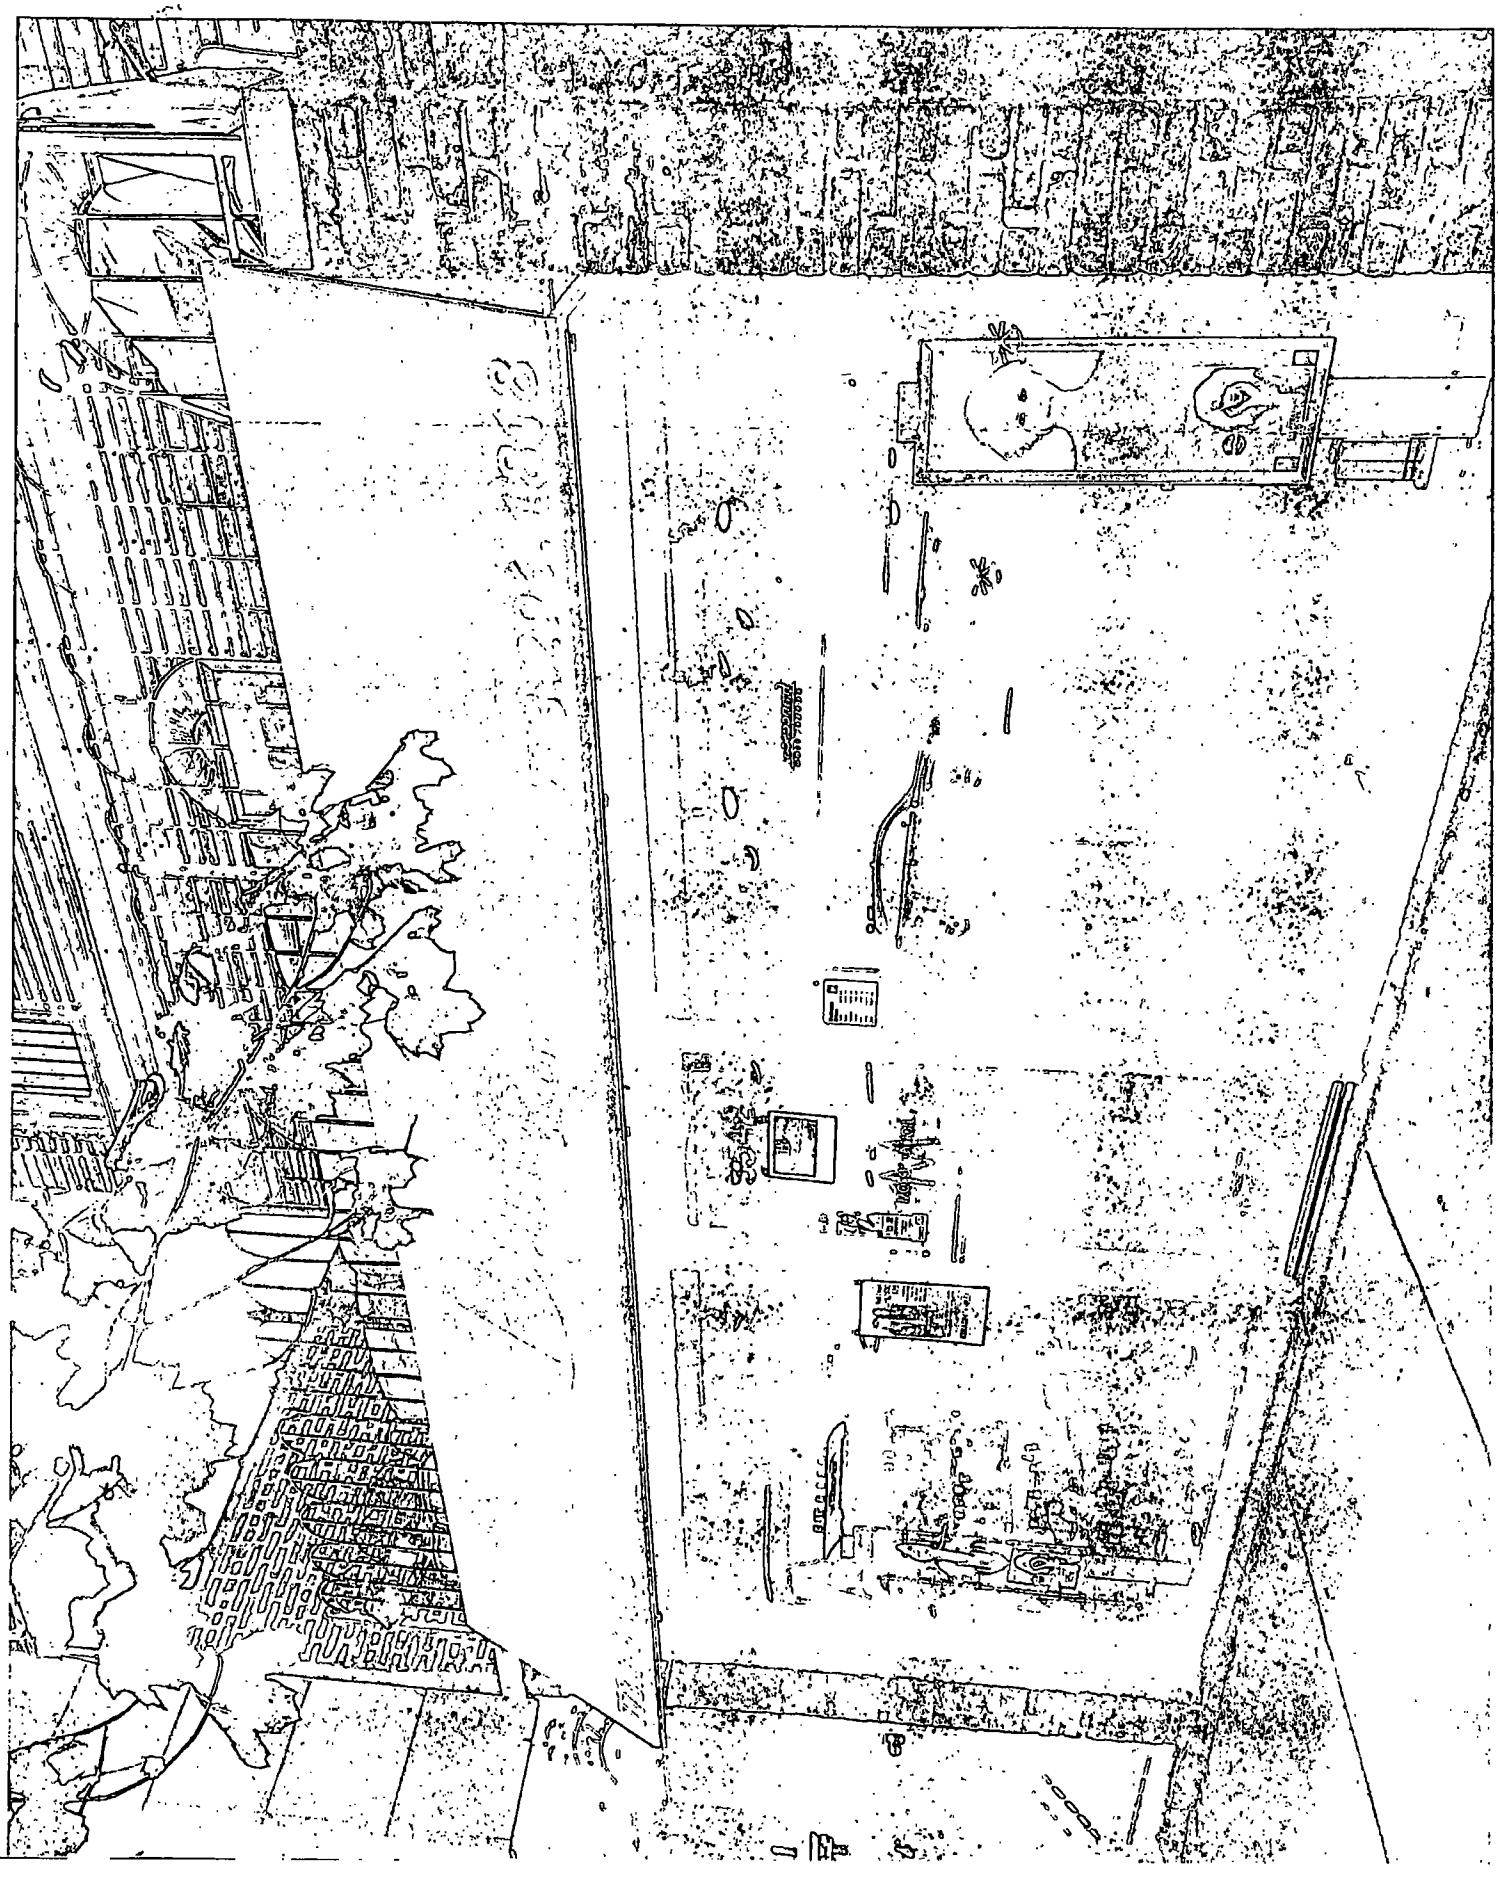

City of Chicago

O2013-6694

Office of the City Clerk

Document Tracking Sheet

Meeting Date:	9/11/2013
Sponsor(s):	Tunney, Thomas (44)
Type:	Ordinance
Title:	Canopy(s) for City Suites Hotel
Committee(s) Assignment:	Committee on Transportation and Public Way

ORDINANCE
CITY SUITES HOTEL
Acct. No. 326750 - 1
Permit No. 1107814

Be It Ordained by the City Council of the City of Chicago:

SECTION 1. Permission and authority are hereby given and granted to CITY SUITES HOTEL, upon the terms and subject to the conditions of this ordinance to maintain and use, as now constructed, one (1) Canopy(s) projecting over the public right-of-way adjacent to its premises known as 933 W. Belmont Ave..

Said Canopy(s) at W. Belmont measure(s):
One (1) at eight point three three (8.33) feet in length, and eight point five (8.5) feet in width for a total of seventy point eight one (70.81) square feet.

The location of said privilege shall be as shown on prints kept on file with the Department of Business Affairs and Consumer Protection and the Office of the City Clerk.

Said privilege shall be constructed in accordance with plans and specifications approved by the Zoning Department - Signs.

This grant of privilege in the public way shall be subject to the provisions of Section 10-28-015 and all other required provisions of the Municipal Code of Chicago.

The grantee shall pay to the City of Chicago as compensation for the privilege #1107814 herein granted the sum of fifty ($50.00) per annum in advance.

A 25% penalty will be added for payments received after due date.

The permit holder agrees to hold the City of Chicago harmless for any damage, relocation or replacement costs associated with damage, relocation or removal of private property caused by the City performing work in the public way.

Authority herein given and granted for a period of five (5) years from and after 06/11/2013.

Alderman Thomas Tunney

Thomas Tunney 44th Ward

(Page 2 of 3)

PAGE 01/01
CITYSUITES
7733884593
01/30/2008 14:09

City SUITES HOTEL

Account # 85839

Permit # 1071037

Angle = 101 in
width = 104 in
Height = 95 in

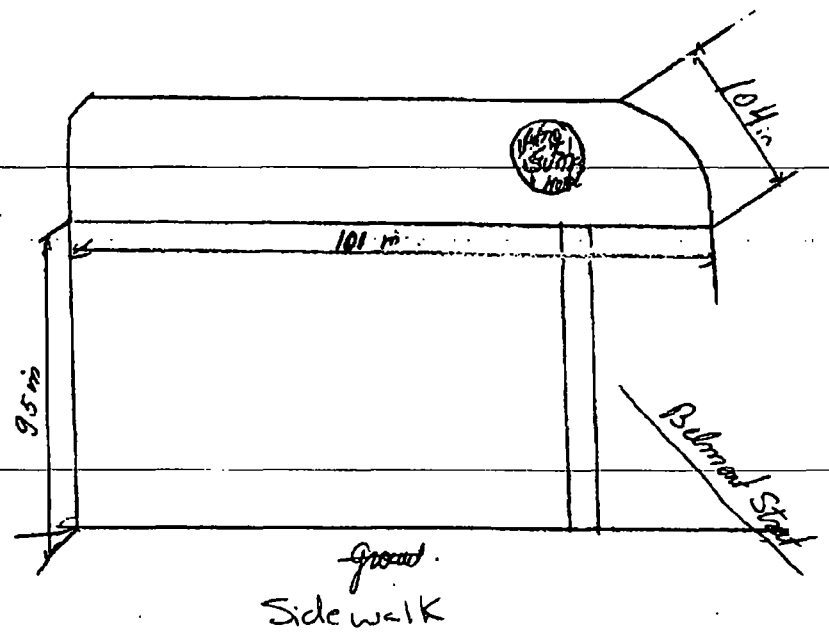

City of Chicago

O2013-6696

Office of the City Clerk

Document Tracking Sheet

Meeting Date:	9/11/2013
Sponsor(s):	Tunney, Thomas (44)
Type:	Ordinance
Title:	Canopy(s) for GCT Realty LLC
Committee(s) Assignment:	Committee on Transportation and Public Way

ORDINANCE
GCT Realty LLC
Acct. No. 384512 - 1
Permit No. 1108499

Be It Ordained by the City Council of the City of Chicago:

SECTION 1. Permission and authority are hereby given and granted to GCT Realty LLC, upon the terms and subject to the conditions of this ordinance to construct, install, maintain and use one (1) Canopy(s) projecting over the public right-of-way adjacent to its premises known as 3532 N. Halsted St..

Said Canopy(s) at N. Halsted measure(s):
One (1) at ten point five (10.5) feet in length, and two (2) feet in width for a total of twenty-one (21) square feet.

The location of said privilege shall be as shown on prints kept on file with the Department of Business Affairs and Consumer Protection and the Office of the City Clerk.

Said privilege shall be constructed in accordance with plans and specifications approved by the Zoning Department - Signs.

This grant of privilege in the public way shall be subject to the provisions of Section 10-28-015 and all other required provisions of the Municipal Code of Chicago.

The grantee shall pay to the City of Chicago as compensation for the privilege #1108499 herein granted the sum of fifty ($50.00) per annum in advance.

A 25% penalty will be added for payments received after due date.

The permit holder agrees to hold the City of Chicago harmless for any damage, relocation or replacement costs associated with damage, relocation or removal of private property caused by the City performing work in the public way.

Authority herein given and granted for a period of five (5) years from and after Date of Passage.

Alderman Thomas Tunney

Thomas Tunney 44th Ward

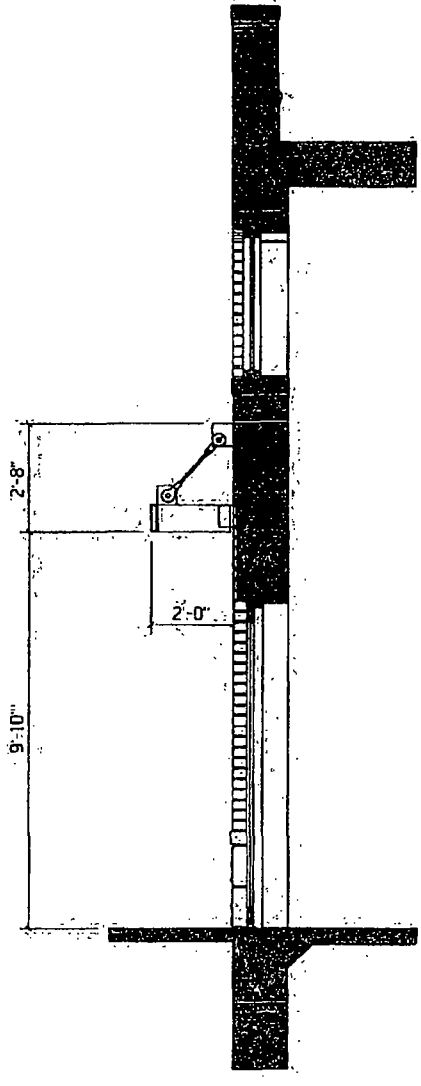

CONOPY SECTION

3532 N. HALSTED. STREET

Use of The Public Way Application 1/4"=1'-0"
8-6-2013
Fiorino Architects LLC

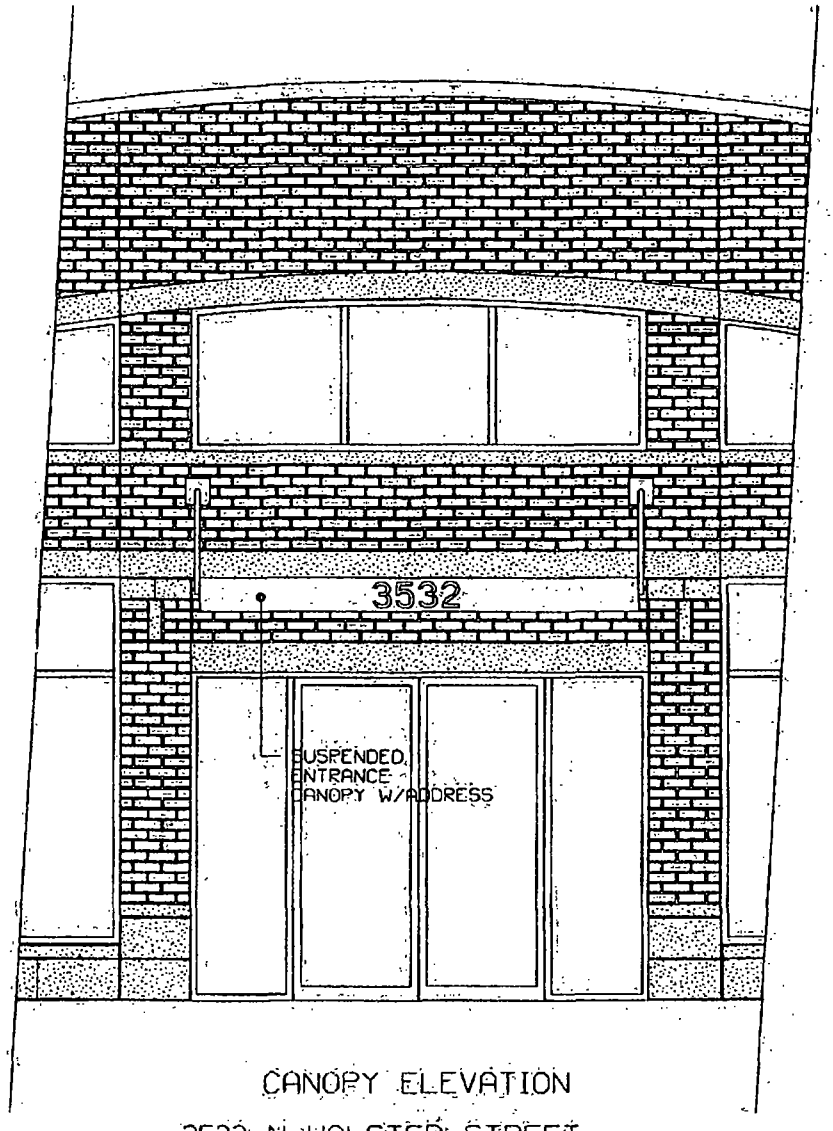

CANOPY ELEVATION

3532 N. HALSTED. STREET

Use of The Public Way Application 1/4"=1'-0"
8-6-2013
Fiorino Architects LLC

City of Chicago

O2013-6697

Office of the City Clerk

Document Tracking Sheet

Meeting Date:	9/11/2013
Sponsor(s):	Tunney, Thomas (44)
Type:	Ordinance
Title:	Canopy(s) for Lofts at the Vic Condo
Committee(s) Assignment:	Committee on Transportation and Public Way

ORDINANCE
LOFTS AT THE VIC CONDOMINIUM
Acct. No. 327562 - 1
Permit No. 1107428

Be It Ordained by the City Council of the City of Chicago:

SECTION 1. Permission and authority are hereby given and granted to LOFTS AT THE VIC CONDOMINIUM, upon the terms and subject to the conditions of this ordinance to maintain and use, as now constructed, one (1) Canopy(s) projecting over the public right-of-way adjacent to its premises known as 3150 N. Sheffield Ave..

Said Canopy(s) at N SHEFFIELD AVE measure(s):
One (1) at four (4) feet in length, and two (2) feet in width for a total of eight (8) square feet.

The location of said privilege shall be as shown on prints kept on file with the Department of Business Affairs and Consumer Protection and the Office of the City Clerk.

Said privilege shall be constructed in accordance with plans and specifications approved by the Zoning Department - Signs.

This grant of privilege in the public way shall be subject to the provisions of Section 10-28-015 and all other required provisions of the Municipal Code of Chicago.

The grantee shall pay to the City of Chicago as compensation for the privilege #1107428 herein granted the sum of fifty ($50.00) per annum in advance.

A 25% penalty will be added for payments received after due date.

The permit holder agrees to hold the City of Chicago harmless for any damage, relocation or replacement costs associated with damage, relocation or removal of private property caused by the City performing work in the public way.

Authority herein given and granted for a period of five (5) years from and after 06/11/2013.

Alderman Thomas Tunney

Thomas Tunney 44th Ward

3150 N. Sheffield Ave.

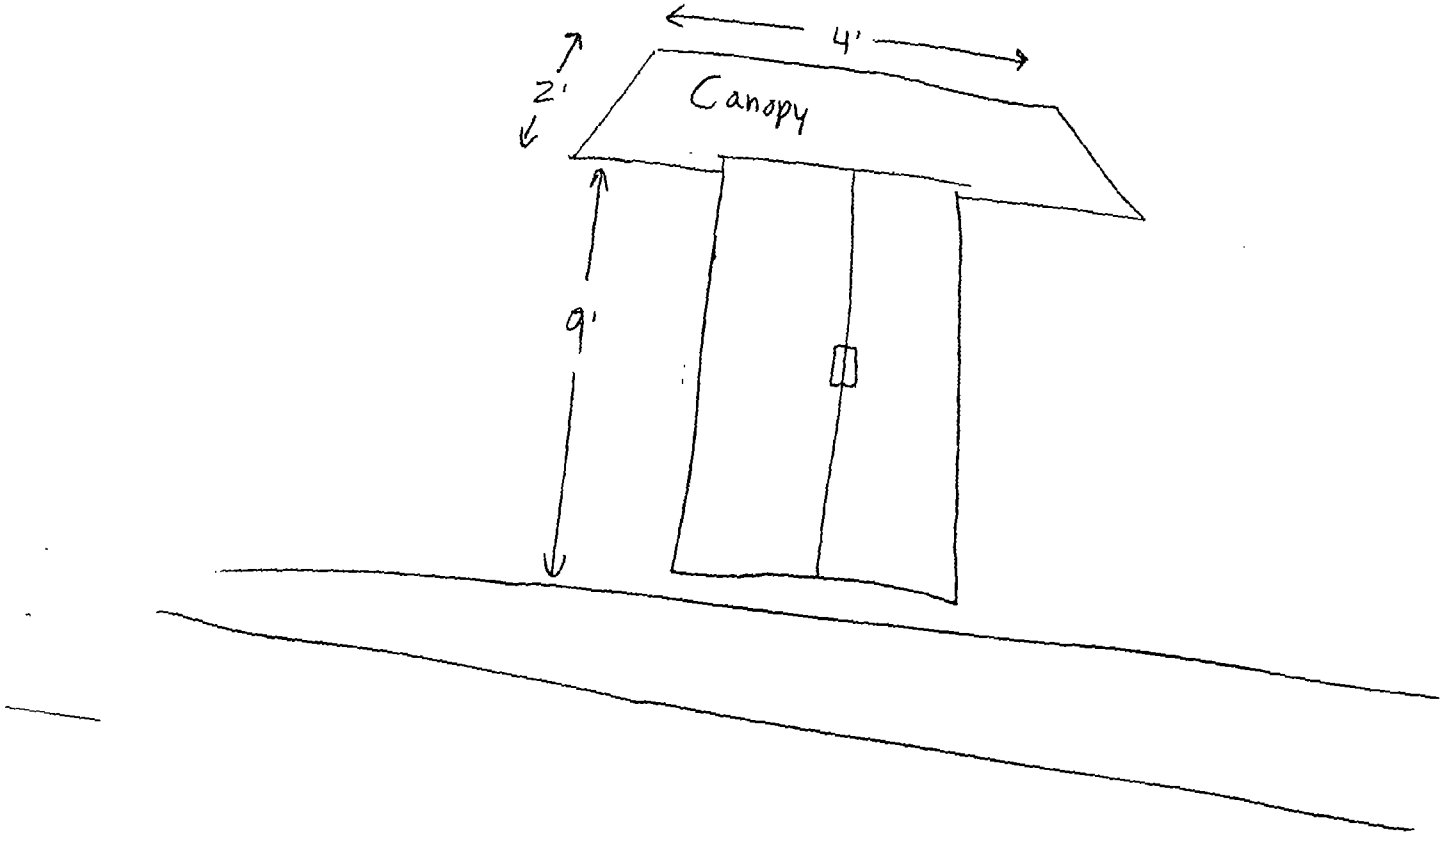

City of Chicago

O2013-6701

Office of the City Clerk

Document Tracking Sheet

Meeting Date:	9/11/2013
Sponsor(s):	Cappleman, James (46)
Type:	Ordinance
Title:	Canopy(s) for Grace O'Neal/Earl Jerome Malry
Committee(s) Assignment:	Committee on Transportation and Public Way

ORDINANCE
GRACE O'NEAL/EARL JEROME MALRY
Acct. No. 88167 - 1
Permit No. 1107804

Be It Ordained by the City Council of the City of Chicago:

SECTION 1. Permission and authority are hereby given and granted to GRACE O'NEAL/EARL JEROME MALRY, upon the terms and subject to the conditions of this ordinance to maintain and use, as now constructed, one (1) Canopy(s) projecting over the public right-of-way adjacent to its premises known as 815-17 W. Montrose Ave..

Said Canopy(s) at W. Montrose Ave. measure(s):
One (1) at nine point nine (9.9) feet in length, and three point one two (3.12) feet in width for a total of thirty point eight nine (30.89) square feet.

The location of said privilege shall be as shown on prints kept on file with the Department of Business Affairs and Consumer Protection and the Office of the City Clerk.

Said privilege shall be constructed in accordance with plans and specifications approved by the Zoning Department - Signs.

This grant of privilege in the public way shall be subject to the provisions of Section 10-28-015 and all other required provisions of the Municipal Code of Chicago.

The grantee shall pay to the City of Chicago as compensation for the privilege #1107804 herein granted the sum of fifty ($50.00) per annum in advance.

A 25% penalty will be added for payments received after due date.

The permit holder agrees to hold the City of Chicago harmless for any damage, relocation or replacement costs associated with damage, relocation or removal of private property caused by the City performing work in the public way.

Authority herein given and granted for a period of five (5) years from and after 08/01/2013.

Alderman _____
James Cappleman 46th Ward

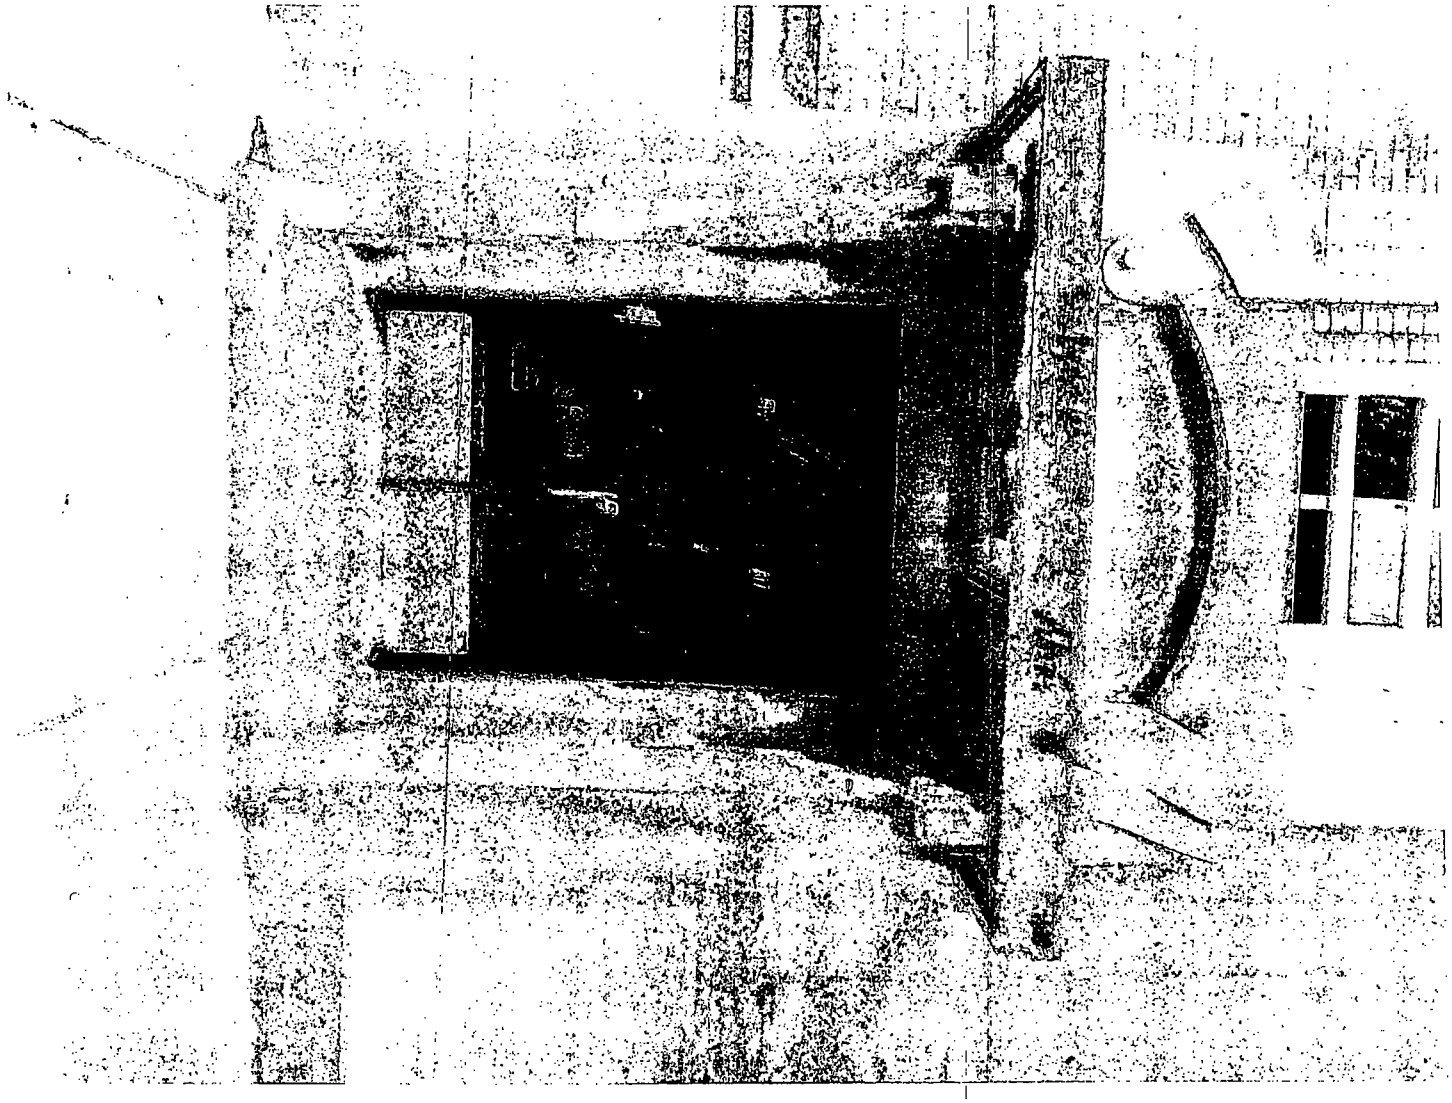

Department of Business Affairs and Consumer Protection
Business Assistance Center - Public Way Use Unit
City Hall - 121 N. LaSalle Street, Room 800 • Chicago, IL 60602
(312)-74-GOBIZ (312-744-6249) • (312) 744-1944 (TTY)
http://www.cityofchicago.org/bacp

09/11/2013

Alderman **James Cappleman**
Ward # **46**
City of Chicago
City Hall, Room **300**
121 North LaSalle Street
Chicago, Illinois 60602

Re: An ordinance to use and maintain a portion of the public right-of-way for **one (1) canopy(ies)** for **GRACE O'NEAL/EARL JEROME MALRY**, adjacent to the premises known as **815-17 W. Montrose Ave.**.

Dear Alderman **James Cappleman**:

The applicant referenced above has requested the use of the public right-of-way for a **canopy(ies)**. An ordinance has been prepared by the Department of Business Affairs and Consumer Protection – Business Assistance Center - Public Way Use Unit for presentation to the City Council. Because this request was made for properties located in your ward, as approved by you as per the attached, I respectfully request that you introduce the attached ordinance at the next City Council meeting.

If you have any questions regarding this ordinance, please contact Anthony Bertuca at (312) 744-5506.

Department of Business Affairs and Consumer Protection

City of Chicago

O2013-6703

Office of the City Clerk

Document Tracking Sheet

Meeting Date:	9/11/2013
Sponsor(s):	Cappleman, James (46)
Type:	Ordinance
Title:	Canopy(s) for Paul Doi Hair Dresser
Committee(s) Assignment:	Committee on Transportation and Public Way

ORDINANCE
PAUL D0I HAIR DRESSER
Acct. No. 63313 - 1
Permit No. 1108083

Be It Ordained by the City Council of the City of Chicago:

SECTION 1. Permission and authority are hereby given and granted to PAUL D0I HAIR DRESSER, upon the terms and subject to the conditions of this ordinance to maintain and use, as now constructed, one (1) Canopy(s) projecting over the public right-of-way adjacent to its premises known as 3804 N. Broadway .

Said Canopy(s) at N. Broadway measure(s):
One (1) at seven point six (7.6) feet in length, and three (3) feet in width for a total of twenty-two point eight (22.8) square feet.

The location of said privilege shall be as shown on prints kept on file with the Department of Business Affairs and Consumer Protection and the Office of the City Clerk.

Said privilege shall be constructed in accordance with plans and specifications approved by the Zoning Department - Signs.

This grant of privilege in the public way shall be subject to the provisions of Section 10-28-015 and all other required provisions of the Municipal Code of Chicago.

The grantee shall pay to the City of Chicago as compensation for the privilege #1108083 herein granted the sum of fifty ($50.00) per annum in advance.

A 25% penalty will be added for payments received after due date.

The permit holder agrees to hold the City of Chicago harmless for any damage, relocation or replacement costs associated with damage, relocation or removal of private property caused by the City performing work in the public way.

Authority herein given and granted for a period of five (5) years from and after 07/19/2013.

Alderman _____
James Cappleman 46th Ward

(Page 2 of 3)

OPTION #3 CONVEX

BACK/LIT

TWINING 900
ARTWORK 100
ELECTRIC 300
$1300

Egg crating 123.00

Installation Complete - $800

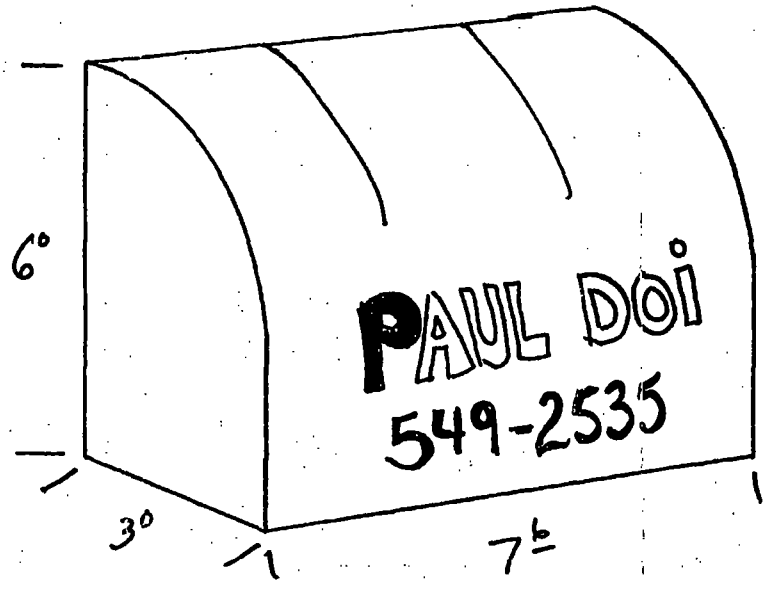

Canopy is 11 FT above sidewalk

Department of Business Affairs and Consumer Protection
Business Assistance Center - Public Way Use Unit
City Hall - 121 N. LaSalle Street, Room 800 • Chicago, IL 60602
(312)-74-GOBIZ (312-744-6249) • (312) 744-1944 (TTY)
http://www.cityofchicago.org/bacp

09/11/2013

Alderman **James Cappleman**
Ward # **46**
City of Chicago
City Hall, Room **300**
121 North LaSalle Street
Chicago, Illinois 60602

Re: An ordinance to use and maintain a portion of the public right-of-way for **one (1) canopy(ies)** for **PAUL D0I HAIR DRESSER**, adjacent to the premises known as **3804 N. Broadway** .

Dear Alderman **James Cappleman**:

The applicant referenced above has requested the use of the public right-of-way for a **canopy(ies)**. An ordinance has been prepared by the Department of Business Affairs and Consumer Protection – Business Assistance Center - Public Way Use Unit for presentation to the City Council. Because this request was made for properties located in your ward, as approved by you as per the attached, I respectfully request that you introduce the attached ordinance at the next City Council meeting.

If you have any questions regarding this ordinance, please contact Anthony Bertuca at (312) 744-5506.

Department of Business Affairs and Consumer Protection

City of Chicago

O2013-6706

Office of the City Clerk

Document Tracking Sheet

Meeting Date:	9/11/2013
Sponsor(s):	Pawar, Ameya (47)
Type:	Ordinance
Title:	Canopy(s) for Travel Fast Chicago/Mail Stop & More
Committee(s) Assignment:	Committee on Transportation and Public Way

ORDINANCE
TRAVEL FAST CHICAGO/MAIL STOP & MORE
Acct. No. 303575 - 1
Permit No. 1108249

Be It Ordained by the City Council of the City of Chicago:

SECTION 1. Permission and authority are hereby given and granted to TRAVEL FAST CHICAGO/MAIL STOP & MORE, upon the terms and subject to the conditions of this ordinance to maintain and use, as now constructed, one (1) Canopy(s) projecting over the public right-of-way adjacent to its premises known as 1338 W. Irving Park Rd..

Said Canopy(s) at W. Irving Park Rd. measure(s):
One (1) at sixteen (16) feet in length, and two (2) feet in width for a total of thirty-two (32) square feet.

The location of said privilege shall be as shown on prints kept on file with the Department of Business Affairs and Consumer Protection and the Office of the City Clerk.

Said privilege shall be constructed in accordance with plans and specifications approved by the Zoning Department - Signs.

This grant of privilege in the public way shall be subject to the provisions of Section 10-28-015 and all other required provisions of the Municipal Code of Chicago.

The grantee shall pay to the City of Chicago as compensation for the privilege #1108249 herein granted the sum of fifty ($50.00) per annum in advance.

A 25% penalty will be added for payments received after due date.

The permit holder agrees to hold the City of Chicago harmless for any damage, relocation or replacement costs associated with damage, relocation or removal of private property caused by the City performing work in the public way.

Authority herein given and granted for a period of five (5) years from and after 10/31/2012.

Alderman

Ameya Pawar 47th Ward

TRAVELFAST INC.
1338
(773) 477-6347
AIRLINETKTS
VACATIONS
BOXES . FAX
PHONECARDS
STAMPS
477-6348

Department of Business Affairs and Consumer Protection
Business Assistance Center - Public Way Use Unit
City Hall - 121 N. LaSalle Street, Room 800 • Chicago, IL 60602
(312)-74-GOBIZ (312-744-6249) • (312) 744-1944 (TTY)
http://www.cityofchicago.org/bacp

09/11/2013

Alderman **Ameya Pawar**
Ward # **47**
City of Chicago
City Hall, Room **300**
121 North LaSalle Street
Chicago, Illinois 60602

Re: An ordinance to use and maintain a portion of the public right-of-way for **one (1) canopy(ies)** for **TRAVEL FAST CHICAGO/MAIL STOP & MORE**, adjacent to the premises known as **1338 W. Irving Park Rd.**.

Dear Alderman **Ameya Pawar**:

The applicant referenced above has requested the use of the public right-of-way for a **canopy(ies)**. An ordinance has been prepared by the Department of Business Affairs and Consumer Protection – Business Assistance Center - Public Way Use Unit for presentation to the City Council. Because this request was made for properties located in your ward, as approved by you as per the attached, I respectfully request that you introduce the attached ordinance at the next City Council meeting.

If you have any questions regarding this ordinance, please contact Anthony Bertuca at (312) 744-5506.

Department of Business Affairs and Consumer Protection

City of Chicago

O2013-6708

Office of the City Clerk

Document Tracking Sheet

Meeting Date:	9/11/2013
Sponsor(s):	Osterman, Harry (48)
Type:	Ordinance
Title:	Canopy(s) for 5000 Marine Drive Corp.
Committee(s) Assignment:	Committee on Transportation and Public Way

ORDINANCE
5000 MARINE DRIVE CORPORATION
Acct. No. 68666 - 1
Permit No. 1105955

Be It Ordained by the City Council of the City of Chicago:

SECTION 1. Permission and authority are hereby given and granted to 5000 MARINE DRIVE CORPORATION, upon the terms and subject to the conditions of this ordinance to maintain and use, as now constructed, one (1) Canopy(s) projecting over the public right-of-way adjacent to its premises known as 5000 N. Marine Dr..

Said Canopy(s) at N. MARINE DR. measure(s):
One (1) at twenty-four point two five (24.25) feet in length, and seven point seven five (7.75) feet in width for a total of one hundred eighty-seven point nine four (187.94) square feet.

The location of said privilege shall be as shown on prints kept on file with the Department of Business Affairs and Consumer Protection and the Office of the City Clerk.

Said privilege shall be constructed in accordance with plans and specifications approved by the Zoning Department - Signs.

This grant of privilege in the public way shall be subject to the provisions of Section 10-28-015 and all other required provisions of the Municipal Code of Chicago.

The grantee shall pay to the City of Chicago as compensation for the privilege #1105955 herein granted the sum of fifty ($50.00) per annum in advance.

A 25% penalty will be added for payments received after due date.

The permit holder agrees to hold the City of Chicago harmless for any damage, relocation or replacement costs associated with damage, relocation or removal of private property caused by the City performing work in the public way.

Authority herein given and granted for a period of five (5) years from and after 01/01/2013.

Alderman _____
Harry Osterman 48th Ward

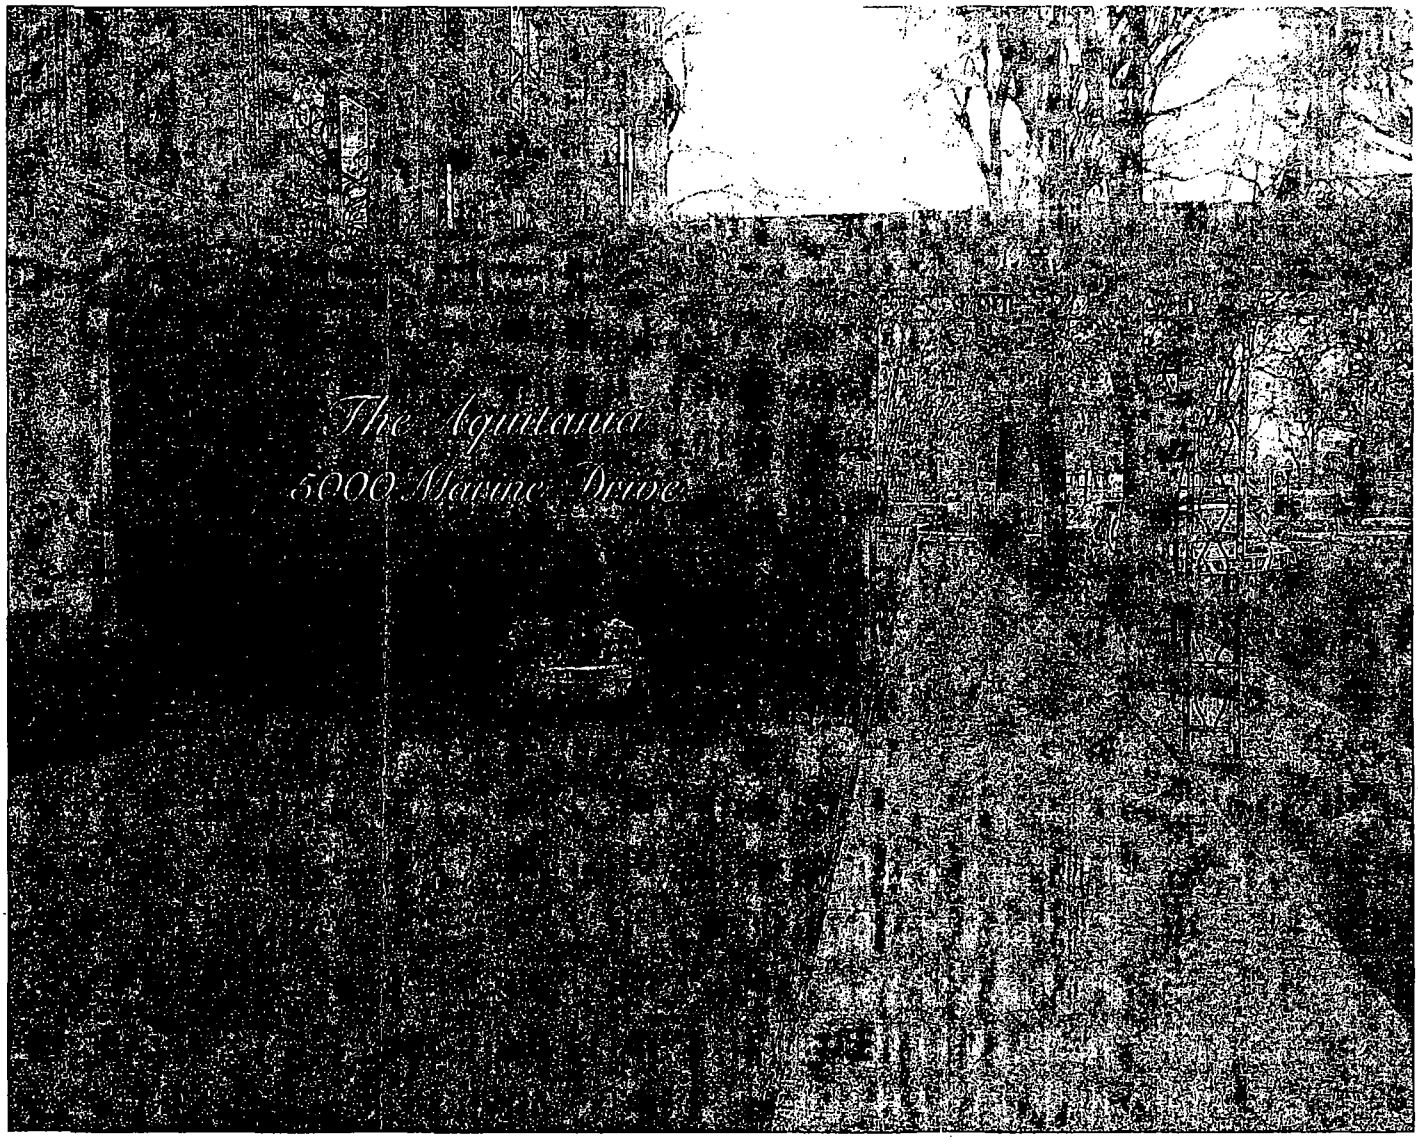
The Aquitania
5000 Marine Drive

Department of Business Affairs and Consumer Protection
Business Assistance Center - Public Way Use Unit
City Hall - 121 N. LaSalle Street, Room 800 • Chicago, IL 60602
(312)-74-GOBIZ (312-744-6249) • (312) 744-1944 (TTY)
http://www.cityofchicago.org/bacp

09/11/2013

Alderman **Harry Osterman**
Ward # **48**
City of Chicago
City Hall, Room **300**
121 North LaSalle Street
Chicago, Illinois 60602

Re: An ordinance to use and maintain a portion of the public right-of-way for **one (1) canopy(ies)** for **5000 MARINE DRIVE CORPORATION**, adjacent to the premises known as **5000 N. Marine Dr.**.

Dear Alderman **Harry Osterman**:

The applicant referenced above has requested the use of the public right-of-way for a **canopy(ies)**. An ordinance has been prepared by the Department of Business Affairs and Consumer Protection – Business Assistance Center - Public Way Use Unit for presentation to the City Council. Because this request was made for properties located in your ward, as approved by you as per the attached, I respectfully request that you introduce the attached ordinance at the next City Council meeting.

If you have any questions regarding this ordinance, please contact Anthony Bertuca at (312) 744-5506.

Department of Business Affairs and Consumer Protection

City of Chicago

R2013-755

Office of the City Clerk

Document Tracking Sheet

Meeting Date:	9/11/2013
Sponsor(s):	Burke, Edward M. (14) Solis, Daniel (25)
Type:	Resolution
Title:	Commemorative plaque for Police Officer Irma C. Ruiz at Moses Montefiore School honoring his courage and ultimate sacrafice in line of duty
Committee(s) Assignment:	Committee on Finance

Committee on Finance

ORDER

WHEREAS, The month of September 2013 marks the 25th anniversary of the brave and ultimate sacrifice made by Chicago Police Officer Irma C. Ruiz in the line of duty; and

WHEREAS, The Chicago City Council has been informed of this event by Alderman Edward M. Burke; and

WHEREAS, On the morning of September 22, 1988, Chicago Police Officers Irma C. Ruiz and Greg Jaglowski of the Area 4 Youth Division were inside Moses Montefiore School, 1300 South Ashland Avenue, when they were alerted to the arrival of an armed assailant; and

WHEREAS, A deranged Vietnam veteran had come to the school intent on continuing a deadly rampage he had begun at a nearby auto parts business; and

WHEREAS, In the process of confronting the man, Officer Greg Jaglowski was wounded in the left thigh, while Officer Irma C. Ruiz was fatally shot by a bullet that pierced her heart; and

WHEREAS, As Officer Greg Jaglowski tended to Officer Irma C. Ruiz and radioed for assistance, the gunman stepped inside an unoccupied room and took the opportunity to reload his weapon; and

WHEREAS, Shortly thereafter, the gunman reappeared and opened fire on Officer Greg Jaglowski, shooting him in the right leg; and

WHEREAS, Displaying the remarkable skill and poise that are hallmarks of Chicago's Finest, Officer Greg Jaglowski, in spite of his serious wounds, returned fire and brought the assailant down with two expertly aimed shots; and

WHEREAS, The courageous intervention and ultimate sacrifice of Officer Irma C. Ruiz protected the students, staff and teachers at Moses Montefiore School from a murderous gunman; and

WHEREAS, Officer Irma C. Ruiz was posthumously decorated with the Blue Star Award, the Award of Valor and the Police Medal, the Chicago Police Department's highest honor; and

WHEREAS, A Chicago public elementary school was named in honor of Officer Irma C. Ruiz; and

WHEREAS, The cherished wife of Peter and the loving mother of Peter, Irma, John and Philip, Officer Irma C. Ruiz leaves a legacy of sacrifice, service and generosity; now, therefore

BE IT ORDERED, That the Public Building Commission is hereby ordered to install a commemorative plaque at Moses Montefiore school to honor the valor and sacrifice of Officer Irma C. Ruiz; and

BE IT FURTHER ORDERED, That the Office of Budget and Management is hereby ordered to appropriate any and all necessary funds for the same.

Edward M. Burke, Alderman, 14th Ward

City of Chicago

R2013-762

Office of the City Clerk

Document Tracking Sheet

Meeting Date:	9/11/2013
Sponsor(s):	Harris, Michelle A. (8) Laurino, Margaret (39)
Type:	Resolution
Title:	Amendment of Rules of Order and Procedure requiring City Council Legislative Reference Bureau to be under control, supervision and direction of President Pro Tempore
Committee(s) Assignment:	Committee on Committees, Rules and Ethics

RESOLUTION

BE IT RESOLVED BY THE CITY COUNCIL OF THE CITY OF CHICAGO, That the Rules of Order and Procedure of the City Council, City of Chicago, for the 2011 - 2015 term, are hereby amended by deleting the language struck through and by inserting the language underscored, as follows:

RULE 1. The Mayor shall be Presiding Officer of the Council.

The Council shall elect one of its members President Pro Tempore of the Council, who shall act as Presiding Officer of the Council during a temporary absence or disability of the Mayor or when requested so to do by the Mayor. In the temporary absence of the President Pro Tempore, the Vice-Mayor shall act as Presiding Officer of the Council when requested to do so by the Mayor. The President Pro Tempore or the Vice-Mayor of the Council, when acting as the Presiding Officer, shall vote on all questions on which the vote is taken by yeas and nays, his name being called last.

The City Council Legislative Reference Bureau shall be under the control, supervision and direction of the President Pro Tempore.

RULE 37. The jurisdiction of each standing committee, in terms of legislation and administrative activities of its particular concern, shall be as follows:

(Omitted text is not affected by this resolution)

3. *The Committee on Committees, Rules and Ethics* shall have jurisdiction over the Rules of Order and Procedure, the procedures of the Council and its committees, including disputes over committee jurisdiction and referrals, ward redistricting, elections and referenda, committee assignments, the conduct of Council members, the provision of services to the City Council body; matters affecting the City Clerk; and council service agencies, ~~including~~ except the City Council Legislative Reference Bureau referenced in Rule 1. The Committee shall also be responsible for the enforcement of the provisions of Chapter 2-156 and Section 2-55-050 of the Municipal Code of Chicago. The Committee shall also have jurisdiction with regard to all corrections to the *Journal of the Proceedings of the City Council.*

(Omitted text is not affected by this resolution)

Michelle Harris
Alderman, 8th Ward

Margaret Laurino
Alderman, 39th Ward

City of Chicago

R2013-754

Office of the City Clerk

Document Tracking Sheet

Meeting Date:	9/11/2013
Sponsor(s):	Balcer, James (11)
Type:	Resolution
Title:	Call for hearing(s) on strengthening our sentencing laws for crimes committed with firearm
Committee(s) Assignment:	Committee on Public Safety

Public Safety

RESOLUTION

WHEREAS, The scourge of gun violence has contributed to immeasurable loss and suffering in our City and across the Nation, as demonstrated most recently by the 443 Chicagoans murdered with firearms in 2012, the tragedy at Sandy Hook Elementary School in Newtown, Ct., and the Center for Disease Control estimate that 20,000 people annually commit suicide with a gun; and

WHEREAS, We have a duty as citizens, officials, and compassionate persons to speak out against the senseless destruction caused by guns, which destroy families, cripple promising lives, devastate communities, and endanger our Nation's collective health; and

WHEREAS, In light of these challenges and obligations, crimes committed with a firearm are especially heinous and troubling, even if the offender does not cause "great bodily harm" per the language of 730 ILCS 5/3-6-3; and

WHEREAS, National recidivism rates are appallingly high among those convicted of weapons-related crimes – over 70%, according to the Bureau of Justice Statistics – a number that reflects state reports indicating that those arrested on gun charges are more likely than others to commit repeat offenses after serving their sentences, and in doing so inject further anguish into their communities; and

WHEREAS, Every death of a mother, son, daughter, father, or friend and loved one from a bullet is unacceptable, and a cause for great sadness in our City, especially when the perpetrator was released early from prison before serving a full sentence for a prior offense; and

WHEREAS, Studies published at Florida State University and by the Virginia Criminal Sentencing Commission, among others, indicate that "truth in sentencing reforms" lead to lower rates of recidivism, therefore demonstrating that minimum sentencing requirements are effective in keeping dangerous criminals in prison and off the streets of our cities; and

WHEREAS, Illinois should strengthen its sentencing laws so that people who commit crimes with firearms face tougher sentencing requirements; now, therefore,

BE IT RESOLVED, That we, the Mayor and Members of the City Council of the City of Chicago, do hereby urge the Illinois General Assembly to take action, in the interest of public safety, by passing legislation that strengthens our sentencing laws for those crimes committed with a firearm, requiring that 85 percent of each sentence be served regardless of the "bodily harm" inflicted; and

BE IT FURTHER RESOLVED, That copies of this resolution be delivered to the Governor of the State of Illinois, the President of the Illinois Senate, the Minority Leader of the Illinois Senate, the Speaker of the Illinois House of Representatives, and the Minority Leader of the Illinois House of Representatives as a testament to the urgency of the issue and our shared commitment to protect the People of Illinois.

James Balcer
Alderman, 11th Ward

City of Chicago

R2013-756

Office of the City Clerk

Document Tracking Sheet

Meeting Date: 9/11/2013

Sponsor(s): O'Connor, Patrick (40)
Smith, Michele (43)
Dowell, Pat (3)
Holmes, Natashia (7)
Harris, Michelle A. (8)
Burns, William D. (4)
Sawyer, Roderick T. (6)
Foulkes, Toni (15)
O'Shea, Matthew J. (19)
Lane, Lona (18)
Thomas, Latasha R. (17)
Cochran, Willie (20)
Brookins, Howard (21)
Reboyras, Ariel (30)
Ervin, Jason C. (28)
Graham, Deborah L. (29)
Fioretti, Bob (2)
Moreno, Proco Joe (1)
Mell, Deborah (33)
Laurino, Margaret (39)
Cullerton, Timothy M. (38)
Sposato, Nicholas (36)
Waguespack, Scott (32)
Suarez, Regner Ray (31)
O'Connor, Mary (41)
Reilly, Brendan (42)
Mitts, Emma (37)
Tunney, Thomas (44)
Arena, John (45)
Cappleman, James (46)
Pawar, Ameya (47)
Osterman, Harry (48)
Silverstein, Debra L. (50)
Colón, Rey (35)

Type: Resolution

Title: Committee on Workforce Development and Audit urged to conduct hearings into fiscal condition of city pension funds

Committee(s) Assignment: Committee on Workforce Development and Audit

Workforce

RESOLUTION

WHEREAS, the General Assembly of the State of Illinois, recognizing the unique size and complexity of the City of Chicago among the municipalities of the State, established separate funds to provide benefits for retired employees of the City; and

WHEREAS, those funds are the Policemen's Annuity and Benefit Fund; the Firemen's Annuity and Benefit Fund; the Municipal Employees', Officers', and Officials' Annuity and Benefit Fund; the Laborers' and Retirement Board Employees' Annuity and Benefit Fund; Chicago Teacher's Pension Fund; Park Employees' Annuity and Benefit Fund of Chicago, (hereinafter referred to as "the City Pension Funds"); and

WHEREAS, the purposes of the various City Pension Funds are to provide disability income to injured police officers, firefighters and laborers; and to provide safe and secure retirement income for employees covered by the City Pension Funds; and

WHEREAS, the City Pension Funds are supported financially by contributions of current employees and contributions of the City government, all as provided by statute; and

WHEREAS, the State of Illinois also maintains and funds pensions, which are currently underfunded; and

WHEREAS, the State of Illinois pension issues are separate and unique from those of the City of Chicago; and

WHEREAS, the Illinois General Assembly is discussing possible proposals concerning the pension funds of the State of Illinois and of school districts outside the City of Chicago; and

WHEREAS, it is unclear whether one of those proposals will be applied to the City of Chicago's pension issues; and

WHEREAS, a viable pension system is necessary in order to attract and keep competent and highly motivated employees to provide necessary services to the residents and businesses of the City of Chicago; and

WHEREAS, resolution of the City of Chicago's Pension issue in the near future is essential to the economy of the City of Chicago; and

WHEREAS, it is important and necessary that the City of Chicago further formulate recommendations for any legislation that is necessary or appropriate to protect the financial viability of the City Pension Funds; now, therefore,

BE IT RESOLVED BY THE CITY COUNCIL OF THE CITY OF CHICAGO that the City Council, through its Committee on Workforce Development and Audit, conduct hearings into the fiscal condition, operations, investment practices, and present and future viability of the City Pension Funds described in the preamble hereof; and

BE IT FURTHER RESOLVED that the Committee on Workforce Development and Audit invite appropriate parties to testify concerning the various proposals before the state legislature and any other possible recommendations and plans; and

BE IT FURTHER RESOLVED that invitations to testify be extended to all those persons as the Committee may determine to be appropriate; and

BE IT FURTHER RESOLVED that all of the foregoing be done with a view toward evaluating the current proposals before the Illinois General Assembly and the possible impact on City Pension Funds and to discuss the future of the City of Chicago's Pension Funds and any other proposals.

Alderman Patrick J. O'Connor, 40th Ward

Alderman Michele Smith, 43rd Ward

City of Chicago

R2013-759

Office of the City Clerk

Document Tracking Sheet

Meeting Date:	9/11/2013
Sponsor(s):	Arena, John (45) Dowell, Pat (3) Sawyer, Roderick T. (6) Moreno, Proco Joe (1) Fioretti, Bob (2) Hairston, Leslie A. (5) Foulkes, Toni (15) Thompson, Joann (16) Lane, Lona (18) Munoz, Ricardo (22) Sposato, Nicholas (36) Waguespack, Scott (32) Mell, Deborah (33) O'Connor, Mary (41)
Type:	Resolution
Title:	Call for submital of public policy to Chicago voters regarding election of school board members
Committee(s) Assignment:	Committee on Committees, Rules and Ethics

Education

RESOLUTION

WHEREAS, Under State of Illinois law, the City of Chicago City Council may by ordinance or resolution initiate an advisory referendum on questions of public policy (10 ILCS 5/28-6(b) and 65 ILCS 5/3.1-40-60); and

WHEREAS, These questions may be submitted to all the voters of a political subdivision by the governing board of that subdivision; now, therefore

BE IT RESOLVED That pursuant to Section 28-6 of the Illinois Election Code (10 ILCS 5/28-6) and Section 3.1-40-60 of the Illinois Municipal Code (65 ILCS 5/3.1-40-60), the following question are certified to the Chicago Board of Election Commissioners for the submission to the voters of all precincts with the City of Chicago at the regularly scheduled election next occurring after the passage of this resolution:

> **Shall each member of the board of School District 299, known as the Chicago Board of Education, be elected by voters of the City of Chicago, State of Illinois?**
>
> **Yes** **No**

BE IT FURTHER RESOLVED, that a copy of this resolution be filed with the Chicago Board of Election Commissioners.

John Arena

Alderman – 45th Ward

Mary O'Dwyer

City of Chicago

O2013-6315

Office of the City Clerk

Document Tracking Sheet

Meeting Date:	9/11/2013
Sponsor(s):	Moreno, Proco Joe (1)
Type:	Ordinance
Title:	Grant(s) of privilege in public way for Bucktown Ironwerks Condos
Committee(s) Assignment:	Committee on Transportation and Public Way

ORDINANCE
BUCKTOWN IRONWERKS CONDOMINIUMS
Acct. No. 340266 - 1
Permit No. 1108290

Be It Ordained by the City Council of the City of Chicago:

SECTION 1. Permission and authority are hereby given and granted to BUCKTOWN IRONWERKS CONDOMINIUMS, upon the terms and subject to the conditions of this ordinance to maintain and use, as now constructed, twelve (12) Balcony(s) projecting over the public right-of-way adjacent to its premises known as 1670 N. Claremont Ave..

Said Balcony(s) at W. Wabansia Avenue measure(s):
Twelve (12) at fifteen (15) feet in length, and six (6) feet in width for a total of one thousand eighty (1080) square feet.

The location of said privilege shall be as shown on prints kept on file with the Department of Business Affairs and Consumer Protection and the Office of the City Clerk.

Said privilege shall be constructed in accordance with plans and specifications approved by the Department of Planning and Development and Department of Transportation (Division of Project Development).

This grant of privilege in the public way shall be subject to the provisions of Section 10-28-015 and all other required provisions of the Municipal Code of Chicago.

The grantee shall pay to the City of Chicago as compensation for the privilege #1108290 herein granted the sum of nine hundred ($900.00) per annum in advance.

A 25% penalty will be added for payments received after due date.

The permit holder agrees to hold the City of Chicago harmless for any damage, relocation or replacement costs associated with damage, relocation or removal of private property caused by the City performing work in the public way.

Authority herein given and granted for a period of five (5) years from and after 07/29/2013.

Alderman _____

Proco Joe Moreno 1st Ward

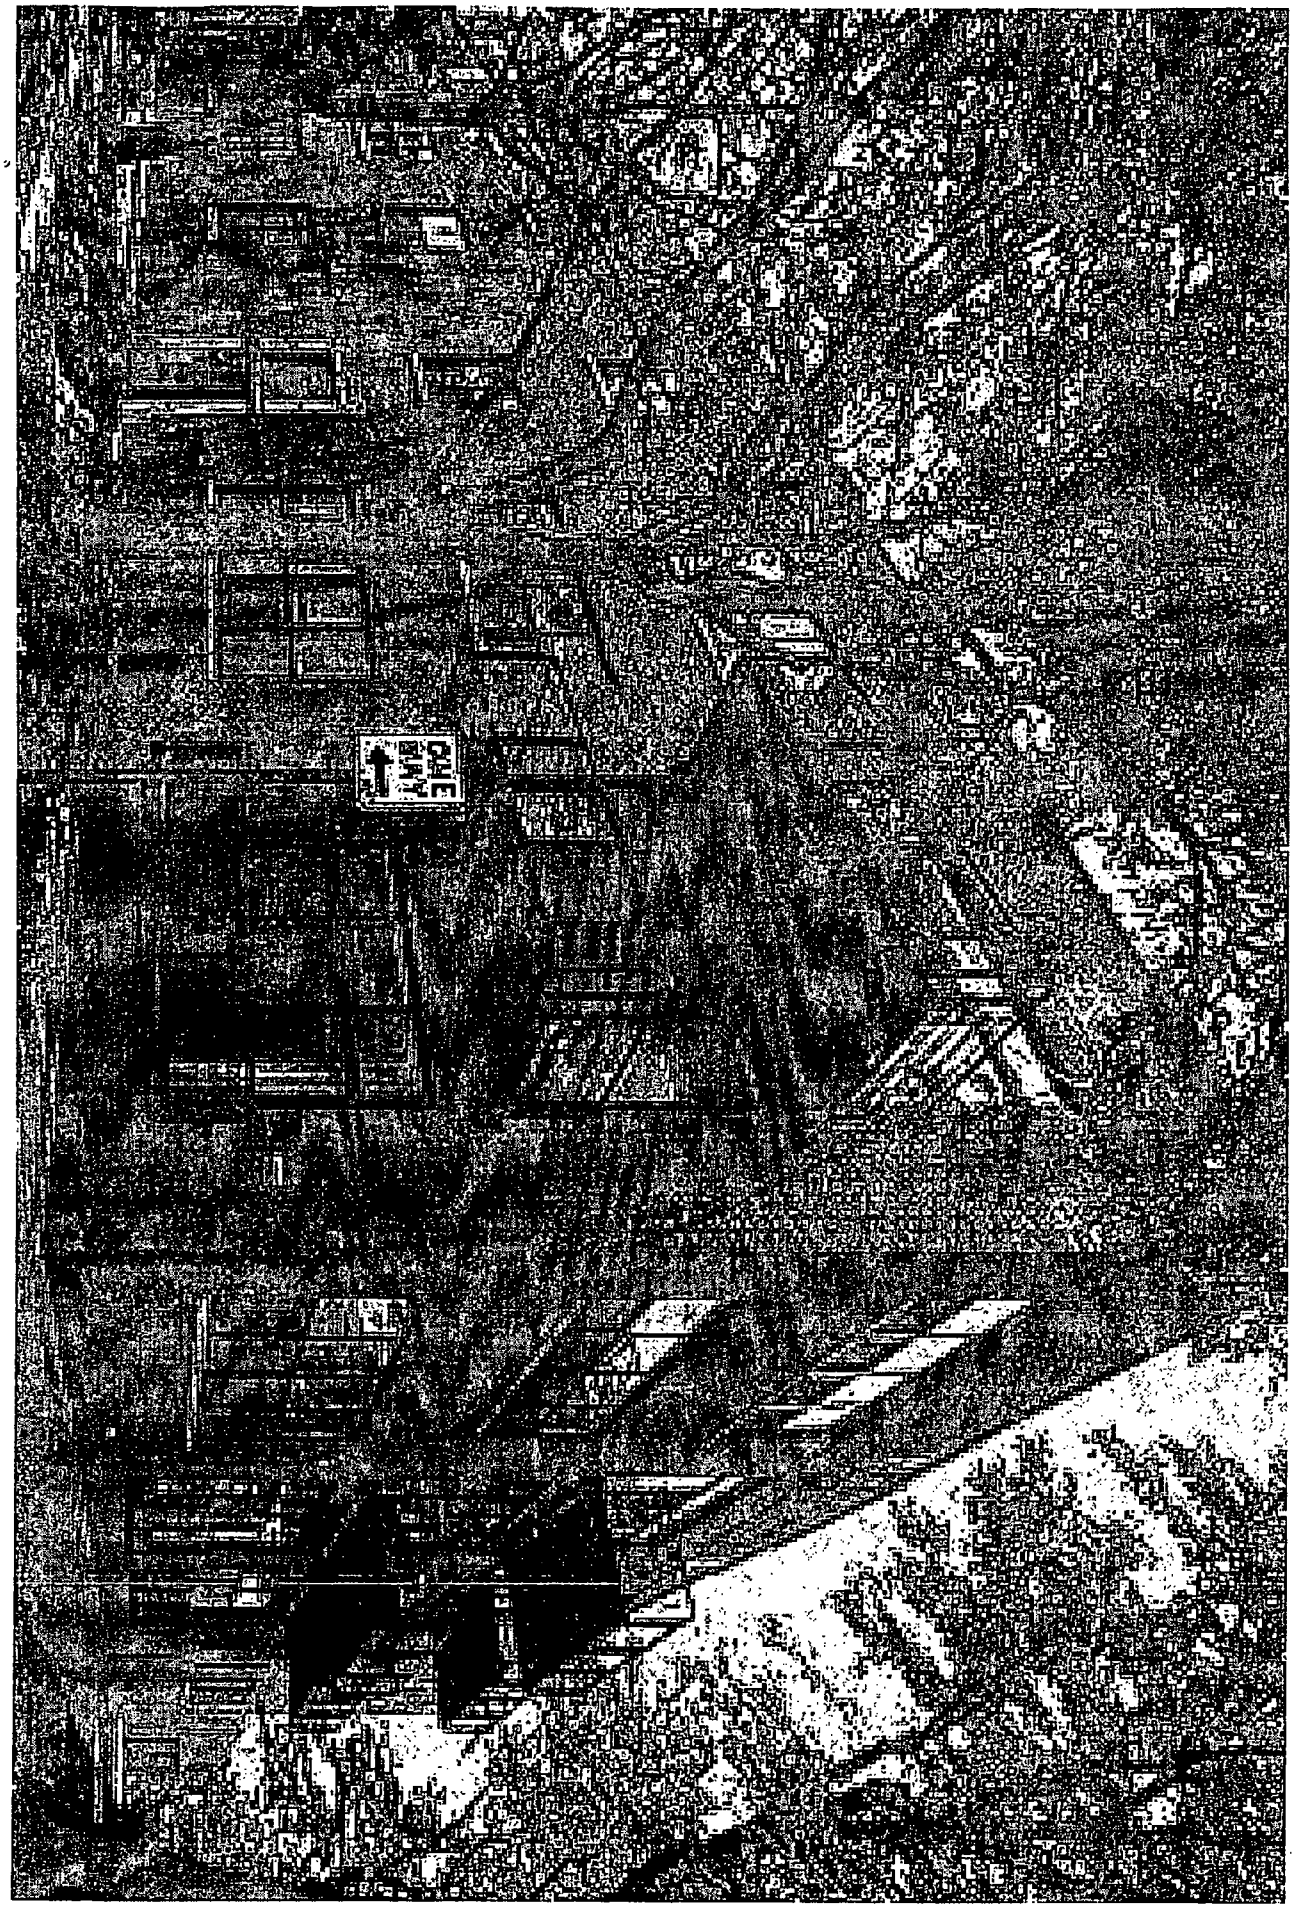
QUEEN
ONE WAY

Department of Business Affairs and Consumer Protection
Business Assistance Center - Public Way Use Unit
City Hall - 121 N. LaSalle Street, Room 800 • Chicago, IL 60602
(312)-74-GOBIZ (312-744-6249) • (312) 744-1944 (TTY)
http://www.cityofchicago.org/bacp

09/11/2013

Alderman **Proco Joe Moreno**
Ward # **01**
City of Chicago
City Hall, Room **300**
121 North LaSalle Street
Chicago, Illinois 60602

Re: An ordinance to use and maintain a portion of the public right-of-way for **twelve (12) balcony(ies)** for **BUCKTOWN IRONWERKS CONDOMINIUMS**, adjacent to the premises known as **1670 N. Claremont Ave.**.

Dear Alderman **Proco Joe Moreno**:

The applicant referenced above has requested the use of the public right-of-way for a **balcony(ies)**. An ordinance has been prepared by the Department of Business Affairs and Consumer Protection – Business Assistance Center - Public Way Use Unit for presentation to the City Council. Because this request was made for properties located in your ward, as approved by you as per the attached, I respectfully request that you introduce the attached ordinance at the next City Council meeting.

If you have any questions regarding this ordinance, please contact Anthony Bertuca at (312) 744-5506.

Department of Business Affairs and Consumer Protection

City of Chicago

O2013-6317

Office of the City Clerk

Document Tracking Sheet

Meeting Date:	9/11/2013
Sponsor(s):	Moreno, Proco Joe (1)
Type:	Ordinance
Title:	Grant(s) of privilege in public way for Caban and Associates, Inc.
Committee(s) Assignment:	Committee on Transportation and Public Way

ORDINANCE
CABAN AND ASSOCIATES, INC.
Acct. No. 324385 - 1
Permit No. 1104871

Be It Ordained by the City Council of the City of Chicago:

SECTION 1. Permission and authority are hereby given and granted to CABAN AND ASSOCIATES, INC., upon the terms and subject to the conditions of this ordinance to construct, install, maintain and use one (1) Banner(s) projecting over the public right-of-way adjacent to its premises known as 2336 N. Western Ave..

Said Banner(s) at N. Western measure(s):
One (1) at twelve (12) feet in length, and eight (8) feet in width for a total of ninety-six (96) square feet.

The location of said privilege shall be as shown on prints kept on file with the Department of Business Affairs and Consumer Protection and the Office of the City Clerk.

Said privilege shall be constructed in accordance with plans and specifications approved by the Zoning Department - Signs.

This grant of privilege in the public way shall be subject to the provisions of Section 10-28-015 and all other required provisions of the Municipal Code of Chicago.

The grantee shall pay to the City of Chicago as compensation for the privilege #1104871 herein granted the sum of seventy-five ($75.00) per annum in advance.

A 25% penalty will be added for payments received after due date.

The permit holder agrees to hold the City of Chicago harmless for any damage, relocation or replacement costs associated with damage, relocation or removal of private property caused by the City performing work in the public way.

Authority herein given and granted for a period of five (5) years from and after Date of Passage.

Alderman _____

Proco Joe Moreno 1st Ward

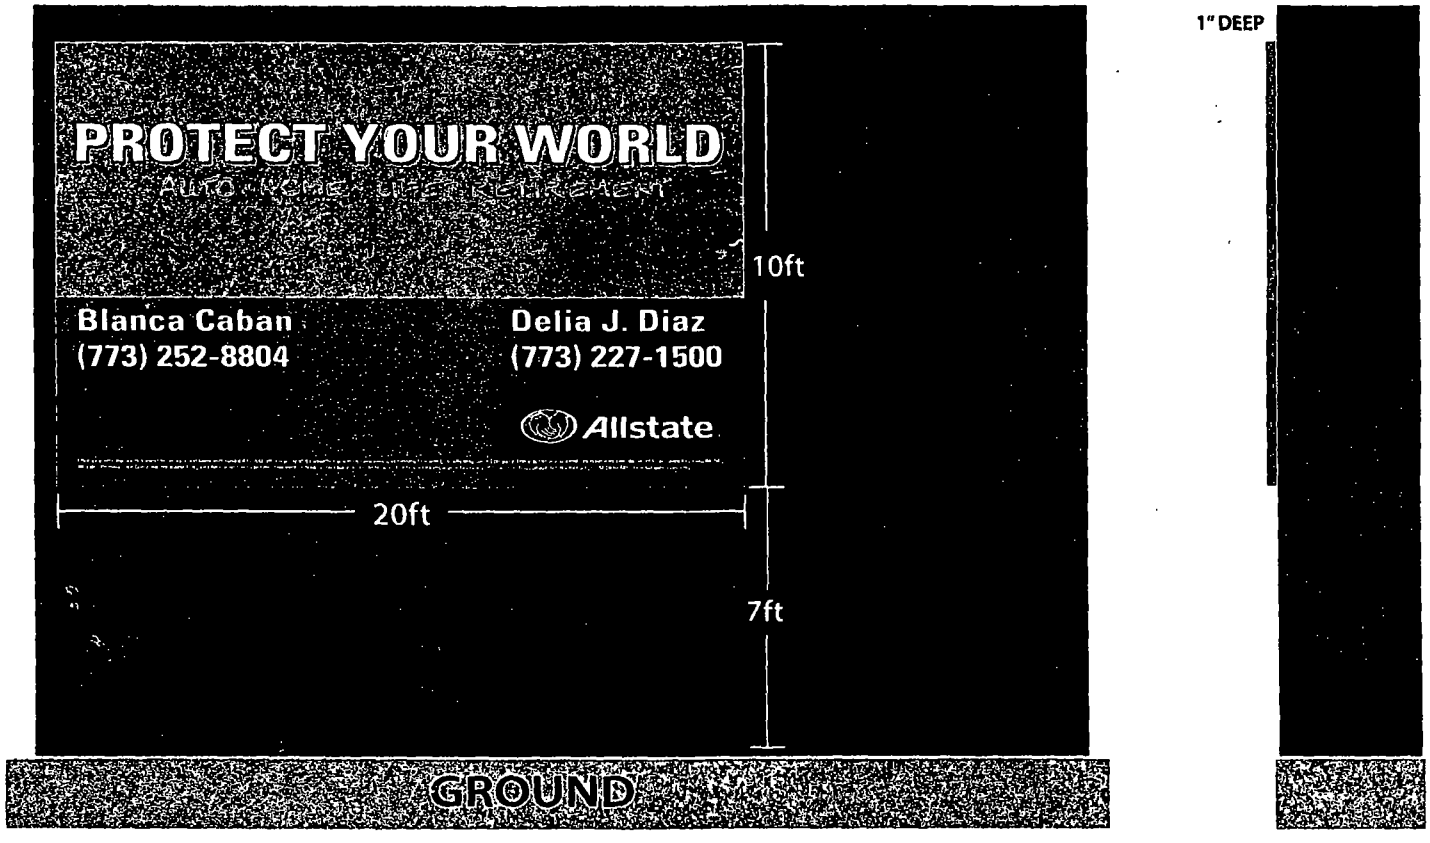

Banner 20ft by 10ft mounted on Galvanized One Inch Square Tubing

MATERIAL FOR INSTALLATION

- HEX-BOLT 5/16" X 3"
- LAG SCREWS 3/8" X 3"
- SELF-DRILLING SCREWS #10 3/4"
- SHORT LAG SHIELDS 3/8" X 1-3/4"
- C BRACKET 1"X4" LONG

Department of Business Affairs and Consumer Protection
Business Assistance Center - Public Way Use Unit
City Hall - 121 N. LaSalle Street, Room 800 • Chicago, IL 60602
(312)-74-GOBIZ (312-744-6249) • (312) 744-1944 (TTY)
http://www.cityofchicago.org/bacp

09/11/2013

Alderman **Proco Joe Moreno**
Ward # **01**
City of Chicago
City Hall, Room **300**
121 North LaSalle Street
Chicago, Illinois 60602

Re: An ordinance to use and maintain a portion of the public right-of-way for **one (1) banner(s)** for **CABAN AND ASSOCIATES, INC.**, adjacent to the premises known as **2336 N. Western Ave.**.

Dear Alderman **Proco Joe Moreno**:

The applicant referenced above has requested the use of the public right-of-way for a **banner(s)**. An ordinance has been prepared by the Department of Business Affairs and Consumer Protection – Business Assistance Center - Public Way Use Unit for presentation to the City Council. Because this request was made for properties located in your ward, as approved by you as per the attached, I respectfully request that you introduce the attached ordinance at the next City Council meeting.

If you have any questions regarding this ordinance, please contact Anthony Bertuca at (312) 744-5506.

Department of Business Affairs and Consumer Protection

City of Chicago

O2013-6318

Office of the City Clerk

Document Tracking Sheet

Meeting Date:	9/11/2013
Sponsor(s):	Moreno, Proco Joe (1)
Type:	Ordinance
Title:	Grant(s) of privilege in public way for Campus Investors Austin-Mezz-TMS LLC
Committee(s) Assignment:	Committee on Transportation and Public Way

ORDINANCE
DEPASADA RESTAURANT
Acct. No. 208948 - 1
Permit No. 1108460

Be It Ordained by the City Council of the City of Chicago:

SECTION 1. Permission and authority are hereby given and granted to DEPASADA RESTAURANT, upon the terms and subject to the conditions of this ordinance to maintain and use one (1) sign(s) projecting over the public right-of-way attached to its premises known as 1108 N. Ashland Ave..

Said sign structure(s) measures as follows; along N. Ashland Avenue:
One (1) at four (4) feet in length, six (6) feet in height and ten (10) feet above grade level.

The location of said privilege shall be as shown on prints kept on file with the Department of Business Affairs and Consumer Protection and the Office of the City Clerk.

Said privilege shall be constructed in accordance with plans and specifications approved by the Department of Transportation (Division of Project Development) and Zoning Department - Signs.

This grant of privilege in the public way shall be subject to the provisions of Section 10-28-015 and all other required provisions of the Municipal Code of Chicago.

The grantee shall pay to the City of Chicago as compensation for the privilege #1108460 herein granted the sum of one hundred ($100.00) per annum in advance.

A 25% penalty will be added for payments received after due date.

The permit holder agrees to hold the City of Chicago harmless for any damage, relocation or replacement costs associated with damage, relocation or removal of private property caused by the City performing work in the public way.

Authority herein given and granted for a period of five (5) years from and after 12/12/2012.

Alderman _____

Proco Joe Moreno 1st Ward

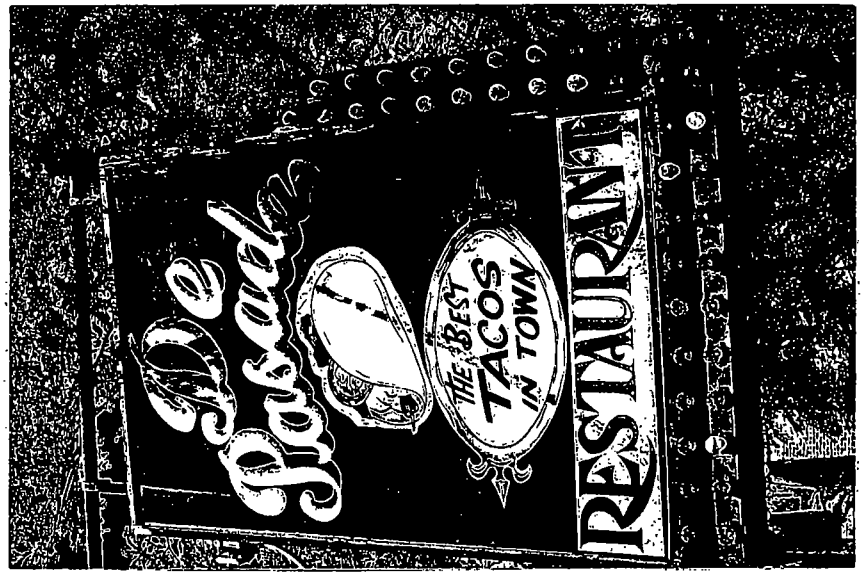
De Pasada
THE BEST TACOS IN TOWN
RESTAURANT

Department of Business Affairs and Consumer Protection
Business Assistance Center - Public Way Use Unit
City Hall - 121 N. LaSalle Street, Room 800 • Chicago, IL 60602
(312)-74-GOBIZ (312-744-6249) • (312) 744-1944 (TTY)
http://www.cityofchicago.org/bacp

09/11/2013

Alderman **Proco Joe Moreno**
Ward # **01**
City of Chicago
City Hall, Room **300**
121 North LaSalle Street
Chicago, Illinois 60602

Re: An ordinance to use and maintain a portion of the public right-of-way for **one (1) sign(s)** for **DEPASADA RESTAURANT**, adjacent to the premises known as **1108 N. Ashland Ave.**.

Dear Alderman **Proco Joe Moreno**:

The applicant referenced above has requested the use of the public right-of-way for a **sign(s)**. An ordinance has been prepared by the Department of Business Affairs and Consumer Protection – Business Assistance Center - Public Way Use Unit for presentation to the City Council. Because this request was made for properties located in your ward, as approved by you as per the attached, I respectfully request that you introduce the attached ordinance at the next City Council meeting.

If you have any questions regarding this ordinance, please contact Anthony Bertuca at (312) 744-5506.

Department of Business Affairs and Consumer Protection

City of Chicago

O2013-6322

Office of the City Clerk

Document Tracking Sheet

Meeting Date:	9/11/2013
Sponsor(s):	Moreno, Proco Joe (1)
Type:	Ordinance
Title:	Grant(s) of privilege in public way for Depasada Restaurant
Committee(s) Assignment:	Committee on Transportation and Public Way

ORDINANCE
CAMPUS INVESTORS AUSTIN-MEZZ-TMS, LLC
Acct. No. 381548 - 1
Permit No. 1106921

Be It Ordained by the City Council of the City of Chicago:

SECTION 1. Permission and authority are hereby given and granted to CAMPUS INVESTORS AUSTIN-MEZZ-TMS, LLC, upon the terms and subject to the conditions of this ordinance to construct, install, maintain and use one (1) Stair Case(s) on the public right-of-way adjacent to its premises known as 1547 W. Wabansia Ave..

Said Stair Case(s) at West Wabansia Avenue measure(s):
One (1) at twenty-four point four two (24.42) feet in length, and one point four two (1.42) foot in width for a total of thirty-four point six eight (34.68) square feet. Said stair case is for access to first (1^{st}) and second (2^{nd}) floor units.

The location of said privilege shall be as shown on prints kept on file with the Department of Business Affairs and Consumer Protection and the Office of the City Clerk.

Said privilege shall be constructed in accordance with plans and specifications approved by the Department of Transportation (Division of Project Development).

This grant of privilege in the public way shall be subject to the provisions of Section 10-28-015 and all other required provisions of the Municipal Code of Chicago.

The grantee shall pay to the City of Chicago as compensation for the privilege #1106921 herein granted the sum of four hundred ($400.00) per annum in advance.

A 25% penalty will be added for payments received after due date.

The permit holder agrees to hold the City of Chicago harmless for any damage, relocation or replacement costs associated with damage, relocation or removal of private property caused by the City performing work in the public way.

Authority herein given and granted for a period of five (5) years from and after Date of Passage.

Alderman _____

Proco Joe Moreno 1st Ward

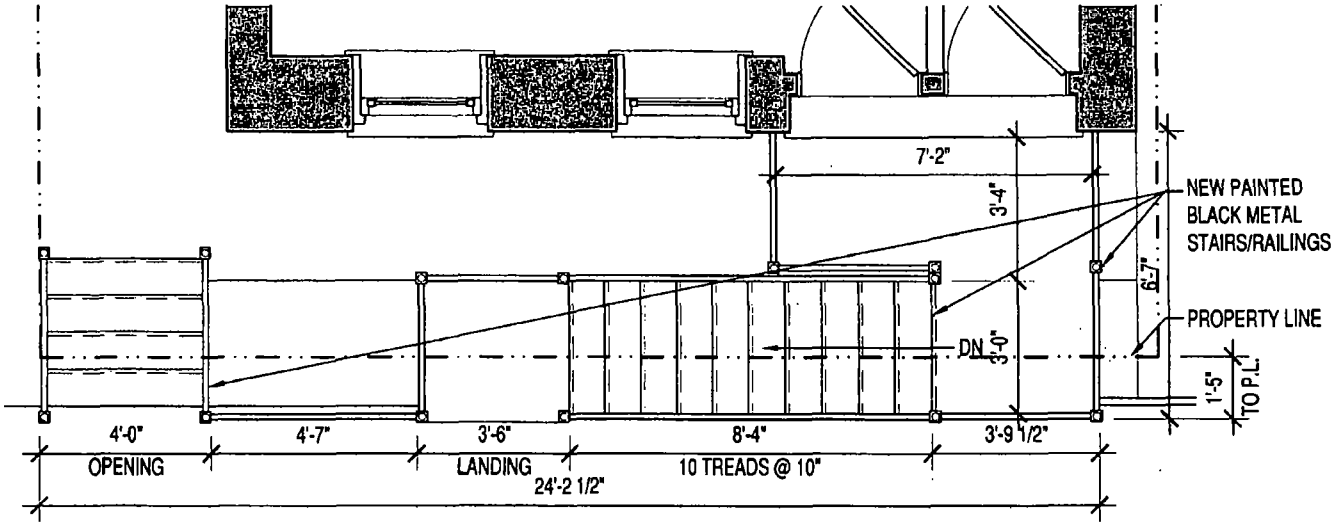

PARTIAL PROPOSED SECOND FLOOR PLAN

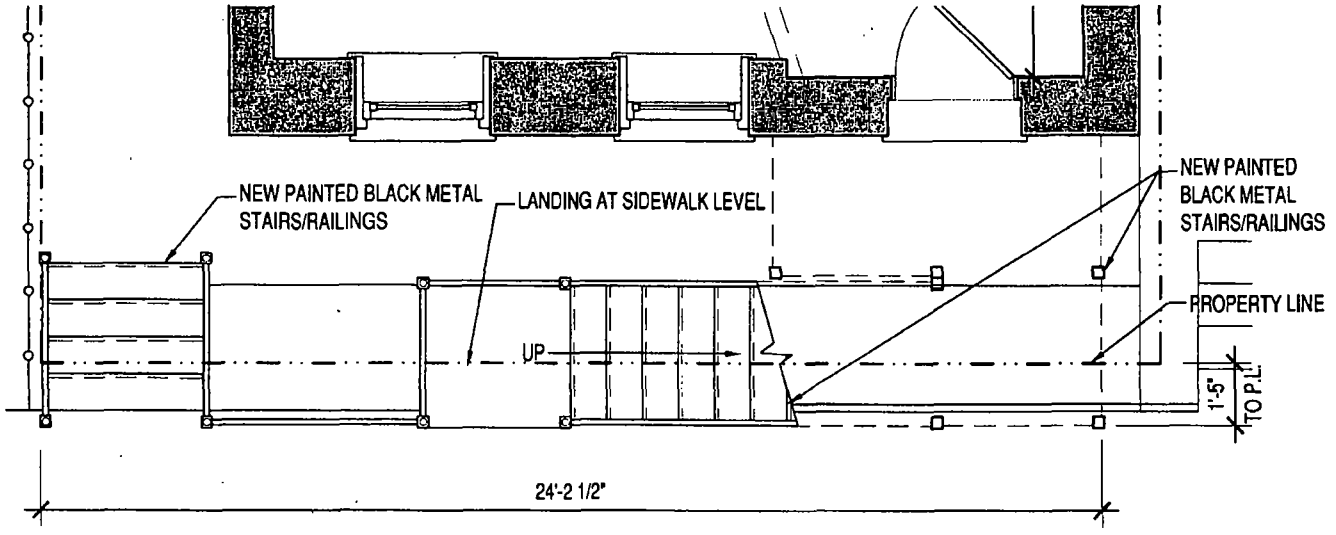

PARTIAL PROPOSED FIRST FLOOR PLAN

kennedy architecture
p/f 773 564.9995 | kennedyarch.com
4233 n. spaulding ave. suite 1. chicago, il 60618

1547 W. Wabansia Ave. PARTIAL PROPOSED FLOOR PLANS

Chicago, IL

Scale: 1/4"=1'-0"	Date: 04.26.13	Dwg #: A1.2

Department of Business Affairs and Consumer Protection
Business Assistance Center- Public Way Use Unit
City Hall- 121 N. LaSalle Street Room 800 • Chicago, IL 60602
(312)-74-GOBIZ (312-744-6249) • (312) 744-1944 (TTY)
http://www.cityofchicago.org/bacp

09/11/2013

Alderman **Proco Joe Moreno**
Ward # **01**
City of Chicago
City Hall, Room **300**
121 North LaSalle Street
Chicago, Illinois 60602

Re: An ordinance to use and maintain a portion of the public right-of-way for **one (1) stair case(s)** for **CAMPUS INVESTORS AUSTIN-MEZZ-TMS, LLC**, adjacent to the premises known as **1547 W. Wabansia Ave.**.

Dear Alderman **Proco Joe Moreno**:

The applicant referenced above has requested the use of the public right-of-way for a **stair case(s)**. An ordinance has been prepared by the Department of Business Affairs and Consumer Protection – Business Assistance Center - Public Way Use Unit for presentation to the City Council. Because this request was made for properties located in your ward, as approved by you as per the attached, I respectfully request that you introduce the attached ordinance at the next City Council meeting.

If you have any questions regarding this ordinance, please contact Anthony Bertuca at (312) 744-5506.

Department of Business Affairs and Consumer Protection

City of Chicago

O2013-6323

Office of the City Clerk

Document Tracking Sheet

Meeting Date:	9/11/2013
Sponsor(s):	Moreno, Proco Joe (1)
Type:	Ordinance
Title:	Grant(s) of privilege in public way for Express International Furniture, Inc.
Committee(s) Assignment:	Committee on Transportation and Public Way

ORDINANCE
EXPRESS INTERNATIONAL FURNITURE, INC.
Acct. No. 281669 - 2
Permit No. 1106068

Be It Ordained by the City Council of the City of Chicago:

SECTION 1. Permission and authority are hereby given and granted to EXPRESS INTERNATIONAL FURNITURE, INC., upon the terms and subject to the conditions of this ordinance to maintain and use, as now constructed, two (2) Light Fixture(s) projecting over the public right-of-way adjacent to its premises known as 2096 N. Milwaukee Ave..

Said Light Fixture(s) at N. Milwaukee measure(s):
Two (2) at one (1) foot in length, point five (.5) feet in width and fourteen (14) feet above grade level.

The location of said privilege shall be as shown on prints kept on file with the Department of Business Affairs and Consumer Protection and the Office of the City Clerk.

Said privilege shall be constructed in accordance with plans and specifications approved by the Department of Transportation (Division of Project Development).

This grant of privilege in the public way shall be subject to the provisions of Section 10-28-015 and all other required provisions of the Municipal Code of Chicago.

The grantee shall pay to the City of Chicago as compensation for the privilege #1106068 herein granted the sum of eighty ($80.00) per annum in advance.

A 25% penalty will be added for payments received after due date.

The permit holder agrees to hold the City of Chicago harmless for any damage, relocation or replacement costs associated with damage, relocation or removal of private property caused by the City performing work in the public way.

Authority herein given and granted for a period of five (5) years from and after 02/07/2012.

Alderman _____

Proco Joe Moreno 1st Ward

Light Fixture Dimensions

2096 North Milwaukee Ave
Chicago, IL 60647

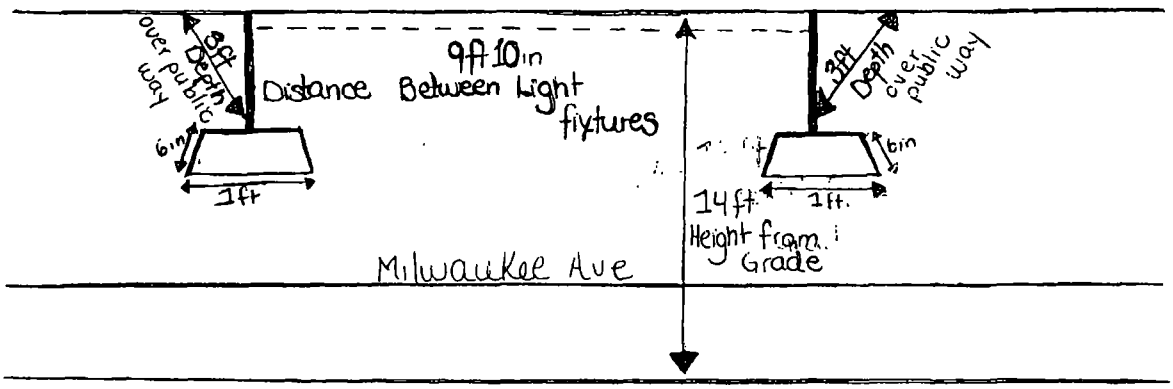

Department of Business Affairs and Consumer Protection
Business Assistance Center - Public Way Use Unit
City Hall - 121 N. LaSalle Street, Room 800 • Chicago, IL 60602
(312)-74-GOBIZ (312-744-6249) • (312) 744-1944 (TTY)
http://www.cityofchicago.org/bacp

09/11/2013

Alderman **Proco Joe Moreno**
Ward # **01**
City of Chicago
City Hall, Room **300**
121 North LaSalle Street
Chicago, Illinois 60602

Re: An ordinance to use and maintain a portion of the public right-of-way for **two (2) light fixture(s)** for **EXPRESS INTERNATIONAL FURNITURE, INC.**, adjacent to the premises known as **2096 N. Milwaukee Ave.**.

Dear Alderman **Proco Joe Moreno**:

The applicant referenced above has requested the use of the public right-of-way for a **light fixture(s)**. An ordinance has been prepared by the Department of Business Affairs and Consumer Protection – Business Assistance Center - Public Way Use Unit for presentation to the City Council. Because this request was made for properties located in your ward, as approved by you as per the attached, I respectfully request that you introduce the attached ordinance at the next City Council meeting.

If you have any questions regarding this ordinance, please contact Anthony Bertuca at (312) 744-5506.

Department of Business Affairs and Consumer Protection

City of Chicago

O2013-6325

Office of the City Clerk

Document Tracking Sheet

Meeting Date:	9/11/2013
Sponsor(s):	Moreno, Proco Joe (1)
Type:	Ordinance
Title:	Grant(s) of privilege in public way for Fire Protection Systems and Restaurant Appliances and Bikes
Committee(s) Assignment:	Committee on Transportation and Public Way

ORDINANCE
FIRE PROTECTION SYSTEMS AND RESTAURANT APPLIANCES AND BIKES
Acct. No. 305888 - 3
Permit No. 1106344

Be It Ordained by the City Council of the City of Chicago:

SECTION 1. Permission and authority are hereby given and granted to FIRE PROTECTION SYSTEMS AND RESTAURANT APPLIANCES AND BIKES, upon the terms and subject to the conditions of this ordinance to construct, install, maintain and use one (1) Bicycle Rack(s) on the public right-of-way adjacent to its premises known as 2633 W. Armitage Ave..

Said Bicycle Rack(s) at Armitage measure(s):
One (1) at five (5) feet in length, and two (2) feet in width for a total of ten (10) square feet.

The location of said privilege shall be as shown on prints kept on file with the Department of Business Affairs and Consumer Protection and the Office of the City Clerk.

Said privilege shall be constructed in accordance with plans and specifications approved by the Department of Planning and Development and Department of Transportation (Division of Project Development).

This grant of privilege in the public way shall be subject to the provisions of Section 10-28-015 and all other required provisions of the Municipal Code of Chicago.

The grantee shall pay to the City of Chicago as compensation for the privilege #1106344 herein granted the sum of zero ($.00) per annum in advance.

A 25% penalty will be added for payments received after due date.

The permit holder agrees to hold the City of Chicago harmless for any damage, relocation or replacement costs associated with damage, relocation or removal of private property caused by the City performing work in the public way.

Authority herein given and granted for a period of five (5) years from and after Date of Passage.

Alderman _____

Proco Joe Moreno 1st Ward

21

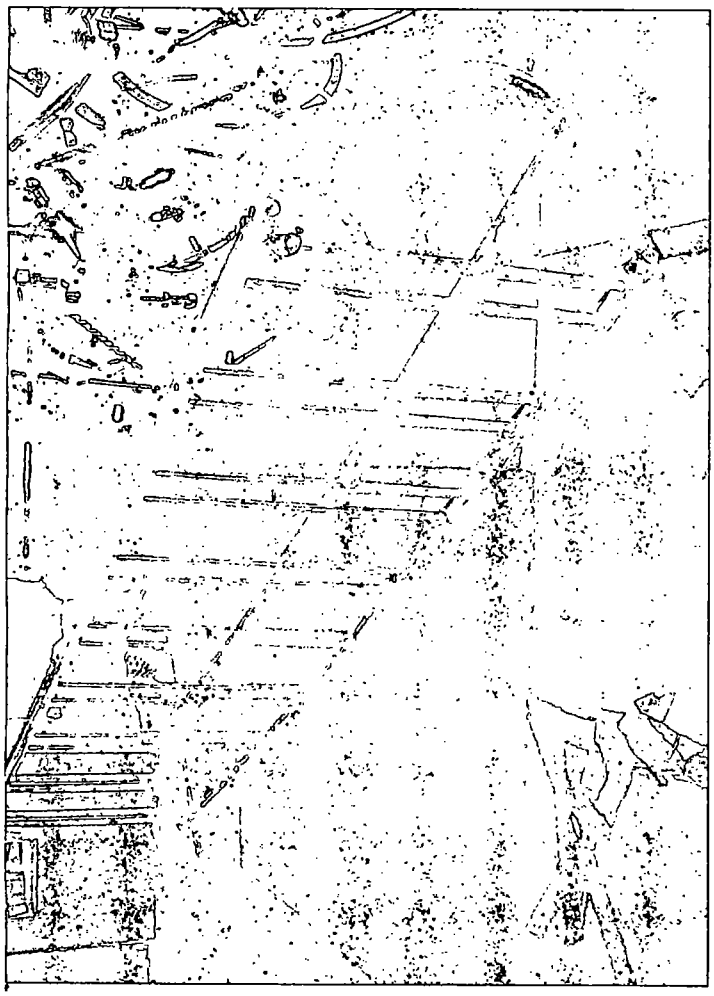

Department of Business Affairs and Consumer Protection
Business Assistance Center - Public Way Use Unit
City Hall - 121 N. LaSalle Street, Room 800 • Chicago, IL 60602
(312)-74-GOBIZ (312-744-6249) • (312) 744-1944 (TTY)
http://www.cityofchicago.org/bacp

09/11/2013

Alderman **Proco Joe Moreno**
Ward # **01**
City of Chicago
City Hall, Room **300**
121 North LaSalle Street
Chicago, Illinois 60602

Re: An ordinance to use and maintain a portion of the public right-of-way for **one (1) bicycle rack(s)** for **FIRE PROTECTION SYSTEMS AND RESTAURANT APPLIANCES AND BIKES**, adjacent to the premises known as **2633 W. Armitage Ave.**.

Dear Alderman **Proco Joe Moreno**:

The applicant referenced above has requested the use of the public right-of-way for a **bicycle rack(s)**. An ordinance has been prepared by the Department of Business Affairs and Consumer Protection – Business Assistance Center - Public Way Use Unit for presentation to the City Council. Because this request was made for properties located in your ward, as approved by you as per the attached, I respectfully request that you introduce the attached ordinance at the next City Council meeting.

If you have any questions regarding this ordinance, please contact Anthony Bertuca at (312) 744-5506.

Department of Business Affairs and Consumer Protection

City of Chicago

O2013-6329

Office of the City Clerk

Document Tracking Sheet

Meeting Date:	9/11/2013
Sponsor(s):	Moreno, Proco Joe (1)
Type:	Ordinance
Title:	Grant(s) of privilege in public way for Garner School, The
Committee(s) Assignment:	Committee on Transportation and Public Way

ORDINANCE
The Garner School
Acct. No. 384649 - 1
Permit No. 1108551

Be It Ordained by the City Council of the City of Chicago:

SECTION 1. Permission and authority are hereby given and granted to The Garner School, upon the terms and subject to the conditions of this ordinance to construct, install, maintain and use one (1) Light Fixture(s) projecting over the public right-of-way adjacent to its premises known as 1612 W. North Ave..

Said Light Fixture(s) at Marshfield measure(s):
One (1) at thirty-one (31) feet in length, point three (.3) feet in width and sixteen point nine two (16.92) feet above grade level.

The location of said privilege shall be as shown on prints kept on file with the Department of Business Affairs and Consumer Protection and the Office of the City Clerk.

Said privilege shall be constructed in accordance with plans and specifications approved by the Department of Transportation (Division of Project Development).

This grant of privilege in the public way shall be subject to the provisions of Section 10-28-015 and all other required provisions of the Municipal Code of Chicago.

The grantee shall pay to the City of Chicago as compensation for the privilege #1108551 herein granted the sum of seventy-five ($75.00) per annum in advance.

A 25% penalty will be added for payments received after due date.

The permit holder agrees to hold the City of Chicago harmless for any damage, relocation or replacement costs associated with damage, relocation or removal of private property caused by the City performing work in the public way.

Authority herein given and granted for a period of five (5) years from and after Date of Passage.

Alderman _____

Proco Joe Moreno 1st Ward

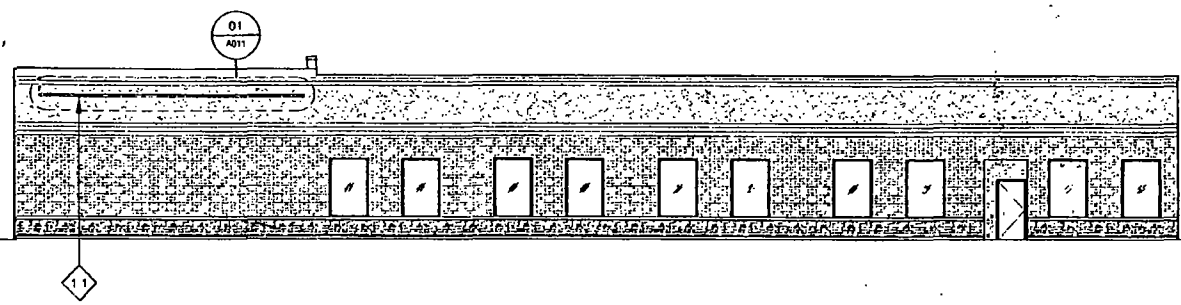

1 SOUTH ELEVATION - NORTH AVENUE
SCALE: N.T.S

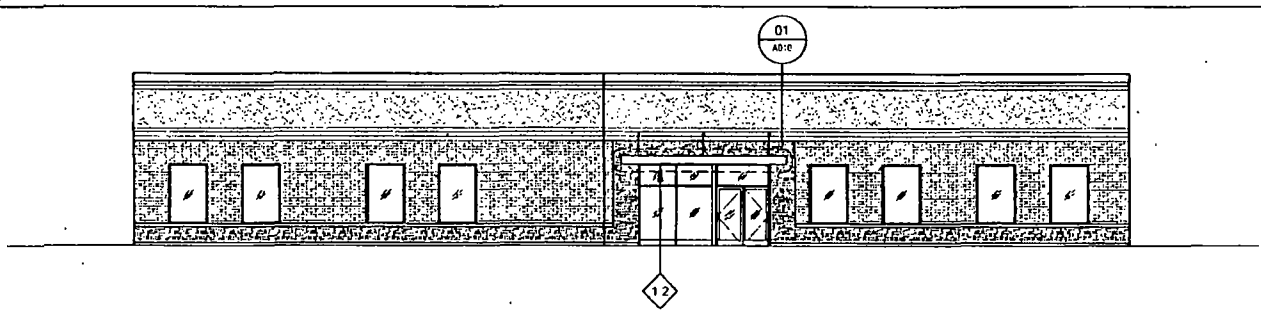

02 WEST ELEVATION - MARSHFIELD AVENUE
SCALE: N.T.S

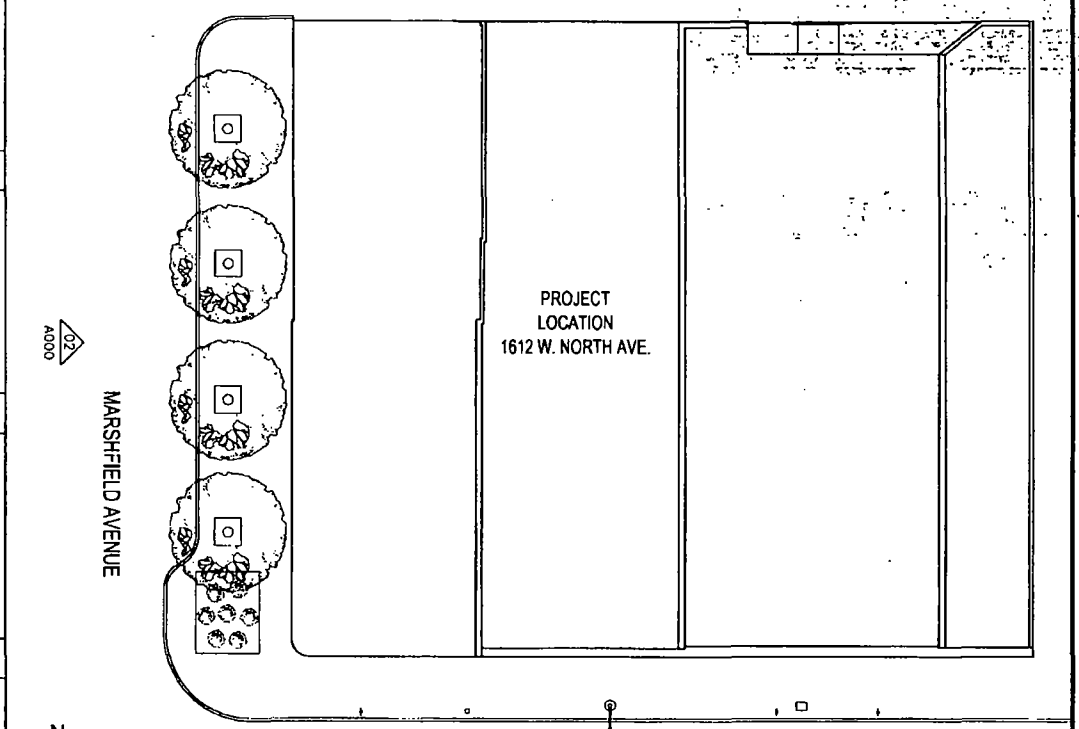

03 SITE PLAN
SCALE: 1/32" = 1'-0"

KEYED NOTES:

1 1 NEW LIGHT, SEE DETAILS

1 2 NEW CANOPY, SEE DETAILS

ARCHITECT:
NORR
ARCHITECTS PLANNERS

PROJECT:
THE GARDNER SCHOOL
1612 NORTH AVENUE
CHICAGO, ILLINOIS 60622

#	Date	Issue
	08.10.23	Awning Application

SHEET TITLE
A000
BUILDING ELEVATIONS

Department of Business Affairs and Consumer Protection
Business Assistance Center - Public Way Use Unit
City Hall - 121 N. LaSalle Street, Room 800 • Chicago, IL 60602
(312)-74-GOBIZ (312-744-6249) • (312) 744-1944 (TTY)
http://www.cityofchicago.org/bacp

09/11/2013

Alderman **Proco Joe Moreno**
Ward # **01**
City of Chicago
City Hall, Room **300**
121 North LaSalle Street
Chicago, Illinois 60602

Re: An ordinance to use and maintain a portion of the public right-of-way for **one (1) light fixture(s)** for **The Garner School**, adjacent to the premises known as **1612 W. North Ave.**.

Dear Alderman **Proco Joe Moreno**:

The applicant referenced above has requested the use of the public right-of-way for a **light fixture(s)**. An ordinance has been prepared by the Department of Business Affairs and Consumer Protection – Business Assistance Center - Public Way Use Unit for presentation to the City Council. Because this request was made for properties located in your ward, as approved by you as per the attached, I respectfully request that you introduce the attached ordinance at the next City Council meeting.

If you have any questions regarding this ordinance, please contact Anthony Bertuca at (312) 744-5506.

Department of Business Affairs and Consumer Protection

City of Chicago

O2013-6333

Office of the City Clerk

Document Tracking Sheet

Meeting Date:	9/11/2013
Sponsor(s):	Moreno, Proco Joe (1)
Type:	Ordinance
Title:	Grant(s) of privilege in public way for Gateway Auto Service, Inc.
Committee(s) Assignment:	Committee on Transportation and Public Way

ORDINANCE
GATEWAY AUTO SERVICE INC
Acct. No. 50019 - 1
Permit No. 1108453

Be It Ordained by the City Council of the City of Chicago:

SECTION 1. Permission and authority are hereby given and granted to GATEWAY AUTO SERVICE INC, upon the terms and subject to the conditions of this ordinance to maintain and use one (1) sign(s) projecting over the public right-of-way attached to its premises known as 2057 W. Division St..

Said sign structure(s) measures as follows; along W. Division:
One (1) at five (5) feet in length, three (3) feet in height and thirteen (13) feet above grade level.

The location of said privilege shall be as shown on prints kept on file with the Department of Business Affairs and Consumer Protection and the Office of the City Clerk.

Said privilege shall be constructed in accordance with plans and specifications approved by the Department of Transportation (Division of Project Development) and Zoning Department - Signs.

This grant of privilege in the public way shall be subject to the provisions of Section 10-28-015 and all other required provisions of the Municipal Code of Chicago.

The grantee shall pay to the City of Chicago as compensation for the privilege #1108453 herein granted the sum of one hundred ($100.00) per annum in advance.

A 25% penalty will be added for payments received after due date.

The permit holder agrees to hold the City of Chicago harmless for any damage, relocation or replacement costs associated with damage, relocation or removal of private property caused by the City performing work in the public way.

Authority herein given and granted for a period of five (5) years from and after 07/30/2013.

Alderman _____

Proco Joe Moreno 1st Ward

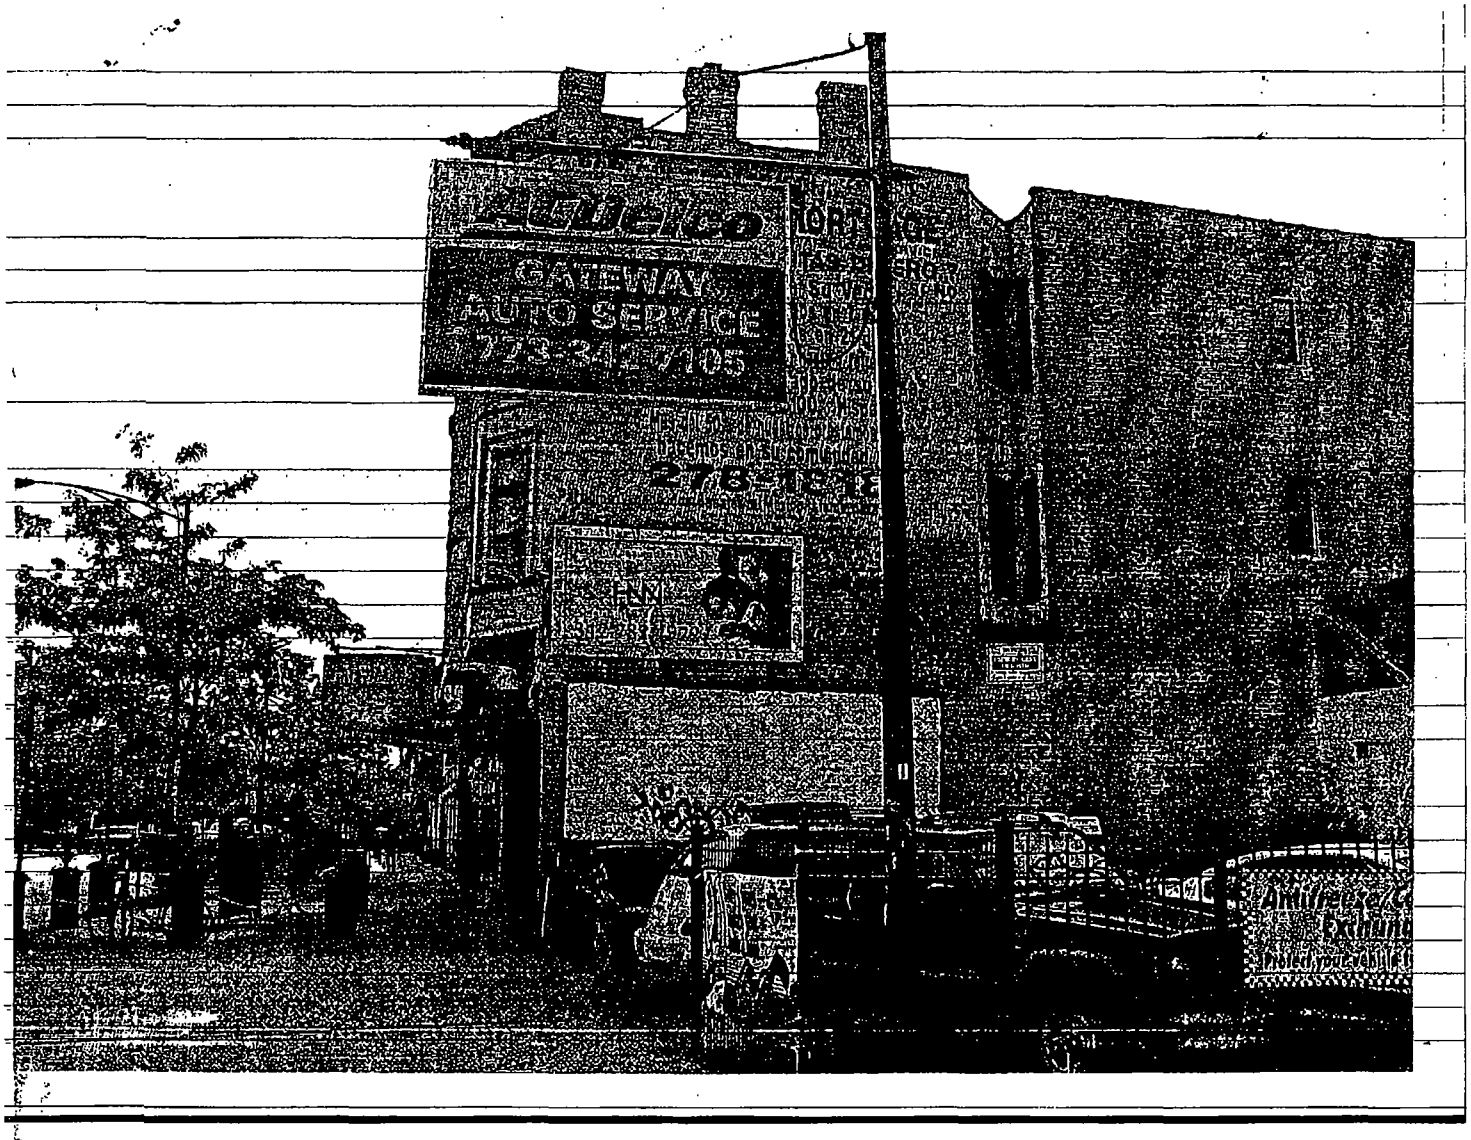
GATEWAY
AUTO SERVICE

Department of Business Affairs and Consumer Protection
Business Assistance Center - Public Way Use Unit
City Hall - 121 N LaSalle Street, Room 800 • Chicago, IL 60602
(312)-74-GOBIZ (312-744-6249) • (312) 744-1944 (TTY)
http //www.cityofchicago.org/bacp

09/11/2013

Alderman **Proco Joe Moreno**
Ward # **01**
City of Chicago
City Hall, Room **300**
121 North LaSalle Street
Chicago, Illinois 60602

Re: An ordinance to use and maintain a portion of the public right-of-way for **one (1) sign(s)** for **GATEWAY AUTO SERVICE INC**, adjacent to the premises known as **2057 W. Division St.**.

Dear Alderman **Proco Joe Moreno**:

The applicant referenced above has requested the use of the public right-of-way for a **sign(s)**. An ordinance has been prepared by the Department of Business Affairs and Consumer Protection – Business Assistance Center - Public Way Use Unit for presentation to the City Council. Because this request was made for properties located in your ward, as approved by you as per the attached, I respectfully request that you introduce the attached ordinance at the next City Council meeting.

If you have any questions regarding this ordinance, please contact Anthony Bertuca at (312) 744-5506.

Department of Business Affairs and Consumer Protection

City of Chicago

O2013-6335

Office of the City Clerk

Document Tracking Sheet

Meeting Date:	9/11/2013
Sponsor(s):	Moreno, Proco Joe (1)
Type:	Ordinance
Title:	Grant(s) of privilege in public way for Illinois Vehicle Insurance Agency LLC
Committee(s) Assignment:	Committee on Transportation and Public Way

ORDINANCE
ILLINOIS VEHICLE INSURANCE AGENCY, L.L.C.
Acct. No. 313049 - 9
Permit No. 1108039

Be It Ordained by the City Council of the City of Chicago:

SECTION 1. Permission and authority are hereby given and granted to ILLINOIS VEHICLE INSURANCE AGENCY, L.L.C., upon the terms and subject to the conditions of this ordinance to maintain and use three (3) sign(s) projecting over the public right-of-way attached to its premises known as 2118 N. Western Ave..

Said sign structure(s) measures as follows; along N. Western Avenue:
One (1) at nine point zero eight (9.08) feet in length, two point six seven (2.67) feet in height and thirteen (13) feet above grade level.
One (1) at fifteen (15) feet in length, three (3) feet in height and thirteen (13) feet above grade level.
One (1) at five point two five (5.25) feet in length, seven point two five (7.25) feet in height and sixteen (16) feet above grade level.

The location of said privilege shall be as shown on prints kept on file with the Department of Business Affairs and Consumer Protection and the Office of the City Clerk.

Said privilege shall be constructed in accordance with plans and specifications approved by the Department of Transportation (Division of Project Development) and Zoning Department - Signs.

This grant of privilege in the public way shall be subject to the provisions of Section 10-28-015 and all other required provisions of the Municipal Code of Chicago.

The grantee shall pay to the City of Chicago as compensation for the privilege #1108039 herein granted the sum of seven hundred ($700.00) per annum in advance.

A 25% penalty will be added for payments received after due date.

The permit holder agrees to hold the City of Chicago harmless for any damage, relocation or replacement costs associated with damage, relocation or removal of private property caused by the City performing work in the public way.

Authority herein given and granted for a period of five (5) years from and after 06/11/2013.

Alderman _____

Proco Joe Moreno 1st Ward

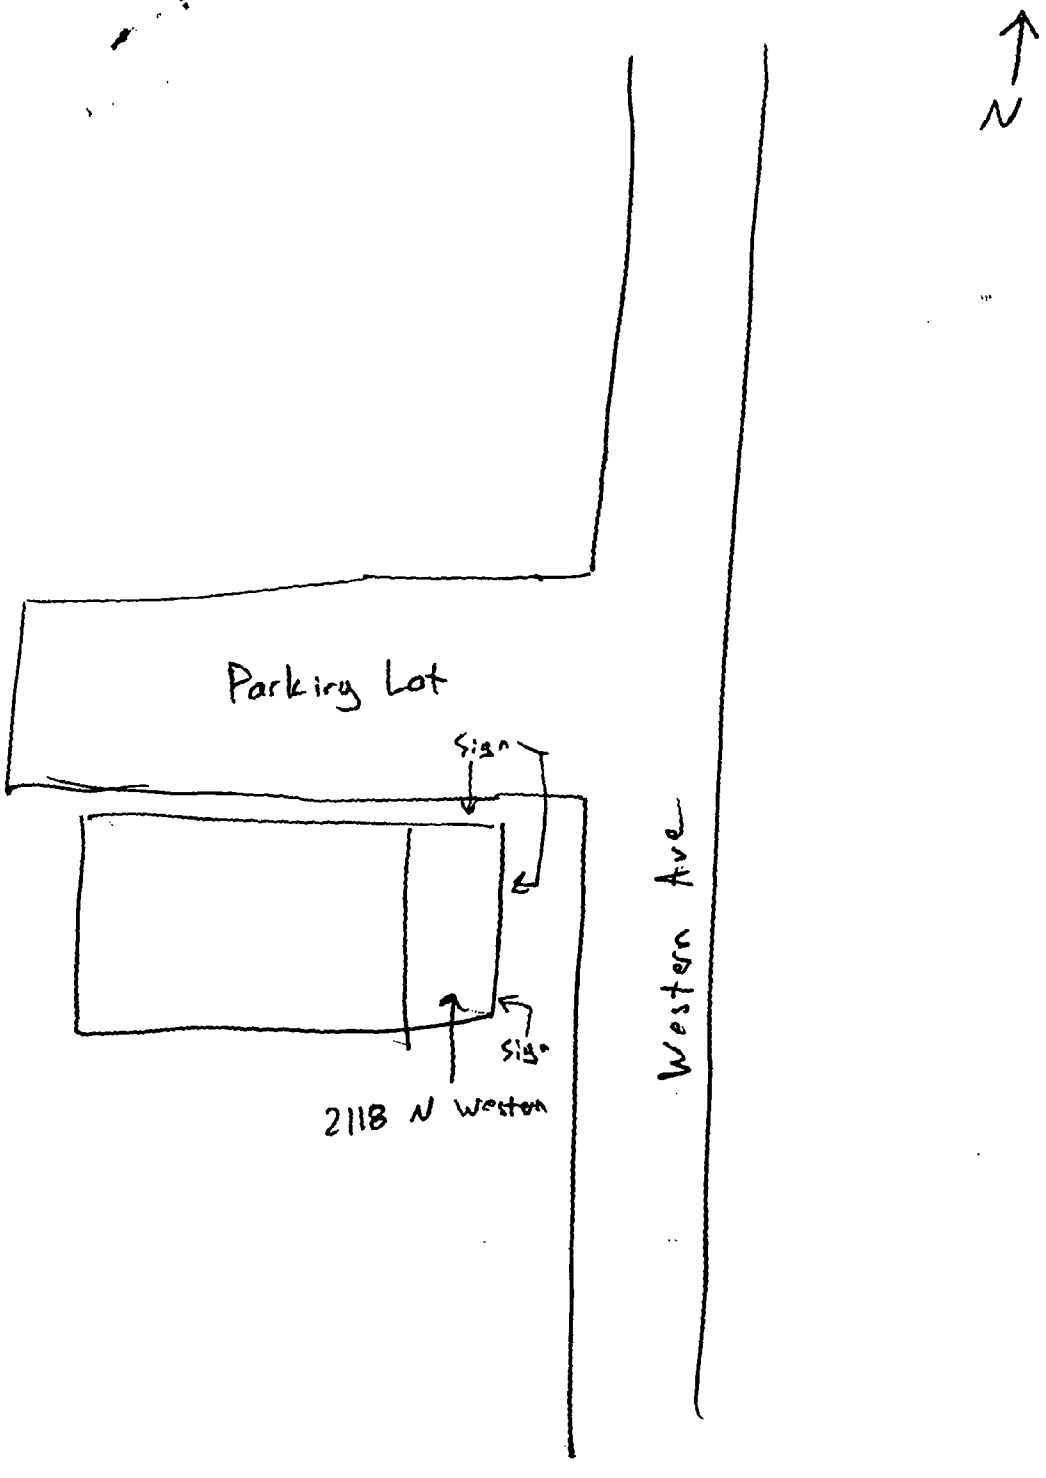
N
Parking Lot
Sign
Sign
2118 N Weston
Western Ave

Department of Business Affairs and Consumer Protection
Business Assistance Center - Public Way Use Unit
City Hall - 121 N. LaSalle Street, Room 800 • Chicago, IL 60602
(312)-74-GOBIZ (312-744-6249) • (312) 744-1944 (TTY)
http://www.cityofchicago.org/bacp

09/11/2013

Alderman **Proco Joe Moreno**
Ward # **01**
City of Chicago
City Hall, Room **300**
121 North LaSalle Street
Chicago, Illinois 60602

Re: An ordinance to use and maintain a portion of the public right-of-way for **three (3) sign(s)** for **ILLINOIS VEHICLE INSURANCE AGENCY, L.L.C.**, adjacent to the premises known as **2118 N. Western Ave.**.

Dear Alderman **Proco Joe Moreno**:

The applicant referenced above has requested the use of the public right-of-way for a **sign(s)**. An ordinance has been prepared by the Department of Business Affairs and Consumer Protection – Business Assistance Center - Public Way Use Unit for presentation to the City Council. Because this request was made for properties located in your ward, as approved by you as per the attached, I respectfully request that you introduce the attached ordinance at the next City Council meeting.

If you have any questions regarding this ordinance, please contact Anthony Bertuca at (312) 744-5506.

Department of Business Affairs and Consumer Protection

City of Chicago

O2013-6338

Office of the City Clerk

Document Tracking Sheet

Meeting Date:	9/11/2013
Sponsor(s):	Moreno, Proco Joe (1)
Type:	Ordinance
Title:	Grant(s) of privilege in public way for J. Patrick's
Committee(s) Assignment:	Committee on Transportation and Public Way

ORDINANCE
J. PATRICK'S
Acct. No. 17698 - 1
Permit No. 1108557

Be It Ordained by the City Council of the City of Chicago:

SECTION 1. Permission and authority are hereby given and granted to J. PATRICK'S, upon the terms and subject to the conditions of this ordinance to maintain and use one (1) sign(s) projecting over the public right-of-way attached to its premises known as 1367 W. Erie St..

Said sign structure(s) measures as follows; along W ERIE ST:
One (1) at seven (7) feet in length, three (3) feet in height and ten (10) feet above grade level.

The location of said privilege shall be as shown on prints kept on file with the Department of Business Affairs and Consumer Protection and the Office of the City Clerk.

Said privilege shall be constructed in accordance with plans and specifications approved by the Department of Transportation (Division of Project Development) and Zoning Department - Signs.

This grant of privilege in the public way shall be subject to the provisions of Section 10-28-015 and all other required provisions of the Municipal Code of Chicago.

The grantee shall pay to the City of Chicago as compensation for the privilege #1108557 herein granted the sum of one hundred ($100.00) per annum in advance.

A 25% penalty will be added for payments received after due date.

The permit holder agrees to hold the City of Chicago harmless for any damage, relocation or replacement costs associated with damage, relocation or removal of private property caused by the City performing work in the public way.

Authority herein given and granted for a period of five (5) years from and after 06/11/2013.

Alderman Joe Moreno

~~Walter Burnett Jr.~~ 27th Ward

Proxy Joe Moreno
1ST

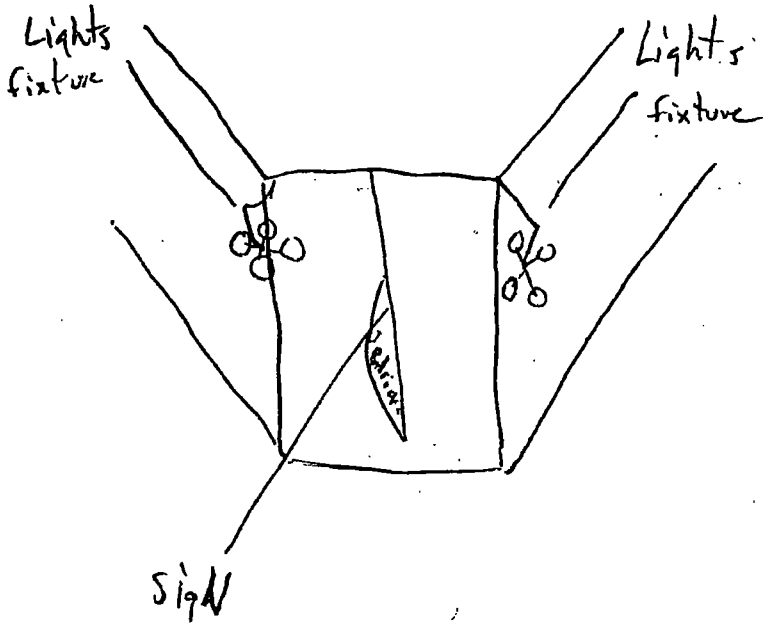
Lights fixture
Lights fixture
Sign

Department of Business Affairs and Consumer Protection
Business Assistance Center - Public Way Use Unit
City Hall - 121 N. LaSalle Street, Room 800 • Chicago, IL 60602
(312)-74-GOBIZ (312-744-6249) • (312) 744-1944 (TTY)
http://www.cityofchicago.org/bacp

09/11/2013

Alderman **Walter Burnett Jr.**
Ward # **27**
City of Chicago
City Hall, Room **203**
121 North LaSalle Street
Chicago, Illinois 60602

Re: An ordinance to use and maintain a portion of the public right-of-way for **one (1) sign(s)** for **J. PATRICK'S**, adjacent to the premises known as **1367 W. Erie St.**.

Dear Alderman **Walter Burnett Jr.**:

The applicant referenced above has requested the use of the public right-of-way for a **sign(s)**. An ordinance has been prepared by the Department of Business Affairs and Consumer Protection – Business Assistance Center - Public Way Use Unit for presentation to the City Council. Because this request was made for properties located in your ward, as approved by you as per the attached, I respectfully request that you introduce the attached ordinance at the next City Council meeting.

If you have any questions regarding this ordinance, please contact Anthony Bertuca at (312) 744-5506.

Department of Business Affairs and Consumer Protection

City of Chicago

O2013-6341

Office of the City Clerk

Document Tracking Sheet

Meeting Date:	9/11/2013
Sponsor(s):	Moreno, Proco Joe (1)
Type:	Ordinance
Title:	Grant(s) of privilege in public way for J & D Whirlpool & Bath Outlet
Committee(s) Assignment:	Committee on Transportation and Public Way

ORDINANCE
J & D WHIRLPOOL & BATH OUTLET
Acct. No. 30435 - 1
Permit No. 1107036

Be It Ordained by the City Council of the City of Chicago:

SECTION 1. Permission and authority are hereby given and granted to J & D WHIRLPOOL & BATH OUTLET, upon the terms and subject to the conditions of this ordinance to maintain and use one (1) sign(s) projecting over the public right-of-way attached to its premises known as 2730 N. Elston Ave..

Said sign structure(s) measures as follows; along W. IRVING PK RD:
One (1) at six (6) feet in length, eight (8) feet in height and twelve (12) feet above grade level.

The location of said privilege shall be as shown on prints kept on file with the Department of Business Affairs and Consumer Protection and the Office of the City Clerk.

Said privilege shall be constructed in accordance with plans and specifications approved by the Department of Transportation (Division of Project Development) and Zoning Department - Signs.

This grant of privilege in the public way shall be subject to the provisions of Section 10-28-015 and all other required provisions of the Municipal Code of Chicago.

The grantee shall pay to the City of Chicago as compensation for the privilege #1107036 herein granted the sum of three hundred ($300.00) per annum in advance.

A 25% penalty will be added for payments received after due date.

The permit holder agrees to hold the City of Chicago harmless for any damage, relocation or replacement costs associated with damage, relocation or removal of private property caused by the City performing work in the public way.

Authority herein given and granted for a period of five (5) years from and after 05/14/2013.

Alderman _____

Proco Joe Moreno 1st Ward

2730 N. Elston Ave

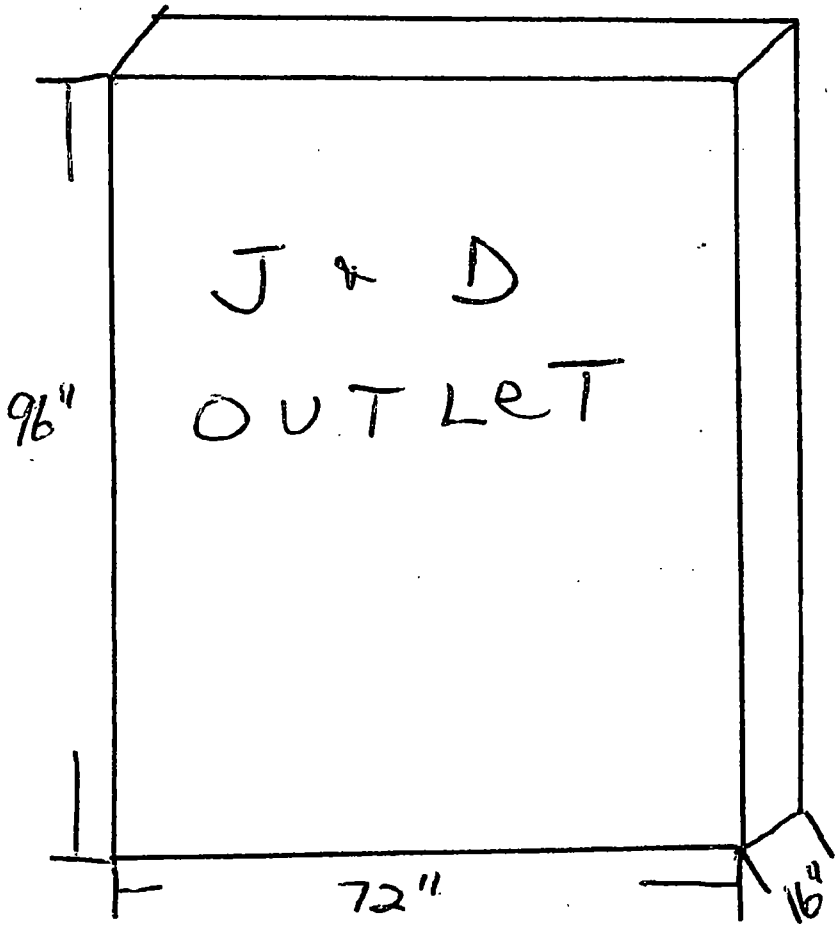

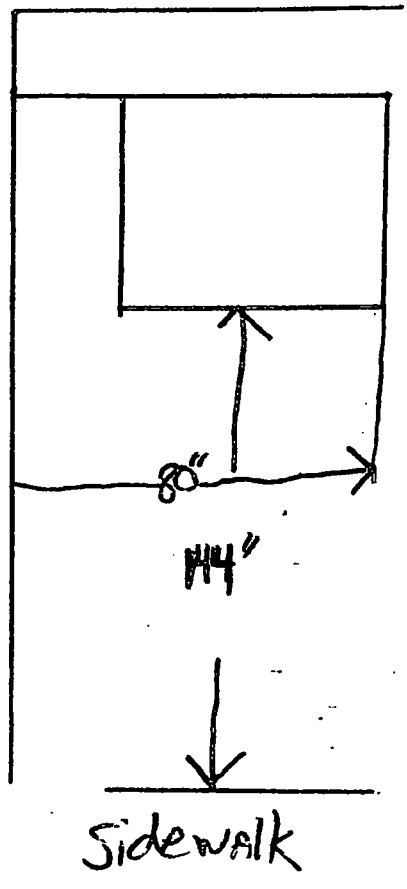

Department of Business Affairs and Consumer Protection
Business Assistance Center - Public Way Use Unit
City Hall - 121 N. LaSalle Street, Room 800 • Chicago, IL 60602
(312)-74-GOBIZ (312-744-6249) • (312) 744-1944 (TTY)
http://www.cityofchicago.org/bacp

09/11/2013

Alderman **Proco Joe Moreno**
Ward # **01**
City of Chicago
City Hall, Room **300**
121 North LaSalle Street
Chicago, Illinois 60602

Re: An ordinance to use and maintain a portion of the public right-of-way for **one (1) sign(s)** for **J & D WHIRLPOOL & BATH OUTLET**, adjacent to the premises known as **2730 N. Elston Ave.**.

Dear Alderman **Proco Joe Moreno**:

The applicant referenced above has requested the use of the public right-of-way for a **sign(s)**. An ordinance has been prepared by the Department of Business Affairs and Consumer Protection – Business Assistance Center - Public Way Use Unit for presentation to the City Council. Because this request was made for properties located in your ward, as approved by you as per the attached, I respectfully request that you introduce the attached ordinance at the next City Council meeting.

If you have any questions regarding this ordinance, please contact Anthony Bertuca at (312) 744-5506.

Department of Business Affairs and Consumer Protection

City of Chicago

O2013-6343

Office of the City Clerk

Document Tracking Sheet

Meeting Date:	9/11/2013
Sponsor(s):	Moreno, Proco Joe (1)
Type:	Ordinance
Title:	Grant(s) of privilege in public way for Leona's Pizzeria
Committee(s) Assignment:	Committee on Transportation and Public Way

ORDINANCE
LEONA'S PIZZERIA
Acct. No. 85630 - 9
Permit No. 1105398

Be It Ordained by the City Council of the City of Chicago:

SECTION 1. Permission and authority are hereby given and granted to LEONA'S PIZZERIA, upon the terms and subject to the conditions of this ordinance to maintain and use, as now constructed, six (6) Light Fixture(s) projecting over the public right-of-way adjacent to its premises known as 1936 W. Augusta Blvd..

Said Light Fixture(s) at W. Augusta measure(s):
Six (6) at one point six seven (1.67) foot in length, point nine two (.92) feet in width and five point eight three (5.83) feet above grade level.

The location of said privilege shall be as shown on prints kept on file with the Department of Business Affairs and Consumer Protection and the Office of the City Clerk.

Said privilege shall be constructed in accordance with plans and specifications approved by the Department of Transportation (Division of Project Development).

This grant of privilege in the public way shall be subject to the provisions of Section 10-28-015 and all other required provisions of the Municipal Code of Chicago.

The grantee shall pay to the City of Chicago as compensation for the privilege #1105398 herein granted the sum of one hundred ($100.00) per annum in advance.

A 25% penalty will be added for payments received after due date.

The permit holder agrees to hold the City of Chicago harmless for any damage, relocation or replacement costs associated with damage, relocation or removal of private property caused by the City performing work in the public way.

Authority herein given and granted for a period of five (5) years from and after 11/13/2012.

Alderman Joe Moreno

Proco Joe Moreno 1st Ward

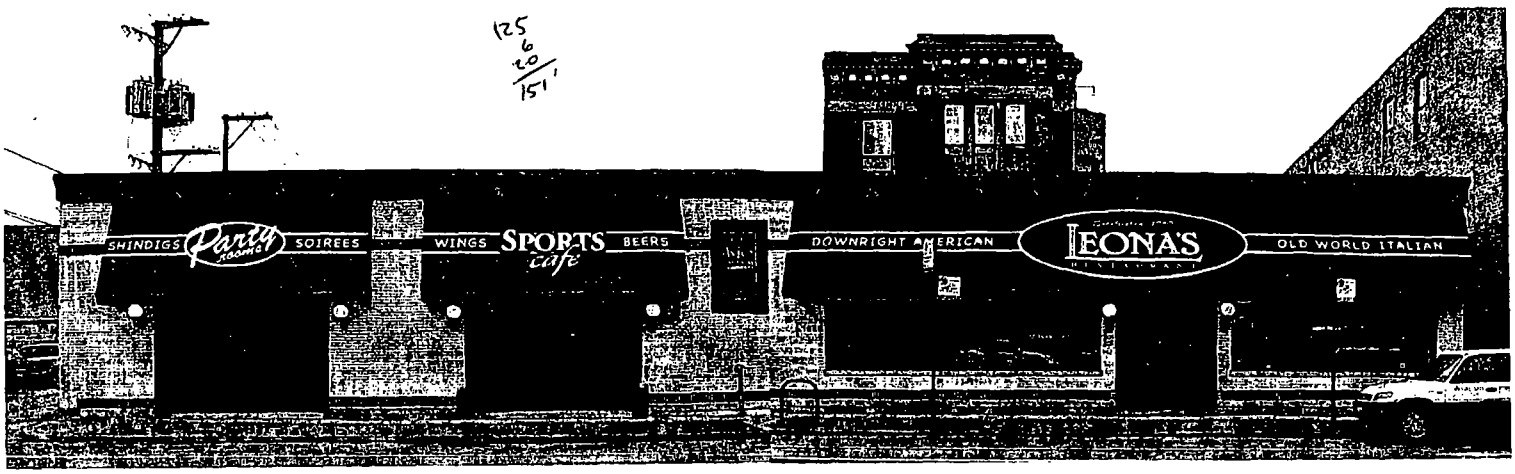

125
6
20
151'

SIDEWALK IS 6' WIDE IN FRONT OF 1936 W. ARGYLE
THE BUILDING IS 99' LONG ON ARGYLE BOULEVARD
THE BUILDING IS 151' FROM THE CORNER OF WESTERN AVE. AND ARGYLE BLVD.
THE BUILDING IS ON THE SOUTH SIDE OF ARGYLE

Department of Business Affairs and Consumer Protection
Business Assistance Center - Public Way Use Unit
City Hall - 121 N. LaSalle Street, Room 800 • Chicago, IL 60602
(312)-74-GOBIZ (312-744-6249) • (312) 744-1944 (TTY)
http://www.cityofchicago.org/bacp

09/11/2013

Alderman **Proco Joe Moreno**
Ward # **01**
City of Chicago
City Hall, Room **300**
121 North LaSalle Street
Chicago, Illinois 60602

Re: An ordinance to use and maintain a portion of the public right-of-way for **six (6) light fixture(s)** for **LEONA'S PIZZERIA**, adjacent to the premises known as **1936 W. Augusta Blvd.**.

Dear Alderman **Proco Joe Moreno**:

The applicant referenced above has requested the use of the public right-of-way for a **light fixture(s)**. An ordinance has been prepared by the Department of Business Affairs and Consumer Protection – Business Assistance Center - Public Way Use Unit for presentation to the City Council. Because this request was made for properties located in your ward, as approved by you as per the attached, I respectfully request that you introduce the attached ordinance at the next City Council meeting.

If you have any questions regarding this ordinance, please contact Anthony Bertuca at (312) 744-5506.

Department of Business Affairs and Consumer Protection

City of Chicago

O2013-6345

Office of the City Clerk

Document Tracking Sheet

Meeting Date:	9/11/2013
Sponsor(s):	Moreno, Proco Joe (1)
Type:	Ordinance
Title:	Grant(s) of privilege in public way for Luis A. Aceves & Associates, P.C.
Committee(s) Assignment:	Committee on Transportation and Public Way

ORDINANCE
LUIS A. ACEVES& ASSOCIATES, P.C.
Acct. No. 380305 - 1
Permit No. 1106015

Be It Ordained by the City Council of the City of Chicago:

SECTION 1. Permission and authority are hereby given and granted to LUIS A. ACEVES& ASSOCIATES, P.C., upon the terms and subject to the conditions of this ordinance to construct, install, maintain and use two (2) Banner(s) projecting over the public right-of-way adjacent to its premises known as 1931 N. Milwaukee Ave..

Said Banner(s) at N MILWAUKEE AVE measure(s):
Two (2) at two (2) feet in length, and ten (10) feet in width for a total of forty (40) square feet.

The location of said privilege shall be as shown on prints kept on file with the Department of Business Affairs and Consumer Protection and the Office of the City Clerk.

Said privilege shall be constructed in accordance with plans and specifications approved by the Zoning Department - Signs.

This grant of privilege in the public way shall be subject to the provisions of Section 10-28-015 and all other required provisions of the Municipal Code of Chicago.

The grantee shall pay to the City of Chicago as compensation for the privilege #1106015 herein granted the sum of one hundred fifty ($150.00) per annum in advance.

A 25% penalty will be added for payments received after due date.

The permit holder agrees to hold the City of Chicago harmless for any damage, relocation or replacement costs associated with damage, relocation or removal of private property caused by the City performing work in the public way.

Authority herein given and granted for a period of five (5) years from and after Date of Passage.

Alderman _____

Proco Joe Moreno 1st Ward

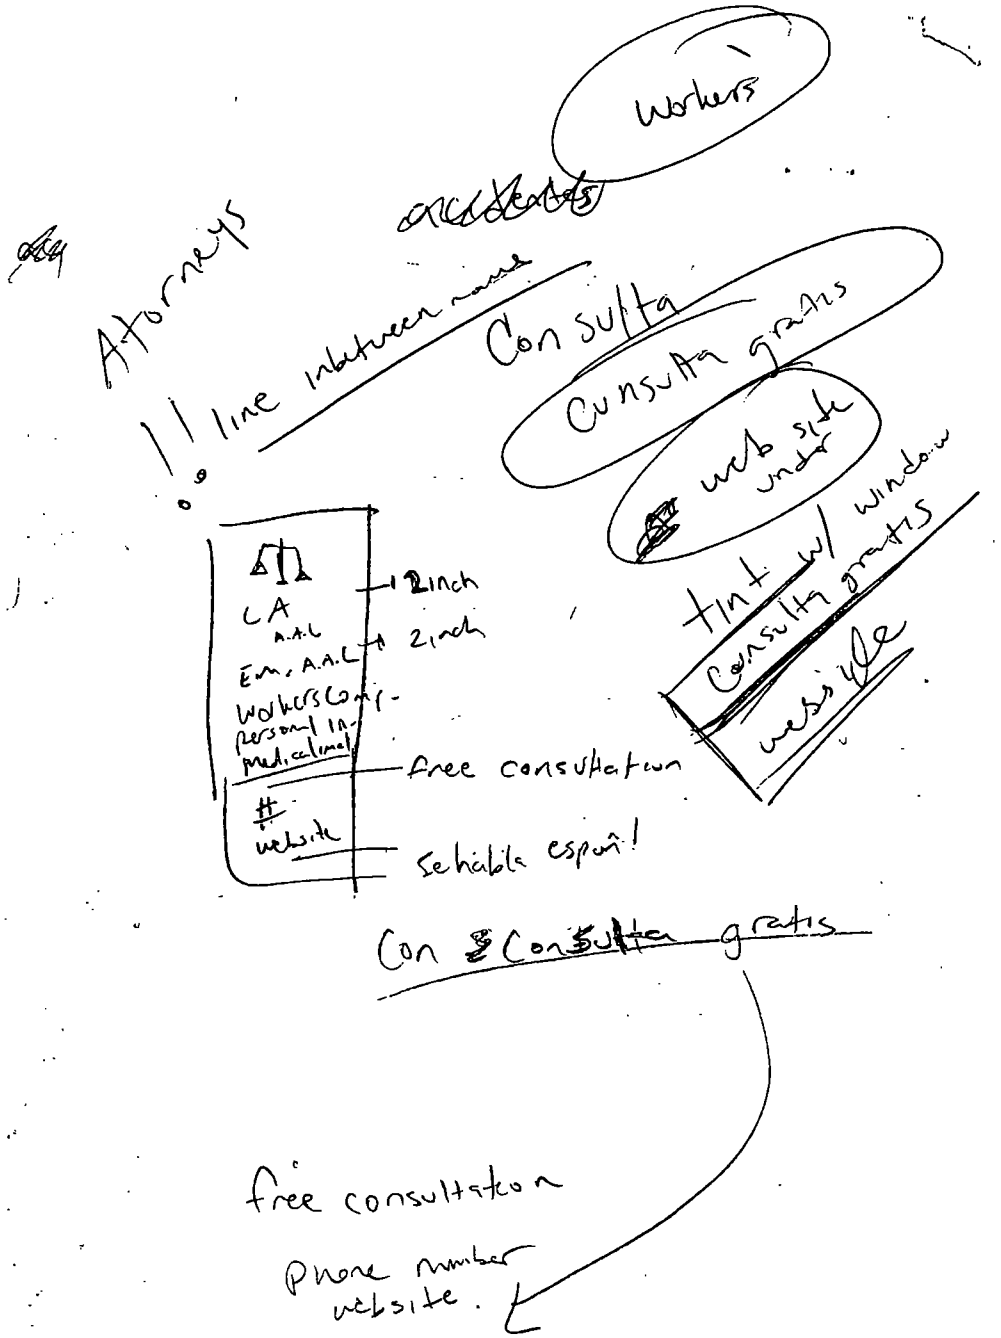
Workers
Attorneys
accidents
line inbetween
Consulta
Consulta gratis
web site
tint w/ window
Consulta gratis
website
CA
A.A.L
Em. A.A.L
Workers Comp-
personal in-
medicalmal
12 inch
2 inch
free consultation
#
website
Schiable espuñ!
Con Consulta gratis
free consultation
Phone number
website.

Department of Business Affairs and Consumer Protection
Business Assistance Center - Public Way Use Unit
City Hall - 121 N. LaSalle Street, Room 800 • Chicago, IL 60602
(312)-74-GOBIZ (312-744-6249) • (312) 744-1944 (TTY)
http://www.cityofchicago.org/bacp

09/11/2013

Alderman **Proco Joe Moreno**
Ward # **01**
City of Chicago
City Hall, Room **300**
121 North LaSalle Street
Chicago, Illinois 60602

Re: An ordinance to use and maintain a portion of the public right-of-way for **two (2) banner(s)** for **LUIS A. ACEVES& ASSOCIATES, P.C.**, adjacent to the premises known as **1931 N. Milwaukee Ave.**.

Dear Alderman **Proco Joe Moreno**:

The applicant referenced above has requested the use of the public right-of-way for a **banner(s)**. An ordinance has been prepared by the Department of Business Affairs and Consumer Protection – Business Assistance Center - Public Way Use Unit for presentation to the City Council. Because this request was made for properties located in your ward, as approved by you as per the attached, I respectfully request that you introduce the attached ordinance at the next City Council meeting.

If you have any questions regarding this ordinance, please contact Anthony Bertuca at (312) 744-5506.

Department of Business Affairs and Consumer Protection

City of Chicago

O2013-6349

Office of the City Clerk

Document Tracking Sheet

Meeting Date:	9/11/2013
Sponsor(s):	Moreno, Proco Joe (1)
Type:	Ordinance
Title:	Grant(s) of privilege in public way for Margie's Candies
Committee(s) Assignment:	Committee on Transportation and Public Way

ORDINANCE
MARGIE'S CANDIES
Acct. No. 295980 - 2
Permit No. 1106244

Be It Ordained by the City Council of the City of Chicago:

SECTION 1. Permission and authority are hereby given and granted to MARGIE'S CANDIES, upon the terms and subject to the conditions of this ordinance to maintain and use, as now constructed, ten (10) Occupation of Spaces (Chairs on the public way Not for sidewalk café use) on the public right-of-way adjacent to its premises known as 1960 N. Western Ave..

Said Occupation of Space(s) at N. WESTERN measure(s):
Twenty-five (25) feet in length, and two (2) feet in width for a total of five hundred (500) square feet.

The location of said privilege shall be as shown on prints kept on file with the Department of Business Affairs and Consumer Protection and the Office of the City Clerk.

Said privilege shall be constructed in accordance with plans and specifications approved by the Department of Planning and Development, Department of Transportation (Division of Project Development), and Department of Transportation (Office of Underground Coordination).

This grant of privilege in the public way shall be subject to the provisions of Section 10-28-015 and all other required provisions of the Municipal Code of Chicago.

The grantee shall pay to the City of Chicago as compensation for the privilege #1106244 herein granted the sum of four hundred ($400.00) per annum in advance.

A 25% penalty will be added for payments received after due date.

The permit holder agrees to hold the City of Chicago harmless for any damage, relocation or replacement costs associated with damage, relocation or removal of private property caused by the City performing work in the public way.

Authority herein given and granted for a period of five (5) years from and after 02/06/2013.

Alderman _____

Proco Joe Moreno 1st Ward

MARGIES CANDIES – 1960 N. WESTERN AVE

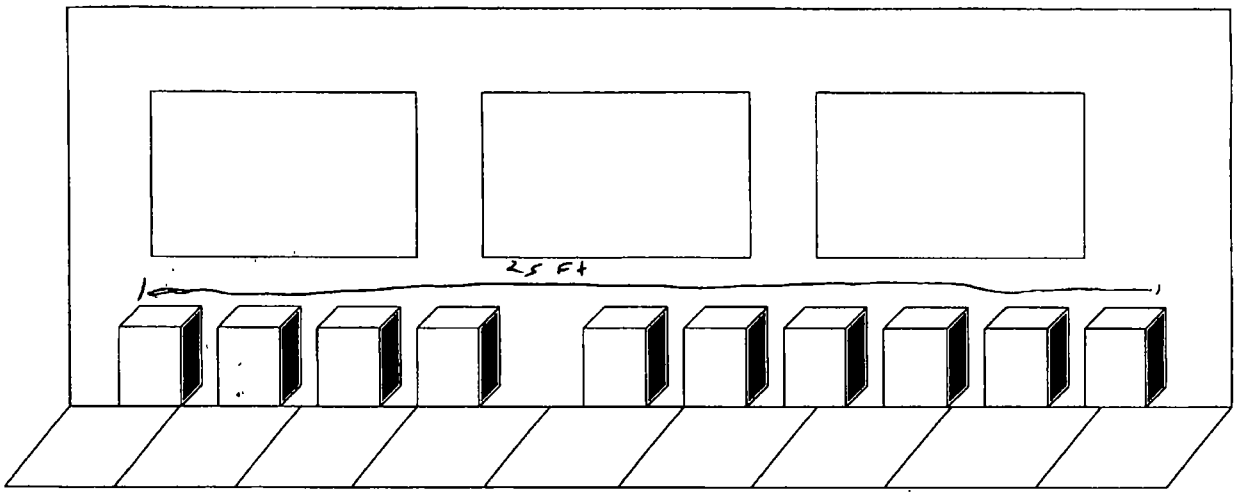

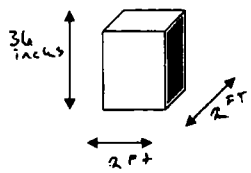

Department of Business Affairs and Consumer Protection
Business Assistance Center - Public Way Use Unit
City Hall - 121 N. LaSalle Street, Room 800 • Chicago, IL 60602
(312)-74-GOBIZ (312-744-6249) • (312) 744-1944 (TTY)
http://www.cityofchicago.org/bacp

09/11/2013

Alderman **Proco Joe Moreno**
Ward # **01**
City of Chicago
City Hall, Room **300**
121 North LaSalle Street
Chicago, Illinois 60602

Re: An ordinance to use and maintain a portion of the public right-of-way for **an occupation of space(s)** for **MARGIE'S CANDIES**, adjacent to the premises known as **1960 N. Western Ave.**.

Dear Alderman **Proco Joe Moreno**:

The applicant referenced above has requested the use of the public right-of-way for a **occupation of space(s)**. An ordinance has been prepared by the Department of Business Affairs and Consumer Protection – Business Assistance Center - Public Way Use Unit for presentation to the City Council. Because this request was made for properties located in your ward, as approved by you as per the attached, I respectfully request that you introduce the attached ordinance at the next City Council meeting.

If you have any questions regarding this ordinance, please contact Anthony Bertuca at (312) 744-5506.

Department of Business Affairs and Consumer Protection

City of Chicago

O2013-6351

Office of the City Clerk

Document Tracking Sheet

Meeting Date:	9/11/2013
Sponsor(s):	Moreno, Proco Joe (1)
Type:	Ordinance
Title:	Grant(s) of privilege in public way for Mila Design, Inc.
Committee(s) Assignment:	Committee on Transportation and Public Way

ORDINANCE
MILA DESIGN, INC.
Acct. No. 300828 - 1
Permit No. 1106857

Be It Ordained by the City Council of the City of Chicago:

SECTION 1. Permission and authority are hereby given and granted to MILA DESIGN, INC., upon the terms and subject to the conditions of this ordinance to maintain and use, as now constructed, one (1) Banner(s) projecting over the public right-of-way adjacent to its premises known as 2325 W. Huron St..

Said Banner(s) at W. Huron Street measure(s):
One (1) at two (2) feet in length, and five (5) feet in width for a total of ten (10) square feet.

The location of said privilege shall be as shown on prints kept on file with the Department of Business Affairs and Consumer Protection and the Office of the City Clerk.

Said privilege shall be constructed in accordance with plans and specifications approved by the Zoning Department - Signs.

This grant of privilege in the public way shall be subject to the provisions of Section 10-28-015 and all other required provisions of the Municipal Code of Chicago.

The grantee shall pay to the City of Chicago as compensation for the privilege #1106857 herein granted the sum of seventy-five ($75.00) per annum in advance.

A 25% penalty will be added for payments received after due date.

The permit holder agrees to hold the City of Chicago harmless for any damage, relocation or replacement costs associated with damage, relocation or removal of private property caused by the City performing work in the public way.

Authority herein given and granted for a period of five (5) years from and after 02/06/2013.

Alderman 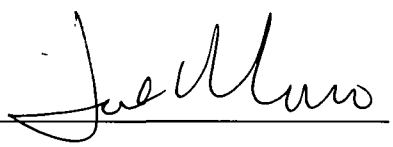

Proco Joe Moreno 1st Ward

(Page 2 of 3)

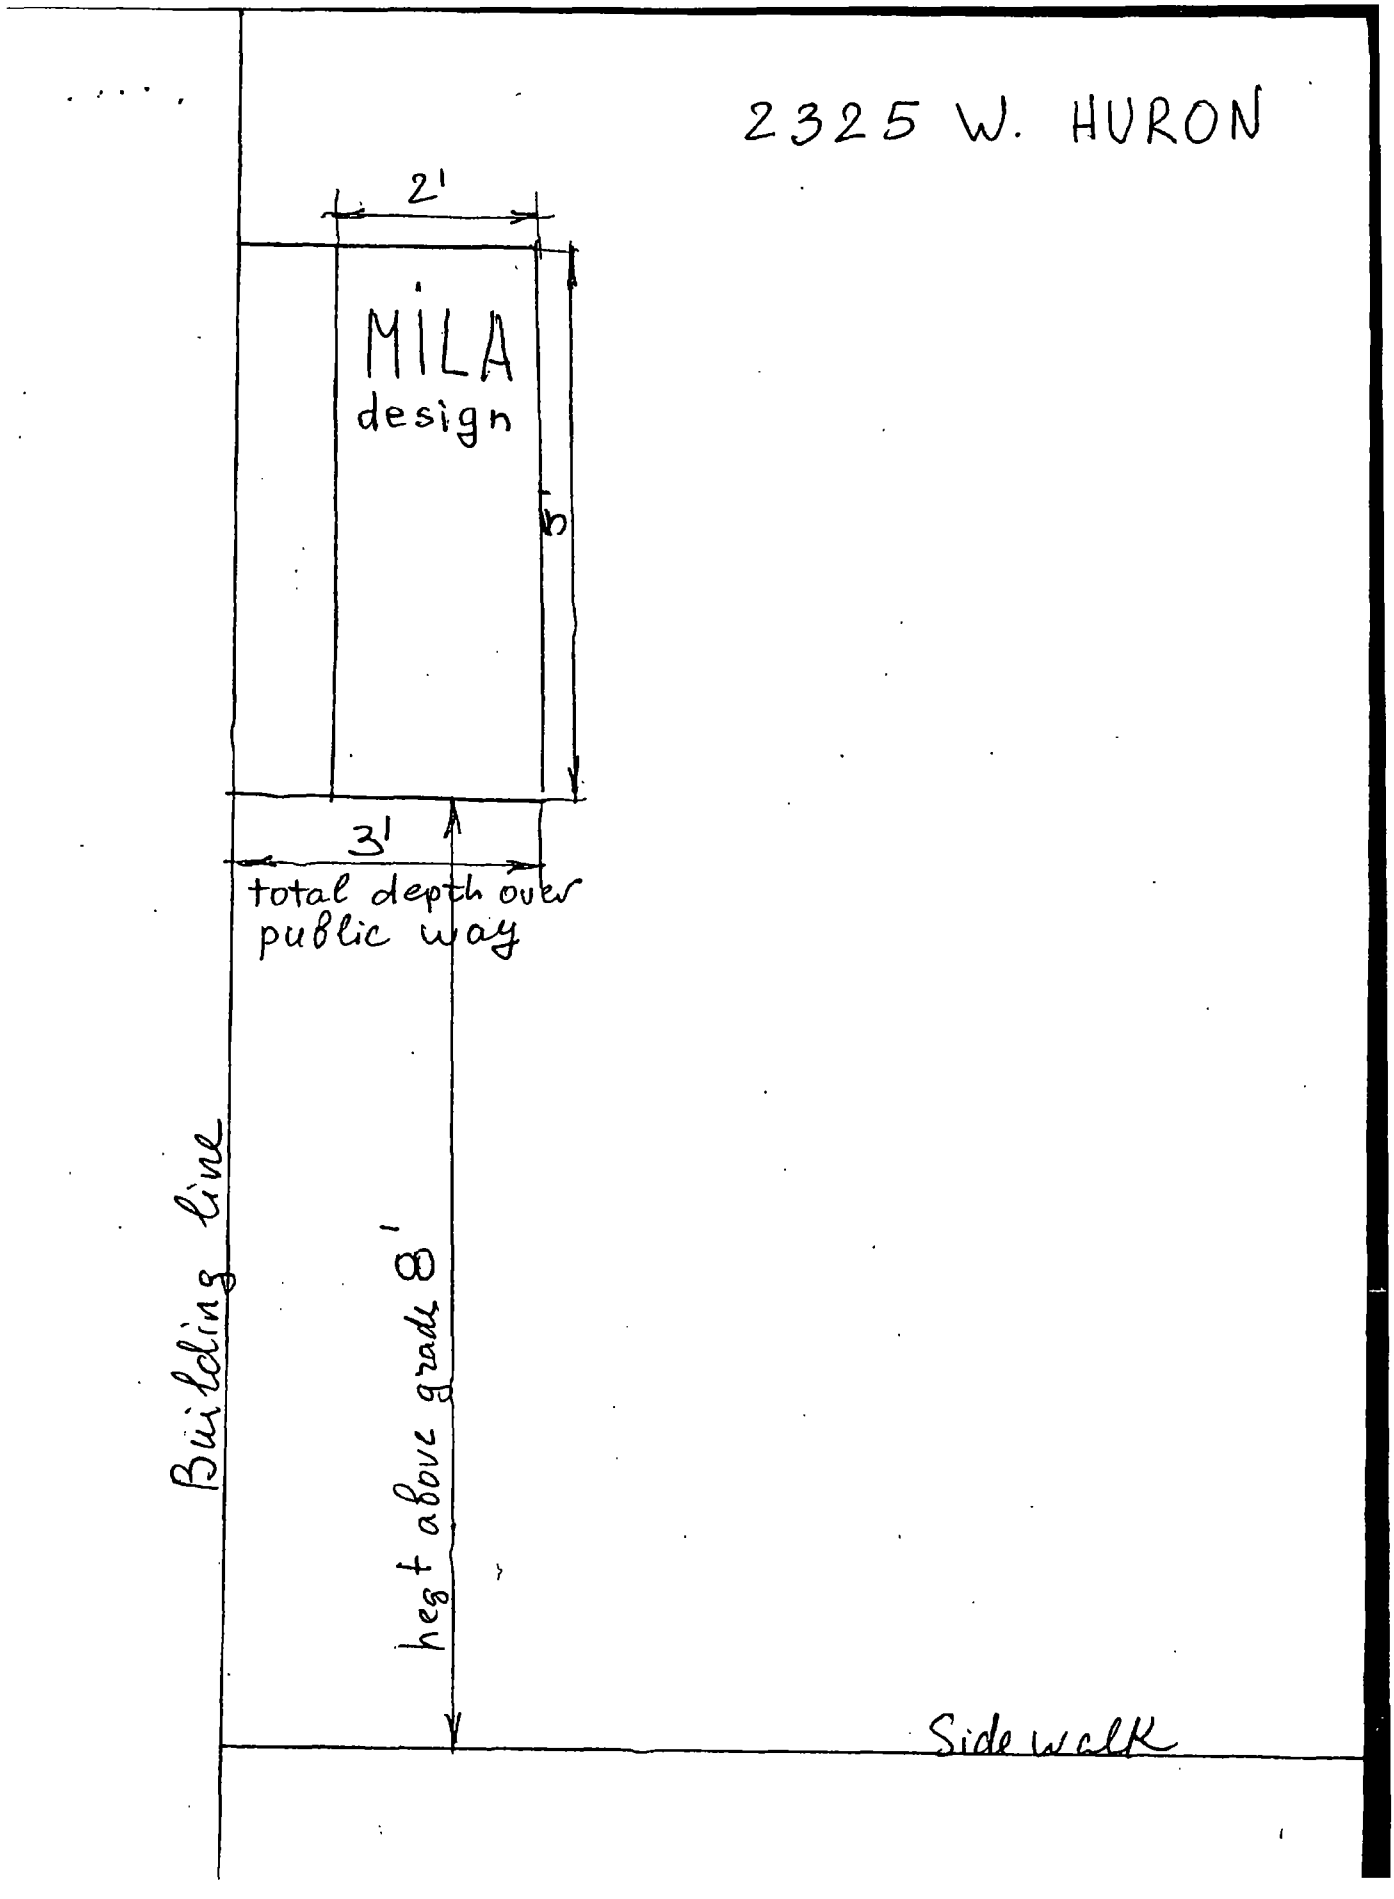
2325 W. HURON
2'
MILA
design
b
3'
total depth over
public way
Building line
height above grade 8'
Side walk

Department of Business Affairs and Consumer Protection
Business Assistance Center - Public Way Use Unit
City Hall - 121 N. LaSalle Street, Room 800 • Chicago, IL 60602
(312)-74-GOBIZ (312-744-6249) • (312) 744-1944 (TTY)
http://www.cityofchicago.org/bacp

09/11/2013

Alderman **Proco Joe Moreno**
Ward # **01**
City of Chicago
City Hall, Room **300**
121 North LaSalle Street
Chicago, Illinois 60602

Re: An ordinance to use and maintain a portion of the public right-of-way for **one (1) banner(s)** for **MILA DESIGN, INC.**, adjacent to the premises known as **2325 W. Huron St.**.

Dear Alderman **Proco Joe Moreno**:

The applicant referenced above has requested the use of the public right-of-way for a **banner(s)**. An ordinance has been prepared by the Department of Business Affairs and Consumer Protection – Business Assistance Center - Public Way Use Unit for presentation to the City Council. Because this request was made for properties located in your ward, as approved by you as per the attached, I respectfully request that you introduce the attached ordinance at the next City Council meeting.

If you have any questions regarding this ordinance, please contact Anthony Bertuca at (312) 744-5506.

Department of Business Affairs and Consumer Protection

City of Chicago

O2013-6354

Office of the City Clerk

Document Tracking Sheet

Meeting Date:	9/11/2013
Sponsor(s):	Moreno, Proco Joe (1)
Type:	Ordinance
Title:	Grant(s) of privilege in public way for Nick's
Committee(s) Assignment:	Committee on Transportation and Public Way

ORDINANCE
NICK'S
Acct. No. 34905 - 1
Permit No. 1108436

Be It Ordained by the City Council of the City of Chicago:

SECTION 1. Permission and authority are hereby given and granted to NICK'S, upon the terms and subject to the conditions of this ordinance to maintain and use, as now constructed, one (1) Security Camera(s) projecting over the public right-of-way for security purposes adjacent to its premises known as 1516 N. Milwaukee Ave..

Said Security Camera(s) at N. Milwaukee Avenue measure(s):
One (1) at one point two five (1.25) foot in length, point five (.5) feet in width and twelve (12) feet above grade level.

The location of said privilege shall be as shown on prints kept on file with the Department of Business Affairs and Consumer Protection and the Office of the City Clerk.

Said privilege shall be constructed in accordance with plans and specifications approved by the Department of Planning and Development and Department of Transportation (Division of Project Development).

This grant of privilege in the public way shall be subject to the provisions of Section 10-28-015 and all other required provisions of the Municipal Code of Chicago.

The grantee shall pay to the City of Chicago as compensation for the privilege #1108436 herein granted the sum of zero ($.00) per annum in advance.

A 25% penalty will be added for payments received after due date.

The permit holder agrees to hold the City of Chicago harmless for any damage, relocation or replacement costs associated with damage, relocation or removal of private property caused by the City performing work in the public way.

Authority herein given and granted for a period of five (5) years from and after 06/11/2013.

Alderman _____

Proco Joe Moreno 1st Ward

FACING 1516 N. MILWAUKEE

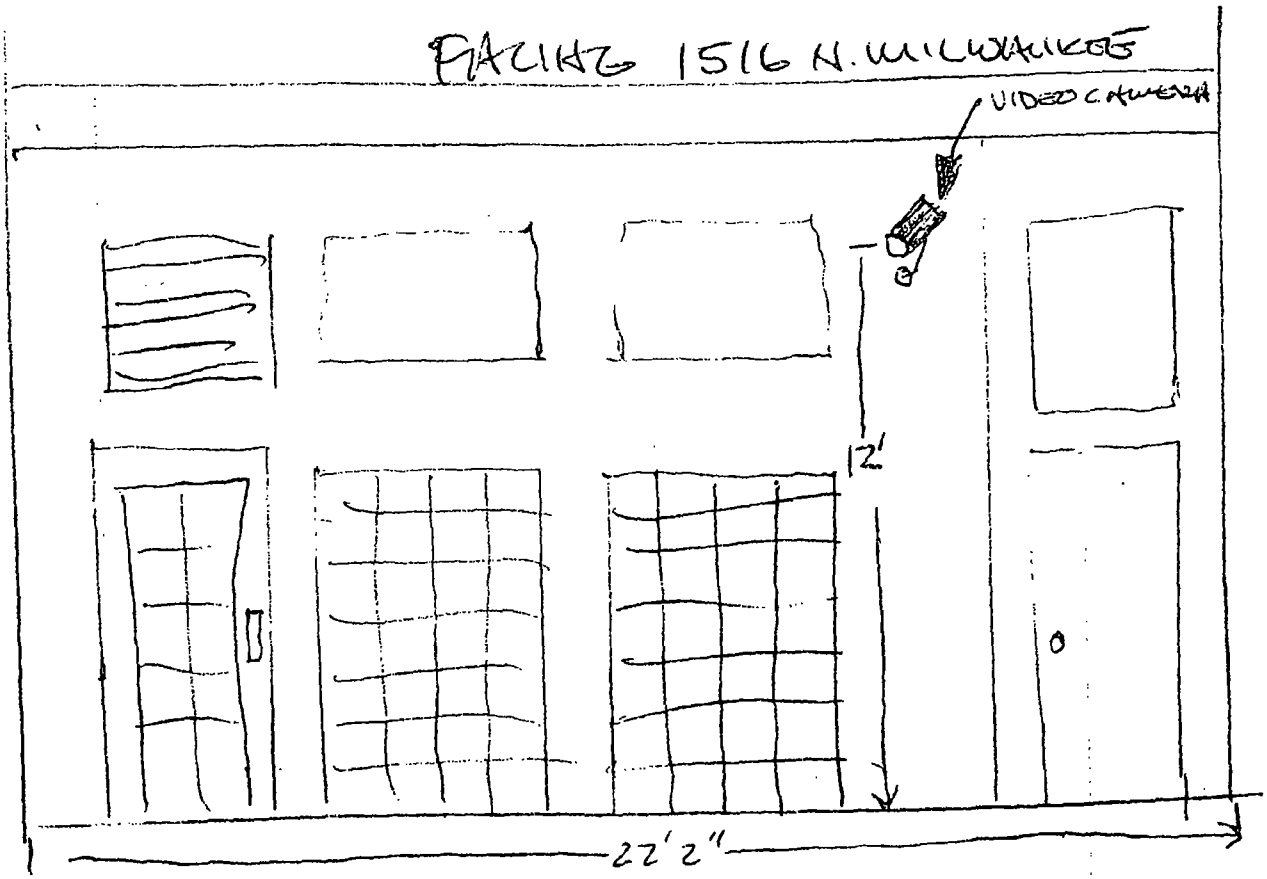

FROM ABOVE 1516 N. MILWAUKEE

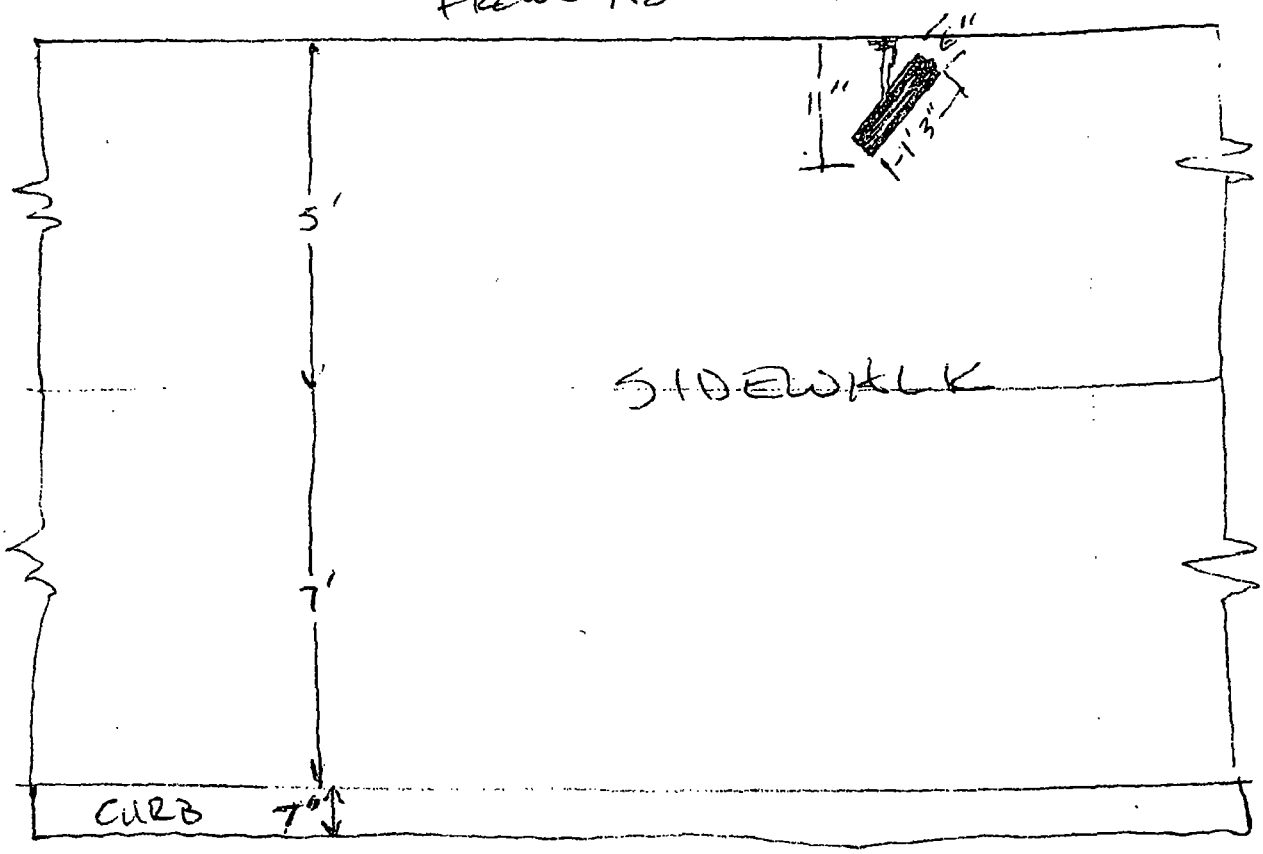

Department of Business Affairs and Consumer Protection
Business Assistance Center - Public Way Use Unit
City Hall - 121 N. LaSalle Street, Room 800 • Chicago, IL 60602
(312)-74-GOBIZ (312-744-6249) • (312) 744-1944 (TTY)
http://www.cityofchicago.org/bacp

09/11/2013

Alderman **Proco Joe Moreno**
Ward # **01**
City of Chicago
City Hall, Room **300**
121 North LaSalle Street
Chicago, Illinois 60602

Re: An ordinance to use and maintain a portion of the public right-of-way for **one (1) security camera(s)** for **NICK'S**, adjacent to the premises known as **1516 N. Milwaukee Ave.**.

Dear Alderman **Proco Joe Moreno**:

The applicant referenced above has requested the use of the public right-of-way for a **security camera(s)**. An ordinance has been prepared by the Department of Business Affairs and Consumer Protection – Business Assistance Center - Public Way Use Unit for presentation to the City Council. Because this request was made for properties located in your ward, as approved by you as per the attached, I respectfully request that you introduce the attached ordinance at the next City Council meeting.

If you have any questions regarding this ordinance, please contact Anthony Bertuca at (312) 744-5506.

Department of Business Affairs and Consumer Protection

City of Chicago

O2013-6358

Office of the City Clerk

Document Tracking Sheet

Meeting Date:	9/11/2013
Sponsor(s):	Moreno, Proco Joe (1)
Type:	Ordinance
Title:	Grant(s) of privilege in public way for Odges
Committee(s) Assignment:	Committee on Transportation and Public Way

ORDINANCE
ODGES
Acct. No. 3933 - 1
Permit No. 1107763

Be It Ordained by the City Council of the City of Chicago:

SECTION 1. Permission and authority are hereby given and granted to ODGES, upon the terms and subject to the conditions of this ordinance to maintain and use, as now constructed, one (1) Step(s) on the public right-of-way adjacent to its premises known as 730 N. Damen Ave..

Said Step(s) at N. Damen measure(s):
One (1) at nine (9) feet in length, and two (2) feet in width for a total of eighteen (18) square feet.

The location of said privilege shall be as shown on prints kept on file with the Department of Business Affairs and Consumer Protection and the Office of the City Clerk.

Said privilege shall be constructed in accordance with plans and specifications approved by the Department of Transportation (Division of Project Development).

This grant of privilege in the public way shall be subject to the provisions of Section 10-28-015 and all other required provisions of the Municipal Code of Chicago.

The grantee shall pay to the City of Chicago as compensation for the privilege #1107763 herein granted the sum of four hundred ($400.00) per annum in advance.

A 25% penalty will be added for payments received after due date.

The permit holder agrees to hold the City of Chicago harmless for any damage, relocation or replacement costs associated with damage, relocation or removal of private property caused by the City performing work in the public way.

Authority herein given and granted for a period of five (5) years from and after 06/11/2013.

Alderman _____

Proco Joe Moreno 1st Ward

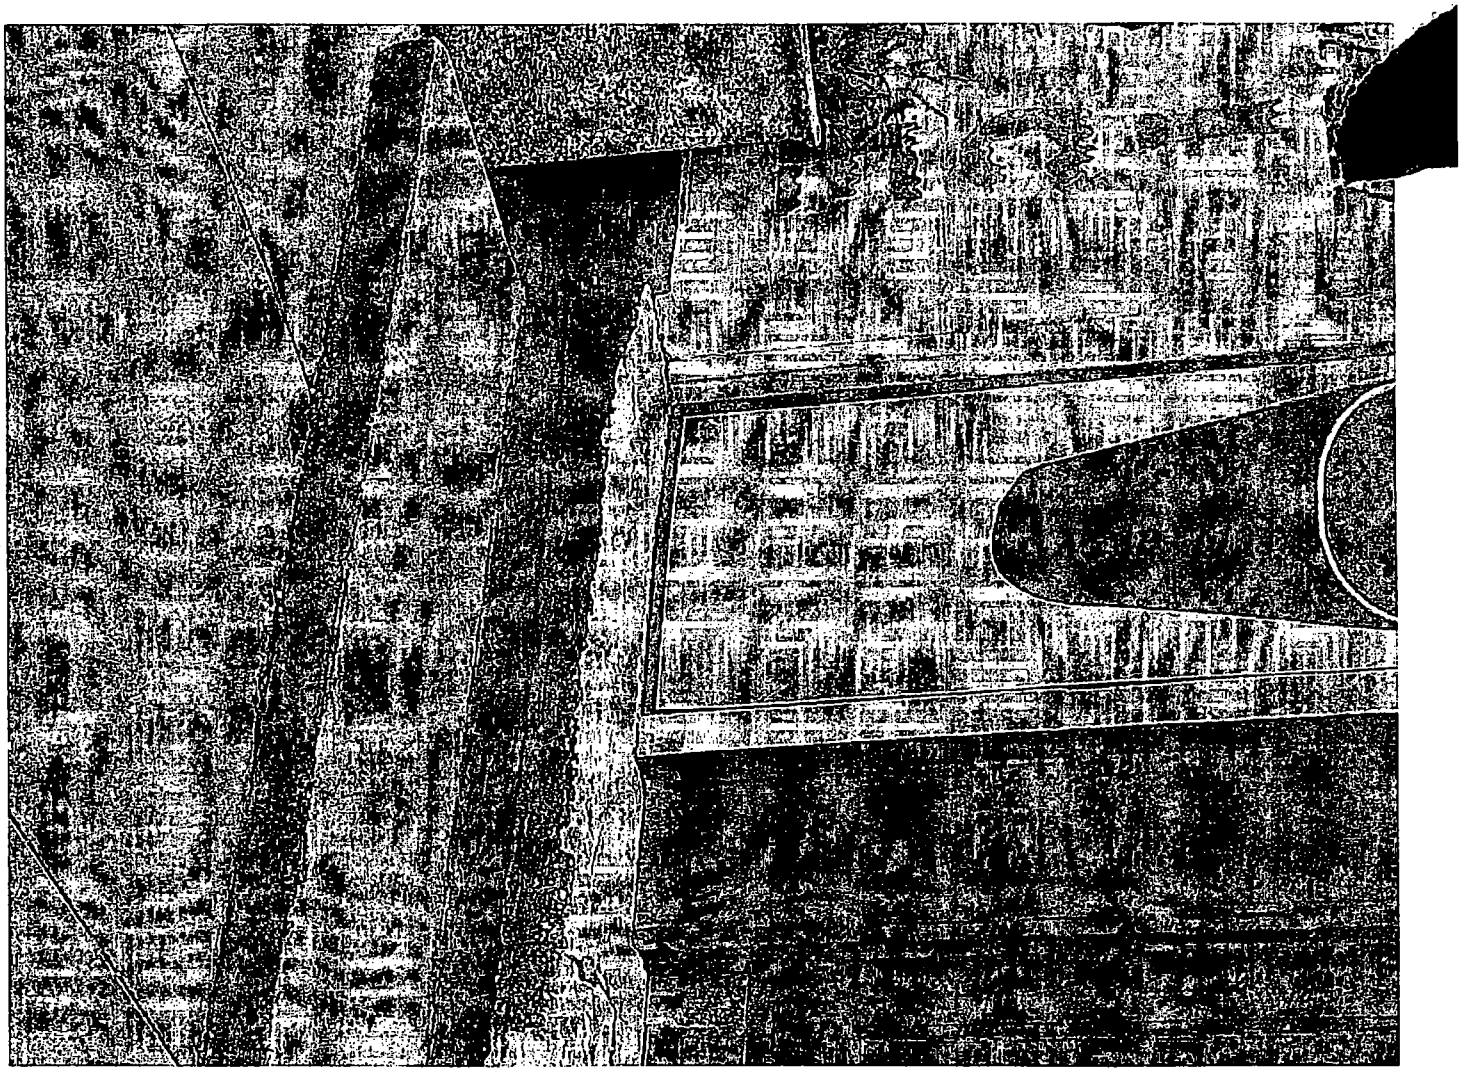

Department of Business Affairs and Consumer Protection
Business Assistance Center - Public Way Use Unit
City Hall - 121 N. LaSalle Street, Room 800 • Chicago, IL 60602
(312)-74-GOBIZ (312-744-6249) • (312) 744-1944 (TTY)
http://www.cityofchicago.org/bacp

09/11/2013

Alderman **Proco Joe Moreno**
Ward # **01**
City of Chicago
City Hall, Room **300**
121 North LaSalle Street
Chicago, Illinois 60602

Re: An ordinance to use and maintain a portion of the public right-of-way for **one (1) step(s)** for **ODGES**, adjacent to the premises known as **730 N. Damen Ave.**.

Dear Alderman **Proco Joe Moreno**:

The applicant referenced above has requested the use of the public right-of-way for a **step(s)**. An ordinance has been prepared by the Department of Business Affairs and Consumer Protection – Business Assistance Center - Public Way Use Unit for presentation to the City Council. Because this request was made for properties located in your ward, as approved by you as per the attached, I respectfully request that you introduce the attached ordinance at the next City Council meeting.

If you have any questions regarding this ordinance, please contact Anthony Bertuca at (312) 744-5506.

Department of Business Affairs and Consumer Protection

City of Chicago

O2013-6361

Office of the City Clerk

Document Tracking Sheet

Meeting Date:	9/11/2013
Sponsor(s):	Moreno, Proco Joe (1)
Type:	Ordinance
Title:	Grant(s) of privilege in public way for Paladar
Committee(s) Assignment:	Committee on Transportation and Public Way

ORDINANCE
PALADAR
Acct. No. 317287 - 1
Permit No. 1108482

Be It Ordained by the City Council of the City of Chicago:

SECTION 1. Permission and authority are hereby given and granted to PALADAR, upon the terms and subject to the conditions of this ordinance to maintain and use, as now constructed, four (4) Light Fixture(s) projecting over the public right-of-way adjacent to its premises known as 2252 N. Western Ave..

Said Light Fixture(s) at N. Western measure(s):
Two (2) at one (1) foot in length, two (2) feet in width and fifteen (15) feet above grade level.

Said Light Fixture(s) at W. Belden measure(s):
Two (2) at one (1) foot in length, two (2) feet in width and fifteen (15) feet above grade level.

The location of said privilege shall be as shown on prints kept on file with the Department of Business Affairs and Consumer Protection and the Office of the City Clerk.

Said privilege shall be constructed in accordance with plans and specifications approved by the Department of Transportation (Division of Project Development).

This grant of privilege in the public way shall be subject to the provisions of Section 10-28-015 and all other required provisions of the Municipal Code of Chicago.

The grantee shall pay to the City of Chicago as compensation for the privilege #1108482 herein granted the sum of ninety ($90.00) per annum in advance.

A 25% penalty will be added for payments received after due date.

The permit holder agrees to hold the City of Chicago harmless for any damage, relocation or replacement costs associated with damage, relocation or removal of private property caused by the City performing work in the public way.

Authority herein given and granted for a period of five (5) years from and after 06/11/2013.

Alderman Joe Moreno

Proco Joe Moreno 1st Ward

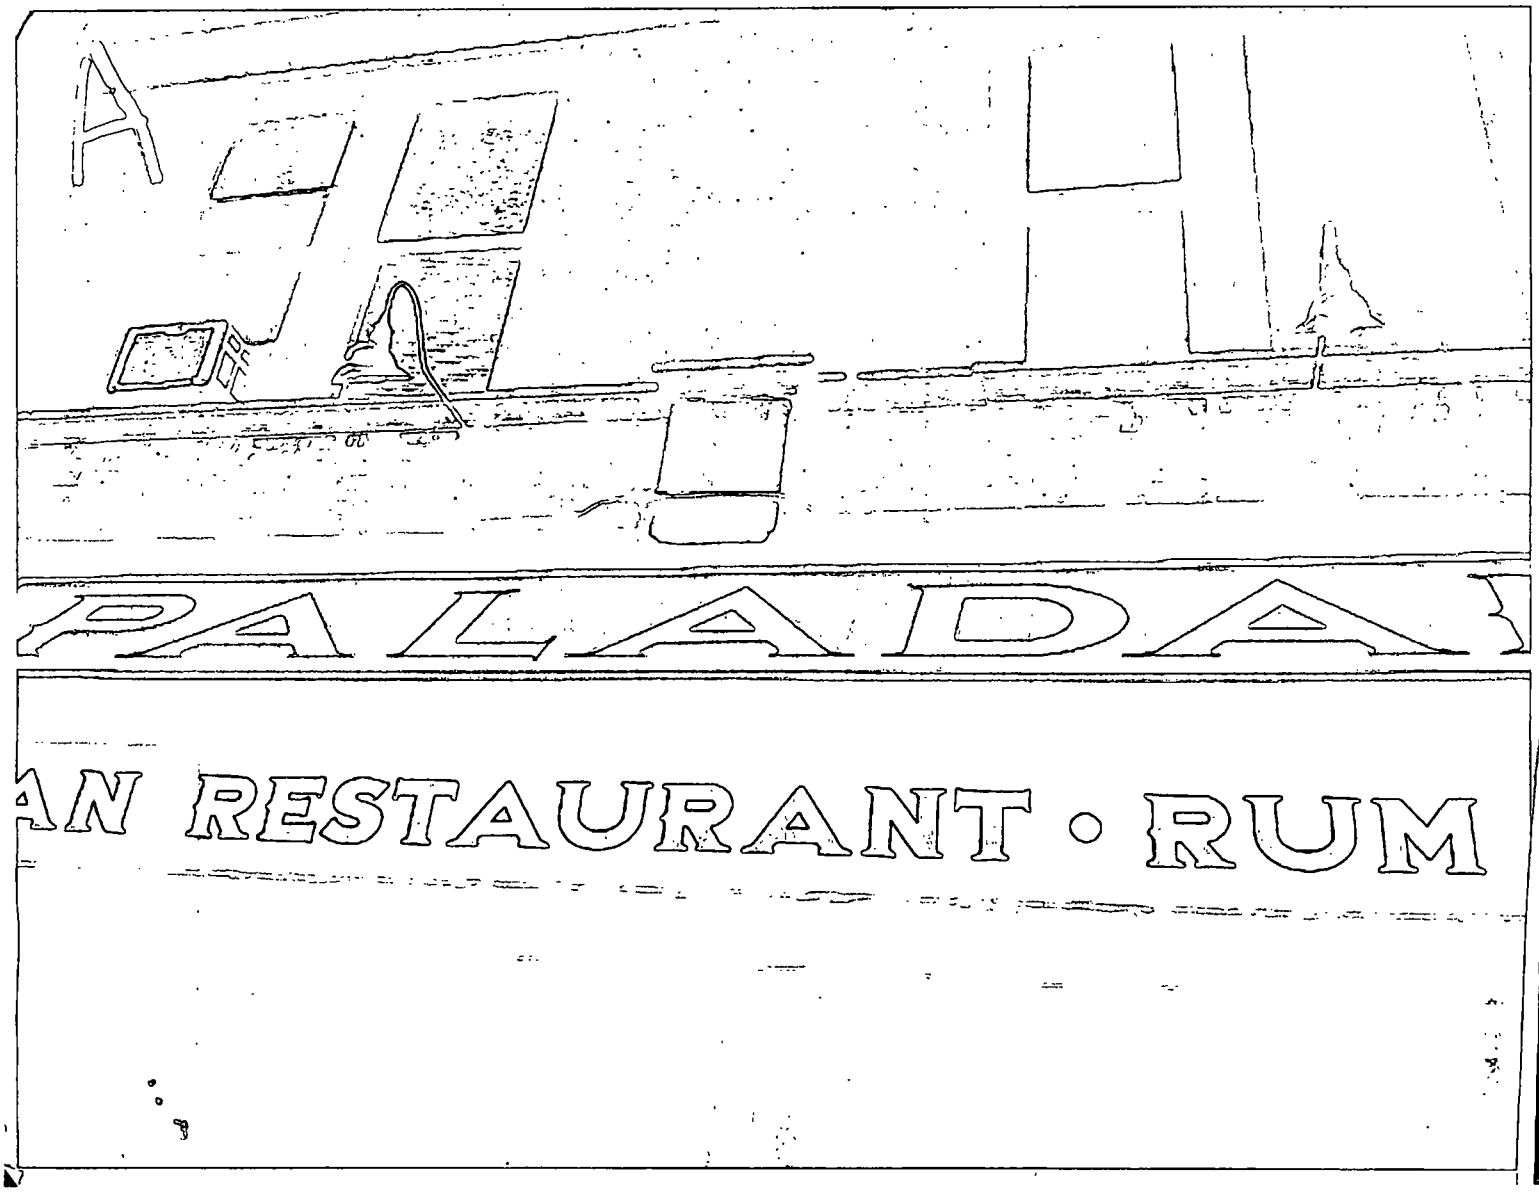
PALADAR
AN RESTAURANT • RUM

Department of Business Affairs and Consumer Protection
Business Assistance Center - Public Way Use Unit
City Hall - 121 N LaSalle Street, Room 800 • Chicago, IL 60602
(312)-74-GOBIZ (312-744-6249) • (312) 744-1944 (TTY)
http://www.cityofchicago.org/bacp

09/11/2013

Alderman **Proco Joe Moreno**
Ward # **01**
City of Chicago
City Hall, Room **300**
121 North LaSalle Street
Chicago, Illinois 60602

Re: An ordinance to use and maintain a portion of the public right-of-way for **four (4) light fixture(s)** for **PALADAR**, adjacent to the premises known as **2252 N. Western Ave.**.

Dear Alderman **Proco Joe Moreno**:

The applicant referenced above has requested the use of the public right-of-way for a **light fixture(s)**. An ordinance has been prepared by the Department of Business Affairs and Consumer Protection – Business Assistance Center - Public Way Use Unit for presentation to the City Council. Because this request was made for properties located in your ward, as approved by you as per the attached, I respectfully request that you introduce the attached ordinance at the next City Council meeting.

If you have any questions regarding this ordinance, please contact Anthony Bertuca at (312) 744-5506.

Department of Business Affairs and Consumer Protection

City of Chicago

O2013-6364

Office of the City Clerk

Document Tracking Sheet

Meeting Date:	9/11/2013
Sponsor(s):	Moreno, Proco Joe (1)
Type:	Ordinance
Title:	Grant(s) of privilege in public way for Park Dollar & Food
Committee(s) Assignment:	Committee on Transportation and Public Way

ORDINANCE
PARK DOLLAR & FOOD
Acct. No. 301985 - 1
Permit No. 1107924

Be It Ordained by the City Council of the City of Chicago:

SECTION 1. Permission and authority are hereby given and granted to PARK DOLLAR & FOOD, upon the terms and subject to the conditions of this ordinance to maintain and use, as now constructed, five (5) Light Fixture(s) projecting over the public right-of-way adjacent to its premises known as 1101 N. California Ave..

Said Light Fixture(s) at CALIFORNIA measure(s):
Four (4) at point three three (.33) feet in length, point three three (.33) feet in width and twelve (12) feet above grade level.

Said Light Fixture(s) at THOMAS measure(s):
One (1) at point three three (.33) feet in length, point three three (.33) feet in width and twelve (12) feet above grade level.

The location of said privilege shall be as shown on prints kept on file with the Department of Business Affairs and Consumer Protection and the Office of the City Clerk.

Said privilege shall be constructed in accordance with plans and specifications approved by the Department of Transportation (Division of Project Development).

This grant of privilege in the public way shall be subject to the provisions of Section 10-28-015 and all other required provisions of the Municipal Code of Chicago.

The grantee shall pay to the City of Chicago as compensation for the privilege #1107924 herein granted the sum of ninety-five ($95.00) per annum in advance.

A 25% penalty will be added for payments received after due date.

The permit holder agrees to hold the City of Chicago harmless for any damage, relocation or replacement costs associated with damage, relocation or removal of private property caused by the City performing work in the public way.

Authority herein given and granted for a period of five (5) years from and after 07/30/2013.

Alderman Joe Moreno

Proco Joe Moreno 1st Ward

(Page 2 of 4)

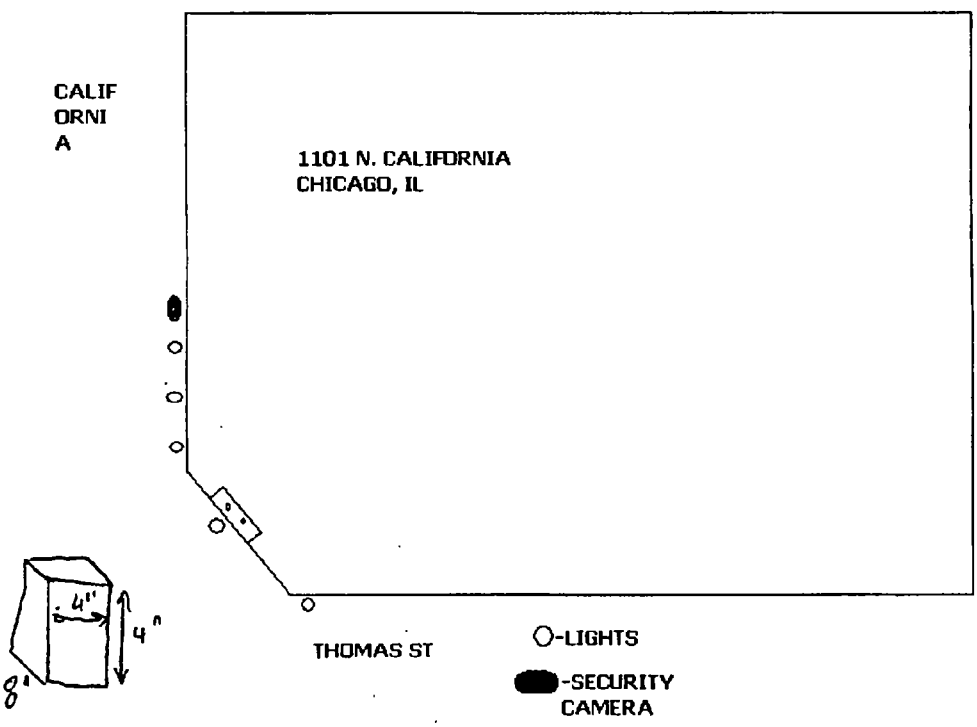
CALIF
ORNI
A
1101 N. CALIFORNIA
CHICAGO, IL
4"
4"
8"
THOMAS ST
O-LIGHTS
-SECURITY
CAMERA

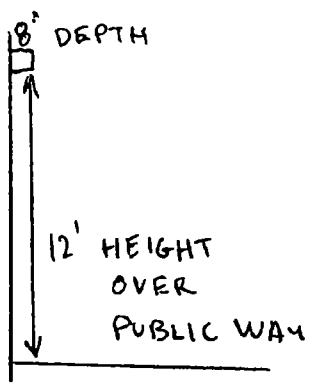
8' DEPTH
12' HEIGHT
OVER
PUBLIC WAY

Department of Business Affairs and Consumer Protection
Business Assistance Center - Public Way Use Unit
City Hall - 121 N. LaSalle Street, Room 800 • Chicago, IL 60602
(312)-74-GOBIZ (312-744-6249) • (312) 744-1944 (TTY)
http://www.cityofchicago.org/bacp

09/11/2013

Alderman **Proco Joe Moreno**
Ward # **01**
City of Chicago
City Hall, Room **300**
121 North LaSalle Street
Chicago, Illinois 60602

Re: An ordinance to use and maintain a portion of the public right-of-way for **five (5) light fixture(s)** for **PARK DOLLAR & FOOD**, adjacent to the premises known as **1101 N. California Ave.**.

Dear Alderman **Proco Joe Moreno**:

The applicant referenced above has requested the use of the public right-of-way for a **light fixture(s)**. An ordinance has been prepared by the Department of Business Affairs and Consumer Protection – Business Assistance Center - Public Way Use Unit for presentation to the City Council. Because this request was made for properties located in your ward, as approved by you as per the attached, I respectfully request that you introduce the attached ordinance at the next City Council meeting.

If you have any questions regarding this ordinance, please contact Anthony Bertuca at (312) 744-5506.

Department of Business Affairs and Consumer Protection

City of Chicago

O2013-6365

Office of the City Clerk

Document Tracking Sheet

Meeting Date:	9/11/2013
Sponsor(s):	Moreno, Proco Joe (1)
Type:	Ordinance
Title:	Grant(s) of privilege in public way for Pizza-Metro
Committee(s) Assignment:	Committee on Transportation and Public Way

ORDINANCE
PIZZA-METRO
Acct. No. 284392 - 1
Permit No. 1107724

Be It Ordained by the City Council of the City of Chicago:

SECTION 1. Permission and authority are hereby given and granted to PIZZA-METRO, upon the terms and subject to the conditions of this ordinance to maintain and use one (1) sign(s) projecting over the public right-of-way attached to its premises known as 1707 W. Division St..

Said sign structure(s) measures as follows; along W. Division Street:
One (1) at three (3) feet in length, three (3) feet in height and ten point five (10.5) feet above grade level.

The location of said privilege shall be as shown on prints kept on file with the Department of Business Affairs and Consumer Protection and the Office of the City Clerk.

Said privilege shall be constructed in accordance with plans and specifications approved by the Department of Transportation (Division of Project Development) and Zoning Department - Signs.

This grant of privilege in the public way shall be subject to the provisions of Section 10-28-015 and all other required provisions of the Municipal Code of Chicago.

The grantee shall pay to the City of Chicago as compensation for the privilege #1107724 herein granted the sum of one hundred ($100.00) per annum in advance.

A 25% penalty will be added for payments received after due date.

The permit holder agrees to hold the City of Chicago harmless for any damage, relocation or replacement costs associated with damage, relocation or removal of private property caused by the City performing work in the public way.

Authority herein given and granted for a period of five (5) years from and after 07/30/2013.

Alderman _____

Proco Joe Moreno 1st Ward

SIGN Permit

PIZZA METRO - 1707 W. DIVISION ST.

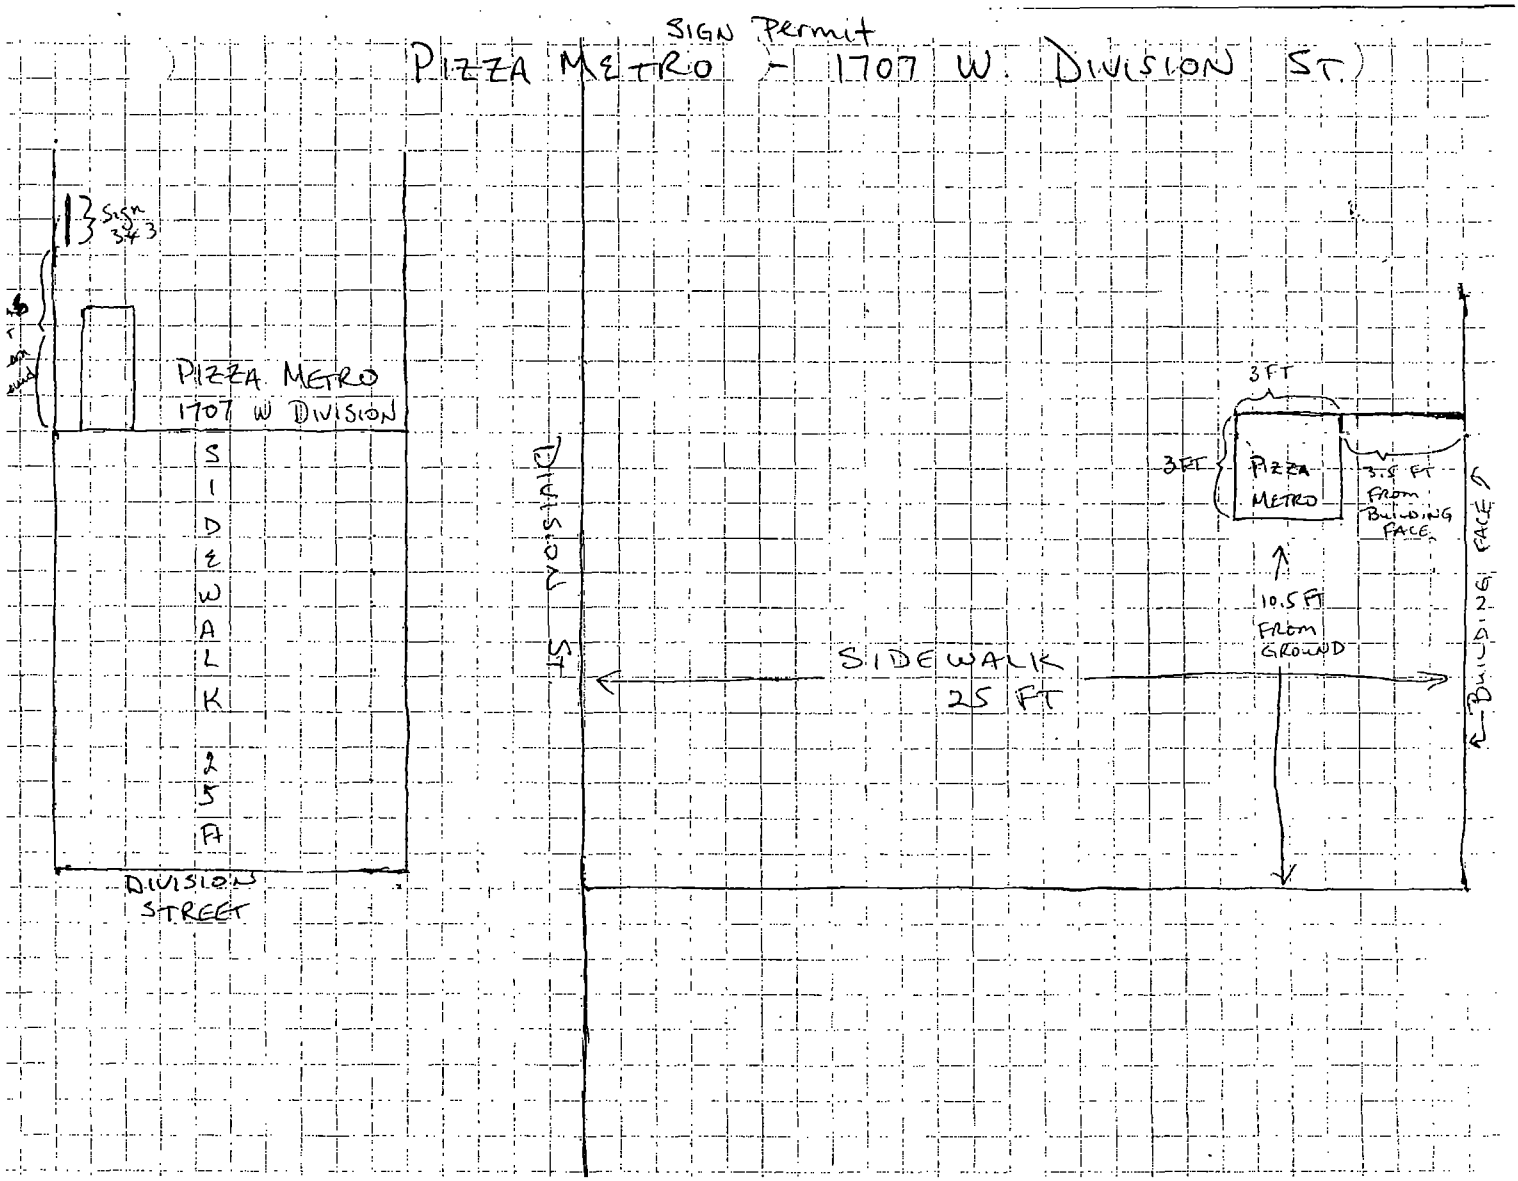

Department of Business Affairs and Consumer Protection
Business Assistance Center - Public Way Use Unit
City Hall - 121 N. LaSalle Street, Room 800 • Chicago, IL 60602
(312)-74-GOBIZ (312-744-6249) • (312) 744-1944 (TTY)
http://www.cityofchicago.org/bacp

09/11/2013

Alderman **Proco Joe Moreno**
Ward # **01**
City of Chicago
City Hall, Room **300**
121 North LaSalle Street
Chicago, Illinois 60602

Re: An ordinance to use and maintain a portion of the public right-of-way for **one (1) sign(s)** for **PIZZA-METRO**, adjacent to the premises known as **1707 W. Division St.**.

Dear Alderman **Proco Joe Moreno**:

The applicant referenced above has requested the use of the public right-of-way for a **sign(s)**. An ordinance has been prepared by the Department of Business Affairs and Consumer Protection – Business Assistance Center - Public Way Use Unit for presentation to the City Council. Because this request was made for properties located in your ward, as approved by you as per the attached, I respectfully request that you introduce the attached ordinance at the next City Council meeting.

If you have any questions regarding this ordinance, please contact Anthony Bertuca at (312) 744-5506.

Department of Business Affairs and Consumer Protection

City of Chicago

O2013-6368

Office of the City Clerk

Document Tracking Sheet

Meeting Date:	9/11/2013
Sponsor(s):	Moreno, Proco Joe (1)
Type:	Ordinance
Title:	Grant(s) of privilege in public way for Restaurant, Veneno De Nayarit
Committee(s) Assignment:	Committee on Transportation and Public Way

ORDINANCE
RESTAURANT, VENENO DE NAYARIT
Acct. No. 375950 - 1
Permit No. 1106164

Be It Ordained by the City Council of the City of Chicago:

SECTION 1. Permission and authority are hereby given and granted to RESTAURANT, VENENO DE NAYARIT, upon the terms and subject to the conditions of this ordinance to maintain and use, as now constructed, ten (10) Planter(s) projecting over the public right-of-way for beautification purposes adjacent to its premises known as 1024 N. Ashland Ave..

Said Planter(s) at N. Ashland Avenue measure(s):
Three (3) at point five (.5) feet in length, and point five eight (.58) feet in width for a total of point eight seven (.87) square feet.
Three (3) at point five (.5) feet in length, and point five eight (.58) feet in width for a total of point eight seven (.87) square feet.
Three (3) at point five (.5) feet in length, and point five eight (.58) feet in width for a total of point eight seven (.87) square feet.
One (1) at point five (.5) feet in length, and point five (.5) feet in width for a total of point two five (.25) square feet.

Grantee must allow the required clear and unobstructed space for pedestrian passage at all times per rules and regulations approved by the Department of Transportation.

The location of said privilege shall be as shown on prints kept on file with the Department of Business Affairs and Consumer Protection and the Office of the City Clerk.

Said privilege shall be constructed in accordance with plans and specifications approved by the Department of Planning and Development and Department of Transportation (Division of Project Development).

This grant of privilege in the public way shall be subject to the provisions of Section 10-28-015 and all other required provisions of the Municipal Code of Chicago.

The grantee shall pay to the City of Chicago as compensation for the privilege #1106164 herein granted the sum of zero ($.00) per annum in advance.

A 25% penalty will be added for payments received after due date.

The permit holder agrees to hold the City of Chicago harmless for any damage, relocation or replacement costs associated with damage, relocation or removal of private property caused by the City performing work in the public way.

Authority herein given and granted for a period of five (5) years from and after Date of Passage.

Alderman _____

Proco Joe Moreno 1st Ward

REST. VENENO DE NAYARIT
1024 N. ASHLAND AVE
CHICAGO, IL 60622

TYPE #2 PLANTER

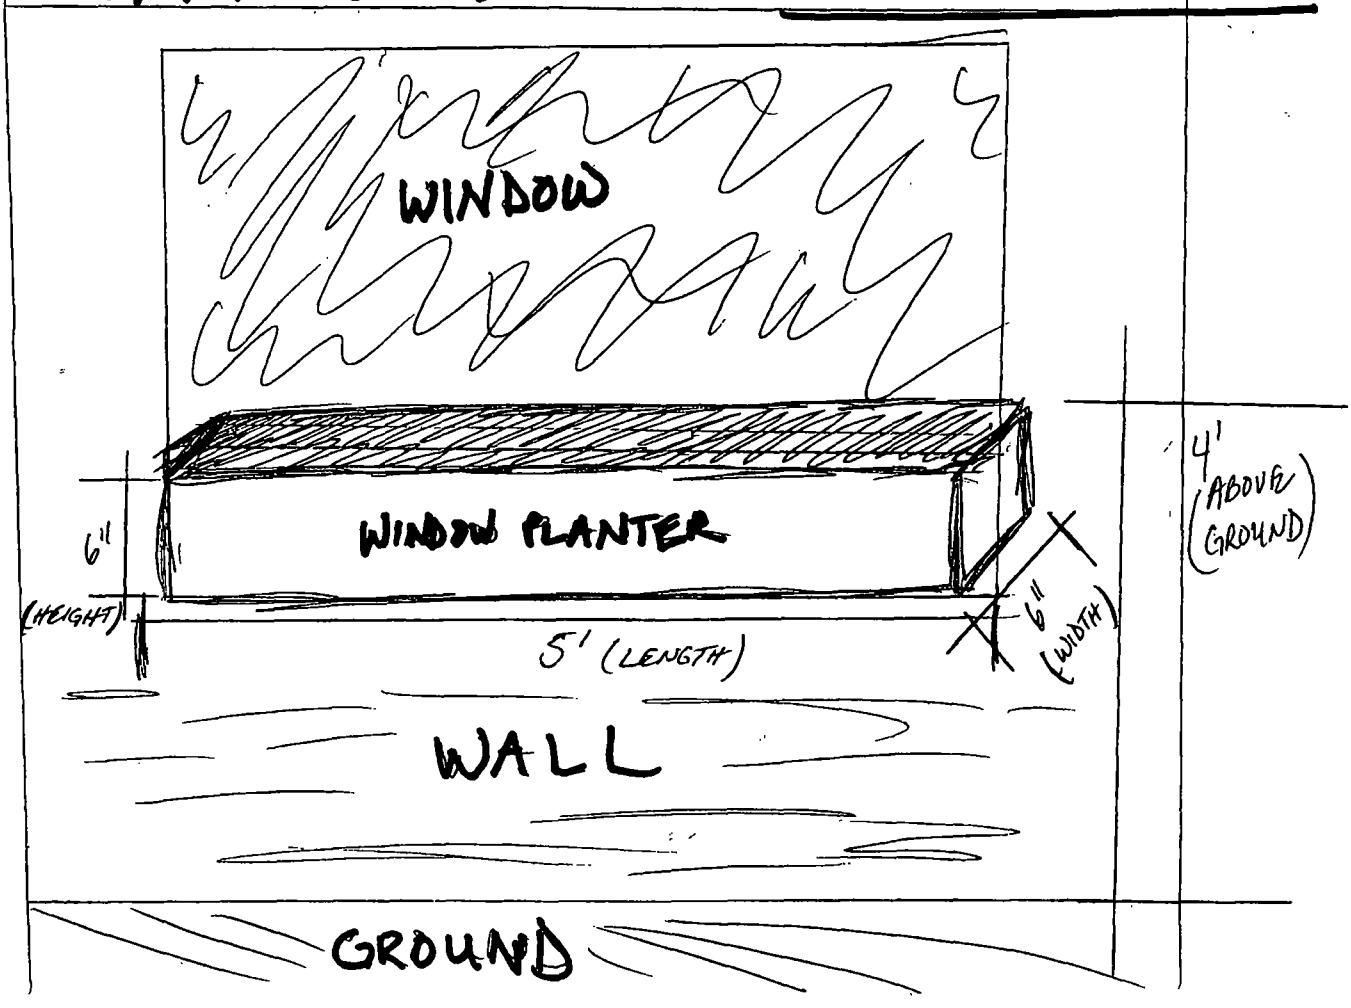

Department of Business Affairs and Consumer Protection
Business Assistance Center - Public Way Use Unit
City Hall - 121 N. LaSalle Street, Room 800 • Chicago, IL 60602
(312)-74-GOBIZ (312-744-6249) • (312) 744-1944 (TTY)
http://www.cityofchicago.org/bacp

09/11/2013

Alderman **Proco Joe Moreno**
Ward # **01**
City of Chicago
City Hall, Room **300**
121 North LaSalle Street
Chicago, Illinois 60602

Re: An ordinance to use and maintain a portion of the public right-of-way for **ten (10) planter(s)** for **RESTAURANT, VENENO DE NAYARIT**, adjacent to the premises known as **1024 N. Ashland Ave.**.

Dear Alderman **Proco Joe Moreno**:

The applicant referenced above has requested the use of the public right-of-way for a **planter(s)**. An ordinance has been prepared by the Department of Business Affairs and Consumer Protection – Business Assistance Center - Public Way Use Unit for presentation to the City Council. Because this request was made for properties located in your ward, as approved by you as per the attached, I respectfully request that you introduce the attached ordinance at the next City Council meeting.

If you have any questions regarding this ordinance, please contact Anthony Bertuca at (312) 744-5506.

Department of Business Affairs and Consumer Protection

City of Chicago

O2013-6371

Office of the City Clerk

Document Tracking Sheet

Meeting Date:	9/11/2013
Sponsor(s):	Moreno, Proco Joe (1)
Type:	Ordinance
Title:	Grant(s) of privilege in public way for SmallBar Division
Committee(s) Assignment:	Committee on Transportation and Public Way

ORDINANCE
SmallBar Division
Acct. No. 88619 - 2
Permit No. 1108477

Be It Ordained by the City Council of the City of Chicago:

SECTION 1. Permission and authority are hereby given and granted to SmallBar Division, upon the terms and subject to the conditions of this ordinance to maintain and use, as now constructed, four (4) Light Fixture(s) projecting over the public right-of-way adjacent to its premises known as 2049 W. Division St..

Said Light Fixture(s) at W. DIVISION measure(s):
Four (4) at one point six seven (1.67) foot in length, point five (.5) feet in width and twelve point three three (12.33) feet above grade level.

The location of said privilege shall be as shown on prints kept on file with the Department of Business Affairs and Consumer Protection and the Office of the City Clerk.

Said privilege shall be constructed in accordance with plans and specifications approved by the Department of Transportation (Division of Project Development).

This grant of privilege in the public way shall be subject to the provisions of Section 10-28-015 and all other required provisions of the Municipal Code of Chicago.

The grantee shall pay to the City of Chicago as compensation for the privilege #1108477 herein granted the sum of ninety ($90.00) per annum in advance.

A 25% penalty will be added for payments received after due date.

The permit holder agrees to hold the City of Chicago harmless for any damage, relocation or replacement costs associated with damage, relocation or removal of private property caused by the City performing work in the public way.

Authority herein given and granted for a period of five (5) years from and after 06/11/2013.

Alderman _____

Proco Joe Moreno 1st Ward

2049 W. Division

4 light fixtures

12.33' above sidewalk

1.67' out over sidewalk

.5' wide, each

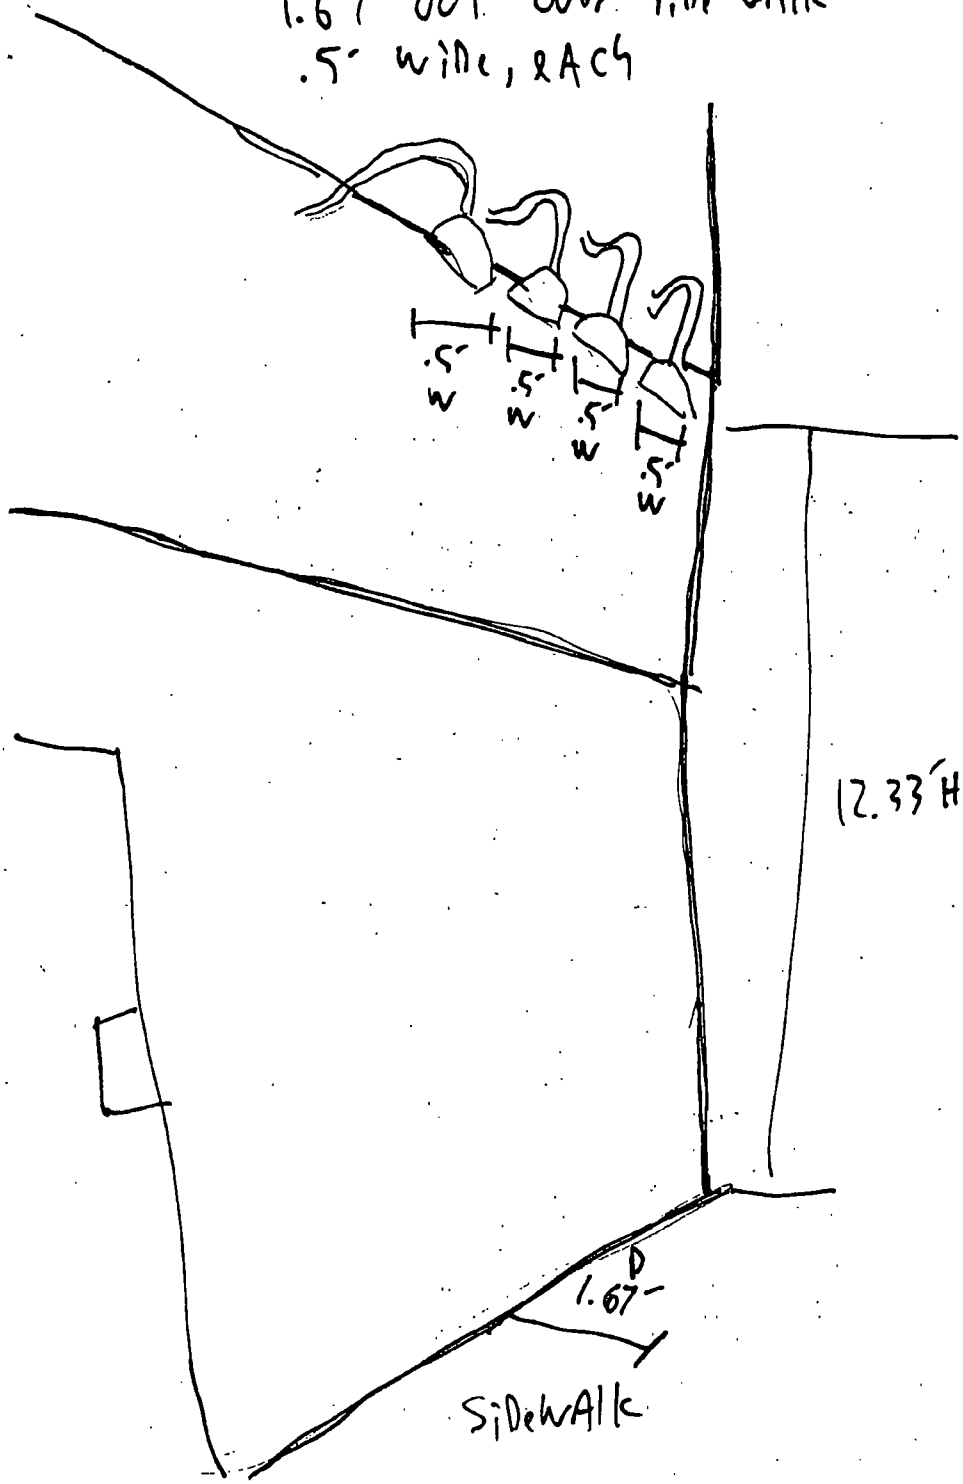

TOTAL SIDEWALK WIDTH 36'

Department of Business Affairs and Consumer Protection
Business Assistance Center - Public Way Use Unit
City Hall - 121 N LaSalle Street, Room 800 • Chicago, IL 60602
(312)-74-GOBIZ (312-744-6249) • (312) 744-1944 (TTY)
http://www.cityofchicago.org/bacp

09/11/2013

Alderman **Proco Joe Moreno**
Ward # **01**
City of Chicago
City Hall, Room **300**
121 North LaSalle Street
Chicago, Illinois 60602

Re: An ordinance to use and maintain a portion of the public right-of-way for **four (4) light fixture(s)** for **SmallBar Division**, adjacent to the premises known as **2049 W. Division St.**.

Dear Alderman **Proco Joe Moreno**:

The applicant referenced above has requested the use of the public right-of-way for a **light fixture(s)**. An ordinance has been prepared by the Department of Business Affairs and Consumer Protection – Business Assistance Center - Public Way Use Unit for presentation to the City Council. Because this request was made for properties located in your ward, as approved by you as per the attached, I respectfully request that you introduce the attached ordinance at the next City Council meeting.

If you have any questions regarding this ordinance, please contact Anthony Bertuca at (312) 744-5506.

Department of Business Affairs and Consumer Protection

City of Chicago

O2013-6373

Office of the City Clerk

Document Tracking Sheet

Meeting Date:	9/11/2013
Sponsor(s):	Moreno, Proco Joe (1)
Type:	Ordinance
Title:	Grant(s) of privilege in public way for Starbuck's Coffee No. 2636
Committee(s) Assignment:	Committee on Transportation and Public Way

ORDINANCE
STARBUCK'S COFFEE #2636
Acct. No. 63414 - 92
Permit No. 1107773

Be It Ordained by the City Council of the City of Chicago:

SECTION 1. Permission and authority are hereby given and granted to STARBUCK'S COFFEE #2636, upon the terms and subject to the conditions of this ordinance to maintain and use two (2) sign(s) projecting over the public right-of-way attached to its premises known as 1701 W. Division St..

Said sign structure(s) measures as follows; along W. Division Street:
One (1) at ten (10) feet in length, two point four two (2.42) feet in height and ten (10) feet above grade level.
One (1) at point five (.5) feet in length, two point five (2.5) feet in height and ten (10) feet above grade level.

The location of said privilege shall be as shown on prints kept on file with the Department of Business Affairs and Consumer Protection and the Office of the City Clerk.

Said privilege shall be constructed in accordance with plans and specifications approved by the Department of Transportation (Division of Project Development) and Zoning Department - Signs.

This grant of privilege in the public way shall be subject to the provisions of Section 10-28-015 and all other required provisions of the Municipal Code of Chicago.

The grantee shall pay to the City of Chicago as compensation for the privilege #1107773 herein granted the sum of one hundred seventy-five ($175.00) per annum in advance.

A 25% penalty will be added for payments received after due date.

The permit holder agrees to hold the City of Chicago harmless for any damage, relocation or replacement costs associated with damage, relocation or removal of private property caused by the City performing work in the public way.

Authority herein given and granted for a period of five (5) years from and after 06/11/2013.

Alderman Joe Moreno

Proco Joe Moreno 1st Ward

1701 W Division

Department of Business Affairs and Consumer Protection
Business Assistance Center - Public Way Use Unit
City Hall - 121 N. LaSalle Street, Room 800 • Chicago, IL 60602
(312)-74-GOBIZ (312-744-6249) • (312) 744-1944 (TTY)
http://www.cityofchicago.org/bacp

09/11/2013

Alderman **Proco Joe Moreno**
Ward # **01**
City of Chicago
City Hall, Room **300**
121 North LaSalle Street
Chicago, Illinois 60602

Re: An ordinance to use and maintain a portion of the public right-of-way for **two (2) sign(s)** for **STARBUCK'S COFFEE #2636**, adjacent to the premises known as **1701 W. Division St.**.

Dear Alderman **Proco Joe Moreno**:

The applicant referenced above has requested the use of the public right-of-way for a **sign(s)**. An ordinance has been prepared by the Department of Business Affairs and Consumer Protection – Business Assistance Center - Public Way Use Unit for presentation to the City Council. Because this request was made for properties located in your ward, as approved by you as per the attached, I respectfully request that you introduce the attached ordinance at the next City Council meeting.

If you have any questions regarding this ordinance, please contact Anthony Bertuca at (312) 744-5506.

Department of Business Affairs and Consumer Protection

City of Chicago

O2013-6376

Office of the City Clerk

Document Tracking Sheet

Meeting Date:	9/11/2013
Sponsor(s):	Moreno, Proco Joe (1)
Type:	Ordinance
Title:	Grant(s) of privilege in public way for Takito Kitchen
Committee(s) Assignment:	Committee on Transportation and Public Way

ORDINANCE
TAKITO KITCHEN
Acct. No. 376808 - 1
Permit No. 1105565

Be It Ordained by the City Council of the City of Chicago:

SECTION 1. Permission and authority are hereby given and granted to TAKITO KITCHEN, upon the terms and subject to the conditions of this ordinance to maintain and use one (1) sign(s) projecting over the public right-of-way attached to its premises known as 2013 W. Division St..

Said sign structure(s) measures as follows; along W. Division:
One (1) at three (3) feet in length, three point six seven (3.67) feet in height and twelve (12) feet above grade level.

The location of said privilege shall be as shown on prints kept on file with the Department of Business Affairs and Consumer Protection and the Office of the City Clerk.

Said privilege shall be constructed in accordance with plans and specifications approved by the Department of Transportation (Division of Project Development) and Zoning Department - Signs.

This grant of privilege in the public way shall be subject to the provisions of Section 10-28-015 and all other required provisions of the Municipal Code of Chicago.

The grantee shall pay to the City of Chicago as compensation for the privilege #1105565 herein granted the sum of one hundred ($100.00) per annum in advance.

A 25% penalty will be added for payments received after due date.

The permit holder agrees to hold the City of Chicago harmless for any damage, relocation or replacement costs associated with damage, relocation or removal of private property caused by the City performing work in the public way.

Authority herein given and granted for a period of five (5) years from and after Date of Passage.

Alderman 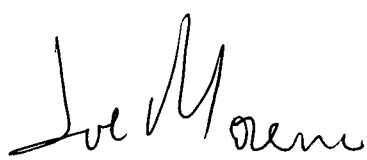

Proco Joe Moreno 1st Ward

PLEASE CHECK YOUR ART CAREFULLY.

ILLUMINATED 3D SIGN

Due to variance in individual monitor and personal printer settings, colors in this document are representations only

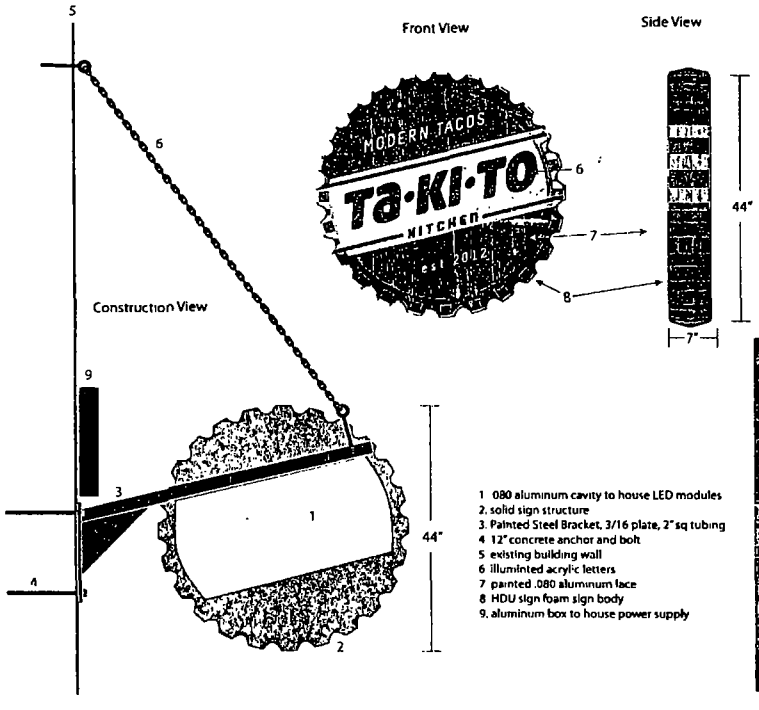

-Double sided Bottle Cap sign
-hand tooled to the shape of a bottle cap
- sign constructed from 1/2" MDO sign board core & 3" thick HDU (Urethane Sign Foam) on each side
- cavity cased with .080 aluminum box to house LED
- primed and painted with outdoor enamel
- mounted to custom steel (painted) sign bracket
- bracket mounted into building with concrete anchors
- Power supply and switch on exterior of sign
- installation and all hardware included
- sign permitting not included

RYAN STANISZESKI Partner
ryan@qscdesign.com | 773.426.0463
QSC
SAMEDAY SIGNS

Please check your art carefully and advise QSC Design Inc or Sameday Signs of any needed graphic changes to this rendering

Your signature acknowledges responsibility for verifying and confirming that the dimensions on this rendering or proof are correct for the graphics intended use. The artwork has been prepared exclusively for you and may not be reproduced without written approval from QSC Design Inc. All artwork remains the property of QSC Design Inc until customer purchases its intended products

Department of Business Affairs and Consumer Protection
Business Assistance Center - Public Way Use Unit
City Hall - 121 N. LaSalle Street, Room 800 • Chicago, IL 60602
(312)-74-GOBIZ (312-744-6249) • (312) 744-1944 (TTY)
http://www.cityofchicago.org/bacp

09/11/2013

Alderman **Proco Joe Moreno**
Ward # **01**
City of Chicago
City Hall, Room **300**
121 North LaSalle Street
Chicago, Illinois 60602

Re: An ordinance to use and maintain a portion of the public right-of-way for **one (1) sign(s)** for **TAKITO KITCHEN**, adjacent to the premises known as **2013 W. Division St.**.

Dear Alderman **Proco Joe Moreno**:

The applicant referenced above has requested the use of the public right-of-way for a **sign(s)**. An ordinance has been prepared by the Department of Business Affairs and Consumer Protection – Business Assistance Center - Public Way Use Unit for presentation to the City Council. Because this request was made for properties located in your ward, as approved by you as per the attached, I respectfully request that you introduce the attached ordinance at the next City Council meeting.

If you have any questions regarding this ordinance, please contact Anthony Bertuca at (312) 744-5506.

Department of Business Affairs and Consumer Protection

City of Chicago

O2013-6379

Office of the City Clerk

Document Tracking Sheet

Meeting Date:	9/11/2013
Sponsor(s):	Moreno, Proco Joe (1)
Type:	Ordinance
Title:	Grant(s) of privilege in public way for Vitamin Shop, The
Committee(s) Assignment:	Committee on Transportation and Public Way

ORDINANCE
The Vitamin Shop
Acct. No. 345618 - 5
Permit No. 1107607

Be It Ordained by the City Council of the City of Chicago:

SECTION 1. Permission and authority are hereby given and granted to The Vitamin Shop, upon the terms and subject to the conditions of this ordinance to maintain and use one (1) sign(s) projecting over the public right-of-way attached to its premises known as 1303 N. Milwaukee Ave..

Said sign structure(s) measures as follows; along Milwaukeee:
One (1) at nineteen point zero eight (19.08) feet in length, one point nine two (1.92) feet in height and twelve (12) feet above grade level.

The location of said privilege shall be as shown on prints kept on file with the Department of Business Affairs and Consumer Protection and the Office of the City Clerk.

Said privilege shall be constructed in accordance with plans and specifications approved by the Department of Transportation (Division of Project Development) and Zoning Department - Signs.

This grant of privilege in the public way shall be subject to the provisions of Section 10-28-015 and all other required provisions of the Municipal Code of Chicago.

The grantee shall pay to the City of Chicago as compensation for the privilege #1107607 herein granted the sum of three hundred ($300.00) per annum in advance.

A 25% penalty will be added for payments received after due date.

The permit holder agrees to hold the City of Chicago harmless for any damage, relocation or replacement costs associated with damage, relocation or removal of private property caused by the City performing work in the public way.

Authority herein given and granted for a period of five (5) years from and after Date of Passage.

Alderman _____

Proco Joe Moreno 1st Ward

SIGN A	18" the Vitamin Shoppe
Type:	Individual channel letters/ Remote
Illumination:	Internally illuminated w/ LED's
Square Footage:	36.56
To Grade:	Top of sign to grade = 15'-6" Bottom of sign to grade = 13'-7"

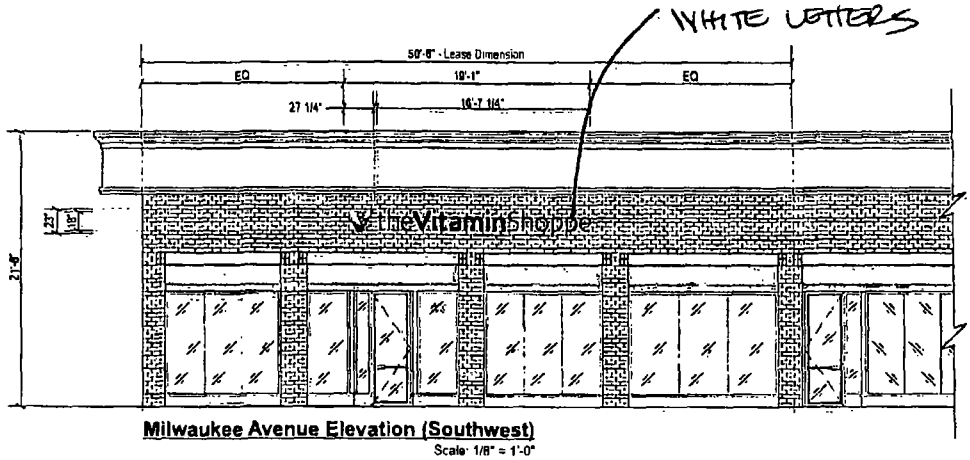

Milwaukee Avenue Elevation (Southwest)

Scale: 1/8" = 1'-0"

Allowable Square Footage: All Elevations	100.00
Actual Square Footage: this Elevation	36.56

theVitamin Shoppe

Client	The Vitamin Shoppe
Site #:	VI-662
Address	1303 North Milwaukee Avenue
	Chicago, IL 60622
	Wicker Park

REVISIONS			
03/29/2013	Original Rendering	CL	
04/08/2013	Revise placement	CL	

The rendering is the property of Anchor Sign, Inc. It is for the exclusive use of Anchor Sign, Inc. and the party which commissioned the rendering. It is an unpublished artistic drawing not to be distributed, reproduced or exhibited without the consent of Anchor Sign Inc. Please contact your account manager with questions regarding this statement.

AnchorSign.

Department of Business Affairs and Consumer Protection
Business Assistance Center - Public Way Use Unit
City Hall - 121 N. LaSalle Street, Room 800 • Chicago, IL 60602
(312)-74-GOBIZ (312-744-6249) • (312) 744-1944 (TTY)
http://www.cityofchicago.org/bacp

09/11/2013

Alderman **Proco Joe Moreno**
Ward # **01**
City of Chicago
City Hall, Room **300**
121 North LaSalle Street
Chicago, Illinois 60602

Re: An ordinance to use and maintain a portion of the public right-of-way for **one (1) sign(s)** for **The Vitamin Shop**, adjacent to the premises known as **1303 N. Milwaukee Ave.**.

Dear Alderman **Proco Joe Moreno**:

The applicant referenced above has requested the use of the public right-of-way for a **sign(s)**. An ordinance has been prepared by the Department of Business Affairs and Consumer Protection – Business Assistance Center - Public Way Use Unit for presentation to the City Council. Because this request was made for properties located in your ward, as approved by you as per the attached, I respectfully request that you introduce the attached ordinance at the next City Council meeting.

If you have any questions regarding this ordinance, please contact Anthony Bertuca at (312) 744-5506.

Department of Business Affairs and Consumer Protection

City of Chicago

O2013-6381

Office of the City Clerk

Document Tracking Sheet

Meeting Date:	9/11/2013
Sponsor(s):	Moreno, Proco Joe (1)
Type:	Ordinance
Title:	Grant(s) of privilege in public way for Via Carducci La Sorella
Committee(s) Assignment:	Committee on Transportation and Public Way

ORDINANCE
VIA CARDUCCI LA SORELLA
Acct. No. 313297 - 1
Permit No. 1107934

Be It Ordained by the City Council of the City of Chicago:

SECTION 1. Permission and authority are hereby given and granted to VIA CARDUCCI LA SORELLA, upon the terms and subject to the conditions of this ordinance to maintain and use one (1) sign(s) projecting over the public right-of-way attached to its premises known as 1928 W. Division St..

Said sign structure(s) measures as follows; along W. Division Street:
One (1) at two (2) feet in length, three (3) feet in height and seven (7) feet above grade level.

The location of said privilege shall be as shown on prints kept on file with the Department of Business Affairs and Consumer Protection and the Office of the City Clerk.

Said privilege shall be constructed in accordance with plans and specifications approved by the Department of Transportation (Division of Project Development) and Zoning Department - Signs.

This grant of privilege in the public way shall be subject to the provisions of Section 10-28-015 and all other required provisions of the Municipal Code of Chicago.

The grantee shall pay to the City of Chicago as compensation for the privilege #1107934 herein granted the sum of one hundred ($100.00) per annum in advance.

A 25% penalty will be added for payments received after due date.

The permit holder agrees to hold the City of Chicago harmless for any damage, relocation or replacement costs associated with damage, relocation or removal of private property caused by the City performing work in the public way.

Authority herein given and granted for a period of five (5) years from and after 07/30/2013.

Alderman _____

Proco Joe Moreno 1st Ward

VIA CARDUCCI
LA SORELLA
TRATTORIA • PIZZERIA
773.252.2244

Department of Business Affairs and Consumer Protection
Business Assistance Center - Public Way Use Unit
City Hall - 121 N. LaSalle Street, Room 800 • Chicago, IL 60602
(312)-74-GOBIZ (312-744-6249) • (312) 744-1944 (TTY)
http://www.cityofchicago.org/bacp

09/11/2013

Alderman **Proco Joe Moreno**
Ward # **01**
City of Chicago
City Hall, Room **300**
121 North LaSalle Street
Chicago, Illinois 60602

Re: An ordinance to use and maintain a portion of the public right-of-way for **one (1) sign(s)** for **VIA CARDUCCI LA SORELLA**, adjacent to the premises known as **1928 W. Division St.**.

Dear Alderman **Proco Joe Moreno**:

The applicant referenced above has requested the use of the public right-of-way for a **sign(s)**. An ordinance has been prepared by the Department of Business Affairs and Consumer Protection – Business Assistance Center - Public Way Use Unit for presentation to the City Council. Because this request was made for properties located in your ward, as approved by you as per the attached, I respectfully request that you introduce the attached ordinance at the next City Council meeting.

If you have any questions regarding this ordinance, please contact Anthony Bertuca at (312) 744-5506.

Department of Business Affairs and Consumer Protection

City of Chicago

O2013-6383

Office of the City Clerk

Document Tracking Sheet

Meeting Date:	9/11/2013
Sponsor(s):	Moreno, Proco Joe (1)
Type:	Ordinance
Title:	Grant(s) of privilege in public way for Village Discount Outlet, Inc.
Committee(s) Assignment:	Committee on Transportation and Public Way

ORDINANCE
VILLAGE DISCOUNT OUTLET INC
Acct. No. 85328 - 7
Permit No. 1108404

Be It Ordained by the City Council of the City of Chicago:

SECTION 1. Permission and authority are hereby given and granted to VILLAGE DISCOUNT OUTLET INC, upon the terms and subject to the conditions of this ordinance to maintain and use one (1) sign(s) projecting over the public right-of-way attached to its premises known as 2032 N. Milwaukee Ave..

Said sign structure(s) measures as follows; along N. Milwaukee:
One (1) at seven point five eight (7.58) feet in length, four point two five (4.25) feet in height and nineteen point three three (19.33) feet above grade level.

The location of said privilege shall be as shown on prints kept on file with the Department of Business Affairs and Consumer Protection and the Office of the City Clerk.

Said privilege shall be constructed in accordance with plans and specifications approved by the Department of Transportation (Division of Project Development) and Zoning Department - Signs.

This grant of privilege in the public way shall be subject to the provisions of Section 10-28-015 and all other required provisions of the Municipal Code of Chicago.

The grantee shall pay to the City of Chicago as compensation for the privilege #1108404 herein granted the sum of three hundred ($300.00) per annum in advance.

A 25% penalty will be added for payments received after due date.

The permit holder agrees to hold the City of Chicago harmless for any damage, relocation or replacement costs associated with damage, relocation or removal of private property caused by the City performing work in the public way.

Authority herein given and granted for a period of five (5) years from and after 07/30/2013.

Alderman _____

Proco Joe Moreno 1st Ward

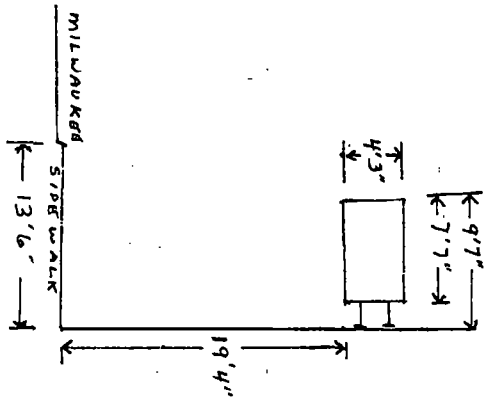
MILWAUKEE
SIDEWALK
13'6"
4'3"
7'7"
9'7"
19'4"

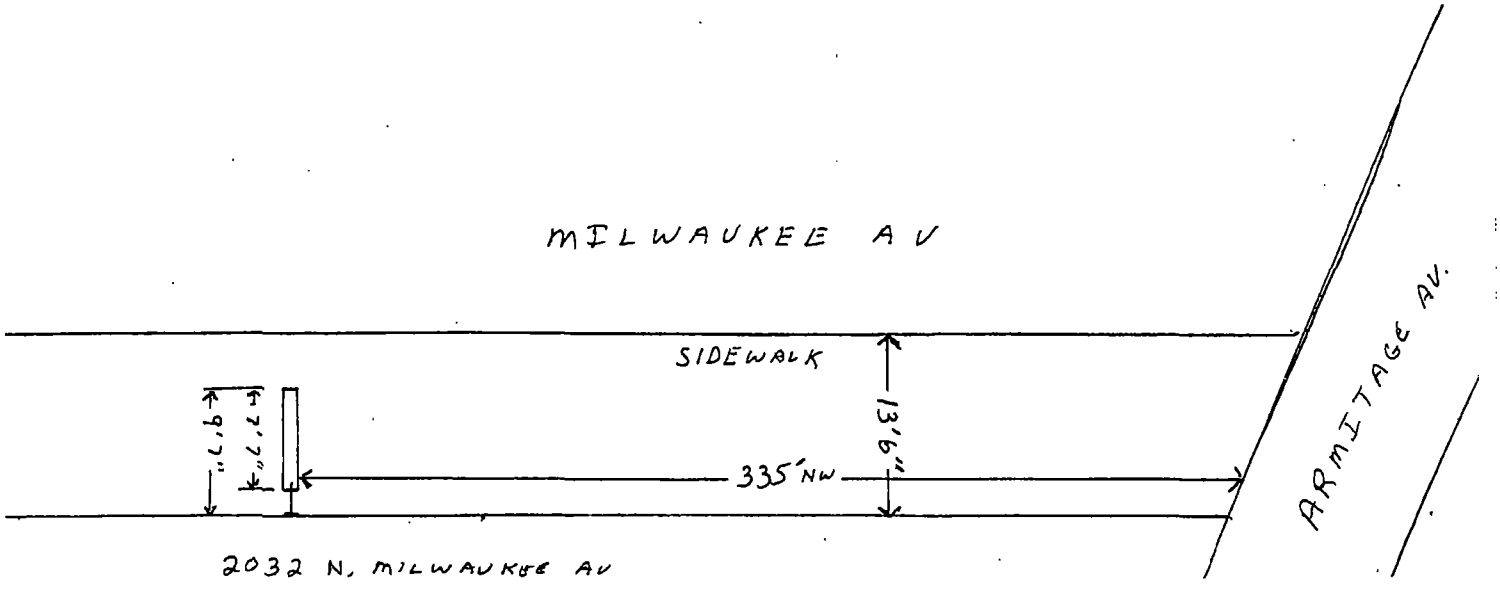
MILWAUKEE AV
SIDEWALK
ARMITAGE AV.
335' NW
13'6"
9'7"
7'7"
2032 N. MILWAUKEE AV

Department of Business Affairs and Consumer Protection
Business Assistance Center - Public Way Use Unit
City Hall - 121 N. LaSalle Street, Room 800 • Chicago, IL 60602
(312)-74-GOBIZ (312-744-6249) • (312) 744-1944 (TTY)
http://www.cityofchicago.org/bacp

09/11/2013

Alderman **Proco Joe Moreno**
Ward # **01**
City of Chicago
City Hall, Room **300**
121 North LaSalle Street
Chicago, Illinois 60602

Re: An ordinance to use and maintain a portion of the public right-of-way for **one (1) sign(s)** for **VILLAGE DISCOUNT OUTLET INC**, adjacent to the premises known as **2032 N. Milwaukee Ave.**.

Dear Alderman **Proco Joe Moreno**:

The applicant referenced above has requested the use of the public right-of-way for a **sign(s)**. An ordinance has been prepared by the Department of Business Affairs and Consumer Protection – Business Assistance Center - Public Way Use Unit for presentation to the City Council. Because this request was made for properties located in your ward, as approved by you as per the attached, I respectfully request that you introduce the attached ordinance at the next City Council meeting.

If you have any questions regarding this ordinance, please contact Anthony Bertuca at (312) 744-5506.

Department of Business Affairs and Consumer Protection

City of Chicago

O2013-6387

Office of the City Clerk

Document Tracking Sheet

Meeting Date:	9/11/2013
Sponsor(s):	Moreno, Proco Joe (1)
Type:	Ordinance
Title:	Grant(s) of privilege in public way for Wicker Park Bucktown Chamber of Commerce
Committee(s) Assignment:	Committee on Transportation and Public Way

ORDINANCE
Wicker Park Bucktown Chamber of Commerce
Acct. No. 219573 - 24
Permit No. 1106275

Be It Ordained by the City Council of the City of Chicago:

SECTION 1. Permission and authority are hereby given and granted to Wicker Park Bucktown Chamber of Commerce, upon the terms and subject to the conditions of this ordinance to construct, install, maintain and use one (1) Trash container(s) on the public right-of-way adjacent to its premises known as 1904 N. Milwaukee Ave..

Said Trash container(s) at Milwaukee measure(s):
One (1) at one point nine five (1.95) foot in length, and one point nine five (1.95) foot in width for a total of three point eight (3.8) square feet.

The location of said privilege shall be as shown on prints kept on file with the Department of Business Affairs and Consumer Protection and the Office of the City Clerk.

Said privilege shall be constructed in accordance with plans and specifications approved by the Department of Transportation (Division of Project Development).

This grant of privilege in the public way shall be subject to the provisions of Section 10-28-015 and all other required provisions of the Municipal Code of Chicago.

The grantee shall pay to the City of Chicago as compensation for the privilege #1106275 herein granted the sum of seventy-five ($75.00) per annum in advance.

A 25% penalty will be added for payments received after due date.

The permit holder agrees to hold the City of Chicago harmless for any damage, relocation or replacement costs associated with damage, relocation or removal of private property caused by the City performing work in the public way.

Authority herein given and granted for a period of five (5) years from and after Date of Passage.

Alderman _____

Proco Joe Moreno 1st Ward

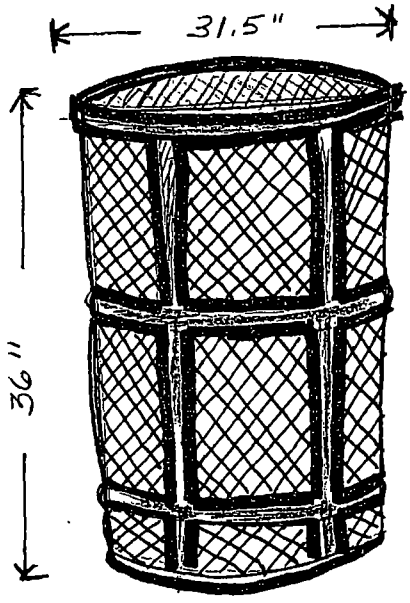

- Mesh trash receptacle
- has inner liner
- Serviced by CleanSlate

The Wicker Park Bucktown Chamber of Commerce

Trash receptacles to Supplement City of Chicago trash receptacles

Department of Business Affairs and Consumer Protection
Business Assistance Center - Public Way Use Unit
City Hall - 121 N. LaSalle Street, Room 800 • Chicago, IL 60602
(312)-74-GOBIZ (312-744-6249) • (312) 744-1944 (TTY)
http //www.cityofchicago.org/bacp

09/11/2013

Alderman **Proco Joe Moreno**
Ward # **01**
City of Chicago
City Hall, Room **300**
121 North LaSalle Street
Chicago, Illinois 60602

Re: An ordinance to use and maintain a portion of the public right-of-way for **one (1) trash container(s)** for **Wicker Park Bucktown Chamber of Commerce**, adjacent to the premises known as **1904 N. Milwaukee Ave.**.

Dear Alderman **Proco Joe Moreno**:

The applicant referenced above has requested the use of the public right-of-way for a **trash container(s)**. An ordinance has been prepared by the Department of Business Affairs and Consumer Protection – Business Assistance Center - Public Way Use Unit for presentation to the City Council. Because this request was made for properties located in your ward, as approved by you as per the attached, I respectfully request that you introduce the attached ordinance at the next City Council meeting.

If you have any questions regarding this ordinance, please contact Anthony Bertuca at (312) 744-5506.

Department of Business Affairs and Consumer Protection

City of Chicago

O2013-6397

Office of the City Clerk

Document Tracking Sheet

Meeting Date:	9/11/2013
Sponsor(s):	Moreno, Proco Joe (1)
Type:	Ordinance
Title:	Grant(s) of privilege in public way for 1644 W. Blackhawk LLC
Committee(s) Assignment:	Committee on Transportation and Public Way

ORDINANCE
1644 W. BLACKHAWK, LLC
Acct. No. 337189 - 1
Permit No. 1107798

Be It Ordained by the City Council of the City of Chicago:

SECTION 1. Permission and authority are hereby given and granted to 1644 W. BLACKHAWK, LLC, upon the terms and subject to the conditions of this ordinance to maintain and use, as now constructed, one (1) Step(s) on the public right-of-way adjacent to its premises known as 1644 W. Blackhawk St..

Said Step(s) at W. Blackhawk measure(s):
One (1) at six (6) feet in length, and two point six (2.6) feet in width for a total of fifteen point six (15.6) square feet.

The location of said privilege shall be as shown on prints kept on file with the Department of Business Affairs and Consumer Protection and the Office of the City Clerk.

Said privilege shall be constructed in accordance with plans and specifications approved by the Department of Transportation (Division of Project Development).

This grant of privilege in the public way shall be subject to the provisions of Section 10-28-015 and all other required provisions of the Municipal Code of Chicago.

The grantee shall pay to the City of Chicago as compensation for the privilege #1107798 herein granted the sum of four hundred ($400.00) per annum in advance.

A 25% penalty will be added for payments received after due date.

The permit holder agrees to hold the City of Chicago harmless for any damage, relocation or replacement costs associated with damage, relocation or removal of private property caused by the City performing work in the public way.

Authority herein given and granted for a period of five (5) years from and after 03/12/2013.

Alderman _____

Proco Joe Moreno 1st Ward

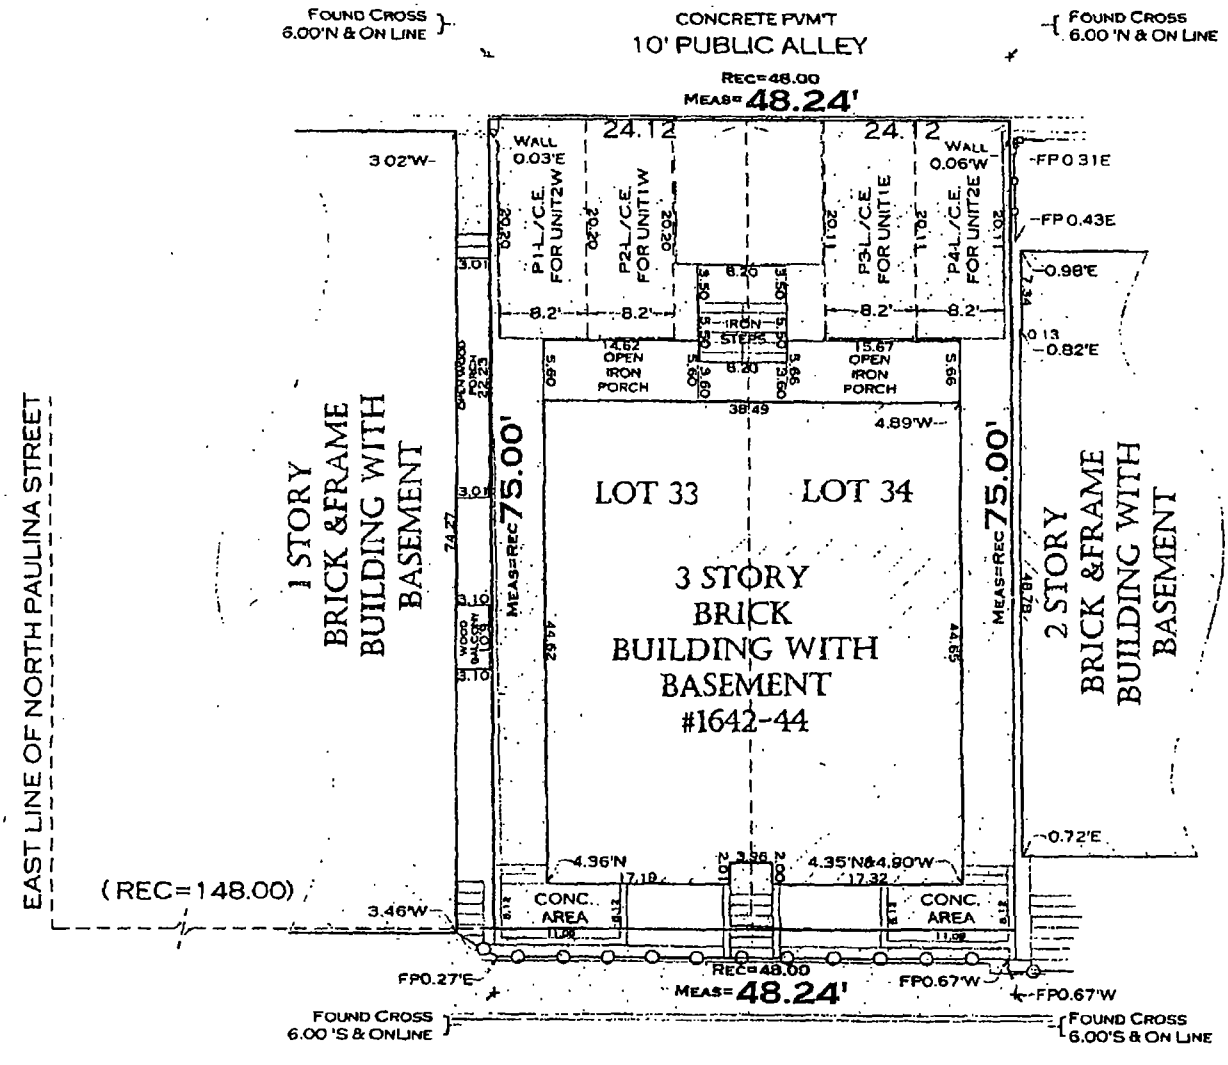
FOUND CROSS 6.00'N & ON LINE
CONCRETE PVM'T
10' PUBLIC ALLEY
FOUND CROSS 6.00 'N & ON LINE
REC=48.00
MEAS=48.24'
WALL 0.03'E
24.12
24.12
WALL 0.06'W
3.02'W
FP0.31E
FP0.43E
P1-L/C.E. FOR UNIT2W
P2-L/C.E. FOR UNIT1W
P3-L/C.E. FOR UNIT1E
P4-L/C.E. FOR UNIT2E
0.98'E
0.13
0.82'E
8.2'
8.2'
8.2'
8.2'
IRON STEPS
4.62 OPEN IRON PORCH
5.67 OPEN IRON PORCH
38.49
4.89'W
1 STORY BRICK &FRAME BUILDING WITH BASEMENT
MEAS=REC 75.00'
LOT 33
LOT 34
3 STORY BRICK BUILDING WITH BASEMENT #1642-44
MEAS=REC 75.00'
2 STORY BRICK &FRAME BUILDING WITH BASEMENT
EAST LINE OF NORTH PAULINA STREET
(REC=148.00)
0.72'E
4.36'N
17.19
4.35'N&4.80'W
17.32
CONC. AREA
CONC. AREA
3.46'W
FP0.27'E
REC=48.00
MEAS=48.24'
FP0.67'W
FP0.67'W
FOUND CROSS 6.00 'S & ONLINE
FOUND CROSS 6.00'S & ON LINE
W.BLACKHAWK STREET

Department of Business Affairs and Consumer Protection
Business Assistance Center - Public Way Use Unit
City Hall - 121 N. LaSalle Street, Room 800 • Chicago, IL 60602
(312)-74-GOBIZ (312-744-6249) • (312) 744-1944 (TTY)
http://www.cityofchicago.org/bacp

09/11/2013

Alderman **Proco Joe Moreno**
Ward # **01**
City of Chicago
City Hall, Room **300**
121 North LaSalle Street
Chicago, Illinois 60602

Re: An ordinance to use and maintain a portion of the public right-of-way for **one (1) step(s)** for **1644 W. BLACKHAWK, LLC**, adjacent to the premises known as **1644 W. Blackhawk St.**.

Dear Alderman **Proco Joe Moreno**:

The applicant referenced above has requested the use of the public right-of-way for a **step(s)**. An ordinance has been prepared by the Department of Business Affairs and Consumer Protection – Business Assistance Center - Public Way Use Unit for presentation to the City Council. Because this request was made for properties located in your ward, as approved by you as per the attached, I respectfully request that you introduce the attached ordinance at the next City Council meeting.

If you have any questions regarding this ordinance, please contact Anthony Bertuca at (312) 744-5506.

Department of Business Affairs and Consumer Protection

City of Chicago

O2013-6440

Office of the City Clerk

Document Tracking Sheet

Meeting Date:	9/11/2013
Sponsor(s):	Fioretti, Bob (2)
Type:	Ordinance
Title:	Grant(s) of privilege in public way for A Royal Redemptions
Committee(s) Assignment:	Committee on Transportation and Public Way

ORDINANCE
A ROYAL REDEMPTIONS
Acct. No. 86712 - 1
Permit No. 1108257

Be It Ordained by the City Council of the City of Chicago:

SECTION 1. Permission and authority are hereby given and granted to A ROYAL REDEMPTIONS, upon the terms and subject to the conditions of this ordinance to maintain and use two (2) sign(s) projecting over the public right-of-way attached to its premises known as 428 S. Clark St..

Said sign structure(s) measures as follows; along Clark St.:
One (1) at nine (9) feet in length, twelve (12) feet in height and eighteen (18) feet above grade level.

Said sign structure(s) measures as follows; along S.Clark:
One (1) at four (4) feet in length, five (5) feet in height and twelve (12) feet above grade level.

The location of said privilege shall be as shown on prints kept on file with the Department of Business Affairs and Consumer Protection and the Office of the City Clerk.

Said privilege shall be constructed in accordance with plans and specifications approved by the Department of Transportation (Division of Project Development) and Zoning Department - Signs.

This grant of privilege in the public way shall be subject to the provisions of Section 10-28-015 and all other required provisions of the Municipal Code of Chicago.

The grantee shall pay to the City of Chicago as compensation for the privilege #1108257 herein granted the sum of four hundred ($400.00) per annum in advance.

A 25% penalty will be added for payments received after due date.

The permit holder agrees to hold the City of Chicago harmless for any damage, relocation or replacement costs associated with damage, relocation or removal of private property caused by the City performing work in the public way.

Authority herein given and granted for a period of five (5) years from and after 06/11/2013.

Alderman

Bob Fioretti 2nd Ward

ROYAL PAWN SHOP
FAST CASH LOANS
www.RoyalPaysCash.com
Fine Custom
JEWELRY
MUSICAL

ROYAL PAWN SHOP
WE LOAN OR BUY
GOLD · DIAMONDS · WATCHES · COINS
STEREOS · CAMERAS · TV · MUSICAL INSTRUMENTS

Department of Business Affairs and Consumer Protection
Business Assistance Center - Public Way Use Unit
City Hall - 121 N. LaSalle Street, Room 800 • Chicago, IL 60602
(312)-74-GOBIZ (312-744-6249) • (312) 744-1944 (TTY)
http://www.cityofchicago.org/bacp

09/11/2013

Alderman **Bob Fioretti**
Ward # **02**
City of Chicago
City Hall, Room **300**
121 North LaSalle Street
Chicago, Illinois 60602

Re: An ordinance to use and maintain a portion of the public right-of-way for **two (2) sign(s)** for **A ROYAL REDEMPTIONS**, adjacent to the premises known as **428 S. Clark St.**.

Dear Alderman **Bob Fioretti**:

The applicant referenced above has requested the use of the public right-of-way for a **sign(s)**. An ordinance has been prepared by the Department of Business Affairs and Consumer Protection – Business Assistance Center - Public Way Use Unit for presentation to the City Council. Because this request was made for properties located in your ward, as approved by you as per the attached, I respectfully request that you introduce the attached ordinance at the next City Council meeting.

If you have any questions regarding this ordinance, please contact Anthony Bertuca at (312) 744-5506.

Department of Business Affairs and Consumer Protection

City of Chicago

O2013-6442

Office of the City Clerk

Document Tracking Sheet

Meeting Date:	9/11/2013
Sponsor(s):	Fioretti, Bob (2)
Type:	Ordinance
Title:	Grant(s) of privilege in public way for Allstate
Committee(s) Assignment:	Committee on Transportation and Public Way

ORDINANCE
ALLSTATE
Acct. No. 382441 - 1
Permit No. 1107378

Be It Ordained by the City Council of the City of Chicago:

SECTION 1. Permission and authority are hereby given and granted to ALLSTATE, upon the terms and subject to the conditions of this ordinance to maintain and use one (1) sign(s) projecting over the public right-of-way attached to its premises known as 1015 W. Madison St..

Said sign structure(s) measures as follows; along W MADISON ST:
One (1) at nine point four two (9.42) feet in length, two (2) feet in height and fifteen (15) feet above grade level.

The location of said privilege shall be as shown on prints kept on file with the Department of Business Affairs and Consumer Protection and the Office of the City Clerk.

Said privilege shall be constructed in accordance with plans and specifications approved by the Department of Transportation (Division of Project Development) and Zoning Department - Signs.

This grant of privilege in the public way shall be subject to the provisions of Section 10-28-015 and all other required provisions of the Municipal Code of Chicago.

The grantee shall pay to the City of Chicago as compensation for the privilege #1107378 herein granted the sum of one hundred ($100.00) per annum in advance.

A 25% penalty will be added for payments received after due date.

The permit holder agrees to hold the City of Chicago harmless for any damage, relocation or replacement costs associated with damage, relocation or removal of private property caused by the City performing work in the public way.

Authority herein given and granted for a period of five (5) years from and after Date of Passage.

Alderman

Bob Fioretti 2nd Ward

ENGINEERING
SHOP
VINYL / LAYOUT
ROUTING / KNIFE

NOTE: This Sign To Be OSTD Due To Removal Of Logo

NOTE: Sign To Be Non-Illuminated.

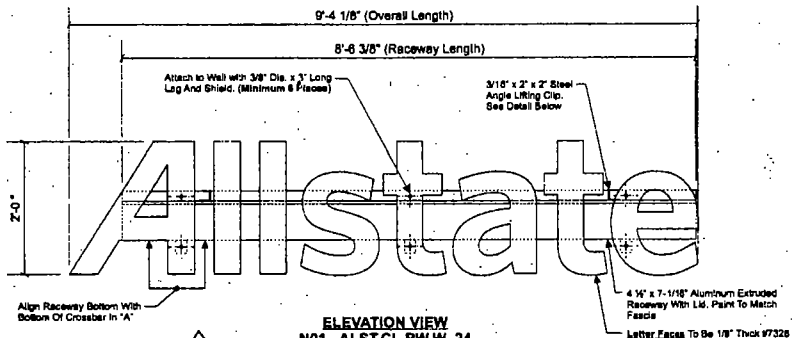

1 08-34-13 **ELEVATION VIEW**
N01 - ALST.CL.RW.W_24
OSTD 24" White R/W Channel Letters
SCALE: 3/4" = 1'-0"

PERMITS ONLY

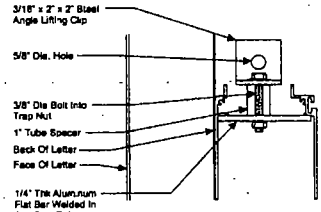

LIFTER DETAIL
SCALE: 3" = 1'-0"

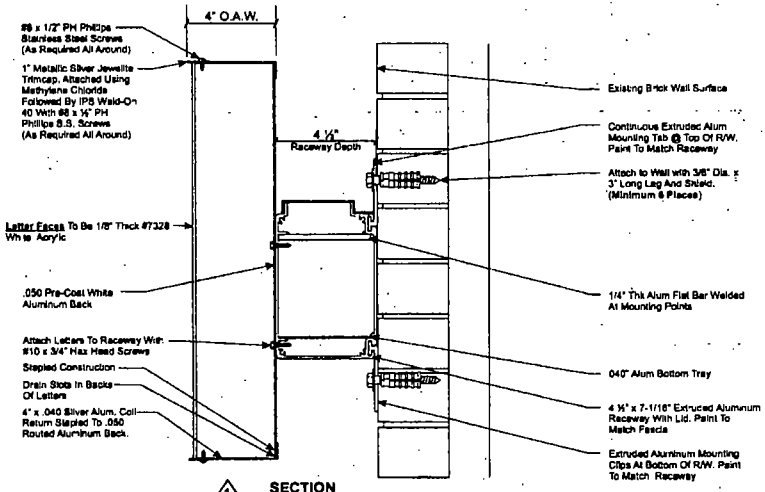

1 08-34-13 **SECTION**
SCALE: 3" = 1'-0"

STANDARD LETTER NOTES:
1. Sufficient Primary Circuit In Vicinity Of Sign By Others.
2. Letter To Letter Wiring & Final Primary Hook-up By Sign Installer, Where Allowed By Local Codes.
3. Sign Shall Be U.L. Listed.
4. Mounting Hardware By Sign Installer.
5. Full Size Drilling Template Furnished With Sign.

Note. This sign is intended to be installed in accordance with the requirements of Article 600 of the National Electrical Code and/or other applicable local codes. This includes proper grounding and bonding of the sign.

PHILADELPHIASIGN
787 West Spring Garden Street
Palmyra, New Jersey 08065
Phone: 856.829.1460
Fax: 856.829.8849
www.philadelphiasign.com

CUSTOMER: ALLSTATE
JOB NUMBER: ILUN0
SIGN TYPE: Channel Letters
LOCATION: 1001 Madison Street Chicago, IL 60607
DATE: 06/04/2013
DRAWN BY: JTR
REVISION:

Number:	Date:	By:
1	06/24/2013	JTR

SHEET: 1 OF 1
SIGN DEPT
DWG NUMBER: B49553
ENGINEER SEAL:

MAX DESIGN WIND SPEED 90 MPH
EXPOSURE C

THIS IS AN ORIGINAL UNPUBLISHED DRAWING CREATED BY PSCO. IT IS SUBMITTED FOR YOUR PERSONAL USE IN CONJUNCTION WITH A PROJECT BEING PLANNED FOR YOU BY PSCO. IT IS NOT TO BE SHOWN TO ANYONE OUTSIDE YOUR ORGANIZATION NOR IS IT TO BE USED, COPIED, REPRODUCED, OR EXHIBITED IN ANY FASHION.

Department of Business Affairs and Consumer Protection
Business Assistance Center - Public Way Use Unit
City Hall - 121 N. LaSalle Street, Room 800 • Chicago, IL 60602
(312)-74-GOBIZ (312-744-6249) • (312) 744-1944 (TTY)
http://www.cityofchicago.org/bacp

09/11/2013

Alderman **Bob Fioretti**
Ward # **02**
City of Chicago
City Hall, Room **300**
121 North LaSalle Street
Chicago, Illinois 60602

Re: An ordinance to use and maintain a portion of the public right-of-way for **one (1) sign(s)** for **ALLSTATE**, adjacent to the premises known as **1015 W. Madison St.**.

Dear Alderman **Bob Fioretti**:

The applicant referenced above has requested the use of the public right-of-way for a **sign(s)**. An ordinance has been prepared by the Department of Business Affairs and Consumer Protection – Business Assistance Center - Public Way Use Unit for presentation to the City Council. Because this request was made for properties located in your ward, as approved by you as per the attached, I respectfully request that you introduce the attached ordinance at the next City Council meeting.

If you have any questions regarding this ordinance, please contact Anthony Bertuca at (312) 744-5506.

Department of Business Affairs and Consumer Protection

City of Chicago

O2013-6443

Office of the City Clerk

Document Tracking Sheet

Meeting Date:	9/11/2013
Sponsor(s):	Fioretti, Bob (2)
Type:	Ordinance
Title:	Grant(s) of privilege in public way for Auditorium Theatre
Committee(s) Assignment:	Committee on Transportation and Public Way

ORDINANCE
AUDITORIUM THEATRE
Acct. No. 256742 - 1
Permit No. 1108069

Be It Ordained by the City Council of the City of Chicago:

SECTION 1. Permission and authority are hereby given and granted to AUDITORIUM THEATRE, upon the terms and subject to the conditions of this ordinance to maintain and use two (2) sign(s) projecting over the public right-of-way attached to its premises known as 50 E. Congress Pkwy..

Said sign structure(s) measures as follows; along E. Congress Parkway:
Two (2) at four point three three (4.33) feet in length, six point eight three (6.83) feet in height and fifteen point two five (15.25) feet above grade level.

The location of said privilege shall be as shown on prints kept on file with the Department of Business Affairs and Consumer Protection and the Office of the City Clerk.

Said privilege shall be constructed in accordance with plans and specifications approved by the Department of Transportation (Division of Project Development) and Zoning Department - Signs.

This grant of privilege in the public way shall be subject to the provisions of Section 10-28-015 and all other required provisions of the Municipal Code of Chicago.

The grantee shall pay to the City of Chicago as compensation for the privilege #1108069 herein granted the sum of six hundred ($600.00) per annum in advance.

A 25% penalty will be added for payments received after due date.

The permit holder agrees to hold the City of Chicago harmless for any damage, relocation or replacement costs associated with damage, relocation or removal of private property caused by the City performing work in the public way.

Authority herein given and granted for a period of five (5) years from and after 07/29/2013.

Alderman _____

Bob Fioretti 2nd Ward

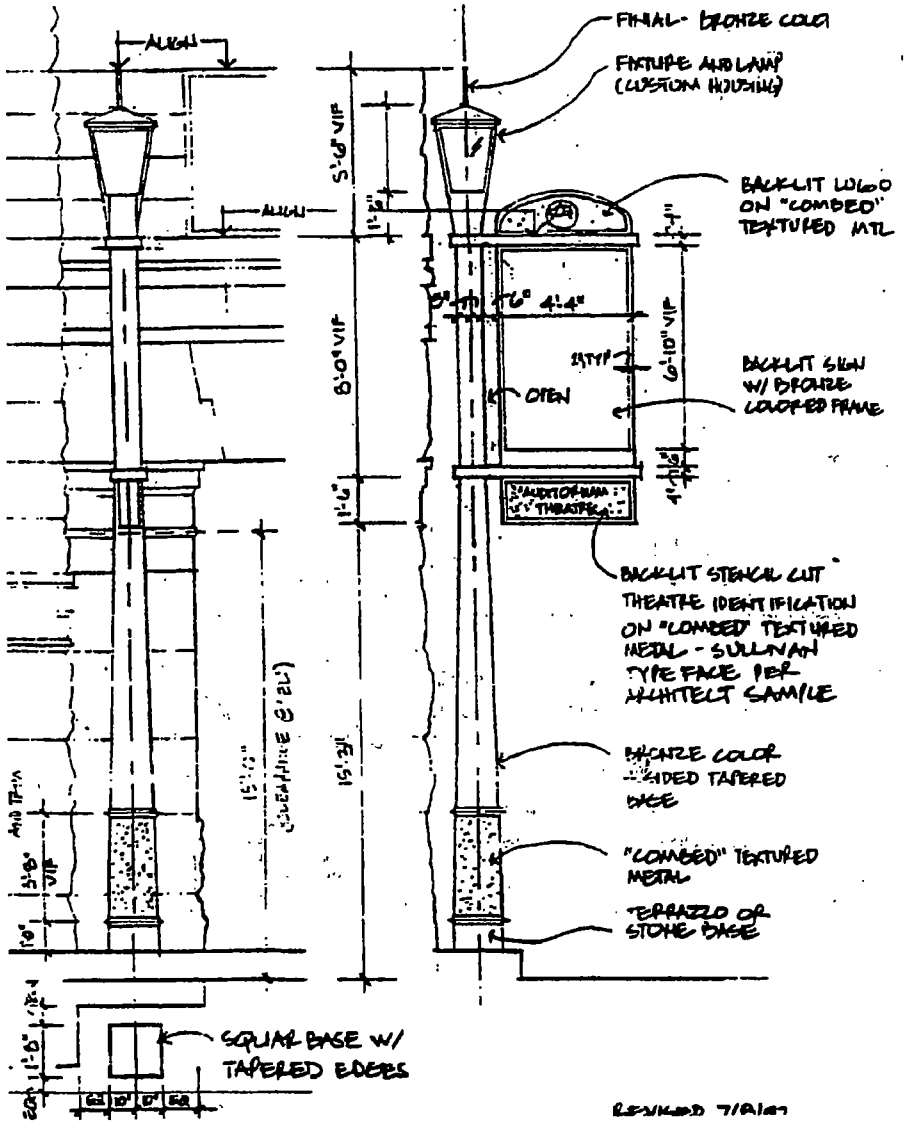
FINIAL- BRONZE COLOR
FIXTURE AND LAMP (CUSTOM HOUSING)
BACKLIT LOGO ON "COMBED" TEXTURED MTL
BACKLIT SIGN W/ BRONZE COLORED FRAME
OPEN
BACKLIT STENCIL CUT THEATRE IDENTIFICATION ON "COMBED" TEXTURED METAL - SULLIVAN TYPE FACE PER ARCHITECT SAMPLE
BRONZE COLOR SIDED TAPERED BASE
"COMBED" TEXTURED METAL
TERRAZZO OR STONE BASE
SQUARE BASE W/ TAPERED EDGES
ALIGN
5'-0" VIF
8'-0" VIF
6'-10" VIF
15'-3"
REVISED 7/21/97

Department of Business Affairs and Consumer Protection
Business Assistance Center - Public Way Use Unit
City Hall - 121 N. LaSalle Street, Room 800 • Chicago, IL 60602
(312)-74-GOBIZ (312-744-6249) • (312) 744-1944 (TTY)
http://www.cityofchicago.org/bacp

09/11/2013

Alderman **Bob Fioretti**
Ward # **02**
City of Chicago
City Hall, Room **300**
121 North LaSalle Street
Chicago, Illinois 60602

Re: An ordinance to use and maintain a portion of the public right-of-way for **two (2) sign(s)** for **AUDITORIUM THEATRE**, adjacent to the premises known as **50 E. Congress Pkwy.**.

Dear Alderman **Bob Fioretti**:

The applicant referenced above has requested the use of the public right-of-way for a **sign(s)**. An ordinance has been prepared by the Department of Business Affairs and Consumer Protection – Business Assistance Center - Public Way Use Unit for presentation to the City Council. Because this request was made for properties located in your ward, as approved by you as per the attached, I respectfully request that you introduce the attached ordinance at the next City Council meeting.

If you have any questions regarding this ordinance, please contact Anthony Bertuca at (312) 744-5506.

Department of Business Affairs and Consumer Protection

City of Chicago

O2013-6445

Office of the City Clerk

Document Tracking Sheet

Meeting Date:	9/11/2013
Sponsor(s):	Fioretti, Bob (2)
Type:	Ordinance
Title:	Grant(s) of privilege in public way for American Red Cross of Greater Chicago
Committee(s) Assignment:	Committee on Transportation and Public Way

ORDINANCE
AMERICAN RED CROSS OF GREATER CHICAGO
Acct. No. 260195 - 2
Permit No. 1108071

Be It Ordained by the City Council of the City of Chicago:

SECTION 1. Permission and authority are hereby given and granted to AMERICAN RED CROSS OF GREATER CHICAGO, upon the terms and subject to the conditions of this ordinance to maintain and use, as now constructed, seven (7) Planter(s) on the public right-of-way for beautification purposes adjacent to its premises known as 2200 W. Harrison St..

Said Planter(s) at LEAVITT ST. measure(s):
Four (4) at eight point seven five (8.75) feet in length, and five (5) feet in width for a total of one hundred seventy-five (175) square feet.

Said Planter(s) at N. LEAVITT ST. measure(s):
Three (3) at twenty-five (25) feet in length, and seven point four two (7.42) feet in width for a total of five hundred fifty-six point five (556.5) square feet.

Grantee must allow the required clear and unobstructed space for pedestrian passage at all times per rules and regulations approved by the Department of Transportation.

The location of said privilege shall be as shown on prints kept on file with the Department of Business Affairs and Consumer Protection and the Office of the City Clerk.

Said privilege shall be constructed in accordance with plans and specifications approved by the Department of Planning and Development and Department of Transportation (Division of Project Development).

This grant of privilege in the public way shall be subject to the provisions of Section 10-28-015 and all other required provisions of the Municipal Code of Chicago.

The grantee shall pay to the City of Chicago as compensation for the privilege #1108071 herein granted the sum of zero ($.00) per annum in advance.

A 25% penalty will be added for payments received after due date.

The permit holder agrees to hold the City of Chicago harmless for any damage, relocation or replacement costs associated with damage, relocation or removal of private property caused by the City performing work in the public way.

Authority herein given and granted for a period of five (5) years from and after 06/04/2013.

Alderman

Bob Fioretti 2nd Ward

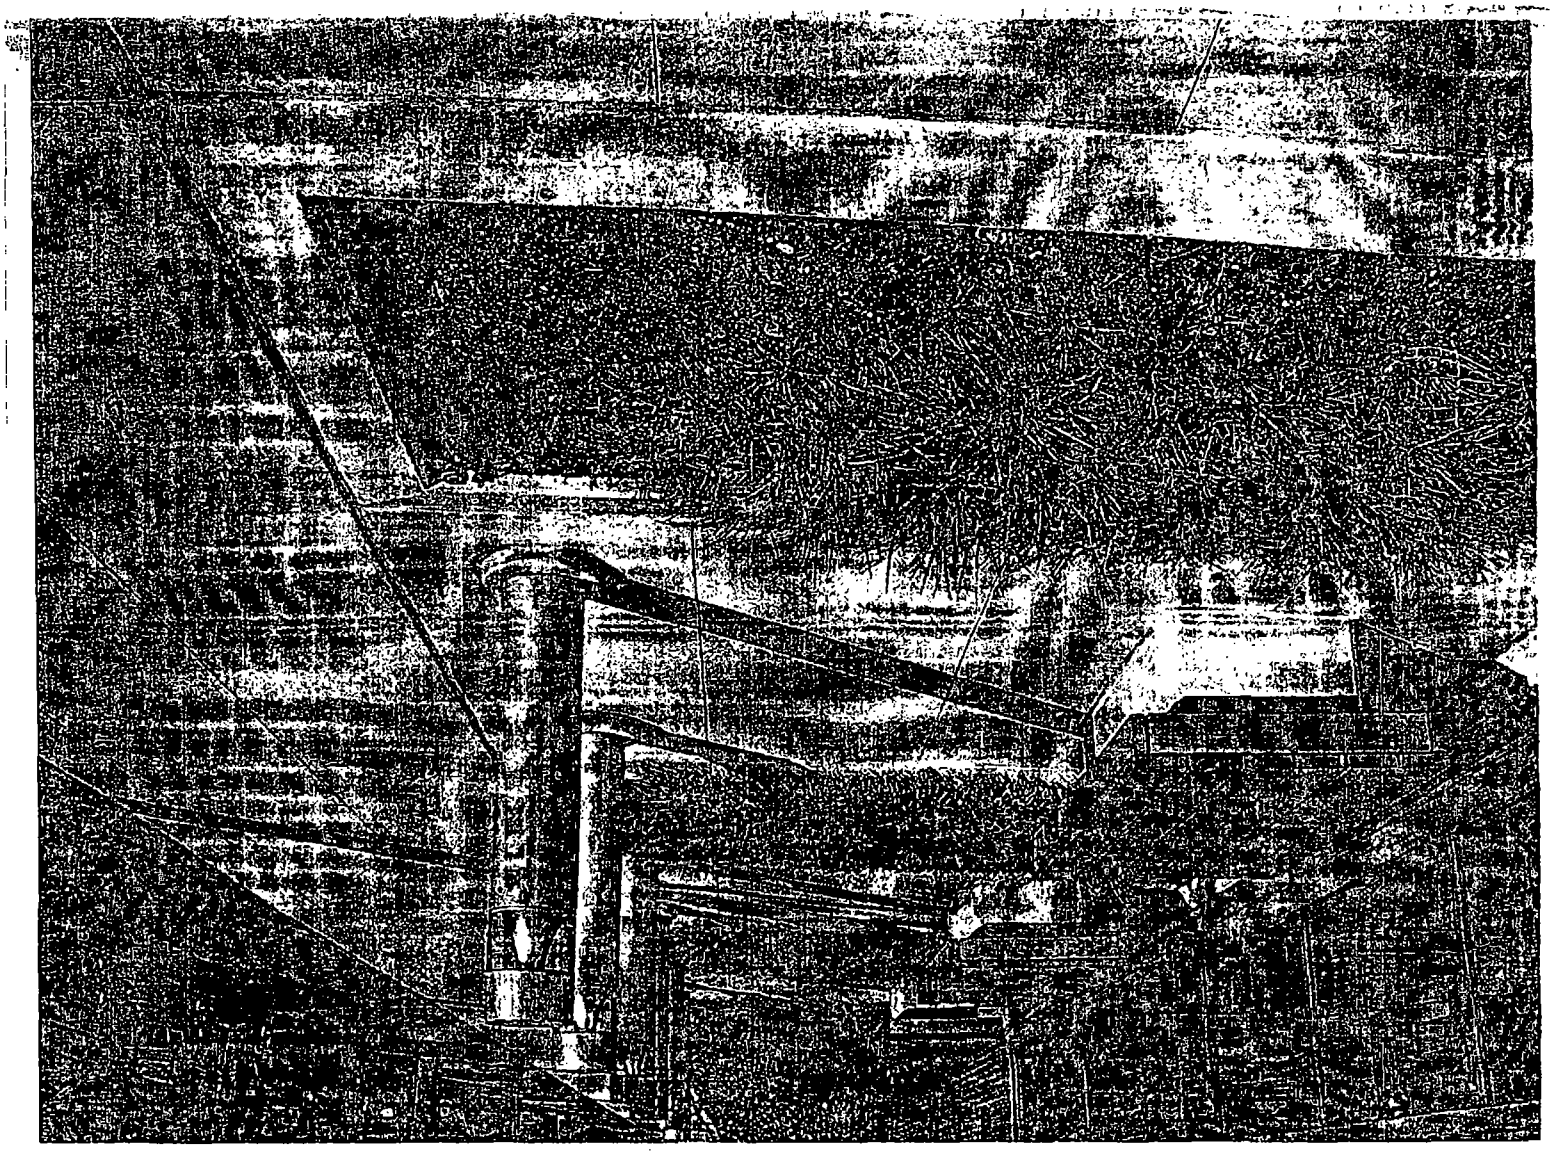

Department of Business Affairs and Consumer Protection
Business Assistance Center - Public Way Use Unit
City Hall - 121 N LaSalle Street, Room 800 • Chicago, IL 60602
(312)-74-GOBIZ (312-744-6249) • (312) 744-1944 (TTY)
http://www.cityofchicago.org/bacp

09/11/2013

Alderman **Bob Fioretti**
Ward # **02**
City of Chicago
City Hall, Room **300**
121 North LaSalle Street
Chicago, Illinois 60602

Re: An ordinance to use and maintain a portion of the public right-of-way for **seven (7) planter(s)** for **AMERICAN RED CROSS OF GREATER CHICAGO**, adjacent to the premises known as **2200 W. Harrison St.**.

Dear Alderman **Bob Fioretti**:

The applicant referenced above has requested the use of the public right-of-way for a **planter(s)**. An ordinance has been prepared by the Department of Business Affairs and Consumer Protection – Business Assistance Center - Public Way Use Unit for presentation to the City Council. Because this request was made for properties located in your ward, as approved by you as per the attached, I respectfully request that you introduce the attached ordinance at the next City Council meeting.

If you have any questions regarding this ordinance, please contact Anthony Bertuca at (312) 744-5506.

Department of Business Affairs and Consumer Protection

City of Chicago

O2013-6446

Office of the City Clerk

Document Tracking Sheet

Meeting Date:	9/11/2013
Sponsor(s):	Fioretti, Bob (2)
Type:	Ordinance
Title:	Grant(s) of privilege in public way for Cactus Bar & Grill
Committee(s) Assignment:	Committee on Transportation and Public Way

ORDINANCE
CACTUS BAR & GRILL
Acct. No. 272987 - 1
Permit No. 1103009

Be It Ordained by the City Council of the City of Chicago:

SECTION 1. Permission and authority are hereby given and granted to CACTUS BAR & GRILL, upon the terms and subject to the conditions of this ordinance to maintain and use, as now constructed, six (6) Light Fixture(s) projecting over the public right-of-way adjacent to its premises known as 404-412 S. Wells St..

Said Light Fixture(s) at S. Wells measure(s):
Four (4) at three (3) feet in length, one point two (1.2) foot in width and twelve (12) feet above grade level.

Said Light Fixture(s) at S. Wells measure(s):
Two (2) at point six (.6) feet in length, point five (.5) feet in width and nine point one (9.1) feet above grade level.

The location of said privilege shall be as shown on prints kept on file with the Department of Business Affairs and Consumer Protection and the Office of the City Clerk.

Said privilege shall be constructed in accordance with plans and specifications approved by the Department of Transportation (Division of Project Development).

This grant of privilege in the public way shall be subject to the provisions of Section 10-28-015 and all other required provisions of the Municipal Code of Chicago.

The grantee shall pay to the City of Chicago as compensation for the privilege #1103009 herein granted the sum of one hundred ($100.00) per annum in advance.

A 25% penalty will be added for payments received after due date.

The permit holder agrees to hold the City of Chicago harmless for any damage, relocation or replacement costs associated with damage, relocation or removal of private property caused by the City performing work in the public way.

Authority herein given and granted for a period of five ~~(5) years from~~ and after ~~09/05/2012~~.

Alderman _____

~~Bob Fioretti~~ 2nd Ward

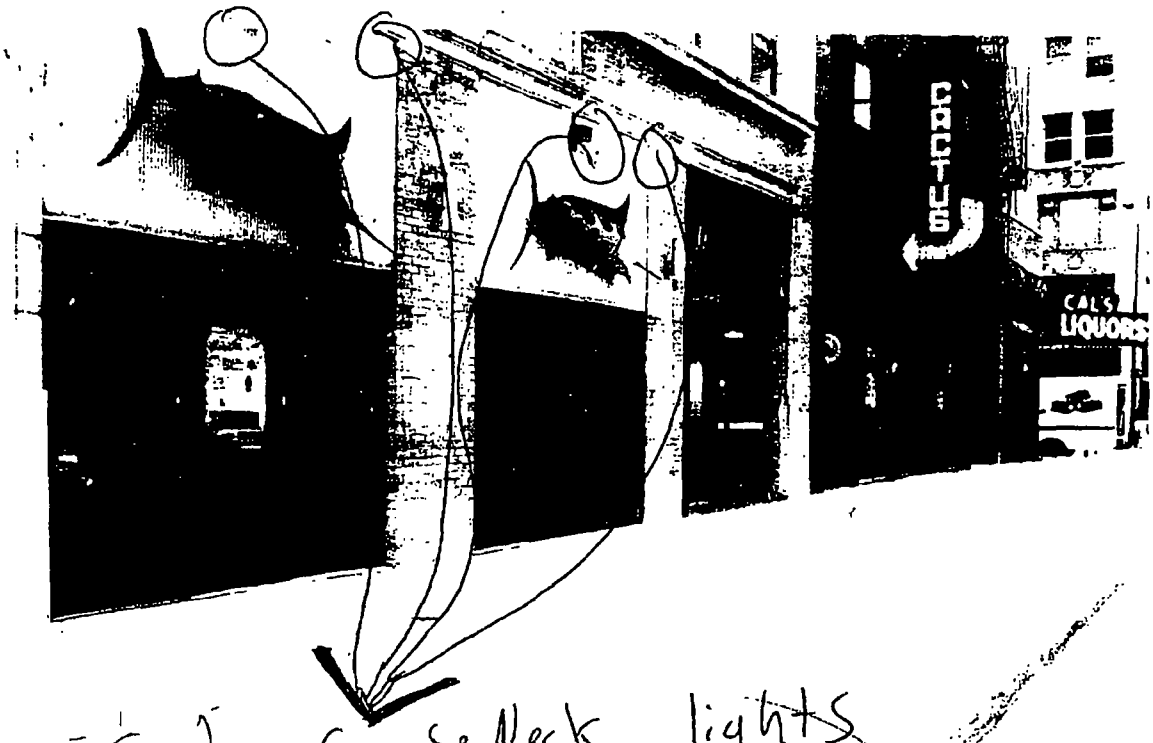

(4) GooseNeck lights

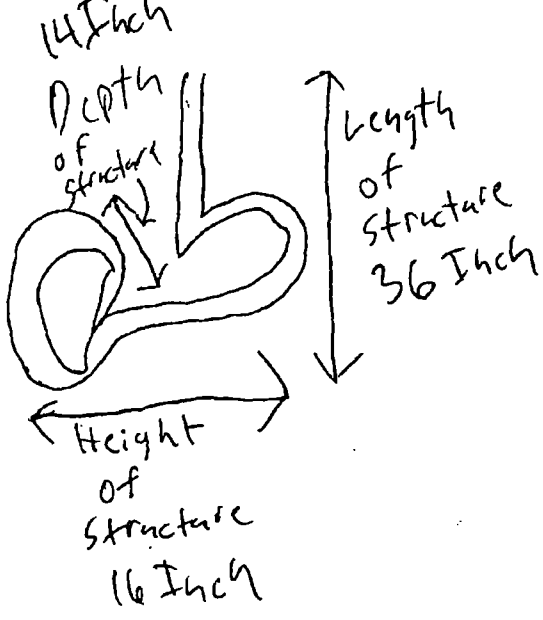

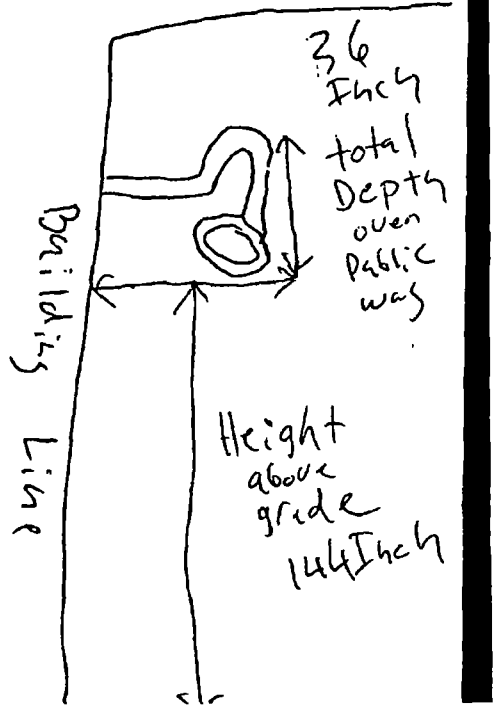

Department of Business Affairs and Consumer Protection
Business Assistance Center - Public Way Use Unit
City Hall - 121 N. LaSalle Street, Room 800 • Chicago, IL 60602
(312)-74-GOBIZ (312-744-6249) • (312) 744-1944 (TTY)
http://www.cityofchicago.org/bacp

09/11/2013

Alderman **Bob Fioretti**
Ward # **02**
City of Chicago
City Hall, Room **300**
121 North LaSalle Street
Chicago, Illinois 60602

Re: An ordinance to use and maintain a portion of the public right-of-way for **six (6) light fixture(s)** for **CACTUS BAR & GRILL**, adjacent to the premises known as **404-412 S. Wells St.**.

Dear Alderman **Bob Fioretti**:

The applicant referenced above has requested the use of the public right-of-way for a **light fixture(s)**. An ordinance has been prepared by the Department of Business Affairs and Consumer Protection – Business Assistance Center - Public Way Use Unit for presentation to the City Council. Because this request was made for properties located in your ward, as approved by you as per the attached, I respectfully request that you introduce the attached ordinance at the next City Council meeting.

If you have any questions regarding this ordinance, please contact Anthony Bertuca at (312) 744-5506.

Department of Business Affairs and Consumer Protection

City of Chicago

O2013-6448

Office of the City Clerk

Document Tracking Sheet

Meeting Date:	9/11/2013
Sponsor(s):	Fioretti, Bob (2)
Type:	Ordinance
Title:	Grant(s) of privilege in public way for Chicago Hilton & Towers
Committee(s) Assignment:	Committee on Transportation and Public Way

ORDINANCE
CHICAGO HILTON & TOWERS
Acct. No. 210667 - 1
Permit No. 1107105

Be It Ordained by the City Council of the City of Chicago:

SECTION 1. Permission and authority are hereby given and granted to CHICAGO HILTON & TOWERS, upon the terms and subject to the conditions of this ordinance to maintain and use, as now constructed, two (2) Kiosk(s) on the public right-of-way adjacent to its premises known as 720 S. Michigan Ave..

Said Kiosk(s) at MICHIGAN AVE & BALBOA measure(s):
One (1) at three point one six (3.16) feet in length, and one point seven five (1.75) foot in width for a total of five point five three (5.53) square feet.

Said Kiosk(s) at BALBOA & WABASH measure(s):
One (1) at three point one six (3.16) feet in length, and one point seven five (1.75) foot in width for a total of five point five three (5.53) square feet.

The location of said privilege shall be as shown on prints kept on file with the Department of Business Affairs and Consumer Protection and the Office of the City Clerk.

Said privilege shall be constructed in accordance with plans and specifications approved by the Department of Transportation (Division of Project Development) and Zoning Department - Signs.

This grant of privilege in the public way shall be subject to the provisions of Section 10-28-015 and all other required provisions of the Municipal Code of Chicago.

The grantee shall pay to the City of Chicago as compensation for the privilege #1107105 herein granted the sum of eight hundred ($800.00) per annum in advance.

A 25% penalty will be added for payments received after due date.

The permit holder agrees to hold the City of Chicago harmless for any damage, relocation or replacement costs associated with damage, relocation or removal of private property caused by the City performing work in the public way.

Authority herein given and granted for a period of five (5) years from and after 06/11/2013.

Alderman _____

Bob Fioretti 2nd Ward

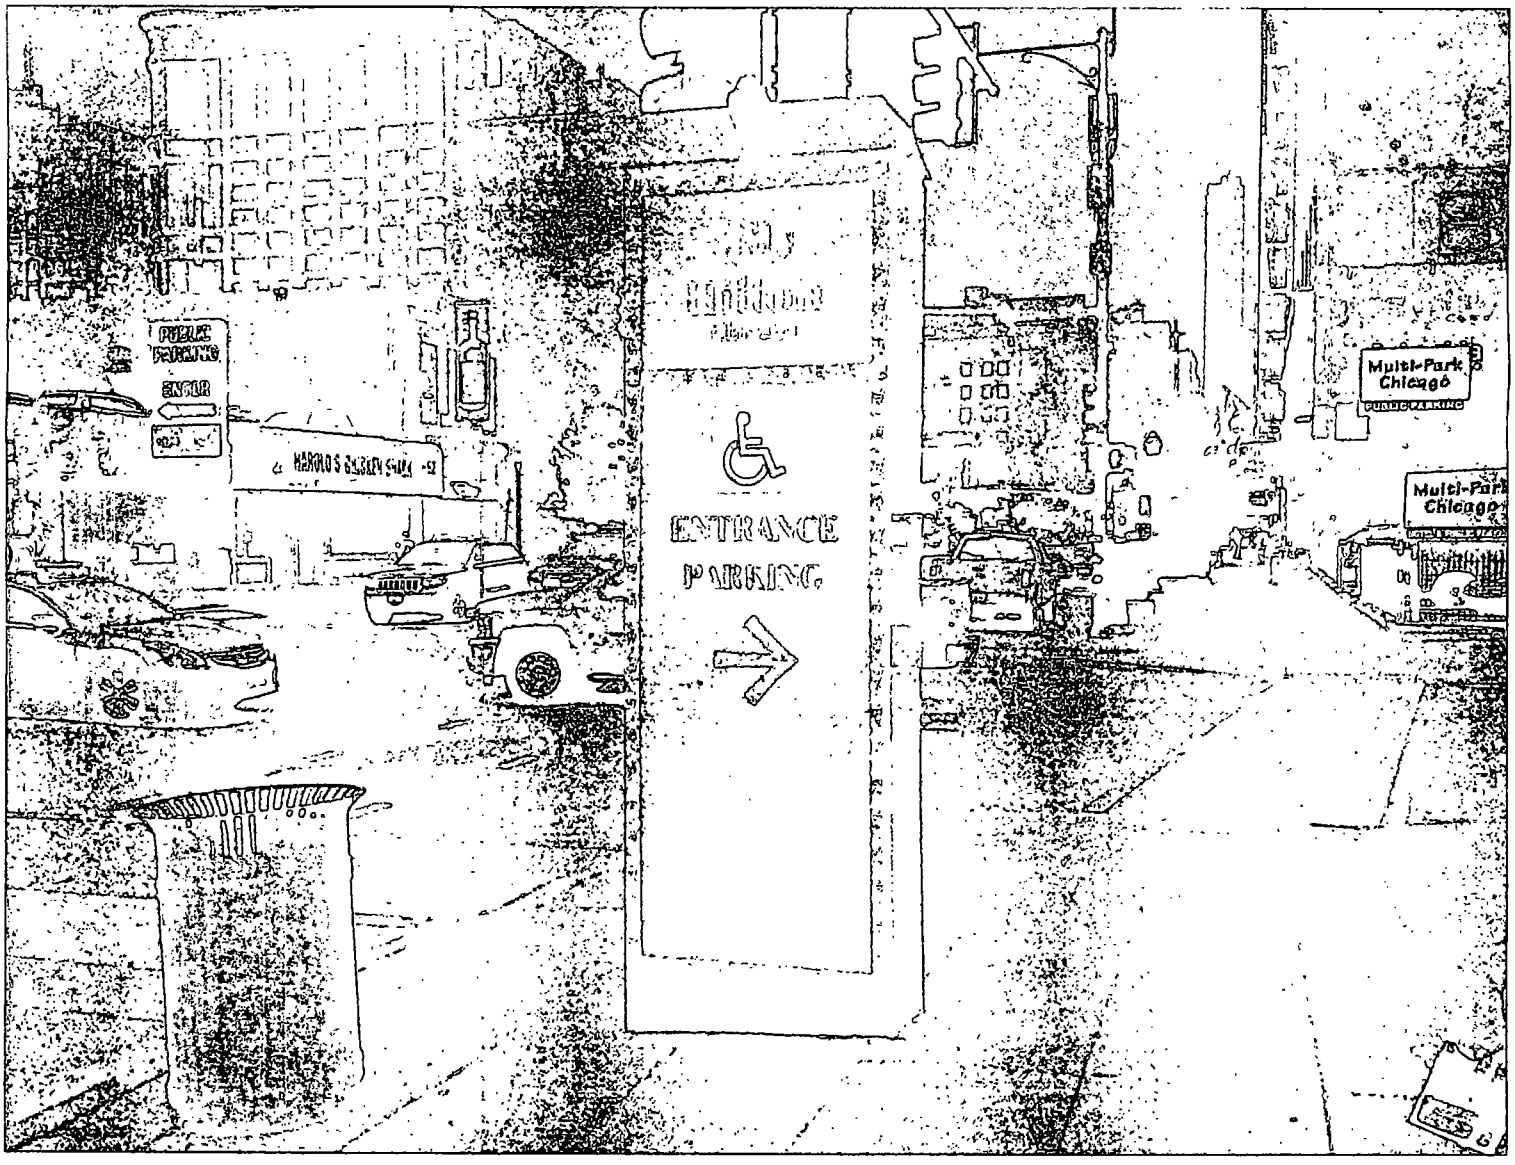
ENTRANCE
PARKING
Multi-Park
Chicago
Multi-Park
Chicago

Department of Business Affairs and Consumer Protection
Business Assistance Center- Public Way Use Unit
City Hall- 121 N. LaSalle Street Room 800 • Chicago, IL 60602
(312)-74-GOBIZ (312-744-6249) • (312) 744-1944 (TTY)
http://www.cityofchicago.org/bacp

09/11/2013

Alderman **Bob Fioretti**
Ward # **02**
City of Chicago
City Hall, Room **300**
121 North LaSalle Street
Chicago, Illinois 60602

Re: An ordinance to use and maintain a portion of the public right-of-way for **two (2) kiosk(s)** for **CHICAGO HILTON & TOWERS**, adjacent to the premises known as **720 S. Michigan Ave.**.

Dear Alderman **Bob Fioretti**:

The applicant referenced above has requested the use of the public right-of-way for **kiosk(s)**. An ordinance has been prepared by the Department of Business Affairs and Consumer Protection – Business Assistance Center - Public Way Use Unit for presentation to the City Council. Because this request was made for properties located in your ward, as approved by you as per the attached, I respectfully request that you introduce the attached ordinance at the next City Council meeting.

If you have any questions regarding this ordinance, please contact Anthony Bertuca at (312) 744-5506.

Department of Business Affairs and Consumer Protection

City of Chicago

O2013-6450

Office of the City Clerk

Document Tracking Sheet

Meeting Date:	9/11/2013
Sponsor(s):	Fioretti, Bob (2)
Type:	Ordinance
Title:	Grant(s) of privilege in public way for Columbia College - 500 S Wabash Ave
Committee(s) Assignment:	Committee on Transportation and Public Way

ORDINANCE
COLUMBIA COLLEGE
Acct. No. 85612 - 8
Permit No. 1107415

Be It Ordained by the City Council of the City of Chicago:

SECTION 1. Permission and authority are hereby given and granted to COLUMBIA COLLEGE, upon the terms and subject to the conditions of this ordinance to maintain and use, as now constructed, two (2) Fire Escape(s) projecting over the public right-of-way adjacent to its premises known as 500 S. Wabash Ave..

Said Fire Escape(s) at S. Wabash measure(s):
Two (2) at nineteen (19) feet in length, and five point nine one (5.91) feet in width for a total of two hundred twenty-four point five eight (224.58) square feet.

The location of said privilege shall be as shown on prints kept on file with the Department of Business Affairs and Consumer Protection and the Office of the City Clerk.

Said privilege shall be constructed in accordance with plans and specifications approved by the Department of Transportation (Division of Project Development).

This grant of privilege in the public way shall be subject to the provisions of Section 10-28-015 and all other required provisions of the Municipal Code of Chicago.

The grantee shall pay to the City of Chicago as compensation for the privilege #1107415 herein granted the sum of eight hundred ($800.00) per annum in advance.

A 25% penalty will be added for payments received after due date.

The permit holder agrees to hold the City of Chicago harmless for any damage, relocation or replacement costs associated with damage, relocation or removal of private property caused by the City performing work in the public way.

Authority herein given and granted for a period of five (5) years from and after 06/11/2013.

Alderman _____

Bob Fioretti 2nd Ward

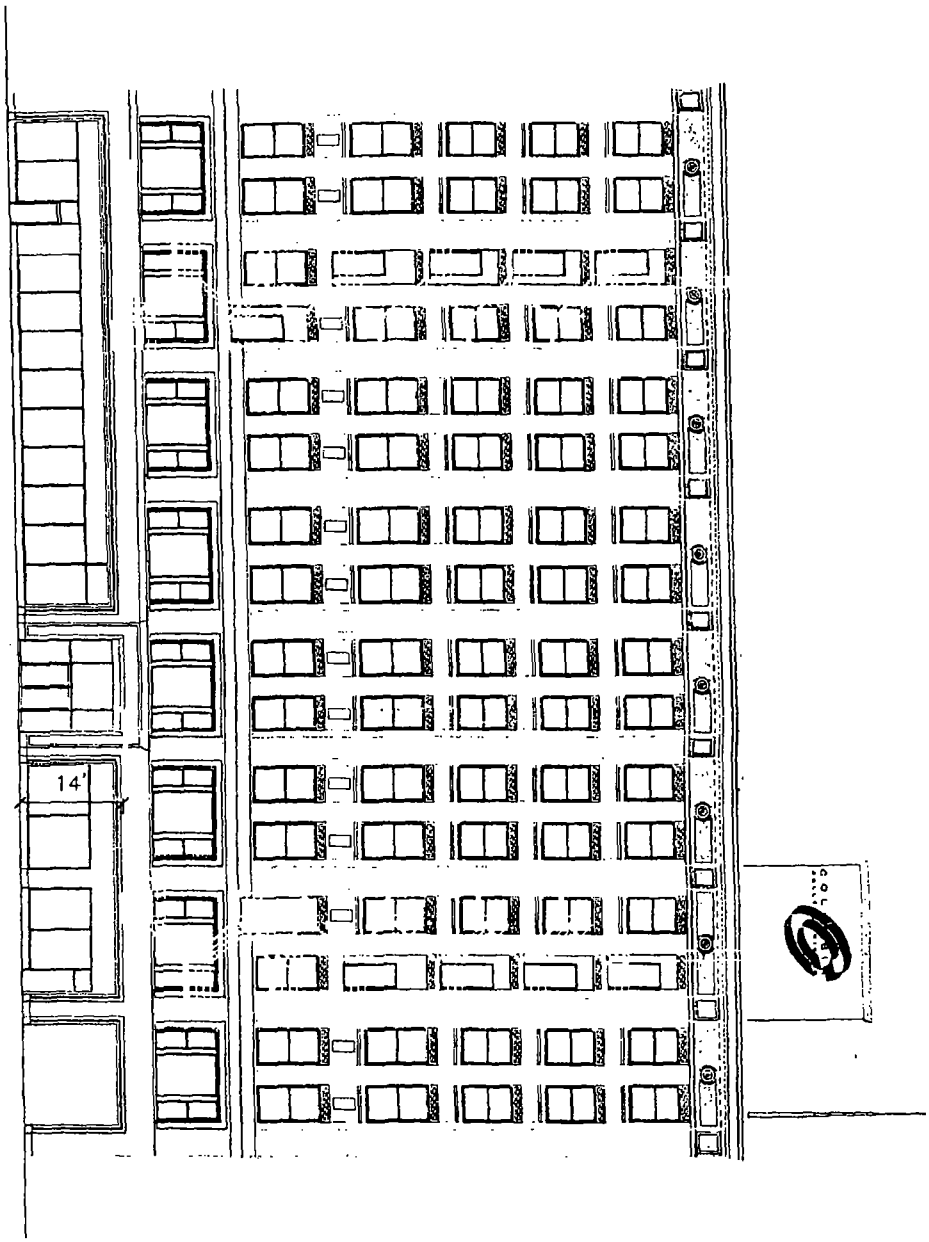

33 EAST CONGRESS
CHICAGO, ILLINOIS 60605

Columbia
COLLEGE CHICAGO

C:\Documents and Settings\sarah\Desktop\33 Fl...

Department of Business Affairs and Consumer Protection
Business Assistance Center - Public Way Use Unit
City Hall - 121 N. LaSalle Street, Room 800 • Chicago, IL 60602
(312)-74-GOBIZ (312-744-6249) • (312) 744-1944 (TTY)
http://www.cityofchicago.org/baep

09/11/2013

Alderman **Bob Fioretti**
Ward # **02**
City of Chicago
City Hall, Room **300**
121 North LaSalle Street
Chicago, Illinois 60602

Re: An ordinance to use and maintain a portion of the public right-of-way for **two (2) fire escape(s)** for **COLUMBIA COLLEGE**, adjacent to the premises known as **500 S. Wabash Ave.**.

Dear Alderman **Bob Fioretti**:

The applicant referenced above has requested the use of the public right-of-way for a **fire escape(s)**. An ordinance has been prepared by the Department of Business Affairs and Consumer Protection – Business Assistance Center - Public Way Use Unit for presentation to the City Council. Because this request was made for properties located in your ward, as approved by you as per the attached, I respectfully request that you introduce the attached ordinance at the next City Council meeting.

If you have any questions regarding this ordinance, please contact Anthony Bertuca at (312) 744-5506.

Department of Business Affairs and Consumer Protection

City of Chicago

O2013-6451

Office of the City Clerk

Document Tracking Sheet

Meeting Date:	9/11/2013
Sponsor(s):	Fioretti, Bob (2)
Type:	Ordinance
Title:	Grant(s) of privilege in public way for Columbia College - 1104 S Wabash Ave
Committee(s) Assignment:	Committee on Transportation and Public Way

ORDINANCE
COLUMBIA COLLEGE
Acct. No. 85612 - 2
Permit No. 1107413

Be It Ordained by the City Council of the City of Chicago:

SECTION 1. Permission and authority are hereby given and granted to COLUMBIA COLLEGE, upon the terms and subject to the conditions of this ordinance to maintain and use, as now constructed, two (2) Fire Escape(s) projecting over the public right-of-way adjacent to its premises known as 1104 S. Wabash Ave..

Said Fire Escape(s) at E. 11th St measure(s):
Two (2) at eighteen point one six (18.16) feet in length, and five point nine one (5.91) feet in width for a total of two hundred fourteen point six five (214.65) square feet.

The location of said privilege shall be as shown on prints kept on file with the Department of Business Affairs and Consumer Protection and the Office of the City Clerk.

Said privilege shall be constructed in accordance with plans and specifications approved by the Department of Transportation (Division of Project Development).

This grant of privilege in the public way shall be subject to the provisions of Section 10-28-015 and all other required provisions of the Municipal Code of Chicago.

The grantee shall pay to the City of Chicago as compensation for the privilege #1107413 herein granted the sum of eight hundred ($800.00) per annum in advance.

A 25% penalty will be added for payments received after due date.

The permit holder agrees to hold the City of Chicago harmless for any damage, relocation or replacement costs associated with damage, relocation or removal of private property caused by the City performing work in the public way.

Authority herein given and granted for a period of five ~~(5) years from~~ and after 06/11/2013.

Alderman _____
Bob Fioretti 2nd Ward

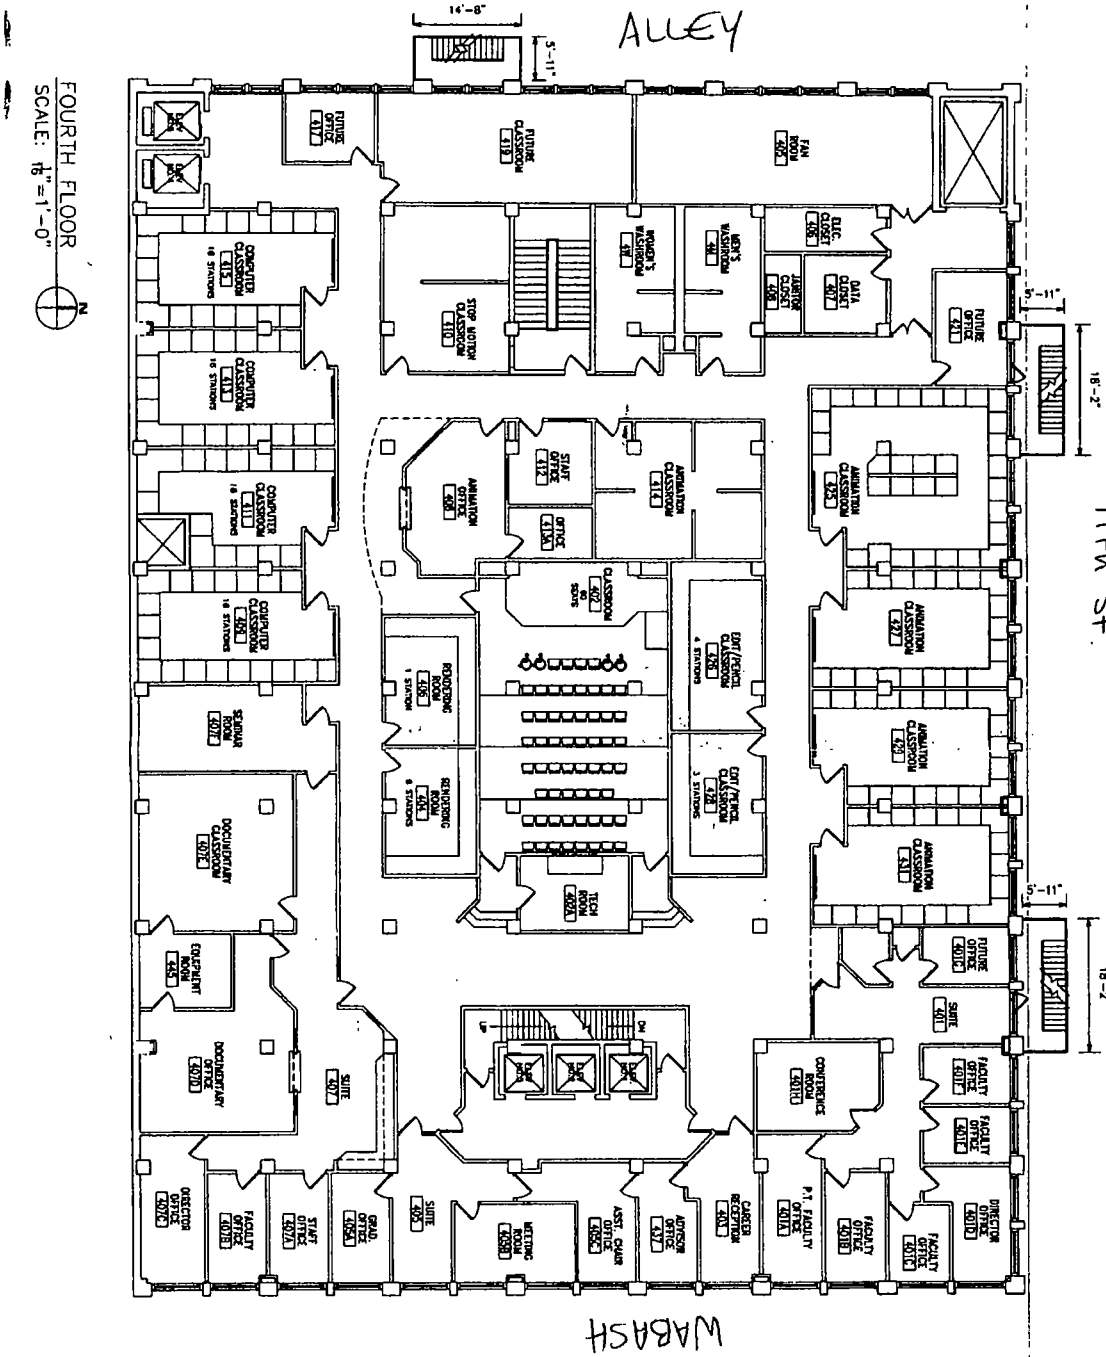

1104_4

1104 SOUTH WABASH
CHICAGO, ILLINOIS 60605

C:\Documents and Settings\sarah\Desktop\1104_04e.dwg

Columbia COLLEGE CHICAGO
FACILITIES AND OPERATIONS

Department of Business Affairs and Consumer Protection
Business Assistance Center - Public Way Use Unit
City Hall - 121 N. LaSalle Street, Room 800 • Chicago, IL 60602
(312)-74-GOBIZ (312-744-6249) • (312) 744-1944 (TTY)
http://www.cityofchicago.org/bacp

09/11/2013

Alderman **Bob Fioretti**
Ward # **02**
City of Chicago
City Hall, Room **300**
121 North LaSalle Street
Chicago, Illinois 60602

Re: An ordinance to use and maintain a portion of the public right-of-way for **two (2) fire escape(s)** for **COLUMBIA COLLEGE**, adjacent to the premises known as **1104 S. Wabash Ave.**.

Dear Alderman **Bob Fioretti**:

The applicant referenced above has requested the use of the public right-of-way for a **fire escape(s)**. An ordinance has been prepared by the Department of Business Affairs and Consumer Protection – Business Assistance Center - Public Way Use Unit for presentation to the City Council. Because this request was made for properties located in your ward, as approved by you as per the attached, I respectfully request that you introduce the attached ordinance at the next City Council meeting.

If you have any questions regarding this ordinance, please contact Anthony Bertuca at (312) 744-5506.

Department of Business Affairs and Consumer Protection

City of Chicago

O2013-6452

Office of the City Clerk

Document Tracking Sheet

Meeting Date:	9/11/2013
Sponsor(s):	Fioretti, Bob (2)
Type:	Ordinance
Title:	Grant(s) of privilege in public way for Columbia College - flagpoles
Committee(s) Assignment:	Committee on Transportation and Public Way

ORDINANCE
COLUMBIA COLLEGE
Acct. No. 85612 - 4
Permit No. 1107810

Be It Ordained by the City Council of the City of Chicago:

SECTION 1. Permission and authority are hereby given and granted to COLUMBIA COLLEGE, upon the terms and subject to the conditions of this ordinance to maintain and use, as now constructed, two (2) Flag Pole(s) projecting over the public right-of-way adjacent to its premises known as 1014 S. Michigan Ave..

Said Flag Pole(s) at S. Michigan Avenue measure(s):
One (1) at ten (10) feet in length, and point eight three (.83) feet in width for a total of eight point three (8.3) square feet.

Said Flag Pole(s) at E. 10th Street measure(s):
One (1) at ten (10) feet in length, and point eight three (.83) feet in width for a total of eight point three (8.3) square feet.

The location of said privilege shall be as shown on prints kept on file with the Department of Business Affairs and Consumer Protection and the Office of the City Clerk.

Said privilege shall be constructed in accordance with plans and specifications approved by the Department of Transportation (Division of Project Development).

This grant of privilege in the public way shall be subject to the provisions of Section 10-28-015 and all other required provisions of the Municipal Code of Chicago.

The grantee shall pay to the City of Chicago as compensation for the privilege #1107810 herein granted the sum of one hundred fifty ($150.00) per annum in advance.

A 25% penalty will be added for payments received after due date.

The permit holder agrees to hold the City of Chicago harmless for any damage, relocation or replacement costs associated with damage, relocation or removal of private property caused by the City performing work in the public way.

Authority herein given and granted for a period of five (5) years from and after 07/09/2013

Alderman _____
Bob Fioretti 2nd Ward

(Page 2 of 3)

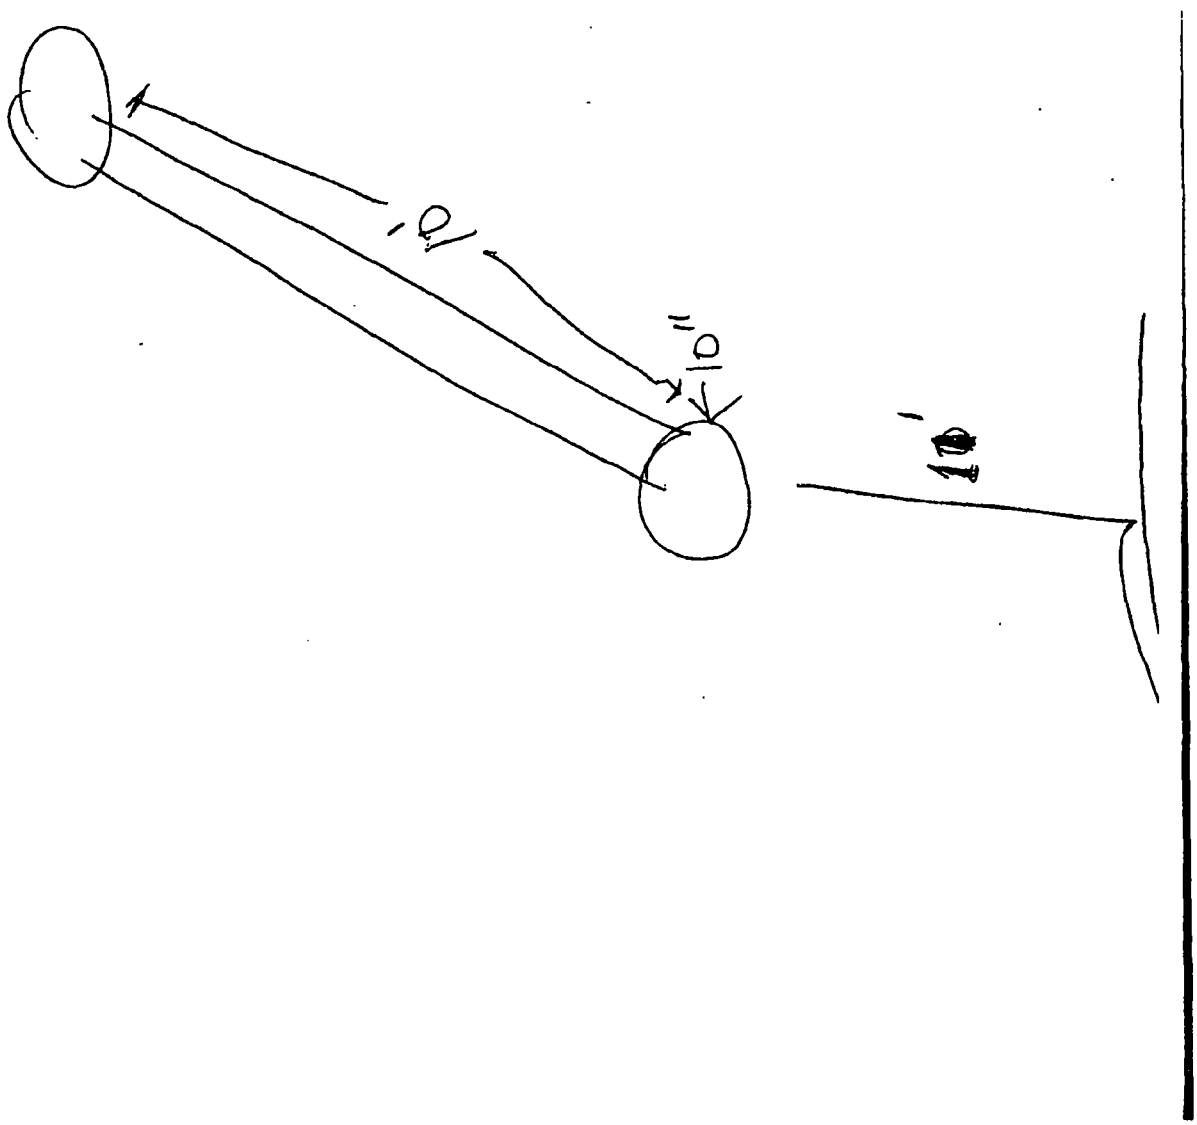

Department of Business Affairs and Consumer Protection
Business Assistance Center - Public Way Use Unit
City Hall - 121 N. LaSalle Street, Room 800 • Chicago, IL 60602
(312)-74-GOBIZ (312-744-6249) • (312) 744-1944 (TTY)
http://www.cityofchicago.org/bacp

09/11/2013

Alderman **Bob Fioretti**
Ward # **02**
City of Chicago
City Hall, Room **300**
121 North LaSalle Street
Chicago, Illinois 60602

Re: An ordinance to use and maintain a portion of the public right-of-way for **two (2) flag pole(s)** for **COLUMBIA COLLEGE**, adjacent to the premises known as **1014 S. Michigan Ave.**.

Dear Alderman **Bob Fioretti**:

The applicant referenced above has requested the use of the public right-of-way for a **flag pole(s)**. An ordinance has been prepared by the Department of Business Affairs and Consumer Protection – Business Assistance Center - Public Way Use Unit for presentation to the City Council. Because this request was made for properties located in your ward, as approved by you as per the attached, I respectfully request that you introduce the attached ordinance at the next City Council meeting.

If you have any questions regarding this ordinance, please contact Anthony Bertuca at (312) 744-5506.

Department of Business Affairs and Consumer Protection

City of Chicago

O2013-6453

Office of the City Clerk

Document Tracking Sheet

Meeting Date:	9/11/2013
Sponsor(s):	Fioretti, Bob (2)
Type:	Ordinance
Title:	Grant(s) of privilege in public way for Columbia College - light fixtures
Committee(s) Assignment:	Committee on Transportation and Public Way

ORDINANCE
COLUMBIA COLLEGE
Acct. No. 85612 - 2
Permit No. 1107411

Be It Ordained by the City Council of the City of Chicago:

SECTION 1. Permission and authority are hereby given and granted to COLUMBIA COLLEGE, upon the terms and subject to the conditions of this ordinance to maintain and use, as now constructed, fourteen (14) Light Fixture(s) projecting over the public right-of-way adjacent to its premises known as 1104 S. Wabash Ave..

Said Light Fixture(s) at S. Wabash measure(s):
Seven (7) at one point four one (1.41) foot in length, one point four one (1.41) foot in width and sixteen (16) feet above grade level.

Said Light Fixture(s) at E. 11th St measure(s):
Seven (7) at one point four one (1.41) foot in length, one point four one (1.41) foot in width and sixteen (16) feet above grade level.

The location of said privilege shall be as shown on prints kept on file with the Department of Business Affairs and Consumer Protection and the Office of the City Clerk.

Said privilege shall be constructed in accordance with plans and specifications approved by the Department of Transportation (Division of Project Development).

This grant of privilege in the public way shall be subject to the provisions of Section 10-28-015 and all other required provisions of the Municipal Code of Chicago.

The grantee shall pay to the City of Chicago as compensation for the privilege #1107411 herein granted the sum of one hundred forty ($140.00) per annum in advance.

A 25% penalty will be added for payments received after due date.

The permit holder agrees to hold the City of Chicago harmless for any damage, relocation or replacement costs associated with damage, relocation or removal of private property caused by the City performing work in the public way.

Authority herein given and granted for a period of five (5) years from and after 06/11/2013.

Alderman _____

Bob Fioretti 2nd Ward

EAST ELEVATION
SCALE: 1/16"=1'-0"

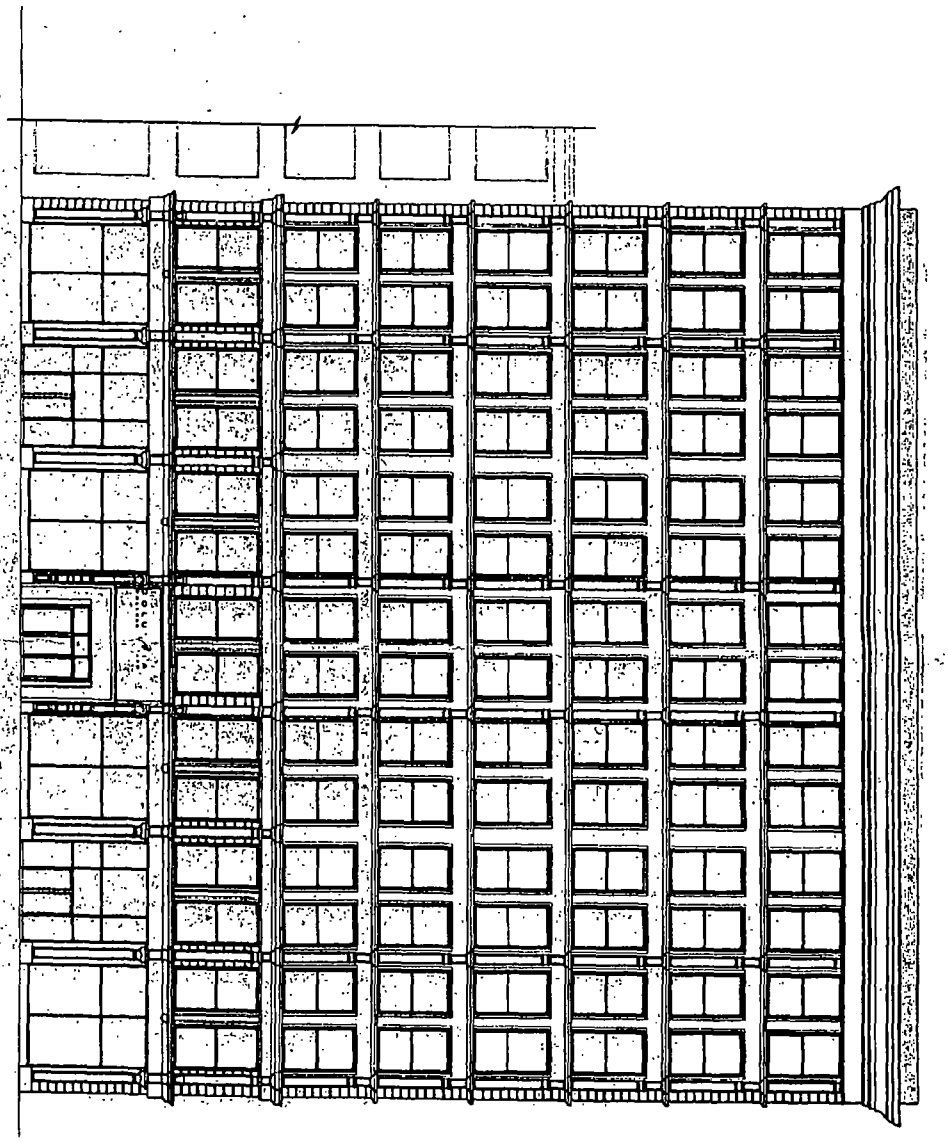

1104_E

1104 SOUTH WABASH
CHICAGO, ILLINOIS 60605

Columbia
COLLEGE CHICAGO

Department of Business Affairs and Consumer Protection
Business Assistance Center - Public Way Use Unit
City Hall - 121 N. LaSalle Street, Room 800 • Chicago, IL 60602
(312)-74-GOBIZ (312-744-6249) • (312) 744-1944 (TTY)
http://www.cityofchicago.org/bacp

09/11/2013

Alderman **Bob Fioretti**
Ward # **02**
City of Chicago
City Hall, Room **300**
121 North LaSalle Street
Chicago, Illinois 60602

Re: An ordinance to use and maintain a portion of the public right-of-way for **fourteen (14) light fixture(s)** for **COLUMBIA COLLEGE**, adjacent to the premises known as **1104 S. Wabash Ave.**.

Dear Alderman **Bob Fioretti**:

The applicant referenced above has requested the use of the public right-of-way for a **light fixture(s)**. An ordinance has been prepared by the Department of Business Affairs and Consumer Protection – Business Assistance Center - Public Way Use Unit for presentation to the City Council. Because this request was made for properties located in your ward, as approved by you as per the attached, I respectfully request that you introduce the attached ordinance at the next City Council meeting.

If you have any questions regarding this ordinance, please contact Anthony Bertuca at (312) 744-5506.

Department of Business Affairs and Consumer Protection

City of Chicago

O2013-6454

Office of the City Clerk

Document Tracking Sheet

Meeting Date:	9/11/2013
Sponsor(s):	Fioretti, Bob (2)
Type:	Ordinance
Title:	Grant(s) of privilege in public way for Columbia College Chicago
Committee(s) Assignment:	Committee on Transportation and Public Way

ORDINANCE
COLUMBIA COLLEGE CHICAGO
Acct. No. 85612 - 10
Permit No. 1107808

Be It Ordained by the City Council of the City of Chicago:

SECTION 1. Permission and authority are hereby given and granted to COLUMBIA COLLEGE CHICAGO, upon the terms and subject to the conditions of this ordinance to maintain and use, as now constructed, two (2) Flag Pole(s) projecting over the public right-of-way adjacent to its premises known as 72 E. 11th St..

Said Flag Pole(s) at E 11th St measure(s):
Two (2) at ten (10) feet in length, and point eight three (.83) feet in width for a total of sixteen point six (16.6) square feet.

The location of said privilege shall be as shown on prints kept on file with the Department of Business Affairs and Consumer Protection and the Office of the City Clerk.

Said privilege shall be constructed in accordance with plans and specifications approved by the Department of Transportation (Division of Project Development).

This grant of privilege in the public way shall be subject to the provisions of Section 10-28-015 and all other required provisions of the Municipal Code of Chicago.

The grantee shall pay to the City of Chicago as compensation for the privilege #1107808 herein granted the sum of one hundred fifty ($150.00) per annum in advance.

A 25% penalty will be added for payments received after due date.

The permit holder agrees to hold the City of Chicago harmless for any damage, relocation or replacement costs associated with damage, relocation or removal of private property caused by the City performing work in the public way.

Authority herein given and granted for a period of five (5) ~~years~~ from and after 07/09/2013.

Alderman _____

~~Bob~~ Fioretti 2nd Ward

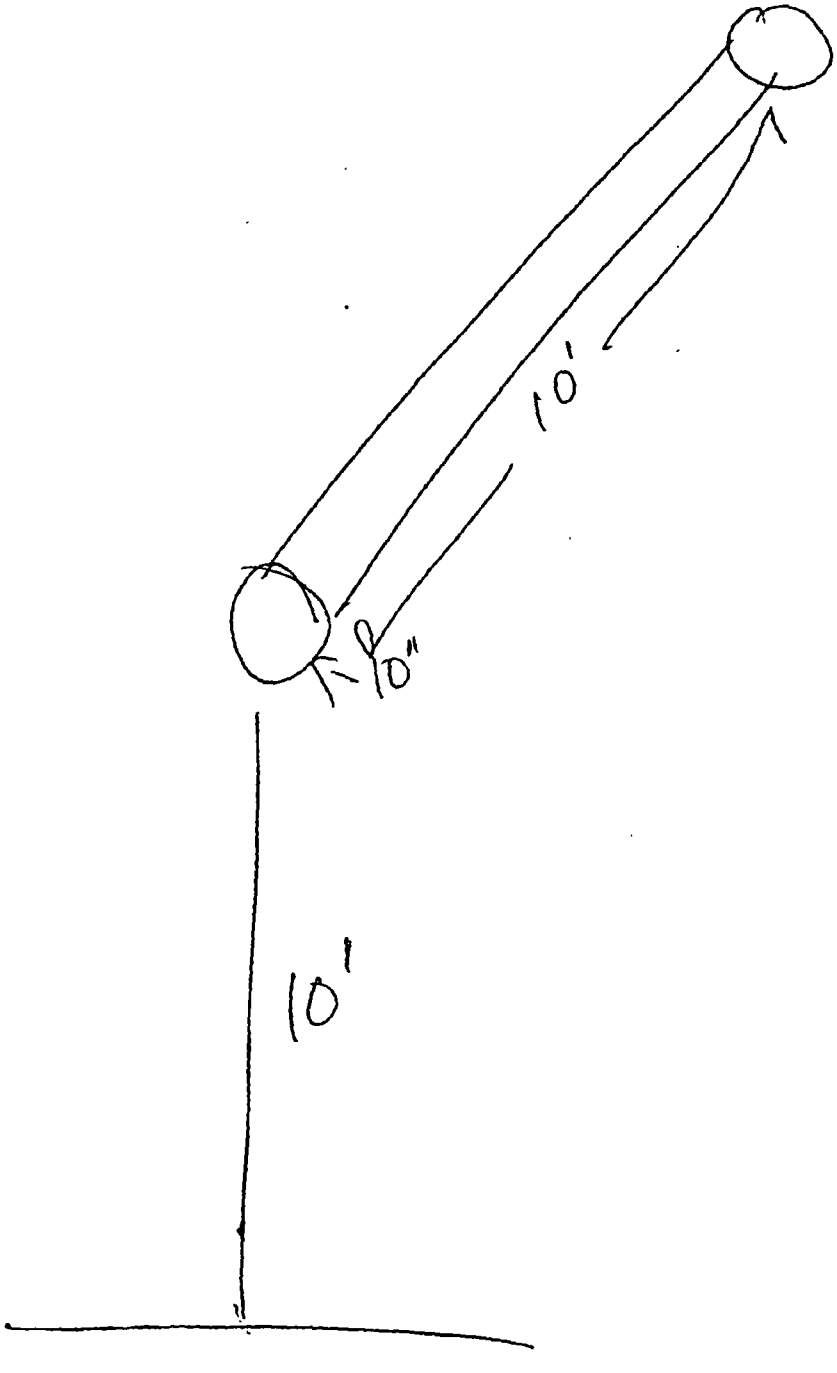
10'
10"
10'

Department of Business Affairs and Consumer Protection
Business Assistance Center - Public Way Use Unit
City Hall - 121 N. LaSalle Street, Room 800 • Chicago, IL 60602
(312)-74-GOBIZ (312-744-6249) • (312) 744-1944 (TTY)
http://www.cityofchicago.org/bacp

09/11/2013

Alderman **Bob Fioretti**
Ward # **02**
City of Chicago
City Hall, Room **300**
121 North LaSalle Street
Chicago, Illinois 60602

Re: An ordinance to use and maintain a portion of the public right-of-way for **two (2) flag pole(s)** for **COLUMBIA COLLEGE CHICAGO**, adjacent to the premises known as **72 E. 11th St.**.

Dear Alderman **Bob Fioretti**:

The applicant referenced above has requested the use of the public right-of-way for a **flag pole(s)**. An ordinance has been prepared by the Department of Business Affairs and Consumer Protection – Business Assistance Center - Public Way Use Unit for presentation to the City Council. Because this request was made for properties located in your ward, as approved by you as per the attached, I respectfully request that you introduce the attached ordinance at the next City Council meeting.

If you have any questions regarding this ordinance, please contact Anthony Bertuca at (312) 744-5506.

Department of Business Affairs and Consumer Protection

City of Chicago

O2013-6455

Office of the City Clerk

Document Tracking Sheet

Meeting Date:	9/11/2013
Sponsor(s):	Fioretti, Bob (2)
Type:	Ordinance
Title:	Grant(s) of privilege in public way for Congress Plaza Hotel - signs
Committee(s) Assignment:	Committee on Transportation and Public Way

ORDINANCE
Congress Plaza Hotel
Acct. No. 64451 - 8
Permit No. 1108256

Be It Ordained by the City Council of the City of Chicago:

SECTION 1. Permission and authority are hereby given and granted to Congress Plaza Hotel, upon the terms and subject to the conditions of this ordinance to maintain and use two (2) sign(s) projecting over the public right-of-way attached to its premises known as 520 S. Michigan Ave..

Said sign structure(s) measures as follows; along S. Michigan:
One (1) at twenty-seven (27) feet in length, three point eight three (3.83) feet in height and twenty-five point two five (25.25) feet above grade level.
One (1) at one hundred point two five (100.25) feet in length, ten (10) feet in height and one hundred fifty (150) feet above grade level.

The location of said privilege shall be as shown on prints kept on file with the Department of Business Affairs and Consumer Protection and the Office of the City Clerk.

Said privilege shall be constructed in accordance with plans and specifications approved by the Department of Transportation (Division of Project Development) and Zoning Department - Signs.

This grant of privilege in the public way shall be subject to the provisions of Section 10-28-015 and all other required provisions of the Municipal Code of Chicago.

The grantee shall pay to the City of Chicago as compensation for the privilege #1108256 herein granted the sum of six hundred ($600.00) per annum in advance.

A 25% penalty will be added for payments received after due date.

The permit holder agrees to hold the City of Chicago harmless for any damage, relocation or replacement costs associated with damage, relocation or removal of private property caused by the City performing work in the public way.

Authority herein given and granted for a period of five (5) years from and after 04/09/2013.

Alderman _____
Bob Fioretti 2nd Ward

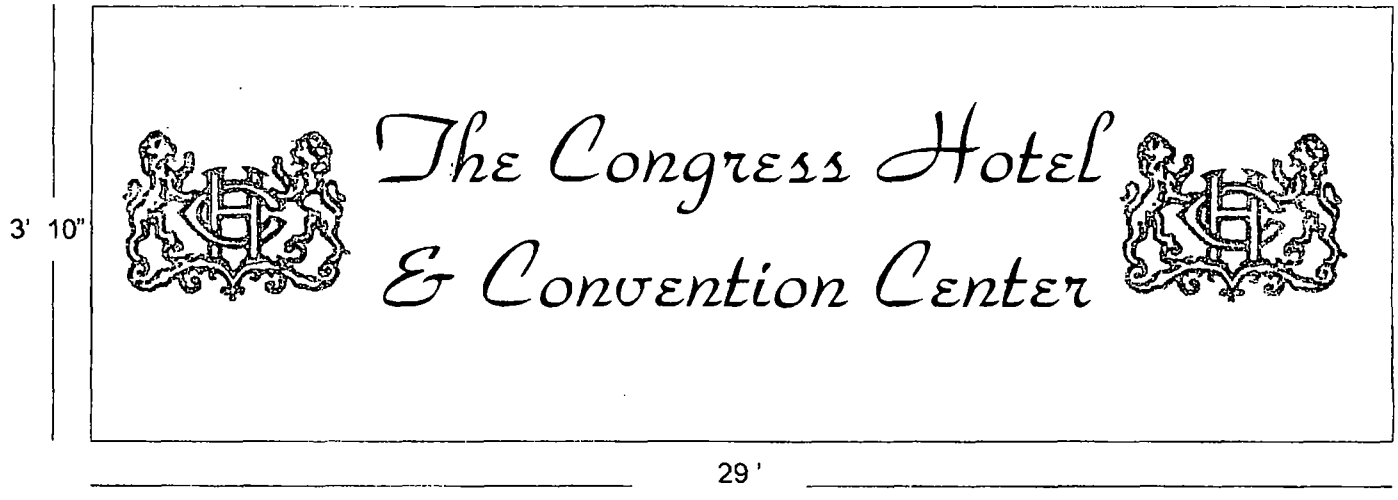

CONGRESS SIGN ON MICHIGAN AVE.
MAIN ENTRANCE

Department of Business Affairs and Consumer Protection
Business Assistance Center - Public Way Use Unit
City Hall - 121 N. LaSalle Street, Room 800 • Chicago, IL 60602
(312)-74-GOBIZ (312-744-6249) • (312) 744-1944 (TTY)
http://www.cityofchicago.org/bacp

09/11/2013

Alderman **Bob Fioretti**
Ward # **02**
City of Chicago
City Hall, Room **300**
121 North LaSalle Street
Chicago, Illinois 60602

Re: An ordinance to use and maintain a portion of the public right-of-way for **two (2) sign(s)** for **Congress Plaza Hotel**, adjacent to the premises known as **520 S. Michigan Ave.**.

Dear Alderman **Bob Fioretti**:

The applicant referenced above has requested the use of the public right-of-way for a **sign(s)**. An ordinance has been prepared by the Department of Business Affairs and Consumer Protection – Business Assistance Center - Public Way Use Unit for presentation to the City Council. Because this request was made for properties located in your ward, as approved by you as per the attached, I respectfully request that you introduce the attached ordinance at the next City Council meeting.

If you have any questions regarding this ordinance, please contact Anthony Bertuca at (312) 744-5506.

Department of Business Affairs and Consumer Protection

62 ' LONG

30 ' 3 " LONG

HIGH 10'

11' WIDE

100 ' 3" LONG

Congress Plaza sign on roof facing Michigan Avenue

City of Chicago

O2013-6456

Office of the City Clerk

Document Tracking Sheet

Meeting Date:	9/11/2013
Sponsor(s):	Fioretti, Bob (2)
Type:	Ordinance
Title:	Grant(s) of privilege in public way for Congress Plaza Hotel - light fixtures
Committee(s) Assignment:	Committee on Transportation and Public Way

ORDINANCE
Congress Plaza Hotel
Acct. No. 64451 - 8
Permit No. 1106100

Be It Ordained by the City Council of the City of Chicago:

SECTION 1. Permission and authority are hereby given and granted to Congress Plaza Hotel, upon the terms and subject to the conditions of this ordinance to maintain and use, as now constructed, thirty-four (34) Light Fixture(s) projecting over the public right-of-way adjacent to its premises known as 520 S. Michigan Ave..

Said Light Fixture(s) at S. Michigan Ave measure(s):
Twenty-six (26) at point seven five (.75) feet in length, point seven five (.75) feet in width and twenty (20) feet above grade level.
Eight (8) at eight (8) feet in length, point five (.5) feet in width and twenty (20) feet above grade level.

The location of said privilege shall be as shown on prints kept on file with the Department of Business Affairs and Consumer Protection and the Office of the City Clerk.

Said privilege shall be constructed in accordance with plans and specifications approved by the Department of Transportation (Division of Project Development).

This grant of privilege in the public way shall be subject to the provisions of Section 10-28-015 and all other required provisions of the Municipal Code of Chicago.

The grantee shall pay to the City of Chicago as compensation for the privilege #1106100 herein granted the sum of one hundred seventy-five ($175.00) per annum in advance.

A 25% penalty will be added for payments received after due date.

The permit holder agrees to hold the City of Chicago harmless for any damage, relocation or replacement costs associated with damage, relocation or removal of private property caused by the City performing work in the public way.

Authority herein given and granted for a period of ~~five (5) years from and~~ after 04/09/2013.

Alderman _____
Bob Fioretti 2nd Ward

CANOPY -

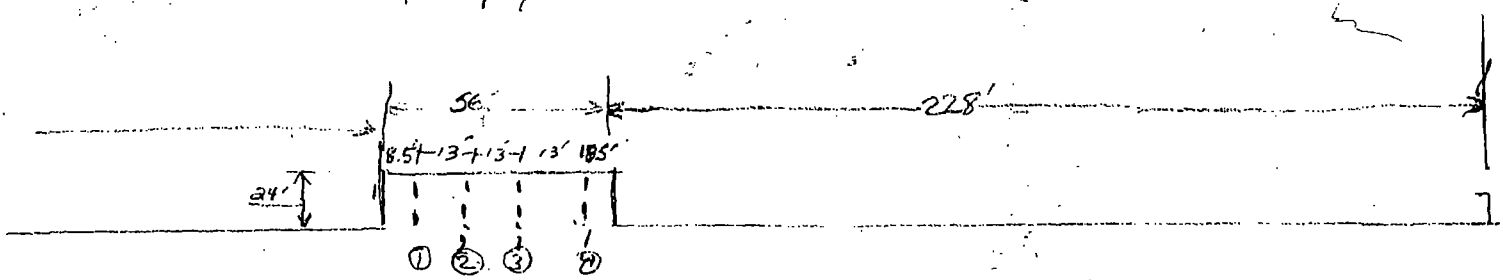

4 - 8 ft FLUORESCENT LIGHT STRIPS. SPACED - 13 ft APART . 8½ FT on Center from end of Canopy
Spaced - 2' from FRONT on CANOPY, - 4' BETWEEN FIXTURES

CANOPY FROM LIGHT FIXTURE + DRIVEWAY 12 ~~FEET~~.

Pair - 2-Row 3 Row 4 Row - 2EA 8ft FLUORESCENT Light Strips.

LE
54'

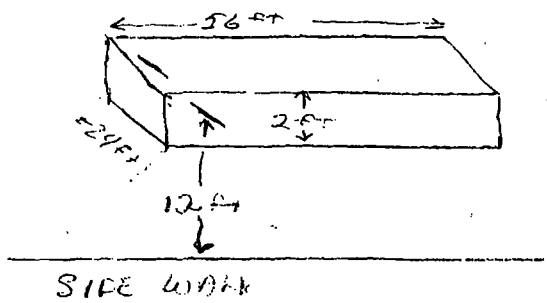

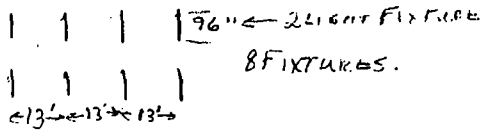

Department of Business Affairs and Consumer Protection
Business Assistance Center - Public Way Use Unit
City Hall - 121 N. LaSalle Street, Room 800 • Chicago, IL 60602
(312)-74-GOBIZ (312-744-6249) • (312) 744-1944 (TTY)
http://www.cityofchicago.org/bacp

09/11/2013

Alderman **Bob Fioretti**
Ward # **02**
City of Chicago
City Hall, Room **300**
121 North LaSalle Street
Chicago, Illinois 60602

Re: An ordinance to use and maintain a portion of the public right-of-way for **thirty-four (34) light fixture(s)** for **Congress Plaza Hotel**, adjacent to the premises known as **520 S. Michigan Ave.**.

Dear Alderman **Bob Fioretti**:

The applicant referenced above has requested the use of the public right-of-way for a **light fixture(s)**. An ordinance has been prepared by the Department of Business Affairs and Consumer Protection – Business Assistance Center - Public Way Use Unit for presentation to the City Council. Because this request was made for properties located in your ward, as approved by you as per the attached, I respectfully request that you introduce the attached ordinance at the next City Council meeting.

If you have any questions regarding this ordinance, please contact Anthony Bertuca at (312) 744-5506.

Department of Business Affairs and Consumer Protection

City of Chicago

O2013-6457

Office of the City Clerk

Document Tracking Sheet

Meeting Date:	9/11/2013
Sponsor(s):	Fioretti, Bob (2)
Type:	Ordinance
Title:	Grant(s) of privilege in public way for Dunkin Donuts Baskin Robbins
Committee(s) Assignment:	Committee on Transportation and Public Way

ORDINANCE
DUNKIN DONUTS BASKIN ROBBINS
Acct. No. 22862 - 1
Permit No. 1108116

Be It Ordained by the City Council of the City of Chicago:

SECTION 1. Permission and authority are hereby given and granted to DUNKIN DONUTS BASKIN ROBBINS, upon the terms and subject to the conditions of this ordinance to maintain and use one (1) sign(s) projecting over the public right-of-way attached to its premises known as 229 W. Jackson Blvd..

Said sign structure(s) measures as follows; along W. Jackson Boulevard:
One (1) at two point five (2.5) feet in length, three (3) feet in height and twelve (12) feet above grade level.

The location of said privilege shall be as shown on prints kept on file with the Department of Business Affairs and Consumer Protection and the Office of the City Clerk.

Said privilege shall be constructed in accordance with plans and specifications approved by the Department of Transportation (Division of Project Development) and Zoning Department - Signs.

This grant of privilege in the public way shall be subject to the provisions of Section 10-28-015 and all other required provisions of the Municipal Code of Chicago.

The grantee shall pay to the City of Chicago as compensation for the privilege #1108116 herein granted the sum of one hundred ($100.00) per annum in advance.

A 25% penalty will be added for payments received after due date.

The permit holder agrees to hold the City of Chicago harmless for any damage, relocation or replacement costs associated with damage, relocation or removal of private property caused by the City performing work in the public way.

Authority herein given and granted for a period of five (5) years from and after 07/30/2013.

Alderman _____

Bob Fioretti 2nd Ward

DUNKIN'
DONUTS
Baskin
Robbins

Department of Business Affairs and Consumer Protection
Business Assistance Center - Public Way Use Unit
City Hall - 121 N. LaSalle Street, Room 800 • Chicago, IL 60602
(312)-74-GOBIZ (312-744-6249) • (312) 744-1944 (TTY)
http://www.cityofchicago.org/bacp

09/11/2013

Alderman **Bob Fioretti**
Ward # **02**
City of Chicago
City Hall, Room **300**
121 North LaSalle Street
Chicago, Illinois 60602

Re: An ordinance to use and maintain a portion of the public right-of-way for **one (1) sign(s)** for **DUNKIN DONUTS BASKIN ROBBINS**, adjacent to the premises known as **229 W. Jackson Blvd.**.

Dear Alderman **Bob Fioretti**:

The applicant referenced above has requested the use of the public right-of-way for a **sign(s)**. An ordinance has been prepared by the Department of Business Affairs and Consumer Protection – Business Assistance Center - Public Way Use Unit for presentation to the City Council. Because this request was made for properties located in your ward, as approved by you as per the attached, I respectfully request that you introduce the attached ordinance at the next City Council meeting.

If you have any questions regarding this ordinance, please contact Anthony Bertuca at (312) 744-5506.

Department of Business Affairs and Consumer Protection

City of Chicago

O2013-6458

Office of the City Clerk

Document Tracking Sheet

Meeting Date:	9/11/2013
Sponsor(s):	Fioretti, Bob (2)
Type:	Ordinance
Title:	Grant(s) of privilege in public way for Freshii
Committee(s) Assignment:	Committee on Transportation and Public Way

ORDINANCE
FRESHII
Acct. No. 381691 - 2
Permit No. 1106994

Be It Ordained by the City Council of the City of Chicago:

SECTION 1. Permission and authority are hereby given and granted to FRESHII, upon the terms and subject to the conditions of this ordinance to maintain and use one (1) sign(s) projecting over the public right-of-way attached to its premises known as 26 S. Clinton St..

Said sign structure(s) measures as follows; along South Clinton Street:
One (1) at eight (8) feet in length, two point five (2.5) feet in height and fourteen point five eight (14.58) feet above grade level.

The location of said privilege shall be as shown on prints kept on file with the Department of Business Affairs and Consumer Protection and the Office of the City Clerk.

Said privilege shall be constructed in accordance with plans and specifications approved by the Department of Transportation (Division of Project Development) and Zoning Department - Signs.

This grant of privilege in the public way shall be subject to the provisions of Section 10-28-015 and all other required provisions of the Municipal Code of Chicago.

The grantee shall pay to the City of Chicago as compensation for the privilege #1106994 herein granted the sum of one hundred ($100.00) per annum in advance.

A 25% penalty will be added for payments received after due date.

The permit holder agrees to hold the City of Chicago harmless for any damage, relocation or replacement costs associated with damage, relocation or removal of private property caused by the City performing work in the public way.

Authority herein given and granted for a period of five (5) years from and after Date of Passage.

Alderman _____

Bob Fioretti 2nd Ward

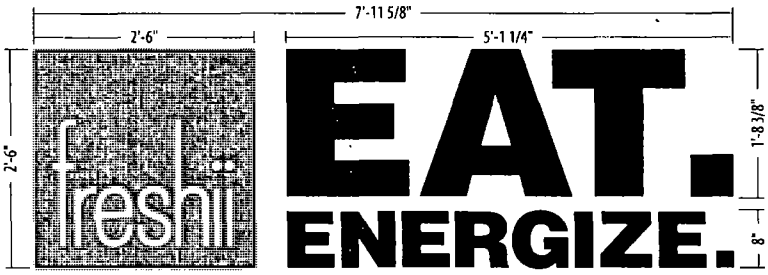

FRESHII ILLUMINATED CHANNEL LETTERS **19.9 SQ.FT.**

- Qty (1) "freshii" logo cabinet. Routed, push thru aluminum face.
- Qty (1) set of LED halo-lit, fabricated aluminum channel letterset with black faces.

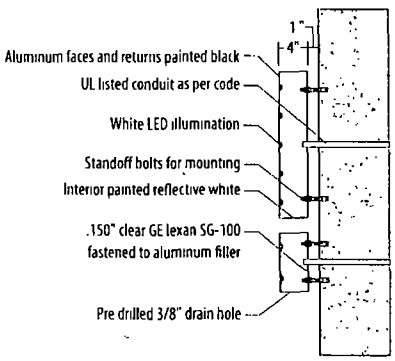

EAT. ENERGIZE.
CHANNEL LETTERS

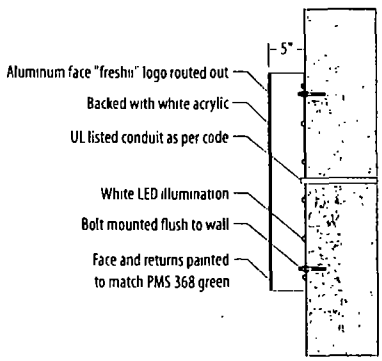

FRESHII LOGO
ROUTED CABINET

PAGE 2 / 3

CUSTOMER
Freshii

LOCATION
Monroe & Clinton

PROJECT
Storefront Sign

ACCOUNT REP
Mike Shelly

DRAWN BY
MH

DATE
03/19/13

REVISION

NOTES

SCALE
3/8"=1'-0"

CORPORATE ID SOLUTIONS
5561 N Elston Ave
Chicago, IL 60630
P 773-763-9600
F 773-763-9606
www.CorporateIDSolutions.com

CORPORATEIDENTIFICATIONSOLUTIONS

Department of Business Affairs and Consumer Protection
Business Assistance Center - Public Way Use Unit
City Hall - 121 N. LaSalle Street, Room 800 • Chicago, IL 60602
(312)-74-GOBIZ (312-744-6249) • (312) 744-1944 (TTY)
http://www.cityofchicago.org/bacp

09/11/2013

Alderman **Bob Fioretti**
Ward # **02**
City of Chicago
City Hall, Room **300**
121 North LaSalle Street
Chicago, Illinois 60602

Re: An ordinance to use and maintain a portion of the public right-of-way for **one (1) sign(s)** for **FRESHII**, adjacent to the premises known as **26 S. Clinton St.**.

Dear Alderman **Bob Fioretti**:

The applicant referenced above has requested the use of the public right-of-way for a **sign(s)**. An ordinance has been prepared by the Department of Business Affairs and Consumer Protection – Business Assistance Center - Public Way Use Unit for presentation to the City Council. Because this request was made for properties located in your ward, as approved by you as per the attached, I respectfully request that you introduce the attached ordinance at the next City Council meeting.

If you have any questions regarding this ordinance, please contact Anthony Bertuca at (312) 744-5506.

Department of Business Affairs and Consumer Protection

City of Chicago

O2013-6904

Office of the City Clerk

Document Tracking Sheet

Meeting Date:	9/11/2013
Sponsor(s):	Fioretti, Bob (2)
Type:	Ordinance
Title:	Grant(s) of privilege in public way for Gioco
Committee(s) Assignment:	Committee on Transportation and Public Way

ORDINANCE
GIOCO
Acct. No. 23031 - 1
Permit No. 1108160

Be It Ordained by the City Council of the City of Chicago:

SECTION 1. Permission and authority are hereby given and granted to GIOCO, upon the terms and subject to the conditions of this ordinance to maintain and use, as now constructed, three (3) Light Fixture(s) projecting over the public right-of-way adjacent to its premises known as 1312-1314 S. Wabash Ave..

Said Light Fixture(s) at S. Wabash Ave. measure(s):
Three (3) at point six seven (.67) feet in length, two point two five (2.25) feet in width and thirteen (13) feet above grade level.

The location of said privilege shall be as shown on prints kept on file with the Department of Business Affairs and Consumer Protection and the Office of the City Clerk.

Said privilege shall be constructed in accordance with plans and specifications approved by the Department of Transportation (Division of Project Development).

This grant of privilege in the public way shall be subject to the provisions of Section 10-28-015 and all other required provisions of the Municipal Code of Chicago.

The grantee shall pay to the City of Chicago as compensation for the privilege #1108160 herein granted the sum of eighty-five ($85.00) per annum in advance.

A 25% penalty will be added for payments received after due date.

The permit holder agrees to hold the City of Chicago harmless for any damage, relocation or replacement costs associated with damage, relocation or removal of private property caused by the City performing work in the public way.

Authority herein given and granted for a period of ~~five (5) years~~ from and after 06/11/2013.

Alderman

Bob Fioretti 2nd Ward

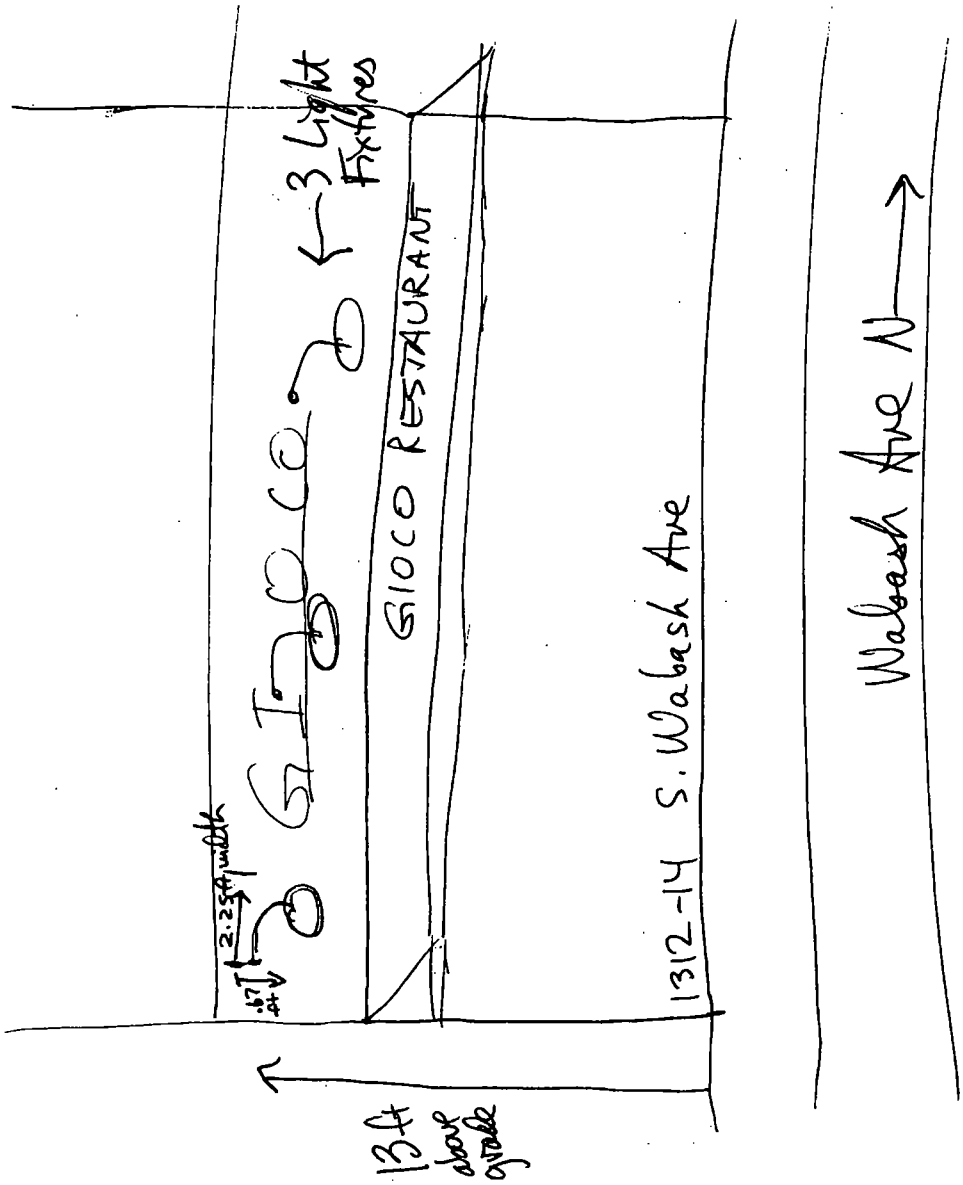
3 Light Fixtures
GIOCO RESTAURANT
GIOCO
2.25ft width
1312-14 S. Wabash Ave
Wabash Ave N
13ft above grade

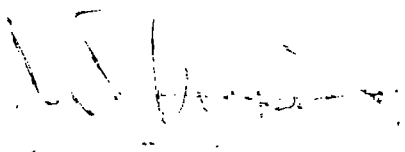

Department of Business Affairs and Consumer Protection
Business Assistance Center - Public Way Use Unit
City Hall - 121 N. LaSalle Street, Room 800 • Chicago, IL 60602
(312)-74-GOBIZ (312-744-6249) • (312) 744-1944 (TTY)
http://www.cityofchicago.org/bacp

09/11/2013

Alderman **Bob Fioretti**
Ward # **02**
City of Chicago
City Hall, Room **300**
121 North LaSalle Street
Chicago, Illinois 60602

Re: An ordinance to use and maintain a portion of the public right-of-way for **three (3) light fixture(s)** for **GIOCO**, adjacent to the premises known as **1312-1314 S. Wabash Ave.**.

Dear Alderman **Bob Fioretti**:

The applicant referenced above has requested the use of the public right-of-way for a **light fixture(s)**. An ordinance has been prepared by the Department of Business Affairs and Consumer Protection – Business Assistance Center - Public Way Usc Unit for presentation to the City Council. Because this request was made for properties located in your ward, as approved by you as per the attached, I respectfully request that you introduce the attached ordinance at the next City Council meeting.

If you have any questions regarding this ordinance, please contact Anthony Bertuca at (312) 744-5506.

Department of Business Affairs and Consumer Protection

City of Chicago

O2013-6907

Office of the City Clerk

Document Tracking Sheet

Meeting Date:	9/11/2013
Sponsor(s):	Fioretti, Bob (2)
Type:	Ordinance
Title:	Grant(s) of privilege in public way for Illinois Department of Central Management Services
Committee(s) Assignment:	Committee on Transportation and Public Way

ORDINANCE
ILLINOIS DEPARTMENT OF CENTRAL MANAGEMENT SERVICES
Acct. No. 384597 - 1
Permit No. 1108530

Be It Ordained by the City Council of the City of Chicago:

SECTION 1. Permission and authority are hereby given and granted to ILLINOIS DEPARTMENT OF CENTRAL MANAGEMENT SERVICES, upon the terms and subject to the conditions of this ordinance to construct, install, maintain and use one (1) Fiber Conduit(s) under the public right-of-way adjacent to its premises known as 350 E. Cermak Rd..

Said Fiber Conduit(s) starting from an existing City of Chicago manhole in the southeast quadrant of the intersection of East Cermak Road and South Calumet Avenue, approximately twenty-two (22) feet east of the east edge of pavement of South Calumet Avenue and fifteen (15) feet south of the south edge of pavement of East Cermak Road, then going in a northwesterly direction approximately seventeen (17) feet to an existing City of Chicago manhole. Total footage of fiber conduit(s) is approximately seventeen (17) linear feet.

The location of said privilege shall be as shown on prints kept on file with the Department of Business Affairs and Consumer Protection and the Office of the City Clerk.

Said privilege shall be constructed in accordance with plans and specifications approved by the Department of Transportation (Office of Underground Coordination).

This grant of privilege in the public way shall be subject to the provisions of Section 10-28-015 and all other required provisions of the Municipal Code of Chicago.

The grantee shall pay to the City of Chicago as compensation for the privilege #1108530 herein granted the sum of four hundred ($400.00) per annum in advance.

A 25% penalty will be added for payments received after due date.

The permit holder agrees to hold the City of Chicago harmless for any damage, relocation or replacement costs associated with damage, relocation or removal of private property caused by the City performing work in the public way.

Authority herein given and granted for a period of five (5) ~~years from~~ and after Date of Passage.

Alderman

Bob Fioretti 2nd Ward

IDOT DISTRICT	1
COUNTY	COOK
MUNICIPALITY	CHICAGO

LOCATION MAP

TOWNSHIP/RANGE/SECTION
39N 14E 27.

SYMBOL LEGEND

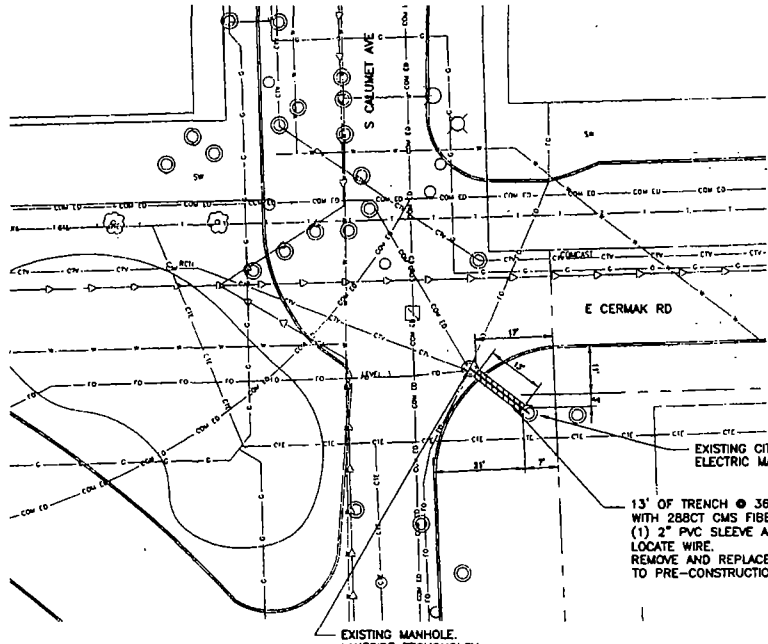

NOTE: ALL CONSTRUCTION AND RESTORATION MUST COMPLY WITH CHICAGO DEPARTMENT OF TRANSPORTATION (CDOT) SPECIFICATIONS. APPENDIX-A-SECTION 2

NOTE THE FIBER ROUTING ON THIS DOCUMENT IS PROPOSED ONLY. FINAL FIBER ROUTING TO BE DETERMINED BY FIELD CONDITIONS, UTILITY LOCATES AND PERMIT STIPULATIONS. CONTRACTOR SHALL OBTAIN AND VERIFY ALL DIMENSIONS AND CONDITIONS AT JOB SITE AND BE FULLY RESPONSIBLE FOR SAME. LOCATION OF UTILITIES FOR REFERENCE ONLY. PLEASE CALL ALL APPLICABLE UTILITY - LOCATORS FOR THEIR EXACT LOCATION PRIOR TO UNDERGROUND CONSTRUCTION (J.U.I.E. 811 OR 800-892-0123). DRAIN TILE LOCATIONS ARE FOR REFERENCE ONLY. IDENTIFICATION OF ALL DRAIN TILES AS WELL AS SAFE NAVIGATION PAST TILES AND/OR PROPER REPAIR OF TILES ALONG CONSTRUCTION PATH ARE THE RESPONSIBILITY OF THE CONTRACTOR. SEE SPECIFICATIONS FOR FULL REQUIREMENTS. RIGHT OF WAY AND PARCEL LINES FOR REFERENCE ONLY.

NOT FOR CONSTRUCTION

0 20 40

NO	DATE	REMARKS	BY	NO	DATE	REMARKS	BY
A	06-21-13	ISSUED FOR PERMITTING	GEC				

REVISIONS

PREPARED FD
CHECKED HB
APPROVED ZJB

Globetrotters
ENGINEERS - ARCHITECTS

ILLINOIS DEPARTMENT OF Central Management Services
State of Illinois
Pat Quinn, Governor

STATEWIDE FIBER-OPTIC NETWORK EXPANSION
PACKAGE NO. 01
CHICAGO, IL
CERMAK RD & CALUMET AVE
CDOT OUC PERMIT - CDOT4

CMS PROJ NO IBOP-EC
ISSUED DATE 06/21/13
SHEET NO 01-320-350-004
GEC PROJ NO 10023-800-003

Department of Business Affairs and Consumer Protection
Business Assistance Center- Public Way Use Unit
City Hall- 121 N. LaSalle Street Room 800 • Chicago, IL 60602
(312)-74-GOBIZ (312-744-6249) • (312) 744-1944 (TTY)
http://www.cityofchicago.org/bacp

09/11/2013

Alderman **Bob Fioretti**
Ward # **02**
City of Chicago
City Hall, Room **300**
121 North LaSalle Street
Chicago, Illinois 60602

Re: An ordinance to use and maintain a portion of the public right-of-way for **one (1) fiber conduit(s)** for **ILLINOIS DEPARTMENT OF CENTRAL MANAGEMENT SERVICES**, adjacent to the premises known as **350 E. Cermak Rd.**.

Dear Alderman **Bob Fioretti**:

The applicant referenced above has requested the use of the public right-of-way for a **fiber conduit(s)**. An ordinance has been prepared by the Department of Business Affairs and Consumer Protection – Business Assistance Center - Public Way Use Unit for presentation to the City Council. Because this request was made for properties located in your ward, as approved by you as per the attached, I respectfully request that you introduce the attached ordinance at the next City Council meeting.

If you have any questions regarding this ordinance, please contact Anthony Bertuca at (312) 744-5506.

Department of Business Affairs and Consumer Protection

City of Chicago

O2013-6910

Office of the City Clerk

Document Tracking Sheet

Meeting Date:	9/11/2013
Sponsor(s):	Fioretti, Bob (2)
Type:	Ordinance
Title:	Grant(s) of privilege in public way for Jo-Ann Fabric and Craft Stores
Committee(s) Assignment:	Committee on Transportation and Public Way

ORDINANCE
JO-ANN FABRIC AND CRAFT STORES
Acct. No. 74814 - 3
Permit No. 1107266

Be It Ordained by the City Council of the City of Chicago:

SECTION 1. Permission and authority are hereby given and granted to JO-ANN FABRIC AND CRAFT STORES, upon the terms and subject to the conditions of this ordinance to maintain and use six (6) sign(s) projecting over the public right-of-way attached to its premises known as 555 W. Roosevelt Rd..

Said sign structure(s) measures as follows; along Roosevelt:
One (1) at fifteen (15) feet in length, six (6) feet in height and thirty-eight (38) feet above grade level.
One (1) at fifteen (15) feet in length, six (6) feet in height and thirty (30) feet above grade level.

Said sign structure(s) measures as follows; along Jefferson:
Two (2) at fifteen (15) feet in length, six (6) feet in height and sixty (60) feet above grade level.

Said sign structure(s) measures as follows; along Clinton:
One (1) at fifteen (15) feet in length, six (6) feet in height and sixty (60) feet above grade level.
One (1) at fifteen (15) feet in length, six (6) feet in height and twenty-four (24) feet above grade level.

The location of said privilege shall be as shown on prints kept on file with the Department of Business Affairs and Consumer Protection and the Office of the City Clerk.

Said privilege shall be constructed in accordance with plans and specifications approved by the Department of Transportation (Division of Project Development) and Zoning Department - Signs.

This grant of privilege in the public way shall be subject to the provisions of Section 10-28-015 and all other required provisions of the Municipal Code of Chicago.

The grantee shall pay to the City of Chicago as compensation for the privilege #1107266 herein granted the sum of one thousand eight hundred ($1,800.00) per annum in advance.

A 25% penalty will be added for payments received after due date.

The permit holder agrees to hold the City of Chicago harmless for any damage, relocation or replacement costs associated with damage, relocation or removal of private property caused by the City performing work in the public way.

Authority herein given and granted for a period of five (5) years from and after Date of Passage.

Alderman

Bob Fioretti 2nd Ward

LED CHANNEL LETTERS on FAB'D RACEWAY

93 SQUARE FEET

LED CHANNEL LETTERS on FAB'D RACEWAY:

FACES: 3/16" #7328 White acrylic

JOANN TRIMCAP: 2" White jewelite

FAC TRIMCAP: 1" White jewelite

RETURNS: 4" deep 063 alum - White

BACKS: 063 Alum - pre-painted White

ILLUMINATION: White Tetra Max LED's as req'd by manufacturer, 6' whips are standard for all illuminated signage

MOUNTING: 4" deep fab'd raceway cabinet w/ internal 1" alum angle framework, 063 alum skin & .125 face- all exposed surface painted Joann Green - to house all electrical components

QUANTITY: (6) Six sets required for All Elevations

COLOR MATCHING

PMS 560 GREEN
SW JOANN Green
Sherry A 6003 Satin

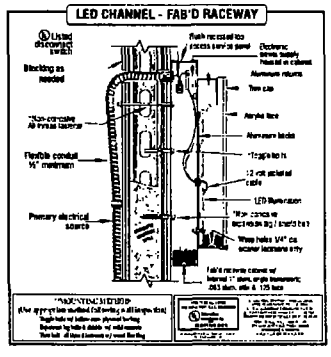

MC SIGN COMPANY
8959 TYLER BLVD.
MENTOR, OHIO 44060
PH. 440-209-6200
FAX 440-209-6277
www.mcsign.com

CLIENT: JO-ANN fabrics and crafts
ADDRESS: #2386
555 WEST ROOSEVELT ROAD
CHICAGO, IL 60607

PAGE NUMBER	DIRECTORY	DATE	DATE	REVISIONS
8	255629	2/11/13		
PROJECT MANAGER		DESIGNER		
BRIAN RUPLE		CA		
ELECTRONIC FILE NAME				
J:\JOANN\2013\IL\2386 CHICAGO FINAL				

Sign On.™
Partner with the best

CLIENT SIGNATURE & APPROVAL DATE

NOTE: PRINTS ARE THE EXCLUSIVE PROPERTY OF MCSIGN COMPANY. ANY UNAUTHORIZED USE OR DUPLICATION WILL RESULT IN A 20% CHARGE PER OCCURANCE PER THE VALUE OF THE DISPLAY. © MC SIGN CO. 1998

Department of Business Affairs and Consumer Protection
Business Assistance Center - Public Way Use Unit
City Hall - 121 N. LaSalle Street, Room 800 • Chicago, IL 60602
(312)-74-GOBIZ (312-744-6249) • (312) 744-1944 (TTY)
http://www.cityofchicago.org/bacp

09/11/2013

Alderman **Bob Fioretti**
Ward # **02**
City of Chicago
City Hall, Room **300**
121 North LaSalle Street
Chicago, Illinois 60602

Re: An ordinance to use and maintain a portion of the public right-of-way for **six (6) sign(s)** for **JO-ANN FABRIC AND CRAFT STORES**, adjacent to the premises known as **555 W. Roosevelt Rd.**.

Dear Alderman **Bob Fioretti**:

The applicant referenced above has requested the use of the public right-of-way for a **sign(s)**. An ordinance has been prepared by the Department of Business Affairs and Consumer Protection – Business Assistance Center - Public Way Use Unit for presentation to the City Council. Because this request was made for properties located in your ward, as approved by you as per the attached, I respectfully request that you introduce the attached ordinance at the next City Council meeting.

If you have any questions regarding this ordinance, please contact Anthony Bertuca at (312) 744-5506.

Department of Business Affairs and Consumer Protection

City of Chicago

O2013-6914

Office of the City Clerk

Document Tracking Sheet

Meeting Date:	9/11/2013
Sponsor(s):	Fioretti, Bob (2)
Type:	Ordinance
Title:	Grant(s) of privilege in public way for Loop Auto Parks Inc.
Committee(s) Assignment:	Committee on Transportation and Public Way

ORDINANCE
LOOP AUTO PARKS INC
Acct. No. 50504 - 3
Permit No. 1107714

Be It Ordained by the City Council of the City of Chicago:

SECTION 1. Permission and authority are hereby given and granted to LOOP AUTO PARKS INC, upon the terms and subject to the conditions of this ordinance to maintain and use two (2) sign(s) projecting over the public right-of-way attached to its premises known as 524 S. Wabash Ave..

Said sign structure(s) measures as follows; along S. Wabash Avenue:
One (1) at twelve (12) feet in length, eight (8) feet in height and nine point five (9.5) feet above grade level.

Said sign structure(s) measures as follows; along E. Harrison:
One (1) at eight point five (8.5) feet in length, five (5) feet in height and eleven (11) feet above grade level.

The location of said privilege shall be as shown on prints kept on file with the Department of Business Affairs and Consumer Protection and the Office of the City Clerk.

Said privilege shall be constructed in accordance with plans and specifications approved by the Department of Transportation (Division of Project Development) and Zoning Department - Signs.

This grant of privilege in the public way shall be subject to the provisions of Section 10-28-015 and all other required provisions of the Municipal Code of Chicago.

The grantee shall pay to the City of Chicago as compensation for the privilege #1107714 herein granted the sum of six hundred ($600.00) per annum in advance.

A 25% penalty will be added for payments received after due date.

The permit holder agrees to hold the City of Chicago harmless for any damage, relocation or replacement costs associated with damage, relocation or removal of private property caused by the City performing work in the public way.

Authority herein given and granted for a period of five (5) years from and after 06/11/2013.

Alderman

Bob Fioretti 2nd Ward

Loop Auto Parks

524 S. Wabash Ave.

2 Projecting Signs

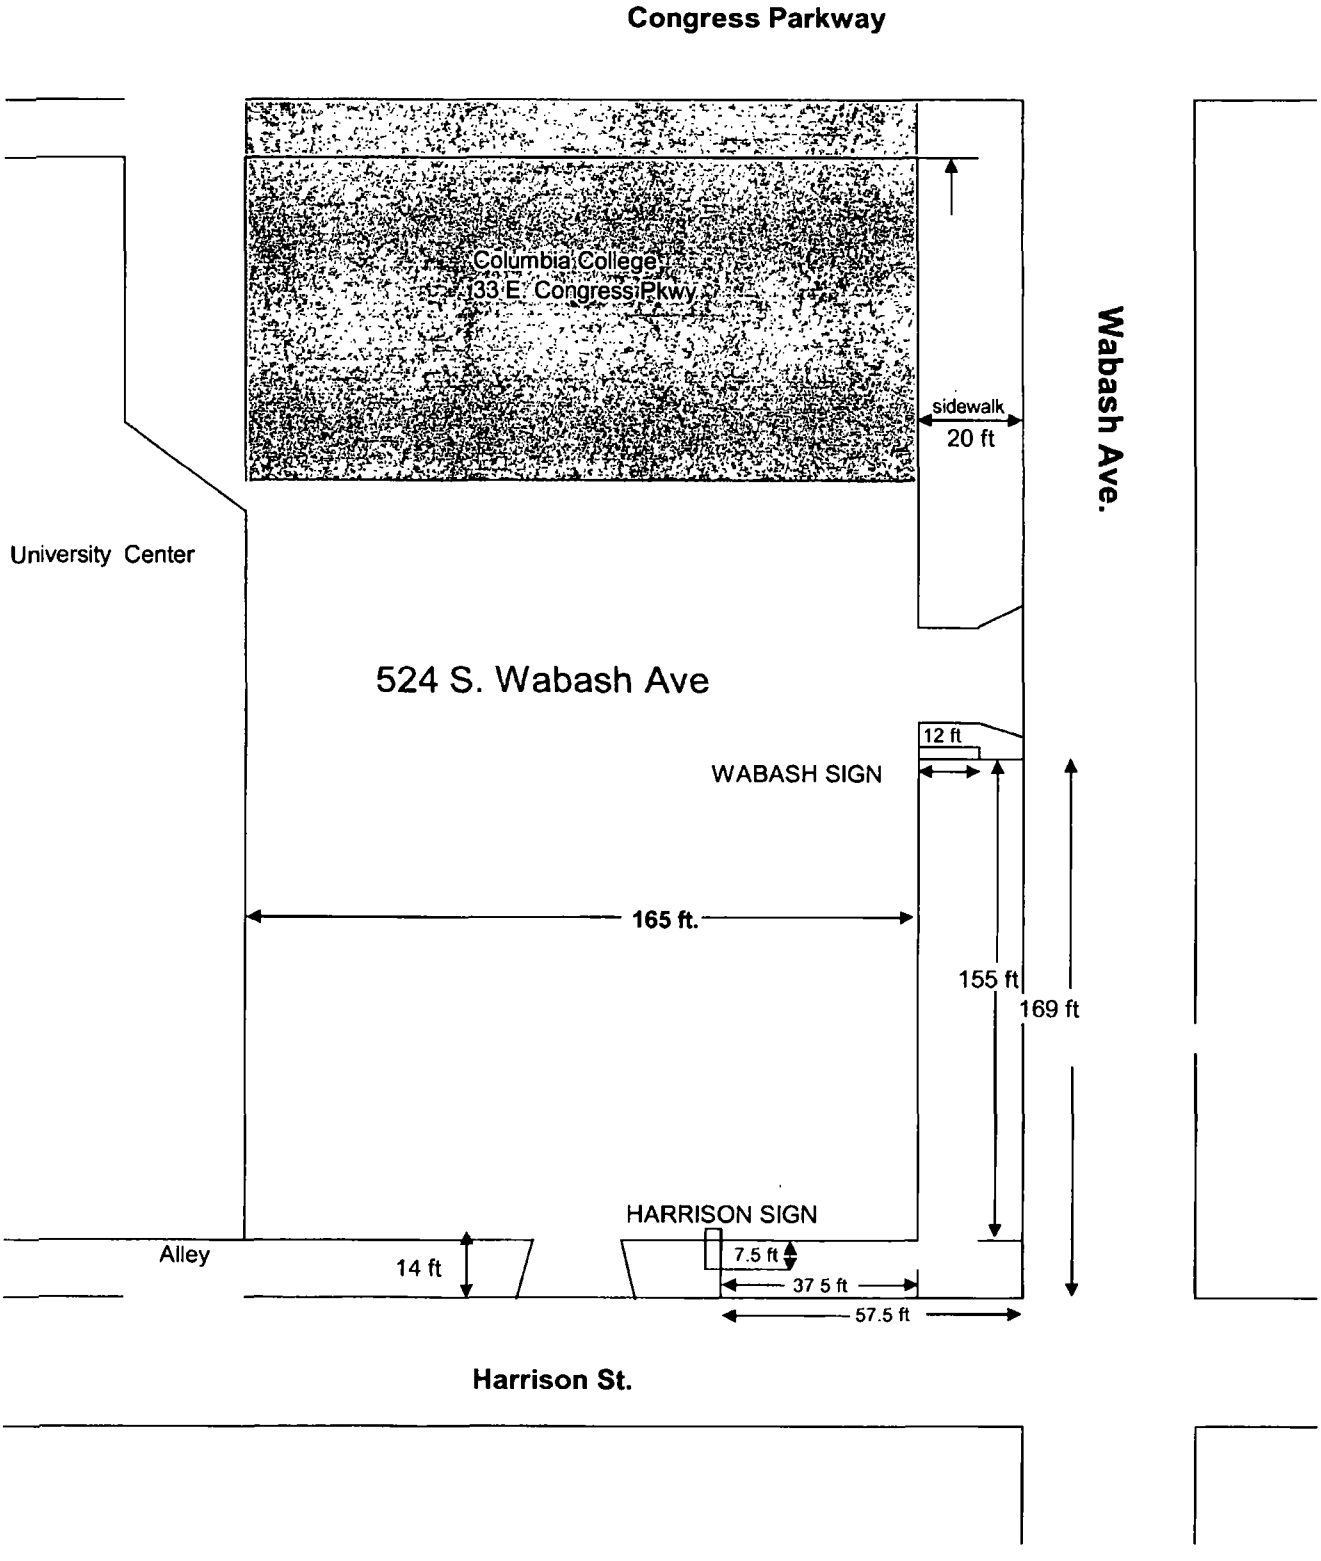

Department of Business Affairs and Consumer Protection
Business Assistance Center - Public Way Use Unit
City Hall - 121 N. LaSalle Street, Room 800 • Chicago, IL 60602
(312)-74-GOBIZ (312-744-6249) • (312) 744-1944 (TTY)
http://www.cityofchicago.org/bacp

09/11/2013

Alderman **Bob Fioretti**
Ward # **02**
City of Chicago
City Hall, Room **300**
121 North LaSalle Street
Chicago, Illinois 60602

Re: An ordinance to use and maintain a portion of the public right-of-way for **two (2) sign(s)** for **LOOP AUTO PARKS INC**, adjacent to the premises known as **524 S. Wabash Ave.**.

Dear Alderman **Bob Fioretti**:

The applicant referenced above has requested the use of the public right-of-way for a **sign(s)**. An ordinance has been prepared by the Department of Business Affairs and Consumer Protection – Business Assistance Center - Public Way Use Unit for presentation to the City Council. Because this request was made for properties located in your ward, as approved by you as per the attached, I respectfully request that you introduce the attached ordinance at the next City Council meeting.

If you have any questions regarding this ordinance, please contact Anthony Bertuca at (312) 744-5506.

Department of Business Affairs and Consumer Protection

City of Chicago

O2013-6918

Office of the City Clerk

Document Tracking Sheet

Meeting Date:	9/11/2013
Sponsor(s):	Fioretti, Bob (2)
Type:	Ordinance
Title:	Grant(s) of privilege in public way for One Congress Center LP
Committee(s) Assignment:	Committee on Transportation and Public Way

ORDINANCE
ONE CONGRESS CENTER LP
Acct. No. 379079 - 1
Permit No. 1104913

Be It Ordained by the City Council of the City of Chicago:

SECTION 1. Permission and authority are hereby given and granted to ONE CONGRESS CENTER LP, upon the terms and subject to the conditions of this ordinance to maintain and use two (2) sign(s) projecting over the public right-of-way attached to its premises known as 401 S. State St..

Said sign structure(s) measures as follows; along S. State:
One (1) at four (4) feet in length, three point five (3.5) feet in height and twelve (12) feet above grade level.

Said sign structure(s) measures as follows; along E. Congress Parkway:
One (1) at four (4) feet in length, three point five (3.5) feet in height and twelve (12) feet above grade level.

The location of said privilege shall be as shown on prints kept on file with the Department of Business Affairs and Consumer Protection and the Office of the City Clerk.

Said privilege shall be constructed in accordance with plans and specifications approved by the Department of Transportation (Division of Project Development) and Zoning Department - Signs.

This grant of privilege in the public way shall be subject to the provisions of Section 10-28-015 and all other required provisions of the Municipal Code of Chicago.

The grantee shall pay to the City of Chicago as compensation for the privilege #1104913 herein granted the sum of one hundred seventy-five ($175.00) per annum in advance.

A 25% penalty will be added for payments received after due date.

The permit holder agrees to hold the City of Chicago harmless for any damage, relocation or replacement costs associated with damage, relocation or removal of private property caused by the City performing work in the public way.

Authority herein given and granted for a period of five (5) years from and after Date of Passage.

Alderman

Bob Fioretti 2nd Ward

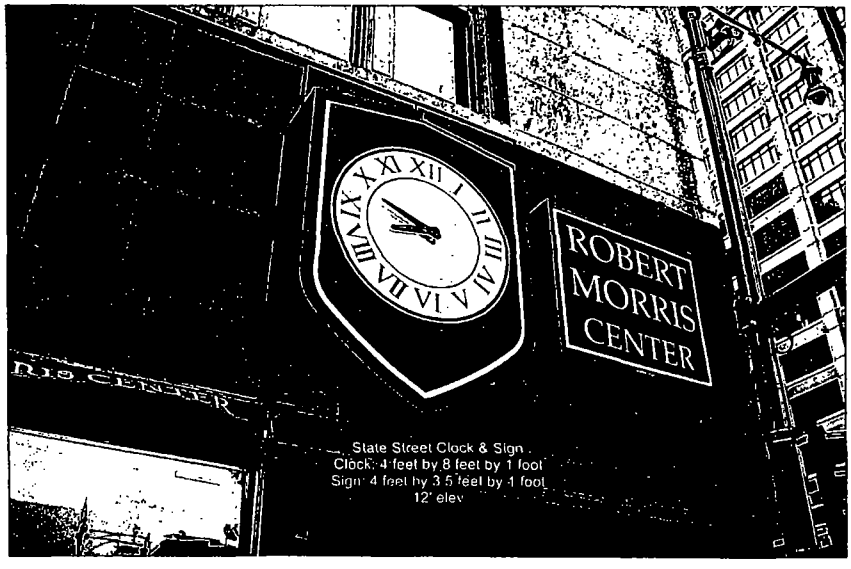

State Street Clock & Sign
Clock: 4 feet by 8 feet by 1 foot
Sign: 4 feet by 3.5 feet by 1 foot
12' elev

Department of Business Affairs and Consumer Protection
Business Assistance Center - Public Way Use Unit
City Hall - 121 N. LaSalle Street, Room 800 • Chicago, IL 60602
(312)-74-GOBIZ (312-744-6249) • (312) 744-1944 (TTY)
http://www.cityofchicago.org/bacp

09/11/2013

Alderman **Bob Fioretti**
Ward # **02**
City of Chicago
City Hall, Room **300**
121 North LaSalle Street
Chicago, Illinois 60602

Re: An ordinance to use and maintain a portion of the public right-of-way for **two (2) sign(s)** for **ONE CONGRESS CENTER LP**, adjacent to the premises known as **401 S. State St.**.

Dear Alderman **Bob Fioretti**:

The applicant referenced above has requested the use of the public right-of-way for a **sign(s)**. An ordinance has been prepared by the Department of Business Affairs and Consumer Protection – Business Assistance Center - Public Way Use Unit for presentation to the City Council. Because this request was made for properties located in your ward, as approved by you as per the attached, I respectfully request that you introduce the attached ordinance at the next City Council meeting.

If you have any questions regarding this ordinance, please contact Anthony Bertuca at (312) 744-5506.

Department of Business Affairs and Consumer Protection

City of Chicago

O2013-6928

Office of the City Clerk

Document Tracking Sheet

Meeting Date:	9/11/2013
Sponsor(s):	Fioretti, Bob (2)
Type:	Ordinance
Title:	Grant(s) of privilege in public way for Payday Loan Store
Committee(s) Assignment:	Committee on Transportation and Public Way

ORDINANCE
Payday Loan Store
Acct. No. 59178 - 9
Permit No. 1108030

Be It Ordained by the City Council of the City of Chicago:

SECTION 1. Permission and authority are hereby given and granted to Payday Loan Store, upon the terms and subject to the conditions of this ordinance to maintain and use two (2) sign(s) projecting over the public right-of-way attached to its premises known as 337 S. Franklin St..

Said sign structure(s) measures as follows; along S. Franklin Street:
Two (2) at ten (10) feet in length, three (3) feet in height and fourteen (14) feet above grade level.

The location of said privilege shall be as shown on prints kept on file with the Department of Business Affairs and Consumer Protection and the Office of the City Clerk.

Said privilege shall be constructed in accordance with plans and specifications approved by the Department of Transportation (Division of Project Development) and Zoning Department - Signs.

This grant of privilege in the public way shall be subject to the provisions of Section 10-28-015 and all other required provisions of the Municipal Code of Chicago.

The grantee shall pay to the City of Chicago as compensation for the privilege #1108030 herein granted the sum of six hundred ($600.00) per annum in advance.

A 25% penalty will be added for payments received after due date.

The permit holder agrees to hold the City of Chicago harmless for any damage, relocation or replacement costs associated with damage, relocation or removal of private property caused by the City performing work in the public way.

Authority herein given and granted for a period of five (5) years from and after 06/11/2013.

Alderman _____

Bob Fioretti 2nd Ward

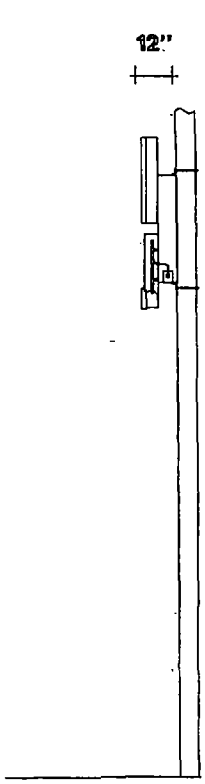

FRANKLIN ELEVATION

VAN BUREN ELEVATION

LETTERS AND RACEWAY
PROJECT 12" OVER
PUBLIC RIGHT OF WAY
(ON TWO ELEVATIONS)

BEST NEON SIGN CO.	
SCALE 3/16"=1'0" SK. NO. PLSFRANR	
CUSTOMER PLS LOOP#2	
JOB ADDRESS 337 S. FRANKLIN	
CITY CHICAGO	STATE IL.
ARTIST tc	DATE 5/21/13
SALES APPROVED	DATE
CUSTOMER APPROVAL:	

PLEASE NOTE: By signing the approval box on this sketch, I understand that I am accepting all aspects of this drawing. This includes artwork, specifications, dimensions, spelling and any other representations herein. I also understand that color reproductions on this sketch are approximate, and may not match manufactured product exactly.

Department of Business Affairs and Consumer Protection
Business Assistance Center - Public Way Use Unit
City Hall - 121 N. LaSalle Street, Room 800 • Chicago, IL 60602
(312)-74-GOBIZ (312-744-6249) • (312) 744-1944 (TTY)
http://www.cityofchicago.org/bacp

09/11/2013

Alderman **Bob Fioretti**
Ward # **02**
City of Chicago
City Hall, Room **300**
121 North LaSalle Street
Chicago, Illinois 60602

Re: An ordinance to use and maintain a portion of the public right-of-way for **two (2) sign(s)** for **Payday Loan Store**, adjacent to the premises known as **337 S. Franklin St.**.

Dear Alderman **Bob Fioretti**:

The applicant referenced above has requested the use of the public right-of-way for a **sign(s)**. An ordinance has been prepared by the Department of Business Affairs and Consumer Protection – Business Assistance Center - Public Way Use Unit for presentation to the City Council. Because this request was made for properties located in your ward, as approved by you as per the attached, I respectfully request that you introduce the attached ordinance at the next City Council meeting.

If you have any questions regarding this ordinance, please contact Anthony Bertuca at (312) 744-5506.

Department of Business Affairs and Consumer Protection

City of Chicago

O2013-6931

Office of the City Clerk

Document Tracking Sheet

Meeting Date:	9/11/2013
Sponsor(s):	Fioretti, Bob (2)
Type:	Ordinance
Title:	Grant(s) of privilege in public way for Plymouth Restaurant
Committee(s) Assignment:	Committee on Transportation and Public Way

ORDINANCE
PLYMOUTH RESTAURANT
Acct. No. 299821 - 1
Permit No. 1107142

Be It Ordained by the City Council of the City of Chicago:

SECTION 1. Permission and authority are hereby given and granted to PLYMOUTH RESTAURANT, upon the terms and subject to the conditions of this ordinance to maintain and use one (1) sign(s) projecting over the public right-of-way attached to its premises known as 327 S. Plymouth Ct..

Said sign structure(s) measures as follows; along South Plymouth Court:
One (1) at three point five (3.5) feet in length, sixteen (16) feet in height and eleven (11) feet above grade level.

The location of said privilege shall be as shown on prints kept on file with the Department of Business Affairs and Consumer Protection and the Office of the City Clerk.

Said privilege shall be constructed in accordance with plans and specifications approved by the Department of Transportation (Division of Project Development) and Zoning Department - Signs.

This grant of privilege in the public way shall be subject to the provisions of Section 10-28-015 and all other required provisions of the Municipal Code of Chicago.

The grantee shall pay to the City of Chicago as compensation for the privilege #1107142 herein granted the sum of three hundred ($300.00) per annum in advance.

A 25% penalty will be added for payments received after due date.

The permit holder agrees to hold the City of Chicago harmless for any damage, relocation or replacement costs associated with damage, relocation or removal of private property caused by the City performing work in the public way.

Authority herein given and granted for a period of five (5) years from and after 06/11/2013.

Alderman _____

Bob Fioretti 2nd Ward

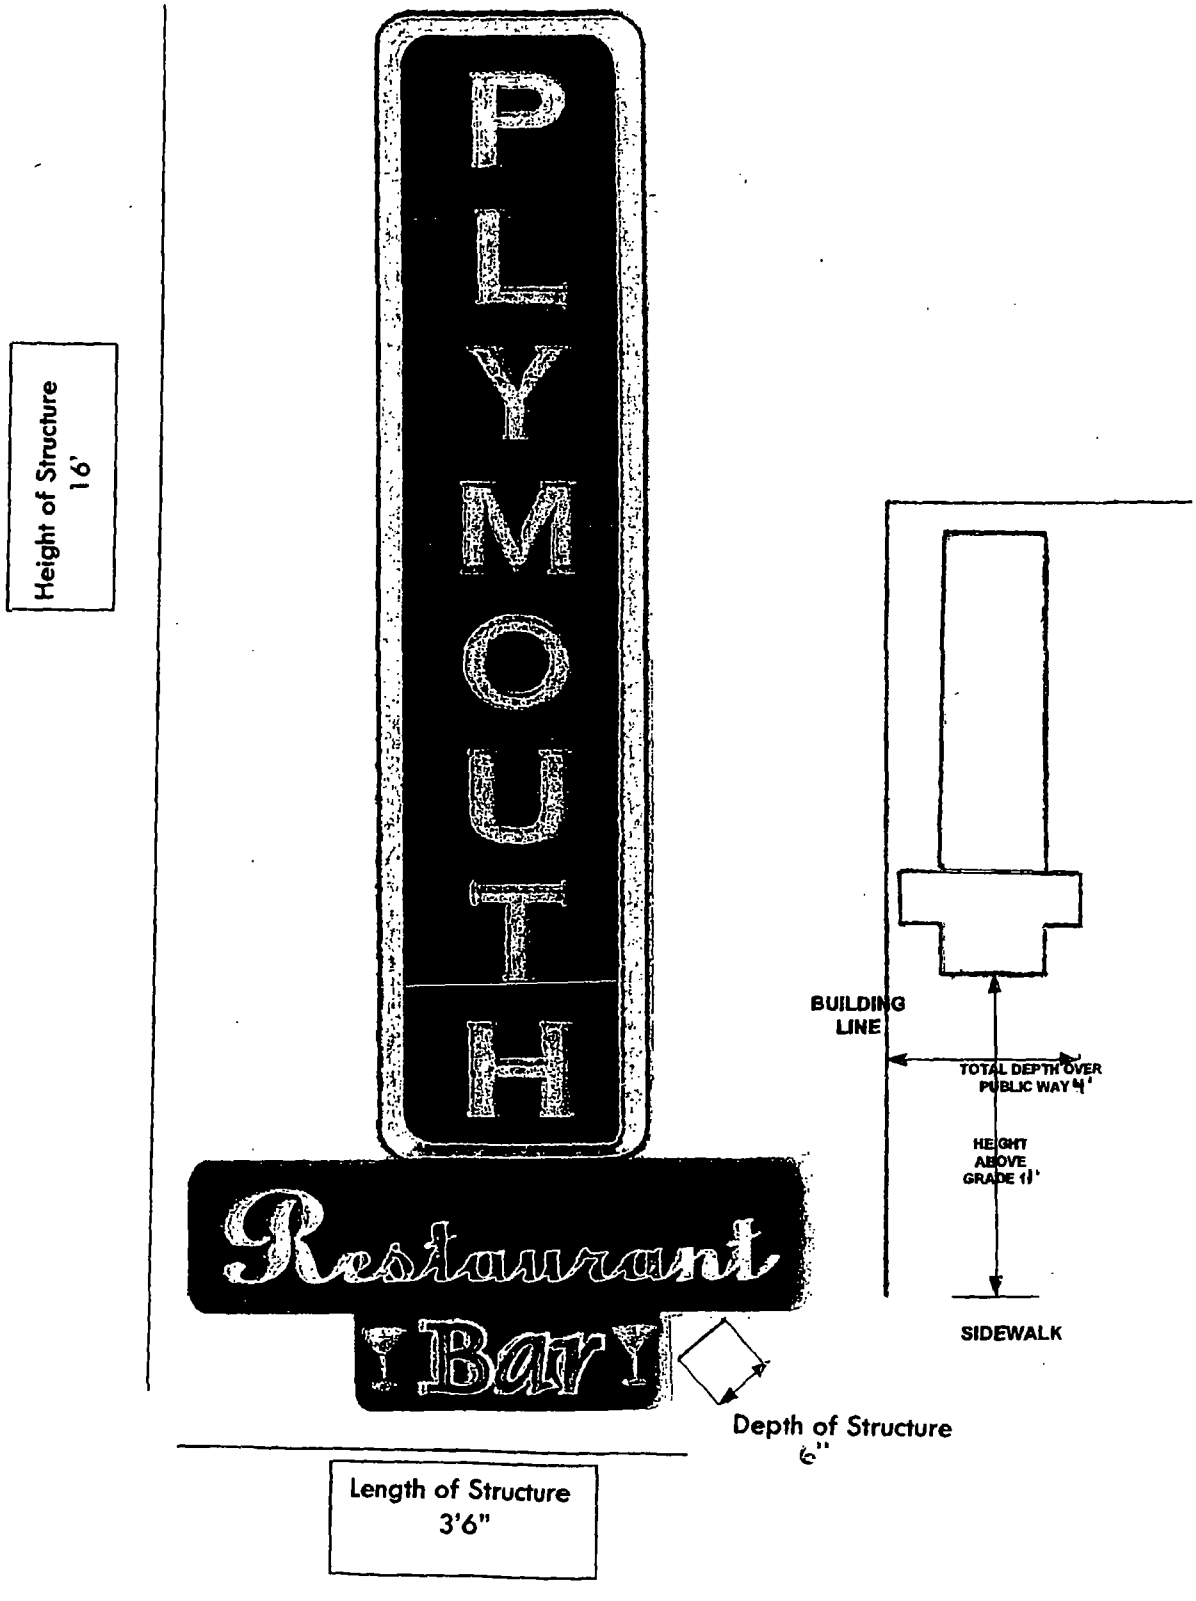
Height of Structure
16'
PLYMOUTH
Restaurant
Bar
Depth of Structure
6"
Length of Structure
3'6"
BUILDING
LINE
TOTAL DEPTH OVER
PUBLIC WAY 4'
HEIGHT
ABOVE
GRADE 11'
SIDEWALK

Department of Business Affairs and Consumer Protection
Business Assistance Center - Public Way Use Unit
City Hall - 121 N. LaSalle Street, Room 800 • Chicago, IL 60602
(312)-74-GOBIZ (312-744-6249) • (312) 744-1944 (TTY)
http://www.cityofchicago.org/bacp

09/11/2013

Alderman **Bob Fioretti**
Ward # **02**
City of Chicago
City Hall, Room **300**
121 North LaSalle Street
Chicago, Illinois 60602

Re: An ordinance to use and maintain a portion of the public right-of-way for **one (1) sign(s)** for **PLYMOUTH RESTAURANT**, adjacent to the premises known as **327 S. Plymouth Ct.**.

Dear Alderman **Bob Fioretti**:

The applicant referenced above has requested the use of the public right-of-way for a **sign(s)**. An ordinance has been prepared by the Department of Business Affairs and Consumer Protection – Business Assistance Center - Public Way Use Unit for presentation to the City Council. Because this request was made for properties located in your ward, as approved by you as per the attached, I respectfully request that you introduce the attached ordinance at the next City Council meeting.

If you have any questions regarding this ordinance, please contact Anthony Bertuca at (312) 744-5506.

Department of Business Affairs and Consumer Protection

City of Chicago

O2013-6934

Office of the City Clerk

Document Tracking Sheet

Meeting Date:	9/11/2013
Sponsor(s):	Fioretti, Bob (2)
Type:	Ordinance
Title:	Grant(s) of privilege in public way for Quinn Chapel
Committee(s) Assignment:	Committee on Transportation and Public Way

ORDINANCE
QUINN CHAPEL
Acct. No. 259577 - 1
Permit No. 1107140

Be It Ordained by the City Council of the City of Chicago:

SECTION 1. Permission and authority are hereby given and granted to QUINN CHAPEL, upon the terms and subject to the conditions of this ordinance to maintain and use, as now constructed, one (1) Handicap Ramp on the public right-of-way adjacent to its premises known as 2401 S. Wabash Ave..

Said Handicap Ramp at E. 24th St measure(s):
One (1) at forty (40) feet in length, and four (4) feet in width for a total of one hundred sixty (160) square feet.

The location of said privilege shall be as shown on prints kept on file with the Department of Business Affairs and Consumer Protection and the Office of the City Clerk.

Said privilege shall be constructed in accordance with plans and specifications approved by the Department of Transportation (Division of Project Development) and Mayor's Office for People with Disabilities.

This grant of privilege in the public way shall be subject to the provisions of Section 10-28-015 and all other required provisions of the Municipal Code of Chicago.

The grantee shall pay to the City of Chicago as compensation for the privilege #1107140 herein granted the sum of one thousand one hundred eighty-eight ($1,188.00) per annum in advance.

A 25% penalty will be added for payments received after due date.

The permit holder agrees to hold the City of Chicago harmless for any damage, relocation or replacement costs associated with damage, relocation or removal of private property caused by the City performing work in the public way.

Authority herein given and granted for a period of five (5) years from and after 06/11/2013.

Alderman

Bob Fioretti 2nd Ward

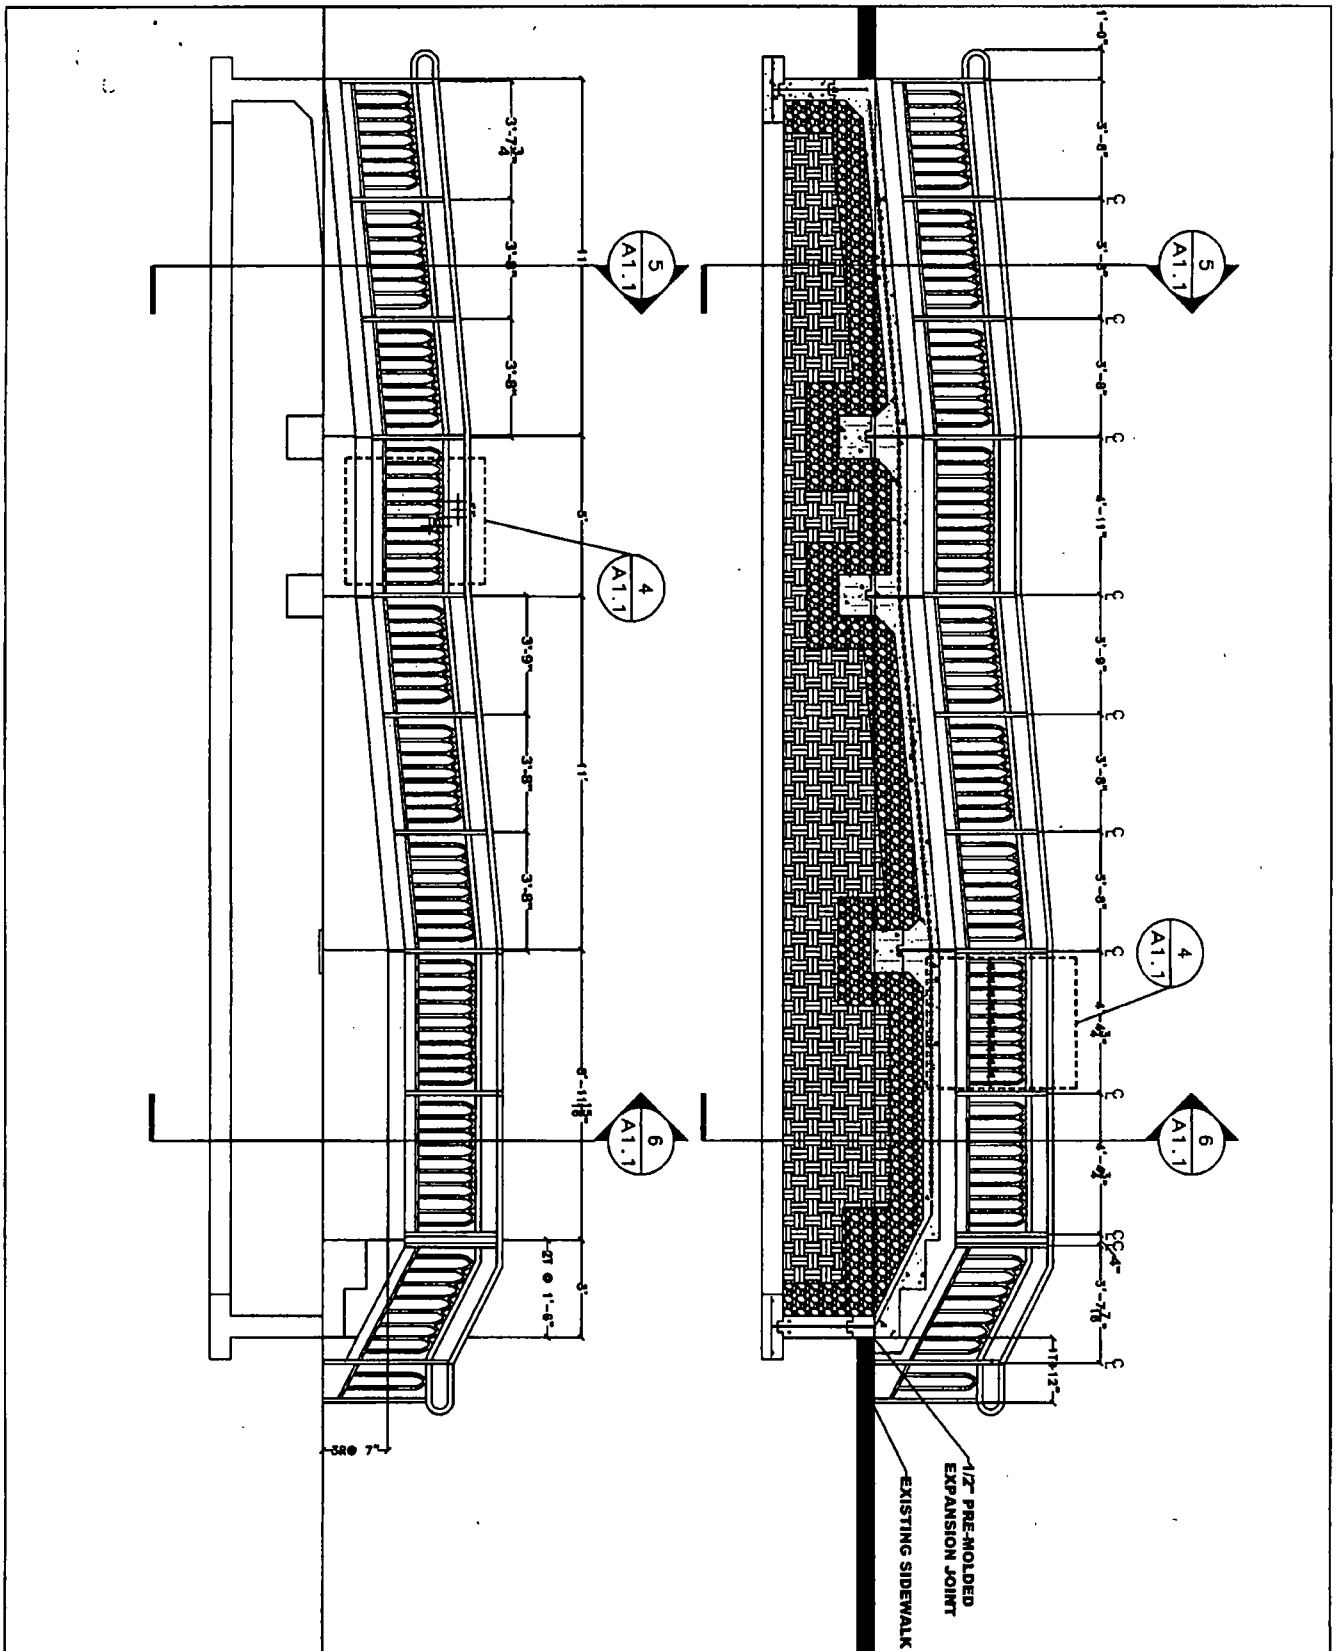

Quinn Chapel 2401 S. Wabash Chicago, IL	PROJECT NUMBER 0512	DRAWN BY JH	CHECKED BY JG	DATE 08.13.07	REV. # 00 00.00.00	27 N. Wacker Dr. Suite 430 Chicago, IL 6 0 6 0 6
	SKETCH NUMBER ASK-005-081307	REF. DWG. A1.1	SCALE 3/16"=1'-0"	DESCRIPTION RAMP SECTIONS		TEL: 312.795.1911 FAX: 877.785.8685 www.jaqcorp.com

Department of Business Affairs and Consumer Protection
Business Assistance Center- Public Way Use Unit
City Hall- 121 N. LaSalle Street Room 800 • Chicago, IL 60602
(312)-74-GOBIZ (312-744-6249) • (312) 744-1944 (TTY)
http://www.cityofchicago.org/bacp

09/11/2013

Alderman **Bob Fioretti**
Ward # **02**
City of Chicago
City Hall, Room **300**
121 North LaSalle Street
Chicago, Illinois 60602

Re: An ordinance to use and maintain a portion of the public right-of-way for **one (1) ramp(s)** for **QUINN CHAPEL**, adjacent to the premises known as **2401 S. Wabash Ave.**.

Dear Alderman **Bob Fioretti**:

The applicant referenced above has requested the use of the public right-of-way for a **ramp(s)**. An ordinance has been prepared by the Department of Business Affairs and Consumer Protection – Business Assistance Center - Public Way Use Unit for presentation to the City Council. Because this request was made for properties located in your ward, as approved by you as per the attached, I respectfully request that you introduce the attached ordinance at the next City Council meeting.

If you have any questions regarding this ordinance, please contact Anthony Bertuca at (312) 744-5506.

Department of Business Affairs and Consumer Protection

City of Chicago

O2013-6938

Office of the City Clerk

Document Tracking Sheet

Meeting Date:	9/11/2013
Sponsor(s):	Fioretti, Bob (2)
Type:	Ordinance
Title:	Grant(s) of privilege in public way for Residences at 950 West Monroe Condominium Assn., The
Committee(s) Assignment:	Committee on Transportation and Public Way

ORDINANCE
The Residences At 950 West Monroe Condominium Association
Acct. No. 293226 - 2
Permit No. 1107579

Be It Ordained by the City Council of the City of Chicago:

SECTION 1. Permission and authority are hereby given and granted to The Residences At 950 West Monroe Condominium Association, upon the terms and subject to the conditions of this ordinance to maintain and use, as now constructed, six (6) Balcony(s) projecting over the public right-of-way adjacent to its premises known as 950 W. Monroe St..

Said Balcony(s) at W. Monroe measure(s):
Six (6) at fourteen (14) feet in length, and six (6) feet in width for a total of five hundred four (504) square feet.

The location of said privilege shall be as shown on prints kept on file with the Department of Business Affairs and Consumer Protection and the Office of the City Clerk.

Said privilege shall be constructed in accordance with plans and specifications approved by the Department of Planning and Development and Department of Transportation (Division of Project Development).

This grant of privilege in the public way shall be subject to the provisions of Section 10-28-015 and all other required provisions of the Municipal Code of Chicago.

The grantee shall pay to the City of Chicago as compensation for the privilege #1107579 herein granted the sum of four hundred fifty ($450.00) per annum in advance.

A 25% penalty will be added for payments received after due date.

The permit holder agrees to hold the City of Chicago harmless for any damage, relocation or replacement costs associated with damage, relocation or removal of private property caused by the City performing work in the public way.

Authority herein given and granted for a period of five (5) years from and after 03/12/2013.

Alderman _____
Bob Fioretti 2nd Ward

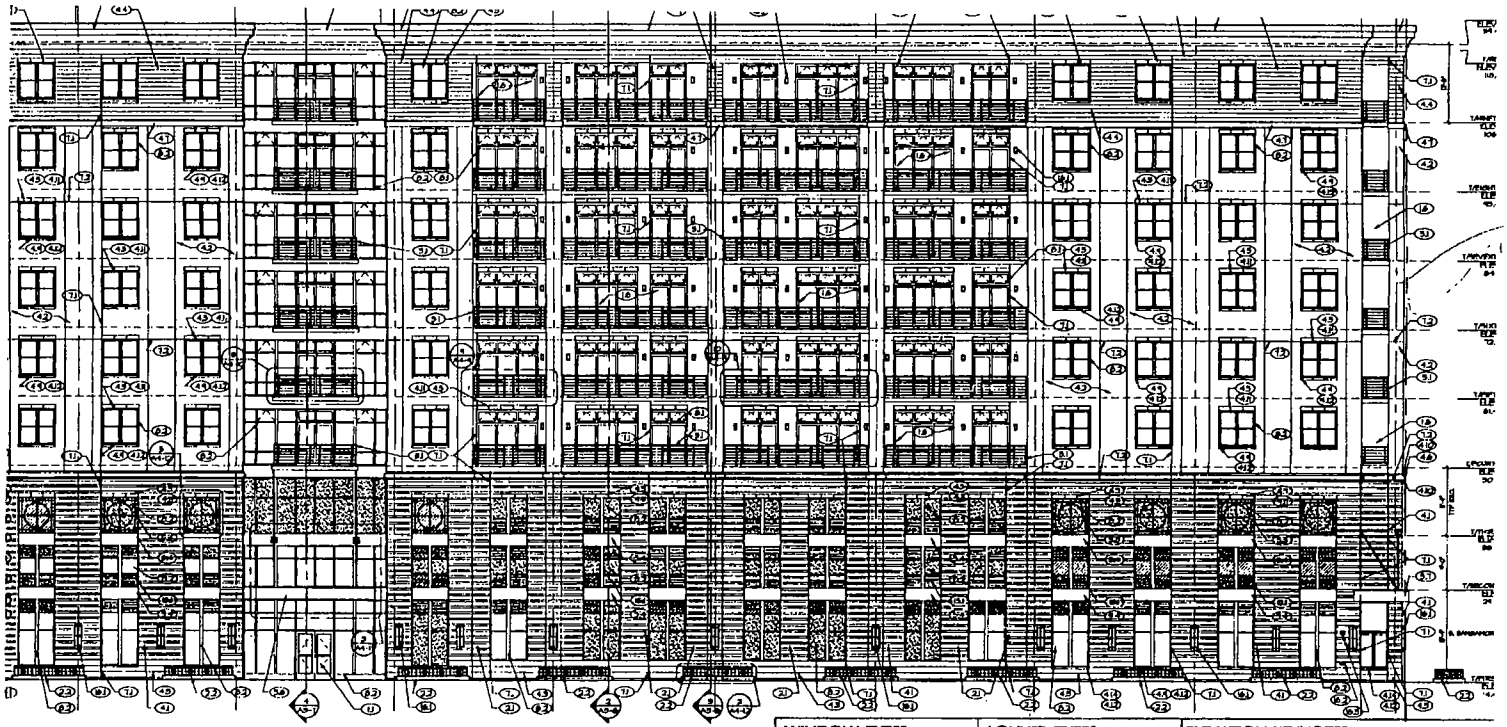

SOUTH ELEVATION
SCALE: 1/8" = 1'-0"

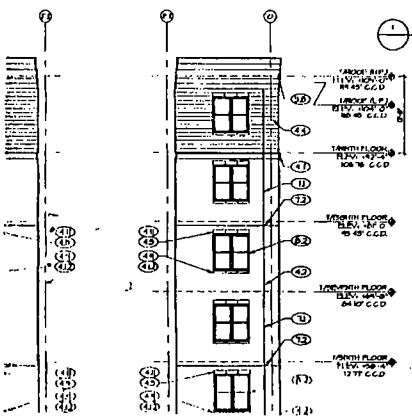

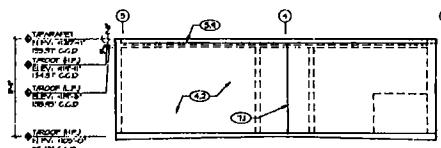

SOUTH ELEVATION (A)

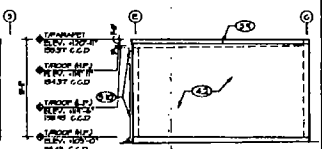

WEST ELEVATION (B)

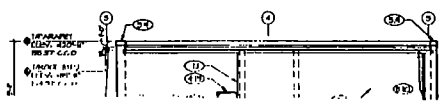

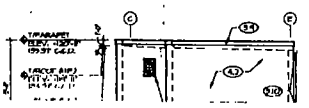

WINDOW TYPES	LOUVER TYPES
OBSCURE GLASS - SEE SPECS AND HARDWARE SCHEDULE	VENTILATED MECHANICAL LOUVER - SEE HARDWARE SCHEDULE
CLEAR GLASS - SEE SPECS AND HARDWARE SCHEDULE	THIN LINE LOUVER INSULATED BLANK OFF PANEL

ELEVATION KEYNOTES

1.1 RESIDENTIAL ENTRY
1.2 COMMERCIAL ENTRY
1.9 GARAGE ENTRY
1.4 LOADING DOCK ENTRY
1.5 MECHANICAL PENTHOUSE
1.6 COVERED TERRACE - SEE SHT A4-4
2.1 RECESSED PLANTER AREA
2.2 SIDEWALK PLANTER BOX - ORNAMENTAL IRON RAILS - SEE LANDSCAPE
3.1 CAST IN PLACE BALCONY MORIF BOXES, ORNAMENTAL IRON BALCONY RAIL AND PLANTER BOXES - SEE SHT A4-4
4.1 BRICOTT DARK VELOUR UTILITY FACE BRICK, FOR COLOR SEE SHT A4-3
4.2 BRICOTT LIGHT SMOOTH FINISH UTILITY FACE BRICK, FOR COLOR SEE SHT A4-3
4.3 8" X 4" X 24" PRAIRIE STONE, ROCK FACE FINISH, FOR COLOR SEE SHT A4-3
4.4 8" X 4" X 24" PRAIRIE STONE, SMOOTH FINISH WITH CHAMFERED EDGES ON TOP AND BOTTOM, FOR COLOR SEE SHT A4-3
4.5 8" X 4" X 24" PRAIRIE STONE HEADER, SMOOTH FINISH, RAKE AND CAULK ALL JOINTS, FOR COLOR SEE SHT A4-3
4.6 8" X 8" X 24" FULL BULLNOSE PRAIRIE STONE, SMOOTH FINISH, RAKE AND CAULK ALL JOINTS, FOR COLOR SEE SHT A4-3
4.7 8" X 12" X 24" PRAIRIE STONE HOLLOW SILL TURNED 90 DEGREES TYP., SMOOTH FINISH WITH DRIP EDGE, FOR COLOR SEE SHT. A4-3
4.8 4" X 16" X 24" PRAIRIE STONE, SMOOTH FINISH (STRETCHER) HOLLOW PLANE ON EACH SIDE, RAKE AND CAULK ALL JOINTS, FOR COLOR SEE SHT A4-3
4.9 4" X 12" X 24" PRAIRIE STONE, SMOOTH FINISH, RAKE AND CAULK ALL JOINTS, FOR COLOR SEE SHT A4-3
5.1 ALUMINUM CORNICE TO MATCH EXISTING, FOR COLOR SEE SHT A4-3
5.2 ORNAMENTAL IRON RAILING - SEE SHT A4-5
5.3 ORNAMENTAL IRON GRILL
5.4 PRE-MANUFACTURED METAL BUILT TO MANUFACTURER'S SPECIFICATIONS, WINDOW FRAME COLOR, SEE SHT A4-3 FOR COLOR AND INSTALL SECTIONS
5.5 SOLID PRIVACY FENCE - SEE SHT A4-4
5.6 METAL RESIDENTIAL ENTRY DOOR SHT A4-10
5.7 METAL COMMERCIAL ENTRY DOOR SHT A4-10
5.8 PREFINISHED ALUMINUM GUTTER PROFILE TYP
5.9 ALUMINUM CORNICE TO MATCH EXISTING OR BUILDING TYP
5.10 CORNTHIAN ALUMINUM GUTTER, PREFINISH FLASH DOWNSPOUT TYP
6.1 3/8" EXPANSION JOINT WITH BACKER ROD AND ELASTOMERIC SEALANT AT COLUMN DETAILS
6.2 3/8" HORIZONTAL JOINT - SEE 7" ANGLE PROVIDE BACKER ROD AND ELASTOMERIC SEALANT TYP
6.3 ALUMINUM CLAD WOOD WINDOW SCHEDULE, SHT A4-1
6.4 ALUMINUM CLAD WOOD WINDOW SCHEDULE, SHT A4-1
6.5 GLASS BLOCK WINDOW SCHEDULE, SHT A4-5
6.6 METAL DOOR - SEE DOOR SCHEDULE - SHT A4-3

Department of Business Affairs and Consumer Protection
Business Assistance Center - Public Way Use Unit
City Hall - 121 N. LaSalle Street, Room 800 • Chicago, IL 60602
(312)-74-GOBIZ (312-744-6249) • (312) 744-1944 (TTY)
http://www.cityofchicago.org/bacp

09/11/2013

Alderman **Bob Fioretti**
Ward # **02**
City of Chicago
City Hall, Room **300**
121 North LaSalle Street
Chicago, Illinois 60602

Re: An ordinance to use and maintain a portion of the public right-of-way for **six (6) balcony(ies)** for **The Residences At 950 West Monroe Condominium Association**, adjacent to the premises known as **950 W. Monroe St.**.

Dear Alderman **Bob Fioretti**:

The applicant referenced above has requested the use of the public right-of-way for a **balcony(ies)**. An ordinance has been prepared by the Department of Business Affairs and Consumer Protection – Business Assistance Center - Public Way Use Unit for presentation to the City Council. Because this request was made for properties located in your ward, as approved by you as per the attached, I respectfully request that you introduce the attached ordinance at the next City Council meeting.

If you have any questions regarding this ordinance, please contact Anthony Bertuca at (312) 744-5506.

Department of Business Affairs and Consumer Protection

City of Chicago

O2013-6943

Office of the City Clerk

Document Tracking Sheet

Meeting Date:	9/11/2013
Sponsor(s):	Fioretti, Bob (2)
Type:	Ordinance
Title:	Grant(s) of privilege in public way for Residences of 41 East 8th Street, The - balconies
Committee(s) Assignment:	Committee on Transportation and Public Way

ORDINANCE
The Residence of 41 East 8th Street
Acct. No. 329372 - 1
Permit No. 1108085

Be It Ordained by the City Council of the City of Chicago:

SECTION 1. Permission and authority are hereby given and granted to The Residence of 41 East 8th Street, upon the terms and subject to the conditions of this ordinance to maintain and use, as now constructed, one hundred thirty-four (134) Balcony(s) projecting over the public right-of-way adjacent to its premises known as 41 E. 8th St..

Said Balcony(s) at E. 8TH ST. measure(s):
Seventy-four (74) at fourteen (14) feet in length, and five point five (5.5) feet in width for a total of five thousand six hundred ninety-eight (5698) square feet.

Said Balcony(s) at S. WABASH AVE. measure(s):
Sixty (60) at fourteen (14) feet in length, and five point five (5.5) feet in width for a total of four thousand six hundred twenty (4620) square feet.

The location of said privilege shall be as shown on prints kept on file with the Department of Business Affairs and Consumer Protection and the Office of the City Clerk.

Said privilege shall be constructed in accordance with plans and specifications approved by the Department of Planning and Development and Department of Transportation (Division of Project Development).

This grant of privilege in the public way shall be subject to the provisions of Section 10-28-015 and all other required provisions of the Municipal Code of Chicago.

The grantee shall pay to the City of Chicago as compensation for the privilege #1108085 herein granted the sum of ten thousand fifty ($10,050.00) per annum in advance.

A 25% penalty will be added for payments received after due date.

The permit holder agrees to hold the City of Chicago harmless for any damage, relocation or replacement costs associated with damage, relocation or removal of private property caused by the City performing work in the public way.

Authority herein given and granted for a period of five (5) years from and after 07/30/2013.

Alderman _____
Bob Fioretti 2nd Ward

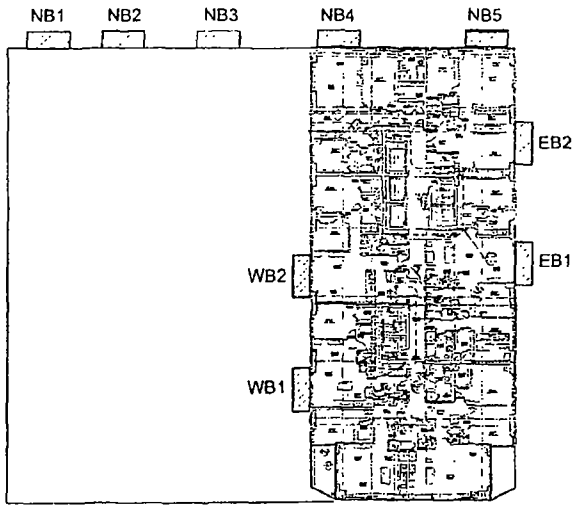

KEY PLAN
NTS

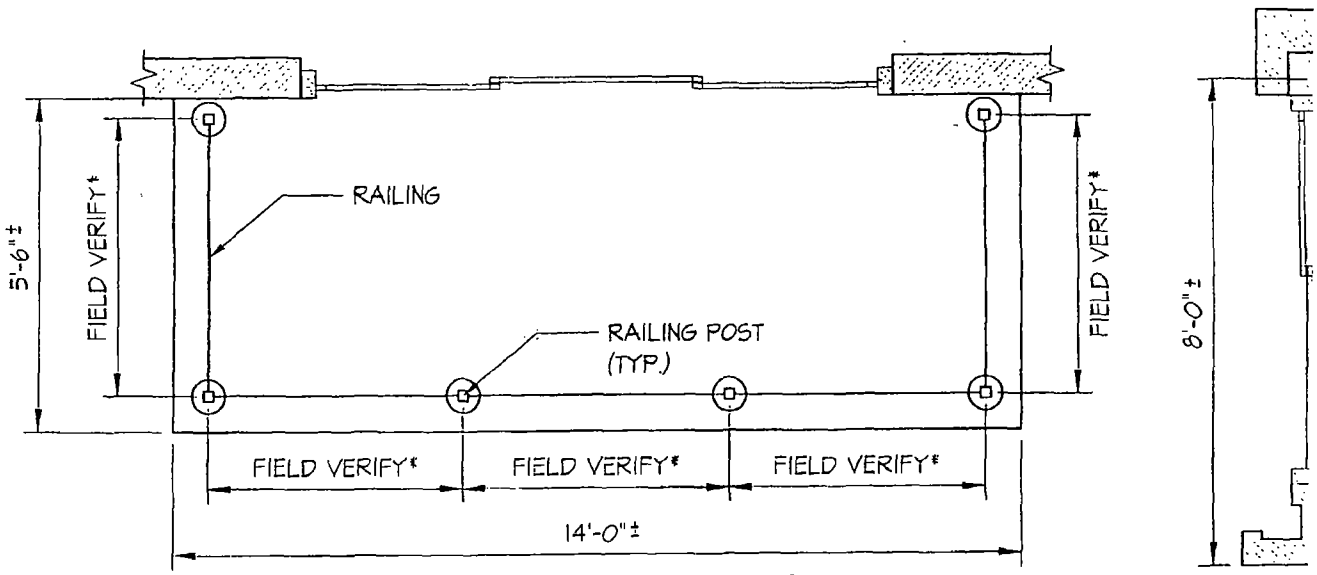

*NEW RAILING POST LOCATION TO MATCH EXISTING

1 BALCONY RAILING PLAN: WB1 & WB2 SHOWN
BALCONY TYPE 1

NTS

NOTE: BALCONY NB1 TO NB5, EB1 & EB2 SIMILAR

Department of Business Affairs and Consumer Protection
Business Assistance Center - Public Way Use Unit
City Hall - 121 N. LaSalle Street, Room 800 • Chicago, IL 60602
(312)-74-GOBIZ (312-744-6249) • (312) 744-1944 (TTY)
http://www.cityofchicago.org/bacp

09/11/2013

Alderman **Bob Fioretti**
Ward # **02**
City of Chicago
City Hall, Room **300**
121 North LaSalle Street
Chicago, Illinois 60602

Re: An ordinance to use and maintain a portion of the public right-of-way for **one hundred thirty-four (134) balcony(ies)** for **The Residence of 41 East 8th Street**, adjacent to the premises known as **41 E. 8th St.**.

Dear Alderman **Bob Fioretti**:

The applicant referenced above has requested the use of the public right-of-way for a **balcony(ies)**. An ordinance has been prepared by the Department of Business Affairs and Consumer Protection – Business Assistance Center - Public Way Use Unit for presentation to the City Council. Because this request was made for properties located in your ward, as approved by you as per the attached, I respectfully request that you introduce the attached ordinance at the next City Council meeting.

If you have any questions regarding this ordinance, please contact Anthony Bertuca at (312) 744-5506.

Department of Business Affairs and Consumer Protection

City of Chicago

O2013-6949

Office of the City Clerk

Document Tracking Sheet

Meeting Date:	9/11/2013
Sponsor(s):	Fioretti, Bob (2)
Type:	Ordinance
Title:	Grant(s) of privilege in public way for Residence of 41 East 8th Street, The - planters
Committee(s) Assignment:	Committee on Transportation and Public Way

ORDINANCE
The Residence of 41 East 8th Street
Acct. No. 329372 - 1
Permit No. 1108086

Be It Ordained by the City Council of the City of Chicago:

SECTION 1. Permission and authority are hereby given and granted to The Residence of 41 East 8th Street, upon the terms and subject to the conditions of this ordinance to maintain and use, as now constructed, five (5) Planter(s) on the public right-of-way for beautification purposes adjacent to its premises known as 41 E. 8th St..

Said Planter(s) at E. 8TH ST. measure(s):
Four (4) at sixteen (16) feet in length, and five (5) feet in width for a total of three hundred twenty (320) square feet.

Said Planter(s) at E. 8TH ST. measure(s):
One (1) at ten (10) feet in length, and five (5) feet in width for a total of fifty (50) square feet.

Grantee must allow the required clear and unobstructed space for pedestrian passage at all times per rules and regulations approved by the Department of Transportation.

The location of said privilege shall be as shown on prints kept on file with the Department of Business Affairs and Consumer Protection and the Office of the City Clerk.

Said privilege shall be constructed in accordance with plans and specifications approved by the Department of Planning and Development and Department of Transportation (Division of Project Development).

This grant of privilege in the public way shall be subject to the provisions of Section 10-28-015 and all other required provisions of the Municipal Code of Chicago.

The grantee shall pay to the City of Chicago as compensation for the privilege #1108086 herein granted the sum of zero ($.00) per annum in advance.

A 25% penalty will be added for payments received after due date.

The permit holder agrees to hold the City of Chicago harmless for any damage, relocation or replacement costs associated with damage, relocation or removal of private property caused by the City performing work in the public way.

Authority herein given and granted for a period of five (5) years from and after 07/30/2013.

Alderman

Bob Fioretti 2nd Ward

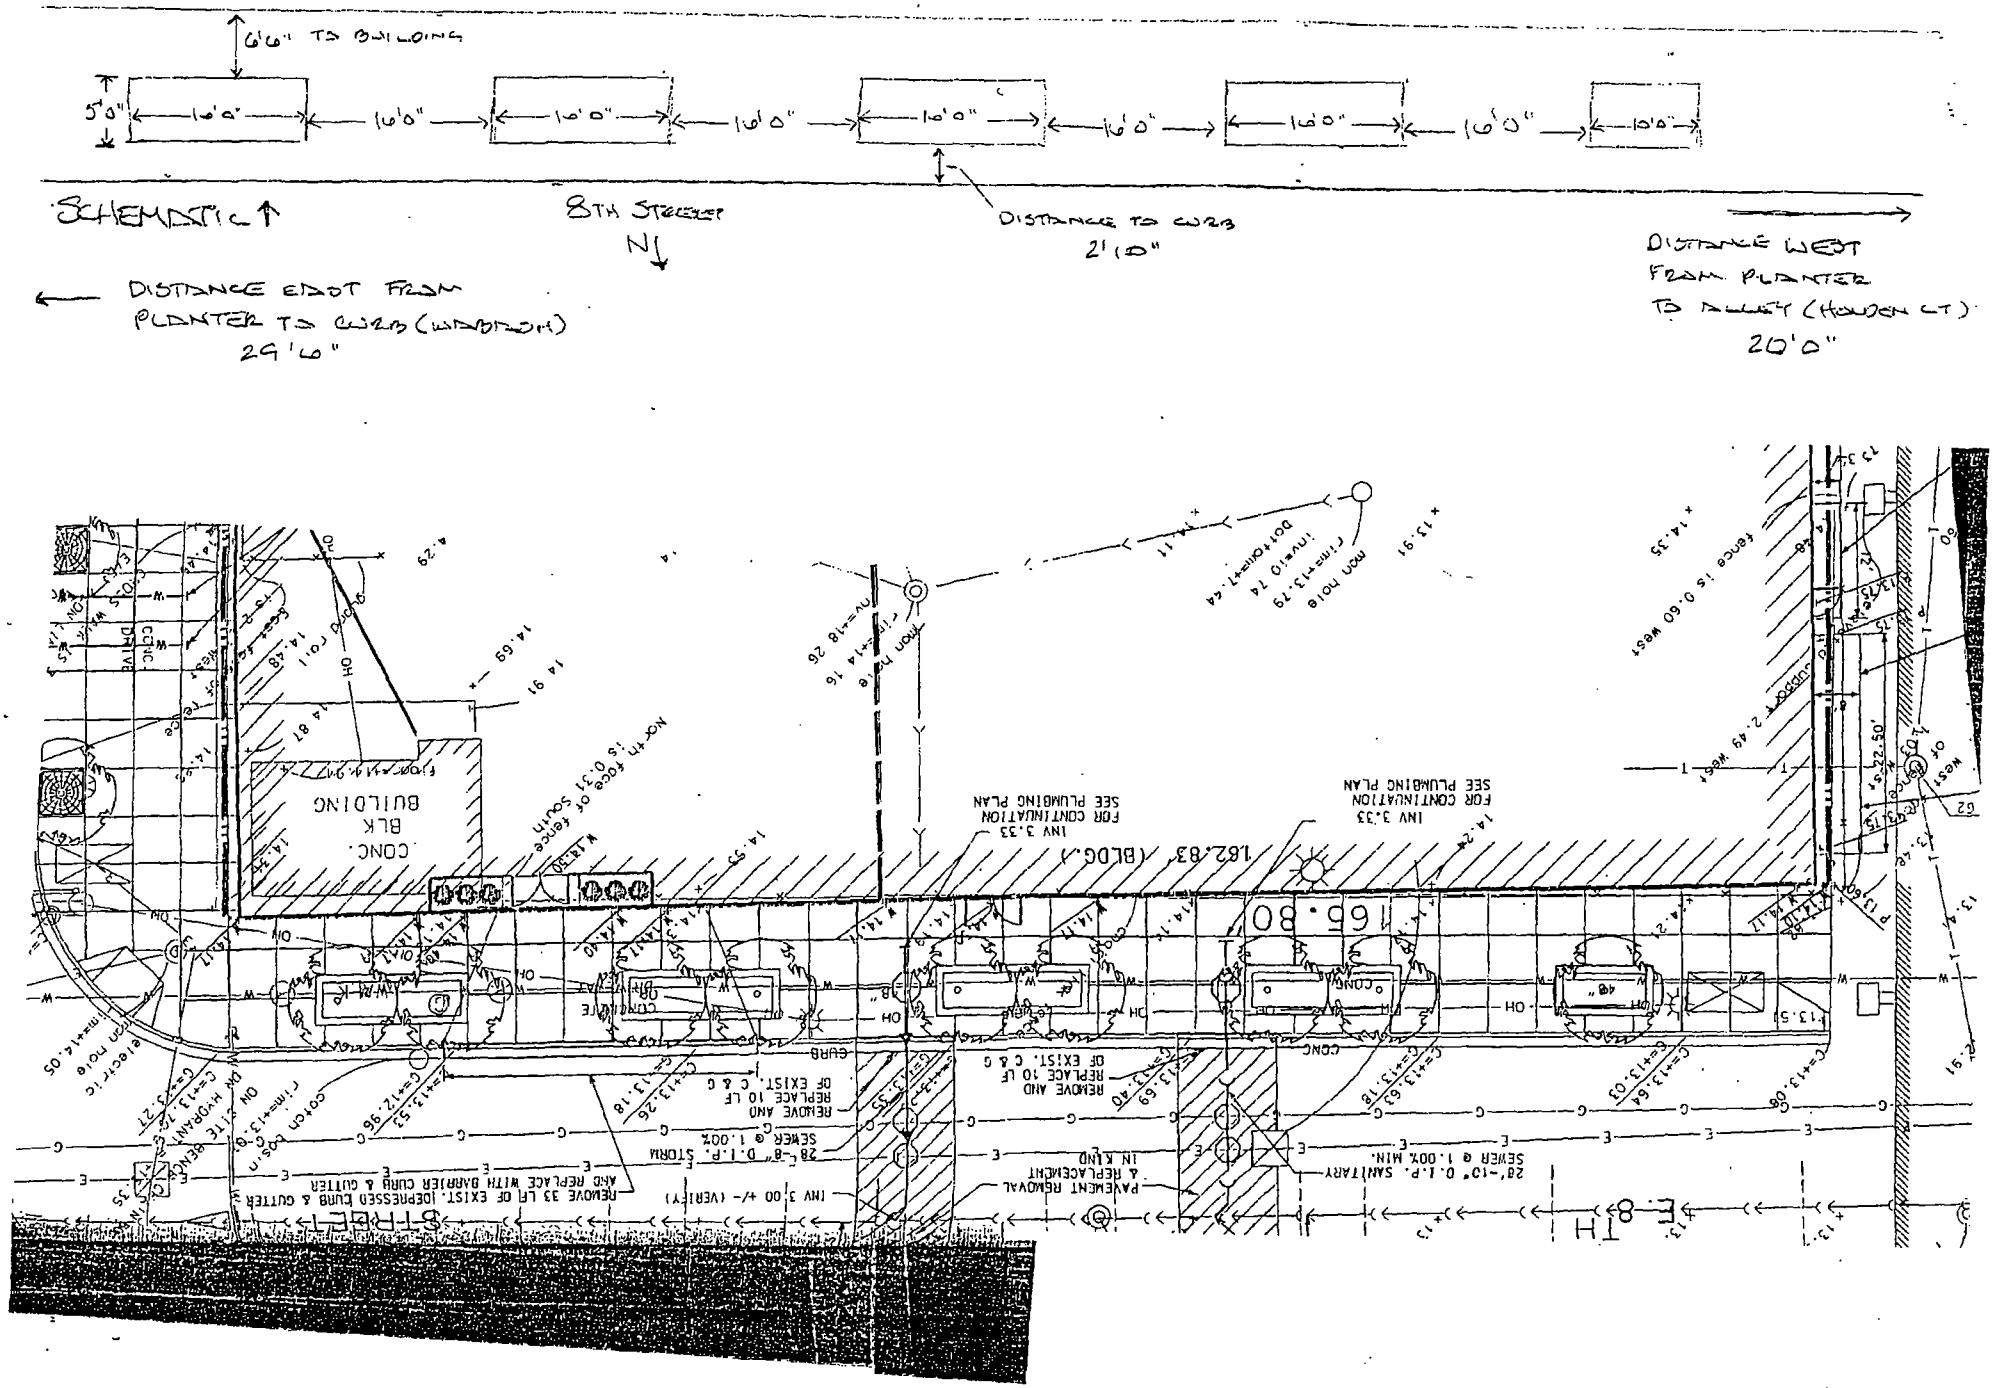
6'6" TO BUILDING
5'0"
16'0"
16'0"
16'0"
16'0"
16'0"
16'0"
15'0"
SCHEMATIC
8TH STREET
N
DISTANCE TO CURB
2'10"
DISTANCE EAST FROM PLANTER TO CURB (WINDSOR)
29'6"
DISTANCE WEST FROM PLANTER TO ALLEY (HOUGH CT)
20'0"

Department of Business Affairs and Consumer Protection
Business Assistance Center - Public Way Use Unit
City Hall - 121 N. LaSalle Street, Room 800 • Chicago, IL 60602
(312)-74-GOBIZ (312-744-6249) • (312) 744-1944 (TTY)
http://www.cityofchicago.org/bacp

09/11/2013

Alderman **Bob Fioretti**
Ward # **02**
City of Chicago
City Hall, Room **300**
121 North LaSalle Street
Chicago, Illinois 60602

Re: An ordinance to use and maintain a portion of the public right-of-way for **five (5) planter(s)** for **The Residence of 41 East 8th Street**, adjacent to the premises known as **41 E. 8th St.**.

Dear Alderman **Bob Fioretti**:

The applicant referenced above has requested the use of the public right-of-way for a **planter(s)**. An ordinance has been prepared by the Department of Business Affairs and Consumer Protection – Business Assistance Center - Public Way Use Unit for presentation to the City Council. Because this request was made for properties located in your ward, as approved by you as per the attached, I respectfully request that you introduce the attached ordinance at the next City Council meeting.

If you have any questions regarding this ordinance, please contact Anthony Bertuca at (312) 744-5506.

Department of Business Affairs and Consumer Protection

City of Chicago

O2013-6954

Office of the City Clerk

Document Tracking Sheet

Meeting Date:	9/11/2013
Sponsor(s):	Fioretti, Bob (2)
Type:	Ordinance
Title:	Grant(s) of privilege in public way for Roosevelt University - fire escapes
Committee(s) Assignment:	Committee on Transportation and Public Way

ORDINANCE
ROOSEVELT UNIVERSITY
Acct. No. 49738 - 2
Permit No. 1108472

Be It Ordained by the City Council of the City of Chicago:

SECTION 1. Permission and authority are hereby given and granted to ROOSEVELT UNIVERSITY, upon the terms and subject to the conditions of this ordinance to maintain and use, as now constructed, four (4) Fire Escape(s) projecting over the public right-of-way adjacent to its premises known as 430 S. Michigan Ave..

Said Fire Escape(s) at S. Michigan measure(s):
One (1) at twenty-seven (27) feet in length, and three (3) feet in width for a total of eighty-one (81) square feet.

Said Fire Escape(s) at S. Michigan measure(s):
One (1) at six point one six (6.16) feet in length, and three (3) feet in width for a total of eighteen point four eight (18.48) square feet.

Said Fire Escape(s) at E. Congress measure(s):
One (1) at forty-three point five (43.5) feet in length, and four (4) feet in width for a total of one hundred seventy-four (174) square feet.

Said Fire Escape(s) at S. Wabash measure(s):
One (1) at thirty-six (36) feet in length, and six (6) feet in width for a total of two hundred sixteen (216) square feet.

The location of said privilege shall be as shown on prints kept on file with the Department of Business Affairs and Consumer Protection and the Office of the City Clerk.

Said privilege shall be constructed in accordance with plans and specifications approved by the Department of Transportation (Division of Project Development).

This grant of privilege in the public way shall be subject to the provisions of Section 10-28-015 and all other required provisions of the Municipal Code of Chicago.

The grantee shall pay to the City of Chicago as compensation for the privilege #1108472 herein granted the sum of one thousand six hundred ($1,600.00) per annum in advance.

A 25% penalty will be added for payments received after due date.

The permit holder agrees to hold the City of Chicago harmless for any damage, relocation or replacement costs associated with damage, relocation or removal of private property caused by the City performing work in the public way.

Authority herein given and granted for a period of five (5) years from and after 06/11/2013.

Alderman _____

Bob Fioretti 2nd Ward

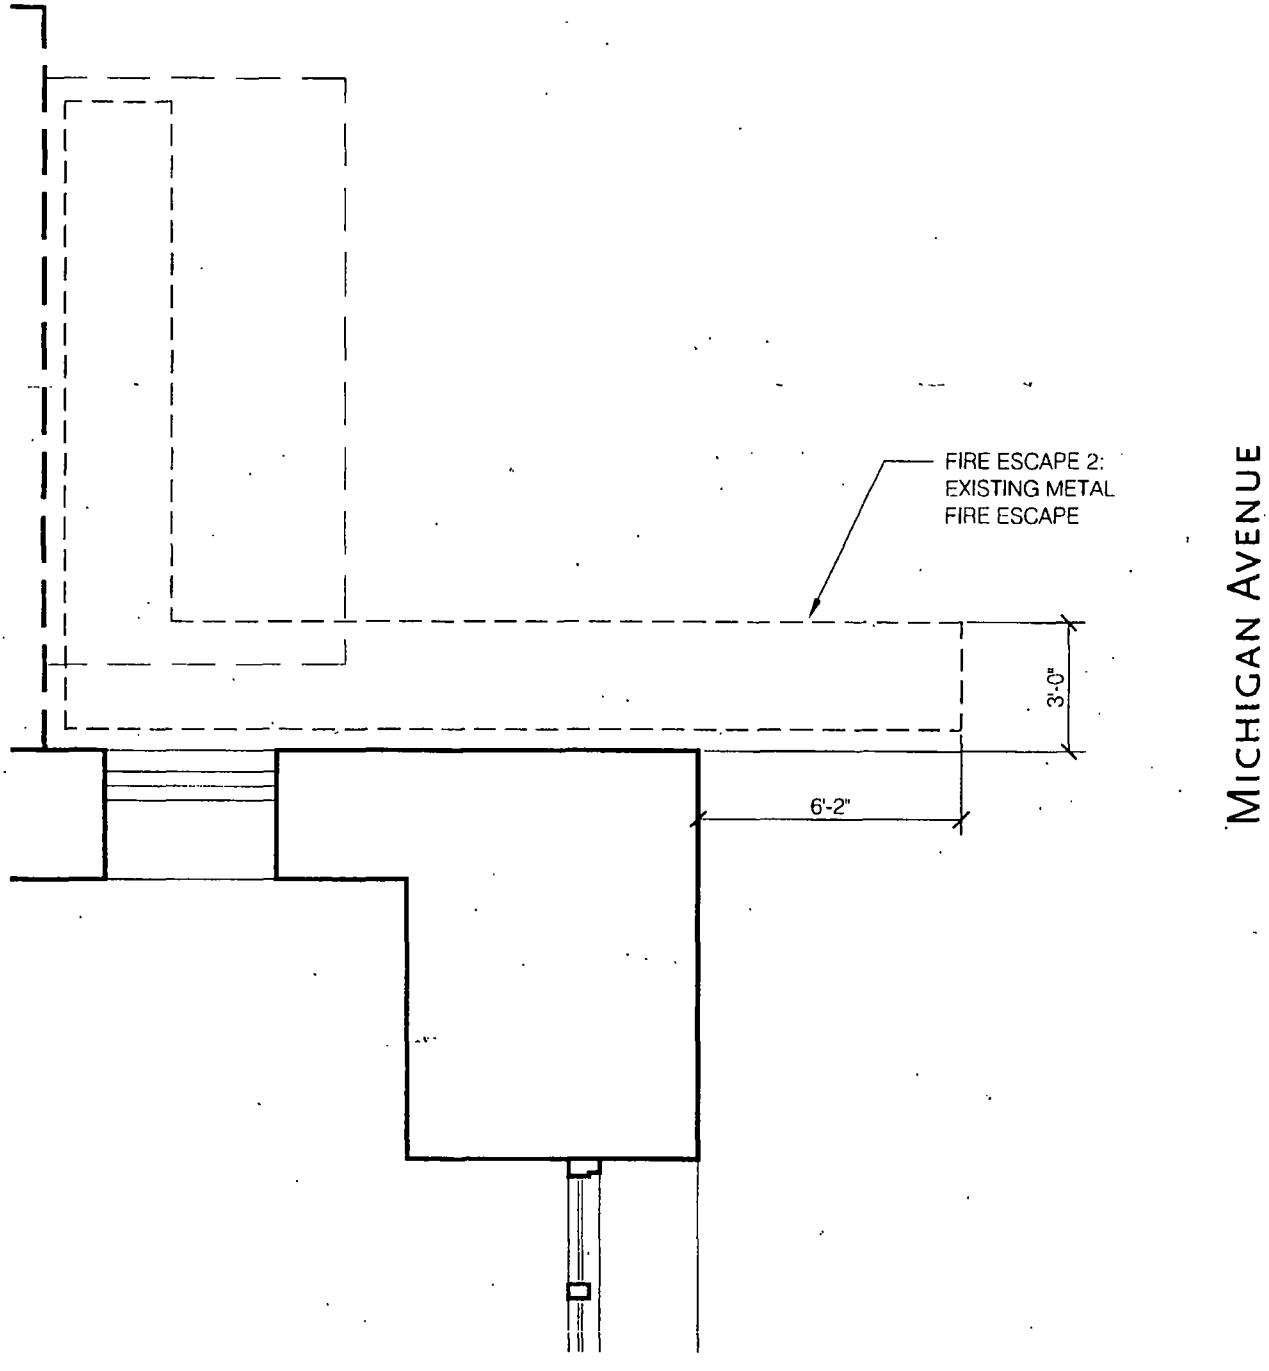

BOOTH HANSEN

ROOSEVELT UNIVERSITY - AUDITORIUM BUILDING
ENLARGED PLAN - FIRE ESCAPE 2

0 1 2 4 8

EXHIBIT C

Department of Business Affairs and Consumer Protection
Business Assistance Center - Public Way Use Unit
City Hall - 121 N. LaSalle Street, Room 800 • Chicago, IL 60602
(312)-74-GOBIZ (312-744-6249) • (312) 744-1944 (TTY)
http://www.cityofchicago.org/bacp

09/11/2013

Alderman **Bob Fioretti**
Ward # **02**
City of Chicago
City Hall, Room **300**
121 North LaSalle Street
Chicago, Illinois 60602

Re: An ordinance to use and maintain a portion of the public right-of-way for **four (4) fire escape(s)** for **ROOSEVELT UNIVERSITY**, adjacent to the premises known as **430 S. Michigan Ave.**.

Dear Alderman **Bob Fioretti**:

The applicant referenced above has requested the use of the public right-of-way for a **fire escape(s)**. An ordinance has been prepared by the Department of Business Affairs and Consumer Protection – Business Assistance Center - Public Way Use Unit for presentation to the City Council. Because this request was made for properties located in your ward, as approved by you as per the attached, I respectfully request that you introduce the attached ordinance at the next City Council meeting.

If you have any questions regarding this ordinance, please contact Anthony Bertuca at (312) 744-5506.

Department of Business Affairs and Consumer Protection

City of Chicago

O2013-6956

Office of the City Clerk

Document Tracking Sheet

Meeting Date:	9/11/2013
Sponsor(s):	Fioretti, Bob (2)
Type:	Ordinance
Title:	Grant(s) of privilege in public way for Roosevelt University - flagpoles
Committee(s) Assignment:	Committee on Transportation and Public Way

ORDINANCE
ROOSEVELT UNIVERSITY
Acct. No. 49738 - 2
Permit No. 1108142

Be It Ordained by the City Council of the City of Chicago:

SECTION 1. Permission and authority are hereby given and granted to ROOSEVELT UNIVERSITY, upon the terms and subject to the conditions of this ordinance to maintain and use, as now constructed, two (2) Flag Pole(s) projecting over the public right-of-way adjacent to its premises known as 430 S. Michigan Ave..

Said Flag Pole(s) at S. Michigan measure(s):
Two (2) at thirteen point six six (13.66) feet in length, and one (1) foot in width for a total of twenty-seven point three two (27.32) square feet.

The location of said privilege shall be as shown on prints kept on file with the Department of Business Affairs and Consumer Protection and the Office of the City Clerk.

Said privilege shall be constructed in accordance with plans and specifications approved by the Department of Transportation (Division of Project Development).

This grant of privilege in the public way shall be subject to the provisions of Section 10-28-015 and all other required provisions of the Municipal Code of Chicago.

The grantee shall pay to the City of Chicago as compensation for the privilege #1108142 herein granted the sum of one hundred fifty ($150.00) per annum in advance.

A 25% penalty will be added for payments received after due date.

The permit holder agrees to hold the City of Chicago harmless for any damage, relocation or replacement costs associated with damage, relocation or removal of private property caused by the City performing work in the public way.

Authority herein given and granted for a period of five (5) years from and after 07/09/2013.

Alderman

Bob Fioretti 2nd Ward

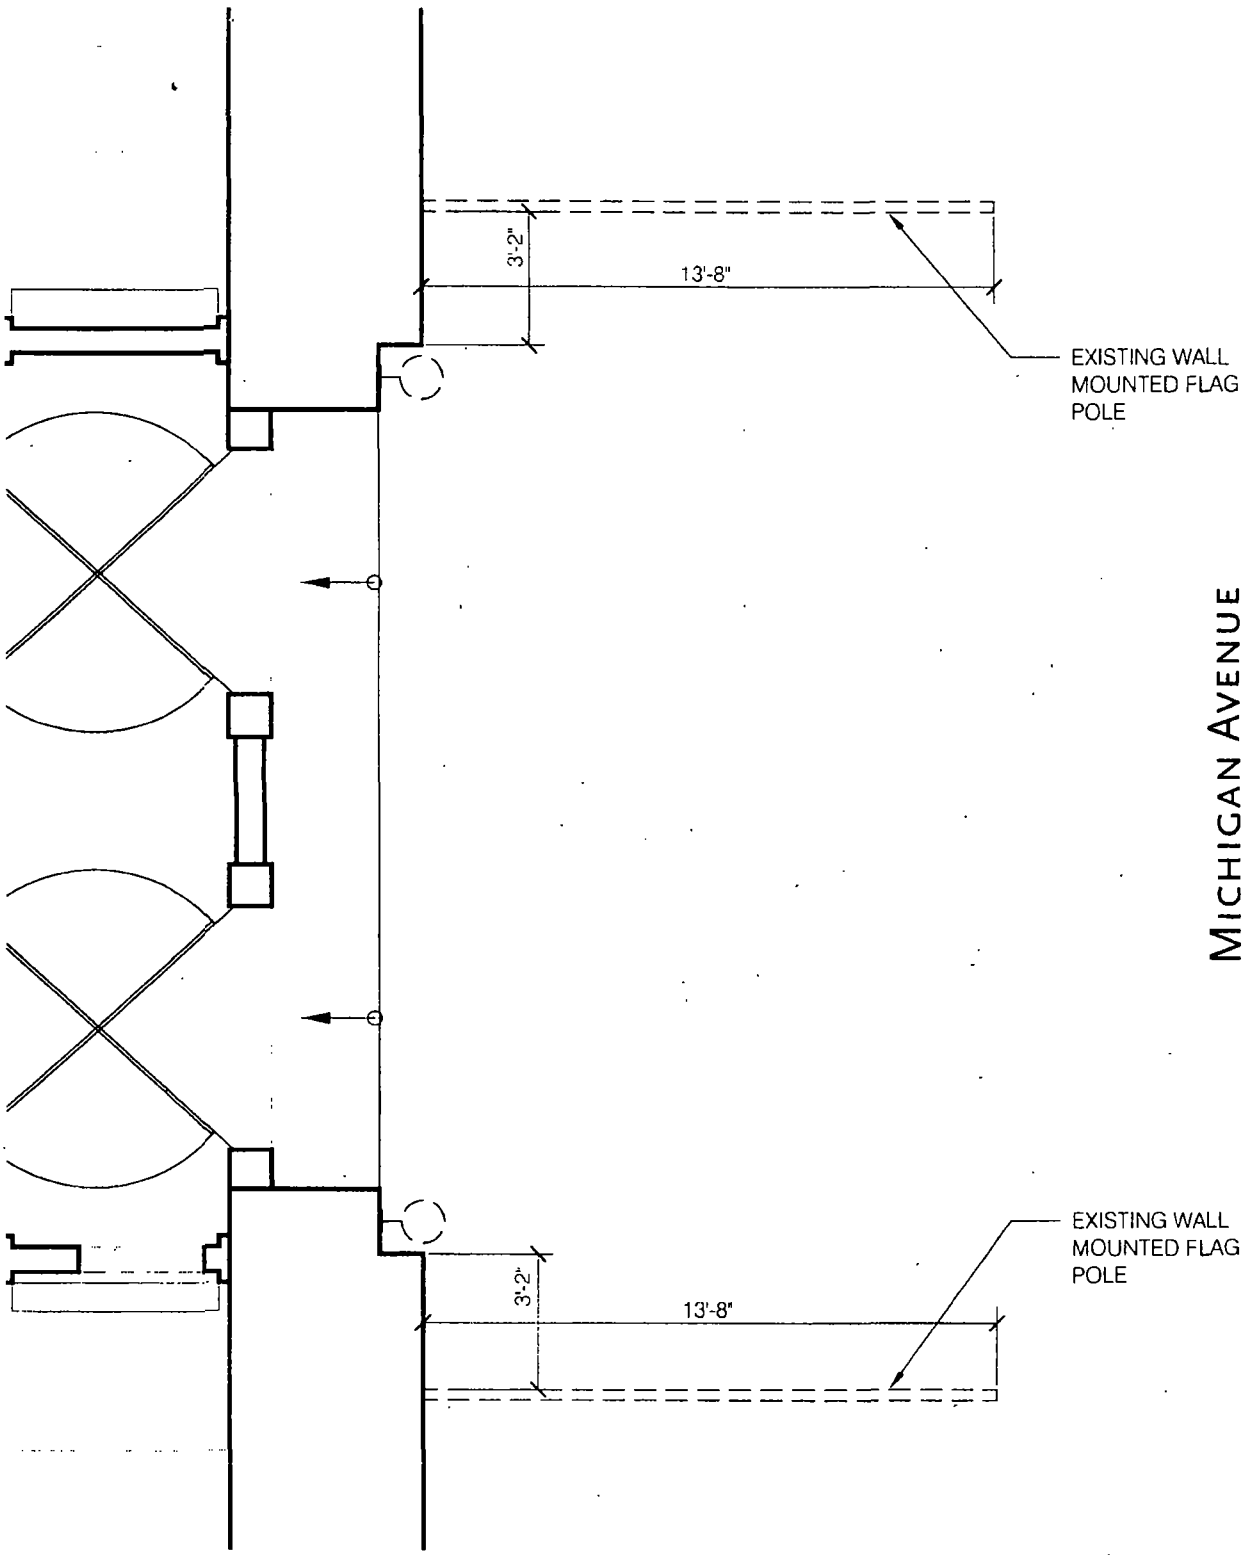

BOOTH HANSEN

ROOSEVELT UNIVERSITY - AUDITORIUM BUILDING
ENLARGED PLAN - FLAG POLES

0 1 2 4 8

EXHIBIT D

Department of Business Affairs and Consumer Protection
Business Assistance Center - Public Way Use Unit
City Hall - 121 N. LaSalle Street, Room 800 • Chicago, IL 60602
(312)-74-GOBIZ (312-744-6249) • (312) 744-1944 (TTY)
http://www.cityofchicago.org/baep

09/11/2013

Alderman **Bob Fioretti**
Ward # **02**
City of Chicago
City Hall, Room **300**
121 North LaSalle Street
Chicago, Illinois 60602

Re: An ordinance to use and maintain a portion of the public right-of-way for **two (2) flag pole(s)** for **ROOSEVELT UNIVERSITY**, adjacent to the premises known as **430 S. Michigan Ave.**.

Dear Alderman **Bob Fioretti**:

The applicant referenced above has requested the use of the public right-of-way for a **flag pole(s)**. An ordinance has been prepared by the Department of Business Affairs and Consumer Protection – Business Assistance Center - Public Way Use Unit for presentation to the City Council. Because this request was made for properties located in your ward, as approved by you as per the attached, I respectfully request that you introduce the attached ordinance at the next City Council meeting.

If you have any questions regarding this ordinance, please contact Anthony Bertuca at (312) 744-5506.

Department of Business Affairs and Consumer Protection

City of Chicago

O2013-6960

Office of the City Clerk

Document Tracking Sheet

Meeting Date:	9/11/2013
Sponsor(s):	Fioretti, Bob (2)
Type:	Ordinance
Title:	Grant(s) of privilege in public way for Roosevelt University - light fixtures
Committee(s) Assignment:	Committee on Transportation and Public Way

ORDINANCE
ROOSEVELT UNIVERSITY
Acct. No. 49738 - 2
Permit No. 1108375

Be It Ordained by the City Council of the City of Chicago:

SECTION 1. Permission and authority are hereby given and granted to ROOSEVELT UNIVERSITY, upon the terms and subject to the conditions of this ordinance to maintain and use, as now constructed, six (6) Light Fixture(s) projecting over the public right-of-way adjacent to its premises known as 430 S. Michigan Ave..

Said Light Fixture(s) at S. Michigan measure(s):
Six (6) at one (1) foot in length, one point five (1.5) foot in width and three point five (3.5) feet above grade level.

The location of said privilege shall be as shown on prints kept on file with the Department of Business Affairs and Consumer Protection and the Office of the City Clerk.

Said privilege shall be constructed in accordance with plans and specifications approved by the Department of Transportation (Division of Project Development).

This grant of privilege in the public way shall be subject to the provisions of Section 10-28-015 and all other required provisions of the Municipal Code of Chicago.

The grantee shall pay to the City of Chicago as compensation for the privilege #1108375 herein granted the sum of one hundred ($100.00) per annum in advance.

A 25% penalty will be added for payments received after due date.

The permit holder agrees to hold the City of Chicago harmless for any damage, relocation or replacement costs associated with damage, relocation or removal of private property caused by the City performing work in the public way.

Authority herein given and granted for a period of five (5) years from and after 06/11/2013.

Alderman _____
Bob Fioretti 2nd Ward

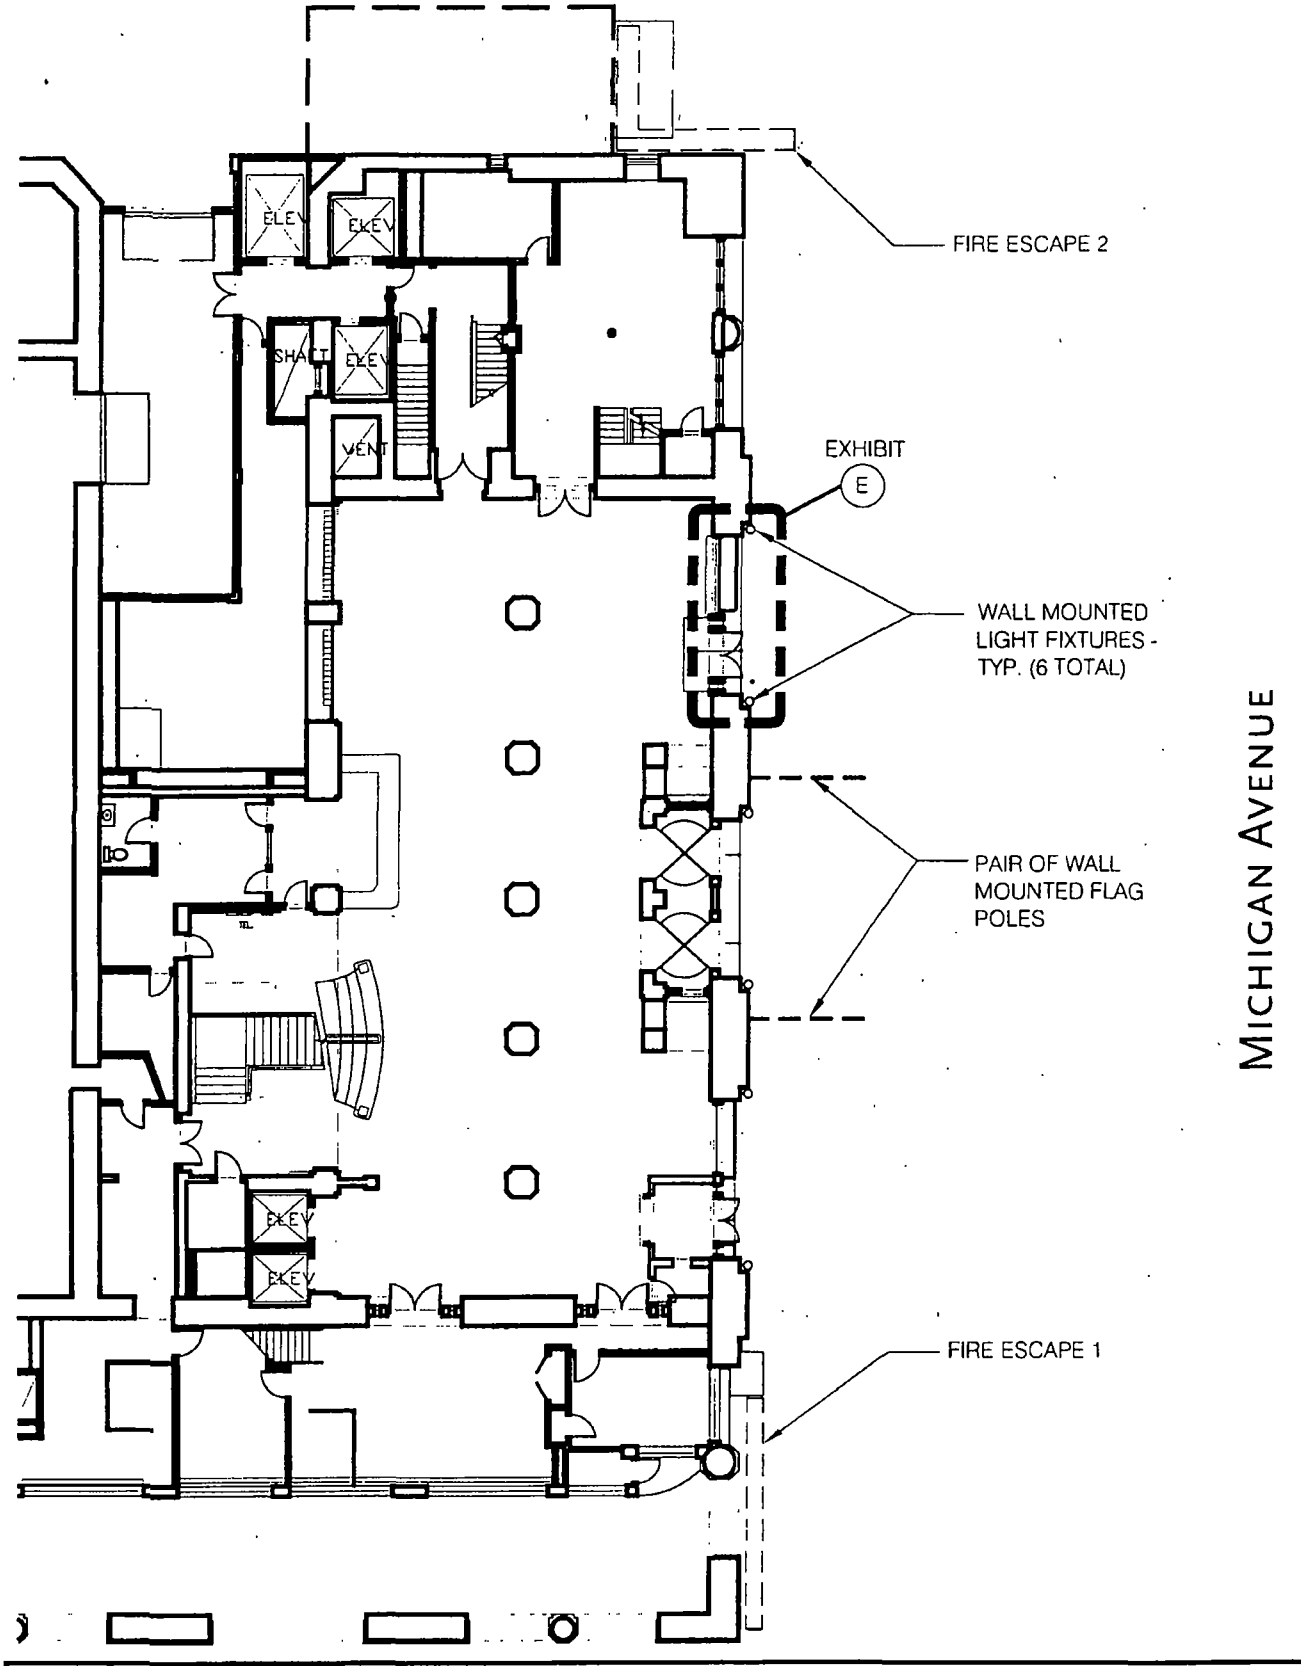

BOOTH HANSEN

ROOSEVELT UNIVERSITY - AUDITORIUM BUILDING
STREET LEVEL PLAN

0 5 10 20 40

EXHIBIT A

Department of Business Affairs and Consumer Protection
Business Assistance Center - Public Way Use Unit
City Hall - 121 N. LaSalle Street, Room 800 • Chicago, IL 60602
(312)-74-GOBIZ (312-744-6249) • (312) 744-1944 (TTY)
http://www.cityofchicago.org/bacp

09/11/2013

Alderman **Bob Fioretti**
Ward # **02**
City of Chicago
City Hall, Room **300**
121 North LaSalle Street
Chicago, Illinois 60602

Re: An ordinance to use and maintain a portion of the public right-of-way for **six (6) light fixture(s)** for **ROOSEVELT UNIVERSITY**, adjacent to the premises known as **430 S. Michigan Ave.**.

Dear Alderman **Bob Fioretti**:

The applicant referenced above has requested the use of the public right-of-way for a **light fixture(s)**. An ordinance has been prepared by the Department of Business Affairs and Consumer Protection – Business Assistance Center - Public Way Use Unit for presentation to the City Council. Because this request was made for properties located in your ward, as approved by you as per the attached, I respectfully request that you introduce the attached ordinance at the next City Council meeting.

If you have any questions regarding this ordinance, please contact Anthony Bertuca at (312) 744-5506.

Department of Business Affairs and Consumer Protection

City of Chicago

O2013-6962

Office of the City Clerk

Document Tracking Sheet

Meeting Date:	9/11/2013
Sponsor(s):	Fioretti, Bob (2)
Type:	Ordinance
Title:	Grant(s) of privilege in public way for Standard Club, The
Committee(s) Assignment:	Committee on Transportation and Public Way

ORDINANCE
THE STANDARD CLUB
Acct. No. 85690 - 1
Permit No. 1107631

Be It Ordained by the City Council of the City of Chicago:

SECTION 1. Permission and authority are hereby given and granted to THE STANDARD CLUB, upon the terms and subject to the conditions of this ordinance to maintain and use, as now constructed, eight (8) Light Fixture(s) projecting over the public right-of-way adjacent to its premises known as 320 S. Plymouth Ct..

Said Light Fixture(s) at S. Plymouth Ct. measure(s):
Six (6) at two (2) feet in length, one point five (1.5) foot in width and twelve point two (12.2) feet above grade level.
Two (2) at two point five (2.5) feet in length, two (2) feet in width and seven point seven (7.7) feet above grade level.

The location of said privilege shall be as shown on prints kept on file with the Department of Business Affairs and Consumer Protection and the Office of the City Clerk.

Said privilege shall be constructed in accordance with plans and specifications approved by the Department of Transportation (Division of Project Development).

This grant of privilege in the public way shall be subject to the provisions of Section 10-28-015 and all other required provisions of the Municipal Code of Chicago.

The grantee shall pay to the City of Chicago as compensation for the privilege #1107631 herein granted the sum of one hundred ten ($110.00) per annum in advance.

A 25% penalty will be added for payments received after due date.

The permit holder agrees to hold the City of Chicago harmless for any damage, relocation or replacement costs associated with damage, relocation or removal of private property caused by the City performing work in the public way.

Authority herein given and granted for a period of five (5) years from and after 06/11/2013

Alderman _____

Bob Fioretti 2nd Ward

PLYMOUTH CT FLAG POLES

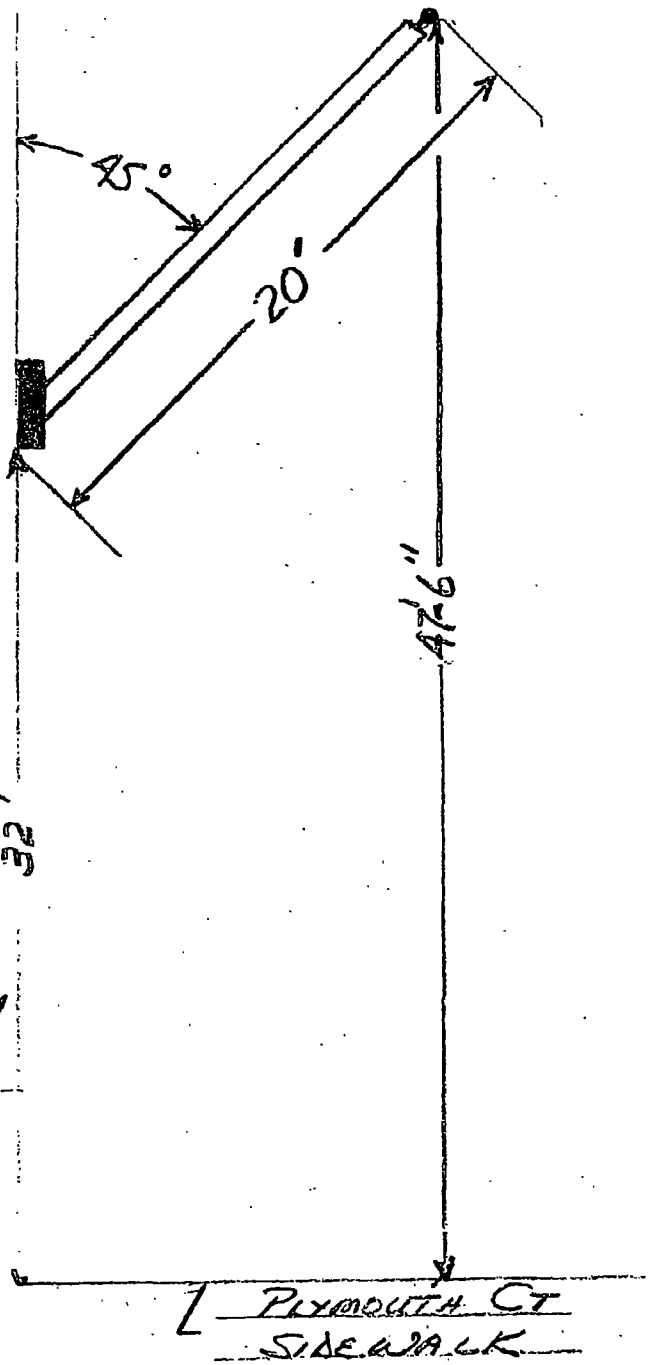

EAST ELEVATION
THE STANDARD
CLUB

Department of Business Affairs and Consumer Protection
Business Assistance Center - Public Way Use Unit
City Hall - 121 N. LaSalle Street, Room 800 • Chicago, IL 60602
(312)-74-GOBIZ (312-744-6249) • (312) 744-1944 (TTY)
http://www.cityofchicago.org/bacp

09/11/2013

Alderman **Bob Fioretti**
Ward # **02**
City of Chicago
City Hall, Room **300**
121 North LaSalle Street
Chicago, Illinois 60602

Re: An ordinance to use and maintain a portion of the public right-of-way for **eight (8) light fixture(s)** for **THE STANDARD CLUB**, adjacent to the premises known as **320 S. Plymouth Ct.**.

Dear Alderman **Bob Fioretti**:

The applicant referenced above has requested the use of the public right-of-way for a **light fixture(s)**. An ordinance has been prepared by the Department of Business Affairs and Consumer Protection – Business Assistance Center - Public Way Use Unit for presentation to the City Council. Because this request was made for properties located in your ward, as approved by you as per the attached, I respectfully request that you introduce the attached ordinance at the next City Council meeting.

If you have any questions regarding this ordinance, please contact Anthony Bertuca at (312) 744-5506.

Department of Business Affairs and Consumer Protection

City of Chicago

O2013-6966

Office of the City Clerk

Document Tracking Sheet

Meeting Date:	9/11/2013
Sponsor(s):	Fioretti, Bob (2)
Type:	Ordinance
Title:	Grant(s) of privilege in public way for Taqueria La Lagartija
Committee(s) Assignment:	Committee on Transportation and Public Way

ORDINANCE
TAQUERIA LA LAGARTIJA
Acct. No. 353379 - 1
Permit No. 1091877

Be It Ordained by the City Council of the City of Chicago:

SECTION 1. Permission and authority are hereby given and granted to TAQUERIA LA LAGARTIJA, upon the terms and subject to the conditions of this ordinance to maintain and use one (1) sign(s) projecting over the public right-of-way attached to its premises known as 132 S. Ashland Ave..

Said sign structure(s) measures as follows; along S. Ashland:
One (1) at eight (8) feet in length, five (5) feet in height and thirteen (13) feet above grade level.

The location of said privilege shall be as shown on prints kept on file with the Department of Business Affairs and Consumer Protection and the Office of the City Clerk.

Said privilege shall be constructed in accordance with plans and specifications approved by the Department of Transportation (Division of Project Development) and Zoning Department - Signs.

This grant of privilege in the public way shall be subject to the provisions of Section 10-28-015 and all other required provisions of the Municipal Code of Chicago.

The grantee shall pay to the City of Chicago as compensation for the privilege #1091877 herein granted the sum of three hundred ($300.00) per annum in advance.

A 25% penalty will be added for payments received after due date.

The permit holder agrees to hold the City of Chicago harmless for any damage, relocation or replacement costs associated with damage, relocation or removal of private property caused by the City performing work in the public way.

Authority herein given and granted for a period of five ~~(5) years~~ from and after Date of Passage.

Alderman _____

~~Bob Fioretti 2nd Ward~~

5'

8'

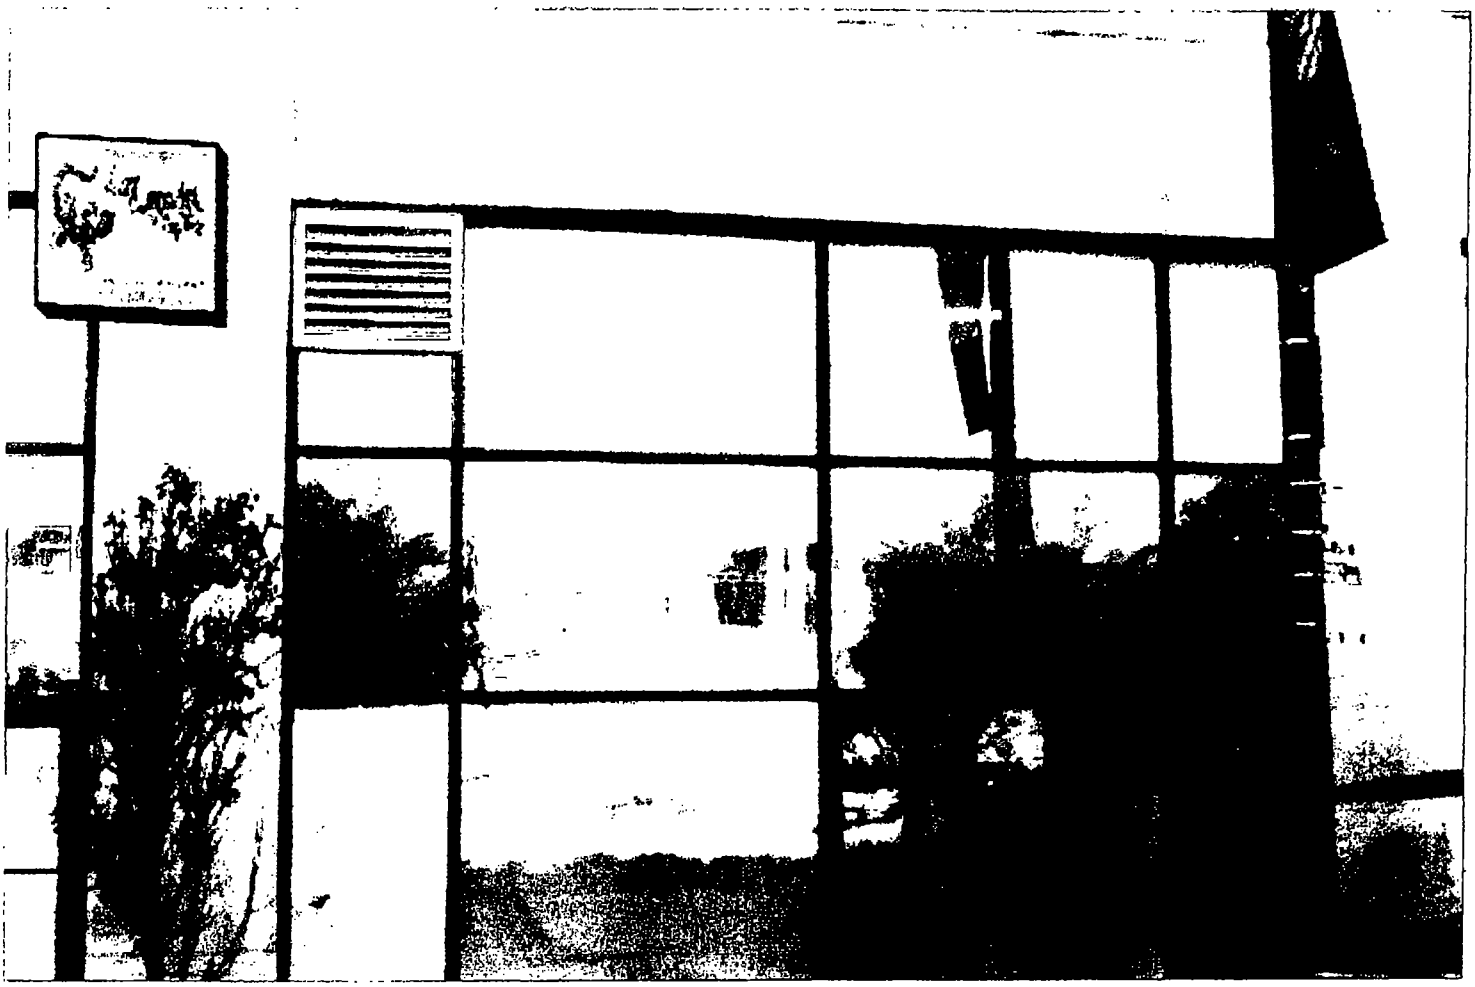

Department of Business Affairs and Consumer Protection
Business Assistance Center - Public Way Use Unit
City Hall - 121 N LaSalle Street, Room 800 • Chicago, IL 60602
(312)-74-GOBIZ (312-744-6249) • (312) 744-1944 (TTY)
http://www.cityofchicago.org/bacp

2nd ATTEMPT AT INTRODUCTION

09/11/2013

Alderman **Bob Fioretti**
Ward # **02**
City of Chicago
City Hall, Room **300**
121 North LaSalle Street
Chicago, Illinois 60602

Re: An ordinance to use and maintain a portion of the public right-of-way for **one (1) sign(s)** for **TAQUERIA LA LAGARTIJA**, adjacent to the premises known as **132 S. Ashland Ave.**.

Dear Alderman **Bob Fioretti**:

The applicant referenced above has requested the use of the public right-of-way for a **sign(s)**. An ordinance has been prepared by the Department of Business Affairs and Consumer Protection – Business Assistance Center - Public Way Use Unit for presentation to the City Council. Because this request was made for properties located in your ward, as approved by you as per the attached, I respectfully request that you introduce the attached ordinance at the next City Council meeting.

If you have any questions regarding this ordinance, please contact Anthony Bertuca at (312) 744-5506.

Department of Business Affairs and Consumer Protection

City of Chicago

O2013-6967

Office of the City Clerk

Document Tracking Sheet

Meeting Date:	9/11/2013
Sponsor(s):	Fioretti, Bob (2)
Type:	Ordinance
Title:	Grant(s) of privilege in public way for Third Rail Tavern
Committee(s) Assignment:	Committee on Transportation and Public Way

ORDINANCE
THIRD RAIL TAVERN
Acct. No. 296406 - 1
Permit No. 1108407

Be It Ordained by the City Council of the City of Chicago:

SECTION 1. Permission and authority are hereby given and granted to THIRD RAIL TAVERN, upon the terms and subject to the conditions of this ordinance to maintain and use, as now constructed, three (3) Light Fixture(s) projecting over the public right-of-way adjacent to its premises known as 1133 W. Madison St..

Said Light Fixture(s) at W. Madison measure(s):
Three (3) at one (1) foot in length, two point four two (2.42) feet in width and fourteen (14) feet above grade level.

The location of said privilege shall be as shown on prints kept on file with the Department of Business Affairs and Consumer Protection and the Office of the City Clerk.

Said privilege shall be constructed in accordance with plans and specifications approved by the Department of Transportation (Division of Project Development).

This grant of privilege in the public way shall be subject to the provisions of Section 10-28-015 and all other required provisions of the Municipal Code of Chicago.

The grantee shall pay to the City of Chicago as compensation for the privilege #1108407 herein granted the sum of eighty-five ($85.00) per annum in advance.

A 25% penalty will be added for payments received after due date.

The permit holder agrees to hold the City of Chicago harmless for any damage, relocation or replacement costs associated with damage, relocation or removal of private property caused by the City performing work in the public way.

Authority herein given and granted for a period of five (5) years from and after 07/30/2013.

Alderman

Bob Fioretti 2nd Ward

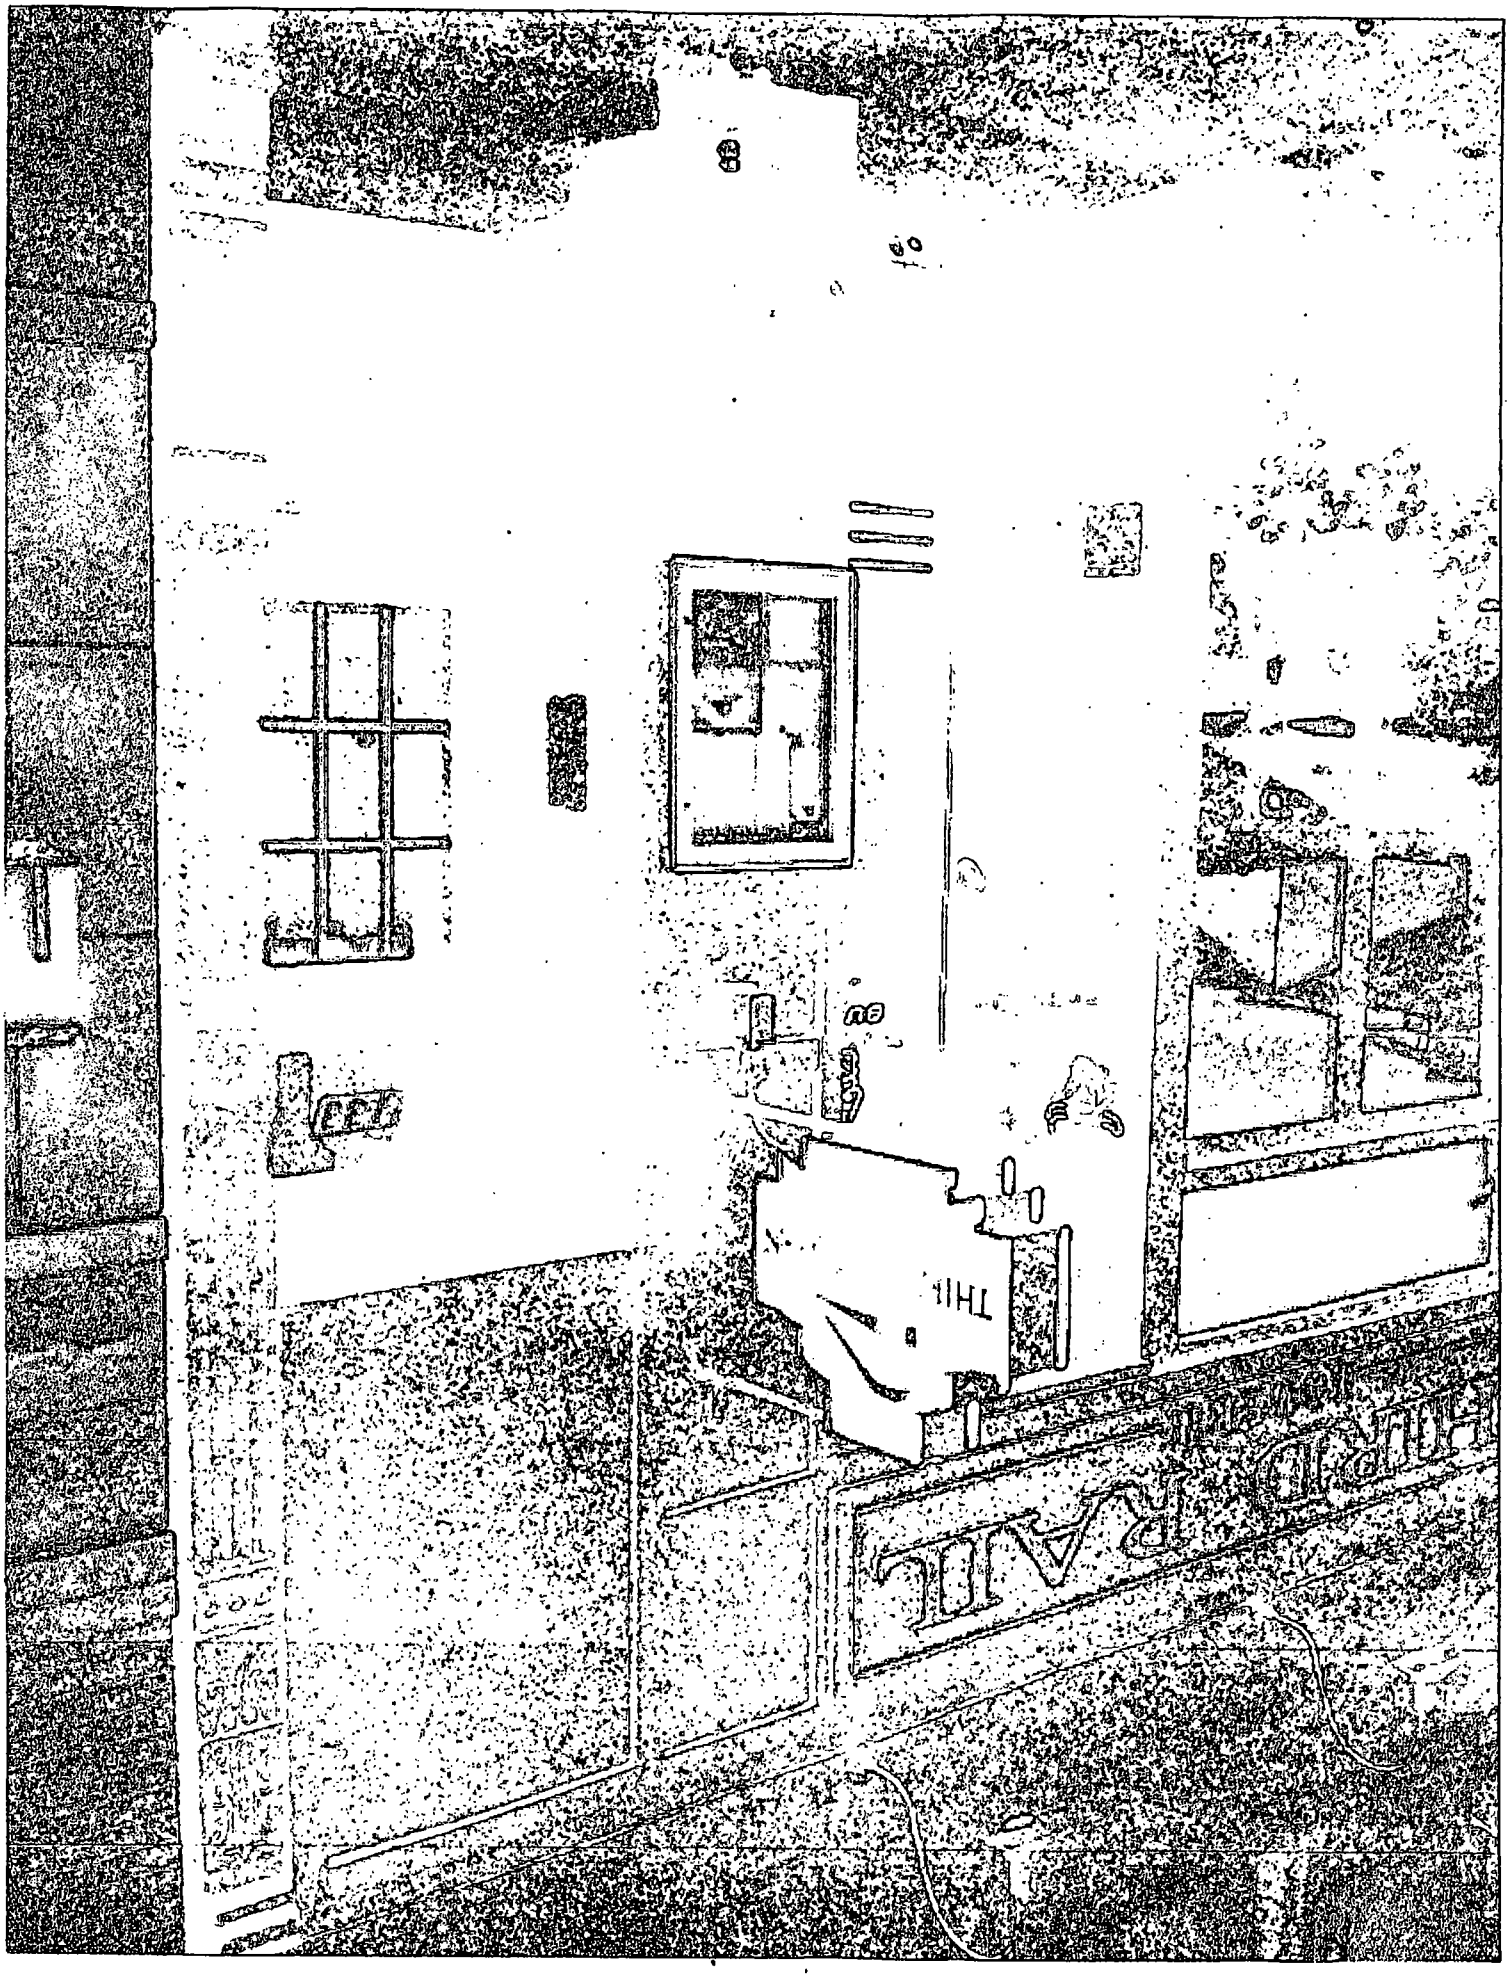

Department of Business Affairs and Consumer Protection
Business Assistance Center - Public Way Use Unit
City Hall - 121 N. LaSalle Street, Room 800 • Chicago, IL 60602
(312)-74-GOBIZ (312-744-6249) • (312) 744-1944 (TTY)
http://www.cityofchicago.org/bacp

09/11/2013

Alderman **Bob Fioretti**
Ward # **02**
City of Chicago
City Hall, Room **300**
121 North LaSalle Street
Chicago, Illinois 60602

Re: An ordinance to use and maintain a portion of the public right-of-way for **three (3) light fixture(s)** for **THIRD RAIL TAVERN**, adjacent to the premises known as **1133 W. Madison St.**.

Dear Alderman **Bob Fioretti**:

The applicant referenced above has requested the use of the public right-of-way for a **light fixture(s)**. An ordinance has been prepared by the Department of Business Affairs and Consumer Protection – Business Assistance Center - Public Way Use Unit for presentation to the City Council. Because this request was made for properties located in your ward, as approved by you as per the attached, I respectfully request that you introduce the attached ordinance at the next City Council meeting.

If you have any questions regarding this ordinance, please contact Anthony Bertuca at (312) 744-5506.

Department of Business Affairs and Consumer Protection

City of Chicago

O2013-6969

Office of the City Clerk

Document Tracking Sheet

Meeting Date:	9/11/2013
Sponsor(s):	Fioretti, Bob (2)
Type:	Ordinance
Title:	Grant(s) of privilege in public way for VB Management LLC
Committee(s) Assignment:	Committee on Transportation and Public Way

ORDINANCE
VB MANAGEMENT LLC
Acct. No. 371591 - 1
Permit No. 1108527

Be It Ordained by the City Council of the City of Chicago:

SECTION 1. Permission and authority are hereby given and granted to VB MANAGEMENT LLC, upon the terms and subject to the conditions of this ordinance to maintain and use, as now constructed, three (3) Bay Window(s) projecting over the public right-of-way adjacent to its premises known as 212 W. Van Buren St..

Said Bay Window(s) at West Van Buren measure(s):
Two (2) at seventy (70) feet in length, and fifteen (15) feet in width for a total of two thousand one hundred (2100) square feet.
One (1) at twenty (20) feet in length, and fifteen (15) feet in width for a total of three hundred (300) square feet.

The location of said privilege shall be as shown on prints kept on file with the Department of Business Affairs and Consumer Protection and the Office of the City Clerk.

Said privilege shall be constructed in accordance with plans and specifications approved by the Department of Transportation (Division of Project Development).

This grant of privilege in the public way shall be subject to the provisions of Section 10-28-015 and all other required provisions of the Municipal Code of Chicago.

The grantee shall pay to the City of Chicago as compensation for the privilege #1108527 herein granted the sum of two hundred twenty-five ($225.00) per annum in advance.

A 25% penalty will be added for payments received after due date.

The permit holder agrees to hold the City of Chicago harmless for any damage, relocation or replacement costs associated with damage, relocation or removal of private property caused by the City performing work in the public way.

Authority herein given and granted for a period of five (5) years from and after Date of Passage.

Alderman _____

Bob Fioretti 2nd Ward

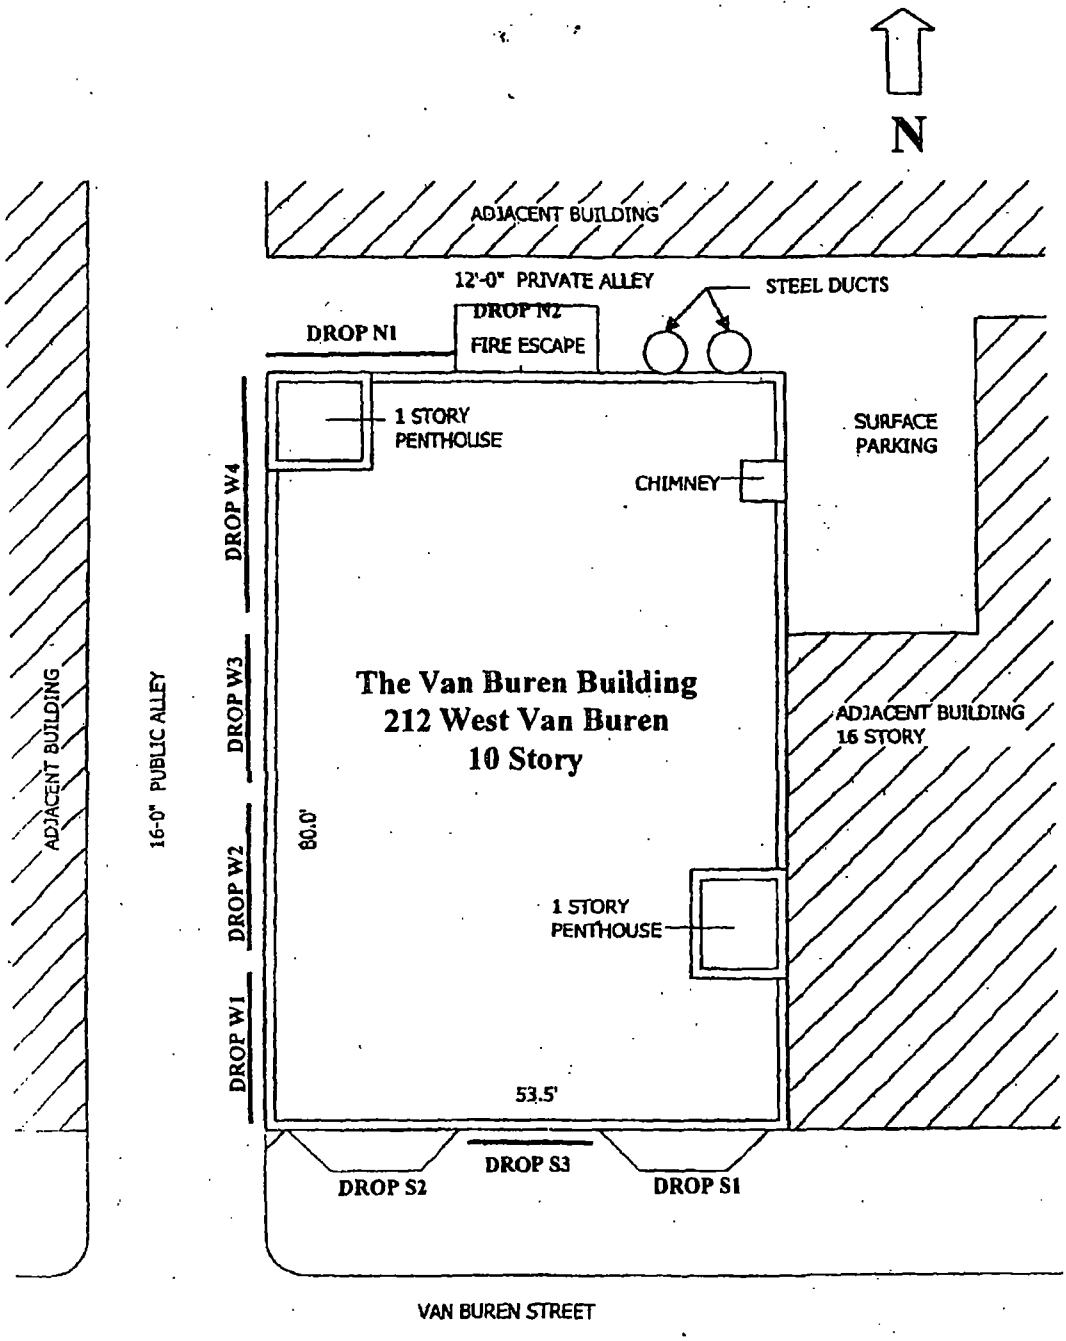

Figure 1. Site plan of Van Buren Building located at 212 West Van Buren Street

Department of Business Affairs and Consumer Protection
Business Assistance Center - Public Way Use Unit
City Hall - 121 N. LaSalle Street, Room 800 • Chicago, IL 60602
(312)-74-GOBIZ (312-744-6249) • (312) 744-1944 (TTY)
http://www.cityofchicago.org/bacp

09/11/2013

Alderman **Bob Fioretti**
Ward # **02**
City of Chicago
City Hall, Room **300**
121 North LaSalle Street
Chicago, Illinois 60602

Re: An ordinance to use and maintain a portion of the public right-of-way for **three (3) bay window(s)** for **VB MANAGEMENT LLC**, adjacent to the premises known as **212 W. Van Buren St.**.

Dear Alderman **Bob Fioretti**:

The applicant referenced above has requested the use of the public right-of-way for a **bay window(s)**. An ordinance has been prepared by the Department of Business Affairs and Consumer Protection – Business Assistance Center - Public Way Use Unit for presentation to the City Council. Because this request was made for properties located in your ward, as approved by you as per the attached, I respectfully request that you introduce the attached ordinance at the next City Council meeting.

If you have any questions regarding this ordinance, please contact Anthony Bertuca at (312) 744-5506.

Department of Business Affairs and Consumer Protection

City of Chicago

O2013-6970

Office of the City Clerk

Document Tracking Sheet

Meeting Date:	9/11/2013
Sponsor(s):	Fioretti, Bob (2)
Type:	Ordinance
Title:	Grant(s) of privilege in public way for Weather Mark Tavern
Committee(s) Assignment:	Committee on Transportation and Public Way

ORDINANCE
Weather Mark Tavern
Acct. No. 290371 - 1
Permit No. 1108023

Be It Ordained by the City Council of the City of Chicago:

SECTION 1. Permission and authority are hereby given and granted to Weather Mark Tavern, upon the terms and subject to the conditions of this ordinance to maintain and use one (1) sign(s) projecting over the public right-of-way attached to its premises known as 1503 S. Michigan Ave..

Said sign structure(s) measures as follows; along S. Michigan Avenue:
One (1) at three point three three (3.33) feet in length, six (6) feet in height and thirteen point one seven (13.17) feet above grade level.

The location of said privilege shall be as shown on prints kept on file with the Department of Business Affairs and Consumer Protection and the Office of the City Clerk.

Said privilege shall be constructed in accordance with plans and specifications approved by the Department of Transportation (Division of Project Development) and Zoning Department - Signs.

This grant of privilege in the public way shall be subject to the provisions of Section 10-28-015 and all other required provisions of the Municipal Code of Chicago.

The grantee shall pay to the City of Chicago as compensation for the privilege #1108023 herein granted the sum of one hundred ($100.00) per annum in advance.

A 25% penalty will be added for payments received after due date.

The permit holder agrees to hold the City of Chicago harmless for any damage, relocation or replacement costs associated with damage, relocation or removal of private property caused by the City performing work in the public way.

Authority herein given and granted for a period of ~~five (5) years~~ from and after 07/30/2013.

Alderman

Bob Fioretti 2nd Ward

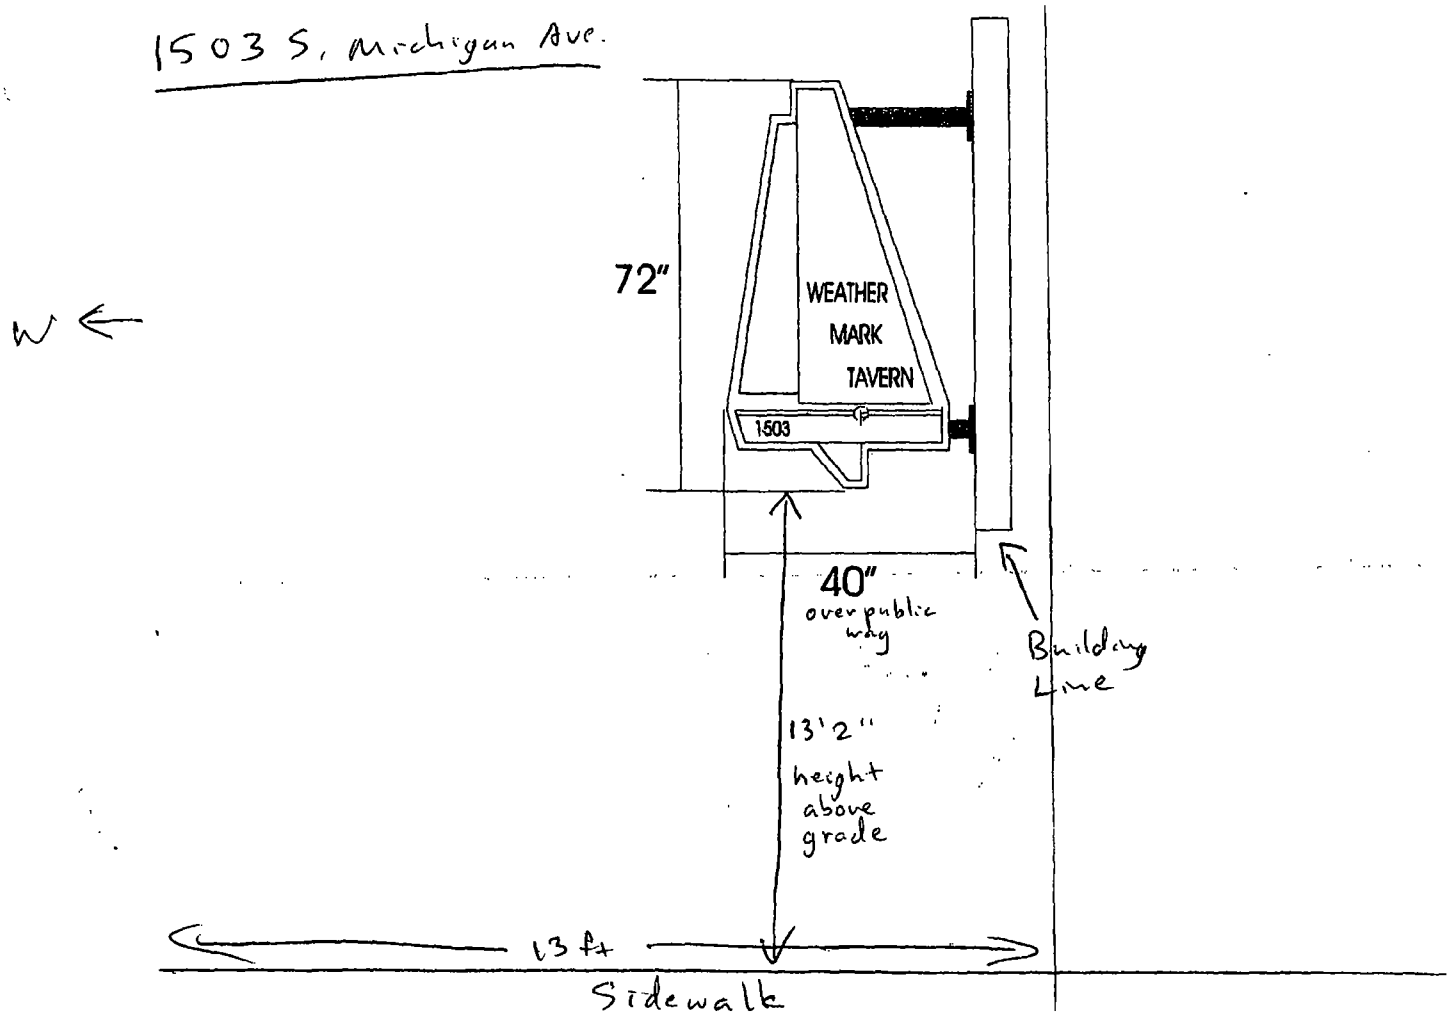
1503 S. Michigan Ave.
W
72"
WEATHER
MARK
TAVERN
1503
40"
over public way
Building Line
13'2"
height above grade
13 ft
Sidewalk

Department of Business Affairs and Consumer Protection
Business Assistance Center - Public Way Use Unit
City Hall - 121 N. LaSalle Street, Room 800 • Chicago, IL 60602
(312)-74-GOBIZ (312-744-6249) • (312) 744-1944 (TTY)
http://www.cityofchicago.org/bacp

09/11/2013

Alderman **Bob Fioretti**
Ward # **02**
City of Chicago
City Hall, Room **300**
121 North LaSalle Street
Chicago, Illinois 60602

Re: An ordinance to use and maintain a portion of the public right-of-way for **one (1) sign(s)** for **Weather Mark Tavern**, adjacent to the premises known as **1503 S. Michigan Ave.**.

Dear Alderman **Bob Fioretti**:

The applicant referenced above has requested the use of the public right-of-way for a **sign(s)**. An ordinance has been prepared by the Department of Business Affairs and Consumer Protection – Business Assistance Center - Public Way Use Unit for presentation to the City Council. Because this request was made for properties located in your ward, as approved by you as per the attached, I respectfully request that you introduce the attached ordinance at the next City Council meeting.

If you have any questions regarding this ordinance, please contact Anthony Bertuca at (312) 744-5506.

Department of Business Affairs and Consumer Protection

City of Chicago

O2013-6972

Office of the City Clerk

Document Tracking Sheet

Meeting Date:	9/11/2013
Sponsor(s):	Fioretti, Bob (2)
Type:	Ordinance
Title:	Grant(s) of privilege in public way for 7-Eleven
Committee(s) Assignment:	Committee on Transportation and Public Way

ORDINANCE
7-ELEVEN
Acct. No. 65465 - 30
Permit No. 1107929

Be It Ordained by the City Council of the City of Chicago:

SECTION 1. Permission and authority are hereby given and granted to 7-ELEVEN, upon the terms and subject to the conditions of this ordinance to maintain and use, as now constructed, six (6) Light Fixture(s) projecting over the public right-of-way adjacent to its premises known as 954 W. Monroe St..

Said Light Fixture(s) at Morgan St. measure(s):
Three (3) at one point five (1.5) foot in length, point eight three (.83) feet in width and nine (9) feet above grade level.

Said Light Fixture(s) at Monroe St. measure(s):
Three (3) at one point five (1.5) foot in length, point eight three (.83) feet in width and nine (9) feet above grade level.

The location of said privilege shall be as shown on prints kept on file with the Department of Business Affairs and Consumer Protection and the Office of the City Clerk.

Said privilege shall be constructed in accordance with plans and specifications approved by the Department of Transportation (Division of Project Development).

This grant of privilege in the public way shall be subject to the provisions of Section 10-28-015 and all other required provisions of the Municipal Code of Chicago.

The grantee shall pay to the City of Chicago as compensation for the privilege #1107929 herein granted the sum of one hundred ($100.00) per annum in advance.

A 25% penalty will be added for payments received after due date.

The permit holder agrees to hold the City of Chicago harmless for any damage, relocation or replacement costs associated with damage, relocation or removal of private property caused by the City performing work in the public way.

Authority herein given and granted for a period of five (5) years from and after 06/11/2013.

Alderman _____

Bob Fioretti 2nd Ward

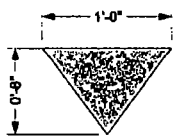

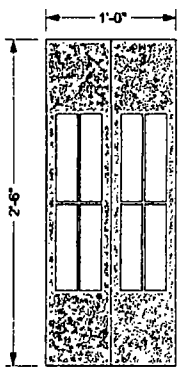

SIX(6) EXTERNAL L.E.D. ILLUMINATED, WALL MOUNTED LIGHT FIXTURES

DOYLE
GENERAL SIGN CONTRACTORS
333 INTERSTATE RD. P.O. BOX 1868 630-543-9460
ADDISON IL. 60101 FAX 630-543-9493

DATE	REVISION
6.16.11	ADDED LIGHT FIXTURES

CUSTOMER APPROVAL DATE

This design is the original and unpublished work of DOYLE SIGNS, INC. and may not be reproduced, copied or exhibited in any fashion without the expressed written consent from an authorized officer of The Company. The rights to this design may be purchased.

CLIENT 7-ELEVEN 0503/33731
ADDRESS 954 W. MONROE
CITY CHICAGO STATE IL DESIGNER JRS SALESPERSON TD
DRWG. NO. 7282-ACONST. SCALE: NOTED DATE: 11-7-05 SHEET NO. 3 OF 3

Department of Business Affairs and Consumer Protection
Business Assistance Center - Public Way Use Unit
City Hall - 121 N. LaSalle Street, Room 800 • Chicago, IL 60602
(312)-74-GOBIZ (312-744-6249) • (312) 744-1944 (TTY)
http://www.cityofchicago.org/bacp

09/11/2013

Alderman **Bob Fioretti**
Ward # **02**
City of Chicago
City Hall, Room **300**
121 North LaSalle Street
Chicago, Illinois 60602

Re: An ordinance to use and maintain a portion of the public right-of-way for **six (6) light fixture(s)** for **7-ELEVEN**, adjacent to the premises known as **954 W. Monroe St.**.

Dear Alderman **Bob Fioretti**:

The applicant referenced above has requested the use of the public right-of-way for a **light fixture(s)**. An ordinance has been prepared by the Department of Business Affairs and Consumer Protection – Business Assistance Center - Public Way Use Unit for presentation to the City Council. Because this request was made for properties located in your ward, as approved by you as per the attached, I respectfully request that you introduce the attached ordinance at the next City Council meeting.

If you have any questions regarding this ordinance, please contact Anthony Bertuca at (312) 744-5506.

Department of Business Affairs and Consumer Protection

City of Chicago

O2013-6974

Office of the City Clerk

Document Tracking Sheet

Meeting Date:	9/11/2013
Sponsor(s):	Fioretti, Bob (2)
Type:	Ordinance
Title:	Grant(s) of privilege in public way for 18th Street Lofts Condo Assn
Committee(s) Assignment:	Committee on Transportation and Public Way

ORDINANCE
18th STREET LOFTS CONDO ASSN
Acct. No. 88345 - 1
Permit No. 1105608

Be It Ordained by the City Council of the City of Chicago:

SECTION 1. Permission and authority are hereby given and granted to 18th STREET LOFTS CONDO ASSN, upon the terms and subject to the conditions of this ordinance to maintain and use, as now constructed, forty-three (43) Balcony(s) projecting over the public right-of-way adjacent to its premises known as 1801 S. Michigan Ave..

Said Balcony(s) at S. Michigan Ave measure(s):
Forty-three (43) at fourteen point two five (14.25) feet in length, and four point five eight (4.58) feet in width for a total of two thousand eight hundred six point four (2806.4) square feet.

The location of said privilege shall be as shown on prints kept on file with the Department of Business Affairs and Consumer Protection and the Office of the City Clerk.

Said privilege shall be constructed in accordance with plans and specifications approved by the Department of Planning and Development and Department of Transportation (Division of Project Development).

This grant of privilege in the public way shall be subject to the provisions of Section 10-28-015 and all other required provisions of the Municipal Code of Chicago.

The grantee shall pay to the City of Chicago as compensation for the privilege #1105608 herein granted the sum of three thousand two hundred twenty-five ($3,225.00) per annum in advance.

A 25% penalty will be added for payments received after due date.

The permit holder agrees to hold the City of Chicago harmless for any damage, relocation or replacement costs associated with damage, relocation or removal of private property caused by the City performing work in the public way.

Authority herein given and granted for a period of ~~five (5) years from~~ and after 04/01/2013.

Alderman _____
Bob Fioretti 2nd Ward

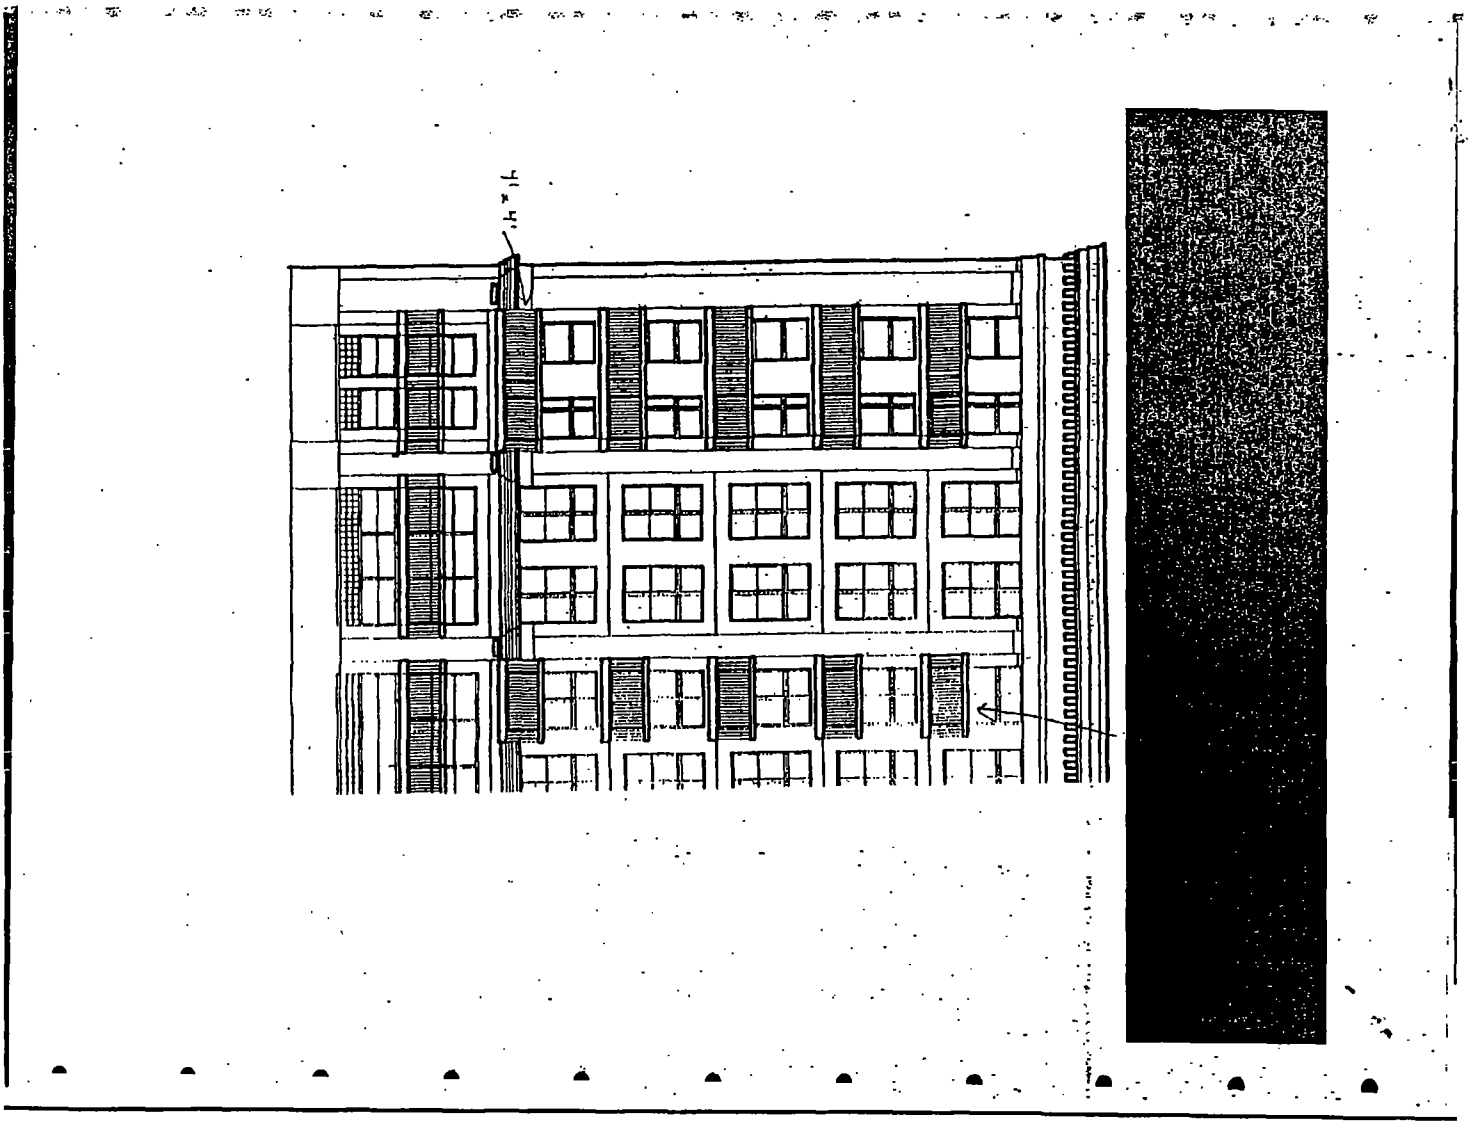

Department of Business Affairs and Consumer Protection
Business Assistance Center - Public Way Use Unit
City Hall - 121 N. LaSalle Street, Room 800 • Chicago, IL 60602
(312)-74-GOBIZ (312-744-6249) • (312) 744-1944 (TTY)
http://www.cityofchicago.org/bacp

09/11/2013

Alderman **Bob Fioretti**
Ward # **02**
City of Chicago
City Hall, Room **300**
121 North LaSalle Street
Chicago, Illinois 60602

Re: An ordinance to use and maintain a portion of the public right-of-way for **forty-three (43) balcony(ies)** for **18th STREET LOFTS CONDO ASSN**, adjacent to the premises known as **1801 S. Michigan Ave.**.

Dear Alderman **Bob Fioretti**:

The applicant referenced above has requested the use of the public right-of-way for a **balcony(ies)**. An ordinance has been prepared by the Department of Business Affairs and Consumer Protection – Business Assistance Center - Public Way Use Unit for presentation to the City Council. Because this request was made for properties located in your ward, as approved by you as per the attached, I respectfully request that you introduce the attached ordinance at the next City Council meeting.

If you have any questions regarding this ordinance, please contact Anthony Bertuca at (312) 744-5506.

Department of Business Affairs and Consumer Protection

City of Chicago

O2013-6977

Office of the City Clerk

Document Tracking Sheet

Meeting Date:	9/11/2013
Sponsor(s):	Fioretti, Bob (2)
Type:	Ordinance
Title:	Grant(s) of privilege in public way for 111 South Wacker Venture LLC
Committee(s) Assignment:	Committee on Transportation and Public Way

ORDINANCE
111 SOUTH WACKER VENTURE, LLC
Acct. No. 263828 - 1
Permit No. 1107906

Be It Ordained by the City Council of the City of Chicago:

SECTION 1. Permission and authority are hereby given and granted to 111 SOUTH WACKER VENTURE, LLC, upon the terms and subject to the conditions of this ordinance to maintain and use, as now constructed, three (3) Bay Window(s) projecting over the public right-of-way adjacent to its premises known as 111 S. Wacker Dr..

Said Bay Window(s) at S. Wacker Drive measure(s):
Three (3) at thirty (30) feet in length, and two (2) feet in width for a total of one hundred eighty (180) square feet.

The location of said privilege shall be as shown on prints kept on file with the Department of Business Affairs and Consumer Protection and the Office of the City Clerk.

Said privilege shall be constructed in accordance with plans and specifications approved by the Department of Transportation (Division of Project Development).

This grant of privilege in the public way shall be subject to the provisions of Section 10-28-015 and all other required provisions of the Municipal Code of Chicago.

The grantee shall pay to the City of Chicago as compensation for the privilege #1107906 herein granted the sum of two hundred twenty-five ($225.00) per annum in advance.

A 25% penalty will be added for payments received after due date.

The permit holder agrees to hold the City of Chicago harmless for any damage, relocation or replacement costs associated with damage, relocation or removal of private property caused by the City performing work in the public way.

Authority herein given and granted for a period of five (5) years from and after 07/09/2013.

Alderman _____

Bob Fioretti 2nd Ward

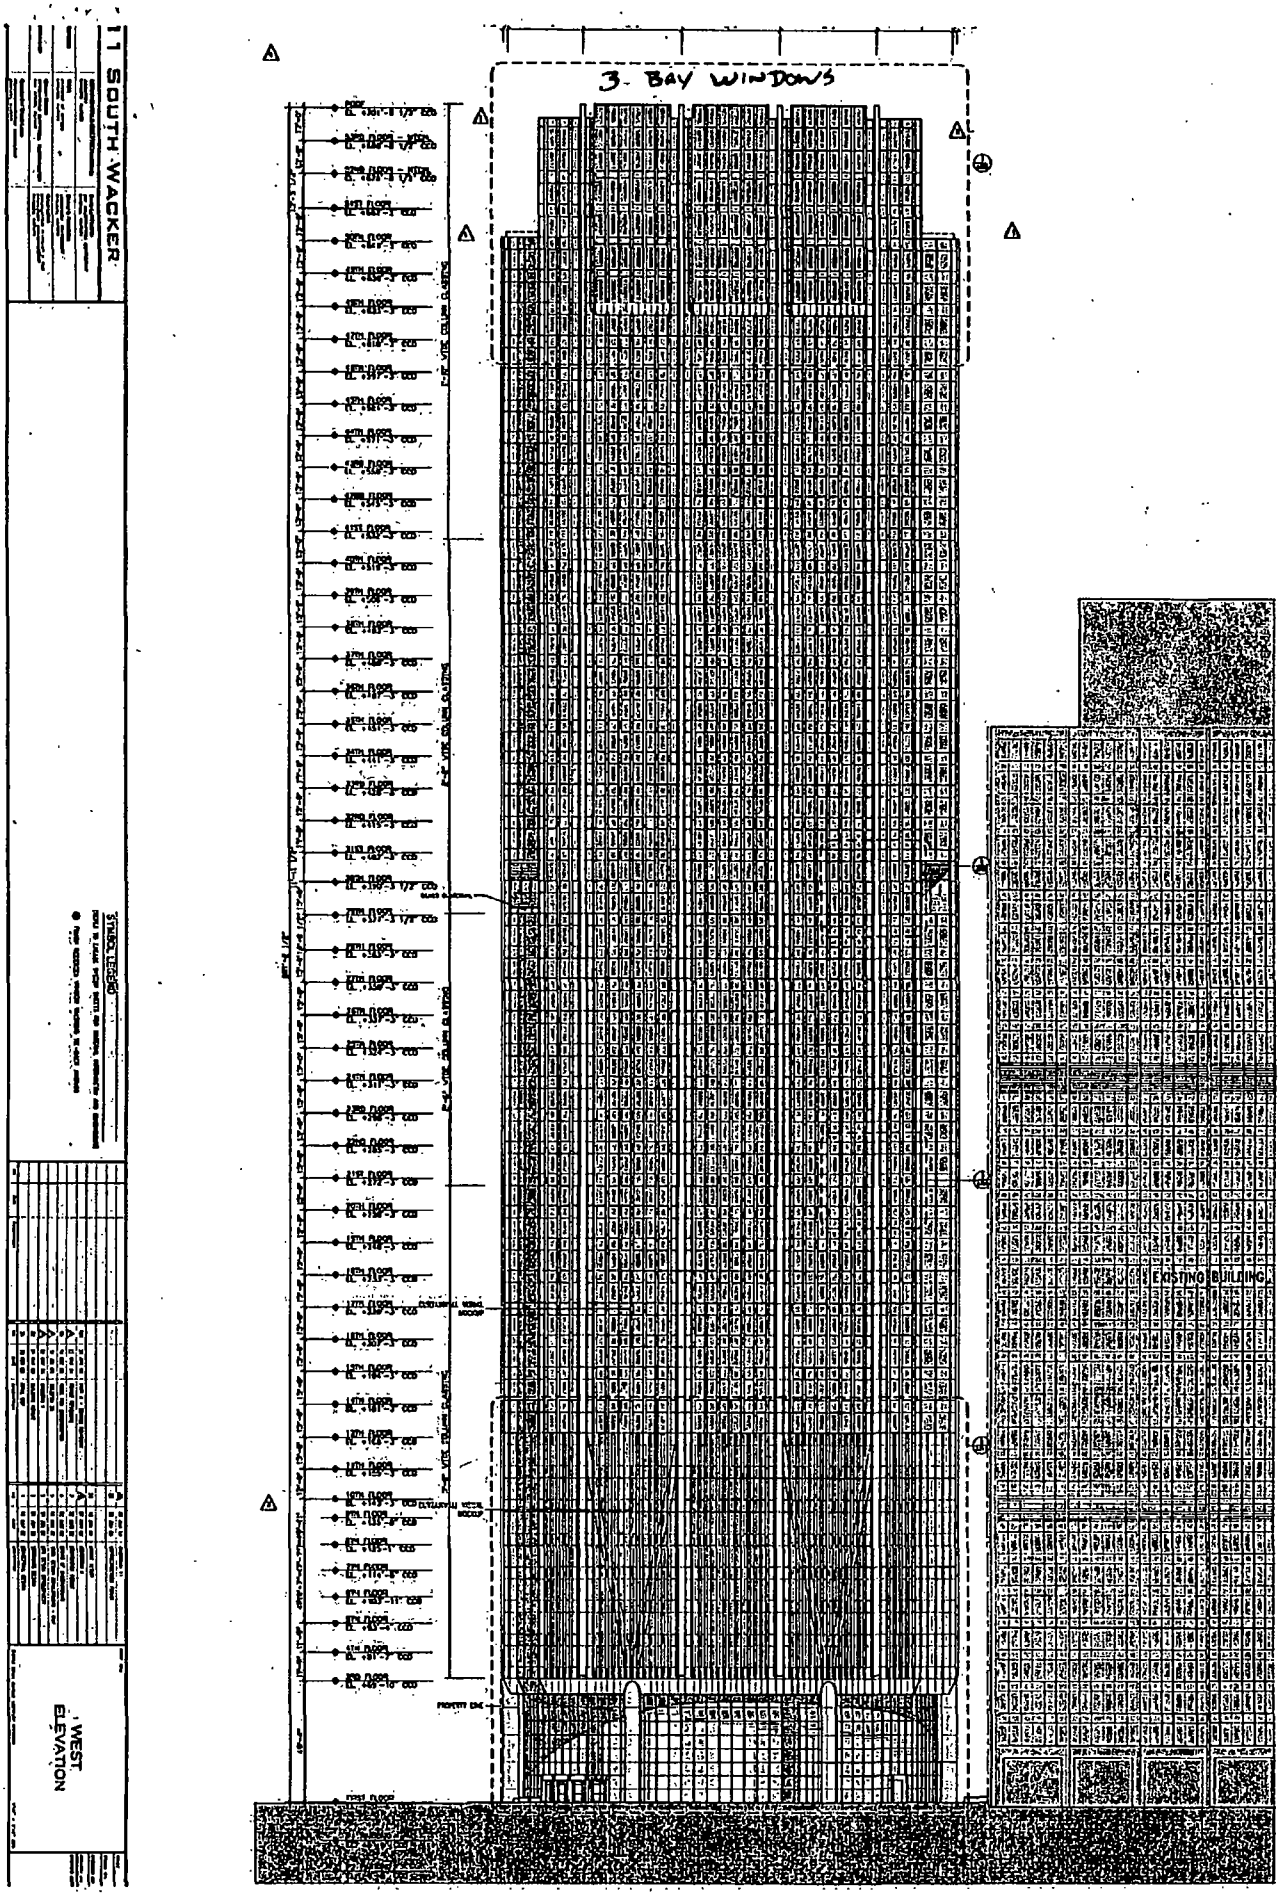
3 BAY WINDOWS
EXISTING BUILDING
11 SOUTH WACKER
WEST ELEVATION

Department of Business Affairs and Consumer Protection
Business Assistance Center - Public Way Use Unit
City Hall - 121 N. LaSalle Street, Room 800 • Chicago, IL 60602
(312)-74-GOBIZ (312-744-6249) • (312) 744-1944 (TTY)
http://www.cityofchicago.org/bacp

09/11/2013

Alderman **Bob Fioretti**
Ward # **02**
City of Chicago
City Hall, Room **300**
121 North LaSalle Street
Chicago, Illinois 60602

Re: An ordinance to use and maintain a portion of the public right-of-way for **three (3) bay window(s)** for **111 SOUTH WACKER VENTURE, LLC**, adjacent to the premises known as **111 S. Wacker Dr.**.

Dear Alderman **Bob Fioretti**:

The applicant referenced above has requested the use of the public right-of-way for a **bay window(s)**. An ordinance has been prepared by the Department of Business Affairs and Consumer Protection – Business Assistance Center - Public Way Use Unit for presentation to the City Council. Because this request was made for properties located in your ward, as approved by you as per the attached, I respectfully request that you introduce the attached ordinance at the next City Council meeting.

If you have any questions regarding this ordinance, please contact Anthony Bertuca at (312) 744-5506.

Department of Business Affairs and Consumer Protection

City of Chicago

O2013-6979

Office of the City Clerk

Document Tracking Sheet

Meeting Date:	9/11/2013
Sponsor(s):	Fioretti, Bob (2)
Type:	Ordinance
Title:	Grant(s) of privilege in public way for 565 West Quincy Condominium Association
Committee(s) Assignment:	Committee on Transportation and Public Way

ORDINANCE
565 WEST QUINCY CONDOMINIUM ASSOCIATION
Acct. No. 311959 - 1
Permit No. 1107610

Be It Ordained by the City Council of the City of Chicago:

SECTION 1. Permission and authority are hereby given and granted to 565 WEST QUINCY CONDOMINIUM ASSOCIATION, upon the terms and subject to the conditions of this ordinance to maintain and use, as now constructed, ninety-nine (99) Balcony(s) projecting over the public right-of-way adjacent to its premises known as 565 W. Quincy St..

Said Balcony(s) at W. Quincy measure(s):
Fifty-five (55) at nine point one (9.1) feet in length, and five point six (5.6) feet in width for a total of two thousand eight hundred two point eight (2802.8) square feet.

Said Balcony(s) at S. Jefferson measure(s):
Forty-four (44) at thirteen point two (13.2) feet in length, and five point six (5.6) feet in width for a total of three thousand two hundred fifty-two point four eight (3252.48) square feet.

The location of said privilege shall be as shown on prints kept on file with the Department of Business Affairs and Consumer Protection and the Office of the City Clerk.

Said privilege shall be constructed in accordance with plans and specifications approved by the Department of Planning and Development and Department of Transportation (Division of Project Development).

This grant of privilege in the public way shall be subject to the provisions of Section 10-28-015 and all other required provisions of the Municipal Code of Chicago.

The grantee shall pay to the City of Chicago as compensation for the privilege #1107610 herein granted the sum of seven thousand four hundred twenty-five ($7,425.00) per annum in advance.

A 25% penalty will be added for payments received after due date.

The permit holder agrees to hold the City of Chicago harmless for any damage, relocation or replacement costs associated with damage, relocation or removal of private property caused by the City performing work in the public way.

Authority herein given and granted for a period of five (5) years from and after 03/14/2012.

Alderman _____
Bob Fioretti 2nd Ward

Application to Use The Public Way

Acct#311959 Site#1

Address: 565 W. Quincy Zip Code: 60661

Contact person: Michael Dailey, Property Manager 312 291 9598

Type: Balcony How Many: 99 Building Address: 565 W. Quincy

No change from previous Permit.

Sketch of balcony:

Exact street:

W. Quincy

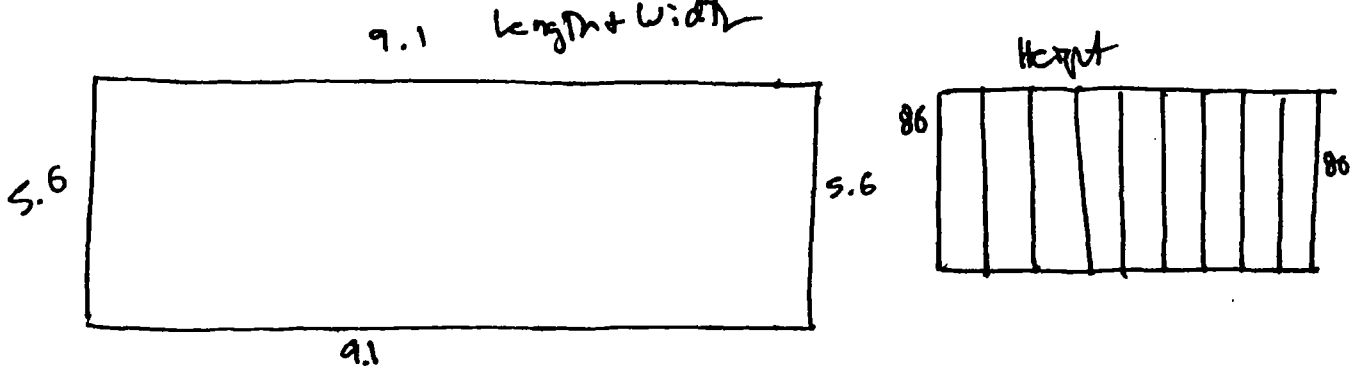

S. Jefferson

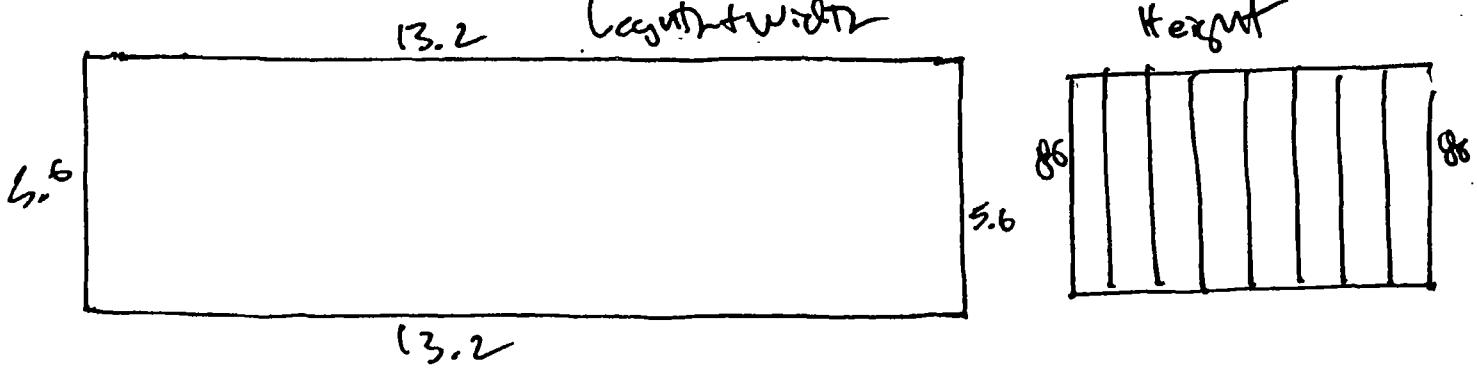

Department of Business Affairs and Consumer Protection
Business Assistance Center - Public Way Use Unit
City Hall - 121 N. LaSalle Street, Room 800 • Chicago, IL 60602
(312)-74-GOBIZ (312-744-6249) • (312) 744-1944 (TTY)
http://www.cityofchicago.org/bacp

09/11/2013

Alderman **Bob Fioretti**
Ward # **02**
City of Chicago
City Hall, Room **300**
121 North LaSalle Street
Chicago, Illinois 60602

Re: An ordinance to use and maintain a portion of the public right-of-way for **ninety-nine (99) balcony(ies)** for **565 WEST QUINCY CONDOMINIUM ASSOCIATION**, adjacent to the premises known as **565 W. Quincy St.**.

Dear Alderman **Bob Fioretti**:

The applicant referenced above has requested the use of the public right-of-way for a **balcony(ies)**. An ordinance has been prepared by the Department of Business Affairs and Consumer Protection – Business Assistance Center - Public Way Use Unit for presentation to the City Council. Because this request was made for properties located in your ward, as approved by you as per the attached, I respectfully request that you introduce the attached ordinance at the next City Council meeting.

If you have any questions regarding this ordinance, please contact Anthony Bertuca at (312) 744-5506.

Department of Business Affairs and Consumer Protection

City of Chicago

O2013-7011

Office of the City Clerk

Document Tracking Sheet

Meeting Date:	9/11/2013
Sponsor(s):	Dowell, Pat (3)
Type:	Ordinance
Title:	Grant(s) of privilege in public way for CBJ Corporation - security cameras
Committee(s) Assignment:	Committee on Transportation and Public Way

ORDINANCE
CBJ CORPORATION
Acct. No. 35877 - 1
Permit No. 1107684

Be It Ordained by the City Council of the City of Chicago:

SECTION 1. Permission and authority are hereby given and granted to CBJ CORPORATION, upon the terms and subject to the conditions of this ordinance to maintain and use, as now constructed, two (2) Security Camera(s) projecting over the public right-of-way for security purposes adjacent to its premises known as 5516 S. State St..

Said Security Camera(s) at S. State Street measure(s):
Two (2) at point five (.5) feet in length, point two five (.25) feet in width and fourteen (14) feet above grade level.

The location of said privilege shall be as shown on prints kept on file with the Department of Business Affairs and Consumer Protection and the Office of the City Clerk.

Said privilege shall be constructed in accordance with plans and specifications approved by the Department of Planning and Development and Department of Transportation (Division of Project Development).

This grant of privilege in the public way shall be subject to the provisions of Section 10-28-015 and all other required provisions of the Municipal Code of Chicago.

The grantee shall pay to the City of Chicago as compensation for the privilege #1107684 herein granted the sum of zero ($.00) per annum in advance.

A 25% penalty will be added for payments received after due date.

The permit holder agrees to hold the City of Chicago harmless for any damage, relocation or replacement costs associated with damage, relocation or removal of private property caused by the City performing work in the public way.

Authority herein given and granted for a period of five (5) years from and after 06/11/2013.

Alderman Pat Dowell

Pat Dowell 3rd Ward

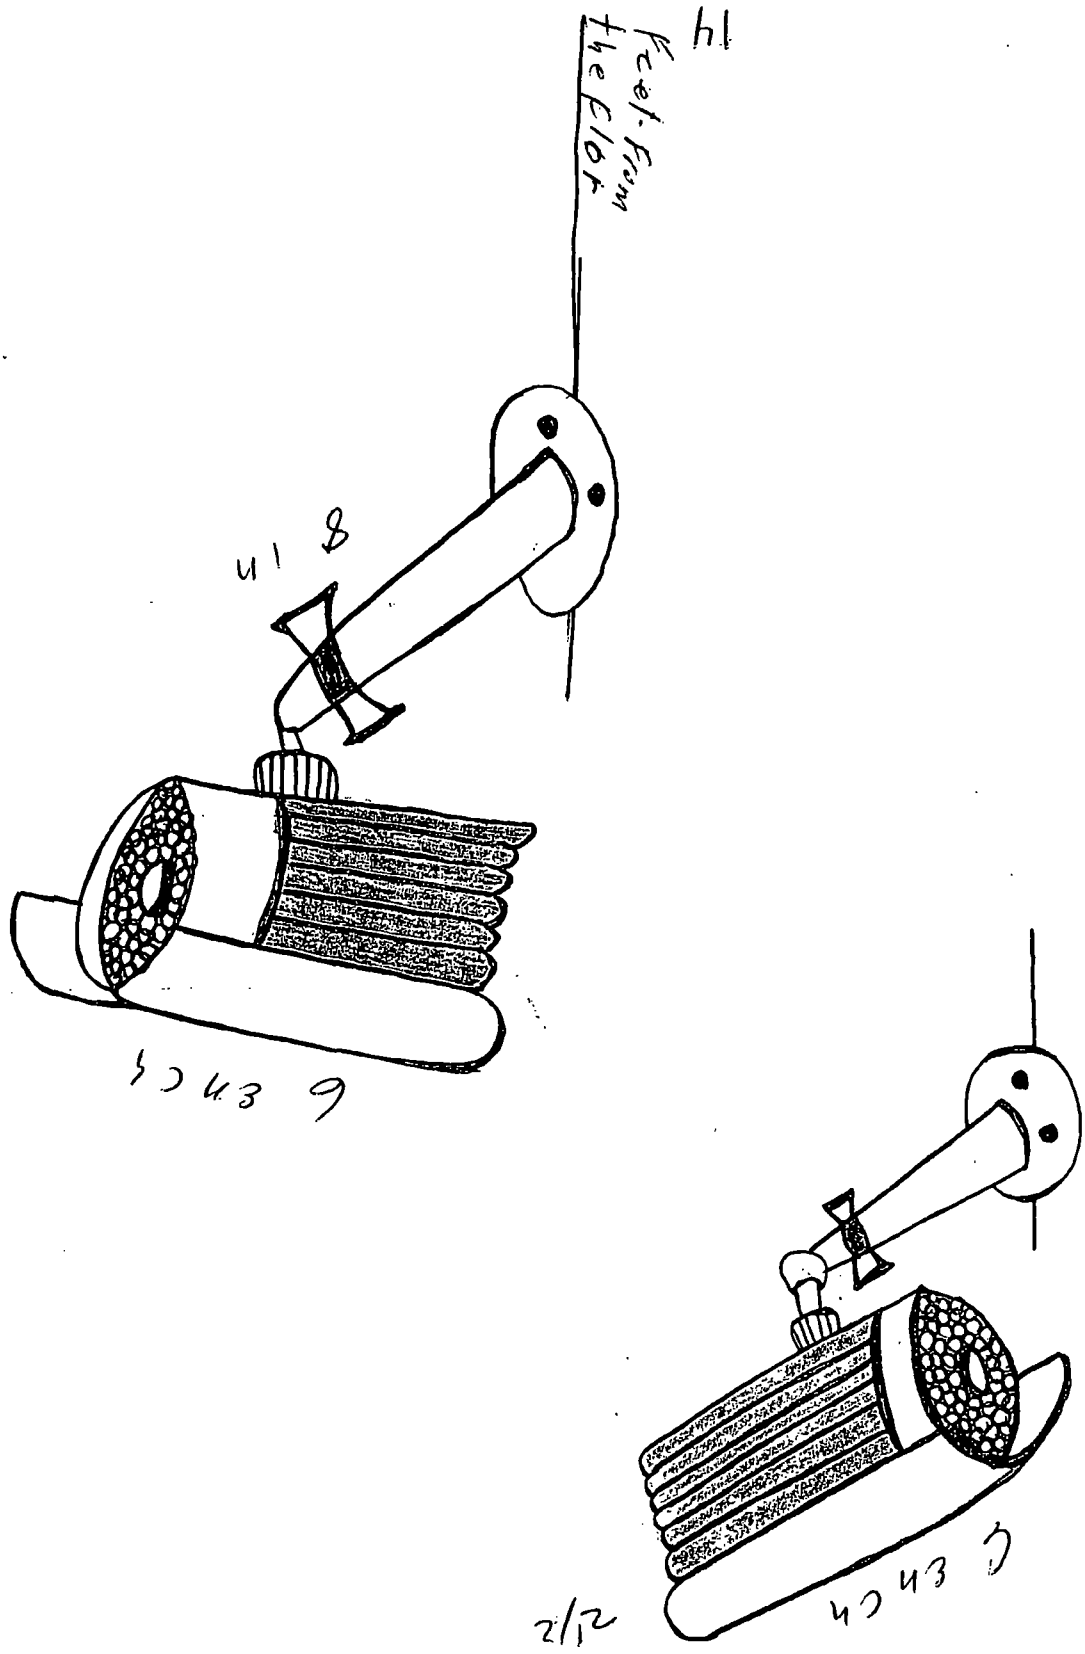
h1
Ref. from the floor
41 8
4 3 9
2/12
4 3 7

Department of Business Affairs and Consumer Protection
Business Assistance Center - Public Way Use Unit
City Hall - 121 N. LaSalle Street, Room 800 • Chicago, IL 60602
(312)-74-GOBIZ (312-744-6249) • (312) 744-1944 (TTY)
http://www.cityofchicago.org/bacp

09/11/2013

Alderman **Pat Dowell**
Ward # **03**
City of Chicago
City Hall, Room **300**
121 North LaSalle Street
Chicago, Illinois 60602

Re: An ordinance to use and maintain a portion of the public right-of-way for **two (2) security camera(s)** for **CBJ CORPORATION**, adjacent to the premises known as **5516 S. State St.**.

Dear Alderman **Pat Dowell**:

The applicant referenced above has requested the use of the public right-of-way for a **security camera(s)**. An ordinance has been prepared by the Department of Business Affairs and Consumer Protection – Business Assistance Center - Public Way Use Unit for presentation to the City Council. Because this request was made for properties located in your ward, as approved by you as per the attached, I respectfully request that you introduce the attached ordinance at the next City Council meeting.

If you have any questions regarding this ordinance, please contact Anthony Bertuca at (312) 744-5506.

Department of Business Affairs and Consumer Protection

City of Chicago

O2013-7013

Office of the City Clerk

Document Tracking Sheet

Meeting Date:	9/11/2013
Sponsor(s):	Dowell, Pat (3)
Type:	Ordinance
Title:	Grant(s) of privilege in public way for CBJ Corporation - sign
Committee(s) Assignment:	Committee on Transportation and Public Way

ORDINANCE
CBJ CORPORATION
Acct. No. 35877 - 1
Permit No. 1107682

Be It Ordained by the City Council of the City of Chicago:

SECTION 1. Permission and authority are hereby given and granted to CBJ CORPORATION, upon the terms and subject to the conditions of this ordinance to maintain and use one (1) sign(s) projecting over the public right-of-way attached to its premises known as 5516 S. State St..

Said sign structure(s) measures as follows; along S. State Street:
One (1) at seven (7) feet in length, twelve (12) feet in height and seven point five (7.5) feet above grade level.

The location of said privilege shall be as shown on prints kept on file with the Department of Business Affairs and Consumer Protection and the Office of the City Clerk.

Said privilege shall be constructed in accordance with plans and specifications approved by the Department of Transportation (Division of Project Development) and Zoning Department - Signs.

This grant of privilege in the public way shall be subject to the provisions of Section 10-28-015 and all other required provisions of the Municipal Code of Chicago.

The grantee shall pay to the City of Chicago as compensation for the privilege #1107682 herein granted the sum of three hundred ($300.00) per annum in advance.

A 25% penalty will be added for payments received after due date.

The permit holder agrees to hold the City of Chicago harmless for any damage, relocation or replacement costs associated with damage, relocation or removal of private property caused by the City performing work in the public way.

Authority herein given and granted for a period of five (5) years from and after 06/11/2013.

Alderman Pat Dowell

Pat Dowell 3rd Ward

7
C B J
Jeweler & Loans
18.3
1.6
PAWNSHOP
11.7
7.6

Department of Business Affairs and Consumer Protection
Business Assistance Center - Public Way Use Unit
City Hall - 121 N. LaSalle Street, Room 800 • Chicago, IL 60602
(312)-74-GOBIZ (312-744-6249) • (312) 744-1944 (TTY)
http://www.cityofchicago.org/bacp

09/11/2013

Alderman **Pat Dowell**
Ward # **03**
City of Chicago
City Hall, Room **300**
121 North LaSalle Street
Chicago, Illinois 60602

Re: An ordinance to use and maintain a portion of the public right-of-way for **one (1) sign(s)** for **CBJ CORPORATION**, adjacent to the premises known as **5516 S. State St.**.

Dear Alderman **Pat Dowell**:

The applicant referenced above has requested the use of the public right-of-way for a **sign(s)**. An ordinance has been prepared by the Department of Business Affairs and Consumer Protection – Business Assistance Center - Public Way Use Unit for presentation to the City Council. Because this request was made for properties located in your ward, as approved by you as per the attached, I respectfully request that you introduce the attached ordinance at the next City Council meeting.

If you have any questions regarding this ordinance, please contact Anthony Bertuca at (312) 744-5506.

Department of Business Affairs and Consumer Protection

City of Chicago

O2013-7026

Office of the City Clerk

Document Tracking Sheet

Meeting Date:	9/11/2013
Sponsor(s):	Dowell, Pat (3)
Type:	Ordinance
Title:	Grant(s) of privilege in public way for Daystar Education Association Inc.
Committee(s) Assignment:	Committee on Transportation and Public Way

ORDINANCE
DAYSTAR EDUCATION ASSOCIATION INC
Acct. No. 247101 - 2
Permit No. 1107576

Be It Ordained by the City Council of the City of Chicago:

SECTION 1. Permission and authority are hereby given and granted to DAYSTAR EDUCATION ASSOCIATION INC, upon the terms and subject to the conditions of this ordinance to maintain and use, as now constructed, five (5) Light Fixture(s) projecting over the public right-of-way adjacent to its premises known as 1550 S. State St..

Said Light Fixture(s) at W. 16th Street measure(s):
Five (5) at one point five eight (1.58) foot in length, point six three (.63) feet in width and eight (8) feet above grade level.

The location of said privilege shall be as shown on prints kept on file with the Department of Business Affairs and Consumer Protection and the Office of the City Clerk.

Said privilege shall be constructed in accordance with plans and specifications approved by the Department of Transportation (Division of Project Development).

This grant of privilege in the public way shall be subject to the provisions of Section 10-28-015 and all other required provisions of the Municipal Code of Chicago.

The grantee shall pay to the City of Chicago as compensation for the privilege #1107576 herein granted the sum of ninety-five ($95.00) per annum in advance.

A 25% penalty will be added for payments received after due date.

The permit holder agrees to hold the City of Chicago harmless for any damage, relocation or replacement costs associated with damage, relocation or removal of private property caused by the City performing work in the public way.

Authority herein given and granted for a period of five (5) years from and after 06/11/2013.

Alderman Pat Dowell

Pat Dowell 3rd Ward

AL

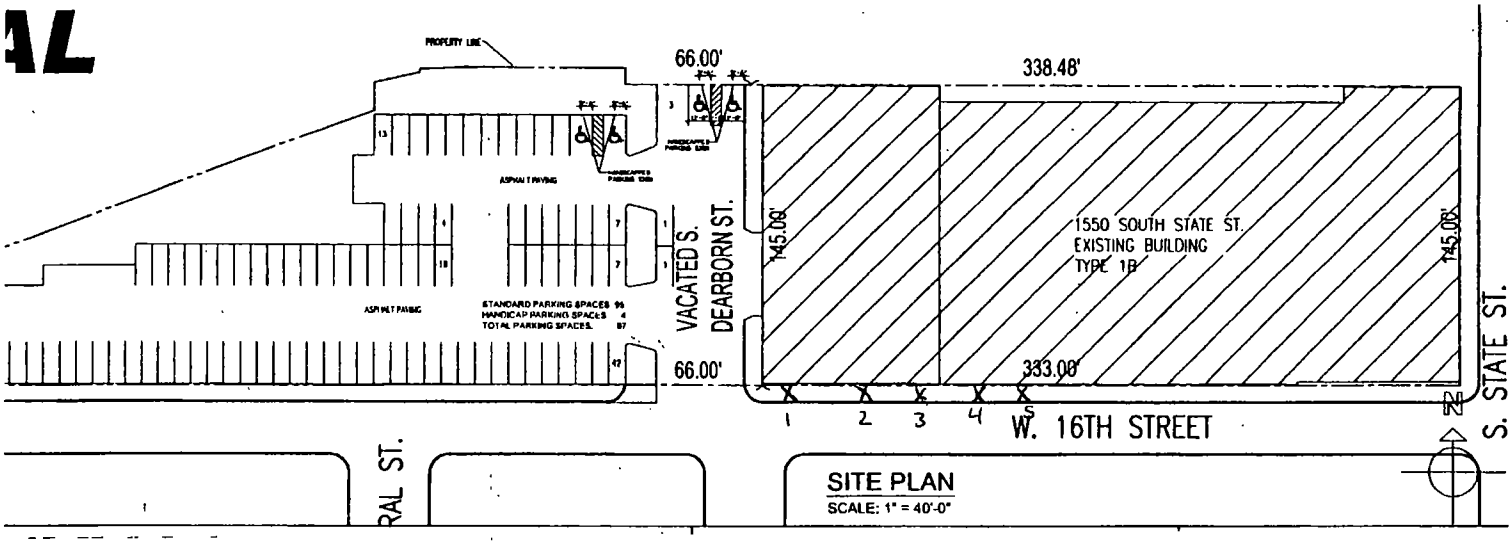

SITE PLAN
SCALE: 1" = 40'-0"

Department of Business Affairs and Consumer Protection
Business Assistance Center - Public Way Use Unit
City Hall - 121 N. LaSalle Street, Room 800 • Chicago, IL 60602
(312)-74-GOBIZ (312-744-6249) • (312) 744-1944 (TTY)
http://www.cityofchicago.org/bacp

09/11/2013

Alderman **Pat Dowell**
Ward # **03**
City of Chicago
City Hall, Room **300**
121 North LaSalle Street
Chicago, Illinois 60602

Re: An ordinance to use and maintain a portion of the public right-of-way for **five (5) light fixture(s)** for **DAYSTAR EDUCATION ASSOCIATION INC**, adjacent to the premises known as **1550 S. State St.**.

Dear Alderman **Pat Dowell**:

The applicant referenced above has requested the use of the public right-of-way for a **light fixture(s)**. An ordinance has been prepared by the Department of Business Affairs and Consumer Protection – Business Assistance Center - Public Way Use Unit for presentation to the City Council. Because this request was made for properties located in your ward, as approved by you as per the attached, I respectfully request that you introduce the attached ordinance at the next City Council meeting.

If you have any questions regarding this ordinance, please contact Anthony Bertuca at (312) 744-5506.

Department of Business Affairs and Consumer Protection

City of Chicago

O2013-7029

Office of the City Clerk

Document Tracking Sheet

Meeting Date:	9/11/2013
Sponsor(s):	Dowell, Pat (3)
Type:	Ordinance
Title:	Grant(s) of privilege in public way for Illinois Department of Central Management Services - 17--27 E Cermak Rd
Committee(s) Assignment:	Committee on Transportation and Public Way

ORDINANCE
ILLINOIS DEPARTMENT OF CENTRAL MANAGEMENT SERVICES
Acct. No. 384597 - 3
Permit No. 1108532

Be It Ordained by the City Council of the City of Chicago:

SECTION 1. Permission and authority are hereby given and granted to ILLINOIS DEPARTMENT OF CENTRAL MANAGEMENT SERVICES, upon the terms and subject to the conditions of this ordinance to construct, install, maintain and use one (1) Fiber Conduit(s) under the public right-of-way adjacent to its premises known as 17-27 E. Cermak Rd..

Said Fiber Conduit(s) starting from an attachment point to the CTA Green Line elevated structure in the south right-of-way of East Cermak Road, approximately three (3) feet from the south edge of pavement of East Cermak Road, then going south approximately ten (10) feet to a turning point then continuing east in the south right-of-way of East Cermak Road approximately fifty-nine (59) feet to an existing handhole. Total footage is approximately sixty-nine (69) linear feet.

The location of said privilege shall be as shown on prints kept on file with the Department of Business Affairs and Consumer Protection and the Office of the City Clerk.

Said privilege shall be constructed in accordance with plans and specifications approved by the Department of Transportation (Office of Underground Coordination).

This grant of privilege in the public way shall be subject to the provisions of Section 10-28-015 and all other required provisions of the Municipal Code of Chicago.

The grantee shall pay to the City of Chicago as compensation for the privilege #1108532 herein granted the sum of four hundred fourteen ($414.00) per annum in advance.

A 25% penalty will be added for payments received after due date.

The permit holder agrees to hold the City of Chicago harmless for any damage, relocation or replacement costs associated with damage, relocation or removal of private property caused by the City performing work in the public way.

Authority herein given and granted for a period of five (5) years from and after Date of Passage.

Alderman Pat Dowell

Pat Dowell 3rd Ward

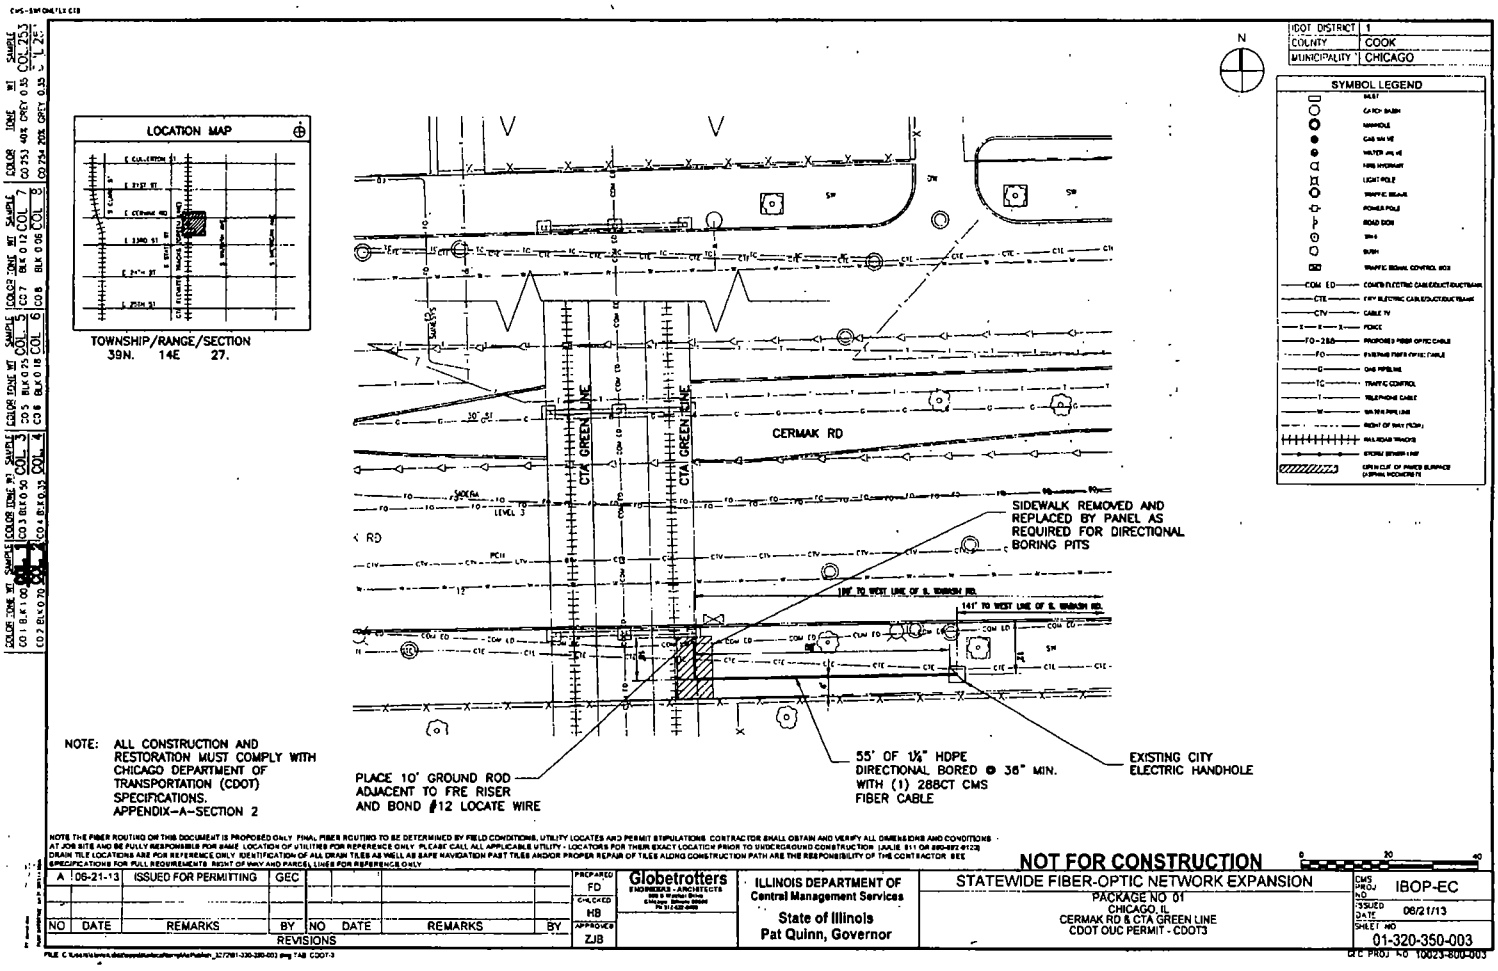

NOTE THE FIBER ROUTING ON THIS DOCUMENT IS PROPOSED ONLY. FINAL FIBER ROUTING TO BE DETERMINED BY FIELD CONDITIONS, UTILITY LOCATES AND PERMIT STIPULATIONS. CONTRACTOR SHALL OBTAIN AND VERIFY ALL DIMENSIONS AND CONDITIONS AT JOB SITE AND BE FULLY RESPONSIBLE FOR SAME. LOCATION OF UTILITIES FOR REFERENCE ONLY. PLEASE CALL ALL APPLICABLE UTILITY - LOCATORS FOR THEIR EXACT LOCATION PRIOR TO UNDERGROUND CONSTRUCTION. (JULIE 811 OR 800-892-0123) DRAIN TILE LOCATIONS ARE FOR REFERENCE ONLY. IDENTIFICATION OF ALL DRAIN TILES AS WELL AS SAFE NAVIGATION PAST TILES AND/OR PROPER REPAIR OF TILES ALONG CONSTRUCTION PATH ARE THE RESPONSIBILITY OF THE CONTRACTOR. SEE SPECIFICATIONS FOR FULL REQUIREMENTS. RIGHT OF WAY AND PARCEL LINES FOR REFERENCE ONLY.

NO	DATE	REMARKS	BY	NO	DATE	REMARKS	BY
A	06-21-13	ISSUED FOR PERMITTING	GEC				

REVISIONS

PREPARED FD
CHECKED HB
APPROVED ZJB

Globetrotters
ENGINEERS - ARCHITECTS

ILLINOIS DEPARTMENT OF
Central Management Services
State of Illinois
Pat Quinn, Governor

STATEWIDE FIBER-OPTIC NETWORK EXPANSION
PACKAGE NO. 01
CHICAGO, IL
CERMAK RD & CTA GREEN LINE
CDOT OUC PERMIT - CDOT3

CMS PROJ NO. IBOP-EC
ISSUED DATE 06/21/13
SHEET NO 01-320-350-003
GE PROJ NO 10023-800-003

Department of Business Affairs and Consumer Protection
Business Assistance Center- Public Way Use Unit
City Hall - 121 N LaSalle Street Room 800 • Chicago, IL 60602
(312)-74-GOBIZ (312-744-6249) • (312) 744-1944 (TTY)
http://www.cityofchicago.org/bacp

09/11/2013

Alderman **Pat Dowell**
Ward # **03**
City of Chicago
City Hall, Room **300**
121 North LaSalle Street
Chicago, Illinois 60602

Re: An ordinance to use and maintain a portion of the public right-of-way for **one (1) fiber conduit(s)** for **ILLINOIS DEPARTMENT OF CENTRAL MANAGEMENT SERVICES**, adjacent to the premises known as **17-27 E. Cermak Rd.**.

Dear Alderman **Pat Dowell**:

The applicant referenced above has requested the use of the public right-of-way for a **fiber conduit(s)**. An ordinance has been prepared by the Department of Business Affairs and Consumer Protection – Business Assistance Center - Public Way Use Unit for presentation to the City Council. Because this request was made for properties located in your ward, as approved by you as per the attached, I respectfully request that you introduce the attached ordinance at the next City Council meeting.

If you have any questions regarding this ordinance, please contact Anthony Bertuca at (312) 744-5506.

Department of Business Affairs and Consumer Protection

City of Chicago

O2013-7032

Office of the City Clerk

Document Tracking Sheet

Meeting Date:	9/11/2013
Sponsor(s):	Dowell, Pat (3)
Type:	Ordinance
Title:	Grant(s) of privilege in public way for Illionis Department of Central Management Services - 3--17 E 71st St
Committee(s) Assignment:	Committee on Transportation and Public Way

ORDINANCE
ILLINOIS DEPARTMENT OF CENTRAL MANAGEMENT SERVICES
Acct. No. 384597 - 2
Permit No. 1108531

Be It Ordained by the City Council of the City of Chicago:

SECTION 1. Permission and authority are hereby given and granted to ILLINOIS DEPARTMENT OF CENTRAL MANAGEMENT SERVICES, upon the terms and subject to the conditions of this ordinance to construct, install, maintain and use one (1) Fiber Conduit(s) under the public right-of-way adjacent to its premises known as 3-17 E. 31st St..

Said Fiber Conduit(s) starting from an existing City of Chicago electric manhole in East 31st Street, at approximately thirty-six (36) feet east of the east edge of pavement of South State Street approximately eight (8) feet north of the south edge of pavement of East 31st Street, then going south approximately sixteen (16) feet to a turning point and then going east in the south right-of-way of East 31st Street approximately one hundred twenty-three (123) feet to a turning point, then going north approximately seven (7) feet and ending at an attachment point to the CTA Green Line elevated structure. Total footage is approximately one hundred forty-six (146) linear feet.

The location of said privilege shall be as shown on prints kept on file with the Department of Business Affairs and Consumer Protection and the Office of the City Clerk.

Said privilege shall be constructed in accordance with plans and specifications approved by the Department of Transportation (Office of Underground Coordination).

This grant of privilege in the public way shall be subject to the provisions of Section 10-28-015 and all other required provisions of the Municipal Code of Chicago.

The grantee shall pay to the City of Chicago as compensation for the privilege #1108531 herein granted the sum of eight hundred seventy-six ($876.00) per annum in advance.

A 25% penalty will be added for payments received after due date.

The permit holder agrees to hold the City of Chicago harmless for any damage, relocation or replacement costs associated with damage, relocation or removal of private property caused by the City performing work in the public way.

Authority herein given and granted for a period of five (5) years from and after Date of Passage.

Alderman Pat Dowell

Pat Dowell 3rd Ward

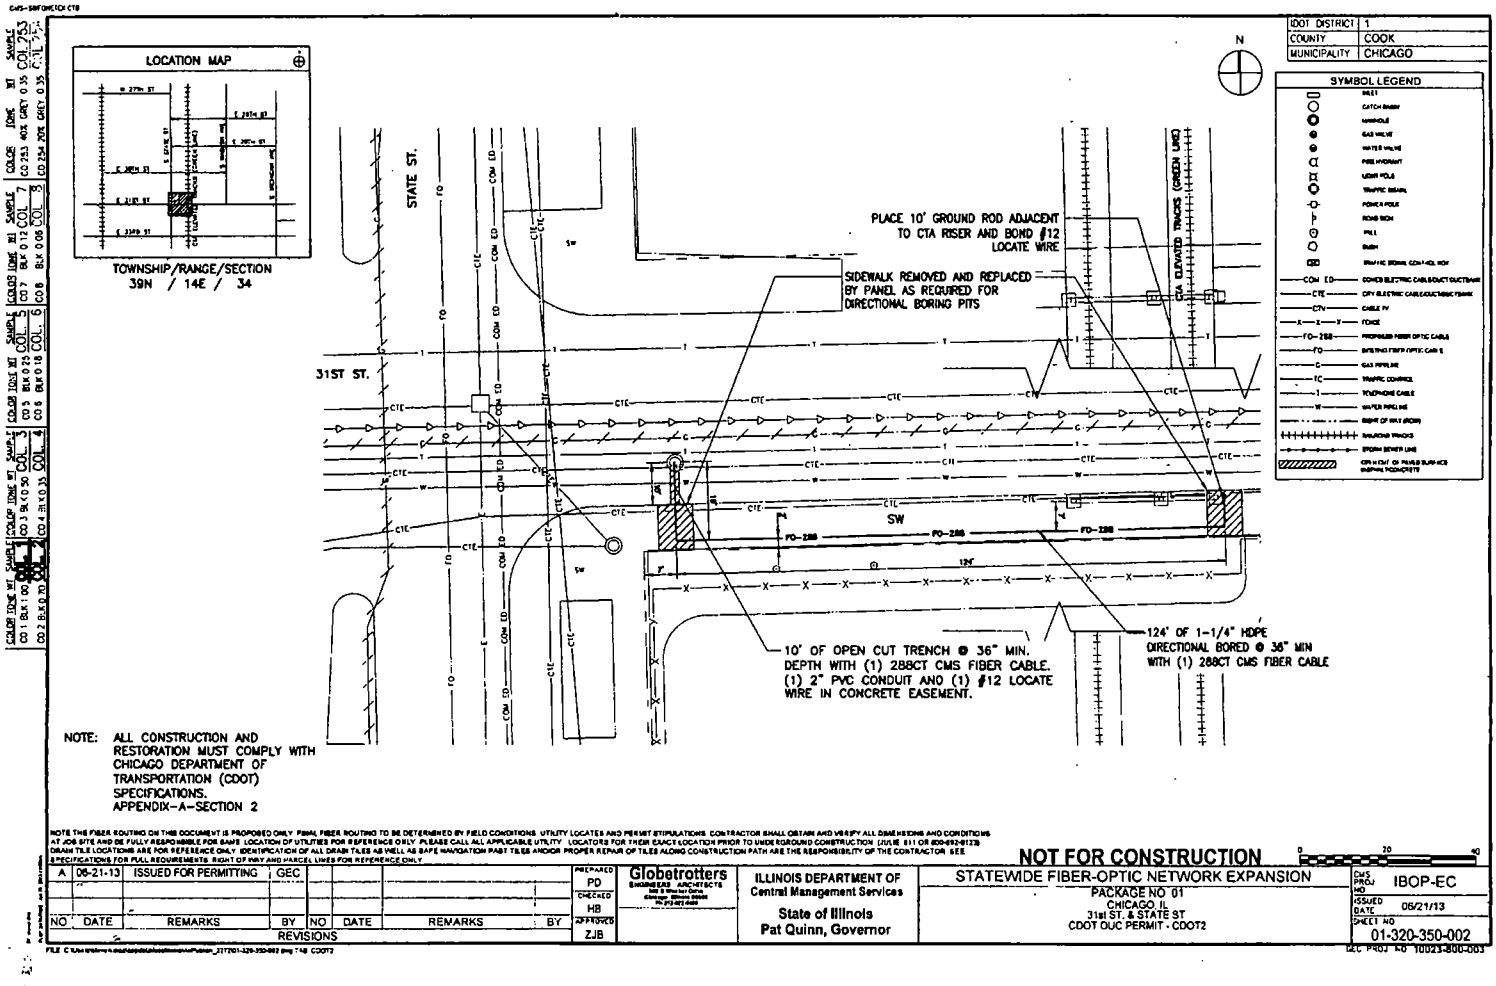

NOTE THE FIBER ROUTING ON THIS DOCUMENT IS PROPOSED ONLY. FINAL FIBER ROUTING TO BE DETERMINED BY FIELD CONDITIONS. UTILITY LOCATES AND PERMIT STIPULATIONS. CONTRACTOR SHALL OBTAIN AND VERIFY ALL DIMENSIONS AND CONDITIONS AT JOB SITE AND BE FULLY RESPONSIBLE FOR SAME. LOCATION OF UTILITIES FOR REFERENCE ONLY. PLEASE CALL ALL APPLICABLE UTILITY LOCATORS FOR THEIR EXACT LOCATION PRIOR TO UNDERGROUND CONSTRUCTION. (JULIE 811 OR 800-892-0123) DRAIN TILE LOCATIONS ARE FOR REFERENCE ONLY. IDENTIFICATION OF ALL DRAIN TILES AS WELL AS SAFE HANDLEATION PAST TILES AND/OR PROPER REPAIR OF TILES ALONG CONSTRUCTION PATH ARE THE RESPONSIBILITY OF THE CONTRACTOR. SEE SPECIFICATIONS FOR FULL REQUIREMENTS. RIGHT OF WAY AND PARCEL LINES FOR REFERENCE ONLY.

NO	DATE	REMARKS	BY	NO	DATE	REMARKS	BY
A	06-21-13	ISSUED FOR PERMITTING	GEC				

REVISIONS

PREPARED PD
CHECKED HB
APPROVED ZJB

Globetrotters ENGINEERING ARCHITECTS

ILLINOIS DEPARTMENT OF Central Management Services
State of Illinois
Pat Quinn, Governor

STATEWIDE FIBER-OPTIC NETWORK EXPANSION
PACKAGE NO 01
CHICAGO, IL
31st ST. & STATE ST
CDOT DUC PERMIT - CDOT2

CMS PROJ NO IBOP-EC
ISSUED DATE 06/21/13
SHEET NO 01-320-350-002

IDC PROJ NO 10023-800-003

Department of Business Affairs and Consumer Protection
Business Assistance Center- Public Way Use Unit
City Hall- 121 N. LaSalle Street Room 800 • Chicago, IL 60602
(312)-74-GOBIZ (312-744-6249) • (312) 744-1944 (TTY)
http://www.cityofchicago.org/bacp

09/11/2013

Alderman **Pat Dowell**
Ward # **03**
City of Chicago
City Hall, Room **300**
121 North LaSalle Street
Chicago, Illinois 60602

Re: An ordinance to use and maintain a portion of the public right-of-way for **one (1) fiber conduit(s)** for **ILLINOIS DEPARTMENT OF CENTRAL MANAGEMENT SERVICES**, adjacent to the premises known as **3-17 E. 31st St.**.

Dear Alderman **Pat Dowell**:

The applicant referenced above has requested the use of the public right-of-way for a **fiber conduit(s)**. An ordinance has been prepared by the Department of Business Affairs and Consumer Protection – Business Assistance Center - Public Way Use Unit for presentation to the City Council. Because this request was made for properties located in your ward, as approved by you as per the attached, I respectfully request that you introduce the attached ordinance at the next City Council meeting.

If you have any questions regarding this ordinance, please contact Anthony Bertuca at (312) 744-5506.

Department of Business Affairs and Consumer Protection

City of Chicago

O2013-7036

Office of the City Clerk

Document Tracking Sheet

Meeting Date:	9/11/2013
Sponsor(s):	Dowell, Pat (3)
Type:	Ordinance
Title:	Grant(s) of privilege in public way for Illinois Department of Central Management Services - 81--119 W 31st St
Committee(s) Assignment:	Committee on Transportation and Public Way

ORDINANCE
ILLINIOS DEPARTMENT OF CENTRAL MANAGEMENT SERVICES
Acct. No. 384597 - 4
Permit No. 1108535

Be It Ordained by the City Council of the City of Chicago:

SECTION 1. Permission and authority are hereby given and granted to ILLINIOS DEPARTMENT OF CENTRAL MANAGEMENT SERVICES, upon the terms and subject to the conditions of this ordinance to construct, install, maintain and use one (1) Fiber Conduit(s) under the public right-of-way adjacent to its premises known as 81-119 W. 31st St..

Said Fiber Conduit(s) starting from the west edge of the South La Salle Street right-of-way approximately forty-six (46) feet north of north edge of pavement of West 31st Street, going east to approximately six (6) feet east of the west edge of pavement of South La Salle Street, then going south approximately forty (40) feet to an existing manhole. Total footage is approximately fifty-four (54) linear feet.

Then again starting from an existing manhole in the southeast quadrant of the intersection of South LaSalle Street and West 31st Street, approximately fourteen (14) feet south of the South 31st Street edge of pavement and thirty-for (34) west of the west Metra bridge abutment, and going north approximately twenty-eight (28) feet, to a turning point, then proceeding east approximately one hundred thirty (130) feet beneath South 31st Street and meeting an existing conduit. Total footage is approximately one hundred fifty-eight (158) linear feet.

Then again starting approximately two hundred fifty-six (256) feet east of the east edge of pavement of South LaSalle Street an existing manhole at the south edge of the north sidewalk of West 31st Street, then going due south approximately thirty-four (34) feet to an existing manhole within South 31st Street. Total footage is approximately thirty-four (34) linear feet.

The location of said privilege shall be as shown on prints kept on file with the Department of Business Affairs and Consumer Protection and the Office of the City Clerk.

Said privilege shall be constructed in accordance with plans and specifications approved by the Department of Transportation (Office of Underground Coordination).

This grant of privilege in the public way shall be subject to the provisions of Section 10-28-015 and all other required provisions of the Municipal Code of Chicago.

The grantee shall pay to the City of Chicago as compensation for the privilege #1108535 herein granted the sum of one thousand four hundred seventy-six ($1,476.00) per annum in advance.

A 25% penalty will be added for payments received after due date.

The permit holder agrees to hold the City of Chicago harmless for any damage, relocation or replacement costs associated with damage, relocation or removal of private property caused by the City performing work in the public way.

Authority herein given and granted for a period of five (5) years from and after Date of Passage.

Alderman Pat Dowell

Pat Dowell 3rd Ward

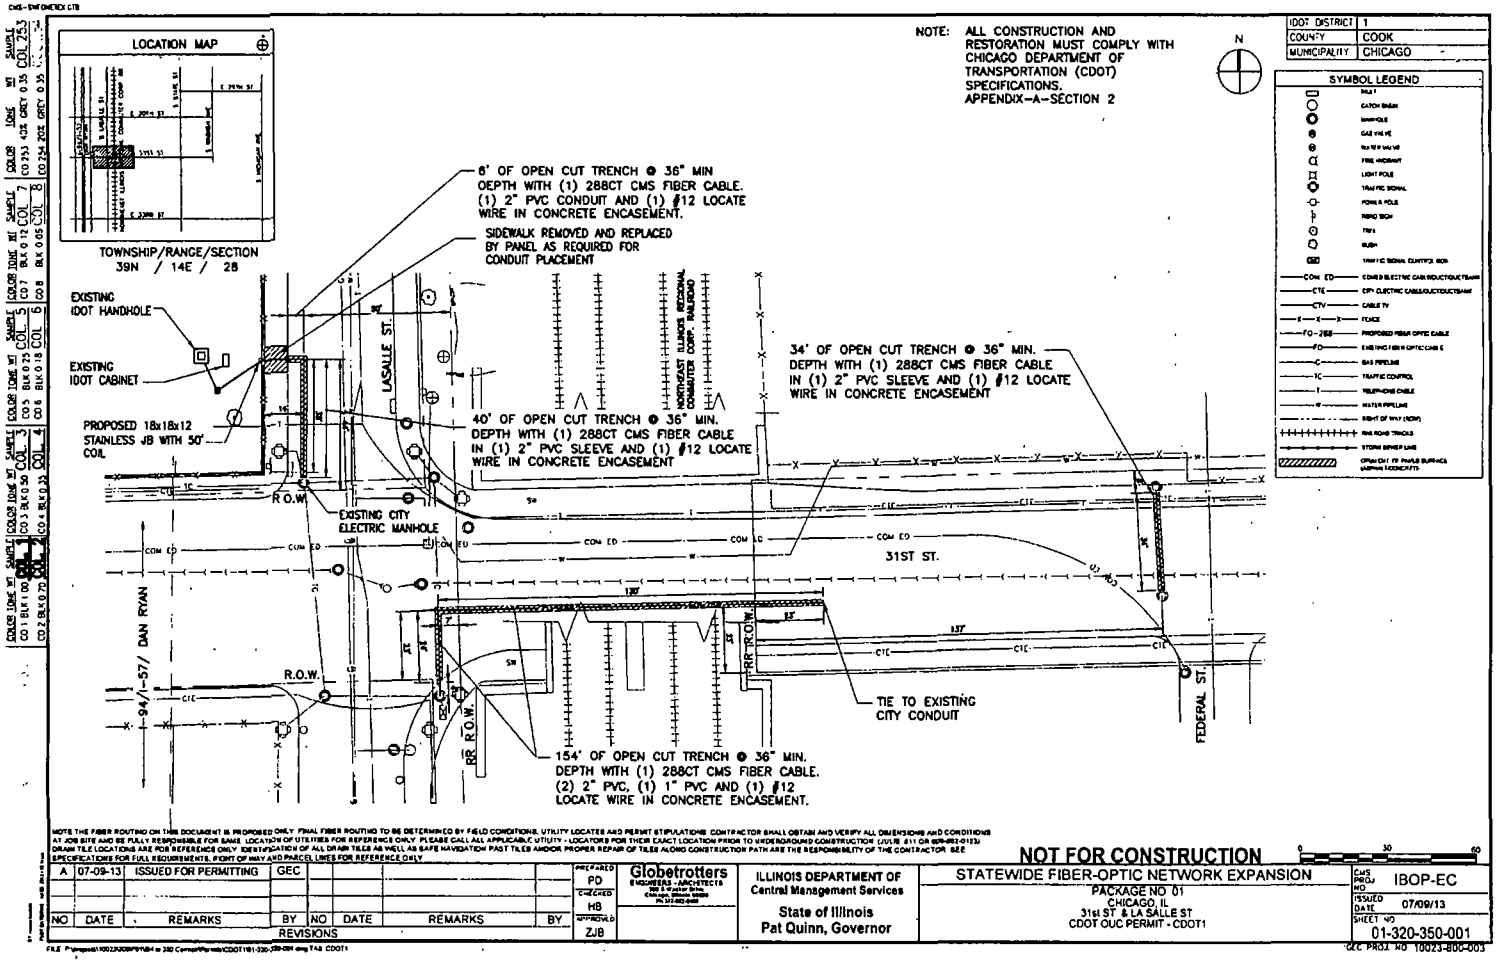

NOTE THE FIBER ROUTING ON THIS DOCUMENT IS PROPOSED ONLY. FINAL FIBER ROUTING TO BE DETERMINED BY FIELD CONDITIONS. UTILITY LOCATES AND PERMIT STIPULATIONS. CONTRACTOR SHALL OBTAIN AND VERIFY ALL DIMENSIONS AND CONDITIONS AT JOB SITE AND BE FULLY RESPONSIBLE FOR SAME. LOCATION OF UTILITIES FOR REFERENCE ONLY. PLEASE CALL ALL APPLICABLE UTILITY - LOCATORS FOR THEIR EXACT LOCATION PRIOR TO UNDERGROUND CONSTRUCTION. (JULIE 811 OR 800-892-0123) DRAIN TILE LOCATIONS ARE FOR REFERENCE ONLY. IDENTIFICATION OF ALL DRAIN TILES AS WELL AS SAFE NAVIGATION PAST TILES AND/OR PROPER REPAIR OF TILES ALONG CONSTRUCTION PATH ARE THE RESPONSIBILITY OF THE CONTRACTOR. SEE SPECIFICATIONS FOR FULL REQUIREMENTS. RIGHT OF WAY AND PARCEL LINES FOR REFERENCE ONLY.

NOT FOR CONSTRUCTION

0 30 60

NO	DATE	REMARKS	BY
A	07-09-13	ISSUED FOR PERMITTING	GEC

REVISIONS

PREPARED PD
CHECKED HB
APPROVED ZJB

Globetrotters ENGINEERING CORP. - ARCHITECTS

ILLINOIS DEPARTMENT OF Central Management Services
State of Illinois
Pat Quinn, Governor

STATEWIDE FIBER-OPTIC NETWORK EXPANSION
PACKAGE NO 01
CHICAGO, IL
31st ST & LA SALLE ST
CDOT OUC PERMIT - CDOT1

CMS PROJ NO IBOP-EC
ISSUED DATE 07/09/13
SHEET NO 01-320-350-001
GEC PROJ NO 10023-800-003

Department of Business Affairs and Consumer Protection
Business Assistance Center- Public Way Use Unit
City Hall- 121 N. LaSalle Street Room 800 • Chicago, IL 60602
(312)-74-GOBIZ (312-744-6249) • (312) 744-1944 (TTY)
http://www.cityofchicago.org/bacp

09/11/2013

Alderman **Pat Dowell**
Ward # **03**
City of Chicago
City Hall, Room **300**
121 North LaSalle Street
Chicago, Illinois 60602

Re: An ordinance to use and maintain a portion of the public right-of-way for **one (1) fiber conduit(s)** for **ILLINIOS DEPARTMENT OF CENTRAL MANAGEMENT SERVICES**, adjacent to the premises known as **81-119 W. 31st St.**.

Dear Alderman **Pat Dowell**:

The applicant referenced above has requested the use of the public right-of-way for a **fiber conduit(s)**. An ordinance has been prepared by the Department of Business Affairs and Consumer Protection – Business Assistance Center - Public Way Use Unit for presentation to the City Council. Because this request was made for properties located in your ward, as approved by you as per the attached, I respectfully request that you introduce the attached ordinance at the next City Council meeting.

If you have any questions regarding this ordinance, please contact Anthony Bertuca at (312) 744-5506.

Department of Business Affairs and Consumer Protection

City of Chicago

O2013-7051

Office of the City Clerk

Document Tracking Sheet

Meeting Date:	9/11/2013
Sponsor(s):	Dowell, Pat (3)
Type:	Ordinance
Title:	Grant(s) of privilege in public way for Vanguard Archives Inc.
Committee(s) Assignment:	Committee on Transportation and Public Way

ORDINANCE
VANGUARD ARCHIVES INC
Acct. No. 55231 - 2
Permit No. 1108357

Be It Ordained by the City Council of the City of Chicago:

SECTION 1. Permission and authority are hereby given and granted to VANGUARD ARCHIVES INC, upon the terms and subject to the conditions of this ordinance to maintain and use, as now constructed, three (3) Fire Escape(s) projecting over the public right-of-way adjacent to its premises known as 3900-20 S. Michigan Ave..

Said Fire Escape(s) at E PERSHING RD measure(s):
One (1) at thirty-six point seven five (36.75) feet in length, and six point five eight (6.58) feet in width for a total of two hundred forty-one point eight two (241.82) square feet.

Said Fire Escape(s) at PUBLIC ALLEY measure(s):
One (1) at thirty-seven point four one (37.41) feet in length, and six (6) feet in width for a total of two hundred twenty-four point four six (224.46) square feet.

Said Fire Escape(s) at PUBLIC ALLEY measure(s):
One (1) at thirty-three point five eight (33.58) feet in length, and six (6) feet in width for a total of two hundred one point four eight (201.48) square feet.

The location of said privilege shall be as shown on prints kept on file with the Department of Business Affairs and Consumer Protection and the Office of the City Clerk.

Said privilege shall be constructed in accordance with plans and specifications approved by the Department of Transportation (Division of Project Development).

This grant of privilege in the public way shall be subject to the provisions of Section 10-28-015 and all other required provisions of the Municipal Code of Chicago.

The grantee shall pay to the City of Chicago as compensation for the privilege #1108357 herein granted the sum of one thousand two hundred ($1,200.00) per annum in advance.

A 25% penalty will be added for payments received after due date.

The permit holder agrees to hold the City of Chicago harmless for any damage, relocation or replacement costs associated with damage, relocation or removal of private property caused by the City performing work in the public way.

Authority herein given and granted for a period of five (5) years from and after 07/09/2013.

Alderman Pat Dowell

Pat Dowell 3rd Ward

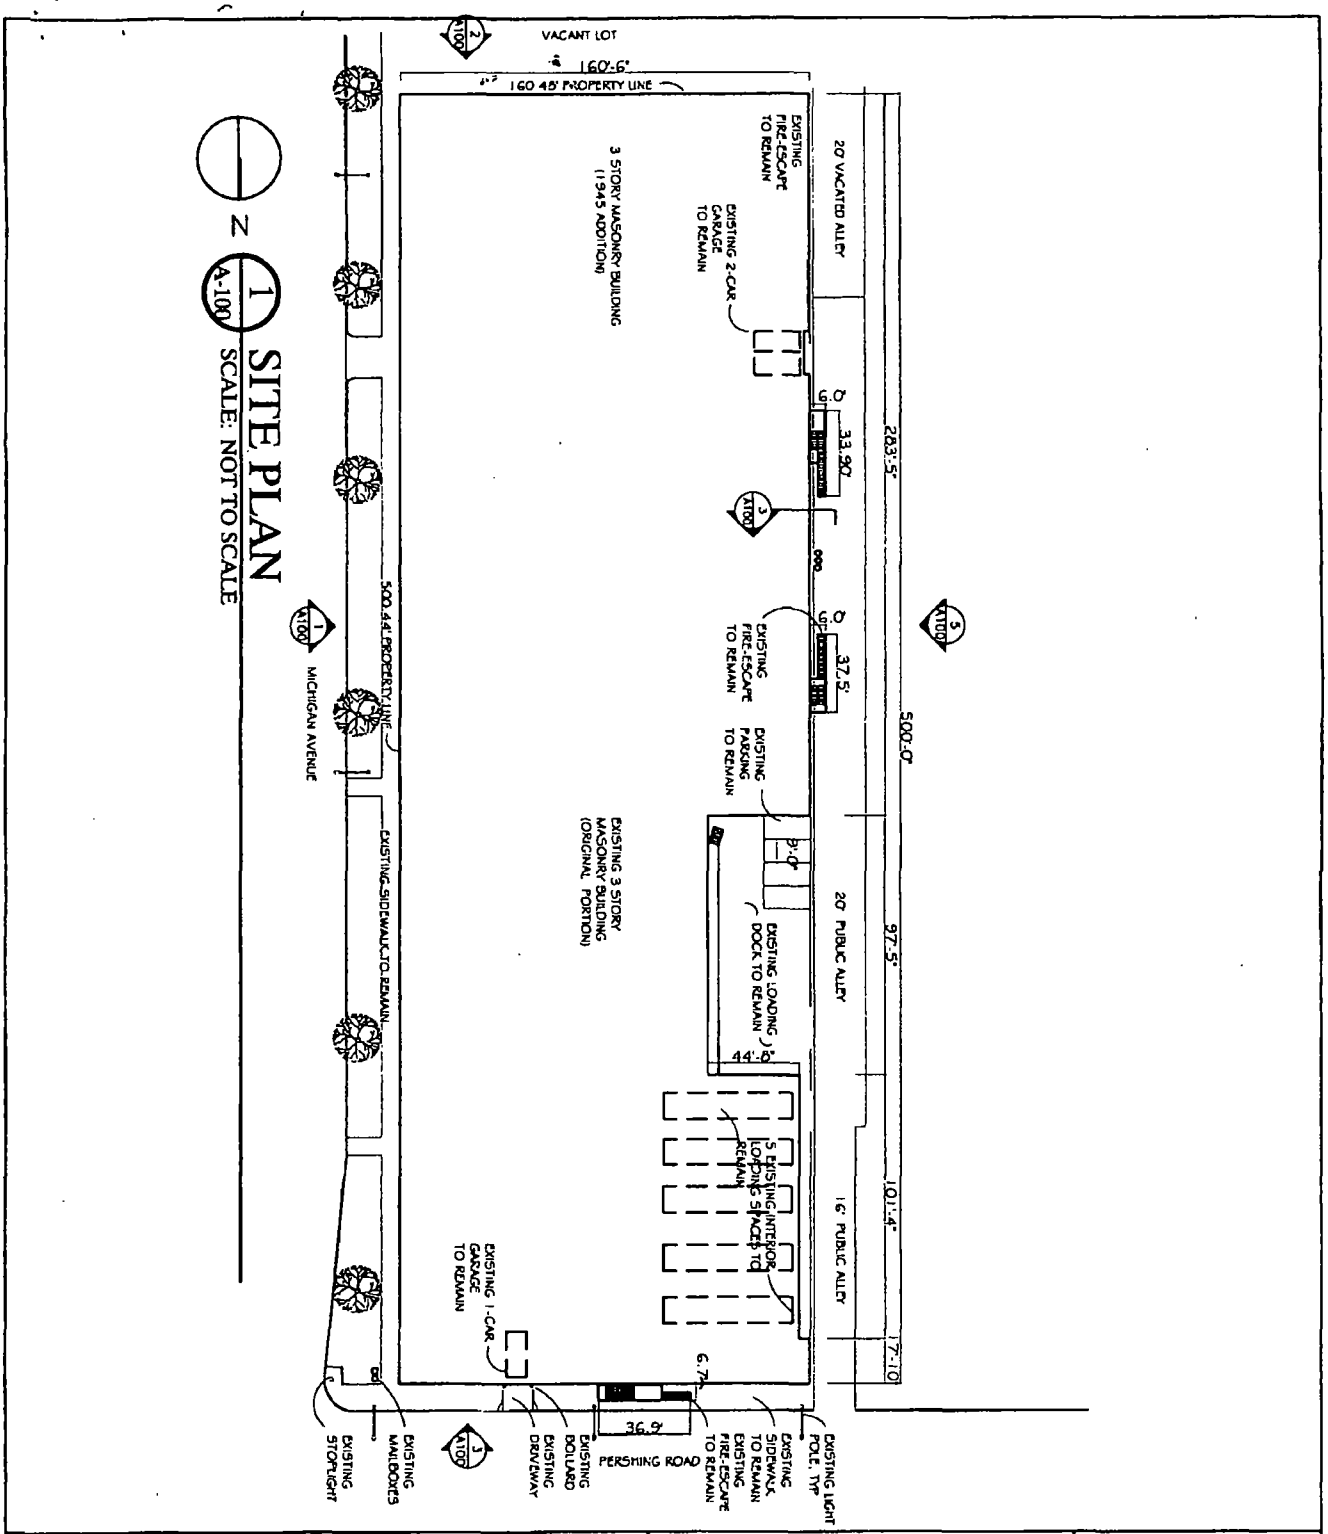

VANGUARD STORAGE
3900-3920 S. MICHIGAN AVE.
CHICAGO, ILLINOIS

USE OF THE PUBLIC WAY APPLICATION
4/4/08

HUTTER ARCHITECTS, LTD.
1000 West Monroe Street
Chicago, Il. 60607
312.492.8000 Voice
312.492.8444 Fax

A-100

Department of Business Affairs and Consumer Protection
Business Assistance Center - Public Way Use Unit
City Hall - 121 N. LaSalle Street, Room 800 • Chicago, IL 60602
(312)-74-GOBIZ (312-744-6249) • (312) 744-1944 (TTY)
http://www.cityofchicago.org/bacp

09/11/2013

Alderman **Pat Dowell**
Ward # **03**
City of Chicago
City Hall, Room **300**
121 North LaSalle Street
Chicago, Illinois 60602

Re: An ordinance to use and maintain a portion of the public right-of-way for **three (3) fire escape(s)** for **VANGUARD ARCHIVES INC**, adjacent to the premises known as **3900-20 S. Michigan Ave.**.

Dear Alderman **Pat Dowell**:

The applicant referenced above has requested the use of the public right-of-way for a **fire escape(s)**. An ordinance has been prepared by the Department of Business Affairs and Consumer Protection – Business Assistance Center - Public Way Use Unit for presentation to the City Council. Because this request was made for properties located in your ward, as approved by you as per the attached, I respectfully request that you introduce the attached ordinance at the next City Council meeting.

If you have any questions regarding this ordinance, please contact Anthony Bertuca at (312) 744-5506.

Department of Business Affairs and Consumer Protection

City of Chicago

O2013-7053

Office of the City Clerk

Document Tracking Sheet

Meeting Date:	9/11/2013
Sponsor(s):	Dowell, Pat (3)
Type:	Ordinance
Title:	Grant(s) of privilege in public way for Wireless Depot
Committee(s) Assignment:	Committee on Transportation and Public Way

ORDINANCE
WIRELESS DEPOT
Acct. No. 380867 - 1
Permit No. 1107950

Be It Ordained by the City Council of the City of Chicago:

SECTION 1. Permission and authority are hereby given and granted to WIRELESS DEPOT, upon the terms and subject to the conditions of this ordinance to maintain and use one (1) sign(s) projecting over the public right-of-way attached to its premises known as 120 E. 35th St..

Said sign structure(s) measures as follows; along E 35th St:
One (1) at fifteen point two five (15.25) feet in length, two (2) feet in height and twelve point two five (12.25) feet above grade level.

The location of said privilege shall be as shown on prints kept on file with the Department of Business Affairs and Consumer Protection and the Office of the City Clerk.

Said privilege shall be constructed in accordance with plans and specifications approved by the Department of Transportation (Division of Project Development) and Zoning Department - Signs.

This grant of privilege in the public way shall be subject to the provisions of Section 10-28-015 and all other required provisions of the Municipal Code of Chicago.

The grantee shall pay to the City of Chicago as compensation for the privilege #1107950 herein granted the sum of three hundred ($300.00) per annum in advance.

A 25% penalty will be added for payments received after due date.

The permit holder agrees to hold the City of Chicago harmless for any damage, relocation or replacement costs associated with damage, relocation or removal of private property caused by the City performing work in the public way.

Authority herein given and granted for a period of five (5) years from and after Date of Passage.

Alderman Pat Dowell

Pat Dowell 3rd Ward

tfasigns

White Acrylic #2447
Orange

Disconnect Switch

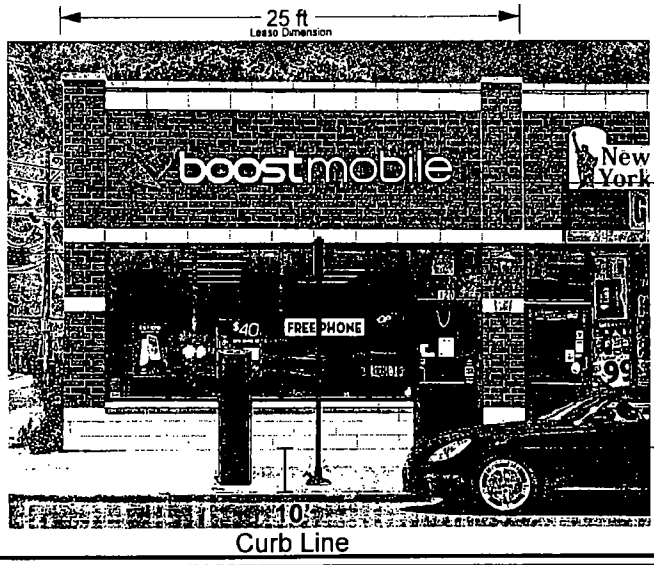

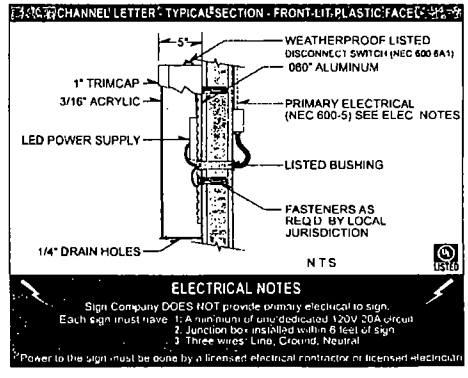

WORK DESCRIPTION
Individual Channel Letters mounted on a Store front

tfasigns

Store Name: JJ Wireless Depot
Location: 120 E 35th St. Chicago, IL 60616

Client Name:
Phone:
Landlord:
Address:

• Client Approval (signature) Date

• Landlord Approval (signature) Date

Sales Rep: SEUNG PARK
Designer: EILEEN KIM

MEMBER ISA

LISTED

Department of Business Affairs and Consumer Protection
Business Assistance Center - Public Way Use Unit
City Hall - 121 N. LaSalle Street, Room 800 • Chicago, IL 60602
(312)-74-GOBIZ (312-744-6249) • (312) 744-1944 (TTY)
http://www.cityofchicago.org/bacp

09/11/2013

Alderman **Pat Dowell**
Ward # **03**
City of Chicago
City Hall, Room **300**
121 North LaSalle Street
Chicago, Illinois 60602

Re: An ordinance to use and maintain a portion of the public right-of-way for **one (1) sign(s)** for **WIRELESS DEPOT**, adjacent to the premises known as **120 E. 35th St.**.

Dear Alderman **Pat Dowell**:

The applicant referenced above has requested the use of the public right-of-way for a **sign(s)**. An ordinance has been prepared by the Department of Business Affairs and Consumer Protection – Business Assistance Center - Public Way Use Unit for presentation to the City Council. Because this request was made for properties located in your ward, as approved by you as per the attached, I respectfully request that you introduce the attached ordinance at the next City Council meeting.

If you have any questions regarding this ordinance, please contact Anthony Bertuca at (312) 744-5506.

Department of Business Affairs and Consumer Protection

City of Chicago

O2013-7095

Office of the City Clerk

Document Tracking Sheet

Meeting Date:	9/11/2013
Sponsor(s):	Burns, William D. (4)
Type:	Ordinance
Title:	Grant(s) of privilege in public way for Boston Market No. 825
Committee(s) Assignment:	Committee on Transportation and Public Way

ORDINANCE
BOSTON MARKET #825
Acct. No. 81672 - 3
Permit No. 1107404

Be It Ordained by the City Council of the City of Chicago:

SECTION 1. Permission and authority are hereby given and granted to BOSTON MARKET #825, upon the terms and subject to the conditions of this ordinance to maintain and use, as now constructed, four (4) Light Fixture(s) projecting over the public right-of-way adjacent to its premises known as 1424 E. 53rd St..

Said Light Fixture(s) at E. 53rd Street measure(s):
Four (4) at one point five (1.5) foot in length, point five (.5) feet in width and thirteen (13) feet above grade level.

The location of said privilege shall be as shown on prints kept on file with the Department of Business Affairs and Consumer Protection and the Office of the City Clerk.

Said privilege shall be constructed in accordance with plans and specifications approved by the Department of Transportation (Division of Project Development).

This grant of privilege in the public way shall be subject to the provisions of Section 10-28-015 and all other required provisions of the Municipal Code of Chicago.

The grantee shall pay to the City of Chicago as compensation for the privilege #1107404 herein granted the sum of fifty-three ($53.00) per annum in advance.

A 25% penalty will be added for payments received after due date.

The permit holder agrees to hold the City of Chicago harmless for any damage, relocation or replacement costs associated with damage, relocation or removal of private property caused by the City performing work in the public way.

Authority herein given and granted for a period of five (5) years from and after 06/11/2013.

Alderman _____

William D. Burns 4th Ward

Boston Market
SALADS
SANDWICHES
SOUPS
ROTISSERIE
SANDWICHES
ROTISSERIE
SOUPS
BBQ RIBS
53rd Street
Blackstone
Boston Market
1424 E 53rd.
Chicago IL. 60615

Department of Business Affairs and Consumer Protection
Business Assistance Center - Public Way Use Unit
City Hall - 121 N. LaSalle Street, Room 800 • Chicago, IL 60602
(312)-74-GOBIZ (312-744-6249) • (312) 744-1944 (TTY)
http://www.cityofchicago.org/bacp

09/11/2013

Alderman **William D. Burns**
Ward # **04**
City of Chicago
City Hall, Room **300**
121 North LaSalle Street
Chicago, Illinois 60602

Re: An ordinance to use and maintain a portion of the public right-of-way for **four (4) light fixture(s)** for **BOSTON MARKET #825**, adjacent to the premises known as **1424 E. 53rd St.**.

Dear Alderman **William D. Burns**:

The applicant referenced above has requested the use of the public right-of-way for a **light fixture(s)**. An ordinance has been prepared by the Department of Business Affairs and Consumer Protection – Business Assistance Center - Public Way Use Unit for presentation to the City Council. Because this request was made for properties located in your ward, as approved by you as per the attached, I respectfully request that you introduce the attached ordinance at the next City Council meeting.

If you have any questions regarding this ordinance, please contact Anthony Bertuca at (312) 744-5506.

Department of Business Affairs and Consumer Protection

City of Chicago

O2013-7097

Office of the City Clerk

Document Tracking Sheet

Meeting Date:	9/11/2013
Sponsor(s):	Burns, William D. (4)
Type:	Ordinance
Title:	Grant(s) of privilege in public way for Chipotle Grill No. 1979
Committee(s) Assignment:	Committee on Transportation and Public Way

ORDINANCE
CHIPOTLE MEXICAN GRILL #1979
Acct. No. 22633 - 33
Permit No. 1107715

Be It Ordained by the City Council of the City of Chicago:

SECTION 1. Permission and authority are hereby given and granted to CHIPOTLE MEXICAN GRILL #1979, upon the terms and subject to the conditions of this ordinance to maintain and use two (2) sign(s) projecting over the public right-of-way attached to its premises known as 1522 E. 53rd St..

Said sign structure(s) measures as follows; along E. 53rd:
One (1) at point eight three (.83) feet in length, two point five (2.5) feet in height and nine (9) feet above grade level.

Said sign structure(s) measures as follows; along along alley:
One (1) at point eight three (.83) feet in length, two point five (2.5) feet in height and nine (9) feet above grade level.

The location of said privilege shall be as shown on prints kept on file with the Department of Business Affairs and Consumer Protection and the Office of the City Clerk.

Said privilege shall be constructed in accordance with plans and specifications approved by the Department of Transportation (Division of Project Development) and Zoning Department - Signs.

This grant of privilege in the public way shall be subject to the provisions of Section 10-28-015 and all other required provisions of the Municipal Code of Chicago.

The grantee shall pay to the City of Chicago as compensation for the privilege #1107715 herein granted the sum of one hundred seventy-five ($175.00) per annum in advance.

A 25% penalty will be added for payments received after due date.

The permit holder agrees to hold the City of Chicago harmless for any damage, relocation or replacement costs associated with damage, relocation or removal of private property caused by the City performing work in the public way.

Authority herein given and granted for a period of five (5) years from and after Date of Passage.

Alderman _____

William D. Burns 4th Ward

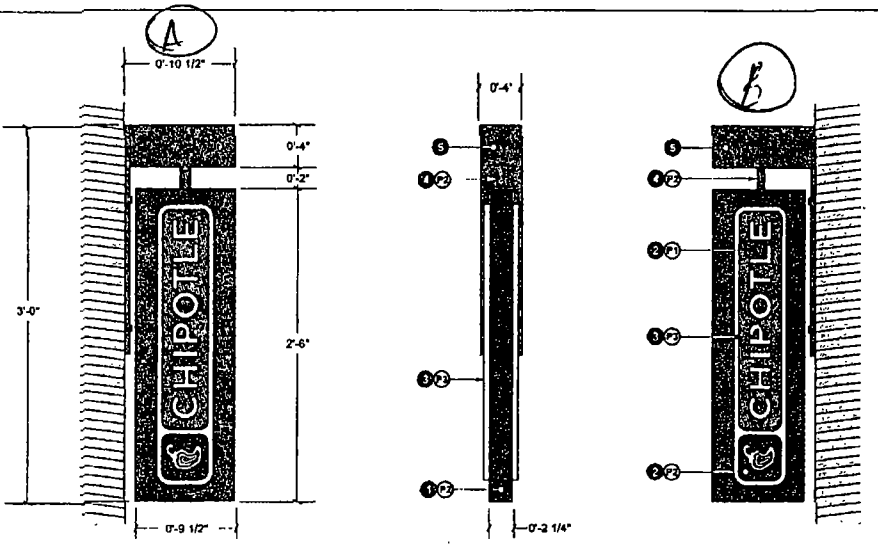

SPECS FOR (2) NON-ILLUMINATED D/F SUSPENDED BLADE SIGNS

1. CABINET= 2" x 2" x 1/8" Alum sq tube
2. FACE= 1/8" Aluminum- Versalok to frame
3. GRAPHICS= Water jet-cut 1/2" Flat-cut-out aluminum- Versalok to face

ILLUMINATION= Non-illuminated

4. MOUNTING TAB= 3/8"-16 Riv-eart w/ drop support and 3" long bolt
5. WALL BRACKET= Fabrication, finishing and attachment to wall is all by others

MOUNTING= Sign assembly attaches to existing wall mount via mounting tab

COLOR SPECIFICATIONS

P1 P.T.M. PMS #484C "Roasted Red"

P2 P.T.M. PMS #4625C "Adobe Brown"

P3 P.T.M. White

NOTE: Paint all exposed fasteners to match adjacent finish

ADCON
Advertising Concepts Inc.
3725 Canal Drive,
Fort Collins, CO 80524
970 484 3637
www.adcon-signs.com

This drawing is and shall remain the property of ADCON Advertising Concepts Inc. and may not be used in whole or part without written permission of ADCON. Any unauthorized use of this drawing will be subject to legal action.

Design Proposal for:
Chipotle Mexican Grill
Hyde Park
Chicago, IL

Sign Type: Blade
Date: 2-21-13
Drawn by: Stb W.
Account Manager: Rob K.
Project Manager:
Design/ Estimate #: 27752
File Name: Suspended Blade

Client Approval

Approved
Approved As Noted
Revise And Resubmit

Production Dept. Approval Date
Project Mgr. Approval Date
Account Mgr. Approval Date
PM Mgr. Approval Date

Revision Notes:
Update screen to match
location present

Rep. No. 0 «TBD»
W.O. No. 0000000
Rev. No. E Date: 5-29-13 Rev. BDV
Sheet No. 4.0

From: 07/02/2013 16:52 #510 P.005/007

Department of Business Affairs and Consumer Protection
Business Assistance Center - Public Way Use Unit
City Hall - 121 N. LaSalle Street, Room 800 • Chicago, IL 60602
(312)-74-GOBIZ (312-744-6249) • (312) 744-1944 (TTY)
http://www.cityofchicago.org/bacp

09/11/2013

Alderman **William D. Burns**
Ward # **04**
City of Chicago
City Hall, Room **300**
121 North LaSalle Street
Chicago, Illinois 60602

Re: An ordinance to use and maintain a portion of the public right-of-way for **two (2) sign(s)** for **CHIPOTLE MEXICAN GRILL #1979**, adjacent to the premises known as **1522 E. 53rd St.**.

Dear Alderman **William D. Burns**:

The applicant referenced above has requested the use of the public right-of-way for a **sign(s)**. An ordinance has been prepared by the Department of Business Affairs and Consumer Protection – Business Assistance Center - Public Way Use Unit for presentation to the City Council. Because this request was made for properties located in your ward, as approved by you as per the attached, I respectfully request that you introduce the attached ordinance at the next City Council meeting.

If you have any questions regarding this ordinance, please contact Anthony Bertuca at (312) 744-5506.

Department of Business Affairs and Consumer Protection

City of Chicago

O2013-7101

Office of the City Clerk

Document Tracking Sheet

Meeting Date:	9/11/2013
Sponsor(s):	Burns, William D. (4)
Type:	Ordinance
Title:	Grant(s) of privilege in public way for John Gruszka
Committee(s) Assignment:	Committee on Transportation and Public Way

ORDINANCE
John Gruszka
Acct. No. 383259 - 1
Permit No. 1107749

Be It Ordained by the City Council of the City of Chicago:

SECTION 1. Permission and authority are hereby given and granted to John Gruszka, upon the terms and subject to the conditions of this ordinance to maintain and use, as now constructed, one (1) Bay Window(s) projecting over the public right-of-way adjacent to its premises known as 4532 S. Cottage Grove Ave..

Said Bay Window(s) at Cottage Grove measure(s):
One (1) at eleven point one three (11.13) feet in length, and twenty-one (21) feet in width for a total of two hundred thirty-three point seven three (233.73) square feet.

The location of said privilege shall be as shown on prints kept on file with the Department of Business Affairs and Consumer Protection and the Office of the City Clerk.

Said privilege shall be constructed in accordance with plans and specifications approved by the Department of Transportation (Division of Project Development).

This grant of privilege in the public way shall be subject to the provisions of Section 10-28-015 and all other required provisions of the Municipal Code of Chicago.

The grantee shall pay to the City of Chicago as compensation for the privilege #1107749 herein granted the sum of seventy-five ($75.00) per annum in advance.

A 25% penalty will be added for payments received after due date.

The permit holder agrees to hold the City of Chicago harmless for any damage, relocation or replacement costs associated with damage, relocation or removal of private property caused by the City performing work in the public way.

Authority herein given and granted for a period of five (5) years from and after Date of Passage.

Alderman William D. Burns

William D. Burns 4th Ward

S. COTTAGE GROVE AVE.

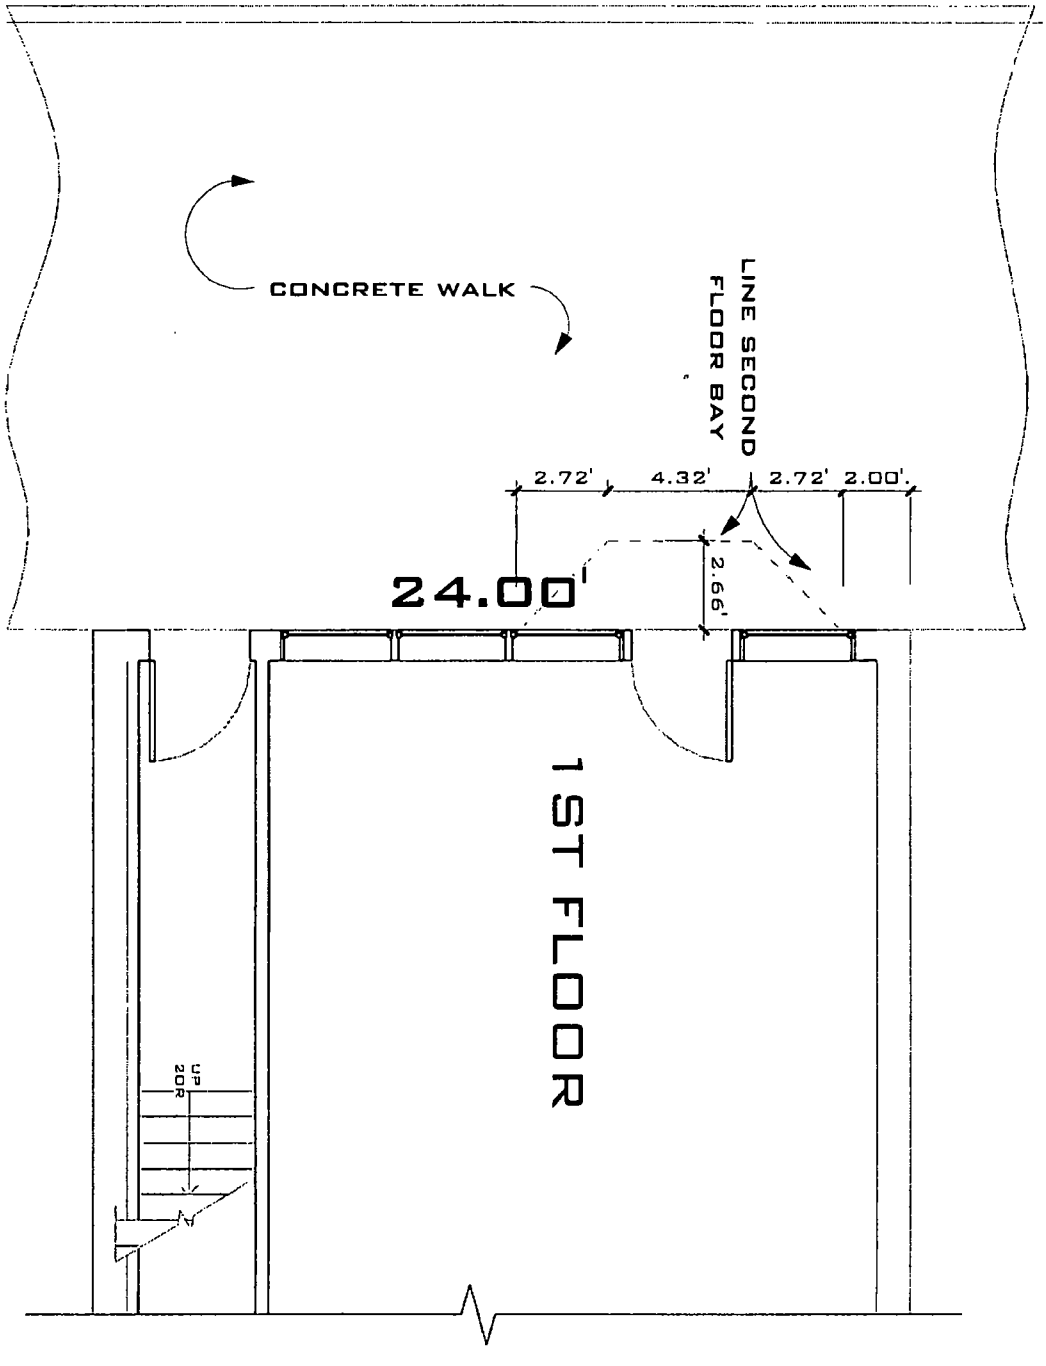

1 1ST FLOOR PLAN

Department of Business Affairs and Consumer Protection
Business Assistance Center - Public Way Use Unit
City Hall - 121 N. LaSalle Street, Room 800 • Chicago, IL 60602
(312)-74-GOBIZ (312-744-6249) • (312) 744-1944 (TTY)
http://www.cityofchicago.org/bacp

09/11/2013

Alderman **William D. Burns**
Ward # **04**
City of Chicago
City Hall, Room **300**
121 North LaSalle Street
Chicago, Illinois 60602

Re: An ordinance to use and maintain a portion of the public right-of-way for **one (1) bay window(s)** for **John Gruszka**, adjacent to the premises known as **4532 S. Cottage Grove Ave.**.

Dear Alderman **William D. Burns**:

The applicant referenced above has requested the use of the public right-of-way for a **bay window(s)**. An ordinance has been prepared by the Department of Business Affairs and Consumer Protection – Business Assistance Center - Public Way Use Unit for presentation to the City Council. Because this request was made for properties located in your ward, as approved by you as per the attached, I respectfully request that you introduce the attached ordinance at the next City Council meeting.

If you have any questions regarding this ordinance, please contact Anthony Bertuca at (312) 744-5506.

Department of Business Affairs and Consumer Protection

City of Chicago

O2013-7104

Office of the City Clerk

Document Tracking Sheet

Meeting Date:	9/11/2013
Sponsor(s):	Burns, William D. (4)
Type:	Ordinance
Title:	Grant(s) of privilege in public way for Kenwood Dialysis
Committee(s) Assignment:	Committee on Transportation and Public Way

ORDINANCE
KENWOOD DIALYSIS
Acct. No. 87229 - 16
Permit No. 1107242

Be It Ordained by the City Council of the City of Chicago:

SECTION 1. Permission and authority are hereby given and granted to KENWOOD DIALYSIS, upon the terms and subject to the conditions of this ordinance to maintain and use one (1) sign(s) projecting over the public right-of-way attached to its premises known as 4259 S. Cottage Grove Ave..

Said sign structure(s) measures as follows; along 4259 S. Cottage Grove Ave.:
One (1) at eighteen point one seven (18.17) feet in length, three point two five (3.25) feet in height and fifteen (15) feet above grade level.

The location of said privilege shall be as shown on prints kept on file with the Department of Business Affairs and Consumer Protection and the Office of the City Clerk.

Said privilege shall be constructed in accordance with plans and specifications approved by the Department of Transportation (Division of Project Development) and Zoning Department - Signs.

This grant of privilege in the public way shall be subject to the provisions of Section 10-28-015 and all other required provisions of the Municipal Code of Chicago.

The grantee shall pay to the City of Chicago as compensation for the privilege #1107242 herein granted the sum of three hundred ($300.00) per annum in advance.

A 25% penalty will be added for payments received after due date.

The permit holder agrees to hold the City of Chicago harmless for any damage, relocation or replacement costs associated with damage, relocation or removal of private property caused by the City performing work in the public way.

Authority herein given and granted for a period of five (5) years from and after Date of Passage.

Alderman _____

William D. Burns 4th Ward

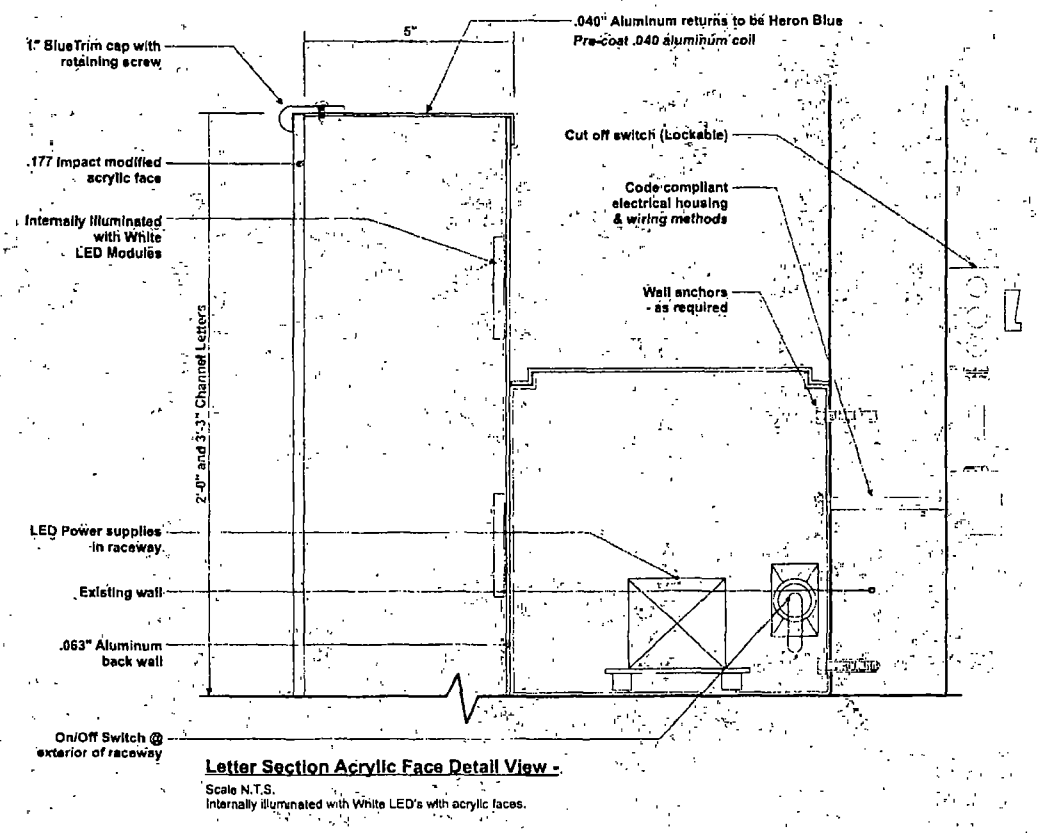

Letter Section Acrylic Face Detail View -

Scale N.T.S.
Internally illuminated with White LED's with acrylic faces.

DaVita Dialysis

4259 S. Cottage Grove Avenue
Chicago, IL 60653

Signage
7001124

7001124_DaVita Dialysis_Chicago IL.cdr

Installation 3.1

04/02/13 PMF

04/10/13 PMF

INSTALLATION

SOUTH WATER SIGNS

Department of Business Affairs and Consumer Protection
Business Assistance Center - Public Way Use Unit
City Hall - 121 N LaSalle Street, Room 800 • Chicago, IL 60602
(312)-74-GOBIZ (312-744-6249) • (312) 744-1944 (TTY)
http://www.cityofchicago.org/bacp

09/11/2013

Alderman **William D. Burns**
Ward # **04**
City of Chicago
City Hall, Room **300**
121 North LaSalle Street
Chicago, Illinois 60602

Re: An ordinance to use and maintain a portion of the public right-of-way for **one (1) sign(s)** for **KENWOOD DIALYSIS**, adjacent to the premises known as **4259 S. Cottage Grove Ave.**.

Dear Alderman **William D. Burns**:

The applicant referenced above has requested the use of the public right-of-way for a **sign(s)**. An ordinance has been prepared by the Department of Business Affairs and Consumer Protection – Business Assistance Center - Public Way Use Unit for presentation to the City Council. Because this request was made for properties located in your ward, as approved by you as per the attached, I respectfully request that you introduce the attached ordinance at the next City Council meeting.

If you have any questions regarding this ordinance, please contact Anthony Bertuca at (312) 744-5506.

Department of Business Affairs and Consumer Protection

City of Chicago

O2013-7107

Office of the City Clerk

Document Tracking Sheet

Meeting Date:	9/11/2013
Sponsor(s):	Burns, William D. (4)
Type:	Ordinance
Title:	Grant(s) of privilege in public way for Lake Park Associates
Committee(s) Assignment:	Committee on Transportation and Public Way

ORDINANCE
LAKE PARK ASSOCIATES
Acct. No. 379530 - 6
Permit No. 1108318

Be It Ordained by the City Council of the City of Chicago:

SECTION 1. Permission and authority are hereby given and granted to LAKE PARK ASSOCIATES, upon the terms and subject to the conditions of this ordinance to construct, install, maintain and use fourteen (14) Light Fixture(s) projecting over the public right-of-way adjacent to its premises known as 1301-1309 E. 53rd St..

Said Light Fixture(s) at East 53rd Street measure(s):
Eleven (11) at one (1) foot in length, two point two five (2.25) feet in width and eleven point seven five (11.75) feet above grade level.

Said Light Fixture(s) at South Kimbark Avenue measure(s):
Three (3) at one (1) foot in length, two point two five (2.25) feet in width and eleven point seven five (11.75) feet above grade level.

The location of said privilege shall be as shown on prints kept on file with the Department of Business Affairs and Consumer Protection and the Office of the City Clerk.

Said privilege shall be constructed in accordance with plans and specifications approved by the Department of Transportation (Division of Project Development).

This grant of privilege in the public way shall be subject to the provisions of Section 10-28-015 and all other required provisions of the Municipal Code of Chicago.

The grantee shall pay to the City of Chicago as compensation for the privilege #1108318 herein granted the sum of one hundred forty ($140.00) per annum in advance.

A 25% penalty will be added for payments received after due date.

The permit holder agrees to hold the City of Chicago harmless for any damage, relocation or replacement costs associated with damage, relocation or removal of private property caused by the City performing work in the public way.

Authority herein given and granted for a period of five (5) years from and after Date of Passage.

Alderman William D. Burns

William D. Burns 4th Ward

West Elevation

Scale: 3/32" = 1'-0"

North Elevation

Scale: 3/32" = 1'-0"

1301-1309 East 53rd Street	Grant of Privilege - Lights	BUILT FORM, LLC
Chicago, IL	Storefront Replacement	9 August 2013

©2013BUILT FORM,LLC

Department of Business Affairs and Consumer Protection
Business Assistance Center- Public Way Use Unit
City Hall - 121 N. LaSalle Street Room 800 • Chicago, IL 60602
(312)-74-GOBIZ (312-744-6249) • (312) 744-1944 (TTY)
http://www.cityofchicago.org/bacp

09/11/2013

Alderman **William D. Burns**
Ward # **04**
City of Chicago
City Hall, Room **300**
121 North LaSalle Street
Chicago, Illinois 60602

Re: An ordinance to use and maintain a portion of the public right-of-way for **fourteen (14) light fixture(s)** for **LAKE PARK ASSOCIATES**, adjacent to the premises known as **1301-1309 E. 53rd St.**.

Dear Alderman **William D. Burns**:

The applicant referenced above has requested the use of the public right-of-way for **light fixture(s)**. An ordinance has been prepared by the Department of Business Affairs and Consumer Protection – Business Assistance Center - Public Way Use Unit for presentation to the City Council. Because this request was made for properties located in your ward, as approved by you as per the attached, I respectfully request that you introduce the attached ordinance at the next City Council meeting.

If you have any questions regarding this ordinance, please contact Anthony Bertuca at (312) 744-5506.

Department of Business Affairs and Consumer Protection

City of Chicago

O2013-7114

Office of the City Clerk

Document Tracking Sheet

Meeting Date:	9/11/2013
Sponsor(s):	Burns, William D. (4)
Type:	Ordinance
Title:	Grant(s) of privilege in public way for Lake Park Associates, Inc. - 5230 S Lake Park Ave
Committee(s) Assignment:	Committee on Transportation and Public Way

ORDINANCE
LAKE PARK ASSOCIATES, INC
Acct. No. 379530 - 4
Permit No. 1107174

Be It Ordained by the City Council of the City of Chicago:

SECTION 1. Permission and authority are hereby given and granted to LAKE PARK ASSOCIATES, INC, upon the terms and subject to the conditions of this ordinance to construct, install, maintain and use one (1) Conduit(s) under the public right-of-way adjacent to its premises known as 5230 S. Lake Park Ave..

Said Conduit(s) at South Lake Park Avenue measure(s):
One (1) at four point seven five (4.75) feet in length, and point one seven (.17) feet in width for a total of point eight one (.81) square feet.

The location of said privilege shall be as shown on prints kept on file with the Department of Business Affairs and Consumer Protection and the Office of the City Clerk.

Said privilege shall be constructed in accordance with plans and specifications approved by the Department of Transportation (Division of Project Development) and Department of Transportation (Office of Underground Coordination).

This grant of privilege in the public way shall be subject to the provisions of Section 10-28-015 and all other required provisions of the Municipal Code of Chicago.

The grantee shall pay to the City of Chicago as compensation for the privilege #1107174 herein granted the sum of four hundred ($400.00) per annum in advance.

A 25% penalty will be added for payments received after due date.

The permit holder agrees to hold the City of Chicago harmless for any damage, relocation or replacement costs associated with damage, relocation or removal of private property caused by the City performing work in the public way.

Authority herein given and granted for a period of five (5) years from and after Date of Passage.

Alderman

William D. Burns 4th Ward

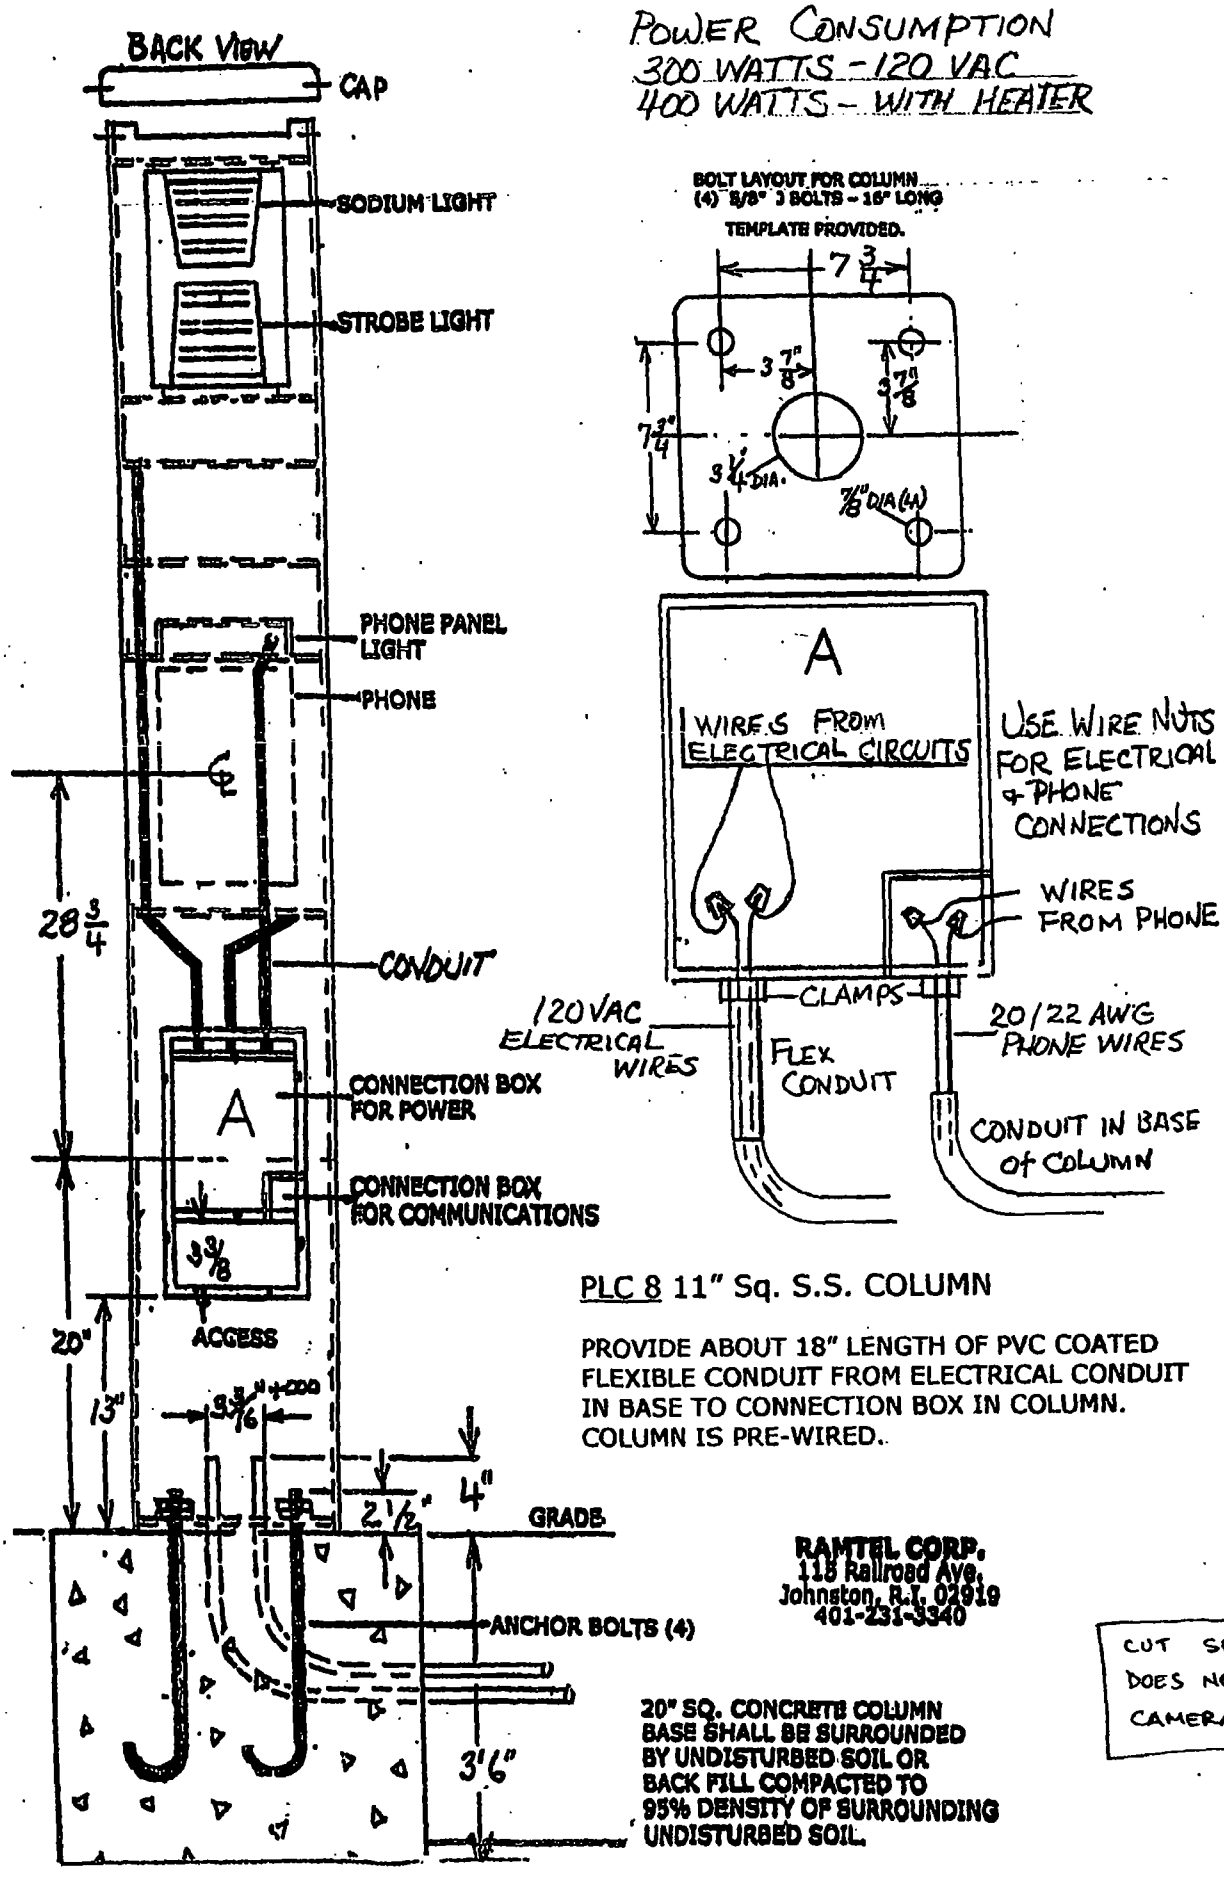

PLC 8 11" Sq. S.S. COLUMN

PROVIDE ABOUT 18" LENGTH OF PVC COATED FLEXIBLE CONDUIT FROM ELECTRICAL CONDUIT IN BASE TO CONNECTION BOX IN COLUMN. COLUMN IS PRE-WIRED.

RAMTEL CORP.
118 Railroad Ave.
Johnston, R.I. 02919
401-231-3340

20" SQ. CONCRETE COLUMN BASE SHALL BE SURROUNDED BY UNDISTURBED SOIL OR BACK FILL COMPACTED TO 95% DENSITY OF SURROUNDING UNDISTURBED SOIL.

CUT SHEET DOES NOT INCLUDE CAMERA ON TOP

Department of Business Affairs and Consumer Protection
Business Assistance Center - Public Way Use Unit
City Hall - 121 N. LaSalle Street, Room 800 • Chicago, IL 60602
(312)-74-GOBIZ (312-744-6249) • (312) 744-1944 (TTY)
http://www.cityofchicago.org/bacp

09/11/2013

Alderman **William D. Burns**
Ward # **04**
City of Chicago
City Hall, Room **300**
121 North LaSalle Street
Chicago, Illinois 60602

Re: An ordinance to use and maintain a portion of the public right-of-way for **one (1) conduit(s)** for **LAKE PARK ASSOCIATES, INC**, adjacent to the premises known as **5230 S. Lake Park Ave.**.

Dear Alderman **William D. Burns**:

The applicant referenced above has requested the use of the public right-of-way for a **conduit(s)**. An ordinance has been prepared by the Department of Business Affairs and Consumer Protection – Business Assistance Center - Public Way Use Unit for presentation to the City Council. Because this request was made for properties located in your ward, as approved by you as per the attached, I respectfully request that you introduce the attached ordinance at the next City Council meeting.

If you have any questions regarding this ordinance, please contact Anthony Bertuca at (312) 744-5506.

Department of Business Affairs and Consumer Protection

City of Chicago

O2013-7120

Office of the City Clerk

Document Tracking Sheet

Meeting Date:	9/11/2013
Sponsor(s):	Burns, William D. (4)
Type:	Ordinance
Title:	Grant(s) of privilege in public way for Mercy Community Pharmacy at Oakwood Center
Committee(s) Assignment:	Committee on Transportation and Public Way

ORDINANCE
MERCY COMMUNITY PHARMACY AT OAKWOOD CENTER
Acct. No. 273039 - 6
Permit No. 1106767

Be It Ordained by the City Council of the City of Chicago:

SECTION 1. Permission and authority are hereby given and granted to MERCY COMMUNITY PHARMACY AT OAKWOOD CENTER, upon the terms and subject to the conditions of this ordinance to maintain and use one (1) sign(s) projecting over the public right-of-way attached to its premises known as 3753 S. Cottage Grove Ave..

Said sign structure(s) measures as follows; along South Cottage Grove:
One (1) at thirty-six point five (36.5) feet in length, four point eight three (4.83) feet in height and twenty-five (25) feet above grade level.

The location of said privilege shall be as shown on prints kept on file with the Department of Business Affairs and Consumer Protection and the Office of the City Clerk.

Said privilege shall be constructed in accordance with plans and specifications approved by the Department of Transportation (Division of Project Development) and Zoning Department - Signs.

This grant of privilege in the public way shall be subject to the provisions of Section 10-28-015 and all other required provisions of the Municipal Code of Chicago.

The grantee shall pay to the City of Chicago as compensation for the privilege #1106767 herein granted the sum of three hundred ($300.00) per annum in advance.

A 25% penalty will be added for payments received after due date.

The permit holder agrees to hold the City of Chicago harmless for any damage, relocation or replacement costs associated with damage, relocation or removal of private property caused by the City performing work in the public way.

Authority herein given and granted for a period of five (5) years from and after Date of Passage.

Alderman _____

William D. Burns 4th Ward

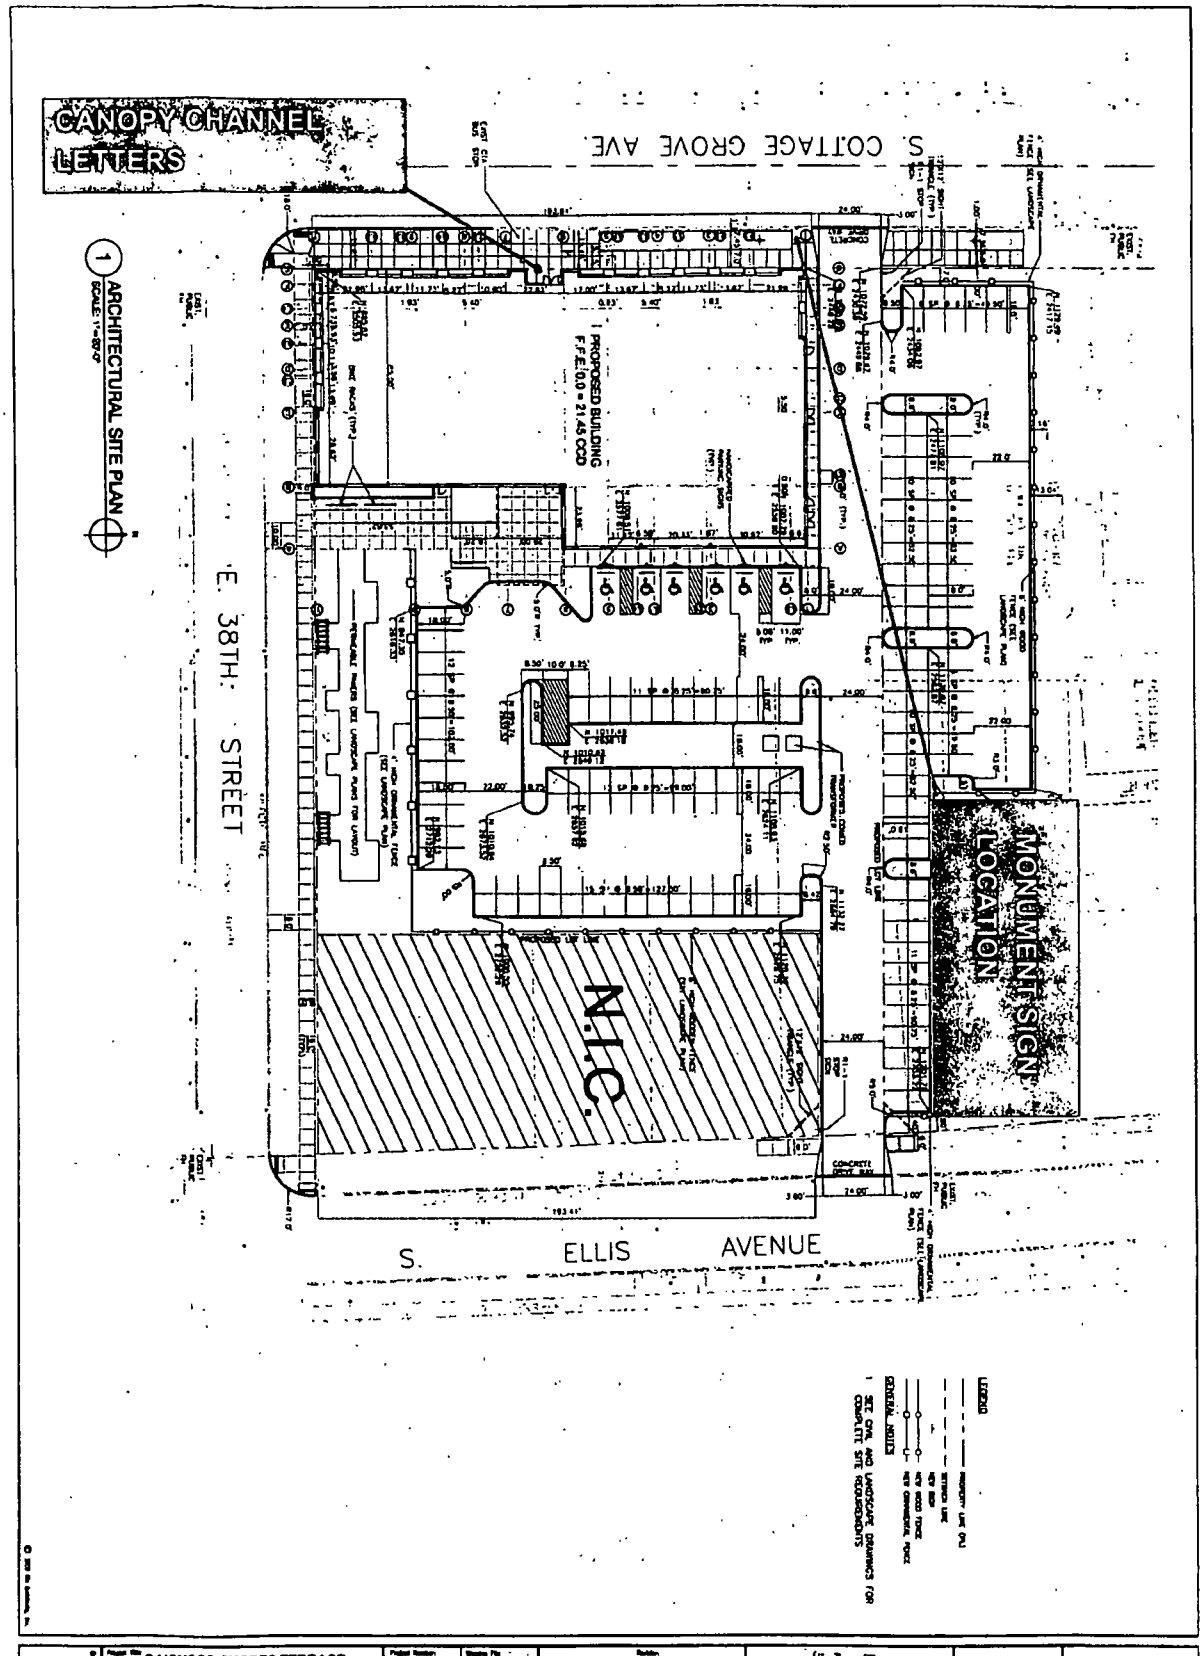

A-1.00	OAKWOOD SHORES TERRACE APARTMENTS AND RETAIL CENTER	2008.16	04.10.2009
	ARCHITECTURAL SITE PLAN	M.S., PM, FT	

Department of Business Affairs and Consumer Protection
Business Assistance Center - Public Way Use Unit
City Hall - 121 N. LaSalle Street. Room 800 • Chicago. IL 60602
(312)-74-GOBIZ (312-744-6249) • (312) 744-1944 (TTY)
http://www.cityofchicago.org/bacp

09/11/2013

Alderman **William D. Burns**
Ward # **04**
City of Chicago
City Hall, Room **300**
121 North LaSalle Street
Chicago, Illinois 60602

Re: An ordinance to use and maintain a portion of the public right-of-way for **one (1) sign(s)** for **MERCY COMMUNITY PHARMACY AT OAKWOOD CENTER**, adjacent to the premises known as **3753 S. Cottage Grove Ave.**.

Dear Alderman **William D. Burns**:

The applicant referenced above has requested the use of the public right-of-way for a **sign(s)**. An ordinance has been prepared by the Department of Business Affairs and Consumer Protection – Business Assistance Center - Public Way Use Unit for presentation to the City Council. Because this request was made for properties located in your ward, as approved by you as per the attached, I respectfully request that you introduce the attached ordinance at the next City Council meeting.

If you have any questions regarding this ordinance, please contact Anthony Bertuca at (312) 744-5506.

Department of Business Affairs and Consumer Protection

City of Chicago

O2013-7123

Office of the City Clerk

Document Tracking Sheet

Meeting Date:	9/11/2013
Sponsor(s):	Burns, William D. (4)
Type:	Ordinance
Title:	Grant(s) of privilege in public way for Pizza Capri
Committee(s) Assignment:	Committee on Transportation and Public Way

ORDINANCE
PIZZA CAPRI
Acct. No. 15766 - 1
Permit No. 1107620

Be It Ordained by the City Council of the City of Chicago:

SECTION 1. Permission and authority are hereby given and granted to PIZZA CAPRI, upon the terms and subject to the conditions of this ordinance to maintain and use, as now constructed, thirteen (13) Light Fixture(s) projecting over the public right-of-way adjacent to its premises known as 1501 E. 53rd St..

Said Light Fixture(s) at E. 53rd St. measure(s):
Thirteen (13) at two (2) feet in length, one point five (1.5) foot in width and twenty-one (21) feet above grade level.

The location of said privilege shall be as shown on prints kept on file with the Department of Business Affairs and Consumer Protection and the Office of the City Clerk.

Said privilege shall be constructed in accordance with plans and specifications approved by the Department of Transportation (Division of Project Development).

This grant of privilege in the public way shall be subject to the provisions of Section 10-28-015 and all other required provisions of the Municipal Code of Chicago.

The grantee shall pay to the City of Chicago as compensation for the privilege #1107620 herein granted the sum of one hundred thirty-five ($135.00) per annum in advance.

A 25% penalty will be added for payments received after due date.

The permit holder agrees to hold the City of Chicago harmless for any damage, relocation or replacement costs associated with damage, relocation or removal of private property caused by the City performing work in the public way.

Authority herein given and granted for a period of five (5) years from and after 06/11/2013.

Alderman _____

William D. Burns 4th Ward

PIZZA CAPRI Light fixture
1501. E 53Rd ST

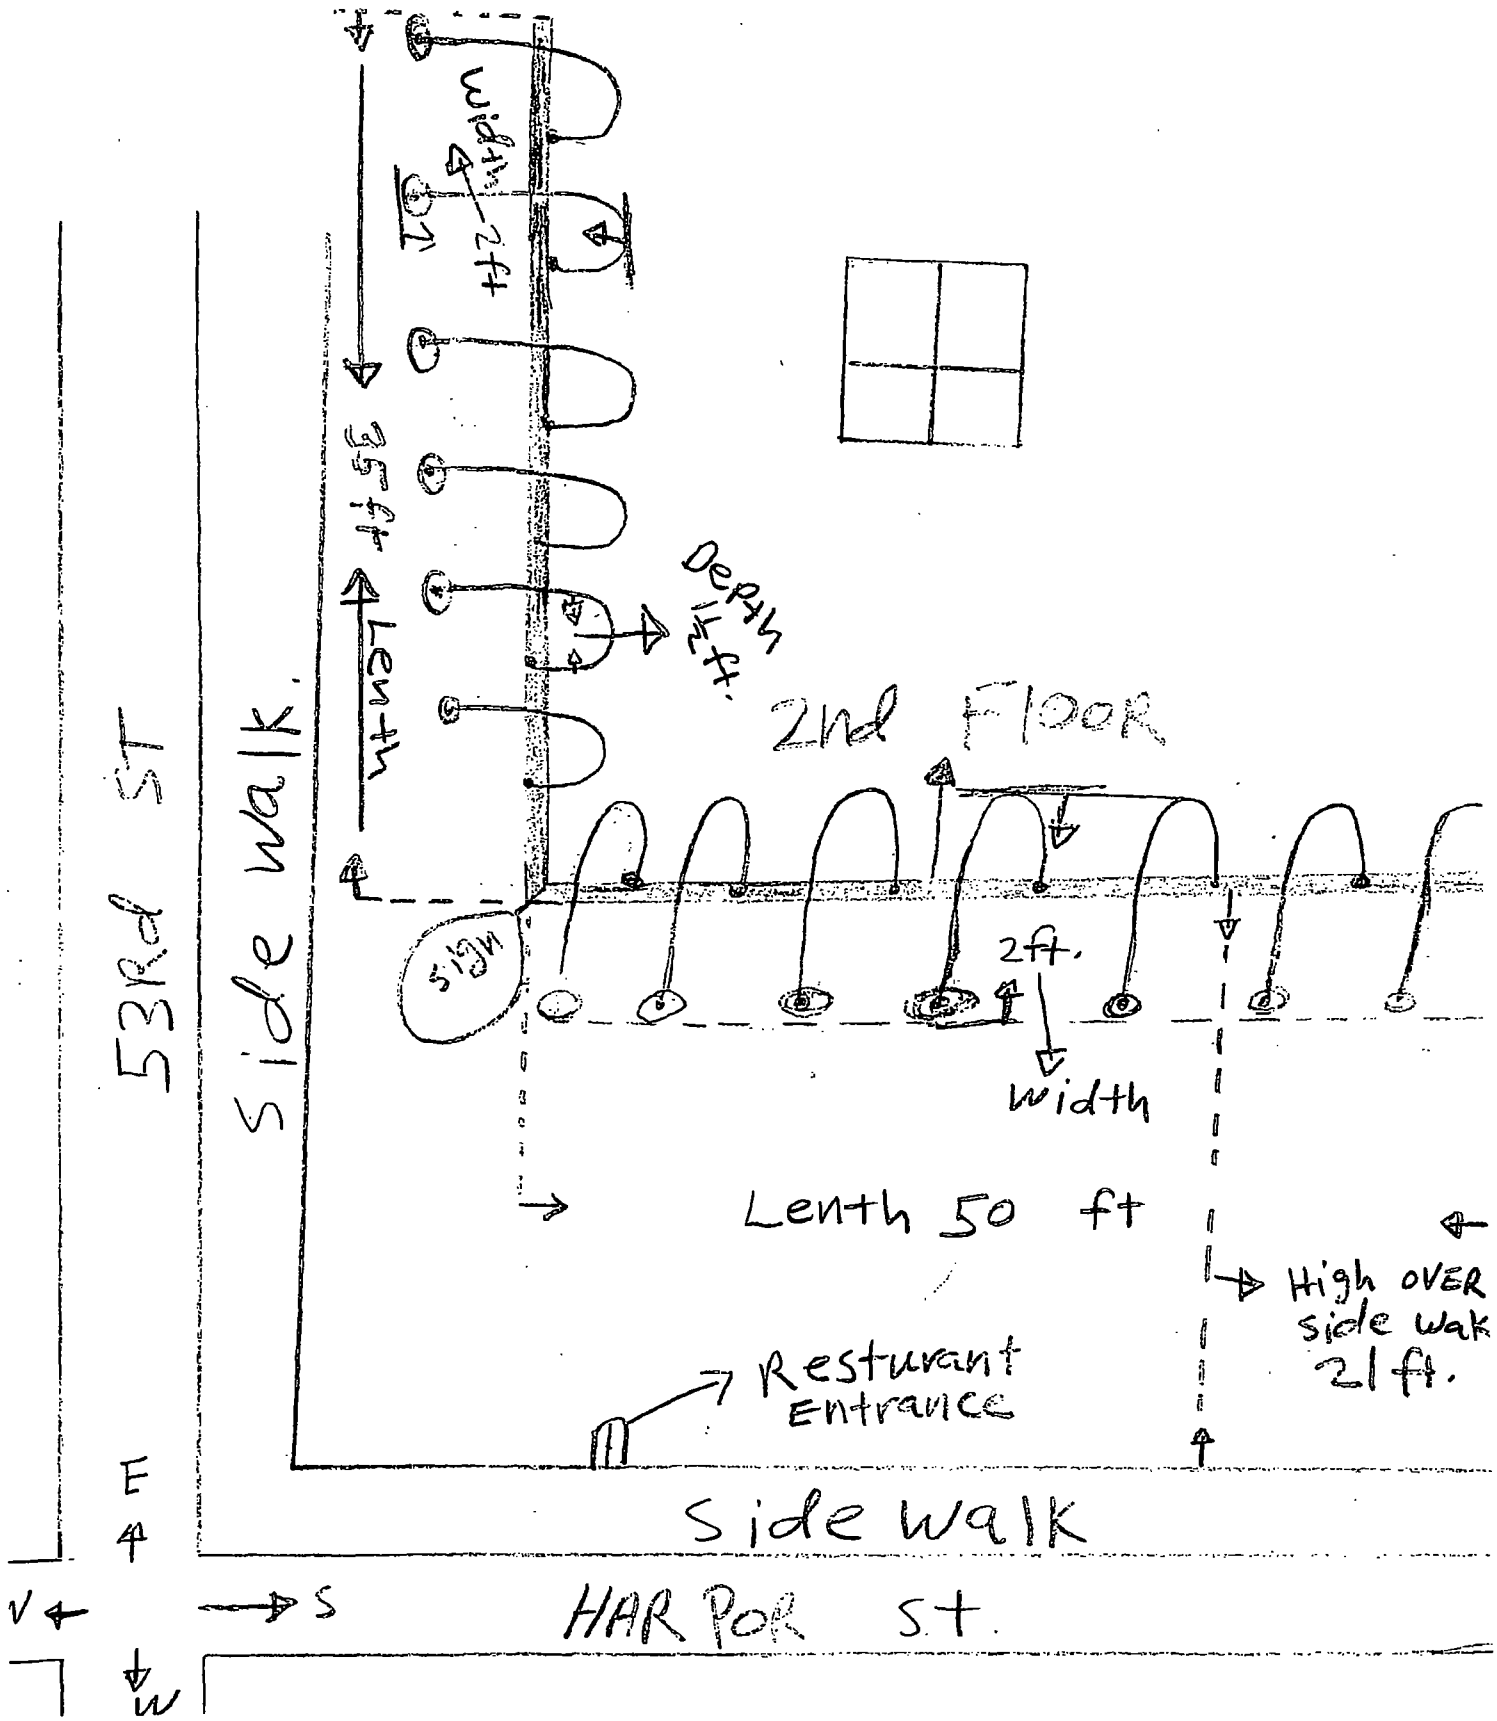

Department of Business Affairs and Consumer Protection
Business Assistance Center - Public Way Use Unit
City Hall - 121 N. LaSalle Street, Room 800 • Chicago, IL 60602
(312)-74-GOBIZ (312-744-6249) • (312) 744-1944 (TTY)
http://www.cityofchicago.org/bacp

09/11/2013

Alderman **William D. Burns**
Ward # **04**
City of Chicago
City Hall, Room **300**
121 North LaSalle Street
Chicago, Illinois 60602

Re: An ordinance to use and maintain a portion of the public right-of-way for **thirteen (13) light fixture(s)** for **PIZZA CAPRI**, adjacent to the premises known as **1501 E. 53rd St.**.

Dear Alderman **William D. Burns**:

The applicant referenced above has requested the use of the public right-of-way for a **light fixture(s)**. An ordinance has been prepared by the Department of Business Affairs and Consumer Protection – Business Assistance Center - Public Way Use Unit for presentation to the City Council. Because this request was made for properties locatcd in your ward, as approved by you as per the attached, I respectfully request that you introduce the attached ordinance at the next City Council meeting.

If you have any questions regarding this ordinance, please contact Anthony Bertuca at (312) 744-5506.

Department of Business Affairs and Consumer Protection

City of Chicago

O2013-7143

Office of the City Clerk

Document Tracking Sheet

Meeting Date:	9/11/2013
Sponsor(s):	Burns, William D. (4)
Type:	Ordinance
Title:	Grant(s) of privilege in public way for Lake Park Associates, Inc. - 5215 S Harper Ave
Committee(s) Assignment:	Committee on Transportation and Public Way

ORDINANCE
LAKE PARK ASSOCIATES, INC
Acct. No. 379530 - 3
Permit No. 1107172

Be It Ordained by the City Council of the City of Chicago:

SECTION 1. Permission and authority are hereby given and granted to LAKE PARK ASSOCIATES, INC, upon the terms and subject to the conditions of this ordinance to construct, install, maintain and use one (1) Conduit(s) under the public right-of-way adjacent to its premises known as 5215 S. Harper Ave..

Said Conduit(s) at South Harper Avenue measure(s):
One (1) at nine point three three (9.33) feet in length, and point one seven (.17) feet in width for a total of one point five nine (1.59) square feet.

The location of said privilege shall be as shown on prints kept on file with the Department of Business Affairs and Consumer Protection and the Office of the City Clerk.

Said privilege shall be constructed in accordance with plans and specifications approved by the Department of Transportation (Division of Project Development) and Department of Transportation (Office of Underground Coordination).

This grant of privilege in the public way shall be subject to the provisions of Section 10-28-015 and all other required provisions of the Municipal Code of Chicago.

The grantee shall pay to the City of Chicago as compensation for the privilege #1107172 herein granted the sum of four hundred ($400.00) per annum in advance.

A 25% penalty will be added for payments received after due date.

The permit holder agrees to hold the City of Chicago harmless for any damage, relocation or replacement costs associated with damage, relocation or removal of private property caused by the City performing work in the public way.

Authority herein given and granted for a period of five (5) years from and after Date of Passage.

Alderman

William D. Burns 4th Ward

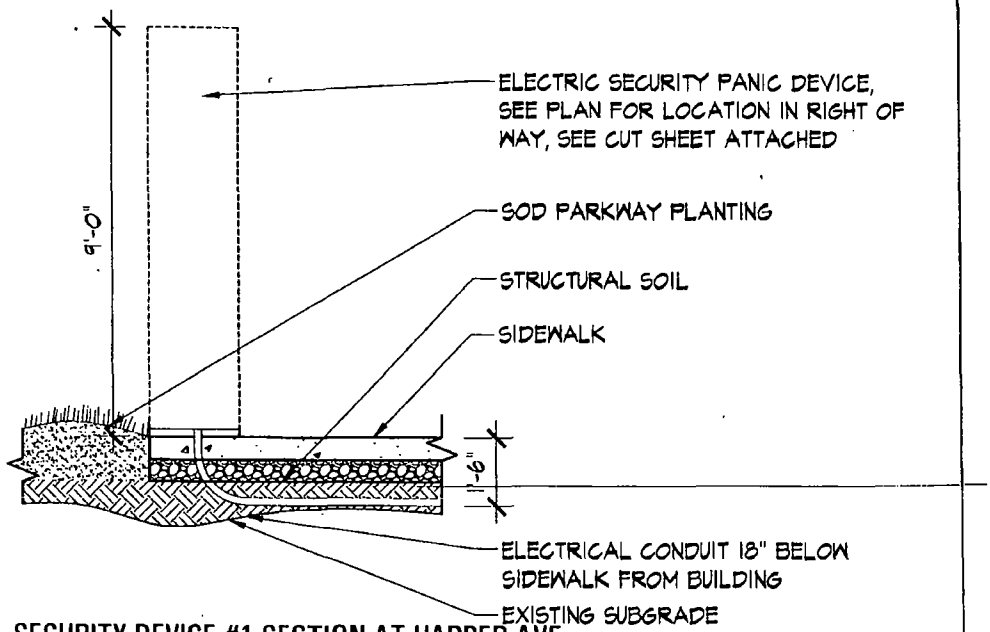

SECURITY DEVICE #1 SECTION AT HARPER AVE

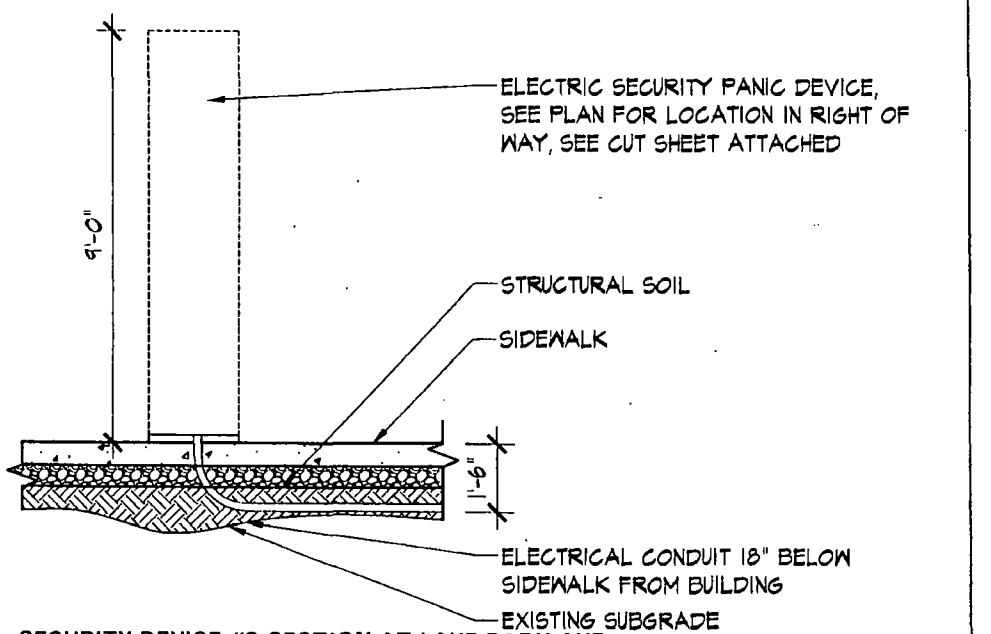

SECURITY DEVICE #2 SECTION AT LAKE PARK AVE

PLANNING NOTE:

ALL TREES, GRATES AND PLANTERS HAVE BEEN PREVIOUSLY PERMITTED IN AN EARLIER APPLICATION

232 North Carpenter
Chicago IL 60607
P 312 226 4488
F 312 226 4499
www.hparchitecture.com
Hartshorne Plunkard Architecture

HARPER COURT

CHICAGO, IL

PLANS AND ALL SPECIFICATION ARE SUBJECT TO REVISION AS DEEMED NECESSARY OR ADVISABLE BY BUILDER, ARCHITECT, OR AS REQUIRED BY LAW

PROJECT NORTH

SCALE	DRAWING	SK#
VARIES	HARPER COURT	04
DATE	SITE PLAN DETAILS	
06-11-2013	PERMIT #1098446	

Department of Business Affairs and Consumer Protection
Business Assistance Center - Public Way Use Unit
City Hall - 121 N. LaSalle Street, Room 800 • Chicago, IL 60602
(312)-74-GOBIZ (312-744-6249) • (312) 744-1944 (TTY)
http://www.cityofchicago.org/bacp

09/11/2013

Alderman **William D. Burns**
Ward # **04**
City of Chicago
City Hall, Room **300**
121 North LaSalle Street
Chicago, Illinois 60602

Re: An ordinance to use and maintain a portion of the public right-of-way for **one (1) conduit(s)** for **LAKE PARK ASSOCIATES, INC**, adjacent to the premises known as **5215 S. Harper Ave.**.

Dear Alderman **William D. Burns**:

The applicant referenced above has requested the use of the public right-of-way for a **conduit(s)**. An ordinance has been prepared by the Department of Business Affairs and Consumer Protection – Business Assistance Center - Public Way Use Unit for presentation to the City Council. Because this request was made for properties located in your ward, as approved by you as per the attached, I respectfully request that you introduce the attached ordinance at the next City Council meeting.

If you have any questions regarding this ordinance, please contact Anthony Bertuca at (312) 744-5506.

Department of Business Affairs and Consumer Protection

City of Chicago

O2013-7146

Office of the City Clerk

Document Tracking Sheet

Meeting Date:	9/11/2013
Sponsor(s):	Hairston, Leslie A. (5)
Type:	Ordinance
Title:	Grant(s) of privilege in public way for Jimmy John's Store No. 722
Committee(s) Assignment:	Committee on Transportation and Public Way

ORDINANCE
JIMMY JOHN' S STORE # 722
Acct. No. 384219 - 1
Permit No. 1108616

Be It Ordained by the City Council of the City of Chicago:

SECTION 1. Permission and authority are hereby given and granted to JIMMY JOHN' S STORE # 722, upon the terms and subject to the conditions of this ordinance to maintain and use one (1) sign(s) projecting over the public right-of-way attached to its premises known as 1519 E. 55th St..

Said sign structure(s) measures as follows; along E. 55th St:
One (1) at three point two five (3.25) feet in length, two point five (2.5) feet in height and thirteen (13) feet above grade level.

The location of said privilege shall be as shown on prints kept on file with the Department of Business Affairs and Consumer Protection and the Office of the City Clerk.

Said privilege shall be constructed in accordance with plans and specifications approved by the Department of Transportation (Division of Project Development) and Zoning Department - Signs.

This grant of privilege in the public way shall be subject to the provisions of Section 10-28-015 and all other required provisions of the Municipal Code of Chicago.

The grantee shall pay to the City of Chicago as compensation for the privilege #1108616 herein granted the sum of one hundred ($100.00) per annum in advance.

A 25% penalty will be added for payments received after due date.

The permit holder agrees to hold the City of Chicago harmless for any damage, relocation or replacement costs associated with damage, relocation or removal of private property caused by the City performing work in the public way.

Authority herein given and granted for a period of five (5) years from and after 09/10/2013.

Alderman Leslie A. Hairston

Leslie Hairston 5th Ward

30" Internally Illuminated SELF CONTAINED Logo
D/F - Flag Mount

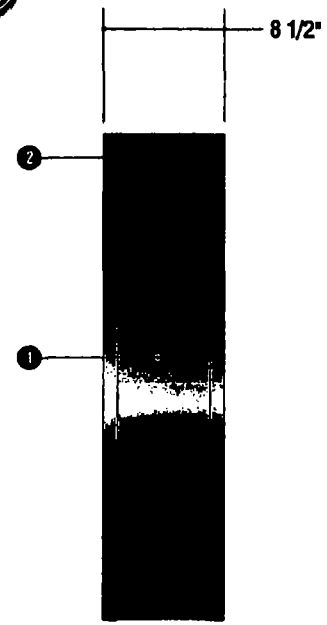

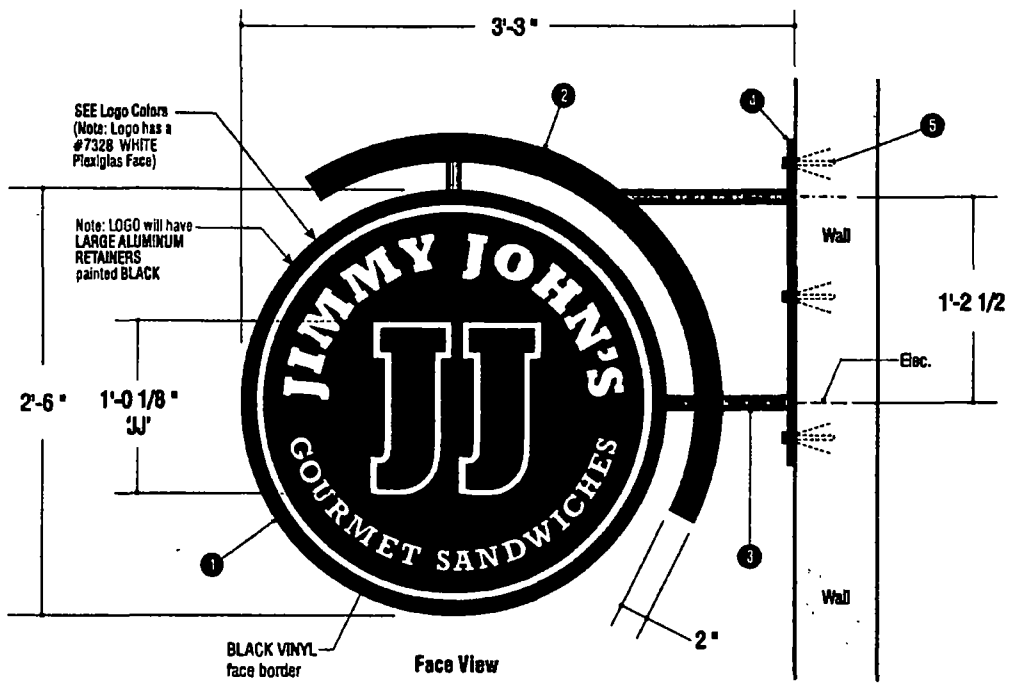

Flag Mounted Logo Layout

scale: 1 1/2" = 1'-0"

Logo Colors

- 3M #3650-12 BLACK
- 3M #3630-33 RED
- WHITE -weeded from black to show through to White Plex.

1. Aluminum fabricated cabinet 8 ½"deep using .100 aluminum with internal aluminum bracing. Faces will be 3/16" #7328 White Plexiglas decorated on 1st surface w/ 3M Vinyls - SEE Logo Colors. Faces will be held in place w/ Large Aluminum type retainers. Cabinet illumination will be 15mm #6500 KS White neon - Self contained transformer(s).
2. CAM cut aluminum trim piece cut and fabricated of .100 aluminum. Depth of trim piece to match cabinet depth.
3. 1.315" dia. Steel supports. Supports will run through decorative trim piece. Paint supports black to match sign cabinet.
4. Required steel mounting plate - specs. Per MFG.
5. Wall anchors PER SITE CONDITIONS.

NEW 9'06 LOGO

Kieffer & CO., INC.
© 2006 KIEFFER & CO., INC.
565 Bond Street - Libertyville, IL 60048
PHONE: (847) 829-1255 FAX: (847) 829-1543
www.kiefferigns.com

CUSTOMER: JIMMY JOHN'S
LOCATION: VARIOUS
SALESMAN: LC
DESIGNER: LMK
DATE: 10/12/06

☑ Artwork
☑ Design
☑ Survey
All boxes checked to Order

c UL us LISTED

COMPARISON FILES

PRODUCTION PROCESSING
Kieffer Item #
Job #
-001
-002
-003
-004

INITIALS: DATE:
REVISION: A B C D E F G H I J

B53879

Department of Business Affairs and Consumer Protection
Business Assistance Center - Public Way Use Unit
City Hall - 121 N. LaSalle Street, Room 800 • Chicago, IL 60602
(312)-74-GOBIZ (312-744-6249) • (312) 744-1944 (TTY)
http://www.cityofchicago.org/bacp

09/11/2013

Alderman **Leslie Hairston**
Ward # **05**
City of Chicago
City Hall, Room **300**
121 North LaSalle Street
Chicago, Illinois 60602

Re: An ordinance to use and maintain a portion of the public right-of-way for **one (1) sign(s)** for **JIMMY JOHN' S STORE # 722**, adjacent to the premises known as **1519 E. 55th St.**.

Dear Alderman **Leslie Hairston**:

The applicant referenced above has requested the use of the public right-of-way for a **sign(s)**. An ordinance has been prepared by the Department of Business Affairs and Consumer Protection – Business Assistance Center - Public Way Use Unit for presentation to the City Council. Because this request was made for properties located in your ward, as approved by you as per the attached, I respectfully request that you introduce the attached ordinance at the next City Council meeting.

If you have any questions regarding this ordinance, please contact Anthony Bertuca at (312) 744-5506.

Department of Business Affairs and Consumer Protection

City of Chicago

O2013-7156

Office of the City Clerk

Document Tracking Sheet

Meeting Date:	9/11/2013
Sponsor(s):	Hairston, Leslie A. (5)
Type:	Ordinance
Title:	Grant(s) of privilege in public way for University of Chicago, The - bollard
Committee(s) Assignment:	Committee on Transportation and Public Way

ORDINANCE
THE UNIVERSITY OF CHICAGO
Acct. No. 43697 - 117
Permit No. 1106919

Be It Ordained by the City Council of the City of Chicago:

SECTION 1. Permission and authority are hereby given and granted to THE UNIVERSITY OF CHICAGO, upon the terms and subject to the conditions of this ordinance to construct, install, maintain and use one (1) Bollard(s) on the public right-of-way adjacent to its premises known as 5801 S. Woodlawn Ave..

Said Bollard(s) at South Woodlawn Avenue measure(s):
One (1) at one (1) foot in length, and one (1) foot in width for a total of one (1) square feet.

The location of said privilege shall be as shown on prints kept on file with the Department of Business Affairs and Consumer Protection and the Office of the City Clerk.

Said privilege shall be constructed in accordance with plans and specifications approved by the Department of Planning and Development and Department of Transportation (Division of Project Development).

This grant of privilege in the public way shall be subject to the provisions of Section 10-28-015 and all other required provisions of the Municipal Code of Chicago.

The grantee shall pay to the City of Chicago as compensation for the privilege #1106919 herein granted the sum of seventy-five ($75.00) per annum in advance.

A 25% penalty will be added for payments received after due date.

The permit holder agrees to hold the City of Chicago harmless for any damage, relocation or replacement costs associated with damage, relocation or removal of private property caused by the City performing work in the public way.

Authority herein given and granted for a period of five (5) years from and after Date of Passage.

Alderman Leslie N. Hairston

Leslie Hairston 5th Ward

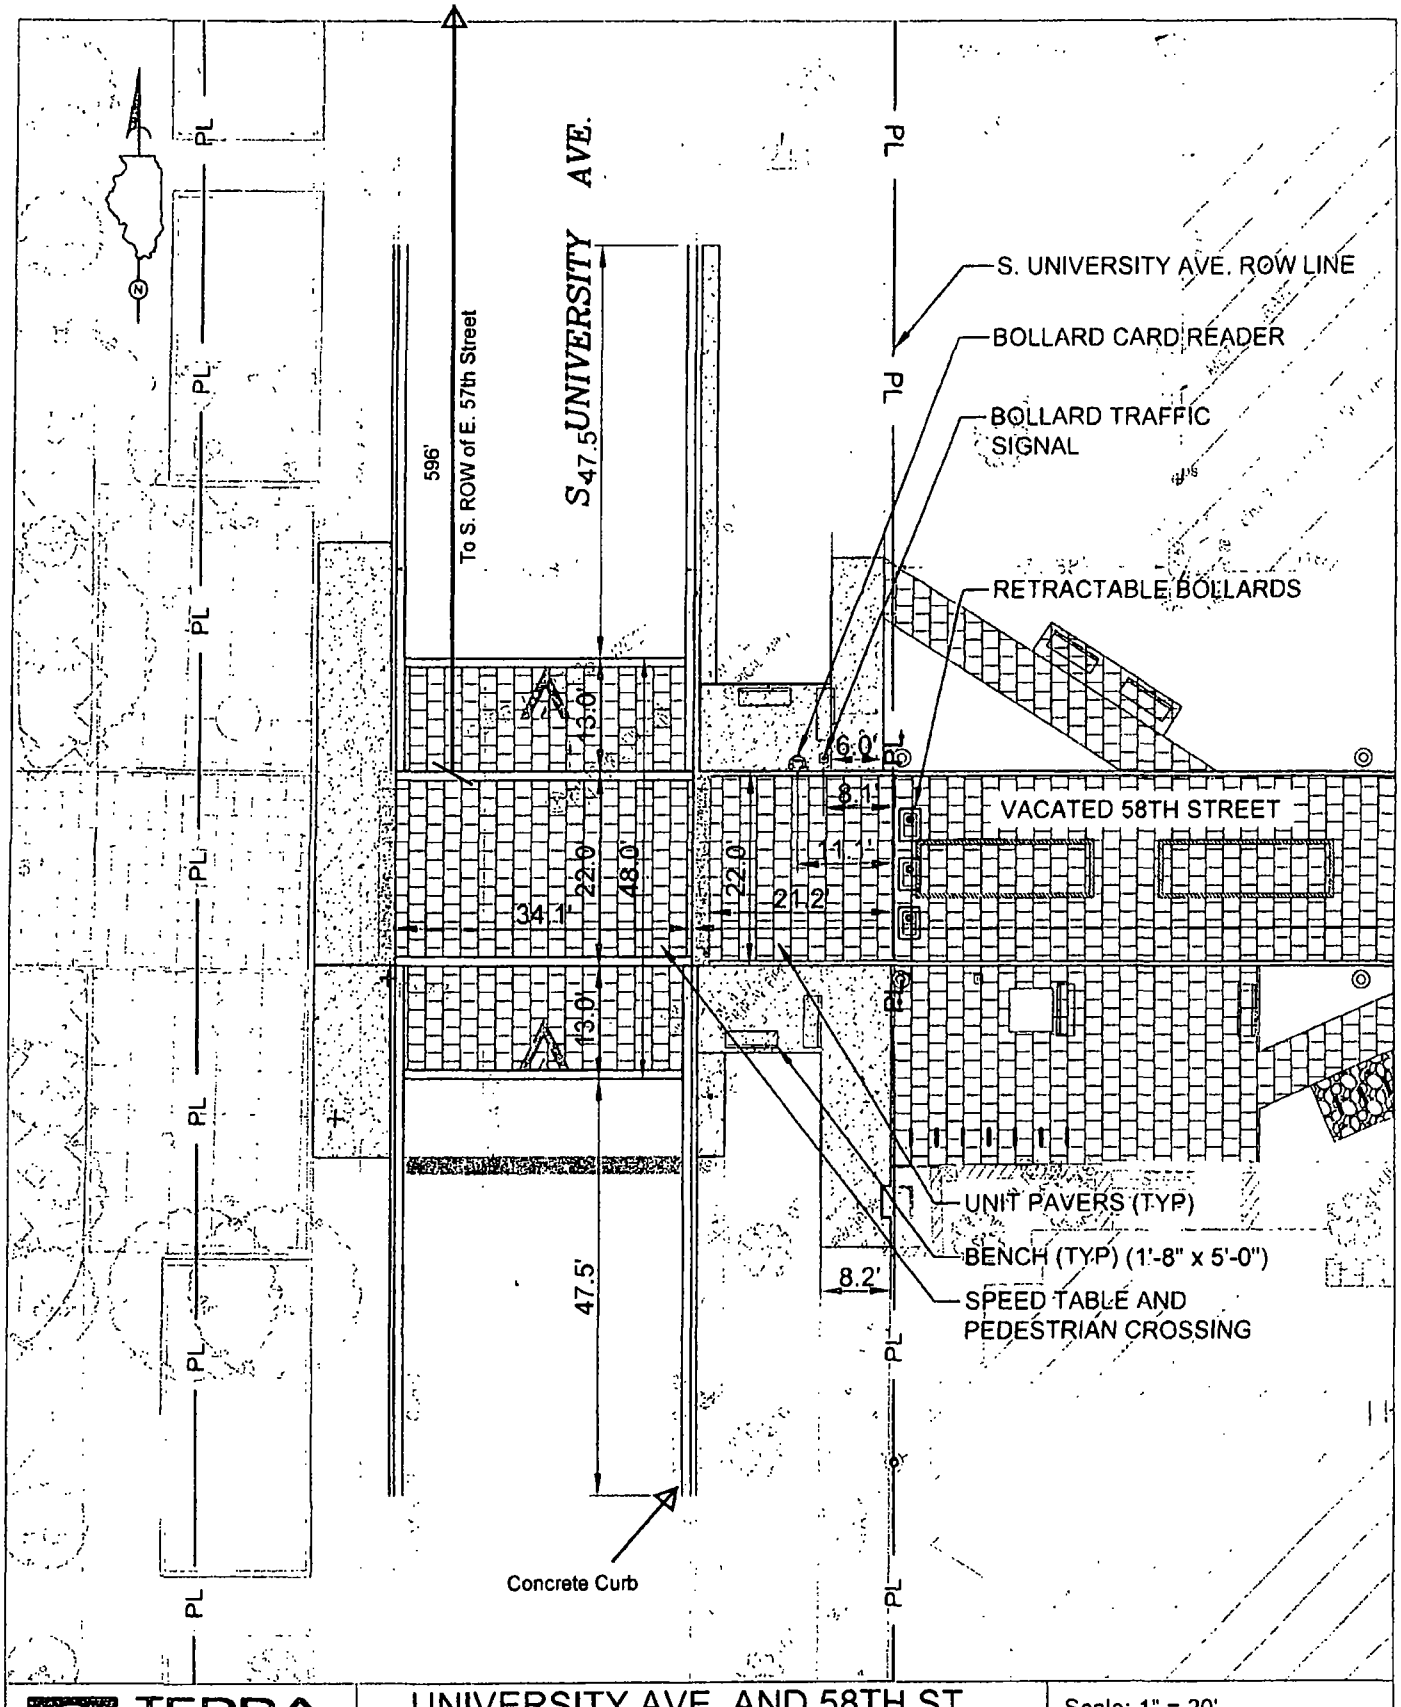

TERRA ENGINEERING LTD.
225 W. Ohio Street, 4th Floor
Chicago, Illinois 60654
(312) 467-0123 (312) 467-0220 fax

UNIVERSITY AVE. AND 58TH ST.

UNIVERSITY OF CHICAGO
58TH ST. EAST STREETSCAPE

Scale: 1" = 20'
Date: 02/21/13

CSK-1

Department of Business Affairs and Consumer Protection
Business Assistance Center - Public Way Use Unit
City Hall - 121 N. LaSalle Street, Room 800 • Chicago, IL 60602
(312)-74-GOBIZ (312-744-6249) • (312) 744-1944 (TTY)
http://www.cityofchicago.org/bacp

09/11/2013

Alderman **Leslie Hairston**
Ward # **05**
City of Chicago
City Hall, Room **300**
121 North LaSalle Street
Chicago, Illinois 60602

Re: An ordinance to use and maintain a portion of the public right-of-way for **one (1) bollard(s)** for **THE UNIVERSITY OF CHICAGO**, adjacent to the premises known as **5801 S. Woodlawn Ave.**.

Dear Alderman **Leslie Hairston**:

The applicant referenced above has requested the use of the public right-of-way for a **bollard(s)**. An ordinance has been prepared by the Department of Business Affairs and Consumer Protection – Business Assistance Center - Public Way Use Unit for presentation to the City Council. Because this request was made for properties located in your ward, as approved by you as per the attached, I respectfully request that you introduce the attached ordinance at the next City Council meeting.

If you have any questions regarding this ordinance, please contact Anthony Bertuca at (312) 744-5506.

Department of Business Affairs and Consumer Protection

City of Chicago

O2013-7159

Office of the City Clerk

Document Tracking Sheet

Meeting Date:	9/11/2013
Sponsor(s):	Hairston, Leslie A. (5)
Type:	Ordinance
Title:	Grant(s) of privilege in public way for University of Chicago, The - conduit
Committee(s) Assignment:	Committee on Transportation and Public Way

ORDINANCE
UNIVERSITY OF CHICAGO
Acct. No. 43697 - 10
Permit No. 1107293

Be It Ordained by the City Council of the City of Chicago:

SECTION 1. Permission and authority are hereby given and granted to UNIVERSITY OF CHICAGO, upon the terms and subject to the conditions of this ordinance to maintain and use, as now constructed, one (1) Conduit(s) under the public right-of-way adjacent to its premises known as 5555 S. Woodlawn Ave..

Said Conduit(s) at S. WOODLAWN AVE measure(s):
One (1) at seven hundred forty-five (745) feet in length, and point three three (.33) feet in width for a total of two hundred forty-five point eight five (245.85) square feet.

The location of said privilege shall be as shown on prints kept on file with the Department of Business Affairs and Consumer Protection and the Office of the City Clerk.

Said privilege shall be constructed in accordance with plans and specifications approved by the Department of Transportation (Division of Project Development) and Department of Transportation (Office of Underground Coordination).

This grant of privilege in the public way shall be subject to the provisions of Section 10-28-015 and all other required provisions of the Municipal Code of Chicago.

The grantee shall pay to the City of Chicago as compensation for the privilege #1107293 herein granted the sum of four thousand four hundred seventy ($4,470.00) per annum in advance.

A 25% penalty will be added for payments received after due date.

The permit holder agrees to hold the City of Chicago harmless for any damage, relocation or replacement costs associated with damage, relocation or removal of private property caused by the City performing work in the public way.

Authority herein given and granted for a period of five (5) years from and after 05/07/2013.

Alderman Leslie Hairston

Leslie Hairston 5th Ward

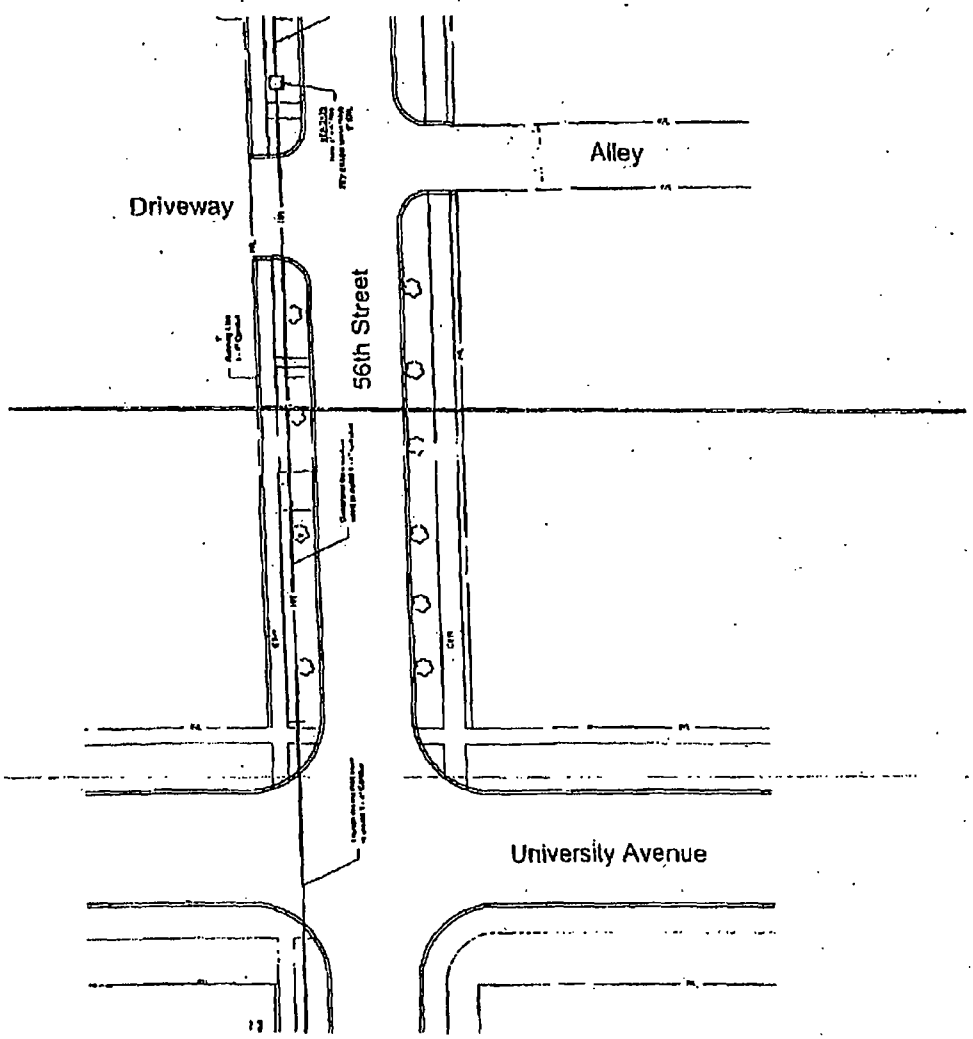
Alley
Driveway
56th Street
University Avenue

Department of Business Affairs and Consumer Protection
Business Assistance Center - Public Way Use Unit
City Hall - 121 N. LaSalle Street, Room 800 • Chicago, IL 60602
(312)-74-GOBIZ (312-744-6249) • (312) 744-1944 (TTY)
http://www.cityofchicago.org/bacp

09/11/2013

Alderman **Leslie Hairston**
Ward # **05**
City of Chicago
City Hall, Room **300**
121 North LaSalle Street
Chicago, Illinois 60602

Re: An ordinance to use and maintain a portion of the public right-of-way for **one (1) conduit(s)** for **UNIVERSITY OF CHICAGO**, adjacent to the premises known as **5555 S. Woodlawn Ave.**.

Dear Alderman **Leslie Hairston**:

The applicant referenced above has requested the use of the public right-of-way for a **conduit(s)**. An ordinance has been prepared by the Department of Business Affairs and Consumer Protection – Business Assistance Center - Public Way Use Unit for presentation to the City Council. Because this request was made for properties located in your ward, as approved by you as per the attached, I respectfully request that you introduce the attached ordinance at the next City Council meeting.

If you have any questions regarding this ordinance, please contact Anthony Bertuca at (312) 744-5506.

Department of Business Affairs and Consumer Protection

City of Chicago

O2013-7161

Office of the City Clerk

Document Tracking Sheet

Meeting Date:	9/11/2013
Sponsor(s):	Hairston, Leslie A. (5)
Type:	Ordinance
Title:	Grant(s) of privilege in public way for University of Chicago, The - planters
Committee(s) Assignment:	Committee on Transportation and Public Way

ORDINANCE
UNIVERSITY OF CHICAGO
Acct. No. 43697 - 5
Permit No. 1106818

Be It Ordained by the City Council of the City of Chicago:

SECTION 1. Permission and authority are hereby given and granted to UNIVERSITY OF CHICAGO, upon the terms and subject to the conditions of this ordinance to construct, install, maintain and use two (2) Planter(s) on the public right-of-way for beautification purposes adjacent to its premises known as 5801 S. Ellis Ave..

Said Planter(s) at South Ellis Avenue measure(s):
Two (2) at one (1) foot in length, and five (5) feet in width for a total of ten (10) square feet.

Grantee must allow the required clear and unobstructed space for pedestrian passage at all times per rules and regulations approved by the Department of Transportation.

The location of said privilege shall be as shown on prints kept on file with the Department of Business Affairs and Consumer Protection and the Office of the City Clerk.

Said privilege shall be constructed in accordance with plans and specifications approved by the Department of Planning and Development and Department of Transportation (Division of Project Development).

This grant of privilege in the public way shall be subject to the provisions of Section 10-28-015 and all other required provisions of the Municipal Code of Chicago.

The grantee shall pay to the City of Chicago as compensation for the privilege #1106818 herein granted the sum of zero ($.00) per annum in advance.

A 25% penalty will be added for payments received after due date.

The permit holder agrees to hold the City of Chicago harmless for any damage, relocation or replacement costs associated with damage, relocation or removal of private property caused by the City performing work in the public way.

Authority herein given and granted for a period of five (5) years from and after Date of Passage.

Alderman Leslie A. Hairston

Leslie Hairston 5th Ward

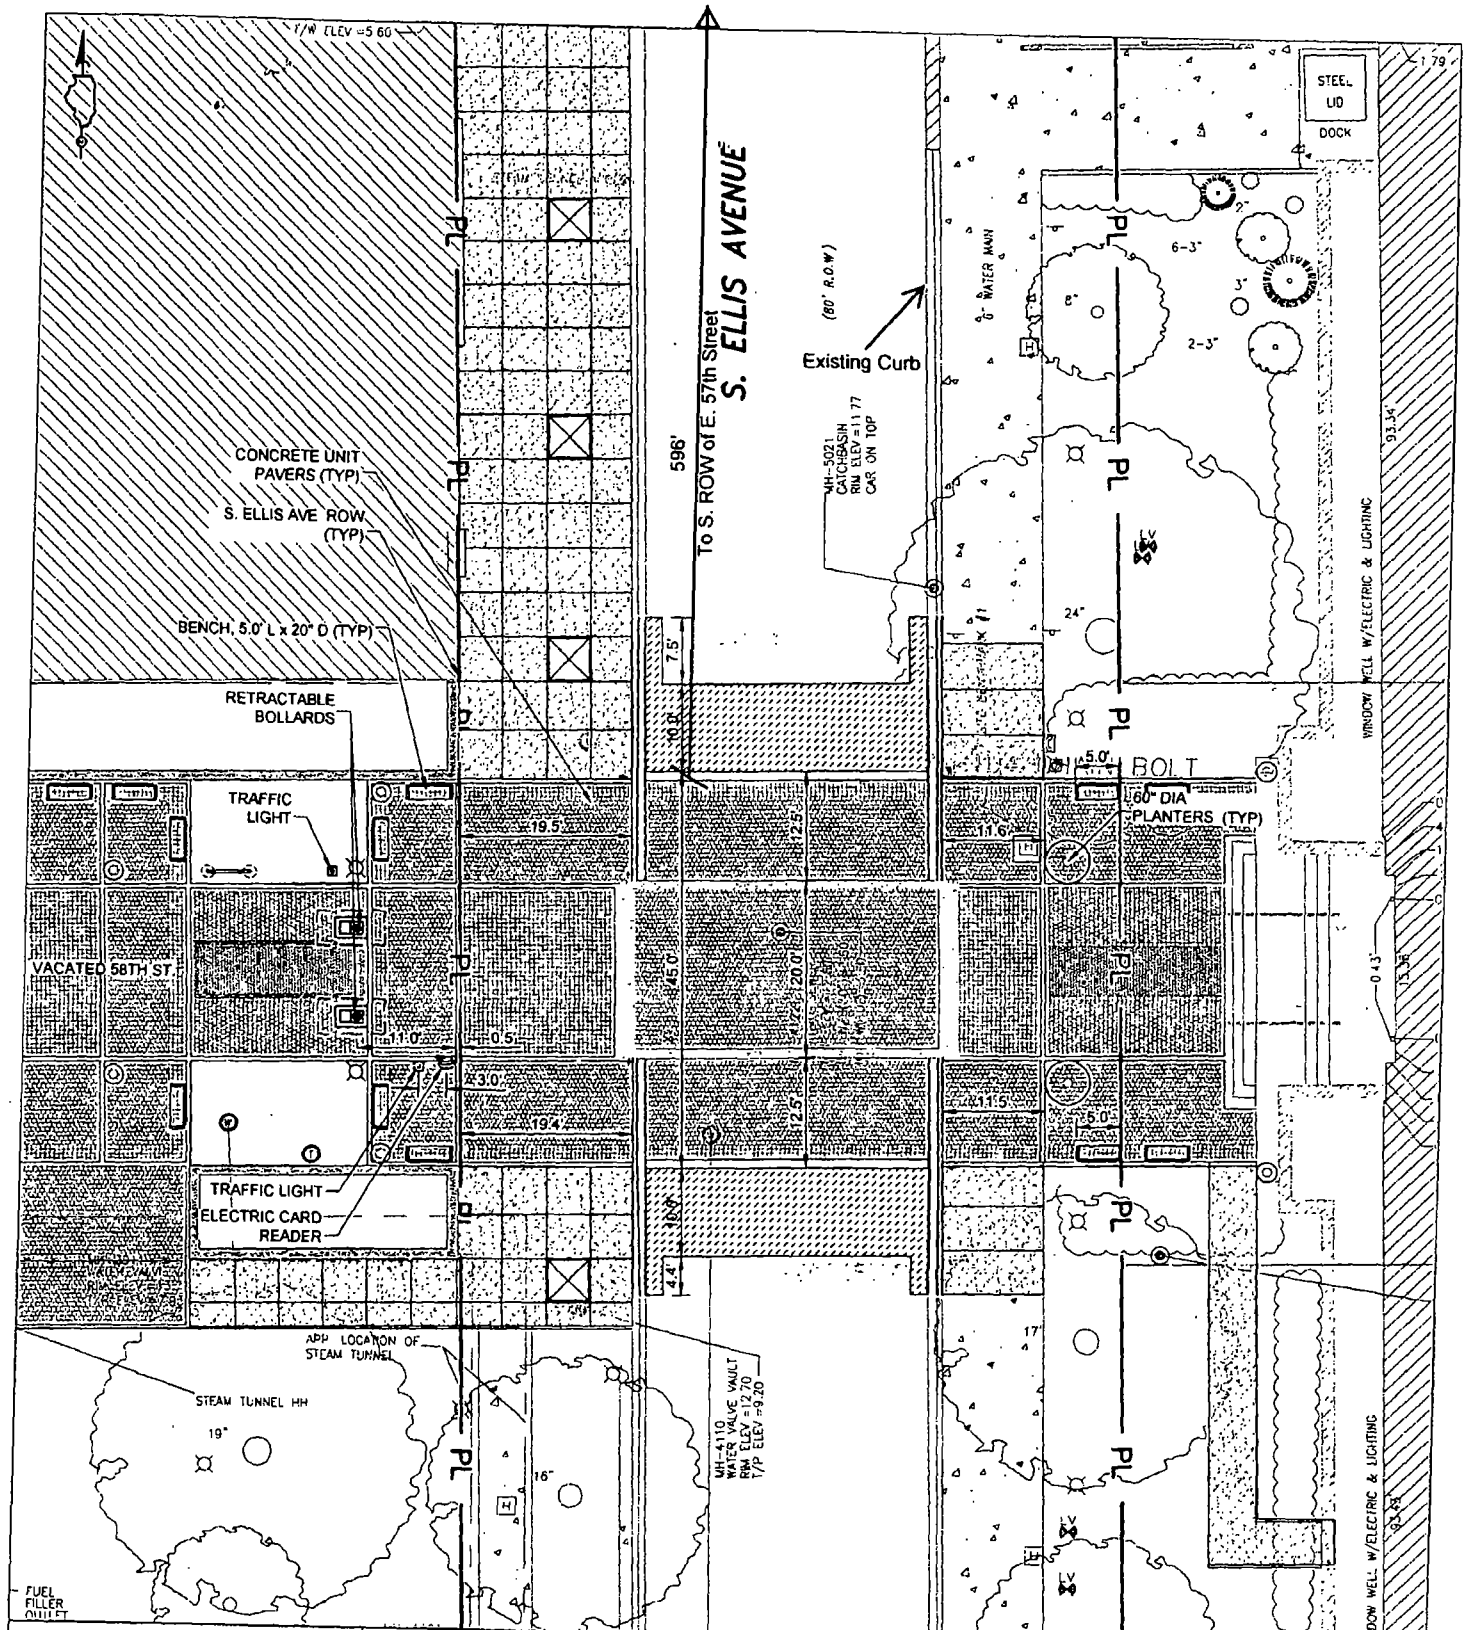

TERRA ENGINEERING LTD.
225 W. Ohio Street, 4th Floor
Chicago, Illinois 60654
(312) 467-0123 (312) 467-0220 fax

ELLIS AVE. AND 58TH ST.

UNIVERSITY OF CHICAGO
58TH ST. WEST STREETSCAPE

Scale: 1" = 20'
Date: 05/30/13

CSK-1

Department of Business Affairs and Consumer Protection
Business Assistance Center - Public Way Use Unit
City Hall - 121 N. LaSalle Street, Room 800 • Chicago, IL 60602
(312)-74-GOBIZ (312-744-6249) • (312) 744-1944 (TTY)
http //www.cityofchicago.org/bacp

09/11/2013

Alderman **Leslie Hairston**
Ward # **05**
City of Chicago
City Hall, Room **300**
121 North LaSalle Street
Chicago, Illinois 60602

Re: An ordinance to use and maintain a portion of the public right-of-way for **two (2) planter(s)** for **UNIVERSITY OF CHICAGO**, adjacent to the premises known as **5801 S. Ellis Ave.**.

Dear Alderman **Leslie Hairston**:

The applicant referenced above has requested the use of the public right-of-way for a **planter(s)**. An ordinance has been prepared by the Department of Business Affairs and Consumer Protection – Business Assistance Center - Public Way Use Unit for presentation to the City Council. Because this request was made for properties located in your ward, as approved by you as per the attached, I respectfully request that you introduce the attached ordinance at the next City Council meeting.

If you have any questions regarding this ordinance, please contact Anthony Bertuca at (312) 744-5506.

Department of Business Affairs and Consumer Protection

City of Chicago

O2013-7163

Office of the City Clerk

Document Tracking Sheet

Meeting Date:	9/11/2013
Sponsor(s):	Hairston, Leslie A. (5)
Type:	Ordinance
Title:	Grant(s) of privilege in public way for University of Chicago, The (File No. 8)
Committee(s) Assignment:	Committee on Transportation and Public Way

ORDINANCE
THE UNIVERSITY OF CHICAGO (FILE #8)
Acct. No. 43697 - 18
Permit No. 1106916

Be It Ordained by the City Council of the City of Chicago:

SECTION 1. Permission and authority are hereby given and granted to THE UNIVERSITY OF CHICAGO (FILE #8), upon the terms and subject to the conditions of this ordinance to construct, install, maintain and use one (1) Bollard(s) on the public right-of-way adjacent to its premises known as 5800 S. University Ave..

Said Bollard(s) at South University Avenue measure(s):
One (1) at one (1) foot in length, and one (1) foot in width for a total of one (1) square feet.

The location of said privilege shall be as shown on prints kept on file with the Department of Business Affairs and Consumer Protection and the Office of the City Clerk.

Said privilege shall be constructed in accordance with plans and specifications approved by the Department of Planning and Development and Department of Transportation (Division of Project Development).

This grant of privilege in the public way shall be subject to the provisions of Section 10-28-015 and all other required provisions of the Municipal Code of Chicago.

The grantee shall pay to the City of Chicago as compensation for the privilege #1106916 herein granted the sum of seventy-five ($75.00) per annum in advance.

A 25% penalty will be added for payments received after due date.

The permit holder agrees to hold the City of Chicago harmless for any damage, relocation or replacement costs associated with damage, relocation or removal of private property caused by the City performing work in the public way.

Authority herein given and granted for a period of five (5) years from and after Date of Passage.

Alderman Leslie N. Hairston

Leslie Hairston 5th Ward

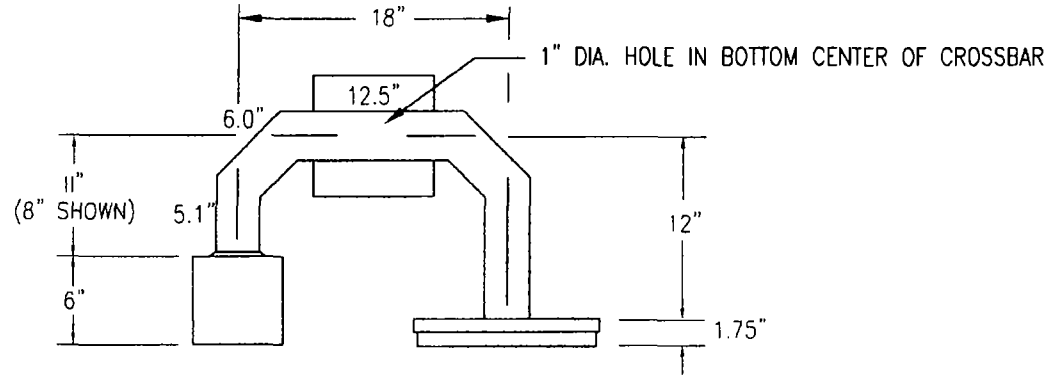

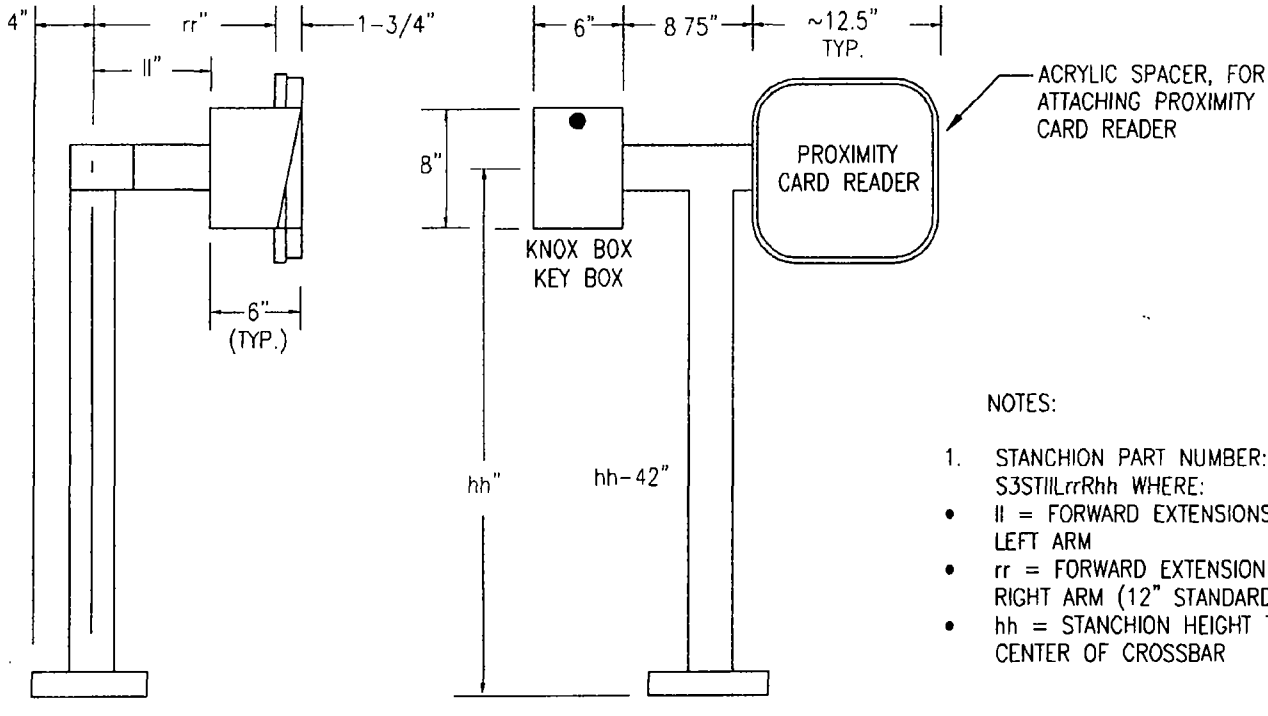

NOTES:

1. STANCHION PART NUMBER: S3STIILrrRhh WHERE:
   - ll = FORWARD EXTENSIONS OF LEFT ARM
   - rr = FORWARD EXTENSION OF RIGHT ARM (12" STANDARD)
   - hh = STANCHION HEIGHT TO CENTER OF CROSSBAR

3 PROXIMITY CARD READER & STANCHION DETAIL

SCALE: NONE

Department of Business Affairs and Consumer Protection
Business Assistance Center - Public Way Use Unit
City Hall - 121 N LaSalle Street, Room 800 • Chicago, IL 60602
(312)-74-GOBIZ (312-744-6249) • (312) 744-1944 (TTY)
http://www.cityofchicago.org/bacp

09/11/2013

Alderman **Leslie Hairston**
Ward # **05**
City of Chicago
City Hall, Room **300**
121 North LaSalle Street
Chicago, Illinois 60602

Re: An ordinance to use and maintain a portion of the public right-of-way for **one (1) bollard(s)** for **THE UNIVERSITY OF CHICAGO (FILE #8)**, adjacent to the premises known as **5800 S. University Ave.**.

Dear Alderman **Leslie Hairston**:

The applicant referenced above has requested the use of the public right-of-way for a **bollard(s)**. An ordinance has been prepared by the Department of Business Affairs and Consumer Protection – Business Assistance Center - Public Way Use Unit for presentation to the City Council. Because this request was made for properties located in your ward, as approved by you as per the attached, I respectfully request that you introduce the attached ordinance at the next City Council meeting.

If you have any questions regarding this ordinance, please contact Anthony Bertuca at (312) 744-5506.

Department of Business Affairs and Consumer Protection

City of Chicago

O2013-7169

Office of the City Clerk

Document Tracking Sheet

Meeting Date:	9/11/2013
Sponsor(s):	Sawyer, Roderick T. (6)
Type:	Ordinance
Title:	Grant(s) of privilege in public way for DJ Foods & Liquors
Committee(s) Assignment:	Committee on Transportation and Public Way

ORDINANCE
D J FOODS & LIQUORS
Acct. No. 61465 - 1
Permit No. 1108389

Be It Ordained by the City Council of the City of Chicago:

SECTION 1. Permission and authority are hereby given and granted to D J FOODS & LIQUORS, upon the terms and subject to the conditions of this ordinance to maintain and use one (1) sign(s) projecting over the public right-of-way attached to its premises known as 444 E. 79th St..

Said sign structure(s) measures as follows; along E. 79th Street:
One (1) at four (4) feet in length, four (4) feet in height and fifteen (15) feet above grade level.

The location of said privilege shall be as shown on prints kept on file with the Department of Business Affairs and Consumer Protection and the Office of the City Clerk.

Said privilege shall be constructed in accordance with plans and specifications approved by the Department of Transportation (Division of Project Development) and Zoning Department - Signs.

This grant of privilege in the public way shall be subject to the provisions of Section 10-28-015 and all other required provisions of the Municipal Code of Chicago.

The grantee shall pay to the City of Chicago as compensation for the privilege #1108389 herein granted the sum of one hundred ($100.00) per annum in advance.

A 25% penalty will be added for payments received after due date.

The permit holder agrees to hold the City of Chicago harmless for any damage, relocation or replacement costs associated with damage, relocation or removal of private property caused by the City performing work in the public way.

Authority herein given and granted for a period of five (5) years from and after 01/09/2013.

Alderman _____

Roderick T. Sawyer 6th Ward

D&J
LIQUOR
ICE COLD BEER
WINE
773.874.6295
P
PAY TO PARK
Budweiser
Natural

Department of Business Affairs and Consumer Protection
Business Assistance Center - Public Way Use Unit
City Hall - 121 N. LaSalle Street, Room 800 • Chicago, IL 60602
(312)-74-GOBIZ (312-744-6249) • (312) 744-1944 (TTY)
http://www.cityofchicago.org/bacp

09/11/2013

Alderman **Roderick T. Sawyer**
Ward # **06**
City of Chicago
City Hall, Room **300**
121 North LaSalle Street
Chicago, Illinois 60602

Re: An ordinance to use and maintain a portion of the public right-of-way for **one (1) sign(s)** for **D J FOODS & LIQUORS**, adjacent to the premises known as **444 E. 79th St.**.

Dear Alderman **Roderick T. Sawyer**:

The applicant referenced above has requested the use of the public right-of-way for a **sign(s)**. An ordinance has been prepared by the Department of Business Affairs and Consumer Protection – Business Assistance Center - Public Way Use Unit for presentation to the City Council. Because this request was made for properties located in your ward, as approved by you as per the attached, I respectfully request that you introduce the attached ordinance at the next City Council meeting.

If you have any questions regarding this ordinance, please contact Anthony Bertuca at (312) 744-5506.

Department of Business Affairs and Consumer Protection

City of Chicago

O2013-7170

Office of the City Clerk

Document Tracking Sheet

Meeting Date:	9/11/2013
Sponsor(s):	Sawyer, Roderick T. (6)
Type:	Ordinance
Title:	Grant(s) of privilege in public way for Kentucky Fried Chicken 521041
Committee(s) Assignment:	Committee on Transportation and Public Way

ORDINANCE
KENTUCKY FRIED CHICKEN 521041
Acct. No. 315793 - 7
Permit No. 1107900

Be It Ordained by the City Council of the City of Chicago:

SECTION 1. Permission and authority are hereby given and granted to KENTUCKY FRIED CHICKEN 521041, upon the terms and subject to the conditions of this ordinance to maintain and use one (1) sign(s) projecting over the public right-of-way attached to its premises known as 107 E. 95th St..

Said sign structure(s) measures as follows; along E.95th St:
One (1) at ten (10) feet in length, thirteen (13) feet in height and sixteen (16) feet above grade level.

The location of said privilege shall be as shown on prints kept on file with the Department of Business Affairs and Consumer Protection and the Office of the City Clerk.

Said privilege shall be constructed in accordance with plans and specifications approved by the Department of Transportation (Division of Project Development) and Zoning Department - Signs.

This grant of privilege in the public way shall be subject to the provisions of Section 10-28-015 and all other required provisions of the Municipal Code of Chicago.

The grantee shall pay to the City of Chicago as compensation for the privilege #1107900 herein granted the sum of three hundred ($300.00) per annum in advance.

A 25% penalty will be added for payments received after due date.

The permit holder agrees to hold the City of Chicago harmless for any damage, relocation or replacement costs associated with damage, relocation or removal of private property caused by the City performing work in the public way.

Authority herein given and granted for a period of five (5) years from and after 05/14/2013.

Alderman

Roderick T. Sawyer 6th Ward

(Page 2 of 3)

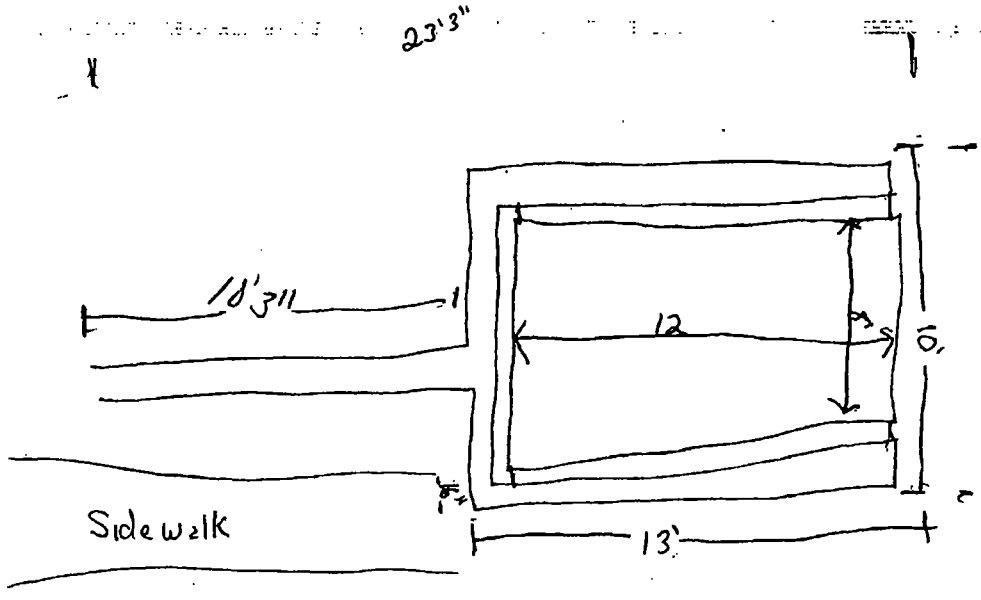

Department of Business Affairs and Consumer Protection
Business Assistance Center - Public Way Use Unit
City Hall - 121 N. LaSalle Street, Room 800 • Chicago, IL 60602
(312)-74-GOBIZ (312-744-6249) • (312) 744-1944 (TTY)
http://www.cityofchicago.org/bacp

09/11/2013

Alderman **Roderick T. Sawyer**
Ward # **06**
City of Chicago
City Hall, Room **300**
121 North LaSalle Street
Chicago, Illinois 60602

Re: An ordinance to use and maintain a portion of the public right-of-way for **one (1) sign(s)** for **KENTUCKY FRIED CHICKEN 521041**, adjacent to the premises known as **107 E. 95th St.**.

Dear Alderman **Roderick T. Sawyer**:

The applicant referenced above has requested the use of the public right-of-way for a **sign(s)**. An ordinance has been prepared by the Department of Business Affairs and Consumer Protection – Business Assistance Center - Public Way Use Unit for presentation to the City Council. Because this request was made for properties located in your ward, as approved by you as per the attached, I respectfully request that you introduce the attached ordinance at the next City Council meeting.

If you have any questions regarding this ordinance, please contact Anthony Bertuca at (312) 744-5506.

Department of Business Affairs and Consumer Protection

City of Chicago

O2013-7171

Office of the City Clerk

Document Tracking Sheet

Meeting Date:	9/11/2013
Sponsor(s):	Sawyer, Roderick T. (6)
Type:	Ordinance
Title:	Grant(s) of privilege in public way for Quality Carwash
Committee(s) Assignment:	Committee on Transportation and Public Way

ORDINANCE
QUAILTY CARWASH
Acct. No. 292260 - 2
Permit No. 1106268

Be It Ordained by the City Council of the City of Chicago:

SECTION 1. Permission and authority are hereby given and granted to QUAILTY CARWASH, upon the terms and subject to the conditions of this ordinance to maintain and use one (1) sign(s) projecting over the public right-of-way attached to its premises known as 644 E. 87th St..

Said sign structure(s) measures as follows; along E. 87th Street:
One (1) at nineteen (19) feet in length, twenty-nine (29) feet in height and one point five (1.5) feet above grade level.

The location of said privilege shall be as shown on prints kept on file with the Department of Business Affairs and Consumer Protection and the Office of the City Clerk.

Said privilege shall be constructed in accordance with plans and specifications approved by the Department of Transportation (Division of Project Development) and Zoning Department - Signs.

This grant of privilege in the public way shall be subject to the provisions of Section 10-28-015 and all other required provisions of the Municipal Code of Chicago.

The grantee shall pay to the City of Chicago as compensation for the privilege #1106268 herein granted the sum of three hundred ($300.00) per annum in advance.

A 25% penalty will be added for payments received after due date.

The permit holder agrees to hold the City of Chicago harmless for any damage, relocation or replacement costs associated with damage, relocation or removal of private property caused by the City performing work in the public way.

Authority herein given and granted for a period of five (5) years from and after Date of Passage.

Alderman 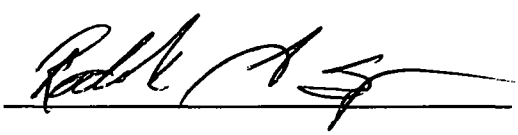

Roderick T. Sawyer 6th Ward

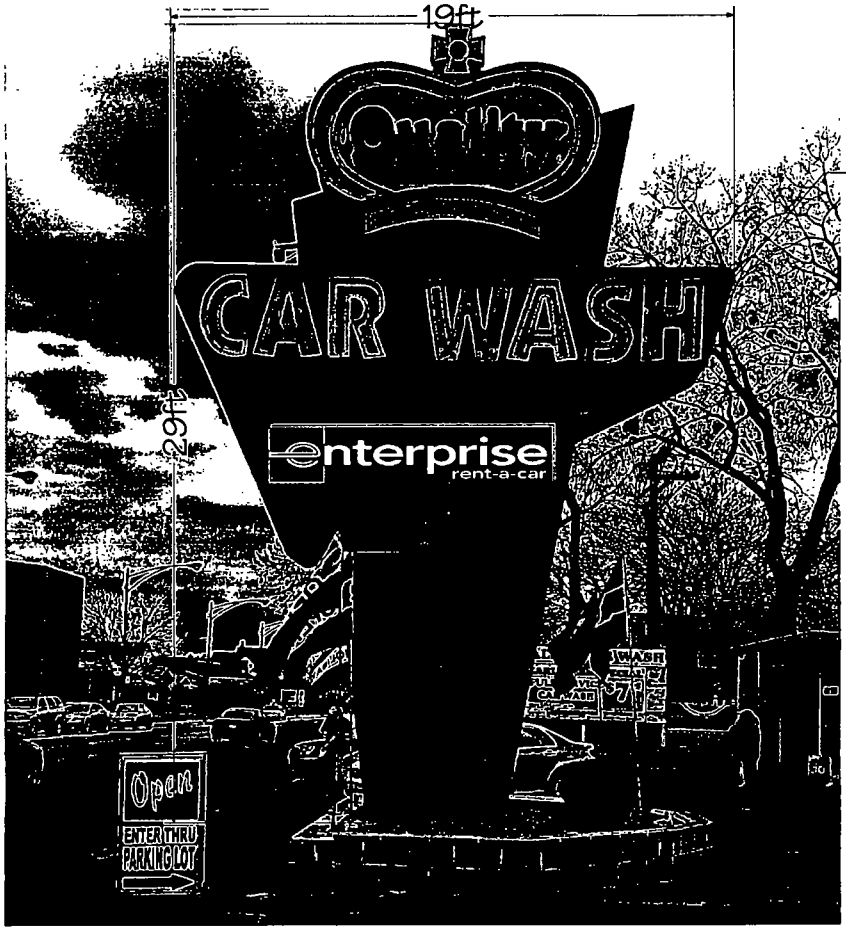

Flushmount SIDE VIEW

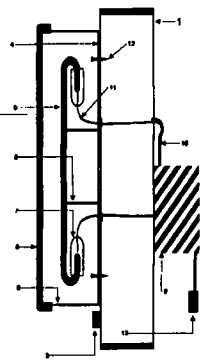

1. Pole
2. UL Transformer
3. Disconnect Safety Switch
4. 0 060 Aluminum back
5. 0 040 Aluminum return
6. Acrylic face
7. Electrical UL Cap
8. Glass Tube Support
9. 15mm Neon Tube
10. Electrobit GTO Cover
11. High Voltage Integral Sleeve UL GTO Cable
12. #8 x2" Lg hex head screw with anchor for fastening letters
13. Existing power supply

General Specifications

Sign Type		Flushmount channel letters	
Neon	Color / DIA.		Clear Red/15mm
Face material	Gauge	Plexiglass	3/16"
Graphic	Color	N/A	
Retainer type	Size/Color	Trim-cap	1"/Black
Return depth	Gauge / Color	5" .040 Aluminum	/Black
Back material	Gauge	Aluminum	.040
Raceway material	Gauge	N/A	
Size / Color		N/A	
Tube support	Type / Ht.	Glass	1 3/4"
Transformer	Type / mA	France	GFI / 30ma
Retainer screw		#4 x 0.5" lg Hex hd	
Neon electrical	Wire size	Remote wiring 15000V 14AWG	
	Wire type	UL intergral sleeve GTO cable	
Boot insulated / Sleeve		UL Electro Bit/ 3870, 3730	
Electrical connectors		1/2" Greenfield / ElecBt 3870	

Sign will be fastened directly to facade no exposed wiring

EXPRESS SIGN & Graphics Inc
Whole Sale & Retail Interior / Exterior Signage
www.expresssign.net
1-888-263-6639
5026 N Broadway, Chicago, IL 60640

CUSTOMER: Quality Carwash
LOCATION: 644 E 87th St, Chicago, IL
Design By: CN
Date: 04/12/2013

Customer approval signature _____ Date / / 2013

© by Express Sign. Proprietary and Confidential
This design is the original and unpublished work of Express Sign & Graphics,Inc. and may not be reproduced,copied or exhibited in any fashion without the expressed writing from an authorized personnel of the company. The rights to this design may be purchased

Special Note:

Landlord approval signature _____ Date / / 2013

Department of Business Affairs and Consumer Protection
Business Assistance Center - Public Way Use Unit
City Hall - 121 N. LaSalle Street, Room 800 • Chicago, IL 60602
(312)-74-GOBIZ (312-744-6249) • (312) 744-1944 (TTY)
http://www.cityofchicago.org/bacp

09/11/2013

Alderman **Roderick T. Sawyer**
Ward # **06**
City of Chicago
City Hall, Room **300**
121 North LaSalle Street
Chicago, Illinois 60602

Re: An ordinance to use and maintain a portion of the public right-of-way for **one (1) sign(s)** for **QUAILTY CARWASH**, adjacent to the premises known as **644 E. 87th St.**.

Dear Alderman **Roderick T. Sawyer**:

The applicant referenced above has requested the use of the public right-of-way for a **sign(s)**. An ordinance has been prepared by the Department of Business Affairs and Consumer Protection – Business Assistance Center - Public Way Use Unit for presentation to the City Council. Because this request was made for properties located in your ward, as approved by you as per the attached, I respectfully request that you introduce the attached ordinance at the next City Council meeting.

If you have any questions regarding this ordinance, please contact Anthony Bertuca at (312) 744-5506.

Department of Business Affairs and Consumer Protection

City of Chicago

O2013-7172

Office of the City Clerk

Document Tracking Sheet

Meeting Date:	9/11/2013
Sponsor(s):	Sawyer, Roderick T. (6)
Type:	Ordinance
Title:	Grant(s) of privilege in public way for O'Reilly Auto Parts No. 3369
Committee(s) Assignment:	Committee on Transportation and Public Way

ORDINANCE
O'REILLY AUTO PARTS #3369
Acct. No. 303772 - 4
Permit No. 1108049

Be It Ordained by the City Council of the City of Chicago:

SECTION 1. Permission and authority are hereby given and granted to O'REILLY AUTO PARTS #3369, upon the terms and subject to the conditions of this ordinance to maintain and use two (2) sign(s) projecting over the public right-of-way attached to its premises known as 6619 S. Halsted St..

Said sign structure(s) measures as follows; along South Halsted Street:
One (1) at thirty-four point four two (34.42) feet in length, five point two five (5.25) feet in height and twelve (12) feet above grade level.
One (1) at twelve (12) feet in length, eight (8) feet in height and thirteen (13) feet above grade level.

The location of said privilege shall be as shown on prints kept on file with the Department of Business Affairs and Consumer Protection and the Office of the City Clerk.

Said privilege shall be constructed in accordance with plans and specifications approved by the Department of Transportation (Division of Project Development) and Zoning Department - Signs.

This grant of privilege in the public way shall be subject to the provisions of Section 10-28-015 and all other required provisions of the Municipal Code of Chicago.

The grantee shall pay to the City of Chicago as compensation for the privilege #1108049 herein granted the sum of six hundred ($600.00) per annum in advance.

A 25% penalty will be added for payments received after due date.

The permit holder agrees to hold the City of Chicago harmless for any damage, relocation or replacement costs associated with damage, relocation or removal of private property caused by the City performing work in the public way.

Authority herein given and granted for a period of five (5) years from and after Date of Passage.

Alderman _____

Roderick T. Sawyer 6th Ward

Wall Sign
original

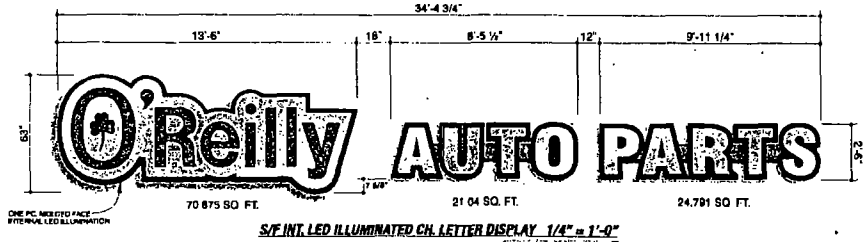

S/F INT. LED ILLUMINATED CH. LETTER DISPLAY 1/4" = 1'-0"
(180.56 SQ. FT. TOTAL)

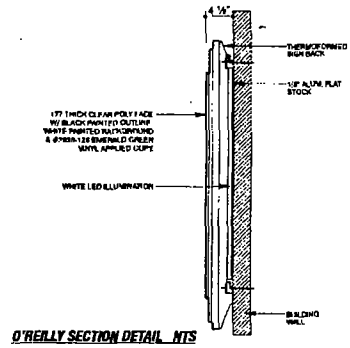

O'REILLY SECTION DETAIL NTS

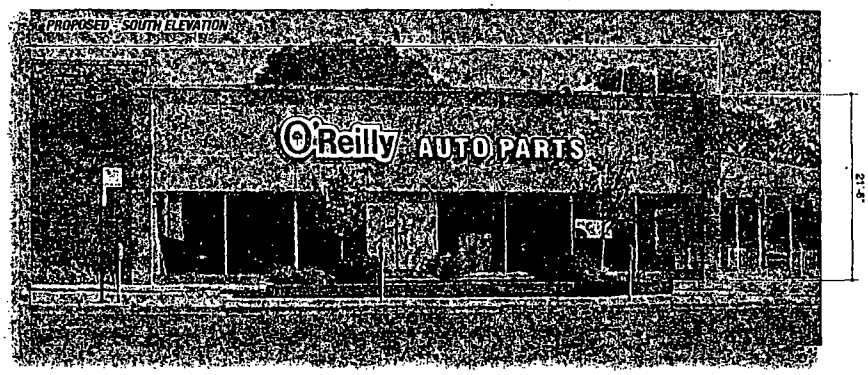

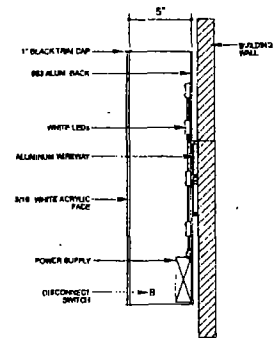

AUTO PARTS SECTION DETAIL NTS

OLYMPIC SIGNS
1130 N. Garfield
Lombard, IL 60148
Ph: 630.424.6100 Fax: 630.424.6120
WWW.OLYSIGNS.COM

account representative: CHUCK ZENN
client: O'Reilly 7010 W. Grand Ave Chicago, IL
drawn by: KEITH S.
Job#: 09-3889
5-4-09
rev.#

THIS IS AN ORIGINAL, UNPUBLISHED DRAWING SUBMITTED IN CONNECTION WITH A PROJECT WE ARE PLANNING FOR YOU. THIS IS NOT TO BE COPIED, REPRODUCED, EXHIBITED OR SHOWN TO ANYONE OUTSIDE OF YOUR ORGANIZATION WITHOUT THE WRITTEN PERMISSION OF OLYMPIC SIGNS, INC. ANYWORK IS EXCLUSIVE PROPERTY OF OLYMPIC SIGN INC.

Customer's Signature _____ Date ____

Comments:

FOR ESTIMATING AND PERMIT PURPOSES ONLY!
DO NOT BUILD WITHOUT CONFIRMING DIMENSIONS IN THE FIELD

CSK 3448
OR 3411
OLY 97358

Department of Business Affairs and Consumer Protection
Business Assistance Center - Public Way Use Unit
City Hall - 121 N. LaSalle Street, Room 800 • Chicago, IL 60602
(312)-74-GOBIZ (312-744-6249) • (312) 744-1944 (TTY)
http://www.cityofchicago.org/bacp

09/11/2013

Alderman **Roderick T. Sawyer**
Ward # **06**
City of Chicago
City Hall, Room **300**
121 North LaSalle Street
Chicago, Illinois 60602

Re: An ordinance to use and maintain a portion of the public right-of-way for **two (2) sign(s)** for **O'REILLY AUTO PARTS #3369**, adjacent to the premises known as **6619 S. Halsted St.**.

Dear Alderman **Roderick T. Sawyer**:

The applicant referenced above has requested the use of the public right-of-way for a **sign(s)**. An ordinance has been prepared by the Department of Business Affairs and Consumer Protection – Business Assistance Center - Public Way Use Unit for presentation to the City Council. Because this request was made for properties located in your ward, as approved by you as per the attached, I respectfully request that you introduce the attached ordinance at the next City Council meeting.

If you have any questions regarding this ordinance, please contact Anthony Bertuca at (312) 744-5506.

Department of Business Affairs and Consumer Protection

City of Chicago

O2013-7173

Office of the City Clerk

Document Tracking Sheet

Meeting Date:	9/11/2013
Sponsor(s):	Sawyer, Roderick T. (6)
Type:	Ordinance
Title:	Grant(s) of privilege in public way for 69th & Halsted Currency Exchange
Committee(s) Assignment:	Committee on Transportation and Public Way

ORDINANCE
69TH & HALSTED CURRENCY EXCH
Acct. No. 50991 - 1
Permit No. 1107786

Be It Ordained by the City Council of the City of Chicago:

SECTION 1. Permission and authority are hereby given and granted to 69TH & HALSTED CURRENCY EXCH, upon the terms and subject to the conditions of this ordinance to maintain and use two (2) sign(s) projecting over the public right-of-way attached to its premises known as 6903 S. Halsted St..

Said sign structure(s) measures as follows; along S. Halsted Street:
One (1) at eight (8) feet in length, eight (8) feet in height and ten (10) feet above grade level.
One (1) at six (6) feet in length, eight (8) feet in height and ten (10) feet above grade level.

The location of said privilege shall be as shown on prints kept on file with the Department of Business Affairs and Consumer Protection and the Office of the City Clerk.

Said privilege shall be constructed in accordance with plans and specifications approved by the Department of Transportation (Division of Project Development) and Zoning Department - Signs.

This grant of privilege in the public way shall be subject to the provisions of Section 10-28-015 and all other required provisions of the Municipal Code of Chicago.

The grantee shall pay to the City of Chicago as compensation for the privilege #1107786 herein granted the sum of six hundred ($600.00) per annum in advance.

A 25% penalty will be added for payments received after due date.

The permit holder agrees to hold the City of Chicago harmless for any damage, relocation or replacement costs associated with damage, relocation or removal of private property caused by the City performing work in the public way.

Authority herein given and granted for a period of five (5) years from and after 06/11/2013.

Alderman 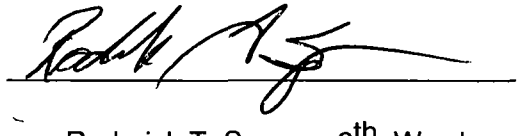

Roderick T. Sawyer 6th Ward

CHECKS CASHED
MONEY ORDERS
WESTERN UNION
OPEN
CURRENCY EXCHANGE
ATM | Direct Deposit
WESTERN UNION
WESTERN UNION
PAY CHICAGO TICKETS HERE
UTILITY BILLS
Illinois
RENEW HERE
PHONE CARDS
Get Your Government Benefits
4 Days Early
TAX REFUND?
NEW STORE HOURS
DAILY 7AM-9
SUNDAY 8AM-
WESTERN UNION

Department of Business Affairs and Consumer Protection
Business Assistance Center - Public Way Use Unit
City Hall - 121 N. LaSalle Street, Room 800 • Chicago, IL 60602
(312)-74-GOBIZ (312-744-6249) • (312) 744-1944 (TTY)
http://www.cityofchicago.org/bacp

09/11/2013

Alderman **Roderick T. Sawyer**
Ward # **06**
City of Chicago
City Hall, Room **300**
121 North LaSalle Street
Chicago, Illinois 60602

Re: An ordinance to use and maintain a portion of the public right-of-way for **two (2) sign(s)** for **69TH & HALSTED CURRENCY EXCH**, adjacent to the premises known as **6903 S. Halsted St.**.

Dear Alderman **Roderick T. Sawyer**:

The applicant referenced above has requested the use of the public right-of-way for a **sign(s)**. An ordinance has been prepared by the Department of Business Affairs and Consumer Protection – Business Assistance Center - Public Way Use Unit for presentation to the City Council. Because this request was made for properties located in your ward, as approved by you as per the attached, I respectfully request that you introduce the attached ordinance at the next City Council meeting.

If you have any questions regarding this ordinance, please contact Anthony Bertuca at (312) 744-5506.

Department of Business Affairs and Consumer Protection

City of Chicago

O2013-7292

Office of the City Clerk

Document Tracking Sheet

Meeting Date:	9/11/2013
Sponsor(s):	Sawyer, Roderick T. (6)
Type:	Ordinance
Title:	Grant(s) of privilege in public way for Frances' Rest & Deli Inc.
Committee(s) Assignment:	Committee on Transportation and Public Way

ORDINANCE
FRANCES' REST & DELI INC
Acct. No. 7293 - 1
Permit No. 1108088

Be It Ordained by the City Council of the City of Chicago:

SECTION 1. Permission and authority are hereby given and granted to FRANCES' REST & DELI INC, upon the terms and subject to the conditions of this ordinance to maintain and use one (1) sign(s) projecting over the public right-of-way attached to its premises known as 2552 N. Clark St..

Said sign structure(s) measures as follows; along N. Clark Street:
One (1) at five point two five (5.25) feet in length, four point nine two (4.92) feet in height and fifteen (15) feet above grade level.

The location of said privilege shall be as shown on prints kept on file with the Department of Business Affairs and Consumer Protection and the Office of the City Clerk.

Said privilege shall be constructed in accordance with plans and specifications approved by the Department of Transportation (Division of Project Development) and Zoning Department - Signs.

This grant of privilege in the public way shall be subject to the provisions of Section 10-28-015 and all other required provisions of the Municipal Code of Chicago.

The grantee shall pay to the City of Chicago as compensation for the privilege #1108088 herein granted the sum of three hundred ($300.00) per annum in advance.

A 25% penalty will be added for payments received after due date.

The permit holder agrees to hold the City of Chicago harmless for any damage, relocation or replacement costs associated with damage, relocation or removal of private property caused by the City performing work in the public way.

Authority herein given and granted for a period of five (5) years from and after 06/11/2013.

Alderman _____

Michele Smith 43rd Ward

City of Chicago

O2013-7174

Office of the City Clerk

Document Tracking Sheet

Meeting Date:	9/11/2013
Sponsor(s):	Harris, Michelle A. (8)
Type:	Ordinance
Title:	Grant(s) of privilege in public way for Beauty Plaza Mart
Committee(s) Assignment:	Committee on Transportation and Public Way

ORDINANCE
BEAUTY PLAZA MART
Acct. No. 326354 - 1
Permit No. 1107636

Be It Ordained by the City Council of the City of Chicago:

SECTION 1. Permission and authority are hereby given and granted to BEAUTY PLAZA MART, upon the terms and subject to the conditions of this ordinance to maintain and use one (1) sign(s) projecting over the public right-of-way attached to its premises known as 1941 E. 79th St..

Said sign structure(s) measures as follows; along E. 79th Street:
One (1) at six (6) feet in length, eight (8) feet in height and eleven (11) feet above grade level.

The location of said privilege shall be as shown on prints kept on file with the Department of Business Affairs and Consumer Protection and the Office of the City Clerk.

Said privilege shall be constructed in accordance with plans and specifications approved by the Department of Transportation (Division of Project Development) and Zoning Department - Signs.

This grant of privilege in the public way shall be subject to the provisions of Section 10-28-015 and all other required provisions of the Municipal Code of Chicago.

The grantee shall pay to the City of Chicago as compensation for the privilege #1107636 herein granted the sum of three hundred ($300.00) per annum in advance.

A 25% penalty will be added for payments received after due date.

The permit holder agrees to hold the City of Chicago harmless for any damage, relocation or replacement costs associated with damage, relocation or removal of private property caused by the City performing work in the public way.

Authority herein given and granted for a period of five (5) years from and after 06/11/2013.

Alderman Michelle A Harris

Michelle A. Harris 8th Ward

(Page 2 of 2)

1941 E. 79th St.

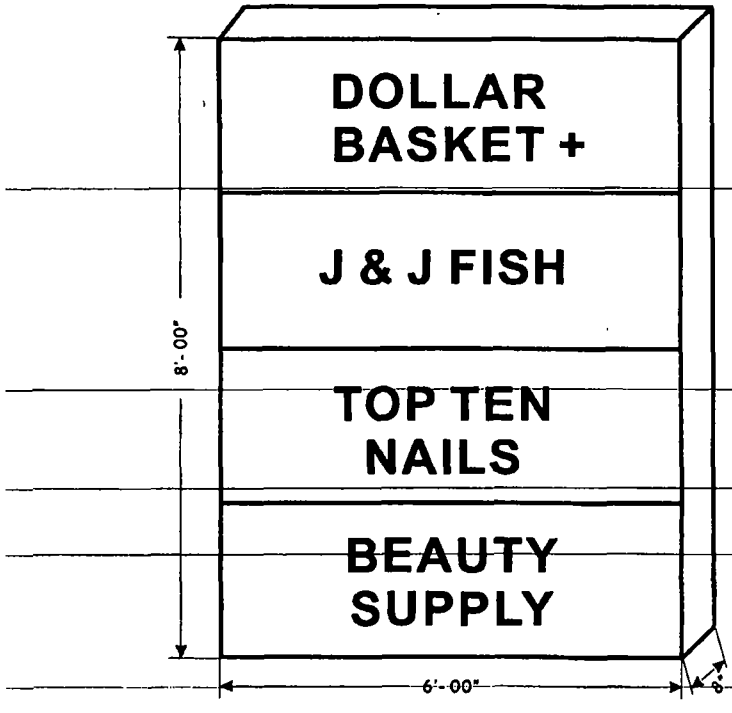

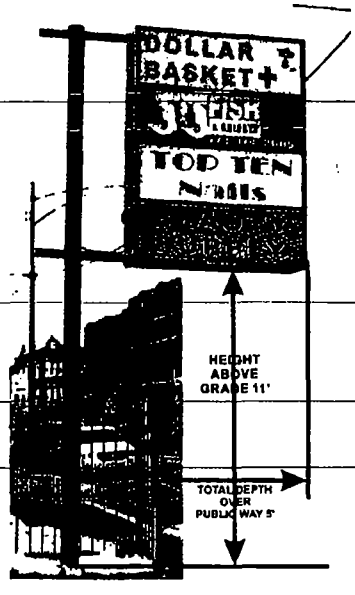

Department of Business Affairs and Consumer Protection
Business Assistance Center - Public Way Use Unit
City Hall - 121 N. LaSalle Street, Room 800 • Chicago, IL 60602
(312)-74-GOBIZ (312-744-6249) • (312) 744-1944 (TTY)
http://www.cityofchicago.org/bacp

09/11/2013

Alderman **Michelle A. Harris**
Ward # **08**
City of Chicago
City Hall, Room **300**
121 North LaSalle Street
Chicago, Illinois 60602

Re: An ordinance to use and maintain a portion of the public right-of-way for **one (1) sign(s)** for **BEAUTY PLAZA MART**, adjacent to the premises known as **1941 E. 79th St.**.

Dear Alderman **Michelle A. Harris**:

The applicant referenced above has requested the use of the public right-of-way for a **sign(s)**. An ordinance has been prepared by the Department of Business Affairs and Consumer Protection – Business Assistance Center - Public Way Use Unit for presentation to the City Council. Because this request was made for properties located in your ward, as approved by you as per the attached, I respectfully request that you introduce the attached ordinance at the next City Council meeting.

If you have any questions regarding this ordinance, please contact Anthony Bertuca at (312) 744-5506.

Department of Business Affairs and Consumer Protection

City of Chicago

O2013-7176

Office of the City Clerk

Document Tracking Sheet

Meeting Date:	9/11/2013
Sponsor(s):	Harris, Michelle A. (8)
Type:	Ordinance
Title:	Grant(s) of privilege in public way for Irvin's Auto Care Inc.
Committee(s) Assignment:	Committee on Transportation and Public Way

ORDINANCE
IRVIN'S AUTO CARE INC
Acct. No. 82101 - 1
Permit No. 1108252

Be It Ordained by the City Council of the City of Chicago:

SECTION 1. Permission and authority are hereby given and granted to IRVIN'S AUTO CARE INC, upon the terms and subject to the conditions of this ordinance to maintain and use one (1) sign(s) projecting over the public right-of-way attached to its premises known as 8012 S. Stony Island Ave..

Said sign structure(s) measures as follows; along S. STONY ISLAND:
One (1) at six (6) feet in length, eight (8) feet in height and seventeen (17) feet above grade level.

The location of said privilege shall be as shown on prints kept on file with the Department of Business Affairs and Consumer Protection and the Office of the City Clerk.

Said privilege shall be constructed in accordance with plans and specifications approved by the Department of Transportation (Division of Project Development) and Zoning Department - Signs.

This grant of privilege in the public way shall be subject to the provisions of Section 10-28-015 and all other required provisions of the Municipal Code of Chicago.

The grantee shall pay to the City of Chicago as compensation for the privilege #1108252 herein granted the sum of three hundred ($300.00) per annum in advance.

A 25% penalty will be added for payments received after due date.

The permit holder agrees to hold the City of Chicago harmless for any damage, relocation or replacement costs associated with damage, relocation or removal of private property caused by the City performing work in the public way.

Authority herein given and granted for a period of five (5) years from and after 07/09/2013.

Alderman _____

Michelle A. Harris 8th Ward

Beacon Sign & Lighting Co, Inc
4505 W.Grand, Chicago, Ill. 60639
Phone : (773)252-6151
Fax : (773)252-6160
E-mail Address : beaconsignchgo@aol.com

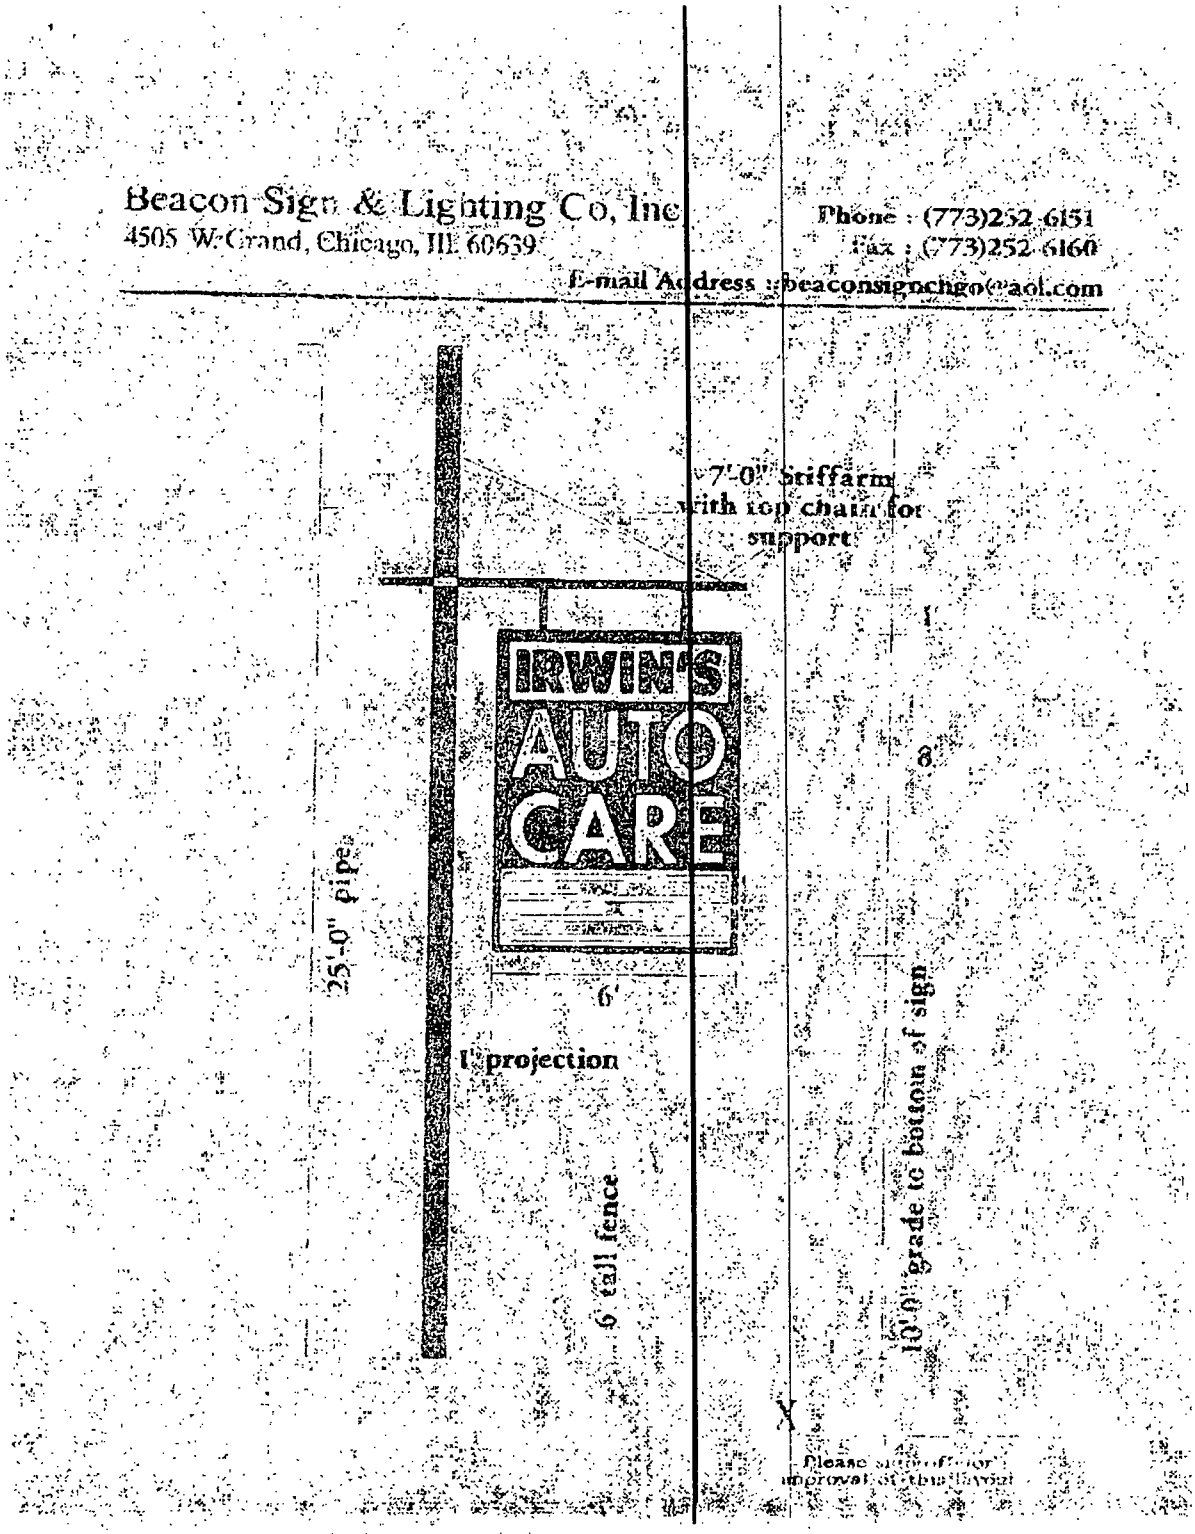

Please [illegible] for
approval of this layout

Department of Business Affairs and Consumer Protection
Business Assistance Center - Public Way Use Unit
City Hall - 121 N. LaSalle Street, Room 800 • Chicago, IL 60602
(312)-74-GOBIZ (312-744-6249) • (312) 744-1944 (TTY)
http://www.cityofchicago.org/bacp

09/11/2013

Alderman **Michelle A. Harris**
Ward # **08**
City of Chicago
City Hall, Room **300**
121 North LaSalle Street
Chicago, Illinois 60602

Re: An ordinance to use and maintain a portion of the public right-of-way for **one (1) sign(s)** for **IRVIN'S AUTO CARE INC**, adjacent to the premises known as **8012 S. Stony Island Ave.**.

Dear Alderman **Michelle A. Harris**:

The applicant referenced above has requested the use of the public right-of-way for a **sign(s)**. An ordinance has been prepared by the Department of Business Affairs and Consumer Protection – Business Assistance Center - Public Way Use Unit for presentation to the City Council. Because this request was made for properties located in your ward, as approved by you as per the attached, I respectfully request that you introduce the attached ordinance at the next City Council meeting.

If you have any questions regarding this ordinance, please contact Anthony Bertuca at (312) 744-5506.

Department of Business Affairs and Consumer Protection

City of Chicago

O2013-7177

Office of the City Clerk

Document Tracking Sheet

Meeting Date:	9/11/2013
Sponsor(s):	Beale, Anthony (9)
Type:	Ordinance
Title:	Grant(s) of privilege in public way for Grocery Basket
Committee(s) Assignment:	Committee on Transportation and Public Way

ORDINANCE
GROCERY BASKET
Acct. No. 300325 - 1
Permit No. 1105913

Be It Ordained by the City Council of the City of Chicago:

SECTION 1. Permission and authority are hereby given and granted to GROCERY BASKET, upon the terms and subject to the conditions of this ordinance to maintain and use one (1) sign(s) projecting over the public right-of-way attached to its premises known as 351 E. 103rd St..

Said sign structure(s) measures as follows; along E. 103rd Street:
One (1) at twenty (20) feet in length, four (4) feet in height and thirteen (13) feet above grade level.

The location of said privilege shall be as shown on prints kept on file with the Department of Business Affairs and Consumer Protection and the Office of the City Clerk.

Said privilege shall be constructed in accordance with plans and specifications approved by the Department of Transportation (Division of Project Development) and Zoning Department - Signs.

This grant of privilege in the public way shall be subject to the provisions of Section 10-28-015 and all other required provisions of the Municipal Code of Chicago.

The grantee shall pay to the City of Chicago as compensation for the privilege #1105913 herein granted the sum of three hundred ($300.00) per annum in advance.

A 25% penalty will be added for payments received after due date.

The permit holder agrees to hold the City of Chicago harmless for any damage, relocation or replacement costs associated with damage, relocation or removal of private property caused by the City performing work in the public way.

Authority herein given and granted for a period of ~~five~~ Three (5) years from and after 10/31/2012.

Alderman Anthony Beale

Anthony Beale 9th Ward

351 E. 103rd
Pole Sign

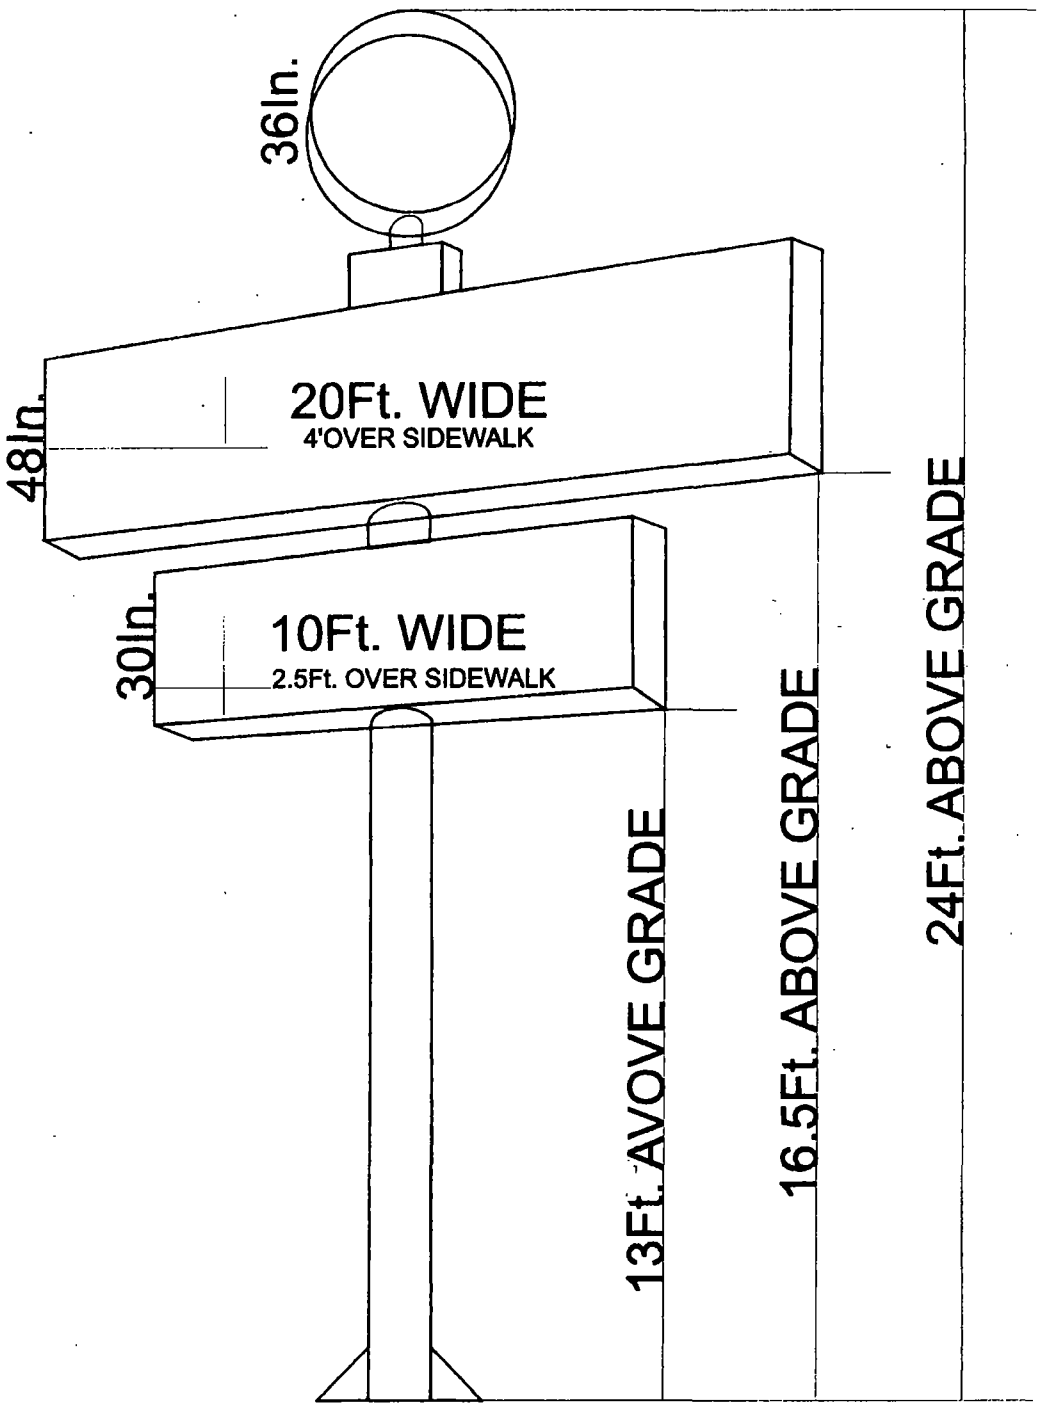

City of Chicago

O2013-7179

Office of the City Clerk

Document Tracking Sheet

Meeting Date:	9/11/2013
Sponsor(s):	Beale, Anthony (9)
Type:	Ordinance
Title:	Grant(s) of privilege in public way for O'Reilly Auto Parts No. 3377
Committee(s) Assignment:	Committee on Transportation and Public Way

ORDINANCE
O'REILLY AUTO PARTS #3377
Acct. No. 303772 - 9
Permit No. 1107914

Be It Ordained by the City Council of the City of Chicago:

SECTION 1. Permission and authority are hereby given and granted to O'REILLY AUTO PARTS #3377, upon the terms and subject to the conditions of this ordinance to maintain and use, as now constructed, one (1) Building Projection(s) projecting over the public right-of-way adjacent to its premises known as 55 E. 111th St..

Said Building Projection(s) at E.111TH ST measure(s):
One (1) at forty-six (46) feet in length, and twelve point five eight (12.58) feet in width for a total of five hundred seventy-eight point six eight (578.68) square feet.

The location of said privilege shall be as shown on prints kept on file with the Department of Business Affairs and Consumer Protection and the Office of the City Clerk.

Said privilege shall be constructed in accordance with plans and specifications approved by the Department of Planning and Development and Department of Transportation (Division of Project Development).

This grant of privilege in the public way shall be subject to the provisions of Section 10-28-015 and all other required provisions of the Municipal Code of Chicago.

The grantee shall pay to the City of Chicago as compensation for the privilege #1107914 herein granted the sum of four hundred ($400.00) per annum in advance.

A 25% penalty will be added for payments received after due date.

The permit holder agrees to hold the City of Chicago harmless for any damage, relocation or replacement costs associated with damage, relocation or removal of private property caused by the City performing work in the public way.

Authority herein given and granted for a period of ~~five~~ Three 3 (5) years from and after 06/11/2013.

Alderman Anthony Beale

Anthony Beale 9th Ward

6/10/13 0 (3072×2304)

#3377

City of Chicago

O2013-7181

Office of the City Clerk

Document Tracking Sheet

Meeting Date:	9/11/2013
Sponsor(s):	Beale, Anthony (9)
Type:	Ordinance
Title:	Grant(s) of privilege in public way for Taste of Chicago Inc.
Committee(s) Assignment:	Committee on Transportation and Public Way

ORDINANCE
TASTE OF CHICAGO INC
Acct. No. 222056 - 1
Permit No. 1107535

Be It Ordained by the City Council of the City of Chicago:

SECTION 1. Permission and authority are hereby given and granted to TASTE OF CHICAGO INC, upon the terms and subject to the conditions of this ordinance to maintain and use one (1) sign(s) projecting over the public right-of-way attached to its premises known as 11103 S. Michigan Ave..

Said sign structure(s) measures as follows; along S. Michigan Avenue:
One (1) at eight (8) feet in length, six (6) feet in height and ten (10) feet above grade level.

The location of said privilege shall be as shown on prints kept on file with the Department of Business Affairs and Consumer Protection and the Office of the City Clerk.

Said privilege shall be constructed in accordance with plans and specifications approved by the Department of Transportation (Division of Project Development) and Zoning Department - Signs.

This grant of privilege in the public way shall be subject to the provisions of Section 10-28-015 and all other required provisions of the Municipal Code of Chicago.

The grantee shall pay to the City of Chicago as compensation for the privilege #1107535 herein granted the sum of three hundred ($300.00) per annum in advance.

A 25% penalty will be added for payments received after due date.

The permit holder agrees to hold the City of Chicago harmless for any damage, relocation or replacement costs associated with damage, relocation or removal of private property caused by the City performing work in the public way.

Authority herein given and granted for a period of ~~five~~ Three 3 (5) years from and after 06/11/2013.

Alderman Anthony Beale

Anthony Beale 9th Ward

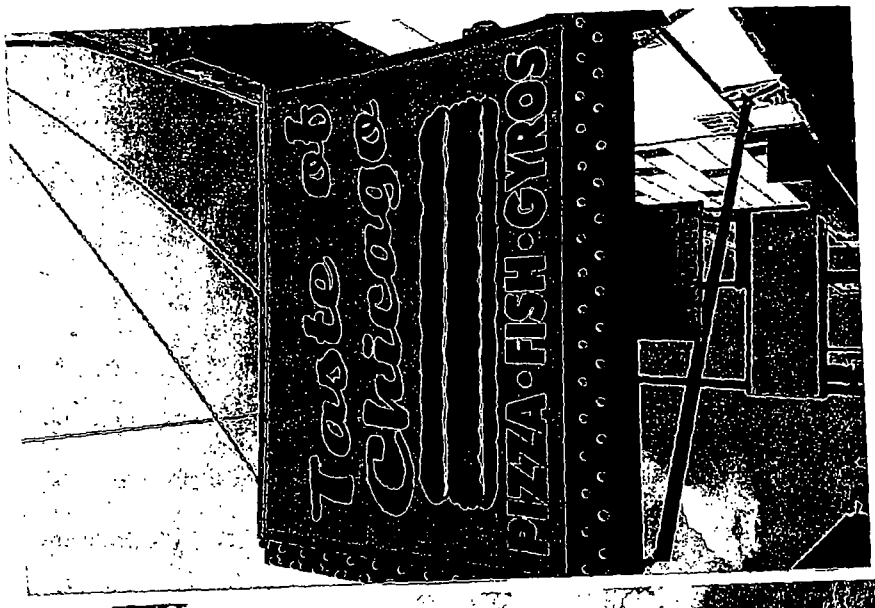
Taste of Chicago
PIZZA·FISH·GYROS

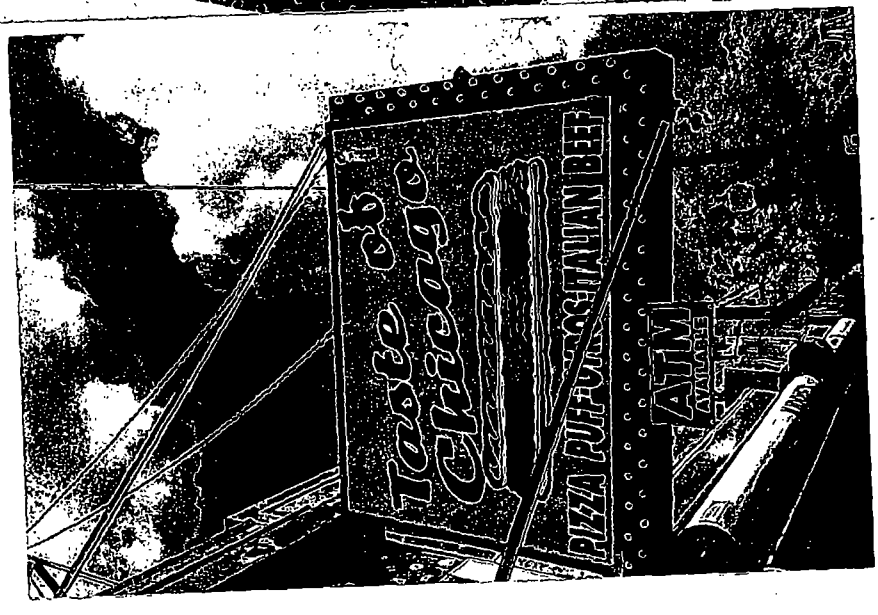
Taste of Chicago
ATM

City of Chicago

O2013-7183

Office of the City Clerk

Document Tracking Sheet

Meeting Date:	9/11/2013
Sponsor(s):	Beale, Anthony (9)
Type:	Ordinance
Title:	Grant(s) of privilege in public way for 114th Michigan Currency Exchange
Committee(s) Assignment:	Committee on Transportation and Public Way

ORDINANCE
114TH MICHIGAN CURR EXCH
Acct. No. 213766 - 2
Permit No. 1108145

Be It Ordained by the City Council of the City of Chicago:

SECTION 1. Permission and authority are hereby given and granted to 114TH MICHIGAN CURR EXCH, upon the terms and subject to the conditions of this ordinance to maintain and use two (2) sign(s) projecting over the public right-of-way attached to its premises known as 100 E. 115th St..

Said sign structure(s) measures as follows; along EAST 115TH STREET:
Two (2) at six (6) feet in length, ten (10) feet in height and ten (10) feet above grade level.

The location of said privilege shall be as shown on prints kept on file with the Department of Business Affairs and Consumer Protection and the Office of the City Clerk.

Said privilege shall be constructed in accordance with plans and specifications approved by the Department of Transportation (Division of Project Development) and Zoning Department - Signs.

This grant of privilege in the public way shall be subject to the provisions of Section 10-28-015 and all other required provisions of the Municipal Code of Chicago.

The grantee shall pay to the City of Chicago as compensation for the privilege #1108145 herein granted the sum of six hundred ($600.00) per annum in advance.

A 25% penalty will be added for payments received after due date.

The permit holder agrees to hold the City of Chicago harmless for any damage, relocation or replacement costs associated with damage, relocation or removal of private property caused by the City performing work in the public way.

Authority herein given and granted for a period of ~~five~~ Three 3 (5) years from and after 07/21/2013.

Alderman _____

Anthony Beale 9th Ward

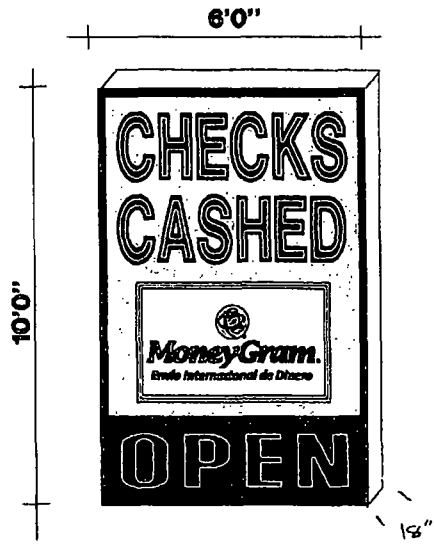

TWO 6'x10' SIGNS PROJECTING 7'6" OVER PUBLIC RIGHT OF WAY

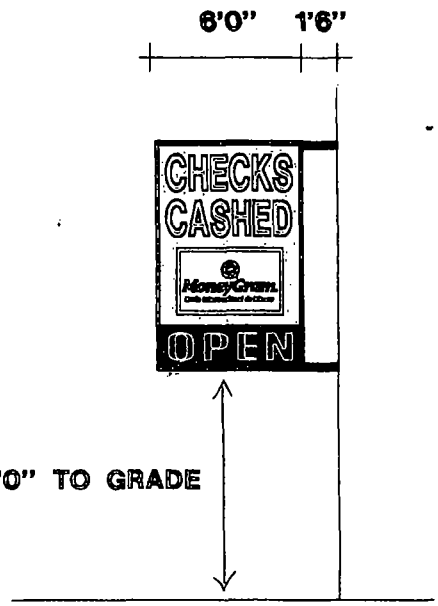

115TH ST.

MICHIGAN AVE.

BEST NEON SIGN CO.	
SCALE NO SCALE	SK NO. 115ROW
CUSTOMER CURRENCY EXCHANGE	
JOB ADDRESS 100 E. 115TH ST.	
CITY CHICAGO	STATE IL.
ARTIST tc	DATE 6/19/13
SALES APPROVED	DATE

CUSTOMER APPROVAL:

PLEASE NOTE: By signing the approval box on this sketch, I understand that I am accepting all aspects of this drawing. This includes artwork, specifications, dimensions, spelling and any other representations herein. I also understand that color reproductions on this sketch are approximate, and may not match manufactured product exactly.

City of Chicago

O2013-7186

Office of the City Clerk

Document Tracking Sheet

Meeting Date:	9/11/2013
Sponsor(s):	Pope, John (10)
Type:	Ordinance
Title:	Grant(s) of privilege in public way for Ewing Liquors
Committee(s) Assignment:	Committee on Transportation and Public Way

ORDINANCE
EWING LIQUORS
Acct. No. 81178 - 1
Permit No. 1101731

Be It Ordained by the City Council of the City of Chicago:

SECTION 1. Permission and authority are hereby given and granted to EWING LIQUORS, upon the terms and subject to the conditions of this ordinance to maintain and use one (1) sign(s) projecting over the public right-of-way attached to its premises known as 10459 S. Ewing Ave..

Said sign structure(s) measures as follows; along EWING AVENUE:
One (1) at eight (8) feet in length, seven (7) feet in height and twelve (12) feet above grade level.

The location of said privilege shall be as shown on prints kept on file with the Department of Business Affairs and Consumer Protection and the Office of the City Clerk.

Said privilege shall be constructed in accordance with plans and specifications approved by the Department of Transportation (Division of Project Development) and Zoning Department - Signs.

This grant of privilege in the public way shall be subject to the provisions of Section 10-28-015 and all other required provisions of the Municipal Code of Chicago.

The grantee shall pay to the City of Chicago as compensation for the privilege #1101731 herein granted the sum of three hundred ($300.00) per annum in advance.

A 25% penalty will be added for payments received after due date.

The permit holder agrees to hold the City of Chicago harmless for any damage, relocation or replacement costs associated with damage, relocation or removal of private property caused by the City performing work in the public way.

Authority herein given and granted for a period of five (5) years from and after 06/13/2012.

Alderman _____

John Pope 10th Ward

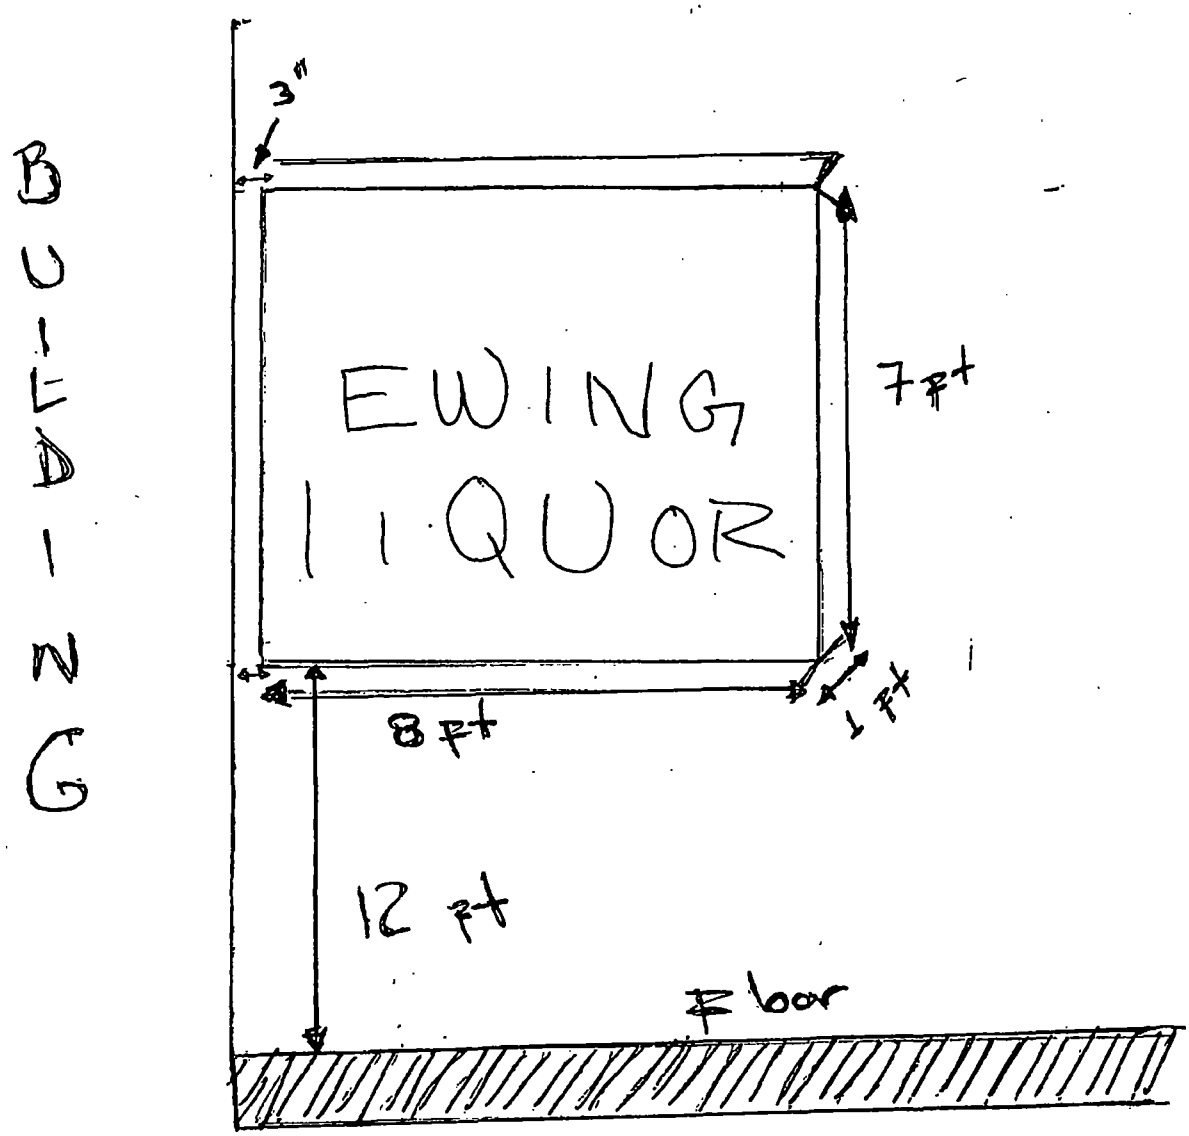

10459 S Ewing Ave
Chicago IL 60617

Department of Business Affairs and Consumer Protection
Business Assistance Center - Public Way Use Unit
City Hall - 121 N. LaSalle Street, Room 800 • Chicago, IL 60602
(312)-74-GOBIZ (312-744-6249) • (312) 744-1944 (TTY)
http://www.cityofchicago.org/bacp

09/11/2013

Alderman **John Pope**
Ward # **10**
City of Chicago
City Hall, Room **300**
121 North LaSalle Street
Chicago, Illinois 60602

Re: An ordinance to use and maintain a portion of the public right-of-way for **one (1) sign(s)** for **EWING LIQUORS**, adjacent to the premises known as **10459 S. Ewing Ave.**.

Dear Alderman **John Pope**:

The applicant referenced above has requested the use of the public right-of-way for a **sign(s)**. An ordinance has been prepared by the Department of Business Affairs and Consumer Protection – Business Assistance Center - Public Way Use Unit for presentation to the City Council. Because this request was made for properties located in your ward, as approved by you as per the attached, I respectfully request that you introduce the attached ordinance at the next City Council meeting.

If you have any questions regarding this ordinance, please contact Anthony Bertuca at (312) 744-5506.

Department of Business Affairs and Consumer Protection

City of Chicago

O2013-7188

Office of the City Clerk

Document Tracking Sheet

Meeting Date:	9/11/2013
Sponsor(s):	Pope, John (10)
Type:	Ordinance
Title:	Grant(s) of privilege in public way for Macias Produce Inc.
Committee(s) Assignment:	Committee on Transportation and Public Way

ORDINANCE
MACIAS PRODUCE INC.
Acct. No. 297549 - 1
Permit No. 1107131

Be It Ordained by the City Council of the City of Chicago:

SECTION 1. Permission and authority are hereby given and granted to MACIAS PRODUCE INC., upon the terms and subject to the conditions of this ordinance to maintain and use one (1) sign(s) projecting over the public right-of-way attached to its premises known as 8933 S. Commercial Ave..

Said sign structure(s) measures as follows; along S. Commecial:
One (1) at eight (8) feet in length, four (4) feet in height and fifteen (15) feet above grade level.

The location of said privilege shall be as shown on prints kept on file with the Department of Business Affairs and Consumer Protection and the Office of the City Clerk.

Said privilege shall be constructed in accordance with plans and specifications approved by the Department of Transportation (Division of Project Development) and Zoning Department - Signs.

This grant of privilege in the public way shall be subject to the provisions of Section 10-28-015 and all other required provisions of the Municipal Code of Chicago.

The grantee shall pay to the City of Chicago as compensation for the privilege #1107131 herein granted the sum of three hundred ($300.00) per annum in advance.

A 25% penalty will be added for payments received after due date.

The permit holder agrees to hold the City of Chicago harmless for any damage, relocation or replacement costs associated with damage, relocation or removal of private property caused by the City performing work in the public way.

Authority herein given and granted for a period of five (5) years from and after 06/11/2013.

Alderman _____

John Pope 10th Ward

[redacted]

Exact Street	Qty	Length	Width	Depth	Height / Height Above Grade
S. Commecial		8	4		15

8933 S. Commercial

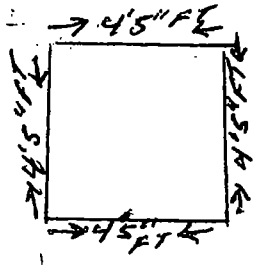

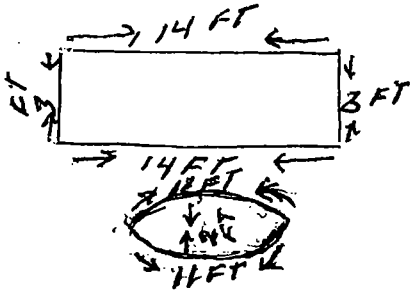

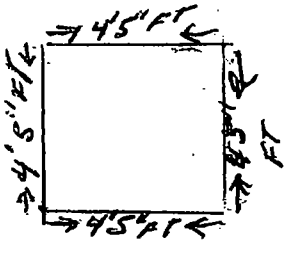

[redacted]

002258

Department of Business Affairs and Consumer Protection
Business Assistance Center - Public Way Use Unit
City Hall - 121 N LaSalle Street, Room 800 • Chicago, IL 60602
(312)-74-GOBIZ (312-744-6249) • (312) 744-1944 (TTY)
http://www.cityofchicago.org/bacp

09/11/2013

Alderman **John Pope**
Ward # **10**
City of Chicago
City Hall, Room **300**
121 North LaSalle Street
Chicago, Illinois 60602

Re: An ordinance to use and maintain a portion of the public right-of-way for **one (1) sign(s)** for **MACIAS PRODUCE INC.**, adjacent to the premises known as **8933 S. Commercial Ave.**.

Dear Alderman **John Pope**:

The applicant referenced above has requested the use of the public right-of-way for a **sign(s)**. An ordinance has been prepared by the Department of Business Affairs and Consumer Protection – Business Assistance Center - Public Way Use Unit for presentation to the City Council. Because this request was made for properties located in your ward, as approved by you as per the attached, I respectfully request that you introduce the attached ordinance at the next City Council meeting.

If you have any questions regarding this ordinance, please contact Anthony Bertuca at (312) 744-5506.

Department of Business Affairs and Consumer Protection

City of Chicago

O2013-7191

Office of the City Clerk

Document Tracking Sheet

Meeting Date:	9/11/2013
Sponsor(s):	Pope, John (10)
Type:	Ordinance
Title:	Grant(s) of privilege in public way for Norfolk Southern Railway Co.
Committee(s) Assignment:	Committee on Transportation and Public Way

ORDINANCE
NORFOLK SOUTHERN RAILWAY CO.
Acct. No. 88445 - 1
Permit No. 1103801

Be It Ordained by the City Council of the City of Chicago:

SECTION 1. Permission and authority are hereby given and granted to NORFOLK SOUTHERN RAILWAY CO., upon the terms and subject to the conditions of this ordinance to maintain and use, as now constructed, Switch Track(s) on the public right-of-way adjacent to its premises known as 2054 E. 110 St.. Existing switch track at street grade shall begin at a point on the west line of South Stony Island Avenue seventeen (17) feet north of the south line of vacated East 110th Street thence curving southwesterly along and across South Stony Island Avenue a distance of two hundred fifteen (215) feet to a point on the west line thereof one hundred eighty-one (181) feet south of the south line of said vacated East 110th Street.

The location of said privilege shall be as shown on prints kept on file with the Department of Business Affairs and Consumer Protection and the Office of the City Clerk.

Said privilege shall be constructed in accordance with plans and specifications approved by the Department of Transportation (Division of Project Development).

This grant of privilege in the public way shall be subject to the provisions of Section 10-28-015 and all other required provisions of the Municipal Code of Chicago.

The grantee shall pay to the City of Chicago as compensation for the privilege #1103801 herein granted the sum of eight hundred eight ($808.00) per annum in advance.

A 25% penalty will be added for payments received after due date.

The permit holder agrees to hold the City of Chicago harmless for any damage, relocation or replacement costs associated with damage, relocation or removal of private property caused by the City performing work in the public way.

Authority herein given and granted for a period of five (5) years from and after 07/28/2012.

Alderman _____
John Pope 10th Ward

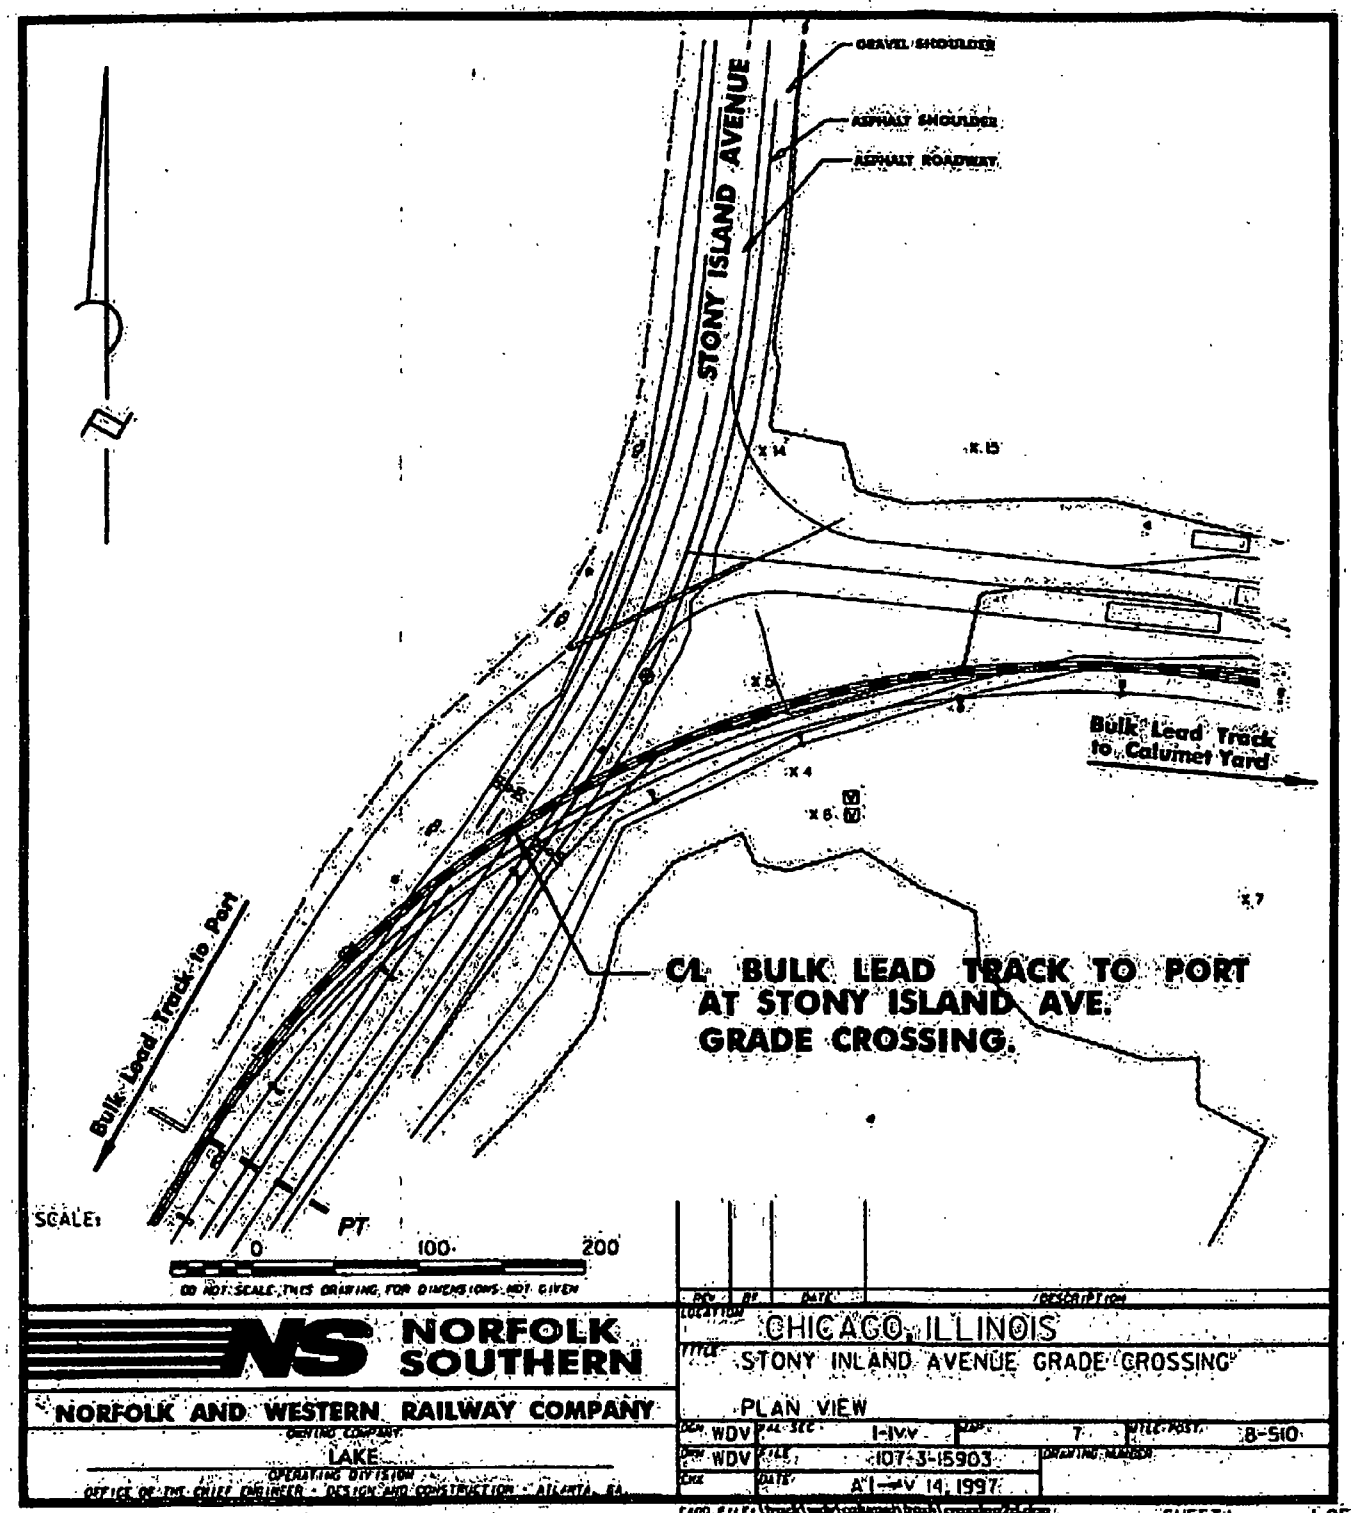

NORFOLK SOUTHERN

NORFOLK AND WESTERN RAILWAY COMPANY

OPERATING COMPANY

LAKE

OPERATING DIVISION

OFFICE OF THE CHIEF ENGINEER - DESIGN AND CONSTRUCTION - ATLANTA, GA.

DES.	BY	DATE	DESCRIPTION

LOCATION: CHICAGO, ILLINOIS

TITLE: STONY INLAND AVENUE GRADE CROSSING

PLAN VIEW

DSN. WDV	FAL. SEC.	I-IVV	MAP	7	TITLE POST. 8-510
DRN. WDV	FILE	107-3-15903	DRAWING NUMBER		
CHK.	DATE	April 14, 1997			

CADD FILE: \track\wdv\columbus\track\crossing78.dgn

FIELD BOOK:

SHEET 1 1 OF

Department of Business Affairs and Consumer Protection
Business Assistance Center- Public Way Use Unit
City Hall - 121 N. LaSalle Street Room 800 • Chicago, IL 60602
(312)-74-GOBIZ (312-744-6249) • (312) 744-1944 (TTY)
http://www.cityofchicago.org/bacp

09/11/2013

Alderman **John Pope**
Ward # **10**
City of Chicago
City Hall, Room **300**
121 North LaSalle Street
Chicago, Illinois 60602

Re: An ordinance to use and maintain a portion of the public right-of-way for **one (1) switch track(s)** for **NORFOLK SOUTHERN RAILWAY CO.**, adjacent to the premises known as **2054 E. 110 St.**.

Dear Alderman **John Pope**:

The applicant referenced above has requested the use of the public right-of-way for a **switch track(s)**. An ordinance has been prepared by the Department of Business Affairs and Consumer Protection – Business Assistance Center - Public Way Use Unit for presentation to the City Council. Because this request was made for properties located in your ward, as approved by you as per the attached, I respectfully request that you introduce the attached ordinance at the next City Council meeting.

If you have any questions regarding this ordinance, please contact Anthony Bertuca at (312) 744-5506.

Department of Business Affairs and Consumer Protection

City of Chicago

O2013-7192

Office of the City Clerk

Document Tracking Sheet

Meeting Date:	9/11/2013
Sponsor(s):	Balcer, James (11)
Type:	Ordinance
Title:	Grant(s) of privilege in public way for Allstate
Committee(s) Assignment:	Committee on Transportation and Public Way

ORDINANCE
ALLSTATE
Acct. No. 329626 - 1
Permit No. 1108280

Be It Ordained by the City Council of the City of Chicago:

SECTION 1. Permission and authority are hereby given and granted to ALLSTATE, upon the terms and subject to the conditions of this ordinance to maintain and use one (1) sign(s) projecting over the public right-of-way attached to its premises known as 2881 S. Archer Ave..

Said sign structure(s) measures as follows; along S. ARCHER:
One (1) at twenty (20) feet in length, three (3) feet in height and seven (7) feet above grade level.

The location of said privilege shall be as shown on prints kept on file with the Department of Business Affairs and Consumer Protection and the Office of the City Clerk.

Said privilege shall be constructed in accordance with plans and specifications approved by the Department of Transportation (Division of Project Development) and Zoning Department - Signs.

This grant of privilege in the public way shall be subject to the provisions of Section 10-28-015 and all other required provisions of the Municipal Code of Chicago.

The grantee shall pay to the City of Chicago as compensation for the privilege #1108280 herein granted the sum of three hundred ($300.00) per annum in advance.

A 25% penalty will be added for payments received after due date.

The permit holder agrees to hold the City of Chicago harmless for any damage, relocation or replacement costs associated with damage, relocation or removal of private property caused by the City performing work in the public way.

Authority herein given and granted for a period of five (5) years from and after 06/11/2013.

Alderman James A Balcer

James A. Balcer 11th Ward

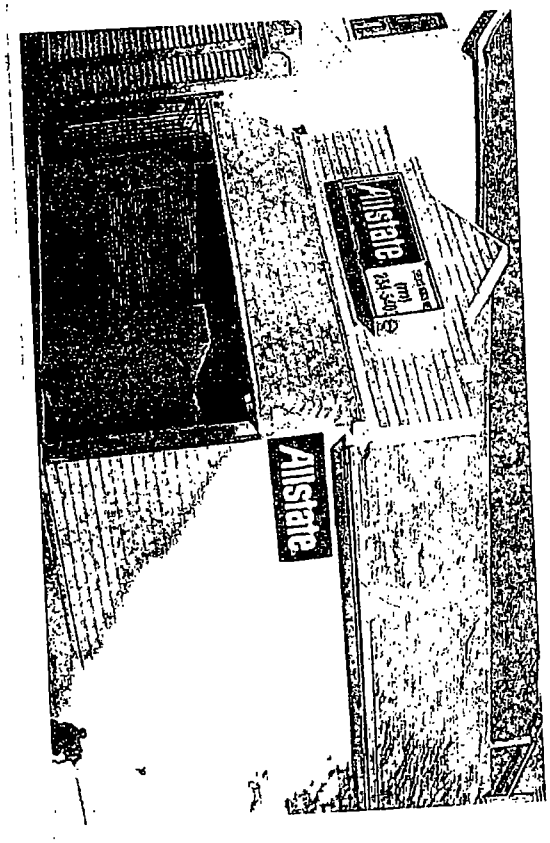
Allstate
Allstate

Department of Business Affairs and Consumer Protection
Business Assistance Center - Public Way Use Unit
City Hall - 121 N. LaSalle Street, Room 800 • Chicago, IL 60602
(312)-74-GOBIZ (312-744-6249) • (312) 744-1944 (TTY)
http://www.cityofchicago.org/bacp

09/11/2013

Alderman **James A. Balcer**
Ward # **11**
City of Chicago
City Hall, Room **203**
121 North LaSalle Street
Chicago, Illinois 60602

Re: An ordinance to use and maintain a portion of the public right-of-way for **one (1) sign(s)** for **ALLSTATE**, adjacent to the premises known as **2881 S. Archer Ave.**.

Dear Alderman **James A. Balcer**:

The applicant referenced above has requested the use of the public right-of-way for a **sign(s)**. An ordinance has been prepared by the Department of Business Affairs and Consumer Protection – Business Assistance Center - Public Way Use Unit for presentation to the City Council. Because this request was made for properties located in your ward, as approved by you as per the attached, I respectfully request that you introduce the attached ordinance at the next City Council meeting.

If you have any questions regarding this ordinance, please contact Anthony Bertuca at (312) 744-5506.

Department of Business Affairs and Consumer Protection

City of Chicago

O2013-7195

Office of the City Clerk

Document Tracking Sheet

Meeting Date:	9/11/2013
Sponsor(s):	Balcer, James (11)
Type:	Ordinance
Title:	Grant(s) of privilege in public way for Original Scoops Chicago Inc., The
Committee(s) Assignment:	Committee on Transportation and Public Way

ORDINANCE
THE ORIGINAL SCOOPS CHICAGO INC.
Acct. No. 305048 - 1
Permit No. 1107863

Be It Ordained by the City Council of the City of Chicago:

SECTION 1. Permission and authority are hereby given and granted to THE ORIGINAL SCOOPS CHICAGO INC., upon the terms and subject to the conditions of this ordinance to maintain and use, as now constructed, six (6) Light Fixture(s) projecting over the public right-of-way adjacent to its premises known as 600-10 W. 31st St..

Said Light Fixture(s) at W. 31st St measure(s):
Six (6) at one point five (1.5) foot in length, point five (.5) feet in width and nine (9) feet above grade level.

The location of said privilege shall be as shown on prints kept on file with the Department of Business Affairs and Consumer Protection and the Office of the City Clerk.

Said privilege shall be constructed in accordance with plans and specifications approved by the Department of Transportation (Division of Project Development).

This grant of privilege in the public way shall be subject to the provisions of Section 10-28-015 and all other required provisions of the Municipal Code of Chicago.

The grantee shall pay to the City of Chicago as compensation for the privilege #1107863 herein granted the sum of one hundred ($100.00) per annum in advance.

A 25% penalty will be added for payments received after due date.

The permit holder agrees to hold the City of Chicago harmless for any damage, relocation or replacement costs associated with damage, relocation or removal of private property caused by the City performing work in the public way.

Authority herein given and granted for a period of five (5) years from and after 07/30/2013.

Alderman James A. Balcer

James A. Balcer 11th Ward

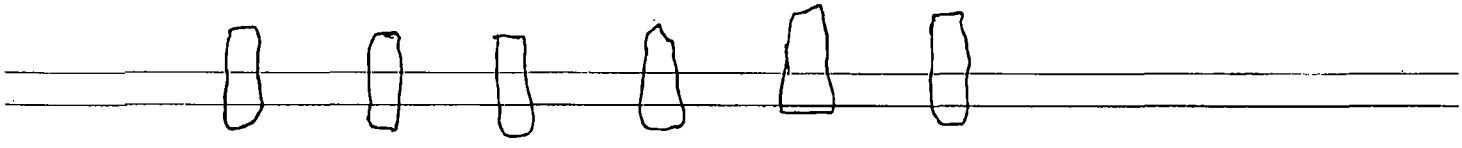

Light Fixtures are 9' above sidewalk.

Department of Business Affairs and Consumer Protection
Business Assistance Center - Public Way Use Unit
City Hall - 121 N. LaSalle Street, Room 800 • Chicago, IL 60602
(312)-74-GOBIZ (312-744-6249) • (312) 744-1944 (TTY)
http://www.cityofchicago.org/bacp

09/11/2013

Alderman **James A. Balcer**
Ward # **11**
City of Chicago
City Hall, Room **203**
121 North LaSalle Street
Chicago, Illinois 60602

Re: An ordinance to use and maintain a portion of the public right-of-way for **six (6) light fixture(s)** for **THE ORIGINAL SCOOPS CHICAGO INC.**, adjacent to the premises known as **600-10 W. 31st St.**.

Dear Alderman **James A. Balcer**:

The applicant referenced above has requested the use of the public right-of-way for a **light fixture(s)**. An ordinance has been prepared by the Department of Business Affairs and Consumer Protection – Business Assistance Center - Public Way Use Unit for presentation to the City Council. Because this request was made for properties located in your ward, as approved by you as per the attached, I respectfully request that you introduce the attached ordinance at the next City Council meeting.

If you have any questions regarding this ordinance, please contact Anthony Bertuca at (312) 744-5506.

Department of Business Affairs and Consumer Protection

City of Chicago

O2013-7197

Office of the City Clerk

Document Tracking Sheet

Meeting Date:	9/11/2013
Sponsor(s):	Balcer, James (11)
Type:	Ordinance
Title:	Grant(s) of privilege in public way for 1751 W. 35th Street LLC
Committee(s) Assignment:	Committee on Transportation and Public Way

ORDINANCE
1751 W. 35th Street LLC
Acct. No. 381174 - 1
Permit No. 1106653

Be It Ordained by the City Council of the City of Chicago:

SECTION 1. Permission and authority are hereby given and granted to 1751 W. 35th Street LLC, upon the terms and subject to the conditions of this ordinance to maintain and use, as now constructed, four (4) Bay Window(s) projecting over the public right-of-way adjacent to its premises known as 1759 W. 35th St..

Said Bay Window(s) at Wood measure(s):
Three (3) at eleven (11) feet in length, and eleven (11) feet in width for a total of three hundred sixty-three (363) square feet.

Said Bay Window(s) at 35th measure(s):
One (1) at eleven (11) feet in length, and eleven (11) feet in width for a total of one hundred twenty-one (121) square feet.

The location of said privilege shall be as shown on prints kept on file with the Department of Business Affairs and Consumer Protection and the Office of the City Clerk.

Said privilege shall be constructed in accordance with plans and specifications approved by the Department of Transportation (Division of Project Development).

This grant of privilege in the public way shall be subject to the provisions of Section 10-28-015 and all other required provisions of the Municipal Code of Chicago.

The grantee shall pay to the City of Chicago as compensation for the privilege #1106653 herein granted the sum of zero ($.00) per annum in advance.

A 25% penalty will be added for payments received after due date.

The permit holder agrees to hold the City of Chicago harmless for any damage, relocation or replacement costs associated with damage, relocation or removal of private property caused by the City performing work in the public way.

Authority herein given and granted for a period of five (5) years from and after Date of Passage.

Alderman James A. Balcer

James A. Balcer 11th Ward

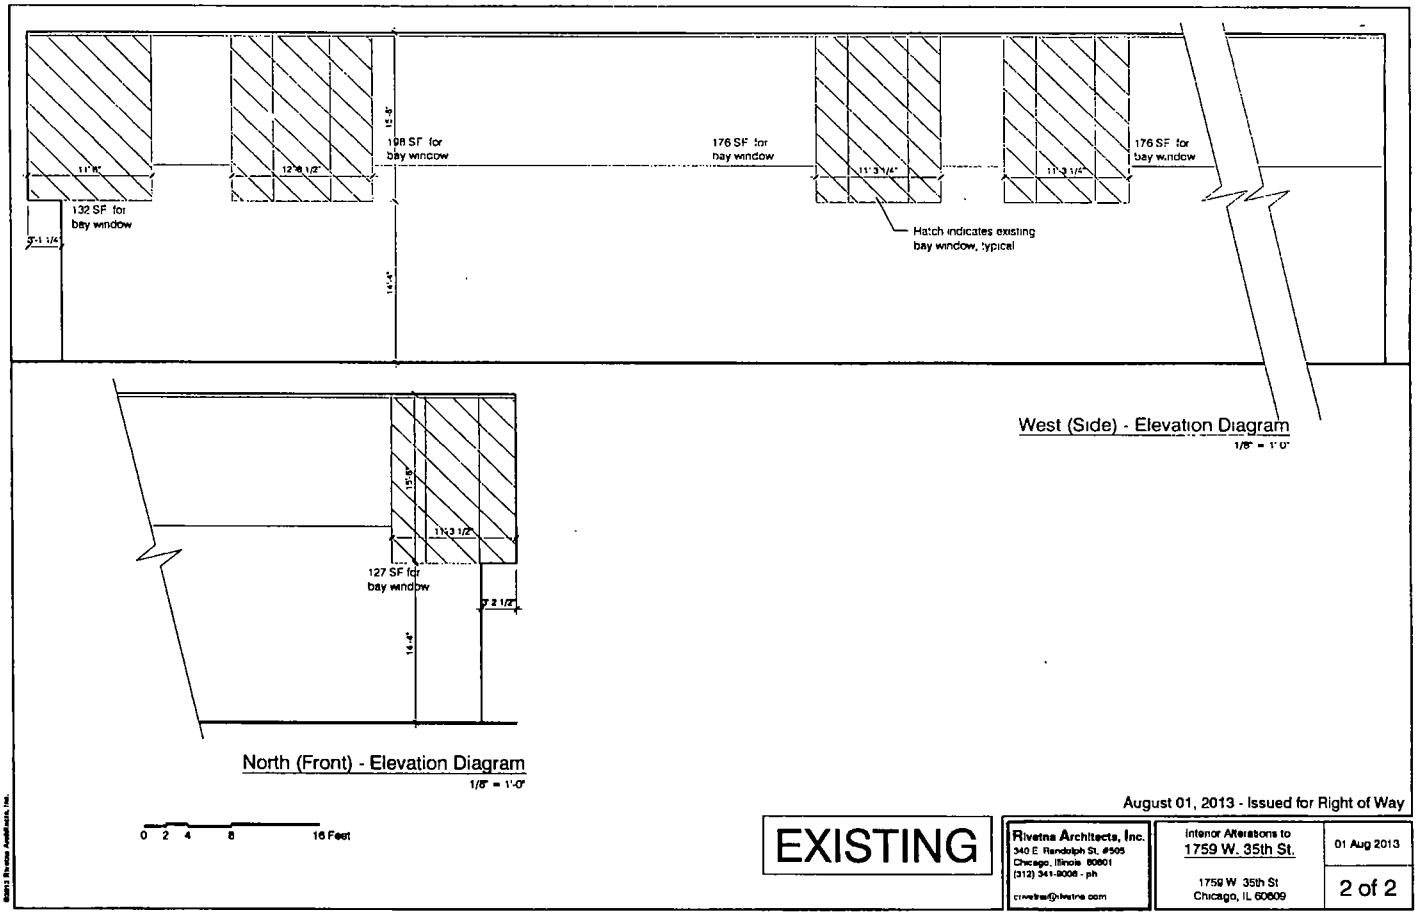
198 SF for
bay window
176 SF for
bay window
176 SF for
bay window
132 SF for
bay window
Hatch indicates existing
bay window, typical
West (Side) - Elevation Diagram
1/8" = 1'-0"
127 SF for
bay window
North (Front) - Elevation Diagram
1/8" = 1'-0"
0 2 4 8 16 Feet
August 01, 2013 - Issued for Right of Way
EXISTING
Rivetna Architects, Inc.
340 E. Randolph St. #505
Chicago, Illinois 60601
(312) 341-9008 - ph
Interior Alterations to
1759 W. 35th St.
1759 W 35th St
Chicago, IL 60609
01 Aug 2013
2 of 2

Department of Business Affairs and Consumer Protection
Business Assistance Center - Public Way Use Unit
City Hall - 121 N. LaSalle Street, Room 800 • Chicago, IL 60602
(312)-74-GOBIZ (312-744-6249) • (312) 744-1944 (TTY)
http://www.cityofchicago.org/bacp

09/11/2013

Alderman **James A. Balcer**
Ward # **11**
City of Chicago
City Hall, Room **203**
121 North LaSalle Street
Chicago, Illinois 60602

Re: An ordinance to use and maintain a portion of the public right-of-way for **four (4) bay window(s)** for **1751 W. 35th Street LLC**, adjacent to the premises known as **1759 W. 35th St.**.

Dear Alderman **James A. Balcer**:

The applicant referenced above has requested the use of the public right-of-way for a **bay window(s)**. An ordinance has been prepared by the Department of Business Affairs and Consumer Protection – Business Assistance Center - Public Way Use Unit for presentation to the City Council. Because this request was made for properties located in your ward, as approved by you as per the attached, I respectfully request that you introduce the attached ordinance at the next City Council meeting.

If you have any questions regarding this ordinance, please contact Anthony Bertuca at (312) 744-5506.

Department of Business Affairs and Consumer Protection

City of Chicago

O2013-7486

Office of the City Clerk

Document Tracking Sheet

Meeting Date:	9/11/2013
Sponsor(s):	Cardenas, George A. (12)
Type:	Ordinance
Title:	Grant(s) of privilege in public way for DME Direct Ltd.
Committee(s) Assignment:	Committee on Transportation and Public Way

ORDINANCE
DME DIRECT, LTD
Acct. No. 380773 - 1
Permit No. 1106305

Be It Ordained by the City Council of the City of Chicago:

SECTION 1. Permission and authority are hereby given and granted to DME DIRECT, LTD, upon the terms and subject to the conditions of this ordinance to maintain and use one (1) sign(s) projecting over the public right-of-way attached to its premises known as 2830 W. Cermak Rd..

Said sign structure(s) measures as follows; along W. Cermak Rd:
One (1) at fifteen (15) feet in length, two point seven five (2.75) feet in height and twelve point five (12.5) feet above grade level.

The location of said privilege shall be as shown on prints kept on file with the Department of Business Affairs and Consumer Protection and the Office of the City Clerk.

Said privilege shall be constructed in accordance with plans and specifications approved by the Department of Transportation (Division of Project Development) and Zoning Department - Signs.

This grant of privilege in the public way shall be subject to the provisions of Section 10-28-015 and all other required provisions of the Municipal Code of Chicago.

The grantee shall pay to the City of Chicago as compensation for the privilege #1106305 herein granted the sum of three hundred ($300.00) per annum in advance.

A 25% penalty will be added for payments received after due date.

The permit holder agrees to hold the City of Chicago harmless for any damage, relocation or replacement costs associated with damage, relocation or removal of private property caused by the City performing work in the public way.

Authority herein given and granted for a period of five (5) years from and after Date of Passage.

Alderman _____

George Cardenas 12th Ward

SIGN : Illuminate Channel Letters on raceway

CROSS SECTION DETAIL

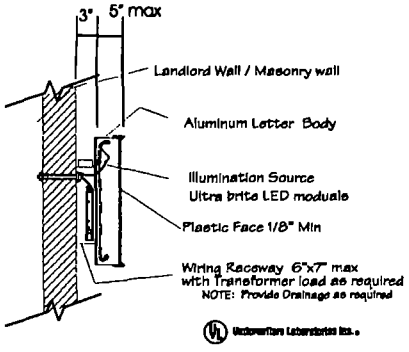

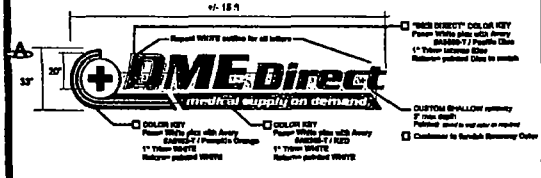

NOTE: Photo for representational purposes only. Signs are not to scale and may appear larger or smaller than shown

Sign Erector:	Applicant:	Location:	
PRO IMAGE 2006 W. Chicago, Ave. Chicago, IL 60622 Tel. 773 292 1111 Fax. 773 292 1113	DME Direct, ltd 2830 W. Cermak rd Chicago, IL 60623 Tel: 830.209.0987 Fax: 773.823.1814	Front Elevation Date: 4-29-2013	

Department of Business Affairs and Consumer Protection
Business Assistance Center - Public Way Use Unit
City Hall - 121 N. LaSalle Street, Room 800 • Chicago, IL 60602
(312)-74-GOBIZ (312-744-6249) • (312) 744-1944 (TTY)
http://www.cityofchicago.org/bacp

09/11/2013

Alderman **George Cardenas**
Ward # **12**
City of Chicago
City Hall, Room **203**
121 North LaSalle Street
Chicago, Illinois 60602

Re: An ordinance to use and maintain a portion of the public right-of-way for **one (1) sign(s)** for **DME DIRECT, LTD**, adjacent to the premises known as **2830 W. Cermak Rd.**.

Dear Alderman **George Cardenas**:

The applicant referenced above has requested the use of the public right-of-way for a **sign(s)**. An ordinance has been prepared by the Department of Business Affairs and Consumer Protection – Business Assistance Center - Public Way Use Unit for presentation to the City Council. Because this request was made for properties located in your ward, as approved by you as per the attached, I respectfully request that you introduce the attached ordinance at the next City Council meeting.

If you have any questions regarding this ordinance, please contact Anthony Bertuca at (312) 744-5506.

Department of Business Affairs and Consumer Protection

City of Chicago

O2013-7202

Office of the City Clerk

Document Tracking Sheet

Meeting Date:	9/11/2013
Sponsor(s):	Quinn, Marty (13)
Type:	Ordinance
Title:	Grant(s) of privilege in public way for Mr C's Midway Bar Inc.
Committee(s) Assignment:	Committee on Transportation and Public Way

ORDINANCE
MR C'S MIDWAY BAR INC
Acct. No. 32400 - 1
Permit No. 1108392

Be It Ordained by the City Council of the City of Chicago:

SECTION 1. Permission and authority are hereby given and granted to MR C'S MIDWAY BAR INC, upon the terms and subject to the conditions of this ordinance to maintain and use one (1) sign(s) projecting over the public right-of-way attached to its premises known as 4654 W. 63rd St..

Said sign structure(s) measures as follows; along W. 63rd Street:
One (1) at five point one seven (5.17) feet in length, five (5) feet in height and seven point five (7.5) feet above grade level.

The location of said privilege shall be as shown on prints kept on file with the Department of Business Affairs and Consumer Protection and the Office of the City Clerk.

Said privilege shall be constructed in accordance with plans and specifications approved by the Department of Transportation (Division of Project Development) and Zoning Department - Signs.

This grant of privilege in the public way shall be subject to the provisions of Section 10-28-015 and all other required provisions of the Municipal Code of Chicago.

The grantee shall pay to the City of Chicago as compensation for the privilege #1108392 herein granted the sum of three hundred ($300.00) per annum in advance.

A 25% penalty will be added for payments received after due date.

The permit holder agrees to hold the City of Chicago harmless for any damage, relocation or replacement costs associated with damage, relocation or removal of private property caused by the City performing work in the public way.

Authority herein given and granted for a period of five (5) years from and after 07/30/2013.

Alderman _____

Marty Quinn 13th Ward

WEST

SIGN HEADING ~~NORTH~~ TO CLOSEST CROSS STREET (KILPATRICK) 66 FEET 5 INCHES

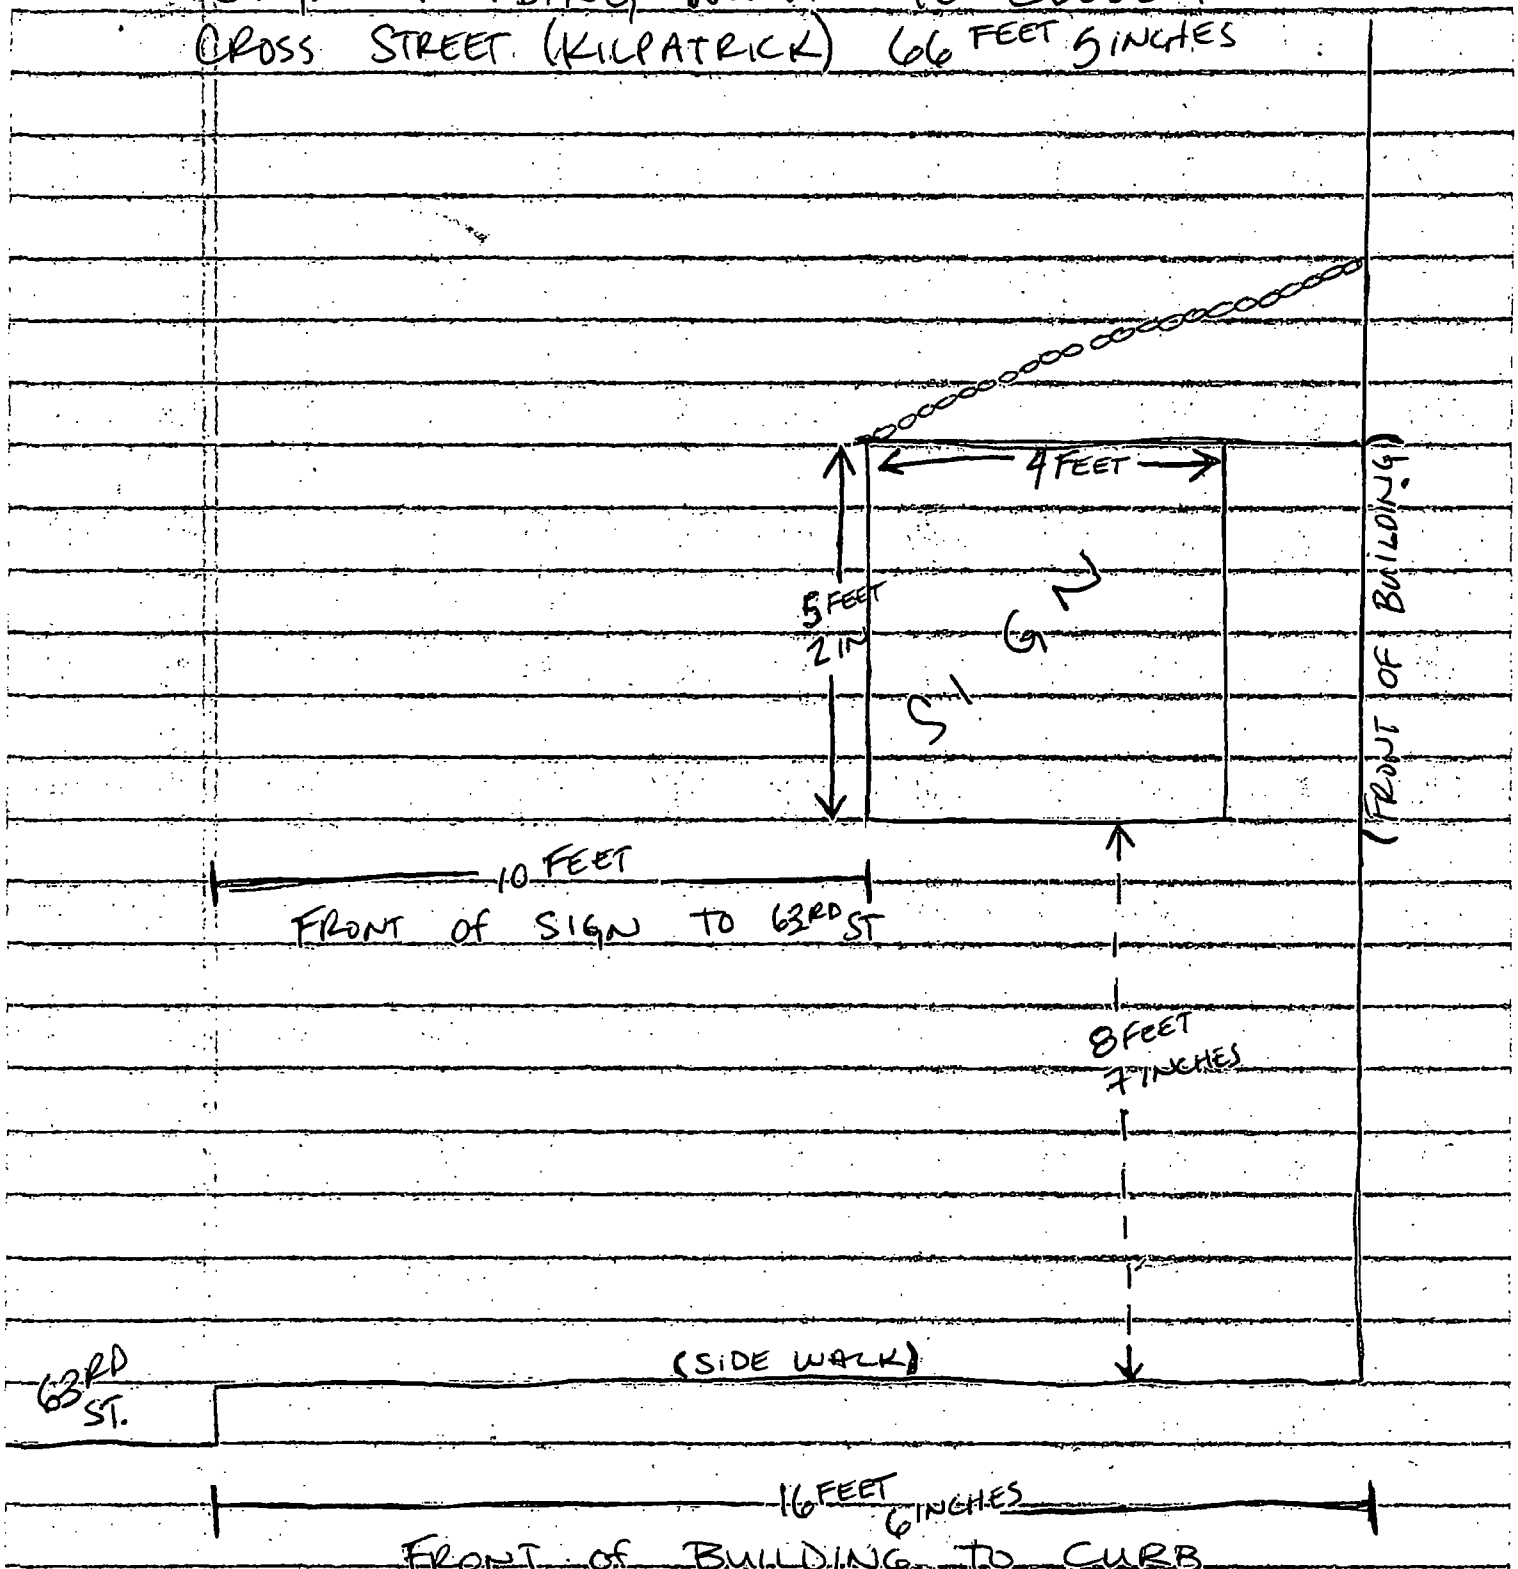

Department of Business Affairs and Consumer Protection
Business Assistance Center - Public Way Use Unit
City Hall - 121 N. LaSalle Street, Room 800 • Chicago, IL 60602
(312)-74-GOBIZ (312-744-6249) • (312) 744-1944 (TTY)
http://www.cityofchicago.org/bacp

09/11/2013

Alderman **Marty Quinn**
Ward # **13**
City of Chicago
City Hall, Room **203**
121 North LaSalle Street
Chicago, Illinois 60602

Re: An ordinance to use and maintain a portion of the public right-of-way for **one (1) sign(s)** for **MR C'S MIDWAY BAR INC**, adjacent to the premises known as **4654 W. 63rd St.**.

Dear Alderman **Marty Quinn**:

The applicant referenced above has requested the use of the public right-of-way for a **sign(s)**. An ordinance has been prepared by the Department of Business Affairs and Consumer Protection – Business Assistance Center - Public Way Use Unit for presentation to the City Council. Because this request was made for properties located in your ward, as approved by you as per the attached, I respectfully request that you introduce the attached ordinance at the next City Council meeting.

If you have any questions regarding this ordinance, please contact Anthony Bertuca at (312) 744-5506.

Department of Business Affairs and Consumer Protection

City of Chicago

O2013-7204

Office of the City Clerk

Document Tracking Sheet

Meeting Date:	9/11/2013
Sponsor(s):	Quinn, Marty (13)
Type:	Ordinance
Title:	Grant(s) of privilege in public way for Sock Shoppe
Committee(s) Assignment:	Committee on Transportation and Public Way

ORDINANCE
SOCK SHOPPE
Acct. No. 283985 - 1
Permit No. 1108031

Be It Ordained by the City Council of the City of Chicago:

SECTION 1. Permission and authority are hereby given and granted to SOCK SHOPPE, upon the terms and subject to the conditions of this ordinance to maintain and use one (1) sign(s) projecting over the public right-of-way attached to its premises known as 4010-4012 W. 63rd St..

Said sign structure(s) measures as follows; along W. 63rd Street:
One (1) at eight (8) feet in length, six (6) feet in height and ten (10) feet above grade level.

The location of said privilege shall be as shown on prints kept on file with the Department of Business Affairs and Consumer Protection and the Office of the City Clerk.

Said privilege shall be constructed in accordance with plans and specifications approved by the Department of Transportation (Division of Project Development) and Zoning Department - Signs.

This grant of privilege in the public way shall be subject to the provisions of Section 10-28-015 and all other required provisions of the Municipal Code of Chicago.

The grantee shall pay to the City of Chicago as compensation for the privilege #1108031 herein granted the sum of three hundred ($300.00) per annum in advance.

A 25% penalty will be added for payments received after due date.

The permit holder agrees to hold the City of Chicago harmless for any damage, relocation or replacement costs associated with damage, relocation or removal of private property caused by the City performing work in the public way.

Authority herein given and granted for a period of five (5) years from and after 06/11/2013.

Alderman _____

Marty Quinn 13th Ward

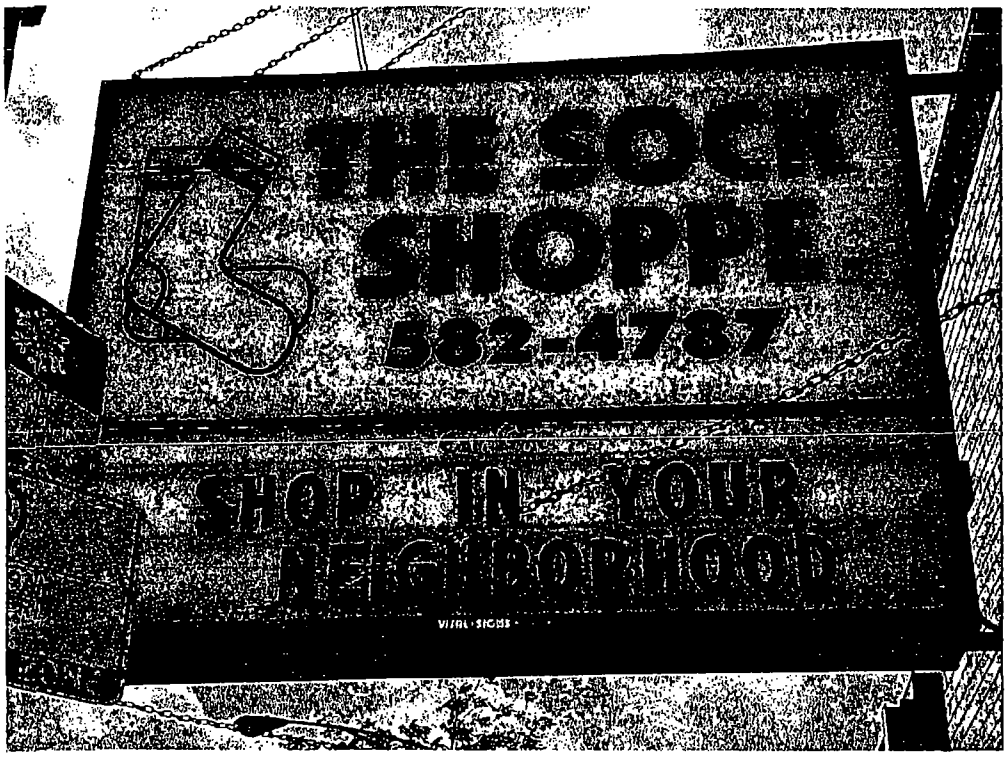
THE SOCK
SHOPPE
532-4787
SHOP IN YOUR
NEIGHBORHOOD

Department of Business Affairs and Consumer Protection
Business Assistance Center - Public Way Use Unit
City Hall - 121 N. LaSalle Street, Room 800 • Chicago, IL 60602
(312)-74-GOBIZ (312-744-6249) • (312) 744-1944 (TTY)
http://www.cityofchicago.org/bacp

09/11/2013

Alderman **Marty Quinn**
Ward # **13**
City of Chicago
City Hall, Room **203**
121 North LaSalle Street
Chicago, Illinois 60602

Re: An ordinance to use and maintain a portion of the public right-of-way for **one (1) sign(s)** for **SOCK SHOPPE**, adjacent to the premises known as **4010-4012 W. 63rd St.**.

Dear Alderman **Marty Quinn**:

The applicant referenced above has requested the use of the public right-of-way for a **sign(s)**. An ordinance has been prepared by the Department of Business Affairs and Consumer Protection – Business Assistance Center - Public Way Use Unit for presentation to the City Council. Because this request was made for properties located in your ward, as approved by you as per the attached, I respectfully request that you introduce the attached ordinance at the next City Council meeting.

If you have any questions regarding this ordinance, please contact Anthony Bertuca at (312) 744-5506.

Department of Business Affairs and Consumer Protection

City of Chicago

O2013-7206

Office of the City Clerk

Document Tracking Sheet

Meeting Date:	9/11/2013
Sponsor(s):	Quinn, Marty (13)
Type:	Ordinance
Title:	Grant(s) of privilege in public way for Supermercado La Victoria, Inc.
Committee(s) Assignment:	Committee on Transportation and Public Way

ORDINANCE
SUPERMERCADO LA VICTORIA, INC.
Acct. No. 310378 - 1
Permit No. 1107591

Be It Ordained by the City Council of the City of Chicago:

SECTION 1. Permission and authority are hereby given and granted to SUPERMERCADO LA VICTORIA, INC., upon the terms and subject to the conditions of this ordinance to maintain and use, as now constructed, three (3) Light Fixture(s) projecting over the public right-of-way adjacent to its premises known as 3927 W. 63rd St..

Said Light Fixture(s) at W. 63rd. Street measure(s):
Three (3) at one (1) foot in length, one (1) foot in width and eight (8) feet above grade level.

The location of said privilege shall be as shown on prints kept on file with the Department of Business Affairs and Consumer Protection and the Office of the City Clerk.

Said privilege shall be constructed in accordance with plans and specifications approved by the Department of Transportation (Division of Project Development).

This grant of privilege in the public way shall be subject to the provisions of Section 10-28-015 and all other required provisions of the Municipal Code of Chicago.

The grantee shall pay to the City of Chicago as compensation for the privilege #1107591 herein granted the sum of eighty-five ($85.00) per annum in advance.

A 25% penalty will be added for payments received after due date.

The permit holder agrees to hold the City of Chicago harmless for any damage, relocation or replacement costs associated with damage, relocation or removal of private property caused by the City performing work in the public way.

Authority herein given and granted for a period of five (5) years from and after 06/11/2013.

Alderman _____

Marty Quinn 13th Ward

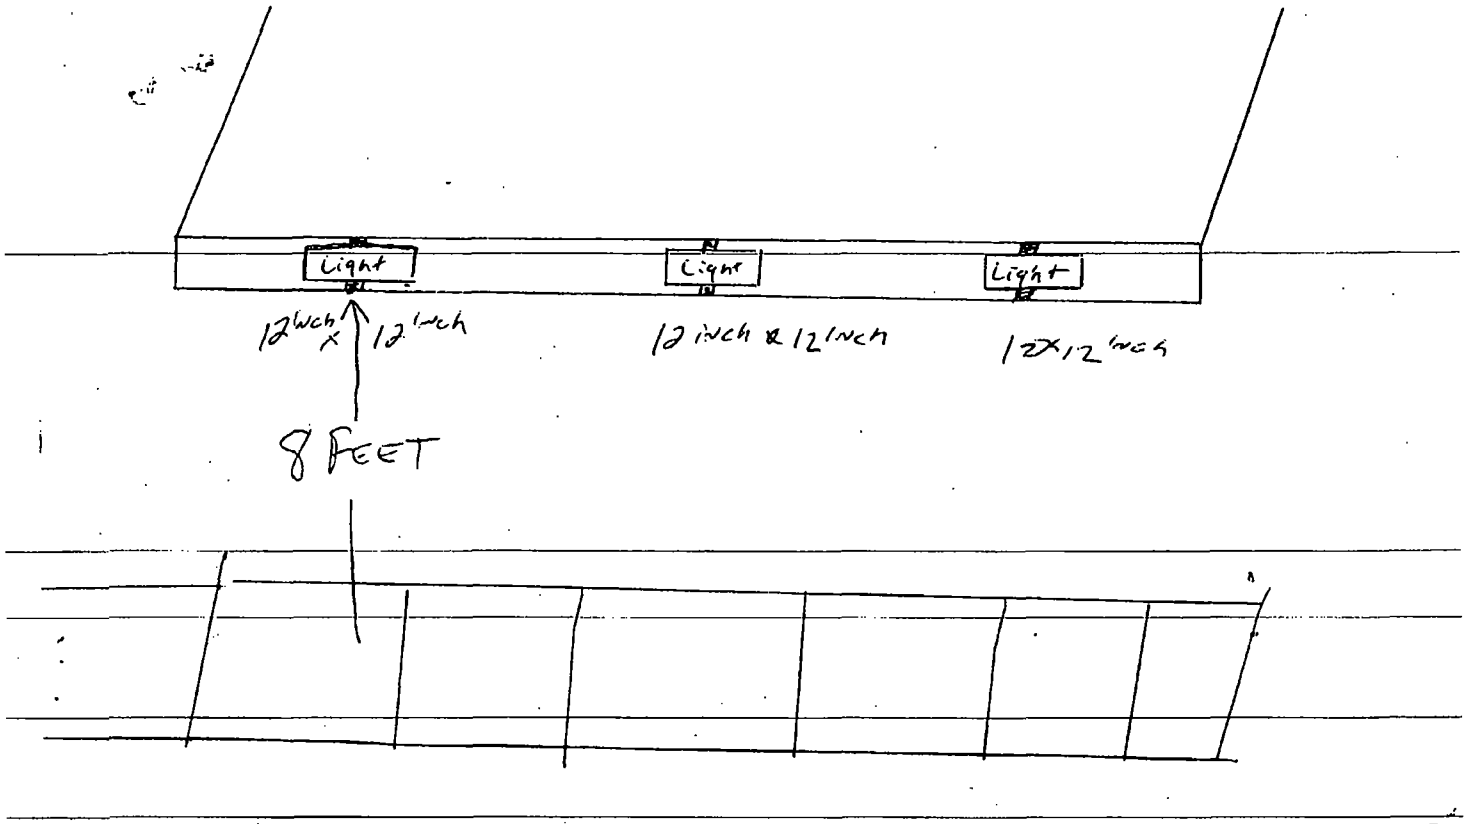
Light
Light
Light
12 inch x 12 inch
12 inch x 12 inch
12 x 12 inch
8 FEET

Department of Business Affairs and Consumer Protection
Business Assistance Center - Public Way Use Unit
City Hall - 121 N. LaSalle Street, Room 800 • Chicago, IL 60602
(312)-74-GOBIZ (312-744-6249) • (312) 744-1944 (TTY)
http://www.cityofchicago.org/bacp

09/11/2013

Alderman **Marty Quinn**
Ward # **13**
City of Chicago
City Hall, Room **203**
121 North LaSalle Street
Chicago, Illinois 60602

Re: An ordinance to use and maintain a portion of the public right-of-way for **three (3) light fixture(s)** for **SUPERMERCADO LA VICTORIA, INC.**, adjacent to the premises known as **3927 W. 63rd St.**.

Dear Alderman **Marty Quinn**:

The applicant referenced above has requested the use of the public right-of-way for a **light fixture(s)**. An ordinance has been prepared by the Department of Business Affairs and Consumer Protection – Business Assistance Center - Public Way Use Unit for presentation to the City Council. Because this request was made for properties located in your ward, as approved by you as per the attached, I respectfully request that you introduce the attached ordinance at the next City Council meeting.

If you have any questions regarding this ordinance, please contact Anthony Bertuca at (312) 744-5506.

Department of Business Affairs and Consumer Protection

City of Chicago

O2013-7208

Office of the City Clerk

Document Tracking Sheet

Meeting Date:	9/11/2013
Sponsor(s):	Quinn, Marty (13)
Type:	Ordinance
Title:	Grant(s) of privilege in public way for Tylka Printing Inc.
Committee(s) Assignment:	Committee on Transportation and Public Way

ORDINANCE
TYLKA PRINTING INC
Acct. No. 34120 - 1
Permit No. 1108189

Be It Ordained by the City Council of the City of Chicago:

SECTION 1. Permission and authority are hereby given and granted to TYLKA PRINTING INC, upon the terms and subject to the conditions of this ordinance to maintain and use one (1) sign(s) projecting over the public right-of-way attached to its premises known as 4917 W. 63rd St..

Said sign structure(s) measures as follows; along W. 63rd St.:
One (1) at four (4) feet in length, six (6) feet in height and nine point seven five (9.75) feet above grade level.

The location of said privilege shall be as shown on prints kept on file with the Department of Business Affairs and Consumer Protection and the Office of the City Clerk.

Said privilege shall be constructed in accordance with plans and specifications approved by the Department of Transportation (Division of Project Development) and Zoning Department - Signs.

This grant of privilege in the public way shall be subject to the provisions of Section 10-28-015 and all other required provisions of the Municipal Code of Chicago.

The grantee shall pay to the City of Chicago as compensation for the privilege #1108189 herein granted the sum of one hundred ($100.00) per annum in advance.

A 25% penalty will be added for payments received after due date.

The permit holder agrees to hold the City of Chicago harmless for any damage, relocation or replacement costs associated with damage, relocation or removal of private property caused by the City performing work in the public way.

Authority herein given and granted for a period of five (5) years from and after 07/30/2013.

Alderman _____

Marty Quinn 13th Ward

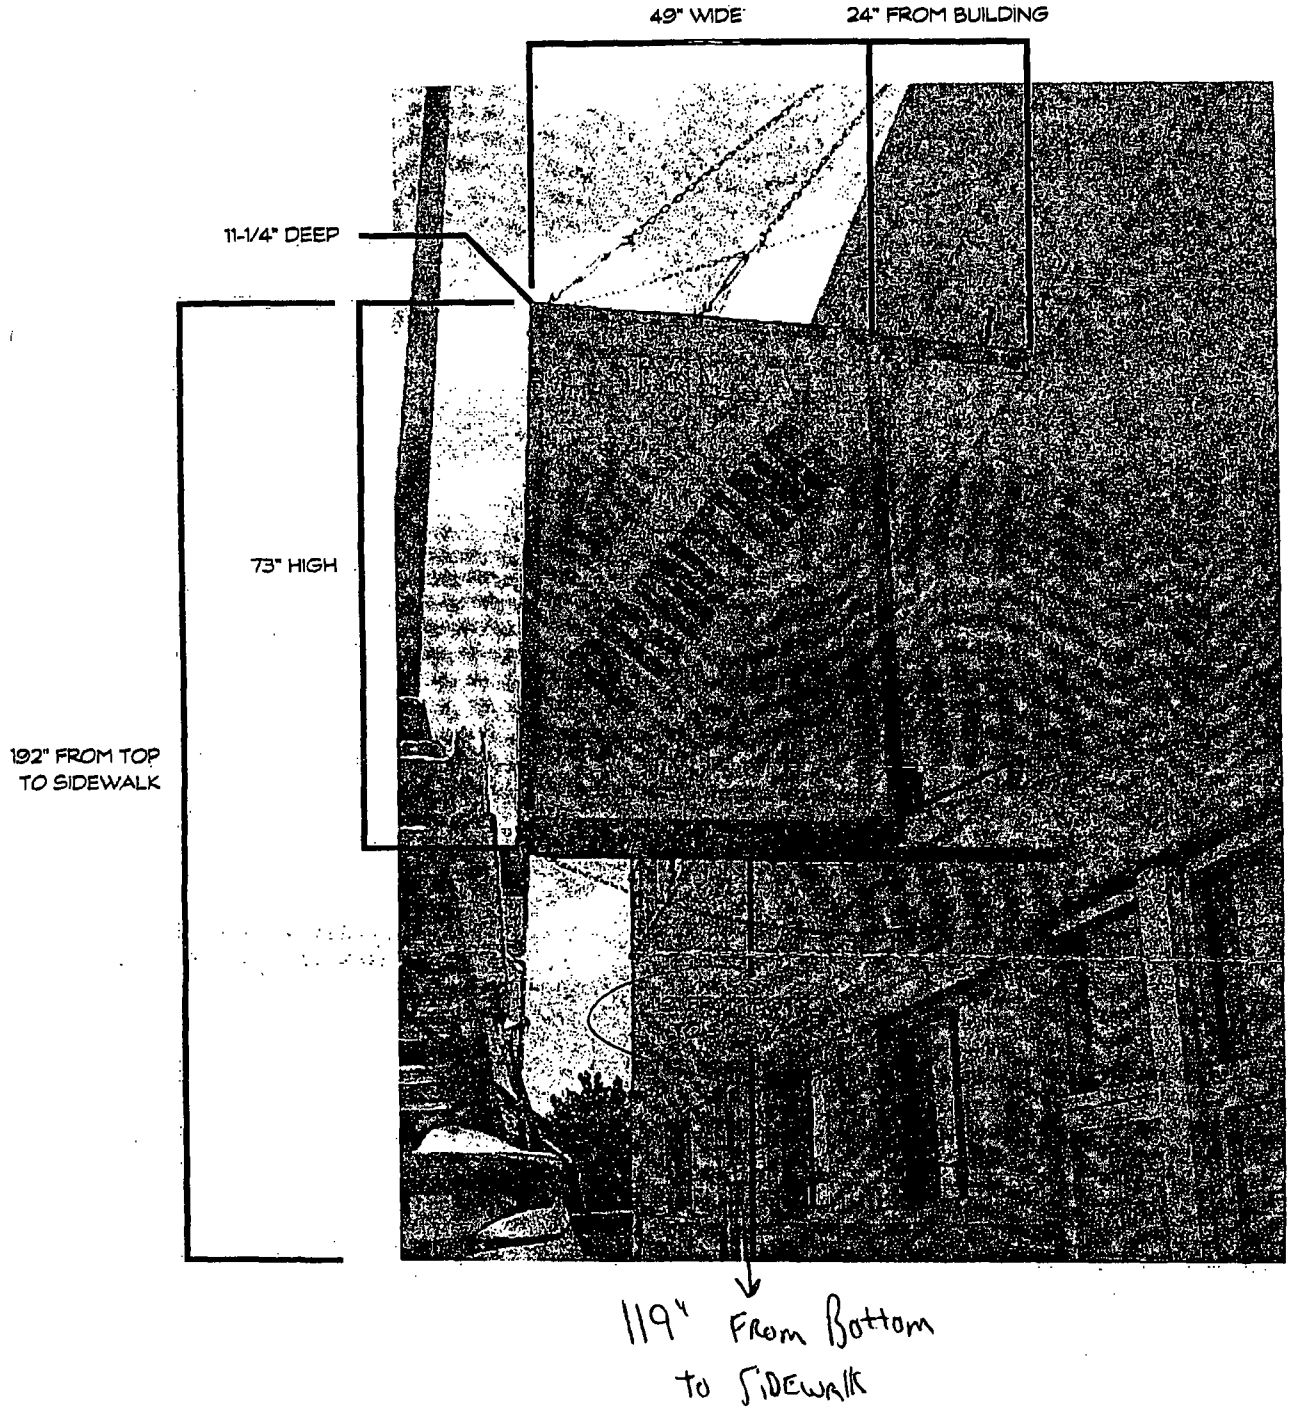
49" WIDE
24" FROM BUILDING
11-1/4" DEEP
73" HIGH
192" FROM TOP
TO SIDEWALK
119" From Bottom
to SIDEWALK

Department of Business Affairs and Consumer Protection
Business Assistance Center - Public Way Use Unit
City Hall - 121 N. LaSalle Street, Room 800 • Chicago, IL 60602
(312)-74-GOBIZ (312-744-6249) • (312) 744-1944 (TTY)
http://www.cityofchicago.org/bacp

09/11/2013

Alderman **Marty Quinn**
Ward # **13**
City of Chicago
City Hall, Room **203**
121 North LaSalle Street
Chicago, Illinois 60602

Re: An ordinance to use and maintain a portion of the public right-of-way for **one (1) sign(s)** for **TYLKA PRINTING INC**, adjacent to the premises known as **4917 W. 63rd St.**.

Dear Alderman **Marty Quinn**:

The applicant referenced above has requested the use of the public right-of-way for a **sign(s)**. An ordinance has been prepared by the Department of Business Affairs and Consumer Protection – Business Assistance Center - Public Way Use Unit for presentation to the City Council. Because this request was made for properties located in your ward, as approved by you as per the attached, I respectfully request that you introduce the attached ordinance at the next City Council meeting.

If you have any questions regarding this ordinance, please contact Anthony Bertuca at (312) 744-5506.

Department of Business Affairs and Consumer Protection

City of Chicago

O2013-7209

Office of the City Clerk

Document Tracking Sheet

Meeting Date:	9/11/2013
Sponsor(s):	Quinn, Marty (13)
Type:	Ordinance
Title:	Grant(s) of privilege in public way for ACM Motorcycles, Inc.
Committee(s) Assignment:	Committee on Transportation and Public Way

ORDINANCE
ACM MOTORCYCLES, INC
Acct. No. 379424 - 1
Permit No. 1107209

Be It Ordained by the City Council of the City of Chicago:

SECTION 1. Permission and authority are hereby given and granted to ACM MOTORCYCLES, INC, upon the terms and subject to the conditions of this ordinance to maintain and use, as now constructed, one (1) Fire Shutter(s) projecting over the public right-of-way adjacent to its premises known as 4520-4524 W. 63rd St..

Said Fire Shutter(s) at S. Kolmar Avenue measure(s):
One (1) at twelve (12) feet in length, and three (3) feet in width for a total of thirty-six (36) square feet.

The location of said privilege shall be as shown on prints kept on file with the Department of Business Affairs and Consumer Protection and the Office of the City Clerk.

Said privilege shall be constructed in accordance with plans and specifications approved by the Department of Transportation (Division of Project Development).

This grant of privilege in the public way shall be subject to the provisions of Section 10-28-015 and all other required provisions of the Municipal Code of Chicago.

The grantee shall pay to the City of Chicago as compensation for the privilege #1107209 herein granted the sum of four hundred ($400.00) per annum in advance.

A 25% penalty will be added for payments received after due date.

The permit holder agrees to hold the City of Chicago harmless for any damage, relocation or replacement costs associated with damage, relocation or removal of private property caused by the City performing work in the public way.

Authority herein given and granted for a period of five (5) years from and after Date of Passage.

Alderman _____

Marty Quinn 13th Ward

THE ZONE HONDA • 718-767-7280
718-767-7280
HONDA
The Zone to be different

Department of Business Affairs and Consumer Protection
Business Assistance Center - Public Way Use Unit
City Hall - 121 N. LaSalle Street, Room 800 • Chicago, IL 60602
(312)-74-GOBIZ (312-744-6249) • (312) 744-1944 (TTY)
http://www.cityofchicago.org/bacp

09/11/2013

Alderman **Marty Quinn**
Ward # **13**
City of Chicago
City Hall, Room **203**
121 North LaSalle Street
Chicago, Illinois 60602

Re: An ordinance to use and maintain a portion of the public right-of-way for **one (1) fire shutter(s)** for **ACM MOTORCYCLES, INC**, adjacent to the premises known as **4520-4524 W. 63rd St.**.

Dear Alderman **Marty Quinn**:

The applicant referenced above has requested the use of the public right-of-way for a **fire shutter(s)**. An ordinance has been prepared by the Department of Business Affairs and Consumer Protection – Business Assistance Center - Public Way Use Unit for presentation to the City Council. Because this request was made for properties located in your ward, as approved by you as per the attached, I respectfully request that you introduce the attached ordinance at the next City Council meeting.

If you have any questions regarding this ordinance, please contact Anthony Bertuca at (312) 744-5506.

Department of Business Affairs and Consumer Protection

City of Chicago

O2013-7213

Office of the City Clerk

Document Tracking Sheet

Meeting Date:	9/11/2013
Sponsor(s):	Quinn, Marty (13)
Type:	Ordinance
Title:	Grant(s) of privilege in public way for Archer Bookkeeping
Committee(s) Assignment:	Committee on Transportation and Public Way

ORDINANCE
ARCHER BOOKEPPING
Acct. No. 212366 - 3
Permit No. 1107436

Be It Ordained by the City Council of the City of Chicago:

SECTION 1. Permission and authority are hereby given and granted to ARCHER BOOKEPPING, upon the terms and subject to the conditions of this ordinance to maintain and use one (1) sign(s) projecting over the public right-of-way attached to its premises known as 4943 W. 63rd St..

Said sign structure(s) measures as follows; along W. 63rd Street:
One (1) at six (6) feet in length, four (4) feet in height and fifteen (15) feet above grade level.

The location of said privilege shall be as shown on prints kept on file with the Department of Business Affairs and Consumer Protection and the Office of the City Clerk.

Said privilege shall be constructed in accordance with plans and specifications approved by the Department of Transportation (Division of Project Development) and Zoning Department - Signs.

This grant of privilege in the public way shall be subject to the provisions of Section 10-28-015 and all other required provisions of the Municipal Code of Chicago.

The grantee shall pay to the City of Chicago as compensation for the privilege #1107436 herein granted the sum of one hundred ($100.00) per annum in advance.

A 25% penalty will be added for payments received after due date.

The permit holder agrees to hold the City of Chicago harmless for any damage, relocation or replacement costs associated with damage, relocation or removal of private property caused by the City performing work in the public way.

Authority herein given and granted for a period of five (5) years from and after 06/11/2013.

Alderman _____

Marty Quinn 13th Ward

American Public Art
3434 N. CICERO Ave.
CHICAGO, IL 60641
(773) 545-2722
FAX 545-2701
E MAIL
APARTSIGNS @ SBCGLOBAL.NET

AMERICAN PUBLIC ART • Signs

ORDERED DATE: 1/10/12

JOB: Archer Backcorping
LOCATION: 63rd
CITY: CW
ORDER BY: Sherly

SOLD TO: Archer B
ADDRESS
CITY
ZIP
PHONE
PURCHASE ORDER #
WILL CALL

QUALITY	SIZE	MATERIAL	BACKGROUND COLOR	PAINTED	INTERIOR	EXTERIOR	1-FACE	2-FACE	VERTICAL	HORIZONTAL	UNIT PRICE
J											

SIGN LIGHT REPAIRED —

INSTALL

6'

4' →

LIGHTS REPLACED

100-

Total 100-

ALL SIGNS ARE PROPERTY OF AMERICAN PUBLIC ART UNTIL PAID IN FULL

TERMS & CONDITIONS: Orders are accepted with 50% down, balance C.O.D. unless otherwise approved. I agree that the above information is correct, art and layout meet with my approval. I understand that I am liable for all listed charges. If collection becomes necessary by suit or otherwise, I agree to pay all costs of collection including reasonable attorney fees and court costs.

Design: _____ Customer Signature: _____ Date 1-10-12 Sign Total $ _____

Department of Business Affairs and Consumer Protection
Business Assistance Center - Public Way Use Unit
City Hall - 121 N. LaSalle Street, Room 800 • Chicago, IL 60602
(312)-74-GOBIZ (312-744-6249) • (312) 744-1944 (TTY)
http://www.cityofchicago.org/bacp

09/11/2013

Alderman **Marty Quinn**
Ward # **13**
City of Chicago
City Hall, Room **203**
121 North LaSalle Street
Chicago, Illinois 60602

Re: An ordinance to use and maintain a portion of the public right-of-way for **one (1) sign(s)** for **ARCHER BOOKEPPING**, adjacent to the premises known as **4943 W. 63rd St.**.

Dear Alderman **Marty Quinn**:

The applicant referenced above has requested the use of the public right-of-way for a **sign(s)**. An ordinance has been prepared by the Department of Business Affairs and Consumer Protection – Business Assistance Center - Public Way Use Unit for presentation to the City Council. Because this request was made for properties located in your ward, as approved by you as per the attached, I respectfully request that you introduce the attached ordinance at the next City Council meeting.

If you have any questions regarding this ordinance, please contact Anthony Bertuca at (312) 744-5506.

Department of Business Affairs and Consumer Protection

City of Chicago

O2013-7215

Office of the City Clerk

Document Tracking Sheet

Meeting Date:	9/11/2013
Sponsor(s):	Quinn, Marty (13)
Type:	Ordinance
Title:	Grant(s) of privilege in public way for Discount Pantry Corporation
Committee(s) Assignment:	Committee on Transportation and Public Way

ORDINANCE
DISCOUNT PANTRY CORPORATION
Acct. No. 14616 - 1
Permit No. 1108480

Be It Ordained by the City Council of the City of Chicago:

SECTION 1. Permission and authority are hereby given and granted to DISCOUNT PANTRY CORPORATION, upon the terms and subject to the conditions of this ordinance to maintain and use one (1) sign(s) projecting over the public right-of-way attached to its premises known as 4153-4155 W. 63rd St..

Said sign structure(s) measures as follows; along W. 63rd Street:
One (1) at five (5) feet in length, eight (8) feet in height and fourteen (14) feet above grade level.

The location of said privilege shall be as shown on prints kept on file with the Department of Business Affairs and Consumer Protection and the Office of the City Clerk.

Said privilege shall be constructed in accordance with plans and specifications approved by the Department of Transportation (Division of Project Development) and Zoning Department - Signs.

This grant of privilege in the public way shall be subject to the provisions of Section 10-28-015 and all other required provisions of the Municipal Code of Chicago.

The grantee shall pay to the City of Chicago as compensation for the privilege #1108480 herein granted the sum of three hundred ($300.00) per annum in advance.

A 25% penalty will be added for payments received after due date.

The permit holder agrees to hold the City of Chicago harmless for any damage, relocation or replacement costs associated with damage, relocation or removal of private property caused by the City performing work in the public way.

Authority herein given and granted for a period of five (5) years from and after 07/09/2013.

Alderman _____
Marty Quinn 13th Ward

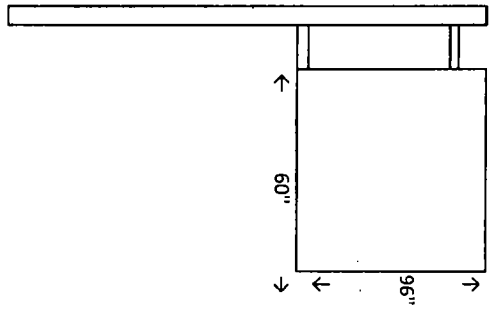
60"
96"

Department of Business Affairs and Consumer Protection
Business Assistance Center - Public Way Use Unit
City Hall - 121 N. LaSalle Street, Room 800 • Chicago, IL 60602
(312)-74-GOBIZ (312-744-6249) • (312) 744-1944 (TTY)
http://www.cityofchicago.org/bacp

09/11/2013

Alderman **Marty Quinn**
Ward # **13**
City of Chicago
City Hall, Room **203**
121 North LaSalle Street
Chicago, Illinois 60602

Re: An ordinance to use and maintain a portion of the public right-of-way for **one (1) sign(s)** for **DISCOUNT PANTRY CORPORATION**, adjacent to the premises known as **4153-4155 W. 63rd St.**.

Dear Alderman **Marty Quinn**:

The applicant referenced above has requested the use of the public right-of-way for a **sign(s)**. An ordinance has been prepared by the Department of Business Affairs and Consumer Protection – Business Assistance Center - Public Way Use Unit for presentation to the City Council. Because this request was made for properties located in your ward, as approved by you as per the attached, I respectfully request that you introduce the attached ordinance at the next City Council meeting.

If you have any questions regarding this ordinance, please contact Anthony Bertuca at (312) 744-5506.

Department of Business Affairs and Consumer Protection

City of Chicago

O2013-7217

Office of the City Clerk

Document Tracking Sheet

Meeting Date:	9/11/2013
Sponsor(s):	Quinn, Marty (13)
Type:	Ordinance
Title:	Grant(s) of privilege in public way for Kerry's Auto Body Inc.
Committee(s) Assignment:	Committee on Transportation and Public Way

ORDINANCE
KERRY'S AUTO BODY INC
Acct. No. 2871 - 1
Permit No. 1105922

Be It Ordained by the City Council of the City of Chicago:

SECTION 1. Permission and authority are hereby given and granted to KERRY'S AUTO BODY INC, upon the terms and subject to the conditions of this ordinance to maintain and use, as now constructed, four (4) Banner(s) projecting over the public right-of-way adjacent to its premises known as 5435 W. 63rd St..

Said Banner(s) at W. 63rd Street measure(s):
Four (4) at two point four two (2.42) feet in length, and four (4) feet in width for a total of thirty-eight point seven two (38.72) square feet.

The location of said privilege shall be as shown on prints kept on file with the Department of Business Affairs and Consumer Protection and the Office of the City Clerk.

Said privilege shall be constructed in accordance with plans and specifications approved by the Zoning Department - Signs.

This grant of privilege in the public way shall be subject to the provisions of Section 10-28-015 and all other required provisions of the Municipal Code of Chicago.

The grantee shall pay to the City of Chicago as compensation for the privilege #1105922 herein granted the sum of one hundred seventy-five ($175.00) per annum in advance.

A 25% penalty will be added for payments received after due date.

The permit holder agrees to hold the City of Chicago harmless for any damage, relocation or replacement costs associated with damage, relocation or removal of private property caused by the City performing work in the public way.

Authority herein given and granted for a period of five (5) years from and after 02/06/2013.

Alderman _____
Marty Quinn/13th Ward

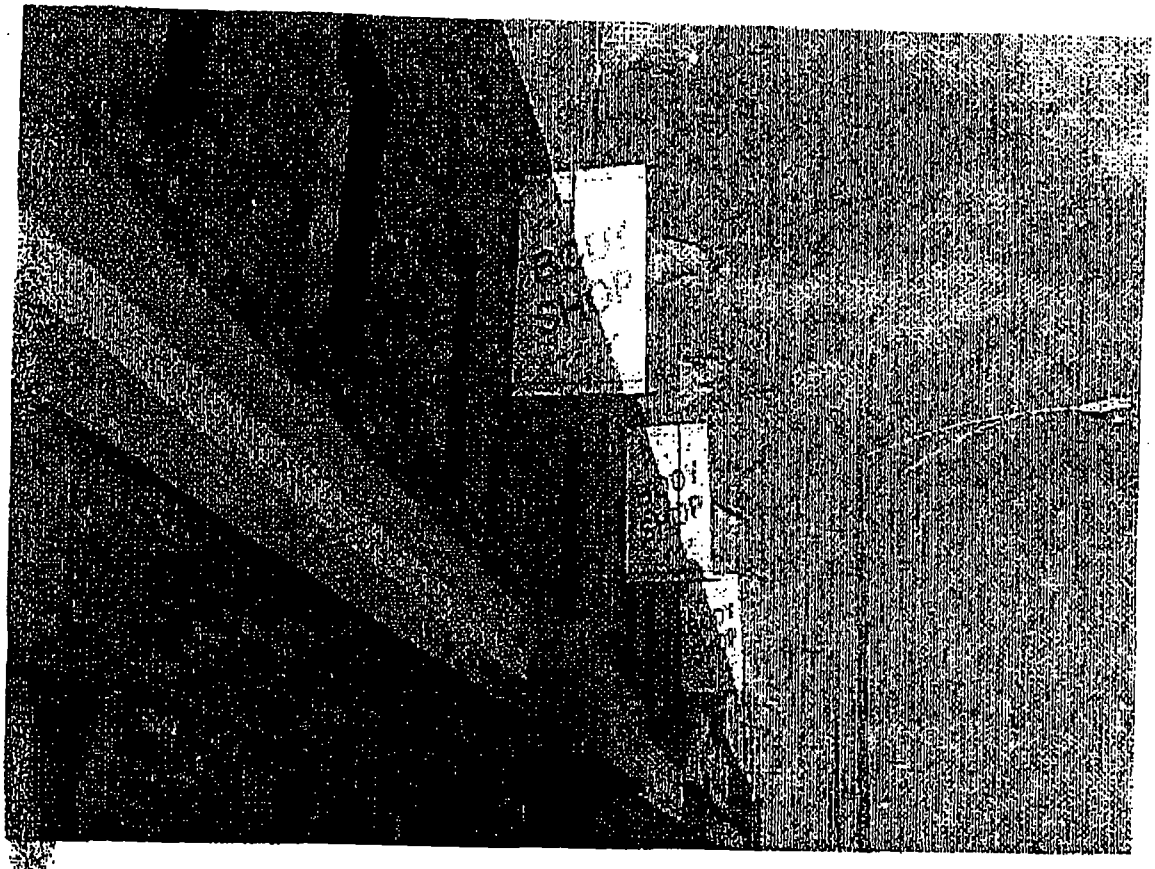

Body Shop Flag Signs

Department of Business Affairs and Consumer Protection
Business Assistance Center - Public Way Use Unit
City Hall - 121 N. LaSalle Street, Room 800 • Chicago, IL 60602
(312)-74-GOBIZ (312-744-6249) • (312) 744-1944 (TTY)
http://www.cityofchicago.org/bacp

09/11/2013

Alderman **Marty Quinn**
Ward # **13**
City of Chicago
City Hall, Room **203**
121 North LaSalle Street
Chicago, Illinois 60602

Re: An ordinance to use and maintain a portion of the public right-of-way for **four (4) banner(s)** for **KERRY'S AUTO BODY INC**, adjacent to the premises known as **5435 W. 63rd St.**.

Dear Alderman **Marty Quinn**:

The applicant referenced above has requested the use of the public right-of-way for a **banner(s)**. An ordinance has been prepared by the Department of Business Affairs and Consumer Protection – Business Assistance Center - Public Way Use Unit for presentation to the City Council. Because this request was made for properties located in your ward, as approved by you as per the attached, I respectfully request that you introduce the attached ordinance at the next City Council meeting.

If you have any questions regarding this ordinance, please contact Anthony Bertuca at (312) 744-5506.

Department of Business Affairs and Consumer Protection

City of Chicago

O2013-7219

Office of the City Clerk

Document Tracking Sheet

Meeting Date:	9/11/2013
Sponsor(s):	Quinn, Marty (13)
Type:	Ordinance
Title:	Grant(s) of privilege in public way for La Petite Pastry Inc.
Committee(s) Assignment:	Committee on Transportation and Public Way

ORDINANCE
LA PETITE PASTRY INC
Acct. No. 11059 - 1
Permit No. 1108217

Be It Ordained by the City Council of the City of Chicago:

SECTION 1. Permission and authority are hereby given and granted to LA PETITE PASTRY INC, upon the terms and subject to the conditions of this ordinance to maintain and use one (1) sign(s) projecting over the public right-of-way attached to its premises known as 5610 W. 63rd St..

Said sign structure(s) measures as follows; along W 63 St:
One (1) at ten (10) feet in length, six (6) feet in height and eighteen (18) feet above grade level.

The location of said privilege shall be as shown on prints kept on file with the Department of Business Affairs and Consumer Protection and the Office of the City Clerk.

Said privilege shall be constructed in accordance with plans and specifications approved by the Department of Transportation (Division of Project Development) and Zoning Department - Signs.

This grant of privilege in the public way shall be subject to the provisions of Section 10-28-015 and all other required provisions of the Municipal Code of Chicago.

The grantee shall pay to the City of Chicago as compensation for the privilege #1108217 herein granted the sum of three hundred ($300.00) per annum in advance.

A 25% penalty will be added for payments received after due date.

The permit holder agrees to hold the City of Chicago harmless for any damage, relocation or replacement costs associated with damage, relocation or removal of private property caused by the City performing work in the public way.

Authority herein given and granted for a period of five (5) years from and after 07/30/2013.

Alderman _____

Marty Quinn 13th Ward

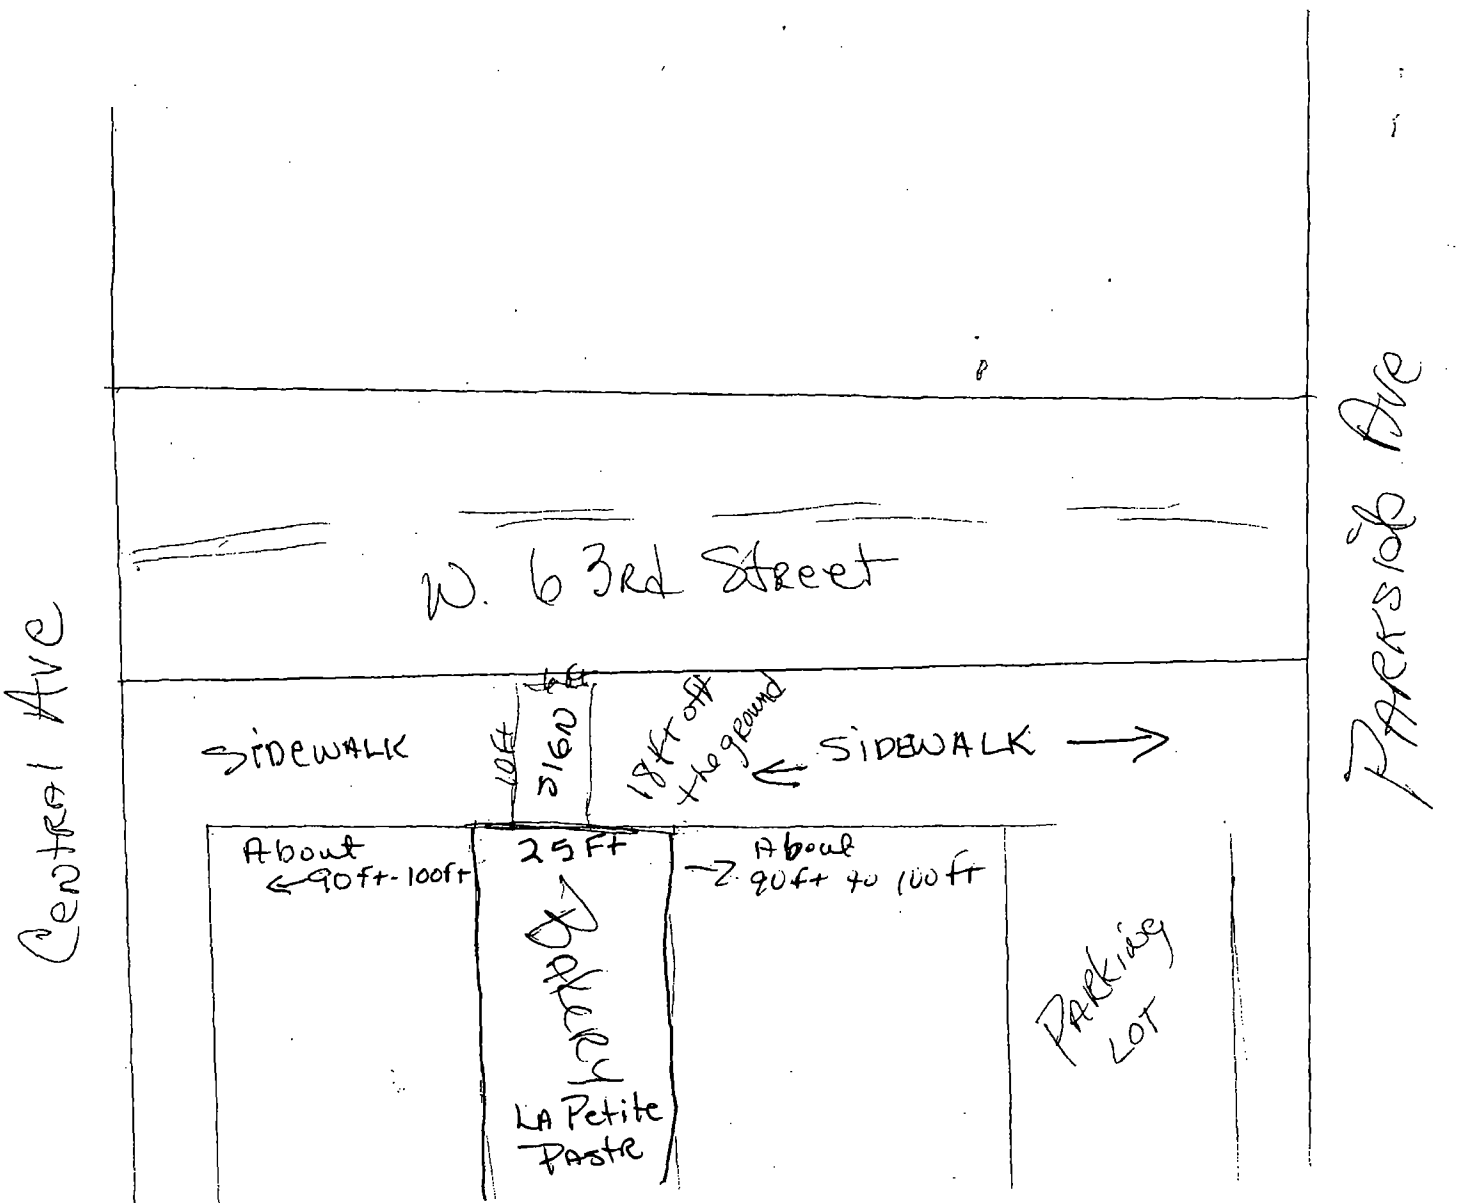
W. 63rd Street
Central Ave
Parkside Ave
SIDEWALK
SIDEWALK
10ft
2160
18ft off the ground
About 90ft-100ft
25Ft
About 90ft to 100ft
Bakery
LA Petite Paste
Parking Lot

Department of Business Affairs and Consumer Protection
Business Assistance Center - Public Way Use Unit
City Hall - 121 N. LaSalle Street, Room 800 • Chicago, IL 60602
(312)-74-GOBIZ (312-744-6249) • (312) 744-1944 (TTY)
http://www.cityofchicago.org/bacp

09/11/2013

Alderman **Marty Quinn**
Ward # **13**
City of Chicago
City Hall, Room **203**
121 North LaSalle Street
Chicago, Illinois 60602

Re: An ordinance to use and maintain a portion of the public right-of-way for **one (1) sign(s)** for **LA PETITE PASTRY INC**, adjacent to the premises known as **5610 W. 63rd St.**.

Dear Alderman **Marty Quinn**:

The applicant referenced above has requested the use of the public right-of-way for a **sign(s)**. An ordinance has been prepared by the Department of Business Affairs and Consumer Protection – Business Assistance Center - Public Way Use Unit for presentation to the City Council. Because this request was made for properties located in your ward, as approved by you as per the attached, I respectfully request that you introduce the attached ordinance at the next City Council meeting.

If you have any questions regarding this ordinance, please contact Anthony Bertuca at (312) 744-5506.

Department of Business Affairs and Consumer Protection

City of Chicago

O2013-7227

Office of the City Clerk

Document Tracking Sheet

Meeting Date:	9/11/2013
Sponsor(s):	Burke, Edward M. (14)
Type:	Ordinance
Title:	Grant(s) of privilege in public way for Amerimax Real Estate Partners
Committee(s) Assignment:	Committee on Transportation and Public Way

ORDINANCE
AMERIMAX REAL ESTATE PARTNERS
Acct. No. 282782 - 2
Permit No. 1107698

Be It Ordained by the City Council of the City of Chicago:

SECTION 1. Permission and authority are hereby given and granted to AMERIMAX REAL ESTATE PARTNERS, upon the terms and subject to the conditions of this ordinance to maintain and use one (1) sign(s) projecting over the public right-of-way attached to its premises known as 4169 S. Archer Ave..

Said sign structure(s) measures as follows; along S. Archer Avenue:
One (1) at eight (8) feet in length, six (6) feet in height and fifteen (15) feet above grade level.

The location of said privilege shall be as shown on prints kept on file with the Department of Business Affairs and Consumer Protection and the Office of the City Clerk.

Said privilege shall be constructed in accordance with plans and specifications approved by the Department of Transportation (Division of Project Development) and Zoning Department - Signs.

This grant of privilege in the public way shall be subject to the provisions of Section 10-28-015 and all other required provisions of the Municipal Code of Chicago.

The grantee shall pay to the City of Chicago as compensation for the privilege #1107698 herein granted the sum of three hundred ($300.00) per annum in advance.

A 25% penalty will be added for payments received after due date.

The permit holder agrees to hold the City of Chicago harmless for any damage, relocation or replacement costs associated with damage, relocation or removal of private property caused by the City performing work in the public way.

Authority herein given and granted for a period of five (5) years from and after 07/30/2013.

Alderman _____

Edward M. Burke 14th Ward

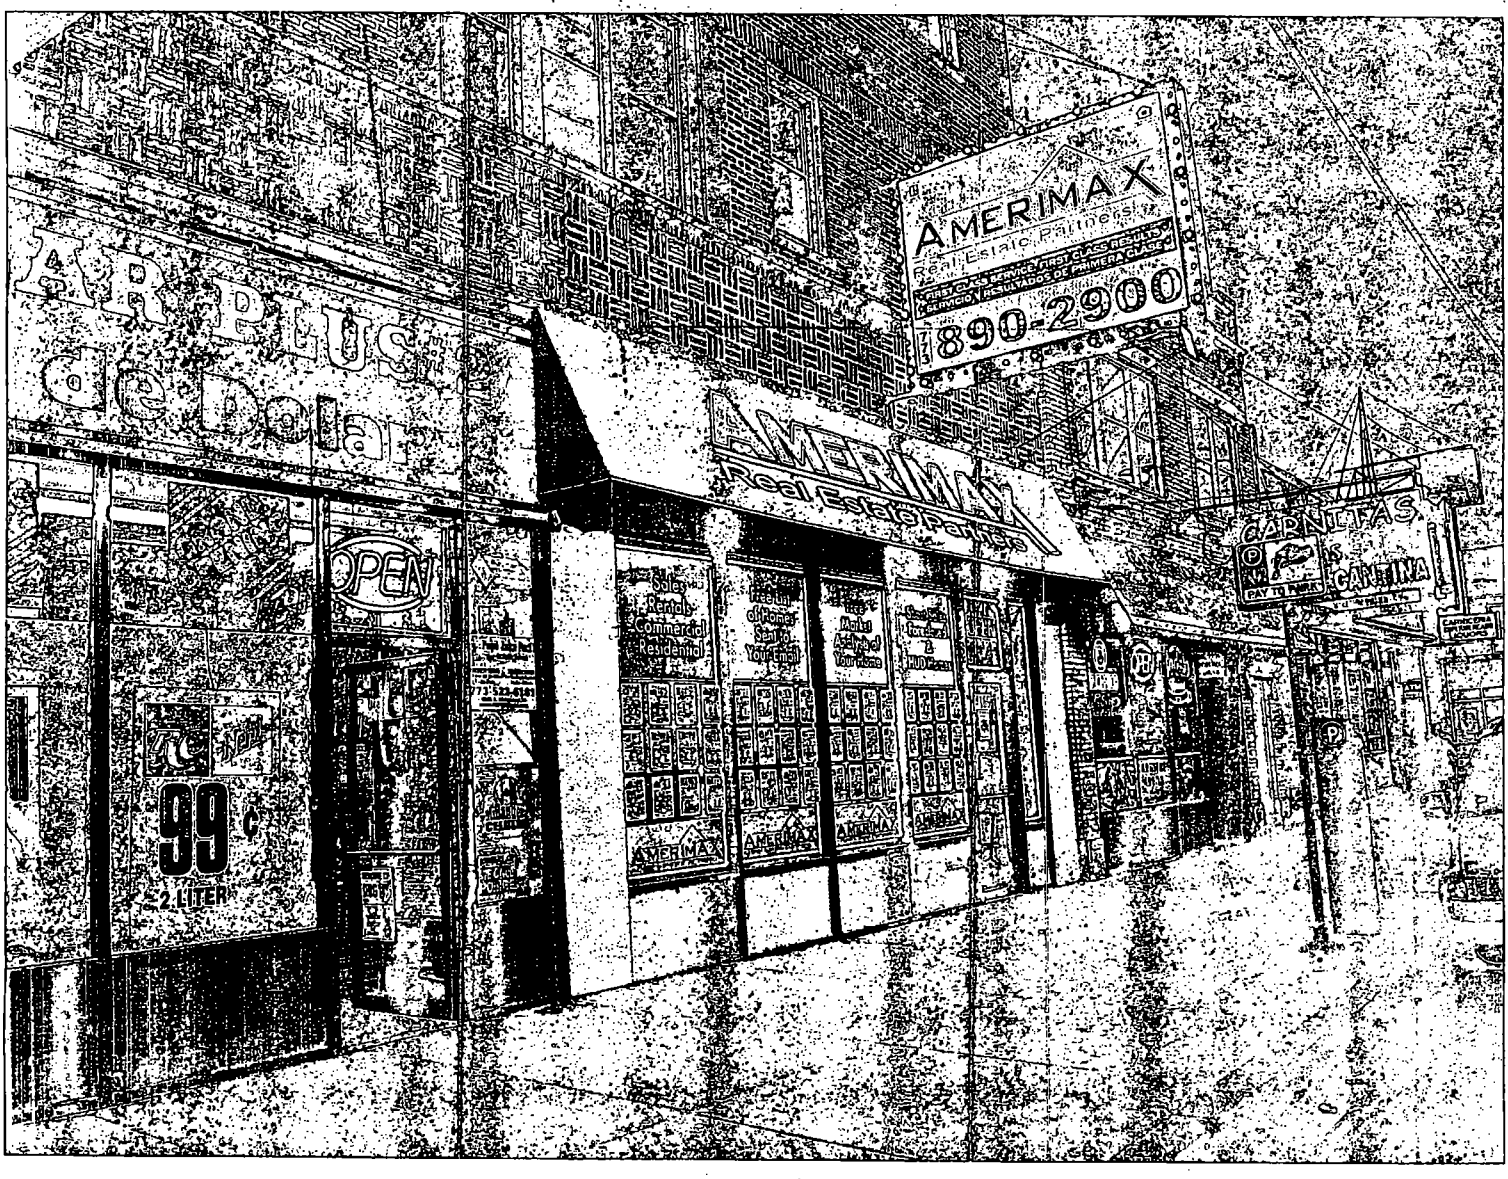
AMERIMAX
890-2900
OPEN
99¢
2 LITER
CANTINA

Department of Business Affairs and Consumer Protection
Business Assistance Center - Public Way Use Unit
City Hall - 121 N. LaSalle Street, Room 800 • Chicago, IL 60602
(312)-74-GOBIZ (312-744-6249) • (312) 744-1944 (TTY)
http://www.cityofchicago.org/bacp

09/11/2013

Alderman **Edward M. Burke**
Ward # **14**
City of Chicago
City Hall, Room **302**
121 North LaSalle Street
Chicago, Illinois 60602

Re: An ordinance to use and maintain a portion of the public right-of-way for **one (1) sign(s)** for **AMERIMAX REAL ESTATE PARTNERS**, adjacent to the premises known as **4169 S. Archer Ave.**.

Dear Alderman **Edward M. Burke**:

The applicant referenced above has requested the use of the public right-of-way for a **sign(s)**. An ordinance has been prepared by the Department of Business Affairs and Consumer Protection – Business Assistance Center - Public Way Use Unit for presentation to the City Council. Because this request was made for properties located in your ward, as approved by you as per the attached, I respectfully request that you introduce the attached ordinance at the next City Council meeting.

If you have any questions regarding this ordinance, please contact Anthony Bertuca at (312) 744-5506.

Department of Business Affairs and Consumer Protection

City of Chicago

O2013-7228

Office of the City Clerk

Document Tracking Sheet

Meeting Date:	9/11/2013
Sponsor(s):	Burke, Edward M. (14)
Type:	Ordinance
Title:	Grant(s) of privilege in public way for Archer Discount Store, Inc.
Committee(s) Assignment:	Committee on Transportation and Public Way

ORDINANCE
ARCHER DISCOUNT STORE, INC
Acct. No. 294088 - 1
Permit No. 1108191

Be It Ordained by the City Council of the City of Chicago:

SECTION 1. Permission and authority are hereby given and granted to ARCHER DISCOUNT STORE, INC, upon the terms and subject to the conditions of this ordinance to maintain and use one (1) sign(s) projecting over the public right-of-way attached to its premises known as 4255 S. Archer Ave..

Said sign structure(s) measures as follows; along S. Archer Avenue:
One (1) at nine (9) feet in length, nine (9) feet in height and eleven point six seven (11.67) feet above grade level.

The location of said privilege shall be as shown on prints kept on file with the Department of Business Affairs and Consumer Protection and the Office of the City Clerk.

Said privilege shall be constructed in accordance with plans and specifications approved by the Department of Transportation (Division of Project Development) and Zoning Department - Signs.

This grant of privilege in the public way shall be subject to the provisions of Section 10-28-015 and all other required provisions of the Municipal Code of Chicago.

The grantee shall pay to the City of Chicago as compensation for the privilege #1108191 herein granted the sum of three hundred ($300.00) per annum in advance.

A 25% penalty will be added for payments received after due date.

The permit holder agrees to hold the City of Chicago harmless for any damage, relocation or replacement costs associated with damage, relocation or removal of private property caused by the City performing work in the public way.

Authority herein given and granted for a period of five (5) years from and after 07/30/2013.

Alderman

Edward M. Burke 14th Ward

BUSINESS NAME: ARCHER DISCOUNT STORE

BUSINESS OWNER: IMAD MASUD

ADDRESS: 4255 S. ARCHER , CHICAGO, IL 60632

TELEPHONE: 773-847-3735

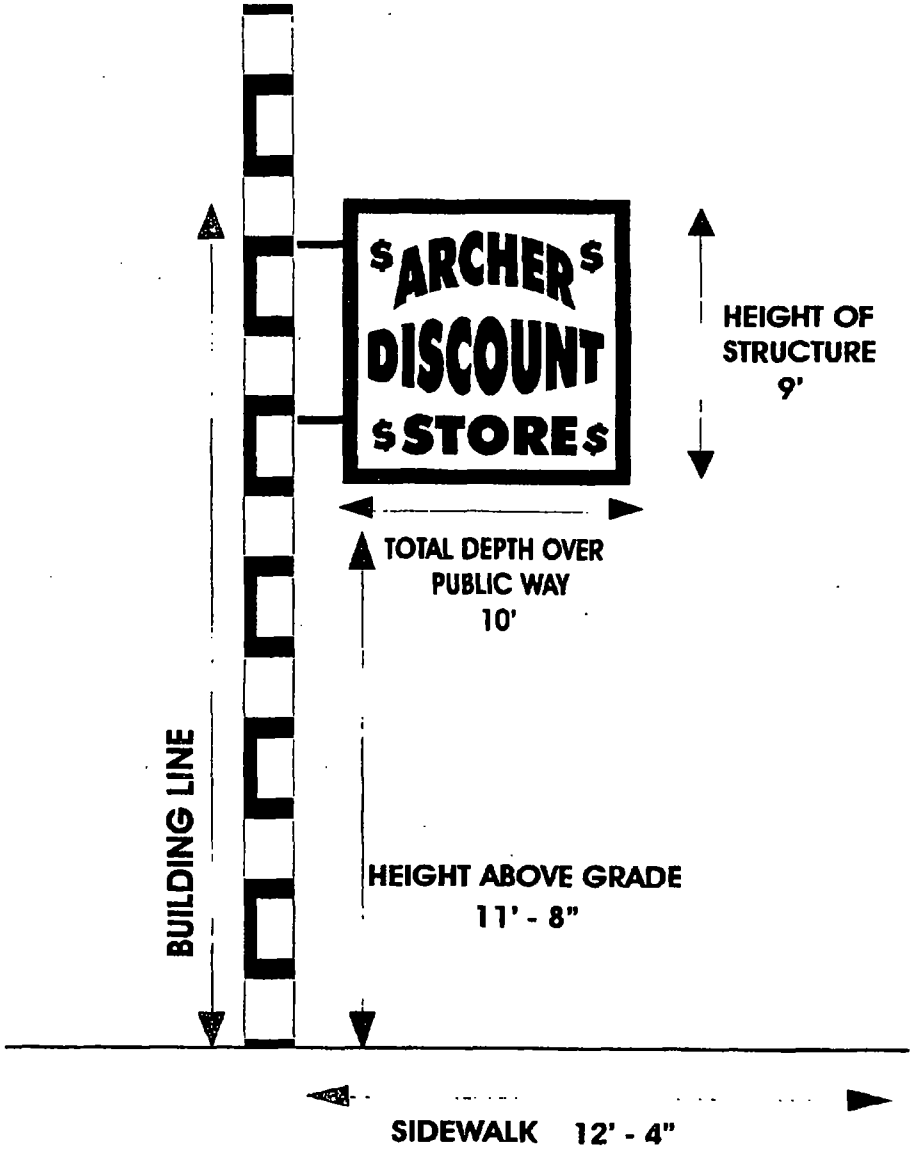

Department of Business Affairs and Consumer Protection
Business Assistance Center - Public Way Use Unit
City Hall - 121 N. LaSalle Street, Room 800 • Chicago, IL 60602
(312)-74-GOBIZ (312-744-6249) • (312) 744-1944 (TTY)
http://www.cityofchicago.org/bacp

09/11/2013

Alderman **Edward M. Burke**
Ward # **14**
City of Chicago
City Hall, Room **302**
121 North LaSalle Street
Chicago, Illinois 60602

Re: An ordinance to use and maintain a portion of the public right-of-way for **one (1) sign(s)** for **ARCHER DISCOUNT STORE, INC**, adjacent to the premises known as **4255 S. Archer Ave.**.

Dear Alderman **Edward M. Burke**:

The applicant referenced above has requested the use of the public right-of-way for a **sign(s)**. An ordinance has been prepared by the Department of Business Affairs and Consumer Protection – Business Assistance Center - Public Way Use Unit for presentation to the City Council. Because this request was made for properties located in your ward, as approved by you as per the attached, I respectfully request that you introduce the attached ordinance at the next City Council meeting.

If you have any questions regarding this ordinance, please contact Anthony Bertuca at (312) 744-5506.

Department of Business Affairs and Consumer Protection

City of Chicago

O2013-7230

Office of the City Clerk

Document Tracking Sheet

Meeting Date:	9/11/2013
Sponsor(s):	Burke, Edward M. (14)
Type:	Ordinance
Title:	Grant(s) of privilege in public way for Billares Ricardo & Restaurant
Committee(s) Assignment:	Committee on Transportation and Public Way

ORDINANCE
BILLARES RICARDO & RESTAURANT
Acct. No. 37401 - 1
Permit No. 1107472

Be It Ordained by the City Council of the City of Chicago:

SECTION 1. Permission and authority are hereby given and granted to BILLARES RICARDO & RESTAURANT, upon the terms and subject to the conditions of this ordinance to maintain and use one (1) sign(s) projecting over the public right-of-way attached to its premises known as 4209 S. Kedzie Ave..

Said sign structure(s) measures as follows; along S. Kedzie Ave.:
One (1) at eight (8) feet in length, nine (9) feet in height and nine (9) feet above grade level.

The location of said privilege shall be as shown on prints kept on file with the Department of Business Affairs and Consumer Protection and the Office of the City Clerk.

Said privilege shall be constructed in accordance with plans and specifications approved by the Department of Transportation (Division of Project Development) and Zoning Department - Signs.

This grant of privilege in the public way shall be subject to the provisions of Section 10-28-015 and all other required provisions of the Municipal Code of Chicago.

The grantee shall pay to the City of Chicago as compensation for the privilege #1107472 herein granted the sum of three hundred ($300.00) per annum in advance.

A 25% penalty will be added for payments received after due date.

The permit holder agrees to hold the City of Chicago harmless for any damage, relocation or replacement costs associated with damage, relocation or removal of private property caused by the City performing work in the public way.

Authority herein given and granted for a period of five (5) years from and after 05/14/2013.

Alderman

Edward M. Burke 14th Ward

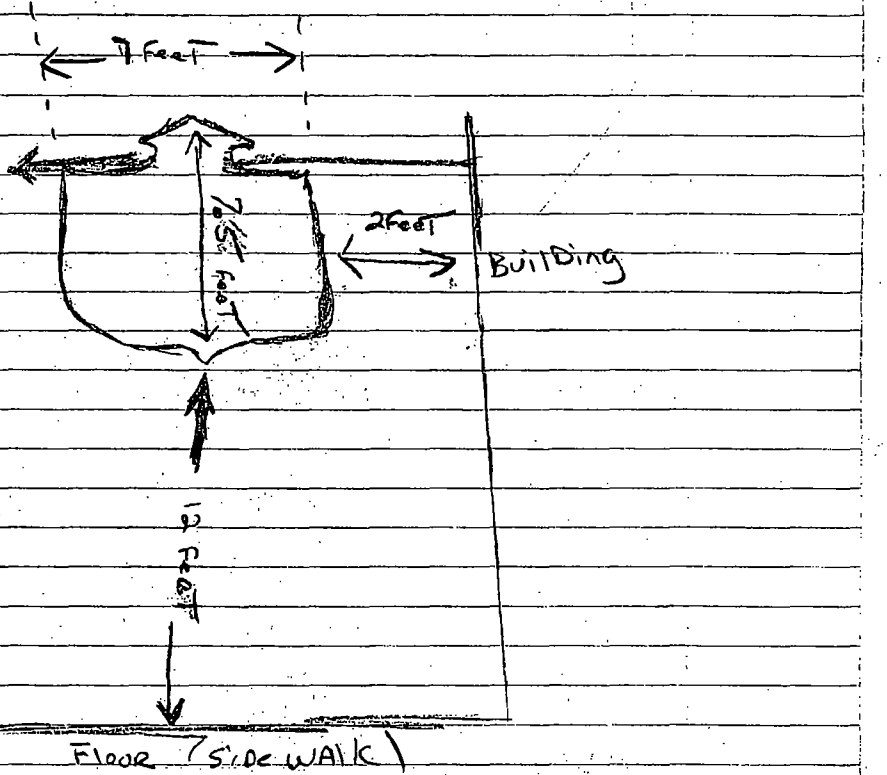
7 Feet
2 1/2 Feet
2Feet
Building
9 Feet
Floor
Side WALK

Department of Business Affairs and Consumer Protection
Business Assistance Center - Public Way Use Unit
City Hall - 121 N. LaSalle Street, Room 800 • Chicago, IL 60602
(312)-74-GOBIZ (312-744-6249) • (312) 744-1944 (TTY)
http://www.cityofchicago.org/bacp

09/11/2013

Alderman **Edward M. Burke**
Ward # **14**
City of Chicago
City Hall, Room **302**
121 North LaSalle Street
Chicago, Illinois 60602

Re: An ordinance to use and maintain a portion of the public right-of-way for **one (1) sign(s)** for **BILLARES RICARDO & RESTAURANT**, adjacent to the premises known as **4209 S. Kedzie Ave.**.

Dear Alderman **Edward M. Burke**:

The applicant referenced above has requested the use of the public right-of-way for a **sign(s)**. An ordinance has been prepared by the Department of Business Affairs and Consumer Protection – Business Assistance Center - Public Way Use Unit for presentation to the City Council. Because this request was made for properties located in your ward, as approved by you as per the attached, I respectfully request that you introduce the attached ordinance at the next City Council meeting.

If you have any questions regarding this ordinance, please contact Anthony Bertuca at (312) 744-5506.

Department of Business Affairs and Consumer Protection

City of Chicago

O2013-7232

Office of the City Clerk

Document Tracking Sheet

Meeting Date:	9/11/2013
Sponsor(s):	Burke, Edward M. (14)
Type:	Ordinance
Title:	Grant(s) of privilege in public way for Blue Sky Restaurant
Committee(s) Assignment:	Committee on Transportation and Public Way

ORDINANCE
BLUE SKY RESTAURANT
Acct. No. 16071 - 1
Permit No. 1107470

Be It Ordained by the City Council of the City of Chicago:

SECTION 1. Permission and authority are hereby given and granted to BLUE SKY RESTAURANT, upon the terms and subject to the conditions of this ordinance to maintain and use, as now constructed, two (2) Security Camera(s) projecting over the public right-of-way for security purposes adjacent to its premises known as 4807 S. Pulaski Rd..

Said Security Camera(s) at S. Pulaski Rd measure(s):
Two (2) at point three three (.33) feet in length, point three three (.33) feet in width and ten (10) feet above grade level.

The location of said privilege shall be as shown on prints kept on file with the Department of Business Affairs and Consumer Protection and the Office of the City Clerk.

Said privilege shall be constructed in accordance with plans and specifications approved by the Department of Planning and Development and Department of Transportation (Division of Project Development).

This grant of privilege in the public way shall be subject to the provisions of Section 10-28-015 and all other required provisions of the Municipal Code of Chicago.

The grantee shall pay to the City of Chicago as compensation for the privilege #1107470 herein granted the sum of zero ($.00) per annum in advance.

A 25% penalty will be added for payments received after due date.

The permit holder agrees to hold the City of Chicago harmless for any damage, relocation or replacement costs associated with damage, relocation or removal of private property caused by the City performing work in the public way.

Authority herein given and granted for a period of five (5) years from and after 06/11/2013.

Alderman

Edward M. Burke 14th Ward

SECURITY CAMERA SYSTEM SITE PLAN FOR CITY OF CHICAGO LATE HOUR LIQUOR LICENSE

BLUE SKY RESTAURANT
4807 S. PULASKI RD.
CHICAGO, IL 60632
PHONE: (773) 247-8660
KAROL CZERWIEN, OWNER

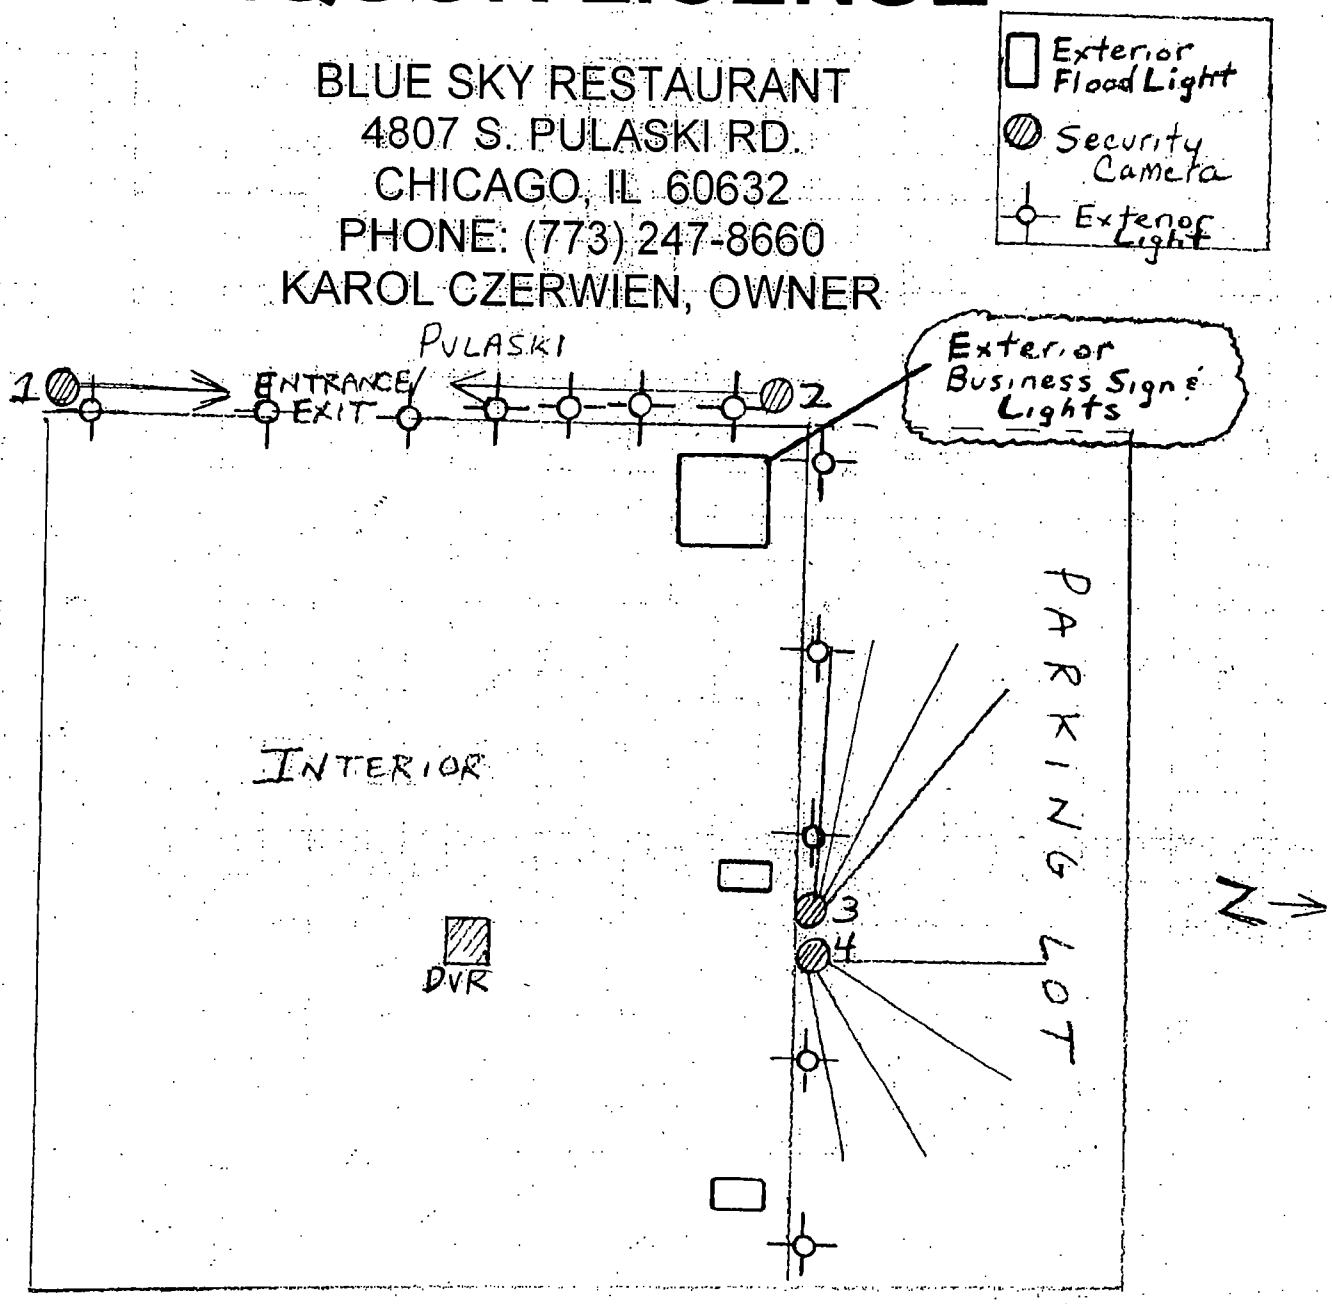

Department of Business Affairs and Consumer Protection
Business Assistance Center - Public Way Use Unit
City Hall - 121 N. LaSalle Street, Room 800 • Chicago, IL 60602
(312)-74-GOBIZ (312-744-6249) • (312) 744-1944 (TTY)
http://www.cityofchicago.org/bacp

09/11/2013

Alderman **Edward M. Burke**
Ward # **14**
City of Chicago
City Hall, Room **302**
121 North LaSalle Street
Chicago, Illinois 60602

Re: An ordinance to use and maintain a portion of the public right-of-way for **two (2) security camera(s)** for **BLUE SKY RESTAURANT**, adjacent to the premises known as **4807 S. Pulaski Rd.**.

Dear Alderman **Edward M. Burke**:

The applicant referenced above has requested the use of the public right-of-way for a **security camera(s)**. An ordinance has been prepared by the Department of Business Affairs and Consumer Protection – Business Assistance Center - Public Way Use Unit for presentation to the City Council. Because this request was made for properties located in your ward, as approved by you as per the attached, I respectfully request that you introduce the attached ordinance at the next City Council meeting.

If you have any questions regarding this ordinance, please contact Anthony Bertuca at (312) 744-5506.

Department of Business Affairs and Consumer Protection

City of Chicago

O2013-7234

Office of the City Clerk

Document Tracking Sheet

Meeting Date:	9/11/2013
Sponsor(s):	Burke, Edward M. (14)
Type:	Ordinance
Title:	Grant(s) of privilege in public way for Carlton Inn Midway
Committee(s) Assignment:	Committee on Transportation and Public Way

ORDINANCE
CARLTON INN MIDWAY
Acct. No. 288417 - 1
Permit No. 1107835

Be It Ordained by the City Council of the City of Chicago:

SECTION 1. Permission and authority are hereby given and granted to CARLTON INN MIDWAY, upon the terms and subject to the conditions of this ordinance to maintain and use one (1) sign(s) projecting over the public right-of-way attached to its premises known as 4944 S. Archer Ave..

Said sign structure(s) measures as follows; along S. Archer Ave.:
One (1) at nine (9) feet in length, nine point one seven (9.17) feet in height and ten (10) feet above grade level.

The location of said privilege shall be as shown on prints kept on file with the Department of Business Affairs and Consumer Protection and the Office of the City Clerk.

Said privilege shall be constructed in accordance with plans and specifications approved by the Department of Transportation (Division of Project Development) and Zoning Department - Signs.

This grant of privilege in the public way shall be subject to the provisions of Section 10-28-015 and all other required provisions of the Municipal Code of Chicago.

The grantee shall pay to the City of Chicago as compensation for the privilege #1107835 herein granted the sum of three hundred ($300.00) per annum in advance.

A 25% penalty will be added for payments received after due date.

The permit holder agrees to hold the City of Chicago harmless for any damage, relocation or replacement costs associated with damage, relocation or removal of private property caused by the City performing work in the public way.

Authority herein given and granted for a period of five (5) years from and after 06/11/2013.

Alderman

Edward M. Burke 14th Ward

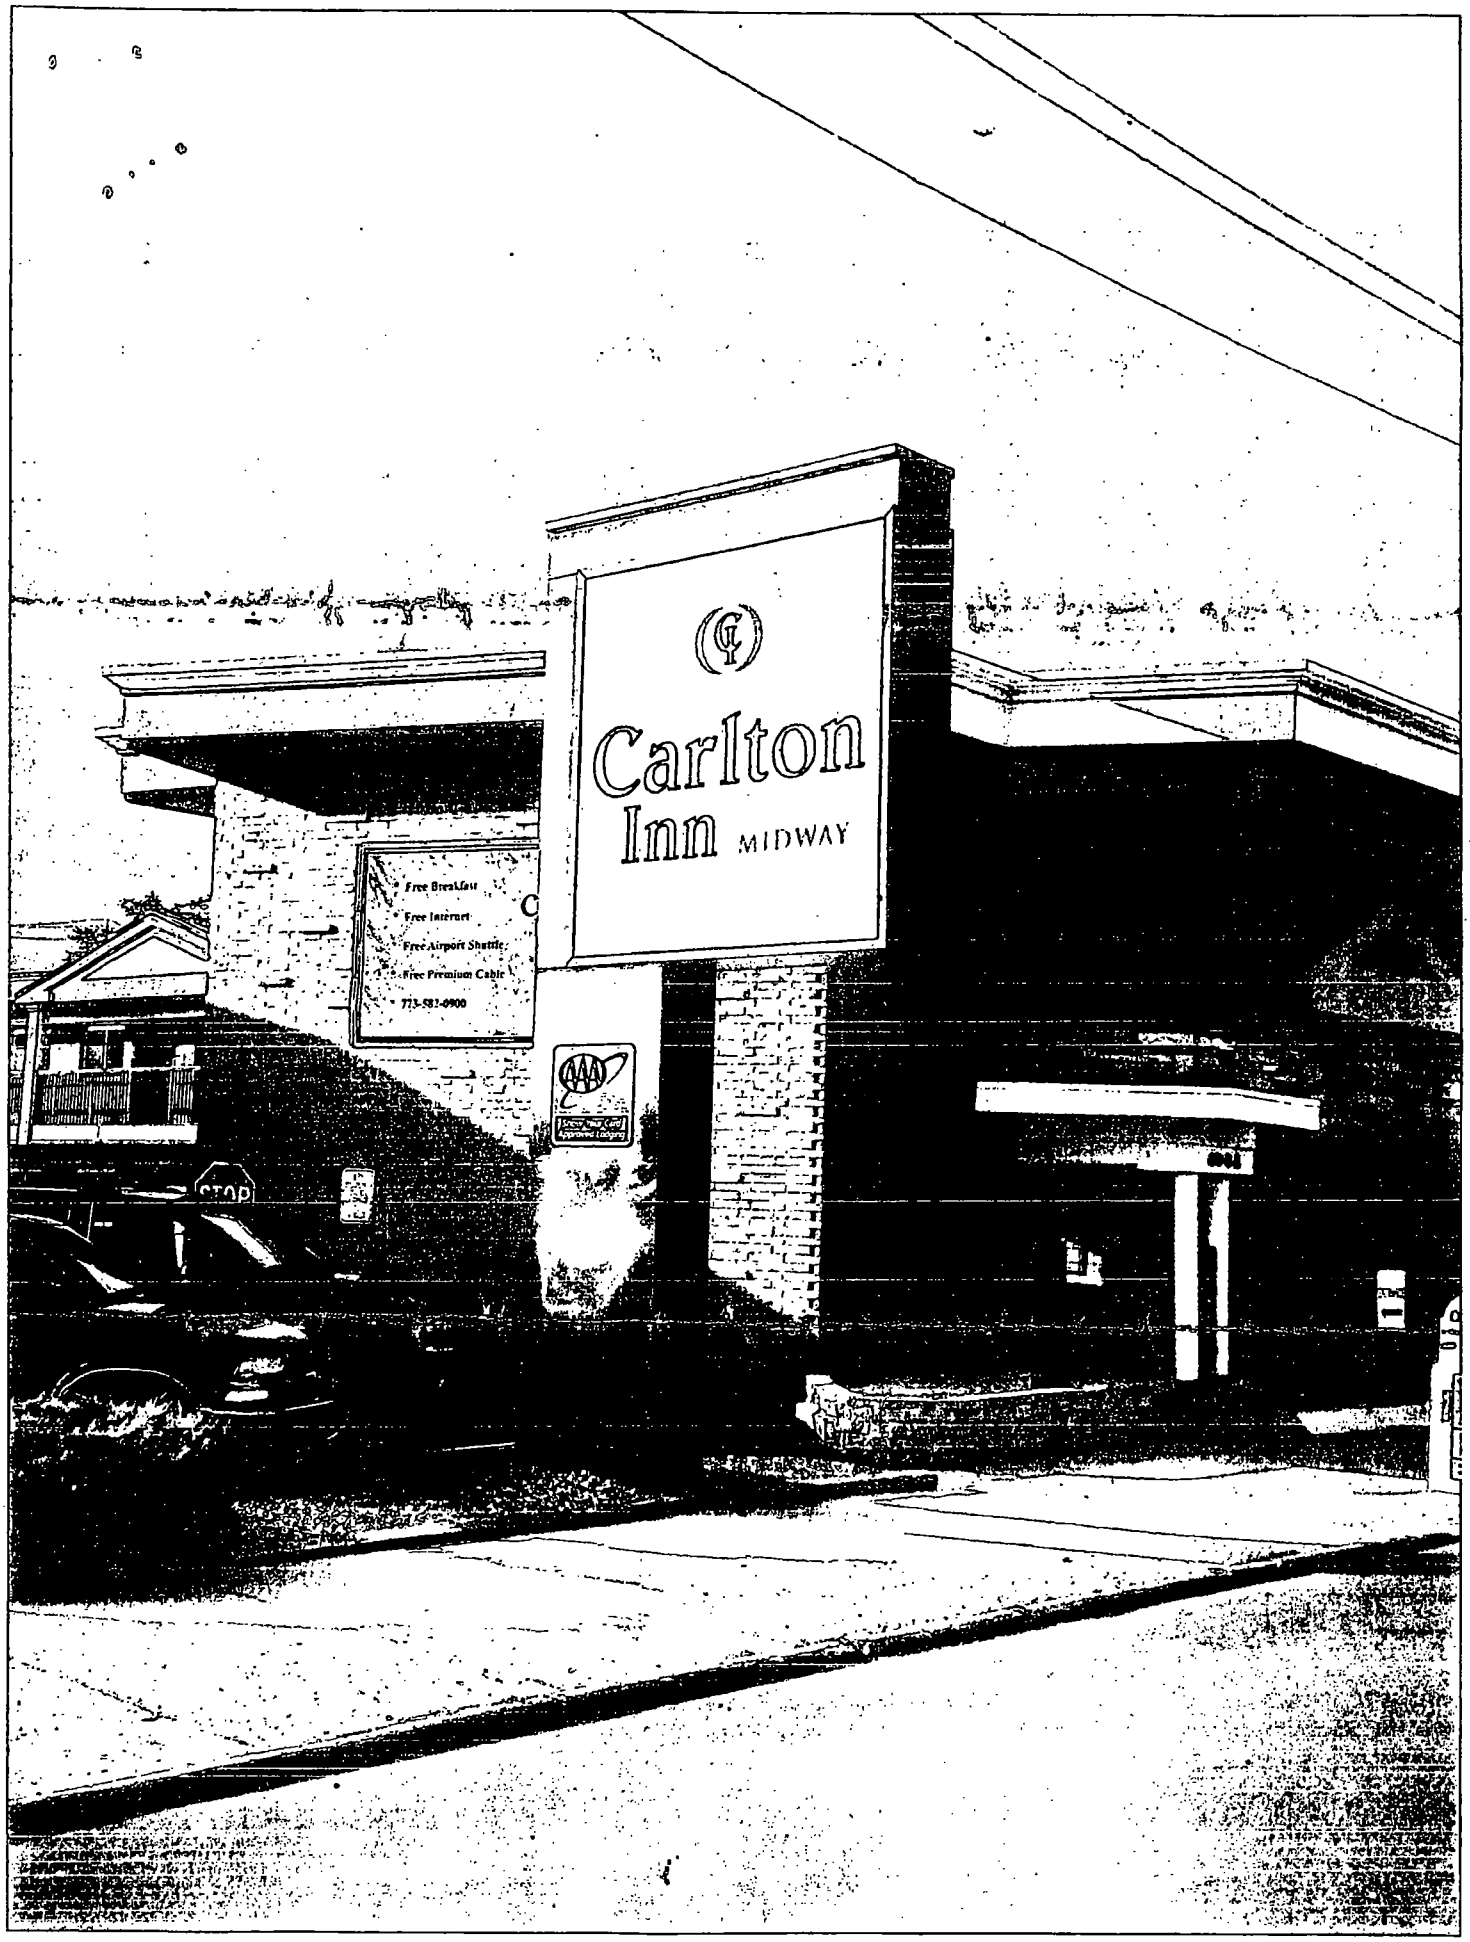
Carlton
Inn MIDWAY
Free Breakfast
Free Internet
Free Airport Shuttle
Free Premium Cable
773-582-6900
STOP

Department of Business Affairs and Consumer Protection
Business Assistance Center - Public Way Use Unit
City Hall - 121 N. LaSalle Street, Room 800 • Chicago, IL 60602
(312)-74-GOBIZ (312-744-6249) • (312) 744-1944 (TTY)
http://www.cityofchicago.org/bacp

09/11/2013

Alderman **Edward M. Burke**
Ward # **14**
City of Chicago
City Hall, Room **302**
121 North LaSalle Street
Chicago, Illinois 60602

Re: An ordinance to use and maintain a portion of the public right-of-way for **one (1) sign(s)** for **CARLTON INN MIDWAY**, adjacent to the premises known as **4944 S. Archer Ave.**.

Dear Alderman **Edward M. Burke**:

The applicant referenced above has requested the use of the public right-of-way for a **sign(s)**. An ordinance has been prepared by the Department of Business Affairs and Consumer Protection – Business Assistance Center - Public Way Use Unit for presentation to the City Council. Because this request was made for properties located in your ward, as approved by you as per the attached, I respectfully request that you introduce the attached ordinance at the next City Council meeting.

If you have any questions regarding this ordinance, please contact Anthony Bertuca at (312) 744-5506.

Department of Business Affairs and Consumer Protection

City of Chicago

O2013-7235

Office of the City Clerk

Document Tracking Sheet

Meeting Date:	9/11/2013
Sponsor(s):	Burke, Edward M. (14)
Type:	Ordinance
Title:	Grant(s) of privilege in public way for Currency Exchange
Committee(s) Assignment:	Committee on Transportation and Public Way

ORDINANCE
CURRENCY EXCHANGE
Acct. No. 60045 - 1
Permit No. 1107730

Be It Ordained by the City Council of the City of Chicago:

SECTION 1. Permission and authority are hereby given and granted to CURRENCY EXCHANGE, upon the terms and subject to the conditions of this ordinance to maintain and use one (1) sign(s) projecting over the public right-of-way attached to its premises known as 3224 W. 47th St..

Said sign structure(s) measures as follows; along W. 47th Street:
One (1) at eight (8) feet in length, ten (10) feet in height and ten (10) feet above grade level.

The location of said privilege shall be as shown on prints kept on file with the Department of Business Affairs and Consumer Protection and the Office of the City Clerk.

Said privilege shall be constructed in accordance with plans and specifications approved by the Department of Transportation (Division of Project Development) and Zoning Department - Signs.

This grant of privilege in the public way shall be subject to the provisions of Section 10-28-015 and all other required provisions of the Municipal Code of Chicago.

The grantee shall pay to the City of Chicago as compensation for the privilege #1107730 herein granted the sum of three hundred ($300.00) per annum in advance.

A 25% penalty will be added for payments received after due date.

The permit holder agrees to hold the City of Chicago harmless for any damage, relocation or replacement costs associated with damage, relocation or removal of private property caused by the City performing work in the public way.

Authority herein given and granted for a period of five (5) years from and after 07/09/2013.

Alderman

Edward M. Burke 14th Ward

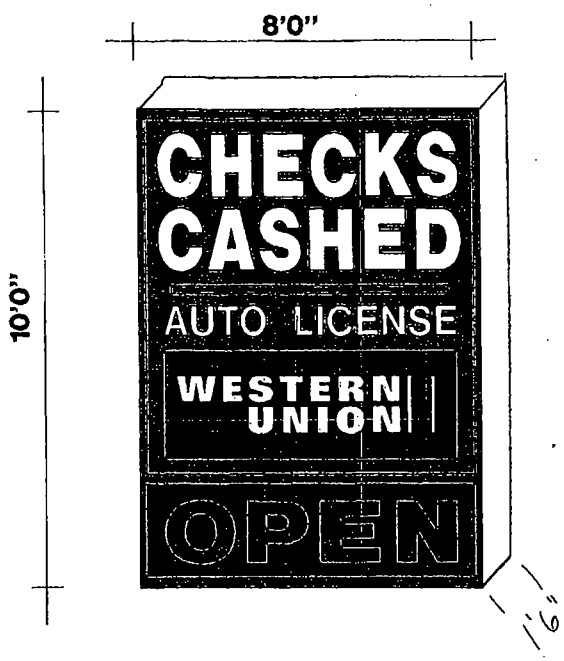

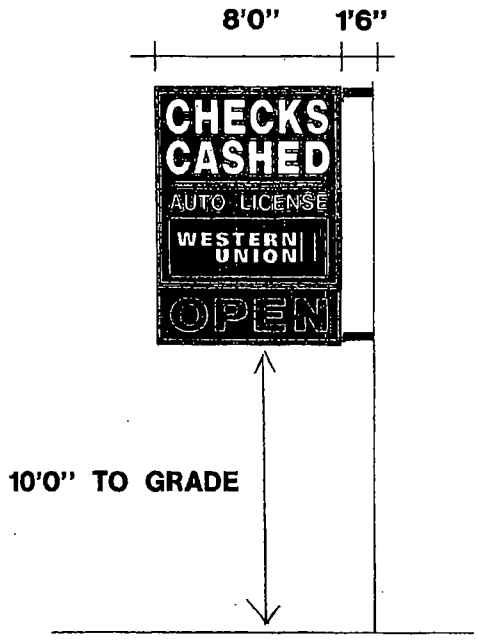

10'x8' PROJECTING SIGN

BEST NEON SIGN CO.	
SCALE NO SCALE SK. NO. PUBVIO	
CUSTOMER 47TH SAWYER C.E.	
JOB ADDRESS 3224 W. 47TH ST.	
CITY CHICAGO	STATE IL.
ARTIST GR	DATE
SALES APPROVED	DATE
CUSTOMER APPROVAL:	

PLEASE NOTE: By signing the approval box on this sketch, I understand that I am accepting all aspects of this drawing. This includes artwork, specifications, dimensions, spelling and any other representations herein. I also understand that color reproductions on this sketch are approximate, and may not match manufactured product exactly.

Department of Business Affairs and Consumer Protection
Business Assistance Center - Public Way Use Unit
City Hall - 121 N. LaSalle Street, Room 800 • Chicago, IL 60602
(312)-74-GOBIZ (312-744-6249) • (312) 744-1944 (TTY)
http://www.cityofchicago.org/bacp

09/11/2013

Alderman **Edward M. Burke**
Ward # **14**
City of Chicago
City Hall, Room **302**
121 North LaSalle Street
Chicago, Illinois 60602

Re: An ordinance to use and maintain a portion of the public right-of-way for **one (1) sign(s)** for **CURRENCY EXCHANGE**, adjacent to the premises known as **3224 W. 47th St.**.

Dear Alderman **Edward M. Burke**:

The applicant referenced above has requested the use of the public right-of-way for a **sign(s)**. An ordinance has been prepared by the Department of Business Affairs and Consumer Protection – Business Assistance Center - Public Way Use Unit for presentation to the City Council. Because this request was made for properties located in your ward, as approved by you as per the attached, I respectfully request that you introduce the attached ordinance at the next City Council meeting.

If you have any questions regarding this ordinance, please contact Anthony Bertuca at (312) 744-5506.

Department of Business Affairs and Consumer Protection

City of Chicago

O2013-7238

Office of the City Clerk

Document Tracking Sheet

Meeting Date:	9/11/2013
Sponsor(s):	Burke, Edward M. (14)
Type:	Ordinance
Title:	Grant(s) of privilege in public way for Honda City - light fixtures
Committee(s) Assignment:	Committee on Transportation and Public Way

ORDINANCE
HONDA CITY
Acct. No. 311544 - 1
Permit No. 1107549

Be It Ordained by the City Council of the City of Chicago:

SECTION 1. Permission and authority are hereby given and granted to HONDA CITY, upon the terms and subject to the conditions of this ordinance to maintain and use, as now constructed, three (3) Light Fixture(s) projecting over the public right-of-way adjacent to its premises known as 4950 S. Pulaski Rd..

Said Light Fixture(s) at S. Pulaski Road measure(s):
Three (3) at two (2) feet in length, two (2) feet in width and twenty-six (26) feet above grade level.

The location of said privilege shall be as shown on prints kept on file with the Department of Business Affairs and Consumer Protection and the Office of the City Clerk.

Said privilege shall be constructed in accordance with plans and specifications approved by the Department of Transportation (Division of Project Development).

This grant of privilege in the public way shall be subject to the provisions of Section 10-28-015 and all other required provisions of the Municipal Code of Chicago.

The grantee shall pay to the City of Chicago as compensation for the privilege #1107549 herein granted the sum of eighty-five ($85.00) per annum in advance.

A 25% penalty will be added for payments received after due date.

The permit holder agrees to hold the City of Chicago harmless for any damage, relocation or replacement costs associated with damage, relocation or removal of private property caused by the City performing work in the public way.

Authority herein given and granted for a period of five (5) years from and after 06/11/2013.

Alderman

Edward M. Burke 14th Ward

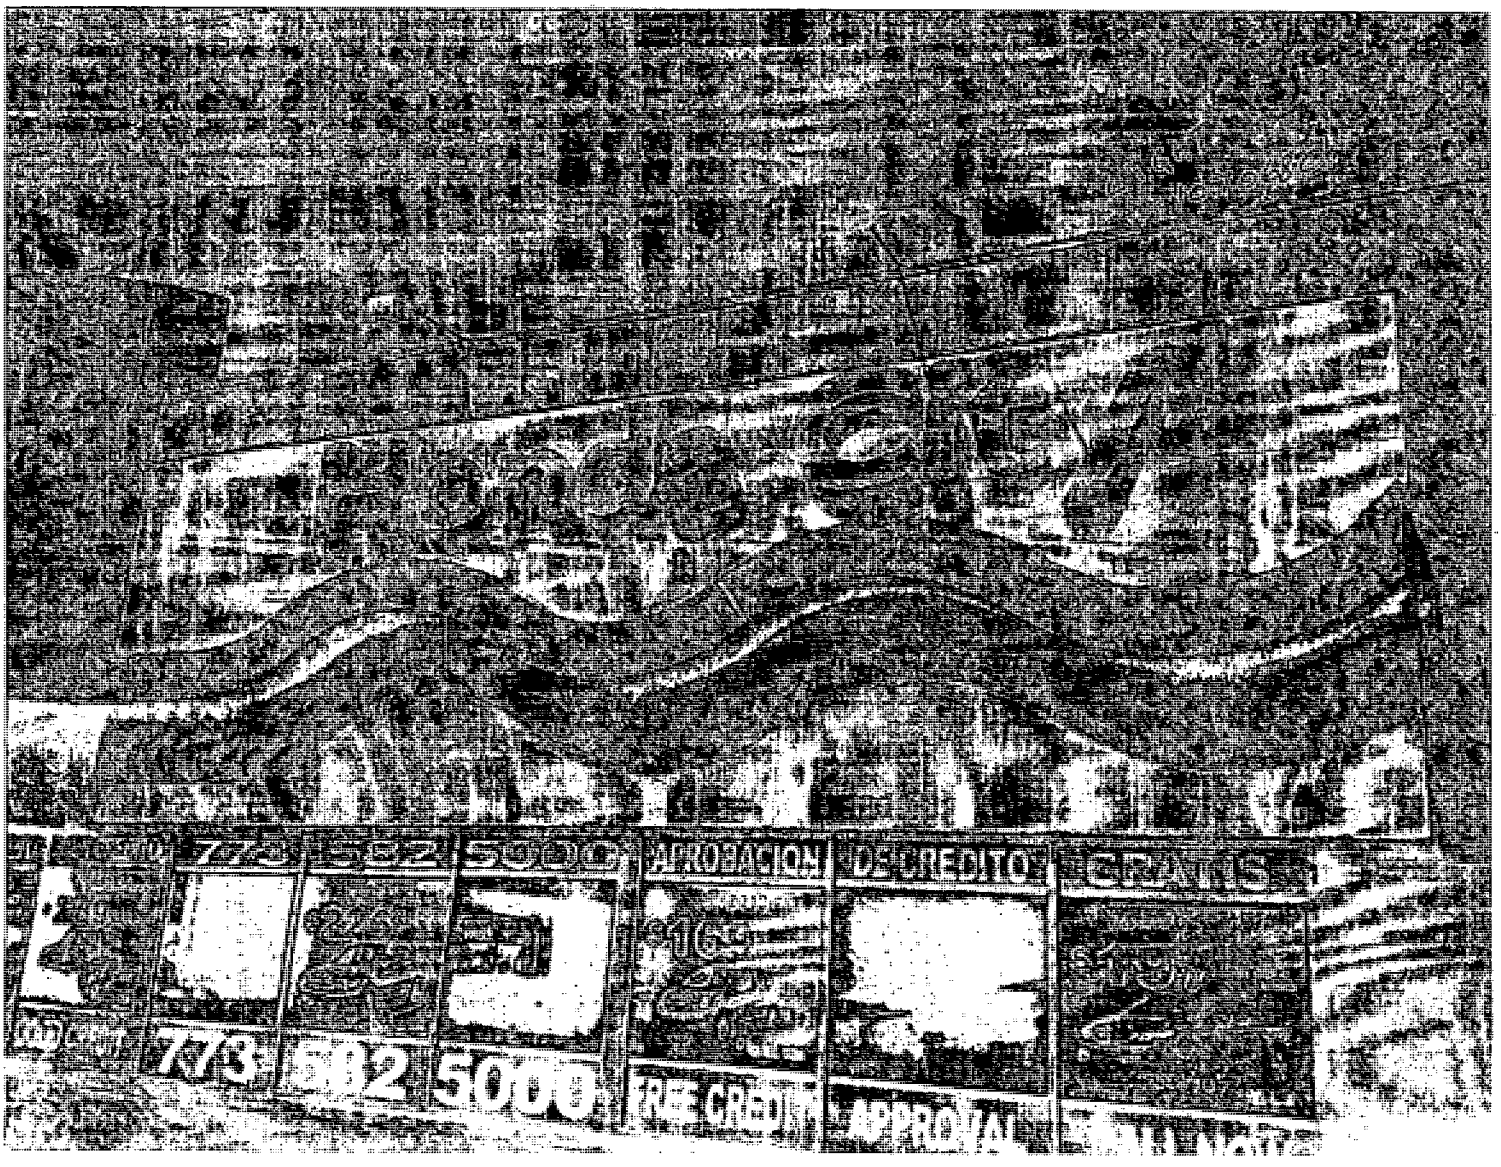
APPROACH
NO CREDIT
APPROVAL

Department of Business Affairs and Consumer Protection
Business Assistance Center - Public Way Use Unit
City Hall - 121 N. LaSalle Street, Room 800 • Chicago, IL 60602
(312)-74-GOBIZ (312-744-6249) • (312) 744-1944 (TTY)
http://www.cityofchicago.org/bacp

09/11/2013

Alderman **Edward M. Burke**
Ward # **14**
City of Chicago
City Hall, Room **302**
121 North LaSalle Street
Chicago, Illinois 60602

Re: An ordinance to use and maintain a portion of the public right-of-way for **three (3) light fixture(s)** for **HONDA CITY**, adjacent to the premises known as **4950 S. Pulaski Rd.**.

Dear Alderman **Edward M. Burke**:

The applicant referenced above has requested the use of the public right-of-way for a **light fixture(s)**. An ordinance has been prepared by the Department of Business Affairs and Consumer Protection – Business Assistance Center - Public Way Use Unit for presentation to the City Council. Because this request was made for properties located in your ward, as approved by you as per the attached, I respectfully request that you introduce the attached ordinance at the next City Council meeting.

If you have any questions regarding this ordinance, please contact Anthony Bertuca at (312) 744-5506.

Department of Business Affairs and Consumer Protection

City of Chicago

O2013-7240

Office of the City Clerk

Document Tracking Sheet

Meeting Date:	9/11/2013
Sponsor(s):	Burke, Edward M. (14)
Type:	Ordinance
Title:	Grant(s) of privilege in public way for Honda City - signs
Committee(s) Assignment:	Committee on Transportation and Public Way

ORDINANCE
HONDA CITY
Acct. No. 311544 - 1
Permit No. 1107547

Be It Ordained by the City Council of the City of Chicago:

SECTION 1. Permission and authority are hereby given and granted to HONDA CITY, upon the terms and subject to the conditions of this ordinance to maintain and use six (6) sign(s) projecting over the public right-of-way attached to its premises known as 4950 S. Pulaski Rd..

Said sign structure(s) measures as follows; along S. Pulaski Road:
One (1) at eleven (11) feet in length, three point five (3.5) feet in height and twenty (20) feet above grade level.
One (1) at ten (10) feet in length, two (2) feet in height and fourteen (14) feet above grade level.
One (1) at thirty-two (32) feet in length, two (2) feet in height and twenty (20) feet above grade level.
One (1) at seven (7) feet in length, two (2) feet in height and fourteen (14) feet above grade level.

Said sign structure(s) measures as follows; along W. 50th Street:
One (1) at eleven (11) feet in length, two (2) feet in height and twenty (20) feet above grade level.
One (1) at six (6) feet in length, two (2) feet in height and twenty (20) feet above grade level.

The location of said privilege shall be as shown on prints kept on file with the Department of Business Affairs and Consumer Protection and the Office of the City Clerk.

Said privilege shall be constructed in accordance with plans and specifications approved by the Department of Transportation (Division of Project Development) and Zoning Department - Signs.

This grant of privilege in the public way shall be subject to the provisions of Section 10-28-015 and all other required provisions of the Municipal Code of Chicago.

The grantee shall pay to the City of Chicago as compensation for the privilege #1107547 herein granted the sum of seven hundred seventy-five ($775.00) per annum in advance.

A 25% penalty will be added for payments received after due date.

The permit holder agrees to hold the City of Chicago harmless for any damage, relocation or replacement costs associated with damage, relocation or removal of private property caused by the City performing work in the public way.

Authority herein given and granted for a period of five (5) years from and after 06/11/2013.

Alderman _____

Edward M. Burke 14th Ward

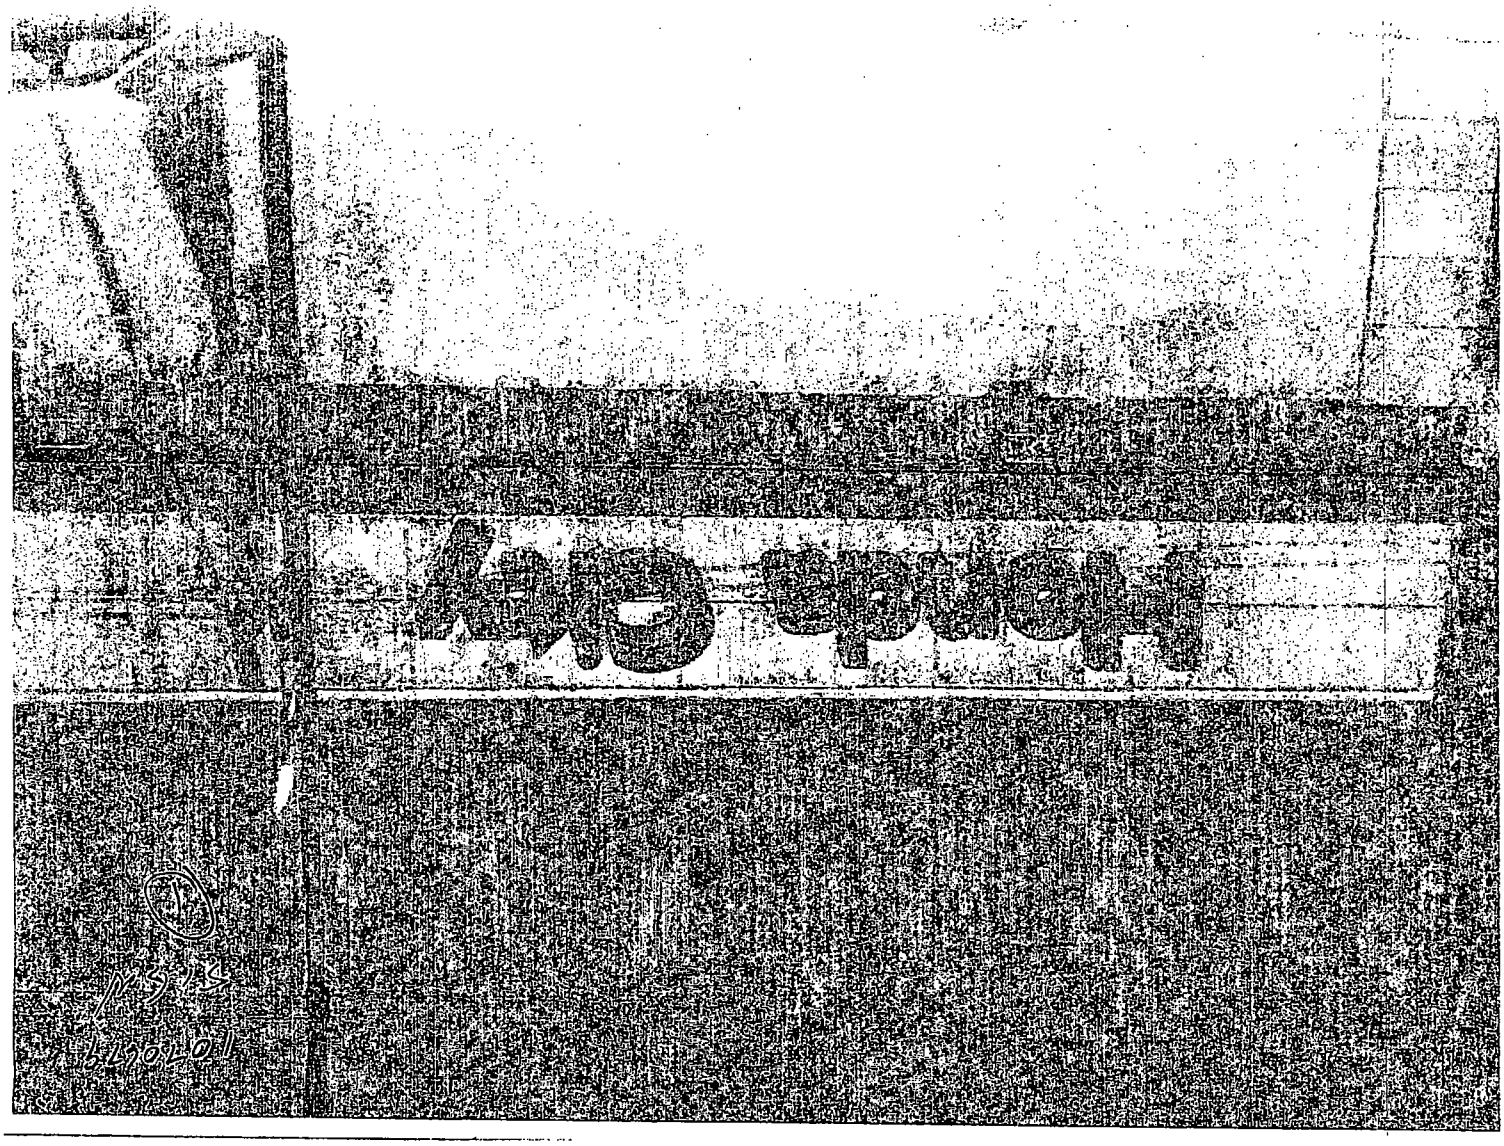
Ave

Department of Business Affairs and Consumer Protection
Business Assistance Center - Public Way Use Unit
City Hall - 121 N. LaSalle Street, Room 800 • Chicago, IL 60602
(312)-74-GOBIZ (312-744-6249) • (312) 744-1944 (TTY)
http://www.cityofchicago.org/bacp

09/11/2013

Alderman **Edward M. Burke**
Ward # **14**
City of Chicago
City Hall, Room **302**
121 North LaSalle Street
Chicago, Illinois 60602

Re: An ordinance to use and maintain a portion of the public right-of-way for **six (6) sign(s)** for **HONDA CITY**, adjacent to the premises known as **4950 S. Pulaski Rd.**.

Dear Alderman **Edward M. Burke**:

The applicant referenced above has requested the use of the public right-of-way for a **sign(s)**. An ordinance has been prepared by the Department of Business Affairs and Consumer Protection – Business Assistance Center - Public Way Use Unit for presentation to the City Council. Because this request was made for properties located in your ward, as approved by you as per the attached, I respectfully request that you introduce the attached ordinance at the next City Council meeting.

If you have any questions regarding this ordinance, please contact Anthony Bertuca at (312) 744-5506.

Department of Business Affairs and Consumer Protection

City of Chicago

O2013-7241

Office of the City Clerk

Document Tracking Sheet

Meeting Date:	9/11/2013
Sponsor(s):	Burke, Edward M. (14)
Type:	Ordinance
Title:	Grant(s) of privilege in public way for IM & N Dollar Plus
Committee(s) Assignment:	Committee on Transportation and Public Way

ORDINANCE
IM & N DOLLAR PLUS
Acct. No. 266647 - 1
Permit No. 1107876

Be It Ordained by the City Council of the City of Chicago:

SECTION 1. Permission and authority are hereby given and granted to IM & N DOLLAR PLUS, upon the terms and subject to the conditions of this ordinance to maintain and use one (1) sign(s) projecting over the public right-of-way attached to its premises known as 5149 S. Kedzie Ave..

Said sign structure(s) measures as follows; along S. Kedzie Avenue:
One (1) at seven (7) feet in length, four (4) feet in height and fourteen (14) feet above grade level.

The location of said privilege shall be as shown on prints kept on file with the Department of Business Affairs and Consumer Protection and the Office of the City Clerk.

Said privilege shall be constructed in accordance with plans and specifications approved by the Department of Transportation (Division of Project Development) and Zoning Department - Signs.

This grant of privilege in the public way shall be subject to the provisions of Section 10-28-015 and all other required provisions of the Municipal Code of Chicago.

The grantee shall pay to the City of Chicago as compensation for the privilege #1107876 herein granted the sum of three hundred ($300.00) per annum in advance.

A 25% penalty will be added for payments received after due date.

The permit holder agrees to hold the City of Chicago harmless for any damage, relocation or replacement costs associated with damage, relocation or removal of private property caused by the City performing work in the public way.

Authority herein given and granted for a period of five (5) years from and after 07/30/2013.

Alderman _____

Edward M. Burke 14th Ward

IM & N DOLLAR
PLUS
778-925-0568
ONE DOLLAR

IM & N DOLLAR
PLUS
778-925-0568
ONE DOLLAR

Department of Business Affairs and Consumer Protection
Business Assistance Center - Public Way Use Unit
City Hall - 121 N. LaSalle Street, Room 800 • Chicago, IL 60602
(312)-74-GOBIZ (312-744-6249) • (312) 744-1944 (TTY)
http://www.cityofchicago.org/bacp

09/11/2013

Alderman **Edward M. Burke**
Ward # **14**
City of Chicago
City Hall, Room **302**
121 North LaSalle Street
Chicago, Illinois 60602

Re: An ordinance to use and maintain a portion of the public right-of-way for **one (1) sign(s)** for **IM & N DOLLAR PLUS**, adjacent to the premises known as **5149 S. Kedzie Ave.**.

Dear Alderman **Edward M. Burke**:

The applicant referenced above has requested the use of the public right-of-way for a **sign(s)**. An ordinance has been prepared by the Department of Business Affairs and Consumer Protection – Business Assistance Center - Public Way Use Unit for presentation to the City Council. Because this request was made for properties located in your ward, as approved by you as per the attached, I respectfully request that you introduce the attached ordinance at the next City Council meeting.

If you have any questions regarding this ordinance, please contact Anthony Bertuca at (312) 744-5506.

Department of Business Affairs and Consumer Protection

City of Chicago

O2013-7244

Office of the City Clerk

Document Tracking Sheet

Meeting Date:	9/11/2013
Sponsor(s):	Burke, Edward M. (14)
Type:	Ordinance
Title:	Grant(s) of privilege in public way for Kiddie Garden Little Angels
Committee(s) Assignment:	Committee on Transportation and Public Way

ORDINANCE
KIDDIE GARDEN LITTLE ANGELS
Acct. No. 219497 - 1
Permit No. 1107823

Be It Ordained by the City Council of the City of Chicago:

SECTION 1. Permission and authority are hereby given and granted to KIDDIE GARDEN LITTLE ANGELS, upon the terms and subject to the conditions of this ordinance to maintain and use one (1) sign(s) projecting over the public right-of-way attached to its premises known as 4235 S. Kedzie Ave..

Said sign structure(s) measures as follows; along SOUTH KEDZIE AVE.:
One (1) at five (5) feet in length, five (5) feet in height and eleven (11) feet above grade level.

The location of said privilege shall be as shown on prints kept on file with the Department of Business Affairs and Consumer Protection and the Office of the City Clerk.

Said privilege shall be constructed in accordance with plans and specifications approved by the Department of Transportation (Division of Project Development) and Zoning Department - Signs.

This grant of privilege in the public way shall be subject to the provisions of Section 10-28-015 and all other required provisions of the Municipal Code of Chicago.

The grantee shall pay to the City of Chicago as compensation for the privilege #1107823 herein granted the sum of three hundred ($300.00) per annum in advance.

A 25% penalty will be added for payments received after due date.

The permit holder agrees to hold the City of Chicago harmless for any damage, relocation or replacement costs associated with damage, relocation or removal of private property caused by the City performing work in the public way.

Authority herein given and granted for a period of five (5) years from and after 05/09/2012.

Alderman

Edward M. Burke 14th Ward

Department of Business Affairs and Consumer Protection
Business Assistance Center - Public Way Use Unit
City Hall - 121 N. LaSalle Street, Room 800 • Chicago, IL 60602
(312)-74-GOBIZ (312-744-6249) • (312) 744-1944 (TTY)
http://www.cityofchicago.org/bacp

09/11/2013

Alderman **Edward M. Burke**
Ward # **14**
City of Chicago
City Hall, Room **302**
121 North LaSalle Street
Chicago, Illinois 60602

Re: An ordinance to use and maintain a portion of the public right-of-way for **one (1) sign(s)** for **KIDDIE GARDEN LITTLE ANGELS**, adjacent to the premises known as **4235 S. Kedzie Ave.**.

Dear Alderman **Edward M. Burke**:

The applicant referenced above has requested the use of the public right-of-way for a **sign(s)**. An ordinance has been prepared by the Department of Business Affairs and Consumer Protection – Business Assistance Center - Public Way Use Unit for presentation to the City Council. Because this request was made for properties located in your ward, as approved by you as per the attached, I respectfully request that you introduce the attached ordinance at the next City Council meeting.

If you have any questions regarding this ordinance, please contact Anthony Bertuca at (312) 744-5506.

Department of Business Affairs and Consumer Protection

City of Chicago

O2013-7245

Office of the City Clerk

Document Tracking Sheet

Meeting Date:	9/11/2013
Sponsor(s):	Burke, Edward M. (14)
Type:	Ordinance
Title:	Grant(s) of privilege in public way for MG International
Committee(s) Assignment:	Committee on Transportation and Public Way

ORDINANCE
MG INTERNATIONAL
Acct. No. 259749 - 12
Permit No. 1108345

Be It Ordained by the City Council of the City of Chicago:

SECTION 1. Permission and authority are hereby given and granted to MG INTERNATIONAL, upon the terms and subject to the conditions of this ordinance to maintain and use one (1) sign(s) projecting over the public right-of-way attached to its premises known as 4271 S. Archer Ave..

Said sign structure(s) measures as follows; along S. Archer:
One (1) at six (6) feet in length, nine (9) feet in height and ten (10) feet above grade level.

The location of said privilege shall be as shown on prints kept on file with the Department of Business Affairs and Consumer Protection and the Office of the City Clerk.

Said privilege shall be constructed in accordance with plans and specifications approved by the Department of Transportation (Division of Project Development) and Zoning Department - Signs.

This grant of privilege in the public way shall be subject to the provisions of Section 10-28-015 and all other required provisions of the Municipal Code of Chicago.

The grantee shall pay to the City of Chicago as compensation for the privilege #1108345 herein granted the sum of three hundred ($300.00) per annum in advance.

A 25% penalty will be added for payments received after due date.

The permit holder agrees to hold the City of Chicago harmless for any damage, relocation or replacement costs associated with damage, relocation or removal of private property caused by the City performing work in the public way.

Authority herein given and granted for a period of five (5) years from and after 07/30/2013.

Alderman

Edward M. Burke 14th Ward

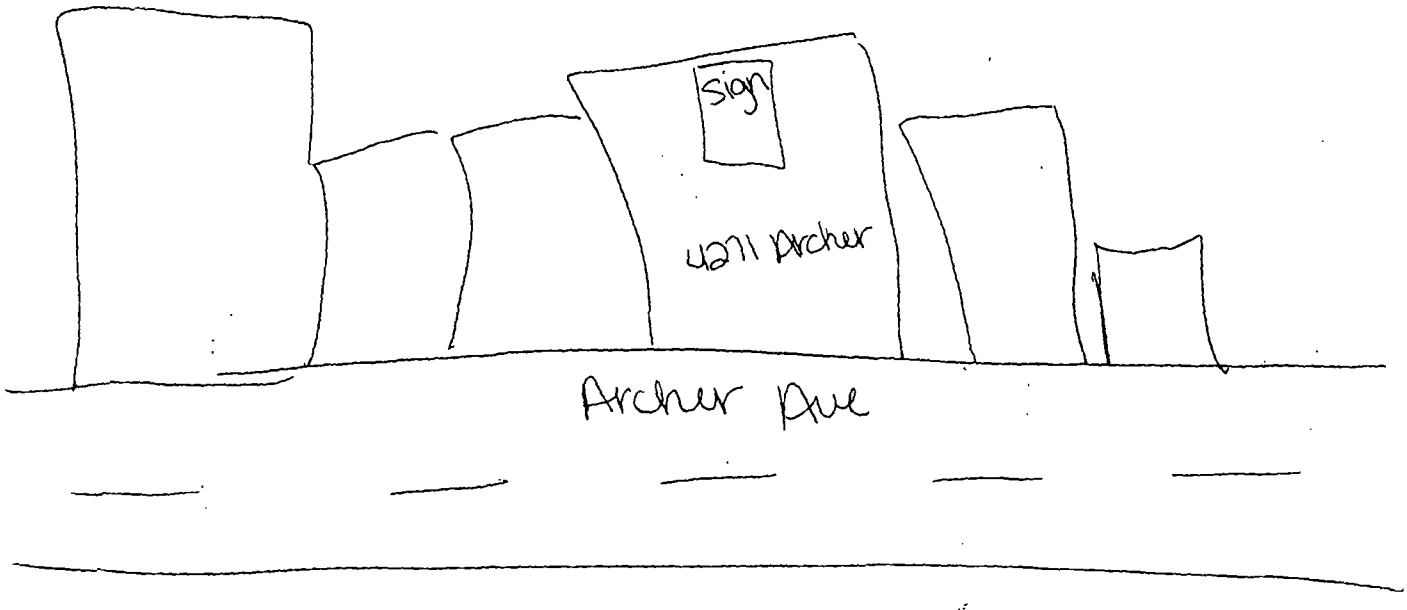
sign
4271 Archer
Archer Ave

Department of Business Affairs and Consumer Protection
Business Assistance Center - Public Way Use Unit
City Hall - 121 N LaSalle Street, Room 800 • Chicago, IL 60602
(312)-74-GOBIZ (312-744-6249) • (312) 744-1944 (TTY)
http://www.cityofchicago.org/bacp

09/11/2013

Alderman **Edward M. Burke**
Ward # **14**
City of Chicago
City Hall, Room **302**
121 North LaSalle Street
Chicago, Illinois 60602

Re: An ordinance to use and maintain a portion of the public right-of-way for **one (1) sign(s)** for **MG INTERNATIONAL**, adjacent to the premises known as **4271 S. Archer Ave.**.

Dear Alderman **Edward M. Burke**:

The applicant referenced above has requested the use of the public right-of-way for a **sign(s)**. An ordinance has been prepared by the Department of Business Affairs and Consumer Protection – Business Assistance Center - Public Way Use Unit for presentation to the City Council. Because this request was made for properties located in your ward, as approved by you as per the attached, I respectfully request that you introduce the attached ordinance at the next City Council meeting.

If you have any questions regarding this ordinance, please contact Anthony Bertuca at (312) 744-5506.

Department of Business Affairs and Consumer Protection

City of Chicago

O2013-7247

Office of the City Clerk

Document Tracking Sheet

Meeting Date:	9/11/2013
Sponsor(s):	Burke, Edward M. (14)
Type:	Ordinance
Title:	Grant(s) of privilege in public way for Park Federal Savings Bank
Committee(s) Assignment:	Committee on Transportation and Public Way

ORDINANCE
PARK FEDERAL SAVINGS BANK
Acct. No. 10976 - 2
Permit No. 1107336

Be It Ordained by the City Council of the City of Chicago:

SECTION 1. Permission and authority are hereby given and granted to PARK FEDERAL SAVINGS BANK, upon the terms and subject to the conditions of this ordinance to maintain and use, as now constructed, three (3) Planter(s) on the public right-of-way for beautification purposes adjacent to its premises known as 2740 W. 55th St..

Said Planter(s) at WEST 55TH ST measure(s):
Three (3) at two (2) feet in length, and two (2) feet in width for a total of twelve (12) square feet.

Grantee must allow the required clear and unobstructed space for pedestrian passage at all times per rules and regulations approved by the Department of Transportation.

The location of said privilege shall be as shown on prints kept on file with the Department of Business Affairs and Consumer Protection and the Office of the City Clerk.

Said privilege shall be constructed in accordance with plans and specifications approved by the Department of Planning and Development and Department of Transportation (Division of Project Development).

This grant of privilege in the public way shall be subject to the provisions of Section 10-28-015 and all other required provisions of the Municipal Code of Chicago.

The grantee shall pay to the City of Chicago as compensation for the privilege #1107336 herein granted the sum of zero ($.00) per annum in advance.

A 25% penalty will be added for payments received after due date.

The permit holder agrees to hold the City of Chicago harmless for any damage, relocation or replacement costs associated with damage, relocation or removal of private property caused by the City performing work in the public way.

Authority herein given and granted for a period of five (5) years from and after 06/04/2013.

Alderman

Edward M. Burke 14th Ward

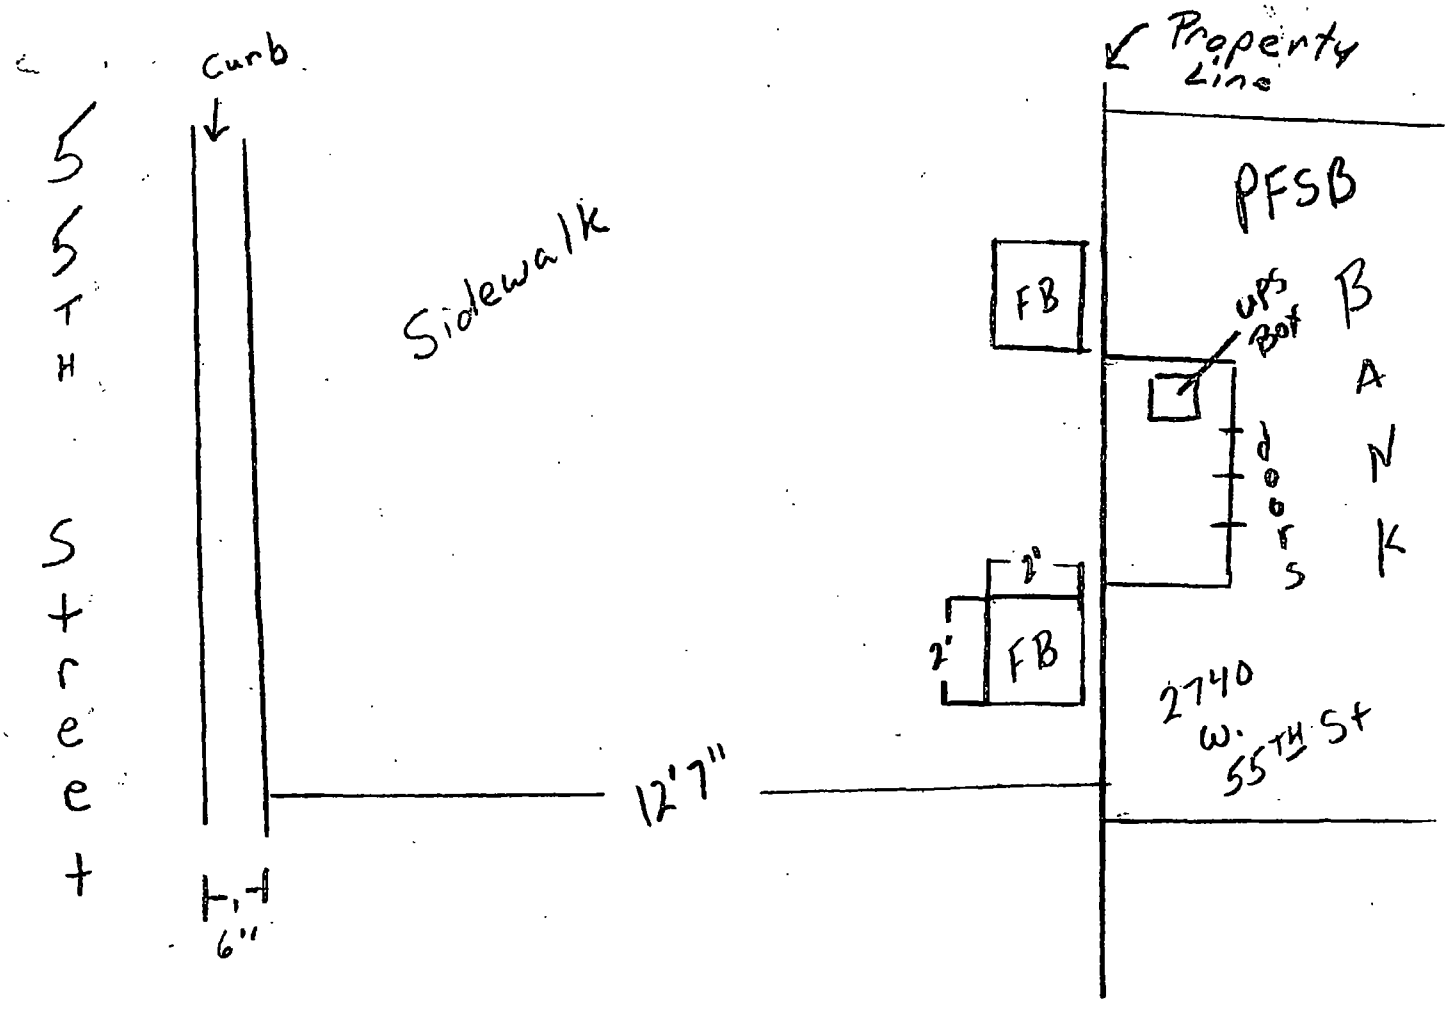

FB = Flower Box

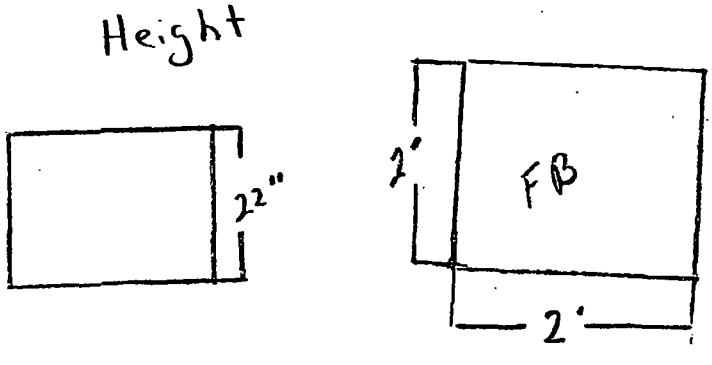

Department of Business Affairs and Consumer Protection
Business Assistance Center - Public Way Use Unit
City Hall - 121 N. LaSalle Street, Room 800 • Chicago, IL 60602
(312)-74-GOBIZ (312-744-6249) • (312) 744-1944 (TTY)
http://www.cityofchicago.org/bacp

09/11/2013

Alderman **Edward M. Burke**
Ward # **14**
City of Chicago
City Hall, Room **302**
121 North LaSalle Street
Chicago, Illinois 60602

Re: An ordinance to use and maintain a portion of the public right-of-way for **three (3) planter(s)** for **PARK FEDERAL SAVINGS BANK**, adjacent to the premises known as **2740 W. 55th St.**.

Dear Alderman **Edward M. Burke**:

The applicant referenced above has requested the use of the public right-of-way for a **planter(s)**. An ordinance has been prepared by the Department of Business Affairs and Consumer Protection – Business Assistance Center - Public Way Use Unit for presentation to the City Council. Because this request was made for properties located in your ward, as approved by you as per the attached, I respectfully request that you introduce the attached ordinance at the next City Council meeting.

If you have any questions regarding this ordinance, please contact Anthony Bertuca at (312) 744-5506.

Department of Business Affairs and Consumer Protection

City of Chicago

O2013-7249

Office of the City Clerk

Document Tracking Sheet

Meeting Date:	9/11/2013
Sponsor(s):	Burke, Edward M. (14)
Type:	Ordinance
Title:	Grant(s) of privilege in public way for Rokaitis Industries Inc.
Committee(s) Assignment:	Committee on Transportation and Public Way

ORDINANCE
ROKAITIS INDUSTRIES INC
Acct. No. 24544 - 1
Permit No. 1107781

Be It Ordained by the City Council of the City of Chicago:

SECTION 1. Permission and authority are hereby given and granted to ROKAITIS INDUSTRIES INC, upon the terms and subject to the conditions of this ordinance to maintain and use one (1) sign(s) projecting over the public right-of-way attached to its premises known as 4546 S. Archer Ave..

Said sign structure(s) measures as follows; along S. Archer Avenue:
One (1) at ten (10) feet in length, six (6) feet in height and eighteen (18) feet above grade level.

The location of said privilege shall be as shown on prints kept on file with the Department of Business Affairs and Consumer Protection and the Office of the City Clerk.

Said privilege shall be constructed in accordance with plans and specifications approved by the Department of Transportation (Division of Project Development) and Zoning Department - Signs.

This grant of privilege in the public way shall be subject to the provisions of Section 10-28-015 and all other required provisions of the Municipal Code of Chicago.

The grantee shall pay to the City of Chicago as compensation for the privilege #1107781 herein granted the sum of three hundred ($300.00) per annum in advance.

A 25% penalty will be added for payments received after due date.

The permit holder agrees to hold the City of Chicago harmless for any damage, relocation or replacement costs associated with damage, relocation or removal of private property caused by the City performing work in the public way.

Authority herein given and granted for a period of five (5) years from and after 07/09/2013.

Alderman _____

Edward M. Burke 14th Ward

Rokaitis
INDUSTRIES INC.
4546 So. Archer Ave.
Chicago, IL 60632
(773) 247-3195

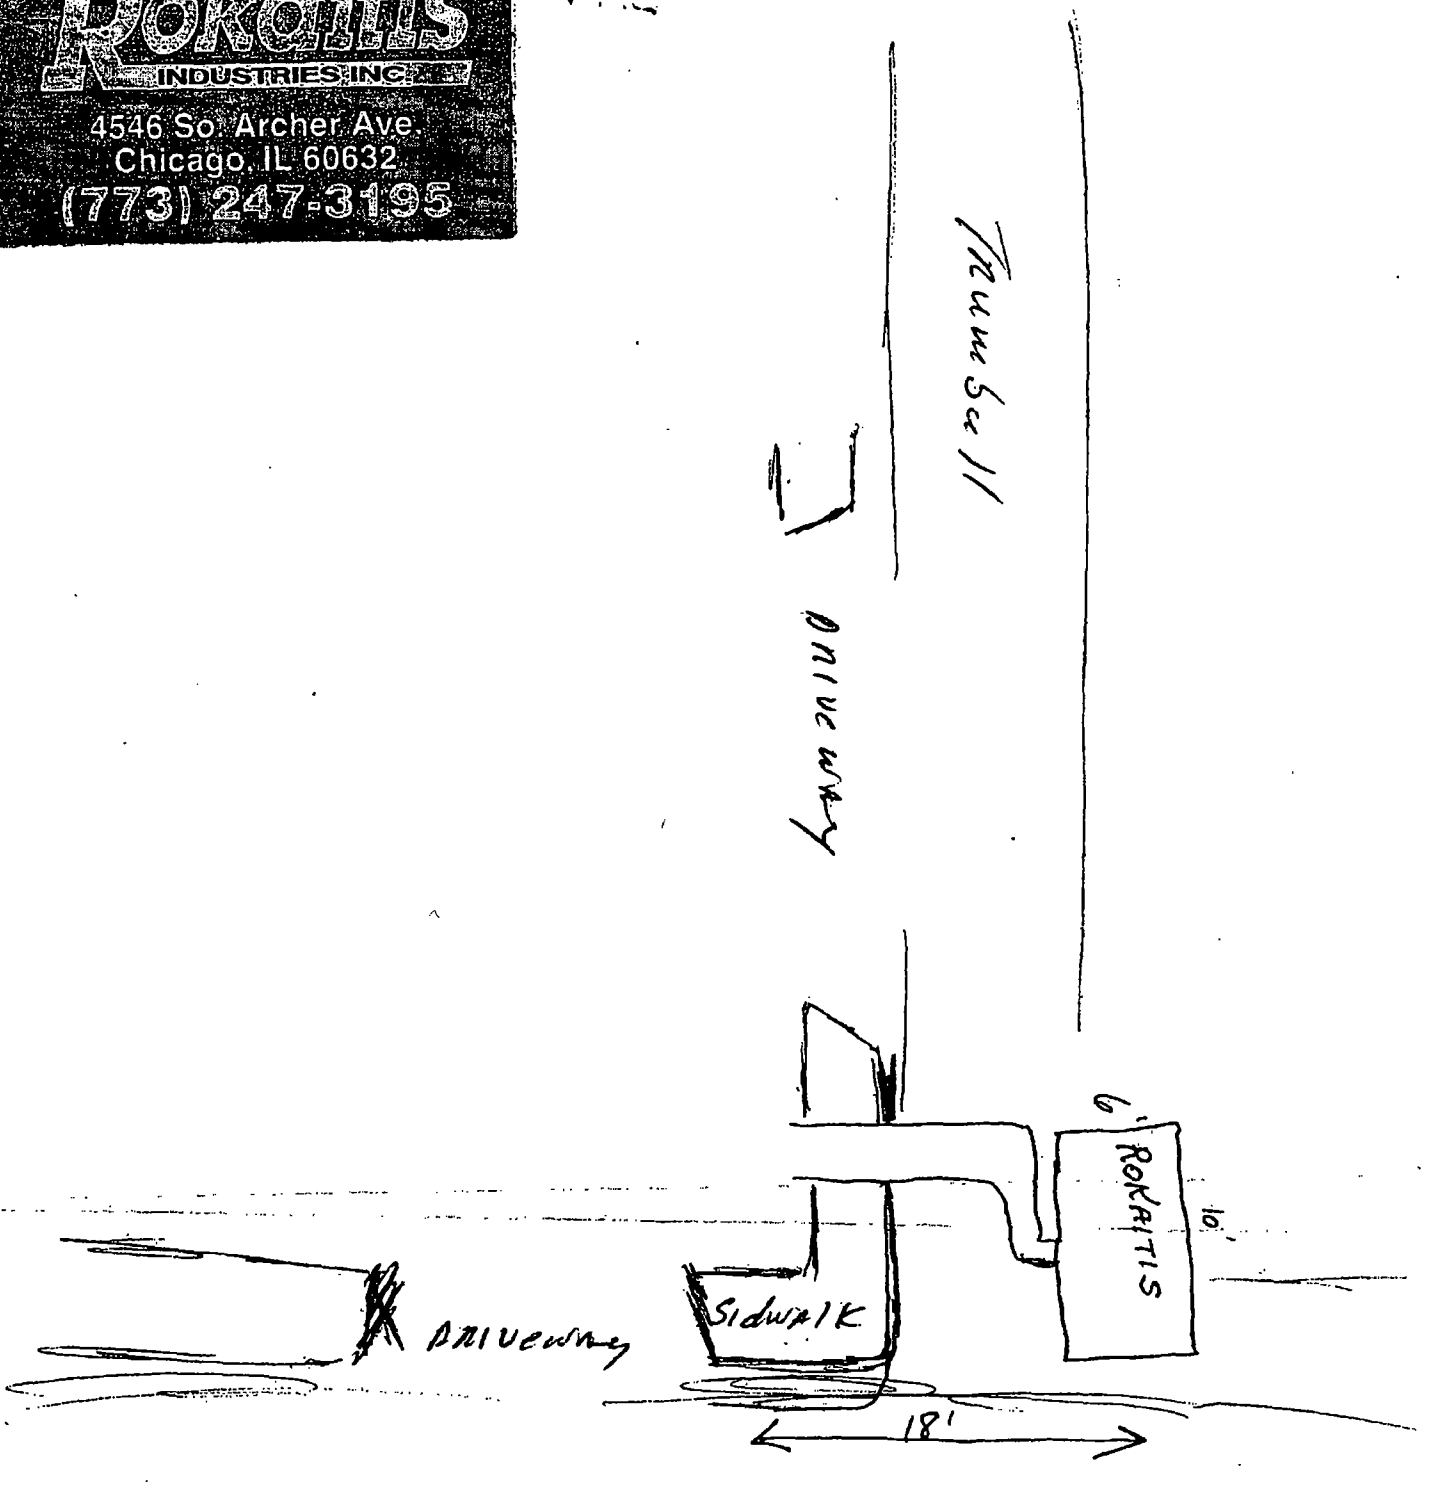

Archer Ave

Department of Business Affairs and Consumer Protection
Business Assistance Center - Public Way Use Unit
City Hall - 121 N LaSalle Street, Room 800 • Chicago, IL 60602
(312)-74-GOBIZ (312-744-6249) • (312) 744-1944 (TTY)
http://www.cityofchicago.org/bacp

09/11/2013

Alderman **Edward M. Burke**
Ward # **14**
City of Chicago
City Hall, Room **302**
121 North LaSalle Street
Chicago, Illinois 60602

Re: An ordinance to use and maintain a portion of the public right-of-way for **one (1) sign(s)** for **ROKAITIS INDUSTRIES INC**, adjacent to the premises known as **4546 S. Archer Ave.**.

Dear Alderman **Edward M. Burke**:

The applicant referenced above has requested the use of the public right-of-way for a **sign(s)**. An ordinance has been prepared by the Department of Business Affairs and Consumer Protection – Business Assistance Center - Public Way Use Unit for presentation to the City Council. Because this request was made for properties located in your ward, as approved by you as per the attached, I respectfully request that you introduce the attached ordinance at the next City Council meeting.

If you have any questions regarding this ordinance, please contact Anthony Bertuca at (312) 744-5506.

Department of Business Affairs and Consumer Protection

City of Chicago

O2013-7251

Office of the City Clerk

Document Tracking Sheet

Meeting Date:	9/11/2013
Sponsor(s):	Burke, Edward M. (14)
Type:	Ordinance
Title:	Grant(s) of privilege in public way for Show Carpet Outlet
Committee(s) Assignment:	Committee on Transportation and Public Way

ORDINANCE
SHOW CARPET OUTLET
Acct. No. 29568 - 1
Permit No. 1106806

Be It Ordained by the City Council of the City of Chicago:

SECTION 1. Permission and authority are hereby given and granted to SHOW CARPET OUTLET, upon the terms and subject to the conditions of this ordinance to maintain and use two (2) sign(s) projecting over the public right-of-way attached to its premises known as 4319 S. Archer Ave..

Said sign structure(s) measures as follows; along S. Archer Ave.:
One (1) at eight (8) feet in length, eight (8) feet in height and ten (10) feet above grade level.
One (1) at five (5) feet in length, three (3) feet in height and ten (10) feet above grade level.

The location of said privilege shall be as shown on prints kept on file with the Department of Business Affairs and Consumer Protection and the Office of the City Clerk.

Said privilege shall be constructed in accordance with plans and specifications approved by the Department of Transportation (Division of Project Development) and Zoning Department - Signs.

This grant of privilege in the public way shall be subject to the provisions of Section 10-28-015 and all other required provisions of the Municipal Code of Chicago.

The grantee shall pay to the City of Chicago as compensation for the privilege #1106806 herein granted the sum of four hundred ($400.00) per annum in advance.

A 25% penalty will be added for payments received after due date.

The permit holder agrees to hold the City of Chicago harmless for any damage, relocation or replacement costs associated with damage, relocation or removal of private property caused by the City performing work in the public way.

Authority herein given and granted for a period of five (5) years from and after 02/06/2013.

Alderman

Edward M. Burke 14th Ward

(Page 2 of 5)

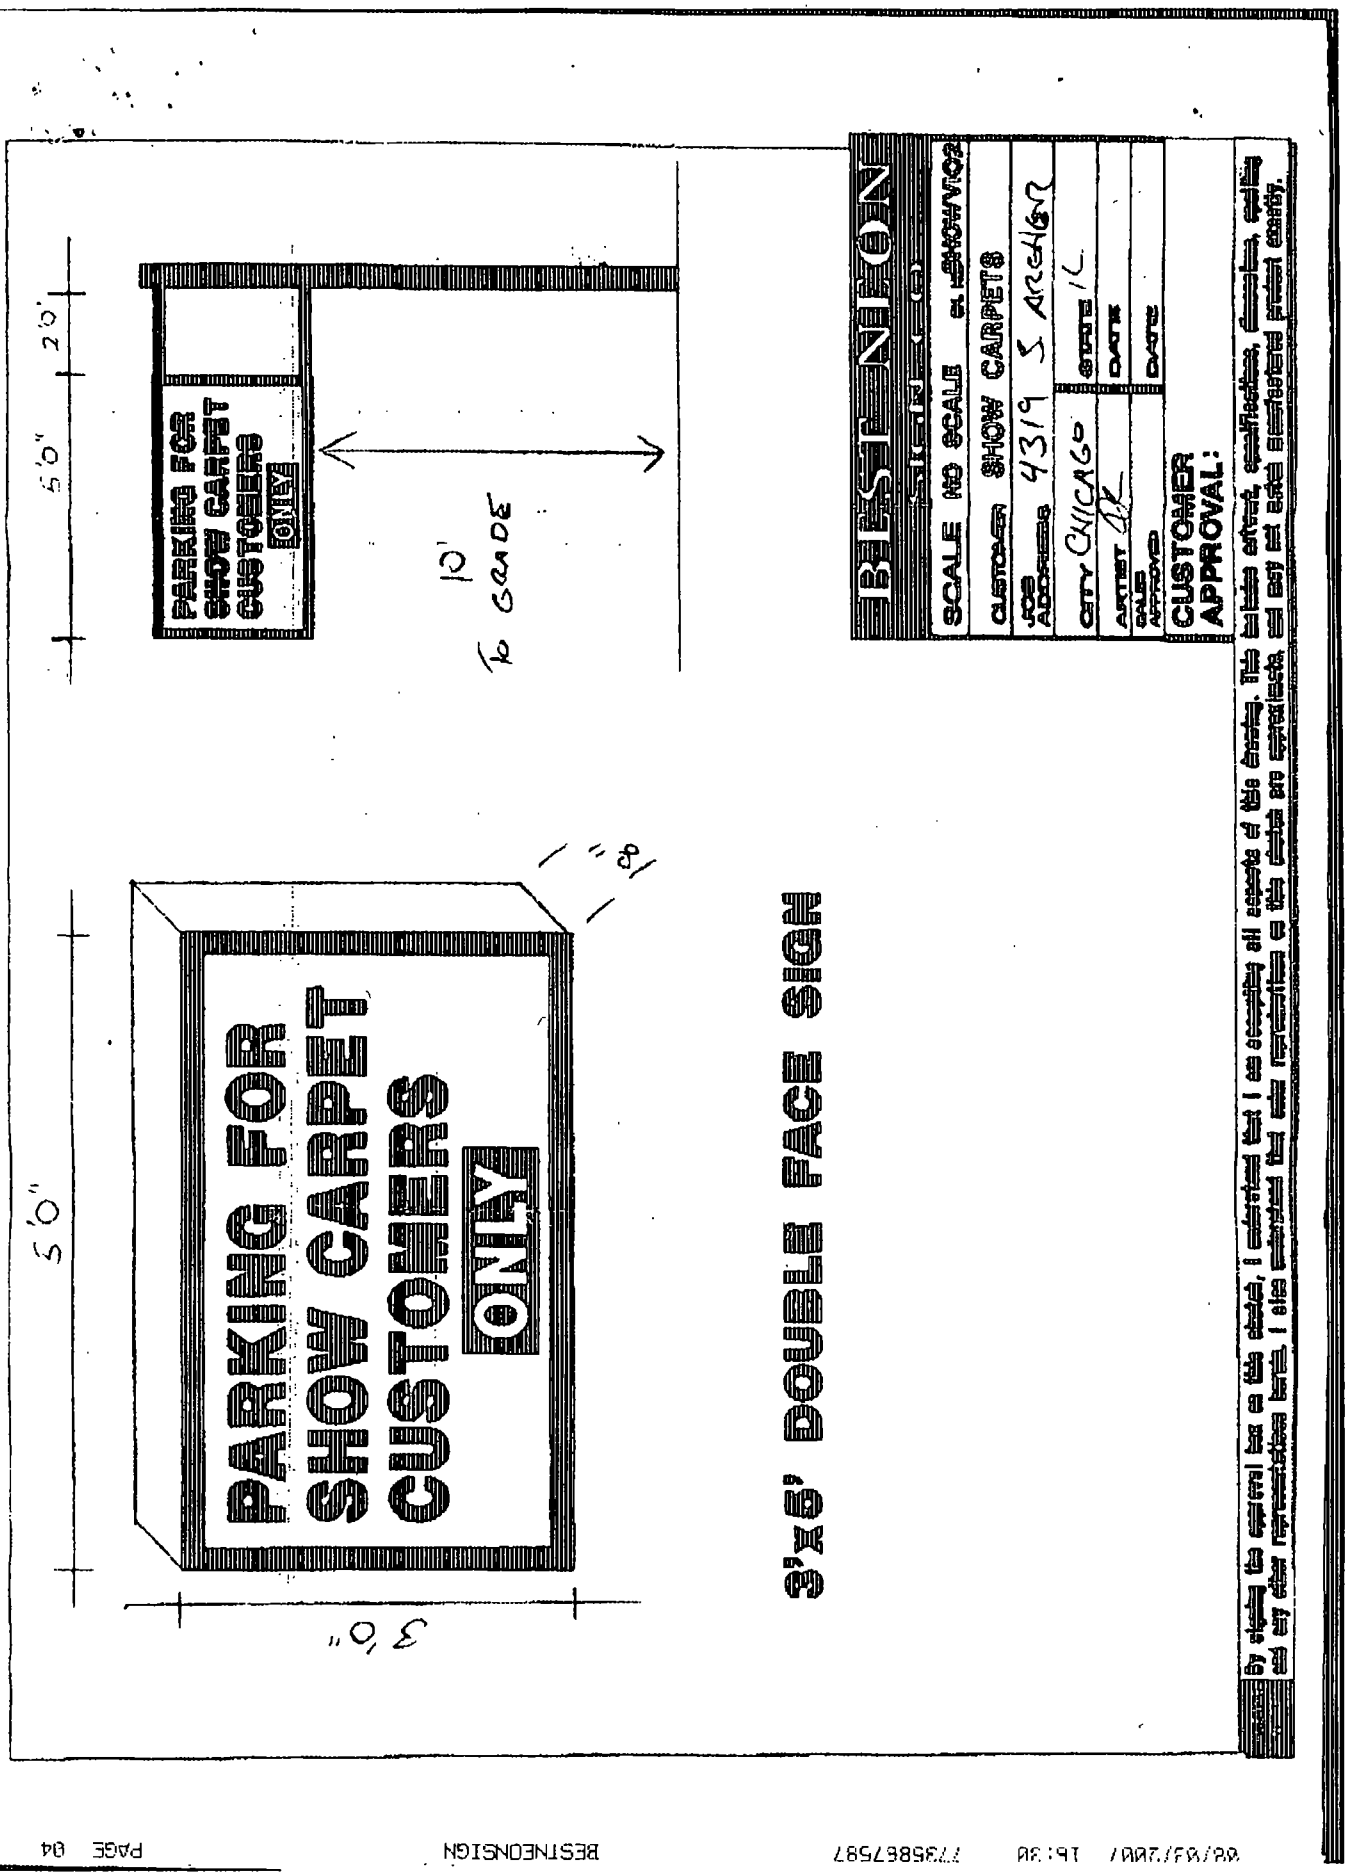
PARKING FOR SHOW CARPET CUSTOMERS ONLY
5'0"
3'0"
9'x5' DOUBLE FACE SIGN
PARKING FOR SHOW CARPET CUSTOMERS ONLY
5'0"
2'0"
10' to CAOE
BIRSTNEON
SCALE NO SCALE
CUSTOMER SHOW CARPETS
JOB ADDRESS 4319 S Archer
CITY CHICAGO
ARTIST
SALES
APPROVED
DATE
DATE
CUSTOMER APPROVAL:
By signing this original box at this stated, I acknowledge that I am accepting all aspects of this drawing. This includes artwork, specifications, dimensions, spelling and any other representations hereto. I also understand that once production is this design are completed, we may not make additional changes easily.

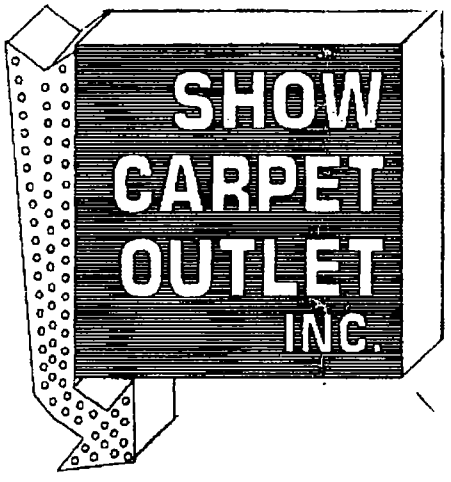

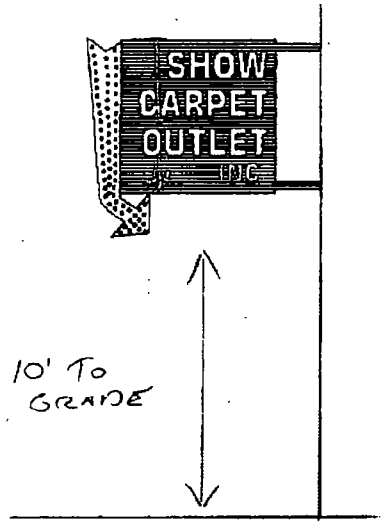

8'x8' DOUBLE FACE SIGN

BEST NEON	
SCALE NO SCALE	ex. SHOWV101
CUSTOMER SHOW CARPETS	
JOB ADDRESS 4319 S. ARCHER	
CITY CHICAGO	STATE IL.
ARTIST JR	DATE
SALES APPROVED	DATE

CUSTOMER APPROVAL:

By signing the approval box on this sketch, I understand that I am accepting all aspects of this drawing. This includes artwork, specifications, dimensions, spelling and any other representations herein. I also understand that color representations on this sketch are approximate, and may not match manufactured product exactly.

Department of Business Affairs and Consumer Protection
Business Assistance Center - Public Way Use Unit
City Hall - 121 N. LaSalle Street, Room 800 • Chicago, IL 60602
(312)-74-GOBIZ (312-744-6249) • (312) 744-1944 (TTY)
http://www.cityofchicago.org/bacp

09/11/2013

Alderman **Edward M. Burke**
Ward # **14**
City of Chicago
City Hall, Room **302**
121 North LaSalle Street
Chicago, Illinois 60602

Re: An ordinance to use and maintain a portion of the public right-of-way for **two (2) sign(s)** for **SHOW CARPET OUTLET**, adjacent to the premises known as **4319 S. Archer Ave.**.

Dear Alderman **Edward M. Burke**:

The applicant referenced above has requested the use of the public right-of-way for a **sign(s)**. An ordinance has been prepared by the Department of Business Affairs and Consumer Protection – Business Assistance Center - Public Way Use Unit for presentation to the City Council. Because this request was made for properties located in your ward, as approved by you as per the attached, I respectfully request that you introduce the attached ordinance at the next City Council meeting.

If you have any questions regarding this ordinance, please contact Anthony Bertuca at (312) 744-5506.

Department of Business Affairs and Consumer Protection

City of Chicago

O2013-6589

Office of the City Clerk

Document Tracking Sheet

Meeting Date:	9/11/2013
Sponsor(s):	Foulkes, Toni (15)
Type:	Ordinance
Title:	Grant(s) of privilege in public way for California & 63rd C.X., Inc.
Committee(s) Assignment:	Committee on Transportation and Public Way

ORDINANCE
CALIFORNIA & 63RD C.X. INC
Acct. No. 35018 - 3
Permit No. 1107725

Be It Ordained by the City Council of the City of Chicago:

SECTION 1. Permission and authority are hereby given and granted to CALIFORNIA & 63RD C.X. INC, upon the terms and subject to the conditions of this ordinance to maintain and use one (1) sign(s) projecting over the public right-of-way attached to its premises known as 2756 W. 63rd St..

Said sign structure(s) measures as follows; along W. 63rd:
One (1) at eight (8) feet in length, eight (8) feet in height and ten (10) feet above grade level.

The location of said privilege shall be as shown on prints kept on file with the Department of Business Affairs and Consumer Protection and the Office of the City Clerk.

Said privilege shall be constructed in accordance with plans and specifications approved by the Department of Transportation (Division of Project Development) and Zoning Department - Signs.

This grant of privilege in the public way shall be subject to the provisions of Section 10-28-015 and all other required provisions of the Municipal Code of Chicago.

The grantee shall pay to the City of Chicago as compensation for the privilege #1107725 herein granted the sum of three hundred ($300.00) per annum in advance.

A 25% penalty will be added for payments received after due date.

The permit holder agrees to hold the City of Chicago harmless for any damage, relocation or replacement costs associated with damage, relocation or removal of private property caused by the City performing work in the public way.

Authority herein given and granted for a period of five (5) years from and after 07/30/2013.

Alderman _____

Toni Foulkes 15th Ward

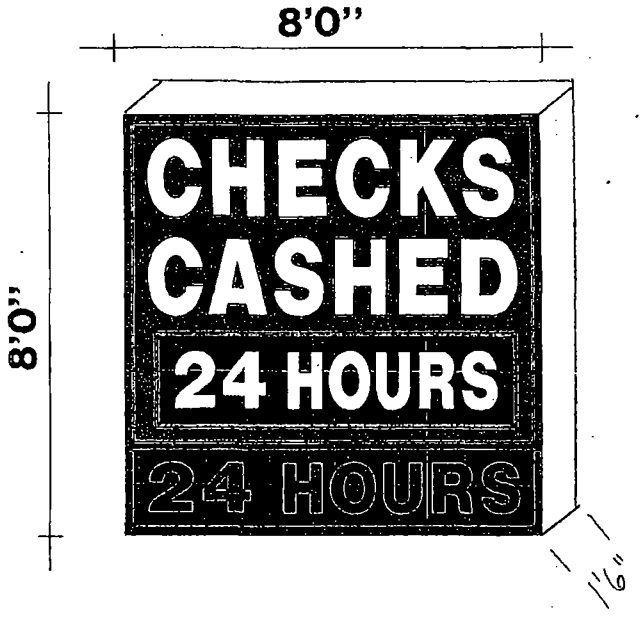

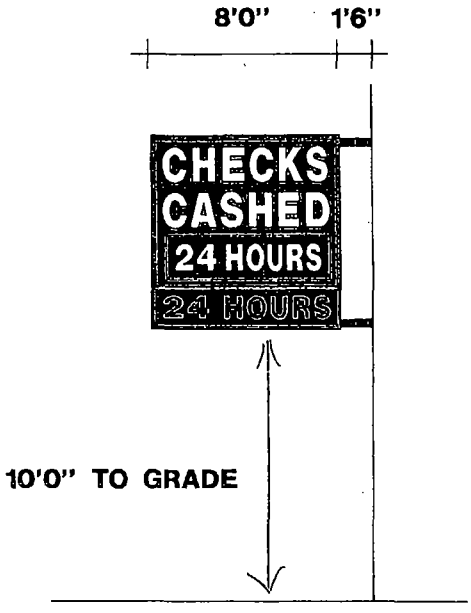

8'0"x 8'0" PROJECTING SIGN

BEST NEON SIGN CO.	
SCALE NO SCALE SK NO. PUBVIO	
CUSTOMER GB CALIFORNIA C.E.	
JOB ADDRESS 2756 W. 63RD ST.	
CITY CHICAGO	STATE IL.
ARTIST TC	DATE 11/6/07
SALES APPROVED	DATE
CUSTOMER APPROVAL:	

PLEASE NOTE: By signing the approval box on this sketch, I understand that I am accepting all aspects of this drawing. This includes artwork, specifications, dimensions, spelling and any other representations herein. I also understand that color reproductions on this sketch are approximate, and may not match manufactured product exactly.

City of Chicago

O2013-6593

Office of the City Clerk

Document Tracking Sheet

Meeting Date:	9/11/2013
Sponsor(s):	Foulkes, Toni (15)
Type:	Ordinance
Title:	Grant(s) of privilege in public way for Family Dollar No. 5195
Committee(s) Assignment:	Committee on Transportation and Public Way

ORDINANCE
FAMILY DOLLAR # 5195
Acct. No. 11071 - 31
Permit No. 1108528

Be It Ordained by the City Council of the City of Chicago:

SECTION 1. Permission and authority are hereby given and granted to FAMILY DOLLAR # 5195, upon the terms and subject to the conditions of this ordinance to maintain and use, as now constructed, one (1) Fire Shutter(s) projecting over the public right-of-way adjacent to its premises known as 6301 S. Western Ave..

Said Fire Shutter(s) at S WESTERN measure(s):
One (1) at twenty-three point three three (23.33) feet in length, and two point two five (2.25) feet in width for a total of fifty-two point four nine (52.49) square feet.

The location of said privilege shall be as shown on prints kept on file with the Department of Business Affairs and Consumer Protection and the Office of the City Clerk.

Said privilege shall be constructed in accordance with plans and specifications approved by the Department of Transportation (Division of Project Development).

This grant of privilege in the public way shall be subject to the provisions of Section 10-28-015 and all other required provisions of the Municipal Code of Chicago.

The grantee shall pay to the City of Chicago as compensation for the privilege #1108528 herein granted the sum of four hundred ($400.00) per annum in advance.

A 25% penalty will be added for payments received after due date.

The permit holder agrees to hold the City of Chicago harmless for any damage, relocation or replacement costs associated with damage, relocation or removal of private property caused by the City performing work in the public way.

Authority herein given and granted for a period of five (5) years from and after 07/30/2013.

Alderman

Toni Foulkes 15th Ward

Family Dollar - 6305 S. Western Ave - FIRE SHUTTER

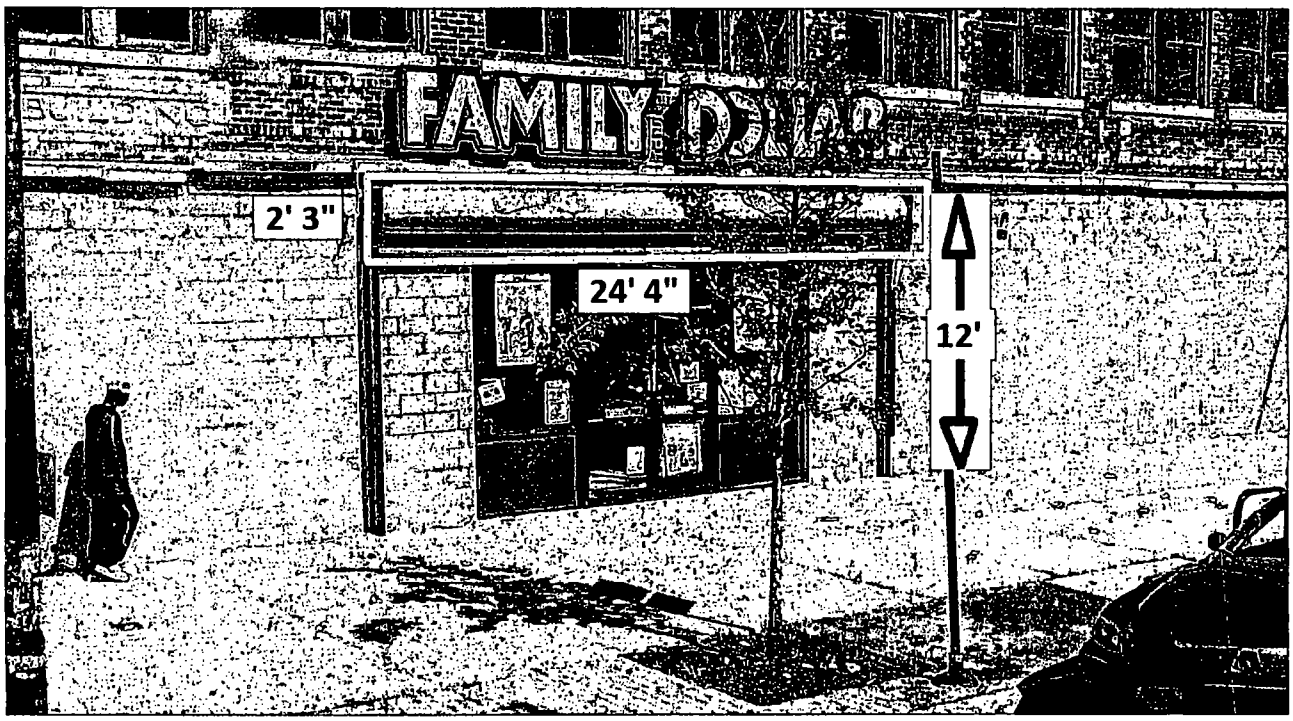

City of Chicago

O2013-6597

Office of the City Clerk

Document Tracking Sheet

Meeting Date:	9/11/2013
Sponsor(s):	Foulkes, Toni (15)
Type:	Ordinance
Title:	Grant(s) of privilege in public way for Golden Fish & Chicken
Committee(s) Assignment:	Committee on Transportation and Public Way

ORDINANCE
GOLDEN FISH & CHICKEN
Acct. No. 252255 - 1
Permit No. 1108156

Be It Ordained by the City Council of the City of Chicago:

SECTION 1. Permission and authority are hereby given and granted to GOLDEN FISH & CHICKEN, upon the terms and subject to the conditions of this ordinance to maintain and use one (1) sign(s) projecting over the public right-of-way attached to its premises known as 2926 W. 63rd St..

Said sign structure(s) measures as follows; along W. 63RD ST.:
One (1) at seven (7) feet in length, five (5) feet in height and thirteen (13) feet above grade level.

The location of said privilege shall be as shown on prints kept on file with the Department of Business Affairs and Consumer Protection and the Office of the City Clerk.

Said privilege shall be constructed in accordance with plans and specifications approved by the Department of Transportation (Division of Project Development) and Zoning Department - Signs.

This grant of privilege in the public way shall be subject to the provisions of Section 10-28-015 and all other required provisions of the Municipal Code of Chicago.

The grantee shall pay to the City of Chicago as compensation for the privilege #1108156 herein granted the sum of three hundred ($300.00) per annum in advance.

A 25% penalty will be added for payments received after due date.

The permit holder agrees to hold the City of Chicago harmless for any damage, relocation or replacement costs associated with damage, relocation or removal of private property caused by the City performing work in the public way.

Authority herein given and granted for a period of five (5) years from and after 07/09/2013.

Alderman _____

Toni Foulkes 15th Ward

Fish & Chicken
VELASQUEZ & SONS
MUFFLER SHOPS

City of Chicago

O2013-6600

Office of the City Clerk

Document Tracking Sheet

Meeting Date:	9/11/2013
Sponsor(s):	Foulkes, Toni (15)
Type:	Ordinance
Title:	Grant(s) of privilege in public way for Joe's Liquor Store
Committee(s) Assignment:	Committee on Transportation and Public Way

ORDINANCE
JOE'S LIQUOR STORE
Acct. No. 37223 - 1
Permit No. 1106929

Be It Ordained by the City Council of the City of Chicago:

SECTION 1. Permission and authority are hereby given and granted to JOE'S LIQUOR STORE, upon the terms and subject to the conditions of this ordinance to maintain and use one (1) sign(s) projecting over the public right-of-way attached to its premises known as 2543 W. 63rd St..

Said sign structure(s) measures as follows; along W. 63rd Street:
One (1) at eight (8) feet in length, four point five (4.5) feet in height and ten (10) feet above grade level.

The location of said privilege shall be as shown on prints kept on file with the Department of Business Affairs and Consumer Protection and the Office of the City Clerk.

Said privilege shall be constructed in accordance with plans and specifications approved by the Department of Transportation (Division of Project Development) and Zoning Department - Signs.

This grant of privilege in the public way shall be subject to the provisions of Section 10-28-015 and all other required provisions of the Municipal Code of Chicago.

The grantee shall pay to the City of Chicago as compensation for the privilege #1106929 herein granted the sum of three hundred ($300.00) per annum in advance.

A 25% penalty will be added for payments received after due date.

The permit holder agrees to hold the City of Chicago harmless for any damage, relocation or replacement costs associated with damage, relocation or removal of private property caused by the City performing work in the public way.

Authority herein given and granted for a period of five (5) years from and after 06/11/2013.

Alderman _____

Toni Foulkes 15th Ward

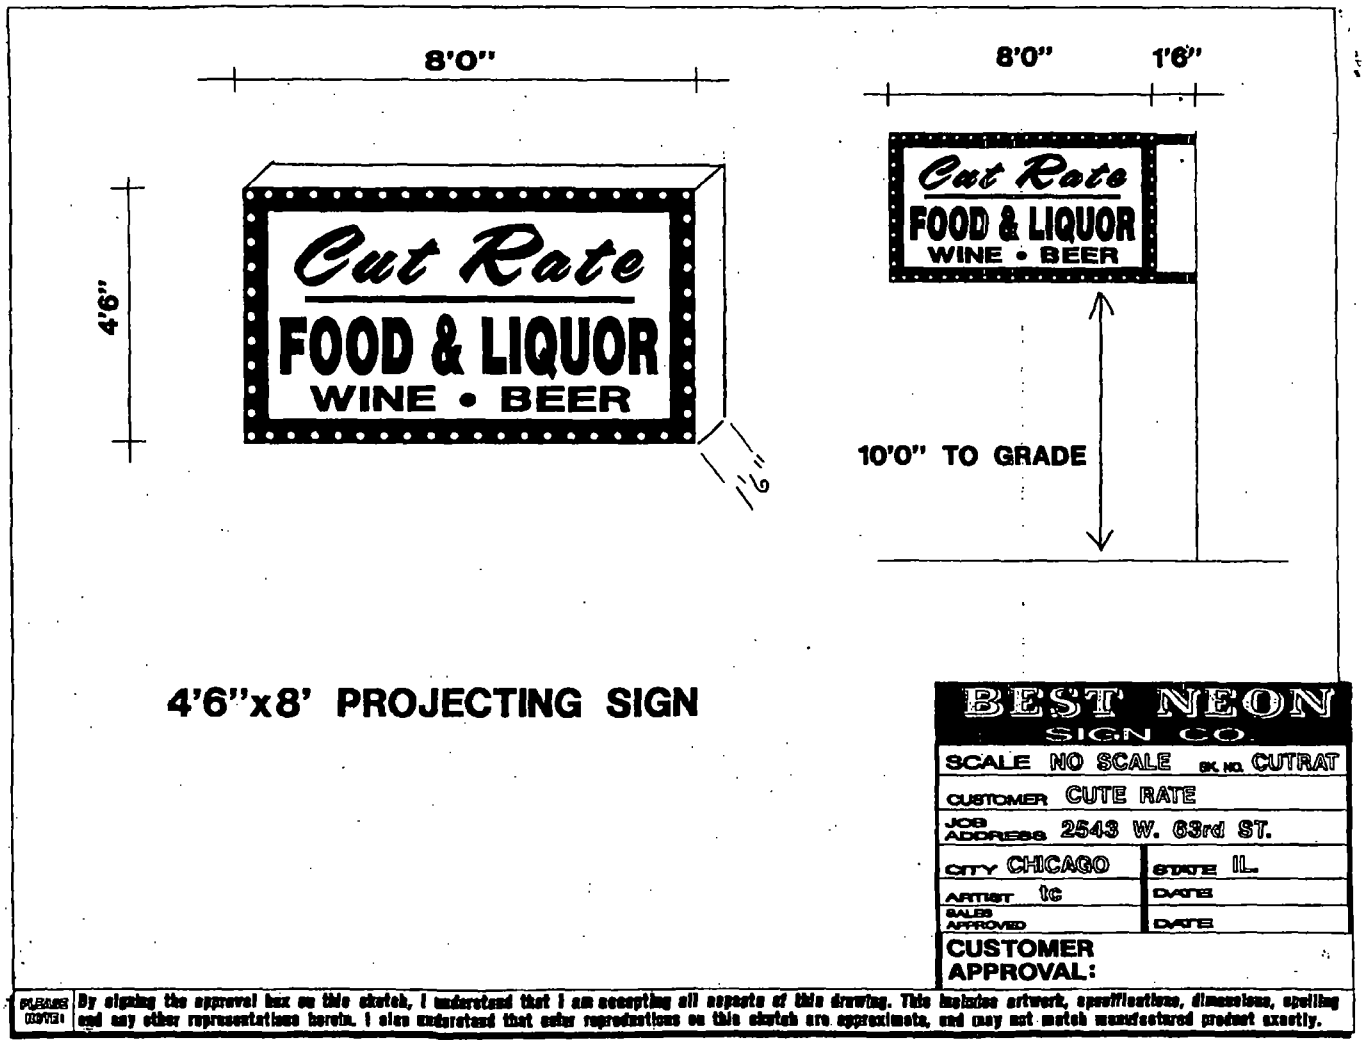

4'6"x8' PROJECTING SIGN

BEST NEON SIGN CO.	
SCALE NO SCALE SK. NO. CUTRAT	
CUSTOMER CUTE RATE	
JOB ADDRESS 2543 W. 63rd ST.	
CITY CHICAGO	STATE IL.
ARTIST tc	DATE
SALES APPROVED	DATE
CUSTOMER APPROVAL:	

PLEASE NOTE! By signing the approval box on this sketch, I understand that I am accepting all aspects of this drawing. This includes artwork, specifications, dimensions, spelling and any other representations herein. I also understand that color reproductions on this sketch are approximate, and may not match manufactured product exactly.

City of Chicago

O2013-6604

Office of the City Clerk

Document Tracking Sheet

Meeting Date:	9/11/2013
Sponsor(s):	Foulkes, Toni (15)
Type:	Ordinance
Title:	Grant(s) of privilege in public way for Mufflers 4 Less
Committee(s) Assignment:	Committee on Transportation and Public Way

ORDINANCE
MUFFLERS 4 LESS
Acct. No. 303602 - 1
Permit No. 1106860

Be It Ordained by the City Council of the City of Chicago:

SECTION 1. Permission and authority are hereby given and granted to MUFFLERS 4 LESS, upon the terms and subject to the conditions of this ordinance to maintain and use one (1) sign(s) projecting over the public right-of-way attached to its premises known as 2934 W. 63rd St..

Said sign structure(s) measures as follows; along W. 63rd Street:
One (1) at nine point eight three (9.83) feet in length, five point two five (5.25) feet in height and ten (10) feet above grade level.

The location of said privilege shall be as shown on prints kept on file with the Department of Business Affairs and Consumer Protection and the Office of the City Clerk.

Said privilege shall be constructed in accordance with plans and specifications approved by the Department of Transportation (Division of Project Development) and Zoning Department - Signs.

This grant of privilege in the public way shall be subject to the provisions of Section 10-28-015 and all other required provisions of the Municipal Code of Chicago.

The grantee shall pay to the City of Chicago as compensation for the privilege #1106860 herein granted the sum of three hundred ($300.00) per annum in advance.

A 25% penalty will be added for payments received after due date.

The permit holder agrees to hold the City of Chicago harmless for any damage, relocation or replacement costs associated with damage, relocation or removal of private property caused by the City performing work in the public way.

Authority herein given and granted for a period of five (5) years from and after 02/06/2013.

Alderman

Toni Foulkes 15th Ward

Mufflers 4 less
2934 W. 63rd St.
Chicago IL 60629
ACC# 303602
Permit # 10066214

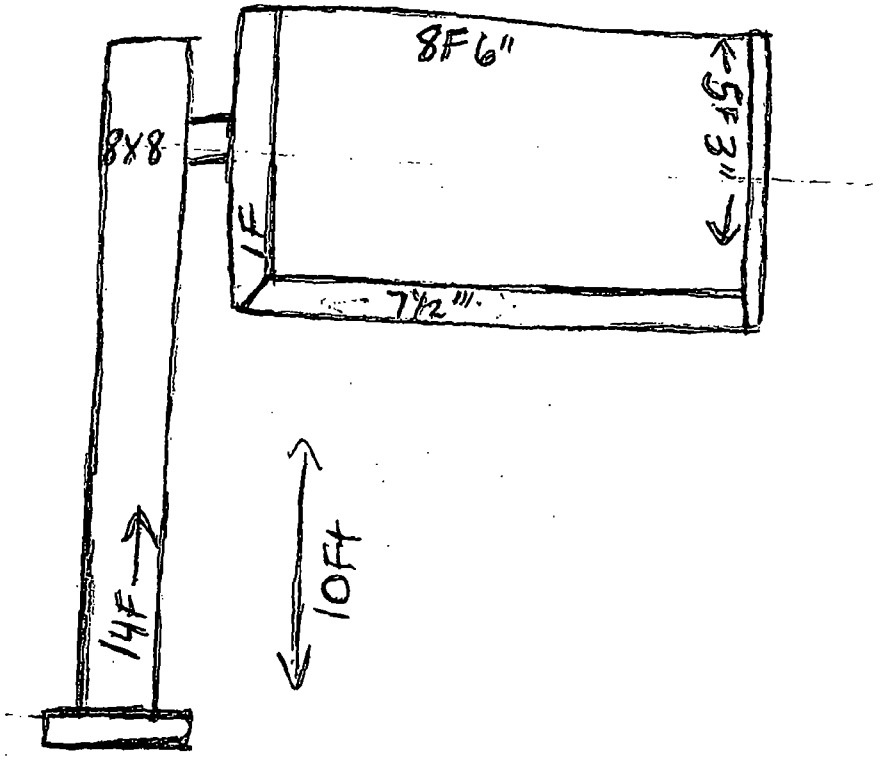

Richmond

63rd street

Public Way Renewal

City of Chicago

O2013-6607

Office of the City Clerk

Document Tracking Sheet

Meeting Date:	9/11/2013
Sponsor(s):	Foulkes, Toni (15)
Type:	Ordinance
Title:	Grant(s) of privilege in public way for Pepe's Mexican Restaurant - 6230 S Western Ave
Committee(s) Assignment:	Committee on Transportation and Public Way

ORDINANCE
PEPES MEXICAN MEXICAN RESTAURANT
Acct. No. 269580 - 1
Permit No. 1108032

Be It Ordained by the City Council of the City of Chicago:

SECTION 1. Permission and authority are hereby given and granted to PEPES MEXICAN MEXICAN RESTAURANT, upon the terms and subject to the conditions of this ordinance to maintain and use one (1) sign(s) projecting over the public right-of-way attached to its premises known as 6230 S. Western Ave..

Said sign structure(s) measures as follows; along S. Western Avenue:
One (1) at eight (8) feet in length, eight (8) feet in height and thirteen point five (13.5) feet above grade level.

The location of said privilege shall be as shown on prints kept on file with the Department of Business Affairs and Consumer Protection and the Office of the City Clerk.

Said privilege shall be constructed in accordance with plans and specifications approved by the Department of Transportation (Division of Project Development) and Zoning Department - Signs.

This grant of privilege in the public way shall be subject to the provisions of Section 10-28-015 and all other required provisions of the Municipal Code of Chicago.

The grantee shall pay to the City of Chicago as compensation for the privilege #1108032 herein granted the sum of three hundred ($300.00) per annum in advance.

A 25% penalty will be added for payments received after due date.

The permit holder agrees to hold the City of Chicago harmless for any damage, relocation or replacement costs associated with damage, relocation or removal of private property caused by the City performing work in the public way.

Authority herein given and granted for a period of five (5) years from and after 06/11/2013.

Alderman _____

Toni Foulkes 15th Ward

(Page 3 of 3)

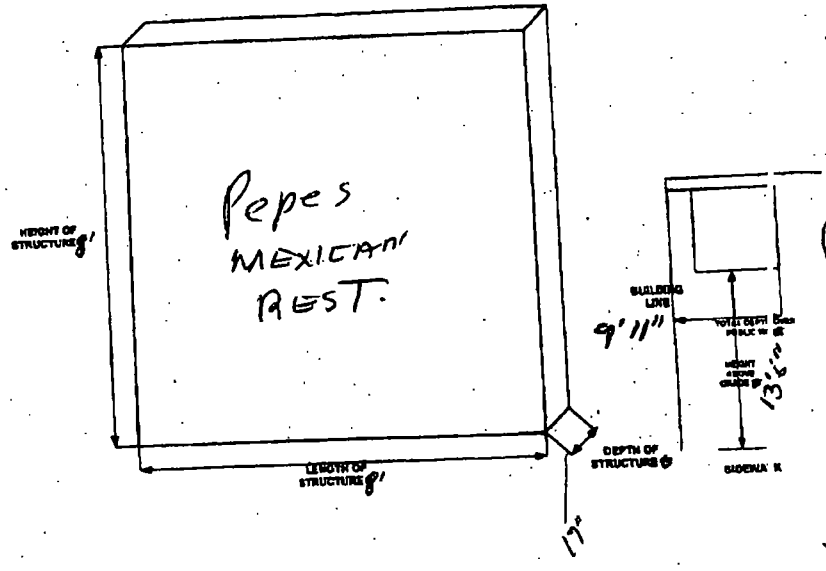

6230 S. WESTERN

City of Chicago

O2013-6617

Office of the City Clerk

Document Tracking Sheet

Meeting Date:	9/11/2013
Sponsor(s):	Foulkes, Toni (15)
Type:	Ordinance
Title:	Grant(s) of privilege in public way for Pepe's Mexican Restaurant 3231-3237 W 63rd St
Committee(s) Assignment:	Committee on Transportation and Public Way

ORDINANCE
PEPE'S MEXICAN RESTAURANT
Acct. No. 16259 - 1
Permit No. 1108033

Be It Ordained by the City Council of the City of Chicago:

SECTION 1. Permission and authority are hereby given and granted to PEPE'S MEXICAN RESTAURANT, upon the terms and subject to the conditions of this ordinance to maintain and use one (1) sign(s) projecting over the public right-of-way attached to its premises known as 3231-03237 W. 63rd St..

Said sign structure(s) measures as follows; along W. 63rd Street:
One (1) at eight (8) feet in length, eight (8) feet in height and fifteen point five (15.5) feet above grade level.

The location of said privilege shall be as shown on prints kept on file with the Department of Business Affairs and Consumer Protection and the Office of the City Clerk.

Said privilege shall be constructed in accordance with plans and specifications approved by the Department of Transportation (Division of Project Development) and Zoning Department - Signs.

This grant of privilege in the public way shall be subject to the provisions of Section 10-28-015 and all other required provisions of the Municipal Code of Chicago.

The grantee shall pay to the City of Chicago as compensation for the privilege #1108033 herein granted the sum of three hundred ($300.00) per annum in advance.

A 25% penalty will be added for payments received after due date.

The permit holder agrees to hold the City of Chicago harmless for any damage, relocation or replacement costs associated with damage, relocation or removal of private property caused by the City performing work in the public way.

Authority herein given and granted for a period of five (5) years from and after 06/11/2013.

Alderman

Toni Foulkes 15th Ward

(Page 3 of 3)

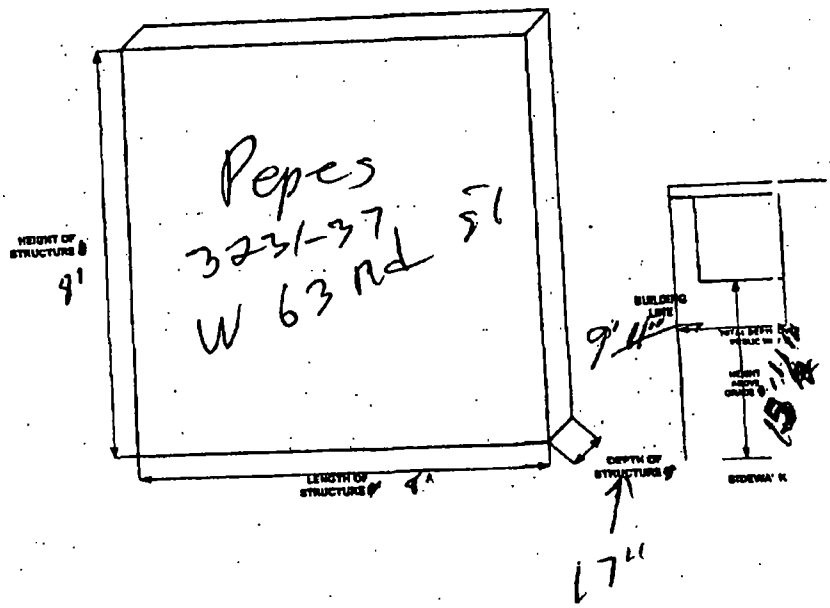
Pepes
3231-37
W 63rd St
HEIGHT OF STRUCTURE
9'
9'
BUILDING LINE
DEPTH OF STRUCTURE
17"
LENGTH OF STRUCTURE
SIDEWALK

City of Chicago

O2013-6619

Office of the City Clerk

Document Tracking Sheet

Meeting Date:	9/11/2013
Sponsor(s):	Foulkes, Toni (15)
Type:	Ordinance
Title:	Grant(s) of privilege in public way for Suitable
Committee(s) Assignment:	Committee on Transportation and Public Way

ORDINANCE
SUITABLE
Acct. No. 251054 - 3
Permit No. 1108183

Be It Ordained by the City Council of the City of Chicago:

SECTION 1. Permission and authority are hereby given and granted to SUITABLE, upon the terms and subject to the conditions of this ordinance to maintain and use, as now constructed, nine (9) Light Fixture(s) projecting over the public right-of-way adjacent to its premises known as 1959 W. 59th St..

Said Light Fixture(s) at W. 59TH ST. measure(s):
One (1) at two (2) feet in length, one point two five (1.25) foot in width and twelve (12) feet above grade level.

Said Light Fixture(s) at W. 59TH ST. measure(s):
One (1) at two (2) feet in length, one point two five (1.25) foot in width and twelve (12) feet above grade level.

Said Light Fixture(s) at W. 59TH measure(s):
One (1) at two (2) feet in length, one point two five (1.25) foot in width and twelve (12) feet above grade level.

Said Light Fixture(s) at W. 59TH measure(s):
One (1) at two (2) feet in length, one point two five (1.25) foot in width and twelve (12) feet above grade level.

Said Light Fixture(s) at W. 59TH measure(s):
One (1) at two (2) feet in length, one point two five (1.25) foot in width and twelve (12) feet above grade level.

Said Light Fixture(s) at W. 59TH measure(s):
One (1) at two (2) feet in length, one point two five (1.25) foot in width and twelve (12) feet above grade level.

Said Light Fixture(s) at W. 59TH ST. measure(s):
One (1) at two (2) feet in length, one point two five (1.25) foot in width and twelve (12) feet above grade level.

Said Light Fixture(s) at W. 59TH measure(s):
One (1) at two (2) feet in length, one point two five (1.25) foot in width and twelve (12) feet above grade level.

Said Light Fixture(s) at W. 59TH measure(s):
One (1) at two (2) feet in length, one point two five (1.25) foot in width and twelve (12) feet above grade level.

The location of said privilege shall be as shown on prints kept on file with the Department of Business Affairs and Consumer Protection and the Office of the City Clerk.

Said privilege shall be constructed in accordance with plans and specifications approved by the Department of Transportation (Division of Project Development).

This grant of privilege in the public way shall be subject to the provisions of Section 10-28-015 and all other required provisions of the Municipal Code of Chicago.

The grantee shall pay to the City of Chicago as compensation for the privilege #1108183 herein granted the sum of one hundred fifteen ($115.00) per annum in advance.

A 25% penalty will be added for payments received after due date.

The permit holder agrees to hold the City of Chicago harmless for any damage, relocation or replacement costs associated with damage, relocation or removal of private property caused by the City performing work in the public way.

Authority herein given and granted for a period of five (5) years from and after 07/30/2013.

Alderman _____

Toni Foulkes 15th Ward

1959 w 59th ST

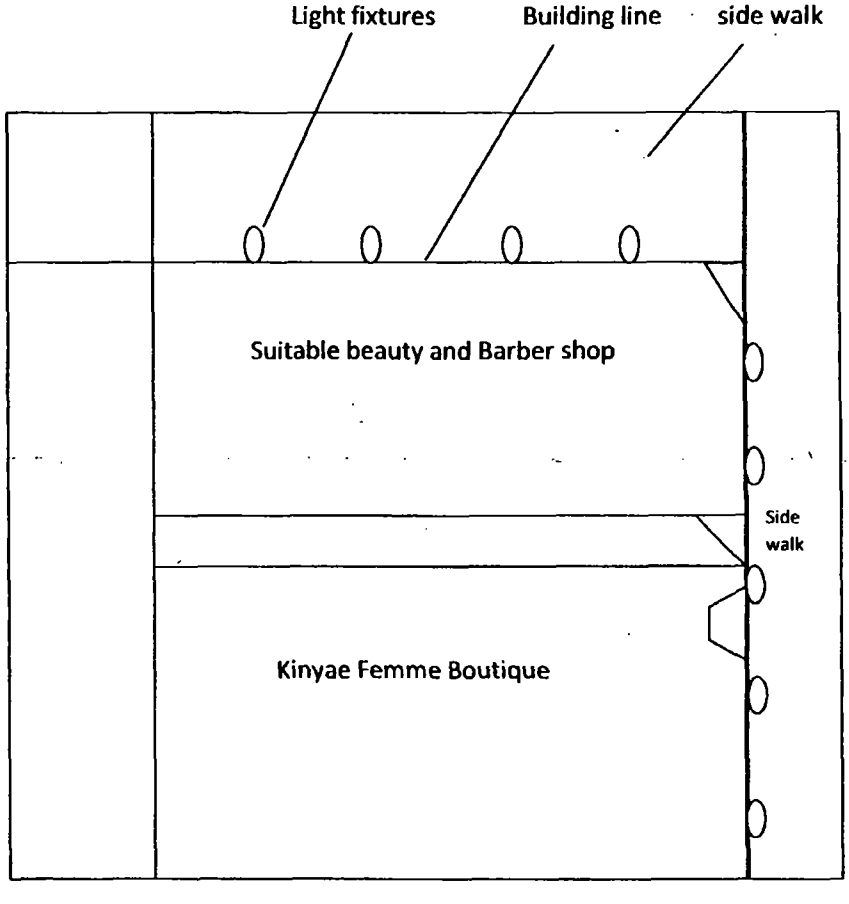

City of Chicago

O2013-6621

Office of the City Clerk

Document Tracking Sheet

Meeting Date:	9/11/2013
Sponsor(s):	Foulkes, Toni (15)
Type:	Ordinance
Title:	Grant(s) of privilege in public way for Tenorio Tire Shop
Committee(s) Assignment:	Committee on Transportation and Public Way

ORDINANCE
TENORIO TIRE SHOP
Acct. No. 284273 - 1
Permit No. 1107481

Be It Ordained by the City Council of the City of Chicago:

SECTION 1. Permission and authority are hereby given and granted to TENORIO TIRE SHOP, upon the terms and subject to the conditions of this ordinance to maintain and use one (1) sign(s) projecting over the public right-of-way attached to its premises known as 2548 W. 63rd St..

Said sign structure(s) measures as follows; along W. 63rd Street:
One (1) at four (4) feet in length, six (6) feet in height and ten (10) feet above grade level.

The location of said privilege shall be as shown on prints kept on file with the Department of Business Affairs and Consumer Protection and the Office of the City Clerk.

Said privilege shall be constructed in accordance with plans and specifications approved by the Department of Transportation (Division of Project Development) and Zoning Department - Signs.

This grant of privilege in the public way shall be subject to the provisions of Section 10-28-015 and all other required provisions of the Municipal Code of Chicago.

The grantee shall pay to the City of Chicago as compensation for the privilege #1107481 herein granted the sum of one hundred ($100.00) per annum in advance.

A 25% penalty will be added for payments received after due date.

The permit holder agrees to hold the City of Chicago harmless for any damage, relocation or replacement costs associated with damage, relocation or removal of private property caused by the City performing work in the public way.

Authority herein given and granted for a period of five (5) years from and after 06/11/2013.

Alderman

Toni Foulkes 15th Ward

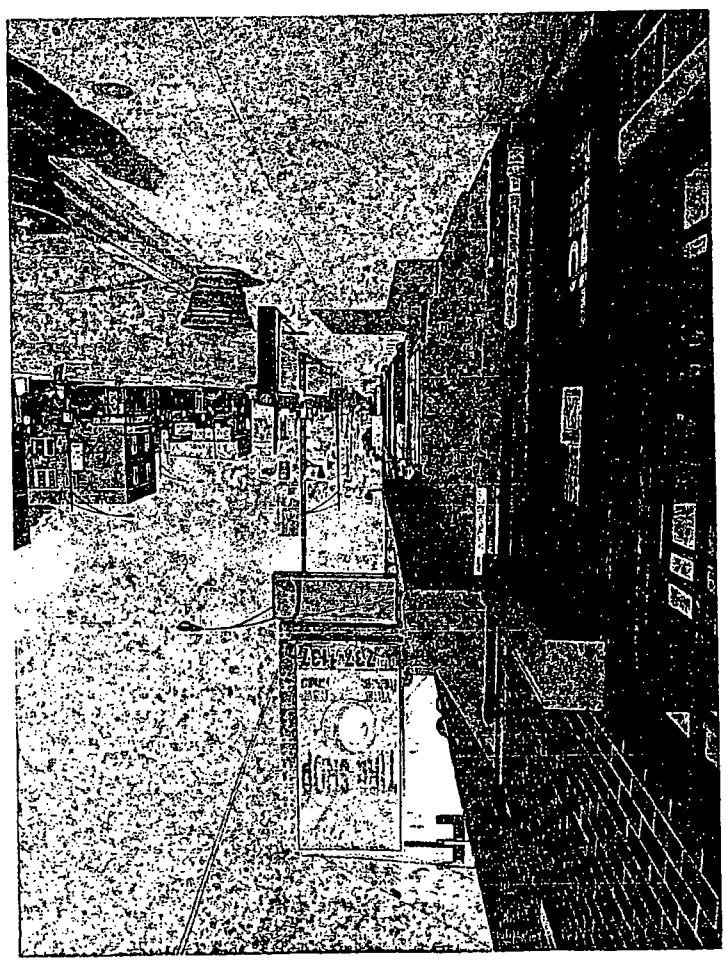

City of Chicago

O2013-6639

Office of the City Clerk

Document Tracking Sheet

Meeting Date:	9/11/2013
Sponsor(s):	Thompson, Joann (16)
Type:	Ordinance
Title:	Grant(s) of privilege in public way for Garfield Discount
Committee(s) Assignment:	Committee on Transportation and Public Way

ORDINANCE
GARFIELD DISCOUNT
Acct. No. 343870 - 1
Permit No. 1107119

Be It Ordained by the City Council of the City of Chicago:

SECTION 1. Permission and authority are hereby given and granted to GARFIELD DISCOUNT, upon the terms and subject to the conditions of this ordinance to maintain and use one (1) sign(s) projecting over the public right-of-way attached to its premises known as 1616 W. 63rd St..

Said sign structure(s) measures as follows; along W. 63rd Street:
One (1) at fourteen (14) feet in length, six (6) feet in height and nineteen (19) feet above grade level.

The location of said privilege shall be as shown on prints kept on file with the Department of Business Affairs and Consumer Protection and the Office of the City Clerk.

Said privilege shall be constructed in accordance with plans and specifications approved by the Department of Transportation (Division of Project Development) and Zoning Department - Signs.

This grant of privilege in the public way shall be subject to the provisions of Section 10-28-015 and all other required provisions of the Municipal Code of Chicago.

The grantee shall pay to the City of Chicago as compensation for the privilege #1107119 herein granted the sum of three hundred ($300.00) per annum in advance.

A 25% penalty will be added for payments received after due date.

The permit holder agrees to hold the City of Chicago harmless for any damage, relocation or replacement costs associated with damage, relocation or removal of private property caused by the City performing work in the public way.

Authority herein given and granted for a period of five (5) years from and after 06/11/2013.

Alderman _____

Joann Thompson 16th Ward

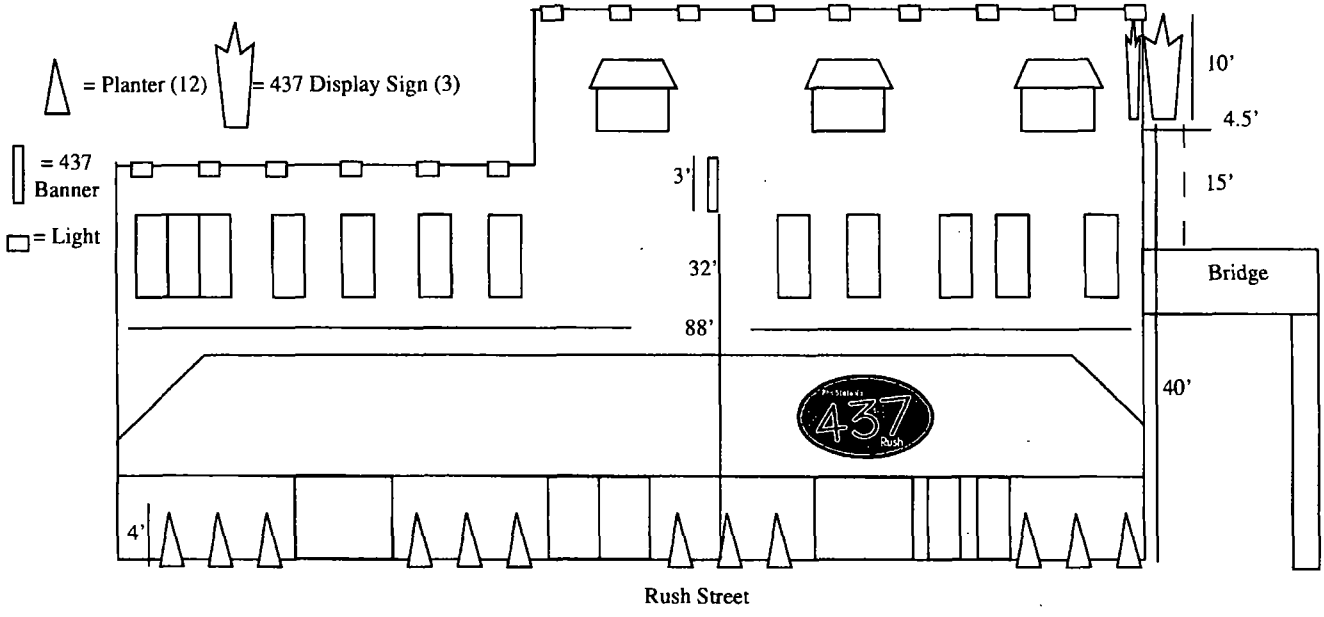

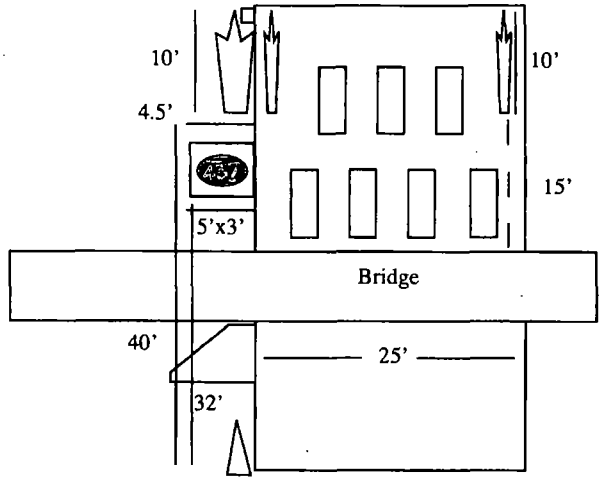

Hubbard Street
View

City of Chicago

O2013-6642

Office of the City Clerk

Document Tracking Sheet

Meeting Date:	9/11/2013
Sponsor(s):	Thompson, Joann (16)
Type:	Ordinance
Title:	Grant(s) of privilege in public way for Juanita's Mexican Food
Committee(s) Assignment:	Committee on Transportation and Public Way

ORDINANCE
JUANITA'S MEXICAN FOOD
Acct. No. 323767 - 1
Permit No. 1108120

Be It Ordained by the City Council of the City of Chicago:

SECTION 1. Permission and authority are hereby given and granted to JUANITA'S MEXICAN FOOD, upon the terms and subject to the conditions of this ordinance to maintain and use one (1) sign(s) projecting over the public right-of-way attached to its premises known as 2955 W. 59th St..

Said sign structure(s) measures as follows; along W. 59TH ST.:
One (1) at four (4) feet in length, four (4) feet in height and fourteen point six three (14.63) feet above grade level.

The location of said privilege shall be as shown on prints kept on file with the Department of Business Affairs and Consumer Protection and the Office of the City Clerk.

Said privilege shall be constructed in accordance with plans and specifications approved by the Department of Transportation (Division of Project Development) and Zoning Department - Signs.

This grant of privilege in the public way shall be subject to the provisions of Section 10-28-015 and all other required provisions of the Municipal Code of Chicago.

The grantee shall pay to the City of Chicago as compensation for the privilege #1108120 herein granted the sum of one hundred ($100.00) per annum in advance.

A 25% penalty will be added for payments received after due date.

The permit holder agrees to hold the City of Chicago harmless for any damage, relocation or replacement costs associated with damage, relocation or removal of private property caused by the City performing work in the public way.

Authority herein given and granted for a period of five (5) years from and after 07/30/2013.

Alderman _____

Joann Thompson 16th Ward

Fecha de la imagen: jun 2011 West 59th Street © 2013 Google Condiciones Privacidad Informar de un error

City of Chicago

O2013-6644

Office of the City Clerk

Document Tracking Sheet

Meeting Date:	9/11/2013
Sponsor(s):	Thompson, Joann (16)
Type:	Ordinance
Title:	Grant(s) of privilege in public way for S&M Auto Sales
Committee(s) Assignment:	Committee on Transportation and Public Way

ORDINANCE
S & M AUTO SALES
Acct. No. 37090 - 4
Permit No. 1107681

Be It Ordained by the City Council of the City of Chicago:

SECTION 1. Permission and authority are hereby given and granted to S & M AUTO SALES, upon the terms and subject to the conditions of this ordinance to maintain and use two (2) sign(s) projecting over the public right-of-way attached to its premises known as 5801 S. Western Ave..

Said sign structure(s) measures as follows; along S. Western Avenue:
One (1) at nine (9) feet in length, twelve (12) feet in height and sixteen (16) feet above grade level.
One (1) at nine (9) feet in length, six (6) feet in height and nine (9) feet above grade level.

The location of said privilege shall be as shown on prints kept on file with the Department of Business Affairs and Consumer Protection and the Office of the City Clerk.

Said privilege shall be constructed in accordance with plans and specifications approved by the Department of Transportation (Division of Project Development) and Zoning Department - Signs.

This grant of privilege in the public way shall be subject to the provisions of Section 10-28-015 and all other required provisions of the Municipal Code of Chicago.

The grantee shall pay to the City of Chicago as compensation for the privilege #1107681 herein granted the sum of six hundred ($600.00) per annum in advance.

A 25% penalty will be added for payments received after due date.

The permit holder agrees to hold the City of Chicago harmless for any damage, relocation or replacement costs associated with damage, relocation or removal of private property caused by the City performing work in the public way.

Authority herein given and granted for a period of five (5) years from and after 06/11/2013.

Alderman _____

Joann Thompson 16th Ward

USED CAR DEALER LOT.
OFFICE
5801 S. Western
SIDEWALK
9 Feet
S&M AUTO
12
9
Sign
Sign
S&M AUTO
9
6
14 feet
SIDEWALK
WESTERN AVE.

City of Chicago

O2013-6647

Office of the City Clerk

Document Tracking Sheet

Meeting Date:	9/11/2013
Sponsor(s):	Thompson, Joann (16)
Type:	Ordinance
Title:	Grant(s) of privilege in public way for S&S Auto Body
Committee(s) Assignment:	Committee on Transportation and Public Way

ORDINANCE
S & S AUTO BODY
Acct. No. 25301 - 1
Permit No. 1108044

Be It Ordained by the City Council of the City of Chicago:

SECTION 1. Permission and authority are hereby given and granted to S & S AUTO BODY, upon the terms and subject to the conditions of this ordinance to maintain and use one (1) sign(s) projecting over the public right-of-way attached to its premises known as 5840 S. Western Ave..

Said sign structure(s) measures as follows; along S. Western:
One (1) at eight (8) feet in length, five (5) feet in height and nine (9) feet above grade level.

The location of said privilege shall be as shown on prints kept on file with the Department of Business Affairs and Consumer Protection and the Office of the City Clerk.

Said privilege shall be constructed in accordance with plans and specifications approved by the Department of Transportation (Division of Project Development) and Zoning Department - Signs.

This grant of privilege in the public way shall be subject to the provisions of Section 10-28-015 and all other required provisions of the Municipal Code of Chicago.

The grantee shall pay to the City of Chicago as compensation for the privilege #1108044 herein granted the sum of three hundred ($300.00) per annum in advance.

A 25% penalty will be added for payments received after due date.

The permit holder agrees to hold the City of Chicago harmless for any damage, relocation or replacement costs associated with damage, relocation or removal of private property caused by the City performing work in the public way.

Authority herein given and granted for a period of five (5) years from and after 06/11/2013.

Alderman _____

Joann Thompson 16th Ward

5840 s. Western Ave

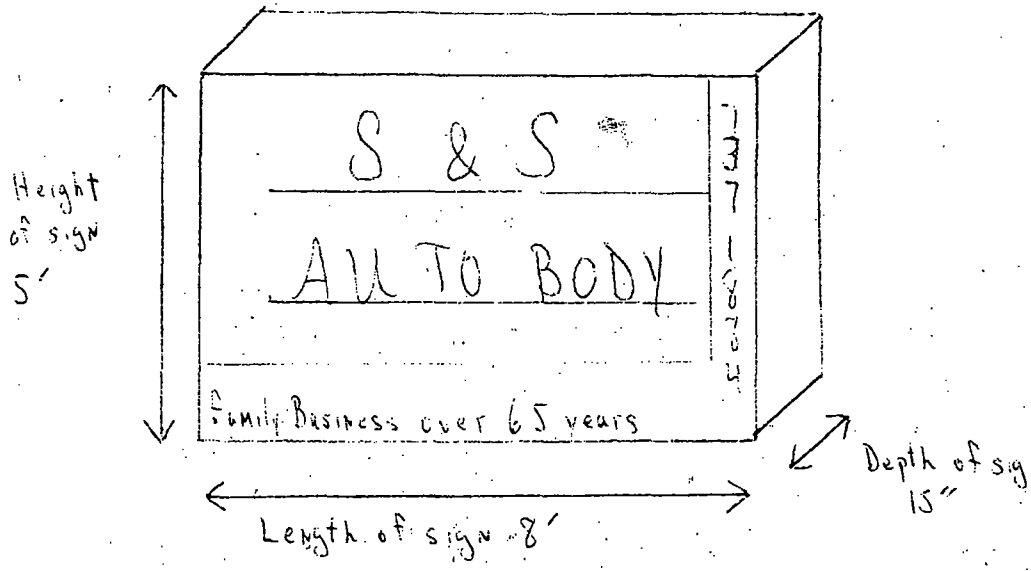

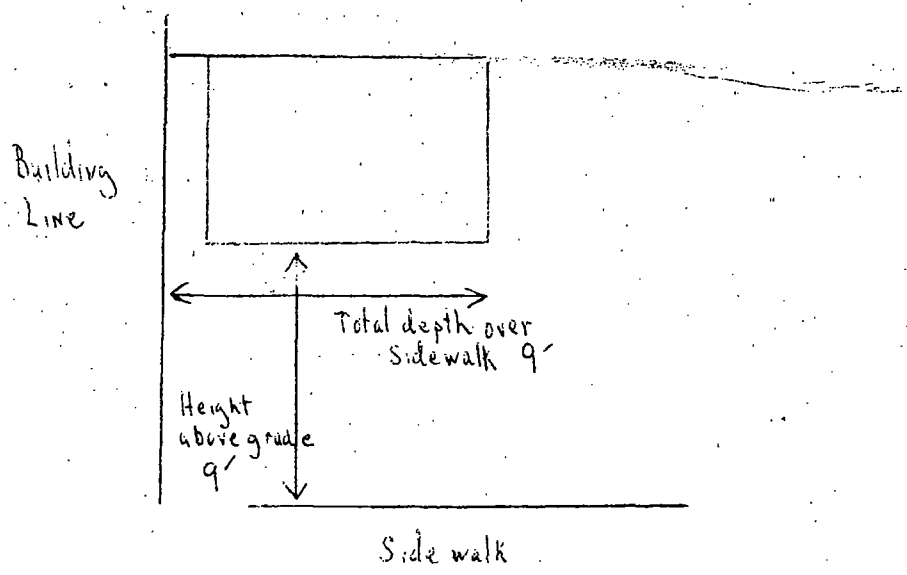

City of Chicago

O2013-6652

Office of the City Clerk

Document Tracking Sheet

Meeting Date:	9/11/2013
Sponsor(s):	Lane, Lona (18)
Type:	Ordinance
Title:	Grant(s) of privilege in public way for Parkside Food and Liquor - fire shutter
Committee(s) Assignment:	Committee on Transportation and Public Way

ORDINANCE
PARKSIDE FOOD AND LIQUOR
Acct. No. 18661 - 1
Permit No. 1108322

Be It Ordained by the City Council of the City of Chicago:

SECTION 1. Permission and authority are hereby given and granted to PARKSIDE FOOD AND LIQUOR, upon the terms and subject to the conditions of this ordinance to maintain and use, as now constructed, one (1) Fire Shutter(s) projecting over the public right-of-way adjacent to its premises known as 3215 W. 71st St..

Said Fire Shutter(s) at W. 71st Street measure(s):
One (1) at thirty-four point zero eight (34.08) feet in length, and three point two five (3.25) feet in width for a total of one hundred ten point seven six (110.76) square feet.

The location of said privilege shall be as shown on prints kept on file with the Department of Business Affairs and Consumer Protection and the Office of the City Clerk.

Said privilege shall be constructed in accordance with plans and specifications approved by the Department of Transportation (Division of Project Development).

This grant of privilege in the public way shall be subject to the provisions of Section 10-28-015 and all other required provisions of the Municipal Code of Chicago.

The grantee shall pay to the City of Chicago as compensation for the privilege #1108322 herein granted the sum of four hundred ($400.00) per annum in advance.

A 25% penalty will be added for payments received after due date.

The permit holder agrees to hold the City of Chicago harmless for any damage, relocation or replacement costs associated with damage, relocation or removal of private property caused by the City performing work in the public way.

Authority herein given and granted for a period of five (5) years from and after 07/09/2013.

Alderman Lona Lane

Lona Lane 18th Ward

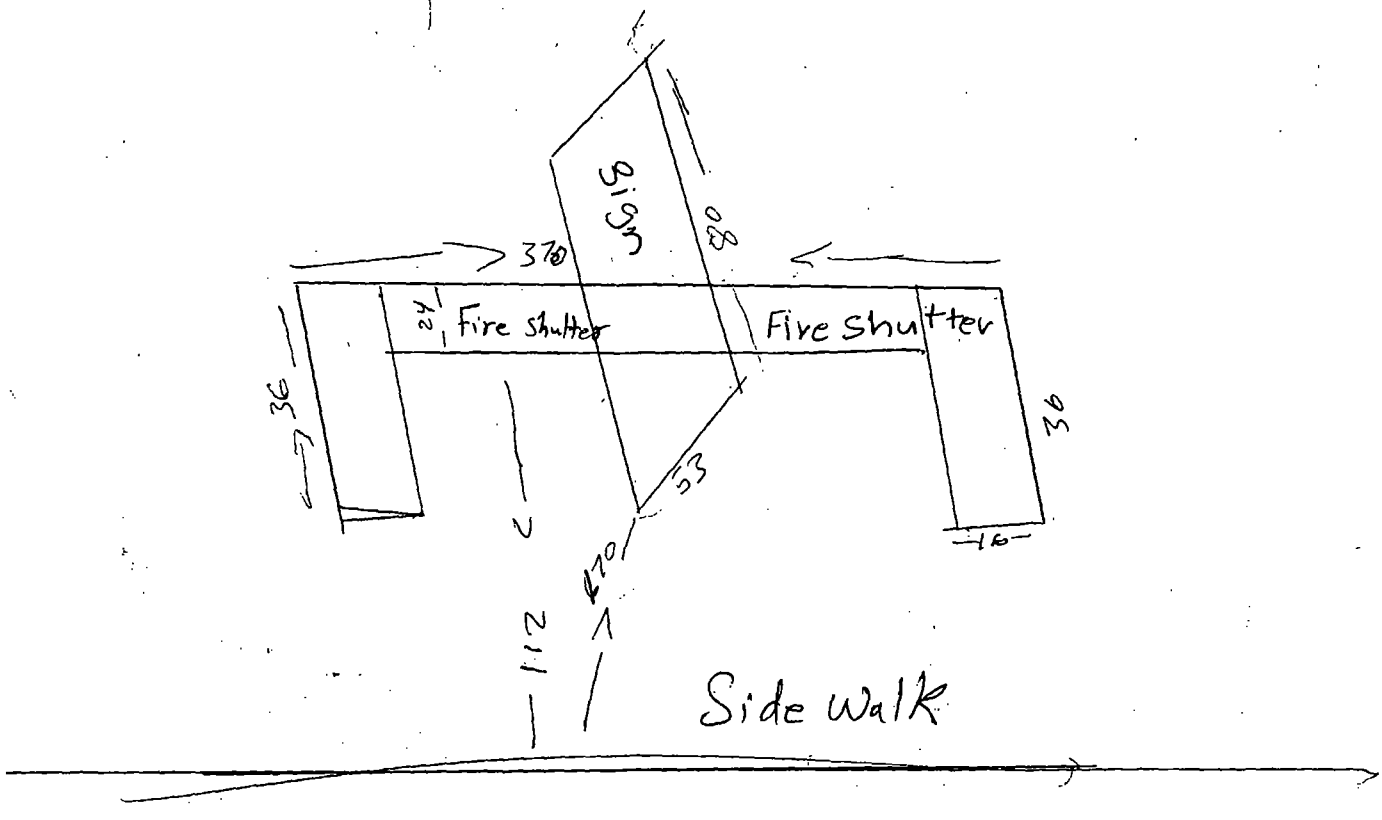
Sign
3'0
8'
24"
Fire Shutter
Fire Shutter
36"
36"
53"
16"
11'2"
Side Walk

Department of Business Affairs and Consumer Protection
Business Assistance Center - Public Way Use Unit
City Hall - 121 N. LaSalle Street, Room 800 • Chicago, IL 60602
(312)-74-GOBIZ (312-744-6249) • (312) 744-1944 (TTY)
http://www.cityofchicago.org/bacp

09/11/2013

Alderman **Lona Lane**
Ward # **18**
City of Chicago
City Hall, Room **300**
121 North LaSalle Street
Chicago, Illinois 60602

Re: An ordinance to use and maintain a portion of the public right-of-way for **one (1) fire shutter(s)** for **PARKSIDE FOOD AND LIQUOR**, adjacent to the premises known as **3215 W. 71st St.**.

Dear Alderman **Lona Lane**:

The applicant referenced above has requested the use of the public right-of-way for a **fire shutter(s)**. An ordinance has been prepared by the Department of Business Affairs and Consumer Protection – Business Assistance Center - Public Way Use Unit for presentation to the City Council. Because this request was made for properties located in your ward, as approved by you as per the attached, I respectfully request that you introduce the attached ordinance at the next City Council meeting.

If you have any questions regarding this ordinance, please contact Anthony Bertuca at (312) 744-5506.

Department of Business Affairs and Consumer Protection

City of Chicago

O2013-6654

Office of the City Clerk

Document Tracking Sheet

Meeting Date:	9/11/2013
Sponsor(s):	Lane, Lona (18)
Type:	Ordinance
Title:	Grant(s) of privilege in public way for Parkside Food and Liquor - light fixtures
Committee(s) Assignment:	Committee on Transportation and Public Way

ORDINANCE
PARKSIDE FOOD AND LIQUOR
Acct. No. 18661 - 1
Permit No. 1108323

Be It Ordained by the City Council of the City of Chicago:

SECTION 1. Permission and authority are hereby given and granted to PARKSIDE FOOD AND LIQUOR, upon the terms and subject to the conditions of this ordinance to maintain and use, as now constructed, five (5) Light Fixture(s) projecting over the public right-of-way adjacent to its premises known as 3215 W. 71st St..

Said Light Fixture(s) at West 71st Street measure(s):
Five (5) at two point five (2.5) feet in length, three (3) feet in width and fourteen point six six (14.66) feet above grade level.

The location of said privilege shall be as shown on prints kept on file with the Department of Business Affairs and Consumer Protection and the Office of the City Clerk.

Said privilege shall be constructed in accordance with plans and specifications approved by the Department of Transportation (Division of Project Development).

This grant of privilege in the public way shall be subject to the provisions of Section 10-28-015 and all other required provisions of the Municipal Code of Chicago.

The grantee shall pay to the City of Chicago as compensation for the privilege #1108323 herein granted the sum of ninety-five ($95.00) per annum in advance.

A 25% penalty will be added for payments received after due date.

The permit holder agrees to hold the City of Chicago harmless for any damage, relocation or replacement costs associated with damage, relocation or removal of private property caused by the City performing work in the public way.

Authority herein given and granted for a period of five (5) years from and after 07/30/2013.

Alderman Lona Lane

Lona Lane 18th Ward

(Page 2 of 3)

LENGTH OF STRUCTURE 4' | STRUCTURE 6" | SIDEWALK

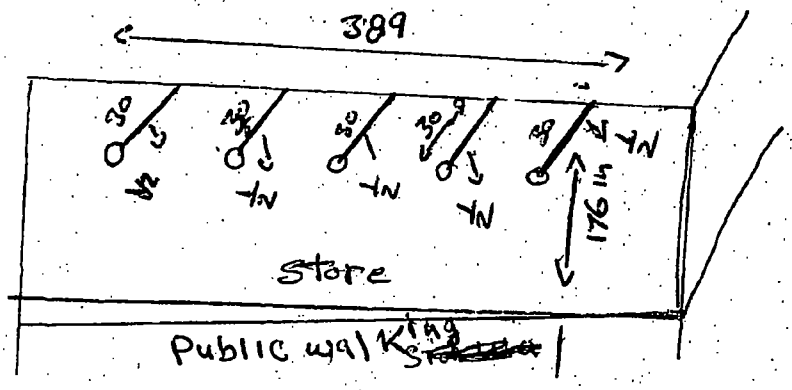

Department of Business Affairs and Consumer Protection
Business Assistance Center - Public Way Use Unit
City Hall - 121 N. LaSalle Street, Room 800 • Chicago, IL 60602
(312)-74-GOBIZ (312-744-6249) • (312) 744-1944 (TTY)
http://www.cityofchicago.org/bacp

09/11/2013

Alderman **Lona Lane**
Ward # **18**
City of Chicago
City Hall, Room **300**
121 North LaSalle Street
Chicago, Illinois 60602

Re: An ordinance to use and maintain a portion of the public right-of-way for **five (5) light fixture(s)** for **PARKSIDE FOOD AND LIQUOR**, adjacent to the premises known as **3215 W. 71st St.**.

Dear Alderman **Lona Lane**:

The applicant referenced above has requested the use of the public right-of-way for a **light fixture(s)**. An ordinance has been prepared by the Department of Business Affairs and Consumer Protection – Business Assistance Center - Public Way Use Unit for presentation to the City Council. Because this request was made for properties located in your ward, as approved by you as per the attached, I respectfully request that you introduce the attached ordinance at the next City Council meeting.

If you have any questions regarding this ordinance, please contact Anthony Bertuca at (312) 744-5506.

Department of Business Affairs and Consumer Protection

City of Chicago

O2013-6657

Office of the City Clerk

Document Tracking Sheet

Meeting Date:	9/11/2013
Sponsor(s):	Lane, Lona (18)
Type:	Ordinance
Title:	Grant(s) of privilege in public way for Parkside Food and Liquor - sign
Committee(s) Assignment:	Committee on Transportation and Public Way

ORDINANCE
PARKSIDE FOOD AND LIQUOR
Acct. No. 18661 - 1
Permit No. 1108321

Be It Ordained by the City Council of the City of Chicago:

SECTION 1. Permission and authority are hereby given and granted to PARKSIDE FOOD AND LIQUOR, upon the terms and subject to the conditions of this ordinance to maintain and use one (1) sign(s) projecting over the public right-of-way attached to its premises known as 3215 W. 71st St..

Said sign structure(s) measures as follows; along W. 71st Street:
One (1) at six point one seven (6.17) feet in length, three point nine two (3.92) feet in height and fourteen point one seven (14.17) feet above grade level.

The location of said privilege shall be as shown on prints kept on file with the Department of Business Affairs and Consumer Protection and the Office of the City Clerk.

Said privilege shall be constructed in accordance with plans and specifications approved by the Department of Transportation (Division of Project Development) and Zoning Department - Signs.

This grant of privilege in the public way shall be subject to the provisions of Section 10-28-015 and all other required provisions of the Municipal Code of Chicago.

The grantee shall pay to the City of Chicago as compensation for the privilege #1108321 herein granted the sum of one hundred ($100.00) per annum in advance.

A 25% penalty will be added for payments received after due date.

The permit holder agrees to hold the City of Chicago harmless for any damage, relocation or replacement costs associated with damage, relocation or removal of private property caused by the City performing work in the public way.

Authority herein given and granted for a period of five (5) years from and after 07/09/2013.

Alderman Lona Lane

Lona Lane 18th Ward

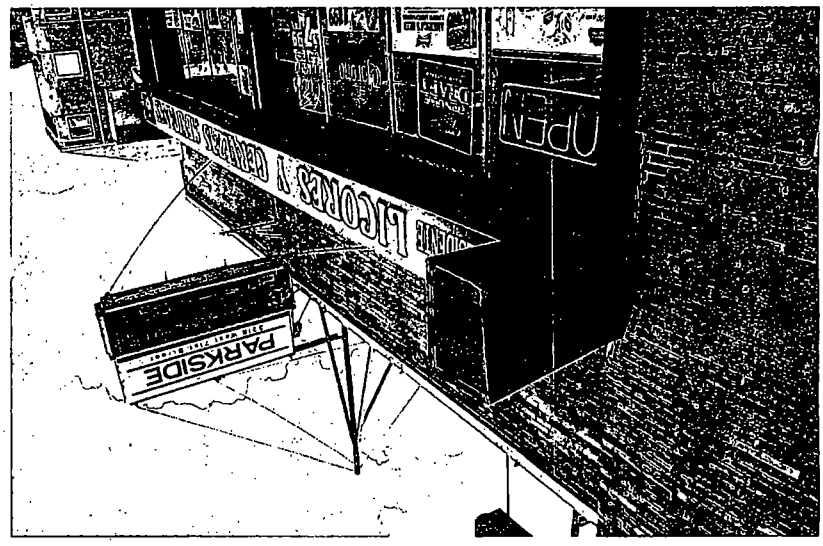
OPEN
PARKSIDE

Department of Business Affairs and Consumer Protection
Business Assistance Center - Public Way Use Unit
City Hall - 121 N. LaSalle Street, Room 800 • Chicago, IL 60602
(312)-74-GOBIZ (312-744-6249) • (312) 744-1944 (TTY)
http://www.cityofchicago.org/bacp

09/11/2013

Alderman **Lona Lane**
Ward # **18**
City of Chicago
City Hall, Room **300**
121 North LaSalle Street
Chicago, Illinois 60602

Re: An ordinance to use and maintain a portion of the public right-of-way for **one (1) sign(s)** for **PARKSIDE FOOD AND LIQUOR**, adjacent to the premises known as **3215 W. 71st St.**.

Dear Alderman **Lona Lane**:

The applicant referenced above has requested the use of the public right-of-way for a **sign(s)**. An ordinance has been prepared by the Department of Business Affairs and Consumer Protection – Business Assistance Center - Public Way Use Unit for presentation to the City Council. Because this request was made for properties located in your ward, as approved by you as per the attached, I respectfully request that you introduce the attached ordinance at the next City Council meeting.

If you have any questions regarding this ordinance, please contact Anthony Bertuca at (312) 744-5506.

Department of Business Affairs and Consumer Protection

City of Chicago

O2013-6670

Office of the City Clerk

Document Tracking Sheet

Meeting Date:	9/11/2013
Sponsor(s):	O'Shea, Matthew J. (19)
Type:	Ordinance
Title:	Grant(s) of privilege in public way for Car-X Western No. 2
Committee(s) Assignment:	Committee on Transportation and Public Way

ORDINANCE
CAR-X WESTERN #2
Acct. No. 24286 - 1
Permit No. 1108052

Be It Ordained by the City Council of the City of Chicago:

SECTION 1. Permission and authority are hereby given and granted to CAR-X WESTERN #2, upon the terms and subject to the conditions of this ordinance to maintain and use one (1) sign(s) projecting over the public right-of-way attached to its premises known as 10157 S. Western Ave..

Said sign structure(s) measures as follows; along S. WESTERN AVE.:
One (1) at sixteen point zero eight (16.08) feet in length, eight point one seven (8.17) feet in height and fifteen point eight three (15.83) feet above grade level.

The location of said privilege shall be as shown on prints kept on file with the Department of Business Affairs and Consumer Protection and the Office of the City Clerk.

Said privilege shall be constructed in accordance with plans and specifications approved by the Department of Transportation (Division of Project Development) and Zoning Department - Signs.

This grant of privilege in the public way shall be subject to the provisions of Section 10-28-015 and all other required provisions of the Municipal Code of Chicago.

The grantee shall pay to the City of Chicago as compensation for the privilege #1108052 herein granted the sum of three hundred ($300.00) per annum in advance.

A 25% penalty will be added for payments received after due date.

The permit holder agrees to hold the City of Chicago harmless for any damage, relocation or replacement costs associated with damage, relocation or removal of private property caused by the City performing work in the public way.

Authority herein given and granted for a period of five (5) years from and after 07/09/2013.

Alderman _____

Matthew J. O'Shea 19th Ward

D/F ILLUMINATED REFACE
SCALE:1/4"=1'-0"

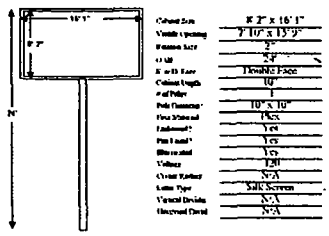

Cabinet Size	8' 2" x 16' 1"
Visible Opening	7' 10" x 15' 9"
Retainer Size	2"
Grade	3/4"
D/F with Face	Double Face
Cabinet Depth	10"
# of Poles	1
Pole Dimension	10" X 10"
Pole Painted	Yes
Pole Lined	Yes
Illuminated	Yes
Voltage	120
Circuit Number	N/A
Lamp Type	Split Screen
Physical Details	N/A
Engraved Detail	N/A

Site Check

CREATED EXCLUSIVELY FOR CARX AUTO SERVICE
ADDRESS .... 10167 S. WESTERN AVE.
SIGN LOCATION CHICAGO, ILL. CITY
DESIGN NO. CARX39306 DATE: 6/19/03
DESIGNER WB SCALE As noted
ACCOUNT REPRESENTATIVE DOUG HEAD
CLIENTS APPROVAL DATE
LANDLORDS APPROVAL
PRIMARY WIRING OF ADEQUATE VOLTAGE & CIRCUITS TO SIGN FURNISHED AND CONNECTED BY CLIENT

US SIGNS
Corporate Office
1800 Bering, Ste 200
Houston, TX 77057
FAX: 713 977 7903
713 977 7900

Dallas Regional Office
2220 San Jancinto Blvd
Denton, TX 76205
FAX: 940-380-9395
940-380-9153

SPECIFICATIONS
FACES: .187 UV RESISTANT POLYCARBONATE.
2" DEEP PAN W/ 1/2" EMBOSSED "CARX" COPY.
"AUTO SERVICE" COPY TO BE EMBOSSED 1/4" DEEP.
BORDER TO BE FLAT.
GRAPHICS-BKG'D. TO BE PMS #109 C YELLOW.
ALL COPY, BORDER, BEVEL & FLANGE TO BE BLACK.
FACES ARE BACK DECORATED 2ND SURFACE.

THIS DESIGN AND ENGINEERING IS SUBMITTED AS OUR PROPOSAL, AND THE RIGHT TO USE AND REPRODUCE OR EXHIBIT IN ANY FORM, IS NOT AUTHORIZED WITHOUT WRITTEN PERMISSION BY US SIGNS.

Department of Business Affairs and Consumer Protection
Business Assistance Center - Public Way Use Unit
City Hall - 121 N. LaSalle Street, Room 800 • Chicago, IL 60602
(312)-74-GOBIZ (312-744-6249) • (312) 744-1944 (TTY)
http://www.cityofchicago.org/bacp

09/11/2013

Alderman **Matthew J. O'Shea**
Ward # **19**
City of Chicago
City Hall, Room **300**
121 North LaSalle Street
Chicago, Illinois 60602

Re: An ordinance to use and maintain a portion of the public right-of-way for **one (1) sign(s)** for **CAR-X WESTERN #2**, adjacent to the premises known as **10157 S. Western Ave.**.

Dear Alderman **Matthew J. O'Shea**:

The applicant referenced above has requested the use of the public right-of-way for a **sign(s)**. An ordinance has been prepared by the Department of Business Affairs and Consumer Protection – Business Assistance Center - Public Way Use Unit for presentation to the City Council. Because this request was made for properties located in your ward, as approved by you as per the attached, I respectfully request that you introduce the attached ordinance at the next City Council meeting.

If you have any questions regarding this ordinance, please contact Anthony Bertuca at (312) 744-5506.

Department of Business Affairs and Consumer Protection

City of Chicago

O2013-6674

Office of the City Clerk

Document Tracking Sheet

Meeting Date:	9/11/2013
Sponsor(s):	O'Shea, Matthew J. (19)
Type:	Ordinance
Title:	Grant(s) of privilege in public way for Donnellan Funeral Home
Committee(s) Assignment:	Committee on Transportation and Public Way

ORDINANCE
DONNELLAN FUNERAL HOME
Acct. No. 50548 - 1
Permit No. 1107600

Be It Ordained by the City Council of the City of Chicago:

SECTION 1. Permission and authority are hereby given and granted to DONNELLAN FUNERAL HOME, upon the terms and subject to the conditions of this ordinance to maintain and use one (1) sign(s) projecting over the public right-of-way attached to its premises known as 10525 S. Western Ave..

Said sign structure(s) measures as follows; along S. Western Avenue:
One (1) at seven point six seven (7.67) feet in length, eight (8) feet in height and ten point five (10.5) feet above grade level.

The location of said privilege shall be as shown on prints kept on file with the Department of Business Affairs and Consumer Protection and the Office of the City Clerk.

Said privilege shall be constructed in accordance with plans and specifications approved by the Department of Transportation (Division of Project Development) and Zoning Department - Signs.

This grant of privilege in the public way shall be subject to the provisions of Section 10-28-015 and all other required provisions of the Municipal Code of Chicago.

The grantee shall pay to the City of Chicago as compensation for the privilege #1107600 herein granted the sum of three hundred ($300.00) per annum in advance.

A 25% penalty will be added for payments received after due date.

The permit holder agrees to hold the City of Chicago harmless for any damage, relocation or replacement costs associated with damage, relocation or removal of private property caused by the City performing work in the public way.

Authority herein given and granted for a period of five (5) years from and after 07/09/2013.

Alderman Matthew J. O'Shea 19th Ward

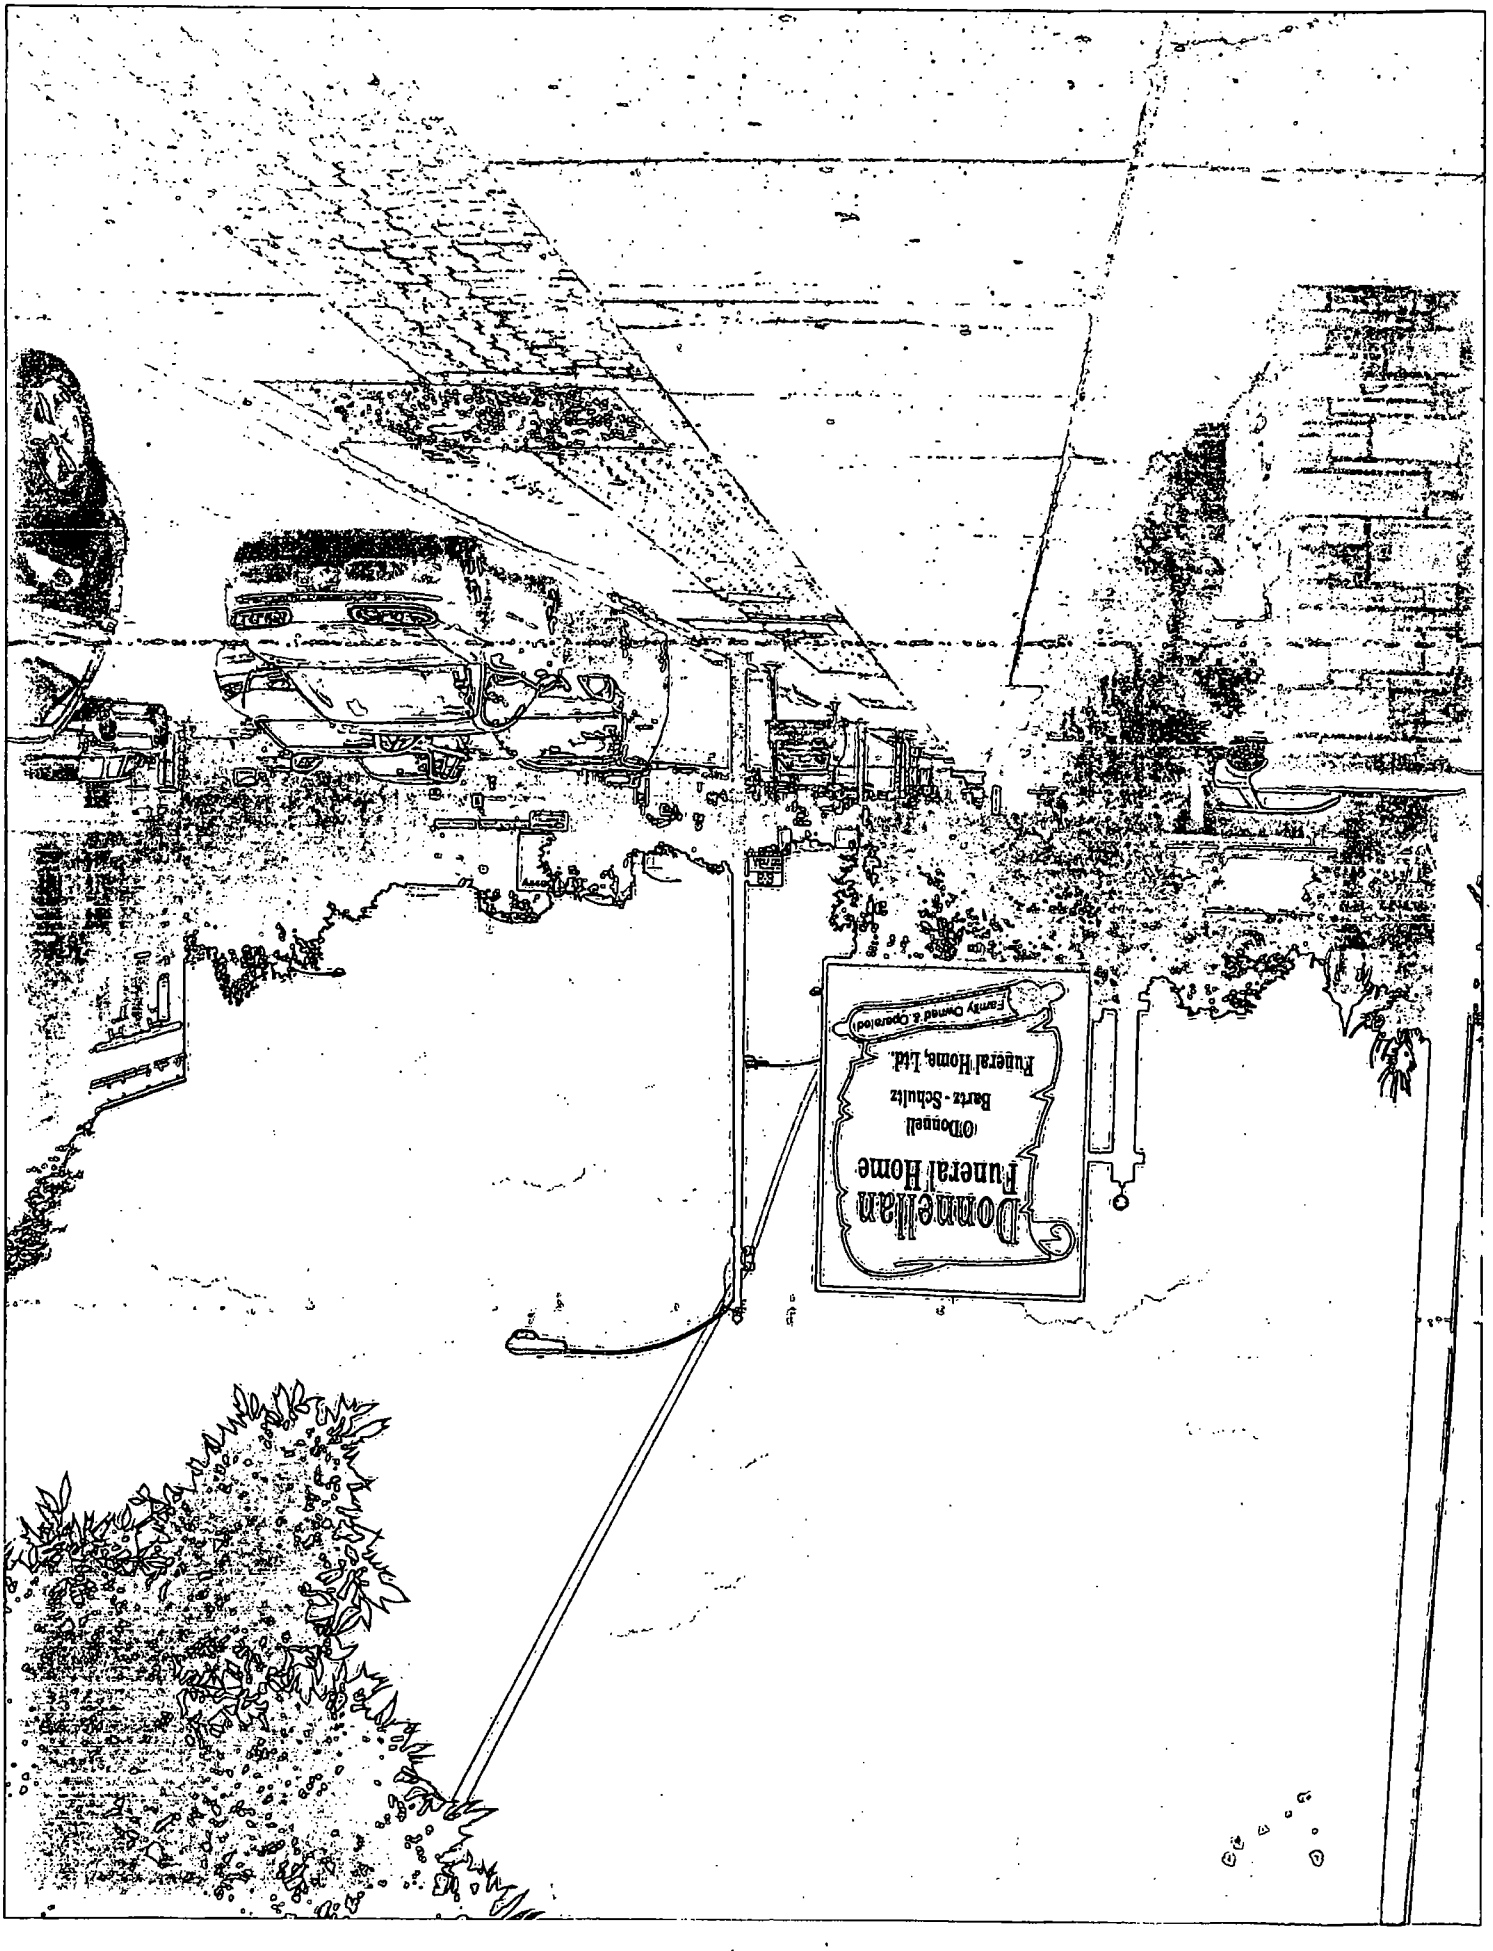
Donnellan
Funeral Home
O'Donnell
Bartz - Schultz
Funeral Home, Ltd.
Family Owned & Operated

Department of Business Affairs and Consumer Protection
Business Assistance Center - Public Way Use Unit
City Hall - 121 N. LaSalle Street, Room 800 • Chicago, IL 60602
(312)-74-GOBIZ (312-744-6249) • (312) 744-1944 (TTY)
http://www.cityofchicago.org/bacp

09/11/2013

Alderman **Matthew J. O'Shea**
Ward # **19**
City of Chicago
City Hall, Room **300**
121 North LaSalle Street
Chicago, Illinois 60602

Re: An ordinance to use and maintain a portion of the public right-of-way for **one (1) sign(s)** for **DONNELLAN FUNERAL HOME**, adjacent to the premises known as **10525 S. Western Ave.**.

Dear Alderman **Matthew J. O'Shea**:

The applicant referenced above has requested the use of the public right-of-way for a **sign(s)**. An ordinance has been prepared by the Department of Business Affairs and Consumer Protection – Business Assistance Center - Public Way Use Unit for presentation to the City Council. Because this request was made for properties located in your ward, as approved by you as per the attached, I respectfully request that you introduce the attached ordinance at the next City Council meeting.

If you have any questions regarding this ordinance, please contact Anthony Bertuca at (312) 744-5506.

Department of Business Affairs and Consumer Protection

City of Chicago

O2013-6677

Office of the City Clerk

Document Tracking Sheet

Meeting Date:	9/11/2013
Sponsor(s):	O'Shea, Matthew J. (19)
Type:	Ordinance
Title:	Grant(s) of privilege in public way for Franconello
Committee(s) Assignment:	Committee on Transportation and Public Way

ORDINANCE
FRANCONELLO
Acct. No. 14778 - 1
Permit No. 1092985

Be It Ordained by the City Council of the City of Chicago:

SECTION 1. Permission and authority are hereby given and granted to FRANCONELLO, upon the terms and subject to the conditions of this ordinance to maintain and use one (1) sign(s) projecting over the public right-of-way attached to its premises known as 10222 S. Western Ave..

Said sign structure(s) measures as follows; along S. Western Avenue:
One (1) at three (3) feet in length, fourteen point five (14.5) feet in height and nine point five (9.5) feet above grade level.

The location of said privilege shall be as shown on prints kept on file with the Department of Business Affairs and Consumer Protection and the Office of the City Clerk.

Said privilege shall be constructed in accordance with plans and specifications approved by the Department of Transportation (Division of Project Development) and Zoning Department - Signs.

This grant of privilege in the public way shall be subject to the provisions of Section 10-28-015 and all other required provisions of the Municipal Code of Chicago.

The grantee shall pay to the City of Chicago as compensation for the privilege #1092985 herein granted the sum of three hundred ($300.00) per annum in advance.

A 25% penalty will be added for payments received after due date.

The permit holder agrees to hold the City of Chicago harmless for any damage, relocation or replacement costs associated with damage, relocation or removal of private property caused by the City performing work in the public way.

Authority herein given and granted for a period of five (5) years from and after Date of Passage.

Alderman Matt J. O'Sh

Matthew J. O'Shea 19th Ward

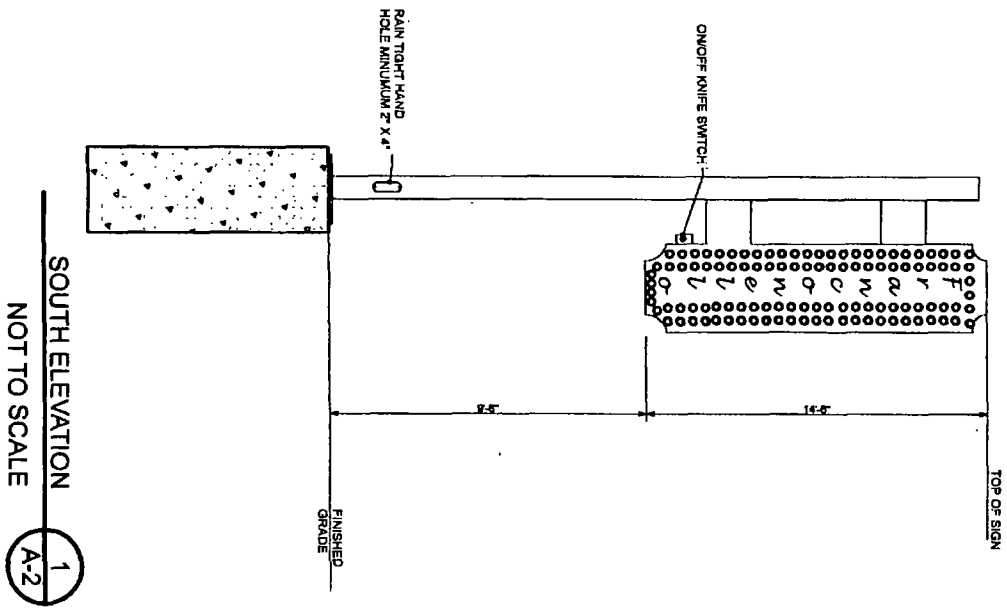

SOUTH ELEVATION
NOT TO SCALE
1
A-2

AD DELUXE SIGN COMPANY, INC 5540 WEST HARRISON STREET CHICAGO,ILLINOIS 60644 PHONE: 773-378-3538 FAx 773-378-4552 Email: ADDELUXESIGN@comcast.net	SCOPE OF WORK: EXISTING FREE STANDING ILLUMINATED WITH 3'-0" (L) X 14'-6" (H) IDENTITY SIGN.	CLIENT: FRANCONELLO'S ITALIAN 10222 SOUTH WESTERN AVENUE CHICAGO, ILLINOIS 60643 FRANK MONDANE (773) 881-4100

Department of Business Affairs and Consumer Protection
Business Assistance Center - Public Way Use Unit
City Hall - 121 N. LaSalle Street, Room 800 • Chicago, IL 60602
(312)-74-GOBIZ (312-744-6249) • (312) 744-1944 (TTY)
http://www.cityofchicago.org/bacp

09/11/2013

Alderman **Matthew J. O'Shea**
Ward # **19**
City of Chicago
City Hall, Room **300**
121 North LaSalle Street
Chicago, Illinois 60602

Re: An ordinance to use and maintain a portion of the public right-of-way for **one (1) sign(s)** for **FRANCONELLO**, adjacent to the premises known as **10222 S. Western Ave.**.

Dear Alderman **Matthew J. O'Shea**:

The applicant referenced above has requested the use of the public right-of-way for a **sign(s)**. An ordinance has been prepared by the Department of Business Affairs and Consumer Protection – Business Assistance Center - Public Way Use Unit for presentation to the City Council. Because this request was made for properties located in your ward, as approved by you as per the attached, I respectfully request that you introduce the attached ordinance at the next City Council meeting.

If you have any questions regarding this ordinance, please contact Anthony Bertuca at (312) 744-5506.

Department of Business Affairs and Consumer Protection

City of Chicago

O2013-6679

Office of the City Clerk

Document Tracking Sheet

Meeting Date:	9/11/2013
Sponsor(s):	O'Shea, Matthew J. (19)
Type:	Ordinance
Title:	Grant(s) of privilege in public way for Mr Swifty Cleaners
Committee(s) Assignment:	Committee on Transportation and Public Way

ORDINANCE
MR SWIFTY CLEANERS
Acct. No. 31036 - 1
Permit No. 1107554

Be It Ordained by the City Council of the City of Chicago:

SECTION 1. Permission and authority are hereby given and granted to MR SWIFTY CLEANERS, upon the terms and subject to the conditions of this ordinance to maintain and use one (1) sign(s) projecting over the public right-of-way attached to its premises known as 11024 S. Western Ave..

Said sign structure(s) measures as follows; along S. Western:
One (1) at six point one (6.1) feet in length, four (4) feet in height and thirteen (13) feet above grade level.

The location of said privilege shall be as shown on prints kept on file with the Department of Business Affairs and Consumer Protection and the Office of the City Clerk.

Said privilege shall be constructed in accordance with plans and specifications approved by the Department of Transportation (Division of Project Development) and Zoning Department - Signs.

This grant of privilege in the public way shall be subject to the provisions of Section 10-28-015 and all other required provisions of the Municipal Code of Chicago.

The grantee shall pay to the City of Chicago as compensation for the privilege #1107554 herein granted the sum of one hundred ($100.00) per annum in advance.

A 25% penalty will be added for payments received after due date.

The permit holder agrees to hold the City of Chicago harmless for any damage, relocation or replacement costs associated with damage, relocation or removal of private property caused by the City performing work in the public way.

Authority herein given and granted for a period of five (5) years from and after 06/11/2013.

Alderman _____

Matthew J. O'Shea 19th Ward

Sketch

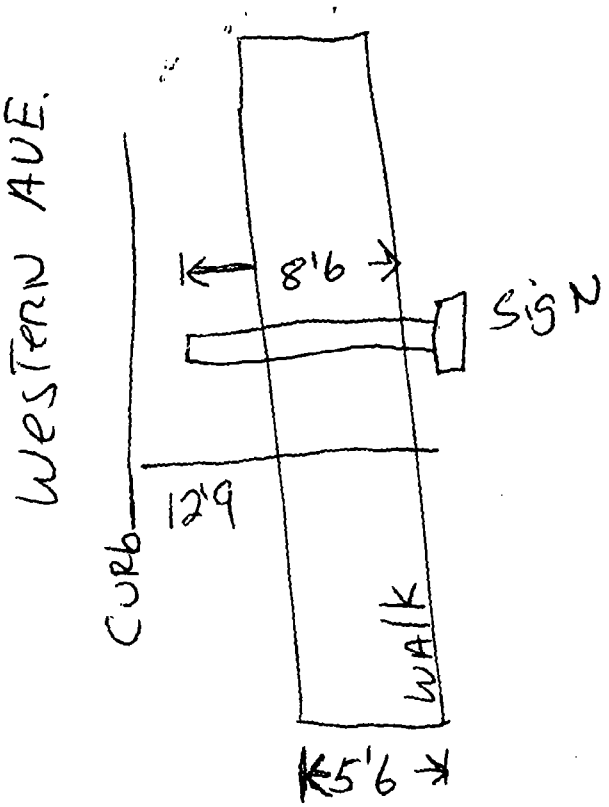
WESTERN AVE.
8'6
SIGN
12'9
CURB
WALK
5'6

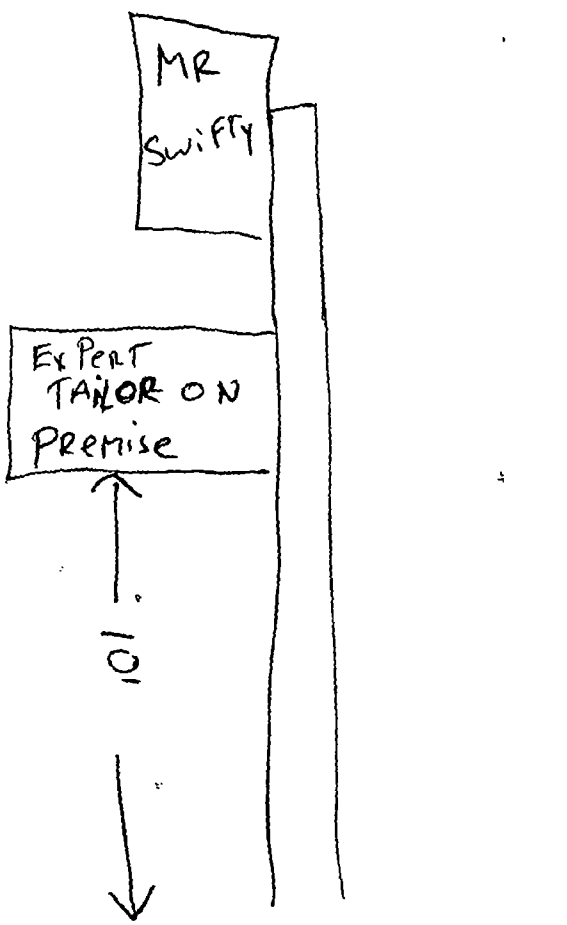
MR
SWIFTY
EXPERT
TAILOR ON
PREMISE

Department of Business Affairs and Consumer Protection
Business Assistance Center - Public Way Use Unit
City Hall - 121 N. LaSalle Street, Room 800 • Chicago, IL 60602
(312)-74-GOBIZ (312-744-6249) • (312) 744-1944 (TTY)
http://www.cityofchicago.org/bacp

09/11/2013

Alderman **Matthew J. O'Shea**
Ward # **19**
City of Chicago
City Hall, Room **300**
121 North LaSalle Street
Chicago, Illinois 60602

Re: An ordinance to use and maintain a portion of the public right-of-way for **one (1) sign(s)** for **MR SWIFTY CLEANERS**, adjacent to the premises known as **11024 S. Western Ave.**.

Dear Alderman **Matthew J. O'Shea**:

The applicant referenced above has requested the use of the public right-of-way for a **sign(s)**. An ordinance has been prepared by the Department of Business Affairs and Consumer Protection – Business Assistance Center - Public Way Use Unit for presentation to the City Council. Because this request was made for properties located in your ward, as approved by you as per the attached, I respectfully request that you introduce the attached ordinance at the next City Council meeting.

If you have any questions regarding this ordinance, please contact Anthony Bertuca at (312) 744-5506.

Department of Business Affairs and Consumer Protection

City of Chicago

O2013-6681

Office of the City Clerk

Document Tracking Sheet

Meeting Date:	9/11/2013
Sponsor(s):	O'Shea, Matthew J. (19)
Type:	Ordinance
Title:	Grant(s) of privilege in public way for O'Brien's Pub
Committee(s) Assignment:	Committee on Transportation and Public Way

ORDINANCE
O'BRIEN'S PUB
Acct. No. 30513 - 1
Permit No. 1107747

Be It Ordained by the City Council of the City of Chicago:

SECTION 1. Permission and authority are hereby given and granted to O'BRIEN'S PUB, upon the terms and subject to the conditions of this ordinance to maintain and use one (1) sign(s) projecting over the public right-of-way attached to its premises known as 10934 S. Western Ave..

Said sign structure(s) measures as follows; along S. Western:
One (1) at six (6) feet in length, six (6) feet in height and ten (10) feet above grade level.

The location of said privilege shall be as shown on prints kept on file with the Department of Business Affairs and Consumer Protection and the Office of the City Clerk.

Said privilege shall be constructed in accordance with plans and specifications approved by the Department of Transportation (Division of Project Development) and Zoning Department - Signs.

This grant of privilege in the public way shall be subject to the provisions of Section 10-28-015 and all other required provisions of the Municipal Code of Chicago.

The grantee shall pay to the City of Chicago as compensation for the privilege #1107747 herein granted the sum of three hundred ($300.00) per annum in advance.

A 25% penalty will be added for payments received after due date.

The permit holder agrees to hold the City of Chicago harmless for any damage, relocation or replacement costs associated with damage, relocation or removal of private property caused by the City performing work in the public way.

Authority herein given and granted for a period of five (5) years from and after 05/14/2013.

Alderman Matthew J. O'Shea 19th Ward

Western Ave 10934

City Sidewalk

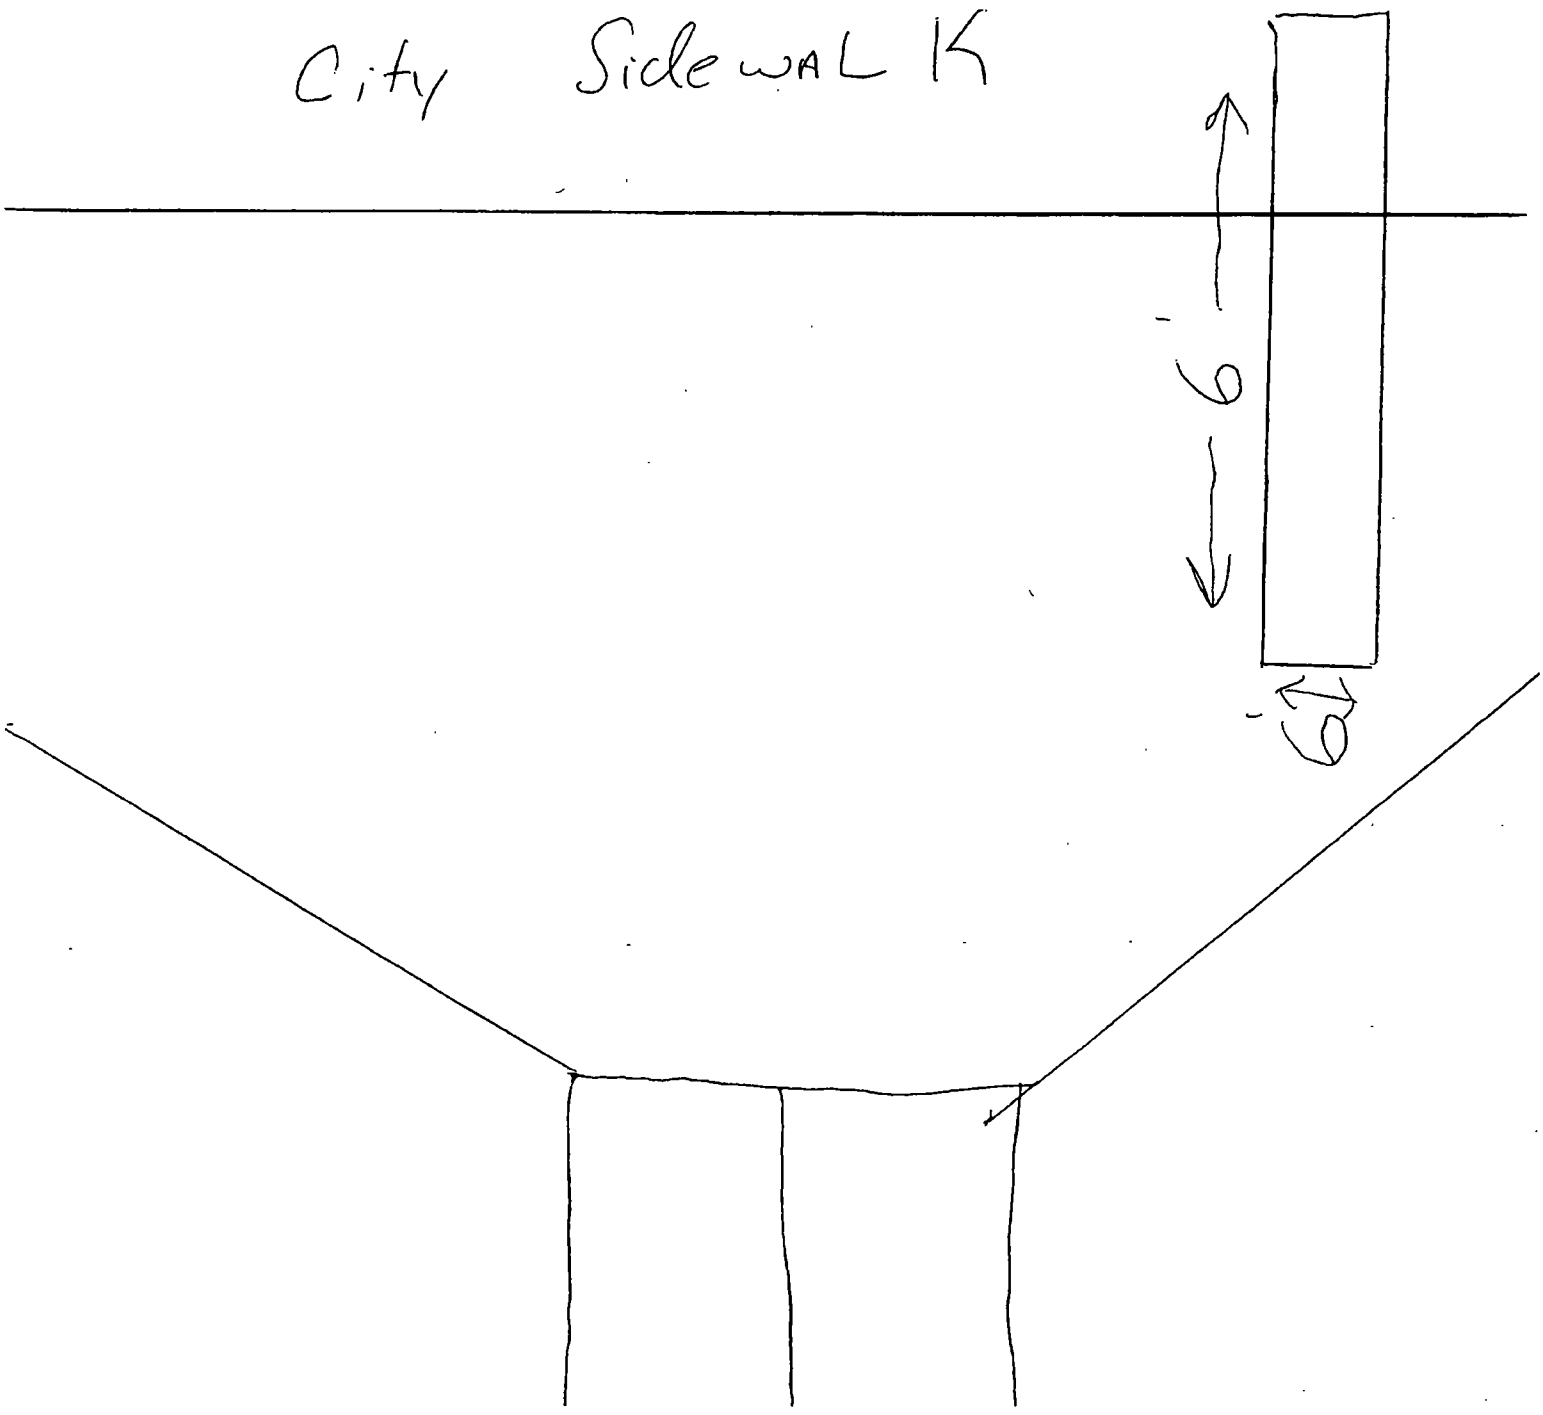

Department of Business Affairs and Consumer Protection
Business Assistance Center - Public Way Use Unit
City Hall - 121 N. LaSalle Street, Room 800 • Chicago, IL 60602
(312)-74-GOBIZ (312-744-6249) • (312) 744-1944 (TTY)
http://www.cityofchicago.org/bacp

09/11/2013

Alderman **Matthew J. O'Shea**
Ward # **19**
City of Chicago
City Hall, Room **300**
121 North LaSalle Street
Chicago, Illinois 60602

Re: An ordinance to use and maintain a portion of the public right-of-way for **one (1) sign(s)** for **O'BRIEN'S PUB**, adjacent to the premises known as **10934 S. Western Ave.**.

Dear Alderman **Matthew J. O'Shea**:

The applicant referenced above has requested the use of the public right-of-way for a **sign(s)**. An ordinance has been prepared by the Department of Business Affairs and Consumer Protection – Business Assistance Center - Public Way Use Unit for presentation to the City Council. Because this request was made for properties located in your ward, as approved by you as per the attached, I respectfully request that you introduce the attached ordinance at the next City Council meeting.

If you have any questions regarding this ordinance, please contact Anthony Bertuca at (312) 744-5506.

Department of Business Affairs and Consumer Protection

City of Chicago

O2013-6683

Office of the City Clerk

Document Tracking Sheet

Meeting Date:	9/11/2013
Sponsor(s):	O'Shea, Matthew J. (19)
Type:	Ordinance
Title:	Grant(s) of privilege in public way for Posh Pet Day Spa
Committee(s) Assignment:	Committee on Transportation and Public Way

ORDINANCE
POSH PET DAY SPA
Acct. No. 334429 - 2
Permit No. 1106998

Be It Ordained by the City Council of the City of Chicago:

SECTION 1. Permission and authority are hereby given and granted to POSH PET DAY SPA, upon the terms and subject to the conditions of this ordinance to maintain and use, as now constructed, two (2) Banner(s) projecting over the public right-of-way adjacent to its premises known as 3514 W. 111th St..

Said Banner(s) at West 111th Street measure(s):
Two (2) at two (2) feet in length, and seven (7) feet in width for a total of twenty-eight (28) square feet.

The location of said privilege shall be as shown on prints kept on file with the Department of Business Affairs and Consumer Protection and the Office of the City Clerk.

Said privilege shall be constructed in accordance with plans and specifications approved by the Zoning Department - Signs.

This grant of privilege in the public way shall be subject to the provisions of Section 10-28-015 and all other required provisions of the Municipal Code of Chicago.

The grantee shall pay to the City of Chicago as compensation for the privilege #1106998 herein granted the sum of one hundred fifty ($150.00) per annum in advance.

A 25% penalty will be added for payments received after due date.

The permit holder agrees to hold the City of Chicago harmless for any damage, relocation or replacement costs associated with damage, relocation or removal of private property caused by the City performing work in the public way.

Authority herein given and granted for a period of five (5) years from and after Date of Passage.

Alderman Matthew J. O'Shea

Matthew J. O'Shea 19th Ward

POSH PET DAY SPA

(2) D/F EXTERIOR BANNER SIGNS

(SIZES TO BE BASED ON FIELD SURVEY)

2" diameter pole

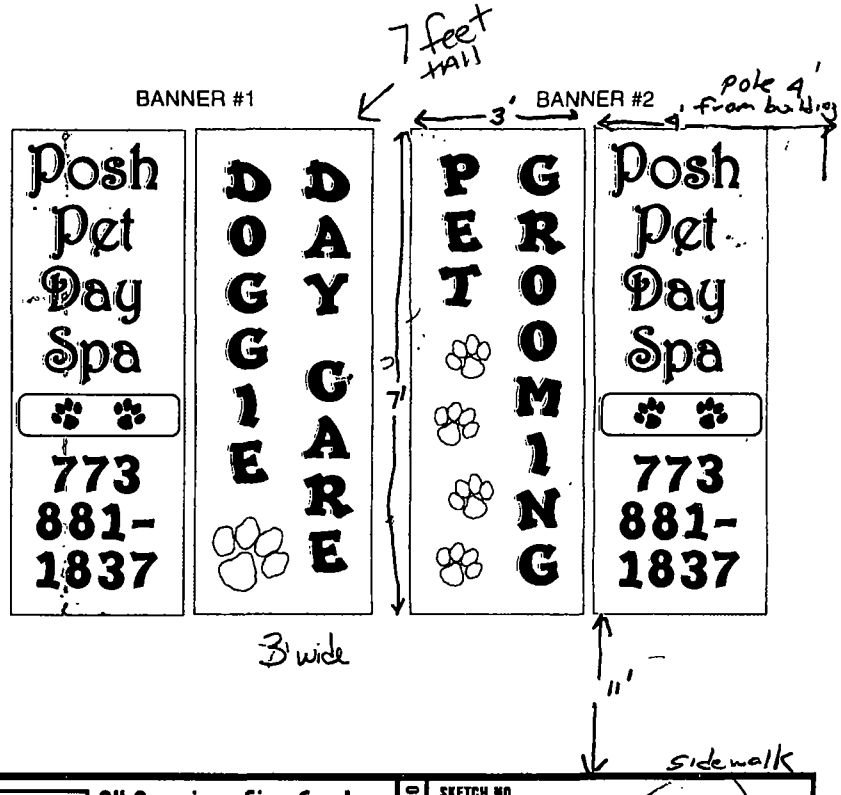

NOTE: THIS IS AN ORIGINAL UNPUBLISHED DRAWING, CREATED BY ASC, INC. IT IS SUBMITTED FOR YOUR PERSONAL USE IN CONNECTION WITH A PROJECT BEING PLANNED FOR YOU BY ASC, INC. IT IS NOT TO BE SHOWN TO ANYONE OUTSIDE YOUR ORGANIZATION, NOR IS IT TO BE REPRODUCED, COPIED, OR EXHIBITED IN ANY FASHION.

DATE	
SCALE	
DRAWN BY	MF
SALESMAN	

All-American Sign Co., Inc.
Design • Fabrication • Installation • Maintenance
5501 W. 109th Street Oak Lawn, IL 60453
708/ 499-3000 Fax: 708/ 499-3943
www.allamericansign.com
708-499-3000

SKETCH NO.	
ACCOUNT	3211
ADDRESS	
CITY, STATE	

Department of Business Affairs and Consumer Protection
Business Assistance Center - Public Way Use Unit
City Hall - 121 N LaSalle Street, Room 800 • Chicago, IL 60602
(312)-74-GOBIZ (312-744-6249) • (312) 744-1944 (TTY)
http://www.cityofchicago.org/bacp

09/11/2013

Alderman **Matthew J. O'Shea**
Ward # **19**
City of Chicago
City Hall, Room **300**
121 North LaSalle Street
Chicago, Illinois 60602

Re: An ordinance to use and maintain a portion of the public right-of-way for **two (2) banner(s)** for **POSH PET DAY SPA**, adjacent to the premises known as **3514 W. 111th St.**.

Dear Alderman **Matthew J. O'Shea**:

The applicant referenced above has requested the use of the public right-of-way for a **banner(s)**. An ordinance has been prepared by the Department of Business Affairs and Consumer Protection – Business Assistance Center - Public Way Use Unit for presentation to the City Council. Because this request was made for properties located in your ward, as approved by you as per the attached, I respectfully request that you introduce the attached ordinance at the next City Council meeting.

If you have any questions regarding this ordinance, please contact Anthony Bertuca at (312) 744-5506.

Department of Business Affairs and Consumer Protection

City of Chicago

O2013-6686

Office of the City Clerk

Document Tracking Sheet

Meeting Date:	9/11/2013
Sponsor(s):	O'Shea, Matthew J. (19)
Type:	Ordinance
Title:	Grant(s) of privilege in public way for Potbelly Sandwich Works
Committee(s) Assignment:	Committee on Transportation and Public Way

ORDINANCE
POTBELLY SANDWICH WORKS
Acct. No. 65004 - 38
Permit No. 1107877

Be It Ordained by the City Council of the City of Chicago:

SECTION 1. Permission and authority are hereby given and granted to POTBELLY SANDWICH WORKS, upon the terms and subject to the conditions of this ordinance to maintain and use one (1) sign(s) projecting over the public right-of-way attached to its premises known as 9501 S. Western Ave..

Said sign structure(s) measures as follows; along S. WESTERN:
One (1) at one point five (1.5) feet in length, twelve (12) feet in height and thirteen (13) feet above grade level.

The location of said privilege shall be as shown on prints kept on file with the Department of Business Affairs and Consumer Protection and the Office of the City Clerk.

Said privilege shall be constructed in accordance with plans and specifications approved by the Department of Transportation (Division of Project Development) and Zoning Department - Signs.

This grant of privilege in the public way shall be subject to the provisions of Section 10-28-015 and all other required provisions of the Municipal Code of Chicago.

The grantee shall pay to the City of Chicago as compensation for the privilege #1107877 herein granted the sum of one hundred ($100.00) per annum in advance.

A 25% penalty will be added for payments received after due date.

The permit holder agrees to hold the City of Chicago harmless for any damage, relocation or replacement costs associated with damage, relocation or removal of private property caused by the City performing work in the public way.

Authority herein given and granted for a period of five (5) years from and after 07/30/2013.

Alderman _____

Matthew J. O'Shea 19th Ward

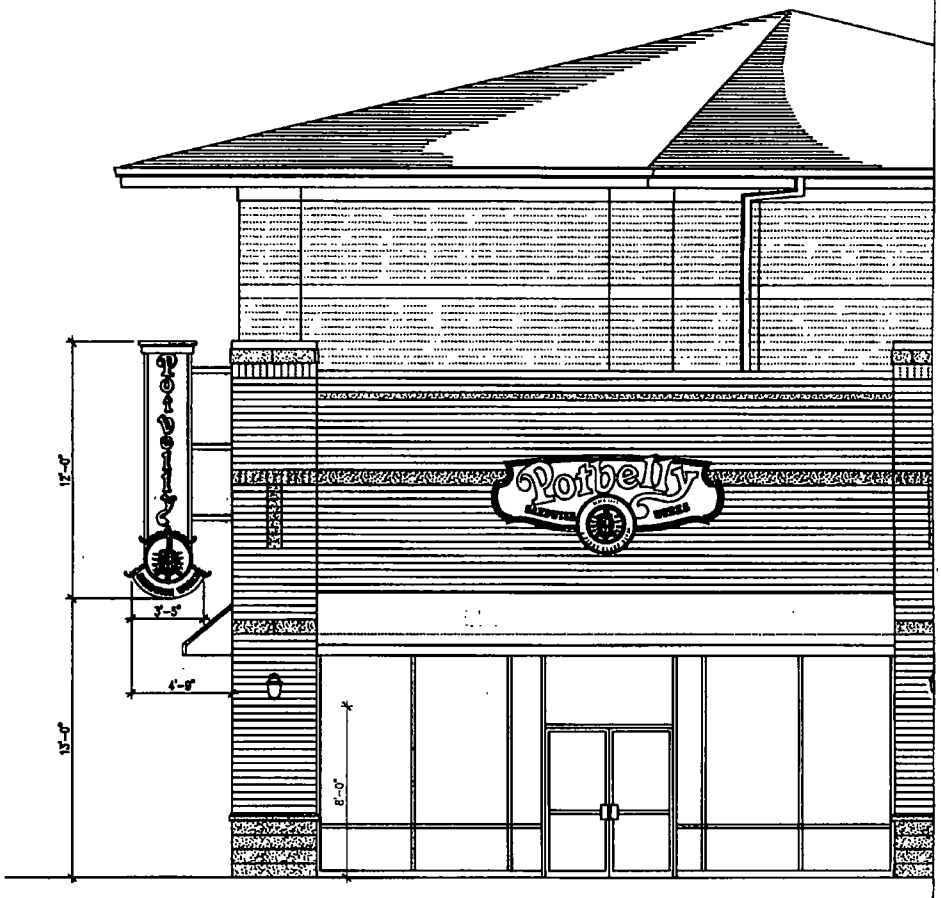

SOUTH ELEVATION
SCALE 1/8"= 1'-0"

ELEVATIONS 1/8"=1'-0" 95TH. & WESTERN CHICAGO, IL	ISSUED: PUBLIC WAY USE PERMIT (SIGN) 06.13.13	SHEET	

Department of Business Affairs and Consumer Protection
Business Assistance Center - Public Way Use Unit
City Hall - 121 N. LaSalle Street, Room 800 • Chicago, IL 60602
(312)-74-GOBIZ (312-744-6249) • (312) 744-1944 (TTY)
http://www.cityofchicago.org/bacp

09/11/2013

Alderman **Matthew J. O'Shea**
Ward # **19**
City of Chicago
City Hall, Room **300**
121 North LaSalle Street
Chicago, Illinois 60602

Re: An ordinance to use and maintain a portion of the public right-of-way for **one (1) sign(s)** for **POTBELLY SANDWICH WORKS**, adjacent to the premises known as **9501 S. Western Ave.**.

Dear Alderman **Matthew J. O'Shea**:

The applicant referenced above has requested the use of the public right-of-way for a **sign(s)**. An ordinance has been prepared by the Department of Business Affairs and Consumer Protection – Business Assistance Center - Public Way Use Unit for presentation to the City Council. Because this request was made for properties located in your ward, as approved by you as per the attached, I respectfully request that you introduce the attached ordinance at the next City Council meeting.

If you have any questions regarding this ordinance, please contact Anthony Bertuca at (312) 744-5506.

Department of Business Affairs and Consumer Protection

City of Chicago

O2013-6689

Office of the City Clerk

Document Tracking Sheet

Meeting Date:	9/11/2013
Sponsor(s):	O'Shea, Matthew J. (19)
Type:	Ordinance
Title:	Grant(s) of privilege in public way for Speedway Express Lube
Committee(s) Assignment:	Committee on Transportation and Public Way

ORDINANCE
SPEEDWAY EXPRESS LUBE
Acct. No. 272951 - 1
Permit No. 1108099

Be It Ordained by the City Council of the City of Chicago:

SECTION 1. Permission and authority are hereby given and granted to SPEEDWAY EXPRESS LUBE, upon the terms and subject to the conditions of this ordinance to maintain and use three (3) sign(s) projecting over the public right-of-way attached to its premises known as 10134 S. Western Ave..

Said sign structure(s) measures as follows; along S. WESTERN AVE:
One (1) at eight (8) feet in length, eleven (11) feet in height and seventeen (17) feet above grade level.

Said sign structure(s) measures as follows; along S. WESTERN AVE:
Two (2) at eight (8) feet in length, four (4) feet in height and twelve (12) feet above grade level.

The location of said privilege shall be as shown on prints kept on file with the Department of Business Affairs and Consumer Protection and the Office of the City Clerk.

Said privilege shall be constructed in accordance with plans and specifications approved by the Department of Transportation (Division of Project Development) and Zoning Department - Signs.

This grant of privilege in the public way shall be subject to the provisions of Section 10-28-015 and all other required provisions of the Municipal Code of Chicago.

The grantee shall pay to the City of Chicago as compensation for the privilege #1108099 herein granted the sum of nine hundred ($900.00) per annum in advance.

A 25% penalty will be added for payments received after due date.

The permit holder agrees to hold the City of Chicago harmless for any damage, relocation or replacement costs associated with damage, relocation or removal of private property caused by the City performing work in the public way.

Authority herein given and granted for a period of five (5) years from and after 07/30/2013.

Alderman _____

Matthew J. O'Shea 19th Ward

10134 S. WESTERN AVE. CHICAGO IL 60643

Side View

Front View

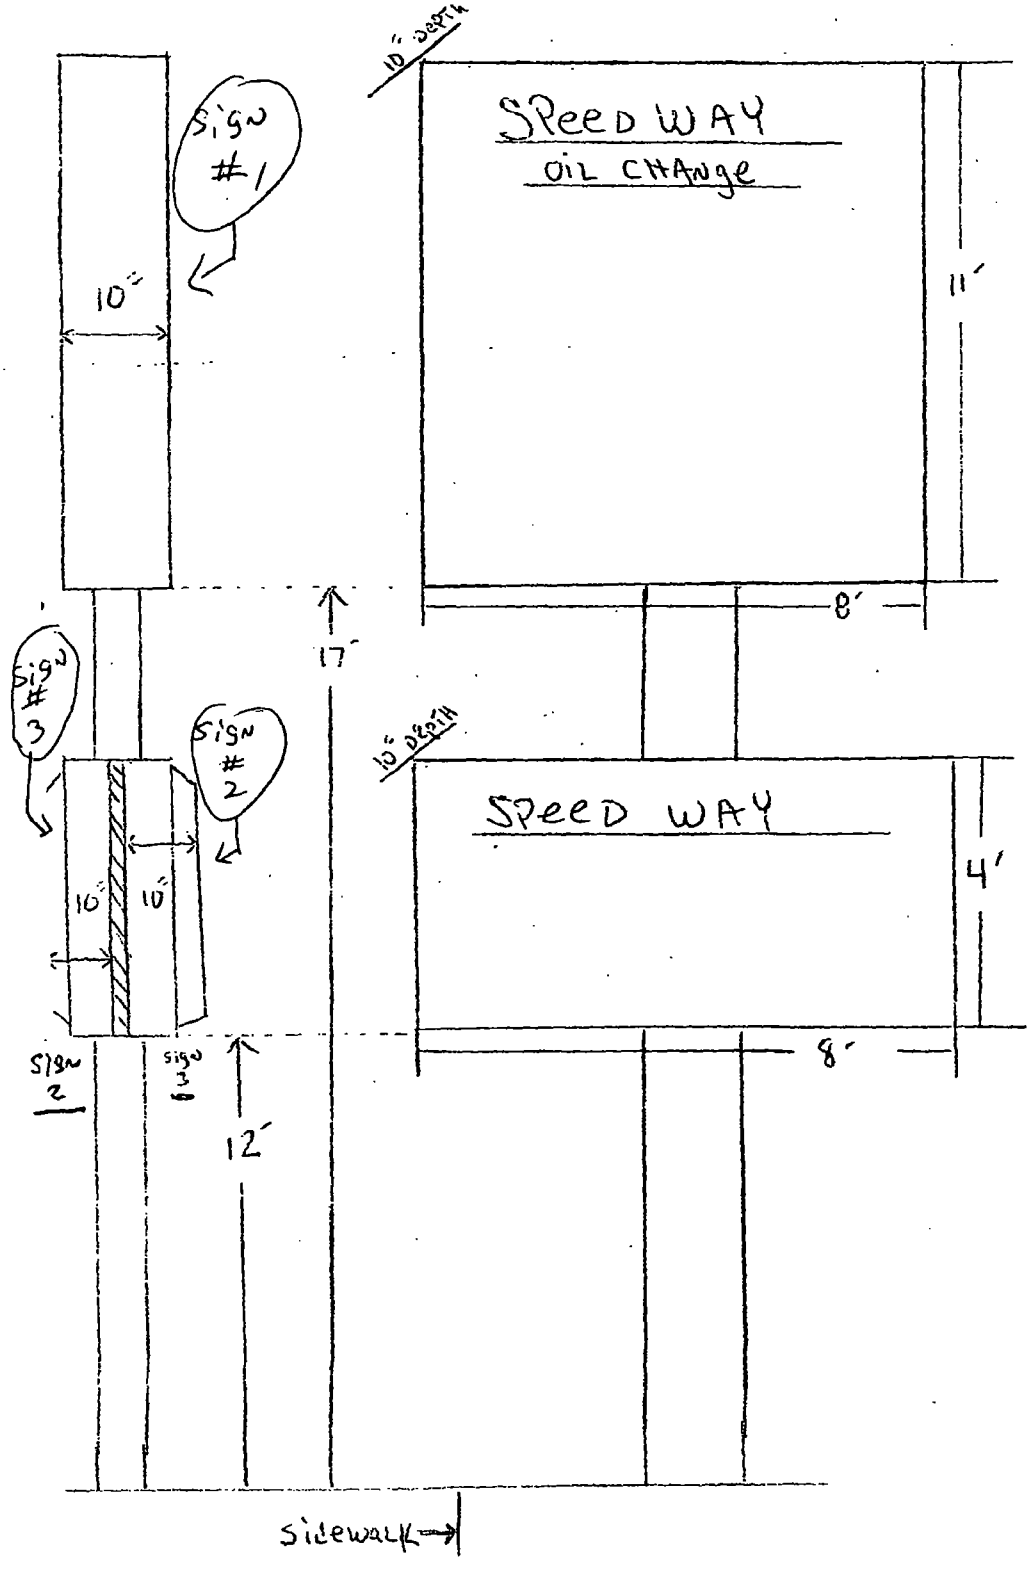

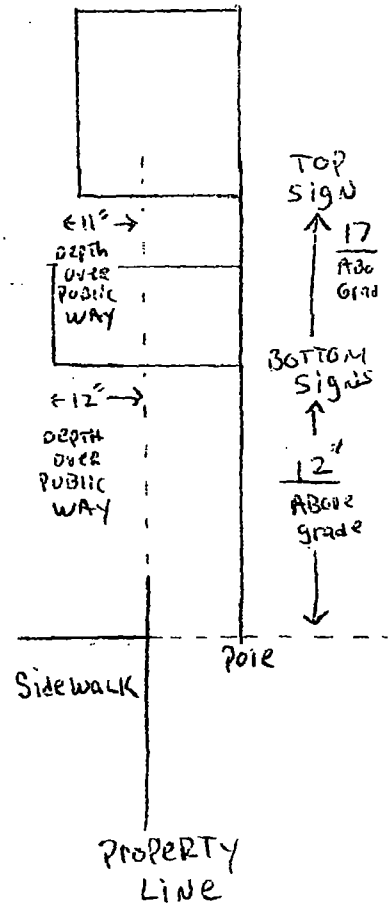

Department of Business Affairs and Consumer Protection
Business Assistance Center - Public Way Use Unit
City Hall - 121 N. LaSalle Street, Room 800 • Chicago, IL 60602
(312)-74-GOBIZ (312-744-6249) • (312) 744-1944 (TTY)
http://www.cityofchicago.org/bacp

09/11/2013

Alderman **Matthew J. O'Shea**
Ward # **19**
City of Chicago
City Hall, Room **300**
121 North LaSalle Street
Chicago, Illinois 60602

Re: An ordinance to use and maintain a portion of the public right-of-way for **three (3) sign(s)** for **SPEEDWAY EXPRESS LUBE**, adjacent to the premises known as **10134 S. Western Ave.**.

Dear Alderman **Matthew J. O'Shea**:

The applicant referenced above has requested the use of the public right-of-way for a **sign(s)**. An ordinance has been prepared by the Department of Business Affairs and Consumer Protection – Business Assistance Center - Public Way Use Unit for presentation to the City Council. Because this request was made for properties located in your ward, as approved by you as per the attached, I respectfully request that you introduce the attached ordinance at the next City Council meeting.

If you have any questions regarding this ordinance, please contact Anthony Bertuca at (312) 744-5506.

Department of Business Affairs and Consumer Protection

City of Chicago

O2013-6692

Office of the City Clerk

Document Tracking Sheet

Meeting Date:	9/11/2013
Sponsor(s):	O'Shea, Matthew J. (19)
Type:	Ordinance
Title:	Grant(s) of privilege in public way for Subway
Committee(s) Assignment:	Committee on Transportation and Public Way

ORDINANCE
SUBWAY
Acct. No. 355237 - 1
Permit No. 1107957

Be It Ordained by the City Council of the City of Chicago:

SECTION 1. Permission and authority are hereby given and granted to SUBWAY, upon the terms and subject to the conditions of this ordinance to maintain and use two (2) sign(s) projecting over the public right-of-way attached to its premises known as 1901 W. 103rd St..

Said sign structure(s) measures as follows; along West 103rd Street:
One (1) at ten point seven five (10.75) feet in length, two (2) feet in height and twelve (12) feet above grade level.

Said sign structure(s) measures as follows; along South Walden Street:
One (1) at ten point seven five (10.75) feet in length, two (2) feet in height and twelve (12) feet above grade level.

The location of said privilege shall be as shown on prints kept on file with the Department of Business Affairs and Consumer Protection and the Office of the City Clerk.

Said privilege shall be constructed in accordance with plans and specifications approved by the Department of Transportation (Division of Project Development) and Zoning Department - Signs.

This grant of privilege in the public way shall be subject to the provisions of Section 10-28-015 and all other required provisions of the Municipal Code of Chicago.

The grantee shall pay to the City of Chicago as compensation for the privilege #1107957 herein granted the sum of one hundred seventy-five ($175.00) per annum in advance.

A 25% penalty will be added for payments received after due date.

The permit holder agrees to hold the City of Chicago harmless for any damage, relocation or replacement costs associated with damage, relocation or removal of private property caused by the City performing work in the public way.

Authority herein given and granted for a period of five (5) years from and after Date of Passage.

Alderman Matt J. O'Shea

Matthew J. O'Shea 19th Ward

07/5/2013 12:36 TO:+1 (773) 9415956 FROM:6305969071 Page: 2

Internally Illuminated Raceway Channel Letters

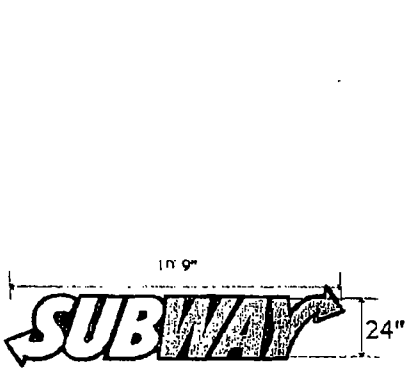

7-1-09.

Exhibit D Page 1 of 4

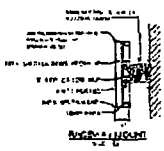

STRICTLY NEON, INC. 4608 W. 137TH ST. CRESTWOOD, IL 60445 (708)597-1616 (708)597-8638 FAX	LOCATION 1901 W. 103RD CHICAGO, IL CLIENT SUBWAY	24" INDIVIDUALLY INTERNALLY ILLUMINATED CHANNEL LETTERS. * RACEWAY MOUNTED. * FACES 3/16" WHITE AND YELLOW. * RETURNS 5" DEEP, BLACK. * TRIM CAP 1" BLACK. * NEON 15MM DOUBLE TUBE 6500 WHITE * TRANSFORMER 60 ma.

Department of Business Affairs and Consumer Protection
Business Assistance Center - Public Way Use Unit
City Hall - 121 N. LaSalle Street, Room 800 • Chicago, IL 60602
(312)-74-GOBIZ (312-744-6249) • (312) 744-1944 (TTY)
http://www.cityofchicago.org/bacp

09/11/2013

Alderman **Matthew J. O'Shea**
Ward # **19**
City of Chicago
City Hall, Room **300**
121 North LaSalle Street
Chicago, Illinois 60602

Re: An ordinance to use and maintain a portion of the public right-of-way for **two (2) sign(s)** for **SUBWAY**, adjacent to the premises known as **1901 W. 103rd St.**.

Dear Alderman **Matthew J. O'Shea**:

The applicant referenced above has requested the use of the public right-of-way for a **sign(s)**. An ordinance has been prepared by the Department of Business Affairs and Consumer Protection – Business Assistance Center - Public Way Use Unit for presentation to the City Council. Because this request was made for properties located in your ward, as approved by you as per the attached, I respectfully request that you introduce the attached ordinance at the next City Council meeting.

If you have any questions regarding this ordinance, please contact Anthony Bertuca at (312) 744-5506.

Department of Business Affairs and Consumer Protection

City of Chicago

O2013-6695

Office of the City Clerk

Document Tracking Sheet

Meeting Date:	9/11/2013
Sponsor(s):	O'Shea, Matthew J. (19)
Type:	Ordinance
Title:	Grant(s) of privilege in public way for Tax-Tician Inc.
Committee(s) Assignment:	Committee on Transportation and Public Way

ORDINANCE
TAX- TICIAN INC
Acct. No. 81154 - 1
Permit No. 1108467

Be It Ordained by the City Council of the City of Chicago:

SECTION 1. Permission and authority are hereby given and granted to TAX- TICIAN INC, upon the terms and subject to the conditions of this ordinance to maintain and use one (1) sign(s) projecting over the public right-of-way attached to its premises known as 10221 S. Western Ave..

Said sign structure(s) measures as follows; along S. Western Avenue:
One (1) at eight (8) feet in length, six (6) feet in height and ten (10) feet above grade level.

The location of said privilege shall be as shown on prints kept on file with the Department of Business Affairs and Consumer Protection and the Office of the City Clerk.

Said privilege shall be constructed in accordance with plans and specifications approved by the Department of Transportation (Division of Project Development) and Zoning Department - Signs.

This grant of privilege in the public way shall be subject to the provisions of Section 10-28-015 and all other required provisions of the Municipal Code of Chicago.

The grantee shall pay to the City of Chicago as compensation for the privilege #1108467 herein granted the sum of three hundred ($300.00) per annum in advance.

A 25% penalty will be added for payments received after due date.

The permit holder agrees to hold the City of Chicago harmless for any damage, relocation or replacement costs associated with damage, relocation or removal of private property caused by the City performing work in the public way.

Authority herein given and granted for a period of five (5) years from and after 06/11/2013.

Alderman _____

Matthew J. O'Shea 19th Ward

Since 1971
INCOME TAX
IRS REPRESENTATION
(773) 239-4449
INC.
ELECTRONIC FILING ○ ACCOUNTING
1022
30
HAS YOUR CASH BACK
ALL PAST YEAR
FEDERAL-ALL STATES
30
HAS YOUR CASH BACK

Department of Business Affairs and Consumer Protection
Business Assistance Center - Public Way Use Unit
City Hall - 121 N. LaSalle Street, Room 800 • Chicago, IL 60602
(312)-74-GOBIZ (312-744-6249) • (312) 744-1944 (TTY)
http://www.cityofchicago.org/bacp

09/11/2013

Alderman **Matthew J. O'Shea**
Ward # **19**
City of Chicago
City Hall, Room **300**
121 North LaSalle Street
Chicago, Illinois 60602

Re: An ordinance to use and maintain a portion of the public right-of-way for **one (1) sign(s)** for **TAX-TICIAN INC**, adjacent to the premises known as **10221 S. Western Ave.**.

Dear Alderman **Matthew J. O'Shea**:

The applicant referenced above has requested the use of the public right-of-way for a **sign(s)**. An ordinance has been prepared by the Department of Business Affairs and Consumer Protection – Business Assistance Center - Public Way Use Unit for presentation to the City Council. Because this request was made for properties located in your ward, as approved by you as per the attached, I respectfully request that you introduce the attached ordinance at the next City Council meeting.

If you have any questions regarding this ordinance, please contact Anthony Bertuca at (312) 744-5506.

Department of Business Affairs and Consumer Protection

City of Chicago

O2013-6699

Office of the City Clerk

Document Tracking Sheet

Meeting Date:	9/11/2013
Sponsor(s):	O'Shea, Matthew J. (19)
Type:	Ordinance
Title:	Grant(s) of privilege in public way for 111th Western Currency Exchange Inc.
Committee(s) Assignment:	Committee on Transportation and Public Way

ORDINANCE
111TH WESTERN CURRENCY EXC INC
Acct. No. 30065 - 1
Permit No. 1108201

Be It Ordained by the City Council of the City of Chicago:

SECTION 1. Permission and authority are hereby given and granted to 111TH WESTERN CURRENCY EXC INC, upon the terms and subject to the conditions of this ordinance to maintain and use one (1) sign(s) projecting over the public right-of-way attached to its premises known as 11230 S. Western Ave..

Said sign structure(s) measures as follows; along S. WESTERN:
One (1) at eight (8) feet in length, twelve (12) feet in height and nine (9) feet above grade level.

The location of said privilege shall be as shown on prints kept on file with the Department of Business Affairs and Consumer Protection and the Office of the City Clerk.

Said privilege shall be constructed in accordance with plans and specifications approved by the Department of Transportation (Division of Project Development) and Zoning Department - Signs.

This grant of privilege in the public way shall be subject to the provisions of Section 10-28-015 and all other required provisions of the Municipal Code of Chicago.

The grantee shall pay to the City of Chicago as compensation for the privilege #1108201 herein granted the sum of three hundred ($300.00) per annum in advance.

A 25% penalty will be added for payments received after due date.

The permit holder agrees to hold the City of Chicago harmless for any damage, relocation or replacement costs associated with damage, relocation or removal of private property caused by the City performing work in the public way.

Authority herein given and granted for a period of five (5) years from and after 07/09/2013.

Alderman 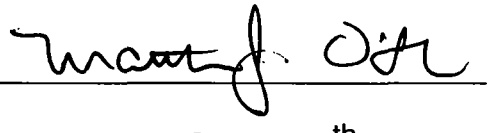

Matthew J. O'Shea 19th Ward

111th Western / Curb Exch.
11230 S. Western Ave
Chicago Ill. 60643
4

Nancy Arroyo
Revenue Investigator I
Department of Business Affairs and Licensing
Compliance and Investigations
DePaul Center, Room 310
333 South State Street
Chicago, Illinois 60604
312 747-9016 (FAX)
312 446-1417 nancy.arroyo-fregoso@cityofchicago.org

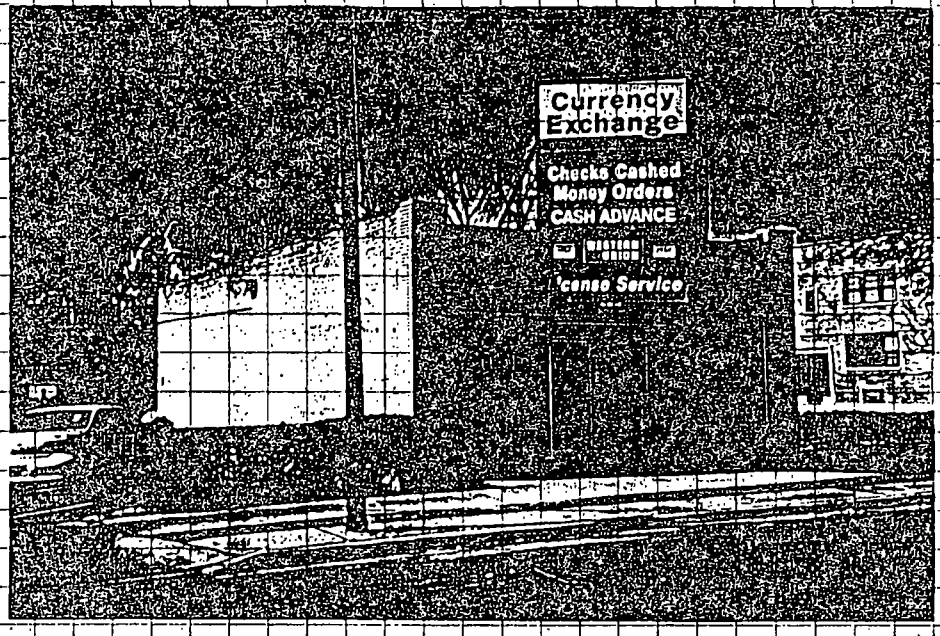

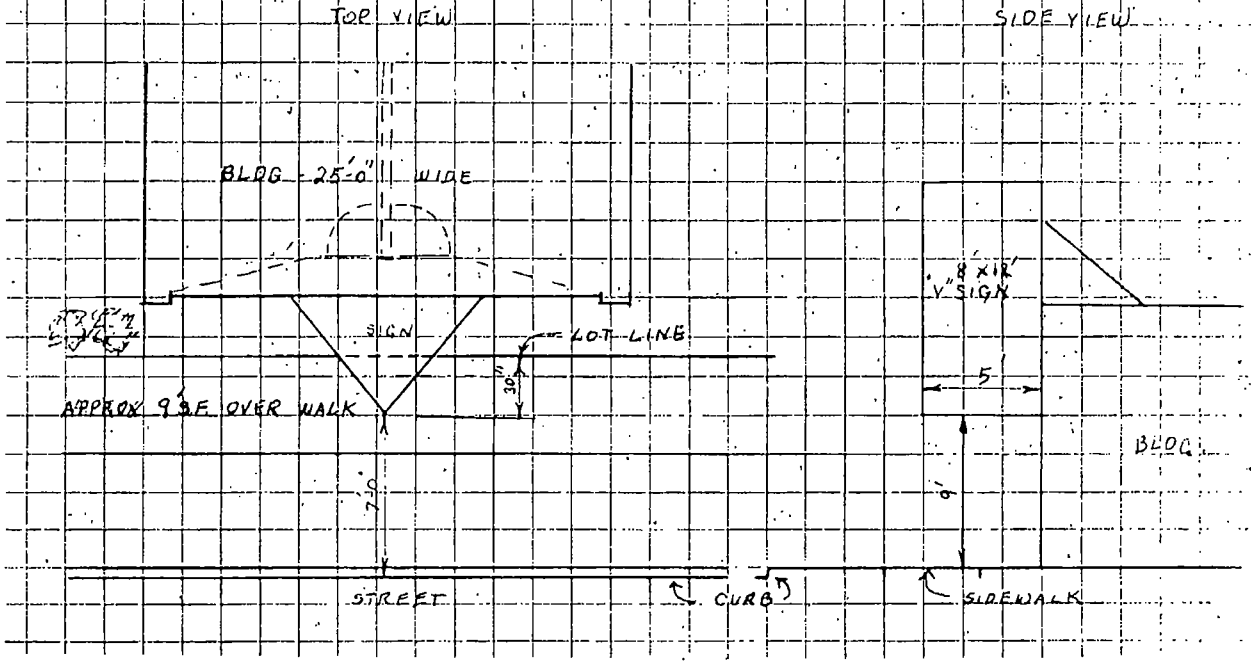

Department of Business Affairs and Consumer Protection
Business Assistance Center - Public Way Use Unit
City Hall - 121 N. LaSalle Street, Room 800 • Chicago, IL 60602
(312)-74-GOBIZ (312-744-6249) • (312) 744-1944 (TTY)
http://www.cityofchicago.org/bacp

09/11/2013

Alderman **Matthew J. O'Shea**
Ward # **19**
City of Chicago
City Hall, Room **300**
121 North LaSalle Street
Chicago, Illinois 60602

Re: An ordinance to use and maintain a portion of the public right-of-way for **one (1) sign(s)** for **111TH WESTERN CURRENCY EXC INC**, adjacent to the premises known as **11230 S. Western Ave.**.

Dear Alderman **Matthew J. O'Shea**:

The applicant referenced above has requested the use of the public right-of-way for a **sign(s)**. An ordinance has been prepared by the Department of Business Affairs and Consumer Protection – Business Assistance Center - Public Way Use Unit for presentation to the City Council. Because this request was made for properties located in your ward, as approved by you as per the attached, I respectfully request that you introduce the attached ordinance at the next City Council meeting.

If you have any questions regarding this ordinance, please contact Anthony Bertuca at (312) 744-5506.

Department of Business Affairs and Consumer Protection

City of Chicago

O2013-6711

Office of the City Clerk

Document Tracking Sheet

Meeting Date:	9/11/2013
Sponsor(s):	Cochran, Willie (20)
Type:	Ordinance
Title:	Grant(s) of privilege in public way for Granados Liquors
Committee(s) Assignment:	Committee on Transportation and Public Way

ORDINANCE
GRANADOS LIQUORS
Acct. No. 63368 - 2
Permit No. 1108363

Be It Ordained by the City Council of the City of Chicago:

SECTION 1. Permission and authority are hereby given and granted to GRANADOS LIQUORS, upon the terms and subject to the conditions of this ordinance to maintain and use one (1) sign(s) projecting over the public right-of-way attached to its premises known as 1859 W. 47th St..

Said sign structure(s) measures as follows; along W 47th St:
One (1) at four point two five (4.25) feet in length, four point zero eight (4.08) feet in height and eight point one six (8.16) feet above grade level.

The location of said privilege shall be as shown on prints kept on file with the Department of Business Affairs and Consumer Protection and the Office of the City Clerk.

Said privilege shall be constructed in accordance with plans and specifications approved by the Department of Transportation (Division of Project Development) and Zoning Department - Signs.

This grant of privilege in the public way shall be subject to the provisions of Section 10-28-015 and all other required provisions of the Municipal Code of Chicago.

The grantee shall pay to the City of Chicago as compensation for the privilege #1108363 herein granted the sum of ninety dollars and sixty-seven cents ($90.67) per annum in advance.

A 25% penalty will be added for payments received after due date.

The permit holder agrees to hold the City of Chicago harmless for any damage, relocation or replacement costs associated with damage, relocation or removal of private property caused by the City performing work in the public way.

Authority herein given and granted for a period of five (5) years from and after 07/30/2013.

Alderman

Willie Cochran 20th Ward

(Page 2 of 3)

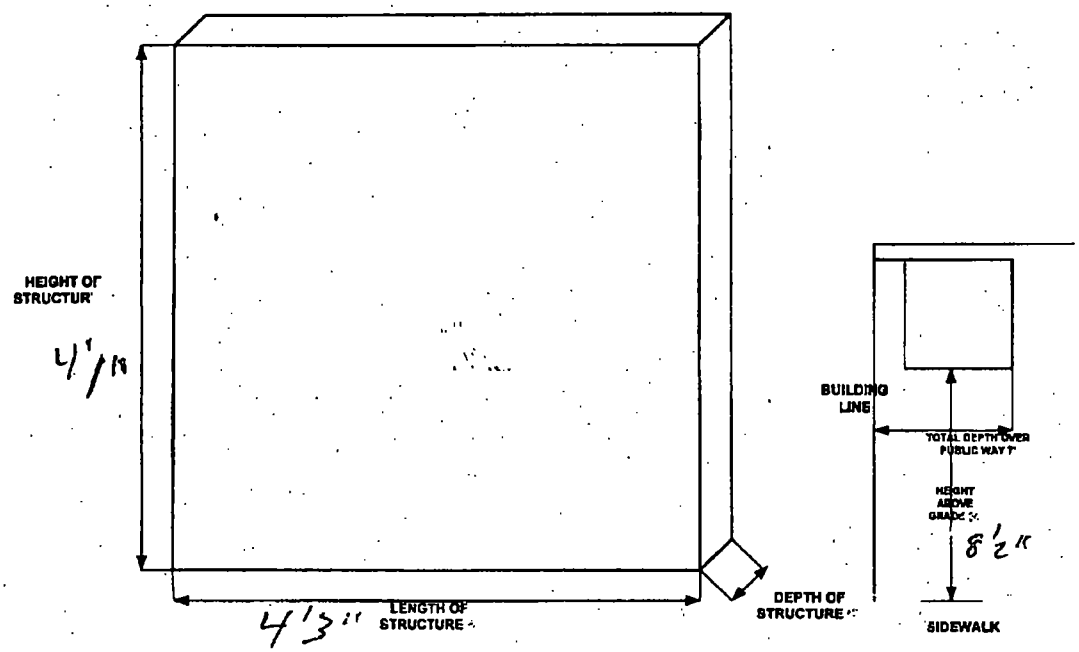

1859 West 47th Street

Department of Business Affairs and Consumer Protection
Business Assistance Center - Public Way Use Unit
City Hall - 121 N. LaSalle Street, Room 800 • Chicago, IL 60602
(312)-74-GOBIZ (312-744-6249) • (312) 744-1944 (TTY)
http://www.cityofchicago.org/bacp

09/11/2013

Alderman **Willie Cochran**
Ward # **20**
City of Chicago
City Hall, Room **300**
121 North LaSalle Street
Chicago, Illinois 60602

Re: An ordinance to use and maintain a portion of the public right-of-way for **one (1) sign(s)** for **GRANADOS LIQUORS**, adjacent to the premises known as **1859 W. 47th St.**.

Dear Alderman **Willie Cochran**:

The applicant referenced above has requested the use of the public right-of-way for a **sign(s)**. An ordinance has been prepared by the Department of Business Affairs and Consumer Protection – Business Assistance Center - Public Way Use Unit for presentation to the City Council. Because this request was made for properties located in your ward, as approved by you as per the attached, I respectfully request that you introduce the attached ordinance at the next City Council meeting.

If you have any questions regarding this ordinance, please contact Anthony Bertuca at (312) 744-5506.

Department of Business Affairs and Consumer Protection

City of Chicago

O2013-6713

Office of the City Clerk

Document Tracking Sheet

Meeting Date:	9/11/2013
Sponsor(s):	Cochran, Willie (20)
Type:	Ordinance
Title:	Grant(s) of privilege in public way for New Kenwood Food & Liquor, Inc.
Committee(s) Assignment:	Committee on Transportation and Public Way

ORDINANCE
NEW KENWOOD FOOD & LIQUOR, INC.
Acct. No. 322128 - 1
Permit No. 1082855

Be It Ordained by the City Council of the City of Chicago:

SECTION 1. Permission and authority are hereby given and granted to NEW KENWOOD FOOD & LIQUOR, INC., upon the terms and subject to the conditions of this ordinance to maintain and use two (2) sign(s) projecting over the public right-of-way attached to its premises known as 5859 S. Halsted St..

Said sign structure(s) measures as follows; along South Halsted Street:
One (1) at nine (9) feet in length, eighteen (18) feet in height and twenty-two (22) feet above grade level.

Said sign structure(s) measures as follows; along West 59th Street:
One (1) at seven (7) feet in length, eighteen (18) feet in height and twenty-two (22) feet above grade level.

The location of said privilege shall be as shown on prints kept on file with the Department of Business Affairs and Consumer Protection and the Office of the City Clerk.

Said privilege shall be constructed in accordance with plans and specifications approved by the Department of Transportation (Division of Project Development) and Zoning Department - Signs.

This grant of privilege in the public way shall be subject to the provisions of Section 10-28-015 and all other required provisions of the Municipal Code of Chicago.

The grantee shall pay to the City of Chicago as compensation for the privilege #1082855 herein granted the sum of six hundred ($600.00) per annum in advance.

A 25% penalty will be added for payments received after due date.

The permit holder agrees to hold the City of Chicago harmless for any damage, relocation or replacement costs associated with damage, relocation or removal of private property caused by the City performing work in the public way.

Authority herein given and granted for a period of five (5) years from and after Date of Passage.

Alderman _____

Willie Cochran 20th Ward

5859 S Halsted

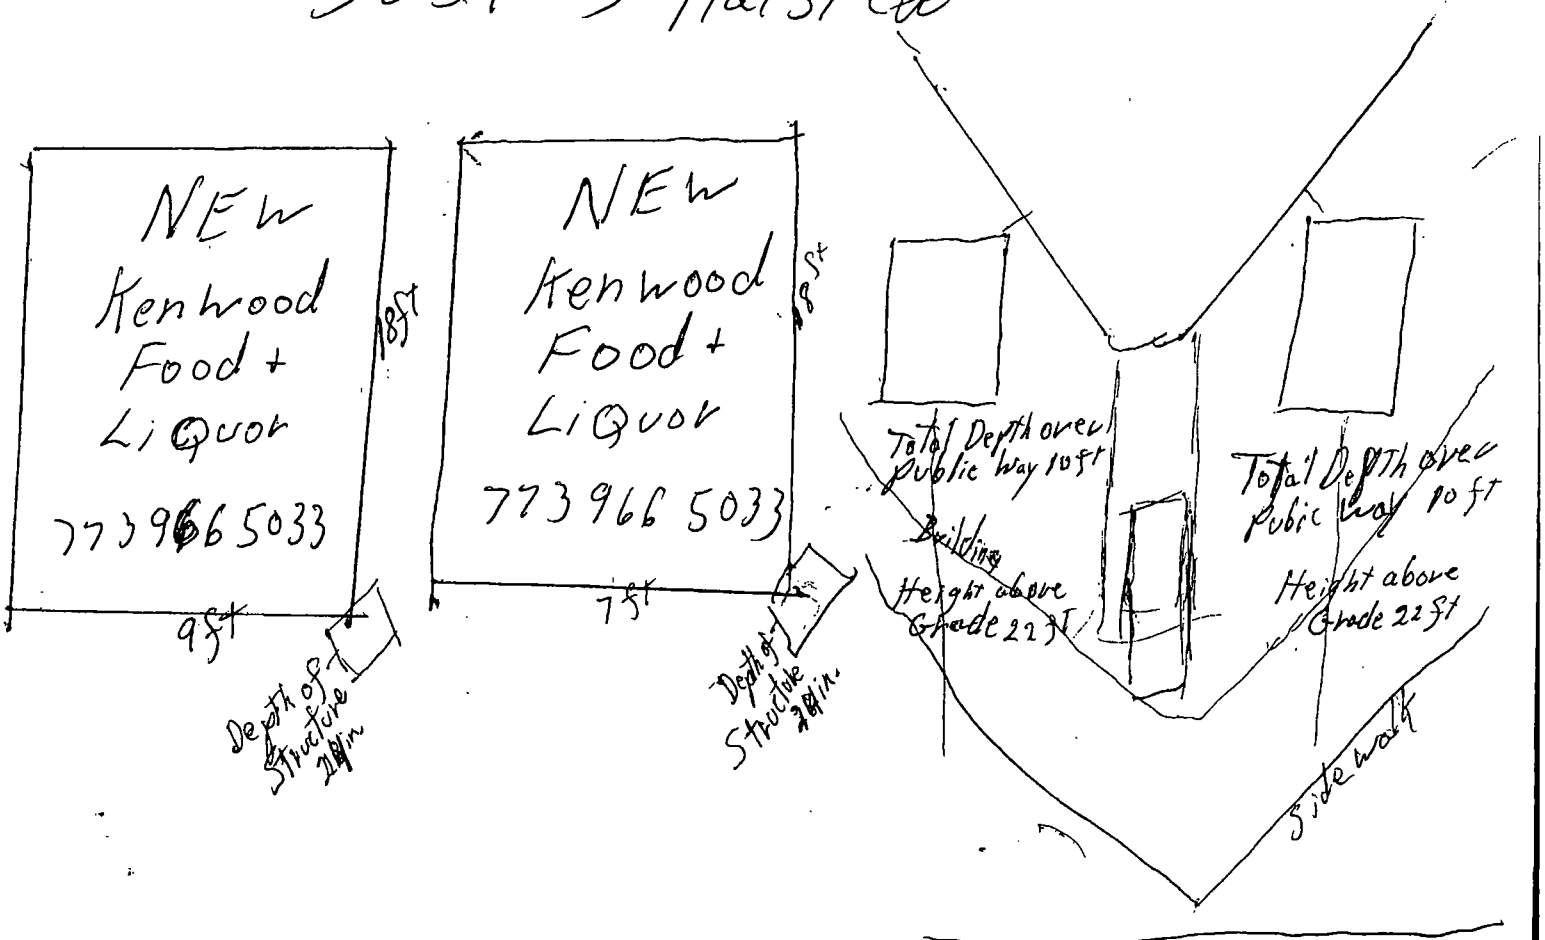

Department of Business Affairs and Consumer Protection
Business Assistance Center - Public Way Use Unit
City Hall - 121 N. LaSalle Street, Room 800 • Chicago, IL 60602
(312)-74-GOBIZ (312-744-6249) • (312) 744-1944 (TTY)
http://www.cityofchicago.org/bacp

09/11/2013

Alderman **Willie Cochran**
Ward # **20**
City of Chicago
City Hall, Room **300**
121 North LaSalle Street
Chicago, Illinois 60602

Re: An ordinance to use and maintain a portion of the public right-of-way for **two (2) sign(s)** for **NEW KENWOOD FOOD & LIQUOR, INC.**, adjacent to the premises known as **5859 S. Halsted St.**.

Dear Alderman **Willie Cochran**:

The applicant referenced above has requested the use of the public right-of-way for a **sign(s)**. An ordinance has been prepared by the Department of Business Affairs and Consumer Protection – Business Assistance Center - Public Way Use Unit for presentation to the City Council. Because this request was made for properties located in your ward, as approved by you as per the attached, I respectfully request that you introduce the attached ordinance at the next City Council meeting.

If you have any questions regarding this ordinance, please contact Anthony Bertuca at (312) 744-5506.

Department of Business Affairs and Consumer Protection

City of Chicago

O2013-6715

Office of the City Clerk

Document Tracking Sheet

Meeting Date:	9/11/2013
Sponsor(s):	Cochran, Willie (20)
Type:	Ordinance
Title:	Grant(s) of privilege in public way for No. 10 Check Agencies, Inc.
Committee(s) Assignment:	Committee on Transportation and Public Way

ORDINANCE
#10 CHECK AGENCIES INC
Acct. No. 34772 - 2
Permit No. 1107836

Be It Ordained by the City Council of the City of Chicago:

SECTION 1. Permission and authority are hereby given and granted to #10 CHECK AGENCIES INC, upon the terms and subject to the conditions of this ordinance to maintain and use one (1) sign(s) projecting over the public right-of-way attached to its premises known as 6321 S. Dr Martin Luther King Jr Dr..

Said sign structure(s) measures as follows; along S. Dr Martin Luther King Dr.:
One (1) at twenty-one (21) feet in length, three (3) feet in height and nine (9) feet above grade level.

The location of said privilege shall be as shown on prints kept on file with the Department of Business Affairs and Consumer Protection and the Office of the City Clerk.

Said privilege shall be constructed in accordance with plans and specifications approved by the Department of Transportation (Division of Project Development) and Zoning Department - Signs.

This grant of privilege in the public way shall be subject to the provisions of Section 10-28-015 and all other required provisions of the Municipal Code of Chicago.

The grantee shall pay to the City of Chicago as compensation for the privilege #1107836 herein granted the sum of three hundred ($300.00) per annum in advance.

A 25% penalty will be added for payments received after due date.

The permit holder agrees to hold the City of Chicago harmless for any damage, relocation or replacement costs associated with damage, relocation or removal of private property caused by the City performing work in the public way.

Authority herein given and granted for a period of five (5) years from and after 06/11/2013.

Alderman

Willie Cochran 20th Ward

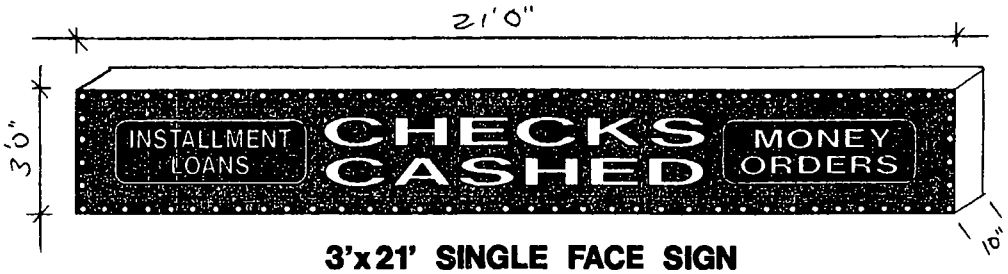

3'x21' SINGLE FACE SIGN

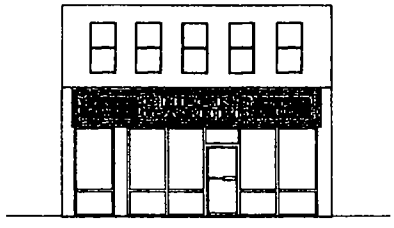

3'x21' SINGLE FACE SIGN PROJECTING 10" OVER PUBLIC RIGHT OF WAY

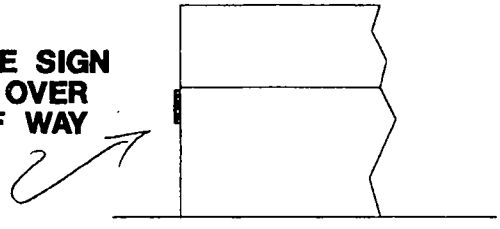

BEST NEON SIGN CO	
SCALE NO SCALE	SK. NO. 63KINGP
CUSTOMER CURRENCY EXCHANGE	
JOB ADDRESS 6321 S. KING DR.	
CITY CHICAGO	STATE IL.
ARTIST tc	DATE 11/20/07
SALES APPROVED	DATE

CUSTOMER APPROVAL:

PLEASE NOTE! By signing the approval box on this sketch, I understand that I am accepting all aspects of this drawing. This includes artwork, specifications, dimensions, spelling and any other representations herein. I also understand that color reproductions on this sketch are approximate, and may not match manufactured product exactly.

Department of Business Affairs and Consumer Protection
Business Assistance Center - Public Way Use Unit
City Hall - 121 N. LaSalle Street, Room 800 • Chicago, IL 60602
(312)-74-GOBIZ (312-744-6249) • (312) 744-1944 (TTY)
http://www.cityofchicago.org/bacp

09/11/2013

Alderman **Willie Cochran**
Ward # **20**
City of Chicago
City Hall, Room **300**
121 North LaSalle Street
Chicago, Illinois 60602

Re: An ordinance to use and maintain a portion of the public right-of-way for **one (1) sign(s)** for **#10 CHECK AGENCIES INC**, adjacent to the premises known as **6321 S. Dr Martin Luther King Jr Dr.**.

Dear Alderman **Willie Cochran**:

The applicant referenced above has requested the use of the public right-of-way for a **sign(s)**. An ordinance has been prepared by the Department of Business Affairs and Consumer Protection – Business Assistance Center - Public Way Use Unit for presentation to the City Council. Because this request was made for properties located in your ward, as approved by you as per the attached, I respectfully request that you introduce the attached ordinance at the next City Council meeting.

If you have any questions regarding this ordinance, please contact Anthony Bertuca at (312) 744-5506.

Department of Business Affairs and Consumer Protection

City of Chicago

O2013-6716

Office of the City Clerk

Document Tracking Sheet

Meeting Date:	9/11/2013
Sponsor(s):	Cochran, Willie (20)
Type:	Ordinance
Title:	Grant(s) of privilege in public way for Super Mercado El Guero No. 1
Committee(s) Assignment:	Committee on Transportation and Public Way

ORDINANCE
Super Mercado El Guero # 1
Acct. No. 3857 - 1
Permit No. 1108070

Be It Ordained by the City Council of the City of Chicago:

SECTION 1. Permission and authority are hereby given and granted to Super Mercado El Guero # 1, upon the terms and subject to the conditions of this ordinance to maintain and use six (6) sign(s) projecting over the public right-of-way attached to its premises known as 1701 W. 47th St..

Said sign structure(s) measures as follows; along W. 47th St.:
One (1) at twenty (20) feet in length, five (5) feet in height and thirteen (13) feet above grade level.
Three (3) at eight (8) feet in length, two (2) feet in height and ten (10) feet above grade level.
One (1) at eight (8) feet in length, four (4) feet in height and thirteen (13) feet above grade level.

Said sign structure(s) measures as follows; along S. Paulina:
One (1) at twenty (20) feet in length, five (5) feet in height and thirteen (13) feet above grade level.

The location of said privilege shall be as shown on prints kept on file with the Department of Business Affairs and Consumer Protection and the Office of the City Clerk.

Said privilege shall be constructed in accordance with plans and specifications approved by the Department of Transportation (Division of Project Development) and Zoning Department - Signs.

This grant of privilege in the public way shall be subject to the provisions of Section 10-28-015 and all other required provisions of the Municipal Code of Chicago.

The grantee shall pay to the City of Chicago as compensation for the privilege #1108070 herein granted the sum of one thousand seventy-five ($1,075.00) per annum in advance.

A 25% penalty will be added for payments received after due date.

The permit holder agrees to hold the City of Chicago harmless for any damage, relocation or replacement costs associated with damage, relocation or removal of private property caused by the City performing work in the public way.

Authority herein given and granted for a period of five (5) years from and after 07/30/2013.

Alderman 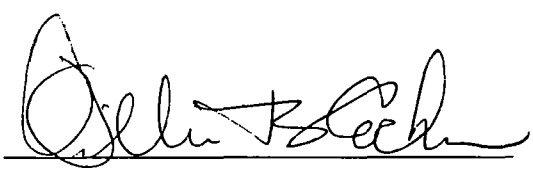

Willie Cochran 20th Ward

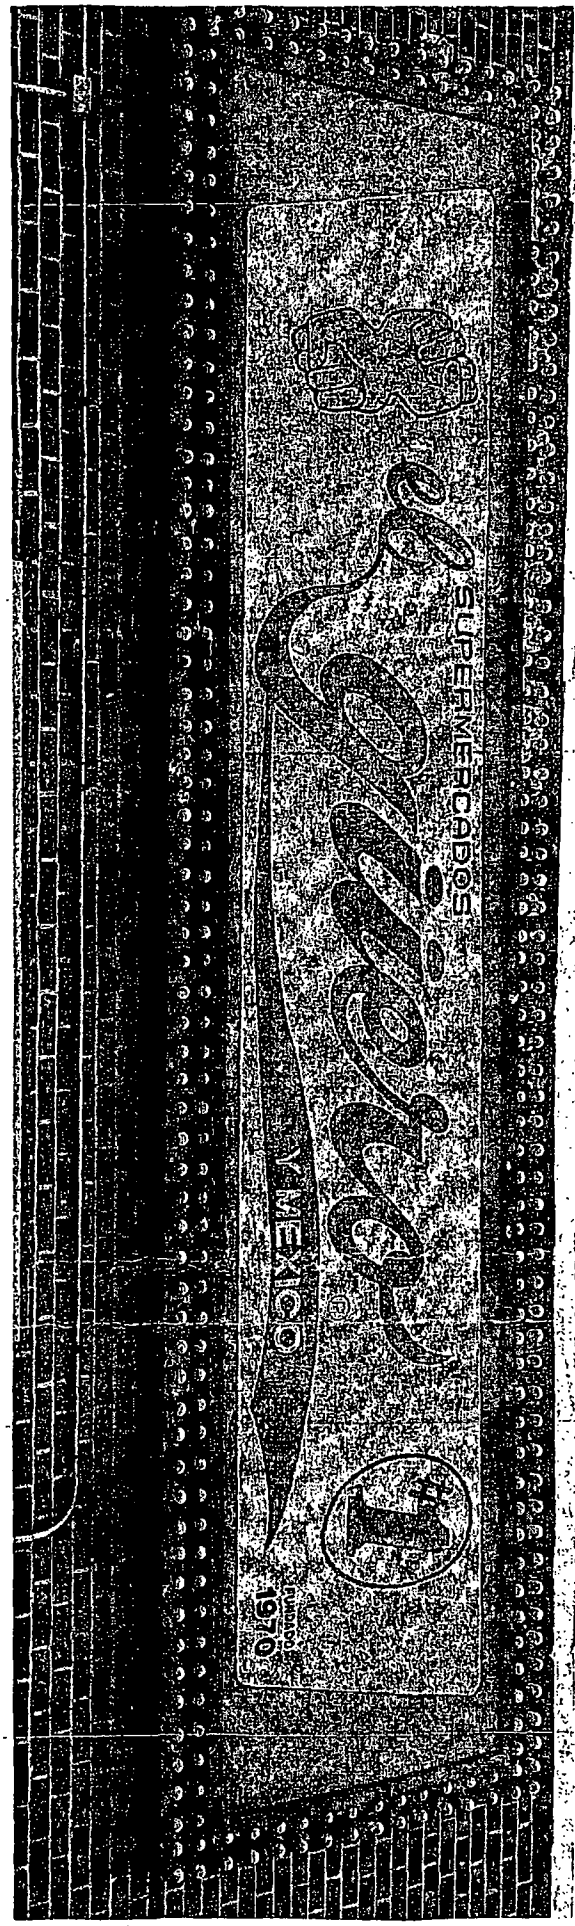
SUPERMERCADOS
MEXICO
1970

Department of Business Affairs and Consumer Protection
Business Assistance Center - Public Way Use Unit
City Hall - 121 N. LaSalle Street, Room 800 • Chicago, IL 60602
(312)-74-GOBIZ (312-744-6249) • (312) 744-1944 (TTY)
http://www.cityofchicago.org/bacp

09/11/2013

Alderman **Willie Cochran**
Ward # **20**
City of Chicago
City Hall, Room **300**
121 North LaSalle Street
Chicago, Illinois 60602

Re: An ordinance to use and maintain a portion of the public right-of-way for **six (6) sign(s)** for **Super Mercado El Guero # 1**, adjacent to the premises known as **1701 W. 47th St.**.

Dear Alderman **Willie Cochran**:

The applicant referenced above has requested the use of the public right-of-way for a **sign(s)**. An ordinance has been prepared by the Department of Business Affairs and Consumer Protection – Business Assistance Center - Public Way Use Unit for presentation to the City Council. Because this request was made for properties located in your ward, as approved by you as per the attached, I respectfully request that you introduce the attached ordinance at the next City Council meeting.

If you have any questions regarding this ordinance, please contact Anthony Bertuca at (312) 744-5506.

Department of Business Affairs and Consumer Protection

City of Chicago

O2013-6717

Office of the City Clerk

Document Tracking Sheet

Meeting Date:	9/11/2013
Sponsor(s):	Cochran, Willie (20)
Type:	Ordinance
Title:	Grant(s) of privilege in public way for 6339 South Woodlawn LLC
Committee(s) Assignment:	Committee on Transportation and Public Way

ORDINANCE
6339 SOUTH WOODLAWN, LLC
Acct. No. 382165 - 1
Permit No. 1107257

Be It Ordained by the City Council of the City of Chicago:

SECTION 1. Permission and authority are hereby given and granted to 6339 SOUTH WOODLAWN, LLC, upon the terms and subject to the conditions of this ordinance to construct, install, maintain and use two (2) Door Swing(s) on the public right-of-way adjacent to its premises known as 6339 S. Woodlawn Ave..

Said Door Swing(s) at Public Alley measure(s):
One (1) at one (1) foot in length, and three (3) feet in width for a total of three (3) square feet.
One (1) at one (1) foot in length, and four (4) feet in width for a total of four (4) square feet.

The location of said privilege shall be as shown on prints kept on file with the Department of Business Affairs and Consumer Protection and the Office of the City Clerk.

Said privilege shall be constructed in accordance with plans and specifications approved by the Department of Transportation (Division of Project Development).

This grant of privilege in the public way shall be subject to the provisions of Section 10-28-015 and all other required provisions of the Municipal Code of Chicago.

The grantee shall pay to the City of Chicago as compensation for the privilege #1107257 herein granted the sum of one hundred fifty ($150.00) per annum in advance.

A 25% penalty will be added for payments received after due date.

The permit holder agrees to hold the City of Chicago harmless for any damage, relocation or replacement costs associated with damage, relocation or removal of private property caused by the City performing work in the public way.

Authority herein given and granted for a period of five (5) years from and after Date of Passage.

Alderman _____

Willie Cochran 20th Ward

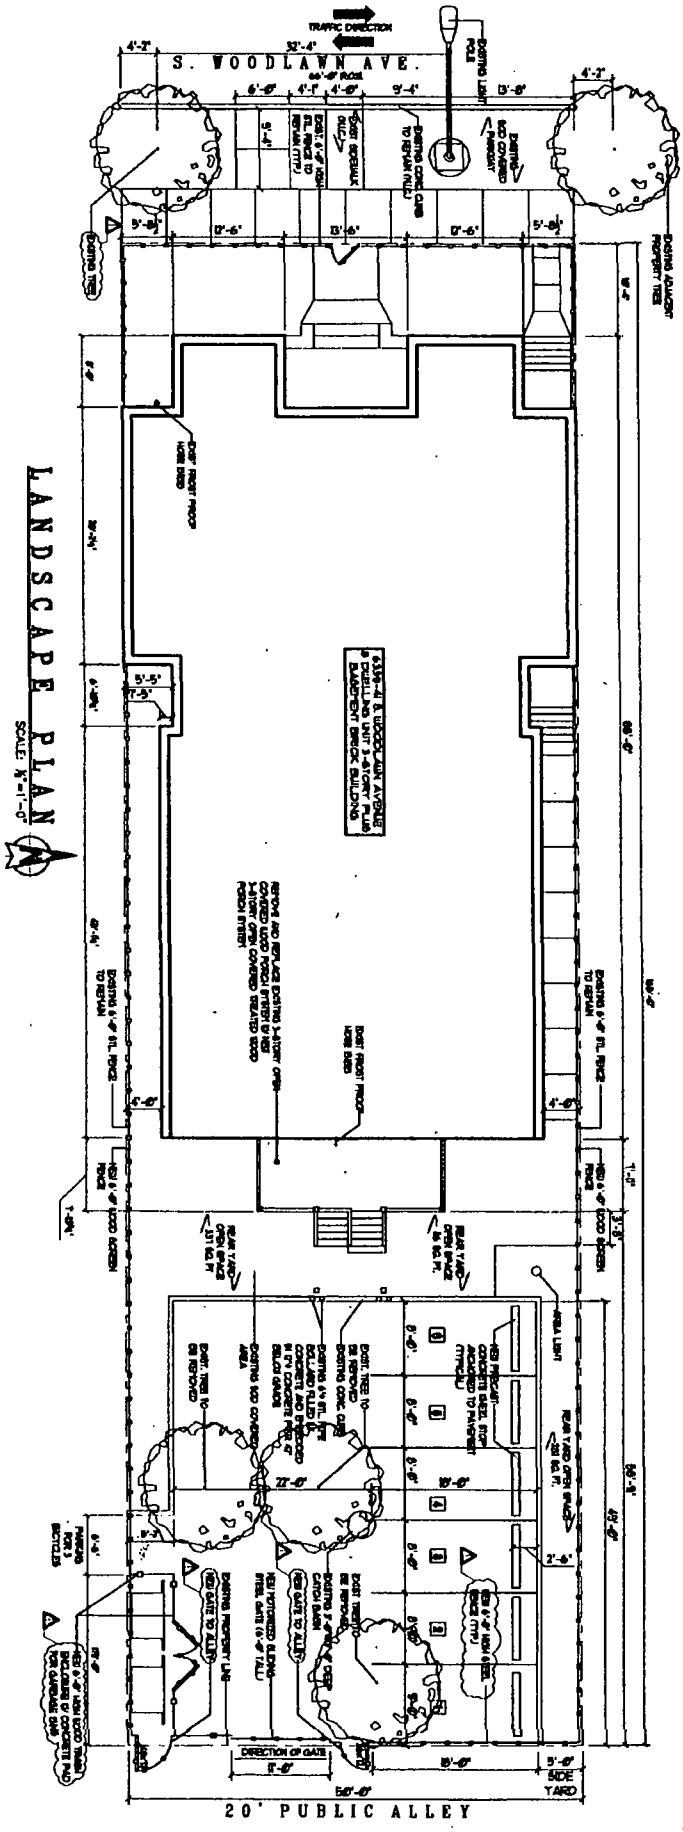
LANDSCAPE PLAN
SCALE: 1/8"=1'-0"
S. WOODLAWN AVE.
20' PUBLIC ALLEY

Department of Business Affairs and Consumer Protection
Business Assistance Center - Public Way Use Unit
City Hall - 121 N. LaSalle Street, Room 800 • Chicago, IL 60602
(312)-74-GOBIZ (312-744-6249) • (312) 744-1944 (TTY)
http://www.cityofchicago.org/bacp

09/11/2013

Alderman **Willie Cochran**
Ward # **20**
City of Chicago
City Hall, Room **300**
121 North LaSalle Street
Chicago, Illinois 60602

Re: An ordinance to use and maintain a portion of the public right-of-way for **two (2) door swing(s)** for **6339 SOUTH WOODLAWN, LLC**, adjacent to the premises known as **6339 S. Woodlawn Ave.**.

Dear Alderman **Willie Cochran**:

The applicant referenced above has requested the use of the public right-of-way for a **door swing(s)**. An ordinance has been prepared by the Department of Business Affairs and Consumer Protection – Business Assistance Center - Public Way Use Unit for presentation to the City Council. Because this request was made for properties located in your ward, as approved by you as per the attached, I respectfully request that you introduce the attached ordinance at the next City Council meeting.

If you have any questions regarding this ordinance, please contact Anthony Bertuca at (312) 744-5506.

Department of Business Affairs and Consumer Protection

City of Chicago

O2013-6718

Office of the City Clerk

Document Tracking Sheet

Meeting Date:	9/11/2013
Sponsor(s):	Brookins, Howard (21)
Type:	Ordinance
Title:	Grant(s) of privilege in public way for Mr G Supper Club
Committee(s) Assignment:	Committee on Transportation and Public Way

ORDINANCE
MR G SUPPER CLUB
Acct. No. 11286 - 1
Permit No. 1108103

Be It Ordained by the City Council of the City of Chicago:

SECTION 1. Permission and authority are hereby given and granted to MR G SUPPER CLUB, upon the terms and subject to the conditions of this ordinance to maintain and use one (1) sign(s) projecting over the public right-of-way attached to its premises known as 1543 W. 87th St..

Said sign structure(s) measures as follows; along W. 87TH ST:
One (1) at ten (10) feet in length, four (4) feet in height and twenty (20) feet above grade level.

The location of said privilege shall be as shown on prints kept on file with the Department of Business Affairs and Consumer Protection and the Office of the City Clerk.

Said privilege shall be constructed in accordance with plans and specifications approved by the Department of Transportation (Division of Project Development) and Zoning Department - Signs.

This grant of privilege in the public way shall be subject to the provisions of Section 10-28-015 and all other required provisions of the Municipal Code of Chicago.

The grantee shall pay to the City of Chicago as compensation for the privilege #1108103 herein granted the sum of three hundred ($300.00) per annum in advance.

A 25% penalty will be added for payments received after due date.

The permit holder agrees to hold the City of Chicago harmless for any damage, relocation or replacement costs associated with damage, relocation or removal of private property caused by the City performing work in the public way.

Authority herein given and granted for a period of five (5) years from and after 07/30/2013.

Alderman

Howard Brookins, Jr. 21st Ward

BEDDING
STORE

Department of Business Affairs and Consumer Protection
Business Assistance Center - Public Way Use Unit
City Hall - 121 N. LaSalle Street, Room 800 • Chicago, IL 60602
(312)-74-GOBIZ (312-744-6249) • (312) 744-1944 (TTY)
http://www.cityofchicago.org/bacp

09/11/2013

Alderman **Howard Brookins, Jr.**
Ward # **21**
City of Chicago
City Hall, Room **300**
121 North LaSalle Street
Chicago, Illinois 60602

Re: An ordinance to use and maintain a portion of the public right-of-way for **one (1) sign(s)** for **MR G SUPPER CLUB**, adjacent to the premises known as **1543 W. 87th St.**.

Dear Alderman **Howard Brookins, Jr.**:

The applicant referenced above has requested the use of the public right-of-way for a **sign(s)**. An ordinance has been prepared by the Department of Business Affairs and Consumer Protection – Business Assistance Center - Public Way Use Unit for presentation to the City Council. Because this request was made for properties located in your ward, as approved by you as per the attached, I respectfully request that you introduce the attached ordinance at the next City Council meeting.

If you have any questions regarding this ordinance, please contact Anthony Bertuca at (312) 744-5506.

Department of Business Affairs and Consumer Protection

City of Chicago

O2013-6719

Office of the City Clerk

Document Tracking Sheet

Meeting Date:	9/11/2013
Sponsor(s):	Brookins, Howard (21)
Type:	Ordinance
Title:	Grant(s) of privilege in public way for New Budget Hotel
Committee(s) Assignment:	Committee on Transportation and Public Way

ORDINANCE
NEW BUDGET HOTEL
Acct. No. 15503 - 1
Permit No. 1108301

Be It Ordained by the City Council of the City of Chicago:

SECTION 1. Permission and authority are hereby given and granted to NEW BUDGET HOTEL, upon the terms and subject to the conditions of this ordinance to maintain and use one (1) sign(s) projecting over the public right-of-way attached to its premises known as 8903 S. Ashland Ave..

Said sign structure(s) measures as follows; along S. Ashland:
One (1) at twelve (12) feet in length, eight (8) feet in height and nine (9) feet above grade level.

The location of said privilege shall be as shown on prints kept on file with the Department of Business Affairs and Consumer Protection and the Office of the City Clerk.

Said privilege shall be constructed in accordance with plans and specifications approved by the Department of Transportation (Division of Project Development) and Zoning Department - Signs.

This grant of privilege in the public way shall be subject to the provisions of Section 10-28-015 and all other required provisions of the Municipal Code of Chicago.

The grantee shall pay to the City of Chicago as compensation for the privilege #1108301 herein granted the sum of three hundred ($300.00) per annum in advance.

A 25% penalty will be added for payments received after due date.

The permit holder agrees to hold the City of Chicago harmless for any damage, relocation or replacement costs associated with damage, relocation or removal of private property caused by the City performing work in the public way.

Authority herein given and granted for a period of five (5) years from and after 07/30/2013.

Alderman

Howard Brookins, Jr. 21st Ward

BUDGET
NEW MOTEL
KING SIZE BEDS
COLOR TV
MOVIES

Department of Business Affairs and Consumer Protection
Business Assistance Center - Public Way Use Unit
City Hall - 121 N. LaSalle Street, Room 800 • Chicago, IL 60602
(312)-74-GOBIZ (312-744-6249) • (312) 744-1944 (TTY)
http://www.cityofchicago.org/bacp

09/11/2013

Alderman **Howard Brookins, Jr.**
Ward # **21**
City of Chicago
City Hall, Room **300**
121 North LaSalle Street
Chicago, Illinois 60602

Re: An ordinance to use and maintain a portion of the public right-of-way for **one (1) sign(s)** for **NEW BUDGET HOTEL**, adjacent to the premises known as **8903 S. Ashland Ave.**.

Dear Alderman **Howard Brookins, Jr.**:

The applicant referenced above has requested the use of the public right-of-way for a **sign(s)**. An ordinance has been prepared by the Department of Business Affairs and Consumer Protection – Business Assistance Center - Public Way Use Unit for presentation to the City Council. Because this request was made for properties located in your ward, as approved by you as per the attached, I respectfully request that you introduce the attached ordinance at the next City Council meeting.

If you have any questions regarding this ordinance, please contact Anthony Bertuca at (312) 744-5506.

Department of Business Affairs and Consumer Protection

City of Chicago

O2013-6720

Office of the City Clerk

Document Tracking Sheet

Meeting Date:	9/11/2013
Sponsor(s):	Munoz, Ricardo (22)
Type:	Ordinance
Title:	Grant(s) of privilege in public way for Cortes Ibanez Enter Corp
Committee(s) Assignment:	Committee on Transportation and Public Way

ORDINANCE
CORTES IBANEZ ENTER CORP
Acct. No. 37694 - 1
Permit No. 1108382

Be It Ordained by the City Council of the City of Chicago:

SECTION 1. Permission and authority are hereby given and granted to CORTES IBANEZ ENTER CORP, upon the terms and subject to the conditions of this ordinance to maintain and use one (1) sign(s) projecting over the public right-of-way attached to its premises known as 3705 W. 26th St..

Said sign structure(s) measures as follows; along W. 26th Street:
One (1) at five (5) feet in length, six (6) feet in height and eleven (11) feet above grade level.

The location of said privilege shall be as shown on prints kept on file with the Department of Business Affairs and Consumer Protection and the Office of the City Clerk.

Said privilege shall be constructed in accordance with plans and specifications approved by the Department of Transportation (Division of Project Development) and Zoning Department - Signs.

This grant of privilege in the public way shall be subject to the provisions of Section 10-28-015 and all other required provisions of the Municipal Code of Chicago.

The grantee shall pay to the City of Chicago as compensation for the privilege #1108382 herein granted the sum of three hundred ($300.00) per annum in advance.

A 25% penalty will be added for payments received after due date.

The permit holder agrees to hold the City of Chicago harmless for any damage, relocation or replacement costs associated with damage, relocation or removal of private property caused by the City performing work in the public way.

Authority herein given and granted for a period of five (5) years from and after 06/11/2013.

Alderman _____

Ricardo Munoz 22nd Ward

CORTES IBAÑEZ

MUEBLERIA Y DISCOTECA

ABIERTO DIARIO DE 9 A 7

TEL 773-521-5236

LUNES VENDE YNOJO

City of Chicago

O2013-6728

Office of the City Clerk

Document Tracking Sheet

Meeting Date:	9/11/2013
Sponsor(s):	Munoz, Ricardo (22)
Type:	Ordinance
Title:	Grant(s) of privilege in public way for La Familia
Committee(s) Assignment:	Committee on Transportation and Public Way

ORDINANCE
LA FAMILIA
Acct. No. 314423 - 1
Permit No. 1107740

Be It Ordained by the City Council of the City of Chicago:

SECTION 1. Permission and authority are hereby given and granted to LA FAMILIA, upon the terms and subject to the conditions of this ordinance to maintain and use two (2) sign(s) projecting over the public right-of-way attached to its premises known as 3308 W. 26th St..

Said sign structure(s) measures as follows; along W. 26th Street:
One (1) at nine (9) feet in length, seven (7) feet in height and sixteen (16) feet above grade level.
One (1) at sixteen (16) feet in length, four (4) feet in height and ten (10) feet above grade level.

The location of said privilege shall be as shown on prints kept on file with the Department of Business Affairs and Consumer Protection and the Office of the City Clerk.

Said privilege shall be constructed in accordance with plans and specifications approved by the Department of Transportation (Division of Project Development) and Zoning Department - Signs.

This grant of privilege in the public way shall be subject to the provisions of Section 10-28-015 and all other required provisions of the Municipal Code of Chicago.

The grantee shall pay to the City of Chicago as compensation for the privilege #1107740 herein granted the sum of six hundred ($600.00) per annum in advance.

A 25% penalty will be added for payments received after due date.

The permit holder agrees to hold the City of Chicago harmless for any damage, relocation or replacement costs associated with damage, relocation or removal of private property caused by the City performing work in the public way.

Authority herein given and granted for a period of five (5) years from and after 06/11/2013.

Alderman _____

Ricardo Munoz 22nd Ward

LA FAMILIA
ROPA Y ARTICULOS PARA
1a COMUNION · BAUTIZO
15 AÑOS · BODAS
VESTIDOS PARA DAMA
RENTA DE TUXEDOS
(773) 522-3500 3308 W. 26th ST.

LA FAMILIA
ROPA Y ARTICULOS PARA
1a COMUNION · BAUTIZO
15 AÑOS · BODAS
VESTIDOS PARA DAMA
RENTA DE TUXEDOS
(773) 522-3500 3308 W. 26th ST.

City of Chicago

O2013-6729

Office of the City Clerk

Document Tracking Sheet

Meeting Date:	9/11/2013
Sponsor(s):	Munoz, Ricardo (22)
Type:	Ordinance
Title:	Grant(s) of privilege in public way for Las Isabelas
Committee(s) Assignment:	Committee on Transportation and Public Way

ORDINANCE
LAS ISABELAS
Acct. No. 15159 - 2
Permit No. 1108396

Be It Ordained by the City Council of the City of Chicago:

SECTION 1. Permission and authority are hereby given and granted to LAS ISABELAS, upon the terms and subject to the conditions of this ordinance to maintain and use, as now constructed, three (3) Light Fixture(s) projecting over the public right-of-way adjacent to its premises known as 2700 S. Central Park Ave..

Said Light Fixture(s) at S. Central Park Avenue measure(s):
Three (3) at point four two (.42) feet in length, point five (.5) feet in width and nine (9) feet above grade level.

The location of said privilege shall be as shown on prints kept on file with the Department of Business Affairs and Consumer Protection and the Office of the City Clerk.

Said privilege shall be constructed in accordance with plans and specifications approved by the Department of Transportation (Division of Project Development).

This grant of privilege in the public way shall be subject to the provisions of Section 10-28-015 and all other required provisions of the Municipal Code of Chicago.

The grantee shall pay to the City of Chicago as compensation for the privilege #1108396 herein granted the sum of eighty-five ($85.00) per annum in advance.

A 25% penalty will be added for payments received after due date.

The permit holder agrees to hold the City of Chicago harmless for any damage, relocation or replacement costs associated with damage, relocation or removal of private property caused by the City performing work in the public way.

Authority herein given and granted for a period of five (5) years from and after 07/30/2013.

Alderman 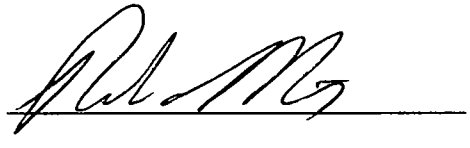

Ricardo Munoz 22nd Ward

(Page 2 of 3)

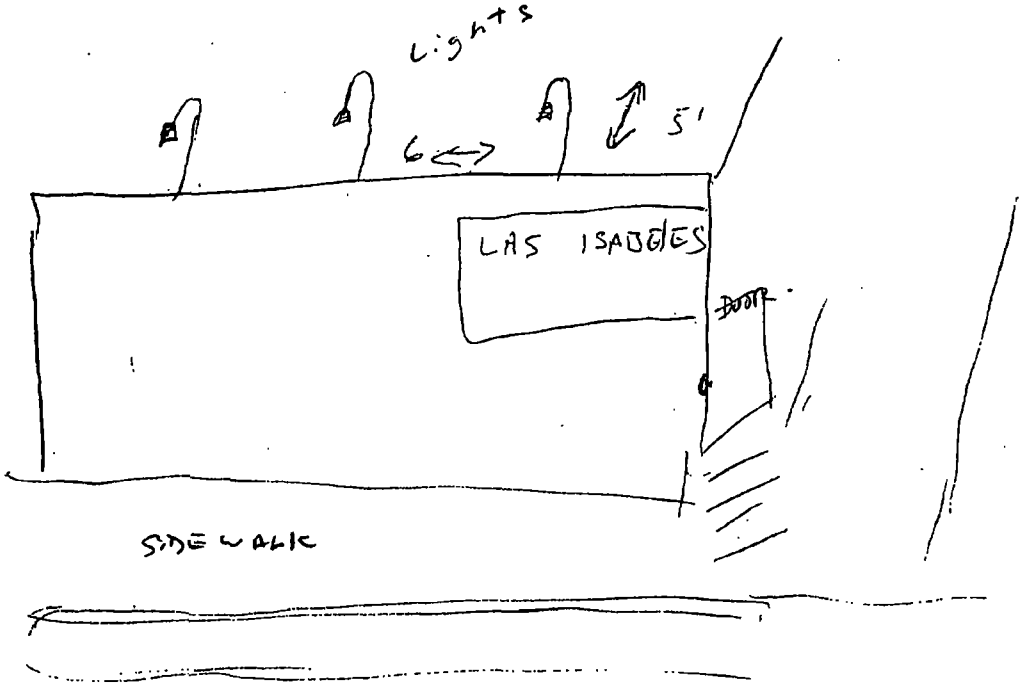

City of Chicago

O2013-6731

Office of the City Clerk

Document Tracking Sheet

Meeting Date:	9/11/2013
Sponsor(s):	Munoz, Ricardo (22)
Type:	Ordinance
Title:	Grant(s) of privilege in public way for Little Village Laundromat
Committee(s) Assignment:	Committee on Transportation and Public Way

ORDINANCE
LITTLE VILLAGE LAUNDROMAT
Acct. No. 348716 - 1
Permit No. 1107794

Be It Ordained by the City Council of the City of Chicago:

SECTION 1. Permission and authority are hereby given and granted to LITTLE VILLAGE LAUNDROMAT, upon the terms and subject to the conditions of this ordinance to maintain and use one (1) sign(s) projecting over the public right-of-way attached to its premises known as 2501 S. Christiana Ave..

Said sign structure(s) measures as follows; along S. Christiana Avenue:
One (1) at eight (8) feet in length, six (6) feet in height and nine (9) feet above grade level.

The location of said privilege shall be as shown on prints kept on file with the Department of Business Affairs and Consumer Protection and the Office of the City Clerk.

Said privilege shall be constructed in accordance with plans and specifications approved by the Department of Transportation (Division of Project Development) and Zoning Department - Signs.

This grant of privilege in the public way shall be subject to the provisions of Section 10-28-015 and all other required provisions of the Municipal Code of Chicago.

The grantee shall pay to the City of Chicago as compensation for the privilege #1107794 herein granted the sum of three hundred ($300.00) per annum in advance.

A 25% penalty will be added for payments received after due date.

The permit holder agrees to hold the City of Chicago harmless for any damage, relocation or replacement costs associated with damage, relocation or removal of private property caused by the City performing work in the public way.

Authority herein given and granted for a period of five (5) years from and after 06/11/2013.

Alderman _____

Ricardo Munoz 22nd Ward

(Page 2 of 3)

LITTLE VILLAGE LAUNDROMAT

2501 S. Christiana

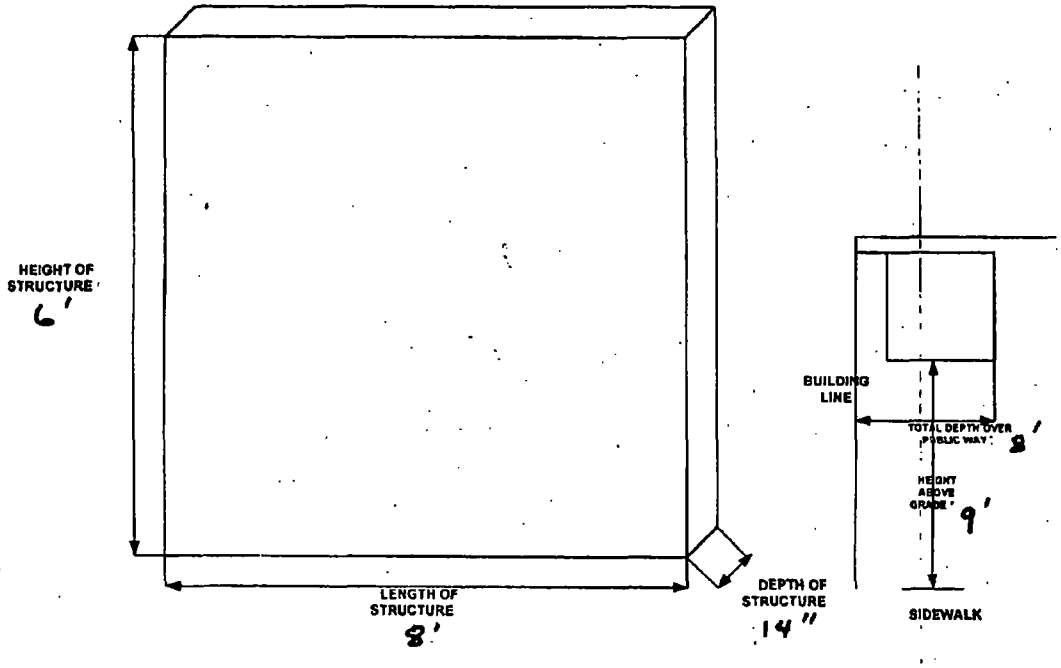

City of Chicago

O2013-6733

Office of the City Clerk

Document Tracking Sheet

Meeting Date:	9/11/2013
Sponsor(s):	Munoz, Ricardo (22)
Type:	Ordinance
Title:	Grant(s) of privilege in public way for Morenos Discount Liquors Inc.
Committee(s) Assignment:	Committee on Transportation and Public Way

ORDINANCE
MORENOS DISCOUNT LIQUORS INC
Acct. No. 6214 - 1
Permit No. 1107463

Be It Ordained by the City Council of the City of Chicago:

SECTION 1. Permission and authority are hereby given and granted to MORENOS DISCOUNT LIQUORS INC, upon the terms and subject to the conditions of this ordinance to maintain and use, as now constructed, five (5) Light Fixture(s) projecting over the public right-of-way adjacent to its premises known as 3714-24 W. 26th St..

Said Light Fixture(s) at W. 26th St measure(s):
Five (5) at point seven five (.75) feet in length, one point zero eight (1.08) foot in width and thirteen point six six (13.66) feet above grade level.

The location of said privilege shall be as shown on prints kept on file with the Department of Business Affairs and Consumer Protection and the Office of the City Clerk.

Said privilege shall be constructed in accordance with plans and specifications approved by the Department of Transportation (Division of Project Development).

This grant of privilege in the public way shall be subject to the provisions of Section 10-28-015 and all other required provisions of the Municipal Code of Chicago.

The grantee shall pay to the City of Chicago as compensation for the privilege #1107463 herein granted the sum of ninety-five ($95.00) per annum in advance.

A 25% penalty will be added for payments received after due date.

The permit holder agrees to hold the City of Chicago harmless for any damage, relocation or replacement costs associated with damage, relocation or removal of private property caused by the City performing work in the public way.

Authority herein given and granted for a period of five (5) years from and after 06/11/2013.

Alderman 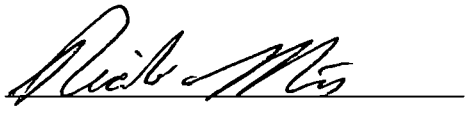

Ricardo Munoz 22nd Ward

ACCT 6214-1 RENEWAL SITE #1

PERMIT # 1072724

ADDRESS 3724 W 26

ZIP CODE 60623-3824

LENGTH

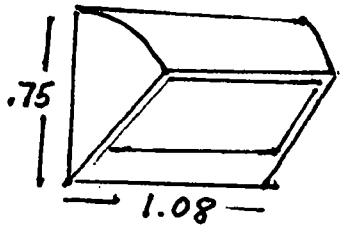

WITH

height / height above grade

13' 66"

City of Chicago

O2013-6736

Office of the City Clerk

Document Tracking Sheet

Meeting Date:	9/11/2013
Sponsor(s):	Munoz, Ricardo (22)
Type:	Ordinance
Title:	Grant(s) of privilege in public way for Piezano's Pizza & Grinder Co.
Committee(s) Assignment:	Committee on Transportation and Public Way

ORDINANCE
PIEZANO'S PIZZA & GRINDER CO
Acct. No. 85755 - 2
Permit No. 1107362

Be It Ordained by the City Council of the City of Chicago:

SECTION 1. Permission and authority are hereby given and granted to PIEZANO'S PIZZA & GRINDER CO, upon the terms and subject to the conditions of this ordinance to maintain and use one (1) sign(s) projecting over the public right-of-way attached to its premises known as 3059 S. Pulaski Rd..

Said sign structure(s) measures as follows; along S. Pulaski Road:
One (1) at fourteen (14) feet in length, seven (7) feet in height and twenty-three (23) feet above grade level.

The location of said privilege shall be as shown on prints kept on file with the Department of Business Affairs and Consumer Protection and the Office of the City Clerk.

Said privilege shall be constructed in accordance with plans and specifications approved by the Department of Transportation (Division of Project Development) and Zoning Department - Signs.

This grant of privilege in the public way shall be subject to the provisions of Section 10-28-015 and all other required provisions of the Municipal Code of Chicago.

The grantee shall pay to the City of Chicago as compensation for the privilege #1107362 herein granted the sum of three hundred ($300.00) per annum in advance.

A 25% penalty will be added for payments received after due date.

The permit holder agrees to hold the City of Chicago harmless for any damage, relocation or replacement costs associated with damage, relocation or removal of private property caused by the City performing work in the public way.

Authority herein given and granted for a period of five (5) years from and after 06/11/2013.

Alderman

Ricardo Munoz 22nd Ward

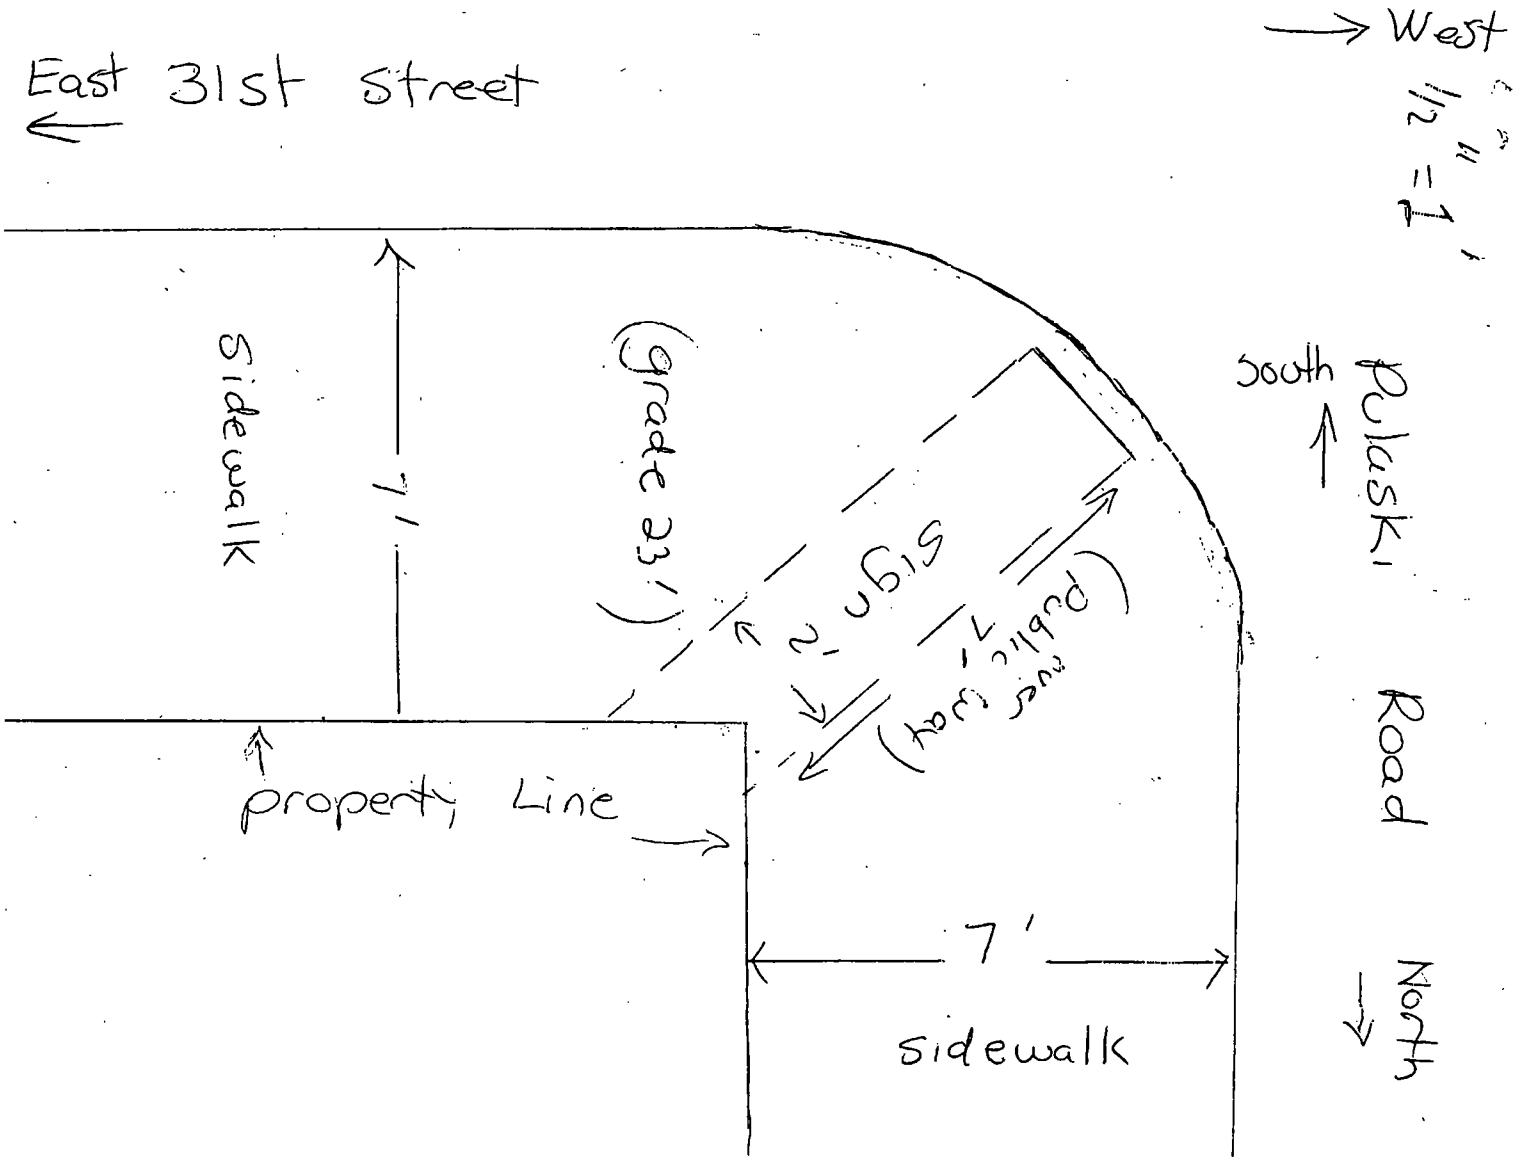
East 31st Street
West
1/2" = 1'
South
Pulaski
Road
North
Sidewalk
11'
(grade 23')
sign
2'
(public property)
property Line
7'
sidewalk

City of Chicago

O2013-6737

Office of the City Clerk

Document Tracking Sheet

Meeting Date:	9/11/2013
Sponsor(s):	Munoz, Ricardo (22)
Type:	Ordinance
Title:	Grant(s) of privilege in public way for Supermercado La Chiquita No. 4
Committee(s) Assignment:	Committee on Transportation and Public Way

ORDINANCE
SUPERMERCADO LA CHIQUITA #4 IN
Acct. No. 89325 - 3
Permit No. 1107447

Be It Ordained by the City Council of the City of Chicago:

SECTION 1. Permission and authority are hereby given and granted to SUPERMERCADO LA CHIQUITA #4 IN, upon the terms and subject to the conditions of this ordinance to maintain and use one (1) sign(s) projecting over the public right-of-way attached to its premises known as 2637 S. Pulaski Rd..

Said sign structure(s) measures as follows; along S. Pulaski Road:
One (1) at ten (10) feet in length, ten (10) feet in height and twenty-three (23) feet above grade level.

The location of said privilege shall be as shown on prints kept on file with the Department of Business Affairs and Consumer Protection and the Office of the City Clerk.

Said privilege shall be constructed in accordance with plans and specifications approved by the Department of Transportation (Division of Project Development) and Zoning Department - Signs.

This grant of privilege in the public way shall be subject to the provisions of Section 10-28-015 and all other required provisions of the Municipal Code of Chicago.

The grantee shall pay to the City of Chicago as compensation for the privilege #1107447 herein granted the sum of three hundred ($300.00) per annum in advance.

A 25% penalty will be added for payments received after due date.

The permit holder agrees to hold the City of Chicago harmless for any damage, relocation or replacement costs associated with damage, relocation or removal of private property caused by the City performing work in the public way.

Authority herein given and granted for a period of five (5) years from and after 06/11/2013.

Alderman _____

Ricardo Munoz 22nd Ward

(Page 2 of 3)

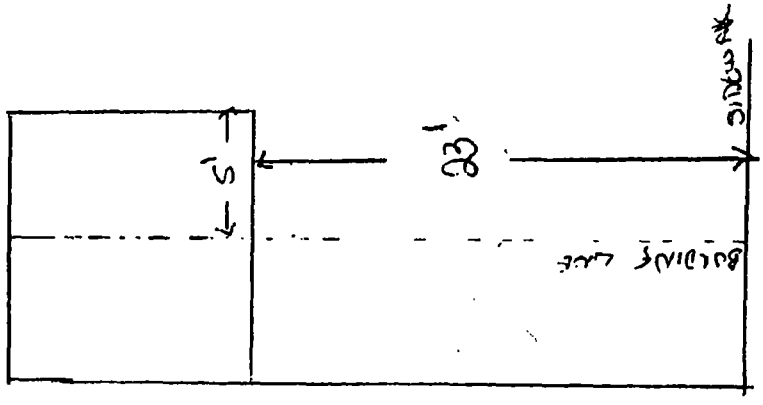

SIGN
SUPERMERCADO LA CHIQUITA
2637 S. PULASKI RD

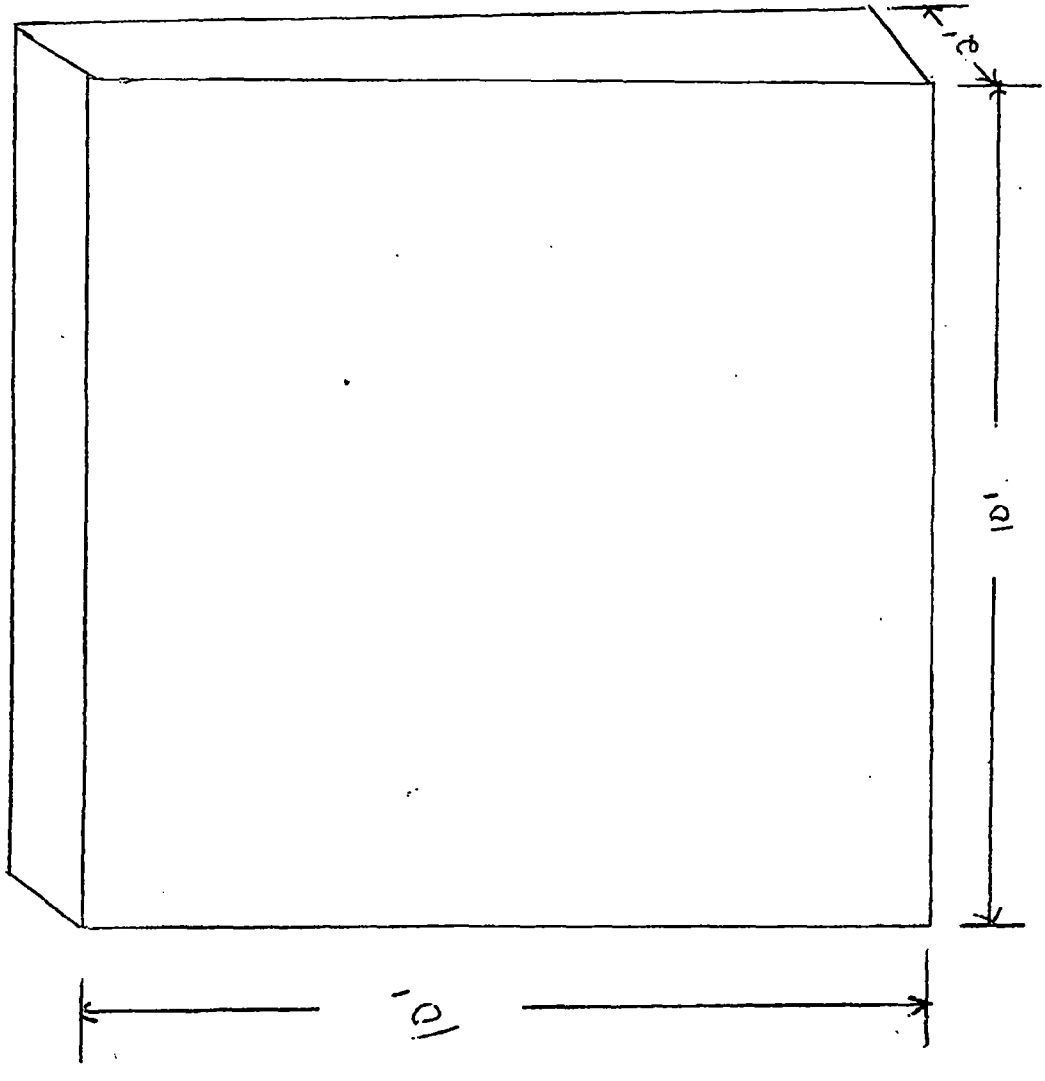

City of Chicago

O2013-6739

Office of the City Clerk

Document Tracking Sheet

Meeting Date:	9/11/2013
Sponsor(s):	Munoz, Ricardo (22)
Type:	Ordinance
Title:	Grant(s) of privilege in public way for Taqueria Gomez
Committee(s) Assignment:	Committee on Transportation and Public Way

ORDINANCE
TAQUERIA GOMEZ
Acct. No. 321947 - 1
Permit No. 1107427

Be It Ordained by the City Council of the City of Chicago:

SECTION 1. Permission and authority are hereby given and granted to TAQUERIA GOMEZ, upon the terms and subject to the conditions of this ordinance to maintain and use one (1) sign(s) projecting over the public right-of-way attached to its premises known as 3635 W. 31st St..

Said sign structure(s) measures as follows; along W. 31st Street:
One (1) at six (6) feet in length, four (4) feet in height and sixteen (16) feet above grade level.

The location of said privilege shall be as shown on prints kept on file with the Department of Business Affairs and Consumer Protection and the Office of the City Clerk.

Said privilege shall be constructed in accordance with plans and specifications approved by the Department of Transportation (Division of Project Development) and Zoning Department - Signs.

This grant of privilege in the public way shall be subject to the provisions of Section 10-28-015 and all other required provisions of the Municipal Code of Chicago.

The grantee shall pay to the City of Chicago as compensation for the privilege #1107427 herein granted the sum of one hundred ($100.00) per annum in advance.

A 25% penalty will be added for payments received after due date.

The permit holder agrees to hold the City of Chicago harmless for any damage, relocation or replacement costs associated with damage, relocation or removal of private property caused by the City performing work in the public way.

Authority herein given and granted for a period of five (5) years from and after 06/11/2013.

Alderman

Ricardo Munoz 22nd Ward

(Page 2 of 3)

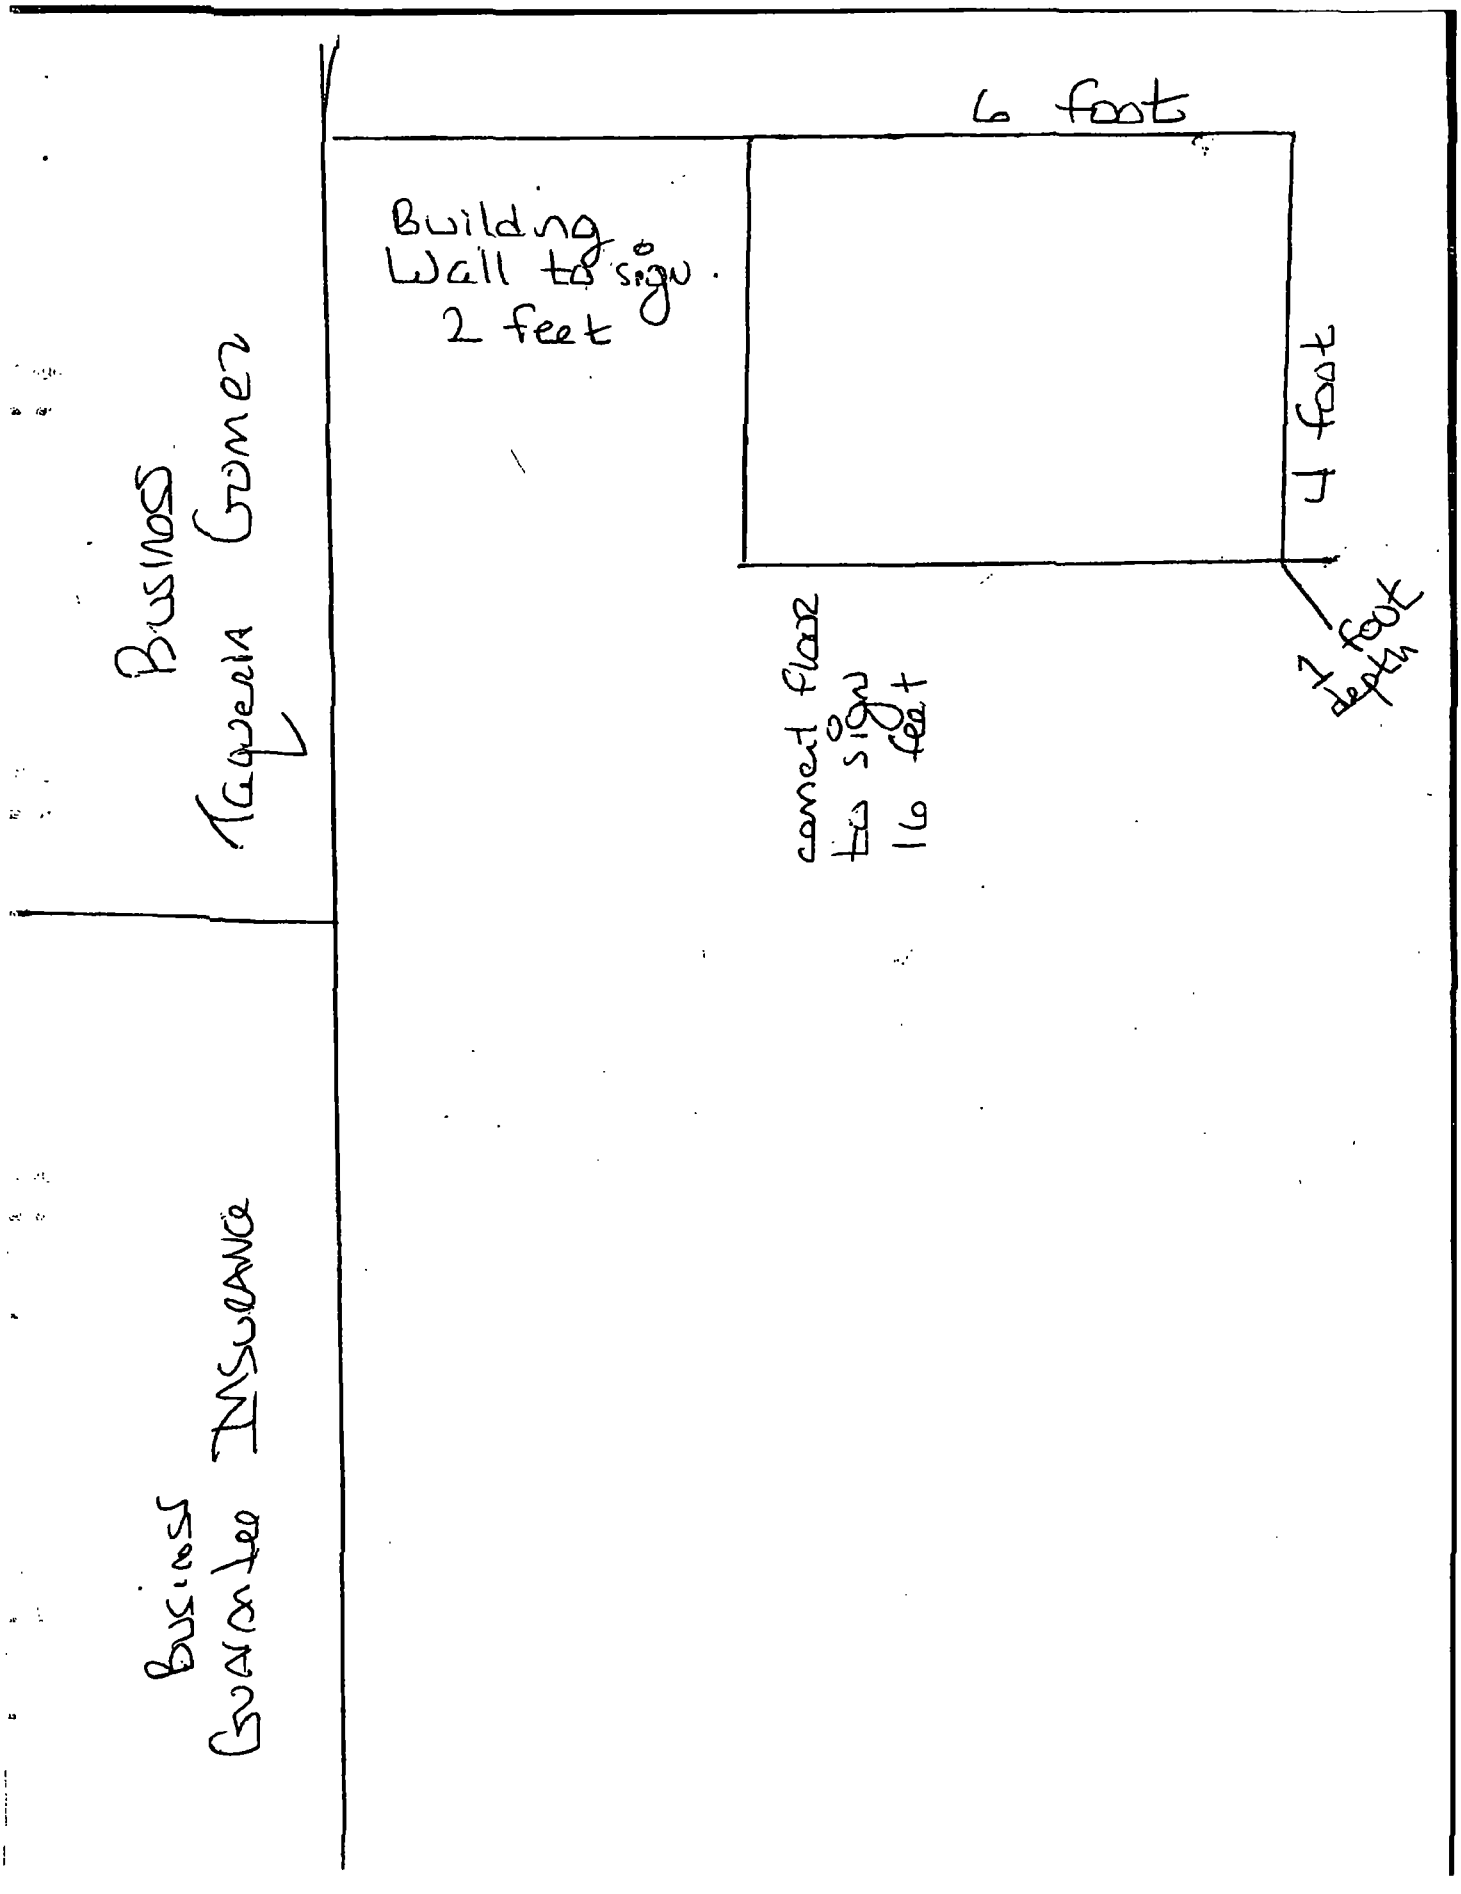
6 foot
Building Wall to sign. 2 feet
4 foot
7 foot depth
cement floor to sign 16 feet
Business Tagueria Gomez
Business Guardian Insurance

City of Chicago

O2013-6741

Office of the City Clerk

Document Tracking Sheet

Meeting Date:	9/11/2013
Sponsor(s):	Munoz, Ricardo (22)
Type:	Ordinance
Title:	Grant(s) of privilege in public way for Villita Cleaners
Committee(s) Assignment:	Committee on Transportation and Public Way

ORDINANCE
VILLITA CLEANERS
Acct. No. 293207 - 1
Permit No. 1108098

Be It Ordained by the City Council of the City of Chicago:

SECTION 1. Permission and authority are hereby given and granted to VILLITA CLEANERS, upon the terms and subject to the conditions of this ordinance to maintain and use one (1) sign(s) projecting over the public right-of-way attached to its premises known as 3944 W. 26th St..

Said sign structure(s) measures as follows; along W.26TH STREET:
One (1) at thirteen (13) feet in length, three (3) feet in height and nine (9) feet above grade level.

The location of said privilege shall be as shown on prints kept on file with the Department of Business Affairs and Consumer Protection and the Office of the City Clerk.

Said privilege shall be constructed in accordance with plans and specifications approved by the Department of Transportation (Division of Project Development) and Zoning Department - Signs.

This grant of privilege in the public way shall be subject to the provisions of Section 10-28-015 and all other required provisions of the Municipal Code of Chicago.

The grantee shall pay to the City of Chicago as compensation for the privilege #1108098 herein granted the sum of three hundred ($300.00) per annum in advance.

A 25% penalty will be added for payments received after due date.

The permit holder agrees to hold the City of Chicago harmless for any damage, relocation or replacement costs associated with damage, relocation or removal of private property caused by the City performing work in the public way.

Authority herein given and granted for a period of five (5) years from and after 05/09/2012.

Alderman

Ricardo Munoz 22nd Ward

3944 W 26th. St
Chicago, Il. 60623

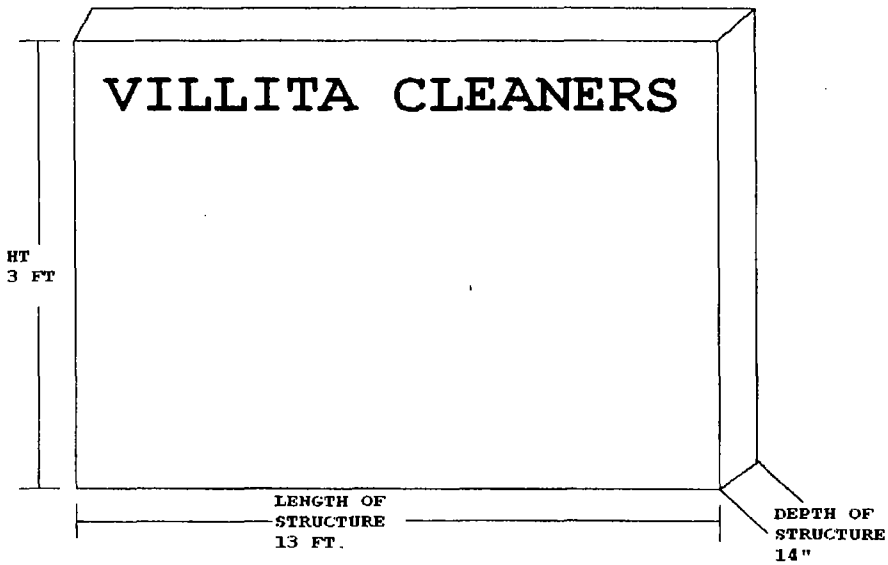

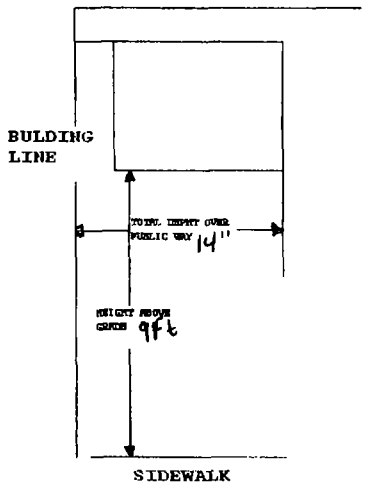

City of Chicago

O2013-6750

Office of the City Clerk

Document Tracking Sheet

Meeting Date:	9/11/2013
Sponsor(s):	Zalewski, Michael R. (23)
Type:	Ordinance
Title:	Grant(s) of privilege in public way for Approval Financial Inc.
Committee(s) Assignment:	Committee on Transportation and Public Way

ORDINANCE
APPROVAL FINANCIAL INC.
Acct. No. 275599 - 2
Permit No. 1108336

Be It Ordained by the City Council of the City of Chicago:

SECTION 1. Permission and authority are hereby given and granted to APPROVAL FINANCIAL INC., upon the terms and subject to the conditions of this ordinance to maintain and use one (1) sign(s) projecting over the public right-of-way attached to its premises known as 5756 S. Archer Ave..

Said sign structure(s) measures as follows; along S. Archer Avenue:
One (1) at three point five (3.5) feet in length, four (4) feet in height and nine point seven five (9.75) feet above grade level.

The location of said privilege shall be as shown on prints kept on file with the Department of Business Affairs and Consumer Protection and the Office of the City Clerk.

Said privilege shall be constructed in accordance with plans and specifications approved by the Department of Transportation (Division of Project Development) and Zoning Department - Signs.

This grant of privilege in the public way shall be subject to the provisions of Section 10-28-015 and all other required provisions of the Municipal Code of Chicago.

The grantee shall pay to the City of Chicago as compensation for the privilege #1108336 herein granted the sum of one hundred ($100.00) per annum in advance.

A 25% penalty will be added for payments received after due date.

The permit holder agrees to hold the City of Chicago harmless for any damage, relocation or replacement costs associated with damage, relocation or removal of private property caused by the City performing work in the public way.

Authority herein given and granted for a period of five (5) years from and after 07/09/2013.

Alderman _____
Michael R. Zalewski 23rd Ward

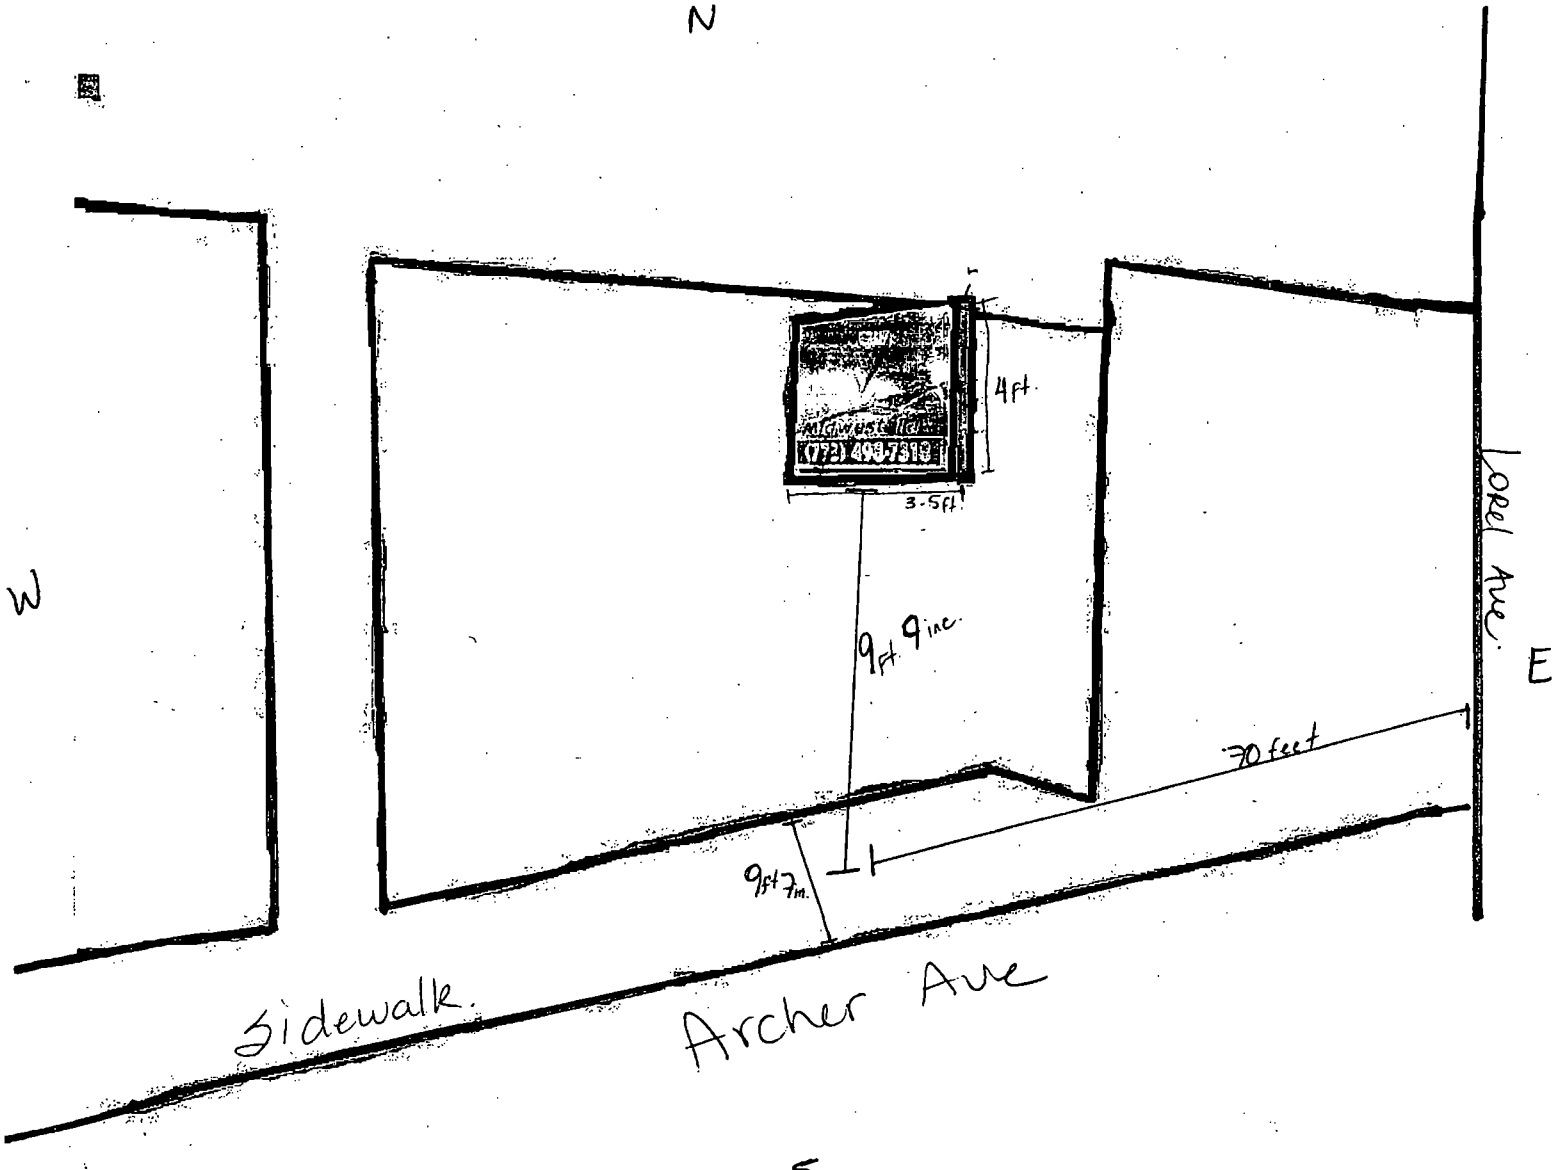
N
W
E
4ft.
3.5ft
9ft 9inc.
Lorel Ave.
70 feet
9ft 7in.
Sidewalk.
Archer Ave

5.

Department of Business Affairs and Consumer Protection
Business Assistance Center - Public Way Use Unit
City Hall - 121 N. LaSalle Street, Room 800 • Chicago, IL 60602
(312)-74-GOBIZ (312-744-6249) • (312) 744-1944 (TTY)
http://www.cityofchicago.org/bacp

14TH WARD

09/11/2013

Alderman **Michael R. Zalewski**
Ward # **23**
City of Chicago
City Hall, Room **203**
121 North LaSalle Street
Chicago, Illinois 60602

Re: An ordinance to use and maintain a portion of the public right-of-way for **one (1) sign(s)** for **APPROVAL FINANCIAL INC.**, adjacent to the premises known as **5756 S. Archer Ave.**.

Dear Alderman **Michael R. Zalewski**:

The applicant referenced above has requested the use of the public right-of-way for a **sign(s)**. An ordinance has been prepared by the Department of Business Affairs and Consumer Protection – Business Assistance Center - Public Way Use Unit for presentation to the City Council. Because this request was made for properties located in your ward, as approved by you as per the attached, I respectfully request that you introduce the attached ordinance at the next City Council meeting.

If you have any questions regarding this ordinance, please contact Anthony Bertuca at (312) 744-5506.

Department of Business Affairs and Consumer Protection

City of Chicago

O2013-6751

Office of the City Clerk

Document Tracking Sheet

Meeting Date:	9/11/2013
Sponsor(s):	Zalewski, Michael R. (23)
Type:	Ordinance
Title:	Grant(s) of privilege in public way for Archer Liquors
Committee(s) Assignment:	Committee on Transportation and Public Way

ORDINANCE
ARCHER LIQUORS
Acct. No. 30809 - 1
Permit No. 1107932

Be It Ordained by the City Council of the City of Chicago:

SECTION 1. Permission and authority are hereby given and granted to ARCHER LIQUORS, upon the terms and subject to the conditions of this ordinance to maintain and use one (1) sign(s) projecting over the public right-of-way attached to its premises known as 5996 S. Archer Ave..

Said sign structure(s) measures as follows; along S. ARCHER AVE.:
One (1) at six (6) feet in length, eight (8) feet in height and eleven point five (11.5) feet above grade level.

The location of said privilege shall be as shown on prints kept on file with the Department of Business Affairs and Consumer Protection and the Office of the City Clerk.

Said privilege shall be constructed in accordance with plans and specifications approved by the Department of Transportation (Division of Project Development) and Zoning Department - Signs.

This grant of privilege in the public way shall be subject to the provisions of Section 10-28-015 and all other required provisions of the Municipal Code of Chicago.

The grantee shall pay to the City of Chicago as compensation for the privilege #1107932 herein granted the sum of three hundred ($300.00) per annum in advance.

A 25% penalty will be added for payments received after due date.

The permit holder agrees to hold the City of Chicago harmless for any damage, relocation or replacement costs associated with damage, relocation or removal of private property caused by the City performing work in the public way.

Authority herein given and granted for a period of five (5) years from and after 07/30/2013.

Alderman _____

Michael R. Zalewski 23rd Ward

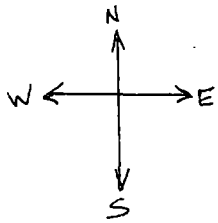

ARCHER LIQUORS
5496 S. ARCHER AVE.
CHICAGO, IL 60638

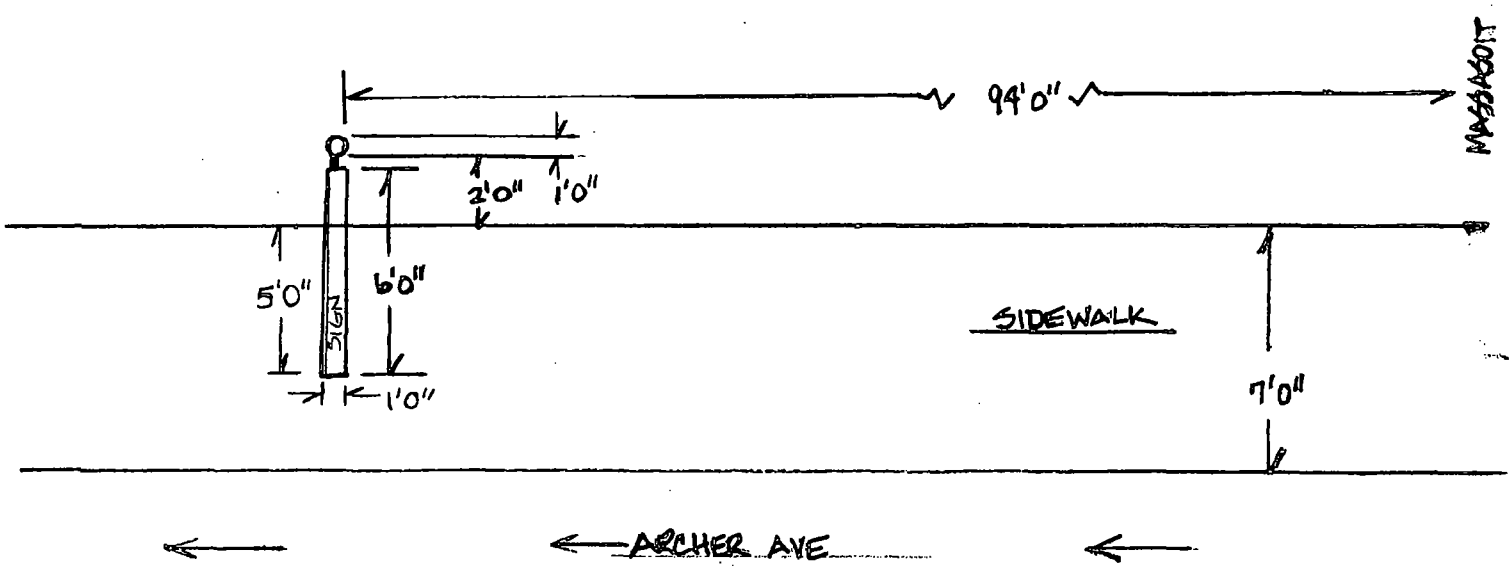

ARCHER AVE

Department of Business Affairs and Consumer Protection
Business Assistance Center - Public Way Use Unit
City Hall - 121 N. LaSalle Street, Room 800 • Chicago, IL 60602
(312)-74-GOBIZ (312-744-6249) • (312) 744-1944 (TTY)
http://www.cityofchicago.org/bacp

09/11/2013

Alderman **Michael R. Zalewski**
Ward # **23**
City of Chicago
City Hall, Room **203**
121 North LaSalle Street
Chicago, Illinois 60602

Re: An ordinance to use and maintain a portion of the public right-of-way for **one (1) sign(s)** for **ARCHER LIQUORS**, adjacent to the premises known as **5996 S. Archer Ave.**.

Dear Alderman **Michael R. Zalewski**:

The applicant referenced above has requested the use of the public right-of-way for a **sign(s)**. An ordinance has been prepared by the Department of Business Affairs and Consumer Protection – Business Assistance Center - Public Way Use Unit for presentation to the City Council. Because this request was made for properties located in your ward, as approved by you as per the attached, I respectfully request that you introduce the attached ordinance at the next City Council meeting.

If you have any questions regarding this ordinance, please contact Anthony Bertuca at (312) 744-5506.

Department of Business Affairs and Consumer Protection

City of Chicago

O2013-6752

Office of the City Clerk

Document Tracking Sheet

Meeting Date:	9/11/2013
Sponsor(s):	Zalewski, Michael R. (23)
Type:	Ordinance
Title:	Grant(s) of privilege in public way for J Berman & Associates Inc.
Committee(s) Assignment:	Committee on Transportation and Public Way

ORDINANCE
J BERMAN & ASSOCIATES INC
Acct. No. 6469 - 1
Permit No. 1108034

Be It Ordained by the City Council of the City of Chicago:

SECTION 1. Permission and authority are hereby given and granted to J BERMAN & ASSOCIATES INC, upon the terms and subject to the conditions of this ordinance to maintain and use one (1) sign(s) projecting over the public right-of-way attached to its premises known as 5546 S. Archer Ave..

Said sign structure(s) measures as follows; along S. Archer Avenue:
One (1) at six (6) feet in length, four (4) feet in height and fourteen (14) feet above grade level.

The location of said privilege shall be as shown on prints kept on file with the Department of Business Affairs and Consumer Protection and the Office of the City Clerk.

Said privilege shall be constructed in accordance with plans and specifications approved by the Department of Transportation (Division of Project Development) and Zoning Department - Signs.

This grant of privilege in the public way shall be subject to the provisions of Section 10-28-015 and all other required provisions of the Municipal Code of Chicago.

The grantee shall pay to the City of Chicago as compensation for the privilege #1108034 herein granted the sum of one hundred ($100.00) per annum in advance.

A 25% penalty will be added for payments received after due date.

The permit holder agrees to hold the City of Chicago harmless for any damage, relocation or replacement costs associated with damage, relocation or removal of private property caused by the City performing work in the public way.

Authority herein given and granted for a period of five (5) years from and after 07/09/2013.

Alderman _____

Michael R. Zalewski 23rd Ward

Sign

5546 S. Archer Ave.

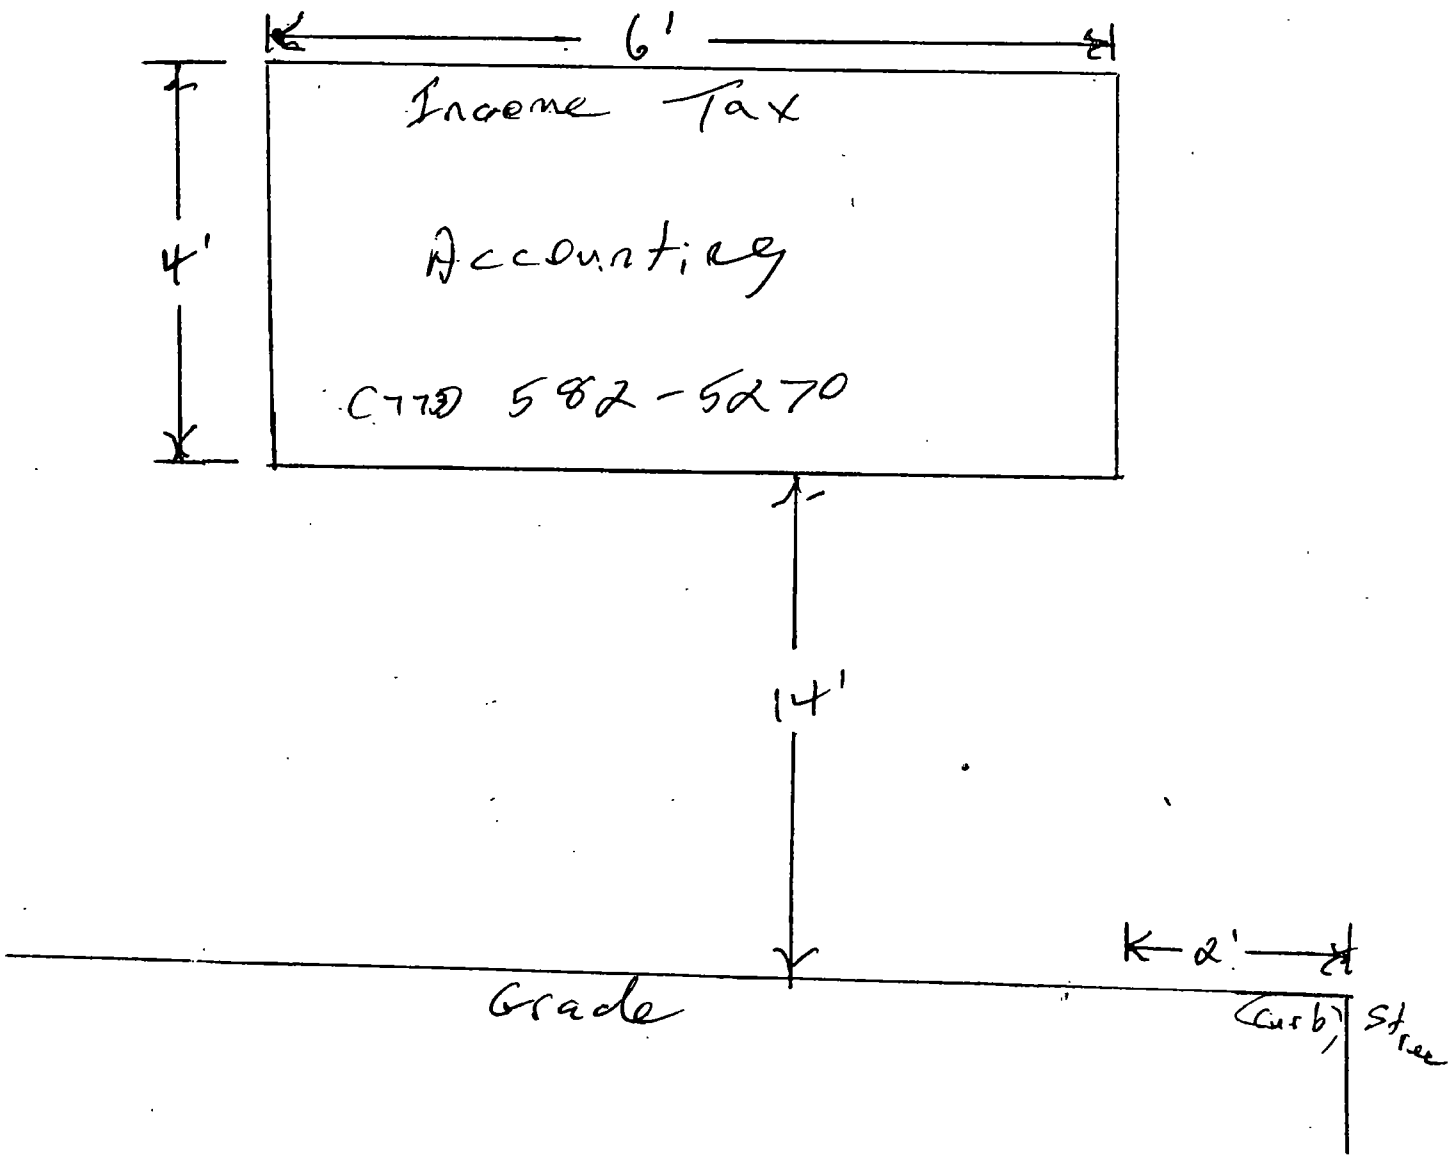

Department of Business Affairs and Consumer Protection
Business Assistance Center - Public Way Use Unit
City Hall - 121 N. LaSalle Street, Room 800 • Chicago, IL 60602
(312)-74-GOBIZ (312-744-6249) • (312) 744-1944 (TTY)
http://www.cityofchicago.org/bacp

09/11/2013

Alderman **Michael R. Zalewski**
Ward # **23**
City of Chicago
City Hall, Room **203**
121 North LaSalle Street
Chicago, Illinois 60602

Re: An ordinance to use and maintain a portion of the public right-of-way for **one (1) sign(s)** for **J BERMAN & ASSOCIATES INC**, adjacent to the premises known as **5546 S. Archer Ave.**.

Dear Alderman **Michael R. Zalewski**:

The applicant referenced above has requested the use of the public right-of-way for a **sign(s)**. An ordinance has been prepared by the Department of Business Affairs and Consumer Protection – Business Assistance Center - Public Way Use Unit for presentation to the City Council. Because this request was made for properties located in your ward, as approved by you as per the attached, I respectfully request that you introduce the attached ordinance at the next City Council meeting.

If you have any questions regarding this ordinance, please contact Anthony Bertuca at (312) 744-5506.

Department of Business Affairs and Consumer Protection

City of Chicago

O2013-6753

Office of the City Clerk

Document Tracking Sheet

Meeting Date:	9/11/2013
Sponsor(s):	Zalewski, Michael R. (23)
Type:	Ordinance
Title:	Grant(s) of privilege in public way for Midwest Chirpopractic
Committee(s) Assignment:	Committee on Transportation and Public Way

ORDINANCE
MIDWEST CHIRPOPRACTIC
Acct. No. 378757 - 1
Permit No. 1104666

Be It Ordained by the City Council of the City of Chicago:

SECTION 1. Permission and authority are hereby given and granted to MIDWEST CHIRPOPRACTIC, upon the terms and subject to the conditions of this ordinance to maintain and use one (1) sign(s) projecting over the public right-of-way attached to its premises known as 6524 W. Archer Ave..

Said sign structure(s) measures as follows; along W. Acher:
One (1) at sixteen (16) feet in length, six (6) feet in height and nine (9) feet above grade level.

The location of said privilege shall be as shown on prints kept on file with the Department of Business Affairs and Consumer Protection and the Office of the City Clerk.

Said privilege shall be constructed in accordance with plans and specifications approved by the Department of Transportation (Division of Project Development) and Zoning Department - Signs.

This grant of privilege in the public way shall be subject to the provisions of Section 10-28-015 and all other required provisions of the Municipal Code of Chicago.

The grantee shall pay to the City of Chicago as compensation for the privilege #1104666 herein granted the sum of three hundred ($300.00) per annum in advance.

A 25% penalty will be added for payments received after due date.

The permit holder agrees to hold the City of Chicago harmless for any damage, relocation or replacement costs associated with damage, relocation or removal of private property caused by the City performing work in the public way.

Authority herein given and granted for a period of five (5) years from and after Date of Passage.

Alderman _____

Michael R. Zalewski 23rd Ward

6524 W. Archer

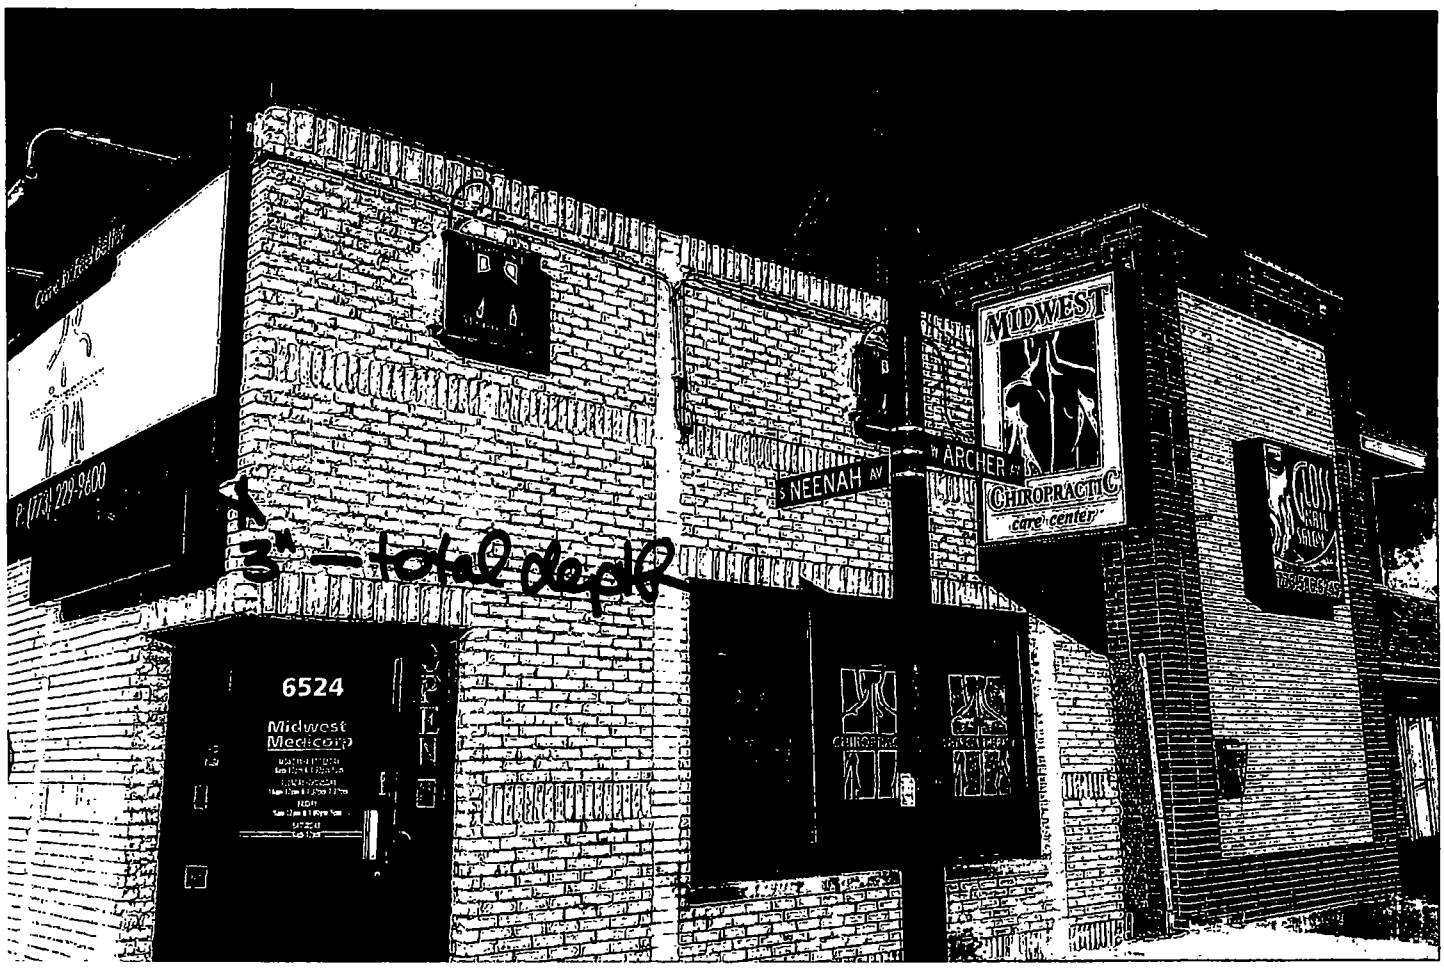

Department of Business Affairs and Consumer Protection
Business Assistance Center - Public Way Use Unit
City Hall - 121 N. LaSalle Street, Room 800 • Chicago, IL 60602
(312)-74-GOBIZ (312-744-6249) • (312) 744-1944 (TTY)
http://www.cityofchicago.org/bacp

09/11/2013

Alderman **Michael R. Zalewski**
Ward # **23**
City of Chicago
City Hall, Room **203**
121 North LaSalle Street
Chicago, Illinois 60602

Re: An ordinance to use and maintain a portion of the public right-of-way for **one (1) sign(s)** for **MIDWEST CHIRPOPRACTIC**, adjacent to the premises known as **6524 W. Archer Ave.**.

Dear Alderman **Michael R. Zalewski**:

The applicant referenced above has requested the use of the public right-of-way for a **sign(s)**. An ordinance has been prepared by the Department of Business Affairs and Consumer Protection – Business Assistance Center - Public Way Use Unit for presentation to the City Council. Because this request was made for properties located in your ward, as approved by you as per the attached, I respectfully request that you introduce the attached ordinance at the next City Council meeting.

If you have any questions regarding this ordinance, please contact Anthony Bertuca at (312) 744-5506.

Department of Business Affairs and Consumer Protection

City of Chicago

O2013-6754

Office of the City Clerk

Document Tracking Sheet

Meeting Date:	9/11/2013
Sponsor(s):	Zalewski, Michael R. (23)
Type:	Ordinance
Title:	Grant(s) of privilege in public way for Vince's Pizza
Committee(s) Assignment:	Committee on Transportation and Public Way

ORDINANCE
VINCE'S PIZZA
Acct. No. 202009 - 1
Permit No. 1108226

Be It Ordained by the City Council of the City of Chicago:

SECTION 1. Permission and authority are hereby given and granted to VINCE'S PIZZA, upon the terms and subject to the conditions of this ordinance to maintain and use one (1) sign(s) projecting over the public right-of-way attached to its premises known as 6217 W. 63rd St..

Said sign structure(s) measures as follows; along W. 63RD ST:
One (1) at eight point three three (8.33) feet in length, ten point two five (10.25) feet in height and eight point nine one (8.91) feet above grade level.

The location of said privilege shall be as shown on prints kept on file with the Department of Business Affairs and Consumer Protection and the Office of the City Clerk.

Said privilege shall be constructed in accordance with plans and specifications approved by the Department of Transportation (Division of Project Development) and Zoning Department - Signs.

This grant of privilege in the public way shall be subject to the provisions of Section 10-28-015 and all other required provisions of the Municipal Code of Chicago.

The grantee shall pay to the City of Chicago as compensation for the privilege #1108226 herein granted the sum of three hundred ($300.00) per annum in advance.

A 25% penalty will be added for payments received after due date.

The permit holder agrees to hold the City of Chicago harmless for any damage, relocation or replacement costs associated with damage, relocation or removal of private property caused by the City performing work in the public way.

Authority herein given and granted for a period of five (5) years from and after 07/30/2013.

Alderman _____
Michael R. Zalewski 23rd Ward

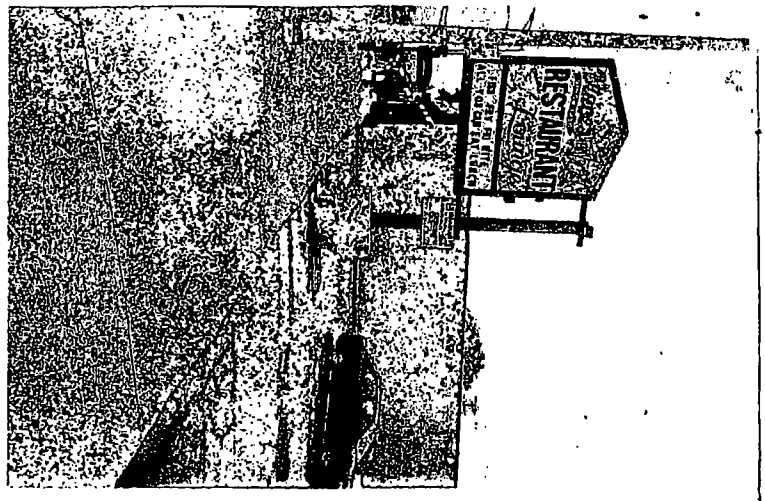
RESTAURANT

Department of Business Affairs and Consumer Protection
Business Assistance Center - Public Way Use Unit
City Hall - 121 N. LaSalle Street, Room 800 • Chicago, IL 60602
(312)-74-GOBIZ (312-744-6249) • (312) 744-1944 (TTY)
http://www.cityofchicago.org/bacp

09/11/2013

Alderman **Michael R. Zalewski**
Ward # **23**
City of Chicago
City Hall, Room **203**
121 North LaSalle Street
Chicago, Illinois 60602

Re: An ordinance to use and maintain a portion of the public right-of-way for **one (1) sign(s)** for **VINCE'S PIZZA**, adjacent to the premises known as **6217 W. 63rd St.**.

Dear Alderman **Michael R. Zalewski**:

The applicant referenced above has requested the use of the public right-of-way for a **sign(s)**. An ordinance has been prepared by the Department of Business Affairs and Consumer Protection – Business Assistance Center - Public Way Use Unit for presentation to the City Council. Because this request was made for properties located in your ward, as approved by you as per the attached, I respectfully request that you introduce the attached ordinance at the next City Council meeting.

If you have any questions regarding this ordinance, please contact Anthony Bertuca at (312) 744-5506.

Department of Business Affairs and Consumer Protection

City of Chicago

O2013-6756

Office of the City Clerk

Document Tracking Sheet

Meeting Date:	9/11/2013
Sponsor(s):	Zalewski, Michael R. (23)
Type:	Ordinance
Title:	Grant(s) of privilege in public way for Western Auto Repair
Committee(s) Assignment:	Committee on Transportation and Public Way

ORDINANCE
WESTERN AUTO REPAIR
Acct. No. 51517 - 1
Permit No. 1107340

Be It Ordained by the City Council of the City of Chicago:

SECTION 1. Permission and authority are hereby given and granted to WESTERN AUTO REPAIR, upon the terms and subject to the conditions of this ordinance to maintain and use one (1) sign(s) projecting over the public right-of-way attached to its premises known as 5316 S. Archer Ave..

Said sign structure(s) measures as follows; along S. Archer Ave.:
One (1) at twelve point five eight (12.58) feet in length, nine point eight three (9.83) feet in height and eleven point five eight (11.58) feet above grade level.

The location of said privilege shall be as shown on prints kept on file with the Department of Business Affairs and Consumer Protection and the Office of the City Clerk.

Said privilege shall be constructed in accordance with plans and specifications approved by the Department of Transportation (Division of Project Development) and Zoning Department - Signs.

This grant of privilege in the public way shall be subject to the provisions of Section 10-28-015 and all other required provisions of the Municipal Code of Chicago.

The grantee shall pay to the City of Chicago as compensation for the privilege #1107340 herein granted the sum of three hundred ($300.00) per annum in advance.

A 25% penalty will be added for payments received after due date.

The permit holder agrees to hold the City of Chicago harmless for any damage, relocation or replacement costs associated with damage, relocation or removal of private property caused by the City performing work in the public way.

Authority herein given and granted for a period of five (5) years from and after 11/13/2012.

Alderman _____

Michael R. Zalewski 23rd Ward

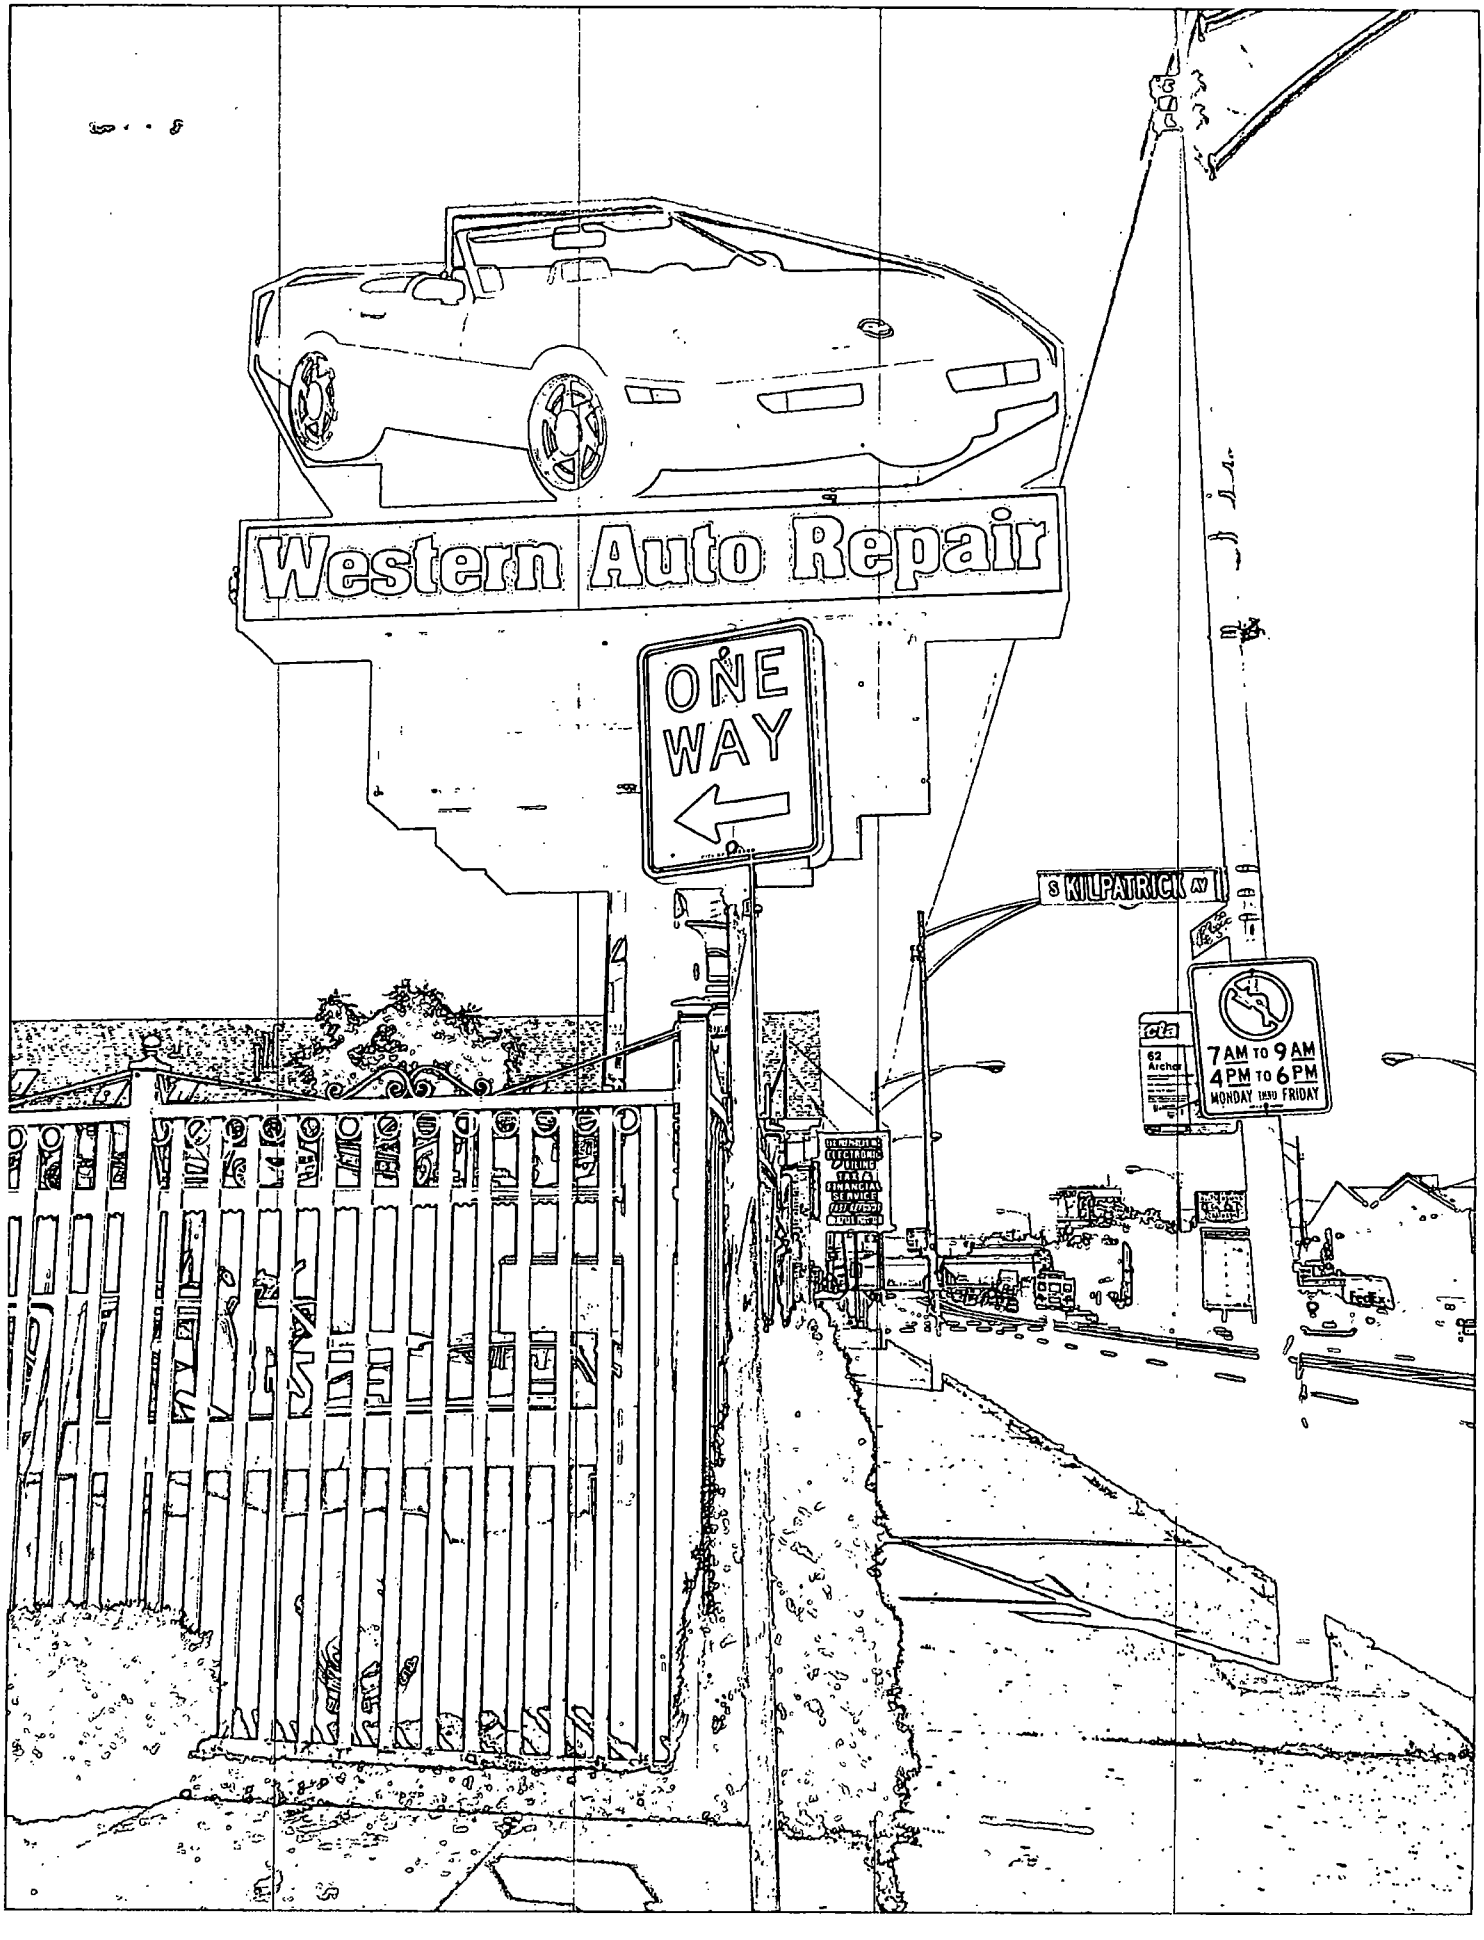
Western Auto Repair
ONE WAY
S KILPATRICK AV
7 AM TO 9 AM
4 PM TO 6 PM
MONDAY THRU FRIDAY

Department of Business Affairs and Consumer Protection
Business Assistance Center - Public Way Use Unit
City Hall - 121 N. LaSalle Street, Room 800 • Chicago, IL 60602
(312)-74-GOBIZ (312-744-6249) • (312) 744-1944 (TTY)
http://www.cityofchicago.org/bacp

09/11/2013

Alderman **Michael R. Zalewski**
Ward # **23**
City of Chicago
City Hall, Room **203**
121 North LaSalle Street
Chicago, Illinois 60602

Re: An ordinance to use and maintain a portion of the public right-of-way for **one (1) sign(s)** for **WESTERN AUTO REPAIR**, adjacent to the premises known as **5316 S. Archer Ave.**.

Dear Alderman **Michael R. Zalewski**:

The applicant referenced above has requested the use of the public right-of-way for a **sign(s)**. An ordinance has been prepared by the Department of Business Affairs and Consumer Protection – Business Assistance Center - Public Way Use Unit for presentation to the City Council. Because this request was made for properties located in your ward, as approved by you as per the attached, I respectfully request that you introduce the attached ordinance at the next City Council meeting.

If you have any questions regarding this ordinance, please contact Anthony Bertuca at (312) 744-5506.

Department of Business Affairs and Consumer Protection

City of Chicago

O2013-6766

Office of the City Clerk

Document Tracking Sheet

Meeting Date:	9/11/2013
Sponsor(s):	Chandler, Michael D. (24)
Type:	Ordinance
Title:	Grant(s) of privilege in public way for Homan Arthington Foundation
Committee(s) Assignment:	Committee on Transportation and Public Way

ORDINANCE
HOMAN ARTHINGTON FOUNDATION
Acct. No. 318322 - 1
Permit No. 1107589

Be It Ordained by the City Council of the City of Chicago:

SECTION 1. Permission and authority are hereby given and granted to HOMAN ARTHINGTON FOUNDATION, upon the terms and subject to the conditions of this ordinance to maintain and use, as now constructed, eleven (11) Planter(s) on the public right-of-way for beautification purposes adjacent to its premises known as 931 S. Homan Ave..

Said Planter(s) at S. HOMAN measure(s):
Eleven (11) at five (5) feet in length, and three (3) feet in width for a total of one hundred sixty-five (165) square feet.

Grantee must allow the required clear and unobstructed space for pedestrian passage at all times per rules and regulations approved by the Department of Transportation.

The location of said privilege shall be as shown on prints kept on file with the Department of Business Affairs and Consumer Protection and the Office of the City Clerk.

Said privilege shall be constructed in accordance with plans and specifications approved by the Department of Planning and Development and Department of Transportation (Division of Project Development).

This grant of privilege in the public way shall be subject to the provisions of Section 10-28-015 and all other required provisions of the Municipal Code of Chicago.

The grantee shall pay to the City of Chicago as compensation for the privilege #1107589 herein granted the sum of zero ($.00) per annum in advance.

A 25% penalty will be added for payments received after due date.

The permit holder agrees to hold the City of Chicago harmless for any damage, relocation or replacement costs associated with damage, relocation or removal of private property caused by the City performing work in the public way.

Authority herein given and granted for a period of five (5) years from and after 04/09/2013.

Alderman _____

Michael D. Chandler 24th Ward

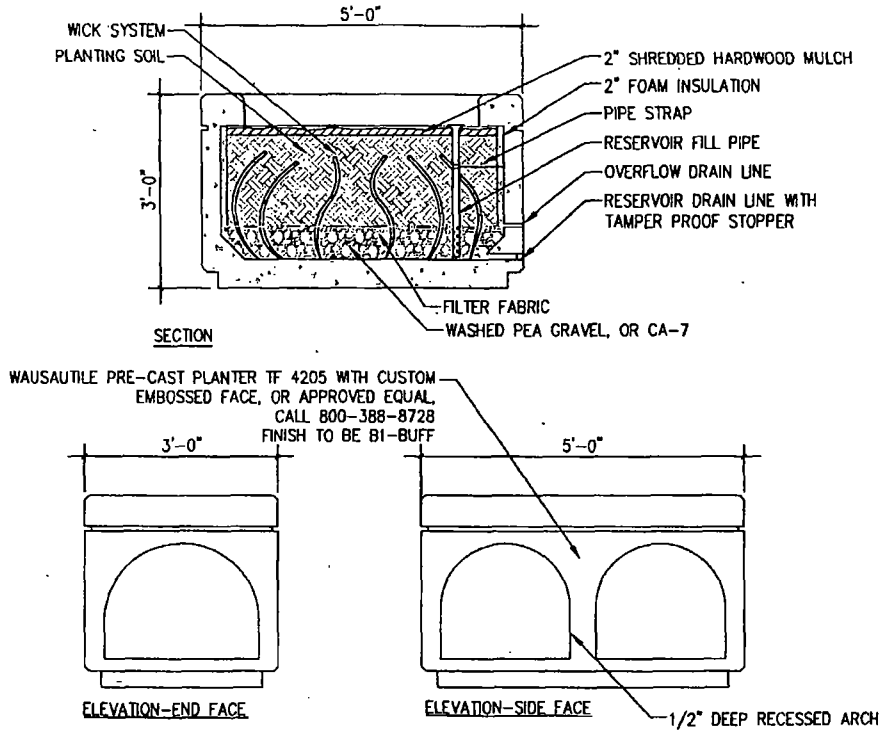

B

36"X36"X60" PRE-CAST PLANTER

1/2"=1'-0"

© 2007 by Conservation Design Forum, Inc.

SP3.1.dwg

Landscape Architect:
Conservation Design Forum
375 West First Street
Elmhurst, Illinois 60126
630.559.2000 Phone
630.559.2030 Fax
www.cdfirst.com

Charles H. Shaw Technology and Learning Center
931 S. Harrison Avenue
Chicago, IL 60624

PERMIT # 1063949

CHARLES H. SHAW TECHNOLOGY AND LEARNING CENTER

DATE	REVISIONS
07-17-2007	IDOT Permit

DATE	07-17-2007
PROJECT NO	06075.02
DRAWN BY	JA
CHECKED BY	JC

SP-2

© 2007 by Conservation Design Forum, Inc.

Department of Business Affairs and Consumer Protection
Business Assistance Center - Public Way Use Unit
City Hall - 121 N. LaSalle Street, Room 800 • Chicago, IL 60602
(312)-74-GOBIZ (312-744-6249) • (312) 744-1944 (TTY)
http://www.cityofchicago.org/bacp

09/11/2013

Alderman **Michael D. Chandler**
Ward # **24**
City of Chicago
City Hall, Room **203**
121 North LaSalle Street
Chicago, Illinois 60602

Re: An ordinance to use and maintain a portion of the public right-of-way for **eleven (11) planter(s)** for **HOMAN ARTHINGTON FOUNDATION**, adjacent to the premises known as **931 S. Homan Ave.**.

Dear Alderman **Michael D. Chandler**:

The applicant referenced above has requested the use of the public right-of-way for a **planter(s)**. An ordinance has been prepared by the Department of Business Affairs and Consumer Protection – Business Assistance Center - Public Way Use Unit for presentation to the City Council. Because this request was made for properties located in your ward, as approved by you as per the attached, I respectfully request that you introduce the attached ordinance at the next City Council meeting.

If you have any questions regarding this ordinance, please contact Anthony Bertuca at (312) 744-5506.

Department of Business Affairs and Consumer Protection

City of Chicago

O2013-6770

Office of the City Clerk

Document Tracking Sheet

Meeting Date:	9/11/2013
Sponsor(s):	Chandler, Michael D. (24)
Type:	Ordinance
Title:	Grant(s) of privilege in public way for Daily Food & Liquor Inc.
Committee(s) Assignment:	Committee on Transportation and Public Way

ORDINANCE
DAILY FOOD & LIQUOR INC
Acct. No. 20086 - 1
Permit No. 1106881

Be It Ordained by the City Council of the City of Chicago:

SECTION 1. Permission and authority are hereby given and granted to DAILY FOOD & LIQUOR INC, upon the terms and subject to the conditions of this ordinance to maintain and use, as now constructed, three (3) Light Fixture(s) projecting over the public right-of-way adjacent to its premises known as 3958 W. Arthington St..

Said Light Fixture(s) at W. Arthington measure(s):
One (1) at two (2) feet in length, one (1) foot in width and fourteen (14) feet above grade level.

Said Light Fixture(s) at N. Pulaski Rd measure(s):
Two (2) at two (2) feet in length, one (1) foot in width and fourteen (14) feet above grade level.

The location of said privilege shall be as shown on prints kept on file with the Department of Business Affairs and Consumer Protection and the Office of the City Clerk.

Said privilege shall be constructed in accordance with plans and specifications approved by the Department of Transportation (Division of Project Development).

This grant of privilege in the public way shall be subject to the provisions of Section 10-28-015 and all other required provisions of the Municipal Code of Chicago.

The grantee shall pay to the City of Chicago as compensation for the privilege #1106881 herein granted the sum of eighty-five ($85.00) per annum in advance.

A 25% penalty will be added for payments received after due date.

The permit holder agrees to hold the City of Chicago harmless for any damage, relocation or replacement costs associated with damage, relocation or removal of private property caused by the City performing work in the public way.

Authority herein given and granted for a period of five (5) years from and after 01/09/2013.

Alderman _____

Michael D. Chandler 24th Ward

DAILY FOOD & LIQUORS

3958 W. ARTHINGTON ST.
CHICAGO, IL 60624

CAMERA #2
PULASKI & ARTHINGTON CORNER

LITHONIA LIGHT COMMERCIAL GRADE
150 WATTS OUTDOOR
METAL HALIDE FLOOD LIGHT
120V INPUT

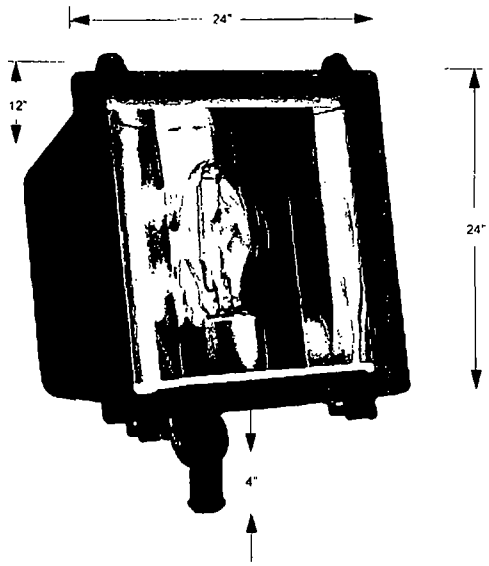

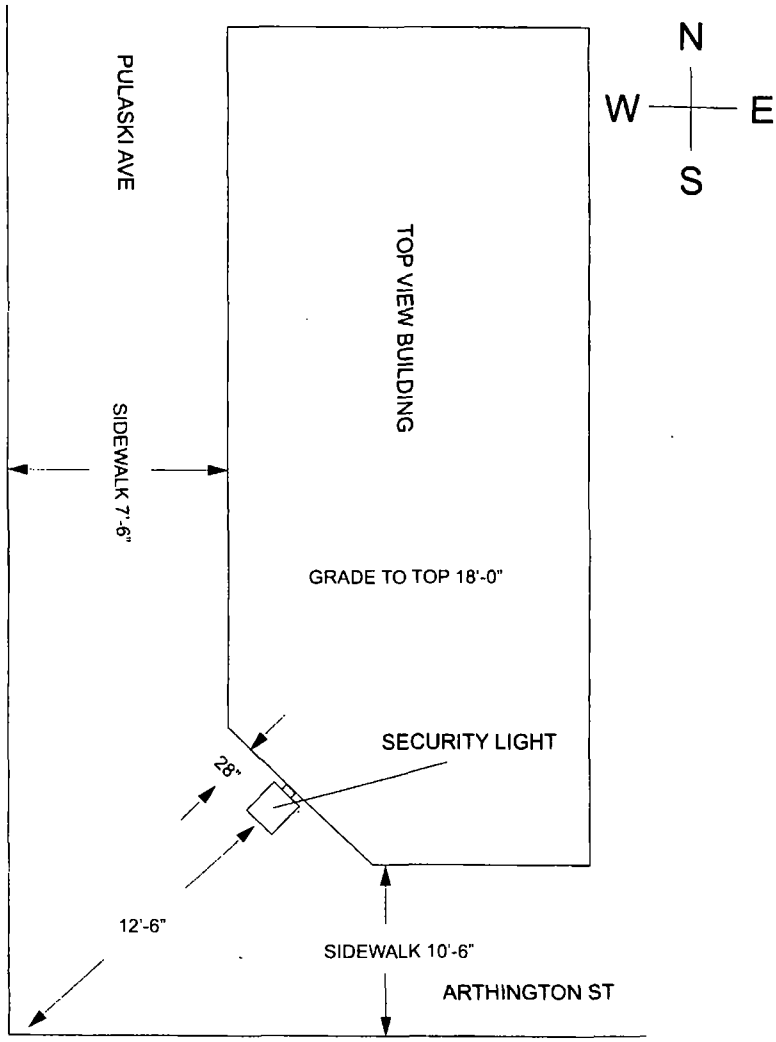

Department of Business Affairs and Consumer Protection
Business Assistance Center - Public Way Use Unit
City Hall - 121 N. LaSalle Street, Room 800 • Chicago, IL 60602
(312)-74-GOBIZ (312-744-6249) • (312) 744-1944 (TTY)
http://www.cityofchicago.org/bacp

09/11/2013

Alderman **Michael D. Chandler**
Ward # **24**
City of Chicago
City Hall, Room **203**
121 North LaSalle Street
Chicago, Illinois 60602

Re: An ordinance to use and maintain a portion of the public right-of-way for **three (3) light fixture(s)** for **DAILY FOOD & LIQUOR INC**, adjacent to the premises known as **3958 W. Arthington St.**.

Dear Alderman **Michael D. Chandler**:

The applicant referenced above has requested the use of the public right-of-way for a **light fixture(s)**. An ordinance has been prepared by the Department of Business Affairs and Consumer Protection – Business Assistance Center - Public Way Use Unit for presentation to the City Council. Because this request was made for properties located in your ward, as approved by you as per the attached, I respectfully request that you introduce the attached ordinance at the next City Council meeting.

If you have any questions regarding this ordinance, please contact Anthony Bertuca at (312) 744-5506.

Department of Business Affairs and Consumer Protection

City of Chicago

O2013-6776

Office of the City Clerk

Document Tracking Sheet

Meeting Date:	9/11/2013
Sponsor(s):	Chandler, Michael D. (24)
Type:	Ordinance
Title:	Grant(s) of privilege in public way for Zubair's BP
Committee(s) Assignment:	Committee on Transportation and Public Way

ORDINANCE
ZUBAIR'S BP
Acct. No. 218977 - 1
Permit No. 1108298

Be It Ordained by the City Council of the City of Chicago:

SECTION 1. Permission and authority are hereby given and granted to ZUBAIR'S BP, upon the terms and subject to the conditions of this ordinance to maintain and use two (2) sign(s) projecting over the public right-of-way attached to its premises known as 603 S. Independence Blvd..

Said sign structure(s) measures as follows; along S. Independence Blvd & W. Harrison Street:
One (1) at six (6) feet in length, six (6) feet in height and thirteen (13) feet above grade level.
One (1) at six (6) feet in length, five (5) feet in height and eight (8) feet above grade level.

The location of said privilege shall be as shown on prints kept on file with the Department of Business Affairs and Consumer Protection and the Office of the City Clerk.

Said privilege shall be constructed in accordance with plans and specifications approved by the Department of Transportation (Division of Project Development) and Zoning Department - Signs.

This grant of privilege in the public way shall be subject to the provisions of Section 10-28-015 and all other required provisions of the Municipal Code of Chicago.

The grantee shall pay to the City of Chicago as compensation for the privilege #1108298 herein granted the sum of six hundred ($600.00) per annum in advance.

A 25% penalty will be added for payments received after due date.

The permit holder agrees to hold the City of Chicago harmless for any damage, relocation or replacement costs associated with damage, relocation or removal of private property caused by the City performing work in the public way.

Authority herein given and granted for a period of five (5) years from and after Date of Passage.

Alderman _____

Michael D. Chandler 24th Ward

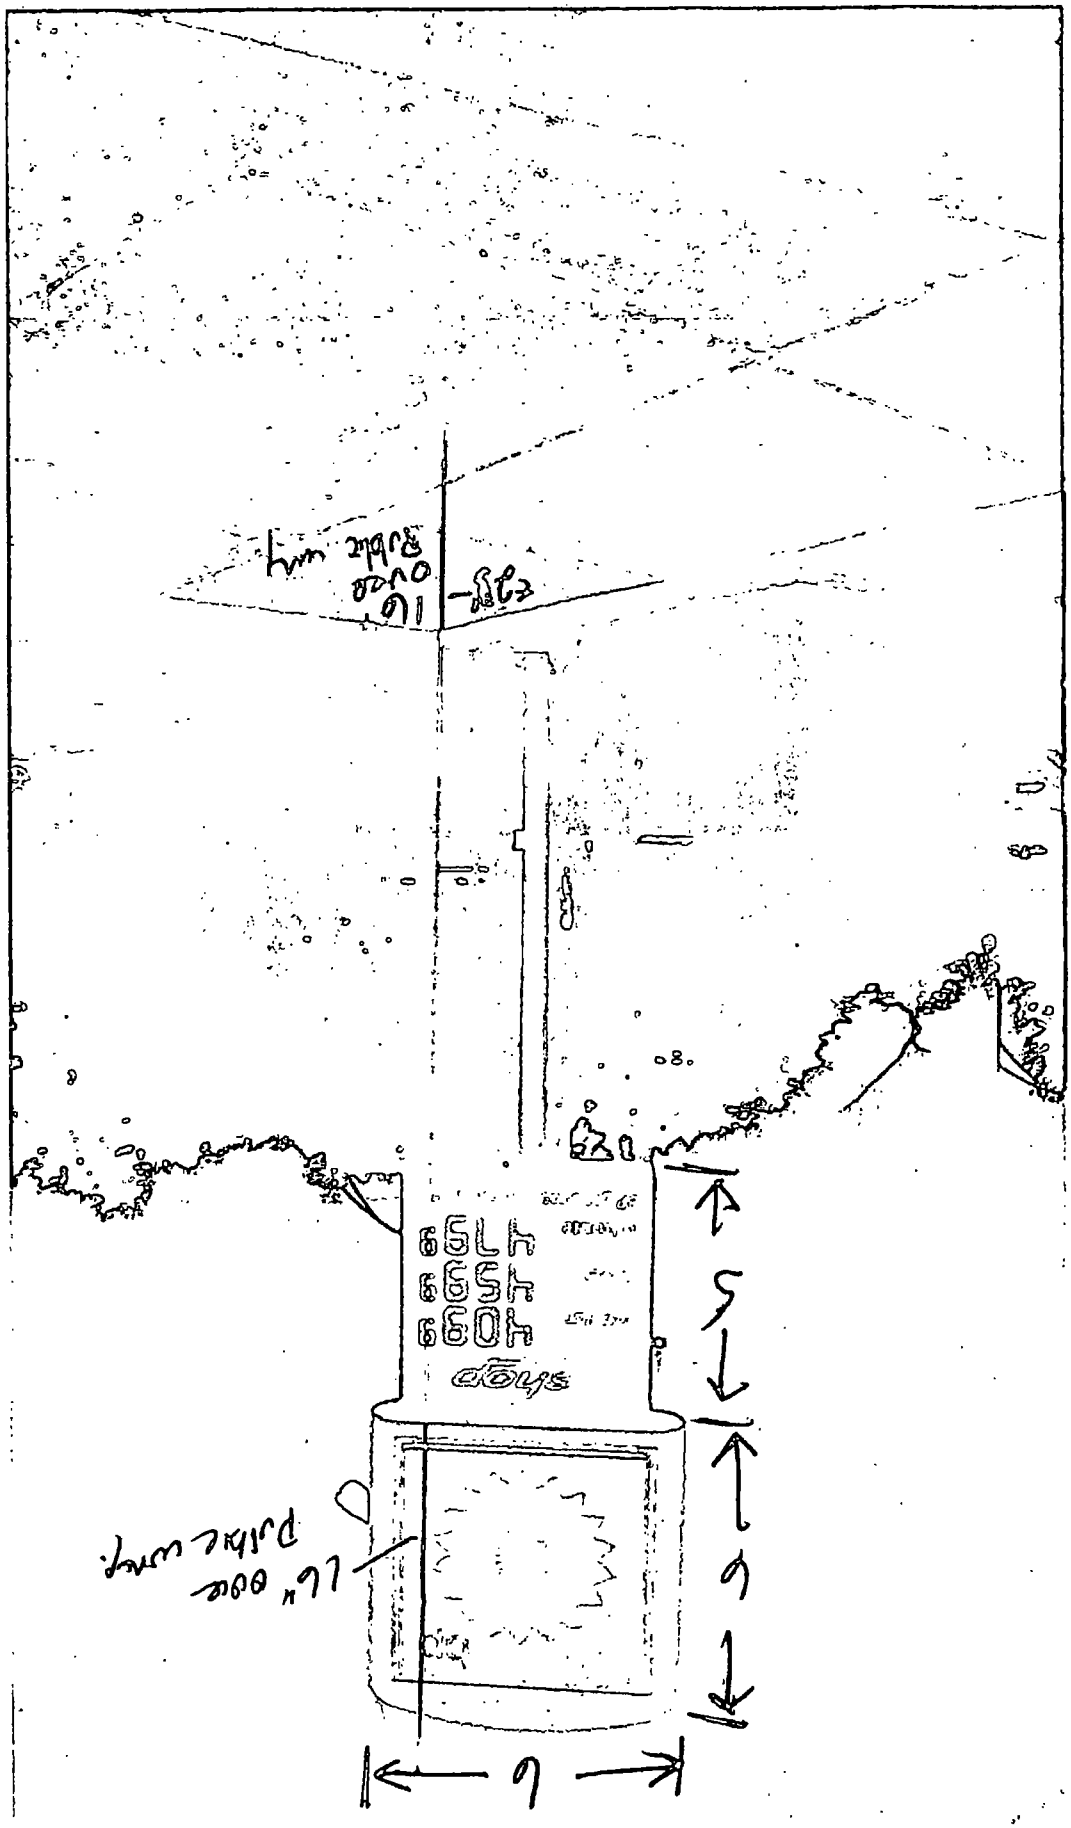

Department of Business Affairs and Consumer Protection
Business Assistance Center - Public Way Use Unit
City Hall - 121 N LaSalle Street, Room 800 • Chicago, IL 60602
(312)-74-GOBIZ (312-744-6249) • (312) 744-1944 (TTY)
http://www.cityofchicago.org/bacp

09/11/2013

Alderman **Michael D. Chandler**
Ward # **24**
City of Chicago
City Hall, Room **203**
121 North LaSalle Street
Chicago, Illinois 60602

Re: An ordinance to use and maintain a portion of the public right-of-way for **two (2) sign(s)** for **ZUBAIR'S BP**, adjacent to the premises known as **603 S. Independence Blvd.**.

Dear Alderman **Michael D. Chandler**:

The applicant referenced above has requested the use of the public right-of-way for a **sign(s)**. An ordinance has been prepared by the Department of Business Affairs and Consumer Protection – Business Assistance Center - Public Way Use Unit for presentation to the City Council. Because this request was made for properties located in your ward, as approved by you as per the attached, I respectfully request that you introduce the attached ordinance at the next City Council meeting.

If you have any questions regarding this ordinance, please contact Anthony Bertuca at (312) 744-5506.

Department of Business Affairs and Consumer Protection

City of Chicago

O2013-6784

Office of the City Clerk

Document Tracking Sheet

Meeting Date:	9/11/2013
Sponsor(s):	Solis, Daniel (25)
Type:	Ordinance
Title:	Grant(s) of privilege in public way for Archer Building Lofts Condominium Association
Committee(s) Assignment:	Committee on Transportation and Public Way

ORDINANCE
Archer Building Lofts Condominium Association
Acct. No. 335777 - 1
Permit No. 1106079

Be It Ordained by the City Council of the City of Chicago:

SECTION 1. Permission and authority are hereby given and granted to Archer Building Lofts Condominium Association, upon the terms and subject to the conditions of this ordinance to maintain and use, as now constructed, fifty-two (52) Balcony(s) projecting over the public right-of-way adjacent to its premises known as 2310 S. Canal St..

Said Balcony(s) at S Canal St measure(s):
Twenty-four (24) at eight point nine two (8.92) feet in length, and five (5) feet in width for a total of one thousand seventy point four (1070.4) square feet.

Said Balcony(s) at S Archer Ave measure(s):
Twenty-eight (28) at eight point nine two (8.92) feet in length, and five (5) feet in width for a total of one thousand two hundred forty-eight point eight (1248.8) square feet.

The location of said privilege shall be as shown on prints kept on file with the Department of Business Affairs and Consumer Protection and the Office of the City Clerk.

Said privilege shall be constructed in accordance with plans and specifications approved by the Department of Planning and Development and Department of Transportation (Division of Project Development).

This grant of privilege in the public way shall be subject to the provisions of Section 10-28-015 and all other required provisions of the Municipal Code of Chicago.

The grantee shall pay to the City of Chicago as compensation for the privilege #1106079 herein granted the sum of three thousand nine hundred ($3,900.00) per annum in advance.

A 25% penalty will be added for payments received after due date.

The permit holder agrees to hold the City of Chicago harmless for any damage, relocation or replacement costs associated with damage, relocation or removal of private property caused by the City performing work in the public way.

Authority herein given and granted for a period of five (5) years from and after Date of Passage.

Alderman _____

Daniel S. Solis 25th Ward

9-Exhibits 0010846248

DOCUMENT WITH THIS EXHIBIT

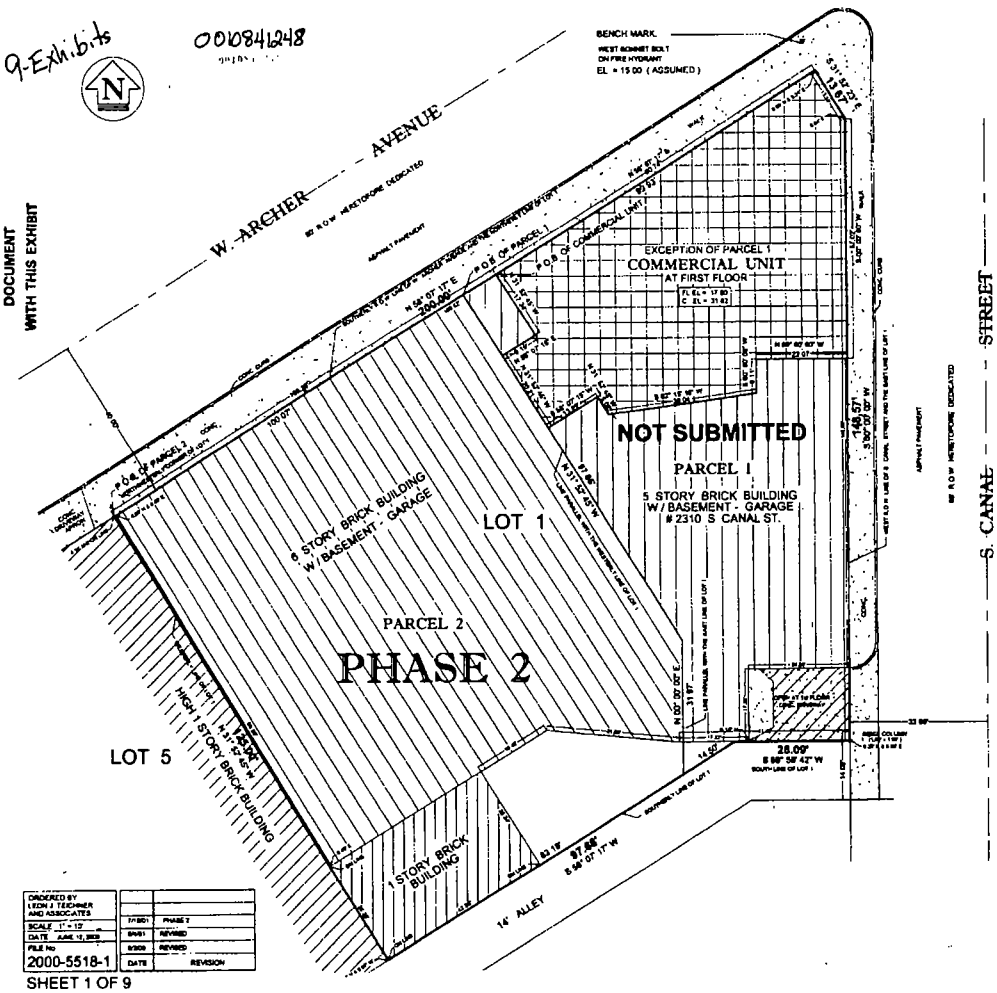

ORDERED BY LEON / TEICHNER AND ASSOCIATES		
SCALE 1" = 10'	7/18/01	PHASE 2
DATE JUNE 15, 2000	9/4/01	REVISED
FILE No 2000-5518-1	9/30/0	REVISED
	DATE	REVISION

SHEET 1 OF 9

UNITED SURVEY SERVICE CO.
CONSTRUCTION AND LAND SURVEYORS
8033 CHURCHILL, NILES IL 60714
TEL (847) 581 - 0040
FAX (847) 581 - 0041

PLAT OF SURVEY

OF

EXHIBIT "A"

AMENDED

THE ARCHER BUILDING LOFTS
CONDOMINIUM

Department of Business Affairs and Consumer Protection
Business Assistance Center - Public Way Use Unit
City Hall - 121 N LaSalle Street, Room 800 • Chicago, IL 60602
(312)-74-GOBIZ (312-744-6249) • (312) 744-1944 (TTY)
http://www.cityofchicago.org/bacp

09/11/2013

Alderman **Daniel S. Solis**
Ward # **25**
City of Chicago
City Hall, Room **203**
121 North LaSalle Street
Chicago, Illinois 60602

Re: An ordinance to use and maintain a portion of the public right-of-way for **fifty-two (52) balcony(ies)** for **Archer Building Lofts Condominium Association**, adjacent to the premises known as **2310 S. Canal St.**.

Dear Alderman **Daniel S. Solis**:

The applicant referenced above has requested the use of the public right-of-way for a **balcony(ies)**. An ordinance has been prepared by the Department of Business Affairs and Consumer Protection – Business Assistance Center - Public Way Use Unit for presentation to the City Council. Because this request was made for properties located in your ward, as approved by you as per the attached, I respectfully request that you introduce the attached ordinance at the next City Council meeting.

If you have any questions regarding this ordinance, please contact Anthony Bertuca at (312) 744-5506.

Department of Business Affairs and Consumer Protection

City of Chicago

O2013-6787

Office of the City Clerk

Document Tracking Sheet

Meeting Date:	9/11/2013
Sponsor(s):	Solis, Daniel (25)
Type:	Ordinance
Title:	Grant(s) of privilege in public way for Athena Corporation
Committee(s) Assignment:	Committee on Transportation and Public Way

ORDINANCE
ATHENA CORPORATION
Acct. No. 34243 - 3
Permit No. 1107420

Be It Ordained by the City Council of the City of Chicago:

SECTION 1. Permission and authority are hereby given and granted to ATHENA CORPORATION, upon the terms and subject to the conditions of this ordinance to maintain and use, as now constructed, one (1) Security Camera(s) projecting over the public right-of-way for security purposes adjacent to its premises known as 1882 S. Normal Ave..

Said Security Camera(s) at S. Normal Avenue measure(s):
One (1) at one (1) foot in length, point three three (.33) feet in width and fourteen (14) feet above grade level.

The location of said privilege shall be as shown on prints kept on file with the Department of Business Affairs and Consumer Protection and the Office of the City Clerk.

Said privilege shall be constructed in accordance with plans and specifications approved by the Department of Planning and Development and Department of Transportation (Division of Project Development).

This grant of privilege in the public way shall be subject to the provisions of Section 10-28-015 and all other required provisions of the Municipal Code of Chicago.

The grantee shall pay to the City of Chicago as compensation for the privilege #1107420 herein granted the sum of zero ($.00) per annum in advance.

A 25% penalty will be added for payments received after due date.

The permit holder agrees to hold the City of Chicago harmless for any damage, relocation or replacement costs associated with damage, relocation or removal of private property caused by the City performing work in the public way.

Authority herein given and granted for a period of five (5) years from and after 06/11/2013.

Alderman _____

Daniel S. Solis 25th Ward

Security camera photo & sketch

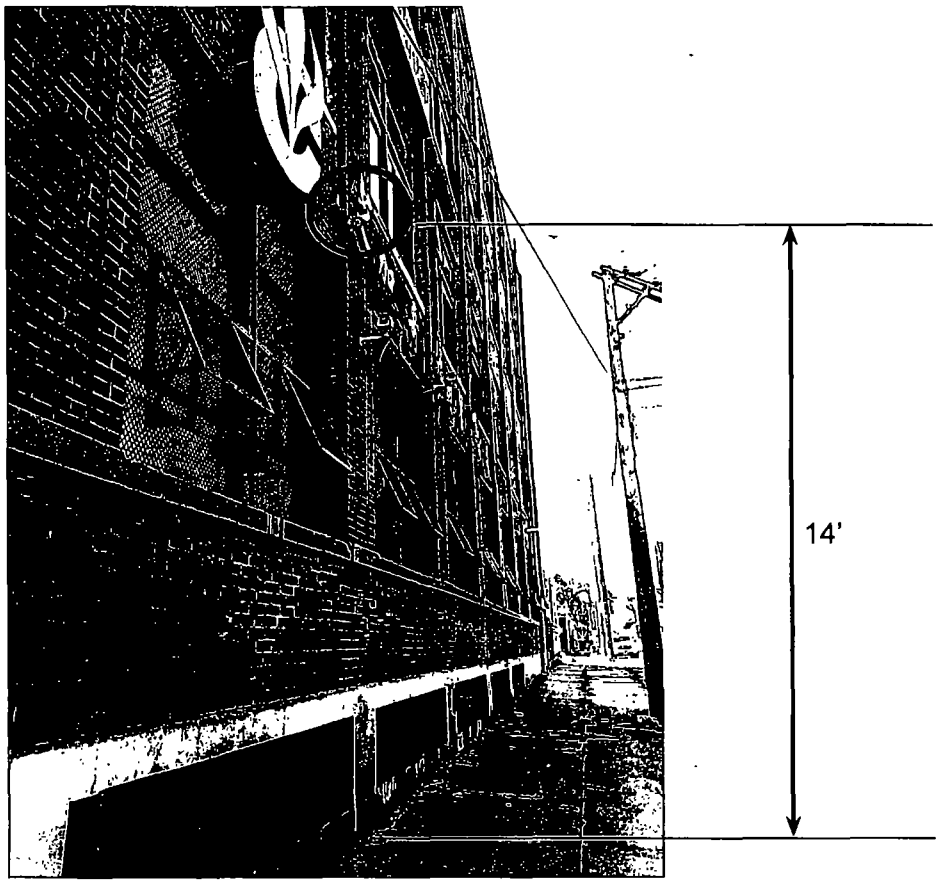

Department of Business Affairs and Consumer Protection
Business Assistance Center - Public Way Use Unit
City Hall - 121 N. LaSalle Street, Room 800 • Chicago, IL 60602
(312)-74-GOBIZ (312-744-6249) • (312) 744-1944 (TTY)
http://www.cityofchicago.org/bacp

09/11/2013

Alderman **Daniel S. Solis**
Ward # **25**
City of Chicago
City Hall, Room **203**
121 North LaSalle Street
Chicago, Illinois 60602

Re: An ordinance to use and maintain a portion of the public right-of-way for **one (1) security camera(s)** for **ATHENA CORPORATION**, adjacent to the premises known as **1882 S. Normal Ave.**.

Dear Alderman **Daniel S. Solis**:

The applicant referenced above has requested the use of the public right-of-way for a **security camera(s)**. An ordinance has been prepared by the Department of Business Affairs and Consumer Protection – Business Assistance Center - Public Way Use Unit for presentation to the City Council. Because this request was made for properties located in your ward, as approved by you as per the attached, I respectfully request that you introduce the attached ordinance at the next City Council meeting.

If you have any questions regarding this ordinance, please contact Anthony Bertuca at (312) 744-5506.

Department of Business Affairs and Consumer Protection

City of Chicago

O2013-6790

Office of the City Clerk

Document Tracking Sheet

Meeting Date:	9/11/2013
Sponsor(s):	Solis, Daniel (25)
Type:	Ordinance
Title:	Grant(s) of privilege in public way for Cafe Hoang
Committee(s) Assignment:	Committee on Transportation and Public Way

ORDINANCE
CAFE HOANG
Acct. No. 300022 - 1
Permit No. 1108094

Be It Ordained by the City Council of the City of Chicago:

SECTION 1. Permission and authority are hereby given and granted to CAFE HOANG, upon the terms and subject to the conditions of this ordinance to maintain and use two (2) sign(s) projecting over the public right-of-way attached to its premises known as 232 W. Cermak Rd..

Said sign structure(s) measures as follows; along W. Cermak Road:
One (1) at nine (9) feet in length, four (4) feet in height and fourteen (14) feet above grade level.
One (1) at twenty point three three (20.33) feet in length, three point three three (3.33) feet in height and twelve (12) feet above grade level.

The location of said privilege shall be as shown on prints kept on file with the Department of Business Affairs and Consumer Protection and the Office of the City Clerk.

Said privilege shall be constructed in accordance with plans and specifications approved by the Department of Transportation (Division of Project Development) and Zoning Department - Signs.

This grant of privilege in the public way shall be subject to the provisions of Section 10-28-015 and all other required provisions of the Municipal Code of Chicago.

The grantee shall pay to the City of Chicago as compensation for the privilege #1108094 herein granted the sum of six hundred ($600.00) per annum in advance.

A 25% penalty will be added for payments received after due date.

The permit holder agrees to hold the City of Chicago harmless for any damage, relocation or replacement costs associated with damage, relocation or removal of private property caused by the City performing work in the public way.

Authority herein given and granted for a period of five (5) years from and after 07/09/2013.

Alderman _____

Daniel S. Solis 25th Ward

9'

48"

10'

14'

SIDEWALK

8'

Department of Business Affairs and Consumer Protection
Business Assistance Center - Public Way Use Unit
City Hall - 121 N. LaSalle Street, Room 800 • Chicago, IL 60602
(312)-74-GOBIZ (312-744-6249) • (312) 744-1944 (TTY)
http://www.cityofchicago.org/bacp

09/11/2013

Alderman **Daniel S. Solis**
Ward # **25**
City of Chicago
City Hall, Room **203**
121 North LaSalle Street
Chicago, Illinois 60602

Re: An ordinance to use and maintain a portion of the public right-of-way for **two (2) sign(s)** for **CAFE HOANG**, adjacent to the premises known as **232 W. Cermak Rd.**.

Dear Alderman **Daniel S. Solis**:

The applicant referenced above has requested the use of the public right-of-way for a **sign(s)**. An ordinance has been prepared by the Department of Business Affairs and Consumer Protection – Business Assistance Center - Public Way Use Unit for presentation to the City Council. Because this request was made for properties located in your ward, as approved by you as per the attached, I respectfully request that you introduce the attached ordinance at the next City Council meeting.

If you have any questions regarding this ordinance, please contact Anthony Bertuca at (312) 744-5506.

Department of Business Affairs and Consumer Protection

City of Chicago

O2013-6792

Office of the City Clerk

Document Tracking Sheet

Meeting Date:	9/11/2013
Sponsor(s):	Solis, Daniel (25)
Type:	Ordinance
Title:	Grant(s) of privilege in public way for Cafe Jumping Bean
Committee(s) Assignment:	Committee on Transportation and Public Way

ORDINANCE
CAFE JUMPING BEAN
Acct. No. 14892 - 1
Permit No. 1106853

Be It Ordained by the City Council of the City of Chicago:

SECTION 1. Permission and authority are hereby given and granted to CAFE JUMPING BEAN, upon the terms and subject to the conditions of this ordinance to construct, install, maintain and use one (1) Park bench(s) on the public right-of-way adjacent to its premises known as 1439 W. 18th St..

Said Park bench(s) at West 18th Street measure(s):
One (1) at fifteen point nine two (15.92) feet in length, and one point eight three (1.83) foot in width for a total of twenty-nine point one three (29.13) square feet.

The location of said privilege shall be as shown on prints kept on file with the Department of Business Affairs and Consumer Protection and the Office of the City Clerk.

Said privilege shall be constructed in accordance with plans and specifications approved by the Department of Transportation (Division of Project Development).

This grant of privilege in the public way shall be subject to the provisions of Section 10-28-015 and all other required provisions of the Municipal Code of Chicago.

The grantee shall pay to the City of Chicago as compensation for the privilege #1106853 herein granted the sum of seventy-five ($75.00) per annum in advance.

A 25% penalty will be added for payments received after due date.

The permit holder agrees to hold the City of Chicago harmless for any damage, relocation or replacement costs associated with damage, relocation or removal of private property caused by the City performing work in the public way.

Authority herein given and granted for a period of five (5) years from and after Date of Passage.

Alderman _____

Daniel S. Solis 25th Ward

Cafe Jumping Bean
1439 W 18th St,
Chicago, IL

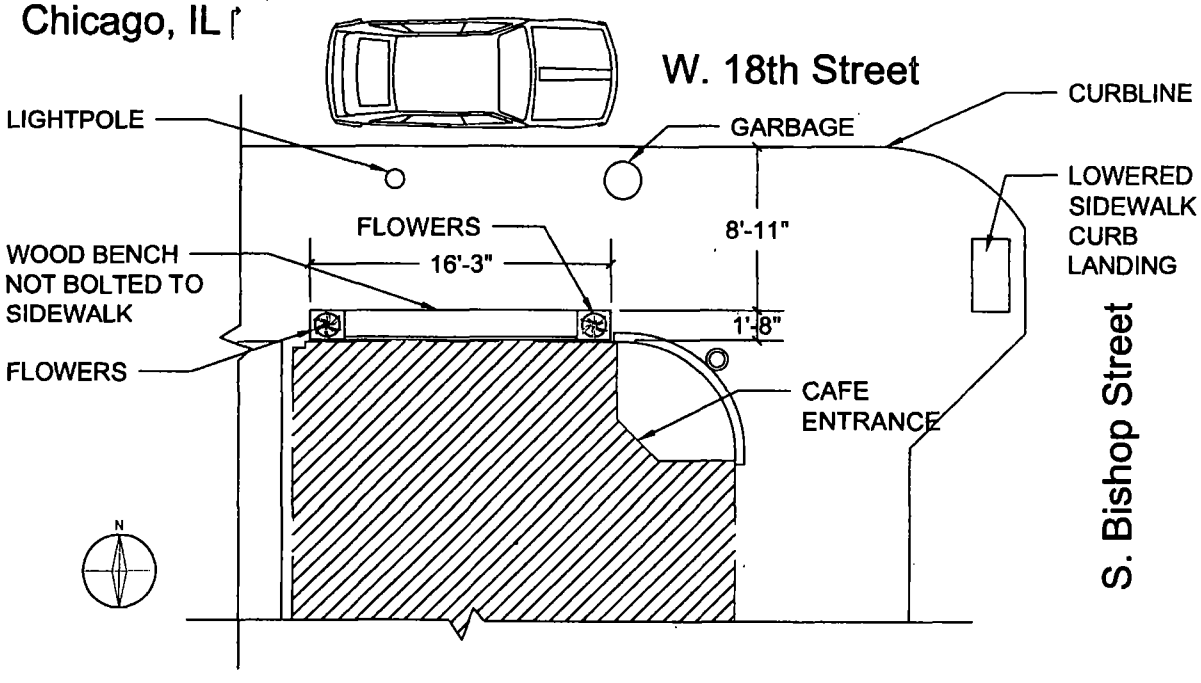

Department of Business Affairs and Consumer Protection
Business Assistance Center - Public Way Use Unit
City Hall - 121 N. LaSalle Street, Room 800 • Chicago, IL 60602
(312)-74-GOBIZ (312-744-6249) • (312) 744-1944 (TTY)
http://www.cityofchicago.org/bacp

09/11/2013

Alderman **Daniel S. Solis**
Ward # **25**
City of Chicago
City Hall, Room **203**
121 North LaSalle Street
Chicago, Illinois 60602

Re: An ordinance to use and maintain a portion of the public right-of-way for **one (1) park bench(s)** for **CAFE JUMPING BEAN**, adjacent to the premises known as **1439 W. 18th St.**.

Dear Alderman **Daniel S. Solis**:

The applicant referenced above has requested the use of the public right-of-way for a **park bench(s)**. An ordinance has been prepared by the Department of Business Affairs and Consumer Protection – Business Assistance Center - Public Way Use Unit for presentation to the City Council. Because this request was made for properties located in your ward, as approved by you as per the attached, I respectfully request that you introduce the attached ordinance at the next City Council meeting.

If you have any questions regarding this ordinance, please contact Anthony Bertuca at (312) 744-5506.

Department of Business Affairs and Consumer Protection

City of Chicago

O2013-6795

Office of the City Clerk

Document Tracking Sheet

Meeting Date:	9/11/2013
Sponsor(s):	Solis, Daniel (25)
Type:	Ordinance
Title:	Grant(s) of privilege in public way for County Barbeque
Committee(s) Assignment:	Committee on Transportation and Public Way

ORDINANCE
COUNTY BARBEQUE
Acct. No. 374941 - 1
Permit No. 1107288

Be It Ordained by the City Council of the City of Chicago:

SECTION 1. Permission and authority are hereby given and granted to COUNTY BARBEQUE, upon the terms and subject to the conditions of this ordinance to maintain and use one (1) sign(s) projecting over the public right-of-way attached to its premises known as 1352 W. Taylor St..

Said sign structure(s) measures as follows; along W. Taylor:
One (1) at one point five (1.5) feet in length, eight (8) feet in height and ten (10) feet above grade level.

The location of said privilege shall be as shown on prints kept on file with the Department of Business Affairs and Consumer Protection and the Office of the City Clerk.

Said privilege shall be constructed in accordance with plans and specifications approved by the Department of Transportation (Division of Project Development) and Zoning Department - Signs.

This grant of privilege in the public way shall be subject to the provisions of Section 10-28-015 and all other required provisions of the Municipal Code of Chicago.

The grantee shall pay to the City of Chicago as compensation for the privilege #1107288 herein granted the sum of one hundred ($100.00) per annum in advance.

A 25% penalty will be added for payments received after due date.

The permit holder agrees to hold the City of Chicago harmless for any damage, relocation or replacement costs associated with damage, relocation or removal of private property caused by the City performing work in the public way.

Authority herein given and granted for a period of five (5) years from and after Date of Passage.

Alderman _____

Daniel S. Solis 25th Ward

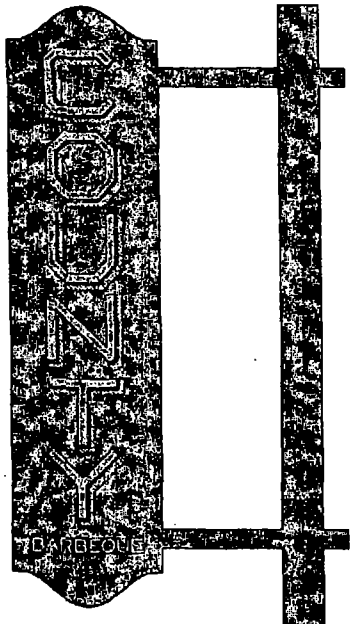

COLORS FOR NEW SIGN FACES
PMS COLORS NEEDED FOR FABRICATION

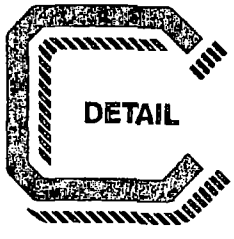

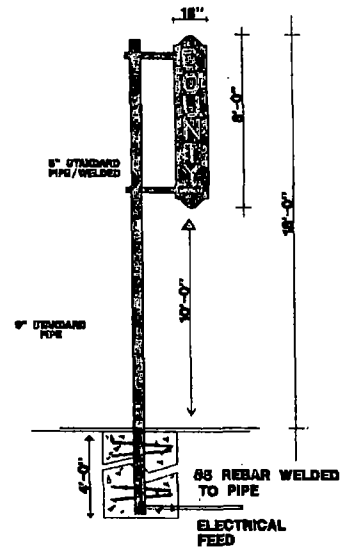

CONCRETE FOOTING

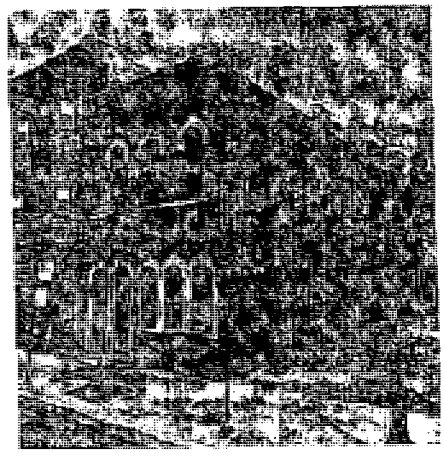

SHOWN ON LOCATION

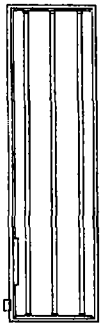

(TYPICAL)

- 2" X 2" X 3/16" GALV. ANGLE IRON FRAME / WELDED
- 1 1/2" X 3/8" GALV. BOLTS
- 20 GAUGE GALV. DRUM
- 2" X 2" GALV. 20 GA. TRIM
- 1/2" DRAIN HOLES
- 3/16" LEXAN FACES
- ALL WIRING IN 20 GA. RACEWAYS NO. 14 WIRE 600V. 15 AMP
- HIGH OUTPUT LAMPS 1,000 V. LAMP HOLDERS
- DISCONNECT SWITCH
- 600 M.A. BALLASTS 110 V.
- U.L. APPROVED

Best Neon Sign

SCALE 3/4"=1'0" SK NO. COUNTY3Q
CUSTOMER COUNTY BARBEQUE
JOB ADDRESS 1352 W. Taylor St.
CITY STATE
ARTIST te/MG DATE 6/6/13
SALES APPROVED DATE
CUSTOMER APPROVAL:

By signing the approval box on this sketch, I understand that I am accepting all aspects of this drawing. This includes artwork, specifications, dimensions, spelling, and any other representations herein. I also understand that color representations on this sketch are approximate, and may not match manufactured product exactly.

Department of Business Affairs and Consumer Protection
Business Assistance Center - Public Way Use Unit
City Hall - 121 N. LaSalle Street, Room 800 • Chicago, IL 60602
(312)-74-GOBIZ (312-744-6249) • (312) 744-1944 (TTY)
http://www.cityofchicago.org/bacp

09/11/2013

Alderman **Daniel S. Solis**
Ward # **25**
City of Chicago
City Hall, Room **203**
121 North LaSalle Street
Chicago, Illinois 60602

Re: An ordinance to use and maintain a portion of the public right-of-way for **one (1) sign(s)** for **COUNTY BARBEQUE**, adjacent to the premises known as **1352 W. Taylor St.**.

Dear Alderman **Daniel S. Solis**:

The applicant referenced above has requested the use of the public right-of-way for a **sign(s)**. An ordinance has been prepared by the Department of Business Affairs and Consumer Protection – Business Assistance Center - Public Way Use Unit for presentation to the City Council. Because this request was made for properties located in your ward, as approved by you as per the attached, I respectfully request that you introduce the attached ordinance at the next City Council meeting.

If you have any questions regarding this ordinance, please contact Anthony Bertuca at (312) 744-5506.

Department of Business Affairs and Consumer Protection

City of Chicago

O2013-6800

Office of the City Clerk

Document Tracking Sheet

Meeting Date:	9/11/2013
Sponsor(s):	Solis, Daniel (25)
Type:	Ordinance
Title:	Grant(s) of privilege in public way for Damenzo's Inc. - light fixtures
Committee(s) Assignment:	Committee on Transportation and Public Way

ORDINANCE
DAMENZO'S INC
Acct. No. 6080 - 4
Permit No. 1107690

Be It Ordained by the City Council of the City of Chicago:

SECTION 1. Permission and authority are hereby given and granted to DAMENZO'S INC, upon the terms and subject to the conditions of this ordinance to maintain and use, as now constructed, six (6) Light Fixture(s) projecting over the public right-of-way adjacent to its premises known as 2320-2324 W. Taylor St..

Said Light Fixture(s) at W TAYLOR ST measure(s):
Six (6) at three point five (3.5) feet in length, point five (.5) feet in width and fourteen (14) feet above grade level.

The location of said privilege shall be as shown on prints kept on file with the Department of Business Affairs and Consumer Protection and the Office of the City Clerk.

Said privilege shall be constructed in accordance with plans and specifications approved by the Department of Transportation (Division of Project Development).

This grant of privilege in the public way shall be subject to the provisions of Section 10-28-015 and all other required provisions of the Municipal Code of Chicago.

The grantee shall pay to the City of Chicago as compensation for the privilege #1107690 herein granted the sum of one hundred ($100.00) per annum in advance.

A 25% penalty will be added for payments received after due date.

The permit holder agrees to hold the City of Chicago harmless for any damage, relocation or replacement costs associated with damage, relocation or removal of private property caused by the City performing work in the public way.

Authority herein given and granted for a period of five (5) years from and after 06/11/2013.

Alderman _____

Daniel S. Solis 25th Ward

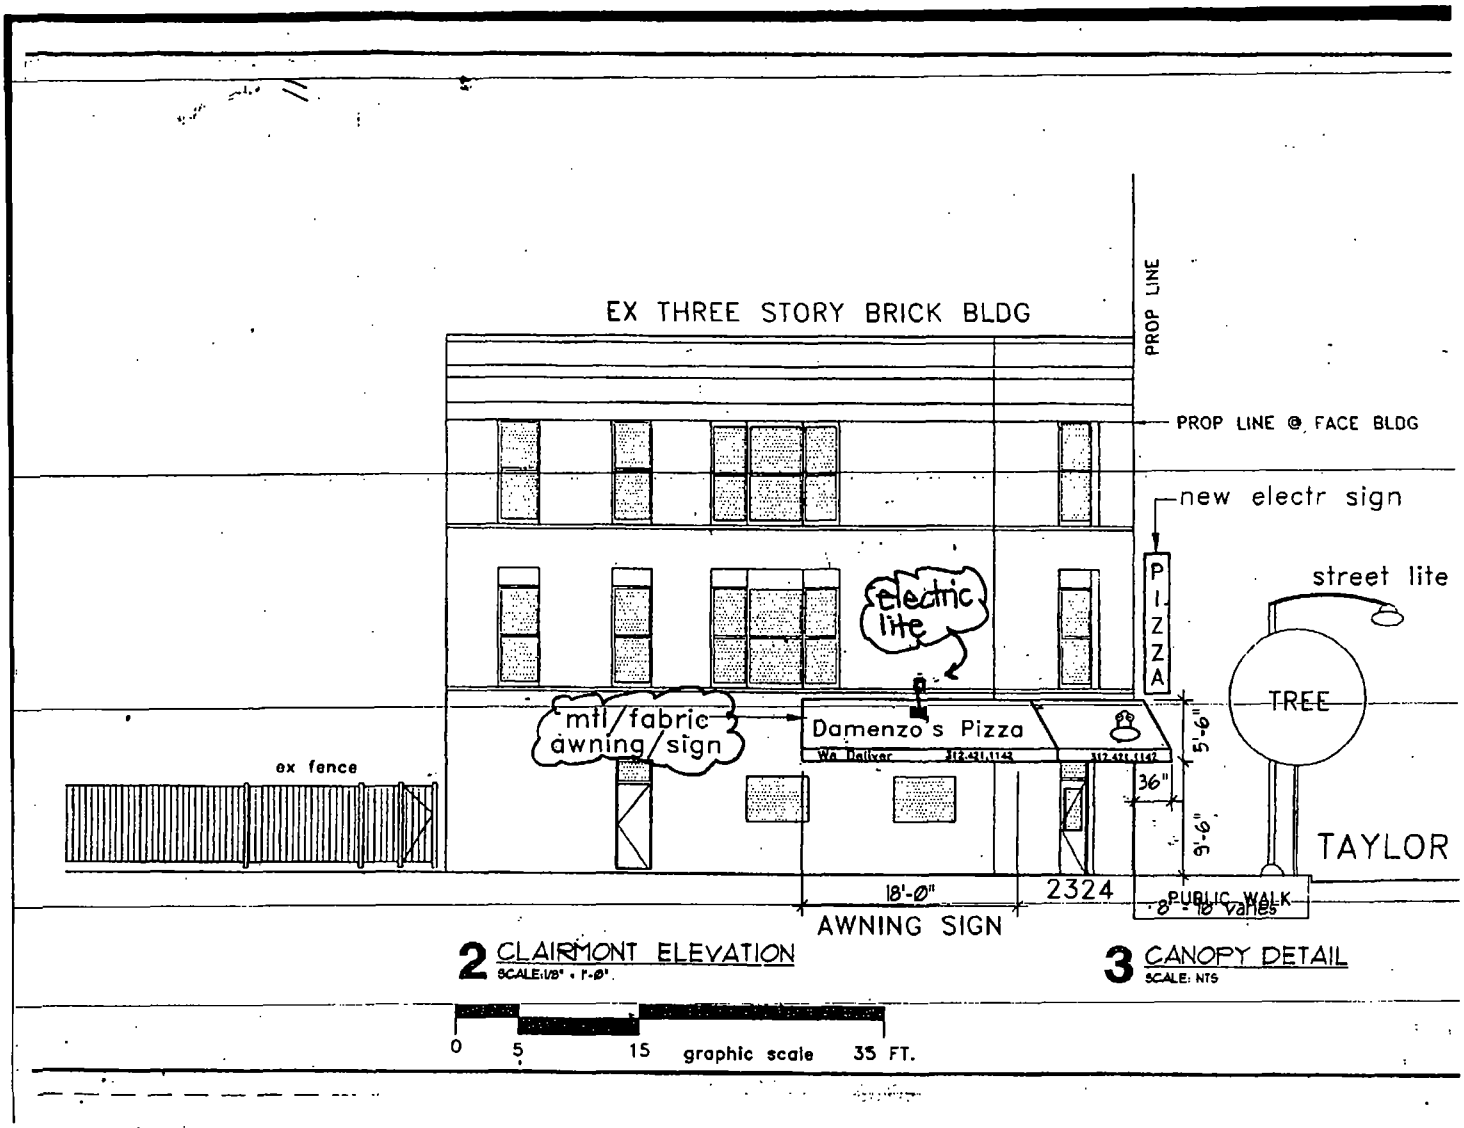
EX THREE STORY BRICK BLDG
PROP LINE
PROP LINE @ FACE BLDG
new electr sign
PIZZA
street lite
electric lite
TREE
mtl/fabric awning/sign
Damenzo's Pizza
We Deliver
ex fence
5'-6"
36"
9'-6"
TAYLOR
18'-Ø"
2324
PUBLIC WALK
8' - 10' varies
AWNING SIGN
2 CLAIRMONT ELEVATION
SCALE: 1/8" = 1'-Ø"
3 CANOPY DETAIL
SCALE: NTS
0
5
15
graphic scale
35 FT.

Department of Business Affairs and Consumer Protection
Business Assistance Center - Public Way Use Unit
City Hall - 121 N. LaSalle Street, Room 800 • Chicago, IL 60602
(312)-74-GOBIZ (312-744-6249) • (312) 744-1944 (TTY)
http://www.cityofchicago.org/bacp

09/11/2013

Alderman **Daniel S. Solis**
Ward # **25**
City of Chicago
City Hall, Room **203**
121 North LaSalle Street
Chicago, Illinois 60602

Re: An ordinance to use and maintain a portion of the public right-of-way for **six (6) light fixture(s)** for **DAMENZO'S INC**, adjacent to the premises known as **2320-2324 W. Taylor St.**.

Dear Alderman **Daniel S. Solis**:

The applicant referenced above has requested the use of the public right-of-way for a **light fixture(s)**. An ordinance has been prepared by the Department of Business Affairs and Consumer Protection – Business Assistance Center - Public Way Use Unit for presentation to the City Council. Because this request was made for properties located in your ward, as approved by you as per the attached, I respectfully request that you introduce the attached ordinance at the next City Council meeting.

If you have any questions regarding this ordinance, please contact Anthony Bertuca at (312) 744-5506.

Department of Business Affairs and Consumer Protection

City of Chicago

O2013-6803

Office of the City Clerk

Document Tracking Sheet

Meeting Date:	9/11/2013
Sponsor(s):	Solis, Daniel (25)
Type:	Ordinance
Title:	Grant(s) of privilege in public way for Damenzo's Inc. - sign
Committee(s) Assignment:	Committee on Transportation and Public Way

ORDINANCE
DAMENZO'S INC
Acct. No. 6080 - 1
Permit No. 1107686

Be It Ordained by the City Council of the City of Chicago:

SECTION 1. Permission and authority are hereby given and granted to DAMENZO'S INC, upon the terms and subject to the conditions of this ordinance to maintain and use one (1) sign(s) projecting over the public right-of-way attached to its premises known as 2322 W. Taylor St..

Said sign structure(s) measures as follows; along W. Taylor Street:
One (1) at two (2) feet in length, eleven point five (11.5) feet in height and fifteen (15) feet above grade level.

The location of said privilege shall be as shown on prints kept on file with the Department of Business Affairs and Consumer Protection and the Office of the City Clerk.

Said privilege shall be constructed in accordance with plans and specifications approved by the Department of Transportation (Division of Project Development) and Zoning Department - Signs.

This grant of privilege in the public way shall be subject to the provisions of Section 10-28-015 and all other required provisions of the Municipal Code of Chicago.

The grantee shall pay to the City of Chicago as compensation for the privilege #1107686 herein granted the sum of one hundred ($100.00) per annum in advance.

A 25% penalty will be added for payments received after due date.

The permit holder agrees to hold the City of Chicago harmless for any damage, relocation or replacement costs associated with damage, relocation or removal of private property caused by the City performing work in the public way.

Authority herein given and granted for a period of five (5) years from and after 06/11/2013.

Alderman _____

Daniel S. Solis 25th Ward

GENERAL NOTES

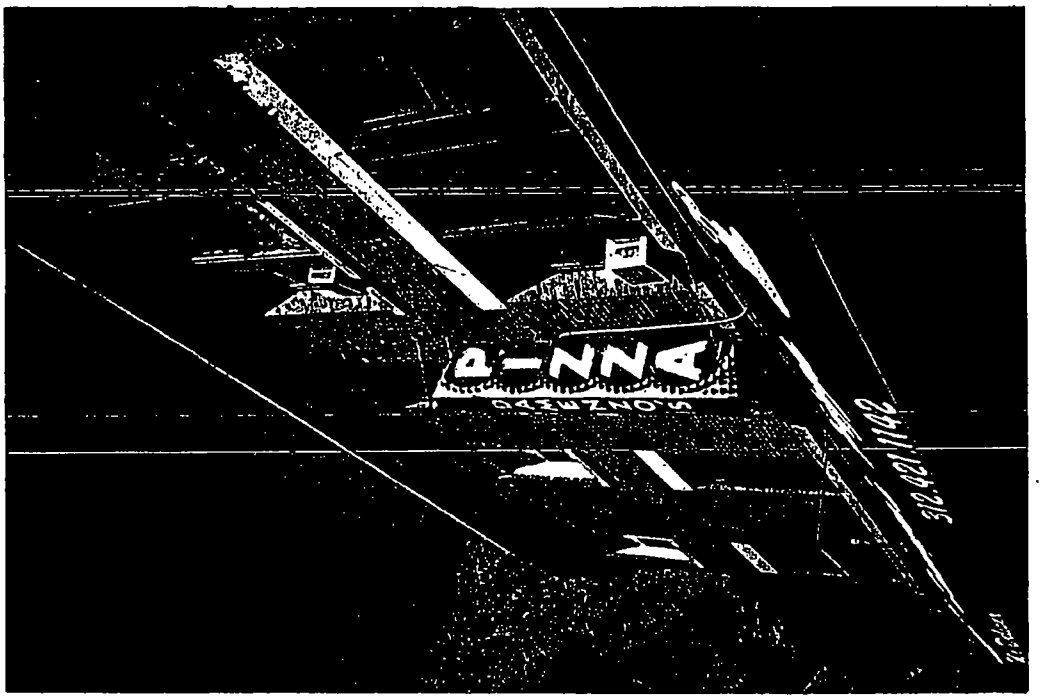

PHOTO NO 3 - VIEW FROM EAST SHOWING CLOSEUP OF NEW PROJECTED ELECTRIC SIGN

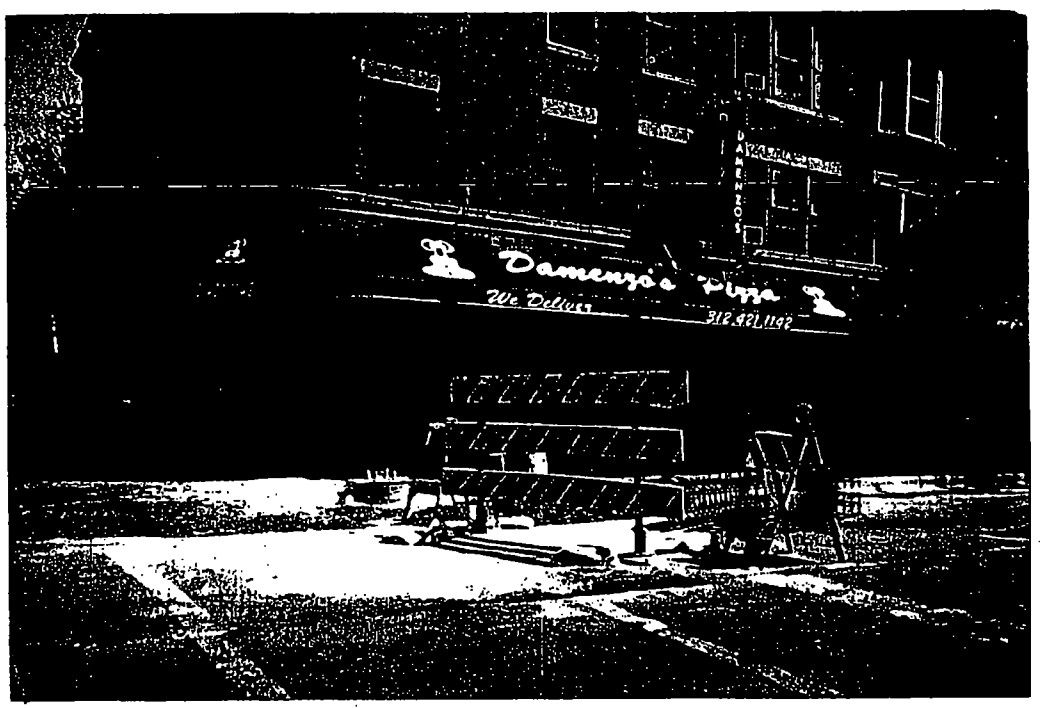

PHOTO NO 4 - VIEW FROM SOUTH LOOKING NORTHWEST AT CLAREMONT ELEVATION

issued	description
8.18.97	ISSUED FOR SIGN PERMIT

PUBLIC WAY USE & SIGN PERMIT APPLICATION PHOTOS

DAMENZO'S PIZZA

2330-34 W. TAYLOR ST.
CHICAGO, ILLINOIS 60612

QUADRANT PARTNERS
architecture & urbanism

401 n franklin, suite 5n
chicago, illinois 60610
phone 312.595.1155

job number	9707
drawn by	DL
checked by	JR
file name	SIGN
script file	MASTER
scale	AS NOTED

ask-105

Department of Business Affairs and Consumer Protection
Business Assistance Center - Public Way Use Unit
City Hall - 121 N. LaSalle Street, Room 800 • Chicago, IL 60602
(312)-74-GOBIZ (312-744-6249) • (312) 744-1944 (TTY)
http://www.cityofchicago.org/bacp

07/24/2013

Alderman **Daniel S. Solis**
Ward # **25**
City of Chicago
City Hall, Room **203**
121 North LaSalle Street
Chicago, Illinois 60602

Re: An ordinance to use and maintain a portion of the public right-of-way for **one (1) sign(s)** for **DAMENZO'S INC**, adjacent to the premises known as **2322 W. Taylor St.**.

Dear Alderman **Daniel S. Solis**:

The applicant referenced above has requested the use of the public right-of-way for a **sign(s)**. An ordinance has been prepared by the Department of Business Affairs and Consumer Protection – Business Assistance Center - Public Way Use Unit for presentation to the City Council. Because this request was made for properties located in your ward, as approved by you as per the attached, I respectfully request that you introduce the attached ordinance at the next City Council meeting.

If you have any questions regarding this ordinance, please contact Anthony Bertuca at (312) 744-5506.

Department of Business Affairs and Consumer Protection

City of Chicago

O2013-6806

Office of the City Clerk

Document Tracking Sheet

Meeting Date:	9/11/2013
Sponsor(s):	Solis, Daniel (25)
Type:	Ordinance
Title:	Grant(s) of privilege in public way for Family Dollar No. 5834
Committee(s) Assignment:	Committee on Transportation and Public Way

ORDINANCE
FAMILY DOLLAR #5834
Acct. No. 11071 - 45
Permit No. 1108451

Be It Ordained by the City Council of the City of Chicago:

SECTION 1. Permission and authority are hereby given and granted to FAMILY DOLLAR #5834, upon the terms and subject to the conditions of this ordinance to maintain and use one (1) sign(s) projecting over the public right-of-way attached to its premises known as 1700 W. 18th St..

Said sign structure(s) measures as follows; along W.18th st.:
One (1) at twenty-four (24) feet in length, three (3) feet in height and twelve point two five (12.25) feet above grade level.

The location of said privilege shall be as shown on prints kept on file with the Department of Business Affairs and Consumer Protection and the Office of the City Clerk.

Said privilege shall be constructed in accordance with plans and specifications approved by the Department of Transportation (Division of Project Development) and Zoning Department - Signs.

This grant of privilege in the public way shall be subject to the provisions of Section 10-28-015 and all other required provisions of the Municipal Code of Chicago.

The grantee shall pay to the City of Chicago as compensation for the privilege #1108451 herein granted the sum of three hundred ($300.00) per annum in advance.

A 25% penalty will be added for payments received after due date.

The permit holder agrees to hold the City of Chicago harmless for any damage, relocation or replacement costs associated with damage, relocation or removal of private property caused by the City performing work in the public way.

Authority herein given and granted for a period of five (5) years from and after 07/09/2013.

Alderman _____

Daniel S. Solis 25th Ward

1700 W. 18th St.

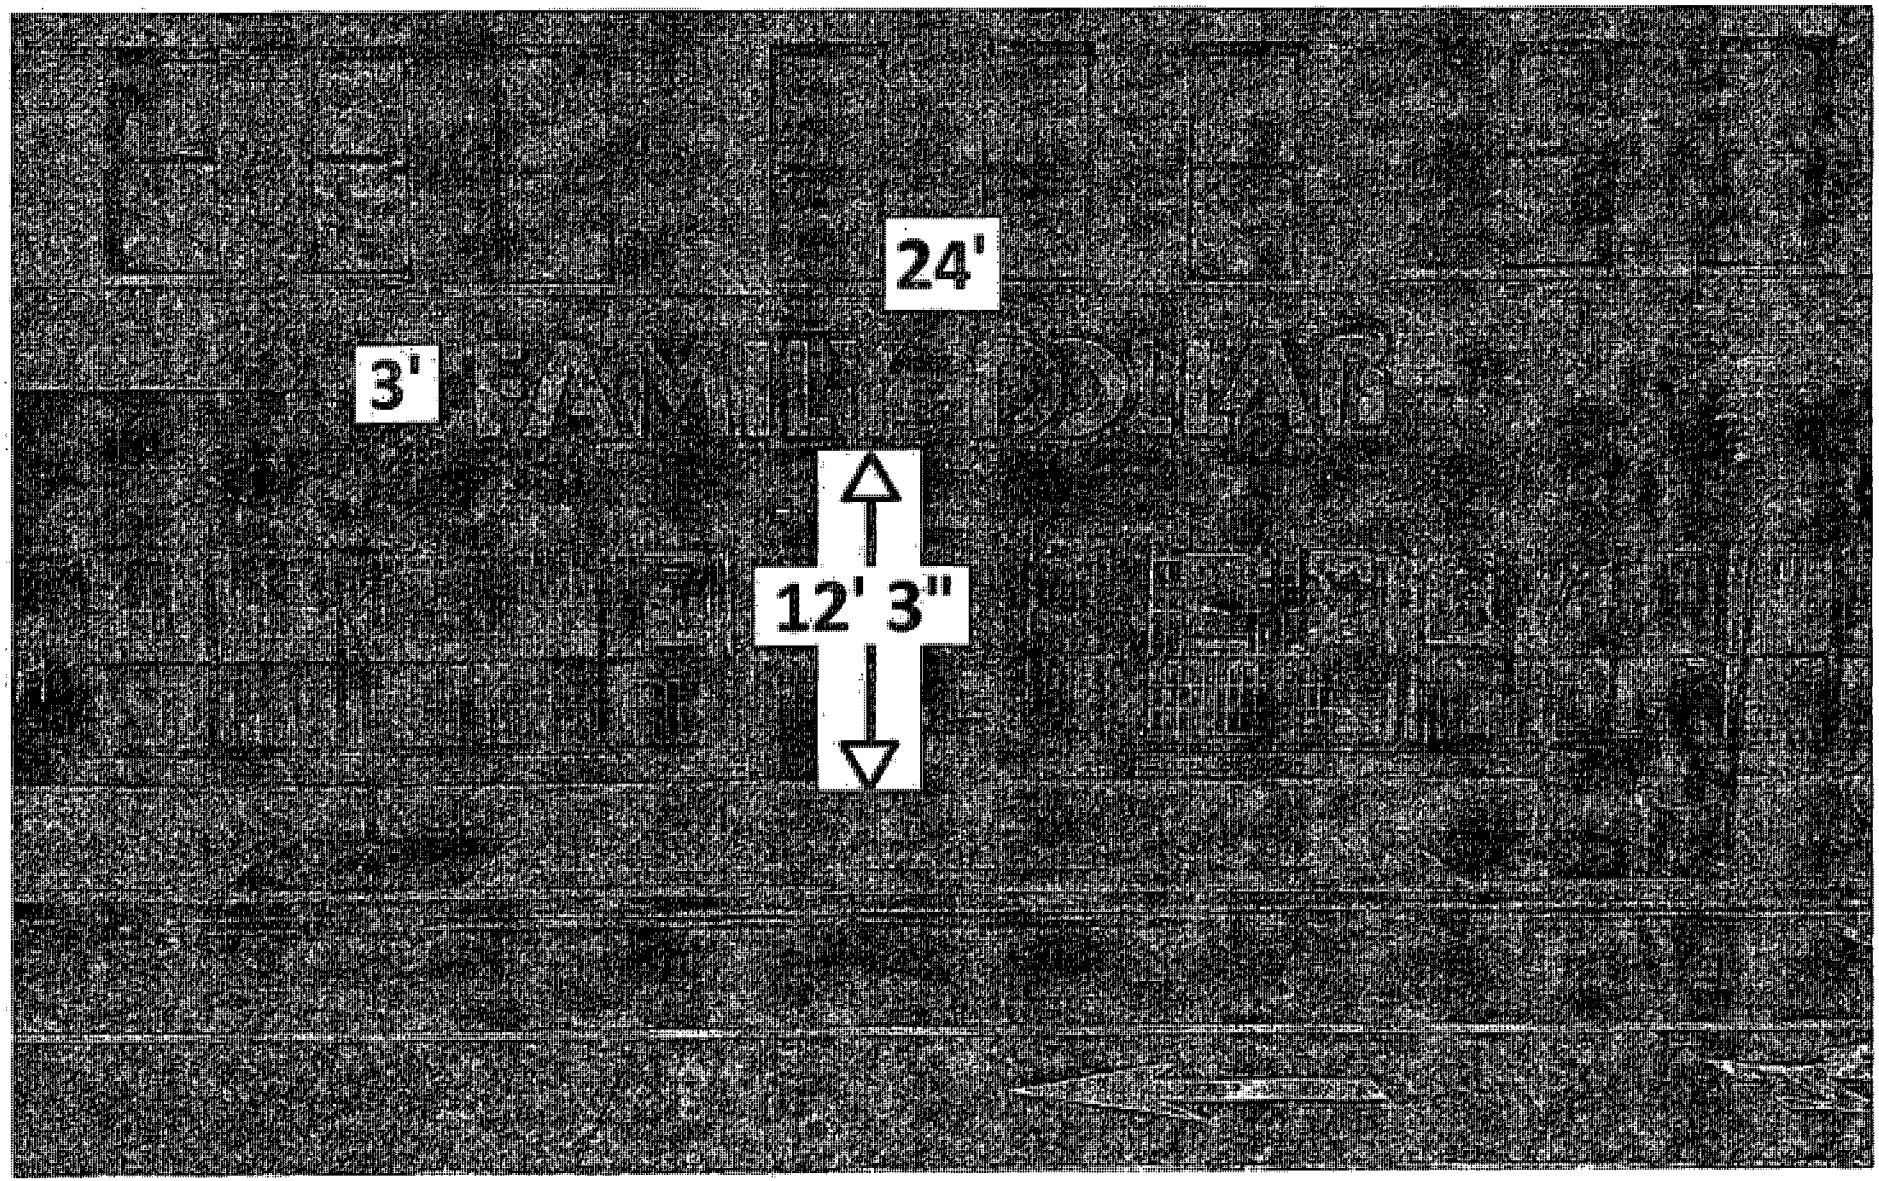

Department of Business Affairs and Consumer Protection
Business Assistance Center - Public Way Use Unit
City Hall - 121 N. LaSalle Street, Room 800 • Chicago, IL 60602
(312)-74-GOBIZ (312-744-6249) • (312) 744-1944 (TTY)
http://www.cityofchicago.org/bacp

09/11/2013

Alderman **Daniel S. Solis**
Ward # **25**
City of Chicago
City Hall, Room **203**
121 North LaSalle Street
Chicago, Illinois 60602

Re: An ordinance to use and maintain a portion of the public right-of-way for **one (1) sign(s)** for **FAMILY DOLLAR #5834**, adjacent to the premises known as **1700 W. 18th St.**.

Dear Alderman **Daniel S. Solis**:

The applicant referenced above has requested the use of the public right-of-way for a **sign(s)**. An ordinance has been prepared by the Department of Business Affairs and Consumer Protection – Business Assistance Center - Public Way Use Unit for presentation to the City Council. Because this request was made for properties located in your ward, as approved by you as per the attached, I respectfully request that you introduce the attached ordinance at the next City Council meeting.

If you have any questions regarding this ordinance, please contact Anthony Bertuca at (312) 744-5506.

Department of Business Affairs and Consumer Protection

City of Chicago

O2013-6807

Office of the City Clerk

Document Tracking Sheet

Meeting Date:	9/11/2013
Sponsor(s):	Solis, Daniel (25)
Type:	Ordinance
Title:	Grant(s) of privilege in public way for Gabriela Reyes
Committee(s) Assignment:	Committee on Transportation and Public Way

ORDINANCE
GABRIELA REYES
Acct. No. 377575 - 1
Permit No. 1103869

Be It Ordained by the City Council of the City of Chicago:

SECTION 1. Permission and authority are hereby given and granted to GABRIELA REYES, upon the terms and subject to the conditions of this ordinance to maintain and use, as now constructed, one (1) Fence(s) on the public right-of-way adjacent to its premises known as 1527 W. 18th Pl..

Said Fence(s) at West 18th Place measure(s):
One (1) at thirty-three point five (33.5) feet in length, and one (1) foot in width for a total of thirty-three point five (33.5) square feet. Existing fence is approximately six (6) feet in height.

The location of said privilege shall be as shown on prints kept on file with the Department of Business Affairs and Consumer Protection and the Office of the City Clerk.

Said privilege shall be constructed in accordance with plans and specifications approved by the Department of Transportation (Division of Project Development).

This grant of privilege in the public way shall be subject to the provisions of Section 10-28-015 and all other required provisions of the Municipal Code of Chicago.

The grantee shall pay to the City of Chicago as compensation for the privilege #1103869 herein granted the sum of four hundred ($400.00) per annum in advance.

A 25% penalty will be added for payments received after due date.

The permit holder agrees to hold the City of Chicago harmless for any damage, relocation or replacement costs associated with damage, relocation or removal of private property caused by the City performing work in the public way.

Authority herein given and granted for a period of five (5) years from and after Date of Passage.

Alderman _____

Daniel S. Solis 25th Ward

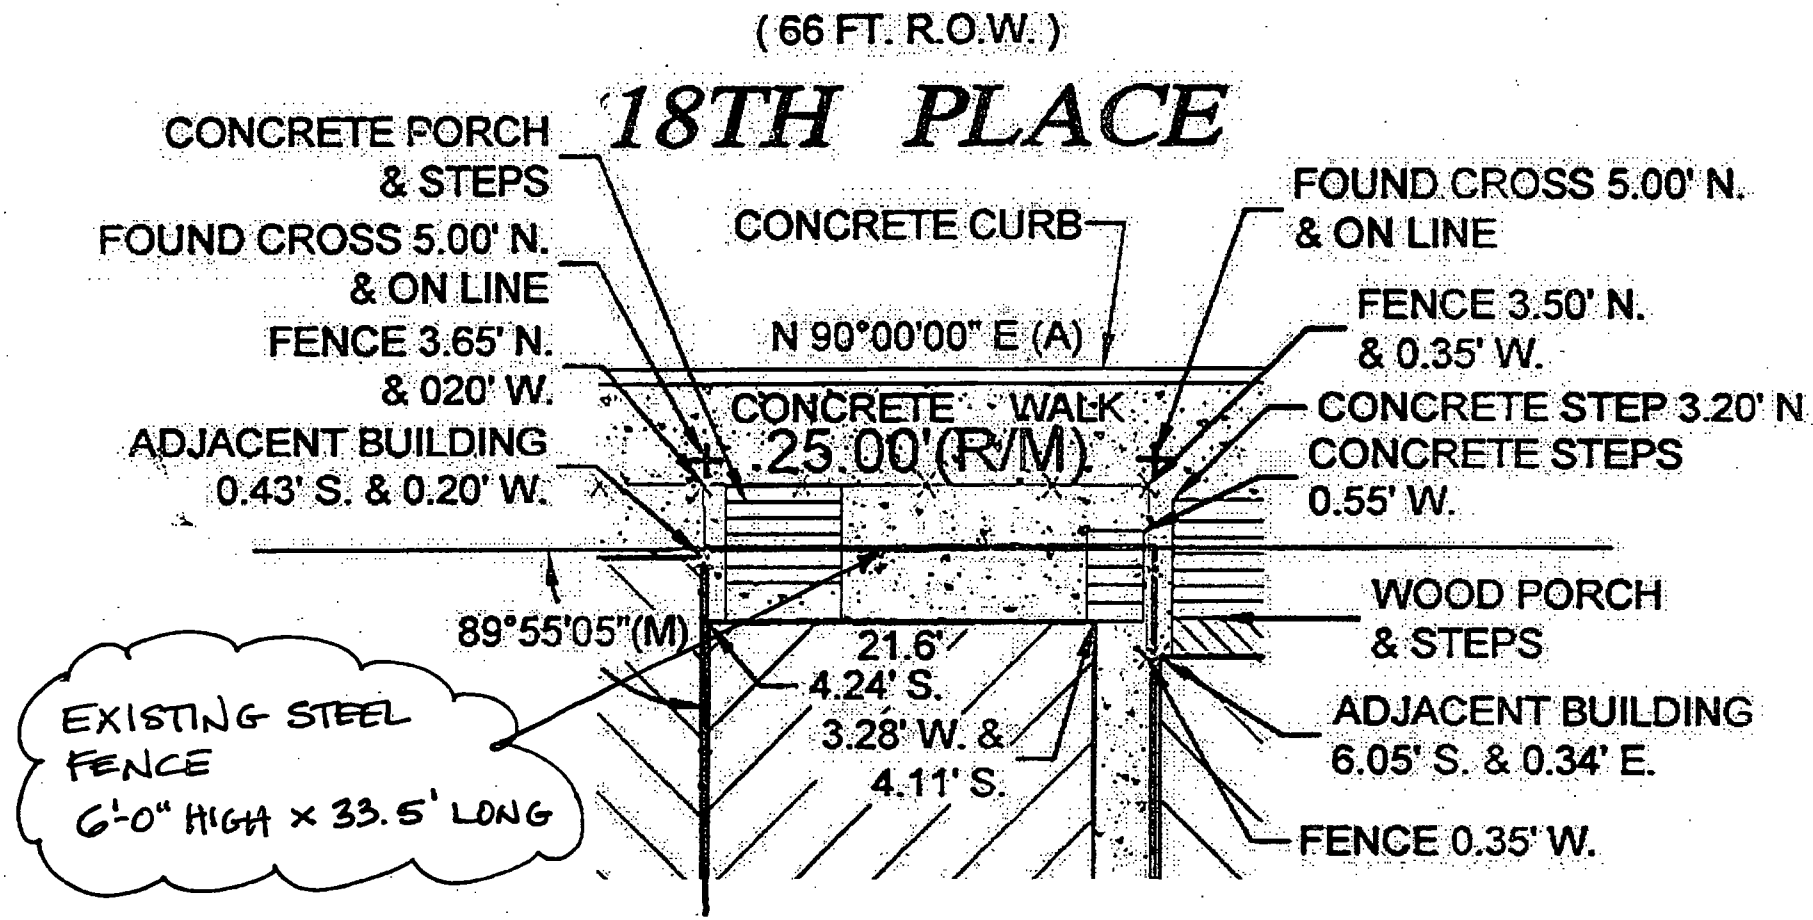
(66 FT. R.O.W.)
18TH PLACE
CONCRETE PORCH & STEPS
FOUND CROSS 5.00' N. & ON LINE
FENCE 3.65' N. & 020' W.
ADJACENT BUILDING 0.43' S. & 0.20' W.
CONCRETE CURB
N 90°00'00" E (A)
CONCRETE WALK
25.00'(R/M)
FOUND CROSS 5.00' N. & ON LINE
FENCE 3.50' N. & 0.35' W.
CONCRETE STEP 3.20' N
CONCRETE STEPS 0.55' W.
WOOD PORCH & STEPS
89°55'05"(M)
21.6'
4.24' S.
3.28' W. &
4.11' S.
ADJACENT BUILDING 6.05' S. & 0.34' E.
FENCE 0.35' W.
EXISTING STEEL FENCE
6'-0" HIGH x 33.5' LONG

Department of Business Affairs and Consumer Protection
Business Assistance Center - Public Way Use Unit
City Hall - 121 N. LaSalle Street, Room 800 • Chicago, IL 60602
(312)-74-GOBIZ (312-744-6249) • (312) 744-1944 (TTY)
http://www.cityofchicago.org/bacp

09/11/2013

Alderman **Daniel S. Solis**
Ward # **25**
City of Chicago
City Hall, Room **203**
121 North LaSalle Street
Chicago, Illinois 60602

Re: An ordinance to use and maintain a portion of the public right-of-way for **one (1) fence(s)** for **GABRIELA REYES**, adjacent to the premises known as **1527 W. 18th Pl.**.

Dear Alderman **Daniel S. Solis**:

The applicant referenced above has requested the use of the public right-of-way for a **fence(s)**. An ordinance has been prepared by the Department of Business Affairs and Consumer Protection – Business Assistance Center - Public Way Use Unit for presentation to the City Council. Because this request was made for properties located in your ward, as approved by you as per the attached, I respectfully request that you introduce the attached ordinance at the next City Council meeting.

If you have any questions regarding this ordinance, please contact Anthony Bertuca at (312) 744-5506.

Department of Business Affairs and Consumer Protection

City of Chicago

O2013-6810

Office of the City Clerk

Document Tracking Sheet

Meeting Date:	9/11/2013
Sponsor(s):	Solis, Daniel (25)
Type:	Ordinance
Title:	Grant(s) of privilege in public way for General Packaging Products
Committee(s) Assignment:	Committee on Transportation and Public Way

ORDINANCE
GENERAL PACKAGING PRODUCTS
Acct. No. 5188 - 1
Permit No. 1108281

Be It Ordained by the City Council of the City of Chicago:

SECTION 1. Permission and authority are hereby given and granted to GENERAL PACKAGING PRODUCTS, upon the terms and subject to the conditions of this ordinance to maintain and use, as now constructed, two (2) Security Camera(s) projecting over the public right-of-way for security purposes adjacent to its premises known as 1700 S. Canal St..

Said Security Camera(s) at S. Canal Street measure(s):
Two (2) at one point five (1.5) foot in length, three (3) feet in width and eleven point five (11.5) feet above grade level.

The location of said privilege shall be as shown on prints kept on file with the Department of Business Affairs and Consumer Protection and the Office of the City Clerk.

Said privilege shall be constructed in accordance with plans and specifications approved by the Department of Planning and Development and Department of Transportation (Division of Project Development).

This grant of privilege in the public way shall be subject to the provisions of Section 10-28-015 and all other required provisions of the Municipal Code of Chicago.

The grantee shall pay to the City of Chicago as compensation for the privilege #1108281 herein granted the sum of zero ($.00) per annum in advance.

A 25% penalty will be added for payments received after due date.

The permit holder agrees to hold the City of Chicago harmless for any damage, relocation or replacement costs associated with damage, relocation or removal of private property caused by the City performing work in the public way.

Authority herein given and granted for a period of five (5) years from and after 06/11/2013.

Alderman _____

Daniel S. Solis 25th Ward

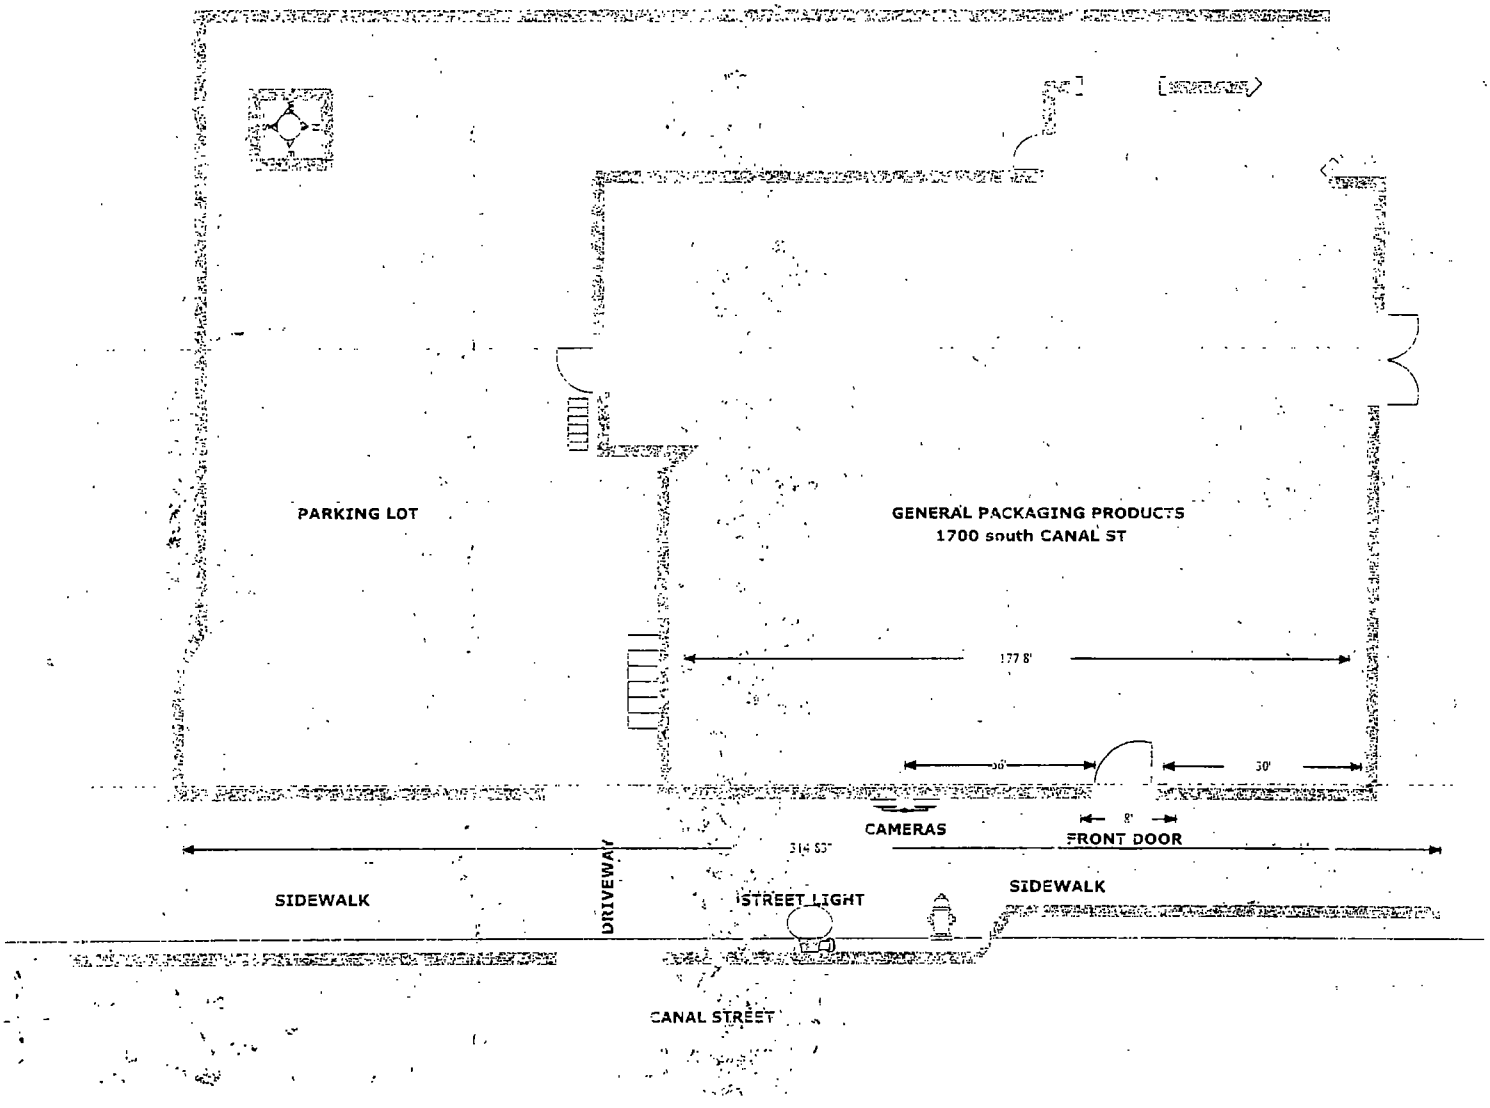
PARKING LOT
GENERAL PACKAGING PRODUCTS
1700 south CANAL ST
177 8'
30'
30'
CAMERAS
8'
FRONT DOOR
314 63'
SIDEWALK
DRIVEWAY
STREET LIGHT
SIDEWALK
CANAL STREET

Department of Business Affairs and Consumer Protection
Business Assistance Center - Public Way Use Unit
City Hall - 121 N LaSalle Street, Room 800 • Chicago, IL 60602
(312)-74-GOBIZ (312-744-6249) • (312) 744-1944 (TTY)
http://www.cityofchicago.org/bacp

09/11/2013

Alderman **Daniel S. Solis**
Ward # **25**
City of Chicago
City Hall, Room **203**
121 North LaSalle Street
Chicago, Illinois 60602

Re: An ordinance to use and maintain a portion of the public right-of-way for **two (2) security camera(s)** for **GENERAL PACKAGING PRODUCTS**, adjacent to the premises known as **1700 S. Canal St.**.

Dear Alderman **Daniel S. Solis**:

The applicant referenced above has requested the use of the public right-of-way for a **security camera(s)**. An ordinance has been prepared by the Department of Business Affairs and Consumer Protection – Business Assistance Center - Public Way Use Unit for presentation to the City Council. Because this request was made for properties located in your ward, as approved by you as per the attached, I respectfully request that you introduce the attached ordinance at the next City Council meeting.

If you have any questions regarding this ordinance, please contact Anthony Bertuca at (312) 744-5506.

Department of Business Affairs and Consumer Protection

City of Chicago

O2013-6812

Office of the City Clerk

Document Tracking Sheet

Meeting Date:	9/11/2013
Sponsor(s):	Solis, Daniel (25)
Type:	Ordinance
Title:	Grant(s) of privilege in public way for Haweye's Bar & Grill Inc. light fixtures
Committee(s) Assignment:	Committee on Transportation and Public Way

ORDINANCE
HAWKEYE'S BAR & GRILL INC
Acct. No. 6501 - 1
Permit No. 1108089

Be It Ordained by the City Council of the City of Chicago:

SECTION 1. Permission and authority are hereby given and granted to HAWKEYE'S BAR & GRILL INC, upon the terms and subject to the conditions of this ordinance to maintain and use, as now constructed, fourteen (14) Light Fixture(s) projecting over the public right-of-way adjacent to its premises known as 1458 W. Taylor St..

Said Light Fixture(s) at S. Laflin St. (Wall Washer Lights) measure(s):
Eight (8) at point four two (.42) feet in length, one point two five (1.25) foot in width and seven point five (7.5) feet above grade level.

Said Light Fixture(s) at S. Laflin St. (Bell Lights) measure(s):
One (1) at three point seven five (3.75) feet in length, point eight three (.83) feet in width and twelve point five (12.5) feet above grade level.

Said Light Fixture(s) at W. Taylor St. (Bell Lights) measure(s):
Five (5) at three point seven five (3.75) feet in length, point eight three (.83) feet in width and twelve point five (12.5) feet above grade level.

The location of said privilege shall be as shown on prints kept on file with the Department of Business Affairs and Consumer Protection and the Office of the City Clerk.

Said privilege shall be constructed in accordance with plans and specifications approved by the Department of Transportation (Division of Project Development).

This grant of privilege in the public way shall be subject to the provisions of Section 10-28-015 and all other required provisions of the Municipal Code of Chicago.

The grantee shall pay to the City of Chicago as compensation for the privilege #1108089 herein granted the sum of one hundred forty ($140.00) per annum in advance.

A 25% penalty will be added for payments received after due date.

The permit holder agrees to hold the City of Chicago harmless for any damage, relocation or replacement costs associated with damage, relocation or removal of private property caused by the City performing work in the public way.

Authority herein given and granted for a period of five (5) years from and after 07/30/2013.

Alderman _____
Daniel S. Solis 25th Ward

(Page 4 of 6)

Angle Shades

MODEL NO.
TYPE:
JOB NAME:

CERTIFICATION: UL LISTED

Model No.	A (Height in Inches)	B (Diameter in Inches)
A807	7 ¾	7
A810	10	10
A812	12	12
A814	14	14

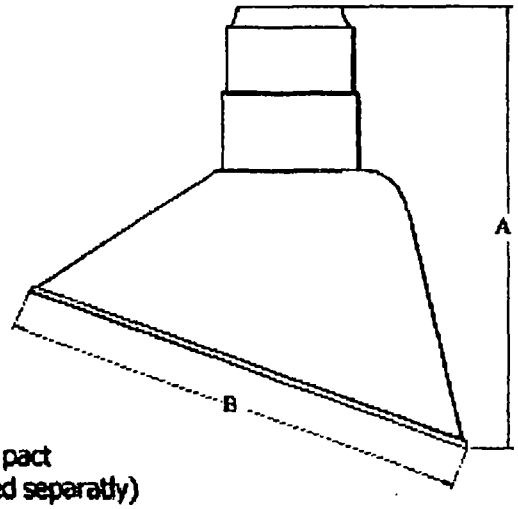

FINISH- Available in high quality powder coat, or anodized finish.

LAMP OPTIONS- Accommodates Incandescent, Compact Fluorescent or High Intensity Discharge Lamps. (ordered separately)

MOUNTING- 1/2" is 3/4" tapped hub is supplied. Fixtures are pre-wired with 48" or 96" leads. Not available with cord sets.

REFLECTOR- Spun out of heavy-duty Aluminum or Galvanized construction.

SOCKETS- Incandescent (rated for 600Watt/660Volt), and HID (4kv pulse rated) are medium base porcelain. Compact fluorescent are thermoplastic. (4-pin triple tube lamps)

Model #	Color	Mounting Source	Light Source			Globe	Accessories
			Inc.	CF	HID (MH & HPS)		
A807	40,41,42,	Pg. 38-41 for arm ext.	100W	26W*	35 or 50W*	Pg. 50	Pg. 49
A810	43,44,45,	Pg. 42-44 for post mts. & poles	150W	26,32, or 42W*	35, 50, 70 or 100W*		
A812	46,48,49,	pg. 46 for mounting hubs	200W	26,32, or 42W*	35, 50, 70 or 100W*		
A814	50,51,52,		200W	26,32, or 42W*	35, 50, 70 or 100W*		
	53,54,55,						
	57,58,59,			*see pg. 47 for remote ballasts	*see pg.45-46 for remote ballasts		
	60,61,62,						
	63						

12260 East End Ave.
Chino, Ca. 91710
Phone 877-999-1990
Fax 877-999-1955

c UL LISTED
wet location

Department of Business Affairs and Consumer Protection
Business Assistance Center - Public Way Use Unit
City Hall - 121 N. LaSalle Street, Room 800 • Chicago, IL 60602
(312)-74-GOBIZ (312-744-6249) • (312) 744-1944 (TTY)
http://www.cityofchicago.org/bacp

09/11/2013

Alderman **Daniel S. Solis**
Ward # **25**
City of Chicago
City Hall, Room **203**
121 North LaSalle Street
Chicago, Illinois 60602

Re: An ordinance to use and maintain a portion of the public right-of-way for **fourteen (14) light fixture(s)** for **HAWKEYE'S BAR & GRILL INC**, adjacent to the premises known as **1458 W. Taylor St.**.

Dear Alderman **Daniel S. Solis**:

The applicant referenced above has requested the use of the public right-of-way for a **light fixture(s)**. An ordinance has been prepared by the Department of Business Affairs and Consumer Protection – Business Assistance Center - Public Way Use Unit for presentation to the City Council. Because this request was made for properties located in your ward, as approved by you as per the attached, I respectfully request that you introduce the attached ordinance at the next City Council meeting.

If you have any questions regarding this ordinance, please contact Anthony Bertuca at (312) 744-5506.

Department of Business Affairs and Consumer Protection

City of Chicago

O2013-6815

Office of the City Clerk

Document Tracking Sheet

Meeting Date:	9/11/2013
Sponsor(s):	Solis, Daniel (25)
Type:	Ordinance
Title:	Grant(s) of privilege in public way for Hawkeye's Bar & Grill Inc. - sign
Committee(s) Assignment:	Committee on Transportation and Public Way

ORDINANCE
HAWKEYE'S BAR & GRILL INC
Acct. No. 6501 - 1
Permit No. 1108090

Be It Ordained by the City Council of the City of Chicago:

SECTION 1. Permission and authority are hereby given and granted to HAWKEYE'S BAR & GRILL INC, upon the terms and subject to the conditions of this ordinance to maintain and use one (1) sign(s) projecting over the public right-of-way attached to its premises known as 1458 W. Taylor St..

Said sign structure(s) measures as follows; along W. Taylor St.:
One (1) at eight (8) feet in length, four (4) feet in height and nine point six seven (9.67) feet above grade level.

The location of said privilege shall be as shown on prints kept on file with the Department of Business Affairs and Consumer Protection and the Office of the City Clerk.

Said privilege shall be constructed in accordance with plans and specifications approved by the Department of Transportation (Division of Project Development) and Zoning Department - Signs.

This grant of privilege in the public way shall be subject to the provisions of Section 10-28-015 and all other required provisions of the Municipal Code of Chicago.

The grantee shall pay to the City of Chicago as compensation for the privilege #1108090 herein granted the sum of three hundred ($300.00) per annum in advance.

A 25% penalty will be added for payments received after due date.

The permit holder agrees to hold the City of Chicago harmless for any damage, relocation or replacement costs associated with damage, relocation or removal of private property caused by the City performing work in the public way.

Authority herein given and granted for a period of five (5) years from and after 07/30/2013.

Alderman _____

Daniel S. Solis 25th Ward

2" THICK
Hawkeye's
BAR & GRILL
EST 1987
4'
8'

Department of Business Affairs and Consumer Protection
Business Assistance Center - Public Way Use Unit
City Hall - 121 N. LaSalle Street, Room 800 • Chicago, IL 60602
(312)-74-GOBIZ (312-744-6249) • (312) 744-1944 (TTY)
http://www.cityofchicago.org/bacp

09/11/2013

Alderman **Daniel S. Solis**
Ward # **25**
City of Chicago
City Hall, Room **203**
121 North LaSalle Street
Chicago, Illinois 60602

Re: An ordinance to use and maintain a portion of the public right-of-way for **one (1) sign(s)** for **HAWKEYE'S BAR & GRILL INC**, adjacent to the premises known as **1458 W. Taylor St.**.

Dear Alderman **Daniel S. Solis**:

The applicant referenced above has requested the use of the public right-of-way for a **sign(s)**. An ordinance has been prepared by the Department of Business Affairs and Consumer Protection – Business Assistance Center - Public Way Use Unit for presentation to the City Council. Because this request was made for properties located in your ward, as approved by you as per the attached, I respectfully request that you introduce the attached ordinance at the next City Council meeting.

If you have any questions regarding this ordinance, please contact Anthony Bertuca at (312) 744-5506.

Department of Business Affairs and Consumer Protection

City of Chicago

O2013-6818

Office of the City Clerk

Document Tracking Sheet

Meeting Date:	9/11/2013
Sponsor(s):	Solis, Daniel (25)
Type:	Ordinance
Title:	Grant(s) of privilege in public way for Kent Young Health Products Center & Co.
Committee(s) Assignment:	Committee on Transportation and Public Way

ORDINANCE
KENT YOUNG HEALTH PRODUCTS CENTER & CO.
Acct. No. 222813 - 1
Permit No. 1107202

Be It Ordained by the City Council of the City of Chicago:

SECTION 1. Permission and authority are hereby given and granted to KENT YOUNG HEALTH PRODUCTS CENTER & CO., upon the terms and subject to the conditions of this ordinance to maintain and use, as now constructed, one (1) Step(s) on the public right-of-way adjacent to its premises known as 2400 S. Wentworth Ave..

Said Step(s) at S. Wentworth measure(s):
One (1) at four point six six (4.66) feet in length, and one point six (1.6) foot in width for a total of seven point four six (7.46) square feet.

The location of said privilege shall be as shown on prints kept on file with the Department of Business Affairs and Consumer Protection and the Office of the City Clerk.

Said privilege shall be constructed in accordance with plans and specifications approved by the Department of Transportation (Division of Project Development).

This grant of privilege in the public way shall be subject to the provisions of Section 10-28-015 and all other required provisions of the Municipal Code of Chicago.

The grantee shall pay to the City of Chicago as compensation for the privilege #1107202 herein granted the sum of four hundred ($400.00) per annum in advance.

A 25% penalty will be added for payments received after due date.

The permit holder agrees to hold the City of Chicago harmless for any damage, relocation or replacement costs associated with damage, relocation or removal of private property caused by the City performing work in the public way.

Authority herein given and granted for a period of five (5) years from and after 06/11/2013.

Alderman _____

Daniel S. Solis 25th Ward

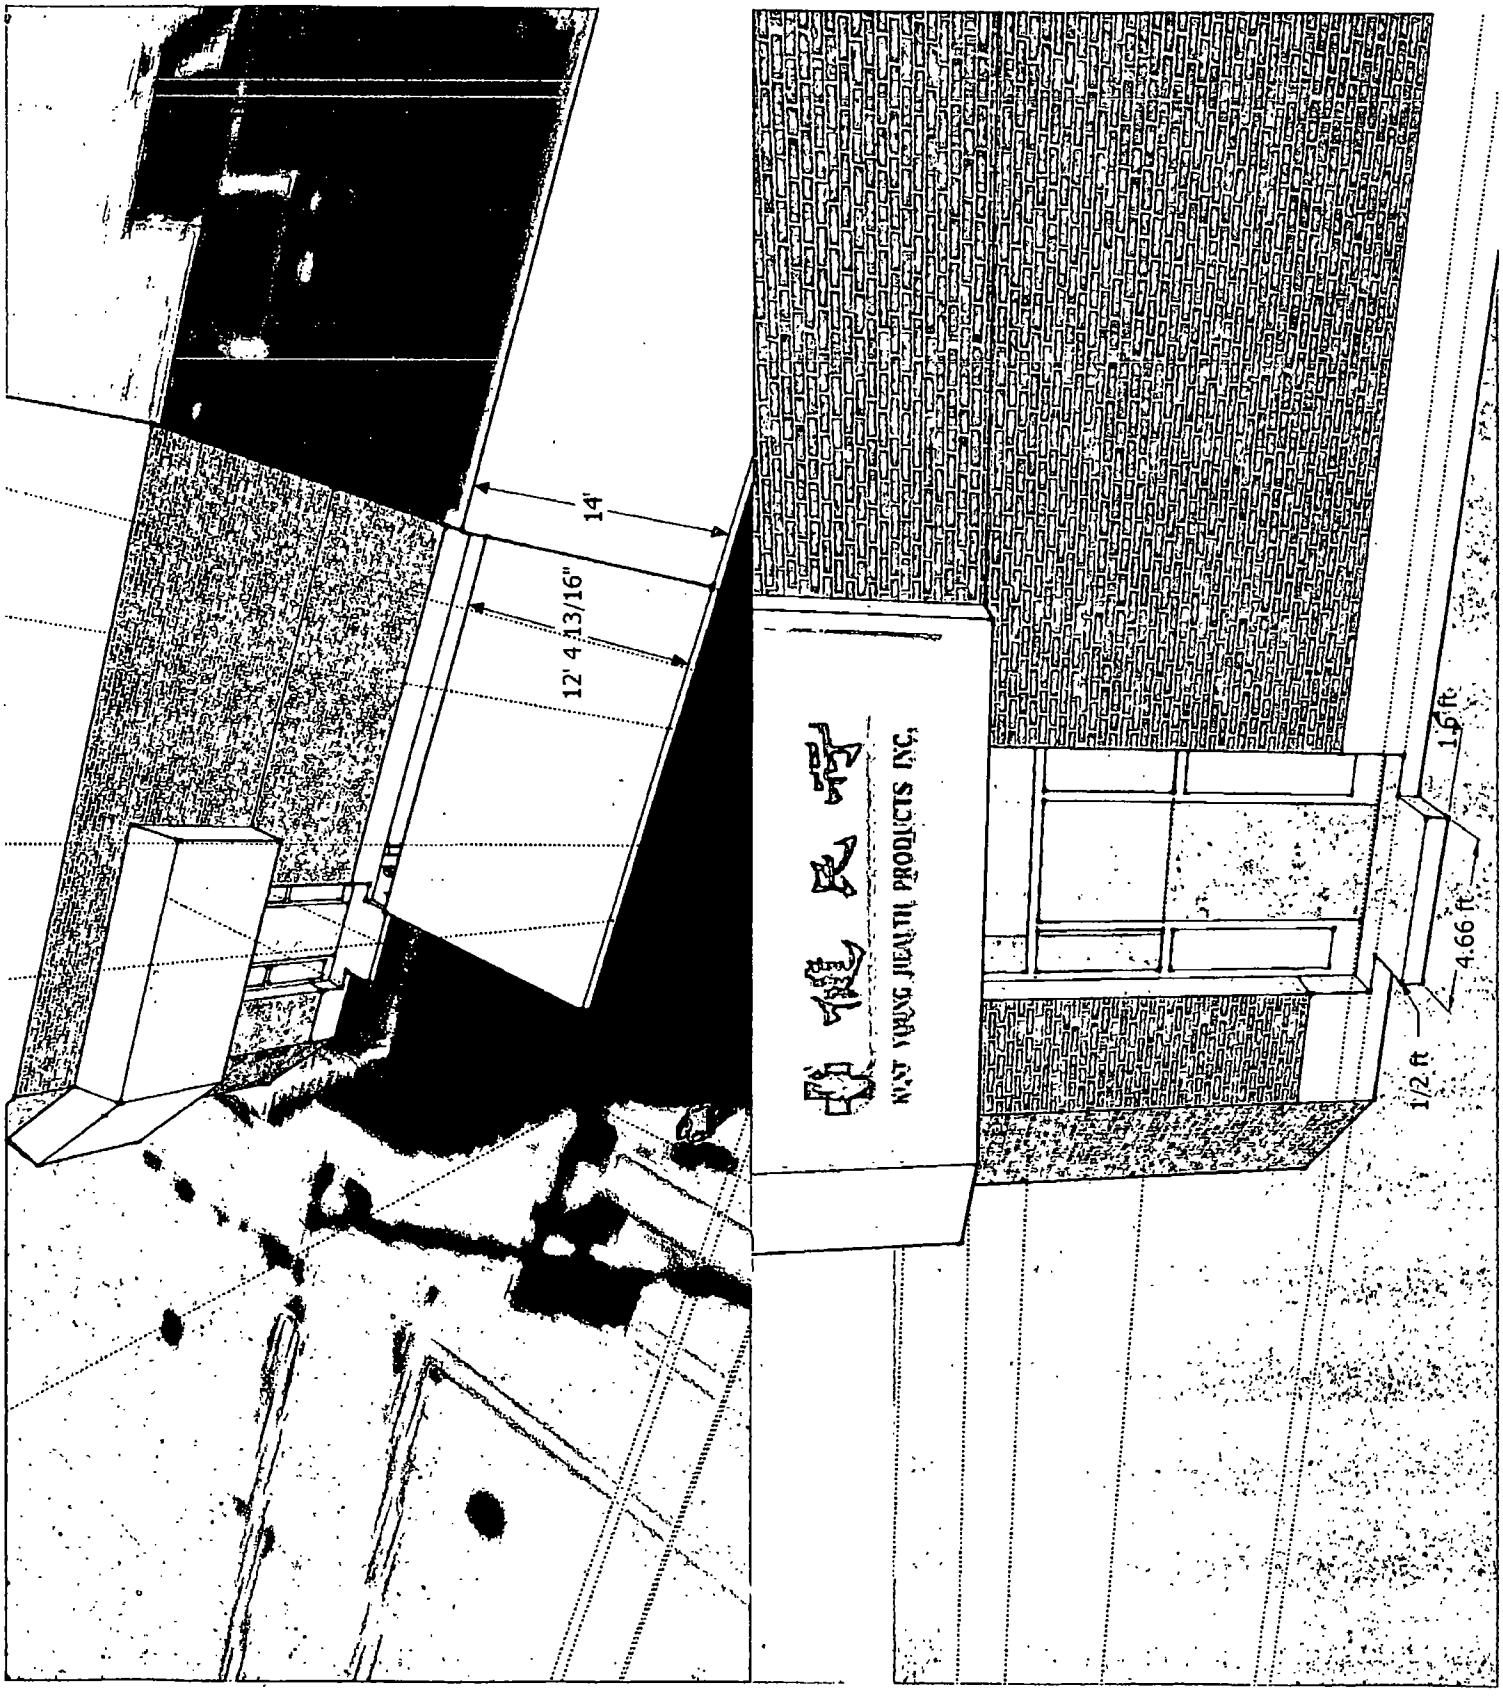
14'
12' 4 13/16"
1.6 ft
4.66 ft
1/2 ft

Department of Business Affairs and Consumer Protection
Business Assistance Center - Public Way Use Unit
City Hall - 121 N. LaSalle Street, Room 800 • Chicago, IL 60602
(312)-74-GOBIZ (312-744-6249) • (312) 744-1944 (TTY)
http://www.cityofchicago.org/bacp

09/11/2013

Alderman **Daniel S. Solis**
Ward # **25**
City of Chicago
City Hall, Room **203**
121 North LaSalle Street
Chicago, Illinois 60602

Re: An ordinance to use and maintain a portion of the public right-of-way for **one (1) step(s)** for **KENT YOUNG HEALTH PRODUCTS CENTER & CO.**, adjacent to the premises known as **2400 S. Wentworth Ave.**.

Dear Alderman **Daniel S. Solis**:

The applicant referenced above has requested the use of the public right-of-way for a **step(s)**. An ordinance has been prepared by the Department of Business Affairs and Consumer Protection – Business Assistance Center - Public Way Use Unit for presentation to the City Council. Because this request was made for properties located in your ward, as approved by you as per the attached, I respectfully request that you introduce the attached ordinance at the next City Council meeting.

If you have any questions regarding this ordinance, please contact Anthony Bertuca at (312) 744-5506.

Department of Business Affairs and Consumer Protection

City of Chicago

O2013-6820

Office of the City Clerk

Document Tracking Sheet

Meeting Date:	9/11/2013
Sponsor(s):	Solis, Daniel (25)
Type:	Ordinance
Title:	Grant(s) of privilege in public way for Lawrence's Fisheries
Committee(s) Assignment:	Committee on Transportation and Public Way

ORDINANCE
LAWRENCE'S FISHERIES, INC.
Acct. No. 2857 - 1
Permit No. 1107432

Be It Ordained by the City Council of the City of Chicago:

SECTION 1. Permission and authority are hereby given and granted to LAWRENCE'S FISHERIES, INC., upon the terms and subject to the conditions of this ordinance to maintain and use two (2) sign(s) projecting over the public right-of-way attached to its premises known as 2120 S. Canal St..

Said sign structure(s) measures as follows; along S. Canal Street:
One (1) at seven point five (7.5) feet in length, three (3) feet in height and thirteen (13) feet above grade level.

Said sign structure(s) measures as follows; along S CANAL ST:
One (1) at seven point five (7.5) feet in length, four point five (4.5) feet in height and seventeen (17) feet above grade level.

The location of said privilege shall be as shown on prints kept on file with the Department of Business Affairs and Consumer Protection and the Office of the City Clerk.

Said privilege shall be constructed in accordance with plans and specifications approved by the Department of Transportation (Division of Project Development) and Zoning Department - Signs.

This grant of privilege in the public way shall be subject to the provisions of Section 10-28-015 and all other required provisions of the Municipal Code of Chicago.

The grantee shall pay to the City of Chicago as compensation for the privilege #1107432 herein granted the sum of four hundred ($400.00) per annum in advance.

A 25% penalty will be added for payments received after due date.

The permit holder agrees to hold the City of Chicago harmless for any damage, relocation or replacement costs associated with damage, relocation or removal of private property caused by the City performing work in the public way.

Authority herein given and granted for a period of five (5) years from and after 06/11/2013.

Alderman _____

Daniel S. Solis 25th Ward

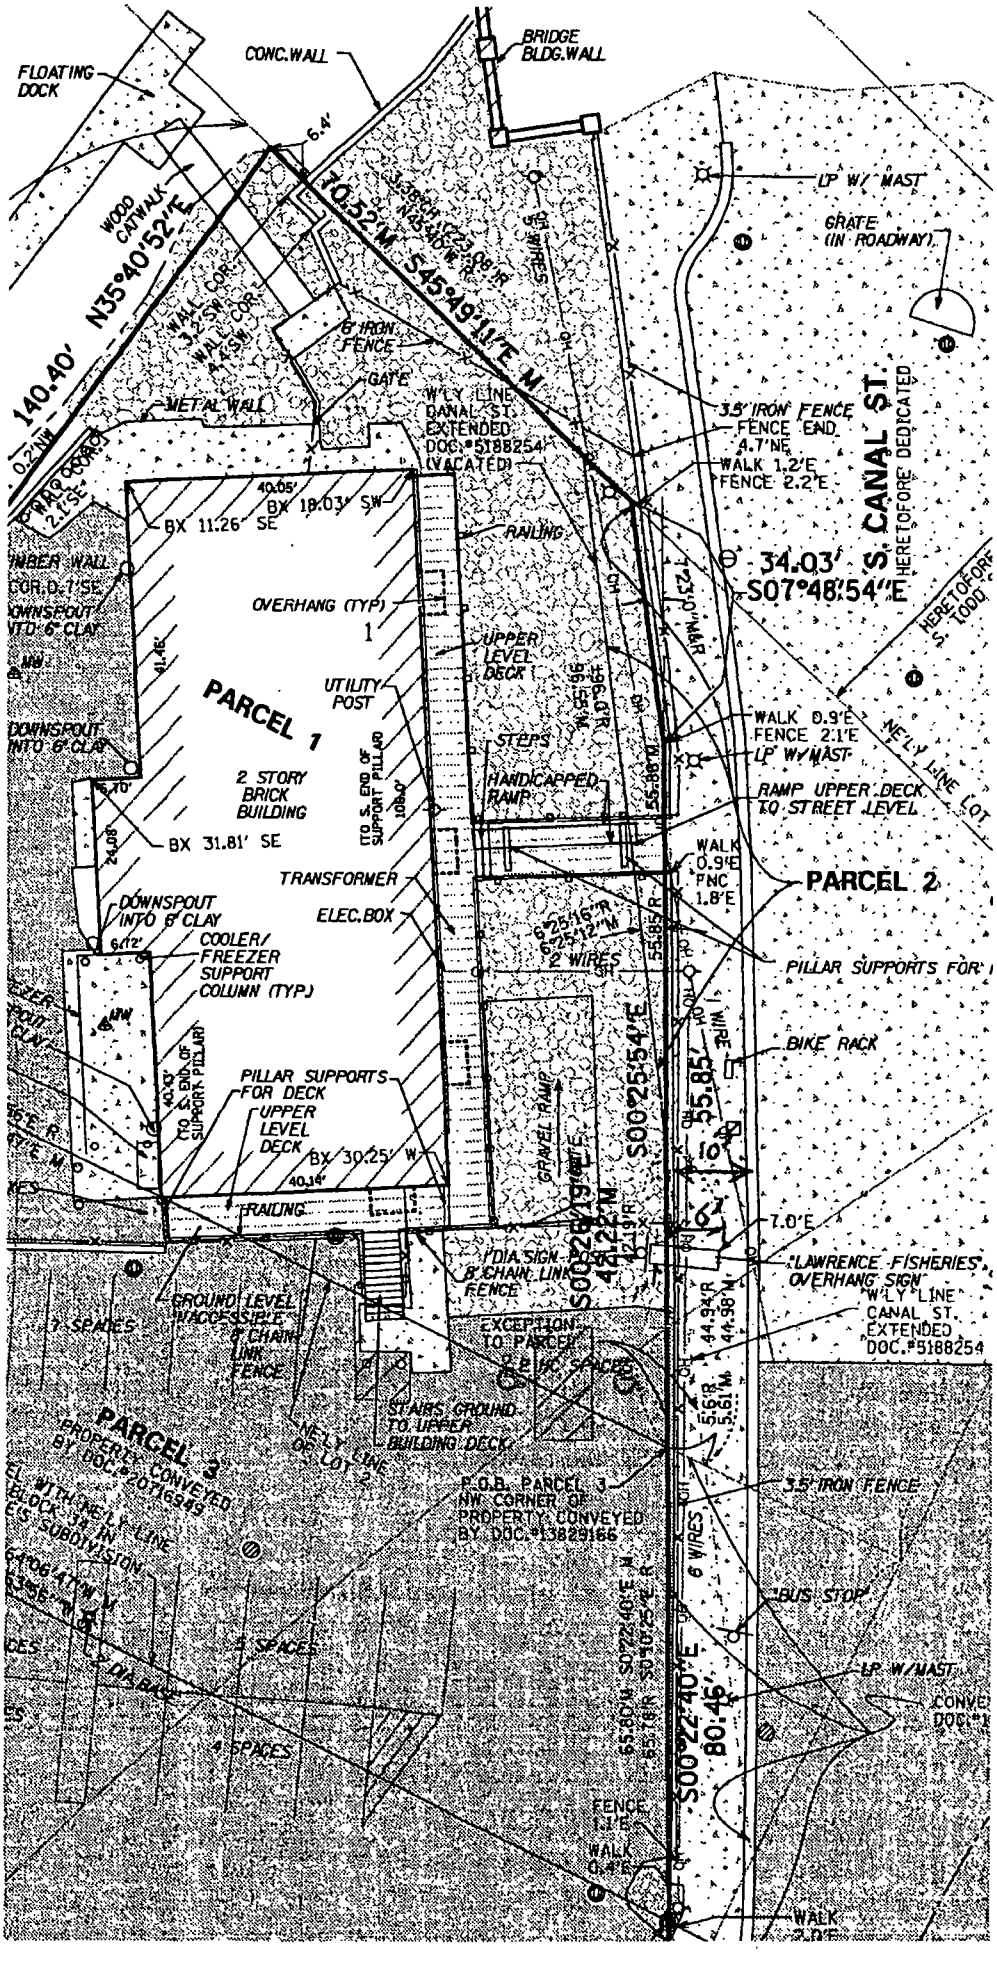

100' to Grove St.

Department of Business Affairs and Consumer Protection
Business Assistance Center - Public Way Use Unit
City Hall - 121 N. LaSalle Street, Room 800 • Chicago, IL 60602
(312)-74-GOBIZ (312-744-6249) • (312) 744-1944 (TTY)
http://www.cityofchicago.org/bacp

07/24/2013

Alderman **Daniel S. Solis**
Ward # **25**
City of Chicago
City Hall, Room **203**
121 North LaSalle Street
Chicago, Illinois 60602

Re: An ordinance to use and maintain a portion of the public right-of-way for **two (2) sign(s)** for **LAWRENCE'S FISHERIES, INC.**, adjacent to the premises known as **2120 S. Canal St.**.

Dear Alderman **Daniel S. Solis**:

The applicant referenced above has requested the use of the public right-of-way for a **sign(s)**. An ordinance has been prepared by the Department of Business Affairs and Consumer Protection – Business Assistance Center - Public Way Use Unit for presentation to the City Council. Because this request was made for properties located in your ward, as approved by you as per the attached, I respectfully request that you introduce the attached ordinance at the next City Council meeting.

If you have any questions regarding this ordinance, please contact Anthony Bertuca at (312) 744-5506.

Department of Business Affairs and Consumer Protection

City of Chicago

O2013-6822

Office of the City Clerk

Document Tracking Sheet

Meeting Date:	9/11/2013
Sponsor(s):	Solis, Daniel (25)
Type:	Ordinance
Title:	Grant(s) of privilege in public way for Los Alamos
Committee(s) Assignment:	Committee on Transportation and Public Way

ORDINANCE
LOS ALAMOS
Acct. No. 68758 - 1
Permit No. 1107529

Be It Ordained by the City Council of the City of Chicago:

SECTION 1. Permission and authority are hereby given and granted to LOS ALAMOS, upon the terms and subject to the conditions of this ordinance to maintain and use, as now constructed, four (4) Light Fixture(s) projecting over the public right-of-way adjacent to its premises known as 2157 S. Damen Ave..

Said Light Fixture(s) at S. Damen measure(s):
Four (4) at one (1) foot in length, one (1) foot in width and twelve (12) feet above grade level.

The location of said privilege shall be as shown on prints kept on file with the Department of Business Affairs and Consumer Protection and the Office of the City Clerk.

Said privilege shall be constructed in accordance with plans and specifications approved by the Department of Transportation (Division of Project Development).

This grant of privilege in the public way shall be subject to the provisions of Section 10-28-015 and all other required provisions of the Municipal Code of Chicago.

The grantee shall pay to the City of Chicago as compensation for the privilege #1107529 herein granted the sum of ninety ($90.00) per annum in advance.

A 25% penalty will be added for payments received after due date.

The permit holder agrees to hold the City of Chicago harmless for any damage, relocation or replacement costs associated with damage, relocation or removal of private property caused by the City performing work in the public way.

Authority herein given and granted for a period of five (5) years from and after 06/11/2013.

Alderman _____

Daniel S. Solis 25th Ward

5-11-15

Dimesions of Existing lights on 2157 S Damen Av Chicago IL 60608

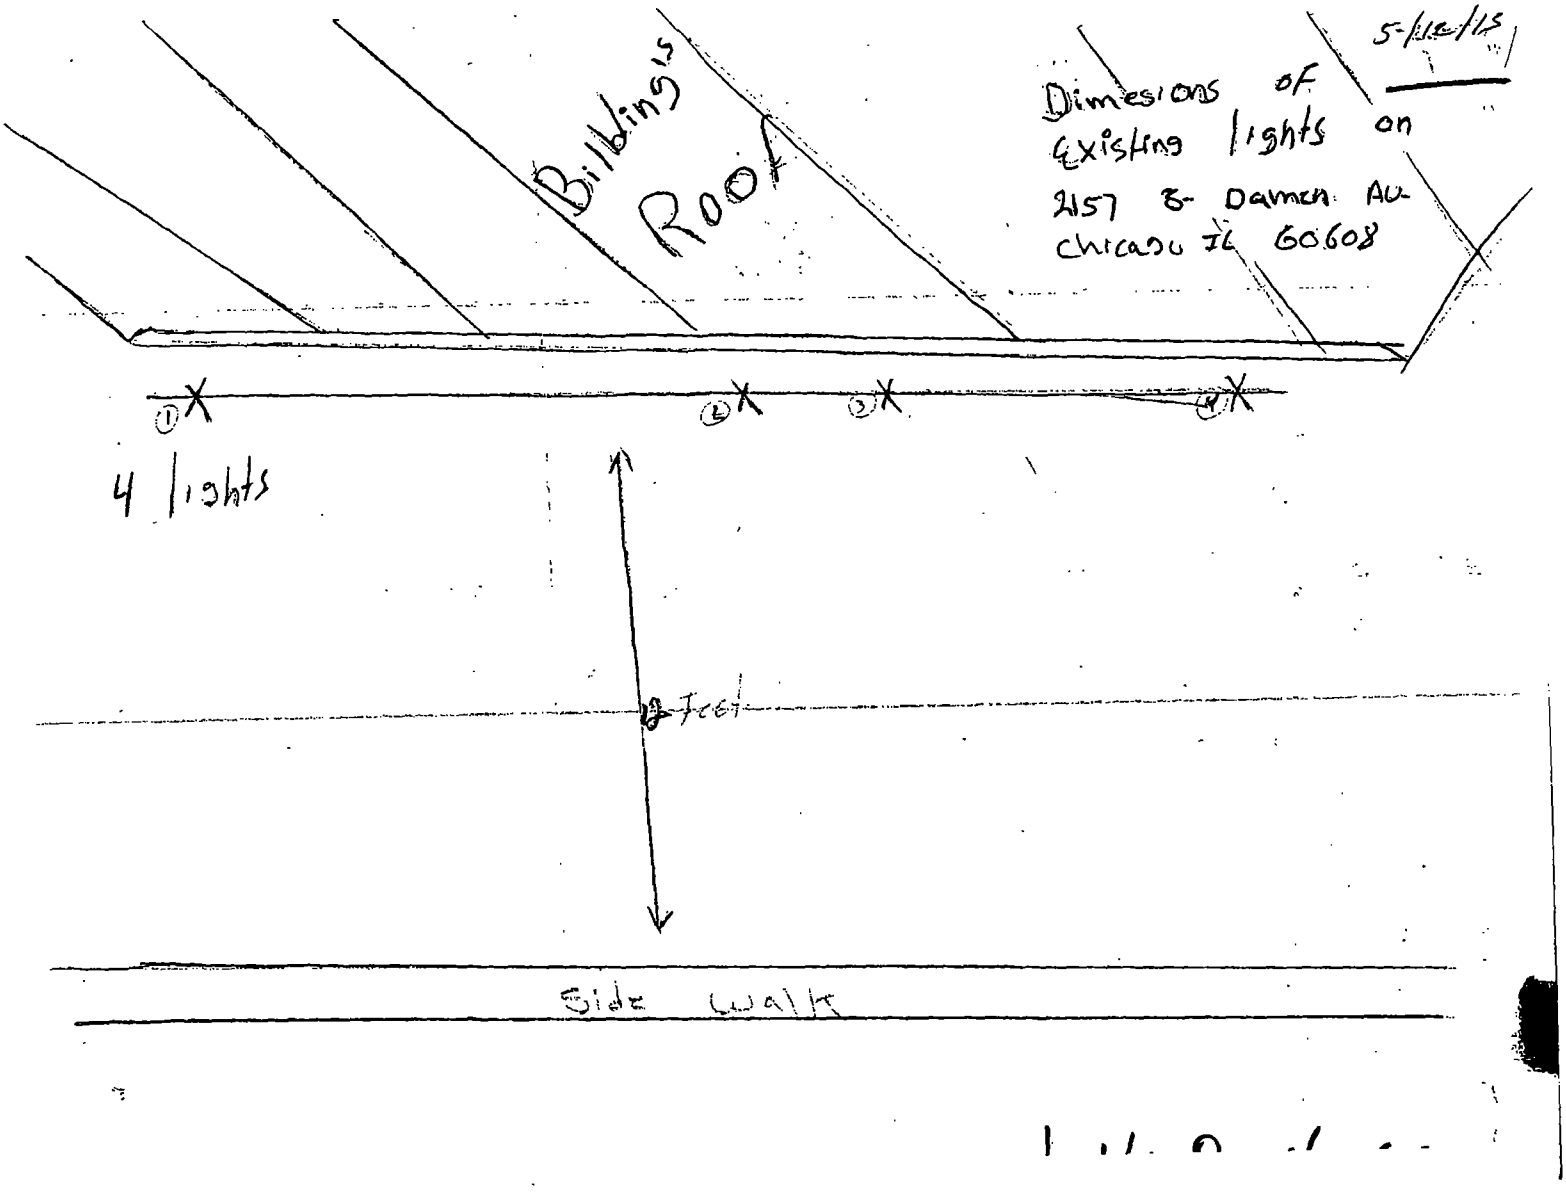

Department of Business Affairs and Consumer Protection
Business Assistance Center - Public Way Use Unit
City Hall - 121 N. LaSalle Street, Room 800 • Chicago, IL 60602
(312)-74-GOBIZ (312-744-6249) • (312) 744-1944 (TTY)
http://www.cityofchicago.org/bacp

09/11/2013

Alderman **Daniel S. Solis**
Ward # **25**
City of Chicago
City Hall, Room **203**
121 North LaSalle Street
Chicago, Illinois 60602

Re: An ordinance to use and maintain a portion of the public right-of-way for **four (4) light fixture(s)** for **LOS ALAMOS**, adjacent to the premises known as **2157 S. Damen Ave.**.

Dear Alderman **Daniel S. Solis**:

The applicant referenced above has requested the use of the public right-of-way for a **light fixture(s)**. An ordinance has been prepared by the Department of Business Affairs and Consumer Protection – Business Assistance Center - Public Way Use Unit for presentation to the City Council. Because this request was made for properties located in your ward, as approved by you as per the attached, I respectfully request that you introduce the attached ordinance at the next City Council meeting.

If you have any questions regarding this ordinance, please contact Anthony Bertuca at (312) 744-5506.

Department of Business Affairs and Consumer Protection

City of Chicago

O2013-6825

Office of the City Clerk

Document Tracking Sheet

Meeting Date:	9/11/2013
Sponsor(s):	Solis, Daniel (25)
Type:	Ordinance
Title:	Grant(s) of privilege in public way for Morgan's Bar and Grill
Committee(s) Assignment:	Committee on Transportation and Public Way

ORDINANCE
MORGAN'S BAR AND GRILL
Acct. No. 288229 - 1
Permit No. 1107083

Be It Ordained by the City Council of the City of Chicago:

SECTION 1. Permission and authority are hereby given and granted to MORGAN'S BAR AND GRILL, upon the terms and subject to the conditions of this ordinance to maintain and use, as now constructed, fourteen (14) Light Fixture(s) projecting over the public right-of-way adjacent to its premises known as 1325 S. Halsted St..

Said Light Fixture(s) at S. Halsted measure(s):
Eight (8) at one (1) foot in length, one (1) foot in width and sixteen (16) feet above grade level.

Said Light Fixture(s) at W. Maxwell measure(s):
Six (6) at one (1) foot in length, one (1) foot in width and sixteen (16) feet above grade level.

The location of said privilege shall be as shown on prints kept on file with the Department of Business Affairs and Consumer Protection and the Office of the City Clerk.

Said privilege shall be constructed in accordance with plans and specifications approved by the Department of Transportation (Division of Project Development).

This grant of privilege in the public way shall be subject to the provisions of Section 10-28-015 and all other required provisions of the Municipal Code of Chicago.

The grantee shall pay to the City of Chicago as compensation for the privilege #1107083 herein granted the sum of one hundred forty ($140.00) per annum in advance.

A 25% penalty will be added for payments received after due date.

The permit holder agrees to hold the City of Chicago harmless for any damage, relocation or replacement costs associated with damage, relocation or removal of private property caused by the City performing work in the public way.

Authority herein given and granted for a period of five (5) years from and after 01/09/2013.

Alderman _____

Daniel S. Solis 25th Ward

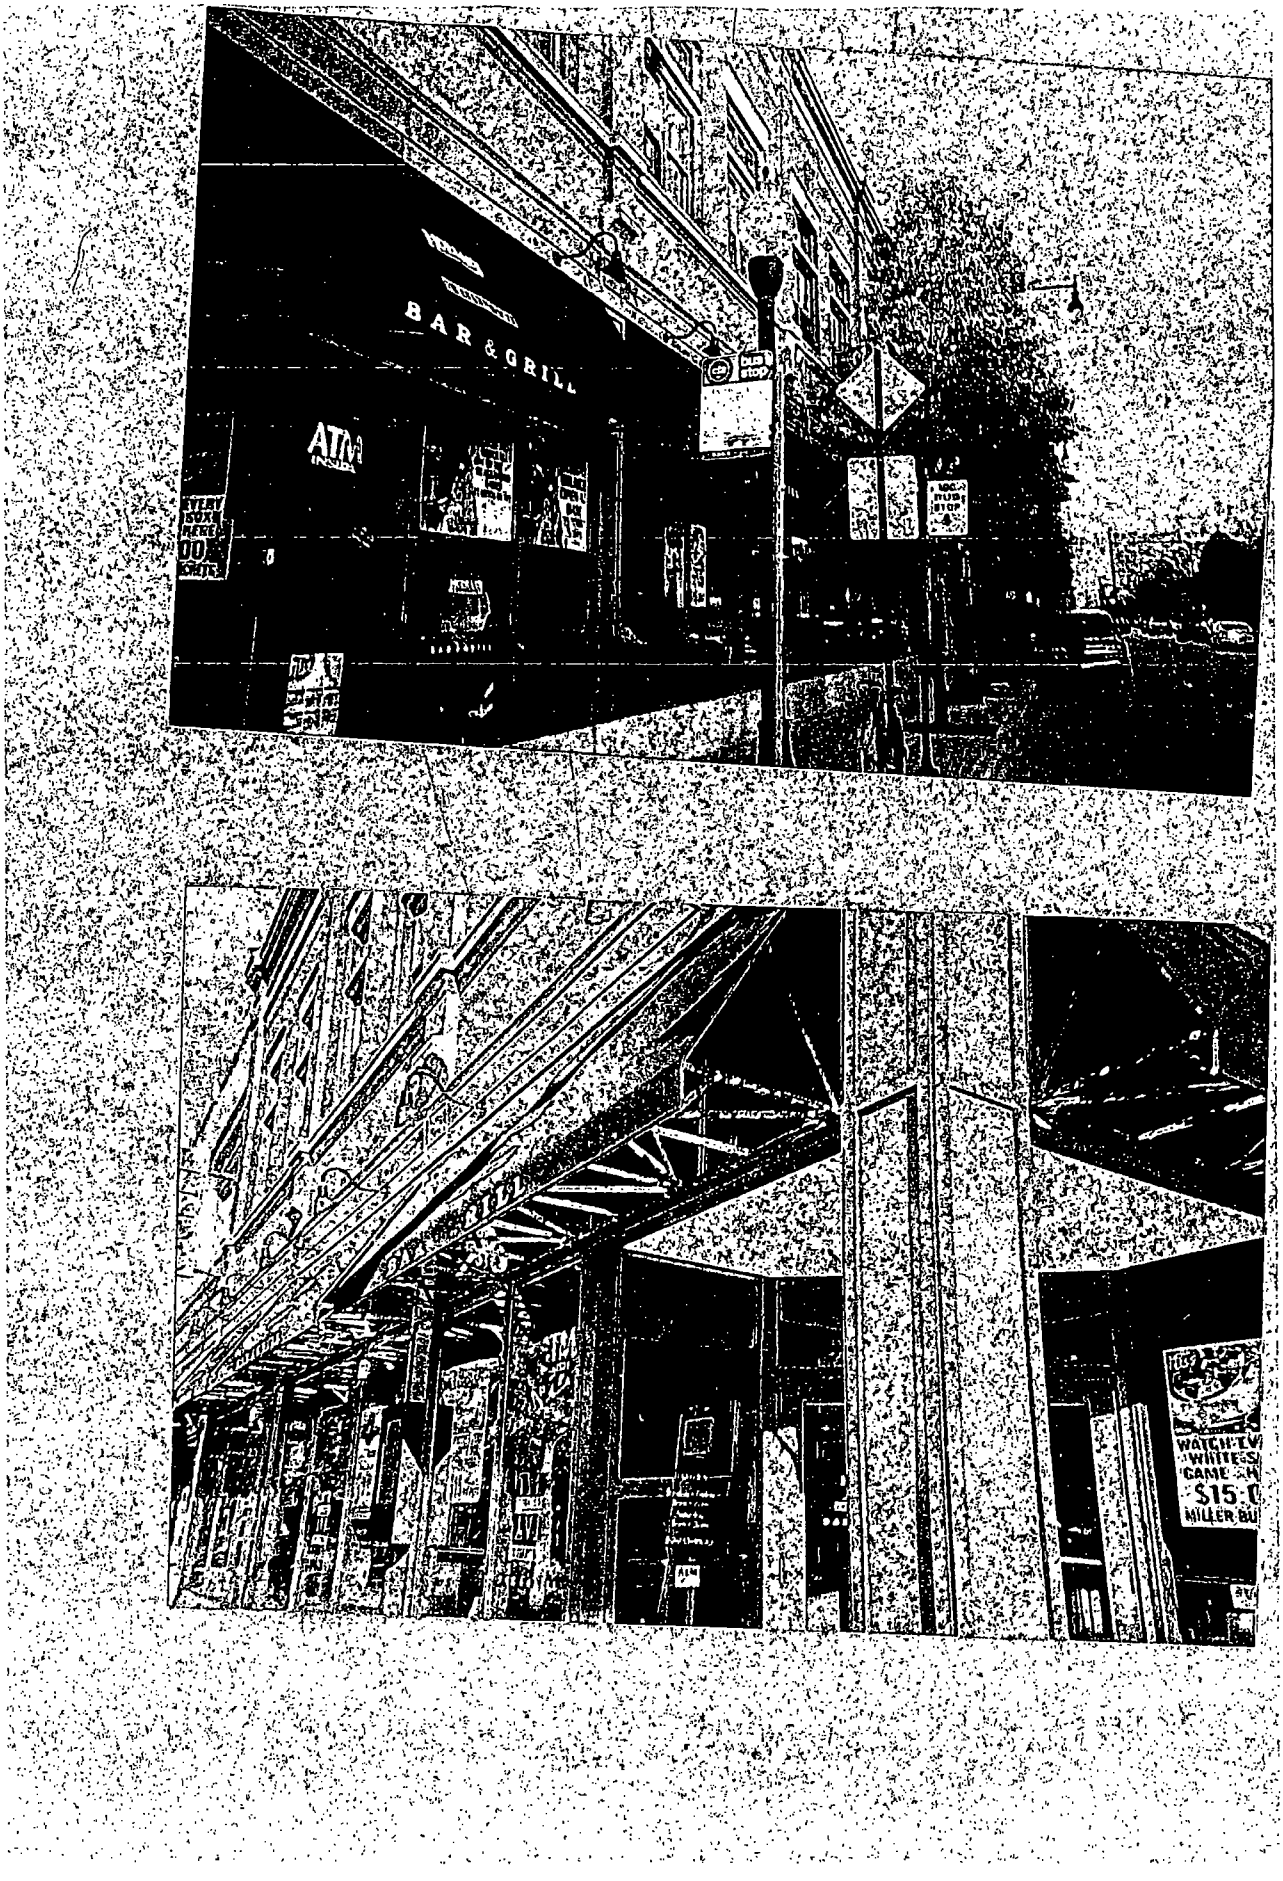
BAR & GRILL
ATM

Department of Business Affairs and Consumer Protection
Business Assistance Center - Public Way Use Unit
City Hall - 121 N. LaSalle Street, Room 800 • Chicago, IL 60602
(312)-74-GOBIZ (312-744-6249) • (312) 744-1944 (TTY)
http://www.cityofchicago.org/bacp

09/11/2013

Alderman **Daniel S. Solis**
Ward # **25**
City of Chicago
City Hall, Room **203**
121 North LaSalle Street
Chicago, Illinois 60602

Re: An ordinance to use and maintain a portion of the public right-of-way for **fourteen (14) light fixture(s)** for **MORGAN'S BAR AND GRILL**, adjacent to the premises known as **1325 S. Halsted St.**.

Dear Alderman **Daniel S. Solis**:

The applicant referenced above has requested the use of the public right-of-way for a **light fixture(s)**. An ordinance has been prepared by the Department of Business Affairs and Consumer Protection – Business Assistance Center - Public Way Use Unit for presentation to the City Council. Because this request was made for properties located in your ward, as approved by you as per the attached, I respectfully request that you introduce the attached ordinance at the next City Council meeting.

If you have any questions regarding this ordinance, please contact Anthony Bertuca at (312) 744-5506.

Department of Business Affairs and Consumer Protection

City of Chicago

O2013-6827

Office of the City Clerk

Document Tracking Sheet

Meeting Date:	9/11/2013
Sponsor(s):	Solis, Daniel (25)
Type:	Ordinance
Title:	Grant(s) of privilege in public way for Pacific Furniture Inc.
Committee(s) Assignment:	Committee on Transportation and Public Way

ORDINANCE
PACIFIC FURNITURE INC
Acct. No. 33924 - 1
Permit No. 1107445

Be It Ordained by the City Council of the City of Chicago:

SECTION 1. Permission and authority are hereby given and granted to PACIFIC FURNITURE INC, upon the terms and subject to the conditions of this ordinance to maintain and use one (1) sign(s) projecting over the public right-of-way attached to its premises known as 2200 S. Wentworth Ave..

Said sign structure(s) measures as follows; along S. Wentworth Ave.:
One (1) at six (6) feet in length, six (6) feet in height and eleven point five (11.5) feet above grade level.

The location of said privilege shall be as shown on prints kept on file with the Department of Business Affairs and Consumer Protection and the Office of the City Clerk.

Said privilege shall be constructed in accordance with plans and specifications approved by the Department of Transportation (Division of Project Development) and Zoning Department - Signs.

This grant of privilege in the public way shall be subject to the provisions of Section 10-28-015 and all other required provisions of the Municipal Code of Chicago.

The grantee shall pay to the City of Chicago as compensation for the privilege #1107445 herein granted the sum of three hundred ($300.00) per annum in advance.

A 25% penalty will be added for payments received after due date.

The permit holder agrees to hold the City of Chicago harmless for any damage, relocation or replacement costs associated with damage, relocation or removal of private property caused by the City performing work in the public way.

Authority herein given and granted for a period of five (5) years from and after 07/30/2013.

Alderman _____

Daniel S. Solis 25th Ward

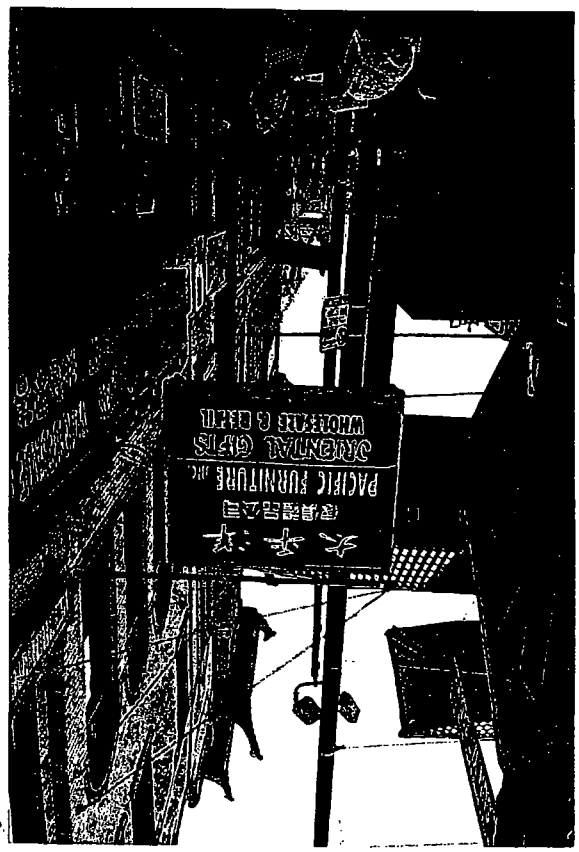
PACIFIC FURNITURE INC.

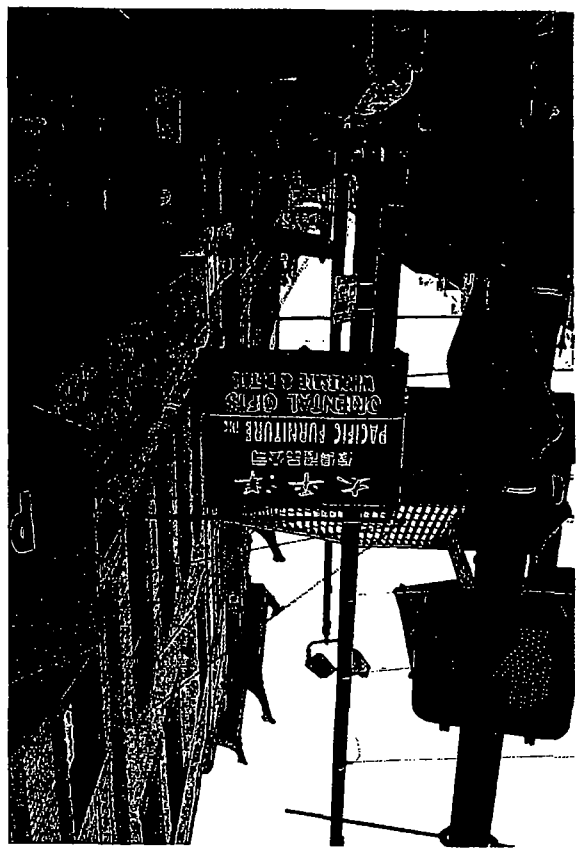
PACIFIC FURNITURE INC.

Department of Business Affairs and Consumer Protection
Business Assistance Center - Public Way Use Unit
City Hall - 121 N. LaSalle Street, Room 800 • Chicago, IL 60602
(312)-74-GOBIZ (312-744-6249) • (312) 744-1944 (TTY)
http://www.cityofchicago.org/bacp

09/11/2013

Alderman **Daniel S. Solis**
Ward # **25**
City of Chicago
City Hall, Room **203**
121 North LaSalle Street
Chicago, Illinois 60602

Re: An ordinance to use and maintain a portion of the public right-of-way for **one (1) sign(s)** for **PACIFIC FURNITURE INC**, adjacent to the premises known as **2200 S. Wentworth Ave.**.

Dear Alderman **Daniel S. Solis**:

The applicant referenced above has requested the use of the public right-of-way for a **sign(s)**. An ordinance has been prepared by the Department of Business Affairs and Consumer Protection – Business Assistance Center - Public Way Use Unit for presentation to the City Council. Because this request was made for properties located in your ward, as approved by you as per the attached, I respectfully request that you introduce the attached ordinance at the next City Council meeting.

If you have any questions regarding this ordinance, please contact Anthony Bertuca at (312) 744-5506.

Department of Business Affairs and Consumer Protection

City of Chicago

O2013-6830

Office of the City Clerk

Document Tracking Sheet

Meeting Date:	9/11/2013
Sponsor(s):	Solis, Daniel (25)
Type:	Ordinance
Title:	Grant(s) of privilege in public way for Santiago Cano
Committee(s) Assignment:	Committee on Transportation and Public Way

ORDINANCE
SANTIAGO CANO
Acct. No. 383297 - 1
Permit No. 1107766

Be It Ordained by the City Council of the City of Chicago:

SECTION 1. Permission and authority are hereby given and granted to SANTIAGO CANO, upon the terms and subject to the conditions of this ordinance to maintain and use, as now constructed, two (2) Step(s) on the public right-of-way adjacent to its premises known as 1818 S. Carpenter St..

Said Step(s) at South Carpenter Street measure(s):
One (1) at five (5) feet in length, and one point eight three (1.83) foot in width for a total of nine point one five (9.15) square feet.
One (1) at three point seven five (3.75) feet in length, and one point six six (1.66) foot in width for a total of six point two three (6.23) square feet.

The location of said privilege shall be as shown on prints kept on file with the Department of Business Affairs and Consumer Protection and the Office of the City Clerk.

Said privilege shall be constructed in accordance with plans and specifications approved by the Department of Transportation (Division of Project Development).

This grant of privilege in the public way shall be subject to the provisions of Section 10-28-015 and all other required provisions of the Municipal Code of Chicago.

The grantee shall pay to the City of Chicago as compensation for the privilege #1107766 herein granted the sum of zero ($.00) per annum in advance.

A 25% penalty will be added for payments received after due date.

The permit holder agrees to hold the City of Chicago harmless for any damage, relocation or replacement costs associated with damage, relocation or removal of private property caused by the City performing work in the public way.

Authority herein given and granted for a period of five (5) years from and after Date of Passage.

Alderman _____

Daniel S. Solis 25th Ward

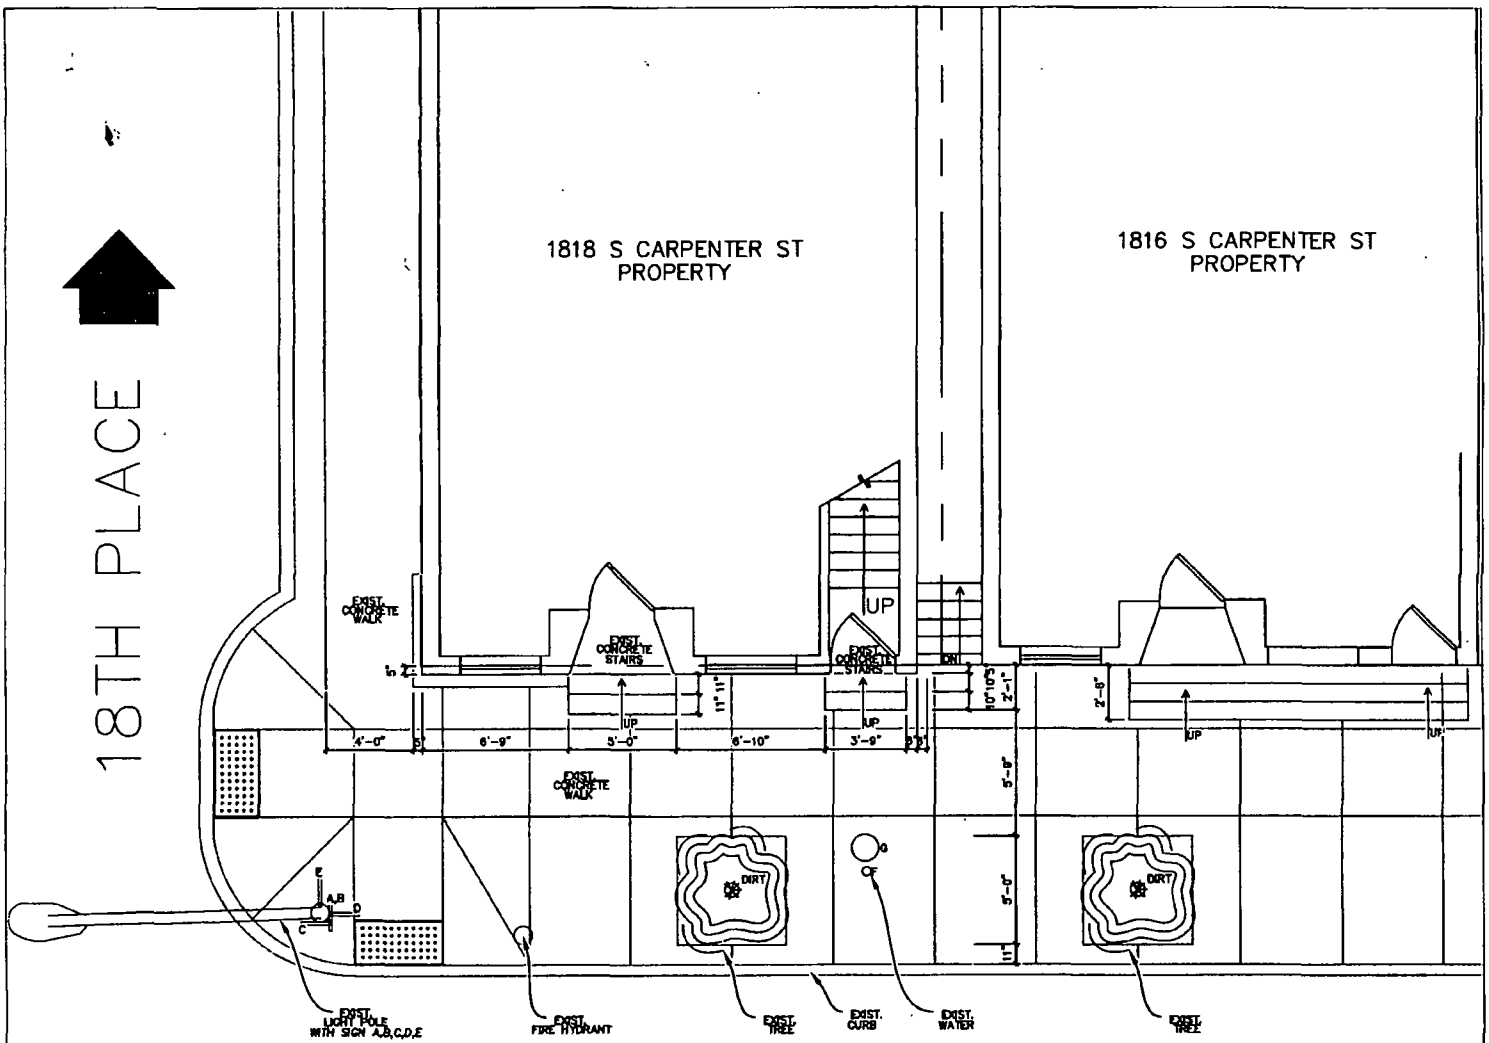

PLOT PLAN

1/8" = 1'-0"

SIGNS

A)

B)

C)

D)

E)

F)

G)

JOB NO.	
SHEET NO.	SP
SHT. 1 OF 1 SHEETS	

DRAWING TITLE: **SITE PLAN**

JOB TITLE:

PROPOSED CONCRETE STAIRS
F O R: MR. SANTIAGO CANO
1818 S CARPENTER ST. CHICAGO IL 60608

Department of Business Affairs and Consumer Protection
Business Assistance Center - Public Way Use Unit
City Hall - 121 N. LaSalle Street, Room 800 • Chicago, IL 60602
(312)-74-GOBIZ (312-744-6249) • (312) 744-1944 (TTY)
http://www.cityofchicago.org/bacp

09/11/2013

Alderman **Daniel S. Solis**
Ward # **25**
City of Chicago
City Hall, Room **203**
121 North LaSalle Street
Chicago, Illinois 60602

Re: An ordinance to use and maintain a portion of the public right-of-way for **two (2) step(s)** for **SANTIAGO CANO**, adjacent to the premises known as **1818 S. Carpenter St.**.

Dear Alderman **Daniel S. Solis**:

The applicant referenced above has requested the use of the public right-of-way for a **step(s)**. An ordinance has been prepared by the Department of Business Affairs and Consumer Protection – Business Assistance Center - Public Way Use Unit for presentation to the City Council. Because this request was made for properties located in your ward, as approved by you as per the attached, I respectfully request that you introduce the attached ordinance at the next City Council meeting.

If you have any questions regarding this ordinance, please contact Anthony Bertuca at (312) 744-5506.

Department of Business Affairs and Consumer Protection

City of Chicago

O2013-6833

Office of the City Clerk

Document Tracking Sheet

Meeting Date:	9/11/2013
Sponsor(s):	Solis, Daniel (25)
Type:	Ordinance
Title:	Grant(s) of privilege in public way for St. Therese Chinese Catholic Church
Committee(s) Assignment:	Committee on Transportation and Public Way

ORDINANCE
ST. THERESE CHINESE CATHOLIC CHURCH
Acct. No. 384476 - 1
Permit No. 1108486

Be It Ordained by the City Council of the City of Chicago:

SECTION 1. Permission and authority are hereby given and granted to ST. THERESE CHINESE CATHOLIC CHURCH, upon the terms and subject to the conditions of this ordinance to construct, install, maintain and use five (5) Condenser(s) projecting over the public right-of-way adjacent to its premises known as 218 W. Alexander St..

Said Condenser(s) at Alley behind the church measure(s):
Five (5) at one point seven one (1.71) foot in length, and point six seven (.67) feet in width for a total of five point seven three (5.73) square feet. Said air condition condensers shall be approximately twenty-two (22) feet above grade level.

The location of said privilege shall be as shown on prints kept on file with the Department of Business Affairs and Consumer Protection and the Office of the City Clerk.

Said privilege shall be constructed in accordance with plans and specifications approved by the Department of Transportation (Division of Project Development).

This grant of privilege in the public way shall be subject to the provisions of Section 10-28-015 and all other required provisions of the Municipal Code of Chicago.

The grantee shall pay to the City of Chicago as compensation for the privilege #1108486 herein granted the sum of two thousand ($2,000.00) per annum in advance.

A 25% penalty will be added for payments received after due date.

The permit holder agrees to hold the City of Chicago harmless for any damage, relocation or replacement costs associated with damage, relocation or removal of private property caused by the City performing work in the public way.

Authority herein given and granted for a period of five (5) years from and after Date of Passage.

Alderman _____

Daniel S. Solis 25th Ward

Vertical Detail

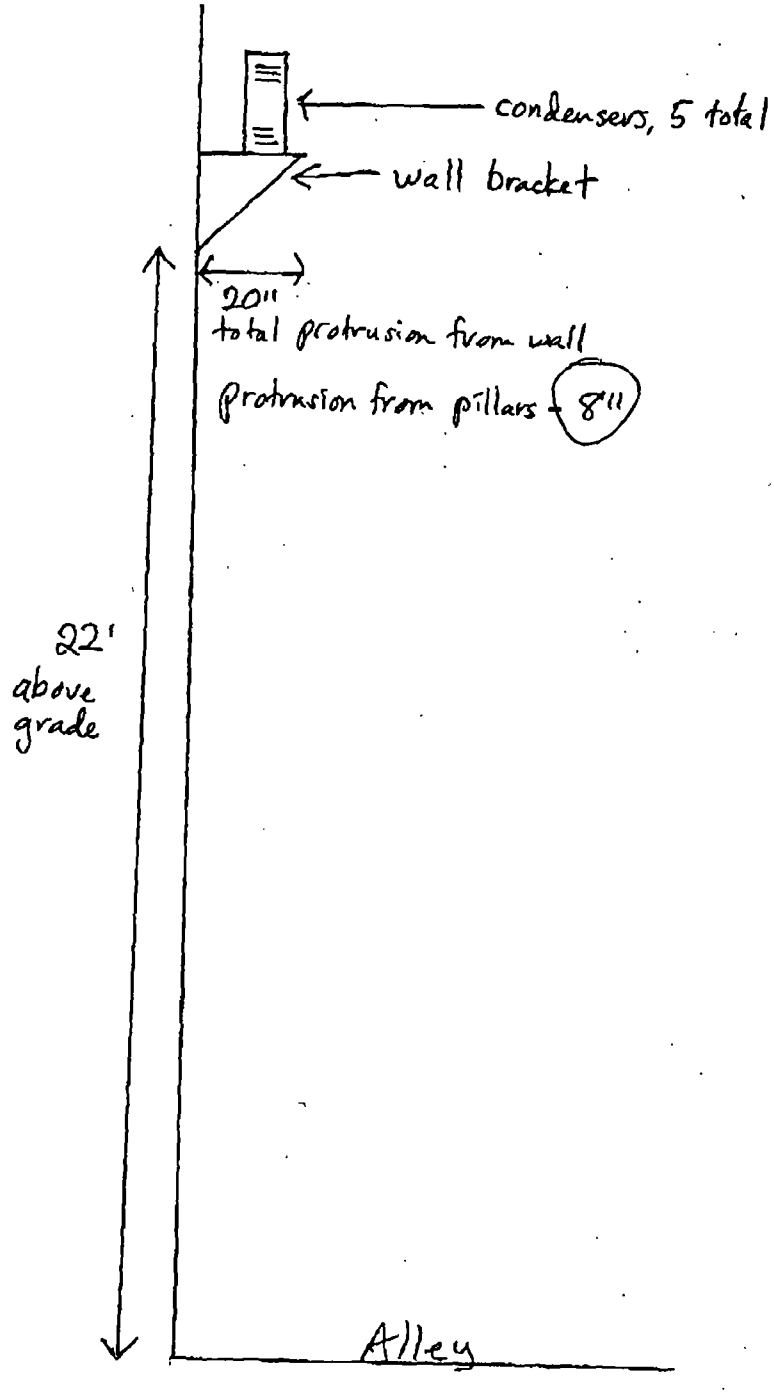

Department of Business Affairs and Consumer Protection
Business Assistance Center- Public Way Use Unit
City Hall- 121 N. LaSalle Street Room 800 • Chicago, IL 60602
(312)-74-GOBIZ (312-744-6249) • (312) 744-1944 (TTY)
http //www.cityofchicago.org/bacp

09/11/2013

Alderman **Daniel S. Solis**
Ward # **25**
City of Chicago
City Hall, Room **203**
121 North LaSalle Street
Chicago, Illinois 60602

Re: An ordinance to use and maintain a portion of the public right-of-way for **five (5) condenser(s)** for **ST. THERESE CHINESE CATHOLIC CHURCH**, adjacent to the premises known as **218 W. Alexander St.**.

Dear Alderman **Daniel S. Solis**:

The applicant referenced above has requested the use of the public right-of-way for **condenser(s)**. An ordinance has been prepared by the Department of Business Affairs and Consumer Protection – Business Assistance Center - Public Way Use Unit for presentation to the City Council. Because this request was made for properties located in your ward, as approved by you as per the attached, I respectfully request that you introduce the attached ordinance at the next City Council meeting.

If you have any questions regarding this ordinance, please contact Anthony Bertuca at (312) 744-5506.

Department of Business Affairs and Consumer Protection

City of Chicago

O2013-6836

Office of the City Clerk

Document Tracking Sheet

Meeting Date:	9/11/2013
Sponsor(s):	Solis, Daniel (25)
Type:	Ordinance
Title:	Grant(s) of privilege in public way for Tuscany Restaurant
Committee(s) Assignment:	Committee on Transportation and Public Way

ORDINANCE
TUSCANY RESTAURANT
Acct. No. 8914 - 1
Permit No. 1108302

Be It Ordained by the City Council of the City of Chicago:

SECTION 1. Permission and authority are hereby given and granted to TUSCANY RESTAURANT, upon the terms and subject to the conditions of this ordinance to maintain and use, as now constructed, four (4) Light Fixture(s) projecting over the public right-of-way adjacent to its premises known as 1014 W. Taylor St..

Said Light Fixture(s) at W. Taylor Street measure(s):
Four (4) at point seven five (.75) feet in length, one point one seven (1.17) foot in width and six point two five (6.25) feet above grade level.

The location of said privilege shall be as shown on prints kept on file with the Department of Business Affairs and Consumer Protection and the Office of the City Clerk.

Said privilege shall be constructed in accordance with plans and specifications approved by the Department of Transportation (Division of Project Development).

This grant of privilege in the public way shall be subject to the provisions of Section 10-28-015 and all other required provisions of the Municipal Code of Chicago.

The grantee shall pay to the City of Chicago as compensation for the privilege #1108302 herein granted the sum of ninety ($90.00) per annum in advance.

A 25% penalty will be added for payments received after due date.

The permit holder agrees to hold the City of Chicago harmless for any damage, relocation or replacement costs associated with damage, relocation or removal of private property caused by the City performing work in the public way.

Authority herein given and granted for a period of five (5) years from and after 06/11/2013.

Alderman _____

Daniel S. Solis 25th Ward

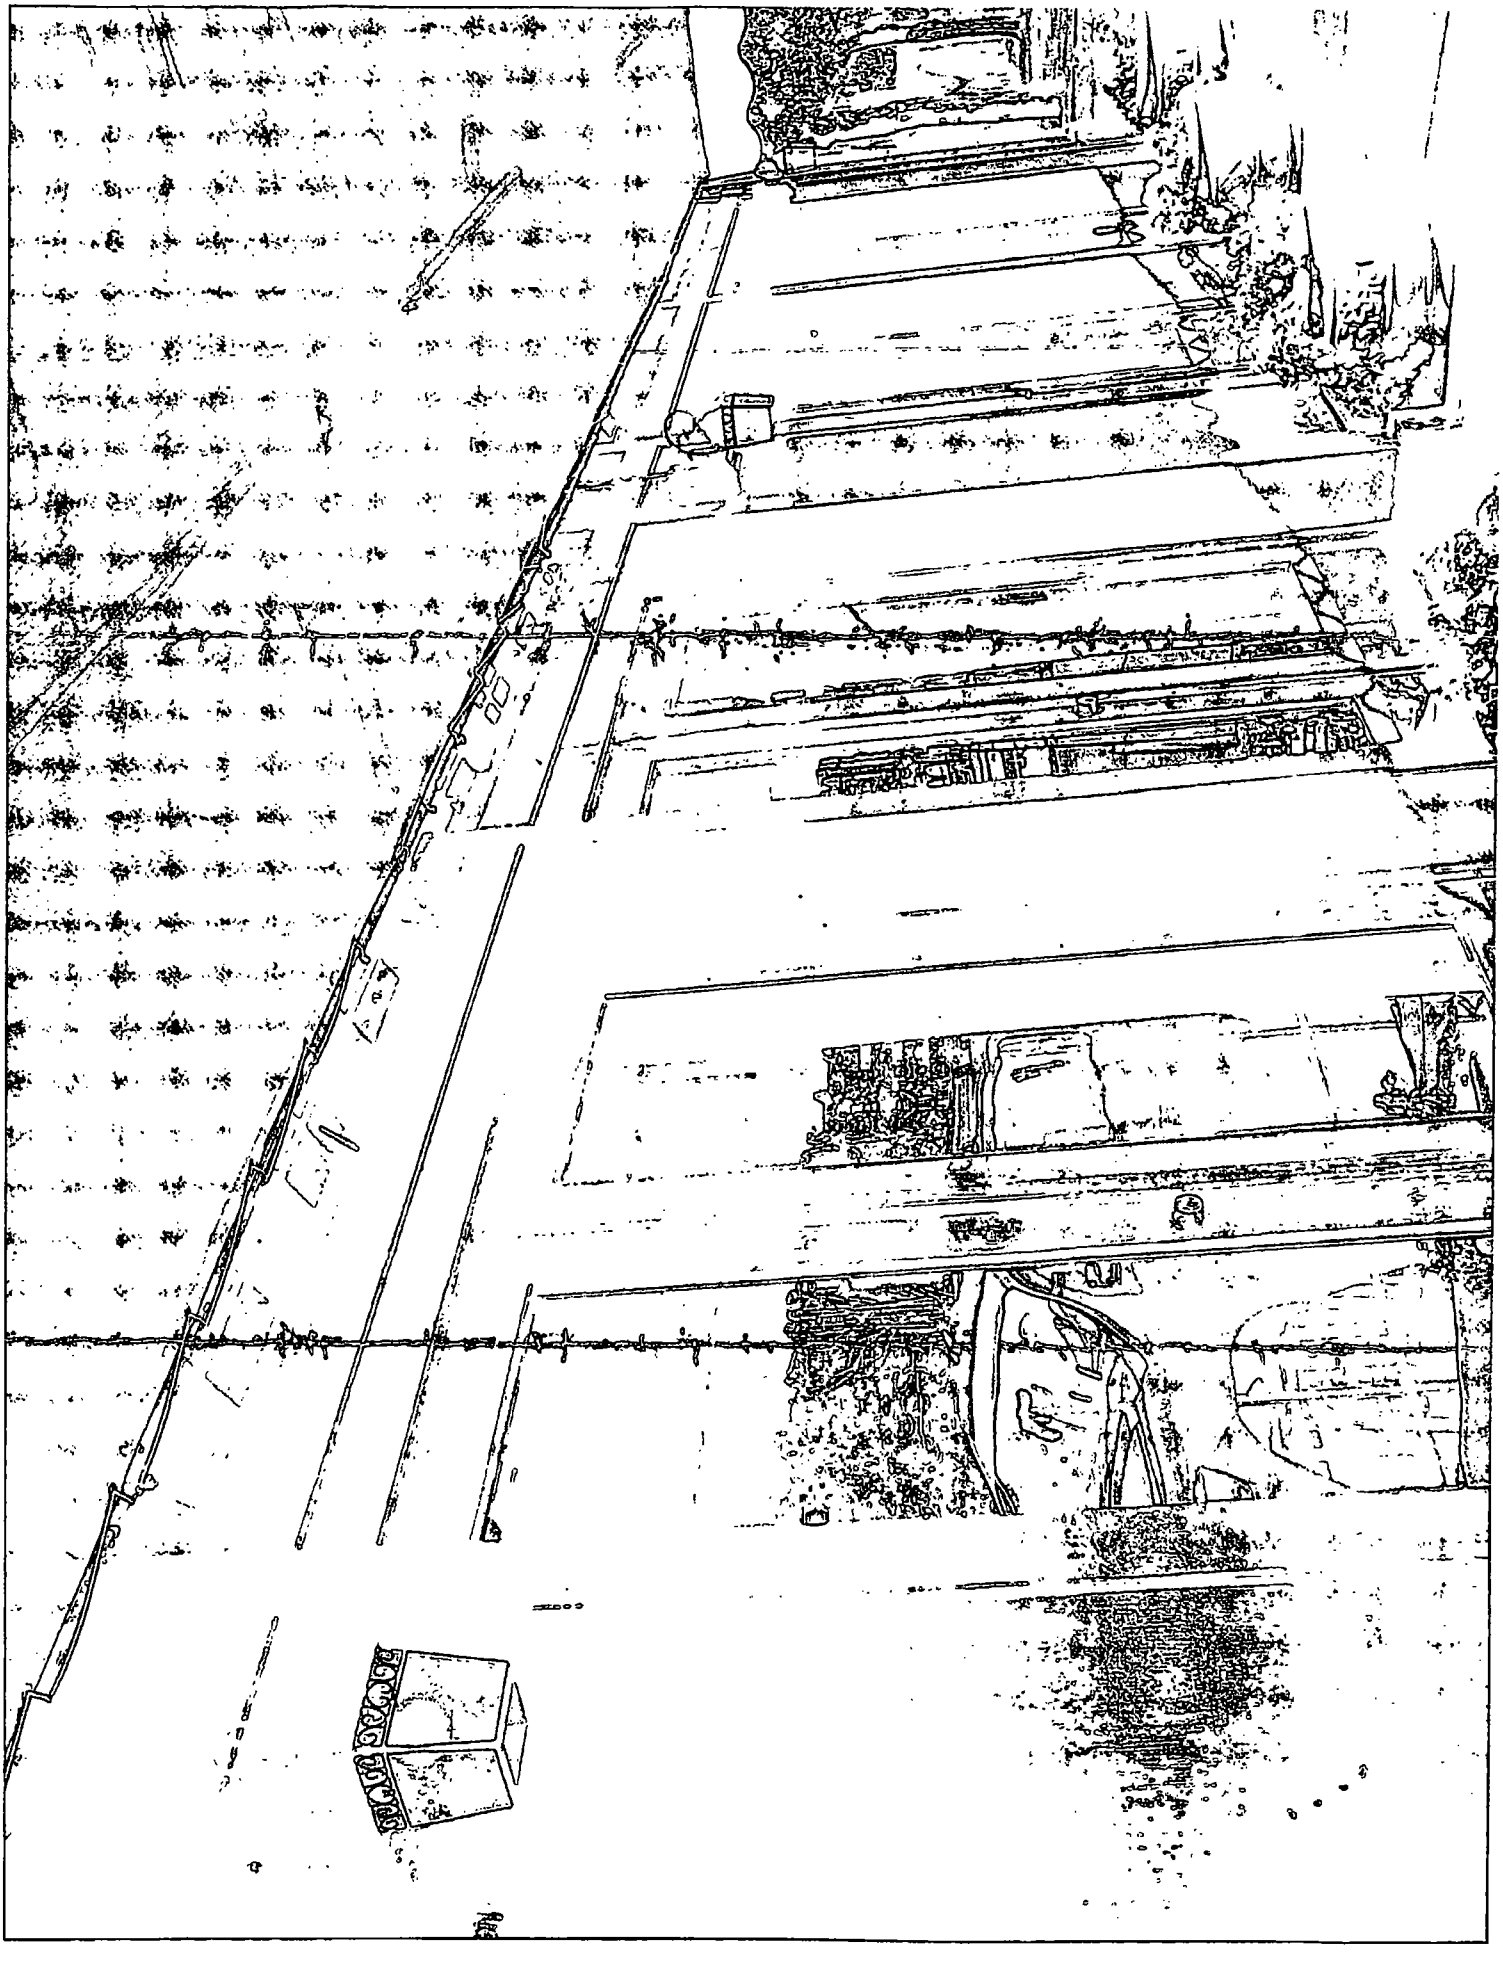

Department of Business Affairs and Consumer Protection
Business Assistance Center - Public Way Use Unit
City Hall - 121 N LaSalle Street, Room 800 • Chicago, IL 60602
(312)-74-GOBIZ (312-744-6249) • (312) 744-1944 (TTY)
http //www.cityofchicago org/bacp

09/11/2013

Alderman **Daniel S. Solis**
Ward # **25**
City of Chicago
City Hall, Room **203**
121 North LaSalle Street
Chicago, *Illinois 60602*

Re: An ordinance to use and maintain a portion of the public right-of-way for **four (4) light fixture(s)** for **TUSCANY RESTAURANT**, adjacent to the premises known as **1014 W. Taylor St.**.

Dear Alderman **Daniel S. Solis**:

The applicant referenced above has requested the use of the public right-of-way for a **light fixture(s)**. An ordinance has been prepared by the Department of Business Affairs and Consumer Protection – Business Assistance Center - Public Way Use Unit for presentation to the City Council. Because this request was made for properties located in your ward, as approved by you as per the attached, I respectfully request that you introduce the attached ordinance at the next City Council meeting.

If you have any questions regarding this ordinance, please contact Anthony Bertuca at (312) 744-5506.

Department of Business Affairs and Consumer Protection

City of Chicago

O2013-6873

Office of the City Clerk

Document Tracking Sheet

Meeting Date:	9/11/2013
Sponsor(s):	Maldonado, Roberto (26)
Type:	Ordinance
Title:	Grant(s) of privilege in public way for Best Sub
Committee(s) Assignment:	Committee on Transportation and Public Way

ORDINANCE
BEST SUB
Acct. No. 220488 - 2
Permit No. 1108141

Be It Ordained by the City Council of the City of Chicago:

SECTION 1. Permission and authority are hereby given and granted to BEST SUB, upon the terms and subject to the conditions of this ordinance to maintain and use one (1) sign(s) projecting over the public right-of-way attached to its premises known as 2653 W. North Ave..

Said sign structure(s) measures as follows; along W. North Avenue:
One (1) at eight (8) feet in length, five (5) feet in height and fourteen (14) feet above grade level.

The location of said privilege shall be as shown on prints kept on file with the Department of Business Affairs and Consumer Protection and the Office of the City Clerk.

Said privilege shall be constructed in accordance with plans and specifications approved by the Department of Transportation (Division of Project Development) and Zoning Department - Signs.

This grant of privilege in the public way shall be subject to the provisions of Section 10-28-015 and all other required provisions of the Municipal Code of Chicago.

The grantee shall pay to the City of Chicago as compensation for the privilege #1108141 herein granted the sum of three hundred ($300.00) per annum in advance.

A 25% penalty will be added for payments received after due date.

The permit holder agrees to hold the City of Chicago harmless for any damage, relocation or replacement costs associated with damage, relocation or removal of private property caused by the City performing work in the public way.

Authority herein given and granted for a period of five (5) years from and after 07/30/2013.

Alderman _____

Roberto Maldonado 26th Ward

BEST SUB #2
ROAST &
CORNED BEEF
GYROS
POLISH • WINGS • FISH
BURGERS • SHRIMP

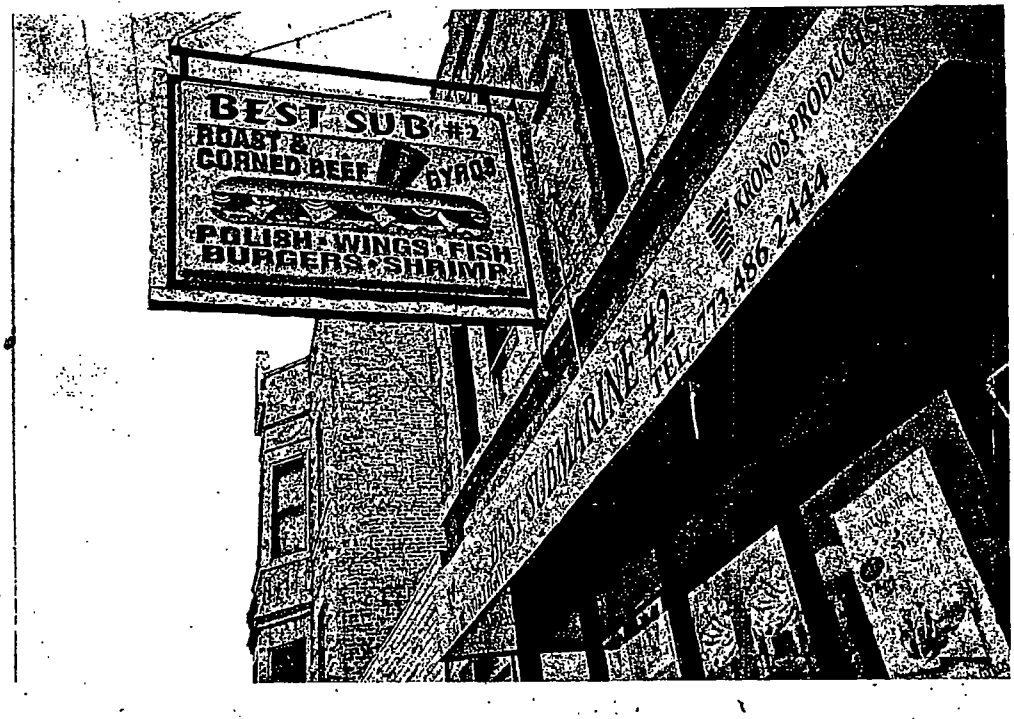
BEST SUB #2
ROAST &
CORNED BEEF
GYROS
POLISH • WINGS • FISH
BURGERS • SHRIMP
GRONO PRODUCTS
TEL. 732.486.2444

Department of Business Affairs and Consumer Protection
Business Assistance Center - Public Way Use Unit
City Hall - 121 N. LaSalle Street, Room 800 • Chicago, IL 60602
(312)-74-GOBIZ (312-744-6249) • (312) 744-1944 (TTY)
http://www.cityofchicago.org/bacp

09/11/2013

Alderman **Roberto Maldonado**
Ward # **26**
City of Chicago
City Hall, Room **300**
121 North LaSalle Street
Chicago, Illinois 60602

Re: An ordinance to use and maintain a portion of the public right-of-way for **one (1) sign(s)** for **BEST SUB**, adjacent to the premises known as **2653 W. North Ave.**.

Dear Alderman **Roberto Maldonado**:

The applicant referenced above has requested the use of the public right-of-way for a **sign(s)**. An ordinance has been prepared by the Department of Business Affairs and Consumer Protection – Business Assistance Center - Public Way Use Unit for presentation to the City Council. Because this request was made for properties located in your ward, as approved by you as per the attached, I respectfully request that you introduce the attached ordinance at the next City Council meeting.

If you have any questions regarding this ordinance, please contact Anthony Bertuca at (312) 744-5506.

Department of Business Affairs and Consumer Protection

City of Chicago

O2013-6876

Office of the City Clerk

Document Tracking Sheet

Meeting Date:	9/11/2013
Sponsor(s):	Maldonado, Roberto (26)
Type:	Ordinance
Title:	Grant(s) of privilege in public way for The Continental Lounge
Committee(s) Assignment:	Committee on Transportation and Public Way

ORDINANCE
THE CONTINENTAL LOUNGE
Acct. No. 294486 - 1
Permit No. 1108159

Be It Ordained by the City Council of the City of Chicago:

SECTION 1. Permission and authority are hereby given and granted to THE CONTINENTAL LOUNGE, upon the terms and subject to the conditions of this ordinance to maintain and use, as now constructed, three (3) Security Camera(s) projecting over the public right-of-way for security purposes adjacent to its premises known as 2801 W. Chicago Ave..

Said Security Camera(s) at N. Calfornia Avenue measure(s):
One (1) at point three three (.33) feet in length, point three three (.33) feet in width and eight (8) feet above grade level.
One (1) at point five (.5) feet in length, point two five (.25) feet in width and twelve (12) feet above grade level.

Said Security Camera(s) at W. Chicago Avenue measure(s):
One (1) at point five (.5) feet in length, point two five (.25) feet in width and twelve (12) feet above grade level.

The location of said privilege shall be as shown on prints kept on file with the Department of Business Affairs and Consumer Protection and the Office of the City Clerk.

Said privilege shall be constructed in accordance with plans and specifications approved by the Department of Planning and Development and Department of Transportation (Division of Project Development).

This grant of privilege in the public way shall be subject to the provisions of Section 10-28-015 and all other required provisions of the Municipal Code of Chicago.

The grantee shall pay to the City of Chicago as compensation for the privilege #1108159 herein granted the sum of zero ($.00) per annum in advance.

A 25% penalty will be added for payments received after due date.

The permit holder agrees to hold the City of Chicago harmless for any damage, relocation or replacement costs associated with damage, relocation or removal of private property caused by the City performing work in the public way.

Authority herein given and granted for a period of five (5) years from and after 06/11/2013.

Alderman _____

Roberto Maldonado 26th Ward

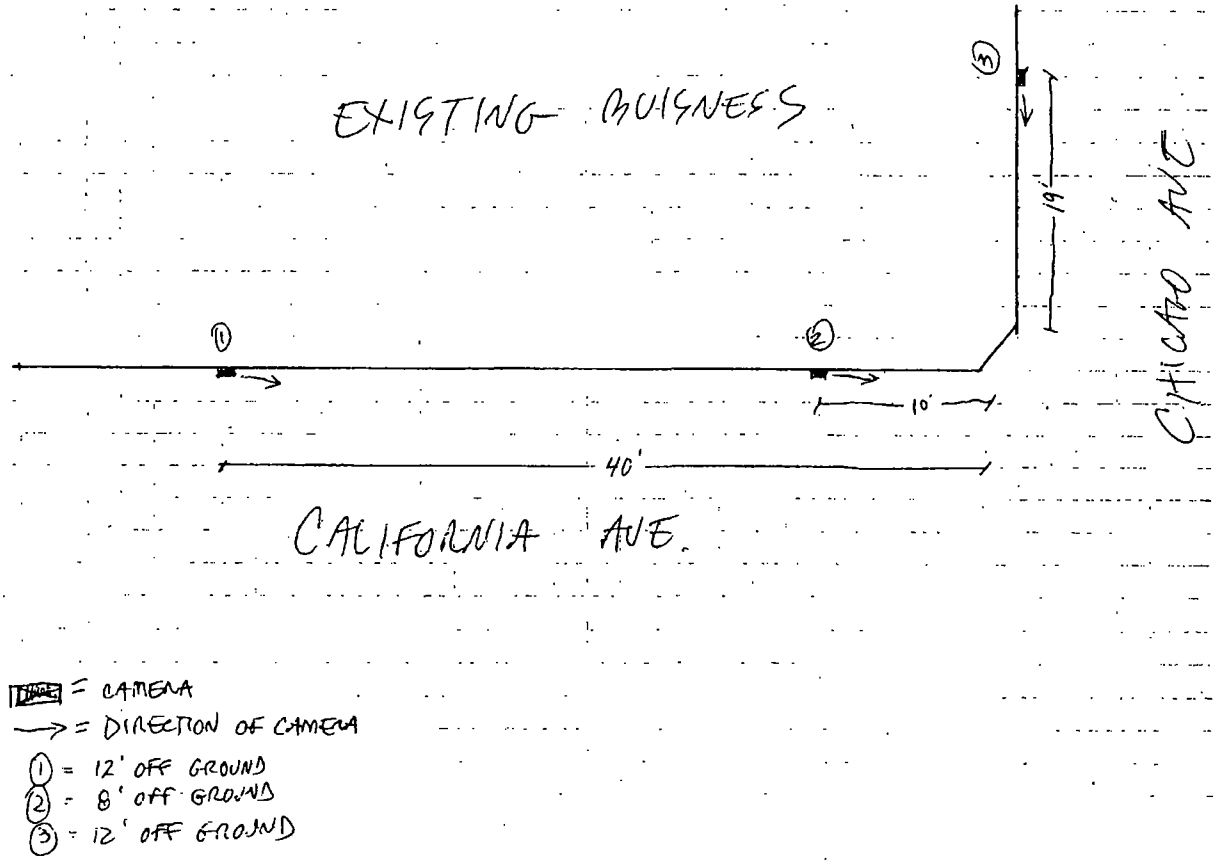

= CAMERA
→ = DIRECTION OF CAMERA
(1) = 12' OFF GROUND
(2) = 8' OFF GROUND
(3) = 12' OFF GROUND

Department of Business Affairs and Consumer Protection
Business Assistance Center - Public Way Use Unit
City Hall - 121 N. LaSalle Street, Room 800 • Chicago, IL 60602
(312)-74-GOBIZ (312-744-6249) • (312) 744-1944 (TTY)
http://www.cityofchicago.org/bacp

09/11/2013

Alderman **Roberto Maldonado**
Ward # **26**
City of Chicago
City Hall, Room **300**
121 North LaSalle Street
Chicago, Illinois 60602

Re: An ordinance to use and maintain a portion of the public right-of-way for **three (3) security camera(s)** for **THE CONTINENTAL LOUNGE**, adjacent to the premises known as **2801 W. Chicago Ave.**.

Dear Alderman **Roberto Maldonado**:

The applicant referenced above has requested the use of the public right-of-way for a **security camera(s)**. An ordinance has been prepared by the Department of Business Affairs and Consumer Protection – Business Assistance Center - Public Way Use Unit for presentation to the City Council. Because this request was made for properties located in your ward, as approved by you as per the attached, I respectfully request that you introduce the attached ordinance at the next City Council meeting.

If you have any questions regarding this ordinance, please contact Anthony Bertuca at (312) 744-5506.

Department of Business Affairs and Consumer Protection

City of Chicago

O2013-6878

Office of the City Clerk

Document Tracking Sheet

Meeting Date:	9/11/2013
Sponsor(s):	Maldonado, Roberto (26)
Type:	Ordinance
Title:	Grant(s) of privilege in public way for La Bruquena Restaurant & Lounge
Committee(s) Assignment:	Committee on Transportation and Public Way

ORDINANCE
LA BRUQUENA RESTAURANT & LOUNGE
Acct. No. 7533 - 1
Permit No. 1107951

Be It Ordained by the City Council of the City of Chicago:

SECTION 1. Permission and authority are hereby given and granted to LA BRUQUENA RESTAURANT & LOUNGE, upon the terms and subject to the conditions of this ordinance to maintain and use, as now constructed, four (4) Light Fixture(s) projecting over the public right-of-way adjacent to its premises known as 2726 W. Division St..

Said Light Fixture(s) at W. Division measure(s):
Four (4) at point five (.5) feet in length, point five (.5) feet in width and eleven point seven five (11.75) feet above grade level.

The location of said privilege shall be as shown on prints kept on file with the Department of Business Affairs and Consumer Protection and the Office of the City Clerk.

Said privilege shall be constructed in accordance with plans and specifications approved by the Department of Transportation (Division of Project Development).

This grant of privilege in the public way shall be subject to the provisions of Section 10-28-015 and all other required provisions of the Municipal Code of Chicago.

The grantee shall pay to the City of Chicago as compensation for the privilege #1107951 herein granted the sum of ninety ($90.00) per annum in advance.

A 25% penalty will be added for payments received after due date.

The permit holder agrees to hold the City of Chicago harmless for any damage, relocation or replacement costs associated with damage, relocation or removal of private property caused by the City performing work in the public way.

Authority herein given and granted for a period of five (5) years from and after 06/11/2013.

Alderman _____

Roberto Maldonado 26th Ward

1.5'
1.5'
1.5'

Department of Business Affairs and Consumer Protection
Business Assistance Center - Public Way Use Unit
City Hall - 121 N. LaSalle Street, Room 800 • Chicago, IL 60602
(312)-74-GOBIZ (312-744-6249) • (312) 744-1944 (TTY)
http://www.cityofchicago.org/baep

09/11/2013

Alderman **Roberto Maldonado**
Ward # **26**
City of Chicago
City Hall, Room **300**
121 North LaSalle Street
Chicago, Illinois 60602

Re: An ordinance to use and maintain a portion of the public right-of-way for **four (4) light fixture(s)** for **LA BRUQUENA RESTAURANT & LOUNGE**, adjacent to the premises known as **2726 W. Division St.**.

Dear Alderman **Roberto Maldonado**:

The applicant referenced above has requested the use of the public right-of-way for a **light fixture(s)**. An ordinance has been prepared by the Department of Business Affairs and Consumer Protection – Business Assistance Center - Public Way Use Unit for presentation to the City Council. Because this request was made for properties located in your ward, as approved by you as per the attached, I respectfully request that you introduce the attached ordinance at the next City Council meeting.

If you have any questions regarding this ordinance, please contact Anthony Bertuca at (312) 744-5506.

Department of Business Affairs and Consumer Protection

City of Chicago

O2013-6881

Office of the City Clerk

Document Tracking Sheet

Meeting Date:	9/11/2013
Sponsor(s):	Maldonado, Roberto (26)
Type:	Ordinance
Title:	Grant(s) of privilege in public way for Que Rico Supermercado
Committee(s) Assignment:	Committee on Transportation and Public Way

ORDINANCE
QUE RICO SUPERMERCADO
Acct. No. 379814 - 1
Permit No. 1108063

Be It Ordained by the City Council of the City of Chicago:

SECTION 1. Permission and authority are hereby given and granted to QUE RICO SUPERMERCADO, upon the terms and subject to the conditions of this ordinance to maintain and use one (1) sign(s) projecting over the public right-of-way attached to its premises known as 3552 W. Armitage Ave..

Said sign structure(s) measures as follows; along West Armitage Avenue:
One (1) at twenty (20) feet in length, three (3) feet in height and twelve (12) feet above grade level.

The location of said privilege shall be as shown on prints kept on file with the Department of Business Affairs and Consumer Protection and the Office of the City Clerk.

Said privilege shall be constructed in accordance with plans and specifications approved by the Department of Transportation (Division of Project Development) and Zoning Department - Signs.

This grant of privilege in the public way shall be subject to the provisions of Section 10-28-015 and all other required provisions of the Municipal Code of Chicago.

The grantee shall pay to the City of Chicago as compensation for the privilege #1108063 herein granted the sum of three hundred ($300.00) per annum in advance.

A 25% penalty will be added for payments received after due date.

The permit holder agrees to hold the City of Chicago harmless for any damage, relocation or replacement costs associated with damage, relocation or removal of private property caused by the City performing work in the public way.

Authority herein given and granted for a period of five (5) years from and after Date of Passage.

Alderman _____

Roberto Maldonado 26th Ward

EXISTING

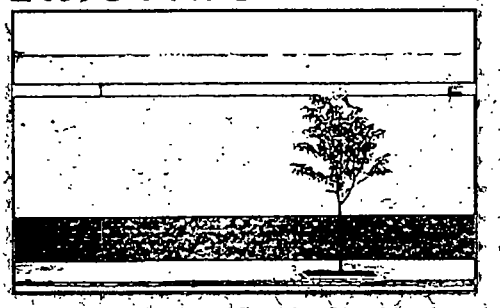

PROPOSED

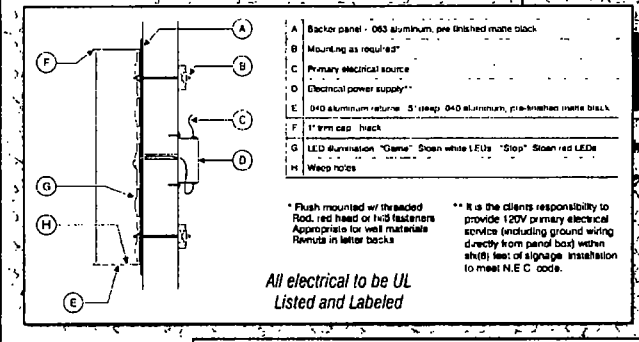

A	Backer panel - .063 aluminum, pre finished matte black
B	Mounting as required*
C	Primary electrical source
D	Electrical power supply**
E	.040 aluminum returns - 5" deep .040 aluminum, pre-finished matte black
F	1" trim cap - black
G	LED illumination "Game" Sloan white LEDs "Stop" Sloan red LEDs
H	Weep holes

* Flush mounted w/ threaded Rod, red head or 1x3 fasteners Appropriate for wall materials Remote in letter backs

** It is the clients responsibility to provide 120V primary electrical service (including ground wiring directly from panel box) within six(6) feet of signage installation to meet N.E.C. code.

All electrical to be UL Listed and Labeled

36 in

RICO FRESH

29.25 in

240.5 in

INSTALL NEW CHANNEL LETTERS

This is an original drawing, submitted for your personal use in connection with a project being planned for you by Signco, it is not to be reproduced in any fashion without permission by Signco Incorporated

ARTWORK APPROVED 7.11.2013

signcochicago.com

Signco Inc, Melrose Park, IL Phone: 708-865-1717 FAX: 708-865-1728

Department of Business Affairs and Consumer Protection
Business Assistance Center - Public Way Use Unit
City Hall - 121 N. LaSalle Street, Room 800 • Chicago, IL 60602
(312)-74-GOBIZ (312-744-6249) • (312) 744-1944 (TTY)
http://www.cityofchicago.org/bacp

09/11/2013

Alderman **Roberto Maldonado**
Ward # **26**
City of Chicago
City Hall, Room **300**
121 North LaSalle Street
Chicago, Illinois 60602

Re: An ordinance to use and maintain a portion of the public right-of-way for **one (1) sign(s)** for **QUE RICO SUPERMERCADO**, adjacent to the premises known as **3552 W. Armitage Ave.**.

Dear Alderman **Roberto Maldonado**:

The applicant referenced above has requested the use of the public right-of-way for a **sign(s)**. An ordinance has been prepared by the Department of Business Affairs and Consumer Protection – Business Assistance Center - Public Way Use Unit for presentation to the City Council. Because this request was made for properties located in your ward, as approved by you as per the attached, I respectfully request that you introduce the attached ordinance at the next City Council meeting.

If you have any questions regarding this ordinance, please contact Anthony Bertuca at (312) 744-5506.

Department of Business Affairs and Consumer Protection

City of Chicago

O2013-6541

Office of the City Clerk

Document Tracking Sheet

Meeting Date:	9/11/2013
Sponsor(s):	Burnett, Walter (27)
Type:	Ordinance
Title:	Grant(s) of privilege in public way for Abbey Brown
Committee(s) Assignment:	Committee on Transportation and Public Way

ORDINANCE
ABBEY BROWN
Acct. No. 301323 - 2
Permit No. 1107426

Be It Ordained by the City Council of the City of Chicago:

SECTION 1. Permission and authority are hereby given and granted to ABBEY BROWN, upon the terms and subject to the conditions of this ordinance to maintain and use one (1) sign(s) projecting over the public right-of-way attached to its premises known as 1162 W. Grand Ave..

Said sign structure(s) measures as follows; along W. Grand:
One (1) at three point seven five (3.75) feet in length, three (3) feet in height and eleven (11) feet above grade level.

The location of said privilege shall be as shown on prints kept on file with the Department of Business Affairs and Consumer Protection and the Office of the City Clerk.

Said privilege shall be constructed in accordance with plans and specifications approved by the Department of Transportation (Division of Project Development) and Zoning Department - Signs.

This grant of privilege in the public way shall be subject to the provisions of Section 10-28-015 and all other required provisions of the Municipal Code of Chicago.

The grantee shall pay to the City of Chicago as compensation for the privilege #1107426 herein granted the sum of one hundred ($100.00) per annum in advance.

A 25% penalty will be added for payments received after due date.

The permit holder agrees to hold the City of Chicago harmless for any damage, relocation or replacement costs associated with damage, relocation or removal of private property caused by the City performing work in the public way.

Authority herein given and granted for a period of five (5) years from and after 06/11/2013.

Alderman _____

Walter Burnett Jr. 27th Ward

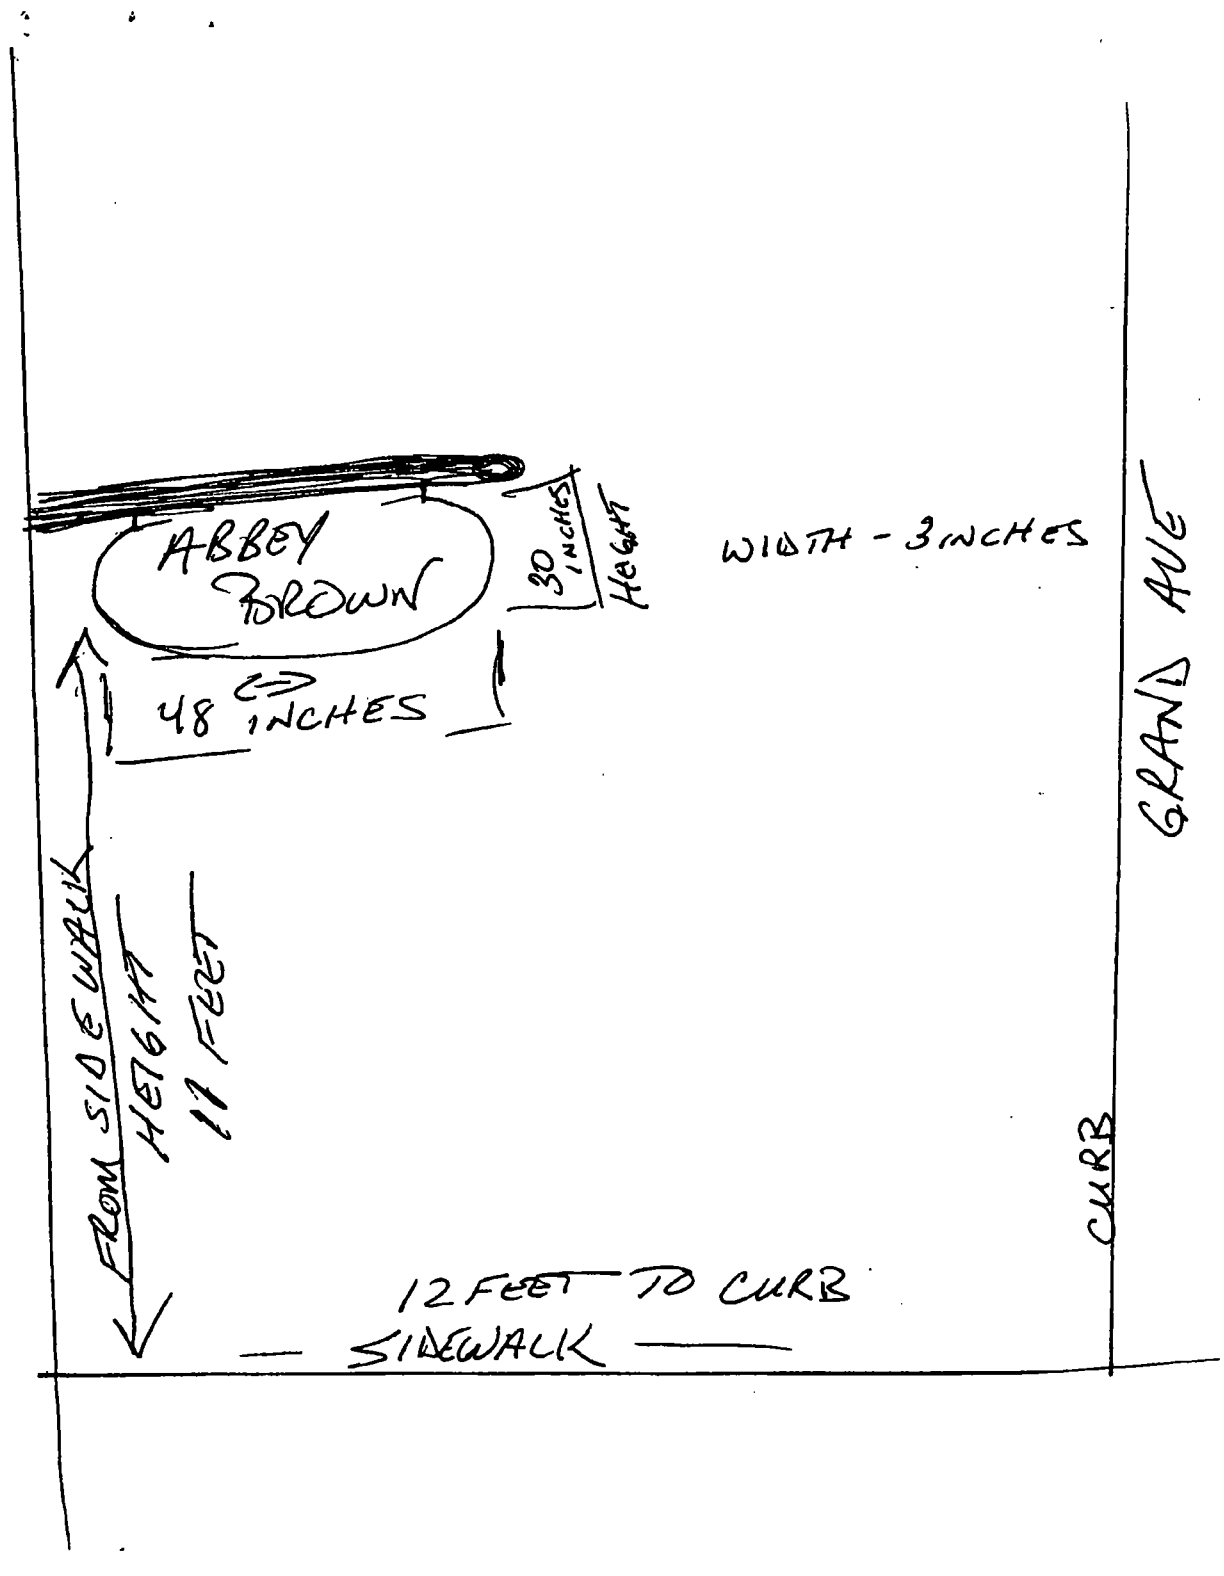
ABBEY BROWN
30 INCHES HEIGHT
WIDTH - 3 INCHES
48 INCHES
FROM SIDEWALK HEIGHT 17 FEET
GRAND AVE
CURB
12 FEET TO CURB
SIDEWALK

City of Chicago

O2013-6544

Office of the City Clerk

Document Tracking Sheet

Meeting Date:	9/11/2013
Sponsor(s):	Burnett, Walter (27)
Type:	Ordinance
Title:	Grant(s) of privilege in public way for Alhambra Palace Restaurant
Committee(s) Assignment:	Committee on Transportation and Public Way

ORDINANCE
ALHAMBRA PALACE RESTAURANT
Acct. No. 289871 - 1
Permit No. 1106372

Be It Ordained by the City Council of the City of Chicago:

SECTION 1. Permission and authority are hereby given and granted to ALHAMBRA PALACE RESTAURANT, upon the terms and subject to the conditions of this ordinance to maintain and use one (1) sign(s) projecting over the public right-of-way attached to its premises known as 1240 W. Randolph St..

Said sign structure(s) measures as follows; along W. Randolph:
One (1) at fourteen (14) feet in length, four (4) feet in height and twenty-six (26) feet above grade level.

The location of said privilege shall be as shown on prints kept on file with the Department of Business Affairs and Consumer Protection and the Office of the City Clerk.

Said privilege shall be constructed in accordance with plans and specifications approved by the Department of Transportation (Division of Project Development) and Zoning Department - Signs.

This grant of privilege in the public way shall be subject to the provisions of Section 10-28-015 and all other required provisions of the Municipal Code of Chicago.

The grantee shall pay to the City of Chicago as compensation for the privilege #1106372 herein granted the sum of three hundred ($300.00) per annum in advance.

A 25% penalty will be added for payments received after due date.

The permit holder agrees to hold the City of Chicago harmless for any damage, relocation or replacement costs associated with damage, relocation or removal of private property caused by the City performing work in the public way.

Authority herein given and granted for a period of five (5) years from and after Date of Passage.

Alderman

Walter Burnett Jr. 27th Ward

Front - Lit Channel Letters w/LED Illumination - Mounted Raceway

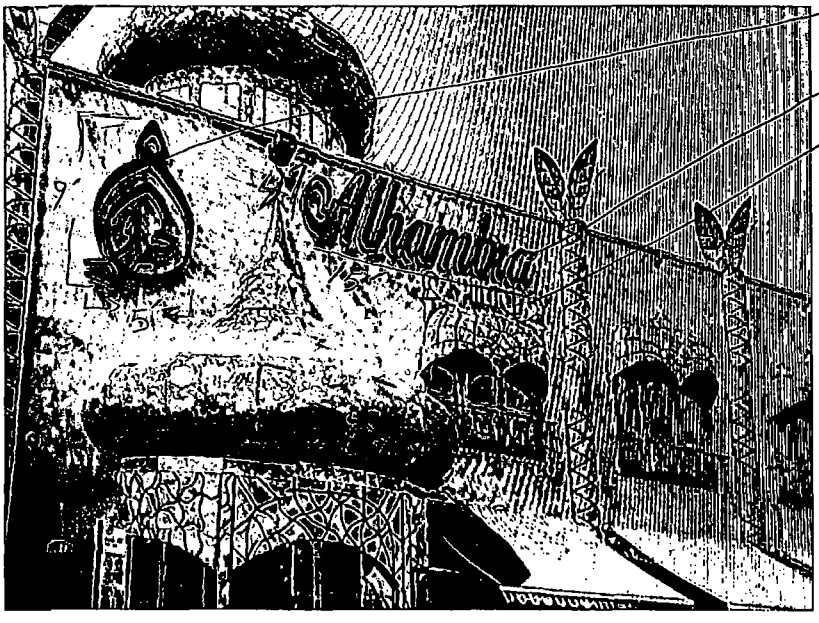

5" deep fabricate Aluminum Illuminated channel Letters
faces will be made white plastic with 3/4 black trim cap
and black returns.
letters illuminated with Single Row White LEDS
and low Voltage Solid State Transformers.
all mounted flush to exterior fascia.
back ground fabricate on a black aluminum 80 mm
red neon lines mounted in plastic supports
complete sign structure mounted with 3/8" expandable
bolts .

CHANNEL LETTER - TYPICAL SECTION - FRONT-LIT PLASTIC FACE

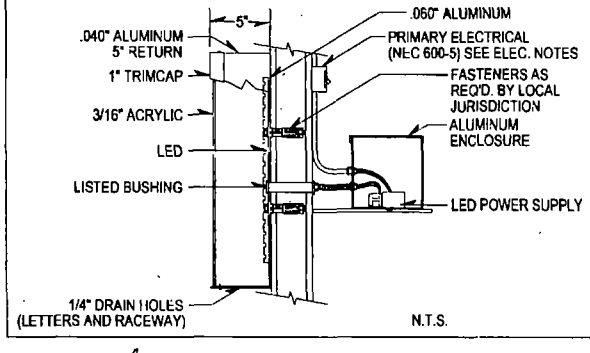

	Client Name: Naser Roustom **Location:** 1240 West Randolph	**Start Date:** 00/00/0000 **Last Revision:** 00/00/0000 **Job#:** 00000 **Drawing#:** **Page:**	Client Approval Naser Roustom Landlord Approval	**Sales Rep:** **Designer:**

City of Chicago

O2013-6549

Office of the City Clerk

Document Tracking Sheet

Meeting Date:	9/11/2013
Sponsor(s):	Burnett, Walter (27)
Type:	Ordinance
Title:	Grant(s) of privilege in public way for Athena Restaurant - light fixtures
Committee(s) Assignment:	Committee on Transportation and Public Way

ORDINANCE
ATHENA RESTAURANT
Acct. No. 16781 - 1
Permit No. 1108424

Be It Ordained by the City Council of the City of Chicago:

SECTION 1. Permission and authority are hereby given and granted to ATHENA RESTAURANT, upon the terms and subject to the conditions of this ordinance to maintain and use, as now constructed, four (4) Light Fixture(s) projecting over the public right-of-way adjacent to its premises known as 212 S. Halsted St..

Said Light Fixture(s) at S. Halsted St. measure(s):
Four (4) at two point one seven (2.17) feet in length, point six seven (.67) feet in width and seven point six seven (7.67) feet above grade level.

The location of said privilege shall be as shown on prints kept on file with the Department of Business Affairs and Consumer Protection and the Office of the City Clerk.

Said privilege shall be constructed in accordance with plans and specifications approved by the Department of Transportation (Division of Project Development).

This grant of privilege in the public way shall be subject to the provisions of Section 10-28-015 and all other required provisions of the Municipal Code of Chicago.

The grantee shall pay to the City of Chicago as compensation for the privilege #1108424 herein granted the sum of ninety ($90.00) per annum in advance.

A 25% penalty will be added for payments received after due date.

The permit holder agrees to hold the City of Chicago harmless for any damage, relocation or replacement costs associated with damage, relocation or removal of private property caused by the City performing work in the public way.

Authority herein given and granted for a period of five (5) years from and after 06/11/2013.

Alderman _____

Walter Burnett Jr. 27th Ward

Department of Business Affairs and Consumer Protection
Business Assistance Center - Public Way Use Unit
City Hall - 121 N. LaSalle Street, Room 800 • Chicago, IL 60602
(312)-74-GOBIZ (312-744-6249) • (312) 744-1944 (TTY)
http://www.cityofchicago.org/bacp

09/11/2013

Alderman **Walter Burnett Jr.**
Ward # **27**
City of Chicago
City Hall, Room **203**
121 North LaSalle Street
Chicago, Illinois 60602

Re: An ordinance to use and maintain a portion of the public right-of-way for **four (4) light fixture(s)** for **ATHENA RESTAURANT**, adjacent to the premises known as **212 S. Halsted St.**.

Dear Alderman **Walter Burnett Jr.**:

The applicant referenced above has requested the use of the public right-of-way for a **light fixture(s)**. An ordinance has been prepared by the Department of Business Affairs and Consumer Protection – Business Assistance Center - Public Way Use Unit for presentation to the City Council. Because this request was made for properties located in your ward, as approved by you as per the attached, I respectfully request that you introduce the attached ordinance at the next City Council meeting.

If you have any questions regarding this ordinance, please contact Anthony Bertuca at (312) 744-5506.

Department of Business Affairs and Consumer Protection

City of Chicago

O2013-6555

Office of the City Clerk

Document Tracking Sheet

Meeting Date:	9/11/2013
Sponsor(s):	Burnett, Walter (27)
Type:	Ordinance
Title:	Grant(s) of privilege in public way for Athena Restaurant - sign
Committee(s) Assignment:	Committee on Transportation and Public Way

ORDINANCE
ATHENA RESTAURANT
Acct. No. 16781 - 1
Permit No. 1108426

Be It Ordained by the City Council of the City of Chicago:

SECTION 1. Permission and authority are hereby given and granted to ATHENA RESTAURANT, upon the terms and subject to the conditions of this ordinance to maintain and use one (1) sign(s) projecting over the public right-of-way attached to its premises known as 212 S. Halsted St..

Said sign structure(s) measures as follows; along S. Halsted St.:
One (1) at twenty-four (24) feet in length, two point five (2.5) feet in height and fourteen (14) feet above grade level.

The location of said privilege shall be as shown on prints kept on file with the Department of Business Affairs and Consumer Protection and the Office of the City Clerk.

Said privilege shall be constructed in accordance with plans and specifications approved by the Department of Transportation (Division of Project Development) and Zoning Department - Signs.

This grant of privilege in the public way shall be subject to the provisions of Section 10-28-015 and all other required provisions of the Municipal Code of Chicago.

The grantee shall pay to the City of Chicago as compensation for the privilege #1108426 herein granted the sum of three hundred ($300.00) per annum in advance.

A 25% penalty will be added for payments received after due date.

The permit holder agrees to hold the City of Chicago harmless for any damage, relocation or replacement costs associated with damage, relocation or removal of private property caused by the City performing work in the public way.

Authority herein given and granted for a period of five (5) years from and after 06/11/2013.

Alderman _____

Walter Burnett Jr. 27th Ward

ATHENA RESTAURAN

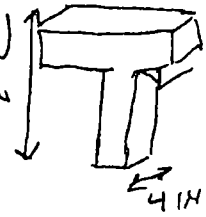

24 FT

City of Chicago

O2013-6559

Office of the City Clerk

Document Tracking Sheet

Meeting Date:	9/11/2013
Sponsor(s):	Burnett, Walter (27)
Type:	Ordinance
Title:	Grant(s) of privilege in public way for Belly Q
Committee(s) Assignment:	Committee on Transportation and Public Way

ORDINANCE
BELLY Q
Acct. No. 19446 - 1
Permit No. 1107706

Be It Ordained by the City Council of the City of Chicago:

SECTION 1. Permission and authority are hereby given and granted to BELLY Q, upon the terms and subject to the conditions of this ordinance to maintain and use, as now constructed, four (4) Light Fixture(s) projecting over the public right-of-way adjacent to its premises known as 160 N. Loomis St..

Said Light Fixture(s) at N. Loomis measure(s):
Four (4) at seven (7) feet in length, point seven five (.75) feet in width and twenty-five (25) feet above grade level.

The location of said privilege shall be as shown on prints kept on file with the Department of Business Affairs and Consumer Protection and the Office of the City Clerk.

Said privilege shall be constructed in accordance with plans and specifications approved by the Department of Transportation (Division of Project Development).

This grant of privilege in the public way shall be subject to the provisions of Section 10-28-015 and all other required provisions of the Municipal Code of Chicago.

The grantee shall pay to the City of Chicago as compensation for the privilege #1107706 herein granted the sum of ninety ($90.00) per annum in advance.

A 25% penalty will be added for payments received after due date.

The permit holder agrees to hold the City of Chicago harmless for any damage, relocation or replacement costs associated with damage, relocation or removal of private property caused by the City performing work in the public way.

Authority herein given and granted for a period of five (5) years from and after 06/11/2013.

Alderman

Walter Burnett Jr. 27th Ward

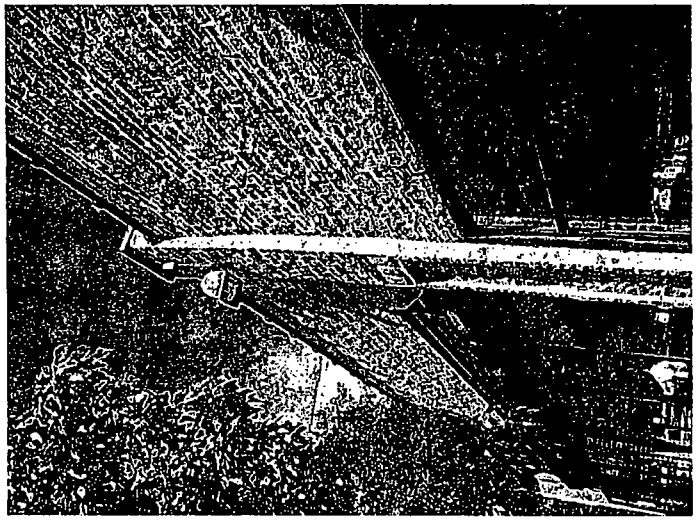

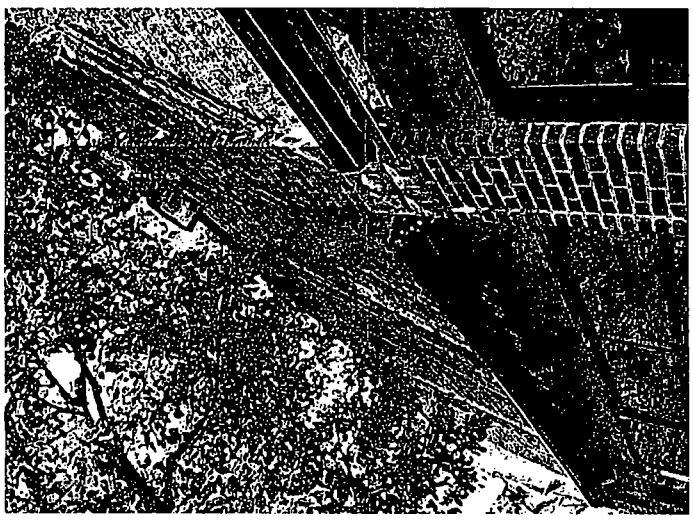

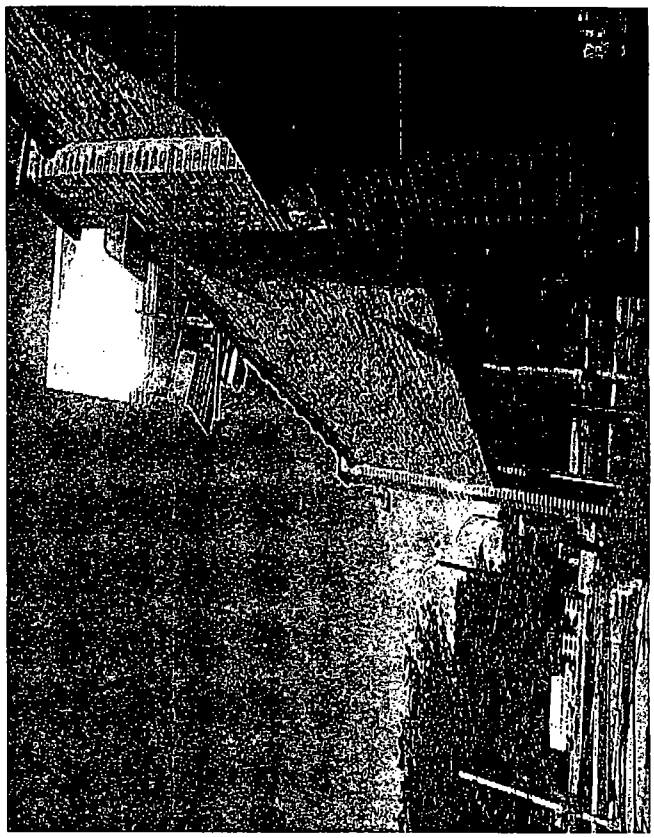

City of Chicago

O2013-6563

Office of the City Clerk

Document Tracking Sheet

Meeting Date:	9/11/2013
Sponsor(s):	Burnett, Walter (27)
Type:	Ordinance
Title:	Grant(s) of privilege in public way for Bouzouki Lounge
Committee(s) Assignment:	Committee on Transportation and Public Way

ORDINANCE
BOUZOUKI LOUNGE
Acct. No. 356 - 1
Permit No. 1108235

Be It Ordained by the City Council of the City of Chicago:

SECTION 1. Permission and authority are hereby given and granted to BOUZOUKI LOUNGE, upon the terms and subject to the conditions of this ordinance to maintain and use, as now constructed, three (3) Security Camera(s) projecting over the public right-of-way for security purposes adjacent to its premises known as 310 S. Halsted St..

Said Security Camera(s) at S. Halsted measure(s):
Three (3) at point eight three (.83) feet in length, point five eight (.58) feet in width and fifteen (15) feet above grade level.

The location of said privilege shall be as shown on prints kept on file with the Department of Business Affairs and Consumer Protection and the Office of the City Clerk.

Said privilege shall be constructed in accordance with plans and specifications approved by the Department of Planning and Development and Department of Transportation (Division of Project Development).

This grant of privilege in the public way shall be subject to the provisions of Section 10-28-015 and all other required provisions of the Municipal Code of Chicago.

The grantee shall pay to the City of Chicago as compensation for the privilege #1108235 herein granted the sum of zero ($.00) per annum in advance.

A 25% penalty will be added for payments received after due date.

The permit holder agrees to hold the City of Chicago harmless for any damage, relocation or replacement costs associated with damage, relocation or removal of private property caused by the City performing work in the public way.

Authority herein given and granted for a period of five (5) years from and after 06/11/2013.

Alderman _____

Walter Burnett Jr. 27th Ward

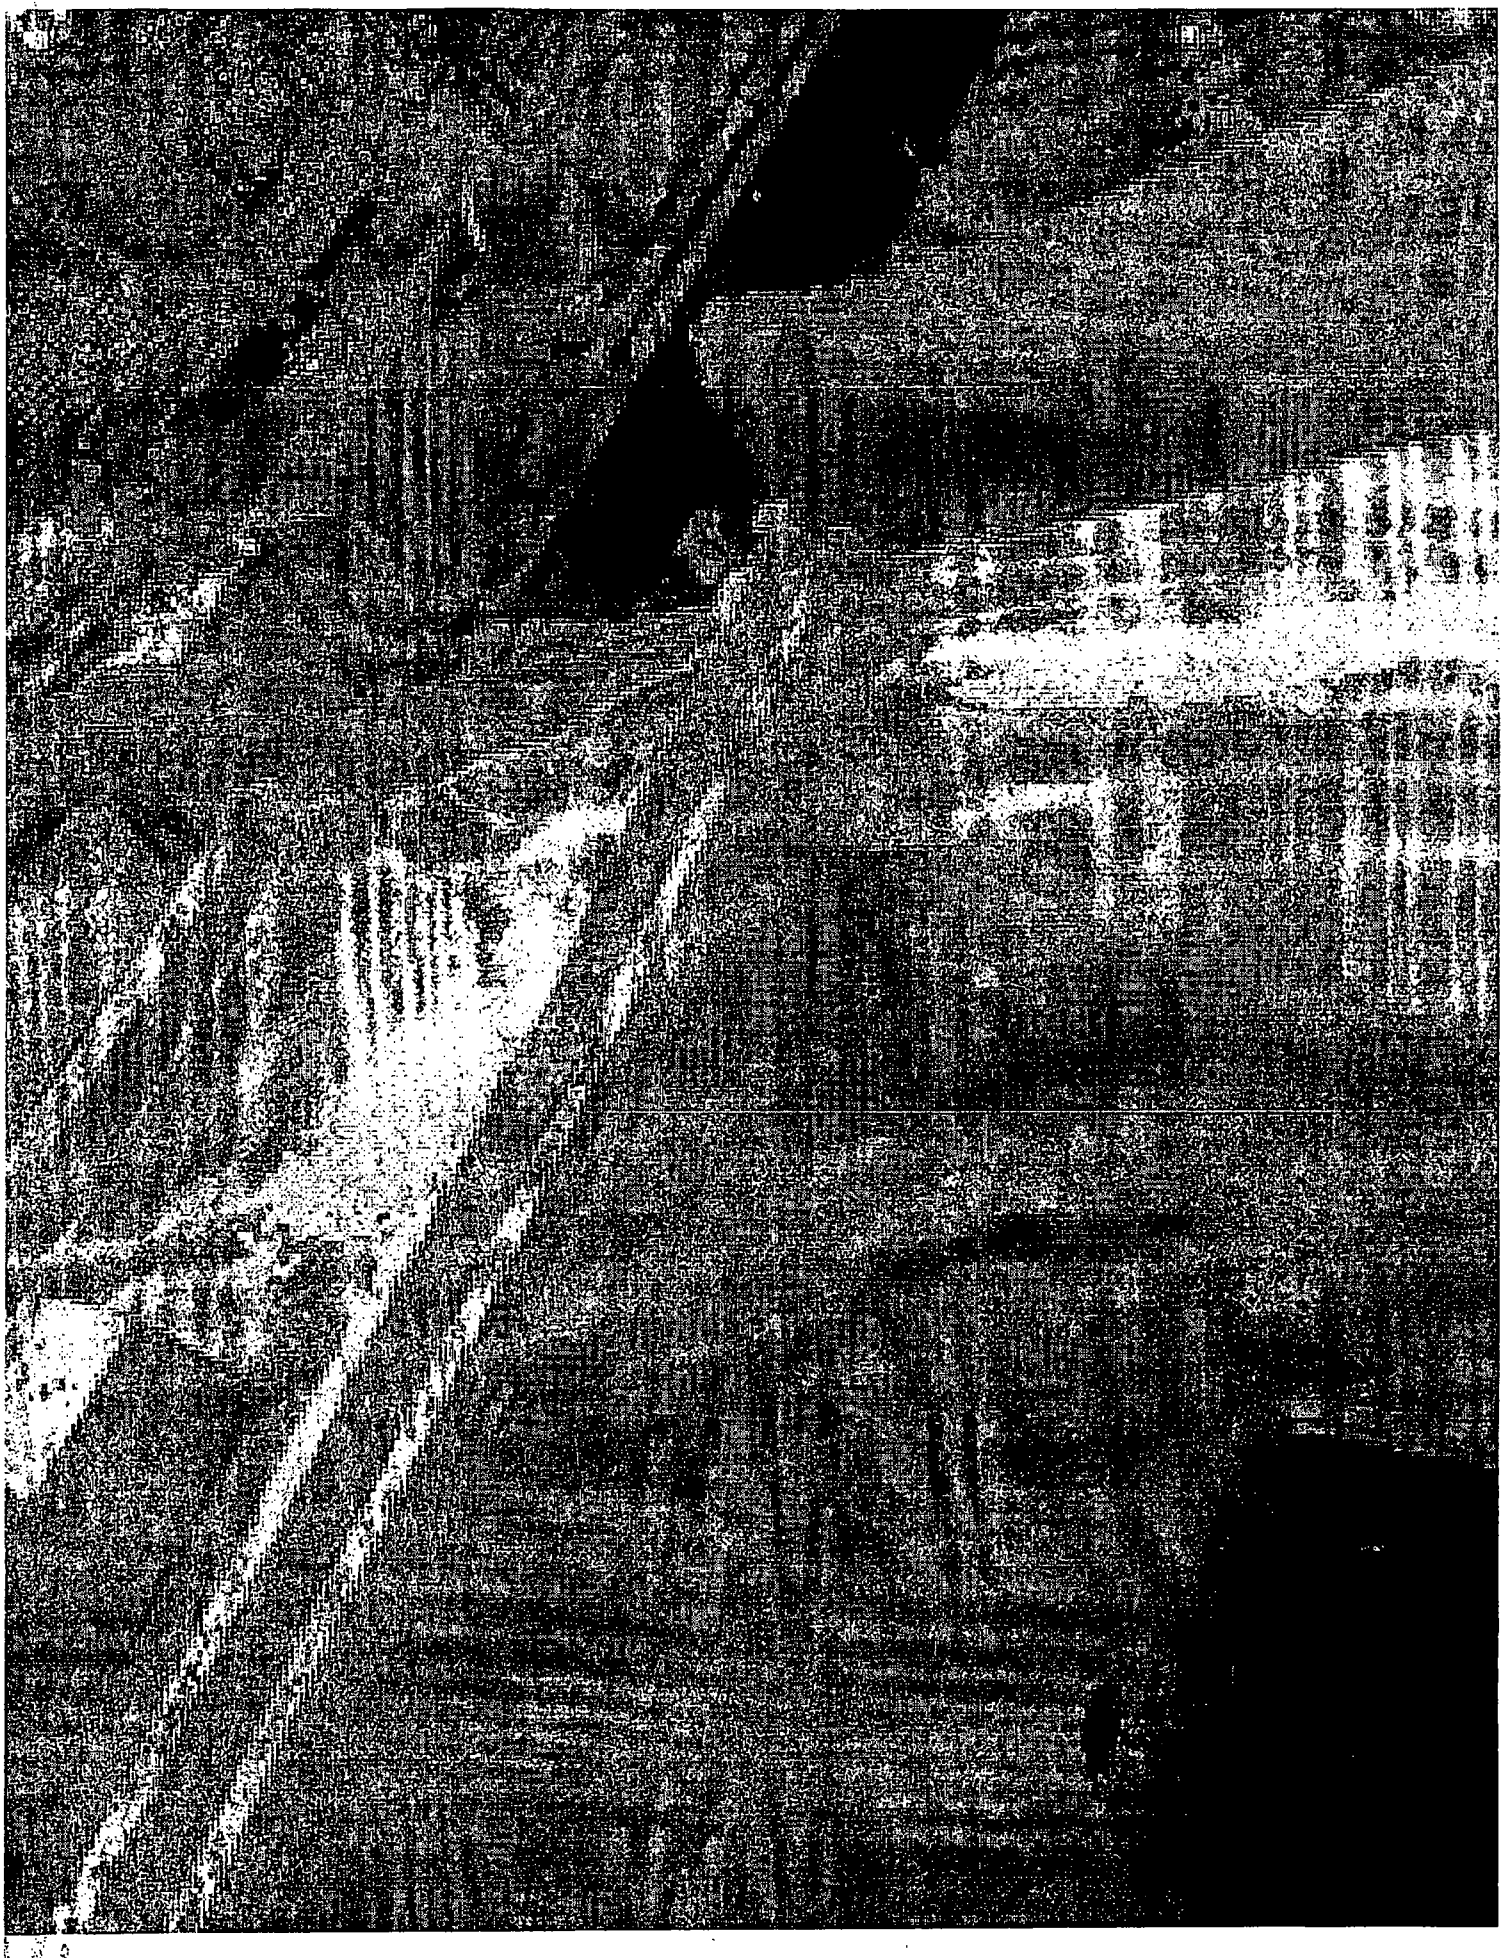

City of Chicago

O2013-6568

Office of the City Clerk

Document Tracking Sheet

Meeting Date:	9/11/2013
Sponsor(s):	Burnett, Walter (27)
Type:	Ordinance
Title:	Grant(s) of privilege in public way for Richard Bryan - bay window
Committee(s) Assignment:	Committee on Transportation and Public Way

ORDINANCE
RICHARD BRYAN
Acct. No. 68617 - 1
Permit No. 1108276

Be It Ordained by the City Council of the City of Chicago:

SECTION 1. Permission and authority are hereby given and granted to RICHARD BRYAN, upon the terms and subject to the conditions of this ordinance to maintain and use, as now constructed, one (1) Bay Window(s) projecting over the public right-of-way adjacent to its premises known as 669 W. Ohio St..

Said Bay Window(s) at W. Ohio measure(s):
One (1) at sixteen (16) feet in length, and three (3) feet in width for a total of forty-eight (48) square feet.

The location of said privilege shall be as shown on prints kept on file with the Department of Business Affairs and Consumer Protection and the Office of the City Clerk.

Said privilege shall be constructed in accordance with plans and specifications approved by the Department of Transportation (Division of Project Development).

This grant of privilege in the public way shall be subject to the provisions of Section 10-28-015 and all other required provisions of the Municipal Code of Chicago.

The grantee shall pay to the City of Chicago as compensation for the privilege #1108276 herein granted the sum of seventy-five ($75.00) per annum in advance.

A 25% penalty will be added for payments received after due date.

The permit holder agrees to hold the City of Chicago harmless for any damage, relocation or replacement costs associated with damage, relocation or removal of private property caused by the City performing work in the public way.

Authority herein given and granted for a period of five (5) years from and after 05/19/2013.

Alderman _____

Walter Burnett Jr. 27th Ward

pic taken 08/01/13

BAY WINDOW
669 W OHIO ST

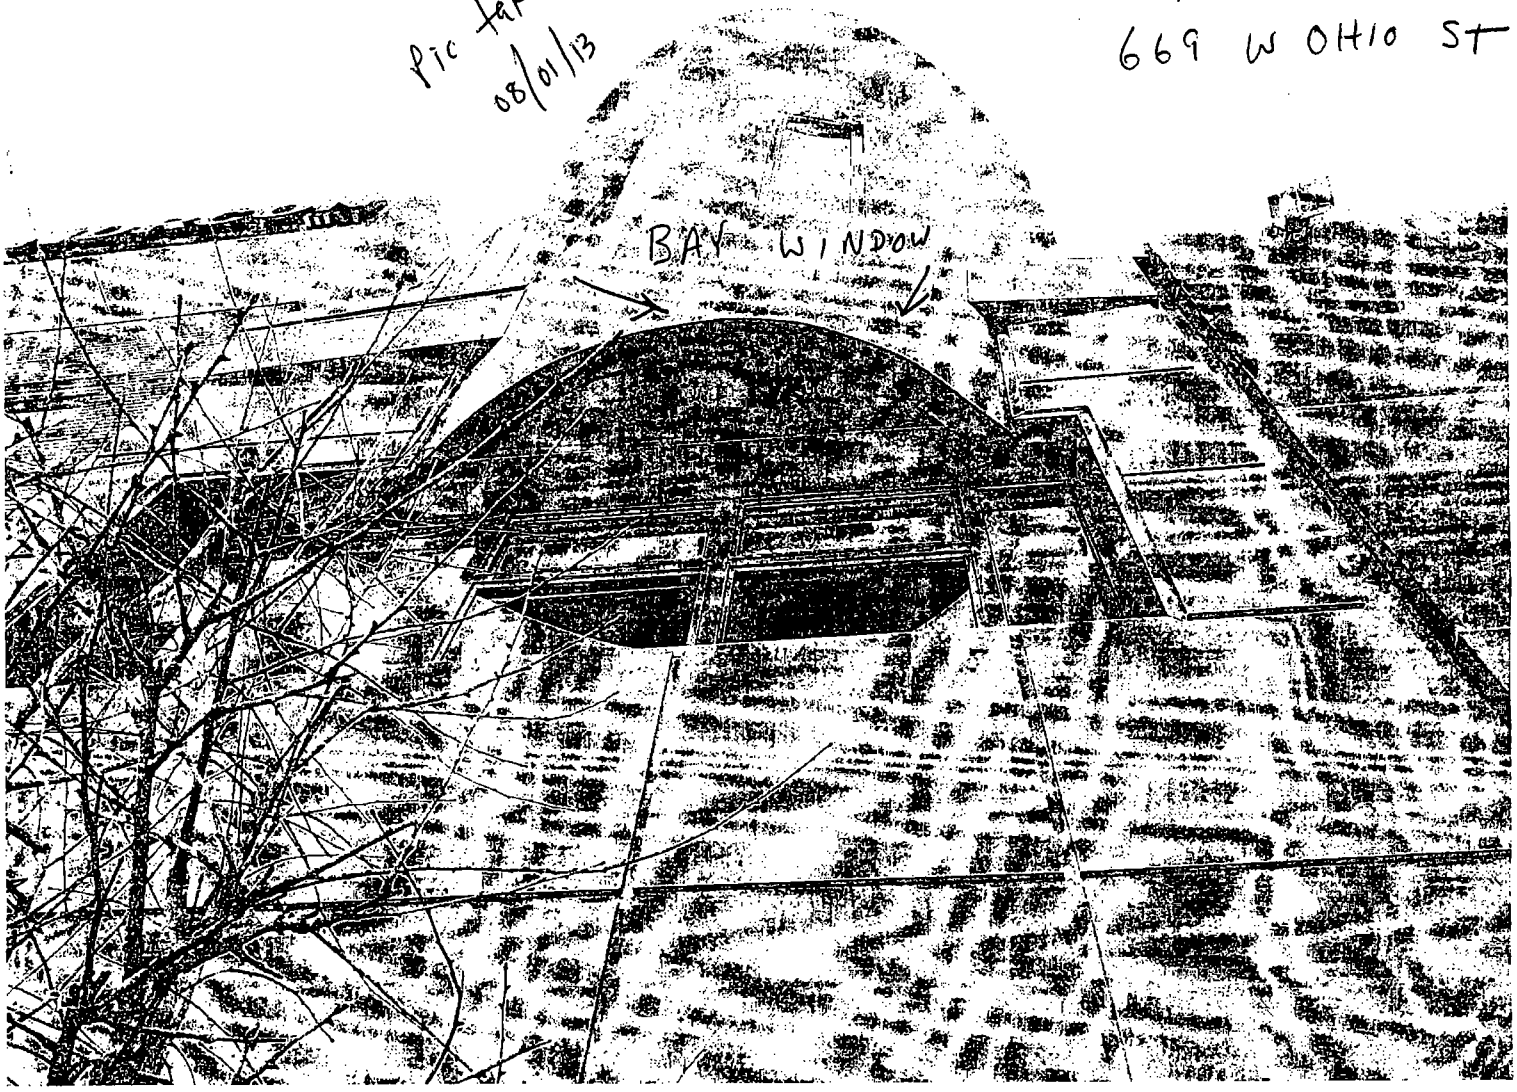

City of Chicago

O2013-6573

Office of the City Clerk

Document Tracking Sheet

Meeting Date:	9/11/2013
Sponsor(s):	Burnett, Walter (27)
Type:	Ordinance
Title:	Grant(s) of privilege in public way for Richard Bryan - fire escape
Committee(s) Assignment:	Committee on Transportation and Public Way

ORDINANCE
RICHARD BRYAN
Acct. No. 68617 - 1
Permit No. 1108277

Be It Ordained by the City Council of the City of Chicago:

SECTION 1. Permission and authority are hereby given and granted to RICHARD BRYAN, upon the terms and subject to the conditions of this ordinance to maintain and use, as now constructed, one (1) Fire Escape(s) on the public right-of-way adjacent to its premises known as 669 W. Ohio St..

Said Fire Escape(s) at W Ohio St measure(s):
One (1) at fourteen (14) feet in length, and seven (7) feet in width for a total of ninety-eight (98) square feet.

The location of said privilege shall be as shown on prints kept on file with the Department of Business Affairs and Consumer Protection and the Office of the City Clerk.

Said privilege shall be constructed in accordance with plans and specifications approved by the Department of Transportation (Division of Project Development).

This grant of privilege in the public way shall be subject to the provisions of Section 10-28-015 and all other required provisions of the Municipal Code of Chicago.

The grantee shall pay to the City of Chicago as compensation for the privilege #1108277 herein granted the sum of four hundred ($400.00) per annum in advance.

A 25% penalty will be added for payments received after due date.

The permit holder agrees to hold the City of Chicago harmless for any damage, relocation or replacement costs associated with damage, relocation or removal of private property caused by the City performing work in the public way.

Authority herein given and granted for a period of five (5) years from and after 05/19/2013.

Alderman _____

Walter Burnett Jr. 27th Ward

Fire Escape
669 W. Ohio St
Pic taken 8/21/13

City of Chicago

O2013-6586

Office of the City Clerk

Document Tracking Sheet

Meeting Date:	9/11/2013
Sponsor(s):	Burnett, Walter (27)
Type:	Ordinance
Title:	Grant(s) of privilege in public way for Richard Bryan - planters
Committee(s) Assignment:	Committee on Transportation and Public Way

ORDINANCE
RICHARD BRYAN
Acct. No. 68617 - 1
Permit No. 1108278

Be It Ordained by the City Council of the City of Chicago:

SECTION 1. Permission and authority are hereby given and granted to RICHARD BRYAN, upon the terms and subject to the conditions of this ordinance to maintain and use, as now constructed, three (3) Planter(s) on the public right-of-way for beautification purposes adjacent to its premises known as 669 W. Ohio St..

Said Planter(s) at W. Ohio measure(s):
One (1) at fourteen (14) feet in length, and six (6) feet in width for a total of eighty-four (84) square feet.

Said Planter(s) at W. Ohio measure(s):
One (1) at two (2) feet in length, and five (5) feet in width for a total of ten (10) square feet.

Said Planter(s) at W. Ohio measure(s):
One (1) at three (3) feet in length, and three (3) feet in width for a total of nine (9) square feet.

Grantee must allow the required clear and unobstructed space for pedestrian passage at all times per rules and regulations approved by the Department of Transportation.

The location of said privilege shall be as shown on prints kept on file with the Department of Business Affairs and Consumer Protection and the Office of the City Clerk.

Said privilege shall be constructed in accordance with plans and specifications approved by the Department of Planning and Development and Department of Transportation (Division of Project Development).

This grant of privilege in the public way shall be subject to the provisions of Section 10-28-015 and all other required provisions of the Municipal Code of Chicago.

The grantee shall pay to the City of Chicago as compensation for the privilege #1108278 herein granted the sum of zero ($.00) per annum in advance.

A 25% penalty will be added for payments received after due date.

The permit holder agrees to hold the City of Chicago harmless for any damage, relocation or replacement costs associated with damage, relocation or removal of private property caused by the City performing work in the public way.

Authority herein given and granted for a period of five (5) years from and after 05/19/2013.

Alderman _____

Walter Burnett Jr. 27th Ward

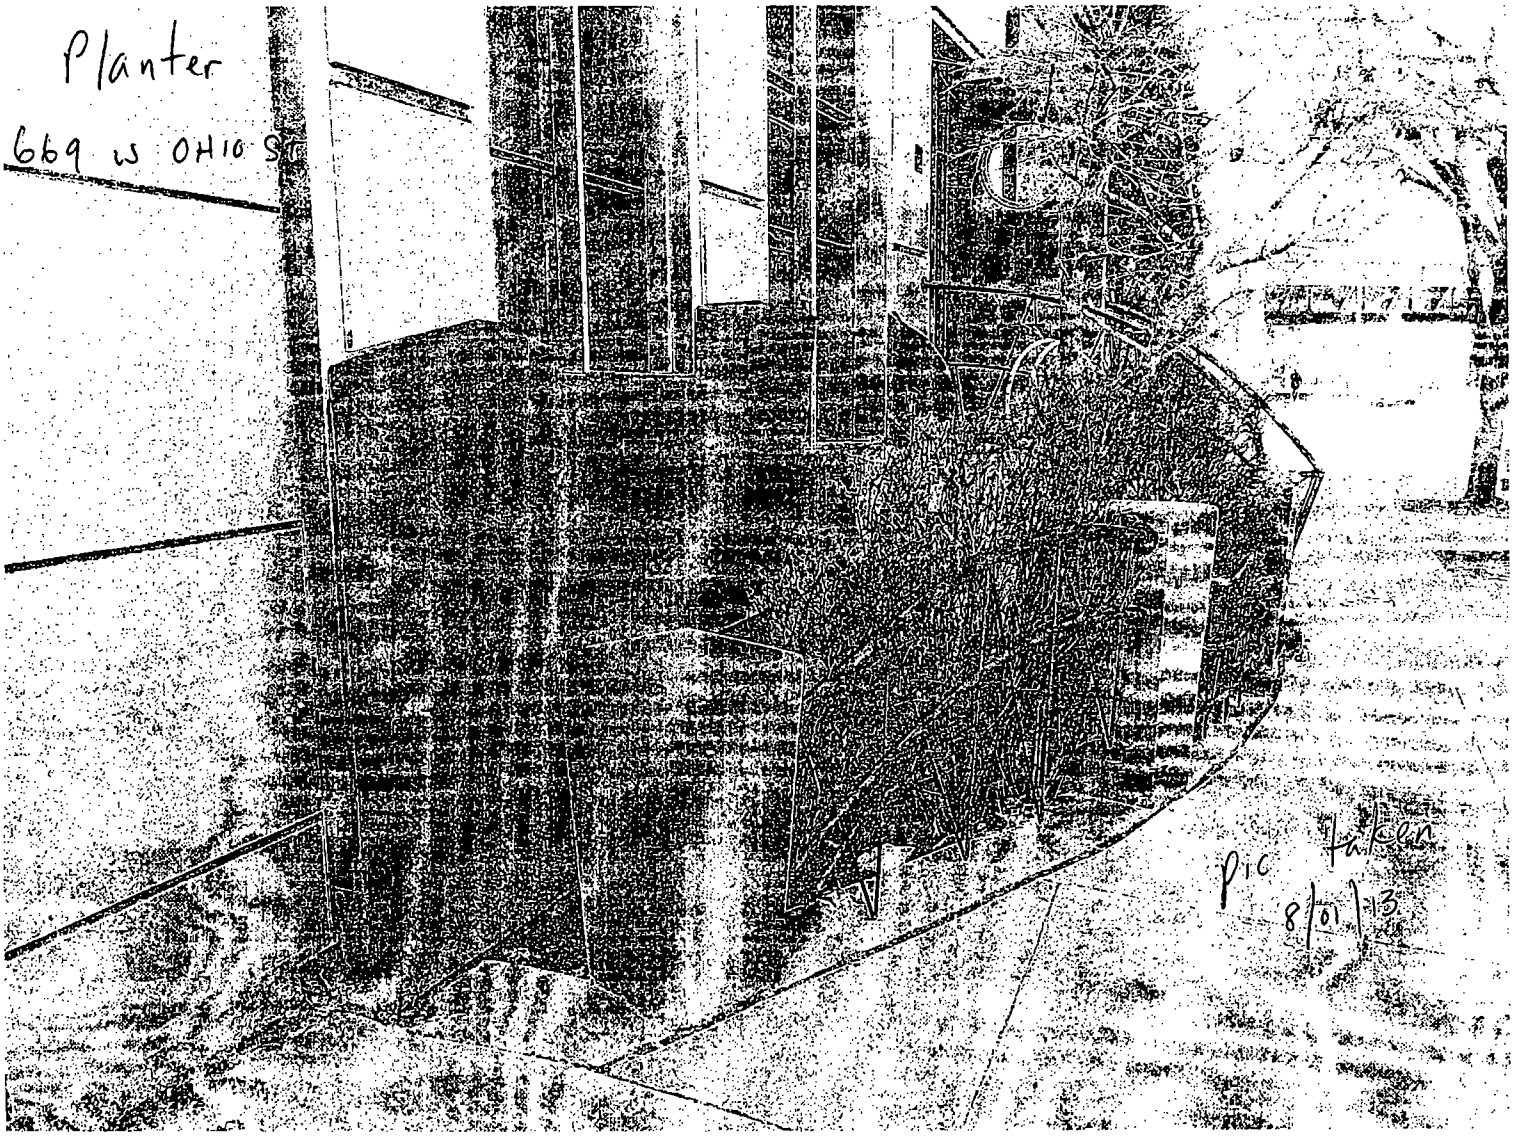
Planter
669 W OHIO ST
pic taken
8/01/13

City of Chicago

O2013-6590

Office of the City Clerk

Document Tracking Sheet

Meeting Date:	9/11/2013
Sponsor(s):	Burnett, Walter (27)
Type:	Ordinance
Title:	Grant(s) of privilege in public way for CW 600 West Chicago LLC
Committee(s) Assignment:	Committee on Transportation and Public Way

ORDINANCE
CW 600 WEST CHICAGO, LLC
Acct. No. 369088 - 2
Permit No. 1108246

Be It Ordained by the City Council of the City of Chicago:

SECTION 1. Permission and authority are hereby given and granted to CW 600 WEST CHICAGO, LLC, upon the terms and subject to the conditions of this ordinance to maintain and use, as now constructed, thirteen (13) Planter(s) on the public right-of-way for beautification purposes adjacent to its premises known as 600 W. Chicago Ave..

Said Planter(s) at West Chicago Avenue measure(s):
One (1) at thirty (30) feet in length, and six (6) feet in width for a total of one hundred eighty (180) square feet.
One (1) at forty-three (43) feet in length, and seventeen (17) feet in width for a total of seven hundred thirty-one (731) square feet.

Said Planter(s) at North Larrabee Street measure(s):
Five (5) at thirty (30) feet in length, and five (5) feet in width for a total of seven hundred fifty (750) square feet.
One (1) at two hundred point four two (200.42) feet in length, and six point three three (6.33) feet in width for a total of one thousand two hundred sixty-eight point six six (1268.66) square feet.
One (1) at sixty-two point eight three (62.83) feet in length, and nine point five (9.5) feet in width for a total of five hundred ninety-six point eight nine (596.89) square feet.
One (1) at fifty-five point three three (55.33) feet in length, and twenty (20) feet in width for a total of one thousand one hundred six point six (1106.6) square feet.
One (1) at thirty (30) feet in length, and fifteen point two five (15.25) feet in width for a total of four hundred fifty-seven point five (457.5) square feet.

Said Planter(s) at North Kingsbury Street measure(s):
One (1) at one hundred fifty-five (155) feet in length, and eleven (11) feet in width for a total of one thousand seven hundred five (1705) square feet.
One (1) at eighty (80) feet in length, and nine point two five (9.25) feet in width for a total of seven hundred forty (740) square feet.

Grantee must allow the required clear and unobstructed space for pedestrian passage at all times per rules and regulations approved by the Department of Transportation.

The location of said privilege shall be as shown on prints kept on file with the Department of Business Affairs and Consumer Protection and the Office of the City Clerk.

Said privilege shall be constructed in accordance with plans and specifications approved by the Department of Planning and Development and Department of Transportation (Division of Project Development).

This grant of privilege in the public way shall be subject to the provisions of Section 10-28-015 and all other required provisions of the Municipal Code of Chicago.

The grantee shall pay to the City of Chicago as compensation for the privilege #1108246 herein granted the sum of zero ($.00) per annum in advance.

A 25% penalty will be added for payments received after due date.

The permit holder agrees to hold the City of Chicago harmless for any damage, relocation or replacement costs associated with damage, relocation or removal of private property caused by the City performing work in the public way.

Authority herein given and granted for a period of five (5) years from and after Date of Passage.

Alderman _____

Walter Burnett Jr. 27th Ward

CW 600 West Chicago LLC 1 & 3

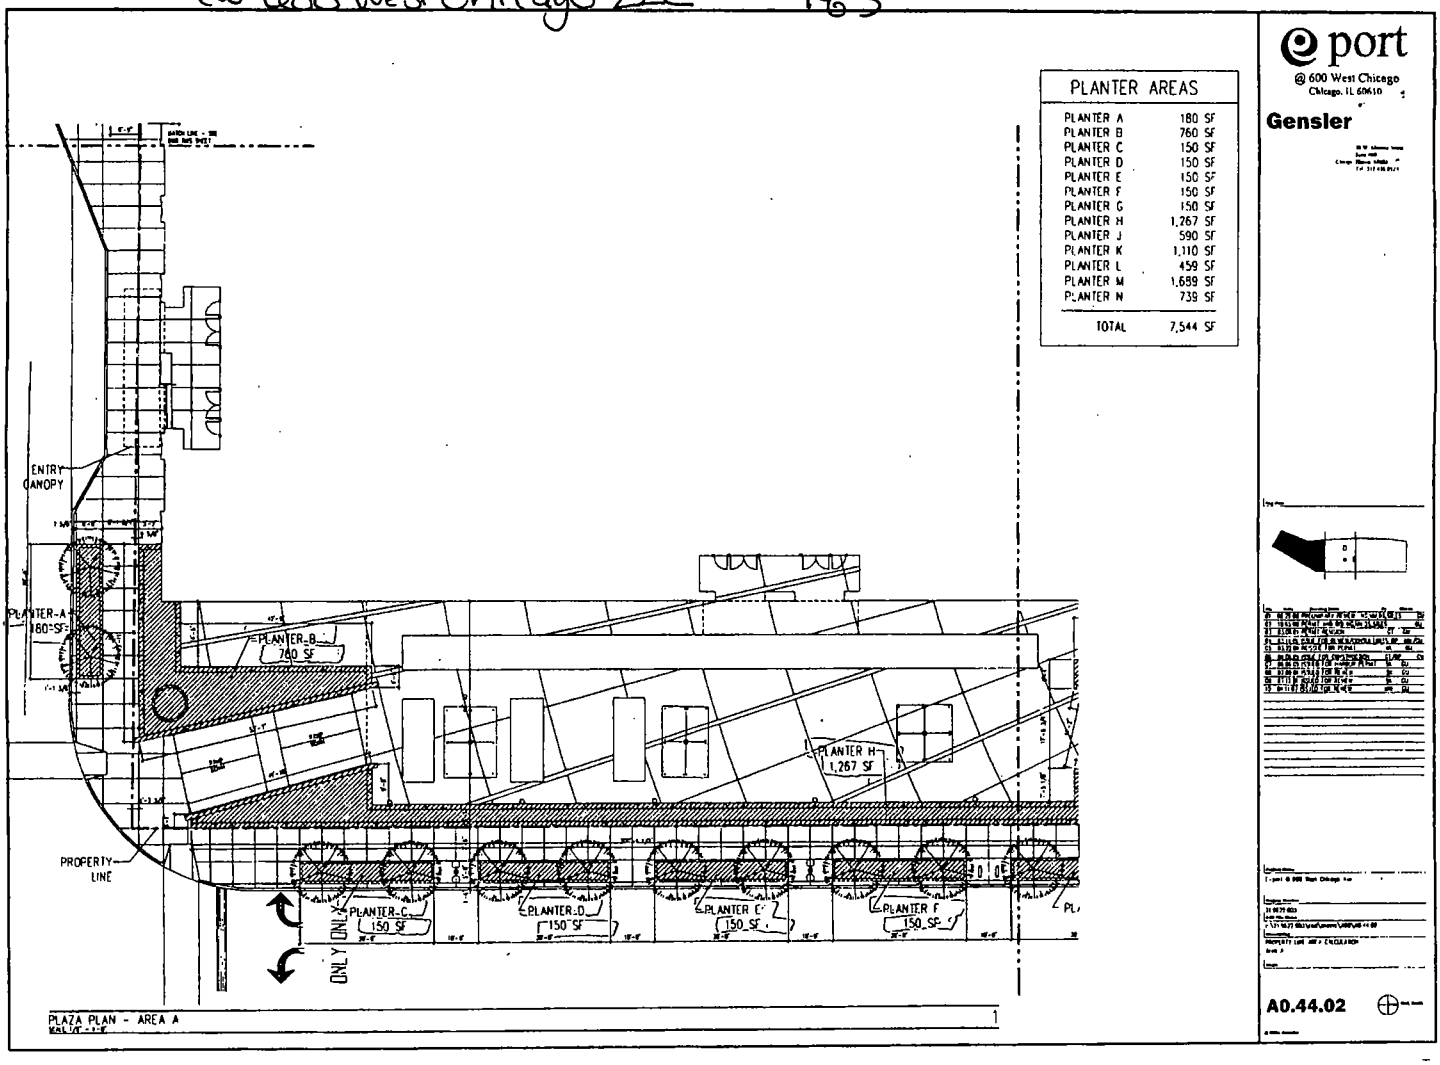

PLANTER AREAS	
PLANTER A	180 SF
PLANTER B	760 SF
PLANTER C	150 SF
PLANTER D	150 SF
PLANTER E	150 SF
PLANTER F	150 SF
PLANTER G	150 SF
PLANTER H	1,267 SF
PLANTER J	590 SF
PLANTER K	1,110 SF
PLANTER L	459 SF
PLANTER M	1,699 SF
PLANTER N	739 SF
TOTAL	7,544 SF

eport
@ 600 West Chicago
Chicago, IL 60610

Gensler

A0.44.02

City of Chicago

O2013-6595

Office of the City Clerk

Document Tracking Sheet

Meeting Date:	9/11/2013
Sponsor(s):	Burnett, Walter (27)
Type:	Ordinance
Title:	Grant(s) of privilege in public way for Fulton Elizabeth LLC
Committee(s) Assignment:	Committee on Transportation and Public Way

ORDINANCE
FULTON ELIZABETH LLC
Acct. No. 279435 - 1
Permit No. 1107883

Be It Ordained by the City Council of the City of Chicago:

SECTION 1. Permission and authority are hereby given and granted to FULTON ELIZABETH LLC, upon the terms and subject to the conditions of this ordinance to maintain and use, as now constructed, six (6) Light Fixture(s) projecting over the public right-of-way adjacent to its premises known as 300 N. Elizabeth St..

Said Light Fixture(s) at North Elizabeth Street measure(s):
Six (6) at point eight three (.83) feet in length, point six seven (.67) feet in width and nine (9) feet above grade level.

The location of said privilege shall be as shown on prints kept on file with the Department of Business Affairs and Consumer Protection and the Office of the City Clerk.

Said privilege shall be constructed in accordance with plans and specifications approved by the Department of Transportation (Division of Project Development).

This grant of privilege in the public way shall be subject to the provisions of Section 10-28-015 and all other required provisions of the Municipal Code of Chicago.

The grantee shall pay to the City of Chicago as compensation for the privilege #1107883 herein granted the sum of one hundred ($100.00) per annum in advance.

A 25% penalty will be added for payments received after due date.

The permit holder agrees to hold the City of Chicago harmless for any damage, relocation or replacement costs associated with damage, relocation or removal of private property caused by the City performing work in the public way.

Authority herein given and granted for a period of five (5) years from and after 07/30/2013.

Alderman _____

Walter Burnett Jr. 27th Ward

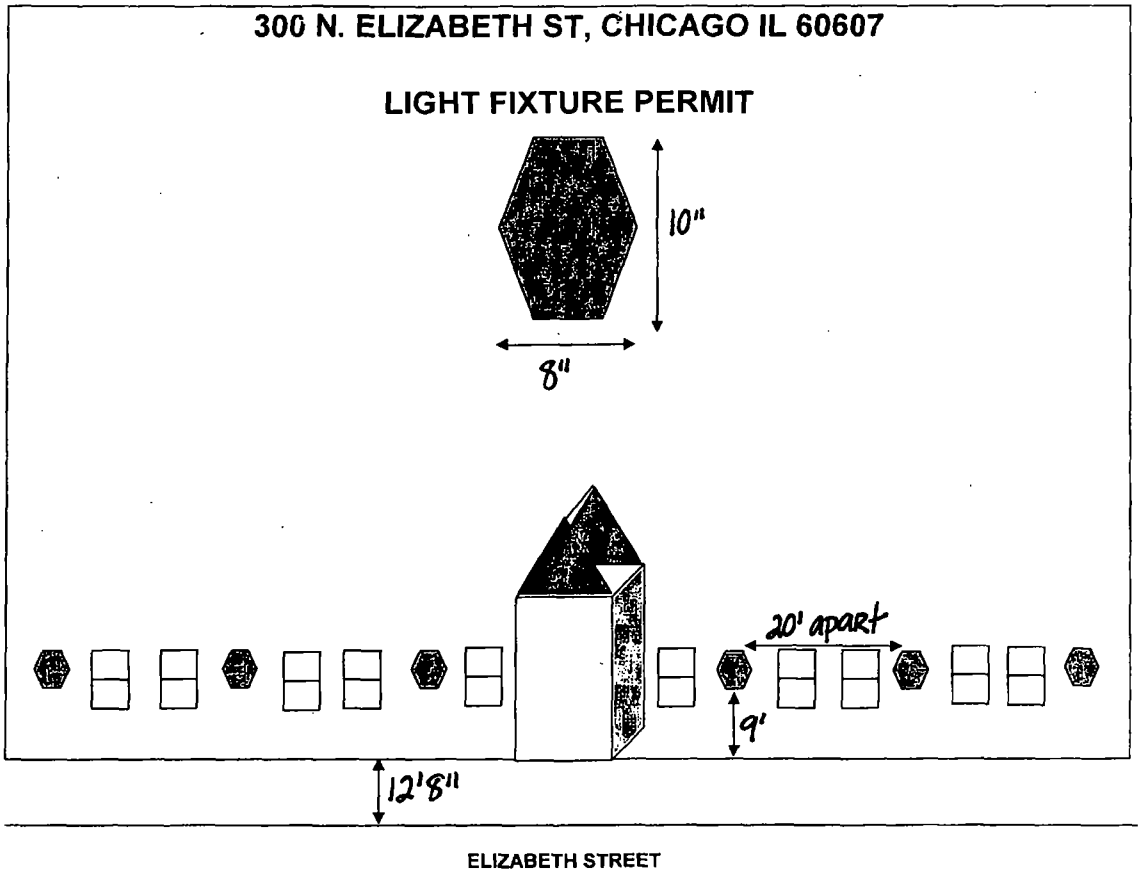
300 N. ELIZABETH ST, CHICAGO IL 60607
LIGHT FIXTURE PERMIT
10"
8"
20' apart
9'
12'8"
ELIZABETH STREET

City of Chicago

O2013-6599

Office of the City Clerk

Document Tracking Sheet

Meeting Date:	9/11/2013
Sponsor(s):	Burnett, Walter (27)
Type:	Ordinance
Title:	Grant(s) of privilege in public way for Gerber Auto Collision - light fixtures
Committee(s) Assignment:	Committee on Transportation and Public Way

ORDINANCE
GERBER AUTO COLLISON
Acct. No. 31059 - 4
Permit No. 1108133

Be It Ordained by the City Council of the City of Chicago:

SECTION 1. Permission and authority are hereby given and granted to GERBER AUTO COLLISON, upon the terms and subject to the conditions of this ordinance to maintain and use, as now constructed, eight (8) Light Fixture(s) projecting over the public right-of-way adjacent to its premises known as 1060 W. Huron St..

Said Light Fixture(s) at W. Huron St. measure(s):
Eight (8) at point six seven (.67) feet in length, eight (8) feet in width and seventeen (17) feet above grade level.

The location of said privilege shall be as shown on prints kept on file with the Department of Business Affairs and Consumer Protection and the Office of the City Clerk.

Said privilege shall be constructed in accordance with plans and specifications approved by the Department of Transportation (Division of Project Development).

This grant of privilege in the public way shall be subject to the provisions of Section 10-28-015 and all other required provisions of the Municipal Code of Chicago.

The grantee shall pay to the City of Chicago as compensation for the privilege #1108133 herein granted the sum of one hundred ten ($110.00) per annum in advance.

A 25% penalty will be added for payments received after due date.

The permit holder agrees to hold the City of Chicago harmless for any damage, relocation or replacement costs associated with damage, relocation or removal of private property caused by the City performing work in the public way.

Authority herein given and granted for a period of five (5) years from and after 06/11/2013.

Alderman _____

Walter Burnett Jr. 27th Ward

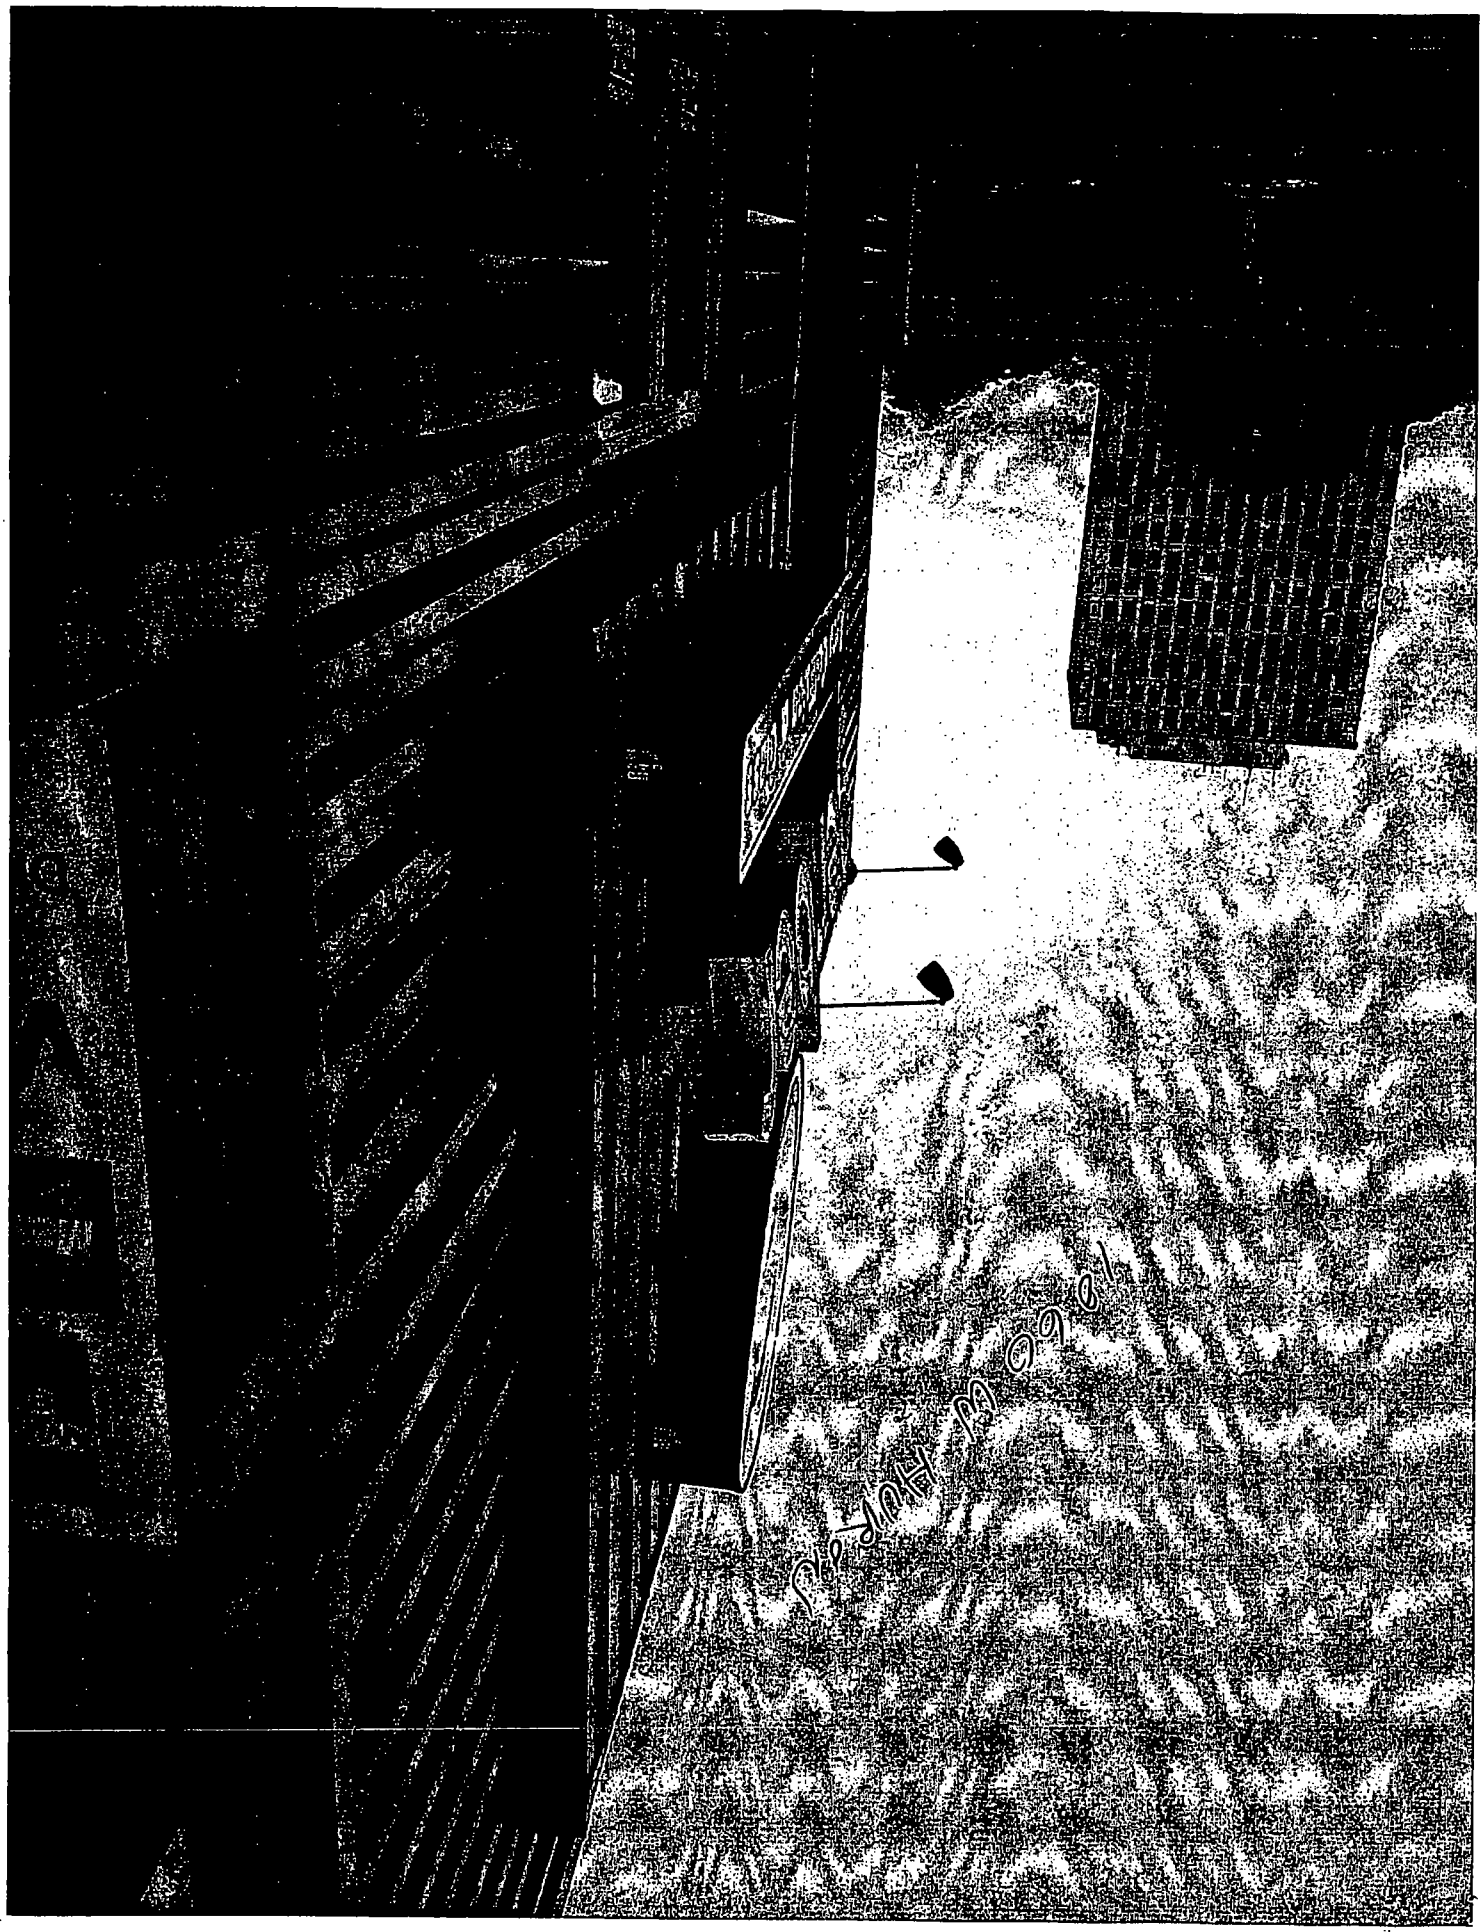

City of Chicago

O2013-6601

Office of the City Clerk

Document Tracking Sheet

Meeting Date:	9/11/2013
Sponsor(s):	Burnett, Walter (27)
Type:	Ordinance
Title:	Grant(s) of privilege in public way for Gerber Auto Collision - sign
Committee(s) Assignment:	Committee on Transportation and Public Way

ORDINANCE
GERBER AUTO COLLISON
Acct. No. 31059 - 4
Permit No. 1108132

Be It Ordained by the City Council of the City of Chicago:

SECTION 1. Permission and authority are hereby given and granted to GERBER AUTO COLLISON, upon the terms and subject to the conditions of this ordinance to maintain and use one (1) sign(s) projecting over the public right-of-way attached to its premises known as 1060 W. Huron St..

Said sign structure(s) measures as follows; along W. Huron St.:
One (1) at eight (8) feet in length, ten (10) feet in height and nine (9) feet above grade level.

The location of said privilege shall be as shown on prints kept on file with the Department of Business Affairs and Consumer Protection and the Office of the City Clerk.

Said privilege shall be constructed in accordance with plans and specifications approved by the Department of Transportation (Division of Project Development) and Zoning Department - Signs.

This grant of privilege in the public way shall be subject to the provisions of Section 10-28-015 and all other required provisions of the Municipal Code of Chicago.

The grantee shall pay to the City of Chicago as compensation for the privilege #1108132 herein granted the sum of three hundred ($300.00) per annum in advance.

A 25% penalty will be added for payments received after due date.

The permit holder agrees to hold the City of Chicago harmless for any damage, relocation or replacement costs associated with damage, relocation or removal of private property caused by the City performing work in the public way.

Authority herein given and granted for a period of five (5) years from and after 06/11/2013.

Alderman

Walter Burnett Jr. 27th Ward

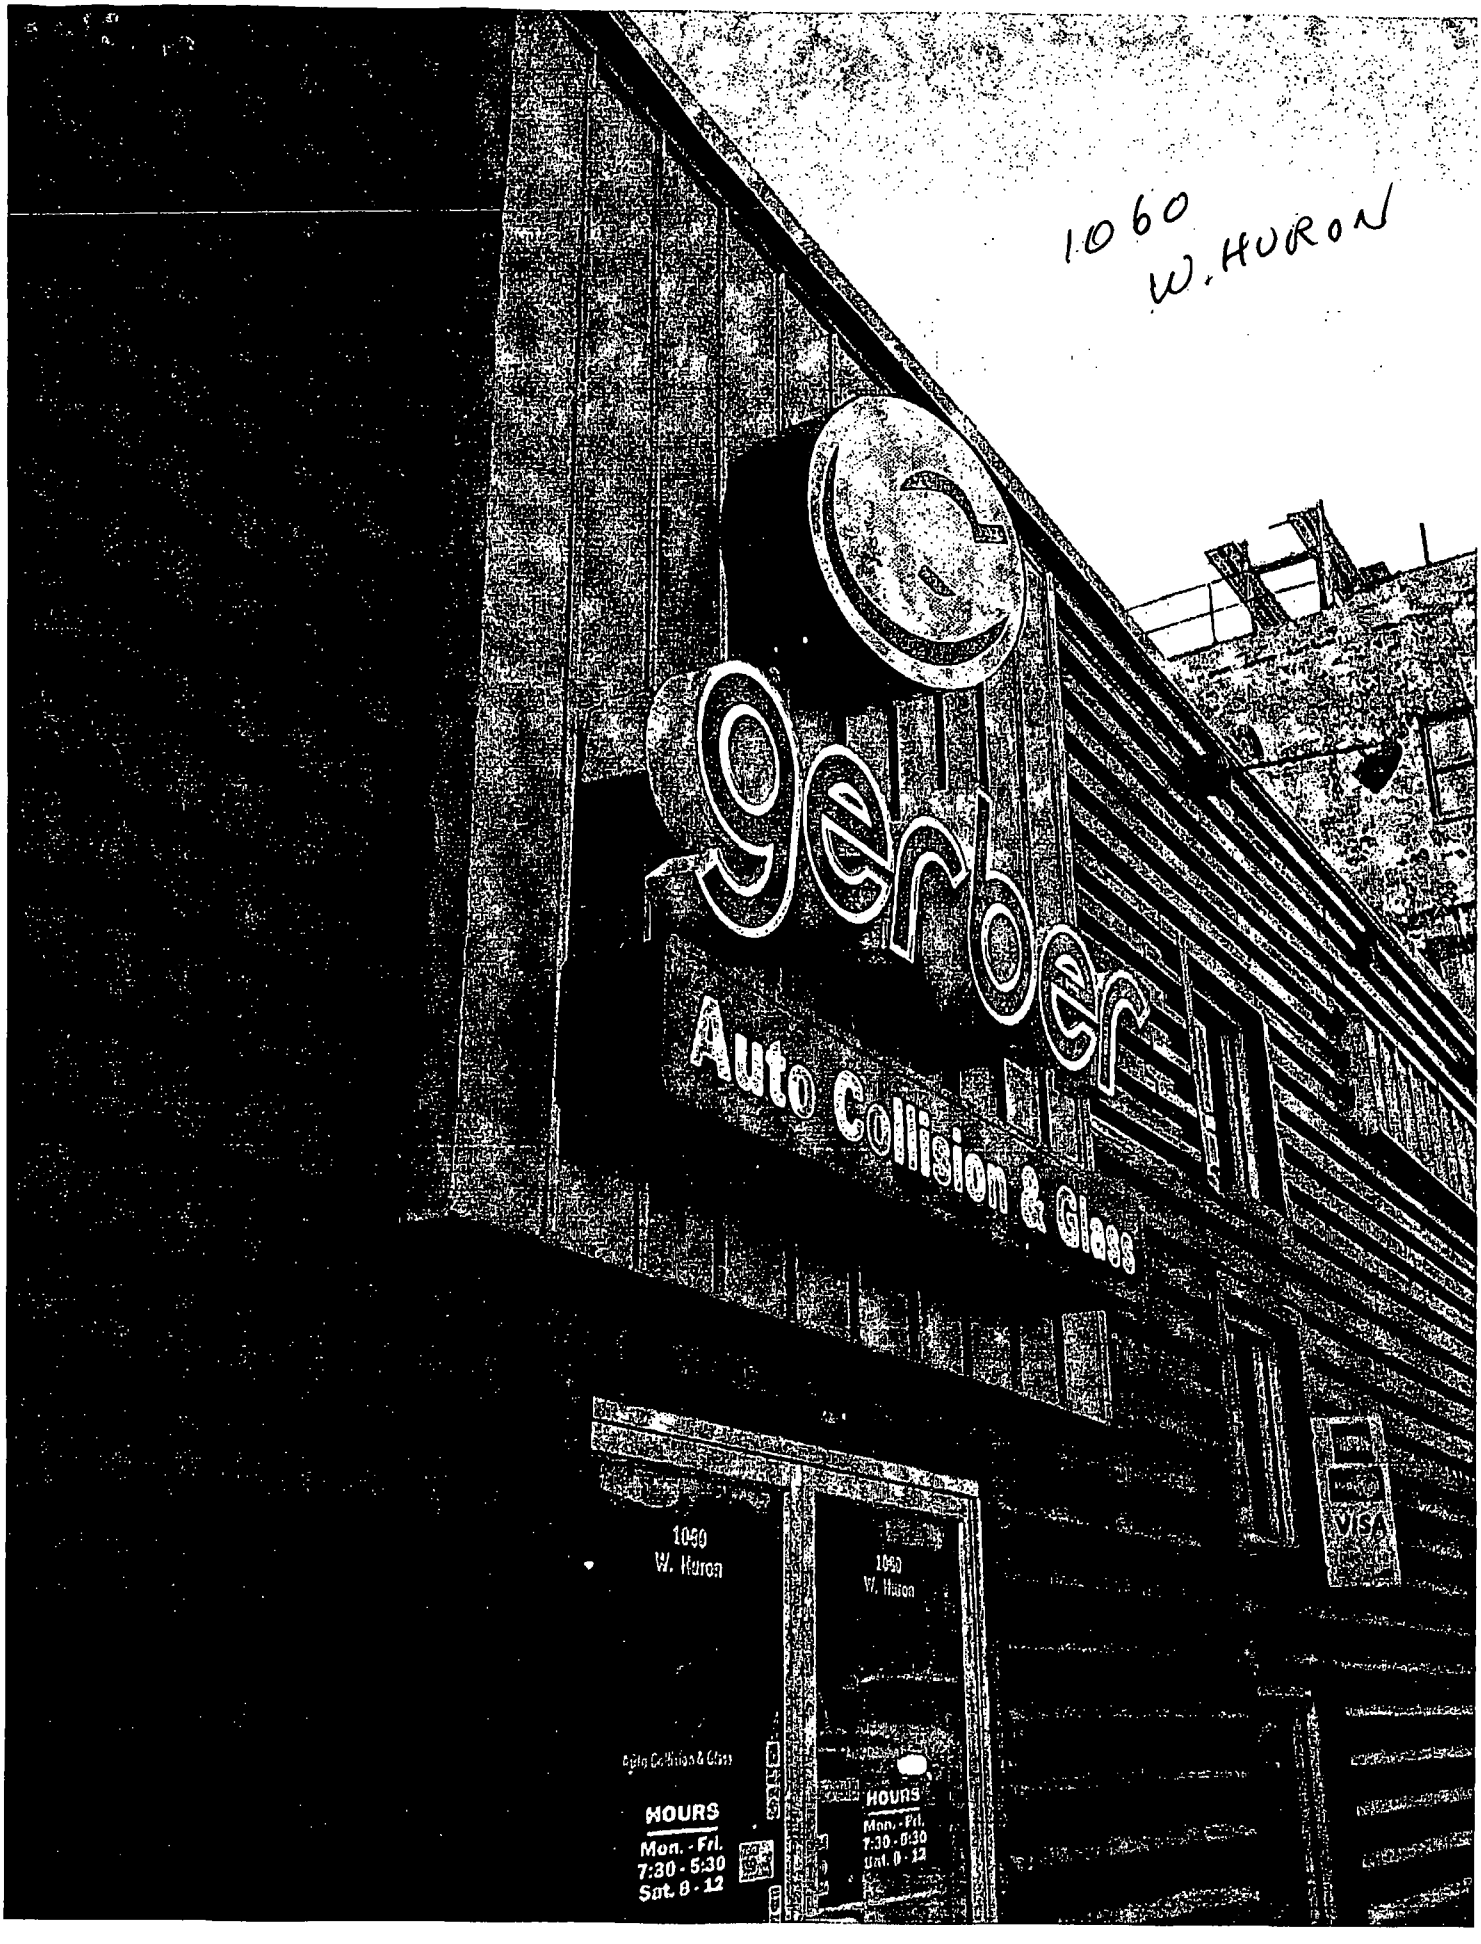
1060
W. HURON
Gerber
Auto Collision & Glass
1060
W. Huron
HOURS
Mon. - Fri.
7:30 - 5:30
Sat. 8 - 12
VISA

City of Chicago

O2013-6605

Office of the City Clerk

Document Tracking Sheet

Meeting Date:	9/11/2013
Sponsor(s):	Burnett, Walter (27)
Type:	Ordinance
Title:	Grant(s) of privilege in public way for Goose Island Beer Company
Committee(s) Assignment:	Committee on Transportation and Public Way

ORDINANCE
GOOSE ISLAND BEER COMPANY
Acct. No. 309521 - 1
Permit No. 1108064

Be It Ordained by the City Council of the City of Chicago:

SECTION 1. Permission and authority are hereby given and granted to GOOSE ISLAND BEER COMPANY, upon the terms and subject to the conditions of this ordinance to maintain and use, as now constructed, one (1) Manhole(s) under the public right-of-way adjacent to its premises known as 1800 W. Fulton St..

Said Manhole(s) at W. FULTON measure(s):
One (1) at three (3) feet in length, and three (3) feet in width for a total of nine (9) square feet.

The location of said privilege shall be as shown on prints kept on file with the Department of Business Affairs and Consumer Protection and the Office of the City Clerk.

Said privilege shall be constructed in accordance with plans and specifications approved by the Department of Transportation (Office of Underground Coordination) and Department of Water Management.

This grant of privilege in the public way shall be subject to the provisions of Section 10-28-015 and all other required provisions of the Municipal Code of Chicago.

The grantee shall pay to the City of Chicago as compensation for the privilege #1108064 herein granted the sum of four hundred ($400.00) per annum in advance.

A 25% penalty will be added for payments received after due date.

The permit holder agrees to hold the City of Chicago harmless for any damage, relocation or replacement costs associated with damage, relocation or removal of private property caused by the City performing work in the public way.

Authority herein given and granted for a period of five (5) years from and after 07/29/2013.

Alderman _____

Walter Burnett Jr. 27th Ward

Proposed 4A Manhole with 60 degree V-notch Weir for Goose Island Beer Company

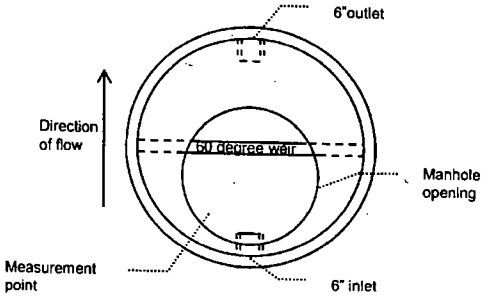

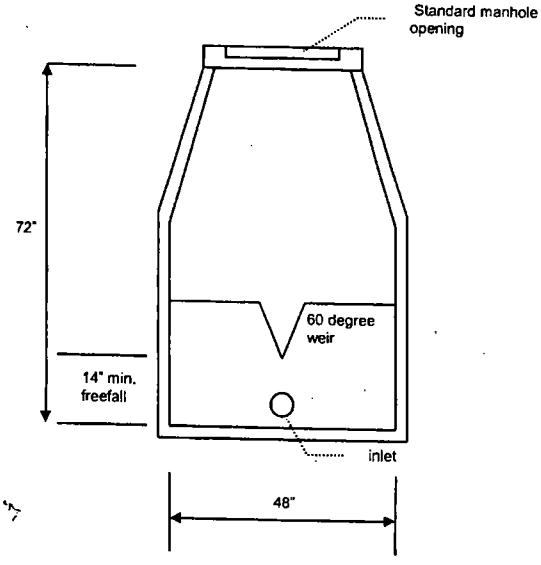

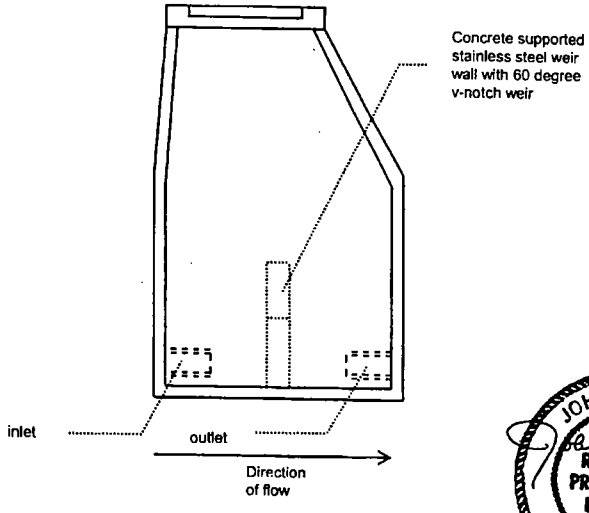

JOHN POLICH
REGISTERED PROFESSIONAL ENGINEER OF ILLINOIS

City of Chicago

O2013-6606

Office of the City Clerk

Document Tracking Sheet

Meeting Date:	9/11/2013
Sponsor(s):	Burnett, Walter (27)
Type:	Ordinance
Title:	Grant(s) of privilege in public way for Harpo Studio
Committee(s) Assignment:	Committee on Transportation and Public Way

ORDINANCE
HARPO STUDIO
Acct. No. 6832 - 3
Permit No. 1108371

Be It Ordained by the City Council of the City of Chicago:

SECTION 1. Permission and authority are hereby given and granted to HARPO STUDIO, upon the terms and subject to the conditions of this ordinance to maintain and use, as now constructed, four (4) Planter(s) on the public right-of-way for beautification purposes adjacent to its premises known as 118-22 N. Aberdeen St..

Said Planter(s) at N. ABERDEEN measure(s):
One (1) at ten (10) feet in length, and five (5) feet in width for a total of fifty (50) square feet.

Said Planter(s) at N. ABERDEEN measure(s):
One (1) at ten (10) feet in length, and five (5) feet in width for a total of fifty (50) square feet.

Said Planter(s) at N. ABERDEEN measure(s):
One (1) at ten (10) feet in length, and five (5) feet in width for a total of fifty (50) square feet.

Said Planter(s) at N. ABERDEEN measure(s):
One (1) at ten (10) feet in length, and five (5) feet in width for a total of fifty (50) square feet.

Grantee must allow the required clear and unobstructed space for pedestrian passage at all times per rules and regulations approved by the Department of Transportation.

The location of said privilege shall be as shown on prints kept on file with the Department of Business Affairs and Consumer Protection and the Office of the City Clerk.

Said privilege shall be constructed in accordance with plans and specifications approved by the Department of Planning and Development and Department of Transportation (Division of Project Development).

This grant of privilege in the public way shall be subject to the provisions of Section 10-28-015 and all other required provisions of the Municipal Code of Chicago.

The grantee shall pay to the City of Chicago as compensation for the privilege #1108371 herein granted the sum of zero ($.00) per annum in advance.

A 25% penalty will be added for payments received after due date.

The permit holder agrees to hold the City of Chicago harmless for any damage, relocation or replacement costs associated with damage, relocation or removal of private property caused by the City performing work in the public way.

Authority herein given and granted for a period of five (5) years from and after 07/09/2013.

Alderman

Walter Burnett Jr. 27th Ward

122 N Aberdeen Planter details

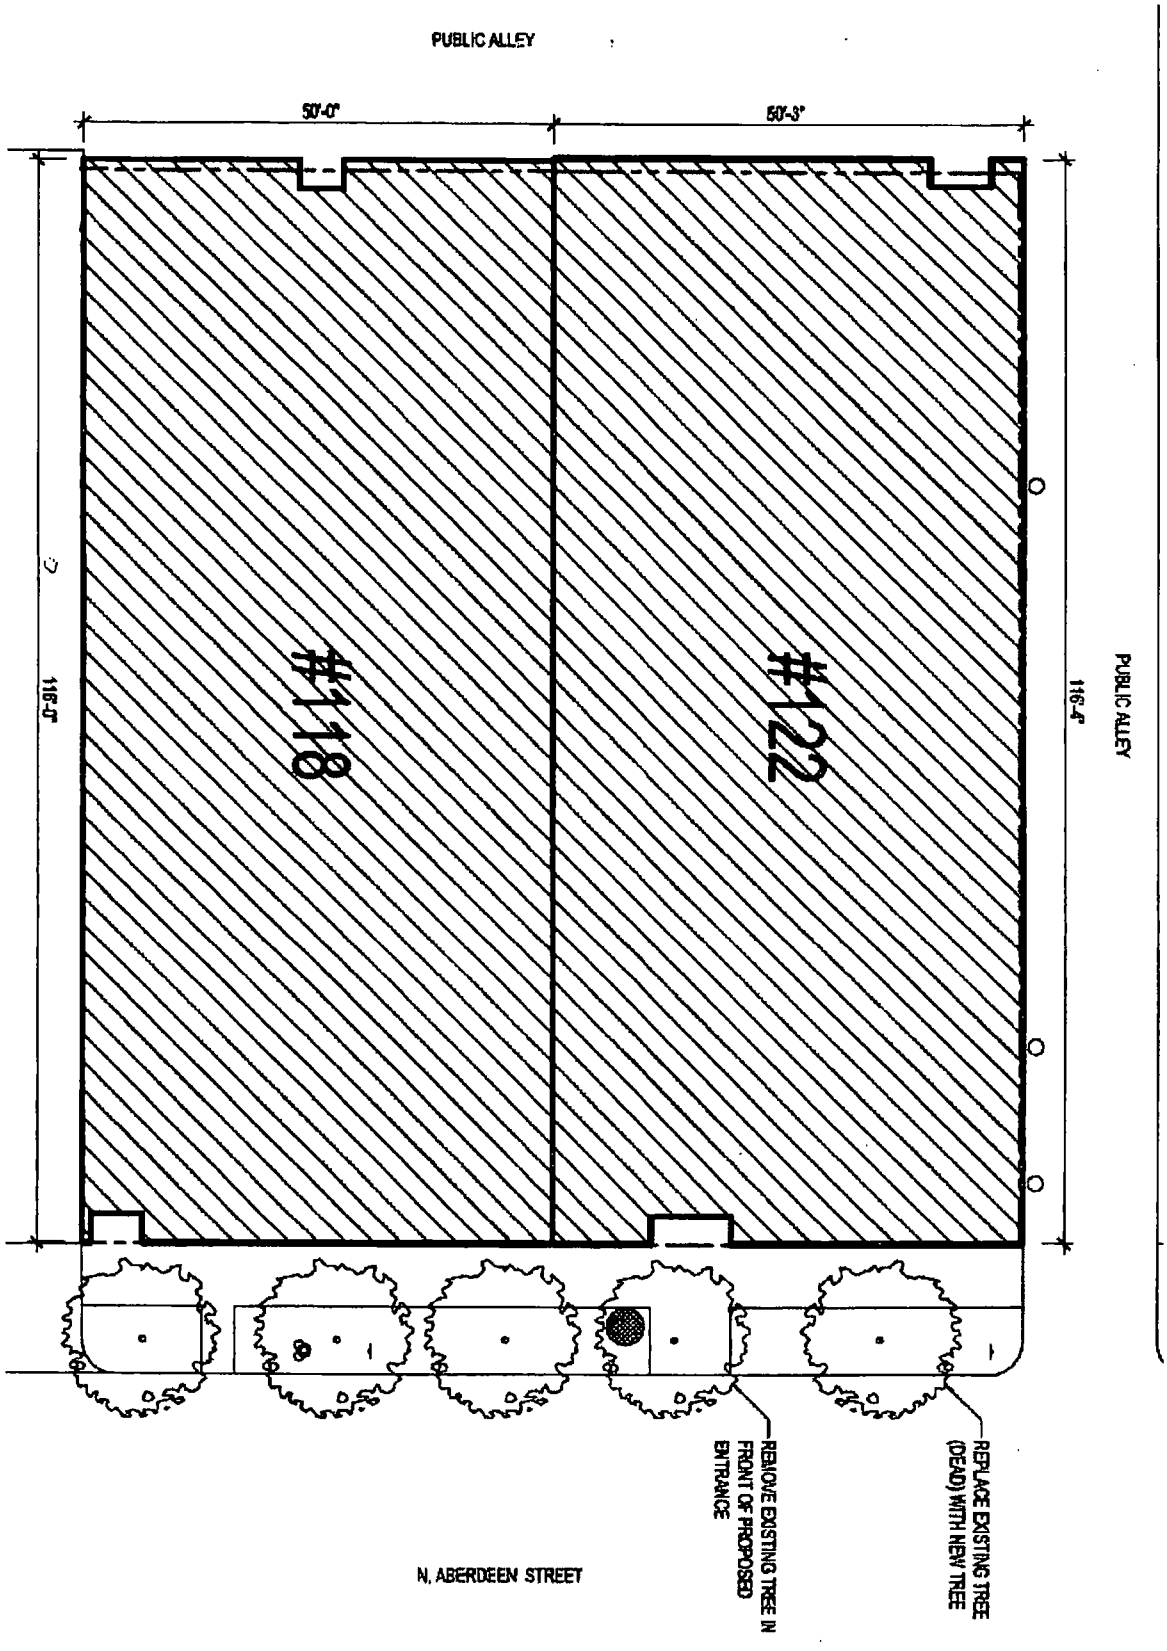

City of Chicago

O2013-6609

Office of the City Clerk

Document Tracking Sheet

Meeting Date:	9/11/2013
Sponsor(s):	Burnett, Walter (27)
Type:	Ordinance
Title:	Grant(s) of privilege in public way for J. Patrick's
Committee(s) Assignment:	Committee on Transportation and Public Way

ORDINANCE
J. PATRICK'S
Acct. No. 17698 - 1
Permit No. 1108556

Be It Ordained by the City Council of the City of Chicago:

SECTION 1. Permission and authority are hereby given and granted to J. PATRICK'S, upon the terms and subject to the conditions of this ordinance to maintain and use, as now constructed, two (2) Light Fixture(s) projecting over the public right-of-way adjacent to its premises known as 1365-1367 W. Erie St..

Said Light Fixture(s) at Erie & Noble measure(s):
Two (2) at three (3) feet in length, three point five (3.5) feet in width and seven (7) feet above grade level.

The location of said privilege shall be as shown on prints kept on file with the Department of Business Affairs and Consumer Protection and the Office of the City Clerk.

Said privilege shall be constructed in accordance with plans and specifications approved by the Department of Transportation (Division of Project Development).

This grant of privilege in the public way shall be subject to the provisions of Section 10-28-015 and all other required provisions of the Municipal Code of Chicago.

The grantee shall pay to the City of Chicago as compensation for the privilege #1108556 herein granted the sum of eighty ($80.00) per annum in advance.

A 25% penalty will be added for payments received after due date.

The permit holder agrees to hold the City of Chicago harmless for any damage, relocation or replacement costs associated with damage, relocation or removal of private property caused by the City performing work in the public way.

Authority herein given and granted for a period of five (5) years from and after 06/11/2013.

Alderman _____

Walter Burnett Jr. 27th Ward

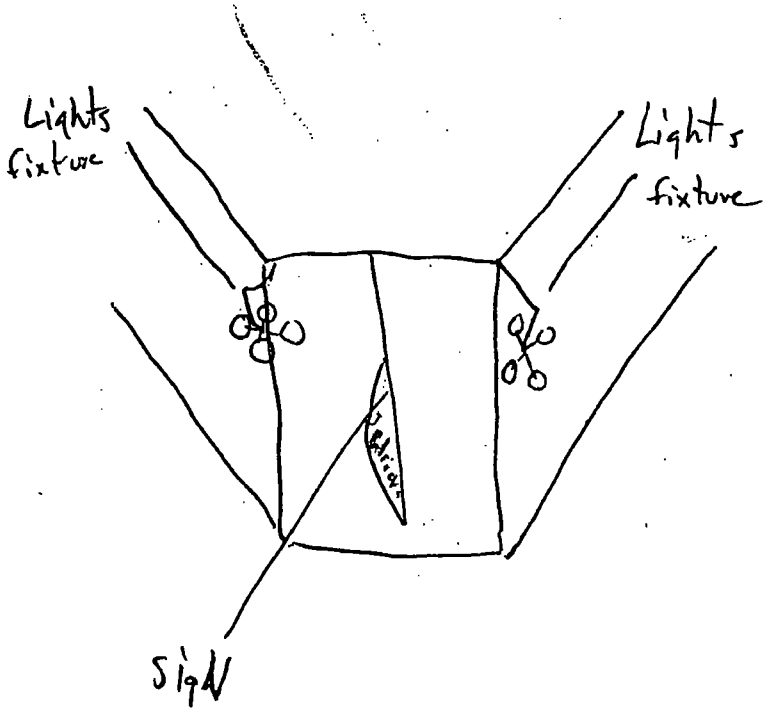
Lights fixture
Lights fixture
Sign

City of Chicago

O2013-6611

Office of the City Clerk

Document Tracking Sheet

Meeting Date:	9/11/2013
Sponsor(s):	Burnett, Walter (27)
Type:	Ordinance
Title:	Grant(s) of privilege in public way for Jerusalem General Mdse Ltd.
Committee(s) Assignment:	Committee on Transportation and Public Way

ORDINANCE
JERUSALEM GENERAL MDSE LTD
Acct. No. 86524 - 2
Permit No. 1106116

Be It Ordained by the City Council of the City of Chicago:

SECTION 1. Permission and authority are hereby given and granted to JERUSALEM GENERAL MDSE LTD, upon the terms and subject to the conditions of this ordinance to maintain and use one (1) sign(s) projecting over the public right-of-way attached to its premises known as 1559 W. Chicago Ave..

Said sign structure(s) measures as follows; along W Chicago Ave:
One (1) at twenty (20) feet in length, three (3) feet in height and twelve (12) feet above grade level.

The location of said privilege shall be as shown on prints kept on file with the Department of Business Affairs and Consumer Protection and the Office of the City Clerk.

Said privilege shall be constructed in accordance with plans and specifications approved by the Department of Transportation (Division of Project Development) and Zoning Department - Signs.

This grant of privilege in the public way shall be subject to the provisions of Section 10-28-015 and all other required provisions of the Municipal Code of Chicago.

The grantee shall pay to the City of Chicago as compensation for the privilege #1106116 herein granted the sum of three hundred ($300.00) per annum in advance.

A 25% penalty will be added for payments received after due date.

The permit holder agrees to hold the City of Chicago harmless for any damage, relocation or replacement costs associated with damage, relocation or removal of private property caused by the City performing work in the public way.

Authority herein given and granted for a period of five (5) years from and after Date of Passage.

Alderman

Walter Burnett Jr. 27th Ward

APPLICATION TO USE THE PUBLIC RIGHT OF WAY

EXAMPLE OF SIGN DRAWING

SIGN DRAWING

PROPERTY LOCATION: 749 N. Ashland Ave

ORGANIZATION(S) NAME: Jerusalem General Merchandise

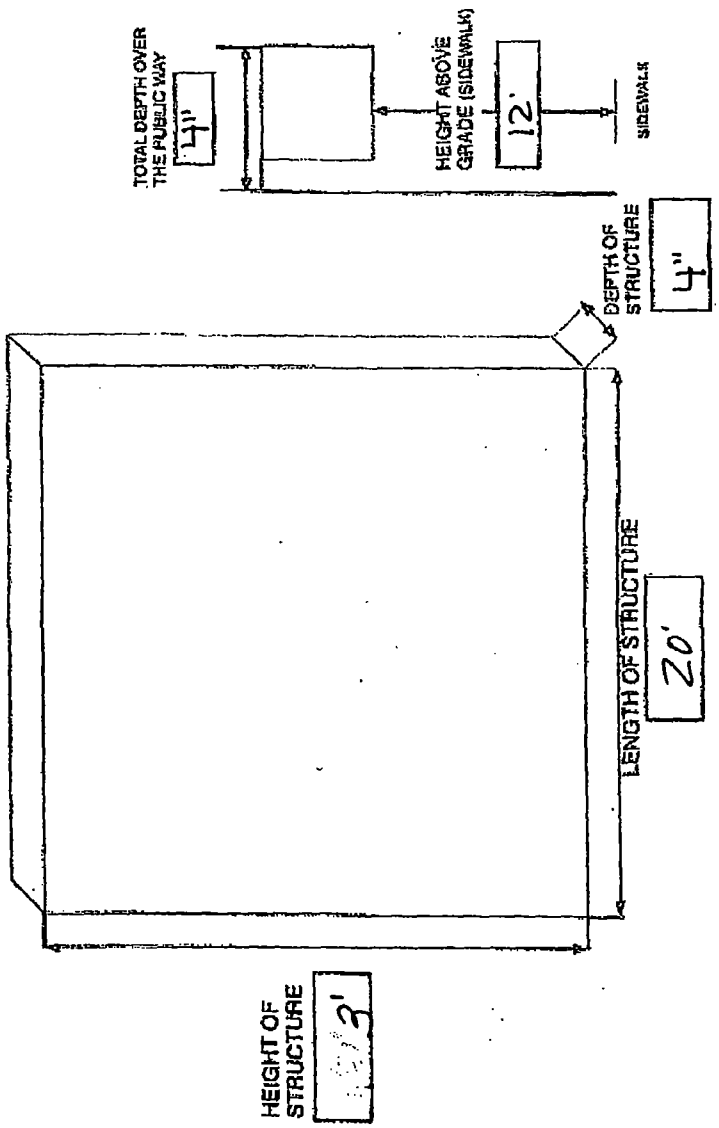

City of Chicago

O2013-6613

Office of the City Clerk

Document Tracking Sheet

Meeting Date:	9/11/2013
Sponsor(s):	Burnett, Walter (27)
Type:	Ordinance
Title:	Grant(s) of privilege in public way for Kiki's Bistro
Committee(s) Assignment:	Committee on Transportation and Public Way

ORDINANCE
KIKI'S BISTRO
Acct. No. 86724 - 2
Permit No. 1107675

Be It Ordained by the City Council of the City of Chicago:

SECTION 1. Permission and authority are hereby given and granted to KIKI'S BISTRO, upon the terms and subject to the conditions of this ordinance to maintain and use one (1) sign(s) projecting over the public right-of-way attached to its premises known as 900 N. Franklin St..

Said sign structure(s) measures as follows; along N Franklin:
One (1) at five point one seven (5.17) feet in length, two (2) feet in height and nine point three three (9.33) feet above grade level.

The location of said privilege shall be as shown on prints kept on file with the Department of Business Affairs and Consumer Protection and the Office of the City Clerk.

Said privilege shall be constructed in accordance with plans and specifications approved by the Department of Transportation (Division of Project Development) and Zoning Department - Signs.

This grant of privilege in the public way shall be subject to the provisions of Section 10-28-015 and all other required provisions of the Municipal Code of Chicago.

The grantee shall pay to the City of Chicago as compensation for the privilege #1107675 herein granted the sum of one hundred ($100.00) per annum in advance.

A 25% penalty will be added for payments received after due date.

The permit holder agrees to hold the City of Chicago harmless for any damage, relocation or replacement costs associated with damage, relocation or removal of private property caused by the City performing work in the public way.

Authority herein given and granted for a period of five (5) years from and after 07/30/2013.

Alderman _____

Walter Burnett Jr. 27th Ward

From: "Zachary Bleicher" <zachary.bleicher@gmail.com>
Subject: **sign dimensions pic**
Date: October 30, 2007 4:38:12 PM CDT
To: "Kiki's Bistro" <frenchconnect@gmail.com>
1 Attachment, 84.1 KB Save Slideshow

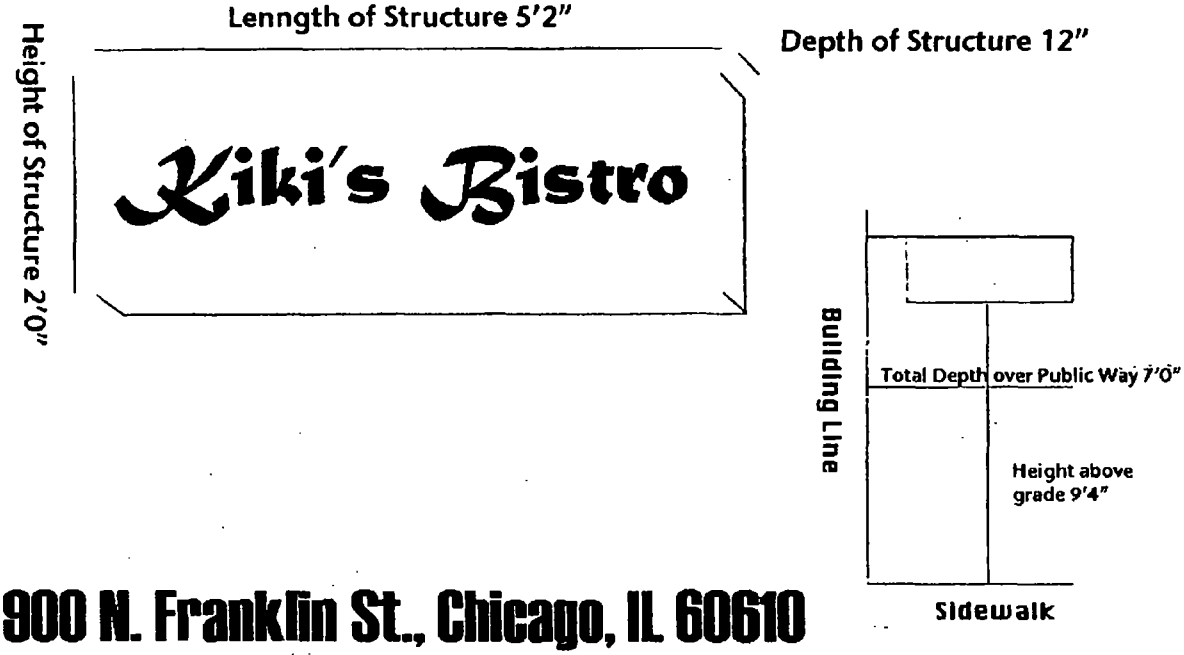

900 N. Franklin St., Chicago, IL 60610

City of Chicago

O2013-6614

Office of the City Clerk

Document Tracking Sheet

Meeting Date:	9/11/2013
Sponsor(s):	Burnett, Walter (27)
Type:	Ordinance
Title:	Grant(s) of privilege in public way for Lake Street Lofts LLC
Committee(s) Assignment:	Committee on Transportation and Public Way

ORDINANCE
LAKE STREET LOFTS, L.L.C.
Acct. No. 204647 - 1
Permit No. 1107526

Be It Ordained by the City Council of the City of Chicago:

SECTION 1. Permission and authority are hereby given and granted to LAKE STREET LOFTS, L.L.C., upon the terms and subject to the conditions of this ordinance to construct, install, maintain and use three (3) Fence(s) on the public right-of-way adjacent to its premises known as 912 W. Lake St..

Said Fence(s) at West Lake Street measure(s):
One (1) at eighty-eight (88) feet in length, and one (1) foot in width for a total of eighty-eight (88) square feet.
One (1) at forty-eight (48) feet in length, and one (1) foot in width for a total of forty-eight (48) square feet.

Said Fence(s) at North Sangamon Street measure(s):
One (1) at one hundred thirty (130) feet in length, and one (1) foot in width for a total of one hundred thirty (130) square feet.

The location of said privilege shall be as shown on prints kept on file with the Department of Business Affairs and Consumer Protection and the Office of the City Clerk.

Said privilege shall be constructed in accordance with plans and specifications approved by the Department of Transportation (Division of Project Development).

This grant of privilege in the public way shall be subject to the provisions of Section 10-28-015 and all other required provisions of the Municipal Code of Chicago.

The grantee shall pay to the City of Chicago as compensation for the privilege #1107526 herein granted the sum of zero ($.00) per annum in advance.

A 25% penalty will be added for payments received after due date.

The permit holder agrees to hold the City of Chicago harmless for any damage, relocation or replacement costs associated with damage, relocation or removal of private property caused by the City performing work in the public way.

Authority herein given and granted for a period of five (5) years from and after Date of Passage.

Alderman

Walter Burnett Jr. 27th Ward

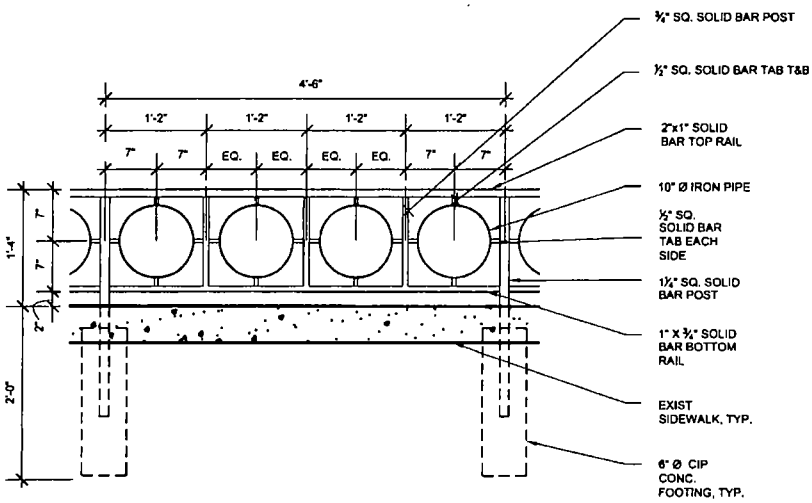

1 / A-1 **FENCE ELEVATION**

SCALE: 1" = 1'-0"

FitzGerald Associates Architects
912 West Lake Street Chicago, Illinois
t 312 563 9100 f 312 563 1919
www.fitzgeraldassociates.net

CONSULTANT NAME
STREET ADDRESS
CITY, STATE, ZIP
TEL
FAX
WWW

12040

912 WEST LAKE STREET
CHICAGO, IL
60607

LAKE STREET LOFTS MANAGEMENT

912 WEST LAKE STREET
CHICAGO, IL
60607

MARK	ISSUED FOR CONSTRUCTION	DATE
MARK	ISSUED FOR BID	DATE
MARK	ISSUED FOR PERMIT	DATE
MARK	DESCRIPTION	DATE

REGISTRATION STAMP HERE

COPYRIGHT: FitzGerald Associates Architects expressly reserves its common law copyright and other property rights in these plans. These plans are not to be reproduced, changed or copied in any form or manner whatsoever nor are they to be assigned to any third party without first obtaining the expressed written permission and consent of FitzGerald Associates Architects.

These drawings may have been reproduced at a size different than originally drawn. Owner and architect assume no responsibility for use of improper scale.

Do not scale drawings.

A1-01

Z:\12040 912 - SITE IMPROVEMENT\PLOT SHEETS\PHASE II\A1-01.DWG 6/11/2013 1:21 PM

City of Chicago

O2013-6615

Office of the City Clerk

Document Tracking Sheet

Meeting Date:	9/11/2013
Sponsor(s):	Burnett, Walter (27)
Type:	Ordinance
Title:	Grant(s) of privilege in public way for New Management Ltd.
Committee(s) Assignment:	Committee on Transportation and Public Way

ORDINANCE
NEW MANAGEMENT, LTD
Acct. No. 88091 - 2
Permit No. 1108308

Be It Ordained by the City Council of the City of Chicago:

SECTION 1. Permission and authority are hereby given and granted to NEW MANAGEMENT, LTD, upon the terms and subject to the conditions of this ordinance to maintain and use, as now constructed, two (2) Balcony(s) projecting over the public right-of-way adjacent to its premises known as 213 N. Racine Ave..

Said Balcony(s) at N. RACINE measure(s):
Two (2) at fourteen point five (14.5) feet in length, and four (4) feet in width for a total of one hundred sixteen (116) square feet.

The location of said privilege shall be as shown on prints kept on file with the Department of Business Affairs and Consumer Protection and the Office of the City Clerk.

Said privilege shall be constructed in accordance with plans and specifications approved by the Department of Planning and Development and Department of Transportation (Division of Project Development).

This grant of privilege in the public way shall be subject to the provisions of Section 10-28-015 and all other required provisions of the Municipal Code of Chicago.

The grantee shall pay to the City of Chicago as compensation for the privilege #1108308 herein granted the sum of one hundred fifty ($150.00) per annum in advance.

A 25% penalty will be added for payments received after due date.

The permit holder agrees to hold the City of Chicago harmless for any damage, relocation or replacement costs associated with damage, relocation or removal of private property caused by the City performing work in the public way.

Authority herein given and granted for a period of five (5) years from and after 07/29/2013.

Alderman _____

Walter Burnett Jr. 27th Ward

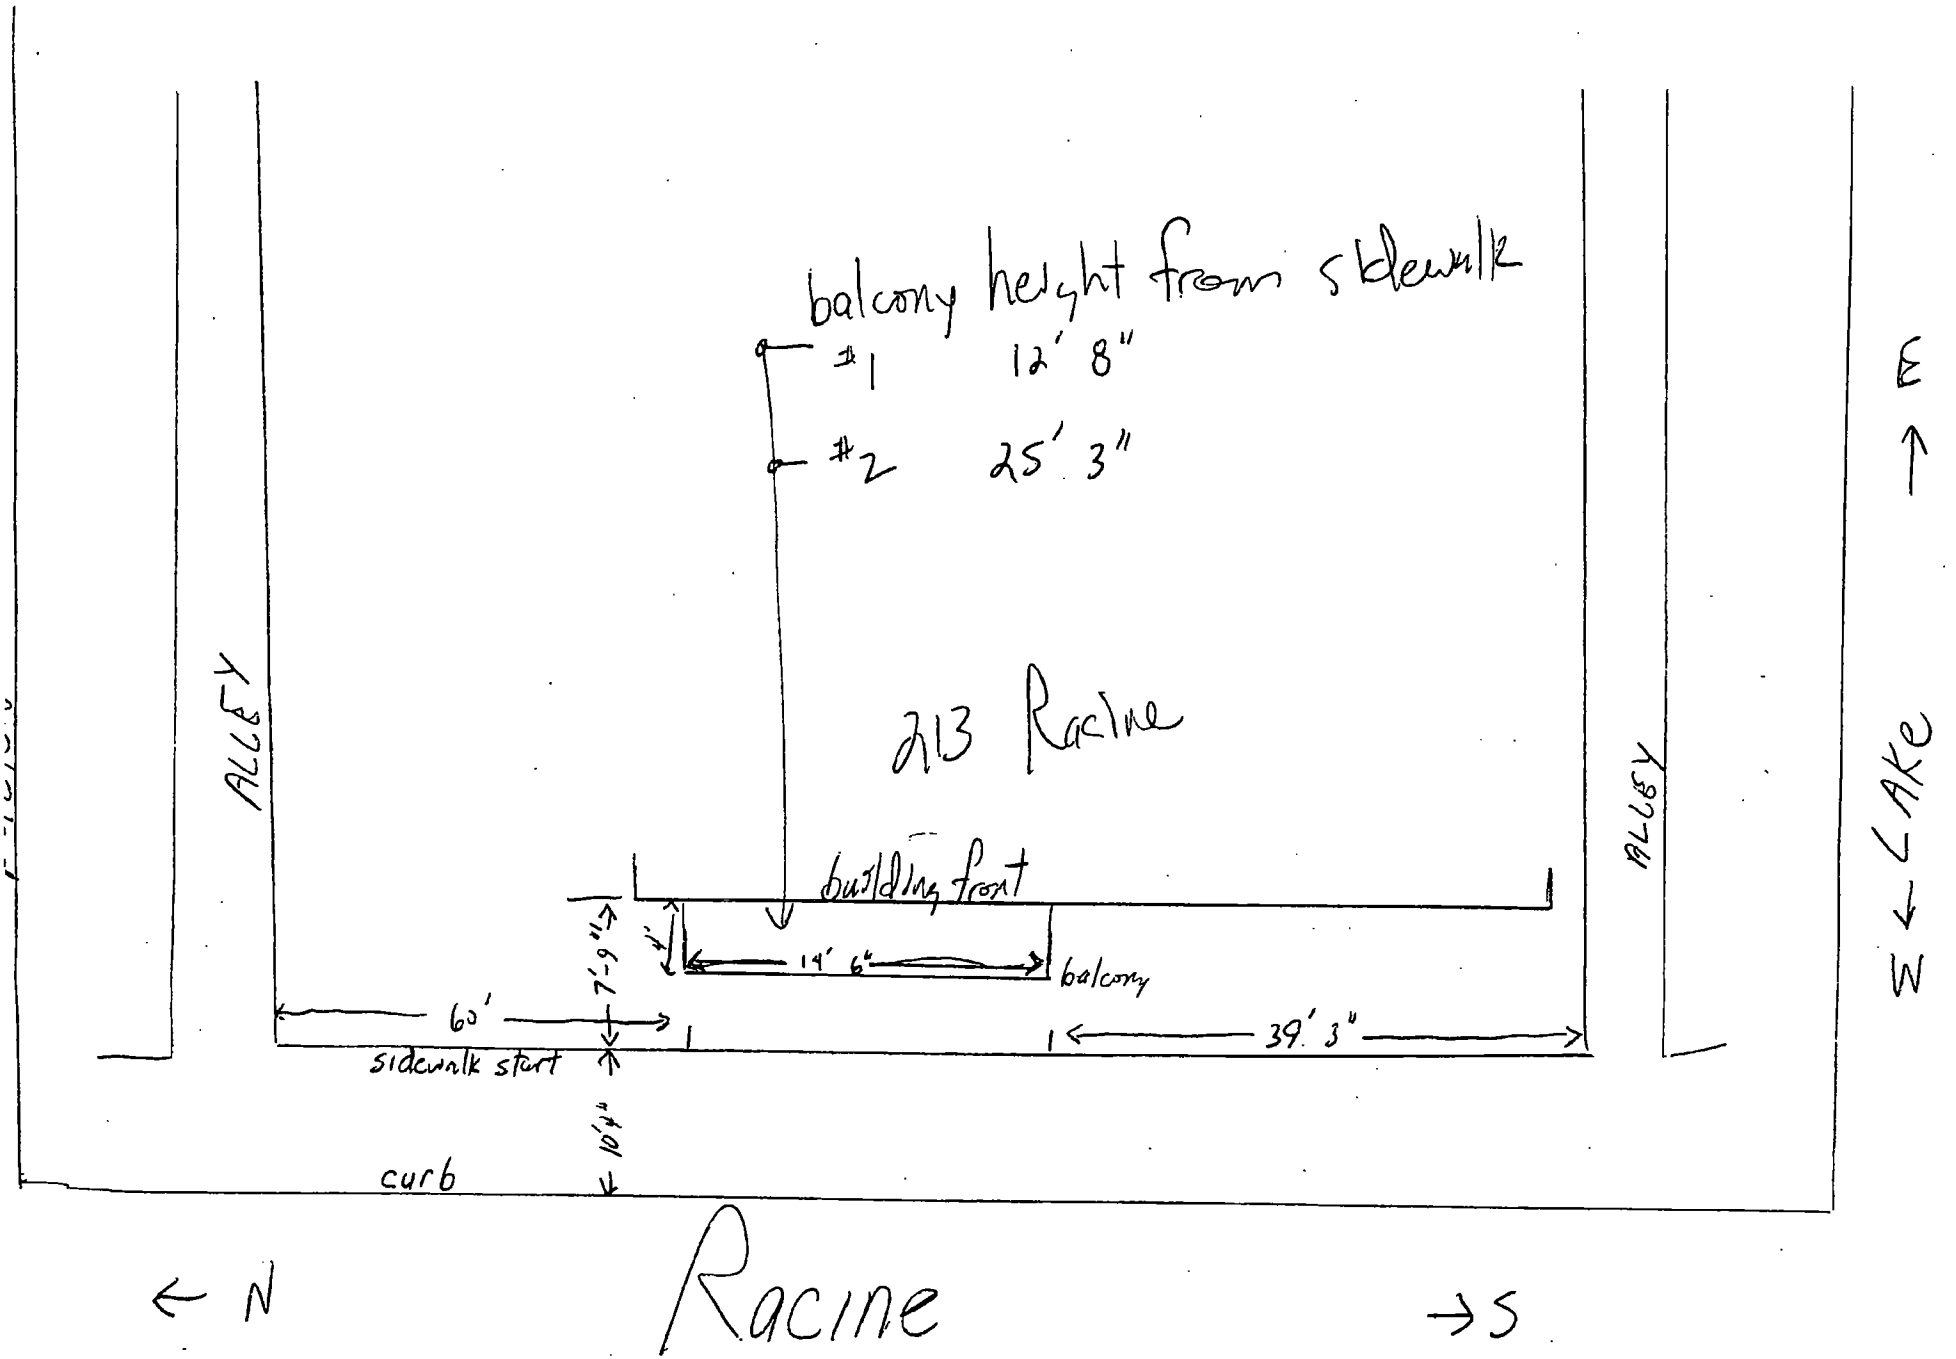
balcony height from sidewalk
#1 12' 8"
#2 25' 3"
213 Racine
ALLEY
ALLEY
building front
7'-9"
4"
14' 6"
balcony
60'
sidewalk start
39' 3"
10'4"
curb
E
W
LAKE
N
Racine
S

City of Chicago

O2013-6618

Office of the City Clerk

Document Tracking Sheet

Meeting Date:	9/11/2013
Sponsor(s):	Burnett, Walter (27)
Type:	Ordinance
Title:	Grant(s) of privilege in public way for Nobert Plating Co.
Committee(s) Assignment:	Committee on Transportation and Public Way

ORDINANCE
NOBERT PLATING CO
Acct. No. 68625 - 1
Permit No. 1107572

Be It Ordained by the City Council of the City of Chicago:

SECTION 1. Permission and authority are hereby given and granted to NOBERT PLATING CO, upon the terms and subject to the conditions of this ordinance to maintain and use, as now constructed, one (1) Manhole(s) under the public right-of-way adjacent to its premises known as 1613 W. Carroll Ave..

Said Manhole(s) at W. Carroll measure(s):
One (1) at one (1) foot in length, and two point zero eight (2.08) feet in width for a total of two point zero eight (2.08) square feet.

The location of said privilege shall be as shown on prints kept on file with the Department of Business Affairs and Consumer Protection and the Office of the City Clerk.

Said privilege shall be constructed in accordance with plans and specifications approved by the Department of Transportation (Office of Underground Coordination) and Department of Water Management.

This grant of privilege in the public way shall be subject to the provisions of Section 10-28-015 and all other required provisions of the Municipal Code of Chicago.

The grantee shall pay to the City of Chicago as compensation for the privilege #1107572 herein granted the sum of four hundred ($400.00) per annum in advance.

A 25% penalty will be added for payments received after due date.

The permit holder agrees to hold the City of Chicago harmless for any damage, relocation or replacement costs associated with damage, relocation or removal of private property caused by the City performing work in the public way.

Authority herein given and granted for a period of five (5) years from and after 06/10/2013.

Alderman

Walter Burnett Jr. 27th Ward

Dimensions = ⊙ I 25"

25"

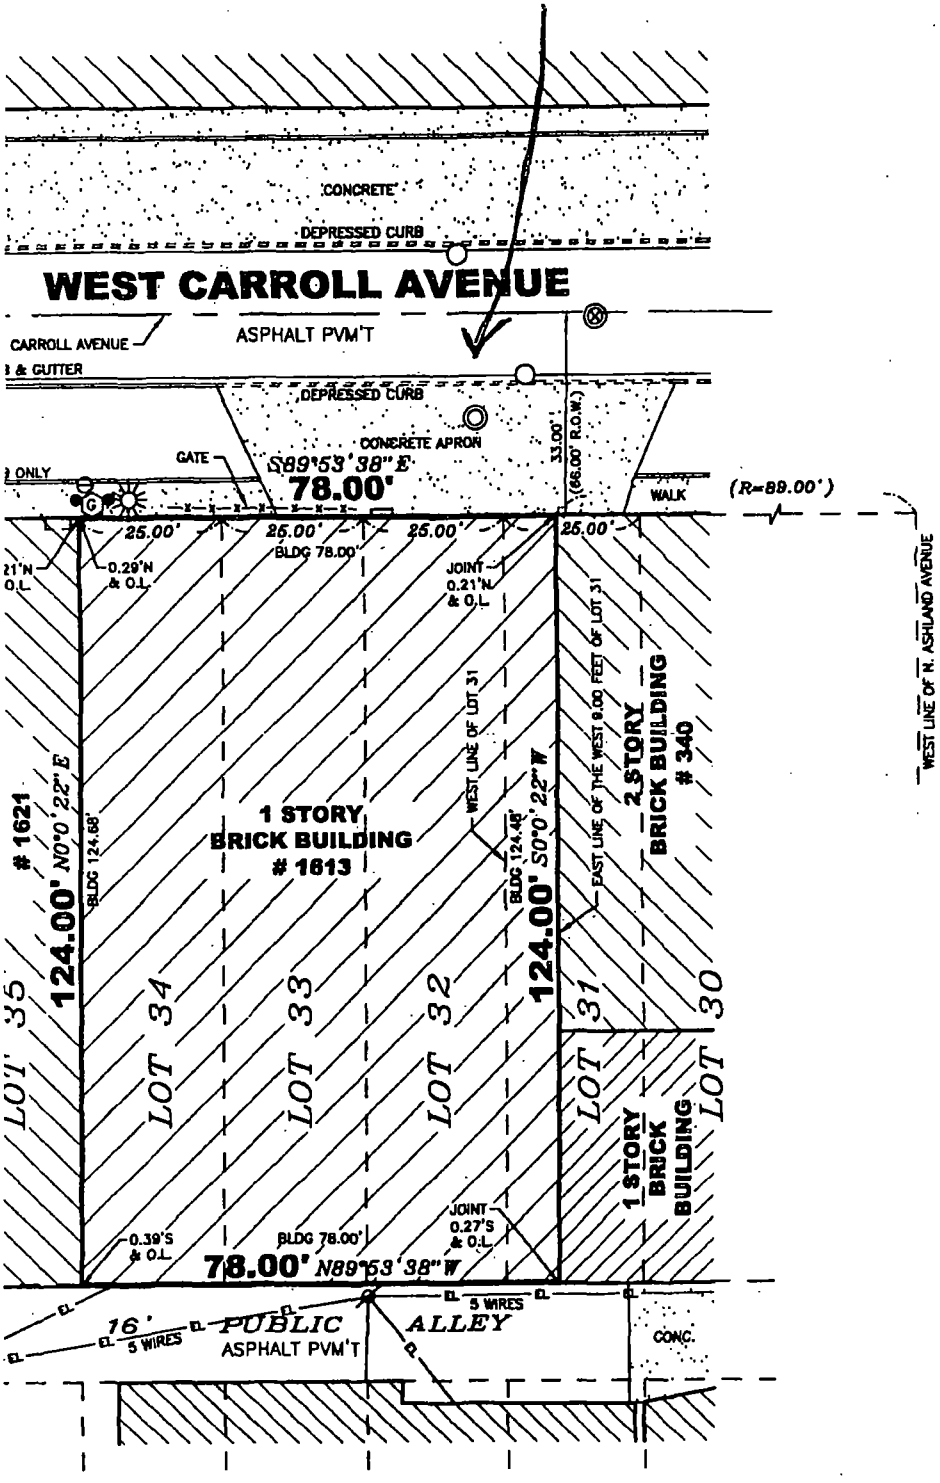

City of Chicago

O2013-6620

Office of the City Clerk

Document Tracking Sheet

Meeting Date:	9/11/2013
Sponsor(s):	Burnett, Walter (27)
Type:	Ordinance
Title:	Grant(s) of privilege in public way for Ogden Automotive Center
Committee(s) Assignment:	Committee on Transportation and Public Way

ORDINANCE
OGDEN AUTOMOTIVE CENTER
Acct. No. 63699 - 1
Permit No. 1106054

Be It Ordained by the City Council of the City of Chicago:

SECTION 1. Permission and authority are hereby given and granted to OGDEN AUTOMOTIVE CENTER, upon the terms and subject to the conditions of this ordinance to maintain and use, as now constructed, Occupation of Space for parking on the public right-of-way adjacent to its premises known as 1343 W. Hubbard St..

Said Occupation of Space(s) at N. Ada Street measure(s):
One (1) at fifty (50) feet in length, and twenty (20) feet in width for a total of one thousand (1000) square feet.

The location of said privilege shall be as shown on prints kept on file with the Department of Business Affairs and Consumer Protection and the Office of the City Clerk.

Said privilege shall be constructed in accordance with plans and specifications approved by the Department of Planning and Development, Department of Transportation (Division of Project Development), and Department of Transportation (Office of Underground Coordination).

This grant of privilege in the public way shall be subject to the provisions of Section 10-28-015 and all other required provisions of the Municipal Code of Chicago.

The grantee shall pay to the City of Chicago as compensation for the privilege #1106054 herein granted the sum of nine hundred fifty-five ($955.00) per annum in advance.

A 25% penalty will be added for payments received after due date.

The permit holder agrees to hold the City of Chicago harmless for any damage, relocation or replacement costs associated with damage, relocation or removal of private property caused by the City performing work in the public way.

Authority herein given and granted for a period of five (5) years from and after 02/06/2013.

Alderman _____

Walter Burnett Jr. 27th Ward

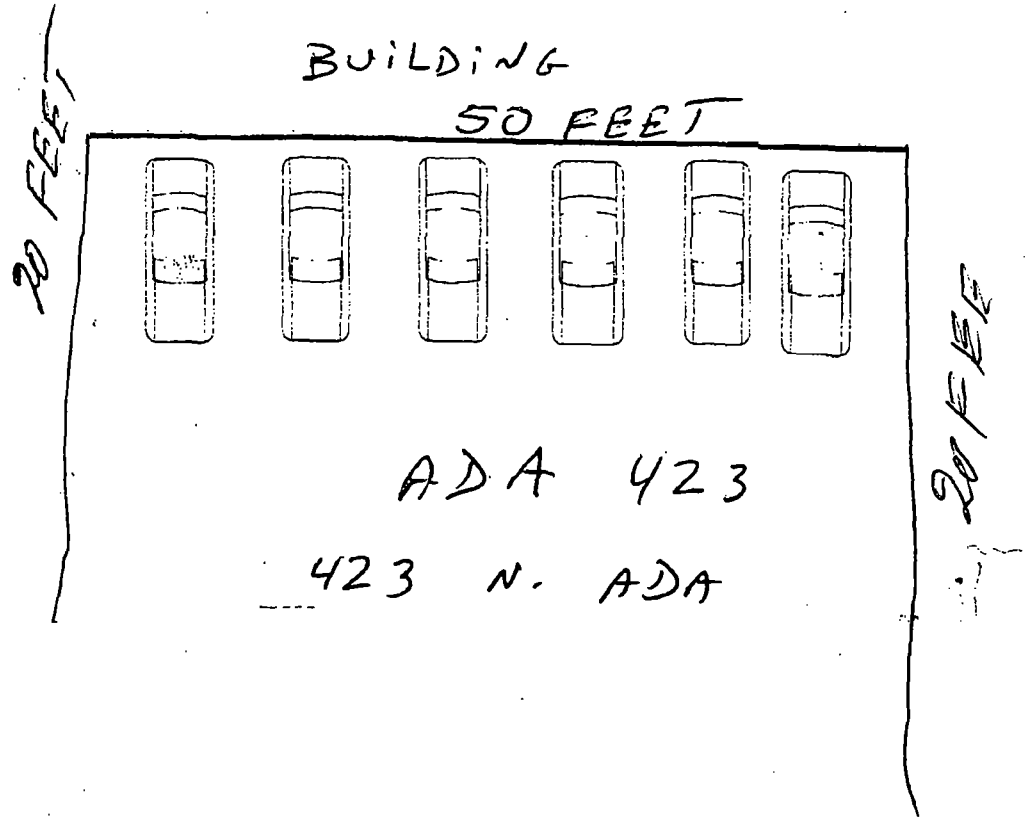
BUILDING
50 FEET
20 FEET
20 FEET
ADA 423
423 N. ADA

City of Chicago

O2013-6623

Office of the City Clerk

Document Tracking Sheet

Meeting Date:	9/11/2013
Sponsor(s):	Burnett, Walter (27)
Type:	Ordinance
Title:	Grant(s) of privilege in public way for Orsolini Welding & Fab - fence
Committee(s) Assignment:	Committee on Transportation and Public Way

ORDINANCE
ORSOLINI WELDING & FAB
Acct. No. 26564 - 3
Permit No. 1107479

Be It Ordained by the City Council of the City of Chicago:

SECTION 1. Permission and authority are hereby given and granted to ORSOLINI WELDING & FAB, upon the terms and subject to the conditions of this ordinance to maintain and use, as now constructed, one (1) Fence (Gate) on the public right-of-way adjacent to its premises known as 3060 W. Carroll Ave..

Said Fence (gate) at North Albany Street measure(s):
One (1) at twenty-five (25) feet in length, and one (1) foot in width for a total of twenty-five (25) square feet.
Existing fence (gate) is be approximately eight (8) feet in height.

The location of said privilege shall be as shown on prints kept on file with the Department of Business Affairs and Consumer Protection and the Office of the City Clerk.

Said privilege shall be constructed in accordance with plans and specifications approved by the Department of Transportation (Division of Project Development).

This grant of privilege in the public way shall be subject to the provisions of Section 10-28-015 and all other required provisions of the Municipal Code of Chicago.

The grantee shall pay to the City of Chicago as compensation for the privilege #1107479 herein granted the sum of four hundred ($400.00) per annum in advance.

A 25% penalty will be added for payments received after due date.

The permit holder agrees to hold the City of Chicago harmless for any damage, relocation or replacement costs associated with damage, relocation or removal of private property caused by the City performing work in the public way.

Authority herein given and granted for a period of five (5) years from and after Date of Passage.

Alderman _____

Walter Burnett Jr. 27th Ward

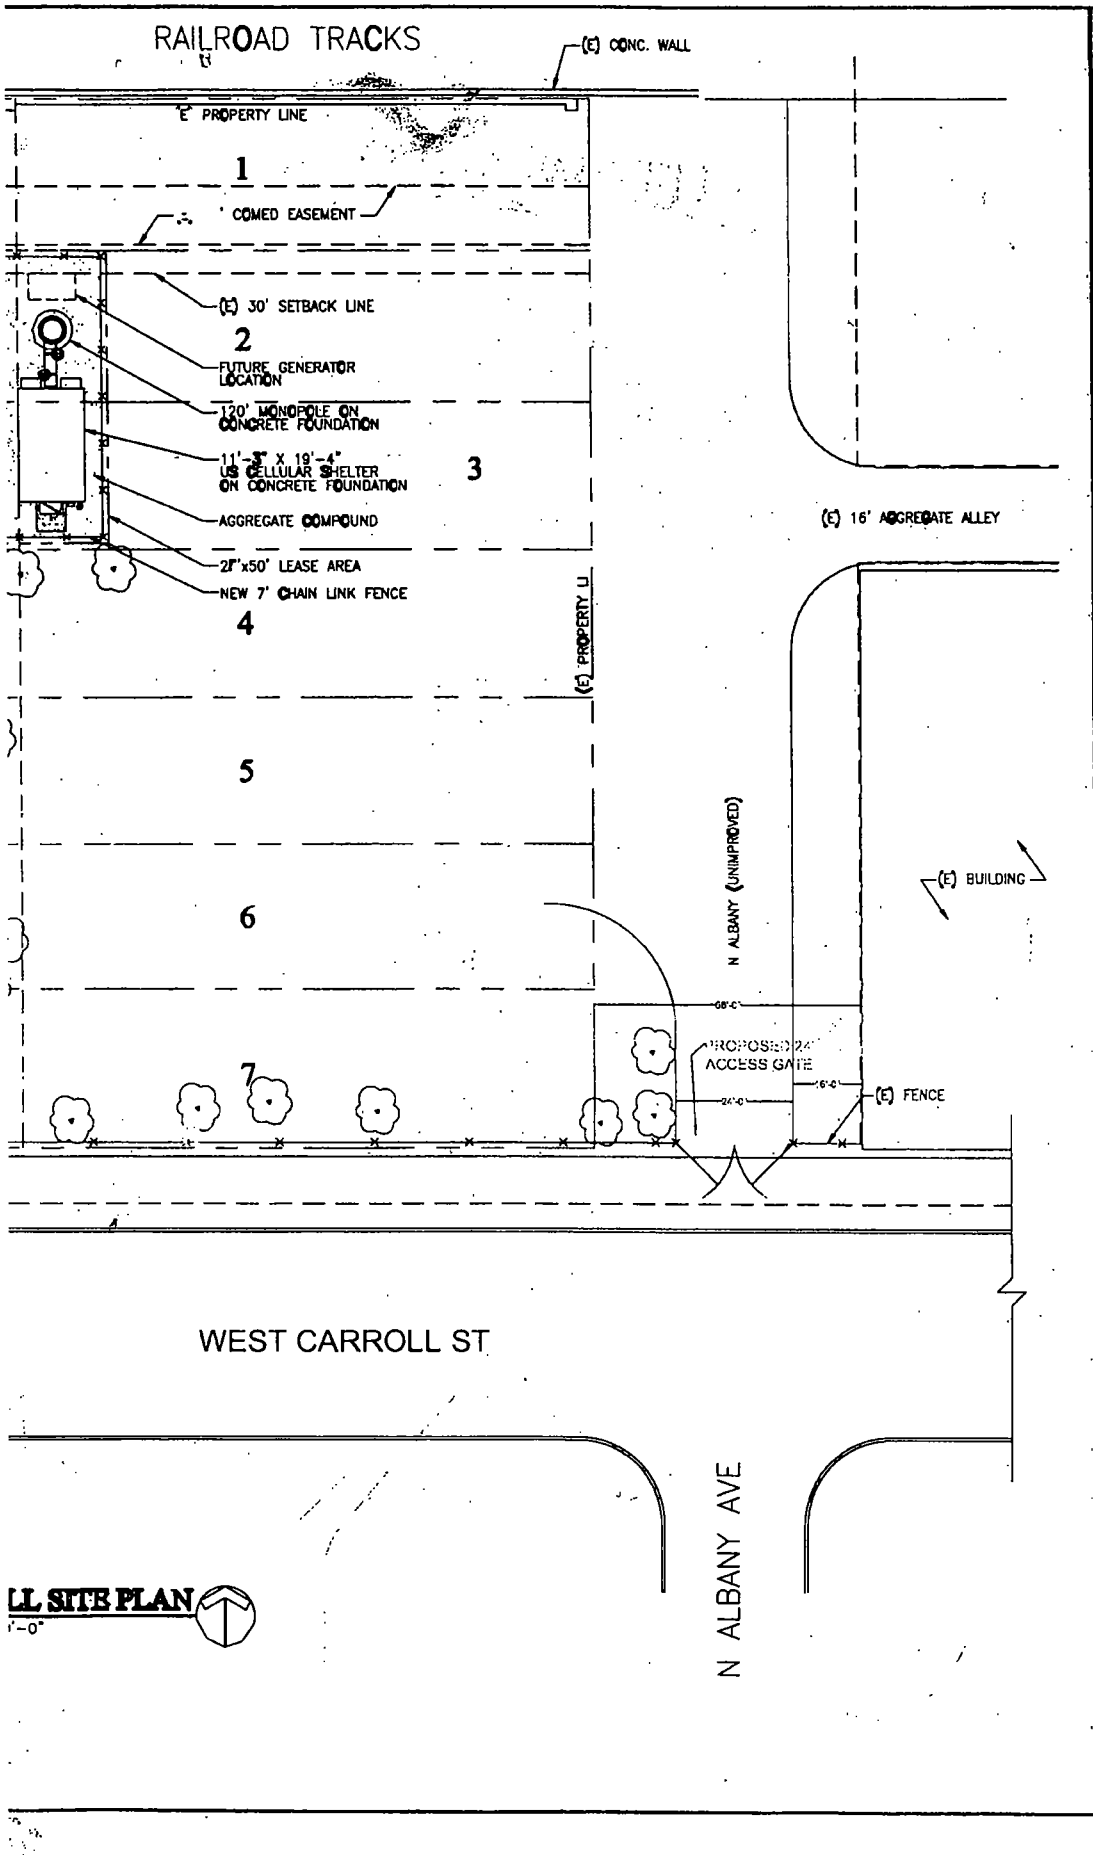

LL SITE PLAN

ORSOLINI WELDING
3040 WEST CARROLL AVE
CHICAGO,ILL. 60612

3060 W CARROLL AVE.
ACCESS CONTROL
GATE INPROVEMENT

DRAWN BY:
CHECKED BY: MJA

NO:	DATE:	ISSUE:
1	7/18/13	SITE PLAN

REVISIONS:	DATE:	NOTE:

CERTIFICATION:

EXPIRATION DATE DATE

SHEET TITLE:
OVERALL SITE PLAN

PROJECT NO.:
101-0336

SHEET NUMBER:
C-0

DO NOT SCALE DRAWINGS

City of Chicago

O2013-6625

Office of the City Clerk

Document Tracking Sheet

Meeting Date:	9/11/2013
Sponsor(s):	Burnett, Walter (27)
Type:	Ordinance
Title:	Grant(s) of privilege in public way for Orsolini Welding & Fab - occupation of space
Committee(s) Assignment:	Committee on Transportation and Public Way

ORDINANCE
ORSOLINI WELDING & FAB
Acct. No. 26564 - 3
Permit No. 1107480

Be It Ordained by the City Council of the City of Chicago:

SECTION 1. Permission and authority are hereby given and granted to ORSOLINI WELDING & FAB, upon the terms and subject to the conditions of this ordinance to maintain and use, as now constructed, one (1) Occupation of Space(s) on the public right-of-way adjacent to its premises known as 3060 W. Carroll Ave..

Said Occupation of Space(s) at North Albany Street measure(s):
One (1) at one hundred seventy-five (175) feet in length, and twenty-five (25) feet in width for a total of four thousand three hundred seventy-five (4375) square feet. Occupation of space is used for access to storage yard, loading docks and rear entrances of multiple industrial properties.

The location of said privilege shall be as shown on prints kept on file with the Department of Business Affairs and Consumer Protection and the Office of the City Clerk.

Said privilege shall be constructed in accordance with plans and specifications approved by the Department of Planning and Development, Department of Transportation (Division of Project Development), and Department of Transportation (Office of Underground Coordination).

This grant of privilege in the public way shall be subject to the provisions of Section 10-28-015 and all other required provisions of the Municipal Code of Chicago.

The grantee shall pay to the City of Chicago as compensation for the privilege #1107480 herein granted the sum of one thousand forty-two ($1,042.00) per annum in advance.

A 25% penalty will be added for payments received after due date.

The permit holder agrees to hold the City of Chicago harmless for any damage, relocation or replacement costs associated with damage, relocation or removal of private property caused by the City performing work in the public way.

Authority herein given and granted for a period of five (5) years from and after Date of Passage.

Alderman _____

Walter Burnett Jr. 27th Ward

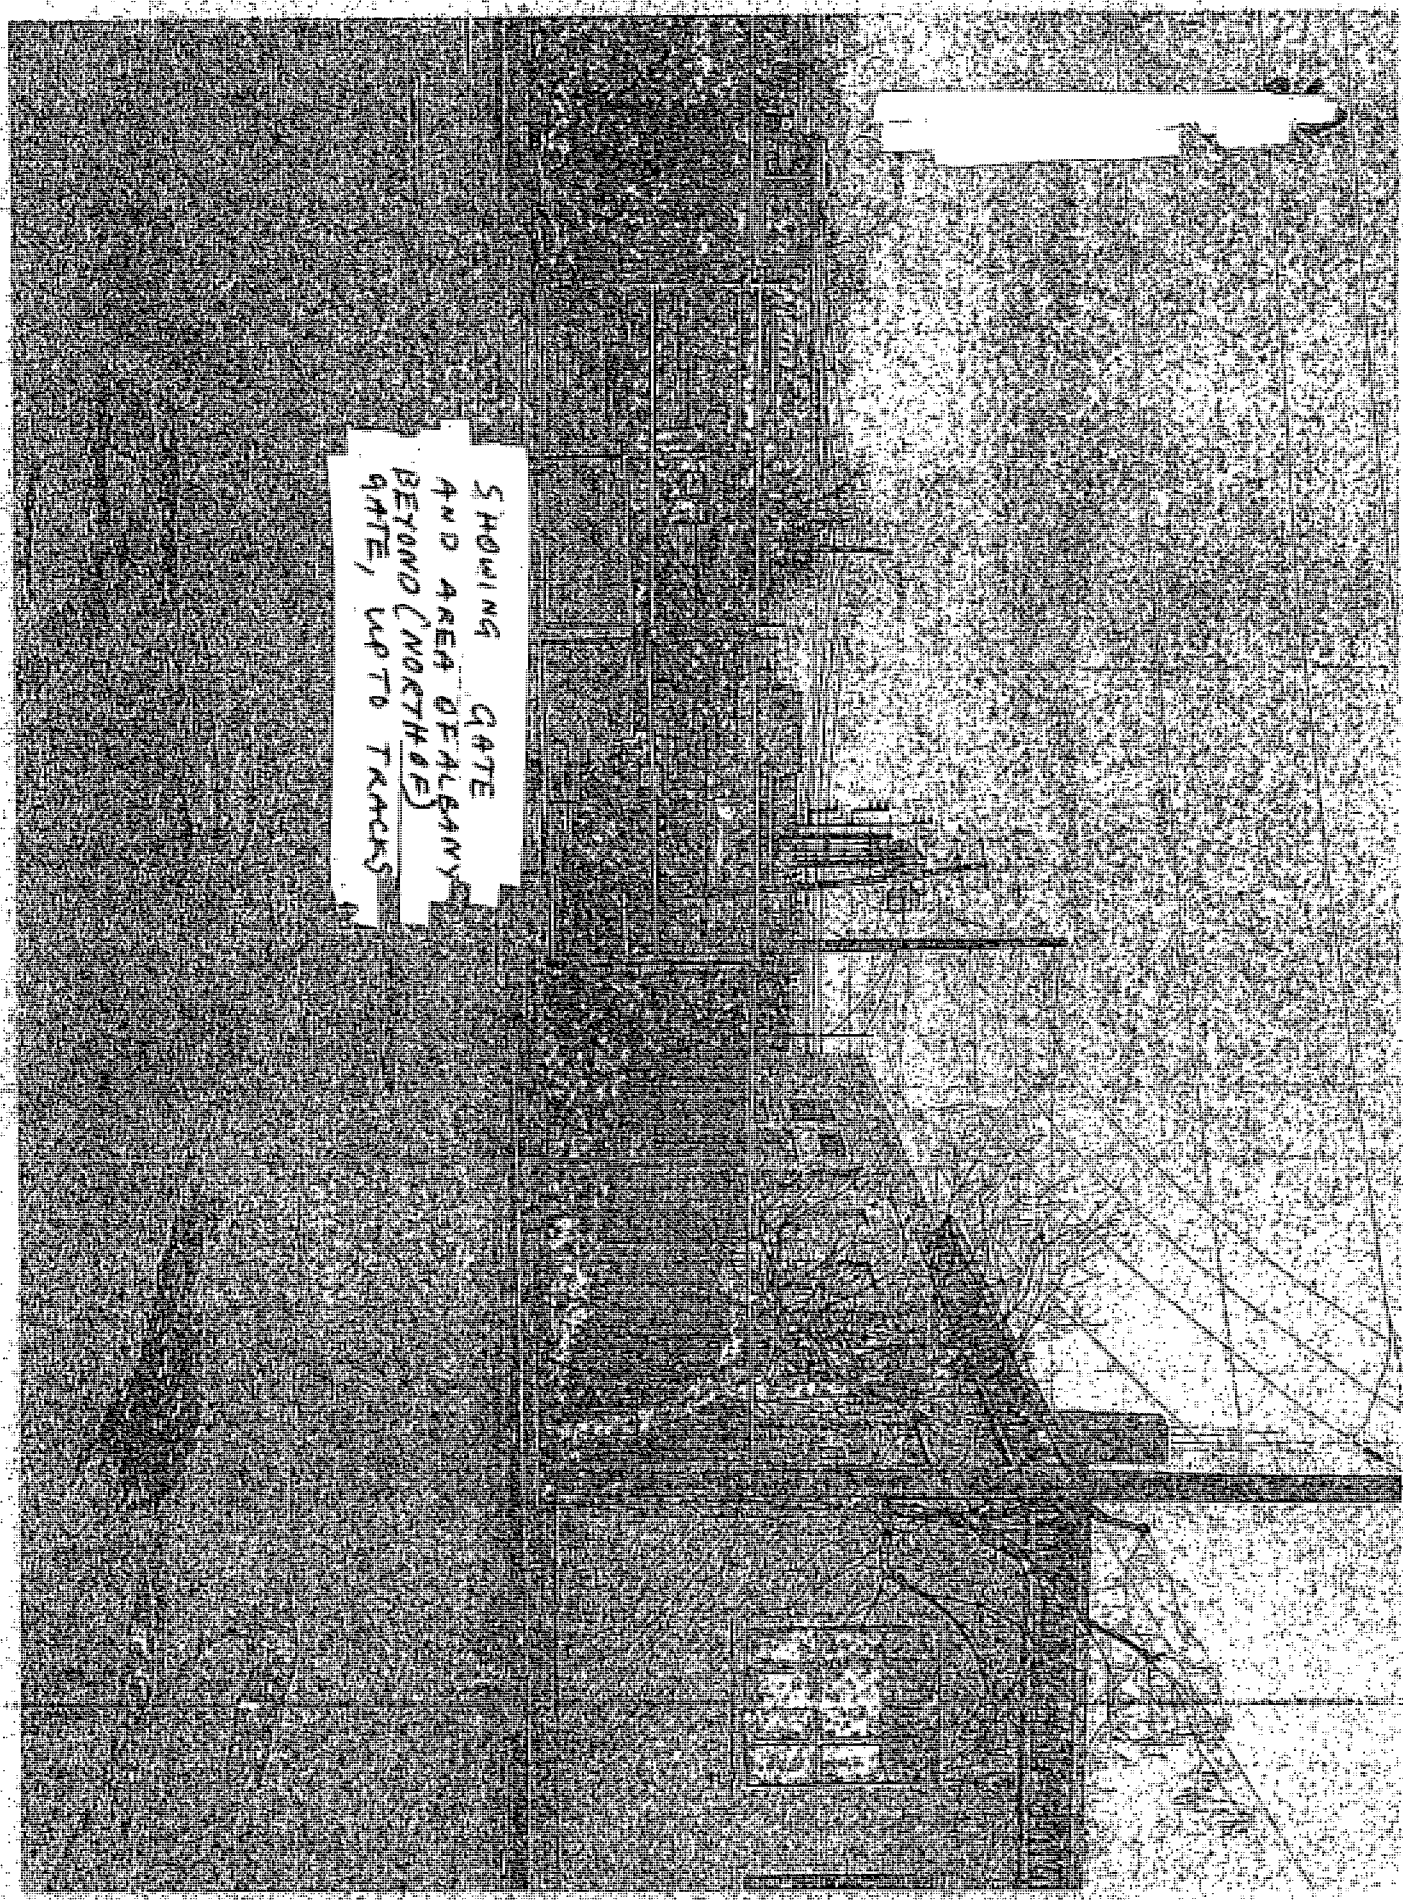
SHOWING GATE
AND AREA DETAILS
BEYOND (NORTHAE)
GATE, UP TO TRACKS

City of Chicago

O2013-6627

Office of the City Clerk

Document Tracking Sheet

Meeting Date:	9/11/2013
Sponsor(s):	Burnett, Walter (27)
Type:	Ordinance
Title:	Grant(s) of privilege in public way for Parc Chestnut Condo Assn.
Committee(s) Assignment:	Committee on Transportation and Public Way

ORDINANCE
PARC CHESTNUT CONDO ASSOCIATION
Acct. No. 322674 - 1
Permit No. 1108165

Be It Ordained by the City Council of the City of Chicago:

SECTION 1. Permission and authority are hereby given and granted to PARC CHESTNUT CONDO ASSOCIATION, upon the terms and subject to the conditions of this ordinance to maintain and use, as now constructed, three (3) Cornice(s) projecting over the public right-of-way adjacent to its premises known as 849 N. Franklin St..

Said Cornice(s) at N. Franklin St. measure(s):
One (1) at fifty-five (55) feet in length, and four point nine two (4.92) feet in width for a total of two hundred seventy point six (270.6) square feet. Existing cornice is approximately twenty-five (25) feet above grade level.

Two (2) at one hundred thirteen (113) feet in length, and four point nine two (4.92) feet in width for a total of one thousand one hundred eleven point nine two (1111.92) square feet. Existing cornices are approximately one hundred seventy-seven (177) above grade level.

The location of said privilege shall be as shown on prints kept on file with the Department of Business Affairs and Consumer Protection and the Office of the City Clerk.

Said privilege shall be constructed in accordance with plans and specifications approved by the Department of Transportation (Division of Project Development).

This grant of privilege in the public way shall be subject to the provisions of Section 10-28-015 and all other required provisions of the Municipal Code of Chicago.

The grantee shall pay to the City of Chicago as compensation for the privilege #1108165 herein granted the sum of one thousand two hundred ($1,200.00) per annum in advance.

A 25% penalty will be added for payments received after due date.

The permit holder agrees to hold the City of Chicago harmless for any damage, relocation or replacement costs associated with damage, relocation or removal of private property caused by the City performing work in the public way.

Authority herein given and granted for a period of five (5) years from and after 06/11/2013.

Alderman _____

Walter Burnett Jr. 27th Ward

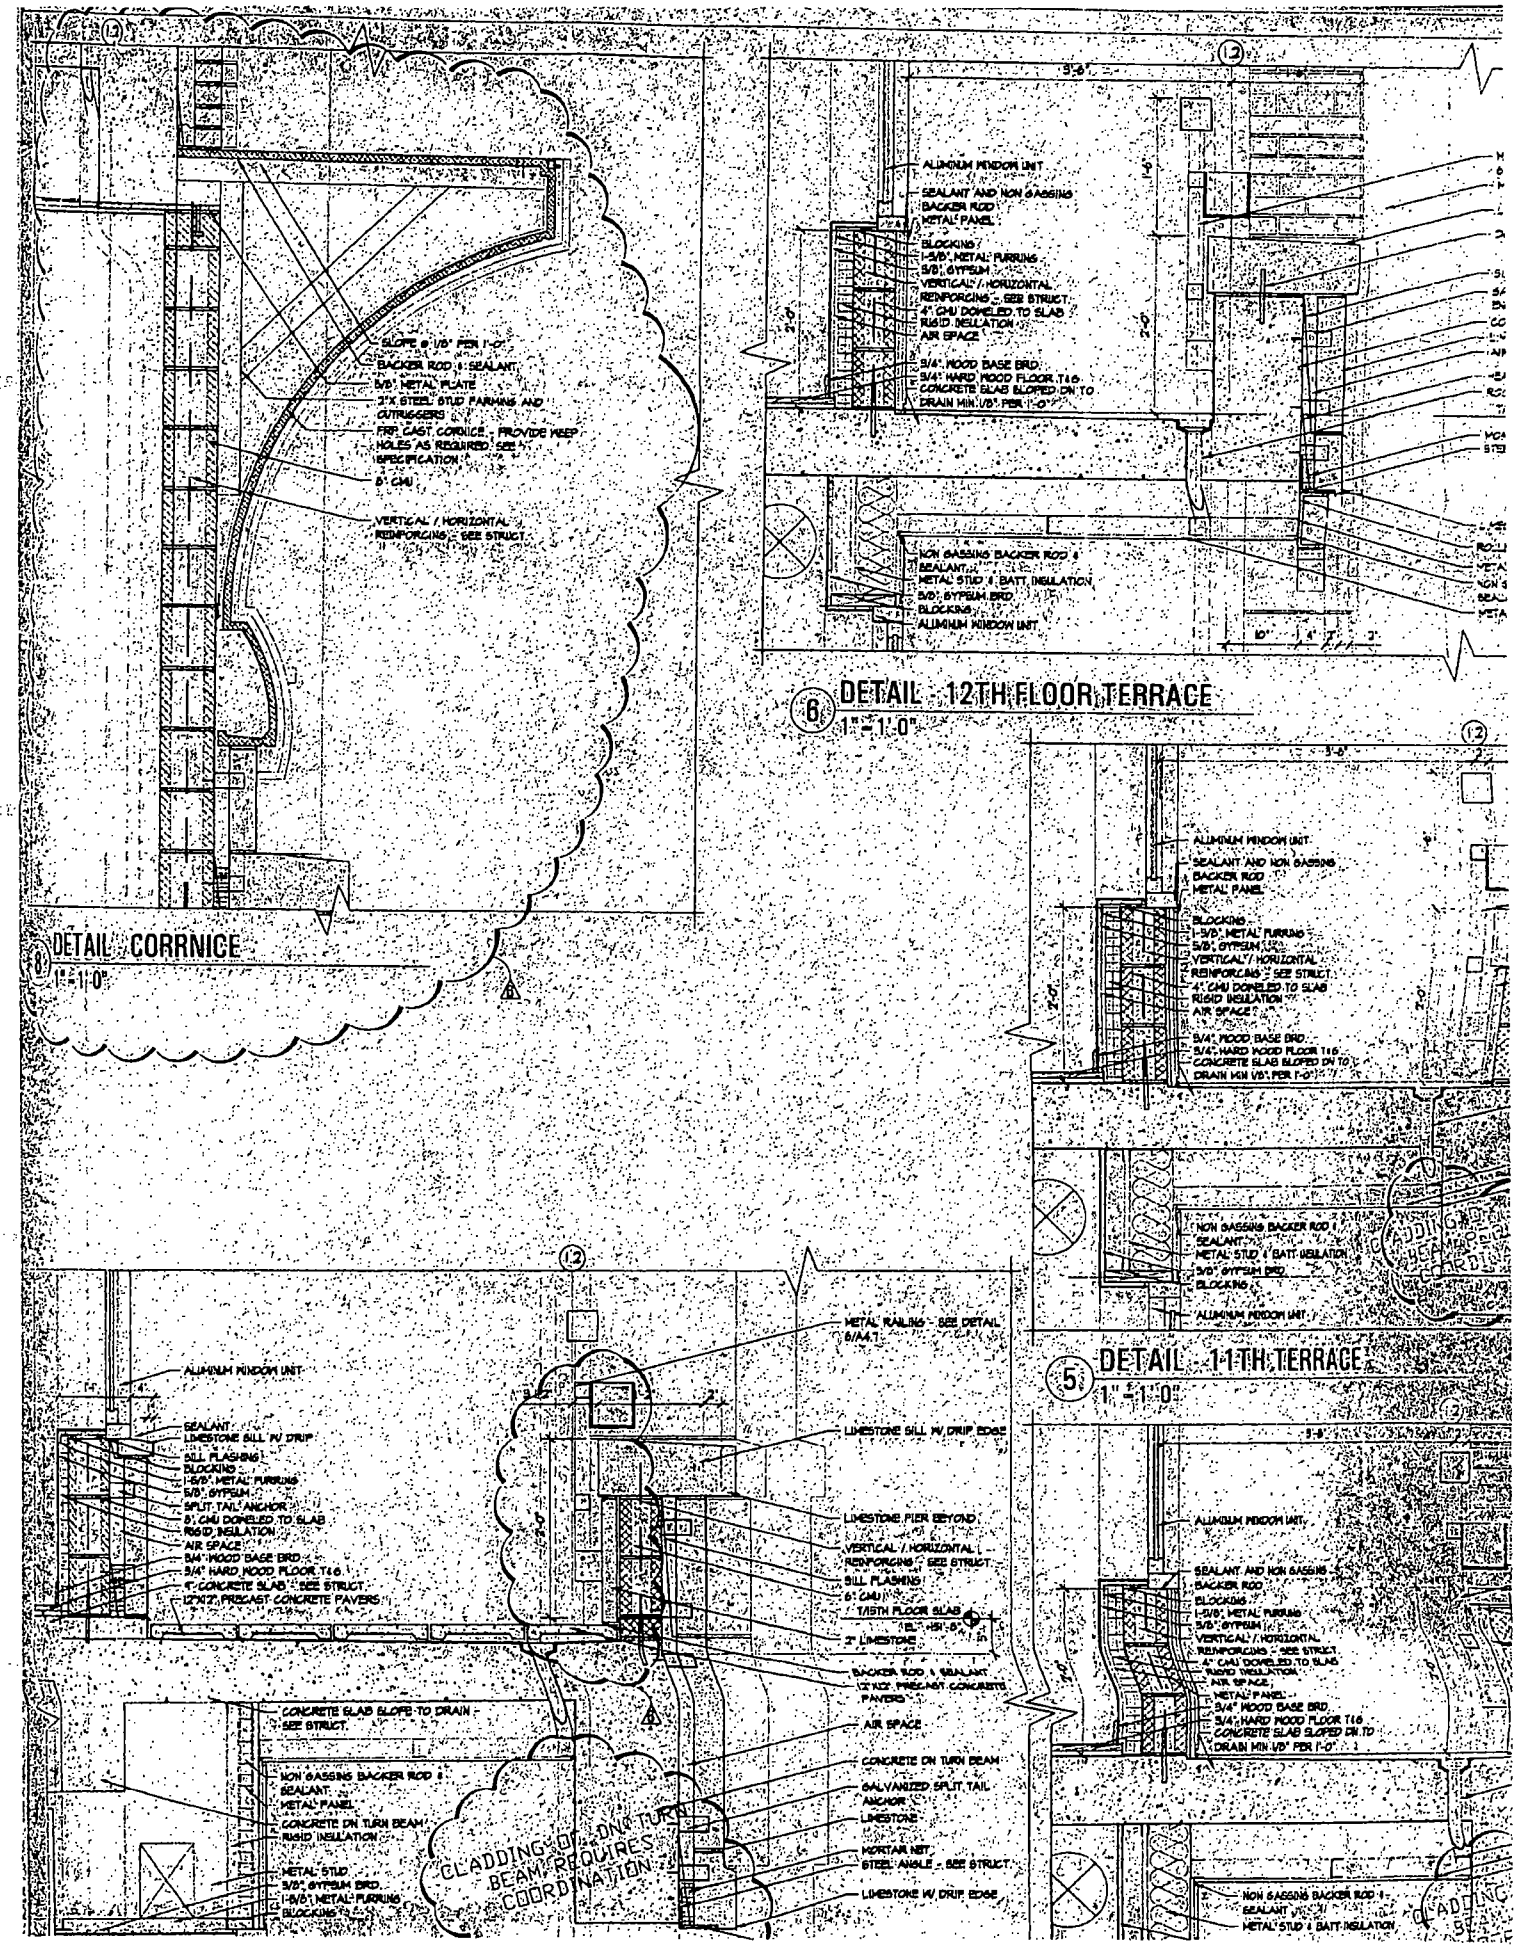
DETAIL CORRNICE
1" = 1'-0"
SLOPE @ 1/8" PER 1'-0"
BACKER ROD & SEALANT
5/8" METAL PLATE
3"X STEEL STUD FARMING AND OUTRIGGERS
FRP CAST CORNICE - PROVIDE WEEP HOLES AS REQUIRED SEE SPECIFICATION
8" CMU
VERTICAL / HORIZONTAL REINFORCING - SEE STRUCT.
DETAIL - 12TH FLOOR TERRACE
1" = 1'-0"
ALUMINUM WINDOW UNIT
SEALANT AND NON SAGGING BACKER ROD
METAL PANEL
BLOCKING
1-5/8" METAL FURRING
5/8" GYPSUM
VERTICAL / HORIZONTAL REINFORCING - SEE STRUCT.
4" CMU DOWELED TO SLAB
RIGID INSULATION
AIR SPACE
3/4" WOOD BASE BRD.
3/4" HARD WOOD FLOOR T&G
CONCRETE SLAB SLOPED DN TO DRAIN MIN 1/8" PER 1'-0"
NON SAGGING BACKER ROD & SEALANT
METAL STUD & BATT INSULATION
5/8" GYPSUM BRD.
DETAIL - 11TH TERRACE
1" = 1'-0"
METAL RAILING - SEE DETAIL 6/A4.1
LIMESTONE SILL W/ DRIP EDGE
LIMESTONE PIER BEYOND
SILL FLASHING
6" CMU
T/15TH FLOOR SLAB
EL. +151'-6"
2" LIMESTONE
BACKER ROD & SEALANT
12"X12" PRECAST CONCRETE PAVERS
AIR SPACE
CONCRETE DN TURN BEAM
GALVANIZED SPLIT TAIL ANCHOR
LIMESTONE
MORTAR NET
STEEL ANGLE - SEE STRUCT.
LIMESTONE W/ DRIP EDGE
SEALANT
LIMESTONE SILL W/ DRIP
SILL FLASHING
BLOCKING
1-5/8" METAL FURRING
5/8" GYPSUM
SPLIT TAIL ANCHOR
6" CMU DOWELED TO SLAB
RIGID INSULATION
AIR SPACE
3/4" WOOD BASE BRD.
3/4" HARD WOOD FLOOR T&G
6" CONCRETE SLAB - SEE STRUCT.
12"X12" PRECAST CONCRETE PAVERS
CONCRETE SLAB SLOPE TO DRAIN - SEE STRUCT.
NON SAGGING BACKER ROD & SEALANT
METAL PANEL
CONCRETE DN TURN BEAM
RIGID INSULATION
METAL STUD
5/8" GYPSUM BRD.
1-5/8" METAL FURRING
BLOCKING
CLADDING BY OTHERS DN TURN BEAM REQUIRES COORDINATION
CLADDING BY OTHERS

City of Chicago

O2013-6628

Office of the City Clerk

Document Tracking Sheet

Meeting Date:	9/11/2013
Sponsor(s):	Burnett, Walter (27)
Type:	Ordinance
Title:	Grant(s) of privilege in public way for Parthenon Restaurant, The - light fixtures
Committee(s) Assignment:	Committee on Transportation and Public Way

ORDINANCE
THE PARTHENON RESTAURANT
Acct. No. 285 - 1
Permit No. 1108236

Be It Ordained by the City Council of the City of Chicago:

SECTION 1. Permission and authority are hereby given and granted to THE PARTHENON RESTAURANT, upon the terms and subject to the conditions of this ordinance to maintain and use, as now constructed, nineteen (19) Light Fixture(s) projecting over the public right-of-way adjacent to its premises known as 310-314 S. Halsted St..

Said Light Fixture(s) at S HALSTED ST measure(s):
Nineteen (19) at one point five (1.5) foot in length, two point five (2.5) feet in width and eighteen (18) feet above grade level.

The location of said privilege shall be as shown on prints kept on file with the Department of Business Affairs and Consumer Protection and the Office of the City Clerk.

Said privilege shall be constructed in accordance with plans and specifications approved by the Department of Transportation (Division of Project Development).

This grant of privilege in the public way shall be subject to the provisions of Section 10-28-015 and all other required provisions of the Municipal Code of Chicago.

The grantee shall pay to the City of Chicago as compensation for the privilege #1108236 herein granted the sum of one hundred sixty-five ($165.00) per annum in advance.

A 25% penalty will be added for payments received after due date.

The permit holder agrees to hold the City of Chicago harmless for any damage, relocation or replacement costs associated with damage, relocation or removal of private property caused by the City performing work in the public way.

Authority herein given and granted for a period of five (5) years from and after 06/11/2013.

Alderman

Walter Burnett Jr. 27th Ward

(Page 2 of 4)

Light fixtures

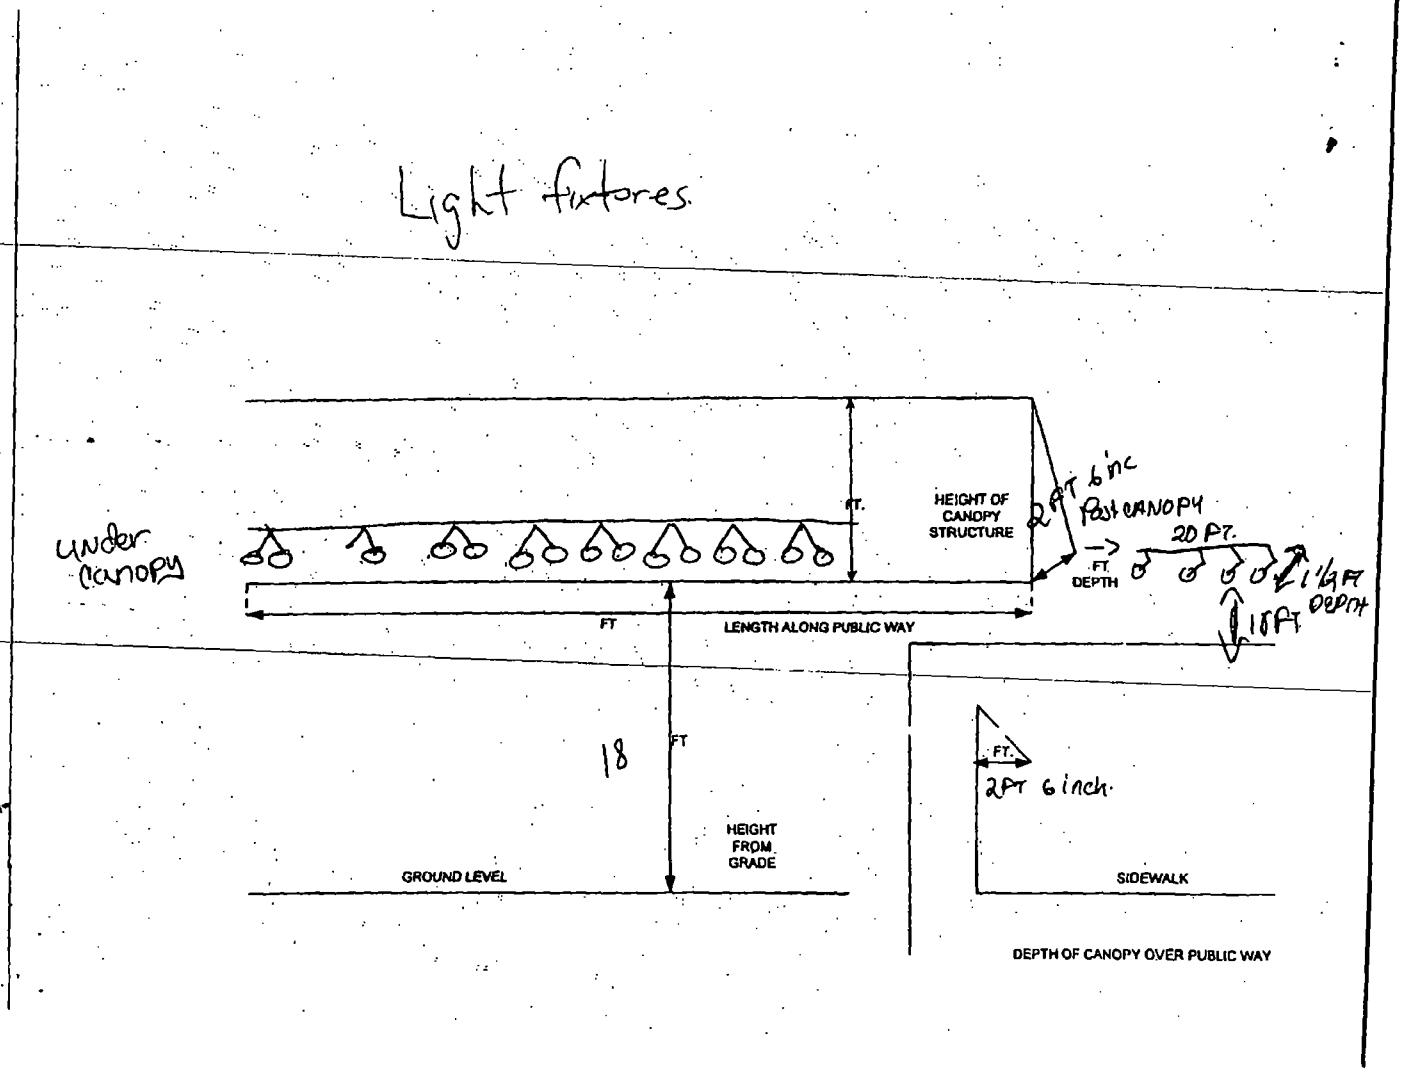

City of Chicago

O2013-6630

Office of the City Clerk

Document Tracking Sheet

Meeting Date:	9/11/2013
Sponsor(s):	Burnett, Walter (27)
Type:	Ordinance
Title:	Grant(s) of privilege in public way for Parthenon Restaurant, The - sign
Committee(s) Assignment:	Committee on Transportation and Public Way

ORDINANCE
THE PARTHENON RESTAURANT
Acct. No. 285 - 1
Permit No. 1108237

Be It Ordained by the City Council of the City of Chicago:

SECTION 1. Permission and authority are hereby given and granted to THE PARTHENON RESTAURANT, upon the terms and subject to the conditions of this ordinance to maintain and use one (1) sign(s) projecting over the public right-of-way attached to its premises known as 318 S. Halsted St..

Said sign structure(s) measures as follows; along S. Halsted Street:
One (1) at six (6) feet in length, eight (8) feet in height and sixteen (16) feet above grade level.

The location of said privilege shall be as shown on prints kept on file with the Department of Business Affairs and Consumer Protection and the Office of the City Clerk.

Said privilege shall be constructed in accordance with plans and specifications approved by the Department of Transportation (Division of Project Development) and Zoning Department - Signs.

This grant of privilege in the public way shall be subject to the provisions of Section 10-28-015 and all other required provisions of the Municipal Code of Chicago.

The grantee shall pay to the City of Chicago as compensation for the privilege #1108237 herein granted the sum of three hundred ($300.00) per annum in advance.

A 25% penalty will be added for payments received after due date.

The permit holder agrees to hold the City of Chicago harmless for any damage, relocation or replacement costs associated with damage, relocation or removal of private property caused by the City performing work in the public way.

Authority herein given and granted for a period of five (5) years from and after 06/11/2013.

Alderman

Walter Burnett Jr. 27th Ward

NO PARKING LOADING ZONE
FIRE
NO PARKING
BLOW ZONE

City of Chicago

O2013-6632

Office of the City Clerk

Document Tracking Sheet

Meeting Date:	9/11/2013
Sponsor(s):	Burnett, Walter (27)
Type:	Ordinance
Title:	Grant(s) of privilege in public way for Santorini
Committee(s) Assignment:	Committee on Transportation and Public Way

ORDINANCE
SANTORINI
Acct. No. 64261 - 2
Permit No. 1106148

Be It Ordained by the City Council of the City of Chicago:

SECTION 1. Permission and authority are hereby given and granted to SANTORINI, upon the terms and subject to the conditions of this ordinance to maintain and use, as now constructed, nine (9) Light Fixture(s) projecting over the public right-of-way adjacent to its premises known as 138 S. Halsted St..

Said Light Fixture(s) at S. Halsted measure(s):
Nine (9) at one point five (1.5) foot in length, two point one six (2.16) feet in width and sixteen point five (16.5) feet above grade level.

The location of said privilege shall be as shown on prints kept on file with the Department of Business Affairs and Consumer Protection and the Office of the City Clerk.

Said privilege shall be constructed in accordance with plans and specifications approved by the Department of Transportation (Division of Project Development).

This grant of privilege in the public way shall be subject to the provisions of Section 10-28-015 and all other required provisions of the Municipal Code of Chicago.

The grantee shall pay to the City of Chicago as compensation for the privilege #1106148 herein granted the sum of one hundred fifteen ($115.00) per annum in advance.

A 25% penalty will be added for payments received after due date.

The permit holder agrees to hold the City of Chicago harmless for any damage, relocation or replacement costs associated with damage, relocation or removal of private property caused by the City performing work in the public way.

Authority herein given and granted for a period of five (5) years from and after 02/06/2013.

Alderman _____

Walter Burnett Jr. 27th Ward

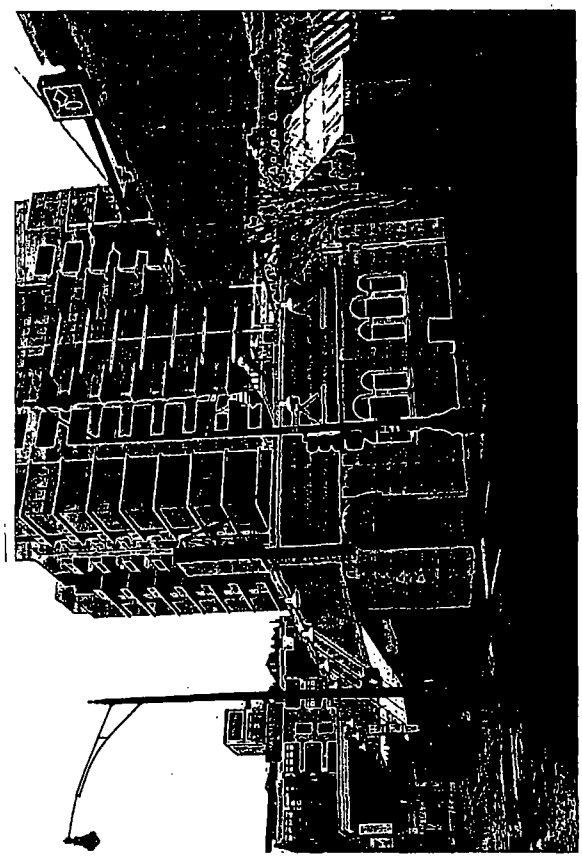

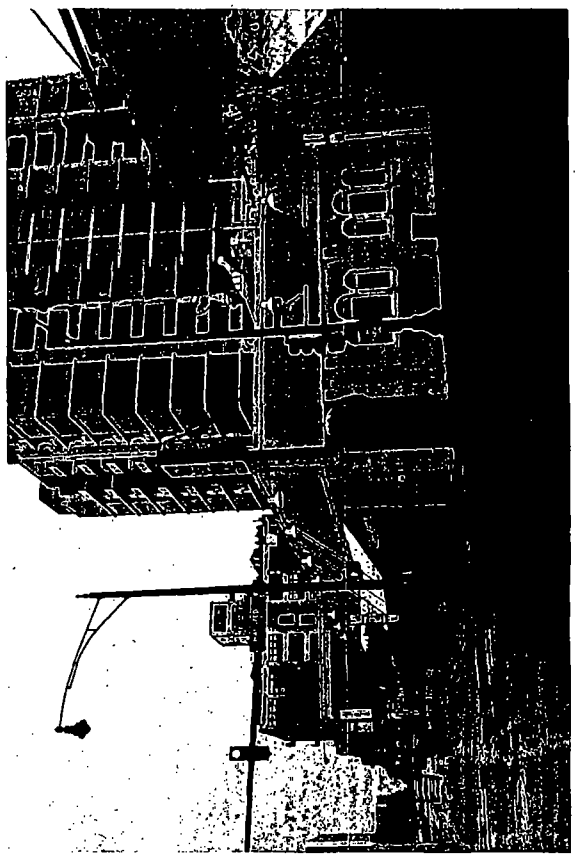

City of Chicago

O2013-6635

Office of the City Clerk

Document Tracking Sheet

Meeting Date:	9/11/2013
Sponsor(s):	Burnett, Walter (27)
Type:	Ordinance
Title:	Grant(s) of privilege in public way for Starbucks Coffee No. 14433
Committee(s) Assignment:	Committee on Transportation and Public Way

ORDINANCE
STARBUCKS COFFEE #14433
Acct. No. 63414 - 134
Permit No. 1107776

Be It Ordained by the City Council of the City of Chicago:

SECTION 1. Permission and authority are hereby given and granted to STARBUCKS COFFEE #14433, upon the terms and subject to the conditions of this ordinance to maintain and use one (1) sign(s) projecting over the public right-of-way attached to its premises known as 946 W. Randolph St..

Said sign structure(s) measures as follows; along W. Randolph Street:
One (1) at five point six (5.6) feet in length, three point three three (3.33) feet in height and eleven point three three (11.33) feet above grade level.

The location of said privilege shall be as shown on prints kept on file with the Department of Business Affairs and Consumer Protection and the Office of the City Clerk.

Said privilege shall be constructed in accordance with plans and specifications approved by the Department of Transportation (Division of Project Development) and Zoning Department - Signs.

This grant of privilege in the public way shall be subject to the provisions of Section 10-28-015 and all other required provisions of the Municipal Code of Chicago.

The grantee shall pay to the City of Chicago as compensation for the privilege #1107776 herein granted the sum of one hundred ($100.00) per annum in advance.

A 25% penalty will be added for payments received after due date.

The permit holder agrees to hold the City of Chicago harmless for any damage, relocation or replacement costs associated with damage, relocation or removal of private property caused by the City performing work in the public way.

Authority herein given and granted for a period of five (5) years from and after 06/11/2013.

Alderman _____

Walter Burnett Jr. 27th Ward

946 W. Randolph

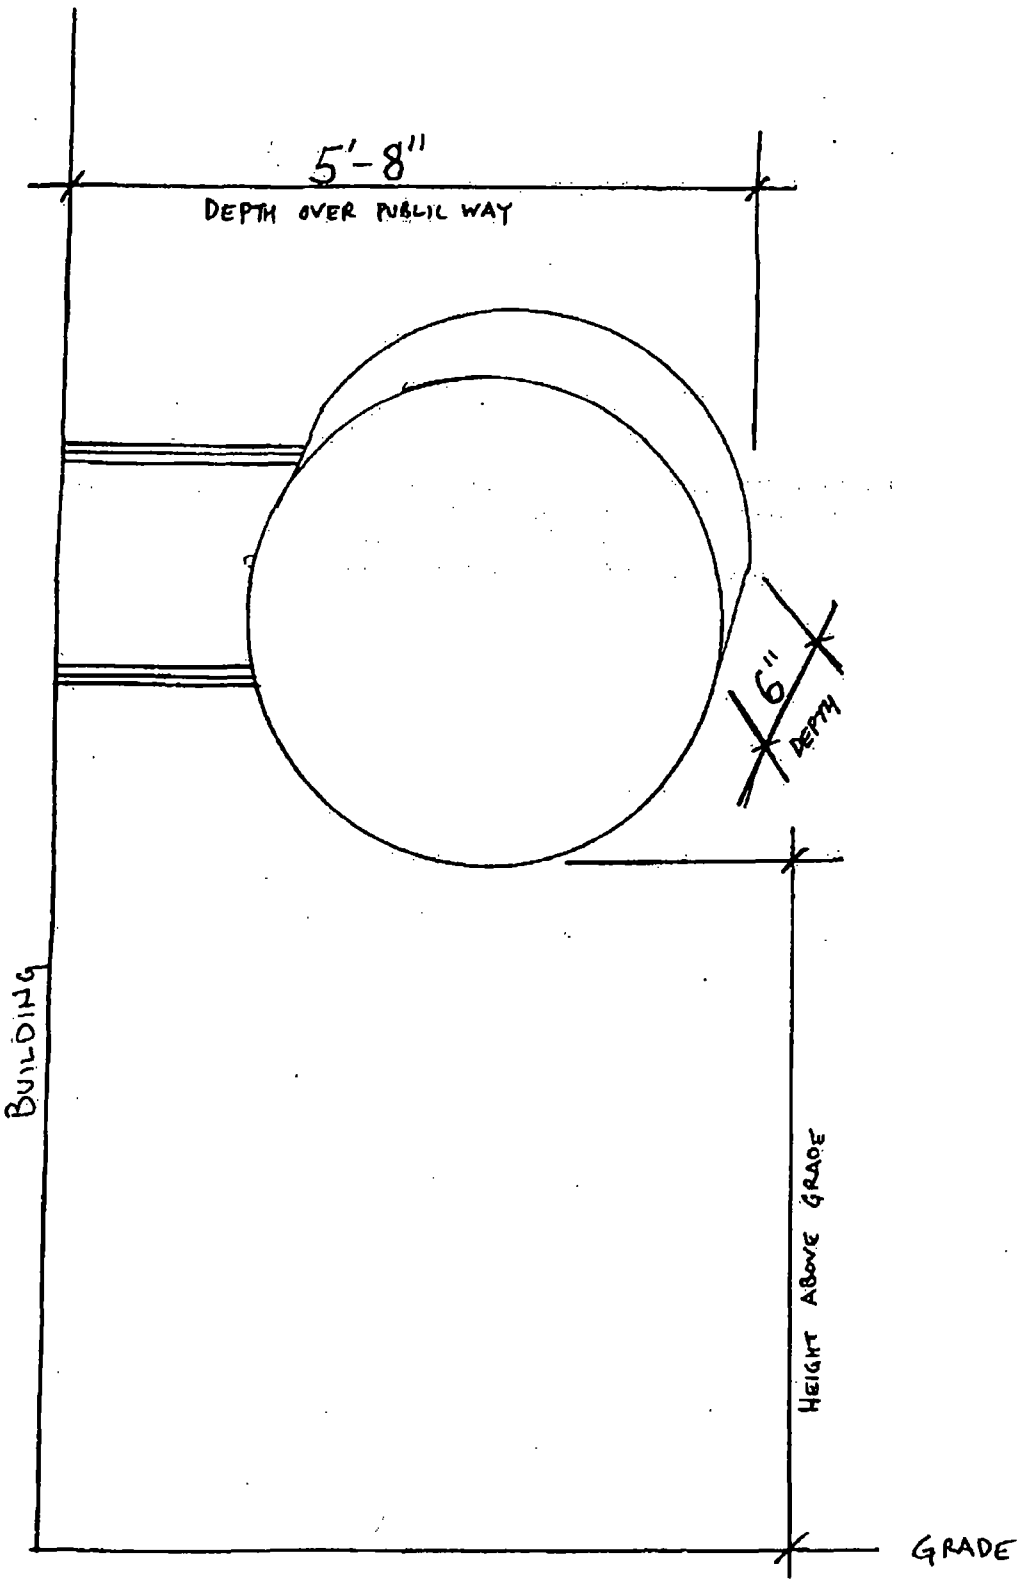

City of Chicago

O2013-6637

Office of the City Clerk

Document Tracking Sheet

Meeting Date:	9/11/2013
Sponsor(s):	Burnett, Walter (27)
Type:	Ordinance
Title:	Grant(s) of privilege in public way for Swerve Salon
Committee(s) Assignment:	Committee on Transportation and Public Way

ORDINANCE
SWERVE SALON
Acct. No. 307723 - 1
Permit No. 1106548

Be It Ordained by the City Council of the City of Chicago:

SECTION 1. Permission and authority are hereby given and granted to SWERVE SALON, upon the terms and subject to the conditions of this ordinance to maintain and use one (1) sign(s) projecting over the public right-of-way attached to its premises known as 1419 N. Wells St..

Said sign structure(s) measures as follows; along Wells:
One (1) at four (4) feet in length, eight (8) feet in height and fourteen (14) feet above grade level.

The location of said privilege shall be as shown on prints kept on file with the Department of Business Affairs and Consumer Protection and the Office of the City Clerk.

Said privilege shall be constructed in accordance with plans and specifications approved by the Department of Transportation (Division of Project Development) and Zoning Department - Signs.

This grant of privilege in the public way shall be subject to the provisions of Section 10-28-015 and all other required provisions of the Municipal Code of Chicago.

The grantee shall pay to the City of Chicago as compensation for the privilege #1106548 herein granted the sum of three hundred ($300.00) per annum in advance.

A 25% penalty will be added for payments received after due date.

The permit holder agrees to hold the City of Chicago harmless for any damage, relocation or replacement costs associated with damage, relocation or removal of private property caused by the City performing work in the public way.

Authority herein given and granted for a period of five (5) years from and after Date of Passage.

Alderman Walter Burnett Jr.

~~Michele Smith 43rd~~ Ward
Walter Burnett 27th

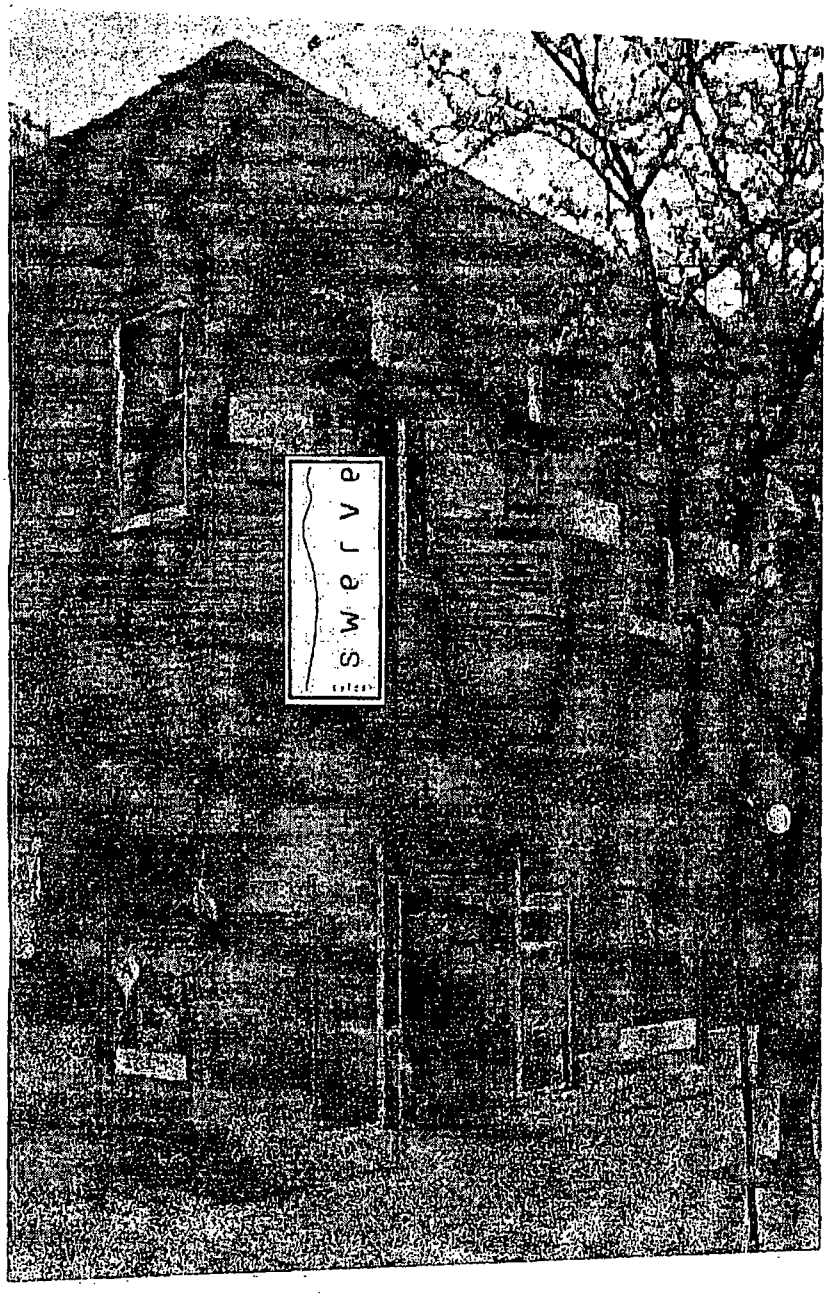

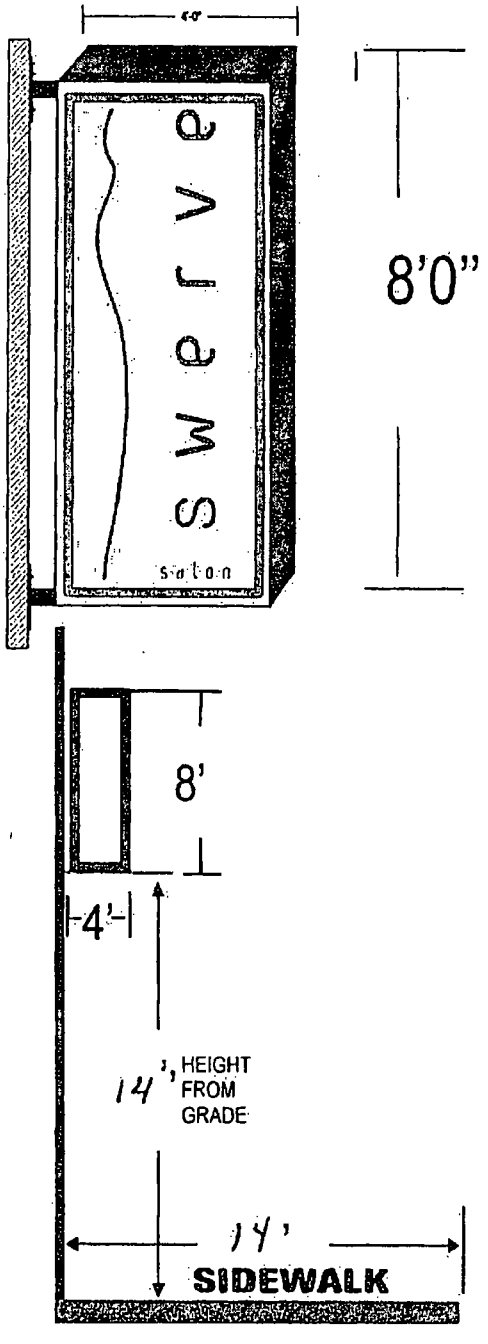

Discovery Awnings and Canopies, Inc.
2010 S. Ashland Ave. Chicago IL. 60608
T: 312-243-7475 • F: 312-243-7459
discoveryawnings@att.net

CLIENT	PROJECT	COLORS / FINISHES	DESIGNER	SALES REP	CLIENT APPROVAL
TONY TOMASKA	ELECTRIC SIGN	RED BLACK	Daisy	Hilario Mota	
LOCATION	PERMANENT		SCALE	DATE	REVISION	PAGE
1418N WELLS CHICAGO.	swerve		As noted	5-6-13	1 - Original	SHEET 1 / 1

City of Chicago

O2013-6638

Office of the City Clerk

Document Tracking Sheet

Meeting Date:	9/11/2013
Sponsor(s):	Burnett, Walter (27)
Type:	Ordinance
Title:	Grant(s) of privilege in public way for Twisted Spoke - light fixtures
Committee(s) Assignment:	Committee on Transportation and Public Way

ORDINANCE
TWISTED SPOKE
Acct. No. 15496 - 1
Permit No. 1107799

Be It Ordained by the City Council of the City of Chicago:

SECTION 1. Permission and authority are hereby given and granted to TWISTED SPOKE, upon the terms and subject to the conditions of this ordinance to maintain and use, as now constructed, four (4) Light Fixture(s) projecting over the public right-of-way adjacent to its premises known as 501 N. Ogden Ave..

Said Light Fixture(s) at N. Ogden Ave. measure(s):
Four (4) at two (2) feet in length, point five (.5) feet in width and twenty (20) feet above grade level.

The location of said privilege shall be as shown on prints kept on file with the Department of Business Affairs and Consumer Protection and the Office of the City Clerk.

Said privilege shall be constructed in accordance with plans and specifications approved by the Department of Transportation (Division of Project Development).

This grant of privilege in the public way shall be subject to the provisions of Section 10-28-015 and all other required provisions of the Municipal Code of Chicago.

The grantee shall pay to the City of Chicago as compensation for the privilege #1107799 herein granted the sum of ninety ($90.00) per annum in advance.

A 25% penalty will be added for payments received after due date.

The permit holder agrees to hold the City of Chicago harmless for any damage, relocation or replacement costs associated with damage, relocation or removal of private property caused by the City performing work in the public way.

Authority herein given and granted for a period of five (5) years from and after 06/11/2013.

Alderman _____

Walter Burnett Jr. 27th Ward

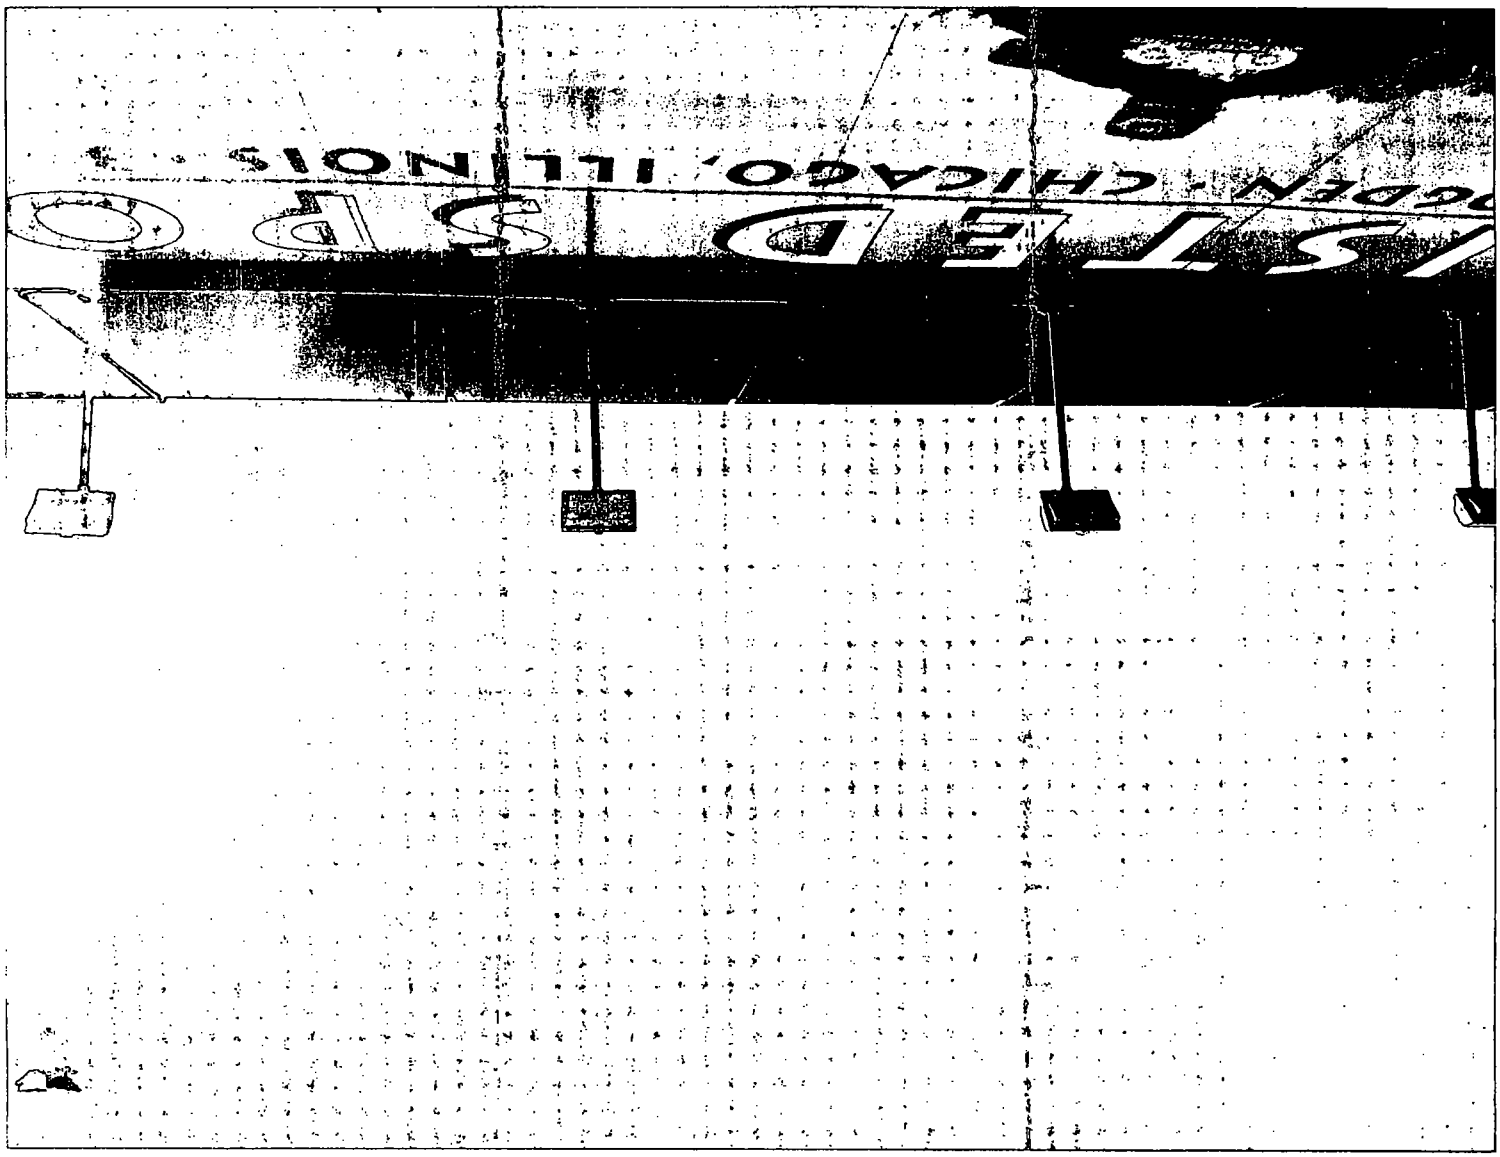
CHICAGO, ILLINOIS

City of Chicago

O2013-6641

Office of the City Clerk

Document Tracking Sheet

Meeting Date:	9/11/2013
Sponsor(s):	Burnett, Walter (27)
Type:	Ordinance
Title:	Grant(s) of privilege in public way for Twisted Spoke - planters
Committee(s) Assignment:	Committee on Transportation and Public Way

ORDINANCE
TWISTED SPOKE
Acct. No. 15496 - 1
Permit No. 1107801

Be It Ordained by the City Council of the City of Chicago:

SECTION 1. Permission and authority are hereby given and granted to TWISTED SPOKE, upon the terms and subject to the conditions of this ordinance to maintain and use, as now constructed, eight (8) Planter(s) on the public right-of-way for beautification purposes adjacent to its premises known as 501 N. Ogden Ave..

Said Planter(s) at N. Ogden Ave. measure(s):
Four (4) at three (3) feet in length, and point five (.5) feet in width for a total of six (6) square feet.
Three (3) at three (3) feet in length, and three (3) feet in width for a total of twenty-seven (27) square feet.

Said Planter(s) at W. Grand Ave. measure(s):
One (1) at three (3) feet in length, and point five (.5) feet in width for a total of one point five (1.5) square feet.

Grantee must allow the required clear and unobstructed space for pedestrian passage at all times per rules and regulations approved by the Department of Transportation.

The location of said privilege shall be as shown on prints kept on file with the Department of Business Affairs and Consumer Protection and the Office of the City Clerk.

Said privilege shall be constructed in accordance with plans and specifications approved by the Department of Planning and Development and Department of Transportation (Division of Project Development).

This grant of privilege in the public way shall be subject to the provisions of Section 10-28-015 and all other required provisions of the Municipal Code of Chicago.

The grantee shall pay to the City of Chicago as compensation for the privilege #1107801 herein granted the sum of zero ($.00) per annum in advance.

A 25% penalty will be added for payments received after due date.

The permit holder agrees to hold the City of Chicago harmless for any damage, relocation or replacement costs associated with damage, relocation or removal of private property caused by the City performing work in the public way.

Authority herein given and granted for a period of five (5) years from and after 06/11/2013.

Alderman
Walter Burnett Jr. 27th Ward

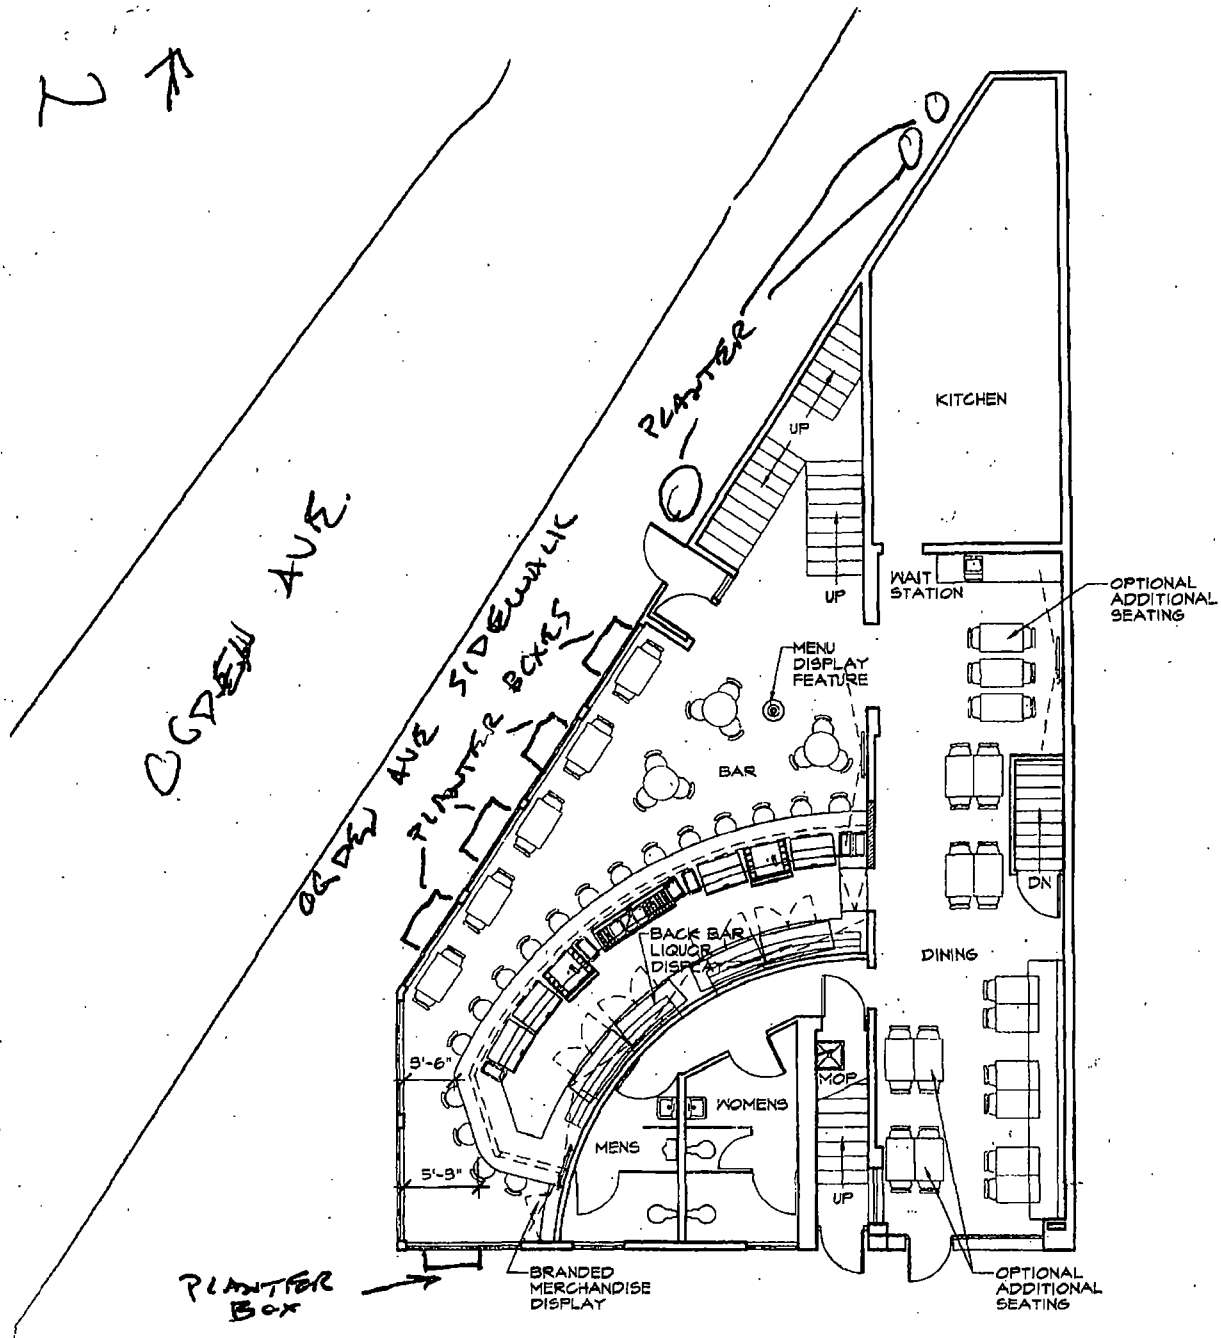

1 PRELIMINARY SPACE PLAN - SCHEME B3

1/8" = 1'-0"

1 5 10 15

TABLES SHOWN AS 24" X 36"

DINING SEATS	34
BAR DINING SEATS	19
BAR SEATS	17
TOTAL SEATS	70

PARACHIN design studios, ltd.

940 west adams street, suite 403

PROJECT

TWISTED SPOKE
501 NORTH OGDEN AVE
CHICAGO, ILLINOIS 60622

City of Chicago

O2013-6661

Office of the City Clerk

Document Tracking Sheet

Meeting Date:	9/11/2013
Sponsor(s):	Burnett, Walter (27)
Type:	Ordinance
Title:	Grant(s) of privilege in public way for Westend Bar & Grill
Committee(s) Assignment:	Committee on Transportation and Public Way

ORDINANCE
WESTEND BAR & GRILL
Acct. No. 311103 - 1
Permit No. 1108446

Be It Ordained by the City Council of the City of Chicago:

SECTION 1. Permission and authority are hereby given and granted to WESTEND BAR & GRILL, upon the terms and subject to the conditions of this ordinance to maintain and use three (3) sign(s) projecting over the public right-of-way attached to its premises known as 1326-28 W. Madison St..

Said sign structure(s) measures as follows; along W. Madison:
One (1) at four (4) feet in length, three point two five (3.25) feet in height and eighteen (18) feet above grade level.

Said sign structure(s) measures as follows; along W. Madison Street:
One (1) at twenty-four (24) feet in length, point two five (.25) feet in height and fifteen (15) feet above grade level.

Said sign structure(s) measures as follows; along N. Ada:
One (1) at twelve (12) feet in length, point two five (.25) feet in height and fifteen (15) feet above grade level.

The location of said privilege shall be as shown on prints kept on file with the Department of Business Affairs and Consumer Protection and the Office of the City Clerk.

Said privilege shall be constructed in accordance with plans and specifications approved by the Department of Transportation (Division of Project Development) and Zoning Department - Signs.

This grant of privilege in the public way shall be subject to the provisions of Section 10-28-015 and all other required provisions of the Municipal Code of Chicago.

The grantee shall pay to the City of Chicago as compensation for the privilege #1108446 herein granted the sum of one hundred seventy-five ($175.00) per annum in advance.

A 25% penalty will be added for payments received after due date.

The permit holder agrees to hold the City of Chicago harmless for any damage, relocation or replacement costs associated with damage, relocation or removal of private property caused by the City performing work in the public way.

Authority herein given and granted for a period of five (5) years from and after 05/14/2013.

Alderman 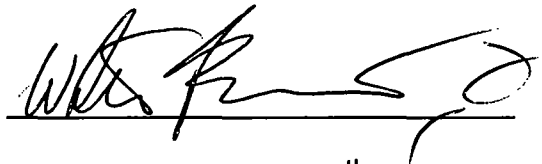

Walter Burnett Jr. 27th Ward

WestEnd Bar & Grill
1326-28 West Madison Avenue
Sign Pictures

Sign 1 (WestEnd Symbol)

Sign 2 (Madison Avenue)

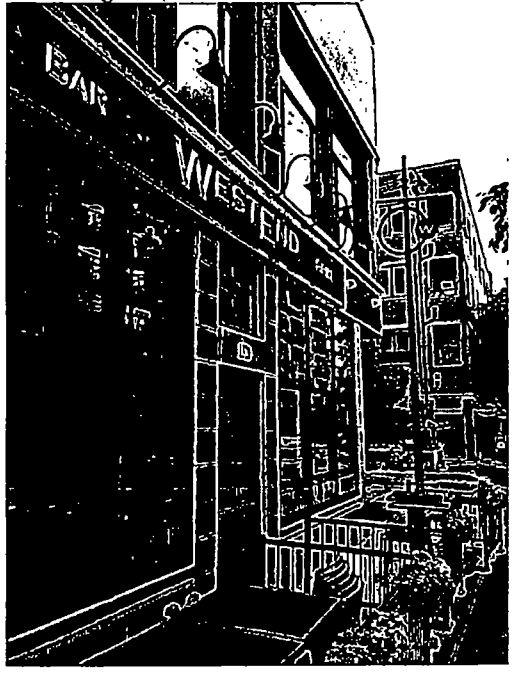

City of Chicago

O2013-6664

Office of the City Clerk

Document Tracking Sheet

Meeting Date:	9/11/2013
Sponsor(s):	Burnett, Walter (27)
Type:	Ordinance
Title:	Grant(s) of privilege in public way for Woman Made Gallery
Committee(s) Assignment:	Committee on Transportation and Public Way

ORDINANCE
WOMAN MADE GALLERY
Acct. No. 53439 - 4
Permit No. 1107849

Be It Ordained by the City Council of the City of Chicago:

SECTION 1. Permission and authority are hereby given and granted to WOMAN MADE GALLERY, upon the terms and subject to the conditions of this ordinance to maintain and use, as now constructed, one (1) Banner(s) projecting over the public right-of-way adjacent to its premises known as 685 N. Milwaukee Ave..

Said Banner(s) at N. Milwaukee measure(s):
One (1) at two (2) feet in length, and six (6) feet in width for a total of twelve (12) square feet.

The location of said privilege shall be as shown on prints kept on file with the Department of Business Affairs and Consumer Protection and the Office of the City Clerk.

Said privilege shall be constructed in accordance with plans and specifications approved by the Zoning Department - Signs.

This grant of privilege in the public way shall be subject to the provisions of Section 10-28-015 and all other required provisions of the Municipal Code of Chicago.

The grantee shall pay to the City of Chicago as compensation for the privilege #1107849 herein granted the sum of seventy-five ($75.00) per annum in advance.

A 25% penalty will be added for payments received after due date.

The permit holder agrees to hold the City of Chicago harmless for any damage, relocation or replacement costs associated with damage, relocation or removal of private property caused by the City performing work in the public way.

Authority herein given and granted for a period of five (5) years from and after 02/06/2013.

Alderman _____

Walter Burnett Jr. 27th Ward

WOMAN MADE GALLERY
885 N. Milwaukee Ave.
Chicago, IL 60622
312.738.0400
www.womanmade.org

City of Chicago

O2013-6666

Office of the City Clerk

Document Tracking Sheet

Meeting Date:	9/11/2013
Sponsor(s):	Burnett, Walter (27)
Type:	Ordinance
Title:	Grant(s) of privilege in public way for 23 Green LLC
Committee(s) Assignment:	Committee on Transportation and Public Way

ORDINANCE
23 GREEN, LLC
Acct. No. 261402 - 1
Permit No. 1107744

Be It Ordained by the City Council of the City of Chicago:

SECTION 1. Permission and authority are hereby given and granted to 23 GREEN, LLC, upon the terms and subject to the conditions of this ordinance to maintain and use, as now constructed, one (1) Balcony(s) projecting over the public right-of-way adjacent to its premises known as 23 N. Green St..

Said Balcony(s) at N. GREEN ST measure(s):
One (1) at sixteen point three three (16.33) feet in length, and six (6) feet in width for a total of ninety-seven point nine eight (97.98) square feet.

The location of said privilege shall be as shown on prints kept on file with the Department of Business Affairs and Consumer Protection and the Office of the City Clerk.

Said privilege shall be constructed in accordance with plans and specifications approved by the Department of Planning and Development and Department of Transportation (Division of Project Development).

This grant of privilege in the public way shall be subject to the provisions of Section 10-28-015 and all other required provisions of the Municipal Code of Chicago.

The grantee shall pay to the City of Chicago as compensation for the privilege #1107744 herein granted the sum of seventy-five ($75.00) per annum in advance.

A 25% penalty will be added for payments received after due date.

The permit holder agrees to hold the City of Chicago harmless for any damage, relocation or replacement costs associated with damage, relocation or removal of private property caused by the City performing work in the public way.

Authority herein given and granted for a period of five (5) years from and after 05/07/2013.

Alderman

Walter Burnett Jr. 27th Ward

Green Street

City of Chicago

O2013-7126

Office of the City Clerk

Document Tracking Sheet

Meeting Date:	9/11/2013
Sponsor(s):	Burnett, Walter (27)
Type:	Ordinance
Title:	Grant(s) of privilege in public way for Smart Hotel/Olympia Chicago LLC
Committee(s) Assignment:	Committee on Transportation and Public Way

ORDINANCE
SMART HOTELS/OLYMPIA CHICAGO, LLC
Acct. No. 378858 - 1
Permit No. 1106175

Be It Ordained by the City Council of the City of Chicago:

SECTION 1. Permission and authority are hereby given and granted to SMART HOTELS/OLYMPIA CHICAGO, LLC, upon the terms and subject to the conditions of this ordinance to maintain and use one (1) sign(s) projecting over the public right-of-way attached to its premises known as 5225 S. Harper Ave..

Said sign structure(s) measures as follows; along Harper:
One (1) at two point five (2.5) feet in length, twenty-two (22) feet in height and twenty-five (25) feet above grade level.

The location of said privilege shall be as shown on prints kept on file with the Department of Business Affairs and Consumer Protection and the Office of the City Clerk.

Said privilege shall be constructed in accordance with plans and specifications approved by the Department of Transportation (Division of Project Development) and Zoning Department - Signs.

This grant of privilege in the public way shall be subject to the provisions of Section 10-28-015 and all other required provisions of the Municipal Code of Chicago.

The grantee shall pay to the City of Chicago as compensation for the privilege #1106175 herein granted the sum of three hundred ($300.00) per annum in advance.

A 25% penalty will be added for payments received after due date.

The permit holder agrees to hold the City of Chicago harmless for any damage, relocation or replacement costs associated with damage, relocation or removal of private property caused by the City performing work in the public way.

Authority herein given and granted for a period of five (5) years from and after Date of Passage.

Alderman _____

William D. Burns 4th Ward

CITY OF CHICAGO · BACP-PWU BUNDLE PERMIT APPLICATION · V.12.21.12

APPLICATION TO USE THE PUBLIC RIGHT OF WAY

SMART HOTELS / OLYMPIA CHICAGO, LLC
5225 S HARPER AVE
CHICAGO, IL 60615

Proposed Sign Design

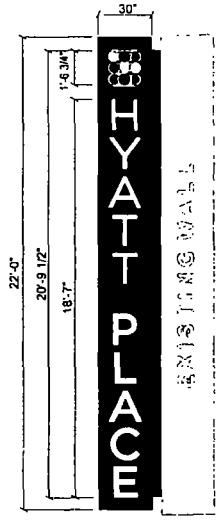

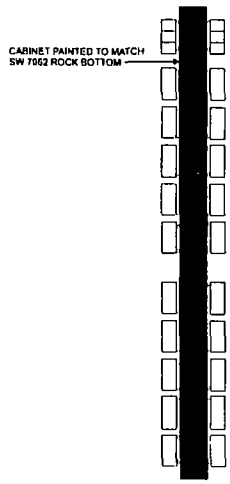

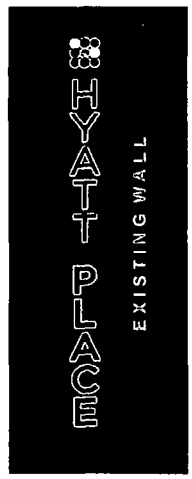

NIGHT VIEW

(A) FRONT VIEW @ D/F BLADE SIGN w/ HALO-LIT LETTERS & DUAL-LIT LOGO
SCALE 1/4=1'-0"

MANUFACTURE & INSTALL ONE (1) BLADE SIGN
ALUMINUM FABRICATED CABINET PAINTED TO MATCH
SW 7662 ROCK BOTTOM

"HYAT PLACE" TO BE ALUMINUM PAINTED WHITE
WITH HALO-LIT ILLUMINATION.

LOGO TO BE ACRYLIC WITH VINYL COPY APPLIED
FIRST SURFACE. DUAL-LIT ILLUMINATION.

BRACKETS TO BE COVERED WITH FILLER MADE
OF ALUMINUM TO BE PAINTED TO MATCH THE
ADJACENT BUILDING MATERIALS

NOTE: CONCEPTUAL IMAGE ONLY PERMIT DRAWING REQUIRED PRIOR TO ENGINEERING

COLOR LEGEND

- DARK BROWN: SERIES 4500-008
- BLACK : SERIES 2500-22
- YELLOW : SERIES 2500-2244A
- LAVENDER : SERIES 2500-3148
- BLUE : SERIES 2500-2529
- PISTACHIO : SERIES 2500-2157
- ORANGE : SERIES 2500-84
- LIME GREEN SERIES 2100-948
- SPRING GREEN .
  SERIES 2500-2498 Light Blue &
  SERIES 2500-2202 Light Green
  THESE COLORS ARE APPLIED BLUE
  FIRST THEN GREEN (1 LAYER OF EACH)
  "ARLON"

Department of Business Affairs and Consumer Protection
Business Assistance Center - Public Way Use Unit
City Hall - 121 N. LaSalle Street, Room 800 • Chicago, IL 60602
(312)-74-GOBIZ (312-744-6249) • (312) 744-1944 (TTY)
http://www.cityofchicago.org/bacp

09/11/2013

Alderman **William D. Burns**
Ward # **04**
City of Chicago
City Hall, Room **300**
121 North LaSalle Street
Chicago, Illinois 60602

Re: An ordinance to use and maintain a portion of the public right-of-way for **one (1) sign(s)** for **SMART HOTELS/OLYMPIA CHICAGO, LLC**, adjacent to the premises known as **5225 S. Harper Ave.**.

Dear Alderman **William D. Burns**:

The applicant referenced above has requested the use of the public right-of-way for a **sign(s)**. An ordinance has been prepared by the Department of Business Affairs and Consumer Protection – Business Assistance Center - Public Way Use Unit for presentation to the City Council. Because this request was made for properties located in your ward, as approved by you as per the attached, I respectfully request that you introduce the attached ordinance at the next City Council meeting.

If you have any questions regarding this ordinance, please contact Anthony Bertuca at (312) 744-5506.

Department of Business Affairs and Consumer Protection

City of Chicago

O2013-6668

Office of the City Clerk

Document Tracking Sheet

Meeting Date:	9/11/2013
Sponsor(s):	Ervin, Jason C. (28)
Type:	Ordinance
Title:	Grant(s) of privilege in public way for Angelica Textile Services, Inc.
Committee(s) Assignment:	Committee on Transportation and Public Way

ORDINANCE
ANGELICA TEXTILE SERVICES INC
Acct. No. 4956 - 2
Permit No. 1108254

Be It Ordained by the City Council of the City of Chicago:

SECTION 1. Permission and authority are hereby given and granted to ANGELICA TEXTILE SERVICES INC, upon the terms and subject to the conditions of this ordinance to maintain and use, as now constructed, one (1) Stairway together with two (2) abutments, fifty (50) feet and sixty (60) feet, respectively in length located on either side of above mentioned stairway adjacent to its premises known as 912-920 S. Campbell Ave.. Existing stairway and abutments extend not more than eight (8) feet four (4) inches beyond the lot line of above premises

Said Stairway and Abutments at S. Campbell Avenue measure(s):
One (1) at one hundred twenty-four (124) feet in length, and eight point three three (8.33) feet in width for a total of one thousand thirty-two point nine two (1032.92) square feet.

The location of said privilege shall be as shown on prints kept on file with the Department of Business Affairs and Consumer Protection and the Office of the City Clerk.

Said privilege shall be constructed in accordance with plans and specifications approved by the Department of Transportation (Division of Project Development).

This grant of privilege in the public way shall be subject to the provisions of Section 10-28-015 and all other required provisions of the Municipal Code of Chicago.

The grantee shall pay to the City of Chicago as compensation for the privilege #1108254 herein granted the sum of seven hundred sixty-seven ($767.00) per annum in advance.

A 25% penalty will be added for payments received after due date.

The permit holder agrees to hold the City of Chicago harmless for any damage, relocation or replacement costs associated with damage, relocation or removal of private property caused by the City performing work in the public way.

Authority herein given and granted for a period of five (5) years from and after 05/10/2013.

Alderman

Jason Ervin 28th Ward

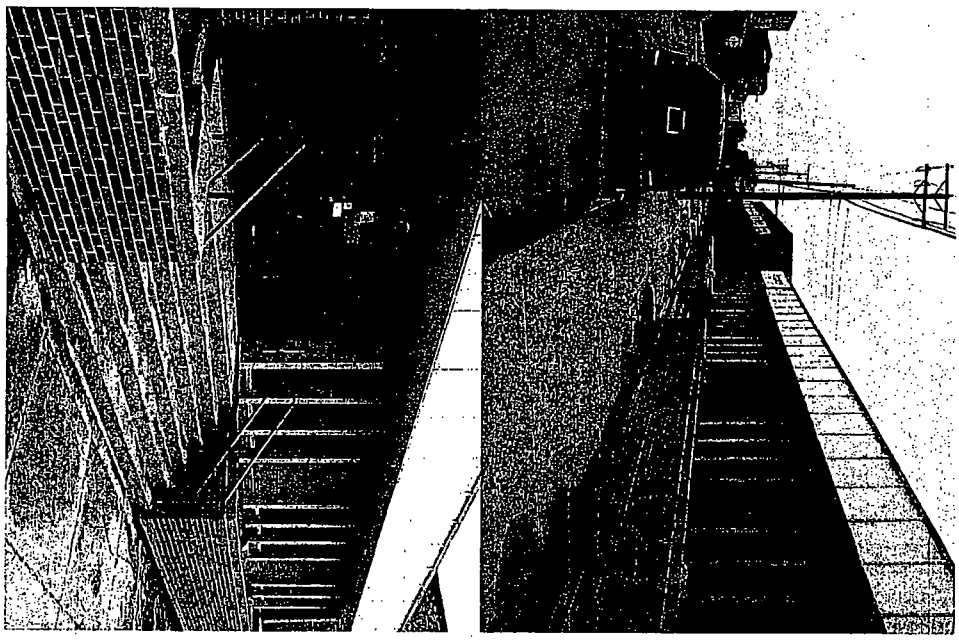

City of Chicago

O2013-6672

Office of the City Clerk

Document Tracking Sheet

Meeting Date:	9/11/2013
Sponsor(s):	Ervin, Jason C. (28)
Type:	Ordinance
Title:	Grant(s) of privilege in public way for Bob's Liquors & Groceries
Committee(s) Assignment:	Committee on Transportation and Public Way

ORDINANCE
BOB'S LIQUORS & GROCERIES
Acct. No. 86492 - 1
Permit No. 1108327

Be It Ordained by the City Council of the City of Chicago:

SECTION 1. Permission and authority are hereby given and granted to BOB'S LIQUORS & GROCERIES, upon the terms and subject to the conditions of this ordinance to maintain and use, as now constructed, two (2) Security Camera(s) projecting over the public right-of-way for security purposes adjacent to its premises known as 5069 W. Madison St..

Said Security Camera(s) at W. Madison Street measure(s):
Two (2) at two (2) feet in length, one (1) foot in width and twelve (12) feet above grade level.

The location of said privilege shall be as shown on prints kept on file with the Department of Business Affairs and Consumer Protection and the Office of the City Clerk.

Said privilege shall be constructed in accordance with plans and specifications approved by the Department of Planning and Development and Department of Transportation (Division of Project Development).

This grant of privilege in the public way shall be subject to the provisions of Section 10-28-015 and all other required provisions of the Municipal Code of Chicago.

The grantee shall pay to the City of Chicago as compensation for the privilege #1108327 herein granted the sum of zero ($.00) per annum in advance.

A 25% penalty will be added for payments received after due date.

The permit holder agrees to hold the City of Chicago harmless for any damage, relocation or replacement costs associated with damage, relocation or removal of private property caused by the City performing work in the public way.

Authority herein given and granted for a period of five (5) years from and after 06/11/2013.

Alderman

Jason Ervin 28th Ward

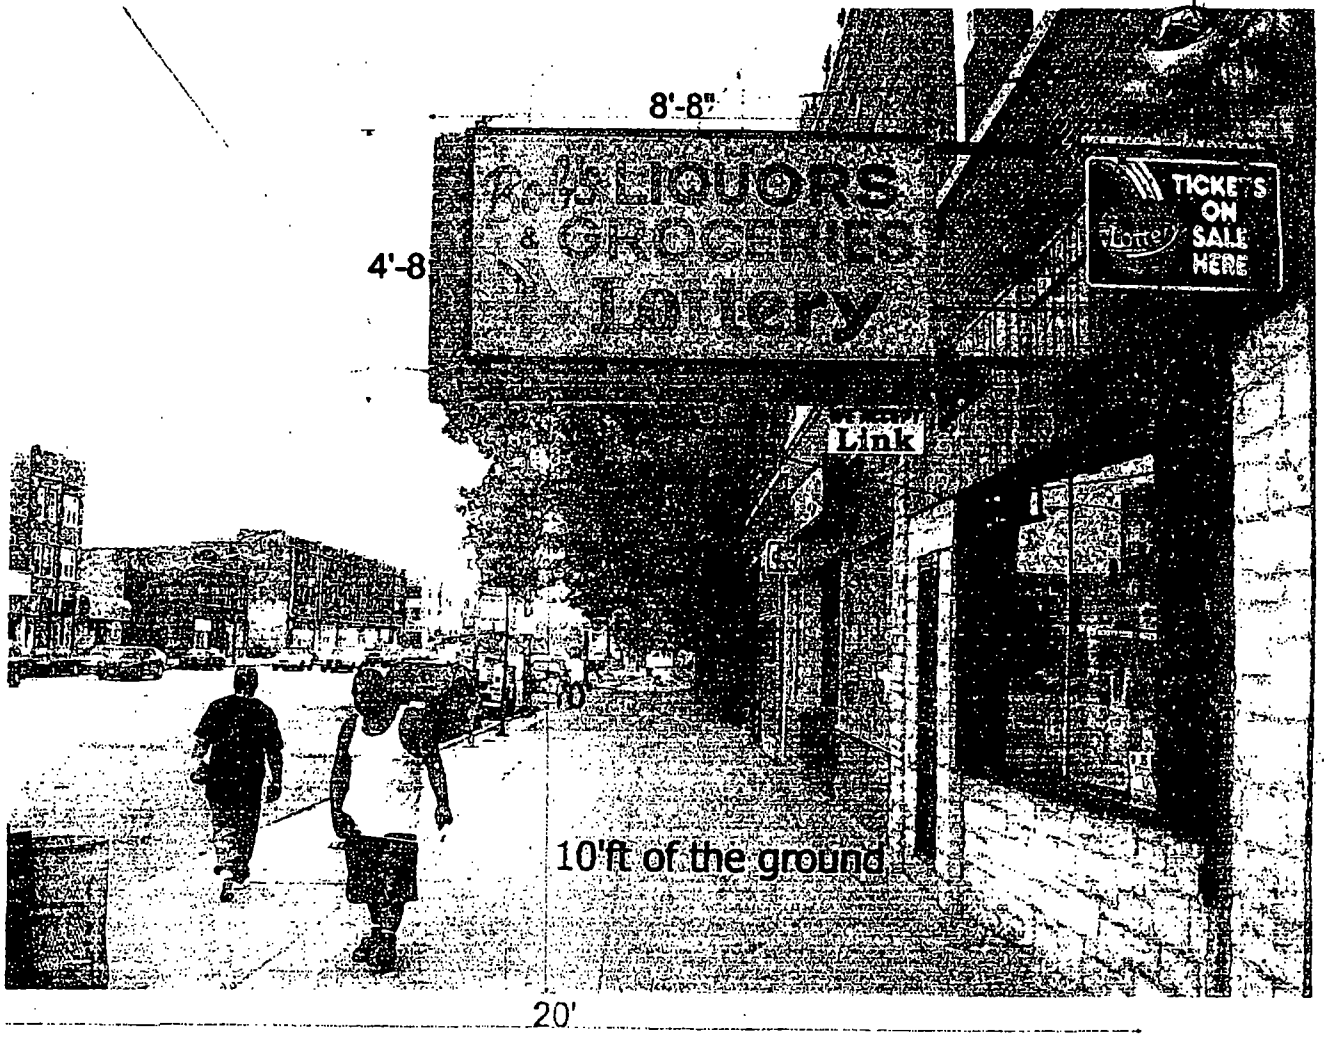

SIDE WALK 20'FT

STORE FRONT 25'

124 LIGHT BULBS 11 WATTS

1 BALLAST

4 LAMPS 96" COOL WHITE HO

City of Chicago

O2013-6675

Office of the City Clerk

Document Tracking Sheet

Meeting Date:	9/11/2013
Sponsor(s):	Ervin, Jason C. (28)
Type:	Ordinance
Title:	Grant(s) of privilege in public way for City Sports on Madison II
Committee(s) Assignment:	Committee on Transportation and Public Way

ORDINANCE
CITY SPORTS ON MADISON II
Acct. No. 63561 - 1
Permit No. 1107536

Be It Ordained by the City Council of the City of Chicago:

SECTION 1. Permission and authority are hereby given and granted to CITY SPORTS ON MADISON II, upon the terms and subject to the conditions of this ordinance to maintain and use two (2) sign(s) projecting over the public right-of-way attached to its premises known as 4011 W. Madison St..

Said sign structure(s) measures as follows; along W. Madison Street:
One (1) at sixteen point six seven (16.67) feet in length, five (5) feet in height and eleven (11) feet above grade level.
One (1) at twelve point three three (12.33) feet in length, five (5) feet in height and eleven (11) feet above grade level.

The location of said privilege shall be as shown on prints kept on file with the Department of Business Affairs and Consumer Protection and the Office of the City Clerk.

Said privilege shall be constructed in accordance with plans and specifications approved by the Department of Transportation (Division of Project Development) and Zoning Department - Signs.

This grant of privilege in the public way shall be subject to the provisions of Section 10-28-015 and all other required provisions of the Municipal Code of Chicago.

The grantee shall pay to the City of Chicago as compensation for the privilege #1107536 herein granted the sum of six hundred ($600.00) per annum in advance.

A 25% penalty will be added for payments received after due date.

The permit holder agrees to hold the City of Chicago harmless for any damage, relocation or replacement costs associated with damage, relocation or removal of private property caused by the City performing work in the public way.

Authority herein given and granted for a period of five (5) years from and after 06/11/2013.

Alderman

Jason Ervin 28th Ward

(Page 2 of 3)

4011 W. Madison

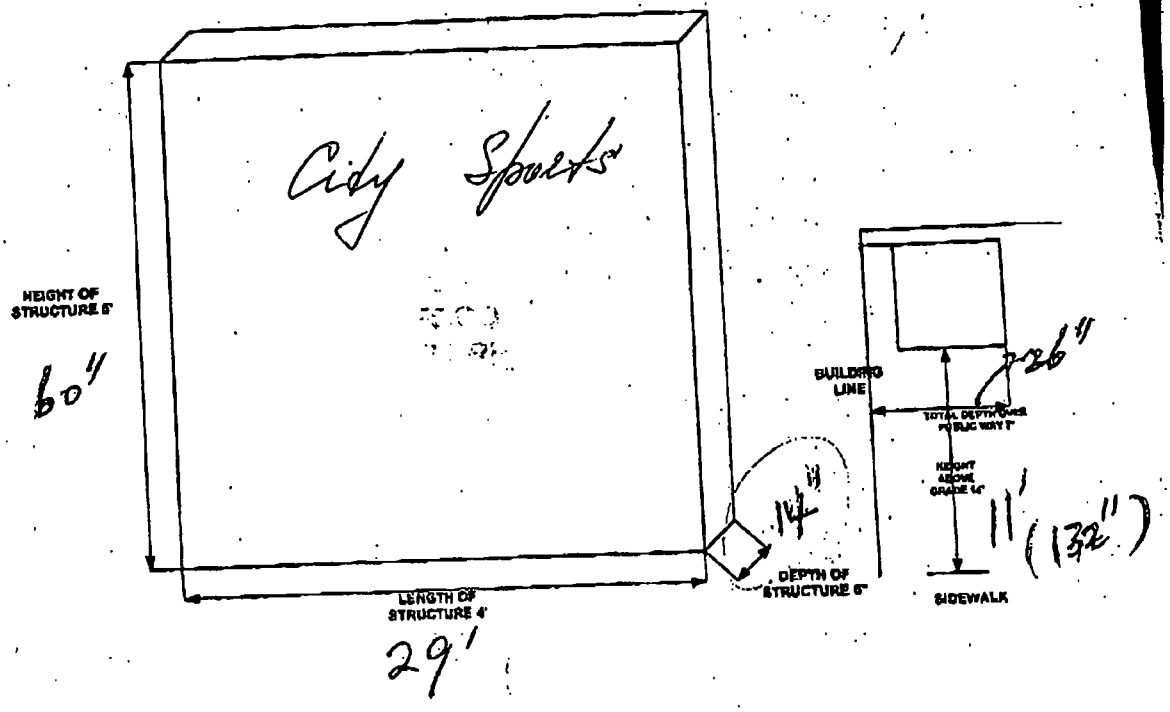

City of Chicago

O2013-6684

Office of the City Clerk

Document Tracking Sheet

Meeting Date:	9/11/2013
Sponsor(s):	Ervin, Jason C. (28)
Type:	Ordinance
Title:	Grant(s) of privilege in public way for City Sports on Madison
Committee(s) Assignment:	Committee on Transportation and Public Way

ORDINANCE
CITY SPORTS ON MADISON
Acct. No. 63561 - 2
Permit No. 1107954

Be It Ordained by the City Council of the City of Chicago:

SECTION 1. Permission and authority are hereby given and granted to CITY SPORTS ON MADISON, upon the terms and subject to the conditions of this ordinance to maintain and use one (1) sign(s) projecting over the public right-of-way attached to its premises known as 4034 W. Madison St..

Said sign structure(s) measures as follows; along W. Madison:
One (1) at eight (8) feet in length, four point one (4.1) feet in height and ten point six (10.6) feet above grade level.

The location of said privilege shall be as shown on prints kept on file with the Department of Business Affairs and Consumer Protection and the Office of the City Clerk.

Said privilege shall be constructed in accordance with plans and specifications approved by the Department of Transportation (Division of Project Development) and Zoning Department - Signs.

This grant of privilege in the public way shall be subject to the provisions of Section 10-28-015 and all other required provisions of the Municipal Code of Chicago.

The grantee shall pay to the City of Chicago as compensation for the privilege #1107954 herein granted the sum of three hundred ($300.00) per annum in advance.

A 25% penalty will be added for payments received after due date.

The permit holder agrees to hold the City of Chicago harmless for any damage, relocation or replacement costs associated with damage, relocation or removal of private property caused by the City performing work in the public way.

Authority herein given and granted for a period of five (5) years from and after 06/11/2013.

Alderman

Jason Ervin 28th Ward

Google

Address **4037 West Madison Street**

Address is approximate

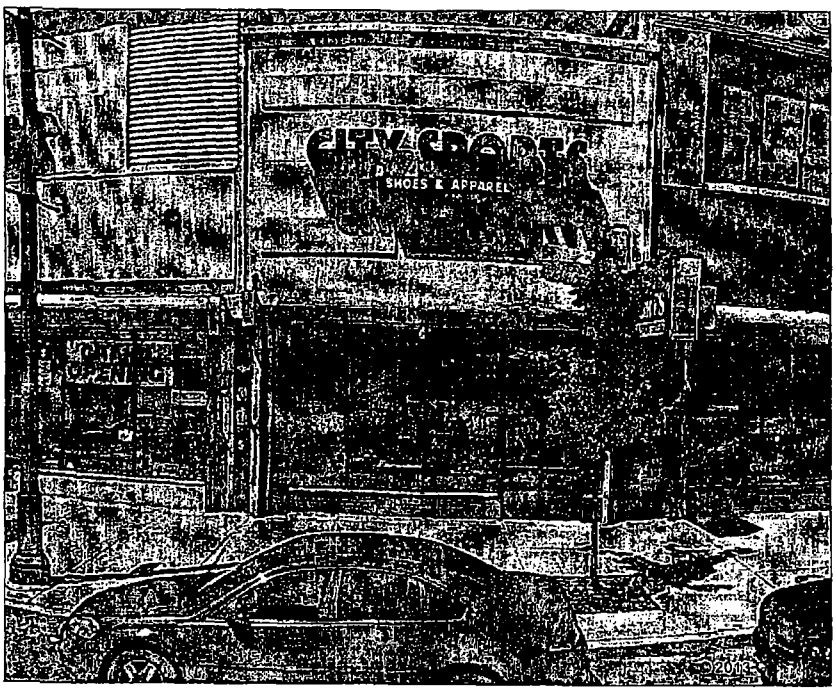

City of Chicago

O2013-6687

Office of the City Clerk

Document Tracking Sheet

Meeting Date:	9/11/2013
Sponsor(s):	Ervin, Jason C. (28)
Type:	Ordinance
Title:	Grant(s) of privilege in public way for Head Quarters
Committee(s) Assignment:	Committee on Transportation and Public Way

ORDINANCE
HEAD QUARTERS
Acct. No. 351770 - 1
Permit No. 1095444

Be It Ordained by the City Council of the City of Chicago:

SECTION 1. Permission and authority are hereby given and granted to HEAD QUARTERS, upon the terms and subject to the conditions of this ordinance to maintain and use one (1) sign(s) projecting over the public right-of-way attached to its premises known as 5131 W. Madison St..

Said sign structure(s) measures as follows; along W. Madison:
One (1) at fifteen point nine two (15.92) feet in length, two point five eight (2.58) feet in height and ten (10) feet above grade level.

The location of said privilege shall be as shown on prints kept on file with the Department of Business Affairs and Consumer Protection and the Office of the City Clerk.

Said privilege shall be constructed in accordance with plans and specifications approved by the Department of Transportation (Division of Project Development) and Zoning Department - Signs.

This grant of privilege in the public way shall be subject to the provisions of Section 10-28-015 and all other required provisions of the Municipal Code of Chicago.

The grantee shall pay to the City of Chicago as compensation for the privilege #1095444 herein granted the sum of three hundred ($300.00) per annum in advance.

A 25% penalty will be added for payments received after due date.

The permit holder agrees to hold the City of Chicago harmless for any damage, relocation or replacement costs associated with damage, relocation or removal of private property caused by the City performing work in the public way.

Authority herein given and granted for a period of five (5) years from and after Date of Passage.

Alderman

Jason Ervin 28th Ward

Head Quarters Inc.
5131 W. MADISON
CHICAGO, ILLINOIS 60644
773-626-0508

Aluminum sign

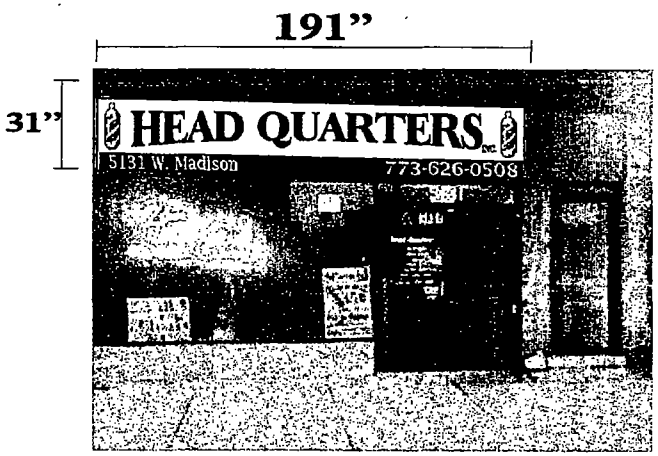

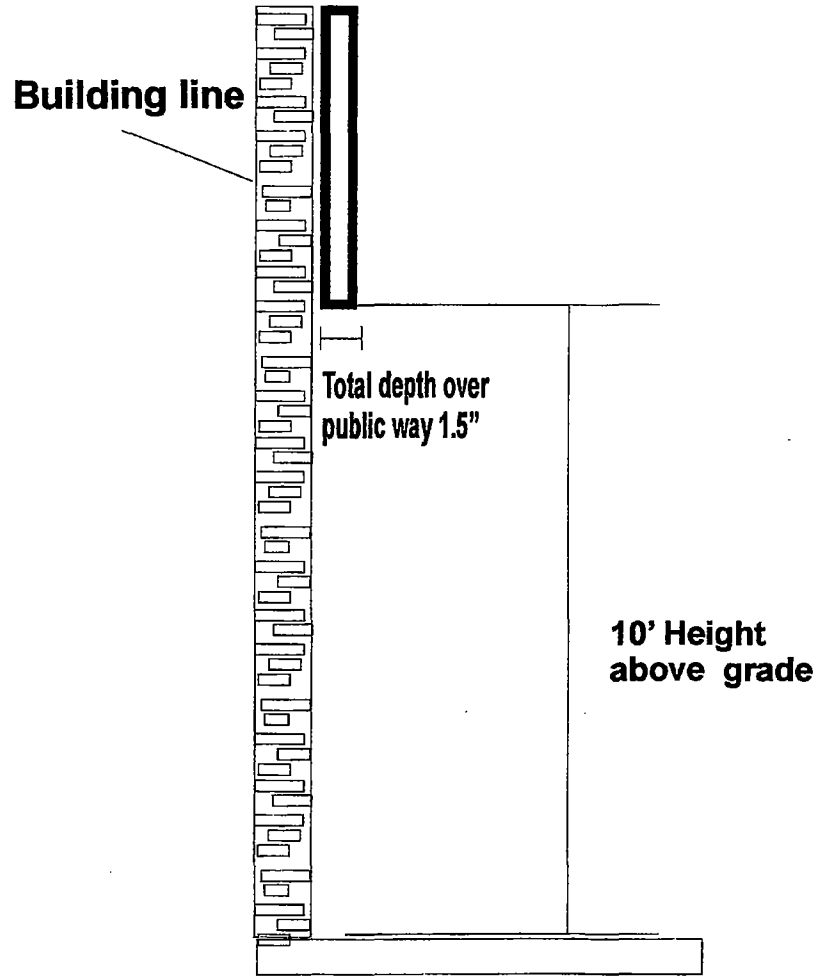

City of Chicago

O2013-6690

Office of the City Clerk

Document Tracking Sheet

Meeting Date:	9/11/2013
Sponsor(s):	Ervin, Jason C. (28)
Type:	Ordinance
Title:	Grant(s) of privilege in public way for McDonald's Restaurant
Committee(s) Assignment:	Committee on Transportation and Public Way

ORDINANCE
McDonald's Restaurant
Acct. No. 220039 - 1
Permit No. 1108007

Be It Ordained by the City Council of the City of Chicago:

SECTION 1. Permission and authority are hereby given and granted to McDonald's Restaurant, upon the terms and subject to the conditions of this ordinance to maintain and use one (1) sign(s) projecting over the public right-of-way attached to its premises known as 5015 W. Madison St..

Said sign structure(s) measures as follows; along W. Madison Street:
One (1) at fourteen point one seven (14.17) feet in length, thirteen (13) feet in height and thirty-three (33) feet above grade level.

The location of said privilege shall be as shown on prints kept on file with the Department of Business Affairs and Consumer Protection and the Office of the City Clerk.

Said privilege shall be constructed in accordance with plans and specifications approved by the Department of Transportation (Division of Project Development) and Zoning Department - Signs.

This grant of privilege in the public way shall be subject to the provisions of Section 10-28-015 and all other required provisions of the Municipal Code of Chicago.

The grantee shall pay to the City of Chicago as compensation for the privilege #1108007 herein granted the sum of three hundred ($300.00) per annum in advance.

A 25% penalty will be added for payments received after due date.

The permit holder agrees to hold the City of Chicago harmless for any damage, relocation or replacement costs associated with damage, relocation or removal of private property caused by the City performing work in the public way.

Authority herein given and granted for a period of five (5) years from and after 06/11/2013.

Alderman

Jason Ervin 28th Ward

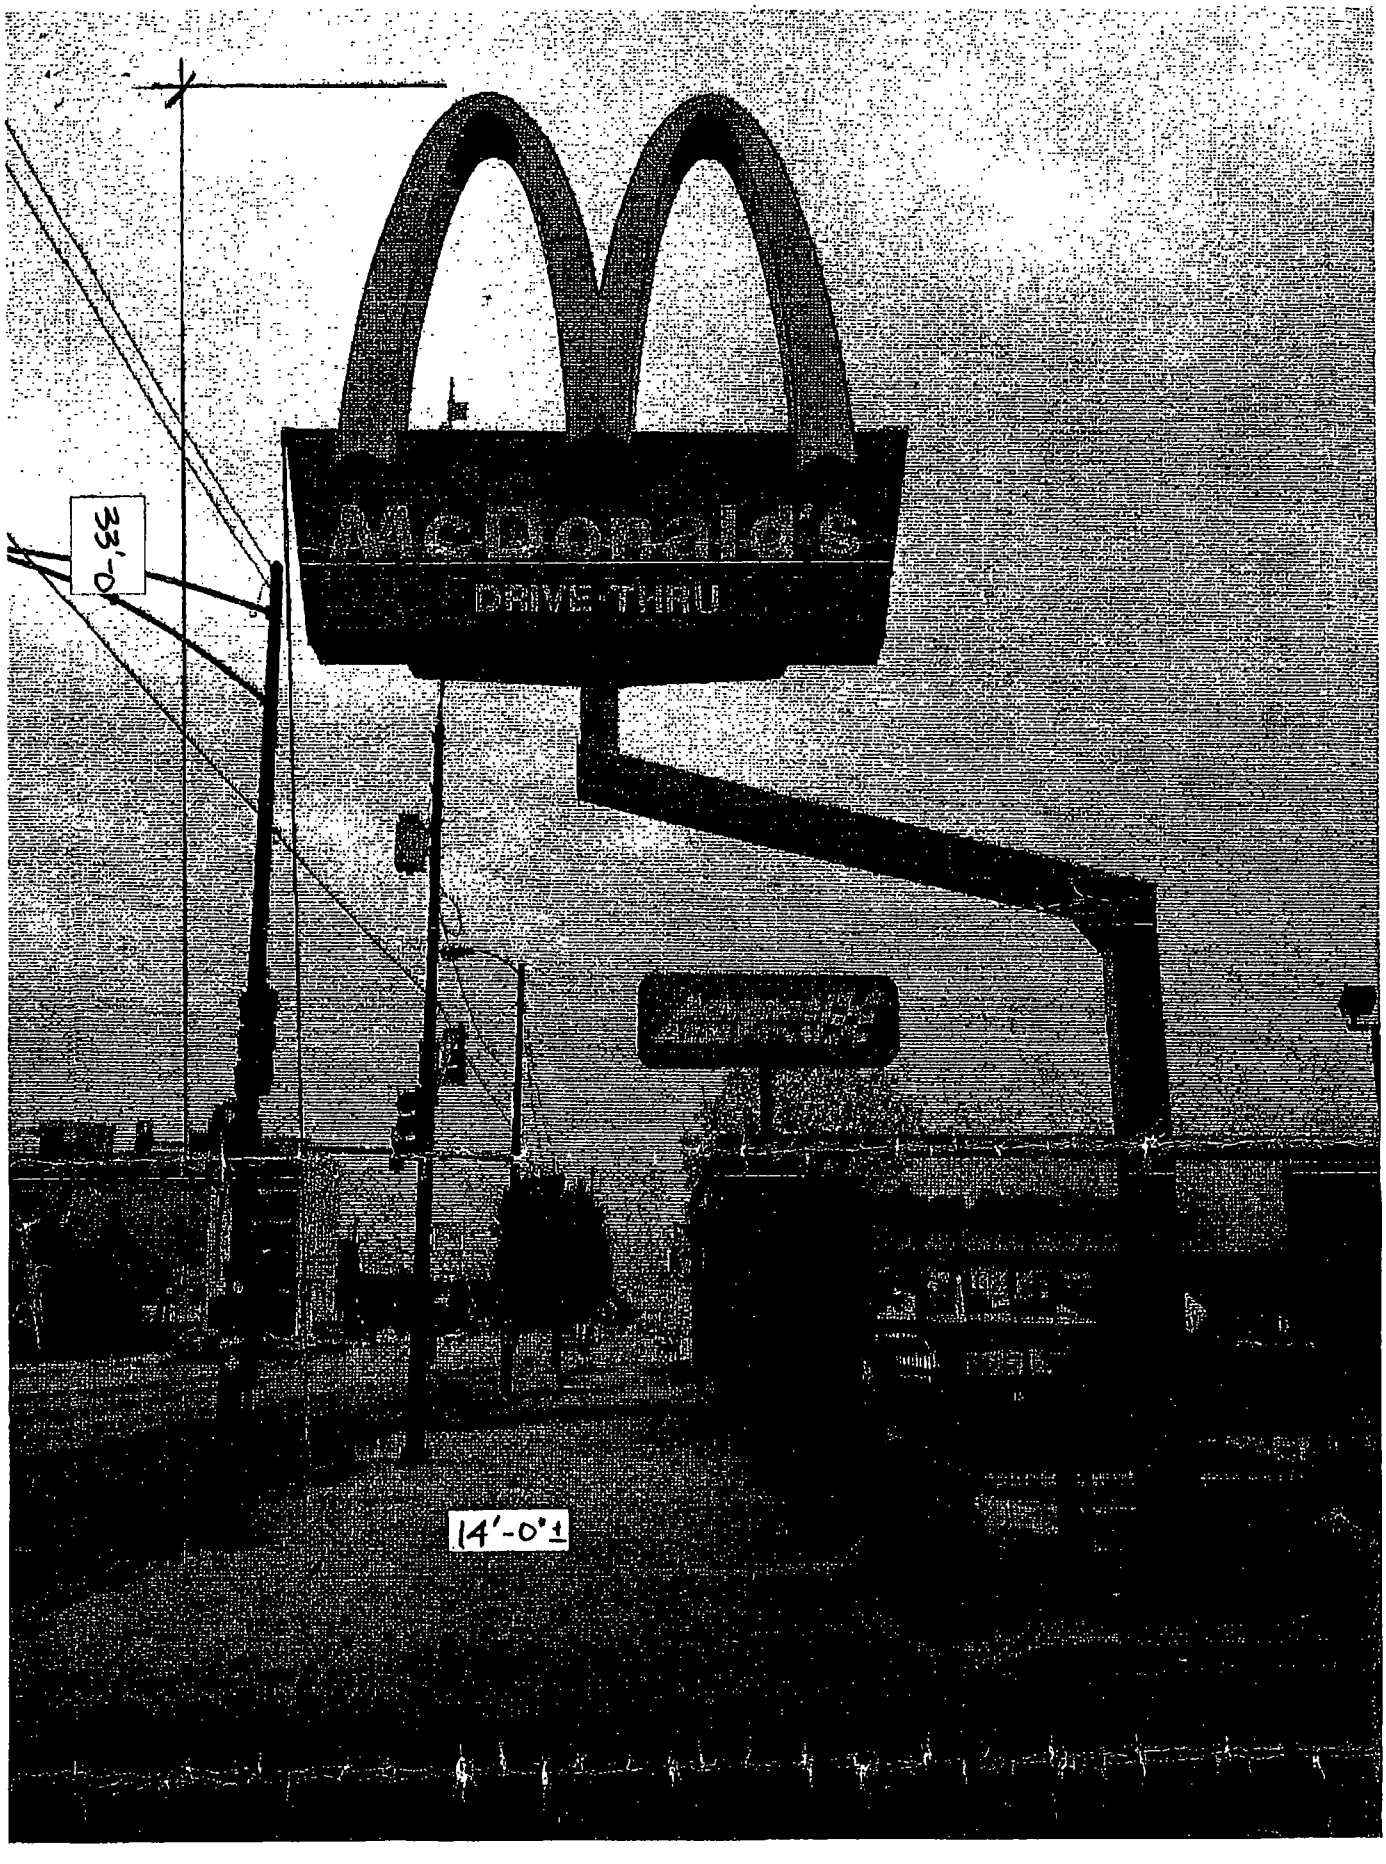
McDonald's
DRIVE-THRU
33'-0"
14'-0"±

City of Chicago

O2013-6693

Office of the City Clerk

Document Tracking Sheet

Meeting Date:	9/11/2013
Sponsor(s):	Ervin, Jason C. (28)
Type:	Ordinance
Title:	Grant(s) of privilege in public way for West Austin Development Center
Committee(s) Assignment:	Committee on Transportation and Public Way

ORDINANCE
WEST AUSTIN DEVELOPMENT CENTER
Acct. No. 312593 - 1
Permit No. 1107841

Be It Ordained by the City Council of the City of Chicago:

SECTION 1. Permission and authority are hereby given and granted to WEST AUSTIN DEVELOPMENT CENTER, upon the terms and subject to the conditions of this ordinance to maintain and use, as now constructed, two (2) Light Fixture(s) projecting over the public right-of-way adjacent to its premises known as 4920 W. Madison St..

Said Light Fixture(s) at W. Madison measure(s):
Two (2) at two (2) feet in length, two (2) feet in width and ten (10) feet above grade level.

The location of said privilege shall be as shown on prints kept on file with the Department of Business Affairs and Consumer Protection and the Office of the City Clerk.

Said privilege shall be constructed in accordance with plans and specifications approved by the Department of Transportation (Division of Project Development).

This grant of privilege in the public way shall be subject to the provisions of Section 10-28-015 and all other required provisions of the Municipal Code of Chicago.

The grantee shall pay to the City of Chicago as compensation for the privilege #1107841 herein granted the sum of eighty ($80.00) per annum in advance.

A 25% penalty will be added for payments received after due date.

The permit holder agrees to hold the City of Chicago harmless for any damage, relocation or replacement costs associated with damage, relocation or removal of private property caused by the City performing work in the public way.

Authority herein given and granted for a period of five (5) years from and after 06/11/2013.

Alderman

Jason Ervin 28th Ward

West Austin Development Center

4920 W. Madison Str.

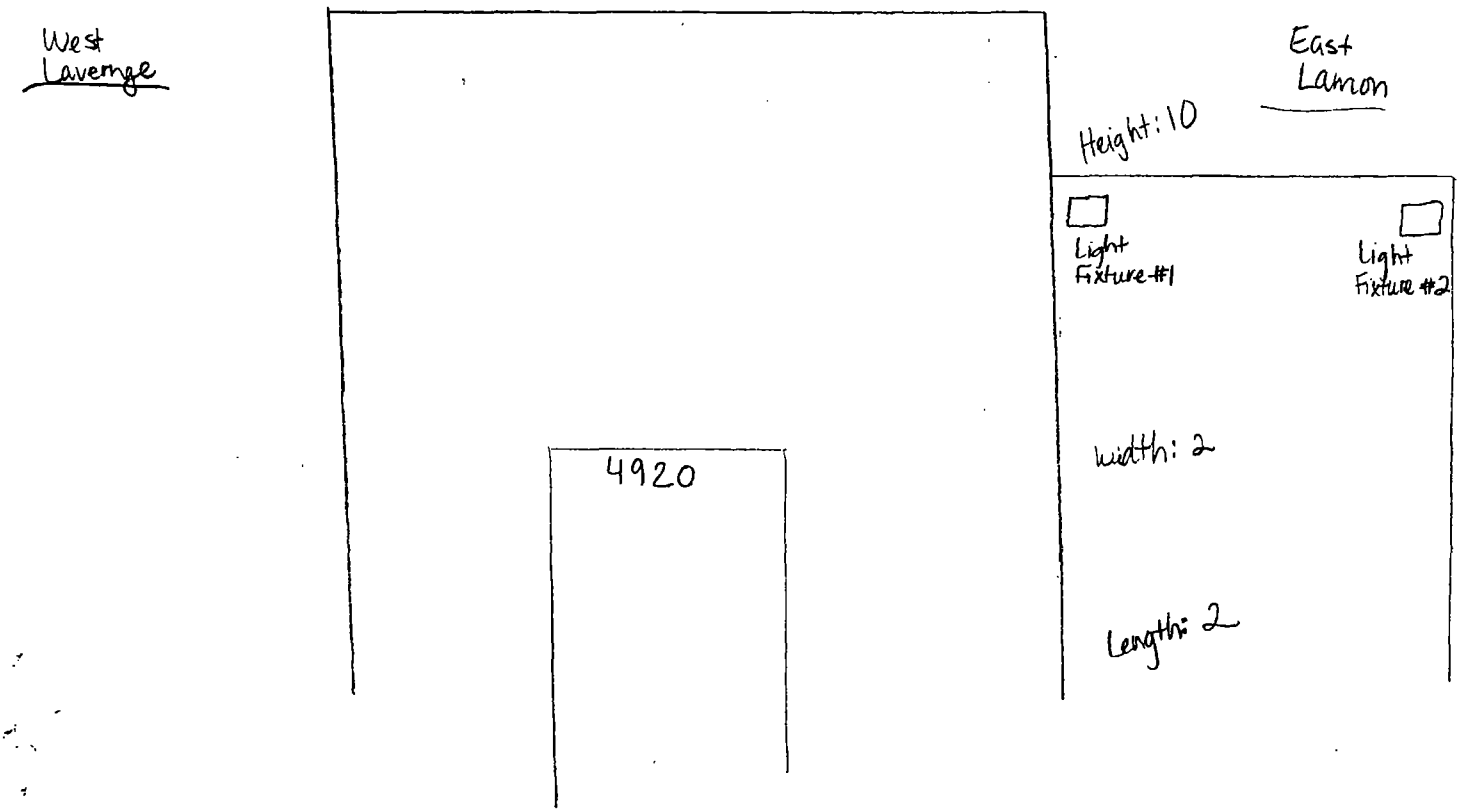

City of Chicago

O2013-6698

Office of the City Clerk

Document Tracking Sheet

Meeting Date:	9/11/2013
Sponsor(s):	Graham, Deborah L. (29)
Type:	Ordinance
Title:	Grant(s) of privilege in public way for Big "O" Movers and Storage, Inc.
Committee(s) Assignment:	Committee on Transportation and Public Way

ORDINANCE
BIG "O" MOVERS AND STORAGE, IN
Acct. No. 27491 - 1
Permit No. 1108410

Be It Ordained by the City Council of the City of Chicago:

SECTION 1. Permission and authority are hereby given and granted to BIG "O" MOVERS AND STORAGE, IN, upon the terms and subject to the conditions of this ordinance to maintain and use one (1) sign(s) projecting over the public right-of-way attached to its premises known as 5951 W. Madison St..

Said sign structure(s) measures as follows; along W. Madison Street:
One (1) at twelve (12) feet in length, fourteen (14) feet in height and twelve (12) feet above grade level.

The location of said privilege shall be as shown on prints kept on file with the Department of Business Affairs and Consumer Protection and the Office of the City Clerk.

Said privilege shall be constructed in accordance with plans and specifications approved by the Department of Transportation (Division of Project Development) and Zoning Department - Signs.

This grant of privilege in the public way shall be subject to the provisions of Section 10-28-015 and all other required provisions of the Municipal Code of Chicago.

The grantee shall pay to the City of Chicago as compensation for the privilege #1108410 herein granted the sum of three hundred ($300.00) per annum in advance.

A 25% penalty will be added for payments received after due date.

The permit holder agrees to hold the City of Chicago harmless for any damage, relocation or replacement costs associated with damage, relocation or removal of private property caused by the City performing work in the public way.

Authority herein given and granted for a period of five (5) years from and after 01/09/2013.

Alderman Deborah J. Graham

Deborah Graham 29th Ward

BIG O
MOVERS
STORAGE
NATION
MOVER

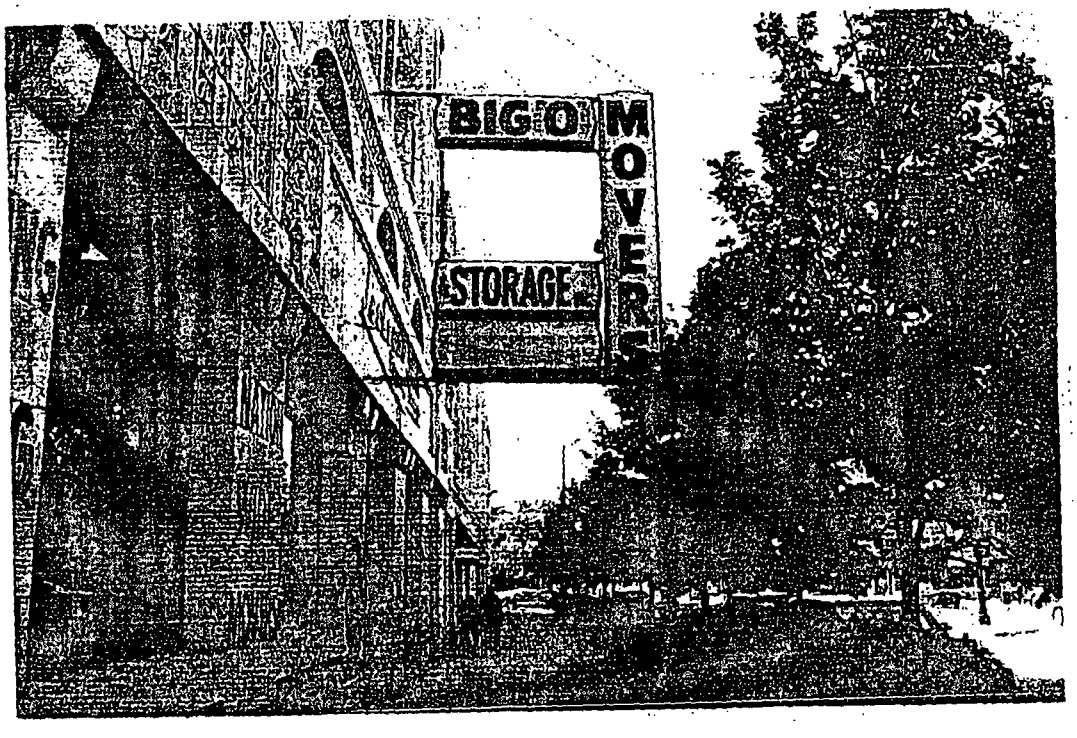
BIG O
MOVERS
STORAGE

City of Chicago

O2013-6700

Office of the City Clerk

Document Tracking Sheet

Meeting Date:	9/11/2013
Sponsor(s):	Graham, Deborah L. (29)
Type:	Ordinance
Title:	Grant(s) of privilege in public way for Leamington Foods
Committee(s) Assignment:	Committee on Transportation and Public Way

ORDINANCE
LEAMINGTON FOODS
Acct. No. 33184 - 1
Permit No. 1107678

Be It Ordained by the City Council of the City of Chicago:

SECTION 1. Permission and authority are hereby given and granted to LEAMINGTON FOODS, upon the terms and subject to the conditions of this ordinance to maintain and use one (1) sign(s) projecting over the public right-of-way attached to its premises known as 5467 W. Madison St..

Said sign structure(s) measures as follows; along W Madison St:
One (1) at eleven (11) feet in length, nineteen (19) feet in height and twelve (12) feet above grade level.

The location of said privilege shall be as shown on prints kept on file with the Department of Business Affairs and Consumer Protection and the Office of the City Clerk.

Said privilege shall be constructed in accordance with plans and specifications approved by the Department of Transportation (Division of Project Development) and Zoning Department - Signs.

This grant of privilege in the public way shall be subject to the provisions of Section 10-28-015 and all other required provisions of the Municipal Code of Chicago.

The grantee shall pay to the City of Chicago as compensation for the privilege #1107678 herein granted the sum of three hundred ($300.00) per annum in advance.

A 25% penalty will be added for payments received after due date.

The permit holder agrees to hold the City of Chicago harmless for any damage, relocation or replacement costs associated with damage, relocation or removal of private property caused by the City performing work in the public way.

Authority herein given and granted for a period of five (5) years from and after 06/11/2013.

Alderman Deborah D Graham

Deborah Graham 29th Ward

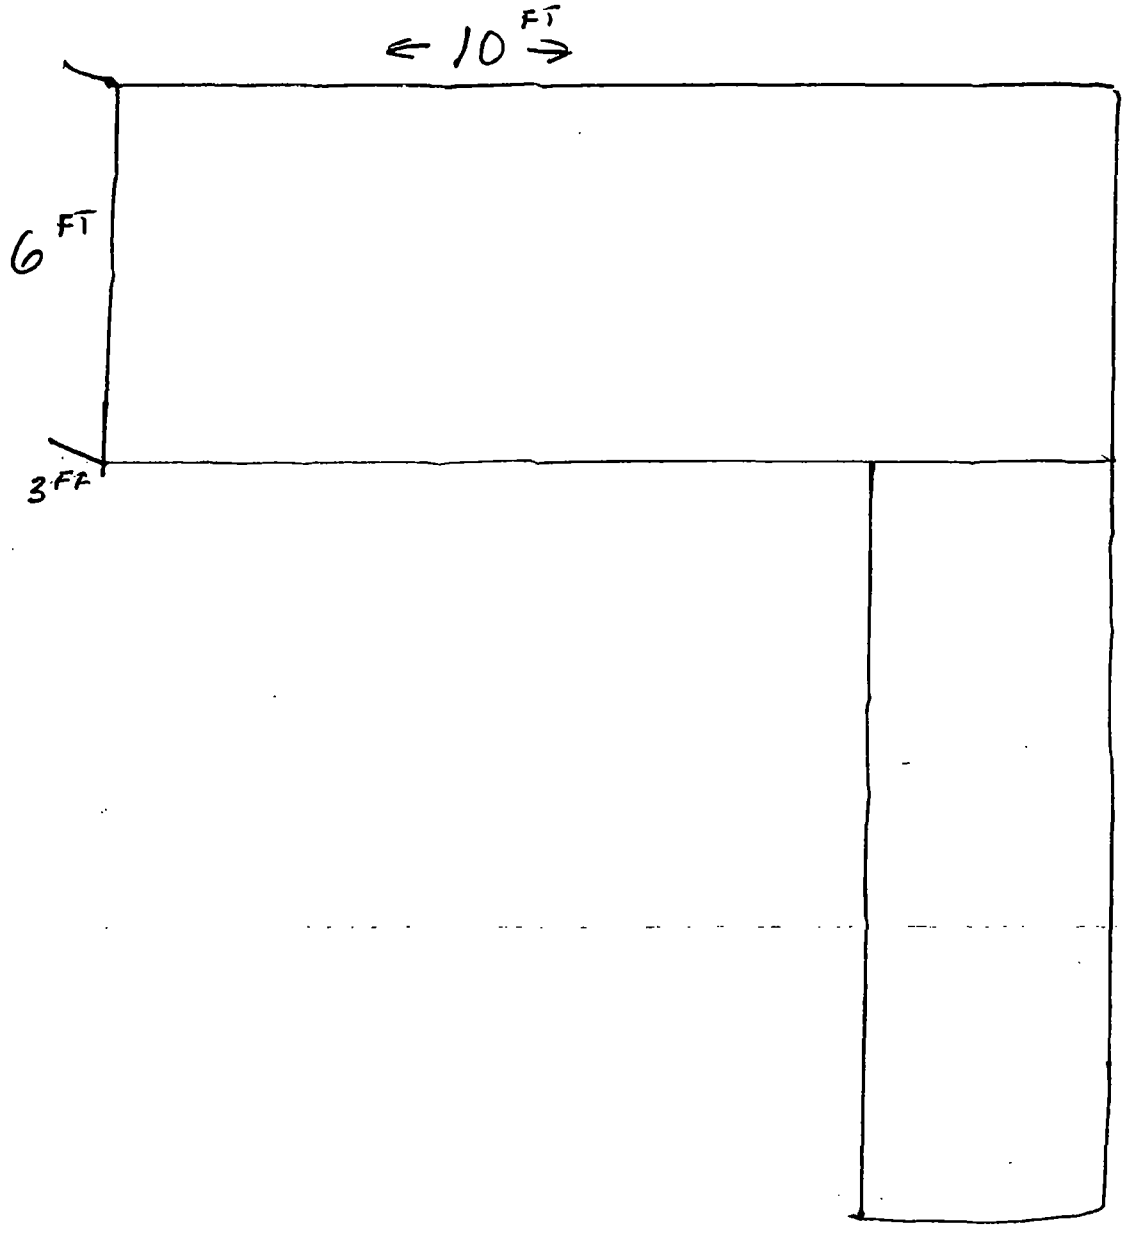
← 10 FT →
6 FT
3 FT

City of Chicago

Office of the City Clerk

Document Tracking Sheet

O2013-6702

Meeting Date:	9/11/2013
Sponsor(s):	Reboyras, Ariel (30)
Type:	Ordinance
Title:	Grant(s) of privilege in public way for America Auto Service, Inc.
Committee(s) Assignment:	Committee on Transportation and Public Way

ORDINANCE
AMERICA AUTO SERVICE INC
Acct. No. 39487 - 1
Permit No. 1107671

Be It Ordained by the City Council of the City of Chicago:

SECTION 1. Permission and authority are hereby given and granted to AMERICA AUTO SERVICE INC, upon the terms and subject to the conditions of this ordinance to maintain and use one (1) sign(s) projecting over the public right-of-way attached to its premises known as 5524 W. Fullerton Ave..

Said sign structure(s) measures as follows; along W. Fullerton Avenue:
One (1) at six (6) feet in length, four (4) feet in height and nineteen point five (19.5) feet above grade level.

The location of said privilege shall be as shown on prints kept on file with the Department of Business Affairs and Consumer Protection and the Office of the City Clerk.

Said privilege shall be constructed in accordance with plans and specifications approved by the Department of Transportation (Division of Project Development) and Zoning Department - Signs.

This grant of privilege in the public way shall be subject to the provisions of Section 10-28-015 and all other required provisions of the Municipal Code of Chicago.

The grantee shall pay to the City of Chicago as compensation for the privilege #1107671 herein granted the sum of one hundred ($100.00) per annum in advance.

A 25% penalty will be added for payments received after due date.

The permit holder agrees to hold the City of Chicago harmless for any damage, relocation or replacement costs associated with damage, relocation or removal of private property caused by the City performing work in the public way.

Authority herein given and granted for a period of five (5) years from and after 07/30/2013.

Alderman _____

Ariel Reboyras 30th Ward

Google

Address 5524 W Fullerton Ave
Chicago, IL 60639

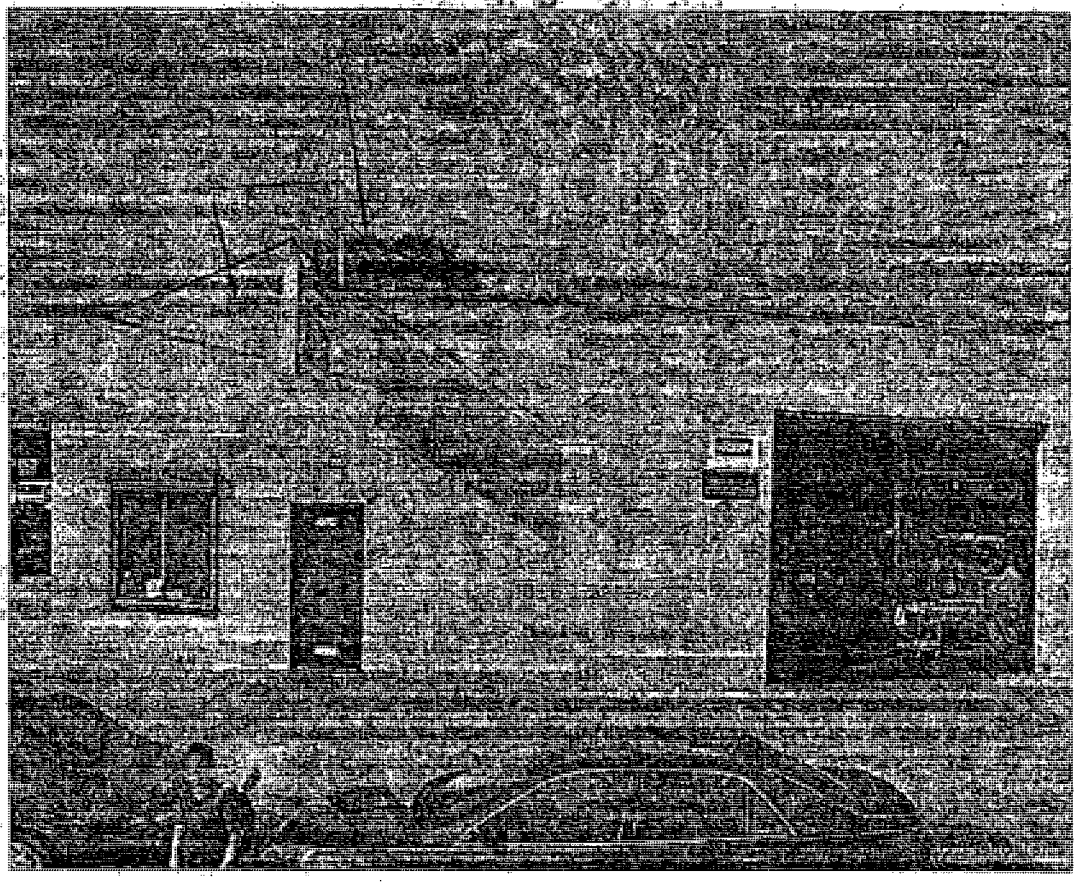

Department of Business Affairs and Consumer Protection
Business Assistance Center - Public Way Use Unit
City Hall - 121 N. LaSalle Street, Room 800 • Chicago, IL 60602
(312)-74-GOBIZ (312-744-6249) • (312) 744-1944 (TTY)
http://www.cityofchicago.org/bacp

09/11/2013

Alderman **Ariel Reboyras**
Ward # **30**
City of Chicago
City Hall, Room **203**
121 North LaSalle Street
Chicago, Illinois 60602

Re: An ordinance to use and maintain a portion of the public right-of-way for **one (1) sign(s)** for **AMERICA AUTO SERVICE INC**, adjacent to the premises known as **5524 W. Fullerton Ave.**.

Dear Alderman **Ariel Reboyras**:

The applicant referenced above has requested the use of the public right-of-way for a **sign(s)**. An ordinance has been prepared by the Department of Business Affairs and Consumer Protection – Business Assistance Center - Public Way Use Unit for presentation to the City Council. Because this request was made for properties located in your ward, as approved by you as per the attached, I respectfully request that you introduce the attached ordinance at the next City Council meeting.

If you have any questions regarding this ordinance, please contact Anthony Bertuca at (312) 744-5506.

Department of Business Affairs and Consumer Protection

City of Chicago

O2013-6704

Office of the City Clerk

Document Tracking Sheet

Meeting Date:	9/11/2013
Sponsor(s):	Reboyras, Ariel (30)
Type:	Ordinance
Title:	Grant(s) of privilege in public way for Celeste's Flower Shop
Committee(s) Assignment:	Committee on Transportation and Public Way

ORDINANCE
CELESTE'S FLOWER SHOP
Acct. No. 362187 - 1
Permit No. 1097190

Be It Ordained by the City Council of the City of Chicago:

SECTION 1. Permission and authority are hereby given and granted to CELESTE'S FLOWER SHOP, upon the terms and subject to the conditions of this ordinance to maintain and use one (1) sign(s) projecting over the public right-of-way attached to its premises known as 3921 W. Fullerton Ave..

Said sign structure(s) measures as follows; along W. Fullerton Avenue:
One (1) at eight (8) feet in length, four (4) feet in height and ten (10) feet above grade level.

The location of said privilege shall be as shown on prints kept on file with the Department of Business Affairs and Consumer Protection and the Office of the City Clerk.

Said privilege shall be constructed in accordance with plans and specifications approved by the Department of Transportation (Division of Project Development) and Zoning Department - Signs.

This grant of privilege in the public way shall be subject to the provisions of Section 10-28-015 and all other required provisions of the Municipal Code of Chicago.

The grantee shall pay to the City of Chicago as compensation for the privilege #1097190 herein granted the sum of three hundred ($300.00) per annum in advance.

A 25% penalty will be added for payments received after due date.

The permit holder agrees to hold the City of Chicago harmless for any damage, relocation or replacement costs associated with damage, relocation or removal of private property caused by the City performing work in the public way.

Authority herein given and granted for a period of five (5) years from and after Date of Passage.

Alderman _____

Ariel Reboyras 30th Ward

APPLICATION TO USE THE PUBLIC RIGHT OF WAY

EXAMPLE OF SIGN DRAWING

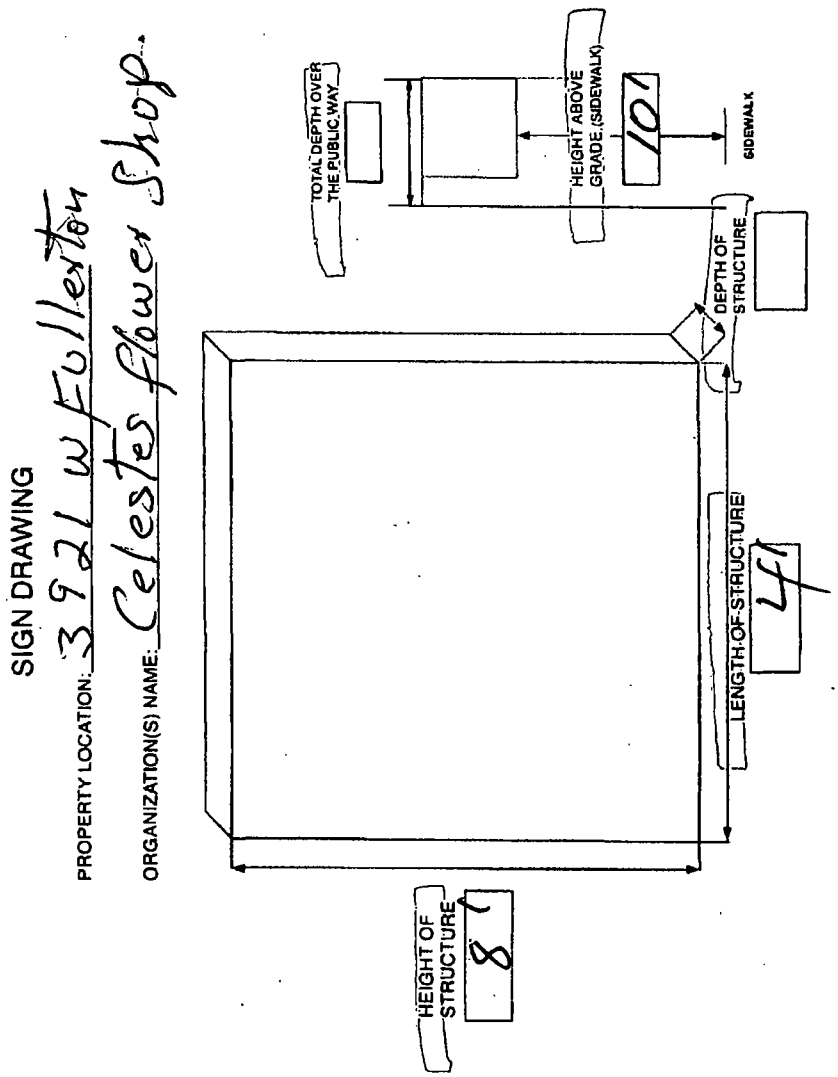

Department of Business Affairs and Consumer Protection
Business Assistance Center - Public Way Use Unit
City Hall - 121 N. LaSalle Street, Room 800 • Chicago, IL 60602
(312)-74-GOBIZ (312-744-6249) • (312) 744-1944 (TTY)
http://www.cityofchicago.org/bacp

09/11/2013

Alderman **Ariel Reboyras**
Ward # **30**
City of Chicago
City Hall, Room **203**
121 North LaSalle Street
Chicago, Illinois 60602

Re: An ordinance to use and maintain a portion of the public right-of-way for **one (1) sign(s)** for **CELESTE'S FLOWER SHOP**, adjacent to the premises known as **3921 W. Fullerton Ave.**.

Dear Alderman **Ariel Reboyras**:

The applicant referenced above has requested the use of the public right-of-way for a **sign(s)**. An ordinance has been prepared by the Department of Business Affairs and Consumer Protection – Business Assistance Center - Public Way Use Unit for presentation to the City Council. Because this request was made for properties located in your ward, as approved by you as per the attached, I respectfully request that you introduce the attached ordinance at the next City Council meeting.

If you have any questions regarding this ordinance, please contact Anthony Bertuca at (312) 744-5506.

Department of Business Affairs and Consumer Protection

City of Chicago

O2013-6705

Office of the City Clerk

Document Tracking Sheet

Meeting Date:	9/11/2013
Sponsor(s):	Reboyras, Ariel (30)
Type:	Ordinance
Title:	Grant(s) of privilege in public way for Chicago Collision Center
Committee(s) Assignment:	Committee on Transportation and Public Way

ORDINANCE
CHICAGO COLLISION CENTER
Acct. No. 29852 - 1
Permit No. 1107640

Be It Ordained by the City Council of the City of Chicago:

SECTION 1. Permission and authority are hereby given and granted to CHICAGO COLLISION CENTER, upon the terms and subject to the conditions of this ordinance to maintain and use one (1) sign(s) projecting over the public right-of-way attached to its premises known as 3545 N. Milwaukee Ave..

Said sign structure(s) measures as follows; along N. Milwaukee Avenue:
One (1) at six (6) feet in length, ten (10) feet in height and ten (10) feet above grade level.

The location of said privilege shall be as shown on prints kept on file with the Department of Business Affairs and Consumer Protection and the Office of the City Clerk.

Said privilege shall be constructed in accordance with plans and specifications approved by the Department of Transportation (Division of Project Development) and Zoning Department - Signs.

This grant of privilege in the public way shall be subject to the provisions of Section 10-28-015 and all other required provisions of the Municipal Code of Chicago.

The grantee shall pay to the City of Chicago as compensation for the privilege #1107640 herein granted the sum of three hundred ($300.00) per annum in advance.

A 25% penalty will be added for payments received after due date.

The permit holder agrees to hold the City of Chicago harmless for any damage, relocation or replacement costs associated with damage, relocation or removal of private property caused by the City performing work in the public way.

Authority herein given and granted for a period of five (5) years from and after 05/14/2013.

Alderman _____

Ariel Reboyras 30th Ward

3545 N. MILWAUKEE AVE

CHICAGO COLLISION CENTER

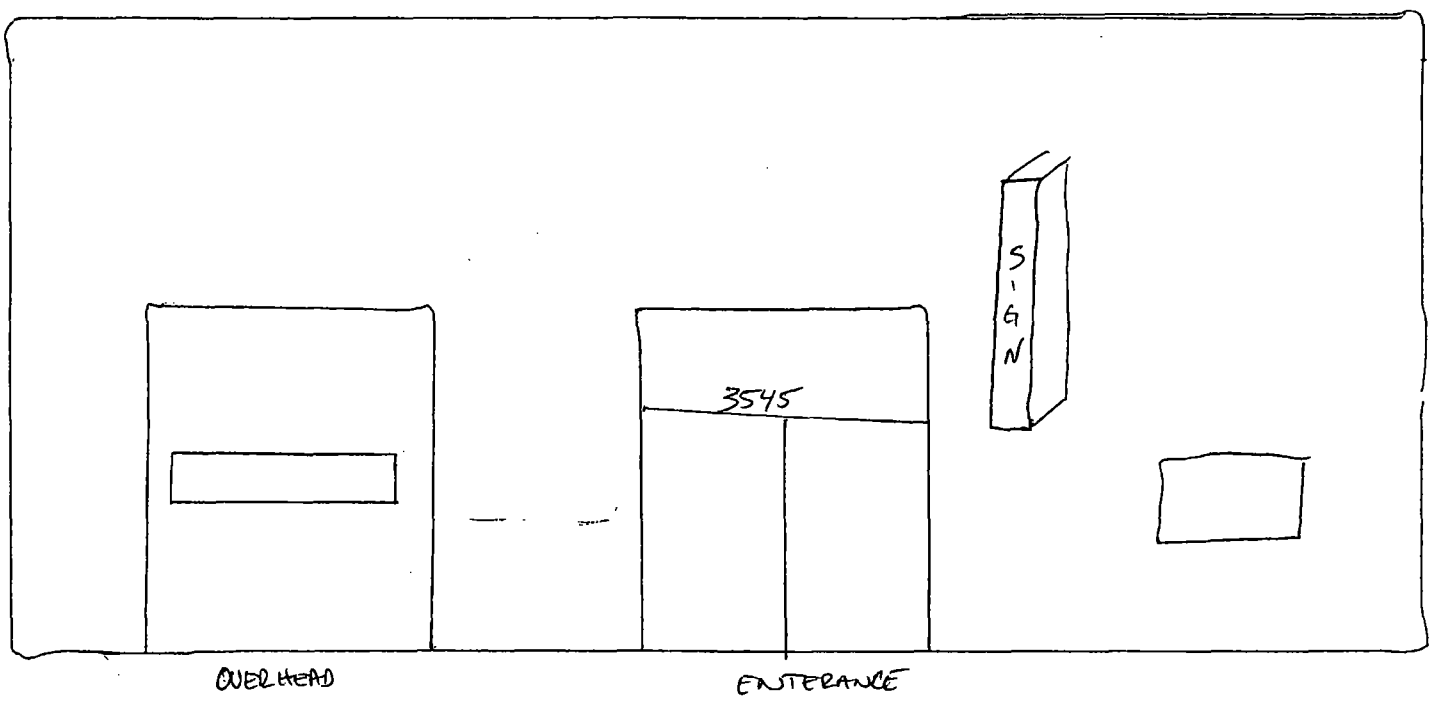

"NO CHANGES"

Department of Business Affairs and Consumer Protection
Business Assistance Center - Public Way Use Unit
City Hall - 121 N. LaSalle Street, Room 800 • Chicago, IL 60602
(312)-74-GOBIZ (312-744-6249) • (312) 744-1944 (TTY)
http://www.cityofchicago.org/bacp

09/11/2013

Alderman **Ariel Reboyras**
Ward # **30**
City of Chicago
City Hall, Room **203**
121 North LaSalle Street
Chicago, Illinois 60602

Re: An ordinance to use and maintain a portion of the public right-of-way for **one (1) sign(s)** for **CHICAGO COLLISION CENTER**, adjacent to the premises known as **3545 N. Milwaukee Ave.**.

Dear Alderman **Ariel Reboyras**:

The applicant referenced above has requested the use of the public right-of-way for a **sign(s)**. An ordinance has been prepared by the Department of Business Affairs and Consumer Protection – Business Assistance Center - Public Way Use Unit for presentation to the City Council. Because this request was made for properties located in your ward, as approved by you as per the attached, I respectfully request that you introduce the attached ordinance at the next City Council meeting.

If you have any questions regarding this ordinance, please contact Anthony Bertuca at (312) 744-5506.

Department of Business Affairs and Consumer Protection

City of Chicago

O2013-6707

Office of the City Clerk

Document Tracking Sheet

Meeting Date:	9/11/2013
Sponsor(s):	Reboyras, Ariel (30)
Type:	Ordinance
Title:	Grant(s) of privilege in public way for Family Dollar Store No. 7078
Committee(s) Assignment:	Committee on Transportation and Public Way

ORDINANCE
FAMILY DOLLAR STORE #7078
Acct. No. 11071 - 94
Permit No. 1107270

Be It Ordained by the City Council of the City of Chicago:

SECTION 1. Permission and authority are hereby given and granted to FAMILY DOLLAR STORE #7078, upon the terms and subject to the conditions of this ordinance to maintain and use two (2) sign(s) projecting over the public right-of-way attached to its premises known as 3916 W. Fullerton Ave..

Said sign structure(s) measures as follows; along W. Fullerton Avenue:
One (1) at five point zero eight (5.08) feet in length, four (4) feet in height and ten (10) feet above grade level.

Said sign structure(s) measures as follows; along W. Fullerton Avenue:
One (1) at twenty-one point one seven (21.17) feet in length, two point eight three (2.83) feet in height and eighteen point five eight (18.58) feet above grade level.

The location of said privilege shall be as shown on prints kept on file with the Department of Business Affairs and Consumer Protection and the Office of the City Clerk.

Said privilege shall be constructed in accordance with plans and specifications approved by the Department of Transportation (Division of Project Development) and Zoning Department - Signs.

This grant of privilege in the public way shall be subject to the provisions of Section 10-28-015 and all other required provisions of the Municipal Code of Chicago.

The grantee shall pay to the City of Chicago as compensation for the privilege #1107270 herein granted the sum of four hundred ($400.00) per annum in advance.

A 25% penalty will be added for payments received after due date.

The permit holder agrees to hold the City of Chicago harmless for any damage, relocation or replacement costs associated with damage, relocation or removal of private property caused by the City performing work in the public way.

Authority herein given and granted for a period of five (5) years from and after 01/09/2013.

Alderman _____

Ariel Reboyras 30th Ward

Family Dollar #7078, 3916 W. Fullerton Ave

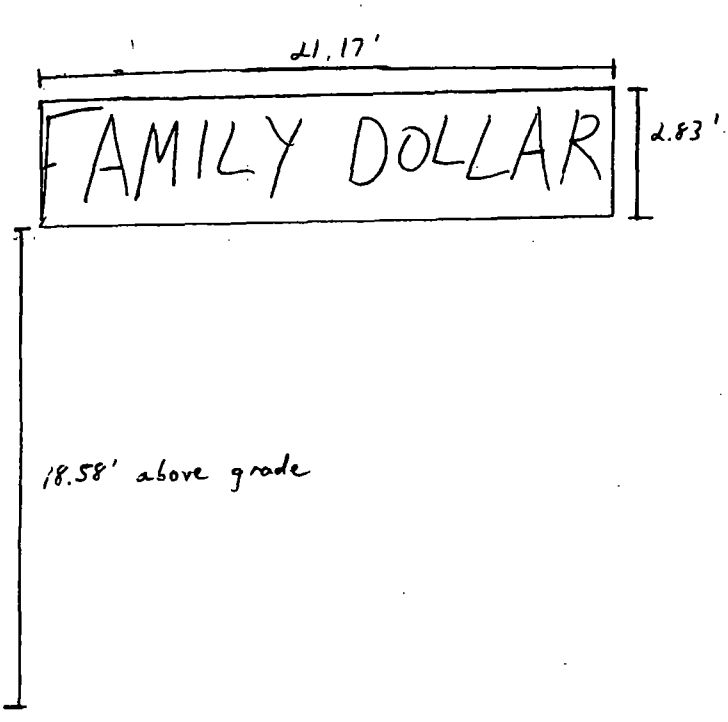

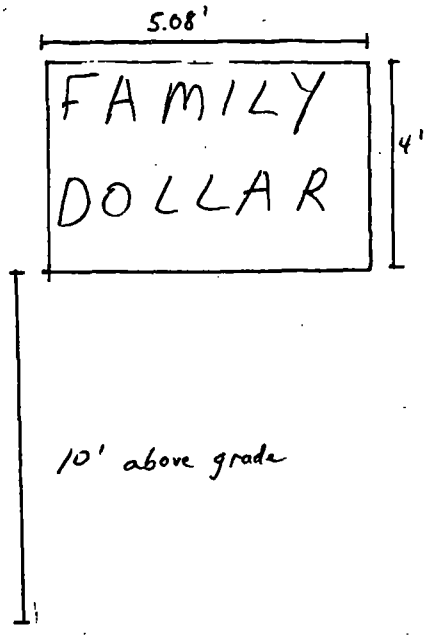

Department of Business Affairs and Consumer Protection
Business Assistance Center - Public Way Use Unit
City Hall - 121 N. LaSalle Street, Room 800 • Chicago, IL 60602
(312)-74-GOBIZ (312-744-6249) • (312) 744-1944 (TTY)
http://www.cityofchicago.org/bacp

09/11/2013

Alderman **Ariel Reboyras**
Ward # **30**
City of Chicago
City Hall, Room **203**
121 North LaSalle Street
Chicago, Illinois 60602

Re: An ordinance to use and maintain a portion of the public right-of-way for **two (2) sign(s)** for **FAMILY DOLLAR STORE #7078**, adjacent to the premises known as **3916 W. Fullerton Ave.**.

Dear Alderman **Ariel Reboyras**:

The applicant referenced above has requested the use of the public right-of-way for a **sign(s)**. An ordinance has been prepared by the Department of Business Affairs and Consumer Protection – Business Assistance Center - Public Way Use Unit for presentation to the City Council. Because this request was made for properties located in your ward, as approved by you as per the attached, I respectfully request that you introduce the attached ordinance at the next City Council meeting.

If you have any questions regarding this ordinance, please contact Anthony Bertuca at (312) 744-5506.

Department of Business Affairs and Consumer Protection

City of Chicago

O2013-6709

Office of the City Clerk

Document Tracking Sheet

Meeting Date:	9/11/2013
Sponsor(s):	Reboyras, Ariel (30)
Type:	Ordinance
Title:	Grant(s) of privilege in public way for O'Reilly Auto Parts No. 3422
Committee(s) Assignment:	Committee on Transportation and Public Way

ORDINANCE
O'REILLY AUTO PARTS #3422
Acct. No. 303772 - 24
Permit No. 1107947

Be It Ordained by the City Council of the City of Chicago:

SECTION 1. Permission and authority are hereby given and granted to O'REILLY AUTO PARTS #3422, upon the terms and subject to the conditions of this ordinance to maintain and use two (2) sign(s) projecting over the public right-of-way attached to its premises known as 3333 N. Milwaukee Ave..

Said sign structure(s) measures as follows; along North Milwaukee Avenue:
One (1) at twenty point seven five (20.75) feet in length, three (3) feet in height and twelve (12) feet above grade level.
One (1) at ten (10) feet in length, five (5) feet in height and fifteen (15) feet above grade level.

The location of said privilege shall be as shown on prints kept on file with the Department of Business Affairs and Consumer Protection and the Office of the City Clerk.

Said privilege shall be constructed in accordance with plans and specifications approved by the Department of Transportation (Division of Project Development) and Zoning Department - Signs.

This grant of privilege in the public way shall be subject to the provisions of Section 10-28-015 and all other required provisions of the Municipal Code of Chicago.

The grantee shall pay to the City of Chicago as compensation for the privilege #1107947 herein granted the sum of six hundred ($600.00) per annum in advance.

A 25% penalty will be added for payments received after due date.

The permit holder agrees to hold the City of Chicago harmless for any damage, relocation or replacement costs associated with damage, relocation or removal of private property caused by the City performing work in the public way.

Authority herein given and granted for a period of five (5) years from and after Date of Passage.

Alderman _____

Ariel Reboyras 30th Ward

Google

Address **North Keystone Avenue / North Milwaukee Avenue**

Address is approximate

#3422

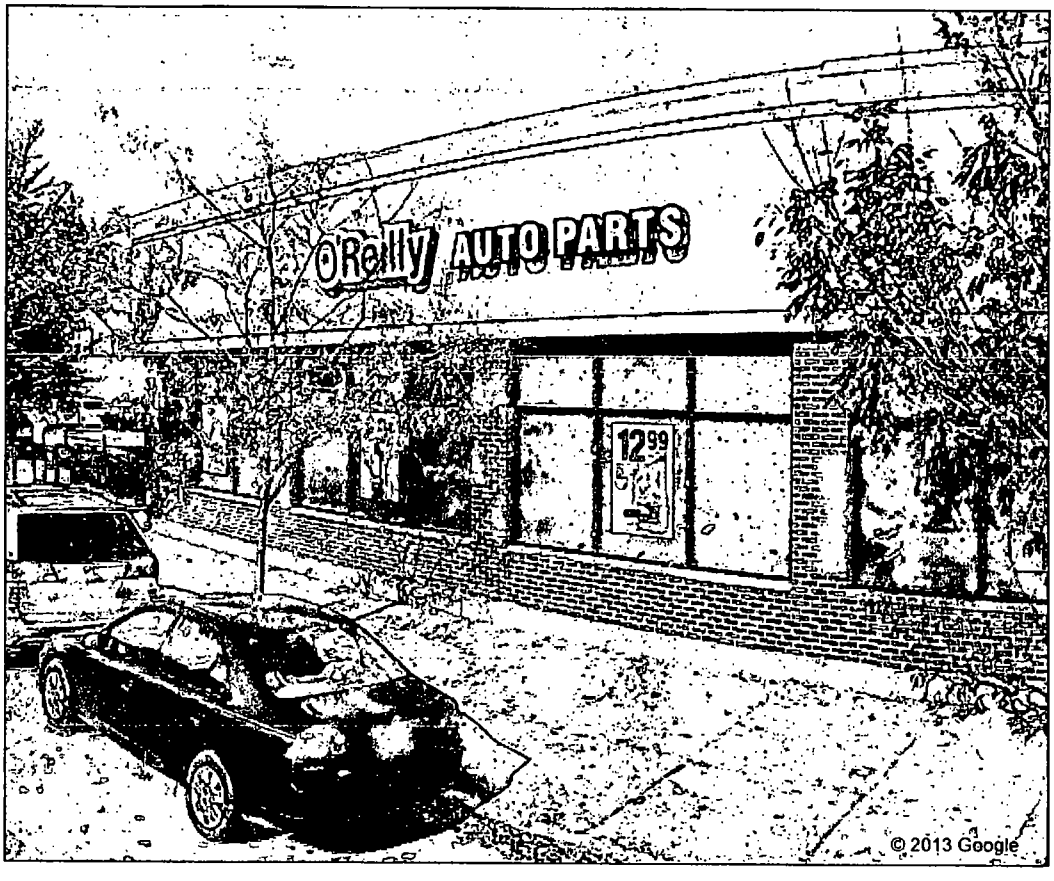

Wall

Department of Business Affairs and Consumer Protection
Business Assistance Center - Public Way Use Unit
City Hall - 121 N. LaSalle Street, Room 800 • Chicago, IL 60602
(312)-74-GOBIZ (312-744-6249) • (312) 744-1944 (TTY)
http://www.cityofchicago.org/bacp

09/11/2013

Alderman **Ariel Reboyras**
Ward # **30**
City of Chicago
City Hall, Room **203**
121 North LaSalle Street
Chicago, Illinois 60602

Re: An ordinance to use and maintain a portion of the public right-of-way for **two (2) sign(s)** for **O'REILLY AUTO PARTS #3422**, adjacent to the premises known as **3333 N. Milwaukee Ave.**.

Dear Alderman **Ariel Reboyras**:

The applicant referenced above has requested the use of the public right-of-way for a **sign(s)**. An ordinance has been prepared by the Department of Business Affairs and Consumer Protection – Business Assistance Center - Public Way Use Unit for presentation to the City Council. Because this request was made for properties located in your ward, as approved by you as per the attached, I respectfully request that you introduce the attached ordinance at the next City Council meeting.

If you have any questions regarding this ordinance, please contact Anthony Bertuca at (312) 744-5506.

Department of Business Affairs and Consumer Protection

City of Chicago

O2013-6710

Office of the City Clerk

Document Tracking Sheet

Meeting Date:	9/11/2013
Sponsor(s):	Reboyras, Ariel (30)
Type:	Ordinance
Title:	Grant(s) of privilege in public way for Pioneer
Committee(s) Assignment:	Committee on Transportation and Public Way

ORDINANCE
PIONEER
Acct. No. 204111 - 1
Permit No. 1107546

Be It Ordained by the City Council of the City of Chicago:

SECTION 1. Permission and authority are hereby given and granted to PIONEER, upon the terms and subject to the conditions of this ordinance to maintain and use three (3) sign(s) projecting over the public right-of-way attached to its premises known as 3959 W. Armitage Ave..

Said sign structure(s) measures as follows; along N. Pulaski Road:
Two (2) at eight (8) feet in length, four (4) feet in height and nine point three three (9.33) feet above grade level.

Said sign structure(s) measures as follows; along W. Armitage Avenue:
One (1) at eight (8) feet in length, four (4) feet in height and nine point three three (9.33) feet above grade level.

The location of said privilege shall be as shown on prints kept on file with the Department of Business Affairs and Consumer Protection and the Office of the City Clerk.

Said privilege shall be constructed in accordance with plans and specifications approved by the Department of Transportation (Division of Project Development) and Zoning Department - Signs.

This grant of privilege in the public way shall be subject to the provisions of Section 10-28-015 and all other required provisions of the Municipal Code of Chicago.

The grantee shall pay to the City of Chicago as compensation for the privilege #1107546 herein granted the sum of nine hundred ($900.00) per annum in advance.

A 25% penalty will be added for payments received after due date.

The permit holder agrees to hold the City of Chicago harmless for any damage, relocation or replacement costs associated with damage, relocation or removal of private property caused by the City performing work in the public way.

Authority herein given and granted for a period of five (5) years from and after 06/11/2013.

Alderman _____

Ariel Reboyras 30th Ward

PIONEER
FOOD
& LIQUORS
COLD BEER & WINE
NOTICE
3959

Department of Business Affairs and Consumer Protection
Business Assistance Center - Public Way Use Unit
City Hall - 121 N. LaSalle Street, Room 800 • Chicago, IL 60602
(312)-74-GOBIZ (312-744-6249) • (312) 744-1944 (TTY)
http://www.cityofchicago.org/bacp

09/11/2013

Alderman **Ariel Reboyras**
Ward # **30**
City of Chicago
City Hall, Room **203**
121 North LaSalle Street
Chicago, Illinois 60602

Re: An ordinance to use and maintain a portion of the public right-of-way for **three (3) sign(s)** for **PIONEER**, adjacent to the premises known as **3959 W. Armitage Ave.**.

Dear Alderman **Ariel Reboyras**:

The applicant referenced above has requested the use of the public right-of-way for a **sign(s)**. An ordinance has been prepared by the Department of Business Affairs and Consumer Protection – Business Assistance Center - Public Way Use Unit for presentation to the City Council. Because this request was made for properties located in your ward, as approved by you as per the attached, I respectfully request that you introduce the attached ordinance at the next City Council meeting.

If you have any questions regarding this ordinance, please contact Anthony Bertuca at (312) 744-5506.

Department of Business Affairs and Consumer Protection

City of Chicago

O2013-6714

Office of the City Clerk

Document Tracking Sheet

Meeting Date:	9/11/2013
Sponsor(s):	Reboyras, Ariel (30)
Type:	Ordinance
Title:	Grant(s) of privilege in public way for St. Hyacinth Basilica
Committee(s) Assignment:	Committee on Transportation and Public Way

ORDINANCE
ST HYACINTH BASILICA
Acct. No. 246102 - 2
Permit No. 1105935

Be It Ordained by the City Council of the City of Chicago:

SECTION 1 Permission and authority are hereby given and granted to ST HYACINTH BASILICA, upon the terms and subject to the conditions of this ordinance to maintain and use, as now constructed, one (1) Ramp(s) on the public right-of-way adjacent to its premises known as 3651 W. George St..

Said Ramp(s) at W Lawndale measure(s):
One (1) at seventy-five (75) feet in length, and five point eight three (5.83) feet in width for a total of four hundred thirty-seven point two five (437.25) square feet.

The location of said privilege shall be as shown on prints kept on file with the Department of Business Affairs and Consumer Protection and the Office of the City Clerk.

Said privilege shall be constructed in accordance with plans and specifications approved by the Department of Transportation (Division of Project Development) and Mayor's Office for People with Disabilities.

This grant of privilege in the public way shall be subject to the provisions of Section 10-28-015 and all other required provisions of the Municipal Code of Chicago.

The grantee shall pay to the City of Chicago as compensation for the privilege #1105935 herein granted the sum of four hundred ($400 00) per annum in advance.

A 25% penalty will be added for payments received after due date.

The permit holder agrees to hold the City of Chicago harmless for any damage, relocation or replacement costs associated with damage, relocation or removal of private property caused by the City performing work in the public way.

Authority herein given and granted for a period of five (5) years from ~~and after~~ 04/09/2013.

Alderman _____

Ariel Reboyras 30th Ward

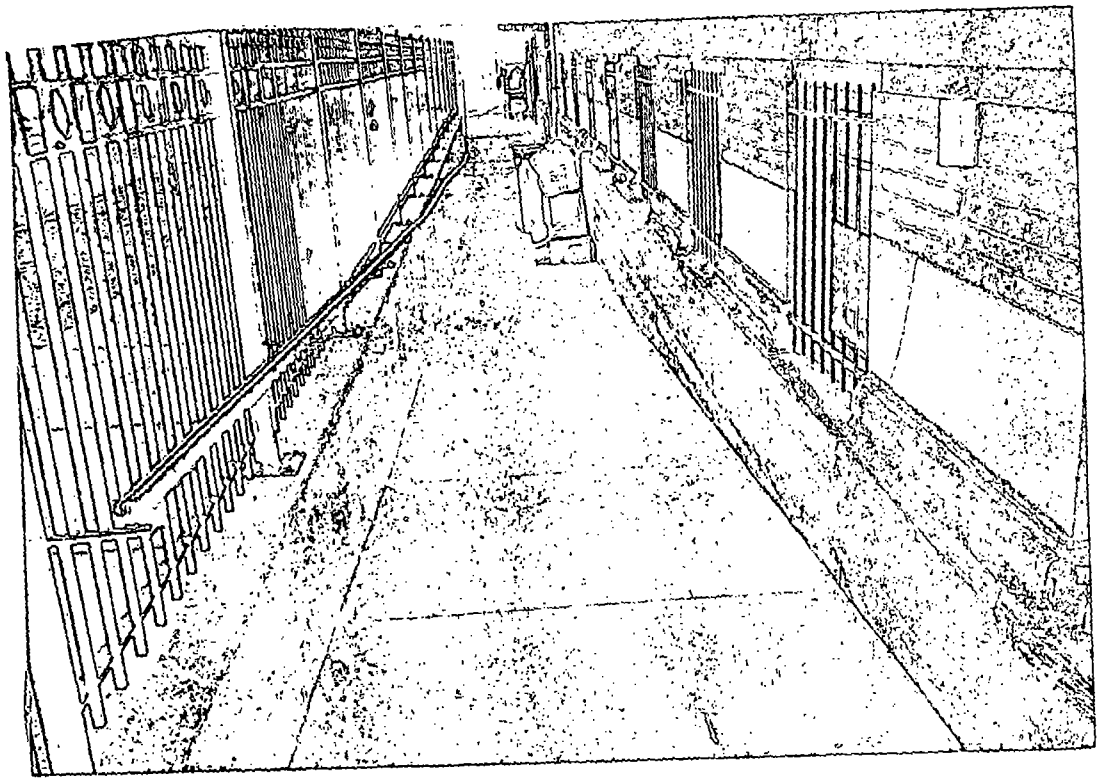

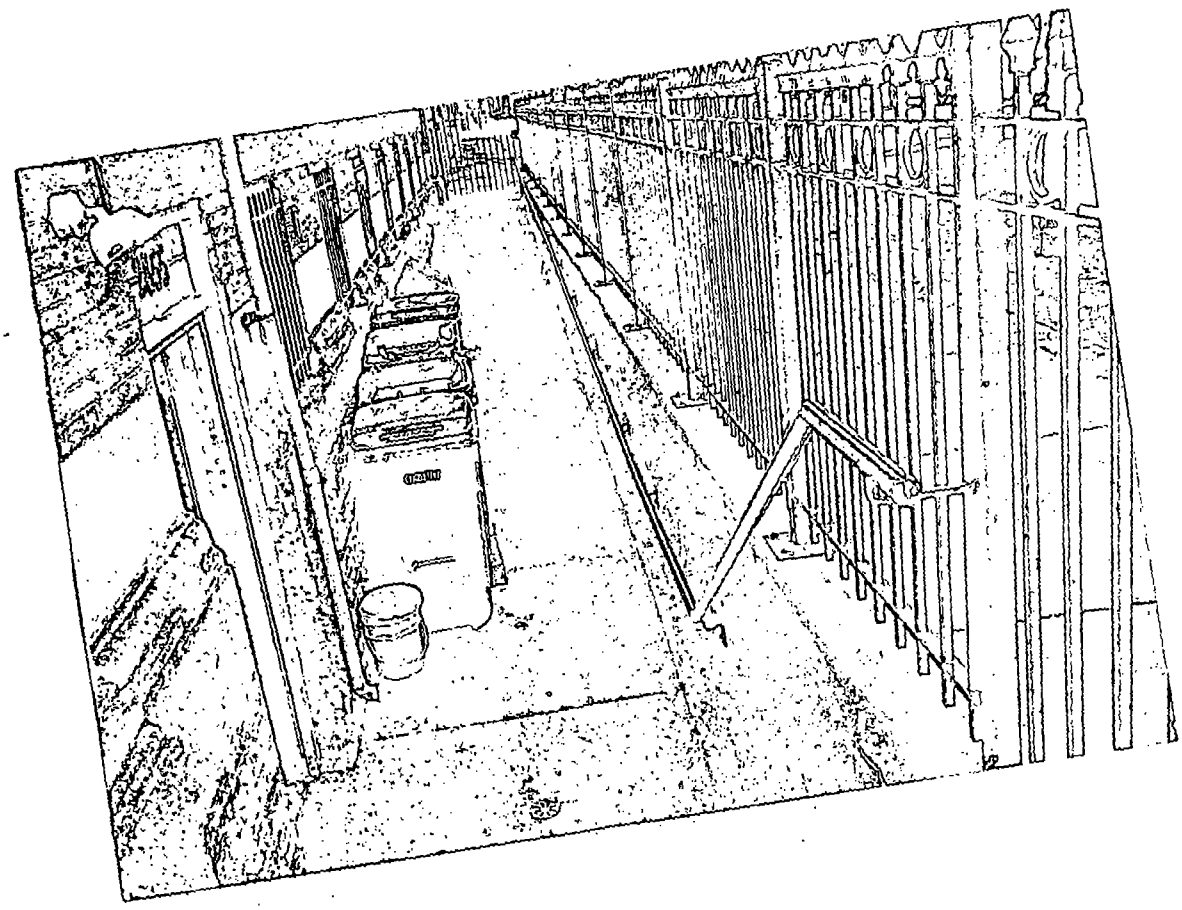

Department of Business Affairs and Consumer Protection
Business Assistance Center - Public Way Use Unit
City Hall - 121 N LaSalle Street, Room 800 • Chicago, IL 60602
(312)-74-GOBIZ (312-744-6249) • (312) 744-1944 (TTY)
http://www.cityofchicago.org/bacp

2nd ATTEMPT AT INTRODUCTION

09/11/2013

Alderman **Ariel Reboyras**
Ward # **30**
City of Chicago
City Hall, Room **203**
121 North LaSalle Street
Chicago, Illinois 60602

Re: An ordinance to use and maintain a portion of the public right-of-way for **one (1) ramp(s)** for **ST HYACINTH BASILICA**, adjacent to the premises known as **3651 W. George St.**.

Dear Alderman **Ariel Reboyras**:

The applicant referenced above has requested the use of the public right-of-way for a **ramp(s)**. An ordinance has been prepared by the Department of Business Affairs and Consumer Protection – Business Assistance Center - Public Way Use Unit for presentation to the City Council. Because this request was made for properties located in your ward, as approved by you as per the attached, I respectfully request that you introduce the attached ordinance at the next City Council meeting.

If you have any questions regarding this ordinance, please contact Anthony Bertuca at (312) 744-5506.

Department of Business Affairs and Consumer Protection

City of Chicago

O2013-6721

Office of the City Clerk

Document Tracking Sheet

Meeting Date:	9/11/2013
Sponsor(s):	Suarez, Regner Ray (31)
Type:	Ordinance
Title:	Grant(s) of privilege in public way for American Security Insurance Consultants, Inc.
Committee(s) Assignment:	Committee on Transportation and Public Way

ORDINANCE
AMERICAN SECURITY INSURANCE CONSULTANTS INC
Acct. No. 251549 - 2
Permit No. 1107704

Be It Ordained by the City Council of the City of Chicago:

SECTION 1. Permission and authority are hereby given and granted to AMERICAN SECURITY INSURANCE CONSULTANTS INC, upon the terms and subject to the conditions of this ordinance to maintain and use one (1) sign(s) projecting over the public right-of-way attached to its premises known as 5518 W. Diversey Ave..

Said sign structure(s) measures as follows; along W. Diversey Avenue:
One (1) at six (6) feet in length, four (4) feet in height and ten (10) feet above grade level.

The location of said privilege shall be as shown on prints kept on file with the Department of Business Affairs and Consumer Protection and the Office of the City Clerk.

Said privilege shall be constructed in accordance with plans and specifications approved by the Department of Transportation (Division of Project Development) and Zoning Department - Signs.

This grant of privilege in the public way shall be subject to the provisions of Section 10-28-015 and all other required provisions of the Municipal Code of Chicago.

The grantee shall pay to the City of Chicago as compensation for the privilege #1107704 herein granted the sum of one hundred ($100.00) per annum in advance.

A 25% penalty will be added for payments received after due date.

The permit holder agrees to hold the City of Chicago harmless for any damage, relocation or replacement costs associated with damage, relocation or removal of private property caused by the City performing work in the public way.

Authority herein given and granted for a period of five (5) years from and after 07/09/2013.

Alderman _____

Ray Suarez 31st Ward

American Security Insurance
Consultants Inc.
5518 W. Diversey Ave.
Chicago, IL 60639

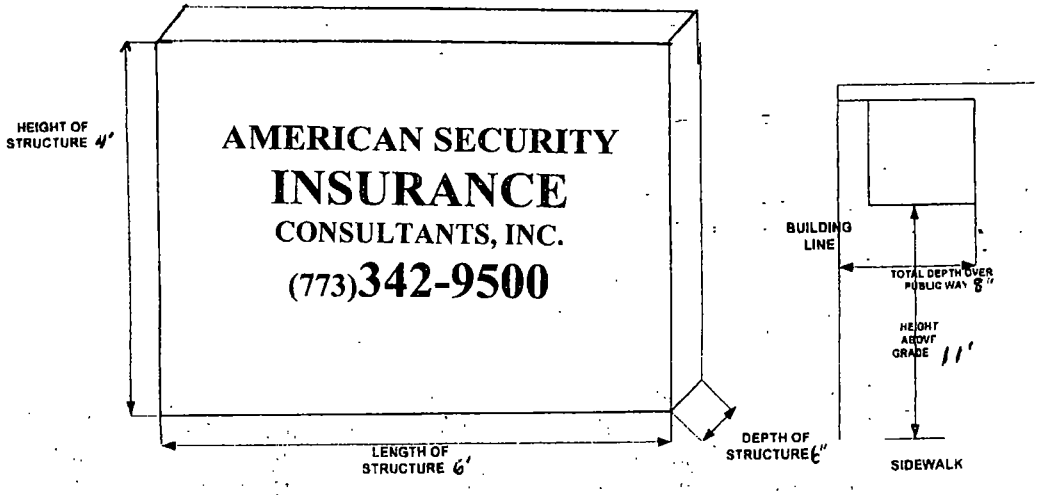

Department of Business Affairs and Consumer Protection
Business Assistance Center - Public Way Use Unit
City Hall - 121 N. LaSalle Street, Room 800 • Chicago, IL 60602
(312)-74-GOBIZ (312-744-6249) • (312) 744-1944 (TTY)
http://www.cityofchicago.org/bacp

09/11/2013

Alderman **Ray Suarez**
Ward # **31**
City of Chicago
City Hall, Room **203**
121 North LaSalle Street
Chicago, Illinois 60602

Re: An ordinance to use and maintain a portion of the public right-of-way for **one (1) sign(s)** for **AMERICAN SECURITY INSURANCE CONSULTANTS INC**, adjacent to the premises known as **5518 W. Diversey Ave.**.

Dear Alderman **Ray Suarez**:

The applicant referenced above has requested the use of the public right-of-way for a **sign(s)**. An ordinance has been prepared by the Department of Business Affairs and Consumer Protection – Business Assistance Center - Public Way Use Unit for presentation to the City Council. Because this request was made for properties located in your ward, as approved by you as per the attached, I respectfully request that you introduce the attached ordinance at the next City Council meeting.

If you have any questions regarding this ordinance, please contact Anthony Bertuca at (312) 744-5506.

Department of Business Affairs and Consumer Protection

City of Chicago

O2013-6722

Office of the City Clerk

Document Tracking Sheet

Meeting Date:	9/11/2013
Sponsor(s):	Suarez, Regner Ray (31)
Type:	Ordinance
Title:	Grant(s) of privilege in public way for Anastasia Restaurant
Committee(s) Assignment:	Committee on Transportation and Public Way

ORDINANCE
ANASTASIA RESTAURANT
Acct. No. 274903 - 1
Permit No. 1105382

Be It Ordained by the City Council of the City of Chicago:

SECTION 1. Permission and authority are hereby given and granted to ANASTASIA RESTAURANT, upon the terms and subject to the conditions of this ordinance to maintain and use one (1) sign(s) projecting over the public right-of-way attached to its premises known as 5221-23 W. Diversey Ave..

Said sign structure(s) measures as follows; along W. Diversey Avenue:
One (1) at six point six seven (6.67) feet in length, three point nine two (3.92) feet in height and eleven point one seven (11.17) feet above grade level.

The location of said privilege shall be as shown on prints kept on file with the Department of Business Affairs and Consumer Protection and the Office of the City Clerk.

Said privilege shall be constructed in accordance with plans and specifications approved by the Department of Transportation (Division of Project Development) and Zoning Department - Signs.

This grant of privilege in the public way shall be subject to the provisions of Section 10-28-015 and all other required provisions of the Municipal Code of Chicago.

The grantee shall pay to the City of Chicago as compensation for the privilege #1105382 herein granted the sum of three hundred ($300.00) per annum in advance.

A 25% penalty will be added for payments received after due date.

The permit holder agrees to hold the City of Chicago harmless for any damage, relocation or replacement costs associated with damage, relocation or removal of private property caused by the City performing work in the public way.

Authority herein given and granted for a period of five (5) years from and after 09/27/2012.

Alderman _____

Ray Suarez 31st Ward

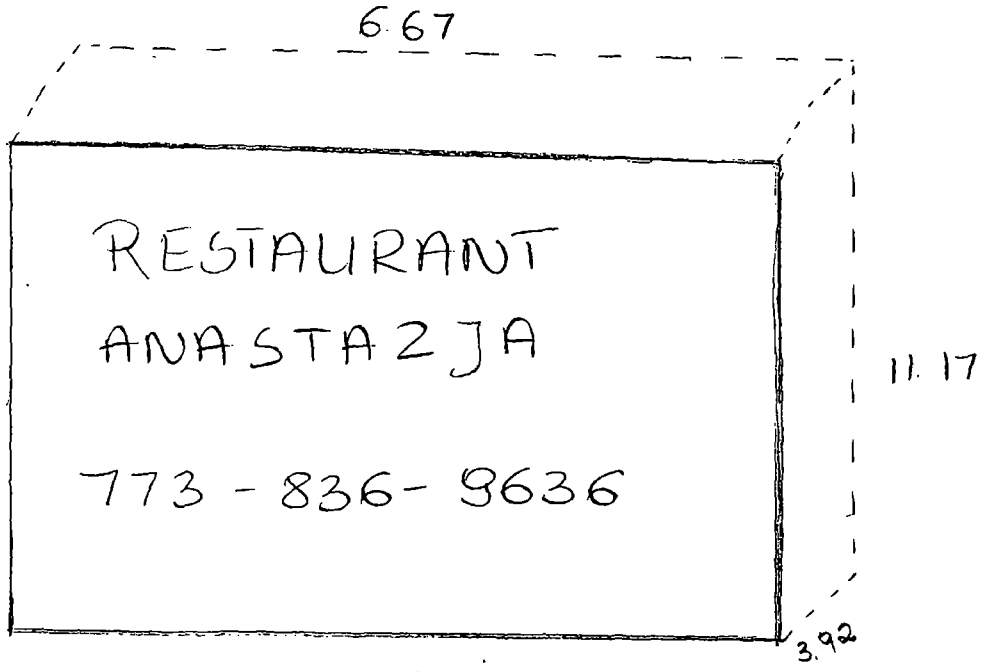
6.67
RESTAURANT
ANASTAZJA
773-836-9636
11.17
3.92

Department of Business Affairs and Consumer Protection
Business Assistance Center - Public Way Use Unit
City Hall - 121 N. LaSalle Street, Room 800 • Chicago, IL 60602
(312)-74-GOBIZ (312-744-6249) • (312) 744-1944 (TTY)
http://www.cityofchicago.org/bacp

09/11/2013

Alderman **Ray Suarez**
Ward # **31**
City of Chicago
City Hall, Room **203**
121 North LaSalle Street
Chicago, Illinois 60602

Re: An ordinance to use and maintain a portion of the public right-of-way for **one (1) sign(s)** for **ANASTASIA RESTAURANT**, adjacent to the premises known as **5221-23 W. Diversey Ave.**.

Dear Alderman **Ray Suarez**:

The applicant referenced above has requested the use of the public right-of-way for a **sign(s)**. An ordinance has been prepared by the Department of Business Affairs and Consumer Protection – Business Assistance Center - Public Way Use Unit for presentation to the City Council. Because this request was made for properties located in your ward, as approved by you as per the attached, I respectfully request that you introduce the attached ordinance at the next City Council meeting.

If you have any questions regarding this ordinance, please contact Anthony Bertuca at (312) 744-5506.

Department of Business Affairs and Consumer Protection

City of Chicago

O2013-6723

Office of the City Clerk

Document Tracking Sheet

Meeting Date:	9/11/2013
Sponsor(s):	Suarez, Regner Ray (31)
Type:	Ordinance
Title:	Grant(s) of privilege in public way for Barnes Auto Sales
Committee(s) Assignment:	Committee on Transportation and Public Way

ORDINANCE
BARNES AUTO SALES
Acct. No. 6280 - 2
Permit No. 1108172

Be It Ordained by the City Council of the City of Chicago:

SECTION 1. Permission and authority are hereby given and granted to BARNES AUTO SALES, upon the terms and subject to the conditions of this ordinance to maintain and use one (1) sign(s) projecting over the public right-of-way attached to its premises known as 2429 N. Cicero Ave..

Said sign structure(s) measures as follows; along N. Cicero:
One (1) at eight (8) feet in length, four (4) feet in height and fifteen (15) feet above grade level.

The location of said privilege shall be as shown on prints kept on file with the Department of Business Affairs and Consumer Protection and the Office of the City Clerk.

Said privilege shall be constructed in accordance with plans and specifications approved by the Department of Transportation (Division of Project Development) and Zoning Department - Signs.

This grant of privilege in the public way shall be subject to the provisions of Section 10-28-015 and all other required provisions of the Municipal Code of Chicago.

The grantee shall pay to the City of Chicago as compensation for the privilege #1108172 herein granted the sum of three hundred ($300.00) per annum in advance.

A 25% penalty will be added for payments received after due date.

The permit holder agrees to hold the City of Chicago harmless for any damage, relocation or replacement costs associated with damage, relocation or removal of private property caused by the City performing work in the public way.

Authority herein given and granted for a period of five (5) years from and after 07/30/2013.

Alderman 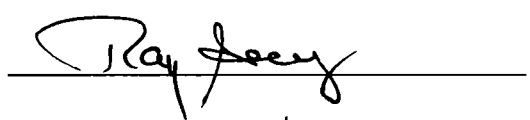
Ray Suarez 31st Ward

(Page 2 of 2)

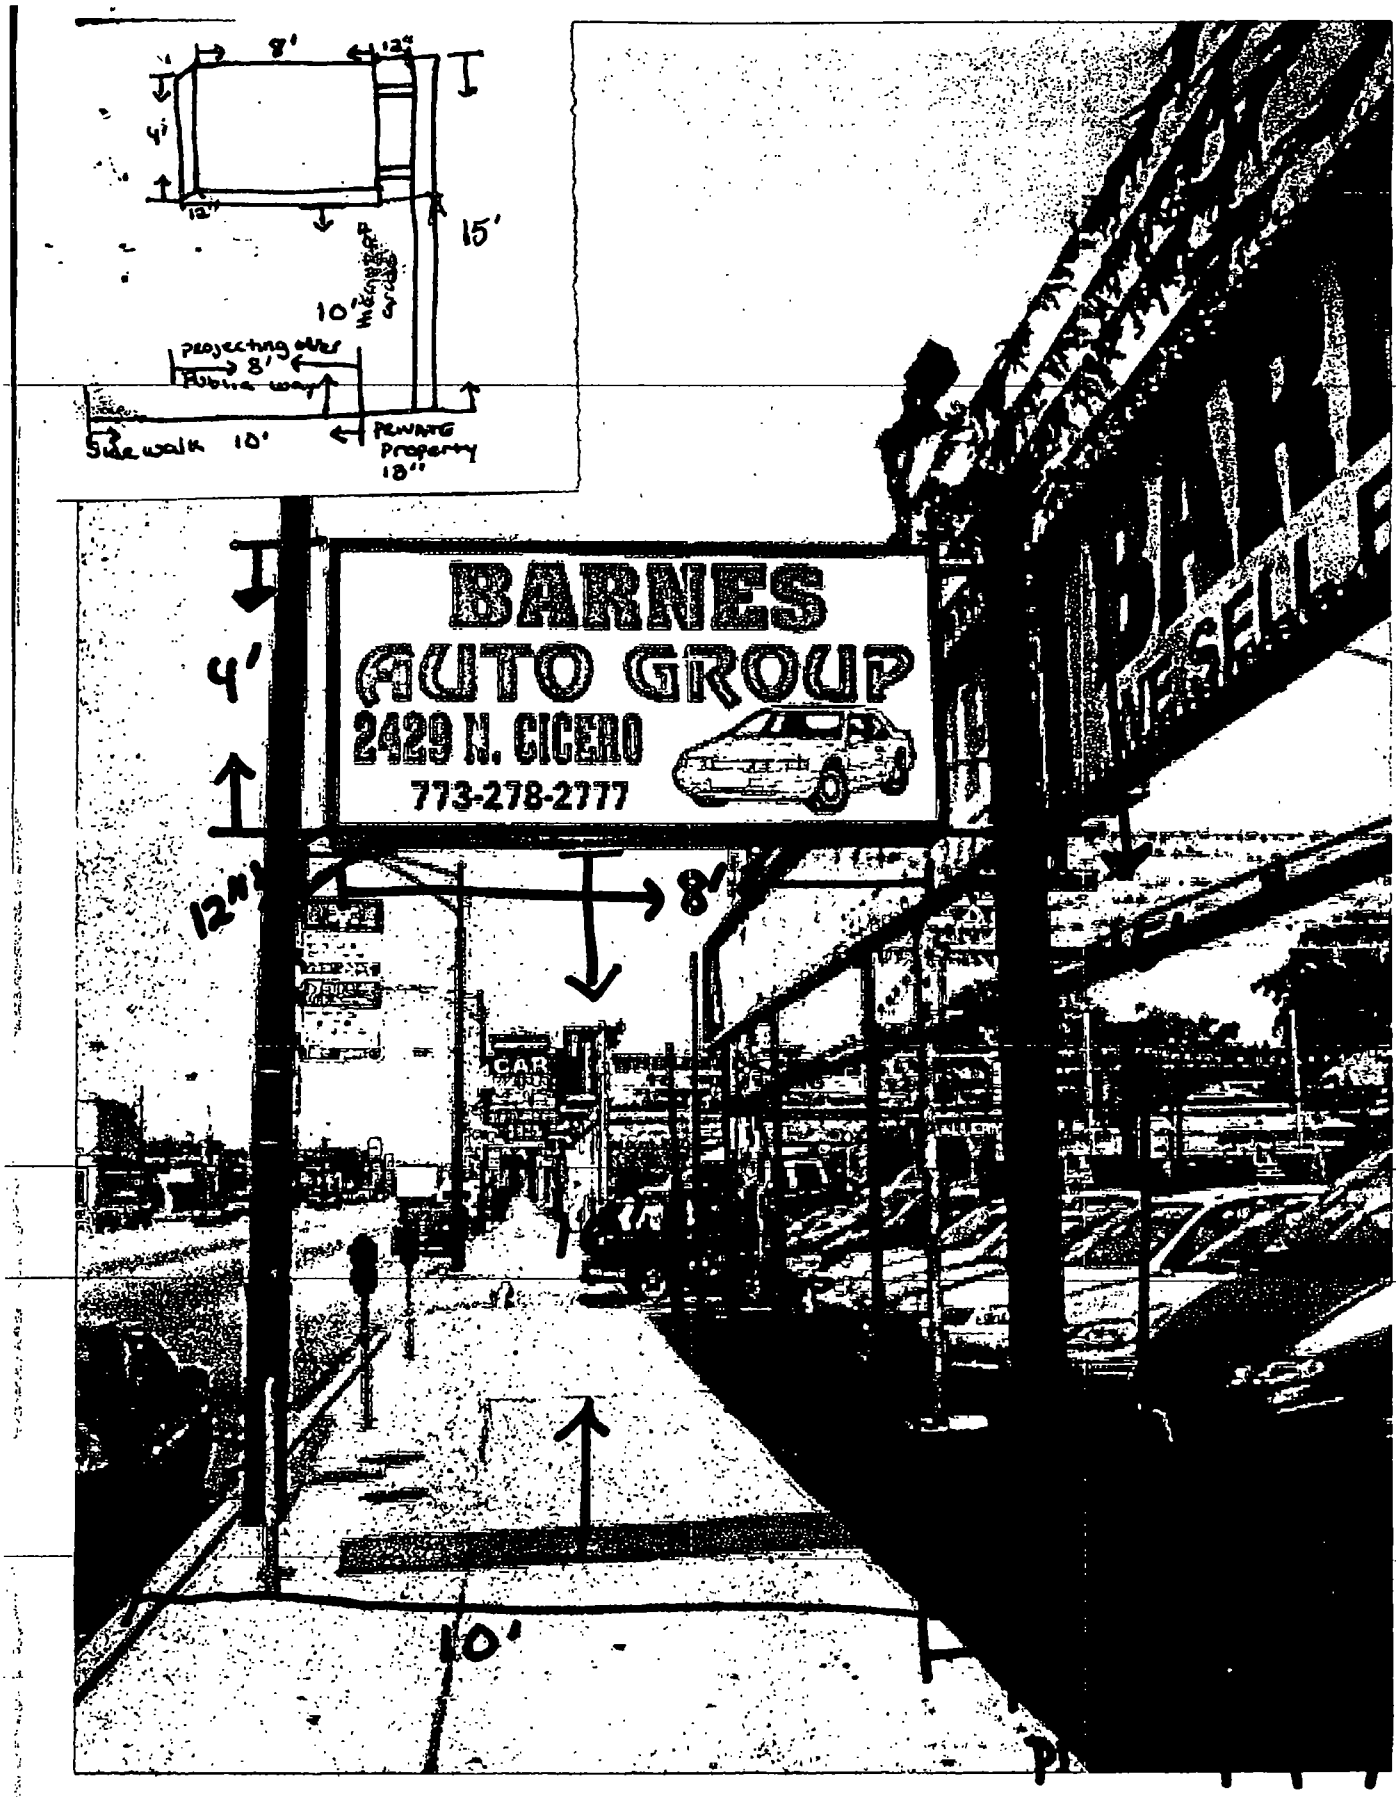
8'
12"
4'
12"
15'
10'
projecting sign
8'
Public way
Sidewalk 10'
PRIVATE
Property
10"
BARNES
AUTO GROUP
2429 N. CICERO
773-278-2777
4'
12"
8'
10'

Department of Business Affairs and Consumer Protection
Business Assistance Center - Public Way Use Unit
City Hall - 121 N. LaSalle Street, Room 800 • Chicago, IL 60602
(312)-74-GOBIZ (312-744-6249) • (312) 744-1944 (TTY)
http://www.cityofchicago.org/bacp

09/11/2013

Alderman **Ray Suarez**
Ward # **31**
City of Chicago
City Hall, Room **203**
121 North LaSalle Street
Chicago, Illinois 60602

Re: An ordinance to use and maintain a portion of the public right-of-way for **one (1) sign(s)** for **BARNES AUTO SALES**, adjacent to the premises known as **2429 N. Cicero Ave.**.

Dear Alderman **Ray Suarez**:

The applicant referenced above has requested the use of the public right-of-way for a **sign(s)**. An ordinance has been prepared by the Department of Business Affairs and Consumer Protection – Business Assistance Center - Public Way Use Unit for presentation to the City Council. Because this request was made for properties located in your ward, as approved by you as per the attached, I respectfully request that you introduce the attached ordinance at the next City Council meeting.

If you have any questions regarding this ordinance, please contact Anthony Bertuca at (312) 744-5506.

Department of Business Affairs and Consumer Protection

City of Chicago

O2013-6724

Office of the City Clerk

Document Tracking Sheet

Meeting Date:	9/11/2013
Sponsor(s):	Suarez, Regner Ray (31)
Type:	Ordinance
Title:	Grant(s) of privilege in public way for Belmont Auto Enterprises, Inc.
Committee(s) Assignment:	Committee on Transportation and Public Way

ORDINANCE
BELMONT AUTO ENTERPRISES INC.
Acct. No. 323685 - 1
Permit No. 1107642

Be It Ordained by the City Council of the City of Chicago:

SECTION 1. Permission and authority are hereby given and granted to BELMONT AUTO ENTERPRISES INC., upon the terms and subject to the conditions of this ordinance to maintain and use one (1) sign(s) projecting over the public right-of-way attached to its premises known as 4116 W. Belmont Ave..

Said sign structure(s) measures as follows; along W. Belmont Avenue:
One (1) at five point one three (5.13) feet in length, three point eight (3.8) feet in height and nine point six (9.6) feet above grade level.

The location of said privilege shall be as shown on prints kept on file with the Department of Business Affairs and Consumer Protection and the Office of the City Clerk.

Said privilege shall be constructed in accordance with plans and specifications approved by the Department of Transportation (Division of Project Development) and Zoning Department - Signs.

This grant of privilege in the public way shall be subject to the provisions of Section 10-28-015 and all other required provisions of the Municipal Code of Chicago.

The grantee shall pay to the City of Chicago as compensation for the privilege #1107642 herein granted the sum of one hundred ($100.00) per annum in advance.

A 25% penalty will be added for payments received after due date.

The permit holder agrees to hold the City of Chicago harmless for any damage, relocation or replacement costs associated with damage, relocation or removal of private property caused by the City performing work in the public way.

Authority herein given and granted for a period of five (5) years from and after 06/11/2013.

Alderman _____

Ray Suarez 31st Ward

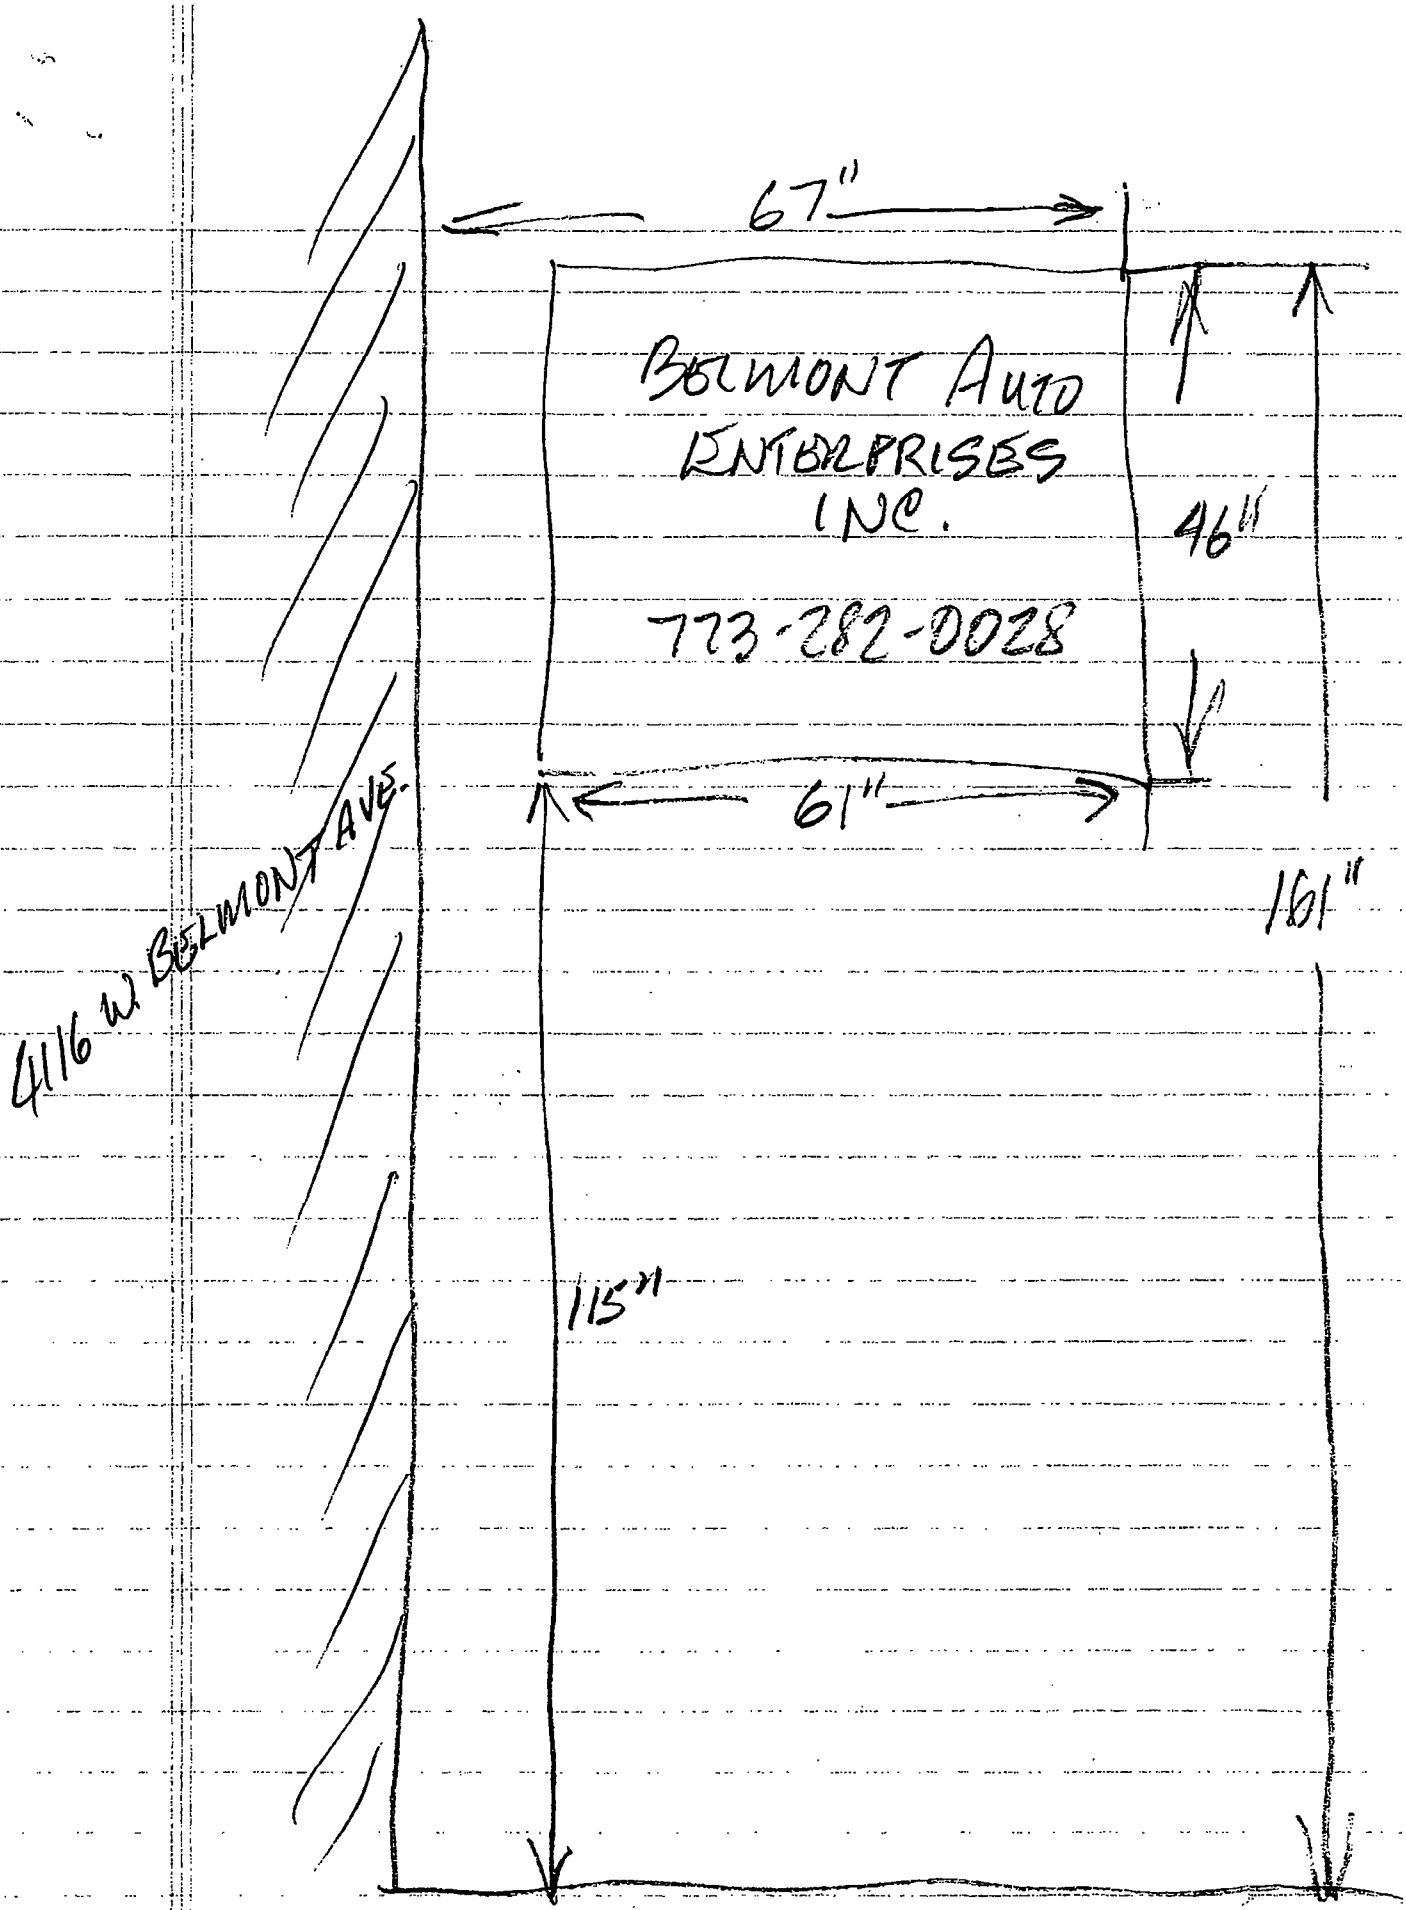
67"
BELMONT AUTO
ENTERPRISES
INC.
773-282-0028
46"
61"
161"
4116 W BELMONT AVE.
115"

Department of Business Affairs and Consumer Protection
Business Assistance Center - Public Way Use Unit
City Hall - 121 N. LaSalle Street, Room 800 • Chicago, IL 60602
(312)-74-GOBIZ (312-744-6249) • (312) 744-1944 (TTY)
http://www.cityofchicago.org/bacp

09/11/2013

Alderman **Ray Suarez**
Ward # **31**
City of Chicago
City Hall, Room **203**
121 North LaSalle Street
Chicago, Illinois 60602

Re: An ordinance to use and maintain a portion of the public right-of-way for **one (1) sign(s)** for **BELMONT AUTO ENTERPRISES INC.**, adjacent to the premises known as **4116 W. Belmont Ave.**.

Dear Alderman **Ray Suarez**:

The applicant referenced above has requested the use of the public right-of-way for a **sign(s)**. An ordinance has been prepared by the Department of Business Affairs and Consumer Protection – Business Assistance Center - Public Way Use Unit for presentation to the City Council. Because this request was made for properties located in your ward, as approved by you as per the attached, I respectfully request that you introduce the attached ordinance at the next City Council meeting.

If you have any questions regarding this ordinance, please contact Anthony Bertuca at (312) 744-5506.

Department of Business Affairs and Consumer Protection

City of Chicago

O2013-6726

Office of the City Clerk

Document Tracking Sheet

Meeting Date:	9/11/2013
Sponsor(s):	Waguespack, Scott (32)
Type:	Ordinance
Title:	Grant(s) of privilege in public way for American Dental Associates Ltd.
Committee(s) Assignment:	Committee on Transportation and Public Way

ORDINANCE
AMERICAN DENTAL ASSOCIATES LTD
Acct. No. 347536 - 1
Permit No. 1107082

Be It Ordained by the City Council of the City of Chicago:

SECTION 1. Permission and authority are hereby given and granted to AMERICAN DENTAL ASSOCIATES LTD, upon the terms and subject to the conditions of this ordinance to maintain and use two (2) sign(s) projecting over the public right-of-way attached to its premises known as 1610 W. Fullerton Ave..

Said sign structure(s) measures as follows; along W. Fullerton Avenue:
Two (2) at six point one seven (6.17) feet in length, four (4) feet in height and fifteen (15) feet above grade level.

The location of said privilege shall be as shown on prints kept on file with the Department of Business Affairs and Consumer Protection and the Office of the City Clerk.

Said privilege shall be constructed in accordance with plans and specifications approved by the Department of Transportation (Division of Project Development) and Zoning Department - Signs.

This grant of privilege in the public way shall be subject to the provisions of Section 10-28-015 and all other required provisions of the Municipal Code of Chicago.

The grantee shall pay to the City of Chicago as compensation for the privilege #1107082 herein granted the sum of six hundred ($600.00) per annum in advance.

A 25% penalty will be added for payments received after due date.

The permit holder agrees to hold the City of Chicago harmless for any damage, relocation or replacement costs associated with damage, relocation or removal of private property caused by the City performing work in the public way.

Authority herein given and granted for a period of five (5) years from and after Date of Passage.

Alderman _____

Scott Waguespack 32nd Ward

WEST

EAST

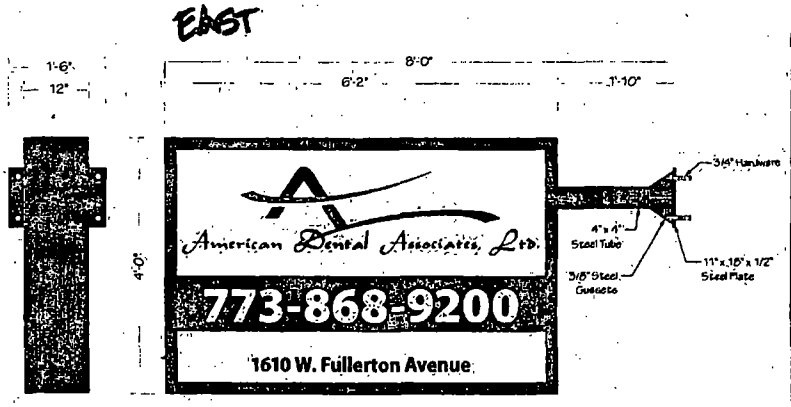

(2) 4'-0" x 6'-2" x 12" Deep Double Face Illuminated Projection Mounted Wall Sign

Cabinet: Fabricated Aluminum Painted Black, Satin Finish
Faces: White Polycarbonate - Faces Alternate in Signs
Graphics: Digitally Printed on White Translucent Vinyl
Illumination: Fluorescent Lamps and Electronic Ballasts
Power: (1) 15 Amp @ 120 Volts Electrical Circuit Run to Site by Others
Mounting: (1) 4" x 4" Steel Tube Support Arm with
11" x 18" x 1/2" Steel Mounting Plate and 3/4" Hardware
- Uplift Chains & Stiff-arm Stabilizers per Code

NOTE: FIELD SURVEY REQUIRED PRIOR TO FABRICATION

WEST

EAST

Parvin-Clauss
SIGN COMPANY

PROJECT:

1610 W. Fullerton Ave.
Chicago, IL

CUSTOMER APPROVAL:
DATE
AUTHORIZED SIGNATURE
REPRESENTATIVE: Brian Newton
DRAWN BY: Bill Marlow
DATE: 6.20.12
SCALE: 3/4" = 1'
SHEET NO: 1 of 1
WORK ORDER: 66697
FILE NAME: ADA66697
PRINT INFO

REVISIONS:
1 4.23.13
2
3
4
5
6
7
8
9
10

"This Document is owned by, and the information contained in it is proprietary to, Parvin-Clauss Sign Company. By receipt hereof the holder agrees not to use the information, disclose it to any third party, nor reproduce this document, without the prior written consent of Parvin-Clauss Sign Company. Holder also agrees to immediately return this document upon request of Parvin-Clauss Sign Company."

© Copyright 2012 by Parvin-Clauss Sign Co.

Department of Business Affairs and Consumer Protection
Business Assistance Center - Public Way Use Unit
City Hall - 121 N LaSalle Street, Room 800 • Chicago, IL 60602
(312)-74-GOBIZ (312-744-6249) • (312) 744-1944 (TTY)
http://www.cityofchicago.org/bacp

09/11/2013

Alderman **Scott Waguespack**
Ward # **32**
City of Chicago
City Hall, Room **300**
121 North LaSalle Street
Chicago, Illinois 60602

Re: An ordinance to use and maintain a portion of the public right-of-way for **two (2) sign(s)** for **AMERICAN DENTAL ASSOCIATES LTD**, adjacent to the premises known as **1610 W. Fullerton Ave.**.

Dear Alderman **Scott Waguespack**:

The applicant referenced above has requested the use of the public right-of-way for a **sign(s)**. An ordinance has been prepared by the Department of Business Affairs and Consumer Protection – Business Assistance Center - Public Way Use Unit for presentation to the City Council. Because this request was made for properties located in your ward, as approved by you as per the attached, I respectfully request that you introduce the attached ordinance at the next City Council meeting.

If you have any questions regarding this ordinance, please contact Anthony Bertuca at (312) 744-5506.

Department of Business Affairs and Consumer Protection

City of Chicago

O2013-6727

Office of the City Clerk

Document Tracking Sheet

Meeting Date:	9/11/2013
Sponsor(s):	Waguespack, Scott (32)
Type:	Ordinance
Title:	Grant(s) of privilege in public way for Best Vacuum, Inc.
Committee(s) Assignment:	Committee on Transportation and Public Way

ORDINANCE
BEST VACUUM, INC
Acct. No. 27548 - 1
Permit No. 1107920

Be It Ordained by the City Council of the City of Chicago:

SECTION 1. Permission and authority are hereby given and granted to BEST VACUUM, INC, upon the terms and subject to the conditions of this ordinance to maintain and use one (1) sign(s) projecting over the public right-of-way attached to its premises known as 2646 N. Lincoln Ave..

Said sign structure(s) measures as follows; along N. Lincoln Avenue:
One (1) at three point three three (3.33) feet in length, three (3) feet in height and ten (10) feet above grade level.

The location of said privilege shall be as shown on prints kept on file with the Department of Business Affairs and Consumer Protection and the Office of the City Clerk.

Said privilege shall be constructed in accordance with plans and specifications approved by the Department of Transportation (Division of Project Development) and Zoning Department - Signs.

This grant of privilege in the public way shall be subject to the provisions of Section 10-28-015 and all other required provisions of the Municipal Code of Chicago.

The grantee shall pay to the City of Chicago as compensation for the privilege #1107920 herein granted the sum of one hundred ($100.00) per annum in advance.

A 25% penalty will be added for payments received after due date.

The permit holder agrees to hold the City of Chicago harmless for any damage, relocation or replacement costs associated with damage, relocation or removal of private property caused by the City performing work in the public way.

Authority herein given and granted for a period of five (5) years from and after 06/11/2013.

Alderman _____

Scott Waguespack 32nd Ward

Sign sketch

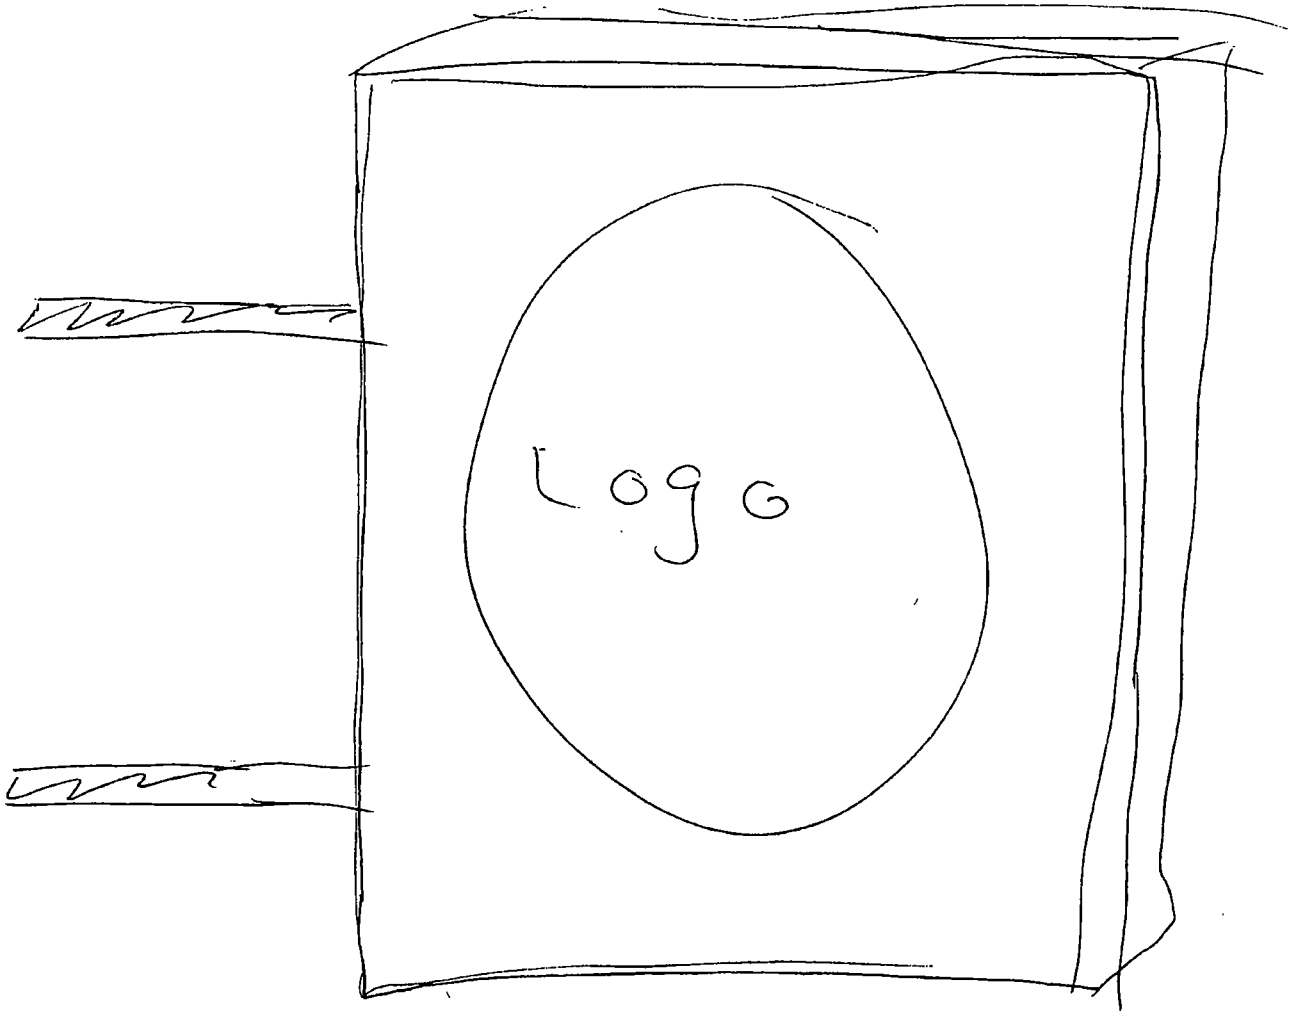

Department of Business Affairs and Consumer Protection
Business Assistance Center - Public Way Use Unit
City Hall - 121 N. LaSalle Street, Room 800 • Chicago, IL 60602
(312)-74-GOBIZ (312-744-6249) • (312) 744-1944 (TTY)
http://www.cityofchicago.org/bacp

09/11/2013

Alderman **Scott Waguespack**
Ward # **32**
City of Chicago
City Hall, Room **300**
121 North LaSalle Street
Chicago, Illinois 60602

Re: An ordinance to use and maintain a portion of the public right-of-way for **one (1) sign(s)** for **BEST VACUUM, INC**, adjacent to the premises known as **2646 N. Lincoln Ave.**.

Dear Alderman **Scott Waguespack**:

The applicant referenced above has requested the use of the public right-of-way for a **sign(s)**. An ordinance has been prepared by the Department of Business Affairs and Consumer Protection – Business Assistance Center - Public Way Use Unit for presentation to the City Council. Because this request was made for properties located in your ward, as approved by you as per the attached, I respectfully request that you introduce the attached ordinance at the next City Council meeting.

If you have any questions regarding this ordinance, please contact Anthony Bertuca at (312) 744-5506.

Department of Business Affairs and Consumer Protection

City of Chicago

O2013-6730

Office of the City Clerk

Document Tracking Sheet

Meeting Date:	9/11/2013
Sponsor(s):	Waguespack, Scott (32)
Type:	Ordinance
Title:	Grant(s) of privilege in public way for Buffalo Wild Wings Grill & Bar - door swings
Committee(s) Assignment:	Committee on Transportation and Public Way

ORDINANCE
BUFFALO WILD WINGS GRILL & BAR
Acct. No. 379000 - 1
Permit No. 1107969

Be It Ordained by the City Council of the City of Chicago:

SECTION 1. Permission and authority are hereby given and granted to BUFFALO WILD WINGS GRILL & BAR, upon the terms and subject to the conditions of this ordinance to construct, install, maintain and use two (2) Door Swing(s) on the public right-of-way adjacent to its premises known as 1832 N. Clybourn Ave..

Said Door Swing(s) at N. Clybourn measure(s):
One (1) at six (6) feet in length, and one point nine two (1.92) foot in width for a total of eleven point five two (11.52) square feet.
One (1) at three (3) feet in length, and one point nine two (1.92) foot in width for a total of five point seven six (5.76) square feet.

The location of said privilege shall be as shown on prints kept on file with the Department of Business Affairs and Consumer Protection and the Office of the City Clerk.

Said privilege shall be constructed in accordance with plans and specifications approved by the Department of Transportation (Division of Project Development).

This grant of privilege in the public way shall be subject to the provisions of Section 10-28-015 and all other required provisions of the Municipal Code of Chicago.

The grantee shall pay to the City of Chicago as compensation for the privilege #1107969 herein granted the sum of one hundred fifty ($150.00) per annum in advance.

A 25% penalty will be added for payments received after due date.

The permit holder agrees to hold the City of Chicago harmless for any damage, relocation or replacement costs associated with damage, relocation or removal of private property caused by the City performing work in the public way.

Authority herein given and granted for a period of five (5) years from and after Date of Passage.

Alderman _____

Scott Waguespack 32nd Ward

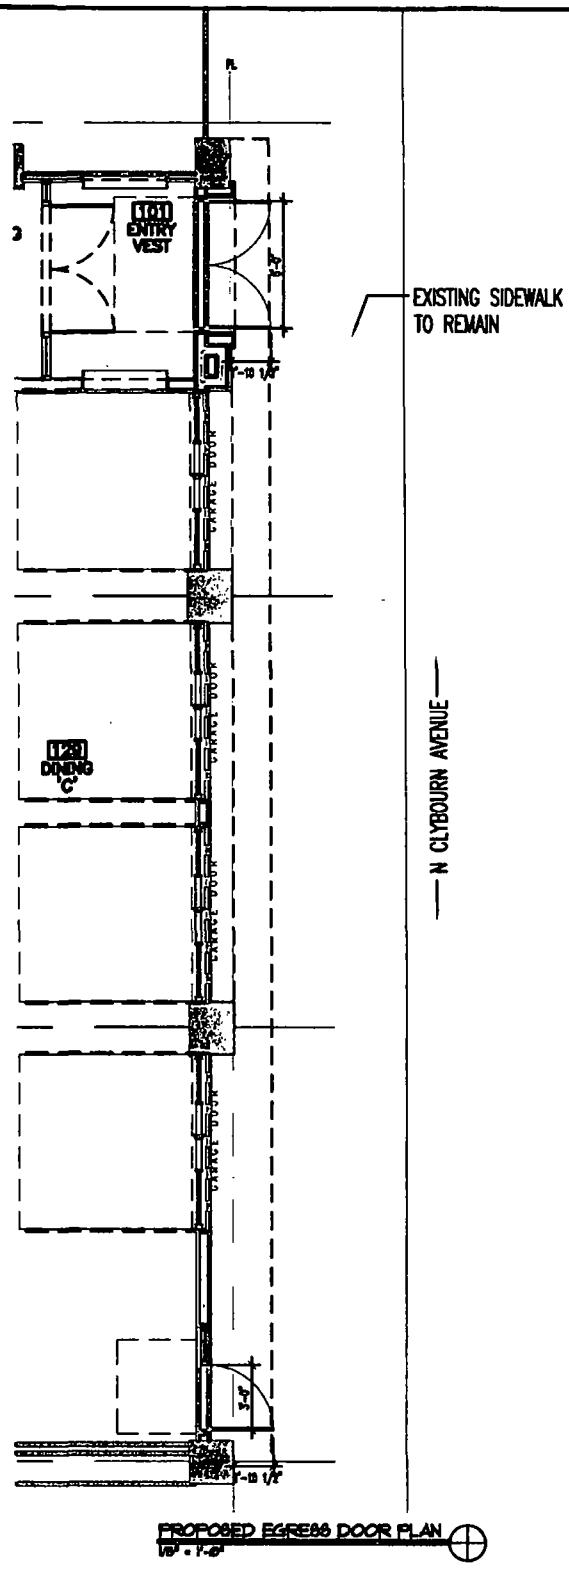

PROPOSED EGRESS DOOR PLAN

hpa
232 North Carpenter
Chicago IL 60607
P 312 226 4488
F 312 226 4499
www.hparchitecture.com
Harisborne Plunkard Architecture

1832 N. CLYBOURN

CHICAGO, IL

PLANS AND ALL SPECIFICATION ARE SUBJECT TO REVISION AS DEEMED NECESSARY OR ADVISABLE BY BUILDER, ARCHITECT, OR AS REQUIRED BY LAW.

PROJECT NORTH

SCALE	DRAWING	SK#
VARIES	PROPOSED EGRESS DOOR PLAN	04
DATE 06/27/13		

Department of Business Affairs and Consumer Protection
Business Assistance Center - Public Way Use Unit
City Hall - 121 N. LaSalle Street, Room 800 • Chicago, IL 60602
(312)-74-GOBIZ (312-744-6249) • (312) 744-1944 (TTY)
http://www.cityofchicago.org/bacp

09/11/2013

Alderman **Scott Waguespack**
Ward # **32**
City of Chicago
City Hall, Room **300**
121 North LaSalle Street
Chicago, Illinois 60602

Re: An ordinance to use and maintain a portion of the public right-of-way for **two (2) door swing(s)** for **BUFFALO WILD WINGS GRILL & BAR**, adjacent to the premises known as **1832 N. Clybourn Ave.**.

Dear Alderman **Scott Waguespack**:

The applicant referenced above has requested the use of the public right-of-way for a **door swing(s)**. An ordinance has been prepared by the Department of Business Affairs and Consumer Protection – Business Assistance Center - Public Way Use Unit for presentation to the City Council. Because this request was made for properties located in your ward, as approved by you as per the attached, I respectfully request that you introduce the attached ordinance at the next City Council meeting.

If you have any questions regarding this ordinance, please contact Anthony Bertuca at (312) 744-5506.

Department of Business Affairs and Consumer Protection

City of Chicago

O2013-6732

Office of the City Clerk

Document Tracking Sheet

Meeting Date:	9/11/2013
Sponsor(s):	Waguespack, Scott (32)
Type:	Ordinance
Title:	Grant(s) of privilege in public way for Buffalo Wild Wings Grill & Bar - signs
Committee(s) Assignment:	Committee on Transportation and Public Way

ORDINANCE
BUFFALO WILD WINGS GRILL & BAR
Acct. No. 379000 - 1
Permit No. 1105612

Be It Ordained by the City Council of the City of Chicago:

SECTION 1. Permission and authority are hereby given and granted to BUFFALO WILD WINGS GRILL & BAR, upon the terms and subject to the conditions of this ordinance to maintain and use three (3) sign(s) projecting over the public right-of-way attached to its premises known as 1840 N. Clybourn Ave..

Said sign structure(s) measures as follows; along N. Clybourn Avenue:
One (1) at twenty-eight (28) feet in length, two (2) feet in height and fifteen (15) feet above grade level.
One (1) at three point five (3.5) feet in length, three point five (3.5) feet in height and fifteen (15) feet above grade level.
One (1) at four (4) feet in length, twenty point five (20.5) feet in height and thirty-seven point five (37.5) feet above grade level.

The location of said privilege shall be as shown on prints kept on file with the Department of Business Affairs and Consumer Protection and the Office of the City Clerk.

Said privilege shall be constructed in accordance with plans and specifications approved by the Department of Transportation (Division of Project Development) and Zoning Department - Signs.

This grant of privilege in the public way shall be subject to the provisions of Section 10-28-015 and all other required provisions of the Municipal Code of Chicago.

The grantee shall pay to the City of Chicago as compensation for the privilege #1105612 herein granted the sum of seven hundred ($700.00) per annum in advance.

A 25% penalty will be added for payments received after due date.

The permit holder agrees to hold the City of Chicago harmless for any damage, relocation or replacement costs associated with damage, relocation or removal of private property caused by the City performing work in the public way.

Authority herein given and granted for a period of five (5) years from and after Date of Passage.

Alderman _____

Scott Waguespack 32nd Ward

SQUARE FEET: 82

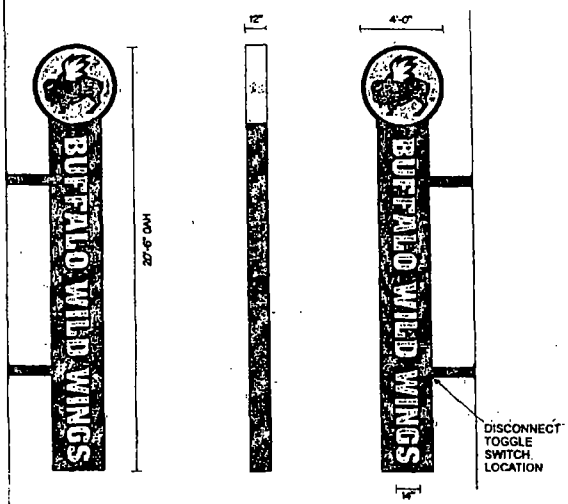

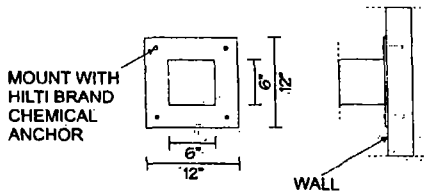

12"x12"x1/2" MOUNTING PLATE WITH 6" STEEL SQ. TUBE

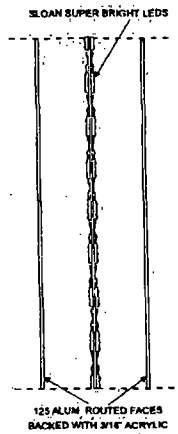

SECTION DETAIL

DOUBLE FACE FLAG SIGN

- CABINET PAINTED BLACK
- ROUTED OUT COPY & LOGO
- BACKED WITH WHITE ACRYLIC
- VINYL AS PER COLOR PALETTE
- ILLUMINATED WITH SLOAN BRAND SUPER BRIGHT LED'S

#525 ARLON | BRIGHT YELLOW VINYL (Translucent)

#22 ARLON | BLACK VINYL

2s - ALUMINUM PAINTED BLACK

#51 ARLON SILVER GRAY VINYL (Translucent)

#1715 BRUSHED ALUMINUM PAINT (Sprayed)

#7328 | WHITE POLYCARBONATE (Translucent)

3d #7328 | WHITE ACRYLIC (Translucent)

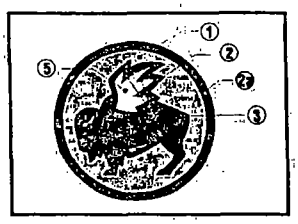

PRINTED COLORS & GRADIENTS AS SHOWN MAY VARY FROM ACTUAL FINISHED COLOR.

Lawrence Sign

651.489.6711 · 800.888.8901

CLIENT: BUFFALO WILD WINGS (LINCOLN PARK) CHICAGO, IL

SIGN TYPE: DF FLAG SIGN

CUSTOMER APPROVAL

NAME: _____

DATE: _____

REV 1: 03.08.13
REV 2: 03.07.13
REV 3: 03.11.13
REV 4:
REV 5:
REV 6:
REV 7:

SALES: TJ CKD:
DESIGN: RR
DATE: 03.04.13
DWG.: BWW LINCOLN PARK

These plans are the exclusive property of Lawrence Sign and are the result of the original work of its employees. They are submitted to your company for the sole purpose of your consideration of whether to purchase these plans, or to purchase from Lawrence Sign a sign manufactured according to these plans. Permission or publication of these plans, or manufacture of any unapproved, or your copying, in any of these plans to construct a sign similar to the one submitted herein, is expressly prohibited and will violate the law. Copyright 2013 © LS, Inc. All rights reserved.

ELECTRIC

PAGE: 0.5

Department of Business Affairs and Consumer Protection
Business Assistance Center - Public Way Use Unit
City Hall - 121 N. LaSalle Street, Room 800 • Chicago, IL 60602
(312)-74-GOBIZ (312-744-6249) • (312) 744-1944 (TTY)
http://www.cityofchicago.org/bacp

09/11/2013

Alderman **Scott Waguespack**
Ward # **32**
City of Chicago
City Hall, Room **300**
121 North LaSalle Street
Chicago, Illinois 60602

Re: An ordinance to use and maintain a portion of the public right-of-way for **three (3) sign(s)** for **BUFFALO WILD WINGS GRILL & BAR**, adjacent to the premises known as **1840 N. Clybourn Ave.**.

Dear Alderman **Scott Waguespack**:

The applicant referenced above has requested the use of the public right-of-way for a **sign(s)**. An ordinance has been prepared by the Department of Business Affairs and Consumer Protection – Business Assistance Center - Public Way Use Unit for presentation to the City Council. Because this request was made for properties located in your ward, as approved by you as per the attached, I respectfully request that you introduce the attached ordinance at the next City Council meeting.

If you have any questions regarding this ordinance, please contact Anthony Bertuca at (312) 744-5506.

Department of Business Affairs and Consumer Protection

City of Chicago

O2013-6734

Office of the City Clerk

Document Tracking Sheet

Meeting Date:	9/11/2013
Sponsor(s):	Waguespack, Scott (32)
Type:	Ordinance
Title:	Grant(s) of privilege in public way for Car-X Auto Service
Committee(s) Assignment:	Committee on Transportation and Public Way

ORDINANCE
CAR- X AUTO SERVICE
Acct. No. 253791 - 2
Permit No. 1106934

Be It Ordained by the City Council of the City of Chicago:

SECTION 1. Permission and authority are hereby given and granted to CAR- X AUTO SERVICE, upon the terms and subject to the conditions of this ordinance to maintain and use one (1) sign(s) projecting over the public right-of-way attached to its premises known as 2509 N. Ashland Ave..

Said sign structure(s) measures as follows; along North Ashland Avenue:
One (1) at twelve (12) feet in length, six point one seven (6.17) feet in height and fourteen (14) feet above grade level.

The location of said privilege shall be as shown on prints kept on file with the Department of Business Affairs and Consumer Protection and the Office of the City Clerk.

Said privilege shall be constructed in accordance with plans and specifications approved by the Department of Transportation (Division of Project Development) and Zoning Department - Signs.

This grant of privilege in the public way shall be subject to the provisions of Section 10-28-015 and all other required provisions of the Municipal Code of Chicago.

The grantee shall pay to the City of Chicago as compensation for the privilege #1106934 herein granted the sum of three hundred ($300.00) per annum in advance.

A 25% penalty will be added for payments received after due date.

The permit holder agrees to hold the City of Chicago harmless for any damage, relocation or replacement costs associated with damage, relocation or removal of private property caused by the City performing work in the public way.

Authority herein given and granted for a period of five (5) years from and after 06/11/2013.

Alderman _____

Scott Waguespack 32nd Ward

CARX
AUTO SERVICE

Department of Business Affairs and Consumer Protection
Business Assistance Center - Public Way Use Unit
City Hall - 121 N. LaSalle Street, Room 800 • Chicago, IL 60602
(312)-74-GOBIZ (312-744-6249) • (312) 744-1944 (TTY)
http://www.cityofchicago.org/bacp

09/11/2013

Alderman **Scott Waguespack**
Ward # **32**
City of Chicago
City Hall, Room **300**
121 North LaSalle Street
Chicago, Illinois 60602

Re: An ordinance to use and maintain a portion of the public right-of-way for **one (1) sign(s)** for **CAR- X AUTO SERVICE**, adjacent to the premises known as **2509 N. Ashland Ave.**.

Dear Alderman **Scott Waguespack**:

The applicant referenced above has requested the use of the public right-of-way for a **sign(s)**. An ordinance has been prepared by the Department of Business Affairs and Consumer Protection – Business Assistance Center - Public Way Use Unit for presentation to the City Council. Because this request was made for properties located in your ward, as approved by you as per the attached, I respectfully request that you introduce the attached ordinance at the next City Council meeting.

If you have any questions regarding this ordinance, please contact Anthony Bertuca at (312) 744-5506.

Department of Business Affairs and Consumer Protection

City of Chicago

O2013-6735

Office of the City Clerk

Document Tracking Sheet

Meeting Date:	9/11/2013
Sponsor(s):	Waguespack, Scott (32)
Type:	Ordinance
Title:	Grant(s) of privilege in public way for Central Lakeview Merchants Assn., The
Committee(s) Assignment:	Committee on Transportation and Public Way

ORDINANCE
The Central Lakeview Merchants Association
Acct. No. 314738 - 111
Permit No. 1108272

Be It Ordained by the City Council of the City of Chicago:

SECTION 1. Permission and authority are hereby given and granted to The Central Lakeview Merchants Association, upon the terms and subject to the conditions of this ordinance to construct, install, maintain and use one (1) Bicycle Rack(s) on the public right-of-way adjacent to its premises known as 2040 W. Roscoe St..

Said Bicycle Rack(s) at West Roscoe measure(s):
One (1) at five point five (5.5) feet in length, and point one seven (.17) feet in width for a total of point nine four (.94) square feet.

The location of said privilege shall be as shown on prints kept on file with the Department of Business Affairs and Consumer Protection and the Office of the City Clerk.

Said privilege shall be constructed in accordance with plans and specifications approved by the Department of Planning and Development and Department of Transportation (Division of Project Development).

This grant of privilege in the public way shall be subject to the provisions of Section 10-28-015 and all other required provisions of the Municipal Code of Chicago.

The grantee shall pay to the City of Chicago as compensation for the privilege #1108272 herein granted the sum of zero ($.00) per annum in advance.

A 25% penalty will be added for payments received after due date.

The permit holder agrees to hold the City of Chicago harmless for any damage, relocation or replacement costs associated with damage, relocation or removal of private property caused by the City performing work in the public way.

Authority herein given and granted for a period of five (5) years from and after Date of Passage.

Alderman _____

Scott Waguespack 32nd Ward

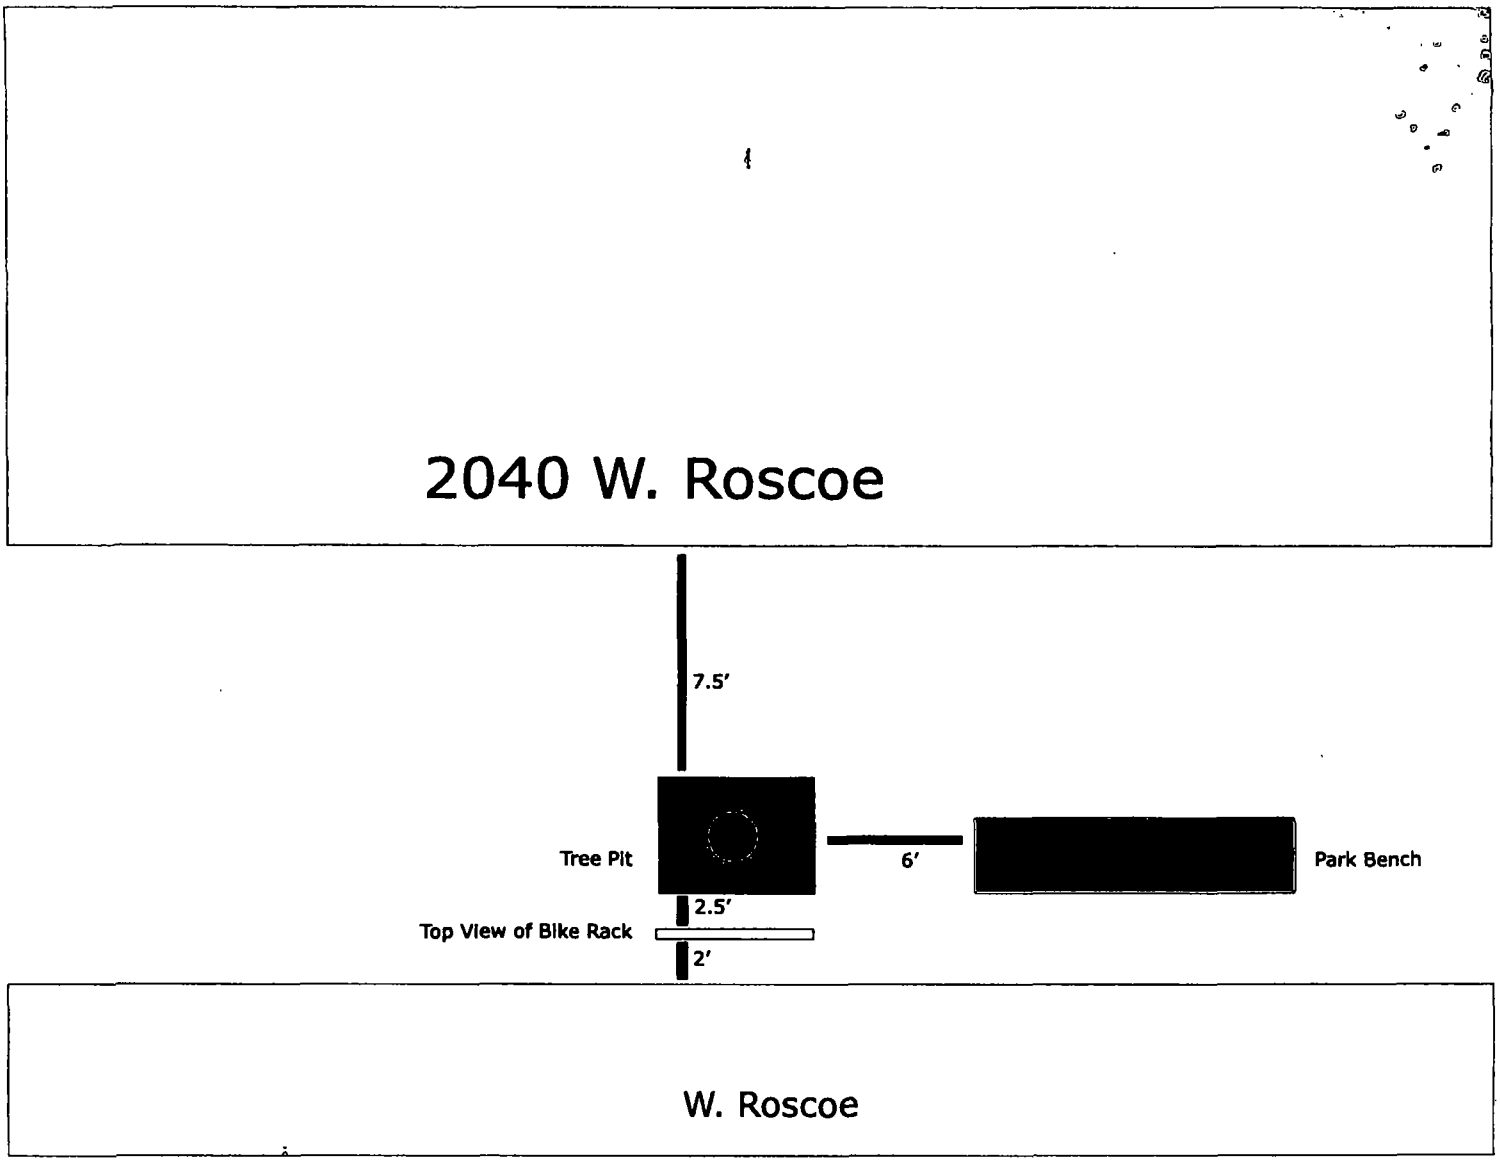
2040 W. Roscoe
7.5'
Tree Pit
6'
Park Bench
2.5'
Top View of Bike Rack
2'
W. Roscoe

Department of Business Affairs and Consumer Protection
Business Assistance Center - Public Way Use Unit
City Hall - 121 N. LaSalle Street, Room 800 • Chicago, IL 60602
(312)-74-GOBIZ (312-744-6249) • (312) 744-1944 (TTY)
http://www.cityofchicago.org/bacp

09/11/2013

Alderman **Scott Waguespack**
Ward # **32**
City of Chicago
City Hall, Room **300**
121 North LaSalle Street
Chicago, Illinois 60602

Re: An ordinance to use and maintain a portion of the public right-of-way for **one (1) bicycle rack(s)** for **The Central Lakeview Merchants Association**, adjacent to the premises known as **2040 W. Roscoe St.**.

Dear Alderman **Scott Waguespack**:

The applicant referenced above has requested the use of the public right-of-way for a **bicycle rack(s)**. An ordinance has been prepared by the Department of Business Affairs and Consumer Protection – Business Assistance Center - Public Way Use Unit for presentation to the City Council. Because this request was made for properties located in your ward, as approved by you as per the attached, I respectfully request that you introduce the attached ordinance at the next City Council meeting.

If you have any questions regarding this ordinance, please contact Anthony Bertuca at (312) 744-5506.

Department of Business Affairs and Consumer Protection

City of Chicago

O2013-6738

Office of the City Clerk

Document Tracking Sheet

Meeting Date:	9/11/2013
Sponsor(s):	Waguespack, Scott (32)
Type:	Ordinance
Title:	Grant(s) of privilege in public way for Cheetah Gym - light fixtures
Committee(s) Assignment:	Committee on Transportation and Public Way

ORDINANCE
CHEETAH GYM
Acct. No. 71103 - 2
Permit No. 1107765

Be It Ordained by the City Council of the City of Chicago:

SECTION 1. Permission and authority are hereby given and granted to CHEETAH GYM, upon the terms and subject to the conditions of this ordinance to maintain and use, as now constructed, six (6) Light Fixture(s) projecting over the public right-of-way adjacent to its premises known as 1934 W. North Ave..

Said Light Fixture(s) at W. north Ave measure(s):
Four (4) at two point three three (2.33) feet in length, one (1) foot in width and seventeen (17) feet above grade level.

Said Light Fixture(s) at N. Winchester measure(s):
Two (2) at point eight three (.83) feet in length, one (1) foot in width and seventeen (17) feet above grade level.

The location of said privilege shall be as shown on prints kept on file with the Department of Business Affairs and Consumer Protection and the Office of the City Clerk.

Said privilege shall be constructed in accordance with plans and specifications approved by the Department of Transportation (Division of Project Development).

This grant of privilege in the public way shall be subject to the provisions of Section 10-28-015 and all other required provisions of the Municipal Code of Chicago.

The grantee shall pay to the City of Chicago as compensation for the privilege #1107765 herein granted the sum of one hundred ($100.00) per annum in advance.

A 25% penalty will be added for payments received after due date.

The permit holder agrees to hold the City of Chicago harmless for any damage, relocation or replacement costs associated with damage, relocation or removal of private property caused by the City performing work in the public way.

Authority herein given and granted for a period of five (5) years from and after 06/11/2013.

Alderman _____

Scott Waguespack 32nd Ward

Department of Business Affairs and Consumer Protection
Business Assistance Center - Public Way Use Unit
City Hall - 121 N. LaSalle Street, Room 800 • Chicago, IL 60602
(312)-74-GOBIZ (312-744-6249) • (312) 744-1944 (TTY)
http://www.cityofchicago.org/bacp

09/11/2013

Alderman **Scott Waguespack**
Ward # **32**
City of Chicago
City Hall, Room **300**
121 North LaSalle Street
Chicago, Illinois 60602

Re: An ordinance to use and maintain a portion of the public right-of-way for **six (6) light fixture(s)** for **CHEETAH GYM**, adjacent to the premises known as **1934 W. North Ave.**.

Dear Alderman **Scott Waguespack**:

The applicant referenced above has requested the use of the public right-of-way for a **light fixture(s)**. An ordinance has been prepared by the Department of Business Affairs and Consumer Protection – Business Assistance Center - Public Way Use Unit for presentation to the City Council. Because this request was made for properties located in your ward, as approved by you as per the attached, I respectfully request that you introduce the attached ordinance at the next City Council meeting.

If you have any questions regarding this ordinance, please contact Anthony Bertuca at (312) 744-5506.

Department of Business Affairs and Consumer Protection

City of Chicago

O2013-6740

Office of the City Clerk

Document Tracking Sheet

Meeting Date:	9/11/2013
Sponsor(s):	Waguespack, Scott (32)
Type:	Ordinance
Title:	Grant(s) of privilege in public way for Cheetah Gym - security cameras
Committee(s) Assignment:	Committee on Transportation and Public Way

ORDINANCE
CHEETAH GYM
Acct. No. 71103 - 2
Permit No. 1107767

Be It Ordained by the City Council of the City of Chicago:

SECTION 1. Permission and authority are hereby given and granted to CHEETAH GYM, upon the terms and subject to the conditions of this ordinance to maintain and use, as now constructed, three (3) Security Camera(s) projecting over the public right-of-way for security purposes adjacent to its premises known as 1934 W. North Ave..

Said Security Camera(s) at W. North Avenue measure(s):
One (1) at point eight three (.83) feet in length, point five (.5) feet in width and sixteen point five (16.5) feet above grade level.

Said Security Camera(s) at N. Winchester Avenue measure(s):
Two (2) at point eight three (.83) feet in length, point five (.5) feet in width and sixteen point five (16.5) feet above grade level.

The location of said privilege shall be as shown on prints kept on file with the Department of Business Affairs and Consumer Protection and the Office of the City Clerk.

Said privilege shall be constructed in accordance with plans and specifications approved by the Department of Planning and Development and Department of Transportation (Division of Project Development).

This grant of privilege in the public way shall be subject to the provisions of Section 10-28-015 and all other required provisions of the Municipal Code of Chicago.

The grantee shall pay to the City of Chicago as compensation for the privilege #1107767 herein granted the sum of zero ($.00) per annum in advance.

A 25% penalty will be added for payments received after due date.

The permit holder agrees to hold the City of Chicago harmless for any damage, relocation or replacement costs associated with damage, relocation or removal of private property caused by the City performing work in the public way.

Authority herein given and granted for a period of five (5) years from and after 06/11/2013.

Alderman _____
Scott Waguespack 32nd Ward

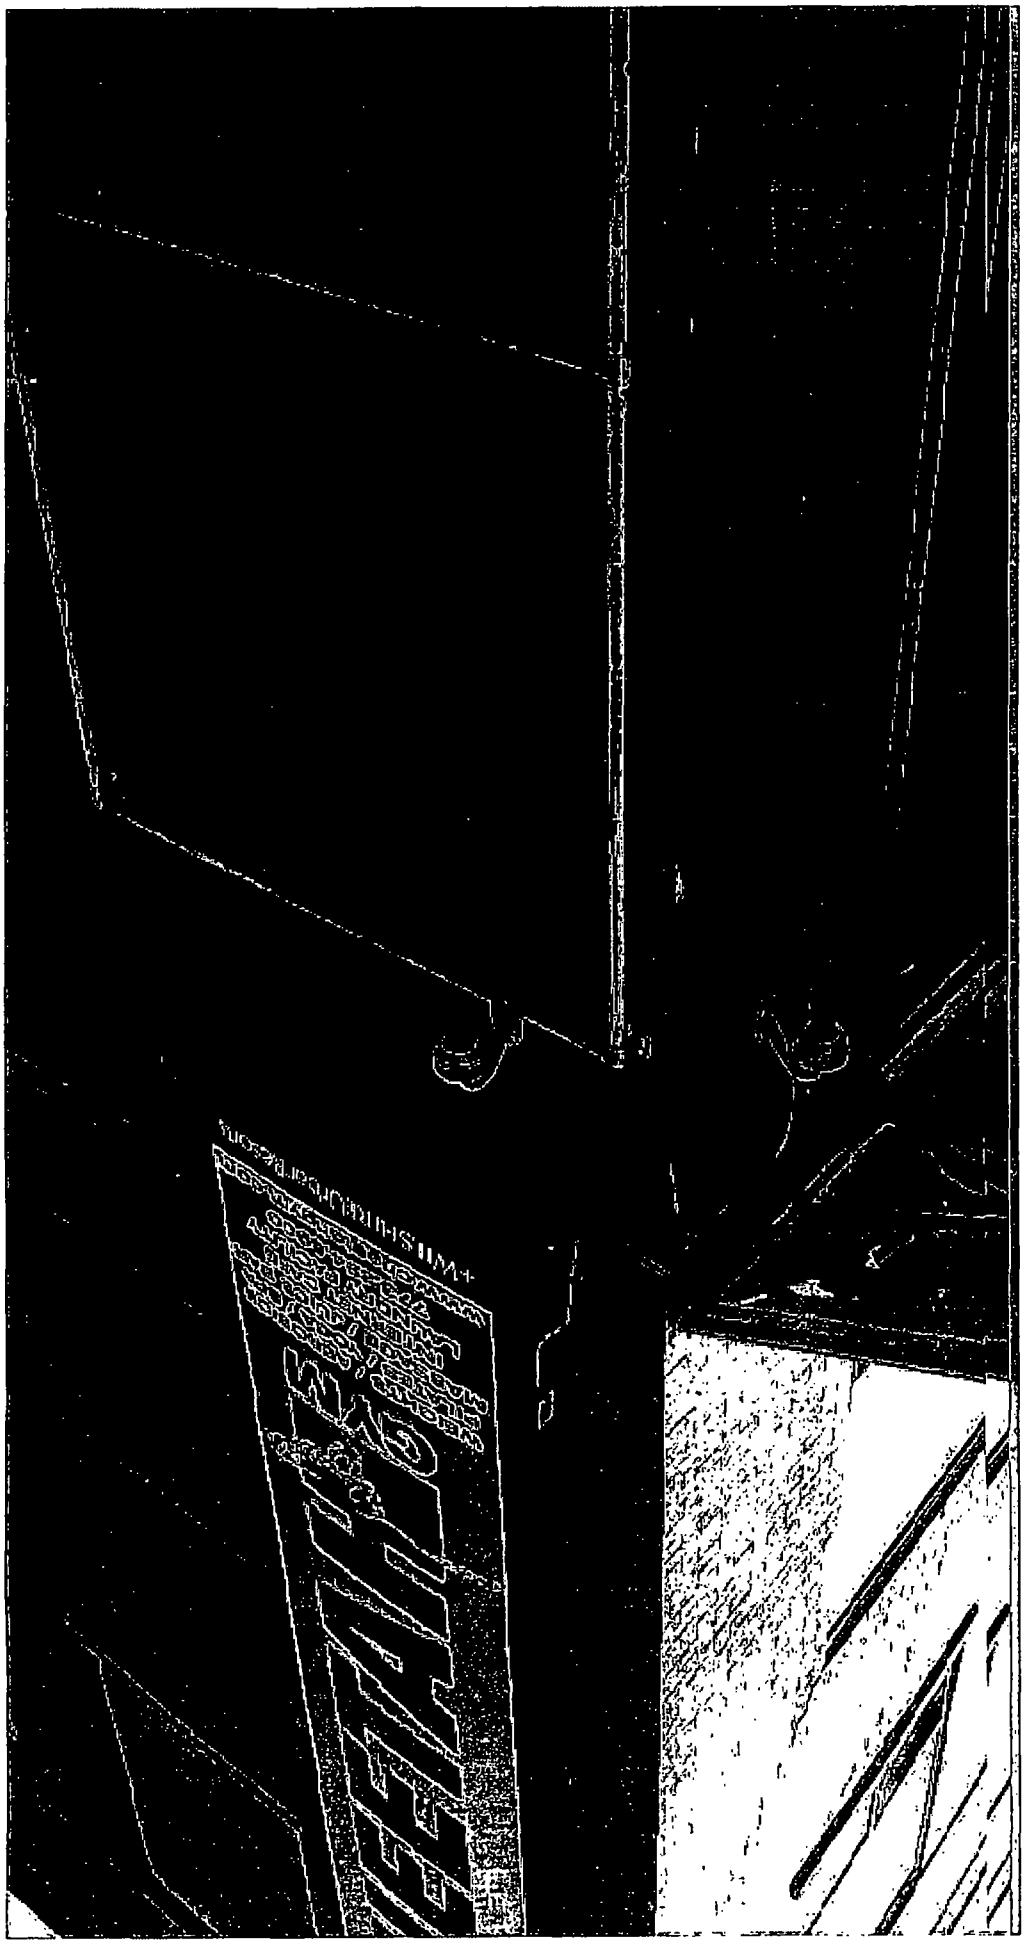

Department of Business Affairs and Consumer Protection
Business Assistance Center - Public Way Use Unit
City Hall - 121 N. LaSalle Street, Room 800 • Chicago, IL 60602
(312)-74-GOBIZ (312-744-6249) • (312) 744-1944 (TTY)
http://www.cityofchicago.org/bacp

09/11/2013

Alderman **Scott Waguespack**
Ward # **32**
City of Chicago
City Hall, Room **300**
121 North LaSalle Street
Chicago, Illinois 60602

Re: An ordinance to use and maintain a portion of the public right-of-way for **three (3) security camera(s)** for **CHEETAH GYM**, adjacent to the premises known as **1934 W. North Ave.**.

Dear Alderman **Scott Waguespack**:

The applicant referenced above has requested the use of the public right-of-way for a **security camera(s)**. An ordinance has been prepared by the Department of Business Affairs and Consumer Protection – Business Assistance Center - Public Way Use Unit for presentation to the City Council. Because this request was made for properties located in your ward, as approved by you as per the attached, I respectfully request that you introduce the attached ordinance at the next City Council meeting.

If you have any questions regarding this ordinance, please contact Anthony Bertuca at (312) 744-5506.

Department of Business Affairs and Consumer Protection

City of Chicago

O2013-6742

Office of the City Clerk

Document Tracking Sheet

Meeting Date:	9/11/2013
Sponsor(s):	Waguespack, Scott (32)
Type:	Ordinance
Title:	Grant(s) of privilege in public way for Chicago's Pizza
Committee(s) Assignment:	Committee on Transportation and Public Way

ORDINANCE
Chicago's Pizza
Acct. No. 203944 - 1
Permit No. 1108143

Be It Ordained by the City Council of the City of Chicago:

SECTION 1. Permission and authority are hereby given and granted to Chicago's Pizza, upon the terms and subject to the conditions of this ordinance to maintain and use, as now constructed, two (2) Flag Pole(s) projecting over the public right-of-way adjacent to its premises known as 3114 N. Lincoln Ave..

Said Flag Pole(s) at N LINCOLN AVE measure(s):
One (1) at point one seven (.17) feet in length, and three point eight three (3.83) feet in width for a total of point six five (.65) square feet.

Said Flag Pole(s) at N LINCOLN AVE measure(s):
One (1) at point one seven (.17) feet in length, and three point eight three (3.83) feet in width for a total of point six five (.65) square feet.

The location of said privilege shall be as shown on prints kept on file with the Department of Business Affairs and Consumer Protection and the Office of the City Clerk.

Said privilege shall be constructed in accordance with plans and specifications approved by the Department of Transportation (Division of Project Development).

This grant of privilege in the public way shall be subject to the provisions of Section 10-28-015 and all other required provisions of the Municipal Code of Chicago.

The grantee shall pay to the City of Chicago as compensation for the privilege #1108143 herein granted the sum of one hundred fifty ($150.00) per annum in advance.

A 25% penalty will be added for payments received after due date.

The permit holder agrees to hold the City of Chicago harmless for any damage, relocation or replacement costs associated with damage, relocation or removal of private property caused by the City performing work in the public way.

Authority herein given and granted for a period of five (5) years from and after 07/09/2013.

Alderman _____

Scott Waguespack 32nd Ward

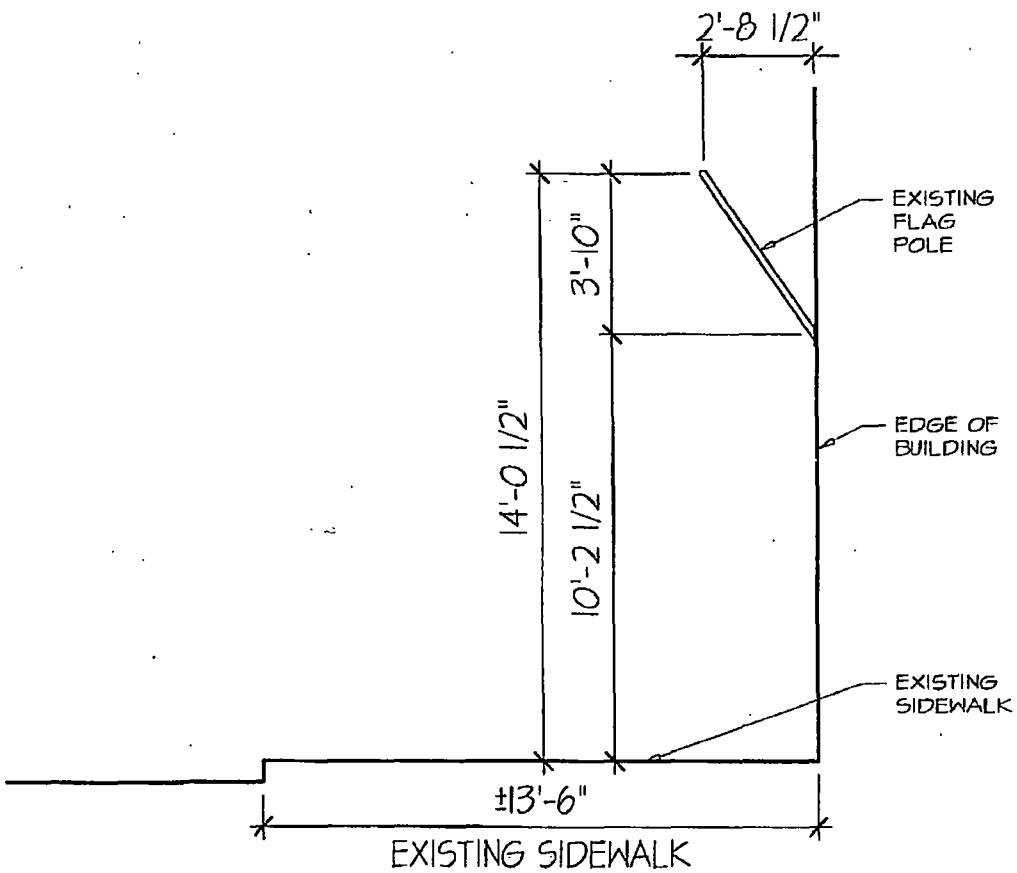

2 SECTION

SCALE 1/4" = 1'-0"

Department of Business Affairs and Consumer Protection
Business Assistance Center - Public Way Use Unit
City Hall - 121 N. LaSalle Street, Room 800 • Chicago, IL 60602
(312)-74-GOBIZ (312-744-6249) • (312) 744-1944 (TTY)
http://www.cityofchicago.org/bacp

09/11/2013

Alderman **Scott Waguespack**
Ward # **32**
City of Chicago
City Hall, Room **300**
121 North LaSalle Street
Chicago, Illinois 60602

Re: An ordinance to use and maintain a portion of the public right-of-way for **two (2) flag pole(s)** for **Chicago's Pizza**, adjacent to the premises known as **3114 N. Lincoln Ave.**.

Dear Alderman **Scott Waguespack**:

The applicant referenced above has requested the use of the public right-of-way for a **flag pole(s)**. An ordinance has been prepared by the Department of Business Affairs and Consumer Protection – Business Assistance Center - Public Way Use Unit for presentation to the City Council. Because this request was made for properties located in your ward, as approved by you as per the attached, I respectfully request that you introduce the attached ordinance at the next City Council meeting.

If you have any questions regarding this ordinance, please contact Anthony Bertuca at (312) 744-5506.

Department of Business Affairs and Consumer Protection

City of Chicago

O2013-6743

Office of the City Clerk

Document Tracking Sheet

Meeting Date:	9/11/2013
Sponsor(s):	Waguespack, Scott (32)
Type:	Ordinance
Title:	Grant(s) of privilege in public way for Chi-Town Dog House
Committee(s) Assignment:	Committee on Transportation and Public Way

ORDINANCE
CHI-TOWN DOG HOUSE
Acct. No. 304811 - 1
Permit No. 1105395

Be It Ordained by the City Council of the City of Chicago:

SECTION 1. Permission and authority are hereby given and granted to CHI-TOWN DOG HOUSE, upon the terms and subject to the conditions of this ordinance to maintain and use one (1) sign(s) projecting over the public right-of-way attached to its premises known as 2231 W. Belmont Ave..

Said sign structure(s) measures as follows; along W. Belmont:
One (1) at four (4) feet in length, six (6) feet in height and ten (10) feet above grade level.

The location of said privilege shall be as shown on prints kept on file with the Department of Business Affairs and Consumer Protection and the Office of the City Clerk.

Said privilege shall be constructed in accordance with plans and specifications approved by the Department of Transportation (Division of Project Development) and Zoning Department - Signs.

This grant of privilege in the public way shall be subject to the provisions of Section 10-28-015 and all other required provisions of the Municipal Code of Chicago.

The grantee shall pay to the City of Chicago as compensation for the privilege #1105395 herein granted the sum of one hundred ($100.00) per annum in advance.

A 25% penalty will be added for payments received after due date.

The permit holder agrees to hold the City of Chicago harmless for any damage, relocation or replacement costs associated with damage, relocation or removal of private property caused by the City performing work in the public way.

Authority herein given and granted for a period of five (5) years from and after Date of Passage.

Alderman _____

Scott Waguespack 32nd Ward

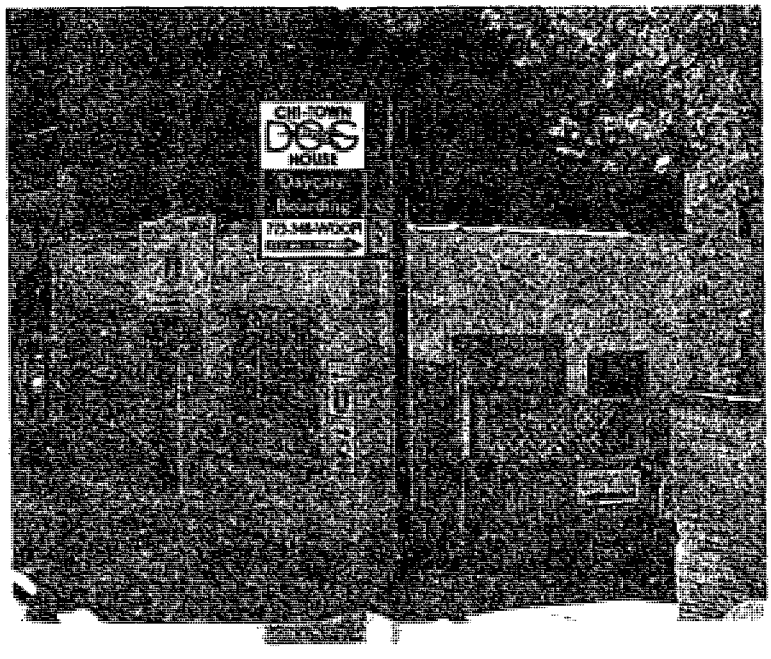

DOUBLE FACE SIGN

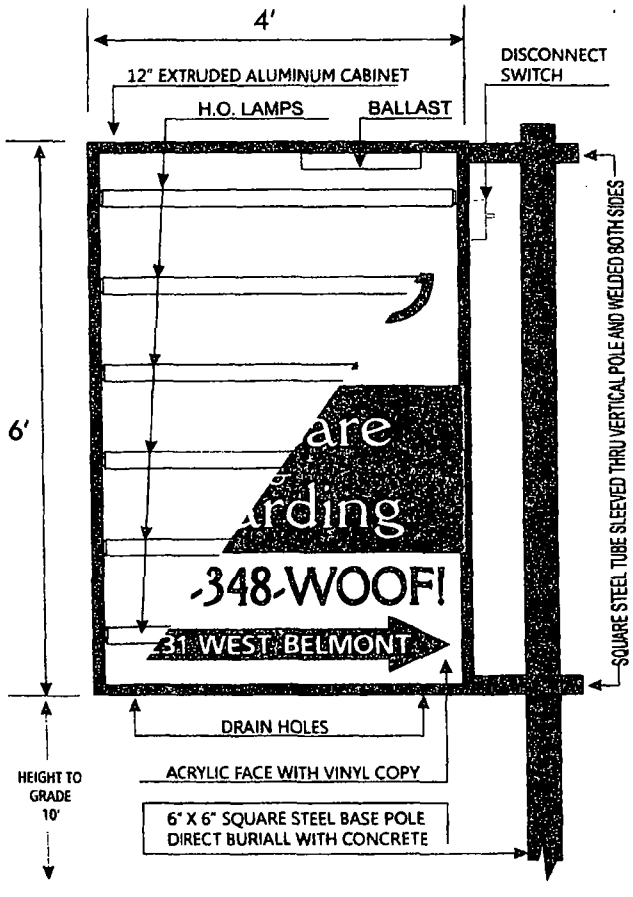

RB SIGNS 4543 W. Addison Chicago IL 60641 PH. 773-736-0800 FAX 773-736-4730	*All electrical to be UL Listed and Labeled*	DESCRIPTION: 6' x 4' CANTILEVERED POLE SIGN CUSTOMER: CHI TOWN DOG HOUSE 2231 W. BELMONT AVE. CHICAGO IL. CUSTOMER ACCEPTANCE. DATE 2-4-13

Department of Business Affairs and Consumer Protection
Business Assistance Center - Public Way Use Unit
City Hall - 121 N. LaSalle Street, Room 800 • Chicago, IL 60602
(312)-74-GOBIZ (312-744-6249) • (312) 744-1944 (TTY)
http://www.cityofchicago.org/bacp

09/11/2013

Alderman **Scott Waguespack**
Ward # **32**
City of Chicago
City Hall, Room **300**
121 North LaSalle Street
Chicago, Illinois 60602

Re: An ordinance to use and maintain a portion of the public right-of-way for **one (1) sign(s)** for **CHI-TOWN DOG HOUSE**, adjacent to the premises known as **2231 W. Belmont Ave.**.

Dear Alderman **Scott Waguespack**:

The applicant referenced above has requested the use of the public right-of-way for a **sign(s)**. An ordinance has been prepared by the Department of Business Affairs and Consumer Protection – Business Assistance Center - Public Way Use Unit for presentation to the City Council. Because this request was made for properties located in your ward, as approved by you as per the attached, I respectfully request that you introduce the attached ordinance at the next City Council meeting.

If you have any questions regarding this ordinance, please contact Anthony Bertuca at (312) 744-5506.

Department of Business Affairs and Consumer Protection

City of Chicago

O2013-6744

Office of the City Clerk

Document Tracking Sheet

Meeting Date:	9/11/2013
Sponsor(s):	Waguespack, Scott (32)
Type:	Ordinance
Title:	Grant(s) of privilege in public way for Edith Hart
Committee(s) Assignment:	Committee on Transportation and Public Way

ORDINANCE
EDITH HART
Acct. No. 363265 - 2
Permit No. 1106851

Be It Ordained by the City Council of the City of Chicago:

SECTION 1. Permission and authority are hereby given and granted to EDITH HART, upon the terms and subject to the conditions of this ordinance to maintain and use one (1) sign(s) projecting over the public right-of-way attached to its premises known as 1917 N. Damen Ave..

Said sign structure(s) measures as follows; along North Damen Avenue:
One (1) at three point three three (3.33) feet in length, two point five (2.5) feet in height and ten point three three (10.33) feet above grade level.

The location of said privilege shall be as shown on prints kept on file with the Department of Business Affairs and Consumer Protection and the Office of the City Clerk.

Said privilege shall be constructed in accordance with plans and specifications approved by the Department of Transportation (Division of Project Development) and Zoning Department - Signs.

This grant of privilege in the public way shall be subject to the provisions of Section 10-28-015 and all other required provisions of the Municipal Code of Chicago.

The grantee shall pay to the City of Chicago as compensation for the privilege #1106851 herein granted the sum of one hundred ($100.00) per annum in advance.

A 25% penalty will be added for payments received after due date.

The permit holder agrees to hold the City of Chicago harmless for any damage, relocation or replacement costs associated with damage, relocation or removal of private property caused by the City performing work in the public way.

Authority herein given and granted for a period of five (5) years from and after Date of Passage.

Alderman _____

Scott Waguespack 32nd Ward

APPLICATION TO USE THE PUBLIC RIGHT OF WAY

EXAMPLE OF SIGN DRAWING

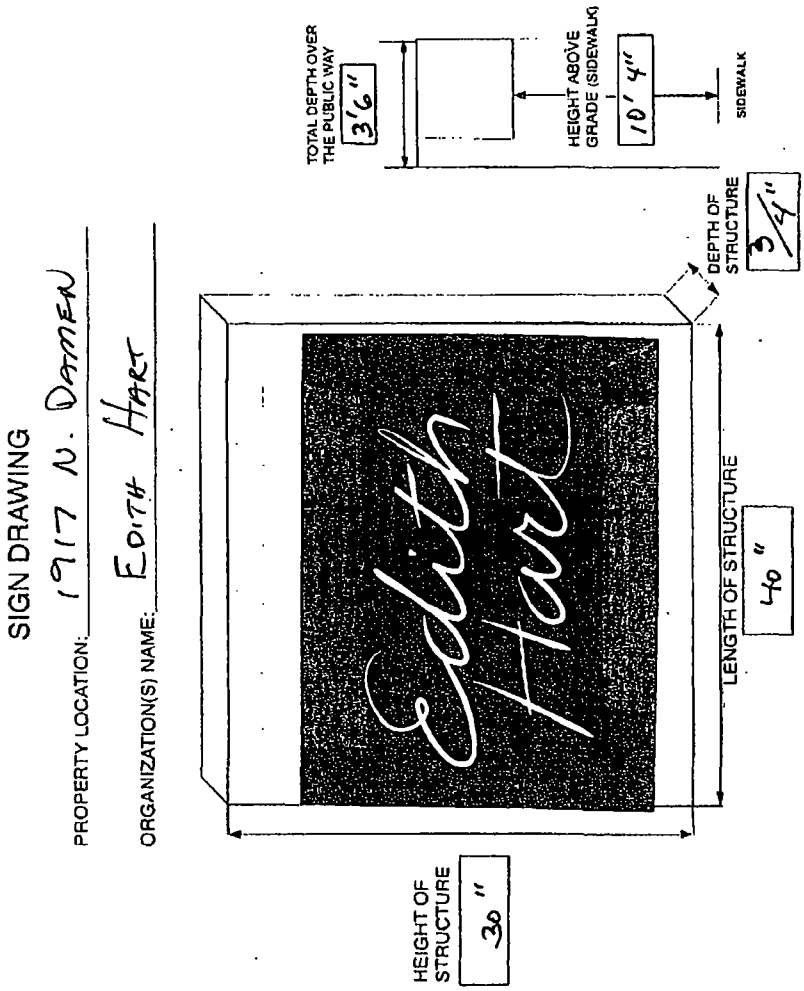

Department of Business Affairs and Consumer Protection
Business Assistance Center - Public Way Use Unit
City Hall - 121 N. LaSalle Street, Room 800 • Chicago, IL 60602
(312)-74-GOBIZ (312-744-6249) • (312) 744-1944 (TTY)
http://www.cityofchicago.org/bacp

09/11/2013

Alderman **Scott Waguespack**
Ward # **32**
City of Chicago
City Hall, Room **300**
121 North LaSalle Street
Chicago, Illinois 60602

Re: An ordinance to use and maintain a portion of the public right-of-way for **one (1) sign(s)** for **EDITH HART**, adjacent to the premises known as **1917 N. Damen Ave.**.

Dear Alderman **Scott Waguespack**:

The applicant referenced above has requested the use of the public right-of-way for a **sign(s)**. An ordinance has been prepared by the Department of Business Affairs and Consumer Protection – Business Assistance Center - Public Way Use Unit for presentation to the City Council. Because this request was made for properties located in your ward, as approved by you as per the attached, I respectfully request that you introduce the attached ordinance at the next City Council meeting.

If you have any questions regarding this ordinance, please contact Anthony Bertuca at (312) 744-5506.

Department of Business Affairs and Consumer Protection

City of Chicago

O2013-6745

Office of the City Clerk

Document Tracking Sheet

Meeting Date:	9/11/2013
Sponsor(s):	Waguespack, Scott (32)
Type:	Ordinance
Title:	Grant(s) of privilege in public way for Father Time Antiques
Committee(s) Assignment:	Committee on Transportation and Public Way

ORDINANCE
FATHER TIME ANTIQUES
Acct. No. 30546 - 1
Permit No. 1107756

Be It Ordained by the City Council of the City of Chicago:

SECTION 1. Permission and authority are hereby given and granted to FATHER TIME ANTIQUES, upon the terms and subject to the conditions of this ordinance to maintain and use one (1) sign(s) projecting over the public right-of-way attached to its premises known as 2108 W. Belmont Ave..

Said sign structure(s) measures as follows; along W. Belmont Avenue:
One (1) at six (6) feet in length, four (4) feet in height and ten point four two (10.42) feet above grade level.

The location of said privilege shall be as shown on prints kept on file with the Department of Business Affairs and Consumer Protection and the Office of the City Clerk.

Said privilege shall be constructed in accordance with plans and specifications approved by the Department of Transportation (Division of Project Development) and Zoning Department - Signs.

This grant of privilege in the public way shall be subject to the provisions of Section 10-28-015 and all other required provisions of the Municipal Code of Chicago.

The grantee shall pay to the City of Chicago as compensation for the privilege #1107756 herein granted the sum of one hundred ($100.00) per annum in advance.

A 25% penalty will be added for payments received after due date.

The permit holder agrees to hold the City of Chicago harmless for any damage, relocation or replacement costs associated with damage, relocation or removal of private property caused by the City performing work in the public way.

Authority herein given and granted for a period of five (5) years from and after 07/09/2013.

Alderman _____

Scott Waguespack 32nd Ward

(JPEG Image, 1632 × 1224 pixels) - Scaled (46%) https://mail-attachment.googleusercontent.com/attachment/u/0/?ui=...

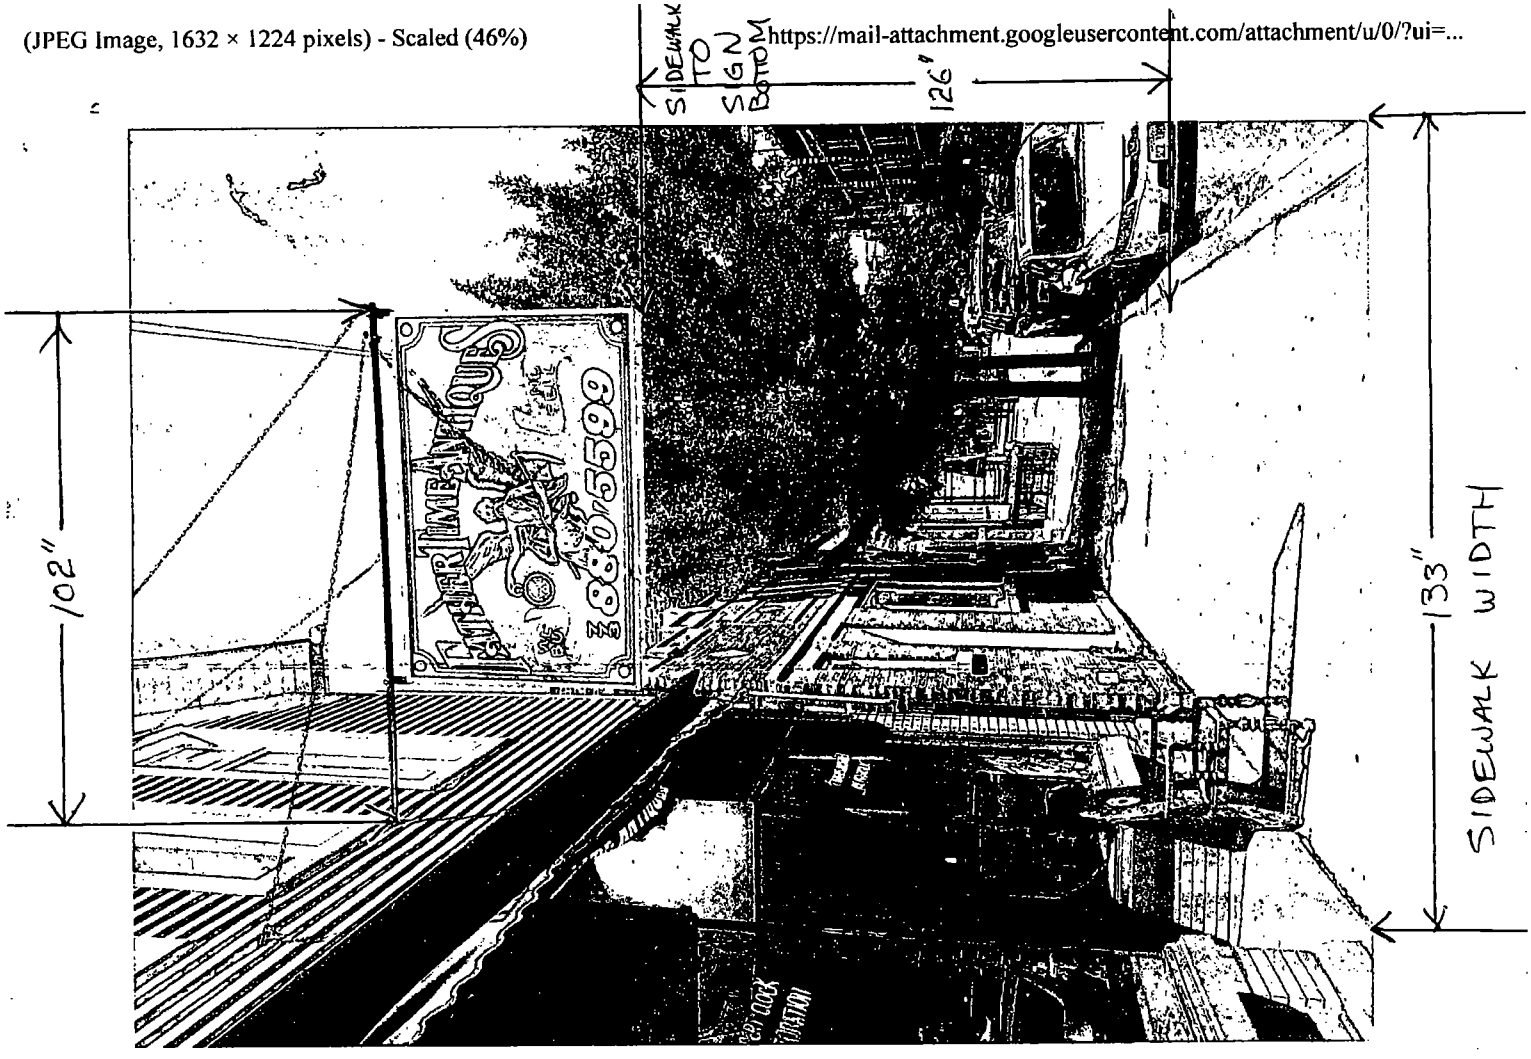

Department of Business Affairs and Consumer Protection
Business Assistance Center - Public Way Use Unit
City Hall - 121 N. LaSalle Street, Room 800 • Chicago, IL 60602
(312)-74-GOBIZ (312-744-6249) • (312) 744-1944 (TTY)
http://www.cityofchicago.org/bacp

09/11/2013

Alderman **Scott Waguespack**
Ward # **32**
City of Chicago
City Hall, Room **300**
121 North LaSalle Street
Chicago, Illinois 60602

Re: An ordinance to use and maintain a portion of the public right-of-way for **one (1) sign(s)** for **FATHER TIME ANTIQUES**, adjacent to the premises known as **2108 W. Belmont Ave.**.

Dear Alderman **Scott Waguespack**:

The applicant referenced above has requested the use of the public right-of-way for a **sign(s)**. An ordinance has been prepared by the Department of Business Affairs and Consumer Protection – Business Assistance Center - Public Way Use Unit for presentation to the City Council. Because this request was made for properties located in your ward, as approved by you as per the attached, I respectfully request that you introduce the attached ordinance at the next City Council meeting.

If you have any questions regarding this ordinance, please contact Anthony Bertuca at (312) 744-5506.

Department of Business Affairs and Consumer Protection

City of Chicago

O2013-6746

Office of the City Clerk

Document Tracking Sheet

Meeting Date:	9/11/2013
Sponsor(s):	Waguespack, Scott (32)
Type:	Ordinance
Title:	Grant(s) of privilege in public way for Good Old Days, Inc.
Committee(s) Assignment:	Committee on Transportation and Public Way

ORDINANCE
GOOD OLD DAYS INC
Acct. No. 81225 - 1
Permit No. 1107416

Be It Ordained by the City Council of the City of Chicago:

SECTION 1. Permission and authority are hereby given and granted to GOOD OLD DAYS INC, upon the terms and subject to the conditions of this ordinance to maintain and use one (1) sign(s) projecting over the public right-of-way attached to its premises known as 2138 W. Belmont Ave..

Said sign structure(s) measures as follows; along W. Belmont Avenue:
One (1) at six (6) feet in length, three point seven five (3.75) feet in height and fourteen (14) feet above grade level.

The location of said privilege shall be as shown on prints kept on file with the Department of Business Affairs and Consumer Protection and the Office of the City Clerk.

Said privilege shall be constructed in accordance with plans and specifications approved by the Department of Transportation (Division of Project Development) and Zoning Department - Signs.

This grant of privilege in the public way shall be subject to the provisions of Section 10-28-015 and all other required provisions of the Municipal Code of Chicago.

The grantee shall pay to the City of Chicago as compensation for the privilege #1107416 herein granted the sum of one hundred ($100.00) per annum in advance.

A 25% penalty will be added for payments received after due date.

The permit holder agrees to hold the City of Chicago harmless for any damage, relocation or replacement costs associated with damage, relocation or removal of private property caused by the City performing work in the public way.

Authority herein given and granted for a period of five (5) years from and after 06/11/2013.

Alderman _____

Scott Waguespack 32nd Ward

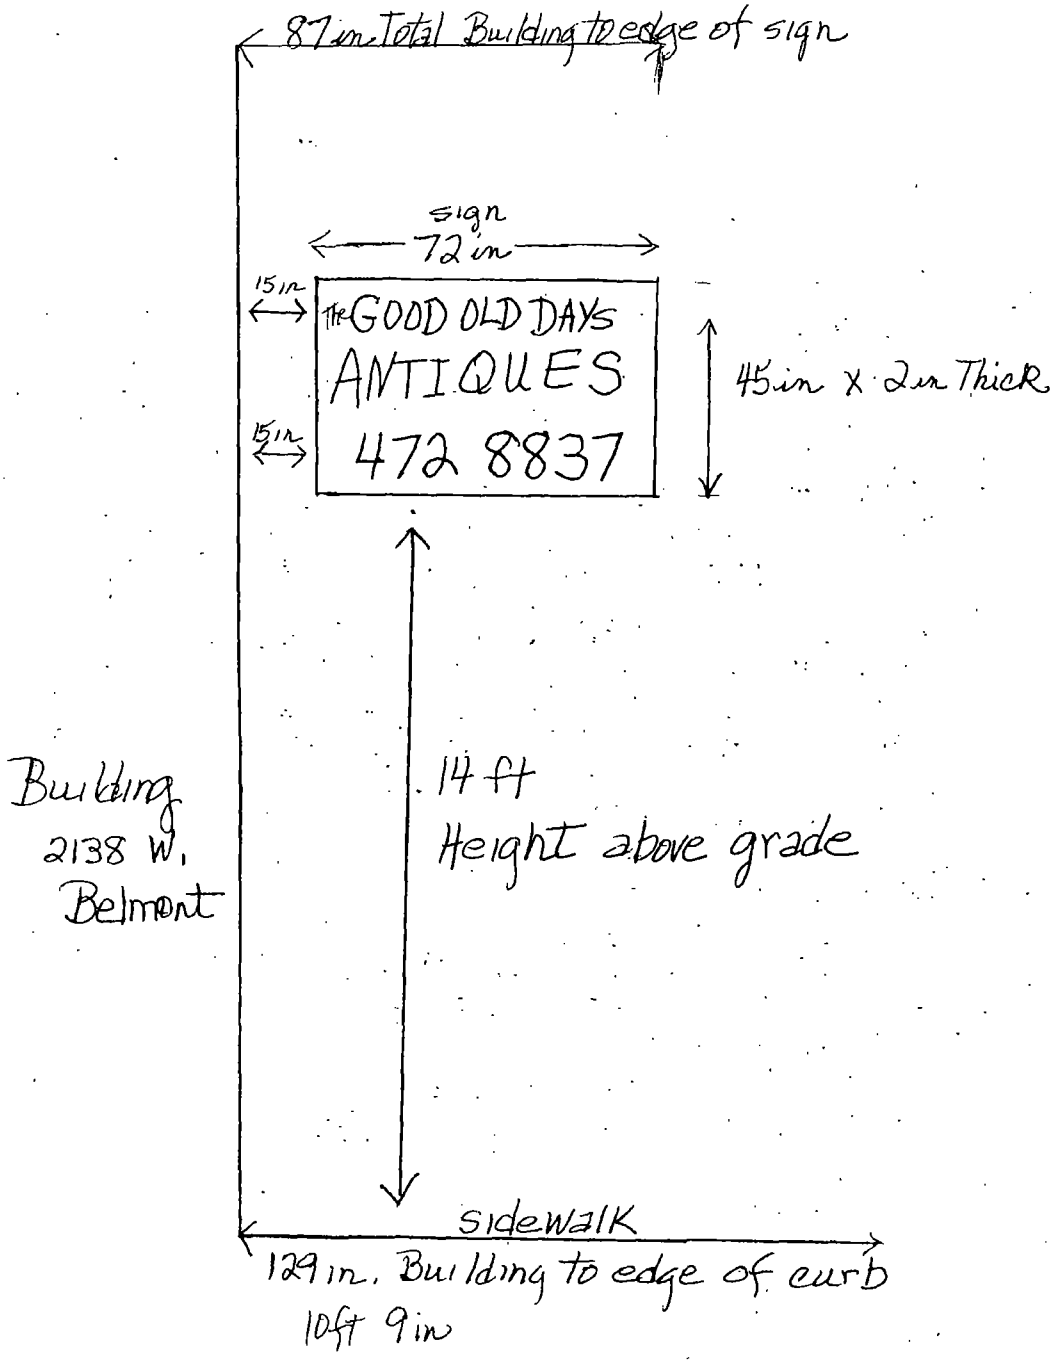
87 in. Total Building to edge of sign
sign
72 in
15 in
15 in
THE GOOD OLD DAYS
ANTIQUES
472 8837
45 in x 2 in Thick
Building
2138 W.
Belmont
14 ft
Height above grade
sidewalk
129 in. Building to edge of curb
10 ft 9 in

Department of Business Affairs and Consumer Protection
Business Assistance Center - Public Way Use Unit
City Hall - 121 N. LaSalle Street, Room 800 • Chicago, IL 60602
(312)-74-GOBIZ (312-744-6249) • (312) 744-1944 (TTY)
http://www.cityofchicago.org/bacp

09/11/2013

Alderman **Scott Waguespack**
Ward # **32**
City of Chicago
City Hall, Room **300**
121 North LaSalle Street
Chicago, Illinois 60602

Re: An ordinance to use and maintain a portion of the public right-of-way for **one (1) sign(s)** for **GOOD OLD DAYS INC**, adjacent to the premises known as **2138 W. Belmont Ave.**.

Dear Alderman **Scott Waguespack**:

The applicant referenced above has requested the use of the public right-of-way for a **sign(s)**. An ordinance has been prepared by the Department of Business Affairs and Consumer Protection – Business Assistance Center - Public Way Use Unit for presentation to the City Council. Because this request was made for properties located in your ward, as approved by you as per the attached, I respectfully request that you introduce the attached ordinance at the next City Council meeting.

If you have any questions regarding this ordinance, please contact Anthony Bertuca at (312) 744-5506.

Department of Business Affairs and Consumer Protection

City of Chicago

O2013-6747

Office of the City Clerk

Document Tracking Sheet

Meeting Date:	9/11/2013
Sponsor(s):	Waguespack, Scott (32)
Type:	Ordinance
Title:	Grant(s) of privilege in public way for Gymboree Play & Music of Chicago
Committee(s) Assignment:	Committee on Transportation and Public Way

ORDINANCE
GYMBOREE PLAY & MUSIC OF CHICAGO
Acct. No. 218907 - 1
Permit No. 1108488

Be It Ordained by the City Council of the City of Chicago:

SECTION 1. Permission and authority are hereby given and granted to GYMBOREE PLAY & MUSIC OF CHICAGO, upon the terms and subject to the conditions of this ordinance to maintain and use one (1) sign(s) projecting over the public right-of-way attached to its premises known as 3156-3158 N. Lincoln Ave..

Said sign structure(s) measures as follows; along NORTH LINCOLN:
One (1) at ten point zero eight (10.08) feet in length, two (2) feet in height and thirteen (13) feet above grade level.

The location of said privilege shall be as shown on prints kept on file with the Department of Business Affairs and Consumer Protection and the Office of the City Clerk.

Said privilege shall be constructed in accordance with plans and specifications approved by the Department of Transportation (Division of Project Development) and Zoning Department - Signs.

This grant of privilege in the public way shall be subject to the provisions of Section 10-28-015 and all other required provisions of the Municipal Code of Chicago.

The grantee shall pay to the City of Chicago as compensation for the privilege #1108488 herein granted the sum of one hundred ($100.00) per annum in advance.

A 25% penalty will be added for payments received after due date.

The permit holder agrees to hold the City of Chicago harmless for any damage, relocation or replacement costs associated with damage, relocation or removal of private property caused by the City performing work in the public way.

Authority herein given and granted for a period of five (5) years from and after 07/19/2012.

Alderman _____

Scott Waguespack 32nd Ward

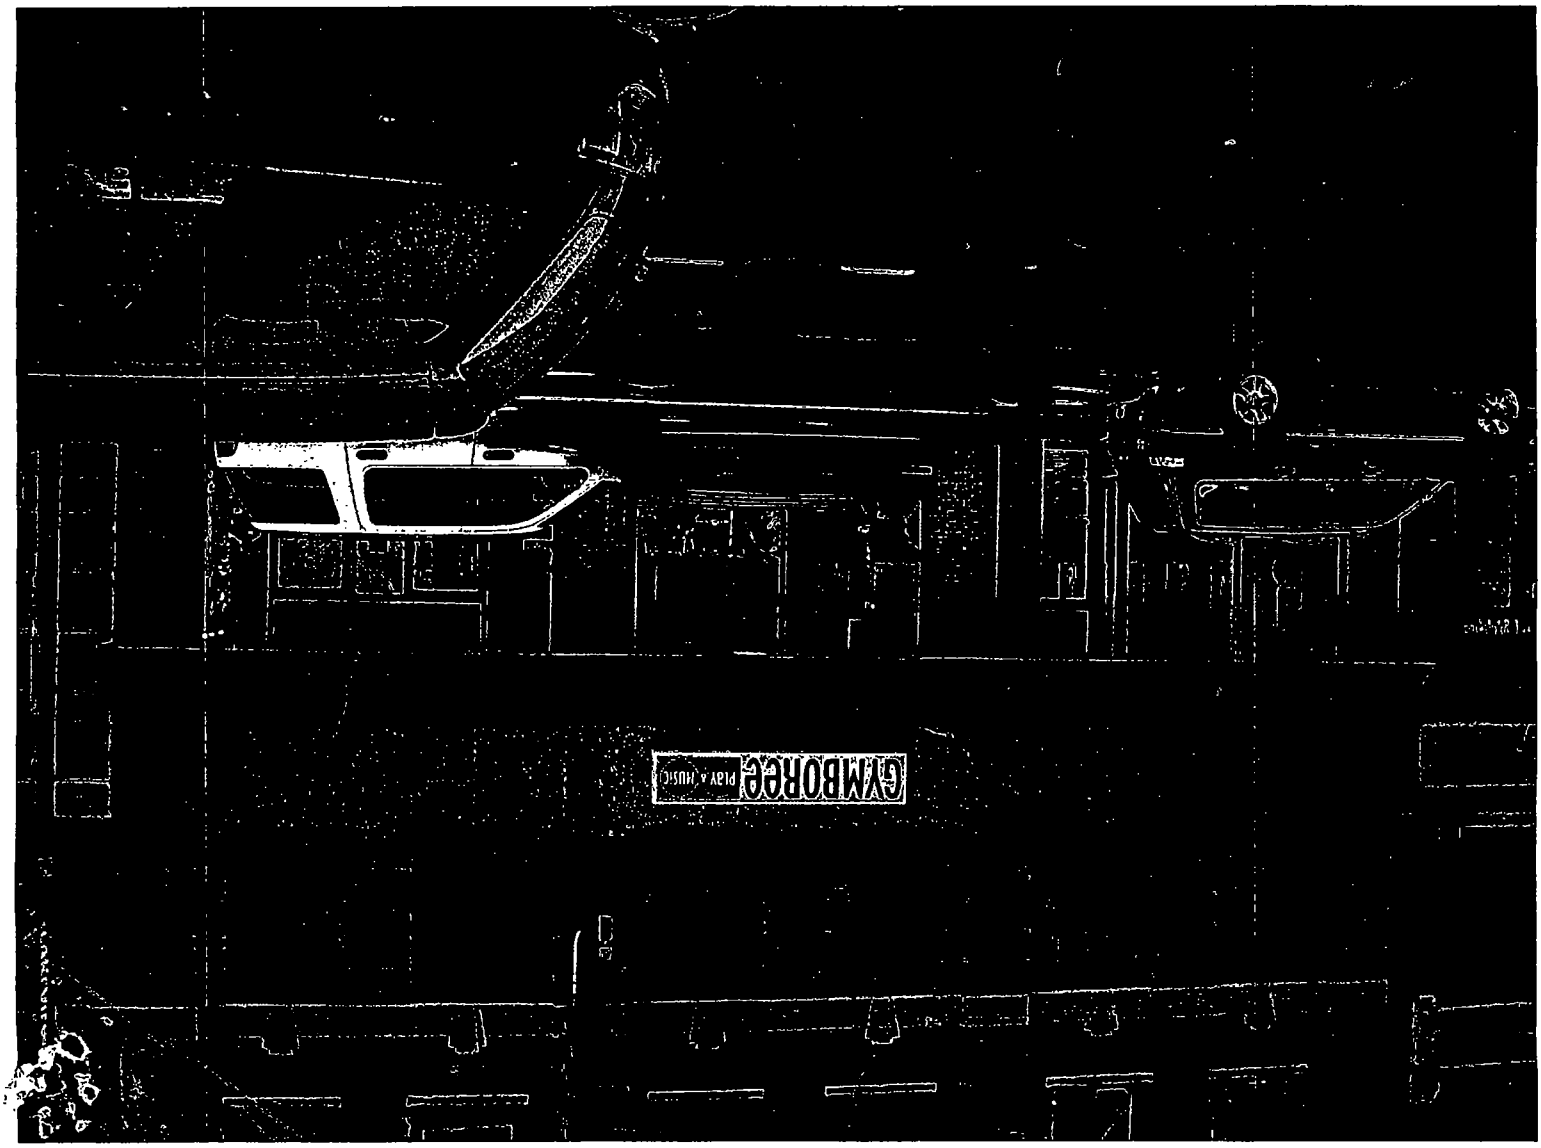
GYMBOREE
PLAY & MUSIC

Department of Business Affairs and Consumer Protection
Business Assistance Center - Public Way Use Unit
City Hall - 121 N. LaSalle Street, Room 800 • Chicago, IL 60602
(312)-74-GOBIZ (312-744-6249) • (312) 744-1944 (TTY)
http://www.cityofchicago.org/bacp

09/11/2013

Alderman **Scott Waguespack**
Ward # **32**
City of Chicago
City Hall, Room **300**
121 North LaSalle Street
Chicago, Illinois 60602

Re: An ordinance to use and maintain a portion of the public right-of-way for **one (1) sign(s)** for **GYMBOREE PLAY & MUSIC OF CHICAGO**, adjacent to the premises known as **3156-3158 N. Lincoln Ave.**.

Dear Alderman **Scott Waguespack**:

The applicant referenced above has requested the use of the public right-of-way for a **sign(s)**. An ordinance has been prepared by the Department of Business Affairs and Consumer Protection – Business Assistance Center - Public Way Use Unit for presentation to the City Council. Because this request was made for properties located in your ward, as approved by you as per the attached, I respectfully request that you introduce the attached ordinance at the next City Council meeting.

If you have any questions regarding this ordinance, please contact Anthony Bertuca at (312) 744-5506.

Department of Business Affairs and Consumer Protection

City of Chicago

O2013-6748

Office of the City Clerk

Document Tracking Sheet

Meeting Date:	9/11/2013
Sponsor(s):	Waguespack, Scott (32)
Type:	Ordinance
Title:	Grant(s) of privilege in public way for Homemade Pizza
Committee(s) Assignment:	Committee on Transportation and Public Way

ORDINANCE
HOMEMADE PIZZA
Acct. No. 312718 - 6
Permit No. 1107649

Be It Ordained by the City Council of the City of Chicago:

SECTION 1. Permission and authority are hereby given and granted to HOMEMADE PIZZA, upon the terms and subject to the conditions of this ordinance to maintain and use, as now constructed, nine (9) Light Fixture(s) projecting over the public right-of-way adjacent to its premises known as 1953 W. Wabansia Ave..

Said Light Fixture(s) at N. Damen measure(s):
Nine (9) at one (1) foot in length, one point five (1.5) foot in width and fifteen point eight (15.8) feet above grade level.

The location of said privilege shall be as shown on prints kept on file with the Department of Business Affairs and Consumer Protection and the Office of the City Clerk.

Said privilege shall be constructed in accordance with plans and specifications approved by the Department of Transportation (Division of Project Development).

This grant of privilege in the public way shall be subject to the provisions of Section 10-28-015 and all other required provisions of the Municipal Code of Chicago.

The grantee shall pay to the City of Chicago as compensation for the privilege #1107649 herein granted the sum of one hundred fifteen ($115.00) per annum in advance.

A 25% penalty will be added for payments received after due date.

The permit holder agrees to hold the City of Chicago harmless for any damage, relocation or replacement costs associated with damage, relocation or removal of private property caused by the City performing work in the public way.

Authority herein given and granted for a period of five (5) years from and after 09/05/2012.

Alderman _____

Scott Waguespack 32nd Ward

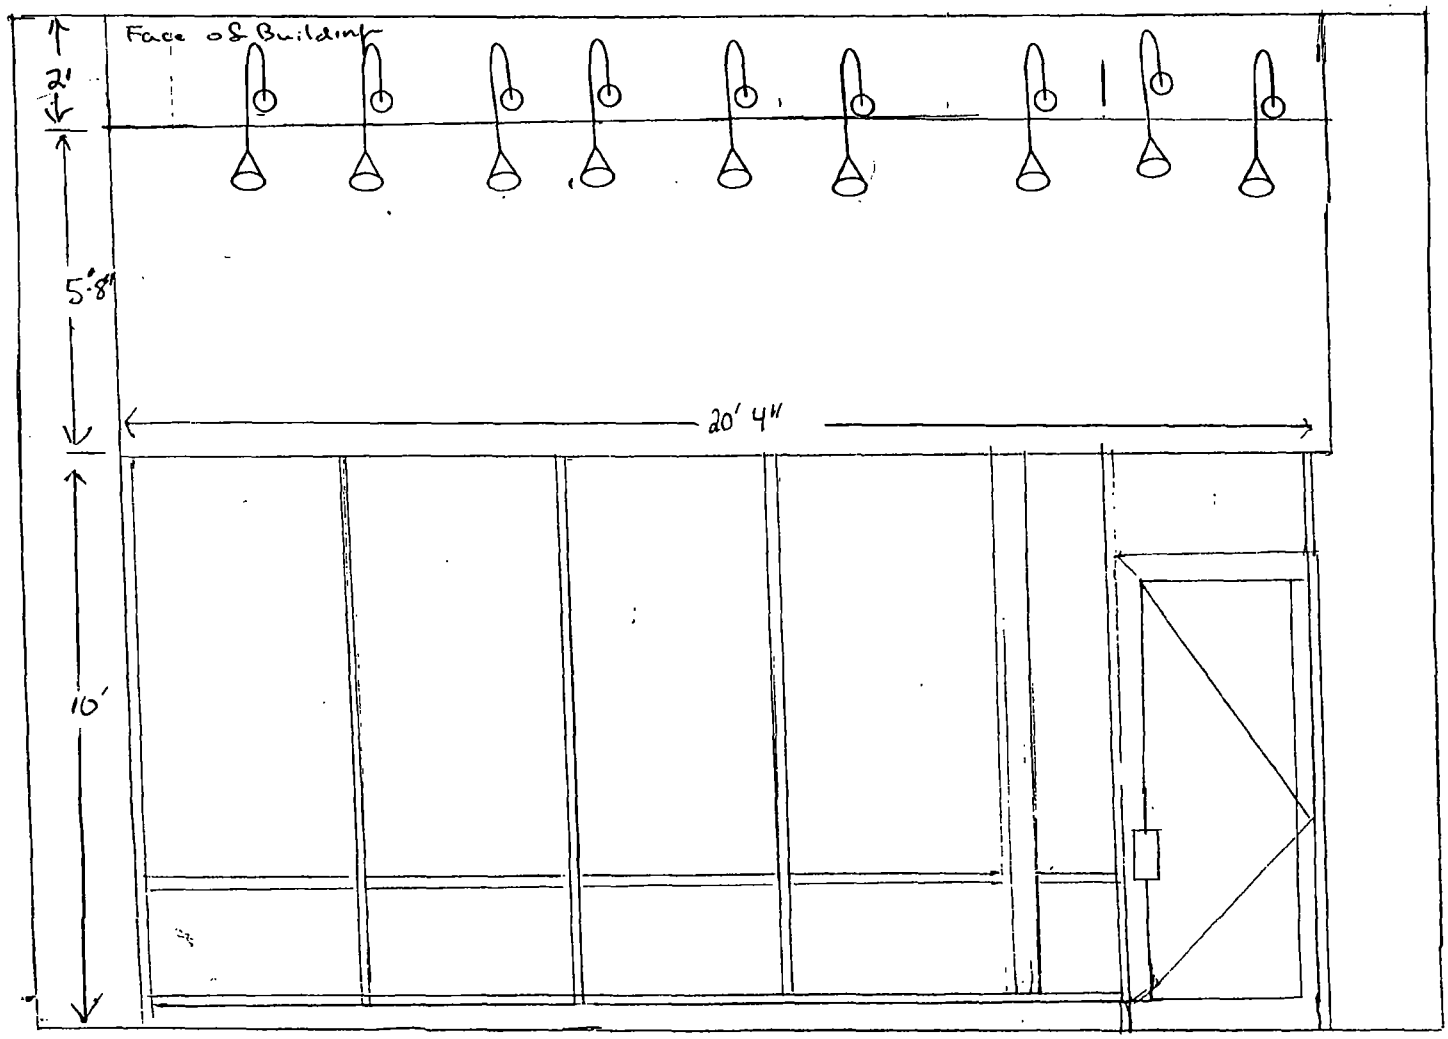

1953 W. WABANSIA – TWO WAY ST – 55' to INTERSECTION WITH N. Damen

Department of Business Affairs and Consumer Protection
Business Assistance Center - Public Way Use Unit
City Hall - 121 N. LaSalle Street, Room 800 • Chicago, IL 60602
(312)-74-GOBIZ (312-744-6249) • (312) 744-1944 (TTY)
http://www.cityofchicago.org/bacp

09/11/2013

Alderman **Scott Waguespack**
Ward # **32**
City of Chicago
City Hall, Room **300**
121 North LaSalle Street
Chicago, Illinois 60602

Re: An ordinance to use and maintain a portion of the public right-of-way for **nine (9) light fixture(s)** for **HOMEMADE PIZZA**, adjacent to the premises known as **1953 W. Wabansia Ave.**.

Dear Alderman **Scott Waguespack**:

The applicant referenced above has requested the use of the public right-of-way for a **light fixture(s)**. An ordinance has been prepared by the Department of Business Affairs and Consumer Protection – Business Assistance Center - Public Way Use Unit for presentation to the City Council. Because this request was made for properties located in your ward, as approved by you as per the attached, I respectfully request that you introduce the attached ordinance at the next City Council meeting.

If you have any questions regarding this ordinance, please contact Anthony Bertuca at (312) 744-5506.

Department of Business Affairs and Consumer Protection

City of Chicago

O2013-6749

Office of the City Clerk

Document Tracking Sheet

Meeting Date:	9/11/2013
Sponsor(s):	Waguespack, Scott (32)
Type:	Ordinance
Title:	Grant(s) of privilege in public way for J&R Liquor & Food
Committee(s) Assignment:	Committee on Transportation and Public Way

ORDINANCE
J & R LIQUOR & FOOD
Acct. No. 286698 - 2
Permit No. 1106940

Be It Ordained by the City Council of the City of Chicago:

SECTION 1. Permission and authority are hereby given and granted to J & R LIQUOR & FOOD, upon the terms and subject to the conditions of this ordinance to maintain and use two (2) sign(s) projecting over the public right-of-way attached to its premises known as 2401 N. Ashland Ave..

Said sign structure(s) measures as follows; along N. Ashland Avenue:
One (1) at twelve (12) feet in length, three (3) feet in height and twelve (12) feet above grade level.

Said sign structure(s) measures as follows; along W. Fullerton Avenue:
One (1) at twelve (12) feet in length, three (3) feet in height and twelve (12) feet above grade level.

The location of said privilege shall be as shown on prints kept on file with the Department of Business Affairs and Consumer Protection and the Office of the City Clerk.

Said privilege shall be constructed in accordance with plans and specifications approved by the Department of Transportation (Division of Project Development) and Zoning Department - Signs.

This grant of privilege in the public way shall be subject to the provisions of Section 10-28-015 and all other required provisions of the Municipal Code of Chicago.

The grantee shall pay to the City of Chicago as compensation for the privilege #1106940 herein granted the sum of six hundred ($600.00) per annum in advance.

A 25% penalty will be added for payments received after due date.

The permit holder agrees to hold the City of Chicago harmless for any damage, relocation or replacement costs associated with damage, relocation or removal of private property caused by the City performing work in the public way.

Authority herein given and granted for a period of five (5) years from and after 06/11/2013.

Alderman _____

Scott Waguespack 32nd Ward

(Page 2 of 2)

2401 n. Ashland
Chicago Il 60614

Ashland side

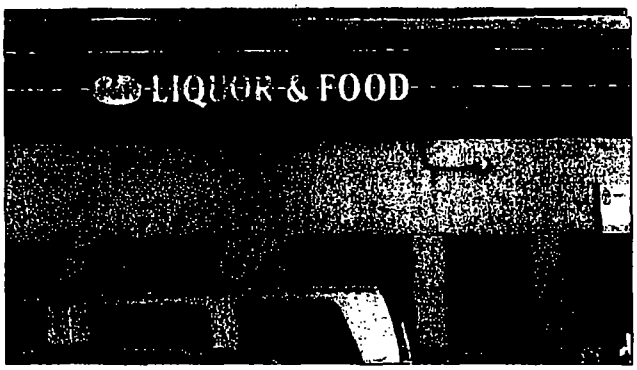

Fullerton side

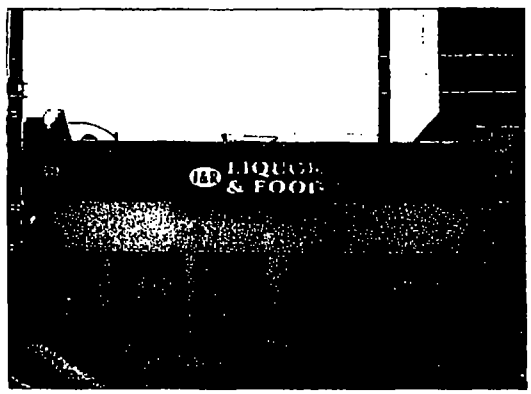

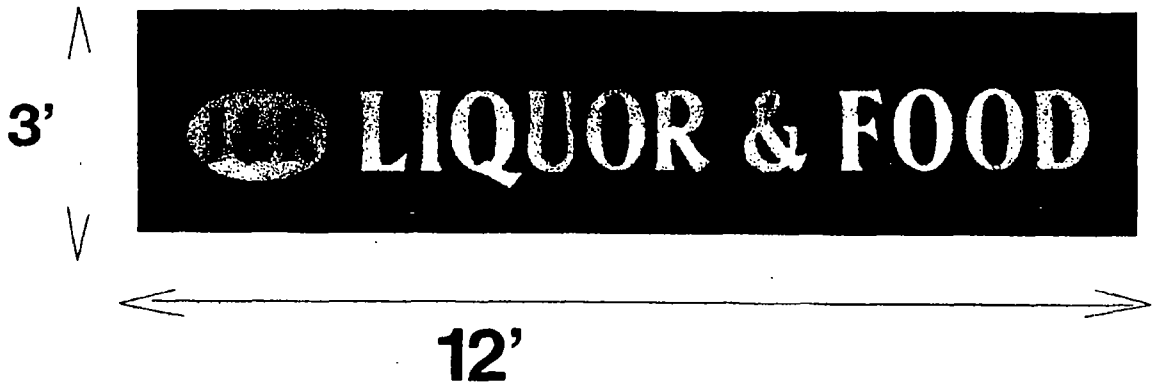

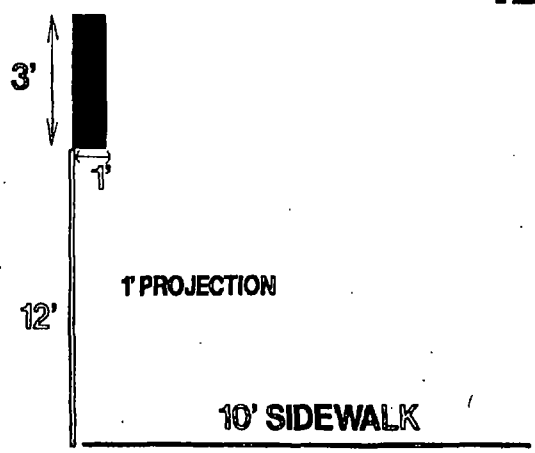

- 3' x 12' PROJECTION SIGN
- 10' SIDE WALK
- 12' FROM GRADE
- 1' PROJECTION

Department of Business Affairs and Consumer Protection
Business Assistance Center - Public Way Use Unit
City Hall - 121 N. LaSalle Street, Room 800 • Chicago, IL 60602
(312)-74-GOBIZ (312-744-6249) • (312) 744-1944 (TTY)
http://www.cityofchicago.org/bacp

09/11/2013

Alderman **Scott Waguespack**
Ward # **32**
City of Chicago
City Hall, Room **300**
121 North LaSalle Street
Chicago, Illinois 60602

Re: An ordinance to use and maintain a portion of the public right-of-way for **two (2) sign(s)** for **J & R LIQUOR & FOOD**, adjacent to the premises known as **2401 N. Ashland Ave.**.

Dear Alderman **Scott Waguespack**:

The applicant referenced above has requested the use of the public right-of-way for a **sign(s)**. An ordinance has been prepared by the Department of Business Affairs and Consumer Protection – Business Assistance Center - Public Way Use Unit for presentation to the City Council. Because this request was made for properties located in your ward, as approved by you as per the attached, I respectfully request that you introduce the attached ordinance at the next City Council meeting.

If you have any questions regarding this ordinance, please contact Anthony Bertuca at (312) 744-5506.

Department of Business Affairs and Consumer Protection

City of Chicago

O2013-6757

Office of the City Clerk

Document Tracking Sheet

Meeting Date:	9/11/2013
Sponsor(s):	Waguespack, Scott (32)
Type:	Ordinance
Title:	Grant(s) of privilege in public way for Lakeview Chamber of Commerce - 2971 N Lincoln Ave
Committee(s) Assignment:	Committee on Transportation and Public Way

ORDINANCE
LAKEVIEW CHAMBER OF COMMERCE
Acct. No. 270704 - 44
Permit No. 1103316

Be It Ordained by the City Council of the City of Chicago:

SECTION 1. Permission and authority are hereby given and granted to LAKEVIEW CHAMBER OF COMMERCE, upon the terms and subject to the conditions of this ordinance to construct, install, maintain and use one (1) Trash container(s) on the public right-of-way adjacent to its premises known as 2971 N. Lincoln Ave..

Said Trash container(s) at N. Lincoln measure(s):
One (1) at four point three three (4.33) feet in length, and two point two five (2.25) feet in width for a total of nine point seven four (9.74) square feet.

The location of said privilege shall be as shown on prints kept on file with the Department of Business Affairs and Consumer Protection and the Office of the City Clerk.

Said privilege shall be constructed in accordance with plans and specifications approved by the Department of Transportation (Division of Project Development).

This grant of privilege in the public way shall be subject to the provisions of Section 10-28-015 and all other required provisions of the Municipal Code of Chicago.

The grantee shall pay to the City of Chicago as compensation for the privilege #1103316 herein granted the sum of seventy-five ($75.00) per annum in advance.

A 25% penalty will be added for payments received after due date.

The permit holder agrees to hold the City of Chicago harmless for any damage, relocation or replacement costs associated with damage, relocation or removal of private property caused by the City performing work in the public way.

Authority herein given and granted for a period of five (5) years from and after Date of Passage.

Alderman _____

Scott Waguespack 32nd Ward

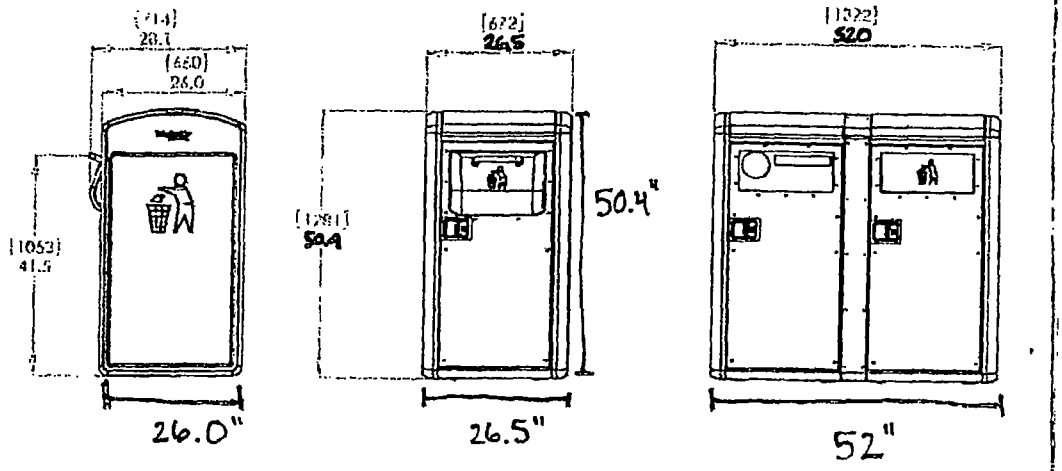

Lakeview Chamber of Commerce
1409 W. Addison
Chicago IL 60613

Department of Business Affairs and Consumer Protection
Business Assistance Center - Public Way Use Unit
City Hall - 121 N. LaSalle Street, Room 800 • Chicago, IL 60602
(312)-74-GOBIZ (312-744-6249) • (312) 744-1944 (TTY)
http://www.cityofchicago.org/bacp

09/11/2013

Alderman **Scott Waguespack**
Ward # **32**
City of Chicago
City Hall, Room **300**
121 North LaSalle Street
Chicago, Illinois 60602

Re: An ordinance to use and maintain a portion of the public right-of-way for **one (1) trash container(s)** for **LAKEVIEW CHAMBER OF COMMERCE**, adjacent to the premises known as **2971 N. Lincoln Ave.**.

Dear Alderman **Scott Waguespack**:

The applicant referenced above has requested the use of the public right-of-way for a **trash container(s)**. An ordinance has been prepared by the Department of Business Affairs and Consumer Protection – Business Assistance Center - Public Way Use Unit for presentation to the City Council. Because this request was made for properties located in your ward, as approved by you as per the attached, I respectfully request that you introduce the attached ordinance at the next City Council meeting.

If you have any questions regarding this ordinance, please contact Anthony Bertuca at (312) 744-5506.

Department of Business Affairs and Consumer Protection

City of Chicago

O2013-6758

Office of the City Clerk

Document Tracking Sheet

Meeting Date:	9/11/2013
Sponsor(s):	Waguespack, Scott (32)
Type:	Ordinance
Title:	Grant(s) of privilege in public way for Lakeview Chamber of Commerce - 3046 N Lincoln Ave
Committee(s) Assignment:	Committee on Transportation and Public Way

ORDINANCE
LAKEVIEW CHAMBER OF COMMERCE
Acct. No. 270704 - 42
Permit No. 1103314

Be It Ordained by the City Council of the City of Chicago:

SECTION 1. Permission and authority are hereby given and granted to LAKEVIEW CHAMBER OF COMMERCE, upon the terms and subject to the conditions of this ordinance to construct, install, maintain and use one (1) Trash container(s) on the public right-of-way adjacent to its premises known as 3046 N. Lincoln Ave..

Said Trash container(s) at N. Lincoln measure(s):
One (1) at four point three three (4.33) feet in length, and two point two five (2.25) feet in width for a total of nine point seven four (9.74) square feet.

The location of said privilege shall be as shown on prints kept on file with the Department of Business Affairs and Consumer Protection and the Office of the City Clerk.

Said privilege shall be constructed in accordance with plans and specifications approved by the Department of Transportation (Division of Project Development).

This grant of privilege in the public way shall be subject to the provisions of Section 10-28-015 and all other required provisions of the Municipal Code of Chicago.

The grantee shall pay to the City of Chicago as compensation for the privilege #1103314 herein granted the sum of seventy-five ($75.00) per annum in advance.

A 25% penalty will be added for payments received after due date.

The permit holder agrees to hold the City of Chicago harmless for any damage, relocation or replacement costs associated with damage, relocation or removal of private property caused by the City performing work in the public way.

Authority herein given and granted for a period of five (5) years from and after Date of Passage.

Alderman _____

Scott Waguespack 32nd Ward

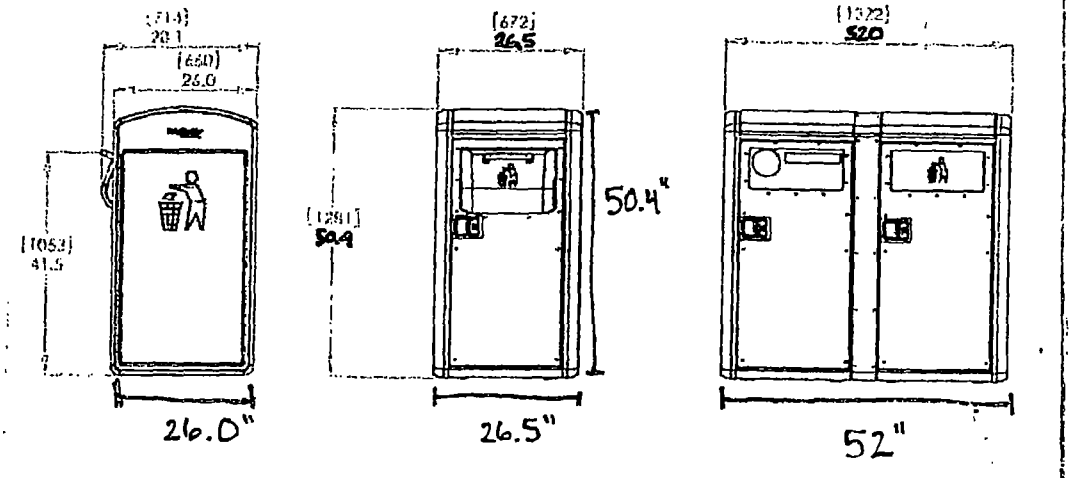

Lakeview Chamber of Commerce
1409 W. Addison
Chicago IL 60613

Department of Business Affairs and Consumer Protection
Business Assistance Center - Public Way Use Unit
City Hall - 121 N. LaSalle Street, Room 800 • Chicago, IL 60602
(312)-74-GOBIZ (312-744-6249) • (312) 744-1944 (TTY)
http://www.cityofchicago.org/bacp

09/11/2013

Alderman **Scott Waguespack**
Ward # **32**
City of Chicago
City Hall, Room **300**
121 North LaSalle Street
Chicago, Illinois 60602

Re: An ordinance to use and maintain a portion of the public right-of-way for **one (1) trash container(s)** for **LAKEVIEW CHAMBER OF COMMERCE**, adjacent to the premises known as **3046 N. Lincoln Ave.**.

Dear Alderman **Scott Waguespack**:

The applicant referenced above has requested the use of the public right-of-way for a **trash container(s)**. An ordinance has been prepared by the Department of Business Affairs and Consumer Protection – Business Assistance Center - Public Way Use Unit for presentation to the City Council. Because this request was made for properties located in your ward, as approved by you as per the attached, I respectfully request that you introduce the attached ordinance at the next City Council meeting.

If you have any questions regarding this ordinance, please contact Anthony Bertuca at (312) 744-5506.

Department of Business Affairs and Consumer Protection

City of Chicago

O2013-6760

Office of the City Clerk

Document Tracking Sheet

Meeting Date:	9/11/2013
Sponsor(s):	Waguespack, Scott (32)
Type:	Ordinance
Title:	Grant(s) of privilege in public way for Lakeview Chamber of Commerce - 3356 N Lincoln Ave
Committee(s) Assignment:	Committee on Transportation and Public Way

ORDINANCE
LAKEVIEW CHAMBER OF COMMERCE
Acct. No. 270704 - 45
Permit No. 1103317

Be It Ordained by the City Council of the City of Chicago:

SECTION 1. Permission and authority are hereby given and granted to LAKEVIEW CHAMBER OF COMMERCE, upon the terms and subject to the conditions of this ordinance to construct, install, maintain and use one (1) Trash container(s) on the public right-of-way adjacent to its premises known as 3356 N. Lincoln Ave..

Said Trash container(s) at N. Lincoln measure(s):
One (1) at four point three three (4.33) feet in length, and two point two five (2.25) feet in width for a total of nine point seven four (9.74) square feet.

The location of said privilege shall be as shown on prints kept on file with the Department of Business Affairs and Consumer Protection and the Office of the City Clerk.

Said privilege shall be constructed in accordance with plans and specifications approved by the Department of Transportation (Division of Project Development).

This grant of privilege in the public way shall be subject to the provisions of Section 10-28-015 and all other required provisions of the Municipal Code of Chicago.

The grantee shall pay to the City of Chicago as compensation for the privilege #1103317 herein granted the sum of seventy-five ($75.00) per annum in advance.

A 25% penalty will be added for payments received after due date.

The permit holder agrees to hold the City of Chicago harmless for any damage, relocation or replacement costs associated with damage, relocation or removal of private property caused by the City performing work in the public way.

Authority herein given and granted for a period of five (5) years from and after Date of Passage.

Alderman _____

Scott Waguespack 32nd Ward

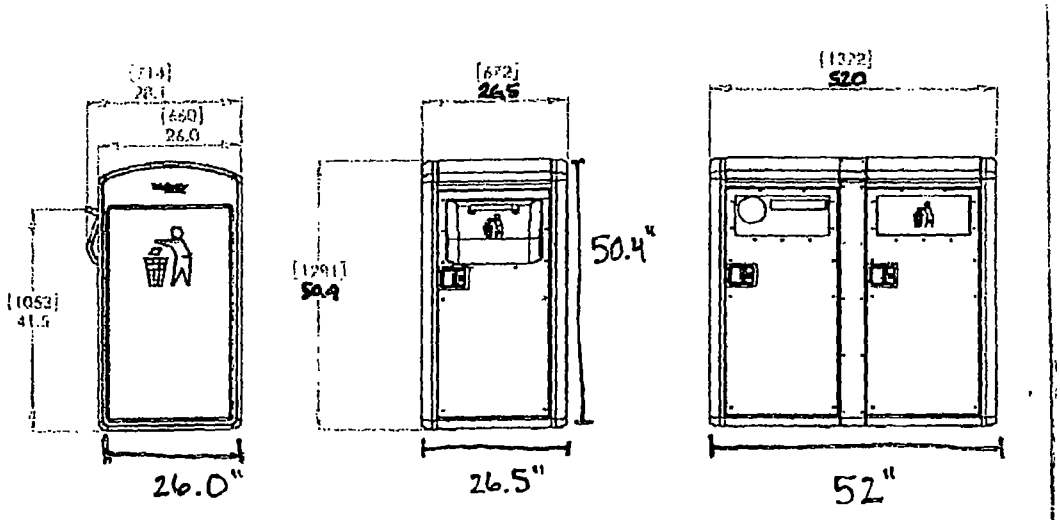

Lakeview Chamber of Commerce
1409 W. Addison
Chicago IL 60613

Department of Business Affairs and Consumer Protection
Business Assistance Center - Public Way Use Unit
City Hall - 121 N. LaSalle Street, Room 800 • Chicago, IL 60602
(312)-74-GOBIZ (312-744-6249) • (312) 744-1944 (TTY)
http://www.cityofchicago.org/bacp

09/11/2013

Alderman **Scott Waguespack**
Ward # **32**
City of Chicago
City Hall, Room **300**
121 North LaSalle Street
Chicago, Illinois 60602

Re: An ordinance to use and maintain a portion of the public right-of-way for **one (1) trash container(s)** for **LAKEVIEW CHAMBER OF COMMERCE**, adjacent to the premises known as **3356 N. Lincoln Ave.**.

Dear Alderman **Scott Waguespack**:

The applicant referenced above has requested the use of the public right-of-way for a **trash container(s)**. An ordinance has been prepared by the Department of Business Affairs and Consumer Protection – Business Assistance Center - Public Way Use Unit for presentation to the City Council. Because this request was made for properties located in your ward, as approved by you as per the attached, I respectfully request that you introduce the attached ordinance at the next City Council meeting.

If you have any questions regarding this ordinance, please contact Anthony Bertuca at (312) 744-5506.

Department of Business Affairs and Consumer Protection

City of Chicago

O2013-6761

Office of the City Clerk

Document Tracking Sheet

Meeting Date:	9/11/2013
Sponsor(s):	Waguespack, Scott (32)
Type:	Ordinance
Title:	Grant(s) of privilege in public way for Lakeview Chamber of Commerce - 3538 N Lincoln Ave
Committee(s) Assignment:	Committee on Transportation and Public Way

ORDINANCE
LAKEVIEW CHAMBER OF COMMERCE
Acct. No. 270704 - 43
Permit No. 1103315

Be It Ordained by the City Council of the City of Chicago:

SECTION 1. Permission and authority are hereby given and granted to LAKEVIEW CHAMBER OF COMMERCE, upon the terms and subject to the conditions of this ordinance to construct, install, maintain and use one (1) Trash container(s) on the public right-of-way adjacent to its premises known as 3538 N. Lincoln Ave..

Said Trash container(s) at N. Lincoln measure(s):
One (1) at four point two five (4.25) feet in length, and two point two five (2.25) feet in width for a total of nine point five six (9.56) square feet.

The location of said privilege shall be as shown on prints kept on file with the Department of Business Affairs and Consumer Protection and the Office of the City Clerk.

Said privilege shall be constructed in accordance with plans and specifications approved by the Department of Transportation (Division of Project Development).

This grant of privilege in the public way shall be subject to the provisions of Section 10-28-015 and all other required provisions of the Municipal Code of Chicago.

The grantee shall pay to the City of Chicago as compensation for the privilege #1103315 herein granted the sum of seventy-five ($75.00) per annum in advance.

A 25% penalty will be added for payments received after due date.

The permit holder agrees to hold the City of Chicago harmless for any damage, relocation or replacement costs associated with damage, relocation or removal of private property caused by the City performing work in the public way.

Authority herein given and granted for a period of five (5) years from and after Date of Passage.

Alderman _____
Scott Waguespack 32nd Ward

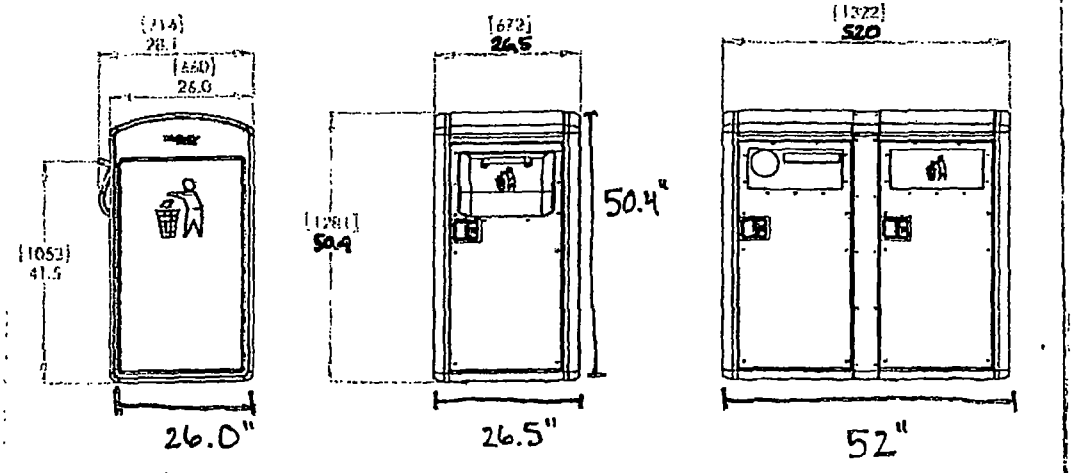

Lakeview Chamber of Commerce
1409 W. Addison
Chicago IL 60613

Department of Business Affairs and Consumer Protection
Business Assistance Center - Public Way Use Unit
City Hall - 121 N. LaSalle Street, Room 800 • Chicago, IL 60602
(312)-74-GOBIZ (312-744-6249) • (312) 744-1944 (TTY)
http://www.cityofchicago.org/bacp

09/11/2013

Alderman **Scott Waguespack**
Ward # **32**
City of Chicago
City Hall, Room **300**
121 North LaSalle Street
Chicago, Illinois 60602

Re: An ordinance to use and maintain a portion of the public right-of-way for **one (1) trash container(s)** for **LAKEVIEW CHAMBER OF COMMERCE**, adjacent to the premises known as **3538 N. Lincoln Ave.**.

Dear Alderman **Scott Waguespack**:

The applicant referenced above has requested the use of the public right-of-way for a **trash container(s)**. An ordinance has been prepared by the Department of Business Affairs and Consumer Protection – Business Assistance Center - Public Way Use Unit for presentation to the City Council. Because this request was made for properties located in your ward, as approved by you as per the attached, I respectfully request that you introduce the attached ordinance at the next City Council meeting.

If you have any questions regarding this ordinance, please contact Anthony Bertuca at (312) 744-5506.

Department of Business Affairs and Consumer Protection

City of Chicago

O2013-6762

Office of the City Clerk

Document Tracking Sheet

Meeting Date:	9/11/2013
Sponsor(s):	Waguespack, Scott (32)
Type:	Ordinance
Title:	Grant(s) of privilege in public way for Lottie's Pub
Committee(s) Assignment:	Committee on Transportation and Public Way

ORDINANCE
LOTTIE'S PUB
Acct. No. 63784 - 1
Permit No. 1107578

Be It Ordained by the City Council of the City of Chicago:

SECTION 1. Permission and authority are hereby given and granted to LOTTIE'S PUB, upon the terms and subject to the conditions of this ordinance to maintain and use one (1) sign(s) projecting over the public right-of-way attached to its premises known as 1925 W. Cortland St..

Said sign structure(s) measures as follows; along West Corland:
One (1) at five point three three (5.33) feet in length, three (3) feet in height and twelve point five (12.5) feet above grade level.

The location of said privilege shall be as shown on prints kept on file with the Department of Business Affairs and Consumer Protection and the Office of the City Clerk.

Said privilege shall be constructed in accordance with plans and specifications approved by the Department of Transportation (Division of Project Development) and Zoning Department - Signs.

This grant of privilege in the public way shall be subject to the provisions of Section 10-28-015 and all other required provisions of the Municipal Code of Chicago.

The grantee shall pay to the City of Chicago as compensation for the privilege #1107578 herein granted the sum of one hundred ($100.00) per annum in advance.

A 25% penalty will be added for payments received after due date.

The permit holder agrees to hold the City of Chicago harmless for any damage, relocation or replacement costs associated with damage, relocation or removal of private property caused by the City performing work in the public way.

Authority herein given and granted for a period of five (5) years from and after 06/11/2013.

Alderman Scott Waguespack

Scott Waguespack 32nd Ward

1925 W. CORTLAND

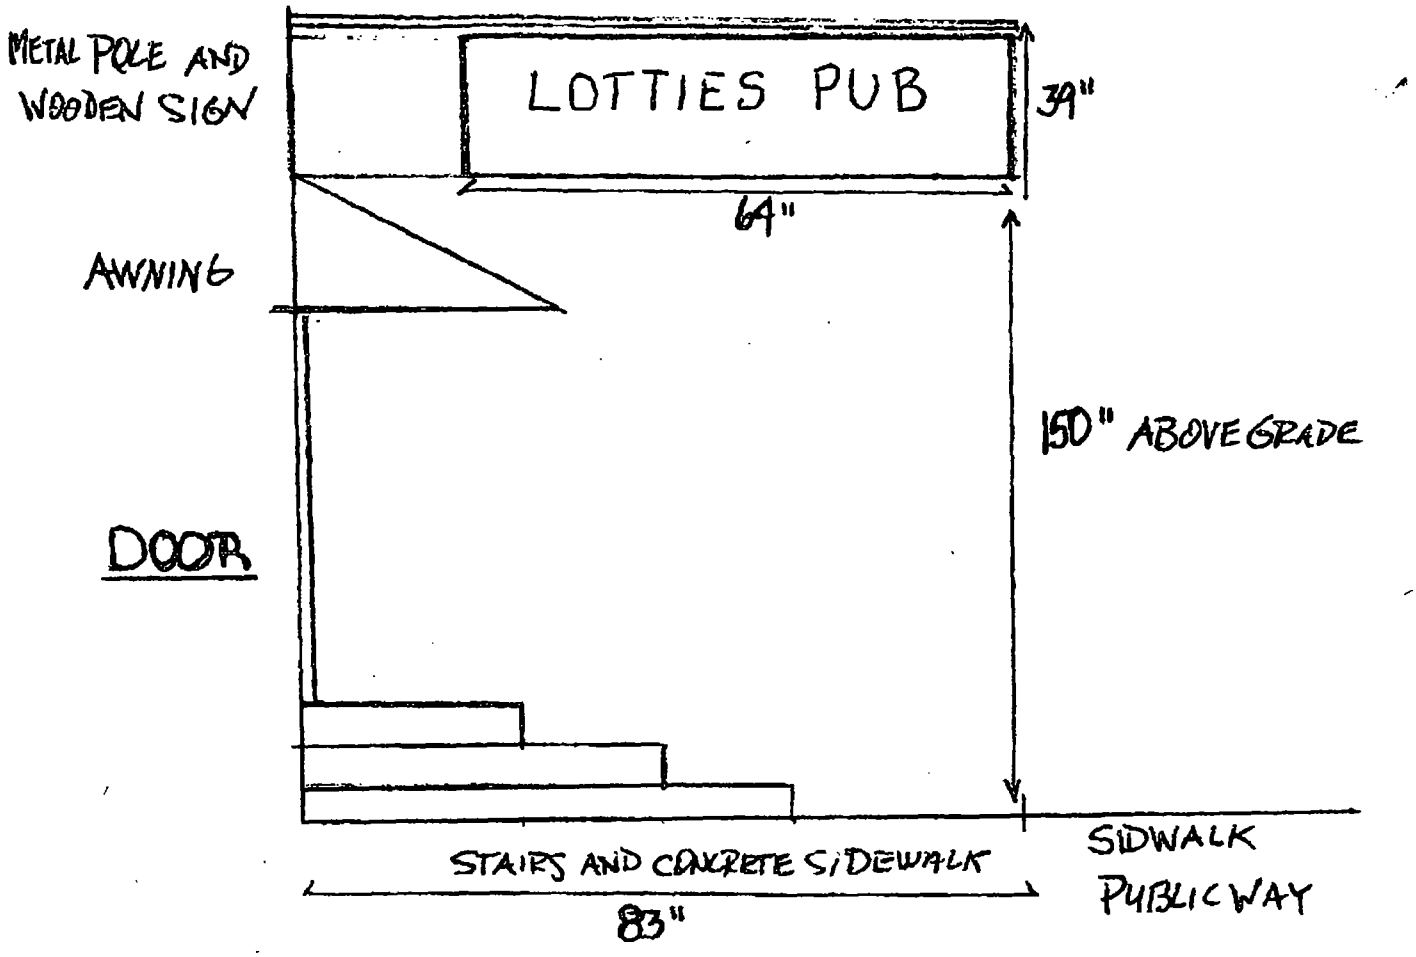

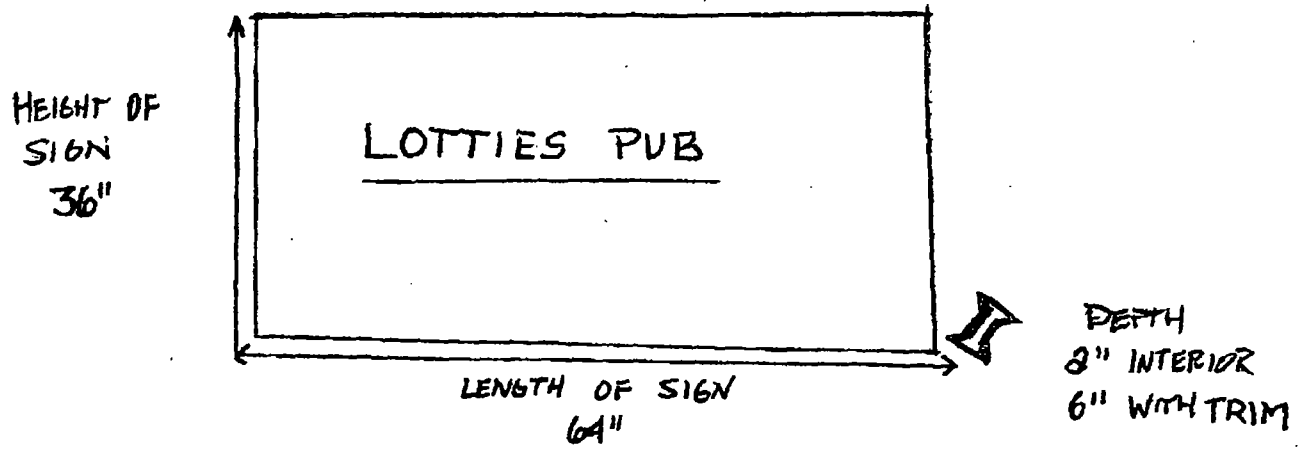

Department of Business Affairs and Consumer Protection
Business Assistance Center - Public Way Use Unit
City Hall - 121 N. LaSalle Street, Room 800 • Chicago, IL 60602
(312)-74-GOBIZ (312-744-6249) • (312) 744-1944 (TTY)
http://www.cityofchicago.org/bacp

09/11/2013

Alderman **Scott Waguespack**
Ward # **32**
City of Chicago
City Hall, Room **300**
121 North LaSalle Street
Chicago, Illinois 60602

Re: An ordinance to use and maintain a portion of the public right-of-way for **one (1) sign(s)** for **LOTTIE'S PUB**, adjacent to the premises known as **1925 W. Cortland St.**.

Dear Alderman **Scott Waguespack**:

The applicant referenced above has requested the use of the public right-of-way for a **sign(s)**. An ordinance has been prepared by the Department of Business Affairs and Consumer Protection – Business Assistance Center - Public Way Use Unit for presentation to the City Council. Because this request was made for properties located in your ward, as approved by you as per the attached, I respectfully request that you introduce the attached ordinance at the next City Council meeting.

If you have any questions regarding this ordinance, please contact Anthony Bertuca at (312) 744-5506.

Department of Business Affairs and Consumer Protection

City of Chicago

O2013-6764

Office of the City Clerk

Document Tracking Sheet

Meeting Date:	9/11/2013
Sponsor(s):	Waguespack, Scott (32)
Type:	Ordinance
Title:	Grant(s) of privilege in public way for Nike Retail Services, Inc.
Committee(s) Assignment:	Committee on Transportation and Public Way

ORDINANCE
NIKE RETAIL SERVICES, INC
Acct. No. 11769 - 4
Permit No. 1106961

Be It Ordained by the City Council of the City of Chicago:

SECTION 1. Permission and authority are hereby given and granted to NIKE RETAIL SERVICES, INC, upon the terms and subject to the conditions of this ordinance to maintain and use three (3) sign(s) projecting over the public right-of-way attached to its premises known as 1640 N. Damen Ave..

Said sign structure(s) measures as follows; along N DAMEN AVE:
One (1) at seven point one seven (7.17) feet in length, two point five (2.5) feet in height and eleven point one seven (11.17) feet above grade level.
One (1) at two point eight three (2.83) feet in length, one point five (1.5) feet in height and eight point three three (8.33) feet above grade level.
One (1) at two point three three (2.33) feet in length, six (6) feet in height and fifteen (15) feet above grade level.

The location of said privilege shall be as shown on prints kept on file with the Department of Business Affairs and Consumer Protection and the Office of the City Clerk.

Said privilege shall be constructed in accordance with plans and specifications approved by the Department of Transportation (Division of Project Development) and Zoning Department - Signs.

This grant of privilege in the public way shall be subject to the provisions of Section 10-28-015 and all other required provisions of the Municipal Code of Chicago.

The grantee shall pay to the City of Chicago as compensation for the privilege #1106961 herein granted the sum of one hundred seventy-five ($175.00) per annum in advance.

A 25% penalty will be added for payments received after due date.

The permit holder agrees to hold the City of Chicago harmless for any damage, relocation or replacement costs associated with damage, relocation or removal of private property caused by the City performing work in the public way.

Authority herein given and granted for a period of five (5) years from and after Date of Passage.

Alderman Scott Waguespack

Scott Waguespack 32nd Ward

1640 N. Damen Ave.

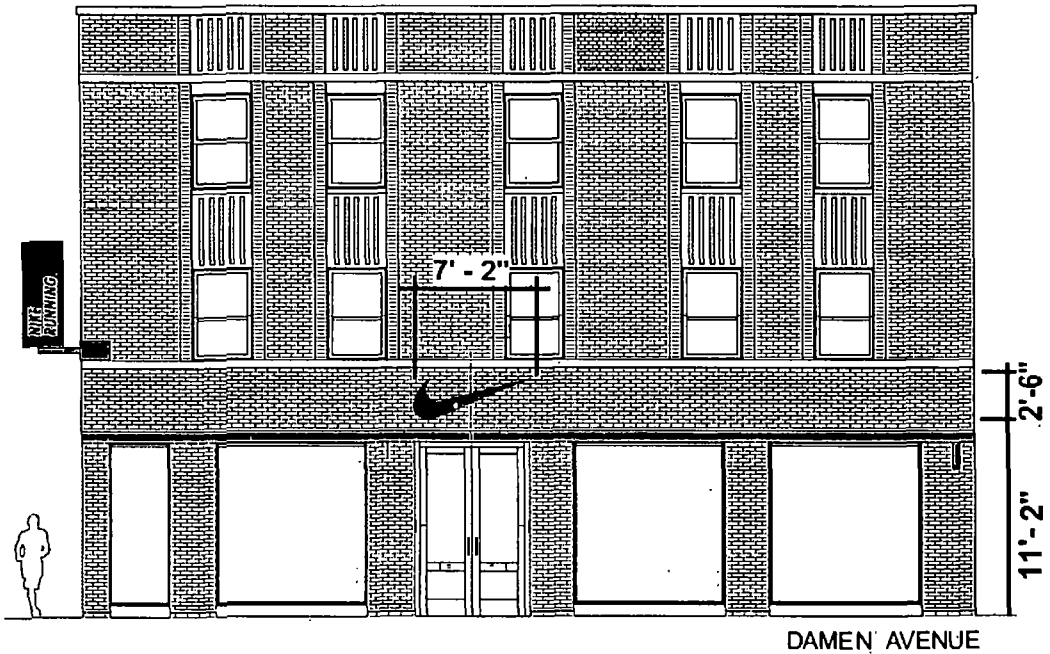

DAMEN AVENUE

FRONT ELEVATION

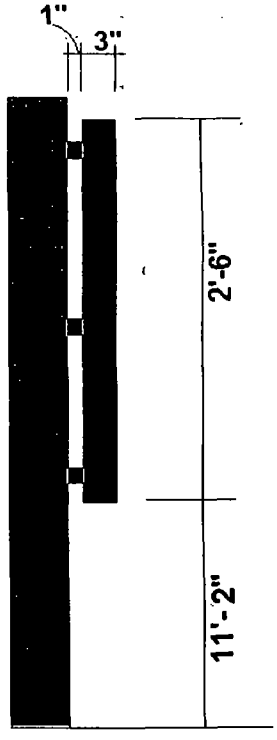

SIDE ELEVATION

Department of Business Affairs and Consumer Protection
Business Assistance Center - Public Way Use Unit
City Hall - 121 N. LaSalle Street, Room 800 • Chicago, IL 60602
(312)-74-GOBIZ (312-744-6249) • (312) 744-1944 (TTY)
http://www.cityofchicago.org/bacp

09/11/2013

Alderman **Scott Waguespack**
Ward # **32**
City of Chicago
City Hall, Room **300**
121 North LaSalle Street
Chicago, Illinois 60602

Re: An ordinance to use and maintain a portion of the public right-of-way for **three (3) sign(s)** for **NIKE RETAIL SERVICES, INC**, adjacent to the premises known as **1640 N. Damen Ave.**.

Dear Alderman **Scott Waguespack**:

The applicant referenced above has requested the use of the public right-of-way for a **sign(s)**. An ordinance has been prepared by the Department of Business Affairs and Consumer Protection – Business Assistance Center - Public Way Use Unit for presentation to the City Council. Because this request was made for properties located in your ward, as approved by you as per the attached, I respectfully request that you introduce the attached ordinance at the next City Council meeting.

If you have any questions regarding this ordinance, please contact Anthony Bertuca at (312) 744-5506.

Department of Business Affairs and Consumer Protection

City of Chicago

O2013-6765

Office of the City Clerk

Document Tracking Sheet

Meeting Date:	9/11/2013
Sponsor(s):	Waguespack, Scott (32)
Type:	Ordinance
Title:	Grant(s) of privilege in public way for Parkview Lofts Condo Assn.
Committee(s) Assignment:	Committee on Transportation and Public Way

ORDINANCE
PARKVIEW LOFTS CONDOMINIUM ASSOCIATION
Acct. No. 68626 - 1
Permit No. 1107117

Be It Ordained by the City Council of the City of Chicago:

SECTION 1. Permission and authority are hereby given and granted to PARKVIEW LOFTS CONDOMINIUM ASSOCIATION, upon the terms and subject to the conditions of this ordinance to maintain and use, as now constructed, eight (8) Balcony(s) projecting over the public right-of-way adjacent to its premises known as 2533 N. Ashland Ave..

Said Balcony(s) at Public Alley (Second Floor) measure(s):
Four (4) at twelve (12) feet in length, and six (6) feet in width for a total of two hundred eighty-eight (288) square feet.

Said Balcony(s) at Public Alley (Third Floor) measure(s):
Four (4) at twelve (12) feet in length, and six (6) feet in width for a total of two hundred eighty-eight (288) square feet.

The location of said privilege shall be as shown on prints kept on file with the Department of Business Affairs and Consumer Protection and the Office of the City Clerk.

Said privilege shall be constructed in accordance with plans and specifications approved by the Department of Planning and Development and Department of Transportation (Division of Project Development).

This grant of privilege in the public way shall be subject to the provisions of Section 10-28-015 and all other required provisions of the Municipal Code of Chicago.

The grantee shall pay to the City of Chicago as compensation for the privilege #1107117 herein granted the sum of six hundred ($600.00) per annum in advance.

A 25% penalty will be added for payments received after due date.

The permit holder agrees to hold the City of Chicago harmless for any damage, relocation or replacement costs associated with damage, relocation or removal of private property caused by the City performing work in the public way.

Authority herein given and granted for a period of five (5) years from and after 06/04/2013.

Alderman _____

Scott Waguespack 32nd Ward

2533 N. Ashland - Park View lofts Condo Assc.
South View of Balconies

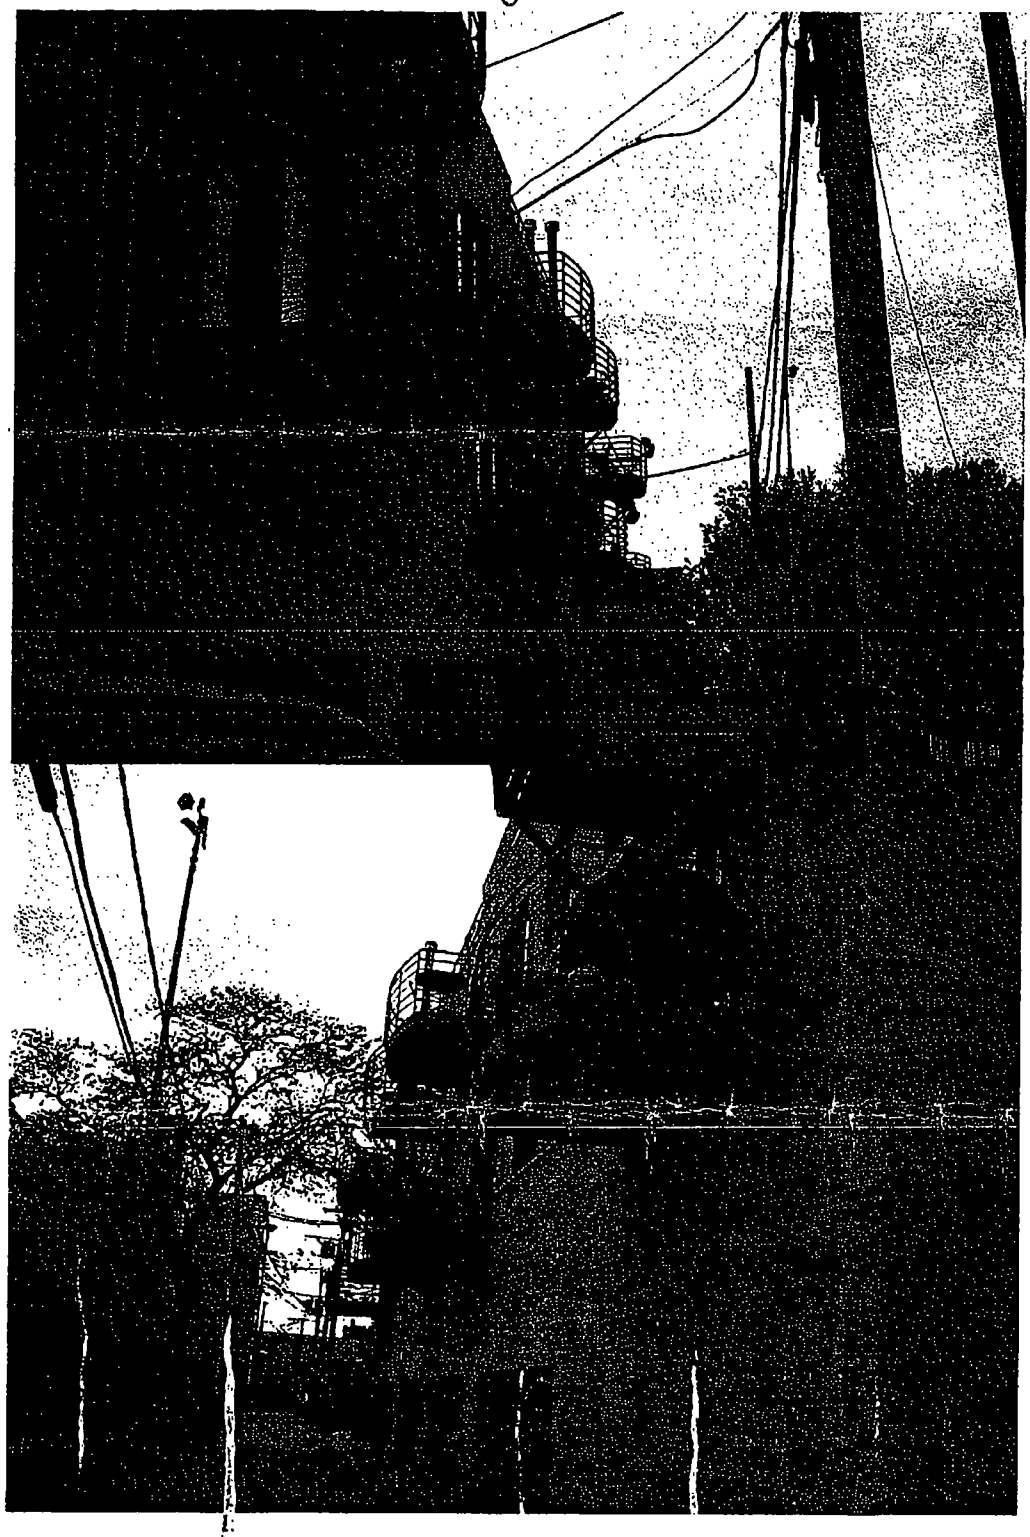

2533 N Asland - Park View Lofts Condo Assc -
North View of Balconies (off Alley)

Department of Business Affairs and Consumer Protection
Business Assistance Center- Public Way Use Unit
City Hall - 121 N. LaSalle Street, Room 800 • Chicago, IL 60602
(312)-74-GOBIZ (312-744-6249) • (312) 744-1944 (TTY)
http://www.cityofchicago.org/bacp

09/11/2013

Alderman **Scott Waguespack**
Ward # **32**
City of Chicago
City Hall, Room **300**
121 North LaSalle Street
Chicago, Illinois 60602

Re: An ordinance to use and maintain a portion of the public right-of-way for **eight (8) balcony(ies)** for **PARKVIEW LOFTS CONDOMINIUM ASSOCIATION**, adjacent to the premises known as **2533 N. Ashland Ave..**

Dear Alderman **Scott Waguespack**:

The applicant referenced above has requested the use of the public right-of-way for **balcony(ies)**. An ordinance has been prepared by the Department of Business Affairs and Consumer Protection – Business Assistance Center - Public Way Use Unit for presentation to the City Council. Because this request was made for properties located in your ward, as approved by you as per the attached, I respectfully request that you introduce the attached ordinance at the next City Council meeting.

If you have any questions regarding this ordinance, please contact Anthony Bertuca at (312) 744-5506.

Department of Business Affairs and Consumer Protection

City of Chicago

O2013-6767

Office of the City Clerk

Document Tracking Sheet

Meeting Date:	9/11/2013
Sponsor(s):	Waguespack, Scott (32)
Type:	Ordinance
Title:	Grant(s) of privilege in public way for Physicians Plus Limited-North
Committee(s) Assignment:	Committee on Transportation and Public Way

ORDINANCE
PHYSICIANS PLUS LIMITED-NORTH
Acct. No. 323569 - 1
Permit No. 1107871

Be It Ordained by the City Council of the City of Chicago:

SECTION 1. Permission and authority are hereby given and granted to PHYSICIANS PLUS LIMITED-NORTH, upon the terms and subject to the conditions of this ordinance to maintain and use one (1) sign(s) projecting over the public right-of-way attached to its premises known as 1700 W. Diversey Pkwy..

Said sign structure(s) measures as follows; along W. Diversey Parkway:
One (1) at seven point five eight (7.58) feet in length, one point eight seven (1.87) feet in height and sixteen point one seven (16.17) feet above grade level.

The location of said privilege shall be as shown on prints kept on file with the Department of Business Affairs and Consumer Protection and the Office of the City Clerk.

Said privilege shall be constructed in accordance with plans and specifications approved by the Department of Transportation (Division of Project Development) and Zoning Department - Signs.

This grant of privilege in the public way shall be subject to the provisions of Section 10-28-015 and all other required provisions of the Municipal Code of Chicago.

The grantee shall pay to the City of Chicago as compensation for the privilege #1107871 herein granted the sum of one hundred ($100.00) per annum in advance.

A 25% penalty will be added for payments received after due date.

The permit holder agrees to hold the City of Chicago harmless for any damage, relocation or replacement costs associated with damage, relocation or removal of private property caused by the City performing work in the public way.

Authority herein given and granted for a period of five (5) years from and after 06/11/2013.

Alderman _____

Scott Waguespack 32nd Ward

PROPERTY OF
CITY OF
PHILADELPHIA

Department of Business Affairs and Consumer Protection
Business Assistance Center - Public Way Use Unit
City Hall - 121 N. LaSalle Street, Room 800 • Chicago, IL 60602
(312)-74-GOBIZ (312-744-6249) • (312) 744-1944 (TTY)
http://www.cityofchicago.org/bacp

09/11/2013

Alderman **Scott Waguespack**
Ward # **32**
City of Chicago
City Hall, Room **300**
121 North LaSalle Street
Chicago, Illinois 60602

Re: An ordinance to use and maintain a portion of the public right-of-way for **one (1) sign(s)** for **PHYSICIANS PLUS LIMITED-NORTH**, adjacent to the premises known as **1700 W. Diversey Pkwy.**.

Dear Alderman **Scott Waguespack**:

The applicant referenced above has requested the use of the public right-of-way for a **sign(s)**. An ordinance has been prepared by the Department of Business Affairs and Consumer Protection – Business Assistance Center - Public Way Use Unit for presentation to the City Council. Because this request was made for properties located in your ward, as approved by you as per the attached, I respectfully request that you introduce the attached ordinance at the next City Council meeting.

If you have any questions regarding this ordinance, please contact Anthony Bertuca at (312) 744-5506.

Department of Business Affairs and Consumer Protection

City of Chicago

O2013-6768

Office of the City Clerk

Document Tracking Sheet

Meeting Date:	9/11/2013
Sponsor(s):	Waguespack, Scott (32)
Type:	Ordinance
Title:	Grant(s) of privilege in public way for Riverview Tavern/Robey Pizza Company
Committee(s) Assignment:	Committee on Transportation and Public Way

ORDINANCE
RIVERVIEW TAVERN / ROBEY PIZZA COMPANY
Acct. No. 34063 - 1
Permit No. 1107662

Be It Ordained by the City Council of the City of Chicago:

SECTION 1. Permission and authority are hereby given and granted to RIVERVIEW TAVERN / ROBEY PIZZA COMPANY, upon the terms and subject to the conditions of this ordinance to maintain and use, as now constructed, twenty-five (25) Light Fixture(s) projecting over the public right-of-way adjacent to its premises known as 1954-58 W. Roscoe St..

Said Light Fixture(s) at W. Roscoe Street measure(s):
Seven (7) at two (2) feet in length, one point five (1.5) foot in width and twelve point five (12.5) feet above grade level.

Said Light Fixture(s) at N. Damen Avenue measure(s):
Eighteen (18) at two (2) feet in length, one point five (1.5) foot in width and twelve point five (12.5) feet above grade level.

The location of said privilege shall be as shown on prints kept on file with the Department of Business Affairs and Consumer Protection and the Office of the City Clerk.

Said privilege shall be constructed in accordance with plans and specifications approved by the Department of Transportation (Division of Project Development).

This grant of privilege in the public way shall be subject to the provisions of Section 10-28-015 and all other required provisions of the Municipal Code of Chicago.

The grantee shall pay to the City of Chicago as compensation for the privilege #1107662 herein granted the sum of one hundred seventy-five ($175.00) per annum in advance.

A 25% penalty will be added for payments received after due date.

The permit holder agrees to hold the City of Chicago harmless for any damage, relocation or replacement costs associated with damage, relocation or removal of private property caused by the City performing work in the public way.

Authority herein given and granted for a period of five (5) years from and after 06/11/2013.

Alderman _____

Scott Waguespack 32nd Ward

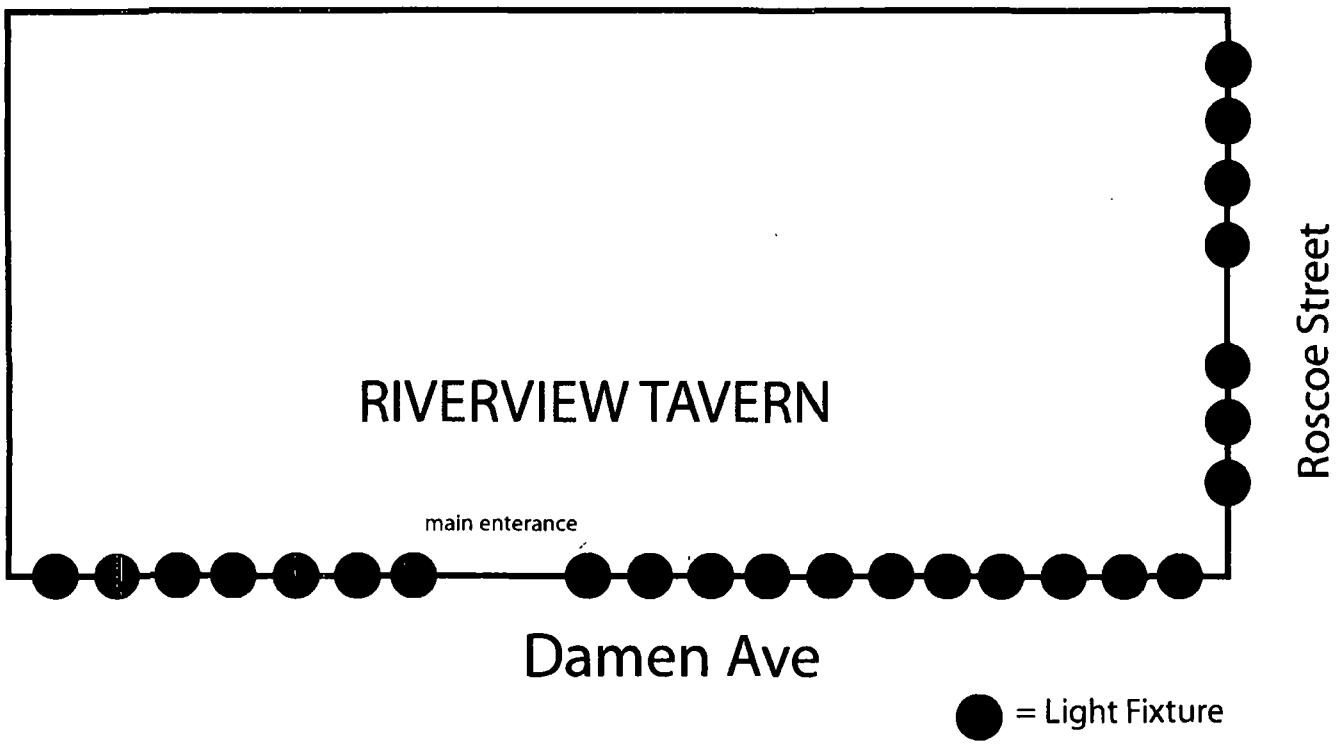
RIVERVIEW TAVERN
main enterance
Roscoe Street
Damen Ave
= Light Fixture

Department of Business Affairs and Consumer Protection
Business Assistance Center - Public Way Use Unit
City Hall - 121 N. LaSalle Street, Room 800 • Chicago, IL 60602
(312)-74-GOBIZ (312-744-6249) • (312) 744-1944 (TTY)
http://www.cityofchicago.org/bacp

09/11/2013

Alderman **Scott Waguespack**
Ward # **32**
City of Chicago
City Hall, Room **300**
121 North LaSalle Street
Chicago, Illinois 60602

Re: An ordinance to use and maintain a portion of the public right-of-way for **twenty-five (25) light fixture(s)** for **RIVERVIEW TAVERN / ROBEY PIZZA COMPANY**, adjacent to the premises known as **1954-58 W. Roscoe St.**.

Dear Alderman **Scott Waguespack**:

The applicant referenced above has requested the use of the public right-of-way for a **light fixture(s)**. An ordinance has been prepared by the Department of Business Affairs and Consumer Protection – Business Assistance Center - Public Way Use Unit for presentation to the City Council. Because this request was made for properties located in your ward, as approved by you as per the attached, I respectfully request that you introduce the attached ordinance at the next City Council meeting.

If you have any questions regarding this ordinance, please contact Anthony Bertuca at (312) 744-5506.

Department of Business Affairs and Consumer Protection

City of Chicago

O2013-6769

Office of the City Clerk

Document Tracking Sheet

Meeting Date:	9/11/2013
Sponsor(s):	Waguespack, Scott (32)
Type:	Ordinance
Title:	Grant(s) of privilege in public way for Rosa's Lounge
Committee(s) Assignment:	Committee on Transportation and Public Way

ORDINANCE
ROSA'S LOUNGE
Acct. No. 50279 - 1
Permit No. 1107780

Be It Ordained by the City Council of the City of Chicago:

SECTION 1. Permission and authority are hereby given and granted to ROSA'S LOUNGE, upon the terms and subject to the conditions of this ordinance to maintain and use one (1) sign(s) projecting over the public right-of-way attached to its premises known as 2656 N. Lincoln Ave..

Said sign structure(s) measures as follows; along N. LINCOLN:
One (1) at three (3) feet in length, five (5) feet in height and twelve (12) feet above grade level.

The location of said privilege shall be as shown on prints kept on file with the Department of Business Affairs and Consumer Protection and the Office of the City Clerk.

Said privilege shall be constructed in accordance with plans and specifications approved by the Department of Transportation (Division of Project Development) and Zoning Department - Signs.

This grant of privilege in the public way shall be subject to the provisions of Section 10-28-015 and all other required provisions of the Municipal Code of Chicago.

The grantee shall pay to the City of Chicago as compensation for the privilege #1107780 herein granted the sum of one hundred ($100.00) per annum in advance.

A 25% penalty will be added for payments received after due date.

The permit holder agrees to hold the City of Chicago harmless for any damage, relocation or replacement costs associated with damage, relocation or removal of private property caused by the City performing work in the public way.

Authority herein given and granted for a period of five (5) years from and after 07/09/2013.

Alderman _____

Scott Waguespack 32nd Ward

ROSE
ROSE

Department of Business Affairs and Consumer Protection
Business Assistance Center - Public Way Use Unit
City Hall - 121 N LaSalle Street, Room 800 • Chicago, IL 60602
(312)-74-GOBIZ (312-744-6249) • (312) 744-1944 (TTY)
http://www.cityofchicago.org/bacp

09/11/2013

Alderman **Scott Waguespack**
Ward # **32**
City of Chicago
City Hall, Room **300**
121 North LaSalle Street
Chicago, Illinois 60602

Re: An ordinance to use and maintain a portion of the public right-of-way for **one (1) sign(s)** for **ROSA'S LOUNGE**, adjacent to the premises known as **2656 N. Lincoln Ave.**.

Dear Alderman **Scott Waguespack**:

The applicant referenced above has requested the use of the public right-of-way for a **sign(s)**. An ordinance has been prepared by the Department of Business Affairs and Consumer Protection – Business Assistance Center - Public Way Use Unit for presentation to the City Council. Because this request was made for properties located in your ward, as approved by you as per the attached, I respectfully request that you introduce the attached ordinance at the next City Council meeting.

If you have any questions regarding this ordinance, please contact Anthony Bertuca at (312) 744-5506.

Department of Business Affairs and Consumer Protection

City of Chicago

O2013-6771

Office of the City Clerk

Document Tracking Sheet

Meeting Date:	9/11/2013
Sponsor(s):	Waguespack, Scott (32)
Type:	Ordinance
Title:	Grant(s) of privilege in public way for Spanco Insurance Agency
Committee(s) Assignment:	Committee on Transportation and Public Way

ORDINANCE
SPANCO INSURANCE AGENCY
Acct. No. 322934 - 1
Permit No. 1107401

Be It Ordained by the City Council of the City of Chicago:

SECTION 1. Permission and authority are hereby given and granted to SPANCO INSURANCE AGENCY, upon the terms and subject to the conditions of this ordinance to maintain and use one (1) sign(s) projecting over the public right-of-way attached to its premises known as 2017 N. Western Ave..

Said sign structure(s) measures as follows; along N. Western Ave.:
One (1) at six (6) feet in length, ten (10) feet in height and ten point five (10.5) feet above grade level.

The location of said privilege shall be as shown on prints kept on file with the Department of Business Affairs and Consumer Protection and the Office of the City Clerk.

Said privilege shall be constructed in accordance with plans and specifications approved by the Department of Transportation (Division of Project Development) and Zoning Department - Signs.

This grant of privilege in the public way shall be subject to the provisions of Section 10-28-015 and all other required provisions of the Municipal Code of Chicago.

The grantee shall pay to the City of Chicago as compensation for the privilege #1107401 herein granted the sum of three hundred ($300.00) per annum in advance.

A 25% penalty will be added for payments received after due date.

The permit holder agrees to hold the City of Chicago harmless for any damage, relocation or replacement costs associated with damage, relocation or removal of private property caused by the City performing work in the public way.

Authority herein given and granted for a period of five (5) years from and after 05/14/2013.

Alderman _____

Scott Waguespack 32nd Ward

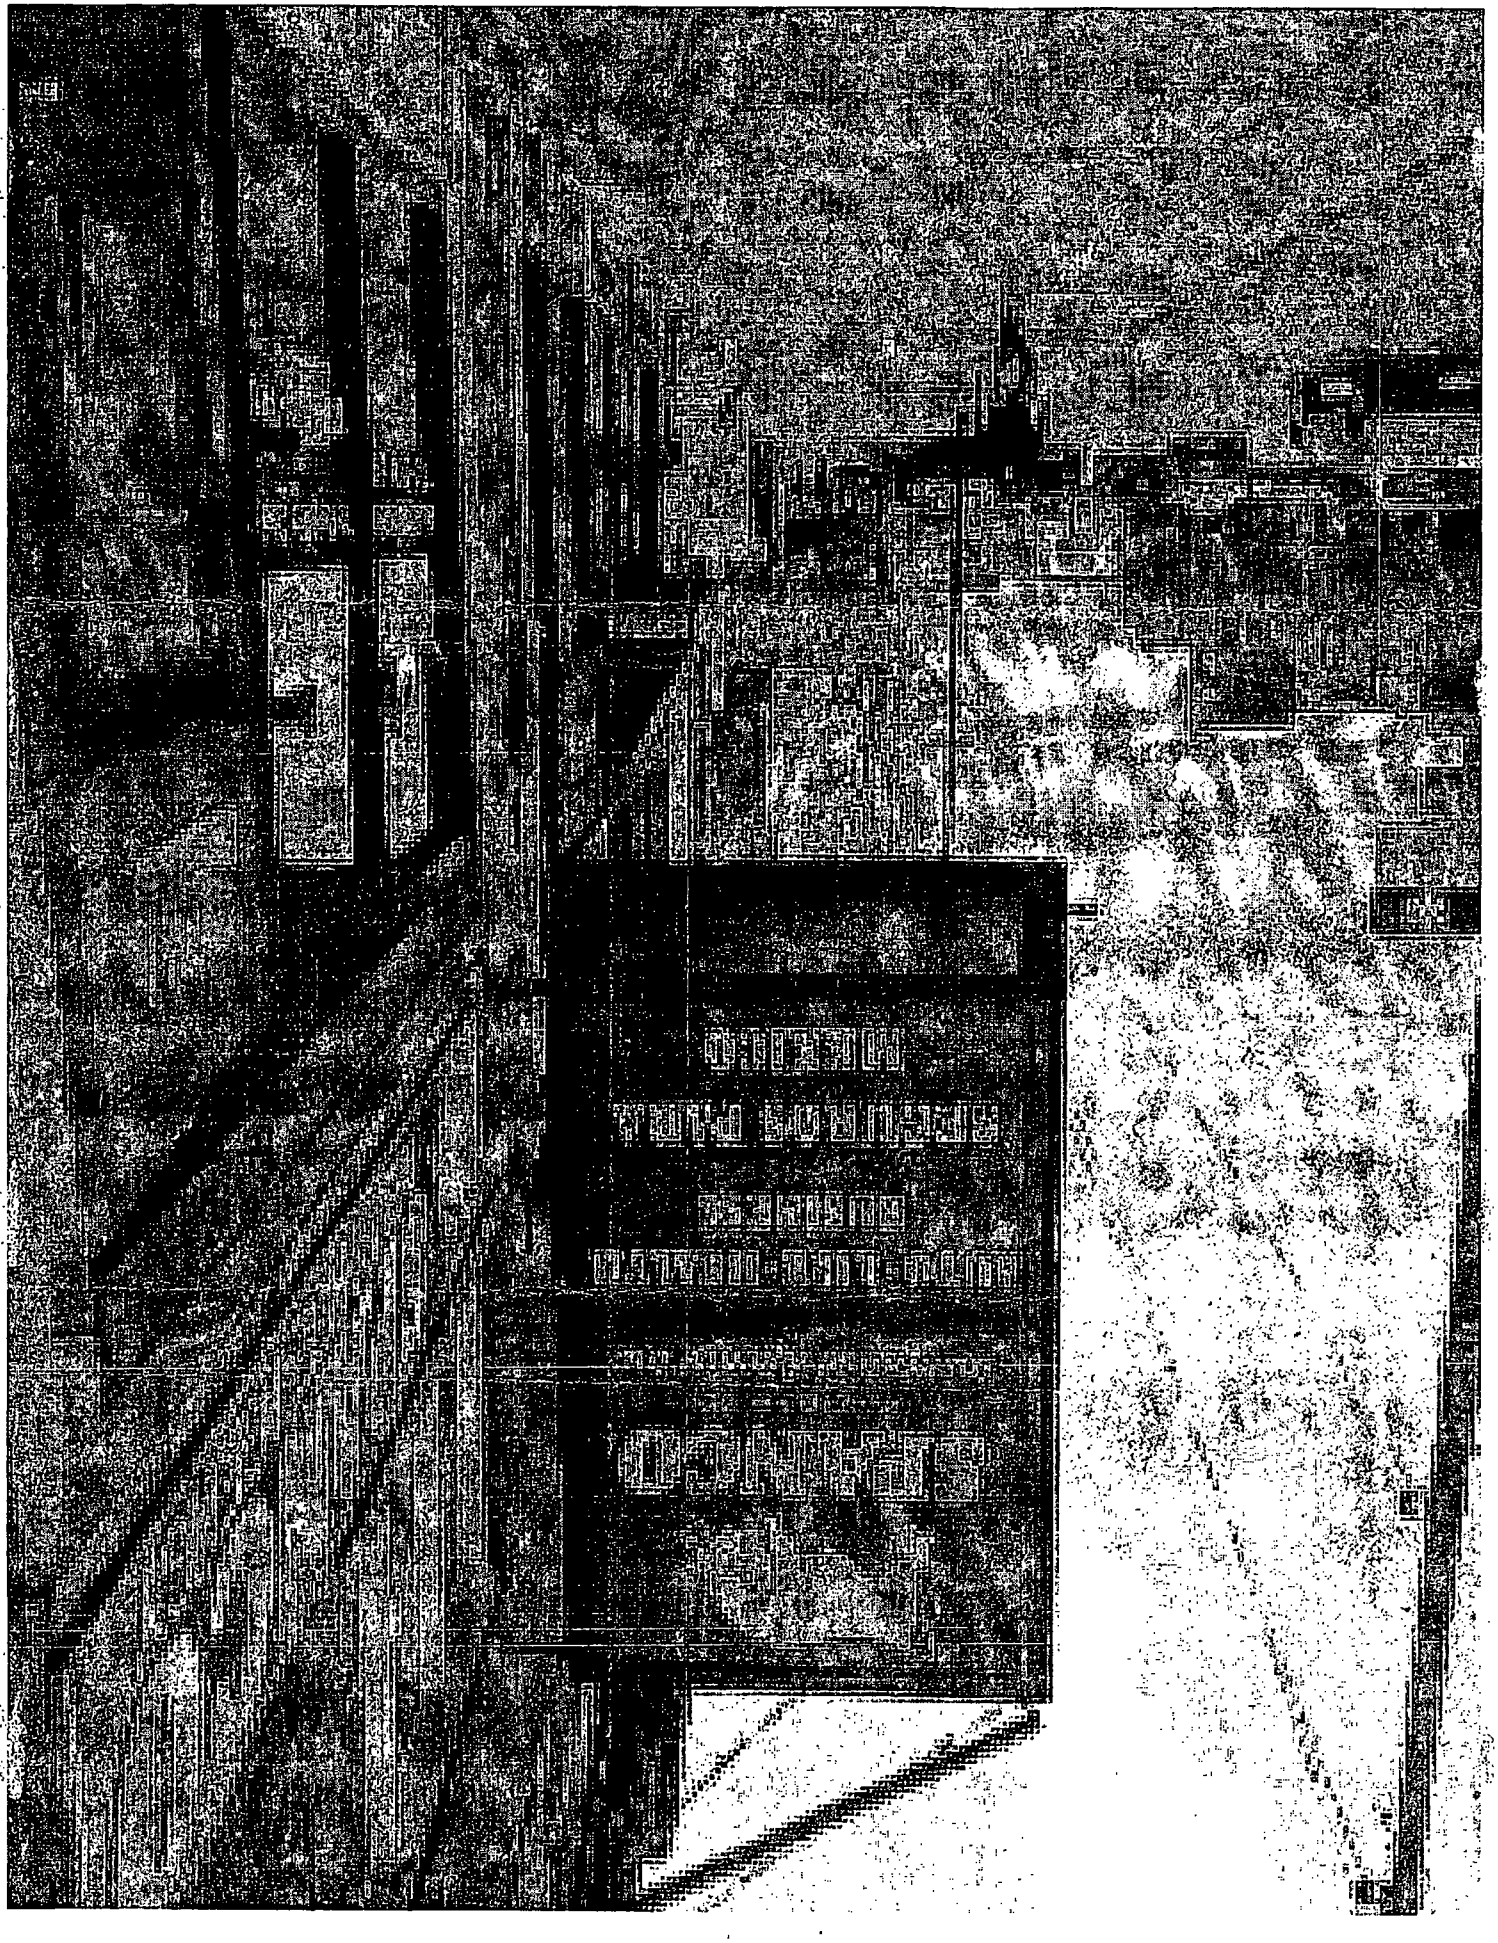

Department of Business Affairs and Consumer Protection
Business Assistance Center - Public Way Use Unit
City Hall - 121 N. LaSalle Street, Room 800 • Chicago, IL 60602
(312)-74-GOBIZ (312-744-6249) • (312) 744-1944 (TTY)
http://www.cityofchicago.org/bacp

09/11/2013

Alderman **Scott Waguespack**
Ward # **32**
City of Chicago
City Hall, Room **300**
121 North LaSalle Street
Chicago, Illinois 60602

Re: An ordinance to use and maintain a portion of the public right-of-way for **one (1) sign(s)** for **SPANCO INSURANCE AGENCY**, adjacent to the premises known as **2017 N. Western Ave.**.

Dear Alderman **Scott Waguespack**:

The applicant referenced above has requested the use of the public right-of-way for a **sign(s)**. An ordinance has been prepared by the Department of Business Affairs and Consumer Protection – Business Assistance Center - Public Way Use Unit for presentation to the City Council. Because this request was made for properties located in your ward, as approved by you as per the attached, I respectfully request that you introduce the attached ordinance at the next City Council meeting.

If you have any questions regarding this ordinance, please contact Anthony Bertuca at (312) 744-5506.

Department of Business Affairs and Consumer Protection

City of Chicago

O2013-6772

Office of the City Clerk

Document Tracking Sheet

Meeting Date:	9/11/2013
Sponsor(s):	Waguespack, Scott (32)
Type:	Ordinance
Title:	Grant(s) of privilege in public way for St. Alphonsus Church
Committee(s) Assignment:	Committee on Transportation and Public Way

ORDINANCE
ST ALPHONSUS CHURCH
Acct. No. 217629 - 7
Permit No. 1108378

Be It Ordained by the City Council of the City of Chicago:

SECTION 1. Permission and authority are hereby given and granted to ST ALPHONSUS CHURCH, upon the terms and subject to the conditions of this ordinance to maintain and use one (1) sign(s) projecting over the public right-of-way attached to its premises known as 1414 W. Oakdale Ave..

Said sign structure(s) measures as follows; along W. Oakdale Avenue:
One (1) at ten (10) feet in length, five (5) feet in height and eleven point five (11.5) feet above grade level.

The location of said privilege shall be as shown on prints kept on file with the Department of Business Affairs and Consumer Protection and the Office of the City Clerk.

Said privilege shall be constructed in accordance with plans and specifications approved by the Department of Transportation (Division of Project Development) and Zoning Department - Signs.

This grant of privilege in the public way shall be subject to the provisions of Section 10-28-015 and all other required provisions of the Municipal Code of Chicago.

The grantee shall pay to the City of Chicago as compensation for the privilege #1108378 herein granted the sum of three hundred ($300.00) per annum in advance.

A 25% penalty will be added for payments received after due date.

The permit holder agrees to hold the City of Chicago harmless for any damage, relocation or replacement costs associated with damage, relocation or removal of private property caused by the City performing work in the public way.

Authority herein given and granted for a period of five (5) years from and after 06/11/2013.

Alderman _____

Scott Waguespack 32nd Ward

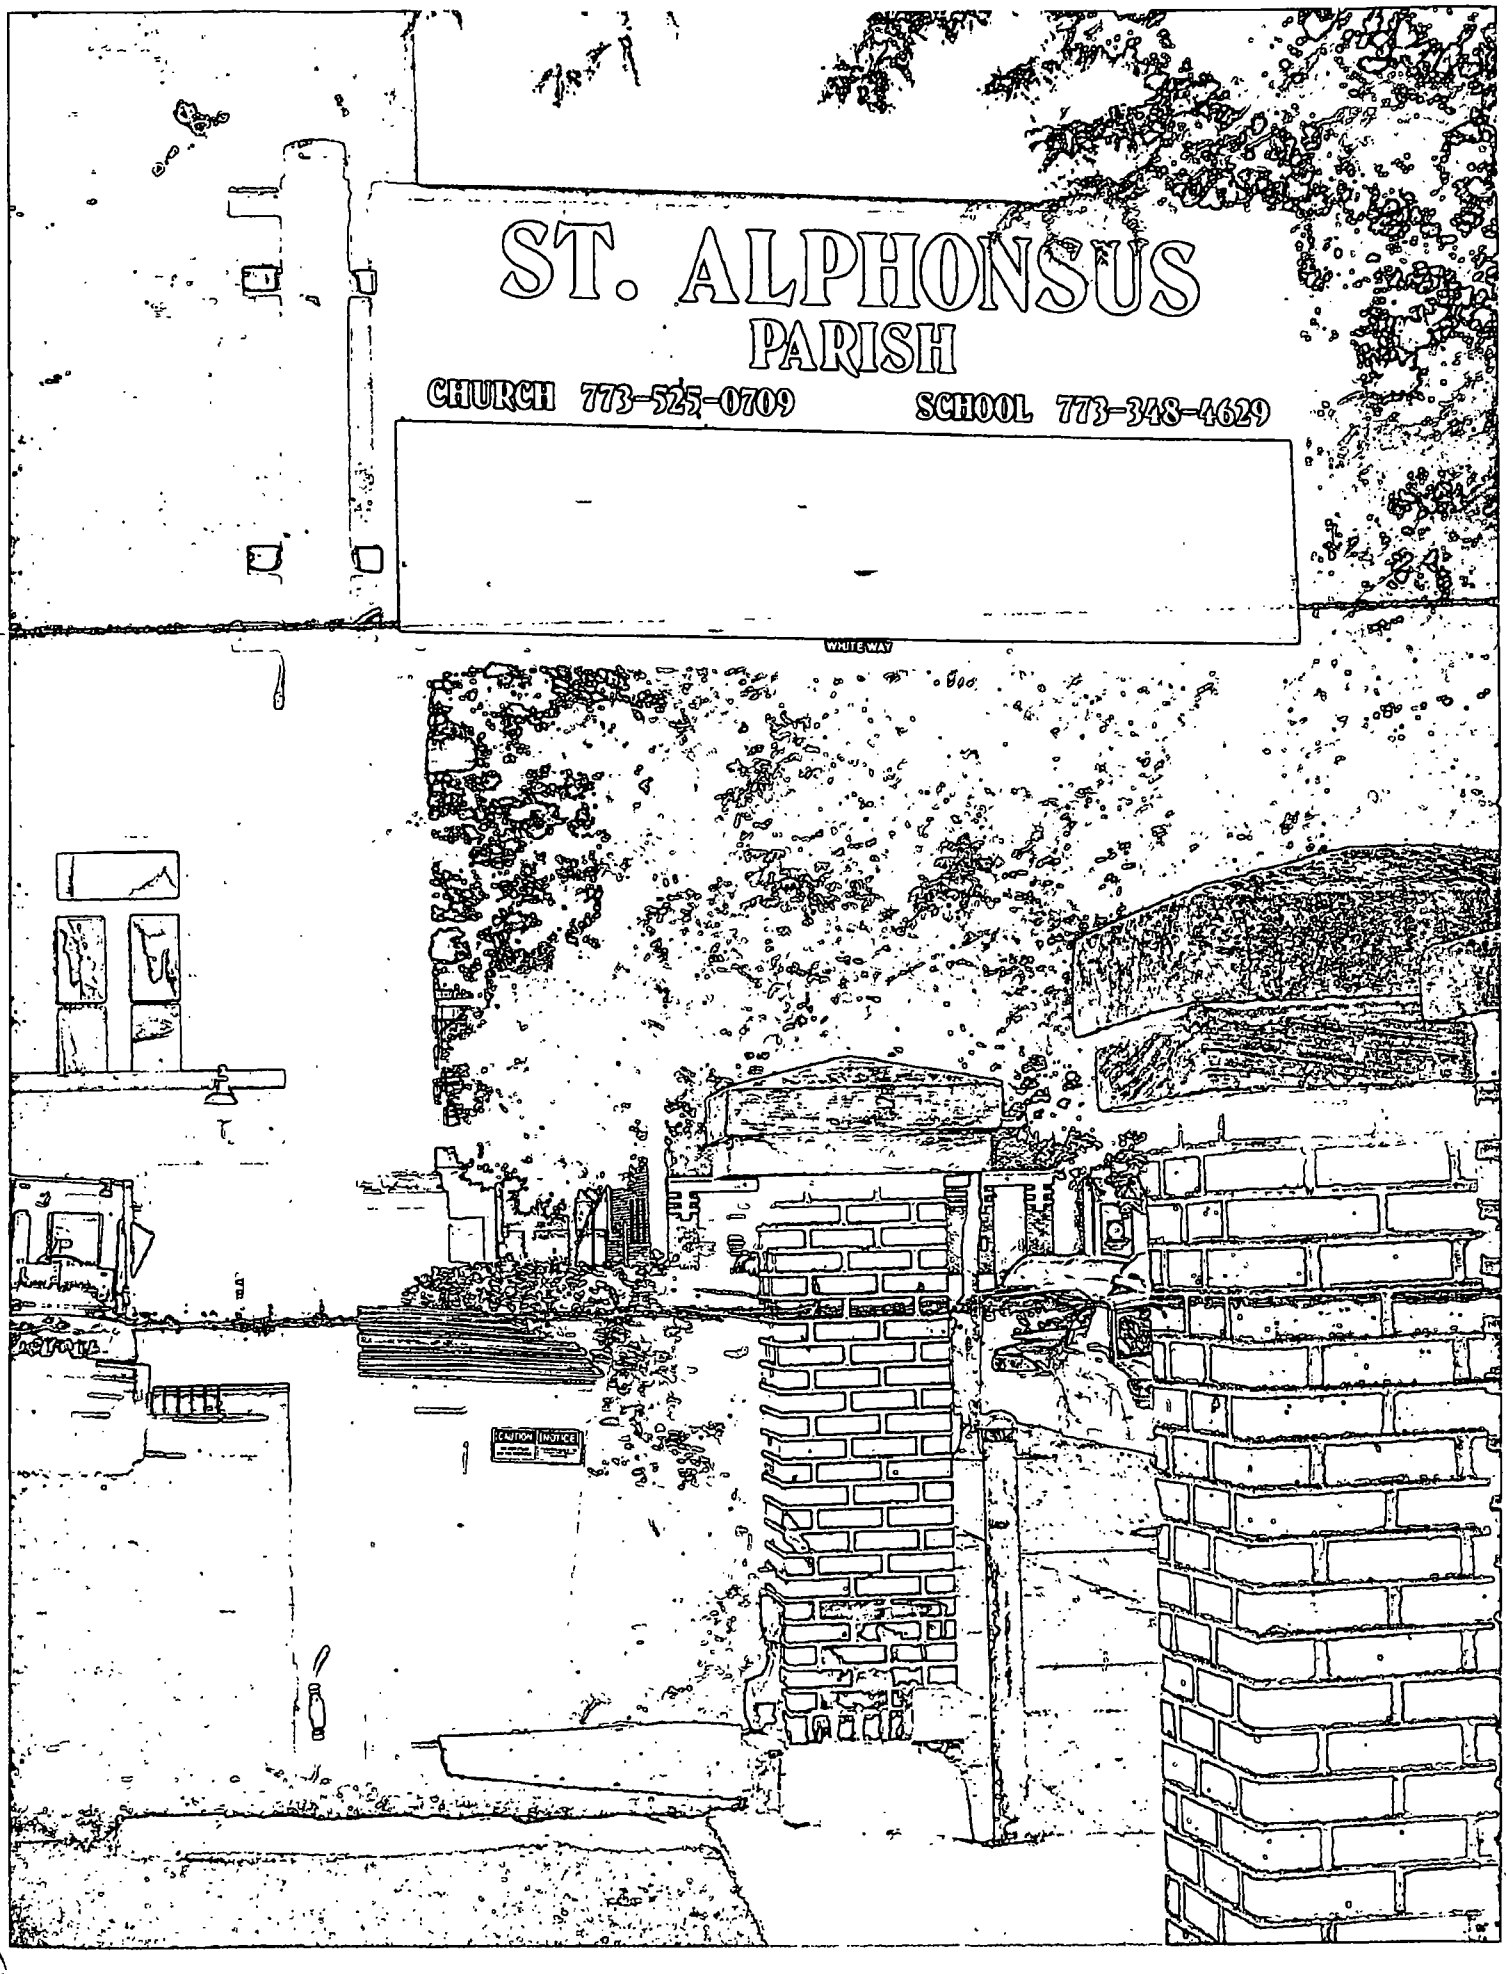
ST. ALPHONSUS
PARISH
CHURCH 773-525-0709
SCHOOL 773-348-4629
WHITEWAY
CAUTION NOTICE

Department of Business Affairs and Consumer Protection
Business Assistance Center - Public Way Use Unit
City Hall - 121 N. LaSalle Street, Room 800 • Chicago, IL 60602
(312)-74-GOBIZ (312-744-6249) • (312) 744-1944 (TTY)
http://www.cityofchicago.org/bacp

09/11/2013

Alderman **Scott Waguespack**
Ward # **32**
City of Chicago
City Hall, Room **300**
121 North LaSalle Street
Chicago, Illinois 60602

Re: An ordinance to use and maintain a portion of the public right-of-way for **one (1) sign(s)** for **ST ALPHONSUS CHURCH**, adjacent to the premises known as **1414 W. Oakdale Ave.**.

Dear Alderman **Scott Waguespack**:

The applicant referenced above has requested the use of the public right-of-way for a **sign(s)**. An ordinance has been prepared by the Department of Business Affairs and Consumer Protection – Business Assistance Center - Public Way Use Unit for presentation to the City Council. Because this request was made for properties located in your ward, as approved by you as per the attached, I respectfully request that you introduce the attached ordinance at the next City Council meeting.

If you have any questions regarding this ordinance, please contact Anthony Bertuca at (312) 744-5506.

Department of Business Affairs and Consumer Protection

City of Chicago

O2013-6773

Office of the City Clerk

Document Tracking Sheet

Meeting Date:	9/11/2013
Sponsor(s):	Waguespack, Scott (32)
Type:	Ordinance
Title:	Grant(s) of privilege in public way for Starbucks Coffee No. 2369
Committee(s) Assignment:	Committee on Transportation and Public Way

ORDINANCE
STARBUCKS COFFEE #2369
Acct. No. 63414 - 48
Permit No. 1107928

Be It Ordained by the City Council of the City of Chicago:

SECTION 1. Permission and authority are hereby given and granted to STARBUCKS COFFEE #2369, upon the terms and subject to the conditions of this ordinance to maintain and use, as now constructed, six (6) Light Fixture(s) projecting over the public right-of-way adjacent to its premises known as 2023-25 W. Roscoe .

Said Light Fixture(s) at W Roscoe measure(s):
Six (6) at point six six (.66) feet in length, point six six (.66) feet in width and thirteen (13) feet above grade level.

The location of said privilege shall be as shown on prints kept on file with the Department of Business Affairs and Consumer Protection and the Office of the City Clerk.

Said privilege shall be constructed in accordance with plans and specifications approved by the Department of Transportation (Division of Project Development).

This grant of privilege in the public way shall be subject to the provisions of Section 10-28-015 and all other required provisions of the Municipal Code of Chicago.

The grantee shall pay to the City of Chicago as compensation for the privilege #1107928 herein granted the sum of one hundred ($100.00) per annum in advance.

A 25% penalty will be added for payments received after due date.

The permit holder agrees to hold the City of Chicago harmless for any damage, relocation or replacement costs associated with damage, relocation or removal of private property caused by the City performing work in the public way.

Authority herein given and granted for a period of five (5) years from and after 06/11/2013.

Alderman _____

Scott Waguespack 32nd Ward

STARBUCKS COFFEE CO. 2023 W. ROSCOE	Exterior Lighting Plan 6 total lights (typ.)

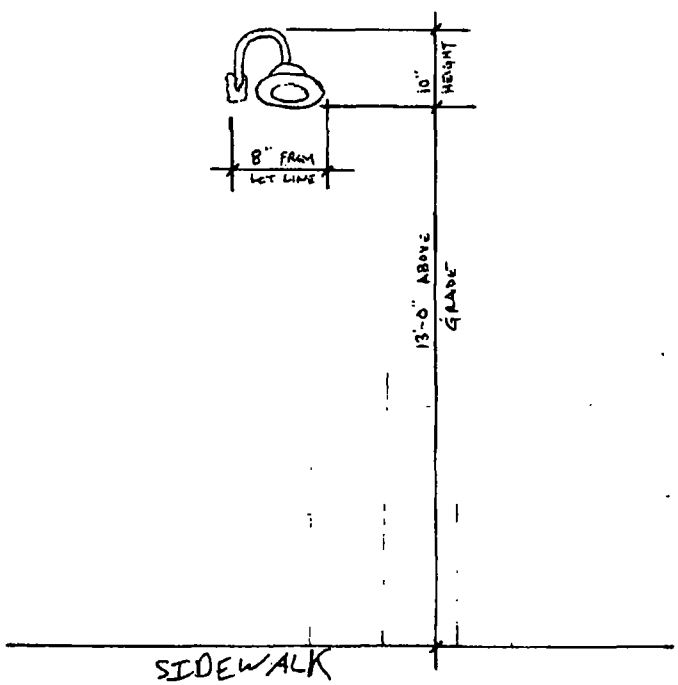

Department of Business Affairs and Consumer Protection
Business Assistance Center - Public Way Use Unit
City Hall - 121 N. LaSalle Street, Room 800 • Chicago, IL 60602
(312)-74-GOBIZ (312-744-6249) • (312) 744-1944 (TTY)
http://www.cityofchicago.org/bacp

09/11/2013

Alderman **Scott Waguespack**
Ward # **32**
City of Chicago
City Hall, Room **300**
121 North LaSalle Street
Chicago, Illinois 60602

Re: An ordinance to use and maintain a portion of the public right-of-way for **six (6) light fixture(s)** for **STARBUCKS COFFEE #2369**, adjacent to the premises known as **2023-25 W. Roscoe** .

Dear Alderman **Scott Waguespack**:

The applicant referenced above has requested the use of the public right-of-way for a **light fixture(s)**. An ordinance has been prepared by the Department of Business Affairs and Consumer Protection – Business Assistance Center - Public Way Use Unit for presentation to the City Council. Because this request was made for properties located in your ward, as approved by you as per the attached, I respectfully request that you introduce the attached ordinance at the next City Council meeting.

If you have any questions regarding this ordinance, please contact Anthony Bertuca at (312) 744-5506.

Department of Business Affairs and Consumer Protection

City of Chicago

O2013-6774

Office of the City Clerk

Document Tracking Sheet

Meeting Date:	9/11/2013
Sponsor(s):	Waguespack, Scott (32)
Type:	Ordinance
Title:	Grant(s) of privilege in public way for Starbucks Coffee No. 14256
Committee(s) Assignment:	Committee on Transportation and Public Way

ORDINANCE
STARBUCKS COFFEE #14256
Acct. No. 63414 - 137
Permit No. 1107777

Be It Ordained by the City Council of the City of Chicago:

SECTION 1. Permission and authority are hereby given and granted to STARBUCKS COFFEE #14256, upon the terms and subject to the conditions of this ordinance to maintain and use one (1) sign(s) projecting over the public right-of-way attached to its premises known as 2101 W. Armitage Ave..

Said sign structure(s) measures as follows; along W. Armitage Avenue:
One (1) at point five (.5) feet in length, two point three three (2.33) feet in height and twelve (12) feet above grade level.

The location of said privilege shall be as shown on prints kept on file with the Department of Business Affairs and Consumer Protection and the Office of the City Clerk.

Said privilege shall be constructed in accordance with plans and specifications approved by the Department of Transportation (Division of Project Development) and Zoning Department - Signs.

This grant of privilege in the public way shall be subject to the provisions of Section 10-28-015 and all other required provisions of the Municipal Code of Chicago.

The grantee shall pay to the City of Chicago as compensation for the privilege #1107777 herein granted the sum of one hundred ($100.00) per annum in advance.

A 25% penalty will be added for payments received after due date.

The permit holder agrees to hold the City of Chicago harmless for any damage, relocation or replacement costs associated with damage, relocation or removal of private property caused by the City performing work in the public way.

Authority herein given and granted for a period of five (5) years from and after 06/11/2013.

Alderman Scott Waguespack

Scott Waguespack 32nd Ward

2101 W. Armitage

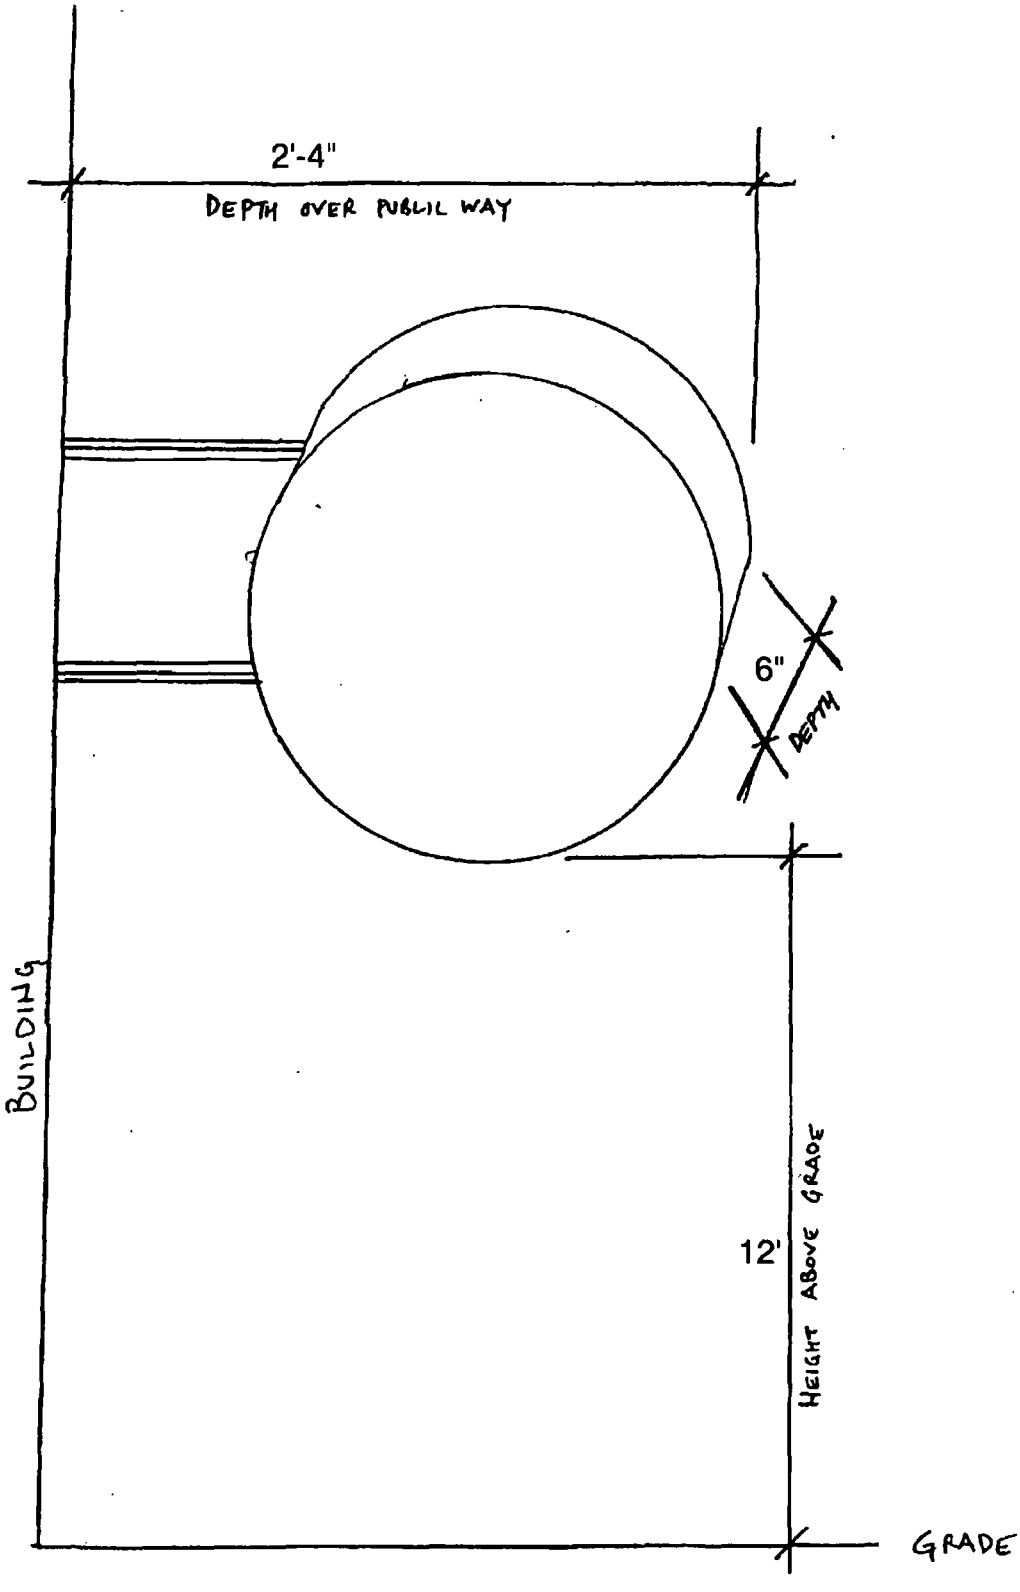

Department of Business Affairs and Consumer Protection
Business Assistance Center - Public Way Use Unit
City Hall - 121 N. LaSalle Street. Room 800 • Chicago. IL 60602
(312)-74-GOBIZ (312-744-6249) • (312) 744-1944 (TTY)
http://www.cityofchicago.org/bacp

09/11/2013

Alderman **Scott Waguespack**
Ward # **32**
City of Chicago
City Hall, Room **300**
121 North LaSalle Street
Chicago, Illinois 60602

Re: An ordinance to use and maintain a portion of the public right-of-way for **one (1) sign(s)** for **STARBUCKS COFFEE #14256**, adjacent to the premises known as **2101 W. Armitage Ave.**.

Dear Alderman **Scott Waguespack**:

The applicant referenced above has requested the use of the public right-of-way for a **sign(s)**. An ordinance has been prepared by the Department of Business Affairs and Consumer Protection – Business Assistance Center - Public Way Use Unit for presentation to the City Council. Because this request was made for properties located in your ward, as approved by you as per the attached, I respectfully request that you introduce the attached ordinance at the next City Council meeting.

If you have any questions regarding this ordinance, please contact Anthony Bertuca at (312) 744-5506.

Department of Business Affairs and Consumer Protection

City of Chicago

O2013-6777

Office of the City Clerk

Document Tracking Sheet

Meeting Date:	9/11/2013
Sponsor(s):	Waguespack, Scott (32)
Type:	Ordinance
Title:	Grant(s) of privilege in public way for State Street Barbers
Committee(s) Assignment:	Committee on Transportation and Public Way

ORDINANCE
State Street Barbers
Acct. No. 380020 - 1
Permit No. 1106588

Be It Ordained by the City Council of the City of Chicago:

SECTION 1. Permission and authority are hereby given and granted to State Street Barbers, upon the terms and subject to the conditions of this ordinance to maintain and use, as now constructed, one (1) Barber Pole projecting over the public right-of-way adjacent to its premises known as 1151 W. Webster Ave..

Said Pole(s) at W. Webster measure(s):
One (1) at one (1) foot in length, and four (4) feet in width for a total of four (4) square feet. Existing barber pole is approximately five (5) feet above grade level.

The location of said privilege shall be as shown on prints kept on file with the Department of Business Affairs and Consumer Protection and the Office of the City Clerk.

Said privilege shall be constructed in accordance with plans and specifications approved by the Department of Transportation (Division of Project Development).

This grant of privilege in the public way shall be subject to the provisions of Section 10-28-015 and all other required provisions of the Municipal Code of Chicago.

The grantee shall pay to the City of Chicago as compensation for the privilege #1106588 herein granted the sum of ten ($10.00) per annum in advance.

A 25% penalty will be added for payments received after due date.

The permit holder agrees to hold the City of Chicago harmless for any damage, relocation or replacement costs associated with damage, relocation or removal of private property caused by the City performing work in the public way.

Authority herein given and granted for a period of five (5) years from and after Date of Passage.

Alderman _____
Scott Waguespack 32nd Ward

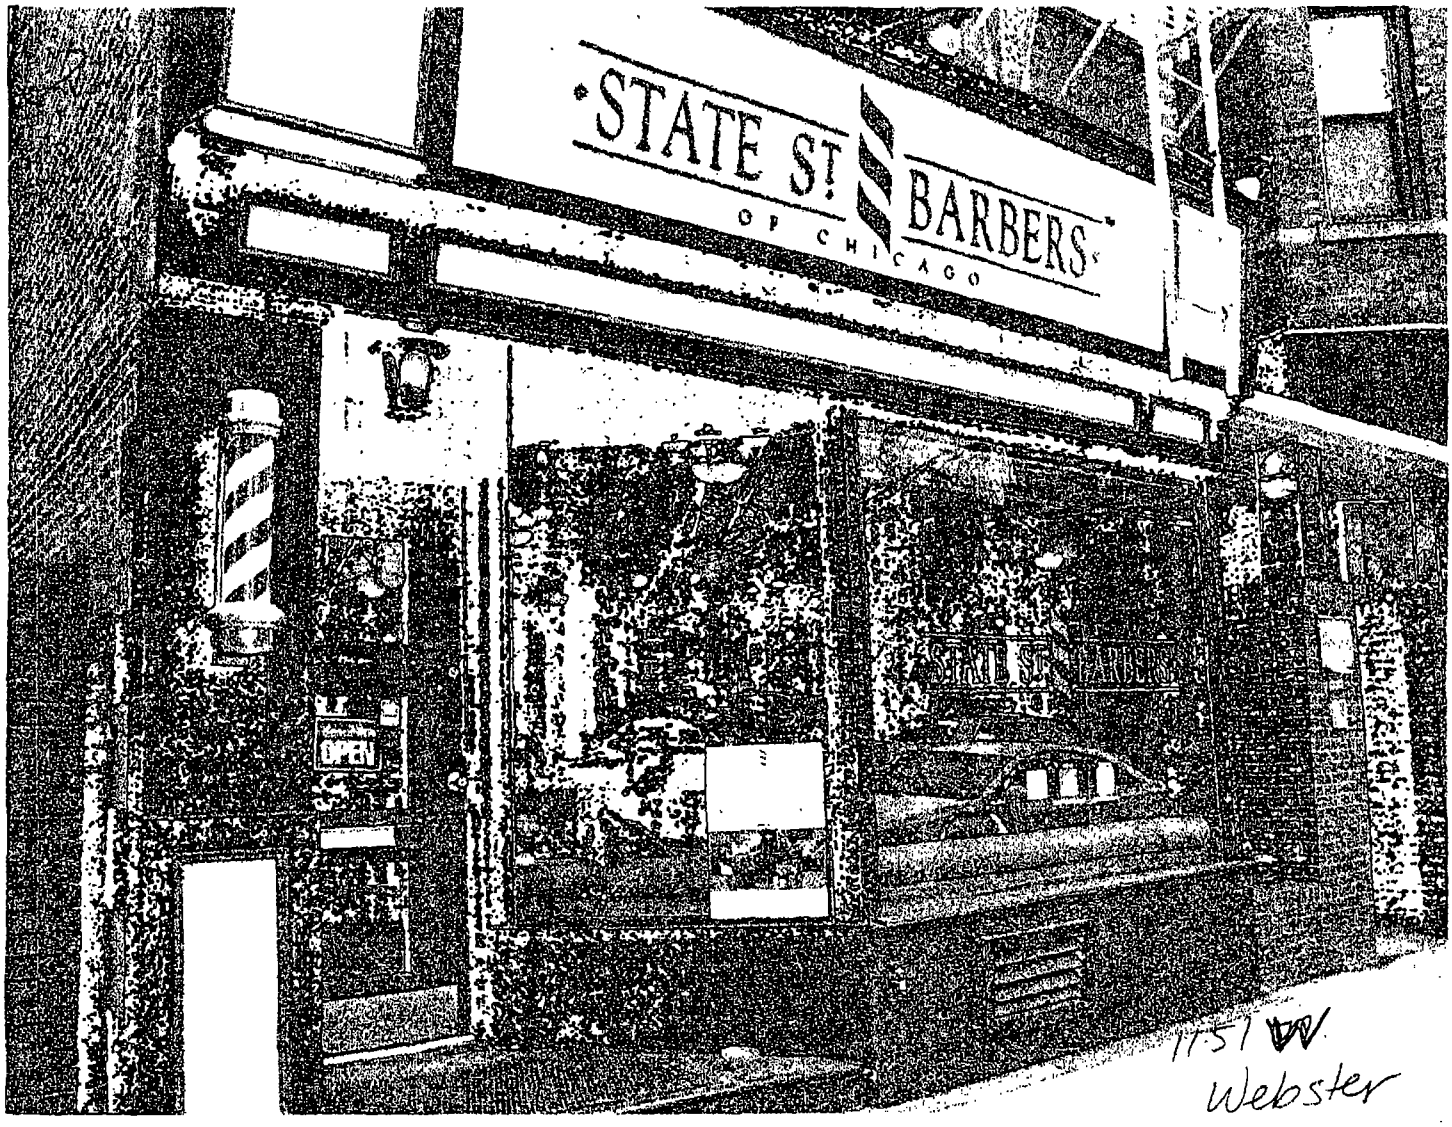

1751 W
Webster

Department of Business Affairs and Consumer Protection
Business Assistance Center- Public Way Use Unit
City Hall- 121 N. LaSalle Street Room 800 • Chicago, IL 60602
(312)-74-GOBIZ (312-744-6249) • (312) 744-1944 (TTY)
http://www.cityofchicago.org/bacp

09/11/2013

Alderman **Scott Waguespack**
Ward # **32**
City of Chicago
City Hall, Room **300**
121 North LaSalle Street
Chicago, Illinois 60602

Re: An ordinance to use and maintain a portion of the public right-of-way for **one (1) pole(s)** for **State Street Barbers**, adjacent to the premises known as **1151 W. Webster Ave.**.

Dear Alderman **Scott Waguespack**:

The applicant referenced above has requested the use of the public right-of-way for a **pole(s)**. An ordinance has been prepared by the Department of Business Affairs and Consumer Protection – Business Assistance Center - Public Way Use Unit for presentation to the City Council. Because this request was made for properties located in your ward, as approved by you as per the attached, I respectfully request that you introduce the attached ordinance at the next City Council meeting.

If you have any questions regarding this ordinance, please contact Anthony Bertuca at (312) 744-5506.

Department of Business Affairs and Consumer Protection

City of Chicago

O2013-6778

Office of the City Clerk

Document Tracking Sheet

Meeting Date:	9/11/2013
Sponsor(s):	Waguespack, Scott (32)
Type:	Ordinance
Title:	Grant(s) of privilege in public way for Self Storage 1
Committee(s) Assignment:	Committee on Transportation and Public Way

ORDINANCE
SELF STORAGE 1
Acct. No. 66314 - 2
Permit No. 1107349

Be It Ordained by the City Council of the City of Chicago:

SECTION 1. Permission and authority are hereby given and granted to SELF STORAGE 1, upon the terms and subject to the conditions of this ordinance to maintain and use two (2) sign(s) projecting over the public right-of-way attached to its premises known as 2001 N. Elston Ave..

Said sign structure(s) measures as follows; along W ARMITAGE:
One (1) at five (5) feet in length, three (3) feet in height and nine (9) feet above grade level.

Said sign structure(s) measures as follows; along N ELSTON:
One (1) at twenty-five (25) feet in length, three (3) feet in height and nine (9) feet above grade level.

The location of said privilege shall be as shown on prints kept on file with the Department of Business Affairs and Consumer Protection and the Office of the City Clerk.

Said privilege shall be constructed in accordance with plans and specifications approved by the Department of Transportation (Division of Project Development) and Zoning Department - Signs.

This grant of privilege in the public way shall be subject to the provisions of Section 10-28-015 and all other required provisions of the Municipal Code of Chicago.

The grantee shall pay to the City of Chicago as compensation for the privilege #1107349 herein granted the sum of four hundred ($400.00) per annum in advance.

A 25% penalty will be added for payments received after due date.

The permit holder agrees to hold the City of Chicago harmless for any damage, relocation or replacement costs associated with damage, relocation or removal of private property caused by the City performing work in the public way.

Authority herein given and granted for a period of five (5) years from and after 06/11/2013.

Alderman _____

Scott Waguespack 32nd Ward

CHICAGO SELF STORAGE III
W
Acct # 66314 Site 2 Permit # 1073902
SIGN

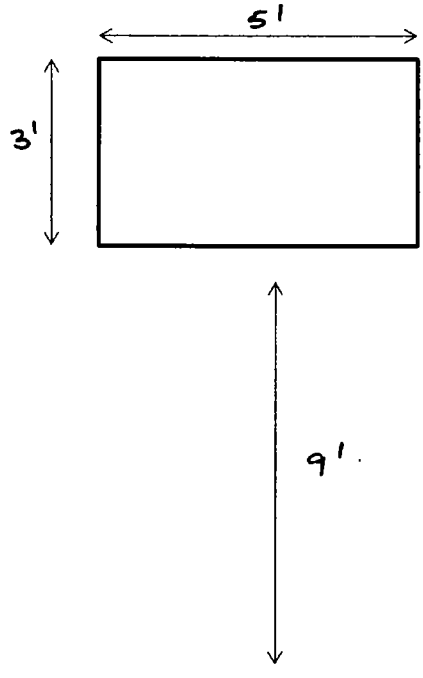

CHICAGO SELF STORAGE III
2001 N ELSTON
Acct # 66314 Site 2 Permit # 1073902
SIGN

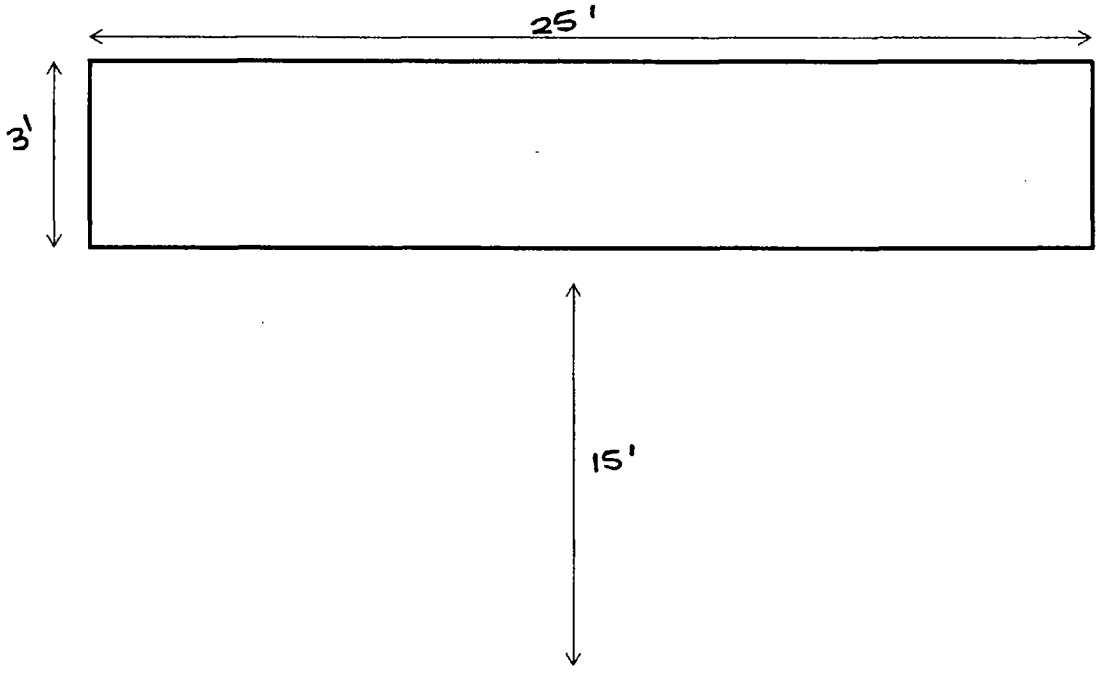

Department of Business Affairs and Consumer Protection
Business Assistance Center - Public Way Use Unit
City Hall - 121 N. LaSalle Street, Room 800 • Chicago, IL 60602
(312)-74-GOBIZ (312-744-6249) • (312) 744-1944 (TTY)
http://www.cityofchicago.org/bacp

09/11/2013

Alderman **Scott Waguespack**
Ward # **32**
City of Chicago
City Hall, Room **300**
121 North LaSalle Street
Chicago, Illinois 60602

Re: An ordinance to use and maintain a portion of the public right-of-way for **two (2) sign(s)** for **SELF STORAGE 1**, adjacent to the premises known as **2001 N. Elston Ave.**.

Dear Alderman **Scott Waguespack**:

The applicant referenced above has requested the use of the public right-of-way for a **sign(s)**. An ordinance has been prepared by the Department of Business Affairs and Consumer Protection – Business Assistance Center - Public Way Use Unit for presentation to the City Council. Because this request was made for properties located in your ward, as approved by you as per the attached, I respectfully request that you introduce the attached ordinance at the next City Council meeting.

If you have any questions regarding this ordinance, please contact Anthony Bertuca at (312) 744-5506.

Department of Business Affairs and Consumer Protection

City of Chicago

O2013-6779

Office of the City Clerk

Document Tracking Sheet

Meeting Date:	9/11/2013
Sponsor(s):	Waguespack, Scott (32)
Type:	Ordinance
Title:	Grant(s) of privilege in public way for Village Pizza
Committee(s) Assignment:	Committee on Transportation and Public Way

ORDINANCE
VILLAGE PIZZA
Acct. No. 302613 - 1
Permit No. 1108478

Be It Ordained by the City Council of the City of Chicago:

SECTION 1. Permission and authority are hereby given and granted to VILLAGE PIZZA, upon the terms and subject to the conditions of this ordinance to maintain and use one (1) sign(s) projecting over the public right-of-way attached to its premises known as 2356 W. Chicago Ave..

Said sign structure(s) measures as follows; along W. CHICAGO:
One (1) at seven (7) feet in length, eight (8) feet in height and fifteen point five (15.5) feet above grade level.

The location of said privilege shall be as shown on prints kept on file with the Department of Business Affairs and Consumer Protection and the Office of the City Clerk.

Said privilege shall be constructed in accordance with plans and specifications approved by the Department of Transportation (Division of Project Development) and Zoning Department - Signs.

This grant of privilege in the public way shall be subject to the provisions of Section 10-28-015 and all other required provisions of the Municipal Code of Chicago.

The grantee shall pay to the City of Chicago as compensation for the privilege #1108478 herein granted the sum of three hundred ($300.00) per annum in advance.

A 25% penalty will be added for payments received after due date.

The permit holder agrees to hold the City of Chicago harmless for any damage, relocation or replacement costs associated with damage, relocation or removal of private property caused by the City performing work in the public way.

Authority herein given and granted for a period of five (5) years from and after 07/30/2013.

Alderman 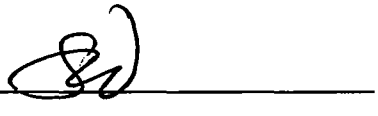

Scott Waguespack 32nd Ward

VILLAGE PIZZA
2356 WEST CHICAGO AVENUE

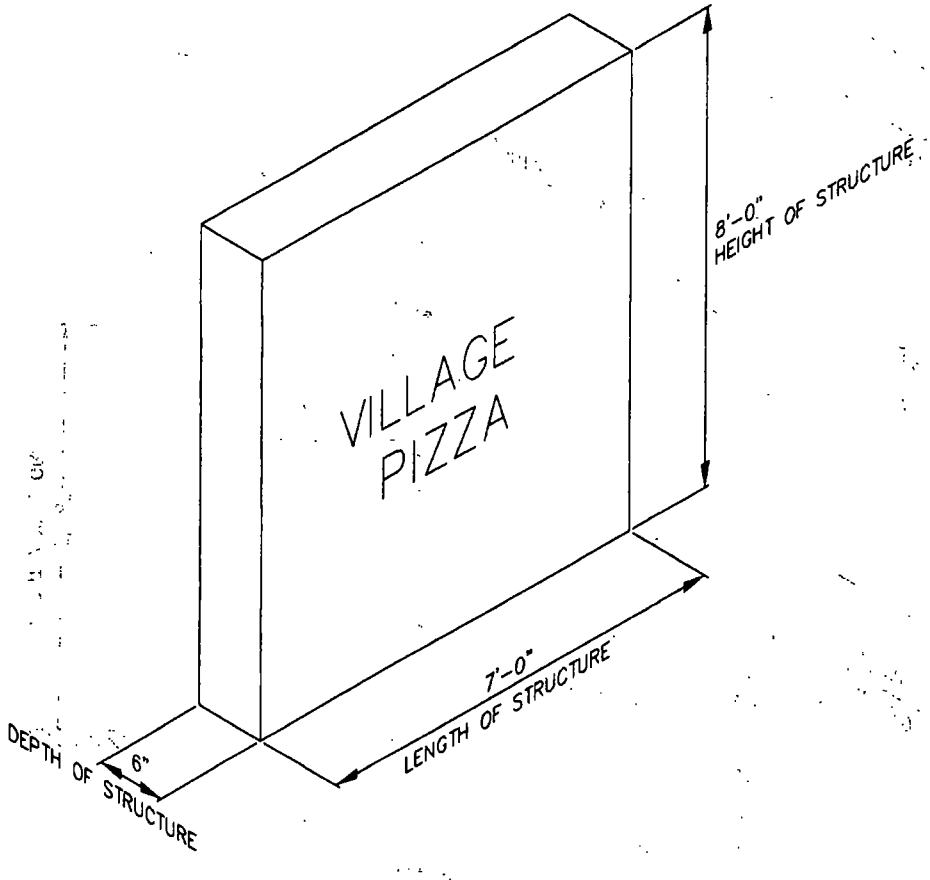

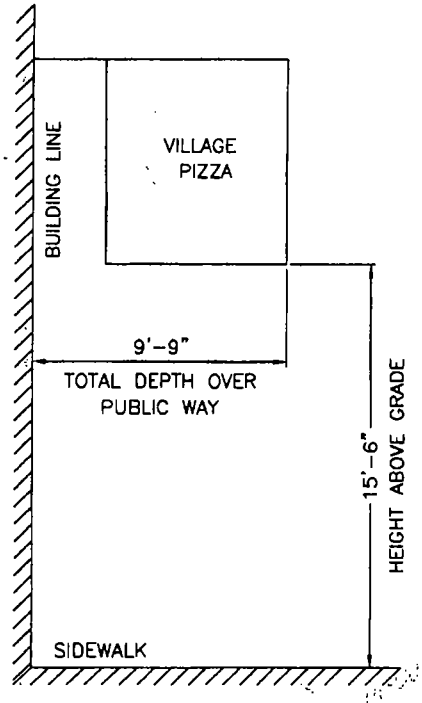

ELEVATION

Department of Business Affairs and Consumer Protection
Business Assistance Center - Public Way Use Unit
City Hall - 121 N. LaSalle Street, Room 800 • Chicago, IL 60602
(312)-74-GOBIZ (312-744-6249) • (312) 744-1944 (TTY)
http://www.cityofchicago.org/bacp

09/11/2013

Alderman **Scott Waguespack**
Ward # **32**
City of Chicago
City Hall, Room **300**
121 North LaSalle Street
Chicago, Illinois 60602

Re: An ordinance to use and maintain a portion of the public right-of-way for **one (1) sign(s)** for **VILLAGE PIZZA**, adjacent to the premises known as **2356 W. Chicago Ave.**.

Dear Alderman **Scott Waguespack**:

The applicant referenced above has requested the use of the public right-of-way for a **sign(s)**. An ordinance has been prepared by the Department of Business Affairs and Consumer Protection – Business Assistance Center - Public Way Use Unit for presentation to the City Council. Because this request was made for properties located in your ward, as approved by you as per the attached, I respectfully request that you introduce the attached ordinance at the next City Council meeting.

If you have any questions regarding this ordinance, please contact Anthony Bertuca at (312) 744-5506.

Department of Business Affairs and Consumer Protection

City of Chicago

O2013-6781

Office of the City Clerk

Document Tracking Sheet

Meeting Date:	9/11/2013
Sponsor(s):	Waguespack, Scott (32)
Type:	Ordinance
Title:	Grant(s) of privilege in public way for Vintage Realty
Committee(s) Assignment:	Committee on Transportation and Public Way

ORDINANCE
VINTAGE REALTY
Acct. No. 42062 - 2
Permit No. 1107538

Be It Ordained by the City Council of the City of Chicago:

SECTION 1. Permission and authority are hereby given and granted to VINTAGE REALTY, upon the terms and subject to the conditions of this ordinance to maintain and use one (1) sign(s) projecting over the public right-of-way attached to its premises known as 856 N. Damen Ave..

Said sign structure(s) measures as follows; along N. Damen Avenue:
One (1) at six (6) feet in length, three (3) feet in height and nine point six seven (9.67) feet above grade level.

The location of said privilege shall be as shown on prints kept on file with the Department of Business Affairs and Consumer Protection and the Office of the City Clerk.

Said privilege shall be constructed in accordance with plans and specifications approved by the Department of Transportation (Division of Project Development) and Zoning Department - Signs.

This grant of privilege in the public way shall be subject to the provisions of Section 10-28-015 and all other required provisions of the Municipal Code of Chicago.

The grantee shall pay to the City of Chicago as compensation for the privilege #1107538 herein granted the sum of one hundred ($100.00) per annum in advance.

A 25% penalty will be added for payments received after due date.

The permit holder agrees to hold the City of Chicago harmless for any damage, relocation or replacement costs associated with damage, relocation or removal of private property caused by the City performing work in the public way.

Authority herein given and granted for a period of five (5) years from and after 06/11/2013.

Alderman _____

Scott Waguespack 32nd Ward

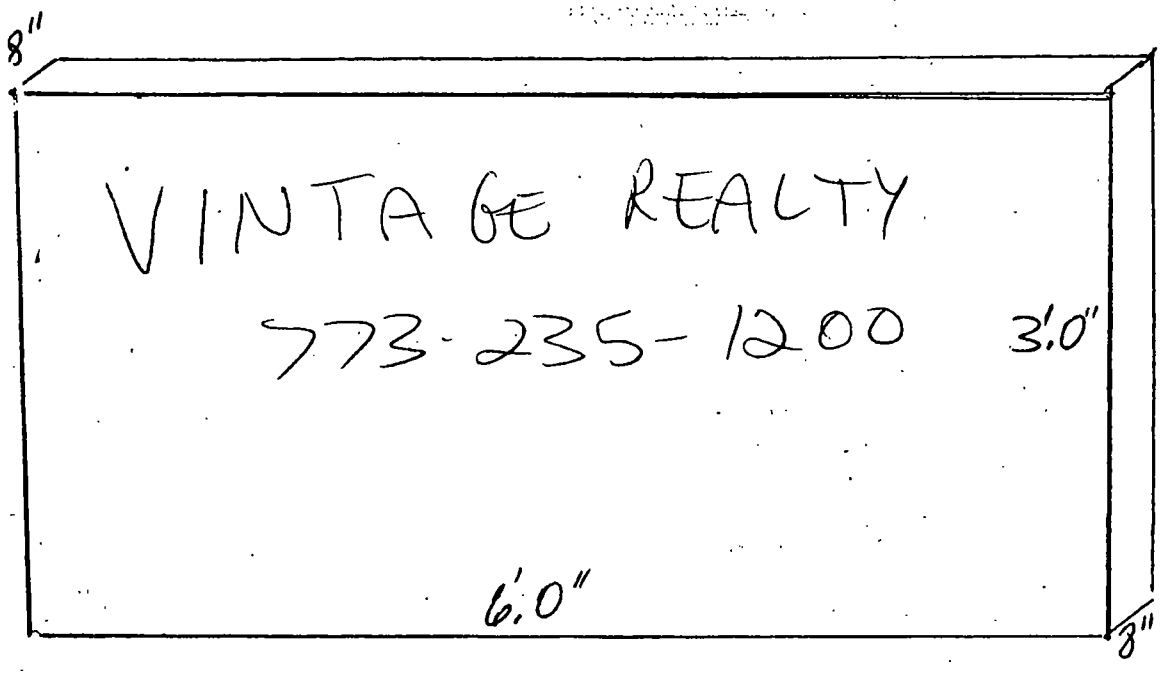
8"
VINTAGE REALTY
773-235-1200
3'0"
6'0"
8"

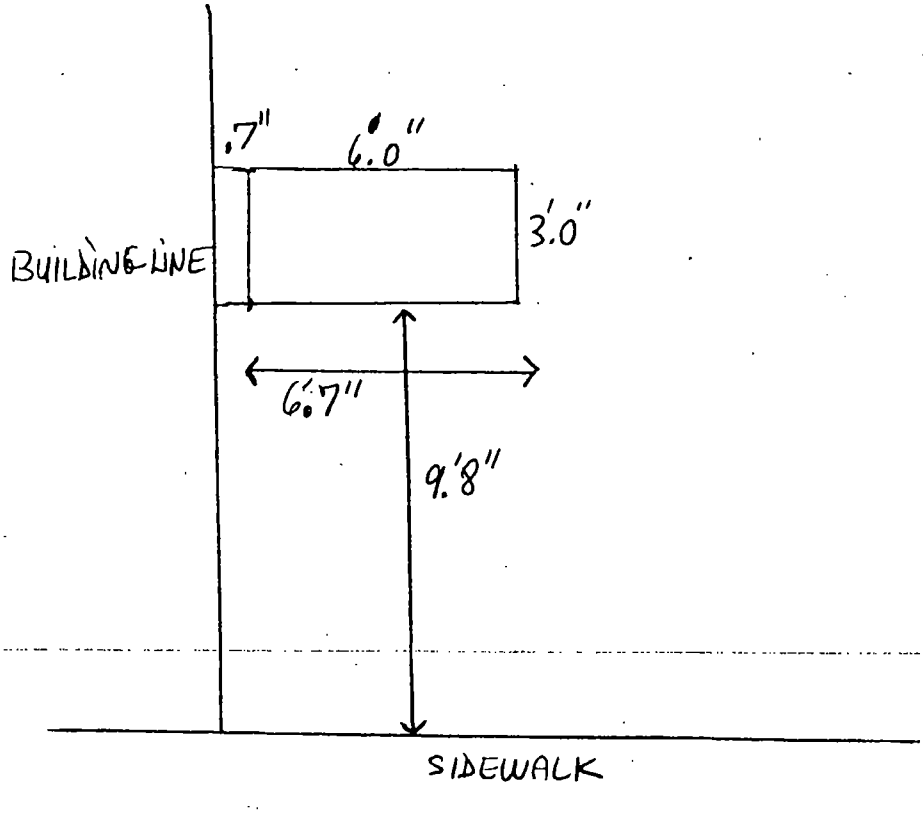
7"
6'0"
3'0"
BUILDING LINE
6'7"
9'8"
SIDEWALK

Department of Business Affairs and Consumer Protection
Business Assistance Center - Public Way Use Unit
City Hall - 121 N. LaSalle Street, Room 800 • Chicago, IL 60602
(312)-74-GOBIZ (312-744-6249) • (312) 744-1944 (TTY)
http://www.cityofchicago.org/bacp

09/11/2013

Alderman **Scott Waguespack**
Ward # **32**
City of Chicago
City Hall, Room **300**
121 North LaSalle Street
Chicago, Illinois 60602

Re: An ordinance to use and maintain a portion of the public right-of-way for **one (1) sign(s)** for **VINTAGE REALTY**, adjacent to the premises known as **856 N. Damen Ave.**.

Dear Alderman **Scott Waguespack**:

The applicant referenced above has requested the use of the public right-of-way for a **sign(s)**. An ordinance has been prepared by the Department of Business Affairs and Consumer Protection – Business Assistance Center - Public Way Use Unit for presentation to the City Council. Because this request was made for properties located in your ward, as approved by you as per the attached, I respectfully request that you introduce the attached ordinance at the next City Council meeting.

If you have any questions regarding this ordinance, please contact Anthony Bertuca at (312) 744-5506.

Department of Business Affairs and Consumer Protection

City of Chicago

O2013-6782

Office of the City Clerk

Document Tracking Sheet

Meeting Date:	9/11/2013
Sponsor(s):	Waguespack, Scott (32)
Type:	Ordinance
Title:	Grant(s) of privilege in public way for Visual Cast Media
Committee(s) Assignment:	Committee on Transportation and Public Way

ORDINANCE
Visual Cast Media
Acct. No. 22064 - 6
Permit No. 1107256

Be It Ordained by the City Council of the City of Chicago:

SECTION 1. Permission and authority are hereby given and granted to Visual Cast Media, upon the terms and subject to the conditions of this ordinance to maintain and use one (1) sign(s) projecting over the public right-of-way attached to its premises known as 2000 W. Chicago Ave..

Said sign structure(s) measures as follows; along Chicago:
One (1) at ten (10) feet in length, ten (10) feet in height and twenty-four (24) feet above grade level.

The location of said privilege shall be as shown on prints kept on file with the Department of Business Affairs and Consumer Protection and the Office of the City Clerk.

Said privilege shall be constructed in accordance with plans and specifications approved by the Department of Transportation (Division of Project Development) and Zoning Department - Signs.

This grant of privilege in the public way shall be subject to the provisions of Section 10-28-015 and all other required provisions of the Municipal Code of Chicago.

The grantee shall pay to the City of Chicago as compensation for the privilege #1107256 herein granted the sum of three hundred ($300.00) per annum in advance.

A 25% penalty will be added for payments received after due date.

The permit holder agrees to hold the City of Chicago harmless for any damage, relocation or replacement costs associated with damage, relocation or removal of private property caused by the City performing work in the public way.

Authority herein given and granted for a period of five (5) years from and after Date of Passage.

Alderman _____

Scott Waguespack 32nd Ward

Google earth 2000 W CHICAGO

Department of Business Affairs and Consumer Protection
Business Assistance Center - Public Way Use Unit
City Hall - 121 N LaSalle Street, Room 800 • Chicago, IL 60602
(312)-74-GOBIZ (312-744-6249) • (312) 744-1944 (TTY)
http://www.cityofchicago.org/bacp

09/11/2013

Alderman **Scott Waguespack**
Ward # **32**
City of Chicago
City Hall, Room **300**
121 North LaSalle Street
Chicago, Illinois 60602

Re: An ordinance to use and maintain a portion of the public right-of-way for **one (1) sign(s)** for **Visual Cast Media**, adjacent to the premises known as **2000 W. Chicago Ave.**.

Dear Alderman **Scott Waguespack**:

The applicant referenced above has requested the use of the public right-of-way for a **sign(s)**. An ordinance has been prepared by the Department of Business Affairs and Consumer Protection – Business Assistance Center - Public Way Use Unit for presentation to the City Council. Because this request was made for properties located in your ward, as approved by you as per the attached, I respectfully request that you introduce the attached ordinance at the next City Council meeting.

If you have any questions regarding this ordinance, please contact Anthony Bertuca at (312) 744-5506.

Department of Business Affairs and Consumer Protection

City of Chicago

O2013-6783

Office of the City Clerk

Document Tracking Sheet

Meeting Date:	9/11/2013
Sponsor(s):	Waguespack, Scott (32)
Type:	Ordinance
Title:	Grant(s) of privilege in public way for Walgreens No. 15065
Committee(s) Assignment:	Committee on Transportation and Public Way

ORDINANCE
WALGREENS #15065
Acct. No. 147 - 121
Permit No. 1105324

Be It Ordained by the City Council of the City of Chicago:

SECTION 1. Permission and authority are hereby given and granted to WALGREENS #15065, upon the terms and subject to the conditions of this ordinance to construct, install, maintain and use five (5) Bicycle Rack(s) on the public right-of-way adjacent to its premises known as 1601 N. Milwaukee Ave..

Said Bicycle Rack(s) at N. Milwaukee Avenue measure(s):
Five (5) at two point five (2.5) feet in length, and point five (.5) feet in width for a total of six point two five (6.25) square feet.

The location of said privilege shall be as shown on prints kept on file with the Department of Business Affairs and Consumer Protection and the Office of the City Clerk.

Said privilege shall be constructed in accordance with plans and specifications approved by the Department of Planning and Development and Department of Transportation (Division of Project Development).

This grant of privilege in the public way shall be subject to the provisions of Section 10-28-015 and all other required provisions of the Municipal Code of Chicago.

The grantee shall pay to the City of Chicago as compensation for the privilege #1105324 herein granted the sum of zero ($.00) per annum in advance.

A 25% penalty will be added for payments received after due date.

The permit holder agrees to hold the City of Chicago harmless for any damage, relocation or replacement costs associated with damage, relocation or removal of private property caused by the City performing work in the public way.

Authority herein given and granted for a period of five (5) years from and after Date of Passage.

Alderman _____

Scott Waguespack 32nd Ward

CITY OF CHICAGO STREET + SITE PLAN DESIGN STANDARDS (BIKE RACKS)

1) BIKE RACKS SHOULD BE LOCATED A MINIMUM OF 3' FROM THE CURB EDGE OF THE SIDEWALK.

2) BIKE RACKS SHOULD BE LOCATED AT LEAST 4' FROM HANDICAPPED RAMPS, LIGHT POLES, SIGN POSTS, SIDEWALK PLANTERS, DRIVEWAYS + BUILDING ENTRANCES.

N.A. 3) BIKE RACKS SHOULD BE LOCATED 5' FROM FIRE HYDRANTS.

4) BIKE RACKS SHOULD NOT BE LOCATED IN BUS STOPS, LOADING ZONES OR DESIGNATED H.C. PRKG. AREAS.

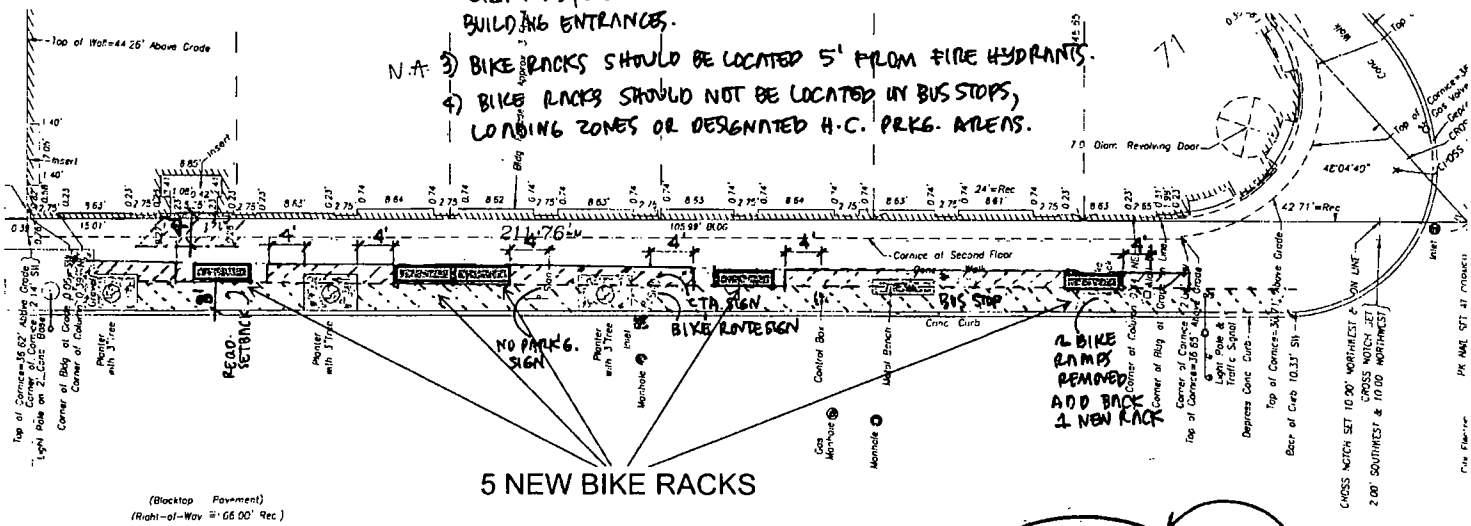

5 NEW BIKE RACKS

DENOTES AREAS BIKE RACKS NOT PERMITTED.

6' × 2' AREA PER BIKE RACK

5 NEW BIKE RACKS PERMITTED / CODE

Walgreens • Bike Racks
1601 N. Milwaukee Ave.

scale 1" = 10' 1/16/13

Department of Business Affairs and Consumer Protection
Business Assistance Center - Public Way Use Unit
City Hall - 121 N. LaSalle Street, Room 800 • Chicago, IL 60602
(312)-74-GOBIZ (312-744-6249) • (312) 744-1944 (TTY)
http://www.cityofchicago.org/bacp

09/11/2013

Alderman **Scott Waguespack**
Ward # **32**
City of Chicago
City Hall, Room **300**
121 North LaSalle Street
Chicago, Illinois 60602

Re: An ordinance to use and maintain a portion of the public right-of-way for **five (5) bicycle rack(s)** for **WALGREENS #15065**, adjacent to the premises known as **1601 N. Milwaukee Ave.**.

Dear Alderman **Scott Waguespack**:

The applicant referenced above has requested the use of the public right-of-way for a **bicycle rack(s)**. An ordinance has been prepared by the Department of Business Affairs and Consumer Protection – Business Assistance Center - Public Way Use Unit for presentation to the City Council. Because this request was made for properties located in your ward, as approved by you as per the attached, I respectfully request that you introduce the attached ordinance at the next City Council meeting.

If you have any questions regarding this ordinance, please contact Anthony Bertuca at (312) 744-5506.

Department of Business Affairs and Consumer Protection

City of Chicago

O2013-6785

Office of the City Clerk

Document Tracking Sheet

Meeting Date:	9/11/2013
Sponsor(s):	Waguespack, Scott (32)
Type:	Ordinance
Title:	Grant(s) of privilege in public way for Peter Xilas
Committee(s) Assignment:	Committee on Transportation and Public Way

ORDINANCE
PETER XILAS
Acct. No. 324712 - 1
Permit No. 1107679

Be It Ordained by the City Council of the City of Chicago:

SECTION 1. Permission and authority are hereby given and granted to PETER XILAS, upon the terms and subject to the conditions of this ordinance to maintain and use, as now constructed, one (1) Planter(s) on the public right-of-way for beautification purposes adjacent to its premises known as 2122 W. Melrose St..

Said Planter(s) at W. Melrose Street measure(s):
One (1) at fifteen point seven five (15.75) feet in length, and seven point nine two (7.92) feet in width for a total of one hundred twenty-four point seven four (124.74) square feet.

Grantee must allow the required clear and unobstructed space for pedestrian passage at all times per rules and regulations approved by the Department of Transportation.

The location of said privilege shall be as shown on prints kept on file with the Department of Business Affairs and Consumer Protection and the Office of the City Clerk.

Said privilege shall be constructed in accordance with plans and specifications approved by the Department of Planning and Development and Department of Transportation (Division of Project Development).

This grant of privilege in the public way shall be subject to the provisions of Section 10-28-015 and all other required provisions of the Municipal Code of Chicago.

The grantee shall pay to the City of Chicago as compensation for the privilege #1107679 herein granted the sum of zero ($.00) per annum in advance.

A 25% penalty will be added for payments received after due date.

The permit holder agrees to hold the City of Chicago harmless for any damage, relocation or replacement costs associated with damage, relocation or removal of private property caused by the City performing work in the public way.

Authority herein given and granted for a period of five (5) years from and after 07/30/2013.

Alderman _____

Scott Waguespack 32nd Ward

Xilas - 2122 W. Melrose St.

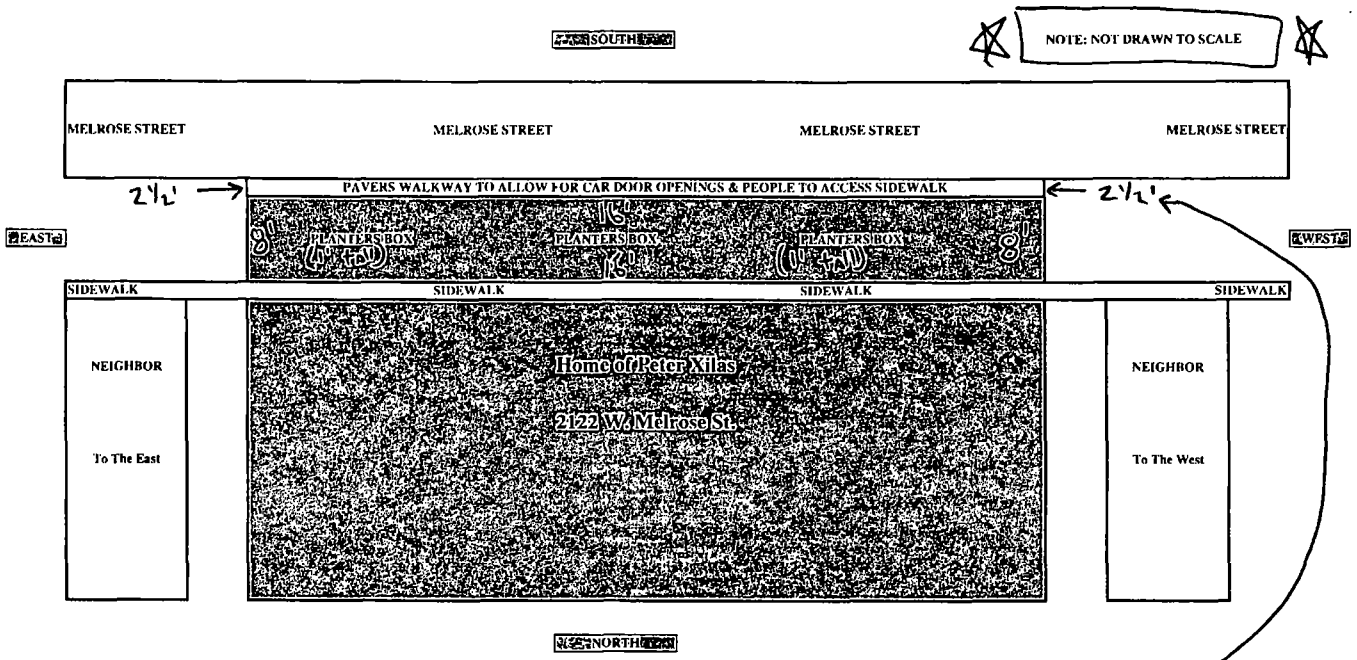

Dimensions of Planters Box

W x L x H

8' x 16' x 1'

NOTE:
We have 2½' between planters box & the curb/street; this allows plenty of room for car doors & people to walk.

Department of Business Affairs and Consumer Protection
Business Assistance Center - Public Way Use Unit
City Hall - 121 N. LaSalle Street, Room 800 • Chicago, IL 60602
(312)-74-GOBIZ (312-744-6249) • (312) 744-1944 (TTY)
http://www.cityofchicago.org/bacp

09/11/2013

Alderman **Scott Waguespack**
Ward # **32**
City of Chicago
City Hall, Room **300**
121 North LaSalle Street
Chicago, Illinois 60602

Re: An ordinance to use and maintain a portion of the public right-of-way for **one (1) planter(s)** for **PETER XILAS**, adjacent to the premises known as **2122 W. Melrose St.**.

Dear Alderman **Scott Waguespack**:

The applicant referenced above has requested the use of the public right-of-way for a **planter(s)**. An ordinance has been prepared by the Department of Business Affairs and Consumer Protection – Business Assistance Center - Public Way Use Unit for presentation to the City Council. Because this request was made for properties located in your ward, as approved by you as per the attached, I respectfully request that you introduce the attached ordinance at the next City Council meeting.

If you have any questions regarding this ordinance, please contact Anthony Bertuca at (312) 744-5506.

Department of Business Affairs and Consumer Protection

City of Chicago

O2013-6788

Office of the City Clerk

Document Tracking Sheet

Meeting Date:	9/11/2013
Sponsor(s):	Waguespack, Scott (32)
Type:	Ordinance
Title:	Grant(s) of privilege in public way for 860 Evergreen Properties
Committee(s) Assignment:	Committee on Transportation and Public Way

ORDINANCE
860 EVERGREEN PROPERTIES
Acct. No. 68624 - 1
Permit No. 1108406

Be It Ordained by the City Council of the City of Chicago:

SECTION 1. Permission and authority are hereby given and granted to 860 EVERGREEN PROPERTIES, upon the terms and subject to the conditions of this ordinance to maintain and use, as now constructed, one (1) Conduit(s) under the public right-of-way adjacent to its premises known as 860 W. Evergreen Ave..

Said Conduit(s) at W. Evergreen Ave measure(s):
One (1) at seventy (70) feet in length, and two point three three (2.33) feet in width for a total of one hundred sixty-three point one (163.1) square feet.

The location of said privilege shall be as shown on prints kept on file with the Department of Business Affairs and Consumer Protection and the Office of the City Clerk.

Said privilege shall be constructed in accordance with plans and specifications approved by the Department of Transportation (Division of Project Development) and Department of Transportation (Office of Underground Coordination).

This grant of privilege in the public way shall be subject to the provisions of Section 10-28-015 and all other required provisions of the Municipal Code of Chicago.

The grantee shall pay to the City of Chicago as compensation for the privilege #1108406 herein granted the sum of four hundred twenty ($420.00) per annum in advance.

A 25% penalty will be added for payments received after due date.

The permit holder agrees to hold the City of Chicago harmless for any damage, relocation or replacement costs associated with damage, relocation or removal of private property caused by the City performing work in the public way.

Authority herein given and granted for a period of five (5) years from and after 05/17/2010.

Alderman _____

Scott Waguespack 32nd Ward

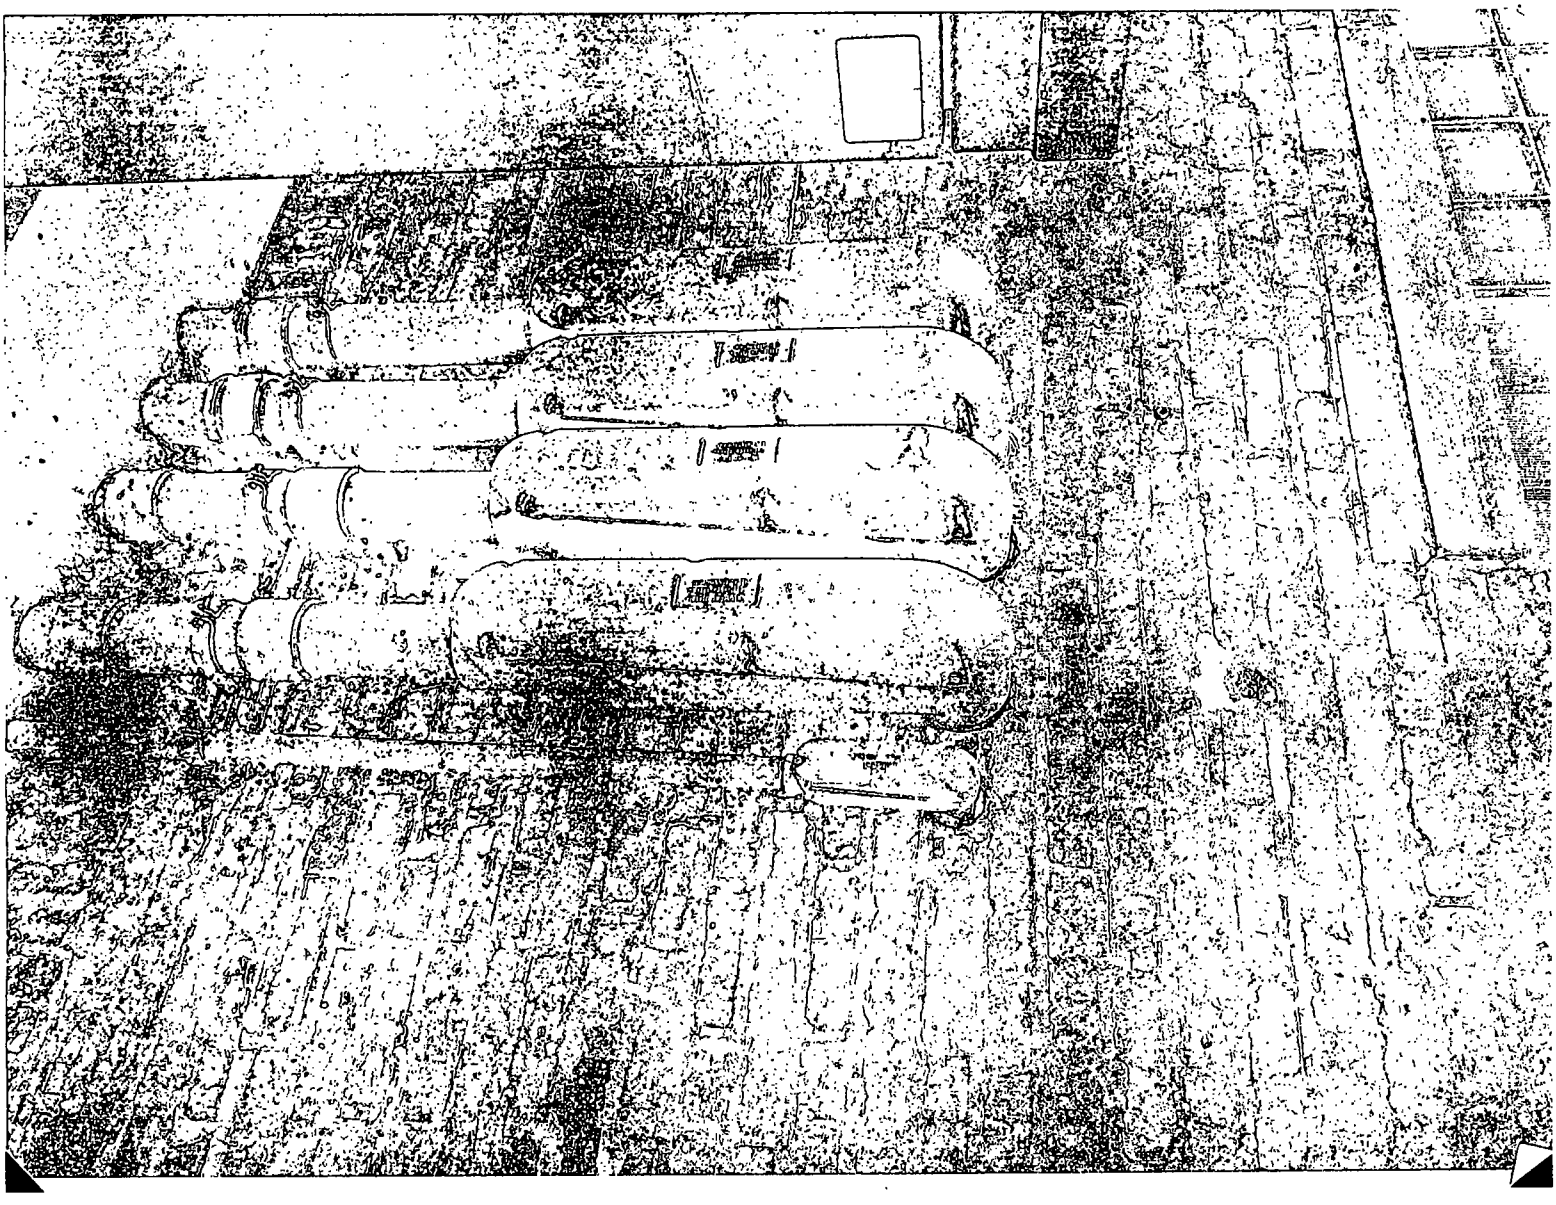

Department of Business Affairs and Consumer Protection
Business Assistance Center - Public Way Use Unit
City Hall - 121 N LaSalle Street, Room 800 • Chicago, IL 60602
(312)-74-GOBIZ (312-744-6249) • (312) 744-1944 (TTY)
http://www.cityofchicago.org/bacp

09/11/2013

Alderman **Scott Waguespack**
Ward # **32**
City of Chicago
City Hall, Room **300**
121 North LaSalle Street
Chicago, Illinois 60602

Re: An ordinance to use and maintain a portion of the public right-of-way for **one (1) conduit(s)** for **860 EVERGREEN PROPERTIES**, adjacent to the premises known as **860 W. Evergreen Ave.**.

Dear Alderman **Scott Waguespack**:

The applicant referenced above has requested the use of the public right-of-way for a **conduit(s)**. An ordinance has been prepared by the Department of Business Affairs and Consumer Protection – Business Assistance Center - Public Way Use Unit for presentation to the City Council. Because this request was made for properties located in your ward, as approved by you as per the attached, I respectfully request that you introduce the attached ordinance at the next City Council meeting.

If you have any questions regarding this ordinance, please contact Anthony Bertuca at (312) 744-5506.

Department of Business Affairs and Consumer Protection

City of Chicago

O2013-6791

Office of the City Clerk

Document Tracking Sheet

Meeting Date:	9/11/2013
Sponsor(s):	Mell, Deborah (33)
Type:	Ordinance
Title:	Grant(s) of privilege in public way for A&A Auto Service
Committee(s) Assignment:	Committee on Transportation and Public Way

ORDINANCE
A & A AUTO SERVICE
Acct. No. 321397 - 1
Permit No. 1107732

Be It Ordained by the City Council of the City of Chicago:

SECTION 1. Permission and authority are hereby given and granted to A & A AUTO SERVICE, upon the terms and subject to the conditions of this ordinance to maintain and use one (1) sign(s) projecting over the public right-of-way attached to its premises known as 3104 W. Montrose Ave..

Said sign structure(s) measures as follows; along W MONTROSE:
One (1) at six point five (6.5) feet in length, ten (10) feet in height and twelve (12) feet above grade level.

The location of said privilege shall be as shown on prints kept on file with the Department of Business Affairs and Consumer Protection and the Office of the City Clerk.

Said privilege shall be constructed in accordance with plans and specifications approved by the Department of Transportation (Division of Project Development) and Zoning Department - Signs.

This grant of privilege in the public way shall be subject to the provisions of Section 10-28-015 and all other required provisions of the Municipal Code of Chicago.

The grantee shall pay to the City of Chicago as compensation for the privilege #1107732 herein granted the sum of three hundred ($300.00) per annum in advance.

A 25% penalty will be added for payments received after due date.

The permit holder agrees to hold the City of Chicago harmless for any damage, relocation or replacement costs associated with damage, relocation or removal of private property caused by the City performing work in the public way.

Authority herein given and granted for a period of five (5) years from and after 06/11/2013.

Alderman 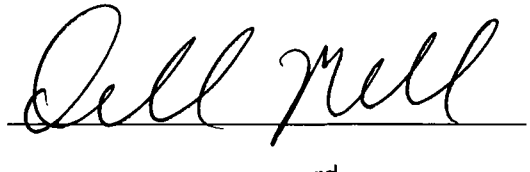

Richard F. Mell 33rd Ward

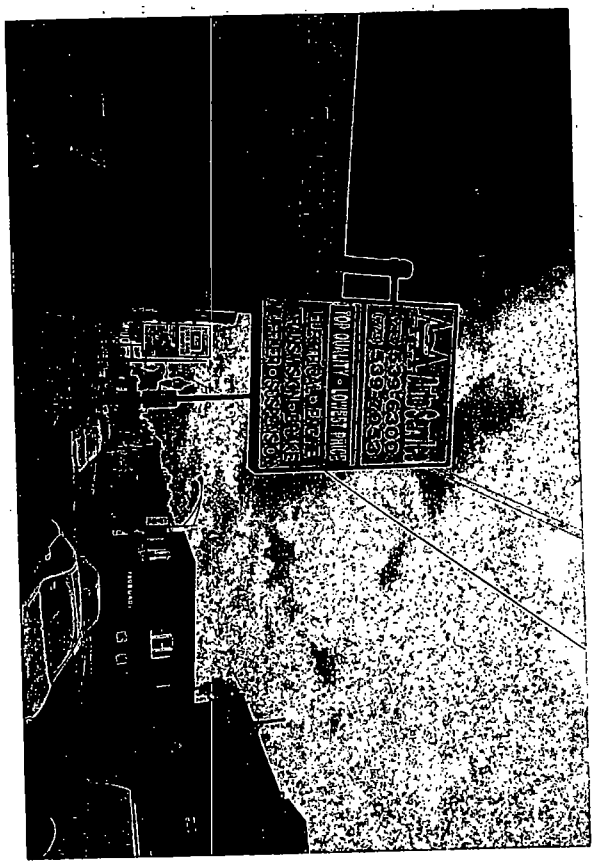
TOP QUALITY • LOWEST PRICE
ELECTRICAL • ENGINE
TRANSMISSION • BRAKE
MUFFLER • SUSPENSION

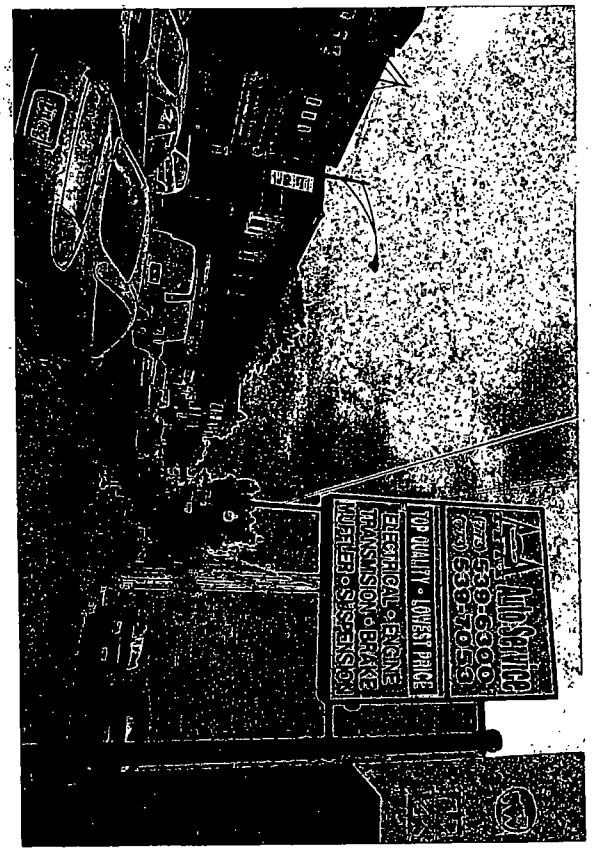
TOP QUALITY • LOWEST PRICE
ELECTRICAL • ENGINE
TRANSMISSION • BRAKE
MUFFLER • SUSPENSION

Department of Business Affairs and Consumer Protection
Business Assistance Center - Public Way Use Unit
City Hall - 121 N. LaSalle Street, Room 800 • Chicago, IL 60602
(312)-74-GOBIZ (312-744-6249) • (312) 744-1944 (TTY)
http://www.cityofchicago.org/bacp

09/11/2013

Alderman **Richard F. Mell**
Ward # **33**
City of Chicago
City Hall, Room **208**
121 North LaSalle Street
Chicago, Illinois 60602

Re: An ordinance to use and maintain a portion of the public right-of-way for **one (1) sign(s)** for **A & A AUTO SERVICE**, adjacent to the premises known as **3104 W. Montrose Ave.**.

Dear Alderman **Richard F. Mell**:

The applicant referenced above has requested the use of the public right-of-way for a **sign(s)**. An ordinance has been prepared by the Department of Business Affairs and Consumer Protection – Business Assistance Center - Public Way Use Unit for presentation to the City Council. Because this request was made for properties located in your ward, as approved by you as per the attached, I respectfully request that you introduce the attached ordinance at the next City Council meeting.

If you have any questions regarding this ordinance, please contact Anthony Bertuca at (312) 744-5506.

Department of Business Affairs and Consumer Protection

City of Chicago

O2013-6793

Office of the City Clerk

Document Tracking Sheet

Meeting Date:	9/11/2013
Sponsor(s):	Mell, Deborah (33)
Type:	Ordinance
Title:	Grant(s) of privilege in public way for Accurate Glass
Committee(s) Assignment:	Committee on Transportation and Public Way

ORDINANCE
ACCURATE GLASS
Acct. No. 25981 - 1
Permit No. 1107661

Be It Ordained by the City Council of the City of Chicago:

SECTION 1. Permission and authority are hereby given and granted to ACCURATE GLASS, upon the terms and subject to the conditions of this ordinance to maintain and use one (1) sign(s) projecting over the public right-of-way attached to its premises known as 3214 W. Montrose Ave..

Said sign structure(s) measures as follows; along W. Montrose Avenue:
One (1) at six (6) feet in length, four (4) feet in height and ten point five (10.5) feet above grade level.

The location of said privilege shall be as shown on prints kept on file with the Department of Business Affairs and Consumer Protection and the Office of the City Clerk.

Said privilege shall be constructed in accordance with plans and specifications approved by the Department of Transportation (Division of Project Development) and Zoning Department - Signs.

This grant of privilege in the public way shall be subject to the provisions of Section 10-28-015 and all other required provisions of the Municipal Code of Chicago.

The grantee shall pay to the City of Chicago as compensation for the privilege #1107661 herein granted the sum of one hundred ($100.00) per annum in advance.

A 25% penalty will be added for payments received after due date.

The permit holder agrees to hold the City of Chicago harmless for any damage, relocation or replacement costs associated with damage, relocation or removal of private property caused by the City performing work in the public way.

Authority herein given and granted for a period of five (5) years from and after 06/11/2013.

Alderman

Richard F. Mell 33rd Ward

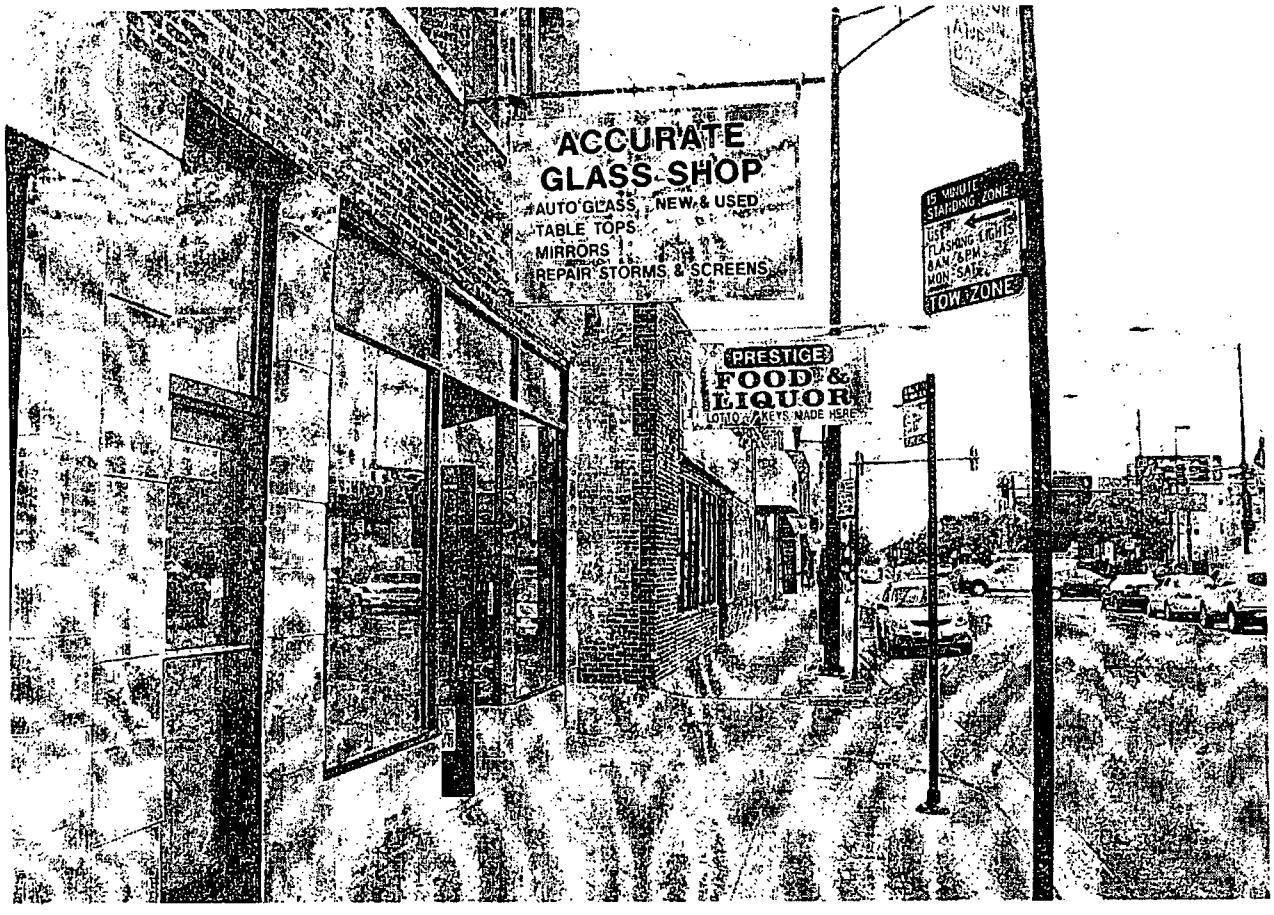
ACCURATE
GLASS SHOP
AUTO GLASS, NEW & USED
TABLE TOPS
MIRRORS
REPAIR STORMS & SCREENS
15 MINUTE STANDING ZONE
USE FLASHING LIGHTS
8AM-6PM
MON-SAT
TOW ZONE
PRESTIGE
FOOD & LIQUOR
LOTTO KEYS MADE HERE

Department of Business Affairs and Consumer Protection
Business Assistance Center - Public Way Use Unit
City Hall - 121 N. LaSalle Street, Room 800 • Chicago, IL 60602
(312)-74-GOBIZ (312-744-6249) • (312) 744-1944 (TTY)
http://www.cityofchicago.org/bacp

09/11/2013

Alderman **Richard F. Mell**
Ward # **33**
City of Chicago
City Hall, Room **208**
121 North LaSalle Street
Chicago, Illinois 60602

Re: An ordinance to use and maintain a portion of the public right-of-way for **one (1) sign(s)** for **ACCURATE GLASS**, adjacent to the premises known as **3214 W. Montrose Ave.**.

Dear Alderman **Richard F. Mell**:

The applicant referenced above has requested the use of the public right-of-way for a **sign(s)**. An ordinance has been prepared by the Department of Business Affairs and Consumer Protection – Business Assistance Center - Public Way Use Unit for presentation to the City Council. Because this request was made for properties located in your ward, as approved by you as per the attached, I respectfully request that you introduce the attached ordinance at the next City Council meeting.

If you have any questions regarding this ordinance, please contact Anthony Bertuca at (312) 744-5506.

Department of Business Affairs and Consumer Protection

City of Chicago

O2013-6798

Office of the City Clerk

Document Tracking Sheet

Meeting Date:	9/11/2013
Sponsor(s):	Mell, Deborah (33)
Type:	Ordinance
Title:	Grant(s) of privilege in public way for B&B Jewelry & Loan Co.
Committee(s) Assignment:	Committee on Transportation and Public Way

ORDINANCE
B & B JEWELRY & LOAN CO
Acct. No. 39485 - 2
Permit No. 1107185

Be It Ordained by the City Council of the City of Chicago:

SECTION 1. Permission and authority are hereby given and granted to B & B JEWELRY & LOAN CO, upon the terms and subject to the conditions of this ordinance to maintain and use one (1) sign(s) projecting over the public right-of-way attached to its premises known as 3609 W. Montrose Ave..

Said sign structure(s) measures as follows; along W. Montrose Avenue:
One (1) at six (6) feet in length, four (4) feet in height and eleven (11) feet above grade level.

The location of said privilege shall be as shown on prints kept on file with the Department of Business Affairs and Consumer Protection and the Office of the City Clerk.

Said privilege shall be constructed in accordance with plans and specifications approved by the Department of Transportation (Division of Project Development) and Zoning Department - Signs.

This grant of privilege in the public way shall be subject to the provisions of Section 10-28-015 and all other required provisions of the Municipal Code of Chicago.

The grantee shall pay to the City of Chicago as compensation for the privilege #1107185 herein granted the sum of one hundred ($100.00) per annum in advance.

A 25% penalty will be added for payments received after due date.

The permit holder agrees to hold the City of Chicago harmless for any damage, relocation or replacement costs associated with damage, relocation or removal of private property caused by the City performing work in the public way.

Authority herein given and granted for a period of five (5) years from and after 06/11/2013.

Alderman _____

Richard F. Mell 33rd Ward

Instant CASH LOAN
WE BUY • SELL • PAWN
GOLD, DIAMONDS, ELECTRONICS
& MUCH MORE
B&B JEWELRY & LOAN CO.
773/ 279-9245

Department of Business Affairs and Consumer Protection
Business Assistance Center - Public Way Use Unit
City Hall - 121 N LaSalle Street, Room 800 • Chicago, IL 60602
(312)-74-GOBIZ (312-744-6249) • (312) 744-1944 (TTY)
http://www.cityofchicago.org/bacp

2nd ATTEMPT AT INTRODUCTION

09/11/2013

Alderman **Richard F. Mell**
Ward # **33**
City of Chicago
City Hall, Room **208**
121 North LaSalle Street
Chicago, Illinois 60602

Re: An ordinance to use and maintain a portion of the public right-of-way for **one (1) sign(s)** for **B & B JEWELRY & LOAN CO**, adjacent to the premises known as **3609 W. Montrose Ave.**.

Dear Alderman **Richard F. Mell**:

The applicant referenced above has requested the use of the public right-of-way for a **sign(s)**. An ordinance has been prepared by the Department of Business Affairs and Consumer Protection – Business Assistance Center - Public Way Use Unit for presentation to the City Council. Because this request was made for properties located in your ward, as approved by you as per the attached, I respectfully request that you introduce the attached ordinance at the next City Council meeting.

If you have any questions regarding this ordinance, please contact Anthony Bertuca at (312) 744-5506.

Department of Business Affairs and Consumer Protection

City of Chicago

O2013-6802

Office of the City Clerk

Document Tracking Sheet

Meeting Date:	9/11/2013
Sponsor(s):	Mell, Deborah (33)
Type:	Ordinance
Title:	Grant(s) of privilege in public way for Lidia's Fanny, Lupita's Family Hair Care Professional Corp.
Committee(s) Assignment:	Committee on Transportation and Public Way

ORDINANCE
LIDIA'S FANNY, LUPITA'S FAMILY HAIR CARE PROFESSIONAL CORP.
Acct. No. 274713 - 1
Permit No. 1108173

Be It Ordained by the City Council of the City of Chicago:

SECTION 1. Permission and authority are hereby given and granted to LIDIA'S FANNY, LUPITA'S FAMILY HAIR CARE PROFESSIONAL CORP., upon the terms and subject to the conditions of this ordinance to maintain and use one (1) sign(s) projecting over the public right-of-way attached to its premises known as 3242 W. Montrose Ave..

Said sign structure(s) measures as follows; along W. Montrose Avenue:
One (1) at six (6) feet in length, seven (7) feet in height and thirteen (13) feet above grade level.

The location of said privilege shall be as shown on prints kept on file with the Department of Business Affairs and Consumer Protection and the Office of the City Clerk.

Said privilege shall be constructed in accordance with plans and specifications approved by the Department of Transportation (Division of Project Development) and Zoning Department - Signs.

This grant of privilege in the public way shall be subject to the provisions of Section 10-28-015 and all other required provisions of the Municipal Code of Chicago.

The grantee shall pay to the City of Chicago as compensation for the privilege #1108173 herein granted the sum of three hundred ($300.00) per annum in advance.

A 25% penalty will be added for payments received after due date.

The permit holder agrees to hold the City of Chicago harmless for any damage, relocation or replacement costs associated with damage, relocation or removal of private property caused by the City performing work in the public way.

Authority herein given and granted for a period of five (5) years from and after 07/30/2013.

Alderman 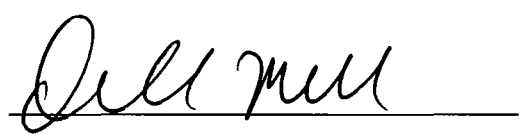

Richard F. Mell 33rd Ward

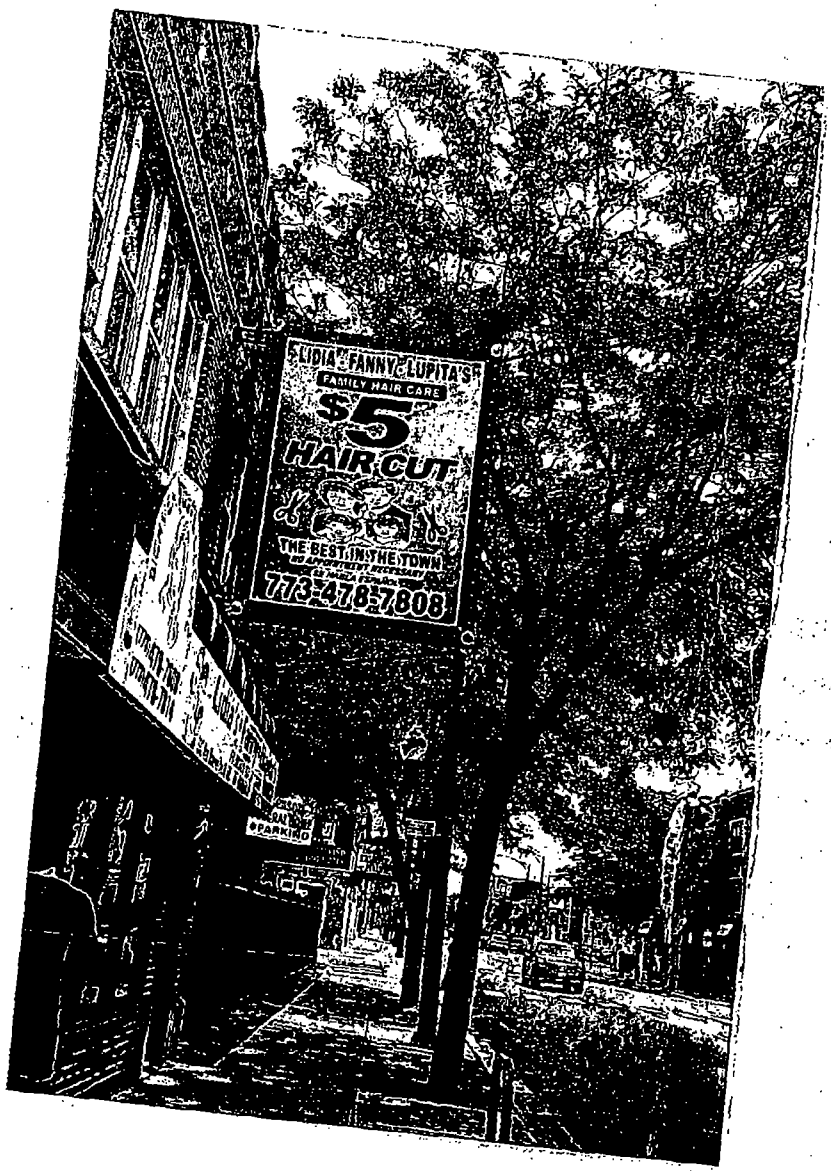
LIDIA'S FANNY'S LUPITA'S
FAMILY HAIR CARE
$5
HAIR CUT
THE BEST IN THE TOWN
773-478-7808

Department of Business Affairs and Consumer Protection
Business Assistance Center - Public Way Use Unit
City Hall - 121 N. LaSalle Street, Room 800 • Chicago, IL 60602
(312)-74-GOBIZ (312-744-6249) • (312) 744-1944 (TTY)
http://www.cityofchicago.org/bacp

09/11/2013

Alderman **Richard F. Mell**
Ward # **33**
City of Chicago
City Hall, Room **208**
121 North LaSalle Street
Chicago, Illinois 60602

Re: An ordinance to use and maintain a portion of the public right-of-way for **one (1) sign(s)** for **LIDIA'S FANNY, LUPITA'S FAMILY HAIR CARE PROFESSIONAL CORP.**, adjacent to the premises known as **3242 W. Montrose Ave.**.

Dear Alderman **Richard F. Mell**:

The applicant referenced above has requested the use of the public right-of-way for a **sign(s)**. An ordinance has been prepared by the Department of Business Affairs and Consumer Protection – Business Assistance Center - Public Way Use Unit for presentation to the City Council. Because this request was made for properties located in your ward, as approved by you as per the attached, I respectfully request that you introduce the attached ordinance at the next City Council meeting.

If you have any questions regarding this ordinance, please contact Anthony Bertuca at (312) 744-5506.

Department of Business Affairs and Consumer Protection

City of Chicago

O2013-6826

Office of the City Clerk

Document Tracking Sheet

Meeting Date:	9/11/2013
Sponsor(s):	Mell, Deborah (33)
Type:	Ordinance
Title:	Grant(s) of privilege in public way for Michelle's Ballroom
Committee(s) Assignment:	Committee on Transportation and Public Way

ORDINANCE
MICHELLE'S BALLROOM
Acct. No. 35837 - 1
Permit No. 1107656

Be It Ordained by the City Council of the City of Chicago:

SECTION 1. Permission and authority are hereby given and granted to MICHELLE'S BALLROOM, upon the terms and subject to the conditions of this ordinance to maintain and use one (1) sign(s) projecting over the public right-of-way attached to its premises known as 2800 W. Belmont Ave..

Said sign structure(s) measures as follows; along W. Belmont Avenue:
One (1) at seven (7) feet in length, eight (8) feet in height and fifteen (15) feet above grade level.

The location of said privilege shall be as shown on prints kept on file with the Department of Business Affairs and Consumer Protection and the Office of the City Clerk.

Said privilege shall be constructed in accordance with plans and specifications approved by the Department of Transportation (Division of Project Development) and Zoning Department - Signs.

This grant of privilege in the public way shall be subject to the provisions of Section 10-28-015 and all other required provisions of the Municipal Code of Chicago.

The grantee shall pay to the City of Chicago as compensation for the privilege #1107656 herein granted the sum of three hundred ($300.00) per annum in advance.

A 25% penalty will be added for payments received after due date.

The permit holder agrees to hold the City of Chicago harmless for any damage, relocation or replacement costs associated with damage, relocation or removal of private property caused by the City performing work in the public way.

Authority herein given and granted for a period of five (5) years from and after 06/11/2013.

Alderman

Richard F. Mell 33rd Ward

MICHELLE'S
BALLROOM
THE NEW PLACE FOR W.
MICHELLE'S
BALLROOM
THE NEW PLACE FOR W.

Department of Business Affairs and Consumer Protection
Business Assistance Center - Public Way Use Unit
City Hall - 121 N. LaSalle Street, Room 800 • Chicago, IL 60602
(312)-74-GOBIZ (312-744-6249) • (312) 744-1944 (TTY)
http://www.cityofchicago.org/baep

09/11/2013

Alderman **Richard F. Mell**
Ward # **33**
City of Chicago
City Hall, Room **208**
121 North LaSalle Street
Chicago, Illinois 60602

Re: An ordinance to use and maintain a portion of the public right-of-way for **one (1) sign(s)** for **MICHELLE'S BALLROOM**, adjacent to the premises known as **2800 W. Belmont Ave.**.

Dear Alderman **Richard F. Mell**:

The applicant referenced above has requested the use of the public right-of-way for a **sign(s)**. An ordinance has been prepared by the Department of Business Affairs and Consumer Protection – Business Assistance Center - Public Way Use Unit for presentation to the City Council. Because this request was made for properties located in your ward, as approved by you as per the attached, I respectfully request that you introduce the attached ordinance at the next City Council meeting.

If you have any questions regarding this ordinance, please contact Anthony Bertuca at (312) 744-5506.

Department of Business Affairs and Consumer Protection

City of Chicago

O2013-6829

Office of the City Clerk

Document Tracking Sheet

Meeting Date:	9/11/2013
Sponsor(s):	Mell, Deborah (33)
Type:	Ordinance
Title:	Grant(s) of privilege in public way for Mike's Hair Design
Committee(s) Assignment:	Committee on Transportation and Public Way

ORDINANCE
MIKE'S HAIR DESIGN
Acct. No. 217324 - 1
Permit No. 1107457

Be It Ordained by the City Council of the City of Chicago:

SECTION 1. Permission and authority are hereby given and granted to MIKE'S HAIR DESIGN, upon the terms and subject to the conditions of this ordinance to maintain and use one (1) sign(s) projecting over the public right-of-way attached to its premises known as 3639 W. Irving Park Rd..

Said sign structure(s) measures as follows; along W. Irving Park Road:
One (1) at six (6) feet in length, four (4) feet in height and twelve (12) feet above grade level.

The location of said privilege shall be as shown on prints kept on file with the Department of Business Affairs and Consumer Protection and the Office of the City Clerk.

Said privilege shall be constructed in accordance with plans and specifications approved by the Department of Transportation (Division of Project Development) and Zoning Department - Signs.

This grant of privilege in the public way shall be subject to the provisions of Section 10-28-015 and all other required provisions of the Municipal Code of Chicago.

The grantee shall pay to the City of Chicago as compensation for the privilege #1107457 herein granted the sum of one hundred ($100.00) per annum in advance.

A 25% penalty will be added for payments received after due date.

The permit holder agrees to hold the City of Chicago harmless for any damage, relocation or replacement costs associated with damage, relocation or removal of private property caused by the City performing work in the public way.

Authority herein given and granted for a period of five (5) years from and after 06/11/2013.

Alderman _____

Richard F. Mell 33rd Ward

Department of Business Affairs and Consumer Protection
Business Assistance Center - Public Way Use Unit
City Hall - 121 N. LaSalle Street, Room 800 • Chicago, IL 60602
(312)-74-GOBIZ (312-744-6249) • (312) 744-1944 (TTY)
http://www.cityofchicago.org/bacp

09/11/2013

Alderman **Richard F. Mell**
Ward # **33**
City of Chicago
City Hall, Room **208**
121 North LaSalle Street
Chicago, Illinois 60602

Re: An ordinance to use and maintain a portion of the public right-of-way for **one (1) sign(s)** for **MIKE'S HAIR DESIGN**, adjacent to the premises known as **3639 W. Irving Park Rd.**.

Dear Alderman **Richard F. Mell**:

The applicant referenced above has requested the use of the public right-of-way for a **sign(s)**. An ordinance has been prepared by the Department of Business Affairs and Consumer Protection – Business Assistance Center - Public Way Use Unit for presentation to the City Council. Because this request was made for properties located in your ward, as approved by you as per the attached, I respectfully request that you introduce the attached ordinance at the next City Council meeting.

If you have any questions regarding this ordinance, please contact Anthony Bertuca at (312) 744-5506.

Department of Business Affairs and Consumer Protection

City of Chicago

O2013-6831

Office of the City Clerk

Document Tracking Sheet

Meeting Date:	9/11/2013
Sponsor(s):	Mell, Deborah (33)
Type:	Ordinance
Title:	Grant(s) of privilege in public way for Semiramis Restaurant
Committee(s) Assignment:	Committee on Transportation and Public Way

ORDINANCE
SEMIRAMIS RESTAURANT
Acct. No. 286963 - 1
Permit No. 1108344

Be It Ordained by the City Council of the City of Chicago:

SECTION 1. Permission and authority are hereby given and granted to SEMIRAMIS RESTAURANT, upon the terms and subject to the conditions of this ordinance to maintain and use one (1) sign(s) projecting over the public right-of-way attached to its premises known as 4639-41 N. Kedzie Ave..

Said sign structure(s) measures as follows; along N. KEDZIE:
One (1) at five (5) feet in length, three point five (3.5) feet in height and nine (9) feet above grade level.

The location of said privilege shall be as shown on prints kept on file with the Department of Business Affairs and Consumer Protection and the Office of the City Clerk.

Said privilege shall be constructed in accordance with plans and specifications approved by the Department of Transportation (Division of Project Development) and Zoning Department - Signs.

This grant of privilege in the public way shall be subject to the provisions of Section 10-28-015 and all other required provisions of the Municipal Code of Chicago.

The grantee shall pay to the City of Chicago as compensation for the privilege #1108344 herein granted the sum of one hundred ($100.00) per annum in advance.

A 25% penalty will be added for payments received after due date.

The permit holder agrees to hold the City of Chicago harmless for any damage, relocation or replacement costs associated with damage, relocation or removal of private property caused by the City performing work in the public way.

Authority herein given and granted for a period of five (5) years from and after 07/30/2013.

Alderman

Richard F. Mell 33rd Ward

(Page 2 of 2)

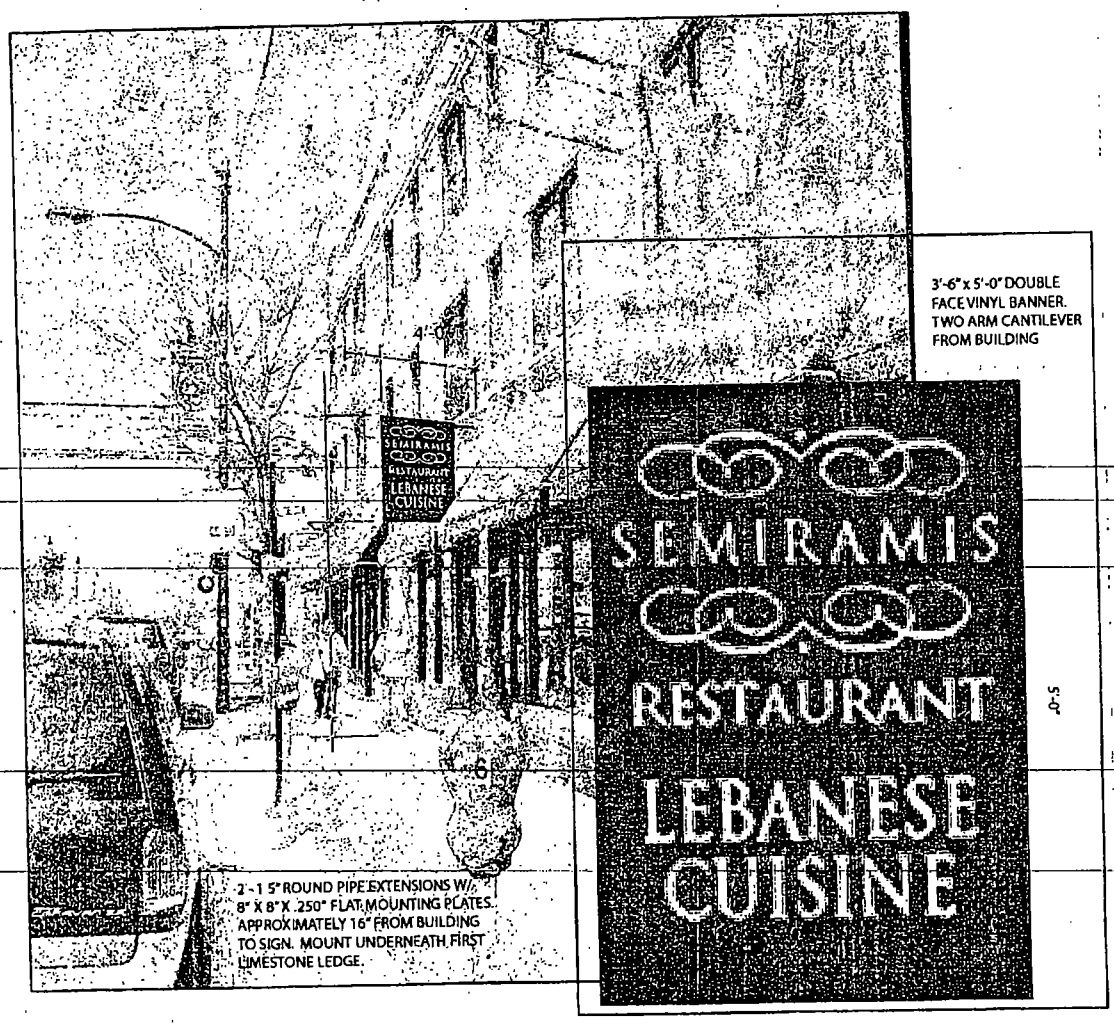

SIGN TYPE: CANTILEVER / BANNER / DOUBLE FACE

LOCATION: 4639 N. KEDZIE CHICAGO, IL

JOB NO. 042408

SEMIRAMIS RESTAURANT CHICAGO IL

DATE 03-24-06

DRAWN BY: ATH

SCALE AS NOTED

THESE DRAWINGS ARE THE PROPERTY OF HOLLAND DESIGN GROUP, INC. AND ANY USE OR DUPLICATION OF THE DESIGNS OF ARTWORK ARE SUBJECT TO THE APPROVAL AND CONTROL OF THE ORIGINATOR, THE HOLLAND DESIGN GROUP, INC.

E.2

SHEET NUMBER

Department of Business Affairs and Consumer Protection
Business Assistance Center - Public Way Use Unit
City Hall - 121 N. LaSalle Street, Room 800 • Chicago, IL 60602
(312)-74-GOBIZ (312-744-6249) • (312) 744-1944 (TTY)
http://www.cityofchicago.org/bacp

09/11/2013

Alderman **Richard F. Mell**
Ward # **33**
City of Chicago
City Hall, Room **208**
121 North LaSalle Street
Chicago, Illinois 60602

Re: An ordinance to use and maintain a portion of the public right-of-way for **one (1) sign(s)** for **SEMIRAMIS RESTAURANT**, adjacent to the premises known as **4639-41 N. Kedzie Ave.**.

Dear Alderman **Richard F. Mell**:

The applicant referenced above has requested the use of the public right-of-way for a **sign(s)**. An ordinance has been prepared by the Department of Business Affairs and Consumer Protection – Business Assistance Center - Public Way Use Unit for presentation to the City Council. Because this request was made for properties located in your ward, as approved by you as per the attached, I respectfully request that you introduce the attached ordinance at the next City Council meeting.

If you have any questions regarding this ordinance, please contact Anthony Bertuca at (312) 744-5506.

Department of Business Affairs and Consumer Protection

City of Chicago

O2013-6832

Office of the City Clerk

Document Tracking Sheet

Meeting Date:	9/11/2013
Sponsor(s):	Austin, Carrie M. (34)
Type:	Ordinance
Title:	Grant(s) of privilege in public way for Subway
Committee(s) Assignment:	Committee on Transportation and Public Way

ORDINANCE
SUBWAY
Acct. No. 306083 - 1
Permit No. 1107060

Be It Ordained by the City Council of the City of Chicago:

SECTION 1. Permission and authority are hereby given and granted to SUBWAY, upon the terms and subject to the conditions of this ordinance to maintain and use one (1) sign(s) projecting over the public right-of-way attached to its premises known as 10354 S. Halsted St..

Said sign structure(s) measures as follows; along S. Halsted:
One (1) at ten (10) feet in length, two point five (2.5) feet in height and fifteen (15) feet above grade level.

The location of said privilege shall be as shown on prints kept on file with the Department of Business Affairs and Consumer Protection and the Office of the City Clerk.

Said privilege shall be constructed in accordance with plans and specifications approved by the Department of Transportation (Division of Project Development) and Zoning Department - Signs.

This grant of privilege in the public way shall be subject to the provisions of Section 10-28-015 and all other required provisions of the Municipal Code of Chicago.

The grantee shall pay to the City of Chicago as compensation for the privilege #1107060 herein granted the sum of three hundred ($300.00) per annum in advance.

A 25% penalty will be added for payments received after due date.

The permit holder agrees to hold the City of Chicago harmless for any damage, relocation or replacement costs associated with damage, relocation or removal of private property caused by the City performing work in the public way.

Authority herein given and granted for a period of five (5) years from and after 02/06/2013.

Alderman Carrie M. Austin

Carrie M. Austin 34th Ward

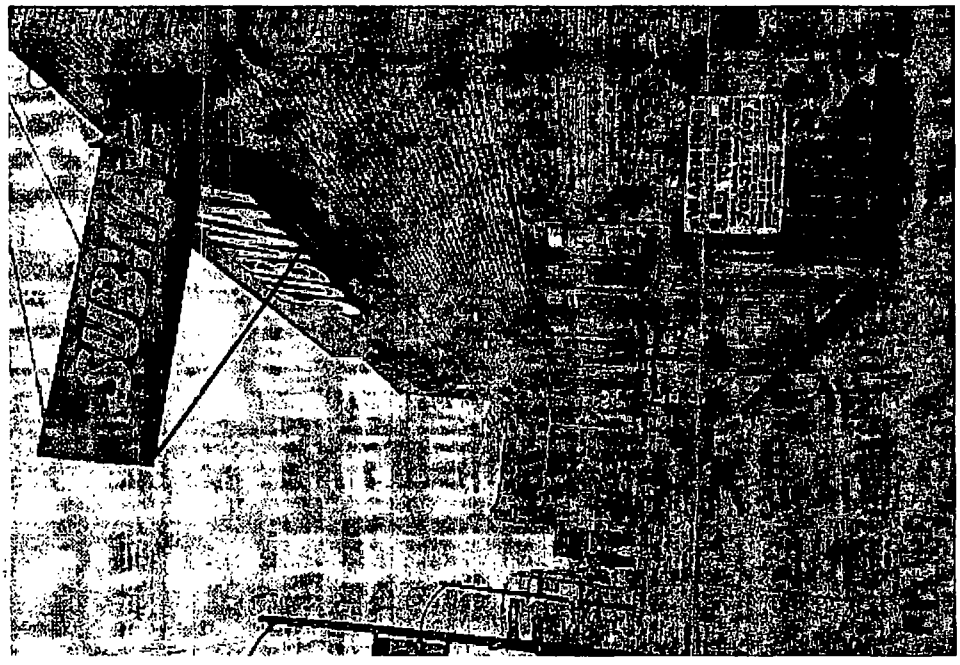

Department of Business Affairs and Consumer Protection
Business Assistance Center - Public Way Use Unit
City Hall - 121 N. LaSalle Street, Room 800 • Chicago, IL 60602
(312)-74-GOBIZ (312-744-6249) • (312) 744-1944 (TTY)
http://www.cityofchicago.org/bacp

09/11/2013

Alderman **Carrie M. Austin**
Ward # **34**
City of Chicago
City Hall, Room **203**
121 North LaSalle Street
Chicago, Illinois 60602

Re: An ordinance to use and maintain a portion of the public right-of-way for **one (1) sign(s)** for **SUBWAY**, adjacent to the premises known as **10354 S. Halsted St.**.

Dear Alderman **Carrie M. Austin**:

The applicant referenced above has requested the use of the public right-of-way for a **sign(s)**. An ordinance has been prepared by the Department of Business Affairs and Consumer Protection – Business Assistance Center - Public Way Use Unit for presentation to the City Council. Because this request was made for properties located in your ward, as approved by you as per the attached, I respectfully request that you introduce the attached ordinance at the next City Council meeting.

If you have any questions regarding this ordinance, please contact Anthony Bertuca at (312) 744-5506.

Department of Business Affairs and Consumer Protection

City of Chicago

O2013-6835

Office of the City Clerk

Document Tracking Sheet

Meeting Date:	9/11/2013
Sponsor(s):	Colón, Rey (35)
Type:	Ordinance
Title:	Grant(s) of privilege in public way for Abbey Pub
Committee(s) Assignment:	Committee on Transportation and Public Way

ORDINANCE
ABBEY PUB
Acct. No. 23717 - 1
Permit No. 1107609

Be It Ordained by the City Council of the City of Chicago:

SECTION 1. Permission and authority are hereby given and granted to ABBEY PUB, upon the terms and subject to the conditions of this ordinance to maintain and use, as now constructed, twelve (12) Light Fixture(s) projecting over the public right-of-way adjacent to its premises known as 3420 W. Grace St..

Said Light Fixture(s) at W. Grace measure(s):
Six (6) at one (1) foot in length, one point four one (1.41) foot in width and eleven (11) feet above grade level.

Said Light Fixture(s) at N. Bernard measure(s):
Six (6) at one (1) foot in length, one point four one (1.41) foot in width and eleven (11) feet above grade level.

The location of said privilege shall be as shown on prints kept on file with the Department of Business Affairs and Consumer Protection and the Office of the City Clerk.

Said privilege shall be constructed in accordance with plans and specifications approved by the Department of Transportation (Division of Project Development).

This grant of privilege in the public way shall be subject to the provisions of Section 10-28-015 and all other required provisions of the Municipal Code of Chicago.

The grantee shall pay to the City of Chicago as compensation for the privilege #1107609 herein granted the sum of one hundred thirty ($130.00) per annum in advance.

A 25% penalty will be added for payments received after due date.

The permit holder agrees to hold the City of Chicago harmless for any damage, relocation or replacement costs associated with damage, relocation or removal of private property caused by the City performing work in the public way.

Authority herein given and granted for a period of five (5) years from and after 06/11/2013.

Alderman _____
Reynaldo Colon 35th Ward

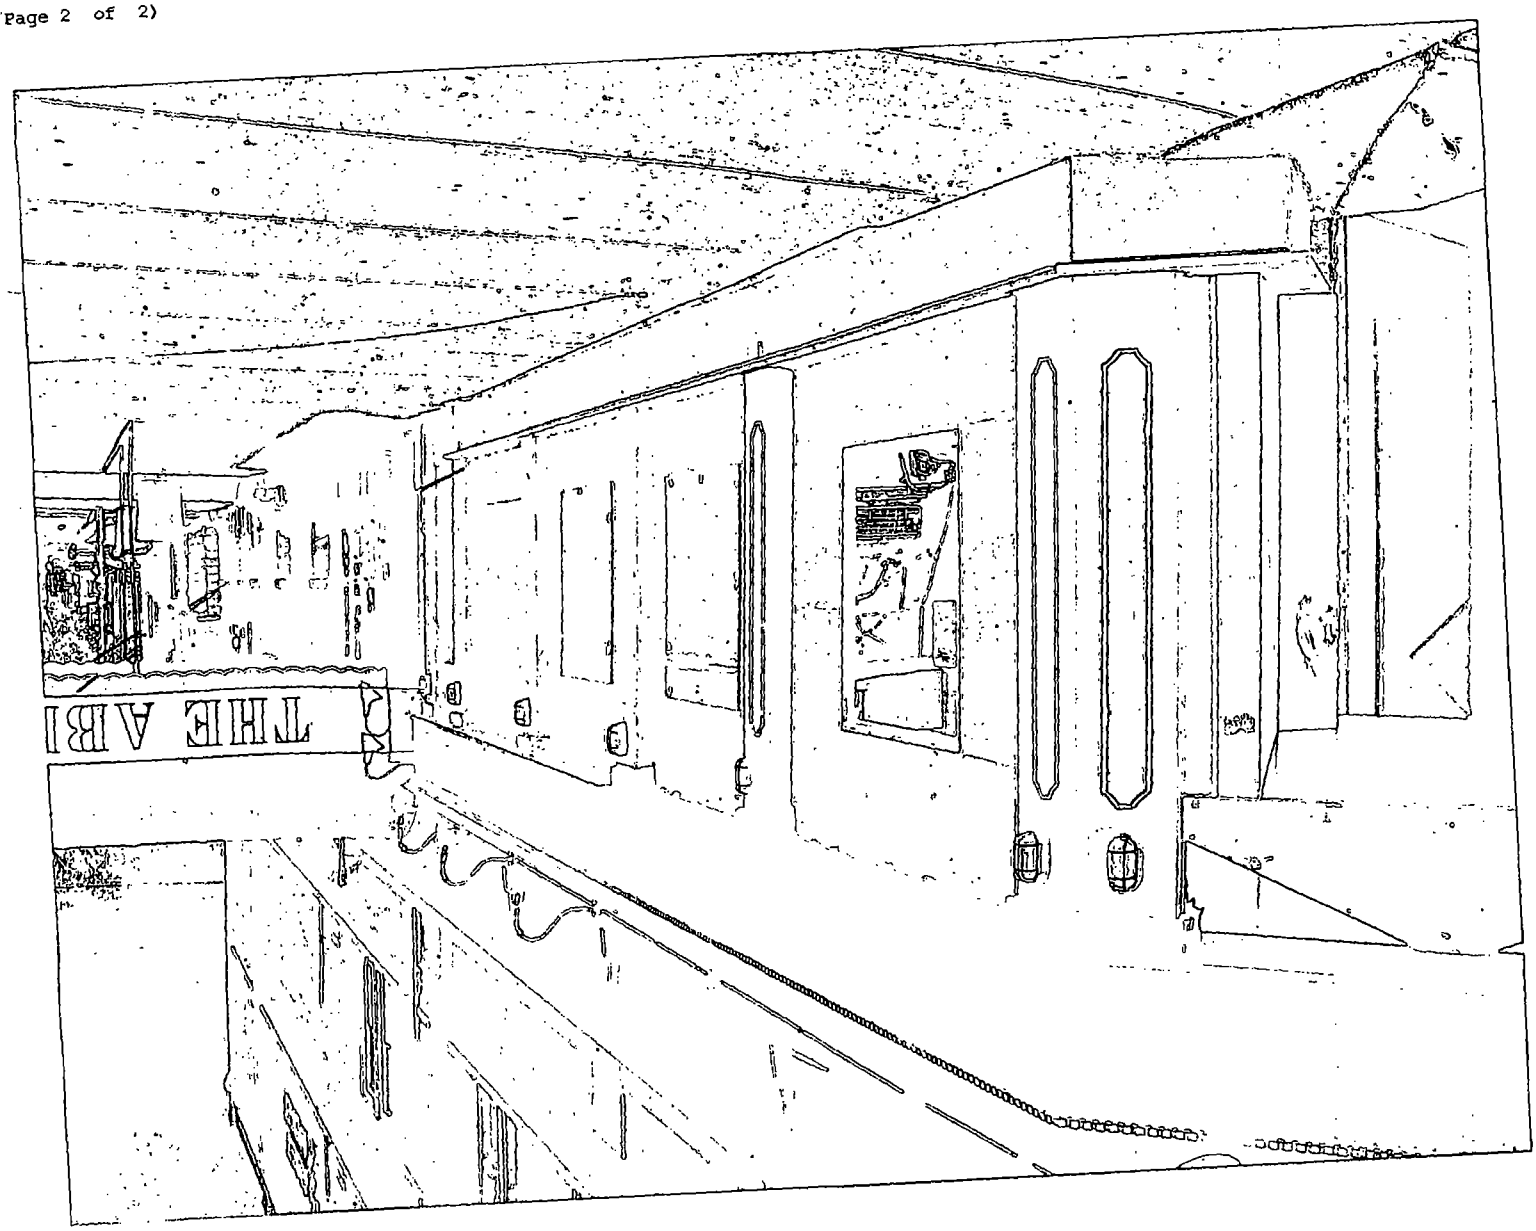
THE ABI

Department of Business Affairs and Consumer Protection
Business Assistance Center - Public Way Use Unit
City Hall - 121 N. LaSalle Street, Room 800 • Chicago, IL 60602
(312)-74-GOBIZ (312-744-6249) • (312) 744-1944 (TTY)
http://www.cityofchicago.org/bacp

09/11/2013

Alderman **Reynaldo Colon**
Ward # **35**
City of Chicago
City Hall, Room **203**
121 North LaSalle Street
Chicago, Illinois 60602

Re: An ordinance to use and maintain a portion of the public right-of-way for **twelve (12) light fixture(s)** for **ABBEY PUB**, adjacent to the premises known as **3420 W. Grace St.**.

Dear Alderman **Reynaldo Colon**:

The applicant referenced above has requested the use of the public right-of-way for a **light fixture(s)**. An ordinance has been prepared by the Department of Business Affairs and Consumer Protection – Business Assistance Center - Public Way Use Unit for presentation to the City Council. Because this request was made for properties located in your ward, as approved by you as per the attached, I respectfully request that you introduce the attached ordinance at the next City Council meeting.

If you have any questions regarding this ordinance, please contact Anthony Bertuca at (312) 744-5506.

Department of Business Affairs and Consumer Protection

City of Chicago

O2013-6838

Office of the City Clerk

Document Tracking Sheet

Meeting Date:	9/11/2013
Sponsor(s):	Colón, Rey (35)
Type:	Ordinance
Title:	Grant(s) of privilege in public way for Cafe Con Leche D' Noche
Committee(s) Assignment:	Committee on Transportation and Public Way

ORDINANCE
CAFE CON LECHE D' NOCHE
Acct. No. 246146 - 1
Permit No. 1107864

Be It Ordained by the City Council of the City of Chicago:

SECTION 1. Permission and authority are hereby given and granted to CAFE CON LECHE D' NOCHE, upon the terms and subject to the conditions of this ordinance to maintain and use one (1) sign(s) projecting over the public right-of-way attached to its premises known as 2712 N. Milwaukee Ave..

Said sign structure(s) measures as follows; along N. Milwaukee Avenue:
One (1) at seven (7) feet in length, three (3) feet in height and eleven point six seven (11.67) feet above grade level.

The location of said privilege shall be as shown on prints kept on file with the Department of Business Affairs and Consumer Protection and the Office of the City Clerk.

Said privilege shall be constructed in accordance with plans and specifications approved by the Department of Transportation (Division of Project Development) and Zoning Department - Signs.

This grant of privilege in the public way shall be subject to the provisions of Section 10-28-015 and all other required provisions of the Municipal Code of Chicago.

The grantee shall pay to the City of Chicago as compensation for the privilege #1107864 herein granted the sum of one hundred ($100.00) per annum in advance.

A 25% penalty will be added for payments received after due date.

The permit holder agrees to hold the City of Chicago harmless for any damage, relocation or replacement costs associated with damage, relocation or removal of private property caused by the City performing work in the public way.

Authority herein given and granted for a period of five (5) years from and after 06/11/2013.

Alderman _____

Reynaldo Colon 35th Ward

Café Con Leche
Coffee · Breakfast · Lunch

Department of Business Affairs and Consumer Protection
Business Assistance Center - Public Way Use Unit
City Hall - 121 N. LaSalle Street, Room 800 • Chicago, IL 60602
(312)-74-GOBIZ (312-744-6249) • (312) 744-1944 (TTY)
http://www.cityofchicago.org/bacp

09/11/2013

Alderman **Reynaldo Colon**
Ward # **35**
City of Chicago
City Hall, Room **203**
121 North LaSalle Street
Chicago, Illinois 60602

Re: An ordinance to use and maintain a portion of the public right-of-way for **one (1) sign(s)** for **CAFE CON LECHE D' NOCHE**, adjacent to the premises known as **2712 N. Milwaukee Ave.**.

Dear Alderman **Reynaldo Colon**:

The applicant referenced above has requested the use of the public right-of-way for a **sign(s)**. An ordinance has been prepared by the Department of Business Affairs and Consumer Protection – Business Assistance Center - Public Way Use Unit for presentation to the City Council. Because this request was made for properties located in your ward, as approved by you as per the attached, I respectfully request that you introduce the attached ordinance at the next City Council meeting.

If you have any questions regarding this ordinance, please contact Anthony Bertuca at (312) 744-5506.

Department of Business Affairs and Consumer Protection

City of Chicago

O2013-6839

Office of the City Clerk

Document Tracking Sheet

Meeting Date:	9/11/2013
Sponsor(s):	Colón, Rey (35)
Type:	Ordinance
Title:	Grant(s) of privilege in public way for Carniceria La Mejor Produce, Inc.
Committee(s) Assignment:	Committee on Transportation and Public Way

ORDINANCE
CARNICERIA LA MEJOR PRODUCE, INC.
Acct. No. 313836 - 1
Permit No. 1107042

Be It Ordained by the City Council of the City of Chicago:

SECTION 1. Permission and authority are hereby given and granted to CARNICERIA LA MEJOR PRODUCE, INC., upon the terms and subject to the conditions of this ordinance to maintain and use, as now constructed, three (3) Light Fixture(s) projecting over the public right-of-way adjacent to its premises known as 2915 N. Milwaukee Ave..

Said Light Fixture(s) at N. Milwaukee measure(s):
Three (3) at one point five (1.5) foot in length, point six (.6) feet in width and twenty point two (20.2) feet above grade level.

The location of said privilege shall be as shown on prints kept on file with the Department of Business Affairs and Consumer Protection and the Office of the City Clerk.

Said privilege shall be constructed in accordance with plans and specifications approved by the Department of Transportation (Division of Project Development).

This grant of privilege in the public way shall be subject to the provisions of Section 10-28-015 and all other required provisions of the Municipal Code of Chicago.

The grantee shall pay to the City of Chicago as compensation for the privilege #1107042 herein granted the sum of eighty-five ($85.00) per annum in advance.

A 25% penalty will be added for payments received after due date.

The permit holder agrees to hold the City of Chicago harmless for any damage, relocation or replacement costs associated with damage, relocation or removal of private property caused by the City performing work in the public way.

Authority herein given and granted for a period of five (5) years from and after 06/11/2013.

Alderman

Reynaldo Colon 35th Ward

(Page 2 of 3)

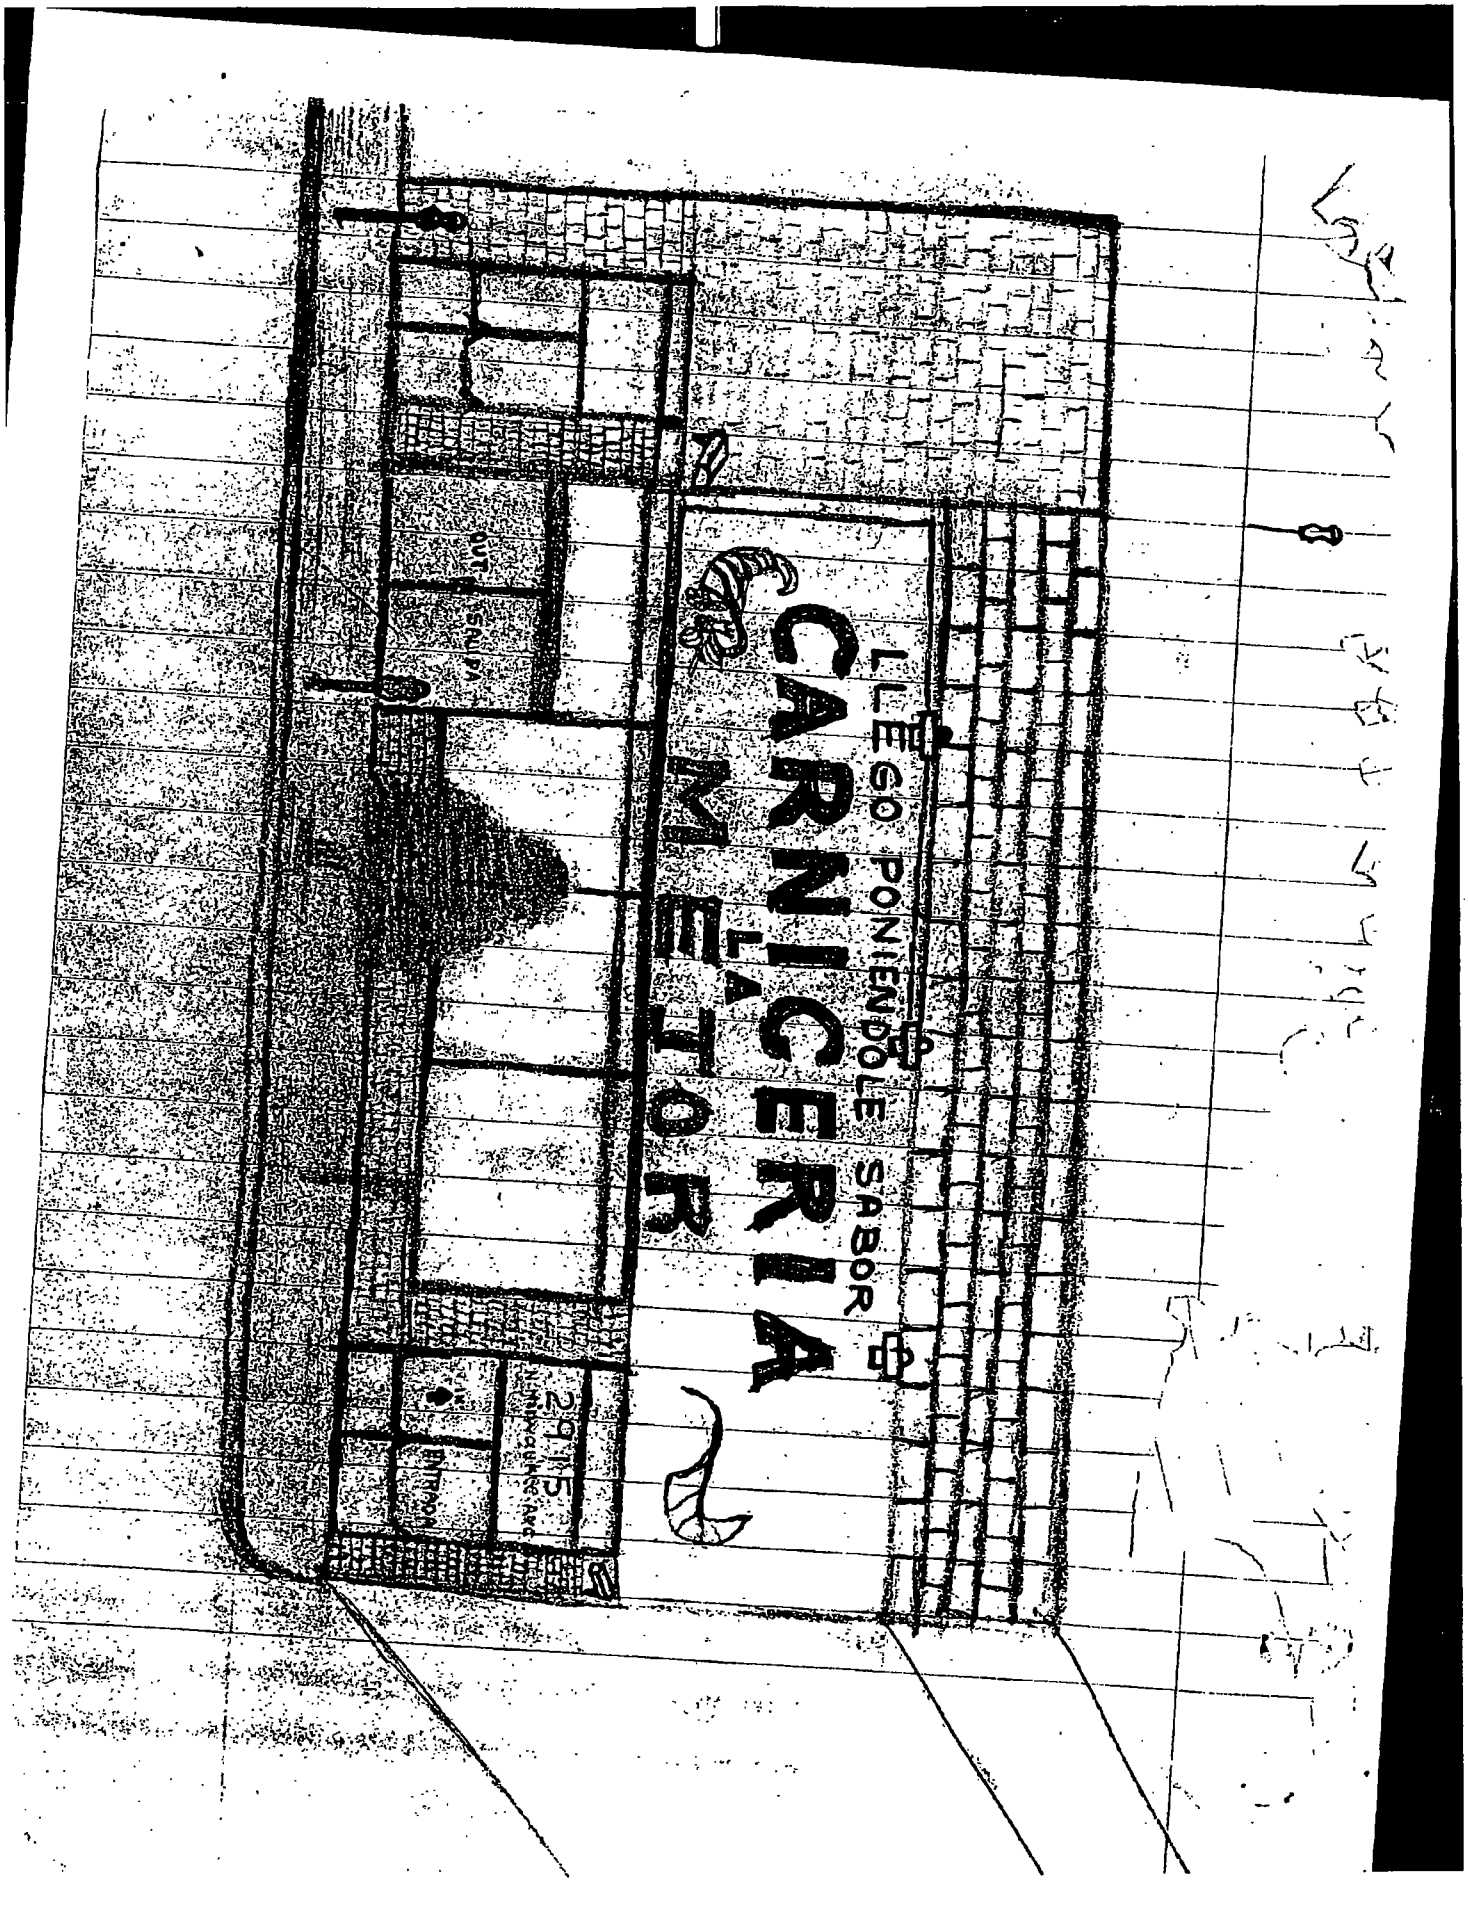

Department of Business Affairs and Consumer Protection
Business Assistance Center - Public Way Use Unit
City Hall - 121 N. LaSalle Street, Room 800 • Chicago, IL 60602
(312)-74-GOBIZ (312-744-6249) • (312) 744-1944 (TTY)
http://www.cityofchicago.org/bacp

09/11/2013

Alderman **Reynaldo Colon**
Ward # **35**
City of Chicago
City Hall, Room **203**
121 North LaSalle Street
Chicago, Illinois 60602

Re: An ordinance to use and maintain a portion of the public right-of-way for **three (3) light fixture(s)** for **CARNICERIA LA MEJOR PRODUCE, INC.**, adjacent to the premises known as **2915 N. Milwaukee Ave.**.

Dear Alderman **Reynaldo Colon**:

The applicant referenced above has requested the use of the public right-of-way for a **light fixture(s)**. An ordinance has been prepared by the Department of Business Affairs and Consumer Protection – Business Assistance Center - Public Way Use Unit for presentation to the City Council. Because this request was made for properties located in your ward, as approved by you as per the attached, I respectfully request that you introduce the attached ordinance at the next City Council meeting.

If you have any questions regarding this ordinance, please contact Anthony Bertuca at (312) 744-5506.

Department of Business Affairs and Consumer Protection

City of Chicago

O2013-6840

Office of the City Clerk

Document Tracking Sheet

Meeting Date:	9/11/2013
Sponsor(s):	Colón, Rey (35)
Type:	Ordinance
Title:	Grant(s) of privilege in public way for Father & Son Pizzeria Ltd.
Committee(s) Assignment:	Committee on Transportation and Public Way

ORDINANCE
FATHER & SON PIZZERIA LTD
Acct. No. 9495 - 1
Permit No. 1107831

Be It Ordained by the City Council of the City of Chicago:

SECTION 1. Permission and authority are hereby given and granted to FATHER & SON PIZZERIA LTD, upon the terms and subject to the conditions of this ordinance to maintain and use, as now constructed, six (6) Light Fixture(s) projecting over the public right-of-way adjacent to its premises known as 2475 N. Milwaukee Ave..

Said Light Fixture(s) at N. Milwaukee measure(s):
Six (6) at one point three three (1.33) foot in length, one (1) foot in width and nineteen (19) feet above grade level.

The location of said privilege shall be as shown on prints kept on file with the Department of Business Affairs and Consumer Protection and the Office of the City Clerk.

Said privilege shall be constructed in accordance with plans and specifications approved by the Department of Transportation (Division of Project Development).

This grant of privilege in the public way shall be subject to the provisions of Section 10-28-015 and all other required provisions of the Municipal Code of Chicago.

The grantee shall pay to the City of Chicago as compensation for the privilege #1107831 herein granted the sum of seventy-five ($75.00) per annum in advance.

A 25% penalty will be added for payments received after due date.

The permit holder agrees to hold the City of Chicago harmless for any damage, relocation or replacement costs associated with damage, relocation or removal of private property caused by the City performing work in the public way.

Authority herein given and granted for a period of five (5) years from and after 06/11/2013.

Alderman

Reynaldo Colon 35th Ward

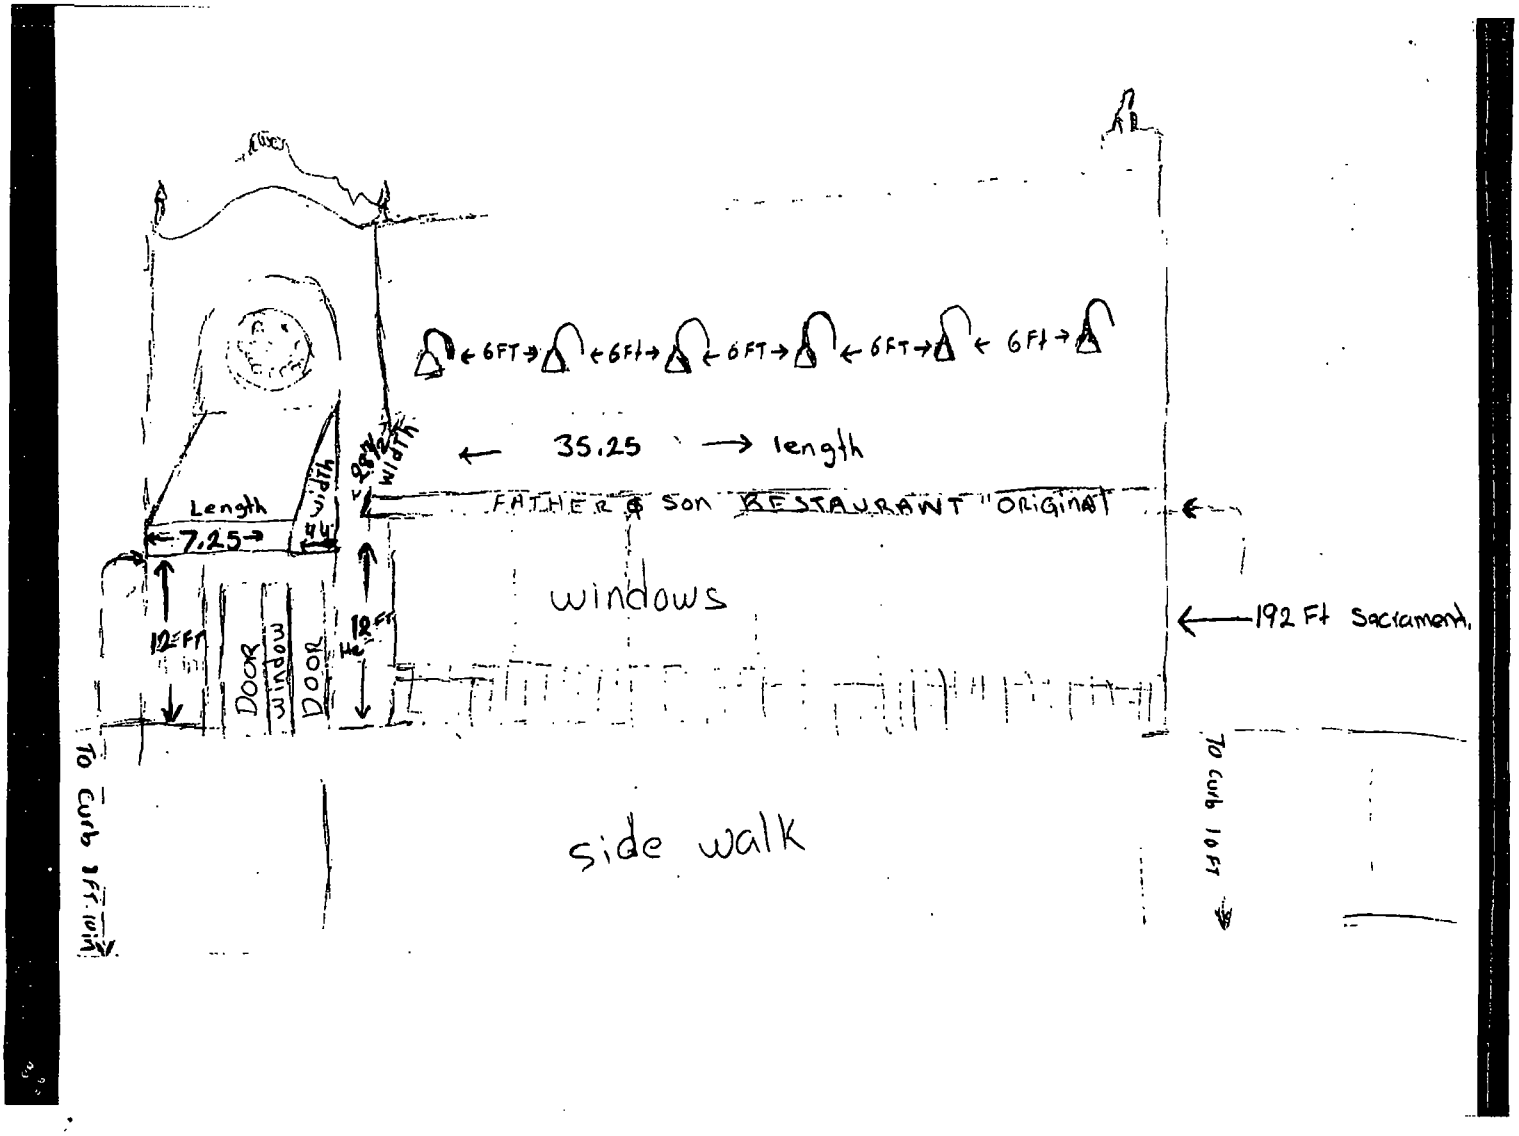
6FT
6FT
6FT
6FT
6FT
6Ft
35.25
length
Length
7.25
width
FATHER & Son RESTAURANT "ORIGINAL
windows
192 Ft Sacrament.
12 FT
Door
Window
Door
12 FT
To Curb 3 ft. min
side walk
To Curb 10 FT

Department of Business Affairs and Consumer Protection
Business Assistance Center - Public Way Use Unit
City Hall - 121 N. LaSalle Street, Room 800 • Chicago, IL 60602
(312)-74-GOBIZ (312-744-6249) • (312) 744-1944 (TTY)
http://www.cityofchicago.org/bacp

09/11/2013

Alderman **Reynaldo Colon**
Ward # **35**
City of Chicago
City Hall, Room **203**
121 North LaSalle Street
Chicago, Illinois 60602

Re: An ordinance to use and maintain a portion of the public right-of-way for **six (6) light fixture(s)** for **FATHER & SON PIZZERIA LTD**, adjacent to the premises known as **2475 N. Milwaukee Ave.**.

Dear Alderman **Reynaldo Colon**:

The applicant referenced above has requested the use of the public right-of-way for a **light fixture(s)**. An ordinance has been prepared by the Department of Business Affairs and Consumer Protection – Business Assistance Center - Public Way Use Unit for presentation to the City Council. Because this request was made for properties located in your ward, as approved by you as per the attached, I respectfully request that you introduce the attached ordinance at the next City Council meeting.

If you have any questions regarding this ordinance, please contact Anthony Bertuca at (312) 744-5506.

Department of Business Affairs and Consumer Protection

City of Chicago

O2013-6841

Office of the City Clerk

Document Tracking Sheet

Meeting Date:	9/11/2013
Sponsor(s):	Colón, Rey (35)
Type:	Ordinance
Title:	Grant(s) of privilege in public way for Green Valley Grocery, Inc.
Committee(s) Assignment:	Committee on Transportation and Public Way

ORDINANCE
GREEN VALLEY GROCERY INC.
Acct. No. 305607 - 1
Permit No. 1108015

Be It Ordained by the City Council of the City of Chicago:

SECTION 1. Permission and authority are hereby given and granted to GREEN VALLEY GROCERY INC., upon the terms and subject to the conditions of this ordinance to maintain and use one (1) sign(s) projecting over the public right-of-way attached to its premises known as 3432 W. Irving Park Rd..

Said sign structure(s) measures as follows; along W. Irving Park Road:
One (1) at four (4) feet in length, six (6) feet in height and twelve (12) feet above grade level.

The location of said privilege shall be as shown on prints kept on file with the Department of Business Affairs and Consumer Protection and the Office of the City Clerk.

Said privilege shall be constructed in accordance with plans and specifications approved by the Department of Transportation (Division of Project Development) and Zoning Department - Signs.

This grant of privilege in the public way shall be subject to the provisions of Section 10-28-015 and all other required provisions of the Municipal Code of Chicago.

The grantee shall pay to the City of Chicago as compensation for the privilege #1108015 herein granted the sum of one hundred ($100.00) per annum in advance.

A 25% penalty will be added for payments received after due date.

The permit holder agrees to hold the City of Chicago harmless for any damage, relocation or replacement costs associated with damage, relocation or removal of private property caused by the City performing work in the public way.

Authority herein given and granted for a period of five (5) years from and after 06/11/2013.

Alderman _____

Reynaldo Colon 35th Ward

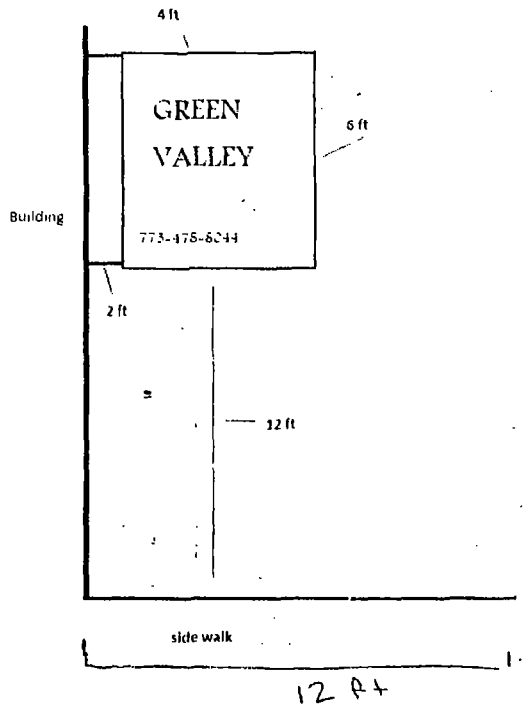
4 ft
GREEN
VALLEY
6 ft
Building
773-478-6044
2 ft
12 ft
side walk
12 Ft

Acc#305607-1

Department of Business Affairs and Consumer Protection
Business Assistance Center - Public Way Use Unit
City Hall - 121 N. LaSalle Street, Room 800 • Chicago, IL 60602
(312)-74-GOBIZ (312-744-6249) • (312) 744-1944 (TTY)
http://www.cityofchicago.org/bacp

09/11/2013

Alderman **Reynaldo Colon**
Ward # **35**
City of Chicago
City Hall, Room **203**
121 North LaSalle Street
Chicago, Illinois 60602

Re: An ordinance to use and maintain a portion of the public right-of-way for **one (1) sign(s)** for **GREEN VALLEY GROCERY INC.**, adjacent to the premises known as **3432 W. Irving Park Rd.**.

Dear Alderman **Reynaldo Colon**:

The applicant referenced above has requested the use of the public right-of-way for a **sign(s)**. An ordinance has been prepared by the Department of Business Affairs and Consumer Protection – Business Assistance Center - Public Way Use Unit for presentation to the City Council. Because this request was made for properties located in your ward, as approved by you as per the attached, I respectfully request that you introduce the attached ordinance at the next City Council meeting.

If you have any questions regarding this ordinance, please contact Anthony Bertuca at (312) 744-5506.

Department of Business Affairs and Consumer Protection

City of Chicago

O2013-6842

Office of the City Clerk

Document Tracking Sheet

Meeting Date:	9/11/2013
Sponsor(s):	Colón, Rey (35)
Type:	Ordinance
Title:	Grant(s) of privilege in public way for Philly's Best Express
Committee(s) Assignment:	Committee on Transportation and Public Way

ORDINANCE
PHILLY'S BEST EXPRESS
Acct. No. 255697 - 1
Permit No. 1107595

Be It Ordained by the City Council of the City of Chicago:

SECTION 1. Permission and authority are hereby given and granted to PHILLY'S BEST EXPRESS, upon the terms and subject to the conditions of this ordinance to maintain and use one (1) sign(s) projecting over the public right-of-way attached to its premises known as 2436 N. Milwaukee Ave..

Said sign structure(s) measures as follows; along N. Milwaukee Avenue:
One (1) at six point two five (6.25) feet in length, four (4) feet in height and fifteen point two five (15.25) feet above grade level.

The location of said privilege shall be as shown on prints kept on file with the Department of Business Affairs and Consumer Protection and the Office of the City Clerk.

Said privilege shall be constructed in accordance with plans and specifications approved by the Department of Transportation (Division of Project Development) and Zoning Department - Signs.

This grant of privilege in the public way shall be subject to the provisions of Section 10-28-015 and all other required provisions of the Municipal Code of Chicago.

The grantee shall pay to the City of Chicago as compensation for the privilege #1107595 herein granted the sum of three hundred ($300.00) per annum in advance.

A 25% penalty will be added for payments received after due date.

The permit holder agrees to hold the City of Chicago harmless for any damage, relocation or replacement costs associated with damage, relocation or removal of private property caused by the City performing work in the public way.

Authority herein given and granted for a period of five (5) years from and after 06/11/2013.

Alderman _____

Reynaldo Colon 35th Ward

Sign

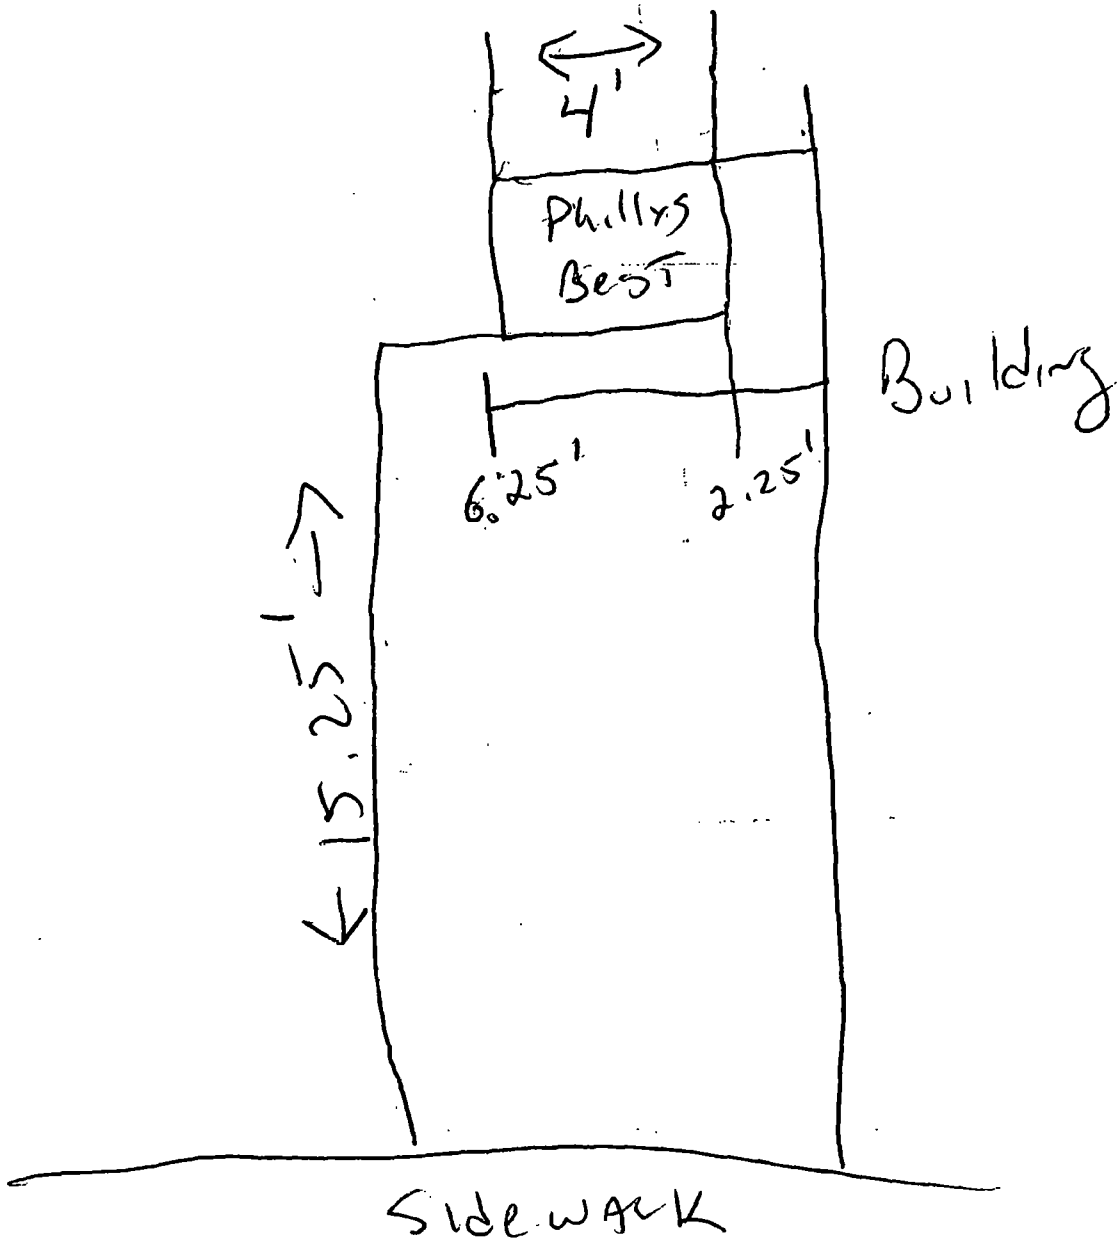

Department of Business Affairs and Consumer Protection
Business Assistance Center - Public Way Use Unit
City Hall - 121 N. LaSalle Street, Room 800 • Chicago, IL 60602
(312)-74-GOBIZ (312-744-6249) • (312) 744-1944 (TTY)
http://www.cityofchicago.org/bacp

09/11/2013

Alderman **Reynaldo Colon**
Ward # **35**
City of Chicago
City Hall, Room **203**
121 North LaSalle Street
Chicago, Illinois 60602

Re: An ordinance to use and maintain a portion of the public right-of-way for **one (1) sign(s)** for **PHILLY'S BEST EXPRESS**, adjacent to the premises known as **2436 N. Milwaukee Ave.**.

Dear Alderman **Reynaldo Colon**:

The applicant referenced above has requested the use of the public right-of-way for a **sign(s)**. An ordinance has been prepared by the Department of Business Affairs and Consumer Protection – Business Assistance Center - Public Way Use Unit for presentation to the City Council. Because this request was made for properties located in your ward, as approved by you as per the attached, I respectfully request that you introduce the attached ordinance at the next City Council meeting.

If you have any questions regarding this ordinance, please contact Anthony Bertuca at (312) 744-5506.

Department of Business Affairs and Consumer Protection

City of Chicago

O2013-6844

Office of the City Clerk

Document Tracking Sheet

Meeting Date:	9/11/2013
Sponsor(s):	Colón, Rey (35)
Type:	Ordinance
Title:	Grant(s) of privilege in public way for Quick Oil
Committee(s) Assignment:	Committee on Transportation and Public Way

ORDINANCE
QUICK OIL
Acct. No. 33736 - 1
Permit No. 1108204

Be It Ordained by the City Council of the City of Chicago:

SECTION 1. Permission and authority are hereby given and granted to QUICK OIL, upon the terms and subject to the conditions of this ordinance to maintain and use one (1) sign(s) projecting over the public right-of-way attached to its premises known as 2928 W. Armitage Ave..

Said sign structure(s) measures as follows; along W. ARMITAGE:
One (1) at fourteen (14) feet in length, thirty-four (34) feet in height and twenty (20) feet above grade level.

The location of said privilege shall be as shown on prints kept on file with the Department of Business Affairs and Consumer Protection and the Office of the City Clerk.

Said privilege shall be constructed in accordance with plans and specifications approved by the Department of Transportation (Division of Project Development) and Zoning Department - Signs.

This grant of privilege in the public way shall be subject to the provisions of Section 10-28-015 and all other required provisions of the Municipal Code of Chicago.

The grantee shall pay to the City of Chicago as compensation for the privilege #1108204 herein granted the sum of three hundred ($300.00) per annum in advance.

A 25% penalty will be added for payments received after due date.

The permit holder agrees to hold the City of Chicago harmless for any damage, relocation or replacement costs associated with damage, relocation or removal of private property caused by the City performing work in the public way.

Authority herein given and granted for a period of five (5) years from and after 07/30/2013.

Alderman _____

Reynaldo Colon 35th Ward

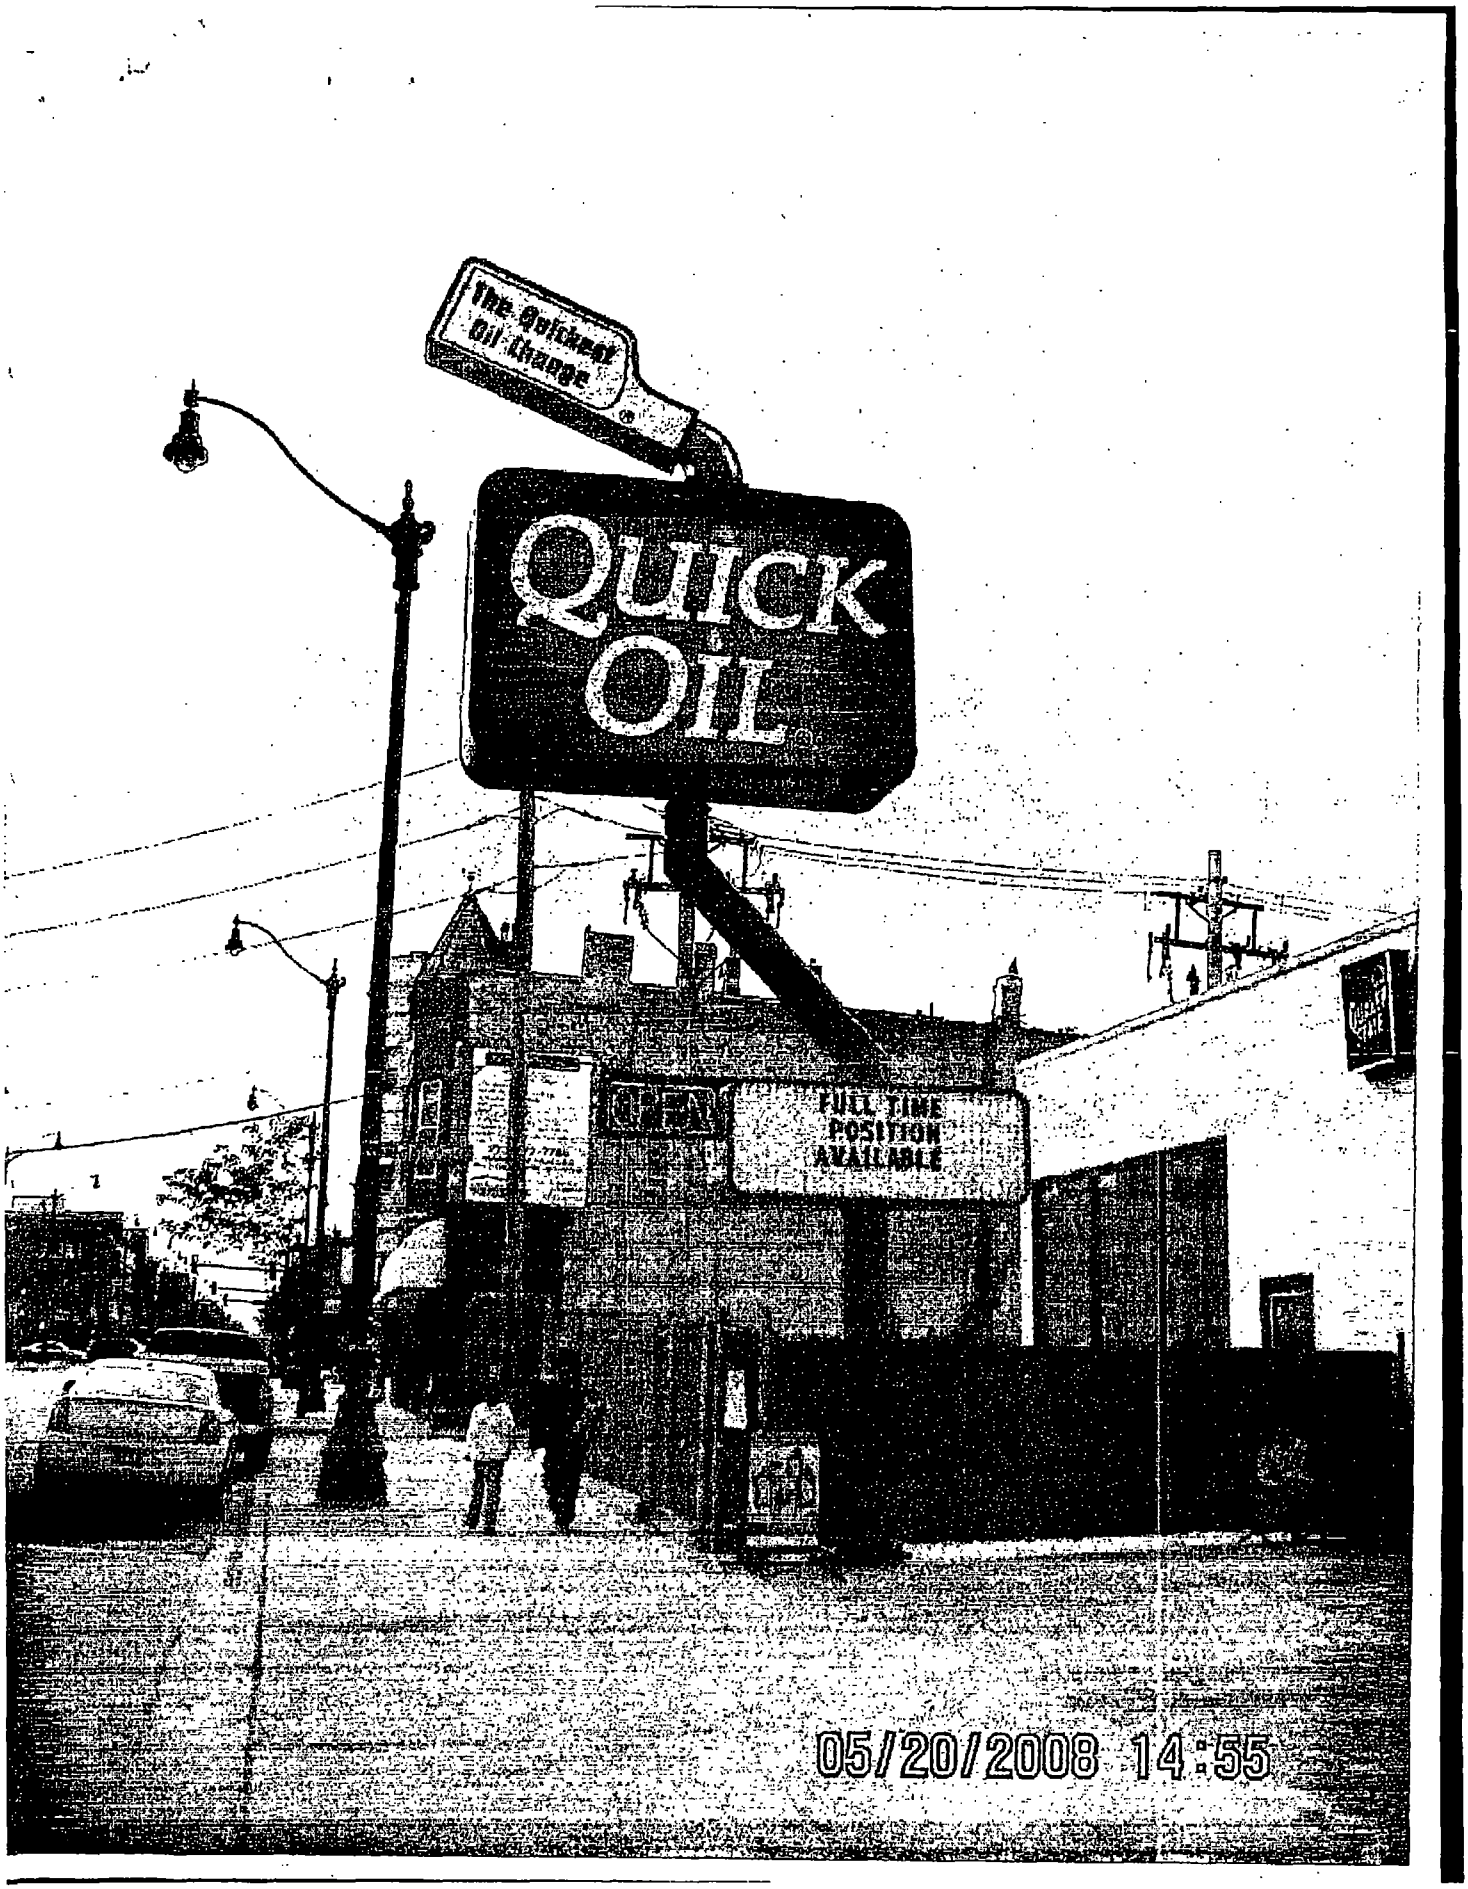
The Quickest Oil Change
QUICK OIL
FULL TIME POSITION AVAILABLE
05/20/2008 14:55

Department of Business Affairs and Consumer Protection
Business Assistance Center - Public Way Use Unit
City Hall - 121 N. LaSalle Street, Room 800 • Chicago, IL 60602
(312)-74-GOBIZ (312-744-6249) • (312) 744-1944 (TTY)
http://www.cityofchicago.org/bacp

09/11/2013

Alderman **Reynaldo Colon**
Ward # **35**
City of Chicago
City Hall, Room **203**
121 North LaSalle Street
Chicago, Illinois 60602

Re: An ordinance to use and maintain a portion of the public right-of-way for **one (1) sign(s)** for **QUICK OIL**, adjacent to the premises known as **2928 W. Armitage Ave.**.

Dear Alderman **Reynaldo Colon**:

The applicant referenced above has requested the use of the public right-of-way for a **sign(s)**. An ordinance has been prepared by the Department of Business Affairs and Consumer Protection – Business Assistance Center - Public Way Use Unit for presentation to the City Council. Because this request was made for properties located in your ward, as approved by you as per the attached, I respectfully request that you introduce the attached ordinance at the next City Council meeting.

If you have any questions regarding this ordinance, please contact Anthony Bertuca at (312) 744-5506.

Department of Business Affairs and Consumer Protection

City of Chicago

O2013-6846

Office of the City Clerk

Document Tracking Sheet

Meeting Date:	9/11/2013
Sponsor(s):	Colón, Rey (35)
Type:	Ordinance
Title:	Grant(s) of privilege in public way for Santa Barbara Jewelry
Committee(s) Assignment:	Committee on Transportation and Public Way

ORDINANCE
SANTA BARBARA JEWELRY
Acct. No. 243360 - 1
Permit No. 1108041

Be It Ordained by the City Council of the City of Chicago:

SECTION 1. Permission and authority are hereby given and granted to SANTA BARBARA JEWELRY, upon the terms and subject to the conditions of this ordinance to maintain and use one (1) sign(s) projecting over the public right-of-way attached to its premises known as 2626 N. Milwaukee Ave..

Said sign structure(s) measures as follows; along N. Milwaukee Avenue:
One (1) at six (6) feet in length, eight (8) feet in height and fifteen (15) feet above grade level.

The location of said privilege shall be as shown on prints kept on file with the Department of Business Affairs and Consumer Protection and the Office of the City Clerk.

Said privilege shall be constructed in accordance with plans and specifications approved by the Department of Transportation (Division of Project Development) and Zoning Department - Signs.

This grant of privilege in the public way shall be subject to the provisions of Section 10-28-015 and all other required provisions of the Municipal Code of Chicago.

The grantee shall pay to the City of Chicago as compensation for the privilege #1108041 herein granted the sum of three hundred ($300.00) per annum in advance.

A 25% penalty will be added for payments received after due date.

The permit holder agrees to hold the City of Chicago harmless for any damage, relocation or replacement costs associated with damage, relocation or removal of private property caused by the City performing work in the public way.

Authority herein given and granted for a period of five (5) years from and after 06/11/2013.

Alderman

Reynaldo Colon 35th Ward

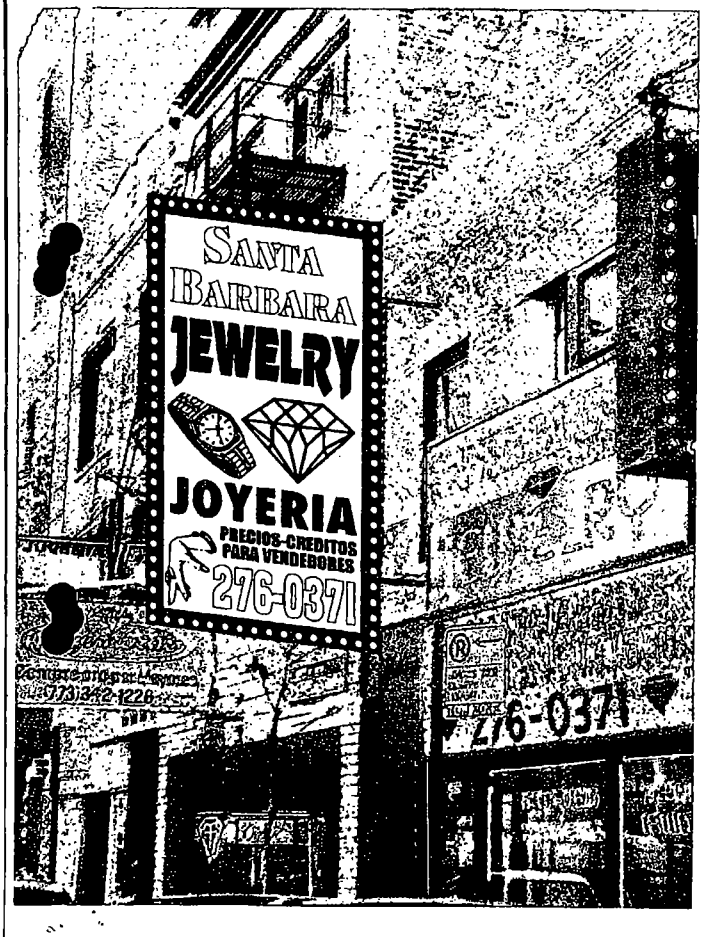
SANTA
BARBARA
JEWELRY
JOYERIA
PRECIOS-CREDITOS
PARA VENDEDORES
276-0371
773)342-1226
276-037

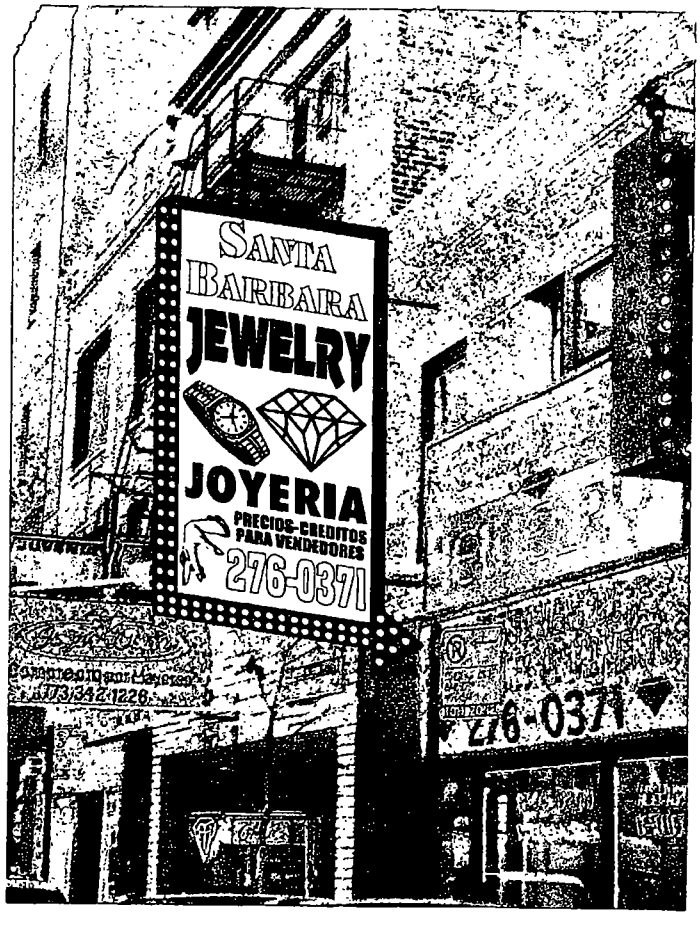
SANTA
BARBARA
JEWELRY
JOYERIA
PRECIOS-CREDITOS
PARA VENDEDORES
276-0371
773)342-1226
276-037

Department of Business Affairs and Consumer Protection
Business Assistance Center - Public Way Use Unit
City Hall - 121 N. LaSalle Street, Room 800 • Chicago, IL 60602
(312)-74-GOBIZ (312-744-6249) • (312) 744-1944 (TTY)
http://www.cityofchicago.org/bacp

09/11/2013

Alderman **Reynaldo Colon**
Ward # **35**
City of Chicago
City Hall, Room **203**
121 North LaSalle Street
Chicago, Illinois 60602

Re: An ordinance to use and maintain a portion of the public right-of-way for **one (1) sign(s)** for **SANTA BARBARA JEWELRY**, adjacent to the premises known as **2626 N. Milwaukee Ave.**.

Dear Alderman **Reynaldo Colon**:

The applicant referenced above has requested the use of the public right-of-way for a **sign(s)**. An ordinance has been prepared by the Department of Business Affairs and Consumer Protection – Business Assistance Center - Public Way Use Unit for presentation to the City Council. Because this request was made for properties located in your ward, as approved by you as per the attached, I respectfully request that you introduce the attached ordinance at the next City Council meeting.

If you have any questions regarding this ordinance, please contact Anthony Bertuca at (312) 744-5506.

Department of Business Affairs and Consumer Protection

City of Chicago

O2013-6848

Office of the City Clerk

Document Tracking Sheet

Meeting Date:	9/11/2013
Sponsor(s):	Colón, Rey (35)
Type:	Ordinance
Title:	Grant(s) of privilege in public way for Tico's Auto Repair
Committee(s) Assignment:	Committee on Transportation and Public Way

ORDINANCE
TICO'S AUTO REPAIR
Acct. No. 29943 - 1
Permit No. 1108054

Be It Ordained by the City Council of the City of Chicago:

SECTION 1. Permission and authority are hereby given and granted to TICO'S AUTO REPAIR, upon the terms and subject to the conditions of this ordinance to maintain and use one (1) sign(s) projecting over the public right-of-way attached to its premises known as 2844 N. Kedzie Ave..

Said sign structure(s) measures as follows; along N. Kedzie Avenue:
One (1) at six point zero eight (6.08) feet in length, six point zero eight (6.08) feet in height and fourteen (14) feet above grade level.

The location of said privilege shall be as shown on prints kept on file with the Department of Business Affairs and Consumer Protection and the Office of the City Clerk.

Said privilege shall be constructed in accordance with plans and specifications approved by the Department of Transportation (Division of Project Development) and Zoning Department - Signs.

This grant of privilege in the public way shall be subject to the provisions of Section 10-28-015 and all other required provisions of the Municipal Code of Chicago.

The grantee shall pay to the City of Chicago as compensation for the privilege #1108054 herein granted the sum of three hundred ($300.00) per annum in advance.

A 25% penalty will be added for payments received after due date.

The permit holder agrees to hold the City of Chicago harmless for any damage, relocation or replacement costs associated with damage, relocation or removal of private property caused by the City performing work in the public way.

Authority herein given and granted for a period of five (5) years from and after 07/30/2013.

Alderman _____

Reynaldo Colon 35th Ward

(Page 2 of 3)

jn is attached
building's
ont Masonry wall.

n is over
e walk.

urance covers
structure
ched to
ding

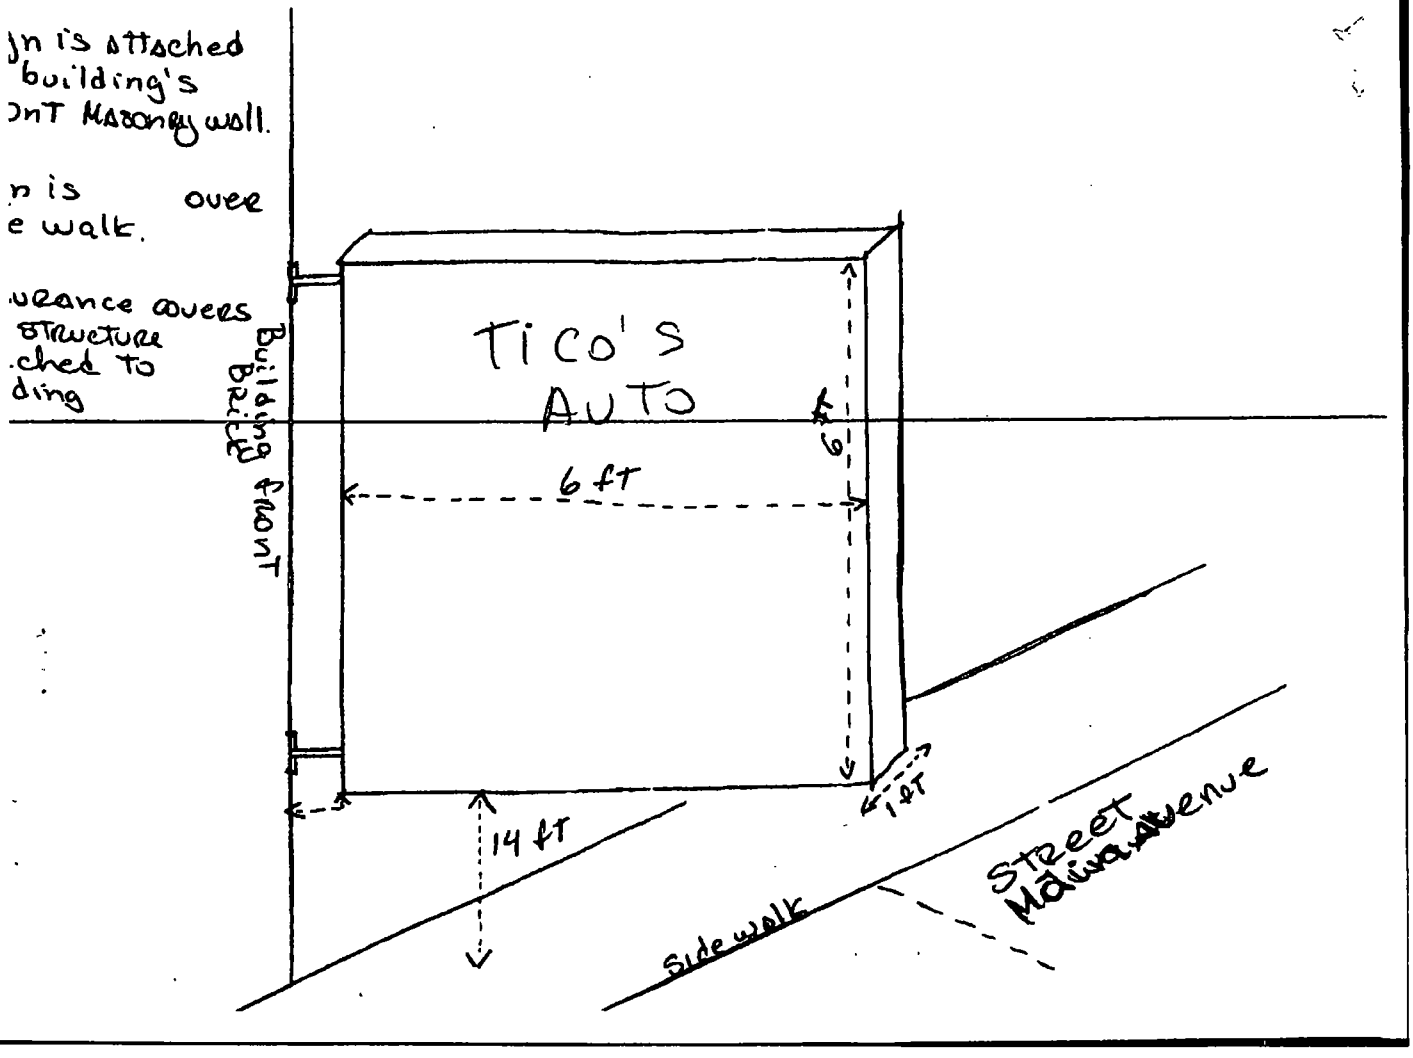

Department of Business Affairs and Consumer Protection
Business Assistance Center - Public Way Use Unit
City Hall - 121 N. LaSalle Street, Room 800 • Chicago, IL 60602
(312)-74-GOBIZ (312-744-6249) • (312) 744-1944 (TTY)
http://www.cityofchicago.org/bacp

09/11/2013

Alderman **Reynaldo Colon**
Ward # **35**
City of Chicago
City Hall, Room **203**
121 North LaSalle Street
Chicago, Illinois 60602

Re: An ordinance to use and maintain a portion of the public right-of-way for **one (1) sign(s)** for **TICO'S AUTO REPAIR**, adjacent to the premises known as **2844 N. Kedzie Ave.**.

Dear Alderman **Reynaldo Colon**:

The applicant referenced above has requested the use of the public right-of-way for a **sign(s)**. An ordinance has been prepared by the Department of Business Affairs and Consumer Protection – Business Assistance Center - Public Way Use Unit for presentation to the City Council. Because this request was made for properties located in your ward, as approved by you as per the attached, I respectfully request that you introduce the attached ordinance at the next City Council meeting.

If you have any questions regarding this ordinance, please contact Anthony Bertuca at (312) 744-5506.

Department of Business Affairs and Consumer Protection

City of Chicago

O2013-6850

Office of the City Clerk

Document Tracking Sheet

Meeting Date:	9/11/2013
Sponsor(s):	Sposato, Nicholas (36)
Type:	Ordinance
Title:	Grant(s) of privilege in public way for O'Reilly Auto Parts No. 3411
Committee(s) Assignment:	Committee on Transportation and Public Way

ORDINANCE
O'REILLY AUTO PARTS #3411
Acct. No. 303772 - 23
Permit No. 1108048

Be It Ordained by the City Council of the City of Chicago:

SECTION 1. Permission and authority are hereby given and granted to O'REILLY AUTO PARTS #3411, upon the terms and subject to the conditions of this ordinance to maintain and use two (2) sign(s) projecting over the public right-of-way attached to its premises known as 7010 W. Grand Ave..

Said sign structure(s) measures as follows; along West Grand Avenue:
One (1) at thirty-four point four two (34.42) feet in length, five point two five (5.25) feet in height and fourteen (14) feet above grade level.
One (1) at nineteen point four two (19.42) feet in length, seven point zero eight (7.08) feet in height and thirteen (13) feet above grade level.

The location of said privilege shall be as shown on prints kept on file with the Department of Business Affairs and Consumer Protection and the Office of the City Clerk.

Said privilege shall be constructed in accordance with plans and specifications approved by the Department of Transportation (Division of Project Development) and Zoning Department - Signs.

This grant of privilege in the public way shall be subject to the provisions of Section 10-28-015 and all other required provisions of the Municipal Code of Chicago.

The grantee shall pay to the City of Chicago as compensation for the privilege #1108048 herein granted the sum of six hundred ($600.00) per annum in advance.

A 25% penalty will be added for payments received after due date.

The permit holder agrees to hold the City of Chicago harmless for any damage, relocation or replacement costs associated with damage, relocation or removal of private property caused by the City performing work in the public way.

Authority herein given and granted for a period of five (5) years from and after Date of Passage.

Alderman _____

Nicholas Sposato 36th Ward

Wall Sign original

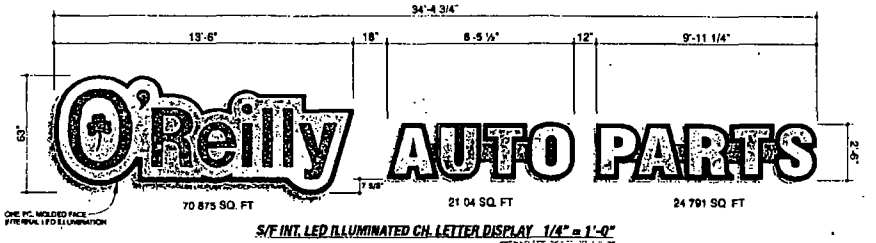

S/F INT. LED ILLUMINATED CH. LETTER DISPLAY 1/4" = 1'-0"
180.56 SQ. FT. TOTAL

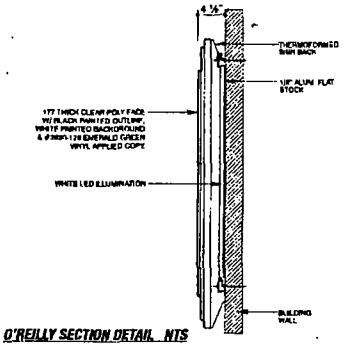

O'REILLY SECTION DETAIL NTS

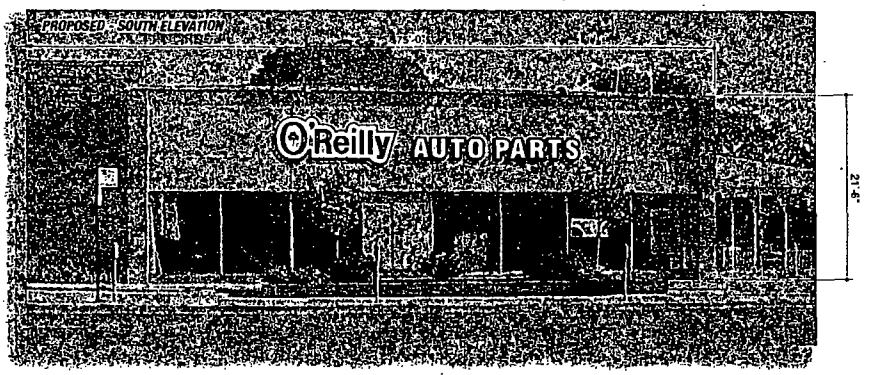

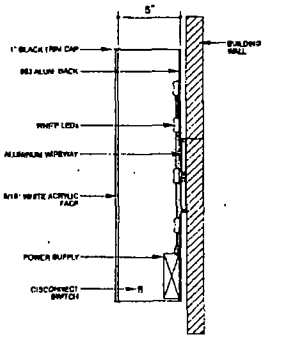

AUTO PARTS SECTION DETAIL NTS

OLYMPIC SIGNS
1130 N. Garfield Ave. Carol Stream, IL 60188 Ph: 630.424.6100 Fx: 630.424.6120 WWW.OLYSIGNS.COM

account representative: CHUCK ZENN / client: O'Reilly 7010 W. Grand Ave Chicago, IL / drawn by: KEITH S / job#: 09-3889 / 5-4-09 / rev #

THIS IS AN ORIGINAL UNPUBLISHED DRAWING SUBMITTED IN CONNECTION WITH A PROJECT WE ARE PLANNING FOR YOU. THIS IS NOT TO BE COPIED, REPRODUCED, EXHIBITED OR SHOWN TO ANYONE OUTSIDE OF YOUR ORGANIZATION WITHOUT THE WRITTEN PERMISSION OF OLYMPIC SIGNS, INC. ANYWORK IS EXCLUSIVE PROPERTY OF OLYMPIC SIGN INC.

Customer's Signature _____ Date ____

Comments:

FOR ESTIMATING AND PERMIT PURPOSES ONLY! DO NOT BUILD WITHOUT CONFIRMING DIMENSIONS IN THE FIELD

CSK 3448
OR 3411
OLY 97358

Department of Business Affairs and Consumer Protection
Business Assistance Center - Public Way Use Unit
City Hall - 121 N. LaSalle Street, Room 800 • Chicago, IL 60602
(312)-74-GOBIZ (312-744-6249) • (312) 744-1944 (TTY)
http://www.cityofchicago.org/bacp

09/11/2013

Alderman **Nicholas Sposato**
Ward # **36**
City of Chicago
City Hall, Room **304**
121 North LaSalle Street
Chicago, Illinois 60602

Re: An ordinance to use and maintain a portion of the public right-of-way for **two (2) sign(s)** for **O'REILLY AUTO PARTS #3411**, adjacent to the premises known as **7010 W. Grand Ave.**.

Dear Alderman **Nicholas Sposato**:

The applicant referenced above has requested the use of the public right-of-way for a **sign(s)**. An ordinance has been prepared by the Department of Business Affairs and Consumer Protection – Business Assistance Center - Public Way Use Unit for presentation to the City Council. Because this request was made for properties located in your ward, as approved by you as per the attached, I respectfully request that you introduce the attached ordinance at the next City Council meeting.

If you have any questions regarding this ordinance, please contact Anthony Bertuca at (312) 744-5506.

Department of Business Affairs and Consumer Protection

City of Chicago

O2013-6853

Office of the City Clerk

Document Tracking Sheet

Meeting Date:	9/11/2013
Sponsor(s):	Mitts, Emma (37)
Type:	Ordinance
Title:	Grant(s) of privilege in public way for Chicago Ave Foods
Committee(s) Assignment:	Committee on Transportation and Public Way

ORDINANCE
Chicago Ave Foods
Acct. No. 257858 - 1
Permit No. 1105381

Be It Ordained by the City Council of the City of Chicago:

SECTION 1. Permission and authority are hereby given and granted to Chicago Ave Foods, upon the terms and subject to the conditions of this ordinance to maintain and use one (1) sign(s) projecting over the public right-of-way attached to its premises known as 5142 W. Chicago Ave..

Said sign structure(s) measures as follows; along W. Chicago Avenue:
One (1) at six (6) feet in length, ten (10) feet in height and twelve (12) feet above grade level.

The location of said privilege shall be as shown on prints kept on file with the Department of Business Affairs and Consumer Protection and the Office of the City Clerk.

Said privilege shall be constructed in accordance with plans and specifications approved by the Department of Transportation (Division of Project Development) and Zoning Department - Signs.

This grant of privilege in the public way shall be subject to the provisions of Section 10-28-015 and all other required provisions of the Municipal Code of Chicago.

The grantee shall pay to the City of Chicago as compensation for the privilege #1105381 herein granted the sum of three hundred ($300.00) per annum in advance.

A 25% penalty will be added for payments received after due date.

The permit holder agrees to hold the City of Chicago harmless for any damage, relocation or replacement costs associated with damage, relocation or removal of private property caused by the City performing work in the public way.

Authority herein given and granted for a period of five (5) years from and after 11/13/2012.

Alderman

Emma Mitts 37th Ward

(Page 2 of 3)

5142 W. Chicago Ave

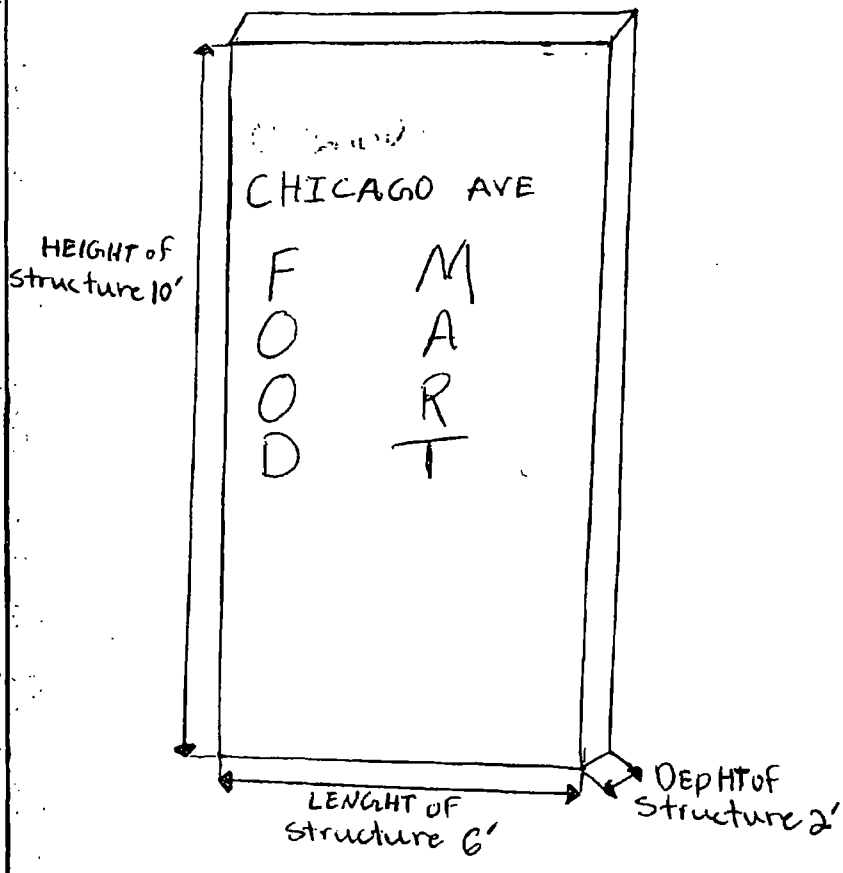

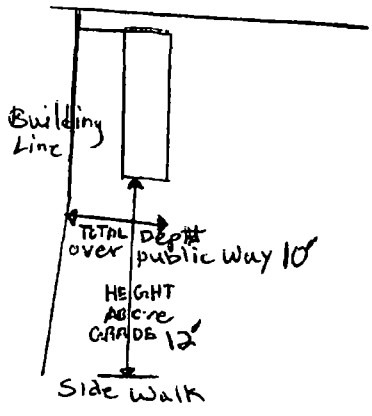

Department of Business Affairs and Consumer Protection
Business Assistance Center - Public Way Use Unit
City Hall - 121 N LaSalle Street, Room 800 • Chicago, IL 60602
(312)-74-GOBIZ (312-744-6249) • (312) 744-1944 (TTY)
http //www.cityofchicago org/bacp

09/11/2013

Alderman **Emma Mitts**
Ward # **37**
City of Chicago
City Hall, Room **300**
121 North LaSalle Street
Chicago, Illinois 60602

Re: An ordinance to use and maintain a portion of the public right-of-way for **one (1) sign(s)** for **Chicago Ave Foods**, adjacent to the premises known as **5142 W. Chicago Ave.**.

Dear Alderman **Emma Mitts**:

The applicant referenced above has requested the use of the public right-of-way for a **sign(s)**. An ordinance has been prepared by the Department of Business Affairs and Consumer Protection – Business Assistance Center - Public Way Use Unit for presentation to the City Council. Because this request was made for properties located in your ward, as approved by you as per the attached, I respectfully request that you introduce the attached ordinance at the next City Council meeting.

If you have any questions regarding this ordinance, please contact Anthony Bertuca at (312) 744-5506.

Department of Business Affairs and Consumer Protection

City of Chicago

O2013-6854

Office of the City Clerk

Document Tracking Sheet

Meeting Date:	9/11/2013
Sponsor(s):	Mitts, Emma (37)
Type:	Ordinance
Title:	Grant(s) of privilege in public way for Formula Auto Parts, Inc.
Committee(s) Assignment:	Committee on Transportation and Public Way

ORDINANCE
FORMULA AUTO PARTS INC.
Acct. No. 300886 - 2
Permit No. 1107846

Be It Ordained by the City Council of the City of Chicago:

SECTION 1. Permission and authority are hereby given and granted to FORMULA AUTO PARTS INC., upon the terms and subject to the conditions of this ordinance to maintain and use one (1) sign(s) projecting over the public right-of-way attached to its premises known as 4741-43 W. North Ave..

Said sign structure(s) measures as follows; along W. North:
One (1) at eight (8) feet in length, four (4) feet in height and twelve (12) feet above grade level.

The location of said privilege shall be as shown on prints kept on file with the Department of Business Affairs and Consumer Protection and the Office of the City Clerk.

Said privilege shall be constructed in accordance with plans and specifications approved by the Department of Transportation (Division of Project Development) and Zoning Department - Signs.

This grant of privilege in the public way shall be subject to the provisions of Section 10-28-015 and all other required provisions of the Municipal Code of Chicago.

The grantee shall pay to the City of Chicago as compensation for the privilege #1107846 herein granted the sum of three hundred ($300.00) per annum in advance.

A 25% penalty will be added for payments received after due date.

The permit holder agrees to hold the City of Chicago harmless for any damage, relocation or replacement costs associated with damage, relocation or removal of private property caused by the City performing work in the public way.

Authority herein given and granted for a period of five (5) years from and after 06/11/2013.

Alderman Emma Mitts

Emma Mitts 37th Ward

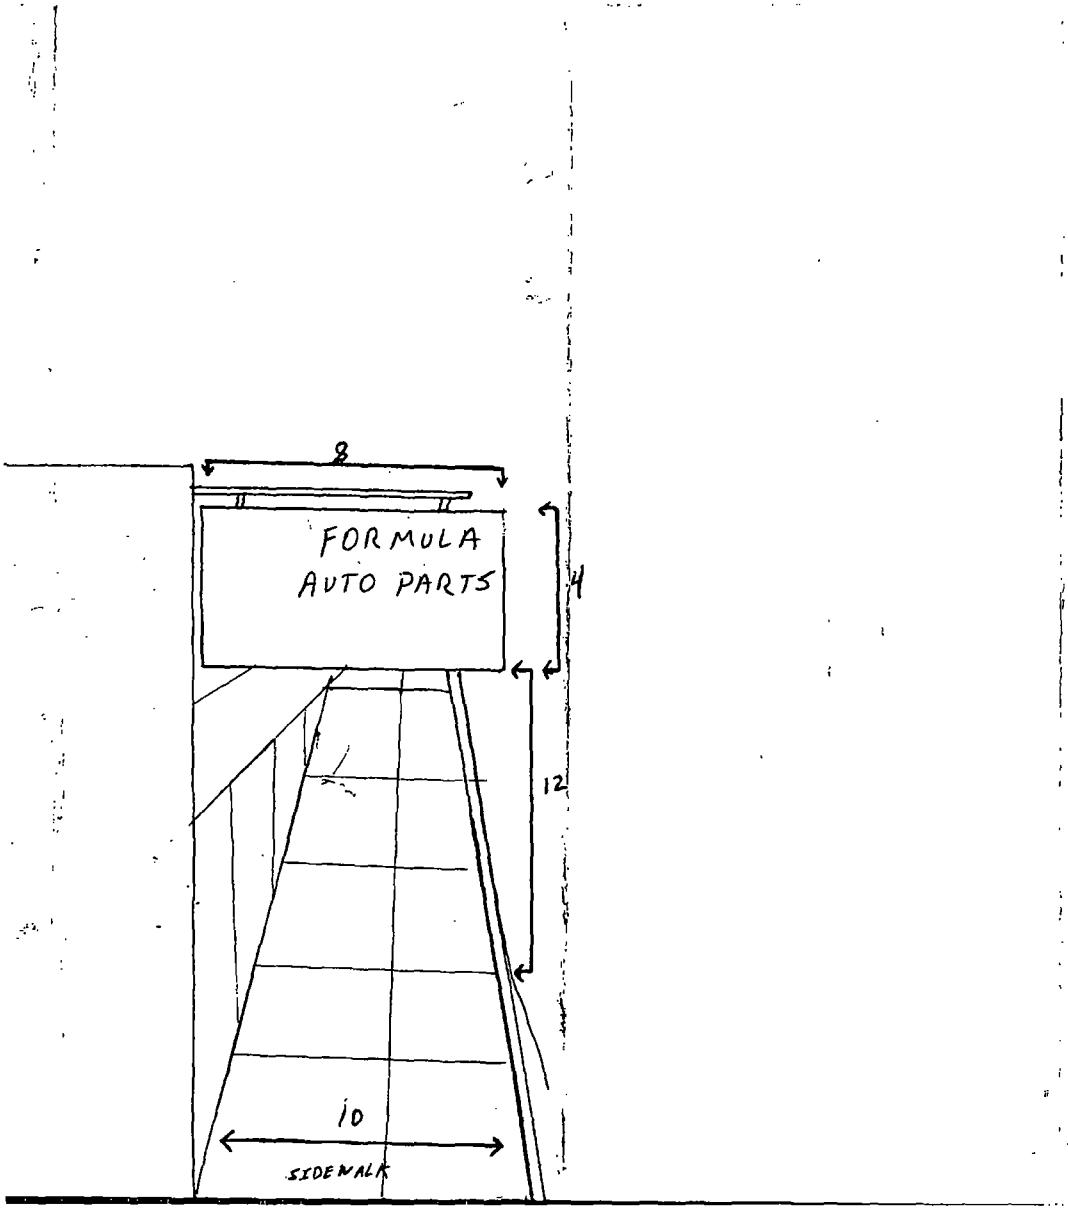
8
FORMULA
AUTO PARTS
4
12
10
SIDEWALK

Department of Business Affairs and Consumer Protection
Business Assistance Center - Public Way Use Unit
City Hall - 121 N. LaSalle Street, Room 800 • Chicago, IL 60602
(312)-74-GOBIZ (312-744-6249) • (312) 744-1944 (TTY)
http://www.cityofchicago.org/bacp

09/11/2013

Alderman **Emma Mitts**
Ward # **37**
City of Chicago
City Hall, Room **300**
121 North LaSalle Street
Chicago, Illinois 60602

Re: An ordinance to use and maintain a portion of the public right-of-way for **one (1) sign(s)** for **FORMULA AUTO PARTS INC.**, adjacent to the premises known as **4741-43 W. North Ave.**.

Dear Alderman **Emma Mitts**:

The applicant referenced above has requested the use of the public right-of-way for a **sign(s)**. An ordinance has been prepared by the Department of Business Affairs and Consumer Protection – Business Assistance Center - Public Way Use Unit for presentation to the City Council. Because this request was made for properties located in your ward, as approved by you as per the attached, I respectfully request that you introduce the attached ordinance at the next City Council meeting.

If you have any questions regarding this ordinance, please contact Anthony Bertuca at (312) 744-5506.

Department of Business Affairs and Consumer Protection

City of Chicago

O2013-6856

Office of the City Clerk

Document Tracking Sheet

Meeting Date:	9/11/2013
Sponsor(s):	Mitts, Emma (37)
Type:	Ordinance
Title:	Grant(s) of privilege in public way for Horizon Science Academy - Belmont
Committee(s) Assignment:	Committee on Transportation and Public Way

ORDINANCE
Horizon Science Academy - Belmont
Acct. No. 382920 - 2
Permit No. 1107515

Be It Ordained by the City Council of the City of Chicago:

SECTION 1. Permission and authority are hereby given and granted to Horizon Science Academy - Belmont, upon the terms and subject to the conditions of this ordinance to maintain and use two (2) sign(s) projecting over the public right-of-way attached to its premises known as 5035 W. North Ave..

Said sign structure(s) measures as follows; along W North Ave:
Two (2) at five (5) feet in length, fifteen (15) feet in height and nine (9) feet above grade level.

The location of said privilege shall be as shown on prints kept on file with the Department of Business Affairs and Consumer Protection and the Office of the City Clerk.

Said privilege shall be constructed in accordance with plans and specifications approved by the Department of Transportation (Division of Project Development) and Zoning Department - Signs.

This grant of privilege in the public way shall be subject to the provisions of Section 10-28-015 and all other required provisions of the Municipal Code of Chicago.

The grantee shall pay to the City of Chicago as compensation for the privilege #1107515 herein granted the sum of six hundred ($600.00) per annum in advance.

A 25% penalty will be added for payments received after due date.

The permit holder agrees to hold the City of Chicago harmless for any damage,. relocation or replacement costs associated with damage, relocation or removal of private property caused by the City performing work in the public way.

Authority herein given and granted for a period of five (5) years from and after Date of Passage.

Alderman Emma Mitts

Emma Mitts 37th Ward

6/20/13 0 (1800×1976)

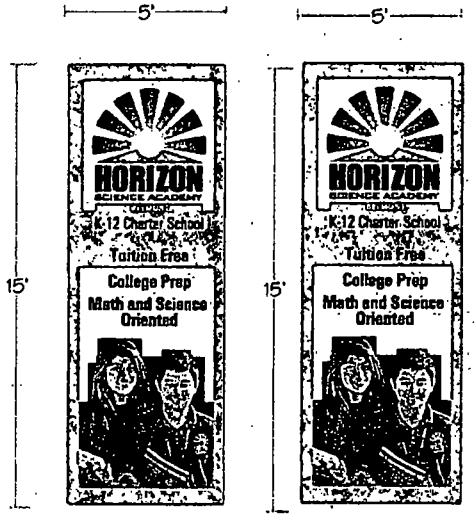

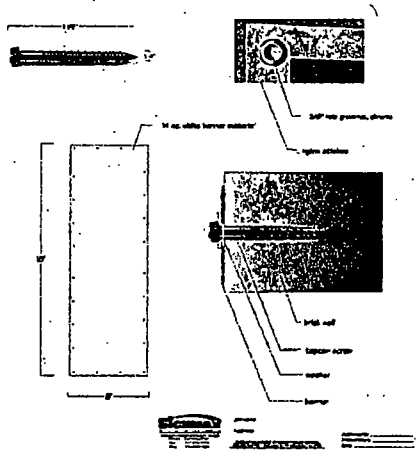

SIGNMAX
MANUFACTURING-SERVICE-INSTALLATION
1018 Lunt Ave Schaumburg, IL 60193
OFFICE 847-534-7135
FAX 847-534-5594
CELL 847-343-0651

Job name: Horizon Academy
Address: 5035 W. North Ave.

THIS IS AN ORIGINAL UNPUBLISHED DRAWING SUBMITTED IN CONNECTION WITH A PROJECT WE ARE PLANNING FOR YOU. THIS IS NOT TO BE COPIED, REPRODUCED, EXHIBITED OR SHOWN TO ANYONE OUTSIDE OF YOUR ORGANIZATION WITHOUT THE WRITTEN PERMISSION OF SIGNMAX. ARTWORK IS EXCLUSIVE PROPERTY OF SIGNMAX INC.

Department of Business Affairs and Consumer Protection
Business Assistance Center - Public Way Use Unit
City Hall - 121 N. LaSalle Street, Room 800 • Chicago, IL 60602
(312)-74-GOBIZ (312-744-6249) • (312) 744-1944 (TTY)
http://www.cityofchicago.org/bacp

09/11/2013

Alderman **Emma Mitts**
Ward # **37**
City of Chicago
City Hall, Room **300**
121 North LaSalle Street
Chicago, Illinois 60602

Re: An ordinance to use and maintain a portion of the public right-of-way for **two (2) sign(s)** for **Horizon Science Academy - Belmont**, adjacent to the premises known as **5035 W. North Ave.**.

Dear Alderman **Emma Mitts**:

The applicant referenced above has requested the use of the public right-of-way for a **sign(s)**. An ordinance has been prepared by the Department of Business Affairs and Consumer Protection – Business Assistance Center - Public Way Use Unit for presentation to the City Council. Because this request was made for properties located in your ward, as approved by you as per the attached, I respectfully request that you introduce the attached ordinance at the next City Council meeting.

If you have any questions regarding this ordinance, please contact Anthony Bertuca at (312) 744-5506.

Department of Business Affairs and Consumer Protection

City of Chicago

O2013-6859

Office of the City Clerk

Document Tracking Sheet

Meeting Date:	9/11/2013
Sponsor(s):	Mitts, Emma (37)
Type:	Ordinance
Title:	Grant(s) of privilege in public way for Joey's Liquor, Inc.
Committee(s) Assignment:	Committee on Transportation and Public Way

ORDINANCE
JOEY'S LIQUOR INC
Acct. No. 7973 - 1
Permit No. 1106937

Be It Ordained by the City Council of the City of Chicago:

SECTION 1. Permission and authority are hereby given and granted to JOEY'S LIQUOR INC, upon the terms and subject to the conditions of this ordinance to maintain and use one (1) sign(s) projecting over the public right-of-way attached to its premises known as 1203 N. Laramie Ave..

Said sign structure(s) measures as follows; along N. Laramie Avenue:
One (1) at one (1) foot in length, nine (9) feet in height and nine (9) feet above grade level.

The location of said privilege shall be as shown on prints kept on file with the Department of Business Affairs and Consumer Protection and the Office of the City Clerk.

Said privilege shall be constructed in accordance with plans and specifications approved by the Department of Transportation (Division of Project Development) and Zoning Department - Signs.

This grant of privilege in the public way shall be subject to the provisions of Section 10-28-015 and all other required provisions of the Municipal Code of Chicago.

The grantee shall pay to the City of Chicago as compensation for the privilege #1106937 herein granted the sum of one hundred ($100.00) per annum in advance.

A 25% penalty will be added for payments received after due date.

The permit holder agrees to hold the City of Chicago harmless for any damage, relocation or replacement costs associated with damage, relocation or removal of private property caused by the City performing work in the public way.

Authority herein given and granted for a period of five (5) years from and after 06/11/2013.

Alderman Emma Mitts

Emma Mitts 37th Ward

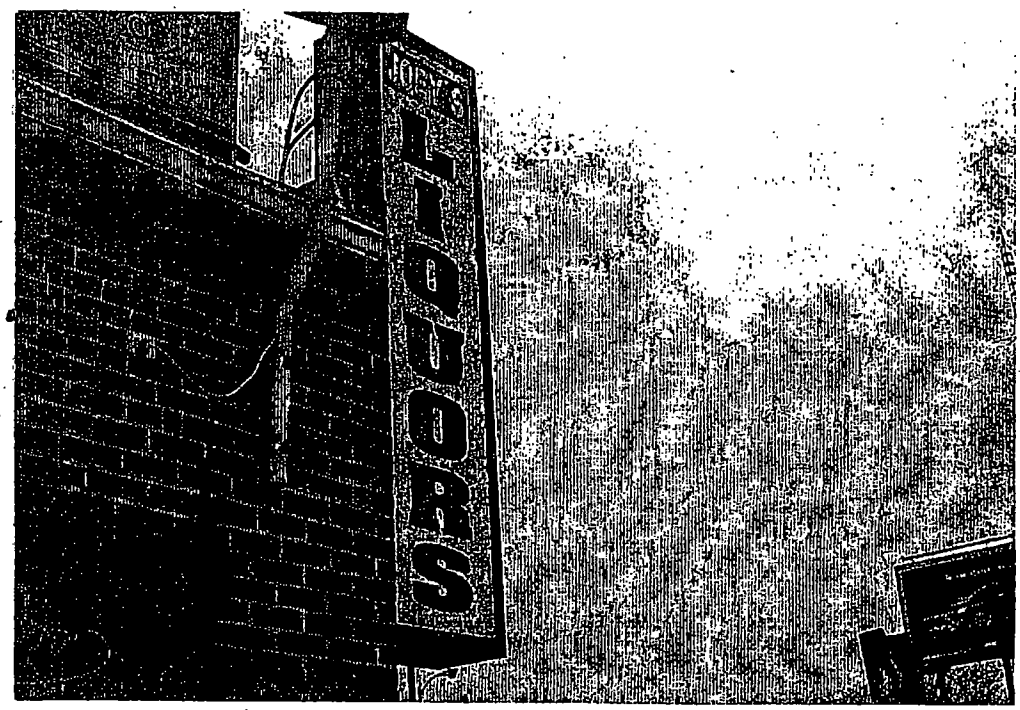
LIQUORS

Department of Business Affairs and Consumer Protection
Business Assistance Center - Public Way Use Unit
City Hall - 121 N. LaSalle Street, Room 800 • Chicago, IL 60602
(312)-74-GOBIZ (312-744-6249) • (312) 744-1944 (TTY)
http://www.cityofchicago.org/bacp

09/11/2013

Alderman **Emma Mitts**
Ward # **37**
City of Chicago
City Hall, Room **300**
121 North LaSalle Street
Chicago, Illinois 60602

Re: An ordinance to use and maintain a portion of the public right-of-way for **one (1) sign(s)** for **JOEY'S LIQUOR INC**, adjacent to the premises known as **1203 N. Laramie Ave.**.

Dear Alderman **Emma Mitts**:

The applicant referenced above has requested the use of the public right-of-way for a **sign(s)**. An ordinance has been prepared by the Department of Business Affairs and Consumer Protection – Business Assistance Center - Public Way Use Unit for presentation to the City Council. Because this request was made for properties located in your ward, as approved by you as per the attached, I respectfully request that you introduce the attached ordinance at the next City Council meeting.

If you have any questions regarding this ordinance, please contact Anthony Bertuca at (312) 744-5506.

Department of Business Affairs and Consumer Protection

City of Chicago

O2013-6861

Office of the City Clerk

Document Tracking Sheet

Meeting Date:	9/11/2013
Sponsor(s):	Mitts, Emma (37)
Type:	Ordinance
Title:	Grant(s) of privilege in public way for O'Reilly Auto Parts No. 3375
Committee(s) Assignment:	Committee on Transportation and Public Way

ORDINANCE
O'REILLY AUTO PARTS #3375
Acct. No. 303772 - 7
Permit No. 1108402

Be It Ordained by the City Council of the City of Chicago:

SECTION 1. Permission and authority are hereby given and granted to O'REILLY AUTO PARTS #3375, upon the terms and subject to the conditions of this ordinance to maintain and use two (2) sign(s) projecting over the public right-of-way attached to its premises known as 5010 W. North Ave..

Said sign structure(s) measures as follows; along W North Ave:
One (1) at twenty-one point two five (21.25) feet in length, five point three three (5.33) feet in height and twenty-three (23) feet above grade level.
One (1) at thirty-four point four two (34.42) feet in length, five point two five (5.25) feet in height and eleven point six seven (11.67) feet above grade level.

The location of said privilege shall be as shown on prints kept on file with the Department of Business Affairs and Consumer Protection and the Office of the City Clerk.

Said privilege shall be constructed in accordance with plans and specifications approved by the Department of Transportation (Division of Project Development) and Zoning Department - Signs.

This grant of privilege in the public way shall be subject to the provisions of Section 10-28-015 and all other required provisions of the Municipal Code of Chicago.

The grantee shall pay to the City of Chicago as compensation for the privilege #1108402 herein granted the sum of six hundred ($600.00) per annum in advance.

A 25% penalty will be added for payments received after due date.

The permit holder agrees to hold the City of Chicago harmless for any damage, relocation or replacement costs associated with damage, relocation or removal of private property caused by the City performing work in the public way.

Authority herein given and granted for a period of five (5) years from and after Date of Passage.

Alderman Emma Mitts

Emma Mitts 37th Ward

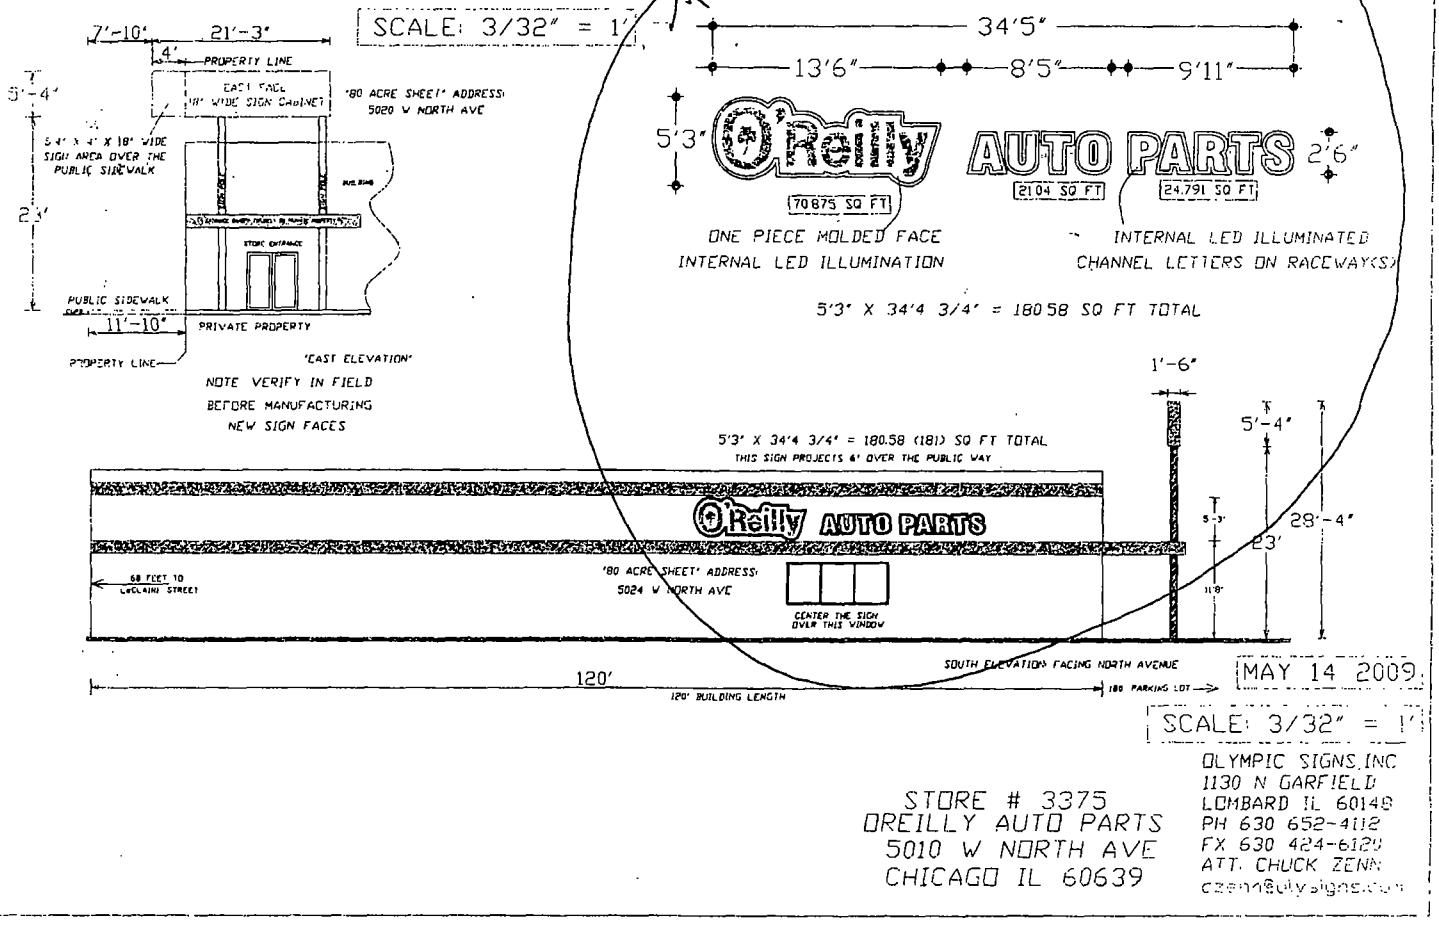

STORE # 3375
OREILLY AUTO PARTS
5010 W NORTH AVE
CHICAGO IL 60639

OLYMPIC SIGNS, INC
1130 N GARFIELD
LOMBARD IL 60148
PH 630 652-4112
FX 630 424-6120
ATT: CHUCK ZENN
czenn@olympicsigns.com

Department of Business Affairs and Consumer Protection
Business Assistance Center - Public Way Use Unit
City Hall - 121 N LaSalle Street, Room 800 • Chicago, IL 60602
(312)-74-GOBIZ (312-744-6249) • (312) 744-1944 (TTY)
http://www.cityofchicago.org/bacp

09/11/2013

Alderman **Emma Mitts**
Ward # **37**
City of Chicago
City Hall, Room **300**
121 North LaSalle Street
Chicago, Illinois 60602

Re: An ordinance to use and maintain a portion of the public right-of-way for **two (2) sign(s)** for **O'REILLY AUTO PARTS #3375**, adjacent to the premises known as **5010 W. North Ave.**.

Dear Alderman **Emma Mitts**:

The applicant referenced above has requested the use of the public right-of-way for a **sign(s)**. An ordinance has been prepared by the Department of Business Affairs and Consumer Protection – Business Assistance Center - Public Way Use Unit for presentation to the City Council. Because this request was made for properties located in your ward, as approved by you as per the attached, I respectfully request that you introduce the attached ordinance at the next City Council meeting.

If you have any questions regarding this ordinance, please contact Anthony Bertuca at (312) 744-5506.

Department of Business Affairs and Consumer Protection

City of Chicago

O2013-6863

Office of the City Clerk

Document Tracking Sheet

Meeting Date:	9/11/2013
Sponsor(s):	Mitts, Emma (37)
Type:	Ordinance
Title:	Grant(s) of privilege in public way for Sir Sid Realty
Committee(s) Assignment:	Committee on Transportation and Public Way

ORDINANCE
SIR SID REALTY
Acct. No. 320525 - 1
Permit No. 1107908

Be It Ordained by the City Council of the City of Chicago:

SECTION 1. Permission and authority are hereby given and granted to SIR SID REALTY, upon the terms and subject to the conditions of this ordinance to maintain and use one (1) sign(s) projecting over the public right-of-way attached to its premises known as 5511 W. North Ave..

Said sign structure(s) measures as follows; along W. North Avenue:
One (1) at eight (8) feet in length, four (4) feet in height and ten (10) feet above grade level.

The location of said privilege shall be as shown on prints kept on file with the Department of Business Affairs and Consumer Protection and the Office of the City Clerk.

Said privilege shall be constructed in accordance with plans and specifications approved by the Department of Transportation (Division of Project Development) and Zoning Department - Signs.

This grant of privilege in the public way shall be subject to the provisions of Section 10-28-015 and all other required provisions of the Municipal Code of Chicago.

The grantee shall pay to the City of Chicago as compensation for the privilege #1107908 herein granted the sum of three hundred ($300.00) per annum in advance.

A 25% penalty will be added for payments received after due date.

The permit holder agrees to hold the City of Chicago harmless for any damage, relocation or replacement costs associated with damage, relocation or removal of private property caused by the City performing work in the public way.

Authority herein given and granted for a period of five (5) years from and after 07/30/2013.

Alderman Emma Mitts

Emma Mitts 37th Ward

SIR SID REALTY, LTD.
773 637-1377
www.sirsidrealty.com
Solution
OX, IL 60451
in Commercial Lending
rtgage. Helo
d.FHA Loans
OPEN
COME IN
OPEN
OFFICE HOURS
2012

Department of Business Affairs and Consumer Protection
Business Assistance Center - Public Way Use Unit
City Hall - 121 N. LaSalle Street, Room 800 • Chicago, IL 60602
(312)-74-GOBIZ (312-744-6249) • (312) 744-1944 (TTY)
http://www.cityofchicago.org/bacp

09/11/2013

Alderman **Emma Mitts**
Ward # **37**
City of Chicago
City Hall, Room **300**
121 North LaSalle Street
Chicago, Illinois 60602

Re: An ordinance to use and maintain a portion of the public right-of-way for **one (1) sign(s)** for **SIR SID REALTY**, adjacent to the premises known as **5511 W. North Ave.**.

Dear Alderman **Emma Mitts**:

The applicant referenced above has requested the use of the public right-of-way for a **sign(s)**. An ordinance has been prepared by the Department of Business Affairs and Consumer Protection – Business Assistance Center - Public Way Use Unit for presentation to the City Council. Because this request was made for properties located in your ward, as approved by you as per the attached, I respectfully request that you introduce the attached ordinance at the next City Council meeting.

If you have any questions regarding this ordinance, please contact Anthony Bertuca at (312) 744-5506.

Department of Business Affairs and Consumer Protection

City of Chicago

O2013-6866

Office of the City Clerk

Document Tracking Sheet

Meeting Date:	9/11/2013
Sponsor(s):	Cullerton, Timothy M. (38)
Type:	Ordinance
Title:	Grant(s) of privilege in public way for Law Office of C. Grobelski
Committee(s) Assignment:	Committee on Transportation and Public Way

ORDINANCE
LAW OFFICE OF C. GROBELSKI
Acct. No. 380476 - 1
Permit No. 1106121

Be It Ordained by the City Council of the City of Chicago:

SECTION 1. Permission and authority are hereby given and granted to LAW OFFICE OF C. GROBELSKI, upon the terms and subject to the conditions of this ordinance to maintain and use one (1) sign(s) projecting over the public right-of-way attached to its premises known as 3813 N. Harlem Ave..

Said sign structure(s) measures as follows; along N. Harlem Avenue:
One (1) at six (6) feet in length, three (3) feet in height and thirteen (13) feet above grade level.

The location of said privilege shall be as shown on prints kept on file with the Department of Business Affairs and Consumer Protection and the Office of the City Clerk.

Said privilege shall be constructed in accordance with plans and specifications approved by the Department of Transportation (Division of Project Development) and Zoning Department - Signs.

This grant of privilege in the public way shall be subject to the provisions of Section 10-28-015 and all other required provisions of the Municipal Code of Chicago.

The grantee shall pay to the City of Chicago as compensation for the privilege #1106121 herein granted the sum of one hundred ($100.00) per annum in advance.

A 25% penalty will be added for payments received after due date.

The permit holder agrees to hold the City of Chicago harmless for any damage, relocation or replacement costs associated with damage, relocation or removal of private property caused by the City performing work in the public way.

Authority herein given and granted for a period of five (5) years from and after Date of Passage.

Alderman _____

Timothy Cullerton 38th Ward

2 sided hanging light box Sign Permit App specs Sheet

Christopher grobelski Attorney at law 3813 N. Harlem Ave.

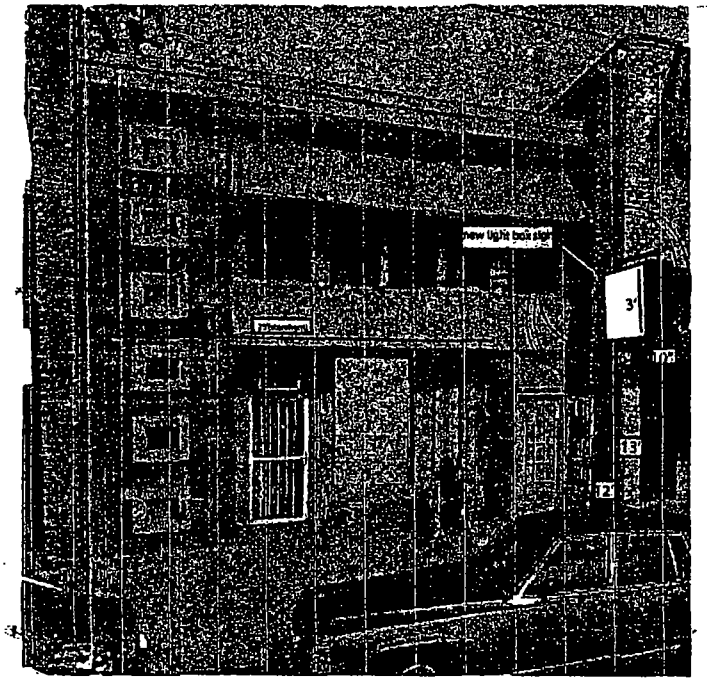

City of Chicago

O2013-6868

Office of the City Clerk

Document Tracking Sheet

Meeting Date:	9/11/2013
Sponsor(s):	Cullerton, Timothy M. (38)
Type:	Ordinance
Title:	Grant(s) of privilege in public way for Metropolitan Family Services
Committee(s) Assignment:	Committee on Transportation and Public Way

ORDINANCE
METROPOLITAN FAMILY SERVICES
Acct. No. 76218 - 2
Permit No. 1107097

Be It Ordained by the City Council of the City of Chicago:

SECTION 1. Permission and authority are hereby given and granted to METROPOLITAN FAMILY SERVICES, upon the terms and subject to the conditions of this ordinance to maintain and use, as now constructed, four (4) Planter(s) on the public right-of-way for beautification purposes adjacent to its premises known as 3249 N. Central Ave..

Said Planter(s) at N. CENTRAL AVE measure(s):
One (1) at nineteen point four one (19.41) feet in length, and five (5) feet in width for a total of ninety-seven point zero five (97.05) square feet.
One (1) at thirty-four point six six (34.66) feet in length, and five (5) feet in width for a total of one hundred seventy-three point three (173.3) square feet.
One (1) at twenty-five point three three (25.33) feet in length, and five (5) feet in width for a total of one hundred twenty-six point six five (126.65) square feet.
One (1) at thirty-two point seven five (32.75) feet in length, and five (5) feet in width for a total of one hundred sixty-three point seven five (163.75) square feet.

Grantee must allow the required clear and unobstructed space for pedestrian passage at all times per rules and regulations approved by the Department of Transportation.

The location of said privilege shall be as shown on prints kept on file with the Department of Business Affairs and Consumer Protection and the Office of the City Clerk.

Said privilege shall be constructed in accordance with plans and specifications approved by the Department of Planning and Development and Department of Transportation (Division of Project Development).

This grant of privilege in the public way shall be subject to the provisions of Section 10-28-015 and all other required provisions of the Municipal Code of Chicago.

The grantee shall pay to the City of Chicago as compensation for the privilege #1107097 herein granted the sum of zero ($.00) per annum in advance.

A 25% penalty will be added for payments received after due date.

The permit holder agrees to hold the City of Chicago harmless for any damage, relocation or replacement costs associated with damage, relocation or removal of private property caused by the City performing work in the public way.

Authority herein given and granted for a period of five (5) years from and after 03/05/2013.

Alderman _____

Timothy Cullerton 38th Ward

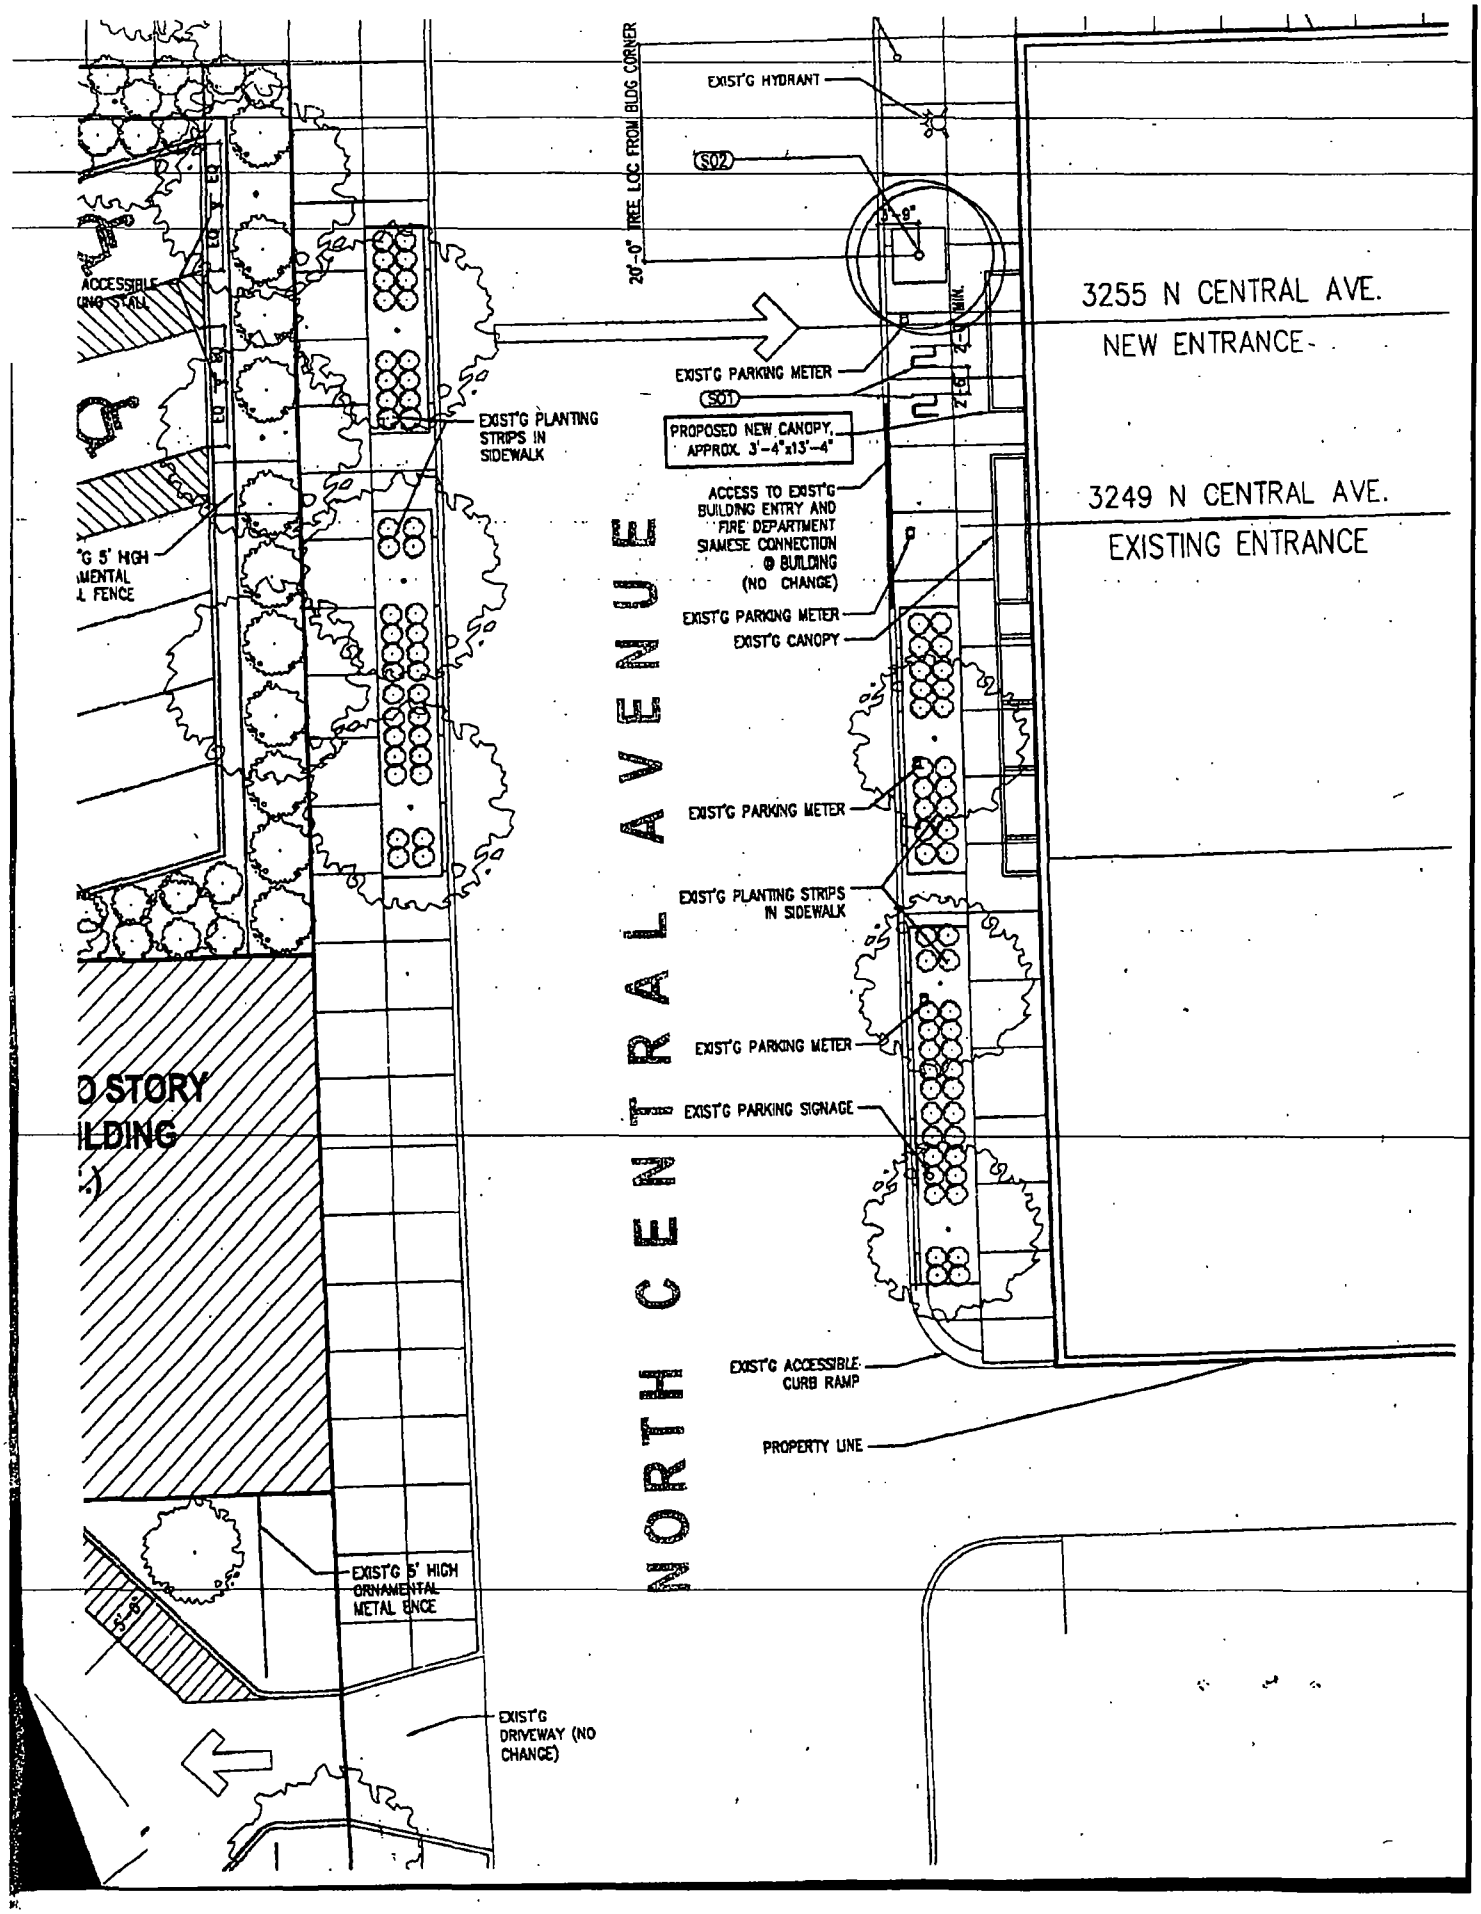
EXIST'G HYDRANT
S02
20'-0" TREE LOC FROM BLDG CORNER
3255 N CENTRAL AVE.
NEW ENTRANCE
EXIST'G PARKING METER
S01
PROPOSED NEW CANOPY, APPROX. 3'-4"x13'-4"
EXIST'G PLANTING STRIPS IN SIDEWALK
ACCESS TO EXIST'G BUILDING ENTRY AND FIRE DEPARTMENT SIAMESE CONNECTION @ BUILDING (NO CHANGE)
3249 N CENTRAL AVE.
EXISTING ENTRANCE
EXIST'G PARKING METER
EXIST'G CANOPY
NORTH CENTRAL AVENUE
EXIST'G PARKING METER
EXIST'G PLANTING STRIPS IN SIDEWALK
EXIST'G PARKING METER
EXIST'G PARKING SIGNAGE
EXIST'G ACCESSIBLE CURB RAMP
PROPERTY LINE
EXIST'G 5' HIGH ORNAMENTAL METAL FENCE
EXIST'G DRIVEWAY (NO CHANGE)

City of Chicago

O2013-6870

Office of the City Clerk

Document Tracking Sheet

Meeting Date:	9/11/2013
Sponsor(s):	Laurino, Margaret (39)
Type:	Ordinance
Title:	Grant(s) of privilege in public way for Backyard Grill
Committee(s) Assignment:	Committee on Transportation and Public Way

ORDINANCE
Backyard Grill
Acct. No. 279335 - 1
Permit No. 1108043

Be It Ordained by the City Council of the City of Chicago:

SECTION 1. Permission and authority are hereby given and granted to Backyard Grill, upon the terms and subject to the conditions of this ordinance to maintain and use two (2) sign(s) projecting over the public right-of-way attached to its premises known as 6355 N. Pulaski Rd..

Said sign structure(s) measures as follows; along N. Pulaski Road:
One (1) at ten point six seven (10.67) feet in length, eight point six seven (8.67) feet in height and fifteen point eight (15.8) feet above grade level.
One (1) at eight (8) feet in length, four point one seven (4.17) feet in height and nine point five eight (9.58) feet above grade level.

The location of said privilege shall be as shown on prints kept on file with the Department of Business Affairs and Consumer Protection and the Office of the City Clerk.

Said privilege shall be constructed in accordance with plans and specifications approved by the Department of Transportation (Division of Project Development) and Zoning Department - Signs.

This grant of privilege in the public way shall be subject to the provisions of Section 10-28-015 and all other required provisions of the Municipal Code of Chicago.

The grantee shall pay to the City of Chicago as compensation for the privilege #1108043 herein granted the sum of six hundred ($600.00) per annum in advance.

A 25% penalty will be added for payments received after due date.

The permit holder agrees to hold the City of Chicago harmless for any damage, relocation or replacement costs associated with damage, relocation or removal of private property caused by the City performing work in the public way.

Authority herein given and granted for a period of five (5) years from and after 06/11/2013.

Alderman _____

Margaret Laurino 39th Ward

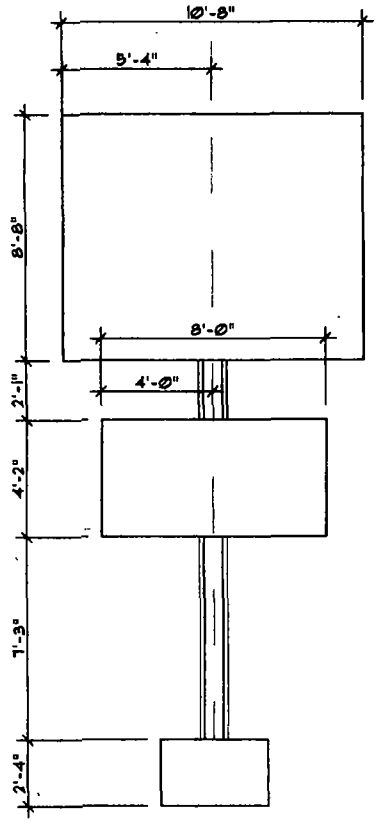

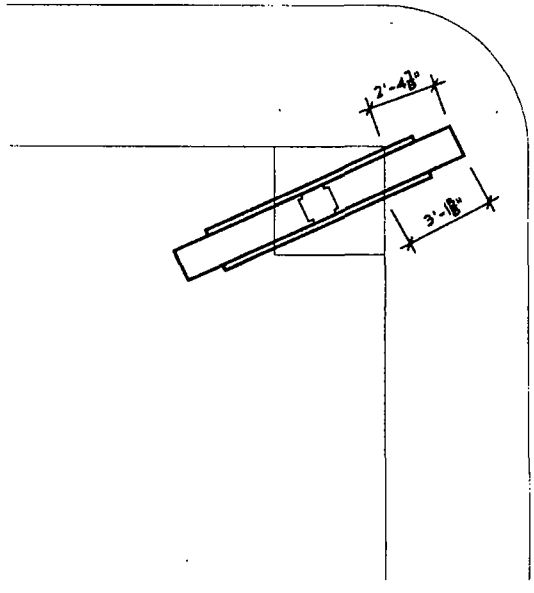

Issued for	date.
○ preliminary	
○ bidding	
○ permit	
○ construction	
○ construction rev.	
drawn by	MJD
checked by:	MJD

client:

6355 N. Pulaski

Chicago, IL

Sheet:

A1

1 of 1 sheets

City of Chicago

O2013-6872

Office of the City Clerk

Document Tracking Sheet

Meeting Date:	9/11/2013
Sponsor(s):	Laurino, Margaret (39)
Type:	Ordinance
Title:	Grant(s) of privilege in public way for M-K Signs
Committee(s) Assignment:	Committee on Transportation and Public Way

ORDINANCE
M-K SIGNS
Acct. No. 2852 - 1
Permit No. 1108197

Be It Ordained by the City Council of the City of Chicago:

SECTION 1. Permission and authority are hereby given and granted to M-K SIGNS, upon the terms and subject to the conditions of this ordinance to maintain and use one (1) sign(s) projecting over the public right-of-way attached to its premises known as 4900 N. Elston Ave..

Said sign structure(s) measures as follows; along N. Elston Avenue:
One (1) at seven (7) feet in length, four (4) feet in height and ten (10) feet above grade level.

The location of said privilege shall be as shown on prints kept on file with the Department of Business Affairs and Consumer Protection and the Office of the City Clerk.

Said privilege shall be constructed in accordance with plans and specifications approved by the Department of Transportation (Division of Project Development) and Zoning Department - Signs.

This grant of privilege in the public way shall be subject to the provisions of Section 10-28-015 and all other required provisions of the Municipal Code of Chicago.

The grantee shall pay to the City of Chicago as compensation for the privilege #1108197 herein granted the sum of three hundred ($300.00) per annum in advance.

A 25% penalty will be added for payments received after due date.

The permit holder agrees to hold the City of Chicago harmless for any damage, relocation or replacement costs associated with damage, relocation or removal of private property caused by the City performing work in the public way.

Authority herein given and granted for a period of five (5) years from and after 07/09/2013.

Alderman _____

Margaret Laurino 39th Ward

EXISTING SIGN MEASURES
4'-0" HT. x 7'-0" W x 1'-0" DEEP
10'-0" BOTTOM OF SIGN TO SIDEWALK

City of Chicago

O2013-6875

Office of the City Clerk

Document Tracking Sheet

Meeting Date:	9/11/2013
Sponsor(s):	Laurino, Margaret (39)
Type:	Ordinance
Title:	Grant(s) of privilege in public way for Paddy Mac's - light fixtures
Committee(s) Assignment:	Committee on Transportation and Public Way

ORDINANCE
PADDY MAC'S
Acct. No. 3752 - 1
Permit No. 1108077

Be It Ordained by the City Council of the City of Chicago:

SECTION 1. Permission and authority are hereby given and granted to PADDY MAC'S, upon the terms and subject to the conditions of this ordinance to maintain and use, as now constructed, six (6) Light Fixture(s) projecting over the public right-of-way adjacent to its premises known as 4157 N. Pulaski Rd..

Said Light Fixture(s) at Pulaski and Berteau measure(s):
Six (6) at one point five (1.5) foot in length, one point five (1.5) foot in width and twelve (12) feet above grade level.

The location of said privilege shall be as shown on prints kept on file with the Department of Business Affairs and Consumer Protection and the Office of the City Clerk.

Said privilege shall be constructed in accordance with plans and specifications approved by the Department of Transportation (Division of Project Development).

This grant of privilege in the public way shall be subject to the provisions of Section 10-28-015 and all other required provisions of the Municipal Code of Chicago.

The grantee shall pay to the City of Chicago as compensation for the privilege #1108077 herein granted the sum of one hundred ($100.00) per annum in advance.

A 25% penalty will be added for payments received after due date.

The permit holder agrees to hold the City of Chicago harmless for any damage, relocation or replacement costs associated with damage, relocation or removal of private property caused by the City performing work in the public way.

Authority herein given and granted for a period of five (5) years from and after 06/11/2013.

Alderman _____

Margaret Laurino 39th Ward

LIGHTS DIAGRAM

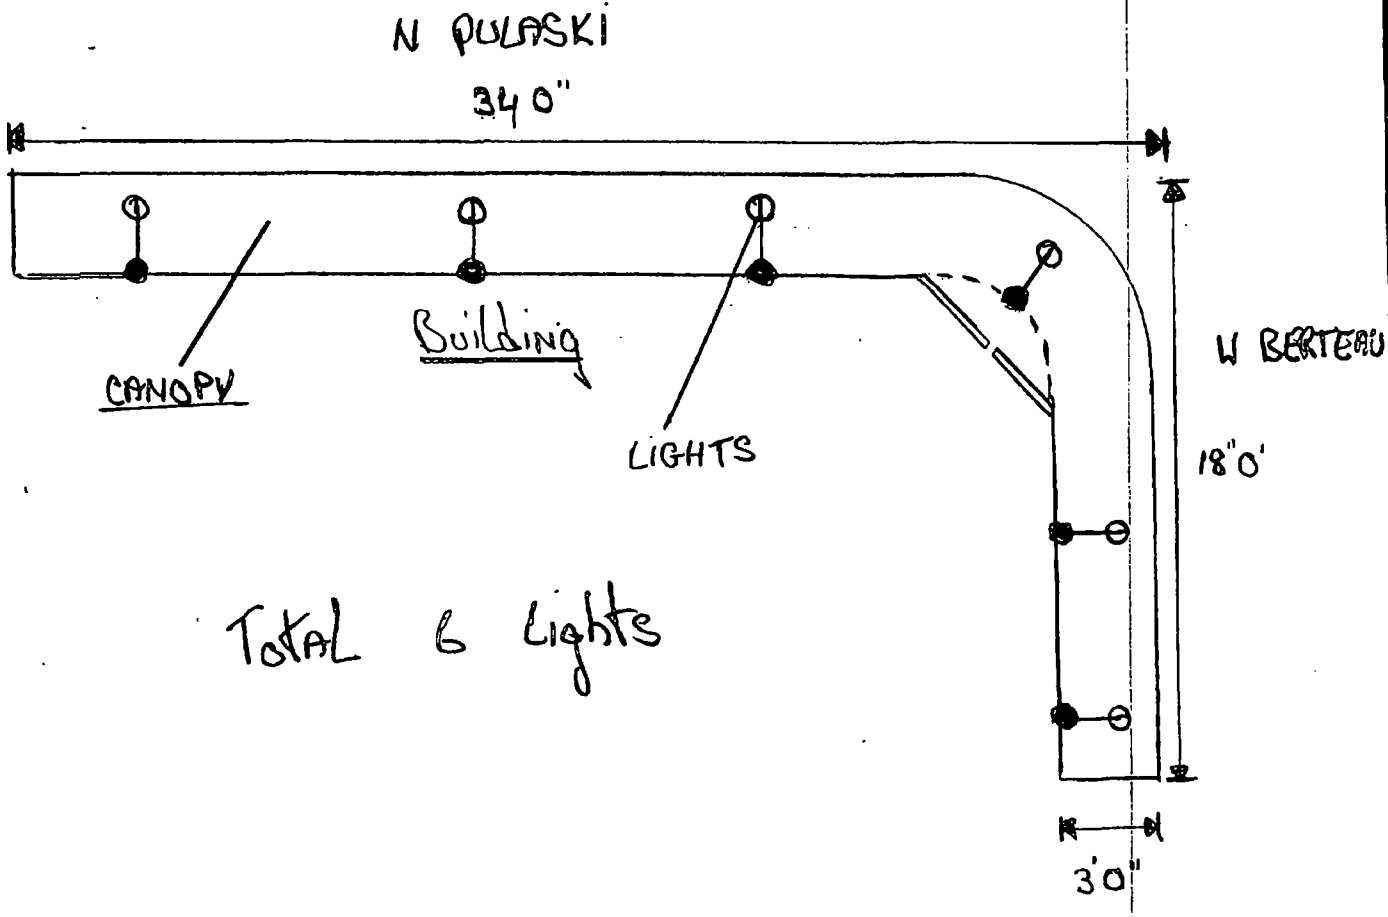

Total 6 Lights

City of Chicago

O2013-6883

Office of the City Clerk

Document Tracking Sheet

Meeting Date:	9/11/2013
Sponsor(s):	Laurino, Margaret (39)
Type:	Ordinance
Title:	Grant(s) of privilege in public way for Paddy Mac's - sign
Committee(s) Assignment:	Committee on Transportation and Public Way

ORDINANCE
PADDY MAC'S
Acct. No. 3752 - 1
Permit No. 1108075

Be It Ordained by the City Council of the City of Chicago:

SECTION 1. Permission and authority are hereby given and granted to PADDY MAC'S, upon the terms and subject to the conditions of this ordinance to maintain and use one (1) sign(s) projecting over the public right-of-way attached to its premises known as 4157 N. Pulaski Rd..

Said sign structure(s) measures as follows; along N. Pulaski:
One (1) at five (5) feet in length, six (6) feet in height and twelve (12) feet above grade level.

The location of said privilege shall be as shown on prints kept on file with the Department of Business Affairs and Consumer Protection and the Office of the City Clerk.

Said privilege shall be constructed in accordance with plans and specifications approved by the Department of Transportation (Division of Project Development) and Zoning Department - Signs.

This grant of privilege in the public way shall be subject to the provisions of Section 10-28-015 and all other required provisions of the Municipal Code of Chicago.

The grantee shall pay to the City of Chicago as compensation for the privilege #1108075 herein granted the sum of three hundred ($300.00) per annum in advance.

A 25% penalty will be added for payments received after due date.

The permit holder agrees to hold the City of Chicago harmless for any damage, relocation or replacement costs associated with damage, relocation or removal of private property caused by the City performing work in the public way.

Authority herein given and granted for a period of five (5) years from and after 06/11/2013.

Alderman _____

Margaret Laurino 39th Ward

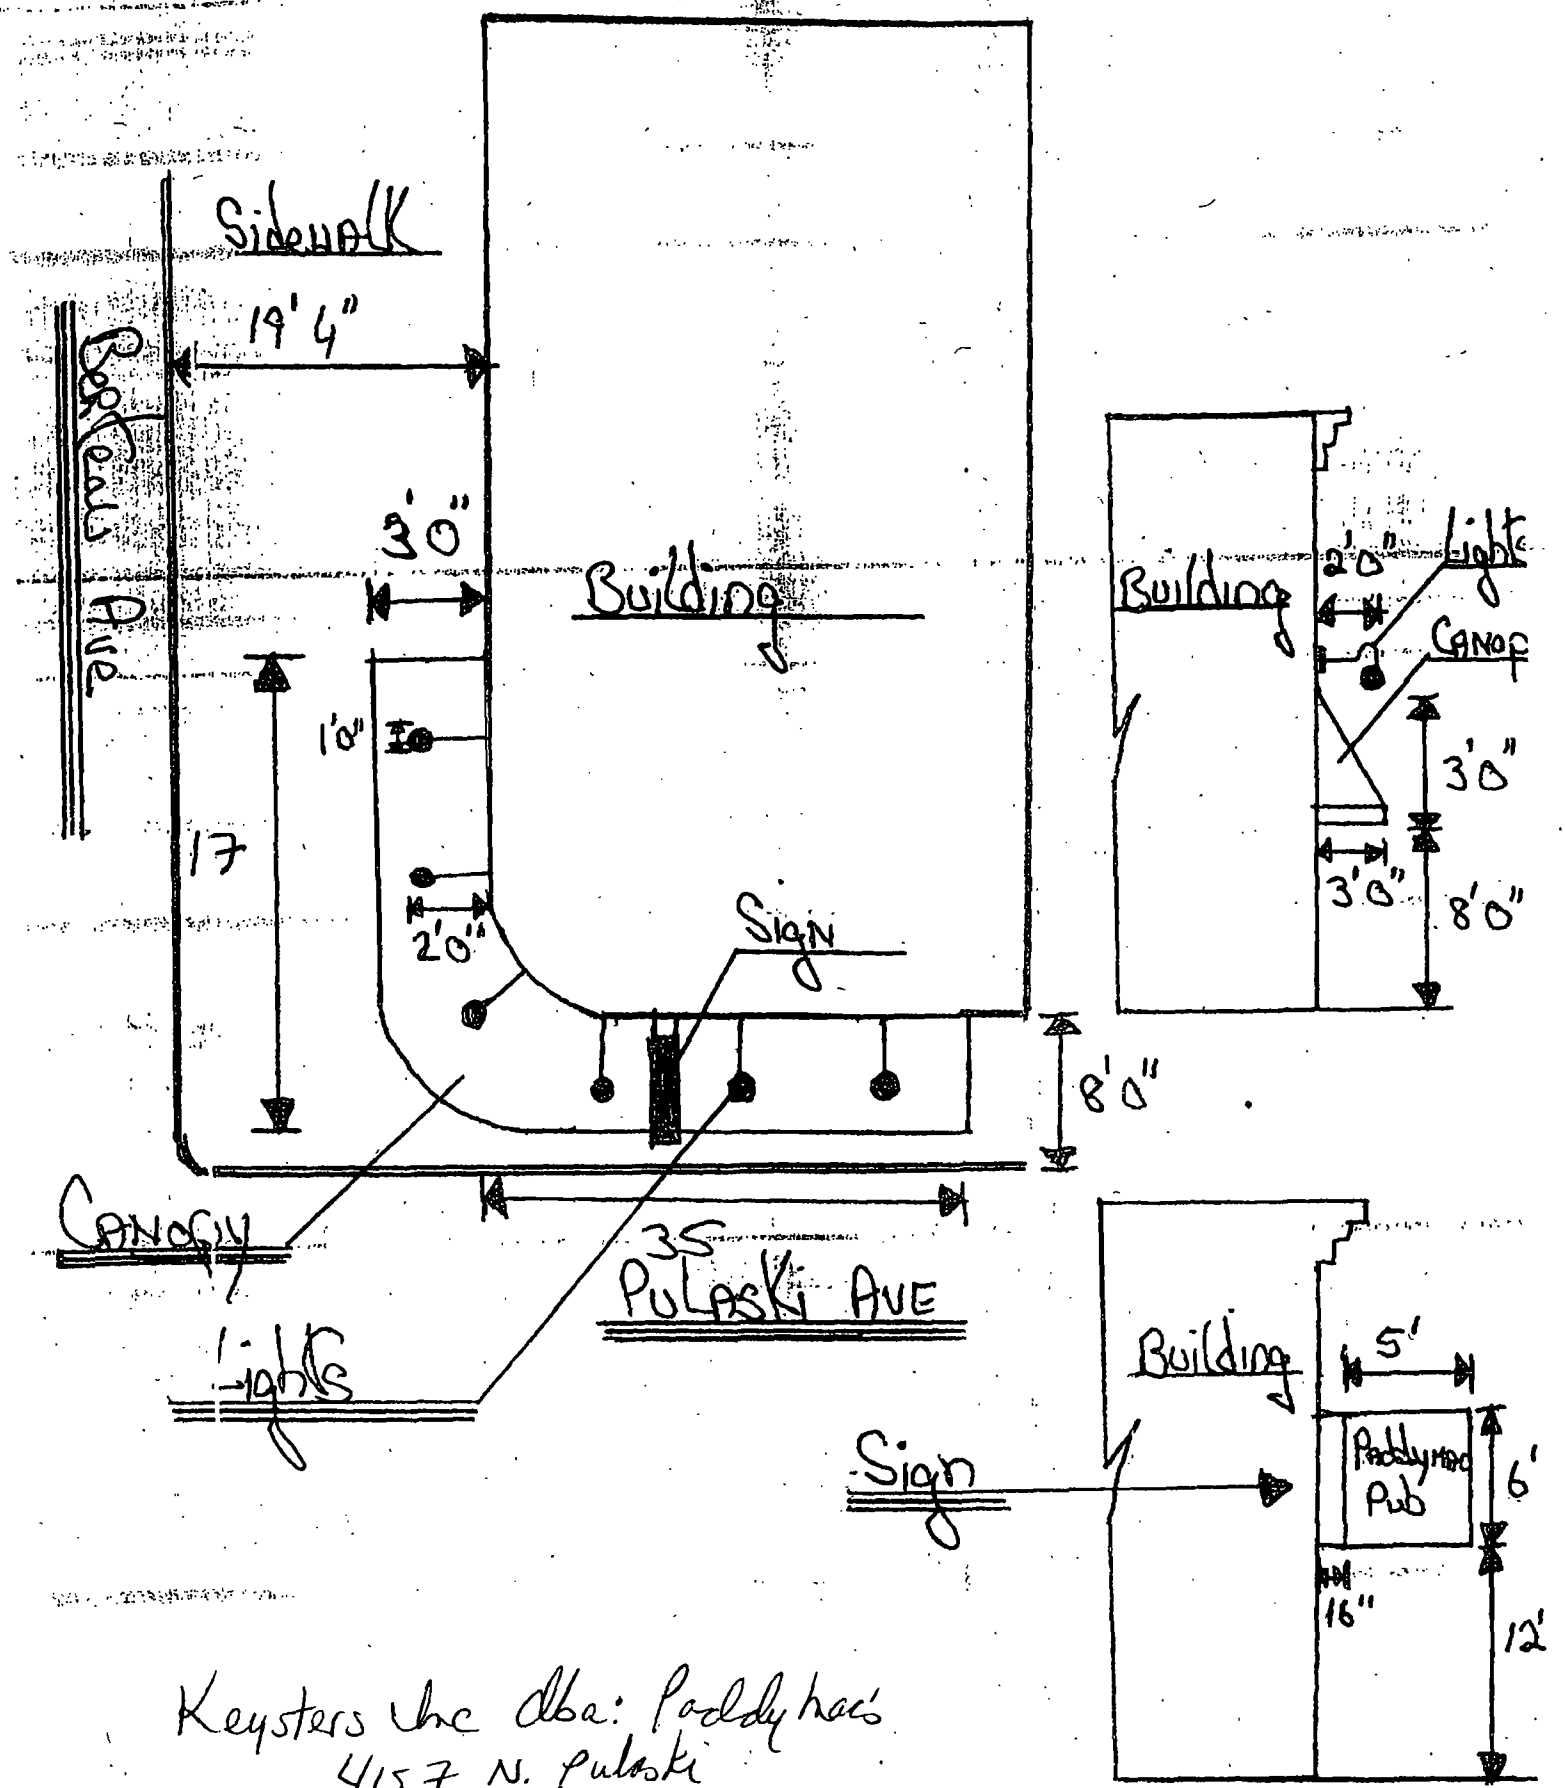

Keysters Inc dba: Paddy Mac's
4157 N. Pulaski

City of Chicago

O2013-6885

Office of the City Clerk

Document Tracking Sheet

Meeting Date:	9/11/2013
Sponsor(s):	Laurino, Margaret (39)
Type:	Ordinance
Title:	Grant(s) of privilege in public way for Starbucks Coffee No. 13522
Committee(s) Assignment:	Committee on Transportation and Public Way

ORDINANCE
STARBUCKS COFFEE #13522
Acct. No. 63414 - 125
Permit No. 1108061

Be It Ordained by the City Council of the City of Chicago:

SECTION 1. Permission and authority are hereby given and granted to STARBUCKS COFFEE #13522, upon the terms and subject to the conditions of this ordinance to maintain and use one (1) sign(s) projecting over the public right-of-way attached to its premises known as 3232 W. Foster Ave..

Said sign structure(s) measures as follows; along West Foster Avenue:
One (1) at point five (.5) feet in length, two point three three (2.33) feet in height and thirteen (13) feet above grade level.

The location of said privilege shall be as shown on prints kept on file with the Department of Business Affairs and Consumer Protection and the Office of the City Clerk.

Said privilege shall be constructed in accordance with plans and specifications approved by the Department of Transportation (Division of Project Development) and Zoning Department - Signs.

This grant of privilege in the public way shall be subject to the provisions of Section 10-28-015 and all other required provisions of the Municipal Code of Chicago.

The grantee shall pay to the City of Chicago as compensation for the privilege #1108061 herein granted the sum of one hundred ($100.00) per annum in advance.

A 25% penalty will be added for payments received after due date.

The permit holder agrees to hold the City of Chicago harmless for any damage, relocation or replacement costs associated with damage, relocation or removal of private property caused by the City performing work in the public way.

Authority herein given and granted for a period of five (5) years from and after 07/09/2013.

Alderman _____

Margaret Laurino 39th Ward

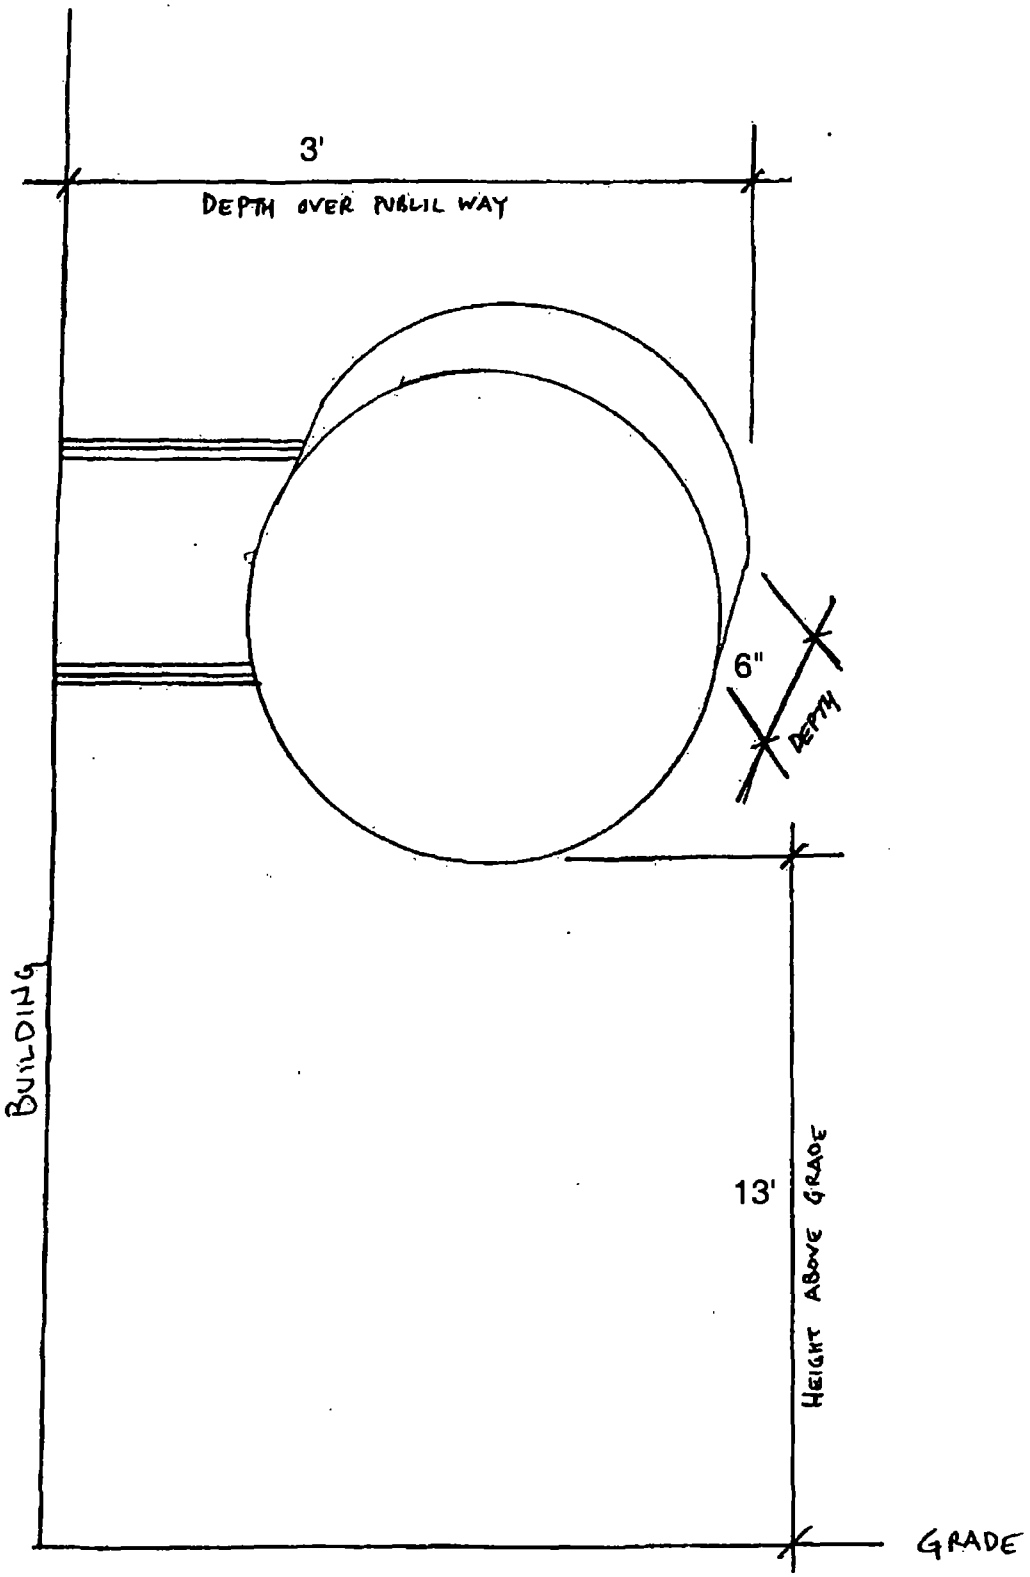
3'
DEPTH OVER PUBLIC WAY
6"
DEPTH
BUILDING
13'
HEIGHT ABOVE GRADE
GRADE

City of Chicago

O2013-6888

Office of the City Clerk

Document Tracking Sheet

Meeting Date:	9/11/2013
Sponsor(s):	Laurino, Margaret (39)
Type:	Ordinance
Title:	Grant(s) of privilege in public way for Tans Quality Roofing
Committee(s) Assignment:	Committee on Transportation and Public Way

ORDINANCE
TANS QUALITY ROOFING
Acct. No. 329312 - 1
Permit No. 1107469

Be It Ordained by the City Council of the City of Chicago:

SECTION 1. Permission and authority are hereby given and granted to TANS QUALITY ROOFING, upon the terms and subject to the conditions of this ordinance to maintain and use one (1) sign(s) projecting over the public right-of-way attached to its premises known as 4591 N. Elston Ave..

Said sign structure(s) measures as follows; along N. ELSTON:
One (1) at three point seven five (3.75) feet in length, three point seven five (3.75) feet in height and ten point seven five (10.75) feet above grade level.

The location of said privilege shall be as shown on prints kept on file with the Department of Business Affairs and Consumer Protection and the Office of the City Clerk.

Said privilege shall be constructed in accordance with plans and specifications approved by the Department of Transportation (Division of Project Development) and Zoning Department - Signs.

This grant of privilege in the public way shall be subject to the provisions of Section 10-28-015 and all other required provisions of the Municipal Code of Chicago.

The grantee shall pay to the City of Chicago as compensation for the privilege #1107469 herein granted the sum of one hundred ($100.00) per annum in advance.

A 25% penalty will be added for payments received after due date.

The permit holder agrees to hold the City of Chicago harmless for any damage, relocation or replacement costs associated with damage, relocation or removal of private property caused by the City performing work in the public way.

Authority herein given and granted for a period of five (5) years from and after 07/30/2013.

Alderman _____

Margaret Laurino 39th Ward

OPTION #1
D/F INT ILLUM DISPLAY
3/4" = 1'-0"

REFACE EXISTING D/F DISPLAY W/ WHITE PLEX FACE, VDC COPY, AVERY TRANS CLOVER GREEN (A6626-T) AND AVERY TRANS RAINFOREST GREEN (A9883-T) VINYL APPLIED TO FACE

PAINT CAB & RETAINER PMS 354 GREEN ENAMEL

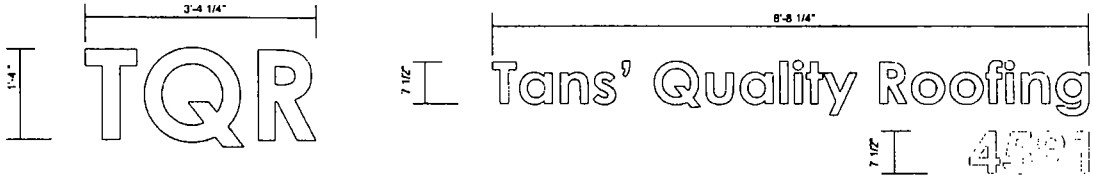

SINTRA LETTERS 1"=1' A
ONE (1) SET OF SINTRA LETTERS

F.C.O. NON-ILLUM SINTRA LETTERS
LETTERS & RETURNS ENAMELED WHITE.
MOUNTS TO BUILDING FASCIA

WHITE WAY SIGN

Century Gothic Font

PHOTO RENDERINGS MAY NOT REFLECT SCALE ACCURATELY REFER TO SPECIFIED DIMENSIONS FOR CORRECT SIZES.

CAMERA READY ART REQUIRED
FIELD SURVEY REQUIRED

LETTER	REVISION	DATE	APPROVAL
B	ADDED CLIENT LOGO & RDRNGS	7/24/07	GJ
A	NEW LAYOUT W/ CLIENT SUPP LOGO	6/26/07	GJ

NOTE: The representations on this drawing are for presentation purposes only and subject to finalization prior to fabrication. Dimensions MAY CHANGE from those indicated herein. Graphic textures should not be construed as indications of display capability. All graphics, ect. text, scoring information, and any other information identified on this drawing are subject to change

This is an original drawing created by White Way Sign Inc & present being submitted for you to not to be shown to anyone outside your organization, nor exhibited, reproduced or distributed in any manner.

WHITE WAY SIGN COMPANY
1317 N CLYBOURN CHI, IL 60610 312/642-6580
FAX 312/642-0272

Job Description	TANS QUALITY ROOFING	Scale	AS NOTED
Location	4591 N. ELSTON	Date	4/23/07
City	CHICAGO	State	IL
Drawn	JAMES	Sales	M CROWE
Sheet No.		Of	
Project no.	82885		

City of Chicago

O2013-6890

Office of the City Clerk

Document Tracking Sheet

Meeting Date:	9/11/2013
Sponsor(s):	O'Connor, Patrick (40)
Type:	Ordinance
Title:	Grant(s) of privilege in public way for Acre/Ombra
Committee(s) Assignment:	Committee on Transportation and Public Way

ORDINANCE
ACRE/ OMBRA
Acct. No. 206806 - 1
Permit No. 1107613

Be It Ordained by the City Council of the City of Chicago:

SECTION 1. Permission and authority are hereby given and granted to ACRE/ OMBRA, upon the terms and subject to the conditions of this ordinance to maintain and use, as now constructed, two (2) Light Fixture(s) projecting over the public right-of-way adjacent to its premises known as 5308 N. Clark St..

Said Light Fixture(s) at N. Clark measure(s):
Two (2) at one point five (1.5) foot in length, point five (.5) feet in width and sixteen (16) feet above grade level.

The location of said privilege shall be as shown on prints kept on file with the Department of Business Affairs and Consumer Protection and the Office of the City Clerk.

Said privilege shall be constructed in accordance with plans and specifications approved by the Department of Transportation (Division of Project Development).

This grant of privilege in the public way shall be subject to the provisions of Section 10-28-015 and all other required provisions of the Municipal Code of Chicago.

The grantee shall pay to the City of Chicago as compensation for the privilege #1107613 herein granted the sum of eighty ($80.00) per annum in advance.

A 25% penalty will be added for payments received after due date.

The permit holder agrees to hold the City of Chicago harmless for any damage, relocation or replacement costs associated with damage, relocation or removal of private property caused by the City performing work in the public way.

Authority herein given and granted for a period of five (5) years from and after 06/11/2013.

Alderman _____

Patrick O'Connor 40th Ward

(Page 2 of 3)

5308 N. Clark Street
Public Way

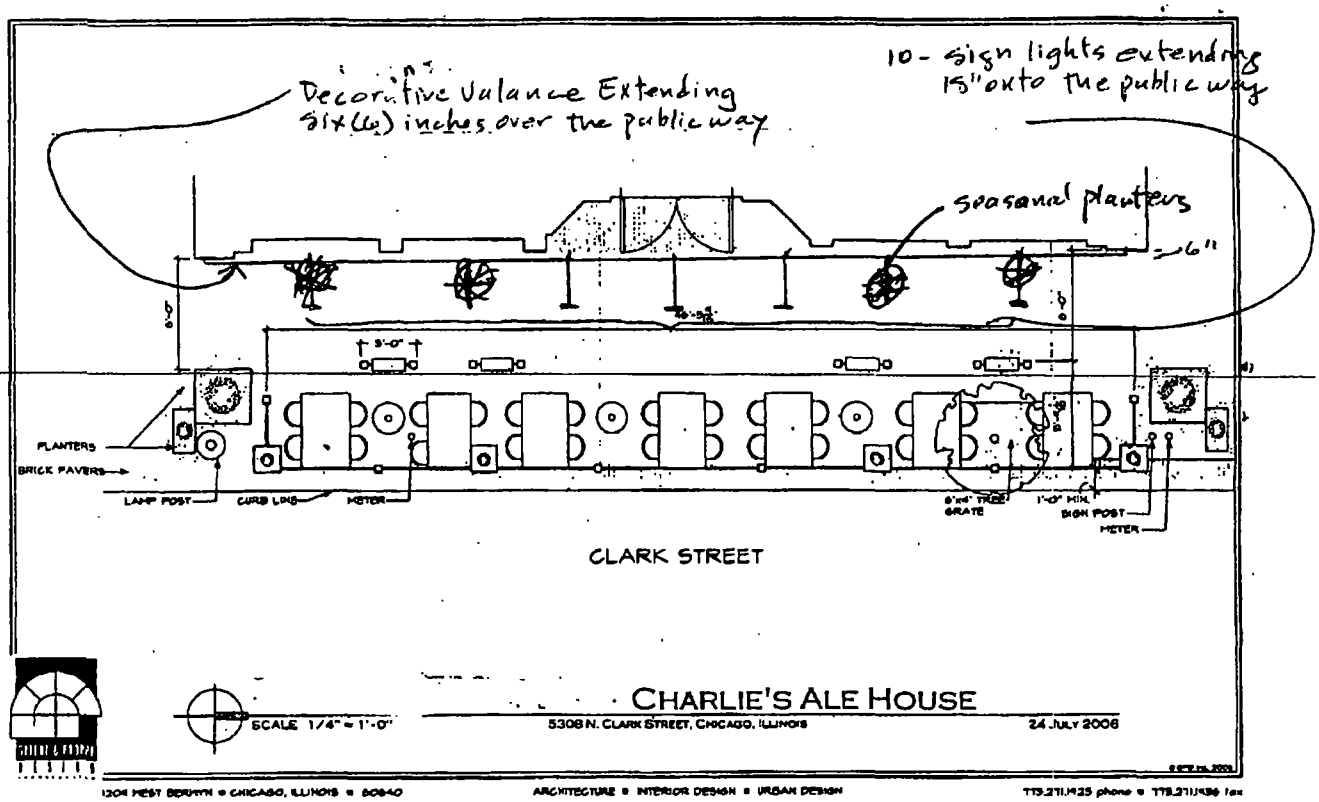

Department of Business Affairs and Consumer Protection
Business Assistance Center - Public Way Use Unit
City Hall - 121 N. LaSalle Street, Room 800 • Chicago, IL 60602
(312)-74-GOBIZ (312-744-6249) • (312) 744-1944 (TTY)
http://www.cityofchicago.org/bacp

09/11/2013

Alderman **Patrick O'Connor**
Ward # **40**
City of Chicago
City Hall, Room **305**
121 North LaSalle Street
Chicago, Illinois 60602

Re: An ordinance to use and maintain a portion of the public right-of-way for **two (2) light fixture(s)** for **ACRE/ OMBRA**, adjacent to the premises known as **5308 N. Clark St.**.

Dear Alderman **Patrick O'Connor**:

The applicant referenced above has requested the use of the public right-of-way for a **light fixture(s)**. An ordinance has been prepared by the Department of Business Affairs and Consumer Protection – Business Assistance Center - Public Way Use Unit for presentation to the City Council. Because this request was made for properties located in your ward, as approved by you as per the attached, I respectfully request that you introduce the attached ordinance at the next City Council meeting.

If you have any questions regarding this ordinance, please contact Anthony Bertuca at (312) 744-5506.

Department of Business Affairs and Consumer Protection

City of Chicago

O2013-6892

Office of the City Clerk

Document Tracking Sheet

Meeting Date:	9/11/2013
Sponsor(s):	O'Connor, Patrick (40)
Type:	Ordinance
Title:	Grant(s) of privilege in public way for Anteprima - light fixtures
Committee(s) Assignment:	Committee on Transportation and Public Way

ORDINANCE
ANTEPRIMA
Acct. No. 311784 - 1
Permit No. 1107612

Be It Ordained by the City Council of the City of Chicago:

SECTION 1. Permission and authority are hereby given and granted to ANTEPRIMA, upon the terms and subject to the conditions of this ordinance to maintain and use, as now constructed, five (5) Light Fixture(s) projecting over the public right-of-way adjacent to its premises known as 5316 N. Clark St..

Said Light Fixture(s) at N. Clark measure(s):
Two (2) at two point three three (2.33) feet in length, point eight (.8) feet in width and twelve (12) feet above grade level.
Three (3) at two point three (2.3) feet in length, point seven (.7) feet in width and twelve (12) feet above grade level.

The location of said privilege shall be as shown on prints kept on file with the Department of Business Affairs and Consumer Protection and the Office of the City Clerk.

Said privilege shall be constructed in accordance with plans and specifications approved by the Department of Transportation (Division of Project Development).

This grant of privilege in the public way shall be subject to the provisions of Section 10-28-015 and all other required provisions of the Municipal Code of Chicago.

The grantee shall pay to the City of Chicago as compensation for the privilege #1107612 herein granted the sum of ninety-five ($95.00) per annum in advance.

A 25% penalty will be added for payments received after due date.

The permit holder agrees to hold the City of Chicago harmless for any damage, relocation or replacement costs associated with damage, relocation or removal of private property caused by the City performing work in the public way.

Authority herein given and granted for a period of five (5) years from and after 06/11/2013.

Alderman _____

Patrick O'Connor 40th Ward

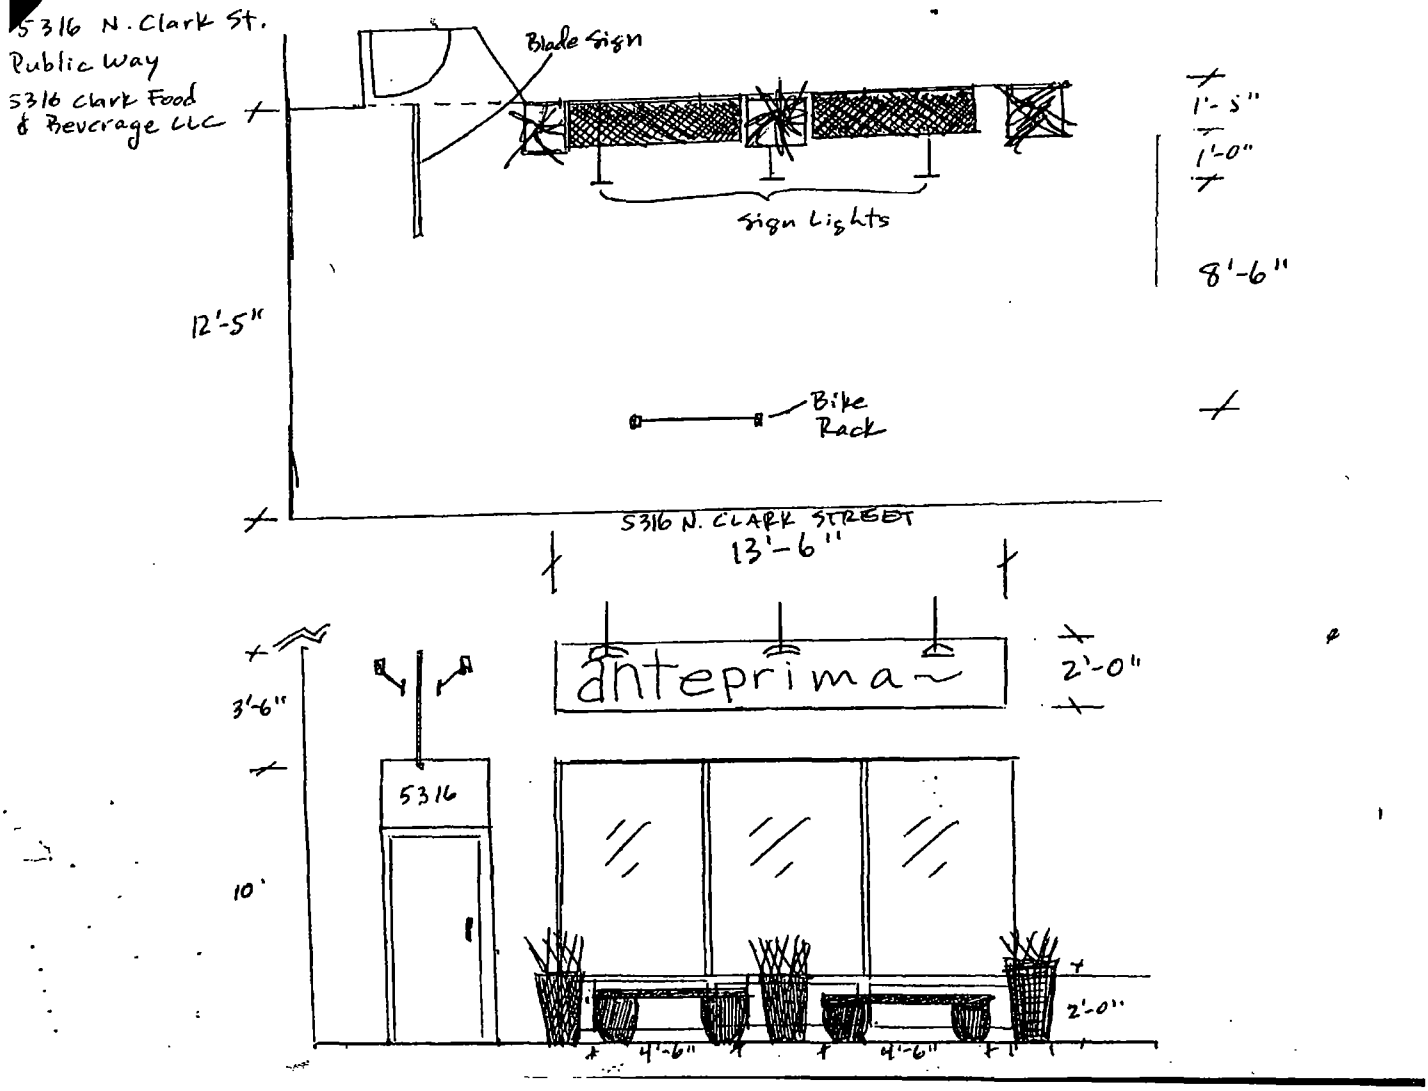
5316 N. Clark St.
Public Way
5316 Clark Food & Beverage LLC
Blade Sign
Sign Lights
1'-5"
1'-0"
8'-6"
12'-5"
Bike Rack
5316 N. CLARK STREET
13'-6"
anteprima
2'-0"
3'-6"
5316
10'
2'-0"
4'-6"
4'-6"

(Page 2 of 3)

Department of Business Affairs and Consumer Protection
Business Assistance Center - Public Way Use Unit
City Hall - 121 N. LaSalle Street, Room 800 • Chicago, IL 60602
(312)-74-GOBIZ (312-744-6249) • (312) 744-1944 (TTY)
http://www.cityofchicago.org/bacp

09/11/2013

Alderman **Patrick O'Connor**
Ward # **40**
City of Chicago
City Hall, Room **305**
121 North LaSalle Street
Chicago, Illinois 60602

Re: An ordinance to use and maintain a portion of the public right-of-way for **five (5) light fixture(s)** for **ANTEPRIMA**, adjacent to the premises known as **5316 N. Clark St.**.

Dear Alderman **Patrick O'Connor**:

The applicant referenced above has requested the use of the public right-of-way for a **light fixture(s)**. An ordinance has been prepared by the Department of Business Affairs and Consumer Protection – Business Assistance Center - Public Way Use Unit for presentation to the City Council. Because this request was made for properties located in your ward, as approved by you as per the attached, I respectfully request that you introduce the attached ordinance at the next City Council meeting.

If you have any questions regarding this ordinance, please contact Anthony Bertuca at (312) 744-5506.

Department of Business Affairs and Consumer Protection

City of Chicago

O2013-6895

Office of the City Clerk

Document Tracking Sheet

Meeting Date:	9/11/2013
Sponsor(s):	O'Connor, Patrick (40)
Type:	Ordinance
Title:	Grant(s) of privilege in public way for Anteprima - signs
Committee(s) Assignment:	Committee on Transportation and Public Way

ORDINANCE
ANTEPRIMA
Acct. No. 311784 - 1
Permit No. 1107544

Be It Ordained by the City Council of the City of Chicago:

SECTION 1. Permission and authority are hereby given and granted to ANTEPRIMA, upon the terms and subject to the conditions of this ordinance to maintain and use two (2) sign(s) projecting over the public right-of-way attached to its premises known as 5316 N. Clark St..

Said sign structure(s) measures as follows; along N. Clark:
One (1) at four (4) feet in length, three point five (3.5) feet in height and ten point seven (10.7) feet above grade level.
One (1) at thirteen point six (13.6) feet in length, two (2) feet in height and eleven (11) feet above grade level.

The location of said privilege shall be as shown on prints kept on file with the Department of Business Affairs and Consumer Protection and the Office of the City Clerk.

Said privilege shall be constructed in accordance with plans and specifications approved by the Department of Transportation (Division of Project Development) and Zoning Department - Signs.

This grant of privilege in the public way shall be subject to the provisions of Section 10-28-015 and all other required provisions of the Municipal Code of Chicago.

The grantee shall pay to the City of Chicago as compensation for the privilege #1107544 herein granted the sum of four hundred ($400.00) per annum in advance.

A 25% penalty will be added for payments received after due date.

The permit holder agrees to hold the City of Chicago harmless for any damage, relocation or replacement costs associated with damage, relocation or removal of private property caused by the City performing work in the public way.

Authority herein given and granted for a period of five (5) years from and after 05/14/2013.

Alderman _____

Patrick O'Connor 40th Ward

7/3/13 0 (640×480)

Department of Business Affairs and Consumer Protection
Business Assistance Center - Public Way Use Unit
City Hall - 121 N. LaSalle Street, Room 800 • Chicago, IL 60602
(312)-74-GOBIZ (312-744-6249) • (312) 744-1944 (TTY)
http://www.cityofchicago.org/bacp

09/11/2013

Alderman **Patrick O'Connor**
Ward # **40**
City of Chicago
City Hall, Room **305**
121 North LaSalle Street
Chicago, Illinois 60602

Re: An ordinance to use and maintain a portion of the public right-of-way for **two (2) sign(s)** for **ANTEPRIMA**, adjacent to the premises known as **5316 N. Clark St.**.

Dear Alderman **Patrick O'Connor**:

The applicant referenced above has requested the use of the public right-of-way for a **sign(s)**. An ordinance has been prepared by the Department of Business Affairs and Consumer Protection – Business Assistance Center - Public Way Use Unit for presentation to the City Council. Because this request was made for properties located in your ward, as approved by you as per the attached, I respectfully request that you introduce the attached ordinance at the next City Council meeting.

If you have any questions regarding this ordinance, please contact Anthony Bertuca at (312) 744-5506.

Department of Business Affairs and Consumer Protection

City of Chicago

O2013-6901

Office of the City Clerk

Document Tracking Sheet

Meeting Date:	9/11/2013
Sponsor(s):	O'Connor, Patrick (40)
Type:	Ordinance
Title:	Grant(s) of privilege in public way for Burrows Moving Company
Committee(s) Assignment:	Committee on Transportation and Public Way

ORDINANCE
Burrows Moving Company
Acct. No. 14896 - 2
Permit No. 1107122

Be It Ordained by the City Council of the City of Chicago:

SECTION 1. Permission and authority are hereby given and granted to Burrows Moving Company, upon the terms and subject to the conditions of this ordinance to maintain and use, as now constructed, three (3) Banner(s) projecting over the public right-of-way adjacent to its premises known as 6542 N. Clark St..

Said Banner(s) at N. Clark Street measure(s):
Three (3) at two point five (2.5) feet in length, and twenty (20) feet in width for a total of one hundred fifty (150) square feet.

The location of said privilege shall be as shown on prints kept on file with the Department of Business Affairs and Consumer Protection and the Office of the City Clerk.

Said privilege shall be constructed in accordance with plans and specifications approved by the Zoning Department - Signs.

This grant of privilege in the public way shall be subject to the provisions of Section 10-28-015 and all other required provisions of the Municipal Code of Chicago.

The grantee shall pay to the City of Chicago as compensation for the privilege #1107122 herein granted the sum of one hundred seventy-five ($175.00) per annum in advance.

A 25% penalty will be added for payments received after due date.

The permit holder agrees to hold the City of Chicago harmless for any damage, relocation or replacement costs associated with damage, relocation or removal of private property caused by the City performing work in the public way.

Authority herein given and granted for a period of five (5) years from and after 06/11/2013.

Alderman _____

Patrick O'Connor 40th Ward

6542 N. CLARK
EAST ELEVATION

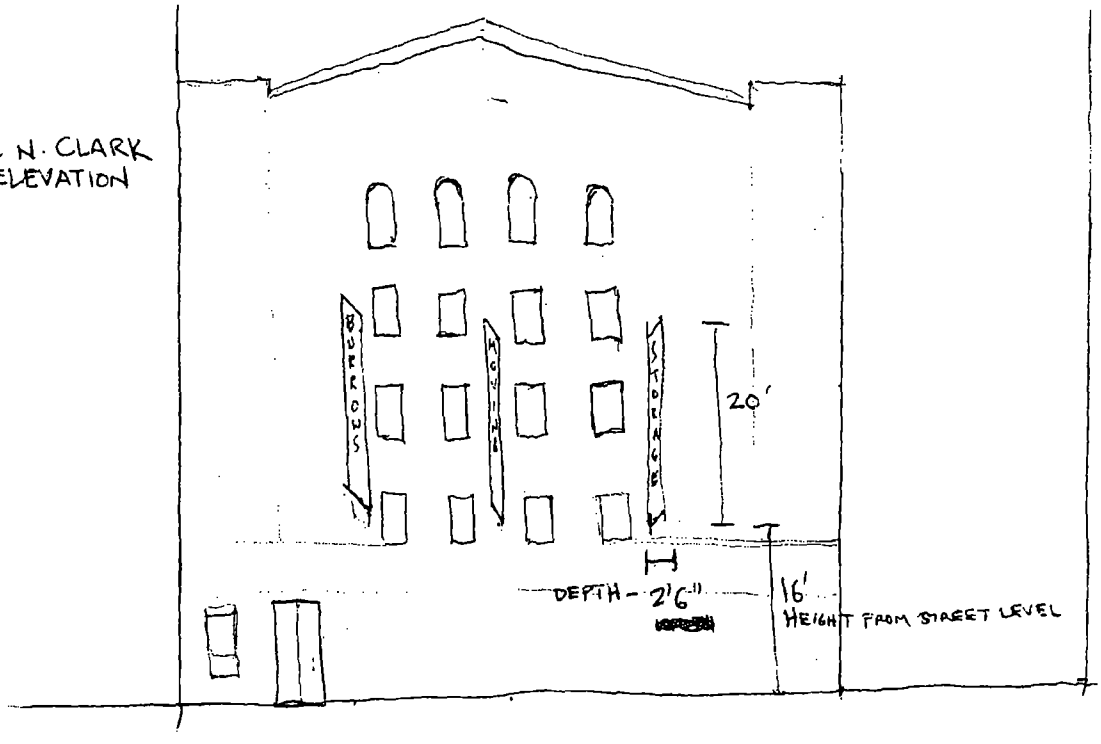

Department of Business Affairs and Consumer Protection
Business Assistance Center - Public Way Use Unit
City Hall - 121 N. LaSalle Street, Room 800 • Chicago, IL 60602
(312)-74-GOBIZ (312-744-6249) • (312) 744-1944 (TTY)
http://www.cityofchicago.org/bacp

09/11/2013

Alderman **Patrick O'Connor**
Ward # **40**
City of Chicago
City Hall, Room **305**
121 North LaSalle Street
Chicago, Illinois 60602

Re: An ordinance to use and maintain a portion of the public right-of-way for **three (3) banner(s)** for **Burrows Moving Company**, adjacent to the premises known as **6542 N. Clark St.**.

Dear Alderman **Patrick O'Connor**:

The applicant referenced above has requested the use of the public right-of-way for a **banner(s)**. An ordinance has been prepared by the Department of Business Affairs and Consumer Protection – Business Assistance Center - Public Way Use Unit for presentation to the City Council. Because this request was made for properties located in your ward, as approved by you as per the attached, I respectfully request that you introduce the attached ordinance at the next City Council meeting.

If you have any questions regarding this ordinance, please contact Anthony Bertuca at (312) 744-5506.

Department of Business Affairs and Consumer Protection

City of Chicago

O2013-6906

Office of the City Clerk

Document Tracking Sheet

Meeting Date:	9/11/2013
Sponsor(s):	O'Connor, Patrick (40)
Type:	Ordinance
Title:	Grant(s) of privilege in public way for Dunkin Donuts
Committee(s) Assignment:	Committee on Transportation and Public Way

ORDINANCE
DUNKIN DONUTS
Acct. No. 23007 - 1
Permit No. 1103222

Be It Ordained by the City Council of the City of Chicago:

SECTION 1. Permission and authority are hereby given and granted to DUNKIN DONUTS, upon the terms and subject to the conditions of this ordinance to maintain and use two (2) sign(s) projecting over the public right-of-way attached to its premises known as 6332 N. Broadway .

Said sign structure(s) measures as follows; along N. Broadway:
One (1) at eight (8) feet in length, eight (8) feet in height and sixteen (16) feet above grade level.
One (1) at eight (8) feet in length, two point five (2.5) feet in height and thirteen point five (13.5) feet above grade level.

The location of said privilege shall be as shown on prints kept on file with the Department of Business Affairs and Consumer Protection and the Office of the City Clerk.

Said privilege shall be constructed in accordance with plans and specifications approved by the Department of Transportation (Division of Project Development) and Zoning Department - Signs.

This grant of privilege in the public way shall be subject to the provisions of Section 10-28-015 and all other required provisions of the Municipal Code of Chicago.

The grantee shall pay to the City of Chicago as compensation for the privilege #1103222 herein granted the sum of four hundred ($400.00) per annum in advance.

A 25% penalty will be added for payments received after due date.

The permit holder agrees to hold the City of Chicago harmless for any damage, relocation or replacement costs associated with damage, relocation or removal of private property caused by the City performing work in the public way.

Authority herein given and granted for a period of five (5) years from and after 09/27/2012.

Alderman _____

Patrick O'Connor 40th Ward

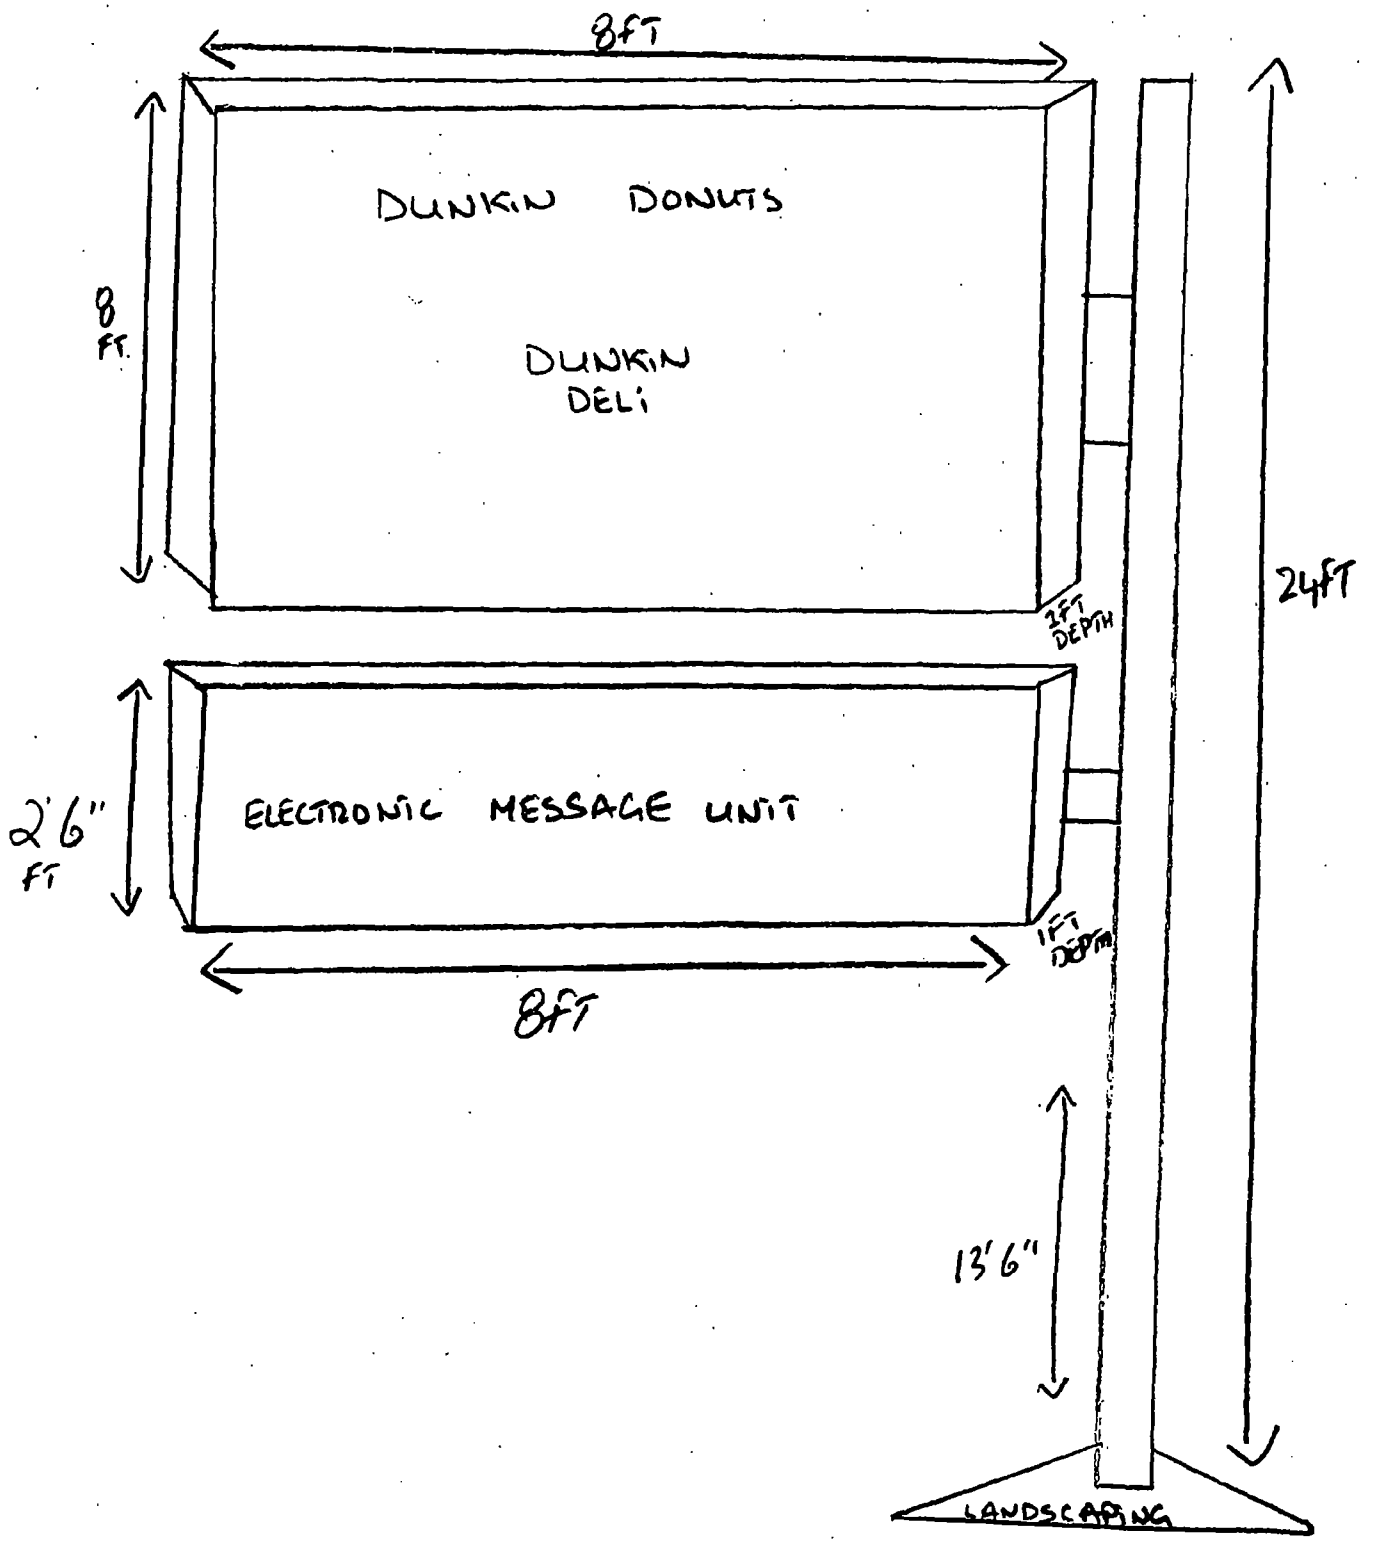
8FT
DUNKIN DONUTS
DUNKIN DELI
8 FT.
2FT DEPTH
24FT
ELECTRONIC MESSAGE UNIT
2'6" FT
1FT DEPTH
8FT
13'6"
LANDSCAPING

Department of Business Affairs and Consumer Protection
Business Assistance Center - Public Way Use Unit
City Hall - 121 N. LaSalle Street, Room 800 • Chicago, IL 60602
(312)-74-GOBIZ (312-744-6249) • (312) 744-1944 (TTY)
http://www.cityofchicago.org/bacp

09/11/2013

Alderman **Patrick O'Connor**
Ward # **40**
City of Chicago
City Hall, Room **305**
121 North LaSalle Street
Chicago, Illinois 60602

Re: An ordinance to use and maintain a portion of the public right-of-way for **two (2) sign(s)** for **DUNKIN DONUTS**, adjacent to the premises known as **6332 N. Broadway** .

Dear Alderman **Patrick O'Connor**:

The applicant referenced above has requested the use of the public right-of-way for a **sign(s)**. An ordinance has been prepared by the Department of Business Affairs and Consumer Protection – Business Assistance Center - Public Way Use Unit for presentation to the City Council. Because this request was made for properties located in your ward, as approved by you as per the attached, I respectfully request that you introduce the attached ordinance at the next City Council meeting.

If you have any questions regarding this ordinance, please contact Anthony Bertuca at (312) 744-5506.

Department of Business Affairs and Consumer Protection

City of Chicago

O2013-6909

Office of the City Clerk

Document Tracking Sheet

Meeting Date:	9/11/2013
Sponsor(s):	O'Connor, Patrick (40)
Type:	Ordinance
Title:	Grant(s) of privilege in public way for Hamburger Mary's Chicago
Committee(s) Assignment:	Committee on Transportation and Public Way

ORDINANCE
HAMBURGER MARY'S CHICAGO
Acct. No. 292957 - 2
Permit No. 1108102

Be It Ordained by the City Council of the City of Chicago:

SECTION 1. Permission and authority are hereby given and granted to HAMBURGER MARY'S CHICAGO, upon the terms and subject to the conditions of this ordinance to maintain and use, as now constructed, twelve (12) Light Fixture(s) projecting over the public right-of-way adjacent to its premises known as 5400 N. Clark St..

Said Light Fixture(s) at N. Clark Street measure(s):
Three (3) at point six seven (.67) feet in length, point six seven (.67) feet in width and eighteen (18) feet above grade level.

Said Light Fixture(s) at W. Balmoral Street measure(s):
Five (5) at point six seven (.67) feet in length, point six seven (.67) feet in width and eighteen (18) feet above grade level.
Four (4) at point four two (.42) feet in length, point four two (.42) feet in width and ten (10) feet above grade level.

The location of said privilege shall be as shown on prints kept on file with the Department of Business Affairs and Consumer Protection and the Office of the City Clerk.

Said privilege shall be constructed in accordance with plans and specifications approved by the Department of Transportation (Division of Project Development).

This grant of privilege in the public way shall be subject to the provisions of Section 10-28-015 and all other required provisions of the Municipal Code of Chicago.

The grantee shall pay to the City of Chicago as compensation for the privilege #1108102 herein granted the sum of one hundred thirty ($130.00) per annum in advance.

A 25% penalty will be added for payments received after due date.

The permit holder agrees to hold the City of Chicago harmless for any damage, relocation or replacement costs associated with damage, relocation or removal of private property caused by the City performing work in the public way.

Authority herein given and granted for a period of five (5) years from and after 07/30/2013.

Alderman _____
Patrick O'Connor 40th Ward

The Big Four LLC
dba Hamburger Mary's Chicago
Acct # 292957

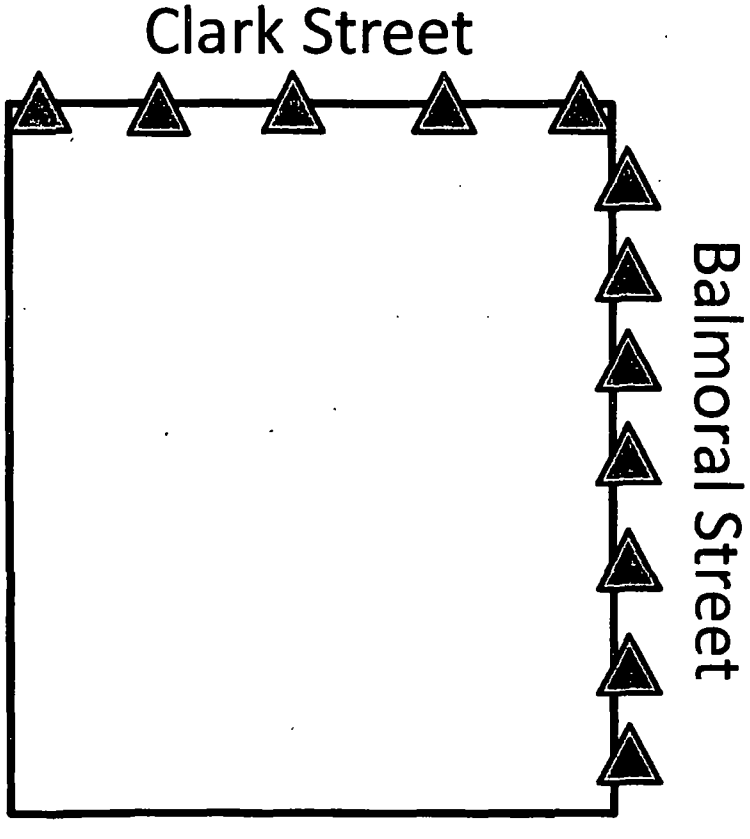

Department of Business Affairs and Consumer Protection
Business Assistance Center - Public Way Use Unit
City Hall - 121 N. LaSalle Street, Room 800 • Chicago, IL 60602
(312)-74-GOBIZ (312-744-6249) • (312) 744-1944 (TTY)
http://www.cityofchicago.org/bacp

09/11/2013

Alderman **Patrick O'Connor**
Ward # **40**
City of Chicago
City Hall, Room **305**
121 North LaSalle Street
Chicago, Illinois 60602

Re: An ordinance to use and maintain a portion of the public right-of-way for **twelve (12) light fixture(s)** for **HAMBURGER MARY'S CHICAGO**, adjacent to the premises known as **5400 N. Clark St.**.

Dear Alderman **Patrick O'Connor**:

The applicant referenced above has requested the use of the public right-of-way for a **light fixture(s)**. An ordinance has been prepared by the Department of Business Affairs and Consumer Protection – Business Assistance Center - Public Way Use Unit for presentation to the City Council. Because this request was made for properties located in your ward, as approved by you as per the attached, I respectfully request that you introduce the attached ordinance at the next City Council meeting.

If you have any questions regarding this ordinance, please contact Anthony Bertuca at (312) 744-5506.

Department of Business Affairs and Consumer Protection

City of Chicago

O2013-6912

Office of the City Clerk

Document Tracking Sheet

Meeting Date:	9/11/2013
Sponsor(s):	O'Connor, Patrick (40)
Type:	Ordinance
Title:	Grant(s) of privilege in public way for Hidden Cove, The
Committee(s) Assignment:	Committee on Transportation and Public Way

ORDINANCE
THE HIDDEN COVE
Acct. No. 54620 - 1
Permit No. 1107872

Be It Ordained by the City Council of the City of Chicago:

SECTION 1. Permission and authority are hereby given and granted to THE HIDDEN COVE, upon the terms and subject to the conditions of this ordinance to maintain and use one (1) sign(s) projecting over the public right-of-way attached to its premises known as 5338 N. Lincoln Ave..

Said sign structure(s) measures as follows; along N. Lincoln Ave.:
One (1) at five (5) feet in length, six (6) feet in height and ten point five (10.5) feet above grade level.

The location of said privilege shall be as shown on prints kept on file with the Department of Business Affairs and Consumer Protection and the Office of the City Clerk.

Said privilege shall be constructed in accordance with plans and specifications approved by the Department of Transportation (Division of Project Development) and Zoning Department - Signs.

This grant of privilege in the public way shall be subject to the provisions of Section 10-28-015 and all other required provisions of the Municipal Code of Chicago.

The grantee shall pay to the City of Chicago as compensation for the privilege #1107872 herein granted the sum of three hundred ($300.00) per annum in advance.

A 25% penalty will be added for payments received after due date.

The permit holder agrees to hold the City of Chicago harmless for any damage, relocation or replacement costs associated with damage, relocation or removal of private property caused by the City performing work in the public way.

Authority herein given and granted for a period of five (5) years from and after 06/11/2013.

Alderman _____

Patrick O'Connor 40th Ward

5338 N. LINCOLN AVE

6-14-2013

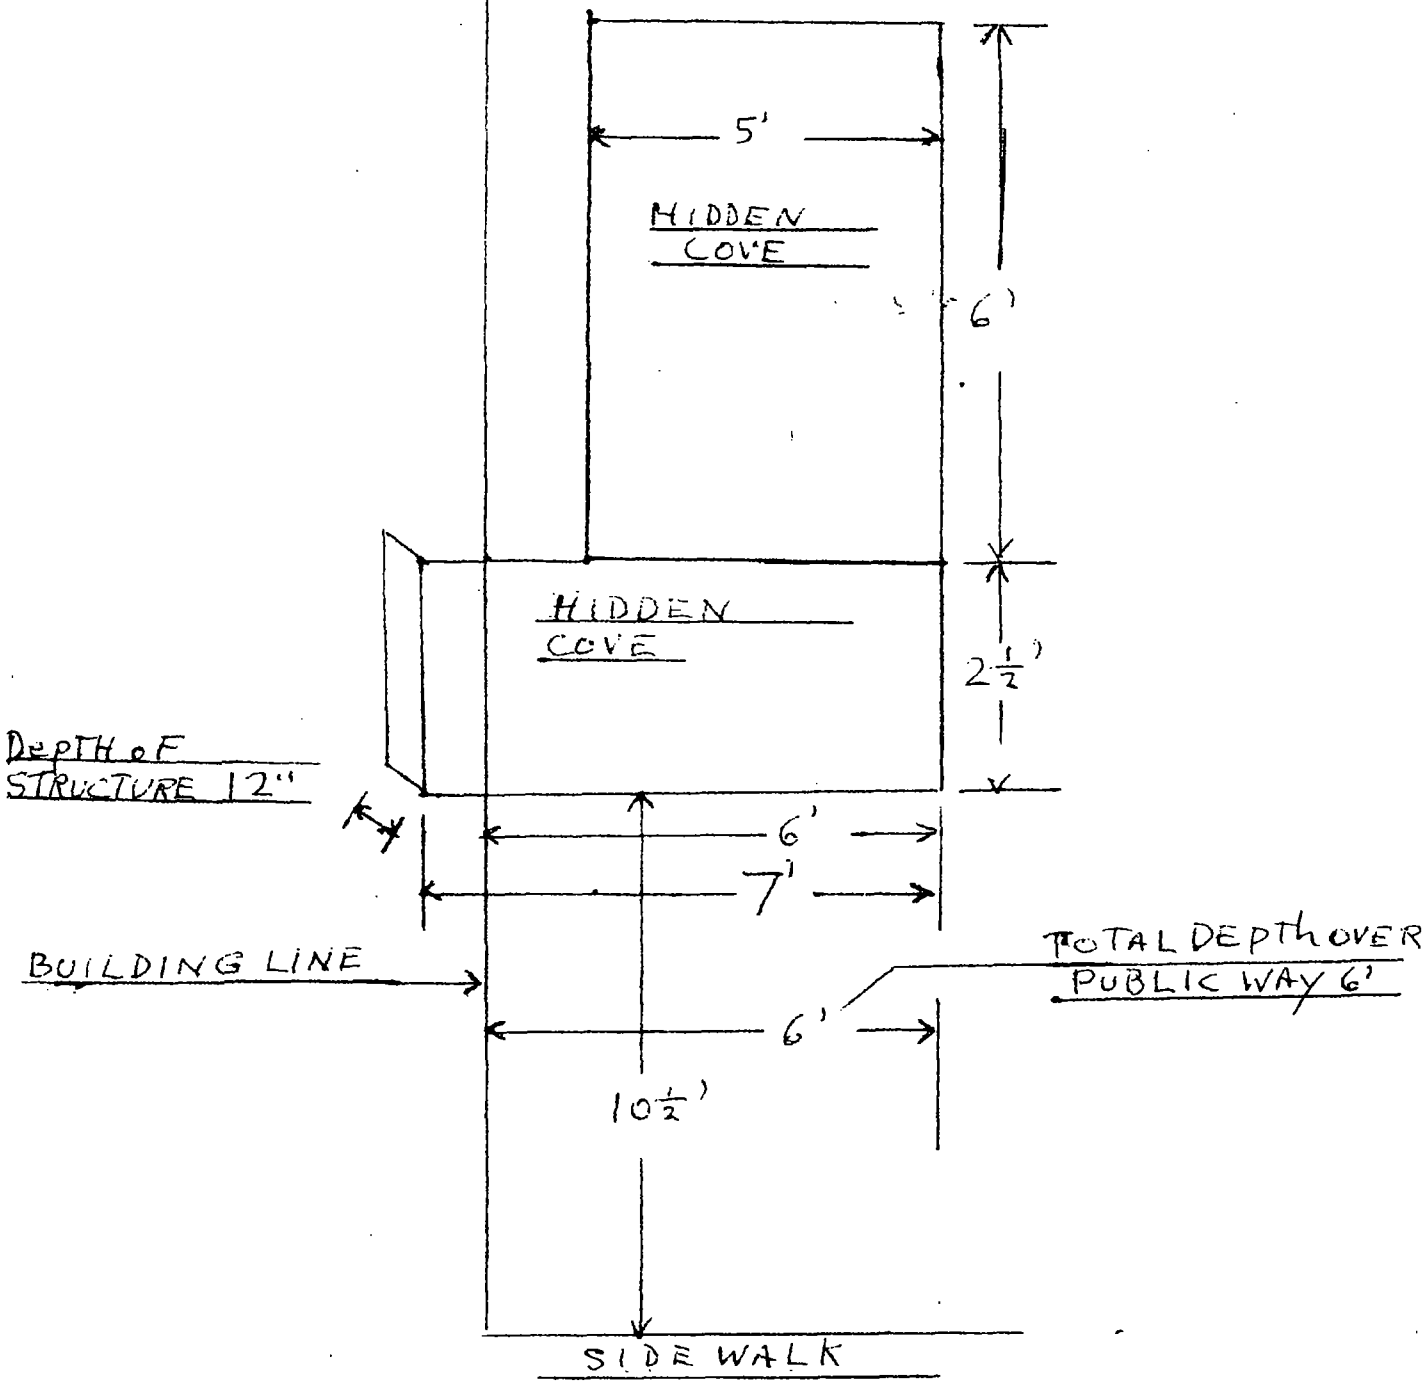

Department of Business Affairs and Consumer Protection
Business Assistance Center - Public Way Use Unit
City Hall - 121 N. LaSalle Street, Room 800 • Chicago, IL 60602
(312)-74-GOBIZ (312-744-6249) • (312) 744-1944 (TTY)
http://www.cityofchicago.org/bacp

09/11/2013

Alderman **Patrick O'Connor**
Ward # **40**
City of Chicago
City Hall, Room **305**
121 North LaSalle Street
Chicago, Illinois 60602

Re: An ordinance to use and maintain a portion of the public right-of-way for **one (1) sign(s)** for **THE HIDDEN COVE**, adjacent to the premises known as **5338 N. Lincoln Ave.**.

Dear Alderman **Patrick O'Connor**:

The applicant referenced above has requested the use of the public right-of-way for a **sign(s)**. An ordinance has been prepared by the Department of Business Affairs and Consumer Protection – Business Assistance Center - Public Way Use Unit for presentation to the City Council. Because this request was made for properties located in your ward, as approved by you as per the attached, I respectfully request that you introduce the attached ordinance at the next City Council meeting.

If you have any questions regarding this ordinance, please contact Anthony Bertuca at (312) 744-5506.

Department of Business Affairs and Consumer Protection

City of Chicago

O2013-6915

Office of the City Clerk

Document Tracking Sheet

Meeting Date:	9/11/2013
Sponsor(s):	O'Connor, Patrick (40)
Type:	Ordinance
Title:	Grant(s) of privilege in public way for Ji's Tailor
Committee(s) Assignment:	Committee on Transportation and Public Way

ORDINANCE
JI'S TAILOR
Acct. No. 293298 - 1
Permit No. 1107402

Be It Ordained by the City Council of the City of Chicago:

SECTION 1. Permission and authority are hereby given and granted to JI'S TAILOR, upon the terms and subject to the conditions of this ordinance to maintain and use one (1) sign(s) projecting over the public right-of-way attached to its premises known as 3255 W. Bryn Mawr Ave..

Said sign structure(s) measures as follows; along W. Bryn Mawr:
One (1) at five (5) feet in length, three (3) feet in height and eight point five (8.5) feet above grade level.

The location of said privilege shall be as shown on prints kept on file with the Department of Business Affairs and Consumer Protection and the Office of the City Clerk.

Said privilege shall be constructed in accordance with plans and specifications approved by the Department of Transportation (Division of Project Development) and Zoning Department - Signs.

This grant of privilege in the public way shall be subject to the provisions of Section 10-28-015 and all other required provisions of the Municipal Code of Chicago.

The grantee shall pay to the City of Chicago as compensation for the privilege #1107402 herein granted the sum of one hundred ($100.00) per annum in advance.

A 25% penalty will be added for payments received after due date.

The permit holder agrees to hold the City of Chicago harmless for any damage, relocation or replacement costs associated with damage, relocation or removal of private property caused by the City performing work in the public way.

Authority herein given and granted for a period of five (5) years from and after 05/14/2013.

Alderman _____

Patrick O'Connor 40th Ward

Sketch.

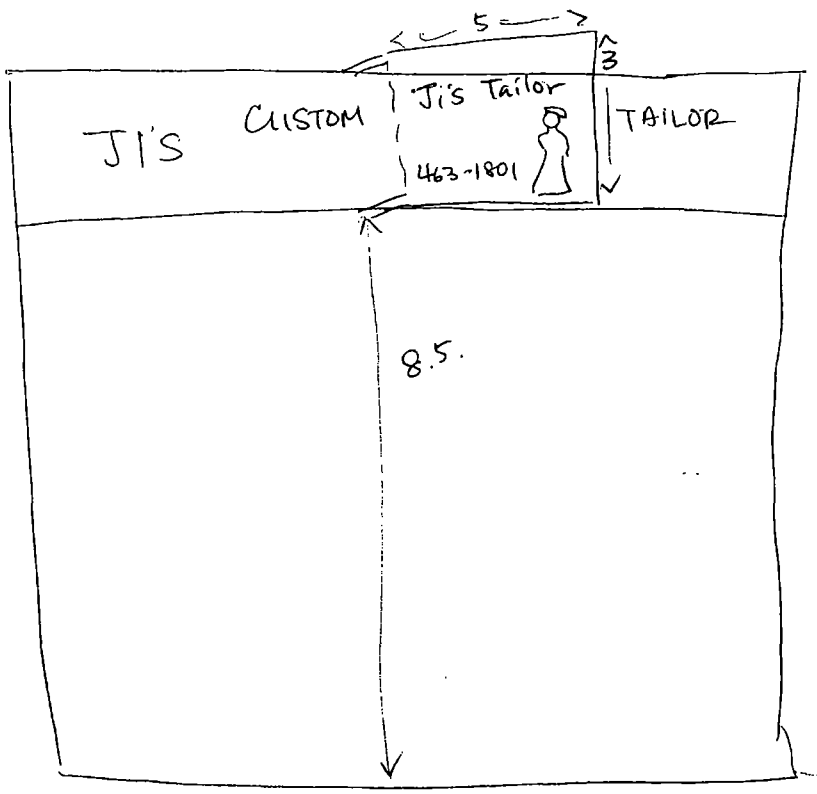

Department of Business Affairs and Consumer Protection
Business Assistance Center - Public Way Use Unit
City Hall - 121 N. LaSalle Street, Room 800 • Chicago, IL 60602
(312)-74-GOBIZ (312-744-6249) • (312) 744-1944 (TTY)
http://www.cityofchicago.org/bacp

09/11/2013

Alderman **Patrick O'Connor**
Ward # **40**
City of Chicago
City Hall, Room **305**
121 North LaSalle Street
Chicago, Illinois 60602

Re: An ordinance to use and maintain a portion of the public right-of-way for **one (1) sign(s)** for **JI'S TAILOR**, adjacent to the premises known as **3255 W. Bryn Mawr Ave.**.

Dear Alderman **Patrick O'Connor**:

The applicant referenced above has requested the use of the public right-of-way for a **sign(s)**. An ordinance has been prepared by the Department of Business Affairs and Consumer Protection – Business Assistance Center - Public Way Use Unit for presentation to the City Council. Because this request was made for properties located in your ward, as approved by you as per the attached, I respectfully request that you introduce the attached ordinance at the next City Council meeting.

If you have any questions regarding this ordinance, please contact Anthony Bertuca at (312) 744-5506.

Department of Business Affairs and Consumer Protection

City of Chicago

Office of the City Clerk

Document Tracking Sheet

O2013-6919

Meeting Date:	9/11/2013
Sponsor(s):	O'Connor, Patrick (40)
Type:	Ordinance
Title:	Grant(s) of privilege in public way for Level 1 Hair Studio, Inc.
Committee(s) Assignment:	Committee on Transportation and Public Way

ORDINANCE
LEVEL 1 HAIR STUDIO INC.
Acct. No. 298241 - 1
Permit No. 1107407

Be It Ordained by the City Council of the City of Chicago:

SECTION 1. Permission and authority are hereby given and granted to LEVEL 1 HAIR STUDIO INC., upon the terms and subject to the conditions of this ordinance to maintain and use one (1) sign(s) projecting over the public right-of-way attached to its premises known as 2725 W. Peterson Ave..

Said sign structure(s) measures as follows; along W. Peterson Avenue:
One (1) at six (6) feet in length, six (6) feet in height and thirteen (13) feet above grade level.

The location of said privilege shall be as shown on prints kept on file with the Department of Business Affairs and Consumer Protection and the Office of the City Clerk.

Said privilege shall be constructed in accordance with plans and specifications approved by the Department of Transportation (Division of Project Development) and Zoning Department - Signs.

This grant of privilege in the public way shall be subject to the provisions of Section 10-28-015 and all other required provisions of the Municipal Code of Chicago.

The grantee shall pay to the City of Chicago as compensation for the privilege #1107407 herein granted the sum of three hundred ($300.00) per annum in advance.

A 25% penalty will be added for payments received after due date.

The permit holder agrees to hold the City of Chicago harmless for any damage, relocation or replacement costs associated with damage, relocation or removal of private property caused by the City performing work in the public way.

Authority herein given and granted for a period of five (5) years from and after 06/11/2013.

Alderman _____

Patrick O'Connor 40th Ward

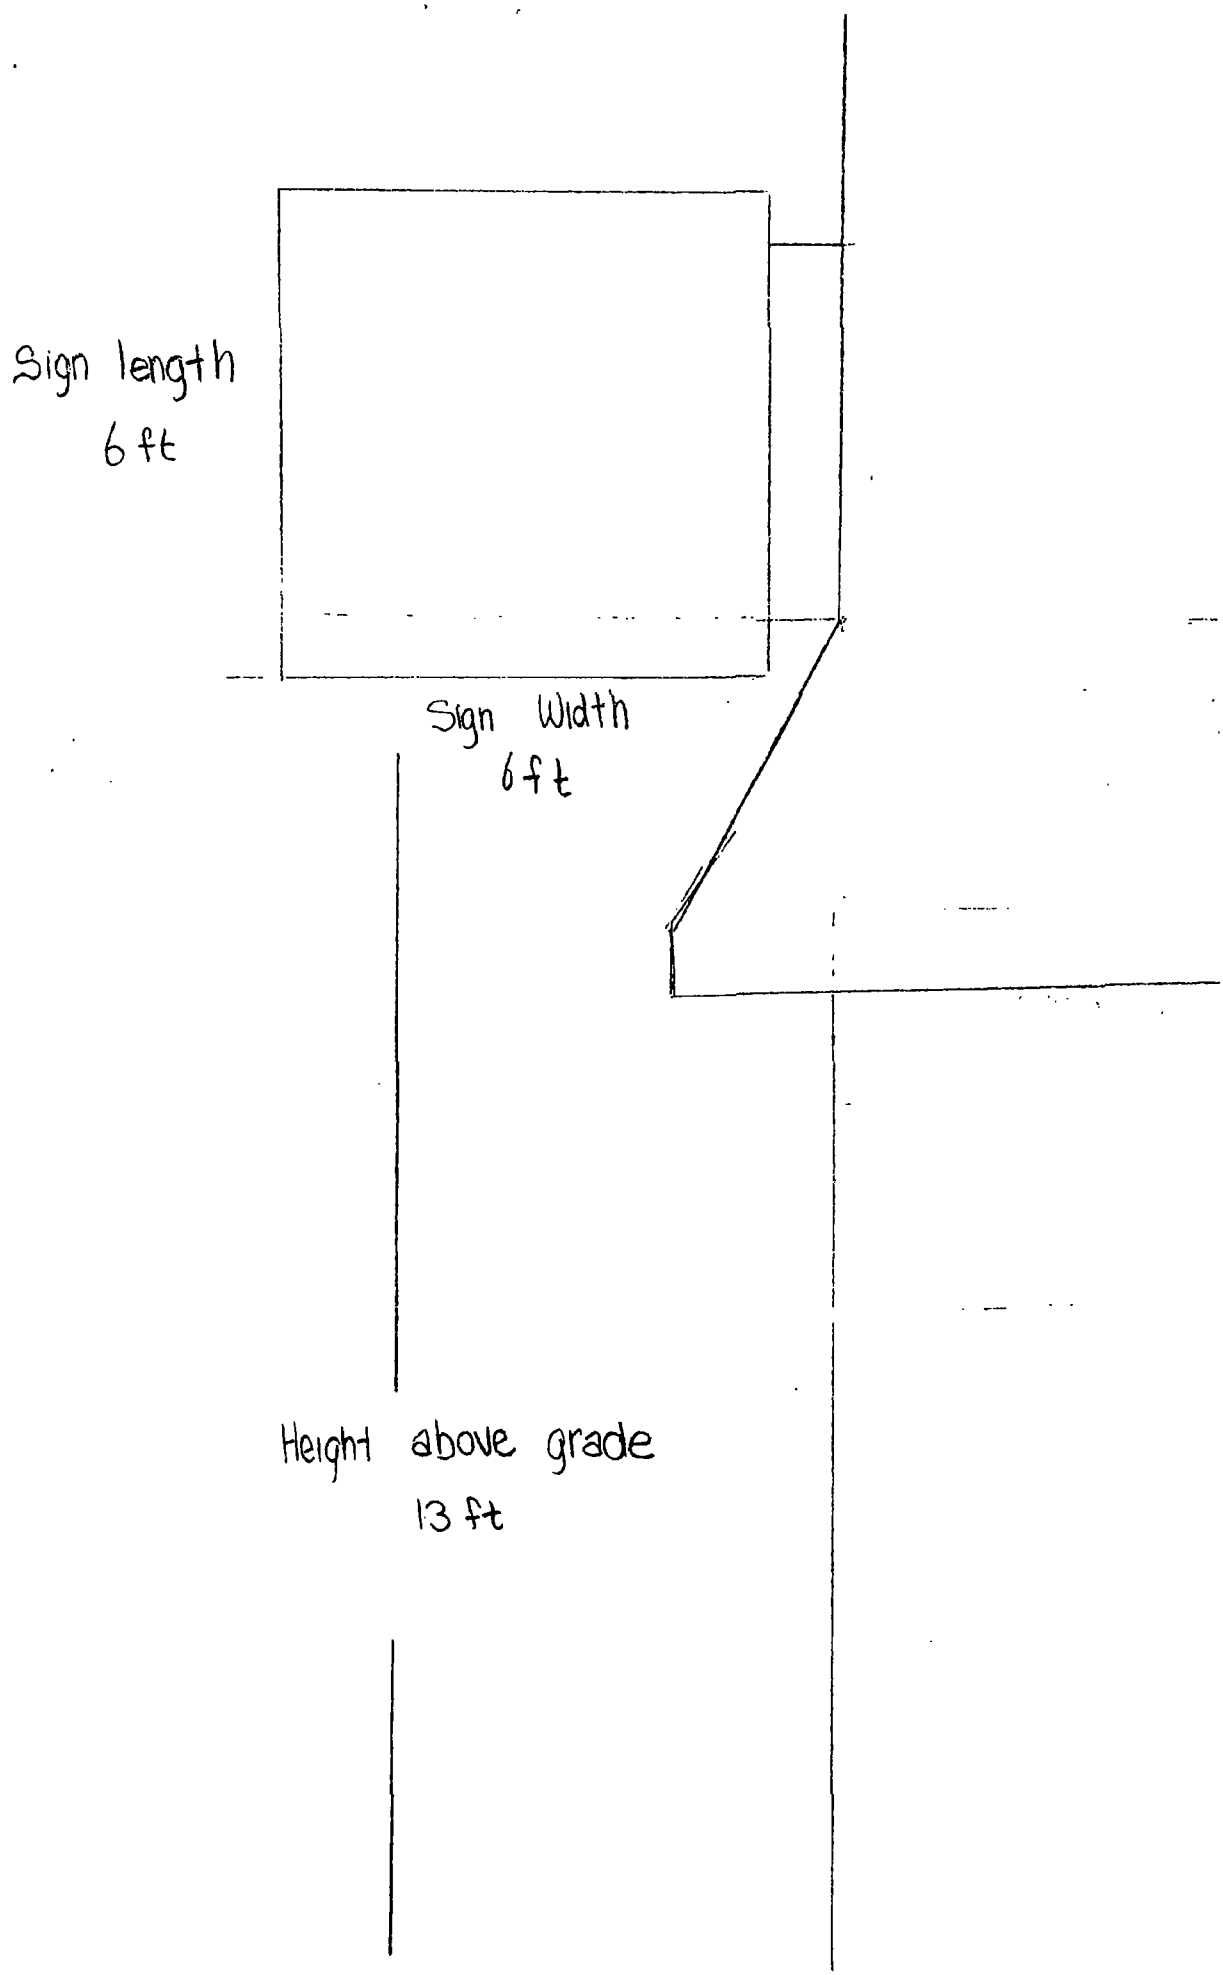
Sign length
6 ft
Sign Width
6 ft
Height above grade
13 ft

Department of Business Affairs and Consumer Protection
Business Assistance Center - Public Way Use Unit
City Hall - 121 N. LaSalle Street, Room 800 • Chicago, IL 60602
(312)-74-GOBIZ (312-744-6249) • (312) 744-1944 (TTY)
http://www.cityofchicago.org/bacp

09/11/2013

Alderman **Patrick O'Connor**
Ward # **40**
City of Chicago
City Hall, Room **305**
121 North LaSalle Street
Chicago, Illinois 60602

Re: An ordinance to use and maintain a portion of the public right-of-way for **one (1) sign(s)** for **LEVEL 1 HAIR STUDIO INC.**, adjacent to the premises known as **2725 W. Peterson Ave.**.

Dear Alderman **Patrick O'Connor**:

The applicant referenced above has requested the use of the public right-of-way for a **sign(s)**. An ordinance has been prepared by the Department of Business Affairs and Consumer Protection – Business Assistance Center - Public Way Use Unit for presentation to the City Council. Because this request was made for properties located in your ward, as approved by you as per the attached, I respectfully request that you introduce the attached ordinance at the next City Council meeting.

If you have any questions regarding this ordinance, please contact Anthony Bertuca at (312) 744-5506.

Department of Business Affairs and Consumer Protection

City of Chicago

O2013-6922

Office of the City Clerk

Document Tracking Sheet

Meeting Date:	9/11/2013
Sponsor(s):	O'Connor, Patrick (40)
Type:	Ordinance
Title:	Grant(s) of privilege in public way for Oak Street Health
Committee(s) Assignment:	Committee on Transportation and Public Way

ORDINANCE
Oak Street Health
Acct. No. 381739 - 2
Permit No. 1107366

Be It Ordained by the City Council of the City of Chicago:

SECTION 1. Permission and authority are hereby given and granted to Oak Street Health, upon the terms and subject to the conditions of this ordinance to maintain and use one (1) sign(s) projecting over the public right-of-way attached to its premises known as 1541 W. Devon Ave..

Said sign structure(s) measures as follows; along W Devon Ave:
One (1) at eighteen (18) feet in length, three point five (3.5) feet in height and twelve (12) feet above grade level.

The location of said privilege shall be as shown on prints kept on file with the Department of Business Affairs and Consumer Protection and the Office of the City Clerk.

Said privilege shall be constructed in accordance with plans and specifications approved by the Department of Transportation (Division of Project Development) and Zoning Department - Signs.

This grant of privilege in the public way shall be subject to the provisions of Section 10-28-015 and all other required provisions of the Municipal Code of Chicago.

The grantee shall pay to the City of Chicago as compensation for the privilege #1107366 herein granted the sum of three hundred ($300.00) per annum in advance.

A 25% penalty will be added for payments received after due date.

The permit holder agrees to hold the City of Chicago harmless for any damage, relocation or replacement costs associated with damage, relocation or removal of private property caused by the City performing work in the public way.

Authority herein given and granted for a period of five (5) years from and after Date of Passage.

Alderman _____

Patrick O'Connor 40th Ward

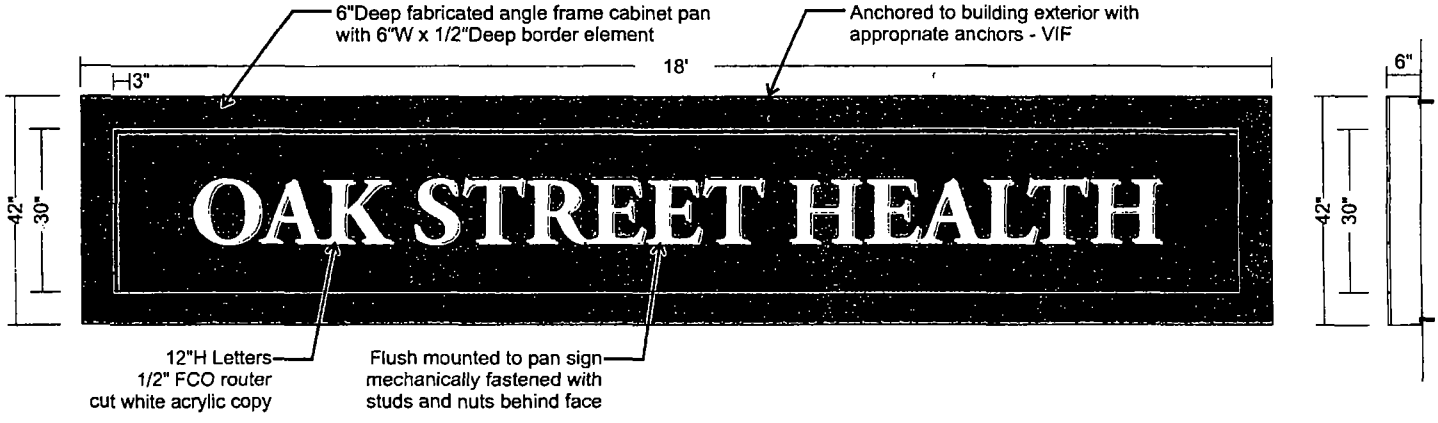

Non-Illuminated Box Sign
3/4" = 1'

SOUTH WATER
SIGNS
934 N Church
Elmhurst, IL 60126
tel. 630 333 4900
fax 630 333 4915

CLIENT: Oak Street Health	PROJECT NAME: Non-Illuminated Wall Sign 1541 W Devon, Chicago IL	DATE: 05 22 13	REVISIONS: REV1 05.23.13
CUSTOMER APPROVAL:	TRACKER NUMBER: 7001548	DRAWN BY: ER	

THIS DRAWING IS THE PROPERTY OF SOUTH WATER SIGNS LLC. ALL RIGHTS OF REPRODUCTION ARE RESERVED BY SOUTH WATER SIGNS, INC.

Department of Business Affairs and Consumer Protection
Business Assistance Center - Public Way Use Unit
City Hall - 121 N. LaSalle Street, Room 800 • Chicago, IL 60602
(312)-74-GOBIZ (312-744-6249) • (312) 744-1944 (TTY)
http://www.cityofchicago.org/bacp

09/11/2013

Alderman **Patrick O'Connor**
Ward # **40**
City of Chicago
City Hall, Room **305**
121 North LaSalle Street
Chicago, Illinois 60602

Re: An ordinance to use and maintain a portion of the public right-of-way for **one (1) sign(s)** for **Oak Street Health**, adjacent to the premises known as **1541 W. Devon Ave.**.

Dear Alderman **Patrick O'Connor**:

The applicant referenced above has requested the use of the public right-of-way for a **sign(s)**. An ordinance has been prepared by the Department of Business Affairs and Consumer Protection – Business Assistance Center - Public Way Use Unit for presentation to the City Council. Because this request was made for properties located in your ward, as approved by you as per the attached, I respectfully request that you introduce the attached ordinance at the next City Council meeting.

If you have any questions regarding this ordinance, please contact Anthony Bertuca at (312) 744-5506.

Department of Business Affairs and Consumer Protection

City of Chicago

O2013-6925

Office of the City Clerk

Document Tracking Sheet

Meeting Date:	9/11/2013
Sponsor(s):	O'Connor, Patrick (40)
Type:	Ordinance
Title:	Grant(s) of privilege in public way for Ranallis
Committee(s) Assignment:	Committee on Transportation and Public Way

ORDINANCE
RANALLIS
Acct. No. 306632 - 1
Permit No. 1108095

Be It Ordained by the City Council of the City of Chicago:

SECTION 1. Permission and authority are hereby given and granted to RANALLIS, upon the terms and subject to the conditions of this ordinance to maintain and use, as now constructed, thirteen (13) Light Fixture(s) projecting over the public right-of-way adjacent to its premises known as 1512 W. Berwyn Ave..

Said Light Fixture(s) at W. Berwyn measure(s):
Nine (9) at two (2) feet in length, point three three (.33) feet in width and fifteen point two five (15.25) feet above grade level.
Four (4) at point six seven (.67) feet in length, point three three (.33) feet in width and sixteen point eight three (16.83) feet above grade level.

The location of said privilege shall be as shown on prints kept on file with the Department of Business Affairs and Consumer Protection and the Office of the City Clerk.

Said privilege shall be constructed in accordance with plans and specifications approved by the Department of Transportation (Division of Project Development).

This grant of privilege in the public way shall be subject to the provisions of Section 10-28-015 and all other required provisions of the Municipal Code of Chicago.

The grantee shall pay to the City of Chicago as compensation for the privilege #1108095 herein granted the sum of one hundred thirty-five ($135.00) per annum in advance.

A 25% penalty will be added for payments received after due date.

The permit holder agrees to hold the City of Chicago harmless for any damage, relocation or replacement costs associated with damage, relocation or removal of private property caused by the City performing work in the public way.

Authority herein given and granted for a period of five (5) years from and after 06/11/2013.

Alderman _____

Patrick O'Connor 40th Ward

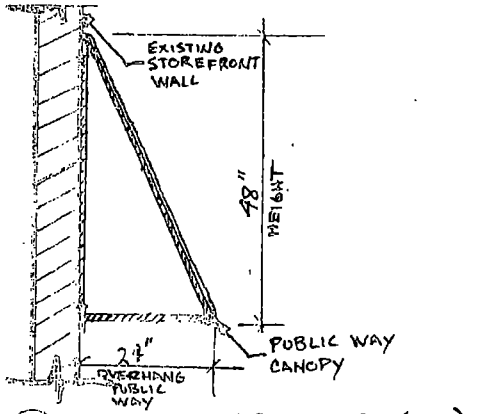

A6/02 CANOPY SECTION-PUBLIC USE (TYP.)
SCALE: 1/2" = 1'-0"

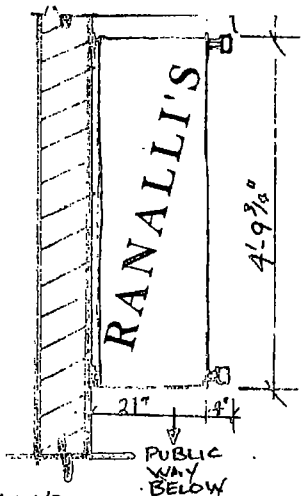

A6/03 SIGN/BANNER SECTION - PUBLIC USE (TYP.)
SCALE: 1/2" = 1'-0"

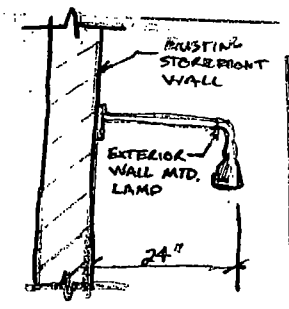

A6/02 PUBLIC WAY LIGHT FIXT. DETAIL
SCALE: 1/2" = 1'-0"

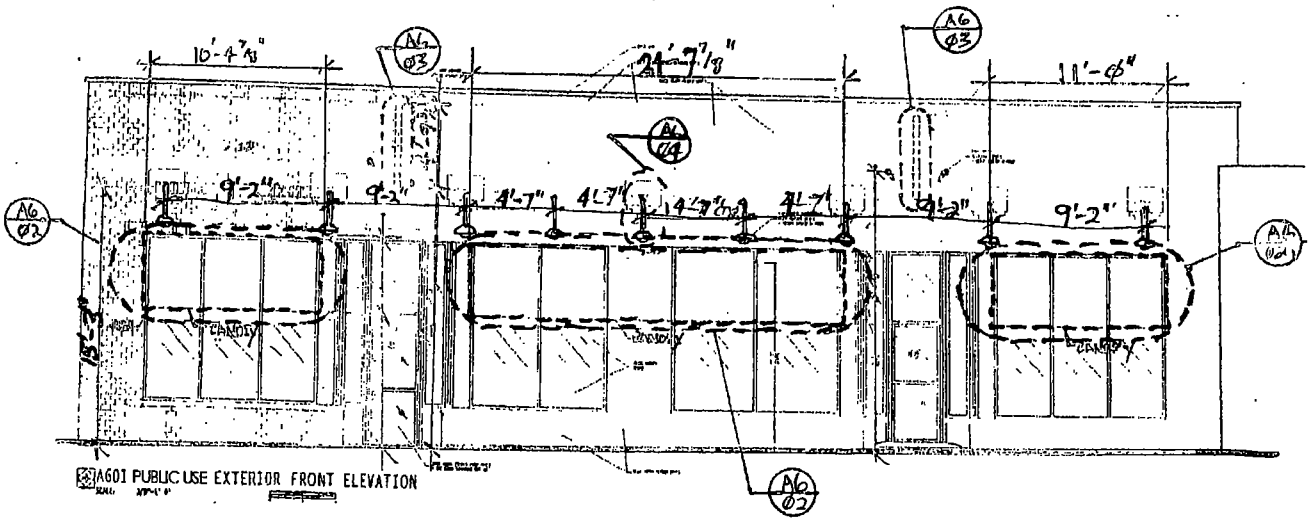

A601 PUBLIC USE EXTERIOR FRONT ELEVATION

Department of Business Affairs and Consumer Protection
Business Assistance Center - Public Way Use Unit
City Hall - 121 N. LaSalle Street, Room 800 • Chicago, IL 60602
(312)-74-GOBIZ (312-744-6249) • (312) 744-1944 (TTY)
http://www.cityofchicago.org/bacp

09/11/2013

Alderman **Patrick O'Connor**
Ward # **40**
City of Chicago
City Hall, Room **305**
121 North LaSalle Street
Chicago, Illinois 60602

Re: An ordinance to use and maintain a portion of the public right-of-way for **thirteen (13) light fixture(s)** for **RANALLIS**, adjacent to the premises known as **1512 W. Berwyn Ave.**.

Dear Alderman **Patrick O'Connor**:

The applicant referenced above has requested the use of the public right-of-way for a **light fixture(s)**. An ordinance has been prepared by the Department of Business Affairs and Consumer Protection – Business Assistance Center - Public Way Use Unit for presentation to the City Council. Because this request was made for properties located in your ward, as approved by you as per the attached, I respectfully request that you introduce the attached ordinance at the next City Council meeting.

If you have any questions regarding this ordinance, please contact Anthony Bertuca at (312) 744-5506.

Department of Business Affairs and Consumer Protection

City of Chicago

O2013-6929

Office of the City Clerk

Document Tracking Sheet

Meeting Date:	9/11/2013
Sponsor(s):	O'Connor, Patrick (40)
Type:	Ordinance
Title:	Grant(s) of privilege in public way for Sabor A Cafe, Inc.
Committee(s) Assignment:	Committee on Transportation and Public Way

ORDINANCE
SABOR A CAFE INC
Acct. No. 219937 - 1
Permit No. 1107356

Be It Ordained by the City Council of the City of Chicago:

SECTION 1. Permission and authority are hereby given and granted to SABOR A CAFE INC, upon the terms and subject to the conditions of this ordinance to maintain and use, as now constructed, seven (7) Light Fixture(s) projecting over the public right-of-way adjacent to its premises known as 2435 W. Peterson Ave..

Said Light Fixture(s) at W PETERSON measure(s):
Five (5) at two (2) feet in length, point six six (.66) feet in width and fourteen (14) feet above grade level.

Said Light Fixture(s) at N ARISIAN measure(s):
Two (2) at two (2) feet in length, point six six (.66) feet in width and fourteen (14) feet above grade level.

The location of said privilege shall be as shown on prints kept on file with the Department of Business Affairs and Consumer Protection and the Office of the City Clerk.

Said privilege shall be constructed in accordance with plans and specifications approved by the Department of Transportation (Division of Project Development).

This grant of privilege in the public way shall be subject to the provisions of Section 10-28-015 and all other required provisions of the Municipal Code of Chicago.

The grantee shall pay to the City of Chicago as compensation for the privilege #1107356 herein granted the sum of one hundred five ($105.00) per annum in advance.

A 25% penalty will be added for payments received after due date.

The permit holder agrees to hold the City of Chicago harmless for any damage, relocation or replacement costs associated with damage, relocation or removal of private property caused by the City performing work in the public way.

Authority herein given and granted for a period of five (5) years from and after 07/30/2013.

Alderman _____
Patrick O'Connor 40th Ward

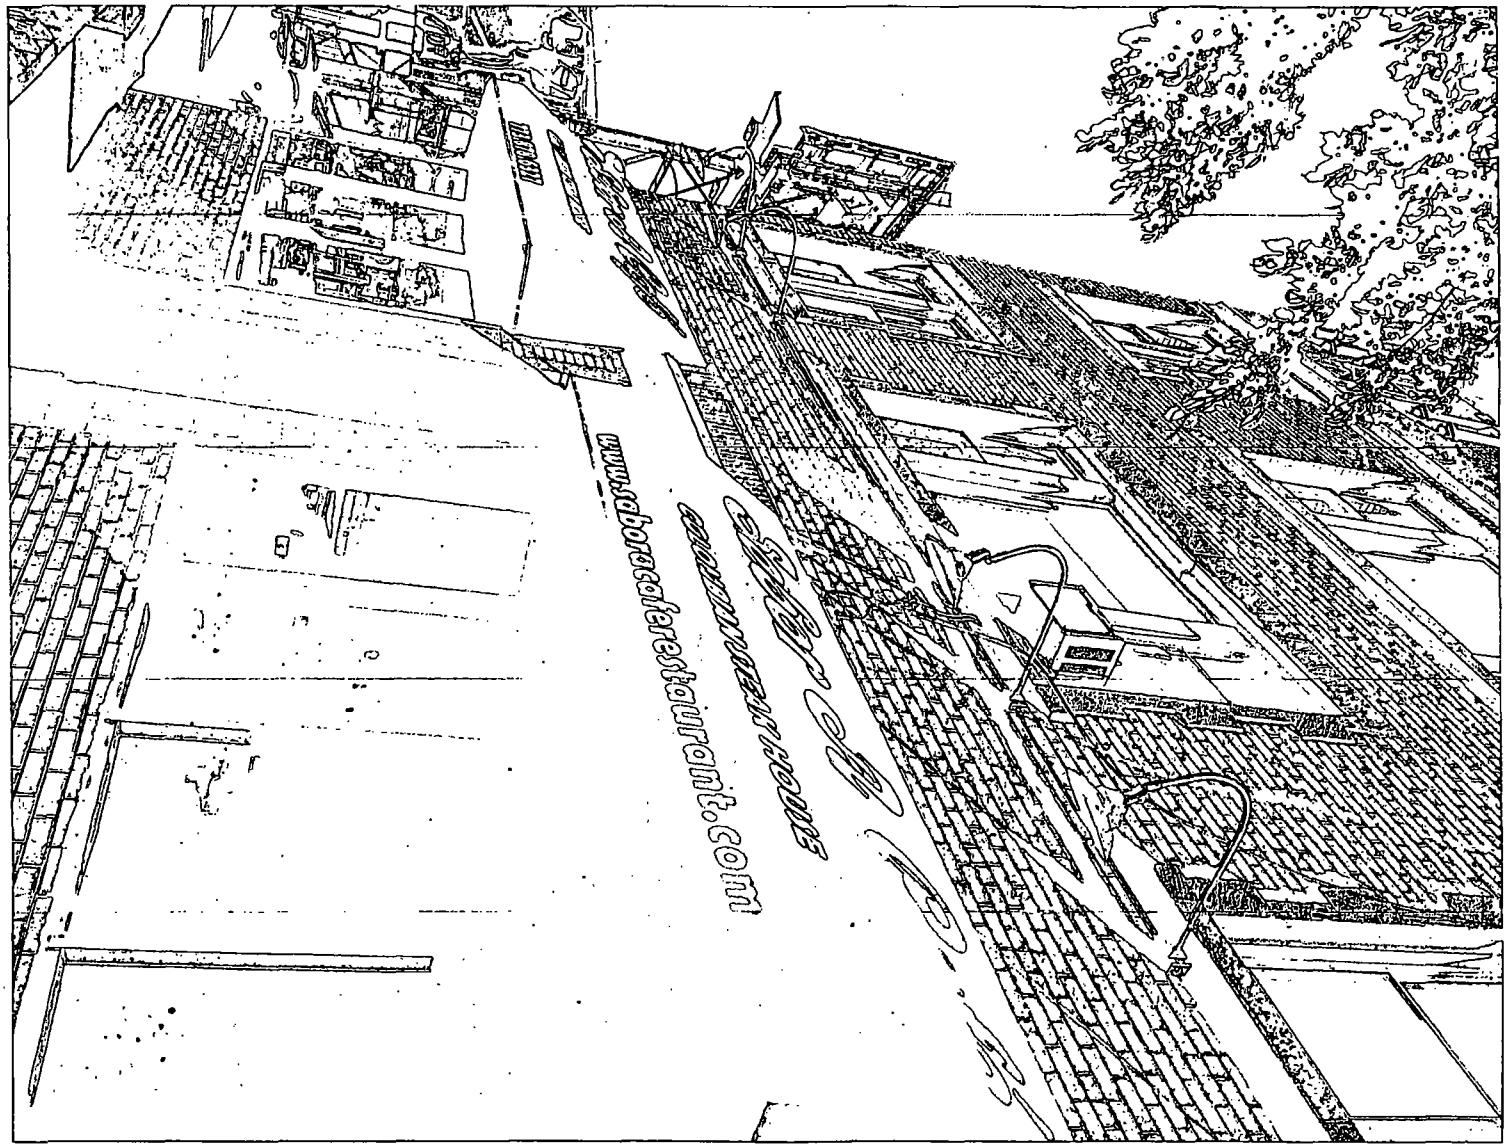
www.boroughrestaurant.com

Department of Business Affairs and Consumer Protection
Business Assistance Center - Public Way Use Unit
City Hall - 121 N. LaSalle Street, Room 800 • Chicago, IL 60602
(312)-74-GOBIZ (312-744-6249) • (312) 744-1944 (TTY)
http://www.cityofchicago.org/bacp

09/11/2013

Alderman **Patrick O'Connor**
Ward # **40**
City of Chicago
City Hall, Room **305**
121 North LaSalle Street
Chicago, Illinois 60602

Re: An ordinance to use and maintain a portion of the public right-of-way for **seven (7) light fixture(s)** for **SABOR A CAFE INC**, adjacent to the premises known as **2435 W. Peterson Ave.**.

Dear Alderman **Patrick O'Connor**:

The applicant referenced above has requested the use of the public right-of-way for a **light fixture(s)**. An ordinance has been prepared by the Department of Business Affairs and Consumer Protection – Business Assistance Center - Public Way Use Unit for presentation to the City Council. Because this request was made for properties located in your ward, as approved by you as per the attached, I respectfully request that you introduce the attached ordinance at the next City Council meeting.

If you have any questions regarding this ordinance, please contact Anthony Bertuca at (312) 744-5506.

Department of Business Affairs and Consumer Protection

City of Chicago

O2013-6932

Office of the City Clerk

Document Tracking Sheet

Meeting Date:	9/11/2013
Sponsor(s):	O'Connor, Mary (41)
Type:	Ordinance
Title:	Grant(s) of privilege in public way for Alfa Upholster & Interiors
Committee(s) Assignment:	Committee on Transportation and Public Way

ORDINANCE
ALFA UPHOLSTER & INTERIORS
Acct. No. 52223 - 3
Permit No. 1108554

Be It Ordained by the City Council of the City of Chicago:

SECTION 1. Permission and authority are hereby given and granted to ALFA UPHOLSTER & INTERIORS, upon the terms and subject to the conditions of this ordinance to maintain and use one (1) sign(s) projecting over the public right-of-way attached to its premises known as 6668 N. Northwest Hwy..

Said sign structure(s) measures as follows; along N. Northwest Highway:
One (1) at four point four one (4.41) feet in length, three (3) feet in height and twelve (12) feet above grade level.

The location of said privilege shall be as shown on prints kept on file with the Department of Business Affairs and Consumer Protection and the Office of the City Clerk.

Said privilege shall be constructed in accordance with plans and specifications approved by the Department of Transportation (Division of Project Development) and Zoning Department - Signs.

This grant of privilege in the public way shall be subject to the provisions of Section 10-28-015 and all other required provisions of the Municipal Code of Chicago.

The grantee shall pay to the City of Chicago as compensation for the privilege #1108554 herein granted the sum of one hundred ($100.00) per annum in advance.

A 25% penalty will be added for payments received after due date.

The permit holder agrees to hold the City of Chicago harmless for any damage, relocation or replacement costs associated with damage, relocation or removal of private property caused by the City performing work in the public way.

Authority herein given and granted for a period of five (5) years from and after 10/31/2012.

Alderman Mary O'Connor

Mary O'Connor 41st Ward

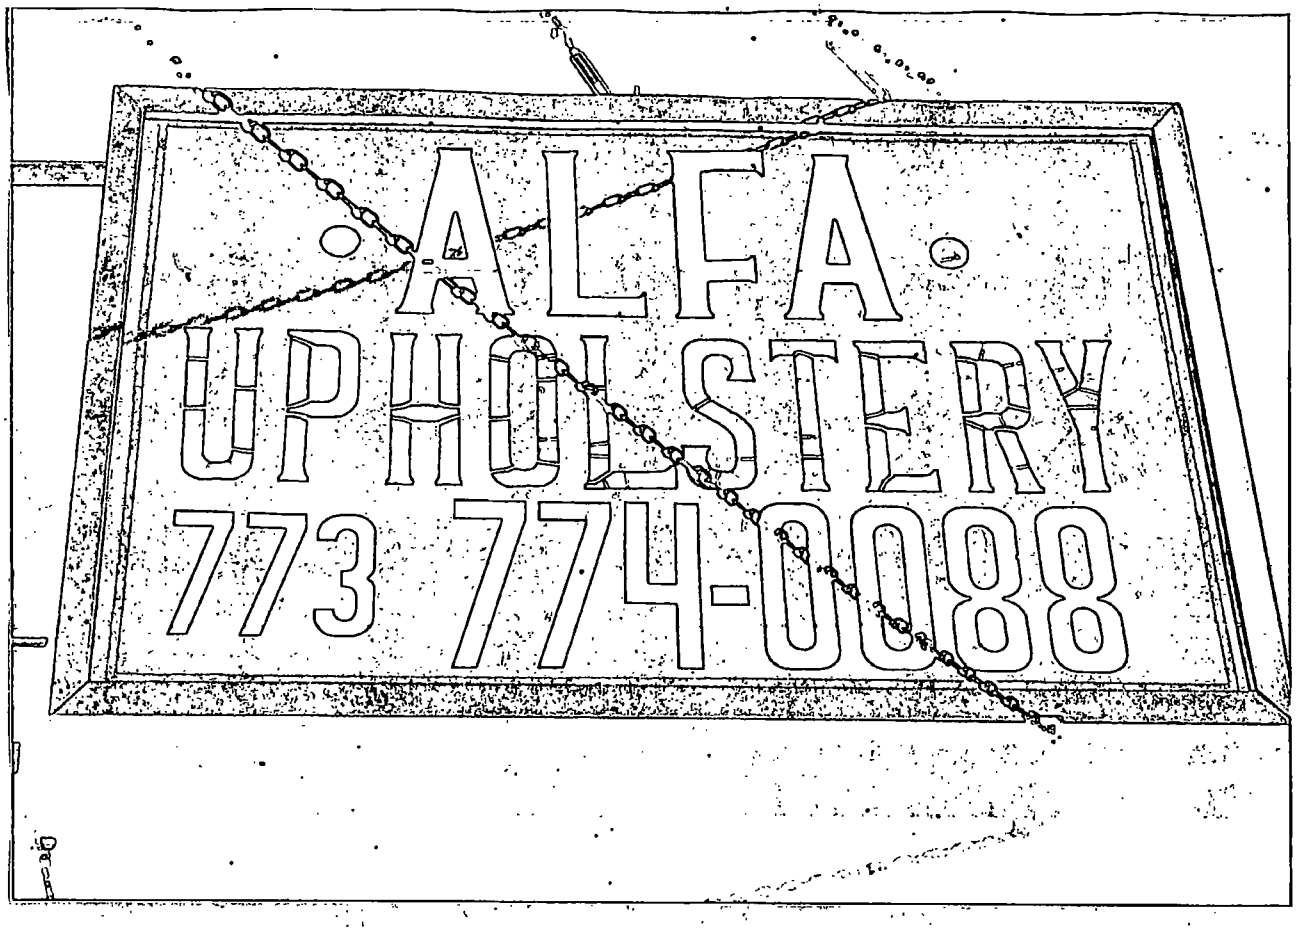
ALFA
UPHOLSTERY
773 774-0088

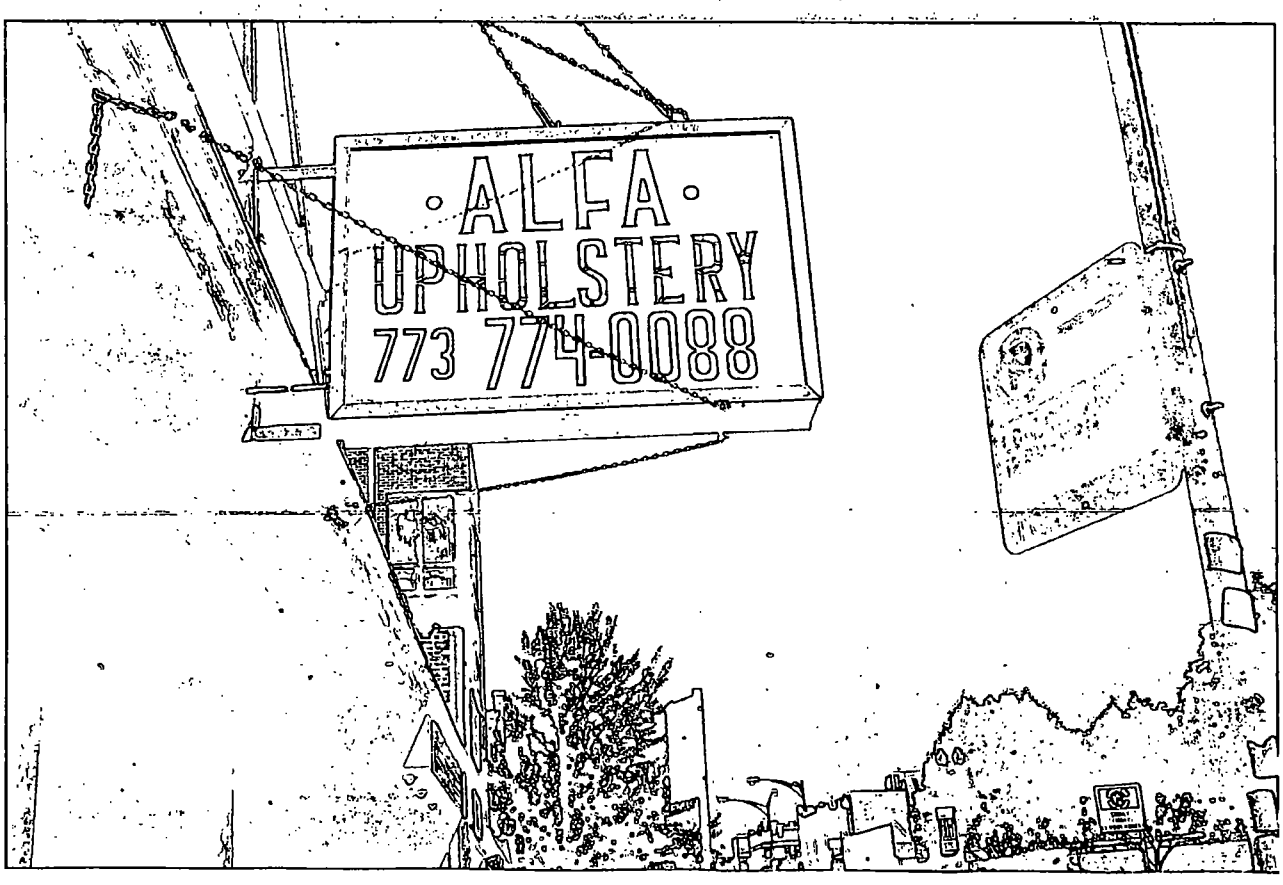
ALFA
UPHOLSTERY
773 774-0088

Department of Business Affairs and Consumer Protection
Business Assistance Center - Public Way Use Unit
City Hall - 121 N. LaSalle Street, Room 800 • Chicago, IL 60602
(312)-74-GOBIZ (312-744-6249) • (312) 744-1944 (TTY)
http://www.cityofchicago.org/bacp

09/11/2013

Alderman **Mary O'Connor**
Ward # **41**
City of Chicago
City Hall, Room **203**
121 North LaSalle Street
Chicago, Illinois 60602

Re: An ordinance to use and maintain a portion of the public right-of-way for **one (1) sign(s)** for **ALFA UPHOLSTER & INTERIORS**, adjacent to the premises known as **6668 N. Northwest Hwy.**.

Dear Alderman **Mary O'Connor**:

The applicant referenced above has requested the use of the public right-of-way for a **sign(s)**. An ordinance has been prepared by the Department of Business Affairs and Consumer Protection – Business Assistance Center - Public Way Use Unit for presentation to the City Council. Because this request was made for properties located in your ward, as approved by you as per the attached, I respectfully request that you introduce the attached ordinance at the next City Council meeting.

If you have any questions regarding this ordinance, please contact Anthony Bertuca at (312) 744-5506.

Department of Business Affairs and Consumer Protection

City of Chicago

O2013-6936

Office of the City Clerk

Document Tracking Sheet

Meeting Date:	9/11/2013
Sponsor(s):	O'Connor, Mary (41)
Type:	Ordinance
Title:	Grant(s) of privilege in public way for Children Campus, Inc.
Committee(s) Assignment:	Committee on Transportation and Public Way

ORDINANCE
CHILDREN CAMPUS INC
Acct. No. 25218 - 1
Permit No. 1107702

Be It Ordained by the City Council of the City of Chicago:

SECTION 1. Permission and authority are hereby given and granted to CHILDREN CAMPUS INC, upon the terms and subject to the conditions of this ordinance to maintain and use one (1) sign(s) projecting over the public right-of-way attached to its premises known as 7250 W. Touhy Ave..

Said sign structure(s) measures as follows; along W. TOUHY:
One (1) at six (6) feet in length, three (3) feet in height and ten point one seven (10.17) feet above grade level.

The location of said privilege shall be as shown on prints kept on file with the Department of Business Affairs and Consumer Protection and the Office of the City Clerk.

Said privilege shall be constructed in accordance with plans and specifications approved by the Department of Transportation (Division of Project Development) and Zoning Department - Signs.

This grant of privilege in the public way shall be subject to the provisions of Section 10-28-015 and all other required provisions of the Municipal Code of Chicago.

The grantee shall pay to the City of Chicago as compensation for the privilege #1107702 herein granted the sum of one hundred ($100.00) per annum in advance.

A 25% penalty will be added for payments received after due date.

The permit holder agrees to hold the City of Chicago harmless for any damage, relocation or replacement costs associated with damage, relocation or removal of private property caused by the City performing work in the public way.

Authority herein given and granted for a period of five (5) years from and after 07/09/2013.

Alderman Mary O'Connor

Mary O'Connor 41st Ward

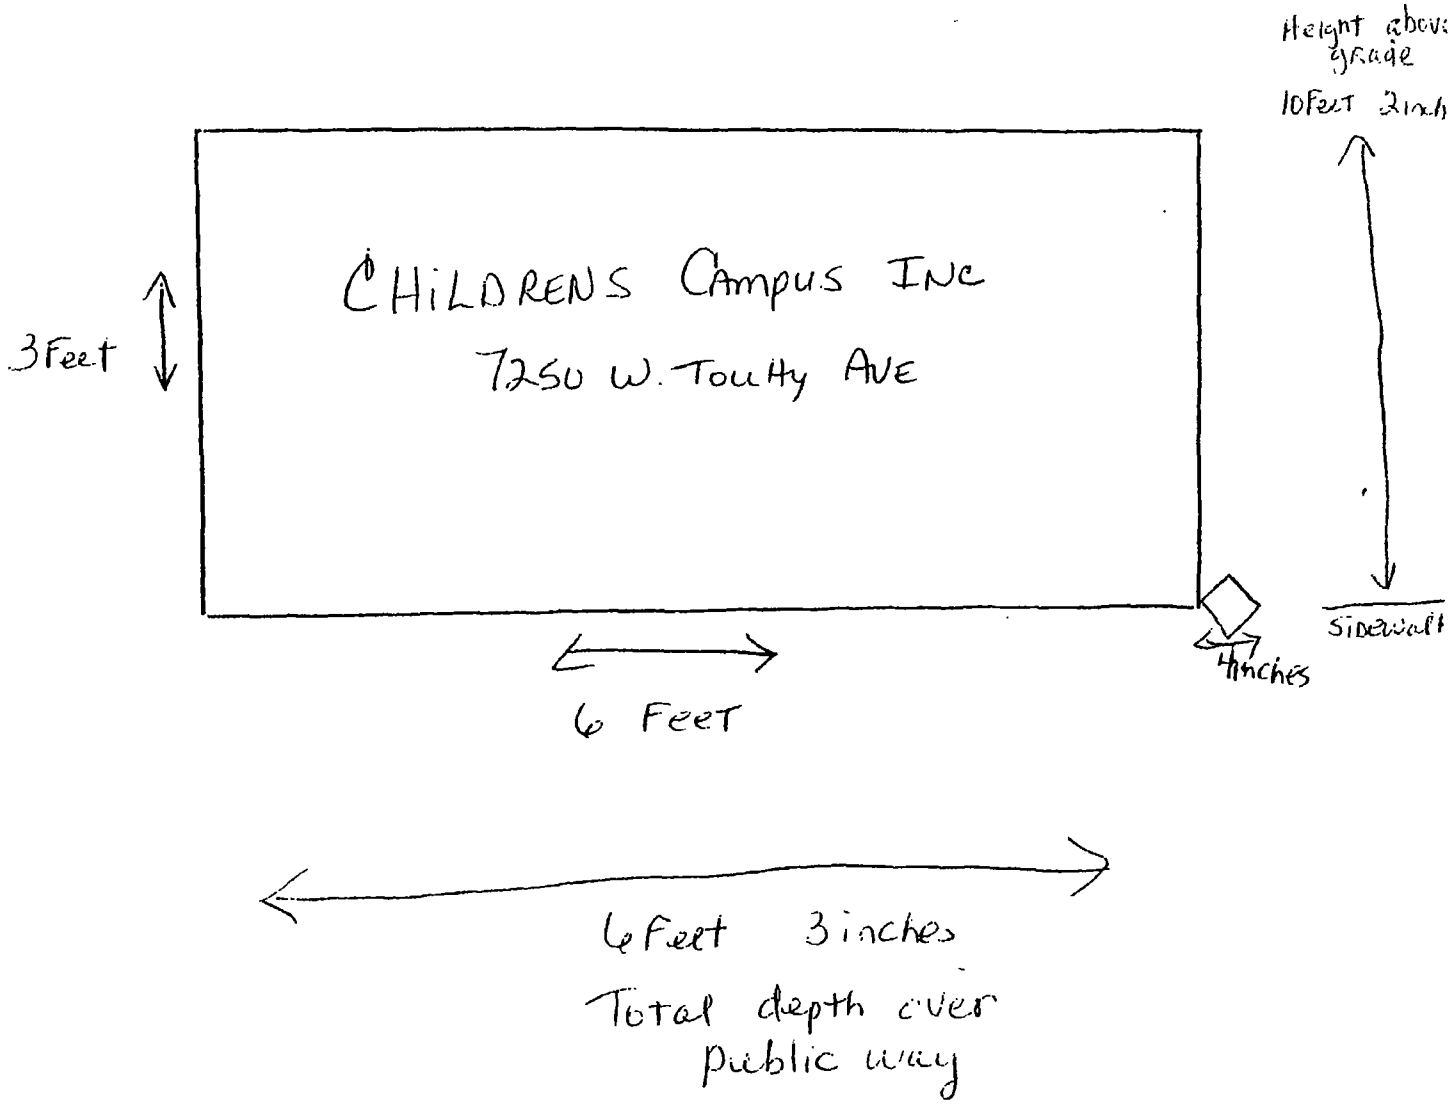
Height above grade
10Feet 2inch
CHILDRENS Campus INC
7250 W. Touhy AVE
3Feet
4inches
Sidewalk
6 Feet
6Feet 3inches
Total depth over public way

Department of Business Affairs and Consumer Protection
Business Assistance Center - Public Way Use Unit
City Hall - 121 N. LaSalle Street, Room 800 • Chicago, IL 60602
(312)-74-GOBIZ (312-744-6249) • (312) 744-1944 (TTY)
http://www.cityofchicago.org/bacp

09/11/2013

Alderman **Mary O'Connor**
Ward # **41**
City of Chicago
City Hall, Room **203**
121 North LaSalle Street
Chicago, Illinois 60602

Re: An ordinance to use and maintain a portion of the public right-of-way for **one (1) sign(s)** for **CHILDREN CAMPUS INC**, adjacent to the premises known as **7250 W. Touhy Ave.**.

Dear Alderman **Mary O'Connor**:

The applicant referenced above has requested the use of the public right-of-way for a **sign(s)**. An ordinance has been prepared by the Department of Business Affairs and Consumer Protection – Business Assistance Center - Public Way Use Unit for presentation to the City Council. Because this request was made for properties located in your ward, as approved by you as per the attached, I respectfully request that you introduce the attached ordinance at the next City Council meeting.

If you have any questions regarding this ordinance, please contact Anthony Bertuca at (312) 744-5506.

Department of Business Affairs and Consumer Protection

City of Chicago

O2013-6940

Office of the City Clerk

Document Tracking Sheet

Meeting Date:	9/11/2013
Sponsor(s):	O'Connor, Mary (41)
Type:	Ordinance
Title:	Grant(s) of privilege in public way for Elliott's Seafood and Chop House Grill
Committee(s) Assignment:	Committee on Transportation and Public Way

ORDINANCE
ELLIOTT'S SEAFOOD AND CHOP HOUSE GRILL
Acct. No. 14466 - 1
Permit No. 1108196

Be It Ordained by the City Council of the City of Chicago:

SECTION 1. Permission and authority are hereby given and granted to ELLIOTT'S SEAFOOD AND CHOP HOUSE GRILL, upon the terms and subject to the conditions of this ordinance to maintain and use one (1) sign(s) projecting over the public right-of-way attached to its premises known as 6688-6690 N. Northwest Hwy..

Said sign structure(s) measures as follows; along N. Northwest Highway:
One (1) at six (6) feet in length, three point five (3.5) feet in height and thirteen (13) feet above grade level.

The location of said privilege shall be as shown on prints kept on file with the Department of Business Affairs and Consumer Protection and the Office of the City Clerk.

Said privilege shall be constructed in accordance with plans and specifications approved by the Department of Transportation (Division of Project Development) and Zoning Department - Signs.

This grant of privilege in the public way shall be subject to the provisions of Section 10-28-015 and all other required provisions of the Municipal Code of Chicago.

The grantee shall pay to the City of Chicago as compensation for the privilege #1108196 herein granted the sum of one hundred ($100.00) per annum in advance.

A 25% penalty will be added for payments received after due date.

The permit holder agrees to hold the City of Chicago harmless for any damage, relocation or replacement costs associated with damage, relocation or removal of private property caused by the City performing work in the public way.

Authority herein given and granted for a period of five (5) years from and after 07/30/2013.

Mary O'Connor

Alderman _____

Mary O'Connor 41st Ward

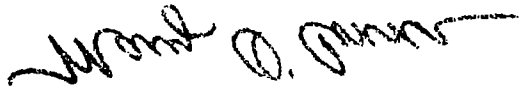

PALDO SIGN CO.
8110 W. GRAND AVE.
RIVER GROVE, IL 60171
PHONE 708-456-1711 • FAX 708-456-3552

LETTERS IN PANTONE 1225 C
BLACK BACKGROUND
WHITE BORDER

3/8"=1'
Elliotts

THIS DRAWING IS THE COPYRIGHTED PROPERTY OF PALDO SIGN CO. REPRODUCTION IN WHOLE OR IN PART OF USE OF DESIGN CAN NOT BE DONE WITHOUT THE WRITTEN PERMISSION OF PALDO SIGN CO.

CUSTOMER APPROVAL _____

LANDLORD APPROVAL _____

IMPORTANT

PLEASE EXAMINE THIS SKETCH FOR ACCURACY, CONTENT, & COLORS.

SIGN YOUR APPROVAL IF OK. ONCE THIS ORDER BEGINS PRODUCTION, NO CHANGES CAN BE MADE WITHOUT ADDITIONAL COST. WE WILL BEGIN PRODUCTION WHEN THE APPROVED SKETCH IS RETURNED TO US. CUSTOMER IS RESPONSIBLE FOR LANDLORD APPROVAL.

Department of Business Affairs and Consumer Protection
Business Assistance Center - Public Way Use Unit
City Hall - 121 N. LaSalle Street, Room 800 • Chicago, IL 60602
(312)-74-GOBIZ (312-744-6249) • (312) 744-1944 (TTY)
http://www.cityofchicago.org/bacp

09/11/2013

Alderman **Mary O'Connor**
Ward # **41**
City of Chicago
City Hall, Room **203**
121 North LaSalle Street
Chicago, Illinois 60602

Re: An ordinance to use and maintain a portion of the public right-of-way for **one (1) sign(s)** for **ELLIOTT'S SEAFOOD AND CHOP HOUSE GRILL**, adjacent to the premises known as **6688-6690 N. Northwest Hwy..**

Dear Alderman **Mary O'Connor**:

The applicant referenced above has requested the use of the public right-of-way for a **sign(s)**. An ordinance has been prepared by the Department of Business Affairs and Consumer Protection – Business Assistance Center - Public Way Use Unit for presentation to the City Council. Because this request was made for properties located in your ward, as approved by you as per the attached, I respectfully request that you introduce the attached ordinance at the next City Council meeting.

If you have any questions regarding this ordinance, please contact Anthony Bertuca at (312) 744-5506.

Department of Business Affairs and Consumer Protection

City of Chicago

O2013-6942

Office of the City Clerk

Document Tracking Sheet

Meeting Date:	9/11/2013
Sponsor(s):	O'Connor, Mary (41)
Type:	Ordinance
Title:	Grant(s) of privilege in public way for Gerber Auto Collision
Committee(s) Assignment:	Committee on Transportation and Public Way

ORDINANCE
GERBER AUTO COLLISION
Acct. No. 31059 - 5
Permit No. 1108134

Be It Ordained by the City Council of the City of Chicago:

SECTION 1. Permission and authority are hereby given and granted to GERBER AUTO COLLISION, upon the terms and subject to the conditions of this ordinance to maintain and use one (1) sign(s) projecting over the public right-of-way attached to its premises known as 5948 N. Northwest Hwy..

Said sign structure(s) measures as follows; along N. Northwest Highway:
One (1) at five point one seven (5.17) feet in length, six point three three (6.33) feet in height and seventeen (17) feet above grade level.

The location of said privilege shall be as shown on prints kept on file with the Department of Business Affairs and Consumer Protection and the Office of the City Clerk.

Said privilege shall be constructed in accordance with plans and specifications approved by the Department of Transportation (Division of Project Development) and Zoning Department - Signs.

This grant of privilege in the public way shall be subject to the provisions of Section 10-28-015 and all other required provisions of the Municipal Code of Chicago.

The grantee shall pay to the City of Chicago as compensation for the privilege #1108134 herein granted the sum of three hundred ($300.00) per annum in advance.

A 25% penalty will be added for payments received after due date.

The permit holder agrees to hold the City of Chicago harmless for any damage, relocation or replacement costs associated with damage, relocation or removal of private property caused by the City performing work in the public way.

Authority herein given and granted for a period of five (5) years from and after 07/30/2013.

Alderman Mary O'Connor

Mary O'Connor 41st Ward

Mary O'Dare

gerber
COLLISION &
TOW ZONE

Department of Business Affairs and Consumer Protection
Business Assistance Center - Public Way Use Unit
City Hall - 121 N. LaSalle Street, Room 800 • Chicago, IL 60602
(312)-74-GOBIZ (312-744-6249) • (312) 744-1944 (TTY)
http://www.cityofchicago.org/bacp

09/11/2013

Alderman **Mary O'Connor**
Ward # **41**
City of Chicago
City Hall, Room **203**
121 North LaSalle Street
Chicago, Illinois 60602

Re: An ordinance to use and maintain a portion of the public right-of-way for **one (1) sign(s)** for **GERBER AUTO COLLISION**, adjacent to the premises known as **5948 N. Northwest Hwy.**.

Dear Alderman **Mary O'Connor**:

The applicant referenced above has requested the use of the public right-of-way for a **sign(s)**. An ordinance has been prepared by the Department of Business Affairs and Consumer Protection – Business Assistance Center - Public Way Use Unit for presentation to the City Council. Because this request was made for properties located in your ward, as approved by you as per the attached, I respectfully request that you introduce the attached ordinance at the next City Council meeting.

If you have any questions regarding this ordinance, please contact Anthony Bertuca at (312) 744-5506.

Department of Business Affairs and Consumer Protection

City of Chicago

O2013-6947

Office of the City Clerk

Document Tracking Sheet

Meeting Date:	9/11/2013
Sponsor(s):	O'Connor, Mary (41)
Type:	Ordinance
Title:	Grant(s) of privilege in public way for Myrhaylo Kifichar
Committee(s) Assignment:	Committee on Transportation and Public Way

ORDINANCE
MYRHAYLO KIFICHAR
Acct. No. 384297 - 1
Permit No. 1108400

Be It Ordained by the City Council of the City of Chicago:

SECTION 1. Permission and authority are hereby given and granted to MYRHAYLO KIFICHAR, upon the terms and subject to the conditions of this ordinance to maintain and use, as now constructed, one (1) Fence(s) on the public right-of-way adjacent to its premises known as 4855 N. Nordica Ave..

Said Fence(s) at West Strong Street measure(s):
One (1) at eight (8) feet in length, one point five (1.5) feet in width and five (5) feet in height.

The location of said privilege shall be as shown on prints kept on file with the Department of Business Affairs and Consumer Protection and the Office of the City Clerk.

Said privilege shall be constructed in accordance with plans and specifications approved by the Department of Transportation (Division of Project Development).

This grant of privilege in the public way shall be subject to the provisions of Section 10-28-015 and all other required provisions of the Municipal Code of Chicago.

The grantee shall pay to the City of Chicago as compensation for the privilege #1108400 herein granted the sum of four hundred ($400.00) per annum in advance.

A 25% penalty will be added for payments received after due date.

The permit holder agrees to hold the City of Chicago harmless for any damage, relocation or replacement costs associated with damage, relocation or removal of private property caused by the City performing work in the public way.

Authority herein given and granted for a period of five (5) years from and after Date of Passage.

Alderman Mary O'Connor
Mary O'Connor 41st Ward

Mary O'Brien

4855 N. NORDICA AVE, CHICAGO, IL

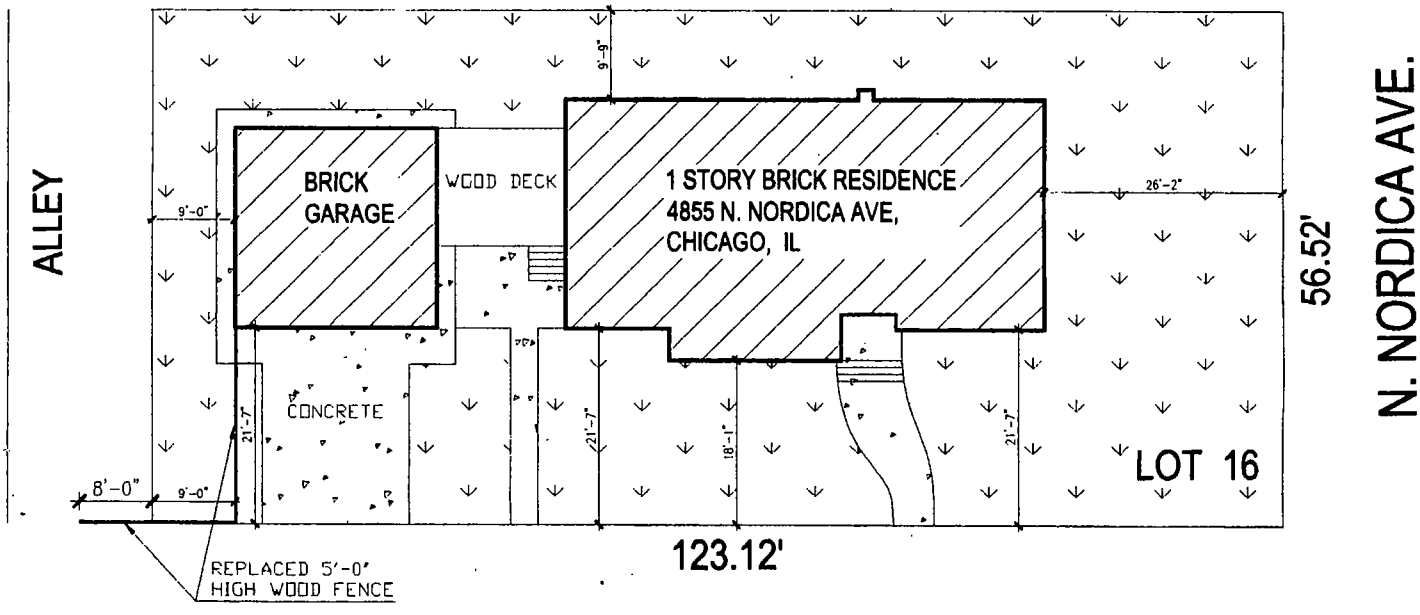

Department of Business Affairs and Consumer Protection
Business Assistance Center - Public Way Use Unit
City Hall - 121 N. LaSalle Street, Room 800 • Chicago, IL 60602
(312)-74-GOBIZ (312-744-6249) • (312) 744-1944 (TTY)
http://www.cityofchicago.org/bacp

09/11/2013

Alderman **Mary O'Connor**
Ward # **41**
City of Chicago
City Hall, Room **203**
121 North LaSalle Street
Chicago, Illinois 60602

Re: An ordinance to use and maintain a portion of the public right-of-way for **one (1) fence(s)** for **MYRHAYLO KIFICHAR**, adjacent to the premises known as **4855 N. Nordica Ave.**.

Dear Alderman **Mary O'Connor**:

The applicant referenced above has requested the use of the public right-of-way for a **fence(s)**. An ordinance has been prepared by the Department of Business Affairs and Consumer Protection – Business Assistance Center - Public Way Use Unit for presentation to the City Council. Because this request was made for properties located in your ward, as approved by you as per the attached, I respectfully request that you introduce the attached ordinance at the next City Council meeting.

If you have any questions regarding this ordinance, please contact Anthony Bertuca at (312) 744-5506.

Department of Business Affairs and Consumer Protection

City of Chicago

O2013-6950

Office of the City Clerk

Document Tracking Sheet

Meeting Date:	9/11/2013
Sponsor(s):	O'Connor, Mary (41)
Type:	Ordinance
Title:	Grant(s) of privilege in public way for Sandy's Restaurant - light fixtures
Committee(s) Assignment:	Committee on Transportation and Public Way

ORDINANCE
Sandy's Restaurant
Acct. No. 273336 - 1
Permit No. 1108066

Be It Ordained by the City Council of the City of Chicago:

SECTION 1. Permission and authority are hereby given and granted to Sandy's Restaurant, upon the terms and subject to the conditions of this ordinance to maintain and use, as now constructed, three (3) Light Fixture(s) projecting over the public right-of-way adjacent to its premises known as 7021 W. Higgins Ave..

Said Light Fixture(s) at W Higgins and Nottingham measure(s):
Three (3) at one point two five (1.25) foot in length, point seven five (.75) feet in width and ten (10) feet above grade level.

The location of said privilege shall be as shown on prints kept on file with the Department of Business Affairs and Consumer Protection and the Office of the City Clerk.

Said privilege shall be constructed in accordance with plans and specifications approved by the Department of Transportation (Division of Project Development).

This grant of privilege in the public way shall be subject to the provisions of Section 10-28-015 and all other required provisions of the Municipal Code of Chicago.

The grantee shall pay to the City of Chicago as compensation for the privilege #1108066 herein granted the sum of eighty-five ($85.00) per annum in advance.

A 25% penalty will be added for payments received after due date.

The permit holder agrees to hold the City of Chicago harmless for any damage, relocation or replacement costs associated with damage, relocation or removal of private property caused by the City performing work in the public way.

Authority herein given and granted for a period of five (5) years from and after 06/11/2013.

Alderman Mary O'Connor

Mary O'Connor 41st Ward

Mary O'Dwyer

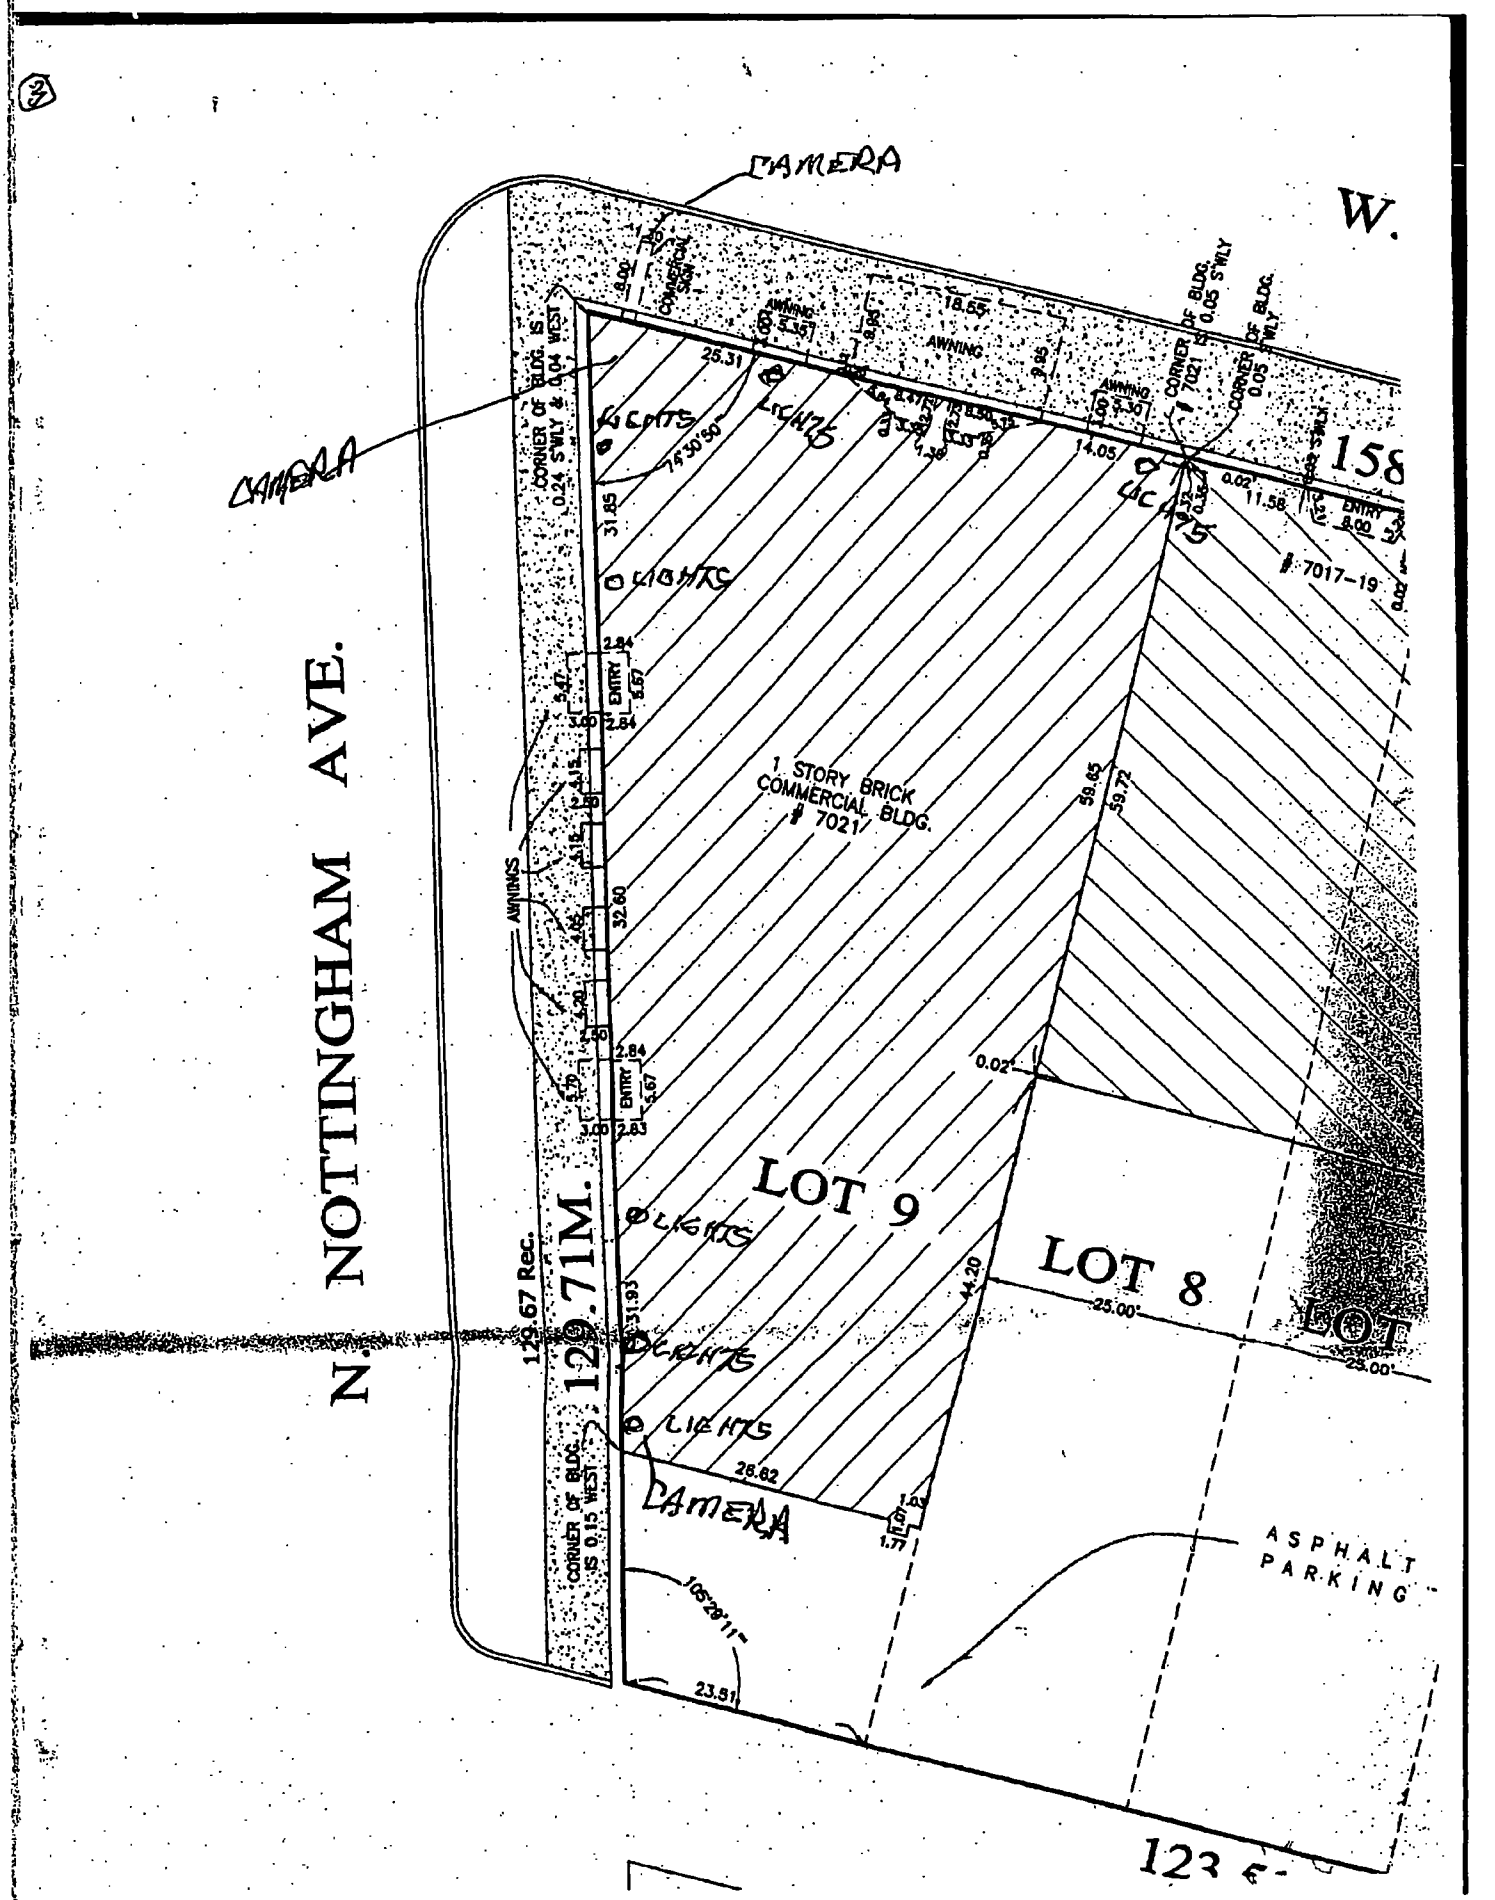
3
CAMERA
W.
CAMERA
CORNER OF BLDG. IS 0.24 S'WLY & 0.04 WEST
CORNER OF BLDG. 0.05 S'WLY
CORNER OF BLDG. 0.05 W'LY
AWNING
AWNING
AWNING
18.55
25.31
14.05
11.58
ENTRY
7017-19
LIGHTS
LIGHTS
LIGHTS
LIGHTS
LIGHTS
LIGHTS
LIGHTS
LIGHTS
31.85
2.84
ENTRY
5.67
2.84
1 STORY BRICK COMMERCIAL BLDG.
7021
AWNINGS
32.60
2.84
ENTRY
5.67
2.83
59.65
59.72
0.02
N. NOTTINGHAM AVE.
129.67 Rec.
129.71M.
LOT 9
LOT 8
LOT
25.00'
25.00'
14.20
31.93
28.62
1.77
CAMERA
CORNER OF BLDG. IS 0.15 WEST
ASPHALT PARKING
105°28'11"
23.51
123 E-

Department of Business Affairs and Consumer Protection
Business Assistance Center - Public Way Use Unit
City Hall - 121 N. LaSalle Street, Room 800 • Chicago, IL 60602
(312)-74-GOBIZ (312-744-6249) • (312) 744-1944 (TTY)
http://www.cityofchicago.org/bacp

09/11/2013

Alderman **Mary O'Connor**
Ward # **41**
City of Chicago
City Hall, Room **203**
121 North LaSalle Street
Chicago, Illinois 60602

Re: An ordinance to use and maintain a portion of the public right-of-way for **three (3) light fixture(s)** for **Sandy's Restaurant**, adjacent to the premises known as **7021 W. Higgins Ave.**.

Dear Alderman **Mary O'Connor**:

The applicant referenced above has requested the use of the public right-of-way for a **light fixture(s)**. An ordinance has been prepared by the Department of Business Affairs and Consumer Protection – Business Assistance Center - Public Way Use Unit for presentation to the City Council. Because this request was made for properties located in your ward, as approved by you as per the attached, I respectfully request that you introduce the attached ordinance at the next City Council meeting.

If you have any questions regarding this ordinance, please contact Anthony Bertuca at (312) 744-5506.

Department of Business Affairs and Consumer Protection

City of Chicago

O2013-6953

Office of the City Clerk

Document Tracking Sheet

Meeting Date:	9/11/2013
Sponsor(s):	O'Connor, Mary (41)
Type:	Ordinance
Title:	Grant(s) of privilege in public way for Sandy's Restaurant - security camera
Committee(s) Assignment:	Committee on Transportation and Public Way

ORDINANCE
Sandy's Restaurant
Acct. No. 273336 - 1
Permit No. 1108065

Be It Ordained by the City Council of the City of Chicago:

SECTION 1. Permission and authority are hereby given and granted to Sandy's Restaurant, upon the terms and subject to the conditions of this ordinance to maintain and use, as now constructed, one (1) Security Camera(s) projecting over the public right-of-way for security purposes adjacent to its premises known as 7021 W. Higgins Ave..

Said Security Camera(s) at W. Higgins Avenue measure(s):
One (1) at point one two (.12) feet in length, point six (.6) feet in width and fifteen (15) feet above grade level.

The location of said privilege shall be as shown on prints kept on file with the Department of Business Affairs and Consumer Protection and the Office of the City Clerk.

Said privilege shall be constructed in accordance with plans and specifications approved by the Department of Planning and Development and Department of Transportation (Division of Project Development).

This grant of privilege in the public way shall be subject to the provisions of Section 10-28-015 and all other required provisions of the Municipal Code of Chicago.

The grantee shall pay to the City of Chicago as compensation for the privilege #1108065 herein granted the sum of zero ($.00) per annum in advance.

A 25% penalty will be added for payments received after due date.

The permit holder agrees to hold the City of Chicago harmless for any damage, relocation or replacement costs associated with damage, relocation or removal of private property caused by the City performing work in the public way.

Authority herein given and granted for a period of five (5) years from and after 06/11/2013.

Alderman Mary O'Connor

Mary O'Connor 41st Ward

Mary O'Hare

(Page 2 of 6)

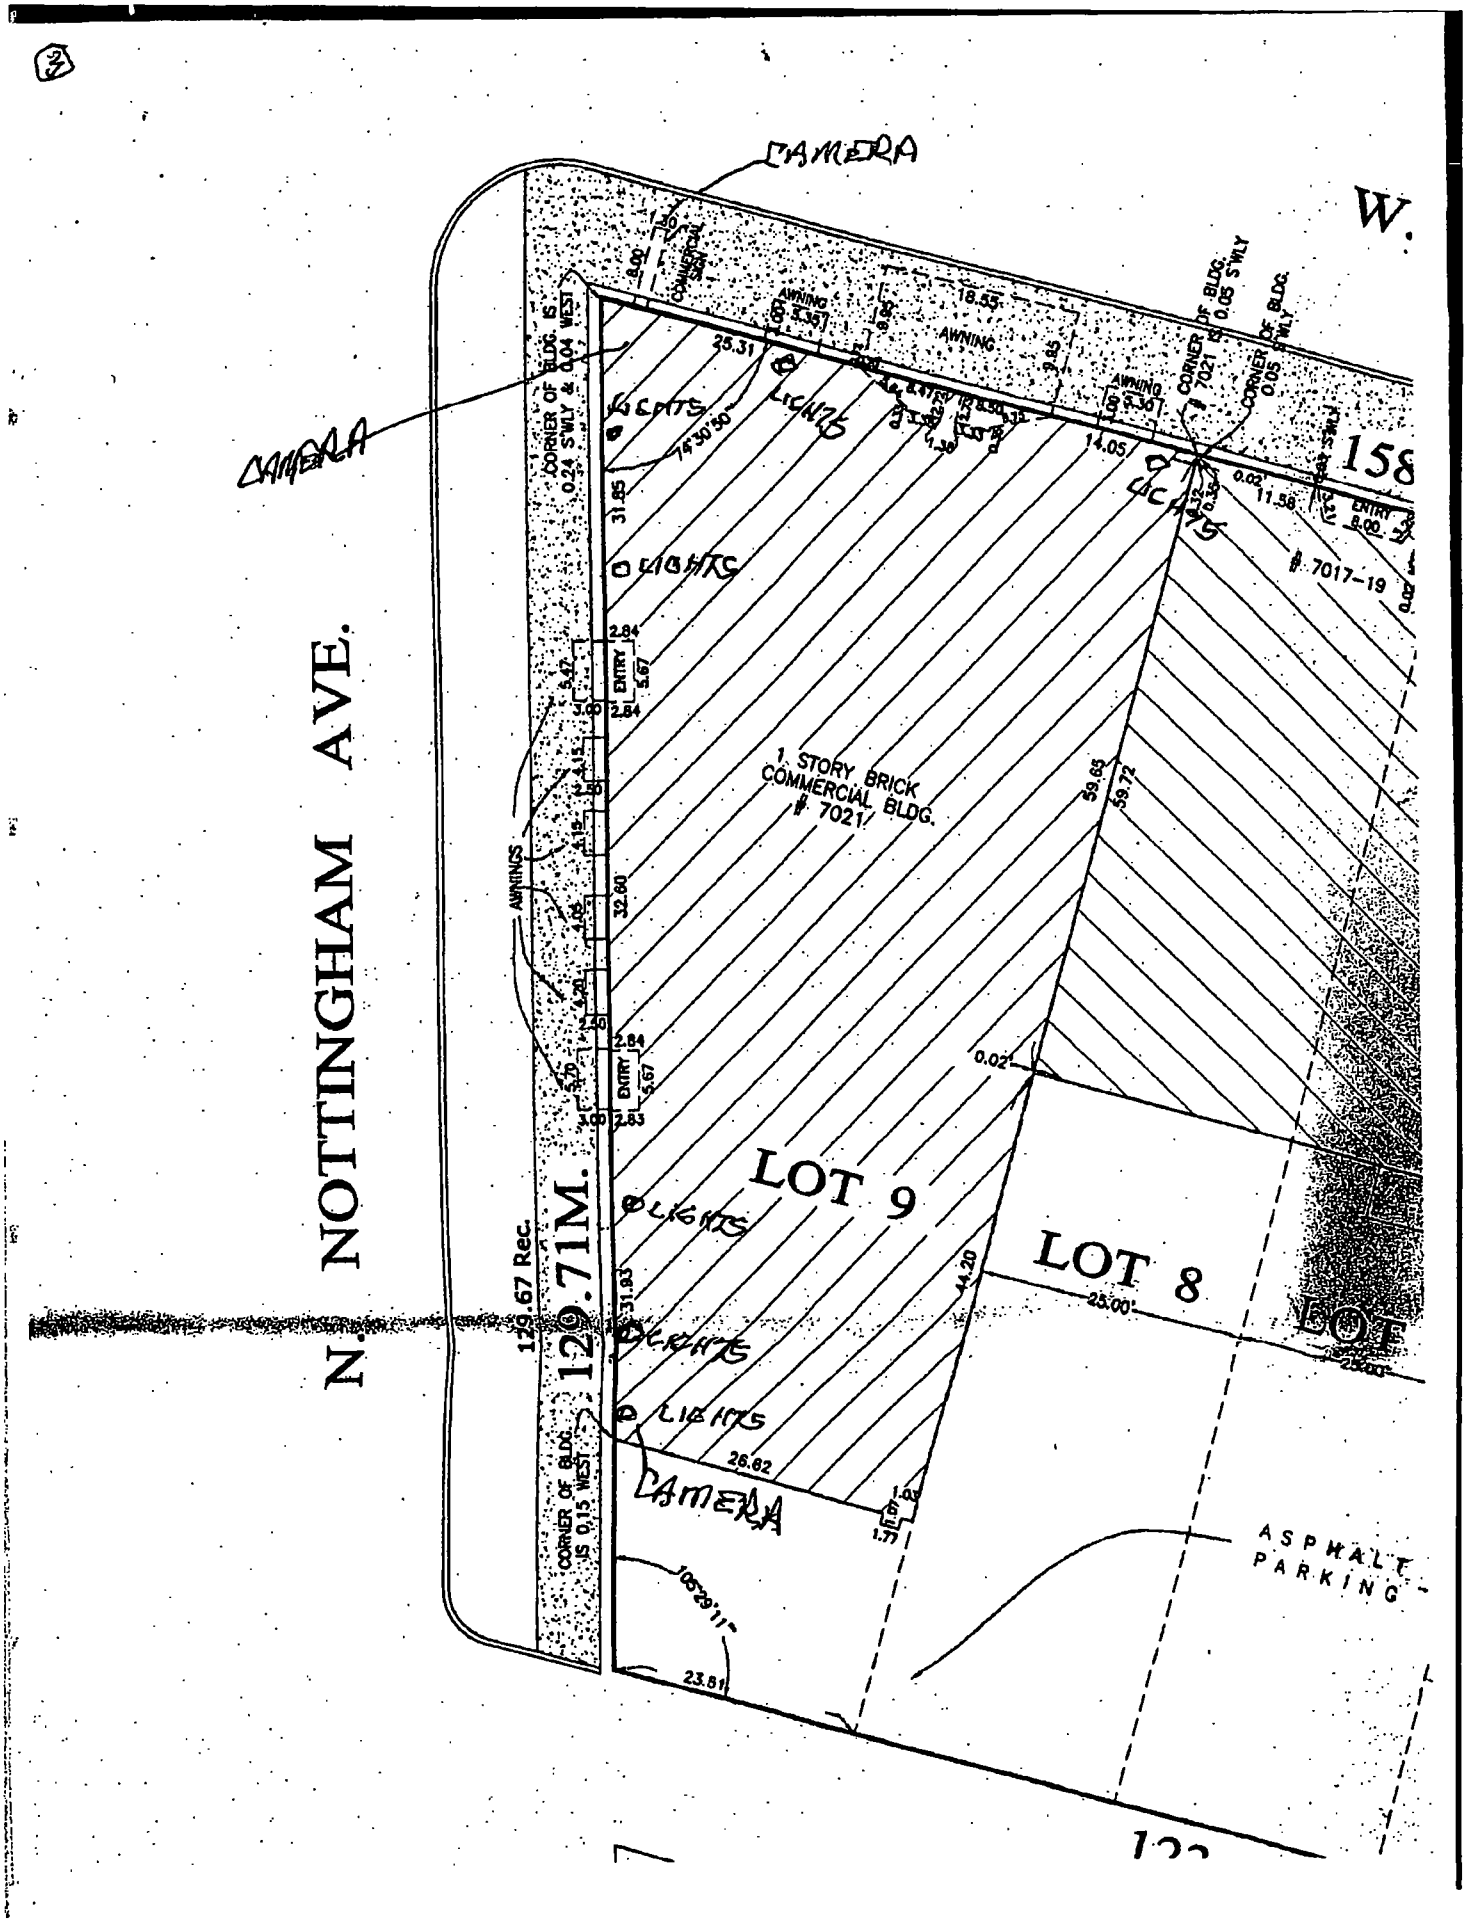
CAMERA
W.
N. NOTTINGHAM AVE.
129.71M.
129.67 Rec.
CORNER OF BLDG. IS 0.24 S'WLY & 0.04 WEST
CORNER OF BLDG. IS 0.15 WEST
CORNER OF BLDG. 0.05 S'WLY
CORNER OF BLDG. 0.05 S'WLY
COMMERCIAL
AWNING
AWNINGS
LIGHTS
ENTRY
1 STORY BRICK COMMERCIAL BLDG. # 7021
7017-19
LOT 9
LOT 8
LOT
ASPHALT PARKING
25.31
18.55
14.05
11.58
59.65
59.72
32.60
31.85
31.83
26.82
25.00
23.81
14.20
158

Department of Business Affairs and Consumer Protection
Business Assistance Center - Public Way Use Unit
City Hall - 121 N. LaSalle Street, Room 800 • Chicago, IL 60602
(312)-74-GOBIZ (312-744-6249) • (312) 744-1944 (TTY)
http://www.cityofchicago.org/bacp

09/11/2013

Alderman **Mary O'Connor**
Ward # **41**
City of Chicago
City Hall, Room **203**
121 North LaSalle Street
Chicago, Illinois 60602

Re: An ordinance to use and maintain a portion of the public right-of-way for **one (1) security camera(s)** for **Sandy's Restaurant**, adjacent to the premises known as **7021 W. Higgins Ave.**.

Dear Alderman **Mary O'Connor**:

The applicant referenced above has requested the use of the public right-of-way for a **security camera(s)**. An ordinance has been prepared by the Department of Business Affairs and Consumer Protection – Business Assistance Center - Public Way Use Unit for presentation to the City Council. Because this request was made for properties located in your ward, as approved by you as per the attached, I respectfully request that you introduce the attached ordinance at the next City Council meeting.

If you have any questions regarding this ordinance, please contact Anthony Bertuca at (312) 744-5506.

Department of Business Affairs and Consumer Protection

City of Chicago

O2013-7111

Office of the City Clerk

Document Tracking Sheet

Meeting Date:	9/11/2013
Sponsor(s):	Reilly, Brendan (42)
Type:	Ordinance
Title:	Grant(s) of privilege in public way for Acadia Heritage Shops LLC
Committee(s) Assignment:	Committee on Transportation and Public Way

ORDINANCE
ACADIA HERITAGE SHOPS, LLC
Acct. No. 374049 - 2
Permit No. 1106644

Be It Ordained by the City Council of the City of Chicago:

SECTION 1 Permission and authority are hereby given and granted to ACADIA HERITAGE SHOPS, LLC, upon the terms and subject to the conditions of this ordinance to maintain and use, as now constructed, eighteen (18) Caisson(s) under the public right-of-way adjacent to its premises known as 55 E. Randolph St..

Said Caisson(s) at N. Wabash measure(s):
Eighteen (18) at one (1) foot in length, and three (3) feet in width for a total of fifty-four (54) square feet.

The location of said privilege shall be as shown on prints kept on file with the Department of Business Affairs and Consumer Protection and the Office of the City Clerk.

Said privilege shall be constructed in accordance with plans and specifications approved by the Department of Planning and Development and Department of Transportation (Office of Underground Coordination).

This grant of privilege in the public way shall be subject to the provisions of Section 10-28-015 and all other required provisions of the Municipal Code of Chicago.

The grantee shall pay to the City of Chicago as compensation for the privilege #1106644 herein granted the sum of four hundred ($400.00) per annum in advance.

A 25% penalty will be added for payments received after due date.

The permit holder agrees to hold the City of Chicago harmless for any damage, relocation or replacement costs associated with damage, relocation or removal of private property caused by the City performing work in the public way.

Authority herein given and granted for a period of five (5) years from and after 07/25/2011.

Alderman _____

Brendan Reilly 42nd Ward

(Page 2 of 2)

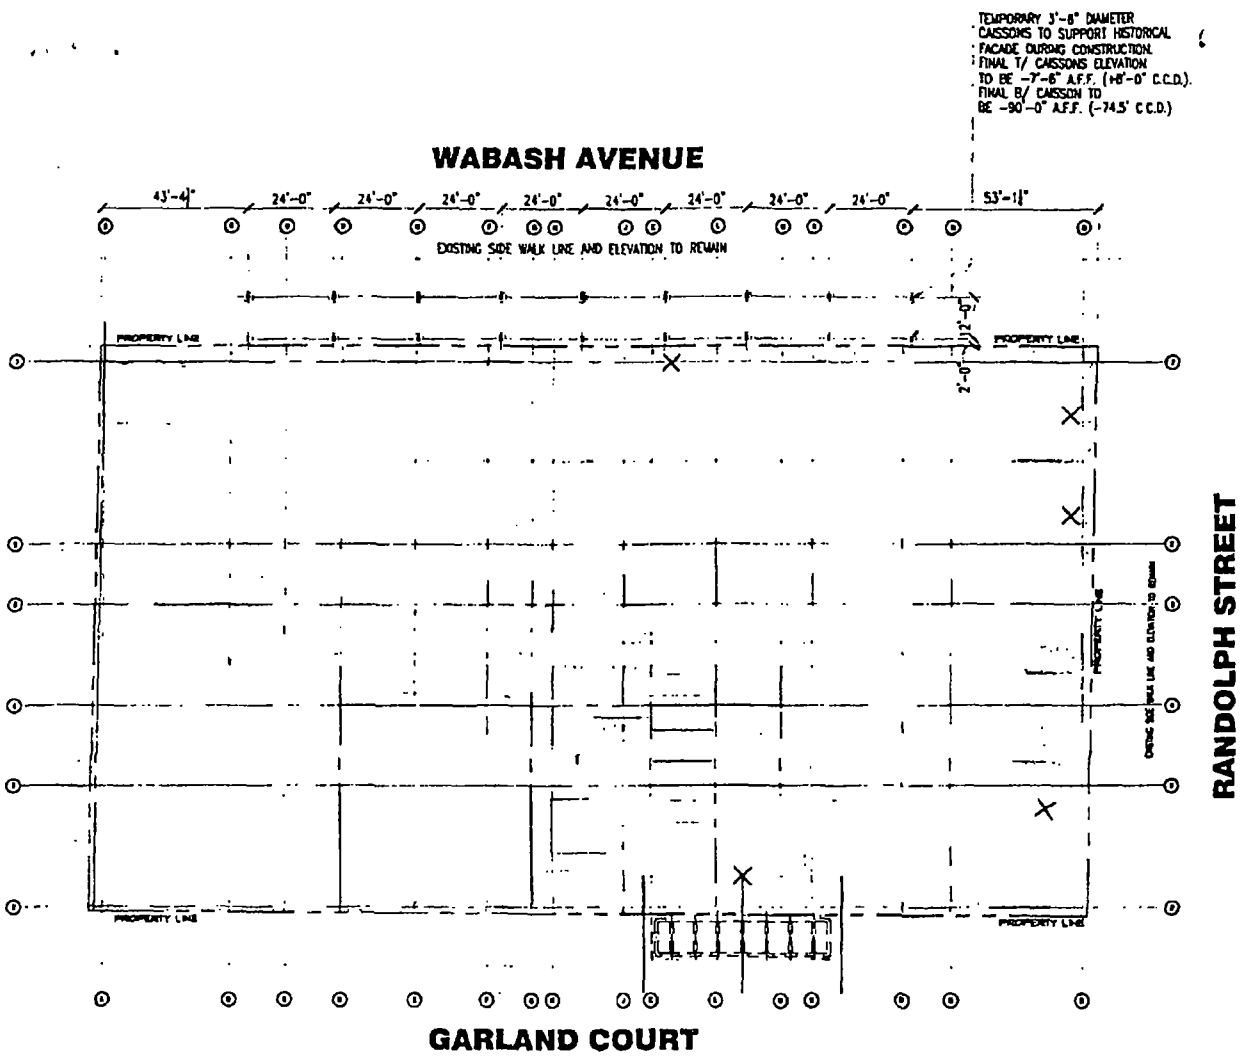

⊕ TEMPORARY CAISSONS LOCATION PLAN - PROPOSED

Applicant: The Heritage @ Millennium Park

Address: 51-65 East Randolph Street
116-140 North Garland Court
115-139 North Wabash Avenue

Date: 6.25.2001

City of Chicago

O2013-7116

Office of the City Clerk

Document Tracking Sheet

Meeting Date:	9/11/2013
Sponsor(s):	Reilly, Brendan (42)
Type:	Ordinance
Title:	Grant(s) of privilege in public way for Ai Japanese Restaurant - light fixtures
Committee(s) Assignment:	Committee on Transportation and Public Way

ORDINANCE
AI JAPANESE RESTAURANT
Acct. No. 317487 - 1
Permit No. 1108514

Be It Ordained by the City Council of the City of Chicago:

SECTION 1. Permission and authority are hereby given and granted to AI JAPANESE RESTAURANT, upon the terms and subject to the conditions of this ordinance to maintain and use, as now constructed, six (6) Light Fixture(s) projecting over the public right-of-way adjacent to its premises known as 358 W. Ontario St..

Said Light Fixture(s) at W. Ontario measure(s):
Six (6) at one point two five (1.25) foot in length, point five (.5) feet in width and thirteen (13) feet above grade level.

The location of said privilege shall be as shown on prints kept on file with the Department of Business Affairs and Consumer Protection and the Office of the City Clerk.

Said privilege shall be constructed in accordance with plans and specifications approved by the Department of Transportation (Division of Project Development).

This grant of privilege in the public way shall be subject to the provisions of Section 10-28-015 and all other required provisions of the Municipal Code of Chicago.

The grantee shall pay to the City of Chicago as compensation for the privilege #1108514 herein granted the sum of one hundred ($100.00) per annum in advance.

A 25% penalty will be added for payments received after due date.

The permit holder agrees to hold the City of Chicago harmless for any damage, relocation or replacement costs associated with damage, relocation or removal of private property caused by the City performing work in the public way.

Authority herein given and granted for a period of five (5) years from and after 06/11/2013.

Alderman _____

Brendan Reilly 42nd Ward

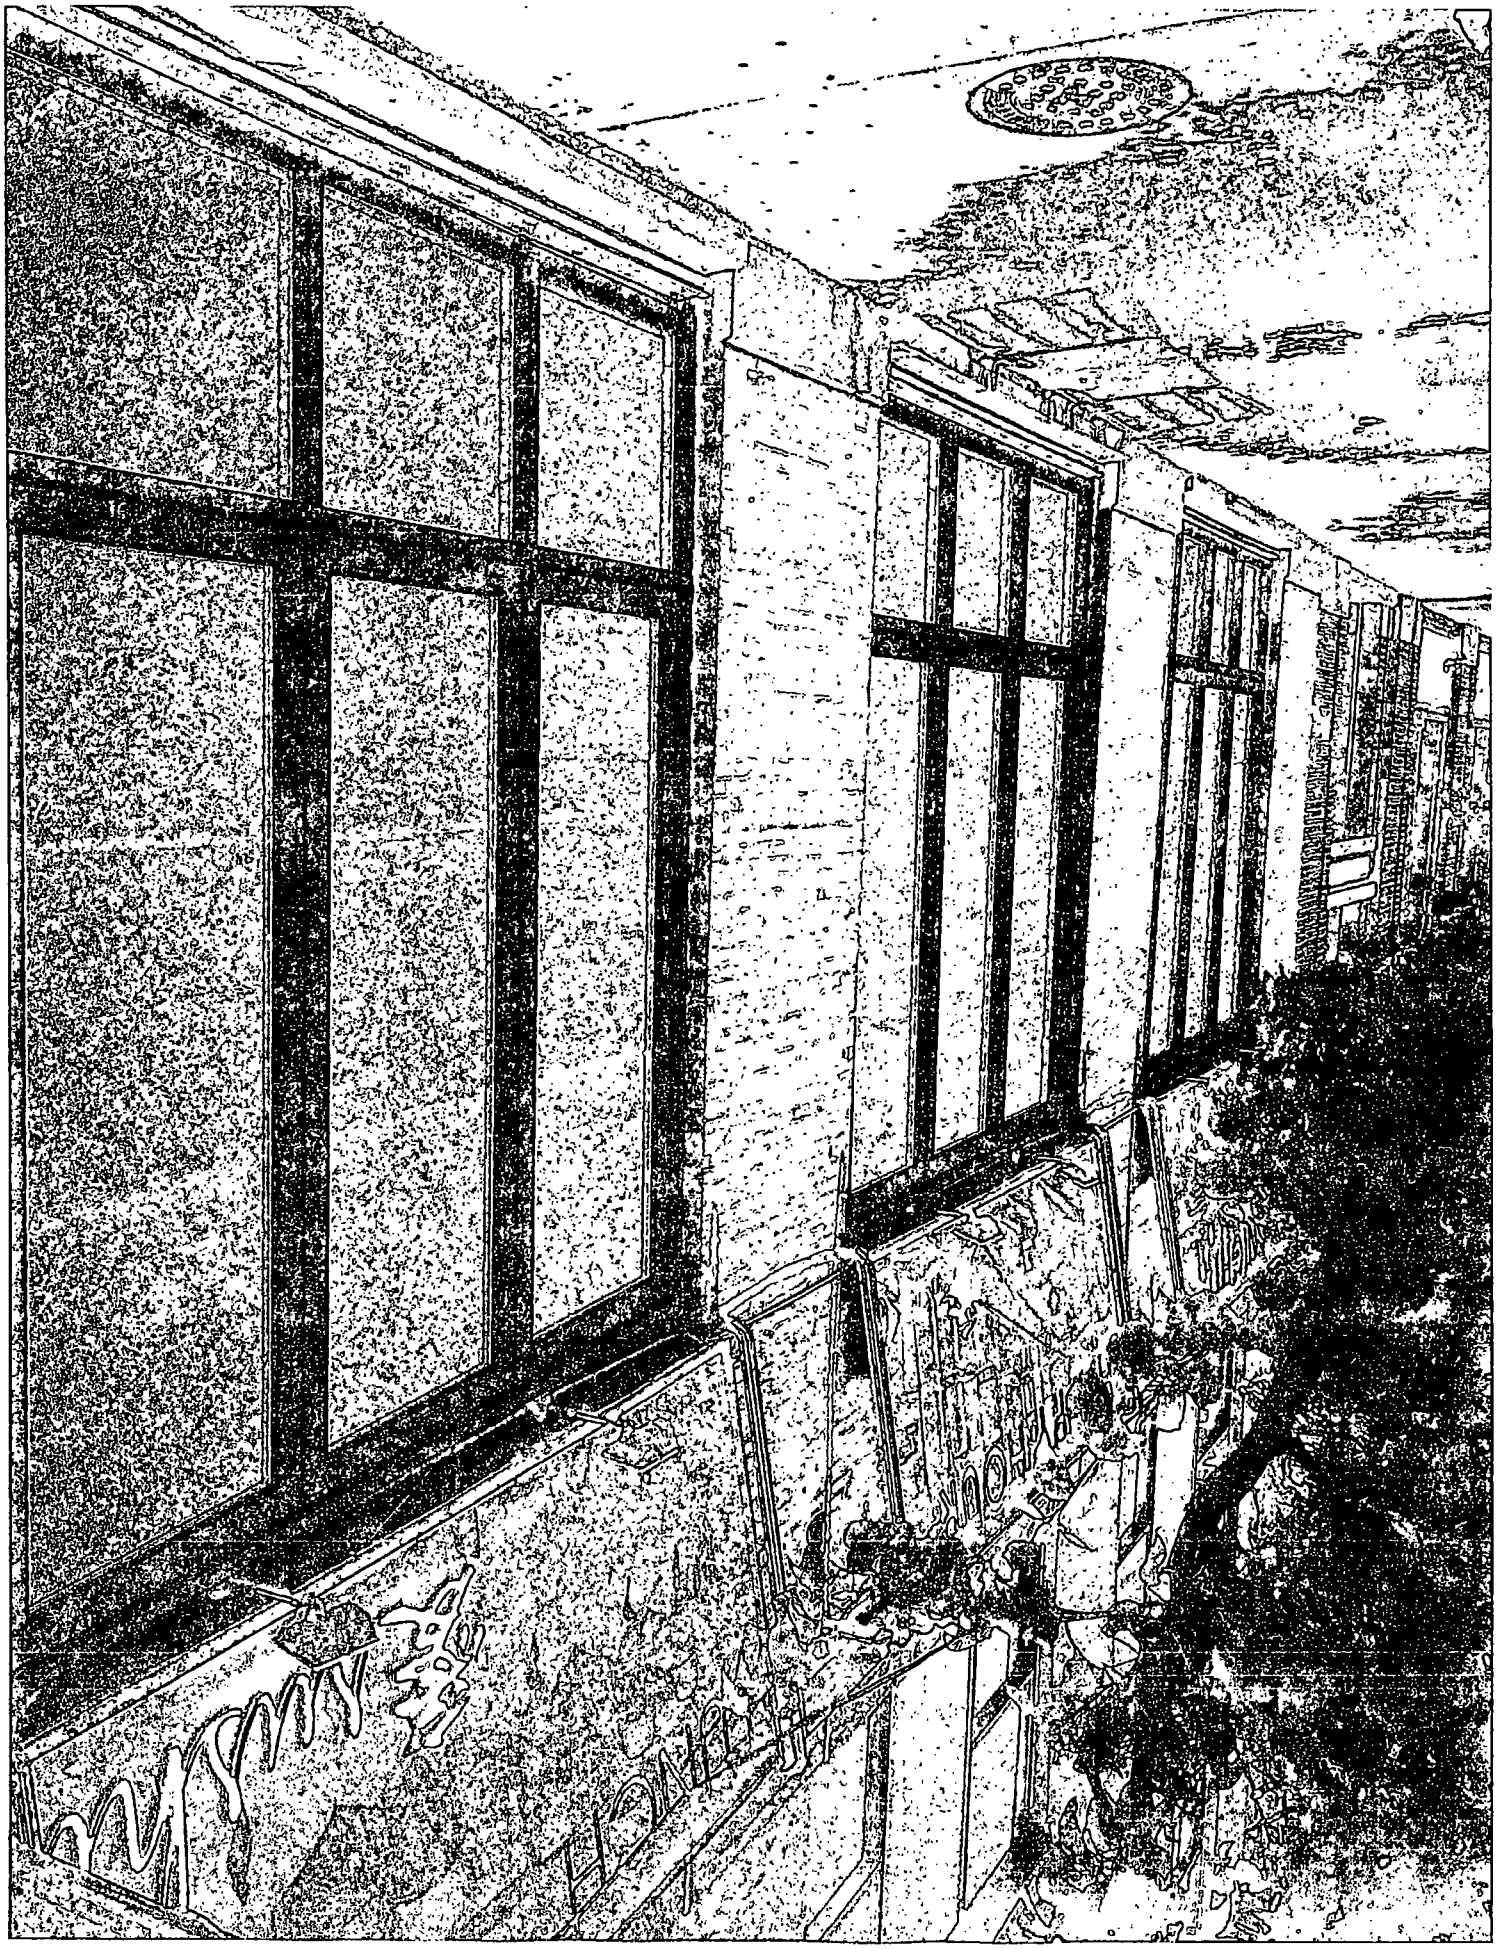

City of Chicago

O2013-7118

Office of the City Clerk

Document Tracking Sheet

Meeting Date:	9/11/2013
Sponsor(s):	Reilly, Brendan (42)
Type:	Ordinance
Title:	Grant(s) of privilege in public way for Ai Japanese Restaurant - signs
Committee(s) Assignment:	Committee on Transportation and Public Way

ORDINANCE
AI JAPANESE RESTAURANT
Acct. No. 317487 - 1
Permit No. 1108513

Be It Ordained by the City Council of the City of Chicago:

SECTION 1. Permission and authority are hereby given and granted to AI JAPANESE RESTAURANT, upon the terms and subject to the conditions of this ordinance to maintain and use four (4) sign(s) projecting over the public right-of-way attached to its premises known as 358 W. Ontario St..

Said sign structure(s) measures as follows; along W. Ontario Street:
Three (3) at ten (10) feet in length, five (5) feet in height and ten (10) feet above grade level.

Said sign structure(s) measures as follows; along W.Ontario:
One (1) at eight (8) feet in length, five (5) feet in height and twenty-five (25) feet above grade level.

The location of said privilege shall be as shown on prints kept on file with the Department of Business Affairs and Consumer Protection and the Office of the City Clerk.

Said privilege shall be constructed in accordance with plans and specifications approved by the Department of Transportation (Division of Project Development) and Zoning Department - Signs.

This grant of privilege in the public way shall be subject to the provisions of Section 10-28-015 and all other required provisions of the Municipal Code of Chicago.

The grantee shall pay to the City of Chicago as compensation for the privilege #1108513 herein granted the sum of one thousand two hundred ($1,200.00) per annum in advance.

A 25% penalty will be added for payments received after due date.

The permit holder agrees to hold the City of Chicago harmless for any damage, relocation or replacement costs associated with damage, relocation or removal of private property caused by the City performing work in the public way.

Authority herein given and granted for a period of five (5) years from and after 06/11/2013.

Alderman _____

Brendan Reilly 42nd Ward

PAY FOR PARKING AT PAY BOX
LOADING ZONE
TOW ZONE
PAY TO PARK
1897

City of Chicago

O2013-7121

Office of the City Clerk

Document Tracking Sheet

Meeting Date:	9/11/2013
Sponsor(s):	Reilly, Brendan (42)
Type:	Ordinance
Title:	Grant(s) of privilege in public way for Alfred's
Committee(s) Assignment:	Committee on Transportation and Public Way

ORDINANCE
ALFRED' S
Acct. No. 24392 - 2
Permit No. 1108004

Be It Ordained by the City Council of the City of Chicago:

SECTION 1. Permission and authority are hereby given and granted to ALFRED' S, upon the terms and subject to the conditions of this ordinance to maintain and use, as now constructed, one (1) Pole(s) projecting over the public right-of-way adjacent to its premises known as 4 W. Chicago Ave..

Said Pole(s) at W Chicago Ave measure(s):
One (1) at point seven five (.75) feet in length, and two (2) feet in width for a total of one point five (1.5) square feet.

The location of said privilege shall be as shown on prints kept on file with the Department of Business Affairs and Consumer Protection and the Office of the City Clerk.

Said privilege shall be constructed in accordance with plans and specifications approved by the Department of Transportation (Division of Project Development).

This grant of privilege in the public way shall be subject to the provisions of Section 10-28-015 and all other required provisions of the Municipal Code of Chicago.

The grantee shall pay to the City of Chicago as compensation for the privilege #1108004 herein granted the sum of ten ($10.00) per annum in advance.

A 25% penalty will be added for payments received after due date.

The permit holder agrees to hold the City of Chicago harmless for any damage, relocation or replacement costs associated with damage, relocation or removal of private property caused by the City performing work in the public way.

Authority herein given and granted for a period of five (5) years from and after Date of Passage.

Alderman _____

Brendan Reilly 42nd Ward

APPLICATION TO USE THE PUBLIC RIGHT OF WAY

EXAMPLE OF LIGHT(S) DRAWING

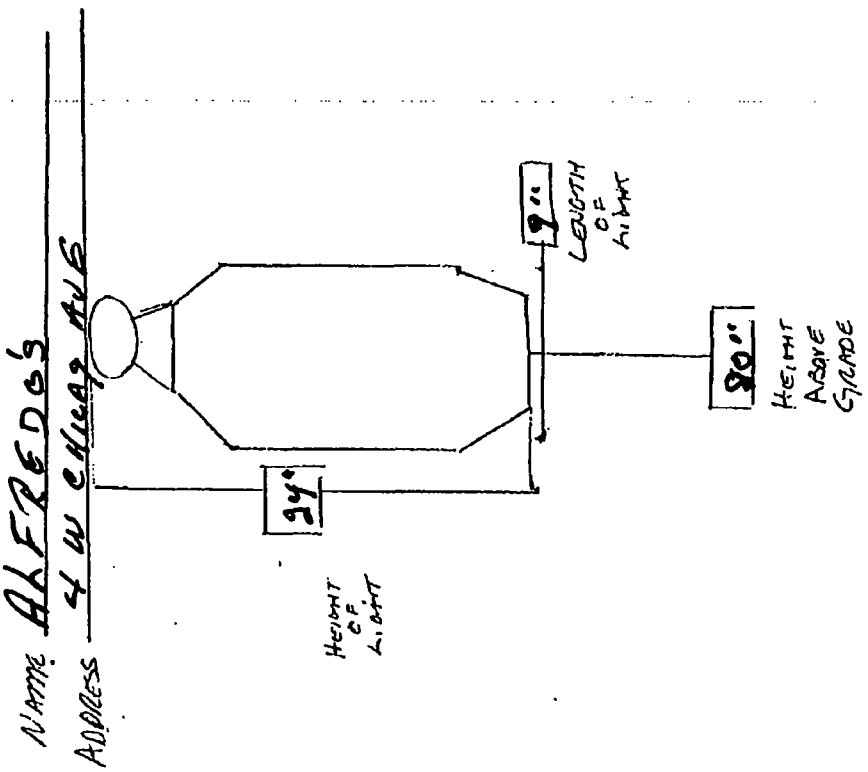

City of Chicago

O2013-7124

Office of the City Clerk

Document Tracking Sheet

Meeting Date:	9/11/2013
Sponsor(s):	Reilly, Brendan (42)
Type:	Ordinance
Title:	Grant(s) of privilege in public way for Allerton Hotel, The
Committee(s) Assignment:	Committee on Transportation and Public Way

ORDINANCE
THE ALLERTON HOTEL
Acct. No. 299508 - 3
Permit No. 1107737

Be It Ordained by the City Council of the City of Chicago:

SECTION 1. Permission and authority are hereby given and granted to THE ALLERTON HOTEL, upon the terms and subject to the conditions of this ordinance to maintain and use, as now constructed, two (2) Light Fixture(s) projecting over the public right-of-way adjacent to its premises known as 701 N. Michigan Ave..

Said Light Fixture(s) at W. Huron Street measure(s):
Two (2) at three point five (3.5) feet in length, one (1) foot in width and six (6) feet above grade level.

The location of said privilege shall be as shown on prints kept on file with the Department of Business Affairs and Consumer Protection and the Office of the City Clerk.

Said privilege shall be constructed in accordance with plans and specifications approved by the Department of Transportation (Division of Project Development).

This grant of privilege in the public way shall be subject to the provisions of Section 10-28-015 and all other required provisions of the Municipal Code of Chicago.

The grantee shall pay to the City of Chicago as compensation for the privilege #1107737 herein granted the sum of eighty ($80.00) per annum in advance.

A 25% penalty will be added for payments received after due date.

The permit holder agrees to hold the City of Chicago harmless for any damage, relocation or replacement costs associated with damage, relocation or removal of private property caused by the City performing work in the public way.

Authority herein given and granted for a period of five (5) years from and after 07/30/2013.

Alderman _____

Brendan Reilly 42nd Ward

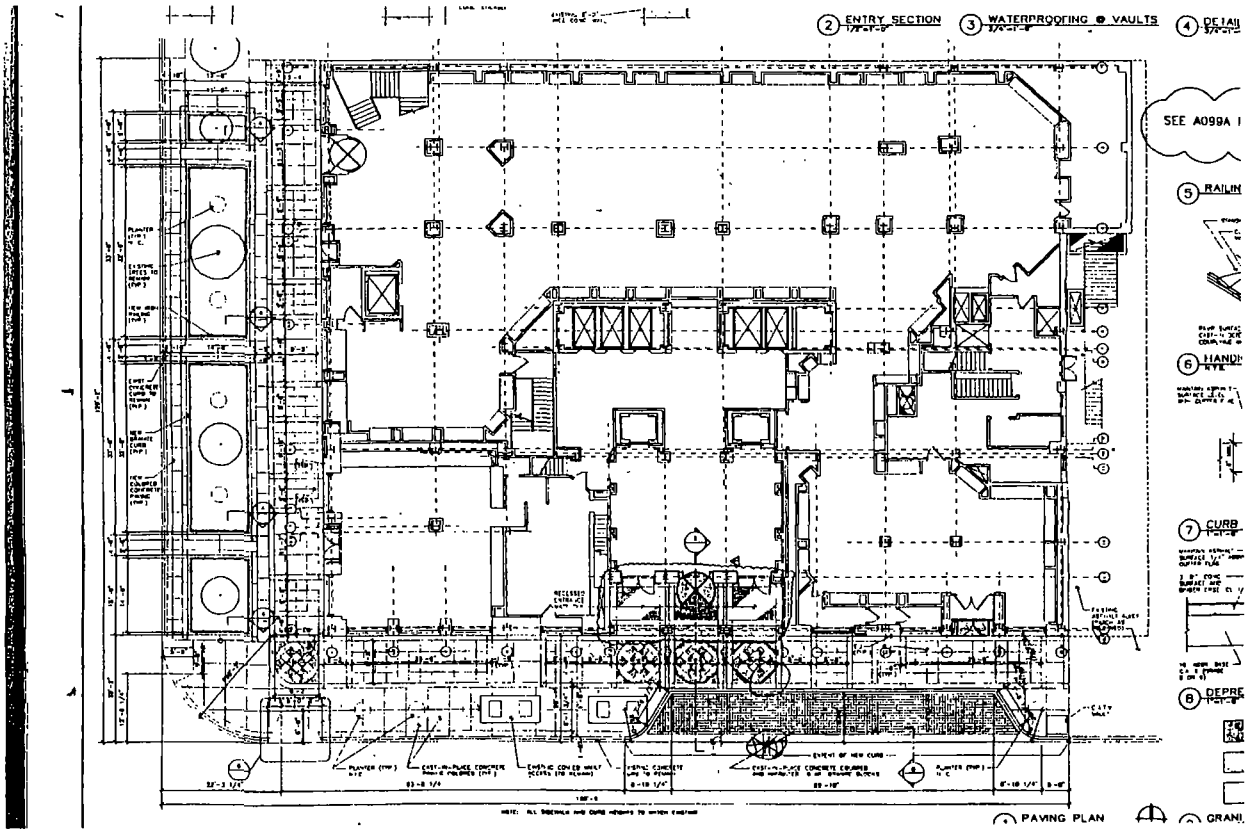

WALL SCONCES

City of Chicago

O2013-7128

Office of the City Clerk

Document Tracking Sheet

Meeting Date:	9/11/2013
Sponsor(s):	Reilly, Brendan (42)
Type:	Ordinance
Title:	Grant(s) of privilege in public way for Ann & Robert H. Lurie Children's Hospital of Chicago - caissons
Committee(s) Assignment:	Committee on Transportation and Public Way

ORDINANCE
ANN & ROBERT H. LURIE CHILDREN'S HOSPITAL OF CHICAGO
Acct. No. 5640 - 4
Permit No. 1106789

Be It Ordained by the City Council of the City of Chicago:

SECTION 1. Permission and authority are hereby given and granted to ANN & ROBERT H. LURIE CHILDREN'S HOSPITAL OF CHICAGO, upon the terms and subject to the conditions of this ordinance to maintain and use, as now constructed, fifteen (15) Caisson(s) under the public right-of-way adjacent to its premises known as 225 E. Chicago Ave..

Existing six (6) Caisson(s) under and along E. Chicago Avenue varies in dimensions.

Existing nine (9) Caisson(s) under and along E. Superior Street varies in dimensions..

The location of said privilege shall be as shown on prints kept on file with the Department of Business Affairs and Consumer Protection and the Office of the City Clerk.

Said privilege shall be constructed in accordance with plans and specifications approved by the Department of Planning and Development and Department of Transportation (Office of Underground Coordination).

This grant of privilege in the public way shall be subject to the provisions of Section 10-28-015 and all other required provisions of the Municipal Code of Chicago.

The grantee shall pay to the City of Chicago as compensation for the privilege #1106789 herein granted the sum of four hundred ($400.00) per annum in advance.

A 25% penalty will be added for payments received after due date.

The permit holder agrees to hold the City of Chicago harmless for any damage, relocation or replacement costs associated with damage, relocation or removal of private property caused by the City performing work in the public way.

Authority herein given and granted for a period of five (5) years from and after 05/14/2013.

Alderman _____

Brendan Reilly 42nd Ward

CAISSON BELLS IN CHICAGO AVE. RIGHT OF WAY

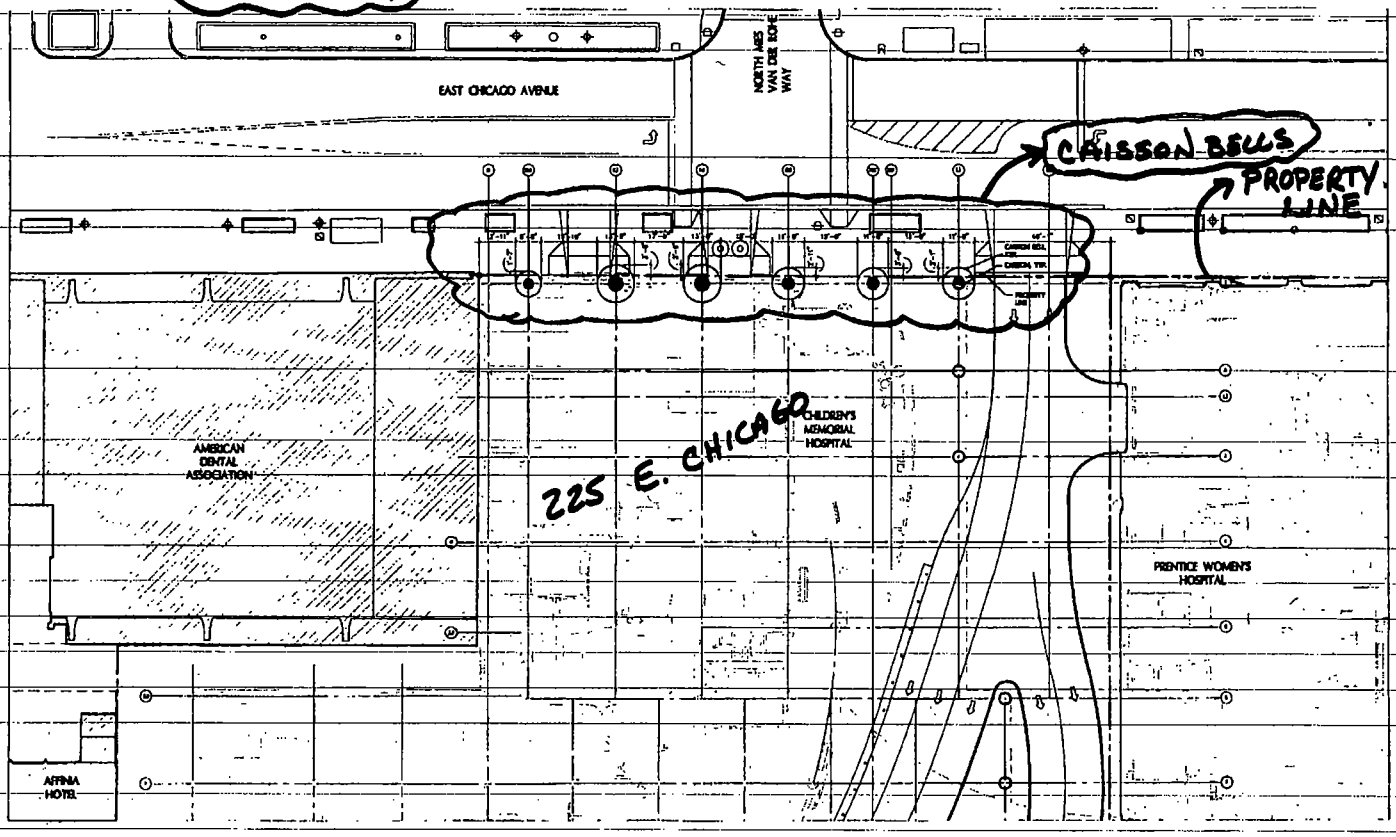

SITE PLAN R.O.W. SKETCH - CAISSON BELLS

SCALE: 1" = 30' NORTH HALF OF SITE

CAISSON BELLS IN SUPERIOR STREET RIGHT-OF-WAY

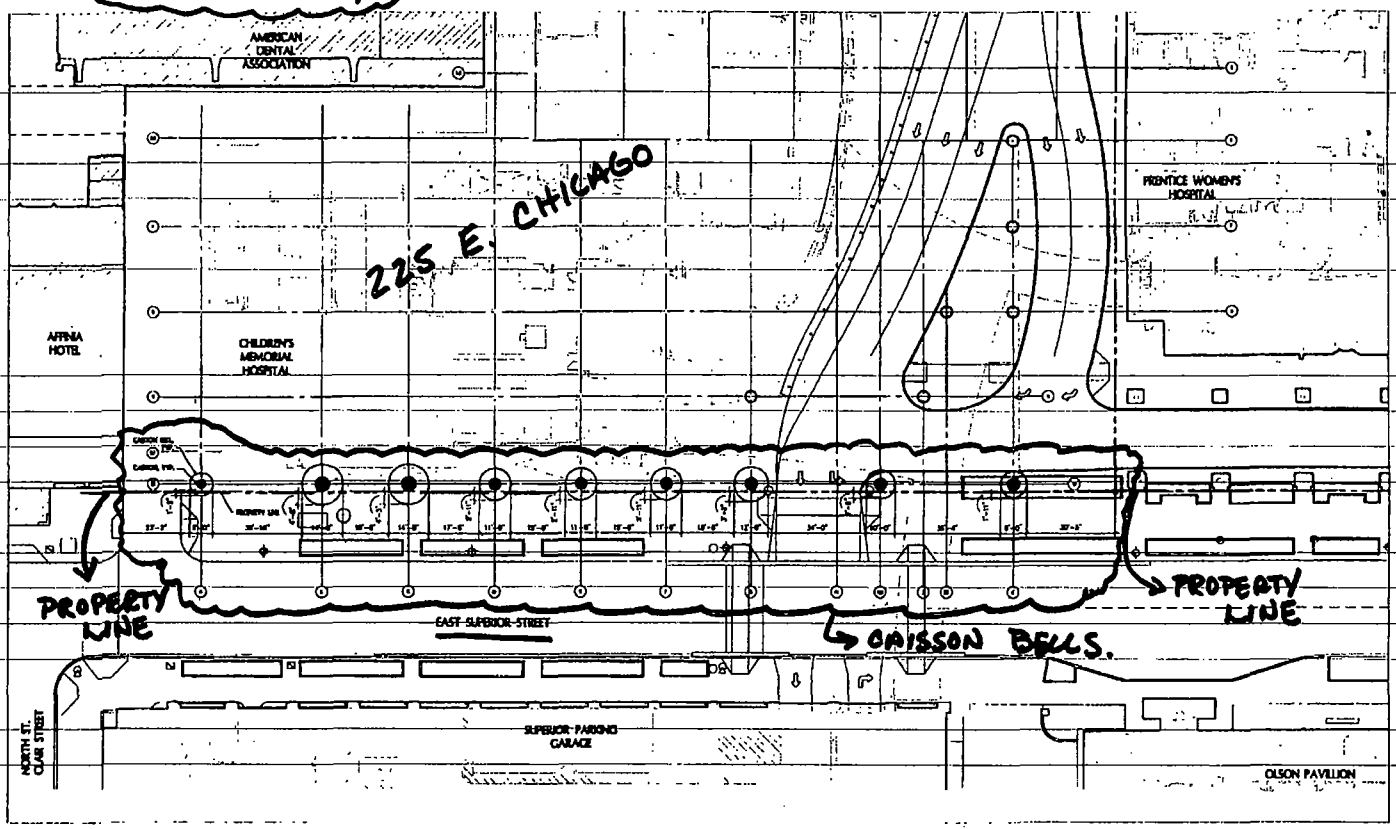

SITE PLAN R.O.W. SKETCH – CAISSON BELLS

SCALE: 1" = 30' SOUTH HALF OF SITE

City of Chicago

O2013-7131

Office of the City Clerk

Document Tracking Sheet

Meeting Date:	9/11/2013
Sponsor(s):	Reilly, Brendan (42)
Type:	Ordinance
Title:	Grant(s) of privilege in public way for Ann & Robert H. Lurie Children's Hospital of Chicago - drain tiles
Committee(s) Assignment:	Committee on Transportation and Public Way

ORDINANCE
ANN & ROBERT H. LURIE CHILDREN'S HOSPITAL OF CHICAGO
Acct. No. 5640 - 4
Permit No. 1106798

Be It Ordained by the City Council of the City of Chicago:

SECTION 1. Permission and authority are hereby given and granted to ANN & ROBERT H. LURIE CHILDREN'S HOSPITAL OF CHICAGO, upon the terms and subject to the conditions of this ordinance to maintain and use, as now constructed, two (2) Drain Tile(s) under the public right-of-way adjacent to its premises known as 225 E. Chicago Ave..

Said Drain Tile(s) at E. Chicago Avenue measure(s):
One (1) at one hundred twenty (120) feet in length, and one (1) foot in width for a total of one hundred twenty (120) square feet. Existing drain tile is approximately twenty (20) feet in depth.

Said Drain Tile(s) at E. Superior Street measure(s):
One (1) at two hundred thirty-five (235) feet in length, and one (1) foot in width for a total of two hundred thirty-five (235) square feet. Existing drain tile is approximately twenty (20) feet in depth.

The location of said privilege shall be as shown on prints kept on file with the Department of Business Affairs and Consumer Protection and the Office of the City Clerk.

Said privilege shall be constructed in accordance with plans and specifications approved by the Department of Transportation (Office of Underground Coordination) and Department of Water Management.

This grant of privilege in the public way shall be subject to the provisions of Section 10-28-015 and all other required provisions of the Municipal Code of Chicago.

The grantee shall pay to the City of Chicago as compensation for the privilege #1106798 herein granted the sum of eight hundred ($800.00) per annum in advance.

A 25% penalty will be added for payments received after due date.

The permit holder agrees to hold the City of Chicago harmless for any damage, relocation or replacement costs associated with damage, relocation or removal of private property caused by the City performing work in the public way.

Authority herein given and granted for a period of five (5) years from and after 05/14/2013.

Alderman _____

Brendan Reilly 42nd Ward

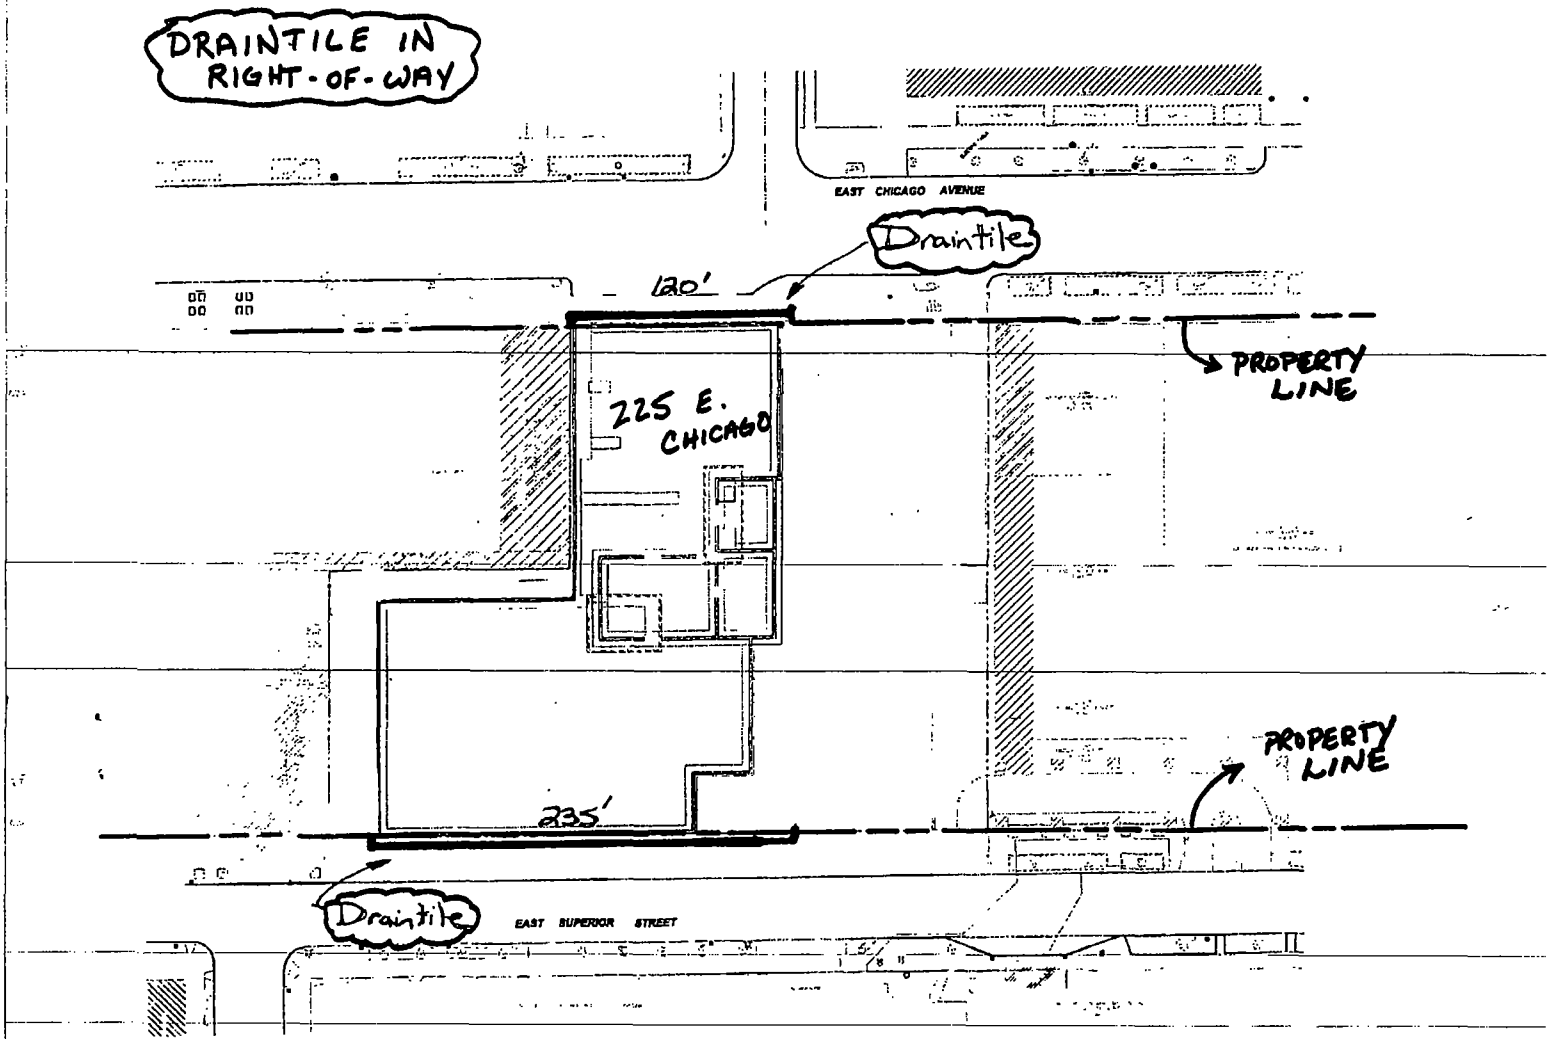
DRAINTILE IN RIGHT-OF-WAY
EAST CHICAGO AVENUE
Draintile
120'
PROPERTY LINE
225 E. CHICAGO
235'
PROPERTY LINE
Draintile
EAST SUPERIOR STREET

City of Chicago

O2013-7133

Office of the City Clerk

Document Tracking Sheet

Meeting Date:	9/11/2013
Sponsor(s):	Reilly, Brendan (42)
Type:	Ordinance
Title:	Grant(s) of privilege in public way for Ann & Robert H. Lurie Children's Hospital of Chicago - guardrail
Committee(s) Assignment:	Committee on Transportation and Public Way

ORDINANCE
ANN & ROBERT H. LURIE CHILDREN'S HOSPITAL OF CHICAGO
Acct. No. 5640 - 4
Permit No. 1106635

Be It Ordained by the City Council of the City of Chicago:

SECTION 1. Permission and authority are hereby given and granted to ANN & ROBERT H. LURIE CHILDREN'S HOSPITAL OF CHICAGO, upon the terms and subject to the conditions of this ordinance to maintain and use, as now constructed, one (1) Guardrail on the public right-of-way adjacent to its premises known as 225 E. Chicago Ave..

Said Guardrail at Public Alley measure(s):
One (1) at one hundred fifteen point eight three (115.83) feet in length, and one point one six (1.16) foot in width for a total of one hundred thirty-four point three six (134.36) square feet. Existing guardrail is approximately six (6) feet in height. Guardrail along public alley is used to protect adjunct building from Superior Street, north to existing public alley between North Michigan Avenue and North Fairbanks Court.

The location of said privilege shall be as shown on prints kept on file with the Department of Business Affairs and Consumer Protection and the Office of the City Clerk.

Said privilege shall be constructed in accordance with plans and specifications approved by the Department of Planning and Development and Department of Transportation (Division of Project Development).

This grant of privilege in the public way shall be subject to the provisions of Section 10-28-015 and all other required provisions of the Municipal Code of Chicago.

The grantee shall pay to the City of Chicago as compensation for the privilege #1106635 herein granted the sum of four thousand three hundred thirteen ($4,313.00) per annum in advance.

A 25% penalty will be added for payments received after due date.

The permit holder agrees to hold the City of Chicago harmless for any damage, relocation or replacement costs associated with damage, relocation or removal of private property caused by the City performing work in the public way.

Authority herein given and granted for a period of five (5) years from and after 03/12/2013.

Alderman _____

Brendan Reilly 42nd Ward

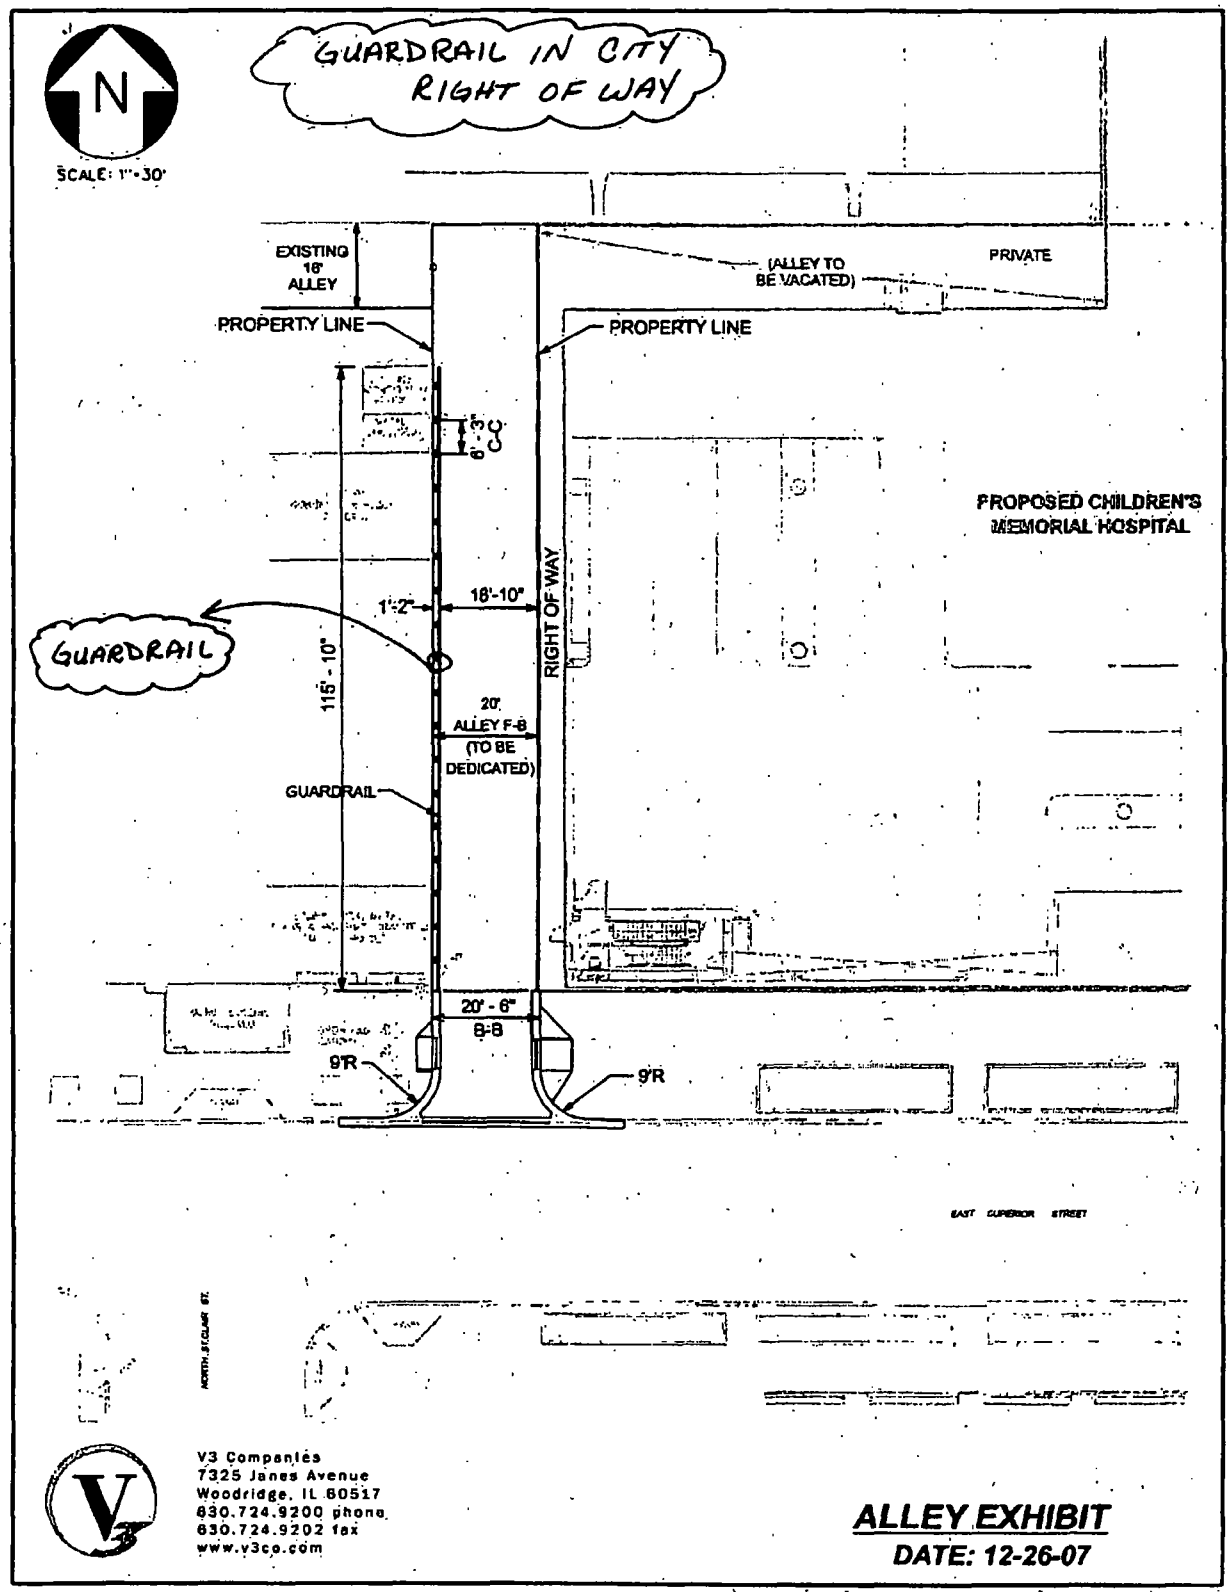

E:\2007\07011\07011.ADA\Drawings\Mstr\Exhibit\Alley Exhibit 20071228.dgn 12/28/2007 3:32:20 PM

City of Chicago

O2013-7135

Office of the City Clerk

Document Tracking Sheet

Meeting Date:	9/11/2013
Sponsor(s):	Reilly, Brendan (42)
Type:	Ordinance
Title:	Grant(s) of privilege in public way for Ann & Robert H. Lurie Children's Hospital of Chicago - retention wall
Committee(s) Assignment:	Committee on Transportation and Public Way

ORDINANCE
ANN & ROBERT H. LURIE CHILDREN'S HOSPITAL OF CHICAGO
Acct. No. 5640 - 4
Permit No. 1106641

Be It Ordained by the City Council of the City of Chicago:

SECTION 1. Permission and authority are hereby given and granted to ANN & ROBERT H. LURIE CHILDREN'S HOSPITAL OF CHICAGO, upon the terms and subject to the conditions of this ordinance to maintain and use, as now constructed, one (1) Retention Wall on the public right-of-way adjacent to its premises known as 225 E. Chicago Ave..

Said Retention Wall at Public Alley measure(s):
One (1) at sixteen (16) feet in length, and one point four one (1.41) foot in width for a total of twenty-two point five six (22.56) square feet.

The location of said privilege shall be as shown on prints kept on file with the Department of Business Affairs and Consumer Protection and the Office of the City Clerk.

Said privilege shall be constructed in accordance with plans and specifications approved by the Department of Planning and Development and Department of Transportation (Office of Underground Coordination).

This grant of privilege in the public way shall be subject to the provisions of Section 10-28-015 and all other required provisions of the Municipal Code of Chicago.

The grantee shall pay to the City of Chicago as compensation for the privilege #1106641 herein granted the sum of four hundred ($400.00) per annum in advance.

A 25% penalty will be added for payments received after due date.

The permit holder agrees to hold the City of Chicago harmless for any damage, relocation or replacement costs associated with damage, relocation or removal of private property caused by the City performing work in the public way.

Authority herein given and granted for a period of five (5) years from and after 03/12/2013.

Alderman _____

Brendan Reilly 42nd Ward

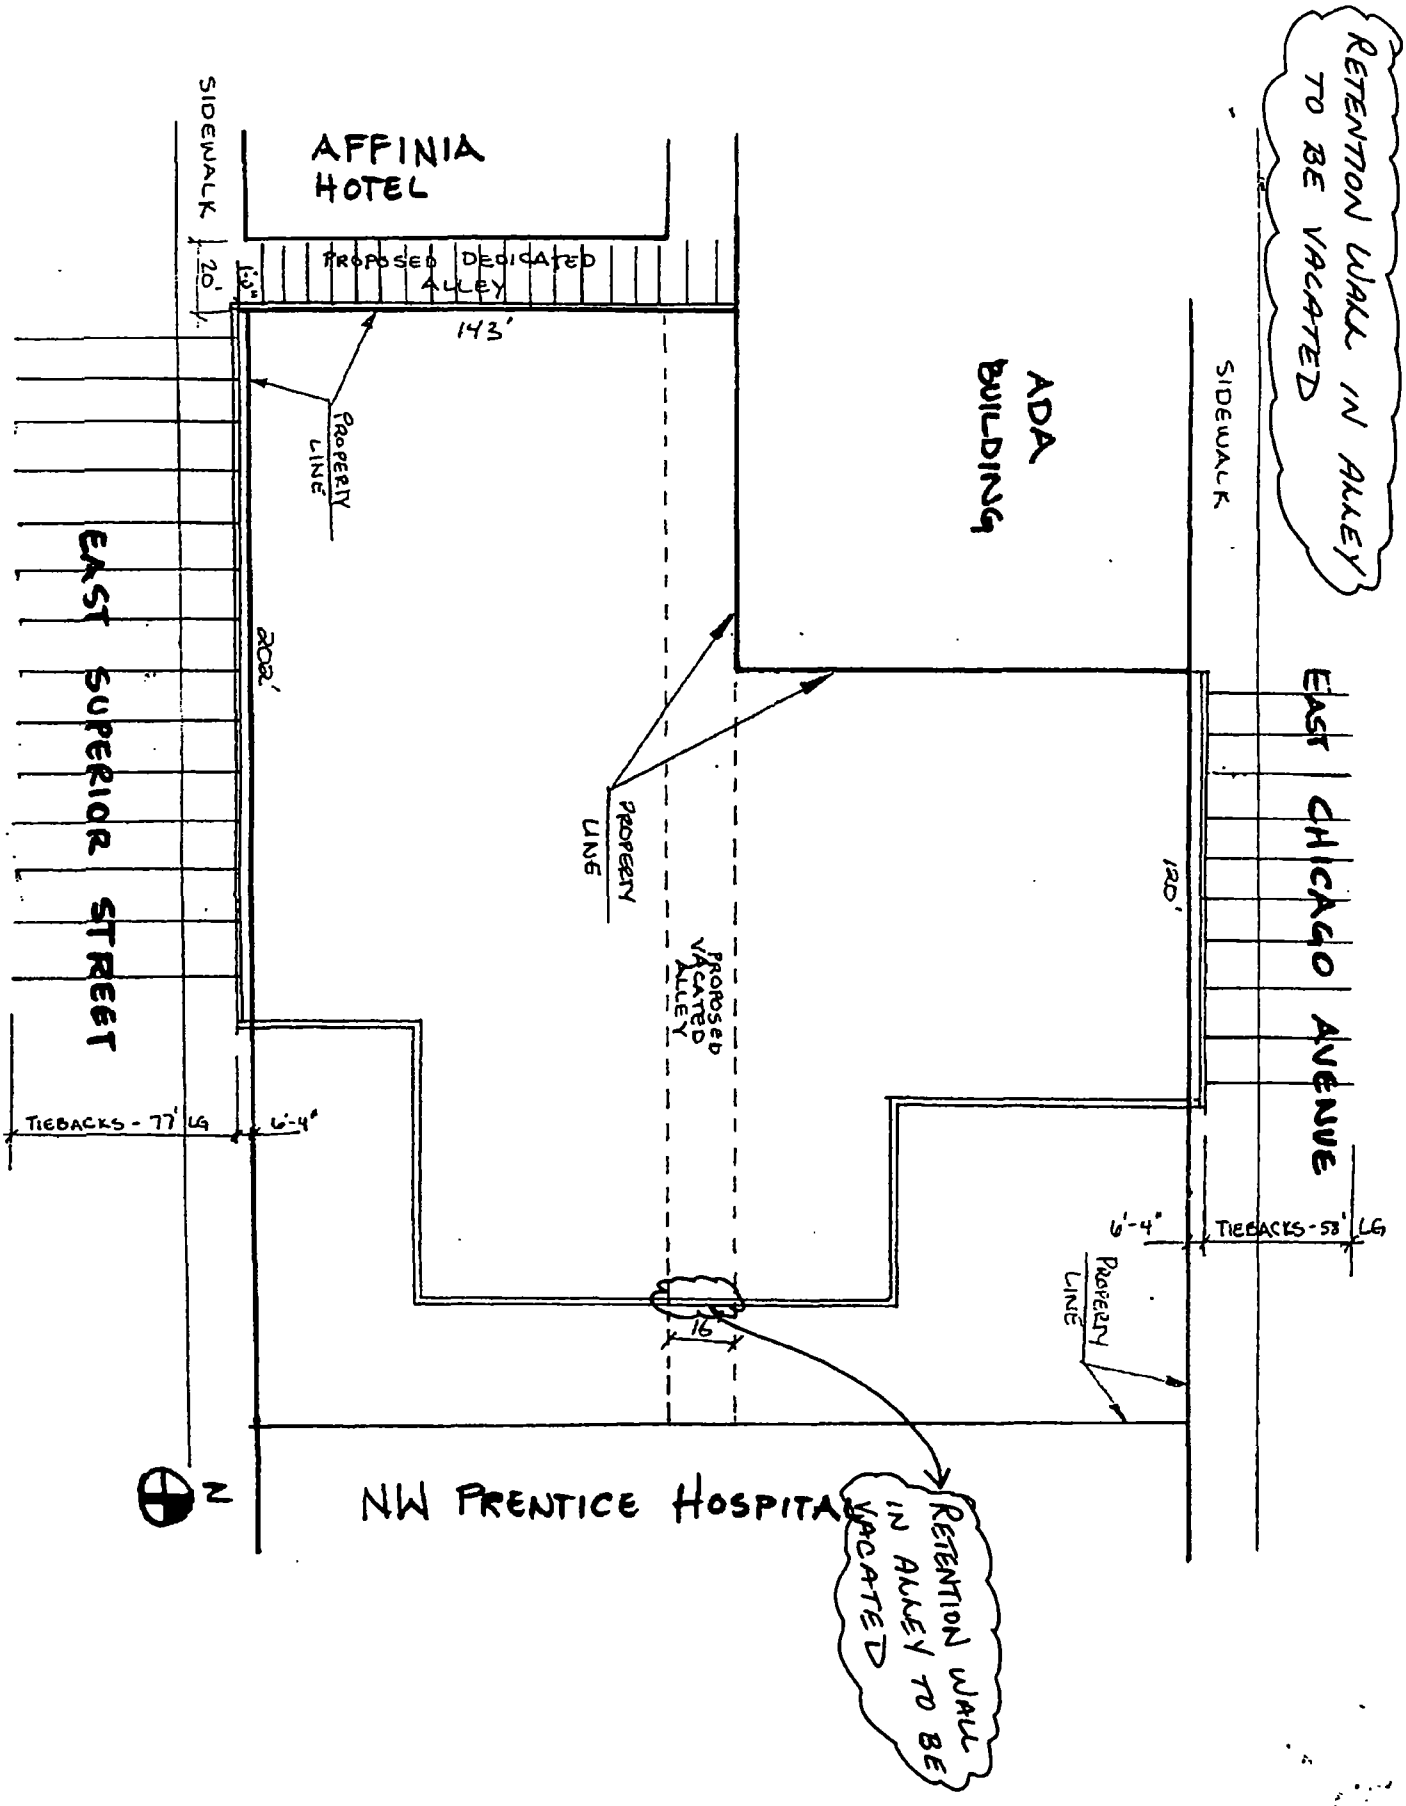
RETENTION WALL IN ALLEY TO BE VACATED
AFFINIA HOTEL
SIDEWALK
20'
1'-3"
PROPOSED DEDICATED ALLEY
143'
PROPERTY LINE
ADA BUILDING
SIDEWALK
EAST SUPERIOR STREET
202'
PROPERTY LINE
PROPOSED VACATED ALLEY
120'
EAST CHICAGO AVENUE
TIEBACKS - 77' LG
6'-4"
6'-4"
TIEBACKS - 58' LG
PROPERTY LINE
16'
N
NW PRENTICE HOSPITAL
RETENTION WALL IN ALLEY TO BE VACATED

City of Chicago

O2013-7137

Office of the City Clerk

Document Tracking Sheet

Meeting Date:	9/11/2013
Sponsor(s):	Reilly, Brendan (42)
Type:	Ordinance
Title:	Grant(s) of privilege in public way for Ann & Robert H. Lurie Children's Hospital of Chicago - sheetings
Committee(s) Assignment:	Committee on Transportation and Public Way

ORDINANCE
ANN & ROBERT H. LURIE CHILDREN'S HOSPITAL OF CHICAGO
Acct. No. 5640 - 4
Permit No. 1106642

Be It Ordained by the City Council of the City of Chicago:

SECTION 1. Permission and authority are hereby given and granted to ANN & ROBERT H. LURIE CHILDREN'S HOSPITAL OF CHICAGO, upon the terms and subject to the conditions of this ordinance to maintain and use, as now constructed, three (3) Sheeting(s) under the public right-of-way adjacent to its premises known as 225 E. Chicago Ave..

Said Sheeting(s) at E. CHICAGO measure(s):
One (1) at one hundred twenty (120) feet in length, and one point three three (1.33) foot in width for a total of one hundred fifty-nine point six (159.6) square feet.

Said Sheeting(s) at E. SUPERIOR measure(s):
One (1) at two hundred thirty-six (236) feet in length, and one point three three (1.33) foot in width for a total of three hundred thirteen point eight eight (313.88) square feet.

Said Sheeting(s) at E SUPERIOR/ALLEY measure(s):
One (1) at one hundred fifty (150) feet in length, and one point three three (1.33) foot in width for a total of one hundred ninety-nine point five (199.5) square feet.

The location of said privilege shall be as shown on prints kept on file with the Department of Business Affairs and Consumer Protection and the Office of the City Clerk.

Said privilege shall be constructed in accordance with plans and specifications approved by the Department of Planning and Development and Department of Transportation (Office of Underground Coordination).

This grant of privilege in the public way shall be subject to the provisions of Section 10-28-015 and all other required provisions of the Municipal Code of Chicago.

The grantee shall pay to the City of Chicago as compensation for the privilege #1106642 herein granted the sum of six hundred twenty-nine ($629.00) per annum in advance.

A 25% penalty will be added for payments received after due date.

The permit holder agrees to hold the City of Chicago harmless for any damage, relocation or replacement costs associated with damage, relocation or removal of private property caused by the City performing work in the public way.

Authority herein given and granted for a period of five (5) years from and after 03/12/2013.

Alderman _____

Brendan Reilly 42nd Ward

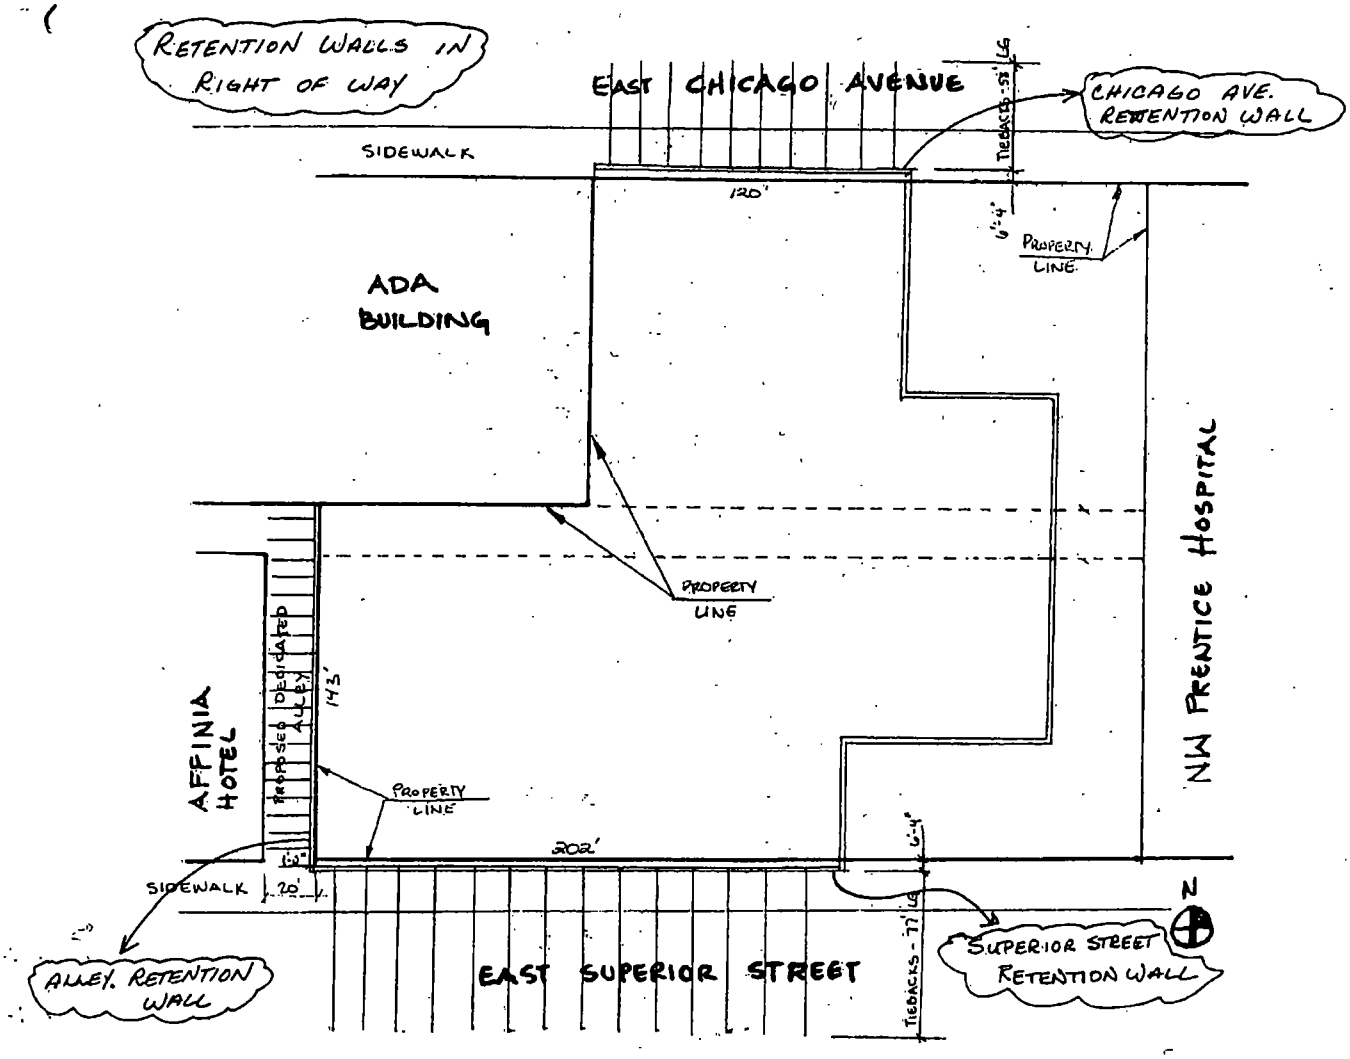
RETENTION WALLS IN RIGHT OF WAY
EAST CHICAGO AVENUE
CHICAGO AVE. RETENTION WALL
SIDEWALK
TIEBACKS - 58' LG
120'
6'-4"
PROPERTY LINE
ADA BUILDING
PROPERTY LINE
NW PRENTICE HOSPITAL
AFFINIA HOTEL
PROPOSED DEDICATED ALLEY
143'
PROPERTY LINE
202'
6'-4"
SIDEWALK
20'
N
ALLEY RETENTION WALL
EAST SUPERIOR STREET
SUPERIOR STREET RETENTION WALL
TIEBACKS - 77' LG

City of Chicago

O2013-7140

Office of the City Clerk

Document Tracking Sheet

Meeting Date:	9/11/2013
Sponsor(s):	Reilly, Brendan (42)
Type:	Ordinance
Title:	Grant(s) of privilege in public way for Banana Republic No. 8179
Committee(s) Assignment:	Committee on Transportation and Public Way

ORDINANCE
BANANA REPUBLIC #8179
Acct. No. 305577 - 2
Permit No. 1108343

Be It Ordained by the City Council of the City of Chicago:

SECTION 1. Permission and authority are hereby given and granted to BANANA REPUBLIC #8179, upon the terms and subject to the conditions of this ordinance to maintain and use, as now constructed, six (6) Recessed Light(s) projecting over the public right-of-way adjacent to its premises known as 744 N. Michigan Ave..

Said Recessed Light(s) at N. MICHIGAN AVE measure(s):
Six (6) at one point five (1.5) foot in length, and one (1) foot in width for a total of nine (9) square feet.

The location of said privilege shall be as shown on prints kept on file with the Department of Business Affairs and Consumer Protection and the Office of the City Clerk.

Said privilege shall be constructed in accordance with plans and specifications approved by the Department of Streets and Sanitation (Bureau of Electricity) and Department of Transportation (Division of Project Development).

This grant of privilege in the public way shall be subject to the provisions of Section 10-28-015 and all other required provisions of the Municipal Code of Chicago.

The grantee shall pay to the City of Chicago as compensation for the privilege #1108343 herein granted the sum of one hundred ($100.00) per annum in advance.

A 25% penalty will be added for payments received after due date.

The permit holder agrees to hold the City of Chicago harmless for any damage, relocation or replacement costs associated with damage, relocation or removal of private property caused by the City performing work in the public way.

Authority herein given and granted for a period of five (5) years from and after 07/08/2013.

Alderman _____

Brendan Reilly 42nd Ward

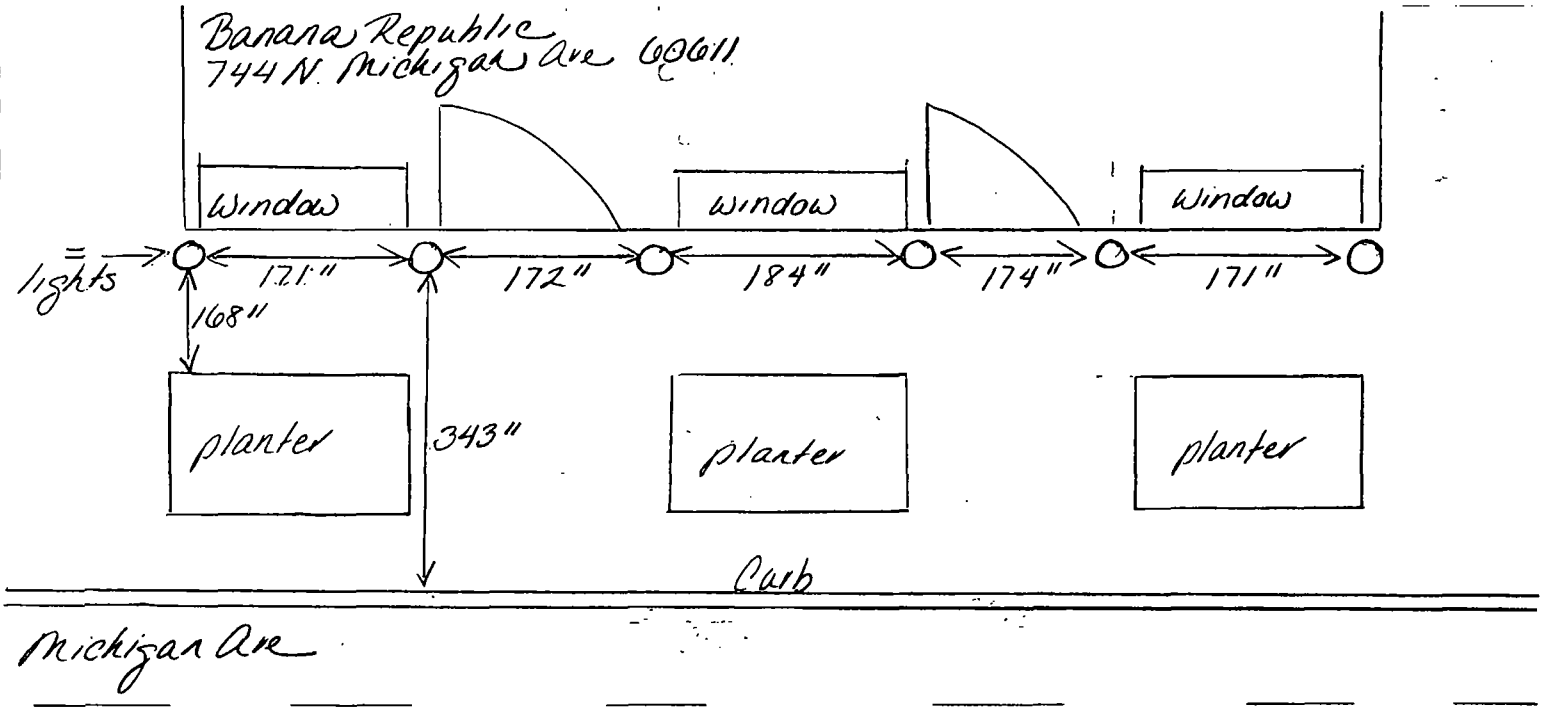
Banana Republic
744 N. Michigan Ave 60611
Window
Window
Window
lights
171"
172"
184"
174"
171"
168"
343"
planter
planter
planter
Curb
Michigan Ave

City of Chicago

O2013-7141

Office of the City Clerk

Document Tracking Sheet

Meeting Date:	9/11/2013
Sponsor(s):	Reilly, Brendan (42)
Type:	Ordinance
Title:	Grant(s) of privilege in public way for Baskin Robbins
Committee(s) Assignment:	Committee on Transportation and Public Way

ORDINANCE
BASKIN ROBBINS
Acct. No. 8883 - 2
Permit No. 1107569

Be It Ordained by the City Council of the City of Chicago:

SECTION 1. Permission and authority are hereby given and granted to BASKIN ROBBINS, upon the terms and subject to the conditions of this ordinance to maintain and use one (1) sign(s) projecting over the public right-of-way attached to its premises known as 31 E. Adams St..

Said sign structure(s) measures as follows; along E. Adams:
One (1) at two (2) feet in length, three (3) feet in height and fifteen (15) feet above grade level.

The location of said privilege shall be as shown on prints kept on file with the Department of Business Affairs and Consumer Protection and the Office of the City Clerk.

Said privilege shall be constructed in accordance with plans and specifications approved by the Department of Transportation (Division of Project Development) and Zoning Department - Signs.

This grant of privilege in the public way shall be subject to the provisions of Section 10-28-015 and all other required provisions of the Municipal Code of Chicago.

The grantee shall pay to the City of Chicago as compensation for the privilege #1107569 herein granted the sum of one hundred ($100.00) per annum in advance.

A 25% penalty will be added for payments received after due date.

The permit holder agrees to hold the City of Chicago harmless for any damage, relocation or replacement costs associated with damage, relocation or removal of private property caused by the City performing work in the public way.

Authority herein given and granted for a period of five (5) years from and after 06/11/2013.

Alderman _____

Brendan Reilly 42nd Ward

5/15/13 0 (2448×3264)

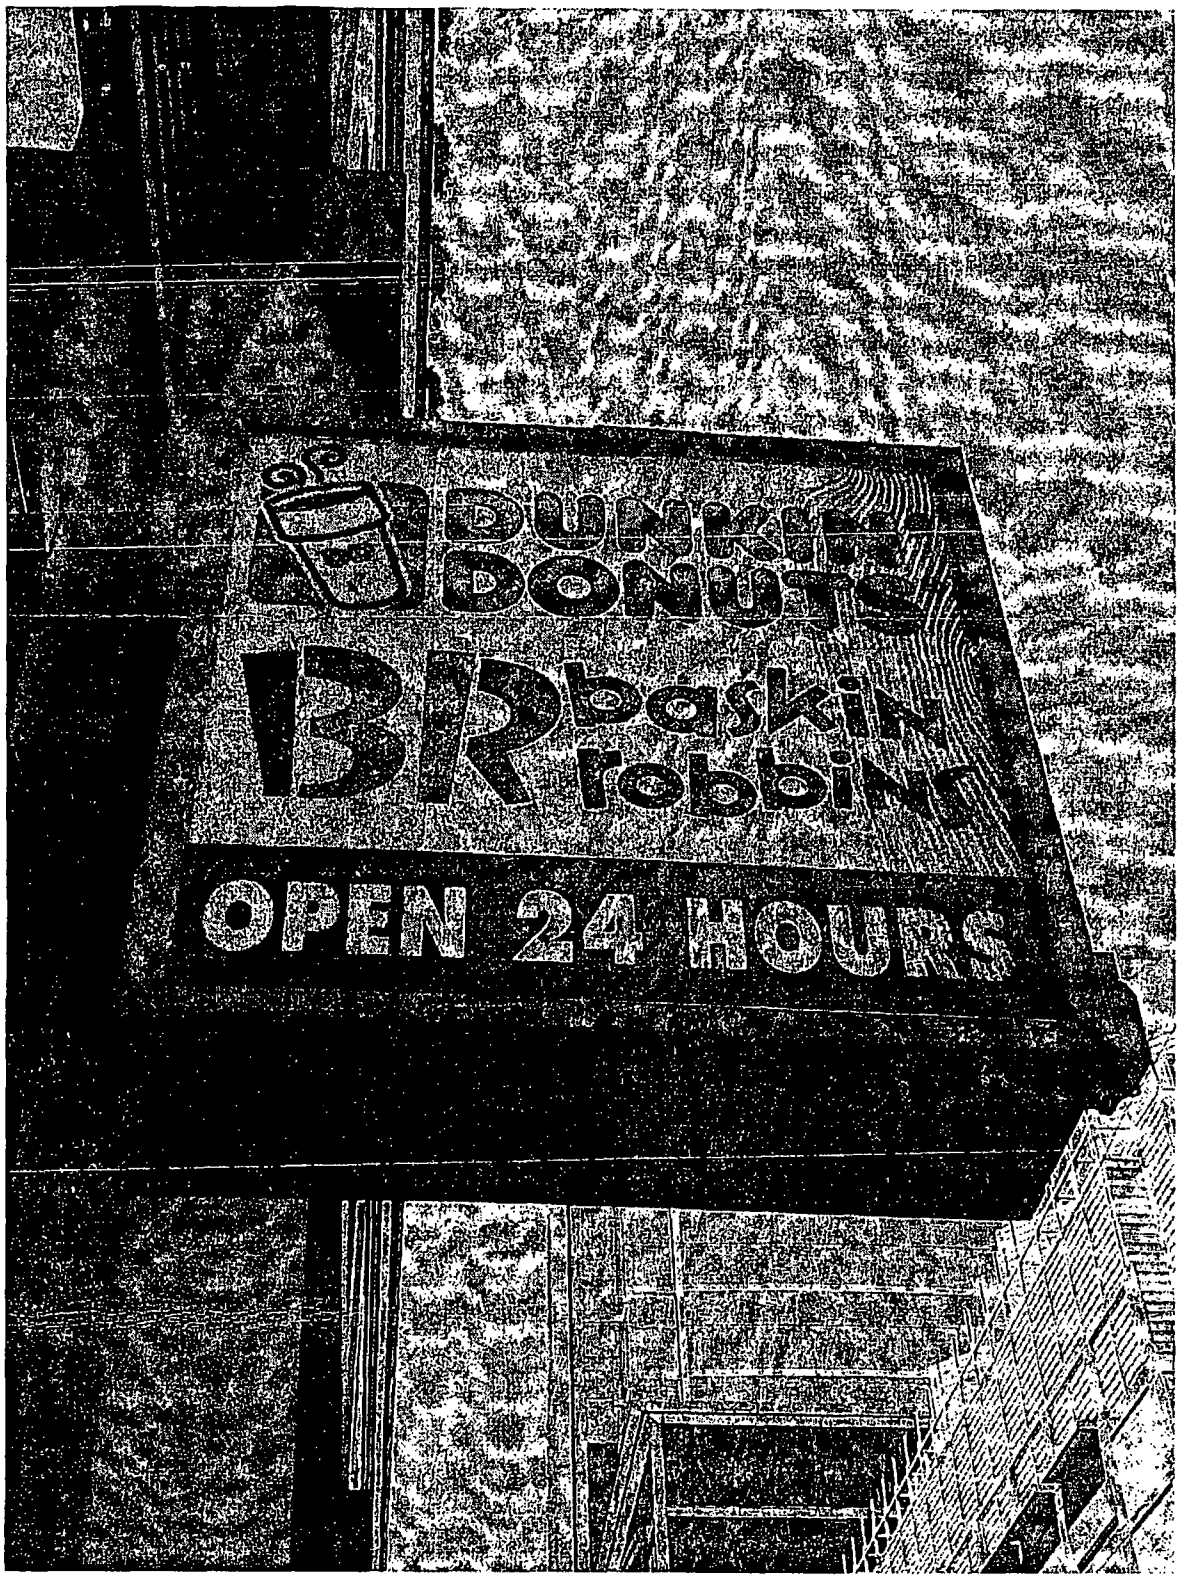

City of Chicago

O2013-7144

Office of the City Clerk

Document Tracking Sheet

Meeting Date:	9/11/2013
Sponsor(s):	Reilly, Brendan (42)
Type:	Ordinance
Title:	Grant(s) of privilege in public way for Bauer Bldg - fire escapes
Committee(s) Assignment:	Committee on Transportation and Public Way

ORDINANCE
BAUER BLDG
Acct. No. 280909 - 1
Permit No. 1108109

Be It Ordained by the City Council of the City of Chicago:

SECTION 1. Permission and authority are hereby given and granted to BAUER BLDG, upon the terms and subject to the conditions of this ordinance to maintain and use, as now constructed, two (2) Fire Escape(s) projecting over the public right-of-way adjacent to its premises known as 224-230 W. Huron St..

Said Fire Escape(s) at FRANKLIN ST. measure(s):
One (1) at twenty-seven (27) feet in length, and two (2) feet in width for a total of fifty-four (54) square feet.

Said Fire Escape(s) at ALLEY BEHIND BUILDING measure(s):
One (1) at thirty (30) feet in length, and two (2) feet in width for a total of sixty (60) square feet.

The location of said privilege shall be as shown on prints kept on file with the Department of Business Affairs and Consumer Protection and the Office of the City Clerk.

Said privilege shall be constructed in accordance with plans and specifications approved by the Department of Transportation (Division of Project Development).

This grant of privilege in the public way shall be subject to the provisions of Section 10-28-015 and all other required provisions of the Municipal Code of Chicago.

The grantee shall pay to the City of Chicago as compensation for the privilege #1108109 herein granted the sum of eight hundred ($800.00) per annum in advance.

A 25% penalty will be added for payments received after due date.

The permit holder agrees to hold the City of Chicago harmless for any damage, relocation or replacement costs associated with damage, relocation or removal of private property caused by the City performing work in the public way.

Authority herein given and granted for a period of five (5) years from and after 07/30/2013.

Alderman _____

Brendan Reilly 42nd Ward

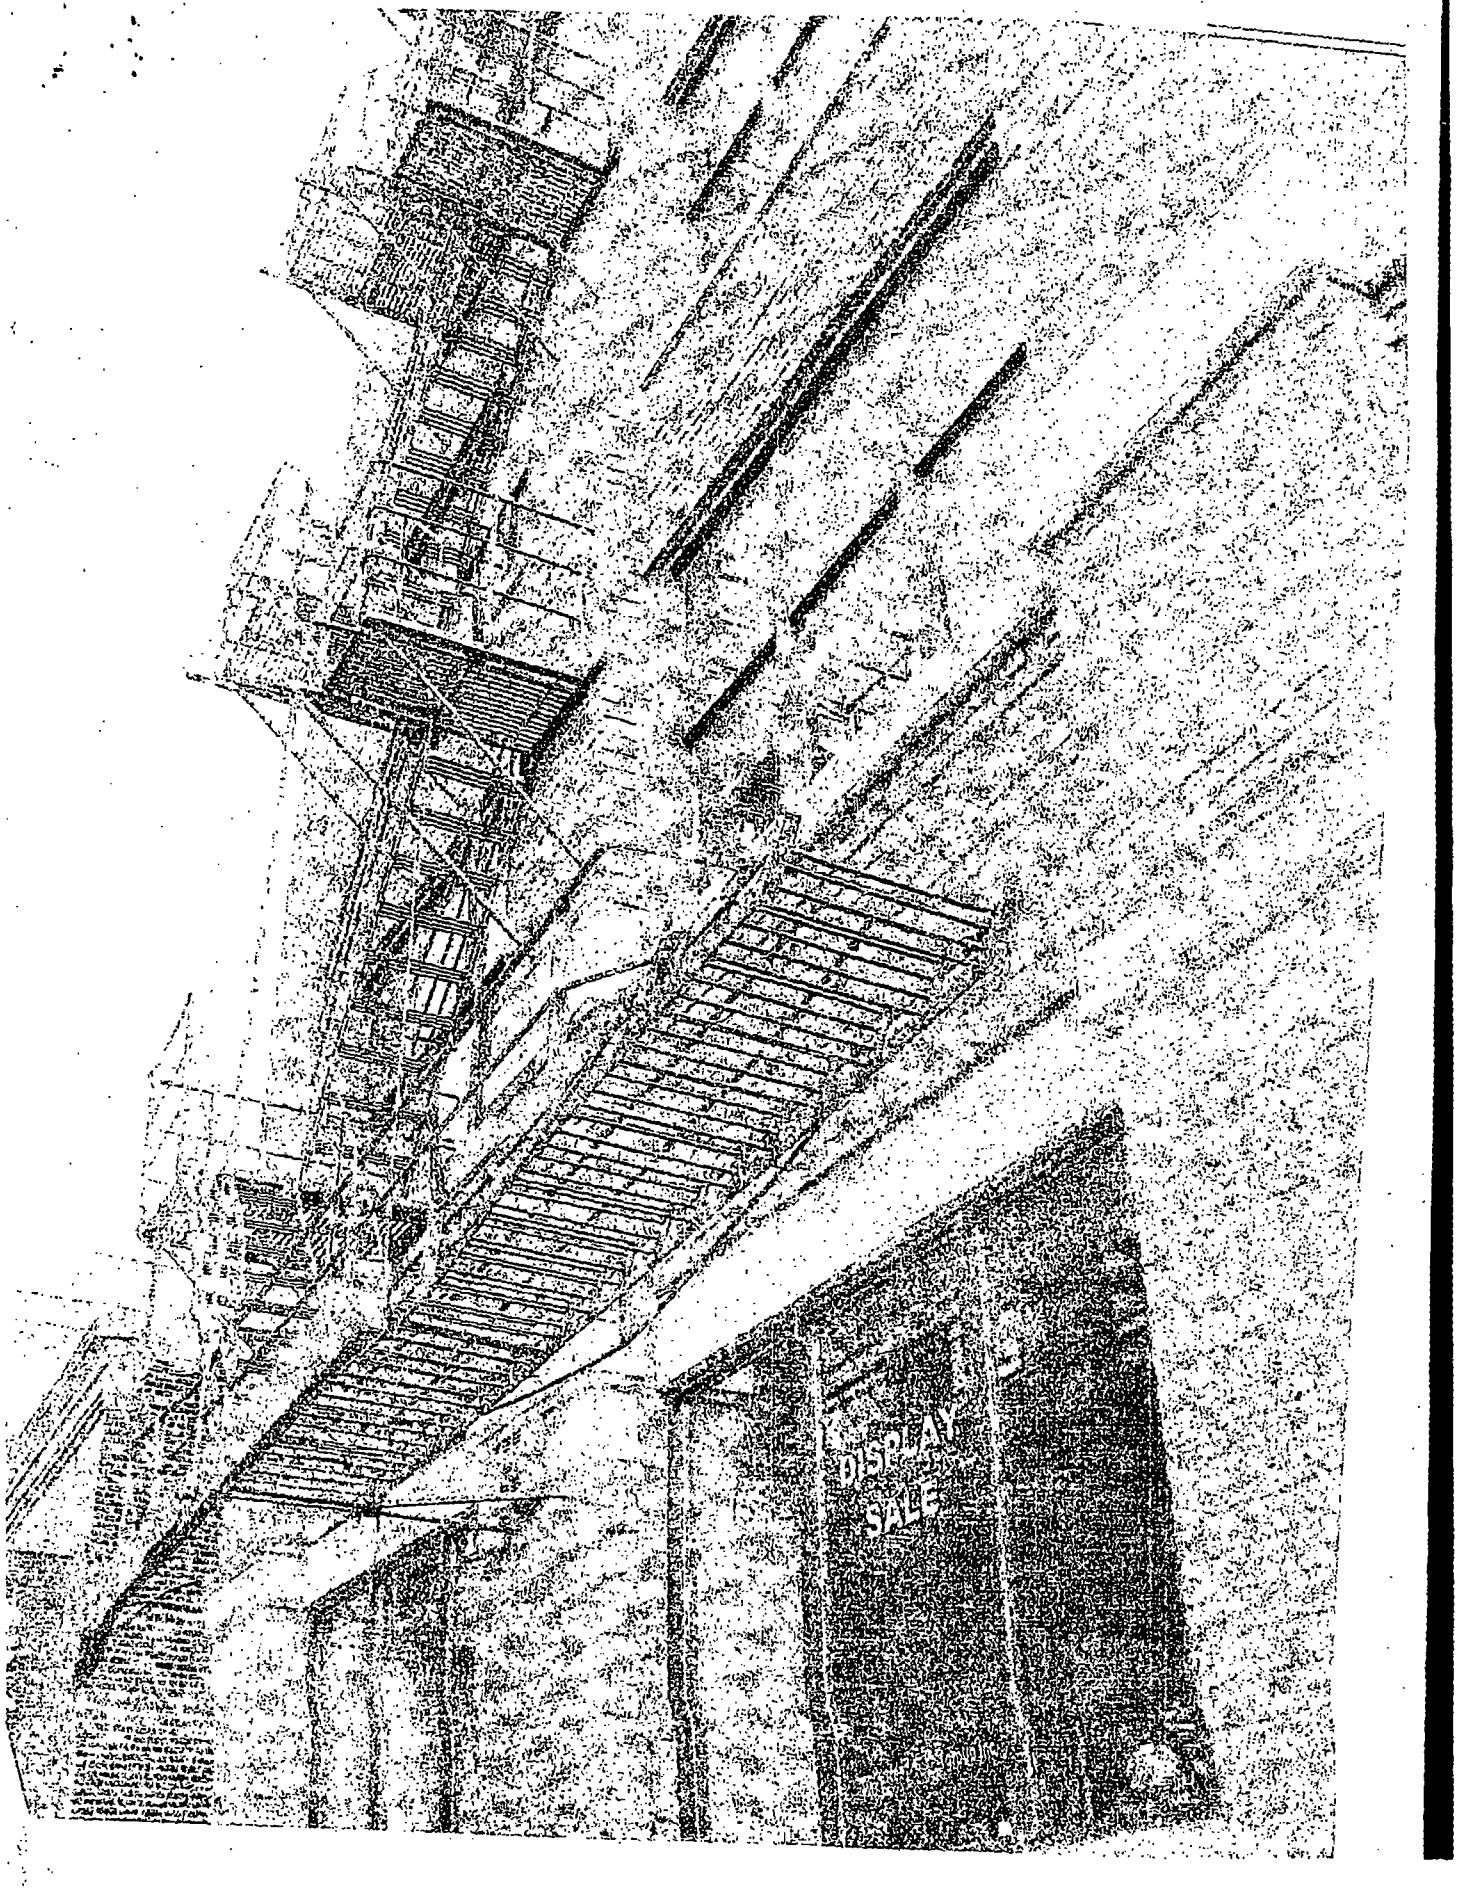
DISPLAY
SALE

City of Chicago

O2013-7147

Office of the City Clerk

Document Tracking Sheet

Meeting Date:	9/11/2013
Sponsor(s):	Reilly, Brendan (42)
Type:	Ordinance
Title:	Grant(s) of privilege in public way for Bauer Bldg - planters
Committee(s) Assignment:	Committee on Transportation and Public Way

ORDINANCE
BAUER BLDG
Acct. No. 280909 - 1
Permit No. 1108106

Be It Ordained by the City Council of the City of Chicago:

SECTION 1. Permission and authority are hereby given and granted to BAUER BLDG, upon the terms and subject to the conditions of this ordinance to maintain and use, as now constructed, two (2) Planter(s) on the public right-of-way for beautification purposes adjacent to its premises known as 224-230 W. Huron St..

Said Planter(s) at HURON ST. measure(s):
Two (2) at three (3) feet in length, and three (3) feet in width for a total of eighteen (18) square feet.

Grantee must allow the required clear and unobstructed space for pedestrian passage at all times per rules and regulations approved by the Department of Transportation.

The location of said privilege shall be as shown on prints kept on file with the Department of Business Affairs and Consumer Protection and the Office of the City Clerk.

Said privilege shall be constructed in accordance with plans and specifications approved by the Department of Planning and Development and Department of Transportation (Division of Project Development).

This grant of privilege in the public way shall be subject to the provisions of Section 10-28-015 and all other required provisions of the Municipal Code of Chicago.

The grantee shall pay to the City of Chicago as compensation for the privilege #1108106 herein granted the sum of zero ($.00) per annum in advance.

A 25% penalty will be added for payments received after due date.

The permit holder agrees to hold the City of Chicago harmless for any damage, relocation or replacement costs associated with damage, relocation or removal of private property caused by the City performing work in the public way.

Authority herein given and granted for a period of five (5) years from and after 07/30/2013.

Alderman _____

Brendan Reilly 42nd Ward

PLANTERS

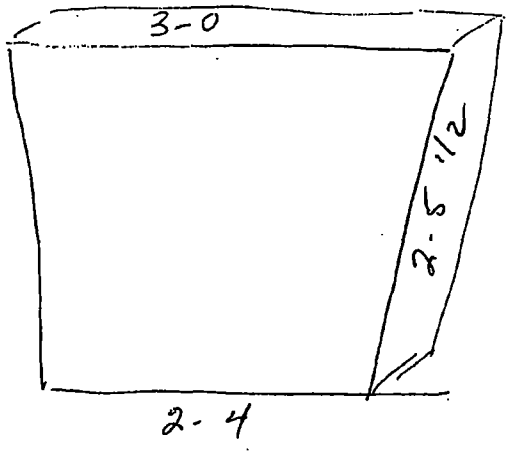

City of Chicago

O2013-7149

Office of the City Clerk

Document Tracking Sheet

Meeting Date:	9/11/2013
Sponsor(s):	Reilly, Brendan (42)
Type:	Ordinance
Title:	Grant(s) of privilege in public way for Best Western River North Hotel - light fixtures
Committee(s) Assignment:	Committee on Transportation and Public Way

ORDINANCE
BEST WESTERN RIVER NORTH HOTEL
Acct. No. 86429 - 2
Permit No. 1107639

Be It Ordained by the City Council of the City of Chicago:

SECTION 1. Permission and authority are hereby given and granted to BEST WESTERN RIVER NORTH HOTEL, upon the terms and subject to the conditions of this ordinance to maintain and use, as now constructed, twenty-seven (27) Light Fixture(s) projecting over the public right-of-way adjacent to its premises known as 125 W. Ohio St..

Said Light Fixture(s) at W. OHIO measure(s):
Thirteen (13) at one point three eight (1.38) foot in length, one point four two (1.42) foot in width and ten point five eight (10.58) feet above grade level.

Said Light Fixture(s) at N. LA SALLE ST. measure(s):
Fourteen (14) at one point three eight (1.38) foot in length, one point four two (1.42) foot in width and thirteen point eight three (13.83) feet above grade level.

The location of said privilege shall be as shown on prints kept on file with the Department of Business Affairs and Consumer Protection and the Office of the City Clerk.

Said privilege shall be constructed in accordance with plans and specifications approved by the Department of Transportation (Division of Project Development).

This grant of privilege in the public way shall be subject to the provisions of Section 10-28-015 and all other required provisions of the Municipal Code of Chicago.

The grantee shall pay to the City of Chicago as compensation for the privilege #1107639 herein granted the sum of one hundred seventy-five ($175.00) per annum in advance.

A 25% penalty will be added for payments received after due date.

The permit holder agrees to hold the City of Chicago harmless for any damage, relocation or replacement costs associated with damage, relocation or removal of private property caused by the City performing work in the public way.

Authority herein given and granted for a period of five (5) years from and after 07/30/2013.

Alderman _____

Brendan Reilly 42nd Ward

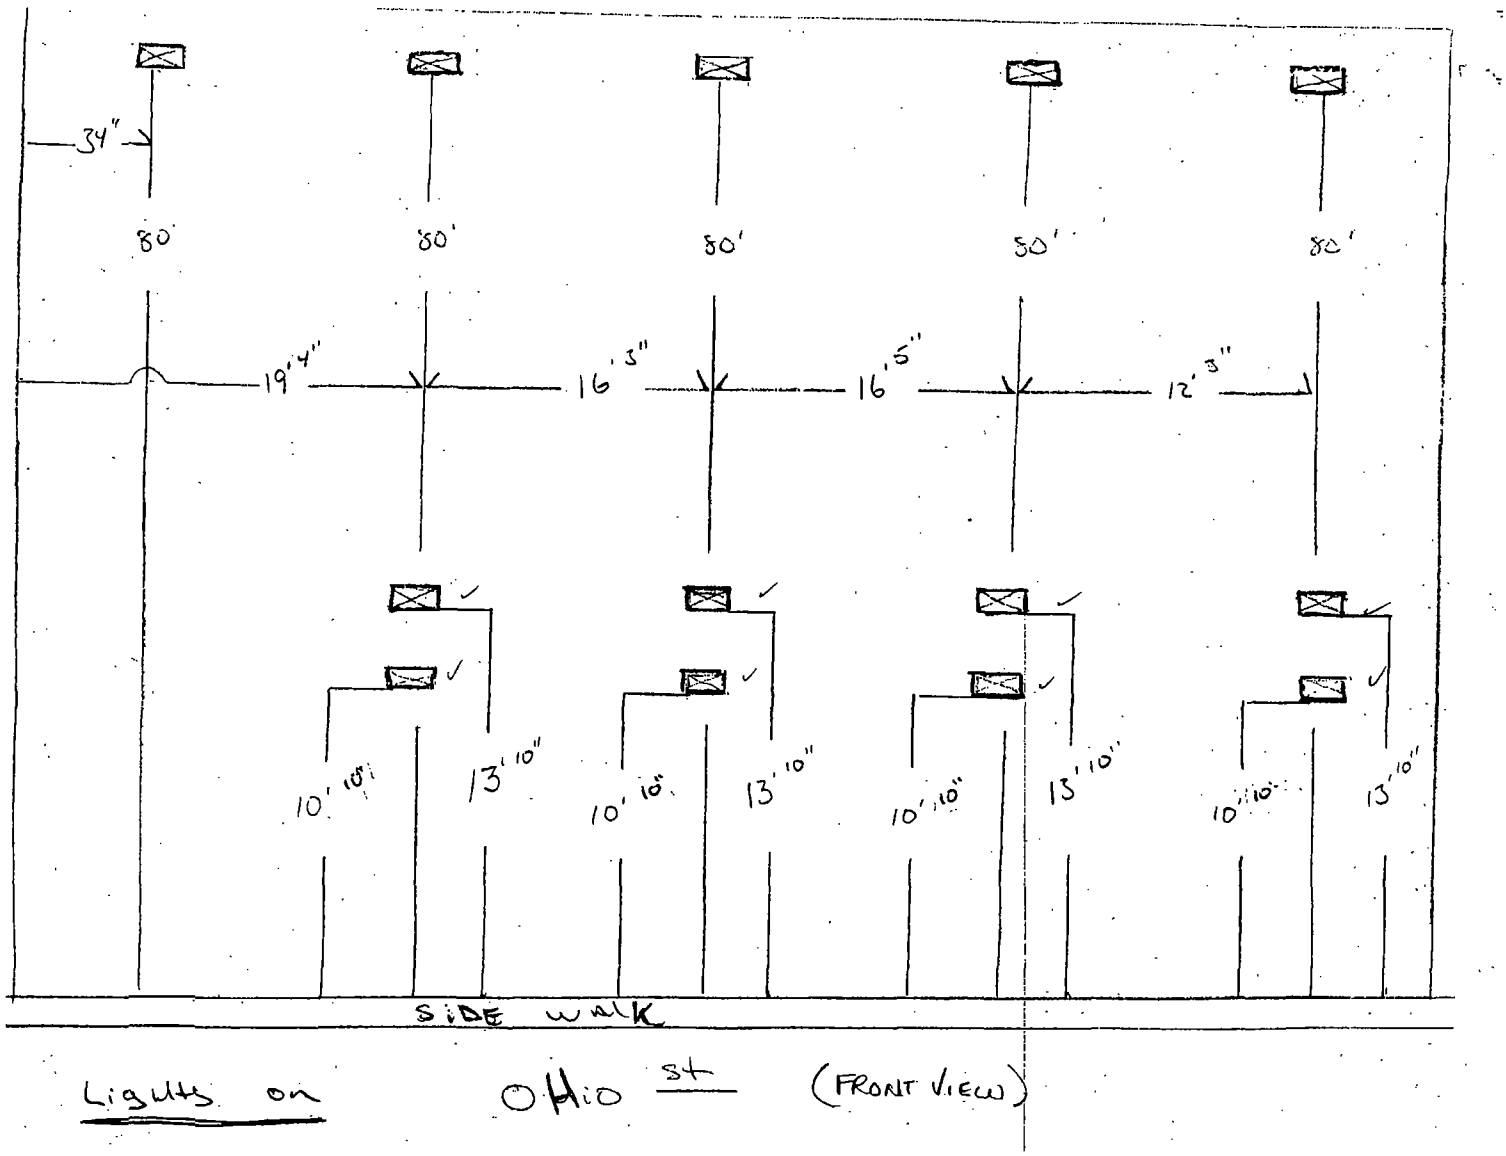

Lights on Ohio st (FRONT VIEW)

City of Chicago

O2013-7151

Office of the City Clerk

Document Tracking Sheet

Meeting Date:	9/11/2013
Sponsor(s):	Reilly, Brendan (42)
Type:	Ordinance
Title:	Grant(s) of privilege in public way for Best Western River North Hotel - signs
Committee(s) Assignment:	Committee on Transportation and Public Way

ORDINANCE
BEST WESTERN RIVER NORTH HOTEL
Acct. No. 86429 - 2
Permit No. 1107637

Be It Ordained by the City Council of the City of Chicago:

SECTION 1. Permission and authority are hereby given and granted to BEST WESTERN RIVER NORTH HOTEL, upon the terms and subject to the conditions of this ordinance to maintain and use two (2) sign(s) projecting over the public right-of-way attached to its premises known as 125 W. Ohio St..

Said sign structure(s) measures as follows; along W. OHIO ST.:
One (1) at seven point five eight (7.58) feet in length, nine point eight three (9.83) feet in height and eighteen (18) feet above grade level.

Said sign structure(s) measures as follows; along N. LA SALLE ST.:
One (1) at seven point seven five (7.75) feet in length, eleven point five (11.5) feet in height and sixteen point zero seven (16.07) feet above grade level.

The location of said privilege shall be as shown on prints kept on file with the Department of Business Affairs and Consumer Protection and the Office of the City Clerk.

Said privilege shall be constructed in accordance with plans and specifications approved by the Department of Transportation (Division of Project Development) and Zoning Department - Signs.

This grant of privilege in the public way shall be subject to the provisions of Section 10-28-015 and all other required provisions of the Municipal Code of Chicago.

The grantee shall pay to the City of Chicago as compensation for the privilege #1107637 herein granted the sum of six hundred ($600.00) per annum in advance.

A 25% penalty will be added for payments received after due date.

The permit holder agrees to hold the City of Chicago harmless for any damage, relocation or replacement costs associated with damage, relocation or removal of private property caused by the City performing work in the public way.

Authority herein given and granted for a period of five (5) years from and after 07/30/2013.

Alderman _____

Brendan Reilly 42nd Ward

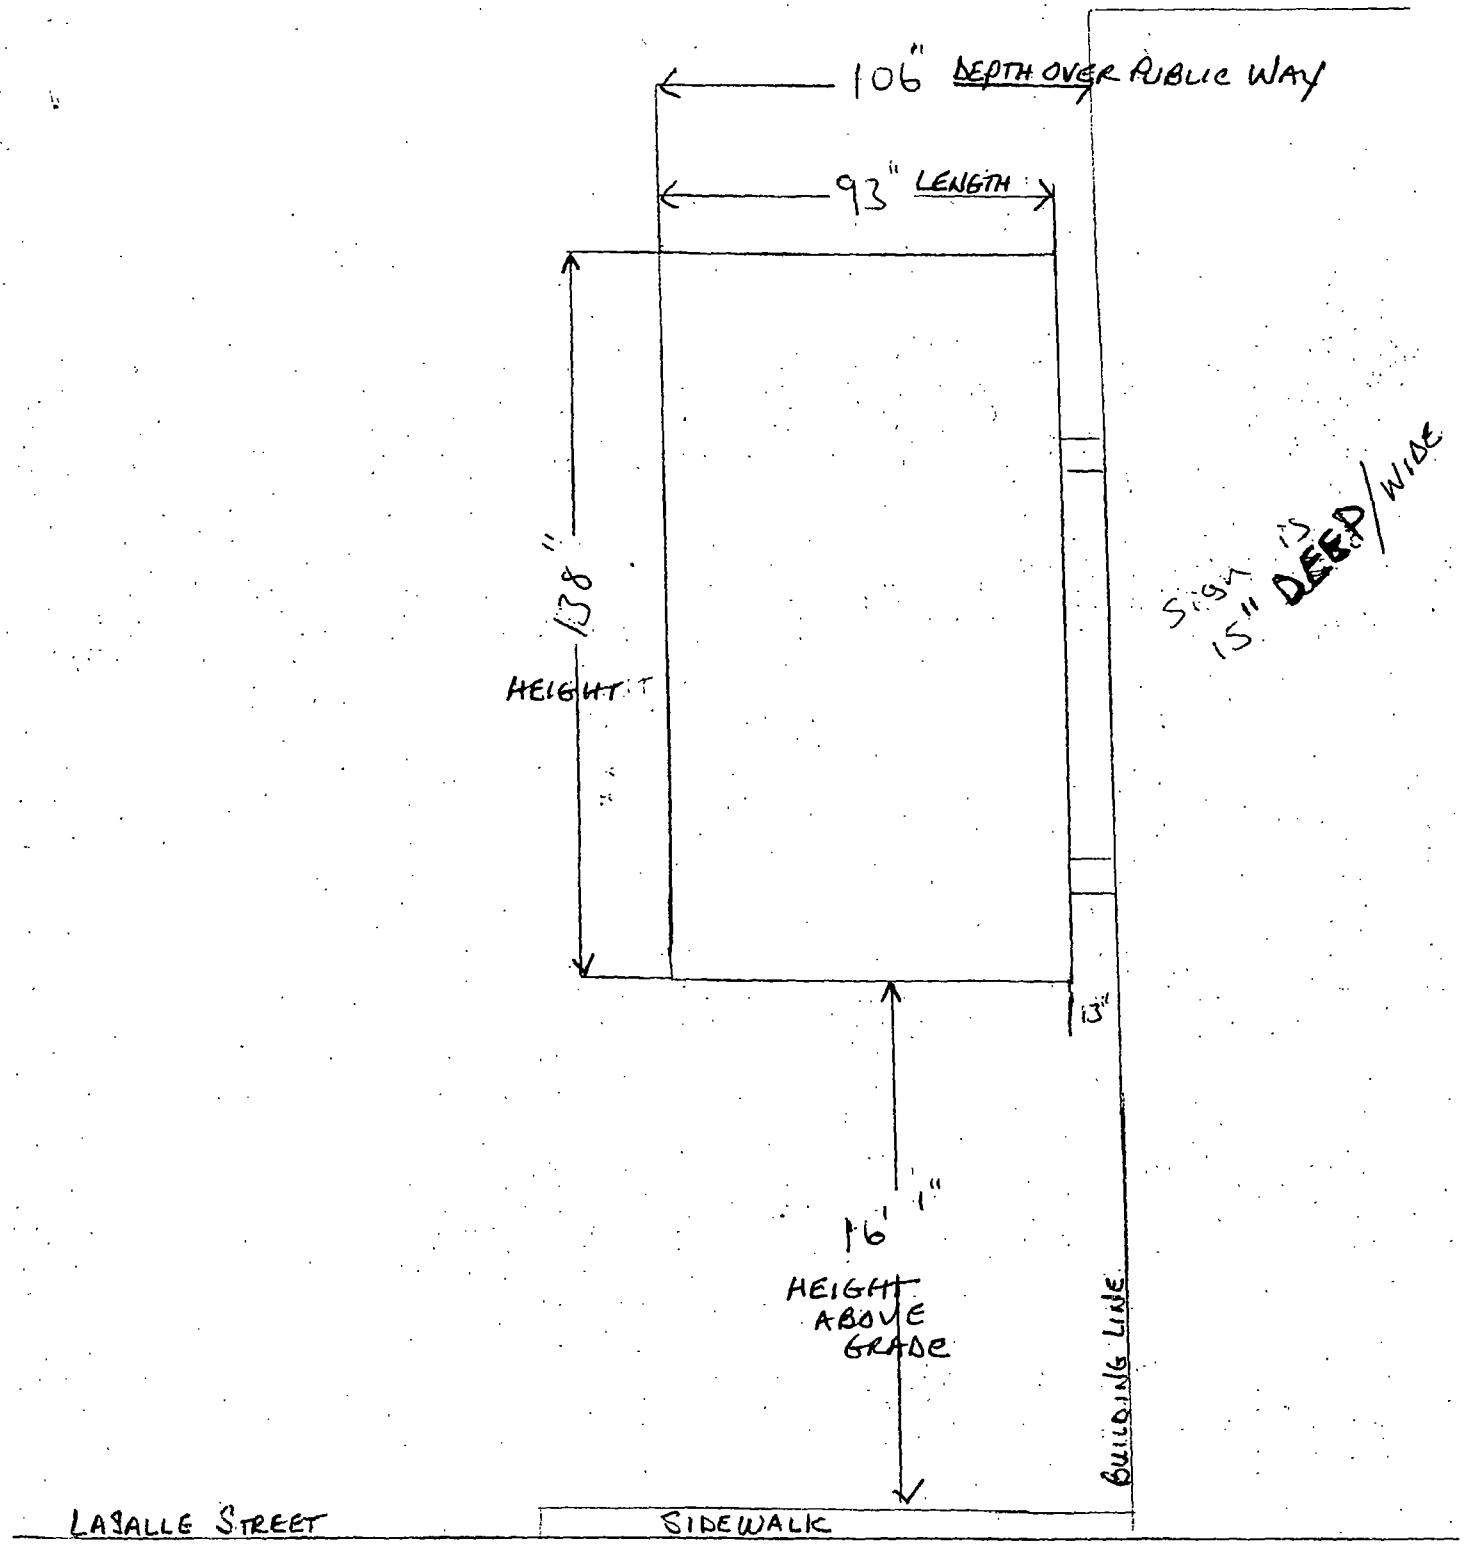

LASalle St Sign

City of Chicago

O2013-7152

Office of the City Clerk

Document Tracking Sheet

Meeting Date:	9/11/2013
Sponsor(s):	Reilly, Brendan (42)
Type:	Ordinance
Title:	Grant(s) of privilege in public way for Blackbird
Committee(s) Assignment:	Committee on Transportation and Public Way

ORDINANCE
BLACKBIRD
Acct. No. 38029 - 1
Permit No. 1107126

Be It Ordained by the City Council of the City of Chicago:

SECTION 1. Permission and authority are hereby given and granted to BLACKBIRD, upon the terms and subject to the conditions of this ordinance to maintain and use, as now constructed, one (1) Planter(s) on the public right-of-way for beautification purposes adjacent to its premises known as 619 W. Randolph St..

Said Planter(s) at W. Randolph Street measure(s):
One (1) at four point three three (4.33) feet in length, and one point eight three (1.83) foot in width for a total of seven point nine two (7.92) square feet.

Grantee must allow the required clear and unobstructed space for pedestrian passage at all times per rules and regulations approved by the Department of Transportation.

The location of said privilege shall be as shown on prints kept on file with the Department of Business Affairs and Consumer Protection and the Office of the City Clerk.

Said privilege shall be constructed in accordance with plans and specifications approved by the Department of Planning and Development and Department of Transportation (Division of Project Development).

This grant of privilege in the public way shall be subject to the provisions of Section 10-28-015 and all other required provisions of the Municipal Code of Chicago.

The grantee shall pay to the City of Chicago as compensation for the privilege #1107126 herein granted the sum of zero ($.00) per annum in advance.

A 25% penalty will be added for payments received after due date.

The permit holder agrees to hold the City of Chicago harmless for any damage, relocation or replacement costs associated with damage, relocation or removal of private property caused by the City performing work in the public way.

Authority herein given and granted for a period of five (5) years from and after Date of Passage.

Alderman _____

Brendan Reilly 42nd Ward

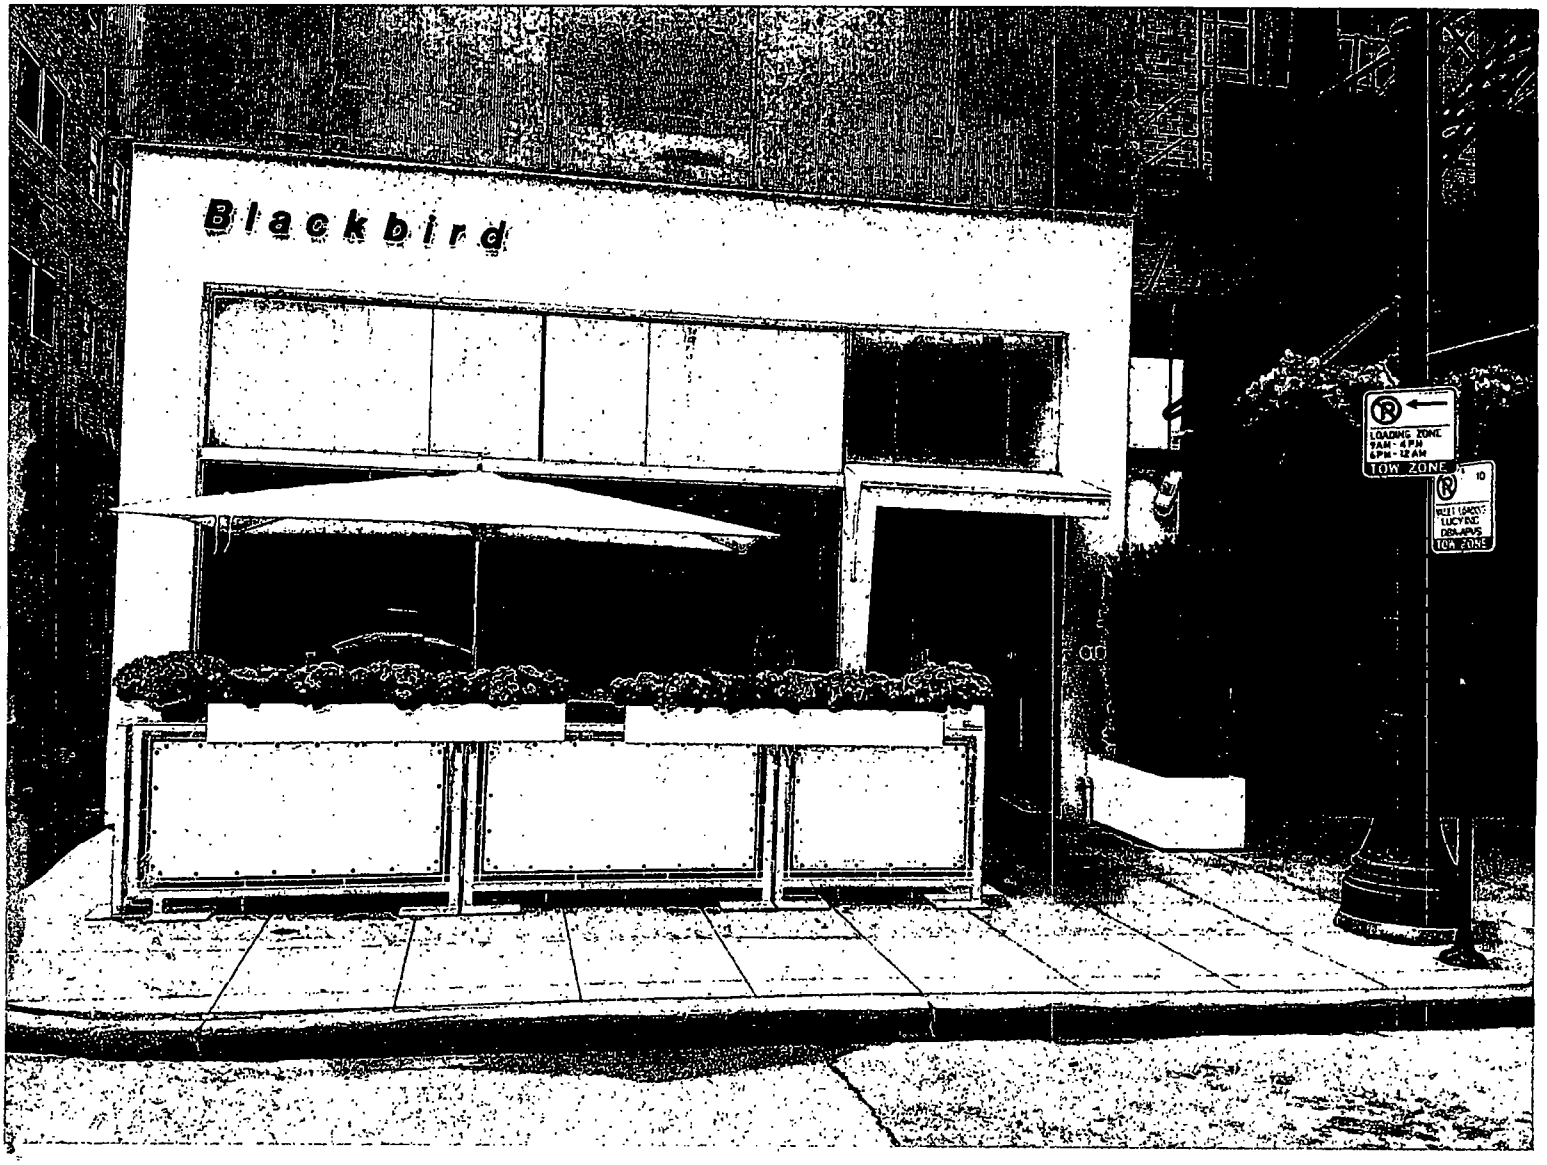
Blackbird
LOADING ZONE
9AM - 4PM
6PM - 12AM
TOW ZONE
10
TOW ZONE

City of Chicago

O2013-7153

Office of the City Clerk

Document Tracking Sheet

Meeting Date:	9/11/2013
Sponsor(s):	Reilly, Brendan (42)
Type:	Ordinance
Title:	Grant(s) of privilege in public way for Blackfinn Ameripub
Committee(s) Assignment:	Committee on Transportation and Public Way

ORDINANCE
BLACKFINN AMERIPUB
Acct. No. 376612 - 1
Permit No. 1107347

Be It Ordained by the City Council of the City of Chicago:

SECTION 1. Permission and authority are hereby given and granted to BLACKFINN AMERIPUB, upon the terms and subject to the conditions of this ordinance to maintain and use one (1) sign(s) projecting over the public right-of-way attached to its premises known as 353 N. Clark St..

Said sign structure(s) measures as follows; along Clark:
One (1) at sixteen (16) feet in length, two point five (2.5) feet in height and eleven point one seven (11.17) feet above grade level.

The location of said privilege shall be as shown on prints kept on file with the Department of Business Affairs and Consumer Protection and the Office of the City Clerk.

Said privilege shall be constructed in accordance with plans and specifications approved by the Department of Transportation (Division of Project Development) and Zoning Department - Signs.

This grant of privilege in the public way shall be subject to the provisions of Section 10-28-015 and all other required provisions of the Municipal Code of Chicago.

The grantee shall pay to the City of Chicago as compensation for the privilege #1107347 herein granted the sum of three hundred ($300.00) per annum in advance.

A 25% penalty will be added for payments received after due date.

The permit holder agrees to hold the City of Chicago harmless for any damage, relocation or replacement costs associated with damage, relocation or removal of private property caused by the City performing work in the public way.

Authority herein given and granted for a period of five (5) years from and after Date of Passage.

Alderman _____

Brendan Reilly 42nd Ward

2-10 1/4" PROJ
2'-6" SIGN

4 Building Elevation
D/F BLADE SIGN SUPERIMPOSED

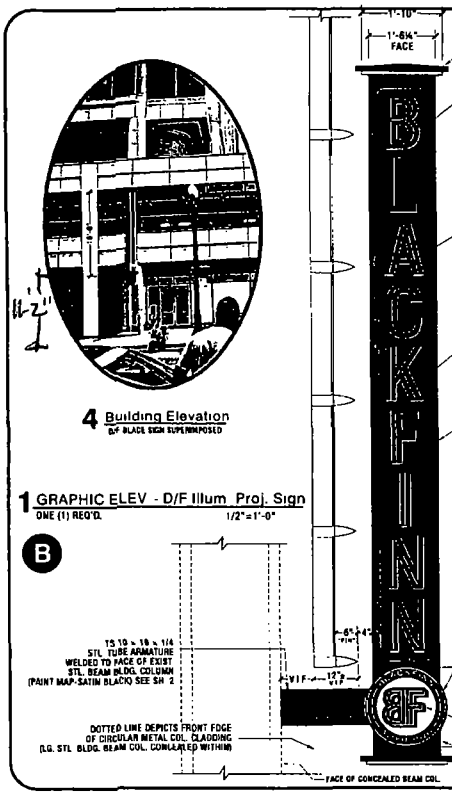

1 GRAPHIC ELEV - D/F Illum Proj. Sign
ONE (1) REQ'D. 1/2"=1'-0"

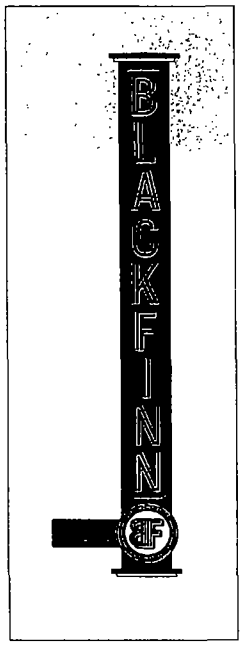

DAY TIME VIEW

SIDE VIEW

SIMULATED NIGHT VIEW

DOYLE
GENERAL SIGN CONTRACTORS
233 INTERSTATE RD P.O. BOX 1998 ADDISON, IL 60101
630-543-6400 FAX 630-543-6488

DATE	REVISION
6 10 13	REVISE PER TD

CUSTOMER APPROVAL DATE

This design is the original and unpublished work of DOYLE SIGNS INC. and may not be reproduced, copied or exhibited in any fashion without the expressed written consent from an authorized officer of The Company. The rights to this design may be purchased.

CLIENT BLACKFINN
ADDRESS 353 N CLARK ST
CITY CHICAGO STATE IL DESIGNER AT SALESPERSON TD
DRWG. NO. 00000 SCALE: NOTED DATE: 5 23 13 SHEET NO. 1 of 2

City of Chicago

O2013-7154

Office of the City Clerk

Document Tracking Sheet

Meeting Date:	9/11/2013
Sponsor(s):	Reilly, Brendan (42)
Type:	Ordinance
Title:	Grant(s) of privilege in public way for Bloomingdales, Inc.
Committee(s) Assignment:	Committee on Transportation and Public Way

ORDINANCE
BLOOMINGDALES, INC.
Acct. No. 85578 - 3
Permit No. 1107722

Be It Ordained by the City Council of the City of Chicago:

SECTION 1. Permission and authority are hereby given and granted to BLOOMINGDALES, INC., upon the terms and subject to the conditions of this ordinance to maintain and use, as now constructed, four (4) Banner(s) projecting over the public right-of-way adjacent to its premises known as 610 N. Wabash Ave..

Said Banner(s) at Wabash & Ohio measure(s):
Four (4) at four (4) feet in length, and thirty (30) feet in width for a total of four hundred eighty (480) square feet.

The location of said privilege shall be as shown on prints kept on file with the Department of Business Affairs and Consumer Protection and the Office of the City Clerk.

Said privilege shall be constructed in accordance with plans and specifications approved by the Zoning Department - Signs.

This grant of privilege in the public way shall be subject to the provisions of Section 10-28-015 and all other required provisions of the Municipal Code of Chicago.

The grantee shall pay to the City of Chicago as compensation for the privilege #1107722 herein granted the sum of one hundred seventy-five ($175.00) per annum in advance.

A 25% penalty will be added for payments received after due date.

The permit holder agrees to hold the City of Chicago harmless for any damage, relocation or replacement costs associated with damage, relocation or removal of private property caused by the City performing work in the public way.

Authority herein given and granted for a period of five (5) years from and after 06/11/2013.

Alderman _____

Brendan Reilly 42nd Ward

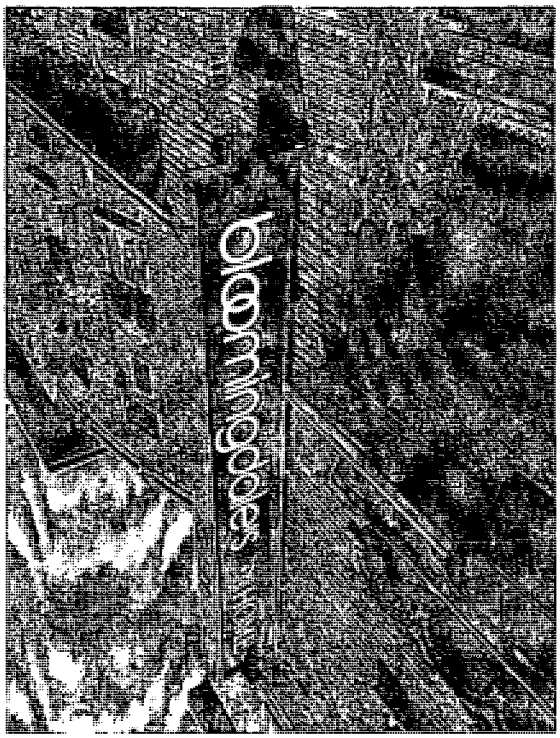

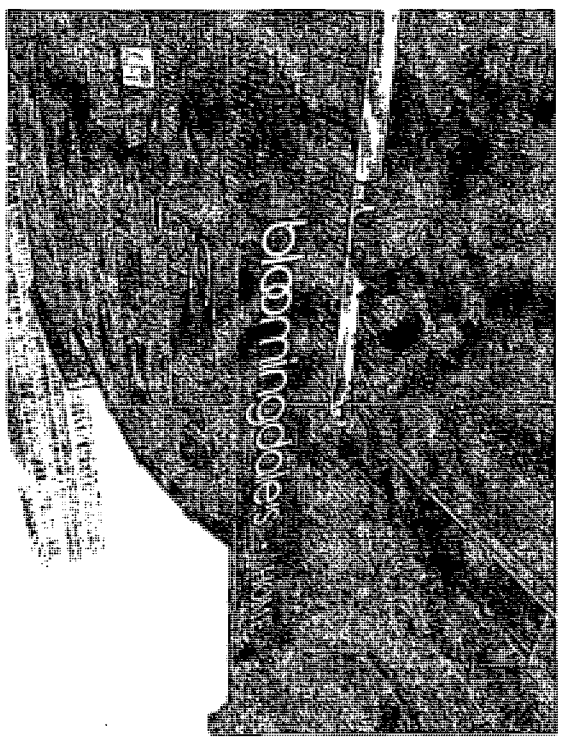

City of Chicago

O2013-7155

Office of the City Clerk

Document Tracking Sheet

Meeting Date:	9/11/2013
Sponsor(s):	Reilly, Brendan (42)
Type:	Ordinance
Title:	Grant(s) of privilege in public way for Boeing Company, Inc., The
Committee(s) Assignment:	Committee on Transportation and Public Way

ORDINANCE
THE BOEING COMPANY, INC.
Acct. No. 222245 - 2
Permit No. 1108403

Be It Ordained by the City Council of the City of Chicago:

SECTION 1. Permission and authority are hereby given and granted to THE BOEING COMPANY, INC., upon the terms and subject to the conditions of this ordinance to maintain and use, as now constructed, twelve (12) Planter(s) on the public right-of-way for beautification purposes adjacent to its premises known as 100 N. Riverside Plz..

Said Planter(s) at West Randolph Street measure(s):
Four (4) at four (4) feet in length, and four (4) feet in width for a total of sixty-four (64) square feet.

Said Planter(s) at West Washington Street measure(s):
Eight (8) at four (4) feet in length, and four (4) feet in width for a total of one hundred twenty-eight (128) square feet.

Grantee must allow the required clear and unobstructed space for pedestrian passage at all times per rules and regulations approved by the Department of Transportation.

The location of said privilege shall be as shown on prints kept on file with the Department of Business Affairs and Consumer Protection and the Office of the City Clerk.

Said privilege shall be constructed in accordance with plans and specifications approved by the Department of Planning and Development and Department of Transportation (Division of Project Development).

This grant of privilege in the public way shall be subject to the provisions of Section 10-28-015 and all other required provisions of the Municipal Code of Chicago.

The grantee shall pay to the City of Chicago as compensation for the privilege #1108403 herein granted the sum of zero ($.00) per annum in advance.

A 25% penalty will be added for payments received after due date.

The permit holder agrees to hold the City of Chicago harmless for any damage, relocation or replacement costs associated with damage, relocation or removal of private property caused by the City performing work in the public way.

Authority herein given and granted for a period of five (5) years from and after Date of Passage.

Alderman _____

Brendan Reilly 42nd Ward

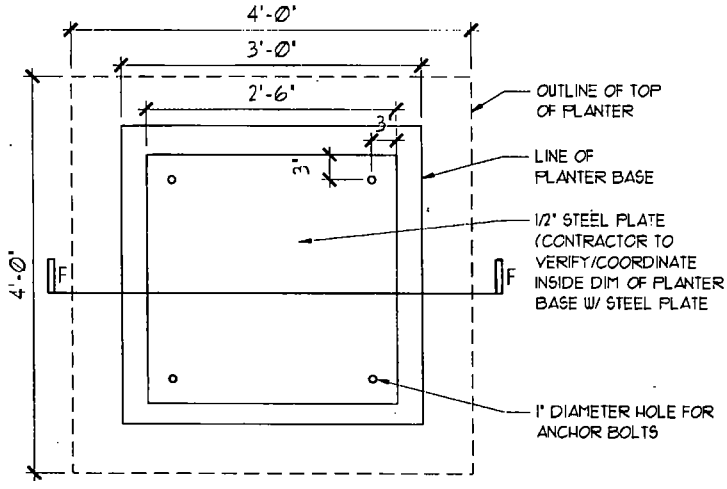

E PLAN - TYPICAL PLANTER
SCALE: 3/4"=1'-0"

PLANTER NOMINAL DIMENSION. 48"X48"X42"

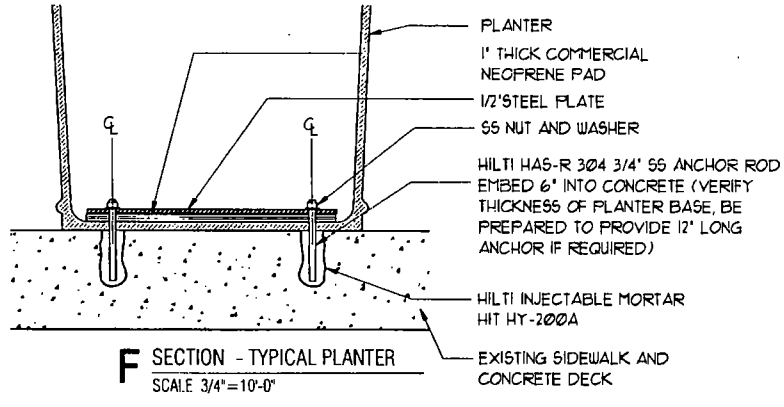

F SECTION - TYPICAL PLANTER
SCALE: 3/4"=10'-0"

The Boeing Company
JULY 8, 2013

BOEING

BOEING CORPORATE HEADQUARTERS
100 NORTH RIVERSIDE PLAZA, CHICAGO IL 60606

BUILDING 61-100 USE OF R O.W ORAWING 3 OF 4

City of Chicago

O2013-7157

Office of the City Clerk

Document Tracking Sheet

Meeting Date:	9/11/2013
Sponsor(s):	Reilly, Brendan (42)
Type:	Ordinance
Title:	Grant(s) of privilege in public way for CAA Hotel Owner LLC
Committee(s) Assignment:	Committee on Transportation and Public Way

ORDINANCE
CAA Hotel Owner, LLC
Acct. No. 383762 - 1
Permit No. 1108113

Be It Ordained by the City Council of the City of Chicago:

SECTION 1. Permission and authority are hereby given and granted to CAA Hotel Owner, LLC, upon the terms and subject to the conditions of this ordinance to maintain and use, as now constructed, two (2) Fire Escape(s) projecting over the public right-of-way adjacent to its premises known as 12 S. Michigan Ave..

Said Fire Escape(s) at Madison measure(s):
Two (2) at sixty-seven (67) feet in length, and two hundred thirty-four point seven five (234.75) feet in width for a total of thirty-one thousand four hundred fifty-six point five (31456.5) square feet.

The location of said privilege shall be as shown on prints kept on file with the Department of Business Affairs and Consumer Protection and the Office of the City Clerk.

Said privilege shall be constructed in accordance with plans and specifications approved by the Department of Transportation (Division of Project Development).

This grant of privilege in the public way shall be subject to the provisions of Section 10-28-015 and all other required provisions of the Municipal Code of Chicago.

The grantee shall pay to the City of Chicago as compensation for the privilege #1108113 herein granted the sum of eight hundred ($800.00) per annum in advance.

A 25% penalty will be added for payments received after due date.

The permit holder agrees to hold the City of Chicago harmless for any damage, relocation or replacement costs associated with damage, relocation or removal of private property caused by the City performing work in the public way.

Authority herein given and granted for a period of five (5) years from and after Date of Passage.

Alderman _____

Brendan Reilly 42nd Ward

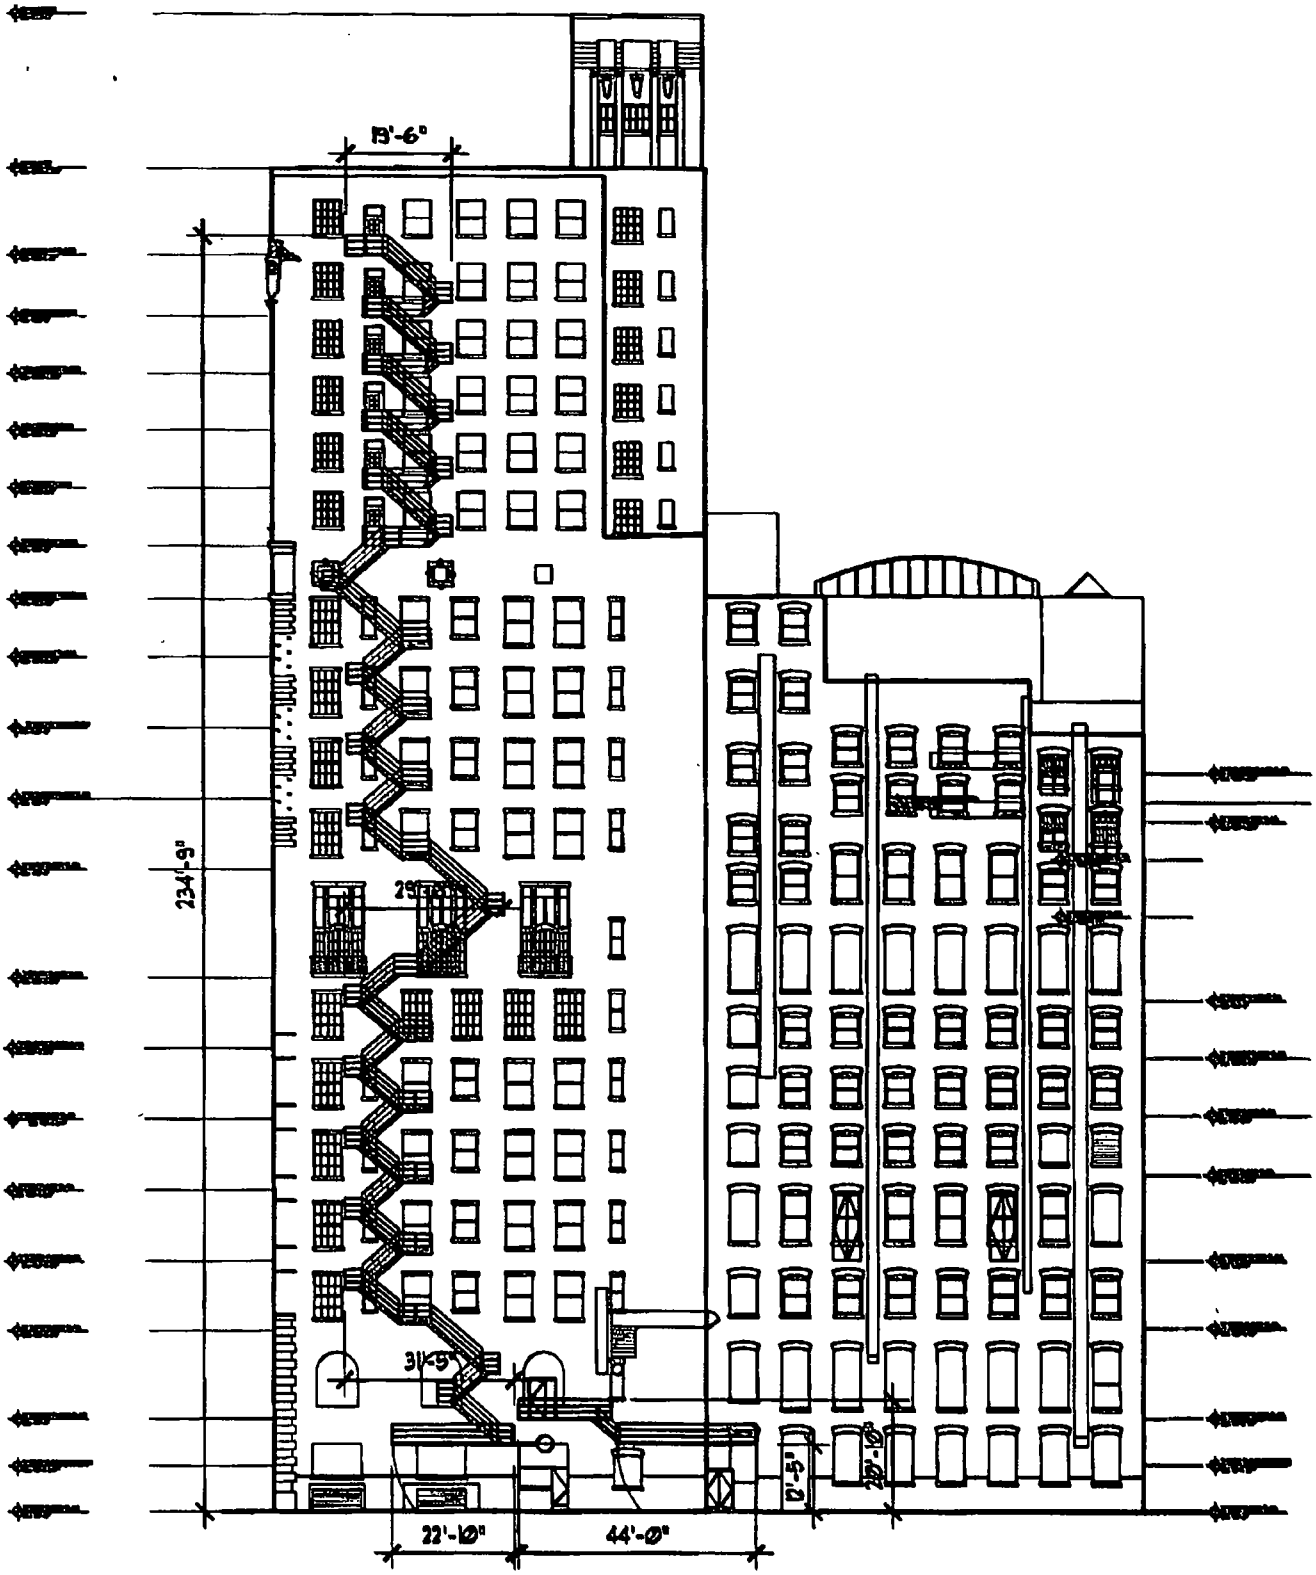

PUBLIC WAY APPLICATION EXHIBITS	
PROJECT:	CHICAGO ATHLETIC ASSOCIATION
ADDRESS:	12 S. MICHIGAN AVE./71 E. MADISON AVE.
DATE:	JULY 24, 2013 SCALE: 1/32" = 1'-0"

WEST ELEVATION

FIGURE 3

City of Chicago

O2013-7158

Office of the City Clerk

Document Tracking Sheet

Meeting Date:	9/11/2013
Sponsor(s):	Reilly, Brendan (42)
Type:	Ordinance
Title:	Grant(s) of privilege in public way for Capital One 360
Committee(s) Assignment:	Committee on Transportation and Public Way

ORDINANCE
CAPITAL ONE 360
Acct. No. 318199 - 1
Permit No. 1106108

Be It Ordained by the City Council of the City of Chicago:

SECTION 1. Permission and authority are hereby given and granted to CAPITAL ONE 360, upon the terms and subject to the conditions of this ordinance to maintain and use one (1) sign(s) projecting over the public right-of-way attached to its premises known as 842 N. Wabash Ave..

Said sign structure(s) measures as follows; along E. Chestnut:
One (1) at six (6) feet in length, six (6) feet in height and eleven (11) feet above grade level.

The location of said privilege shall be as shown on prints kept on file with the Department of Business Affairs and Consumer Protection and the Office of the City Clerk.

Said privilege shall be constructed in accordance with plans and specifications approved by the Department of Transportation (Division of Project Development) and Zoning Department - Signs.

This grant of privilege in the public way shall be subject to the provisions of Section 10-28-015 and all other required provisions of the Municipal Code of Chicago.

The grantee shall pay to the City of Chicago as compensation for the privilege #1106108 herein granted the sum of three hundred ($300.00) per annum in advance.

A 25% penalty will be added for payments received after due date.

The permit holder agrees to hold the City of Chicago harmless for any damage, relocation or replacement costs associated with damage, relocation or removal of private property caused by the City performing work in the public way.

Authority herein given and granted for a period of five (5) years from and after Date of Passage.

Alderman _____

Brendan Reilly 42nd Ward

Existing Sign

360 8'+/- Illuminated Flag Sign
Pan-Formed Flat Faces 24"+/- Overall Deep

Existing

Recommendation

360 Custom Reface & Refurbish

Typical

Existing Sign

12 13'+/- Illuminated Letters & Logo
4'-0" x 19'-/- Background Area

Existing

Recommendation

12 IL 12 Illuminated Letters w/ 360 Logo
NOTE: Replace Aluminum Fascia Panel
Paint Finish To Match Existing

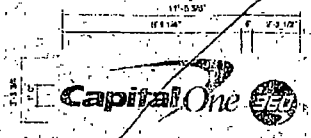

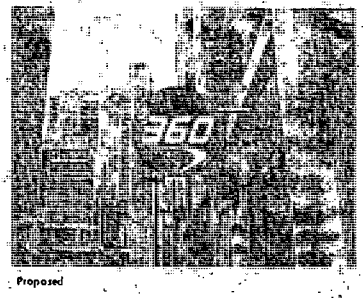

Proposed

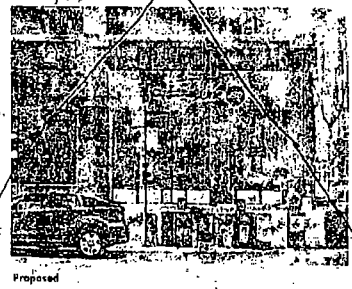

Proposed

City of Chicago

O2013-7160

Office of the City Clerk

Document Tracking Sheet

Meeting Date:	9/11/2013
Sponsor(s):	Reilly, Brendan (42)
Type:	Ordinance
Title:	Grant(s) of privilege in public way for Cardozo's Pub
Committee(s) Assignment:	Committee on Transportation and Public Way

ORDINANCE
CARDOZO'S PUB
Acct. No. 17934 - 1
Permit No. 1108359

Be It Ordained by the City Council of the City of Chicago:

SECTION 1. Permission and authority are hereby given and granted to CARDOZO'S PUB, upon the terms and subject to the conditions of this ordinance to maintain and use one (1) sign(s) projecting over the public right-of-way attached to its premises known as 170 W. Washington St..

Said sign structure(s) measures as follows; along W. Washington Street:
One (1) at five (5) feet in length, three point three three (3.33) feet in height and fifteen (15) feet above grade level.

The location of said privilege shall be as shown on prints kept on file with the Department of Business Affairs and Consumer Protection and the Office of the City Clerk.

Said privilege shall be constructed in accordance with plans and specifications approved by the Department of Transportation (Division of Project Development) and Zoning Department - Signs.

This grant of privilege in the public way shall be subject to the provisions of Section 10-28-015 and all other required provisions of the Municipal Code of Chicago.

The grantee shall pay to the City of Chicago as compensation for the privilege #1108359 herein granted the sum of one hundred ($100.00) per annum in advance.

A 25% penalty will be added for payments received after due date.

The permit holder agrees to hold the City of Chicago harmless for any damage, relocation or replacement costs associated with damage, relocation or removal of private property caused by the City performing work in the public way.

Authority herein given and granted for a period of five (5) years from and after 07/09/2013.

Alderman _____

Brendan Reilly 42nd Ward

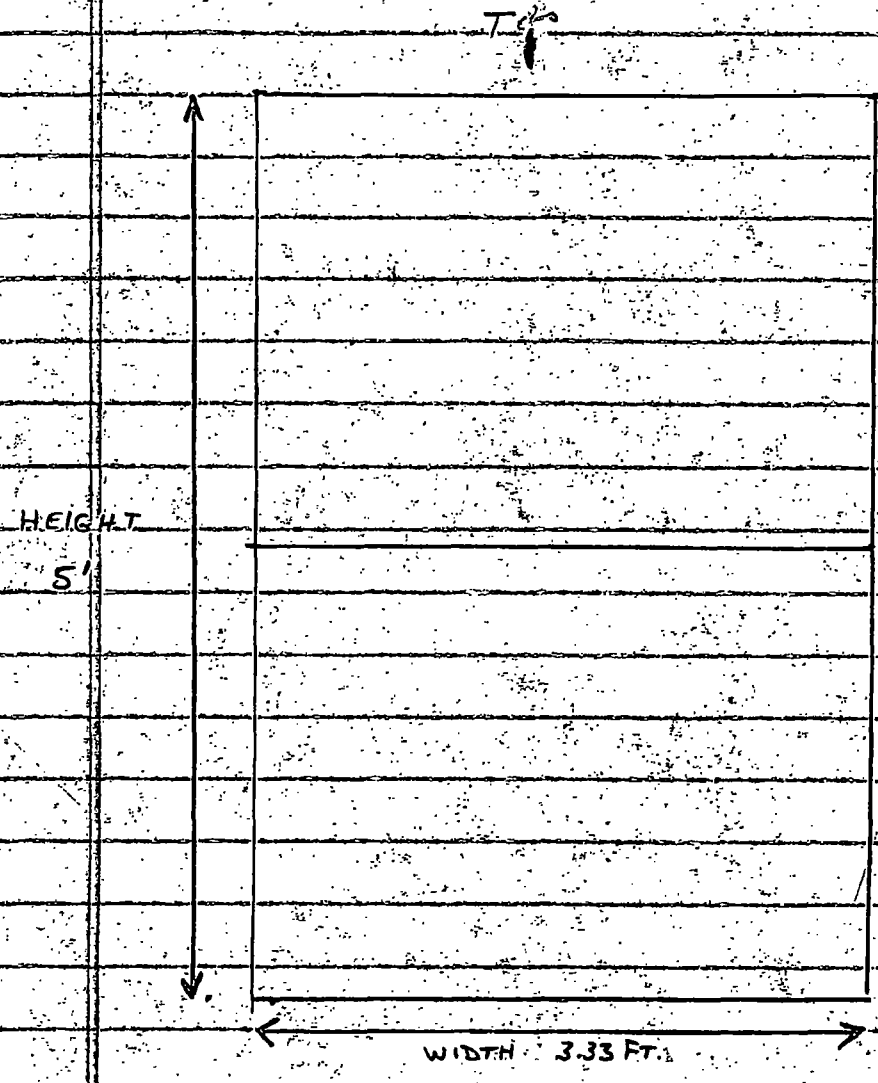

LOCATION: @ 170 W. WASHINGTON ON WEST END OF BUILDING.

1) ± 30 YDS. FROM WELLS STR. & 65 YDS. FROM LASALLE STR.

2) WIDTH OF SIDEWALK = ± 15 FT.

3) DOUBLE SIDED SIGN 15 FT. ABOVE SIDEWALK SEEN FROM EAST & WEST.

4) NON-LIGHTED SIGN.

5) EXTENDS 3.33 FT. OVER PUBLIC WAY, ADDITIONAL ± 12 FT. TO CURB.

City of Chicago

O2013-7162

Office of the City Clerk

Document Tracking Sheet

Meeting Date:	9/11/2013
Sponsor(s):	Reilly, Brendan (42)
Type:	Ordinance
Title:	Grant(s) of privilege in public way for Carlyn Berghoff Catering, Inc.
Committee(s) Assignment:	Committee on Transportation and Public Way

ORDINANCE
CARLYN BERGHOFF CATERING, INC.
Acct. No. 4513 - 3
Permit No. 1107626

Be It Ordained by the City Council of the City of Chicago:

SECTION 1. Permission and authority are hereby given and granted to CARLYN BERGHOFF CATERING, INC., upon the terms and subject to the conditions of this ordinance to maintain and use, as now constructed, seventeen (17) Light Fixture(s) projecting over the public right-of-way adjacent to its premises known as 17 W. Adams St..

Said Light Fixture(s) at W. ADAMS ST measure(s):
Seventeen (17) at seven point three three (7.33) feet in length, one point seven five (1.75) foot in width and seven point three three (7.33) feet above grade level.

The location of said privilege shall be as shown on prints kept on file with the Department of Business Affairs and Consumer Protection and the Office of the City Clerk.

Said privilege shall be constructed in accordance with plans and specifications approved by the Department of Transportation (Division of Project Development).

This grant of privilege in the public way shall be subject to the provisions of Section 10-28-015 and all other required provisions of the Municipal Code of Chicago.

The grantee shall pay to the City of Chicago as compensation for the privilege #1107626 herein granted the sum of one hundred fifty-five ($155.00) per annum in advance.

A 25% penalty will be added for payments received after due date.

The permit holder agrees to hold the City of Chicago harmless for any damage, relocation or replacement costs associated with damage, relocation or removal of private property caused by the City performing work in the public way.

Authority herein given and granted for a period of five (5) years from and after 06/11/2013.

Alderman _____

Brendan Reilly 42nd Ward

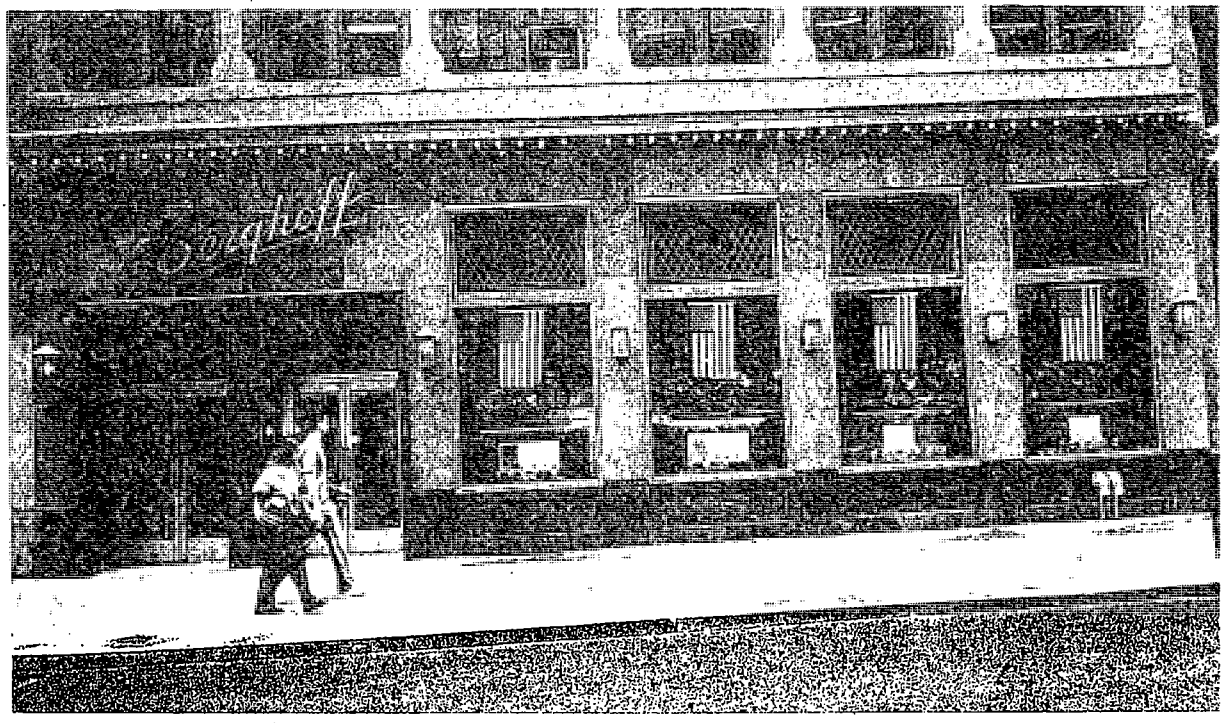

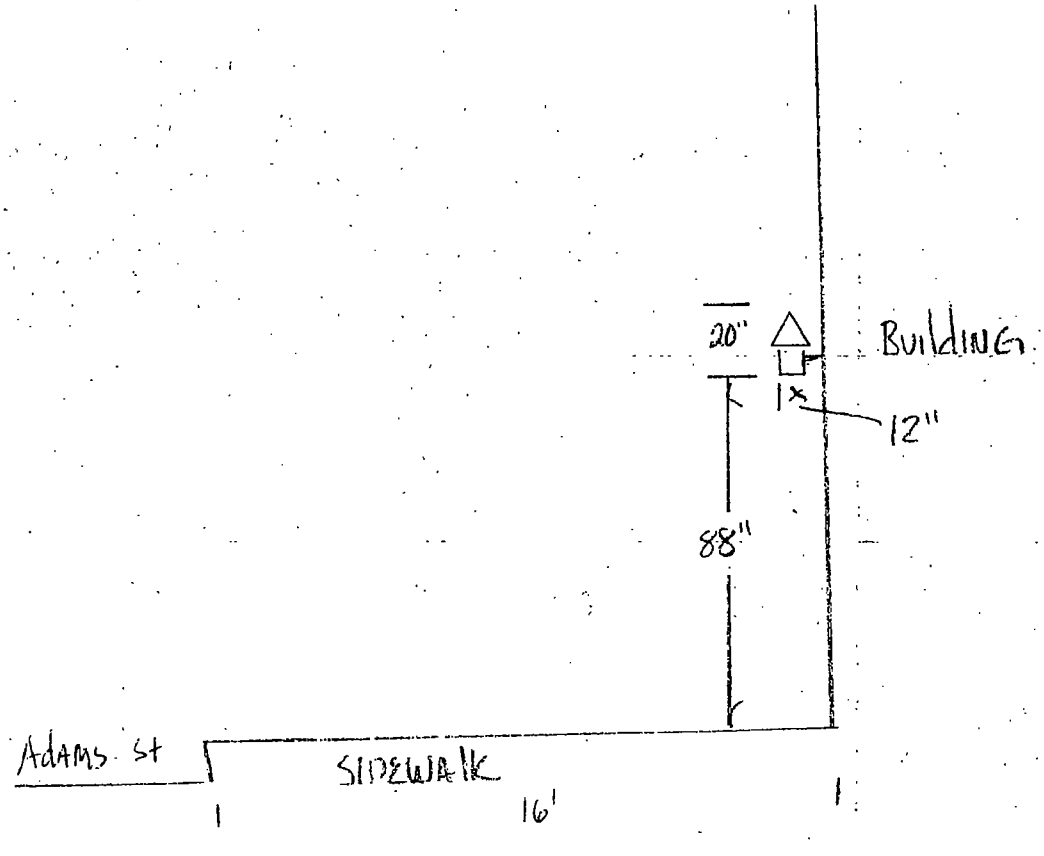

17 LIGHT FIXTURES: 7¾" L x 21"H x 7¾ D

City of Chicago

O2013-7164

Office of the City Clerk

Document Tracking Sheet

Meeting Date:	9/11/2013
Sponsor(s):	Reilly, Brendan (42)
Type:	Ordinance
Title:	Grant(s) of privilege in public way for Casual Male Store LLC
Committee(s) Assignment:	Committee on Transportation and Public Way

ORDINANCE
CASUAL MALE STORE, LLC
Acct. No. 307905 - 4
Permit No. 1106334

Be It Ordained by the City Council of the City of Chicago:

SECTION 1. Permission and authority are hereby given and granted to CASUAL MALE STORE, LLC, upon the terms and subject to the conditions of this ordinance to maintain and use four (4) sign(s) projecting over the public right-of-way attached to its premises known as 111 E. Chicago Ave..

Said sign structure(s) measures as follows; along E. Chicago Avenue:
One (1) at three (3) feet in length, three (3) feet in height and four (4) feet above grade level.
One (1) at twenty-nine (29) feet in length, two point three three (2.33) feet in height and thirty-one point five (31.5) feet above grade level.
Two (2) at two point two five (2.25) feet in length, twelve (12) feet in height and thirteen (13) feet above grade level.

The location of said privilege shall be as shown on prints kept on file with the Department of Business Affairs and Consumer Protection and the Office of the City Clerk.

Said privilege shall be constructed in accordance with plans and specifications approved by the Department of Transportation (Division of Project Development) and Zoning Department - Signs.

This grant of privilege in the public way shall be subject to the provisions of Section 10-28-015 and all other required provisions of the Municipal Code of Chicago.

The grantee shall pay to the City of Chicago as compensation for the privilege #1106334 herein granted the sum of one thousand ($1,000.00) per annum in advance.

A 25% penalty will be added for payments received after due date.

The permit holder agrees to hold the City of Chicago harmless for any damage, relocation or replacement costs associated with damage, relocation or removal of private property caused by the City performing work in the public way.

Authority herein given and granted for a period of five (5) years from and after Date of Passage.

Alderman _____

Brendan Reilly 42nd Ward

DESTINATION XL Chicago, IL- 111 E. 1st Chicago Ave.- Conceptual Storefront

11/20/2012
Work Order #
Drawing Designer
Destination XL
111 E. Chicago Avenue
Chicago IL

Drawing is the property of Dion Signs and is not to be reproduced, copied or exhibited in any fashion. Use of this drawing without the permission of Dion Signs is prohibited.

The colors, size, location, and type of illumination may be revised for production.

(1) Halo Lit Individually Illuminated Channel Letter Set (single line) * 67.6 SQFT

29' (348")

28"

DESTINATION XL

* Stoke- "DESTINATION XL"- 4.75" 23'-5 2" (281.2") 4'-2 8" (50.8")

COLORS:
DESTINATION- Pantone 5405 Blue
XL- Pantone 5767 Green
White LEDs

69'-4 5" (832 5") Storefront Elevation

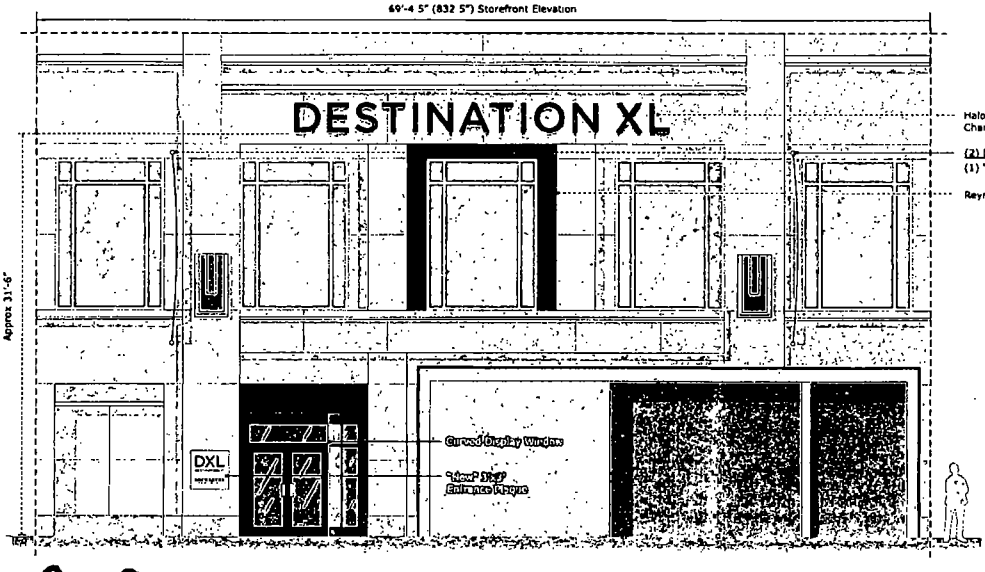

Halo-Lit LED Illuminated Channel Letters

(2) Double Face 12' x 2'-2.5" Banners
(1) "ROCHESTER CLOTHING", (1) "DESTINATION XL"

ReynoBond ACM Composite Panel System

Channel Letter Spec. & Mounting Detail

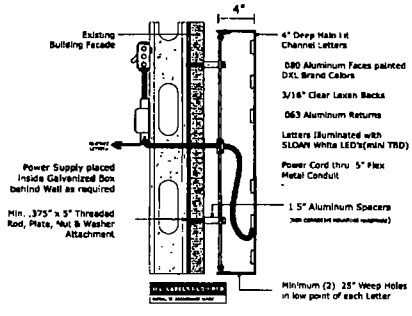

This proposal is sole property of Dion Signs, any use without consent is prohibited
Drawings are for conceptual and not intended for full engineering, code or fabrication requirements

APPROVAL:

Dion SIGNS inc
Where Quality is a Family Tradition
DESIGN | MANUFACTURING | INSTALLATION | SERVICE
WWW.DIONSIGNS.COM
1075 High Street
Central Falls, RI 02863
401.724.4459 or 877.724.4459 Fax/401.724.7538

DESTINATION XL Chicago, IL - 111 East Chicago Ave - Conceptual Storefront

11/20/2012
Work Order #:
Drawing Request:
Destination XL
111 E Chicago Ave
Chicago, IL

(2) Double Face Projecting Building Banners (Vertical Orientation) * 26.5 SQFT (EACH)

Black/Sapphire Sunbrella ® Awning material with white or silver painted/pressed copy. Banner hemmed and stitched with reinforced webbing for durability

Banner mounting to be determined Decorative projecting banner poles with a silver finish. (TBD)

Showing 5" pole pockets. (TBD)

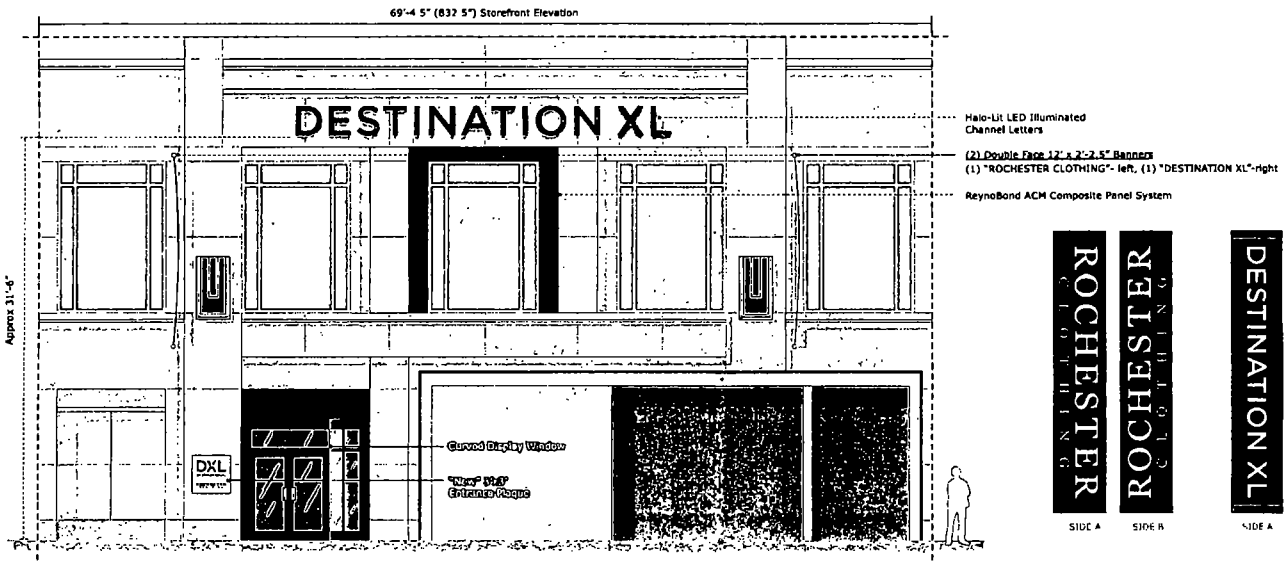

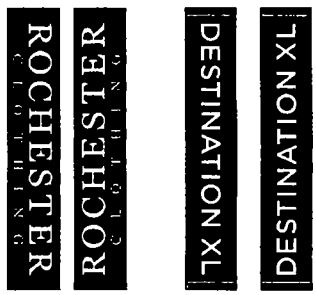

This proposal is sole property of Dion Signs, any use without consent is prohibited
Drawings are for concept only and not intended to full engineering code or fabrication requirements

APPROVAL:

Dion SIGNS LLC.
Where Quality is a Family Tradition

DESIGN | MANUFACTURING | INSTALLATION | SERVICE
WWW.DIONSIGNS.COM

1075 High Street
Central Falls, RI 02863
401.724.4459 or 877.724.4459 Fax/401.724.7538

City of Chicago

O2013-7165

Office of the City Clerk

Document Tracking Sheet

Meeting Date:	9/11/2013
Sponsor(s):	Reilly, Brendan (42)
Type:	Ordinance
Title:	Grant(s) of privilege in public way for Chicago Marriott Downtown - flag poles
Committee(s) Assignment:	Committee on Transportation and Public Way

ORDINANCE
CHICAGO MARRIOTT DOWNTOWN
Acct. No. 4154 - 2
Permit No. 1108056

Be It Ordained by the City Council of the City of Chicago:

SECTION 1. Permission and authority are hereby given and granted to CHICAGO MARRIOTT DOWNTOWN, upon the terms and subject to the conditions of this ordinance to maintain and use, as now constructed, three (3) Flag Pole(s) projecting over the public right-of-way adjacent to its premises known as 540 N. Michigan Ave..

Said Flag Pole(s) at N. Michigan Avenue measure(s):
Three (3) at ten (10) feet in length, and point three three (.33) feet in width for a total of nine point nine (9.9) square feet.

The location of said privilege shall be as shown on prints kept on file with the Department of Business Affairs and Consumer Protection and the Office of the City Clerk.

Said privilege shall be constructed in accordance with plans and specifications approved by the Department of Transportation (Division of Project Development).

This grant of privilege in the public way shall be subject to the provisions of Section 10-28-015 and all other required provisions of the Municipal Code of Chicago.

The grantee shall pay to the City of Chicago as compensation for the privilege #1108056 herein granted the sum of two hundred twenty-five ($225.00) per annum in advance.

A 25% penalty will be added for payments received after due date.

The permit holder agrees to hold the City of Chicago harmless for any damage, relocation or replacement costs associated with damage, relocation or removal of private property caused by the City performing work in the public way.

Authority herein given and granted for a period of five (5) years from and after 06/11/2013.

Alderman _____

Brendan Reilly 42nd Ward

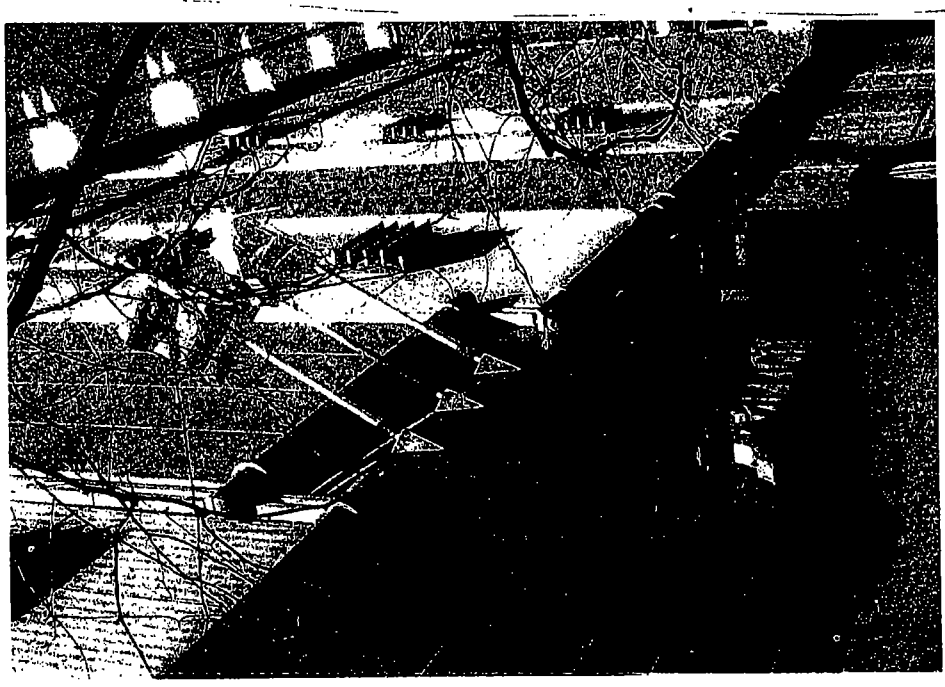

City of Chicago

O2013-7166

Office of the City Clerk

Document Tracking Sheet

Meeting Date:	9/11/2013
Sponsor(s):	Reilly, Brendan (42)
Type:	Ordinance
Title:	Grant(s) of privilege in public way for Chicago Marriott Downtown - sign
Committee(s) Assignment:	Committee on Transportation and Public Way

ORDINANCE
CHICAGO MARRIOTT DOWNTOWN
Acct. No. 4154 - 2
Permit No. 1108057

Be It Ordained by the City Council of the City of Chicago:

SECTION 1. Permission and authority are hereby given and granted to CHICAGO MARRIOTT DOWNTOWN, upon the terms and subject to the conditions of this ordinance to maintain and use one (1) sign(s) projecting over the public right-of-way attached to its premises known as 540 N. Michigan Ave..

Said sign structure(s) measures as follows; along N. Michigan Avenue:
One (1) at ten point four two (10.42) feet in length, three point seven five (3.75) feet in height and eighteen (18) feet above grade level.

The location of said privilege shall be as shown on prints kept on file with the Department of Business Affairs and Consumer Protection and the Office of the City Clerk.

Said privilege shall be constructed in accordance with plans and specifications approved by the Department of Transportation (Division of Project Development) and Zoning Department - Signs.

This grant of privilege in the public way shall be subject to the provisions of Section 10-28-015 and all other required provisions of the Municipal Code of Chicago.

The grantee shall pay to the City of Chicago as compensation for the privilege #1108057 herein granted the sum of three hundred ($300.00) per annum in advance.

A 25% penalty will be added for payments received after due date.

The permit holder agrees to hold the City of Chicago harmless for any damage, relocation or replacement costs associated with damage, relocation or removal of private property caused by the City performing work in the public way.

Authority herein given and granted for a period of five (5) years from and after 06/11/2013.

Alderman _____

Brendan Reilly 42nd Ward

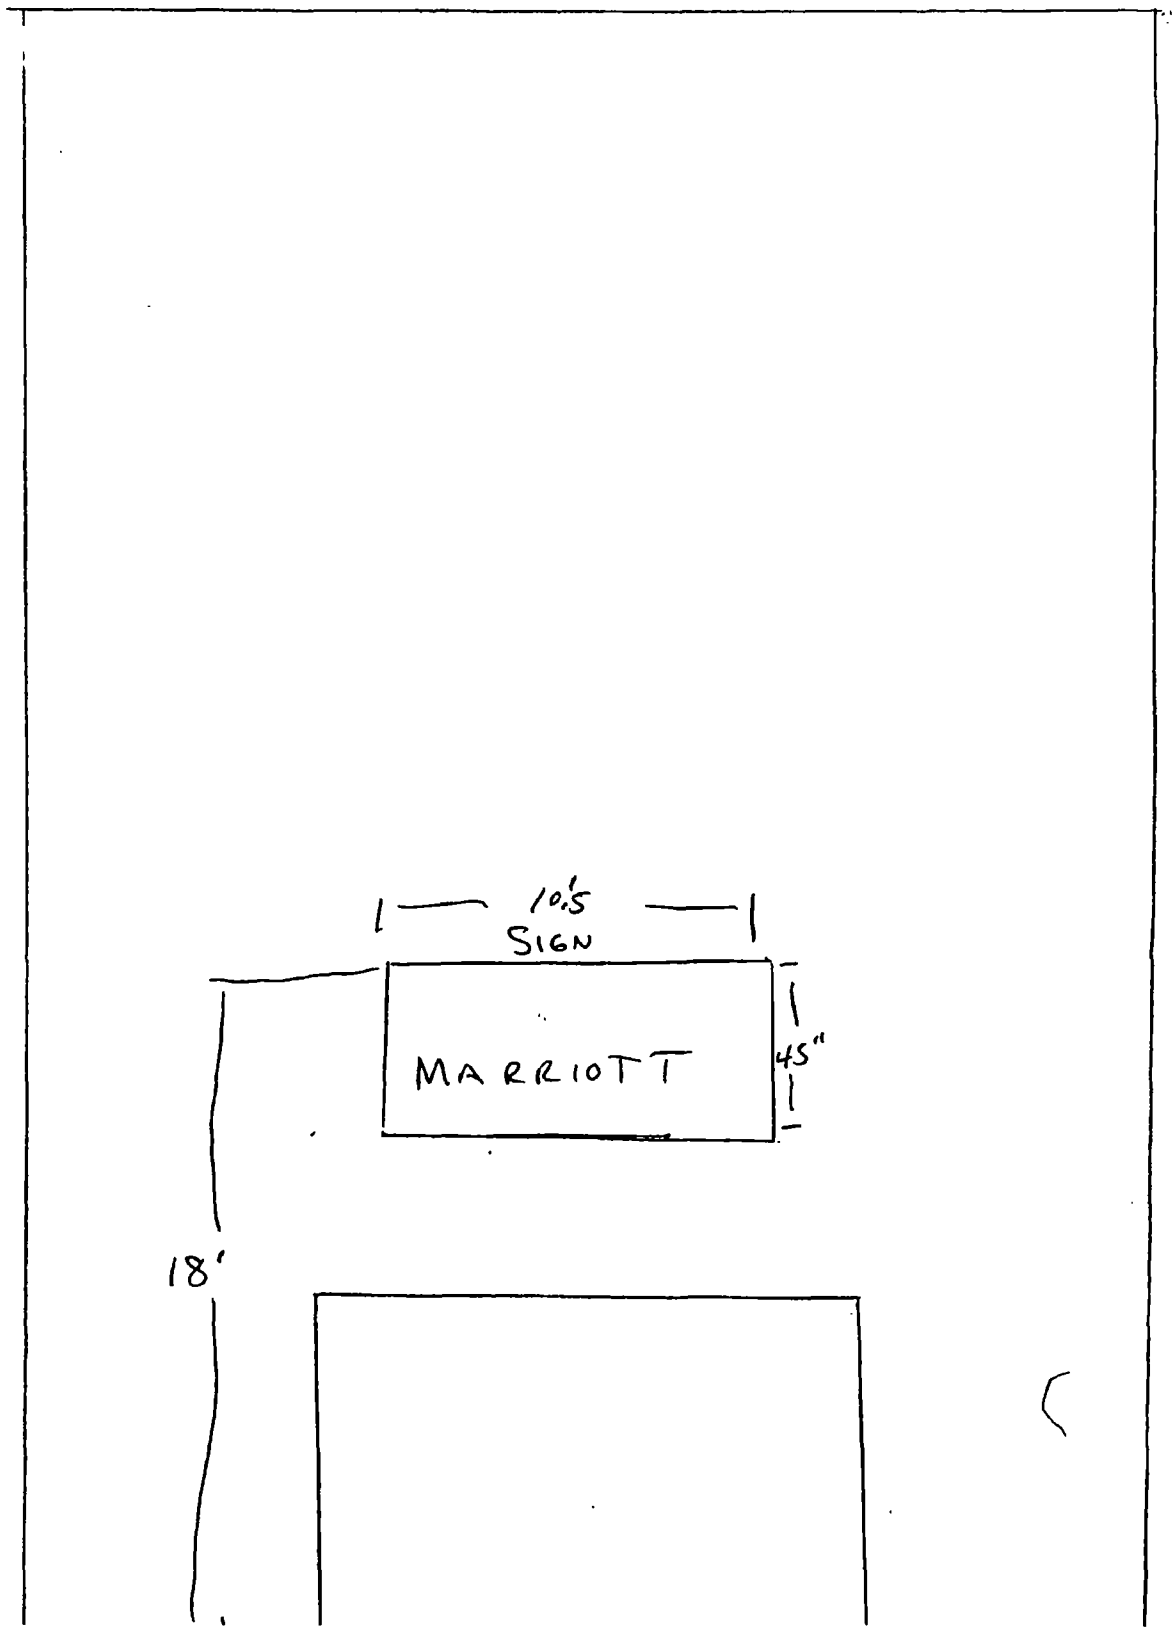
10.5'
SIGN
MARRIOTT
45"
18'

City of Chicago

O2013-7167

Office of the City Clerk

Document Tracking Sheet

Meeting Date:	9/11/2013
Sponsor(s):	Reilly, Brendan (42)
Type:	Ordinance
Title:	Grant(s) of privilege in public way for Chicago Marriott Downtown - Privilege No. 1108062
Committee(s) Assignment:	Committee on Transportation and Public Way

ORDINANCE
CHICAGO MARRIOTT DOWNTOWN
Acct. No. 4154 - 2
Permit No. 1108062

Be It Ordained by the City Council of the City of Chicago:

SECTION 1. Permission and authority are hereby given and granted to CHICAGO MARRIOTT DOWNTOWN, upon the terms and subject to the conditions of this ordinance to maintain and use one (1) sign(s) projecting over the public right-of-way attached to its premises known as 540 N. Michigan Ave..

Said sign structure(s) measures as follows; along N. Michigan Avenue:
One (1) at ten point four two (10.42) feet in length, three point seven five (3.75) feet in height and eighteen (18) feet above grade level.

The location of said privilege shall be as shown on prints kept on file with the Department of Business Affairs and Consumer Protection and the Office of the City Clerk.

Said privilege shall be constructed in accordance with plans and specifications approved by the Department of Transportation (Division of Project Development) and Zoning Department - Signs.

This grant of privilege in the public way shall be subject to the provisions of Section 10-28-015 and all other required provisions of the Municipal Code of Chicago.

The grantee shall pay to the City of Chicago as compensation for the privilege #1108062 herein granted the sum of three hundred ($300.00) per annum in advance.

A 25% penalty will be added for payments received after due date.

The permit holder agrees to hold the City of Chicago harmless for any damage, relocation or replacement costs associated with damage, relocation or removal of private property caused by the City performing work in the public way.

Authority herein given and granted for a period of five (5) years from and after 06/11/2013.

Alderman _____

Brendan Reilly 42nd Ward

(Page 2 of 3)

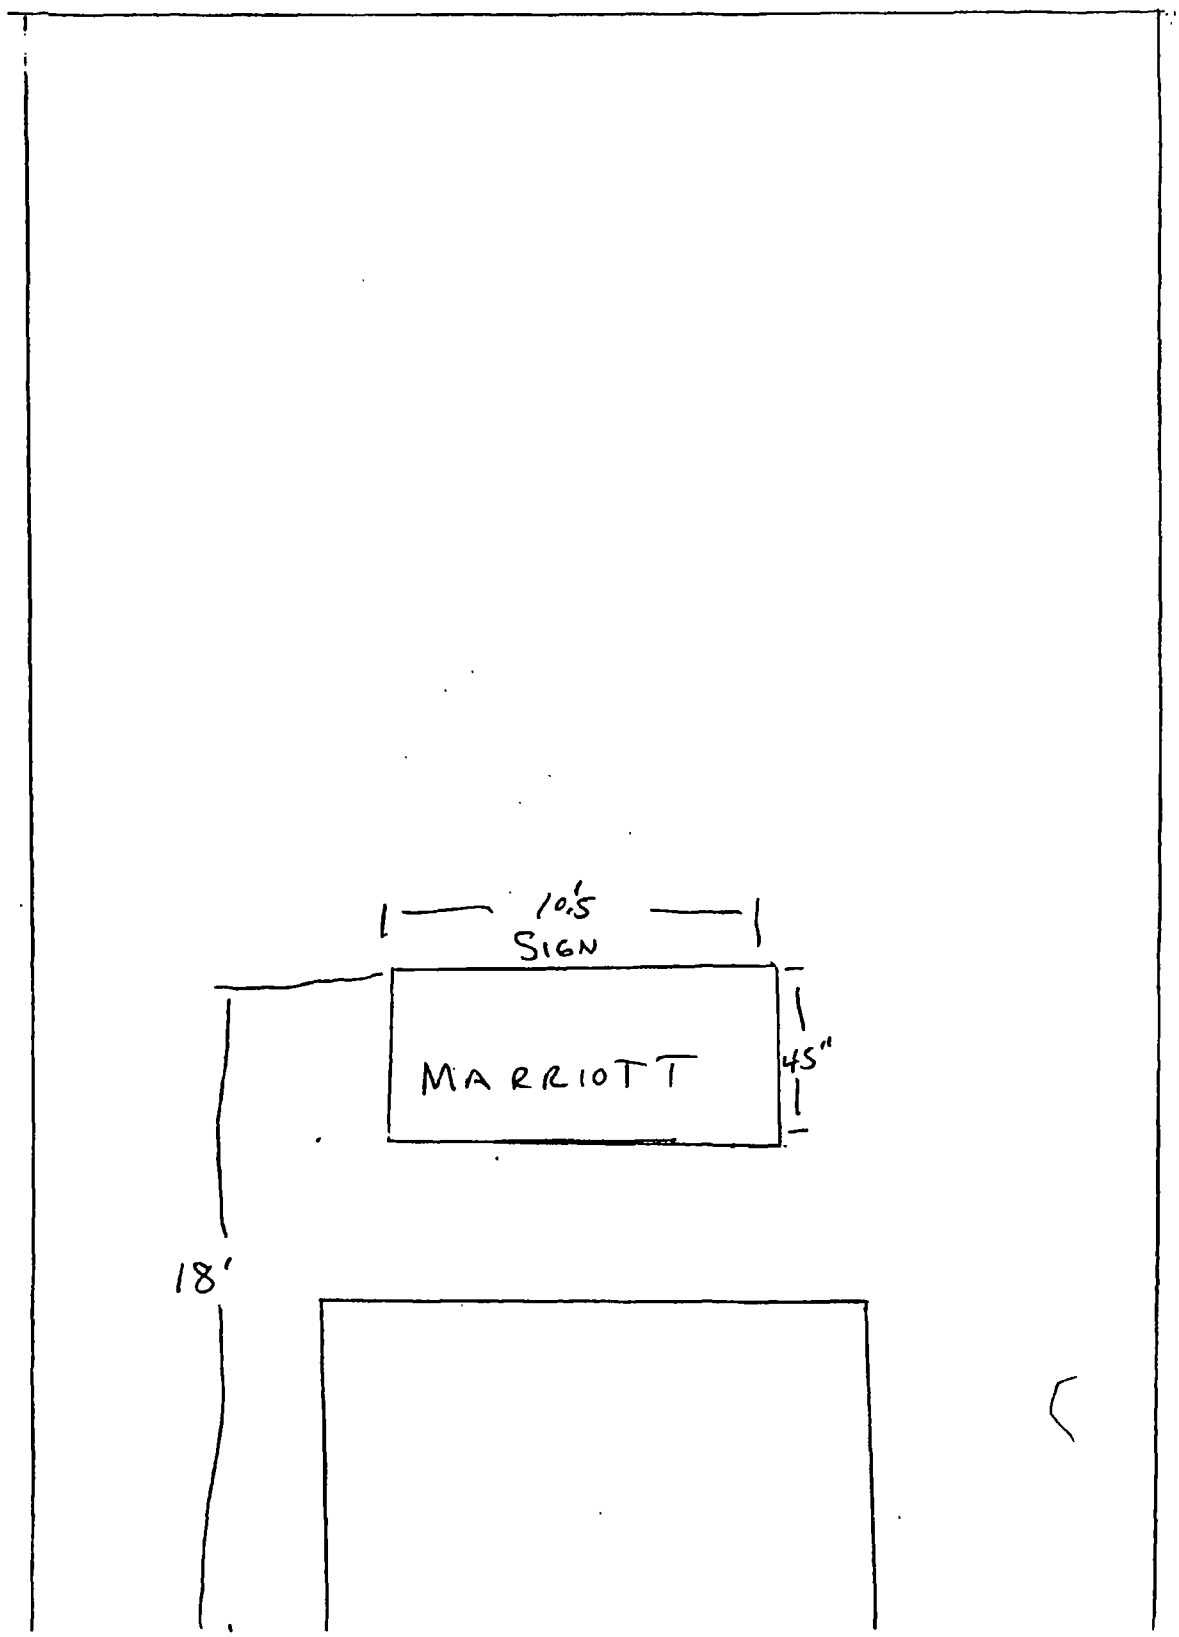

City of Chicago

O2013-7168

Office of the City Clerk

Document Tracking Sheet

Meeting Date:	9/11/2013
Sponsor(s):	Reilly, Brendan (42)
Type:	Ordinance
Title:	Grant(s) of privilege in public way for Chicago's Leading Lady
Committee(s) Assignment:	Committee on Transportation and Public Way

ORDINANCE
Chicago's Leading Lady
Acct. No. 8345 - 7
Permit No. 1107498

Be It Ordained by the City Council of the City of Chicago:

SECTION 1. Permission and authority are hereby given and granted to Chicago's Leading Lady, upon the terms and subject to the conditions of this ordinance to construct, install, maintain and use one (1) Booth(s) on the public right-of-way adjacent to its premises known as 112 E. Wacker Dr..

Said Booth(s) at E. Wacker Dr. / N. Michigan Ave measure(s):
One (1) at two point one seven (2.17) feet in length, and two point one seven (2.17) feet in width for a total of four point seven one (4.71) square feet.

The location of said privilege shall be as shown on prints kept on file with the Department of Business Affairs and Consumer Protection and the Office of the City Clerk.

Said privilege shall be constructed in accordance with plans and specifications approved by the Department of Transportation (Division of Project Development).

This grant of privilege in the public way shall be subject to the provisions of Section 10-28-015 and all other required provisions of the Municipal Code of Chicago.

The grantee shall pay to the City of Chicago as compensation for the privilege #1107498 herein granted the sum of four hundred ($400.00) per annum in advance.

A 25% penalty will be added for payments received after due date.

The permit holder agrees to hold the City of Chicago harmless for any damage, relocation or replacement costs associated with damage, relocation or removal of private property caused by the City performing work in the public way.

Authority herein given and granted for a period of five (5) years from and after Date of Passage.

Alderman _____

Brendan Reilly 42nd Ward

Summit™ Chameleon Lectern, Blue Granite Shell/Maple Front Insert

The Summit Lecterns are designed to be used in auditoriums, class rooms, meeting rooms, conference rooms, outdoor functions, and multi-purpose rooms. Designed with lightweight durability in mind, these lecterns may be moved from room to room and still stay looking new for years to come.

Product Specifications	
WIDTH INCHES	26
DEPTH INCHES	25-1/2
HEIGHT INCHES	47
COLOR FINISH	Blue Shell/Maple Insert
ASSEMBLY	Unassembled
BRAND	Summit™ Lecterns
CONSTRUCTION	Polyethylene
DESCRIPTION	Full Height Lectern
FRAME COLOR	Blue
MANUFACTURERS PART NUMBER	BLSN100MP
STYLE	Chameleon
TYPE	Non-Sound
WEIGHT LBS	45
LIMITED WARRANTY	12 Years
PACKAGE QUANTITY	1

City of Chicago

O2013-7178

Office of the City Clerk

Document Tracking Sheet

Meeting Date:	9/11/2013
Sponsor(s):	Reilly, Brendan (42)
Type:	Ordinance
Title:	Grant(s) of privilege in public way for Chili's Grill & Bar
Committee(s) Assignment:	Committee on Transportation and Public Way

ORDINANCE
CHILI'S GRILL & BAR
Acct. No. 321249 - 1
Permit No. 1107602

Be It Ordained by the City Council of the City of Chicago:

SECTION 1. Permission and authority are hereby given and granted to CHILI'S GRILL & BAR, upon the terms and subject to the conditions of this ordinance to maintain and use five (5) sign(s) projecting over the public right-of-way attached to its premises known as 2 E. Ontario St..

Said sign structure(s) measures as follows; along E. Ontario:
One (1) at eight (8) feet in length, five point six (5.6) feet in height and ten point five (10.5) feet above grade level.
Two (2) at six (6) feet in length, two point three three (2.33) feet in height and ten point five (10.5) feet above grade level.
One (1) at three point six (3.6) feet in length, three (3) feet in height and ten point five (10.5) feet above grade level.
One (1) at six point two (6.2) feet in length, three point four (3.4) feet in height and ten point five (10.5) feet above grade level.

The location of said privilege shall be as shown on prints kept on file with the Department of Business Affairs and Consumer Protection and the Office of the City Clerk.

Said privilege shall be constructed in accordance with plans and specifications approved by the Department of Transportation (Division of Project Development) and Zoning Department - Signs.

This grant of privilege in the public way shall be subject to the provisions of Section 10-28-015 and all other required provisions of the Municipal Code of Chicago.

The grantee shall pay to the City of Chicago as compensation for the privilege #1107602 herein granted the sum of four hundred seventy-five ($475.00) per annum in advance.

A 25% penalty will be added for payments received after due date.

The permit holder agrees to hold the City of Chicago harmless for any damage, relocation or replacement costs associated with damage, relocation or removal of private property caused by the City performing work in the public way.

Authority herein given and granted for a period of five (5) years from and after 06/11/2013.

Alderman _____

Brendan Reilly 42nd Ward

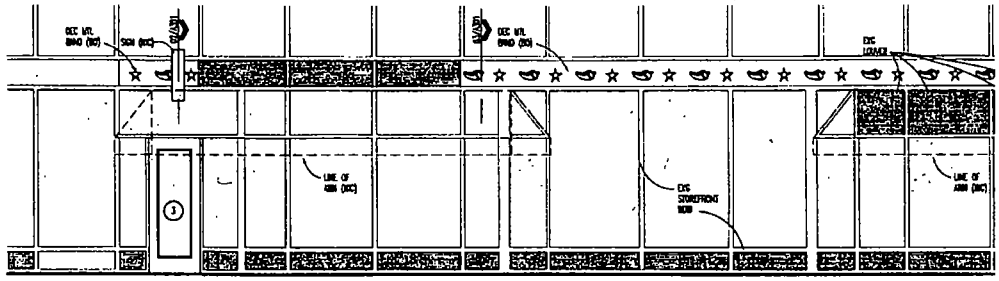

01 STATE STREET ELEVATION
SCALE: 1/4"=1'-0"

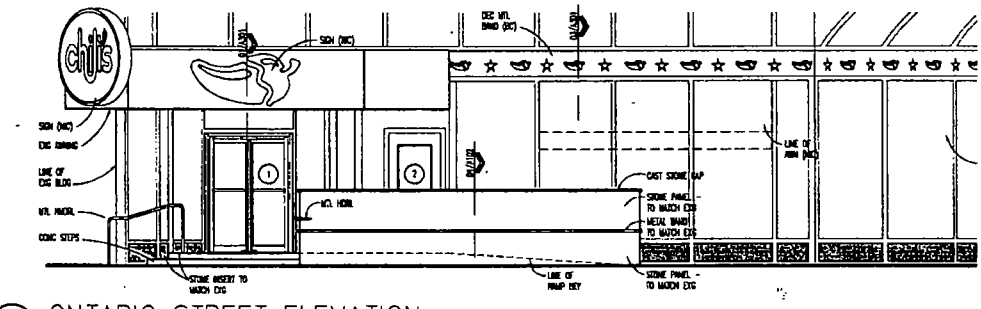

02 ONTARIO STREET ELEVATION
SCALE: 1/4"=1'-0"

City of Chicago

O2013-7180

Office of the City Clerk

Document Tracking Sheet

Meeting Date:	9/11/2013
Sponsor(s):	Reilly, Brendan (42)
Type:	Ordinance
Title:	Grant(s) of privilege in public way for Chipotle Mexican Grill
Committee(s) Assignment:	Committee on Transportation and Public Way

ORDINANCE
CHIPOTLE MEXICAN GRILL
Acct. No. 22633 - 6
Permit No. 1107746

Be It Ordained by the City Council of the City of Chicago:

SECTION 1. Permission and authority are hereby given and granted to CHIPOTLE MEXICAN GRILL, upon the terms and subject to the conditions of this ordinance to maintain and use, as now constructed, twenty-two (22) Light Fixture(s) projecting over the public right-of-way adjacent to its premises known as 1166 N. State St..

Said Light Fixture(s) at N STATE measure(s):
Sixteen (16) at point four one (.41) feet in length, point eight three (.83) feet in width and thirteen point seven five (13.75) feet above grade level.

Said Light Fixture(s) at N STATE measure(s):
Six (6) at point four one (.41) feet in length, point eight three (.83) feet in width and twenty point seven five (20.75) feet above grade level.

The location of said privilege shall be as shown on prints kept on file with the Department of Business Affairs and Consumer Protection and the Office of the City Clerk.

Said privilege shall be constructed in accordance with plans and specifications approved by the Department of Transportation (Division of Project Development).

This grant of privilege in the public way shall be subject to the provisions of Section 10-28-015 and all other required provisions of the Municipal Code of Chicago.

The grantee shall pay to the City of Chicago as compensation for the privilege #1107746 herein granted the sum of one hundred seventy-five ($175.00) per annum in advance.

A 25% penalty will be added for payments received after due date.

The permit holder agrees to hold the City of Chicago harmless for any damage, relocation or replacement costs associated with damage, relocation or removal of private property caused by the City performing work in the public way.

Authority herein given and granted for a period of five (5) years from and after 07/30/2013.

Alderman _____

Brendan Reilly 42nd Ward

Chipotle

City of Chicago

O2013-7182

Office of the City Clerk

Document Tracking Sheet

Meeting Date:	9/11/2013
Sponsor(s):	Reilly, Brendan (42)
Type:	Ordinance
Title:	Grant(s) of privilege in public way for Citywide Superslow River North, Inc.
Committee(s) Assignment:	Committee on Transportation and Public Way

ORDINANCE
CITYWIDE SUPERSLOW RIVER NORTH, INC.
Acct. No. 382096 - 1
Permit No. 1107973

Be It Ordained by the City Council of the City of Chicago:

SECTION 1. Permission and authority are hereby given and granted to CITYWIDE SUPERSLOW RIVER NORTH, INC., upon the terms and subject to the conditions of this ordinance to maintain and use one (1) sign(s) projecting over the public right-of-way attached to its premises known as 414 N. Orleans St..

Said sign structure(s) measures as follows; along N. Orleans:
One (1) at two point six seven (2.67) feet in length, four (4) feet in height and twenty-four (24) feet above grade level.

The location of said privilege shall be as shown on prints kept on file with the Department of Business Affairs and Consumer Protection and the Office of the City Clerk.

Said privilege shall be constructed in accordance with plans and specifications approved by the Department of Transportation (Division of Project Development) and Zoning Department - Signs.

This grant of privilege in the public way shall be subject to the provisions of Section 10-28-015 and all other required provisions of the Municipal Code of Chicago.

The grantee shall pay to the City of Chicago as compensation for the privilege #1107973 herein granted the sum of one hundred ($100.00) per annum in advance.

A 25% penalty will be added for payments received after due date.

The permit holder agrees to hold the City of Chicago harmless for any damage, relocation or replacement costs associated with damage, relocation or removal of private property caused by the City performing work in the public way.

Authority herein given and granted for a period of five (5) years from and after Date of Passage.

Alderman _____

Brendan Reilly 42nd Ward

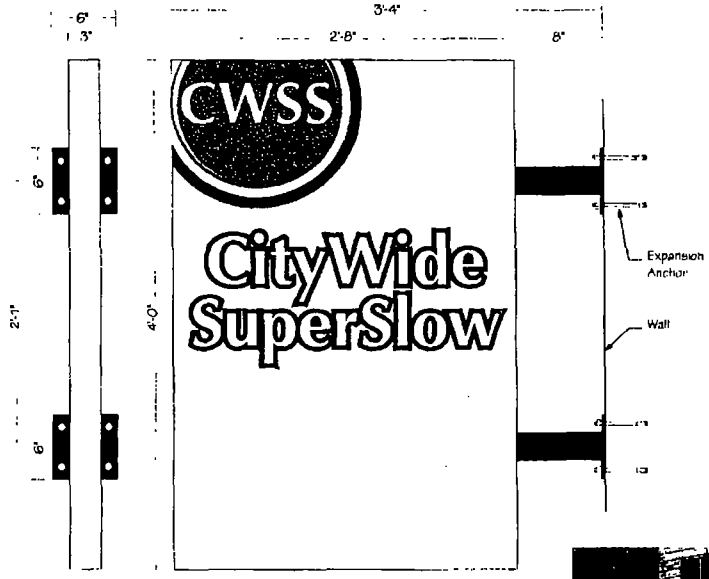

(1) 4'-0" x 2'-8" x 3" Double FaceNon-Illuminated Projection Mounted Sign
Cabinet: Fabricated Aluminum Painted PMS Cool Grey 8u
Faces: Aluminum Painted PMS Cool Grey 8u
Graphics: Digitally Printed & Applied to Faces
Mounting: (2) 3" x 3" Aluminum Support Arms with Mounting Plates Attached to Building with Expansion Anchors

NOTE: FIELD SURVEY REQUIRED PRIOR TO FABRICATION

Parvin-Clauss
SIGN COMPANY

Design • Fabrication • Installation • Maintenance
Tel: [illegible] Fax: [illegible]
[illegible]

PROJECT:
CityWide SuperSlow
414 N Orleans Street
Chicago, IL

CUSTOMER APPROVAL:
DATE
AUTHORIZED SIGNATURE

REPRESENTATIVE: Todd Kowalsky
DRAWN BY: Bill Marlow
DATE: 61813
SCALE: 1.50" = 1'
SHEET NO: 1 of 1
WORK ORDER: 69078
FILE NAME: cwss69078

REVISIONS:
1 62013
2
3
4
5
6
7
8

This sign is intended to be installed in accordance with the requirements of Article 600 of the National Electrical Code and/or other applicable local codes. This includes proper grounding and bonding of the sign.

Design is feature of UL compliant for operation in North America

"This Document is copyrighted and the information contained in it is proprietary to Parvin-Clauss Sign Company. By accepting it you agree that the information, whether it is in any third party, not reproduce this document without the prior written consent of Parvin-Clauss Sign Company. Holder also agrees to immediately return this document upon request of Parvin-Clauss Sign Company."

© Copyright 2013 by Parvin-Clauss Sign Co

City of Chicago

O2013-7184

Office of the City Clerk

Document Tracking Sheet

Meeting Date:	9/11/2013
Sponsor(s):	Reilly, Brendan (42)
Type:	Ordinance
Title:	Grant(s) of privilege in public way for Corner Bakery Cafe - light fixtures
Committee(s) Assignment:	Committee on Transportation and Public Way

ORDINANCE
CORNER BAKERY CAFE
Acct. No. 298727 - 3
Permit No. 1107339

Be It Ordained by the City Council of the City of Chicago:

SECTION 1. Permission and authority are hereby given and granted to CORNER BAKERY CAFE, upon the terms and subject to the conditions of this ordinance to maintain and use, as now constructed, eighteen (18) Light Fixture(s) projecting over the public right-of-way adjacent to its premises known as 1121 N. State St..

Said Light Fixture(s) at N STATE ST measure(s):
Thirteen (13) at one (1) foot in length, two (2) feet in width and sixteen (16) feet above grade level.

Said Light Fixture(s) at E CEDAR ST measure(s):
Five (5) at one (1) foot in length, two (2) feet in width and sixteen (16) feet above grade level.

The location of said privilege shall be as shown on prints kept on file with the Department of Business Affairs and Consumer Protection and the Office of the City Clerk.

Said privilege shall be constructed in accordance with plans and specifications approved by the Department of Transportation (Division of Project Development).

This grant of privilege in the public way shall be subject to the provisions of Section 10-28-015 and all other required provisions of the Municipal Code of Chicago.

The grantee shall pay to the City of Chicago as compensation for the privilege #1107339 herein granted the sum of one hundred sixty ($160.00) per annum in advance.

A 25% penalty will be added for payments received after due date.

The permit holder agrees to hold the City of Chicago harmless for any damage, relocation or replacement costs associated with damage, relocation or removal of private property caused by the City performing work in the public way.

Authority herein given and granted for a period of five (5) years from and after 06/11/2013.

Alderman _____

Brendan Reilly 42nd Ward

Cedar street

SOUTH ELEVATION

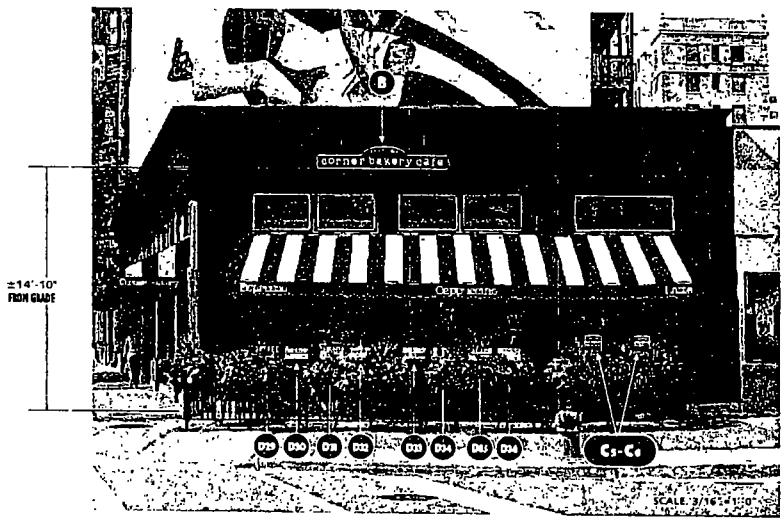

PHOTO PRESENTATION IS A BASIC VISUAL REFERENCE AND IS NOT AN EXACT REPRESENTATION OF THE FINISHED PRODUCT.

corner bakery

07-861 R1

Sheet 7 of 7

CORNER BAKERY CAFÉ

STATE & CEDAR
CHICAGO, ILL

Account DEBBIE MOLTZ
Rep LAUREN STACKHOUSE

Designer

Date 07/11/07

Approval / Date

Client
Sales
Estimating
Art
Engineering
Landlord

Revision / Date / Initials

R1) Added window text & door vinyl to package, and removed gooseneck lamps above panel signs
8/17/07 SBO

Chandler Signs

www.chandlersigns.com

FINAL ELECTRICAL CONNECTION BY CUSTOMER

City of Chicago

O2013-7185

Office of the City Clerk

Document Tracking Sheet

Meeting Date:	9/11/2013
Sponsor(s):	Reilly, Brendan (42)
Type:	Ordinance
Title:	Grant(s) of privilege in public way for Corner Bakery Cafe - signs
Committee(s) Assignment:	Committee on Transportation and Public Way

ORDINANCE
CORNER BAKERY CAFE
Acct. No. 298727 - 3
Permit No. 1105926

Be It Ordained by the City Council of the City of Chicago:

SECTION 1. Permission and authority are hereby given and granted to CORNER BAKERY CAFE, upon the terms and subject to the conditions of this ordinance to maintain and use two (2) sign(s) projecting over the public right-of-way attached to its premises known as 1121 N. State St..

Said sign structure(s) measures as follows; along N. State Street:
One (1) at eight point zero eight (8.08) feet in length, one point five (1.5) feet in height and thirteen point seven five (13.75) feet above grade level.

Said sign structure(s) measures as follows; along E. Cedar Street:
One (1) at eight point zero eight (8.08) feet in length, one point five (1.5) feet in height and fourteen point eight three (14.83) feet above grade level.

The location of said privilege shall be as shown on prints kept on file with the Department of Business Affairs and Consumer Protection and the Office of the City Clerk.

Said privilege shall be constructed in accordance with plans and specifications approved by the Department of Transportation (Division of Project Development) and Zoning Department - Signs.

This grant of privilege in the public way shall be subject to the provisions of Section 10-28-015 and all other required provisions of the Municipal Code of Chicago.

The grantee shall pay to the City of Chicago as compensation for the privilege #1105926 herein granted the sum of one hundred seventy-five ($175.00) per annum in advance.

A 25% penalty will be added for payments received after due date.

The permit holder agrees to hold the City of Chicago harmless for any damage, relocation or replacement costs associated with damage, relocation or removal of private property caused by the City performing work in the public way.

Authority herein given and granted for a period of five (5) years from and after 03/12/2013.

Alderman _____

Brendan Reilly 42nd Ward

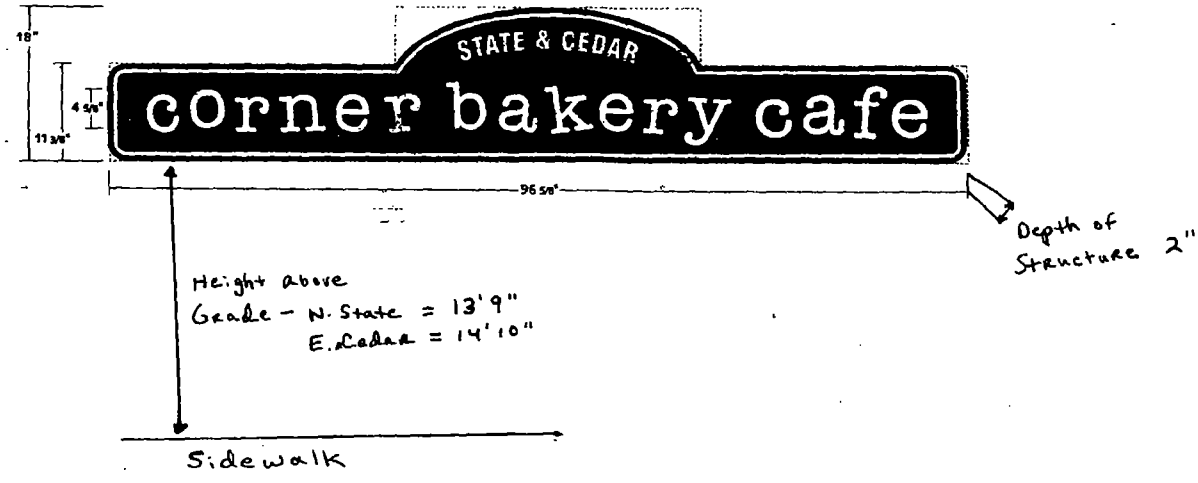
18"
4 5/8"
11 3/8"
STATE & CEDAR
corner bakery cafe
96 5/8"
Depth of Structure 2"
Height above Grade – N. State = 13'9"
E. Cedar = 14'10"
Sidewalk

City of Chicago

O2013-7187

Office of the City Clerk

Document Tracking Sheet

Meeting Date:	9/11/2013
Sponsor(s):	Reilly, Brendan (42)
Type:	Ordinance
Title:	Grant(s) of privilege in public way for Courtyard By Marriott Chicago - flagpoles
Committee(s) Assignment:	Committee on Transportation and Public Way

ORDINANCE
COURTYARD BY MARRIOTT CHICAGO
Acct. No. 310196 - 1
Permit No. 1108151

Be It Ordained by the City Council of the City of Chicago:

SECTION 1. Permission and authority are hereby given and granted to COURTYARD BY MARRIOTT CHICAGO, upon the terms and subject to the conditions of this ordinance to maintain and use, as now constructed, six (6) Flag Pole(s) projecting over the public right-of-way adjacent to its premises known as 165 E. Ontario St..

Said Flag Pole(s) at N. St. Clair St. measure(s):
Three (3) at twelve (12) feet in length, and point five (.5) feet in width for a total of eighteen (18) square feet.

Said Flag Pole(s) at E. Ontario St. measure(s):
Three (3) at twelve (12) feet in length, and point five (.5) feet in width for a total of eighteen (18) square feet.

The location of said privilege shall be as shown on prints kept on file with the Department of Business Affairs and Consumer Protection and the Office of the City Clerk.

Said privilege shall be constructed in accordance with plans and specifications approved by the Department of Transportation (Division of Project Development).

This grant of privilege in the public way shall be subject to the provisions of Section 10-28-015 and all other required provisions of the Municipal Code of Chicago.

The grantee shall pay to the City of Chicago as compensation for the privilege #1108151 herein granted the sum of four hundred fifty ($450.00) per annum in advance.

A 25% penalty will be added for payments received after due date.

The permit holder agrees to hold the City of Chicago harmless for any damage, relocation or replacement costs associated with damage, relocation or removal of private property caused by the City performing work in the public way.

Authority herein given and granted for a period of five (5) years from and after 07/30/2013.

Alderman _____

Brendan Reilly 42nd Ward

Looking SB on ST CLAIR

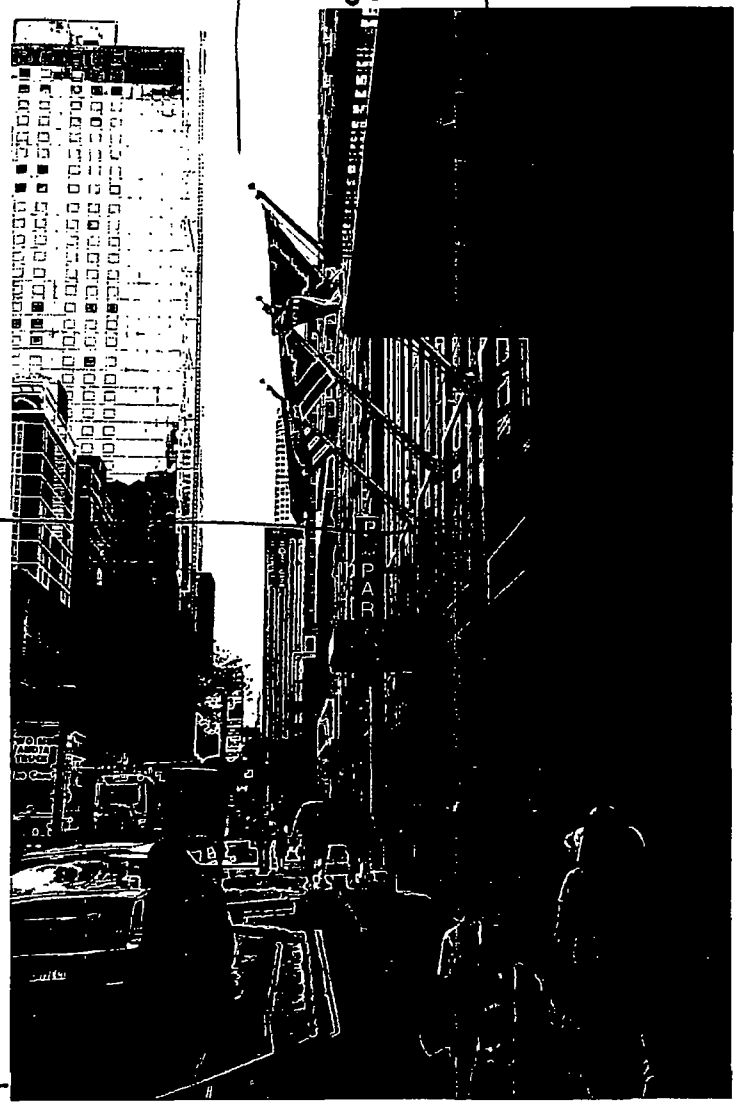

City of Chicago

O2013-7189

Office of the City Clerk

Document Tracking Sheet

Meeting Date:	9/11/2013
Sponsor(s):	Reilly, Brendan (42)
Type:	Ordinance
Title:	Grant(s) of privilege in public way for Courtyard By Marriott Chicago - light fixtures
Committee(s) Assignment:	Committee on Transportation and Public Way

ORDINANCE
COURTYARD BY MARRIOTT CHICAGO
Acct. No. 310196 - 1
Permit No. 1108395

Be It Ordained by the City Council of the City of Chicago:

SECTION 1. Permission and authority are hereby given and granted to COURTYARD BY MARRIOTT CHICAGO, upon the terms and subject to the conditions of this ordinance to maintain and use, as now constructed, thirty-three (33) Light Fixture(s) projecting over the public right-of-way adjacent to its premises known as 165 E. Ontario St..

Said Light Fixture(s) at N. St. Clair St. measure(s):
Seventeen (17) at one (1) foot in length, point six seven (.67) feet in width and two hundred fifty-two point five (252.5) feet above grade level.

Said Light Fixture(s) at E. Ontario St. measure(s):
Sixteen (16) at one (1) foot in length, point six seven (.67) feet in width and two hundred fifty-two point five (252.5) feet above grade level.

The location of said privilege shall be as shown on prints kept on file with the Department of Business Affairs and Consumer Protection and the Office of the City Clerk.

Said privilege shall be constructed in accordance with plans and specifications approved by the Department of Transportation (Division of Project Development).

This grant of privilege in the public way shall be subject to the provisions of Section 10-28-015 and all other required provisions of the Municipal Code of Chicago.

The grantee shall pay to the City of Chicago as compensation for the privilege #1108395 herein granted the sum of one hundred seventy-five ($175.00) per annum in advance.

A 25% penalty will be added for payments received after due date.

The permit holder agrees to hold the City of Chicago harmless for any damage, relocation or replacement costs associated with damage, relocation or removal of private property caused by the City performing work in the public way.

Authority herein given and granted for a period of five (5) years from and after 07/30/2013.

Alderman _____

Brendan Reilly 42nd Ward

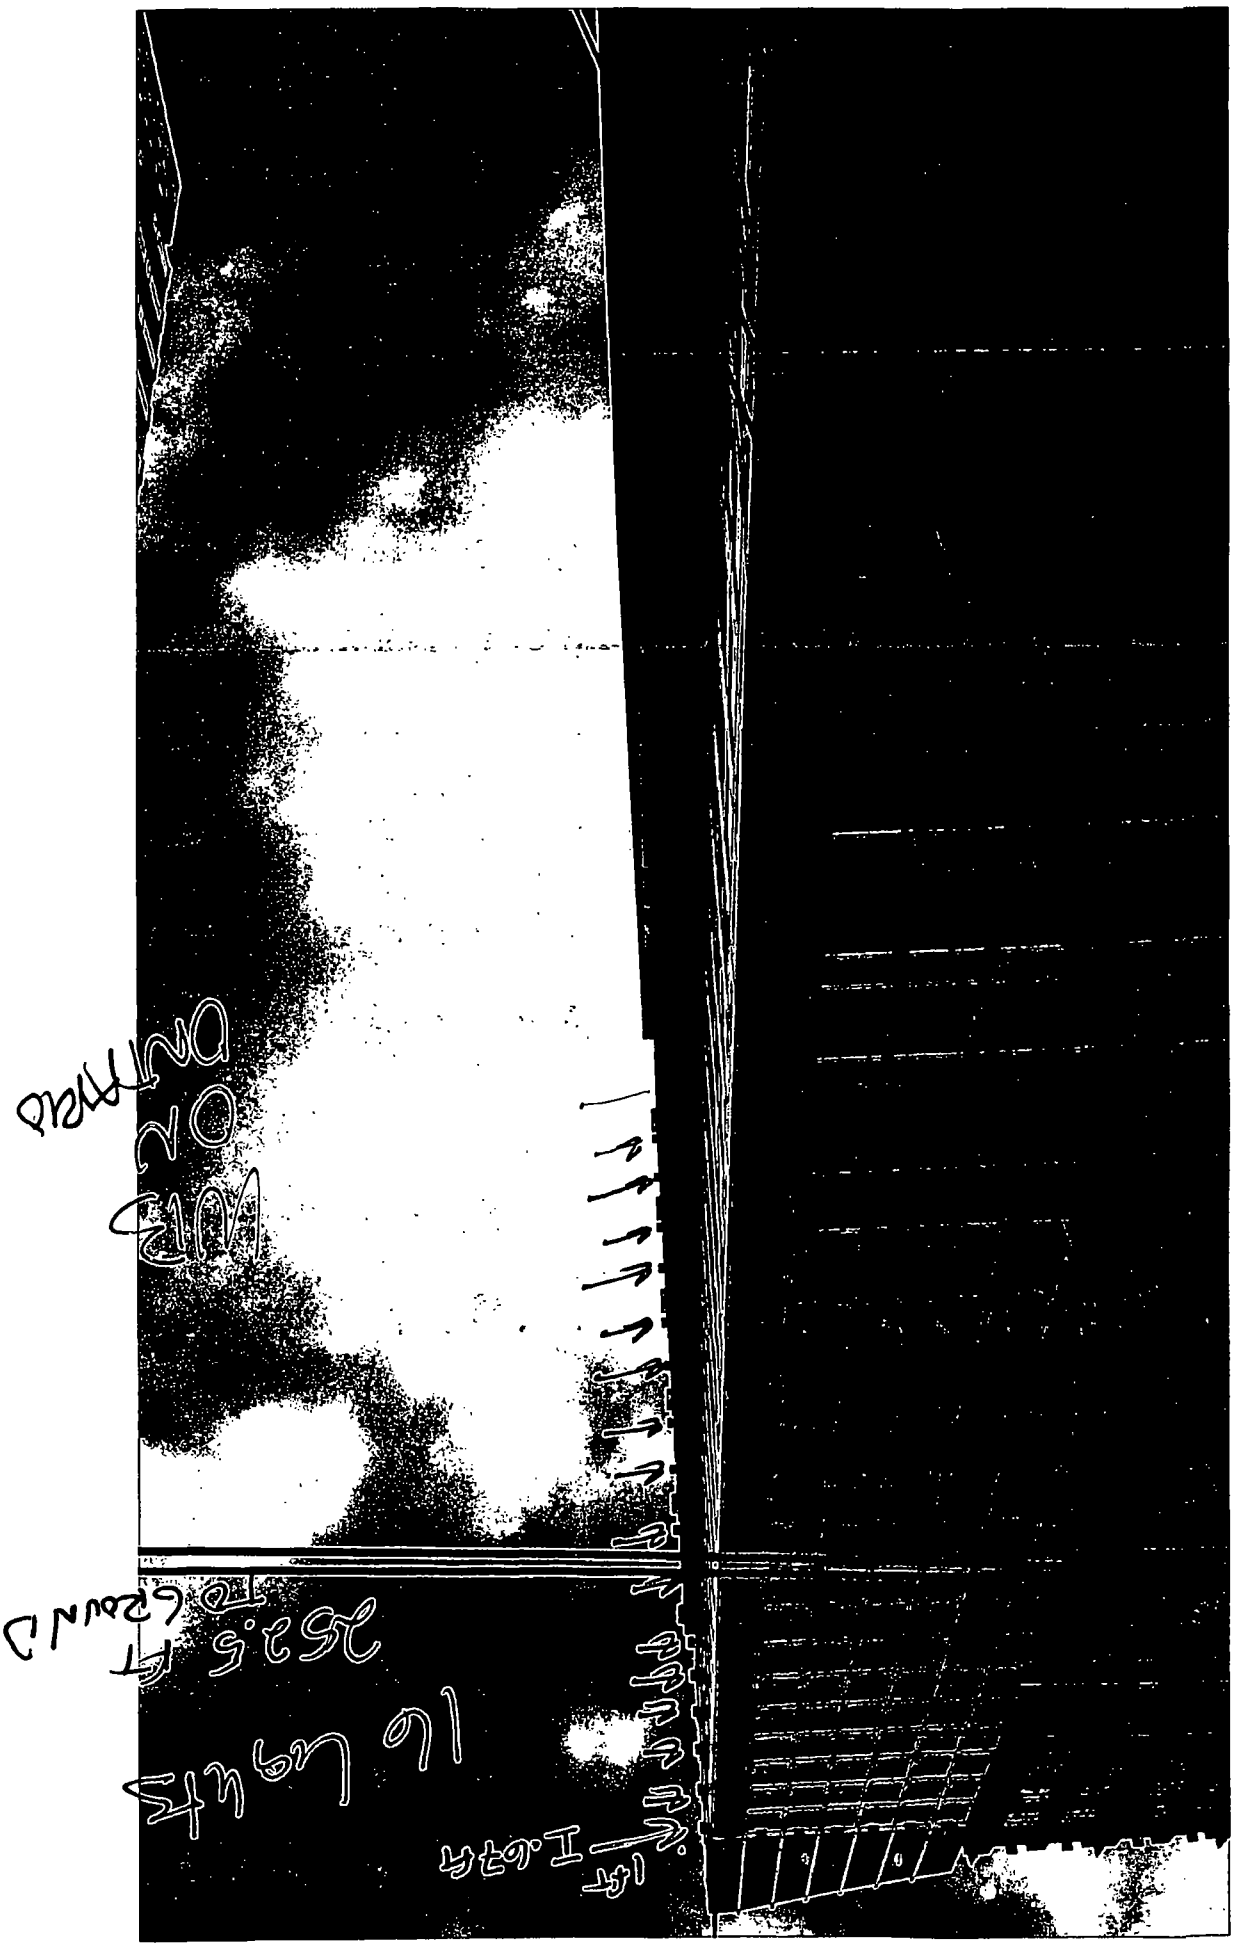

City of Chicago

O2013-7190

Office of the City Clerk

Document Tracking Sheet

Meeting Date:	9/11/2013
Sponsor(s):	Reilly, Brendan (42)
Type:	Ordinance
Title:	Grant(s) of privilege in public way for Courtyard By Marriott Chicago - sign
Committee(s) Assignment:	Committee on Transportation and Public Way

ORDINANCE
COURTYARD BY MARRIOTT CHICAGO
Acct. No. 310196 - 1
Permit No. 1108158

Be It Ordained by the City Council of the City of Chicago:

SECTION 1. Permission and authority are hereby given and granted to COURTYARD BY MARRIOTT CHICAGO, upon the terms and subject to the conditions of this ordinance to maintain and use one (1) sign(s) projecting over the public right-of-way attached to its premises known as 165 E. Ontario St..

Said sign structure(s) measures as follows; along E. Ontario St.:
One (1) at five (5) feet in length, five (5) feet in height and thirteen point five eight (13.58) feet above grade level.

The location of said privilege shall be as shown on prints kept on file with the Department of Business Affairs and Consumer Protection and the Office of the City Clerk.

Said privilege shall be constructed in accordance with plans and specifications approved by the Department of Transportation (Division of Project Development) and Zoning Department - Signs.

This grant of privilege in the public way shall be subject to the provisions of Section 10-28-015 and all other required provisions of the Municipal Code of Chicago.

The grantee shall pay to the City of Chicago as compensation for the privilege #1108158 herein granted the sum of three hundred ($300.00) per annum in advance.

A 25% penalty will be added for payments received after due date.

The permit holder agrees to hold the City of Chicago harmless for any damage, relocation or replacement costs associated with damage, relocation or removal of private property caused by the City performing work in the public way.

Authority herein given and granted for a period of five (5) years from and after 07/30/2013.

Alderman _____

Brendan Reilly 42nd Ward

Looking EB
on ONTARIO ST

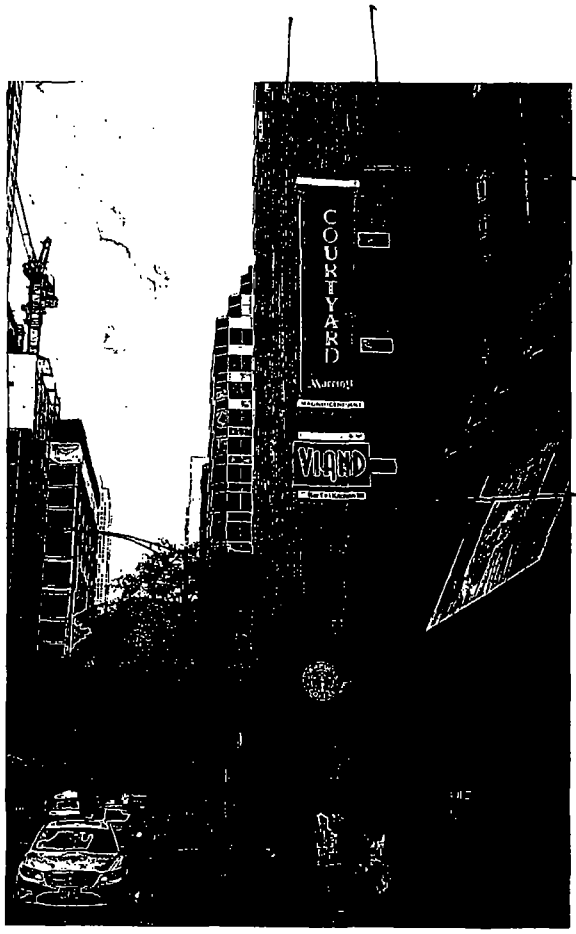

5FT

13.58
FT

City of Chicago

O2013-7193

Office of the City Clerk

Document Tracking Sheet

Meeting Date:	9/11/2013
Sponsor(s):	Reilly, Brendan (42)
Type:	Ordinance
Title:	Grant(s) of privilege in public way for Douglasrosin Decorative Arts Antiques
Committee(s) Assignment:	Committee on Transportation and Public Way

ORDINANCE
DOUGLASROSIN DECORATIVE ARTS ANTIQUES
Acct. No. 251328 - 1
Permit No. 1106707

Be It Ordained by the City Council of the City of Chicago:

SECTION 1. Permission and authority are hereby given and granted to DOUGLASROSIN DECORATIVE ARTS ANTIQUES, upon the terms and subject to the conditions of this ordinance to maintain and use, as now constructed, two (2) Planter(s) on the public right-of-way for beautification purposes adjacent to its premises known as 730 N. Wells St..

Said Planter(s) at N. Wells Street measure(s):
Two (2) at two point seven five (2.75) feet in length, and two point seven five (2.75) feet in width for a total of fifteen point one three (15.13) square feet.

Grantee must allow the required clear and unobstructed space for pedestrian passage at all times per rules and regulations approved by the Department of Transportation.

The location of said privilege shall be as shown on prints kept on file with the Department of Business Affairs and Consumer Protection and the Office of the City Clerk.

Said privilege shall be constructed in accordance with plans and specifications approved by the Department of Planning and Development and Department of Transportation (Division of Project Development).

This grant of privilege in the public way shall be subject to the provisions of Section 10-28-015 and all other required provisions of the Municipal Code of Chicago.

The grantee shall pay to the City of Chicago as compensation for the privilege #1106707 herein granted the sum of zero ($.00) per annum in advance.

A 25% penalty will be added for payments received after due date.

The permit holder agrees to hold the City of Chicago harmless for any damage, relocation or replacement costs associated with damage, relocation or removal of private property caused by the City performing work in the public way.

Authority herein given and granted for a period of five (5) years from and after Date of Passage.

Alderman _____

Brendan Reilly 42nd Ward

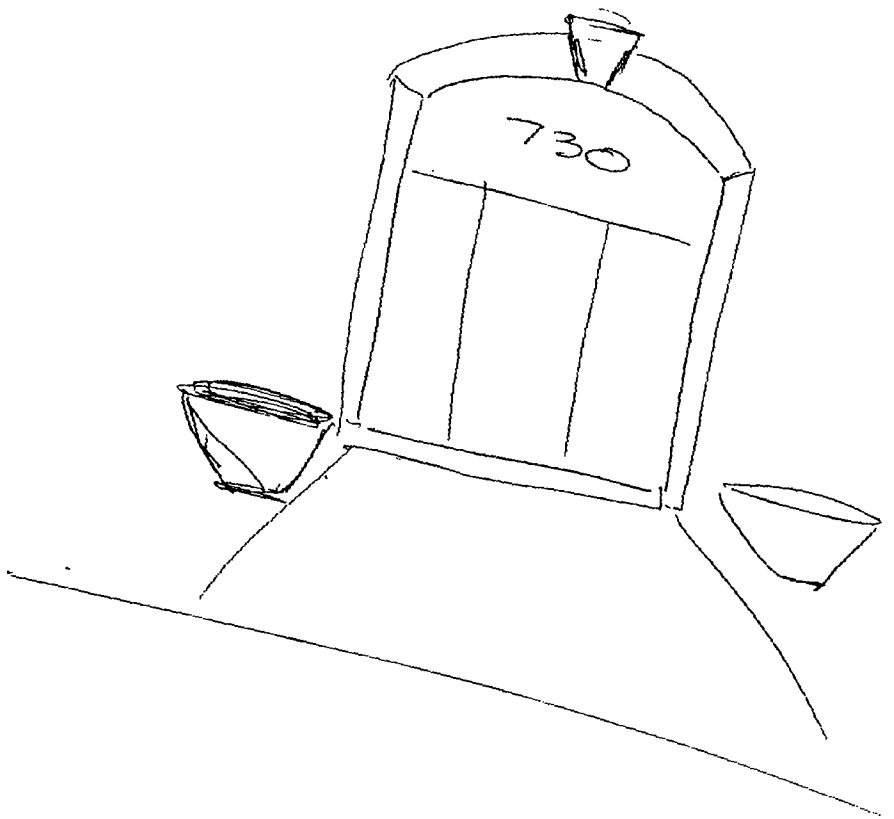
730

City of Chicago

O2013-7194

Office of the City Clerk

Document Tracking Sheet

Meeting Date:	9/11/2013
Sponsor(s):	Reilly, Brendan (42)
Type:	Ordinance
Title:	Grant(s) of privilege in public way for East Bellevue LLC
Committee(s) Assignment:	Committee on Transportation and Public Way

ORDINANCE
EAST BELLEVUE, LLC
Acct. No. 368864 - 1
Permit No. 1107272

Be It Ordained by the City Council of the City of Chicago:

SECTION 1. Permission and authority are hereby given and granted to EAST BELLEVUE, LLC, upon the terms and subject to the conditions of this ordinance to construct, install, maintain and use five (5) Door Swing(s) on the public right-of-way adjacent to its premises known as 21 E. Bellevue Pl..

Said Door Swing(s) at Rush Street measure(s):
One (1) at five point two five (5.25) feet in length, and two point two five (2.25) feet in width for a total of eleven point eight one (11.81) square feet.
One (1) at eleven point eight three (11.83) feet in length, and two point two five (2.25) feet in width for a total of twenty-six point six two (26.62) square feet.

Said Door Swing(s) at E. Bellevue Place measure(s):
One (1) at five point one seven (5.17) feet in length, and two point two five (2.25) feet in width for a total of eleven point six three (11.63) square feet.
One (1) at five point two five (5.25) feet in length, and two point eight three (2.83) feet in width for a total of fourteen point eight six (14.86) square feet.
One (1) at thirteen point five eight (13.58) feet in length, and three (3) feet in width for a total of forty point seven four (40.74) square feet.

The location of said privilege shall be as shown on prints kept on file with the Department of Business Affairs and Consumer Protection and the Office of the City Clerk.

Said privilege shall be constructed in accordance with plans and specifications approved by the Department of Transportation (Division of Project Development).

This grant of privilege in the public way shall be subject to the provisions of Section 10-28-015 and all other required provisions of the Municipal Code of Chicago.

The grantee shall pay to the City of Chicago as compensation for the privilege #1107272 herein granted the sum of three hundred seventy-five ($375.00) per annum in advance.

A 25% penalty will be added for payments received after due date.

The permit holder agrees to hold the City of Chicago harmless for any damage, relocation or replacement costs associated with damage, relocation or removal of private property caused by the City performing work in the public way.

Authority herein given and granted for a period of five (5) years from and after Date of Passage.

Alderman _____

Brendan Reilly 42nd Ward

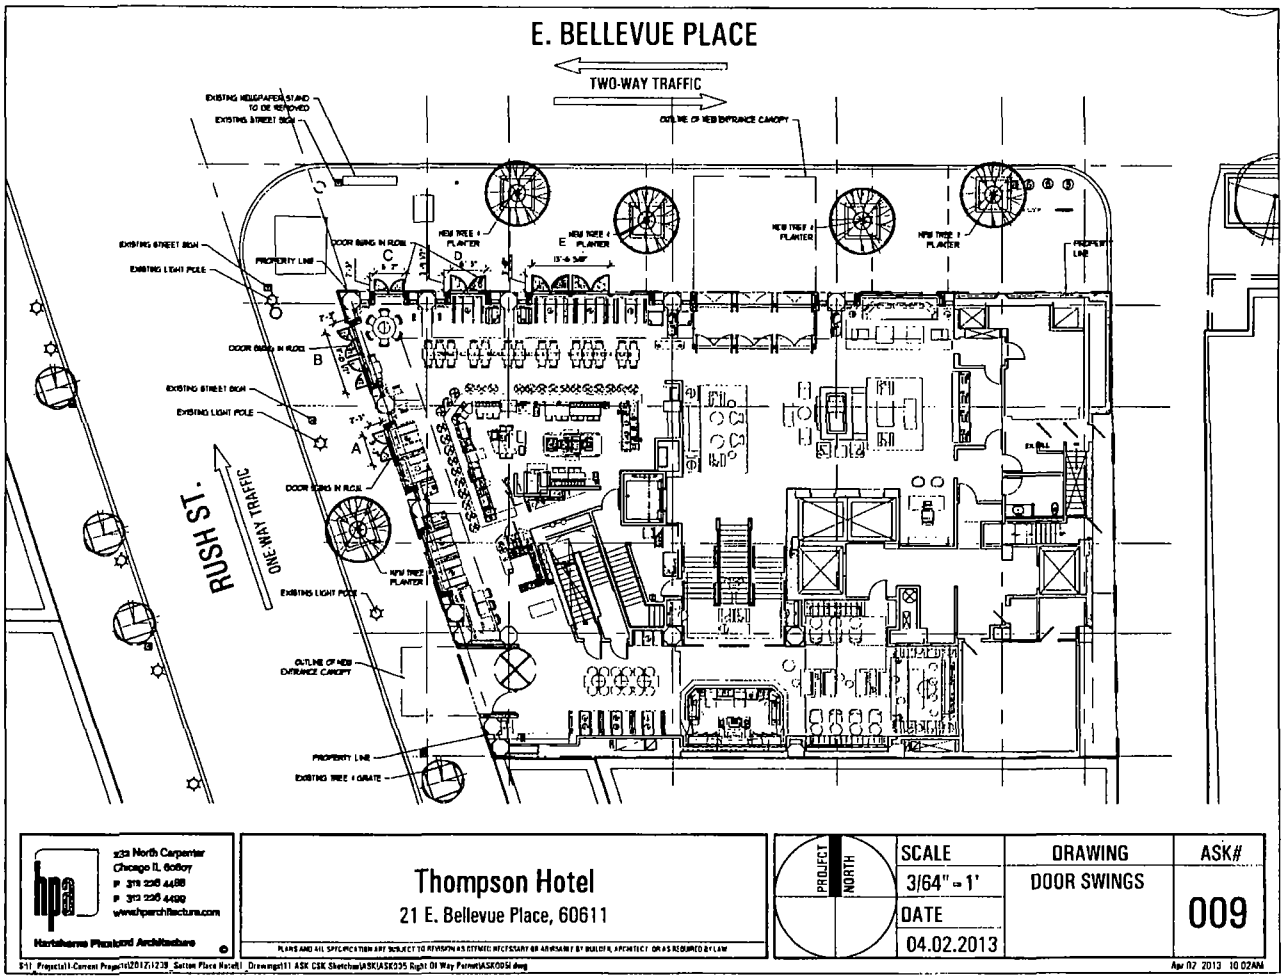

hpa
233 North Carpenter
Chicago IL 60607
P 312 226 4488
F 312 226 4499
www.hparchitecture.com
Hartshorne Plunkard Architecture

Thompson Hotel

21 E. Bellevue Place, 60611

PLANS AND ALL SPECIFICATION ARE SUBJECT TO REVISION AS EITHER NECESSARY OR ARISING BY BUILDER, ARCHITECT OR AS REQUIRED BY LAW

PROJECT NORTH	SCALE	DRAWING	ASK#
	3/64" = 1'	DOOR SWINGS	009
	DATE 04.02.2013		

City of Chicago

O2013-7196

Office of the City Clerk

Document Tracking Sheet

Meeting Date:	9/11/2013
Sponsor(s):	Reilly, Brendan (42)
Type:	Ordinance
Title:	Grant(s) of privilege in public way for El Hefe
Committee(s) Assignment:	Committee on Transportation and Public Way

ORDINANCE
EL HEFE
Acct. No. 373653 - 1
Permit No. 1106763

Be It Ordained by the City Council of the City of Chicago:

SECTION 1. Permission and authority are hereby given and granted to EL HEFE, upon the terms and subject to the conditions of this ordinance to maintain and use two (2) sign(s) projecting over the public right-of-way attached to its premises known as 15 W. Hubbard St..

Said sign structure(s) measures as follows; along West Hubbard Street:
One (1) at eight point eight three (8.83) feet in length, three point four two (3.42) feet in height and twelve (12) feet above grade level.
One (1) at two (2) feet in length, eight (8) feet in height and thirty (30) feet above grade level.

The location of said privilege shall be as shown on prints kept on file with the Department of Business Affairs and Consumer Protection and the Office of the City Clerk.

Said privilege shall be constructed in accordance with plans and specifications approved by the Department of Transportation (Division of Project Development) and Zoning Department - Signs.

This grant of privilege in the public way shall be subject to the provisions of Section 10-28-015 and all other required provisions of the Municipal Code of Chicago.

The grantee shall pay to the City of Chicago as compensation for the privilege #1106763 herein granted the sum of four hundred ($400.00) per annum in advance.

A 25% penalty will be added for payments received after due date.

The permit holder agrees to hold the City of Chicago harmless for any damage, relocation or replacement costs associated with damage, relocation or removal of private property caused by the City performing work in the public way.

Authority herein given and granted for a period of five (5) years from and after Date of Passage.

Alderman _____

Brendan Reilly 42nd Ward

By signing the Customer Acceptance on this print, I understand and that I am accepting all aspects of this drawing. This includes Artwork, Specifications, Dimensions, Spelling, and all other representations herein. I also understand that color reproductions on this print are approximate, and may not match finished pictures samples exactly.

Customer Acceptance SIGNATURE DATE

IF REQUIRED Landlord Acceptance SIGNATURE DATE

L.M.C. SALES INITIALS DATE

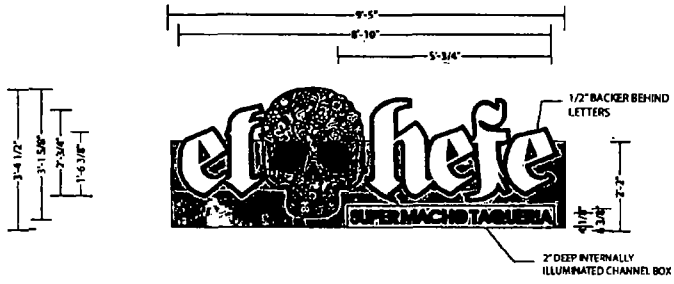

SCALE: 1/2"=1'

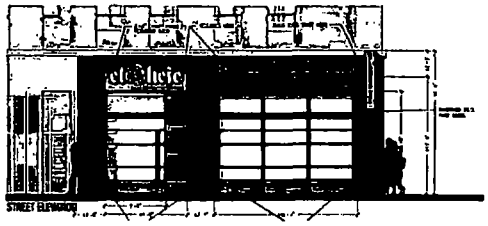

ONE SET OF INTERNALLY ILLUMINATED / REVERSE ILLUMINATED 1" PLEX LETTERS/ EXT. PAINTED/ INTERNALLY ILLUMINATED LOGO AND TAGLINE / FACE ILLUMINATED DIGITAL PRINT ON SKULL LOGO/ 2" DEEP ALUMINUM CHANNEL BOX w PLEX FACE/ APPLIED TRANSLUCENT VINYL/ INTERNALLY ILLUMINATED/ MOUNTED TO FRONT OF WOOD AWNING

- EL HEFE FACES AND RETURNS = MAP WHITE (OPAQUE)
  BACKER METAL = MATCH METAL ON FASCIA
- LOGO FACE & RETURNS =APPLIED DIGITAL PRINT, BLACK RETURNS
- SUPER MACHO TAQUERIA BKGD – GOLD 220/225-131 VINYL
  SUPER MACHO LETTERS = BLACK VINYL
  TRIM CAP = BLACK
  2" RETURNS = MAP BLACK

DOWN VIEW

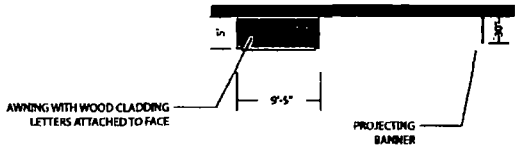

SIDE VIEW

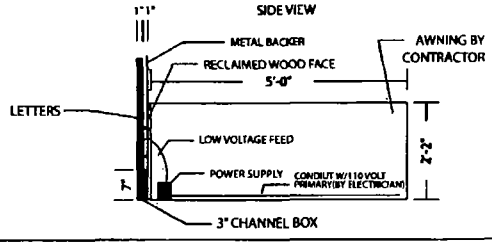

Landmark Sign group
7434 Industrial Avenue
Chesterton, IN 46304
phone 219.762.9577
Fax 219.762.4259
www.landmarksign.com

PROFIT ID: SO-21061-1

SHAUN O'BRIEN
L.M.C. SALES REPRESENTATIVE

02.19.13
DATE

EL HEFE
CLIENT NAME

15 W HUBBARD
CHICAGO, IL
JOB LOCATION

AF 1/2" = 1'-0"
DRAWN BY SCALE

REVISIONS
1 CHGD SPECS 3-13-13 SO
2 chgd size 3-18-13 so
1. adjusted logo 3-19-13 SO
4. CHGD SPECS ADD OUTLINE 5-1-13 so
5. CHGD SPECS ADDED BACKER 5-13-13 SO

Designed for 110 Volts

Electrical Connection will be Visible within 6 Ft. at time of Installation; Second Trip will be Charged at Time & Material

THIS DRAWING IS THE PROPERTY OF LANDMARK SIGN GROUP, INC., REPRODUCTION IS FORBIDDEN WITHOUT THE EXPRESS WRITTEN CONSENT OF LANDMARK SIGN GROUP, INC.

City of Chicago

O2013-7198

Office of the City Clerk

Document Tracking Sheet

Meeting Date:	9/11/2013
Sponsor(s):	Reilly, Brendan (42)
Type:	Ordinance
Title:	Grant(s) of privilege in public way for Espressamente Illy/Cityfront Cafe
Committee(s) Assignment:	Committee on Transportation and Public Way

ORDINANCE
ESPRESSAMENTE ILLY/CITYFRONT CAFE
Acct. No. 8970 - 110
Permit No. 1107557

Be It Ordained by the City Council of the City of Chicago:

SECTION 1. Permission and authority are hereby given and granted to ESPRESSAMENTE ILLY/CITYFRONT CAFE, upon the terms and subject to the conditions of this ordinance to maintain and use three (3) sign(s) projecting over the public right-of-way attached to its premises known as 455 N. Cityfront Plaza Dr..

Said sign structure(s) measures as follows; along North Cityfront Plaza Dr.:
One (1) at two point six six (2.66) feet in length, two point six six (2.66) feet in height and fourteen point nine two (14.92) feet above grade level.

Said sign structure(s) measures as follows; along Upper East North Water St.:
One (1) at two point six six (2.66) feet in length, two point six six (2.66) feet in height and fourteen point nine two (14.92) feet above grade level.

Said sign structure(s) measures as follows; along North Columbus Dr.:
One (1) at two point six six (2.66) feet in length, two point six six (2.66) feet in height and twelve point nine two (12.92) feet above grade level.

The location of said privilege shall be as shown on prints kept on file with the Department of Business Affairs and Consumer Protection and the Office of the City Clerk.

Said privilege shall be constructed in accordance with plans and specifications approved by the Department of Transportation (Division of Project Development) and Zoning Department - Signs.

This grant of privilege in the public way shall be subject to the provisions of Section 10-28-015 and all other required provisions of the Municipal Code of Chicago.

The grantee shall pay to the City of Chicago as compensation for the privilege #1107557 herein granted the sum of one hundred seventy-five ($175.00) per annum in advance.

A 25% penalty will be added for payments received after due date.

The permit holder agrees to hold the City of Chicago harmless for any damage, relocation or replacement costs associated with damage, relocation or removal of private property caused by the City performing work in the public way.

Authority herein given and granted for a period of five (5) years from and after Date of Passage.

Alderman _____

80 x 80 - INSEGNA LUMINOSA BIFACCIALE PER ESTERNI

DOUBLE-SIDED ILLUMINATED SIGN FOR OUTDOORS

ENSEIGNE LUMINEUSE D'EXTERIEUR A DEUX FACES

Utilizzo a bandiera o su palo. Struttura di sostegno per l'installazione. Impianto elettrico da 40 Watt cablato a norme CEI/UNI CE.

For use as a flag or on a post. Supporting framework for fixing it. Electrical system of 40 Watts; wiring is in conformity to the CEI/UNI CE norms

A utiliser en drapeau ou bien sur poteau. Structure de soutien pour l'installation. Installation életrique de 40 Watts câbléé aux normes CEI/UNI CE.

POINT OF SALE - POINT DE VENTE
PUNTO VENDITA

PUNTO VENDITA - 06/05

COD. PACK. PACK. CODE CODE EMBALLAGE	NR. PEZZI PER PACK. NR. OF PIECES PER PACK. NR. D'ARTICLES PAR EMBALLAGE
2292	1

DIMENSIONI ARTICOLO PRODUCT DIMENSIONS DIMENSIONS ARTICLE	DIMENSIONI PACK. PACK. DIMENSIONS DIMENSIONS EMBALLAGE	PESO LORDO PACK. PACK. GROSS WEIGHT POIDS BRUT EMBALLAGE
cm 80 (l) x 80 (h)	cm 88,50 (l) x 113 (p) x 25,50 (h)	18 kg

l= larghezza / width / largeur
p= profondità / depth / profondeur
h= altezza / height / hauteur

www.illy.com

City of Chicago

O2013-7199

Office of the City Clerk

Document Tracking Sheet

Meeting Date:	9/11/2013
Sponsor(s):	Reilly, Brendan (42)
Type:	Ordinance
Title:	Grant(s) of privilege in public way for Fashion Nails By Design Ltd.
Committee(s) Assignment:	Committee on Transportation and Public Way

ORDINANCE
FASHION NAILS BY DESIGN, LTD.
Acct. No. 311703 - 1
Permit No. 1107731

Be It Ordained by the City Council of the City of Chicago:

SECTION 1. Permission and authority are hereby given and granted to FASHION NAILS BY DESIGN, LTD., upon the terms and subject to the conditions of this ordinance to maintain and use one (1) sign(s) projecting over the public right-of-way attached to its premises known as 25 E. Adams St..

Said sign structure(s) measures as follows; along E ADAMS ST:
One (1) at three (3) feet in length, three (3) feet in height and ten (10) feet above grade level.

The location of said privilege shall be as shown on prints kept on file with the Department of Business Affairs and Consumer Protection and the Office of the City Clerk.

Said privilege shall be constructed in accordance with plans and specifications approved by the Department of Transportation (Division of Project Development) and Zoning Department - Signs.

This grant of privilege in the public way shall be subject to the provisions of Section 10-28-015 and all other required provisions of the Municipal Code of Chicago.

The grantee shall pay to the City of Chicago as compensation for the privilege #1107731 herein granted the sum of one hundred ($100.00) per annum in advance.

A 25% penalty will be added for payments received after due date.

The permit holder agrees to hold the City of Chicago harmless for any damage, relocation or replacement costs associated with damage, relocation or removal of private property caused by the City performing work in the public way.

Authority herein given and granted for a period of five (5) years from and after 06/11/2013.

Alderman _____

Brendan Reilly 42nd Ward

(Page 2 of 2)

NEON EXPRESS SIGNS Inc.
Wholesale & Retail Interior / Exterior Signage
www.neonexpress.net
1-888-2NEONEX
2818 W. Montrose Chicago, IL 60618 — 6525 N. Broadway Chicago, IL 60660

CUSTOMER: Fashion Nails
LOCATION: 25 E. Adam St
Chicago, IL
Design By: CN
Date: 06/11/07

Customer approval signature _____ Date 1 /2007

© by Neon Express Sign
Proprietary and Confidential

This design is the original and unpublished work of Neon Express Sign,Inc. and may not be reproduced, copied or exhibited in any fashion without the expressed writing from an authorized personnel of the company. The rights to this design may be purchased.

Special Note:

City of Chicago

O2013-7200

Office of the City Clerk

Document Tracking Sheet

Meeting Date:	9/11/2013
Sponsor(s):	Reilly, Brendan (42)
Type:	Ordinance
Title:	Grant(s) of privilege in public way for Flair Communication Agency, Inc.
Committee(s) Assignment:	Committee on Transportation and Public Way

ORDINANCE
FLAIR TOWER, LLC
Acct. No. 332772 - 1
Permit No. 1108211

Be It Ordained by the City Council of the City of Chicago:

SECTION 1. Permission and authority are hereby given and granted to FLAIR TOWER, LLC, upon the terms and subject to the conditions of this ordinance to maintain and use, as now constructed, three (3) Cornice(s) projecting over the public right-of-way adjacent to its premises known as 222 W. Erie St..

Said Cornice(s) at W. ERIE measure(s):
One (1) at one hundred forty-eight point seven five (148.75) feet in length, and one point five (1.5) foot in width for a total of two hundred twenty-three point one three (223.13) square feet.

Said Cornice(s) at N. FRANKLIN measure(s):
One (1) at one hundred one point eight three (101.83) feet in length, and one point five (1.5) foot in width for a total of one hundred fifty-two point seven five (152.75) square feet.

Said Cornice(s) at PUBLIC ALLEY measure(s):
One (1) at one hundred eighty-seven point five (187.5) feet in length, and one point five (1.5) foot in width for a total of two hundred eighty-one point two five (281.25) square feet.

The location of said privilege shall be as shown on prints kept on file with the Department of Business Affairs and Consumer Protection and the Office of the City Clerk.

Said privilege shall be constructed in accordance with plans and specifications approved by the Department of Transportation (Division of Project Development).

This grant of privilege in the public way shall be subject to the provisions of Section 10-28-015 and all other required provisions of the Municipal Code of Chicago.

The grantee shall pay to the City of Chicago as compensation for the privilege #1108211 herein granted the sum of one thousand two hundred ($1,200.00) per annum in advance.

A 25% penalty will be added for payments received after due date.

The permit holder agrees to hold the City of Chicago harmless for any damage, relocation or replacement costs associated with damage, relocation or removal of private property caused by the City performing work in the public way.

Authority herein given and granted for a period of five (5) years from and after 07/30/2013.

Alderman _____

Brendan Reilly 42nd Ward

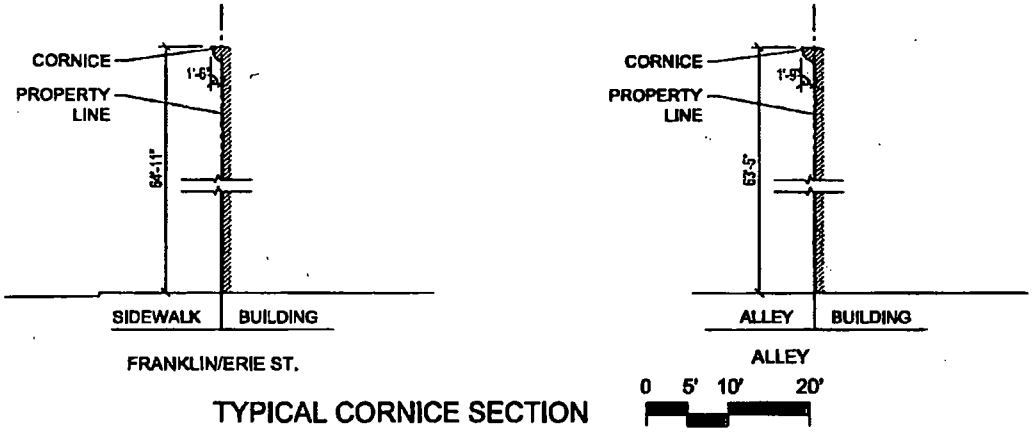

TYPICAL CORNICE SECTION

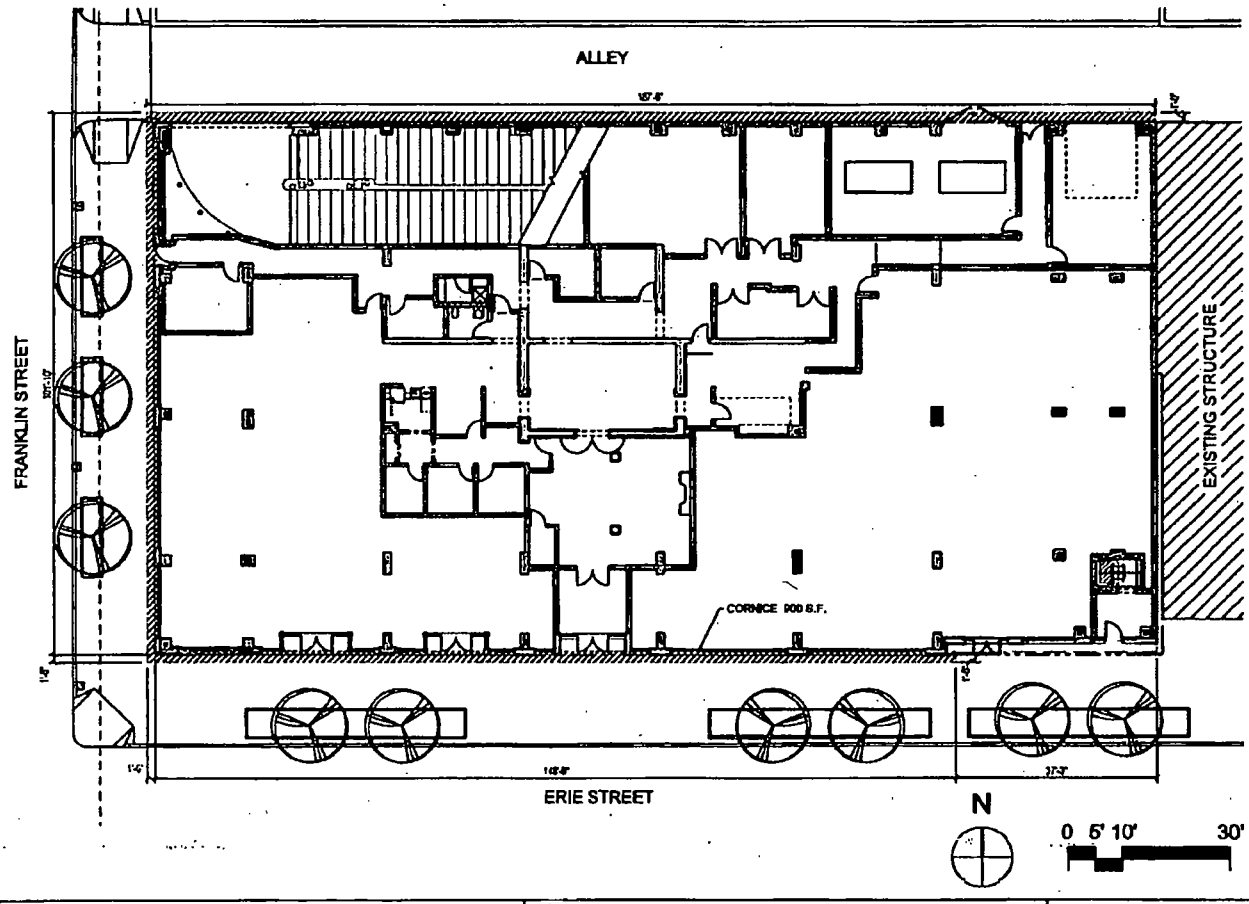

ANTUNOVICH ASSOCIATES
ARCHITECTS PLANNERS
224 WEST HURON STREET
CHICAGO, ILLINOIS 60610
312.266.1126
FAX: 312.266.7123

Title: ENCROACHMENT PLAN - CORNICES

SK-01D

Scale: AS NOTED

Project: FLAIR TOWER

April 22, 2008

City of Chicago

O2013-7201

Office of the City Clerk

Document Tracking Sheet

Meeting Date:	9/11/2013
Sponsor(s):	Reilly, Brendan (42)
Type:	Ordinance
Title:	Grant(s) of privilege in public way for Flair Tower LLC - cornices
Committee(s) Assignment:	Committee on Transportation and Public Way

ORDINANCE
FLAIR COMMUNICATION AGENCY INC
Acct. No. 85331 - 1
Permit No. 1108476

Be It Ordained by the City Council of the City of Chicago:

SECTION 1. Permission and authority are hereby given and granted to FLAIR COMMUNICATION AGENCY INC, upon the terms and subject to the conditions of this ordinance to maintain and use, as now constructed, one (1) Security Camera(s) projecting over the public right-of-way for security purposes adjacent to its premises known as 214 W. Erie St..

Said Security Camera(s) at W. Erie Street measure(s):
One (1) at one (1) foot in length, one point five eight (1.58) foot in width and eleven point four one (11.41) feet above grade level.

The location of said privilege shall be as shown on prints kept on file with the Department of Business Affairs and Consumer Protection and the Office of the City Clerk.

Said privilege shall be constructed in accordance with plans and specifications approved by the Department of Planning and Development and Department of Transportation (Division of Project Development).

This grant of privilege in the public way shall be subject to the provisions of Section 10-28-015 and all other required provisions of the Municipal Code of Chicago.

The grantee shall pay to the City of Chicago as compensation for the privilege #1108476 herein granted the sum of zero ($.00) per annum in advance.

A 25% penalty will be added for payments received after due date.

The permit holder agrees to hold the City of Chicago harmless for any damage, relocation or replacement costs associated with damage, relocation or removal of private property caused by the City performing work in the public way.

Authority herein given and granted for a period of five (5) years from and after 07/09/2013.

Alderman _____

Brendan Reilly 42nd Ward

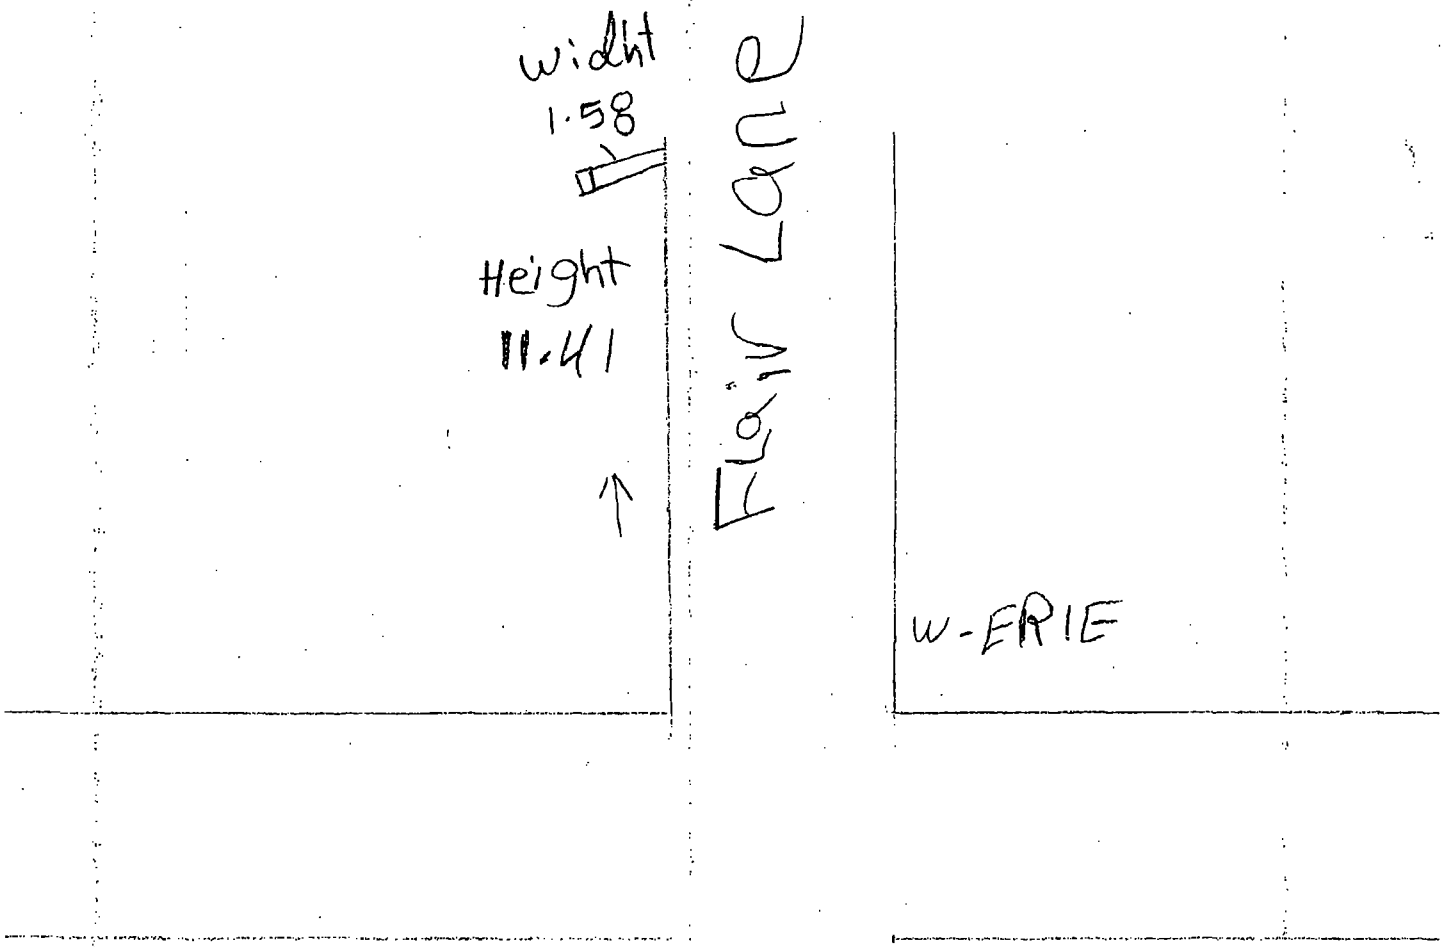
widht
1.58
Height
11.41
W-ERIE

City of Chicago

O2013-7203

Office of the City Clerk

Document Tracking Sheet

Meeting Date:	9/11/2013
Sponsor(s):	Reilly, Brendan (42)
Type:	Ordinance
Title:	Grant(s) of privilege in public way for Flair Tower LLC - planters
Committee(s) Assignment:	Committee on Transportation and Public Way

ORDINANCE
FLAIR TOWER, LLC
Acct. No. 332772 - 1
Permit No. 1108208

Be It Ordained by the City Council of the City of Chicago:

SECTION 1. Permission and authority are hereby given and granted to FLAIR TOWER, LLC, upon the terms and subject to the conditions of this ordinance to maintain and use, as now constructed, eight (8) Planter(s) on the public right-of-way for beautification purposes adjacent to its premises known as 222 W. Erie St..

Said Planter(s) at W ERIE measure(s):
Three (3) at forty-one (41) feet in length, and five point five eight (5.58) feet in width for a total of six hundred eighty-six point three four (686.34) square feet.

Said Planter(s) at W ERIE measure(s):
Two (2) at six (6) feet in length, and six (6) feet in width for a total of seventy-two (72) square feet.

Said Planter(s) at N FRANKLIN measure(s):
Three (3) at fifteen (15) feet in length, and four (4) feet in width for a total of one hundred eighty (180) square feet.

Grantee must allow the required clear and unobstructed space for pedestrian passage at all times per rules and regulations approved by the Department of Transportation.

The location of said privilege shall be as shown on prints kept on file with the Department of Business Affairs and Consumer Protection and the Office of the City Clerk.

Said privilege shall be constructed in accordance with plans and specifications approved by the Department of Planning and Development and Department of Transportation (Division of Project Development).

This grant of privilege in the public way shall be subject to the provisions of Section 10-28-015 and all other required provisions of the Municipal Code of Chicago.

The grantee shall pay to the City of Chicago as compensation for the privilege #1108208 herein granted the sum of zero ($.00) per annum in advance.

A 25% penalty will be added for payments received after due date.

The permit holder agrees to hold the City of Chicago harmless for any damage, relocation or replacement costs associated with damage, relocation or removal of private property caused by the City performing work in the public way.

Authority herein given and granted for a period of five (5) years from and after 07/30/2013.

Alderman _____

Brendan Reilly 42nd Ward

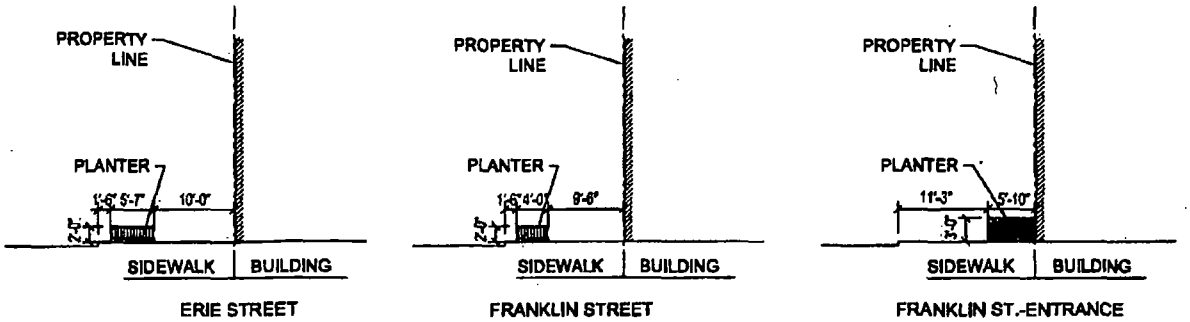

TYPICAL PLANTER SECTIONS

0 5' 10' 20'

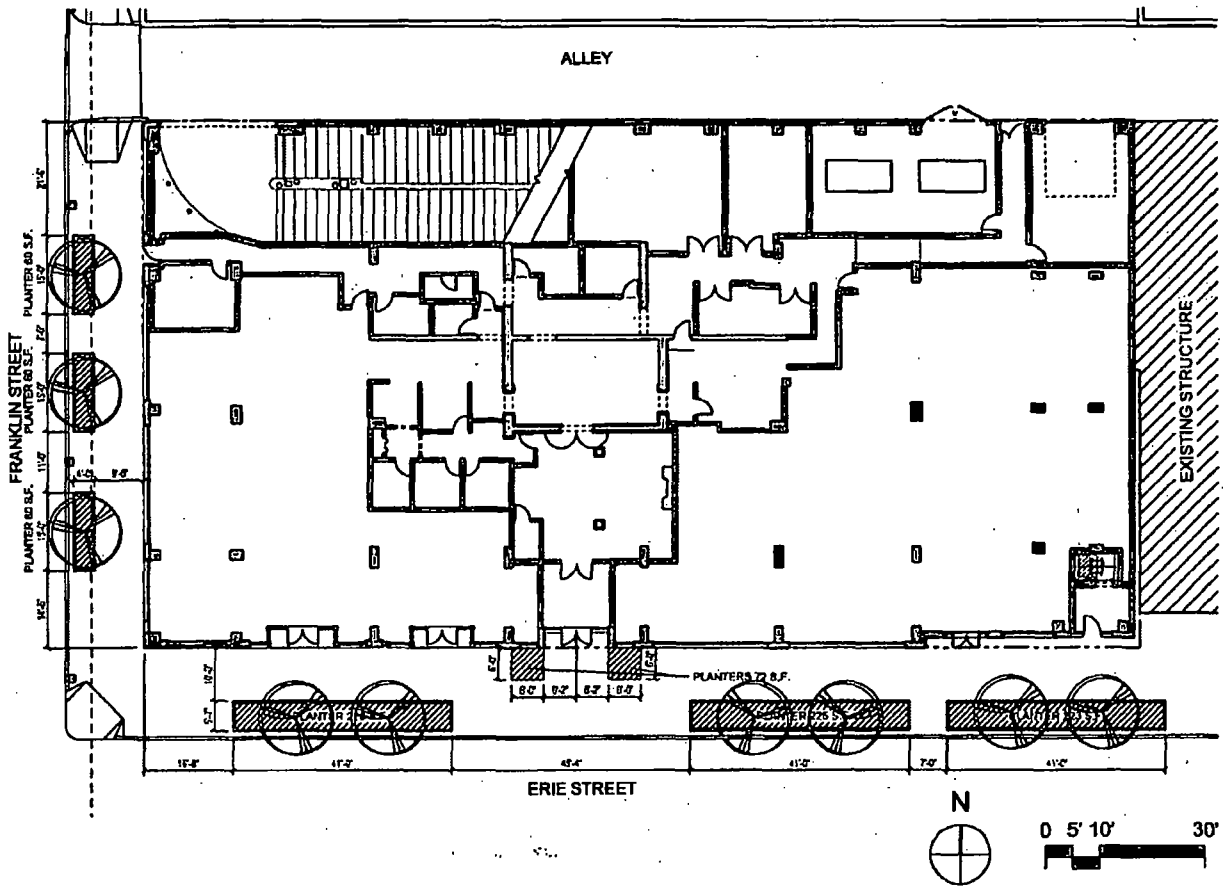

ANTUNOVICH ASSOCIATES ARCHITECTS PLANNERS 224 WEST HURON STREET CHICAGO, ILLINOIS 60610 312.266.1126 FAX: 312.266.7123	Title: ENCROACHMENT PLAN - PLANTERS Project: FLAIR TOWER	SK-01B Scale: AS NOTED April 22, 2008

City of Chicago

O2013-7205

Office of the City Clerk

Document Tracking Sheet

Meeting Date:	9/11/2013
Sponsor(s):	Reilly, Brendan (42)
Type:	Ordinance
Title:	Grant(s) of privilege in public way for Frenchy's Bookstore
Committee(s) Assignment:	Committee on Transportation and Public Way

ORDINANCE
FRENCHY'S BOOKSTORE
Acct. No. 82017 - 1
Permit No. 1108465

Be It Ordained by the City Council of the City of Chicago:

SECTION 1. Permission and authority are hereby given and granted to FRENCHY'S BOOKSTORE, upon the terms and subject to the conditions of this ordinance to maintain and use one (1) sign(s) projecting over the public right-of-way attached to its premises known as 872 N. State St..

Said sign structure(s) measures as follows; along N. State Street:
One (1) at three point six seven (3.67) feet in length, three point six seven (3.67) feet in height and eleven point zero eight (11.08) feet above grade level.

The location of said privilege shall be as shown on prints kept on file with the Department of Business Affairs and Consumer Protection and the Office of the City Clerk.

Said privilege shall be constructed in accordance with plans and specifications approved by the Department of Transportation (Division of Project Development) and Zoning Department - Signs.

This grant of privilege in the public way shall be subject to the provisions of Section 10-28-015 and all other required provisions of the Municipal Code of Chicago.

The grantee shall pay to the City of Chicago as compensation for the privilege #1108465 herein granted the sum of one hundred ($100.00) per annum in advance.

A 25% penalty will be added for payments received after due date.

The permit holder agrees to hold the City of Chicago harmless for any damage, relocation or replacement costs associated with damage, relocation or removal of private property caused by the City performing work in the public way.

Authority herein given and granted for a period of five (5) years from and after 07/09/2013.

Alderman _____

Brendan Reilly 42nd Ward

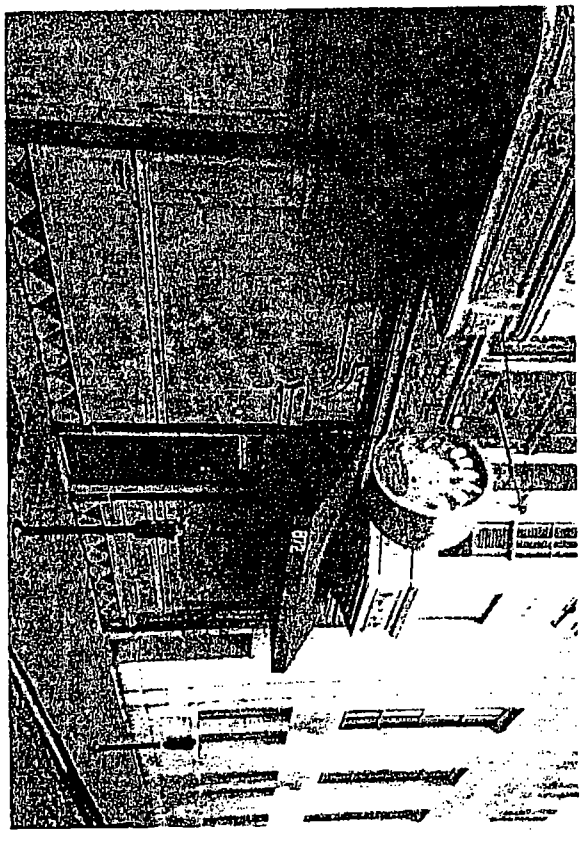

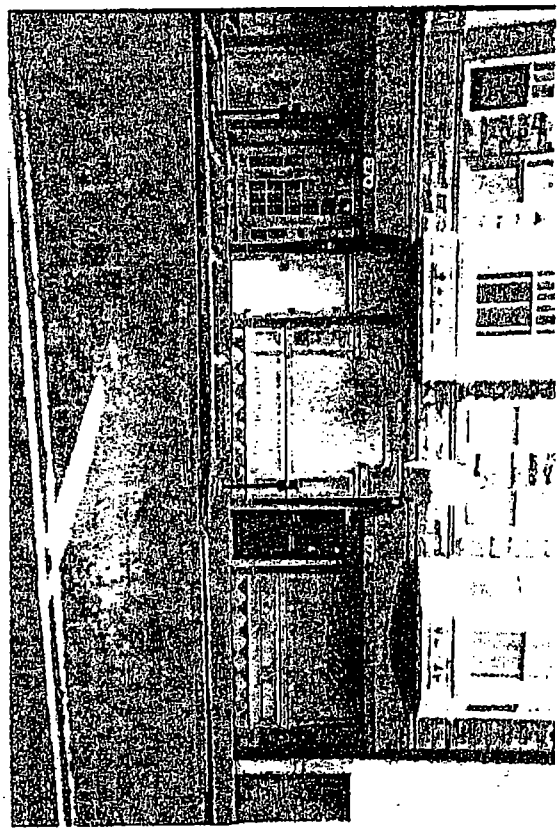

City of Chicago

O2013-7207

Office of the City Clerk

Document Tracking Sheet

Meeting Date:	9/11/2013
Sponsor(s):	Reilly, Brendan (42)
Type:	Ordinance
Title:	Grant(s) of privilege in public way for Alfred Fricano
Committee(s) Assignment:	Committee on Transportation and Public Way

ORDINANCE
ALFRED FRICANO
Acct. No. 24392 - 1
Permit No. 1102778

Be It Ordained by the City Council of the City of Chicago:

SECTION 1. Permission and authority are hereby given and granted to ALFRED FRICANO, upon the terms and subject to the conditions of this ordinance to maintain and use, as now constructed, one (1) Pole(s) projecting over the public right-of-way adjacent to its premises known as 833 N. State St..

Said Pole(s) at N. State measure(s):
One (1) at two (2) feet in height, and point six seven (.67) feet in width for a total of one point three four (1.34) square feet. Existing barber pole is six (6) feet five (5) inches above grade level.

The location of said privilege shall be as shown on prints kept on file with the Department of Business Affairs and Consumer Protection and the Office of the City Clerk.

Said privilege shall be constructed in accordance with plans and specifications approved by the Department of Transportation (Division of Project Development).

This grant of privilege in the public way shall be subject to the provisions of Section 10-28-015 and all other required provisions of the Municipal Code of Chicago.

The grantee shall pay to the City of Chicago as compensation for the privilege #1102778 herein granted the sum of ten ($10.00) per annum in advance.

A 25% penalty will be added for payments received after due date.

The permit holder agrees to hold the City of Chicago harmless for any damage, relocation or replacement costs associated with damage, relocation or removal of private property caused by the City performing work in the public way.

Authority herein given and granted for a period of five (5) years from and after Date of Passage.

Alderman _____

Brendan Reilly 42nd Ward

City of Chicago

O2013-7210

Office of the City Clerk

Document Tracking Sheet

Meeting Date:	9/11/2013
Sponsor(s):	Reilly, Brendan (42)
Type:	Ordinance
Title:	Grant(s) of privilege in public way for Ghirardelli Chocolate Shop & Soda Fountain
Committee(s) Assignment:	Committee on Transportation and Public Way

ORDINANCE
GHIRARDELLI CHOCOLATE SHOP & SODA FOUNTAIN
Acct. No. 10057 - 2
Permit No. 1108180

Be It Ordained by the City Council of the City of Chicago:

SECTION 1. Permission and authority are hereby given and granted to GHIRARDELLI CHOCOLATE SHOP & SODA FOUNTAIN, upon the terms and subject to the conditions of this ordinance to maintain and use two (2) sign(s) projecting over the public right-of-way attached to its premises known as 830 N. Michigan Ave..

Said sign structure(s) measures as follows; along E. Pearson:
One (1) at six point seven (6.7) feet in length, two (2) feet in height and ten (10) feet above grade level.
One (1) at six (6) feet in length, two point two (2.2) feet in height and sixteen (16) feet above grade level.

The location of said privilege shall be as shown on prints kept on file with the Department of Business Affairs and Consumer Protection and the Office of the City Clerk.

Said privilege shall be constructed in accordance with plans and specifications approved by the Department of Transportation (Division of Project Development) and Zoning Department - Signs.

This grant of privilege in the public way shall be subject to the provisions of Section 10-28-015 and all other required provisions of the Municipal Code of Chicago.

The grantee shall pay to the City of Chicago as compensation for the privilege #1108180 herein granted the sum of one hundred seventy-five ($175.00) per annum in advance.

A 25% penalty will be added for payments received after due date.

The permit holder agrees to hold the City of Chicago harmless for any damage, relocation or replacement costs associated with damage, relocation or removal of private property caused by the City performing work in the public way.

Authority herein given and granted for a period of five (5) years from and after 06/11/2013.

Alderman _____

Brendan Reilly 42nd Ward

GHIRARDELLI
CHOCOLATE
GHIRARDELLI

City of Chicago

O2013-7211

Office of the City Clerk

Document Tracking Sheet

Meeting Date:	9/11/2013
Sponsor(s):	Reilly, Brendan (42)
Type:	Ordinance
Title:	Grant(s) of privilege in public way for GLL Properties 444 North Michigan L.P.
Committee(s) Assignment:	Committee on Transportation and Public Way

ORDINANCE
THE GOLDEN TRIANGLE
Acct. No. 28187 - 3
Permit No. 1107688

Be It Ordained by the City Council of the City of Chicago:

SECTION 1. Permission and authority are hereby given and granted to THE GOLDEN TRIANGLE, upon the terms and subject to the conditions of this ordinance to maintain and use, as now constructed, three (3) Banner(s) projecting over the public right-of-way adjacent to its premises known as 333 N. Lasalle St..

Said Banner(s) at N. CLARK measure(s):
Two (2) at three point five (3.5) feet in length, and twelve (12) feet in width for a total of eighty-four (84) square feet.
One (1) at three point five (3.5) feet in length, and seven point seven five (7.75) feet in width for a total of twenty-seven point one three (27.13) square feet.

The location of said privilege shall be as shown on prints kept on file with the Department of Business Affairs and Consumer Protection and the Office of the City Clerk.

Said privilege shall be constructed in accordance with plans and specifications approved by the Zoning Department - Signs.

This grant of privilege in the public way shall be subject to the provisions of Section 10-28-015 and all other required provisions of the Municipal Code of Chicago.

The grantee shall pay to the City of Chicago as compensation for the privilege #1107688 herein granted the sum of one hundred seventy-five ($175.00) per annum in advance.

A 25% penalty will be added for payments received after due date.

The permit holder agrees to hold the City of Chicago harmless for any damage, relocation or replacement costs associated with damage, relocation or removal of private property caused by the City performing work in the public way.

Authority herein given and granted for a period of five (5) years from and after 07/09/2013.

Alderman _____

Brendan Reilly 42nd Ward

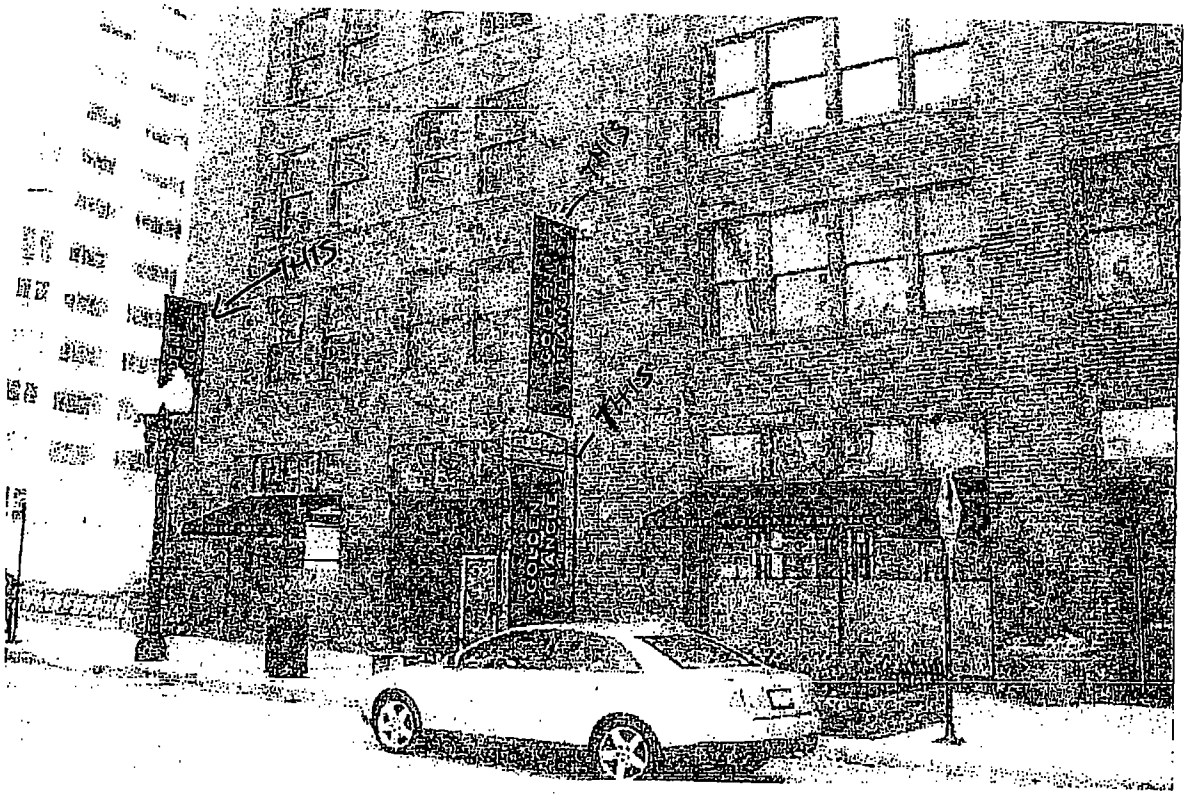

CLIENT: Golden Triangle

SALESMAN: Joe Potocki

DESCRIPTION: CONCEPT LOOK

DATE: 7/03/07

City of Chicago

O2013-7212

Office of the City Clerk

Document Tracking Sheet

Meeting Date:	9/11/2013
Sponsor(s):	Reilly, Brendan (42)
Type:	Ordinance
Title:	Grant(s) of privilege in public way for Golden Triangle, The
Committee(s) Assignment:	Committee on Transportation and Public Way

ORDINANCE
GLL PROPERTIES 444 NORTH MICHIGAN, L.P.
Acct. No. 330575 - 1
Permit No. 1107784

Be It Ordained by the City Council of the City of Chicago:

SECTION 1. Permission and authority are hereby given and granted to GLL PROPERTIES 444 NORTH MICHIGAN, L.P., upon the terms and subject to the conditions of this ordinance to maintain and use one (1) sign(s) projecting over the public right-of-way attached to its premises known as 444 N. Michigan Ave..

Said sign structure(s) measures as follows; along N MICHIGAN:
One (1) at eighty (80) feet in length, fourteen (14) feet in height and fourteen point one six (14.16) feet above grade level.

The location of said privilege shall be as shown on prints kept on file with the Department of Business Affairs and Consumer Protection and the Office of the City Clerk.

Said privilege shall be constructed in accordance with plans and specifications approved by the Department of Transportation (Division of Project Development) and Zoning Department - Signs.

This grant of privilege in the public way shall be subject to the provisions of Section 10-28-015 and all other required provisions of the Municipal Code of Chicago.

The grantee shall pay to the City of Chicago as compensation for the privilege #1107784 herein granted the sum of three hundred ($300.00) per annum in advance.

A 25% penalty will be added for payments received after due date.

The permit holder agrees to hold the City of Chicago harmless for any damage, relocation or replacement costs associated with damage, relocation or removal of private property caused by the City performing work in the public way.

Authority herein given and granted for a period of five (5) years from and after 07/30/2013.

Alderman _____

Brendan Reilly 42nd Ward

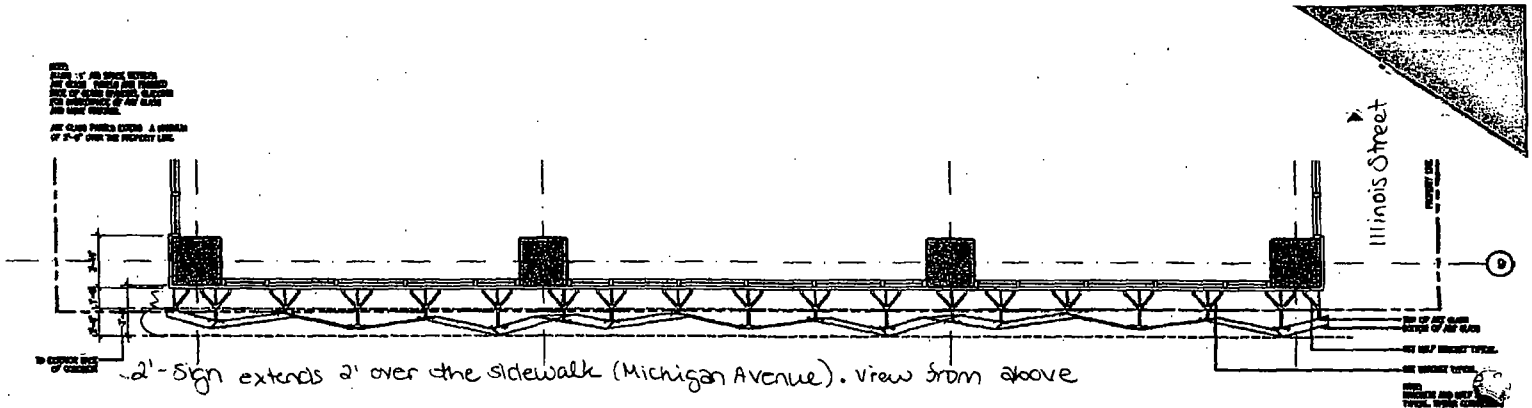

2'-Sign extends 2' over the sidewalk (Michigan Avenue). View from above

4 ENLARGED SECOND LEVEL PLAN

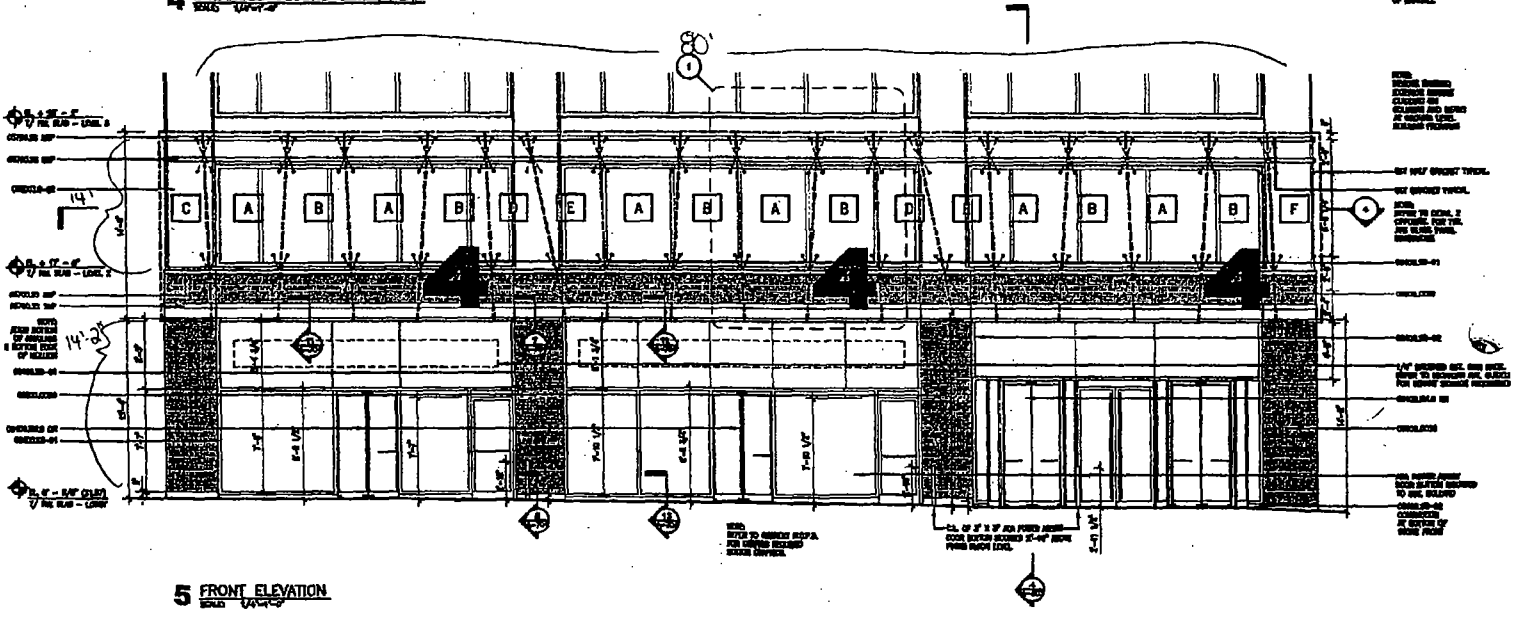

5 FRONT ELEVATION

City of Chicago

O2013-7214

Office of the City Clerk

Document Tracking Sheet

Meeting Date:	9/11/2013
Sponsor(s):	Reilly, Brendan (42)
Type:	Ordinance
Title:	Grant(s) of privilege in public way for Golub & Company
Committee(s) Assignment:	Committee on Transportation and Public Way

ORDINANCE
GOLUB & COMPANY
Acct. No. 312655 - 2
Permit No. 1108303

Be It Ordained by the City Council of the City of Chicago:

SECTION 1. Permission and authority are hereby given and granted to GOLUB & COMPANY, upon the terms and subject to the conditions of this ordinance to maintain and use, as now constructed, four (4) Light Fixture(s) projecting over the public right-of-way adjacent to its premises known as 680 N. Lake Shore Dr..

Said Light Fixture(s) at Huron Street measure(s):
Two (2) at one point five (1.5) foot in length, two (2) feet in width and six (6) feet above grade level.

Said Light Fixture(s) at McClurg Court measure(s):
Two (2) at one point five (1.5) foot in length, two (2) feet in width and six (6) feet above grade level.

The location of said privilege shall be as shown on prints kept on file with the Department of Business Affairs and Consumer Protection and the Office of the City Clerk.

Said privilege shall be constructed in accordance with plans and specifications approved by the Department of Transportation (Division of Project Development).

This grant of privilege in the public way shall be subject to the provisions of Section 10-28-015 and all other required provisions of the Municipal Code of Chicago.

The grantee shall pay to the City of Chicago as compensation for the privilege #1108303 herein granted the sum of ninety ($90.00) per annum in advance.

A 25% penalty will be added for payments received after due date.

The permit holder agrees to hold the City of Chicago harmless for any damage, relocation or replacement costs associated with damage, relocation or removal of private property caused by the City performing work in the public way.

Authority herein given and granted for a period of five (5) years from and after 06/11/2013.

Alderman _____

Brendan Reilly 42nd Ward

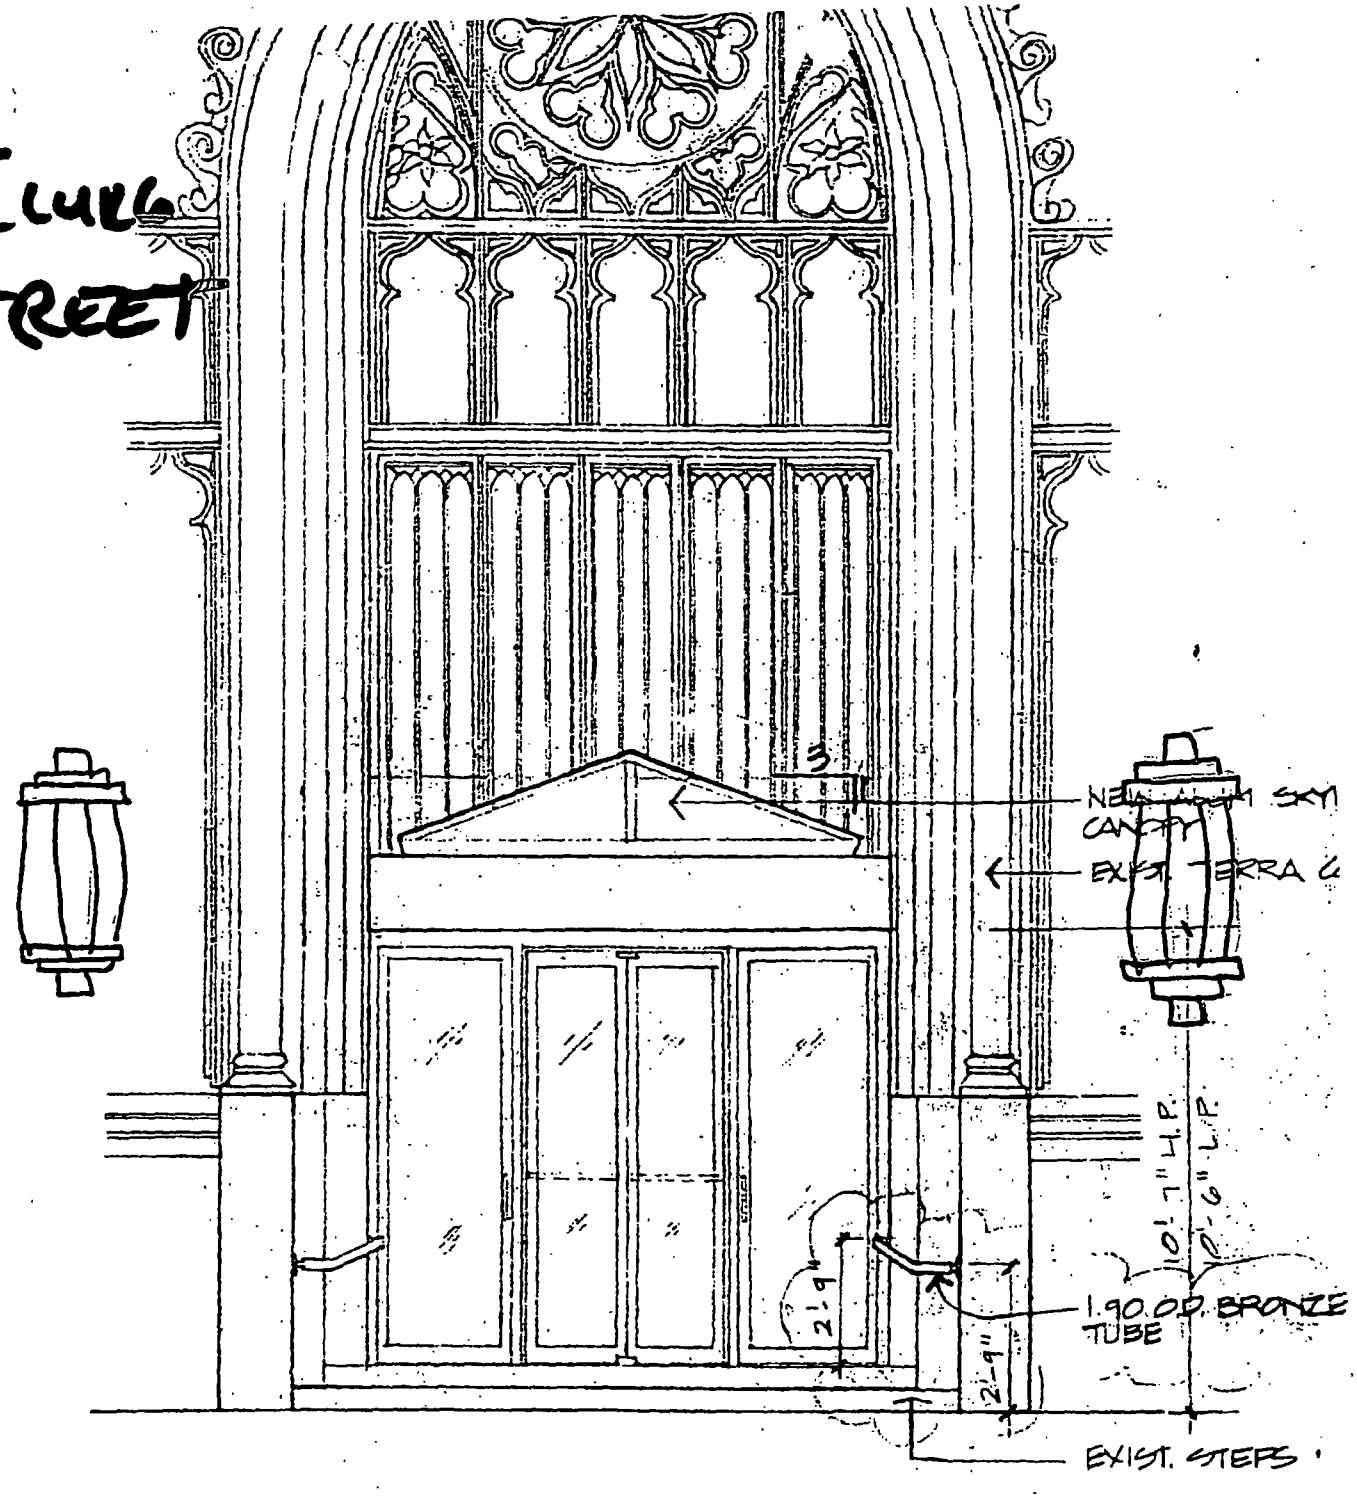

2 Elevation
Scale: 1/4" = 1'-0"

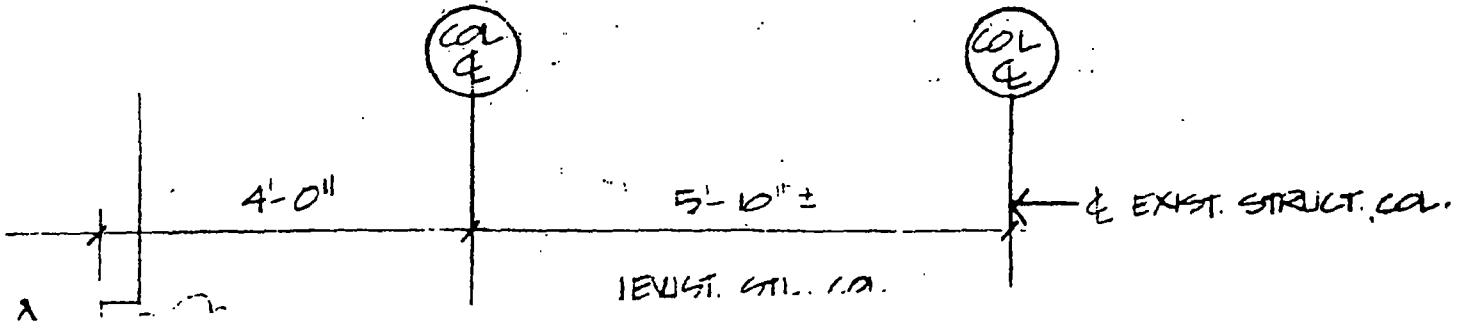

City of Chicago

O2013-7216

Office of the City Clerk

Document Tracking Sheet

Meeting Date:	9/11/2013
Sponsor(s):	Reilly, Brendan (42)
Type:	Ordinance
Title:	Grant(s) of privilege in public way for Grand Ohio Condo, The
Committee(s) Assignment:	Committee on Transportation and Public Way

ORDINANCE
THE GRAND OHIO CONDO
Acct. No. 12229 - 1
Permit No. 1105689

Be It Ordained by the City Council of the City of Chicago:

SECTION 1. Permission and authority are hereby given and granted to THE GRAND OHIO CONDO, upon the terms and subject to the conditions of this ordinance to construct, install, maintain and use one (1) Bicycle Rack(s) on the public right-of-way adjacent to its premises known as 211 E. Ohio St..

Said Bicycle Rack(s) at E. Ohio Street measure(s):
One (1) at three (3) feet in length, and point five (.5) feet in width for a total of one point five (1.5) square feet.

The location of said privilege shall be as shown on prints kept on file with the Department of Business Affairs and Consumer Protection and the Office of the City Clerk.

Said privilege shall be constructed in accordance with plans and specifications approved by the Department of Planning and Development and Department of Transportation (Division of Project Development).

This grant of privilege in the public way shall be subject to the provisions of Section 10-28-015 and all other required provisions of the Municipal Code of Chicago.

The grantee shall pay to the City of Chicago as compensation for the privilege #1105689 herein granted the sum of zero ($.00) per annum in advance.

A 25% penalty will be added for payments received after due date.

The permit holder agrees to hold the City of Chicago harmless for any damage, relocation or replacement costs associated with damage, relocation or removal of private property caused by the City performing work in the public way.

Authority herein given and granted for a period of five (5) years from and after Date of Passage.

Alderman _____

Brendan Reilly 42nd Ward

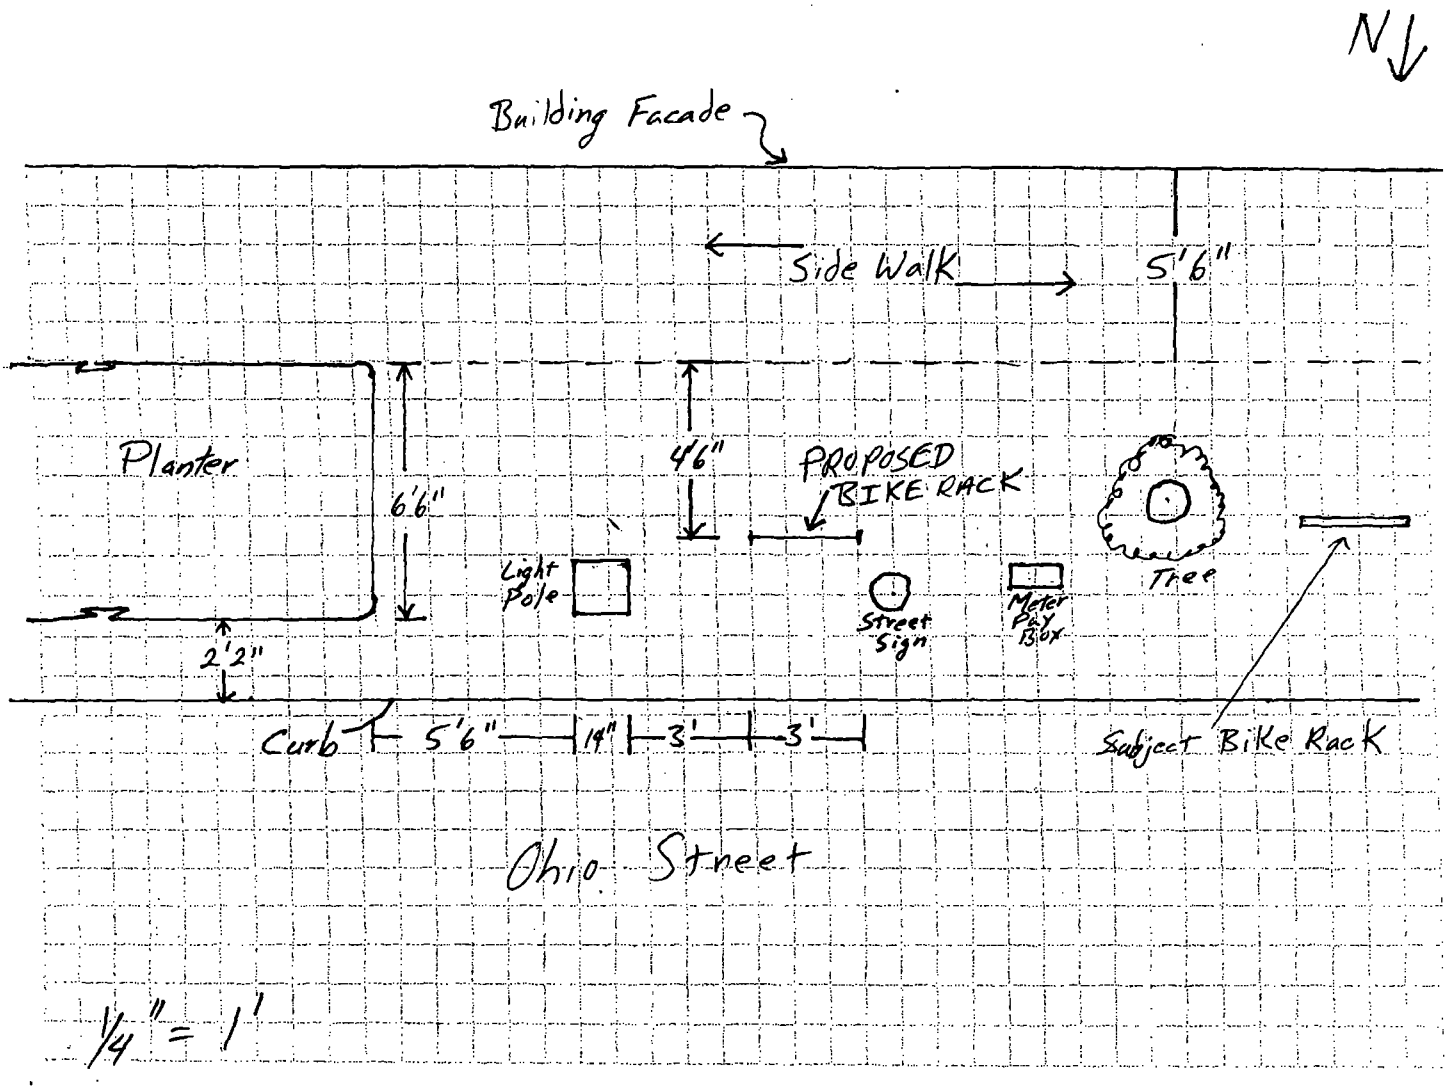
N
Building Facade
Side Walk
5'6"
Planter
6'6"
4'6"
PROPOSED BIKE RACK
Light Pole
Street Sign
Meter Pay Box
Tree
2'2"
Curb
5'6"
14"
3'
3'
Subject Bike Rack
Ohio Street
1/4" = 1'

City of Chicago

O2013-7218

Office of the City Clerk

Document Tracking Sheet

Meeting Date:	9/11/2013
Sponsor(s):	Reilly, Brendan (42)
Type:	Ordinance
Title:	Grant(s) of privilege in public way for Gruen Galleries
Committee(s) Assignment:	Committee on Transportation and Public Way

ORDINANCE
GRUEN GALLERIES
Acct. No. 309273 - 1
Permit No. 1106852

Be It Ordained by the City Council of the City of Chicago:

SECTION 1. Permission and authority are hereby given and granted to GRUEN GALLERIES, upon the terms and subject to the conditions of this ordinance to maintain and use, as now constructed, two (2) Planter(s) on the public right-of-way for beautification purposes adjacent to its premises known as 226 W. Superior St..

Said Planter(s) at W. Superior measure(s):
Two (2) at one point five eight (1.58) foot in length, and one point five eight (1.58) foot in width for a total of four point nine nine (4.99) square feet.

Grantee must allow the required clear and unobstructed space for pedestrian passage at all times per rules and regulations approved by the Department of Transportation.

The location of said privilege shall be as shown on prints kept on file with the Department of Business Affairs and Consumer Protection and the Office of the City Clerk.

Said privilege shall be constructed in accordance with plans and specifications approved by the Department of Planning and Development and Department of Transportation (Division of Project Development).

This grant of privilege in the public way shall be subject to the provisions of Section 10-28-015 and all other required provisions of the Municipal Code of Chicago.

The grantee shall pay to the City of Chicago as compensation for the privilege #1106852 herein granted the sum of zero ($.00) per annum in advance.

A 25% penalty will be added for payments received after due date.

The permit holder agrees to hold the City of Chicago harmless for any damage, relocation or replacement costs associated with damage, relocation or removal of private property caused by the City performing work in the public way.

Authority herein given and granted for a period of five (5) years from and after 04/09/2013.

Alderman _____

Brendan Reilly 42nd Ward

Subj: **(no subject)**
Date: 4/5/2013 12:38:55 P.M. Central Daylight Time
From:
To:

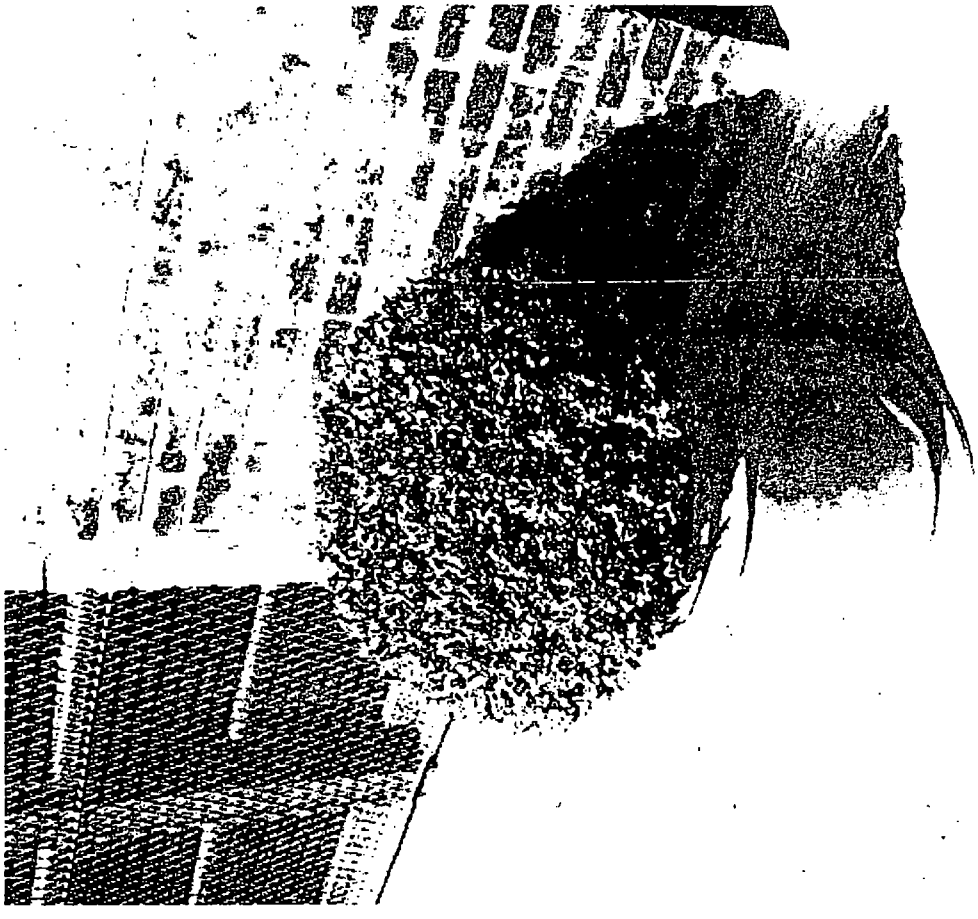

Sent from my iPhone

City of Chicago

O2013-7220

Office of the City Clerk

Document Tracking Sheet

Meeting Date:	9/11/2013
Sponsor(s):	Reilly, Brendan (42)
Type:	Ordinance
Title:	Grant(s) of privilege in public way for H2O Plus LLC
Committee(s) Assignment:	Committee on Transportation and Public Way

ORDINANCE
H2O PLUS, LLC
Acct. No. 64625 - 1
Permit No. 1108269

Be It Ordained by the City Council of the City of Chicago:

SECTION 1. Permission and authority are hereby given and granted to H2O PLUS, LLC, upon the terms and subject to the conditions of this ordinance to maintain and use one (1) sign(s) projecting over the public right-of-way attached to its premises known as 600 N. Michigan Ave..

Said sign structure(s) measures as follows; along N. Michigan Avenue:
One (1) at seven point one seven (7.17) feet in length, four point one seven (4.17) feet in height and nine point one seven (9.17) feet above grade level.

The location of said privilege shall be as shown on prints kept on file with the Department of Business Affairs and Consumer Protection and the Office of the City Clerk.

Said privilege shall be constructed in accordance with plans and specifications approved by the Department of Transportation (Division of Project Development) and Zoning Department - Signs.

This grant of privilege in the public way shall be subject to the provisions of Section 10-28-015 and all other required provisions of the Municipal Code of Chicago.

The grantee shall pay to the City of Chicago as compensation for the privilege #1108269 herein granted the sum of three hundred ($300.00) per annum in advance.

A 25% penalty will be added for payments received after due date.

The permit holder agrees to hold the City of Chicago harmless for any damage, relocation or replacement costs associated with damage, relocation or removal of private property caused by the City performing work in the public way.

Authority herein given and granted for a period of five (5) years from and after 06/11/2013.

Alderman _____

Brendan Reilly 42nd Ward

Pu[redacted] Right of Way.
H2O Plus LLC
Acct # 64625

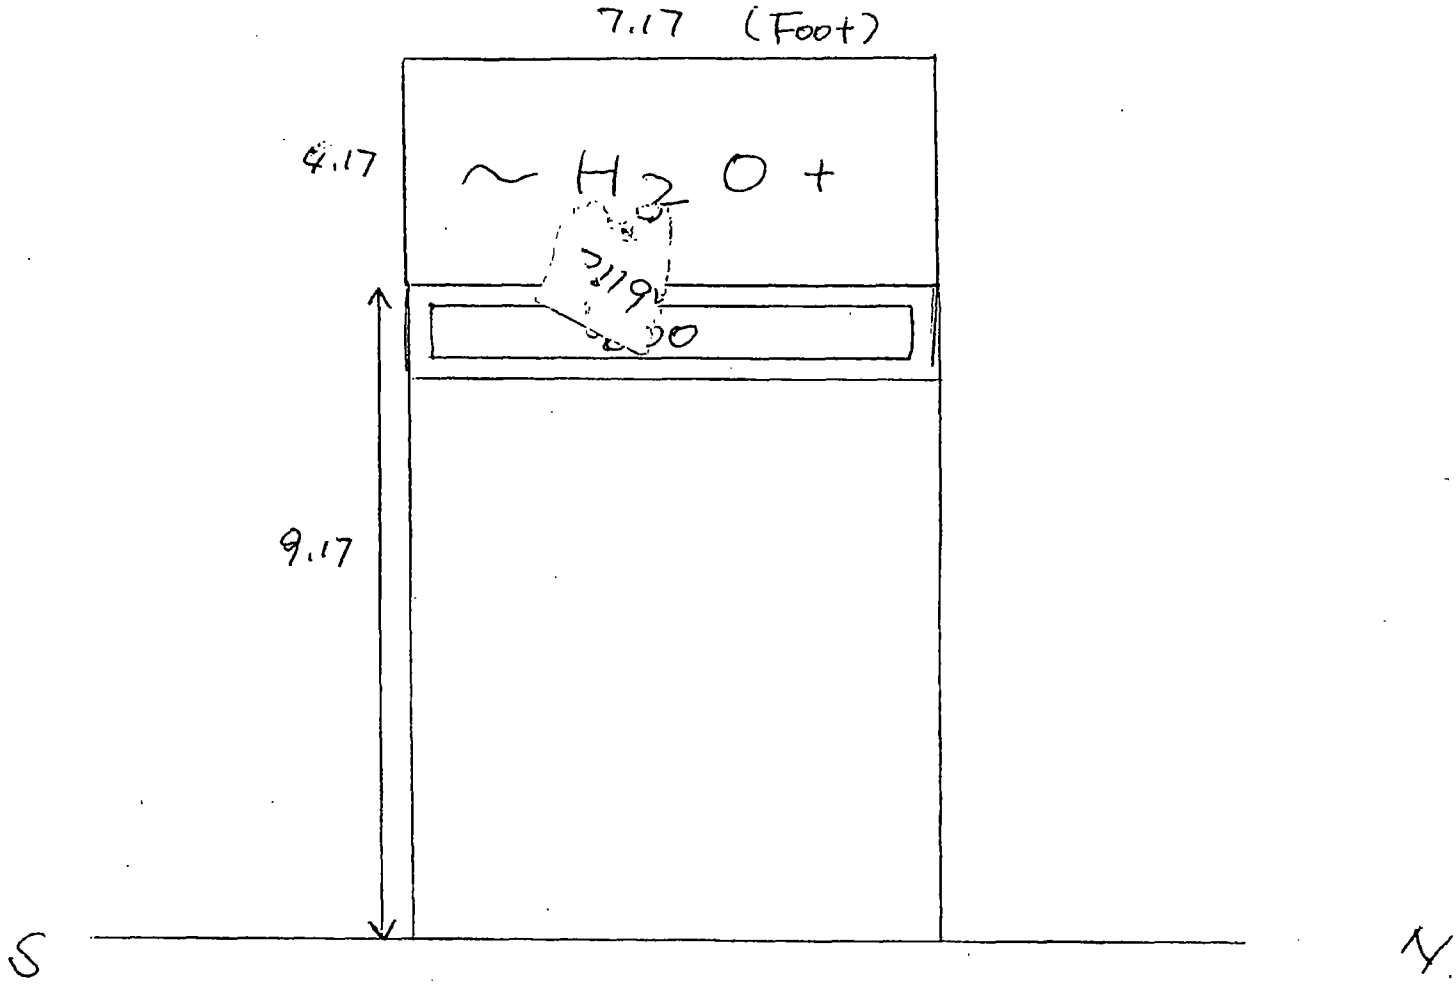

City of Chicago

O2013-7221

Office of the City Clerk

Document Tracking Sheet

Meeting Date:	9/11/2013
Sponsor(s):	Reilly, Brendan (42)
Type:	Ordinance
Title:	Grant(s) of privilege in public way for Haberdasher Square Lofts
Committee(s) Assignment:	Committee on Transportation and Public Way

ORDINANCE
HABERDASHER SQUARE LOFTS
Acct. No. 88387 - 1
Permit No. 1106634

Be It Ordained by the City Council of the City of Chicago:

SECTION 1. Permission and authority are hereby given and granted to HABERDASHER SQUARE LOFTS, upon the terms and subject to the conditions of this ordinance to maintain and use, as now constructed, one (1) Vault(s) under the public right-of-way adjacent to its premises known as 719 W. Quincy St..

Said Vault(s) at West Quincy Street measure(s):
One (1) at one hundred four (104) feet in length, and thirteen (13) feet in width for a total of one thousand three hundred fifty-two (1352) square feet.

The location of said privilege shall be as shown on prints kept on file with the Department of Business Affairs and Consumer Protection and the Office of the City Clerk.

Said privilege shall be constructed in accordance with plans and specifications approved by the Department of Transportation (Office of Underground Coordination).

This grant of privilege in the public way shall be subject to the provisions of Section 10-28-015 and all other required provisions of the Municipal Code of Chicago.

The grantee shall pay to the City of Chicago as compensation for the privilege #1106634 herein granted the sum of six hundred seventy-five ($675.00) per annum in advance.

A 25% penalty will be added for payments received after due date.

The permit holder agrees to hold the City of Chicago harmless for any damage, relocation or replacement costs associated with damage, relocation or removal of private property caused by the City performing work in the public way.

Authority herein given and granted for a period of five (5) years from and after 05/17/2013.

Alderman _____

Brendan Reilly 42nd Ward

Haberdasher Square Lofts

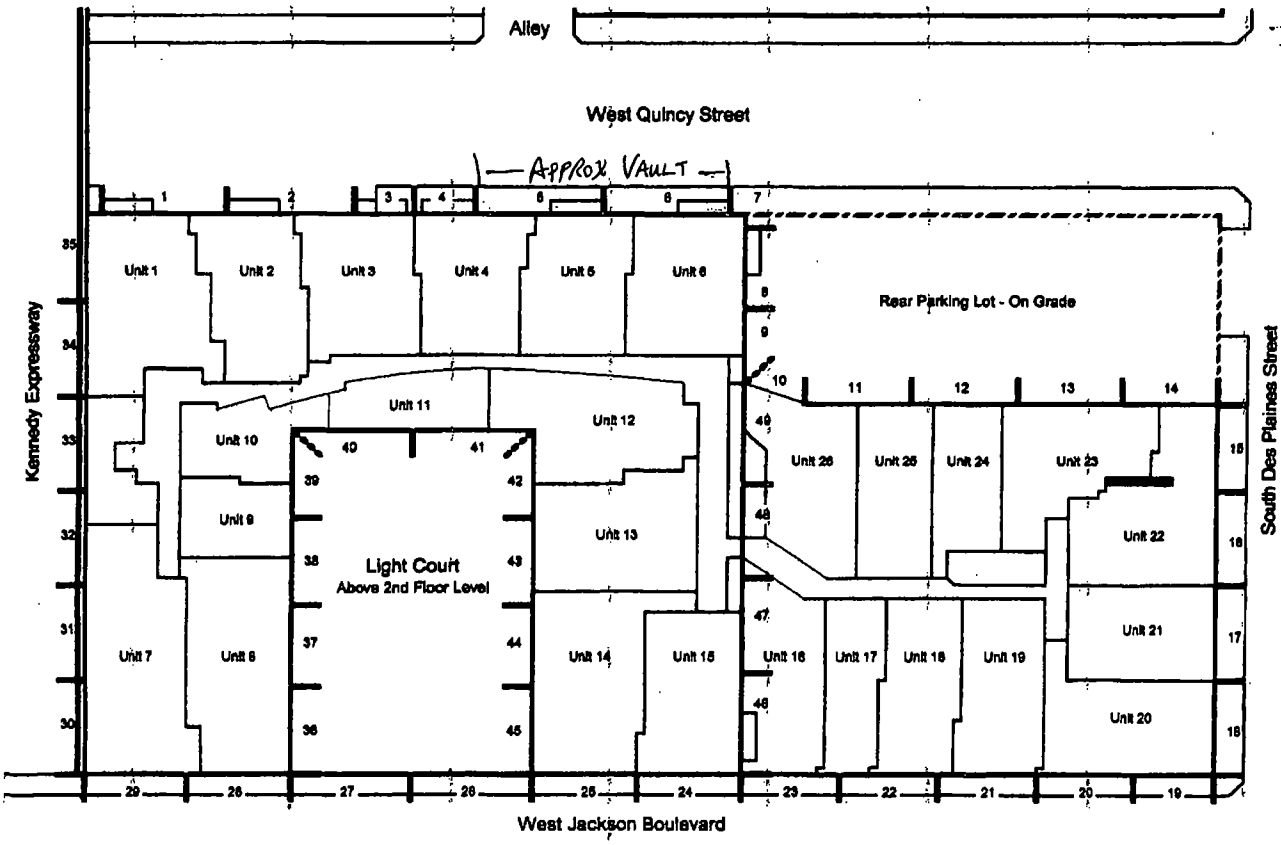

City of Chicago

O2013-7222

Office of the City Clerk

Document Tracking Sheet

Meeting Date:	9/11/2013
Sponsor(s):	Reilly, Brendan (42)
Type:	Ordinance
Title:	Grant(s) of privilege in public way for Hafele America Co.
Committee(s) Assignment:	Committee on Transportation and Public Way

ORDINANCE
HAFELE AMERICA CO.
Acct. No. 324710 - 1
Permit No. 1107904

Be It Ordained by the City Council of the City of Chicago:

SECTION 1. Permission and authority are hereby given and granted to HAFELE AMERICA CO., upon the terms and subject to the conditions of this ordinance to maintain and use one (1) sign(s) projecting over the public right-of-way attached to its premises known as 154 W. Hubbard St..

Said sign structure(s) measures as follows; along W. HUBBARD:
One (1) at twelve (12) feet in length, one point six seven (1.67) feet in height and seventeen (17) feet above grade level.

The location of said privilege shall be as shown on prints kept on file with the Department of Business Affairs and Consumer Protection and the Office of the City Clerk.

Said privilege shall be constructed in accordance with plans and specifications approved by the Department of Transportation (Division of Project Development) and Zoning Department - Signs.

This grant of privilege in the public way shall be subject to the provisions of Section 10-28-015 and all other required provisions of the Municipal Code of Chicago.

The grantee shall pay to the City of Chicago as compensation for the privilege #1107904 herein granted the sum of one hundred ($100.00) per annum in advance.

A 25% penalty will be added for payments received after due date.

The permit holder agrees to hold the City of Chicago harmless for any damage, relocation or replacement costs associated with damage, relocation or removal of private property caused by the City performing work in the public way.

Authority herein given and granted for a period of five (5) years from and after 07/09/2013.

Alderman _____

Brendan Reilly 42nd Ward

HÄFELE
FUNCTIONALITY FOR YOU

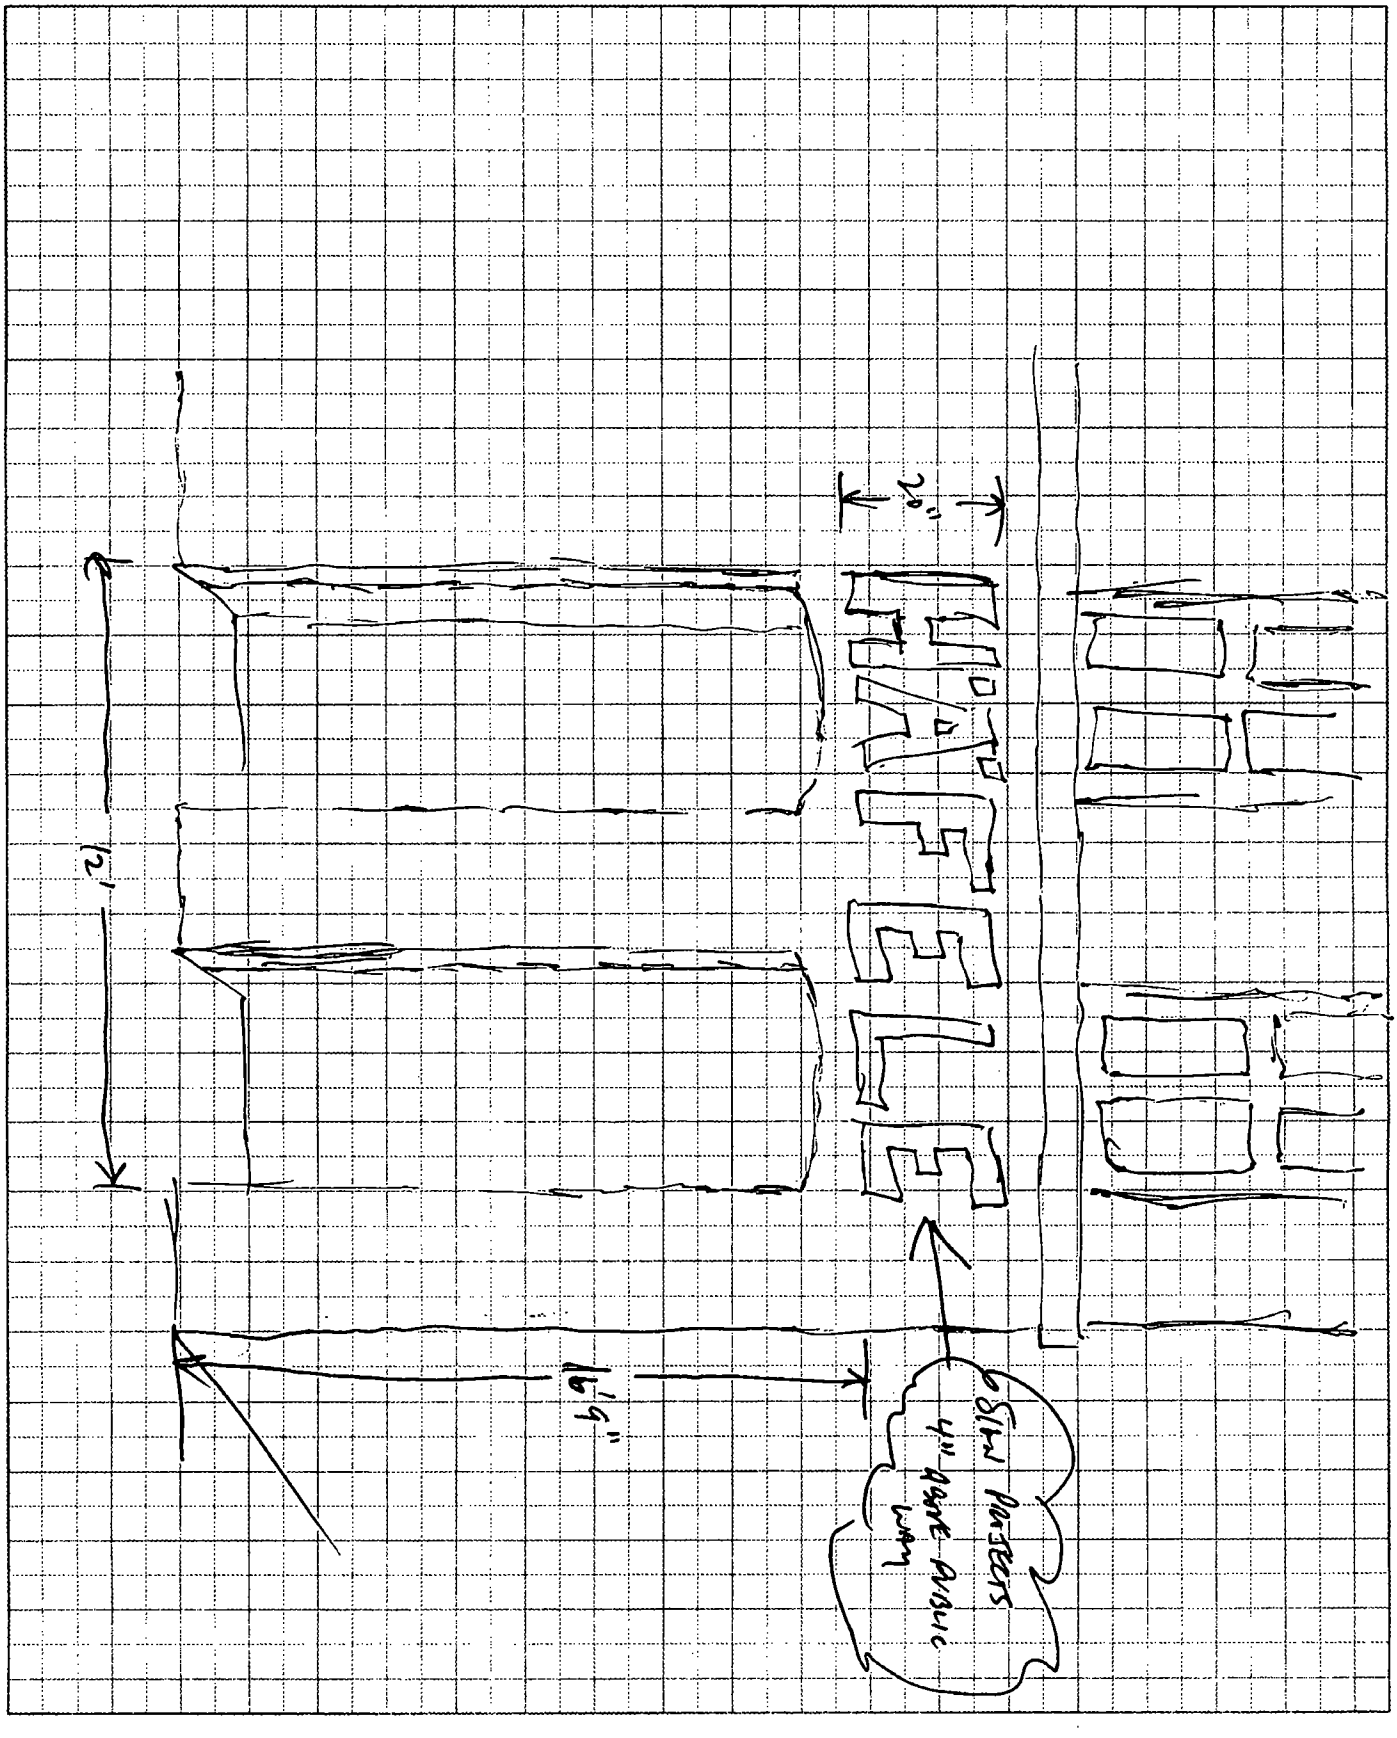

City of Chicago

O2013-7223

Office of the City Clerk

Document Tracking Sheet

Meeting Date:	9/11/2013
Sponsor(s):	Reilly, Brendan (42)
Type:	Ordinance
Title:	Grant(s) of privilege in public way for Hard Rock Cafe
Committee(s) Assignment:	Committee on Transportation and Public Way

ORDINANCE
HARD ROCK CAFE
Acct. No. 86271 - 1
Permit No. 1107783

Be It Ordained by the City Council of the City of Chicago:

SECTION 1. Permission and authority are hereby given and granted to HARD ROCK CAFE, upon the terms and subject to the conditions of this ordinance to maintain and use one (1) sign(s) projecting over the public right-of-way attached to its premises known as 63 W. Ontario St..

Said sign structure(s) measures as follows; along W. Ontario Street:
One (1) at four point eight three (4.83) feet in length, eight point five (8.5) feet in height and forty-one point three three (41.33) feet above grade level.

The location of said privilege shall be as shown on prints kept on file with the Department of Business Affairs and Consumer Protection and the Office of the City Clerk.

Said privilege shall be constructed in accordance with plans and specifications approved by the Department of Transportation (Division of Project Development) and Zoning Department - Signs.

This grant of privilege in the public way shall be subject to the provisions of Section 10-28-015 and all other required provisions of the Municipal Code of Chicago.

The grantee shall pay to the City of Chicago as compensation for the privilege #1107783 herein granted the sum of three hundred ($300.00) per annum in advance.

A 25% penalty will be added for payments received after due date.

The permit holder agrees to hold the City of Chicago harmless for any damage, relocation or replacement costs associated with damage, relocation or removal of private property caused by the City performing work in the public way.

Authority herein given and granted for a period of five (5) years from and after 06/11/2013.

Alderman _____

Brendan Reilly 42nd Ward

scale ½ in = 1 ft

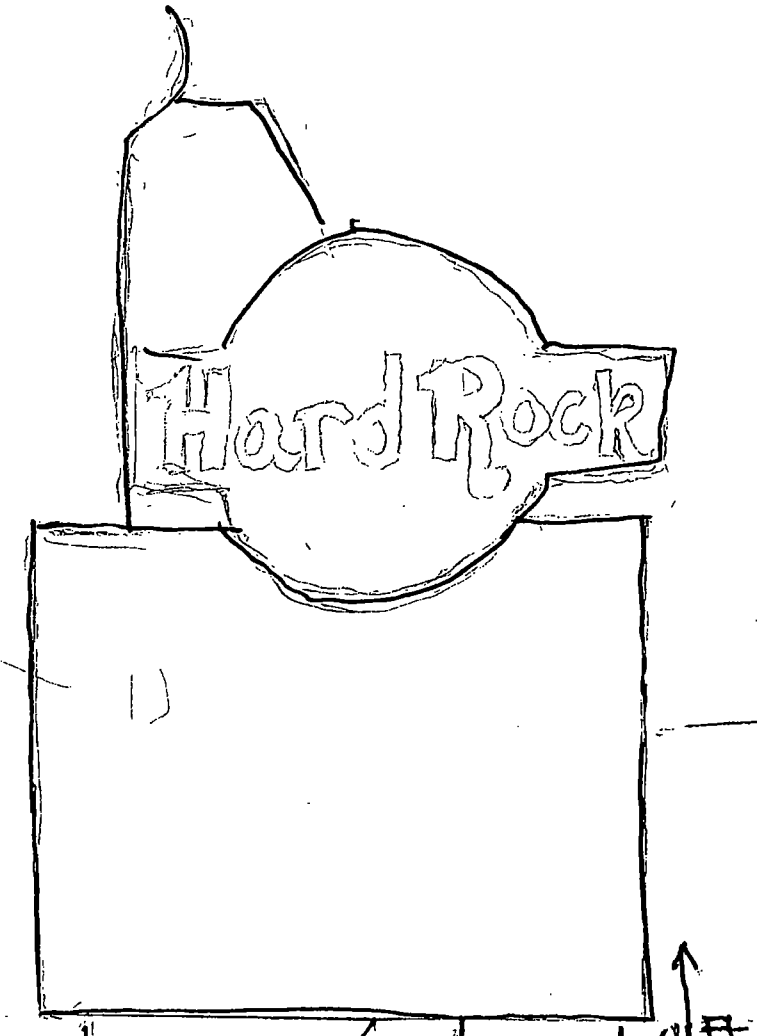

City of Chicago

O2013-7224

Office of the City Clerk

Document Tracking Sheet

Meeting Date:	9/11/2013
Sponsor(s):	Reilly, Brendan (42)
Type:	Ordinance
Title:	Grant(s) of privilege in public way for Hard Rock Hotel
Committee(s) Assignment:	Committee on Transportation and Public Way

ORDINANCE
Hard Rock Hotel
Acct. No. 298020 - 1
Permit No. 1107418

Be It Ordained by the City Council of the City of Chicago:

SECTION 1. Permission and authority are hereby given and granted to Hard Rock Hotel, upon the terms and subject to the conditions of this ordinance to maintain and use, as now constructed, six (6) Light Fixture(s) projecting over the public right-of-way adjacent to its premises known as 230 N. Michigan Ave..

Said Light Fixture(s) at N. Michigan measure(s):
Four (4) at one (1) foot in length, one point five eight (1.58) foot in width and seven point nine (7.9) feet above grade level.

Said Light Fixture(s) at E. Wacker measure(s):
Two (2) at one (1) foot in length, one point five eight (1.58) foot in width and seven point nine (7.9) feet above grade level.

The location of said privilege shall be as shown on prints kept on file with the Department of Business Affairs and Consumer Protection and the Office of the City Clerk.

Said privilege shall be constructed in accordance with plans and specifications approved by the Department of Transportation (Division of Project Development).

This grant of privilege in the public way shall be subject to the provisions of Section 10-28-015 and all other required provisions of the Municipal Code of Chicago.

The grantee shall pay to the City of Chicago as compensation for the privilege #1107418 herein granted the sum of one hundred ($100.00) per annum in advance.

A 25% penalty will be added for payments received after due date.

The permit holder agrees to hold the City of Chicago harmless for any damage, relocation or replacement costs associated with damage, relocation or removal of private property caused by the City performing work in the public way.

Authority herein given and granted for a period of five (5) years from and after 06/11/2013.

Alderman _____

Brendan Reilly 42nd Ward

401 S. LASALLE
SUITE 109
CHICAGO, ILLINOIS 60605
PHONE: (312) 986-9415
FAX: (312) 986-9479

PLAT of SURVEY

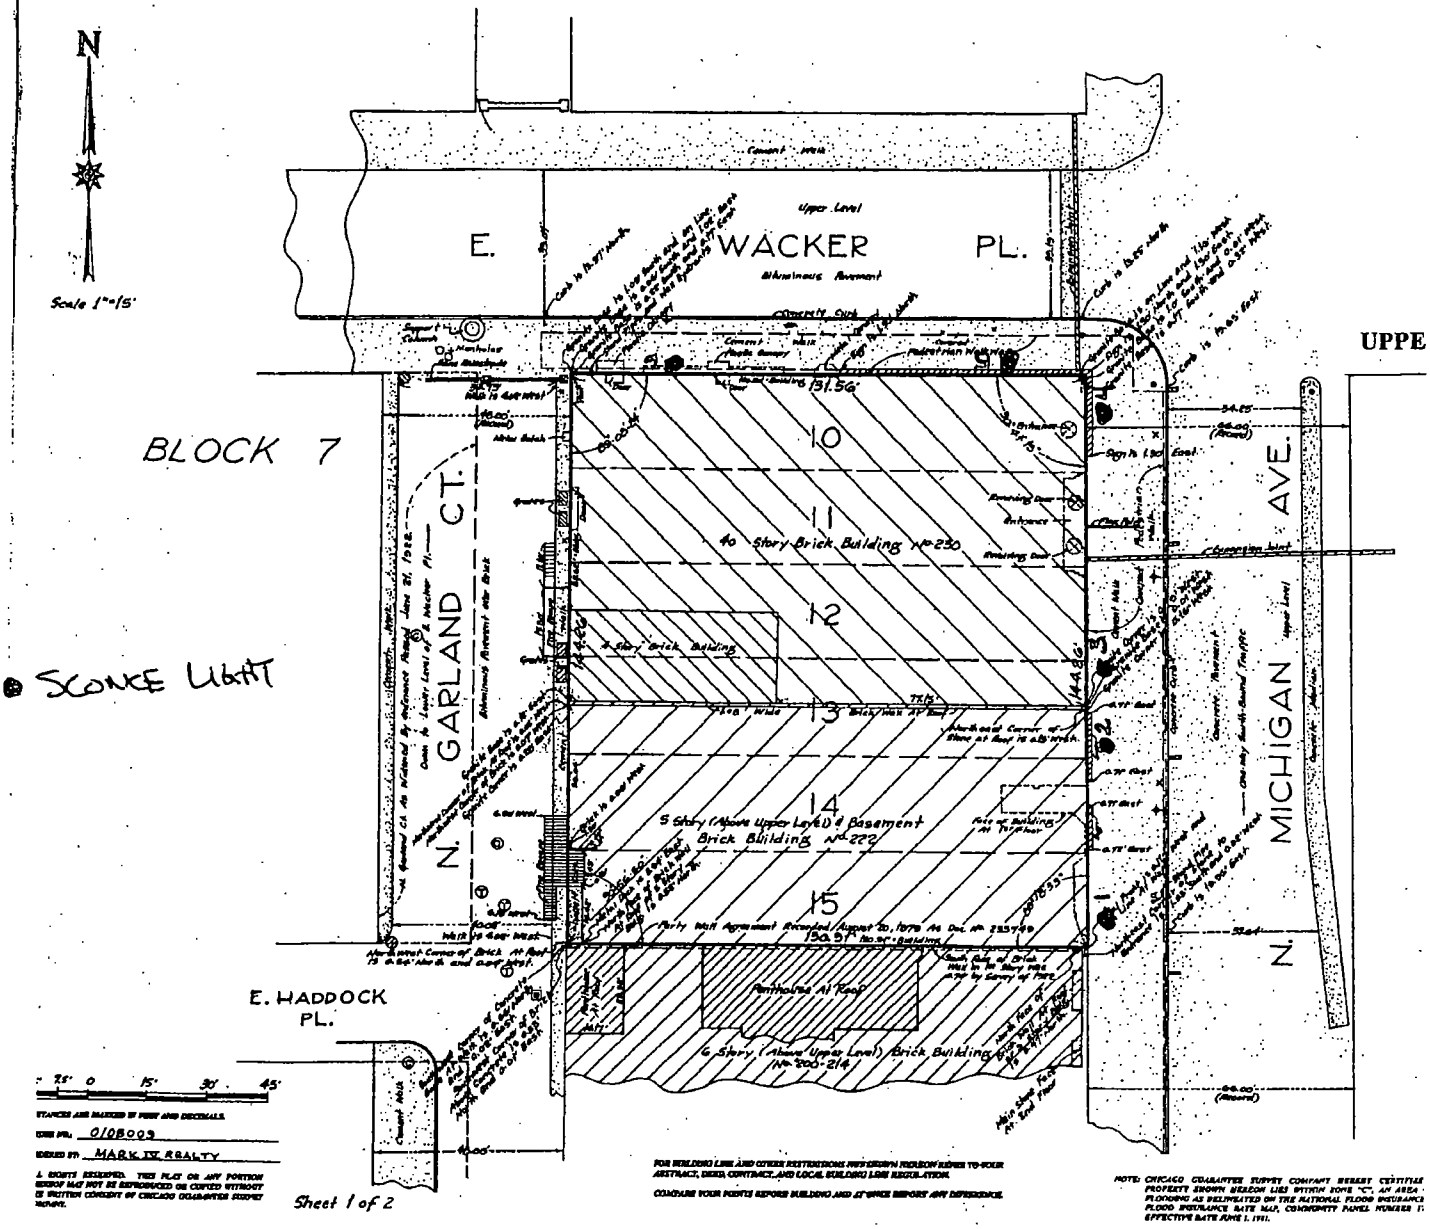
N
Scale 1"=15'
E. WACKER PL.
Upper Level
Bituminous Pavement
Concrete Curb
Pedestrian Walkway
BLOCK 7
N. GARLAND CT.
Bituminous Pavement over Brick
SCONCE LIGHT
10
11
40 Story Brick Building No. 230
12
2 Story Brick Building
13
14
5 Story (Above Upper Level) Basement Brick Building No. 222
15
Party Wall Agreement Recorded August 20, 1979 As Doc. No. 25257789
No. of Buildings
Penthouse At Roof
6 Story (Above Upper Level) Brick Building No. 200-214
E. HADDOCK PL.
N. MICHIGAN AVE.
Upper Level
Concrete Pavement
One-way South Bound Traffic
Concrete Median
Concrete Curb
Expansion Joint
Control Hole
Manhole
Catch Basin
Inlet
Bollard
Flag Pole
Parking Gate
Entrance
Exit
Sprinkler Control Valve
Gas Valve
Water Valve
Fire Hydrant
Light Standard
Traffic Signal
Traffic Signal Control Box
Telephone Pedestal
Telephone Manhole
Electric Manhole
Electric Transformer
Electric Meter
Gas Meter
Gas Line
Water Line
Sewer Line
Storm Sewer Line
Combined Sewer Line
Overhead Wires
Concrete Curb
Concrete Gutter
Concrete Walk
Asphalt Pavement
Brick Wall
Stone Wall
Concrete Wall
Iron Fence
Wood Fence
Chain Link Fence
Building Line
Property Line
Lot Line
Center Line
Found Cut Cross
Found Iron Pipe
Found Iron Rod
Found Concrete Monument
Found Stone Monument
Set Cut Cross
Set Iron Pipe
Set Iron Rod
Set Concrete Monument
Set Stone Monument
Measured
Recorded
Calculated
Concrete Chute
Concrete Ramp
Pedestrian Walkway
Canopy
Awning
Overhang
Roof Overhang
Roof Line
Top of Wall
Bottom of Wall
Face of Building
Face of Wall
Face of Curb
Back of Curb
Back of Walk
Back of Gutter
Edge of Pavement
Edge of Concrete
Edge of Asphalt
Edge of Brick
Edge of Stone
Edge of Water
Edge of Grass
Edge of Trees
Edge of Shrubs
Edge of Bushes
Edge of Hedge
Edge of Fence
Edge of Wall
Edge of Building
Edge of Roof
Edge of Overhang
Edge of Canopy
Edge of Awning
Edge of Gutter
Edge of Downspout
Edge of Window
Edge of Door
Edge of Entrance
Edge of Exit
Edge of Parking Gate
Edge of Sprinkler Control Valve
Edge of Gas Valve
Edge of Water Valve
Edge of Fire Hydrant
Edge of Light Standard
Edge of Traffic Signal
Edge of Traffic Signal Control Box
Edge of Telephone Pedestal
Edge of Telephone Manhole
Edge of Electric Manhole
Edge of Electric Transformer
Edge of Electric Meter
Edge of Gas Meter
Edge of Gas Line
Edge of Water Line
Edge of Sewer Line
Edge of Storm Sewer Line
Edge of Combined Sewer Line
Edge of Overhead Wires
Edge of Concrete Curb
Edge of Concrete Gutter
Edge of Concrete Walk
Edge of Asphalt Pavement
Edge of Brick Wall
Edge of Stone Wall
Edge of Concrete Wall
Edge of Iron Fence
Edge of Wood Fence
Edge of Chain Link Fence
Edge of Building Line
Edge of Property Line
Edge of Lot Line
Edge of Center Line
Edge of Found Cut Cross
Edge of Found Iron Pipe
Edge of Found Iron Rod
Edge of Found Concrete Monument
Edge of Found Stone Monument
Edge of Set Cut Cross
Edge of Set Iron Pipe
Edge of Set Iron Rod
Edge of Set Concrete Monument
Edge of Set Stone Monument
Edge of Measured
Edge of Recorded
Edge of Calculated
Edge of Concrete Chute
Edge of Concrete Ramp
Edge of Pedestrian Walkway
Edge of Canopy
Edge of Awning
Edge of Overhang
Edge of Roof Overhang
Edge of Roof Line
Edge of Top of Wall
Edge of Bottom of Wall
Edge of Face of Building
Edge of Face of Wall
Edge of Face of Curb
Edge of Back of Curb
Edge of Back of Walk
Edge of Back of Gutter
Edge of Edge of Pavement
Edge of Edge of Concrete
Edge of Edge of Asphalt
Edge of Edge of Brick
Edge of Edge of Stone
Edge of Edge of Water
Edge of Edge of Grass
Edge of Edge of Trees
Edge of Edge of Shrubs
Edge of Edge of Bushes
Edge of Edge of Hedge
Edge of Edge of Fence
Edge of Edge of Wall
Edge of Edge of Building
Edge of Edge of Roof
Edge of Edge of Overhang
Edge of Edge of Canopy
Edge of Edge of Awning
Edge of Edge of Gutter
Edge of Edge of Downspout
Edge of Edge of Window
Edge of Edge of Door
Edge of Edge of Entrance
Edge of Edge of Exit
Edge of Edge of Parking Gate
Edge of Edge of Sprinkler Control Valve
Edge of Edge of Gas Valve
Edge of Edge of Water Valve
Edge of Edge of Fire Hydrant
Edge of Edge of Light Standard
Edge of Edge of Traffic Signal
Edge of Edge of Traffic Signal Control Box
Edge of Edge of Telephone Pedestal
Edge of Edge of Telephone Manhole
Edge of Edge of Electric Manhole
Edge of Edge of Electric Transformer
Edge of Edge of Electric Meter
Edge of Edge of Gas Meter
Edge of Edge of Gas Line
Edge of Edge of Water Line
Edge of Edge of Sewer Line
Edge of Edge of Storm Sewer Line
Edge of Edge of Combined Sewer Line
Edge of Edge of Overhead Wires
Edge of Edge of Concrete Curb
Edge of Edge of Concrete Gutter
Edge of Edge of Concrete Walk
Edge of Edge of Asphalt Pavement
Edge of Edge of Brick Wall
Edge of Edge of Stone Wall
Edge of Edge of Concrete Wall
Edge of Edge of Iron Fence
Edge of Edge of Wood Fence
Edge of Edge of Chain Link Fence
Edge of Edge of Building Line
Edge of Edge of Property Line
Edge of Edge of Lot Line
Edge of Edge of Center Line
Edge of Edge of Found Cut Cross
Edge of Edge of Found Iron Pipe
Edge of Edge of Found Iron Rod
Edge of Edge of Found Concrete Monument
Edge of Edge of Found Stone Monument
Edge of Edge of Set Cut Cross
Edge of Edge of Set Iron Pipe
Edge of Edge of Set Iron Rod
Edge of Edge of Set Concrete Monument
Edge of Edge of Set Stone Monument
Edge of Edge of Measured
Edge of Edge of Recorded
Edge of Edge of Calculated
Edge of Edge of Concrete Chute
Edge of Edge of Concrete Ramp
Edge of Edge of Pedestrian Walkway
Edge of Edge of Canopy
Edge of Edge of Awning
Edge of Edge of Overhang
Edge of Edge of Roof Overhang
Edge of Edge of Roof Line
Edge of Edge of Top of Wall
Edge of Edge of Bottom of Wall
Edge of Edge of Face of Building
Edge of Edge of Face of Wall
Edge of Edge of Face of Curb
Edge of Edge of Back of Curb
Edge of Edge of Back of Walk
Edge of Edge of Back of Gutter
Edge of Edge of Edge of Pavement
Edge of Edge of Edge of Concrete
Edge of Edge of Edge of Asphalt
Edge of Edge of Edge of Brick
Edge of Edge of Edge of Stone
Edge of Edge of Edge of Water
Edge of Edge of Edge of Grass
Edge of Edge of Edge of Trees
Edge of Edge of Edge of Shrubs
Edge of Edge of Edge of Bushes
Edge of Edge of Edge of Hedge
Edge of Edge of Edge of Fence
Edge of Edge of Edge of Wall
Edge of Edge of Edge of Building
Edge of Edge of Edge of Roof
Edge of Edge of Edge of Overhang
Edge of Edge of Edge of Canopy
Edge of Edge of Edge of Awning
Edge of Edge of Edge of Gutter
Edge of Edge of Edge of Downspout
Edge of Edge of Edge of Window
Edge of Edge of Edge of Door
Edge of Edge of Edge of Entrance
Edge of Edge of Edge of Exit
Edge of Edge of Edge of Parking Gate
Edge of Edge of Edge of Sprinkler Control Valve
Edge of Edge of Edge of Gas Valve
Edge of Edge of Edge of Water Valve
Edge of Edge of Edge of Fire Hydrant
Edge of Edge of Edge of Light Standard
Edge of Edge of Edge of Traffic Signal
Edge of Edge of Edge of Traffic Signal Control Box
Edge of Edge of Edge of Telephone Pedestal
Edge of Edge of Edge of Telephone Manhole
Edge of Edge of Edge of Electric Manhole
Edge of Edge of Edge of Electric Transformer
Edge of Edge of Edge of Electric Meter
Edge of Edge of Edge of Gas Meter
Edge of Edge of Edge of Gas Line
Edge of Edge of Edge of Water Line
Edge of Edge of Edge of Sewer Line
Edge of Edge of Edge of Storm Sewer Line
Edge of Edge of Edge of Combined Sewer Line
Edge of Edge of Edge of Overhead Wires
Edge of Edge of Edge of Concrete Curb
Edge of Edge of Edge of Concrete Gutter
Edge of Edge of Edge of Concrete Walk
Edge of Edge of Edge of Asphalt Pavement
Edge of Edge of Edge of Brick Wall
Edge of Edge of Edge of Stone Wall
Edge of Edge of Edge of Concrete Wall
Edge of Edge of Edge of Iron Fence
Edge of Edge of Edge of Wood Fence
Edge of Edge of Edge of Chain Link Fence
Edge of Edge of Edge of Building Line
Edge of Edge of Edge of Property Line
Edge of Edge of Edge of Lot Line
Edge of Edge of Edge of Center Line
Edge of Edge of Edge of Found Cut Cross
Edge of Edge of Edge of Found Iron Pipe
Edge of Edge of Edge of Found Iron Rod
Edge of Edge of Edge of Found Concrete Monument
Edge of Edge of Edge of Found Stone Monument
Edge of Edge of Edge of Set Cut Cross
Edge of Edge of Edge of Set Iron Pipe
Edge of Edge of Edge of Set Iron Rod
Edge of Edge of Edge of Set Concrete Monument
Edge of Edge of Edge of Set Stone Monument
Edge of Edge of Edge of Measured
Edge of Edge of Edge of Recorded
Edge of Edge of Edge of Calculated
Edge of Edge of Edge of Concrete Chute
Edge of Edge of Edge of Concrete Ramp
Edge of Edge of Edge of Pedestrian Walkway
Edge of Edge of Edge of Canopy
Edge of Edge of Edge of Awning
Edge of Edge of Edge of Overhang
Edge of Edge of Edge of Roof Overhang
Edge of Edge of Edge of Roof Line
Edge of Edge of Edge of Top of Wall
Edge of Edge of Edge of Bottom of Wall
Edge of Edge of Edge of Face of Building
Edge of Edge of Edge of Face of Wall
Edge of Edge of Edge of Face of Curb
Edge of Edge of Edge of Back of Curb
Edge of Edge of Edge of Back of Walk
Edge of Edge of Edge of Back of Gutter
Edge of Edge of Edge of Edge of Pavement
Edge of Edge of Edge of Edge of Concrete
Edge of Edge of Edge of Edge of Asphalt
Edge of Edge of Edge of Edge of Brick
Edge of Edge of Edge of Edge of Stone
Edge of Edge of Edge of Edge of Water
Edge of Edge of Edge of Edge of Grass
Edge of Edge of Edge of Edge of Trees
Edge of Edge of Edge of Edge of Shrubs
Edge of Edge of Edge of Edge of Bushes
Edge of Edge of Edge of Edge of Hedge
Edge of Edge of Edge of Edge of Fence
Edge of Edge of Edge of Edge of Wall
Edge of Edge of Edge of Edge of Building
Edge of Edge of Edge of Edge of Roof
Edge of Edge of Edge of Edge of Overhang
Edge of Edge of Edge of Edge of Canopy
Edge of Edge of Edge of Edge of Awning
Edge of Edge of Edge of Edge of Gutter
Edge of Edge of Edge of Edge of Downspout
Edge of Edge of Edge of Edge of Window
Edge of Edge of Edge of Edge of Door
Edge of Edge of Edge of Edge of Entrance
Edge of Edge of Edge of Edge of Exit
Edge of Edge of Edge of Edge of Parking Gate
Edge of Edge of Edge of Edge of Sprinkler Control Valve
Edge of Edge of Edge of Edge of Gas Valve
Edge of Edge of Edge of Edge of Water Valve
Edge of Edge of Edge of Edge of Fire Hydrant
Edge of Edge of Edge of Edge of Light Standard
Edge of Edge of Edge of Edge of Traffic Signal
Edge of Edge of Edge of Edge of Traffic Signal Control Box
Edge of Edge of Edge of Edge of Telephone Pedestal
Edge of Edge of Edge of Edge of Telephone Manhole
Edge of Edge of Edge of Edge of Electric Manhole
Edge of Edge of Edge of Edge of Electric Transformer
Edge of Edge of Edge of Edge of Electric Meter
Edge of Edge of Edge of Edge of Gas Meter
Edge of Edge of Edge of Edge of Gas Line
Edge of Edge of Edge of Edge of Water Line
Edge of Edge of Edge of Edge of Sewer Line
Edge of Edge of Edge of Edge of Storm Sewer Line
Edge of Edge of Edge of Edge of Combined Sewer Line
Edge of Edge of Edge of Edge of Overhead Wires
Edge of Edge of Edge of Edge of Concrete Curb
Edge of Edge of Edge of Edge of Concrete Gutter
Edge of Edge of Edge of Edge of Concrete Walk
Edge of Edge of Edge of Edge of Asphalt Pavement
Edge of Edge of Edge of Edge of Brick Wall
Edge of Edge of Edge of Edge of Stone Wall
Edge of Edge of Edge of Edge of Concrete Wall
Edge of Edge of Edge of Edge of Iron Fence
Edge of Edge of Edge of Edge of Wood Fence
Edge of Edge of Edge of Edge of Chain Link Fence
Edge of Edge of Edge of Edge of Building Line
Edge of Edge of Edge of Edge of Property Line
Edge of Edge of Edge of Edge of Lot Line
Edge of Edge of Edge of Edge of Center Line
Edge of Edge of Edge of Edge of Found Cut Cross
Edge of Edge of Edge of Edge of Found Iron Pipe
Edge of Edge of Edge of Edge of Found Iron Rod
Edge of Edge of Edge of Edge of Found Concrete Monument
Edge of Edge of Edge of Edge of Found Stone Monument
Edge of Edge of Edge of Edge of Set Cut Cross
Edge of Edge of Edge of Edge of Set Iron Pipe
Edge of Edge of Edge of Edge of Set Iron Rod
Edge of Edge of Edge of Edge of Set Concrete Monument
Edge of Edge of Edge of Edge of Set Stone Monument
Edge of Edge of Edge of Edge of Measured
Edge of Edge of Edge of Edge of Recorded
Edge of Edge of Edge of Edge of Calculated
Edge of Edge of Edge of Edge of Concrete Chute
Edge of Edge of Edge of Edge of Concrete Ramp
Edge of Edge of Edge of Edge of Pedestrian Walkway
Edge of Edge of Edge of Edge of Canopy
Edge of Edge of Edge of Edge of Awning
Edge of Edge of Edge of Edge of Overhang
Edge of Edge of Edge of Edge of Roof Overhang
Edge of Edge of Edge of Edge of Roof Line
Edge of Edge of Edge of Edge of Top of Wall
Edge of Edge of Edge of Edge of Bottom of Wall
Edge of Edge of Edge of Edge of Face of Building
Edge of Edge of Edge of Edge of Face of Wall
Edge of Edge of Edge of Edge of Face of Curb
Edge of Edge of Edge of Edge of Back of Curb
Edge of Edge of Edge of Edge of Back of Walk
Edge of Edge of Edge of Edge of Back of Gutter
Edge of Edge of Edge of Edge of Edge of Pavement
Edge of Edge of Edge of Edge of Edge of Concrete
Edge of Edge of Edge of Edge of Edge of Asphalt
Edge of Edge of Edge of Edge of Edge of Brick
Edge of Edge of Edge of Edge of Edge of Stone
Edge of Edge of Edge of Edge of Edge of Water
Edge of Edge of Edge of Edge of Edge of Grass
Edge of Edge of Edge of Edge of Edge of Trees
Edge of Edge of Edge of Edge of Edge of Shrubs
Edge of Edge of Edge of Edge of Edge of Bushes
Edge of Edge of Edge of Edge of Edge of Hedge
Edge of Edge of Edge of Edge of Edge of Fence
Edge of Edge of Edge of Edge of Edge of Wall
Edge of Edge of Edge of Edge of Edge of Building
Edge of Edge of Edge of Edge of Edge of Roof
Edge of Edge of Edge of Edge of Edge of Overhang
Edge of Edge of Edge of Edge of Edge of Canopy
Edge of Edge of Edge of Edge of Edge of Awning
Edge of Edge of Edge of Edge of Edge of Gutter
Edge of Edge of Edge of Edge of Edge of Downspout
Edge of Edge of Edge of Edge of Edge of Window
Edge of Edge of Edge of Edge of Edge of Door
Edge of Edge of Edge of Edge of Edge of Entrance
Edge of Edge of Edge of Edge of Edge of Exit
Edge of Edge of Edge of Edge of Edge of Parking Gate
Edge of Edge of Edge of Edge of Edge of Sprinkler Control Valve
Edge of Edge of Edge of Edge of Edge of Gas Valve
Edge of Edge of Edge of Edge of Edge of Water Valve
Edge of Edge of Edge of Edge of Edge of Fire Hydrant
Edge of Edge of Edge of Edge of Edge of Light Standard
Edge of Edge of Edge of Edge of Edge of Traffic Signal
Edge of Edge of Edge of Edge of Edge of Traffic Signal Control Box
Edge of Edge of Edge of Edge of Edge of Telephone Pedestal
Edge of Edge of Edge of Edge of Edge of Telephone Manhole
Edge of Edge of Edge of Edge of Edge of Electric Manhole
Edge of Edge of Edge of Edge of Edge of Electric Transformer
Edge of Edge of Edge of Edge of Edge of Electric Meter
Edge of Edge of Edge of Edge of Edge of Gas Meter
Edge of Edge of Edge of Edge of Edge of Gas Line
Edge of Edge of Edge of Edge of Edge of Water Line
Edge of Edge of Edge of Edge of Edge of Sewer Line
Edge of Edge of Edge of Edge of Edge of Storm Sewer Line
Edge of Edge of Edge of Edge of Edge of Combined Sewer Line
Edge of Edge of Edge of Edge of Edge of Overhead Wires
Edge of Edge of Edge of Edge of Edge of Concrete Curb
Edge of Edge of Edge of Edge of Edge of Concrete Gutter
Edge of Edge of Edge of Edge of Edge of Concrete Walk
Edge of Edge of Edge of Edge of Edge of Asphalt Pavement
Edge of Edge of Edge of Edge of Edge of Brick Wall
Edge of Edge of Edge of Edge of Edge of Stone Wall
Edge of Edge of Edge of Edge of Edge of Concrete Wall
Edge of Edge of Edge of Edge of Edge of Iron Fence
Edge of Edge of Edge of Edge of Edge of Wood Fence
Edge of Edge of Edge of Edge of Edge of Chain Link Fence
Edge of Edge of Edge of Edge of Edge of Building Line
Edge of Edge of Edge of Edge of Edge of Property Line
Edge of Edge of Edge of Edge of Edge of Lot Line
Edge of Edge of Edge of Edge of Edge of Center Line
Edge of Edge of Edge of Edge of Edge of Found Cut Cross
Edge of Edge of Edge of Edge of Edge of Found Iron Pipe
Edge of Edge of Edge of Edge of Edge of Found Iron Rod
Edge of Edge of Edge of Edge of Edge of Found Concrete Monument
Edge of Edge of Edge of Edge of Edge of Found Stone Monument
Edge of Edge of Edge of Edge of Edge of Set Cut Cross
Edge of Edge of Edge of Edge of Edge of Set Iron Pipe
Edge of Edge of Edge of Edge of Edge of Set Iron Rod
Edge of Edge of Edge of Edge of Edge of Set Concrete Monument
Edge of Edge of Edge of Edge of Edge of Set Stone Monument
Edge of Edge of Edge of Edge of Edge of Measured
Edge of Edge of Edge of Edge of Edge of Recorded
Edge of Edge of Edge of Edge of Edge of Calculated
Edge of Edge of Edge of Edge of Edge of Concrete Chute
Edge of Edge of Edge of Edge of Edge of Concrete Ramp
Edge of Edge of Edge of Edge of Edge of Pedestrian Walkway
Edge of Edge of Edge of Edge of Edge of Canopy
Edge of Edge of Edge of Edge of Edge of Awning
Edge of Edge of Edge of Edge of Edge of Overhang
Edge of Edge of Edge of Edge of Edge of Roof Overhang
Edge of Edge of Edge of Edge of Edge of Roof Line
Edge of Edge of Edge of Edge of Edge of Top of Wall
Edge of Edge of Edge of Edge of Edge of Bottom of Wall
Edge of Edge of Edge of Edge of Edge of Face of Building
Edge of Edge of Edge of Edge of Edge of Face of Wall
Edge of Edge of Edge of Edge of Edge of Face of Curb
Edge of Edge of Edge of Edge of Edge of Back of Curb
Edge of Edge of Edge of Edge of Edge of Back of Walk
Edge of Edge of Edge of Edge of Edge of Back of Gutter
Edge of Edge of Edge of Edge of Edge of Edge of Pavement
Edge of Edge of Edge of Edge of Edge of Edge of Concrete
Edge of Edge of Edge of Edge of Edge of Edge of Asphalt
Edge of Edge of Edge of Edge of Edge of Edge of Brick
Edge of Edge of Edge of Edge of Edge of Edge of Stone
Edge of Edge of Edge of Edge of Edge of Edge of Water
Edge of Edge of Edge of Edge of Edge of Edge of Grass
Edge of Edge of Edge of Edge of Edge of Edge of Trees
Edge of Edge of Edge of Edge of Edge of Edge of Shrubs
Edge of Edge of Edge of Edge of Edge of Edge of Bushes
Edge of Edge of Edge of Edge of Edge of Edge of Hedge
Edge of Edge of Edge of Edge of Edge of Edge of Fence
Edge of Edge of Edge of Edge of Edge of Edge of Wall
Edge of Edge of Edge of Edge of Edge of Edge of Building
Edge of Edge of Edge of Edge of Edge of Edge of Roof
Edge of Edge of Edge of Edge of Edge of Edge of Overhang
Edge of Edge of Edge of Edge of Edge of Edge of Canopy
Edge of Edge of Edge of Edge of Edge of Edge of Awning
Edge of Edge of Edge of Edge of Edge of Edge of Gutter
Edge of Edge of Edge of Edge of Edge of Edge of Downspout
Edge of Edge of Edge of Edge of Edge of Edge of Window
Edge of Edge of Edge of Edge of Edge of Edge of Door
Edge of Edge of Edge of Edge of Edge of Edge of Entrance
Edge of Edge of Edge of Edge of Edge of Edge of Exit
Edge of Edge of Edge of Edge of Edge of Edge of Parking Gate
Edge of Edge of Edge of Edge of Edge of Edge of Sprinkler Control Valve
Edge of Edge of Edge of Edge of Edge of Edge of Gas Valve
Edge of Edge of Edge of Edge of Edge of Edge of Water Valve
Edge of Edge of Edge of Edge of Edge of Edge of Fire Hydrant
Edge of Edge of Edge of Edge of Edge of Edge of Light Standard
Edge of Edge of Edge of Edge of Edge of Edge of Traffic Signal
Edge of Edge of Edge of Edge of Edge of Edge of Traffic Signal Control Box
Edge of Edge of Edge of Edge of Edge of Edge of Telephone Pedestal
Edge of Edge of Edge of Edge of Edge of Edge of Telephone Manhole
Edge of Edge of Edge of Edge of Edge of Edge of Electric Manhole
Edge of Edge of Edge of Edge of Edge of Edge of Electric Transformer
Edge of Edge of Edge of Edge of Edge of Edge of Electric Meter
Edge of Edge of Edge of Edge of Edge of Edge of Gas Meter
Edge of Edge of Edge of Edge of Edge of Edge of Gas Line
Edge of Edge of Edge of Edge of Edge of Edge of Water Line
Edge of Edge of Edge of Edge of Edge of Edge of Sewer Line
Edge of Edge of Edge of Edge of Edge of Edge of Storm Sewer Line
Edge of Edge of Edge of Edge of Edge of Edge of Combined Sewer Line
Edge of Edge of Edge of Edge of Edge of Edge of Overhead Wires
Edge of Edge of Edge of Edge of Edge of Edge of Concrete Curb
Edge of Edge of Edge of Edge of Edge of Edge of Concrete Gutter
Edge of Edge of Edge of Edge of Edge of Edge of Concrete Walk
Edge of Edge of Edge of Edge of Edge of Edge of Asphalt Pavement
Edge of Edge of Edge of Edge of Edge of Edge of Brick Wall
Edge of Edge of Edge of Edge of Edge of Edge of Stone Wall
Edge of Edge of Edge of Edge of Edge of Edge of Concrete Wall
Edge of Edge of Edge of Edge of Edge of Edge of Iron Fence
Edge of Edge of Edge of Edge of Edge of Edge of Wood Fence
Edge of Edge of Edge of Edge of Edge of Edge of Chain Link Fence
Edge of Edge of Edge of Edge of Edge of Edge of Building Line
Edge of Edge of Edge of Edge of Edge of Edge of Property Line
Edge of Edge of Edge of Edge of Edge of Edge of Lot Line
Edge of Edge of Edge of Edge of Edge of Edge of Center Line
Edge of Edge of Edge of Edge of Edge of Edge of Found Cut Cross
Edge of Edge of Edge of Edge of Edge of Edge of Found Iron Pipe
Edge of Edge of Edge of Edge of Edge of Edge of Found Iron Rod
Edge of Edge of Edge of Edge of Edge of Edge of Found Concrete Monument
Edge of Edge of Edge of Edge of Edge of Edge of Found Stone Monument
Edge of Edge of Edge of Edge of Edge of Edge of Set Cut Cross
Edge of Edge of Edge of Edge of Edge of Edge of Set Iron Pipe
Edge of Edge of Edge of Edge of Edge of Edge of Set Iron Rod
Edge of Edge of Edge of Edge of Edge of Edge of Set Concrete Monument
Edge of Edge of Edge of Edge of Edge of Edge of Set Stone Monument
Edge of Edge of Edge of Edge of Edge of Edge of Measured
Edge of Edge of Edge of Edge of Edge of Edge of Recorded
Edge of Edge of Edge of Edge of Edge of Edge of Calculated
Edge of Edge of Edge of Edge of Edge of Edge of Concrete Chute
Edge of Edge of Edge of Edge of Edge of Edge of Concrete Ramp
Edge of Edge of Edge of Edge of Edge of Edge of Pedestrian Walkway
Edge of Edge of Edge of Edge of Edge of Edge of Canopy
Edge of Edge of Edge of Edge of Edge of Edge of Awning
Edge of Edge of Edge of Edge of Edge of Edge of Overhang
Edge of Edge of Edge of Edge of Edge of Edge of Roof Overhang
Edge of Edge of Edge of Edge of Edge of Edge of Roof Line
Edge of Edge of Edge of Edge of Edge of Edge of Top of Wall
Edge of Edge of Edge of Edge of Edge of Edge of Bottom of Wall
Edge of Edge of Edge of Edge of Edge of Edge of Face of Building
Edge of Edge of Edge of Edge of Edge of Edge of Face of Wall
Edge of Edge of Edge of Edge of Edge of Edge of Face of Curb
Edge of Edge of Edge of Edge of Edge of Edge of Back of Curb
Edge of Edge of Edge of Edge of Edge of Edge of Back of Walk
Edge of Edge of Edge of Edge of Edge of Edge of Back of Gutter
Edge of Edge of Edge of Edge of Edge of Edge of Edge of Pavement
Edge of Edge of Edge of Edge of Edge of Edge of Edge of Concrete
Edge of Edge of Edge of Edge of Edge of Edge of Edge of Asphalt
Edge of Edge of Edge of Edge of Edge of Edge of Edge of Brick
Edge of Edge of Edge of Edge of Edge of Edge of Edge of Stone
Edge of Edge of Edge of Edge of Edge of Edge of Edge of Water
Edge of Edge of Edge of Edge of Edge of Edge of Edge of Grass
Edge of Edge of Edge of Edge of Edge of Edge of Edge of Trees
Edge of Edge of Edge of Edge of Edge of Edge of Edge of Shrubs
Edge of Edge of Edge of Edge of Edge of Edge of Edge of Bushes
Edge of Edge of Edge of Edge of Edge of Edge of Edge of Hedge
Edge of Edge of Edge of Edge of Edge of Edge of Edge of Fence
Edge of Edge of Edge of Edge of Edge of Edge of Edge of Wall
Edge of Edge of Edge of Edge of Edge of Edge of Edge of Building
Edge of Edge of Edge of Edge of Edge of Edge of Edge of Roof
Edge of Edge of Edge of Edge of Edge of Edge of Edge of Overhang
Edge of Edge of Edge of Edge of Edge of Edge of Edge of Canopy
Edge of Edge of Edge of Edge of Edge of Edge of Edge of Awning
Edge of Edge of Edge of Edge of Edge of Edge of Edge of Gutter
Edge of Edge of Edge of Edge of Edge of Edge of Edge of Downspout
Edge of Edge of Edge of Edge of Edge of Edge of Edge of Window
Edge of Edge of Edge of Edge of Edge of Edge of Edge of Door
Edge of Edge of Edge of Edge of Edge of Edge of Edge of Entrance
Edge of Edge of Edge of Edge of Edge of Edge of Edge of Exit
Edge of Edge of Edge of Edge of Edge of Edge of Edge of Parking Gate
Edge of Edge of Edge of Edge of Edge of Edge of Edge of Sprinkler Control Valve
Edge of Edge of Edge of Edge of Edge of Edge of Edge of Gas Valve
Edge of Edge of Edge of Edge of Edge of Edge of Edge of Water Valve
Edge of Edge of Edge of Edge of Edge of Edge of Edge of Fire Hydrant
Edge of Edge of Edge of Edge of Edge of Edge of Edge of Light Standard
Edge of Edge of Edge of Edge of Edge of Edge of Edge of Traffic Signal
Edge of Edge of Edge of Edge of Edge of Edge of Edge of Traffic Signal Control Box
Edge of Edge of Edge of Edge of Edge of Edge of Edge of Telephone Pedestal
Edge of Edge of Edge of Edge of Edge of Edge of Edge of Telephone Manhole
Edge of Edge of Edge of Edge of Edge of Edge of Edge of Electric Manhole
Edge of Edge of Edge of Edge of Edge of Edge of Edge of Electric Transformer
Edge of Edge of Edge of Edge of Edge of Edge of Edge of Electric Meter
Edge of Edge of Edge of Edge of Edge of Edge of Edge of Gas Meter
Edge of Edge of Edge of Edge of Edge of Edge of Edge of Gas Line
Edge of Edge of Edge of Edge of Edge of Edge of Edge of Water Line
Edge of Edge of Edge of Edge of Edge of Edge of Edge of Sewer Line
Edge of Edge of Edge of Edge of Edge of Edge of Edge of Storm Sewer Line
Edge of Edge of Edge of Edge of Edge of Edge of Edge of Combined Sewer Line
Edge of Edge of Edge of Edge of Edge of Edge of Edge of Overhead Wires
Edge of Edge of Edge of Edge of Edge of Edge of Edge of Concrete Curb
Edge of Edge of Edge of Edge of Edge of Edge of Edge of Concrete Gutter
Edge of Edge of Edge of Edge of Edge of Edge of Edge of Concrete Walk
Edge of Edge of Edge of Edge of Edge of Edge of Edge of Asphalt Pavement
Edge of Edge of Edge of Edge of Edge of Edge of Edge of Brick Wall
Edge of Edge of Edge of Edge of Edge of Edge of Edge of Stone Wall
Edge of Edge of Edge of Edge of Edge of Edge of Edge of Concrete Wall
Edge of Edge of Edge of Edge of Edge of Edge of Edge of Iron Fence
Edge of Edge of Edge of Edge of Edge of Edge of Edge of Wood Fence
Edge of Edge of Edge of Edge of Edge of Edge of Edge of Chain Link Fence
Edge of Edge of Edge of Edge of Edge of Edge of Edge of Building Line
Edge of Edge of Edge of Edge of Edge of Edge of Edge of Property Line
Edge of Edge of Edge of Edge of Edge of Edge of Edge of Lot Line
Edge of Edge of Edge of Edge of Edge of Edge of Edge of Center Line
Edge of Edge of Edge of Edge of Edge of Edge of Edge of Found Cut Cross
Edge of Edge of Edge of Edge of Edge of Edge of Edge of Found Iron Pipe
Edge of Edge of Edge of Edge of Edge of Edge of Edge of Found Iron Rod
Edge of Edge of Edge of Edge of Edge of Edge of Edge of Found Concrete Monument
Edge of Edge of Edge of Edge of Edge of Edge of Edge of Found Stone Monument
Edge of Edge of Edge of Edge of Edge of Edge of Edge of Set Cut Cross
Edge of Edge of Edge of Edge of Edge of Edge of Edge of Set Iron Pipe
Edge of Edge of Edge of Edge of Edge of Edge of Edge of Set Iron Rod
Edge of Edge of Edge of Edge of Edge of Edge of Edge of Set Concrete Monument
Edge of Edge of Edge of Edge of Edge of Edge of Edge of Set Stone Monument
Edge of Edge of Edge of Edge of Edge of Edge of Edge of Measured
Edge of Edge of Edge of Edge of Edge of Edge of Edge of Recorded
Edge of Edge of Edge of Edge of Edge of Edge of Edge of Calculated
Edge of Edge of Edge of Edge of Edge of Edge of Edge of Concrete Chute
Edge of Edge of Edge of Edge of Edge of Edge of Edge of Concrete Ramp
Edge of Edge of Edge of Edge of Edge of Edge of Edge of Pedestrian Walkway
Edge of Edge of Edge of Edge of Edge of Edge of Edge of Canopy
Edge of Edge of Edge of Edge of Edge of Edge of Edge of Awning
Edge of Edge of Edge of Edge of Edge of Edge of Edge of Overhang
Edge of Edge of Edge of Edge of Edge of Edge of Edge of Roof Overhang
Edge of Edge of Edge of Edge of Edge of Edge of Edge of Roof Line
Edge of Edge of Edge of Edge of Edge of Edge of Edge of Top of Wall
Edge of Edge of Edge of Edge of Edge of Edge of Edge of Bottom of Wall
Edge of Edge of Edge of Edge of Edge of Edge of Edge of Face of Building
Edge of Edge of Edge of Edge of Edge of Edge of Edge of Face of Wall
Edge of Edge of Edge of Edge of Edge of Edge of Edge of Face of Curb
Edge of Edge of Edge of Edge of Edge of Edge of Edge of Back of Curb
Edge of Edge of Edge of Edge of Edge of Edge of Edge of Back of Walk
Edge of Edge of Edge of Edge of Edge of Edge of Edge of Back of Gutter
Edge of Edge of Edge of Edge of Edge of Edge of Edge of Edge of Pavement
Edge of Edge of Edge of Edge of Edge of Edge of Edge of Edge of Concrete
Edge of Edge of Edge of Edge of Edge of Edge of Edge of Edge of Asphalt
Edge of Edge of Edge of Edge of Edge of Edge of Edge of Edge of Brick
Edge of Edge of Edge of Edge of Edge of Edge of Edge of Edge of Stone
Edge of Edge of Edge of Edge of Edge of Edge of Edge of Edge of Water
Edge of Edge of Edge of Edge of Edge of Edge of Edge of Edge of Grass
Edge of Edge of Edge of Edge of Edge of Edge of Edge of Edge of Trees
Edge of Edge of Edge of Edge of Edge of Edge of Edge of Edge of Shrubs
Edge of Edge of Edge of Edge of Edge of Edge of Edge of Edge of Bushes
Edge of Edge of Edge of Edge of Edge of Edge of Edge of Edge of Hedge
Edge of Edge of Edge of Edge of Edge of Edge of Edge of Edge of Fence
Edge of Edge of Edge of Edge of Edge of Edge of Edge of Edge of Wall
Edge of Edge of Edge of Edge of Edge of Edge of Edge of Edge of Building
Edge of Edge of Edge of Edge of Edge of Edge of Edge of Edge of Roof
Edge of Edge of Edge of Edge of Edge of Edge of Edge of Edge of Overhang
Edge of Edge of Edge of Edge of Edge of Edge of Edge of Edge of Canopy
Edge of Edge of Edge of Edge of Edge of Edge of Edge of Edge of Awning
Edge of Edge of Edge of Edge of Edge of Edge of Edge of Edge of Gutter
Edge of Edge of Edge of Edge of Edge of Edge of Edge of Edge of Downspout
Edge of Edge of Edge of Edge of Edge of Edge of Edge of Edge of Window
Edge of Edge of Edge of Edge of Edge of Edge of Edge of Edge of Door
Edge of Edge of Edge of Edge of Edge of Edge of Edge of Edge of Entrance
Edge of Edge of Edge of Edge of Edge of Edge of Edge of Edge of Exit
Edge of Edge of Edge of Edge of Edge of Edge of Edge of Edge of Parking Gate
Edge of Edge of Edge of Edge of Edge of Edge of Edge of Edge of Sprinkler Control Valve
Edge of Edge of Edge of Edge of Edge of Edge of Edge of Edge of Gas Valve
Edge of Edge of Edge of Edge of Edge of Edge of Edge of Edge of Water Valve
Edge of Edge of Edge of Edge of Edge of Edge of Edge of Edge of Fire Hydrant
Edge of Edge of Edge of Edge of Edge of Edge of

City of Chicago

O2013-7226

Office of the City Clerk

Document Tracking Sheet

Meeting Date:	9/11/2013
Sponsor(s):	Reilly, Brendan (42)
Type:	Ordinance
Title:	Grant(s) of privilege in public way for Heaven on Seven on Rush
Committee(s) Assignment:	Committee on Transportation and Public Way

ORDINANCE
HEAVEN ON SEVEN ON RUSH
Acct. No. 64592 - 1
Permit No. 1107751

Be It Ordained by the City Council of the City of Chicago:

SECTION 1. Permission and authority are hereby given and granted to HEAVEN ON SEVEN ON RUSH, upon the terms and subject to the conditions of this ordinance to maintain and use one (1) sign(s) projecting over the public right-of-way attached to its premises known as 600 N. Michigan Ave..

Said sign structure(s) measures as follows; along North Michigan Avenue:
One (1) at twenty (20) feet in length, two point five (2.5) feet in height and twenty (20) feet above grade level.

The location of said privilege shall be as shown on prints kept on file with the Department of Business Affairs and Consumer Protection and the Office of the City Clerk.

Said privilege shall be constructed in accordance with plans and specifications approved by the Department of Transportation (Division of Project Development) and Zoning Department - Signs.

This grant of privilege in the public way shall be subject to the provisions of Section 10-28-015 and all other required provisions of the Municipal Code of Chicago.

The grantee shall pay to the City of Chicago as compensation for the privilege #1107751 herein granted the sum of three hundred ($300.00) per annum in advance.

A 25% penalty will be added for payments received after due date.

The permit holder agrees to hold the City of Chicago harmless for any damage, relocation or replacement costs associated with damage, relocation or removal of private property caused by the City performing work in the public way.

Authority herein given and granted for a period of five (5) years from and after 06/11/2013.

Alderman _____

Brendan Reilly 42nd Ward

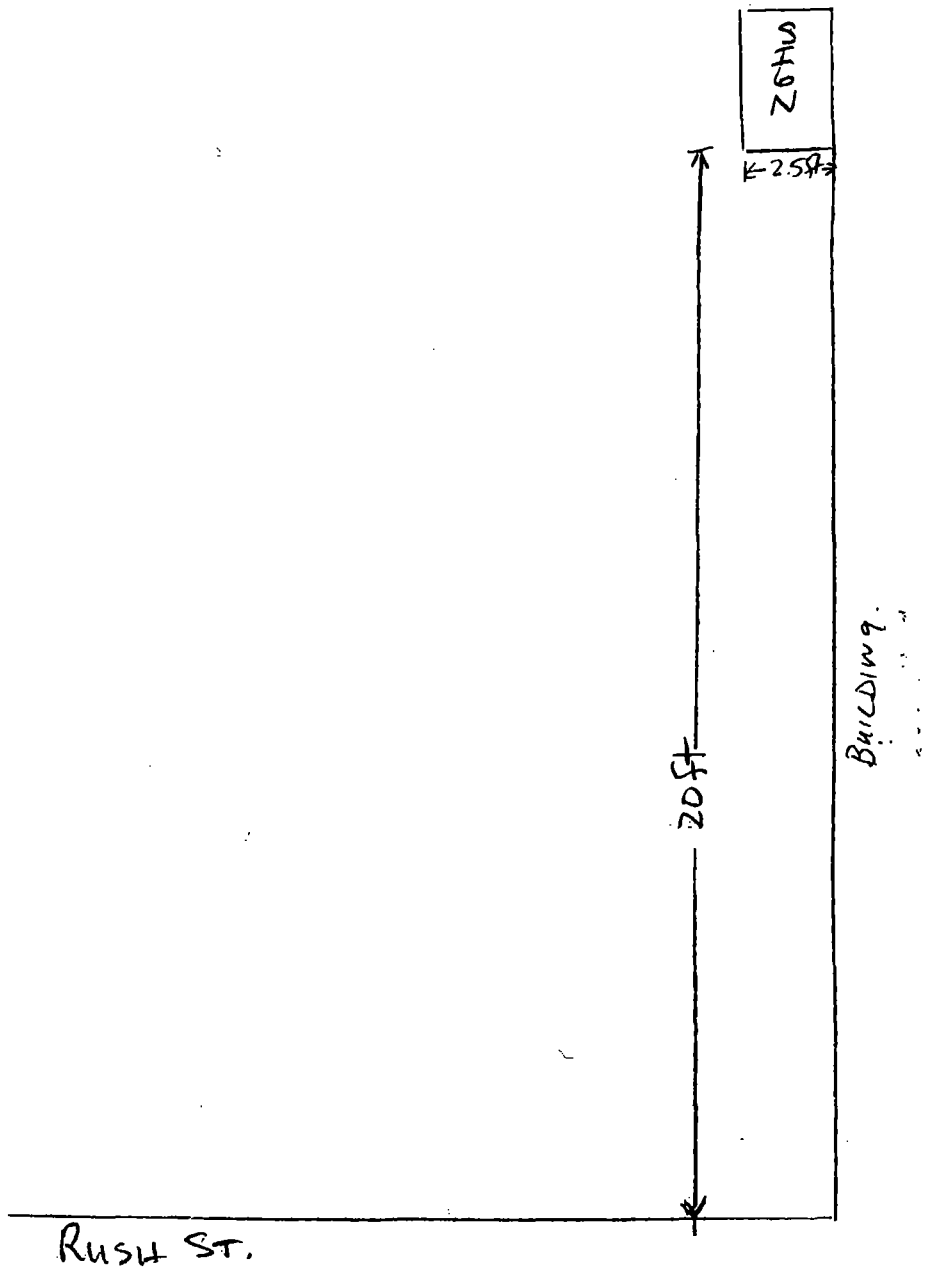

OUR ADDRESS IS 600 N. MICHIGAN AVE – THE SIGN IS AT THE CORNER OF RUSH & OHIO. NOTHING HAS CHANGED SINCE THE LAST PERMIT. THE SIGN IS ON RUSH STREET.

City of Chicago

O2013-7229

Office of the City Clerk

Document Tracking Sheet

Meeting Date:	9/11/2013
Sponsor(s):	Reilly, Brendan (42)
Type:	Ordinance
Title:	Grant(s) of privilege in public way for Heritage at Millennium Park Condo Assn., The
Committee(s) Assignment:	Committee on Transportation and Public Way

ORDINANCE
THE HERITAGE AT MILLENNIUM PARK CONDO ASSN
Acct. No. 344462 - 1
Permit No. 1108092

Be It Ordained by the City Council of the City of Chicago:

SECTION 1. Permission and authority are hereby given and granted to THE HERITAGE AT MILLENNIUM PARK CONDO ASSN, upon the terms and subject to the conditions of this ordinance to maintain and use, as now constructed, four (4) Manhole(s) under the public right-of-way adjacent to its premises known as 130 N. Garland Ct..

Said Manhole(s) at N. Wabash measure(s):
Two (2) at four (4) feet in length, and four (4) feet in width for a total of thirty-two (32) square feet.

Said Manhole(s) at E. Randolph measure(s):
Two (2) at four (4) feet in length, and four (4) feet in width for a total of thirty-two (32) square feet.

The location of said privilege shall be as shown on prints kept on file with the Department of Business Affairs and Consumer Protection and the Office of the City Clerk.

Said privilege shall be constructed in accordance with plans and specifications approved by the Department of Transportation (Office of Underground Coordination) and Department of Water Management.

This grant of privilege in the public way shall be subject to the provisions of Section 10-28-015 and all other required provisions of the Municipal Code of Chicago.

The grantee shall pay to the City of Chicago as compensation for the privilege #1108092 herein granted the sum of one thousand six hundred ($1,600.00) per annum in advance.

A 25% penalty will be added for payments received after due date.

The permit holder agrees to hold the City of Chicago harmless for any damage, relocation or replacement costs associated with damage, relocation or removal of private property caused by the City performing work in the public way.

Authority herein given and granted for a period of five (5) years from and after 06/04/2013.

Alderman _____

Brendan Reilly 42nd Ward

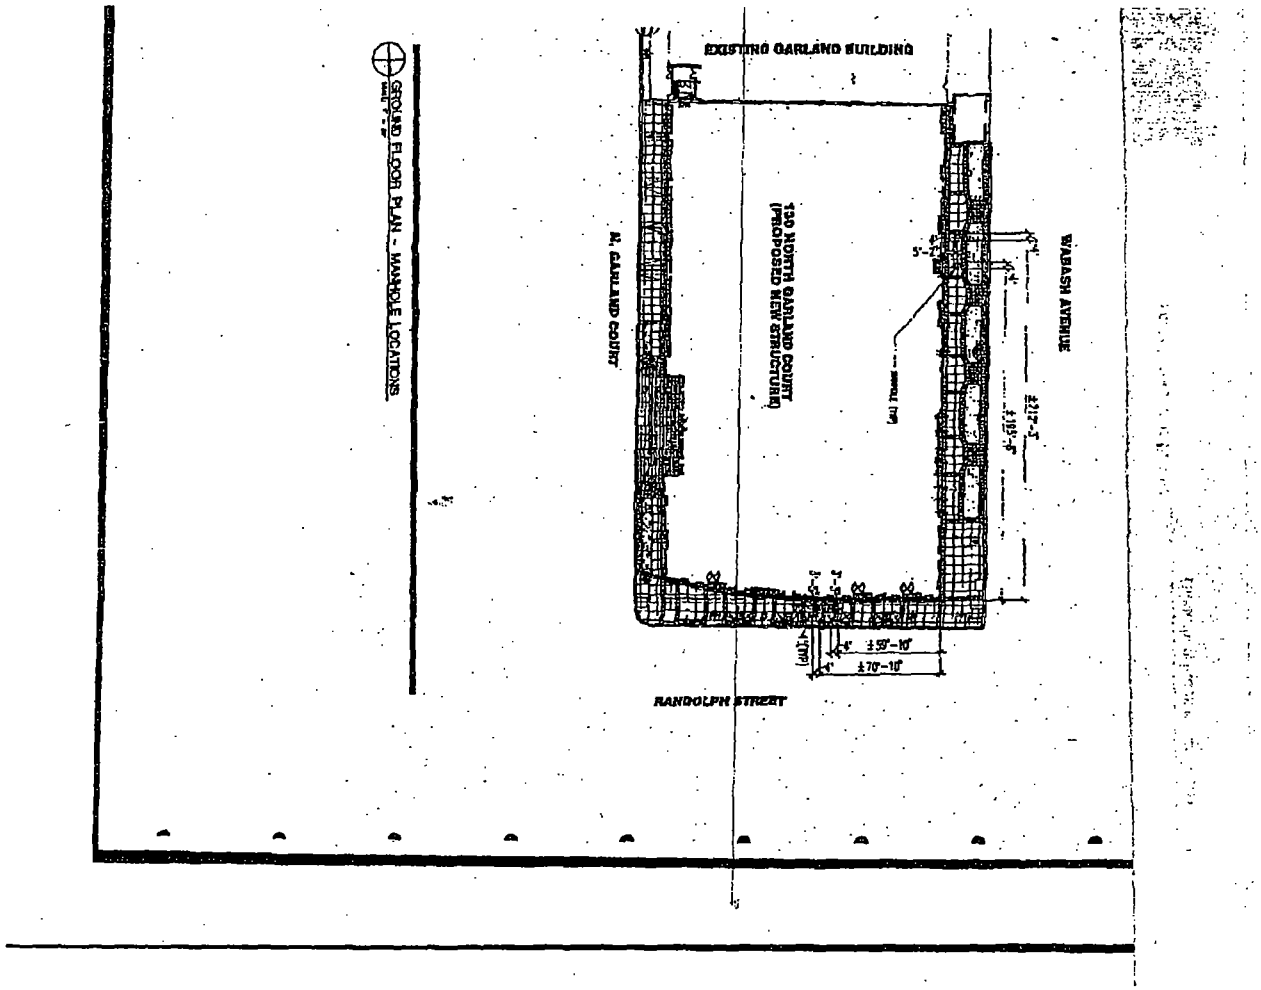
GROUND FLOOR PLAN - MANHOLE LOCATIONS
EXISTING GARLAND BUILDING
130 NORTH GARLAND COURT
(PROPOSED NEW STRUCTURE)
N. GARLAND COURT
WABASH AVENUE
RANDOLPH STREET
±59'-10"
±70'-10"

City of Chicago

O2013-7231

Office of the City Clerk

Document Tracking Sheet

Meeting Date:	9/11/2013
Sponsor(s):	Reilly, Brendan (42)
Type:	Ordinance
Title:	Grant(s) of privilege in public way for Hines Interest Limited Partnership
Committee(s) Assignment:	Committee on Transportation and Public Way

ORDINANCE
HINES INTEREST LTD PTRSP
Acct. No. 201170 - 2
Permit No. 1108384

Be It Ordained by the City Council of the City of Chicago:

SECTION 1. Permission and authority are hereby given and granted to HINES INTEREST LIMITED PARTNERSHIP, upon the terms and subject to the conditions of this ordinance to maintain and use, as now constructed, ten (10) Caisson Bell(s) under the public right-of-way adjacent to its premises known as 1 S. Dearborn St..

Said Caisson Bell(s) at S. DEARBORN measure(s):
Existing ten (10) caisson bells encroaches into the public way approximately thirty-six (36) square feet.

The location of said privilege shall be as shown on prints kept on file with the Department of Business Affairs and Consumer Protection and the Office of the City Clerk.

Said privilege shall be constructed in accordance with plans and specifications approved by the Department of Planning and Development and Department of Transportation (Office of Underground Coordination).

This grant of privilege in the public way shall be subject to the provisions of Section 10-28-015 and all other required provisions of the Municipal Code of Chicago.

The grantee shall pay to the City of Chicago as compensation for the privilege #1108384 herein granted the sum of four hundred ($400.00) per annum in advance.

A 25% penalty will be added for payments received after due date.

The permit holder agrees to hold the City of Chicago harmless for any damage, relocation or replacement costs associated with damage, relocation or removal of private property caused by the City performing work in the public way.

Authority herein given and granted for a period of five (5) years from and after 07/29/2013.

Alderman _____

Brendan Reilly 42nd Ward

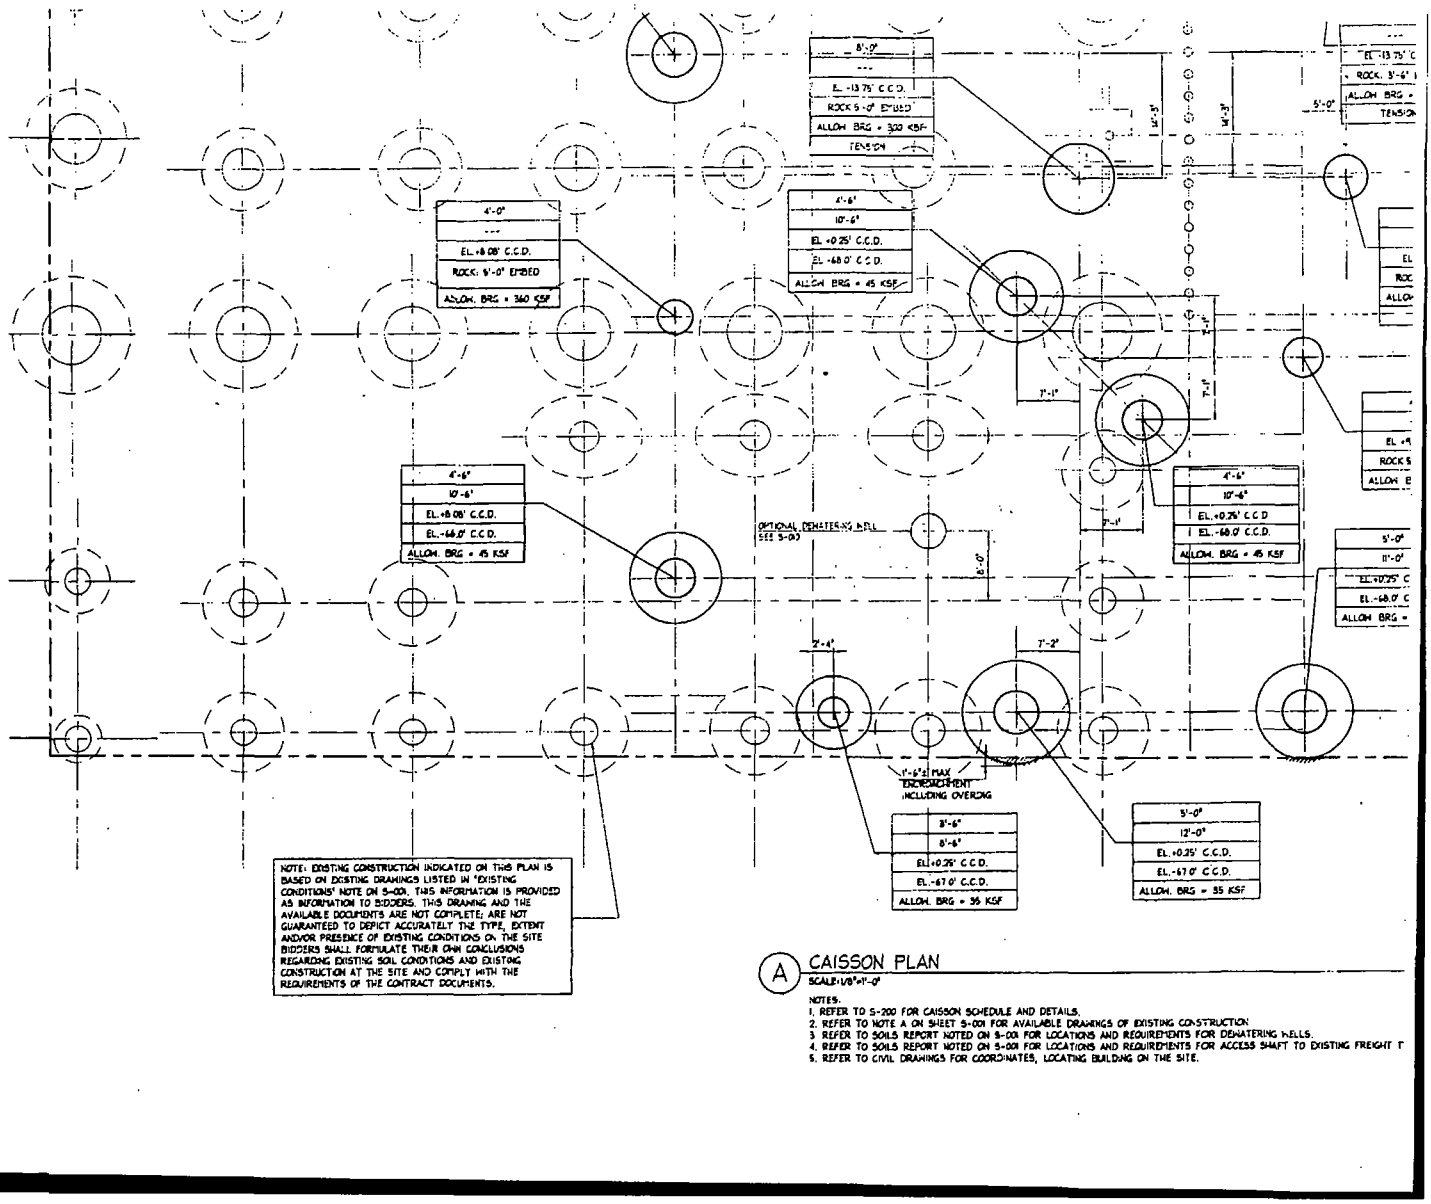

(A) CAISSON PLAN

SCALE: 1/8"=1'-0"

NOTES:
1. REFER TO S-200 FOR CAISSON SCHEDULE AND DETAILS.
2. REFER TO NOTE A ON SHEET S-001 FOR AVAILABLE DRAWINGS OF EXISTING CONSTRUCTION.
3. REFER TO SOILS REPORT NOTED ON S-001 FOR LOCATIONS AND REQUIREMENTS FOR DEWATERING WELLS.
4. REFER TO SOILS REPORT NOTED ON S-001 FOR LOCATIONS AND REQUIREMENTS FOR ACCESS SHAFT TO EXISTING FREIGHT T
5. REFER TO CIVIL DRAWINGS FOR COORDINATES, LOCATING BUILDING ON THE SITE.

City of Chicago

O2013-7233

Office of the City Clerk

Document Tracking Sheet

Meeting Date:	9/11/2013
Sponsor(s):	Reilly, Brendan (42)
Type:	Ordinance
Title:	Grant(s) of privilege in public way for Hugo's Frog Bar
Committee(s) Assignment:	Committee on Transportation and Public Way

ORDINANCE
HUGO'S FROG BAR
Acct. No. 12619 - 1
Permit No. 1107696

Be It Ordained by the City Council of the City of Chicago:

SECTION 1. Permission and authority are hereby given and granted to HUGO'S FROG BAR, upon the terms and subject to the conditions of this ordinance to maintain and use, as now constructed, one (1) Revolving door(s) on the public right-of-way adjacent to its premises known as 1024 N. Rush St..

Said Revolving door(s) at N RUSH ST measure(s):
One (1) at six point one (6.1) feet in length, and three point two (3.2) feet in width for a total of nineteen point five two (19.52) square feet.

The location of said privilege shall be as shown on prints kept on file with the Department of Business Affairs and Consumer Protection and the Office of the City Clerk.

Said privilege shall be constructed in accordance with plans and specifications approved by the Department of Planning and Development and Department of Transportation (Division of Project Development).

This grant of privilege in the public way shall be subject to the provisions of Section 10-28-015 and all other required provisions of the Municipal Code of Chicago.

The grantee shall pay to the City of Chicago as compensation for the privilege #1107696 herein granted the sum of four hundred ($400.00) per annum in advance.

A 25% penalty will be added for payments received after due date.

The permit holder agrees to hold the City of Chicago harmless for any damage, relocation or replacement costs associated with damage, relocation or removal of private property caused by the City performing work in the public way.

Authority herein given and granted for a period of five (5) years from and after 07/09/2013.

Alderman _____

Brendan Reilly 42nd Ward

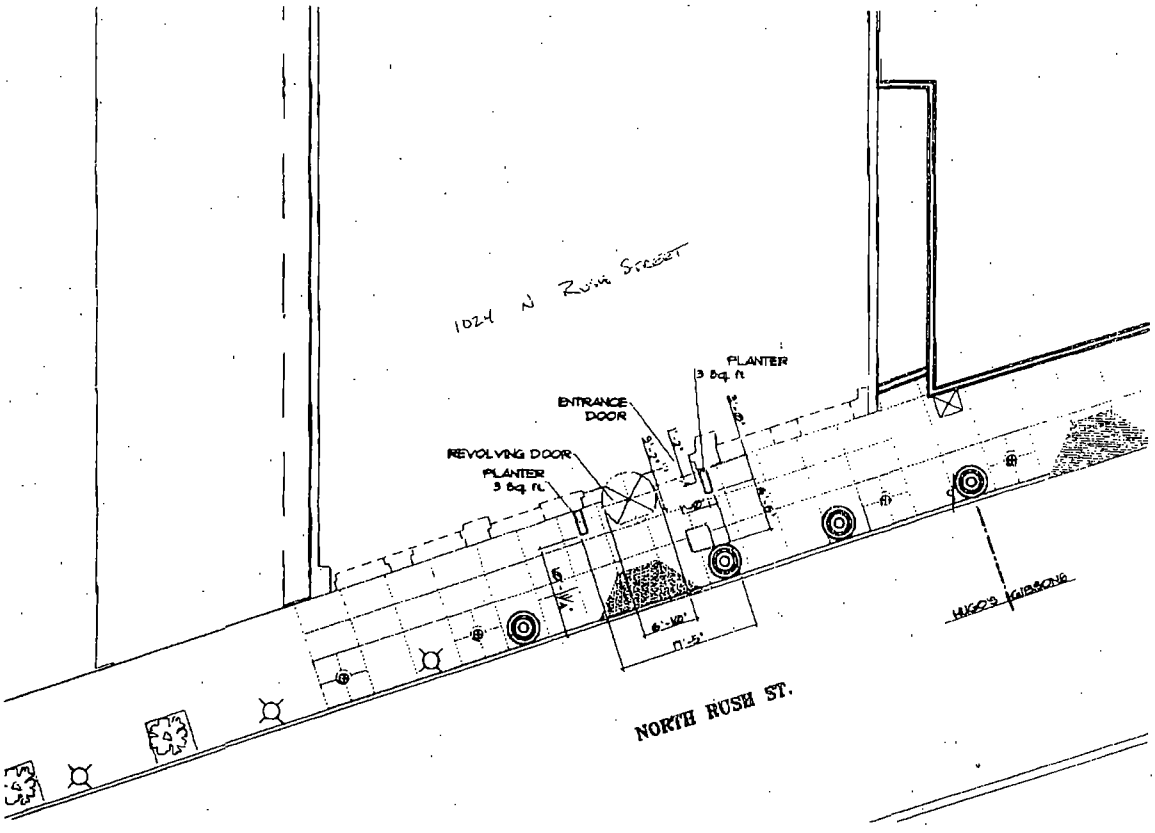

1 HUGO'S REVOLVING DOOR PLAN

SCALE: 1/16 = 1'-0"

LEGEND

- PLANTERS
- EXISTING TREE TO REMAIN NEW TREE GRATES
- STREET SIGNS TO REMAIN
- STREET LIGHTS
- STREET LIGHTS TO REMAIN

Shapiro Associates Ltd
ARCHITECTURAL SERVICES
1021 WEST ADAMS STREET
CHICAGO, ILLINOIS 60607
312.421.6004

PROJECT: HUGOS RESTAURANT

TITLE: REVOLVING DOOR INTO PUBLIC SIDE

DATE ISSUED: 03/05/03 | DATE REVISED: 06/17/03

JOB NO 0112

SK-022603-A

1 OF 1

City of Chicago

O2013-7236

Office of the City Clerk

Document Tracking Sheet

Meeting Date:	9/11/2013
Sponsor(s):	Reilly, Brendan (42)
Type:	Ordinance
Title:	Grant(s) of privilege in public way for Instituto Cervantes - banners
Committee(s) Assignment:	Committee on Transportation and Public Way

ORDINANCE
INSTITUTO CERVANTES
Acct. No. 326270 - 1
Permit No. 1107047

Be It Ordained by the City Council of the City of Chicago:

SECTION 1. Permission and authority are hereby given and granted to INSTITUTO CERVANTES, upon the terms and subject to the conditions of this ordinance to maintain and use, as now constructed, eight (8) Banner(s) projecting over the public right-of-way adjacent to its premises known as 31 W. Ohio St..

Said Banner(s) at W. OHIO measure(s):
Four (4) at three (3) feet in length, and ten (10) feet in width for a total of one hundred twenty (120) square feet.

Said Banner(s) at GRAND AVE. measure(s):
Four (4) at three (3) feet in length, and twenty (20) feet in width for a total of two hundred forty (240) square feet.

The location of said privilege shall be as shown on prints kept on file with the Department of Business Affairs and Consumer Protection and the Office of the City Clerk.

Said privilege shall be constructed in accordance with plans and specifications approved by the Zoning Department - Signs.

This grant of privilege in the public way shall be subject to the provisions of Section 10-28-015 and all other required provisions of the Municipal Code of Chicago.

The grantee shall pay to the City of Chicago as compensation for the privilege #1107047 herein granted the sum of one hundred seventy-five ($175.00) per annum in advance.

A 25% penalty will be added for payments received after due date.

The permit holder agrees to hold the City of Chicago harmless for any damage, relocation or replacement costs associated with damage, relocation or removal of private property caused by the City performing work in the public way.

Authority herein given and granted for a period of five (5) years from and after 06/11/2013.

Alderman _____

Brendan Reilly 42nd Ward

SOUTH WATER
SIGNS
tel: 630.333.4900 fax: 630.333.4915

CLIENT	PROJECT NAME	DATE
Instituto Cervantes	Banner	3/27/07
CUSTOMER APPROVAL	DRAWING SCALE	DRAWN BY
		nb

City of Chicago

O2013-7237

Office of the City Clerk

Document Tracking Sheet

Meeting Date:	9/11/2013
Sponsor(s):	Reilly, Brendan (42)
Type:	Ordinance
Title:	Grant(s) of privilege in public way for Instituto Cervantes - sign
Committee(s) Assignment:	Committee on Transportation and Public Way

ORDINANCE
INSTITUTO CERVANTES
Acct. No. 326270 - 1
Permit No. 1107046

Be It Ordained by the City Council of the City of Chicago:

SECTION 1. Permission and authority are hereby given and granted to INSTITUTO CERVANTES, upon the terms and subject to the conditions of this ordinance to maintain and use one (1) sign(s) projecting over the public right-of-way attached to its premises known as 31 W. Ohio St..

Said sign structure(s) measures as follows; along W. Ohio Street:
One (1) at four (4) feet in length, twenty (20) feet in height and twenty (20) feet above grade level.

The location of said privilege shall be as shown on prints kept on file with the Department of Business Affairs and Consumer Protection and the Office of the City Clerk.

Said privilege shall be constructed in accordance with plans and specifications approved by the Department of Transportation (Division of Project Development) and Zoning Department - Signs.

This grant of privilege in the public way shall be subject to the provisions of Section 10-28-015 and all other required provisions of the Municipal Code of Chicago.

The grantee shall pay to the City of Chicago as compensation for the privilege #1107046 herein granted the sum of three hundred ($300.00) per annum in advance.

A 25% penalty will be added for payments received after due date.

The permit holder agrees to hold the City of Chicago harmless for any damage, relocation or replacement costs associated with damage, relocation or removal of private property caused by the City performing work in the public way.

Authority herein given and granted for a period of five (5) years from and after 06/11/2013.

Alderman _____

Brendan Reilly 42nd Ward

48"

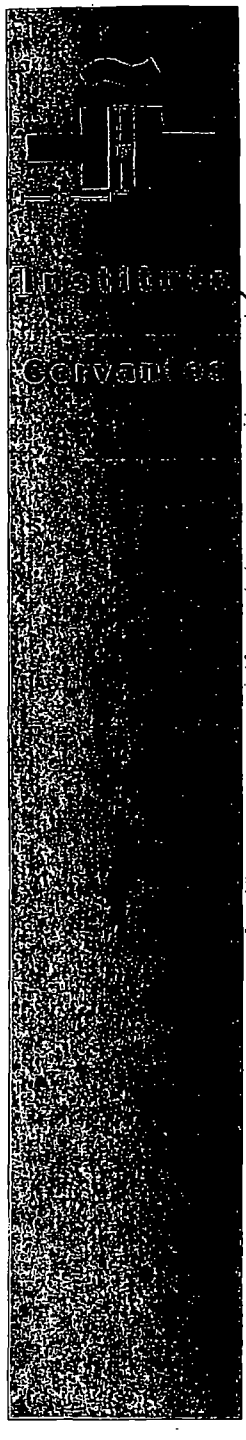

20'

push through illuminated graphics
PMS 032C
A-9306 Trsansparent Vinyl

painted steel finish mounted to pillar

Height above grade: 20 ft.

Total depth over public way: 5 ft.

14"-18" deep

SOUTH WATER
SIGNS
tel: 312.550.2728 fax: 312.252.7373

CLIENT	PROJECT NAME	DATE
Instituto Cervantes	blade sign	8/2/07
CUSTOMER APPROVAL	DRAWING SCALE	DRAWN BY
		nb

City of Chicago

O2013-7239

Office of the City Clerk

Document Tracking Sheet

Meeting Date:	9/11/2013
Sponsor(s):	Reilly, Brendan (42)
Type:	Ordinance
Title:	Grant(s) of privilege in public way for Inter Capital Realty Corporation
Committee(s) Assignment:	Committee on Transportation and Public Way

ORDINANCE
INTER CAPITAL REALTY CORPORATION
Acct. No. 4365 - 1
Permit No. 1108009

Be It Ordained by the City Council of the City of Chicago:

SECTION 1. Permission and authority are hereby given and granted to INTER CAPITAL REALTY CORPORATION, upon the terms and subject to the conditions of this ordinance to maintain and use, as now constructed, two (2) Flag Pole(s) projecting over the public right-of-way adjacent to its premises known as 307 N. Michigan Ave..

Said Flag Pole(s) at N Michigan measure(s):
Two (2) at twenty (20) feet in length, and point five (.5) feet in width for a total of twenty (20) square feet.

The location of said privilege shall be as shown on prints kept on file with the Department of Business Affairs and Consumer Protection and the Office of the City Clerk.

Said privilege shall be constructed in accordance with plans and specifications approved by the Department of Transportation (Division of Project Development).

This grant of privilege in the public way shall be subject to the provisions of Section 10-28-015 and all other required provisions of the Municipal Code of Chicago.

The grantee shall pay to the City of Chicago as compensation for the privilege #1108009 herein granted the sum of one hundred fifty ($150.00) per annum in advance.

A 25% penalty will be added for payments received after due date.

The permit holder agrees to hold the City of Chicago harmless for any damage, relocation or replacement costs associated with damage, relocation or removal of private property caused by the City performing work in the public way.

Authority herein given and granted for a period of five (5) years from and after 07/09/2013.

Alderman _____

Brendan Reilly 42nd Ward

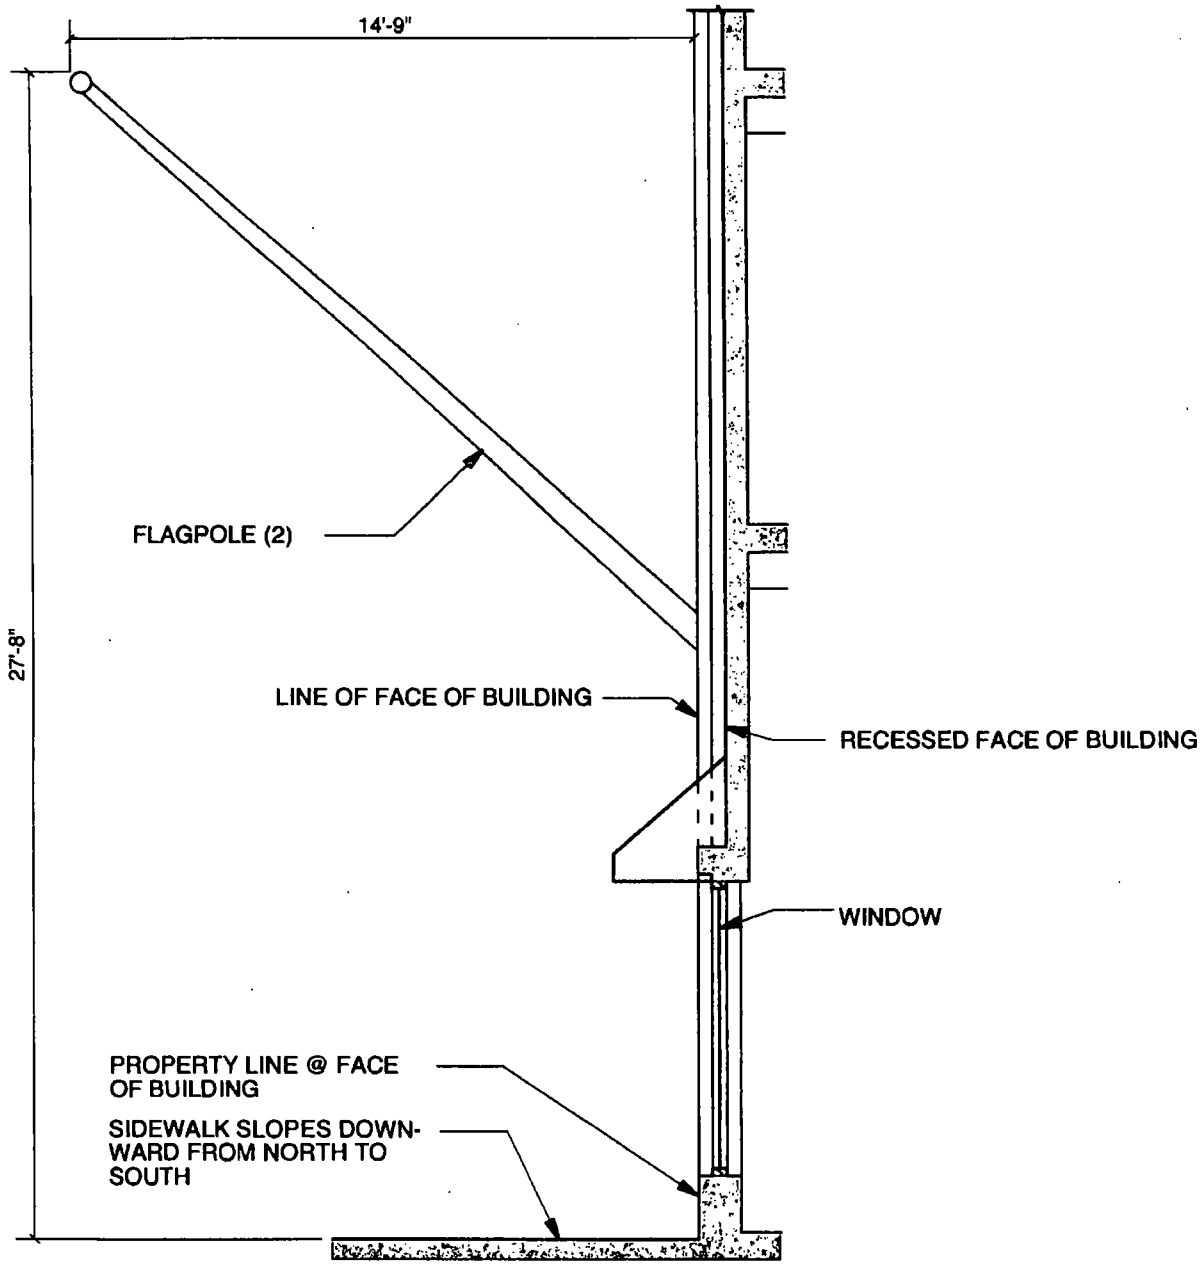

SECTION @ FLAGPOLES (WEST FACADE)

SCALE : 1/4" = 1'-0"

OLD REPUBLIC BUILDING - 307 N. MICHIGAN AVE.

City of Chicago

O2013-7242

Office of the City Clerk

Document Tracking Sheet

Meeting Date:	9/11/2013
Sponsor(s):	Reilly, Brendan (42)
Type:	Ordinance
Title:	Grant(s) of privilege in public way for Inter Capital Realty Corp./Old Republic North Annex
Committee(s) Assignment:	Committee on Transportation and Public Way

ORDINANCE
INTER CAPITAL REALTY CORP / OLD REPUBLIC NORTH ANNEX
Acct. No. 4365 - 2
Permit No. 1108010

Be It Ordained by the City Council of the City of Chicago:

SECTION 1. Permission and authority are hereby given and granted to INTER CAPITAL REALTY CORP / OLD REPUBLIC NORTH ANNEX, upon the terms and subject to the conditions of this ordinance to maintain and use, as now constructed, two (2) Flag Pole(s) projecting over the public right-of-way adjacent to its premises known as 321-23 N. Michigan Ave..

Said Flag Pole(s) at N MICHIGAN measure(s):
Two (2) at fifteen point five (15.5) feet in length, and point five (.5) feet in width for a total of fifteen point five (15.5) square feet.

The location of said privilege shall be as shown on prints kept on file with the Department of Business Affairs and Consumer Protection and the Office of the City Clerk.

Said privilege shall be constructed in accordance with plans and specifications approved by the Department of Transportation (Division of Project Development).

This grant of privilege in the public way shall be subject to the provisions of Section 10-28-015 and all other required provisions of the Municipal Code of Chicago.

The grantee shall pay to the City of Chicago as compensation for the privilege #1108010 herein granted the sum of one hundred fifty ($150.00) per annum in advance.

A 25% penalty will be added for payments received after due date.

The permit holder agrees to hold the City of Chicago harmless for any damage, relocation or replacement costs associated with damage, relocation or removal of private property caused by the City performing work in the public way.

Authority herein given and granted for a period of five (5) years from and after 07/09/2013.

Alderman _____

Brendan Reilly 42nd Ward

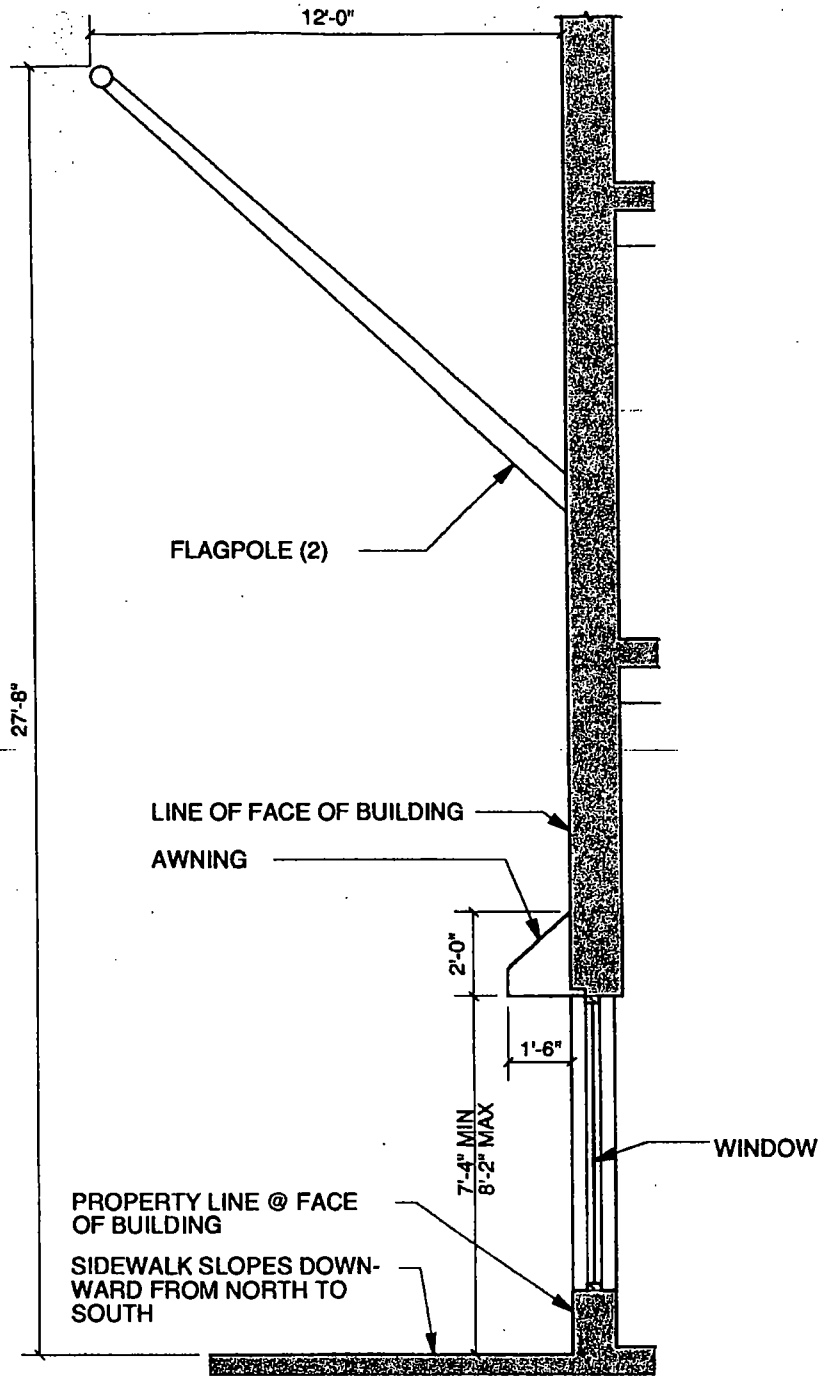

SECTION @ FLAGPOLES (WEST FACADE)

SCALE : 1/4" = 1'-0"

321-323 N. MICHIGAN AVE.

City of Chicago

O2013-7243

Office of the City Clerk

Document Tracking Sheet

Meeting Date:	9/11/2013
Sponsor(s):	Reilly, Brendan (42)
Type:	Ordinance
Title:	Grant(s) of privilege in public way for Interpark
Committee(s) Assignment:	Committee on Transportation and Public Way

ORDINANCE
INTERPARK
Acct. No. 63376 - 45
Permit No. 1107490

Be It Ordained by the City Council of the City of Chicago:

SECTION 1. Permission and authority are hereby given and granted to INTERPARK, upon the terms and subject to the conditions of this ordinance to maintain and use two (2) sign(s) projecting over the public right-of-way attached to its premises known as 245 E. Ohio St..

Said sign structure(s) measures as follows; along E. OHIO ST.:
One (1) at five (5) feet in length, eight (8) feet in height and twelve (12) feet above grade level.
One (1) at six (6) feet in length, five (5) feet in height and ten (10) feet above grade level.

The location of said privilege shall be as shown on prints kept on file with the Department of Business Affairs and Consumer Protection and the Office of the City Clerk.

Said privilege shall be constructed in accordance with plans and specifications approved by the Department of Transportation (Division of Project Development) and Zoning Department - Signs.

This grant of privilege in the public way shall be subject to the provisions of Section 10-28-015 and all other required provisions of the Municipal Code of Chicago.

The grantee shall pay to the City of Chicago as compensation for the privilege #1107490 herein granted the sum of six hundred ($600.00) per annum in advance.

A 25% penalty will be added for payments received after due date.

The permit holder agrees to hold the City of Chicago harmless for any damage, relocation or replacement costs associated with damage, relocation or removal of private property caused by the City performing work in the public way.

Authority herein given and granted for a period of five (5) years from and after 07/09/2013.

Alderman _____

Brendan Reilly 42nd Ward

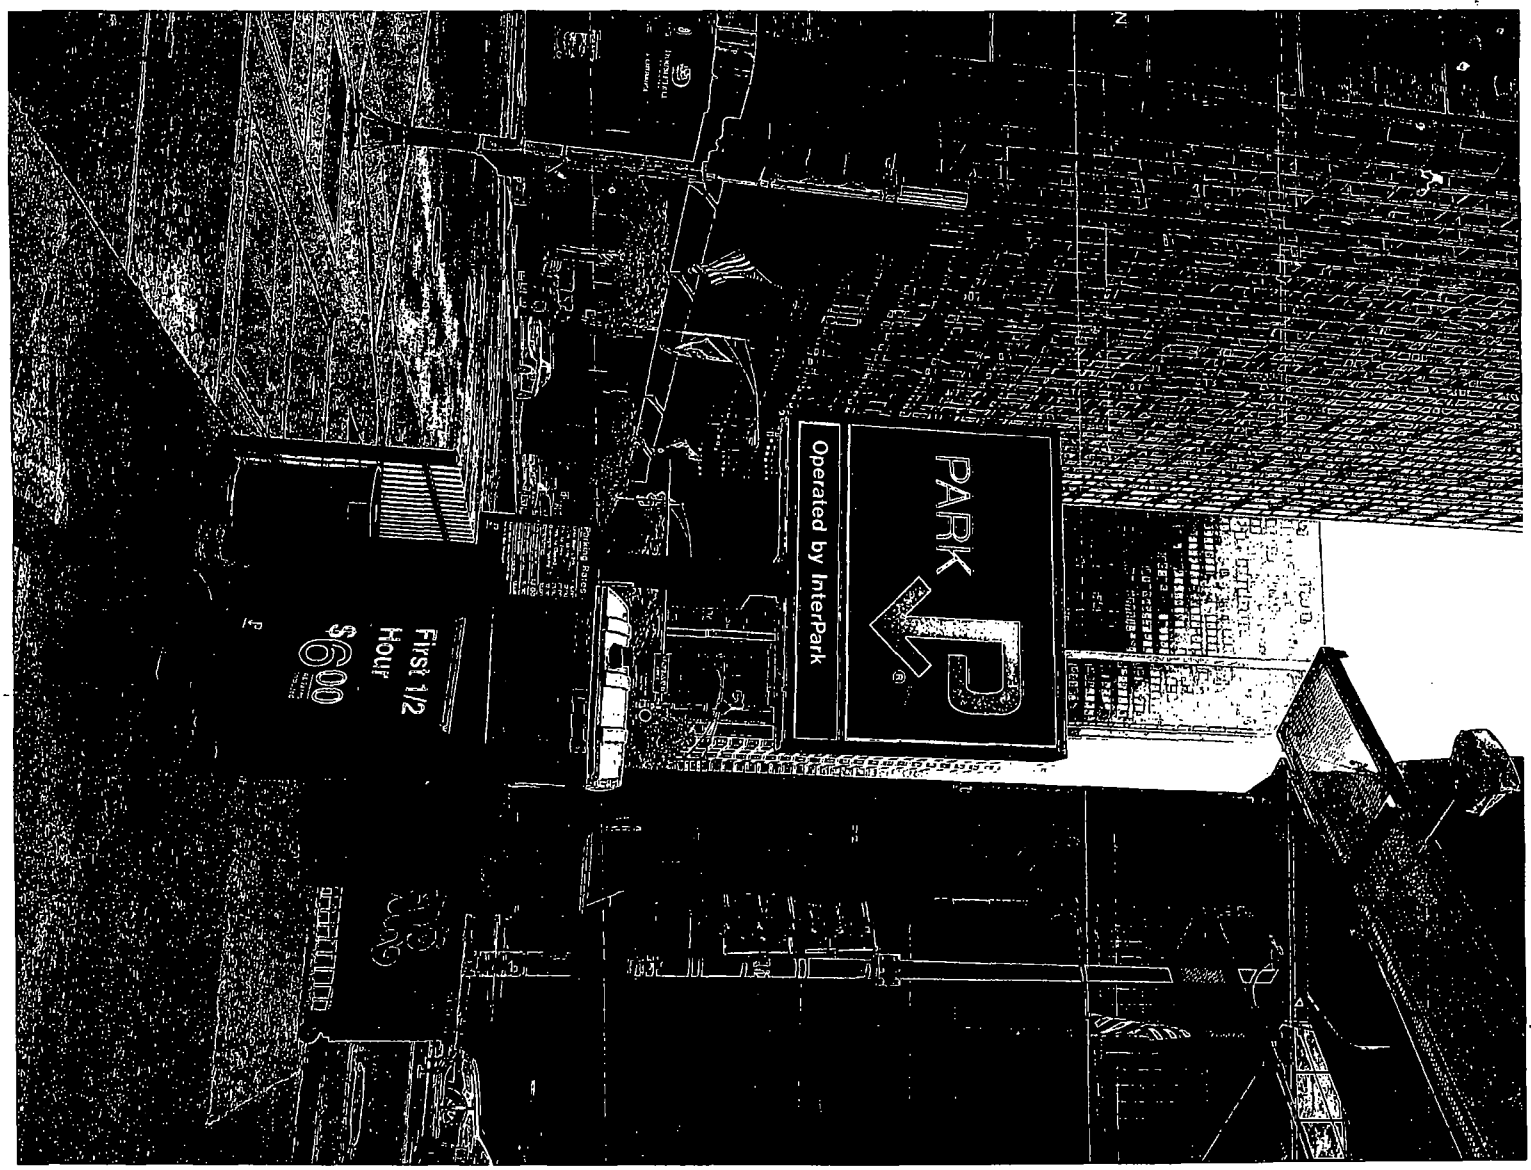
PARK
Operated by InterPark
First 1/2
Hour
$6.00

City of Chicago

O2013-7246

Office of the City Clerk

Document Tracking Sheet

Meeting Date:	9/11/2013
Sponsor(s):	Reilly, Brendan (42)
Type:	Ordinance
Title:	Grant(s) of privilege in public way for Jefferson Tap and Grille and The Loft
Committee(s) Assignment:	Committee on Transportation and Public Way

ORDINANCE
JEFFERSON TAP AND GRILLE AND THE LOFT
Acct. No. 64048 - 3
Permit No. 1107884

Be It Ordained by the City Council of the City of Chicago:

SECTION 1. Permission and authority are hereby given and granted to JEFFERSON TAP AND GRILLE AND THE LOFT, upon the terms and subject to the conditions of this ordinance to maintain and use, as now constructed, one (1) Security Camera(s) projecting over the public right-of-way for security purposes adjacent to its premises known as 323-25 N. Jefferson St..

Said Security Camera(s) at N Jefferson measure(s):
One (1) at point three three (.33) feet in length, point two five (.25) feet in width and nine point four one (9.41) feet above grade level.

The location of said privilege shall be as shown on prints kept on file with the Department of Business Affairs and Consumer Protection and the Office of the City Clerk.

Said privilege shall be constructed in accordance with plans and specifications approved by the Department of Planning and Development and Department of Transportation (Division of Project Development).

This grant of privilege in the public way shall be subject to the provisions of Section 10-28-015 and all other required provisions of the Municipal Code of Chicago.

The grantee shall pay to the City of Chicago as compensation for the privilege #1107884 herein granted the sum of zero ($.00) per annum in advance.

A 25% penalty will be added for payments received after due date.

The permit holder agrees to hold the City of Chicago harmless for any damage, relocation or replacement costs associated with damage, relocation or removal of private property caused by the City performing work in the public way.

Authority herein given and granted for a period of five (5) years from and after 06/11/2013.

Alderman _____

Brendan Reilly 42nd Ward

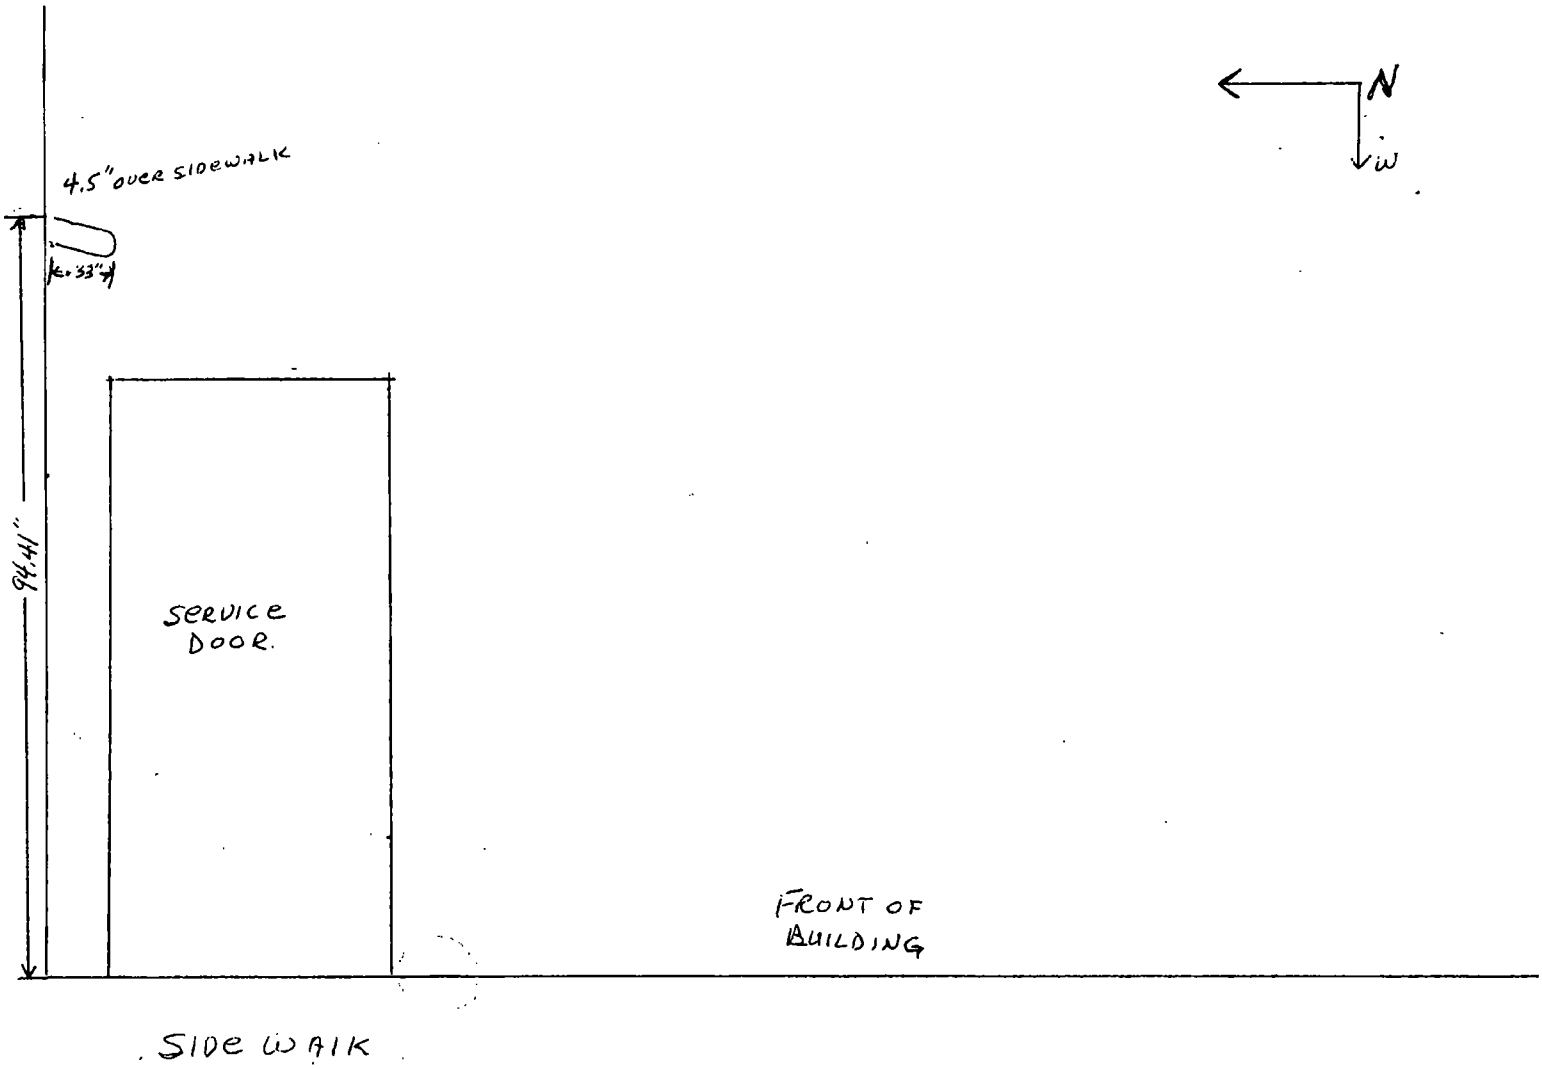
4.5" over sidewalk
94.41"
service door.
FRONT OF BUILDING
SIDE WALK
N
W

City of Chicago

O2013-7248

Office of the City Clerk

Document Tracking Sheet

Meeting Date:	9/11/2013
Sponsor(s):	Reilly, Brendan (42)
Type:	Ordinance
Title:	Grant(s) of privilege in public way for Jewel Food Store No. 3368
Committee(s) Assignment:	Committee on Transportation and Public Way

ORDINANCE
JEWEL FOOD STORE #3368
Acct. No. 259 - 51
Permit No. 1107395

Be It Ordained by the City Council of the City of Chicago:

SECTION 1. Permission and authority are hereby given and granted to JEWEL FOOD STORE #3368, upon the terms and subject to the conditions of this ordinance to maintain and use, as now constructed, one (1) Revolving door(s) on the public right-of-way adjacent to its premises known as 550 N. State St..

Said Revolving door(s) at N STATE ST measure(s):
One (1) at seven (7) feet in length, and seven (7) feet in width for a total of forty-nine (49) square feet.

The location of said privilege shall be as shown on prints kept on file with the Department of Business Affairs and Consumer Protection and the Office of the City Clerk.

Said privilege shall be constructed in accordance with plans and specifications approved by the Department of Planning and Development and Department of Transportation (Division of Project Development).

This grant of privilege in the public way shall be subject to the provisions of Section 10-28-015 and all other required provisions of the Municipal Code of Chicago.

The grantee shall pay to the City of Chicago as compensation for the privilege #1107395 herein granted the sum of four hundred ($400.00) per annum in advance.

A 25% penalty will be added for payments received after due date.

The permit holder agrees to hold the City of Chicago harmless for any damage, relocation or replacement costs associated with damage, relocation or removal of private property caused by the City performing work in the public way.

Authority herein given and granted for a period of five (5) years from and after 06/11/2013.

Alderman _____

Brendan Reilly 42nd Ward

JEWEL-OSCO
USE OF
PUBLIC RIGHT OF WAY
(REVOLVING DOORS)

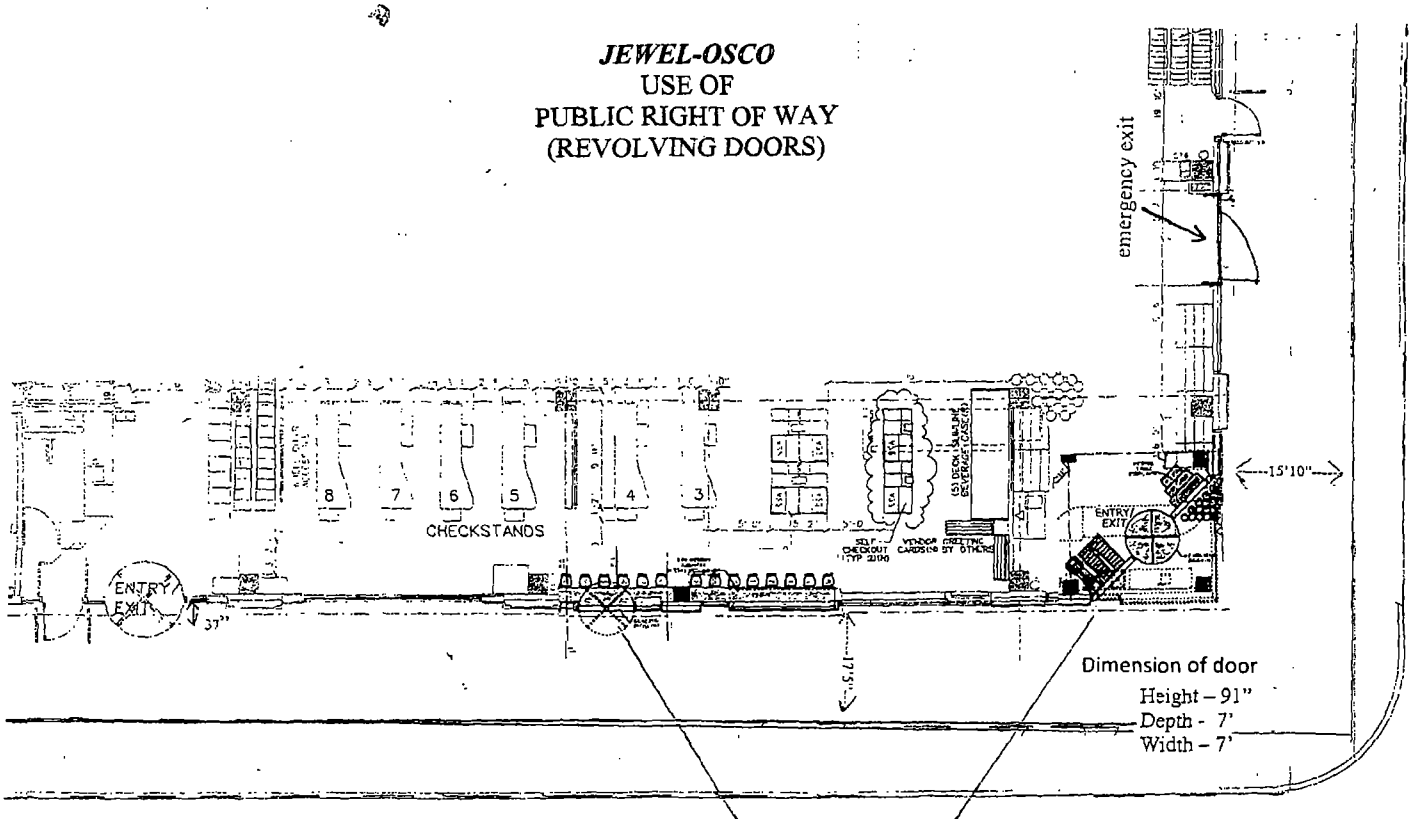

Revolving door will be moved to corner vestibule.

Change will occur in August 2013

City of Chicago

O2013-7250

Office of the City Clerk

Document Tracking Sheet

Meeting Date:	9/11/2013
Sponsor(s):	Reilly, Brendan (42)
Type:	Ordinance
Title:	Grant(s) of privilege in public way for Joseph Freed and Associates LLC - bay window
Committee(s) Assignment:	Committee on Transportation and Public Way

ORDINANCE
JOSEPH FREED AND ASSOCIATES LLC
Acct. No. 382879 - 4
Permit No. 1107510

Be It Ordained by the City Council of the City of Chicago:

SECTION 1. Permission and authority are hereby given and granted to JOSEPH FREED AND ASSOCIATES LLC, upon the terms and subject to the conditions of this ordinance to maintain and use, as now constructed, one (1) Bay Window(s) projecting over the public right-of-way adjacent to its premises known as 7 E. Madison St..

Said Bay Window(s) at E MADISON measure(s):
One (1) at seventy-one point five eight (71.58) feet in length, and three point zero eight (3.08) feet in width for a total of two hundred twenty point four seven (220.47) square feet.

The location of said privilege shall be as shown on prints kept on file with the Department of Business Affairs and Consumer Protection and the Office of the City Clerk.

Said privilege shall be constructed in accordance with plans and specifications approved by the Department of Transportation (Division of Project Development).

This grant of privilege in the public way shall be subject to the provisions of Section 10-28-015 and all other required provisions of the Municipal Code of Chicago.

The grantee shall pay to the City of Chicago as compensation for the privilege #1107510 herein granted the sum of seventy-five ($75.00) per annum in advance.

A 25% penalty will be added for payments received after due date.

The permit holder agrees to hold the City of Chicago harmless for any damage, relocation or replacement costs associated with damage, relocation or removal of private property caused by the City performing work in the public way.

Authority herein given and granted for a period of five (5) years from and after 07/09/2013.

Alderman _____

Brendan Reilly 42nd Ward

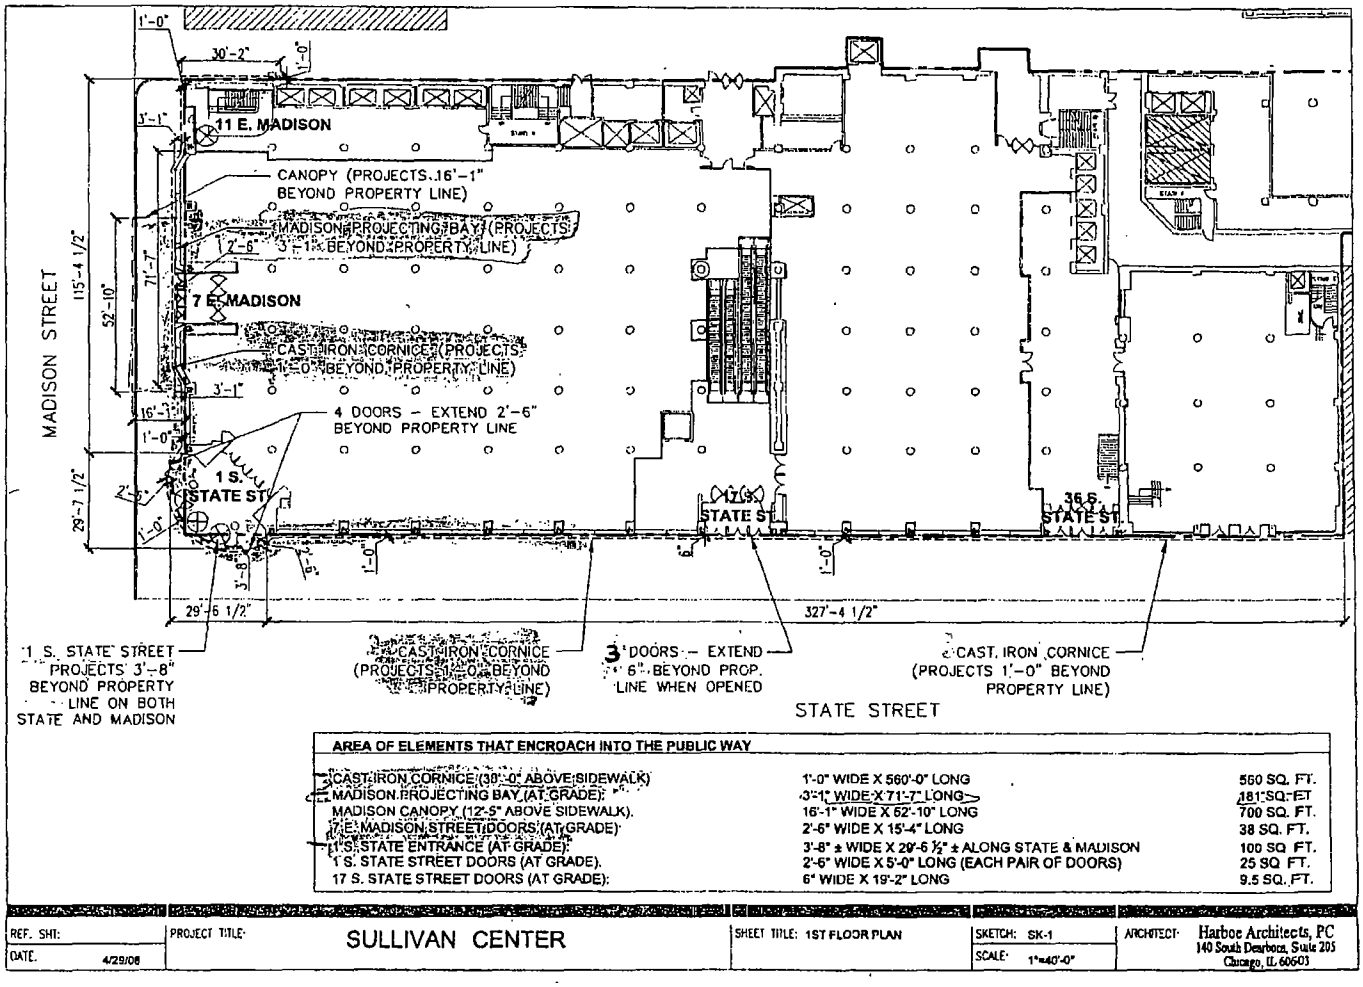

AREA OF ELEMENTS THAT ENCROACH INTO THE PUBLIC WAY

CAST IRON CORNICE (30'-0" ABOVE SIDEWALK)	1'-0" WIDE X 560'-0" LONG	560 SQ. FT.
MADISON PROJECTING BAY (AT GRADE):	3'-1" WIDE X 71'-7" LONG	181 SQ. FT.
MADISON CANOPY (12'-5" ABOVE SIDEWALK).	16'-1" WIDE X 52'-10" LONG	700 SQ. FT.
7 E. MADISON STREET DOORS (AT GRADE):	2'-6" WIDE X 15'-4" LONG	38 SQ. FT.
1 S. STATE ENTRANCE (AT GRADE):	3'-8" ± WIDE X 29'-6 ½" ± ALONG STATE & MADISON	100 SQ. FT.
1 S. STATE STREET DOORS (AT GRADE).	2'-6" WIDE X 5'-0" LONG (EACH PAIR OF DOORS)	25 SQ. FT.
17 S. STATE STREET DOORS (AT GRADE):	6" WIDE X 19'-2" LONG	9.5 SQ. FT.

REF. SHT:	PROJECT TITLE:	SULLIVAN CENTER	SHEET TITLE: 1ST FLOOR PLAN	SKETCH: SK-1	ARCHITECT: Harboe Architects, PC 140 South Dearborn, Suite 205 Chicago, IL 60603
DATE: 4/29/08				SCALE: 1"=40'-0"	

City of Chicago

O2013-7252

Office of the City Clerk

Document Tracking Sheet

Meeting Date:	9/11/2013
Sponsor(s):	Reilly, Brendan (42)
Type:	Ordinance
Title:	Grant(s) of privilege in public way for Joseph Freed and Associates LLC - 7 E Madison St
Committee(s) Assignment:	Committee on Transportation and Public Way

ORDINANCE
JOSEPH FREED AND ASSOCIATES LLC
Acct. No. 382879 - 4
Permit No. 1107507

Be It Ordained by the City Council of the City of Chicago:

SECTION 1. Permission and authority are hereby given and granted to JOSEPH FREED AND ASSOCIATES LLC, upon the terms and subject to the conditions of this ordinance to maintain and use, as now constructed, three (3) Door Swing(s) on the public right-of-way adjacent to its premises known as 7 E. Madison St..

Said Door Swing(s) at E. Madison measure(s):
Three (3) at fifteen point three three (15.33) feet in length, and two point five (2.5) feet in width for a total of one hundred fourteen point nine eight (114.98) square feet.

The location of said privilege shall be as shown on prints kept on file with the Department of Business Affairs and Consumer Protection and the Office of the City Clerk.

Said privilege shall be constructed in accordance with plans and specifications approved by the Department of Transportation (Division of Project Development).

This grant of privilege in the public way shall be subject to the provisions of Section 10-28-015 and all other required provisions of the Municipal Code of Chicago.

The grantee shall pay to the City of Chicago as compensation for the privilege #1107507 herein granted the sum of two hundred twenty-five ($225.00) per annum in advance.

A 25% penalty will be added for payments received after due date.

The permit holder agrees to hold the City of Chicago harmless for any damage, relocation or replacement costs associated with damage, relocation or removal of private property caused by the City performing work in the public way.

Authority herein given and granted for a period of five (5) years from and after 07/09/2013.

Alderman _____

Brendan Reilly 42nd Ward

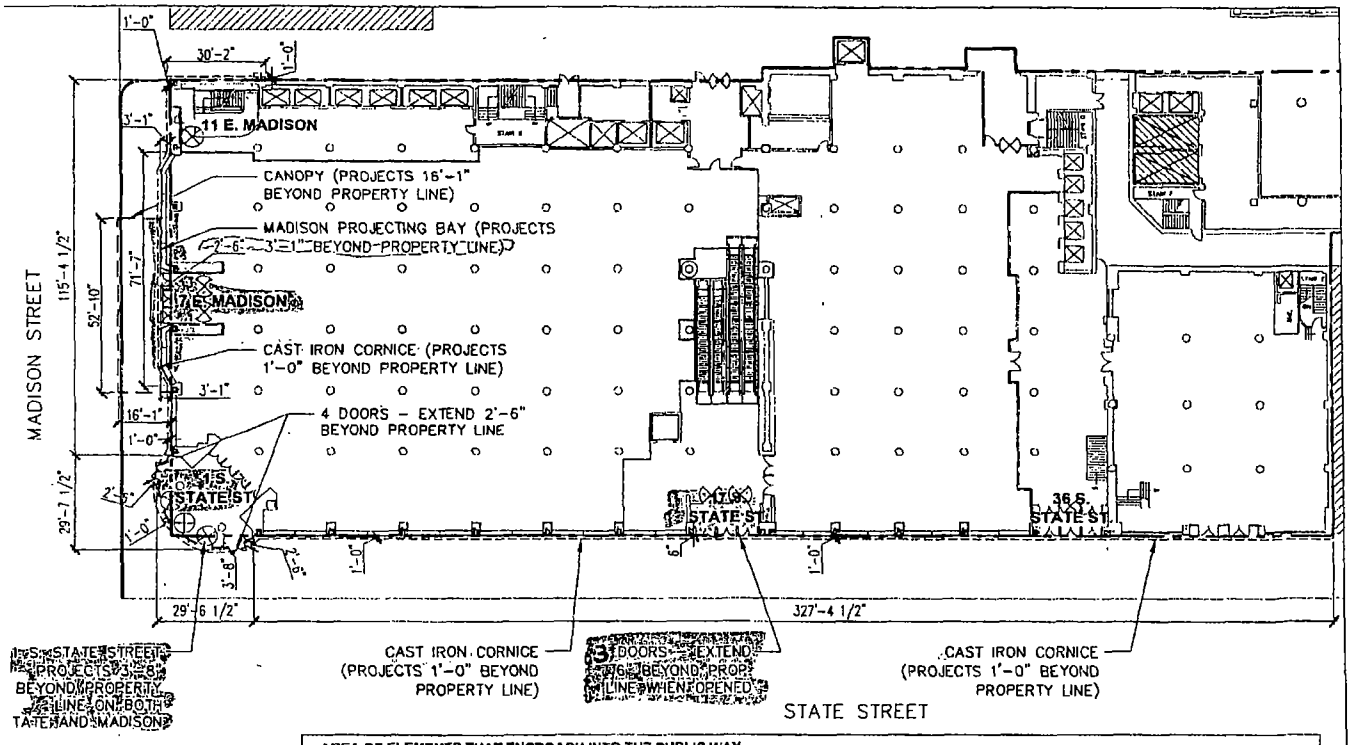

AREA OF ELEMENTS THAT ENCROACH INTO THE PUBLIC WAY

CAST IRON CORNICE (38'-0" ABOVE SIDEWALK):	1'-0" WIDE X 560'-0" LONG	560 SQ. FT.
MADISON PROJECTING BAY (AT GRADE):	3'-1" WIDE X 71'-7" LONG	181 SQ. FT.
MADISON CANOPY (12'-6" ABOVE SIDEWALK):	16'-1" WIDE X 52'-10" LONG	700 SQ. FT.
7 E. MADISON STREET DOORS (AT GRADE):	2'-6" WIDE X 15'-4" LONG	38 SQ. FT.
1 S. STATE ENTRANCE (AT GRADE):	3'-8" ± WIDE X 29'-6 ½" ± ALONG STATE & MADISON	100 SQ. FT.
1 S. STATE STREET DOORS (AT GRADE):	2'-6" WIDE X 5'-0" LONG (EACH PAIR OF DOORS)	25 SQ. FT.
17 S STATE STREET DOORS (AT GRADE):	6" WIDE X 19'-2" LONG	9.5 SQ. FT.

SHT:	PROJECT TITLE:	SHEET TITLE:	SKETCH: SK-1	ARCHITECT:
E. 4/29/08	SULLIVAN CENTER	1ST FLOOR PLAN	SCALE: 1"=40'-0"	Harboe Architects, PC 140 South Dearborn, Suite 205 Chicago, IL 60603

City of Chicago

O2013-7253

Office of the City Clerk

Document Tracking Sheet

Meeting Date:	9/11/2013
Sponsor(s):	Reilly, Brendan (42)
Type:	Ordinance
Title:	Grant(s) of privilege in public way for Joseph Freed and Associates LLC - 1 S State St
Committee(s) Assignment:	Committee on Transportation and Public Way

ORDINANCE
JOSEPH FREED AND ASSOCIATES LLC
Acct. No. 382879 - 1
Permit No. 1107504

Be It Ordained by the City Council of the City of Chicago:

SECTION 1. Permission and authority are hereby given and granted to JOSEPH FREED AND ASSOCIATES LLC, upon the terms and subject to the conditions of this ordinance to maintain and use, as now constructed, two (2) Door Swing(s) on the public right-of-way adjacent to its premises known as 1 S. State .

Said Door Swing(s) at S STATE measure(s):
Two (2) at five (5) feet in length, and two point five (2.5) feet in width for a total of twenty-five (25) square feet.

The location of said privilege shall be as shown on prints kept on file with the Department of Business Affairs and Consumer Protection and the Office of the City Clerk.

Said privilege shall be constructed in accordance with plans and specifications approved by the Department of Transportation (Division of Project Development).

This grant of privilege in the public way shall be subject to the provisions of Section 10-28-015 and all other required provisions of the Municipal Code of Chicago.

The grantee shall pay to the City of Chicago as compensation for the privilege #1107504 herein granted the sum of one hundred fifty ($150.00) per annum in advance.

A 25% penalty will be added for payments received after due date.

The permit holder agrees to hold the City of Chicago harmless for any damage, relocation or replacement costs associated with damage, relocation or removal of private property caused by the City performing work in the public way.

Authority herein given and granted for a period of five (5) years from and after 07/09/2013.

Alderman _____

Brendan Reilly 42nd Ward

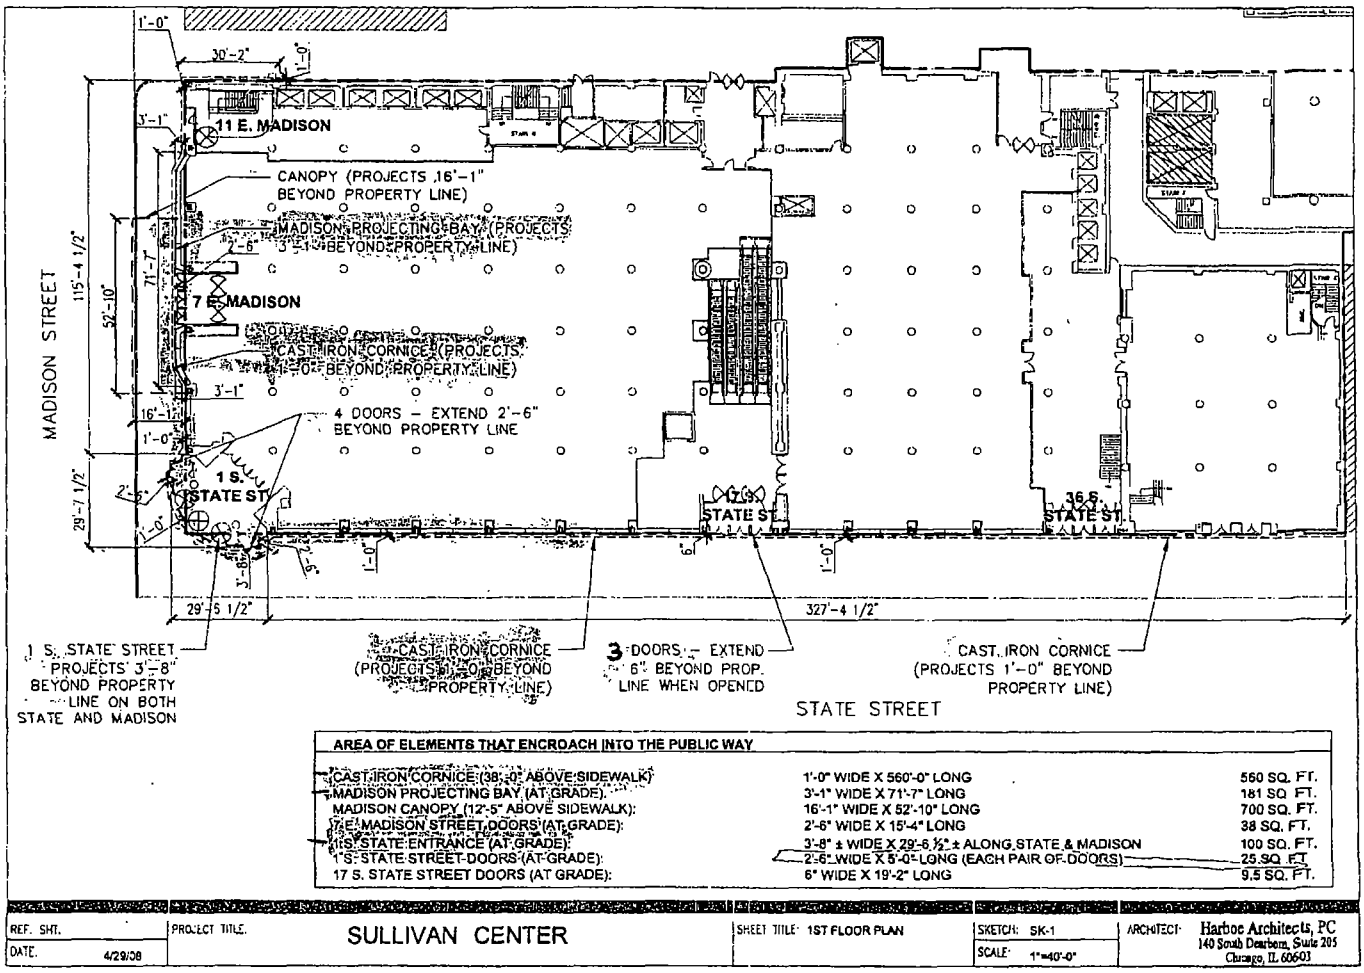

AREA OF ELEMENTS THAT ENCROACH INTO THE PUBLIC WAY

CAST IRON CORNICE (38'-0" ABOVE SIDEWALK):	1'-0" WIDE X 560'-0" LONG	560 SQ. FT.
MADISON PROJECTING BAY (AT GRADE):	3'-1" WIDE X 71'-7" LONG	181 SQ. FT.
MADISON CANOPY (12'-5" ABOVE SIDEWALK):	16'-1" WIDE X 52'-10" LONG	700 SQ. FT.
7 E. MADISON STREET DOORS (AT GRADE):	2'-6" WIDE X 15'-4" LONG	38 SQ. FT.
1 S. STATE ENTRANCE (AT GRADE):	3'-8" ± WIDE X 29'-6 ½" ± ALONG STATE & MADISON	100 SQ. FT.
1 S. STATE STREET DOORS (AT GRADE):	2'-6" WIDE X 5'-0" LONG (EACH PAIR OF DOORS)	25 SQ. FT.
17 S. STATE STREET DOORS (AT GRADE):	6" WIDE X 19'-2" LONG	9.5 SQ. FT.

REF. SHT.	PROJECT TITLE: SULLIVAN CENTER	SHEET TITLE: 1ST FLOOR PLAN	SKETCH: SK-1	ARCHITECT: Harboe Architects, PC
DATE: 4/29/08			SCALE: 1"=40'-0"	140 South Dearborn, Suite 205 Chicago, IL 60603

City of Chicago

O2013-7254

Office of the City Clerk

Document Tracking Sheet

Meeting Date:	9/11/2013
Sponsor(s):	Reilly, Brendan (42)
Type:	Ordinance
Title:	Grant(s) of privilege in public way for Joseph Freed and Associates LLC - 17 S State St
Committee(s) Assignment:	Committee on Transportation and Public Way

ORDINANCE
JOSEPH FREED AND ASSOICATES LLC
Acct. No. 382879 - 5
Permit No. 1107506

Be It Ordained by the City Council of the City of Chicago:

SECTION 1. Permission and authority are hereby given and granted to JOSEPH FREED AND ASSOICATES LLC, upon the terms and subject to the conditions of this ordinance to maintain and use, as now constructed, three (3) Door Swing(s) on the public right-of-way adjacent to its premises known as 17 S. State St..

Said Door Swing(s) at S State measure(s):
Three (3) at five (5) feet in length, and point five (.5) feet in width for a total of seven point five (7.5) square feet.

The location of said privilege shall be as shown on prints kept on file with the Department of Business Affairs and Consumer Protection and the Office of the City Clerk.

Said privilege shall be constructed in accordance with plans and specifications approved by the Department of Transportation (Division of Project Development).

This grant of privilege in the public way shall be subject to the provisions of Section 10-28-015 and all other required provisions of the Municipal Code of Chicago.

The grantee shall pay to the City of Chicago as compensation for the privilege #1107506 herein granted the sum of two hundred twenty-five ($225.00) per annum in advance.

A 25% penalty will be added for payments received after due date.

The permit holder agrees to hold the City of Chicago harmless for any damage, relocation or replacement costs associated with damage, relocation or removal of private property caused by the City performing work in the public way.

Authority herein given and granted for a period of five (5) years from and after 07/09/2013.

Alderman _____

Brendan Reilly 42nd Ward

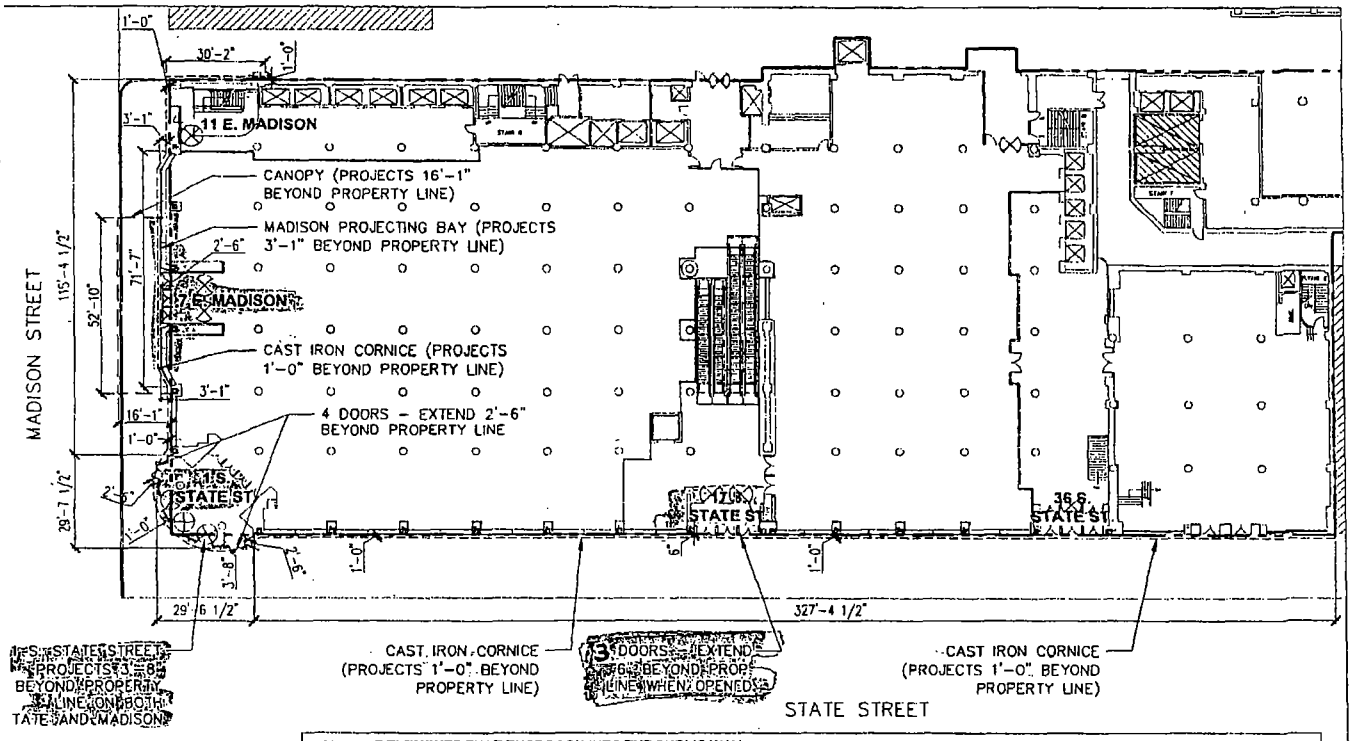

AREA OF ELEMENTS THAT ENCROACH INTO THE PUBLIC WAY

CAST IRON CORNICE (38'-0" ABOVE SIDEWALK)	1'-0" WIDE X 560'-0" LONG	560 SQ. FT.
MADISON PROJECTING BAY (AT GRADE):	3'-1" WIDE X 71'-7" LONG	181 SQ. FT.
MADISON CANOPY (12'-5" ABOVE SIDEWALK):	16'-1" WIDE X 52'-10" LONG	700 SQ. FT.
7 E. MADISON STREET DOORS (AT GRADE):	2'-6" WIDE X 15'-4" LONG	38 SQ. FT.
1 S. STATE ENTRANCE (AT GRADE):	3'-8" ± WIDE X 29'-6 ½" ± ALONG STATE & MADISON	100 SQ. FT.
1 S. STATE STREET DOORS (AT GRADE):	2'-6" WIDE X 5'-0" LONG (EACH PAIR OF DOORS)	25 SQ. FT.
17 S. STATE STREET DOORS (AT GRADE):	6" WIDE X 19'-2" LONG	9.5 SQ. FT.

SHT:	PROJECT TITLE: SULLIVAN CENTER	SHEET TITLE: 1ST FLOOR PLAN	SKETCH: SK-1	ARCHITECT: Harboe Architects, PC
E: 4/29/08			SCALE: 1"=40'-0"	140 South Dearborn, Suite 205 Chicago, IL 60603

City of Chicago

O2013-7255

Office of the City Clerk

Document Tracking Sheet

Meeting Date:	9/11/2013
Sponsor(s):	Reilly, Brendan (42)
Type:	Ordinance
Title:	Grant(s) of privilege in public way for Joseph Freed and Associates LLC - 18-28 S Wabash Ave
Committee(s) Assignment:	Committee on Transportation and Public Way

ORDINANCE
JOSEPH FREED AND ASSOCIATES LLC
Acct. No. 382879 - 6
Permit No. 1107508

Be It Ordained by the City Council of the City of Chicago:

SECTION 1. Permission and authority are hereby given and granted to JOSEPH FREED AND ASSOCIATES LLC, upon the terms and subject to the conditions of this ordinance to maintain and use, as now constructed, four (4) Door Swing(s) on the public right-of-way adjacent to its premises known as 18-28 S. Wabash Ave..

Said Door Swing(s) at 18 S WABASH measure(s):
Two (2) at six (6) feet in length, and three (3) feet in width for a total of thirty-six (36) square feet.

Said Door Swing(s) at 28 S WABASH measure(s):
Two (2) at five point two five (5.25) feet in length, and two point three three (2.33) feet in width for a total of twenty-four point four seven (24.47) square feet.

The location of said privilege shall be as shown on prints kept on file with the Department of Business Affairs and Consumer Protection and the Office of the City Clerk.

Said privilege shall be constructed in accordance with plans and specifications approved by the Department of Transportation (Division of Project Development).

This grant of privilege in the public way shall be subject to the provisions of Section 10-28-015 and all other required provisions of the Municipal Code of Chicago.

The grantee shall pay to the City of Chicago as compensation for the privilege #1107508 herein granted the sum of three hundred ($300.00) per annum in advance.

A 25% penalty will be added for payments received after due date.

The permit holder agrees to hold the City of Chicago harmless for any damage, relocation or replacement costs associated with damage, relocation or removal of private property caused by the City performing work in the public way.

Authority herein given and granted for a period of five (5) years from and after 07/09/2013.

Alderman _____

Brendan Reilly 42nd Ward

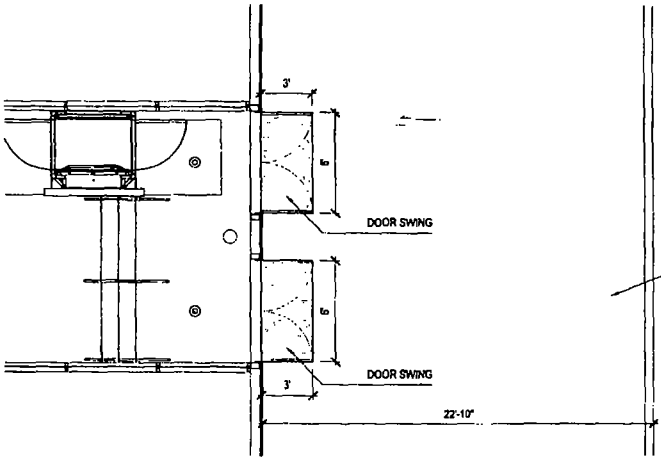

1 18 S. WABASH ("A" BUILDING) DOORS
1/8"=1'-0"

NORTH

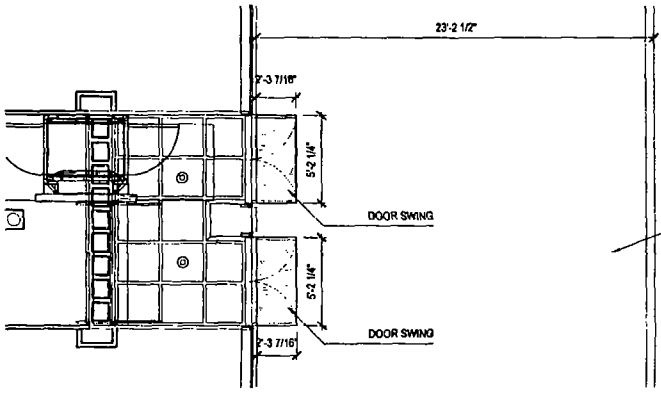

2 28 S. WABASH ("C" BUILDING) DOORS
1/8"=1'-0"

NORTH

REF. SHT:	PROJECT TITLE:	SHEET TITLE	SKETCH	ARCHITECT:
DATE 4-29-08	18 & 28 S. WABASH - DOOR SWINGS INTO PUBLIC WAY	SK-3	SCALE: 1/8" = 1'-0"	Harboc Architects, PC 140 South Dearborn, Suite 205 Chicago, IL 60603

City of Chicago

O2013-7256

Office of the City Clerk

Document Tracking Sheet

Meeting Date:	9/11/2013
Sponsor(s):	Reilly, Brendan (42)
Type:	Ordinance
Title:	Grant(s) of privilege in public way for Joseph Freed and Associates LLC - 44 S Wabash Ave
Committee(s) Assignment:	Committee on Transportation and Public Way

ORDINANCE
JOSEPH FREED AND ASSOCIATES LLC
Acct. No. 382879 - 7
Permit No. 1107509

Be It Ordained by the City Council of the City of Chicago:

SECTION 1. Permission and authority are hereby given and granted to JOSEPH FREED AND ASSOCIATES LLC, upon the terms and subject to the conditions of this ordinance to maintain and use, as now constructed, two (2) Door Swing(s) on the public right-of-way adjacent to its premises known as 44 S. Wabash Ave..

Said Door Swing(s) at 44 S WABASH measure(s):
Two (2) at nine point nine one (9.91) feet in length, and two point five (2.5) feet in width for a total of forty-nine point five five (49.55) square feet.

The location of said privilege shall be as shown on prints kept on file with the Department of Business Affairs and Consumer Protection and the Office of the City Clerk.

Said privilege shall be constructed in accordance with plans and specifications approved by the Department of Transportation (Division of Project Development).

This grant of privilege in the public way shall be subject to the provisions of Section 10-28-015 and all other required provisions of the Municipal Code of Chicago.

The grantee shall pay to the City of Chicago as compensation for the privilege #1107509 herein granted the sum of one hundred fifty ($150.00) per annum in advance.

A 25% penalty will be added for payments received after due date.

The permit holder agrees to hold the City of Chicago harmless for any damage, relocation or replacement costs associated with damage, relocation or removal of private property caused by the City performing work in the public way.

Authority herein given and granted for a period of five (5) years from and after 07/09/2013.

Alderman _____

Brendan Reilly 42nd Ward

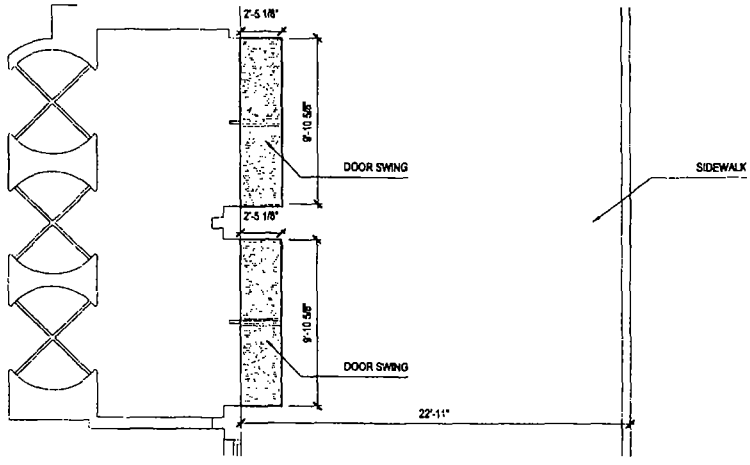

2 44 S. WABASH DOORS
1/8"=1'-0"

NORTH

REF SHT DATE: 5-6-08	PROJECT TITLE: 44 S. WABASH - DOOR SWINGS INTO PUBLIC WAY	SHEET TITLE SK-2	SKETCH SCALE: 1/8" = 1'-0"	ARCHITECT: Harboe Architects, PC 140 South Dearborn, Suite 205 Chicago, IL 60603

City of Chicago

O2013-7257

Office of the City Clerk

Document Tracking Sheet

Meeting Date:	9/11/2013
Sponsor(s):	Reilly, Brendan (42)
Type:	Ordinance
Title:	Grant(s) of privilege in public way for Kerryman, The
Committee(s) Assignment:	Committee on Transportation and Public Way

ORDINANCE
THE KERRYMAN
Acct. No. 274159 - 1
Permit No. 1107838

Be It Ordained by the City Council of the City of Chicago:

SECTION 1. Permission and authority are hereby given and granted to THE KERRYMAN, upon the terms and subject to the conditions of this ordinance to maintain and use, as now constructed, six (6) Banner(s) projecting over the public right-of-way adjacent to its premises known as 661 N. Clark St..

Said Banner(s) at W. Erie measure(s):
Four (4) at one point five (1.5) foot in length, and nine (9) feet in width for a total of fifty-four (54) square feet.

Said Banner(s) at N. Clark Street measure(s):
Two (2) at one point five (1.5) foot in length, and nine (9) feet in width for a total of twenty-seven (27) square feet.

The location of said privilege shall be as shown on prints kept on file with the Department of Business Affairs and Consumer Protection and the Office of the City Clerk.

Said privilege shall be constructed in accordance with plans and specifications approved by the Zoning Department - Signs.

This grant of privilege in the public way shall be subject to the provisions of Section 10-28-015 and all other required provisions of the Municipal Code of Chicago.

The grantee shall pay to the City of Chicago as compensation for the privilege #1107838 herein granted the sum of one hundred seventy-five ($175.00) per annum in advance.

A 25% penalty will be added for payments received after due date.

The permit holder agrees to hold the City of Chicago harmless for any damage, relocation or replacement costs associated with damage, relocation or removal of private property caused by the City performing work in the public way.

Authority herein given and granted for a period of five (5) years from and after 06/11/2013.

Alderman _____

Brendan Reilly 42nd Ward

THE [redacted]ERRYMAN. BAR & RESTAURANT

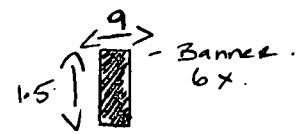

Height/Height above Grade
- 20.

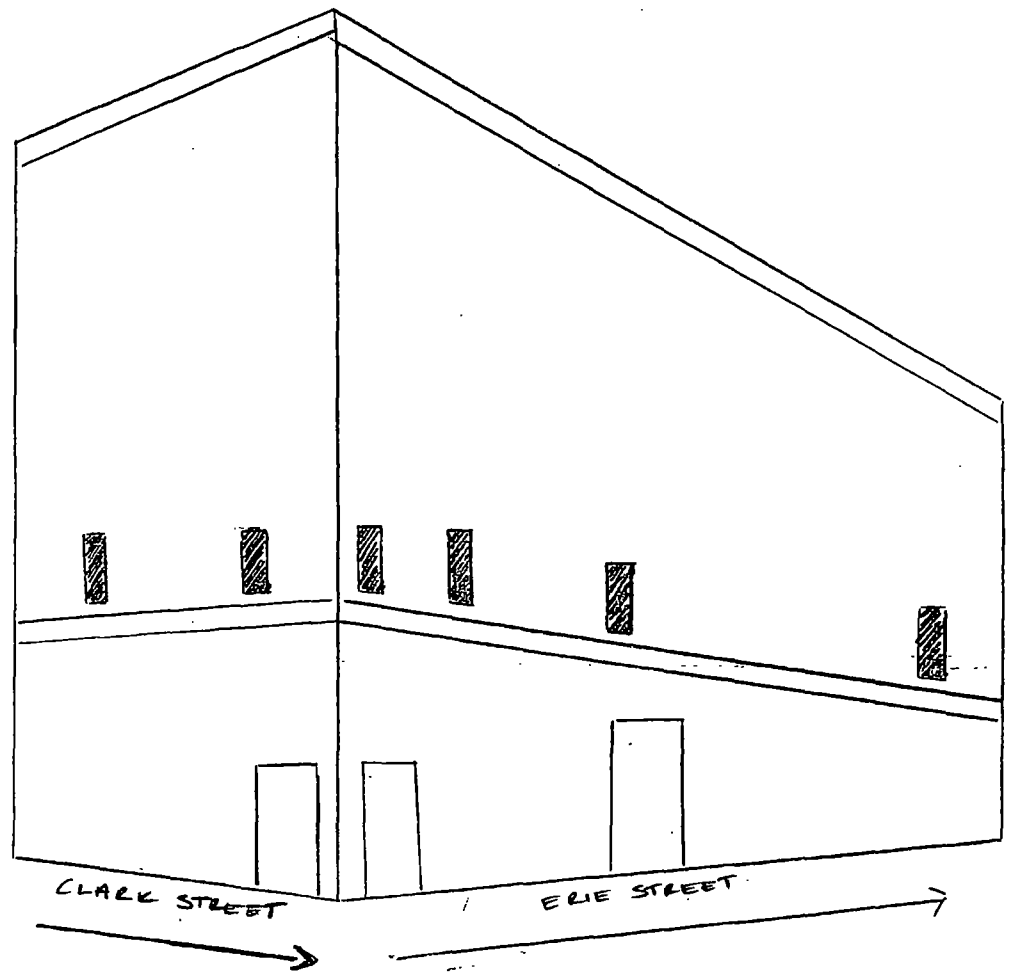

City of Chicago

O2013-7259

Office of the City Clerk

Document Tracking Sheet

Meeting Date:	9/11/2013
Sponsor(s):	Reilly, Brendan (42)
Type:	Ordinance
Title:	Grant(s) of privilege in public way for Loyola University of Chicago
Committee(s) Assignment:	Committee on Transportation and Public Way

ORDINANCE
LOYOLA UNIVERSITY OF CHICAGO
Acct. No. 33471 - 32
Permit No. 1108534

Be It Ordained by the City Council of the City of Chicago:

SECTION 1. Permission and authority are hereby given and granted to LOYOLA UNIVERSITY OF CHICAGO, upon the terms and subject to the conditions of this ordinance to construct, install, maintain and use five (5) Planter(s) on the public right-of-way for beautification purposes adjacent to its premises known as 16 E. Pearson St..

Said Planter(s) at East Pearson Street measure(s):
Five (5) at sixteen (16) feet in length, and eight (8) feet in width for a total of six hundred forty (640) square feet.

Grantee must allow the required clear and unobstructed space for pedestrian passage at all times per rules and regulations approved by the Department of Transportation.

The location of said privilege shall be as shown on prints kept on file with the Department of Business Affairs and Consumer Protection and the Office of the City Clerk.

Said privilege shall be constructed in accordance with plans and specifications approved by the Department of Planning and Development and Department of Transportation (Division of Project Development).

This grant of privilege in the public way shall be subject to the provisions of Section 10-28-015 and all other required provisions of the Municipal Code of Chicago.

The grantee shall pay to the City of Chicago as compensation for the privilege #1108534 herein granted the sum of zero ($.00) per annum in advance.

A 25% penalty will be added for payments received after due date.

The permit holder agrees to hold the City of Chicago harmless for any damage, relocation or replacement costs associated with damage, relocation or removal of private property caused by the City performing work in the public way.

Authority herein given and granted for a period of five (5) years from and after Date of Passage.

Alderman _____

Brendan Reilly 42nd Ward

City of Chicago

O2013-7261

Office of the City Clerk

Document Tracking Sheet

Meeting Date:	9/11/2013
Sponsor(s):	Reilly, Brendan (42)
Type:	Ordinance
Title:	Grant(s) of privilege in public way for Macerich Management - banners
Committee(s) Assignment:	Committee on Transportation and Public Way

ORDINANCE
MACERICH MANAGEMENT
Acct. No. 88361 - 1
Permit No. 1105899

Be It Ordained by the City Council of the City of Chicago:

SECTION 1. Permission and authority are hereby given and granted to MACERICH MANAGEMENT, upon the terms and subject to the conditions of this ordinance to maintain and use, as now constructed, five (5) Banner(s) projecting over the public right-of-way adjacent to its premises known as 43 E. Ohio St..

Said Banner(s) at E. Grand Avenue measure(s):
Two (2) at three (3) feet in length, and twenty-one (21) feet in width for a total of one hundred twenty-six (126) square feet.

Said Banner(s) at N. Wabash measure(s):
Three (3) at three (3) feet in length, and twenty-one (21) feet in width for a total of one hundred eighty-nine (189) square feet.

The location of said privilege shall be as shown on prints kept on file with the Department of Business Affairs and Consumer Protection and the Office of the City Clerk.

Said privilege shall be constructed in accordance with plans and specifications approved by the Zoning Department - Signs.

This grant of privilege in the public way shall be subject to the provisions of Section 10-28-015 and all other required provisions of the Municipal Code of Chicago.

The grantee shall pay to the City of Chicago as compensation for the privilege #1105899 herein granted the sum of one hundred seventy-five ($175.00) per annum in advance.

A 25% penalty will be added for payments received after due date.

The permit holder agrees to hold the City of Chicago harmless for any damage, relocation or replacement costs associated with damage, relocation or removal of private property caused by the City performing work in the public way.

Authority herein given and granted for a period of five (5) years from and after 04/01/2013.

Alderman _____

Brendan Reilly 42nd Ward

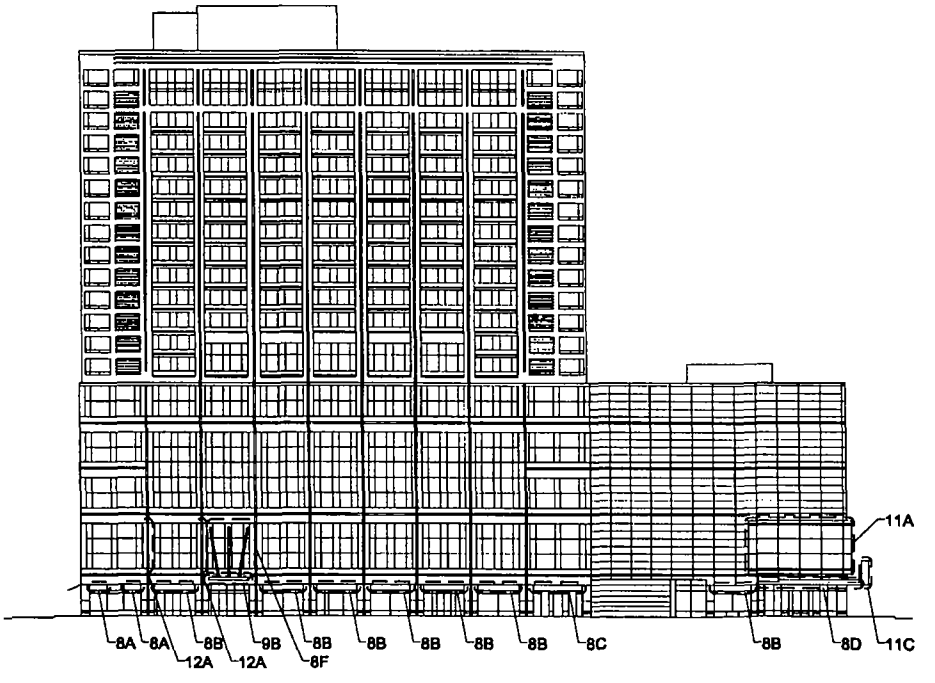

0 4 16 32

RIGHT OF WAY USE - PERMIT RENEWAL

JUNE 19, 2008

BLOCK 120 OBJECTS BEYOND PROPERTY LINE - GRAND AVENUE ELEVATION 03

MACERICH CHICAGO, IL PEAPC 32610.01 Perkins Eastman+Belluschi Consulting
A STRATEGIC ALLIANCE

City of Chicago

O2013-7262

Office of the City Clerk

Document Tracking Sheet

Meeting Date:	9/11/2013
Sponsor(s):	Reilly, Brendan (42)
Type:	Ordinance
Title:	Grant(s) of privilege in public way for Macerich Management - signs
Committee(s) Assignment:	Committee on Transportation and Public Way

ORDINANCE
MACERICH MANAGEMENT
Acct. No. 88361 - 1
Permit No. 1105898

Be It Ordained by the City Council of the City of Chicago:

SECTION 1. Permission and authority are hereby given and granted to MACERICH MANAGEMENT, upon the terms and subject to the conditions of this ordinance to maintain and use two (2) sign(s) projecting over the public right-of-way attached to its premises known as 43 E. Ohio St..

Said sign structure(s) measures as follows; along E. Grand Avenue:
One (1) at three (3) feet in length, ten (10) feet in height and twelve (12) feet above grade level.

Said sign structure(s) measures as follows; along N. Rush Street:
One (1) at four (4) feet in length, twenty-five (25) feet in height and twenty (20) feet above grade level.

The location of said privilege shall be as shown on prints kept on file with the Department of Business Affairs and Consumer Protection and the Office of the City Clerk.

Said privilege shall be constructed in accordance with plans and specifications approved by the Department of Transportation (Division of Project Development) and Zoning Department - Signs.

This grant of privilege in the public way shall be subject to the provisions of Section 10-28-015 and all other required provisions of the Municipal Code of Chicago.

The grantee shall pay to the City of Chicago as compensation for the privilege #1105898 herein granted the sum of six hundred ($600.00) per annum in advance.

A 25% penalty will be added for payments received after due date.

The permit holder agrees to hold the City of Chicago harmless for any damage, relocation or replacement costs associated with damage, relocation or removal of private property caused by the City performing work in the public way.

Authority herein given and granted for a period of five (5) years from and after 04/01/2013.

Alderman _____

Brendan Reilly 42nd Ward

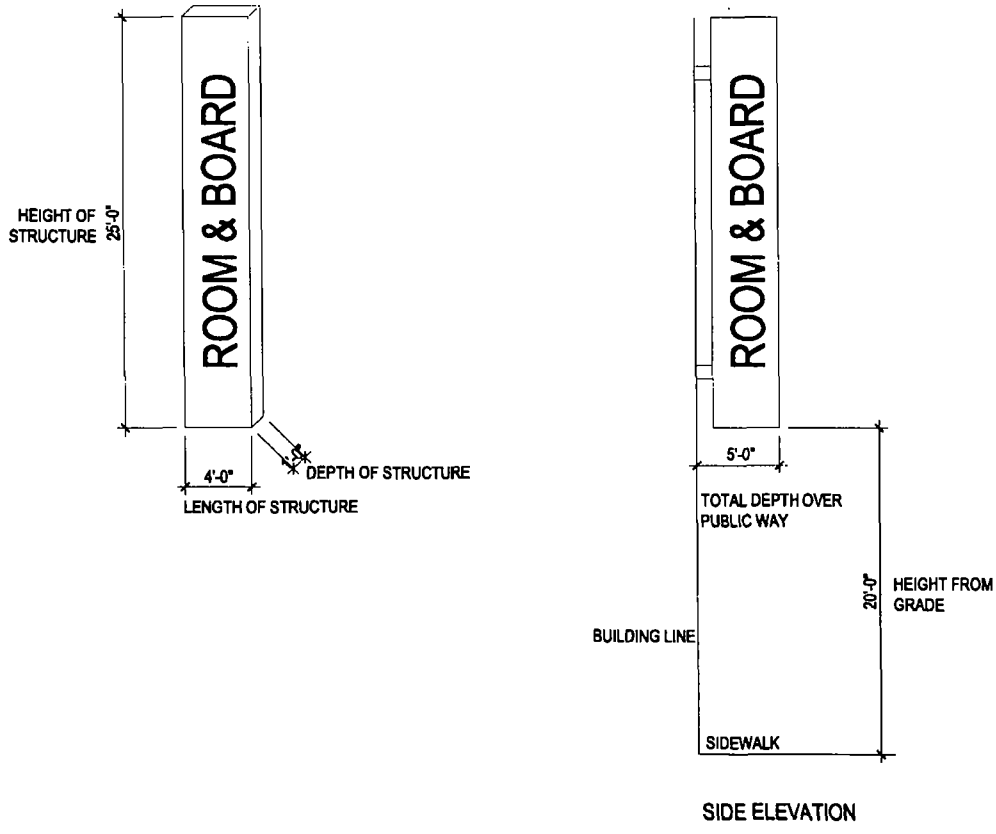

SIDE ELEVATION

City of Chicago

O2013-7264

Office of the City Clerk

Document Tracking Sheet

Meeting Date:	9/11/2013
Sponsor(s):	Reilly, Brendan (42)
Type:	Ordinance
Title:	Grant(s) of privilege in public way for Macy's Retail Holdings, Inc.
Committee(s) Assignment:	Committee on Transportation and Public Way

ORDINANCE
MACY'S RETAIL HOLDINGS, INC.
Acct. No. 284269 - 1
Permit No. 1107867

Be It Ordained by the City Council of the City of Chicago:

SECTION 1. Permission and authority are hereby given and granted to MACY'S RETAIL HOLDINGS, INC., upon the terms and subject to the conditions of this ordinance to maintain and use, as now constructed, one hundred forty (140) Flood Light(s) projecting over the public right-of-way adjacent to its premises known as 111 N. State St..

Said Flood Light(s) at Grade level measure(s):
Forty-four (44) at one (1) foot in length, and one (1) foot in width for a total of forty-four (44) square feet.

Said Flood Light(s) at Third Floor measure(s):
Twenty-eight (28) at one (1) foot in length, and one (1) foot in width for a total of twenty-eight (28) square feet.

Said Flood Light(s) at Fourth Floor measure(s):
Twenty-four (24) at one (1) foot in length, and one (1) foot in width for a total of twenty-four (24) square feet.

Said Flood Light(s) at Eleventh Floor measure(s):
Forty-four (44) at one (1) foot in length, and one (1) foot in width for a total of forty-four (44) square feet.

The location of said privilege shall be as shown on prints kept on file with the Department of Business Affairs and Consumer Protection and the Office of the City Clerk.

Said privilege shall be constructed in accordance with plans and specifications approved by the Department of Streets and Sanitation (Bureau of Electricity) and Department of Transportation (Division of Project Development).

This grant of privilege in the public way shall be subject to the provisions of Section 10-28-015 and all other required provisions of the Municipal Code of Chicago.

The grantee shall pay to the City of Chicago as compensation for the privilege #1107867 herein granted the sum of seven hundred seventy ($770.00) per annum in advance.

A 25% penalty will be added for payments received after due date.

The permit holder agrees to hold the City of Chicago harmless for any damage, relocation or replacement costs associated with damage, relocation or removal of private property caused by the City performing work in the public way.

Authority herein given and granted for a period of five (5) years from and after 06/04/2013.

Alderman _____

Brendan Reilly 42nd Ward

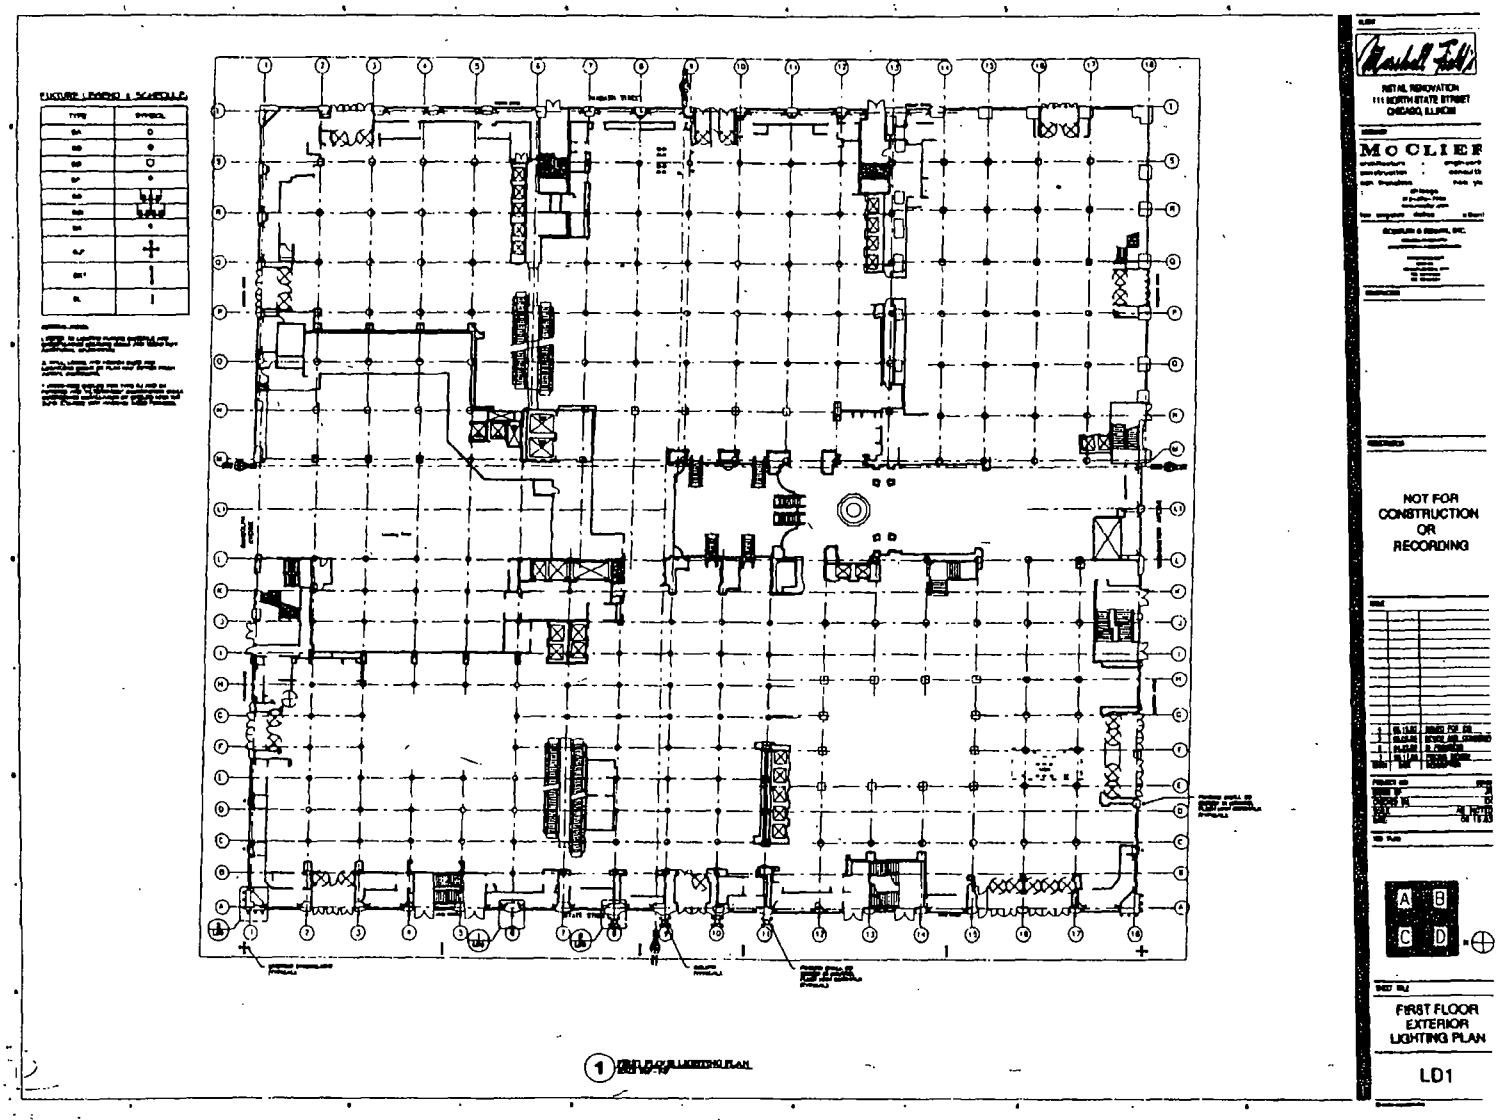

NOT FOR CONSTRUCTION OR RECORDING

FIRST FLOOR EXTERIOR LIGHTING PLAN

LD1

City of Chicago

O2013-7265

Office of the City Clerk

Document Tracking Sheet

Meeting Date:	9/11/2013
Sponsor(s):	Reilly, Brendan (42)
Type:	Ordinance
Title:	Grant(s) of privilege in public way for Manulife Financial - caissons
Committee(s) Assignment:	Committee on Transportation and Public Way

ORDINANCE
MANULIFE FINANCIAL
Acct. No. 382025 - 1
Permit No. 1107295

Be It Ordained by the City Council of the City of Chicago:

SECTION 1. Permission and authority are hereby given and granted to MANULIFE FINANCIAL, upon the terms and subject to the conditions of this ordinance to maintain and use, as now constructed, two (2) Caisson(s) under the public right-of-way adjacent to its premises known as 150 N. Michigan Ave..

Said Caisson(s) at N. Garland Ct measure(s):
One (1) at one hundred sixty-three (163) feet in length, and four (4) feet in width for a total of six hundred fifty-two (652) square feet.

Said Caisson(s) at E. Randolph measure(s):
One (1) at seventy-three (73) feet in length, and four (4) feet in width for a total of two hundred ninety-two (292) square feet.

The location of said privilege shall be as shown on prints kept on file with the Department of Business Affairs and Consumer Protection and the Office of the City Clerk.

Said privilege shall be constructed in accordance with plans and specifications approved by the Department of Planning and Development and Department of Transportation (Office of Underground Coordination).

This grant of privilege in the public way shall be subject to the provisions of Section 10-28-015 and all other required provisions of the Municipal Code of Chicago.

The grantee shall pay to the City of Chicago as compensation for the privilege #1107295 herein granted the sum of four hundred ($400.00) per annum in advance.

A 25% penalty will be added for payments received after due date.

The permit holder agrees to hold the City of Chicago harmless for any damage, relocation or replacement costs associated with damage, relocation or removal of private property caused by the City performing work in the public way.

Authority herein given and granted for a period of five (5) years from and after 03/31/2013.

Alderman _____

Brendan Reilly 42nd Ward

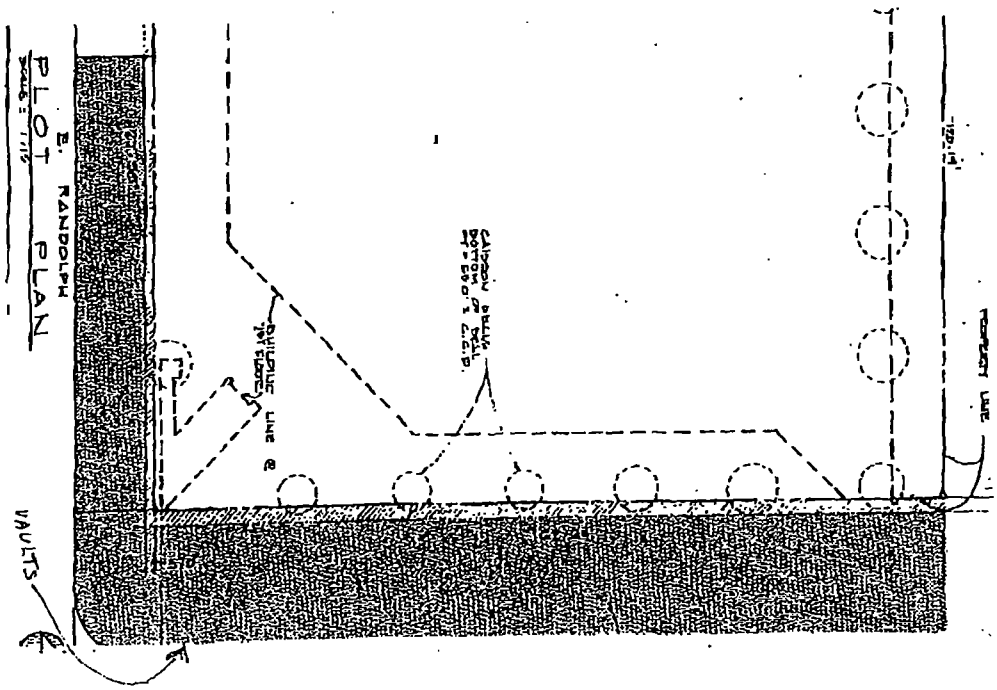
E. RANDOLPH
PLOT PLAN
VAULTS
PROPERTY LINE

City of Chicago

O2013-7269

Office of the City Clerk

Document Tracking Sheet

Meeting Date:	9/11/2013
Sponsor(s):	Reilly, Brendan (42)
Type:	Ordinance
Title:	Grant(s) of privilege in public way for Manulife Financial - guardrail
Committee(s) Assignment:	Committee on Transportation and Public Way

ORDINANCE
MANULIFE FINANCIAL
Acct. No. 382025 - 1
Permit No. 1107296

Be It Ordained by the City Council of the City of Chicago:

SECTION 1. Permission and authority are hereby given and granted to MANULIFE FINANCIAL, upon the terms and subject to the conditions of this ordinance to maintain and use, as now constructed, one (1) Guardrail on the public right-of-way adjacent to its premises known as 150 N. Michigan Ave..

Said Guardrail at N. Garland Court measure(s):
One (1) at one hundred (100) feet in length, and four (4) feet in width for a total of four hundred (400) square feet.

The location of said privilege shall be as shown on prints kept on file with the Department of Business Affairs and Consumer Protection and the Office of the City Clerk.

Said privilege shall be constructed in accordance with plans and specifications approved by the Department of Planning and Development and Department of Transportation (Division of Project Development).

This grant of privilege in the public way shall be subject to the provisions of Section 10-28-015 and all other required provisions of the Municipal Code of Chicago.

The grantee shall pay to the City of Chicago as compensation for the privilege #1107296 herein granted the sum of fourteen thousand eight hundred fifty-one ($14,851.00) per annum in advance.

A 25% penalty will be added for payments received after due date.

The permit holder agrees to hold the City of Chicago harmless for any damage, relocation or replacement costs associated with damage, relocation or removal of private property caused by the City performing work in the public way.

Authority herein given and granted for a period of five (5) years from and after 03/31/2013.

Alderman _____

Brendan Reilly 42nd Ward

(Page 3 of 4)

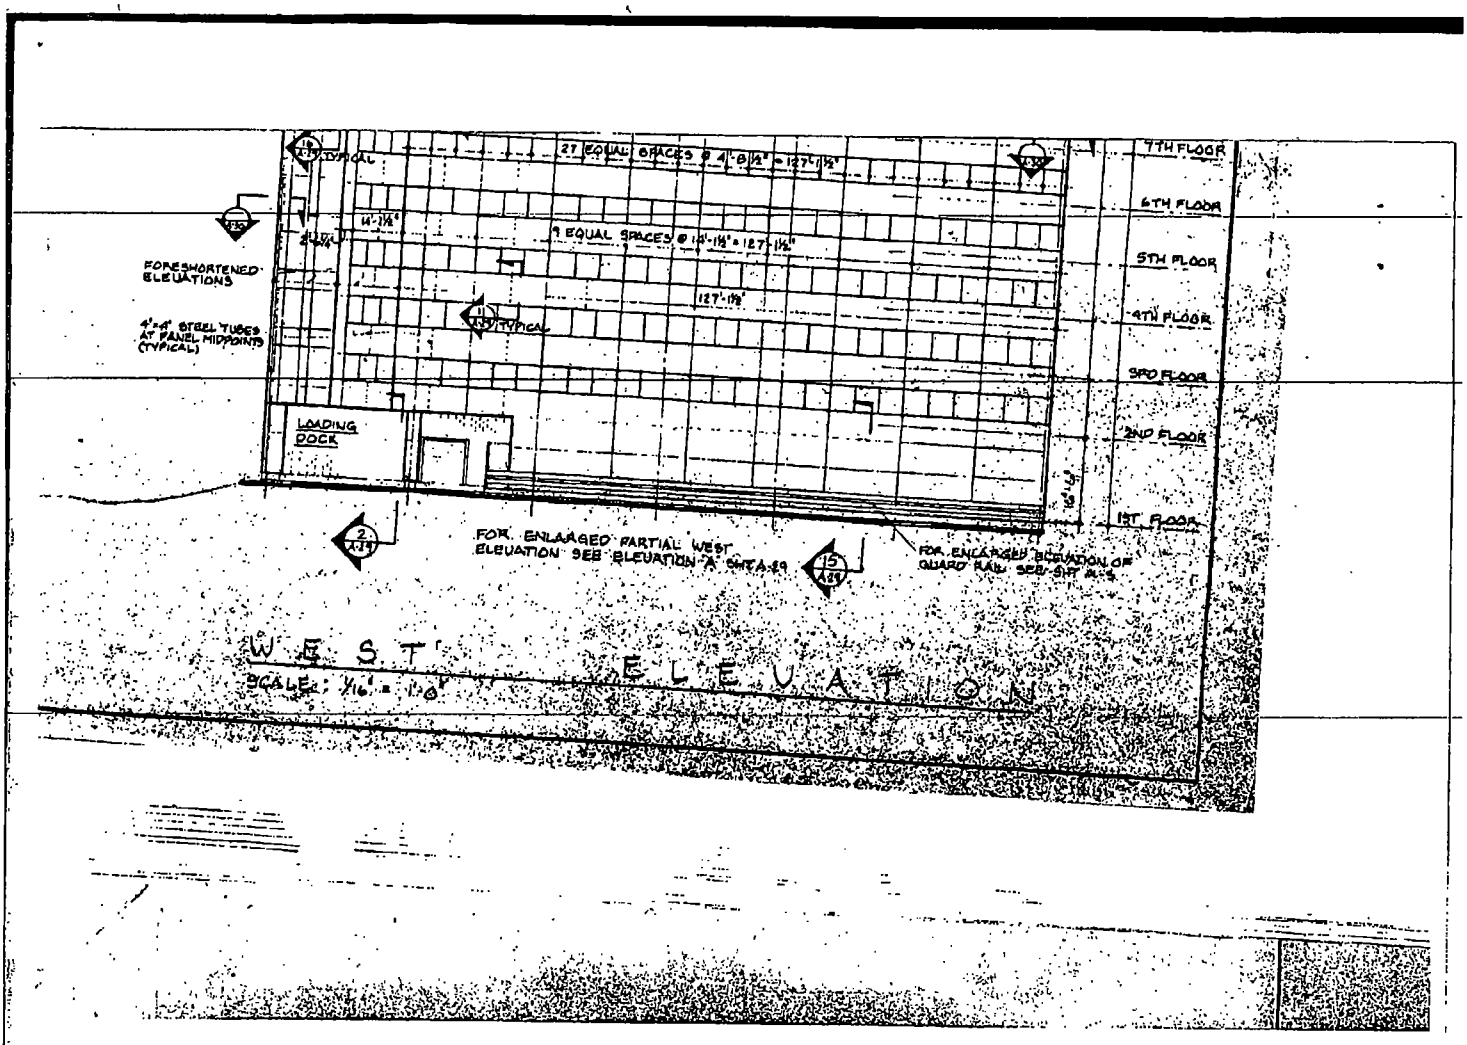
27 EQUAL SPACES @ 4'-8 1/2" = 127'-1 1/2"
9 EQUAL SPACES @ 14'-1 1/2" = 127'-1 1/2"
127'-1 1/2"
14'-1 1/4"
FORESHORTENED ELEVATIONS
4"x4" STEEL TUBES AT PANEL MIDPOINTS (TYPICAL)
LOADING DOCK
7TH FLOOR
6TH FLOOR
5TH FLOOR
4TH FLOOR
3RD FLOOR
2ND FLOOR
1ST FLOOR
FOR ENLARGED PARTIAL WEST ELEVATION SEE ELEVATION 'A' SHT A-2.1
FOR ENLARGED ELEVATION OF GUARD RAIL SEE SHT A-5
WEST ELEVATION
SCALE: 1/16" = 1'-0"

City of Chicago

O2013-7272

Office of the City Clerk

Document Tracking Sheet

Meeting Date:	9/11/2013
Sponsor(s):	Reilly, Brendan (42)
Type:	Ordinance
Title:	Grant(s) of privilege in public way for Manulife Financial - vaults
Committee(s) Assignment:	Committee on Transportation and Public Way

ORDINANCE
MANULIFE FINANCIAL
Acct. No. 382025 - 1
Permit No. 1107297

Be It Ordained by the City Council of the City of Chicago:

SECTION 1. Permission and authority are hereby given and granted to MANULIFE FINANCIAL, upon the terms and subject to the conditions of this ordinance to maintain and use, as now constructed, two (2) Vault(s) under the public right-of-way adjacent to its premises known as 150 N. Michigan Ave..

Said Vault(s) at N. MICHIGAN measure(s):
One (1) at one hundred seventy-six (176) feet in length, and thirteen (13) feet in width for a total of two thousand two hundred eighty-eight (2288) square feet.

Said Vault(s) at E. Randolph measure(s):
One (1) at fifty-four (54) feet in length, and fourteen (14) feet in width for a total of seven hundred fifty-six (756) square feet.

The location of said privilege shall be as shown on prints kept on file with the Department of Business Affairs and Consumer Protection and the Office of the City Clerk.

Said privilege shall be constructed in accordance with plans and specifications approved by the Department of Transportation (Office of Underground Coordination).

This grant of privilege in the public way shall be subject to the provisions of Section 10-28-015 and all other required provisions of the Municipal Code of Chicago.

The grantee shall pay to the City of Chicago as compensation for the privilege #1107297 herein granted the sum of twelve thousand three hundred fifty-three ($12,353.00) per annum in advance.

A 25% penalty will be added for payments received after due date.

The permit holder agrees to hold the City of Chicago harmless for any damage, relocation or replacement costs associated with damage, relocation or removal of private property caused by the City performing work in the public way.

Authority herein given and granted for a period of five (5) years from and after 03/31/2013.

Alderman _____

Brendan Reilly 42nd Ward

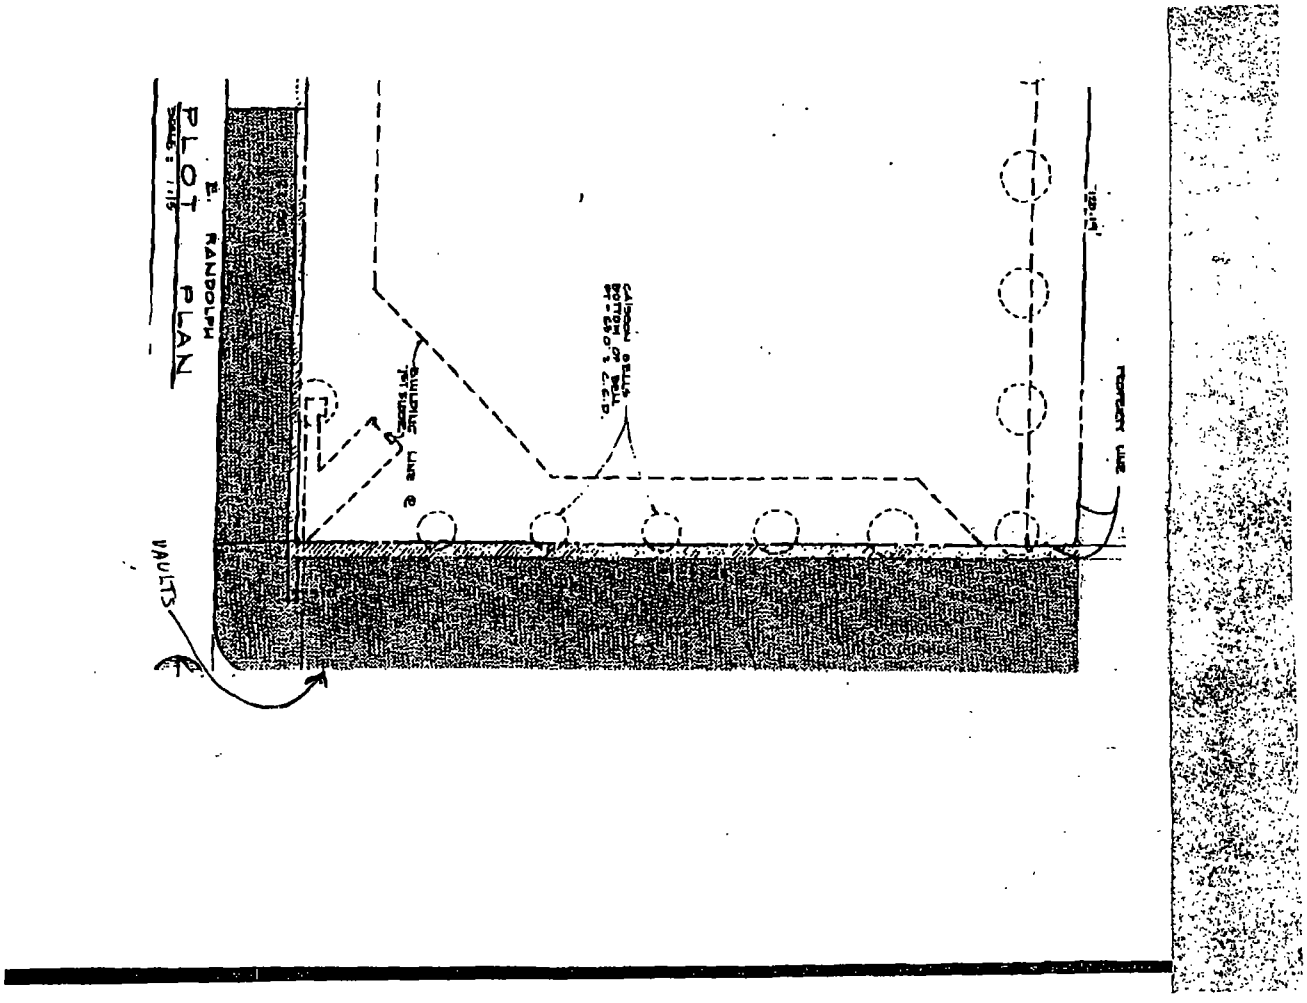
PLOT PLAN
E. RANDOLPH
VAULTS

City of Chicago

O2013-7275

Office of the City Clerk

Document Tracking Sheet

Meeting Date:	9/11/2013
Sponsor(s):	Reilly, Brendan (42)
Type:	Ordinance
Title:	Grant(s) of privilege in public way for Mecox Illinois, Inc.
Committee(s) Assignment:	Committee on Transportation and Public Way

ORDINANCE
MECOX, ILLINOIS, INC.
Acct. No. 326265 - 1
Permit No. 1107203

Be It Ordained by the City Council of the City of Chicago:

SECTION 1. Permission and authority are hereby given and granted to MECOX, ILLINOIS, INC., upon the terms and subject to the conditions of this ordinance to maintain and use, as now constructed, two (2) Planter(s) on the public right-of-way for beautification purposes adjacent to its premises known as 406 N. Clark St..

Said Planter(s) at N. Clark measure(s):
Two (2) at one point nine (1.9) foot in length, and one point nine (1.9) foot in width for a total of seven point two two (7.22) square feet.

Grantee must allow the required clear and unobstructed space for pedestrian passage at all times per rules and regulations approved by the Department of Transportation.

The location of said privilege shall be as shown on prints kept on file with the Department of Business Affairs and Consumer Protection and the Office of the City Clerk.

Said privilege shall be constructed in accordance with plans and specifications approved by the Department of Planning and Development and Department of Transportation (Division of Project Development).

This grant of privilege in the public way shall be subject to the provisions of Section 10-28-015 and all other required provisions of the Municipal Code of Chicago.

The grantee shall pay to the City of Chicago as compensation for the privilege #1107203 herein granted the sum of zero ($.00) per annum in advance.

A 25% penalty will be added for payments received after due date.

The permit holder agrees to hold the City of Chicago harmless for any damage, relocation or replacement costs associated with damage, relocation or removal of private property caused by the City performing work in the public way.

Authority herein given and granted for a period of five (5) years from and after 06/11/2013.

Alderman _____

Brendan Reilly 42nd Ward

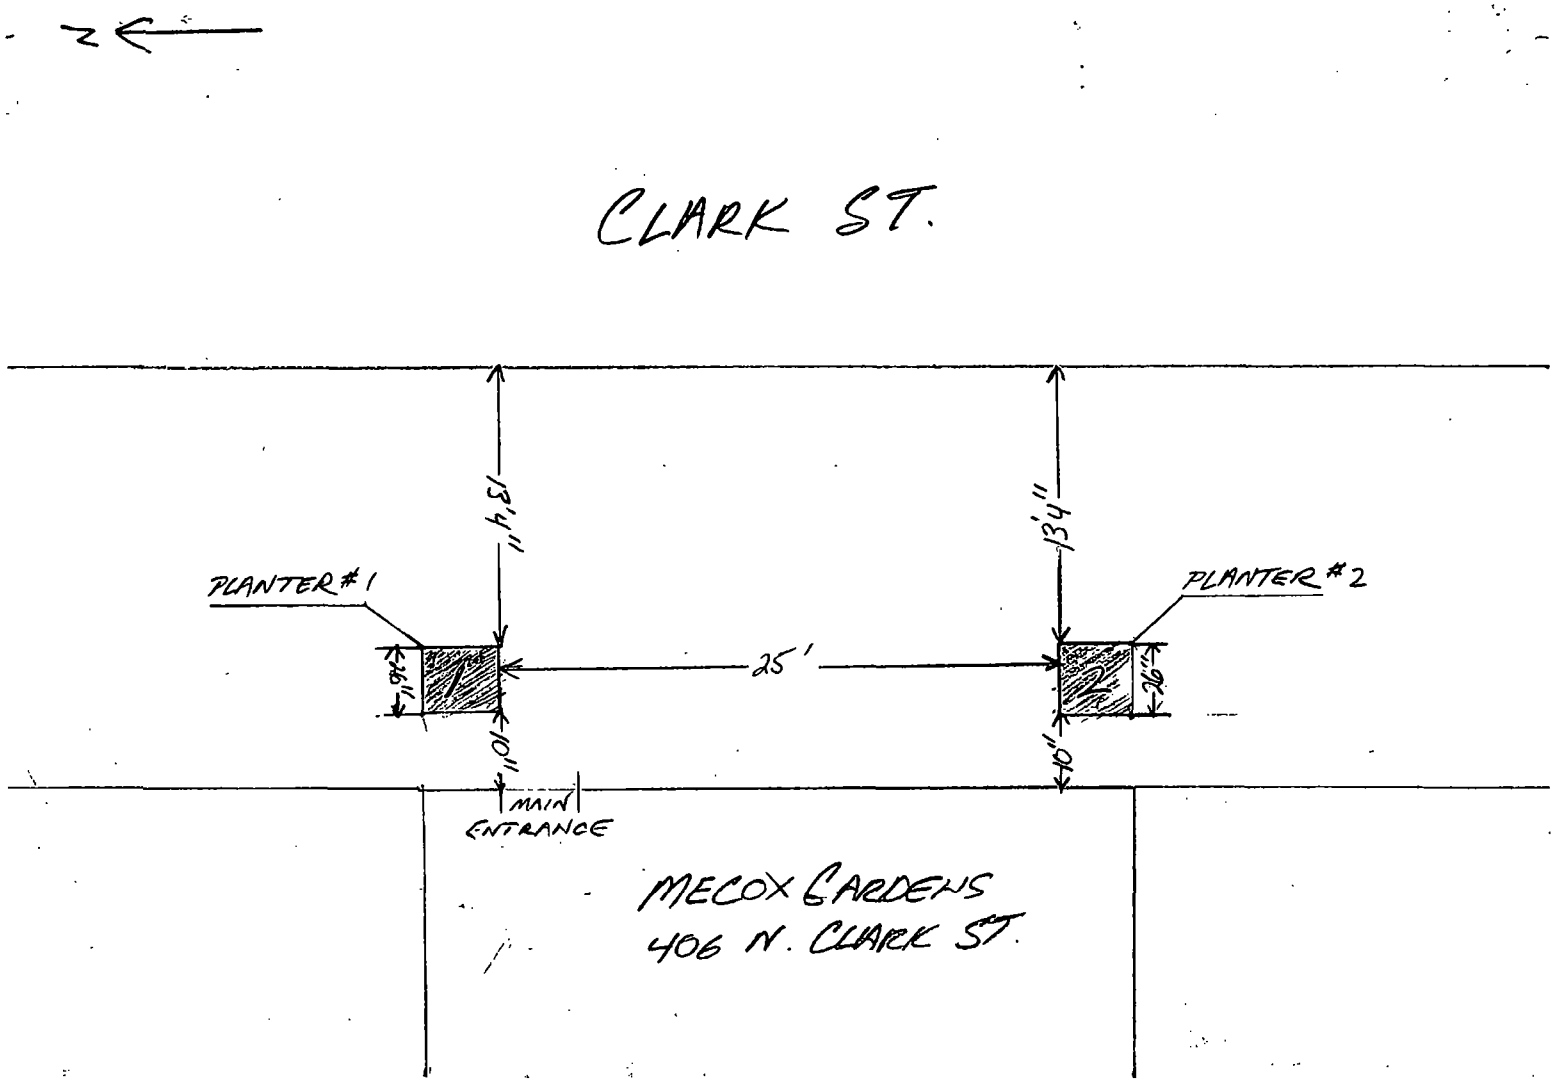
N
CLARK ST.
13'4"
13'4"
PLANTER #1
PLANTER #2
25'
26"
26"
10"
10"
MAIN ENTRANCE
MECOX GARDENS
406 N. CLARK ST.

City of Chicago

O2013-7277

Office of the City Clerk

Document Tracking Sheet

Meeting Date:	9/11/2013
Sponsor(s):	Reilly, Brendan (42)
Type:	Ordinance
Title:	Grant(s) of privilege in public way for MHF Chicago MC IV LLC
Committee(s) Assignment:	Committee on Transportation and Public Way

ORDINANCE
MHF CHICAGO MC IV LLC
Acct. No. 384336 - 1
Permit No. 1108422

Be It Ordained by the City Council of the City of Chicago:

SECTION 1. Permission and authority are hereby given and granted to MHF CHICAGO MC IV LLC, upon the terms and subject to the conditions of this ordinance to construct, install, maintain and use three (3) Flag Pole(s) projecting over the public right-of-way adjacent to its premises known as 66 E. Wacker Dr..

Said Flag Pole(s) at East Wacker Place measure(s):
Three (3) at five point five (5.5) feet in length, and one (1) foot in width for a total of sixteen point five (16.5) square feet.

The location of said privilege shall be as shown on prints kept on file with the Department of Business Affairs and Consumer Protection and the Office of the City Clerk.

Said privilege shall be constructed in accordance with plans and specifications approved by the Department of Transportation (Division of Project Development).

This grant of privilege in the public way shall be subject to the provisions of Section 10-28-015 and all other required provisions of the Municipal Code of Chicago.

The grantee shall pay to the City of Chicago as compensation for the privilege #1108422 herein granted the sum of two hundred twenty-five ($225.00) per annum in advance.

A 25% penalty will be added for payments received after due date.

The permit holder agrees to hold the City of Chicago harmless for any damage, relocation or replacement costs associated with damage, relocation or removal of private property caused by the City performing work in the public way.

Authority herein given and granted for a period of five (5) years from and after Date of Passage.

Alderman _____

Brendan Reilly 42nd Ward

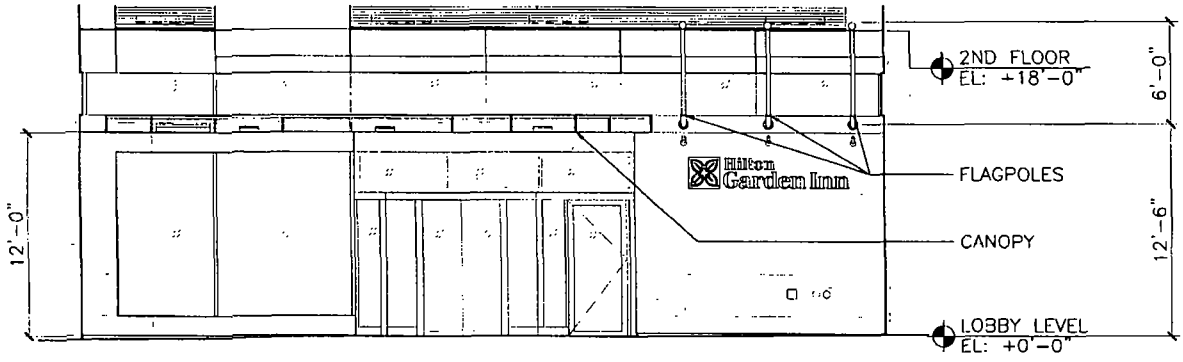

LOBBY LEVEL PARTIAL ELEVATION

SCALE: 1/8" = 1'-0"

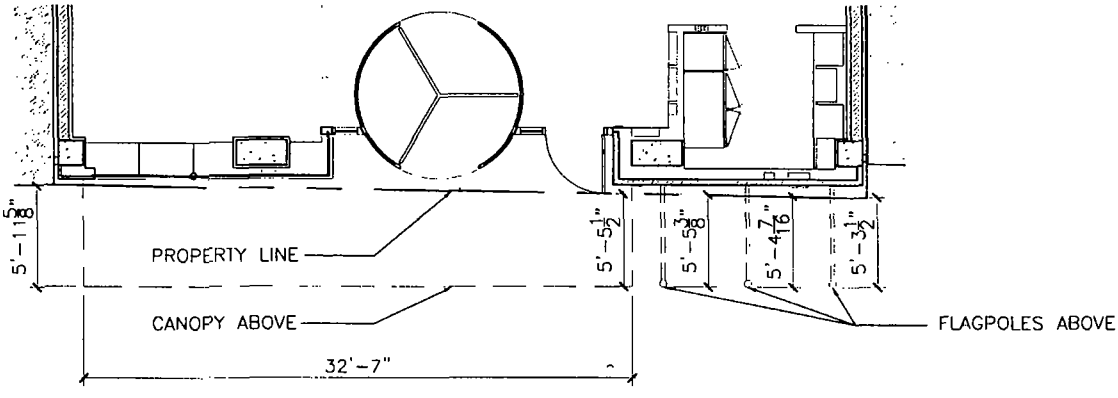

LOBBY LEVEL PARTIAL PLAN

SCALE. 1/8" = 1'-0"

City of Chicago

O2013-7279

Office of the City Clerk

Document Tracking Sheet

Meeting Date:	9/11/2013
Sponsor(s):	Reilly, Brendan (42)
Type:	Ordinance
Title:	Grant(s) of privilege in public way for Monk's Pub
Committee(s) Assignment:	Committee on Transportation and Public Way

ORDINANCE
MONK'S PUB
Acct. No. 202 - 2
Permit No. 1108466

Be It Ordained by the City Council of the City of Chicago:

SECTION 1. Permission and authority are hereby given and granted to MONK'S PUB, upon the terms and subject to the conditions of this ordinance to maintain and use one (1) sign(s) projecting over the public right-of-way attached to its premises known as 205-207 W. Lake St..

Said sign structure(s) measures as follows; along W. Lake Street:
One (1) at four (4) feet in length, three (3) feet in height and fourteen (14) feet above grade level.

The location of said privilege shall be as shown on prints kept on file with the Department of Business Affairs and Consumer Protection and the Office of the City Clerk.

Said privilege shall be constructed in accordance with plans and specifications approved by the Department of Transportation (Division of Project Development) and Zoning Department - Signs.

This grant of privilege in the public way shall be subject to the provisions of Section 10-28-015 and all other required provisions of the Municipal Code of Chicago.

The grantee shall pay to the City of Chicago as compensation for the privilege #1108466 herein granted the sum of one hundred ($100.00) per annum in advance.

A 25% penalty will be added for payments received after due date.

The permit holder agrees to hold the City of Chicago harmless for any damage, relocation or replacement costs associated with damage, relocation or removal of private property caused by the City performing work in the public way.

Authority herein given and granted for a period of five (5) years from and after 07/09/2013.

Alderman _____

Brendan Reilly 42nd Ward

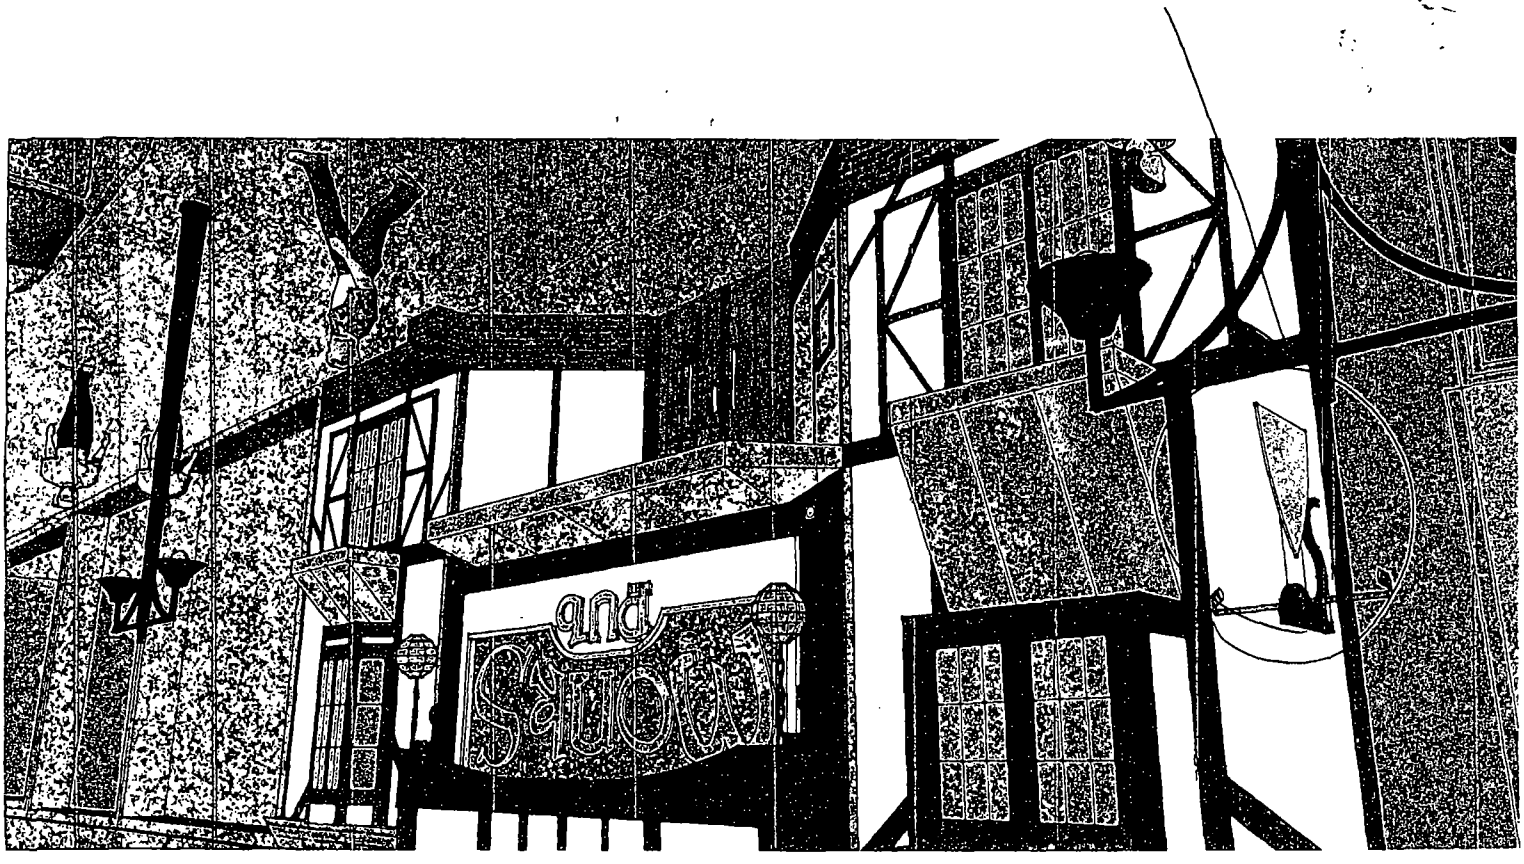
and
Saloon

City of Chicago

O2013-7281

Office of the City Clerk

Document Tracking Sheet

Meeting Date:	9/11/2013
Sponsor(s):	Reilly, Brendan (42)
Type:	Ordinance
Title:	Grant(s) of privilege in public way for Mory's Ltd.
Committee(s) Assignment:	Committee on Transportation and Public Way

ORDINANCE
MORY'S, LTD.
Acct. No. 2681 - 1
Permit No. 1107821

Be It Ordained by the City Council of the City of Chicago:

SECTION 1. Permission and authority are hereby given and granted to MORY'S, LTD., upon the terms and subject to the conditions of this ordinance to maintain and use, as now constructed, five (5) Light Fixture(s) projecting over the public right-of-way adjacent to its premises known as 806 N. Rush St..

Said Light Fixture(s) at N. Rush measure(s):
Five (5) at two (2) feet in length, three point three three (3.33) feet in width and ten point three three (10.33) feet above grade level.

The location of said privilege shall be as shown on prints kept on file with the Department of Business Affairs and Consumer Protection and the Office of the City Clerk.

Said privilege shall be constructed in accordance with plans and specifications approved by the Department of Transportation (Division of Project Development).

This grant of privilege in the public way shall be subject to the provisions of Section 10-28-015 and all other required provisions of the Municipal Code of Chicago.

The grantee shall pay to the City of Chicago as compensation for the privilege #1107821 herein granted the sum of ninety-five ($95.00) per annum in advance.

A 25% penalty will be added for payments received after due date.

The permit holder agrees to hold the City of Chicago harmless for any damage, relocation or replacement costs associated with damage, relocation or removal of private property caused by the City performing work in the public way.

Authority herein given and granted for a period of five (5) years from and after 06/11/2013.

Alderman _____

Brendan Reilly 42nd Ward

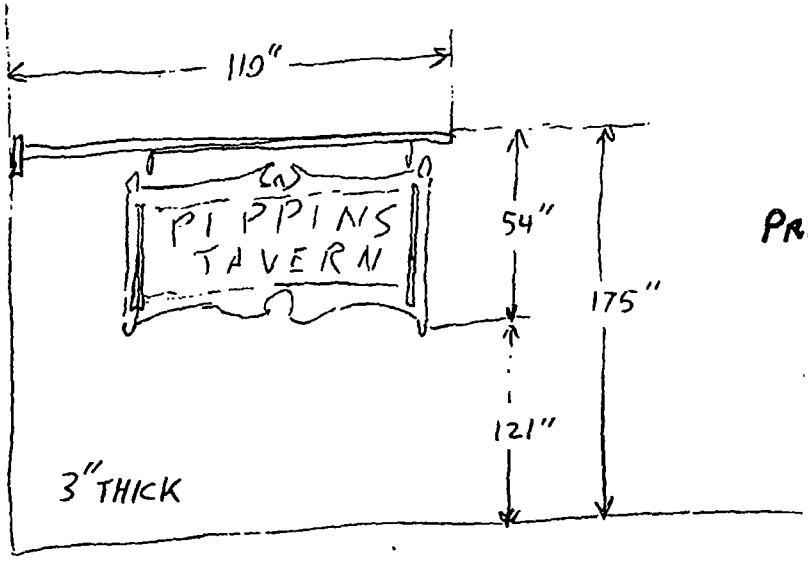

PREVIOUSELY PERMITTED.

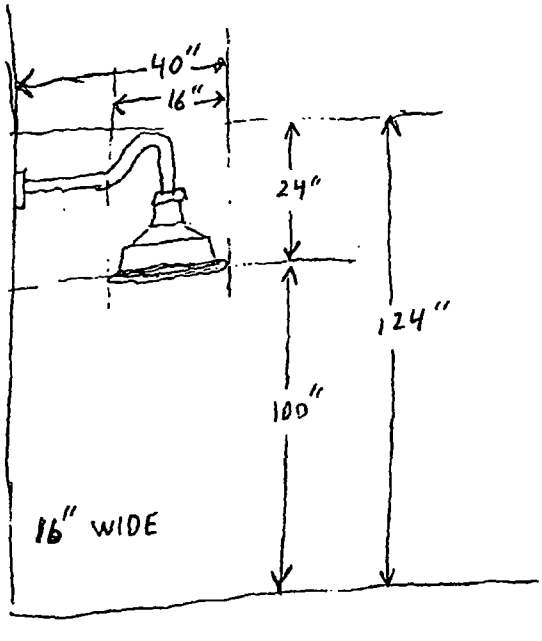

City of Chicago

O2013-7284

Office of the City Clerk

Document Tracking Sheet

Meeting Date:	9/11/2013
Sponsor(s):	Reilly, Brendan (42)
Type:	Ordinance
Title:	Grant(s) of privilege in public way for Music and Dance Theater Chicago
Committee(s) Assignment:	Committee on Transportation and Public Way

ORDINANCE
MUSIC AND DANCE THEATER CHICAGO
Acct. No. 250547 - 1
Permit No. 1102794

Be It Ordained by the City Council of the City of Chicago:

SECTION 1. Permission and authority are hereby given and granted to MUSIC AND DANCE THEATER CHICAGO, upon the terms and subject to the conditions of this ordinance to maintain and use, as now constructed, one (1) Manhole(s) under the public right-of-way adjacent to its premises known as 205 E. Randolph St..

Said Manhole(s) at E. RANDOLPH ST. measure(s):
One (1) at six (6) feet in length, and six (6) feet in width for a total of thirty-six (36) square feet.

The location of said privilege shall be as shown on prints kept on file with the Department of Business Affairs and Consumer Protection and the Office of the City Clerk.

Said privilege shall be constructed in accordance with plans and specifications approved by the Department of Transportation (Office of Underground Coordination) and Department of Water Management.

This grant of privilege in the public way shall be subject to the provisions of Section 10-28-015 and all other required provisions of the Municipal Code of Chicago.

The grantee shall pay to the City of Chicago as compensation for the privilege #1102794 herein granted the sum of four hundred ($400.00) per annum in advance.

A 25% penalty will be added for payments received after due date.

The permit holder agrees to hold the City of Chicago harmless for any damage, relocation or replacement costs associated with damage, relocation or removal of private property caused by the City performing work in the public way.

Authority herein given and granted for a period of five (5) years from and after 07/31/2012.

Alderman _____

Brendan Reilly 42nd Ward

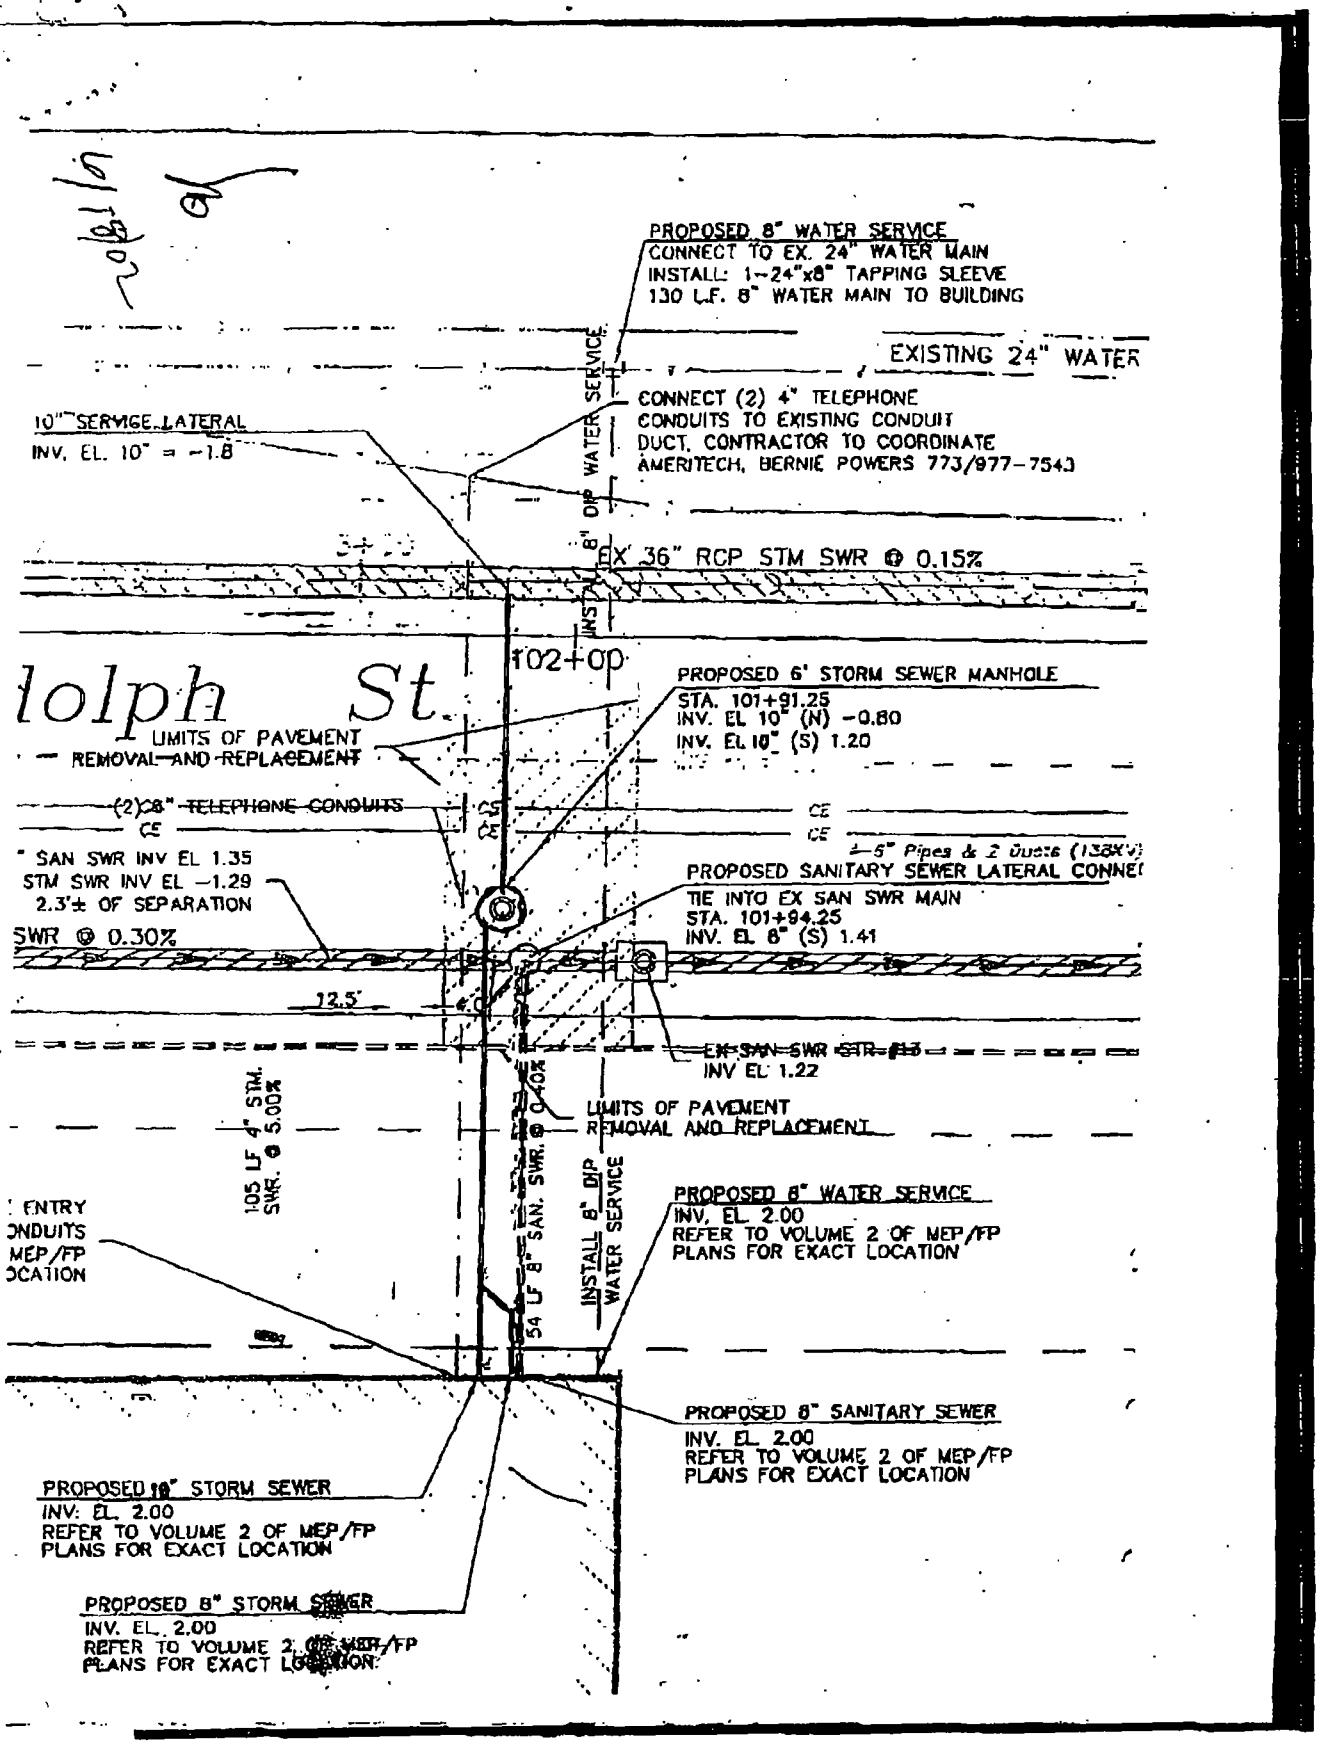
PROPOSED 8" WATER SERVICE
CONNECT TO EX. 24" WATER MAIN
INSTALL: 1-24"x8" TAPPING SLEEVE
130 L.F. 8" WATER MAIN TO BUILDING
EXISTING 24" WATER
CONNECT (2) 4" TELEPHONE CONDUITS TO EXISTING CONDUIT DUCT. CONTRACTOR TO COORDINATE AMERITECH, BERNIE POWERS 773/977-7543
10" SERVICE LATERAL
INV. EL. 10" = -1.8
INSTALL 8" DIP WATER SERVICE
EX 36" RCP STM SWR @ 0.15%
102+00
lolph St.
PROPOSED 6' STORM SEWER MANHOLE
STA. 101+91.25
INV. EL 10" (N) -0.80
INV. EL 10" (S) 1.20
LIMITS OF PAVEMENT REMOVAL AND REPLACEMENT
(2)8" TELEPHONE CONDUITS
CE
CE
CE
1-5" Pipes & 2 Ducts (138'V)
" SAN SWR INV EL 1.35
STM SWR INV EL -1.29
2.3'± OF SEPARATION
SWR @ 0.30%
PROPOSED SANITARY SEWER LATERAL CONNE
TIE INTO EX SAN SWR MAIN
STA. 101+94.25
INV. EL 8" (S) 1.41
12.5'
EX SAN SWR STR #13
INV EL 1.22
105 LF 4" STM. SWR. @ 5.00%
LIMITS OF PAVEMENT REMOVAL AND REPLACEMENT
54 LF 8" SAN. SWR. @ 0.40%
INSTALL 8" DIP WATER SERVICE
PROPOSED 8" WATER SERVICE
INV. EL 2.00
REFER TO VOLUME 2 OF MEP/FP PLANS FOR EXACT LOCATION
ENTRY
ONDUITS
MEP/FP
OCATION
PROPOSED 8" SANITARY SEWER
INV. EL 2.00
REFER TO VOLUME 2 OF MEP/FP PLANS FOR EXACT LOCATION
PROPOSED 10" STORM SEWER
INV. EL 2.00
REFER TO VOLUME 2 OF MEP/FP PLANS FOR EXACT LOCATION
PROPOSED 8" STORM SEWER
INV. EL 2.00
REFER TO VOLUME 2 OF MEP/FP
PLANS FOR EXACT LOCATION

City of Chicago

O2013-7285

Office of the City Clerk

Document Tracking Sheet

Meeting Date:	9/11/2013
Sponsor(s):	Reilly, Brendan (42)
Type:	Ordinance
Title:	Grant(s) of privilege in public way for Nails Studio
Committee(s) Assignment:	Committee on Transportation and Public Way

ORDINANCE
NAILS STUDIO
Acct. No. 371513 - 1
Permit No. 1102221

Be It Ordained by the City Council of the City of Chicago:

SECTION 1. Permission and authority are hereby given and granted to NAILS STUDIO, upon the terms and subject to the conditions of this ordinance to maintain and use one (1) sign(s) projecting over the public right-of-way attached to its premises known as 18 E. Adams St..

Said sign structure(s) measures as follows; along Adams:
One (1) at nine point two five (9.25) feet in length, six point zero eight (6.08) feet in height and seven point seven five (7.75) feet above grade level.

The location of said privilege shall be as shown on prints kept on file with the Department of Business Affairs and Consumer Protection and the Office of the City Clerk.

Said privilege shall be constructed in accordance with plans and specifications approved by the Department of Transportation (Division of Project Development) and Zoning Department - Signs.

This grant of privilege in the public way shall be subject to the provisions of Section 10-28-015 and all other required provisions of the Municipal Code of Chicago.

The grantee shall pay to the City of Chicago as compensation for the privilege #1102221 herein granted the sum of three hundred ($300.00) per annum in advance.

A 25% penalty will be added for payments received after due date.

The permit holder agrees to hold the City of Chicago harmless for any damage, relocation or replacement costs associated with damage, relocation or removal of private property caused by the City performing work in the public way.

Authority herein given and granted for a period of five (5) years from and after Date of Passage.

Alderman _____

Brendan Reilly 42nd Ward

Nail

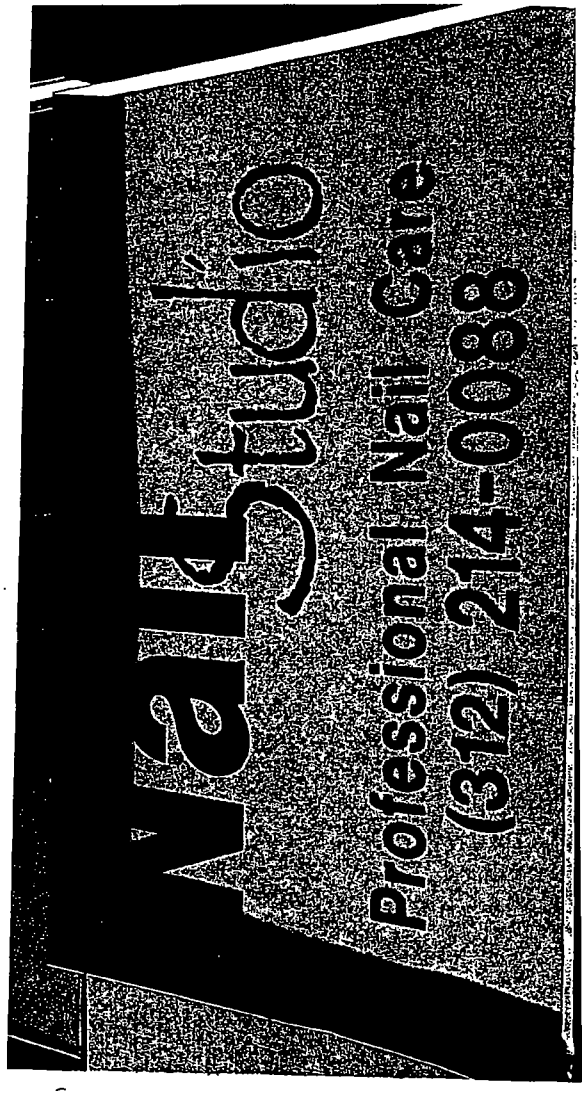
Professional Nail Care
(312) 214-0088

City of Chicago

O2013-7286

Office of the City Clerk

Document Tracking Sheet

Meeting Date:	9/11/2013
Sponsor(s):	Reilly, Brendan (42)
Type:	Ordinance
Title:	Grant(s) of privilege in public way for National Broadcasting Company
Committee(s) Assignment:	Committee on Transportation and Public Way

ORDINANCE
NATIONAL BROADCASTING COMPANY
Acct. No. 85315 - 1
Permit No. 1107758

Be It Ordained by the City Council of the City of Chicago:

SECTION 1. Permission and authority are hereby given and granted to NATIONAL BROADCASTING COMPANY, upon the terms and subject to the conditions of this ordinance to maintain and use, as now constructed, three (3) Conduit(s) under the public right-of-way adjacent to its premises known as 125-250 E. North Water St..

Said Conduit(s) at East North Water Street measure(s):
Three (3) at four hundred ninety-four (494) feet in length, and point two five (.25) feet in width for a total of three hundred seventy point five (370.5) square feet.

The location of said privilege shall be as shown on prints kept on file with the Department of Business Affairs and Consumer Protection and the Office of the City Clerk.

Said privilege shall be constructed in accordance with plans and specifications approved by the Department of Transportation (Division of Project Development) and Department of Transportation (Office of Underground Coordination).

This grant of privilege in the public way shall be subject to the provisions of Section 10-28-015 and all other required provisions of the Municipal Code of Chicago.

The grantee shall pay to the City of Chicago as compensation for the privilege #1107758 herein granted the sum of eight thousand eight hundred ninety-two ($8,892.00) per annum in advance.

A 25% penalty will be added for payments received after due date.

The permit holder agrees to hold the City of Chicago harmless for any damage, relocation or replacement costs associated with damage, relocation or removal of private property caused by the City performing work in the public way.

Authority herein given and granted for a period of five (5) years from and after 07/09/2013.

Alderman _____

Brendan Reilly 42nd Ward

Jun-05-03 11:28 From-BURTON MATARUS ALD 42 WARD 3127441728 T-886 P.04/04 F-934

P:\Project\Acad\NBC\BA\dwg\01.dwg, 05/27/2003 01:21:46 PM, mcope

COOK COUNTY
CHICAGO, ILLINOIS

PROJECT PLANNER: JAMES R. JACKSON P.E.

NBC 5

CONDUIT INSTALLATION FROM NBC TOWER (NORTH WATER & COLUMBUS) TO 401 NORTH MICHIGAN AVENUE BUILDING (NORTH WATER & MICHIGAN)

CHICAGO, ILLINOIS

INDEX TO SHEETS

1. GENERAL NOTES
4-A. PROJECT PLAN VIEW
5. STANDARD CONSTRUCTION DETAILS

LEGEND

- PROPOSED BRIDGE ATTACHMENT CONDUIT
- PROPOSED JUNCTION BOX
- EXISTING FIRE HYDRANT
- EXISTING TRAFFIC LIGHT
- EXISTING STREET LIGHT
- EXISTING UTILITY POLE
- EXISTING STREET SIGN
- EXISTING GARBAGE CAN
- EXISTING PLANTER
- EXISTING BIKE RACK
- EXISTING SUPPORT/COLUMN
- EXISTING TREE
- PROPERTY LINE
- FENCE

SITE LOCATION MAP

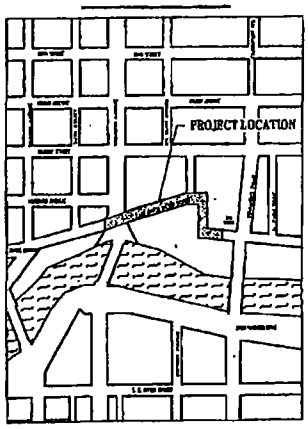

ENGINEER'S ESTIMATE OF MATERIALS

494 LINEAR FEET OF 3-3" EMT STEEL CONDUITS
6-3" DIAMETER EXPANSION JOINT COUPLINGS
3-3'X3'X3' JUNCTION BOXES

JAMES R. JACKSON 081-002080 REGISTERED PROFESSIONAL ENGINEER STATE OF ILLINOIS

EXPIRES 11-30-2003

SIGNATURE

5/27/03
DATE

CONTRACTOR:

KELSO BURNETT CO.
212 WEST VAN BUREN STREET
7TH FLOOR
CHICAGO, ILLINOIS 60607

NOTE:
ONLY PRINTS WITH AN EMBOSSED SEAL ARE TO BE USED DURING CONSTRUCTION AND CONSIDERED OFFICIAL COPIES. THESE PLANS ARE NOT TRANSFERABLE.

ENGINEER:

hbk ENGINEERING

HBK ENGINEERING, LLC

N

NBC-BA-1

hbk ENGINEERING

NBC 5
454 N. COLUMBUS DRIVE
CHICAGO, ILLINOIS
60611
(312) 836-5020

CONTRACTOR:
KELSO-BURNETT CO.
212 WEST VAN BUREN STREET
7TH FLOOR
CHICAGO, ILLINOIS
60607

TITLE:
CONDUIT INSTALLATION FROM NBC TOWER TO 401 N. MICHIGAN CHICAGO, ILLINOIS

REVISIONS

NO	DATE	DESCRIPTION	BY
1			
2			
3			
4			
5			
6			
7			
8			

DRAWN BY:	MJC	CHECKED BY:	JRJ
APPROVED BY:	JRJ		
PROJECT NUMBER:	03.NBA1		
FILE NUMBER:	03-105		
DATE:	5-27-03		
SCALE:	N.T.S.		
SHEET:	1 OF: 6		

City of Chicago

O2013-7289

Office of the City Clerk

Document Tracking Sheet

Meeting Date:	9/11/2013
Sponsor(s):	Reilly, Brendan (42)
Type:	Ordinance
Title:	Grant(s) of privilege in public way for New Chicago Rush Currency Exch
Committee(s) Assignment:	Committee on Transportation and Public Way

ORDINANCE
NEW CHICAGO RUSH CURRENCY EXCH
Acct. No. 44405 - 1
Permit No. 1108365

Be It Ordained by the City Council of the City of Chicago:

SECTION 1. Permission and authority are hereby given and granted to NEW CHICAGO RUSH CURRENCY EXCH, upon the terms and subject to the conditions of this ordinance to maintain and use one (1) sign(s) projecting over the public right-of-way attached to its premises known as 62 E. Chicago Ave..

Said sign structure(s) measures as follows; along E. Chicago Avenue:
One (1) at eight (8) feet in length, twelve (12) feet in height and nine point five (9.5) feet above grade level.

The location of said privilege shall be as shown on prints kept on file with the Department of Business Affairs and Consumer Protection and the Office of the City Clerk.

Said privilege shall be constructed in accordance with plans and specifications approved by the Department of Transportation (Division of Project Development) and Zoning Department - Signs.

This grant of privilege in the public way shall be subject to the provisions of Section 10-28-015 and all other required provisions of the Municipal Code of Chicago.

The grantee shall pay to the City of Chicago as compensation for the privilege #1108365 herein granted the sum of three hundred ($300.00) per annum in advance.

A 25% penalty will be added for payments received after due date.

The permit holder agrees to hold the City of Chicago harmless for any damage, relocation or replacement costs associated with damage, relocation or removal of private property caused by the City performing work in the public way.

Authority herein given and granted for a period of five (5) years from and after 07/09/2013.

Alderman _____

Brendan Reilly 42nd Ward

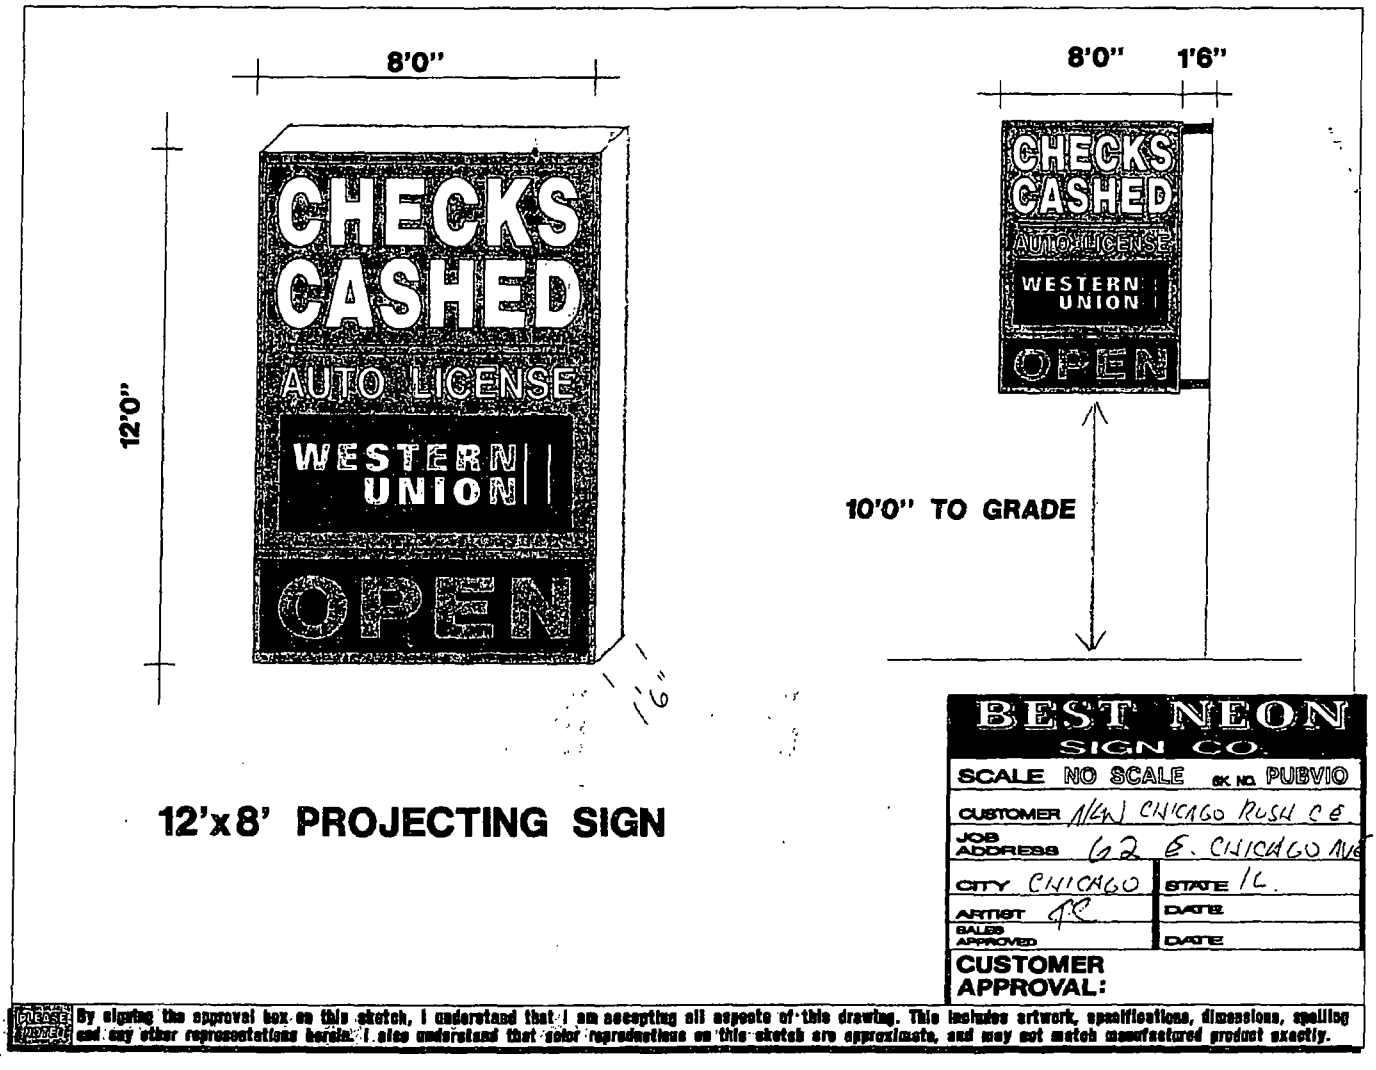

12'x8' PROJECTING SIGN

BEST NEON SIGN CO.	
SCALE NO SCALE	BK NO. PUEVIO
CUSTOMER NEW CHICAGO RUSH C &	
JOB ADDRESS 62 E. CHICAGO AVE	
CITY CHICAGO	STATE IL.
ARTIST AR	DATE
SALES APPROVED	DATE
CUSTOMER APPROVAL:	

PLEASE PROOFREAD By signing the approval box on this sketch, I understand that I am accepting all aspects of this drawing. This includes artwork, specifications, dimensions, spelling and any other representations herein. I also understand that color reproductions on this sketch are approximate, and may not match manufactured product exactly.

City of Chicago

O2013-7291

Office of the City Clerk

Document Tracking Sheet

Meeting Date:	9/11/2013
Sponsor(s):	Reilly, Brendan (42)
Type:	Ordinance
Title:	Grant(s) of privilege in public way for Next Randolph & Wells Park
Committee(s) Assignment:	Committee on Transportation and Public Way

ORDINANCE
NEXT RANDOLPH & WELLS PARK
Acct. No. 263082 - 1
Permit No. 1108294

Be It Ordained by the City Council of the City of Chicago:

SECTION 1. Permission and authority are hereby given and granted to NEXT RANDOLPH & WELLS PARK, upon the terms and subject to the conditions of this ordinance to maintain and use three (3) sign(s) projecting over the public right-of-way attached to its premises known as 200 W. Randolph St..

Said sign structure(s) measures as follows; along W. RANDOLPH:
One (1) at four (4) feet in length, twenty (20) feet in height and thirty-six (36) feet above grade level.
One (1) at eight (8) feet in length, twelve (12) feet in height and forty-five point seven five (45.75) feet above grade level.

Said sign structure(s) measures as follows; along N. WELLS:
One (1) at eight (8) feet in length, twelve (12) feet in height and ten (10) feet above grade level.

The location of said privilege shall be as shown on prints kept on file with the Department of Business Affairs and Consumer Protection and the Office of the City Clerk.

Said privilege shall be constructed in accordance with plans and specifications approved by the Department of Transportation (Division of Project Development) and Zoning Department - Signs.

This grant of privilege in the public way shall be subject to the provisions of Section 10-28-015 and all other required provisions of the Municipal Code of Chicago.

The grantee shall pay to the City of Chicago as compensation for the privilege #1108294 herein granted the sum of nine hundred ($900.00) per annum in advance.

A 25% penalty will be added for payments received after due date.

The permit holder agrees to hold the City of Chicago harmless for any damage, relocation or replacement costs associated with damage, relocation or removal of private property caused by the City performing work in the public way.

Authority herein given and granted for a period of five (5) years from and after 07/09/2013.

Alderman _____

Brendan Reilly 42nd Ward

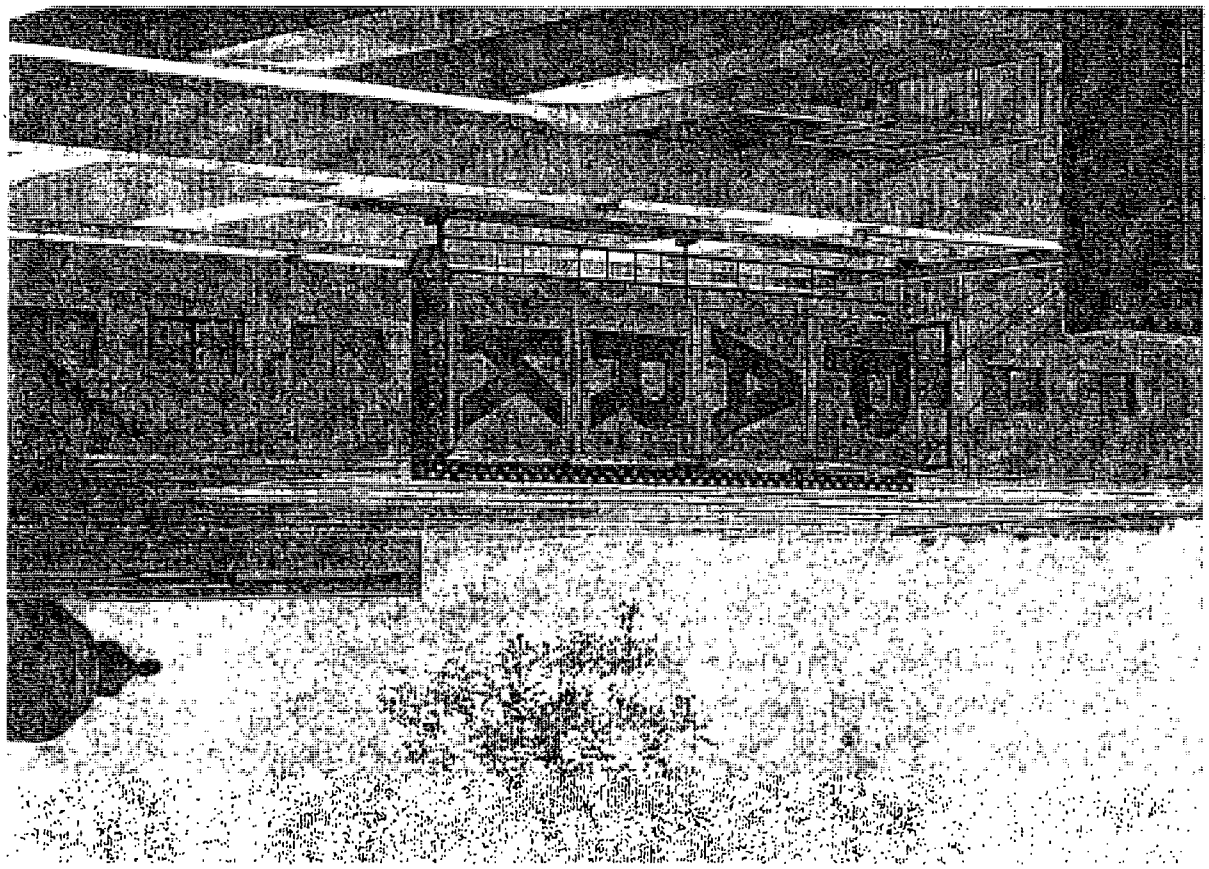

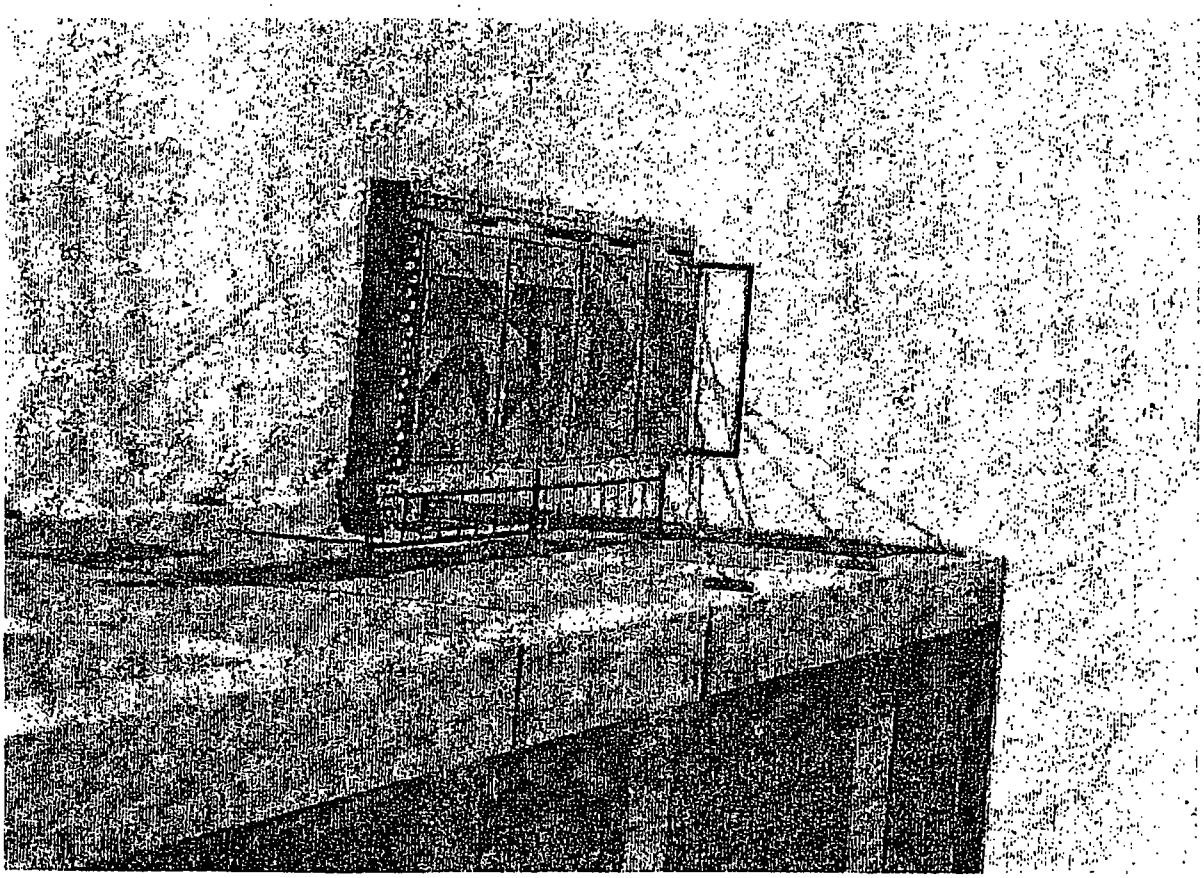

City of Chicago

O2013-7293

Office of the City Clerk

Document Tracking Sheet

Meeting Date:	9/11/2013
Sponsor(s):	Reilly, Brendan (42)
Type:	Ordinance
Title:	Grant(s) of privilege in public way for Northwestern Memorial Hospital - bollards
Committee(s) Assignment:	Committee on Transportation and Public Way

ORDINANCE
NORTHWESTERN MEMORIAL HOSPITAL
Acct. No. 85392 - 10
Permit No. 1107693

Be It Ordained by the City Council of the City of Chicago:

SECTION 1. Permission and authority are hereby given and granted to NORTHWESTERN MEMORIAL HOSPITAL, upon the terms and subject to the conditions of this ordinance to maintain and use, as now constructed, three (3) Bollard(s) on the public right-of-way adjacent to its premises known as 401 E. Erie St..

Said Bollard(s) at E. Erie measure(s):
Three (3) at nine point one five (9.15) feet in length, and twelve point two five (12.25) feet in width for a total of three hundred thirty-six point two six (336.26) square feet.

The location of said privilege shall be as shown on prints kept on file with the Department of Business Affairs and Consumer Protection and the Office of the City Clerk.

Said privilege shall be constructed in accordance with plans and specifications approved by the Department of Planning and Development and Department of Transportation (Division of Project Development).

This grant of privilege in the public way shall be subject to the provisions of Section 10-28-015 and all other required provisions of the Municipal Code of Chicago.

The grantee shall pay to the City of Chicago as compensation for the privilege #1107693 herein granted the sum of two hundred twenty-five ($225.00) per annum in advance.

A 25% penalty will be added for payments received after due date.

The permit holder agrees to hold the City of Chicago harmless for any damage, relocation or replacement costs associated with damage, relocation or removal of private property caused by the City performing work in the public way.

Authority herein given and granted for a period of five (5) years from and after 07/29/2013.

Alderman _____

Brendan Reilly 42nd Ward

Code Blue I-s

The **CB I-s** is the original Code Blue Pedestal unit and sets the industry standard for rugged construction, full feature availability and high visibility. The **CB I-s** is easily recognized throughout a full 360-degree area. The user friendly lighted faceplate and the integral area light ensures rapid location in an open environment.

Code Blue Unit Specifications

	CB I-s
Height	9' 1-⅞"
Width or Diameter	12-¼"
Depth	-
Housing Material and Thickness	.25" steel
Weight	375 lbs.

City of Chicago

O2013-7295

Office of the City Clerk

Document Tracking Sheet

Meeting Date:	9/11/2013
Sponsor(s):	Reilly, Brendan (42)
Type:	Ordinance
Title:	Grant(s) of privilege in public way for Northwestern Memorial Hospital - conduits
Committee(s) Assignment:	Committee on Transportation and Public Way

ORDINANCE
NORTHWESTERN MEMORIAL HOSPITAL
Acct. No. 85392 - 10
Permit No. 1107692

Be It Ordained by the City Council of the City of Chicago:

SECTION 1. Permission and authority are hereby given and granted to NORTHWESTERN MEMORIAL HOSPITAL, upon the terms and subject to the conditions of this ordinance to maintain and use, as now constructed, four (4) Conduit(s) under the public right-of-way adjacent to its premises known as 401 E. Erie St..

Said Conduit(s) at E. ERIE ST measure(s):
One (1) at four hundred (400) feet in length, and point one seven (.17) feet in width for a total of sixty-eight (68) square feet.

Said Conduit(s) at N. MCCLURG CT. measure(s):
One (1) at three hundred sixty (360) feet in length, and point one seven (.17) feet in width for a total of sixty-one point two (61.2) square feet.

Said Conduit(s) at E. HURON ST. measure(s):
One (1) at ninety (90) feet in length, and point one seven (.17) feet in width for a total of fifteen point three (15.3) square feet.

Said Conduit(s) at E. ERIE ST. measure(s):
One (1) at ten (10) feet in length, and point one seven (.17) feet in width for a total of one point seven (1.7) square feet.

The location of said privilege shall be as shown on prints kept on file with the Department of Business Affairs and Consumer Protection and the Office of the City Clerk.

Said privilege shall be constructed in accordance with plans and specifications approved by the Department of Transportation (Division of Project Development) and Department of Transportation (Office of Underground Coordination).

This grant of privilege in the public way shall be subject to the provisions of Section 10-28-015 and all other required provisions of the Municipal Code of Chicago.

The grantee shall pay to the City of Chicago as compensation for the privilege #1107692 herein granted the sum of five thousand one hundred sixty ($5,160.00) per annum in advance.

A 25% penalty will be added for payments received after due date.

The permit holder agrees to hold the City of Chicago harmless for any damage, relocation or replacement costs associated with damage, relocation or removal of private property caused by the City performing work in the public way.

Authority herein given and granted for a period of five (5) years from and after 07/29/2013.

Alderman _____

Brendan Reilly 42nd Ward

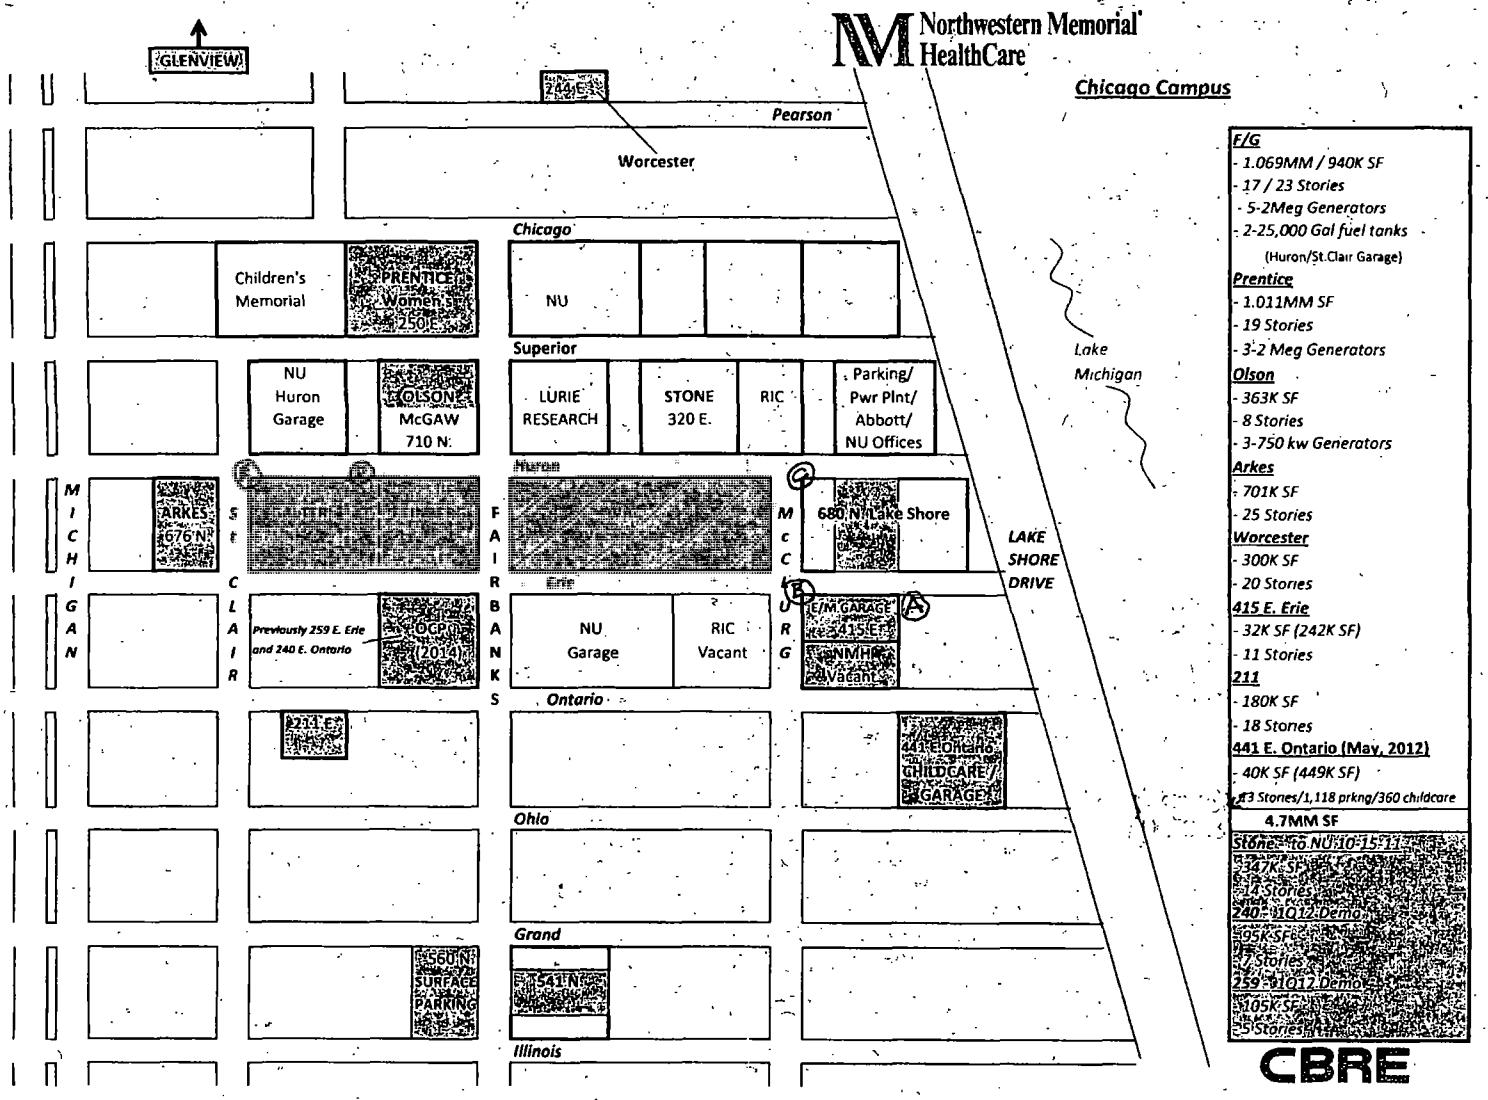
GLENVIEW
Northwestern Memorial HealthCare
Chicago Campus
244 E.
Pearson
Worcester
Chicago
Children's Memorial
PRENTICE Women's 250 E.
NU
Superior
NU Huron Garage
OLSON McGAW 710 N.
LURIE RESEARCH
STONE 320 E.
RIC
Parking/ Pwr Plnt/ Abbott/ NU Offices
Lake Michigan
Huron
ARKES 676 N.
MICHIGAN
St
CLAIR
FAIRBANKS
McCLURG
680 N. Lake Shore
LAKE SHORE DRIVE
Erie
Previously 259 E. Erie and 240 E. Ontario
OGP (2014)
NU Garage
RIC Vacant
E/M GARAGE 415 E.
NMH Vacant
211 E.
Ontario
441 E. Ontario CHILDCARE / GARAGE
Ohio
Grand
560 N. SURFACE PARKING
541 N.
Illinois
F/G
- 1.069MM / 940K SF
- 17 / 23 Stories
- 5-2Meg Generators
- 2-25,000 Gal fuel tanks
(Huron/St.Clair Garage)
Prentice
- 1.011MM SF
- 19 Stories
- 3-2 Meg Generators
Olson
- 363K SF
- 8 Stories
- 3-750 kw Generators
Arkes
- 701K SF
- 25 Stories
Worcester
- 300K SF
- 20 Stories
415 E. Erie
- 32K SF (242K SF)
- 11 Stories
211
- 180K SF
- 18 Stories
441 E. Ontario (May, 2012)
- 40K SF (449K SF)
13 Stories/1,118 prkng/360 childcare
4.7MM SF
Stone - to NU 10-15-12
347K SF
14 Stories
240 - 2012 Demo
95K SF
7 Stories
259 - 2012 Demo
105K SF
5 Stories
CBRE

City of Chicago

O2013-7296

Office of the City Clerk

Document Tracking Sheet

Meeting Date:	9/11/2013
Sponsor(s):	Reilly, Brendan (42)
Type:	Ordinance
Title:	Grant(s) of privilege in public way for Northwestern Memorial Hospital - vaults
Committee(s) Assignment:	Committee on Transportation and Public Way

ORDINANCE
NORTHWESTERN MEMORIAL HOSPITAL
Acct. No. 69273 - 3
Permit No. 1106581

Be It Ordained by the City Council of the City of Chicago:

SECTION 1. Permission and authority are hereby given and granted to NORTHWESTERN MEMORIAL HOSPITAL, upon the terms and subject to the conditions of this ordinance to maintain and use, as now constructed, two (2) Vault(s) under the public right-of-way adjacent to its premises known as 245 E. Chicago Ave..

Said Vault(s) at E. Chicago Avenue measure(s):
One (1) at two hundred thirty-three point one seven (233.17) feet in length, and six point one seven (6.17) feet in width for a total of one thousand four hundred thirty-eight point six six (1438.66) square feet.

Said Vault(s) at E. Superior Street measure(s):
One (1) at two hundred thirty-four point seven five (234.75) feet in length, and seven point zero eight (7.08) feet in width for a total of one thousand six hundred sixty-two point zero three (1662.03) square feet.

The location of said privilege shall be as shown on prints kept on file with the Department of Business Affairs and Consumer Protection and the Office of the City Clerk.

Said privilege shall be constructed in accordance with plans and specifications approved by the Department of Transportation (Office of Underground Coordination).

This grant of privilege in the public way shall be subject to the provisions of Section 10-28-015 and all other required provisions of the Municipal Code of Chicago.

The grantee shall pay to the City of Chicago as compensation for the privilege #1106581 herein granted the sum of eleven thousand six hundred nine ($11,609.00) per annum in advance.

A 25% penalty will be added for payments received after due date.

The permit holder agrees to hold the City of Chicago harmless for any damage, relocation or replacement costs associated with damage, relocation or removal of private property caused by the City performing work in the public way.

Authority herein given and granted for a period of five (5) years from and after 02/05/2013.

Alderman _____

Brendan Reilly 42nd Ward

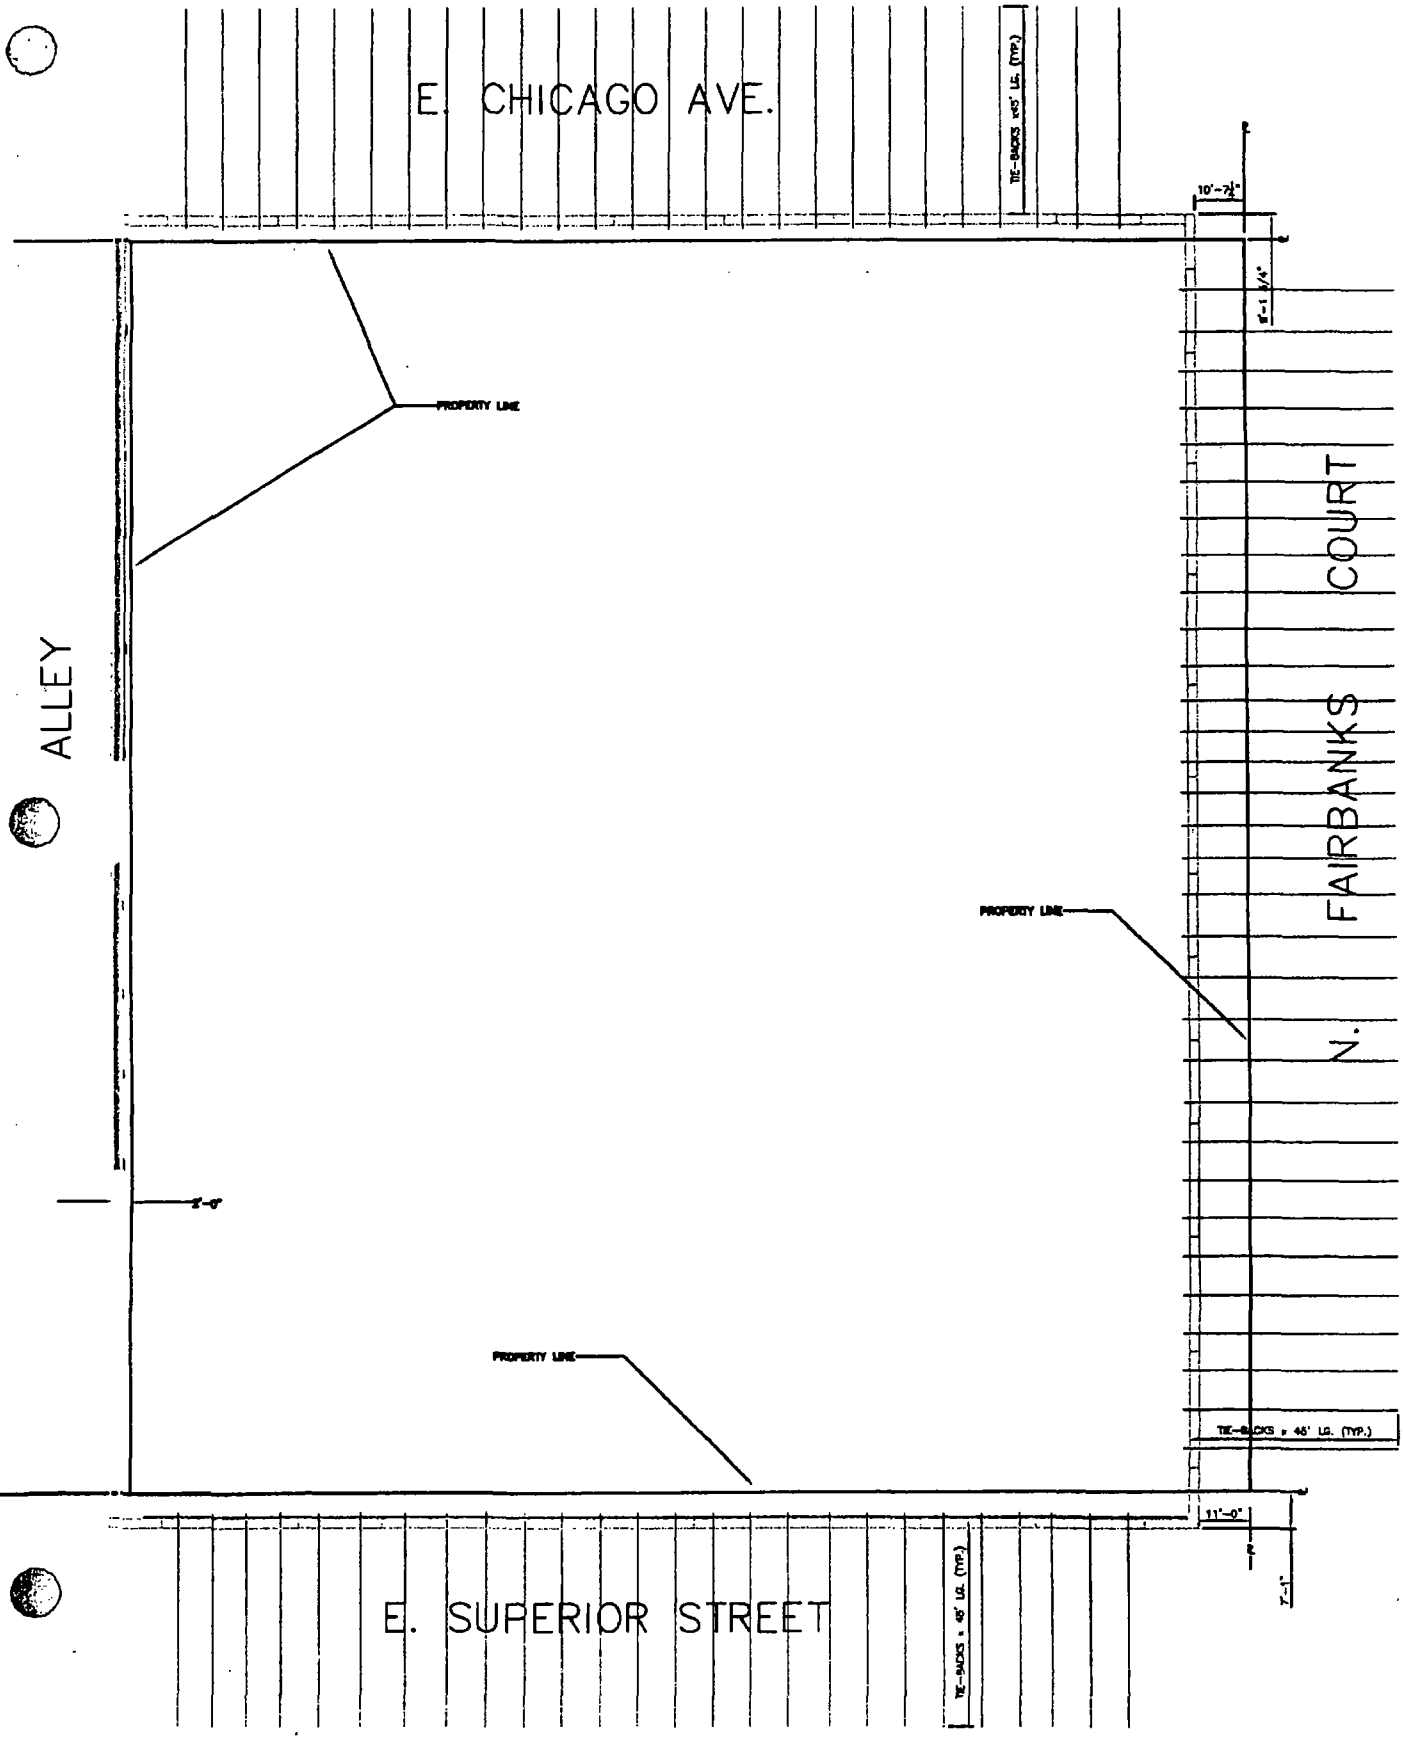
E. CHICAGO AVE.
TIE-BACKS x45' LG. (TYP.)
10'-7½"
PROPERTY LINE
ALLEY
N. FAIRBANKS COURT
PROPERTY LINE
2'-0"
PROPERTY LINE
TIE-BACKS x 46' LG. (TYP.)
11'-0"
E. SUPERIOR STREET
TIE-BACKS x 45' LG. (TYP.)

City of Chicago

O2013-7297

Office of the City Clerk

Document Tracking Sheet

Meeting Date:	9/11/2013
Sponsor(s):	Reilly, Brendan (42)
Type:	Ordinance
Title:	Grant(s) of privilege in public way for Northwestern University
Committee(s) Assignment:	Committee on Transportation and Public Way

ORDINANCE
Northwestern University
Acct. No. 69296 - 3
Permit No. 1107657

Be It Ordained by the City Council of the City of Chicago:

SECTION 1. Permission and authority are hereby given and granted to Northwestern University, upon the terms and subject to the conditions of this ordinance to construct, install, maintain and use four (4) Manhole(s) under the public right-of-way adjacent to its premises known as 303 E. Superior St..

Said Manhole(s) at Huron measure(s):
Four (4) at two point five (2.5) feet in length, and two point five (2.5) feet in width for a total of twenty-five (25) square feet.

The location of said privilege shall be as shown on prints kept on file with the Department of Business Affairs and Consumer Protection and the Office of the City Clerk.

Said privilege shall be constructed in accordance with plans and specifications approved by the Department of Transportation (Office of Underground Coordination) and Department of Water Management.

This grant of privilege in the public way shall be subject to the provisions of Section 10-28-015 and all other required provisions of the Municipal Code of Chicago.

The grantee shall pay to the City of Chicago as compensation for the privilege #1107657 herein granted the sum of one thousand six hundred ($1,600.00) per annum in advance.

A 25% penalty will be added for payments received after due date.

The permit holder agrees to hold the City of Chicago harmless for any damage, relocation or replacement costs associated with damage, relocation or removal of private property caused by the City performing work in the public way.

Authority herein given and granted for a period of five (5) years from and after Date of Passage.

Alderman _____

Brendan Reilly 42nd Ward

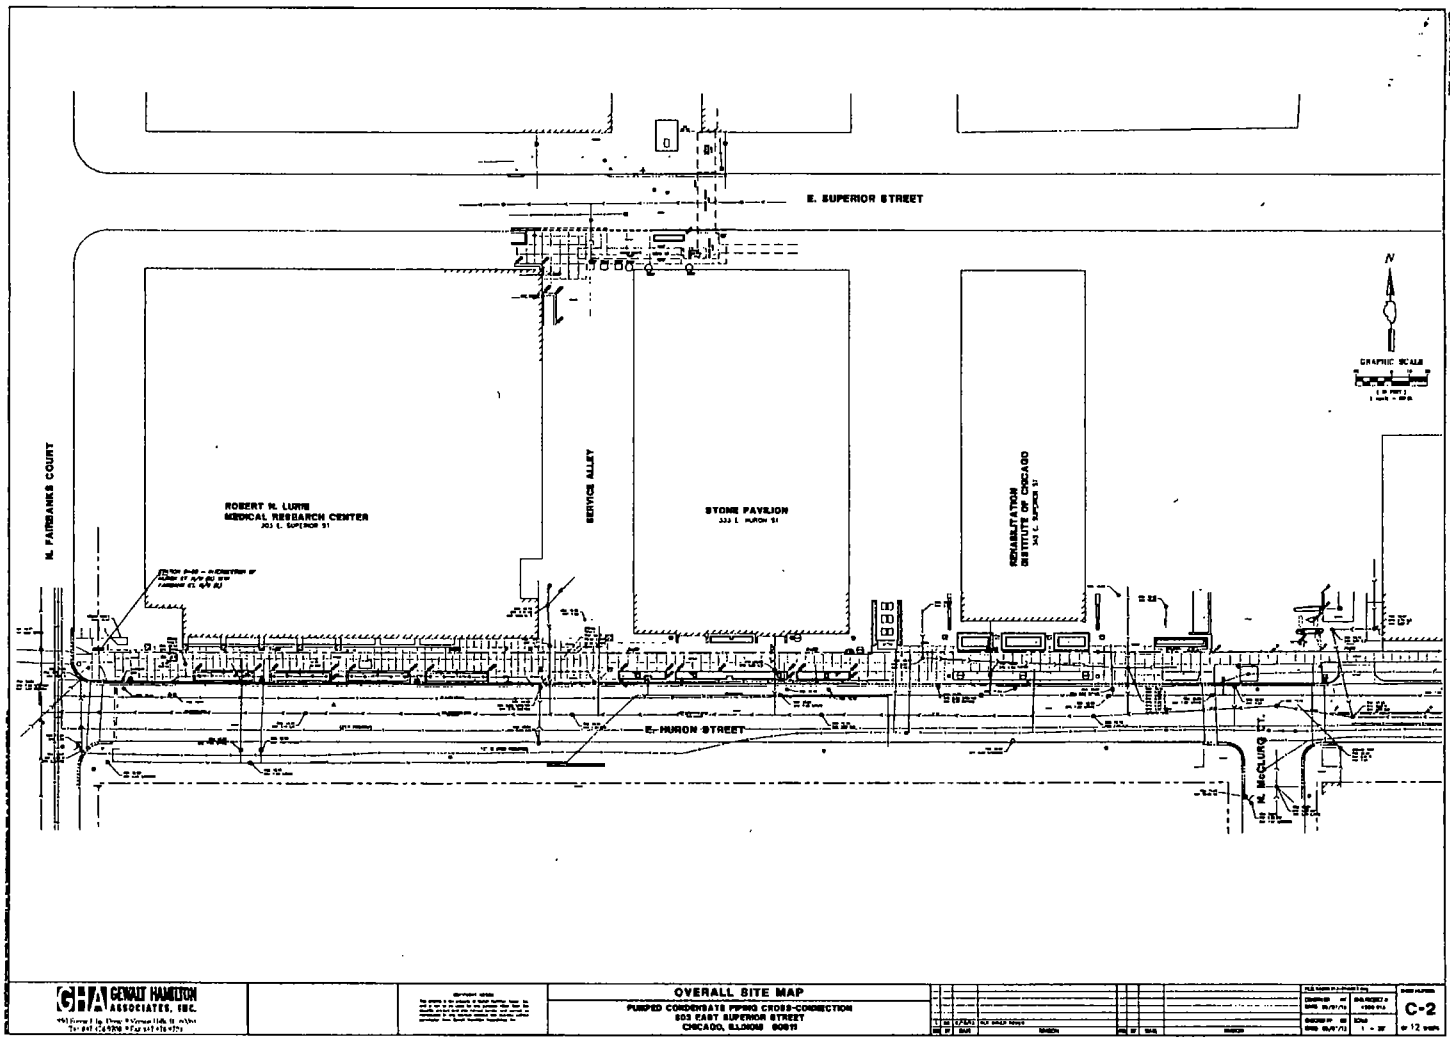

GHA GENAULT HAMILTON ASSOCIATES, INC.

OVERALL SITE MAP

PUMPED CONDENSATE PIPING CROSS-CONNECTION
303 EAST SUPERIOR STREET
CHICAGO, ILLINOIS 60611

C-2

City of Chicago

O2013-7298

Office of the City Clerk

Document Tracking Sheet

Meeting Date:	9/11/2013
Sponsor(s):	Reilly, Brendan (42)
Type:	Ordinance
Title:	Grant(s) of privilege in public way for O'Callaghan's
Committee(s) Assignment:	Committee on Transportation and Public Way

ORDINANCE
O'CALLAGHAN'S
Acct. No. 8649 - 2
Permit No. 1108146

Be It Ordained by the City Council of the City of Chicago:

SECTION 1. Permission and authority are hereby given and granted to O'CALLAGHAN'S, upon the terms and subject to the conditions of this ordinance to maintain and use, as now constructed, two (2) Light Fixture(s) projecting over the public right-of-way adjacent to its premises known as 29 W. Hubbard St..

Said Light Fixture(s) at W. Hubbard measure(s):
Two (2) at one point three three (1.33) foot in length, one point three three (1.33) foot in width and seven point five (7.5) feet above grade level.

The location of said privilege shall be as shown on prints kept on file with the Department of Business Affairs and Consumer Protection and the Office of the City Clerk.

Said privilege shall be constructed in accordance with plans and specifications approved by the Department of Transportation (Division of Project Development).

This grant of privilege in the public way shall be subject to the provisions of Section 10-28-015 and all other required provisions of the Municipal Code of Chicago.

The grantee shall pay to the City of Chicago as compensation for the privilege #1108146 herein granted the sum of eighty ($80.00) per annum in advance.

A 25% penalty will be added for payments received after due date.

The permit holder agrees to hold the City of Chicago harmless for any damage, relocation or replacement costs associated with damage, relocation or removal of private property caused by the City performing work in the public way.

Authority herein given and granted for a period of five (5) years from and after 07/30/2013.

Alderman _____

Brendan Reilly 42nd Ward

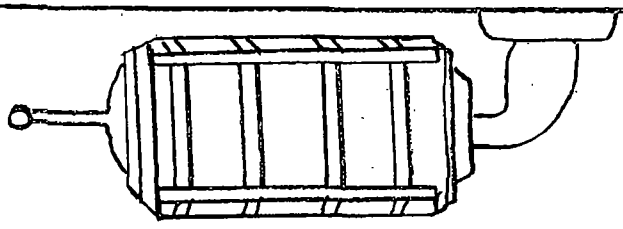

City of Chicago

O2013-7299

Office of the City Clerk

Document Tracking Sheet

Meeting Date:	9/11/2013
Sponsor(s):	Reilly, Brendan (42)
Type:	Ordinance
Title:	Grant(s) of privilege in public way for O'Leary's Public House
Committee(s) Assignment:	Committee on Transportation and Public Way

ORDINANCE
O'LEARY'S PUBLIC HOUSE
Acct. No. 14614 - 1
Permit No. 1106549

Be It Ordained by the City Council of the City of Chicago:

SECTION 1. Permission and authority are hereby given and granted to O'LEARY'S PUBLIC HOUSE, upon the terms and subject to the conditions of this ordinance to maintain and use, as now constructed, six (6) Light Fixture(s) projecting over the public right-of-way adjacent to its premises known as 541 N. Wells St..

Said Light Fixture(s) at N. Wells Street measure(s):
Six (6) at two (2) feet in length, point five (.5) feet in width and ten (10) feet above grade level.

The location of said privilege shall be as shown on prints kept on file with the Department of Business Affairs and Consumer Protection and the Office of the City Clerk.

Said privilege shall be constructed in accordance with plans and specifications approved by the Department of Transportation (Division of Project Development).

This grant of privilege in the public way shall be subject to the provisions of Section 10-28-015 and all other required provisions of the Municipal Code of Chicago.

The grantee shall pay to the City of Chicago as compensation for the privilege #1106549 herein granted the sum of one hundred ($100.00) per annum in advance.

A 25% penalty will be added for payments received after due date.

The permit holder agrees to hold the City of Chicago harmless for any damage, relocation or replacement costs associated with damage, relocation or removal of private property caused by the City performing work in the public way.

Authority herein given and granted for a period of five (5) years from and after 09/05/2012.

Alderman _____

Brendan Reilly 42nd Ward

(Page 2 of 3)

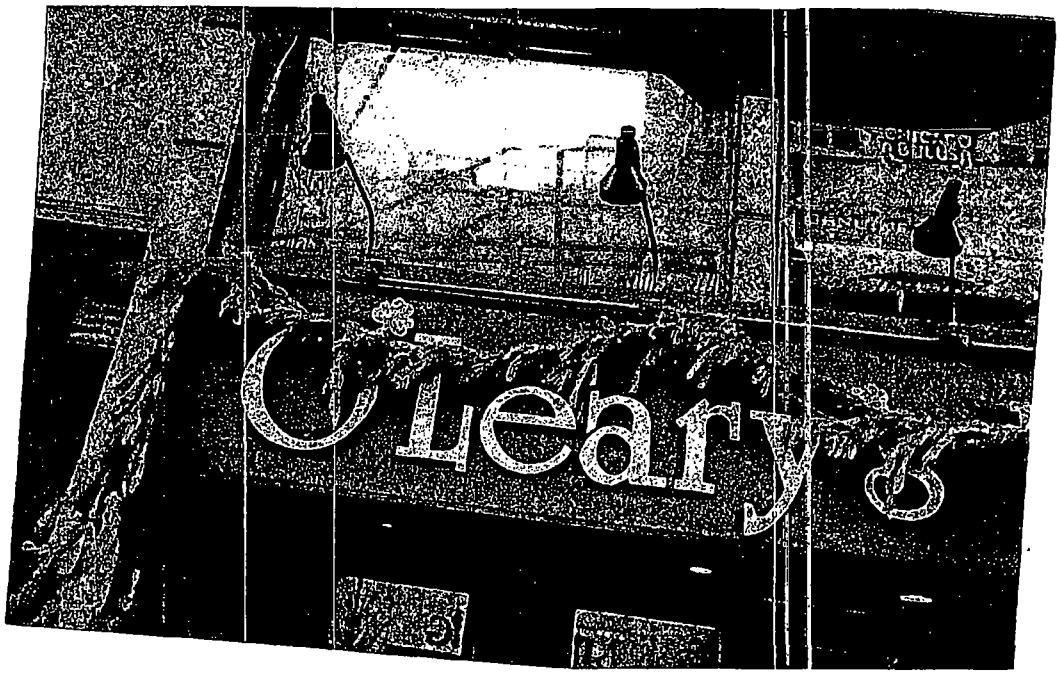

City of Chicago

O2013-7300

Office of the City Clerk

Document Tracking Sheet

Meeting Date:	9/11/2013
Sponsor(s):	Reilly, Brendan (42)
Type:	Ordinance
Title:	Grant(s) of privilege in public way for Ohio House Motel
Committee(s) Assignment:	Committee on Transportation and Public Way

ORDINANCE
OHIO HOUSE MOTEL
Acct. No. 3983 - 1
Permit No. 1108087

Be It Ordained by the City Council of the City of Chicago:

SECTION 1. Permission and authority are hereby given and granted to OHIO HOUSE MOTEL, upon the terms and subject to the conditions of this ordinance to maintain and use one (1) sign(s) projecting over the public right-of-way attached to its premises known as 600 N. La Salle Dr..

Said sign structure(s) measures as follows; along N. LA SALLE ST.:
One (1) at nine point four two (9.42) feet in length, nine point seven five (9.75) feet in height and ten (10) feet above grade level.

The location of said privilege shall be as shown on prints kept on file with the Department of Business Affairs and Consumer Protection and the Office of the City Clerk.

Said privilege shall be constructed in accordance with plans and specifications approved by the Department of Transportation (Division of Project Development) and Zoning Department - Signs.

This grant of privilege in the public way shall be subject to the provisions of Section 10-28-015 and all other required provisions of the Municipal Code of Chicago.

The grantee shall pay to the City of Chicago as compensation for the privilege #1108087 herein granted the sum of three hundred ($300.00) per annum in advance.

A 25% penalty will be added for payments received after due date.

The permit holder agrees to hold the City of Chicago harmless for any damage, relocation or replacement costs associated with damage, relocation or removal of private property caused by the City performing work in the public way.

Authority herein given and granted for a period of five (5) years from and after 07/09/2013.

Alderman _____

Brendan Reilly 42nd Ward

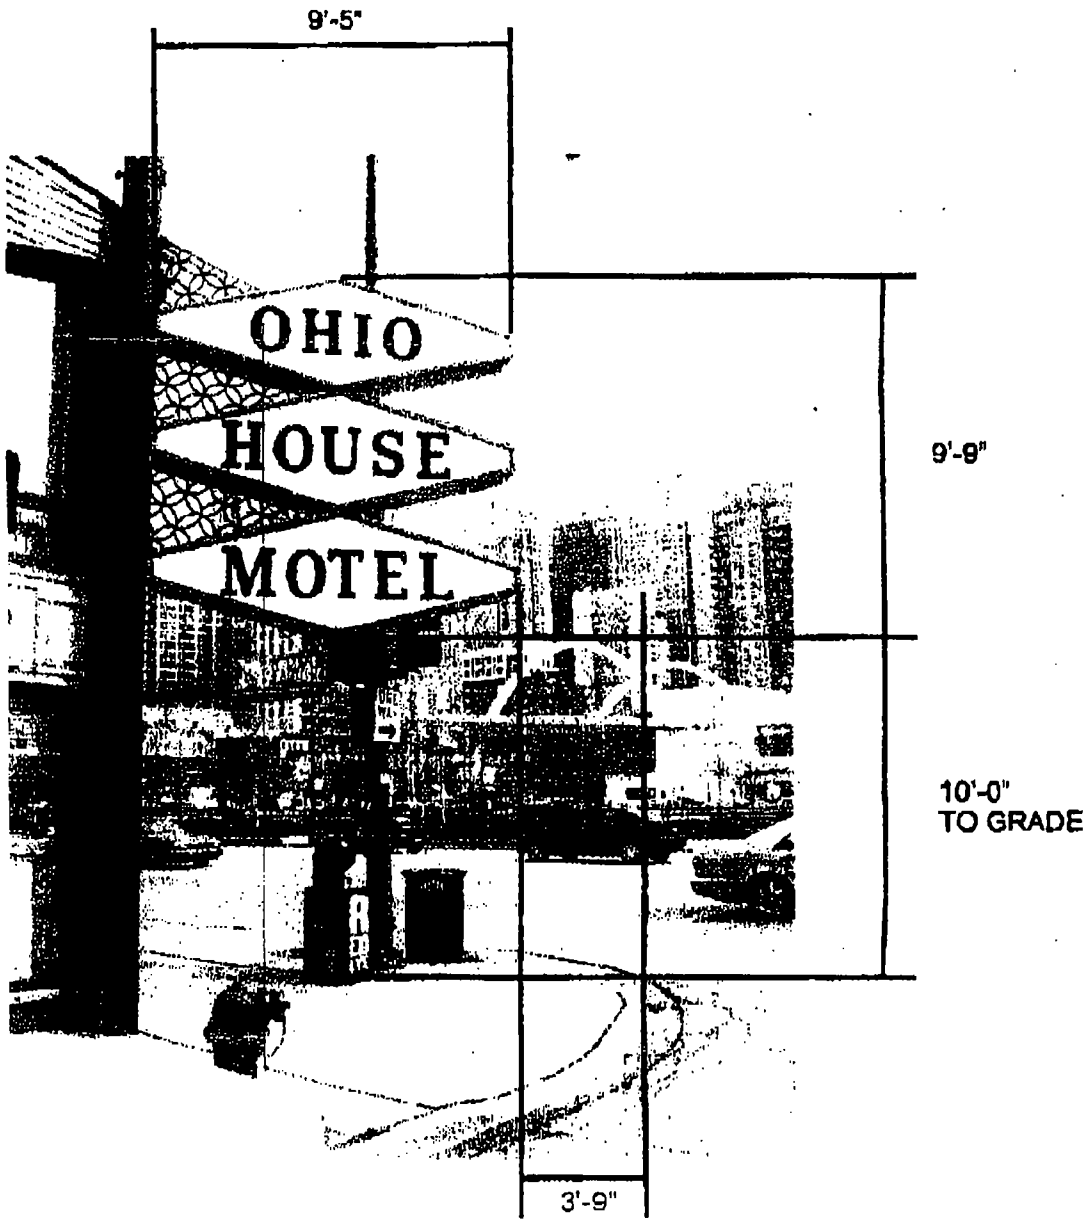

600 North La Salle Drive

City of Chicago

O2013-7301

Office of the City Clerk

Document Tracking Sheet

Meeting Date:	9/11/2013
Sponsor(s):	Reilly, Brendan (42)
Type:	Ordinance
Title:	Grant(s) of privilege in public way for Omni Chicago Hotel - light fixtures
Committee(s) Assignment:	Committee on Transportation and Public Way

ORDINANCE
OMNI CHICAGO HOTEL
Acct. No. 14647 - 1
Permit No. 1108150

Be It Ordained by the City Council of the City of Chicago:

SECTION 1. Permission and authority are hereby given and granted to OMNI CHICAGO HOTEL, upon the terms and subject to the conditions of this ordinance to maintain and use, as now constructed, thirteen (13) Light Fixture(s) projecting over the public right-of-way adjacent to its premises known as 676 N. Michigan Ave..

Said Light Fixture(s) at HURON ST. measure(s):
Thirteen (13) at four (4) feet in length, two (2) feet in width and fourteen (14) feet above grade level.

The location of said privilege shall be as shown on prints kept on file with the Department of Business Affairs and Consumer Protection and the Office of the City Clerk.

Said privilege shall be constructed in accordance with plans and specifications approved by the Department of Transportation (Division of Project Development).

This grant of privilege in the public way shall be subject to the provisions of Section 10-28-015 and all other required provisions of the Municipal Code of Chicago.

The grantee shall pay to the City of Chicago as compensation for the privilege #1108150 herein granted the sum of one hundred thirty-five ($135.00) per annum in advance.

A 25% penalty will be added for payments received after due date.

The permit holder agrees to hold the City of Chicago harmless for any damage, relocation or replacement costs associated with damage, relocation or removal of private property caused by the City performing work in the public way.

Authority herein given and granted for a period of five (5) years from and after 07/30/2013.

Alderman _____

Brendan Reilly 42nd Ward

S/F LED & H.O. FLO. INT. ILLUMINATED REVERSE CHANNEL LETTER DISPLAY 3/4" = 1'-0"

* ALUMINUM CHANNEL LETTERS & FACES, MAP BRUSHED ALUMINUM PAINTED FINISH W/ ROUTED COPY & 3/4" CLEAR PLEX PUSH-THRU W/ 3635-222 3M BLACK DAY/NIGHT VINYL APPLIED COPY & WHITE PLEX BACK-UP WITH DIFFUSER FILM.

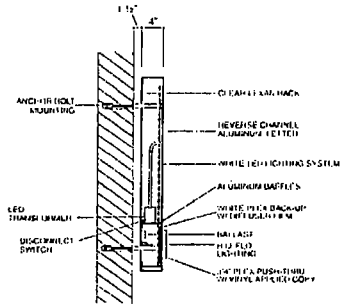

SECTION THRU CHANNEL LETTERS 3/4"

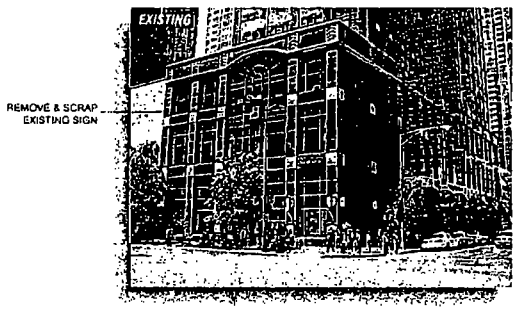

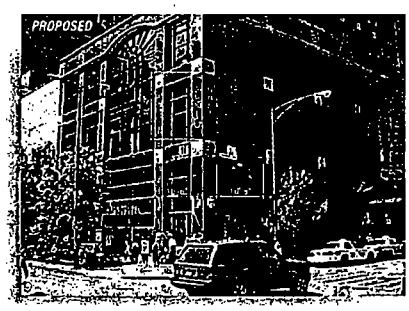

OLYMPIC SIGNS
1130 S.E. Ball Road
Loveland, IL 60148
Ph.# 630.424.6100 Fax# 630.424.6120 WWW.OLYSIGNS.COM

account representative: ED PYTER
client: 676 RESTAURANT & BAR
N. MICHIGAN CHICAGO IL
drawn by: JOHN W
job#: 10-4241
5-13-10
rev.#

COMMENTS:

THIS IS AN ORIGINAL CONCEPTUAL DRAWING SUBMITTED IN CONNECTION WITH A PROJECT WE ARE PLEASED TO BE EXPOSE, IN PROGRESS IT IS SUBMITTED SUBJECT TO RETURN TO AUTHOR UPON OF YOUR ORGANIZATION WITHOUT THE WRITTEN PERMISSION OF OLYMPIC SIGNS ARE RESERVED © COPYRIGHT 2010 BY OLYMPIC SIGNS INC

City of Chicago

O2013-7302

Office of the City Clerk

Document Tracking Sheet

Meeting Date:	9/11/2013
Sponsor(s):	Reilly, Brendan (42)
Type:	Ordinance
Title:	Grant(s) of privilege in public way for Omni Chicago Hotel - signs
Committee(s) Assignment:	Committee on Transportation and Public Way

ORDINANCE
OMNI CHICAGO HOTEL
Acct. No. 14647 - 1
Permit No. 1108285

Be It Ordained by the City Council of the City of Chicago:

SECTION 1. Permission and authority are hereby given and granted to OMNI CHICAGO HOTEL, upon the terms and subject to the conditions of this ordinance to maintain and use two (2) sign(s) projecting over the public right-of-way attached to its premises known as 676 N. Michigan Ave..

Said sign structure(s) measures as follows; along HURON ST.:
Two (2) at twelve (12) feet in length, two (2) feet in height and twelve (12) feet above grade level.

The location of said privilege shall be as shown on prints kept on file with the Department of Business Affairs and Consumer Protection and the Office of the City Clerk.

Said privilege shall be constructed in accordance with plans and specifications approved by the Department of Transportation (Division of Project Development) and Zoning Department - Signs.

This grant of privilege in the public way shall be subject to the provisions of Section 10-28-015 and all other required provisions of the Municipal Code of Chicago.

The grantee shall pay to the City of Chicago as compensation for the privilege #1108285 herein granted the sum of one hundred seventy-five ($175.00) per annum in advance.

A 25% penalty will be added for payments received after due date.

The permit holder agrees to hold the City of Chicago harmless for any damage, relocation or replacement costs associated with damage, relocation or removal of private property caused by the City performing work in the public way.

Authority herein given and granted for a period of five (5) years from and after 07/30/2013.

Alderman _____

Brendan Reilly 42nd Ward

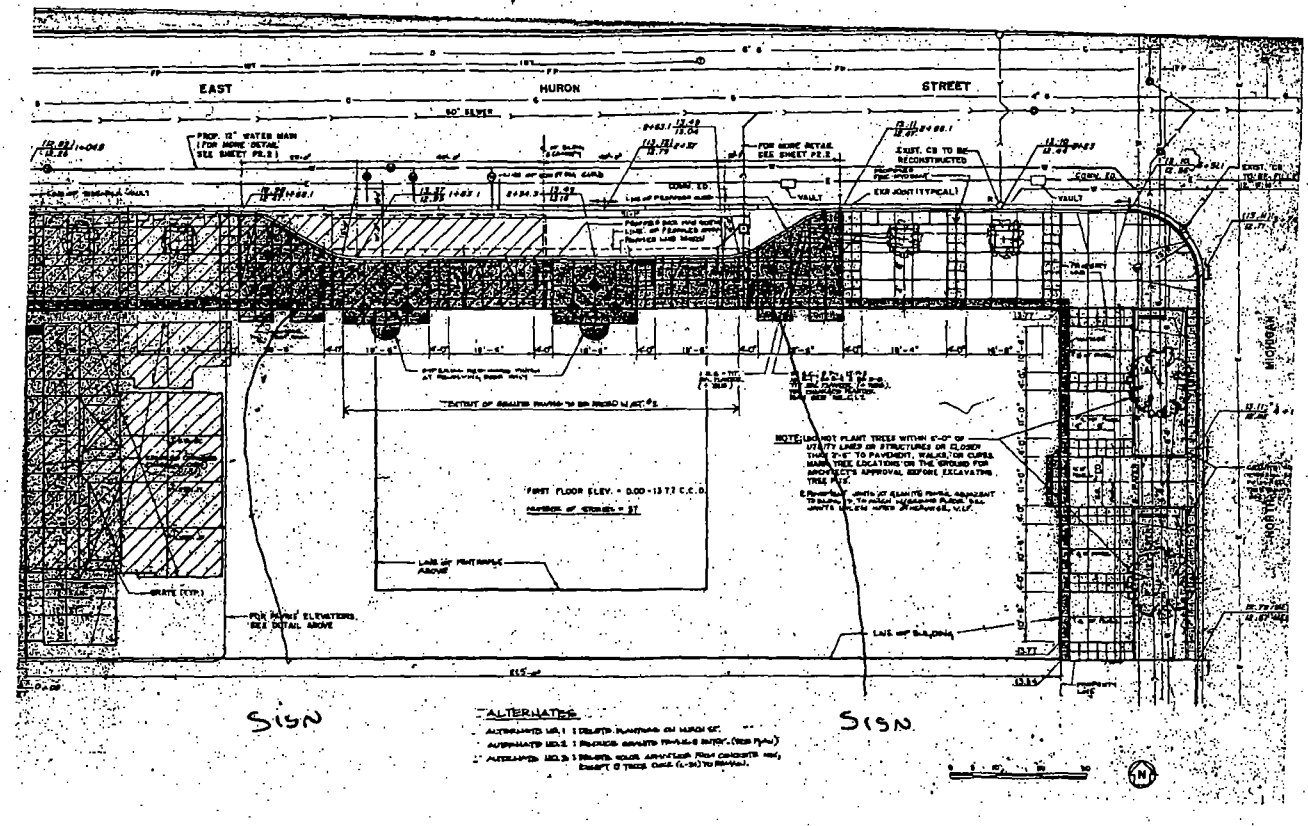
EAST
HURON
STREET
50' SEWER
PROP. 12" WATER MAIN
(FOR MORE DETAIL
SEE SHEET PR.2)
FOR MORE DETAIL
SEE SHEET PR.2
EXIST. CB TO BE
RECONSTRUCTED
EXP. JOINT (TYPICAL)
CONC. ED.
VAULT
FIRST FLOOR ELEV. = 0.00 = 13.77 C.C.D.
NUMBER OF STORIES = 27
LINE OF PENTHOUSE
ABOVE
FOR PASSIVE ELEVATORS,
SEE DETAIL ABOVE
LINE OF BUILDING
SIGN
SIGN
ALTERNATES
ALTERNATE NO. 1
ALTERNATE NO. 2
ALTERNATE NO. 3
N

City of Chicago

O2013-7303

Office of the City Clerk

Document Tracking Sheet

Meeting Date:	9/11/2013
Sponsor(s):	Reilly, Brendan (42)
Type:	Ordinance
Title:	Grant(s) of privilege in public way for Oxford OBG Hotel Wacker Chicago LLC - tree grates
Committee(s) Assignment:	Committee on Transportation and Public Way

ORDINANCE
OXFORD OBG HOTEL WACKER CHICAGO LLC
Acct. No. 317381 - 2
Permit No. 1108328

Be It Ordained by the City Council of the City of Chicago:

SECTION 1. Permission and authority are hereby given and granted to OXFORD OBG HOTEL WACKER CHICAGO LLC, upon the terms and subject to the conditions of this ordinance to maintain and use, as now constructed, four (4) Tree Grates(s) on the public right-of-way for beautification purposes adjacent to its premises known as 111 W. Huron St..

Said Tree Grates(s) at W HURON measure(s):
Two (2) at five (5) feet in length, and five (5) feet in width for a total of fifty (50) square feet.

Said Tree Grates(s) at N CLARK measure(s):
Two (2) at five (5) feet in length, and five (5) feet in width for a total of fifty (50) square feet.

The location of said privilege shall be as shown on prints kept on file with the Department of Business Affairs and Consumer Protection and the Office of the City Clerk.

Said privilege shall be constructed in accordance with plans and specifications approved by the Department of Planning and Development and Department of Transportation (Division of Project Development).

This grant of privilege in the public way shall be subject to the provisions of Section 10-28-015 and all other required provisions of the Municipal Code of Chicago.

The grantee shall pay to the City of Chicago as compensation for the privilege #1108328 herein granted the sum of zero ($.00) per annum in advance.

A 25% penalty will be added for payments received after due date.

The permit holder agrees to hold the City of Chicago harmless for any damage, relocation or replacement costs associated with damage, relocation or removal of private property caused by the City performing work in the public way.

Authority herein given and granted for a period of five (5) years from and after 07/09/2013.

Alderman _____

Brendan Reilly 42nd Ward

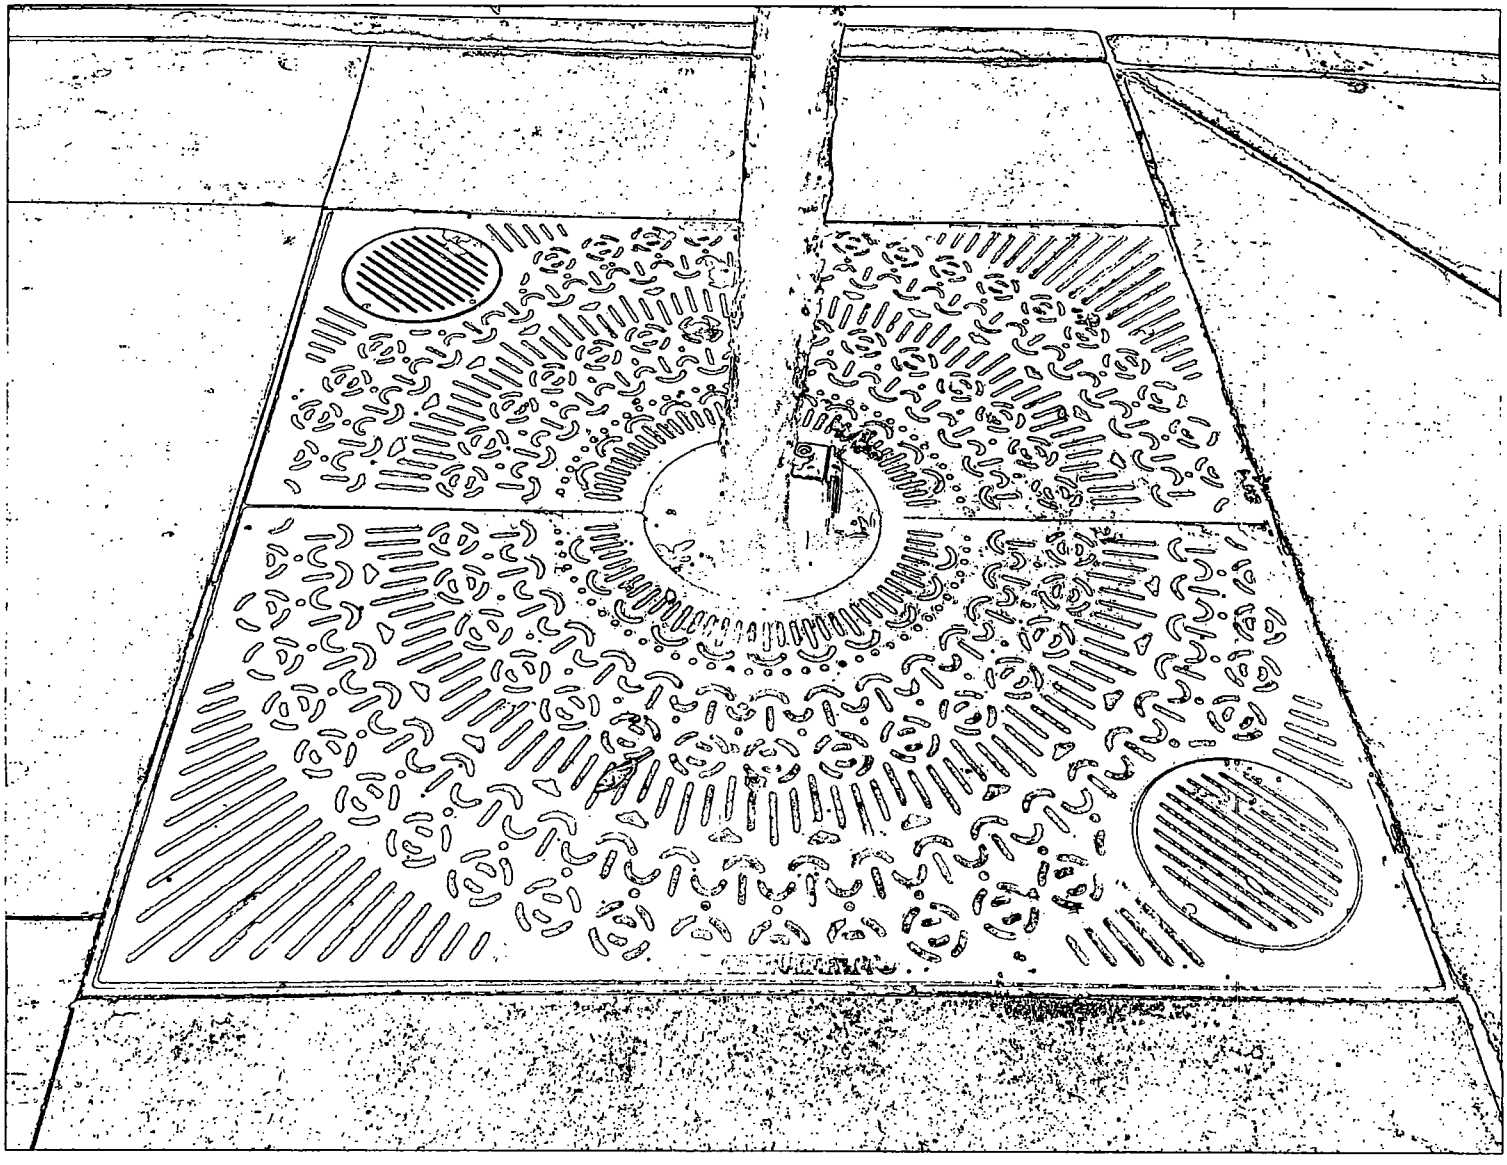

City of Chicago

O2013-7305

Office of the City Clerk

Document Tracking Sheet

Meeting Date:	9/11/2013
Sponsor(s):	Reilly, Brendan (42)
Type:	Ordinance
Title:	Grant(s) of privilege in public way for Oxford OBG Hotel Wacker Chicago LLC - sign
Committee(s) Assignment:	Committee on Transportation and Public Way

ORDINANCE
OXFORD OBG HOTEL WACKER CHICAGO LLC
Acct. No. 317381 - 2
Permit No. 1108329

Be It Ordained by the City Council of the City of Chicago:

SECTION 1. Permission and authority are hereby given and granted to OXFORD OBG HOTEL WACKER CHICAGO LLC, upon the terms and subject to the conditions of this ordinance to maintain and use one (1) sign(s) projecting over the public right-of-way attached to its premises known as 111 W. Huron St..

Said sign structure(s) measures as follows; along W Huron Street:
One (1) at nine point five (9.5) feet in length, fifty-four point two five (54.25) feet in height and thirty point five (30.5) feet above grade level.

The location of said privilege shall be as shown on prints kept on file with the Department of Business Affairs and Consumer Protection and the Office of the City Clerk.

Said privilege shall be constructed in accordance with plans and specifications approved by the Department of Transportation (Division of Project Development) and Zoning Department - Signs.

This grant of privilege in the public way shall be subject to the provisions of Section 10-28-015 and all other required provisions of the Municipal Code of Chicago.

The grantee shall pay to the City of Chicago as compensation for the privilege #1108329 herein granted the sum of three hundred ($300.00) per annum in advance.

A 25% penalty will be added for payments received after due date.

The permit holder agrees to hold the City of Chicago harmless for any damage, relocation or replacement costs associated with damage, relocation or removal of private property caused by the City performing work in the public way.

Authority herein given and granted for a period of five (5) years from and after 07/09/2013.

Alderman _____

Brendan Reilly 42nd Ward

HOTEL
FELIX

City of Chicago

O2013-7308

Office of the City Clerk

Document Tracking Sheet

Meeting Date:	9/11/2013
Sponsor(s):	Reilly, Brendan (42)
Type:	Ordinance
Title:	Grant(s) of privilege in public way for Panda Express, Inc. No. 1102
Committee(s) Assignment:	Committee on Transportation and Public Way

ORDINANCE
PANDA EXPRESS, INC #1102
Acct. No. 298924 - 1
Permit No. 1108073

Be It Ordained by the City Council of the City of Chicago:

SECTION 1. Permission and authority are hereby given and granted to PANDA EXPRESS, INC #1102, upon the terms and subject to the conditions of this ordinance to maintain and use one (1) sign(s) projecting over the public right-of-way attached to its premises known as 29 E. Madison St..

Said sign structure(s) measures as follows; along E. Madison Street:
One (1) at thirteen point two five (13.25) feet in length, one point one seven (1.17) feet in height and twelve (12) feet above grade level.

The location of said privilege shall be as shown on prints kept on file with the Department of Business Affairs and Consumer Protection and the Office of the City Clerk.

Said privilege shall be constructed in accordance with plans and specifications approved by the Department of Transportation (Division of Project Development) and Zoning Department - Signs.

This grant of privilege in the public way shall be subject to the provisions of Section 10-28-015 and all other required provisions of the Municipal Code of Chicago.

The grantee shall pay to the City of Chicago as compensation for the privilege #1108073 herein granted the sum of one hundred ($100.00) per annum in advance.

A 25% penalty will be added for payments received after due date.

The permit holder agrees to hold the City of Chicago harmless for any damage, relocation or replacement costs associated with damage, relocation or removal of private property caused by the City performing work in the public way.

Authority herein given and granted for a period of five (5) years from and after 06/11/2013.

Alderman _____

Brendan Reilly 42nd Ward

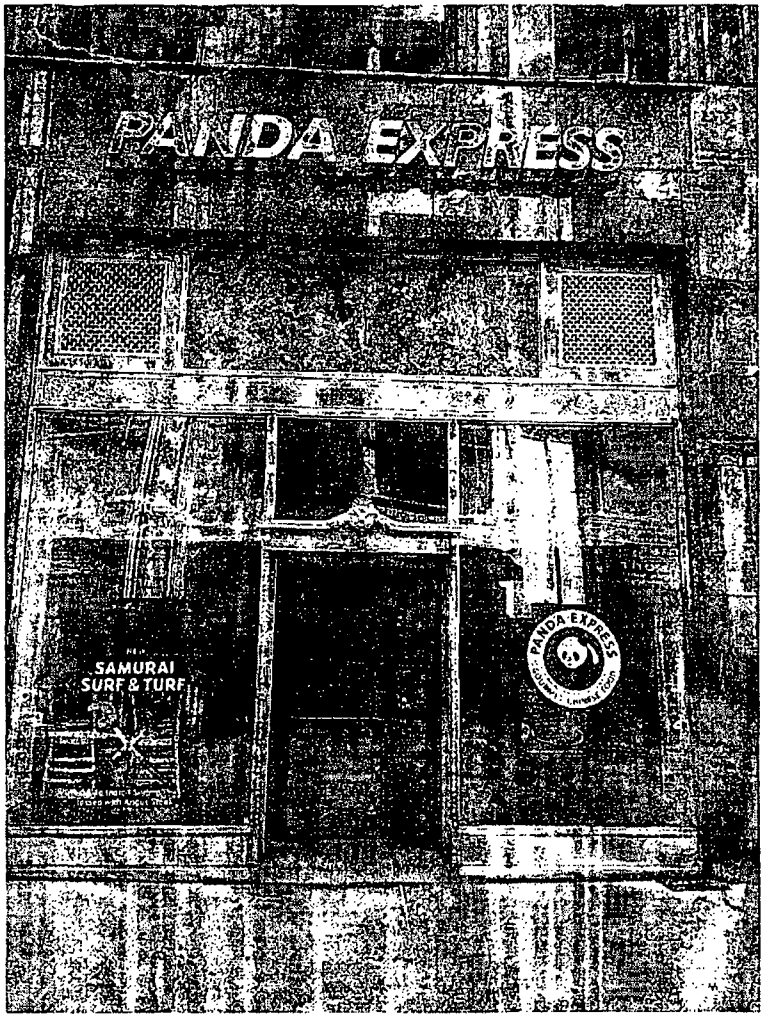
PANDA EXPRESS
SAMURAI
SURF & TURF
PANDA EXPRESS

City of Chicago

O2013-7310

Office of the City Clerk

Document Tracking Sheet

Meeting Date:	9/11/2013
Sponsor(s):	Reilly, Brendan (42)
Type:	Ordinance
Title:	Grant(s) of privilege in public way for Pet Stuff
Committee(s) Assignment:	Committee on Transportation and Public Way

ORDINANCE
PET STUFF
Acct. No. 309195 - 2
Permit No. 1108021

Be It Ordained by the City Council of the City of Chicago:

SECTION 1. Permission and authority are hereby given and granted to PET STUFF, upon the terms and subject to the conditions of this ordinance to maintain and use one (1) sign(s) projecting over the public right-of-way attached to its premises known as 509 N. La Salle Dr..

Said sign structure(s) measures as follows; along N. LA SALLE ST.:
One (1) at twelve (12) feet in length, one point five (1.5) feet in height and ten (10) feet above grade level.

The location of said privilege shall be as shown on prints kept on file with the Department of Business Affairs and Consumer Protection and the Office of the City Clerk.

Said privilege shall be constructed in accordance with plans and specifications approved by the Department of Transportation (Division of Project Development) and Zoning Department - Signs.

This grant of privilege in the public way shall be subject to the provisions of Section 10-28-015 and all other required provisions of the Municipal Code of Chicago.

The grantee shall pay to the City of Chicago as compensation for the privilege #1108021 herein granted the sum of one hundred ($100.00) per annum in advance.

A 25% penalty will be added for payments received after due date.

The permit holder agrees to hold the City of Chicago harmless for any damage, relocation or replacement costs associated with damage, relocation or removal of private property caused by the City performing work in the public way.

Authority herein given and granted for a period of five (5) years from and after 07/30/2013.

Alderman _____

Brendan Reilly 42nd Ward

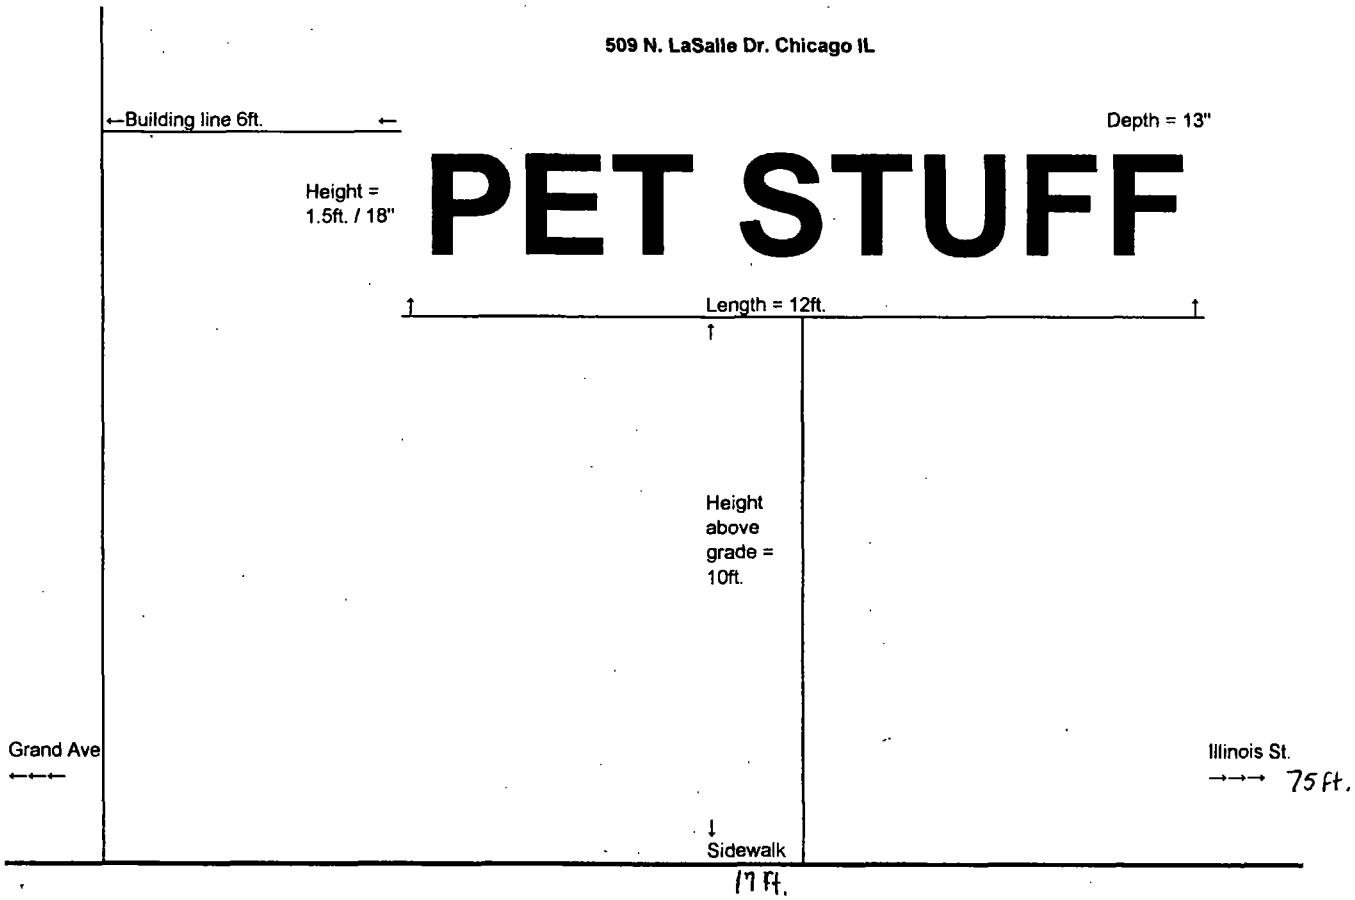
509 N. LaSalle Dr. Chicago IL
←Building line 6ft. ←
Depth = 13"
Height = 1.5ft. / 18"
PET STUFF
Length = 12ft.
Height above grade = 10ft.
Grand Ave
←←←
Illinois St.
→→→ 75 ft.
Sidewalk
17 ft.

City of Chicago

O2013-7311

Office of the City Clerk

Document Tracking Sheet

Meeting Date:	9/11/2013
Sponsor(s):	Reilly, Brendan (42)
Type:	Ordinance
Title:	Grant(s) of privilege in public way for Pizano
Committee(s) Assignment:	Committee on Transportation and Public Way

ORDINANCE
PIZANO
Acct. No. 270419 - 1
Permit No. 1108416

Be It Ordained by the City Council of the City of Chicago:

SECTION 1. Permission and authority are hereby given and granted to PIZANO, upon the terms and subject to the conditions of this ordinance to maintain and use one (1) sign(s) projecting over the public right-of-way attached to its premises known as 61 E. Madison St..

Said sign structure(s) measures as follows; along E. Madison Street:
One (1) at one point five (1.5) feet in length, thirteen (13) feet in height and ten (10) feet above grade level.

The location of said privilege shall be as shown on prints kept on file with the Department of Business Affairs and Consumer Protection and the Office of the City Clerk.

Said privilege shall be constructed in accordance with plans and specifications approved by the Department of Transportation (Division of Project Development) and Zoning Department - Signs.

This grant of privilege in the public way shall be subject to the provisions of Section 10-28-015 and all other required provisions of the Municipal Code of Chicago.

The grantee shall pay to the City of Chicago as compensation for the privilege #1108416 herein granted the sum of one hundred ($100.00) per annum in advance.

A 25% penalty will be added for payments received after due date.

The permit holder agrees to hold the City of Chicago harmless for any damage, relocation or replacement costs associated with damage, relocation or removal of private property caused by the City performing work in the public way.

Authority herein given and granted for a period of five (5) years from and after 07/09/2013.

Alderman _____

Brendan Reilly 42nd Ward

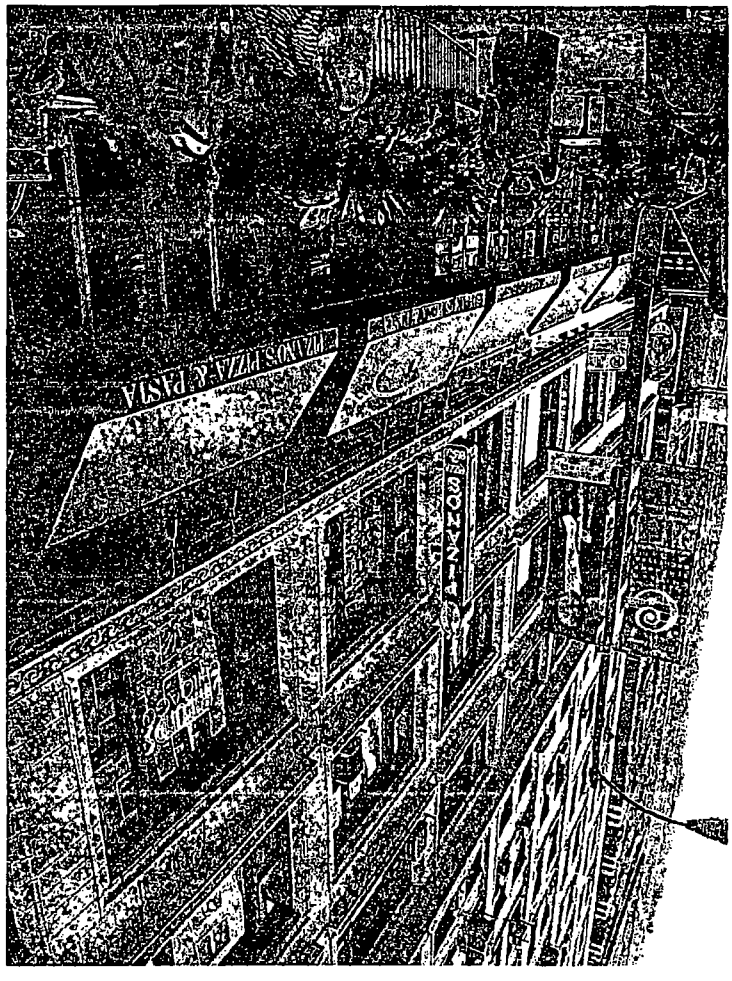
PIZZA & PASTA
SONNY'S

City of Chicago

O2013-7313

Office of the City Clerk

Document Tracking Sheet

Meeting Date:	9/11/2013
Sponsor(s):	Reilly, Brendan (42)
Type:	Ordinance
Title:	Grant(s) of privilege in public way for Pizzeria Due
Committee(s) Assignment:	Committee on Transportation and Public Way

ORDINANCE
PIZZERIA DUE
Acct. No. 220602 - 1
Permit No. 1107972

Be It Ordained by the City Council of the City of Chicago:

SECTION 1. Permission and authority are hereby given and granted to PIZZERIA DUE, upon the terms and subject to the conditions of this ordinance to maintain and use one (1) sign(s) projecting over the public right-of-way attached to its premises known as 619 N. Wabash Ave..

Said sign structure(s) measures as follows; along N. Wabash Avenue:
One (1) at eight (8) feet in length, ten (10) feet in height and ten (10) feet above grade level.

The location of said privilege shall be as shown on prints kept on file with the Department of Business Affairs and Consumer Protection and the Office of the City Clerk.

Said privilege shall be constructed in accordance with plans and specifications approved by the Department of Transportation (Division of Project Development) and Zoning Department - Signs.

This grant of privilege in the public way shall be subject to the provisions of Section 10-28-015 and all other required provisions of the Municipal Code of Chicago.

The grantee shall pay to the City of Chicago as compensation for the privilege #1107972 herein granted the sum of three hundred ($300.00) per annum in advance.

A 25% penalty will be added for payments received after due date.

The permit holder agrees to hold the City of Chicago harmless for any damage, relocation or replacement costs associated with damage, relocation or removal of private property caused by the City performing work in the public way.

Authority herein given and granted for a period of five (5) years from and after 06/11/2013.

Alderman _____

Brendan Reilly 42nd Ward

PIZZERIA DUE
619 N. WABASH
DREV #

City of Chicago

O2013-7316

Office of the City Clerk

Document Tracking Sheet

Meeting Date:	9/11/2013
Sponsor(s):	Reilly, Brendan (42)
Type:	Ordinance
Title:	Grant(s) of privilege in public way for Potbelly Sandwich Works LLC - 508 N Clark St
Committee(s) Assignment:	Committee on Transportation and Public Way

ORDINANCE
POTBELLY SANDWICH WORKS LLC
Acct. No. 65004 - 12
Permit No. 1107587

Be It Ordained by the City Council of the City of Chicago:

SECTION 1. Permission and authority are hereby given and granted to POTBELLY SANDWICH WORKS LLC, upon the terms and subject to the conditions of this ordinance to maintain and use, as now constructed, five (5) Light Fixture(s) projecting over the public right-of-way adjacent to its premises known as 508 N. Clark St..

Said Light Fixture(s) at N. CLARK ST measure(s):
Five (5) at three point two five (3.25) feet in length, point seven five (.75) feet in width and thirteen point one seven (13.17) feet above grade level.

The location of said privilege shall be as shown on prints kept on file with the Department of Business Affairs and Consumer Protection and the Office of the City Clerk.

Said privilege shall be constructed in accordance with plans and specifications approved by the Department of Transportation (Division of Project Development).

This grant of privilege in the public way shall be subject to the provisions of Section 10-28-015 and all other required provisions of the Municipal Code of Chicago.

The grantee shall pay to the City of Chicago as compensation for the privilege #1107587 herein granted the sum of ninety-five ($95.00) per annum in advance.

A 25% penalty will be added for payments received after due date.

The permit holder agrees to hold the City of Chicago harmless for any damage, relocation or replacement costs associated with damage, relocation or removal of private property caused by the City performing work in the public way.

Authority herein given and granted for a period of five (5) years from and after 06/11/2013.

Alderman _____

Brendan Reilly 42nd Ward

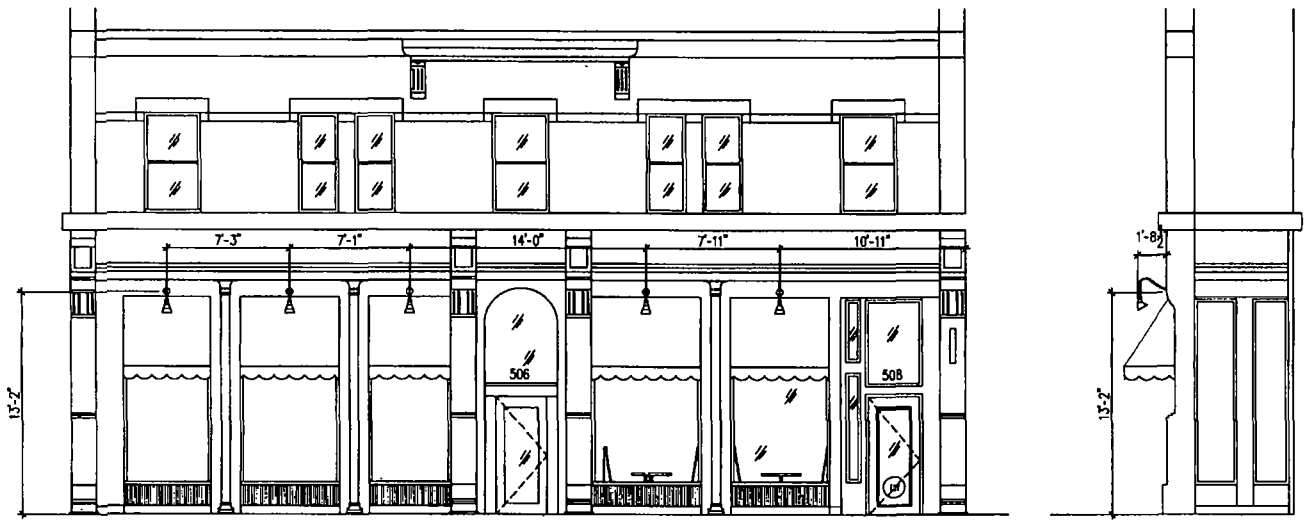

LIGHT FIXTURES

1/8"=1'-0"

508 N. CLARK STREET
CHICAGO, IL 60610

ISSUED
05/17/13

SHEET
1 of 1

City of Chicago

O2013-7318

Office of the City Clerk

Document Tracking Sheet

Meeting Date:	9/11/2013
Sponsor(s):	Reilly, Brendan (42)
Type:	Ordinance
Title:	Grant(s) of privilege in public way for Potbelly Sandwich Works LLC - 277 E Ontario St
Committee(s) Assignment:	Committee on Transportation and Public Way

ORDINANCE
POTBELLY SANDWICH WORKS LLC
Acct. No. 65004 - 21
Permit No. 1107588

Be It Ordained by the City Council of the City of Chicago:

SECTION 1. Permission and authority are hereby given and granted to POTBELLY SANDWICH WORKS LLC, upon the terms and subject to the conditions of this ordinance to maintain and use, as now constructed, ten (10) Light Fixture(s) projecting over the public right-of-way adjacent to its premises known as 277 E. Ontario St..

Said Light Fixture(s) at E. Ontario Street measure(s):
Ten (10) at point seven five (.75) feet in length, two point one seven (2.17) feet in width and fourteen point nine two (14.92) feet above grade level.

The location of said privilege shall be as shown on prints kept on file with the Department of Business Affairs and Consumer Protection and the Office of the City Clerk.

Said privilege shall be constructed in accordance with plans and specifications approved by the Department of Transportation (Division of Project Development).

This grant of privilege in the public way shall be subject to the provisions of Section 10-28-015 and all other required provisions of the Municipal Code of Chicago.

The grantee shall pay to the City of Chicago as compensation for the privilege #1107588 herein granted the sum of one hundred twenty ($120.00) per annum in advance.

A 25% penalty will be added for payments received after due date.

The permit holder agrees to hold the City of Chicago harmless for any damage, relocation or replacement costs associated with damage, relocation or removal of private property caused by the City performing work in the public way.

Authority herein given and granted for a period of five (5) years from and after 06/11/2013.

Alderman _____

Brendan Reilly 42nd Ward

LIGHT FIXTURES 1/8"=1'-0" 277 E. ONTARIO ST. CHICAGO, IL	ISSUED: 05/17/13	SHEET 1 of 1

City of Chicago

O2013-7322

Office of the City Clerk

Document Tracking Sheet

Meeting Date:	9/11/2013
Sponsor(s):	Reilly, Brendan (42)
Type:	Ordinance
Title:	Grant(s) of privilege in public way for Prime Group Realty Trust-330 N Wabash LLC
Committee(s) Assignment:	Committee on Transportation and Public Way

ORDINANCE
PRIME GROUP REALTY TRUST-330 N. WABASH, LLC
Acct. No. 77626 - 5
Permit No. 1108443

Be It Ordained by the City Council of the City of Chicago:

SECTION 1. Permission and authority are hereby given and granted to PRIME GROUP REALTY TRUST-330 N. WABASH, LLC, upon the terms and subject to the conditions of this ordinance to maintain and use one (1) sign(s) projecting over the public right-of-way attached to its premises known as 401 N. State St..

Said sign structure(s) measures as follows; along N. State:
One (1) at ten (10) feet in length, twenty-six (26) feet in height and nine (9) feet above grade level.

The location of said privilege shall be as shown on prints kept on file with the Department of Business Affairs and Consumer Protection and the Office of the City Clerk.

Said privilege shall be constructed in accordance with plans and specifications approved by the Department of Transportation (Division of Project Development) and Zoning Department - Signs.

This grant of privilege in the public way shall be subject to the provisions of Section 10-28-015 and all other required provisions of the Municipal Code of Chicago.

The grantee shall pay to the City of Chicago as compensation for the privilege #1108443 herein granted the sum of three hundred ($300.00) per annum in advance.

A 25% penalty will be added for payments received after due date.

The permit holder agrees to hold the City of Chicago harmless for any damage, relocation or replacement costs associated with damage, relocation or removal of private property caused by the City performing work in the public way.

Authority herein given and granted for a period of five (5) years from and after 06/11/2013.

Alderman _____

Brendan Reilly 42nd Ward

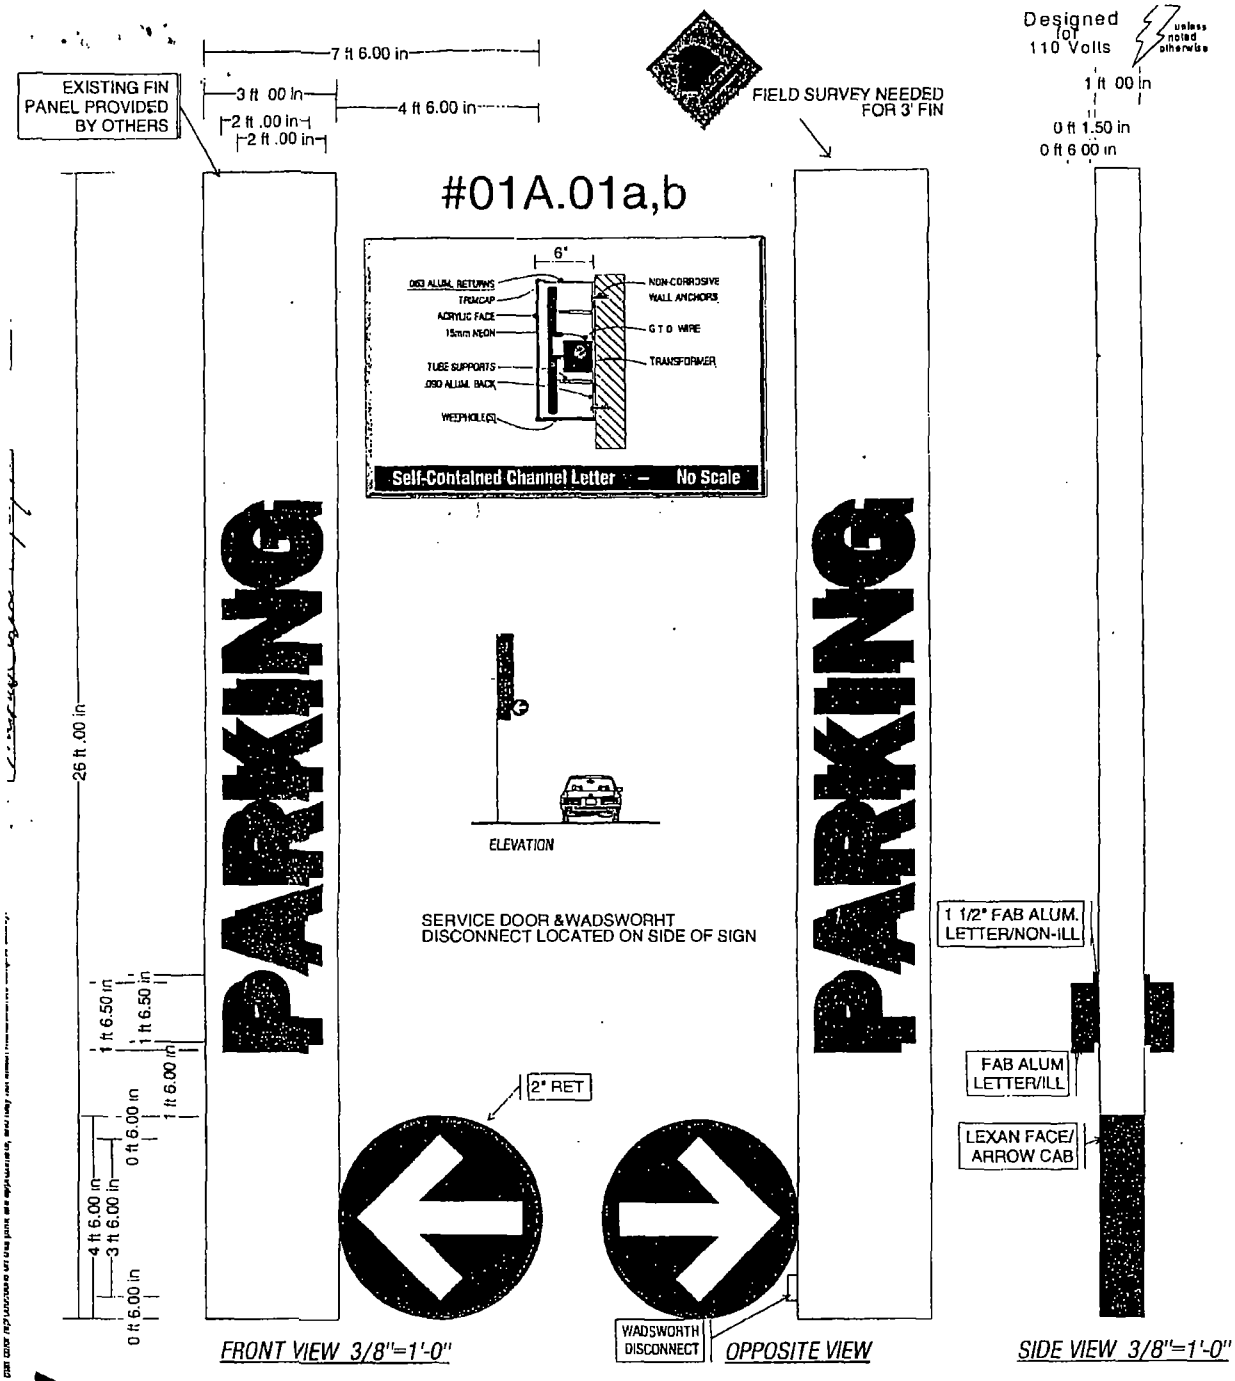

"TWO SETS OF PLEX SELF CONTAINED CHANNEL LETTERS/INT ILL / W/(DROP SHADOW) OF TWO SETS FABRICATED ALUM LETTERS / NON-ILL/ EXT PTD/ (MTD TO BACK OF PLEX CHANNEL LETTERS)/ AND ONE D.F.SIGN / INT-ILL/INT PTD LEXAN CLEAR/MTD TO EXISTING FIN PANEL PROVIDED BY OTHERS."

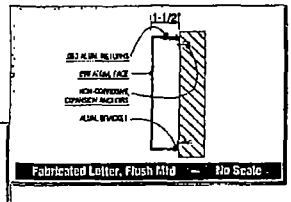

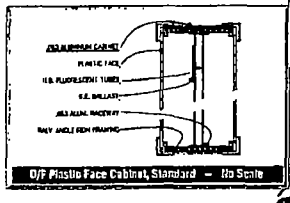

○ FACES=CLEAR PLEX BACKED W/ PMS 032C TO MATCH (PLEX 2283 VERY CLOSE)
RETURNS = PMS 032C
TRIMCAP = 2" RED PMS 032c
ILLUM = CLEAR RED NEON
FONT = ITC FRANKLIN GOTHIC MED (BOLD)

○ D.F. ARROW SIGN:
SIGNCASE = PMS 032C
BKGD = BLACK
ARROW = WHITE

○ DROP SHADOW FACES & 1 1/2" RETURNS = BLACK

FONT = ITC FRANKLIN GOTHIC MED(BOLD)

SKETCH #: TR-1003-1
DATE: 07/09/98
CLIENT NAME: STATE-KINZIE-WABASH PARKING FACILITY
SITE LOCATION: CHICAGO, IL.
DRAWN BY: AH
SCALE: 3/8" = 1'-0"

REVISIONS: (date description by)
1 chg arrows/ FONT/7/24/98/ah
2 CHGD SPECS/8/4/98/AH
3 ADDED DISCONNECT/9/24/98/AH

LANDMARK SIGNS
OUTDOOR ADVERTISING COMPANY, INC.
Fax 219-762-4239
info@landmarksign.com

THIS DRAWING IS THE PROPERTY OF LANDMARK SIGN COMPANY, NO REPRODUCTIONS OR EXHIBITIONS ARE PERMITTED WITHOUT THE EXPRESS WRITTEN CONSENT OF LANDMARK SIGN COMPANY. AN ASSIGNMENT OF UP TO $3,500.00 WILL BE CHARGED FOR ANY MISUSE OF THIS DRAWING.

...spelling, and any other representations herein. I also understand that color reproductions are only guides and approximations, and may not ...

City of Chicago

O2013-7323

Office of the City Clerk

Document Tracking Sheet

Meeting Date:	9/11/2013
Sponsor(s):	Reilly, Brendan (42)
Type:	Ordinance
Title:	Grant(s) of privilege in public way for Raw
Committee(s) Assignment:	Committee on Transportation and Public Way

ORDINANCE
RAW
Acct. No. 347400 - 3
Permit No. 1106184

Be It Ordained by the City Council of the City of Chicago:

SECTION 1. Permission and authority are hereby given and granted to RAW, upon the terms and subject to the conditions of this ordinance to maintain and use two (2) sign(s) projecting over the public right-of-way attached to its premises known as 51 W. Huron St..

Said sign structure(s) measures as follows; along W. Huron Street:
One (1) at three point four two (3.42) feet in length, two point six seven (2.67) feet in height and fifteen (15) feet above grade level.
One (1) at two (2) feet in length, three point five (3.5) feet in height and ten (10) feet above grade level.

The location of said privilege shall be as shown on prints kept on file with the Department of Business Affairs and Consumer Protection and the Office of the City Clerk.

Said privilege shall be constructed in accordance with plans and specifications approved by the Department of Transportation (Division of Project Development) and Zoning Department - Signs.

This grant of privilege in the public way shall be subject to the provisions of Section 10-28-015 and all other required provisions of the Municipal Code of Chicago.

The grantee shall pay to the City of Chicago as compensation for the privilege #1106184 herein granted the sum of one hundred seventy-five ($175.00) per annum in advance.

A 25% penalty will be added for payments received after due date.

The permit holder agrees to hold the City of Chicago harmless for any damage, relocation or replacement costs associated with damage, relocation or removal of private property caused by the City performing work in the public way.

Authority herein given and granted for a period of five (5) years from and after Date of Passage.

Alderman _____

Brendan Reilly 42nd Ward

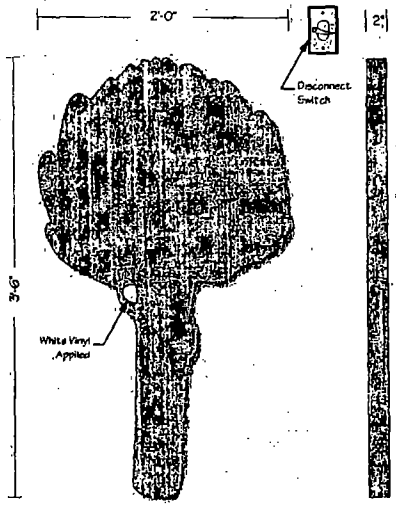

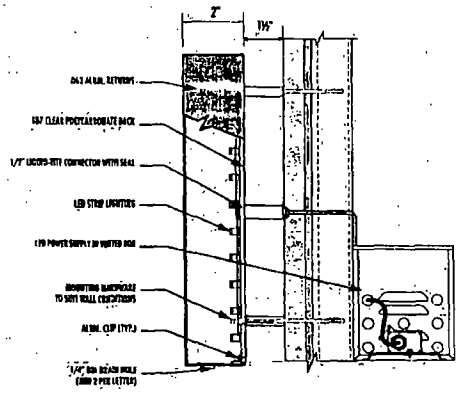

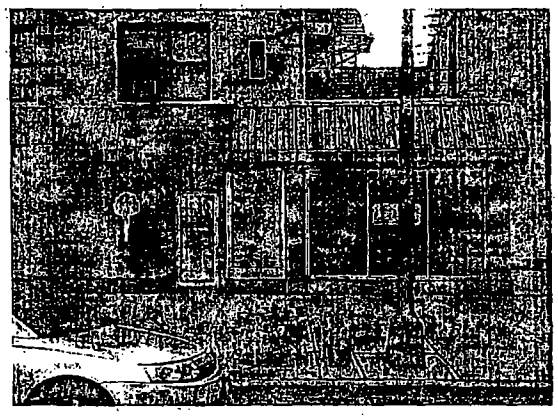

(1) 3'-6" x 2'-0" x 2" Deep Illuminated Reverse Channel Logo

Logo: Fabricated Aluminum Painted MAP 28464 Granny Smith
Back: Clear Polycarbonate
Vinyl Detail: H.P. White Vinyl
Illumination: White LED
Power: (1) 15Amp @ 120Volts Electrical Circuit Run to Site by Others
Mounting: Projection Mount 1½" Off Wall

Parvin-Claus
SIGN COMPANY
Design • Fabrication • Installation • Maintenance

PROJECT:

51 W Huron
Chicago, IL

CUSTOMER APPROVAL:
DATE
AUTHORIZED SIGNATURE

REPRESENTATIVE: Todd Kowalsky
DRAWN BY: Bill Marlow
DATE: 11 26 12
SCALE: 1:50" = 1'
SHEET NO.: 1 of 2
WORK ORDER: 67736
FILE NAME: CRF67736
PRINT INFO

REVISIONS:
1 12 4 13
2 4 12 13
3.
4
5
6
7
8
9
10

"This Document is owned by, and the information contained in it is proprietary to, Parvin-Claus Sign Company. By receipt hereof the holder agrees not to use the information, disclose it to any third party, nor reproduce this document without the prior written consent of Parvin-Claus Sign Company. Holder also agrees to immediately return this document upon request of Parvin-Claus Sign Company."

© Copyright 2012 by Parvin-Claus Sign Co.

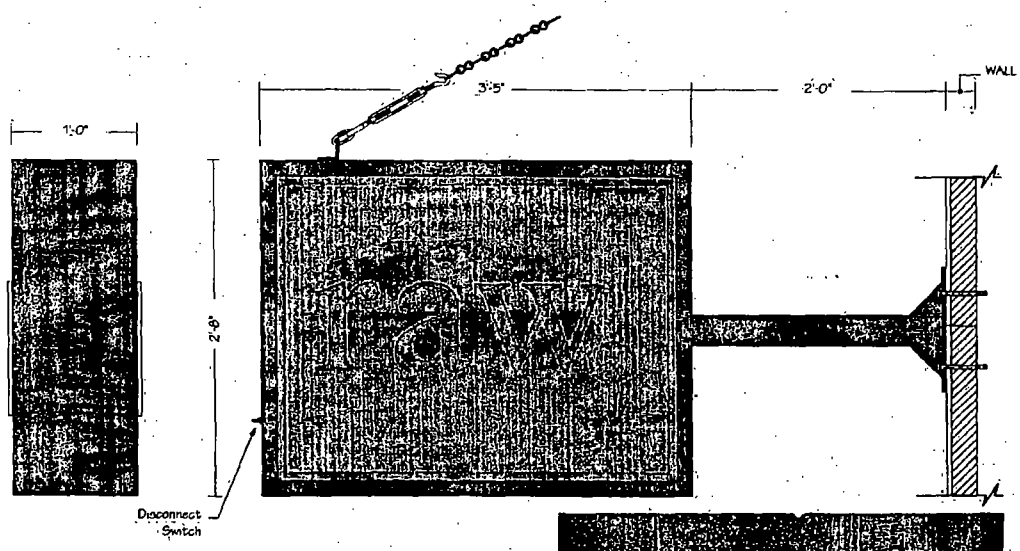

(1) 2'-6" x 3'-5" x 12" Deep Double Face Illuminated Blade Sign

- Cabinet: Extruded Aluminum Painted Black, Satin Finish
- Faces: .125" Thick Aluminum Painted Black & MAP 28464 Granny Smith
- Inline: Avery SC 900-511-0 PMS Process Magenta Vinyl
- raw & Logo: Routed & Push-thru 3/8" Clear Acrylic with Avery UC 900-516-T PMS 214c Translucent Vinyl Applied to Letter & Logo Faces
- Illumination: Fluorescent Lamps and Electronic Ballasts
- Power: (1) 15Amp @ 120Volts Electrical Circuit Run to Site by Others
- Mounting: 3" x 3" Steel Arm with Mounting Plate Attached with Masonry Anchors
- Up-lit Chain and Anti-sway Bar

NOTE, FIELD SURVEY REQUIRED PRIOR TO FABRICATION

"This Document is owned by, and the information contained in it is proprietary to, Parvin-Clauss Sign Company. By receipt hereof the holder agrees not to use the information, disclose it to any third party, nor reproduce this document without the prior written consent of Parvin-Clauss Sign Company. Holder also agrees to immediately return this document upon request of Parvin-Clauss Sign Company."

© Copyright 2012 by Parvin-Clauss Sign Co.

Parvin-Clauss
SIGN COMPANY

Design • Fabrication • Installation • Maintenance
1243 Industry Drive • Southaven, Mississippi 38671
Phone 800.238.7529 • Fax 662.349.4109
e-mail: signs@parvinclauss.com
www.parvinclauss.com

PROJECT:

51 W Huron
Chicago, IL

CUSTOMER APPROVAL:

DATE

AUTHORIZED SIGNATURE

REPRESENTATIVE: Todd Kowalsky

DRAWN BY: Bill Marlow

DATE: 11 2612

SCALE: 1.50" = 1'

SHEET NO.: 2 of 2

WORK ORDER: 67736

FILE NAME: CRF67736

PRINT INFO

REVISIONS:

1. 12413
2. 41213
3.
4.
5.
6.
7.
8.
9.
10.

City of Chicago

O2013-7324

Office of the City Clerk

Document Tracking Sheet

Meeting Date:	9/11/2013
Sponsor(s):	Reilly, Brendan (42)
Type:	Ordinance
Title:	Grant(s) of privilege in public way for Red Frog Events LLC
Committee(s) Assignment:	Committee on Transportation and Public Way

ORDINANCE
RED FROG EVENTS LLC
Acct. No. 381302 - 1
Permit No. 1106746

Be It Ordained by the City Council of the City of Chicago:

SECTION 1. Permission and authority are hereby given and granted to RED FROG EVENTS LLC, upon the terms and subject to the conditions of this ordinance to maintain and use one (1) sign(s) projecting over the public right-of-way attached to its premises known as 320 W. Ohio St..

Said sign structure(s) measures as follows; along North Orleans Street:
One (1) at twenty-five point eight three (25.83) feet in length, three point eight three (3.83) feet in height and one hundred thirty-five (135) feet above grade level.

The location of said privilege shall be as shown on prints kept on file with the Department of Business Affairs and Consumer Protection and the Office of the City Clerk.

Said privilege shall be constructed in accordance with plans and specifications approved by the Department of Transportation (Division of Project Development) and Zoning Department - Signs.

This grant of privilege in the public way shall be subject to the provisions of Section 10-28-015 and all other required provisions of the Municipal Code of Chicago.

The grantee shall pay to the City of Chicago as compensation for the privilege #1106746 herein granted the sum of three hundred ($300.00) per annum in advance.

A 25% penalty will be added for payments received after due date.

The permit holder agrees to hold the City of Chicago harmless for any damage, relocation or replacement costs associated with damage, relocation or removal of private property caused by the City performing work in the public way.

Authority herein given and granted for a period of five (5) years from and after Date of Passage.

Alderman _____

Brendan Reilly 42nd Ward

By signing the Customer Acceptance on this print, I understand that I am accepting all aspects of this drawing. This includes Artwork, Specifications, Dimensions, Spelling, and all other representations herein. I also understand that color reproductions on this print are approximate, and may not match manufacturers samples exactly.

X Customer Acceptance SIGNATURE DATE

X If Required Landlord Acceptance SIGNATURE DATE

L.S.G. SALES INITIALS

DATE

FRONT VIEW
SCALE: 1/2" = 1'

SIDE VIEW
SCALE: 1/2" = 1'

ONE (1) SET OF INTERNALLY LED ILLUMINATED PLEX FACE CHANNEL LETTERS/ MOUNTED TO 3" DEEP ALUCOBOND WIREWAY/ MOUNTED TO BRICK BUILDING FASCIA

- **LETTER FACES** = BLACK PERF VINYL
  TRIMCAP = BLACK
  5" RETURNS = MAP BLACK
- **FROG GRAPHIC**= TRANS 230-33 RED VINYL/TRANS WHITE PLEX
  TRIMCAP= BLACK
  5" RETURNS=MAP BLACK
- **ILLUMINATION** = WHITE LEDs
- **WIREWAY** = MAP WHITE

LED ILLUM. CHANNEL LETTER MOUNTED TO 3" DEEP WIREWAY - NTS

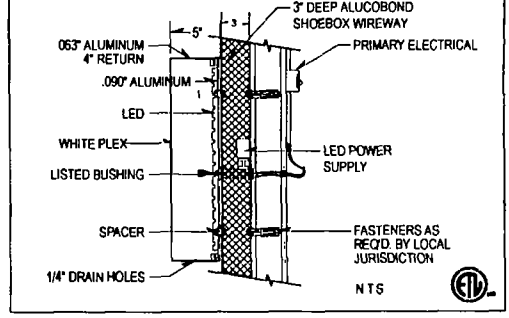

Landmark Sign Group
7424 Industrial Avenue
Chesterton, IN 46304
phone 219 762 9377
FAX 219 762 4259
www.landmarksign.com

PRINT #
RB-21052-1B-2

RANDY BENNETT
L.S.G. SALES REPRESENTATIVE

02.14.13
DATE

RED FROG EVENTS
CLIENT NAME

320 W OHIO
CHICAGO, IL
JOB LOCATION

AF 1/2" = 1'-0"
DRAWN BY SCALE

REVISIONS:
1. ADJ BKGD COLOR
ADDED NEW PHOTO
04.12.13 AF

Designed for 110 Volts
Electrical Connection will be Visible within 5 Ft. at time of Installation; Second Trip will be Charged at Time & Material

THIS DRAWING IS THE PROPERTY OF LANDMARK SIGN GROUP, INC. NO REPRODUCTIONS OR EXHIBITIONS ARE PERMITTED WITHOUT THE EXPRESS WRITTEN CONSENT OF LANDMARK SIGN GROUP, INC. AN ASSESSMENT OF UP TO $1,000.00 WILL BE CHARGED FOR ANY MISUSE OF THIS DRAWING.

City of Chicago

O2013-7327

Office of the City Clerk

Document Tracking Sheet

Meeting Date:	9/11/2013
Sponsor(s):	Reilly, Brendan (42)
Type:	Ordinance
Title:	Grant(s) of privilege in public way for Regus Management Group LLC
Committee(s) Assignment:	Committee on Transportation and Public Way

ORDINANCE
Regus Management Group LLC
Acct. No. 315124 - 18
Permit No. 1107348

Be It Ordained by the City Council of the City of Chicago:

SECTION 1. Permission and authority are hereby given and granted to Regus Management Group LLC, upon the terms and subject to the conditions of this ordinance to maintain and use one (1) sign(s) projecting over the public right-of-way attached to its premises known as 564 W. Randolph St..

Said sign structure(s) measures as follows; along Randolph:
One (1) at two point five (2.5) feet in length, five (5) feet in height and nineteen point five (19.5) feet above grade level.

The location of said privilege shall be as shown on prints kept on file with the Department of Business Affairs and Consumer Protection and the Office of the City Clerk.

Said privilege shall be constructed in accordance with plans and specifications approved by the Department of Transportation (Division of Project Development) and Zoning Department - Signs.

This grant of privilege in the public way shall be subject to the provisions of Section 10-28-015 and all other required provisions of the Municipal Code of Chicago.

The grantee shall pay to the City of Chicago as compensation for the privilege #1107348 herein granted the sum of one hundred ($100.00) per annum in advance.

A 25% penalty will be added for payments received after due date.

The permit holder agrees to hold the City of Chicago harmless for any damage, relocation or replacement costs associated with damage, relocation or removal of private property caused by the City performing work in the public way.

Authority herein given and granted for a period of five (5) years from and after Date of Passage.

Alderman 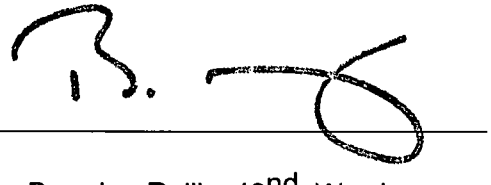

Brendan Reilly 42nd Ward

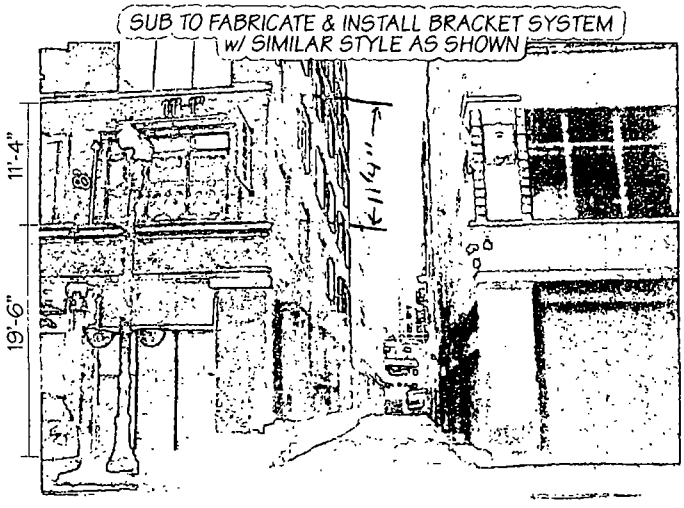

FRONT ELEVATION

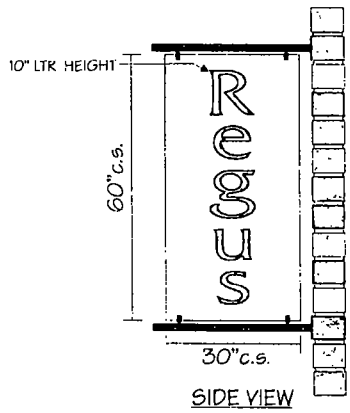

SIDE VIEW

D/F ALUMINUM PANEL
-QTY. 1 FLAT PANEL
-CUT SIZE 60"H x 30"L — 12.5 sq.ft.
-V.O. 60"H x 30"L
-ALUMINUM PANEL THICKNESS T.B.D.
-SIGN COLORS.
PANTONE 288 BLUE
PANTONE 200 RED
SILVER BACKGROUND
-INSTALL AS SHOWN

FASTSIGNS NATIONAL ACCOUNTS	
ACCOUNT	REGUS
FILE	134565-ART1
ADDRESS	564 W Randolph St FL 2 Chicago IL
ORIGINAL DRAWING DATE	3/11/13
DRAWING NUMBER	1 of 1
SCALE	NTS
REV #1 BY	RH
REV DATE	3/15/13
REVISION NOTES	CHNGD COPY TO VERTICAL LAYOUT
REV #2 BY	RH
REV DATE	3/20/13
REVISION NOTES	OMIT 800# & RIGHT LINE COPY
REV #3 BY	
REV DATE	
REVISION NOTES	
NOTES	
REVISION-1	3/15/13
DESIGNED BY	R. Hernandez
APPROVED BY	R. Hernandez

THIS DRAWING IS THE PROPERTY OF FASTSIGNS INTERNATIONAL, INC THE BORROWER AGREES IT SHALL NOT BE REPRODUCED, COPIED OR DISPOSED OF, DIRECTLY OR INDIRECTLY, NOR USED FOR ANY PURPOSE WITHOUT PERMISSION

LANDLORD OR AGENT SIGNATURE HERE

Please sign & return drawings to FASTSIGNS
Signature below indicates approval of BOTH design & placement of signs

X _____ DATE _____

DRAWING IS NOT TO SCALE BUT IS PROPORTIONATE

FIELD VERIFY ALL MEASUREMENTS BEFORE BEGINNING ANY WORK.
INSTALLER TO VERIFY MOUNTING SURFACE PRIOR TO INSTALLATION.

City of Chicago

O2013-7330

Office of the City Clerk

Document Tracking Sheet

Meeting Date:	9/11/2013
Sponsor(s):	Reilly, Brendan (42)
Type:	Ordinance
Title:	Grant(s) of privilege in public way for Rehabilitation Institute of Chicago - conduits
Committee(s) Assignment:	Committee on Transportation and Public Way

ORDINANCE
REHABILITATION INSTITUTE OF CHICAGO
Acct. No. 6323 - 5
Permit No. 1108537

Be It Ordained by the City Council of the City of Chicago:

SECTION 1. Permission and authority are hereby given and granted to REHABILITATION INSTITUTE OF CHICAGO, upon the terms and subject to the conditions of this ordinance to construct, install, maintain and use one hundred thirty (130) Conduit(s) under the public right-of-way adjacent to its premises known as 630 N. Mcclurg Ct..

Said Conduit(s) at E Erie St measure(s):
Ten (10) at thirty-five point zero eight (35.08) feet in length, and point one three (.13) feet in width for a total of forty-five point six (45.6) square feet.
Ten (10) at forty-five (45) feet in length, and point one three (.13) feet in width for a total of fifty-eight point five (58.5) square feet.
Ten (10) at ten (10) feet in length, and point one three (.13) feet in width for a total of thirteen (13) square feet.
Ten (10) at thirty-six point two five (36.25) feet in length, and point one three (.13) feet in width for a total of forty-seven point one three (47.13) square feet.

Said Conduit(s) at N McClurg Crt measure(s):
Forty (40) at ten (10) feet in length, and point one three (.13) feet in width for a total of fifty-two (52) square feet.

Said Conduit(s) at E Ontario St measure(s):
Thirty (30) at ten (10) feet in length, and point one three (.13) feet in width for a total of thirty-nine (39) square feet.
Ten (10) at fifty-four point five (54.5) feet in length, and point one three (.13) feet in width for a total of seventy point eight five (70.85) square feet.
Ten (10) at nine point five (9.5) feet in length, and point one three (.13) feet in width for a total of twelve point three five (12.35) square feet.

The location of said privilege shall be as shown on prints kept on file with the Department of Business Affairs and Consumer Protection and the Office of the City Clerk.

Said privilege shall be constructed in accordance with plans and specifications approved by the Department of Transportation (Division of Project Development) and Department of Transportation (Office of Underground Coordination).

This grant of privilege in the public way shall be subject to the provisions of Section 10-28-015 and all other required provisions of the Municipal Code of Chicago.

The grantee shall pay to the City of Chicago as compensation for the privilege #1108537 herein granted the sum of fifteen thousand six hundred nineteen dollars and eighty cents ($15,619.80) per annum in advance.

A 25% penalty will be added for payments received after due date.

The permit holder agrees to hold the City of Chicago harmless for any damage, relocation or replacement costs associated with damage, relocation or removal of private property caused by the City performing work in the public way.

Authority herein given and granted for a period of five (5) years from and after Date of Passage.

Alderman _____

Brendan Reilly 42nd Ward

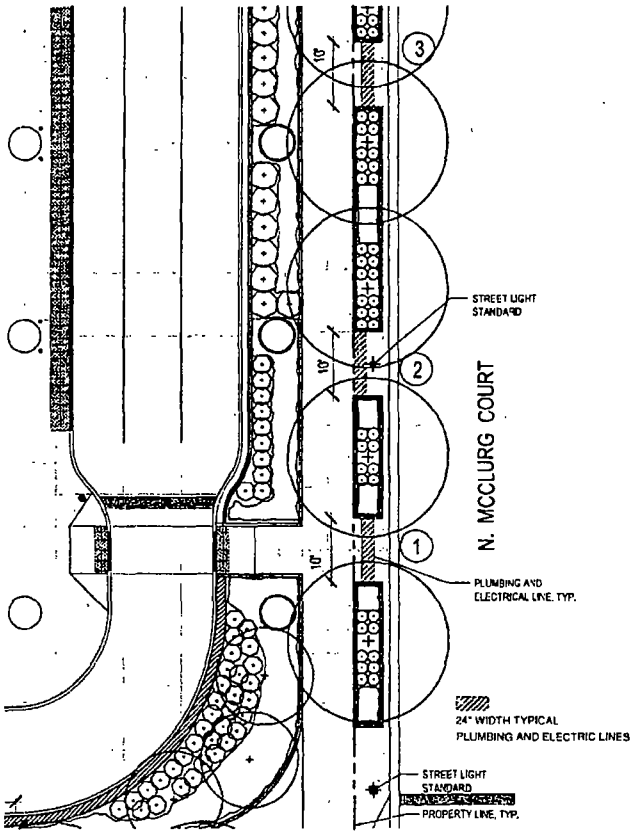

MCCLURG STREET-SOUTH:
PLANTERS ELECTRIC AND PLUMBING LINES

1"=20'-0"

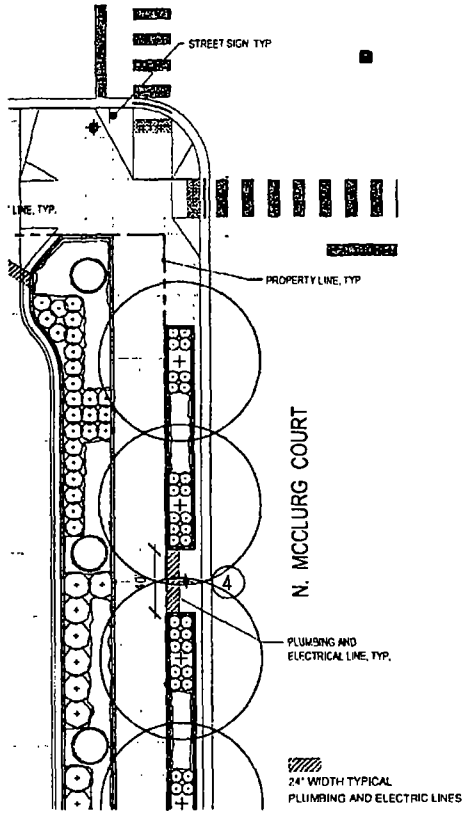

MCCLURG STREET-NORTH:
PLANTERS ELECTRIC AND PLUMBING LINES

1"=20'-0"

0 20' 40'

NORTH

City of Chicago

O2013-7334

Office of the City Clerk

Document Tracking Sheet

Meeting Date:	9/11/2013
Sponsor(s):	Reilly, Brendan (42)
Type:	Ordinance
Title:	Grant(s) of privilege in public way for Rehabilitation Institute of Chicago - pipes
Committee(s) Assignment:	Committee on Transportation and Public Way

ORDINANCE
REHABILITATION INSTITUTE OF CHICAGO
Acct. No. 6323 - 5
Permit No. 1108538

Be It Ordained by the City Council of the City of Chicago:

SECTION 1. Permission and authority are hereby given and granted to REHABILITATION INSTITUTE OF CHICAGO, upon the terms and subject to the conditions of this ordinance to construct, install, maintain and use thirty-nine (39) Pipe(s) under the public right-of-way adjacent to its premises known as 630 N. Mcclurg Ct.. Said underground piping shall be used for interconnecting planters at the Rehabilitation Institute of Chicago, New Research Hospital.

Said Pipe(s) at E Erie St measure(s):
Three (3) at thirty-five point zero eight (35.08) feet in length, and point two five (.25) feet in width for a total of twenty-six point three one (26.31) square feet.
Three (3) at forty-five (45) feet in length, and point two five (.25) feet in width for a total of thirty-three point seven five (33.75) square feet.
Three (3) at ten (10) feet in length, and point two five (.25) feet in width for a total of seven point five (7.5) square feet.
Three (3) at thirty-six point two five (36.25) feet in length, and point two five (.25) feet in width for a total of twenty-seven point one nine (27.19) square feet.

Said Pipe(s) at N McClurg Crt measure(s):
Twelve (12) at ten (10) feet in length, and point two five (.25) feet in width for a total of thirty (30) square feet.

Said Pipe(s) at E Erie St measure(s):
Nine (9) at ten (10) feet in length, and point two five (.25) feet in width for a total of twenty-two point five (22.5) square feet.
Three (3) at fifty-four point five (54.5) feet in length, and point two five (.25) feet in width for a total of forty point eight eight (40.88) square feet.
Three (3) at nine point five (9.5) feet in length, and point two five (.25) feet in width for a total of seven point one three (7.13) square feet.

The location of said privilege shall be as shown on prints kept on file with the Department of Business Affairs and Consumer Protection and the Office of the City Clerk.

Said privilege shall be constructed in accordance with plans and specifications approved by the Department of Transportation (Office of Underground Coordination) and Department of Water Management.

This grant of privilege in the public way shall be subject to the provisions of Section 10-28-015 and all other required provisions of the Municipal Code of Chicago.

The grantee shall pay to the City of Chicago as compensation for the privilege #1108538 herein granted the sum of four hundred ($400.00) per annum in advance.

A 25% penalty will be added for payments received after due date.

The permit holder agrees to hold the City of Chicago harmless for any damage, relocation or replacement costs associated with damage, relocation or removal of private property caused by the City performing work in the public way.

Authority herein given and granted for a period of five (5) years from and after Date of Passage.

Alderman _____

Brendan Reilly 42nd Ward

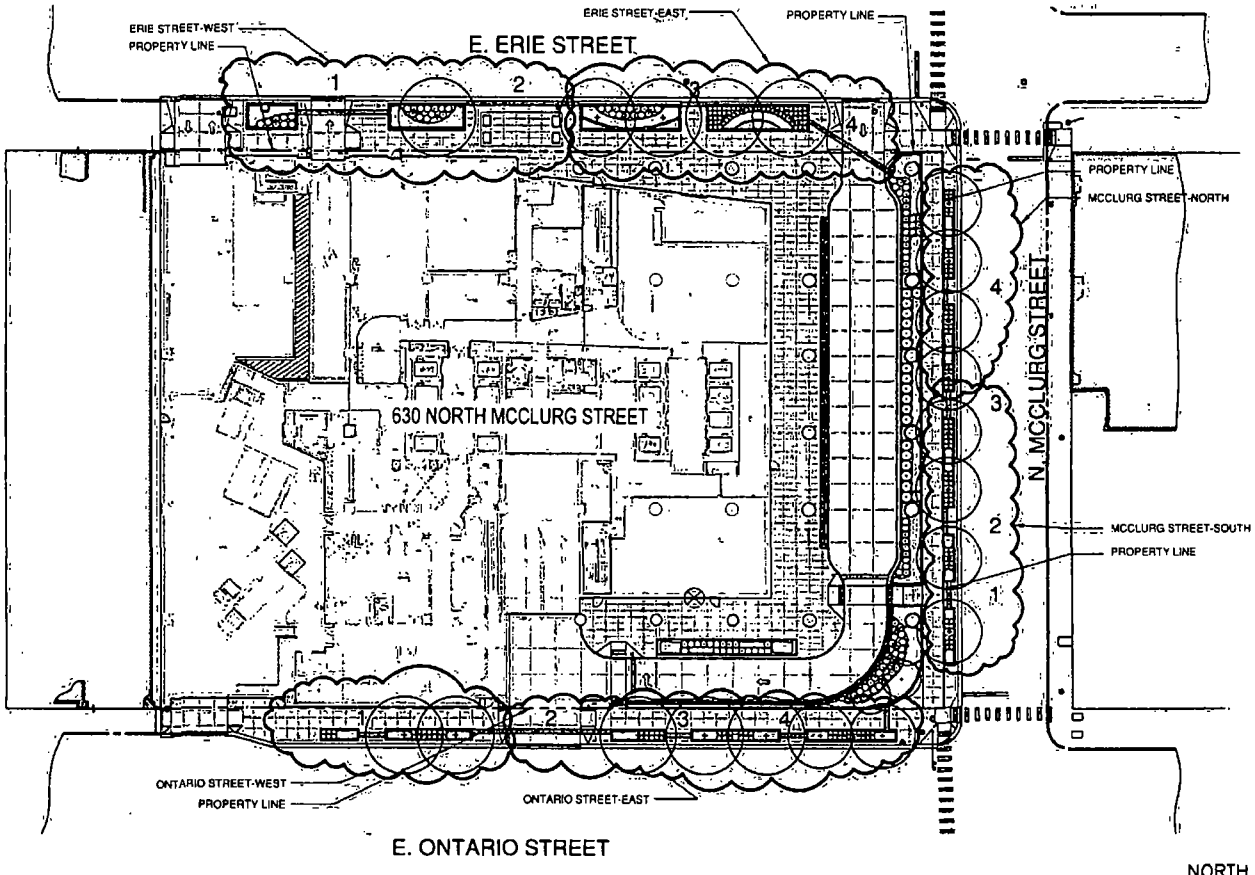

PLANTER PLUMBING AND ELECTRICAL LINES IN
ERIE, MCCLURG, AND ONTARIO RIGHT OF WAY

1"=50'-0"

City of Chicago

O2013-7336

Office of the City Clerk

Document Tracking Sheet

Meeting Date:	9/11/2013
Sponsor(s):	Reilly, Brendan (42)
Type:	Ordinance
Title:	Grant(s) of privilege in public way for Rehabilitation Institute of Chicago - planters
Committee(s) Assignment:	Committee on Transportation and Public Way

ORDINANCE
REHABILITATION INSTITUTE OF CHICAGO
Acct. No. 6323 - 5
Permit No. 1107361

Be It Ordained by the City Council of the City of Chicago:

SECTION 1. Permission and authority are hereby given and granted to REHABILITATION INSTITUTE OF CHICAGO, upon the terms and subject to the conditions of this ordinance to construct, install, maintain and use fourteen (14) Planter(s) on the public right-of-way for beautification purposes adjacent to its premises known as 630 N. Mcclurg Ct..

Said Planter(s) at Erie measure(s):
One (1) at nineteen point eight three (19.83) feet in length, and ten point three three (10.33) feet in width for a total of two hundred four point eight four (204.84) square feet.
One (1) at thirty (30) feet in length, and ten point three three (10.33) feet in width for a total of three hundred nine point nine (309.9) square feet.
Two (2) at forty (40) feet in length, and ten point three three (10.33) feet in width for a total of eight hundred twenty-six point four (826.4) square feet.

Said Planter(s) at N. McClurg measure(s):
One (1) at twenty-two point five eight (22.58) feet in length, and four point five (4.5) feet in width for a total of one hundred one point six one (101.61) square feet.
Three (3) at thirty-five (35) feet in length, and four point five (4.5) feet in width for a total of four hundred seventy-two point five (472.5) square feet.
One (1) at nineteen point three three (19.33) feet in length, and four point five (4.5) feet in width for a total of eighty-six point nine nine (86.99) square feet.

Said Planter(s) at E. Ontario measure(s):
One (1) at thirty-four (34) feet in length, and four point seven five (4.75) feet in width for a total of one hundred sixty-one point five (161.5) square feet.
One (1) at fifteen (15) feet in length, and four point seven five (4.75) feet in width for a total of seventy-one point two five (71.25) square feet.
One (1) at twenty-one point five eight (21.58) feet in length, and four point seven five (4.75) feet in width for a total of one hundred two point five one (102.51) square feet.
Two (2) at thirty-five (35) feet in length, and four point seven five (4.75) feet in width for a total of three hundred thirty-two point five (332.5) square feet.

Grantee must allow the required clear and unobstructed space for pedestrian passage at all times per rules and regulations approved by the Department of Transportation.

The location of said privilege shall be as shown on prints kept on file with the Department of Business Affairs and Consumer Protection and the Office of the City Clerk.

Said privilege shall be constructed in accordance with plans and specifications approved by the Department of Planning and Development and Department of Transportation (Division of Project Development).

This grant of privilege in the public way shall be subject to the provisions of Section 10-28-015 and all other required provisions of the Municipal Code of Chicago.

The grantee shall pay to the City of Chicago as compensation for the privilege #1107361 herein granted the sum of zero ($.00) per annum in advance.

A 25% penalty will be added for payments received after due date.

The permit holder agrees to hold the City of Chicago harmless for any damage, relocation or replacement costs associated with damage, relocation or removal of private property caused by the City performing work in the public way.

Authority herein given and granted for a period of five (5) years from and after Date of Passage.

Alderman _____

Brendan Reilly 42nd Ward

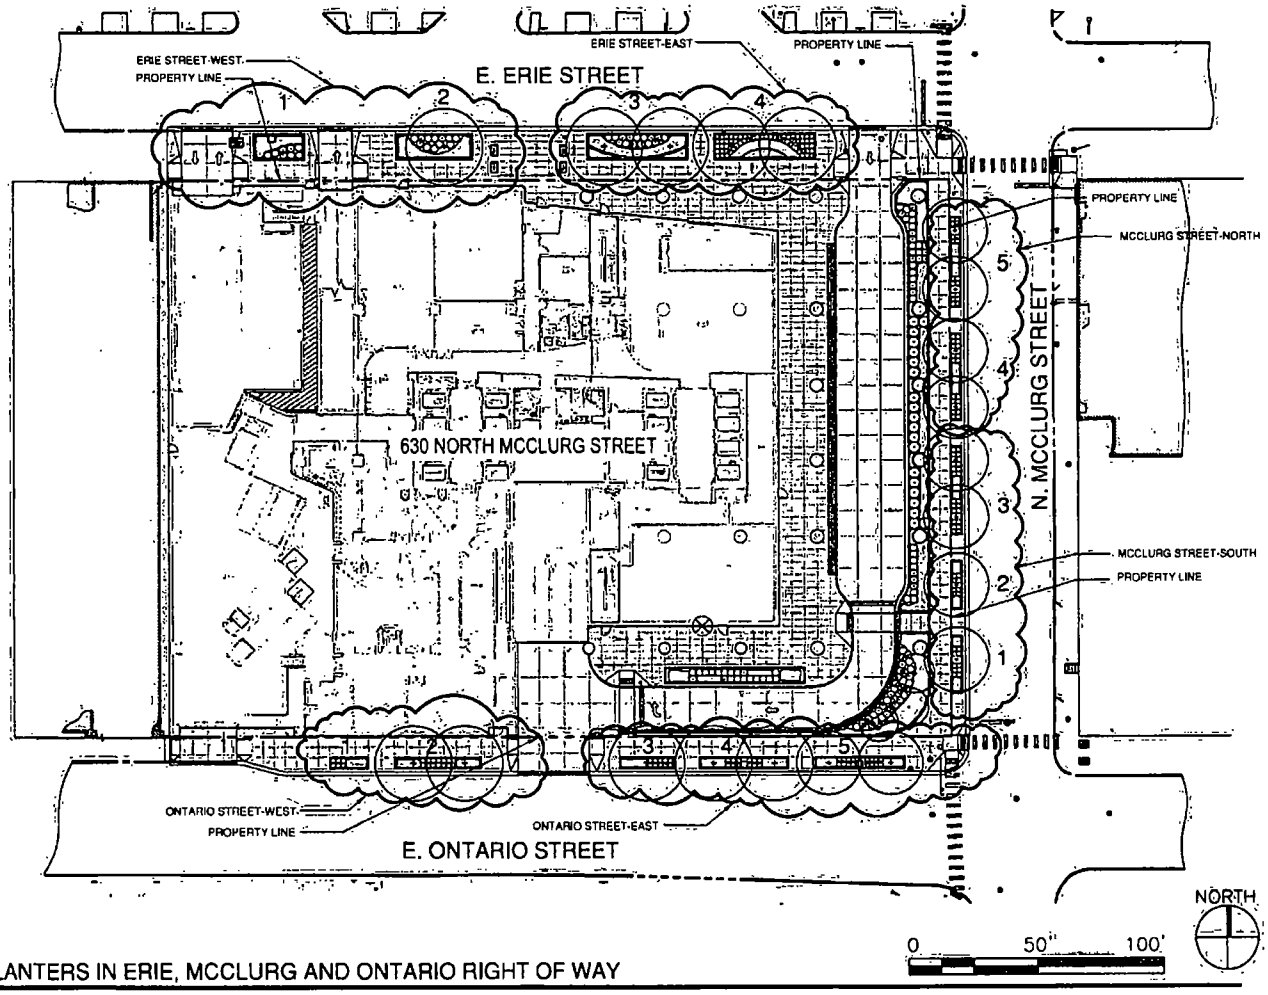

PLANTERS IN ERIE, MCCLURG AND ONTARIO RIGHT OF WAY

1"=50'-0"

City of Chicago

O2013-7338

Office of the City Clerk

Document Tracking Sheet

Meeting Date:	9/11/2013
Sponsor(s):	Reilly, Brendan (42)
Type:	Ordinance
Title:	Grant(s) of privilege in public way for Rehabilitation Institute of Chicago - sanitary sewer
Committee(s) Assignment:	Committee on Transportation and Public Way

ORDINANCE
REHABILITATION INSTITUTE OF CHICAGO
Acct. No. 6323 - 5
Permit No. 1107372

Be It Ordained by the City Council of the City of Chicago:

SECTION 1. Permission and authority are hereby given and granted to REHABILITATION INSTITUTE OF CHICAGO, upon the terms and subject to the conditions of this ordinance to construct, install, maintain and use one (1) Sanitary Sewer under the public right-of-way adjacent to its premises known as 630 N. Mcclurg Ct..

Said Sewer(s) at East Erie Street measure(s):
One (1) at thirty-seven (37) feet in length, and five (5) feet in width for a total of one hundred eighty-five (185) square feet. Said Sanitary sewer shall be approximately seven (7) feet in depth.

The location of said privilege shall be as shown on prints kept on file with the Department of Business Affairs and Consumer Protection and the Office of the City Clerk.

Said privilege shall be constructed in accordance with plans and specifications approved by the Department of Transportation (Office of Underground Coordination) and Department of Water Management.

This grant of privilege in the public way shall be subject to the provisions of Section 10-28-015 and all other required provisions of the Municipal Code of Chicago.

The grantee shall pay to the City of Chicago as compensation for the privilege #1107372 herein granted the sum of four hundred ($400.00) per annum in advance.

A 25% penalty will be added for payments received after due date.

The permit holder agrees to hold the City of Chicago harmless for any damage, relocation or replacement costs associated with damage, relocation or removal of private property caused by the City performing work in the public way.

Authority herein given and granted for a period of five (5) years from and after Date of Passage.

Alderman _____

Brendan Reilly 42nd Ward

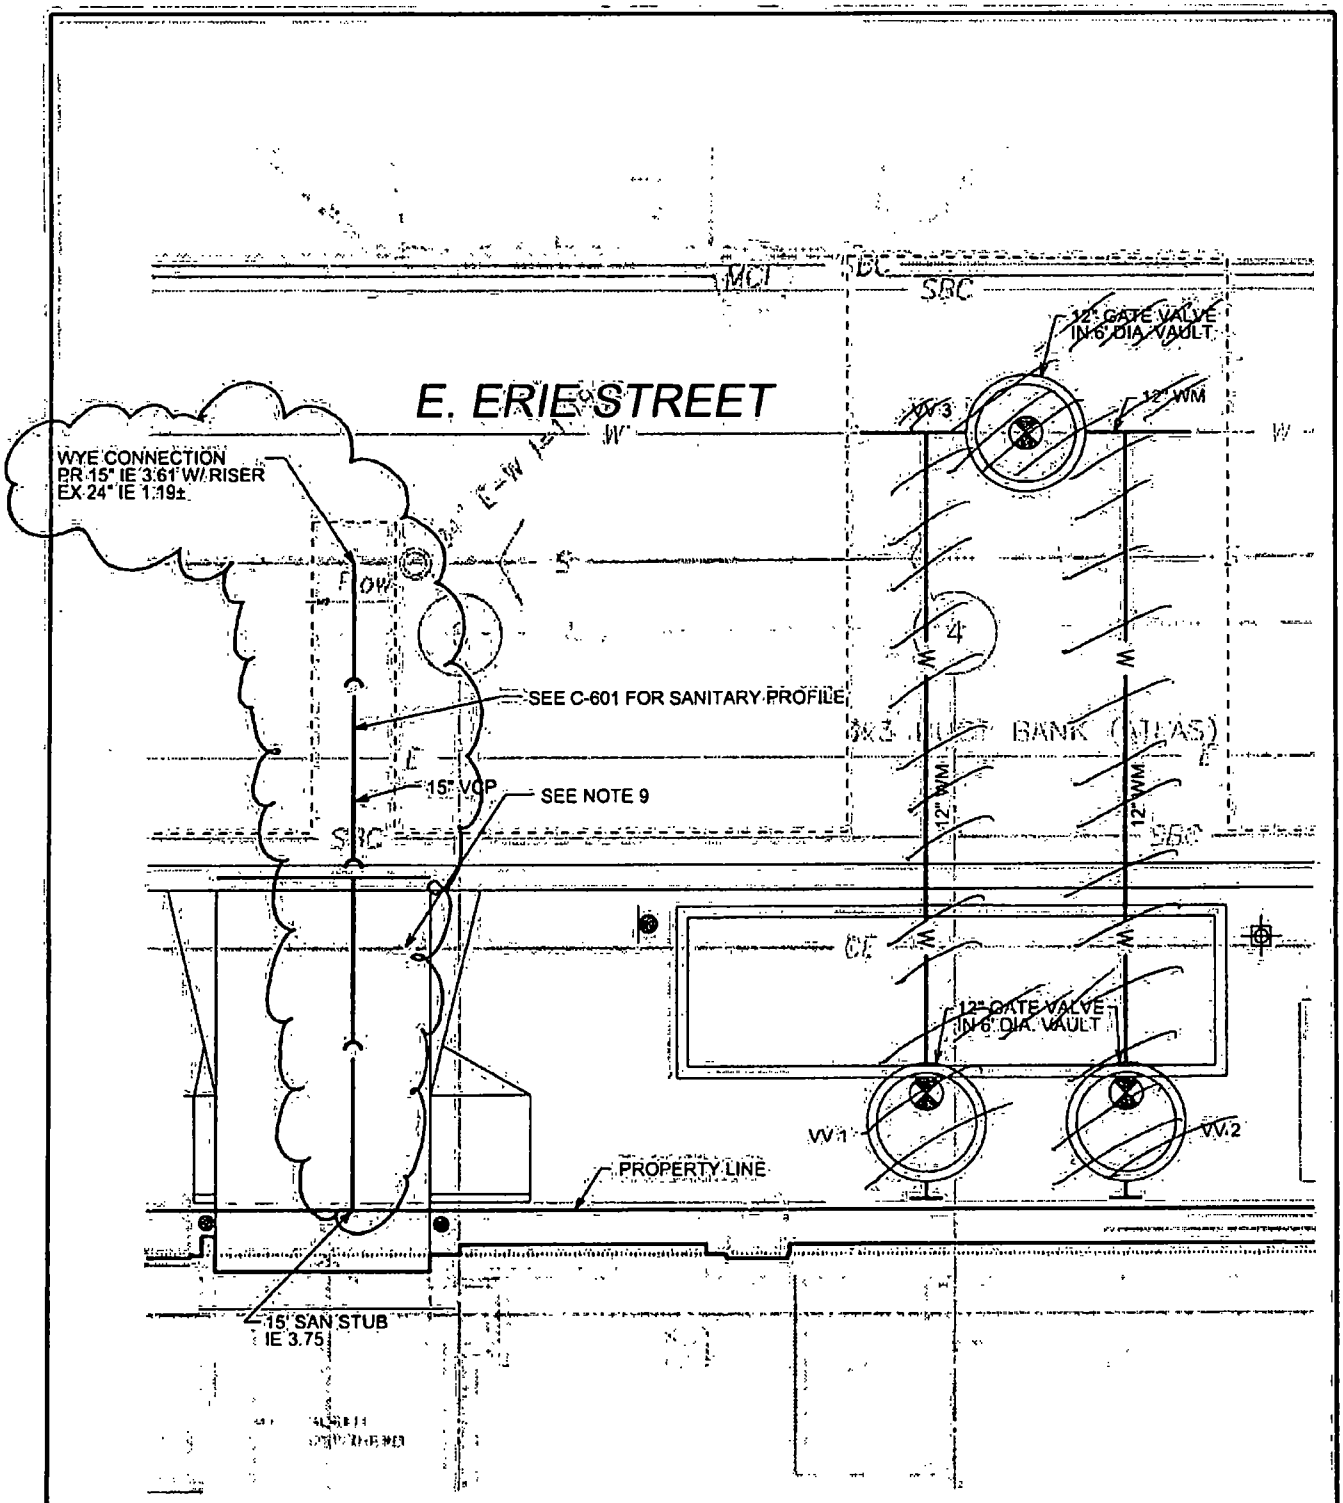

DATE: 06-10-13

V3 Companies
7325 Janes Avenue
Woodridge, IL 60517
630.724.9200 phone
630.724.9202 fax
www.v3co.com

Visio, Vortero, Virtuo... "find vision to transform with Excellence"

RIC - 630 N. McCLURG SOURT
ROW ~~WATER MAIN &~~ SANITARY SEWER EXHIBIT

CHICAGO ILLINOIS

SCALE: 1"= 10'

I:\s03\v3ii_p\2011\f1138\Drawings\Main\Exhibits\ROW Water Main and Sanitary Sewer Exhibit.dgn 6/11/2013 2:18:33 PM

City of Chicago

O2013-7340

Office of the City Clerk

Document Tracking Sheet

Meeting Date:	9/11/2013
Sponsor(s):	Reilly, Brendan (42)
Type:	Ordinance
Title:	Grant(s) of privilege in public way for Rehabilitation Institute of Chicago - storm sewer
Committee(s) Assignment:	Committee on Transportation and Public Way

ORDINANCE
REHABILITATION INSTITUTE OF CHICAGO
Acct. No. 6323 - 5
Permit No. 1107368

Be It Ordained by the City Council of the City of Chicago:

SECTION 1. Permission and authority are hereby given and granted to REHABILITATION INSTITUTE OF CHICAGO, upon the terms and subject to the conditions of this ordinance to construct, install, maintain and use one (1) Storm Sewer under the public right-of-way adjacent to its premises known as 630 N. Mcclurg Ct..

Said Sewer at East Ontario Street measure(s):
One (1) at thirty-six (36) feet in length, and ten (10) feet in width for a total of three hundred sixty (360) square feet. Said storm sewer shall be approximately eight (8) feet in depth.

The location of said privilege shall be as shown on prints kept on file with the Department of Business Affairs and Consumer Protection and the Office of the City Clerk.

Said privilege shall be constructed in accordance with plans and specifications approved by the Department of Transportation (Office of Underground Coordination) and Department of Water Management.

This grant of privilege in the public way shall be subject to the provisions of Section 10-28-015 and all other required provisions of the Municipal Code of Chicago.

The grantee shall pay to the City of Chicago as compensation for the privilege #1107368 herein granted the sum of seven hundred sixty-four ($764.00) per annum in advance.

A 25% penalty will be added for payments received after due date.

The permit holder agrees to hold the City of Chicago harmless for any damage, relocation or replacement costs associated with damage, relocation or removal of private property caused by the City performing work in the public way.

Authority herein given and granted for a period of five (5) years from and after Date of Passage.

Alderman _____

Brendan Reilly 42nd Ward

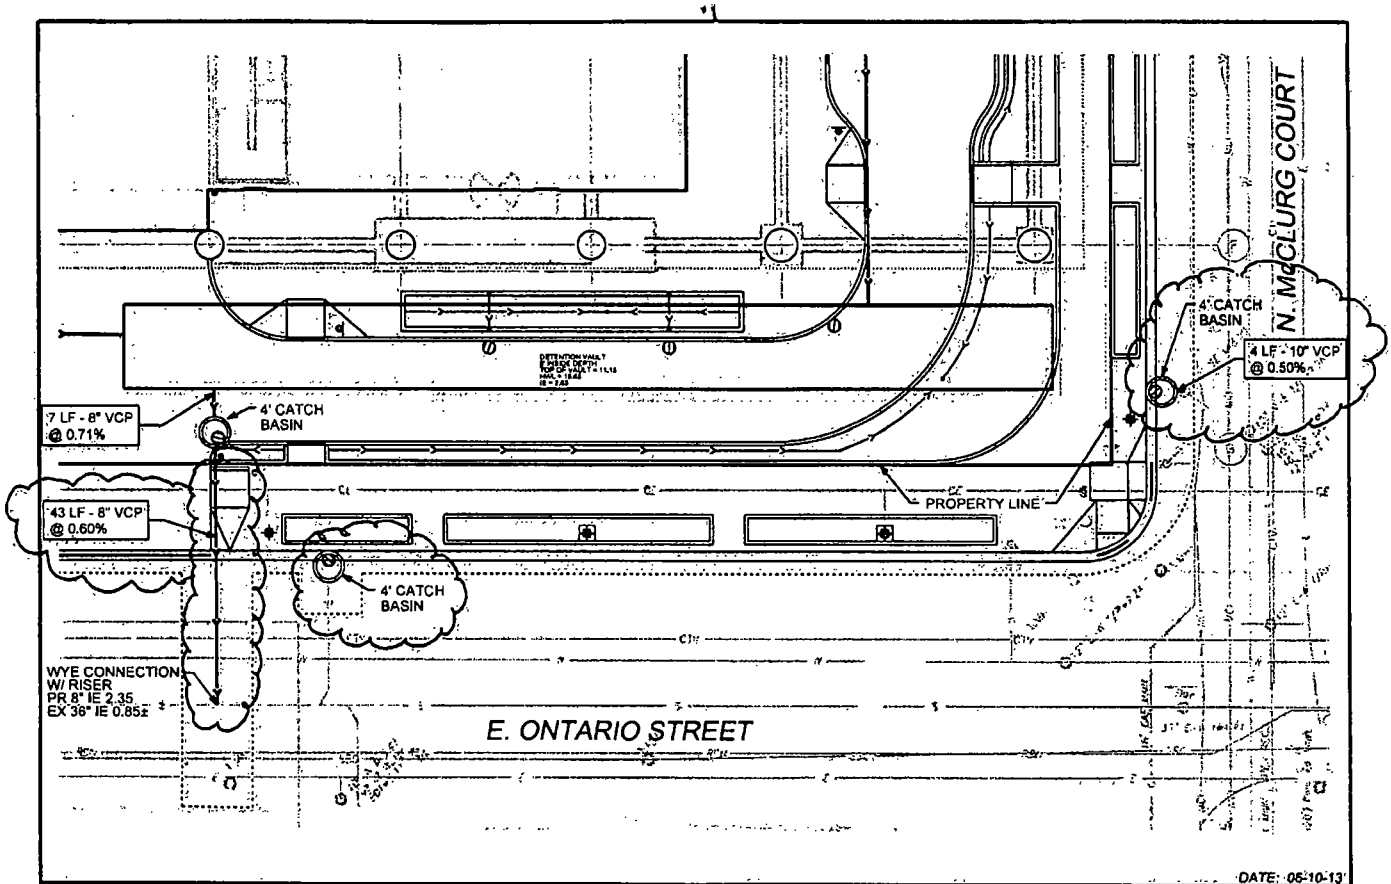

DATE: 05-10-13

V3 Companies
7325 Janes Avenue
Woodridge, IL 60517
630.724.9200 phone
630.724.9202 fax
www.v3co.com

Vista. Vertere. Virtute... "The Vision to Transform with Excellence"

RIC-
630 N. McCLURG COURT
CHICAGO ILLINOIS

ROW STORM SEWER EXHIBIT

SCALE: 1"= 20'

J:\civil\rc\p0\31v3\i1_p1201111\1301\Drawings\Master\Exhibits\ROW Storm Sewer Exhibit.dgn 5/11/2013 2:17:58 PM

City of Chicago

O2013-7343

Office of the City Clerk

Document Tracking Sheet

Meeting Date:	9/11/2013
Sponsor(s):	Reilly, Brendan (42)
Type:	Ordinance
Title:	Grant(s) of privilege in public way for Rock Bottom Restaurant & Brewery/RB Grille
Committee(s) Assignment:	Committee on Transportation and Public Way

ORDINANCE
ROCK BOTTOM RESTAURANT & BREWERY / RB GRILLE
Acct. No. 85923 - 1
Permit No. 1107593

Be It Ordained by the City Council of the City of Chicago:

SECTION 1. Permission and authority are hereby given and granted to ROCK BOTTOM RESTAURANT & BREWERY / RB GRILLE, upon the terms and subject to the conditions of this ordinance to maintain and use three (3) sign(s) projecting over the public right-of-way attached to its premises known as 1 W. Grand Ave..

Said sign structure(s) measures as follows; along W. Grand Avenue:
One (1) at eight point two five (8.25) feet in length, two (2) feet in height and ten point seven five (10.75) feet above grade level.
One (1) at twenty-six point three three (26.33) feet in length, point eight three (.83) feet in height and ten point nine (10.9) feet above grade level.
One (1) at twenty point one seven (20.17) feet in length, point eight three (.83) feet in height and ten point seven five (10.75) feet above grade level.

The location of said privilege shall be as shown on prints kept on file with the Department of Business Affairs and Consumer Protection and the Office of the City Clerk.

Said privilege shall be constructed in accordance with plans and specifications approved by the Department of Transportation (Division of Project Development) and Zoning Department - Signs.

This grant of privilege in the public way shall be subject to the provisions of Section 10-28-015 and all other required provisions of the Municipal Code of Chicago.

The grantee shall pay to the City of Chicago as compensation for the privilege #1107593 herein granted the sum of one hundred seventy-five ($175.00) per annum in advance.

A 25% penalty will be added for payments received after due date.

The permit holder agrees to hold the City of Chicago harmless for any damage, relocation or replacement costs associated with damage, relocation or removal of private property caused by the City performing work in the public way.

Authority herein given and granted for a period of five (5) years from and after 06/11/2013.

Alderman _____

Brendan Reilly 42nd Ward

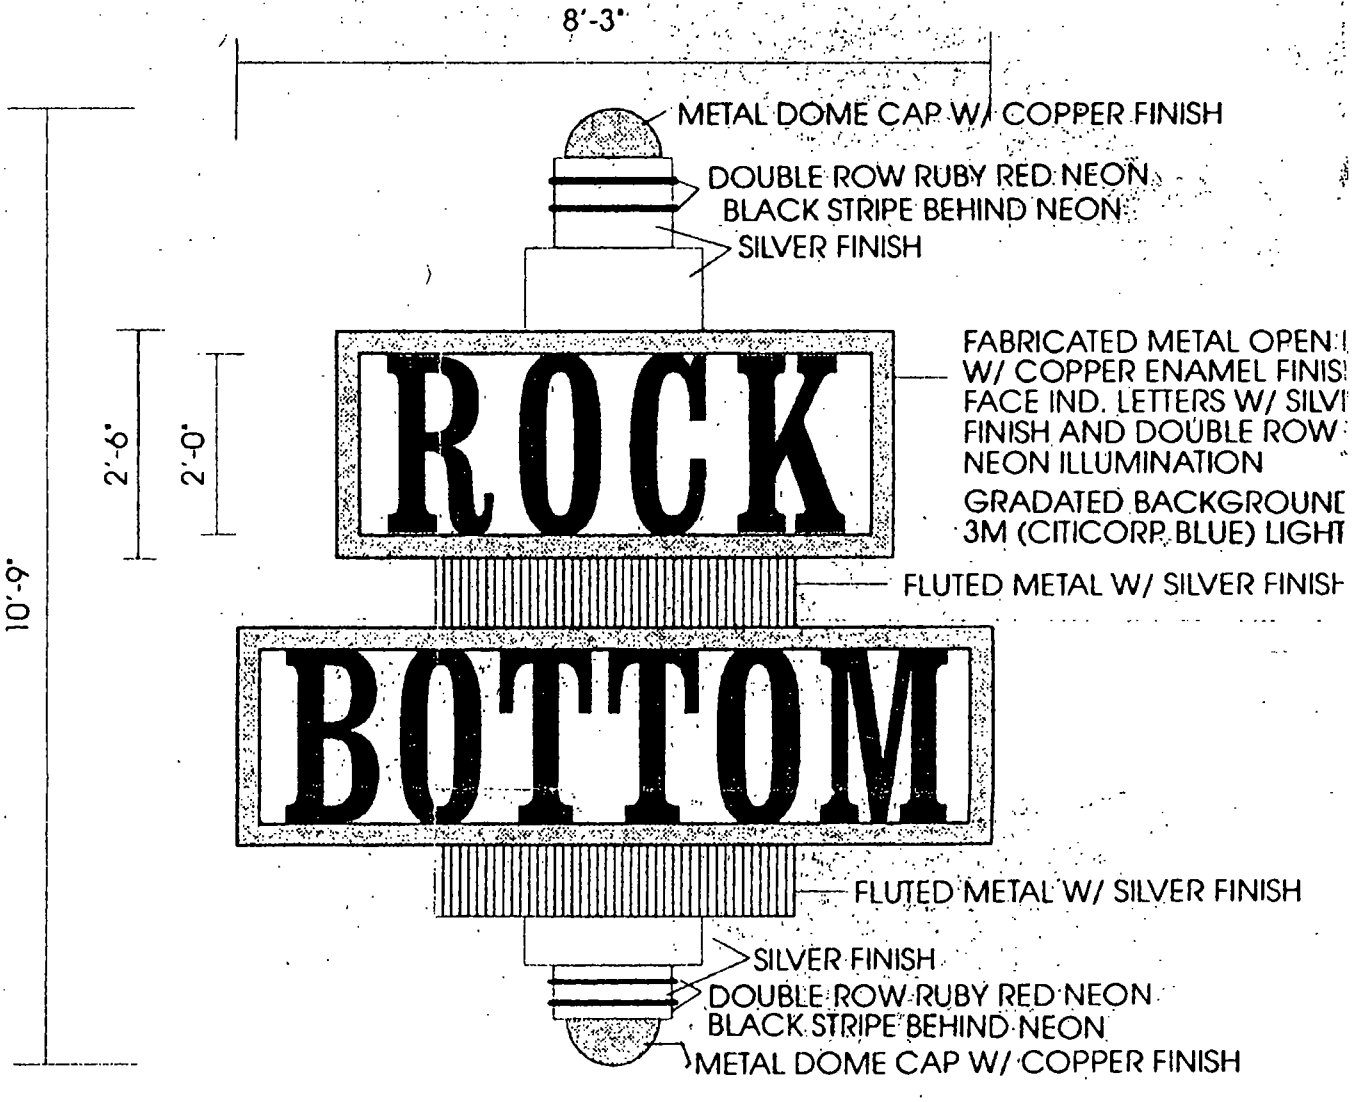

SINGLE FACE ILLUMINATED DISPLAY ON CURVED FACIA
1/2" = 1'-0"

City of Chicago

O2013-7344

Office of the City Clerk

Document Tracking Sheet

Meeting Date:	9/11/2013
Sponsor(s):	Reilly, Brendan (42)
Type:	Ordinance
Title:	Grant(s) of privilege in public way for Rockit Bar & Grill
Committee(s) Assignment:	Committee on Transportation and Public Way

ORDINANCE
Rockit Bar & Grill
Acct. No. 262541 - 1
Permit No. 1108024

Be It Ordained by the City Council of the City of Chicago:

SECTION 1. Permission and authority are hereby given and granted to Rockit Bar & Grill, upon the terms and subject to the conditions of this ordinance to maintain and use, as now constructed, one (1) Fire Escape(s) projecting over the public right-of-way adjacent to its premises known as 22 W. Hubbard St..

Said Fire Escape(s) at Public Alley measure(s):
One (1) at twenty-eight (28) feet in length, and two point eight three (2.83) feet in width for a total of seventy-nine point two four (79.24) square feet.

The location of said privilege shall be as shown on prints kept on file with the Department of Business Affairs and Consumer Protection and the Office of the City Clerk.

Said privilege shall be constructed in accordance with plans and specifications approved by the Department of Transportation (Division of Project Development).

This grant of privilege in the public way shall be subject to the provisions of Section 10-28-015 and all other required provisions of the Municipal Code of Chicago.

The grantee shall pay to the City of Chicago as compensation for the privilege #1108024 herein granted the sum of four hundred ($400.00) per annum in advance.

A 25% penalty will be added for payments received after due date.

The permit holder agrees to hold the City of Chicago harmless for any damage, relocation or replacement costs associated with damage, relocation or removal of private property caused by the City performing work in the public way.

Authority herein given and granted for a period of five (5) years from and after 06/04/2013.

Alderman _____

Brendan Reilly 42nd Ward

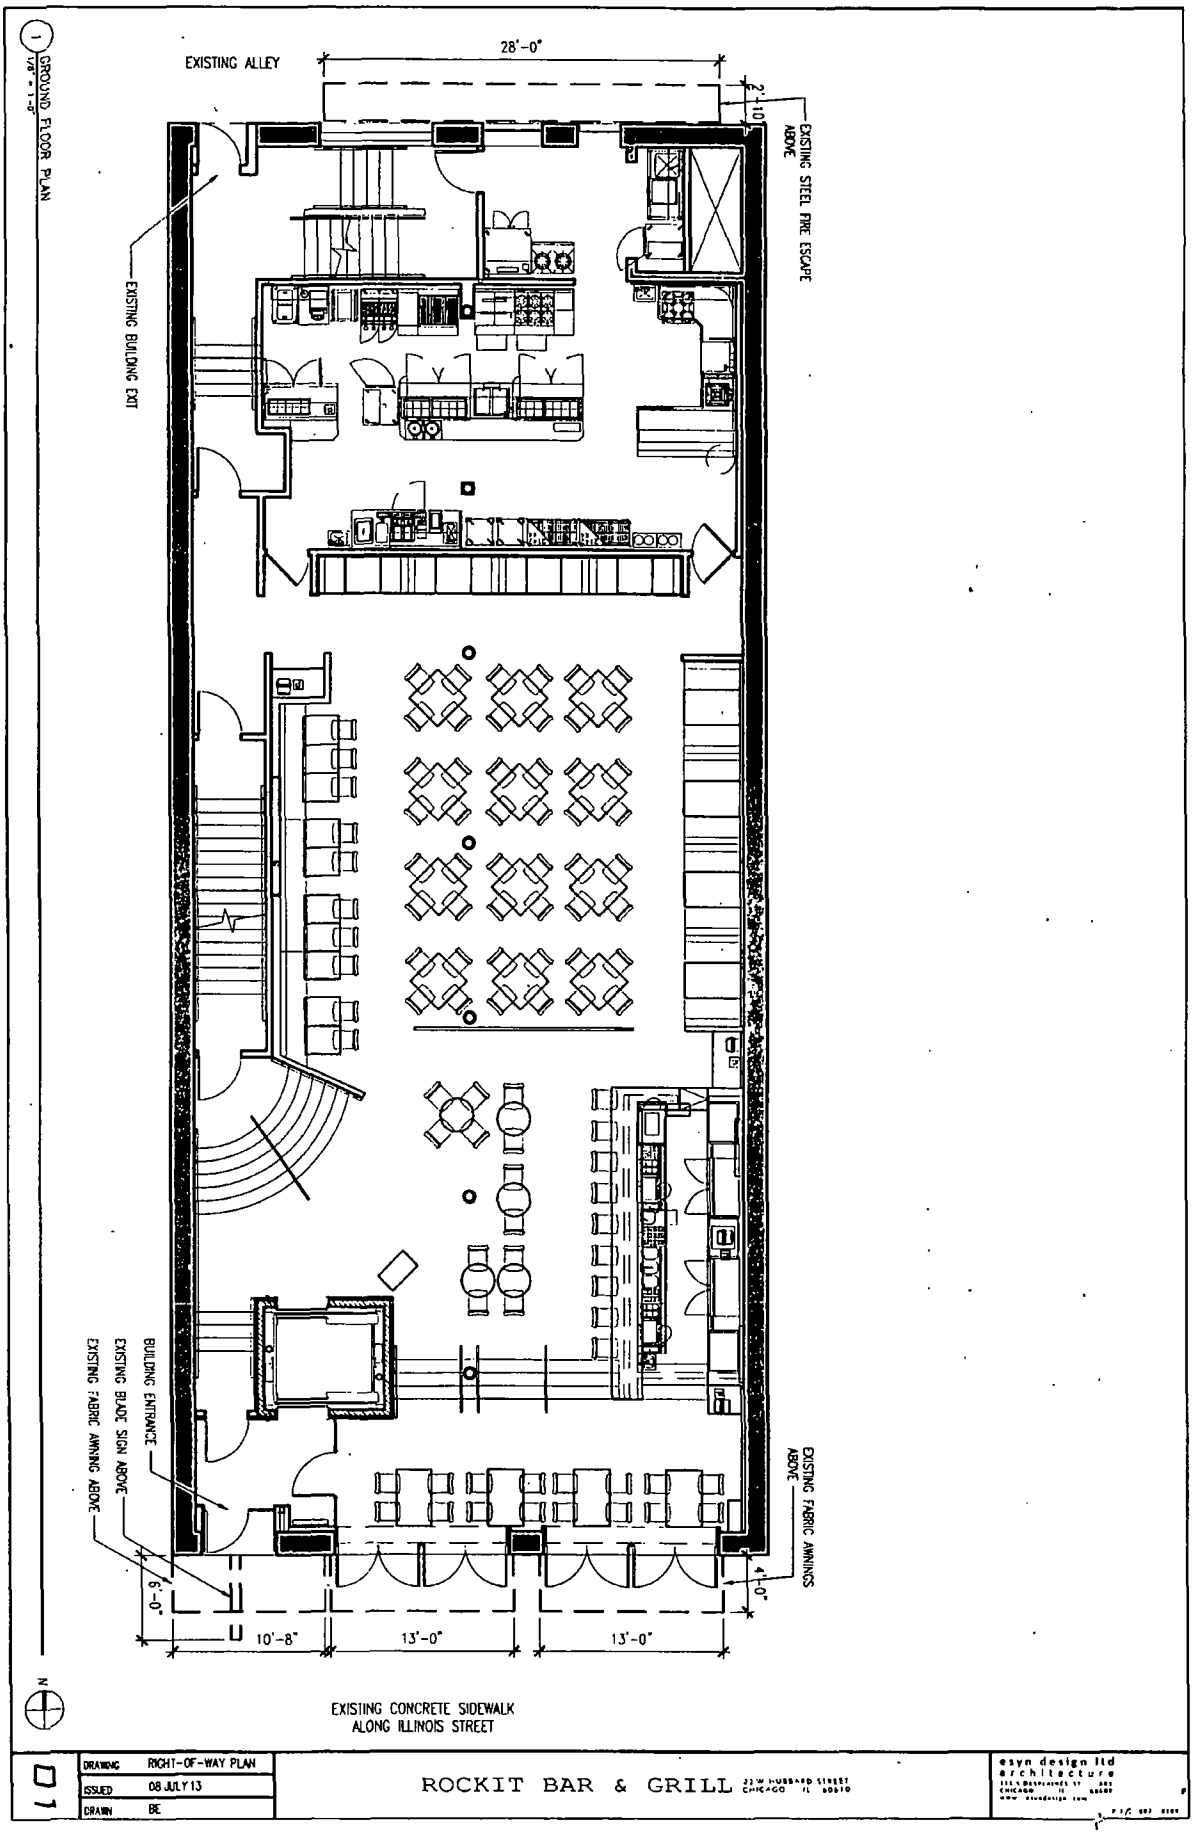
1 GROUND FLOOR PLAN
1/8" = 1'-0"
EXISTING ALLEY
28'-0"
2'-10"
EXISTING STEEL FIRE ESCAPE ABOVE
EXISTING BUILDING EXIT
BUILDING ENTRANCE
EXISTING BLADE SIGN ABOVE
EXISTING FABRIC AWNING ABOVE
EXISTING FABRIC AWNINGS ABOVE
6'-0"
4'-0"
10'-8"
13'-0"
13'-0"
N
EXISTING CONCRETE SIDEWALK
ALONG ILLINOIS STREET
01
DRAWING RIGHT-OF-WAY PLAN
ISSUED 08 JULY 13
DRAWN BE
ROCKIT BAR & GRILL 22 W HUBBARD STREET CHICAGO IL 60610
esyn design ltd
architecture

City of Chicago

O2013-7345

Office of the City Clerk

Document Tracking Sheet

Meeting Date:	9/11/2013
Sponsor(s):	Reilly, Brendan (42)
Type:	Ordinance
Title:	Grant(s) of privilege in public way for Ronald McDonald House Charities of Chicagoland and Northwest Indiana
Committee(s) Assignment:	Committee on Transportation and Public Way

ORDINANCE
RONALD McDONALD HOUSE CHARITIES OF CHICAGOLAND AND NORTHWEST INDIANA
Acct. No. 257866 - 3
Permit No. 1094048

Be It Ordained by the City Council of the City of Chicago:

SECTION 1. Permission and authority are hereby given and granted to RONALD McDONALD HOUSE CHARITIES OF CHICAGOLAND AND NORTHWEST INDIANA, upon the terms and subject to the conditions of this ordinance to construct, install, maintain and use three (3) Banner(s) projecting over the public right-of-way adjacent to its premises known as 211 E. Grand Ave..

Said Banner(s) at E. Grand measure(s):
Two (2) at twelve (12) feet in length, and three (3) feet in width for a total of seventy-two (72) square feet.

Said Banner(s) at Public Alley measure(s):
One (1) at twelve (12) feet in length, and three (3) feet in width for a total of thirty-six (36) square feet.

The location of said privilege shall be as shown on prints kept on file with the Department of Business Affairs and Consumer Protection and the Office of the City Clerk.

Said privilege shall be constructed in accordance with plans and specifications approved by the Zoning Department - Signs.

This grant of privilege in the public way shall be subject to the provisions of Section 10-28-015 and all other required provisions of the Municipal Code of Chicago.

The grantee shall pay to the City of Chicago as compensation for the privilege #1094048 herein granted the sum of one hundred seventy-five ($175.00) per annum in advance.

A 25% penalty will be added for payments received after due date.

The permit holder agrees to hold the City of Chicago harmless for any damage, relocation or replacement costs associated with damage, relocation or removal of private property caused by the City performing work in the public way.

Authority herein given and granted for a period of five (5) years from and after Date of Passage.

Alderman _____

Brendan Reilly 42nd Ward

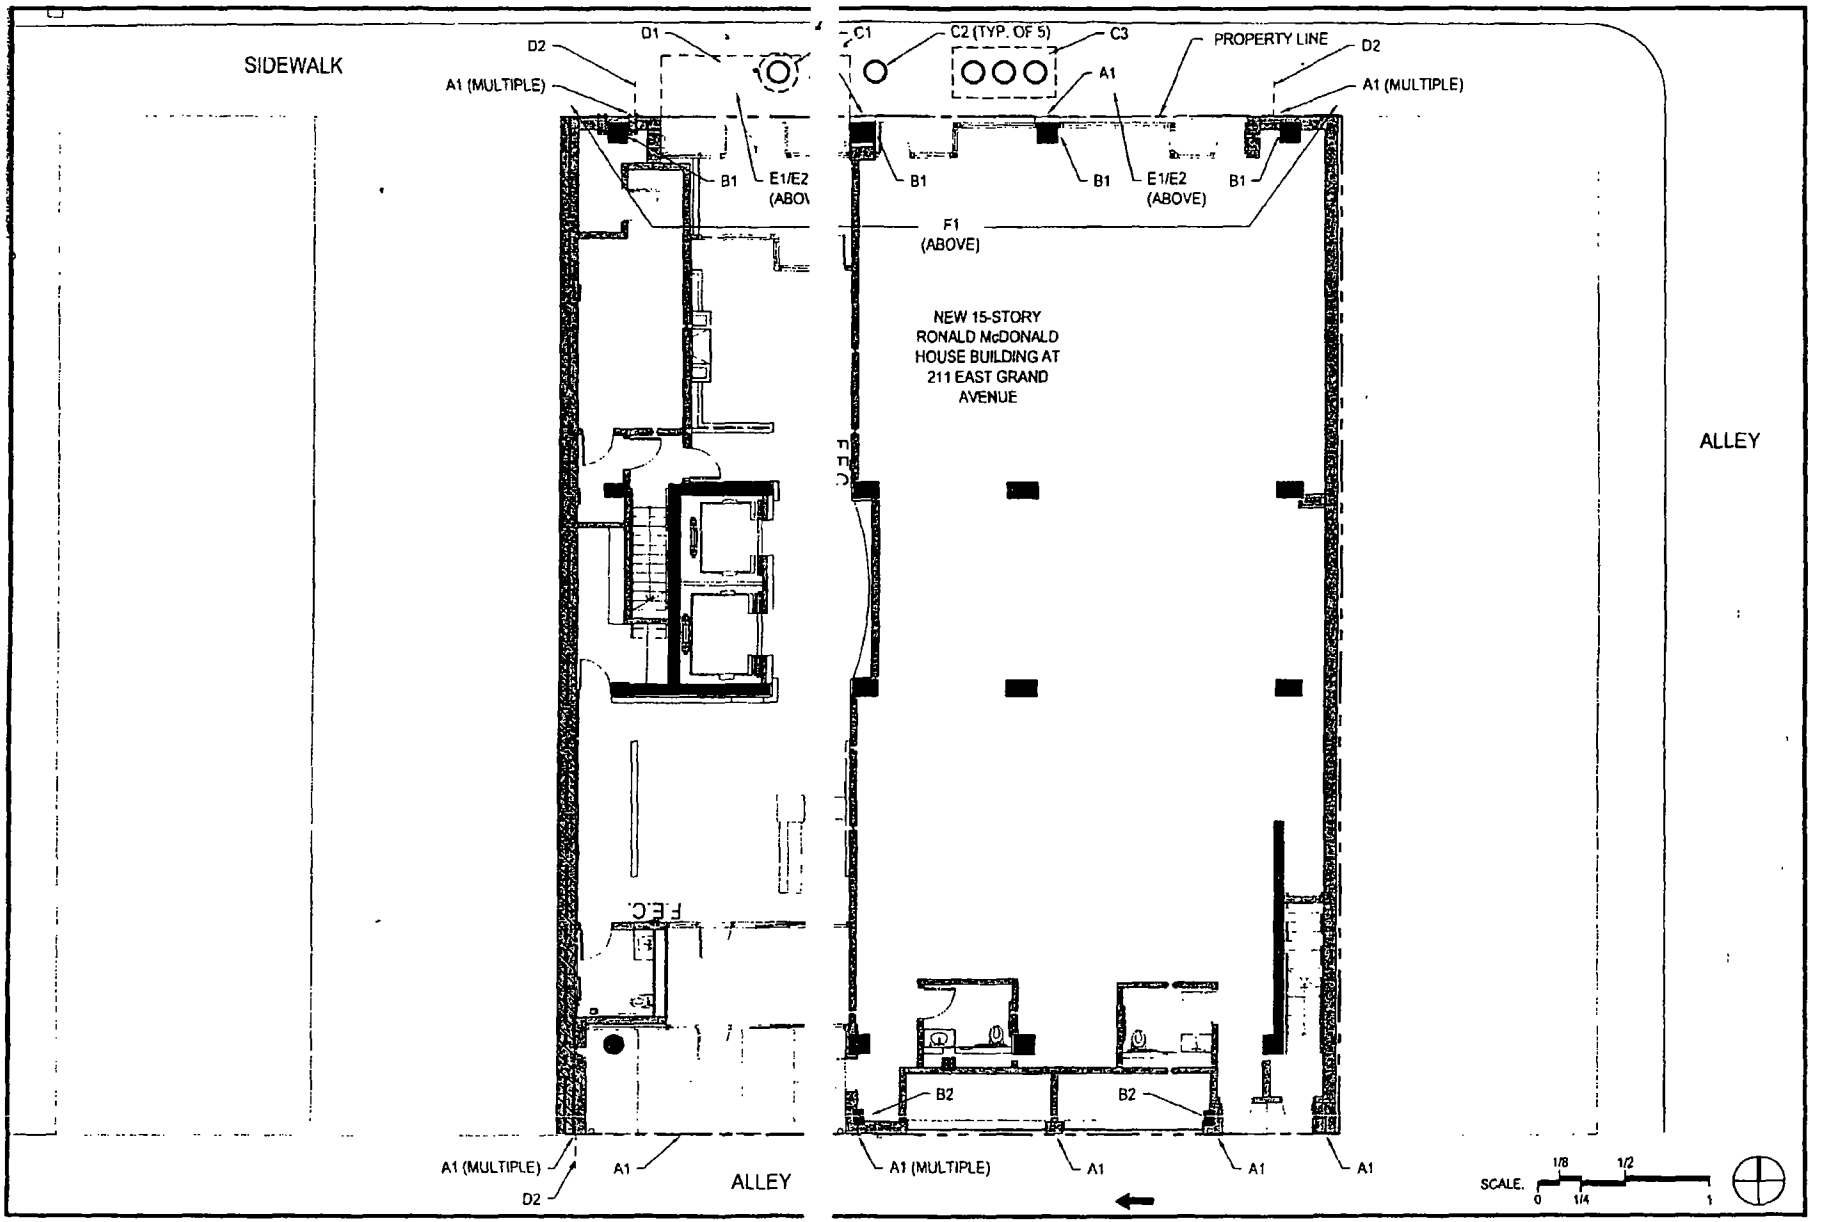

Ronald McDonald House Charities PROJECT

211 East Grand Avenue, Chicago, Illinois

A - Site Plan

7.30.2010

Antunovich Associates - Architect | 224 West Huron Street, Chicago, IL 60654 | Phone: 312-266-1126 Fax: 312-266-7123

Ronald McDonald House Charities - CNI | 1900 Spring Road, Oak Brook Illinois 60523 | Phone 630-623-5307 Fax: 630-623-0808

City of Chicago

O2013-7346

Office of the City Clerk

Document Tracking Sheet

Meeting Date:	9/11/2013
Sponsor(s):	Reilly, Brendan (42)
Type:	Ordinance
Title:	Grant(s) of privilege in public way for Schatz, Inc.
Committee(s) Assignment:	Committee on Transportation and Public Way

ORDINANCE
SCHATZ INC.
Acct. No. 292702 - 1
Permit No. 1108379

Be It Ordained by the City Council of the City of Chicago:

SECTION 1. Permission and authority are hereby given and granted to SCHATZ INC., upon the terms and subject to the conditions of this ordinance to maintain and use, as now constructed, six (6) Security Camera(s) projecting over the public right-of-way for security purposes adjacent to its premises known as 610 N. Franklin St..

Said Security Camera(s) at N FAIRBANKS measure(s):
Two (2) at one point three three (1.33) foot in length, point five (.5) feet in width and fifteen (15) feet above grade level.

Said Security Camera(s) at E ONTARIO measure(s):
Two (2) at one point three three (1.33) foot in length, point five (.5) feet in width and fifteen (15) feet above grade level.

Said Security Camera(s) at PUBIC ALLEY measure(s):
Two (2) at one point five (1.5) foot in length, point five (.5) feet in width and fifteen (15) feet above grade level.

The location of said privilege shall be as shown on prints kept on file with the Department of Business Affairs and Consumer Protection and the Office of the City Clerk.

Said privilege shall be constructed in accordance with plans and specifications approved by the Department of Planning and Development and Department of Transportation (Division of Project Development).

This grant of privilege in the public way shall be subject to the provisions of Section 10-28-015 and all other required provisions of the Municipal Code of Chicago.

The grantee shall pay to the City of Chicago as compensation for the privilege #1108379 herein granted the sum of zero ($.00) per annum in advance.

A 25% penalty will be added for payments received after due date.

The permit holder agrees to hold the City of Chicago harmless for any damage, relocation or replacement costs associated with damage, relocation or removal of private property caused by the City performing work in the public way.

Authority herein given and granted for a period of five (5) years from and after 07/30/2013.

Alderman _____

Brendan Reilly 42nd Ward

Ontario St.

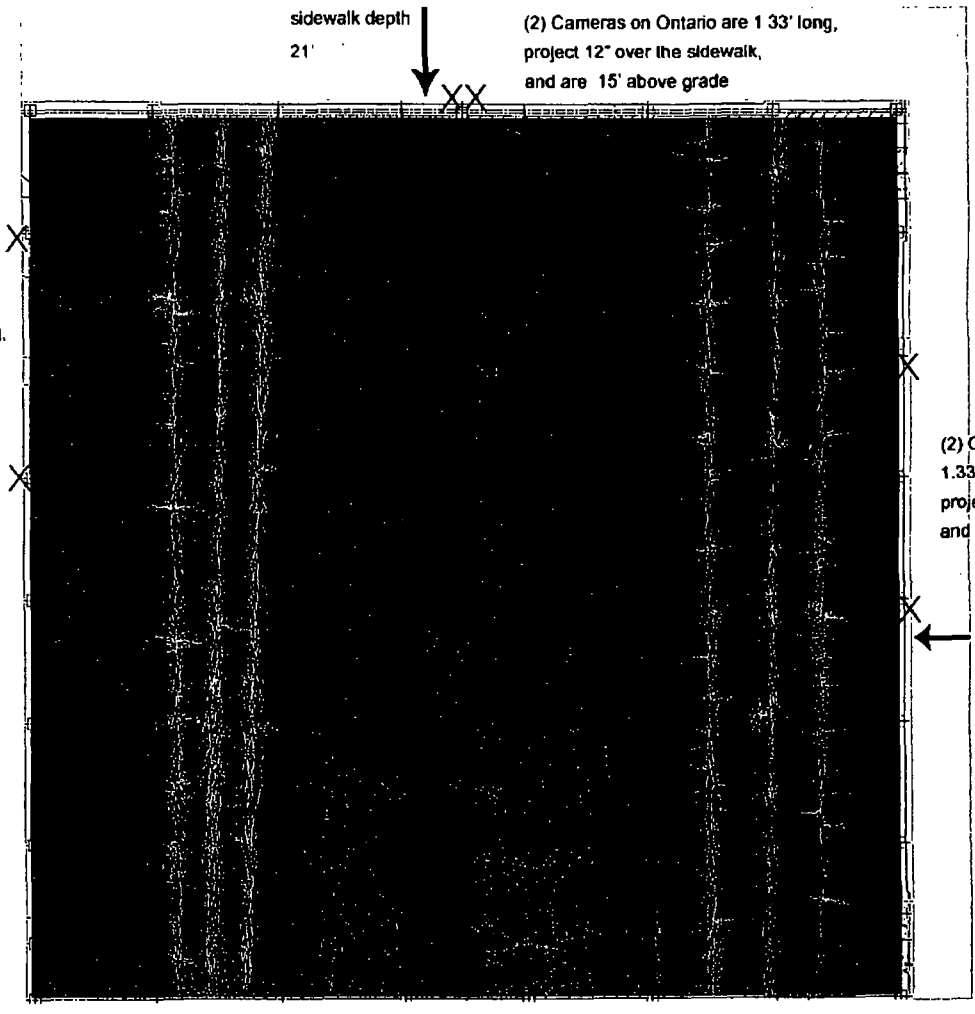
sidewalk depth
21'
(2) Cameras on Ontario are 1 33' long,
project 12" over the sidewalk,
and are 15' above grade
ALLEY
Fairbanks Court
(2) Alley cameras are 1.5' long,
project 12" over the alley,
and are 15' above grade
(2) Cameras on Fairbanks
1.33' long,
project 12" over the sidewalk,
and are 12' above grade
sidewalk depth
9'
610 N Fairbanks Court
Floor 3
Chicago IL 60611

City of Chicago

O2013-7347

Office of the City Clerk

Document Tracking Sheet

Meeting Date:	9/11/2013
Sponsor(s):	Reilly, Brendan (42)
Type:	Ordinance
Title:	Grant(s) of privilege in public way for Shaw's Crab House
Committee(s) Assignment:	Committee on Transportation and Public Way

ORDINANCE
SHAW'S CRAB HOUSE
Acct. No. 1554 - 1
Permit No. 1107573

Be It Ordained by the City Council of the City of Chicago:

SECTION 1. Permission and authority are hereby given and granted to SHAW'S CRAB HOUSE, upon the terms and subject to the conditions of this ordinance to maintain and use, as now constructed, two (2) Planter(s) on the public right-of-way for beautification purposes adjacent to its premises known as 21 E. Hubbard St..

Said Planter(s) at E. HUBBARD measure(s):
Two (2) at two point zero eight (2.08) feet in length, and one point six seven (1.67) foot in width for a total of six point nine five (6.95) square feet.

Grantee must allow the required clear and unobstructed space for pedestrian passage at all times per rules and regulations approved by the Department of Transportation.

The location of said privilege shall be as shown on prints kept on file with the Department of Business Affairs and Consumer Protection and the Office of the City Clerk.

Said privilege shall be constructed in accordance with plans and specifications approved by the Department of Planning and Development and Department of Transportation (Division of Project Development).

This grant of privilege in the public way shall be subject to the provisions of Section 10-28-015 and all other required provisions of the Municipal Code of Chicago.

The grantee shall pay to the City of Chicago as compensation for the privilege #1107573 herein granted the sum of zero ($.00) per annum in advance.

A 25% penalty will be added for payments received after due date.

The permit holder agrees to hold the City of Chicago harmless for any damage, relocation or replacement costs associated with damage, relocation or removal of private property caused by the City performing work in the public way.

Authority herein given and granted for a period of five (5) years from and after 07/30/2013.

Alderman _____

Brendan Reilly 42nd Ward

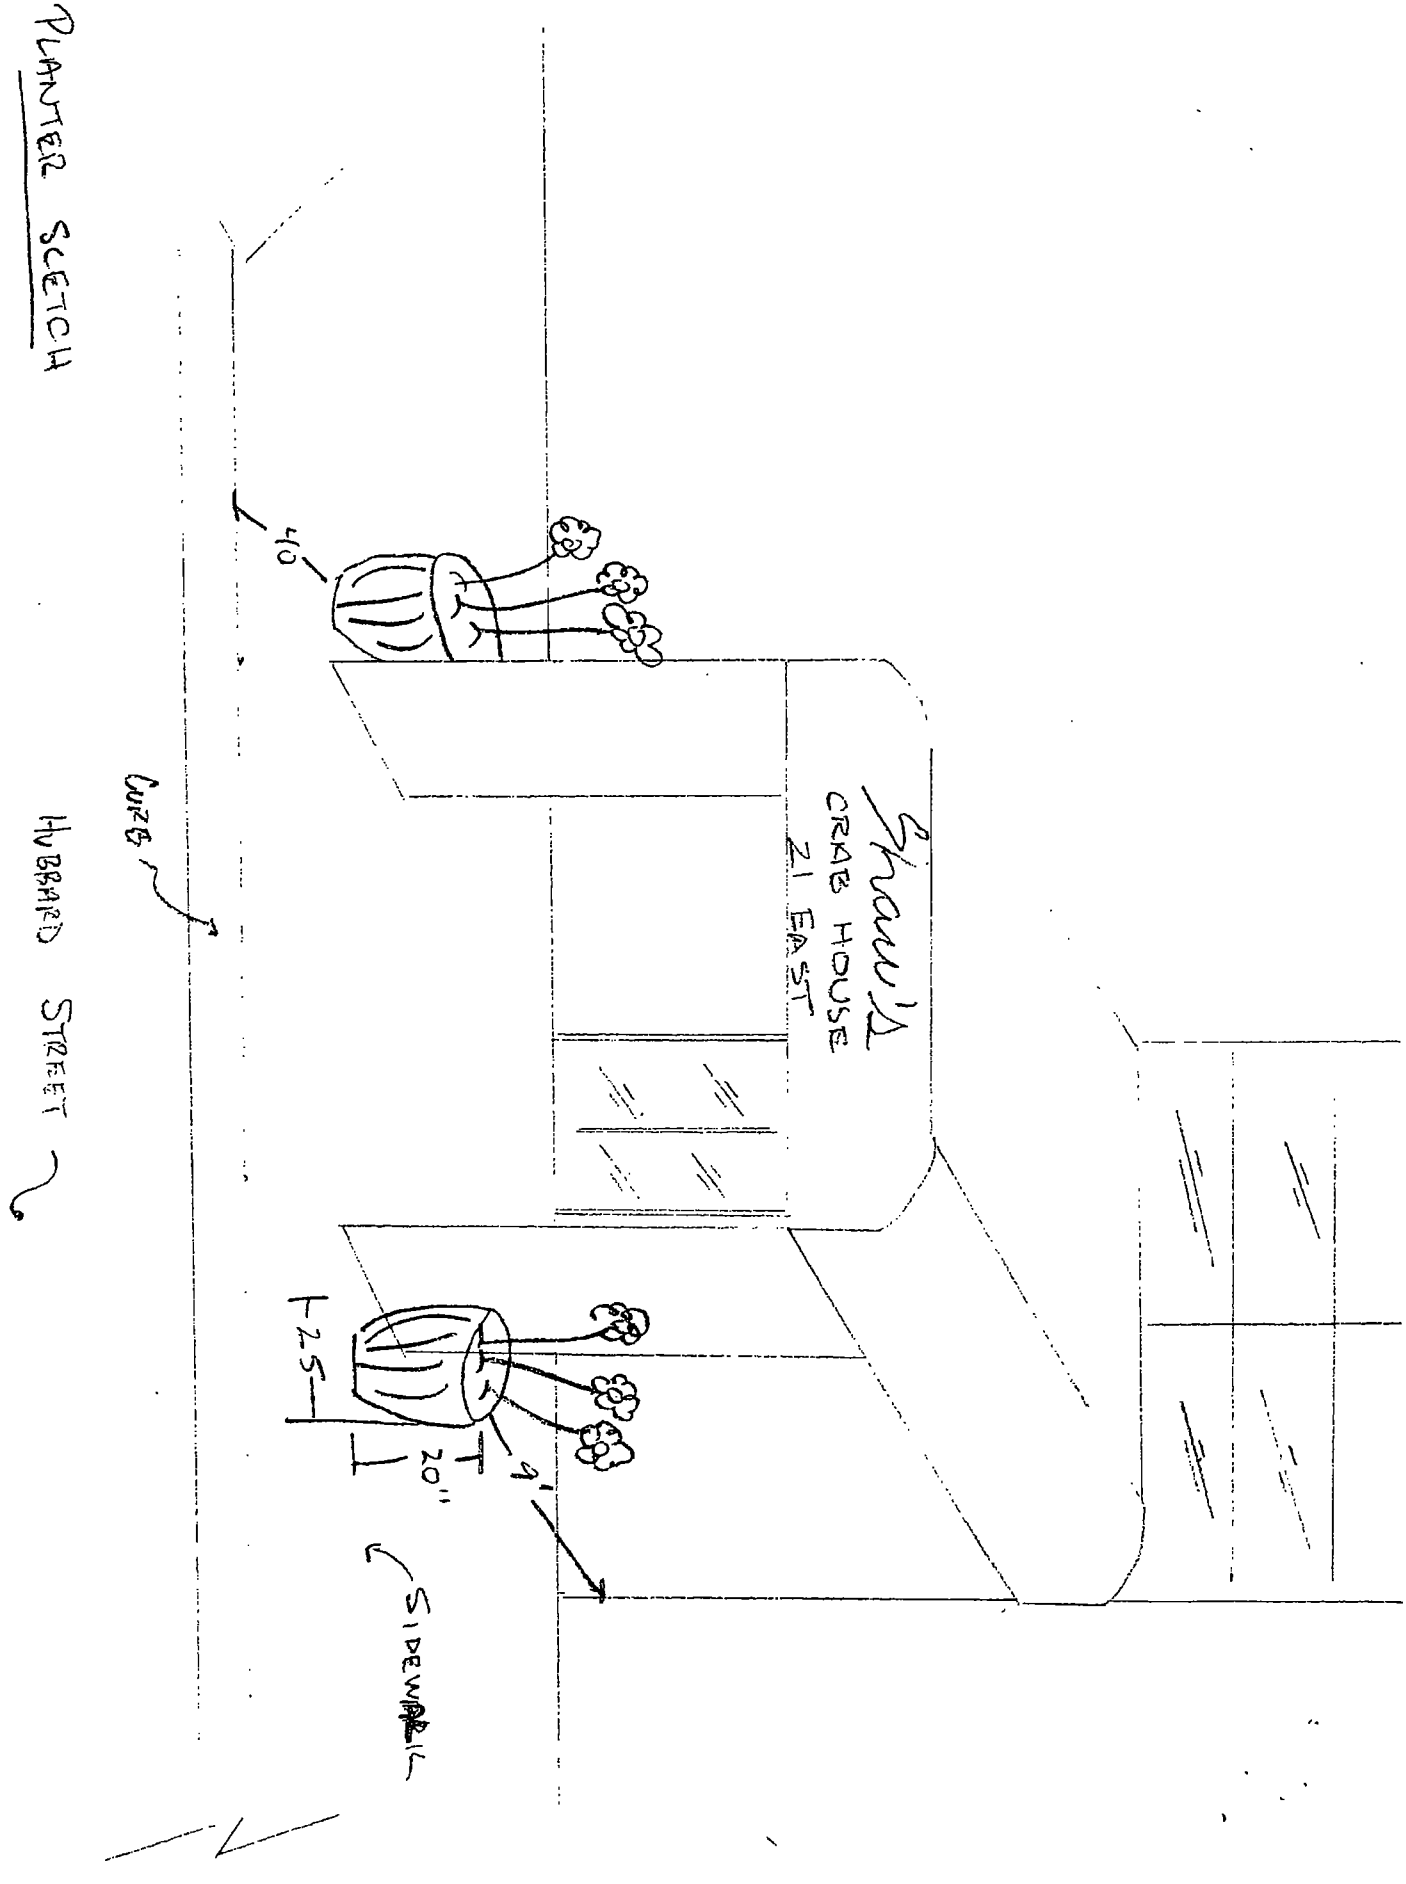
PLANTER SCETCH
HUBBARD STREET
CURB
40
Shaw's
CRAB HOUSE
21 EAST
25
20"
9'
SIDEWALK

City of Chicago

O2013-7348

Office of the City Clerk

Document Tracking Sheet

Meeting Date:	9/11/2013
Sponsor(s):	Reilly, Brendan (42)
Type:	Ordinance
Title:	Grant(s) of privilege in public way for Smithfield Properties XVI LLC - caissons
Committee(s) Assignment:	Committee on Transportation and Public Way

ORDINANCE
SMITHFIELD PROPERTIES XVI, LLC
Acct. No. 383612 - 1
Permit No. 1108053

Be It Ordained by the City Council of the City of Chicago:

SECTION 1. Permission and authority are hereby given and granted to SMITHFIELD PROPERTIES XVI, LLC, upon the terms and subject to the conditions of this ordinance to construct, install, maintain and use twenty (20) Caisson(s) under the public right-of-way adjacent to its premises known as 805 N. La Salle Dr..

Said Caisson(s) at N. La Salle measure(s):
One (1) at one (1) foot in length, and ten point five five (10.55) feet in width for a total of ten point five five (10.55) square feet.
One (1) at one (1) foot in length, and six point four seven (6.47) feet in width for a total of six point four seven (6.47) square feet.
One (1) at one (1) foot in length, and four point eight (4.8) feet in width for a total of four point eight (4.8) square feet.

Said Caisson(s) at N. La Salle St. & W. Chicago Ave. measure(s):
One (1) at one (1) foot in length, and five point two five (5.25) feet in width for a total of five point two five (5.25) square feet.

Said Caisson(s) at W. Chicago Ave. measure(s):
One (1) at one (1) foot in length, and eight point three seven (8.37) feet in width for a total of eight point three seven (8.37) square feet.
One (1) at one (1) foot in length, and five point two five (5.25) feet in width for a total of five point two five (5.25) square feet.
Three (3) at one (1) foot in length, and two point one (2.1) feet in width for a total of six point three (6.3) square feet.

Said Caisson(s) at W. Chicago Ave. & Public Alley measure(s):
One (1) at one (1) foot in length, and five point five five (5.55) feet in width for a total of five point five five (5.55) square feet.

Said Caisson(s) at Public Alley measure(s):
One (1) at one (1) foot in length, and ten point three five (10.35) feet in width for a total of ten point three five (10.35) square feet.
One (1) at one (1) foot in length, and fifteen point zero four (15.04) feet in width for a total of fifteen point zero four (15.04) square feet.
One (1) at one (1) foot in length, and four point six nine (4.69) feet in width for a total of four point six nine (4.69) square feet.
One (1) at one (1) foot in length, and nine point seven two (9.72) feet in width for a total of nine point seven two (9.72) square feet.
Two (2) at one (1) foot in length, and four point six nine (4.69) feet in width for a total of nine point three eight (9.38) square feet.

Said Caisson(s) at N. La Salle St. measure(s):
One (1) at one (1) foot in length, and six point eight eight (6.88) feet in width for a total of six point eight eight (6.88) square feet.
One (1) at one (1) foot in length, and two point six three (2.63) feet in width for a total of two point six three (2.63) square feet.
One (1) at one (1) foot in length, and six point eight eight (6.88) feet in width for a total of six point eight eight (6.88) square feet.
One (1) at one (1) foot in length, and two point six three (2.63) feet in width for a total of two point six three (2.63) square feet.

The location of said privilege shall be as shown on prints kept on file with the Department of Business Affairs and Consumer Protection and the Office of the City Clerk.

Said privilege shall be constructed in accordance with plans and specifications approved by the Department of Planning and Development and Department of Transportation (Office of Underground Coordination).

This grant of privilege in the public way shall be subject to the provisions of Section 10-28-015 and all other required provisions of the Municipal Code of Chicago.

The grantee shall pay to the City of Chicago as compensation for the privilege #1108053 herein granted the sum of four hundred ($400.00) per annum in advance.

A 25% penalty will be added for payments received after due date.

The permit holder agrees to hold the City of Chicago harmless for any damage, relocation or replacement costs associated with damage, relocation or removal of private property caused by the City performing work in the public way.

Authority herein given and granted for a period of five (5) years from and after Date of Passage.

Alderman 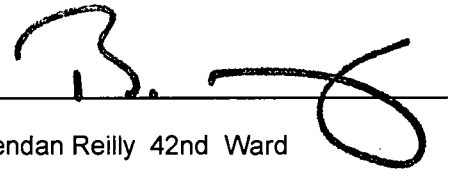

Brendan Reilly 42nd Ward

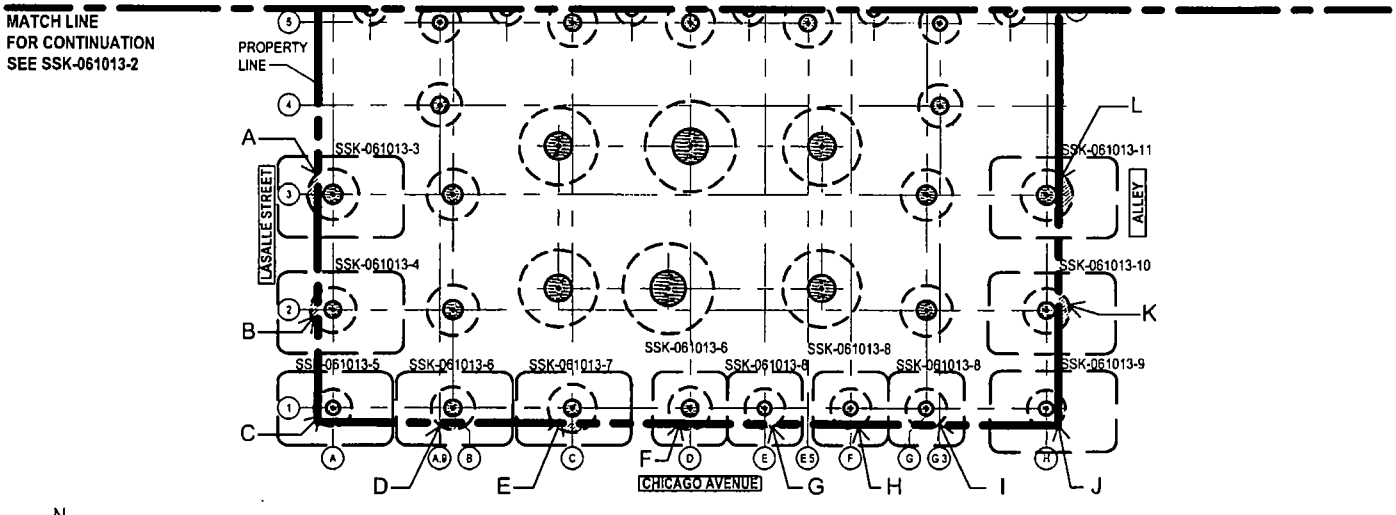

N

1 CAISSON PLAN - TOWER

1:300

HATCHING INDICATES PORTION OF CAISSON BELL THAT EXTENDS BEYOND THE PROPERTY LINE AND INTO THE PUBLIC WAY, TYPICAL

SSK-061013-1	Chicago + LaSalle 801 N. LaSalle Street Chicago, Illinois	Thornton Tomasetti Thornton Tomasetti, Inc. 330 N Wabash Avenue, Suite 1500 Chicago IL 60611-7522 T 312.596.2000 F 312.596.2001

City of Chicago

O2013-7349

Office of the City Clerk

Document Tracking Sheet

Meeting Date:	9/11/2013
Sponsor(s):	Reilly, Brendan (42)
Type:	Ordinance
Title:	Grant(s) of privilege in public way for Smithfield Properties XVI LLC - raised planters
Committee(s) Assignment:	Committee on Transportation and Public Way

ORDINANCE
SMITHFIELD PROPERTIES XVI, LLC
Acct. No. 383612 - 1
Permit No. 1107995

Be It Ordained by the City Council of the City of Chicago:

SECTION 1. Permission and authority are hereby given and granted to SMITHFIELD PROPERTIES XVI, LLC, upon the terms and subject to the conditions of this ordinance to construct, install, maintain and use four (4) Raised Planter(s) on the public right-of-way for beautification purposes adjacent to its premises known as 805 N. La Salle Dr..

Said Raised Planter(s) at West Chicago Avenue measure(s):
One (1) at thirty-five (35) feet in length, and six (6) feet in width for a total of two hundred ten (210) square feet.

Said Planter(s) at North La Salle Street measure(s):
One (1) at thirty-five (35) feet in length, and six point one seven (6.17) feet in width for a total of two hundred fifteen point nine five (215.95) square feet.
One (1) at ten (10) feet in length, and six point one seven (6.17) feet in width for a total of sixty-one point seven (61.7) square feet.
One (1) at thirty-five (35) feet in length, and six point one seven (6.17) feet in width for a total of two hundred fifteen point nine five (215.95) square feet.

Grantee must allow the required clear and unobstructed space for pedestrian passage at all times per rules and regulations approved by the Department of Transportation.

The location of said privilege shall be as shown on prints kept on file with the Department of Business Affairs and Consumer Protection and the Office of the City Clerk.

Said privilege shall be constructed in accordance with plans and specifications approved by the Department of Planning and Development and Department of Transportation (Division of Project Development).

This grant of privilege in the public way shall be subject to the provisions of Section 10-28-015 and all other required provisions of the Municipal Code of Chicago.

The grantee shall pay to the City of Chicago as compensation for the privilege #1107995 herein granted the sum of zero ($.00) per annum in advance.

A 25% penalty will be added for payments received after due date.

The permit holder agrees to hold the City of Chicago harmless for any damage, relocation or replacement costs associated with damage, relocation or removal of private property caused by the City performing work in the public way.

Authority herein given and granted for a period of five (5) years from and after Date of Passage.

Alderman _____

Brendan Reilly 42nd Ward

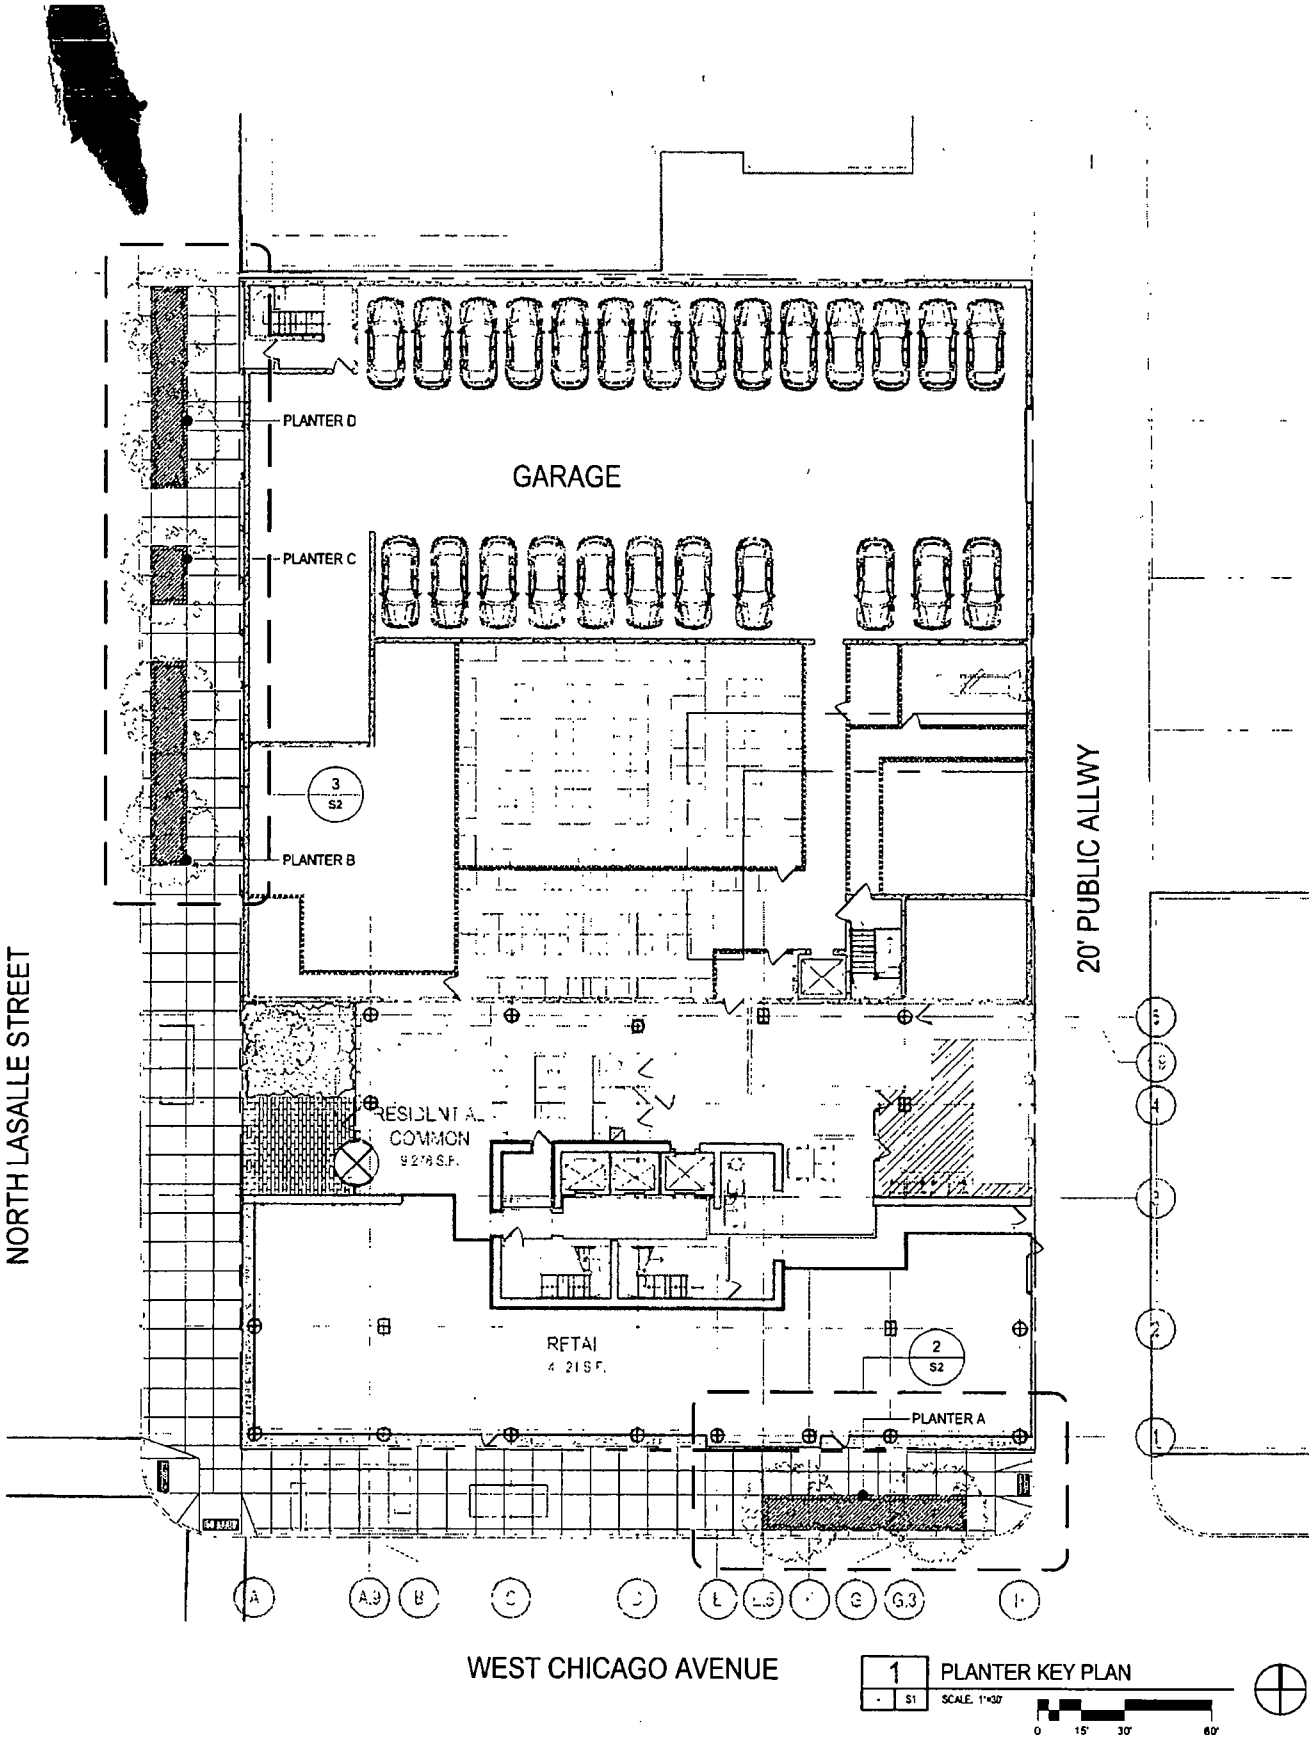

Chicago & LaSalle - 805 N. LaSalle Street

SKETCH 1/2

Chicago, Illinois

5.16.2013

Antunovich Associates - Architect | 224 West Huron Street, Chicago, IL 60654 | Phone: 312-266-1126 Fax 312-266-7123
Smithfield Properties XVI LLC - Owner/Developer | 400 West Huron Street, Chicago, IL 60654 | Phone: 312-266-9800 Fax: 312-266-9530

City of Chicago

O2013-7351

Office of the City Clerk

Document Tracking Sheet

Meeting Date:	9/11/2013
Sponsor(s):	Reilly, Brendan (42)
Type:	Ordinance
Title:	Grant(s) of privilege in public way for Source Healing, Inc.
Committee(s) Assignment:	Committee on Transportation and Public Way

ORDINANCE
SOURCE HEALING INC.
Acct. No. 276621 - 1
Permit No. 1108105

Be It Ordained by the City Council of the City of Chicago:

SECTION 1. Permission and authority are hereby given and granted to SOURCE HEALING INC., upon the terms and subject to the conditions of this ordinance to maintain and use, as now constructed, one (1) Banner(s) projecting over the public right-of-way adjacent to its premises known as 650 N. Dearborn St..

Said Banner(s) at n. dearborn measure(s):
One (1) at three (3) feet in length, and eight (8) feet in width for a total of twenty-four (24) square feet.

The location of said privilege shall be as shown on prints kept on file with the Department of Business Affairs and Consumer Protection and the Office of the City Clerk.

Said privilege shall be constructed in accordance with plans and specifications approved by the Zoning Department - Signs.

This grant of privilege in the public way shall be subject to the provisions of Section 10-28-015 and all other required provisions of the Municipal Code of Chicago.

The grantee shall pay to the City of Chicago as compensation for the privilege #1108105 herein granted the sum of seventy-five ($75.00) per annum in advance.

A 25% penalty will be added for payments received after due date.

The permit holder agrees to hold the City of Chicago harmless for any damage, relocation or replacement costs associated with damage, relocation or removal of private property caused by the City performing work in the public way.

Authority herein given and granted for a period of five (5) years from and after 07/09/2013.

Alderman _____

Brendan Reilly 42nd Ward

650 N. Dearborn

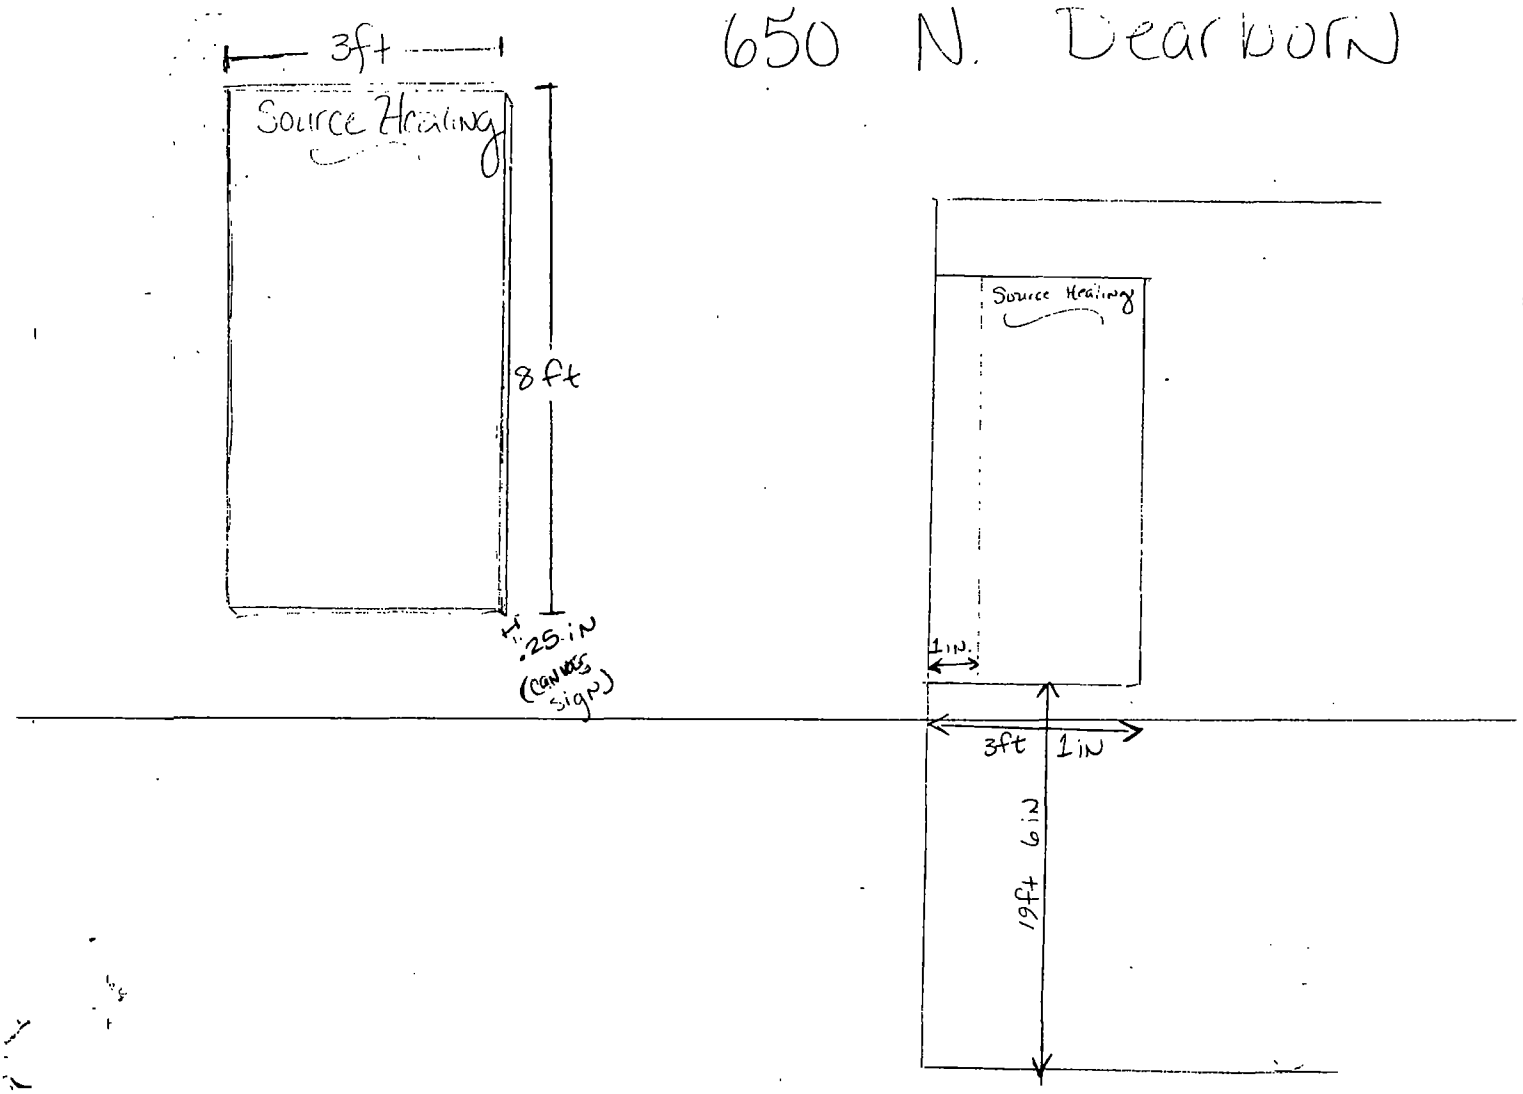

City of Chicago

O2013-7352

Office of the City Clerk

Document Tracking Sheet

Meeting Date:	9/11/2013
Sponsor(s):	Reilly, Brendan (42)
Type:	Ordinance
Title:	Grant(s) of privilege in public way for Starbucks Coffee No. 212
Committee(s) Assignment:	Committee on Transportation and Public Way

ORDINANCE
STARBUCKS COFFEE #212
Acct. No. 63414 - 10
Permit No. 1107710

Be It Ordained by the City Council of the City of Chicago:

SECTION 1. Permission and authority are hereby given and granted to STARBUCKS COFFEE #212, upon the terms and subject to the conditions of this ordinance to maintain and use two (2) sign(s) projecting over the public right-of-way attached to its premises known as 105 W. Adams St..

Said sign structure(s) measures as follows; along w. adams:
One (1) at thirty (30) feet in length, two point five (2.5) feet in height and ten (10) feet above grade level.

Said sign structure(s) measures as follows; along s. clark:
One (1) at twenty (20) feet in length, two point five (2.5) feet in height and ten (10) feet above grade level.

The location of said privilege shall be as shown on prints kept on file with the Department of Business Affairs and Consumer Protection and the Office of the City Clerk.

Said privilege shall be constructed in accordance with plans and specifications approved by the Department of Transportation (Division of Project Development) and Zoning Department - Signs.

This grant of privilege in the public way shall be subject to the provisions of Section 10-28-015 and all other required provisions of the Municipal Code of Chicago.

The grantee shall pay to the City of Chicago as compensation for the privilege #1107710 herein granted the sum of six hundred ($600.00) per annum in advance.

A 25% penalty will be added for payments received after due date.

The permit holder agrees to hold the City of Chicago harmless for any damage, relocation or replacement costs associated with damage, relocation or removal of private property caused by the City performing work in the public way.

Authority herein given and granted for a period of five (5) years from and after 06/11/2013.

Alderman _____

Brendan Reilly 42nd Ward

APPLICATION TO USE THE PUBLIC RIGHT OF WAY

W. Adams

SIGN DRAWING

PROPERTY LOCATION: 105 W. Adams

ORGANIZATION(S) NAME: Starbucks

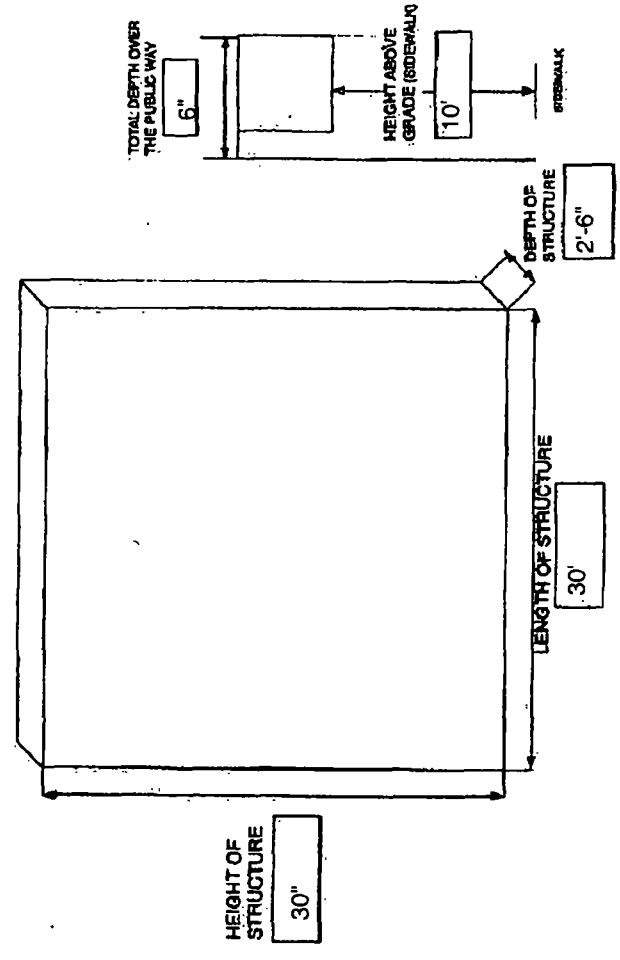

City of Chicago

O2013-7354

Office of the City Clerk

Document Tracking Sheet

Meeting Date:	9/11/2013
Sponsor(s):	Reilly, Brendan (42)
Type:	Ordinance
Title:	Grant(s) of privilege in public way for Starbucks Coffee No. 10955
Committee(s) Assignment:	Committee on Transportation and Public Way

ORDINANCE
STARBUCKS COFFEE #10955
Acct. No. 63414 - 120
Permit No. 1107711

Be It Ordained by the City Council of the City of Chicago:

SECTION 1. Permission and authority are hereby given and granted to STARBUCKS COFFEE #10955, upon the terms and subject to the conditions of this ordinance to maintain and use two (2) sign(s) projecting over the public right-of-way attached to its premises known as 38 E. Ontario St..

Said sign structure(s) measures as follows; along E. Ontario Street:
One (1) at twelve point nine one (12.91) feet in length, three point one (3.1) feet in height and eleven point five (11.5) feet above grade level.

Said sign structure(s) measures as follows; along N. Wabash:
One (1) at twelve point nine one (12.91) feet in length, three point one (3.1) feet in height and eleven point five (11.5) feet above grade level.

The location of said privilege shall be as shown on prints kept on file with the Department of Business Affairs and Consumer Protection and the Office of the City Clerk.

Said privilege shall be constructed in accordance with plans and specifications approved by the Department of Transportation (Division of Project Development) and Zoning Department - Signs.

This grant of privilege in the public way shall be subject to the provisions of Section 10-28-015 and all other required provisions of the Municipal Code of Chicago.

The grantee shall pay to the City of Chicago as compensation for the privilege #1107711 herein granted the sum of six hundred ($600.00) per annum in advance.

A 25% penalty will be added for payments received after due date.

The permit holder agrees to hold the City of Chicago harmless for any damage, relocation or replacement costs associated with damage, relocation or removal of private property caused by the City performing work in the public way.

Authority herein given and granted for a period of five (5) years from and after 06/11/2013.

Alderman _____

Brendan Reilly 42nd Ward

APPLICATION TO USE THE PUBLIC RIGHT OF WAY

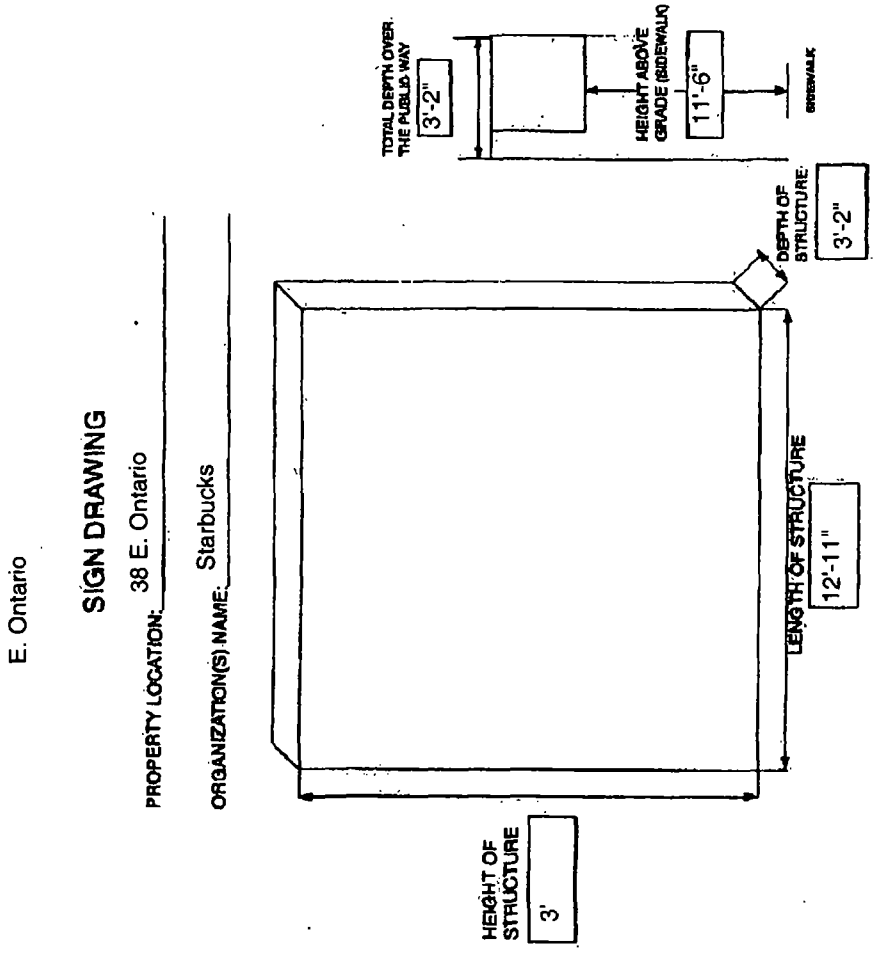

City of Chicago

O2013-7355

Office of the City Clerk

Document Tracking Sheet

Meeting Date:	9/11/2013
Sponsor(s):	Reilly, Brendan (42)
Type:	Ordinance
Title:	Grant(s) of privilege in public way for Starbucks Coffee No. 13710
Committee(s) Assignment:	Committee on Transportation and Public Way

ORDINANCE
STARBUCKS COFFEE #13710
Acct. No. 63414 - 131
Permit No. 1107774

Be It Ordained by the City Council of the City of Chicago:

SECTION 1. Permission and authority are hereby given and granted to STARBUCKS COFFEE #13710, upon the terms and subject to the conditions of this ordinance to maintain and use two (2) sign(s) projecting over the public right-of-way attached to its premises known as 30 W. Erie St..

Said sign structure(s) measures as follows; along N. Dearborn:
One (1) at five point five (5.5) feet in length, three point three three (3.33) feet in height and seventeen (17) feet above grade level.
One (1) at twelve point eight (12.8) feet in length, three point one seven (3.17) feet in height and sixteen point five (16.5) feet above grade level.

The location of said privilege shall be as shown on prints kept on file with the Department of Business Affairs and Consumer Protection and the Office of the City Clerk.

Said privilege shall be constructed in accordance with plans and specifications approved by the Department of Transportation (Division of Project Development) and Zoning Department - Signs.

This grant of privilege in the public way shall be subject to the provisions of Section 10-28-015 and all other required provisions of the Municipal Code of Chicago.

The grantee shall pay to the City of Chicago as compensation for the privilege #1107774 herein granted the sum of four hundred ($400.00) per annum in advance.

A 25% penalty will be added for payments received after due date.

The permit holder agrees to hold the City of Chicago harmless for any damage, relocation or replacement costs associated with damage, relocation or removal of private property caused by the City performing work in the public way.

Authority herein given and granted for a period of five (5) years from and after 06/11/2013.

Alderman _____

Brendan Reilly 42nd Ward

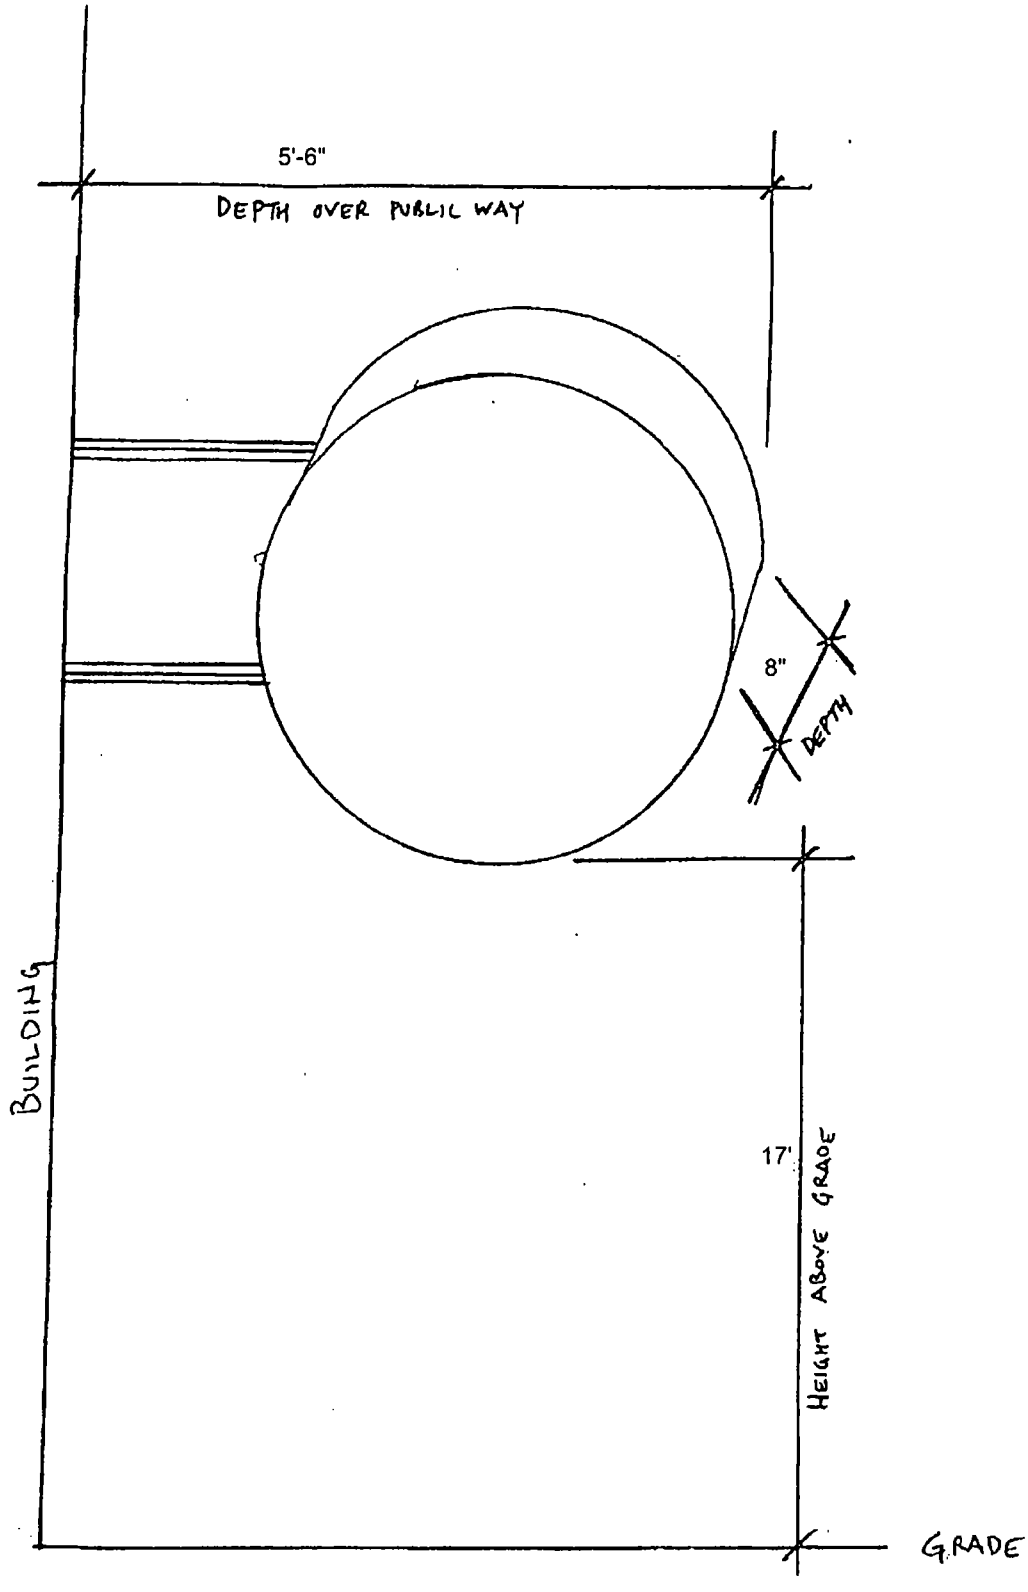
5'-6"
DEPTH OVER PUBLIC WAY
8"
DEPTH
BUILDING
17'
HEIGHT ABOVE GRADE
GRADE

City of Chicago

O2013-7356

Office of the City Clerk

Document Tracking Sheet

Meeting Date:	9/11/2013
Sponsor(s):	Reilly, Brendan (42)
Type:	Ordinance
Title:	Grant(s) of privilege in public way for Starbucks Coffee No. 19549
Committee(s) Assignment:	Committee on Transportation and Public Way

ORDINANCE
STARBUCKS COFFEE #19549
Acct. No. 63414 - 160
Permit No. 1107816

Be It Ordained by the City Council of the City of Chicago:

SECTION 1. Permission and authority are hereby given and granted to STARBUCKS COFFEE #19549, upon the terms and subject to the conditions of this ordinance to maintain and use two (2) sign(s) projecting over the public right-of-way attached to its premises known as 633 N. St Clair St..

Said sign structure(s) measures as follows; along N. St. Clair Street:
One (1) at eighteen point three three (18.33) feet in length, one point one seven (1.17) feet in height and twenty-two (22) feet above grade level.
One (1) at three point three three (3.33) feet in length, three point three three (3.33) feet in height and sixteen (16) feet above grade level.

The location of said privilege shall be as shown on prints kept on file with the Department of Business Affairs and Consumer Protection and the Office of the City Clerk.

Said privilege shall be constructed in accordance with plans and specifications approved by the Department of Transportation (Division of Project Development) and Zoning Department - Signs.

This grant of privilege in the public way shall be subject to the provisions of Section 10-28-015 and all other required provisions of the Municipal Code of Chicago.

The grantee shall pay to the City of Chicago as compensation for the privilege #1107816 herein granted the sum of one hundred seventy-five ($175.00) per annum in advance.

A 25% penalty will be added for payments received after due date.

The permit holder agrees to hold the City of Chicago harmless for any damage, relocation or replacement costs associated with damage, relocation or removal of private property caused by the City performing work in the public way.

Authority herein given and granted for a period of five (5) years from and after Date of Passage.

Alderman _____

Brendan Reilly 42nd Ward

© 36" DIA. BLADE SIGN

QTY - 1

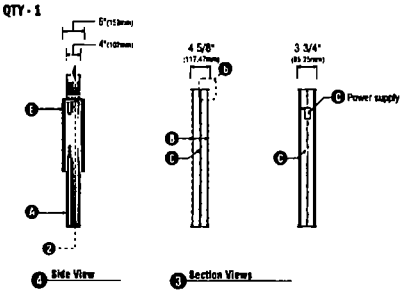

4 Side View — 3 Section Views

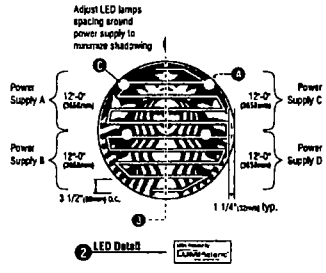

2 LED Detail

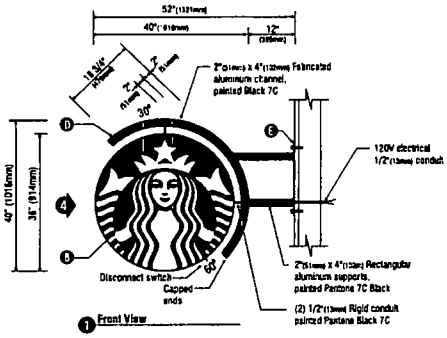

1 Front View

SPECIFICATIONS (Quantity (1))

A Double faced internally illuminated blade mounted logo disk cabinet to be 4" deep fabricated from .125" aluminum, painted Black polyurethane

B Faces to be 3/16" Acrylite 015-2GP backed with a disk of polycarbonate-clear, 1" Black Trimcap with square head screws retainer edging. Graphics of logo to be 1st surface 3M Translucent Scotchcal vinyl- Holly Green #3630-75 Silver to show thru White.

C Internally illuminate logo disk with Luminizent™ White LED's are layout in a grid flush mounted to a clear polycarbonate disk mounted in center of cabinet with LED's both sides. Power with self contained Luminizent™ circular power supply cover in White

D Reduced logo surround to be 1/8" aluminum, fabricated as a 2" x 4" channel, painted Pantone Black 7C. Support arms to be 2" x 4" rectangular aluminum tube, painted Pantone black 7C. Cabinet supports to be 1/2" rigid conduit and aluminum pipe painted Pantone Black 7C.

E Wall plate to be 18" x 6" x 1/4" aluminum painted Pantone Black 7C. Fasten securely to wall with 3/8" bolts.

Sign must be approved by the National Electrical Code, Underwriters Laboratory (UL), and all applicable local codes. Disconnect switch is primary to be within sight of sign logo indicates power supply conforming NEC 110-13(B) 600-2, 600-6. Primary electrical source 1/2" conduit connected NEC NEC 600-6 600-21 (provided by installer).

Disk 36in D/F Illuminated blade wall mounted bracket EVOLVED			
Size	Sq.ft.	Sq.ft	Volts
36"	7.07	0.66	120

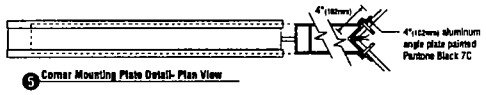

5 Corner Mounting Plate Detail- Plan View

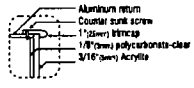

6 Enlarged Detail

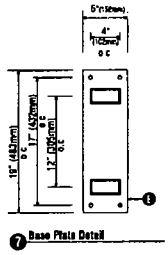

7 Base Plate Detail

DOYLE
GENERAL SIGN CONTRACTORS

DATE	REVISION

CUSTOMER APPROVAL DATE

This design is the original and unpublished work of DOYLE SIGNS INC and may not be reproduced, copied or published in any fashion without the express written consent from an authorized officer of The Company. The rights to this design may be purchased

CLIENT	STARUCKS				
ADDRESS	633 N ST CLAIR				
CITY	CHICAGO	STATE IL	DESIGNER KM	SALESPERSON TD	
DRWG. NO.	13411	SCALE: NOTED	DATE: 06.20.2013	SHEET NO. 2 of 4	

City of Chicago

O2013-7359

Office of the City Clerk

Document Tracking Sheet

Meeting Date:	9/11/2013
Sponsor(s):	Reilly, Brendan (42)
Type:	Ordinance
Title:	Grant(s) of privilege in public way for Streeters Tavern
Committee(s) Assignment:	Committee on Transportation and Public Way

ORDINANCE
STREETERS TAVERN
Acct. No. 4180 - 1
Permit No. 1107819

Be It Ordained by the City Council of the City of Chicago:

SECTION 1. Permission and authority are hereby given and granted to STREETERS TAVERN, upon the terms and subject to the conditions of this ordinance to maintain and use, as now constructed, two (2) Light Fixture(s) projecting over the public right-of-way adjacent to its premises known as 50 E. Chicago Ave..

Said Light Fixture(s) at E. Chicago Avenue measure(s):
Two (2) at one point one seven (1.17) foot in length, point four two (.42) feet in width and five (5) feet above grade level.

The location of said privilege shall be as shown on prints kept on file with the Department of Business Affairs and Consumer Protection and the Office of the City Clerk.

Said privilege shall be constructed in accordance with plans and specifications approved by the Department of Transportation (Division of Project Development).

This grant of privilege in the public way shall be subject to the provisions of Section 10-28-015 and all other required provisions of the Municipal Code of Chicago.

The grantee shall pay to the City of Chicago as compensation for the privilege #1107819 herein granted the sum of eighty ($80.00) per annum in advance.

A 25% penalty will be added for payments received after due date.

The permit holder agrees to hold the City of Chicago harmless for any damage, relocation or replacement costs associated with damage, relocation or removal of private property caused by the City performing work in the public way.

Authority herein given and granted for a period of five (5) years from and after 07/30/2013.

Alderman _____

Brendan Reilly 42nd Ward

CAFE LOCATION AND LAYOUT PLAN FOR STREETER'S TAVERN, 50 E. CHICAGO

ATTN: KIRBY.

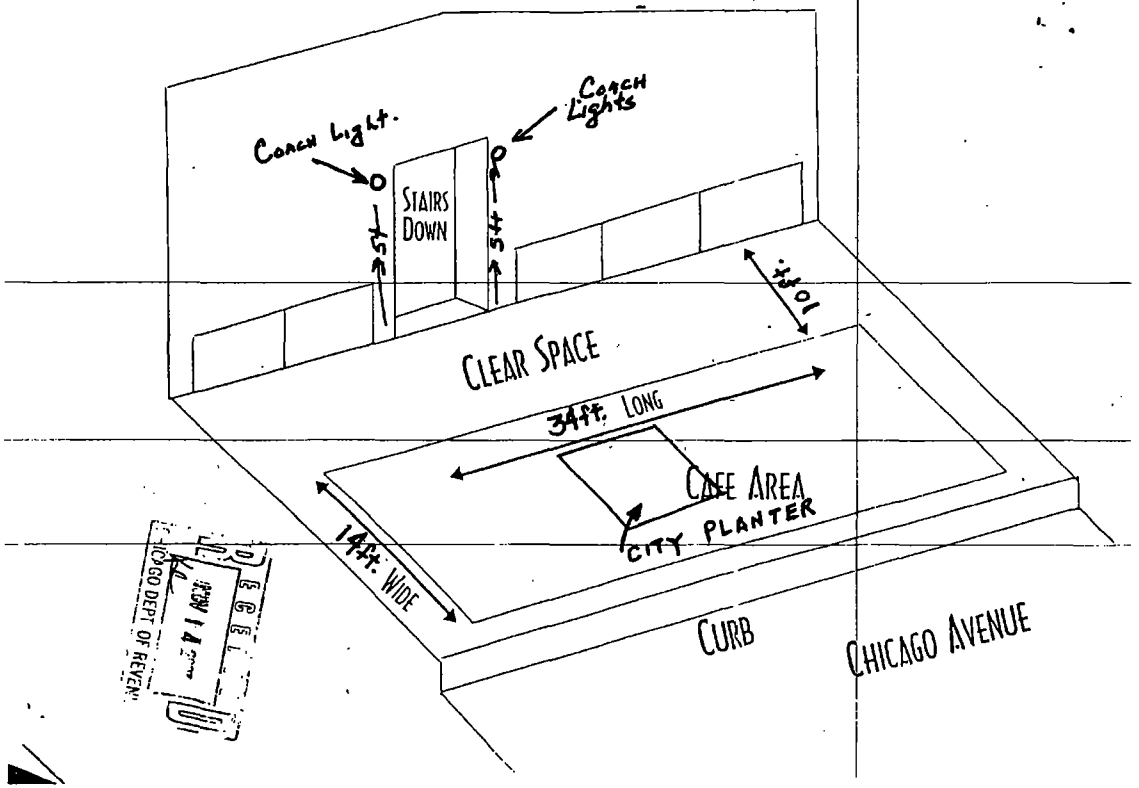

RECEIVED
APR 14 2000
CHICAGO DEPT OF REVENUE

(Page 2 of 3)

City of Chicago

O2013-7362

Office of the City Clerk

Document Tracking Sheet

Meeting Date:	9/11/2013
Sponsor(s):	Reilly, Brendan (42)
Type:	Ordinance
Title:	Grant(s) of privilege in public way for Sushi Samba - light fixtures
Committee(s) Assignment:	Committee on Transportation and Public Way

ORDINANCE
SUSHI SAMBA
Acct. No. 230209 - 1
Permit No. 1107461

Be It Ordained by the City Council of the City of Chicago:

SECTION 1. Permission and authority are hereby given and granted to SUSHI SAMBA, upon the terms and subject to the conditions of this ordinance to maintain and use, as now constructed, five (5) Light Fixture(s) projecting over the public right-of-way adjacent to its premises known as 504 N. Wells St..

Said Light Fixture(s) at N. Wells St. measure(s):
Five (5) at eight (8) feet in length, one point five eight (1.58) foot in width and nine point four two (9.42) feet above grade level.

The location of said privilege shall be as shown on prints kept on file with the Department of Business Affairs and Consumer Protection and the Office of the City Clerk.

Said privilege shall be constructed in accordance with plans and specifications approved by the Department of Transportation (Division of Project Development).

This grant of privilege in the public way shall be subject to the provisions of Section 10-28-015 and all other required provisions of the Municipal Code of Chicago.

The grantee shall pay to the City of Chicago as compensation for the privilege #1107461 herein granted the sum of ninety-five ($95.00) per annum in advance.

A 25% penalty will be added for payments received after due date.

The permit holder agrees to hold the City of Chicago harmless for any damage, relocation or replacement costs associated with damage, relocation or removal of private property caused by the City performing work in the public way.

Authority herein given and granted for a period of five (5) years ~~from~~ and after 06/11/2013.

Alderman _____

Brendan Reilly 42nd Ward

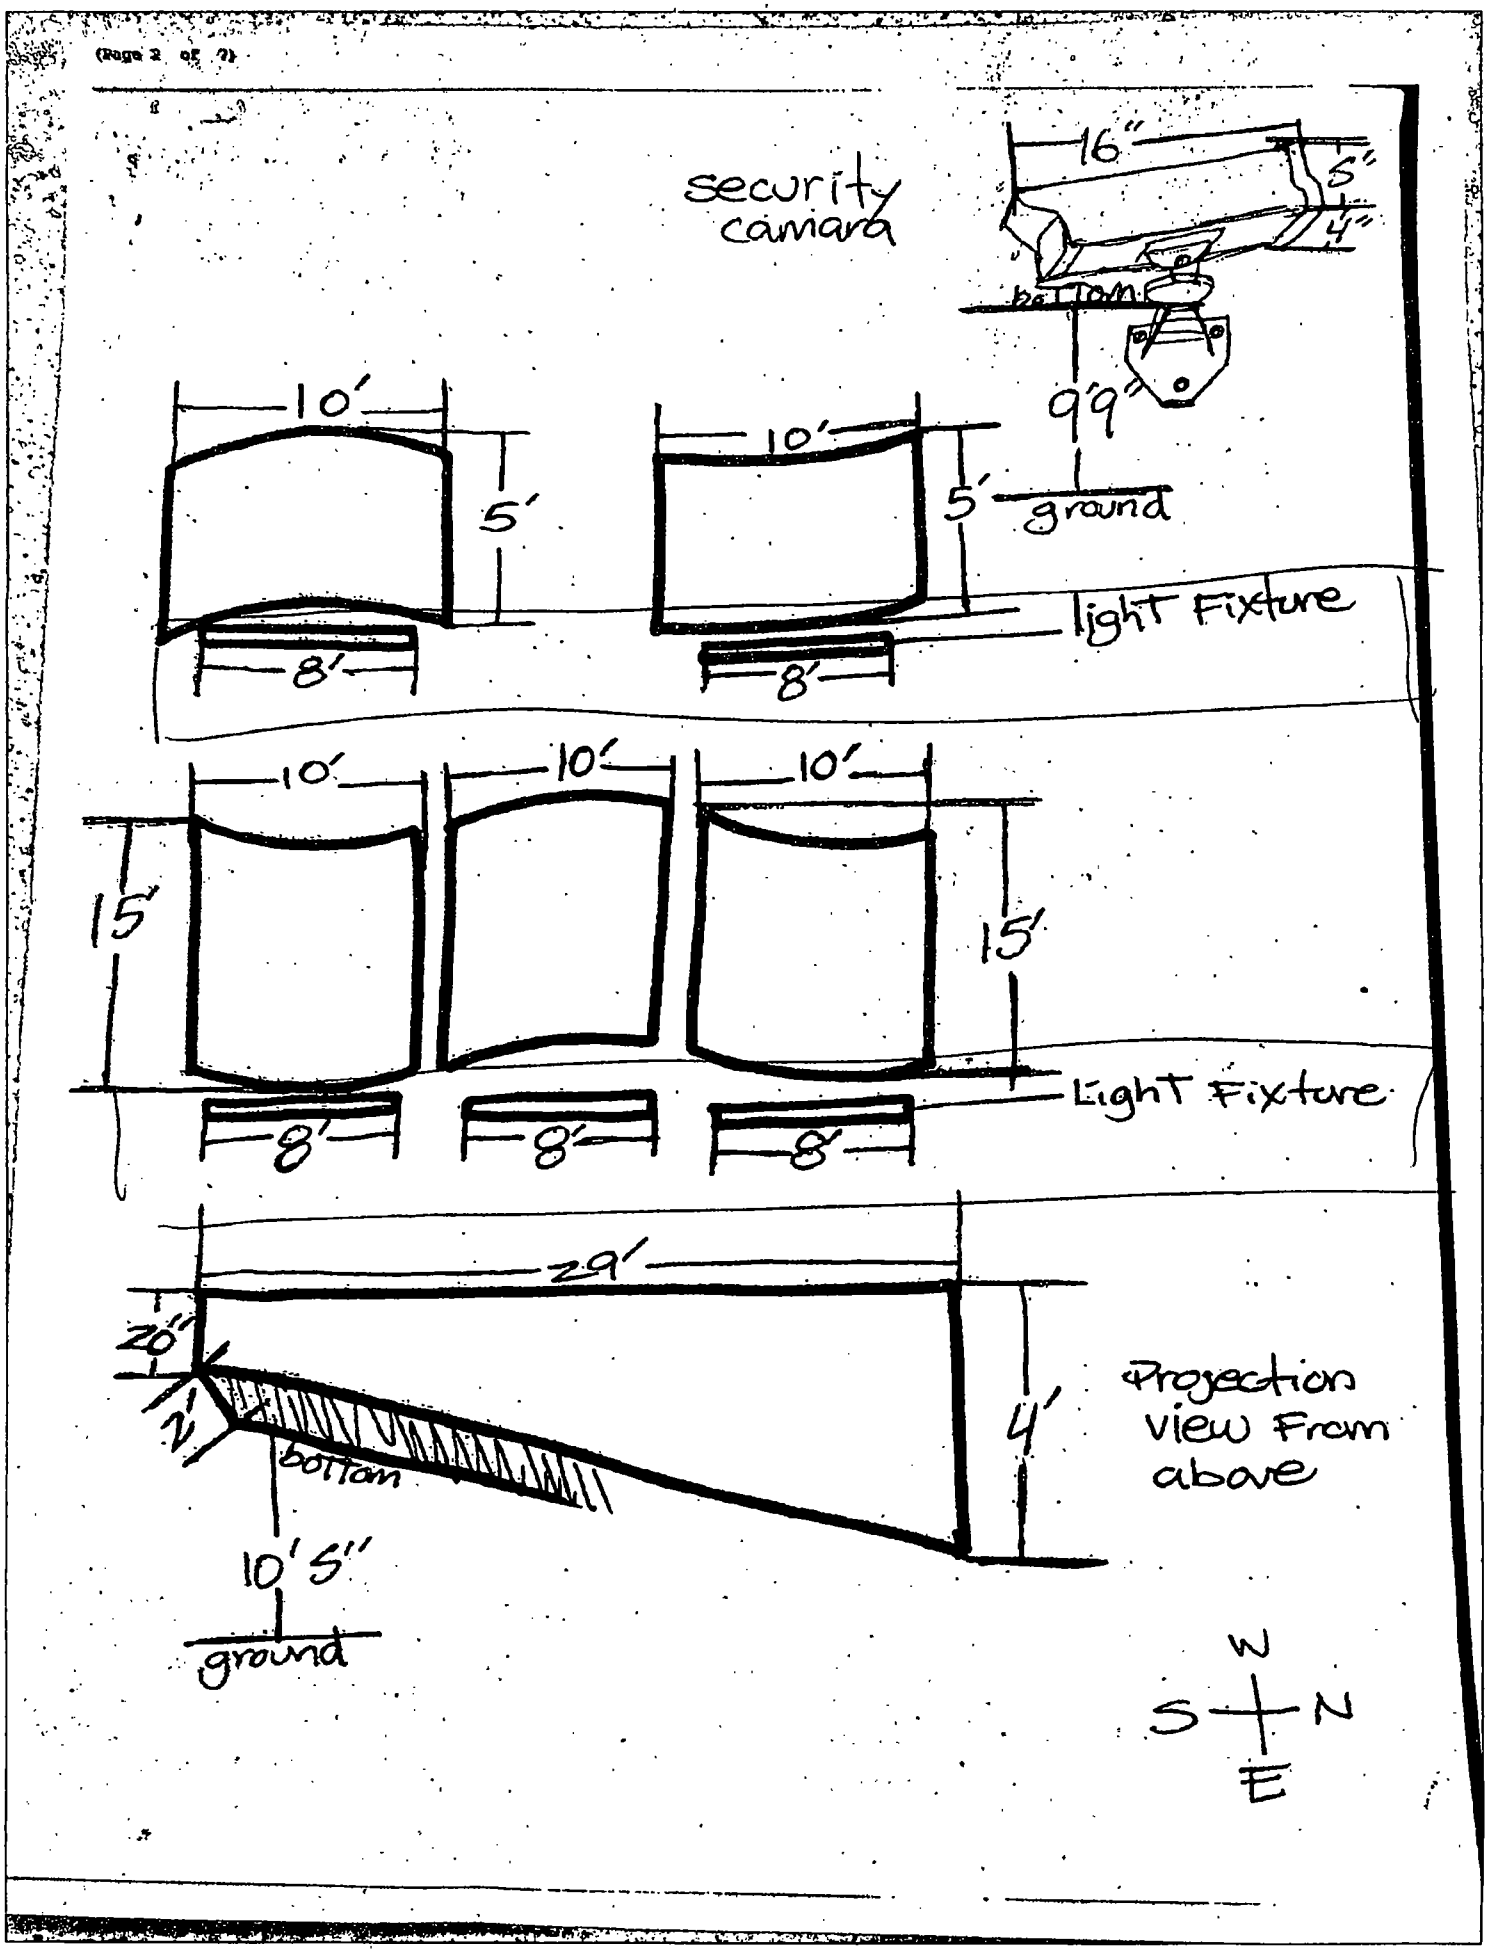
security camara
16"
5"
4"
bottom
9'9"
ground
10'
5'
8'
10'
5'
8'
light Fixture
10'
10'
10'
15'
15'
8'
8'
8'
Light Fixture
29'
20"
2'
bottom
10'5"
ground
4'
Projection view From above
W
S
N
E

City of Chicago

O2013-7363

Office of the City Clerk

Document Tracking Sheet

Meeting Date:	9/11/2013
Sponsor(s):	Reilly, Brendan (42)
Type:	Ordinance
Title:	Grant(s) of privilege in public way for Sushi Samba - security camera
Committee(s) Assignment:	Committee on Transportation and Public Way

ORDINANCE
SUSHI SAMBA
Acct. No. 230209 - 1
Permit No. 1107460

Be It Ordained by the City Council of the City of Chicago:

SECTION 1. Permission and authority are hereby given and granted to SUSHI SAMBA, upon the terms and subject to the conditions of this ordinance to maintain and use, as now constructed, one (1) Security Camera(s) projecting over the public right-of-way for security purposes adjacent to its premises known as 504 N. Wells St..

Said Security Camera(s) at N. Wells Street measure(s):
One (1) at one point five (1.5) foot in length, point three three (.33) feet in width and nine point seven five (9.75) feet above grade level.

The location of said privilege shall be as shown on prints kept on file with the Department of Business Affairs and Consumer Protection and the Office of the City Clerk.

Said privilege shall be constructed in accordance with plans and specifications approved by the Department of Planning and Development and Department of Transportation (Division of Project Development).

This grant of privilege in the public way shall be subject to the provisions of Section 10-28-015 and all other required provisions of the Municipal Code of Chicago.

The grantee shall pay to the City of Chicago as compensation for the privilege #1107460 herein granted the sum of zero ($.00) per annum in advance.

A 25% penalty will be added for payments received after due date.

The permit holder agrees to hold the City of Chicago harmless for any damage, relocation or replacement costs associated with damage, relocation or removal of private property caused by the City performing work in the public way.

Authority herein given and granted for a period of five (5) years from and after 06/11/2013.

Alderman _____

Brendan Reilly 42nd Ward

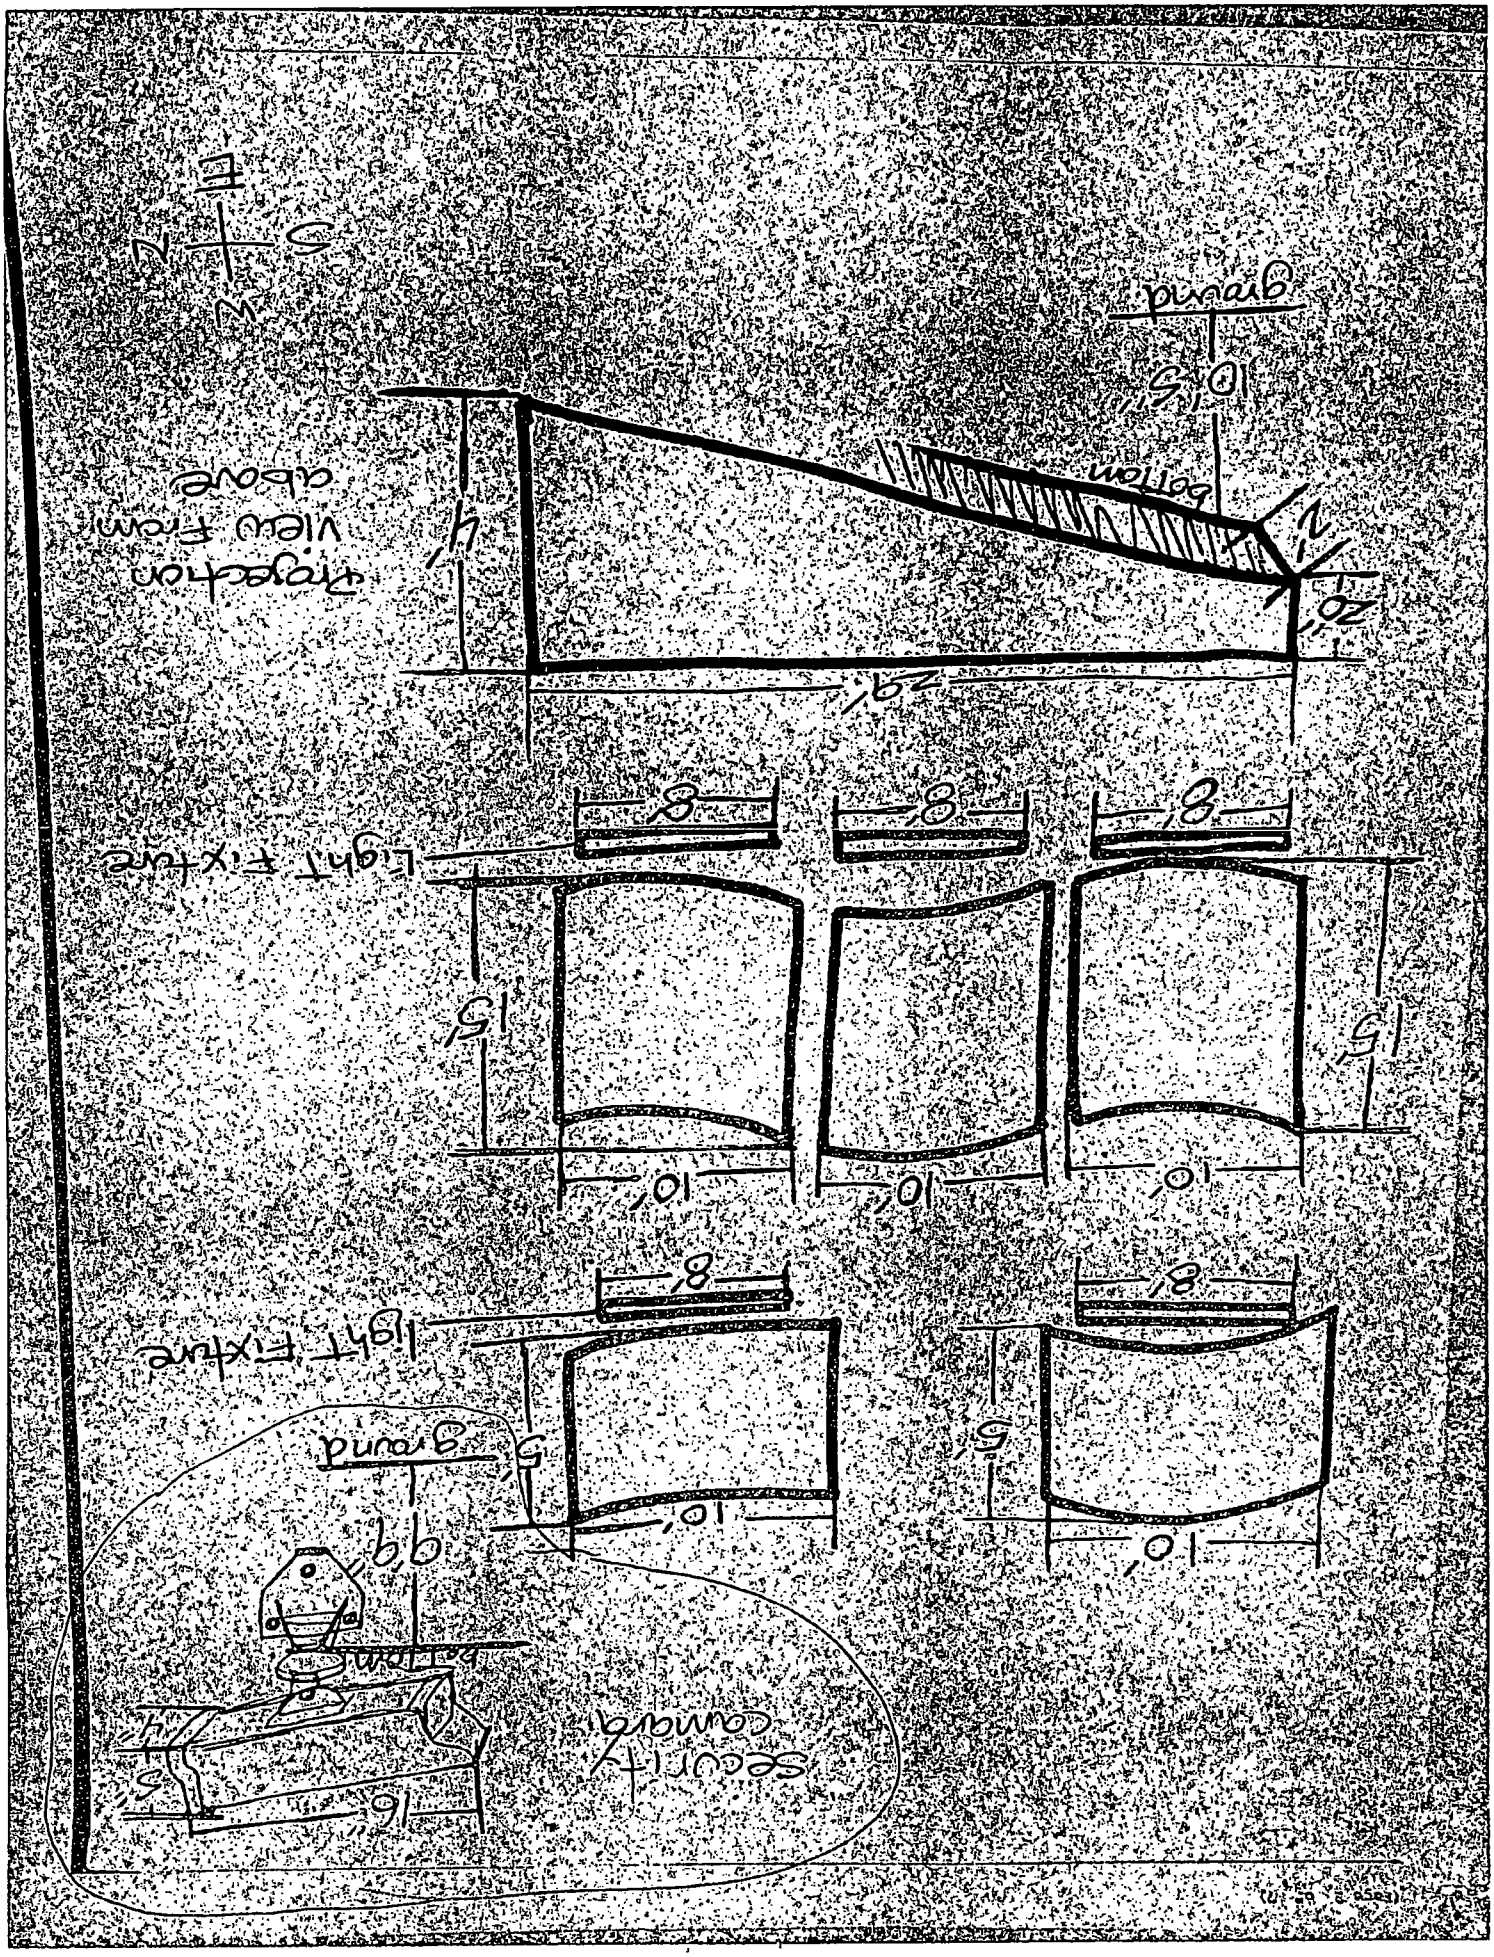
SITE PLAN
Projection
View from
above
4'
Ground
10'-5"
Bottom
20'
2'
27'
8'
8'
8'
Light Fixture
15'
10'
10'
10'
8'
8'
Light Fixture
5'
Ground
10'
5'
10'
99'
Bottom
Security
camera
16'
3'
4'

City of Chicago

O2013-7365

Office of the City Clerk

Document Tracking Sheet

Meeting Date:	9/11/2013
Sponsor(s):	Reilly, Brendan (42)
Type:	Ordinance
Title:	Grant(s) of privilege in public way for Talbott Hotel, The
Committee(s) Assignment:	Committee on Transportation and Public Way

ORDINANCE
THE TALBOTT HOTEL
Acct. No. 285789 - 1
Permit No. 1107207

Be It Ordained by the City Council of the City of Chicago:

SECTION 1. Permission and authority are hereby given and granted to THE TALBOTT HOTEL, upon the terms and subject to the conditions of this ordinance to maintain and use, as now constructed, one (1) Sheeting under the public right-of-way adjacent to its premises known as 20 E. Delaware Pl..

Said Sheeting at E. DELAWARE PL measure(s):
One (1) at twelve (12) feet in length, and one point two five (1.25) foot in width for a total of fifteen (15) square feet. Existing sheeting is approximately three (3) feet below grade level.

The location of said privilege shall be as shown on prints kept on file with the Department of Business Affairs and Consumer Protection and the Office of the City Clerk.

Said privilege shall be constructed in accordance with plans and specifications approved by the Department of Planning and Development and Department of Transportation (Office of Underground Coordination).

This grant of privilege in the public way shall be subject to the provisions of Section 10-28-015 and all other required provisions of the Municipal Code of Chicago.

The grantee shall pay to the City of Chicago as compensation for the privilege #1107207 herein granted the sum of four hundred ($400.00) per annum in advance.

A 25% penalty will be added for payments received after due date.

The permit holder agrees to hold the City of Chicago harmless for any damage, relocation or replacement costs associated with damage, relocation or removal of private property caused by the City performing work in the public way.

Authority herein given and granted for a period of five (5) years from and after 06/11/2013.

Alderman _____

Brendan Reilly 42nd Ward

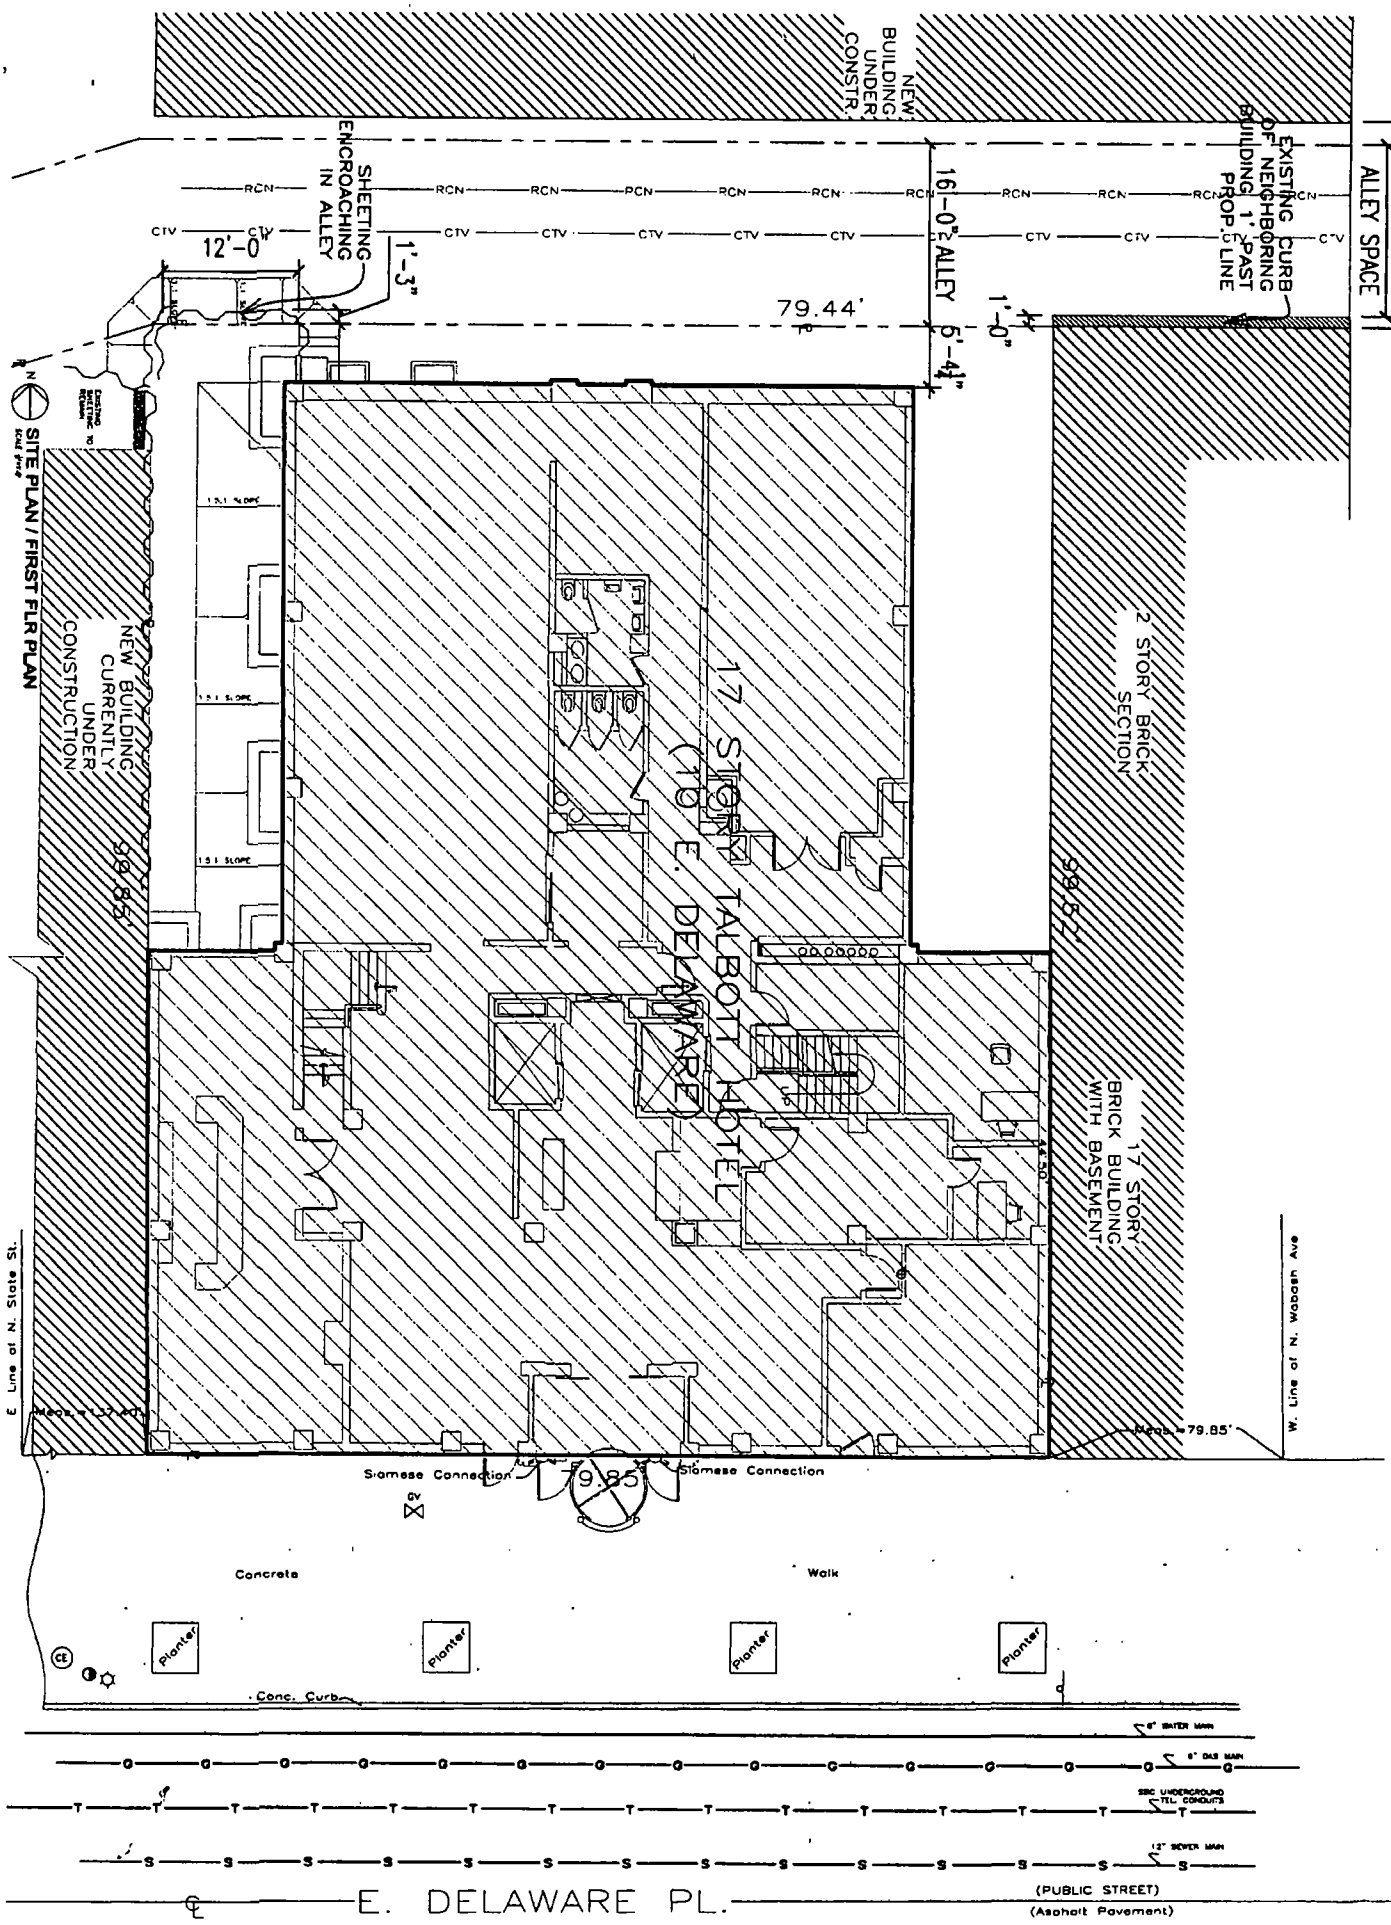
NEW BUILDING UNDER CONSTR.
18'-0" CLR BETWEEN BLDGS
15'-0" CLR ALLEY SPACE
EXISTING CURB OF NEIGHBORING BUILDING 1' PAST PROP. LINE
SHEETING ENCROACHING IN ALLEY
12'-0"
1'-3"
16'-0" ALLEY
1'-0"
5'-4½"
79.44'
RCN
CTV
SITE PLAN / FIRST FLR PLAN
NEW BUILDING CURRENTLY UNDER CONSTRUCTION
99.85'
17 STORY TALBOTT HOTEL (16 E. DELAWARE)
2 STORY BRICK SECTION
99.52'
17 STORY BRICK BUILDING WITH BASEMENT
14.50'
E Line of N. State St.
W. Line of N. Wabash Ave
Meas. = 79.85'
Siamese Connection
79.85
Siamese Connection
Concrete
Walk
Planter
Planter
Planter
Planter
Conc. Curb
6" WATER MAIN
6" GAS MAIN
SBC UNDERGROUND TEL. CONDUITS
12" SEWER MAIN
E. DELAWARE PL.
(PUBLIC STREET)
(Asphalt Pavement)

City of Chicago

O2013-7366

Office of the City Clerk

Document Tracking Sheet

Meeting Date:	9/11/2013
Sponsor(s):	Reilly, Brendan (42)
Type:	Ordinance
Title:	Grant(s) of privilege in public way for Tavern on Rush
Committee(s) Assignment:	Committee on Transportation and Public Way

ORDINANCE
TAVERN ON RUSH
Acct. No. 64797 - 2
Permit No. 1105394

Be It Ordained by the City Council of the City of Chicago:

SECTION 1. Permission and authority are hereby given and granted to TAVERN ON RUSH, upon the terms and subject to the conditions of this ordinance to maintain and use, as now constructed, two (2) Balcony(s) projecting over the public right-of-way adjacent to its premises known as 1031 N. Rush St..

Said Balcony(s) at N. Rush Street measure(s):
One (1) at seventeen (17) feet in length, and three (3) feet in width for a total of fifty-one (51) square feet.

Said Balcony(s) at E. Bellevue measure(s):
One (1) at thirty-five point three three (35.33) feet in length, and three (3) feet in width for a total of one hundred five point nine nine (105.99) square feet.

The location of said privilege shall be as shown on prints kept on file with the Department of Business Affairs and Consumer Protection and the Office of the City Clerk.

Said privilege shall be constructed in accordance with plans and specifications approved by the Department of Planning and Development and Department of Transportation (Division of Project Development).

This grant of privilege in the public way shall be subject to the provisions of Section 10-28-015 and all other required provisions of the Municipal Code of Chicago.

The grantee shall pay to the City of Chicago as compensation for the privilege #1105394 herein granted the sum of one hundred fifty ($150.00) per annum in advance.

A 25% penalty will be added for payments received after due date.

The permit holder agrees to hold the City of Chicago harmless for any damage, relocation or replacement costs associated with damage, relocation or removal of private property caused by the City performing work in the public way.

Authority herein given and granted for a period of five (5) years from and after 02/05/2013.

Alderman _____

Brendan Reilly 42nd Ward

TAVERN ON RUSH

City of Chicago

O2013-7367

Office of the City Clerk

Document Tracking Sheet

Meeting Date:	9/11/2013
Sponsor(s):	Reilly, Brendan (42)
Type:	Ordinance
Title:	Grant(s) of privilege in public way for Timothy O'Toole's
Committee(s) Assignment:	Committee on Transportation and Public Way

ORDINANCE
TIMOTHY O'TOOLE'S
Acct. No. 63399 - 1
Permit No. 1108192

Be It Ordained by the City Council of the City of Chicago:

SECTION 1. Permission and authority are hereby given and granted to TIMOTHY O'TOOLE'S, upon the terms and subject to the conditions of this ordinance to maintain and use, as now constructed, two (2) Flag Pole(s) projecting over the public right-of-way adjacent to its premises known as 622 N. Fairbanks Ct..

Said Flag Pole(s) at N. Fairbanks Ct measure(s):
Two (2) at three point four one (3.41) feet in length, and two (2) feet in width for a total of thirteen point six four (13.64) square feet.

The location of said privilege shall be as shown on prints kept on file with the Department of Business Affairs and Consumer Protection and the Office of the City Clerk.

Said privilege shall be constructed in accordance with plans and specifications approved by the Department of Transportation (Division of Project Development).

This grant of privilege in the public way shall be subject to the provisions of Section 10-28-015 and all other required provisions of the Municipal Code of Chicago.

The grantee shall pay to the City of Chicago as compensation for the privilege #1108192 herein granted the sum of one hundred fifty ($150.00) per annum in advance.

A 25% penalty will be added for payments received after due date.

The permit holder agrees to hold the City of Chicago harmless for any damage, relocation or replacement costs associated with damage, relocation or removal of private property caused by the City performing work in the public way.

Authority herein given and granted for a period of five (5) years from and after 06/11/2013.

Alderman _____

Brendan Reilly 42nd Ward

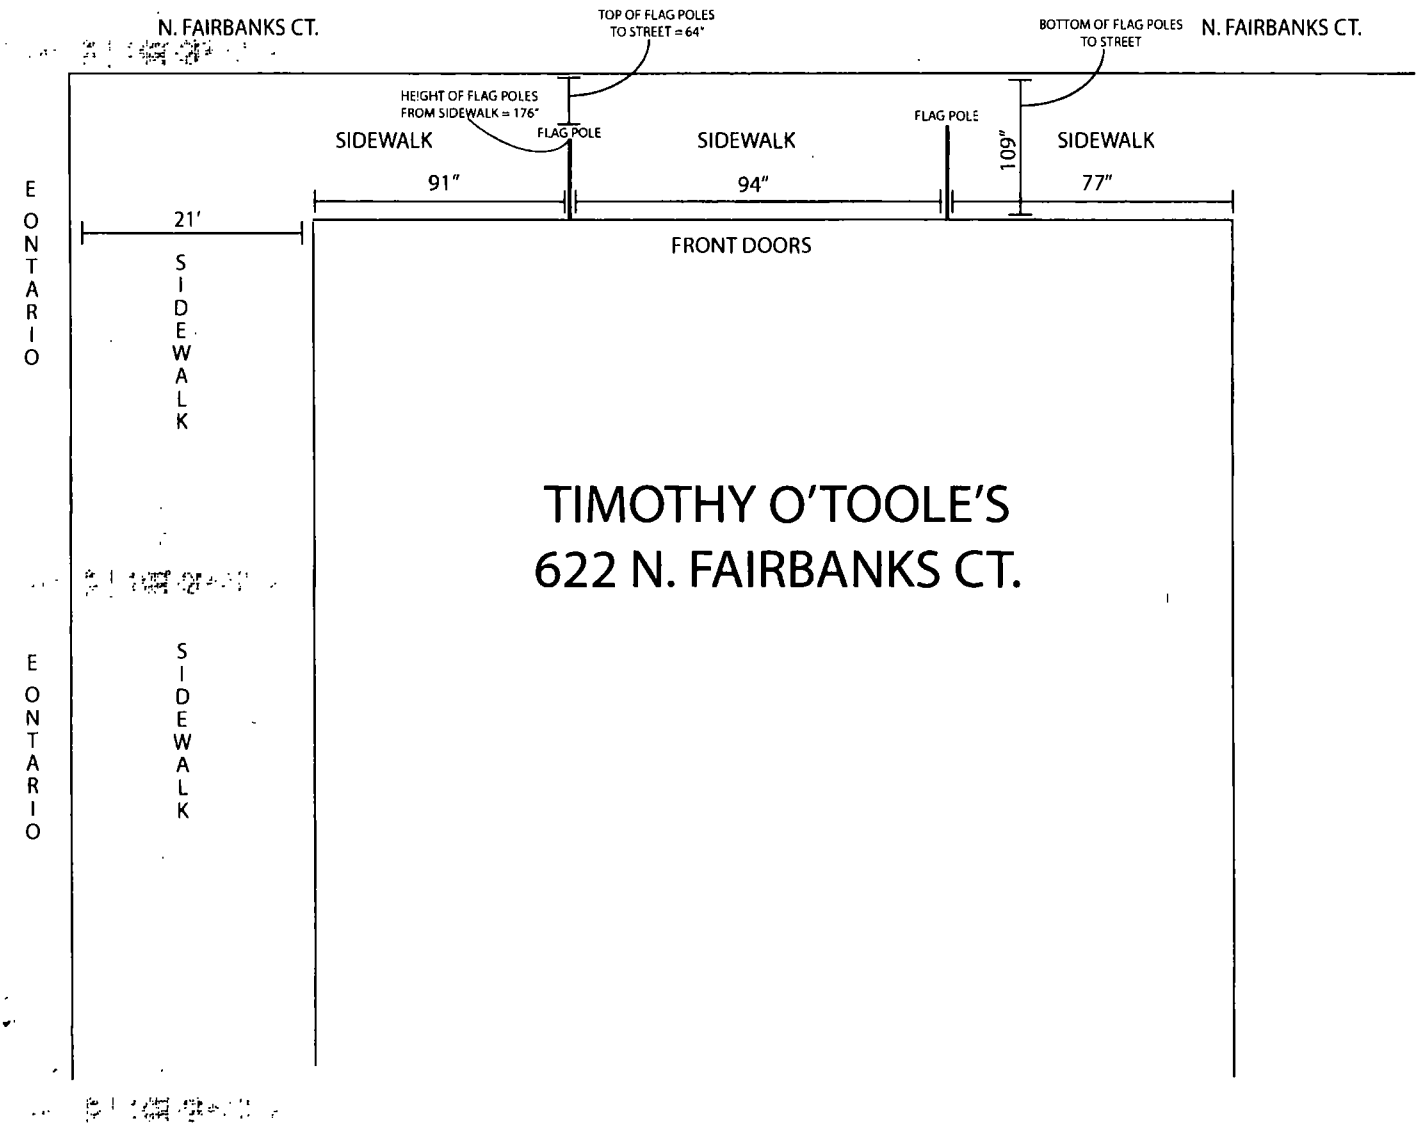
N. FAIRBANKS CT.
TOP OF FLAG POLES TO STREET = 64"
BOTTOM OF FLAG POLES TO STREET
N. FAIRBANKS CT.
HEIGHT OF FLAG POLES FROM SIDEWALK = 176"
FLAG POLE
FLAG POLE
109"
SIDEWALK
SIDEWALK
SIDEWALK
91"
94"
77"
E ONTARIO
21'
SIDEWALK
FRONT DOORS
TIMOTHY O'TOOLE'S
622 N. FAIRBANKS CT.
E ONTARIO
SIDEWALK

City of Chicago

O2013-7368

Office of the City Clerk

Document Tracking Sheet

Meeting Date:	9/11/2013
Sponsor(s):	Reilly, Brendan (42)
Type:	Ordinance
Title:	Grant(s) of privilege in public way for Tom Ford
Committee(s) Assignment:	Committee on Transportation and Public Way

ORDINANCE
TOM FORD
Acct. No. 379494 - 1
Permit No. 1108169

Be It Ordained by the City Council of the City of Chicago:

SECTION 1. Permission and authority are hereby given and granted to TOM FORD, upon the terms and subject to the conditions of this ordinance to maintain and use three (3) sign(s) projecting over the public right-of-way attached to its premises known as 66 E. Oak St..

Said sign structure(s) measures as follows; along Oak:
Two (2) at two point zero four (2.04) feet in length, point two nine (.29) feet in height and four (4) feet above grade level.
One (1) at six point eight eight (6.88) feet in length, point nine eight (.98) feet in height and fifteen (15) feet above grade level.

The location of said privilege shall be as shown on prints kept on file with the Department of Business Affairs and Consumer Protection and the Office of the City Clerk.

Said privilege shall be constructed in accordance with plans and specifications approved by the Department of Transportation (Division of Project Development) and Zoning Department - Signs.

This grant of privilege in the public way shall be subject to the provisions of Section 10-28-015 and all other required provisions of the Municipal Code of Chicago.

The grantee shall pay to the City of Chicago as compensation for the privilege #1108169 herein granted the sum of one hundred seventy-five ($175.00) per annum in advance.

A 25% penalty will be added for payments received after due date.

The permit holder agrees to hold the City of Chicago harmless for any damage, relocation or replacement costs associated with damage, relocation or removal of private property caused by the City performing work in the public way.

Authority herein given and granted for a period of five (5) years from and after Date of Passage.

Alderman _____

Brendan Reilly 42nd Ward

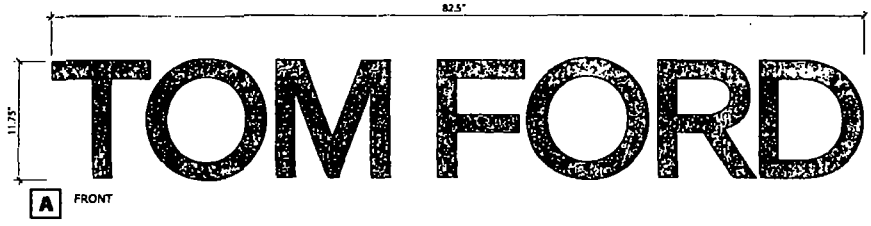

A FRONT

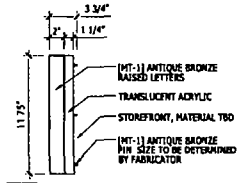

A SIDE

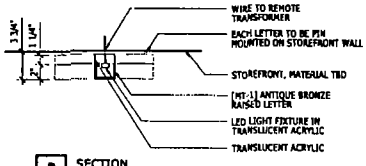

A SECTION

B FRONT

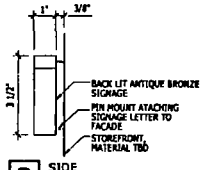

B SIDE

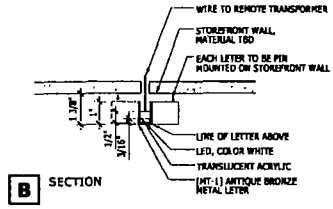

B SECTION

680Design
Identity · Innovation · Implementation
680 Fargo Avenue Elk Grove, IL 60007
P: 847.364 8600 F. 847 364 8600

CLIENT:

CONTACT:

ADDRESS:

PHONE:

FAX/E-MAIL:

☐ APPROVED AS IS

☐ APPROVED WITH INDICATED CHANGES

☐ MAKE CHANGES AND RESUBMIT DRAWING(S)

AUTHORIZED SIGNATURE _____

MANUFACTURING & FABRICATION LEAD TIMES TAKE EFFECT ONCE FINAL ARTWORK IS APPROVED AND ANY CUSTOMER SUPPLIED FILES HAVE BEEN RECEIVED. ANY CHANGES OR DELAY IN CUSTOMER PROVIDED FILES MAY DELAY THE COMPLETION DATE OF THIS PROJECT.

ALL IDEAS, DESIGNS, ARRANGEMENTS & PLANS REPRESENTED BY THIS DRAWING ARE THE EXCLUSIVE PROPERTY OF 680 DESIGN, INC (THIS DRAWING WAS DEVELOPED FOR A SPECIFIC PROJECT & SHALL NOT BE USED, DISCLOSED OR REPRODUCED IN WHOLE OR IN PART FOR ANY REASON WITHOUT THE WRITTEN PERMISSION OF ADVERTISING PRODUCTS, INC
WRITTEN DIMENSIONS HAVE PRECEDENCE OVER SCALE IN ALL CASES.

DESIGNER:

DATE:

SCALE:

SHEET #:
2 of 2

FILE:
tomford_052210_raised lettering

City of Chicago

O2013-7369

Office of the City Clerk

Document Tracking Sheet

Meeting Date:	9/11/2013
Sponsor(s):	Reilly, Brendan (42)
Type:	Ordinance
Title:	Grant(s) of privilege in public way for Tribune Company
Committee(s) Assignment:	Committee on Transportation and Public Way

ORDINANCE
Tribune Company
Acct. No. 203777 - 1
Permit No. 1107574

Be It Ordained by the City Council of the City of Chicago:

SECTION 1. Permission and authority are hereby given and granted to Tribune Company, upon the terms and subject to the conditions of this ordinance to maintain and use, as now constructed, twenty-two (22) Light Fixture(s) projecting over the public right-of-way adjacent to its premises known as 435 N. Michigan Ave..

Said Light Fixture(s) at N. Michigan Avenue measure(s):
Four (4) at two point five (2.5) feet in length, one point three three (1.33) foot in width and eight point five eight (8.58) feet above grade level.

Said Light Fixture(s) at E. Illinois Street measure(s):
Eighteen (18) at two point five (2.5) feet in length, one point three three (1.33) foot in width and eight point five eight (8.58) feet above grade level.

The location of said privilege shall be as shown on prints kept on file with the Department of Business Affairs and Consumer Protection and the Office of the City Clerk.

Said privilege shall be constructed in accordance with plans and specifications approved by the Department of Transportation (Division of Project Development).

This grant of privilege in the public way shall be subject to the provisions of Section 10-28-015 and all other required provisions of the Municipal Code of Chicago.

The grantee shall pay to the City of Chicago as compensation for the privilege #1107574 herein granted the sum of one hundred seventy-five ($175.00) per annum in advance.

A 25% penalty will be added for payments received after due date.

The permit holder agrees to hold the City of Chicago harmless for any damage, relocation or replacement costs associated with damage, relocation or removal of private property caused by the City performing work in the public way.

Authority herein given and granted for a period of five (5) years from and after 06/11/2013.

Alderman _____

Brendan Reilly 42nd Ward

Schematic of Ornamental Light Fixture

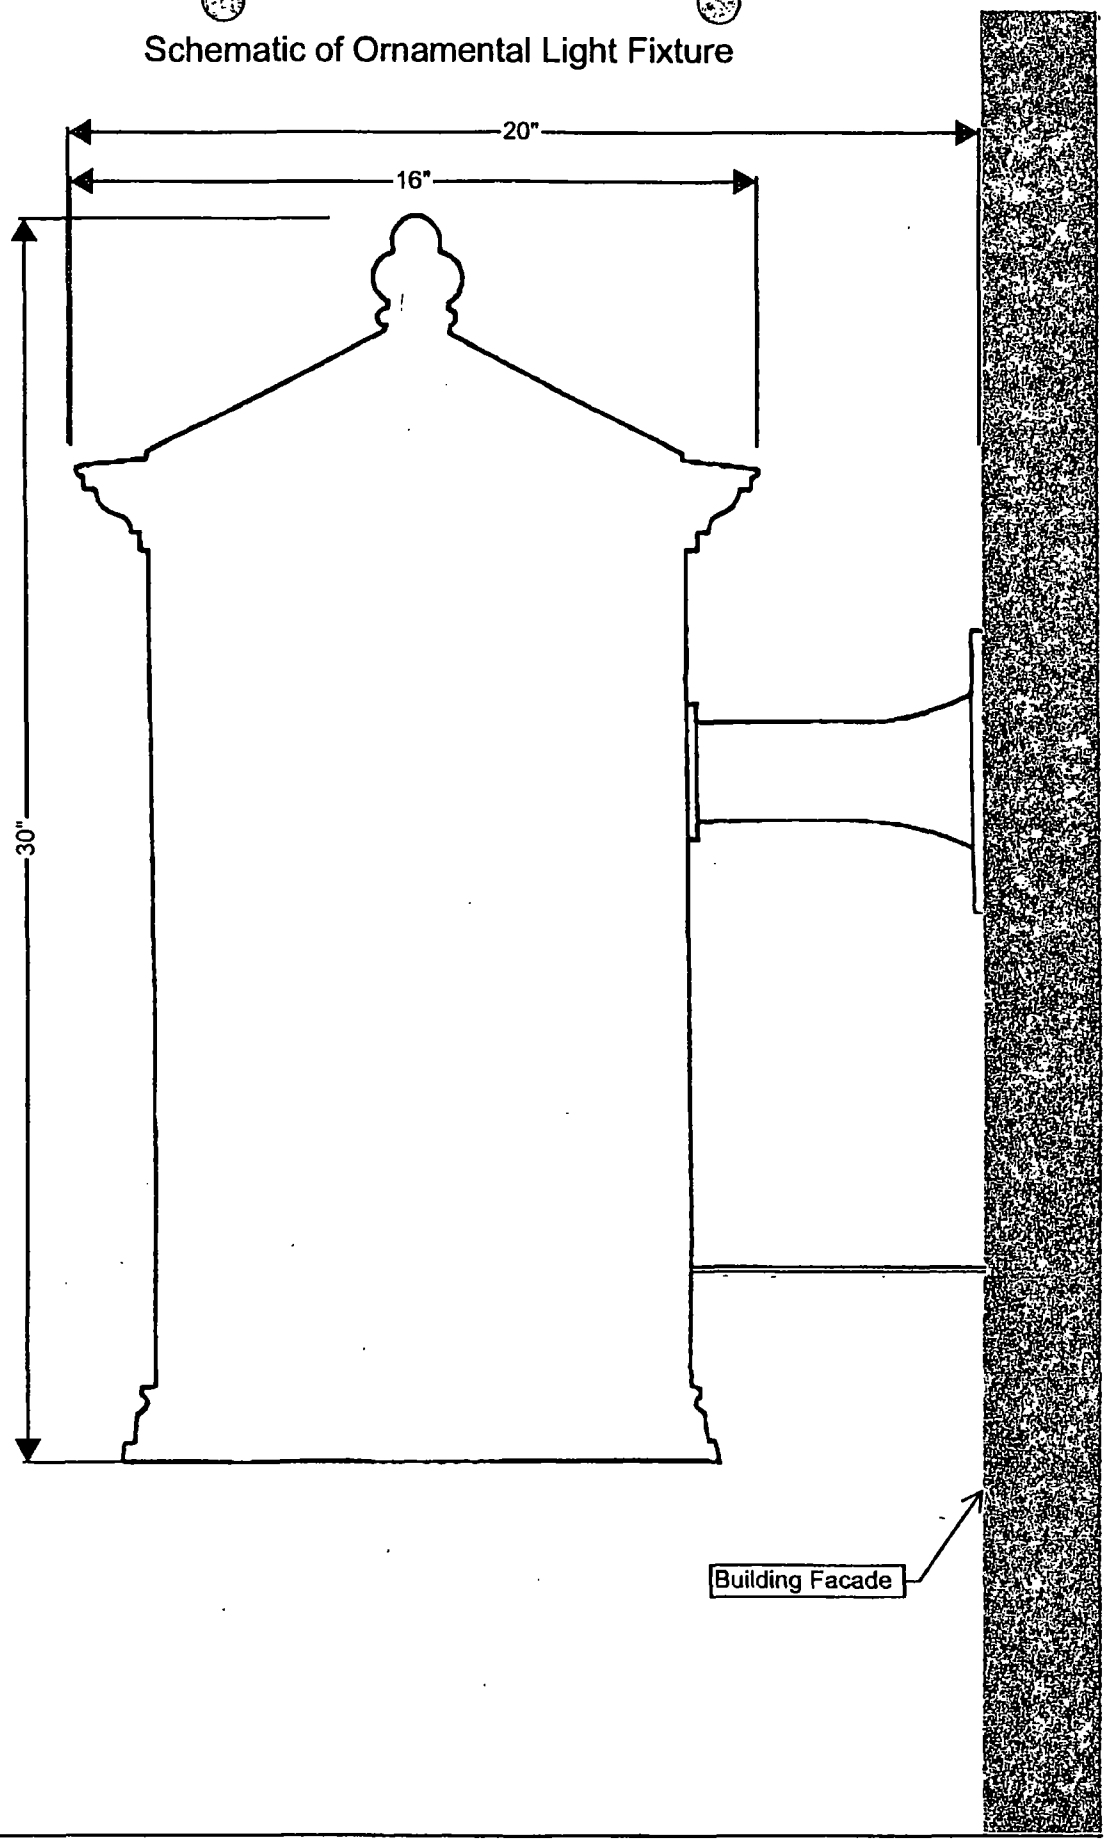

City of Chicago

O2013-7371

Office of the City Clerk

Document Tracking Sheet

Meeting Date:	9/11/2013
Sponsor(s):	Reilly, Brendan (42)
Type:	Ordinance
Title:	Grant(s) of privilege in public way for Twelve North Venture c/o U.S. Equities Realty
Committee(s) Assignment:	Committee on Transportation and Public Way

ORDINANCE
TWELVE NORTH VENTURE C/o U.S. EQUITIES REALTY
Acct. No. 12086 - 1
Permit No. 1108274

Be It Ordained by the City Council of the City of Chicago:

SECTION 1. Permission and authority are hereby given and granted to TWELVE NORTH VENTURE C/o U.S. EQUITIES REALTY, upon the terms and subject to the conditions of this ordinance to maintain and use, as now constructed, six (6) Planter(s) on the public right-of-way for beautification purposes adjacent to its premises known as 20 N. Michigan Ave..

Said Planter(s) at N. MICHIGAN measure(s):
One (1) at three (3) feet in length, and three (3) feet in width for a total of nine (9) square feet.

Said Planter(s) at N. MICHIGAN measure(s):
One (1) at three (3) feet in length, and three (3) feet in width for a total of nine (9) square feet.

Said Planter(s) at N. MICHIGAN measure(s):
One (1) at three (3) feet in length, and three (3) feet in width for a total of nine (9) square feet.

Said Planter(s) at N. MICHIGAN measure(s):
One (1) at three (3) feet in length, and three (3) feet in width for a total of nine (9) square feet.

Said Planter(s) at N. MICHIGAN measure(s):
One (1) at three (3) feet in length, and three (3) feet in width for a total of nine (9) square feet.

Said Planter(s) at N. MICHIGAN measure(s):
One (1) at three (3) feet in length, and three (3) feet in width for a total of nine (9) square feet.

Grantee must allow the required clear and unobstructed space for pedestrian passage at all times per rules and regulations approved by the Department of Transportation.

The location of said privilege shall be as shown on prints kept on file with the Department of Business Affairs and Consumer Protection and the Office of the City Clerk.

Said privilege shall be constructed in accordance with plans and specifications approved by the Department of Planning and Development and Department of Transportation (Division of Project Development).

This grant of privilege in the public way shall be subject to the provisions of Section 10-28-015 and all other required provisions of the Municipal Code of Chicago.

The grantee shall pay to the City of Chicago as compensation for the privilege #1108274 herein granted the sum of zero ($.00) per annum in advance.

A 25% penalty will be added for payments received after due date.

The permit holder agrees to hold the City of Chicago harmless for any damage, relocation or replacement costs associated with damage, relocation or removal of private property caused by the City performing work in the public way.

Authority herein given and granted for a period of five (5) years from and after 07/09/2013.

Alderman _____

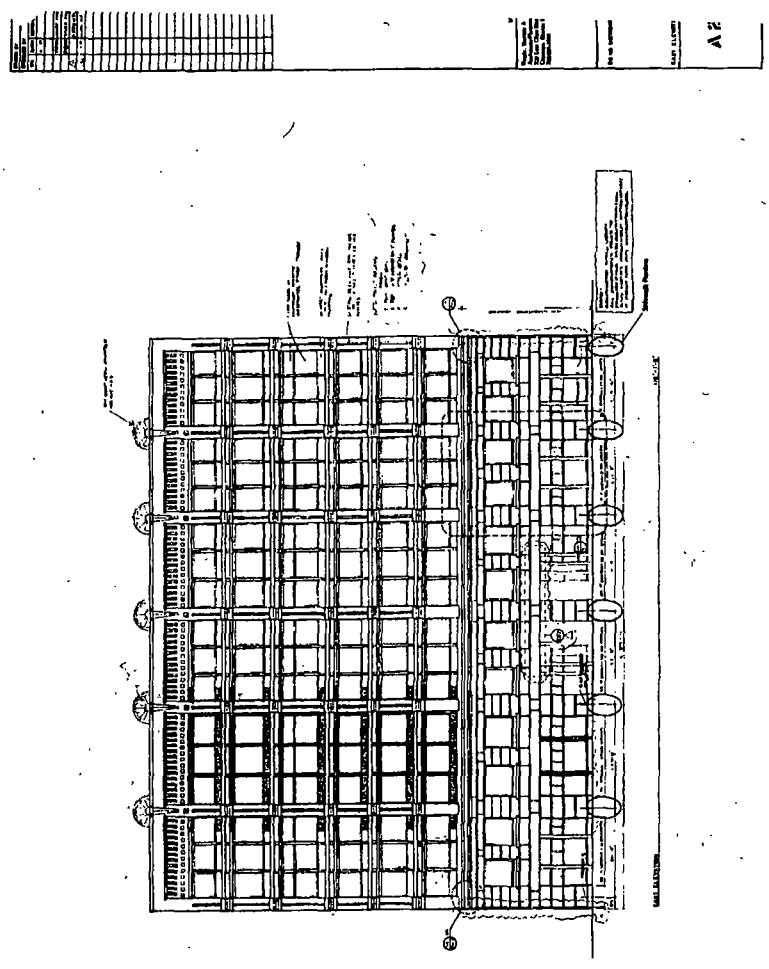

City of Chicago

O2013-7372

Office of the City Clerk

Document Tracking Sheet

Meeting Date:	9/11/2013
Sponsor(s):	Reilly, Brendan (42)
Type:	Ordinance
Title:	Grant(s) of privilege in public way for Ugg Australia - light fixtures
Committee(s) Assignment:	Committee on Transportation and Public Way

ORDINANCE
UGG AUSTRALIA
Acct. No. 324579 - 1
Permit No. 1108335

Be It Ordained by the City Council of the City of Chicago:

SECTION 1. Permission and authority are hereby given and granted to UGG AUSTRALIA, upon the terms and subject to the conditions of this ordinance to maintain and use, as now constructed, ten (10) Light Fixture(s) projecting over the public right-of-way adjacent to its premises known as 909 N. Rush St..

Said Light Fixture(s) at N. Rush Street located on sign structure measure(s):
Four (4) at one point five (1.5) foot in length, two point eight three (2.83) feet in width and fourteen (14) feet above grade level.

Said Light Fixture(s) at N. Rush Street located underneath canopies measure(s):
Six (6) at point five (.5) feet in length, one (1) foot in width and ten (10) feet above grade level.

The location of said privilege shall be as shown on prints kept on file with the Department of Business Affairs and Consumer Protection and the Office of the City Clerk.

Said privilege shall be constructed in accordance with plans and specifications approved by the Department of Transportation (Division of Project Development).

This grant of privilege in the public way shall be subject to the provisions of Section 10-28-015 and all other required provisions of the Municipal Code of Chicago.

The grantee shall pay to the City of Chicago as compensation for the privilege #1108335 herein granted the sum of fifty-eight dollars and thirty-three cents ($58.33) per annum in advance.

A 25% penalty will be added for payments received after due date.

The permit holder agrees to hold the City of Chicago harmless for any damage, relocation or replacement costs associated with damage, relocation or removal of private property caused by the City performing work in the public way.

Authority herein given and granted for a period of five (5) years from and after 03/12/2013.

Alderman _____

Brendan Reilly 42nd Ward

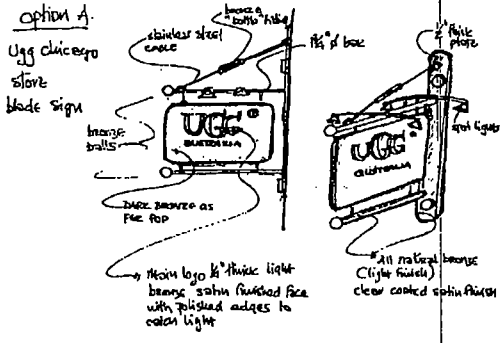

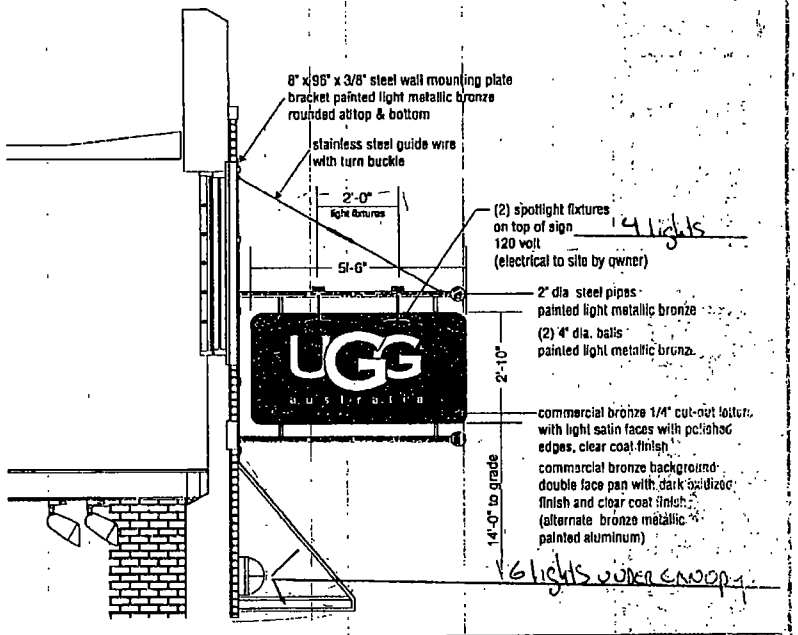

NORTH SHORE SIGN
1925 Industrial Drive Libertyville, Illinois 60048 847-816-7020
"Quality Signage Since 1930"

These plans are the property of North Shore Sign Co. and are the result of the work of our employees. They are submitted to your company for the sole purpose of your consideration of whether to purchase from us as purchaser from North Shore Sign Co. a sign manufactured or existing in these plans. Duplication or redesign of these plans to construct a sign identical to or any branch by competing fabricator, in the event that such additional service, North Shore Sign Co. expects to be reimbursed up to $2000.00 in compensation for time and effort involved in preparing these plans, and all legal expenses to enforce its rights. Copyright 2006 North Shore Sign Co.

UGG AUSTRALIA
909 RUSH STREET CHICAGO, IL.

SCALE:	NOTED		DRAWN BY:
DATE:	9/12/07		REVISED
SALESPERSON:	SKIP	APPROVED BY:	JOB #: 07247 PG. 1

City of Chicago

O2013-7373

Office of the City Clerk

Document Tracking Sheet

Meeting Date:	9/11/2013
Sponsor(s):	Reilly, Brendan (42)
Type:	Ordinance
Title:	Grant(s) of privilege in public way for Ugg Australia - sign
Committee(s) Assignment:	Committee on Transportation and Public Way

ORDINANCE
UGG AUSTRALIA
Acct. No. 324579 - 1
Permit No. 1108332

Be It Ordained by the City Council of the City of Chicago:

SECTION 1. Permission and authority are hereby given and granted to UGG AUSTRALIA, upon the terms and subject to the conditions of this ordinance to maintain and use one (1) sign(s) projecting over the public right-of-way attached to its premises known as 909 N. Rush St..

Said sign structure(s) measures as follows; along N. Rush Street:
One (1) at five point five (5.5) feet in length, two point eight three (2.83) feet in height and nine point zero eight (9.08) feet above grade level.

The location of said privilege shall be as shown on prints kept on file with the Department of Business Affairs and Consumer Protection and the Office of the City Clerk.

Said privilege shall be constructed in accordance with plans and specifications approved by the Department of Transportation (Division of Project Development) and Zoning Department - Signs.

This grant of privilege in the public way shall be subject to the provisions of Section 10-28-015 and all other required provisions of the Municipal Code of Chicago.

The grantee shall pay to the City of Chicago as compensation for the privilege #1108332 herein granted the sum of fifty-eight dollars and thirty-four cents ($58.34) per annum in advance.

A 25% penalty will be added for payments received after due date.

The permit holder agrees to hold the City of Chicago harmless for any damage, relocation or replacement costs associated with damage, relocation or removal of private property caused by the City performing work in the public way.

Authority herein given and granted for a period of five (5) years from and after 03/12/2013.

Alderman _____

Brendan Reilly 42nd Ward

option A
Ugg chicago store blade sign

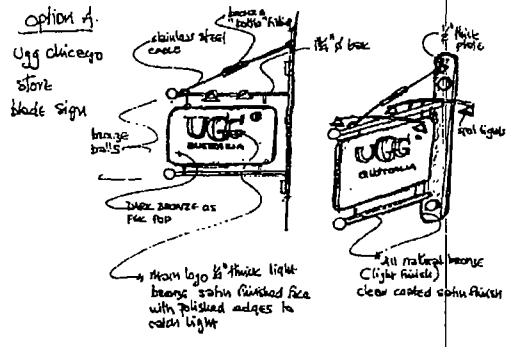

Ugg logo ½" thick light bronze satin finished face with polished edges to catch light

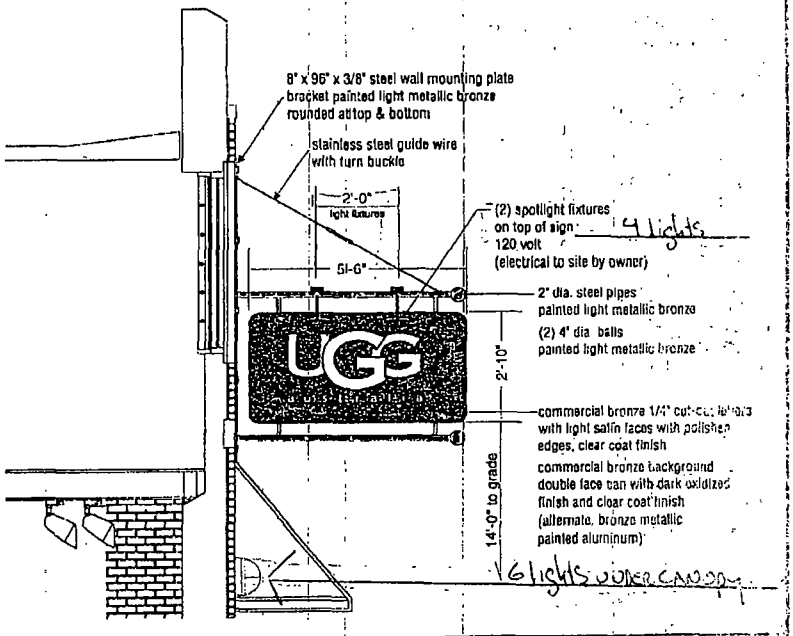

NORTH SHORE SIGN
1925 Industrial Drive Libertyville, Illinois 60048 847-816-7020
"Quality Signage Since 1930"

UGG AUSTRALIA
909 RUSH STREET CHICAGO, IL.

SCALE NOTED		DRAWN BY AS
DATE 9/12/07		REVISED
SALESPERSON SKIP	APPROVED BY	PAGE # 07047 #3

City of Chicago

O2013-7375

Office of the City Clerk

Document Tracking Sheet

Meeting Date:	9/11/2013
Sponsor(s):	Reilly, Brendan (42)
Type:	Ordinance
Title:	Grant(s) of privilege in public way for Urban Innovations Ltd.
Committee(s) Assignment:	Committee on Transportation and Public Way

ORDINANCE
URBAN INNOVATIONS, LTD.
Acct. No. 85685 - 1
Permit No. 1108221

Be It Ordained by the City Council of the City of Chicago:

SECTION 1. Permission and authority are hereby given and granted to URBAN INNOVATIONS, LTD., upon the terms and subject to the conditions of this ordinance to maintain and use, as now constructed, one (1) concrete handicap access Ramp on the public right-of-way adjacent to its premises known as 444 N. Wells St..

Said Ramp(s) at W. ILLINOIS STREET measure(s):
One (1) at twenty-four (24) feet in length, and three point five (3.5) feet in width for a total of eighty-four (84) square feet.

The location of said privilege shall be as shown on prints kept on file with the Department of Business Affairs and Consumer Protection and the Office of the City Clerk.

Said privilege shall be constructed in accordance with plans and specifications approved by the Department of Transportation (Division of Project Development) and Mayor's Office for People with Disabilities.

This grant of privilege in the public way shall be subject to the provisions of Section 10-28-015 and all other required provisions of the Municipal Code of Chicago.

The grantee shall pay to the City of Chicago as compensation for the privilege #1108221 herein granted the sum of eight hundred two ($802.00) per annum in advance.

A 25% penalty will be added for payments received after due date.

The permit holder agrees to hold the City of Chicago harmless for any damage, relocation or replacement costs associated with damage, relocation or removal of private property caused by the City performing work in the public way.

Authority herein given and granted for a period of five (5) years from and after 04/29/2013.

Alderman _____

Brendan Reilly 42nd Ward

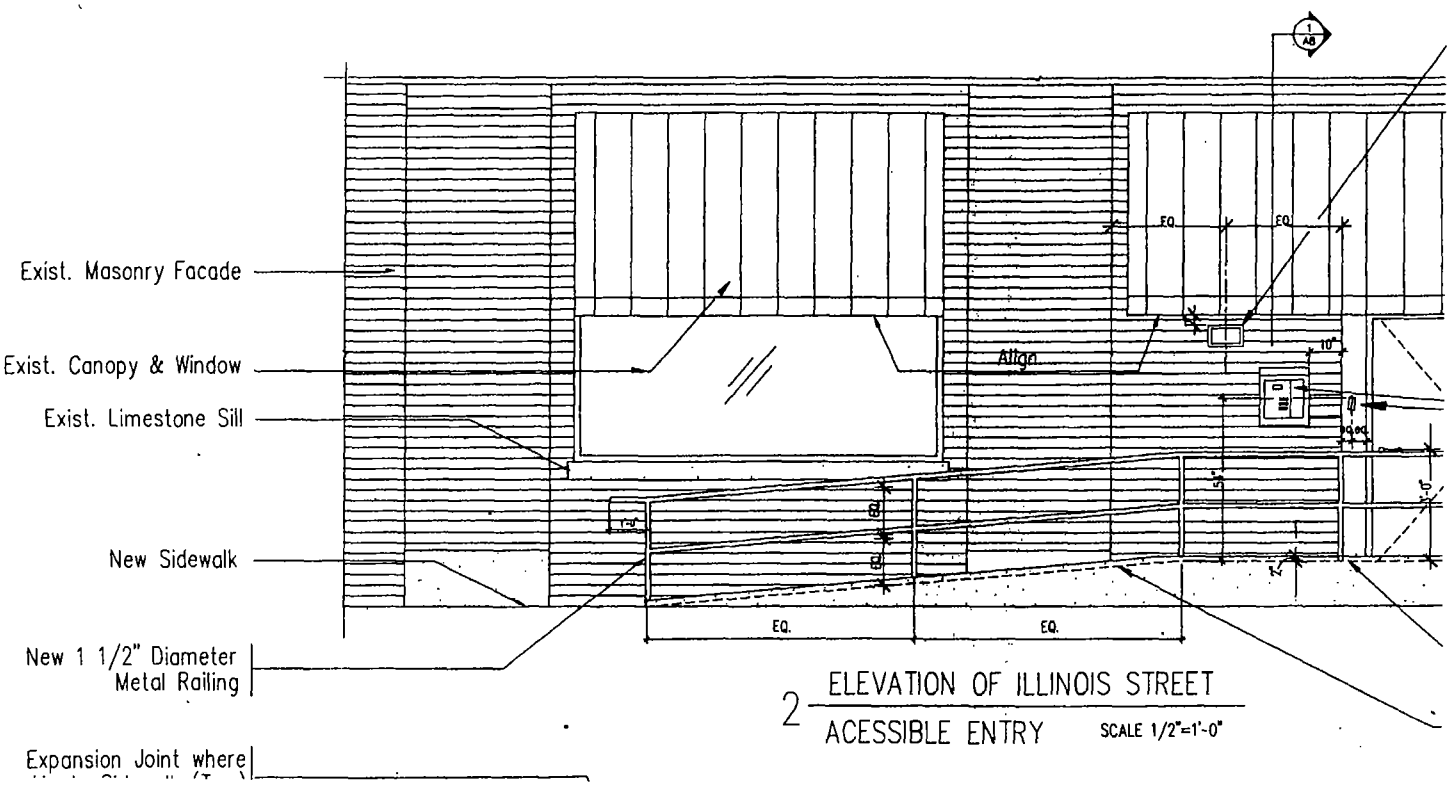

2 ELEVATION OF ILLINOIS STREET ACESSIBLE ENTRY SCALE 1/2"=1'-0"

City of Chicago

O2013-7377

Office of the City Clerk

Document Tracking Sheet

Meeting Date:	9/11/2013
Sponsor(s):	Reilly, Brendan (42)
Type:	Ordinance
Title:	Grant(s) of privilege in public way for Wabash-Adams Currency Exchange
Committee(s) Assignment:	Committee on Transportation and Public Way

ORDINANCE
WABASH-ADAMS CURRENCY EXCHANGE
Acct. No. 34842 - 1
Permit No. 1107533

Be It Ordained by the City Council of the City of Chicago:

SECTION 1. Permission and authority are hereby given and granted to WABASH-ADAMS CURRENCY EXCHANGE, upon the terms and subject to the conditions of this ordinance to maintain and use one (1) sign(s) projecting over the public right-of-way attached to its premises known as 27 E. Adams St..

Said sign structure(s) measures as follows; along E. Adams Street:
One (1) at three (3) feet in length, three (3) feet in height and nine (9) feet above grade level.

The location of said privilege shall be as shown on prints kept on file with the Department of Business Affairs and Consumer Protection and the Office of the City Clerk.

Said privilege shall be constructed in accordance with plans and specifications approved by the Department of Transportation (Division of Project Development) and Zoning Department - Signs.

This grant of privilege in the public way shall be subject to the provisions of Section 10-28-015 and all other required provisions of the Municipal Code of Chicago.

The grantee shall pay to the City of Chicago as compensation for the privilege #1107533 herein granted the sum of one hundred ($100.00) per annum in advance.

A 25% penalty will be added for payments received after due date.

The permit holder agrees to hold the City of Chicago harmless for any damage, relocation or replacement costs associated with damage, relocation or removal of private property caused by the City performing work in the public way.

Authority herein given and granted for a period of five (5) years from and after 06/11/2013.

Alderman _____

Brendan Reilly 42nd Ward

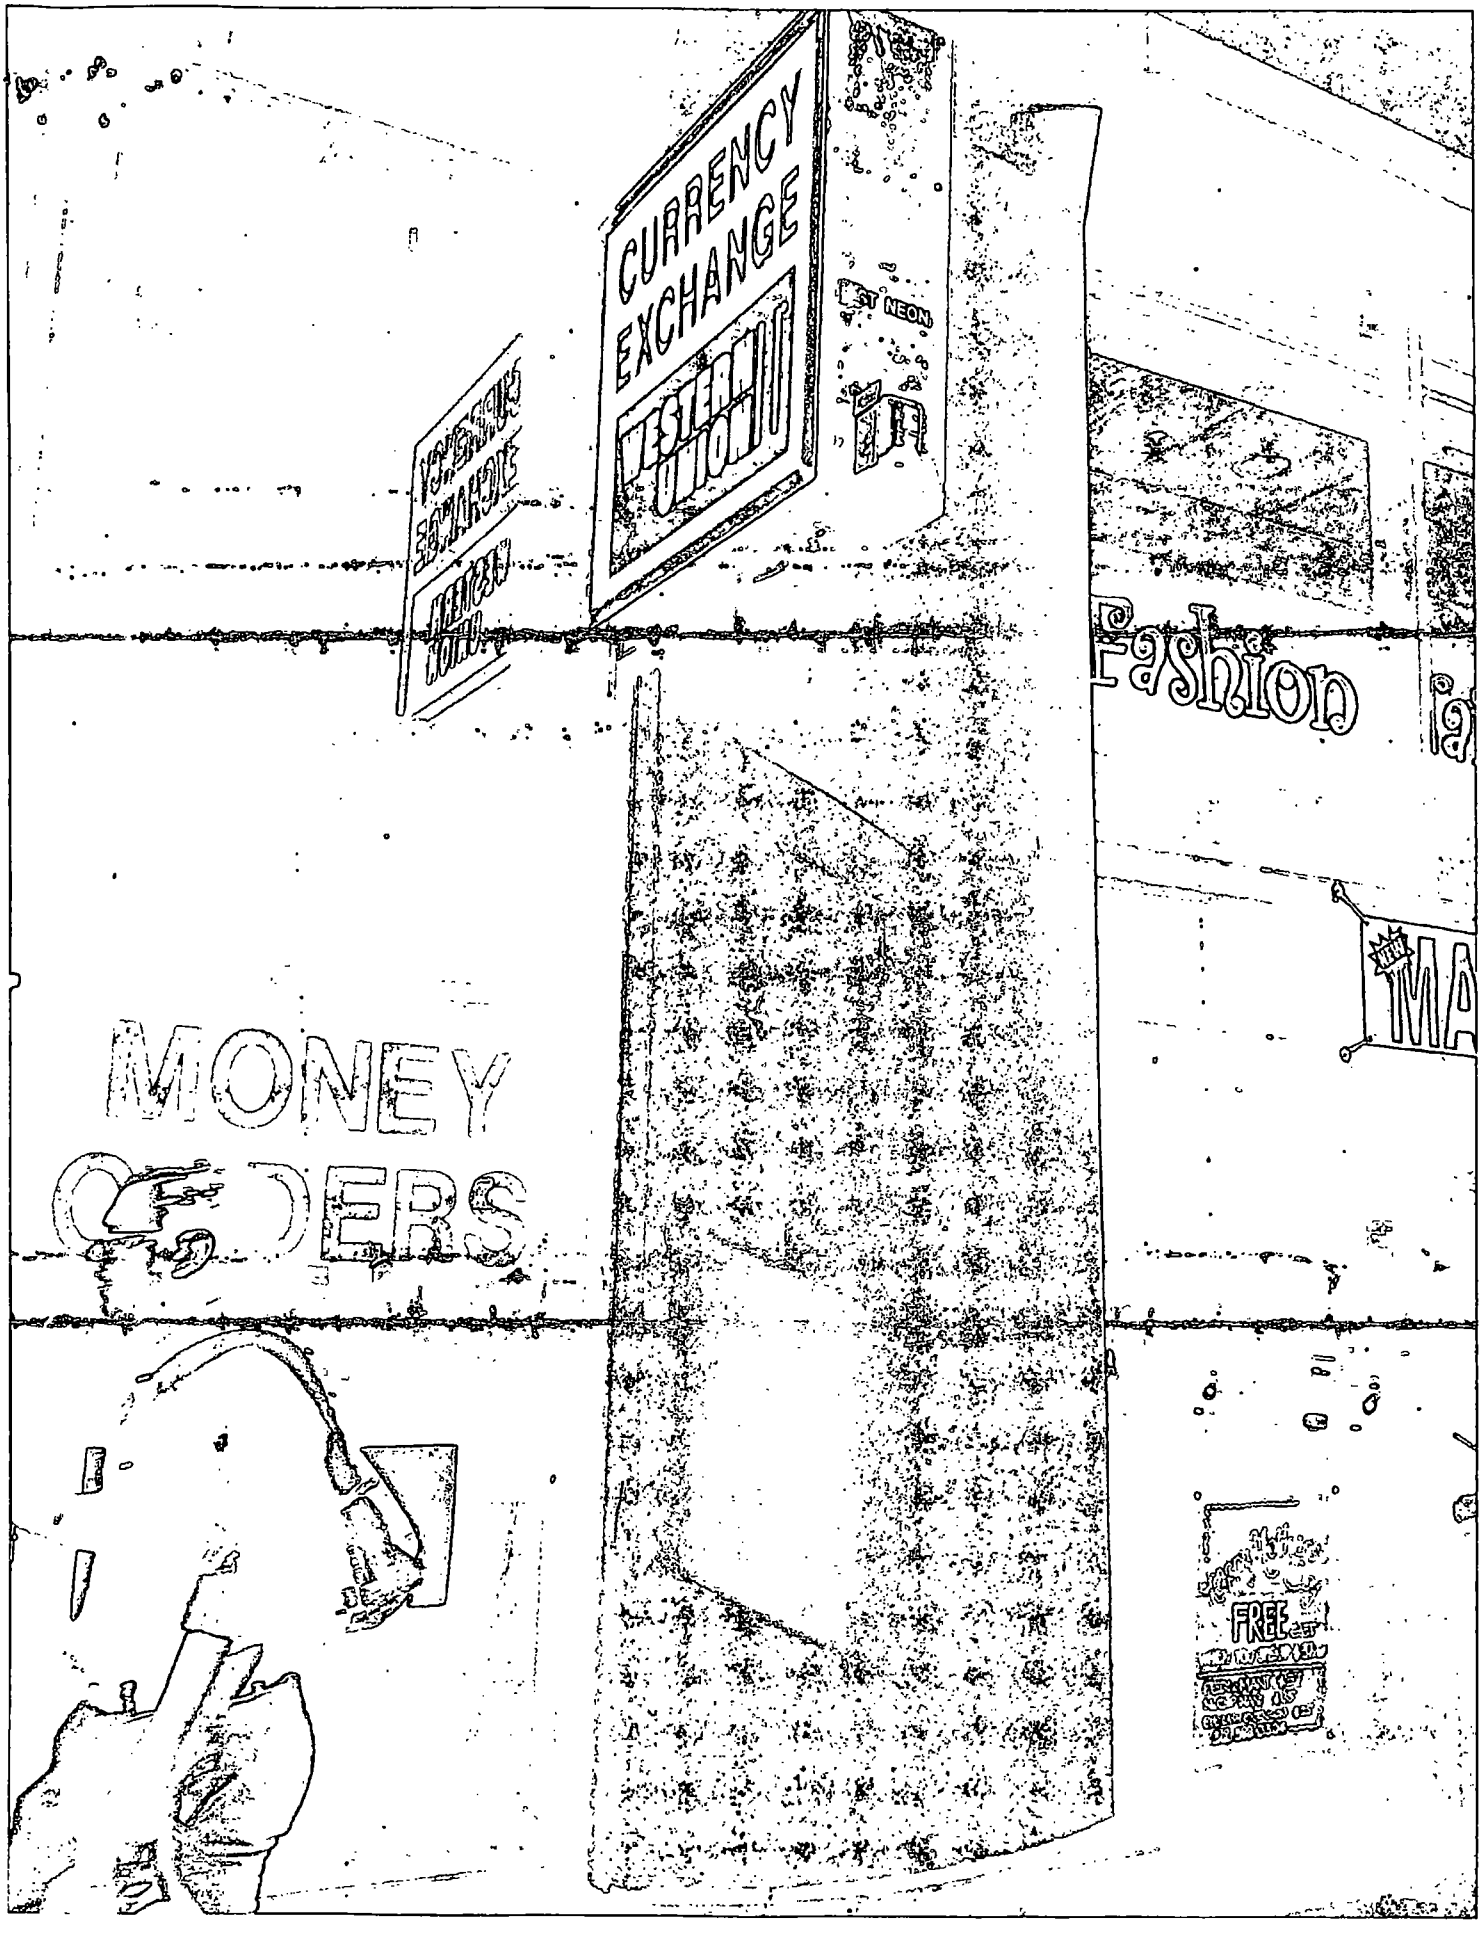
CURRENCY
EXCHANGE
WESTERN UNION
ST NEON
Fashion
MONEY
ERS
FREE

City of Chicago

O2013-7379

Office of the City Clerk

Document Tracking Sheet

Meeting Date:	9/11/2013
Sponsor(s):	Reilly, Brendan (42)
Type:	Ordinance
Title:	Grant(s) of privilege in public way for Wells St Book Center, Inc.
Committee(s) Assignment:	Committee on Transportation and Public Way

ORDINANCE
WELLS ST BOOK CENTER INC
Acct. No. 63078 - 2
Permit No. 1108464

Be It Ordained by the City Council of the City of Chicago:

SECTION 1. Permission and authority are hereby given and granted to WELLS ST BOOK CENTER INC, upon the terms and subject to the conditions of this ordinance to maintain and use one (1) sign(s) projecting over the public right-of-way attached to its premises known as 178 N. Wells St..

Said sign structure(s) measures as follows; along N. Wells Street:
One (1) at fourteen (14) feet in length, two point five (2.5) feet in height and nine point five eight (9.58) feet above grade level.

The location of said privilege shall be as shown on prints kept on file with the Department of Business Affairs and Consumer Protection and the Office of the City Clerk.

Said privilege shall be constructed in accordance with plans and specifications approved by the Department of Transportation (Division of Project Development) and Zoning Department - Signs.

This grant of privilege in the public way shall be subject to the provisions of Section 10-28-015 and all other required provisions of the Municipal Code of Chicago.

The grantee shall pay to the City of Chicago as compensation for the privilege #1108464 herein granted the sum of three hundred ($300.00) per annum in advance.

A 25% penalty will be added for payments received after due date.

The permit holder agrees to hold the City of Chicago harmless for any damage, relocation or replacement costs associated with damage, relocation or removal of private property caused by the City performing work in the public way.

Authority herein given and granted for a period of five (5) years from and after 07/09/2013.

Alderman _____

Brendan Reilly 42nd Ward

WELLS STREET
ADULT VIDEO & BOOKSORE
178 N. WELLS
CHICAGO, IL 60606

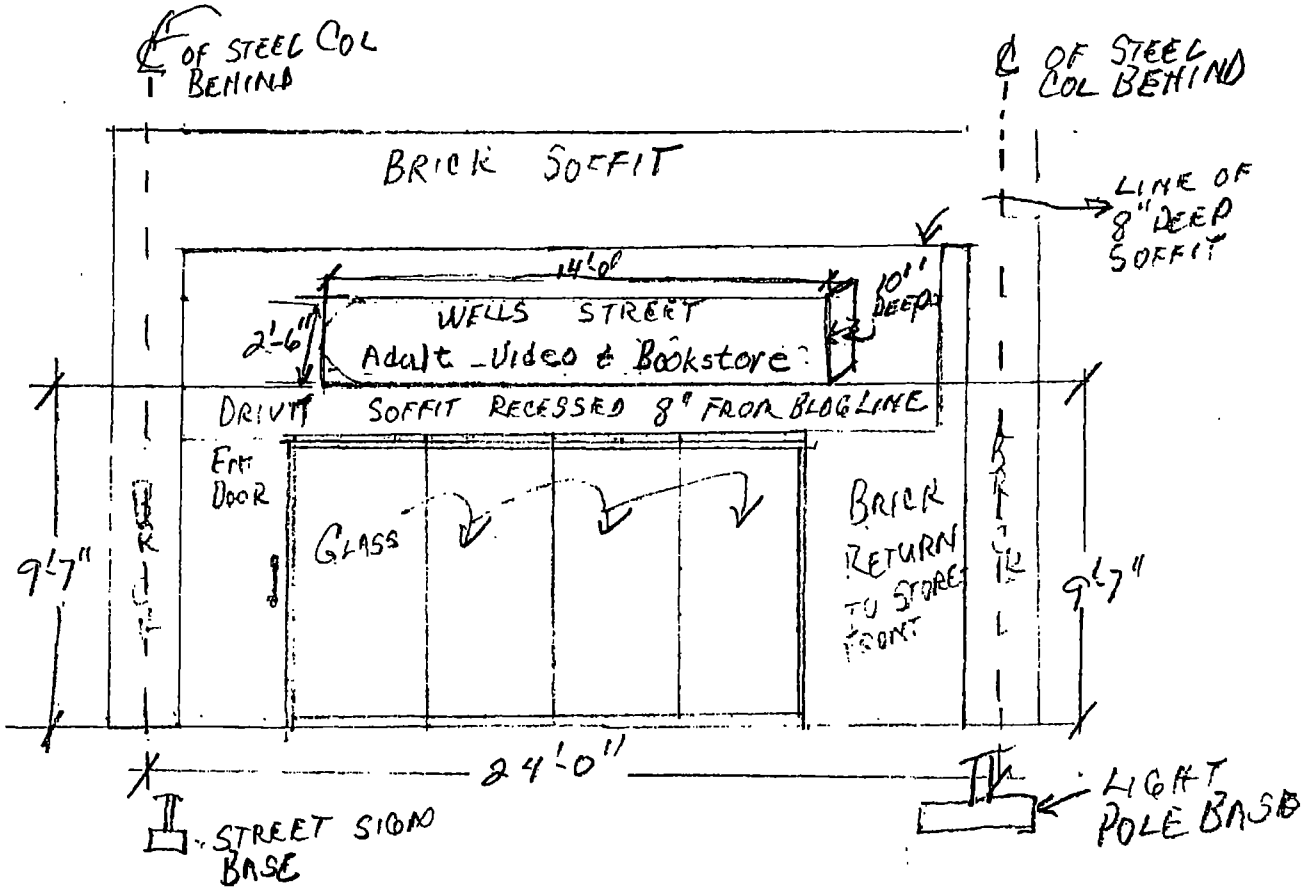

BLDG FRONT ELEVATION

City of Chicago

O2013-7381

Office of the City Clerk

Document Tracking Sheet

Meeting Date:	9/11/2013
Sponsor(s):	Reilly, Brendan (42)
Type:	Ordinance
Title:	Grant(s) of privilege in public way for Westin Michigan Avenue, The
Committee(s) Assignment:	Committee on Transportation and Public Way

ORDINANCE
THE WESTIN MICHIGAN AVENUE
Acct. No. 64071 - 1
Permit No. 1106341

Be It Ordained by the City Council of the City of Chicago:

SECTION 1. Permission and authority are hereby given and granted to THE WESTIN MICHIGAN AVENUE, upon the terms and subject to the conditions of this ordinance to maintain and use, as now constructed, two (2) Smoking Management Receptacle(s) on the public right-of-way adjacent to its premises known as 909 N. Michigan Ave..

Said Smoking Management Receptacle(s) at East Delaware Place measure(s):
Two (2) at one (1) foot in length, and one (1) foot in width and three point five (3.5) feet in height.

The location of said privilege shall be as shown on prints kept on file with the Department of Business Affairs and Consumer Protection and the Office of the City Clerk.

Said privilege shall be constructed in accordance with plans and specifications approved by the Department of Transportation (Division of Project Development).

Said privilege must be maintained at least 15 feet from any entrance, window that opens, and ventilation unit and it shall be removed from the public way after business hours. Advertising on said privilege is also prohibited.

This grant of privilege in the public way shall be subject to the provisions of Section 10-28-015 and all other required provisions of the Municipal Code of Chicago.

The grantee shall pay to the City of Chicago as compensation for the privilege #1106341 herein granted the sum of zero ($.00) per annum in advance.

A 25% penalty will be added for payments received after due date.

The permit holder agrees to hold the City of Chicago harmless for any damage, relocation or replacement costs associated with damage, relocation or removal of private property caused by the City performing work in the public way.

Authority herein given and granted for a period of five (5) years from and after Date of Passage.

Alderman _____

Brendan Reilly 42nd Ward

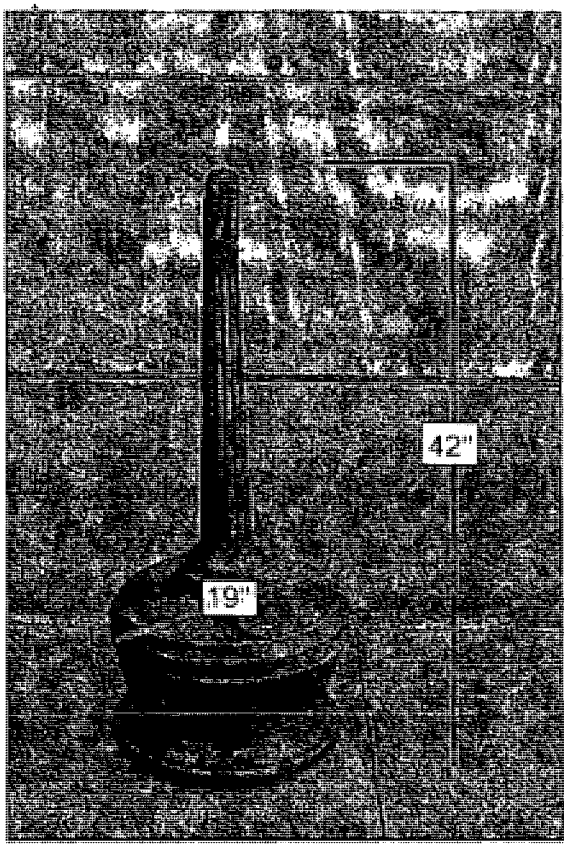
42"
19"

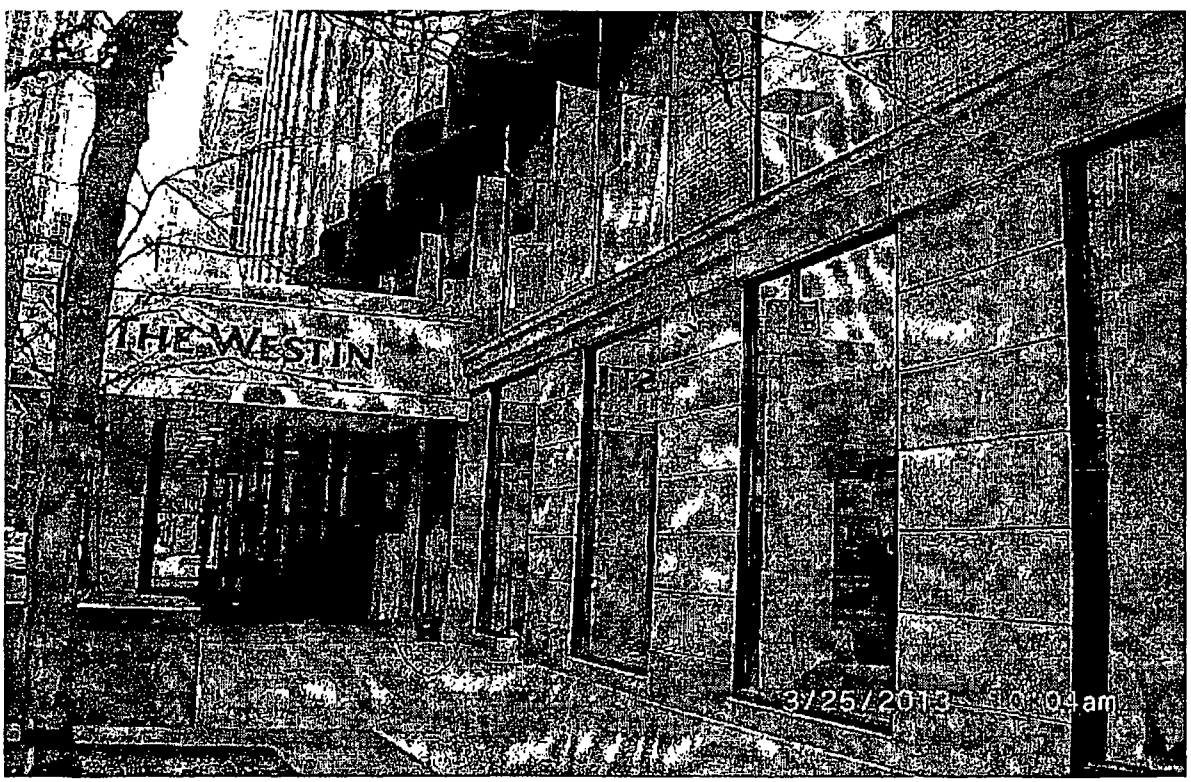
THE WESTIN
3/25/2013 10:04am

City of Chicago

O2013-7383

Office of the City Clerk

Document Tracking Sheet

Meeting Date:	9/11/2013
Sponsor(s):	Reilly, Brendan (42)
Type:	Ordinance
Title:	Grant(s) of privilege in public way for 1st United Methodist Church of Chicago Aid Society
Committee(s) Assignment:	Committee on Transportation and Public Way

ORDINANCE
1ST UNITED METHODIST CHURCH OF CHICAGO AID SOCIETY
Acct. No. 296378 - 1
Permit No. 1108509

Be It Ordained by the City Council of the City of Chicago:

SECTION 1. Permission and authority are hereby given and granted to 1ST UNITED METHODIST CHURCH OF CHICAGO AID SOCIETY, upon the terms and subject to the conditions of this ordinance to maintain and use, as now constructed, two (2) Light Fixture(s) projecting over the public right-of-way adjacent to its premises known as 77 W. Washington St..

Said Light Fixture(s) at W. WASHINGTON measure(s):
One (1) at one point two five (1.25) foot in length, one point two five (1.25) foot in width and nine point eight three (9.83) feet above grade level.

Said Light Fixture(s) at W. WASHINGTON measure(s):
One (1) at one point two five (1.25) foot in length, one point two five (1.25) foot in width and nine point eight three (9.83) feet above grade level.

The location of said privilege shall be as shown on prints kept on file with the Department of Business Affairs and Consumer Protection and the Office of the City Clerk.

Said privilege shall be constructed in accordance with plans and specifications approved by the Department of Transportation (Division of Project Development).

This grant of privilege in the public way shall be subject to the provisions of Section 10-28-015 and all other required provisions of the Municipal Code of Chicago.

The grantee shall pay to the City of Chicago as compensation for the privilege #1108509 herein granted the sum of eighty ($80.00) per annum in advance.

A 25% penalty will be added for payments received after due date.

The permit holder agrees to hold the City of Chicago harmless for any damage, relocation or replacement costs associated with damage, relocation or removal of private property caused by the City performing work in the public way.

Authority herein given and granted for a period of five (5) years from and after 09/10/2013.

Alderman _____

Brendan Reilly 42nd Ward

77 W. Washington - Permit #1075027 Renewal Application for Light Fixtures

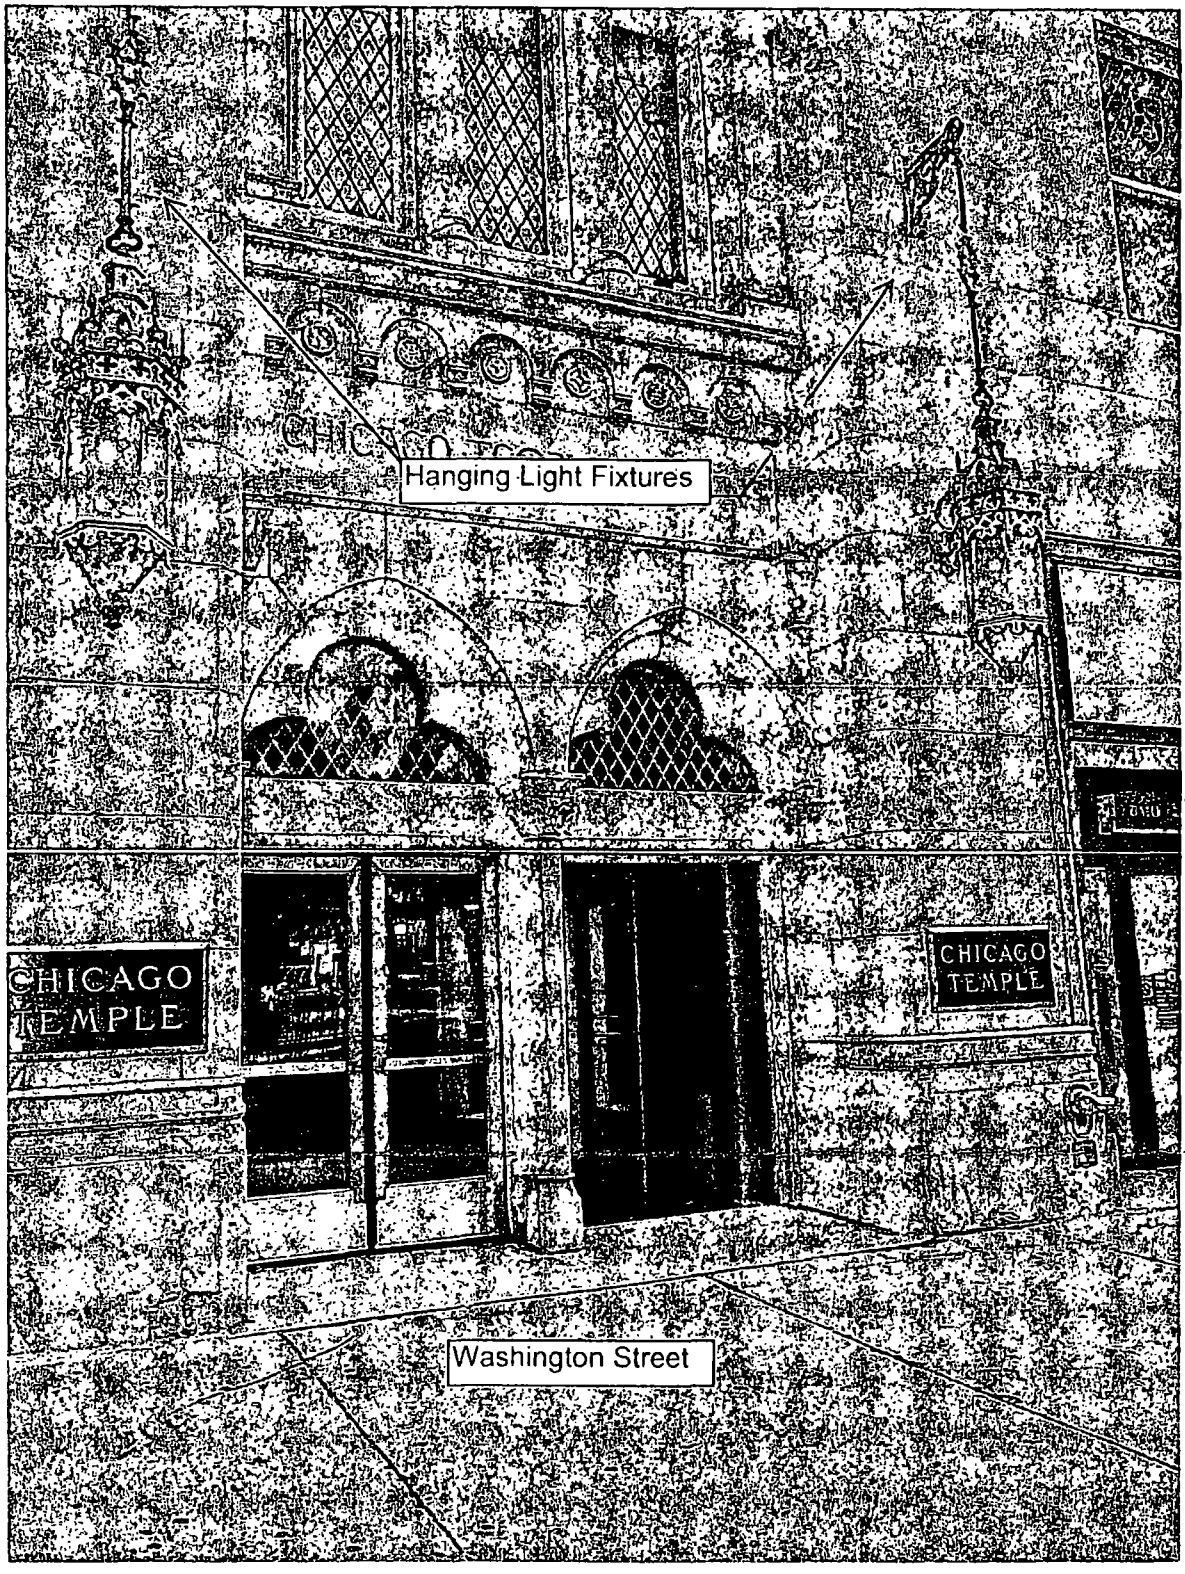

City of Chicago

O2013-7387

Office of the City Clerk

Document Tracking Sheet

Meeting Date:	9/11/2013
Sponsor(s):	Reilly, Brendan (42)
Type:	Ordinance
Title:	Grant(s) of privilege in public way for 7-Eleven - 180 N Franklin St
Committee(s) Assignment:	Committee on Transportation and Public Way

ORDINANCE
7-ELEVEN
Acct. No. 315809 - 1
Permit No. 1107716

Be It Ordained by the City Council of the City of Chicago:

SECTION 1. Permission and authority are hereby given and granted to 7-ELEVEN, upon the terms and subject to the conditions of this ordinance to maintain and use four (4) sign(s) projecting over the public right-of-way attached to its premises known as 180 N. Franklin St..

Said sign structure(s) measures as follows; along W. Lake:
One (1) at three point one seven (3.17) feet in length, three (3) feet in height and eleven point five (11.5) feet above grade level.
One (1) at nine (9) feet in length, one point five (1.5) feet in height and eight point five (8.5) feet above grade level.

Said sign structure(s) measures as follows; along N. Franklin Street:
One (1) at three point one seven (3.17) feet in length, three (3) feet in height and eleven point five (11.5) feet above grade level.
One (1) at nine (9) feet in length, one point five (1.5) feet in height and eight point five (8.5) feet above grade level.

The location of said privilege shall be as shown on prints kept on file with the Department of Business Affairs and Consumer Protection and the Office of the City Clerk.

Said privilege shall be constructed in accordance with plans and specifications approved by the Department of Transportation (Division of Project Development) and Zoning Department - Signs.

This grant of privilege in the public way shall be subject to the provisions of Section 10-28-015 and all other required provisions of the Municipal Code of Chicago.

The grantee shall pay to the City of Chicago as compensation for the privilege #1107716 herein granted the sum of one hundred seventy-five ($175.00) per annum in advance.

A 25% penalty will be added for payments received after due date.

The permit holder agrees to hold the City of Chicago harmless for any damage, relocation or replacement costs associated with damage, relocation or removal of private property caused by the City performing work in the public way.

Authority herein given and granted for a period of five (5) years from and after 06/11/2013.

Alderman _____

Brendan Reilly 42nd Ward

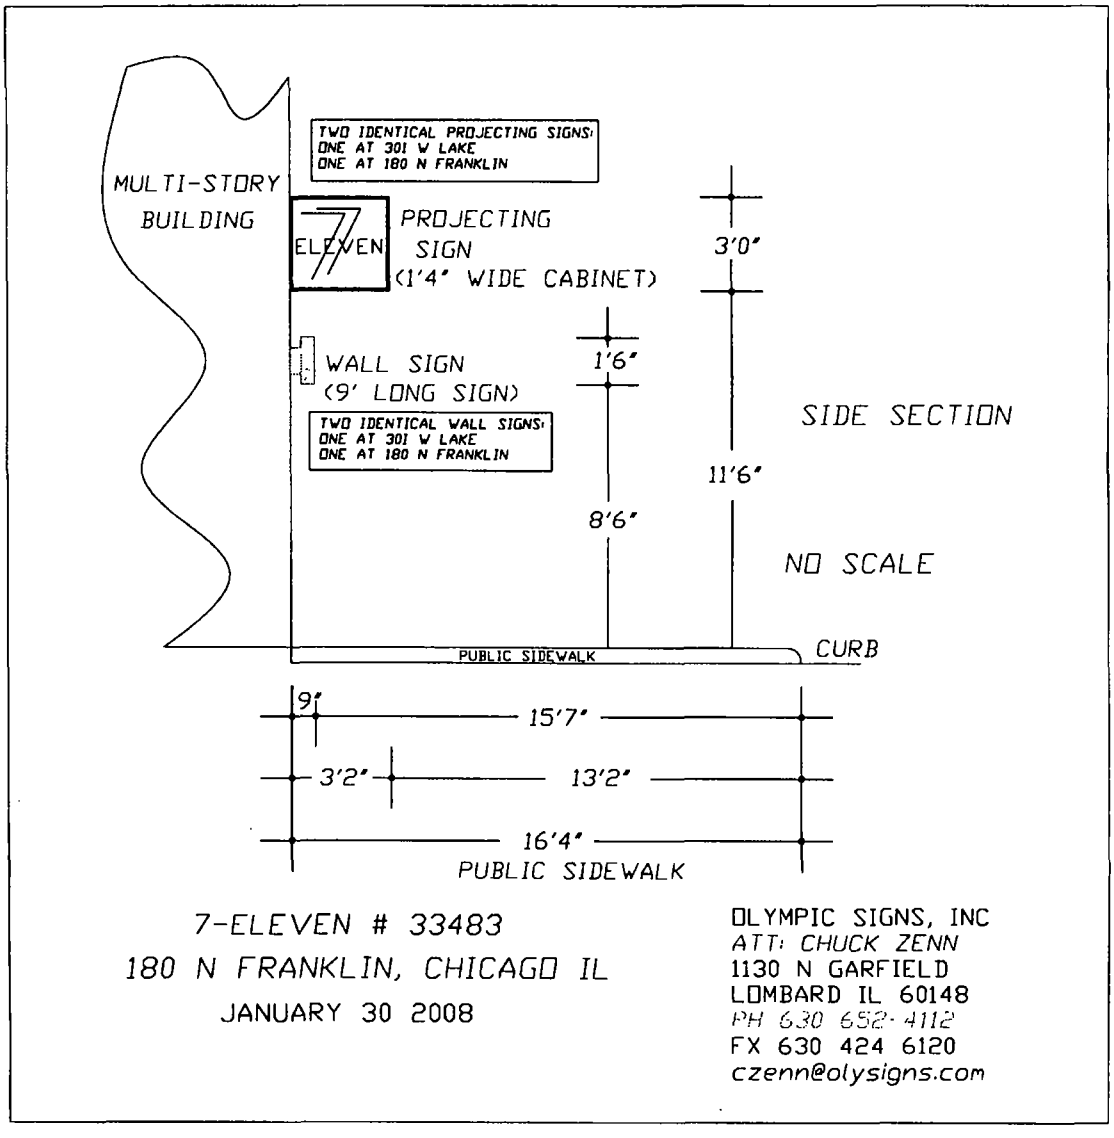

7-ELEVEN # 33483
180 N FRANKLIN, CHICAGO IL
JANUARY 30 2008

OLYMPIC SIGNS, INC
ATT: CHUCK ZENN
1130 N GARFIELD
LOMBARD IL 60148
PH 630 652-4112
FX 630 424 6120
czenn@olysigns.com

City of Chicago

O2013-7389

Office of the City Clerk

Document Tracking Sheet

Meeting Date:	9/11/2013
Sponsor(s):	Reilly, Brendan (42)
Type:	Ordinance
Title:	Grant(s) of privilege in public way for 7-Eleven - 416-418 N State St
Committee(s) Assignment:	Committee on Transportation and Public Way

ORDINANCE
7- ELEVEN
Acct. No. 253295 - 2
Permit No. 1107726

Be It Ordained by the City Council of the City of Chicago:

SECTION 1. Permission and authority are hereby given and granted to 7- ELEVEN, upon the terms and subject to the conditions of this ordinance to maintain and use two (2) sign(s) projecting over the public right-of-way attached to its premises known as 416-418 N. State St..

Said sign structure(s) measures as follows; along W. Hubbard:
One (1) at four (4) feet in length, four point six seven (4.67) feet in height and thirteen point six seven (13.67) feet above grade level.

Said sign structure(s) measures as follows; along N. State Street:
One (1) at four (4) feet in length, four point six seven (4.67) feet in height and thirteen point six seven (13.67) feet above grade level.

The location of said privilege shall be as shown on prints kept on file with the Department of Business Affairs and Consumer Protection and the Office of the City Clerk.

Said privilege shall be constructed in accordance with plans and specifications approved by the Department of Transportation (Division of Project Development) and Zoning Department - Signs.

This grant of privilege in the public way shall be subject to the provisions of Section 10-28-015 and all other required provisions of the Municipal Code of Chicago.

The grantee shall pay to the City of Chicago as compensation for the privilege #1107726 herein granted the sum of one hundred seventy-five ($175.00) per annum in advance.

A 25% penalty will be added for payments received after due date.

The permit holder agrees to hold the City of Chicago harmless for any damage, relocation or replacement costs associated with damage, relocation or removal of private property caused by the City performing work in the public way.

Authority herein given and granted for a period of five (5) years from and after 06/11/2013.

Alderman _____

Brendan Reilly 42nd Ward

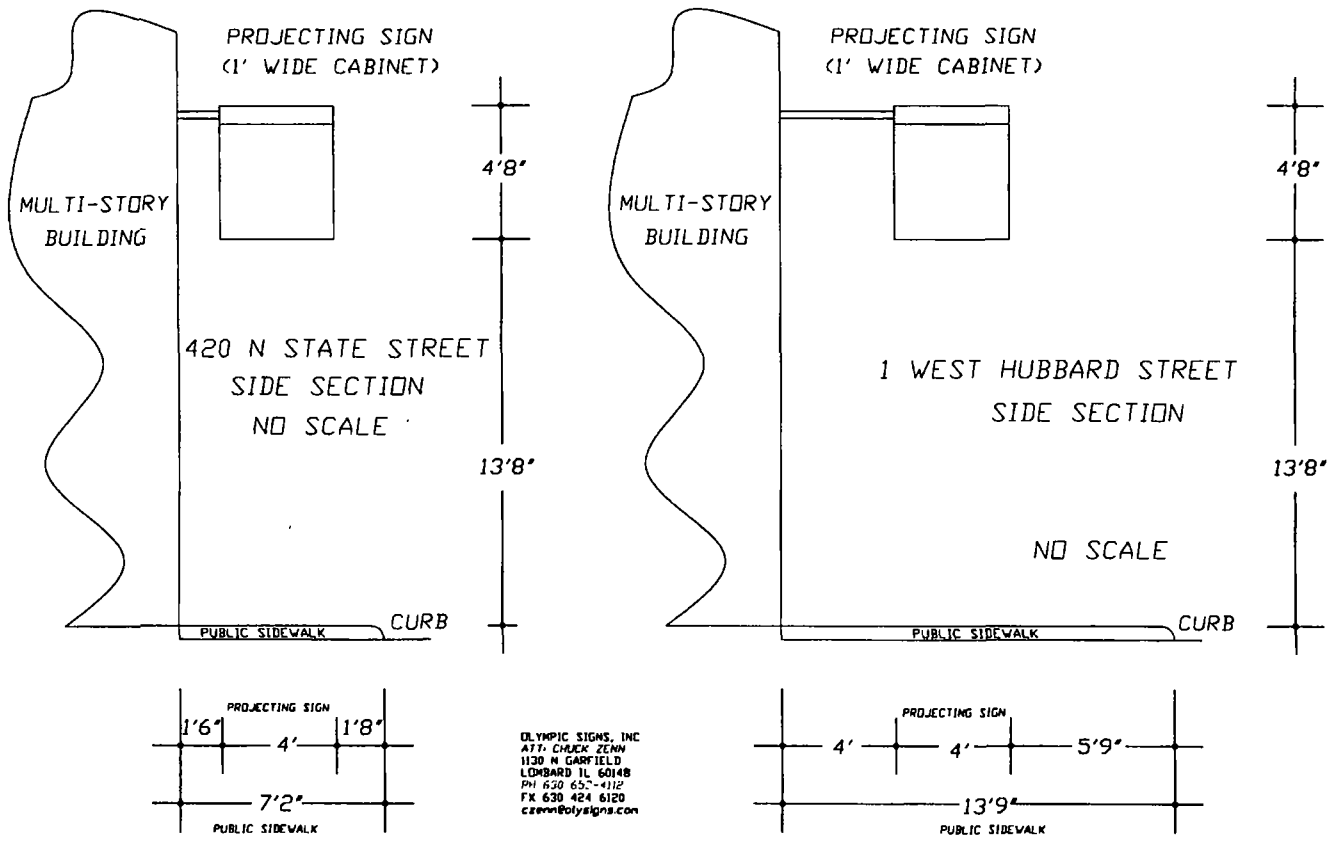

OLYMPIC SIGNS, INC
ATT: CHUCK ZENN
1130 N GARFIELD
LOMBARD IL 60148
PH 630 652-4112
FX 630 424 6120
czenn@olysigns.com

7-ELEVEN # 33363
416-418 N STATE STREET
FEBRUARY 11 2008

City of Chicago

O2013-7392

Office of the City Clerk

Document Tracking Sheet

Meeting Date:	9/11/2013
Sponsor(s):	Reilly, Brendan (42)
Type:	Ordinance
Title:	Grant(s) of privilege in public way for 7-Eleven 33511C
Committee(s) Assignment:	Committee on Transportation and Public Way

ORDINANCE
7-ELEVEN 33511C
Acct. No. 65465 - 84
Permit No. 1108311

Be It Ordained by the City Council of the City of Chicago:

SECTION 1. Permission and authority are hereby given and granted to 7-ELEVEN 33511C, upon the terms and subject to the conditions of this ordinance to maintain and use two (2) sign(s) projecting over the public right-of-way attached to its premises known as 33 E. Adams St..

Said sign structure(s) measures as follows; along E. Adams Street:
One (1) at three (3) feet in length, three (3) feet in height and nine (9) feet above grade level.

Said sign structure(s) measures as follows; along S. Wabash:
One (1) at three (3) feet in length, three (3) feet in height and nine (9) feet above grade level.

The location of said privilege shall be as shown on prints kept on file with the Department of Business Affairs and Consumer Protection and the Office of the City Clerk.

Said privilege shall be constructed in accordance with plans and specifications approved by the Department of Transportation (Division of Project Development) and Zoning Department - Signs.

This grant of privilege in the public way shall be subject to the provisions of Section 10-28-015 and all other required provisions of the Municipal Code of Chicago.

The grantee shall pay to the City of Chicago as compensation for the privilege #1108311 herein granted the sum of one hundred seventy-five ($175.00) per annum in advance.

A 25% penalty will be added for payments received after due date.

The permit holder agrees to hold the City of Chicago harmless for any damage, relocation or replacement costs associated with damage, relocation or removal of private property caused by the City performing work in the public way.

Authority herein given and granted for a period of five (5) years from and after 07/30/2013.

Alderman _____

Brendan Reilly 42nd Ward

BUILDING WAL

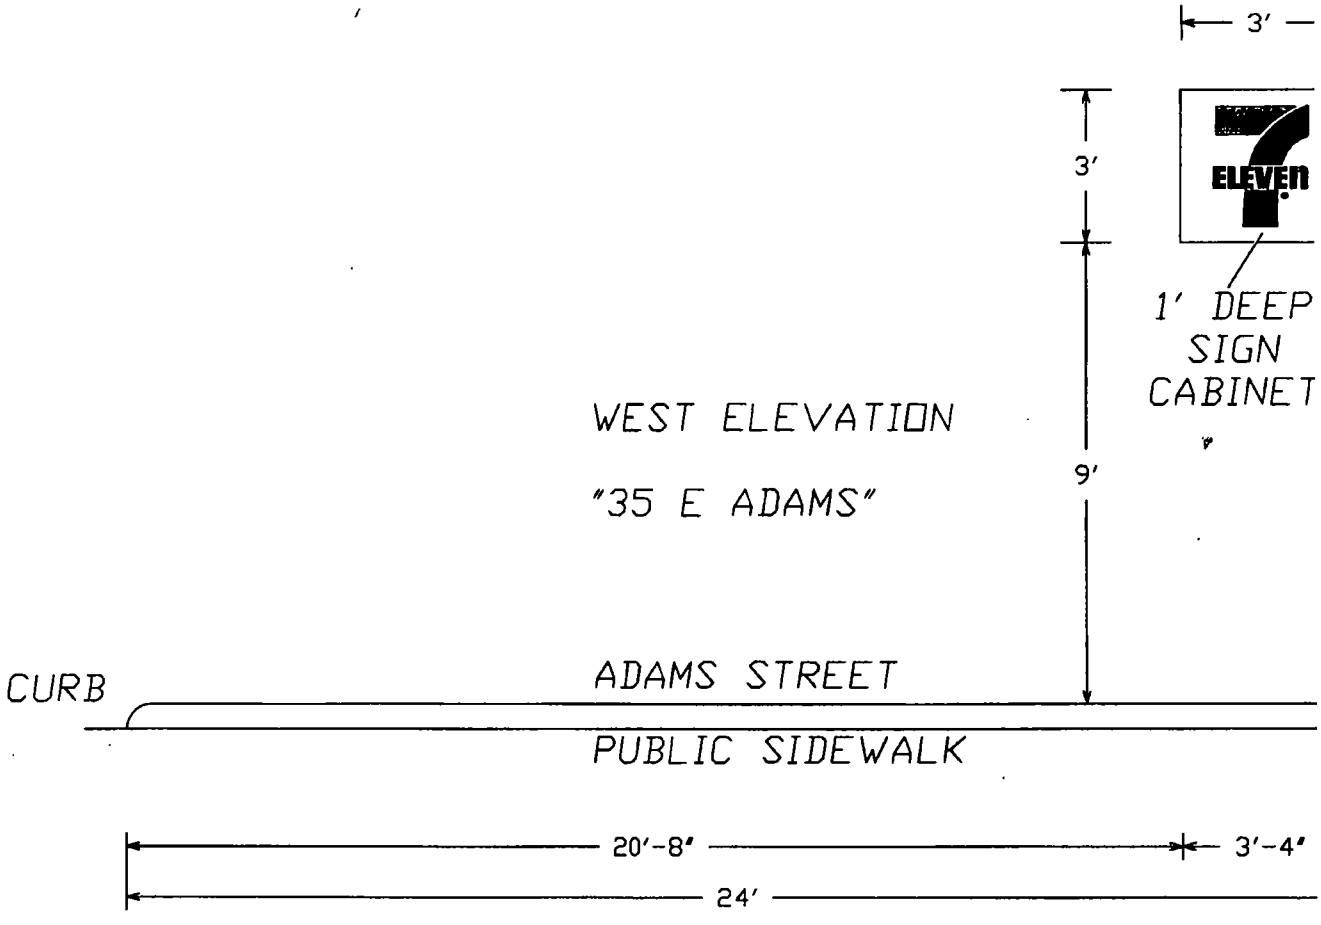

33 E ADA

SOUTHWEST CORNER

7-ELEVEN JL

City of Chicago

O2013-7394

Office of the City Clerk

Document Tracking Sheet

Meeting Date:	9/11/2013
Sponsor(s):	Reilly, Brendan (42)
Type:	Ordinance
Title:	Grant(s) of privilege in public way for 7-Eleven 33725A - security cameras
Committee(s) Assignment:	Committee on Transportation and Public Way

ORDINANCE
7-ELEVEN 33725A
Acct. No. 65465 - 85
Permit No. 1108470

Be It Ordained by the City Council of the City of Chicago:

SECTION 1. Permission and authority are hereby given and granted to 7-ELEVEN 33725A, upon the terms and subject to the conditions of this ordinance to construct, install, maintain and use two (2) Security Camera(s) projecting over the public right-of-way for security purposes adjacent to its premises known as 201 E. Ohio St..

Said Security Camera(s) at St. Claire measure(s):
One (1) at one (1) foot in length, one (1) foot in width and nine (9) feet above grade level.

Said Security Camera(s) at Ohio measure(s):
One (1) at one (1) foot in length, one (1) foot in width and nine (9) feet above grade level.

The location of said privilege shall be as shown on prints kept on file with the Department of Business Affairs and Consumer Protection and the Office of the City Clerk.

Said privilege shall be constructed in accordance with plans and specifications approved by the Department of Planning and Development and Department of Transportation (Division of Project Development).

This grant of privilege in the public way shall be subject to the provisions of Section 10-28-015 and all other required provisions of the Municipal Code of Chicago.

The grantee shall pay to the City of Chicago as compensation for the privilege #1108470 herein granted the sum of zero ($.00) per annum in advance.

A 25% penalty will be added for payments received after due date.

The permit holder agrees to hold the City of Chicago harmless for any damage, relocation or replacement costs associated with damage, relocation or removal of private property caused by the City performing work in the public way.

Authority herein given and granted for a period of five (5) years from and after Date of Passage.

Alderman _____

Brendan Reilly 42nd Ward

ST. CLAIRE STREET ELEVATION

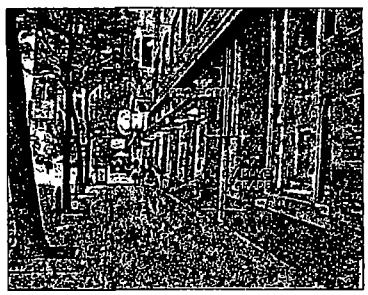

ST. CLAIRE STREET ELEVATION

OHIO STREET ELEVATION

DOYLE
GENERAL SIGN CONTRACTORS

DATE	REVISION

CUSTOMER APPROVAL DATE

This design is the original and unpublished work of DOYLE SIGNS, INC. and may not be reproduced, copied or exhibited in any fashion without the expressed written consent from an authorized officer of The Company. The rights to this design may be purchased.

CLIENT #33725 - 7-ELEVEN
ADDRESS 201 E OHIO ST
CITY CHICAGO STATE IL DESIGNER KM SALESPERSON JST
DRWG. NO. SCALE: NOTED DATE: 01 14 2013 SHEET NO.

City of Chicago

O2013-7396

Office of the City Clerk

Document Tracking Sheet

Meeting Date:	9/11/2013
Sponsor(s):	Reilly, Brendan (42)
Type:	Ordinance
Title:	Grant(s) of privilege in public way for 7-Eleven 33725A - sign
Committee(s) Assignment:	Committee on Transportation and Public Way

ORDINANCE
7-ELEVEN 33725A
Acct. No. 65465 - 85
Permit No. 1108313

Be It Ordained by the City Council of the City of Chicago:

SECTION 1. Permission and authority are hereby given and granted to 7-ELEVEN 33725A, upon the terms and subject to the conditions of this ordinance to maintain and use one (1) sign(s) projecting over the public right-of-way attached to its premises known as 201 E. Ohio St..

Said sign structure(s) measures as follows; along E. OHIO:
One (1) at four point one seven (4.17) feet in length, five point five eight (5.58) feet in height and eleven point five (11.5) feet above grade level.

The location of said privilege shall be as shown on prints kept on file with the Department of Business Affairs and Consumer Protection and the Office of the City Clerk.

Said privilege shall be constructed in accordance with plans and specifications approved by the Department of Transportation (Division of Project Development) and Zoning Department - Signs.

This grant of privilege in the public way shall be subject to the provisions of Section 10-28-015 and all other required provisions of the Municipal Code of Chicago.

The grantee shall pay to the City of Chicago as compensation for the privilege #1108313 herein granted the sum of one hundred ($100.00) per annum in advance.

A 25% penalty will be added for payments received after due date.

The permit holder agrees to hold the City of Chicago harmless for any damage, relocation or replacement costs associated with damage, relocation or removal of private property caused by the City performing work in the public way.

Authority herein given and granted for a period of five (5) years from and after 07/30/2013.

Alderman _____

Brendan Reilly 42nd Ward

SECOND SURFACE APPLIED WINDOW GRAPHICS
VINYL PROVIDED BY OTHERS

7-ELEVEN.

RECOVER EXISTING AWNING
SUNBRELLA FIRESIST FOREST GREEN FABRIC
6" "7-ELEVEN" COPY TO BE WHITE VINYL
STANDARD 3'-0" SPACING BETWEEN COPY

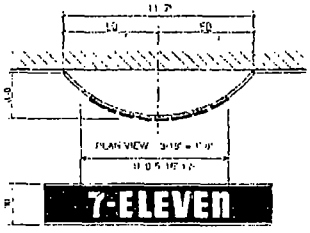

FRONT VIEW 3/16" = 1'-0"

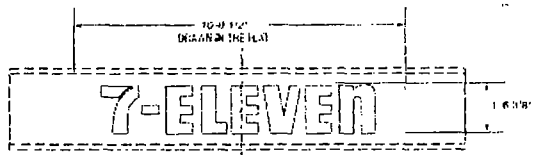

NEON-ILLUM. CHANNEL LETTERS

TYP SIDE VIEW 3/16" = 1'-0"

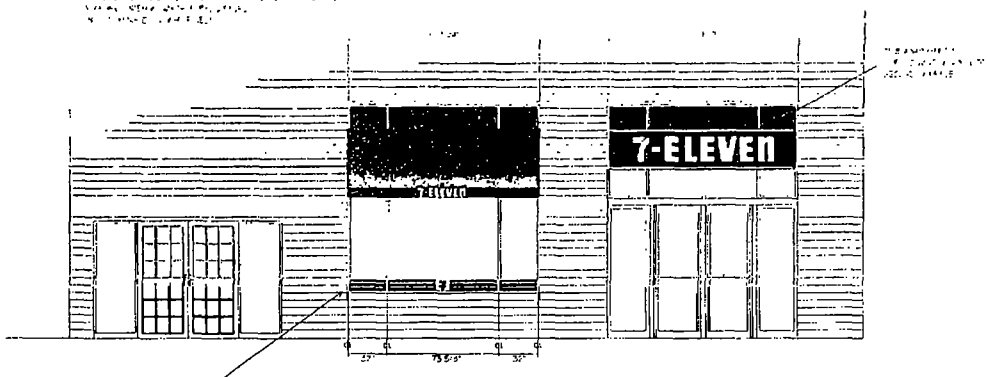

STORE FRONT ELEVATION / SIGN & CANOPY LOCATIONS 3/16" = 1'-0"

DOYLE
GENERAL SIGN CONTRACTORS
333 INTERSTATE RD PO BOX 1088 630 543 9400
ADDISON, IL 60101 FAX 630 543 9493

DATE	REVISION
04-06-07	REV VINYL (KITATIONS (BY OTHERS)

CUSTOMER APPROVAL DATE

This design is the original and unpublished work of DOYLE SIGNS, INC. and may not be reproduced, copied or exhibited in any fashion without the expressed written consent from an authorized officer of the Company. The rights to this design may be purchased.

CLIENT	7-ELEVEN #28041/33725						
ADDRESS	201 E OHIO ST						
CITY	CHICAGO	STATE	IL	DESIGNER	NA	SALESPERSON	FD
DRWG. NO.	9173	SCALE:	NOTED	DATE:	3-16-07	SHEET NO	1 OF 3

City of Chicago

O2013-7397

Office of the City Clerk

Document Tracking Sheet

Meeting Date:	9/11/2013
Sponsor(s):	Reilly, Brendan (42)
Type:	Ordinance
Title:	Grant(s) of privilege in public way for 25 East Washington Associates L.P.
Committee(s) Assignment:	Committee on Transportation and Public Way

ORDINANCE
25 EAST WASHINGTON ASSOCIATES, L.P.
Acct. No. 44002 - 1
Permit No. 1108497

Be It Ordained by the City Council of the City of Chicago:

SECTION 1. Permission and authority are hereby given and granted to 25 EAST WASHINGTON ASSOCIATES, L.P., upon the terms and subject to the conditions of this ordinance to maintain and use one (1) sign(s) projecting over the public right-of-way attached to its premises known as 25 E. Washington St..

Said sign structure(s) measures as follows; along East Washington Street:
One (1) at thirteen point nine one (13.91) feet in length, three point zero eight (3.08) feet in height and twelve point two five (12.25) feet above grade level.

The location of said privilege shall be as shown on prints kept on file with the Department of Business Affairs and Consumer Protection and the Office of the City Clerk.

Said privilege shall be constructed in accordance with plans and specifications approved by the Department of Transportation (Division of Project Development) and Zoning Department - Signs.

This grant of privilege in the public way shall be subject to the provisions of Section 10-28-015 and all other required provisions of the Municipal Code of Chicago.

The grantee shall pay to the City of Chicago as compensation for the privilege #1108497 herein granted the sum of three hundred ($300.00) per annum in advance.

A 25% penalty will be added for payments received after due date.

The permit holder agrees to hold the City of Chicago harmless for any damage, relocation or replacement costs associated with damage, relocation or removal of private property caused by the City performing work in the public way.

Authority herein given and granted for a period of five (5) years from and after 07/30/2013.

Alderman _____

Brendan Reilly 42nd Ward

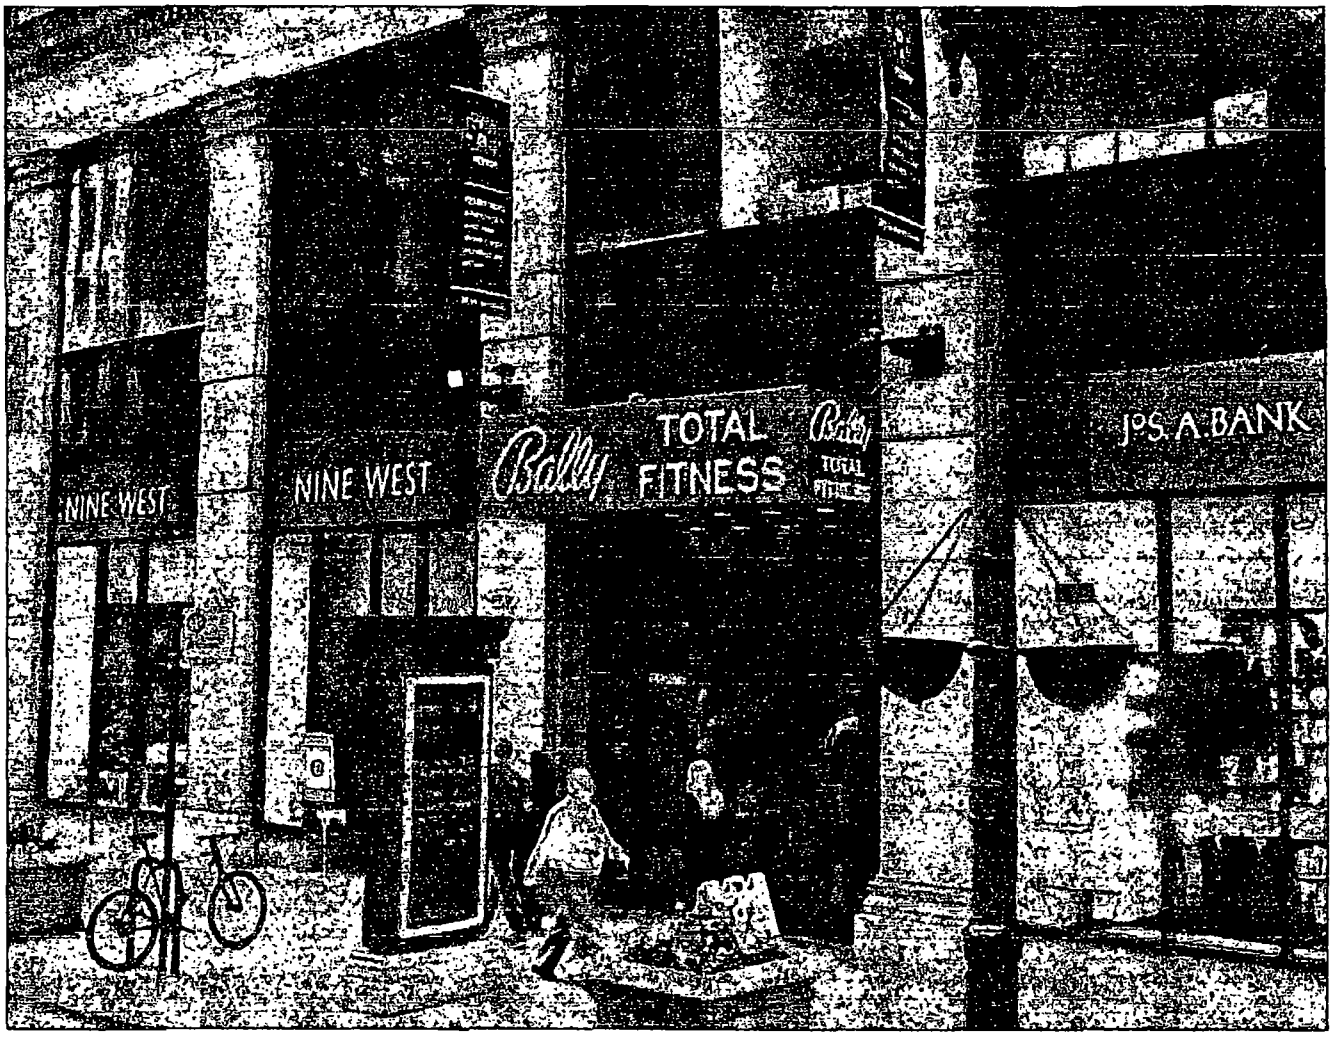
NINE WEST
NINE WEST
Bally
TOTAL
FITNESS
Bally
TOTAL
FITNESS
JOS. A. BANK

City of Chicago

O2013-7398

Office of the City Clerk

Document Tracking Sheet

Meeting Date:	9/11/2013
Sponsor(s):	Reilly, Brendan (42)
Type:	Ordinance
Title:	Grant(s) of privilege in public way for 108 North State Street (Chicago) Owner LLC - banners
Committee(s) Assignment:	Committee on Transportation and Public Way

ORDINANCE
108 NORTH STATE STREET (CHICAGO) OWNER, LLC
Acct. No. 381294 - 1
Permit No. 1106743

Be It Ordained by the City Council of the City of Chicago:

SECTION 1. Permission and authority are hereby given and granted to 108 NORTH STATE STREET (CHICAGO) OWNER, LLC, upon the terms and subject to the conditions of this ordinance to construct, install, maintain and use six (6) Banner(s) projecting over the public right-of-way adjacent to its premises known as 108 N. State St..

Said Banner(s) at North Dearborn Street measure(s):
One (1) at four (4) feet in length, and thirty-nine point one seven (39.17) feet in width for a total of one hundred fifty-six point six eight (156.68) square feet.

Said Banner(s) at North State Street measure(s):
Four (4) at four (4) feet in length, and thirty-nine point one seven (39.17) feet in width for a total of six hundred twenty-six point seven two (626.72) square feet.

Said Banner(s) at West Randolph Street measure(s):
One (1) at four (4) feet in length, and thirty-nine point one seven (39.17) feet in width for a total of one hundred fifty-six point six eight (156.68) square feet.

The location of said privilege shall be as shown on prints kept on file with the Department of Business Affairs and Consumer Protection and the Office of the City Clerk.

Said privilege shall be constructed in accordance with plans and specifications approved by the Zoning Department - Signs.

This grant of privilege in the public way shall be subject to the provisions of Section 10-28-015 and all other required provisions of the Municipal Code of Chicago.

The grantee shall pay to the City of Chicago as compensation for the privilege #1106743 herein granted the sum of one hundred seventy-five ($175.00) per annum in advance.

A 25% penalty will be added for payments received after due date.

The permit holder agrees to hold the City of Chicago harmless for any damage, relocation or replacement costs associated with damage, relocation or removal of private property caused by the City performing work in the public way.

Authority herein given and granted for a period of five (5) years from and after Date of Passage.

Alderman _____

Brendan Reilly 42nd Ward

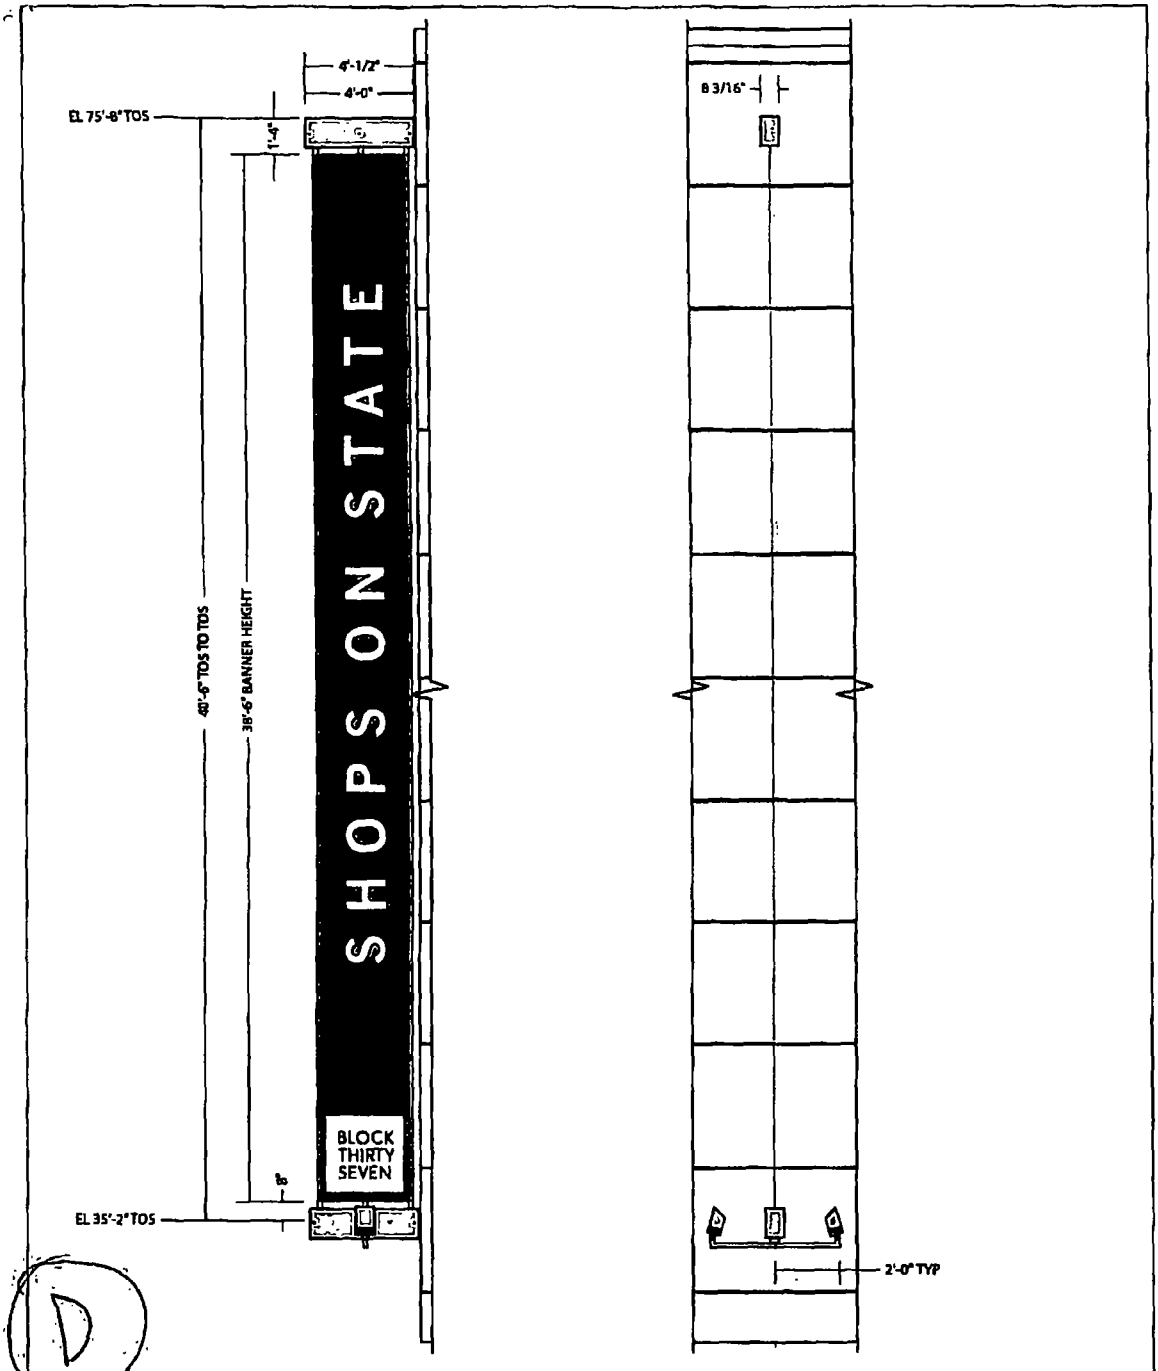

D

SIGN TYPE D - ELEVATION VIEW

(6) SIX BANNERS WITH VINYL APPLIED GRAPHICS, TENSIONING HARDWARE AND LIGHTING

BANNER = SUNBRELLA MARINE GRADE FABRIC WITH BLOCKOUT
BACKGROUND COLOR = TBD
COPY & LOGO = TBD - PER TENANT
SUPPORTS, LIGHTS & COVERS = TO MATCH ARCADIA CHAMPAGNE

NOTES: ALL SIZES, DIMENSIONS AND ELEVATIONS TO BE FIELD VERIFIED
ALL COPY, LOGOS, COLORS AND ARTWORK FOR FINAL LAYOUTS TO BE PROVIDED BY KO FOR FINAL APPROVAL.

Landmark Sign Group
7424 Industrial Avenue
Chesterton, IN 46304
phone 219.762.9577
fax 219.762.4259

SO-21123-D-1 PRINT #	SHAUN O'BRIEN L.S.G SALES REP
BLOCK THIRTY SEVEN CLIENT NAME	108 N. STATE STREET CHICAGO, IL JOB LOCATION
04.03.13 DATE	TA DRAWN BY / 1/4" = 1'-0" SCALE

REVISIONS:
1.

X
Customer Acceptance SIGNATURE DATE

IF REQUIRED: Landlord Acceptance SIGNATURE DATE

L.S.G SALES INITIALS DATE

THIS DRAWING IS THE PROPERTY OF LANDMARK SIGN GROUP, INC. NO REPRODUCTIONS OR EXHIBITIONS ARE PERMITTED WITHOUT THE EXPRESS WRITTEN CONSENT OF LANDMARK SIGN GROUP, INC. AN ASSESSMENT OF UP TO $2,500.00 WILL BE CHARGED FOR ANY MISUSE OF THIS DRAWING. BY signing the Customer Acceptance on this print, I understand that I am accepting all aspects of this drawing. This includes Artwork, Specifications, Dimensions, Spelling, and all other representations herein. I also understand that color reproductions on this print are approximate, and may not match manufactured samples exactly.

City of Chicago

O2013-7399

Office of the City Clerk

Document Tracking Sheet

Meeting Date:	9/11/2013
Sponsor(s):	Reilly, Brendan (42)
Type:	Ordinance
Title:	Grant(s) of privilege in public way for 108 North State Street (Chicago) Owner LLC - light fixtures
Committee(s) Assignment:	Committee on Transportation and Public Way

ORDINANCE
108 NORTH STATE STREET (CHICAGO) OWNER, LLC
Acct. No. 381294 - 1
Permit No. 1106744

Be It Ordained by the City Council of the City of Chicago:

SECTION 1. Permission and authority are hereby given and granted to 108 NORTH STATE STREET (CHICAGO) OWNER, LLC, upon the terms and subject to the conditions of this ordinance to construct, install, maintain and use twelve (12) Light Fixture(s) projecting over the public right-of-way adjacent to its premises known as 108 N. State St..

Said Light Fixture(s) at North Dearborn Street measure(s):
Two (2) at two point six seven (2.67) feet in length, point six seven (.67) feet in width and thirty-four point five eight (34.58) feet above grade level.

Said Light Fixture(s) at North State Street measure(s):
Eight (8) at two point six seven (2.67) feet in length, point six seven (.67) feet in width and thirty-four point five eight (34.58) feet above grade level.

Said Light Fixture(s) at West Randolph Street measure(s):
Two (2) at two point six seven (2.67) feet in length, point six seven (.67) feet in width and thirty-four point five eight (34.58) feet above grade level.

The location of said privilege shall be as shown on prints kept on file with the Department of Business Affairs and Consumer Protection and the Office of the City Clerk.

Said privilege shall be constructed in accordance with plans and specifications approved by the Department of Transportation (Division of Project Development).

This grant of privilege in the public way shall be subject to the provisions of Section 10-28-015 and all other required provisions of the Municipal Code of Chicago.

The grantee shall pay to the City of Chicago as compensation for the privilege #1106744 herein granted the sum of one hundred thirty ($130.00) per annum in advance.

A 25% penalty will be added for payments received after due date.

The permit holder agrees to hold the City of Chicago harmless for any damage, relocation or replacement costs associated with damage, relocation or removal of private property caused by the City performing work in the public way.

Authority herein given and granted for a period of five (5) years from and after Date of Passage.

Alderman _____

Brendan Reilly 42nd Ward

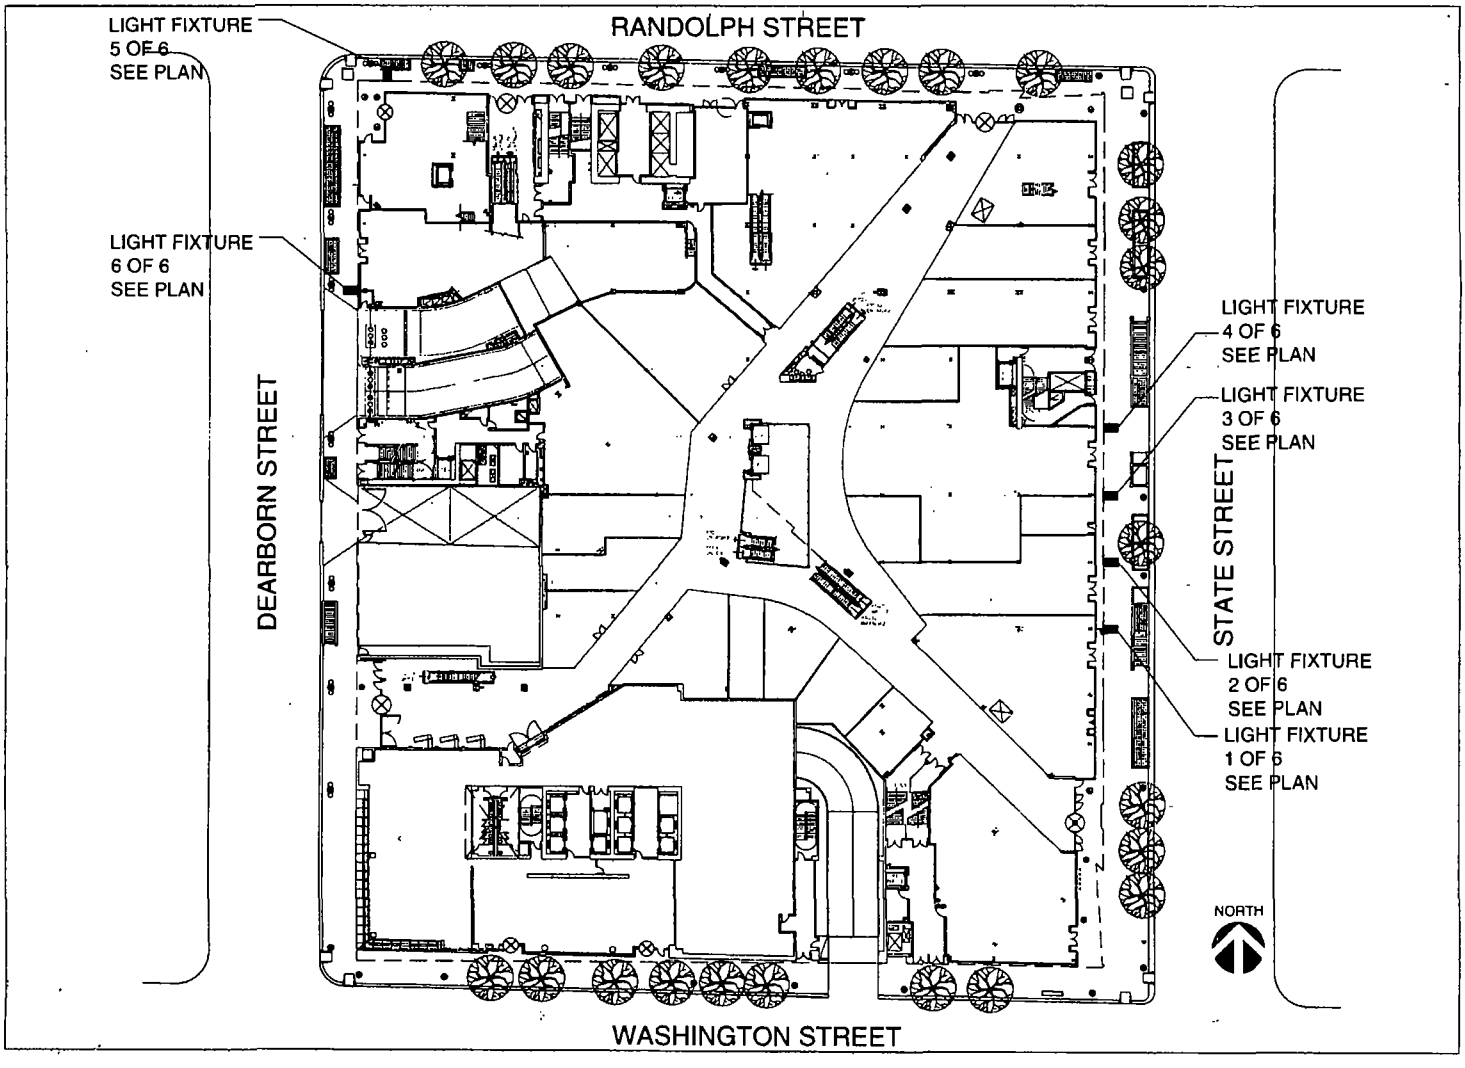

SITE PLAN - Light Fixtures - Overall

City of Chicago

O2013-7400

Office of the City Clerk

Document Tracking Sheet

Meeting Date:	9/11/2013
Sponsor(s):	Reilly, Brendan (42)
Type:	Ordinance
Title:	Grant(s) of privilege in public way for 108 North State Street (Chicago) Owner LLC - signs
Committee(s) Assignment:	Committee on Transportation and Public Way

ORDINANCE
108 NORTH STATE STREET (CHICAGO) OWNER, LLC
Acct. No. 381294 - 1
Permit No. 1106745

Be It Ordained by the City Council of the City of Chicago:

SECTION 1. Permission and authority are hereby given and granted to 108 NORTH STATE STREET (CHICAGO) OWNER, LLC, upon the terms and subject to the conditions of this ordinance to maintain and use seventeen (17) sign(s) projecting over the public right-of-way attached to its premises known as 108 N. State St..

Said sign structure(s) measures as follows; along North Dearborn Street:
One (1) at four (4) feet in length, sixty-six (66) feet in height and twelve point three three (12.33) feet above grade level.

Said sign structure(s) measures as follows; along West Washington Street:
One (1) at nine point six seven (9.67) feet in length, sixty-two point six seven (62.67) feet in height and seventeen point three three (17.33) feet above grade level.

Said sign structure(s) measures as follows; along North State Street:
One (1) at eight point six seven (8.67) feet in length, eight point six seven (8.67) feet in height and twenty (20) feet above grade level.
One (1) at four (4) feet in length, forty-eight (48) feet in height and twenty-eight (28) feet above grade level.
Eight (8) at two point eight three (2.83) feet in length, two (2) feet in height and fourteen point three three (14.33) feet above grade level.
One (1) at nine point six seven (9.67) feet in length, sixty-two point six seven (62.67) feet in height and seventeen point three three (17.33) feet above grade level.

Said sign structure(s) measures as follows; along West Randolph Street:
One (1) at four (4) feet in length, forty-eight (48) feet in height and twenty-eight (28) feet above grade level.
One (1) at eight point six seven (8.67) feet in length, eight point six seven (8.67) feet in height and twenty (20) feet above grade level.
Two (2) at three point six seven (3.67) feet in length, two (2) feet in height and fourteen point three three (14.33) feet above grade level.

The location of said privilege shall be as shown on prints kept on file with the Department of Business Affairs and Consumer Protection and the Office of the City Clerk.

Said privilege shall be constructed in accordance with plans and specifications approved by the Department of Transportation (Division of Project Development) and Zoning Department - Signs.

This grant of privilege in the public way shall be subject to the provisions of Section 10-28-015 and all other required provisions of the Municipal Code of Chicago.

The grantee shall pay to the City of Chicago as compensation for the privilege #1106745 herein granted the sum of two thousand two hundred seventy-five ($2,275.00) per annum in advance.

A 25% penalty will be added for payments received after due date.

The permit holder agrees to hold the City of Chicago harmless for any damage, relocation or replacement costs associated with damage, relocation or removal of private property caused by the City performing work in the public way.

Authority herein given and granted for a period of five (5) years from and after Date of Passage.

Alderman _____

Brendan Reilly 42nd Ward

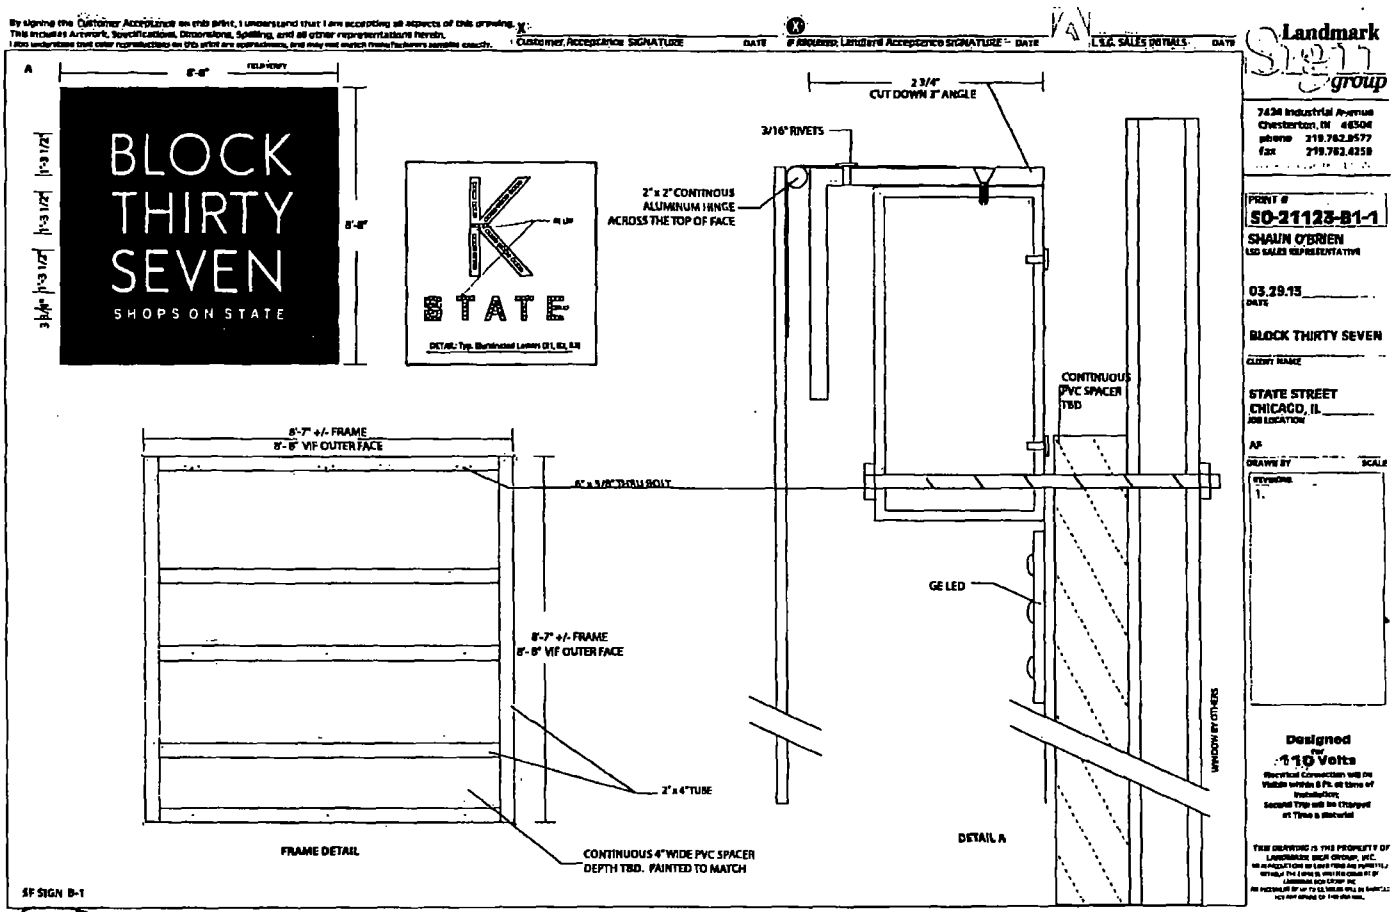
By signing the Customer Acceptance on this print, I understand that I am accepting all aspects of this drawing.
This includes Artwork, Specifications, Dimensions, Spelling, and all other representations herein.
I also understand that color reproductions on this print are approximate, and may not match manufacturer's samples exactly.
X Customer Acceptance SIGNATURE DATE
X If Required, Landlord Acceptance SIGNATURE DATE
L.S.G. SALES DETAILS DATE
A
6'-6"
FIELD VERIFY
BLOCK THIRTY SEVEN
SHOPS ON STATE
1'-3 1/2"
1'-3 1/2"
1'-3 1/2"
3 1/4"
6'-6"
STATE
DETAIL: Typ. Illuminated Letters (F, L, K, S, T)
2" x 2" CONTINOUS ALUMINUM HINGE ACROSS THE TOP OF FACE
2 3/4" CUT DOWN 2" ANGLE
3/16" RIVETS
CONTINUOUS PVC SPACER TBD
GE LED
WINDOW BY OTHERS
6'-7" +/- FRAME
8'-8" VIF OUTER FACE
8" x 3/8" THRU BOLT
8'-7" +/- FRAME
8'-8" VIF OUTER FACE
2" x 4" TUBE
CONTINUOUS 4" WIDE PVC SPACER DEPTH TBD. PAINTED TO MATCH
FRAME DETAIL
DETAIL A
SF SIGN B-1
Landmark Sign group
7424 Industrial Avenue
Chesterton, IN 46304
phone 219.762.9577
fax 219.762.4259
PRINT #
SO-21123-B1-1
SHAUN O'BRIEN
LSG SALES REPRESENTATIVE
03.29.13
DATE
BLOCK THIRTY SEVEN
CLIENT NAME
STATE STREET
CHICAGO, IL
JOB LOCATION
AP
DRAWN BY
SCALE
REVISIONS
1.
Designed
110 Volts
Electrical Connection Will Be Visible within 6 Ft. at time of Installation;
Second Trip will be Charged at Time & Material
THIS DRAWING IS THE PROPERTY OF LANDMARK SIGN GROUP, INC.
B2

City of Chicago

O2013-7402

Office of the City Clerk

Document Tracking Sheet

Meeting Date:	9/11/2013
Sponsor(s):	Reilly, Brendan (42)
Type:	Ordinance
Title:	Grant(s) of privilege in public way for 340 W Superior Condo Assn.
Committee(s) Assignment:	Committee on Transportation and Public Way

ORDINANCE
340 W. SUPERIOR CONDOMINIUM ASSOCIATION
Acct. No. 288041 - 1
Permit No. 1104949

Be It Ordained by the City Council of the City of Chicago:

SECTION 1. Permission and authority are hereby given and granted to 340 W. SUPERIOR CONDOMINIUM ASSOCIATION, upon the terms and subject to the conditions of this ordinance to maintain and use, as now constructed, seventy (70) Balcony(s) projecting over the public right-of-way adjacent to its premises known as 340 W. Superior St..

Said Balcony(s) at West Superior Street measure(s):
Seventy (70) at twenty (20) feet in length, and four (4) feet in width for a total of five thousand six hundred (5600) square feet.

The location of said privilege shall be as shown on prints kept on file with the Department of Business Affairs and Consumer Protection and the Office of the City Clerk.

Said privilege shall be constructed in accordance with plans and specifications approved by the Department of Planning and Development and Department of Transportation (Division of Project Development).

This grant of privilege in the public way shall be subject to the provisions of Section 10-28-015 and all other required provisions of the Municipal Code of Chicago.

The grantee shall pay to the City of Chicago as compensation for the privilege #1104949 herein granted the sum of five thousand two hundred fifty ($5,250.00) per annum in advance.

A 25% penalty will be added for payments received after due date.

The permit holder agrees to hold the City of Chicago harmless for any damage, relocation or replacement costs associated with damage, relocation or removal of private property caused by the City performing work in the public way.

Authority herein given and granted for a period of five (5) years from and after Date of Passage.

Alderman _____

Brendan Reilly 42nd Ward

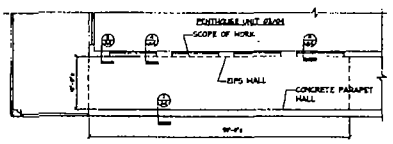

PENTHOUSE UNIT 03/04 PARTIAL TERRACE FLOOR PLAN
SCALE: 1/8" = 1'-0"

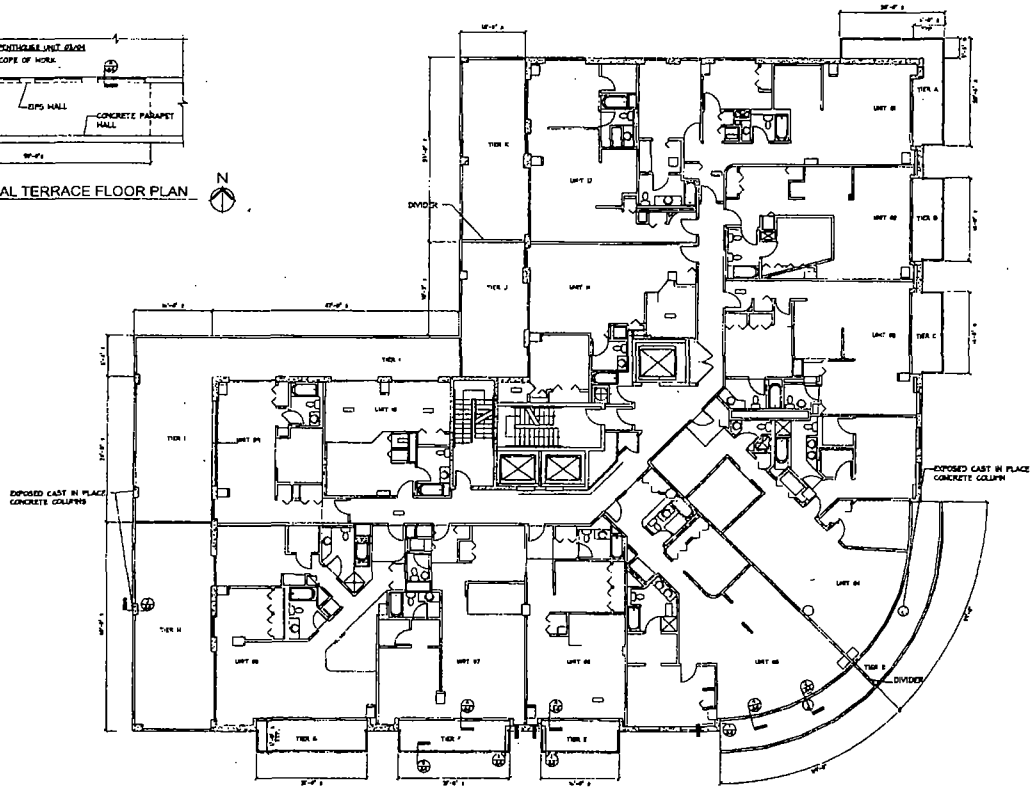

TYPICAL FLOOR PLAN
SCALE: 1/8" = 1'-0"

CONTRACTOR TO VERIFY ALL DIMENSIONS AND CONDITIONS IN FIELD. DO NOT SCALE DRAWINGS

Balcony/Terrace Maintenance and Membrane Repairs

340 West Superior Condominium Association
340 West Superior Street | Chicago | Illinois | 60654

PRELIMINARY SET
NOT FOR CONSTRUCTION
06/04/2013

TYPICAL FLOOR PLAN

SHEET NO.
A1

City of Chicago

O2013-7404

Office of the City Clerk

Document Tracking Sheet

Meeting Date:	9/11/2013
Sponsor(s):	Reilly, Brendan (42)
Type:	Ordinance
Title:	Grant(s) of privilege in public way for 500 Pinnacle LLC
Committee(s) Assignment:	Committee on Transportation and Public Way

ORDINANCE
500 Pinnacle, LLC
Acct. No. 325941 - 1
Permit No. 1107881

Be It Ordained by the City Council of the City of Chicago:

SECTION 1. Permission and authority are hereby given and granted to 500 Pinnacle, LLC, upon the terms and subject to the conditions of this ordinance to maintain and use, as now constructed, eight (8) Light Fixture(s) projecting over the public right-of-way adjacent to its premises known as 670 N. Wabash Ave..

Said Light Fixture(s) at N. Wabash measure(s):
Four (4) at two point seven five (2.75) feet in length, point seven (.7) feet in width and eighteen point five (18.5) feet above grade level.

Said Light Fixture(s) at E. Huron measure(s):
Two (2) at two point seven five (2.75) feet in length, point seven (.7) feet in width and eighteen point five (18.5) feet above grade level.

Said Light Fixture(s) at E. Erie measure(s):
Two (2) at two point seven five (2.75) feet in length, point seven (.7) feet in width and eighteen point five (18.5) feet above grade level.

The location of said privilege shall be as shown on prints kept on file with the Department of Business Affairs and Consumer Protection and the Office of the City Clerk.

Said privilege shall be constructed in accordance with plans and specifications approved by the Department of Transportation (Division of Project Development).

This grant of privilege in the public way shall be subject to the provisions of Section 10-28-015 and all other required provisions of the Municipal Code of Chicago.

The grantee shall pay to the City of Chicago as compensation for the privilege #1107881 herein granted the sum of one hundred ten ($110.00) per annum in advance.

A 25% penalty will be added for payments received after due date.

The permit holder agrees to hold the City of Chicago harmless for any damage, relocation or replacement costs associated with damage, relocation or removal of private property caused by the City performing work in the public way.

Authority herein given and granted for a period of five (5) years from and after 06/11/2013.

Alderman _____

Brendan Reilly 42nd Ward

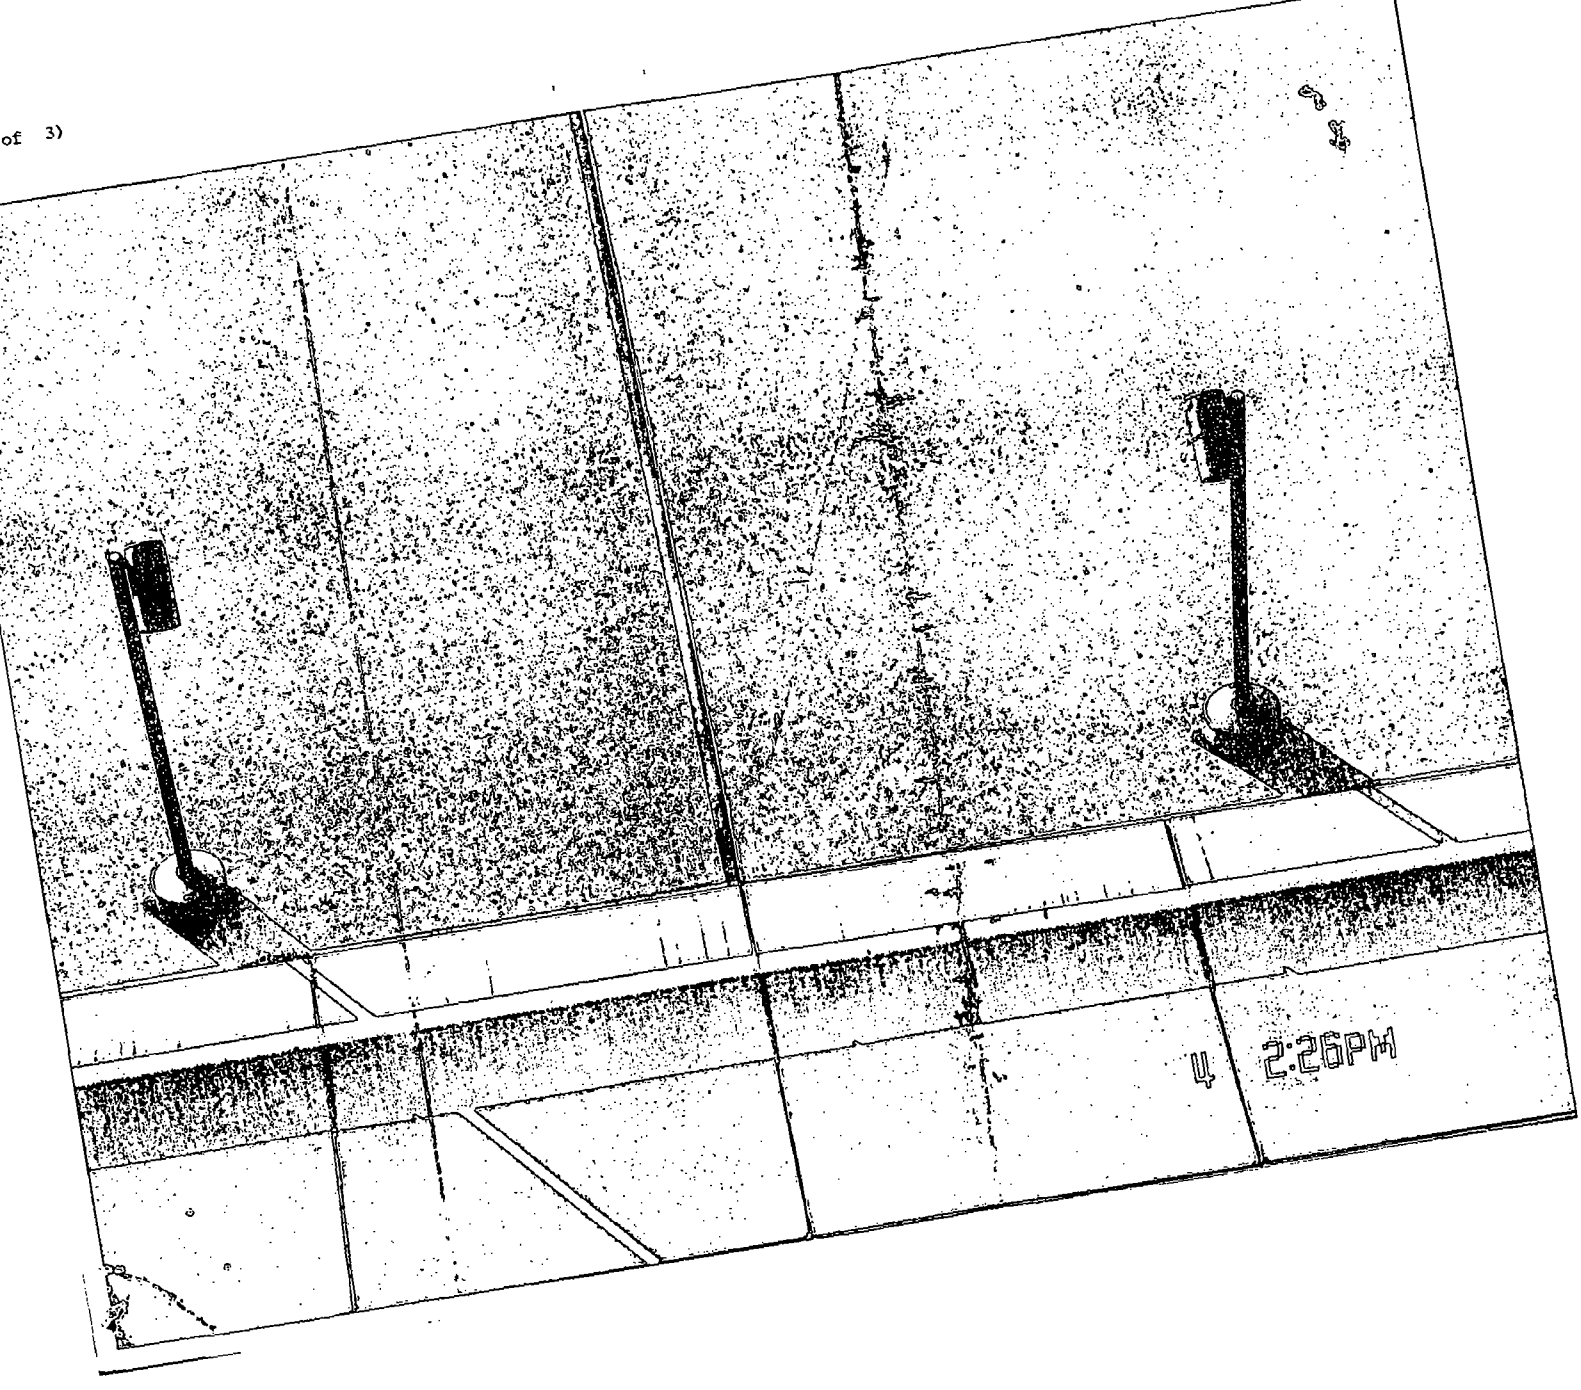
4 2:26PM

City of Chicago

O2013-7405

Office of the City Clerk

Document Tracking Sheet

Meeting Date:	9/11/2013
Sponsor(s):	Reilly, Brendan (42)
Type:	Ordinance
Title:	Grant(s) of privilege in public way for 737 North Michigan Avenue Investors LLC - bicycle racks
Committee(s) Assignment:	Committee on Transportation and Public Way

ORDINANCE
737 NORTH MICHIGAN AVENUE INVESTORS LLC
Acct. No. 324729 - 1
Permit No. 1107343

Be It Ordained by the City Council of the City of Chicago:

SECTION 1. Permission and authority are hereby given and granted to 737 NORTH MICHIGAN AVENUE INVESTORS LLC, upon the terms and subject to the conditions of this ordinance to construct, install, maintain and use four (4) Bicycle Rack(s) on the public right-of-way adjacent to its premises known as 737 N. Michigan Ave..

Said Bicycle Rack(s) at Chicago Avenue measure(s):
Four (4) at three (3) feet in length, and three (3) feet in width for a total of thirty-six (36) square feet.

The location of said privilege shall be as shown on prints kept on file with the Department of Business Affairs and Consumer Protection and the Office of the City Clerk.

Said privilege shall be constructed in accordance with plans and specifications approved by the Department of Planning and Development and Department of Transportation (Division of Project Development).

This grant of privilege in the public way shall be subject to the provisions of Section 10-28-015 and all other required provisions of the Municipal Code of Chicago.

The grantee shall pay to the City of Chicago as compensation for the privilege #1107343 herein granted the sum of zero ($.00) per annum in advance.

A 25% penalty will be added for payments received after due date.

The permit holder agrees to hold the City of Chicago harmless for any damage, relocation or replacement costs associated with damage, relocation or removal of private property caused by the City performing work in the public way.

Authority herein given and granted for a period of five (5) years from and after Date of Passage.

Alderman _____

Brendan Reilly 42nd Ward

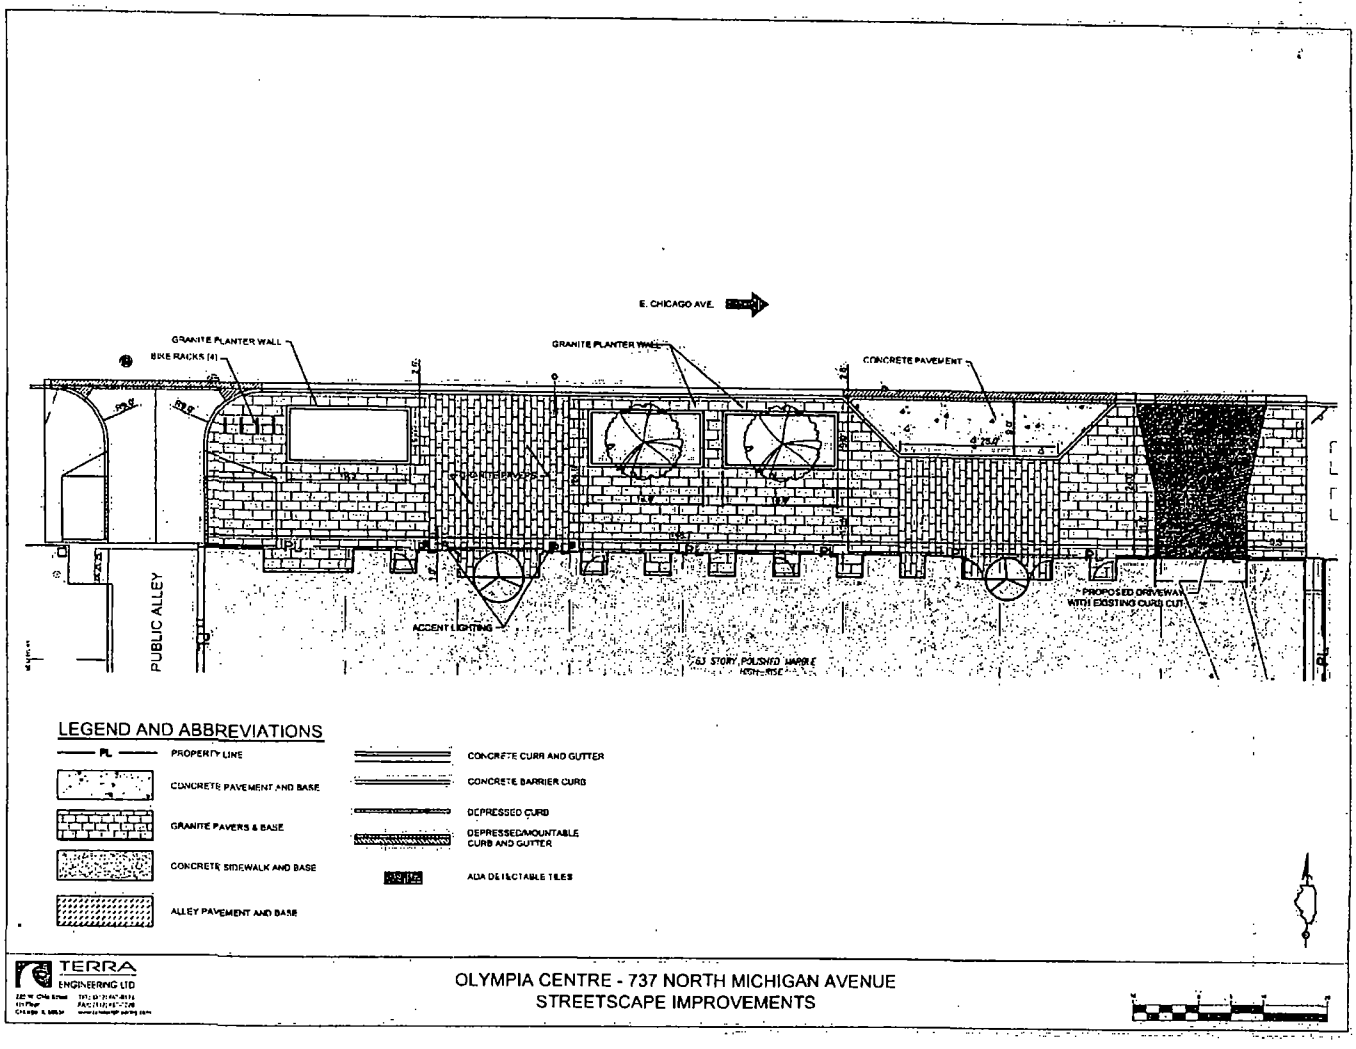
E. CHICAGO AVE.
GRANITE PLANTER WALL
BIKE RACKS (4)
GRANITE PLANTER WALL
CONCRETE PAVEMENT
PUBLIC ALLEY
ACCENT LIGHTING
63 STORY POLISHED MARBLE HIGH-RISE
PROPOSED DRIVEWAY WITH EXISTING CURB CUT
LEGEND AND ABBREVIATIONS
PL PROPERTY LINE
CONCRETE PAVEMENT AND BASE
GRANITE PAVERS & BASE
CONCRETE SIDEWALK AND BASE
ALLEY PAVEMENT AND BASE
CONCRETE CURB AND GUTTER
CONCRETE BARRIER CURB
DEPRESSED CURB
DEPRESSED/MOUNTABLE CURB AND GUTTER
ADA DETECTABLE TILES
TERRA ENGINEERING LTD
OLYMPIA CENTRE - 737 NORTH MICHIGAN AVENUE
STREETSCAPE IMPROVEMENTS

City of Chicago

O2013-7406

Office of the City Clerk

Document Tracking Sheet

Meeting Date:	9/11/2013
Sponsor(s):	Reilly, Brendan (42)
Type:	Ordinance
Title:	Grant(s) of privilege in public way for 737 North Michigan Avenue Investors LLC - planters
Committee(s) Assignment:	Committee on Transportation and Public Way

ORDINANCE
737 NORTH MICHIGAN AVENUE INVESTORS LLC
Acct. No. 324729 - 1
Permit No. 1107342

Be It Ordained by the City Council of the City of Chicago:

SECTION 1. Permission and authority are hereby given and granted to 737 NORTH MICHIGAN AVENUE INVESTORS LLC, upon the terms and subject to the conditions of this ordinance to construct, install, maintain and use three (3) Planter(s) on the public right-of-way for beautification purposes adjacent to its premises known as 737 N. Michigan Ave..

Said Planter(s) at Chicago Avenue measure(s):
Three (3) at fifty-six (56) feet in length, and nine (9) feet in width for a total of one thousand five hundred twelve (1512) square feet.

Grantee must allow the required clear and unobstructed space for pedestrian passage at all times per rules and regulations approved by the Department of Transportation.

The location of said privilege shall be as shown on prints kept on file with the Department of Business Affairs and Consumer Protection and the Office of the City Clerk.

Said privilege shall be constructed in accordance with plans and specifications approved by the Department of Planning and Development and Department of Transportation (Division of Project Development).

This grant of privilege in the public way shall be subject to the provisions of Section 10-28-015 and all other required provisions of the Municipal Code of Chicago.

The grantee shall pay to the City of Chicago as compensation for the privilege #1107342 herein granted the sum of zero ($.00) per annum in advance.

A 25% penalty will be added for payments received after due date.

The permit holder agrees to hold the City of Chicago harmless for any damage, relocation or replacement costs associated with damage, relocation or removal of private property caused by the City performing work in the public way.

Authority herein given and granted for a period of five (5) years from and after Date of Passage.

Alderman _____

Brendan Reilly 42nd Ward

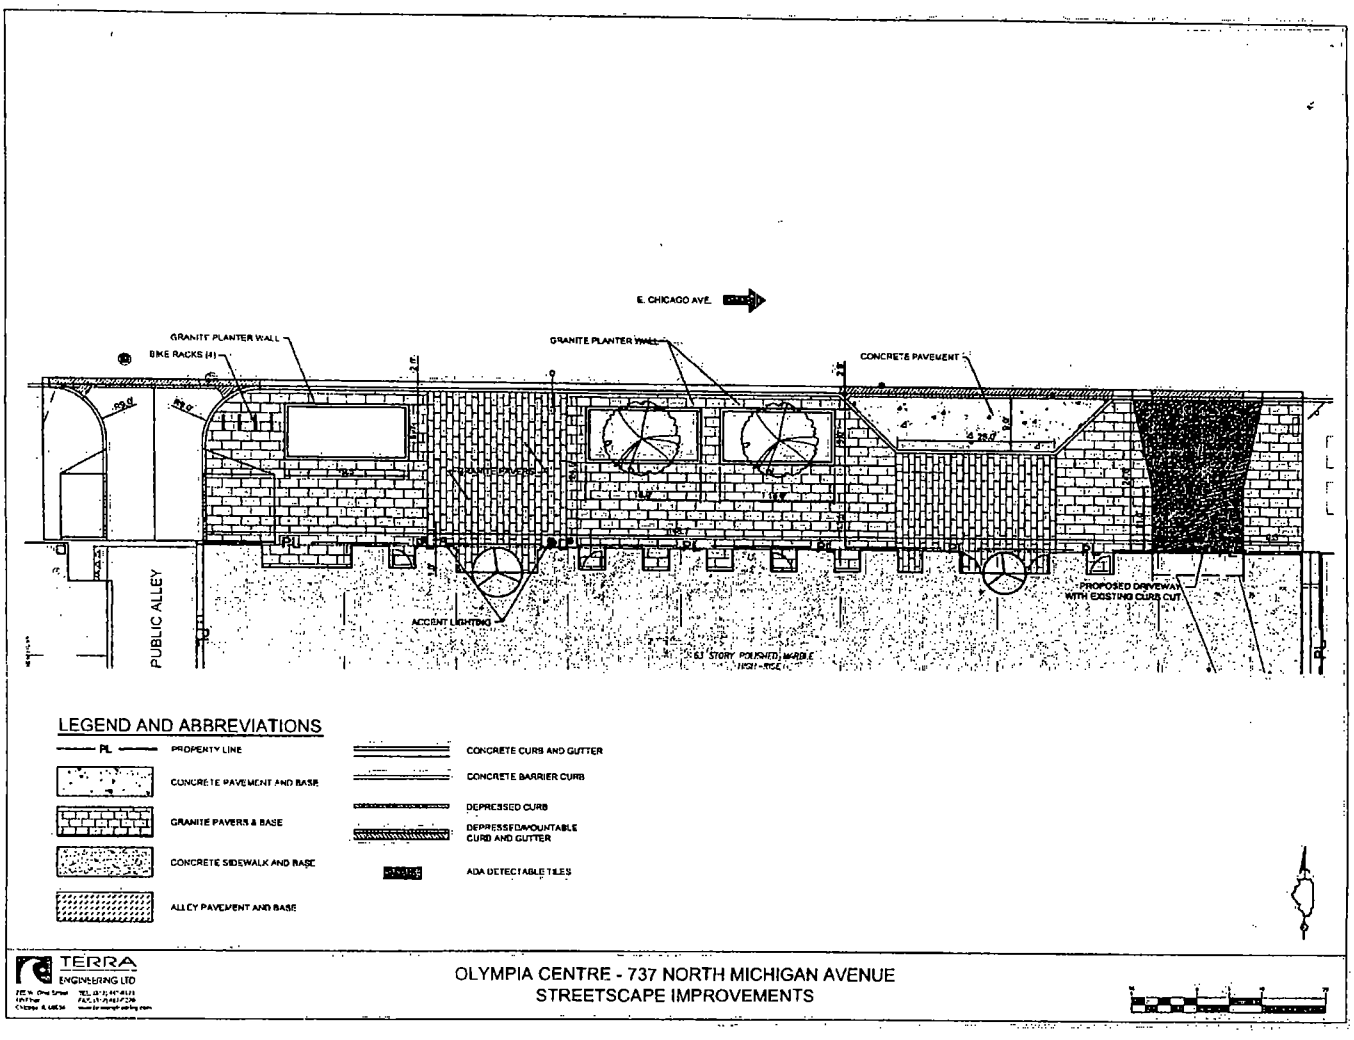
E. CHICAGO AVE.
GRANITE PLANTER WALL
BIKE RACKS (4)
GRANITE PLANTER WALL
CONCRETE PAVEMENT
PUBLIC ALLEY
ACCENT LIGHTING
63 STORY POLISHED MARBLE
PROPOSED DRIVEWAY WITH EXISTING CURB CUT
LEGEND AND ABBREVIATIONS
PL PROPERTY LINE
CONCRETE PAVEMENT AND BASE
GRANITE PAVERS & BASE
CONCRETE SIDEWALK AND BASE
ALLEY PAVEMENT AND BASE
CONCRETE CURB AND GUTTER
CONCRETE BARRIER CURB
DEPRESSED CURB
DEPRESSED/MOUNTABLE CURB AND GUTTER
ADA DETECTABLE TILES
TERRA ENGINEERING LTD
OLYMPIA CENTRE - 737 NORTH MICHIGAN AVENUE
STREETSCAPE IMPROVEMENTS

City of Chicago

O2013-7407

Office of the City Clerk

Document Tracking Sheet

Meeting Date:	9/11/2013
Sponsor(s):	Reilly, Brendan (42)
Type:	Ordinance
Title:	Grant(s) of privilege in public way for 850 Investors LLC - grease traps
Committee(s) Assignment:	Committee on Transportation and Public Way

ORDINANCE
850 INVESTORS LLC
Acct. No. 335775 - 1
Permit No. 1103884

Be It Ordained by the City Council of the City of Chicago:

SECTION 1. Permission and authority are hereby given and granted to 850 INVESTORS LLC, upon the terms and subject to the conditions of this ordinance to construct, install, maintain and use three (3) Grease Trap(s) under the public right-of-way adjacent to its premises known as 850 N. Lake Shore Dr..

Said Grease Trap(s) at E Chestnut St measure(s):
Three (3) at three (3) feet in length, and three (3) feet in width for a total of twenty-seven (27) square feet.

The location of said privilege shall be as shown on prints kept on file with the Department of Business Affairs and Consumer Protection and the Office of the City Clerk.

Said privilege shall be constructed in accordance with plans and specifications approved by the Department of Transportation (Office of Underground Coordination) and Department of Water Management.

This grant of privilege in the public way shall be subject to the provisions of Section 10-28-015 and all other required provisions of the Municipal Code of Chicago.

The grantee shall pay to the City of Chicago as compensation for the privilege #1103884 herein granted the sum of one thousand two hundred ($1,200.00) per annum in advance.

A 25% penalty will be added for payments received after due date.

The permit holder agrees to hold the City of Chicago harmless for any damage, relocation or replacement costs associated with damage, relocation or removal of private property caused by the City performing work in the public way.

Authority herein given and granted for a period of five (5) years from and after Date of Passage.

Alderman _____

Brendan Reilly 42nd Ward

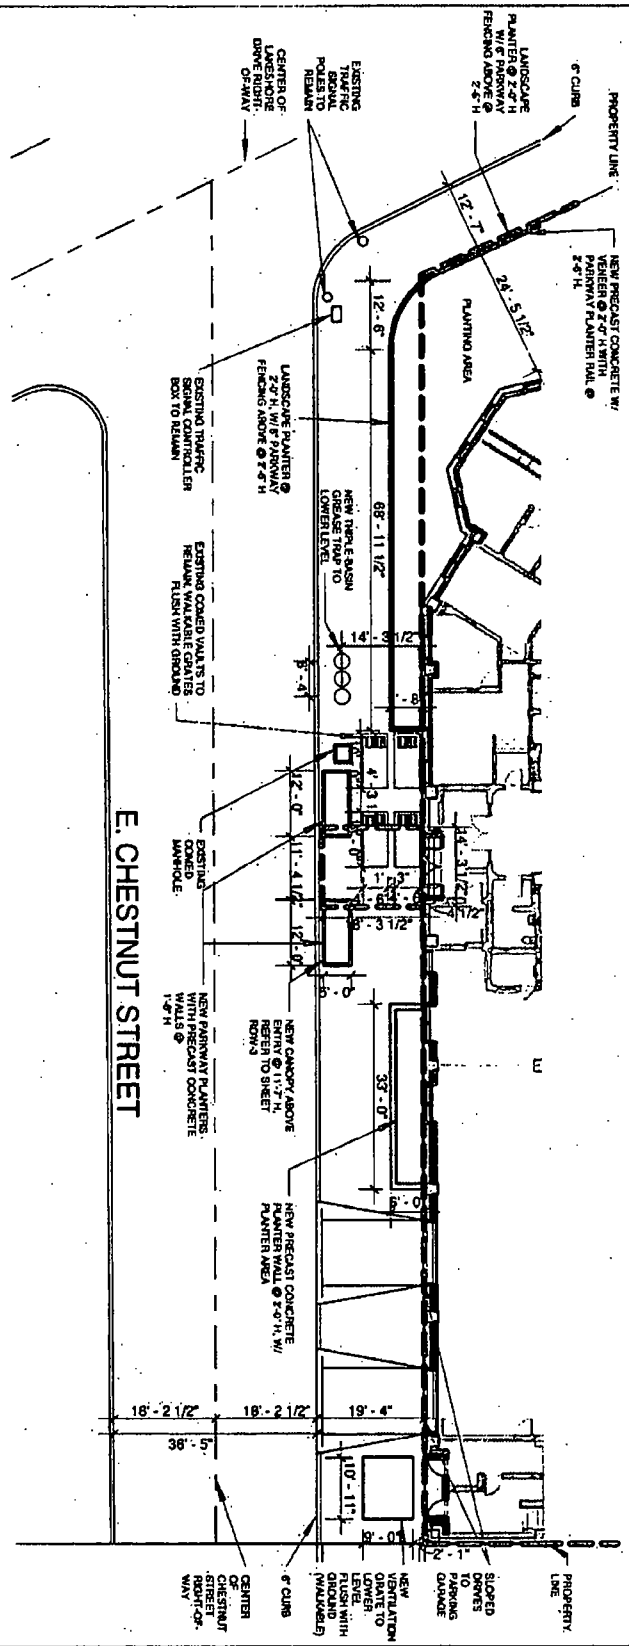

1 CHESTNUT STREET ENLARGED PLAN
1" = 30'-0"

SOOTH HANSEN

CHESTNUT STREET ENLARGED PLAN- 08-16-12

850 LAKESHORE DRIVE

1" = 30'-0"

ROW-2

City of Chicago

O2013-7408

Office of the City Clerk

Document Tracking Sheet

Meeting Date:	9/11/2013
Sponsor(s):	Reilly, Brendan (42)
Type:	Ordinance
Title:	Grant(s) of privilege in public way for 850 Investors LLC - grille ventilation in sidewalk
Committee(s) Assignment:	Committee on Transportation and Public Way

ORDINANCE
850 INVESTORS LLC
Acct. No. 335775 - 1
Permit No. 1103883

Be It Ordained by the City Council of the City of Chicago:

SECTION 1. Permission and authority are hereby given and granted to 850 INVESTORS LLC, upon the terms and subject to the conditions of this ordinance to construct, install, maintain and use one (1) Grille Ventilation in Sidewalk(s) on and under the public right-of-way adjacent to its premises known as 850 N. Lake Shore Dr..

Said Grille Ventilation in Sidewalk(s) at E. Chestnut St measure(s):
One (1) at ten point nine two (10.92) feet in length, and nine (9) feet in width for a total of ninety-eight point two eight (98.28) square feet. Said grille ventilation grating is required for utility access and venting.

The location of said privilege shall be as shown on prints kept on file with the Department of Business Affairs and Consumer Protection and the Office of the City Clerk.

Said privilege shall be constructed in accordance with plans and specifications approved by the Department of Transportation (Office of Underground Coordination).

This grant of privilege in the public way shall be subject to the provisions of Section 10-28-015 and all other required provisions of the Municipal Code of Chicago.

The grantee shall pay to the City of Chicago as compensation for the privilege #1103883 herein granted the sum of two thousand eighty-five ($2,085.00) per annum in advance.

A 25% penalty will be added for payments received after due date.

The permit holder agrees to hold the City of Chicago harmless for any damage, relocation or replacement costs associated with damage, relocation or removal of private property caused by the City performing work in the public way.

Authority herein given and granted for a period of five (5) years from and after Date of Passage.

Alderman _____

Brendan Reilly 42nd Ward

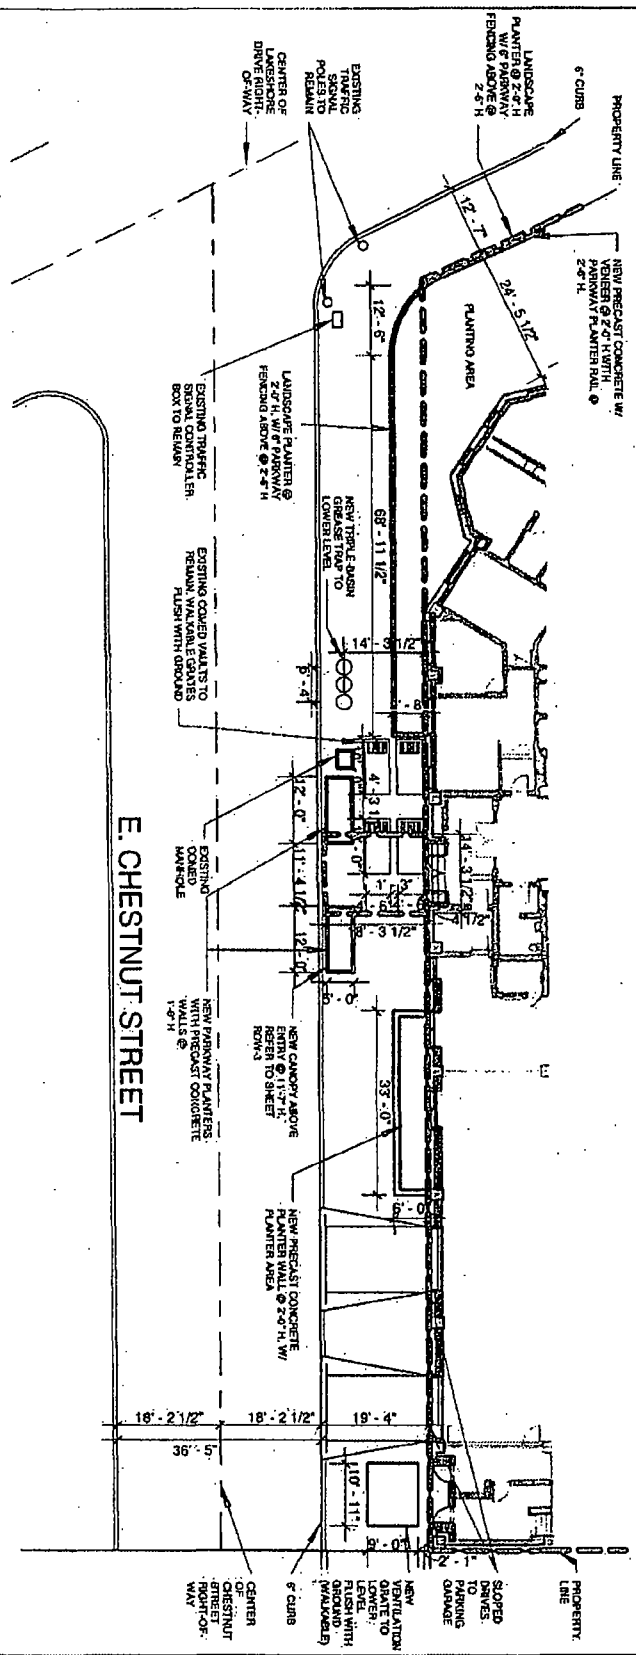

1 CHESTNUT STREET ENLARGED PLAN
1" = 30'-0"

CHESTNUT STREET ENLARGED PLAN- 08-16-12

850 LAKESHORE DRIVE

1" = 30'-0"

ROW-2

City of Chicago

O2013-7258

Office of the City Clerk

Document Tracking Sheet

Meeting Date:	9/11/2013
Sponsor(s):	Smith, Michele (43)
Type:	Ordinance
Title:	Grant(s) of privilege in public way for New Leaf Inc.
Committee(s) Assignment:	Committee on Transportation and Public Way

ORDINANCE
A NEW LEAF INC.
Acct. No. 24605 - 1
Permit No. 1106579

Be It Ordained by the City Council of the City of Chicago:

SECTION 1. Permission and authority are hereby given and granted to A NEW LEAF INC., upon the terms and subject to the conditions of this ordinance to maintain and use, as now constructed, one (1) Occupation of Space(s) on the public right-of-way adjacent to its premises known as 1645 N. Wells St.. A portion of the sidewalk will be utilized for display of seasonal floral merchandise and shall extend five (5) feet into the public way.

Said Occupation of Space(s) at N. WELLS ST measure(s):
One (1) at fifteen (15) feet in length, and five (5) feet in width for a total of seventy-five (75) square feet.

The location of said privilege shall be as shown on prints kept on file with the Department of Business Affairs and Consumer Protection and the Office of the City Clerk.

Said privilege shall be constructed in accordance with plans and specifications approved by the Department of Planning and Development, Department of Transportation (Division of Project Development), and Department of Transportation (Office of Underground Coordination).

This grant of privilege in the public way shall be subject to the provisions of Section 10-28-015 and all other required provisions of the Municipal Code of Chicago.

The grantee shall pay to the City of Chicago as compensation for the privilege #1106579 herein granted the sum of four hundred ($400.00) per annum in advance.

A 25% penalty will be added for payments received after due date.

The permit holder agrees to hold the City of Chicago harmless for any damage, relocation or replacement costs associated with damage, relocation or removal of private property caused by the City performing work in the public way.

Authority herein given and granted for a period of five (5) years from and after 03/31/2013.

Alderman

Michele Smith 43rd Ward

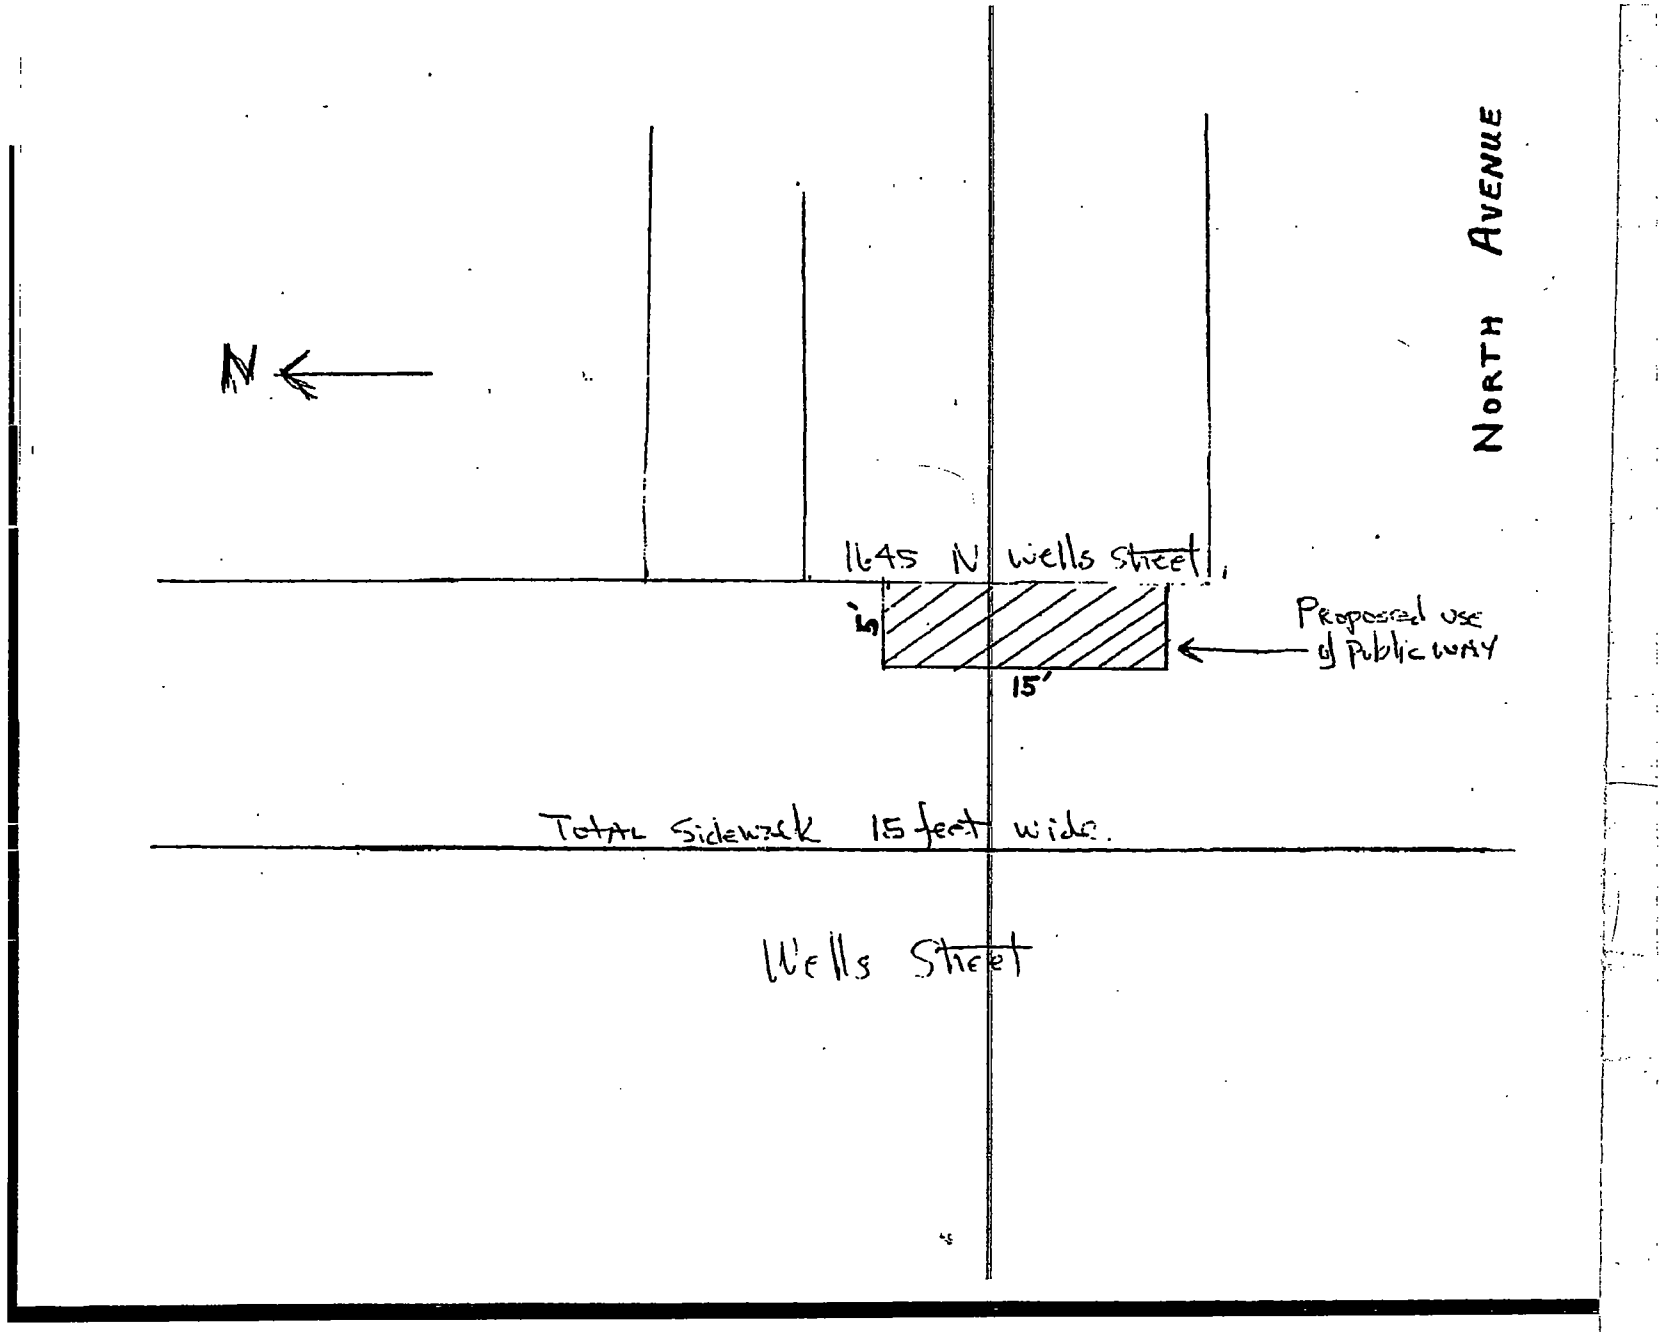
N
NORTH AVENUE
1645 N Wells Street
5'
15'
Proposed use of Public way
Total Sidewalk 15 feet wide.
Wells Street

City of Chicago

O2013-7260

Office of the City Clerk

Document Tracking Sheet

Meeting Date:	9/11/2013
Sponsor(s):	Smith, Michele (43)
Type:	Ordinance
Title:	Grant(s) of privilege in public way for Ajith Castelino
Committee(s) Assignment:	Committee on Transportation and Public Way

ORDINANCE
Ajith Castelino
Acct. No. 383917 - 1
Permit No. 1108182

Be It Ordained by the City Council of the City of Chicago:

SECTION 1. Permission and authority are hereby given and granted to Ajith Castelino, upon the terms and subject to the conditions of this ordinance to maintain and use, as now constructed, three (3) Bay Window(s) projecting over the public right-of-way adjacent to its premises known as 50 E. Schiller St..

Said Bay Window(s) at Shiller (East Alley) measure(s):
One (1) at nine point one seven (9.17) feet in length, and ten point seven five (10.75) feet in width for a total of ninety-eight point five eight (98.58) square feet.
One (1) at seven (7) feet in length, and eleven (11) feet in width for a total of seventy-seven (77) square feet.
One (1) at four (4) feet in length, and four point two five (4.25) feet in width for a total of seventeen (17) square feet.

The location of said privilege shall be as shown on prints kept on file with the Department of Business Affairs and Consumer Protection and the Office of the City Clerk.

Said privilege shall be constructed in accordance with plans and specifications approved by the Department of Transportation (Division of Project Development).

This grant of privilege in the public way shall be subject to the provisions of Section 10-28-015 and all other required provisions of the Municipal Code of Chicago.

The grantee shall pay to the City of Chicago as compensation for the privilege #1108182 herein granted the sum of zero ($.00) per annum in advance.

A 25% penalty will be added for payments received after due date.

The permit holder agrees to hold the City of Chicago harmless for any damage, relocation or replacement costs associated with damage, relocation or removal of private property caused by the City performing work in the public way.

Authority herein given and granted for a period of five (5) years from and after Date of Passage.

Alderman 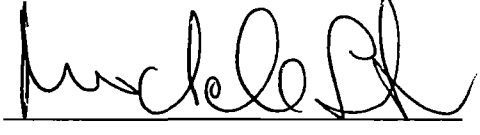

Michele Smith 43rd Ward

JOSEPH A. MEYER & ASSOCIATES

DATE: JUNE 27, 2013

50 E. SCHILLER ST.

PAGE 7

EAST ELEVATION SCALE 1/4"=1'-0"

City of Chicago

O2013-7263

Office of the City Clerk

Document Tracking Sheet

Meeting Date:	9/11/2013
Sponsor(s):	Smith, Michele (43)
Type:	Ordinance
Title:	Grant(s) of privilege in public way for Aloha Grill Hawaiian BBQ Inc. - light fixtures
Committee(s) Assignment:	Committee on Transportation and Public Way

ORDINANCE
ALOHA GRILL HAWAIIAN BBQ INC.
Acct. No. 278343 - 1
Permit No. 1107565

Be It Ordained by the City Council of the City of Chicago:

SECTION 1. Permission and authority are hereby given and granted to ALOHA GRILL HAWAIIAN BBQ INC., upon the terms and subject to the conditions of this ordinance to maintain and use, as now constructed, two (2) Light Fixture(s) projecting over the public right-of-way adjacent to its premises known as 2534 N. Clark St..

Said Light Fixture(s) at N Clark measure(s):
Two (2) at point six six (.66) feet in length, two point one six (2.16) feet in width and fourteen (14) feet above grade level.

The location of said privilege shall be as shown on prints kept on file with the Department of Business Affairs and Consumer Protection and the Office of the City Clerk.

Said privilege shall be constructed in accordance with plans and specifications approved by the Department of Transportation (Division of Project Development).

This grant of privilege in the public way shall be subject to the provisions of Section 10-28-015 and all other required provisions of the Municipal Code of Chicago.

The grantee shall pay to the City of Chicago as compensation for the privilege #1107565 herein granted the sum of eighty ($80.00) per annum in advance.

A 25% penalty will be added for payments received after due date.

The permit holder agrees to hold the City of Chicago harmless for any damage, relocation or replacement costs associated with damage, relocation or removal of private property caused by the City performing work in the public way.

Authority herein given and granted for a period of five (5) years from and after 06/11/2013.

Alderman _____

Michele Smith 43rd Ward

Aloha Grill Hawaiian BBQ
2534 N Clark St
Chicago, IL 60614
773.935.6828

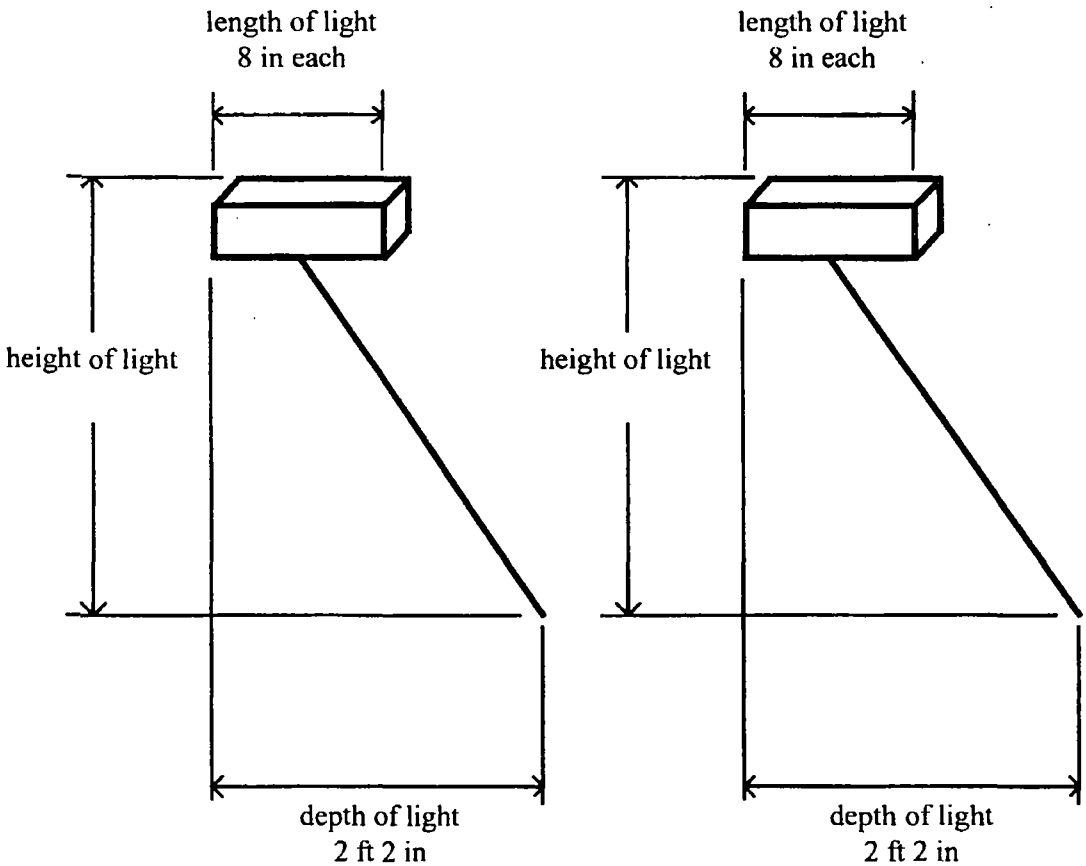

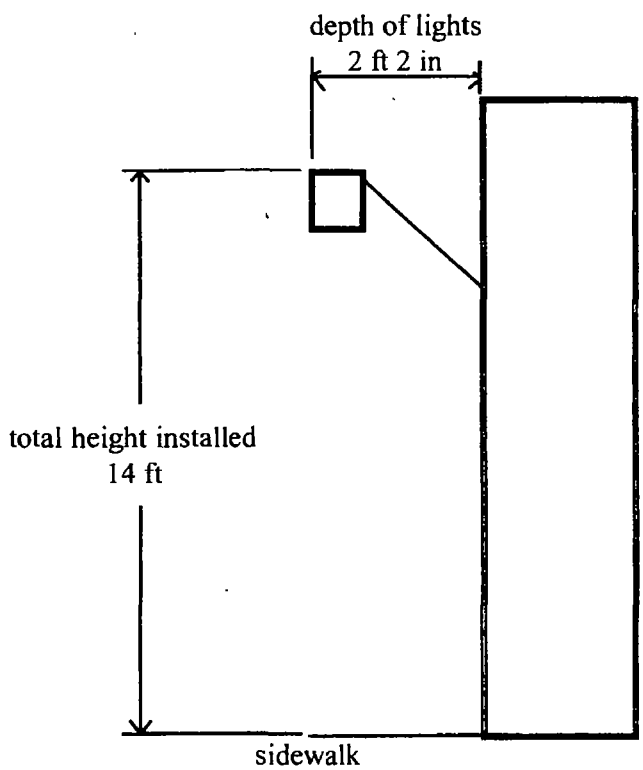

City of Chicago

O2013-7266

Office of the City Clerk

Document Tracking Sheet

Meeting Date:	9/11/2013
Sponsor(s):	Smith, Michele (43)
Type:	Ordinance
Title:	Grant(s) of privilege in public way for Aloha Grill Hawaiian BBQ Inc. - sign
Committee(s) Assignment:	Committee on Transportation and Public Way

ORDINANCE
ALOHA GRILL HAWAIIAN BBQ INC.
Acct. No. 278343 - 1
Permit No. 1107561

Be It Ordained by the City Council of the City of Chicago:

SECTION 1. Permission and authority are hereby given and granted to ALOHA GRILL HAWAIIAN BBQ INC., upon the terms and subject to the conditions of this ordinance to maintain and use one (1) sign(s) projecting over the public right-of-way attached to its premises known as 2534 N. Clark St..

Said sign structure(s) measures as follows; along N. Clark Street:
One (1) at nine point six seven (9.67) feet in length, three point four two (3.42) feet in height and ten point six seven (10.67) feet above grade level.

The location of said privilege shall be as shown on prints kept on file with the Department of Business Affairs and Consumer Protection and the Office of the City Clerk.

Said privilege shall be constructed in accordance with plans and specifications approved by the Department of Transportation (Division of Project Development) and Zoning Department - Signs.

This grant of privilege in the public way shall be subject to the provisions of Section 10-28-015 and all other required provisions of the Municipal Code of Chicago.

The grantee shall pay to the City of Chicago as compensation for the privilege #1107561 herein granted the sum of three hundred ($300.00) per annum in advance.

A 25% penalty will be added for payments received after due date.

The permit holder agrees to hold the City of Chicago harmless for any damage, relocation or replacement costs associated with damage, relocation or removal of private property caused by the City performing work in the public way.

Authority herein given and granted for a period of five (5) years from and after 06/11/2013.

Alderman _____

Michele Smith 43rd Ward

Aloha Grill Hawaiian BBQ
2534 N Clark St
Chicago, IL 60614
773.935.6828

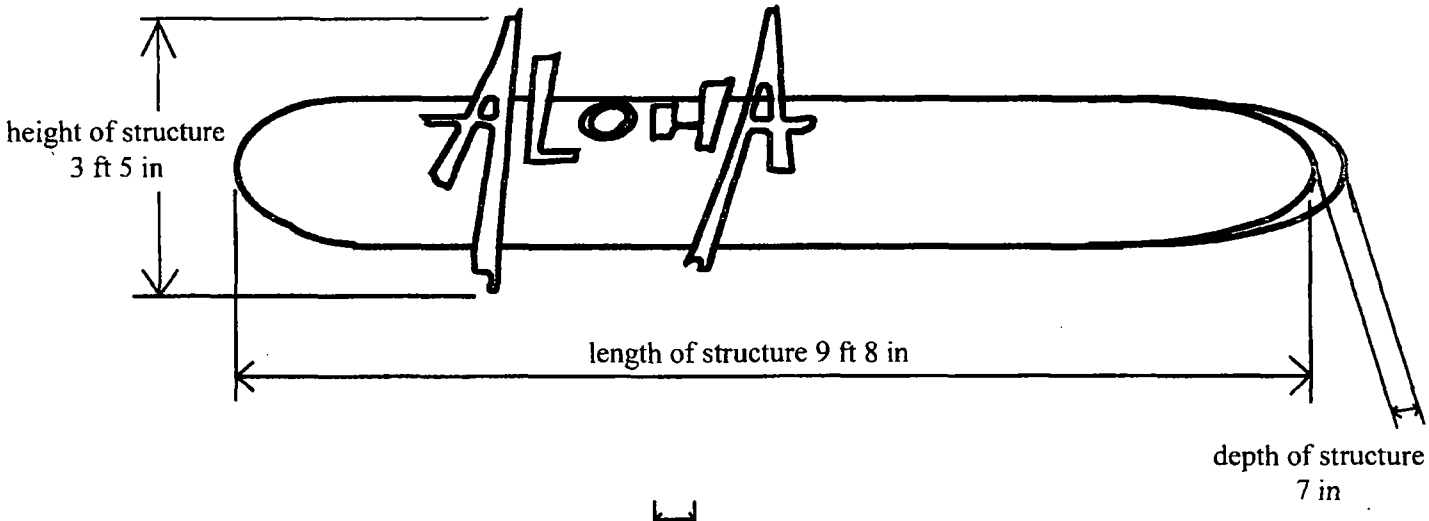

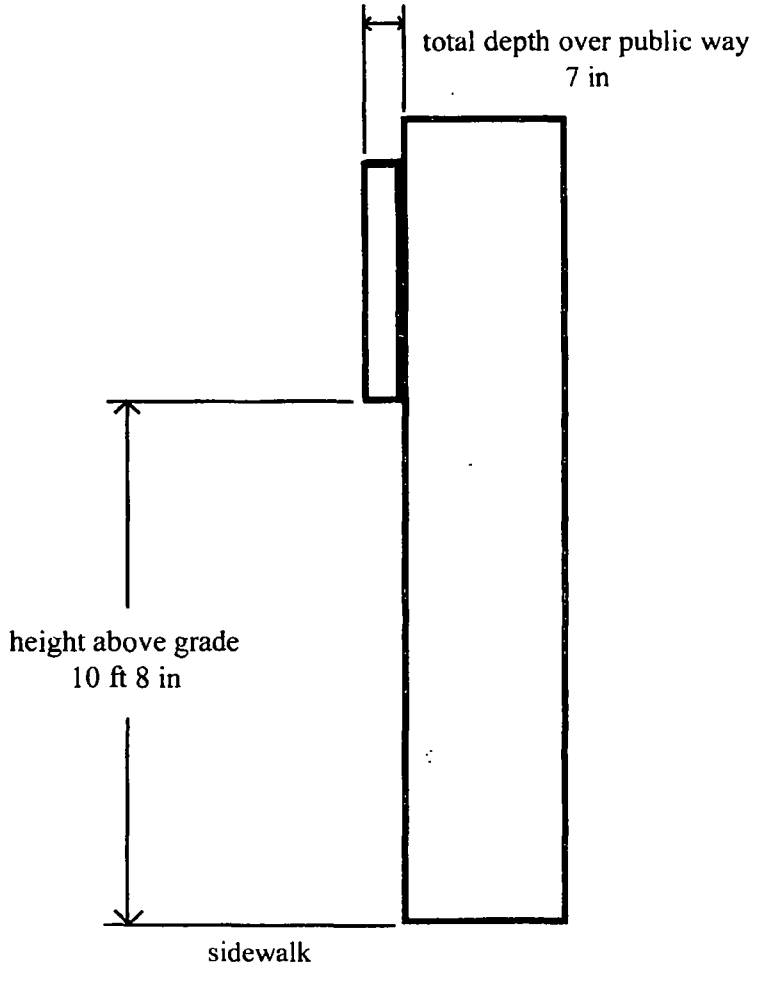

City of Chicago

O2013-7267

Office of the City Clerk

Document Tracking Sheet

Meeting Date:	9/11/2013
Sponsor(s):	Smith, Michele (43)
Type:	Ordinance
Title:	Grant(s) of privilege in public way for Bank Financial
Committee(s) Assignment:	Committee on Transportation and Public Way

ORDINANCE
BANK FINANCIAL
Acct. No. 85737 - 1
Permit No. 1107623

Be It Ordained by the City Council of the City of Chicago:

SECTION 1. Permission and authority are hereby given and granted to BANK FINANCIAL, upon the terms and subject to the conditions of this ordinance to maintain and use one (1) sign(s) projecting over the public right-of-way attached to its premises known as 2424 N. Clark St..

Said sign structure(s) measures as follows; along North Clark Street:
One (1) at eight (8) feet in length, five (5) feet in height and sixteen point two five (16.25) feet above grade level.

The location of said privilege shall be as shown on prints kept on file with the Department of Business Affairs and Consumer Protection and the Office of the City Clerk.

Said privilege shall be constructed in accordance with plans and specifications approved by the Department of Transportation (Division of Project Development) and Zoning Department - Signs.

This grant of privilege in the public way shall be subject to the provisions of Section 10-28-015 and all other required provisions of the Municipal Code of Chicago.

The grantee shall pay to the City of Chicago as compensation for the privilege #1107623 herein granted the sum of three hundred ($300.00) per annum in advance.

A 25% penalty will be added for payments received after due date.

The permit holder agrees to hold the City of Chicago harmless for any damage, relocation or replacement costs associated with damage, relocation or removal of private property caused by the City performing work in the public way.

Authority herein given and granted for a period of five (5) years from and after Date of Passage.

Alderman 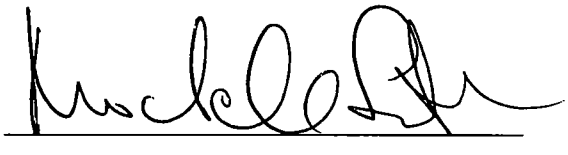

Michele Smith 43rd Ward

2424 Clark St.

Nearest Intersection: Clark & Fullerton

Length along public way = > 1 foot

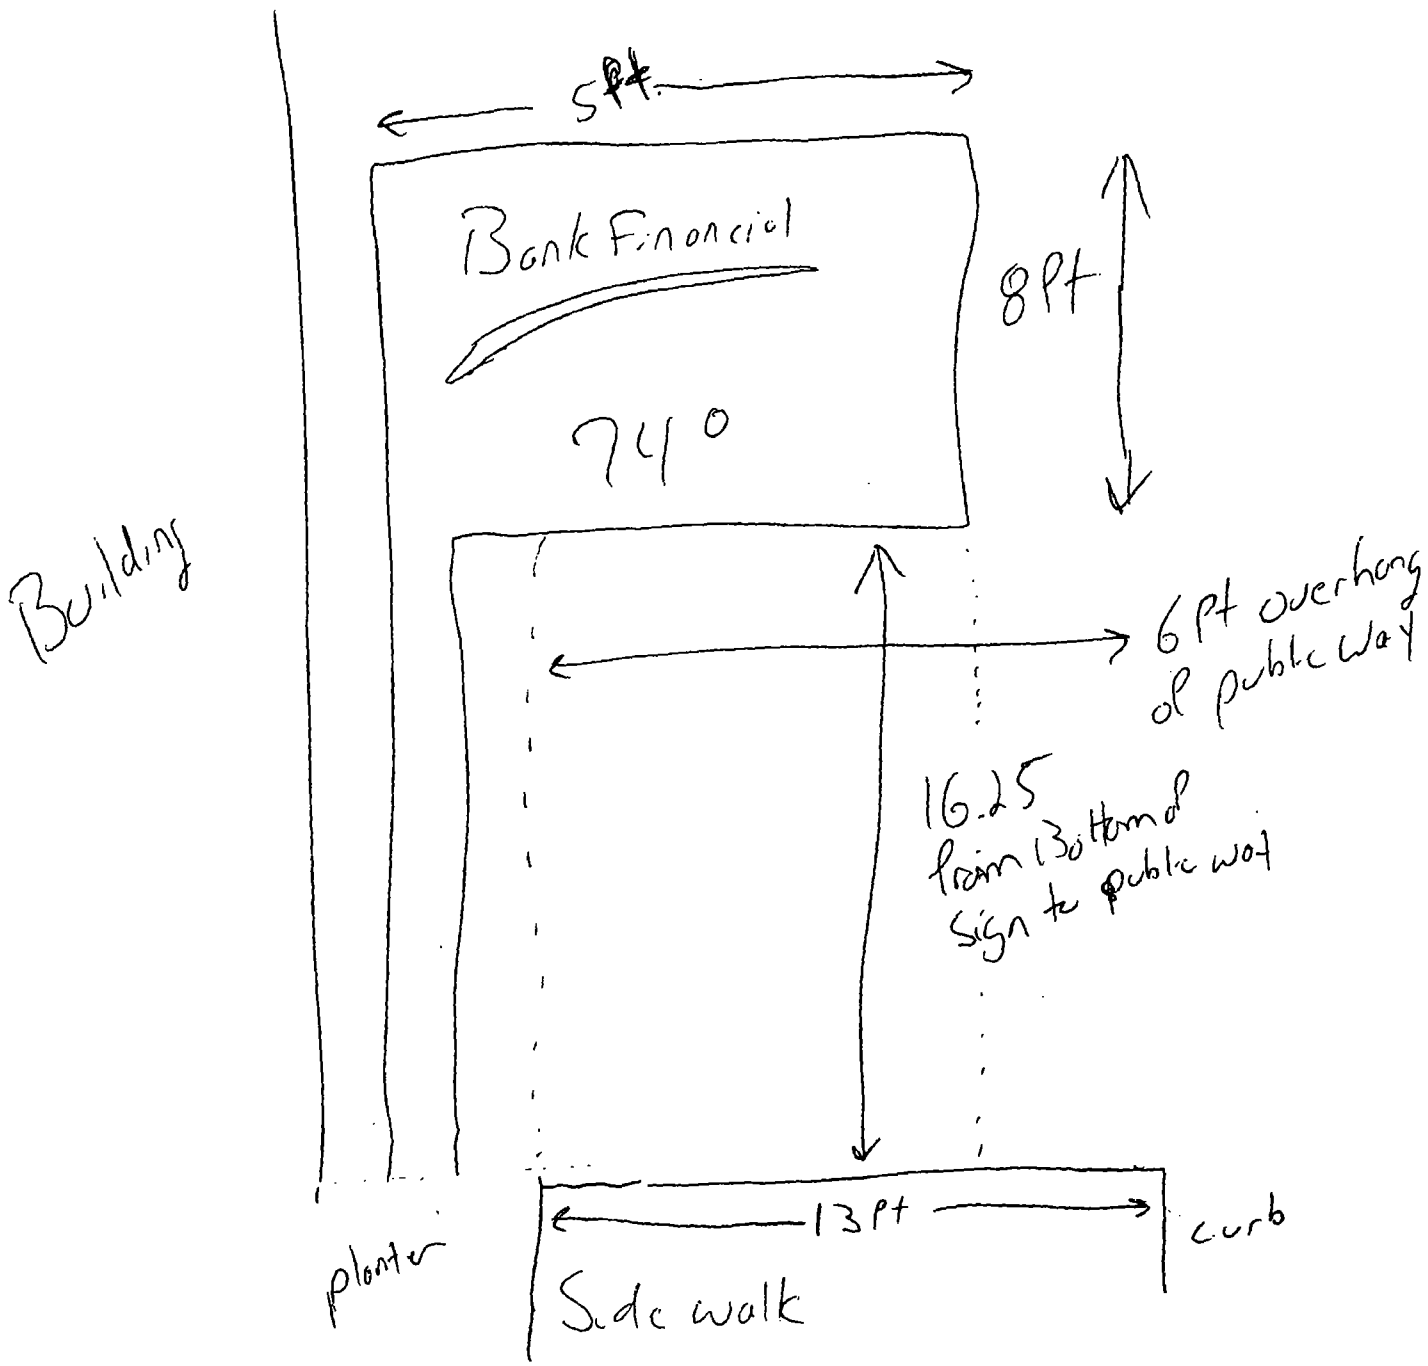

City of Chicago

O2013-7268

Office of the City Clerk

Document Tracking Sheet

Meeting Date:	9/11/2013
Sponsor(s):	Smith, Michele (43)
Type:	Ordinance
Title:	Grant(s) of privilege in public way for Barre Bee Fit
Committee(s) Assignment:	Committee on Transportation and Public Way

ORDINANCE
BARRE BEE FIT
Acct. No. 380855 - 1
Permit No. 1106405

Be It Ordained by the City Council of the City of Chicago:

SECTION 1. Permission and authority are hereby given and granted to BARRE BEE FIT, upon the terms and subject to the conditions of this ordinance to maintain and use one (1) sign(s) projecting over the public right-of-way attached to its premises known as 1962 N. Clybourn Ave..

Said sign structure(s) measures as follows; along N. Clybourn:
One (1) at two (2) feet in length, six (6) feet in height and fifteen (15) feet above grade level.

The location of said privilege shall be as shown on prints kept on file with the Department of Business Affairs and Consumer Protection and the Office of the City Clerk.

Said privilege shall be constructed in accordance with plans and specifications approved by the Department of Transportation (Division of Project Development) and Zoning Department - Signs.

This grant of privilege in the public way shall be subject to the provisions of Section 10-28-015 and all other required provisions of the Municipal Code of Chicago.

The grantee shall pay to the City of Chicago as compensation for the privilege #1106405 herein granted the sum of one hundred ($100.00) per annum in advance.

A 25% penalty will be added for payments received after due date.

The permit holder agrees to hold the City of Chicago harmless for any damage, relocation or replacement costs associated with damage, relocation or removal of private property caused by the City performing work in the public way.

Authority herein given and granted for a period of five (5) years from and after Date of Passage.

Alderman _____

Michele Smith 43rd Ward

PLEASE CHECK YOUR ART CAREFULLY.

Please check your art carefully and advise QSC Design Inc of any needed graphic changes to this rendering

Black Canvas Banner

Canvas Banner 24"x 72"

Double sided graphics
white, pink, yellow, green painted graphics

Installed to building front (brick)
with pole mount banner kit

installtion and hardware included

Due to variance in individual monitor and personal printer settings, colors in this document are representations only

200 ✓
400
*600 1100
public way?
1100
200 public 400
1,500

RYAN STANISZESKI Partner
ryan@qscdesign.com | 773 456 0463
230 E. Braeburn St. Bradley, IL 60915

Your signature acknowledges responsibility for verifying and confirming that the dimensions on this rendering or proof are correct for the graphic's intended use. The artwork has been prepared exclusively for you and may not be reproduced without written approval from QSC Design Inc. All artwork remains the property of QSC Design Inc. until customer purchases its intended products

City of Chicago

O2013-7270

Office of the City Clerk

Document Tracking Sheet

Meeting Date:	9/11/2013
Sponsor(s):	Smith, Michele (43)
Type:	Ordinance
Title:	Grant(s) of privilege in public way for Basil Leaf Cafe/Sage
Committee(s) Assignment:	Committee on Transportation and Public Way

ORDINANCE
BASIL LEAF CAFE' / SAGE
Acct. No. 280339 - 2
Permit No. 1107597

Be It Ordained by the City Council of the City of Chicago:

SECTION 1. Permission and authority are hereby given and granted to BASIL LEAF CAFE' / SAGE, upon the terms and subject to the conditions of this ordinance to maintain and use, as now constructed, two (2) Security Camera(s) projecting over the public right-of-way for security purposes adjacent to its premises known as 2463-67 N. Clark St..

Said Security Camera(s) at N. Clark Street measure(s):
Two (2) at one point five (1.5) foot in length, point four two (.42) feet in width and fourteen point five (14.5) feet above grade level.

The location of said privilege shall be as shown on prints kept on file with the Department of Business Affairs and Consumer Protection and the Office of the City Clerk.

Said privilege shall be constructed in accordance with plans and specifications approved by the Department of Planning and Development and Department of Transportation (Division of Project Development).

This grant of privilege in the public way shall be subject to the provisions of Section 10-28-015 and all other required provisions of the Municipal Code of Chicago.

The grantee shall pay to the City of Chicago as compensation for the privilege #1107597 herein granted the sum of zero ($.00) per annum in advance.

A 25% penalty will be added for payments received after due date.

The permit holder agrees to hold the City of Chicago harmless for any damage, relocation or replacement costs associated with damage, relocation or removal of private property caused by the City performing work in the public way.

Authority herein given and granted for a period of five (5) years from and after 06/11/2013.

Alderman 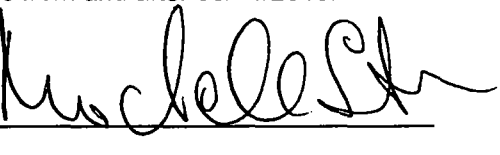

Michele Smith 43rd Ward

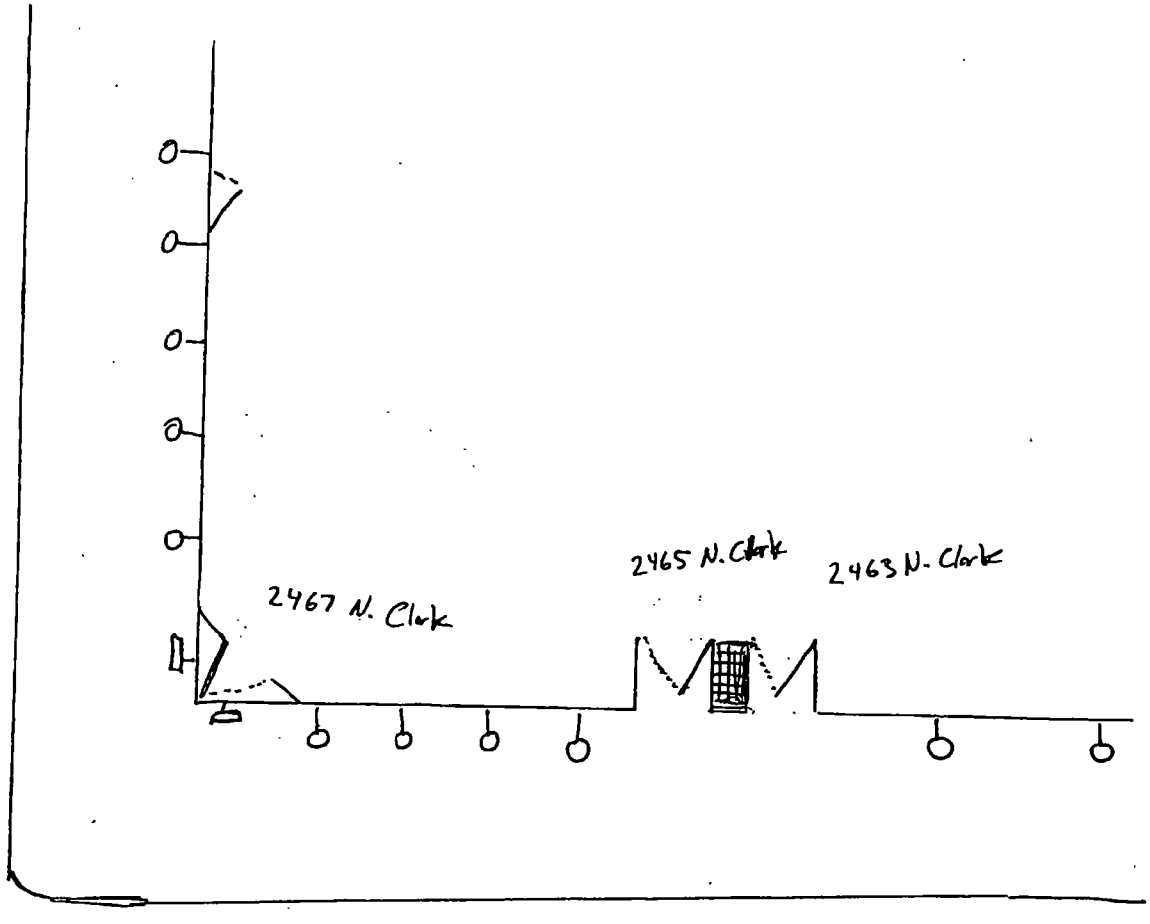

(Page 2 of 2)

City of Chicago

O2013-7271

Office of the City Clerk

Document Tracking Sheet

Meeting Date:	9/11/2013
Sponsor(s):	Smith, Michele (43)
Type:	Ordinance
Title:	Grant(s) of privilege in public way for Bistro Margot
Committee(s) Assignment:	Committee on Transportation and Public Way

ORDINANCE
BISTRO MARGOT
Acct. No. 22772 - 1
Permit No. 1107701

Be It Ordained by the City Council of the City of Chicago:

SECTION 1. Permission and authority are hereby given and granted to BISTRO MARGOT, upon the terms and subject to the conditions of this ordinance to maintain and use, as now constructed, ten (10) Light Fixture(s) projecting over the public right-of-way adjacent to its premises known as 1437-39 N. Wells St..

Said Light Fixture(s) at N. Wells measure(s):
Ten (10) at one (1) foot in length, three (3) feet in width and sixteen (16) feet above grade level.

The location of said privilege shall be as shown on prints kept on file with the Department of Business Affairs and Consumer Protection and the Office of the City Clerk.

Said privilege shall be constructed in accordance with plans and specifications approved by the Department of Transportation (Division of Project Development).

This grant of privilege in the public way shall be subject to the provisions of Section 10-28-015 and all other required provisions of the Municipal Code of Chicago.

The grantee shall pay to the City of Chicago as compensation for the privilege #1107701 herein granted the sum of one hundred twenty ($120.00) per annum in advance.

A 25% penalty will be added for payments received after due date.

The permit holder agrees to hold the City of Chicago harmless for any damage, relocation or replacement costs associated with damage, relocation or removal of private property caused by the City performing work in the public way.

Authority herein given and granted for a period of five (5) years from and after 06/11/2013.

Alderman

Michele Smith 43rd Ward

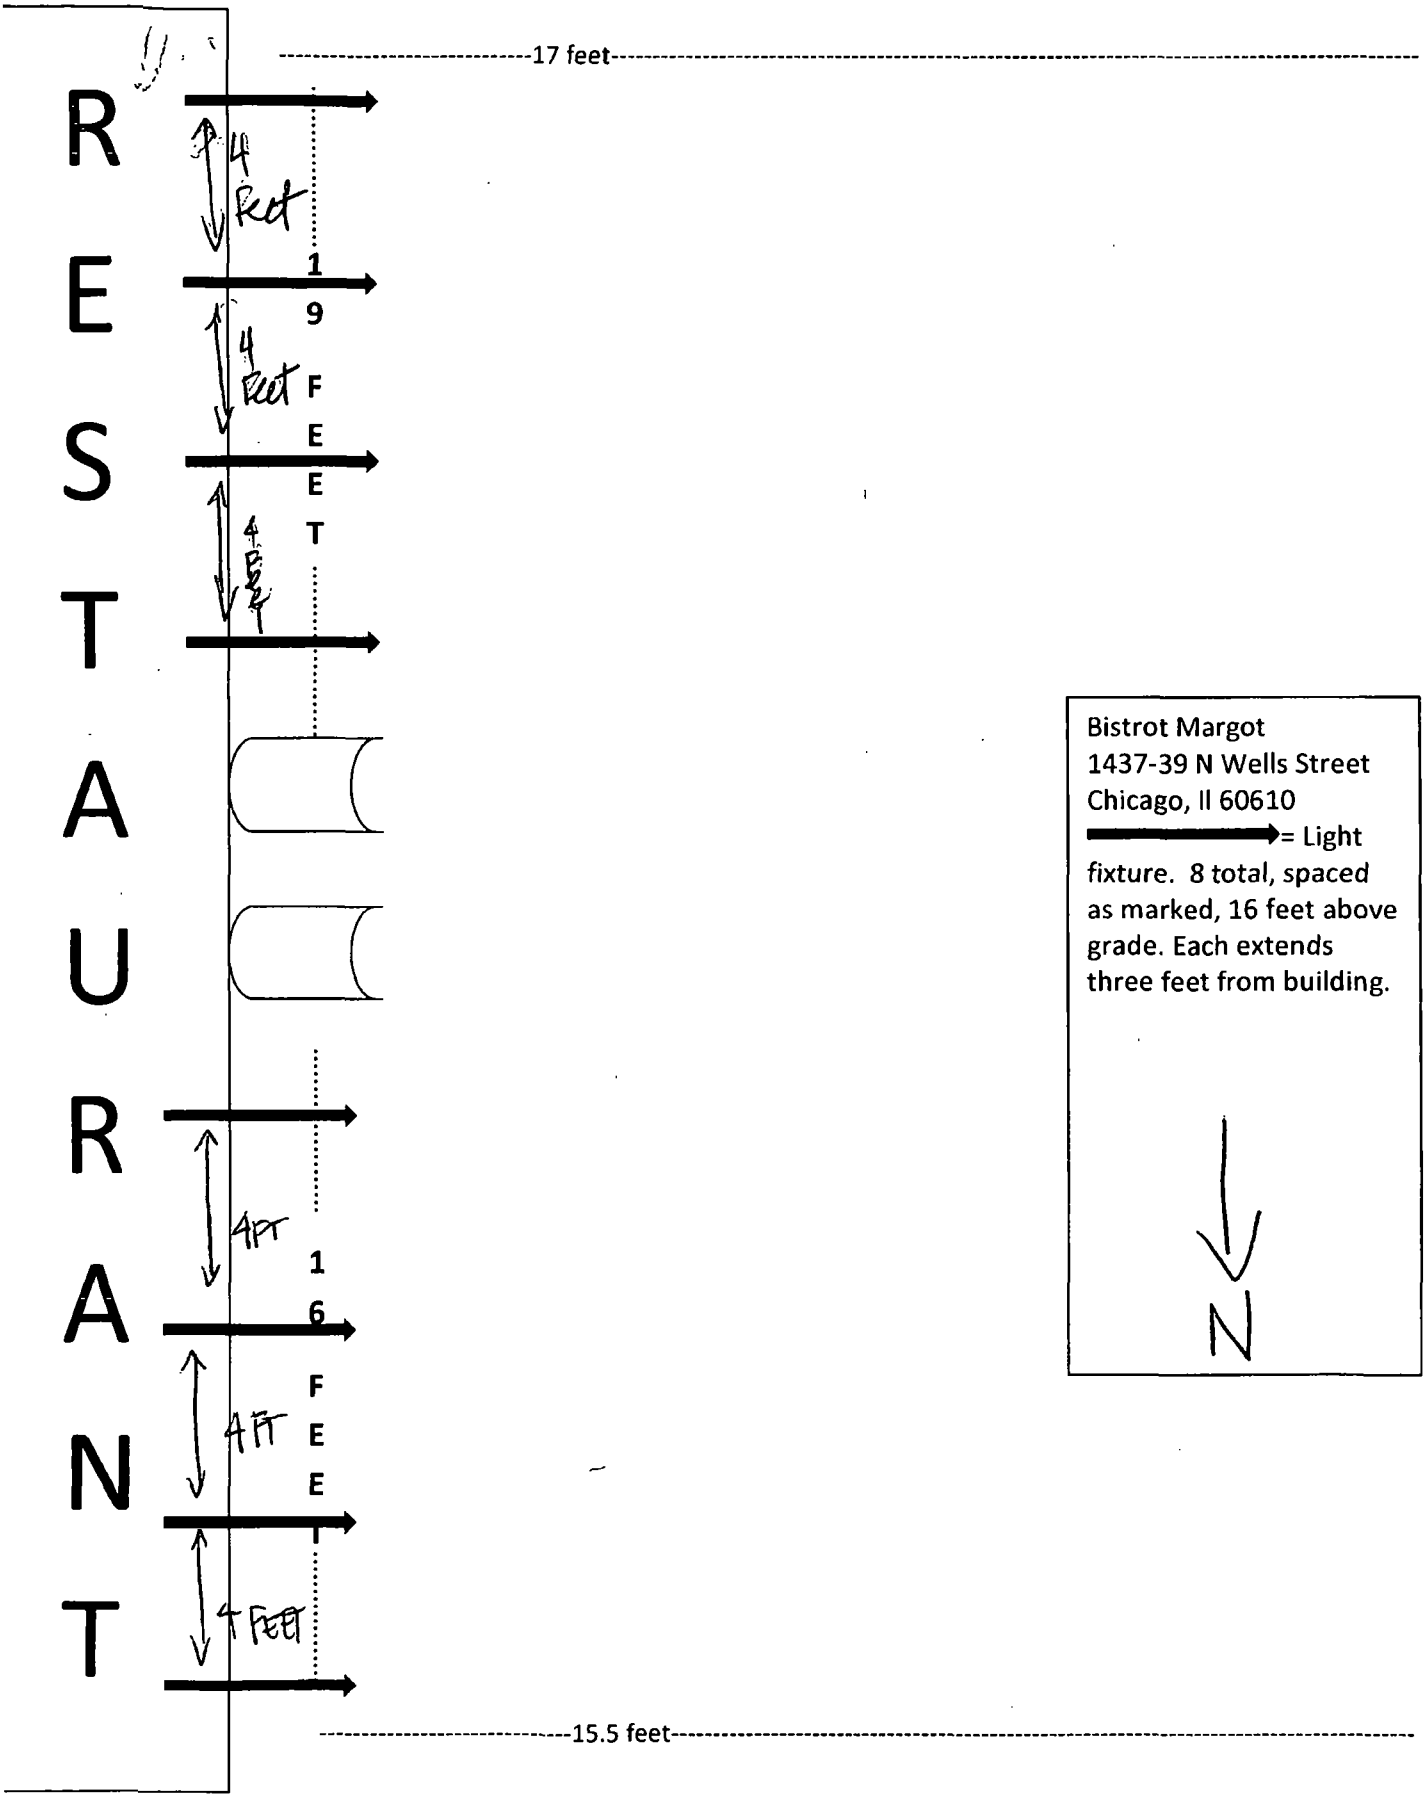

Bistrot Margot
1437-39 N Wells Street
Chicago, Il 60610
= Light fixture. 8 total, spaced as marked, 16 feet above grade. Each extends three feet from building.

N

City of Chicago

O2013-7273

Office of the City Clerk

Document Tracking Sheet

Meeting Date:	9/11/2013
Sponsor(s):	Smith, Michele (43)
Type:	Ordinance
Title:	Grant(s) of privilege in public way for Bricks
Committee(s) Assignment:	Committee on Transportation and Public Way

ORDINANCE
BRICKS
Acct. No. 51014 - 1
Permit No. 1108104

Be It Ordained by the City Council of the City of Chicago:

SECTION 1. Permission and authority are hereby given and granted to BRICKS, upon the terms and subject to the conditions of this ordinance to maintain and use one (1) sign(s) projecting over the public right-of-way attached to its premises known as 1909 N. Lincoln Ave..

Said sign structure(s) measures as follows; along N. Lincoln Avenue:
One (1) at five point five eight (5.58) feet in length, three point zero eight (3.08) feet in height and two point nine two (2.92) feet above grade level.

The location of said privilege shall be as shown on prints kept on file with the Department of Business Affairs and Consumer Protection and the Office of the City Clerk.

Said privilege shall be constructed in accordance with plans and specifications approved by the Department of Transportation (Division of Project Development) and Zoning Department - Signs.

This grant of privilege in the public way shall be subject to the provisions of Section 10-28-015 and all other required provisions of the Municipal Code of Chicago.

The grantee shall pay to the City of Chicago as compensation for the privilege #1108104 herein granted the sum of one hundred ($100.00) per annum in advance.

A 25% penalty will be added for payments received after due date.

The permit holder agrees to hold the City of Chicago harmless for any damage, relocation or replacement costs associated with damage, relocation or removal of private property caused by the City performing work in the public way.

Authority herein given and granted for a period of five (5) years from and after 07/30/2013.

Alderman _____

Michele Smith 43rd Ward

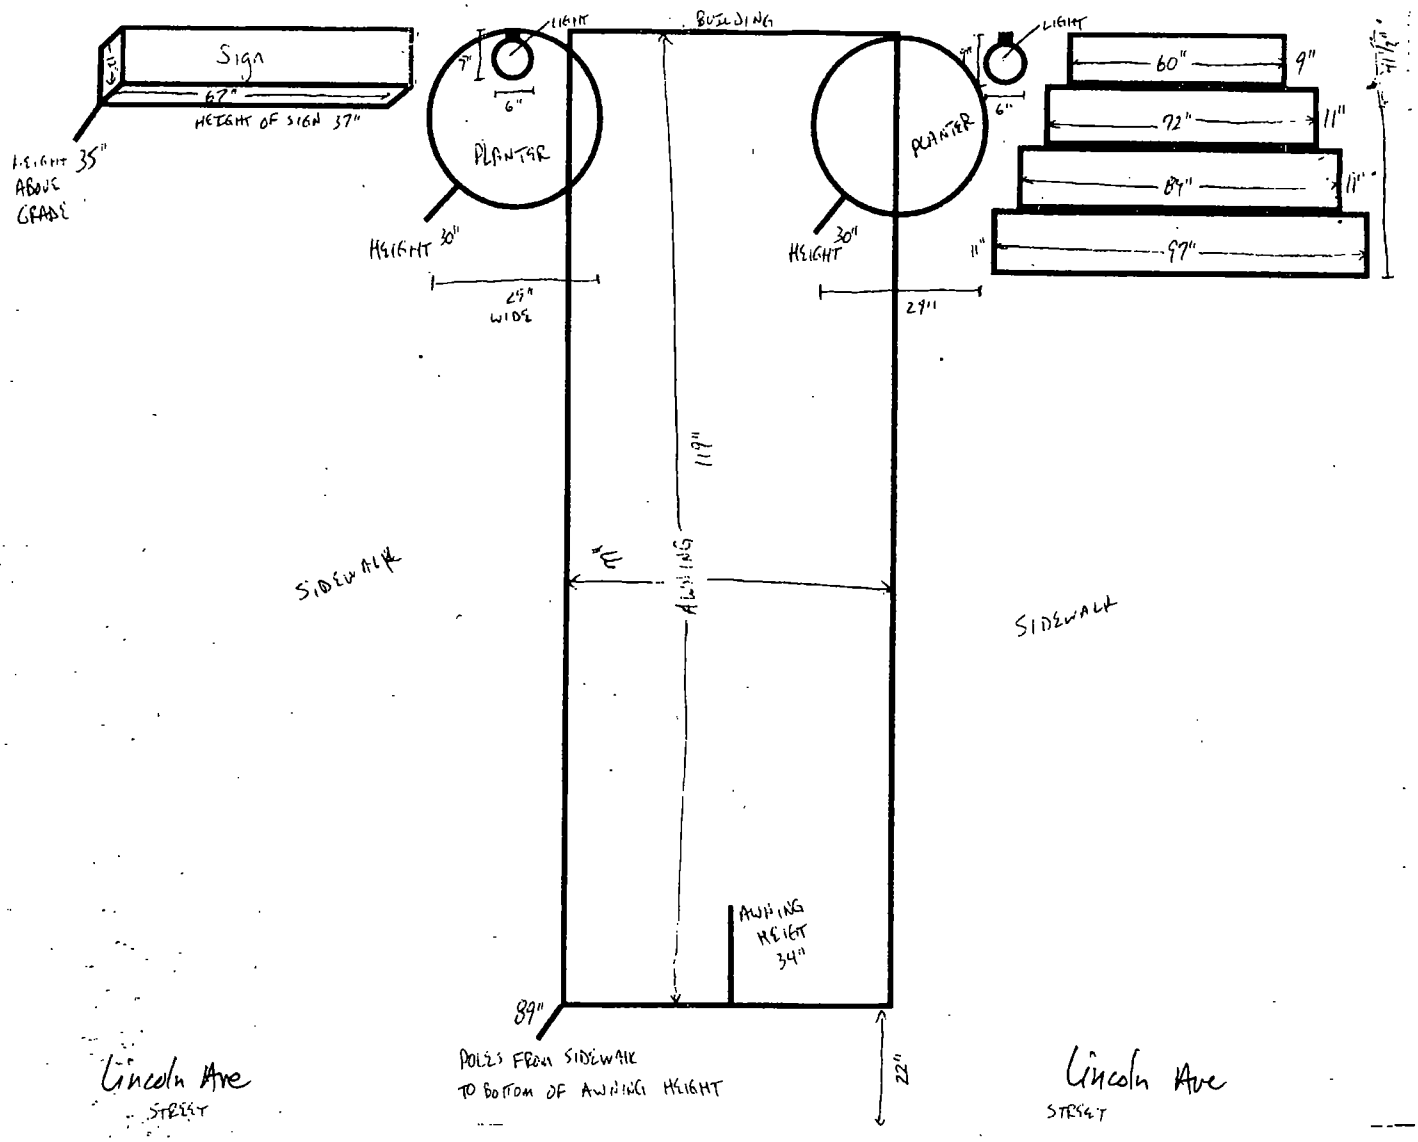
Sign
67"
HEIGHT OF SIGN 37"
HEIGHT ABOVE GRADE 35"
LIGHT
7"
6"
PLANTER
HEIGHT 30"
25" WIDE
BUILDING
119"
AWNING
84"
AWNING HEIGHT 34"
89"
POLES FROM SIDEWALK TO BOTTOM OF AWNING HEIGHT
22"
SIDEWALK
Lincoln Ave
STREET
LIGHT
9"
6"
PLANTER
HEIGHT 30"
29"
60"
9"
72"
11"
84"
11"
96"
11"
41 1/2"
SIDEWALK
Lincoln Ave
STREET

City of Chicago

O2013-7274

Office of the City Clerk

Document Tracking Sheet

Meeting Date:	9/11/2013
Sponsor(s):	Smith, Michele (43)
Type:	Ordinance
Title:	Grant(s) of privilege in public way for Cafe Luigi
Committee(s) Assignment:	Committee on Transportation and Public Way

ORDINANCE
CAFE LUIGI
Acct. No. 207093 - 1
Permit No. 1107644

Be It Ordained by the City Council of the City of Chicago:

SECTION 1. Permission and authority are hereby given and granted to CAFE LUIGI, upon the terms and subject to the conditions of this ordinance to maintain and use one (1) sign(s) projecting over the public right-of-way attached to its premises known as 2548 N. Clark St..

Said sign structure(s) measures as follows; along N. Clark Street:
One (1) at six (6) feet in length, five point four two (5.42) feet in height and eighteen (18) feet above grade level.

The location of said privilege shall be as shown on prints kept on file with the Department of Business Affairs and Consumer Protection and the Office of the City Clerk.

Said privilege shall be constructed in accordance with plans and specifications approved by the Department of Transportation (Division of Project Development) and Zoning Department - Signs.

This grant of privilege in the public way shall be subject to the provisions of Section 10-28-015 and all other required provisions of the Municipal Code of Chicago.

The grantee shall pay to the City of Chicago as compensation for the privilege #1107644 herein granted the sum of three hundred ($300.00) per annum in advance.

A 25% penalty will be added for payments received after due date.

The permit holder agrees to hold the City of Chicago harmless for any damage, relocation or replacement costs associated with damage, relocation or removal of private property caused by the City performing work in the public way.

Authority herein given and granted for a period of five (5) years from and after 06/11/2013.

Alderman _____

Michele Smith 43rd Ward

Cafe Luigi
Pizza Etc.
Cafe Luigi

City of Chicago

O2013-7276

Office of the City Clerk

Document Tracking Sheet

Meeting Date:	9/11/2013
Sponsor(s):	Smith, Michele (43)
Type:	Ordinance
Title:	Grant(s) of privilege in public way for Chipotle Mexican Grill
Committee(s) Assignment:	Committee on Transportation and Public Way

ORDINANCE
CHIPOTLE MEXICAN GRILL
Acct. No. 22633 - 2
Permit No. 1107041

Be It Ordained by the City Council of the City of Chicago:

SECTION 1. Permission and authority are hereby given and granted to CHIPOTLE MEXICAN GRILL, upon the terms and subject to the conditions of this ordinance to maintain and use, as now constructed, seventeen (17) Light Fixture(s) projecting over the public right-of-way adjacent to its premises known as 2256 N. Orchard St..

Said Light Fixture(s) at N. ORCHARD measure(s):
Five (5) at point six six (.66) feet in length, one point three three (1.33) foot in width and thirteen point two (13.2) feet above grade level.

Said Light Fixture(s) at N. ORCHARD measure(s):
Seven (7) at point six six (.66) feet in length, five (5) feet in width and thirteen point two (13.2) feet above grade level.

Said Light Fixture(s) at W. BELDEN measure(s):
Five (5) at point six six (.66) feet in length, four point eight three (4.83) feet in width and thirteen point two (13.2) feet above grade level.

The location of said privilege shall be as shown on prints kept on file with the Department of Business Affairs and Consumer Protection and the Office of the City Clerk.

Said privilege shall be constructed in accordance with plans and specifications approved by the Department of Transportation (Division of Project Development).

This grant of privilege in the public way shall be subject to the provisions of Section 10-28-015 and all other required provisions of the Municipal Code of Chicago.

The grantee shall pay to the City of Chicago as compensation for the privilege #1107041 herein granted the sum of one hundred fifty-five ($155.00) per annum in advance.

A 25% penalty will be added for payments received after due date.

The permit holder agrees to hold the City of Chicago harmless for any damage, relocation or replacement costs associated with damage, relocation or removal of private property caused by the City performing work in the public way.

Authority herein given and granted for a period of five (5) years from and after 06/1/2013.

Alderman _____

Michele Smith 43rd Ward

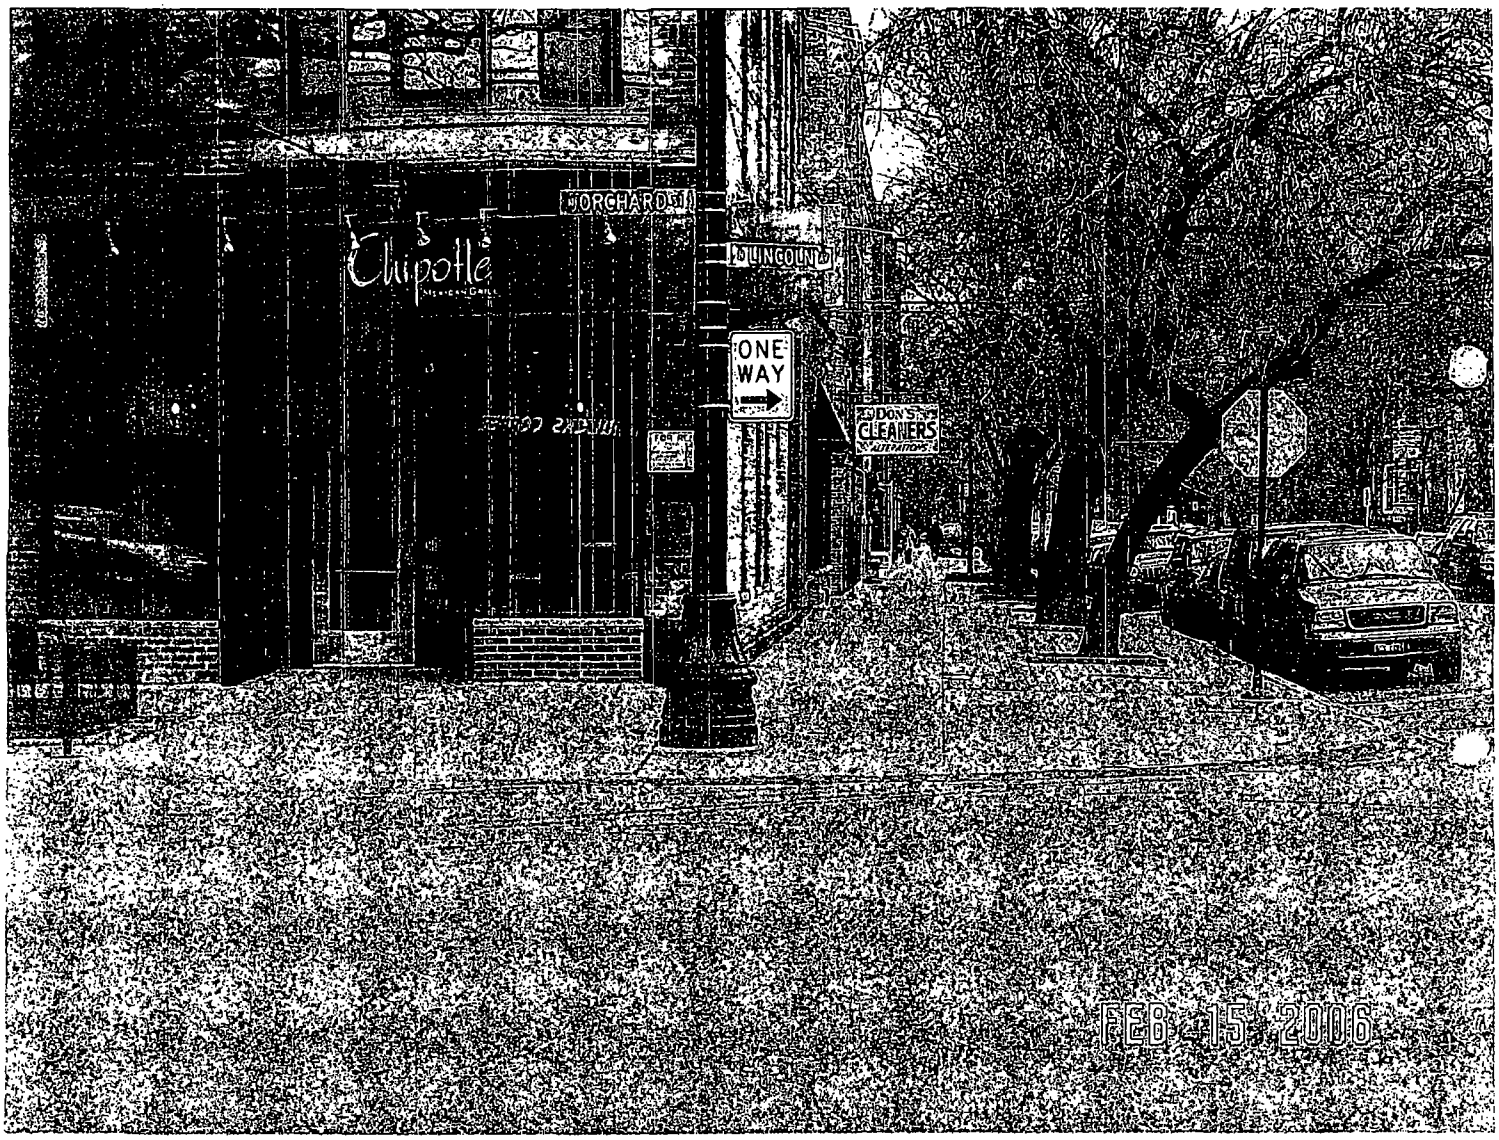
ORCHARD ST
Chipotle
LINCOLN
ONE WAY
DON'S CLEANERS
FEB 15 2006

City of Chicago

O2013-7278

Office of the City Clerk

Document Tracking Sheet

Meeting Date:	9/11/2013
Sponsor(s):	Smith, Michele (43)
Type:	Ordinance
Title:	Grant(s) of privilege in public way for Clark-Diversey Currency Exchange
Committee(s) Assignment:	Committee on Transportation and Public Way

ORDINANCE
CLARK-DIVERSEY CURR.EXCH.
Acct. No. 64263 - 2
Permit No. 1107425

Be It Ordained by the City Council of the City of Chicago:

SECTION 1. Permission and authority are hereby given and granted to CLARK-DIVERSEY CURR.EXCH., upon the terms and subject to the conditions of this ordinance to maintain and use two (2) sign(s) projecting over the public right-of-way attached to its premises known as 2735 N. Clark St..

Said sign structure(s) measures as follows; along N. Clark Sreet:
One (1) at six (6) feet in length, four (4) feet in height and fifteen (15) feet above grade level.
One (1) at forty (40) feet in length, four (4) feet in height and ten (10) feet above grade level.

The location of said privilege shall be as shown on prints kept on file with the Department of Business Affairs and Consumer Protection and the Office of the City Clerk.

Said privilege shall be constructed in accordance with plans and specifications approved by the Department of Transportation (Division of Project Development) and Zoning Department - Signs.

This grant of privilege in the public way shall be subject to the provisions of Section 10-28-015 and all other required provisions of the Municipal Code of Chicago.

The grantee shall pay to the City of Chicago as compensation for the privilege #1107425 herein granted the sum of four hundred ($400.00) per annum in advance.

A 25% penalty will be added for payments received after due date.

The permit holder agrees to hold the City of Chicago harmless for any damage, relocation or replacement costs associated with damage, relocation or removal of private property caused by the City performing work in the public way.

Authority herein given and granted for a period of five (5) years from and after 06/11/2013.

Alderman _____

Michele Smith 43rd Ward

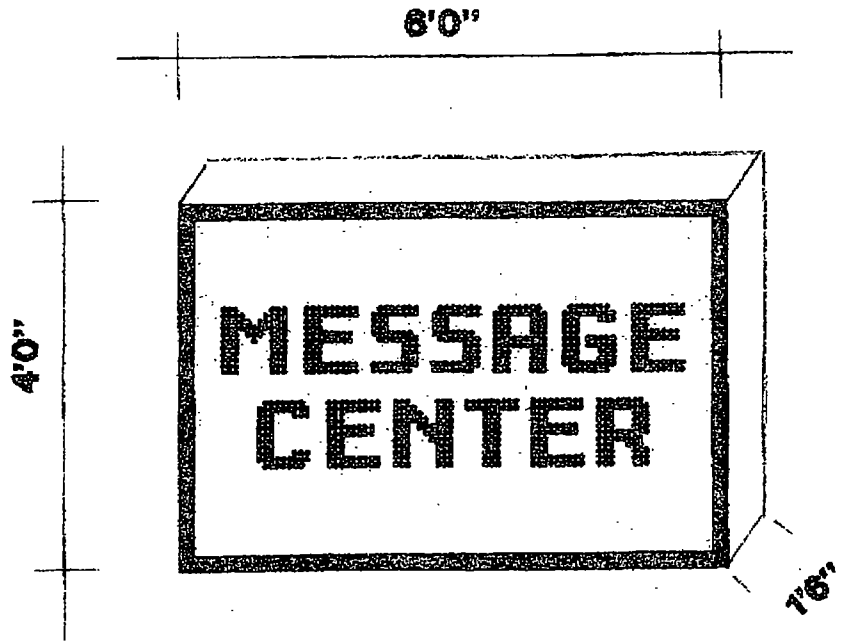

4'x6' MESSAGE CENTER

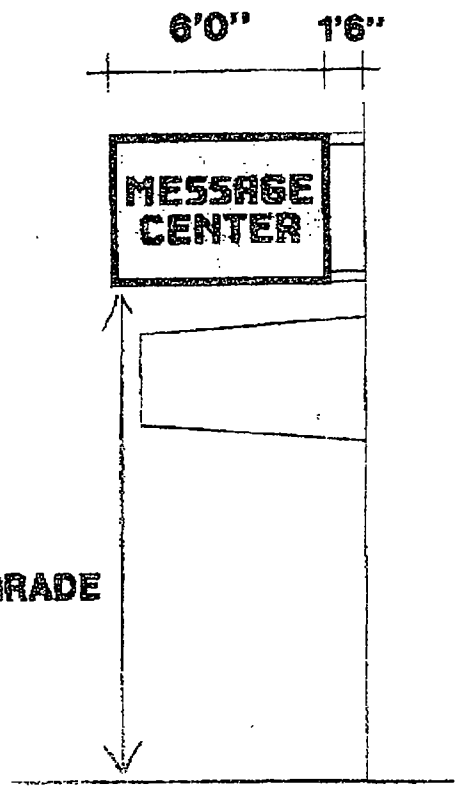

BEST NEON SIGN CO.	
SCALE NO SCALE	SK NO. DIVCPER2
CUSTOMER CLARK/DIVERSY C.E.	
JOB ADDRESS 2735 N. CLARK ST.	
CITY CHICAGO	STATE IL
ARTIST bc	DATE
SALES APPROVED	DATE

CUSTOMER APPROVAL:

By signing the approval box on this sketch, I understand that I am accepting all aspects of this drawing. This includes artwork, specifications, dimensions, spelling and any other representations herein. I also understand that color representations on this sketch are approximate, and may not match manufactured product exactly.

City of Chicago

O2013-7280

Office of the City Clerk

Document Tracking Sheet

Meeting Date:	9/11/2013
Sponsor(s):	Smith, Michele (43)
Type:	Ordinance
Title:	Grant(s) of privilege in public way for Classic Kids
Committee(s) Assignment:	Committee on Transportation and Public Way

ORDINANCE
CLASSIC KIDS
Acct. No. 261226 - 1
Permit No. 1108473

Be It Ordained by the City Council of the City of Chicago:

SECTION 1. Permission and authority are hereby given and granted to CLASSIC KIDS, upon the terms and subject to the conditions of this ordinance to maintain and use one (1) sign(s) projecting over the public right-of-way attached to its premises known as 917 W. Armitage Ave..

Said sign structure(s) measures as follows; along W. Armitage Avenue:
One (1) at four point four two (4.42) feet in length, three (3) feet in height and nine point five eight (9.58) feet above grade level.

The location of said privilege shall be as shown on prints kept on file with the Department of Business Affairs and Consumer Protection and the Office of the City Clerk.

Said privilege shall be constructed in accordance with plans and specifications approved by the Department of Transportation (Division of Project Development) and Zoning Department - Signs.

This grant of privilege in the public way shall be subject to the provisions of Section 10-28-015 and all other required provisions of the Municipal Code of Chicago.

The grantee shall pay to the City of Chicago as compensation for the privilege #1108473 herein granted the sum of one hundred ($100.00) per annum in advance.

A 25% penalty will be added for payments received after due date.

The permit holder agrees to hold the City of Chicago harmless for any damage, relocation or replacement costs associated with damage, relocation or removal of private property caused by the City performing work in the public way.

Authority herein given and granted for a period of five (5) years from and after 07/09/2013.

Alderman 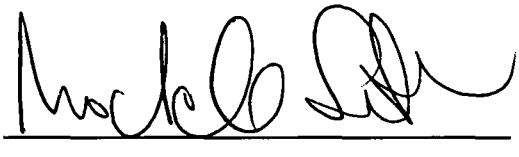

Michele Smith 43rd Ward

Jan 19 08 03:07a

SIGN DIMENSIONS

917 W. ARMITAGE AVE.

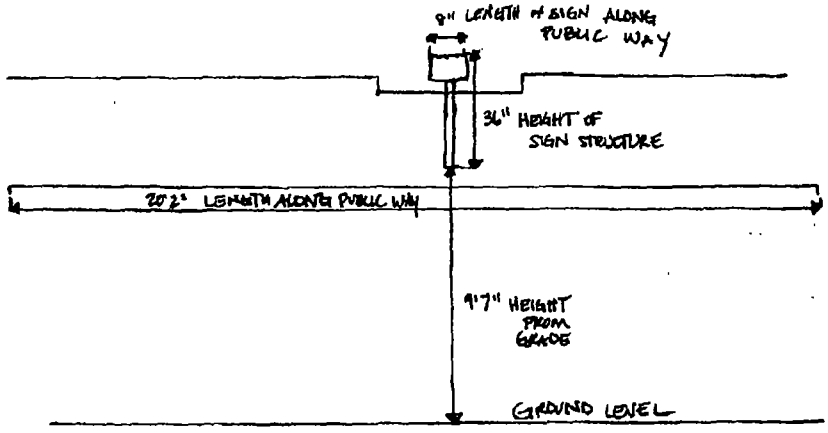

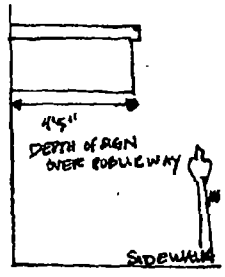

City of Chicago

O2013-7282

Office of the City Clerk

Document Tracking Sheet

Meeting Date:	9/11/2013
Sponsor(s):	Smith, Michele (43)
Type:	Ordinance
Title:	Grant(s) of privilege in public way for CVS/Pharmacy No. 2942
Committee(s) Assignment:	Committee on Transportation and Public Way

ORDINANCE
CVS/PHARMACY #2942
Acct. No. 299710 - 54
Permit No. 1105651

Be It Ordained by the City Council of the City of Chicago:

SECTION 1. Permission and authority are hereby given and granted to CVS/PHARMACY #2942, upon the terms and subject to the conditions of this ordinance to maintain and use two (2) sign(s) projecting over the public right-of-way attached to its premises known as 401 W. Armitage Ave..

Said sign structure(s) measures as follows; along N. Sedgwick:
One (1) at twenty-two point zero eight (22.08) feet in length, one point zero four (1.04) feet in height and eight (8) feet above grade level.

Said sign structure(s) measures as follows; along W. Armitage:
One (1) at twenty-two point zero eight (22.08) feet in length, one point zero four (1.04) feet in height and eight (8) feet above grade level.

The location of said privilege shall be as shown on prints kept on file with the Department of Business Affairs and Consumer Protection and the Office of the City Clerk.

Said privilege shall be constructed in accordance with plans and specifications approved by the Department of Transportation (Division of Project Development) and Zoning Department - Signs.

This grant of privilege in the public way shall be subject to the provisions of Section 10-28-015 and all other required provisions of the Municipal Code of Chicago.

The grantee shall pay to the City of Chicago as compensation for the privilege #1105651 herein granted the sum of one hundred seventy-five ($175.00) per annum in advance.

A 25% penalty will be added for payments received after due date.

The permit holder agrees to hold the City of Chicago harmless for any damage, relocation or replacement costs associated with damage, relocation or removal of private property caused by the City performing work in the public way.

Authority herein given and granted for a period of five (5) years from and after Date of Passage.

Alderman 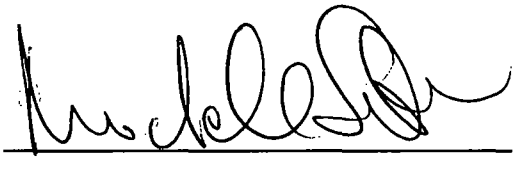

Michele Smith 43rd Ward

Existing Signage - Elevation

Existing Sign #1	
12.5" x 22'-1" Capsule Sign	S/F ■ D/F □
Illuminated	Yes ■ No □

Proposed Signage - Elevation

Proposed Signage

Not To Scale Unless Noted

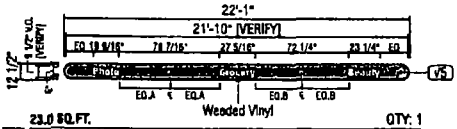

23.0 SQ.FT. QTY: 1

1 | ILLUMINATED CAPSULE SIGN REPLACEMENT FACE

CVS pharmacy®

RECOMMENDATION

Location: 401 W. Armitage Ave.
Chicago, IL 60614

Proj #: 751	Loc #: 2942	Date: 02/07/13
Req # 141216	Drawn By: NLR	Page #: 5

Rev #	Req#:	Date:	Rev. By:	Drawn By:	Revision Description
Rev 1	0000000	00/00/00	XXX	XXX	Note
Rev 2	0000000	00/00/00	XXX	XXX	
Rev 3	0000000	00/00/00	XXX	XXX	
Rev 4	0000000	00/00/00	XXX	XXX	
Rev 5	0000000	00/00/00	XXX	XXX	
Rev 6	0000000	00/00/00	XXX	XXX	

FILE PATH: Active\ACCOUNTS\CVS\Locations 2012\Project 751\2942 Chicago IL.ade

The Icon Companies

icon ims ess

Drawings are the exclusive property of Icon Identity Solutions Inc.. Any unauthorized use or duplication is not permitted

City of Chicago

O2013-7283

Office of the City Clerk

Document Tracking Sheet

Meeting Date:	9/11/2013
Sponsor(s):	Smith, Michele (43)
Type:	Ordinance
Title:	Grant(s) of privilege in public way for Dee's Restaurant Inc.
Committee(s) Assignment:	Committee on Transportation and Public Way

ORDINANCE
DEE'S RESTAURANT INC
Acct. No. 4063 - 2
Permit No. 1108432

Be It Ordained by the City Council of the City of Chicago:

SECTION 1. Permission and authority are hereby given and granted to DEE'S RESTAURANT INC, upon the terms and subject to the conditions of this ordinance to maintain and use one (1) sign(s) projecting over the public right-of-way attached to its premises known as 1114 W. Armitage Ave..

Said sign structure(s) measures as follows; along W. Armitage Avenue:
One (1) at four point six (4.6) feet in length, four point four (4.4) feet in height and five point nine (5.9) feet above grade level.

The location of said privilege shall be as shown on prints kept on file with the Department of Business Affairs and Consumer Protection and the Office of the City Clerk.

Said privilege shall be constructed in accordance with plans and specifications approved by the Department of Transportation (Division of Project Development) and Zoning Department - Signs.

This grant of privilege in the public way shall be subject to the provisions of Section 10-28-015 and all other required provisions of the Municipal Code of Chicago.

The grantee shall pay to the City of Chicago as compensation for the privilege #1108432 herein granted the sum of one hundred ($100.00) per annum in advance.

A 25% penalty will be added for payments received after due date.

The permit holder agrees to hold the City of Chicago harmless for any damage, relocation or replacement costs associated with damage, relocation or removal of private property caused by the City performing work in the public way.

Authority herein given and granted for a period of five (5) years from and after 06/11/2013.

Alderman _____

Michele Smith 43rd Ward

Dee's
OPEN

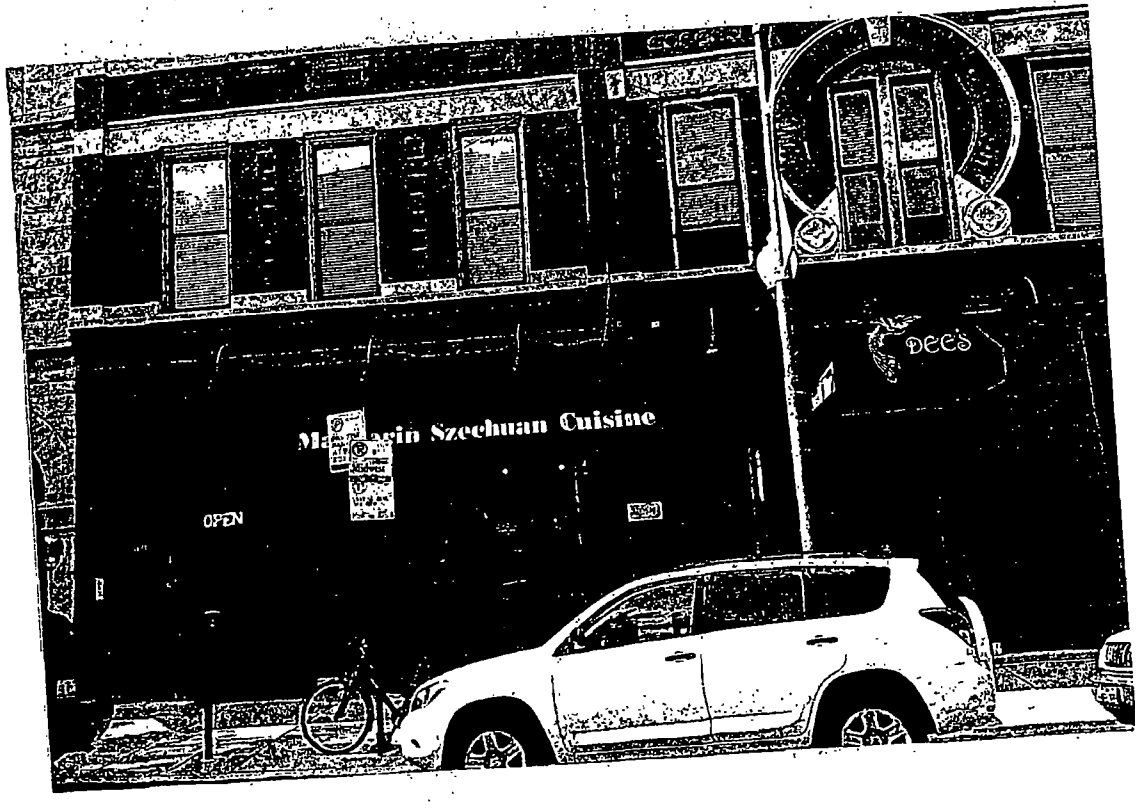
Dee's
OPEN

City of Chicago

O2013-7287

Office of the City Clerk

Document Tracking Sheet

Meeting Date:	9/11/2013
Sponsor(s):	Smith, Michele (43)
Type:	Ordinance
Title:	Grant(s) of privilege in public way for Dee's Restaurant & Szechuan Quisine
Committee(s) Assignment:	Committee on Transportation and Public Way

ORDINANCE
DEE'S RESTAURANT & SZECHUAN QUISINE
Acct. No. 4063 - 3
Permit No. 1108433

Be It Ordained by the City Council of the City of Chicago:

SECTION 1. Permission and authority are hereby given and granted to DEE'S RESTAURANT & SZECHUAN QUISINE, upon the terms and subject to the conditions of this ordinance to maintain and use, as now constructed, five (5) Light Fixture(s) projecting over the public right-of-way adjacent to its premises known as 1114 W. Armitage Ave..

Said Light Fixture(s) at W. Armitage Avenue measure(s):
Five (5) at one (1) foot in length, three (3) feet in width and twelve point five (12.5) feet above grade level.

The location of said privilege shall be as shown on prints kept on file with the Department of Business Affairs and Consumer Protection and the Office of the City Clerk.

Said privilege shall be constructed in accordance with plans and specifications approved by the Department of Transportation (Division of Project Development).

This grant of privilege in the public way shall be subject to the provisions of Section 10-28-015 and all other required provisions of the Municipal Code of Chicago.

The grantee shall pay to the City of Chicago as compensation for the privilege #1108433 herein granted the sum of ninety-five ($95.00) per annum in advance.

A 25% penalty will be added for payments received after due date.

The permit holder agrees to hold the City of Chicago harmless for any damage, relocation or replacement costs associated with damage, relocation or removal of private property caused by the City performing work in the public way.

Authority herein given and granted for a period of five (5) years from and after 06/11/2013.

Alderman _____

Michele Smith 43rd Ward

Dee's
OPEN

Dee's
OPEN

City of Chicago

O2013-7288

Office of the City Clerk

Document Tracking Sheet

Meeting Date:	9/11/2013
Sponsor(s):	Smith, Michele (43)
Type:	Ordinance
Title:	Grant(s) of privilege in public way for Dunlay's on Clark
Committee(s) Assignment:	Committee on Transportation and Public Way

ORDINANCE
DUNLAY'S ON CLARK
Acct. No. 16163 - 1
Permit No. 1107541

Be It Ordained by the City Council of the City of Chicago:

SECTION 1. Permission and authority are hereby given and granted to DUNLAY'S ON CLARK, upon the terms and subject to the conditions of this ordinance to maintain and use, as now constructed, one (1) Light Fixture(s) projecting over the public right-of-way adjacent to its premises known as 2600 N. Clark St..

Said Light Fixture(s) at N. CLARK measure(s):
One (1) at point six seven (.67) feet in length, point eight three (.83) feet in width and twenty (20) feet above grade level.

The location of said privilege shall be as shown on prints kept on file with the Department of Business Affairs and Consumer Protection and the Office of the City Clerk.

Said privilege shall be constructed in accordance with plans and specifications approved by the Department of Transportation (Division of Project Development).

This grant of privilege in the public way shall be subject to the provisions of Section 10-28-015 and all other required provisions of the Municipal Code of Chicago.

The grantee shall pay to the City of Chicago as compensation for the privilege #1107541 herein granted the sum of seventy-five ($75.00) per annum in advance.

A 25% penalty will be added for payments received after due date.

The permit holder agrees to hold the City of Chicago harmless for any damage, relocation or replacement costs associated with damage, relocation or removal of private property caused by the City performing work in the public way.

Authority herein given and granted for a period of five (5) years from and after 06/11/2013.

Alderman _____

Michele Smith 43rd Ward

FW: 2600 light

From: Michael Dunlay <Michael@4StarRestaurantGroup.com>
To: Dunz71 <Dunz71@aol.com>
Subject: FW: 2600 light
Date: Wed, Jun 5, 2013 1:07 pm
Attachments: photo JPG (49K), ATT00001.txt (46)

Michael "DUNZ" Dunlay
1804 W Division Street - Suite 2F
Chicago, IL 60622
T 773-278-1177
F 773-278-1828

-----Original Message-----
From: DUNZ [mailto:dunz71@aol.com]
Sent: Wednesday, June 05, 2013 12:57 PM
To: Michael Dunlay
Subject: 2600 light

1 Attached Images

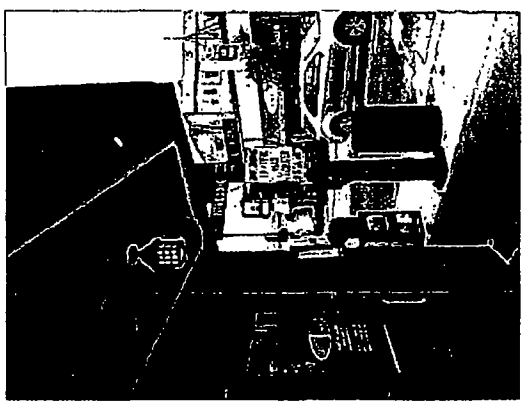

City of Chicago

O2013-7290

Office of the City Clerk

Document Tracking Sheet

Meeting Date:	9/11/2013
Sponsor(s):	Smith, Michele (43)
Type:	Ordinance
Title:	Grant(s) of privilege in public way for Four Farthings Tavern & Grill
Committee(s) Assignment:	Committee on Transportation and Public Way

ORDINANCE
FOUR FARTHINGS TAVERN & GRILL
Acct. No. 129 - 1
Permit No. 1107539

Be It Ordained by the City Council of the City of Chicago:

SECTION 1. Permission and authority are hereby given and granted to FOUR FARTHINGS TAVERN & GRILL, upon the terms and subject to the conditions of this ordinance to maintain and use, as now constructed, one (1) Wind Screen(s) on the public right-of-way adjacent to its premises known as 2060 N. Cleveland Ave..

Said Wind Screen(s) at N. Cleveland measure(s):
One (1) at six point nine (6.9) feet in length, and three point three (3.3) feet in width for a total of twenty-two point seven seven (22.77) square feet.

The location of said privilege shall be as shown on prints kept on file with the Department of Business Affairs and Consumer Protection and the Office of the City Clerk.

Said privilege shall be constructed in accordance with plans and specifications approved by the Department of Transportation (Division of Project Development).

This grant of privilege in the public way shall be subject to the provisions of Section 10-28-015 and all other required provisions of the Municipal Code of Chicago.

The grantee shall pay to the City of Chicago as compensation for the privilege #1107539 herein granted the sum of four hundred ($400.00) per annum in advance.

A 25% penalty will be added for payments received after due date.

The permit holder agrees to hold the City of Chicago harmless for any damage, relocation or replacement costs associated with damage, relocation or removal of private property caused by the City performing work in the public way.

Authority herein given and granted for a period of five (5) years from and after 02/05/2013.

Alderman _____

Michele Smith 43rd Ward

Two Way
Lincoln
Cleveland Street
One way south
18.75 ft to Street
22.75 ft.
33ft
8.9 ft
existing doors
7ft tall
Lincoln
two way
Dickens

City of Chicago

O2013-7294

Office of the City Clerk

Document Tracking Sheet

Meeting Date:	9/11/2013
Sponsor(s):	Smith, Michele (43)
Type:	Ordinance
Title:	Grant(s) of privilege in public way for Hoots Inc.
Committee(s) Assignment:	Committee on Transportation and Public Way

ORDINANCE
HOOTS INC
Acct. No. 62732 - 2
Permit No. 1107757

Be It Ordained by the City Council of the City of Chicago:

SECTION 1. Permission and authority are hereby given and granted to HOOTS INC, upon the terms and subject to the conditions of this ordinance to maintain and use, as now constructed, eleven (11) Light Fixture(s) projecting over the public right-of-way adjacent to its premises known as 2348-52 N. Clark St..

Said Light Fixture(s) at N. Clark measure(s):
Eleven (11) at one (1) foot in length, one (1) foot in width and twenty-five (25) feet above grade level.

The location of said privilege shall be as shown on prints kept on file with the Department of Business Affairs and Consumer Protection and the Office of the City Clerk.

Said privilege shall be constructed in accordance with plans and specifications approved by the Department of Transportation (Division of Project Development).

This grant of privilege in the public way shall be subject to the provisions of Section 10-28-015 and all other required provisions of the Municipal Code of Chicago.

The grantee shall pay to the City of Chicago as compensation for the privilege #1107757 herein granted the sum of one hundred twenty-five ($125.00) per annum in advance.

A 25% penalty will be added for payments received after due date.

The permit holder agrees to hold the City of Chicago harmless for any damage, relocation or replacement costs associated with damage, relocation or removal of private property caused by the City performing work in the public way.

Authority herein given and granted for a period of five (5) years from and after 07/30/2013.

Alderman _____

Michele Smith 43rd Ward

(Page 2 of 3)

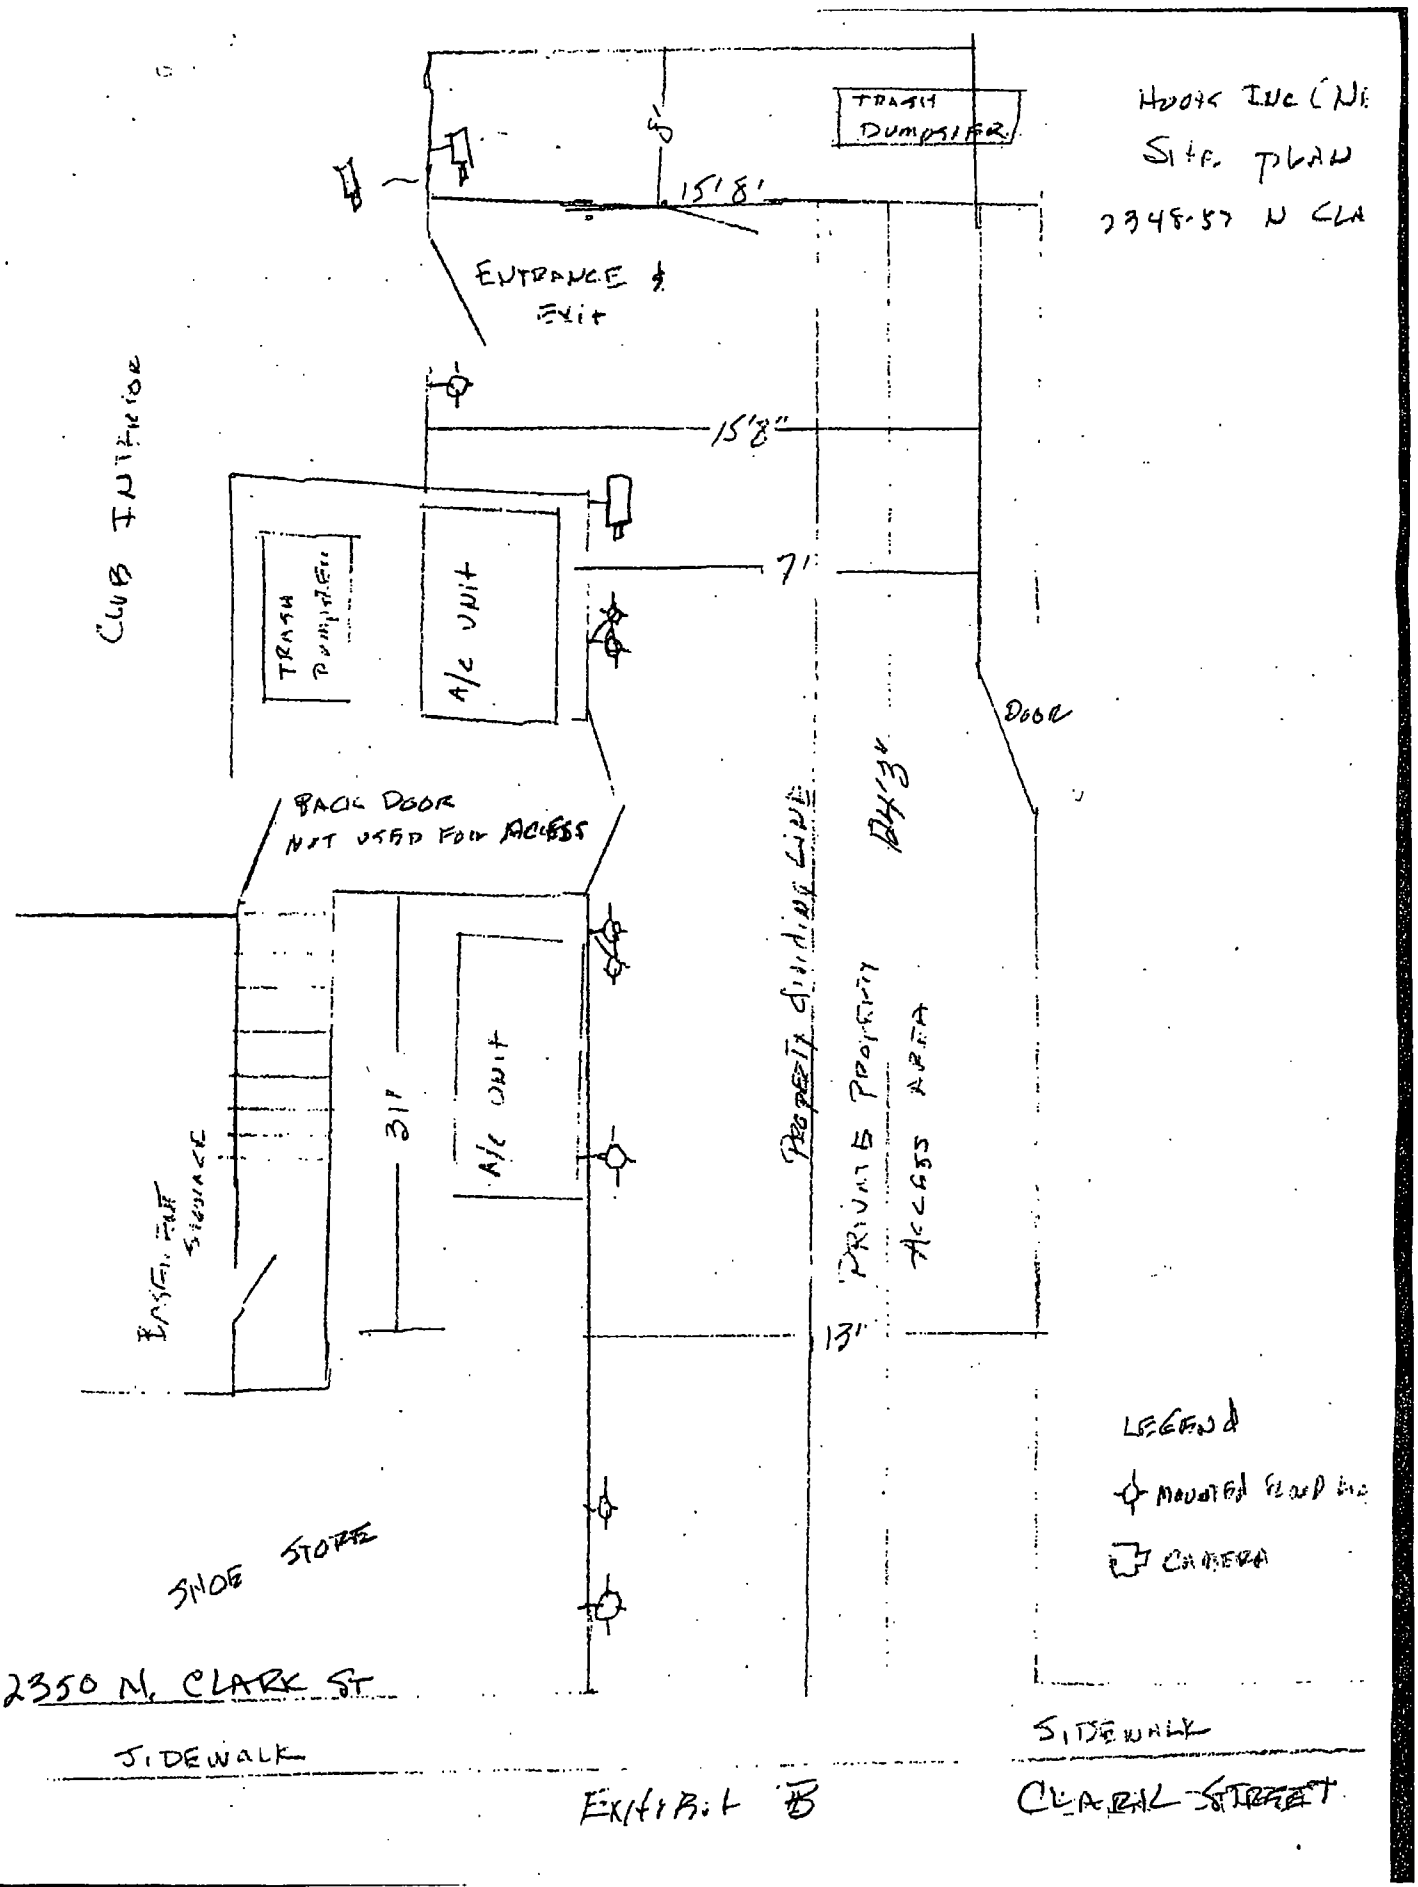

Exhibit B

City of Chicago

O2013-7304

Office of the City Clerk

Document Tracking Sheet

Meeting Date:	9/11/2013
Sponsor(s):	Smith, Michele (43)
Type:	Ordinance
Title:	Grant(s) of privilege in public way for Imperial Cleaners
Committee(s) Assignment:	Committee on Transportation and Public Way

ORDINANCE
IMPERIAL CLEANERS
Acct. No. 230157 - 2
Permit No. 1108434

Be It Ordained by the City Council of the City of Chicago:

SECTION 1. Permission and authority are hereby given and granted to IMPERIAL CLEANERS, upon the terms and subject to the conditions of this ordinance to maintain and use one (1) sign(s) projecting over the public right-of-way attached to its premises known as 341 W. Armitage Ave..

Said sign structure(s) measures as follows; along W Armitage:
One (1) at four (4) feet in length, three (3) feet in height and eight point two five (8.25) feet above grade level.

The location of said privilege shall be as shown on prints kept on file with the Department of Business Affairs and Consumer Protection and the Office of the City Clerk.

Said privilege shall be constructed in accordance with plans and specifications approved by the Department of Transportation (Division of Project Development) and Zoning Department - Signs.

This grant of privilege in the public way shall be subject to the provisions of Section 10-28-015 and all other required provisions of the Municipal Code of Chicago.

The grantee shall pay to the City of Chicago as compensation for the privilege #1108434 herein granted the sum of one hundred ($100.00) per annum in advance.

A 25% penalty will be added for payments received after due date.

The permit holder agrees to hold the City of Chicago harmless for any damage, relocation or replacement costs associated with damage, relocation or removal of private property caused by the City performing work in the public way.

Authority herein given and granted for a period of five (5) years from and after 06/11/2013.

Alderman 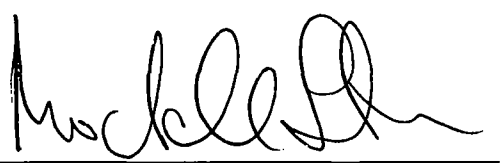

Michele Smith 43rd Ward

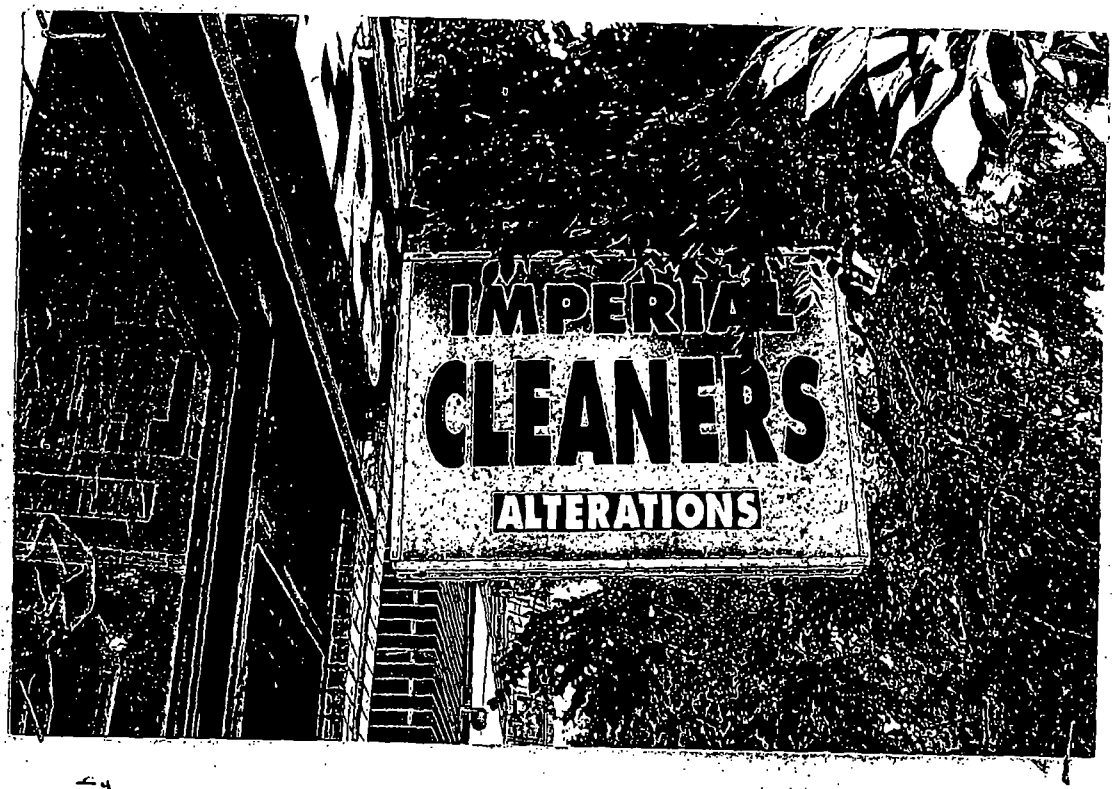
IMPERIAL
CLEANERS
ALTERATIONS

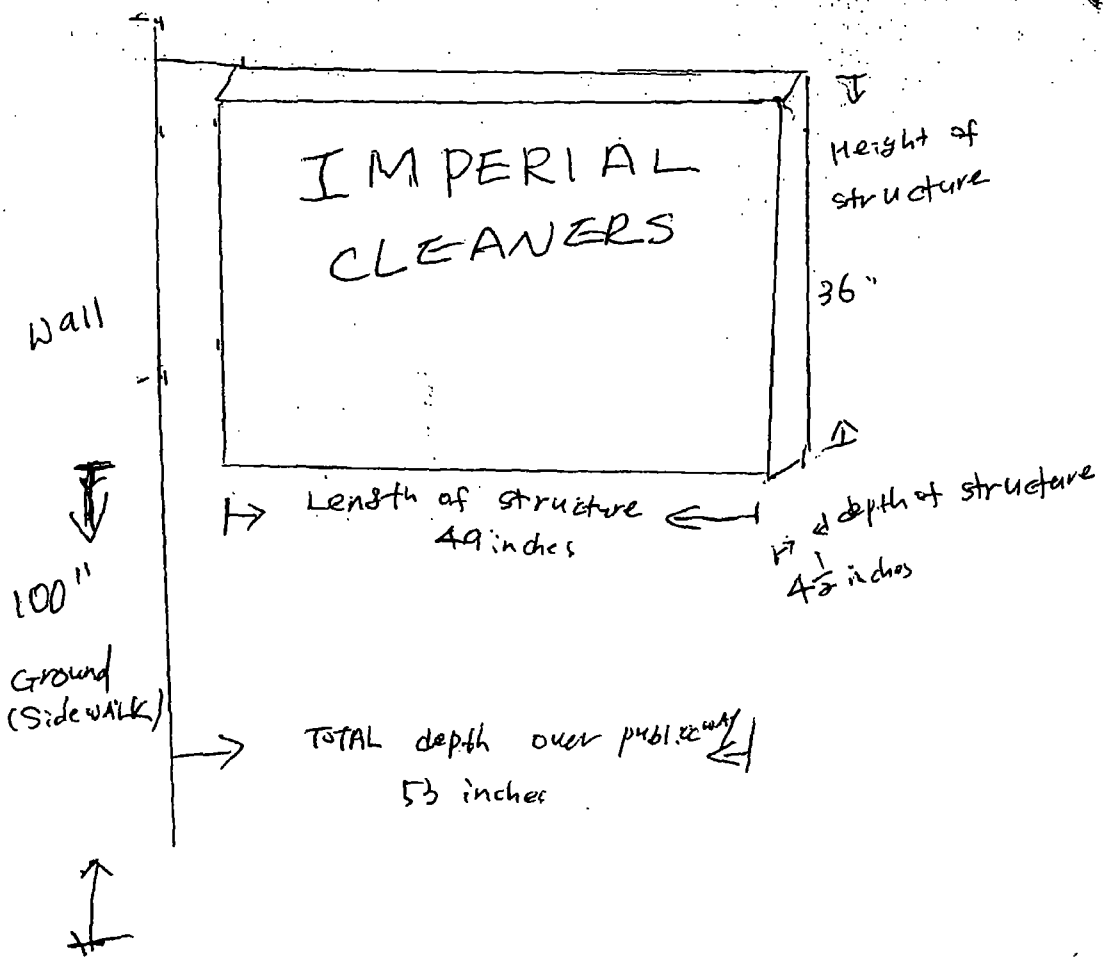
IMPERIAL
CLEANERS
Height of structure
36"
Wall
Length of structure
49 inches
depth of structure
4 1/2 inches
100"
Ground
(Sidewalk)
TOTAL depth over public way
53 inches

City of Chicago

O2013-7306

Office of the City Clerk

Document Tracking Sheet

Meeting Date:	9/11/2013
Sponsor(s):	Smith, Michele (43)
Type:	Ordinance
Title:	Grant(s) of privilege in public way for Jade East Restaurant
Committee(s) Assignment:	Committee on Transportation and Public Way

ORDINANCE
JADE EAST RESTAURANT
Acct. No. 20525 - 2
Permit No. 1107964

Be It Ordained by the City Council of the City of Chicago:

SECTION 1. Permission and authority are hereby given and granted to JADE EAST RESTAURANT, upon the terms and subject to the conditions of this ordinance to maintain and use one (1) sign(s) projecting over the public right-of-way attached to its premises known as 2511 N. Lincoln Ave..

Said sign structure(s) measures as follows; along North Lincoln:
One (1) at four (4) feet in length, six point zero eight (6.08) feet in height and fourteen (14) feet above grade level.

The location of said privilege shall be as shown on prints kept on file with the Department of Business Affairs and Consumer Protection and the Office of the City Clerk.

Said privilege shall be constructed in accordance with plans and specifications approved by the Department of Transportation (Division of Project Development) and Zoning Department - Signs.

This grant of privilege in the public way shall be subject to the provisions of Section 10-28-015 and all other required provisions of the Municipal Code of Chicago.

The grantee shall pay to the City of Chicago as compensation for the privilege #1107964 herein granted the sum of one hundred ($100.00) per annum in advance.

A 25% penalty will be added for payments received after due date.

The permit holder agrees to hold the City of Chicago harmless for any damage, relocation or replacement costs associated with damage, relocation or removal of private property caused by the City performing work in the public way.

Authority herein given and granted for a period of five (5) years from and after 07/30/2013.

Alderman _____

Michele Smith 43rd Ward

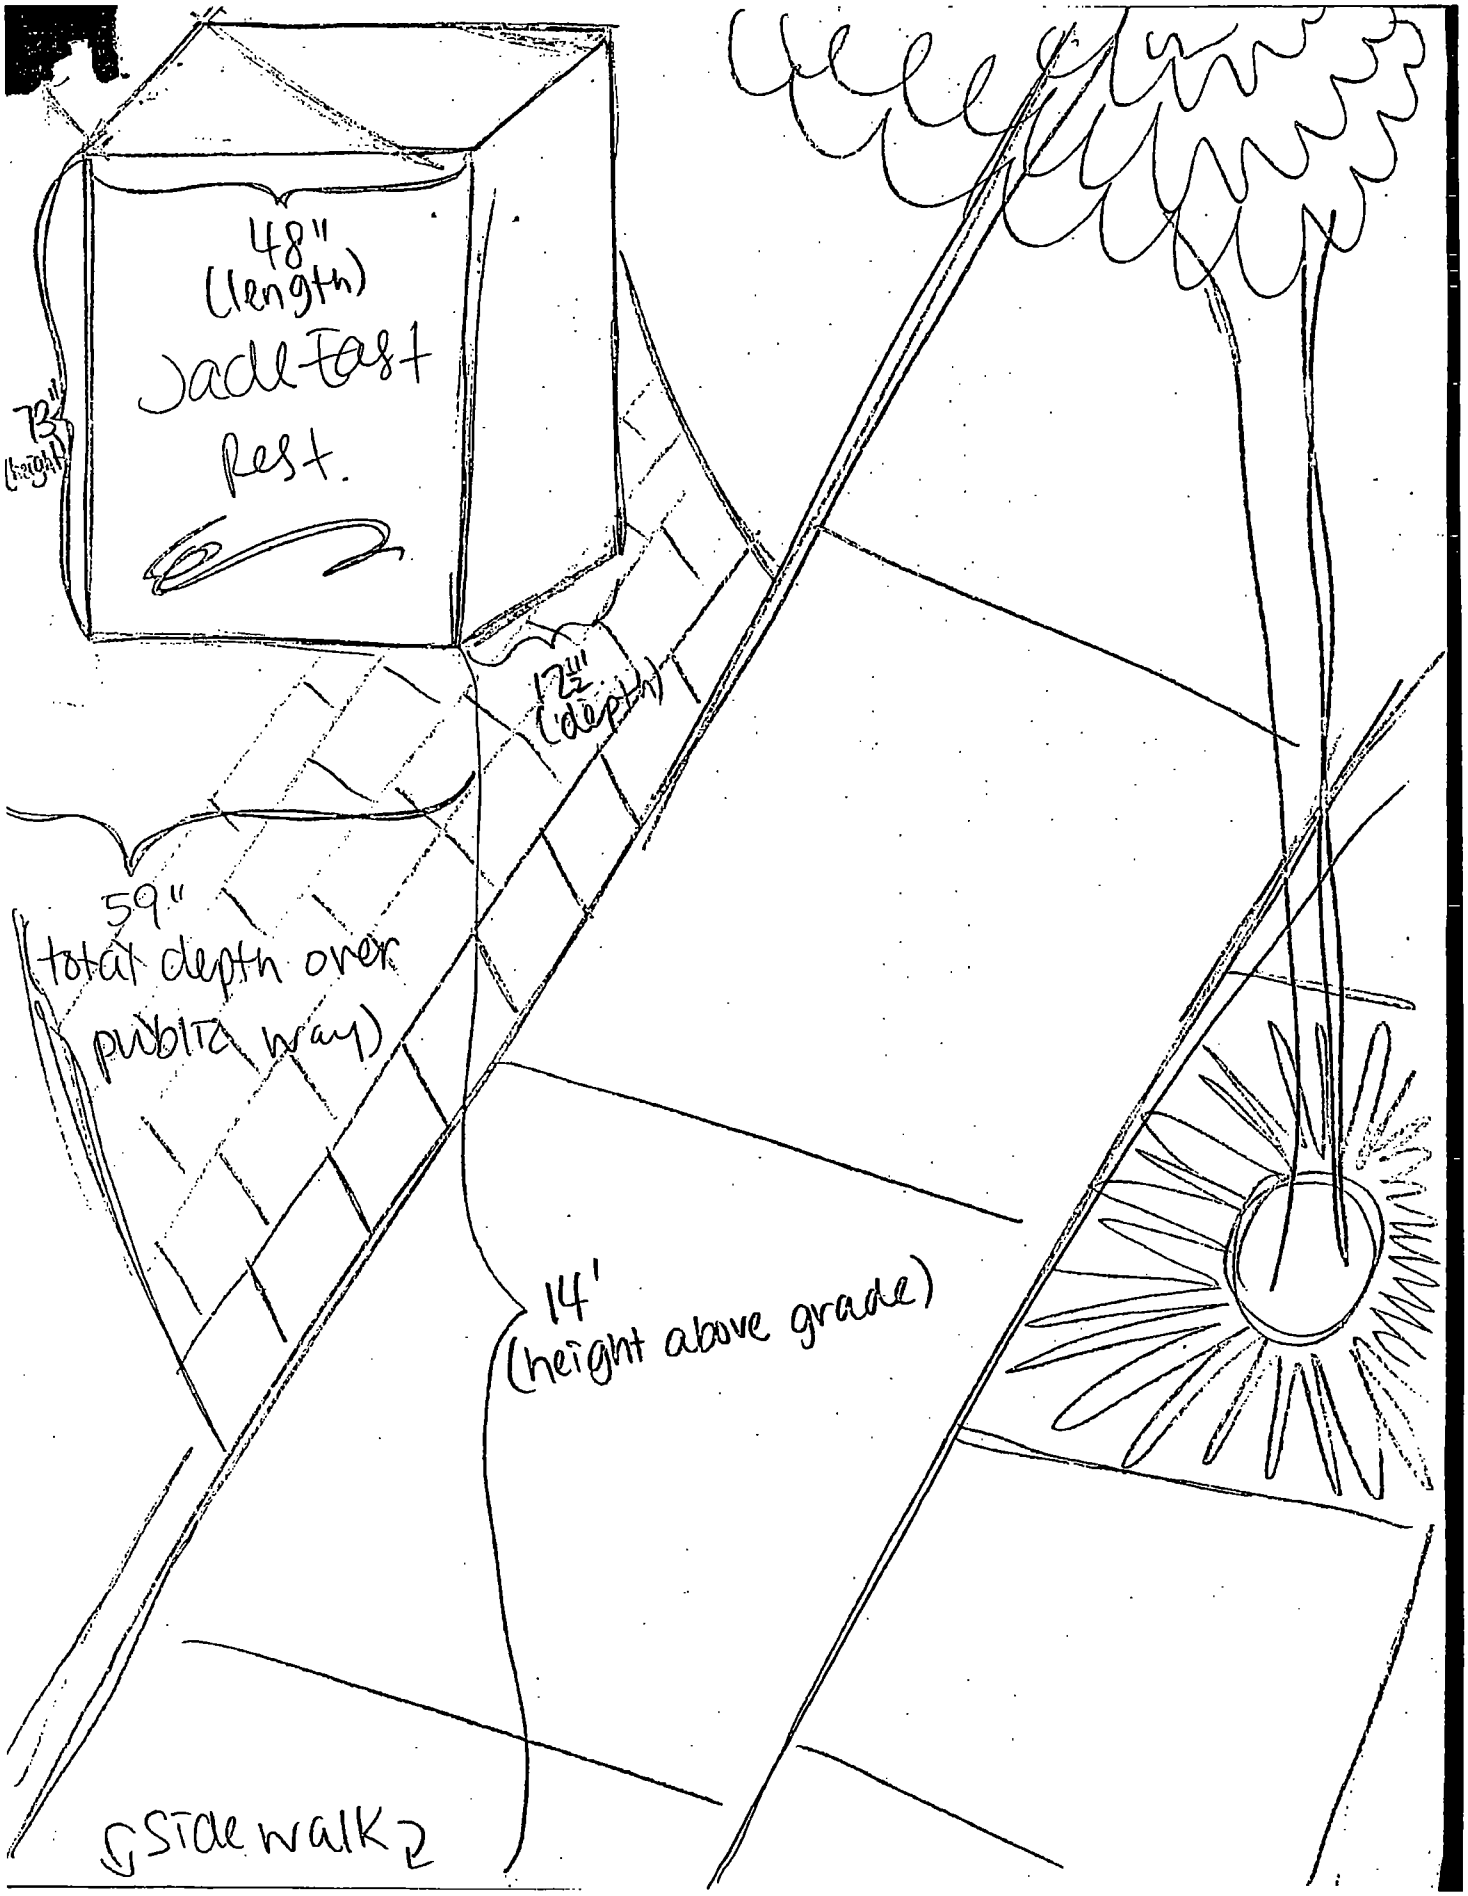
48"
(length)
Jack-Fast
Rest.
73"
(height)
17½"
(depth)
59"
total depth over
pubic area)
14'
(height above grade)
Sidewalk

City of Chicago

O2013-7307

Office of the City Clerk

Document Tracking Sheet

Meeting Date:	9/11/2013
Sponsor(s):	Smith, Michele (43)
Type:	Ordinance
Title:	Grant(s) of privilege in public way for Kabuki Restaurant
Committee(s) Assignment:	Committee on Transportation and Public Way

ORDINANCE
KABUKI RESTAURANT
Acct. No. 357343 - 1
Permit No. 1108271

Be It Ordained by the City Council of the City of Chicago:

SECTION 1. Permission and authority are hereby given and granted to KABUKI RESTAURANT, upon the terms and subject to the conditions of this ordinance to maintain and use one (1) sign(s) projecting over the public right-of-way attached to its premises known as 2473 N. Clark St..

Said sign structure(s) measures as follows; along N. CLARK ST.:
One (1) at seven (7) feet in length, five (5) feet in height and eleven (11) feet above grade level.

The location of said privilege shall be as shown on prints kept on file with the Department of Business Affairs and Consumer Protection and the Office of the City Clerk.

Said privilege shall be constructed in accordance with plans and specifications approved by the Department of Transportation (Division of Project Development) and Zoning Department - Signs.

This grant of privilege in the public way shall be subject to the provisions of Section 10-28-015 and all other required provisions of the Municipal Code of Chicago.

The grantee shall pay to the City of Chicago as compensation for the privilege #1108271 herein granted the sum of three hundred ($300.00) per annum in advance.

A 25% penalty will be added for payments received after due date.

The permit holder agrees to hold the City of Chicago harmless for any damage, relocation or replacement costs associated with damage, relocation or removal of private property caused by the City performing work in the public way.

Authority herein given and granted for a period of five (5) years from and after 07/09/2013.

Alderman 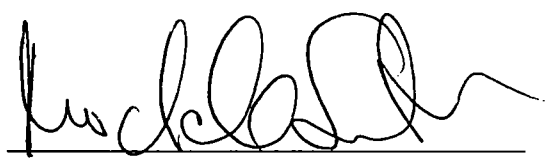

Michele Smith 43rd Ward

(Page 2 of 3)

KABUKI JAPANESE RESTAURANT.

2473 N. CLARK ST.

CHICAGO IL. 60614

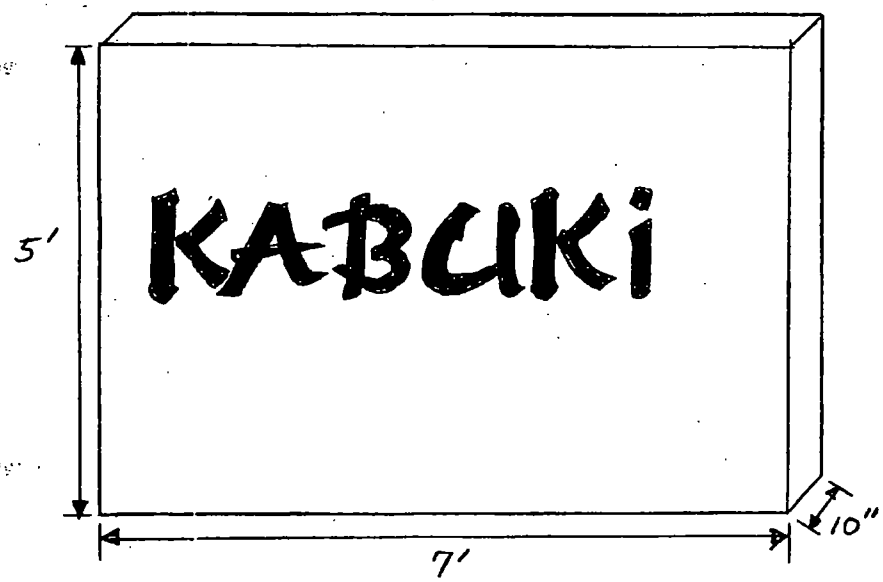

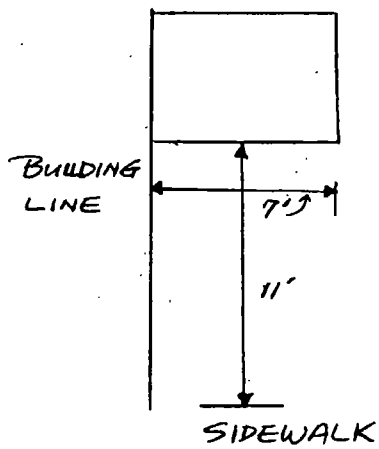

City of Chicago

O2013-7309

Office of the City Clerk

Document Tracking Sheet

Meeting Date:	9/11/2013
Sponsor(s):	Smith, Michele (43)
Type:	Ordinance
Title:	Grant(s) of privilege in public way for Lincoln Park Cleaners
Committee(s) Assignment:	Committee on Transportation and Public Way

ORDINANCE
LINCOLN PARK CLEANERS
Acct. No. 52884 - 1
Permit No. 1108097

Be It Ordained by the City Council of the City of Chicago:

SECTION 1. Permission and authority are hereby given and granted to LINCOLN PARK CLEANERS, upon the terms and subject to the conditions of this ordinance to maintain and use, as now constructed, one (1) Step(s) on the public right-of-way adjacent to its premises known as 659 W. Armitage Ave..

Said Step(s) at W. Armitage Avenue measure(s):
One (1) at seven point zero eight (7.08) feet in length, and one (1) foot in width for a total of seven point zero eight (7.08) square feet.

The location of said privilege shall be as shown on prints kept on file with the Department of Business Affairs and Consumer Protection and the Office of the City Clerk.

Said privilege shall be constructed in accordance with plans and specifications approved by the Department of Transportation (Division of Project Development).

This grant of privilege in the public way shall be subject to the provisions of Section 10-28-015 and all other required provisions of the Municipal Code of Chicago.

The grantee shall pay to the City of Chicago as compensation for the privilege #1108097 herein granted the sum of four hundred ($400.00) per annum in advance.

A 25% penalty will be added for payments received after due date.

The permit holder agrees to hold the City of Chicago harmless for any damage, relocation or replacement costs associated with damage, relocation or removal of private property caused by the City performing work in the public way.

Authority herein given and granted for a period of five (5) years from and after 07/09/2013.

Alderman _____

Michele Smith 43rd Ward

659 W. ARMITAGE
LINCOLN PARK CLEANERS

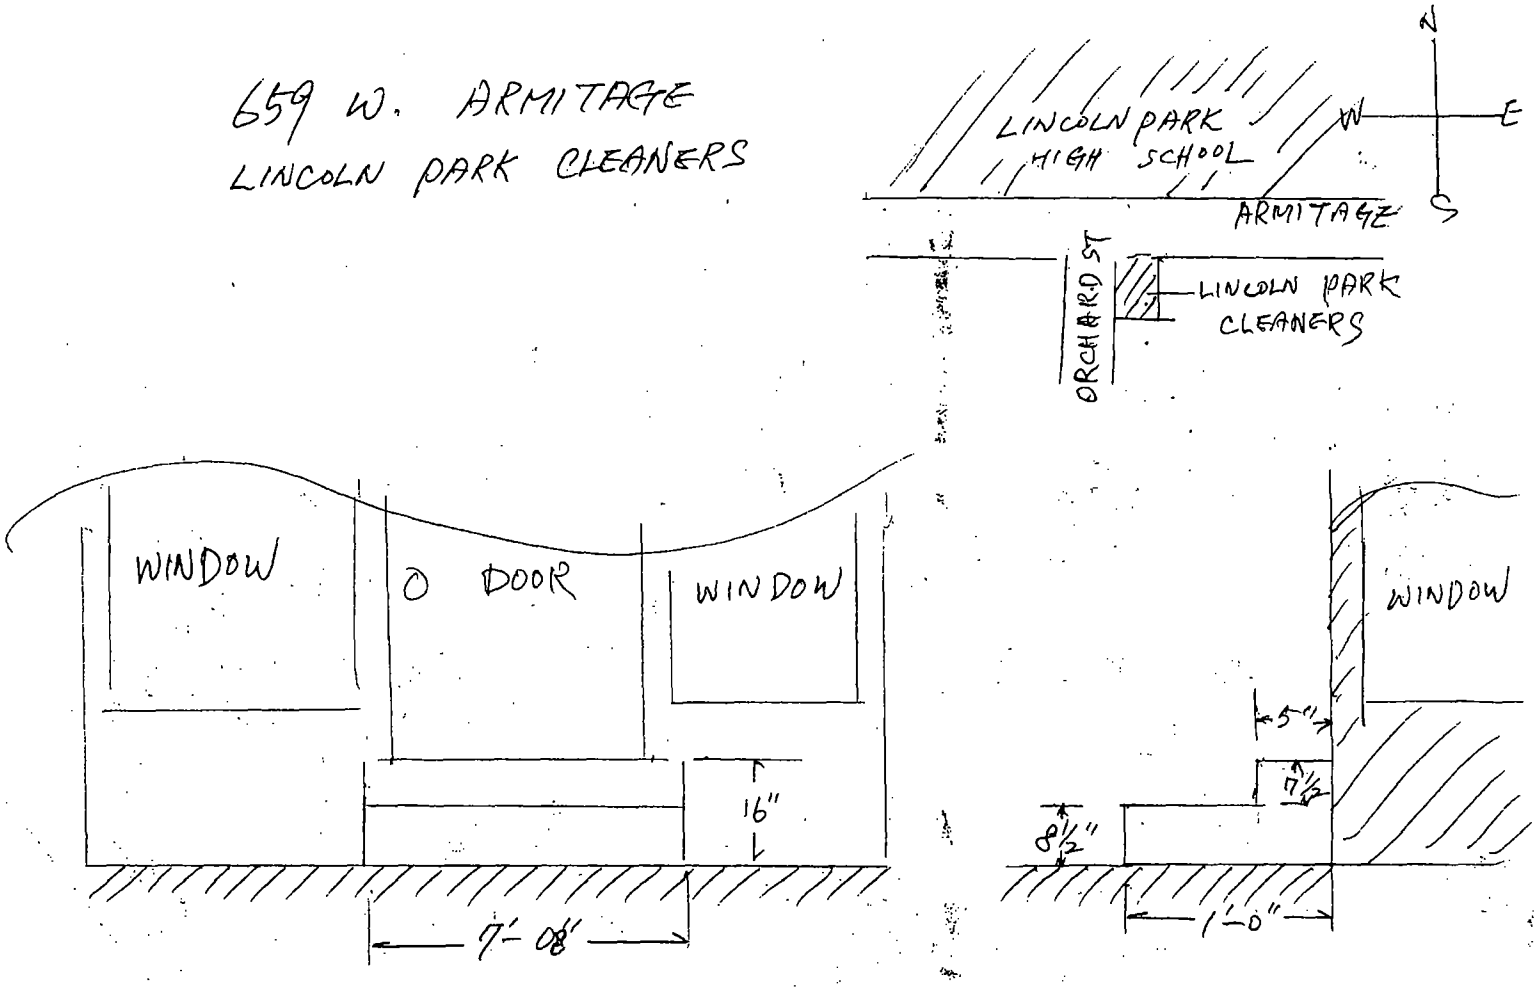

City of Chicago

O2013-7312

Office of the City Clerk

Document Tracking Sheet

Meeting Date:	9/11/2013
Sponsor(s):	Smith, Michele (43)
Type:	Ordinance
Title:	Grant(s) of privilege in public way for Lito's Empanadas, Inc.
Committee(s) Assignment:	Committee on Transportation and Public Way

ORDINANCE
LITO'S EMPANADAS, INC.
Acct. No. 323398 - 1
Permit No. 1108376

Be It Ordained by the City Council of the City of Chicago:

SECTION 1. Permission and authority are hereby given and granted to LITO'S EMPANADAS, INC., upon the terms and subject to the conditions of this ordinance to maintain and use one (1) sign(s) projecting over the public right-of-way attached to its premises known as 2566 N. Clark St..

Said sign structure(s) measures as follows; along N. CLARK:
One (1) at ten (10) feet in length, two (2) feet in height and ten point five eight (10.58) feet above grade level.

The location of said privilege shall be as shown on prints kept on file with the Department of Business Affairs and Consumer Protection and the Office of the City Clerk.

Said privilege shall be constructed in accordance with plans and specifications approved by the Department of Transportation (Division of Project Development) and Zoning Department - Signs.

This grant of privilege in the public way shall be subject to the provisions of Section 10-28-015 and all other required provisions of the Municipal Code of Chicago.

The grantee shall pay to the City of Chicago as compensation for the privilege #1108376 herein granted the sum of one hundred ($100.00) per annum in advance.

A 25% penalty will be added for payments received after due date.

The permit holder agrees to hold the City of Chicago harmless for any damage, relocation or replacement costs associated with damage, relocation or removal of private property caused by the City performing work in the public way.

Authority herein given and granted for a period of five (5) years from and after 07/09/2013.

Alderman

Michele Smith 43rd Ward

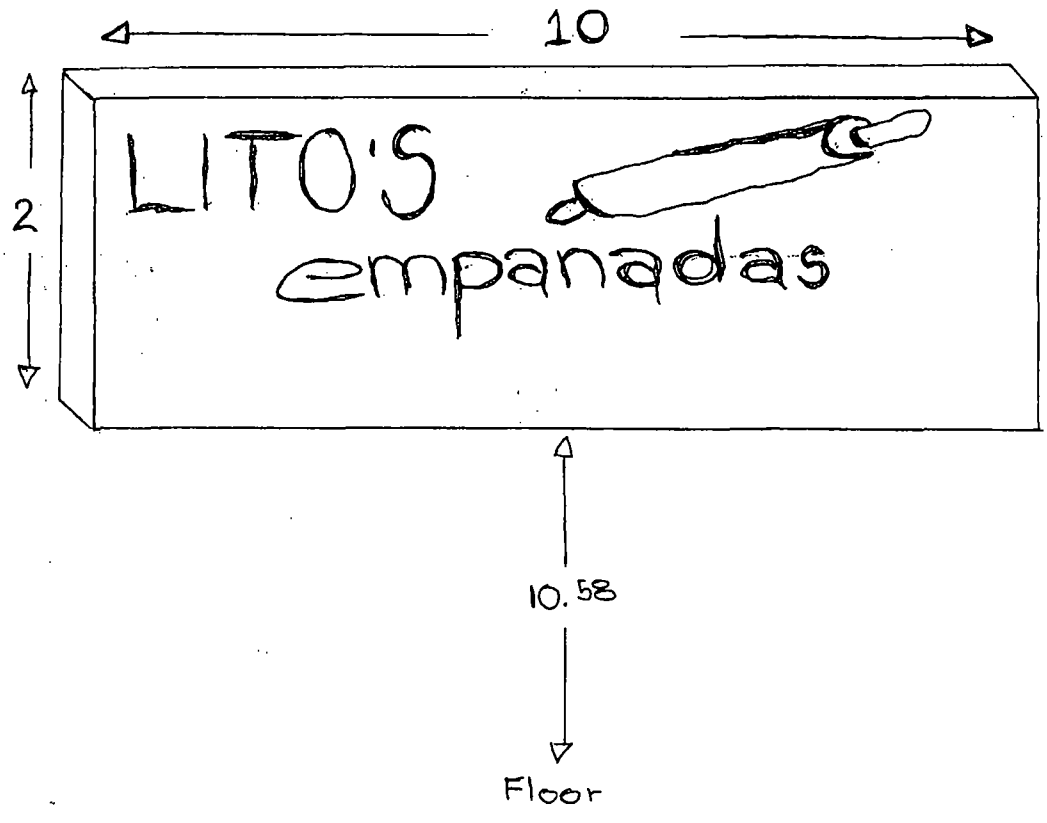
10
2
LITO'S
empanadas
10.58
Floor

City of Chicago

O2013-7314

Office of the City Clerk

Document Tracking Sheet

Meeting Date:	9/11/2013
Sponsor(s):	Smith, Michele (43)
Type:	Ordinance
Title:	Grant(s) of privilege in public way for Lor's Designer Shoes
Committee(s) Assignment:	Committee on Transportation and Public Way

ORDINANCE
LOR'S DESIGNER SHOES
Acct. No. 86591 - 1
Permit No. 1107853

Be It Ordained by the City Council of the City of Chicago:

SECTION 1. Permission and authority are hereby given and granted to LOR'S DESIGNER SHOES, upon the terms and subject to the conditions of this ordinance to maintain and use, as now constructed, one (1) Banner(s) projecting over the public right-of-way adjacent to its premises known as 824 W. Armitage Ave..

Said Banner(s) at W. Armitage Avenue measure(s):
One (1) at two point four six (2.46) feet in length, and eight point one seven (8.17) feet in width for a total of twenty point one (20.1) square feet.

The location of said privilege shall be as shown on prints kept on file with the Department of Business Affairs and Consumer Protection and the Office of the City Clerk.

Said privilege shall be constructed in accordance with plans and specifications approved by the Zoning Department - Signs.

This grant of privilege in the public way shall be subject to the provisions of Section 10-28-015 and all other required provisions of the Municipal Code of Chicago.

The grantee shall pay to the City of Chicago as compensation for the privilege #1107853 herein granted the sum of seventy-five ($75.00) per annum in advance.

A 25% penalty will be added for payments received after due date.

The permit holder agrees to hold the City of Chicago harmless for any damage, relocation or replacement costs associated with damage, relocation or removal of private property caused by the City performing work in the public way.

Authority herein given and granted for a period of five (5) years from and after 06/11/2013.

Alderman _____

Michele Smith 43rd Ward

Lori's Shoes
824 W. Armitage Ave.
Chicago, IL 60614
Contact: Brian Andre Brian@lorisshoes.com
847-404-7533

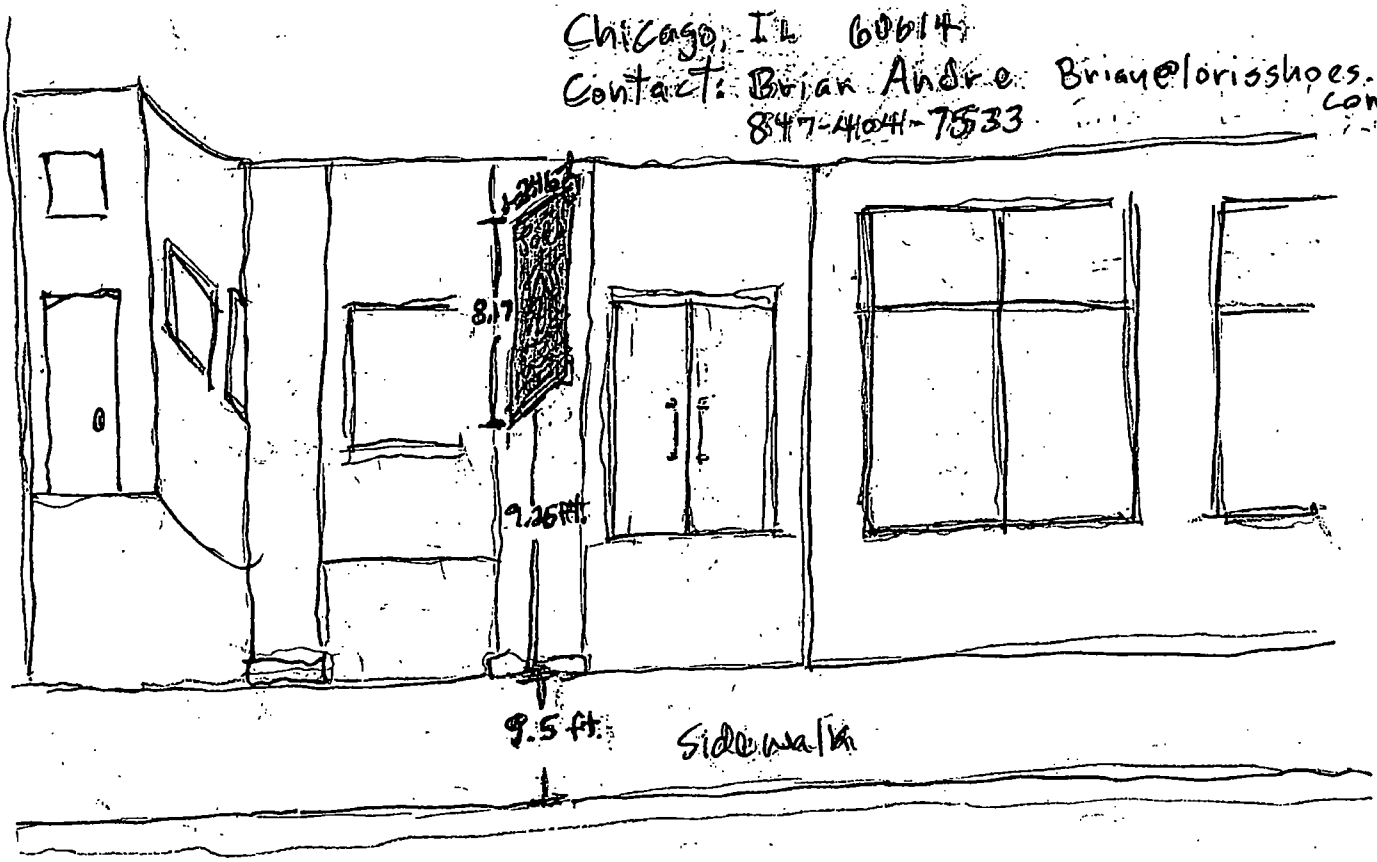

← To Dayton St. — Armitage Ave. — To Alley & Halsted St. →

City of Chicago

O2013-7315

Office of the City Clerk

Document Tracking Sheet

Meeting Date:	9/11/2013
Sponsor(s):	Smith, Michele (43)
Type:	Ordinance
Title:	Grant(s) of privilege in public way for Manoa Cleaners
Committee(s) Assignment:	Committee on Transportation and Public Way

ORDINANCE
MANOA CLEANERS
Acct. No. 25845 - 1
Permit No. 1108558

Be It Ordained by the City Council of the City of Chicago:

SECTION 1. Permission and authority are hereby given and granted to MANOA CLEANERS, upon the terms and subject to the conditions of this ordinance to maintain and use one (1) sign(s) projecting over the public right-of-way attached to its premises known as 949 W. Armitage Ave..

Said sign structure(s) measures as follows; along W. ARMITAGE AVE.:
One (1) at six point two five (6.25) feet in length, three point eight three (3.83) feet in height and ten (10) feet above grade level.

The location of said privilege shall be as shown on prints kept on file with the Department of Business Affairs and Consumer Protection and the Office of the City Clerk.

Said privilege shall be constructed in accordance with plans and specifications approved by the Department of Transportation (Division of Project Development) and Zoning Department - Signs.

This grant of privilege in the public way shall be subject to the provisions of Section 10-28-015 and all other required provisions of the Municipal Code of Chicago.

The grantee shall pay to the City of Chicago as compensation for the privilege #1108558 herein granted the sum of one hundred ($100.00) per annum in advance.

A 25% penalty will be added for payments received after due date.

The permit holder agrees to hold the City of Chicago harmless for any damage, relocation or replacement costs associated with damage, relocation or removal of private property caused by the City performing work in the public way.

Authority herein given and granted for a period of five (5) years from and after 09/10/2013.

Alderman 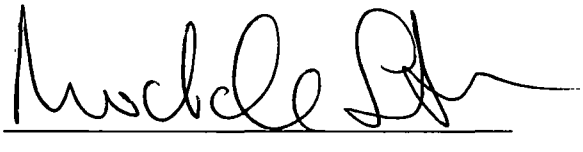

Michele Smith 43rd Ward

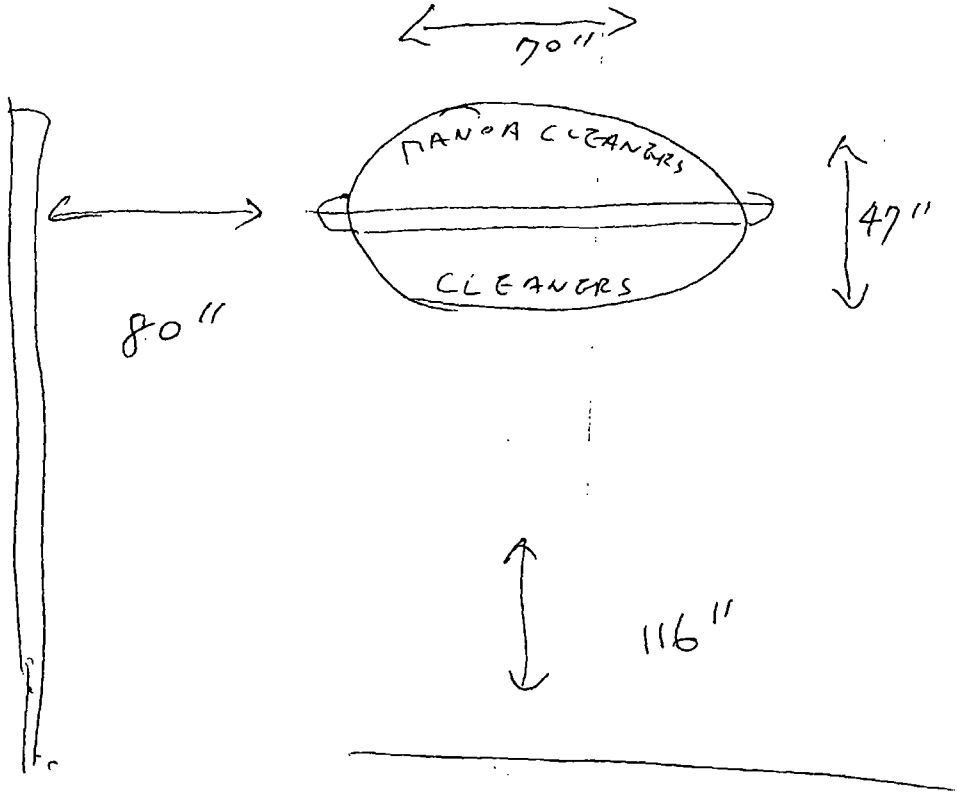
70"
MANOA CLEANERS
CLEANERS
47"
80"
116"

City of Chicago

O2013-7317

Office of the City Clerk

Document Tracking Sheet

Meeting Date:	9/11/2013
Sponsor(s):	Smith, Michele (43)
Type:	Ordinance
Title:	Grant(s) of privilege in public way for McGee's Tavern & Grille
Committee(s) Assignment:	Committee on Transportation and Public Way

ORDINANCE
MCGEE'S TAVERN & GRILLE
Acct. No. 10789 - 1
Permit No. 1107851

Be It Ordained by the City Council of the City of Chicago:

SECTION 1. Permission and authority are hereby given and granted to MCGEE'S TAVERN & GRILLE, upon the terms and subject to the conditions of this ordinance to maintain and use, as now constructed, eight (8) Light Fixture(s) projecting over the public right-of-way adjacent to its premises known as 950 W. Webster Ave..

Said Light Fixture(s) at W. Webster measure(s):
Eight (8) at twelve (12) feet in length, point five (.5) feet in width and twelve (12) feet above grade level.

The location of said privilege shall be as shown on prints kept on file with the Department of Business Affairs and Consumer Protection and the Office of the City Clerk.

Said privilege shall be constructed in accordance with plans and specifications approved by the Department of Transportation (Division of Project Development).

This grant of privilege in the public way shall be subject to the provisions of Section 10-28-015 and all other required provisions of the Municipal Code of Chicago.

The grantee shall pay to the City of Chicago as compensation for the privilege #1107851 herein granted the sum of one hundred ten ($110.00) per annum in advance.

A 25% penalty will be added for payments received after due date.

The permit holder agrees to hold the City of Chicago harmless for any damage, relocation or replacement costs associated with damage, relocation or removal of private property caused by the City performing work in the public way.

Authority herein given and granted for a period of five (5) years from and after 06/11/2013.

Alderman 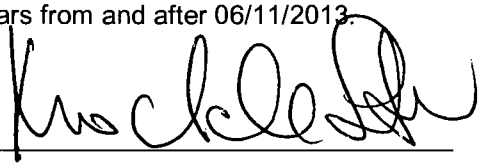

Michele Smith 43rd Ward

McGEE
TAVERN
BANQUETS
GRILLE
LUNCH•BRUNCH•DINNER
Budweiser
Budweiser
Budweis

City of Chicago

O2013-7319

Office of the City Clerk

Document Tracking Sheet

Meeting Date:	9/11/2013
Sponsor(s):	Smith, Michele (43)
Type:	Ordinance
Title:	Grant(s) of privilege in public way for Middlefork Capital LLC
Committee(s) Assignment:	Committee on Transportation and Public Way

ORDINANCE
Middlefork Capital LLC
Acct. No. 361953 - 1
Permit No. 1105994

Be It Ordained by the City Council of the City of Chicago:

SECTION 1. Permission and authority are hereby given and granted to Middlefork Capital LLC, upon the terms and subject to the conditions of this ordinance to construct, install, maintain and use one (1) Fence on the public right-of-way adjacent to its premises known as 2015 N. Clifton Ave..

Said Fence(s) at N. Clifton Street measure(s):
One (1) at twenty-eight point four two (28.42) feet in length, and one point six seven (1.67) foot in width for a total of forty-seven point four six (47.46) square feet. Said fence shall be approximately six (6) feet in height.

The location of said privilege shall be as shown on prints kept on file with the Department of Business Affairs and Consumer Protection and the Office of the City Clerk.

Said privilege shall be constructed in accordance with plans and specifications approved by the Department of Transportation (Division of Project Development).

This grant of privilege in the public way shall be subject to the provisions of Section 10-28-015 and all other required provisions of the Municipal Code of Chicago.

The grantee shall pay to the City of Chicago as compensation for the privilege #1105994 herein granted the sum of four hundred ($400.00) per annum in advance.

A 25% penalty will be added for payments received after due date.

The permit holder agrees to hold the City of Chicago harmless for any damage, relocation or replacement costs associated with damage, relocation or removal of private property caused by the City performing work in the public way.

Authority herein given and granted for a period of five (5) years from and after Date of Passage.

Alderman 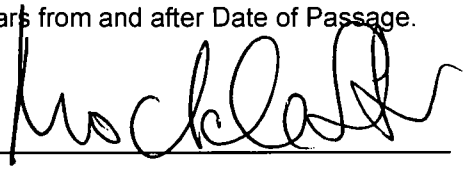

Michele Smith 43rd Ward

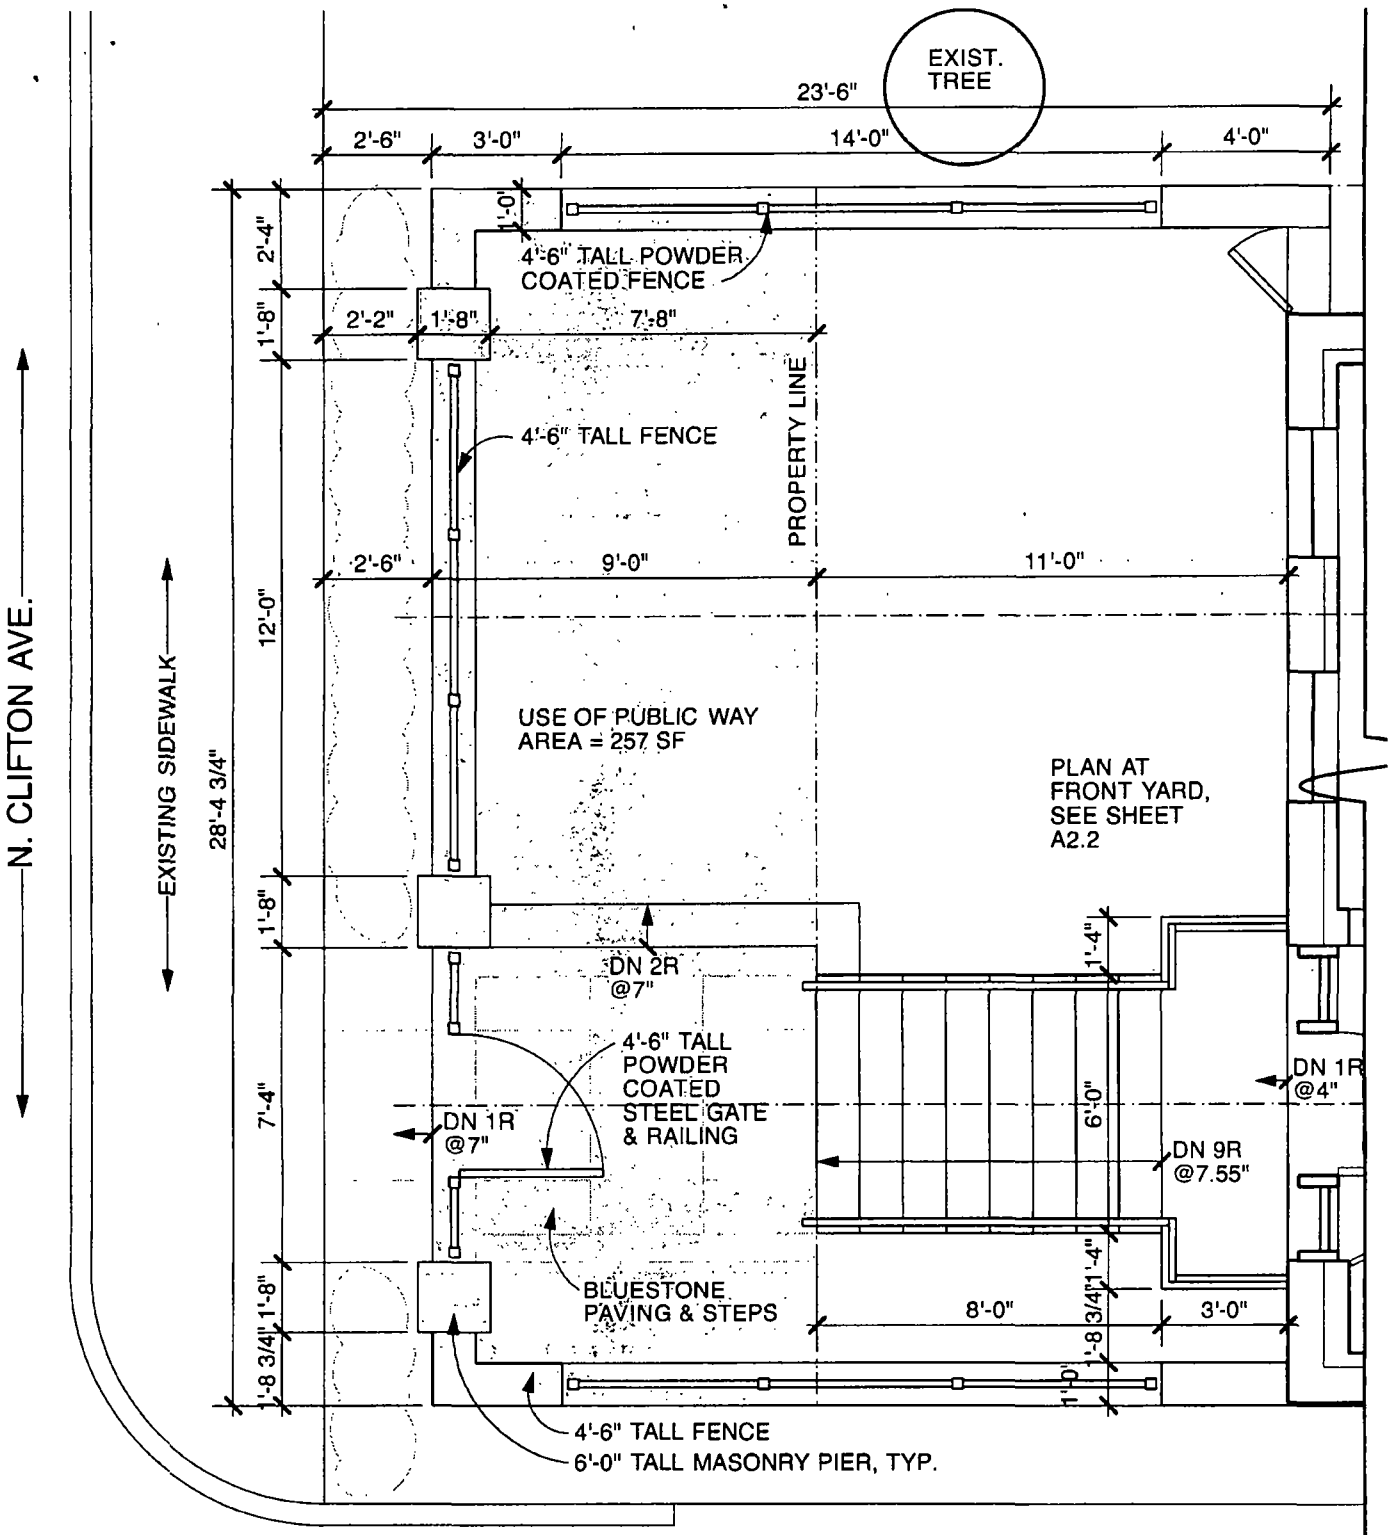

	Business Name: Middlefork Capital, LLC - 2015 N. Clifton		
Burns + Beyerl ARCHITECTS 1010 SOUTH WABASH CHICAGO, IL 60605 (312) 663-0772 (f) (312) 663-9552 (f)	Project Address: 2015 N. CLIFTON	Drawn By: MR Scale: 1 1/2"=1'-0" Date: 04.08.2013 Revised: Revised.	Sheet No. ASK 01a
	Sheet Title: USE OF PUBLIC WAY APPLICATION: PLAN DETAIL AT FRONT YARD		

N

© Copyright, Burns + Beyerl Architects, Inc.

City of Chicago

O2013-7320

Office of the City Clerk

Document Tracking Sheet

Meeting Date:	9/11/2013
Sponsor(s):	Smith, Michele (43)
Type:	Ordinance
Title:	Grant(s) of privilege in public way for National Goldberg & Perl Inc.
Committee(s) Assignment:	Committee on Transportation and Public Way

ORDINANCE
NATIONAL GOLDBERG & PERL INC
Acct. No. 76648 - 1
Permit No. 1107824

Be It Ordained by the City Council of the City of Chicago:

SECTION 1. Permission and authority are hereby given and granted to NATIONAL GOLDBERG & PERL INC, upon the terms and subject to the conditions of this ordinance to maintain and use one (1) sign(s) projecting over the public right-of-way attached to its premises known as 844 W. Armitage Ave..

Said sign structure(s) measures as follows; along W. Armitage Avenue:
One (1) at eight (8) feet in length, six (6) feet in height and nine (9) feet above grade level.

The location of said privilege shall be as shown on prints kept on file with the Department of Business Affairs and Consumer Protection and the Office of the City Clerk.

Said privilege shall be constructed in accordance with plans and specifications approved by the Department of Transportation (Division of Project Development) and Zoning Department - Signs.

This grant of privilege in the public way shall be subject to the provisions of Section 10-28-015 and all other required provisions of the Municipal Code of Chicago.

The grantee shall pay to the City of Chicago as compensation for the privilege #1107824 herein granted the sum of three hundred ($300.00) per annum in advance.

A 25% penalty will be added for payments received after due date.

The permit holder agrees to hold the City of Chicago harmless for any damage, relocation or replacement costs associated with damage, relocation or removal of private property caused by the City performing work in the public way.

Authority herein given and granted for a period of five (5) years from and after 06/11/2013.

Alderman 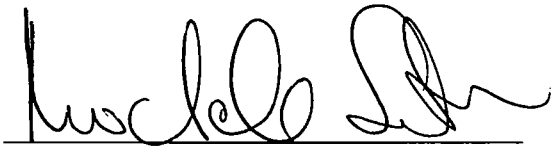

Michele Smith 43rd Ward

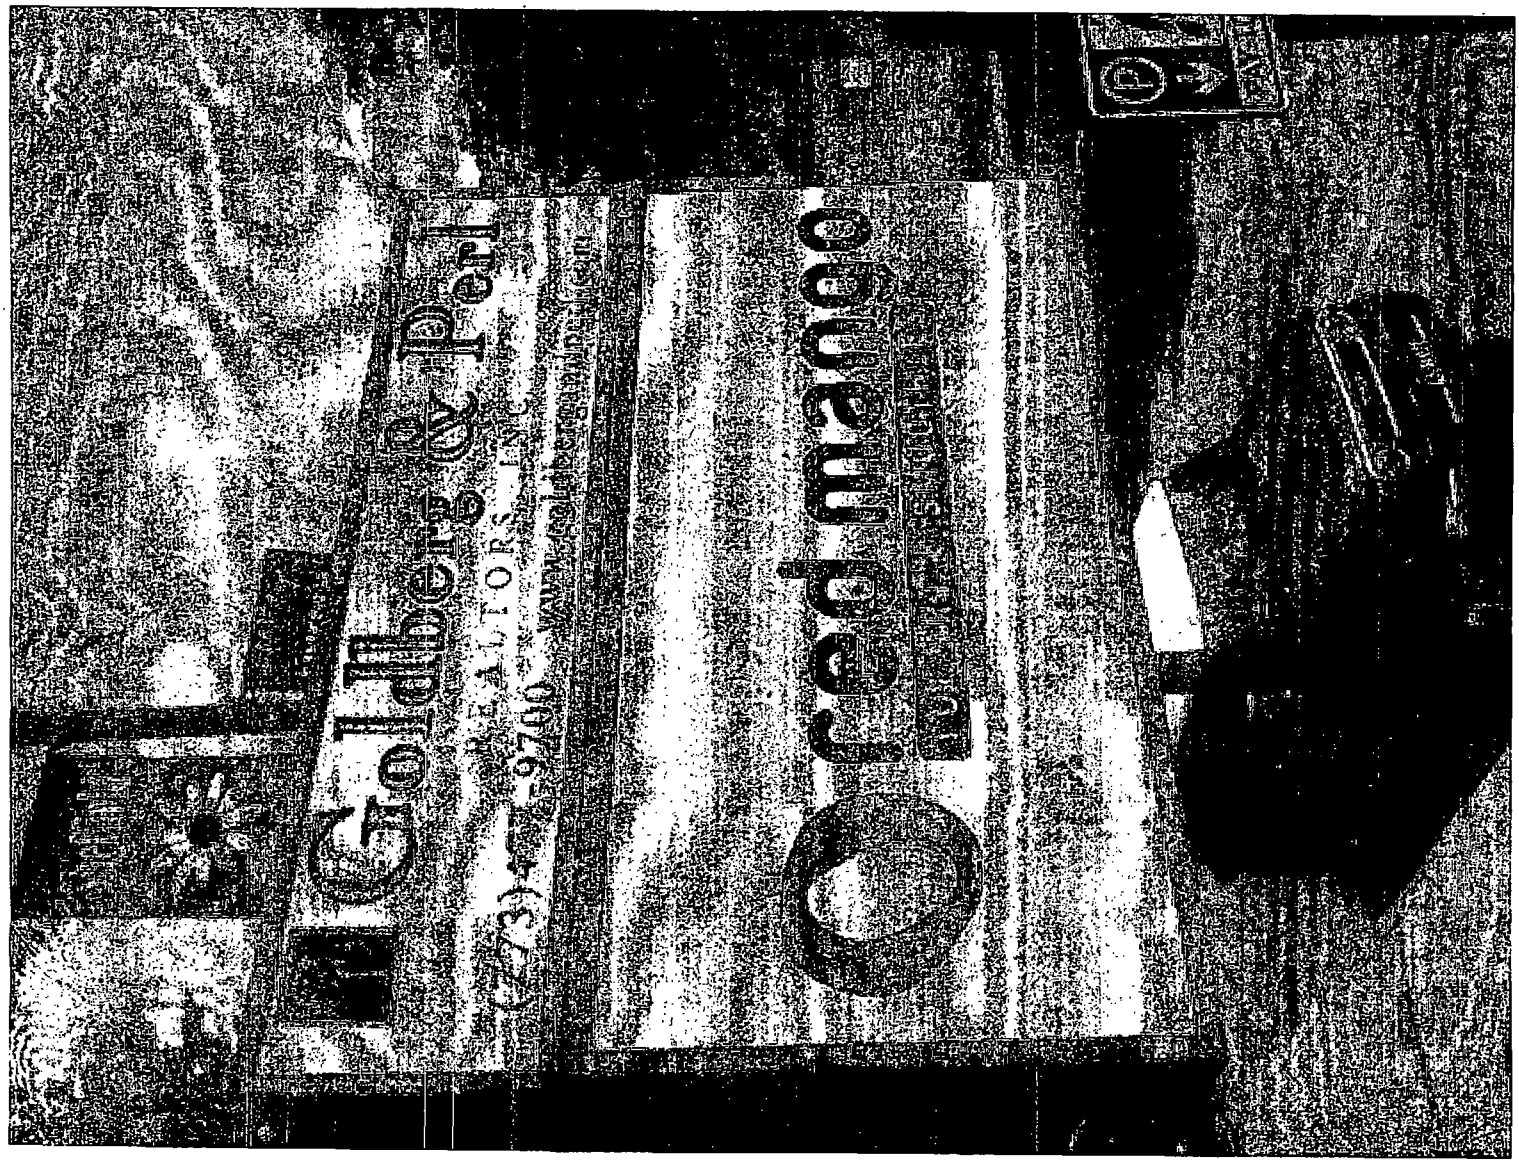
Gelfand, Perl & Bart
A PROFESSIONAL LAW CORPORATION
(973) 994-1700
www.gelfandperl.com
Jeanmarie

City of Chicago

O2013-7321

Office of the City Clerk

Document Tracking Sheet

Meeting Date:	9/11/2013
Sponsor(s):	Smith, Michele (43)
Type:	Ordinance
Title:	Grant(s) of privilege in public way for Noodles in the Pot, Inc.
Committee(s) Assignment:	Committee on Transportation and Public Way

ORDINANCE
NOODLES IN THE POT, INC
Acct. No. 11633 - 1
Permit No. 1107444

Be It Ordained by the City Council of the City of Chicago:

SECTION 1. Permission and authority are hereby given and granted to NOODLES IN THE POT, INC, upon the terms and subject to the conditions of this ordinance to maintain and use, as now constructed, three (3) Light Fixture(s) projecting over the public right-of-way adjacent to its premises known as 2453 N. Halsted St..

Said Light Fixture(s) at N HALSTED ST measure(s):
Three (3) at point eight three (.83) feet in length, one point six seven (1.67) foot in width and eleven point five (11.5) feet above grade level.

The location of said privilege shall be as shown on prints kept on file with the Department of Business Affairs and Consumer Protection and the Office of the City Clerk.

Said privilege shall be constructed in accordance with plans and specifications approved by the Department of Transportation (Division of Project Development).

This grant of privilege in the public way shall be subject to the provisions of Section 10-28-015 and all other required provisions of the Municipal Code of Chicago.

The grantee shall pay to the City of Chicago as compensation for the privilege #1107444 herein granted the sum of eighty-five ($85.00) per annum in advance.

A 25% penalty will be added for payments received after due date.

The permit holder agrees to hold the City of Chicago harmless for any damage, relocation or replacement costs associated with damage, relocation or removal of private property caused by the City performing work in the public way.

Authority herein given and granted for a period of five (5) years from and after 06/11/2013.

Alderman _____

Michele Smith 43rd Ward

LIGHT FIXTURES 2453 N HALSTED STREET

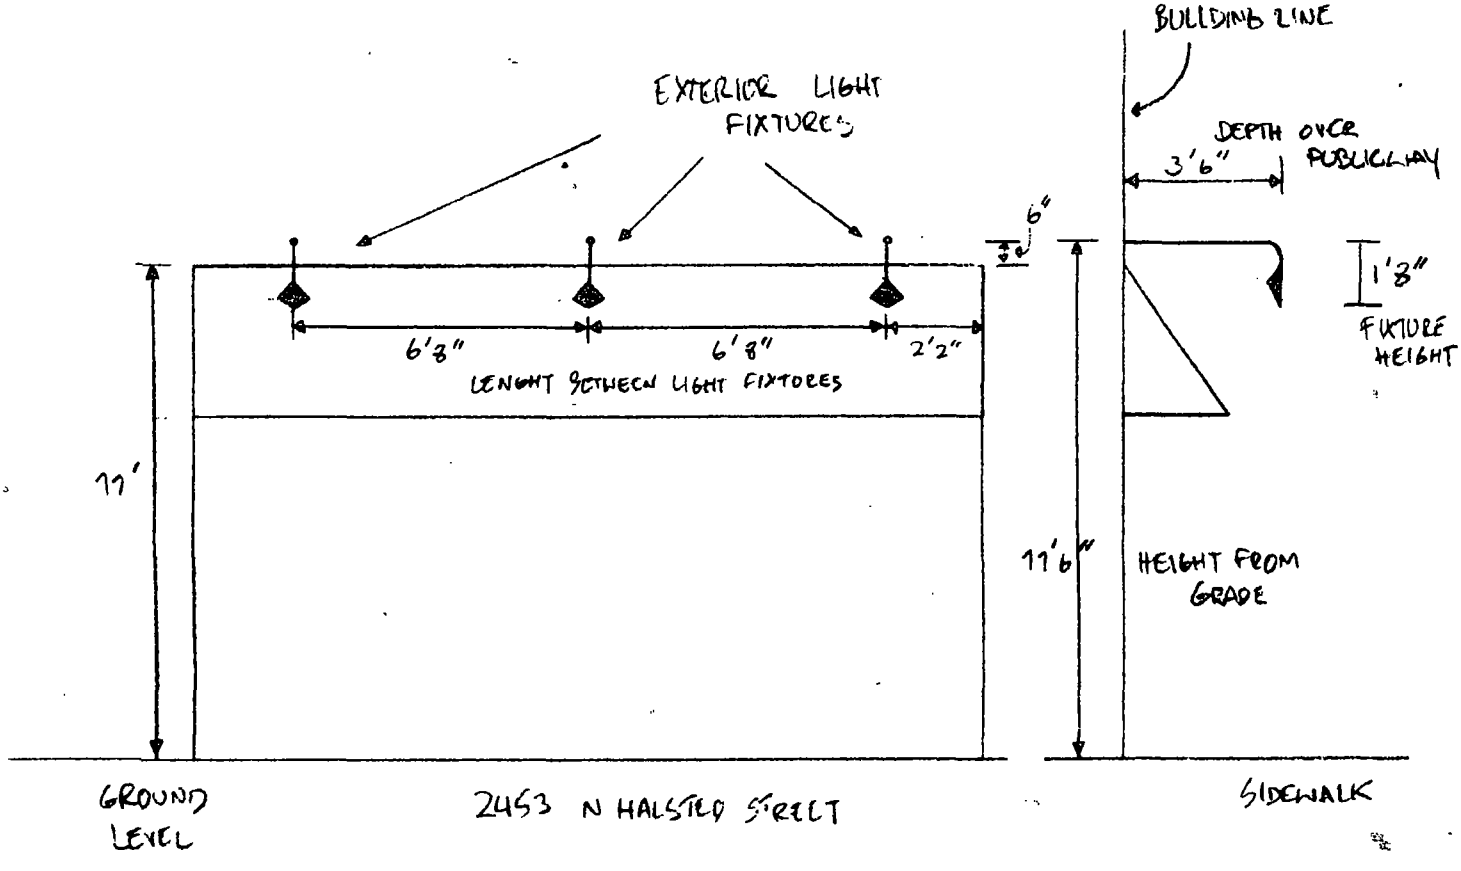

City of Chicago

O2013-7325

Office of the City Clerk

Document Tracking Sheet

Meeting Date:	9/11/2013
Sponsor(s):	Smith, Michele (43)
Type:	Ordinance
Title:	Grant(s) of privilege in public way for Old Town School of Folk Music, The
Committee(s) Assignment:	Committee on Transportation and Public Way

ORDINANCE
THE OLD TOWN SCHOOL OF FOLK MUSIC
Acct. No. 86069 - 2
Permit No. 1107482

Be It Ordained by the City Council of the City of Chicago:

SECTION 1. Permission and authority are hereby given and granted to THE OLD TOWN SCHOOL OF FOLK MUSIC, upon the terms and subject to the conditions of this ordinance to maintain and use two (2) sign(s) projecting over the public right-of-way attached to its premises known as 909 W. Armitage Ave..

Said sign structure(s) measures as follows; along W. Armitage Ave:
One (1) at six point one six (6.16) feet in length, four point one six (4.16) feet in height and eleven point three three (11.33) feet above grade level.

Said sign structure(s) measures as follows; along W. Armitage Ave:
One (1) at three point five (3.5) feet in length, one point five (1.5) feet in height and nine point five (9.5) feet above grade level.

The location of said privilege shall be as shown on prints kept on file with the Department of Business Affairs and Consumer Protection and the Office of the City Clerk.

Said privilege shall be constructed in accordance with plans and specifications approved by the Department of Transportation (Division of Project Development) and Zoning Department - Signs.

This grant of privilege in the public way shall be subject to the provisions of Section 10-28-015 and all other required provisions of the Municipal Code of Chicago.

The grantee shall pay to the City of Chicago as compensation for the privilege #1107482 herein granted the sum of four hundred ($400.00) per annum in advance.

A 25% penalty will be added for payments received after due date.

The permit holder agrees to hold the City of Chicago harmless for any damage, relocation or replacement costs associated with damage, relocation or removal of private property caused by the City performing work in the public way.

Authority herein given and granted for a period of five (5) years from and after 06/11/2013.

Alderman _____

Michele Smith 43rd Ward

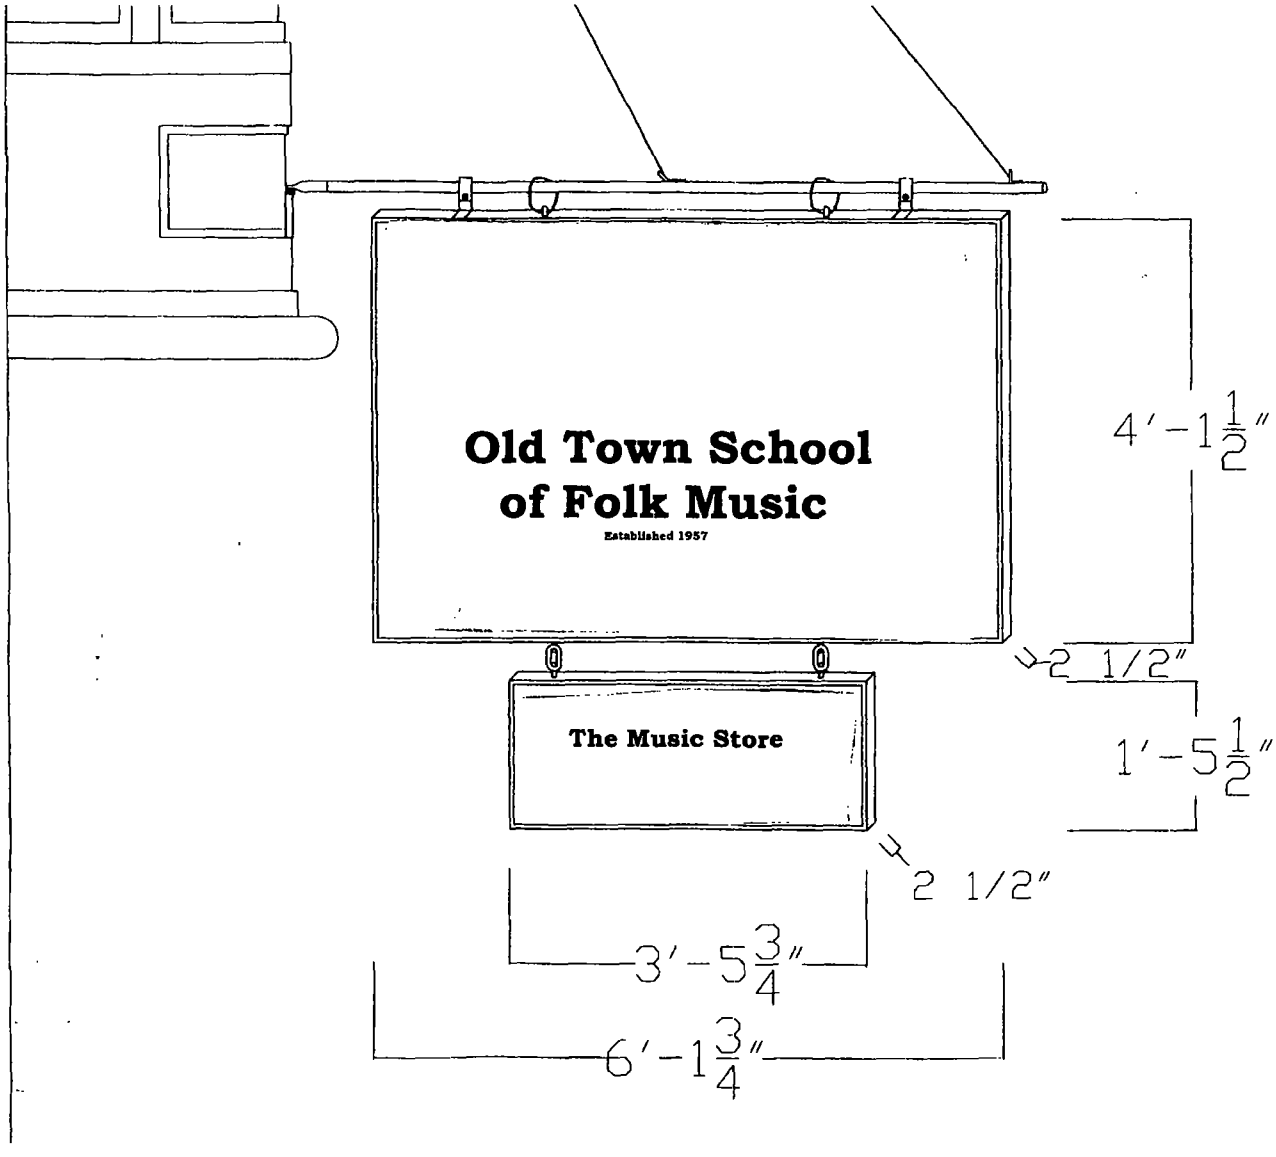
Old Town School
of Folk Music
Established 1957
The Music Store
4′-1 1/2″
2 1/2″
1′-5 1/2″
2 1/2″
3′-5 3/4″
6′-1 3/4″

City of Chicago

O2013-7326

Office of the City Clerk

Document Tracking Sheet

Meeting Date:	9/11/2013
Sponsor(s):	Smith, Michele (43)
Type:	Ordinance
Title:	Grant(s) of privilege in public way for Pasta Bowl Company, The
Committee(s) Assignment:	Committee on Transportation and Public Way

ORDINANCE
THE PASTA BOWL COMPANY
Acct. No. 86377 - 3
Permit No. 1107335

Be It Ordained by the City Council of the City of Chicago:

SECTION 1. Permission and authority are hereby given and granted to THE PASTA BOWL COMPANY, upon the terms and subject to the conditions of this ordinance to maintain and use two (2) sign(s) projecting over the public right-of-way attached to its premises known as 2434-36 N. Clark St..

Said sign structure(s) measures as follows; along N. Clark:
One (1) at five point one three (5.13) feet in length, five (5) feet in height and ten point six (10.6) feet above grade level.
One (1) at six (6) feet in length, four (4) feet in height and nine point four (9.4) feet above grade level.

The location of said privilege shall be as shown on prints kept on file with the Department of Business Affairs and Consumer Protection and the Office of the City Clerk.

Said privilege shall be constructed in accordance with plans and specifications approved by the Department of Transportation (Division of Project Development) and Zoning Department - Signs.

This grant of privilege in the public way shall be subject to the provisions of Section 10-28-015 and all other required provisions of the Municipal Code of Chicago.

The grantee shall pay to the City of Chicago as compensation for the privilege #1107335 herein granted the sum of four hundred ($400.00) per annum in advance.

A 25% penalty will be added for payments received after due date.

The permit holder agrees to hold the City of Chicago harmless for any damage, relocation or replacement costs associated with damage, relocation or removal of private property caused by the City performing work in the public way.

Authority herein given and granted for a period of five (5) years from and after 06/11/2013.

Alderman _____

Michele Smith 43rd Ward

5 Attached Images

No Changes Made

From Curb

Look South

Look North

Each Sign About 5' x 5' (Feet) (Feet)

About 11 Feet Above Sidewalk

About 3 Feet From Clark Street

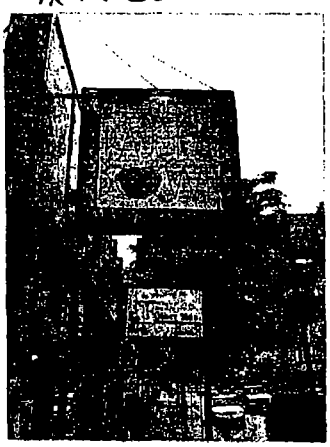

Looking North

Looking South

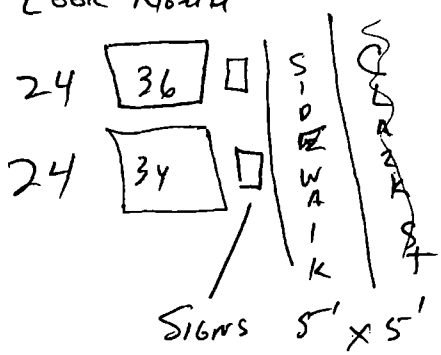

City of Chicago

O2013-7328

Office of the City Clerk

Document Tracking Sheet

Meeting Date:	9/11/2013
Sponsor(s):	Smith, Michele (43)
Type:	Ordinance
Title:	Grant(s) of privilege in public way for Perennial
Committee(s) Assignment:	Committee on Transportation and Public Way

ORDINANCE
PERENNIAL
Acct. No. 319410 - 1
Permit No. 1108051

Be It Ordained by the City Council of the City of Chicago:

SECTION 1. Permission and authority are hereby given and granted to PERENNIAL, upon the terms and subject to the conditions of this ordinance to maintain and use one (1) sign(s) projecting over the public right-of-way attached to its premises known as 1800 N. Lincoln Ave..

Said sign structure(s) measures as follows; along N. LINCOLN:
One (1) at four point five three (4.53) feet in length, nine point three three (9.33) feet in height and twelve point four two (12.42) feet above grade level.

The location of said privilege shall be as shown on prints kept on file with the Department of Business Affairs and Consumer Protection and the Office of the City Clerk.

Said privilege shall be constructed in accordance with plans and specifications approved by the Department of Transportation (Division of Project Development) and Zoning Department - Signs.

This grant of privilege in the public way shall be subject to the provisions of Section 10-28-015 and all other required provisions of the Municipal Code of Chicago.

The grantee shall pay to the City of Chicago as compensation for the privilege #1108051 herein granted the sum of three hundred ($300.00) per annum in advance.

A 25% penalty will be added for payments received after due date.

The permit holder agrees to hold the City of Chicago harmless for any damage, relocation or replacement costs associated with damage, relocation or removal of private property caused by the City performing work in the public way.

Authority herein given and granted for a period of five (5) years from and after 07/30/2013.

Alderman 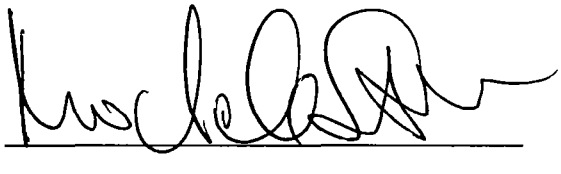

Michele Smith 43rd Ward

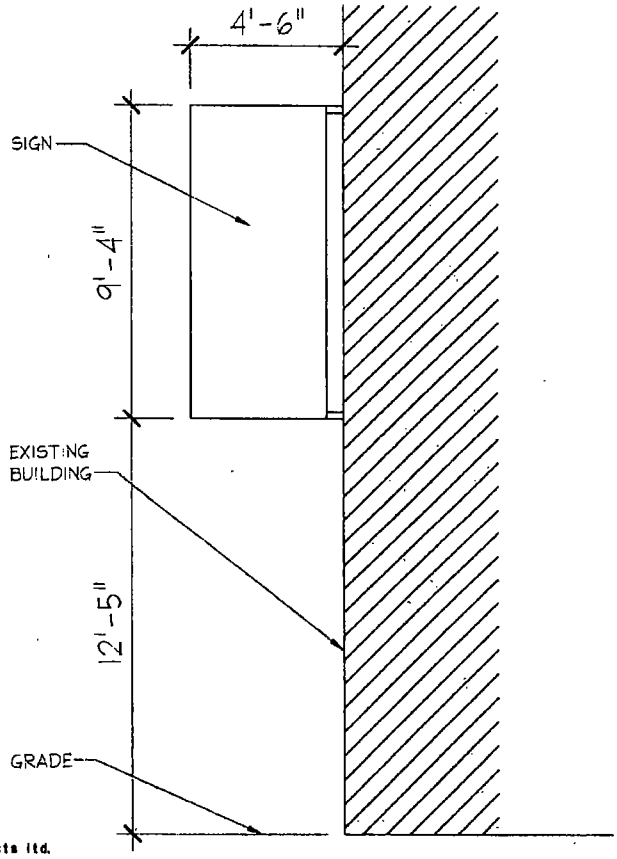

SIGN ELEVATION DRAWING

1/4"=1'-0"

1

JSa
jonathan SPLITT architects ltd.

4001 north ravenswood avenue
suite 601
chicago illinois 60613
773 883 1017 fax 773 883 3081

proj. Perennial Vicant
1800 N. Lincoln Avenue
CHICAGO, IL

date. 07.22.15
description

City of Chicago

O2013-7329

Office of the City Clerk

Document Tracking Sheet

Meeting Date:	9/11/2013
Sponsor(s):	Smith, Michele (43)
Type:	Ordinance
Title:	Grant(s) of privilege in public way for Pizza Capri
Committee(s) Assignment:	Committee on Transportation and Public Way

ORDINANCE
PIZZA CAPRI
Acct. No. 9106 - 1
Permit No. 1107049

Be It Ordained by the City Council of the City of Chicago:

SECTION 1. Permission and authority are hereby given and granted to PIZZA CAPRI, upon the terms and subject to the conditions of this ordinance to maintain and use, as now constructed, six (6) Light Fixture(s) projecting over the public right-of-way adjacent to its premises known as 1733 N. Halsted St..

Said Light Fixture(s) at N. Halsted St. measure(s):
Six (6) at one point five (1.5) foot in length, two point five (2.5) feet in width and fifteen (15) feet above grade level.

The location of said privilege shall be as shown on prints kept on file with the Department of Business Affairs and Consumer Protection and the Office of the City Clerk.

Said privilege shall be constructed in accordance with plans and specifications approved by the Department of Transportation (Division of Project Development).

This grant of privilege in the public way shall be subject to the provisions of Section 10-28-015 and all other required provisions of the Municipal Code of Chicago.

The grantee shall pay to the City of Chicago as compensation for the privilege #1107049 herein granted the sum of one hundred ($100.00) per annum in advance.

A 25% penalty will be added for payments received after due date.

The permit holder agrees to hold the City of Chicago harmless for any damage, relocation or replacement costs associated with damage, relocation or removal of private property caused by the City performing work in the public way.

Authority herein given and granted for a period of five (5) years from and after 06/11/2013.

Alderman _____

Michele Smith 43rd Ward

N HALSTED St
800 W
PASTA • SANDWICHES • SALADS • PIZZA • CATERING • TAKE OUT • DELIVERY

City of Chicago

O2013-7331

Office of the City Clerk

Document Tracking Sheet

Meeting Date:	9/11/2013
Sponsor(s):	Smith, Michele (43)
Type:	Ordinance
Title:	Grant(s) of privilege in public way for Potbelly Sandwich
Committee(s) Assignment:	Committee on Transportation and Public Way

ORDINANCE
POTBELLY SANDWICH WORKS
Acct. No. 65004 - 42
Permit No. 1107586

Be It Ordained by the City Council of the City of Chicago:

SECTION 1. Permission and authority are hereby given and granted to POTBELLY SANDWICH WORKS, upon the terms and subject to the conditions of this ordinance to maintain and use one (1) sign(s) projecting over the public right-of-way attached to its premises known as 565 W. Diversey Pkwy..

Said sign structure(s) measures as follows; along W. Diversey:
One (1) at two point six seven (2.67) feet in length, nine point five (9.5) feet in height and ten (10) feet above grade level.

The location of said privilege shall be as shown on prints kept on file with the Department of Business Affairs and Consumer Protection and the Office of the City Clerk.

Said privilege shall be constructed in accordance with plans and specifications approved by the Department of Transportation (Division of Project Development) and Zoning Department - Signs.

This grant of privilege in the public way shall be subject to the provisions of Section 10-28-015 and all other required provisions of the Municipal Code of Chicago.

The grantee shall pay to the City of Chicago as compensation for the privilege #1107586 herein granted the sum of three hundred ($300.00) per annum in advance.

A 25% penalty will be added for payments received after due date.

The permit holder agrees to hold the City of Chicago harmless for any damage, relocation or replacement costs associated with damage, relocation or removal of private property caused by the City performing work in the public way.

Authority herein given and granted for a period of five (5) years from and after 06/11/2013.

Alderman _____

Michele Smith 43rd Ward

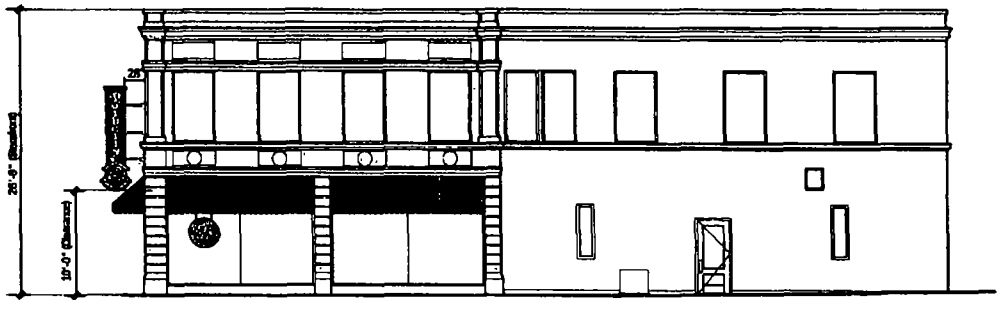

West Building Elevation

Criteria as mandated by city and or landlord:
3x the street frontage or 600 whichever is less

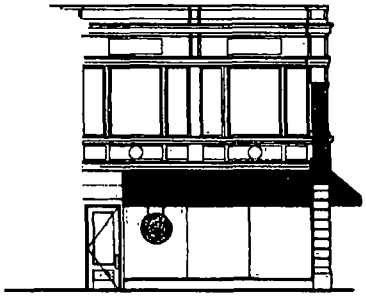

West Building Elevation Scale 1/8"=1'-0"

Criteria as mandated by city and or landlord:
3x the street frontage or 600 whichever is less

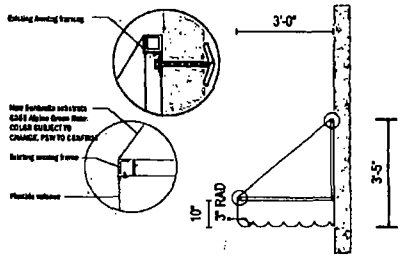

Awning Detail SCALE 3/8"=1'-0"

Potbelly SANDWICH WORKS

DESIGN NUMBER
070239r1
SHEET
1 OF 3
DATE
Feb 11, 2008
ADDRESS
565 W. Diversey
CITY / STATE
Chicago, IL
SALESMAN
TODD H.
ARTIST
JTS
APPROVALS
CLIENT
SALES
COORDINATOR
ART DEPT.

The Document and the Designs and or information contained within are the sole Property of National Awning & Sign, LLC and may not be copied distributed or made available to others without expressed written consent of National Awning & Sign, LLC

NATIONAL AWNING & SIGN
817 441 1542

City of Chicago

O2013-7332

Office of the City Clerk

Document Tracking Sheet

Meeting Date:	9/11/2013
Sponsor(s):	Smith, Michele (43)
Type:	Ordinance
Title:	Grant(s) of privilege in public way for Rona Talcott
Committee(s) Assignment:	Committee on Transportation and Public Way

ORDINANCE
RONA TALCOTT
Acct. No. 383551 - 1
Permit No. 1107967

Be It Ordained by the City Council of the City of Chicago:

SECTION 1. Permission and authority are hereby given and granted to RONA TALCOTT, upon the terms and subject to the conditions of this ordinance to maintain and use, as now constructed, one (1) Step(s) on the public right-of-way adjacent to its premises known as 1758 N. North Park Ave..

Said Step(s) at N NORTH PARK AVE measure(s):
One (1) at ten (10) feet in length, and four (4) feet in width for a total of forty (40) square feet.

The location of said privilege shall be as shown on prints kept on file with the Department of Business Affairs and Consumer Protection and the Office of the City Clerk.

Said privilege shall be constructed in accordance with plans and specifications approved by the Department of Transportation (Division of Project Development).

This grant of privilege in the public way shall be subject to the provisions of Section 10-28-015 and all other required provisions of the Municipal Code of Chicago.

The grantee shall pay to the City of Chicago as compensation for the privilege #1107967 herein granted the sum of zero ($.00) per annum in advance.

A 25% penalty will be added for payments received after due date.

The permit holder agrees to hold the City of Chicago harmless for any damage, relocation or replacement costs associated with damage, relocation or removal of private property caused by the City performing work in the public way.

Authority herein given and granted for a period of five (5) years from and after Date of Passage.

Alderman

Michele Smith 43rd Ward

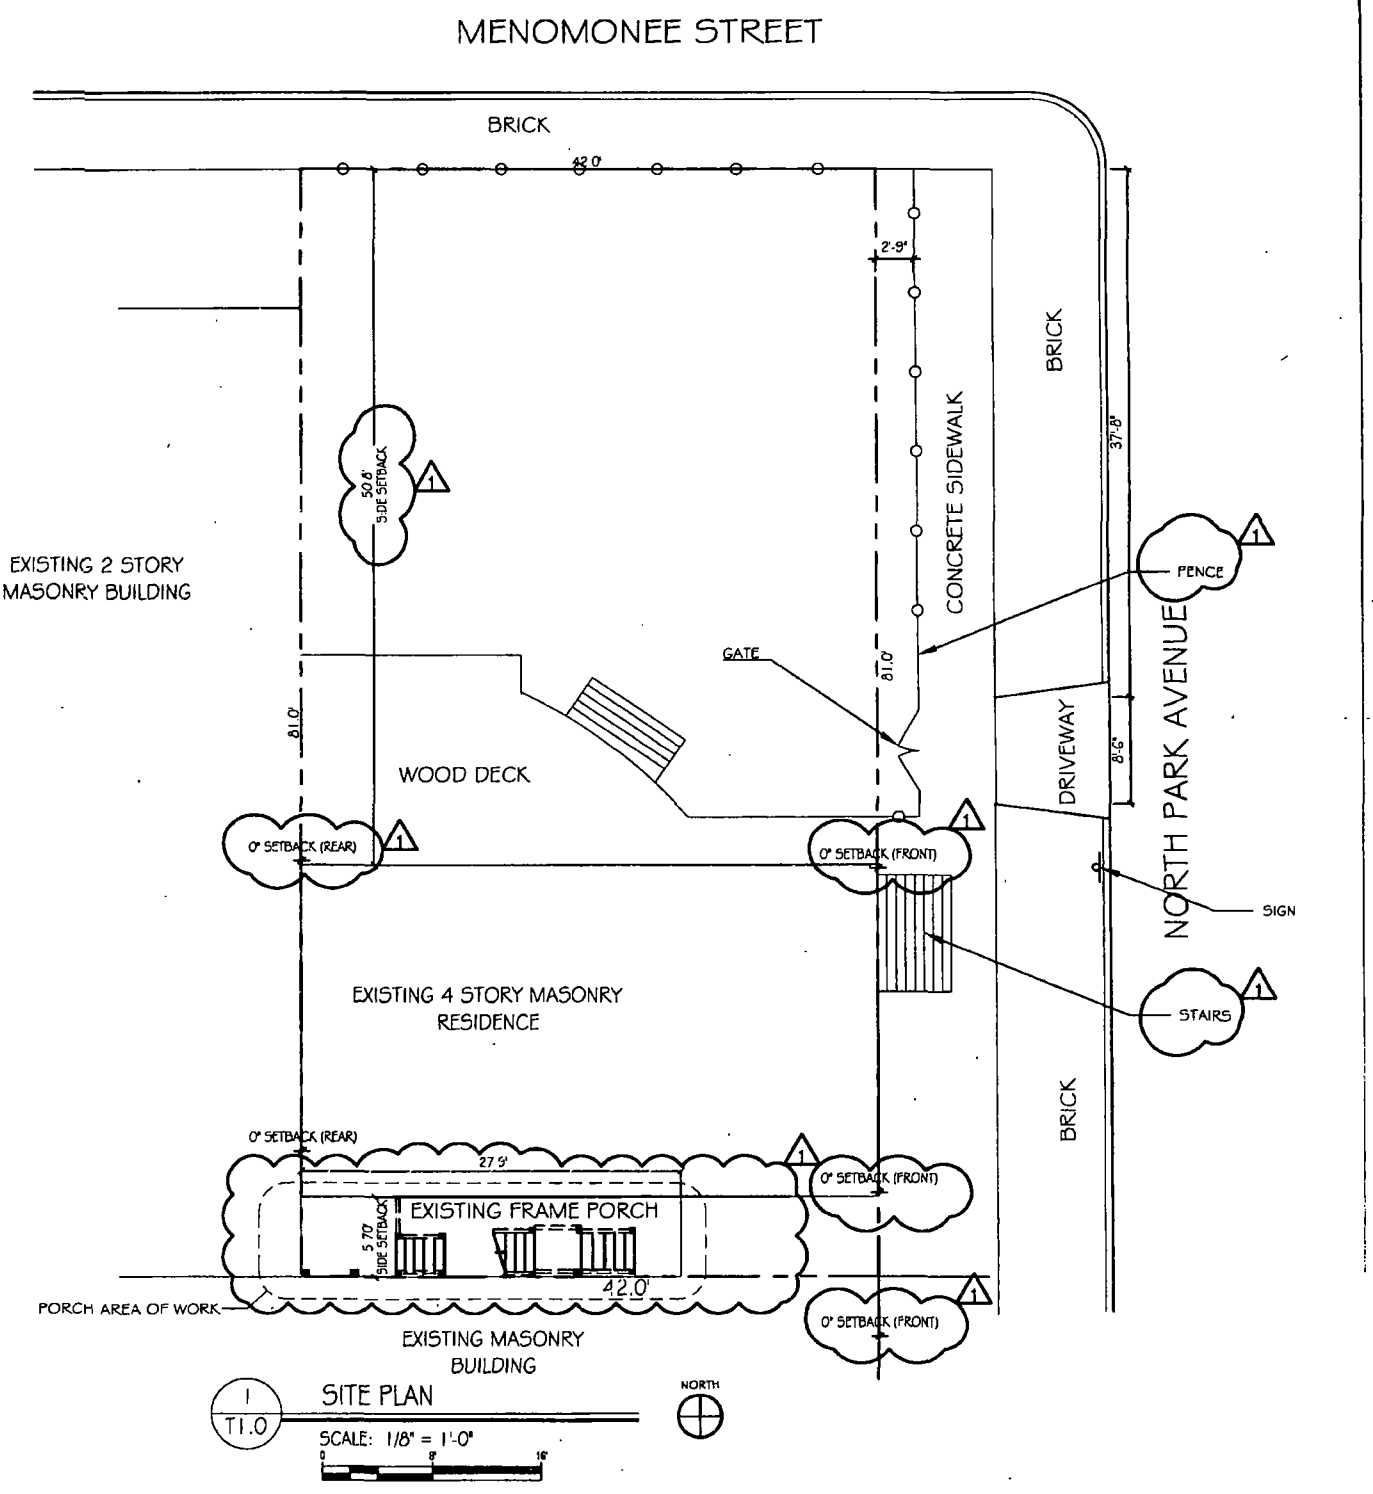
MENOMONEE STREET
BRICK
42.0'
2'-9"
BRICK
37'-8"
CONCRETE SIDEWALK
50.6'
SIDE SETBACK
1
EXISTING 2 STORY
MASONRY BUILDING
FENCE
GATE
81.0'
81.0'
WOOD DECK
DRIVEWAY
8'-6"
NORTH PARK AVENUE
0' SETBACK (REAR)
0' SETBACK (FRONT)
SIGN
EXISTING 4 STORY MASONRY
RESIDENCE
STAIRS
BRICK
0' SETBACK (REAR)
27.9'
0' SETBACK (FRONT)
EXISTING FRAME PORCH
5.70'
SIDE SETBACK
42.0'
PORCH AREA OF WORK
0' SETBACK (FRONT)
EXISTING MASONRY
BUILDING
1
T1.0
SITE PLAN
SCALE: 1/8" = 1'-0"
NORTH

City of Chicago

O2013-7333

Office of the City Clerk

Document Tracking Sheet

Meeting Date:	9/11/2013
Sponsor(s):	Smith, Michele (43)
Type:	Ordinance
Title:	Grant(s) of privilege in public way for Second Child, The
Committee(s) Assignment:	Committee on Transportation and Public Way

ORDINANCE
THE SECOND CHILD
Acct. No. 276724 - 1
Permit No. 1107441

Be It Ordained by the City Council of the City of Chicago:

SECTION 1. Permission and authority are hereby given and granted to THE SECOND CHILD, upon the terms and subject to the conditions of this ordinance to maintain and use one (1) sign(s) projecting over the public right-of-way attached to its premises known as 954 W. Armitage Ave..

Said sign structure(s) measures as follows; along W. Armitage Avenue:
One (1) at four (4) feet in length, two (2) feet in height and ten (10) feet above grade level.

The location of said privilege shall be as shown on prints kept on file with the Department of Business Affairs and Consumer Protection and the Office of the City Clerk.

Said privilege shall be constructed in accordance with plans and specifications approved by the Department of Transportation (Division of Project Development) and Zoning Department - Signs.

This grant of privilege in the public way shall be subject to the provisions of Section 10-28-015 and all other required provisions of the Municipal Code of Chicago.

The grantee shall pay to the City of Chicago as compensation for the privilege #1107441 herein granted the sum of one hundred ($100.00) per annum in advance.

A 25% penalty will be added for payments received after due date.

The permit holder agrees to hold the City of Chicago harmless for any damage, relocation or replacement costs associated with damage, relocation or removal of private property caused by the City performing work in the public way.

Authority herein given and granted for a period of five (5) years from and after 06/11/2013.

Alderman 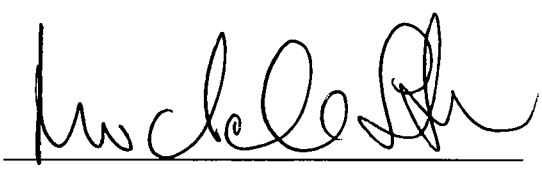

Michele Smith 43rd Ward

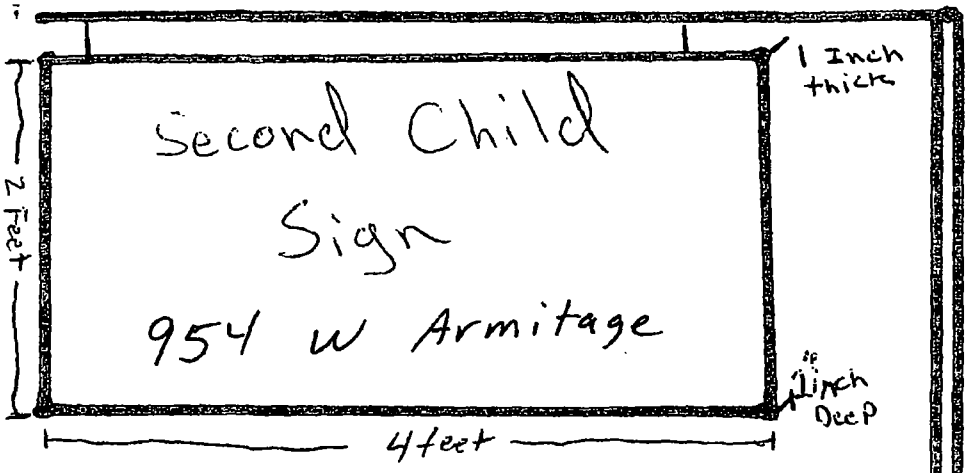

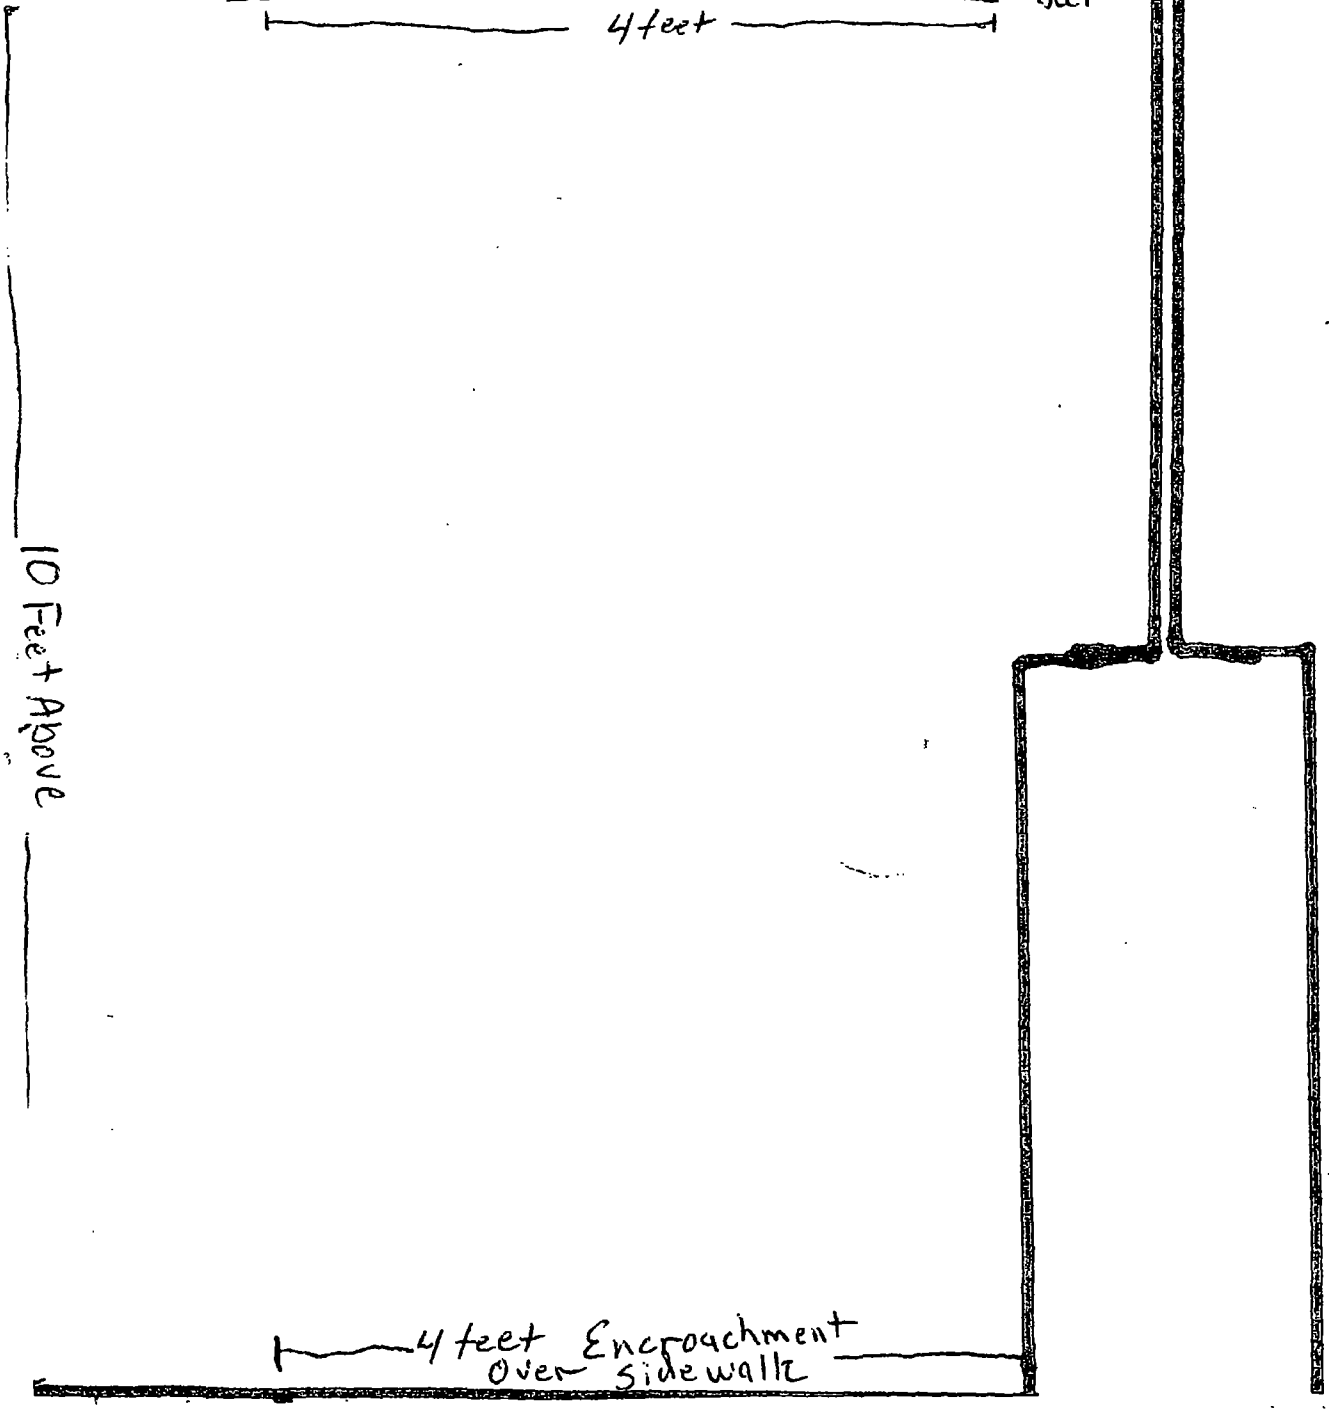

Copy of Sign App.

City of Chicago

O2013-7335

Office of the City Clerk

Document Tracking Sheet

Meeting Date:	9/11/2013
Sponsor(s):	Smith, Michele (43)
Type:	Ordinance
Title:	Grant(s) of privilege in public way for See, Inc.
Committee(s) Assignment:	Committee on Transportation and Public Way

ORDINANCE
SEE, INC.
Acct. No. 67663 - 1
Permit No. 1107449

Be It Ordained by the City Council of the City of Chicago:

SECTION 1. Permission and authority are hereby given and granted to SEE, INC., upon the terms and subject to the conditions of this ordinance to maintain and use, as now constructed, four (4) Light Fixture(s) projecting over the public right-of-way adjacent to its premises known as 2531 N. Clark St..

Said Light Fixture(s) at N. clark St measure(s):
Four (4) at two (2) feet in length, one point six six (1.66) foot in width and eleven (11) feet above grade level.

The location of said privilege shall be as shown on prints kept on file with the Department of Business Affairs and Consumer Protection and the Office of the City Clerk.

Said privilege shall be constructed in accordance with plans and specifications approved by the Department of Transportation (Division of Project Development).

This grant of privilege in the public way shall be subject to the provisions of Section 10-28-015 and all other required provisions of the Municipal Code of Chicago.

The grantee shall pay to the City of Chicago as compensation for the privilege #1107449 herein granted the sum of ninety ($90.00) per annum in advance.

A 25% penalty will be added for payments received after due date.

The permit holder agrees to hold the City of Chicago harmless for any damage, relocation or replacement costs associated with damage, relocation or removal of private property caused by the City performing work in the public way.

Authority herein given and granted for a period of five (5) years from and after 06/11/2013.

Alderman _____

Michele Smith 43rd Ward

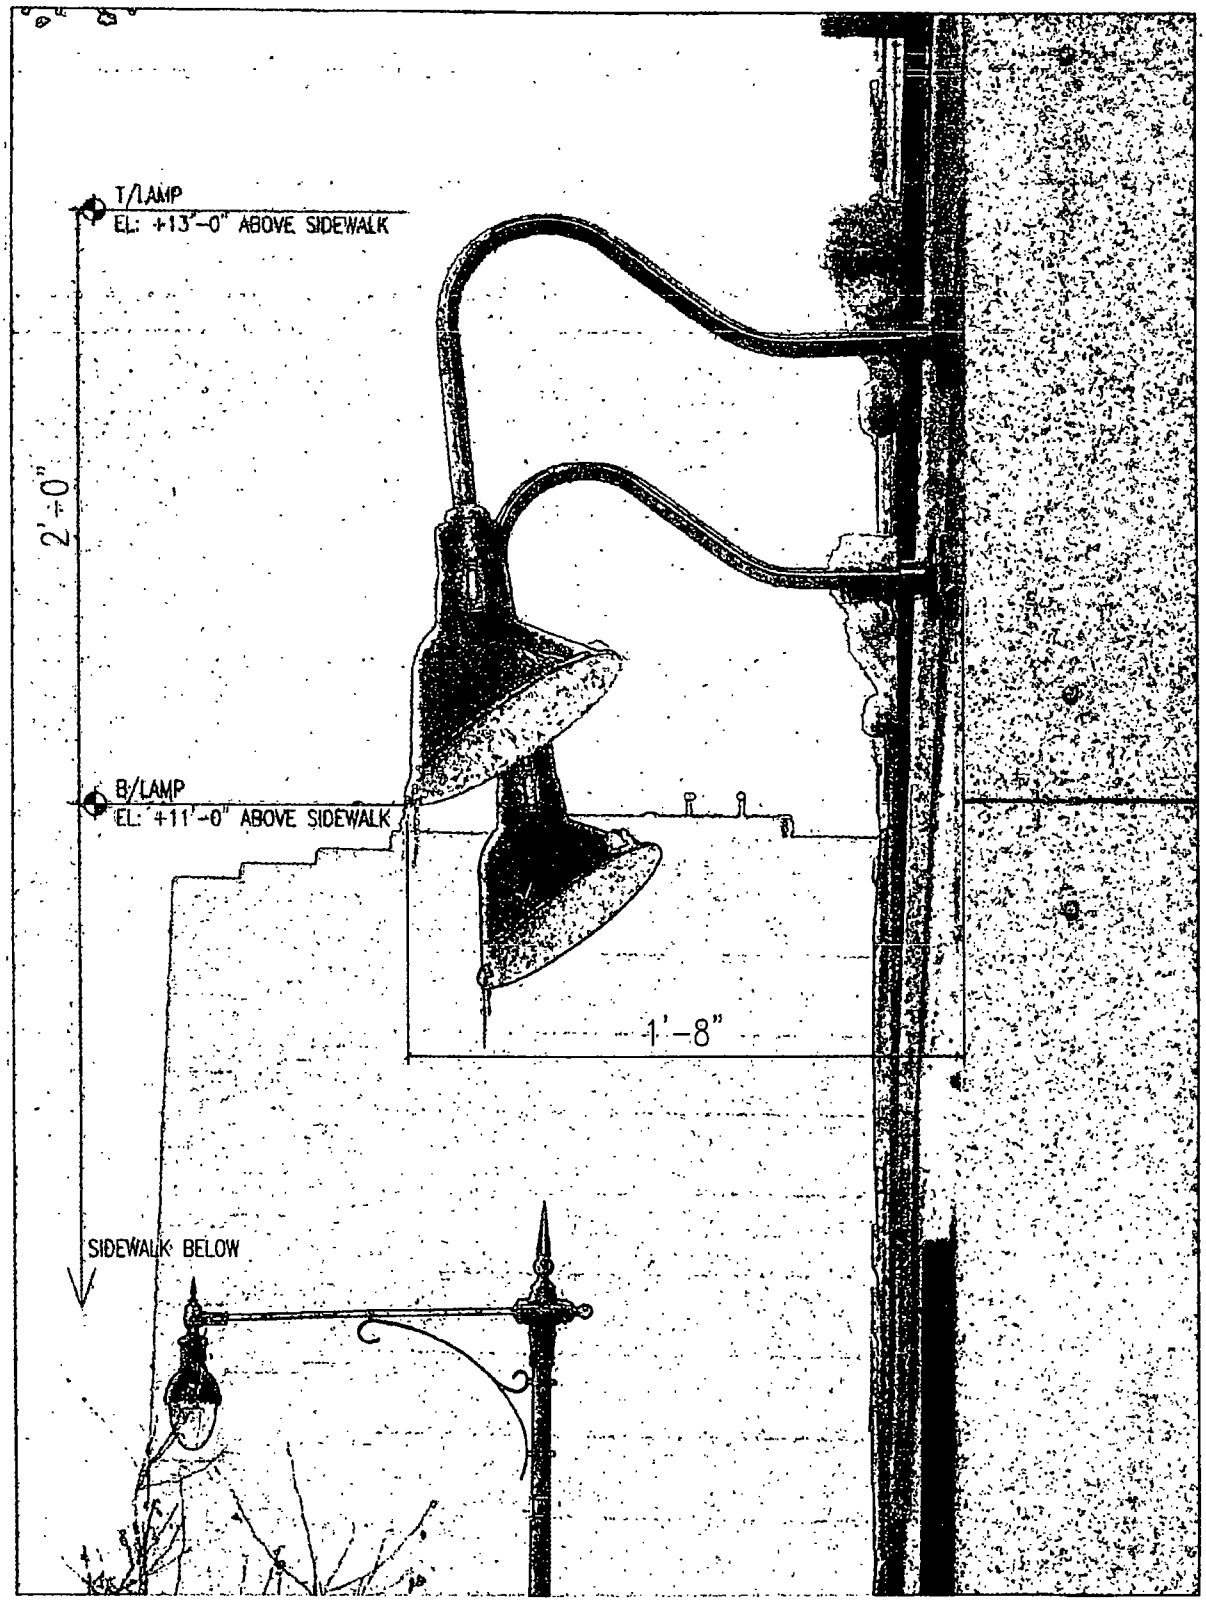
T/LAMP
EL: +13'-0" ABOVE SIDEWALK
2'-0"
B/LAMP
EL: +11'-0" ABOVE SIDEWALK
1'-8"
SIDEWALK BELOW

City of Chicago

O2013-7337

Office of the City Clerk

Document Tracking Sheet

Meeting Date:	9/11/2013
Sponsor(s):	Smith, Michele (43)
Type:	Ordinance
Title:	Grant(s) of privilege in public way for Tammy Sopper Segovia
Committee(s) Assignment:	Committee on Transportation and Public Way

ORDINANCE
TAMMY SOPPER SEGOVIA
Acct. No. 384452 - 1
Permit No. 1108475

Be It Ordained by the City Council of the City of Chicago:

SECTION 1. Permission and authority are hereby given and granted to TAMMY SOPPER SEGOVIA, upon the terms and subject to the conditions of this ordinance to maintain and use, as now constructed, one (1) Step(s) on the public right-of-way adjacent to its premises known as 476 W. Deming Pl..

Said Step(s) at West Deming Place measure(s):
One (1) at twelve (12) feet in length, and two point five (2.5) feet in width for a total of thirty (30) square feet.

The location of said privilege shall be as shown on prints kept on file with the Department of Business Affairs and Consumer Protection and the Office of the City Clerk.

Said privilege shall be constructed in accordance with plans and specifications approved by the Department of Transportation (Division of Project Development).

This grant of privilege in the public way shall be subject to the provisions of Section 10-28-015 and all other required provisions of the Municipal Code of Chicago.

The grantee shall pay to the City of Chicago as compensation for the privilege #1108475 herein granted the sum of zero ($.00) per annum in advance.

A 25% penalty will be added for payments received after due date.

The permit holder agrees to hold the City of Chicago harmless for any damage, relocation or replacement costs associated with damage, relocation or removal of private property caused by the City performing work in the public way.

Authority herein given and granted for a period of five (5) years from and after Date of Passage.

Alderman 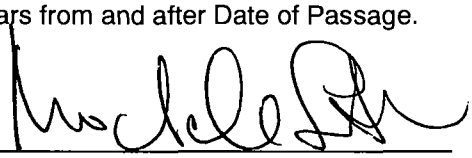

Michele Smith 43rd Ward

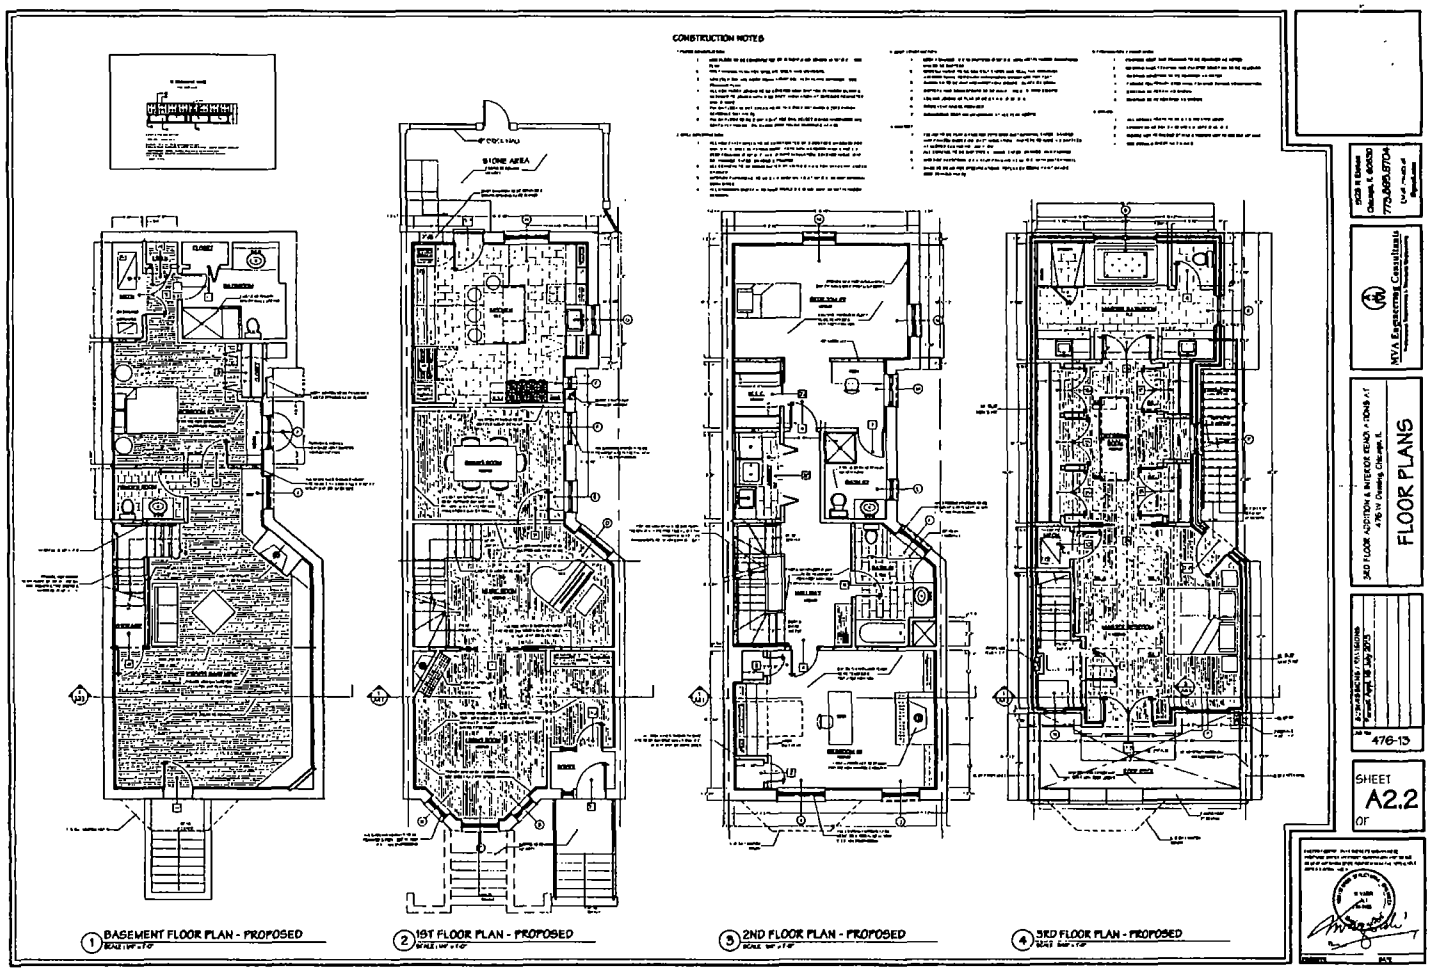
CONSTRUCTION NOTES
STONE AREA
1 BASEMENT FLOOR PLAN - PROPOSED
2 1ST FLOOR PLAN - PROPOSED
3 2ND FLOOR PLAN - PROPOSED
4 3RD FLOOR PLAN - PROPOSED
MYA Engineering Consultants
FLOOR PLANS
476-13
SHEET
A2.2
OF

City of Chicago

O2013-7339

Office of the City Clerk

Document Tracking Sheet

Meeting Date:	9/11/2013
Sponsor(s):	Smith, Michele (43)
Type:	Ordinance
Title:	Grant(s) of privilege in public way for Ten Thousand Villages
Committee(s) Assignment:	Committee on Transportation and Public Way

ORDINANCE
Ten Thousand Villages
Acct. No. 380737 - 1
Permit No. 1107068

Be It Ordained by the City Council of the City of Chicago:

SECTION 1. Permission and authority are hereby given and granted to Ten Thousand Villages, upon the terms and subject to the conditions of this ordinance to maintain and use one (1) sign(s) projecting over the public right-of-way attached to its premises known as 840 W. Armitage Ave..

Said sign structure(s) measures as follows; along W ARMITAGE AVE:
One (1) at four point five (4.5) feet in length, one point seven five (1.75) feet in height and nine point five (9.5) feet above grade level.

The location of said privilege shall be as shown on prints kept on file with the Department of Business Affairs and Consumer Protection and the Office of the City Clerk.

Said privilege shall be constructed in accordance with plans and specifications approved by the Department of Transportation (Division of Project Development) and Zoning Department - Signs.

This grant of privilege in the public way shall be subject to the provisions of Section 10-28-015 and all other required provisions of the Municipal Code of Chicago.

The grantee shall pay to the City of Chicago as compensation for the privilege #1107068 herein granted the sum of one hundred ($100.00) per annum in advance.

A 25% penalty will be added for payments received after due date.

The permit holder agrees to hold the City of Chicago harmless for any damage, relocation or replacement costs associated with damage, relocation or removal of private property caused by the City performing work in the public way.

Authority herein given and granted for a period of five (5) years from and after Date of Passage.

Alderman 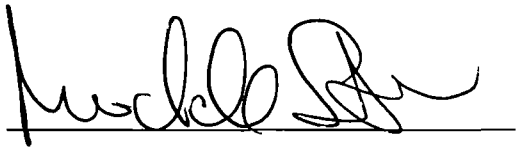

Michele Smith 43rd Ward

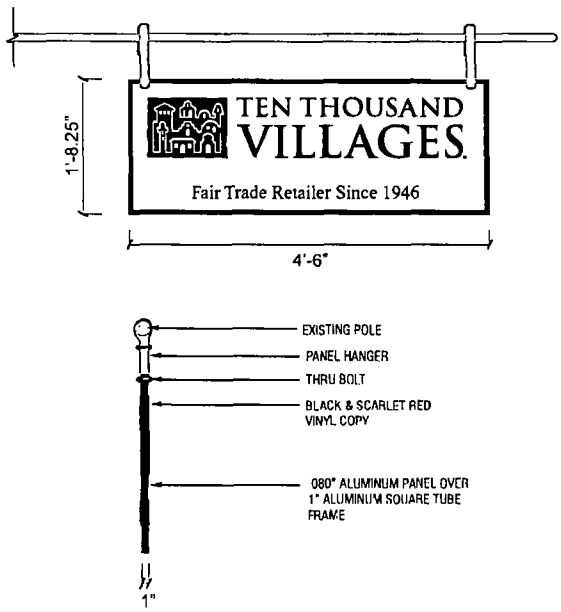

FRONT ELEVATION - Sign Type (B)(QTY.1)
D/F Suspended Aluminum Panel
Scale 3/4" = 1' (7 6 SQFT)

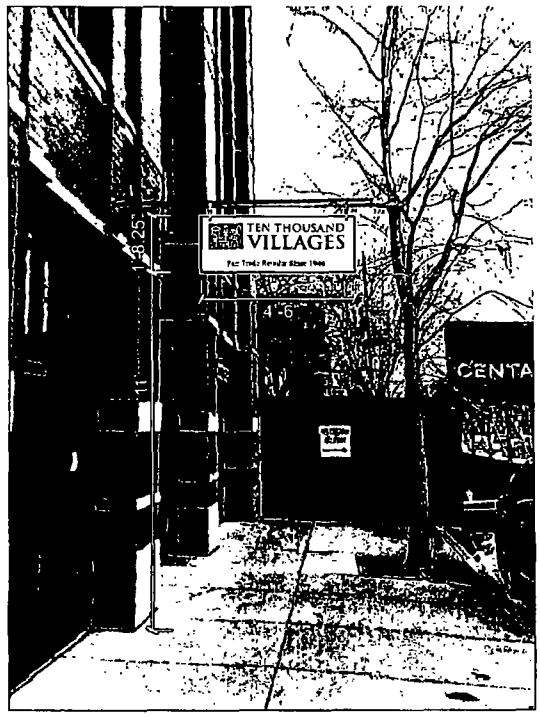

FRONT ELEVATION - Sign Type (B)(QTY.1)
D/F Suspended Aluminum Panel
Scale NTS (7 6 SQFT)

URBANNEON
Sign, Lighting & Graphics Company
Quality Craftsmanship Since 1983
500 Pine St - Suite 3B
Holmes, Pa 19043
610-583-8306
(fax) 610-461-5568
www.urbanneon.com

TEN THOUSAND VILLAGES
840 WEST ARMITAGE
CHICAGO, ILL

DRAWN BY MCM | DATE 05-15-13
SALES JM

Revisions

RED LINE NOTES

Customer Approval

Landlord Approval

SIGN TYPE
B ..QTY 1
Aluminum Panel

DRAWING #
9728-BREV2mcm

PAGE# 3 of 4

City of Chicago

O2013-7341

Office of the City Clerk

Document Tracking Sheet

Meeting Date:	9/11/2013
Sponsor(s):	Smith, Michele (43)
Type:	Ordinance
Title:	Grant(s) of privilege in public way for 333 Cleaners
Committee(s) Assignment:	Committee on Transportation and Public Way

ORDINANCE
333 CLEANERS
Acct. No. 218810 - 1
Permit No. 1108082

Be It Ordained by the City Council of the City of Chicago:

SECTION 1. Permission and authority are hereby given and granted to 333 CLEANERS, upon the terms and subject to the conditions of this ordinance to maintain and use one (1) sign(s) projecting over the public right-of-way attached to its premises known as 333 W. Armitage Ave..

Said sign structure(s) measures as follows; along West Armitage Avenue:
One (1) at five point zero eight (5.08) feet in length, four point zero eight (4.08) feet in height and eight point seven five (8.75) feet above grade level.

The location of said privilege shall be as shown on prints kept on file with the Department of Business Affairs and Consumer Protection and the Office of the City Clerk.

Said privilege shall be constructed in accordance with plans and specifications approved by the Department of Transportation (Division of Project Development) and Zoning Department - Signs.

This grant of privilege in the public way shall be subject to the provisions of Section 10-28-015 and all other required provisions of the Municipal Code of Chicago.

The grantee shall pay to the City of Chicago as compensation for the privilege #1108082 herein granted the sum of one hundred ($100.00) per annum in advance.

A 25% penalty will be added for payments received after due date.

The permit holder agrees to hold the City of Chicago harmless for any damage, relocation or replacement costs associated with damage, relocation or removal of private property caused by the City performing work in the public way.

Authority herein given and granted for a period of five (5) years from and after 07/09/2013.

Alderman _____

Michele Smith 43rd Ward

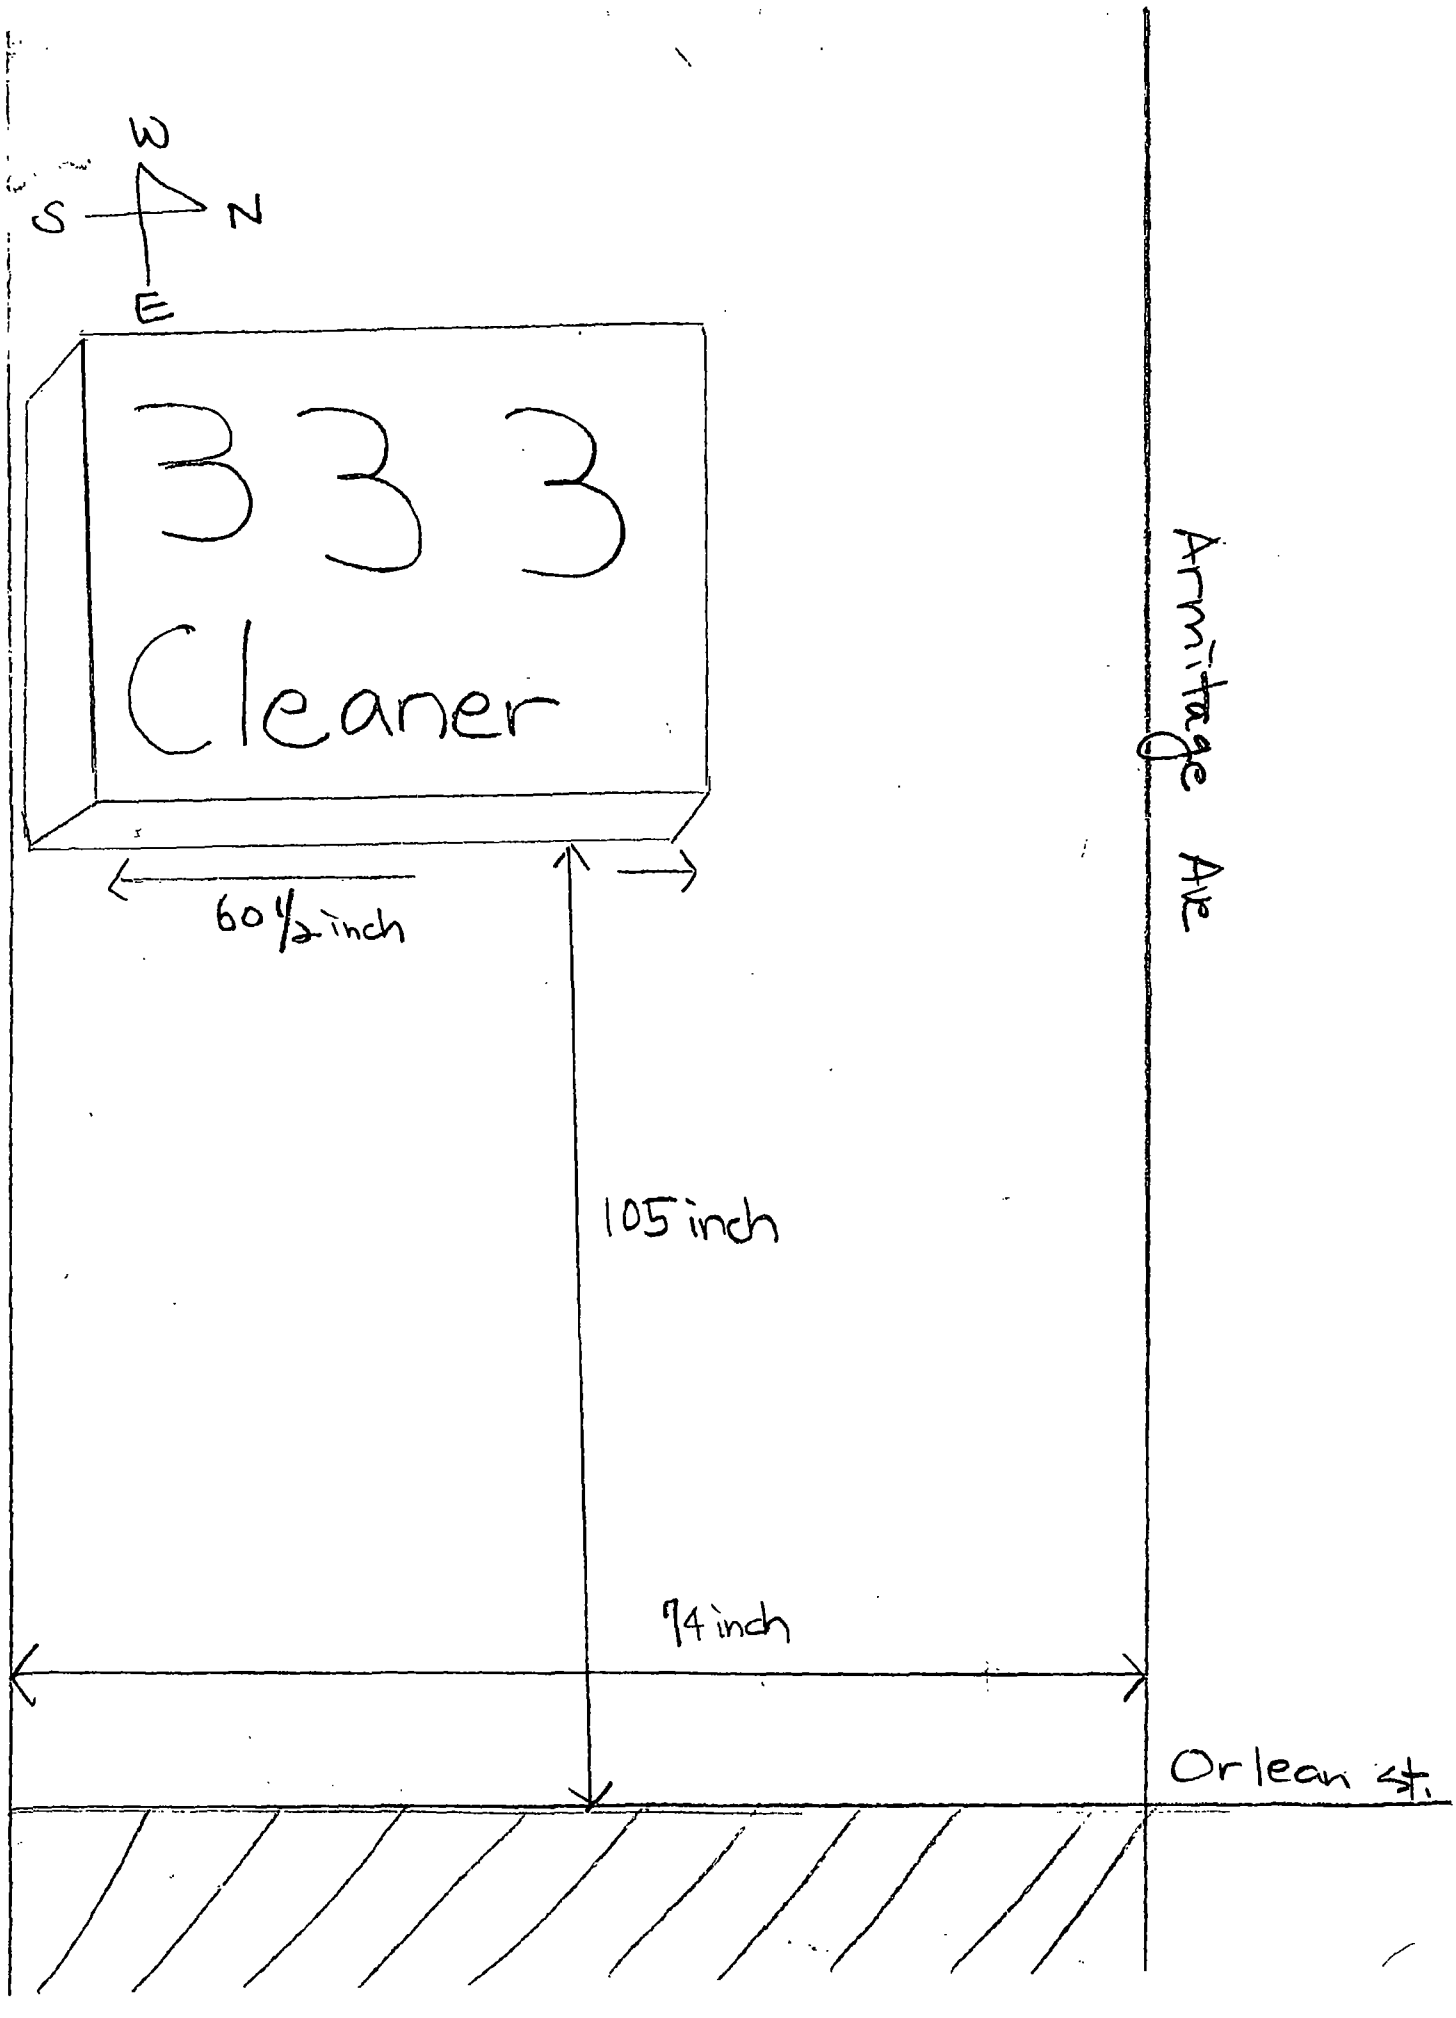
W
S
N
E
333
Cleaner
60½ inch
105 inch
Armitage Ave
94 inch
Orlean St.

City of Chicago

O2013-7342

Office of the City Clerk

Document Tracking Sheet

Meeting Date:	9/11/2013
Sponsor(s):	Smith, Michele (43)
Type:	Ordinance
Title:	Grant(s) of privilege in public way for 2116 N Halsted LLC
Committee(s) Assignment:	Committee on Transportation and Public Way

ORDINANCE
2116 N. HALSTED, LLC
Acct. No. 330535 - 1
Permit No. 1107733

Be It Ordained by the City Council of the City of Chicago:

SECTION 1. Permission and authority are hereby given and granted to 2116 N. HALSTED, LLC, upon the terms and subject to the conditions of this ordinance to maintain and use, as now constructed, one (1) Bay Window(s) projecting over the public right-of-way adjacent to its premises known as 2116 N. Halsted St..

Said Bay Window(s) at N. HALSTED measure(s):
One (1) at eighteen (18) feet in length, and three point one six (3.16) feet in width for a total of fifty-six point eight eight (56.88) square feet.

The location of said privilege shall be as shown on prints kept on file with the Department of Business Affairs and Consumer Protection and the Office of the City Clerk.

Said privilege shall be constructed in accordance with plans and specifications approved by the Department of Transportation (Division of Project Development).

This grant of privilege in the public way shall be subject to the provisions of Section 10-28-015 and all other required provisions of the Municipal Code of Chicago.

The grantee shall pay to the City of Chicago as compensation for the privilege #1107733 herein granted the sum of seventy-five ($75.00) per annum in advance.

A 25% penalty will be added for payments received after due date.

The permit holder agrees to hold the City of Chicago harmless for any damage, relocation or replacement costs associated with damage, relocation or removal of private property caused by the City performing work in the public way.

Authority herein given and granted for a period of five (5) years from and after 07/09/2013.

Alderman _____

Michele Smith 43rd Ward

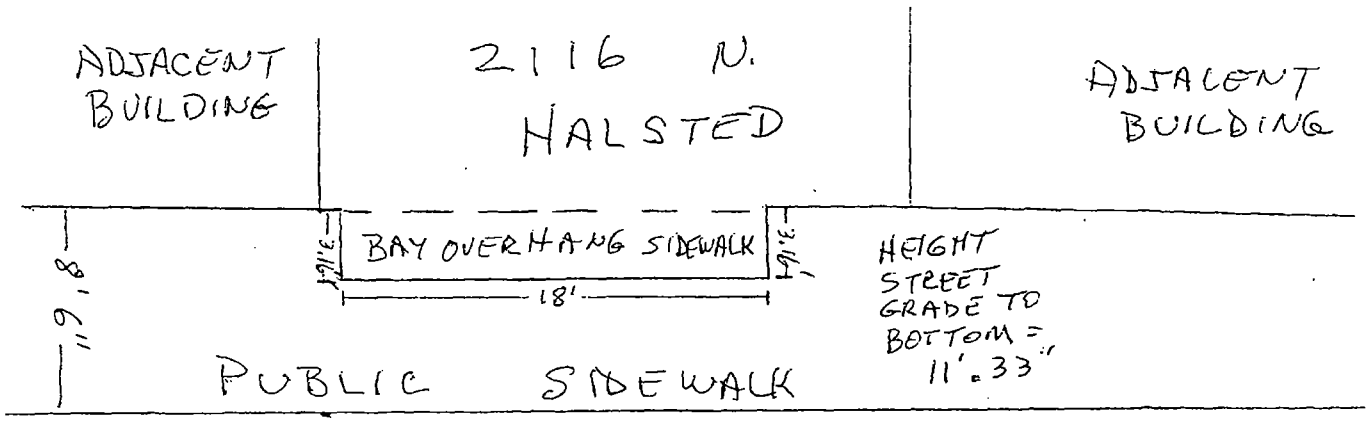
ADJACENT BUILDING
2116 N. HALSTED
ADJACENT BUILDING
BAY OVERHANG SIDEWALK
18'
11'-8"
HEIGHT STREET GRADE TO BOTTOM = 11'.33"
PUBLIC SIDEWALK

N. HALSTED

N

City of Chicago

O2013-7350

Office of the City Clerk

Document Tracking Sheet

Meeting Date:	9/11/2013
Sponsor(s):	Tunney, Thomas (44)
Type:	Ordinance
Title:	Grant(s) of privilege in public way for Berlin
Committee(s) Assignment:	Committee on Transportation and Public Way

ORDINANCE
BERLIN
Acct. No. 3762 - 1
Permit No. 1107474

Be It Ordained by the City Council of the City of Chicago:

SECTION 1. Permission and authority are hereby given and granted to BERLIN, upon the terms and subject to the conditions of this ordinance to maintain and use, as now constructed, two (2) Security Camera(s) projecting over the public right-of-way for security purposes adjacent to its premises known as 954 W. Belmont Ave..

Said Security Camera(s) at W. Belmont measure(s):
Two (2) at one (1) foot in length, one (1) foot in width and ten (10) feet above grade level.

The location of said privilege shall be as shown on prints kept on file with the Department of Business Affairs and Consumer Protection and the Office of the City Clerk.

Said privilege shall be constructed in accordance with plans and specifications approved by the Department of Planning and Development and Department of Transportation (Division of Project Development).

This grant of privilege in the public way shall be subject to the provisions of Section 10-28-015 and all other required provisions of the Municipal Code of Chicago.

The grantee shall pay to the City of Chicago as compensation for the privilege #1107474 herein granted the sum of zero ($.00) per annum in advance.

A 25% penalty will be added for payments received after due date.

The permit holder agrees to hold the City of Chicago harmless for any damage, relocation or replacement costs associated with damage, relocation or removal of private property caused by the City performing work in the public way.

Authority herein given and granted for a period of five (5) years from and after 06/11/2013.

Alderman Thomas Tunney

Thomas Tunney 44th Ward

BERLIN. 954 W. BELMONT, CHICAGO, IL 60657

ROUGH SKETCH OF 2 SECURITY CAMS
ON FACE OF PREMISES OVER PUBLIC WAY

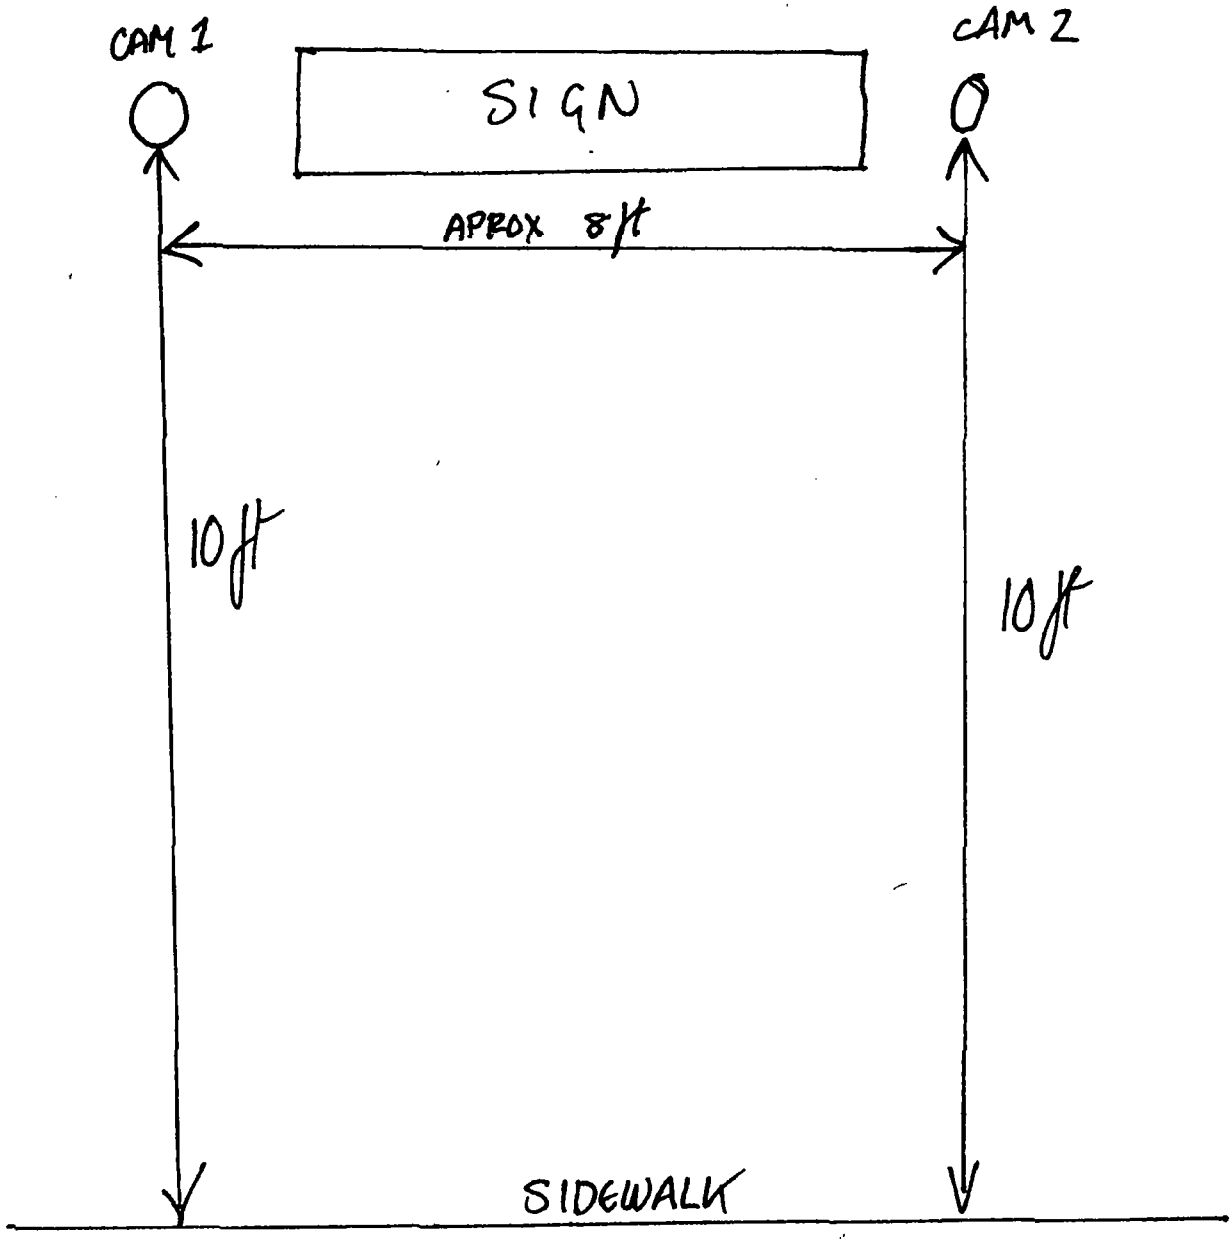

City of Chicago

O2013-7353

Office of the City Clerk

Document Tracking Sheet

Meeting Date:	9/11/2013
Sponsor(s):	Tunney, Thomas (44)
Type:	Ordinance
Title:	Grant(s) of privilege in public way for Bernie's - light fixtures
Committee(s) Assignment:	Committee on Transportation and Public Way

ORDINANCE
BERNIE'S
Acct. No. 10393 - 2
Permit No. 1108444

Be It Ordained by the City Council of the City of Chicago:

SECTION 1. Permission and authority are hereby given and granted to BERNIE'S, upon the terms and subject to the conditions of this ordinance to maintain and use, as now constructed, nine (9) Light Fixture(s) projecting over the public right-of-way adjacent to its premises known as 3664 N. Clark St..

Said Light Fixture(s) at N. CLARK measure(s):
Four (4) at one (1) foot in length, point five (.5) feet in width and thirteen (13) feet above grade level.

Said Light Fixture(s) at N. CLARK measure(s):
Two (2) at one point four two (1.42) foot in length, point four two (.42) feet in width and twenty-one point three three (21.33) feet above grade level.

Said Light Fixture(s) at N. CLARK ST. measure(s):
Three (3) at point six seven (.67) feet in length, point six seven (.67) feet in width and nine point five (9.5) feet above grade level.

The location of said privilege shall be as shown on prints kept on file with the Department of Business Affairs and Consumer Protection and the Office of the City Clerk.

Said privilege shall be constructed in accordance with plans and specifications approved by the Department of Transportation (Division of Project Development).

This grant of privilege in the public way shall be subject to the provisions of Section 10-28-015 and all other required provisions of the Municipal Code of Chicago.

The grantee shall pay to the City of Chicago as compensation for the privilege #1108444 herein granted the sum of one hundred fifteen ($115.00) per annum in advance.

A 25% penalty will be added for payments received after due date.

The permit holder agrees to hold the City of Chicago harmless for any damage, relocation or replacement costs associated with damage, relocation or removal of private property caused by the City performing work in the public way.

Authority herein given and granted for a period of five (5) years from and after 07/30/2013.

Alderman Thomas Tunney

Thomas Tunney 44th Ward

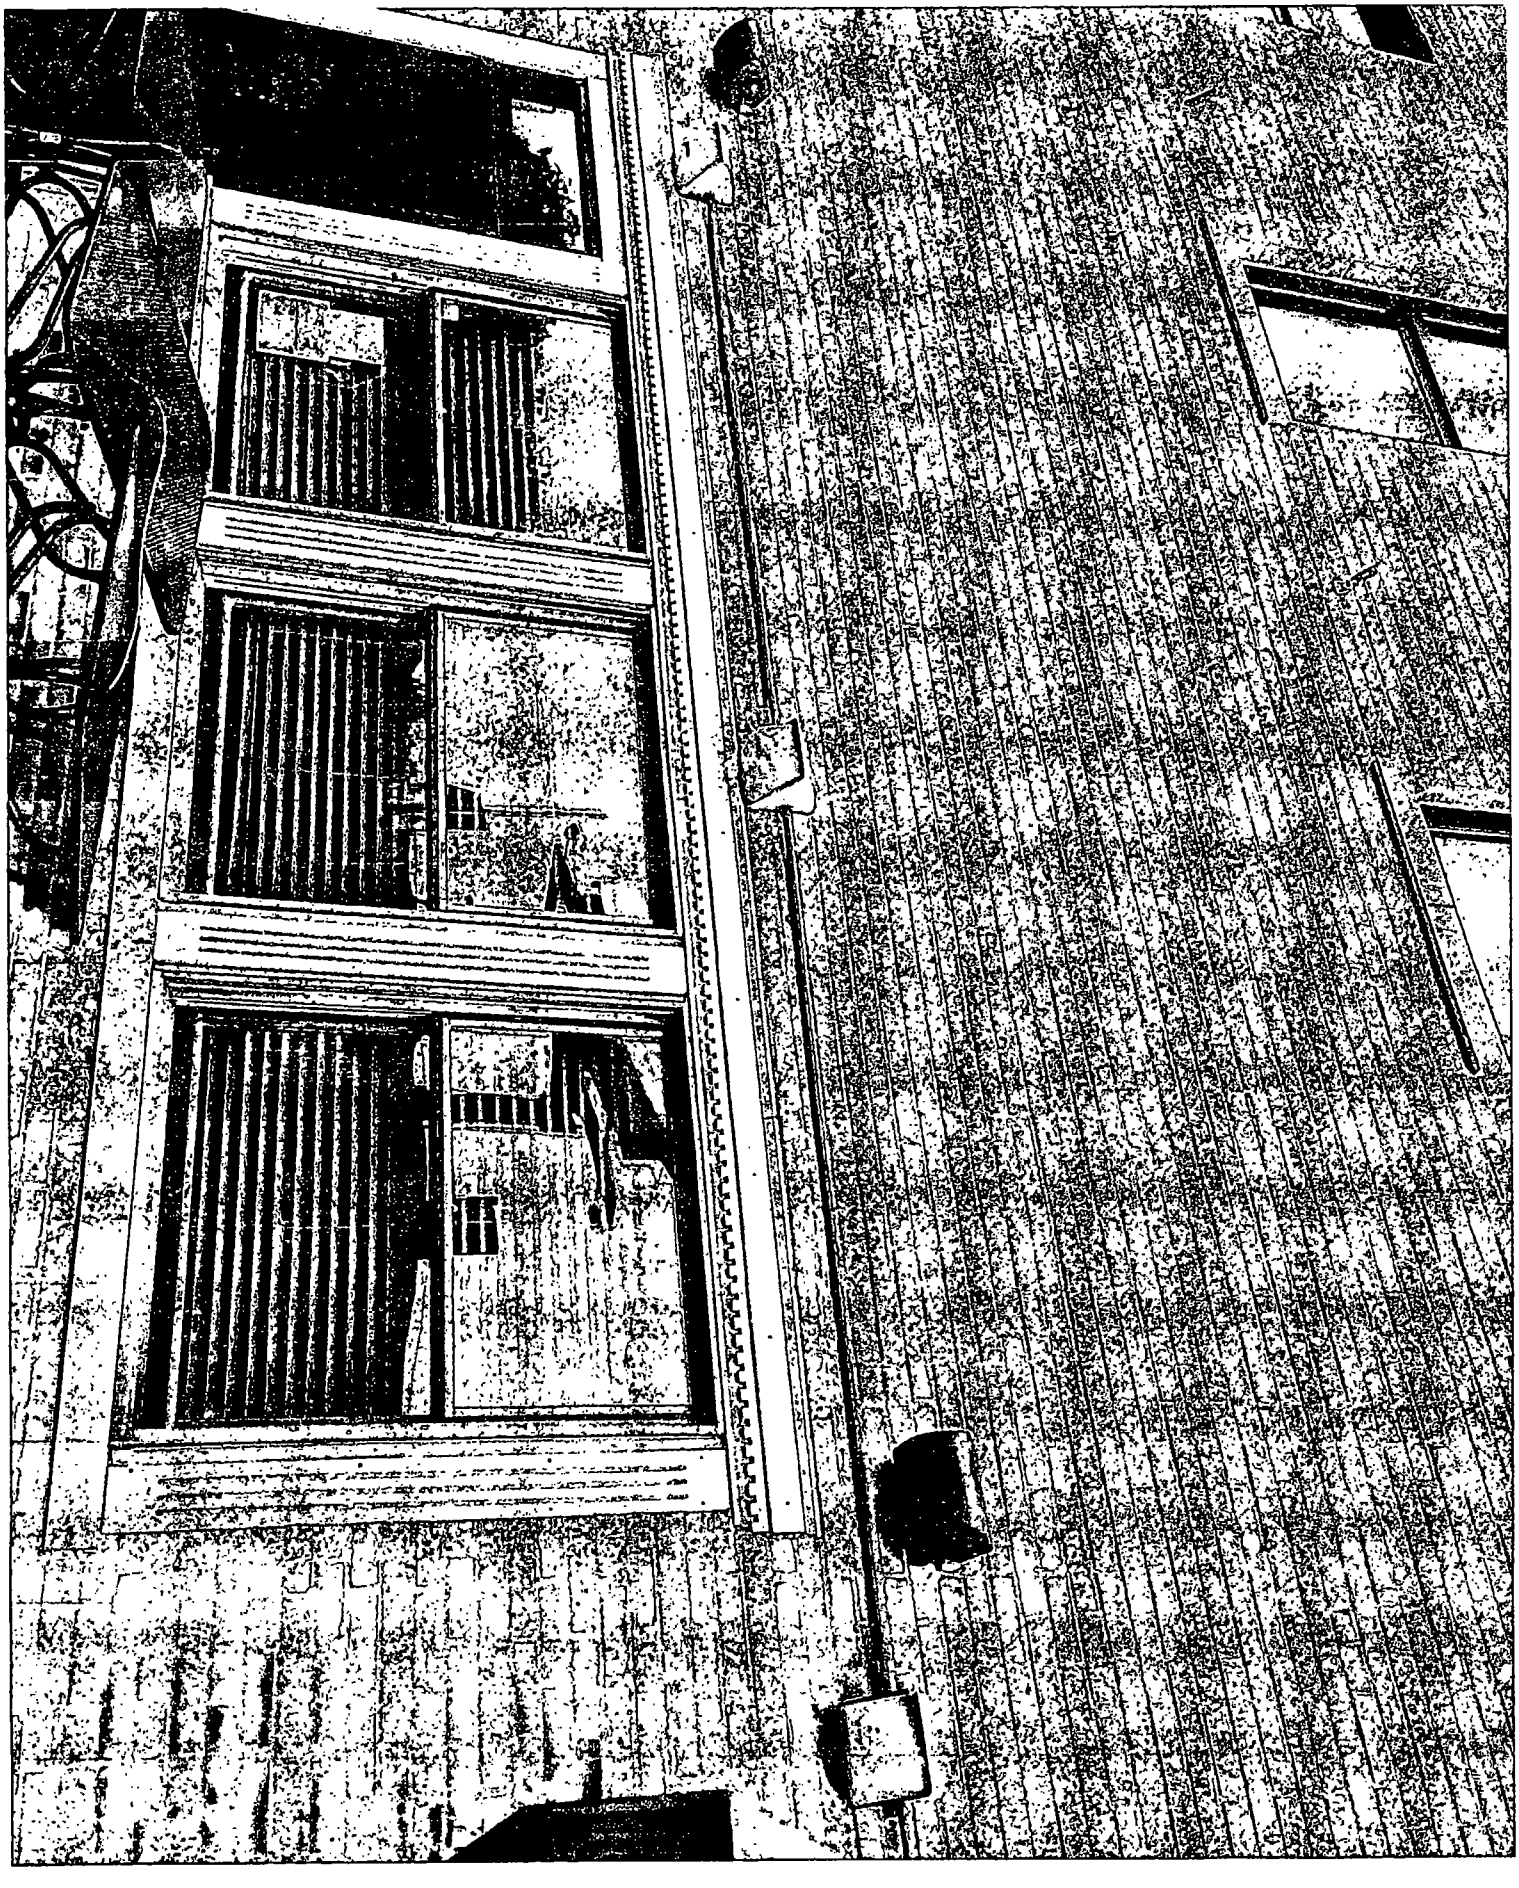

City of Chicago

O2013-7357

Office of the City Clerk

Document Tracking Sheet

Meeting Date:	9/11/2013
Sponsor(s):	Tunney, Thomas (44)
Type:	Ordinance
Title:	Grant(s) of privilege in public way for Bernie's - security cameras
Committee(s) Assignment:	Committee on Transportation and Public Way

ORDINANCE
BERNIE'S
Acct. No. 10393 - 2
Permit No. 1108442

Be It Ordained by the City Council of the City of Chicago:

SECTION 1. Permission and authority are hereby given and granted to BERNIE'S, upon the terms and subject to the conditions of this ordinance to maintain and use, as now constructed, three (3) Security Camera(s) projecting over the public right-of-way for security purposes adjacent to its premises known as 3664 N. Clark St..

Said Security Camera(s) at N. CLARK ST. measure(s):
Three (3) at point five eight (.58) feet in length, point seven five (.75) feet in width and fifteen (15) feet above grade level.

The location of said privilege shall be as shown on prints kept on file with the Department of Business Affairs and Consumer Protection and the Office of the City Clerk.

Said privilege shall be constructed in accordance with plans and specifications approved by the Department of Planning and Development and Department of Transportation (Division of Project Development).

This grant of privilege in the public way shall be subject to the provisions of Section 10-28-015 and all other required provisions of the Municipal Code of Chicago.

The grantee shall pay to the City of Chicago as compensation for the privilege #1108442 herein granted the sum of zero ($.00) per annum in advance.

A 25% penalty will be added for payments received after due date.

The permit holder agrees to hold the City of Chicago harmless for any damage, relocation or replacement costs associated with damage, relocation or removal of private property caused by the City performing work in the public way.

Authority herein given and granted for a period of five (5) years from and after 07/30/2013.

Alderman Thomas Tunney

Thomas Tunney 44th Ward

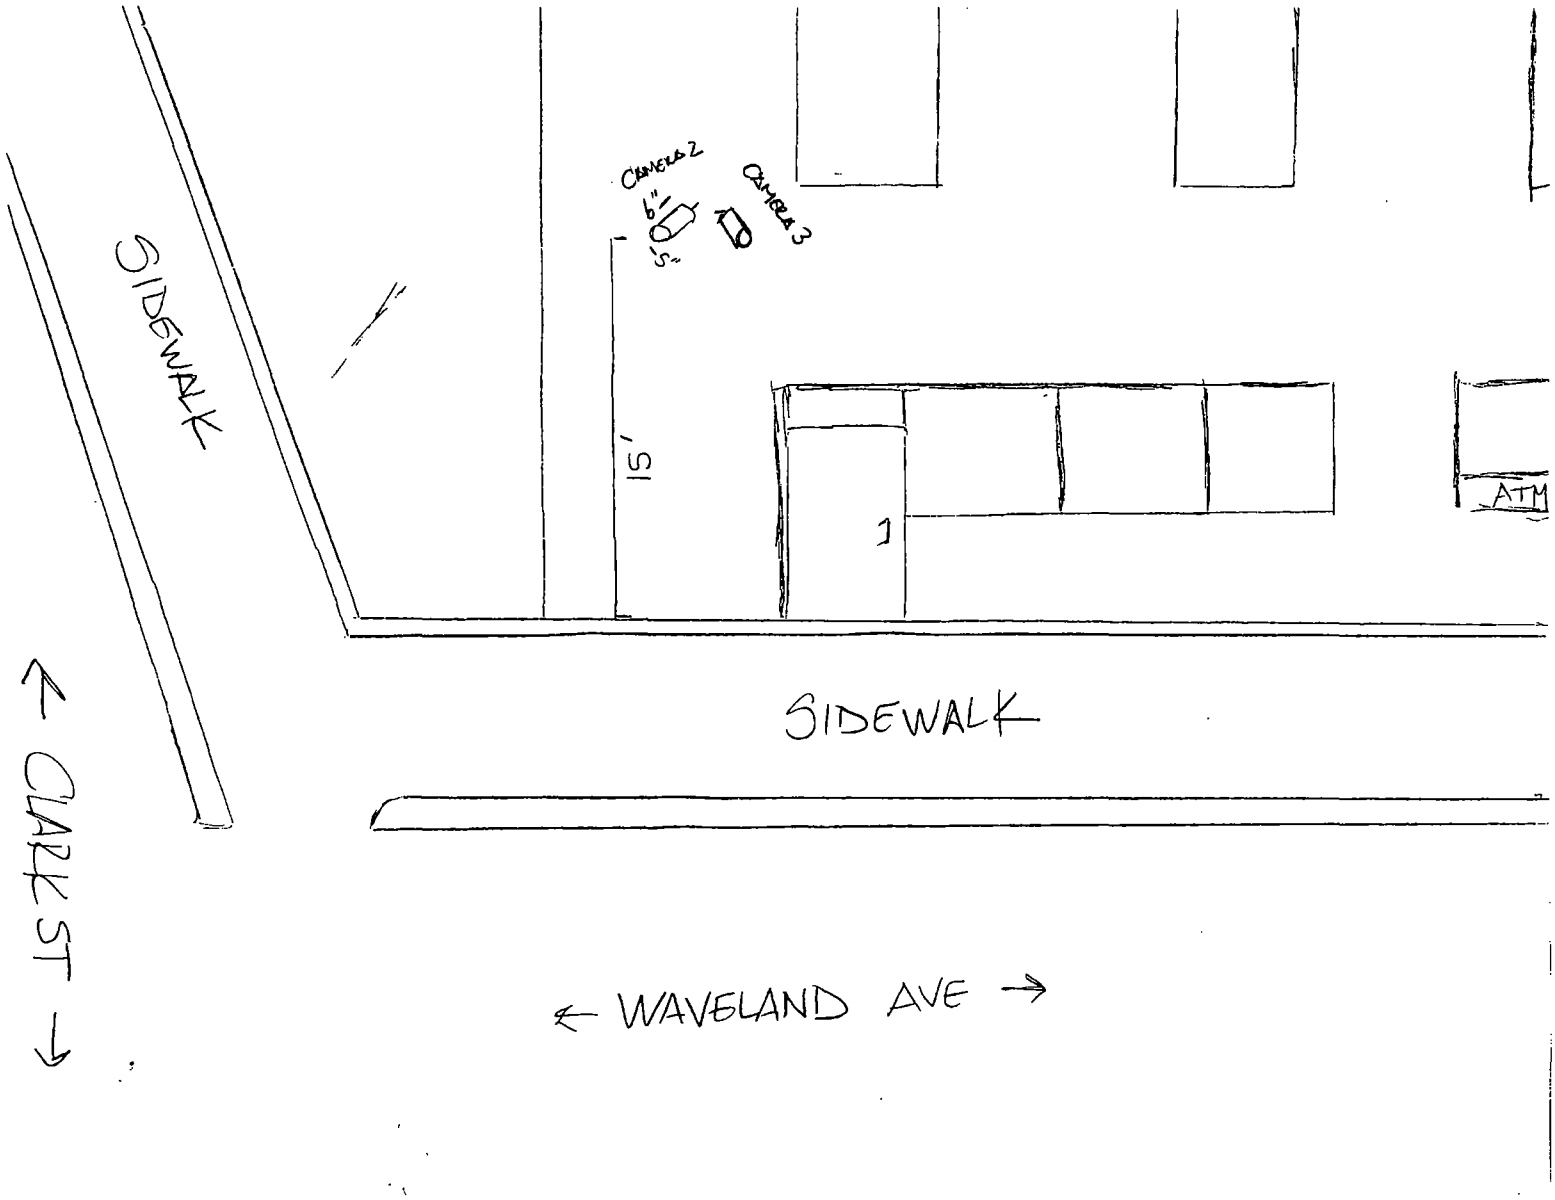
SIDEWALK
CAMERA 2
CAMERA 3
15'
ATM
SIDEWALK
← CLARK ST →
← WAVELAND AVE →

City of Chicago

O2013-7358

Office of the City Clerk

Document Tracking Sheet

Meeting Date:	9/11/2013
Sponsor(s):	Tunney, Thomas (44)
Type:	Ordinance
Title:	Grant(s) of privilege in public way for Bernie's - signs
Committee(s) Assignment:	Committee on Transportation and Public Way

ORDINANCE
BERNIE'S
Acct. No. 10393 - 2
Permit No. 1108445

Be It Ordained by the City Council of the City of Chicago:

SECTION 1. Permission and authority are hereby given and granted to BERNIE'S, upon the terms and subject to the conditions of this ordinance to maintain and use three (3) sign(s) projecting over the public right-of-way attached to its premises known as 3664 N. Clark St..

Said sign structure(s) measures as follows; along N. CLARK ST.:
One (1) at fourteen (14) feet in length, five (5) feet in height and eleven (11) feet above grade level.

Said sign structure(s) measures as follows; along N. CLARK ST.:
One (1) at seven (7) feet in length, two point six seven (2.67) feet in height and eight point four two (8.42) feet above grade level.

Said sign structure(s) measures as follows; along N. CLARK ST.:
One (1) at four (4) feet in length, sixteen (16) feet in height and eleven (11) feet above grade level.

The location of said privilege shall be as shown on prints kept on file with the Department of Business Affairs and Consumer Protection and the Office of the City Clerk.

Said privilege shall be constructed in accordance with plans and specifications approved by the Department of Transportation (Division of Project Development) and Zoning Department - Signs.

This grant of privilege in the public way shall be subject to the provisions of Section 10-28-015 and all other required provisions of the Municipal Code of Chicago.

The grantee shall pay to the City of Chicago as compensation for the privilege #1108445 herein granted the sum of seven hundred ($700.00) per annum in advance.

A 25% penalty will be added for payments received after due date.

The permit holder agrees to hold the City of Chicago harmless for any damage, relocation or replacement costs associated with damage, relocation or removal of private property caused by the City performing work in the public way.

Authority herein given and granted for a period of five (5) years from and after 07/30/2013.

Alderman _____
Thomas Tunney 44th Ward

Berlies
TAP & GRILL
SINCE 1954

Department of Business Affairs and Consumer Protection
Business Assistance Center - Public Way Use Unit
City Hall - 121 N. LaSalle Street, Room 800 • Chicago, IL 60602
(312)-74-GOBIZ (312-744-6249) • (312) 744-1944 (TTY)
http //www.cityofchicago org/bacp

09/11/2013

Alderman **Thomas Tunney**
Ward # **44**
City of Chicago
City Hall, Room **203**
121 North LaSalle Street
Chicago, Illinois 60602

Re: An ordinance to use and maintain a portion of the public right-of-way for **three (3) sign(s)** for **BERNIE'S**, adjacent to the premises known as **3664 N. Clark St.**.

Dear Alderman **Thomas Tunney**:

The applicant referenced above has requested the use of the public right-of-way for a **sign(s)**. An ordinance has been prepared by the Department of Business Affairs and Consumer Protection – Business Assistance Center - Public Way Use Unit for presentation to the City Council. Because this request was made for properties located in your ward, as approved by you as per the attached, I respectfully request that you introduce the attached ordinance at the next City Council meeting.

If you have any questions regarding this ordinance, please contact Anthony Bertuca at (312) 744-5506.

Department of Business Affairs and Consumer Protection

City of Chicago

O2013-7360

Office of the City Clerk

Document Tracking Sheet

Meeting Date:	9/11/2013
Sponsor(s):	Tunney, Thomas (44)
Type:	Ordinance
Title:	Grant(s) of privilege in public way for Candyality Ltd.
Committee(s) Assignment:	Committee on Transportation and Public Way

ORDINANCE
CANDYALITY LTD.
Acct. No. 324452 - 1
Permit No. 1108078

Be It Ordained by the City Council of the City of Chicago:

SECTION 1. Permission and authority are hereby given and granted to CANDYALITY LTD., upon the terms and subject to the conditions of this ordinance to maintain and use one (1) sign(s) projecting over the public right-of-way attached to its premises known as 3425 N. Southport Ave..

Said sign structure(s) measures as follows; along N. SOUTHPORT:
One (1) at six (6) feet in length, three (3) feet in height and eleven (11) feet above grade level.

The location of said privilege shall be as shown on prints kept on file with the Department of Business Affairs and Consumer Protection and the Office of the City Clerk.

Said privilege shall be constructed in accordance with plans and specifications approved by the Department of Transportation (Division of Project Development) and Zoning Department - Signs.

This grant of privilege in the public way shall be subject to the provisions of Section 10-28-015 and all other required provisions of the Municipal Code of Chicago.

The grantee shall pay to the City of Chicago as compensation for the privilege #1108078 herein granted the sum of one hundred ($100.00) per annum in advance.

A 25% penalty will be added for payments received after due date.

The permit holder agrees to hold the City of Chicago harmless for any damage, relocation or replacement costs associated with damage, relocation or removal of private property caused by the City performing work in the public way.

Authority herein given and granted for a period of five (5) years from and after 07/09/2013.

Alderman _____
Thomas Tunney 44th Ward

N. SOUTHPORT AVE SIDEWALK

Department of Business Affairs and Consumer Protection
Business Assistance Center - Public Way Use Unit
City Hall - 121 N. LaSalle Street, Room 800 • Chicago, IL 60602
(312)-74-GOBIZ (312-744-6249) • (312) 744-1944 (TTY)
http://www.cityofchicago.org/bacp

09/11/2013

Alderman **Thomas Tunney**
Ward # **44**
City of Chicago
City Hall, Room **203**
121 North LaSalle Street
Chicago, Illinois 60602

Re: An ordinance to use and maintain a portion of the public right-of-way for **one (1) sign(s)** for **CANDYALITY LTD.**, adjacent to the premises known as **3425 N. Southport Ave.**.

Dear Alderman **Thomas Tunney**:

The applicant referenced above has requested the use of the public right-of-way for a **sign(s)**. An ordinance has been prepared by the Department of Business Affairs and Consumer Protection – Business Assistance Center - Public Way Use Unit for presentation to the City Council. Because this request was made for properties located in your ward, as approved by you as per the attached, I respectfully request that you introduce the attached ordinance at the next City Council meeting.

If you have any questions regarding this ordinance, please contact Anthony Bertuca at (312) 744-5506.

Department of Business Affairs and Consumer Protection

City of Chicago

O2013-7361

Office of the City Clerk

Document Tracking Sheet

Meeting Date:	9/11/2013
Sponsor(s):	Tunney, Thomas (44)
Type:	Ordinance
Title:	Grant(s) of privilege in public way for Caribou Coffee
Committee(s) Assignment:	Committee on Transportation and Public Way

ORDINANCE
CARIBOU COFFEE
Acct. No. 17658 - 12
Permit No. 1108398

Be It Ordained by the City Council of the City of Chicago:

SECTION 1. Permission and authority are hereby given and granted to CARIBOU COFFEE, upon the terms and subject to the conditions of this ordinance to maintain and use two (2) sign(s) projecting over the public right-of-way attached to its premises known as 3240 N. Ashland Ave..

Said sign structure(s) measures as follows; along N. Ashland:
One (1) at twenty-three (23) feet in length, two point two (2.2) feet in height and fifteen (15) feet above grade level.

Said sign structure(s) measures as follows; along School:
One (1) at twelve point eight (12.8) feet in length, three point seven five (3.75) feet in height and fifteen (15) feet above grade level.

The location of said privilege shall be as shown on prints kept on file with the Department of Business Affairs and Consumer Protection and the Office of the City Clerk.

Said privilege shall be constructed in accordance with plans and specifications approved by the Department of Transportation (Division of Project Development) and Zoning Department - Signs.

This grant of privilege in the public way shall be subject to the provisions of Section 10-28-015 and all other required provisions of the Municipal Code of Chicago.

The grantee shall pay to the City of Chicago as compensation for the privilege #1108398 herein granted the sum of six hundred ($600.00) per annum in advance.

A 25% penalty will be added for payments received after due date.

The permit holder agrees to hold the City of Chicago harmless for any damage, relocation or replacement costs associated with damage, relocation or removal of private property caused by the City performing work in the public way.

Authority herein given and granted for a period of five (5) years from and after 07/30/2013.

Alderman _____

Thomas Tunney 44th Ward

Caribou Coffee
3240 N. Ashland, Chgo. Ill

ASHLAND ELEVATION

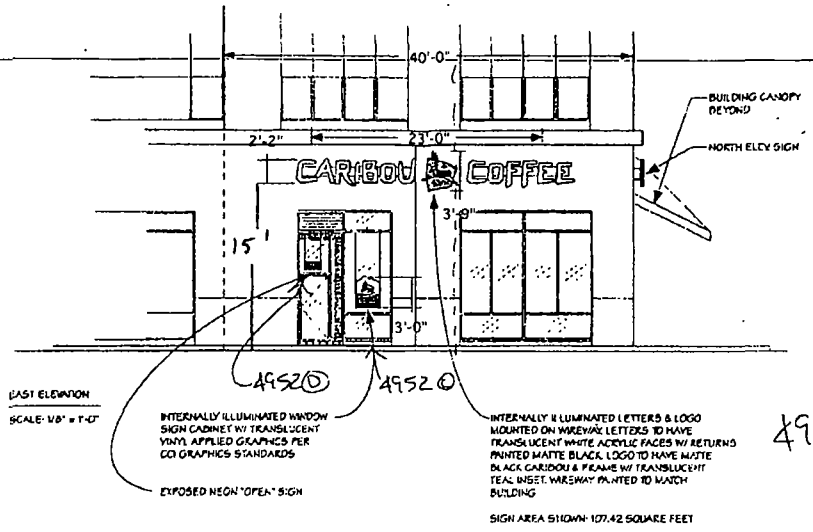

EAST ELEVATION

SCALE: 1/8" = 1'-0"

INTERNALLY ILLUMINATED WINDOW SIGN CABINET W/ TRANSLUCENT VINYL APPLIED GRAPHICS PER CCI GRAPHICS STANDARDS

EXPOSED NEON "OPEN" SIGN

INTERNALLY ILLUMINATED LETTERS & LOGO MOUNTED ON RACEWAY, LETTERS TO HAVE TRANSLUCENT WHITE ACRYLIC FACES W/ RETURNS PAINTED MATTE BLACK, LOGO TO HAVE MATTE BLACK CARIBOU & FRAME W/ TRANSLUCENT TEAL INSET, RACEWAY PAINTED TO MATCH BUILDING

SIGN AREA SHOWN: 107.42 SQUARE FEET

Signia design
tel/612/333-1226
612/333 1229/fax

THIS DESIGN IS THE ORIGINAL WORK OF SIGNIA, INC. AND MAY NOT BE REPRODUCED, COPIED OR EXHIBITED IN ANY FASHION WITHOUT WRITTEN CONSENT FROM AN AUTHORIZED OFFICER OF SIGNIA, INC.

Issue Date: 10.17.00
Rev: 12.7.00

Project No: 3915
Sheet No: SG-1

Department of Business Affairs and Consumer Protection
Business Assistance Center - Public Way Use Unit
City Hall - 121 N LaSalle Street, Room 800 • Chicago, IL 60602
(312)-74-GOBIZ (312-744-6249) • (312) 744-1944 (TTY)
http //www cityofchicago org/bacp

09/11/2013

Alderman **Thomas Tunney**
Ward # **44**
City of Chicago
City Hall, Room **203**
121 North LaSalle Street
Chicago, Illinois 60602

Re: An ordinance to use and maintain a portion of the public right-of-way for **two (2) sign(s)** for **CARIBOU COFFEE**, adjacent to the premises known as **3240 N. Ashland Ave.**.

Dear Alderman **Thomas Tunney**:

The applicant referenced above has requested the use of the public right-of-way for a **sign(s)**. An ordinance has been prepared by the Department of Business Affairs and Consumer Protection – Business Assistance Center - Public Way Use Unit for presentation to the City Council. Because this request was made for properties located in your ward, as approved by you as per the attached, I respectfully request that you introduce the attached ordinance at the next City Council meeting.

If you have any questions regarding this ordinance, please contact Anthony Bertuca at (312) 744-5506.

Department of Business Affairs and Consumer Protection

City of Chicago

O2013-7364

Office of the City Clerk

Document Tracking Sheet

Meeting Date:	9/11/2013
Sponsor(s):	Tunney, Thomas (44)
Type:	Ordinance
Title:	Grant(s) of privilege in public way for Caribou Coffee No. 708
Committee(s) Assignment:	Committee on Transportation and Public Way

ORDINANCE
CARIBOU COFFEE #708
Acct. No. 17658 - 5
Permit No. 1108067

Be It Ordained by the City Council of the City of Chicago:

SECTION 1. Permission and authority are hereby given and granted to CARIBOU COFFEE #708, upon the terms and subject to the conditions of this ordinance to maintain and use three (3) sign(s) projecting over the public right-of-way attached to its premises known as 3300 N. Broadway .

Said sign structure(s) measures as follows; along N. Broadway:
One (1) at three (3) feet in length, three point three three (3.33) feet in height and eight (8) feet above grade level.
One (1) at fourteen (14) feet in length, one point five (1.5) feet in height and nine (9) feet above grade level.

Said sign structure(s) measures as follows; along W. Aldine:
One (1) at seven point one (7.1) feet in length, three (3) feet in height and eight (8) feet above grade level.

The location of said privilege shall be as shown on prints kept on file with the Department of Business Affairs and Consumer Protection and the Office of the City Clerk.

Said privilege shall be constructed in accordance with plans and specifications approved by the Department of Transportation (Division of Project Development) and Zoning Department - Signs.

This grant of privilege in the public way shall be subject to the provisions of Section 10-28-015 and all other required provisions of the Municipal Code of Chicago.

The grantee shall pay to the City of Chicago as compensation for the privilege #1108067 herein granted the sum of one hundred seventy-five ($175.00) per annum in advance.

A 25% penalty will be added for payments received after due date.

The permit holder agrees to hold the City of Chicago harmless for any damage, relocation or replacement costs associated with damage, relocation or removal of private property caused by the City performing work in the public way.

Authority herein given and granted for a period of five (5) years from and after 07/30/2013.

Alderman _____
Thomas Tunney 44th Ward

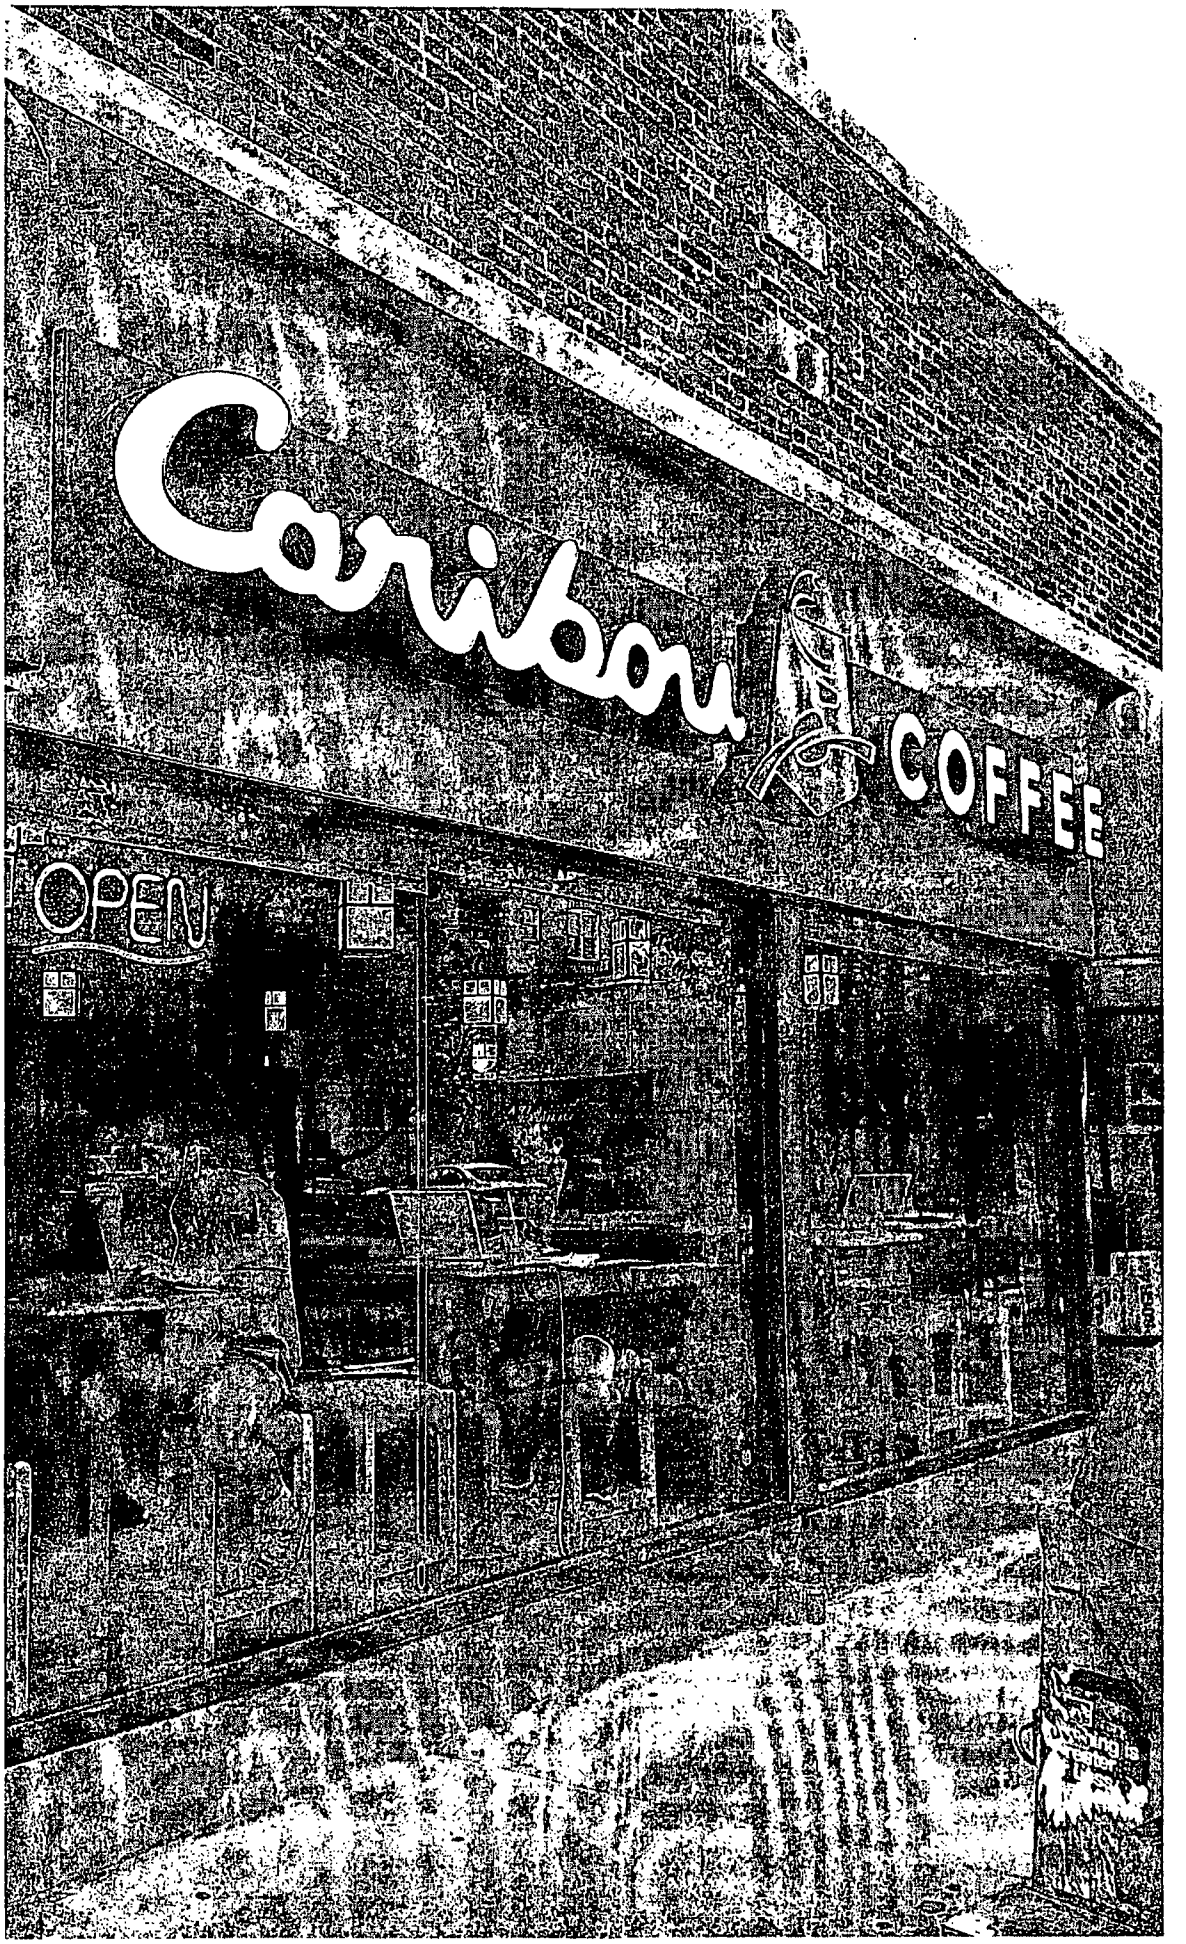
Caribou
COFFEE
OPEN

Department of Business Affairs and Consumer Protection
Business Assistance Center - Public Way Use Unit
City Hall - 121 N. LaSalle Street, Room 800 • Chicago, IL 60602
(312)-74-GOBIZ (312-744-6249) • (312) 744-1944 (TTY)
http://www.cityofchicago.org/bacp

09/11/2013

Alderman **Thomas Tunney**
Ward # **44**
City of Chicago
City Hall, Room **203**
121 North LaSalle Street
Chicago, Illinois 60602

Re: An ordinance to use and maintain a portion of the public right-of-way for **three (3) sign(s)** for **CARIBOU COFFEE #708**, adjacent to the premises known as **3300 N. Broadway** .

Dear Alderman **Thomas Tunney**:

The applicant referenced above has requested the use of the public right-of-way for a **sign(s)**. An ordinance has been prepared by the Department of Business Affairs and Consumer Protection – Business Assistance Center - Public Way Use Unit for presentation to the City Council. Because this request was made for properties located in your ward, as approved by you as per the attached, I respectfully request that you introduce the attached ordinance at the next City Council meeting.

If you have any questions regarding this ordinance, please contact Anthony Bertuca at (312) 744-5506.

Department of Business Affairs and Consumer Protection

City of Chicago

O2013-7370

Office of the City Clerk

Document Tracking Sheet

Meeting Date:	9/11/2013
Sponsor(s):	Tunney, Thomas (44)
Type:	Ordinance
Title:	Grant(s) of privilege in public way for Central Lakeview Merchants Association -- 916 W Diversey Pkwy
Committee(s) Assignment:	Committee on Transportation and Public Way

ORDINANCE
CENTRAL LAKEVIEW MERCHANTS ASSOCIATION
Acct. No. 314738 - 112
Permit No. 1108489

Be It Ordained by the City Council of the City of Chicago:

SECTION 1. Permission and authority are hereby given and granted to CENTRAL LAKEVIEW MERCHANTS ASSOCIATION, upon the terms and subject to the conditions of this ordinance to construct, install, maintain and use one (1) Bicycle Rack(s) on the public right-of-way adjacent to its premises known as 916 W. Diversey Pkwy..

Said Bicycle Rack(s) at West Diversey measure(s):
One (1) at five point five (5.5) feet in length, and point one seven (.17) feet in width for a total of point nine four (.94) square feet.

The location of said privilege shall be as shown on prints kept on file with the Department of Business Affairs and Consumer Protection and the Office of the City Clerk.

Said privilege shall be constructed in accordance with plans and specifications approved by the Department of Planning and Development and Department of Transportation (Division of Project Development).

This grant of privilege in the public way shall be subject to the provisions of Section 10-28-015 and all other required provisions of the Municipal Code of Chicago.

The grantee shall pay to the City of Chicago as compensation for the privilege #1108489 herein granted the sum of zero ($.00) per annum in advance.

A 25% penalty will be added for payments received after due date.

The permit holder agrees to hold the City of Chicago harmless for any damage, relocation or replacement costs associated with damage, relocation or removal of private property caused by the City performing work in the public way.

Authority herein given and granted for a period of five (5) years from and after Date of Passage.

Alderman Thomas Tunney

Thomas Tunney 44th Ward

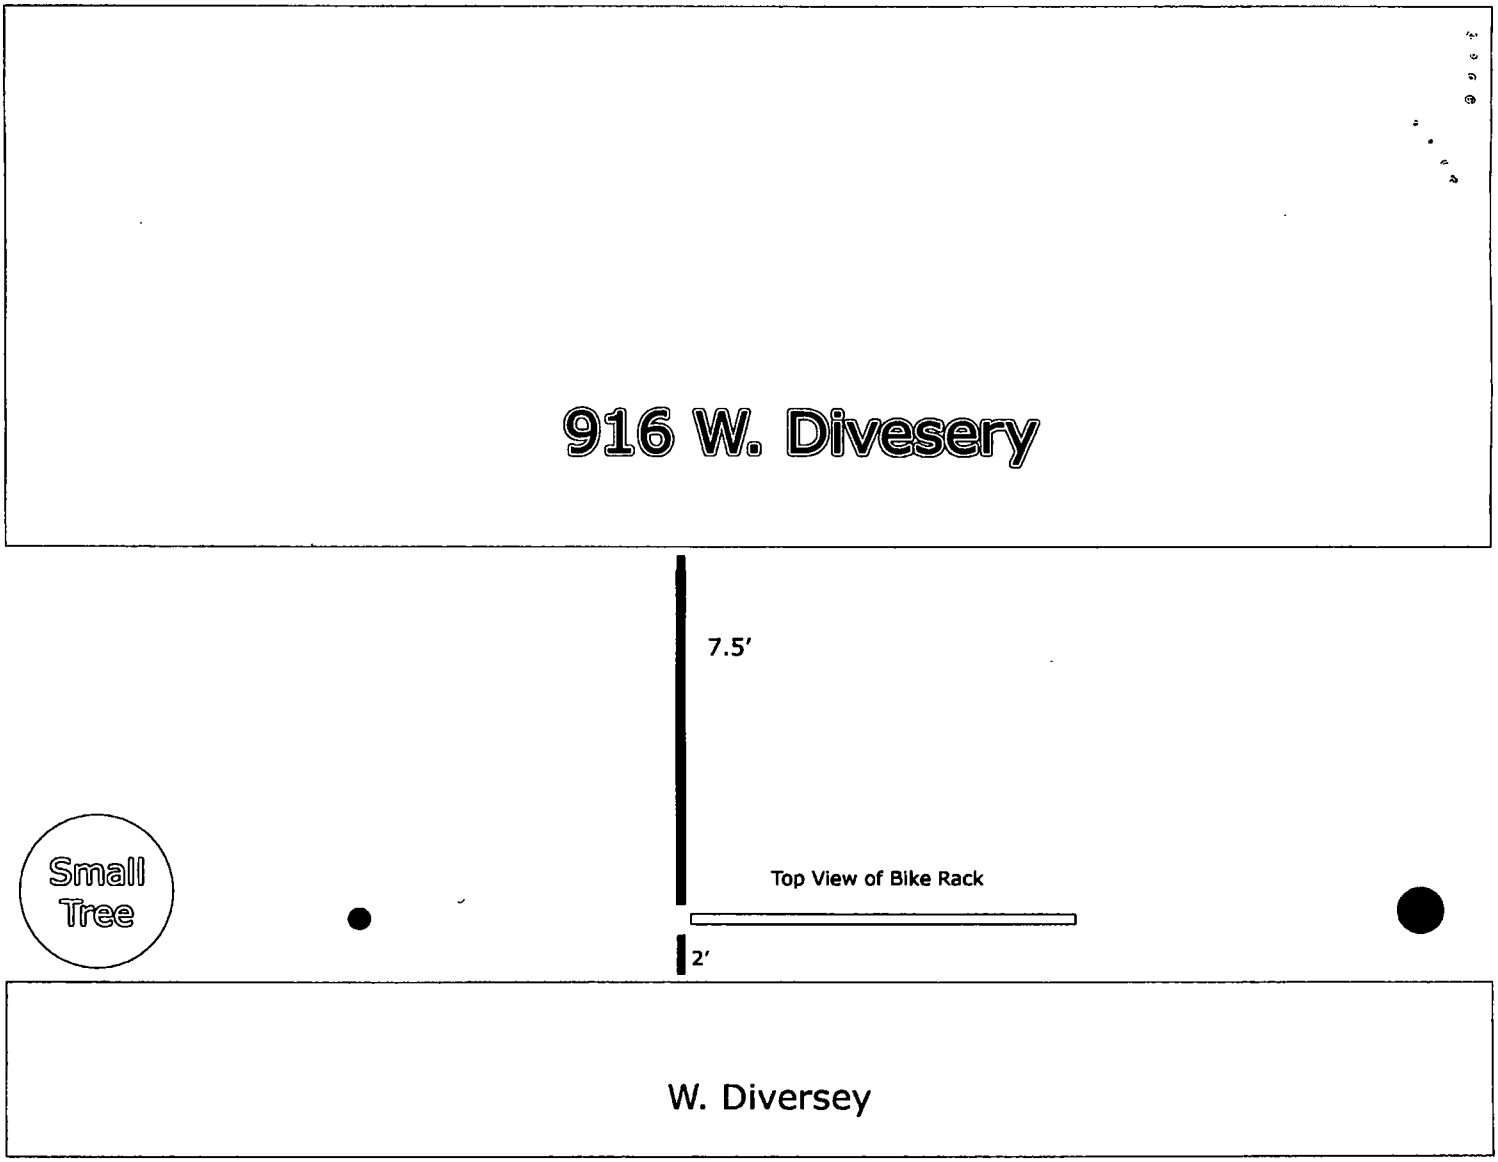
916 W. Divesery
7.5'
Small Tree
Top View of Bike Rack
2'
W. Diversey

City of Chicago

O2013-7374

Office of the City Clerk

Document Tracking Sheet

Meeting Date:	9/11/2013
Sponsor(s):	Tunney, Thomas (44)
Type:	Ordinance
Title:	Grant(s) of privilege in public way for Central Lakeview Merchants Association - 954 W Diversey Pkwy
Committee(s) Assignment:	Committee on Transportation and Public Way

ORDINANCE
CENTRAL LAKEVIEW MERCHANTS ASSOCIATION
Acct. No. 314738 - 113
Permit No. 1108490

Be It Ordained by the City Council of the City of Chicago:

SECTION 1. Permission and authority are hereby given and granted to CENTRAL LAKEVIEW MERCHANTS ASSOCIATION, upon the terms and subject to the conditions of this ordinance to maintain and use, as now constructed, one (1) Bicycle Rack(s) on the public right-of-way adjacent to its premises known as 954 W. Diversey Pkwy..

Said Bicycle Rack(s) at West Diversey measure(s):
One (1) at five point five (5.5) feet in length, and point one seven (.17) feet in width for a total of point nine four (.94) square feet.

The location of said privilege shall be as shown on prints kept on file with the Department of Business Affairs and Consumer Protection and the Office of the City Clerk.

Said privilege shall be constructed in accordance with plans and specifications approved by the Department of Planning and Development and Department of Transportation (Division of Project Development).

This grant of privilege in the public way shall be subject to the provisions of Section 10-28-015 and all other required provisions of the Municipal Code of Chicago.

The grantee shall pay to the City of Chicago as compensation for the privilege #1108490 herein granted the sum of zero ($.00) per annum in advance.

A 25% penalty will be added for payments received after due date.

The permit holder agrees to hold the City of Chicago harmless for any damage, relocation or replacement costs associated with damage, relocation or removal of private property caused by the City performing work in the public way.

Authority herein given and granted for a period of five (5) years from and after Date of Passage.

Alderman Thomas Tunney

Thomas Tunney 44th Ward

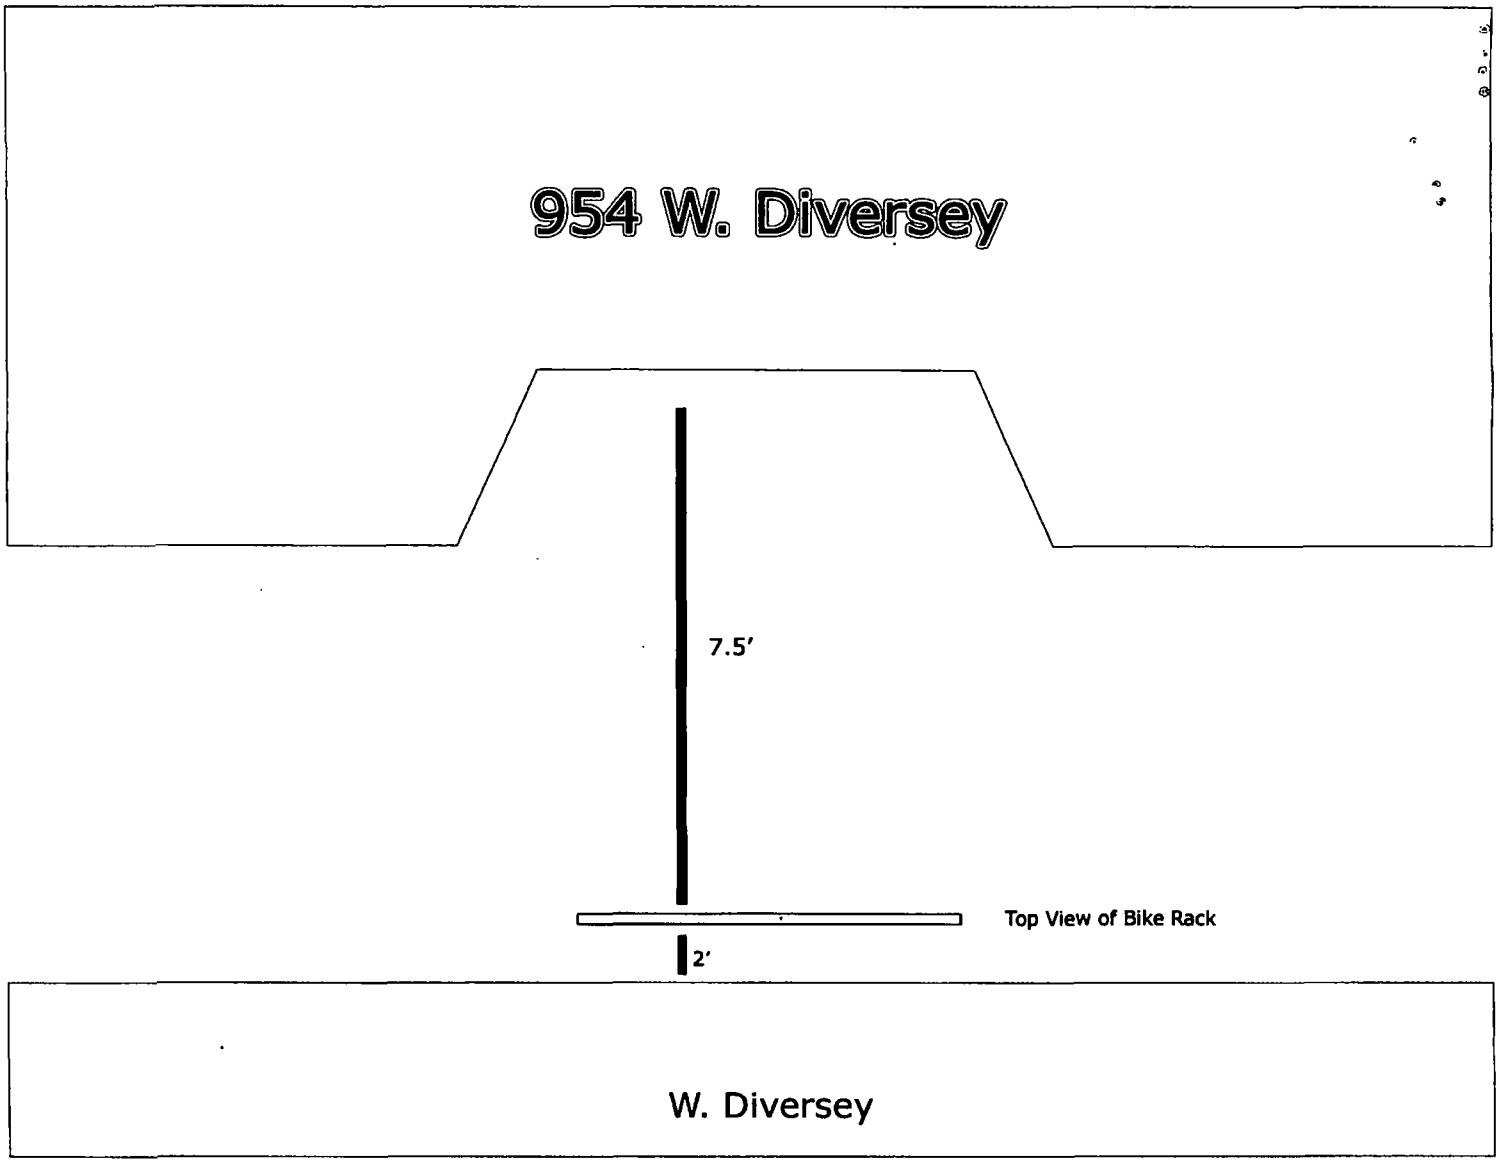
954 W. Diversey
7.5'
Top View of Bike Rack
2'
W. Diversey

City of Chicago

O2013-7376

Office of the City Clerk

Document Tracking Sheet

Meeting Date:	9/11/2013
Sponsor(s):	Tunney, Thomas (44)
Type:	Ordinance
Title:	Grant(s) of privilege in public way for Central Lakeview Merchants Association - 936 W Diversey Pkwy
Committee(s) Assignment:	Committee on Transportation and Public Way

ORDINANCE
CENTRAL LAKEVIEW MERCHANTS ASSOCIATION
Acct. No. 314738 - 114
Permit No. 1108493

Be It Ordained by the City Council of the City of Chicago:

SECTION 1. Permission and authority are hereby given and granted to CENTRAL LAKEVIEW MERCHANTS ASSOCIATION, upon the terms and subject to the conditions of this ordinance to construct, install, maintain and use one (1) Bicycle Rack(s) on the public right-of-way adjacent to its premises known as 936 W. Diversey Pkwy..

Said Bicycle Rack(s) at West Diversey measure(s):
One (1) at five point five (5.5) feet in length, and point one seven (.17) feet in width for a total of point nine four (.94) square feet.

The location of said privilege shall be as shown on prints kept on file with the Department of Business Affairs and Consumer Protection and the Office of the City Clerk.

Said privilege shall be constructed in accordance with plans and specifications approved by the Department of Planning and Development and Department of Transportation (Division of Project Development).

This grant of privilege in the public way shall be subject to the provisions of Section 10-28-015 and all other required provisions of the Municipal Code of Chicago.

The grantee shall pay to the City of Chicago as compensation for the privilege #1108493 herein granted the sum of zero ($.00) per annum in advance.

A 25% penalty will be added for payments received after due date.

The permit holder agrees to hold the City of Chicago harmless for any damage, relocation or replacement costs associated with damage, relocation or removal of private property caused by the City performing work in the public way.

Authority herein given and granted for a period of five (5) years from and after Date of Passage.

Alderman Thomas Tunney

Thomas Tunney 44th Ward

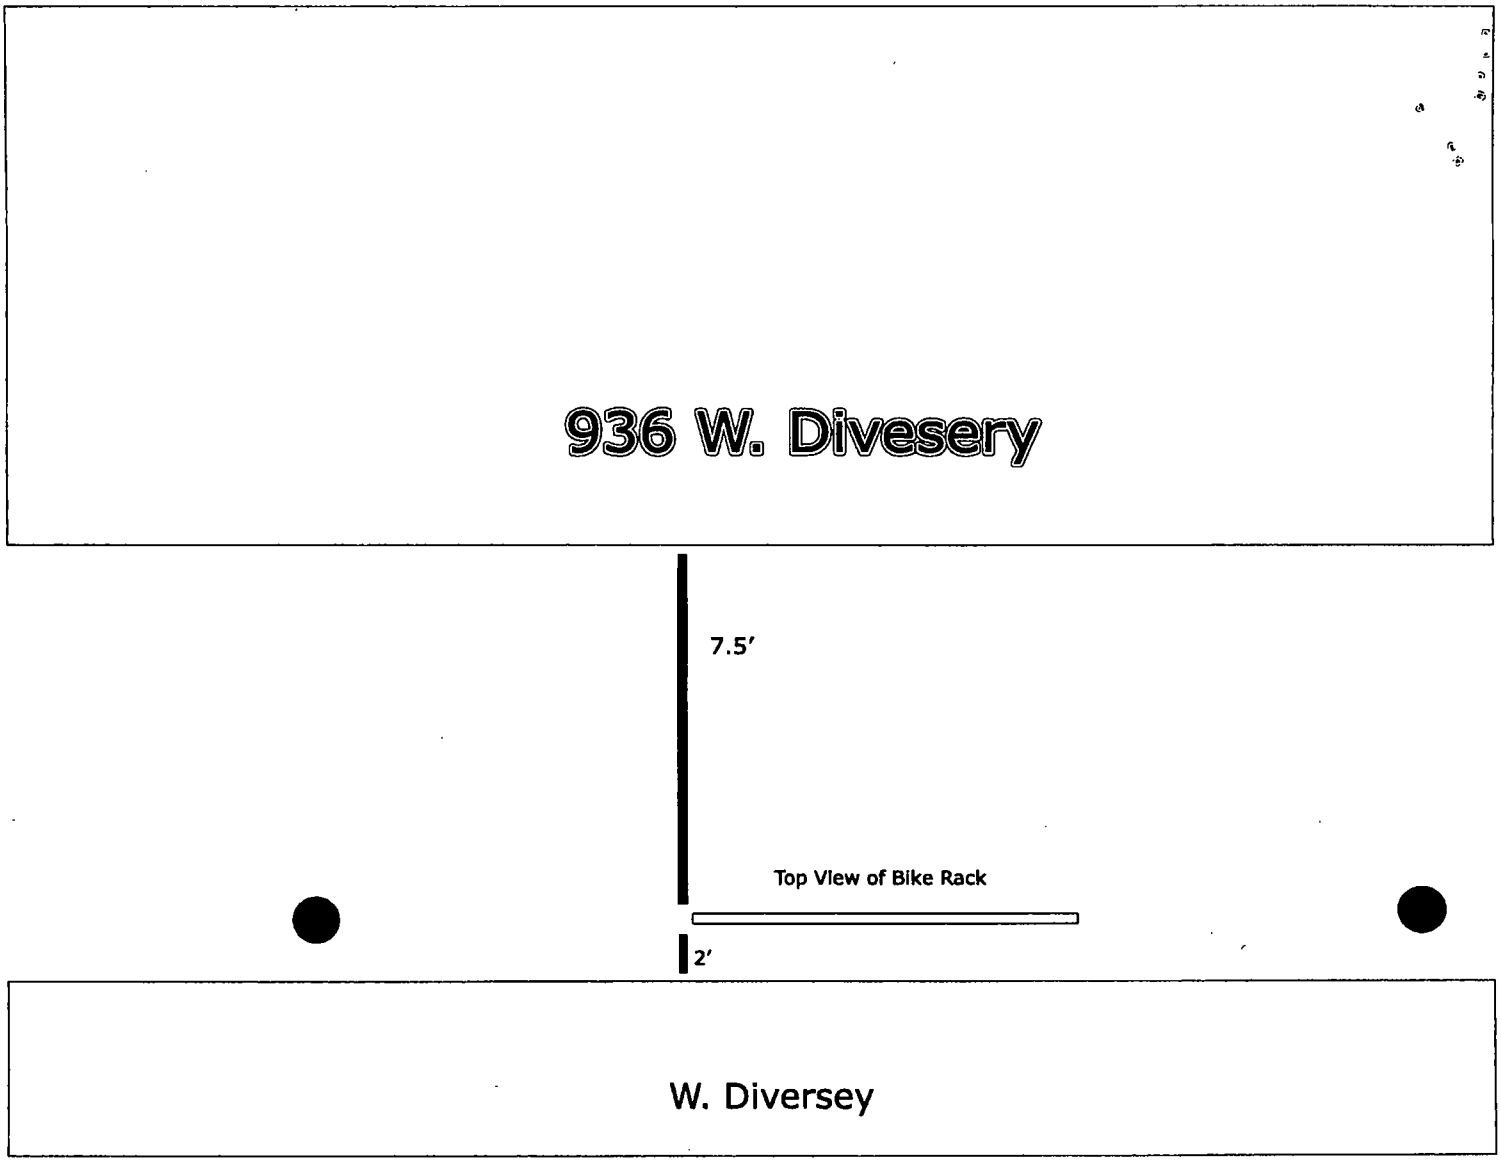
936 W. Divesery
7.5'
Top View of Bike Rack
2'
W. Diversey

City of Chicago

O2013-7378

Office of the City Clerk

Document Tracking Sheet

Meeting Date:	9/11/2013
Sponsor(s):	Tunney, Thomas (44)
Type:	Ordinance
Title:	Grant(s) of privilege in public way for Central Lakeview Merchants Association - 844 W Addison St
Committee(s) Assignment:	Committee on Transportation and Public Way

ORDINANCE
CENTRAL LAKEVIEW MERCHANTS ASSOCIATION
Acct. No. 314738 - 115
Permit No. 1108494

Be It Ordained by the City Council of the City of Chicago:

SECTION 1. Permission and authority are hereby given and granted to CENTRAL LAKEVIEW MERCHANTS ASSOCIATION, upon the terms and subject to the conditions of this ordinance to construct, install, maintain and use two (2) Bicycle Rack(s) on the public right-of-way adjacent to its premises known as 844 W. Addison St..

Said Bicycle Rack(s) at West Addison measure(s):
Two (2) at five point five (5.5) feet in length, and point one seven (.17) feet in width for a total of one point eight seven (1.87) square feet.

The location of said privilege shall be as shown on prints kept on file with the Department of Business Affairs and Consumer Protection and the Office of the City Clerk.

Said privilege shall be constructed in accordance with plans and specifications approved by the Department of Planning and Development and Department of Transportation (Division of Project Development).

This grant of privilege in the public way shall be subject to the provisions of Section 10-28-015 and all other required provisions of the Municipal Code of Chicago.

The grantee shall pay to the City of Chicago as compensation for the privilege #1108494 herein granted the sum of zero ($.00) per annum in advance.

A 25% penalty will be added for payments received after due date.

The permit holder agrees to hold the City of Chicago harmless for any damage, relocation or replacement costs associated with damage, relocation or removal of private property caused by the City performing work in the public way.

Authority herein given and granted for a period of five (5) years from and after Date of Passage.

Alderman Thomas Tunney

Thomas Tunney 44th Ward

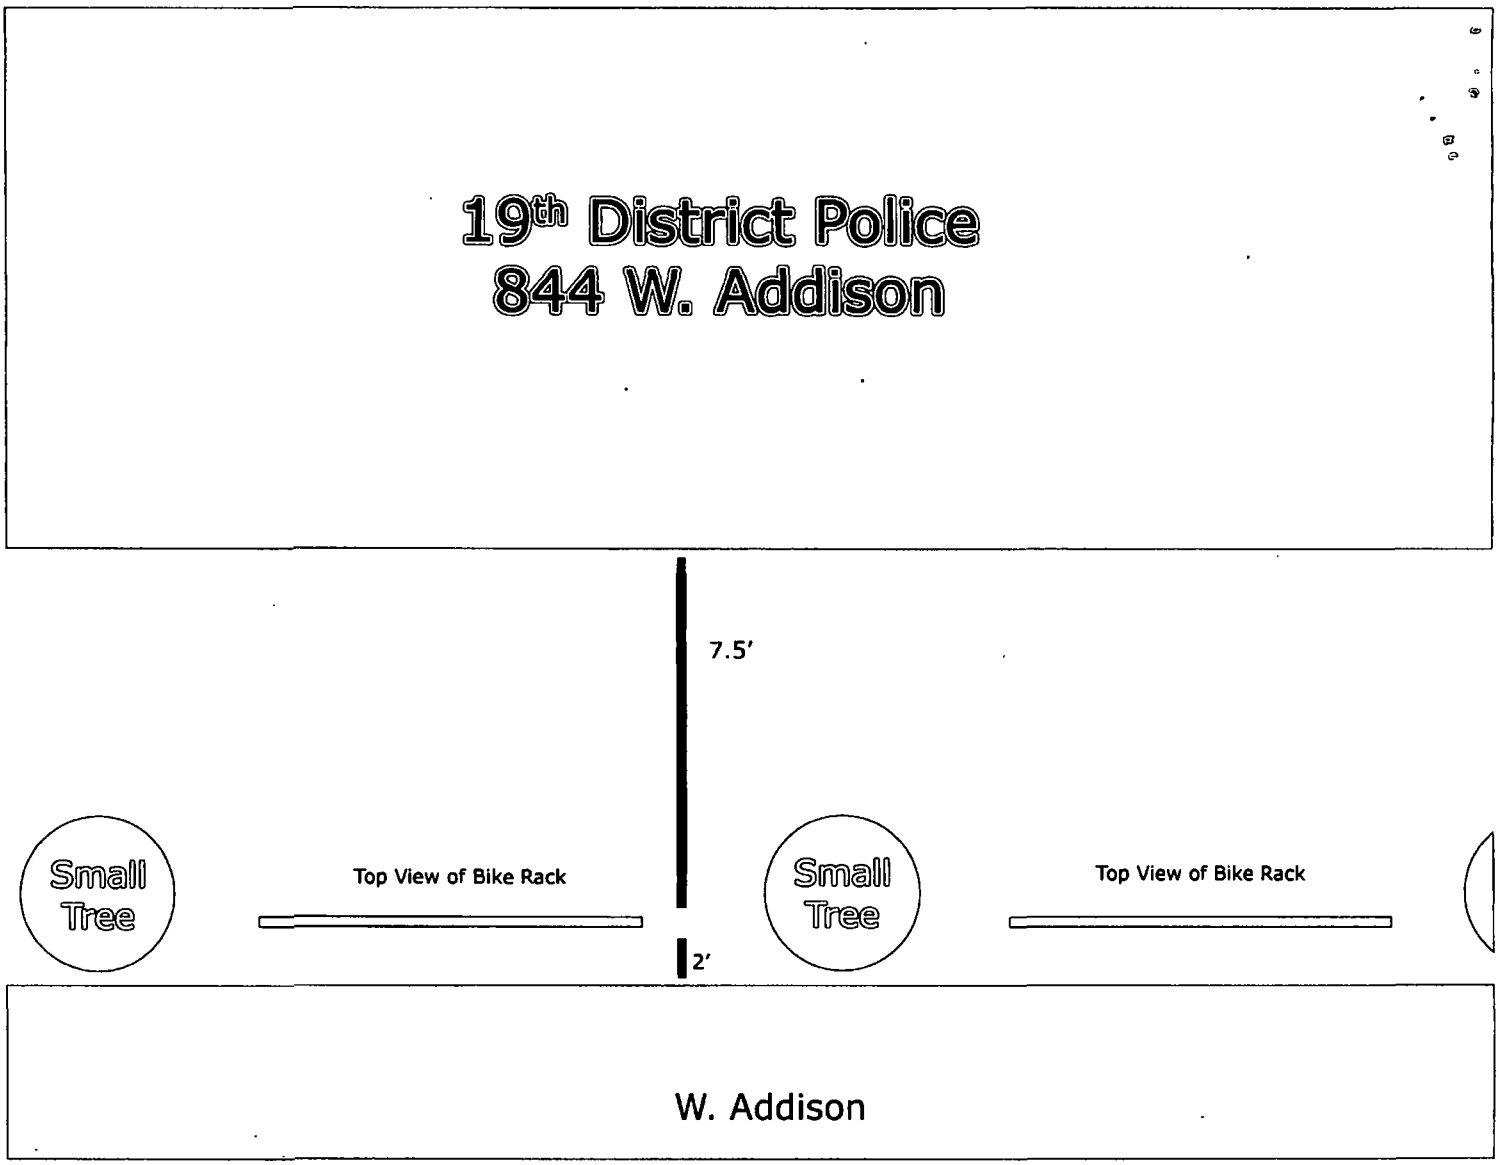
19th District Police
844 W. Addison
7.5'
Small Tree
Top View of Bike Rack
2'
Small Tree
Top View of Bike Rack
W. Addison

City of Chicago

O2013-7380

Office of the City Clerk

Document Tracking Sheet

Meeting Date:	9/11/2013
Sponsor(s):	Tunney, Thomas (44)
Type:	Ordinance
Title:	Grant(s) of privilege in public way for Central Lakeview Merchants Association - 1009 W Irving Park Rd
Committee(s) Assignment:	Committee on Transportation and Public Way

ORDINANCE
CENTRAL LAKEVIEW MERCHANTS ASSOCIATION
Acct. No. 314738 - 104
Permit No. 1107139

Be It Ordained by the City Council of the City of Chicago:

SECTION 1. Permission and authority are hereby given and granted to CENTRAL LAKEVIEW MERCHANTS ASSOCIATION, upon the terms and subject to the conditions of this ordinance to construct, install, maintain and use one (1) Planter(s) on the public right-of-way for beautification purposes adjacent to its premises known as 1009 W. Irving Park Rd..

Said Planter(s) at West Irving Park Road measure(s):
One (1) at one (1) foot in length, and three (3) feet in width for a total of three (3) square feet.

Grantee must allow the required clear and unobstructed space for pedestrian passage at all times per rules and regulations approved by the Department of Transportation.

The location of said privilege shall be as shown on prints kept on file with the Department of Business Affairs and Consumer Protection and the Office of the City Clerk.

Said privilege shall be constructed in accordance with plans and specifications approved by the Department of Planning and Development and Department of Transportation (Division of Project Development).

This grant of privilege in the public way shall be subject to the provisions of Section 10-28-015 and all other required provisions of the Municipal Code of Chicago.

The grantee shall pay to the City of Chicago as compensation for the privilege #1107139 herein granted the sum of zero ($.00) per annum in advance.

A 25% penalty will be added for payments received after due date.

The permit holder agrees to hold the City of Chicago harmless for any damage, relocation or replacement costs associated with damage, relocation or removal of private property caused by the City performing work in the public way.

Authority herein given and granted for a period of five (5) years from and after Date of Passage.

Alderman Thomas Tunney

Thomas Tunney 44th Ward

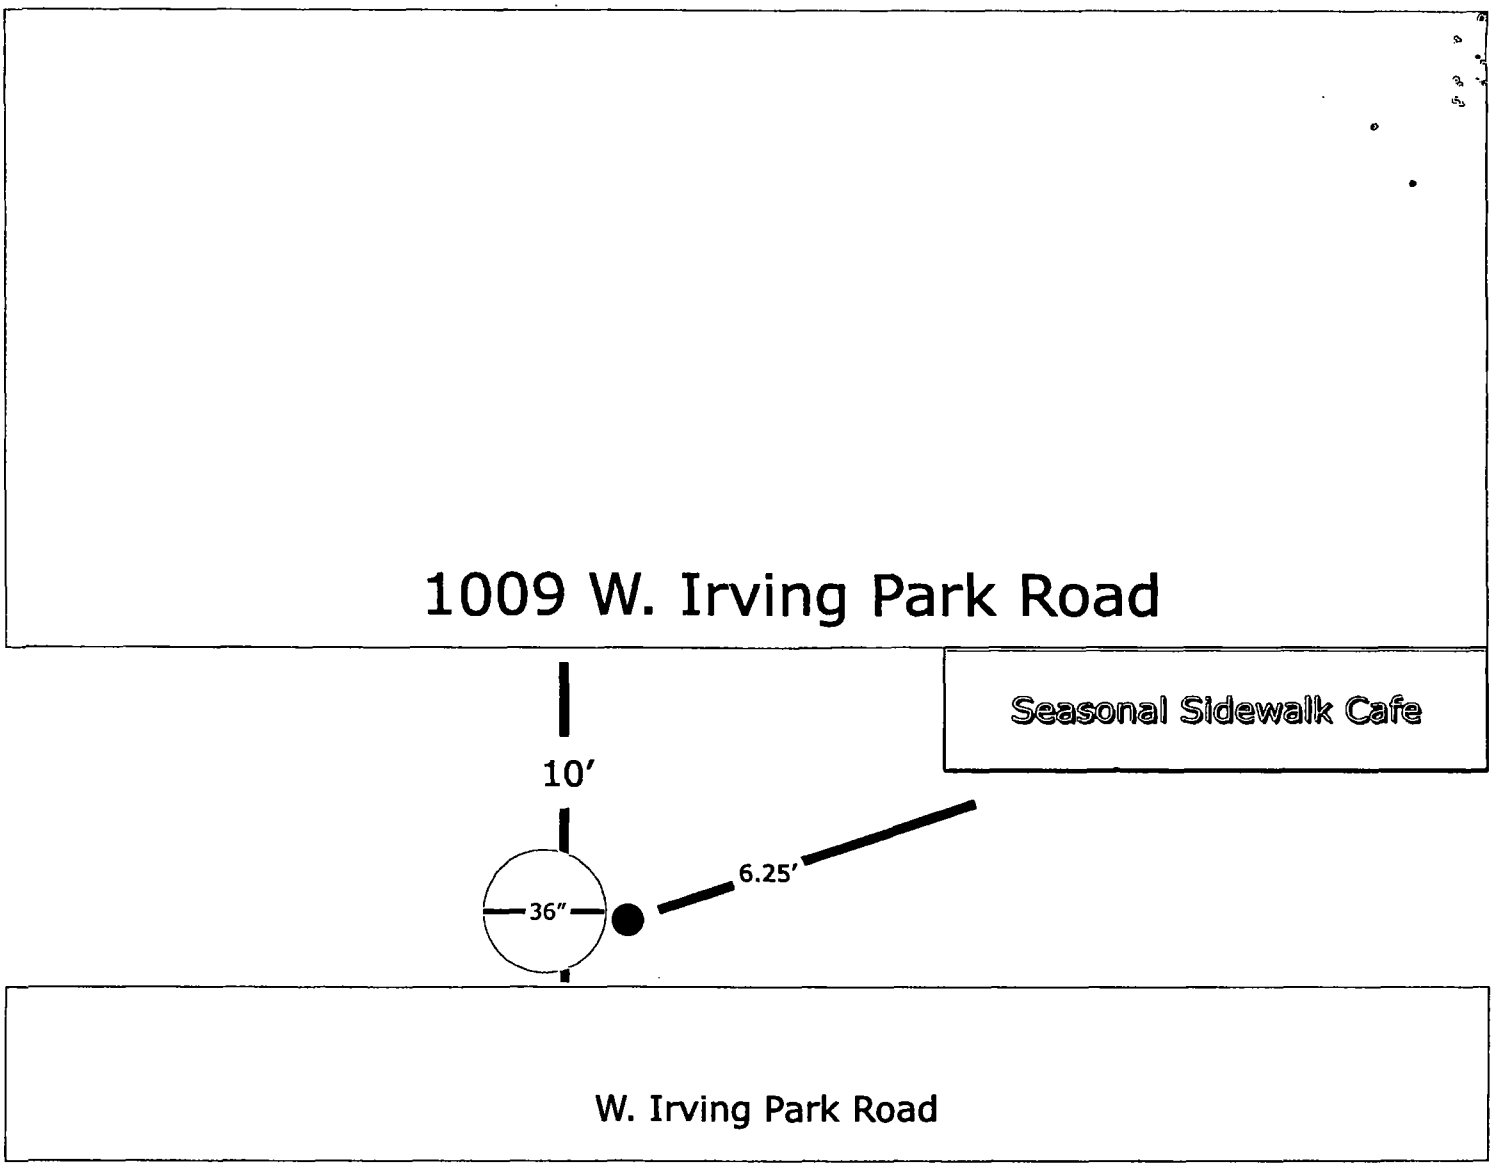
1009 W. Irving Park Road
Seasonal Sidewalk Cafe
10'
6.25'
36"
W. Irving Park Road

City of Chicago

O2013-7382

Office of the City Clerk

Document Tracking Sheet

Meeting Date:	9/11/2013
Sponsor(s):	Tunney, Thomas (44)
Type:	Ordinance
Title:	Grant(s) of privilege in public way for Lakeview Chamber of Commerce - bicycle rack
Committee(s) Assignment:	Committee on Transportation and Public Way

ORDINANCE
LAKEVIEW CHAMBER OF COMMERCE
Acct. No. 270704 - 32
Permit No. 1102443

Be It Ordained by the City Council of the City of Chicago:

SECTION 1. Permission and authority are hereby given and granted to LAKEVIEW CHAMBER OF COMMERCE, upon the terms and subject to the conditions of this ordinance to construct, install, maintain and use one (1) Bicycle Rack(s) on the public right-of-way adjacent to its premises known as 3700 N. Southport Ave..

Said Bicycle Rack(s) at N. Southport measure(s):
One (1) at two point nine two (2.92) feet in length, and point one six (.16) feet in width for a total of point four seven (.47) square feet.

The location of said privilege shall be as shown on prints kept on file with the Department of Business Affairs and Consumer Protection and the Office of the City Clerk.

Said privilege shall be constructed in accordance with plans and specifications approved by the Department of Planning and Development and Department of Transportation (Division of Project Development).

This grant of privilege in the public way shall be subject to the provisions of Section 10-28-015 and all other required provisions of the Municipal Code of Chicago.

The grantee shall pay to the City of Chicago as compensation for the privilege #1102443 herein granted the sum of zero ($.00) per annum in advance.

A 25% penalty will be added for payments received after due date.

The permit holder agrees to hold the City of Chicago harmless for any damage, relocation or replacement costs associated with damage, relocation or removal of private property caused by the City performing work in the public way.

Authority herein given and granted for a period of five (5) years from and after Date of Passage.

Alderman Thomas Tunney

Thomas Tunney 44th Ward

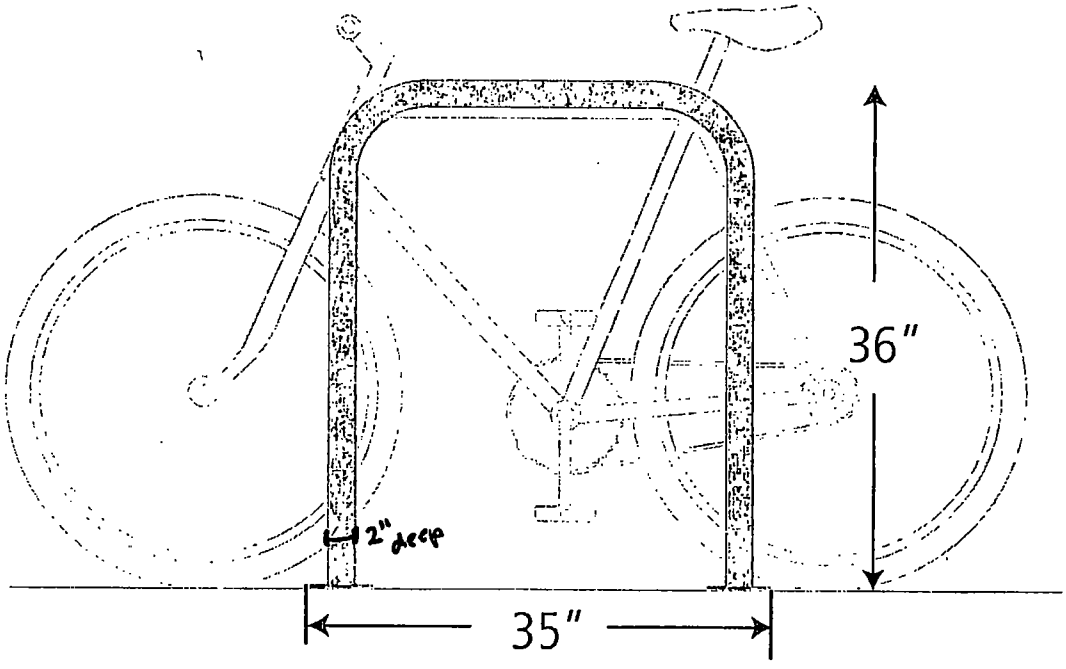

Lakeview Chamber of Commerce
1409 W. Addison
Chicago IL 60613

City of Chicago

O2013-7384

Office of the City Clerk

Document Tracking Sheet

Meeting Date:	9/11/2013
Sponsor(s):	Tunney, Thomas (44)
Type:	Ordinance
Title:	Grant(s) of privilege in public way for Central Lakeview Merchants Association - 1017 W Irving Park Rd
Committee(s) Assignment:	Committee on Transportation and Public Way

ORDINANCE
CENTRAL LAKEVIEW MERCHANTS ASSOCIATION
Acct. No. 314738 - 106
Permit No. 1107143

Be It Ordained by the City Council of the City of Chicago:

SECTION 1. Permission and authority are hereby given and granted to CENTRAL LAKEVIEW MERCHANTS ASSOCIATION, upon the terms and subject to the conditions of this ordinance to construct, install, maintain and use one (1) Planter(s) on the public right-of-way for beautification purposes adjacent to its premises known as 1017 W. Irving Park Rd..

Said Planter(s) at West Irving Park Road measure(s):
One (1) at one (1) foot in length, and three (3) feet in width for a total of three (3) square feet.

Grantee must allow the required clear and unobstructed space for pedestrian passage at all times per rules and regulations approved by the Department of Transportation.

The location of said privilege shall be as shown on prints kept on file with the Department of Business Affairs and Consumer Protection and the Office of the City Clerk.

Said privilege shall be constructed in accordance with plans and specifications approved by the Department of Planning and Development and Department of Transportation (Division of Project Development).

This grant of privilege in the public way shall be subject to the provisions of Section 10-28-015 and all other required provisions of the Municipal Code of Chicago.

The grantee shall pay to the City of Chicago as compensation for the privilege #1107143 herein granted the sum of zero ($.00) per annum in advance.

A 25% penalty will be added for payments received after due date.

The permit holder agrees to hold the City of Chicago harmless for any damage, relocation or replacement costs associated with damage, relocation or removal of private property caused by the City performing work in the public way.

Authority herein given and granted for a period of five (5) years from and after Date of Passage.

Alderman Thomas Tunney

Thomas Tunney 44th Ward

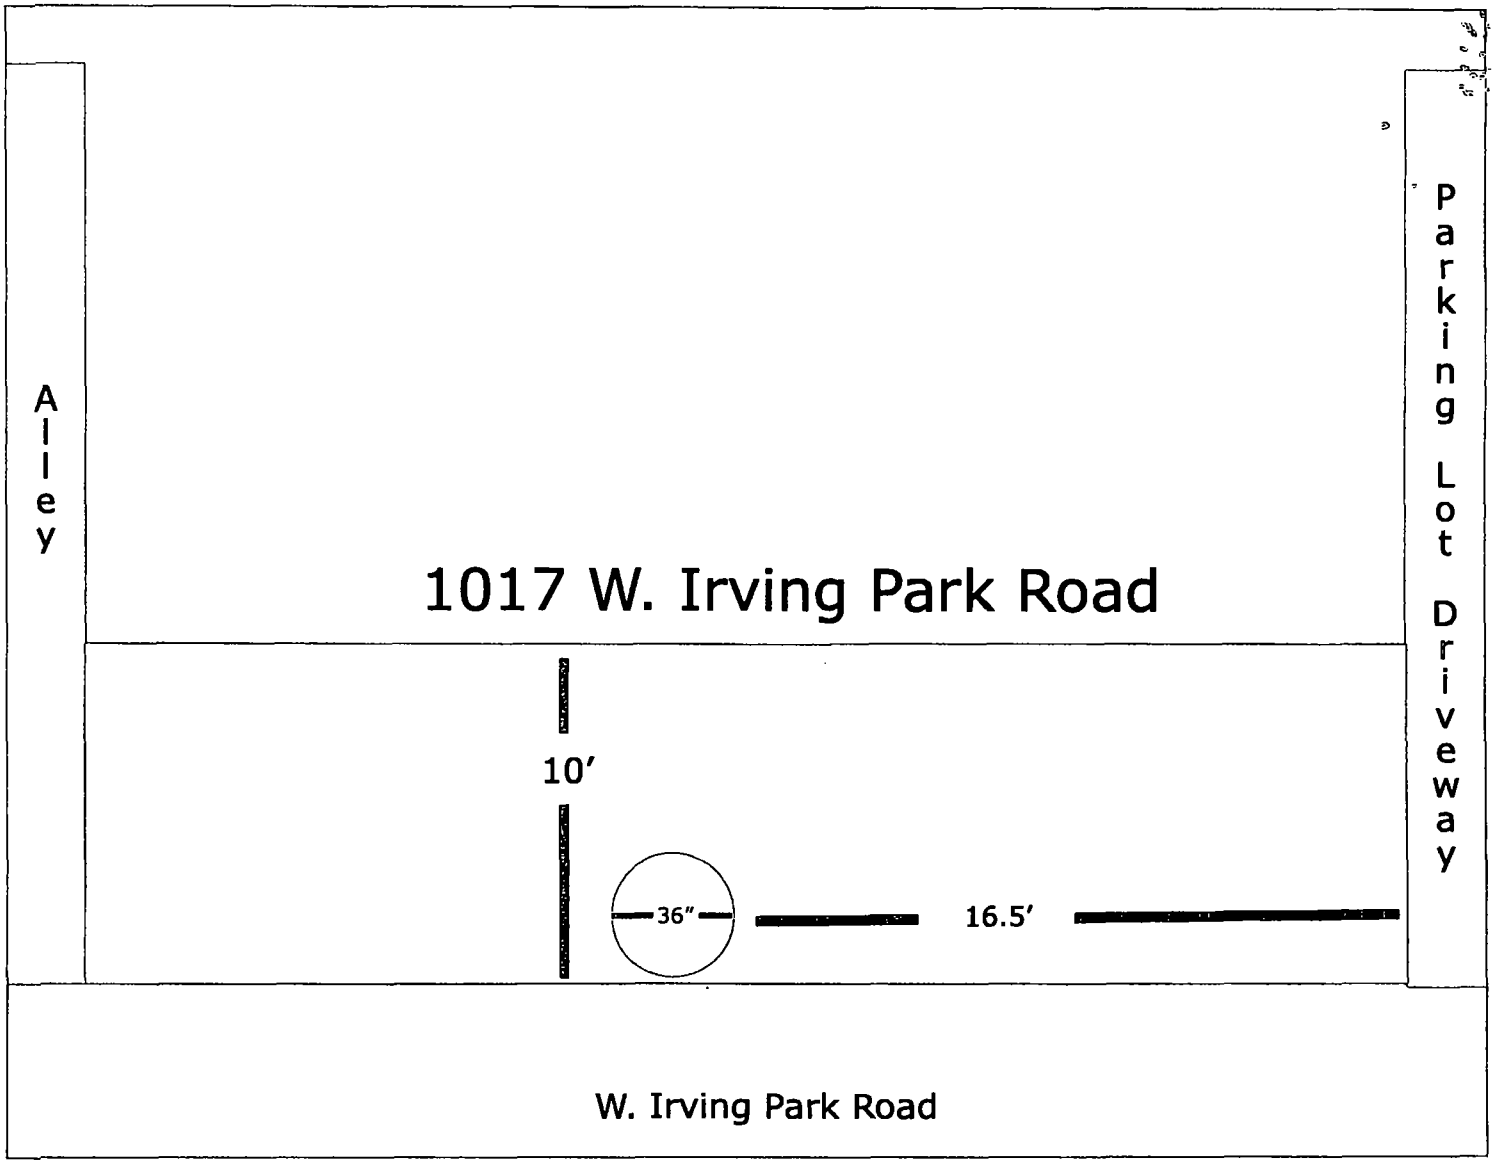
Alley
Parking Lot Driveway
1017 W. Irving Park Road
10'
36"
16.5'
W. Irving Park Road

City of Chicago

O2013-7385

Office of the City Clerk

Document Tracking Sheet

Meeting Date:	9/11/2013
Sponsor(s):	Tunney, Thomas (44)
Type:	Ordinance
Title:	Grant(s) of privilege in public way for Central Lakeview Merchants Association - 846 W Addison St
Committee(s) Assignment:	Committee on Transportation and Public Way

ORDINANCE
CENTRAL LAKEVIEW MERCHANTS ASSOCIATION
Acct. No. 314738 - 96
Permit No. 1102044

Be It Ordained by the City Council of the City of Chicago:

SECTION 1. Permission and authority are hereby given and granted to CENTRAL LAKEVIEW MERCHANTS ASSOCIATION, upon the terms and subject to the conditions of this ordinance to construct, install, maintain and use one (1) Statue(s) on the public right-of-way adjacent to its premises known as 846 W. Addison St..

Said Statue(s) at W. Addison measure(s):
One (1) at six point one six (6.16) feet in length, and point six six (.66) feet in width for a total of four point zero seven (4.07) square feet.

The location of said privilege shall be as shown on prints kept on file with the Department of Business Affairs and Consumer Protection and the Office of the City Clerk.

Said privilege shall be constructed in accordance with plans and specifications approved by the Department of Planning and Development and Department of Transportation (Division of Project Development).

This grant of privilege in the public way shall be subject to the provisions of Section 10-28-015 and all other required provisions of the Municipal Code of Chicago.

The grantee shall pay to the City of Chicago as compensation for the privilege #1102044 herein granted the sum of four hundred ($400.00) per annum in advance.

A 25% penalty will be added for payments received after due date.

The permit holder agrees to hold the City of Chicago harmless for any damage, relocation or replacement costs associated with damage, relocation or removal of private property caused by the City performing work in the public way.

Authority herein given and granted for a period of five (5) years from and after Date of Passage.

Alderman Thomas Tunney

Thomas Tunney 44th Ward

19th Police District - Town Hall

846 W. Addison

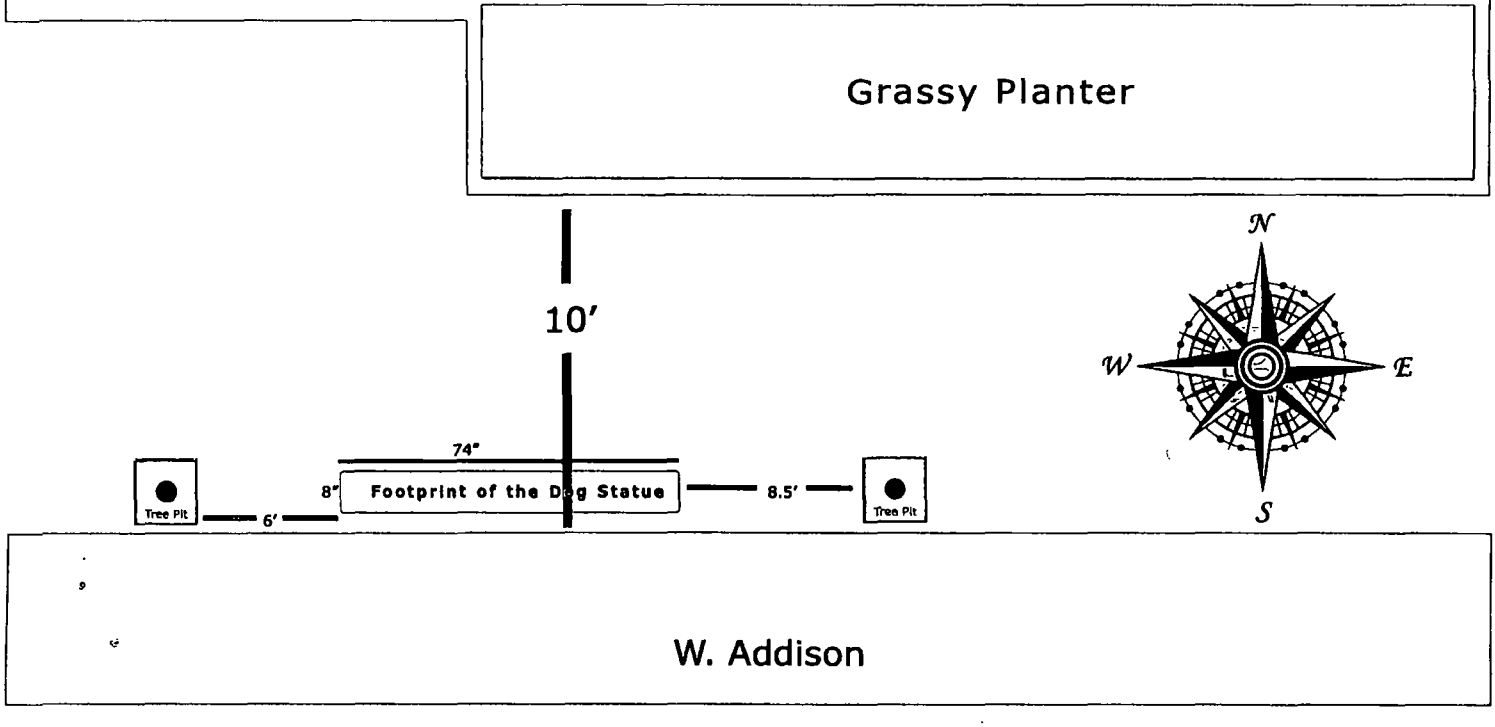

City of Chicago

O2013-7386

Office of the City Clerk

Document Tracking Sheet

Meeting Date:	9/11/2013
Sponsor(s):	Tunney, Thomas (44)
Type:	Ordinance
Title:	Grant(s) of privilege in public way for Central Lakeview Merchants Association - 3944 N Sheridan Rd
Committee(s) Assignment:	Committee on Transportation and Public Way

ORDINANCE
CENTRAL LAKEVIEW MERCHANTS ASSOCIATION
Acct. No. 314738 - 110
Permit No. 1107827

Be It Ordained by the City Council of the City of Chicago:

SECTION 1. Permission and authority are hereby given and granted to CENTRAL LAKEVIEW MERCHANTS ASSOCIATION, upon the terms and subject to the conditions of this ordinance to construct, install, maintain and use one (1) Trash container(s) on the public right-of-way adjacent to its premises known as 3944 N. Sheridan Rd..

Said Trash container(s) at North Sheridan Road measure(s):
One (1) at one (1) foot in length, and two point two five (2.25) feet in width for a total of two point two five (2.25) square feet.

The location of said privilege shall be as shown on prints kept on file with the Department of Business Affairs and Consumer Protection and the Office of the City Clerk.

Said privilege shall be constructed in accordance with plans and specifications approved by the Department of Transportation (Division of Project Development).

This grant of privilege in the public way shall be subject to the provisions of Section 10-28-015 and all other required provisions of the Municipal Code of Chicago.

The grantee shall pay to the City of Chicago as compensation for the privilege #1107827 herein granted the sum of seventy-five ($75.00) per annum in advance.

A 25% penalty will be added for payments received after due date.

The permit holder agrees to hold the City of Chicago harmless for any damage, relocation or replacement costs associated with damage, relocation or removal of private property caused by the City performing work in the public way.

Authority herein given and granted for a period of five (5) years from and after Date of Passage.

Alderman Thomas Tunney

Thomas Tunney 44th Ward

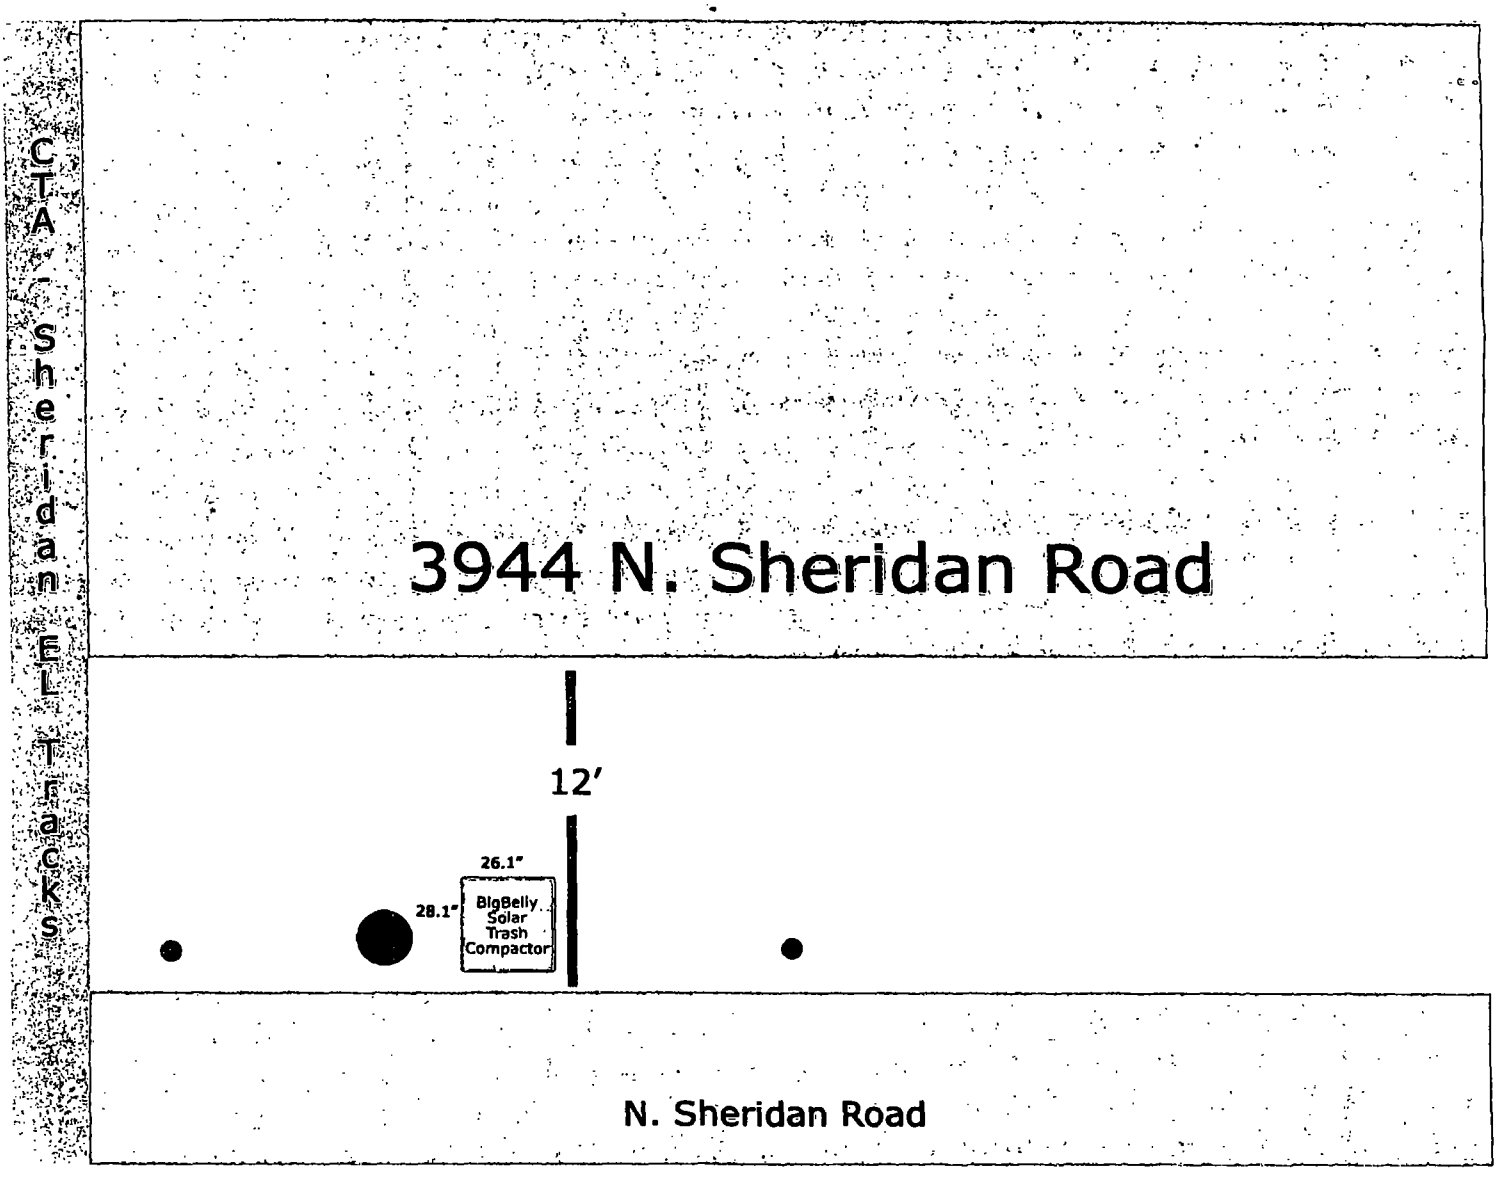
CTA - Sheridan EL Tracks
3944 N. Sheridan Road
12'
26.1"
28.1"
BigBelly Solar Trash Compactor
N. Sheridan Road

City of Chicago

O2013-7388

Office of the City Clerk

Document Tracking Sheet

Meeting Date:	9/11/2013
Sponsor(s):	Tunney, Thomas (44)
Type:	Ordinance
Title:	Grant(s) of privilege in public way for Chipotle Mexican Grill
Committee(s) Assignment:	Committee on Transportation and Public Way

ORDINANCE
Chipotle Mexican Grill
Acct. No. 22633 - 11
Permit No. 1107033

Be It Ordained by the City Council of the City of Chicago:

SECTION 1. Permission and authority are hereby given and granted to Chipotle Mexican Grill, upon the terms and subject to the conditions of this ordinance to maintain and use, as now constructed, eight (8) Light Fixture(s) projecting over the public right-of-way adjacent to its premises known as 1025 W. Belmont Ave..

Said Light Fixture(s) at N. Kenmore measure(s):
Seven (7) at one (1) foot in length, one (1) foot in width and nine point three (9.3) feet above grade level.
One (1) at point five (.5) feet in length, point five (.5) feet in width and nine point three (9.3) feet above grade level.

The location of said privilege shall be as shown on prints kept on file with the Department of Business Affairs and Consumer Protection and the Office of the City Clerk.

Said privilege shall be constructed in accordance with plans and specifications approved by the Department of Transportation (Division of Project Development).

This grant of privilege in the public way shall be subject to the provisions of Section 10-28-015 and all other required provisions of the Municipal Code of Chicago.

The grantee shall pay to the City of Chicago as compensation for the privilege #1107033 herein granted the sum of one hundred ten ($110.00) per annum in advance.

A 25% penalty will be added for payments received after due date.

The permit holder agrees to hold the City of Chicago harmless for any damage, relocation or replacement costs associated with damage, relocation or removal of private property caused by the City performing work in the public way.

Authority herein given and granted for a period of five (5) years from and after 06/11/2013.

Alderman Thomas Tunney
Thomas Tunney 44th Ward

ELECTRICAL LEGEND

NOTE: THIS LEGEND MAY CONTAIN SYMBOLS NOT INDICATED ON DRAWINGS. USE AS A REFERENCE FROM DRAWINGS AND NOT VICE VERSA.

GENERAL

- CONCEALED ABOVE CEILING OR IN WALL WHENEVER POSSIBLE
- HOME-RUN TO PANELBOARD SHOWING CIRCUIT DESIGNATION. INDICATING PANEL AND CIRCUIT WILL ONLY SHOW WHEN THE PANEL IN WHICH LOCATIONS MAY BE REARRANGED TO PERMIT THE USE OF A COMMON NEUTRAL CONDUCTOR. EACH ARROW HEAD INDICATES ONE COMPLETE CIRCUIT
- REVISION NUMBER SYMBOL
- MOUNTING HEIGHT DESIGNATION IN INCHES ABOVE FINISHED FLOOR TO CENTERLINE, WHICH INDICATES OR DRAWINGS "SUPERSEDES STANDARD MOUNTING HEIGHT" IN LEGEND
- CODE'S NOTE SYMBOL
- S/I/2 DISCONNECT SWITCH. F = SWITCH RATING; I = FUSE SIZE (BF = NON-FUSE); 2 = POLE
- JUNCTION BOX
- ELECTRIC PANELBOARD
- FLUORESCENT LIGHTING FIXTURE
- INCANDESCENT OR HID LIGHTING FIXTURE
- EXIT LIGHTING FIXTURE
- INDICATES HALF-SWITCHING = 4 LAMP FIXTURES, SWITCH THE INSIDE PAIR SEPARATELY. 3 LAMP FIXTURES, SWITCH THE CENTER LAMP SEPARATELY
- SWITCH PUNCHED EMERGENCY LIGHTING UNIT = 8'-0" A.F.F. "AC" INDICATES ABOVE CEILING UNIT WITH REMOTE HEADS

FIRE ALARM SYSTEMS

- DUCT MOUNTED SMOKE DETECTOR. FURNISHED & INSTALLED BY THE MECHANICAL CONTRACTOR. ELECTRICAL CONNECTIONS BY THE ELECTRICAL CONTRACTOR.

ABBREVIATIONS

AFF	ABOVE FINISHED FLOOR	IG	INSULATED GROUND
AFG	ABOVE FINISHED GRADE	JB	JUNCTION BOX
C	CONDUIT	NL	NIGHT LIGHT – ONE OR TWO LAMPS OF FIXTURE ARE NIGHT LIGHTS.
G	GROUND		
GFI	GROUND FAULT CIRCUIT PROTECTOR	WP	WEATHERPROOF ENCLOSURE – FOR RECEPTACLES WITH THIS DESIGNATION. PROVIDE GROUND FAULT CURRENT INTERRUPTING RECEPTACLE WEATHERPROOF SHELL IN-USE COVER
S	SURFACE MOUNTED		

SYSTEMS

- a — 1-CAT 5E DATA OUTLET. OUTLET IDENTIFICATION "POS"
- e — 3-CAT 5E DATA OUTLETS. OUTLET IDENTIFICATION TELEPHONE ICON 1-CAT 5E DATA OUTLET. OUTLET IDENTIFICATION "POS"
- c — 2-CAT 5E DATA OUTLETS. 1 FOR PHONE, ONE FOR DATA
- b — 1-CAT 5E DATA OUTLET. OUTLET IDENTIFICATION FAX
- DOOR SWITCH. ROUTE 1/2" CONDUIT FROM A JUNCTION BOX AT EACH DOOR LOCATION TO ABOVE DROP TILE CEILING IN THE OFFICE AREA TERMINATE CONDUIT WITH A CONDUIT BUSHING. COORDINATE JUNCTION BOX LOCATIONS WITH ARCHITECTURAL PLANS AND ALARM SYSTEM CONTRACTOR PRIOR TO ROUGH-IN
- SECURITY SYSTEM KEYPAD. PROVIDE RECESSED JUNCTION BOX WITH 1/2" CONDUIT LA'NORMS TO 6" ABOVE DROP TILE CEILING. TERMINATE CONDUIT WITH A CONDUIT BUSHING. COORDINATE EXACT LOCATION WITH ALARM SYSTEM CONTRACTOR PRIOR TO ROUGH-IN
- MOTION SENSOR. PROVIDE RECESSED JUNCTION BOX WITH 1/2" CONDUIT EXTENDING TO 6" ABOVE DROP TILE CEILING. TERMINATE CONDUIT WITH A CONDUIT BUSHING. COORDINATE EXACT LOCATION WITH ALARM SYSTEM CONTRACTOR PRIOR TO ROUGH-IN
- CCTV CAMERA TIE-IN. PROVIDE RECESSED JUNCTION BOX WITH 1/2" CONDUIT EXTENDING TO 6" ABOVE DROP TILE CEILING. TERMINATE CONDUIT WITH A CONDUIT BUSHING. COORDINATE EXACT LOCATION WITH ALARM SYSTEM CONTRACTOR PRIOR TO ROUGH-IN
- LIGHTING CONTACTOR PANEL
- ASTRONOMICAL TIME CLOCK
- PHOTOCELL
- DAY LIGHTING SENSOR

DEVICES

- SINGULAR PURPOSE 1-POLE SWITCH @ 48" A.F.F.
- 24 HOUR TIMER SWITCH MODEL 8878 BY INTERMATIC OR APPROVED EQUAL.
- OCCUPANCY WALL SWITCH MODEL WS-120/277 BY WATTSTOPPER OR APPROVED EQUAL.
- 20A/ 125V/1PH/2W NEMA 5-20R, DUPLEX RECEPTACLE @ 18" A.F.F.
- 20A/125V/1PH/2W NEMA 5-20R, 1-PLEX RECEPTACLE @ 18" A.F.F.
- 20A/125V/1PH/2W NEMA 5-2WR, PAIR, 4 W/MOUSE (NO 4352) HOSPITAL GRADE TRANSIENT VOLTAGE SURGE SUPPRESSOR DUPLEX RECEPTACLE @ 18" A.F.F.
- DOOR ASSIST PUSH BUTTON

LIGHTING FIXTURE SCHEDULE

SYMBOL	#	TYPE	MOUNT	MANUFACTURER AND MODEL #	LAMPS	LAMP SUPPLIER	VOLTS	SPECIAL REQUIREMENTS	WATTS /FIX	NOTE
□	A	FLOOD	LAY-IN	METALUX (2G-17-A-120-EB18-4L)	4/17w TB	E.C.	120	F1T8-BTB (ELECTRONIC HIGH-FREQ BALLAST)	70	1,3
⊕	B	DOWN LT	VARIES	PORCELAIN KEYLESS FIXTURE	/BW-MED b/WH	E.C.	120	SEE DETAIL ON SHEET A131	66	1,3
⊕	C	DOWN LT	VARIES	PORCELAIN KEYLESS FIXTURE	/BW-MED b/WH	E.C.	120	SEE DETAIL ON SHEET A13.	90	1,3
○	D	DOWN LT	RECESSED	PRESCOLITE CF26132TB-277SDT-BL	1/BW TT	E.C.	120	WITH ACRYLIC SPREAD LENS	32	1,3
□	F	SURFACE	WALL	HUBBELL #W-1351	1/26W-4TB	E.C.	120	SEE DETAIL ON SHEET A131	30	1,3
○	F1	SURFACE	WALL	PORCELAIN KEYLESS FIXTURE	1/26W-4TB	E.C.	120	-	30	1,3
⊕	H	EM	WALL	SURE-LITE ECX-1-WH	INCLUDED	INCLUDED	120	PROVIDE 90 MINUTE BATTERY PACK	18	1,3,5
⊕	J	EXIT	WALL	SURE-LITE EW-1-1-WH-E W EW-1-1-WH-E	INCLUDED	INCLUDED	120	PROVIDE 90 MINUTE BATTERY PACK	18	1,3
⊕	L	DOWN LT	WALL	PORCELAIN KEYLESS FIXTURE	/BW-MED b/WH	E.C.	120	SEE DETAIL ON SHEET A131	50	1,3
⊕	M	DOWN LT	WALL	PORCELAIN KEYLESS FIXTURE	/BW-MED b/WH	E.C.	120	SEE DETAIL ON SHEET A131	50	1,3
⊕	N	DOWN LT	WALL	PORCELAIN KEYLESS FIXTURE	/BW-MED b/WH	E.C.	120	SEE DETAIL ON SHEET A131	100	1,3
⊕	S	DOWN LT	VARIES	PORCELAIN KEYLESS FIXTURE	2/26W-4TB b/WH	E.C.	120	SEE DETAIL ON SHEET A131	300	1,3
○	V	LED	WALL	SURE LITE EWT-6-WH	INCLUDED	INCLUDED	120	WEATHERPROOF REMOTE HEAD	4.5	1,3
○	W	WALL PK	SURF	FURNISHED WITH HOOD	1/108-4TB	E.C.	120	VAPOR PROOF LTG	108	1
⊟	X	DOWN LT	WALL	PORCELAIN KEYLESS FIXTURE	2/BW-MED CR.	E.C.	120	SEE DETAIL ON SHEET A131 4D LUM/W	38	1,3

1. VERIFY EXACT LOCATION WITH ARCHITECTURAL CEILING PLAN OR EQUIPMENT SHOP DRAWINGS
2. CAPABLE OF OPERATING + REMOTE HEAD WHERE SHOWN ON DRAWINGS
3. FIXTURE PROVIDED BY ELECTRICAL CONTRACTOR

GENERAL NOTES

A. WIRING SHALL BE #12 AND #10 GROUND IN 3/4" CONDUIT UNLESS NOTED OTHERWISE.

B. HOMERUN CONDUIT HOME RUNS SHOWN SHALL NOT BE CONSOLIDATED

C. EACH CIRCUIT SHALL HAVE A SEPARATE NEUTRAL CONDUCTOR. NEUTRAL CONDUCTORS SHALL NOT BE SHARED

D. ELECTRICAL WORK SHALL BE DONE IN ACCORDANCE WITH THE 1999 NATIONAL ELECTRICAL CODE AND IN ACCORDANCE WITH THE AUTHORITY HAVING JURISDICTION

E. CIRCUIT EMERGENCY EXIT AND EXPLOSION LIGHTING FIXTURES AHEAD OF LOCAL SWITCHING

F. FIXTURES DESIGNATED WITH "NL" ARE NIGHT LIGHTS AND SHALL BE CIRCUITED AHEAD OF ANY LOCAL SWITCHING

G. WALL SWITCHES SHALL BE MOUNTED AT 48" AFF TO CENTER OF SWITCH. WALL RECEPTACLES SHALL BE MOUNTED 18" AFF UNLESS OTHERWISE NOTED

CODED ELECTRICAL NOTES

1. SWITCHES TO CONTROL STORE LIGHTING (EXPLOSION PROOF GASKETED). PROVIDE ONE SWITCH PER LIGHTING CIRCUIT. SEE DETAIL 4/E200 FOR EXTERIOR SIGN LIGHTING CONTROL.
2. WALL MOUNT FIXTURE AT 8'-0" A.F.F. TO CENTER.
3. VERIFY MOUNTING HEIGHTS OF EXIT SIGN AND EGRESS LIGHTING WITH LOCAL REQUIREMENTS PRIOR TO ROUGH IN. EXIT SIGNS MUST BE VISIBLE FROM DINING AREA AFTER ALL SYSTEMS FOR THE PROJECT HAVE BEEN INSTALLED. COORDINATE LOCATION WITH WORK OF OTHER TRADES.
4. PROVIDE PERMANENT MOUNTED EXIT LIGHT AT THIS LOCATION.
5. WALL MOUNT FIXTURE AT 9'-0" A.F.F. TO CENTER.
6. BOTTOM FIXTURE OF "H" LIGHT IS TO BE WIRED TO CIRCUIT A-17 AS DECORATIVE LIGHTING
7. TOP TWO FIXTURES OF 3 LIGHT ARE TO BE WIRED TO CIRCUIT A-17 AS DECORATIVE LIGHTING
8. "J" AND "C" LIGHTS ARE TO BE WIRED TO CIRCUIT A-17 AS DECORATIVE LIGHTING

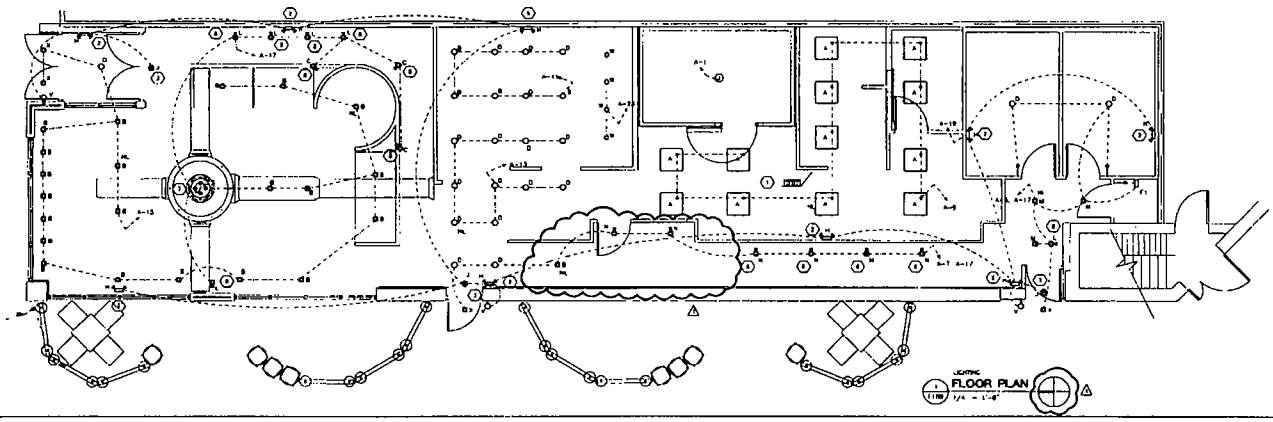

NATIONAL
784 Morrison Road
Columbus, Ohio 43230
Phone (614) 751-4818
Fax (614) 552-5248
mhamilton@nationalsignmaintenance.com

Chipotle

STORE # 0413
KENMORE
1025 WEST BELMONT AVENUE
CHICAGO, IL 60657

ELECTRICAL LIGHTING PLAN

E 100

09 19 2003

City of Chicago

O2013-7390

Office of the City Clerk

Document Tracking Sheet

Meeting Date:	9/11/2013
Sponsor(s):	Tunney, Thomas (44)
Type:	Ordinance
Title:	Grant(s) of privilege in public way for Comedysportz of Chicago, IL
Committee(s) Assignment:	Committee on Transportation and Public Way

ORDINANCE
COMEDYSPORTZ OF CHICAGO, IL
Acct. No. 320281 - 1
Permit No. 1108200

Be It Ordained by the City Council of the City of Chicago:

SECTION 1. Permission and authority are hereby given and granted to COMEDYSPORTZ OF CHICAGO, IL, upon the terms and subject to the conditions of this ordinance to maintain and use one (1) sign(s) projecting over the public right-of-way attached to its premises known as 929 W. Belmont Ave..

Said sign structure(s) measures as follows; along W. BELMONT:
One (1) at seven (7) feet in length, four (4) feet in height and fourteen point five (14.5) feet above grade level.

The location of said privilege shall be as shown on prints kept on file with the Department of Business Affairs and Consumer Protection and the Office of the City Clerk.

Said privilege shall be constructed in accordance with plans and specifications approved by the Department of Transportation (Division of Project Development) and Zoning Department - Signs.

This grant of privilege in the public way shall be subject to the provisions of Section 10-28-015 and all other required provisions of the Municipal Code of Chicago.

The grantee shall pay to the City of Chicago as compensation for the privilege #1108200 herein granted the sum of three hundred ($300.00) per annum in advance.

A 25% penalty will be added for payments received after due date.

The permit holder agrees to hold the City of Chicago harmless for any damage, relocation or replacement costs associated with damage, relocation or removal of private property caused by the City performing work in the public way.

Authority herein given and granted for a period of five (5) years from and after 07/30/2013.

Alderman _____

Thomas Tunney 44th Ward

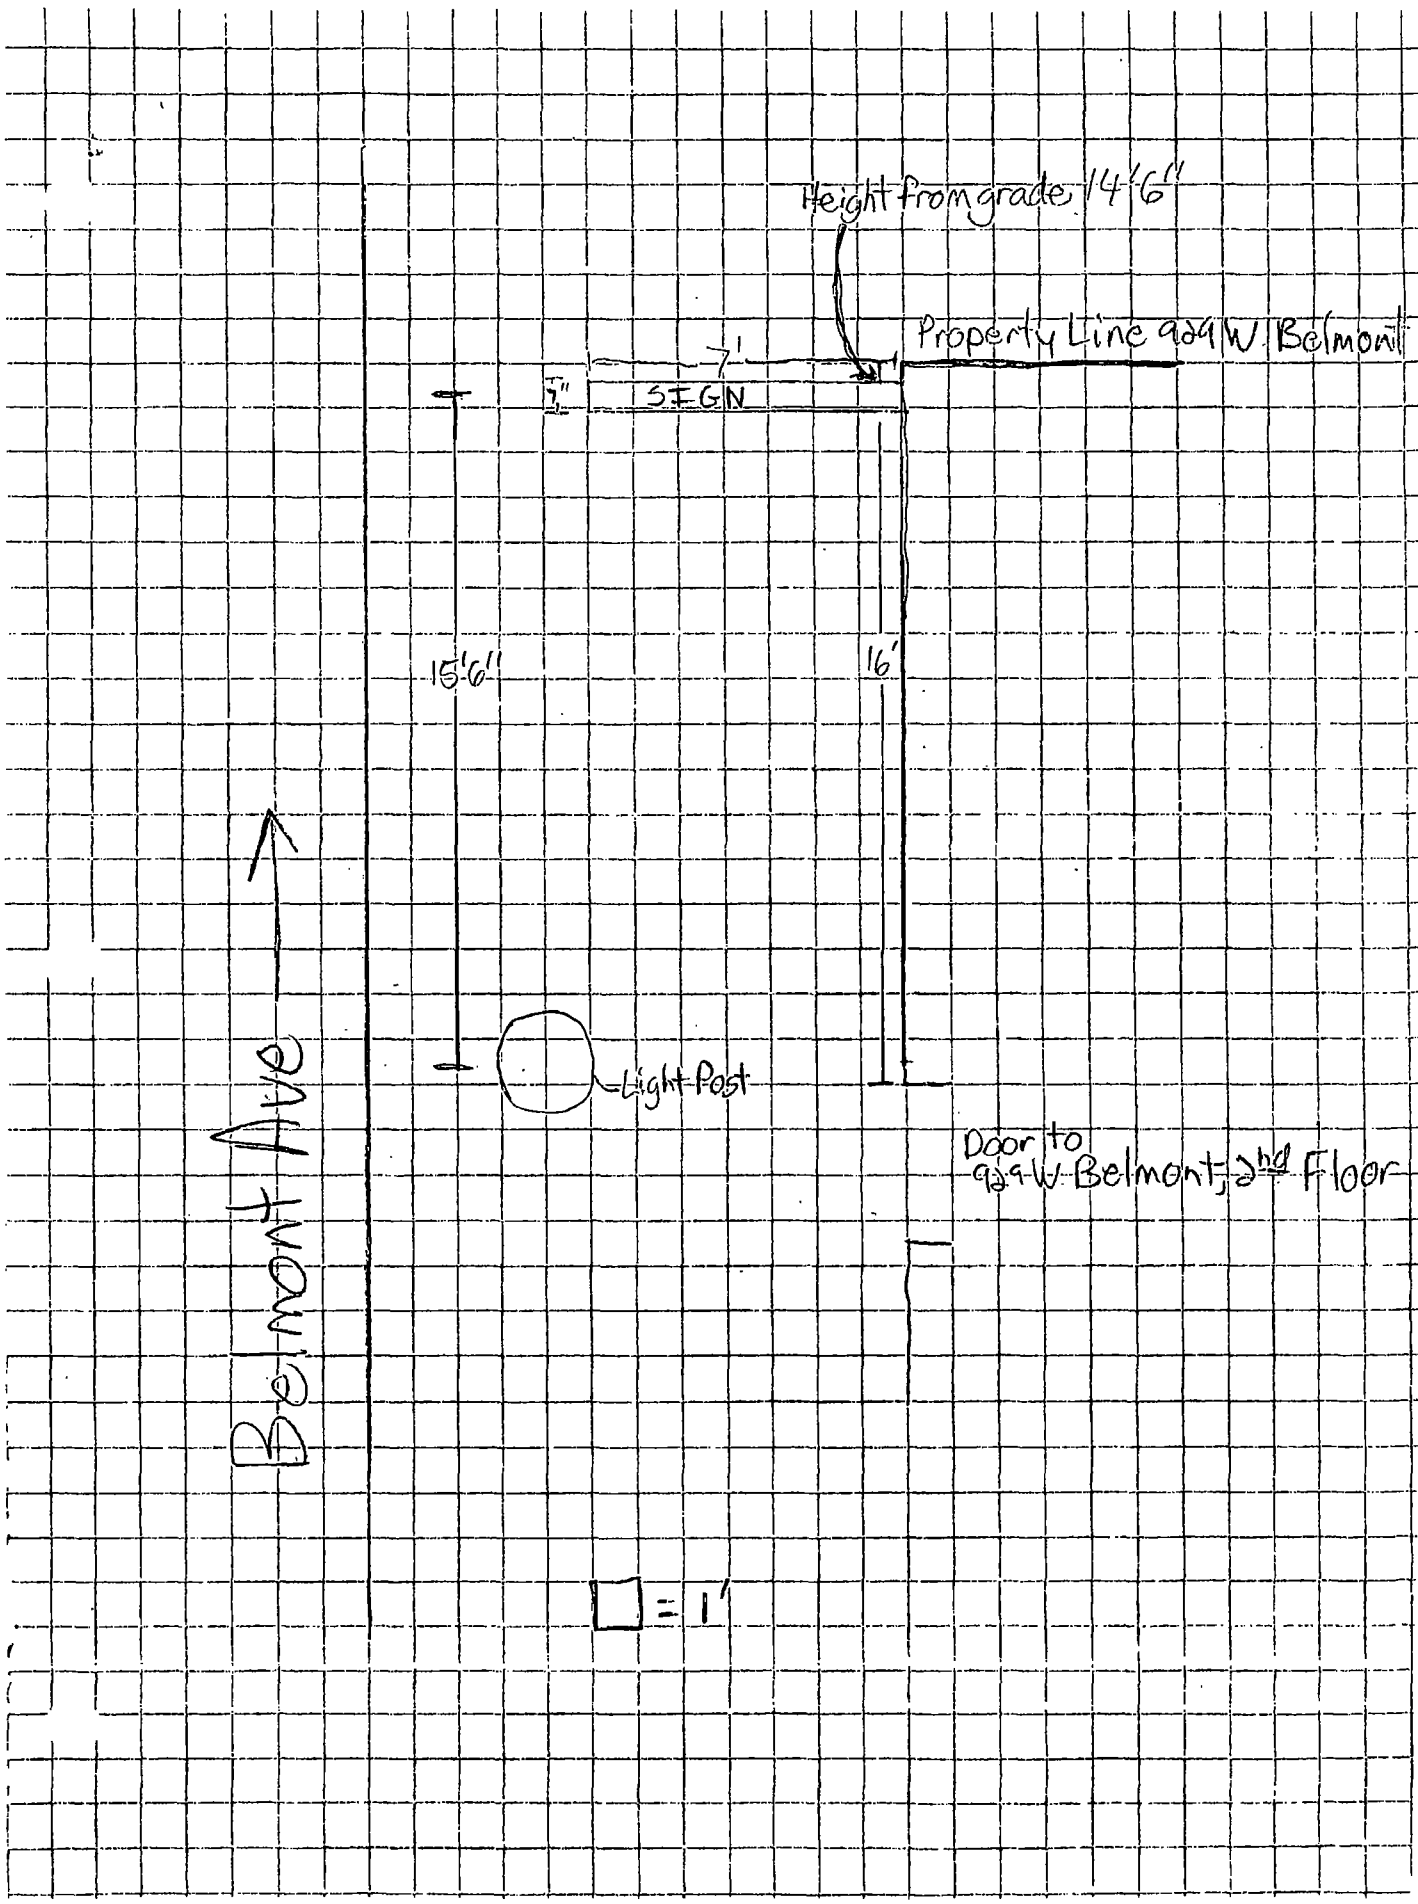
Height from grade 14'6"
Property Line 929 W. Belmont
7'
7"
SIGN
15'6"
16'
Belmont Ave
Light Post
Door to 929 W. Belmont, 2nd Floor
= 1'

Department of Business Affairs and Consumer Protection
Business Assistance Center - Public Way Use Unit
City Hall - 121 N. LaSalle Street, Room 800 • Chicago, IL 60602
(312)-74-GOBIZ (312-744-6249) • (312) 744-1944 (TTY)
http://www.cityofchicago.org/bacp

09/11/2013

Alderman **Thomas Tunney**
Ward # **44**
City of Chicago
City Hall, Room **203**
121 North LaSalle Street
Chicago, Illinois 60602

Re: An ordinance to use and maintain a portion of the public right-of-way for **one (1) sign(s)** for **COMEDYSPORTZ OF CHICAGO, IL**, adjacent to the premises known as **929 W. Belmont Ave.**.

Dear Alderman **Thomas Tunney**:

The applicant referenced above has requested the use of the public right-of-way for a **sign(s)**. An ordinance has been prepared by the Department of Business Affairs and Consumer Protection – Business Assistance Center - Public Way Use Unit for presentation to the City Council. Because this request was made for properties located in your ward, as approved by you as per the attached, I respectfully request that you introduce the attached ordinance at the next City Council meeting.

If you have any questions regarding this ordinance, please contact Anthony Bertuca at (312) 744-5506.

Department of Business Affairs and Consumer Protection

City of Chicago

O2013-7391

Office of the City Clerk

Document Tracking Sheet

Meeting Date:	9/11/2013
Sponsor(s):	Tunney, Thomas (44)
Type:	Ordinance
Title:	Grant(s) of privilege in public way for DS Cantina
Committee(s) Assignment:	Committee on Transportation and Public Way

ORDINANCE
DS CANTINA
Acct. No. 345964 - 1
Permit No. 1091520

Be It Ordained by the City Council of the City of Chicago:

SECTION 1. Permission and authority are hereby given and granted to DS CANTINA, upon the terms and subject to the conditions of this ordinance to maintain and use one (1) sign(s) projecting over the public right-of-way attached to its premises known as 3352 N. Halsted St..

Said sign structure(s) measures as follows; along N. HALSTED STREET:
One (1) at three (3) feet in length, eight point five eight (8.58) feet in height and nine (9) feet above grade level.

The location of said privilege shall be as shown on prints kept on file with the Department of Business Affairs and Consumer Protection and the Office of the City Clerk.

Said privilege shall be constructed in accordance with plans and specifications approved by the Department of Transportation (Division of Project Development) and Zoning Department - Signs.

This grant of privilege in the public way shall be subject to the provisions of Section 10-28-015 and all other required provisions of the Municipal Code of Chicago.

The grantee shall pay to the City of Chicago as compensation for the privilege #1091520 herein granted the sum of one hundred ($100.00) per annum in advance.

A 25% penalty will be added for payments received after due date.

The permit holder agrees to hold the City of Chicago harmless for any damage, relocation or replacement costs associated with damage, relocation or removal of private property caused by the City performing work in the public way.

Authority herein given and granted for a period of five (5) years from and after Date of Passage.

Alderman _____

Thomas Tunney 44th Ward

· SIGN DRAWING
PROPERTY LOCATION: 3352 N Halsted
ORGANIZATION NAME: DS. CANTINA, INC.

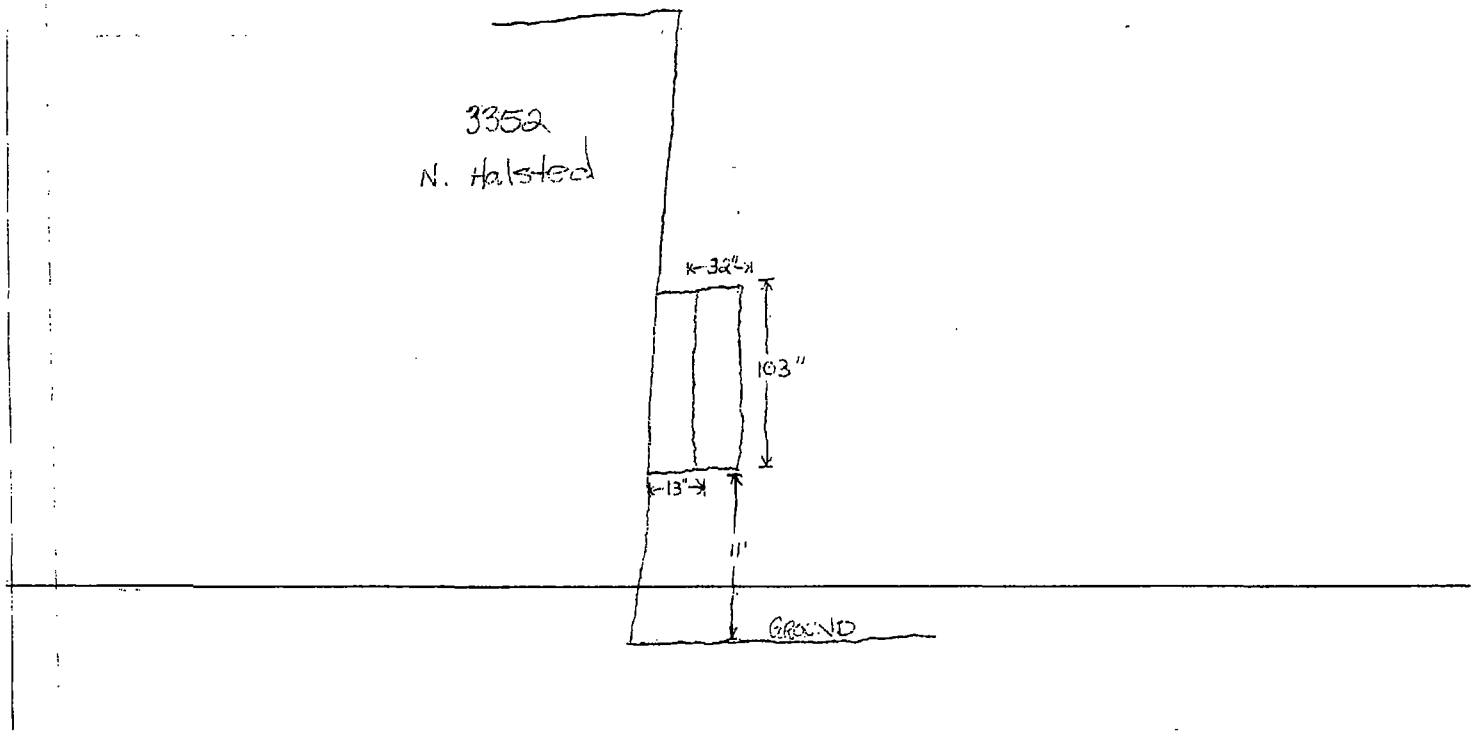

Department of Business Affairs and Consumer Protection
Business Assistance Center - Public Way Use Unit
City Hall - 121 N LaSalle Street, Room 800 • Chicago, IL 60602
(312)-74-GOBIZ (312-744-6249) • (312) 744-1944 (TTY)
http //www cityofchicago org/bacp

09/11/2013

Alderman **Thomas Tunney**
Ward # **44**
City of Chicago
City Hall, Room **203**
121 North LaSalle Street
Chicago, Illinois 60602

Re: An ordinance to use and maintain a portion of the public right-of-way for **one (1) sign(s)** for **DS CANTINA**, adjacent to the premises known as **3352 N. Halsted St.**.

Dear Alderman **Thomas Tunney**:

The applicant referenced above has requested the use of the public right-of-way for a **sign(s)**. An ordinance has been prepared by the Department of Business Affairs and Consumer Protection – Business Assistance Center - Public Way Use Unit for presentation to the City Council. Because this request was made for properties located in your ward, as approved by you as per the attached, I respectfully request that you introduce the attached ordinance at the next City Council meeting.

If you have any questions regarding this ordinance, please contact Anthony Bertuca at (312) 744-5506.

Department of Business Affairs and Consumer Protection

City of Chicago

O2013-7393

Office of the City Clerk

Document Tracking Sheet

Meeting Date:	9/11/2013
Sponsor(s):	Tunney, Thomas (44)
Type:	Ordinance
Title:	Grant(s) of privilege in public way for Full Shilling
Committee(s) Assignment:	Committee on Transportation and Public Way

ORDINANCE
FULL SHILLING
Acct. No. 14590 - 1
Permit No. 1107548

Be It Ordained by the City Council of the City of Chicago:

SECTION 1. Permission and authority are hereby given and granted to FULL SHILLING, upon the terms and subject to the conditions of this ordinance to maintain and use, as now constructed, eight (8) Light Fixture(s) projecting over the public right-of-way adjacent to its premises known as 3724 N. Clark St..

Said Light Fixture(s) at N. CLARK ST. measure(s):
Eight (8) at four point two five (4.25) feet in length, one (1) foot in width and eleven point seven five (11.75) feet above grade level.

The location of said privilege shall be as shown on prints kept on file with the Department of Business Affairs and Consumer Protection and the Office of the City Clerk.

Said privilege shall be constructed in accordance with plans and specifications approved by the Department of Transportation (Division of Project Development).

This grant of privilege in the public way shall be subject to the provisions of Section 10-28-015 and all other required provisions of the Municipal Code of Chicago.

The grantee shall pay to the City of Chicago as compensation for the privilege #1107548 herein granted the sum of one hundred ten ($110.00) per annum in advance.

A 25% penalty will be added for payments received after due date.

The permit holder agrees to hold the City of Chicago harmless for any damage, relocation or replacement costs associated with damage, relocation or removal of private property caused by the City performing work in the public way.

Authority herein given and granted for a period of five (5) years from and after 06/11/2013.

Alderman Thomas Tunney
Thomas Tunney 44th Ward

Acct. 14590

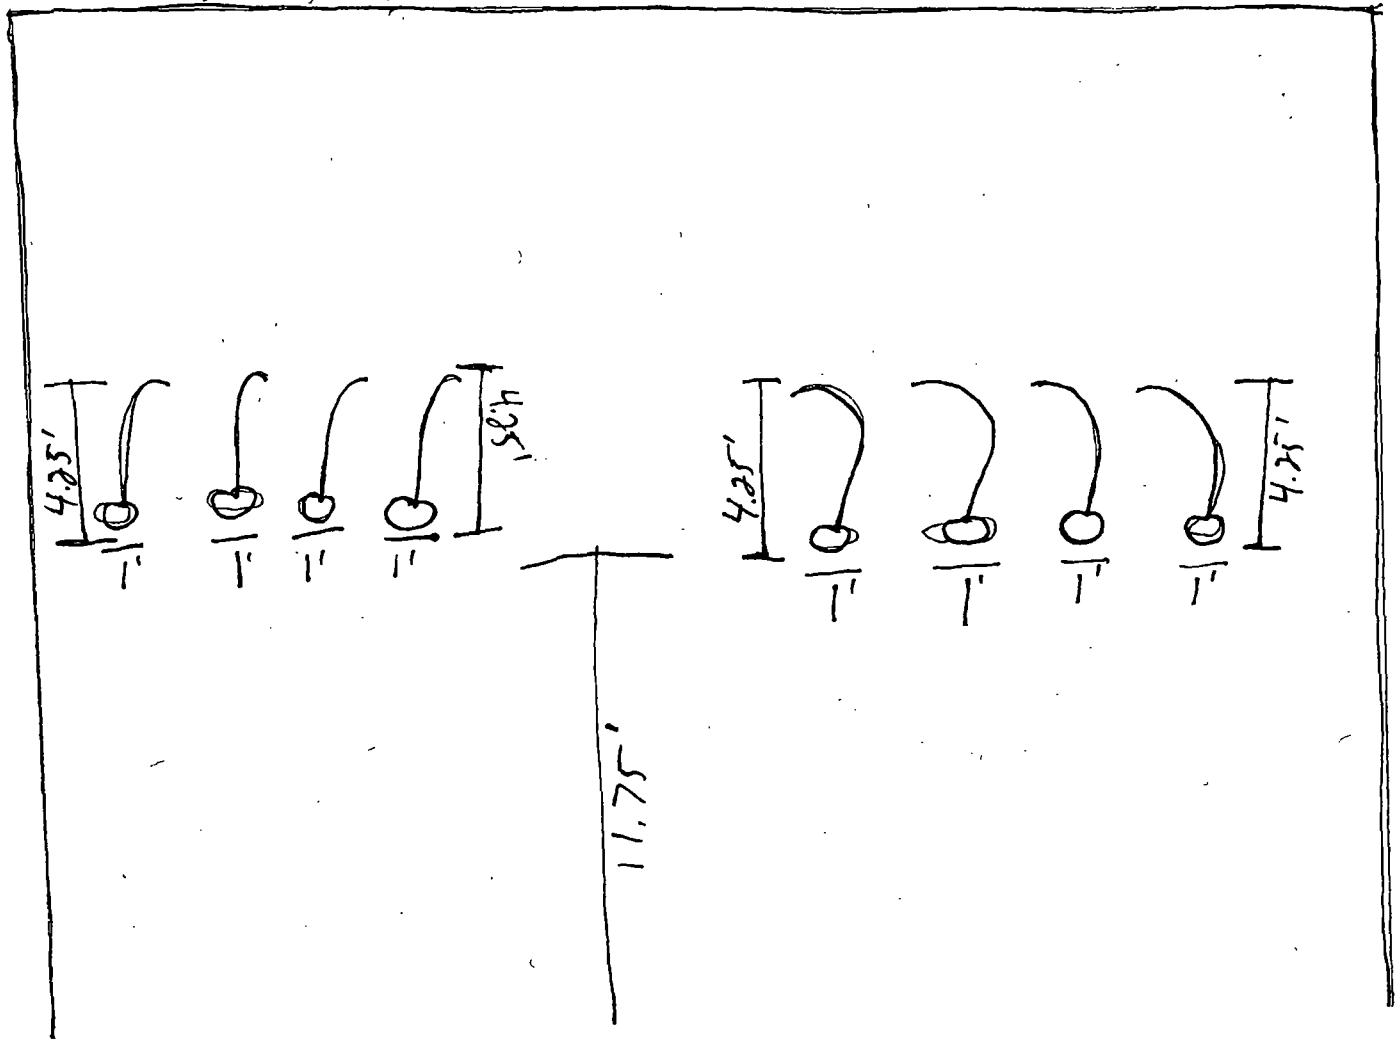

City of Chicago

O2013-7395

Office of the City Clerk

Document Tracking Sheet

Meeting Date:	9/11/2013
Sponsor(s):	Tunney, Thomas (44)
Type:	Ordinance
Title:	Grant(s) of privilege in public way for GCT Realty LLC
Committee(s) Assignment:	Committee on Transportation and Public Way

ORDINANCE
GCT Realty LLC
Acct. No. 384512 - 1
Permit No. 1108498

Be It Ordained by the City Council of the City of Chicago:

SECTION 1. Permission and authority are hereby given and granted to GCT Realty LLC, upon the terms and subject to the conditions of this ordinance to construct, install, maintain and use five (5) Door Swing(s) on the public right-of-way adjacent to its premises known as 3532 N. Halsted St..

Said Door Swing(s) at Halsted (Alley) measure(s):
One (1) at three (3) feet in length, and two point seven five (2.75) feet in width for a total of eight point two five (8.25) square feet.
One (1) at six (6) feet in length, and two point seven five (2.75) feet in width for a total of sixteen point five (16.5) square feet.

Said Door Swing(s) at Halsted measure(s):
Two (2) at three (3) feet in length, and two point seven five (2.75) feet in width for a total of sixteen point five (16.5) square feet.
One (1) at six (6) feet in length, and two point seven five (2.75) feet in width for a total of sixteen point five (16.5) square feet.

The location of said privilege shall be as shown on prints kept on file with the Department of Business Affairs and Consumer Protection and the Office of the City Clerk.

Said privilege shall be constructed in accordance with plans and specifications approved by the Department of Transportation (Division of Project Development).

This grant of privilege in the public way shall be subject to the provisions of Section 10-28-015 and all other required provisions of the Municipal Code of Chicago.

The grantee shall pay to the City of Chicago as compensation for the privilege #1108498 herein granted the sum of three hundred seventy-five ($375.00) per annum in advance.

A 25% penalty will be added for payments received after due date.

The permit holder agrees to hold the City of Chicago harmless for any damage, relocation or replacement costs associated with damage, relocation or removal of private property caused by the City performing work in the public way.

Authority herein given and granted for a period of five (5) years from and after Date of Passage.

Alderman Thomas Tunney

Thomas Tunney 44th Ward

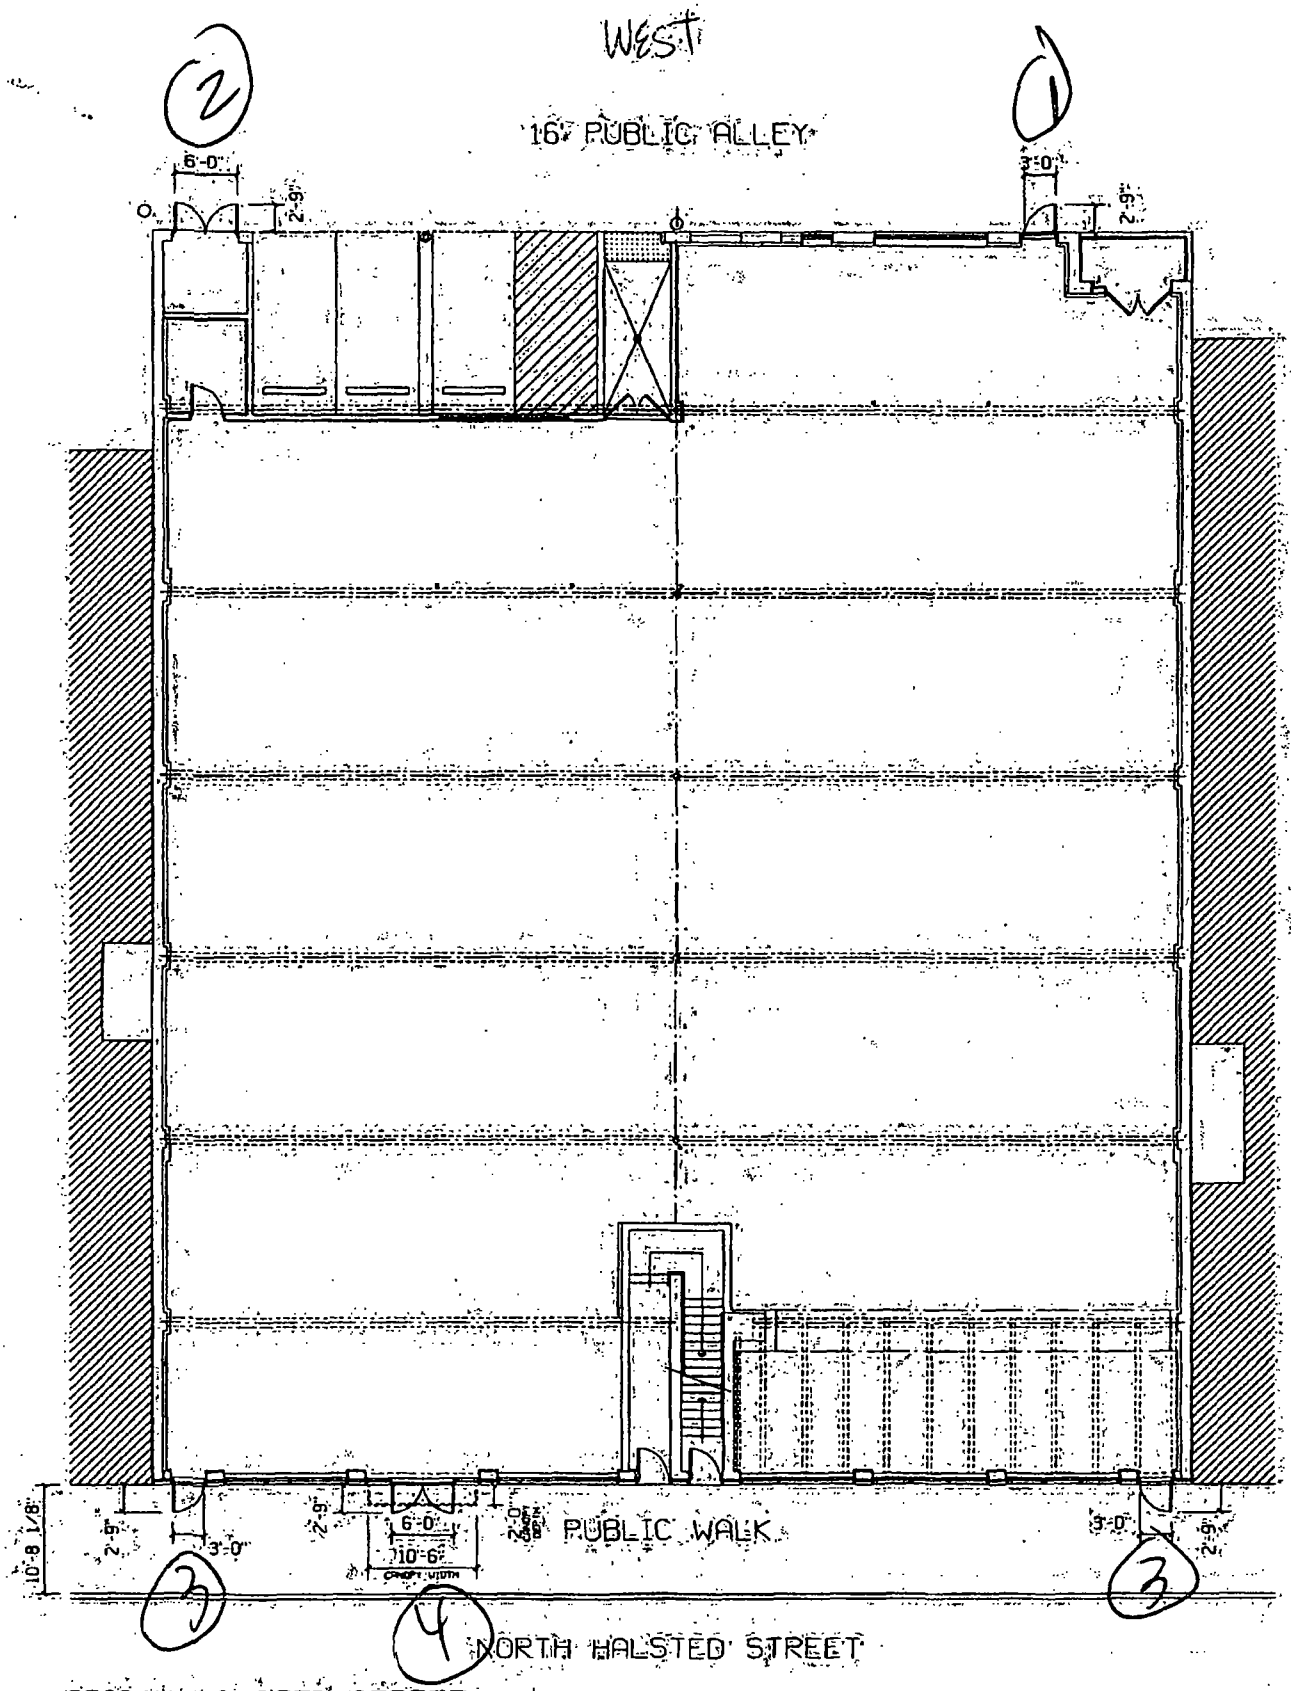

3532 N HALSTED STREET
Use of The Public Way Application
8-6-2013
Fiorino Architects LLC

1/16" = 1'-0"

City of Chicago

O2013-7401

Office of the City Clerk

Document Tracking Sheet

Meeting Date:	9/11/2013
Sponsor(s):	Tunney, Thomas (44)
Type:	Ordinance
Title:	Grant(s) of privilege in public way for Golftec Lincoln Park
Committee(s) Assignment:	Committee on Transportation and Public Way

ORDINANCE
GOLFTEC LINCOLN PARK
Acct. No. 288203 - 1
Permit No. 1108193

Be It Ordained by the City Council of the City of Chicago:

SECTION 1. Permission and authority are hereby given and granted to GOLFTEC LINCOLN PARK, upon the terms and subject to the conditions of this ordinance to maintain and use two (2) sign(s) projecting over the public right-of-way attached to its premises known as 2847 N. Halsted St..

Said sign structure(s) measures as follows; along N. HALSTED:
One (1) at eight (8) feet in length, three (3) feet in height and twelve (12) feet above grade level.

Said sign structure(s) measures as follows; along N. HALSTED:
One (1) at three (3) feet in length, three (3) feet in height and twelve (12) feet above grade level.

The location of said privilege shall be as shown on prints kept on file with the Department of Business Affairs and Consumer Protection and the Office of the City Clerk.

Said privilege shall be constructed in accordance with plans and specifications approved by the Department of Transportation (Division of Project Development) and Zoning Department - Signs.

This grant of privilege in the public way shall be subject to the provisions of Section 10-28-015 and all other required provisions of the Municipal Code of Chicago.

The grantee shall pay to the City of Chicago as compensation for the privilege #1108193 herein granted the sum of one hundred seventy-five ($175.00) per annum in advance.

A 25% penalty will be added for payments received after due date.

The permit holder agrees to hold the City of Chicago harmless for any damage, relocation or replacement costs associated with damage, relocation or removal of private property caused by the City performing work in the public way.

Authority herein given and granted for a period of five (5) years from and after 07/30/2013.

Alderman _____
Thomas Tunney 44th Ward

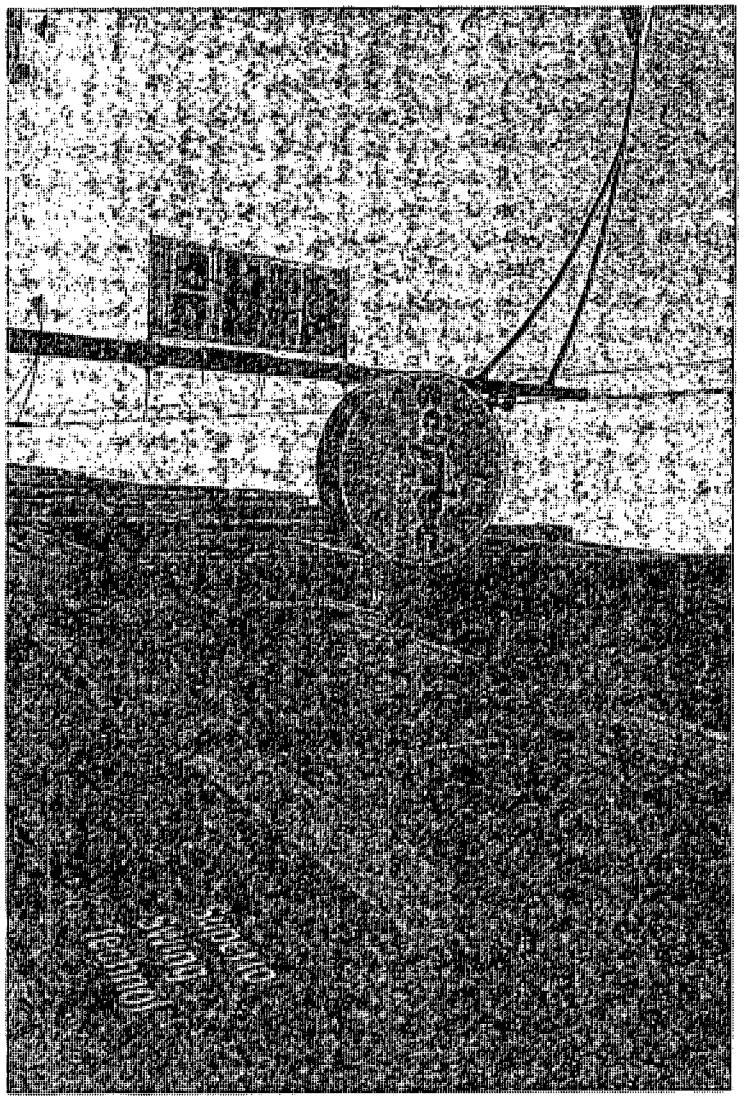

Department of Business Affairs and Consumer Protection
Business Assistance Center - Public Way Use Unit
City Hall - 121 N. LaSalle Street, Room 800 • Chicago, IL 60602
(312)-74-GOBIZ (312-744-6249) • (312) 744-1944 (TTY)
http://www.cityofchicago.org/bacp

09/11/2013

Alderman **Thomas Tunney**
Ward # **44**
City of Chicago
City Hall, Room **203**
121 North LaSalle Street
Chicago, Illinois 60602

Re: An ordinance to use and maintain a portion of the public right-of-way for **two (2) sign(s)** for **GOLFTEC LINCOLN PARK**, adjacent to the premises known as **2847 N. Halsted St.**.

Dear Alderman **Thomas Tunney**:

The applicant referenced above has requested the use of the public right-of-way for a **sign(s)**. An ordinance has been prepared by the Department of Business Affairs and Consumer Protection – Business Assistance Center - Public Way Use Unit for presentation to the City Council. Because this request was made for properties located in your ward, as approved by you as per the attached, I respectfully request that you introduce the attached ordinance at the next City Council meeting.

If you have any questions regarding this ordinance, please contact Anthony Bertuca at (312) 744-5506.

Department of Business Affairs and Consumer Protection

City of Chicago

O2013-7403

Office of the City Clerk

Document Tracking Sheet

Meeting Date:	9/11/2013
Sponsor(s):	Tunney, Thomas (44)
Type:	Ordinance
Title:	Grant(s) of privilege in public way for HNV Lakeview LLC
Committee(s) Assignment:	Committee on Transportation and Public Way

ORDINANCE
HNV LAKEVIEW, LLC
Acct. No. 381286 - 1
Permit No. 1107890

Be It Ordained by the City Council of the City of Chicago:

SECTION 1. Permission and authority are hereby given and granted to HNV LAKEVIEW, LLC, upon the terms and subject to the conditions of this ordinance to maintain and use one (1) sign(s) projecting over the public right-of-way attached to its premises known as 3245 N. Ashland Ave..

Said sign structure(s) measures as follows; along N. Ashland Avenue:
One (1) at fifteen (15) feet in length, two point six seven (2.67) feet in height and twelve (12) feet above grade level.

The location of said privilege shall be as shown on prints kept on file with the Department of Business Affairs and Consumer Protection and the Office of the City Clerk.

Said privilege shall be constructed in accordance with plans and specifications approved by the Department of Transportation (Division of Project Development) and Zoning Department - Signs.

This grant of privilege in the public way shall be subject to the provisions of Section 10-28-015 and all other required provisions of the Municipal Code of Chicago.

The grantee shall pay to the City of Chicago as compensation for the privilege #1107890 herein granted the sum of three hundred ($300.00) per annum in advance.

A 25% penalty will be added for payments received after due date.

The permit holder agrees to hold the City of Chicago harmless for any damage, relocation or replacement costs associated with damage, relocation or removal of private property caused by the City performing work in the public way.

Authority herein given and granted for a period of five (5) years from and after Date of Passage.

Alderman _____
Thomas Tunney 44th Ward

IDENTITY
IDEAS THAT ILLUMINATE
3D Identity, LLC | 3218 W. 35th Ave | Denver, CO 80212

Client: pure barre
Project: Pure Barre
Lakeview - Chicago, IL
Rep: House
Designer: MP
Date: 5/10/2013

Drawing: S-5
Revisions
File Name: 3D-PB-LAKEVIEW IL
Pantones:
Paint Match:

☐ Concept
■ Production
☐ Install
☐ Electrical

Approval Signature
Landlord
Customer
Date:

©COPYRIGHT
Design done by 3D Identity cannot be reproduced either in whole or part and are the exclusive property of 3D Identity. Consent must be given to client by 3D Identity if designs are to be used by anyone other than 3D Identity. Colors shown on design are printer colors only. These colors do not represent the actual colors used on your design at the time of manufacturing due to color properties on varying materials and substrates. We will closely match any color needed where specified using PMS color charts or paint swatches.

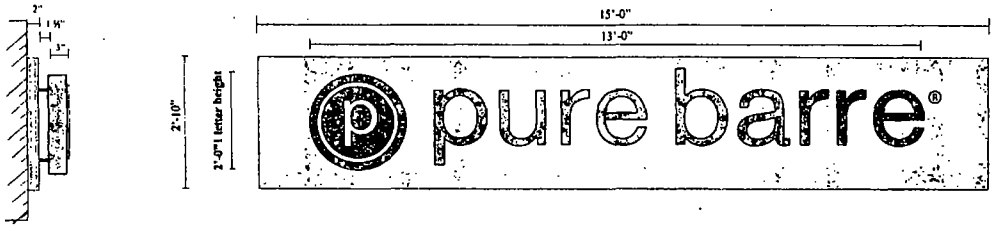

2'10" × 15' = 54¢
7" PROJECTION

Side view

Reverse Pan Channel Display w/backer plate and wireway

Scale: 3/4"=1'-0"

Quantity (1)

Fabricate (1) sets of reverse pan channel letters with White LED illumination.
Aluminum faces painted to match Pantone 1797C Pure Barre Red.
Paint letter returns to match Pantone 1797C Pure Barre Red.
Power supply to be mounted behind 1/8" backer panel.
Pure Barre circle P logo - Routed face with ⅛" clear plex push through.
Overlay 2nd surface clear plex with 3m white diffuser.
Wireway, paint MAP Brushed Aluminum
Mounted method TBD.
EC to provide primary electrical to sign location.

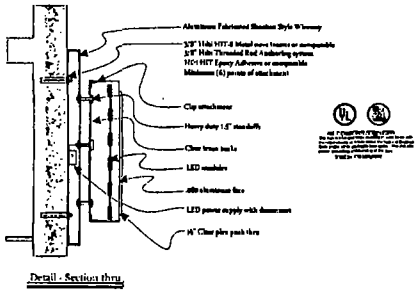

Detail - Section thru

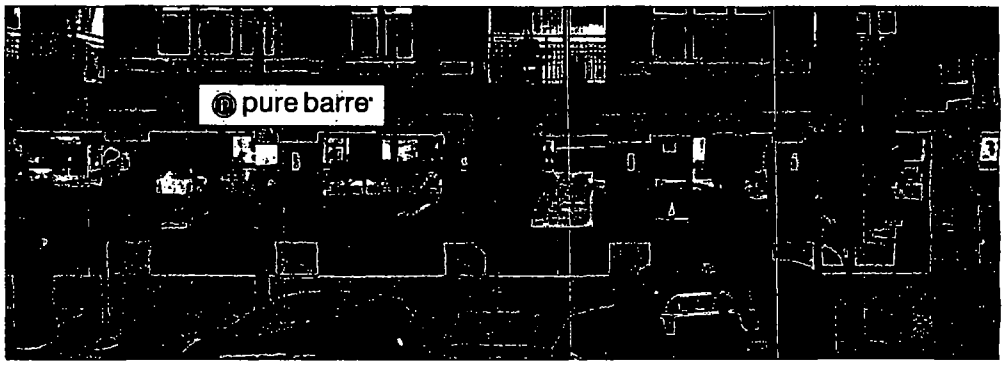

3245 N ASHLAND
44RTH WARD

Department of Business Affairs and Consumer Protection
Business Assistance Center - Public Way Use Unit
City Hall - 121 N. LaSalle Street, Room 800 • Chicago, IL 60602
(312)-74-GOBIZ (312-744-6249) • (312) 744-1944 (TTY)
http://www.cityofchicago.org/bacp

09/11/2013

Alderman **Thomas Tunney**
Ward # **44**
City of Chicago
City Hall, Room **203**
121 North LaSalle Street
Chicago, Illinois 60602

Re: An ordinance to use and maintain a portion of the public right-of-way for **one (1) sign(s)** for **HNV LAKEVIEW, LLC**, adjacent to the premises known as **3245 N. Ashland Ave.**.

Dear Alderman **Thomas Tunney**:

The applicant referenced above has requested the use of the public right-of-way for a **sign(s)**. An ordinance has been prepared by the Department of Business Affairs and Consumer Protection – Business Assistance Center - Public Way Use Unit for presentation to the City Council. Because this request was made for properties located in your ward, as approved by you as per the attached, I respectfully request that you introduce the attached ordinance at the next City Council meeting.

If you have any questions regarding this ordinance, please contact Anthony Bertuca at (312) 744-5506.

Department of Business Affairs and Consumer Protection

City of Chicago

O2013-7413

Office of the City Clerk

Document Tracking Sheet

Meeting Date:	9/11/2013
Sponsor(s):	Tunney, Thomas (44)
Type:	Ordinance
Title:	Grant(s) of privilege in public way for Lakeview Chamber of Commerce - 1401 W Addison St
Committee(s) Assignment:	Committee on Transportation and Public Way

ORDINANCE
LAKEVIEW CHAMBER OF COMMERCE
Acct. No. 270704 - 38
Permit No. 1103234

Be It Ordained by the City Council of the City of Chicago:

SECTION 1. Permission and authority are hereby given and granted to LAKEVIEW CHAMBER OF COMMERCE, upon the terms and subject to the conditions of this ordinance to construct, install, maintain and use one (1) Trash container(s) on the public right-of-way adjacent to its premises known as 1401 W. Addison St..

Said Trash container(s) at W. Addison measure(s):
One (1) at four point three three (4.33) feet in length, and two point two five (2.25) feet in width for a total of nine point seven four (9.74) square feet.

The location of said privilege shall be as shown on prints kept on file with the Department of Business Affairs and Consumer Protection and the Office of the City Clerk.

Said privilege shall be constructed in accordance with plans and specifications approved by the Department of Transportation (Division of Project Development).

This grant of privilege in the public way shall be subject to the provisions of Section 10-28-015 and all other required provisions of the Municipal Code of Chicago.

The grantee shall pay to the City of Chicago as compensation for the privilege #1103234 herein granted the sum of seventy-five ($75.00) per annum in advance.

A 25% penalty will be added for payments received after due date.

The permit holder agrees to hold the City of Chicago harmless for any damage, relocation or replacement costs associated with damage, relocation or removal of private property caused by the City performing work in the public way.

Authority herein given and granted for a period of five (5) years from and after Date of Passage.

Alderman Thomas Tunney

Thomas Tunney 44th Ward

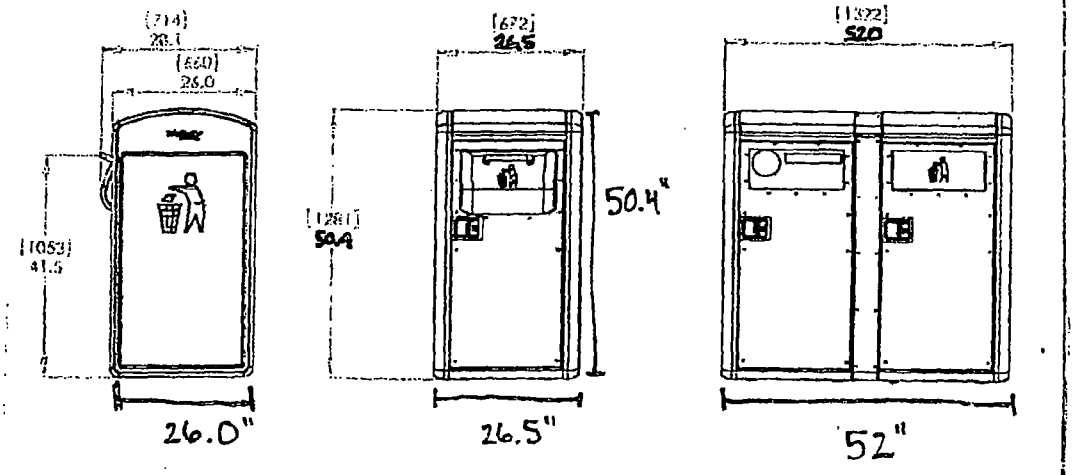

Lakeview Chamber of Commerce
1409 W. Addison
Chicago IL 60613

City of Chicago

O2013-7414

Office of the City Clerk

Document Tracking Sheet

Meeting Date:	9/11/2013
Sponsor(s):	Tunney, Thomas (44)
Type:	Ordinance
Title:	Grant(s) of privilege in public way for Lakeview Chamber of Commerce - 3240 N Ashland Ave
Committee(s) Assignment:	Committee on Transportation and Public Way

ORDINANCE
LAKEVIEW CHAMBER OF COMMERCE
Acct. No. 270704 - 37
Permit No. 1103229

Be It Ordained by the City Council of the City of Chicago:

SECTION 1. Permission and authority are hereby given and granted to LAKEVIEW CHAMBER OF COMMERCE, upon the terms and subject to the conditions of this ordinance to construct, install, maintain and use one (1) Trash container(s) on the public right-of-way adjacent to its premises known as 3240 N. Ashland Ave..

Said Trash container(s) at N. Ashland measure(s):
One (1) at four point three three (4.33) feet in length, and two point two five (2.25) feet in width for a total of nine point seven four (9.74) square feet.

The location of said privilege shall be as shown on prints kept on file with the Department of Business Affairs and Consumer Protection and the Office of the City Clerk.

Said privilege shall be constructed in accordance with plans and specifications approved by the Department of Transportation (Division of Project Development).

This grant of privilege in the public way shall be subject to the provisions of Section 10-28-015 and all other required provisions of the Municipal Code of Chicago.

The grantee shall pay to the City of Chicago as compensation for the privilege #1103229 herein granted the sum of seventy-five ($75.00) per annum in advance.

A 25% penalty will be added for payments received after due date.

The permit holder agrees to hold the City of Chicago harmless for any damage, relocation or replacement costs associated with damage, relocation or removal of private property caused by the City performing work in the public way.

Authority herein given and granted for a period of five (5) years from and after Date of Passage.

Alderman Thomas Tunney

Thomas Tunney 44th Ward

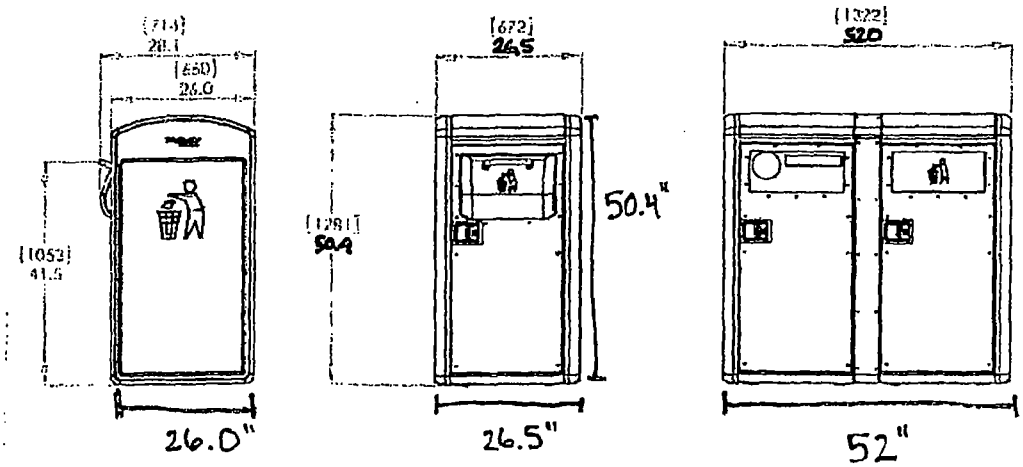

Lakeview Chamber of Commerce
1409 W. Addison
Chicago IL 60613

City of Chicago

O2013-7415

Office of the City Clerk

Document Tracking Sheet

Meeting Date:	9/11/2013
Sponsor(s):	Tunney, Thomas (44)
Type:	Ordinance
Title:	Grant(s) of privilege in public way for Lakeview Chamber of Commerce - 1244 W Belmont Ave
Committee(s) Assignment:	Committee on Transportation and Public Way

ORDINANCE
LAKEVIEW CHAMBER OF COMMERCE
Acct. No. 270704 - 39
Permit No. 1103243

Be It Ordained by the City Council of the City of Chicago:

SECTION 1. Permission and authority are hereby given and granted to LAKEVIEW CHAMBER OF COMMERCE, upon the terms and subject to the conditions of this ordinance to construct, install, maintain and use one (1) Trash container(s) on the public right-of-way adjacent to its premises known as 1244 W. Belmont Ave..

Said Trash container(s) at W. Belmont measure(s):
One (1) at four point three three (4.33) feet in length, and two point two five (2.25) feet in width for a total of nine point seven four (9.74) square feet.

The location of said privilege shall be as shown on prints kept on file with the Department of Business Affairs and Consumer Protection and the Office of the City Clerk.

Said privilege shall be constructed in accordance with plans and specifications approved by the Department of Transportation (Division of Project Development).

This grant of privilege in the public way shall be subject to the provisions of Section 10-28-015 and all other required provisions of the Municipal Code of Chicago.

The grantee shall pay to the City of Chicago as compensation for the privilege #1103243 herein granted the sum of seventy-five ($75.00) per annum in advance.

A 25% penalty will be added for payments received after due date.

The permit holder agrees to hold the City of Chicago harmless for any damage, relocation or replacement costs associated with damage, relocation or removal of private property caused by the City performing work in the public way.

Authority herein given and granted for a period of five (5) years from and after Date of Passage.

Alderman Thomas Tunney

Thomas Tunney 44th Ward

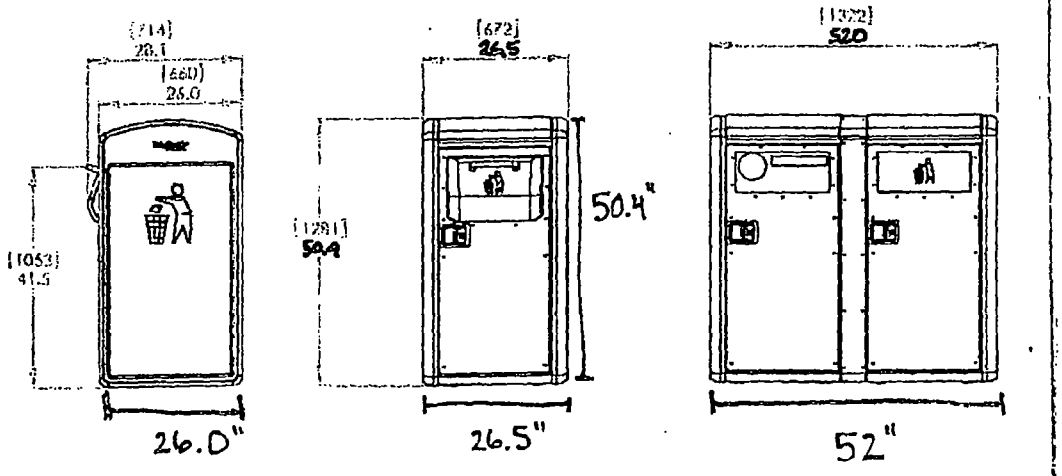

Lakeview Chamber of Commerce
1409 W. Addison
Chicago IL 60613

City of Chicago

O2013-7416

Office of the City Clerk

Document Tracking Sheet

Meeting Date:	9/11/2013
Sponsor(s):	Tunney, Thomas (44)
Type:	Ordinance
Title:	Grant(s) of privilege in public way for Lakeview Chamber of Commerce - 3359 N Southport Ave
Committee(s) Assignment:	Committee on Transportation and Public Way

ORDINANCE
LAKEVIEW CHAMBER OF COMMERCE
Acct. No. 270704 - 21
Permit No. 1103245

Be It Ordained by the City Council of the City of Chicago:

SECTION 1. Permission and authority are hereby given and granted to LAKEVIEW CHAMBER OF COMMERCE, upon the terms and subject to the conditions of this ordinance to construct, install, maintain and use one (1) Trash container(s) on the public right-of-way adjacent to its premises known as 3359 N. Southport Ave..

Said Trash container(s) at N. Southport measure(s):
One (1) at four point three three (4.33) feet in length, and two point two five (2.25) feet in width for a total of nine point seven four (9.74) square feet.

The location of said privilege shall be as shown on prints kept on file with the Department of Business Affairs and Consumer Protection and the Office of the City Clerk.

Said privilege shall be constructed in accordance with plans and specifications approved by the Department of Transportation (Division of Project Development).

This grant of privilege in the public way shall be subject to the provisions of Section 10-28-015 and all other required provisions of the Municipal Code of Chicago.

The grantee shall pay to the City of Chicago as compensation for the privilege #1103245 herein granted the sum of seventy-five ($75.00) per annum in advance.

A 25% penalty will be added for payments received after due date.

The permit holder agrees to hold the City of Chicago harmless for any damage, relocation or replacement costs associated with damage, relocation or removal of private property caused by the City performing work in the public way.

Authority herein given and granted for a period of five (5) years from and after Date of Passage.

Alderman Thomas Tunney

Thomas Tunney 44th Ward

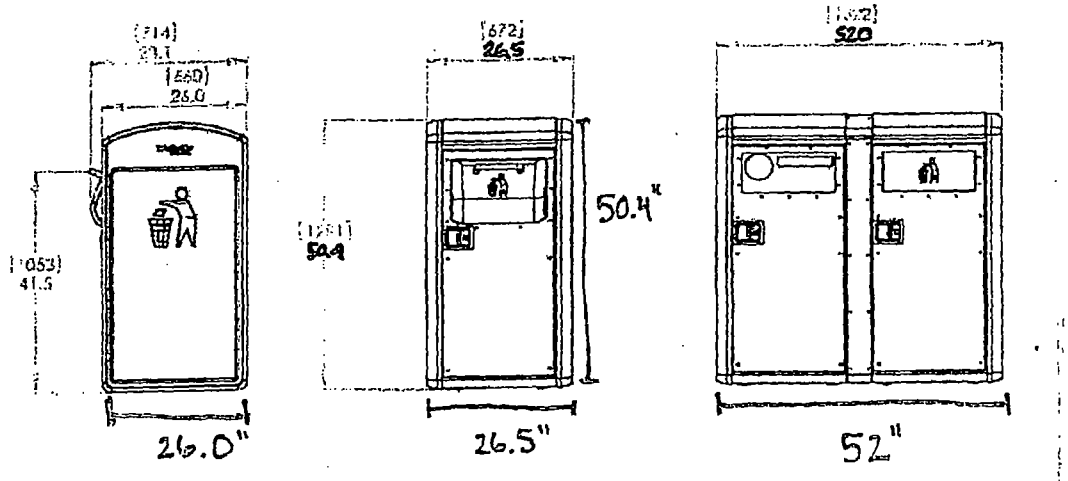

Lakeview Chamber of Commerce
1409 W. Addison
Chicago IL 60613

City of Chicago

O2013-7417

Office of the City Clerk

Document Tracking Sheet

Meeting Date:	9/11/2013
Sponsor(s):	Tunney, Thomas (44)
Type:	Ordinance
Title:	Grant(s) of privilege in public way for Lakeview Chamber of Commerce - 3442 N Southport Ave
Committee(s) Assignment:	Committee on Transportation and Public Way

ORDINANCE
LAKEVIEW CHAMBER OF COMMERCE
Acct. No. 270704 - 41
Permit No. 1103246

Be It Ordained by the City Council of the City of Chicago:

SECTION 1. Permission and authority are hereby given and granted to LAKEVIEW CHAMBER OF COMMERCE, upon the terms and subject to the conditions of this ordinance to construct, install, maintain and use one (1) Trash container(s) on the public right-of-way adjacent to its premises known as 3442 N. Southport Ave..

Said Trash container(s) at N. Southport measure(s):
One (1) at four point three three (4.33) feet in length, and two point two five (2.25) feet in width for a total of nine point seven four (9.74) square feet.

The location of said privilege shall be as shown on prints kept on file with the Department of Business Affairs and Consumer Protection and the Office of the City Clerk.

Said privilege shall be constructed in accordance with plans and specifications approved by the Department of Transportation (Division of Project Development).

This grant of privilege in the public way shall be subject to the provisions of Section 10-28-015 and all other required provisions of the Municipal Code of Chicago.

The grantee shall pay to the City of Chicago as compensation for the privilege #1103246 herein granted the sum of seventy-five ($75.00) per annum in advance.

A 25% penalty will be added for payments received after due date.

The permit holder agrees to hold the City of Chicago harmless for any damage, relocation or replacement costs associated with damage, relocation or removal of private property caused by the City performing work in the public way.

Authority herein given and granted for a period of five (5) years from and after Date of Passage.

Alderman Thomas Tunney

Thomas Tunney 44th Ward

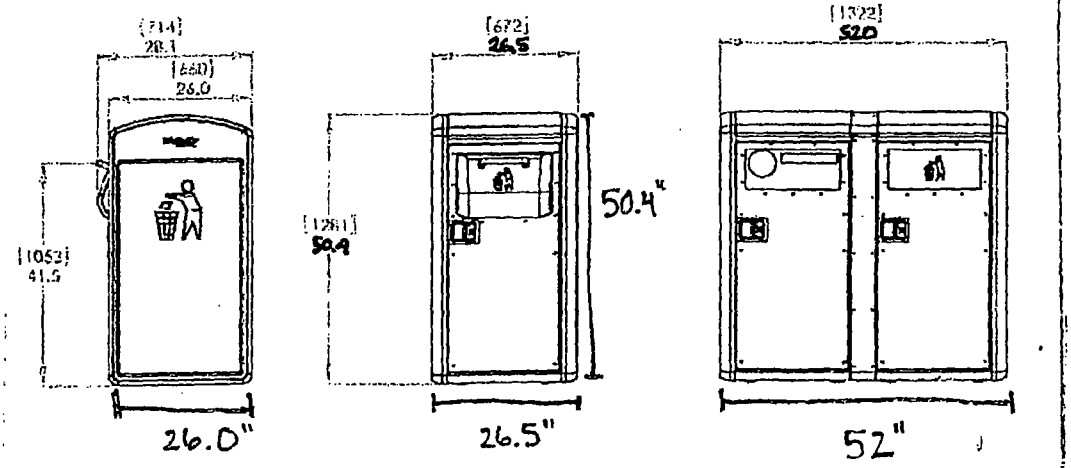

Lakeview Chamber of Commerce
1409 W. Addison
Chicago IL 60613

City of Chicago

O2013-7419

Office of the City Clerk

Document Tracking Sheet

Meeting Date:	9/11/2013
Sponsor(s):	Tunney, Thomas (44)
Type:	Ordinance
Title:	Grant(s) of privilege in public way for Lakeview Chamber of Commerce - 3601 N Southport Ave
Committee(s) Assignment:	Committee on Transportation and Public Way

ORDINANCE
LAKEVIEW CHAMBER OF COMMERCE
Acct. No. 270704 - 34
Permit No. 1103233

Be It Ordained by the City Council of the City of Chicago:

SECTION 1. Permission and authority are hereby given and granted to LAKEVIEW CHAMBER OF COMMERCE, upon the terms and subject to the conditions of this ordinance to construct, install, maintain and use one (1) Trash container(s) on the public right-of-way adjacent to its premises known as 3601 N. Southport Ave..

Said Trash container(s) at N. Southport measure(s):
One (1) at four point three three (4.33) feet in length, and two point two five (2.25) feet in width for a total of nine point seven four (9.74) square feet.

The location of said privilege shall be as shown on prints kept on file with the Department of Business Affairs and Consumer Protection and the Office of the City Clerk.

Said privilege shall be constructed in accordance with plans and specifications approved by the Department of Transportation (Division of Project Development).

This grant of privilege in the public way shall be subject to the provisions of Section 10-28-015 and all other required provisions of the Municipal Code of Chicago.

The grantee shall pay to the City of Chicago as compensation for the privilege #1103233 herein granted the sum of seventy-five ($75.00) per annum in advance.

A 25% penalty will be added for payments received after due date.

The permit holder agrees to hold the City of Chicago harmless for any damage, relocation or replacement costs associated with damage, relocation or removal of private property caused by the City performing work in the public way.

Authority herein given and granted for a period of five (5) years from and after Date of Passage.

Alderman Thomas Tunney

Thomas Tunney 44th Ward

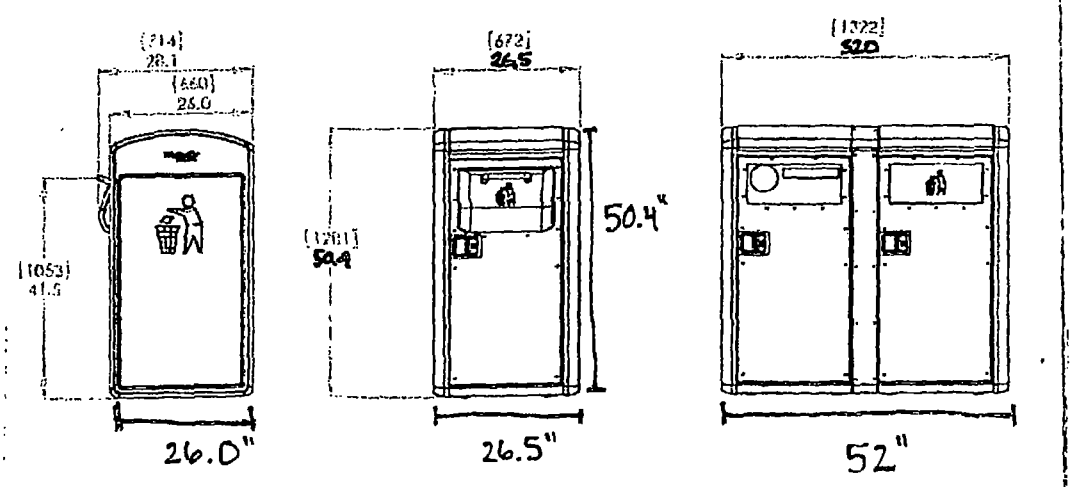

Lakeview Chamber of Commerce
1409 W. Addison
Chicago IL 60613

City of Chicago

O2013-7421

Office of the City Clerk

Document Tracking Sheet

Meeting Date:	9/11/2013
Sponsor(s):	Tunney, Thomas (44)
Type:	Ordinance
Title:	Grant(s) of privilege in public way for Lakeview Chamber of Commerce - 3825 N Southport Ave
Committee(s) Assignment:	Committee on Transportation and Public Way

ORDINANCE
LAKEVIEW CHAMBER OF COMMERCE
Acct. No. 270704 - 40
Permit No. 1103244

Be It Ordained by the City Council of the City of Chicago:

SECTION 1. Permission and authority are hereby given and granted to LAKEVIEW CHAMBER OF COMMERCE, upon the terms and subject to the conditions of this ordinance to construct, install, maintain and use one (1) Trash container(s) on the public right-of-way adjacent to its premises known as 3825 N. Southport Ave..

Said Trash container(s) at N. Southport measure(s):
One (1) at four point three three (4.33) feet in length, and two point two five (2.25) feet in width for a total of nine point seven four (9.74) square feet.

The location of said privilege shall be as shown on prints kept on file with the Department of Business Affairs and Consumer Protection and the Office of the City Clerk.

Said privilege shall be constructed in accordance with plans and specifications approved by the Department of Transportation (Division of Project Development).

This grant of privilege in the public way shall be subject to the provisions of Section 10-28-015 and all other required provisions of the Municipal Code of Chicago.

The grantee shall pay to the City of Chicago as compensation for the privilege #1103244 herein granted the sum of seventy-five ($75.00) per annum in advance.

A 25% penalty will be added for payments received after due date.

The permit holder agrees to hold the City of Chicago harmless for any damage, relocation or replacement costs associated with damage, relocation or removal of private property caused by the City performing work in the public way.

Authority herein given and granted for a period of five (5) years from and after Date of Passage.

Alderman Thomas Tunney

Thomas Tunney 44th Ward

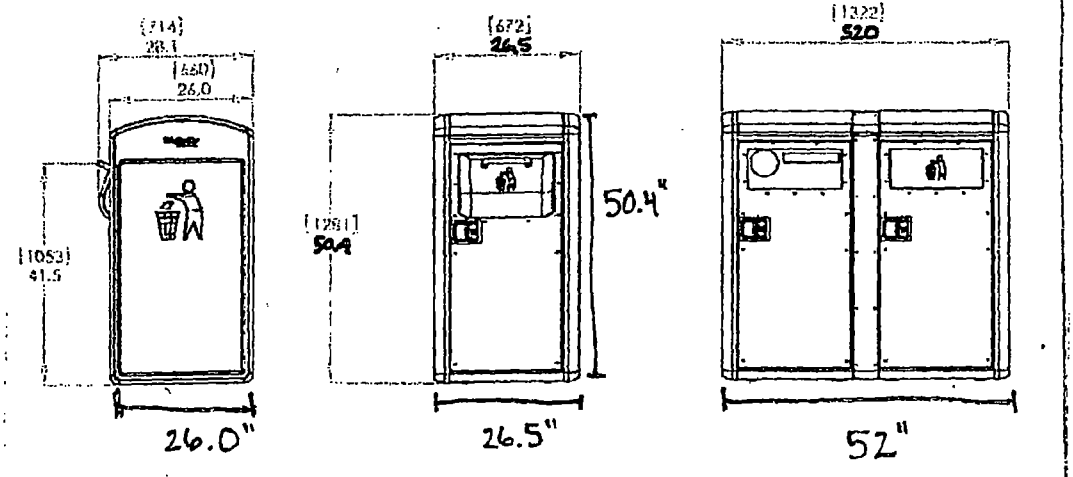

Lakeview Chamber of Commerce
1409 W. Addison
Chicago IL 60613

City of Chicago

O2013-7422

Office of the City Clerk

Document Tracking Sheet

Meeting Date:	9/11/2013
Sponsor(s):	Tunney, Thomas (44)
Type:	Ordinance
Title:	Grant(s) of privilege in public way for Lake View YMCA
Committee(s) Assignment:	Committee on Transportation and Public Way

ORDINANCE
LAKE VIEW YMCA
Acct. No. 63142 - 32
Permit No. 1107865

Be It Ordained by the City Council of the City of Chicago:

SECTION 1. Permission and authority are hereby given and granted to LAKE VIEW YMCA, upon the terms and subject to the conditions of this ordinance to maintain and use, as now constructed, two (2) Fire Escape(s) projecting over the public right-of-way adjacent to its premises known as 3321 N. Marshfield Ave..

Said Fire Escape(s) at N. Marshfield measure(s):
One (1) at twenty-nine (29) feet in length, and six point five (6.5) feet in width for a total of one hundred eighty-eight point five (188.5) square feet.

Said Fire Escape(s) at N. Marshfield measure(s):
One (1) at twenty-seven point five (27.5) feet in length, and three point five (3.5) feet in width for a total of ninety-six point two five (96.25) square feet.

The location of said privilege shall be as shown on prints kept on file with the Department of Business Affairs and Consumer Protection and the Office of the City Clerk.

Said privilege shall be constructed in accordance with plans and specifications approved by the Department of Transportation (Division of Project Development).

This grant of privilege in the public way shall be subject to the provisions of Section 10-28-015 and all other required provisions of the Municipal Code of Chicago.

The grantee shall pay to the City of Chicago as compensation for the privilege #1107865 herein granted the sum of eight hundred ($800.00) per annum in advance.

A 25% penalty will be added for payments received after due date.

The permit holder agrees to hold the City of Chicago harmless for any damage, relocation or replacement costs associated with damage, relocation or removal of private property caused by the City performing work in the public way.

Authority herein given and granted for a period of five (5) years from and after 07/09/2013.

Alderman Thomas Tunney

Thomas Tunney 44th Ward

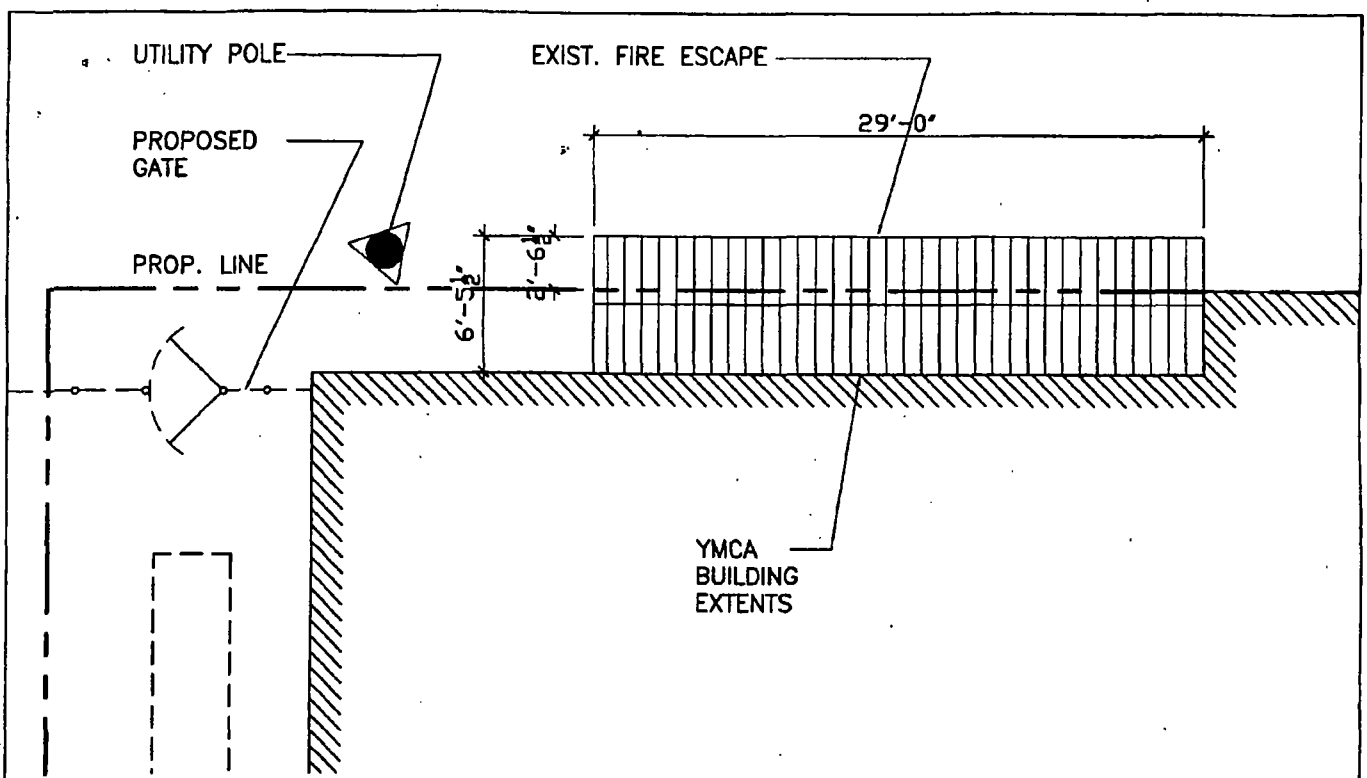

NORTH FIRE ESCAPE PLAN

1 1/8" = 1'-0"

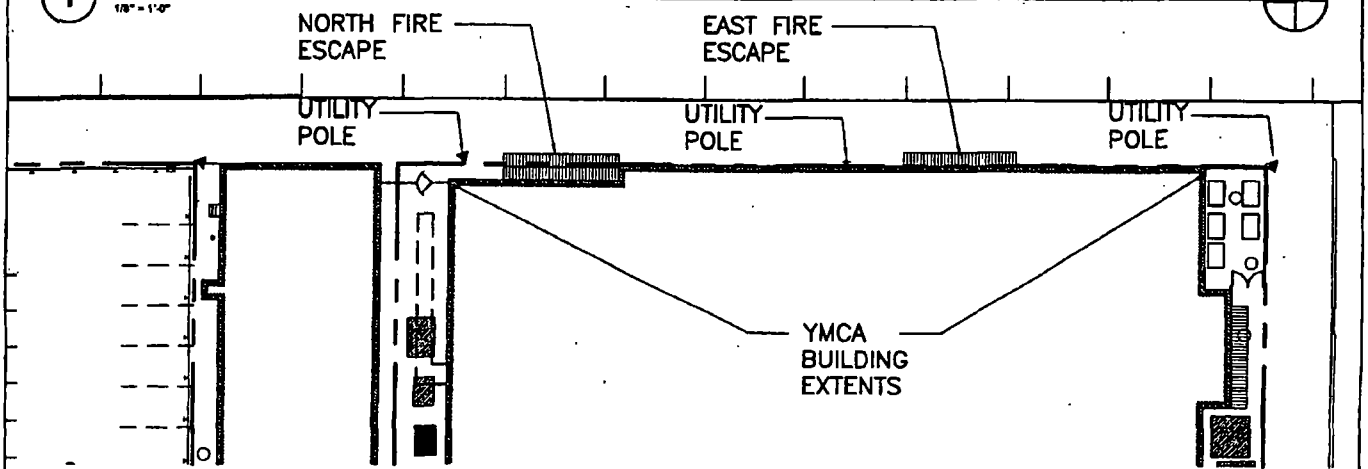

MARSHFIELD BUILDING PLAN

2 NTS

WEISS
Architecture • Planning • Design

220 South State Street
Chicago, Illinois 60604
312 - 986 - 1160
312 - 986 - 1161 (fax)
email@weissarch.com

Lakeview YMCA

3321 - 41 N. Marshfield
Chicago, IL
60657

SK-3

City of Chicago

O2013-7423

Office of the City Clerk

Document Tracking Sheet

Meeting Date:	9/11/2013
Sponsor(s):	Tunney, Thomas (44)
Type:	Ordinance
Title:	Grant(s) of privilege in public way for Metro
Committee(s) Assignment:	Committee on Transportation and Public Way

ORDINANCE
Metro
Acct. No. 360 - 2
Permit No. 1108101

Be It Ordained by the City Council of the City of Chicago:

SECTION 1. Permission and authority are hereby given and granted to Metro, upon the terms and subject to the conditions of this ordinance to maintain and use one (1) sign(s) projecting over the public right-of-way attached to its premises known as 3730 N. Clark St..

Said sign structure(s) measures as follows; along N. Clark Street:
One (1) at seven (7) feet in length, eight (8) feet in height and eighteen point zero eight (18.08) feet above grade level.

The location of said privilege shall be as shown on prints kept on file with the Department of Business Affairs and Consumer Protection and the Office of the City Clerk.

Said privilege shall be constructed in accordance with plans and specifications approved by the Department of Transportation (Division of Project Development) and Zoning Department - Signs.

This grant of privilege in the public way shall be subject to the provisions of Section 10-28-015 and all other required provisions of the Municipal Code of Chicago.

The grantee shall pay to the City of Chicago as compensation for the privilege #1108101 herein granted the sum of three hundred ($300.00) per annum in advance.

A 25% penalty will be added for payments received after due date.

The permit holder agrees to hold the City of Chicago harmless for any damage, relocation or replacement costs associated with damage, relocation or removal of private property caused by the City performing work in the public way.

Authority herein given and granted for a period of five (5) years from and after 07/09/2013.

Alderman _____

Thomas Tunney 44th Ward

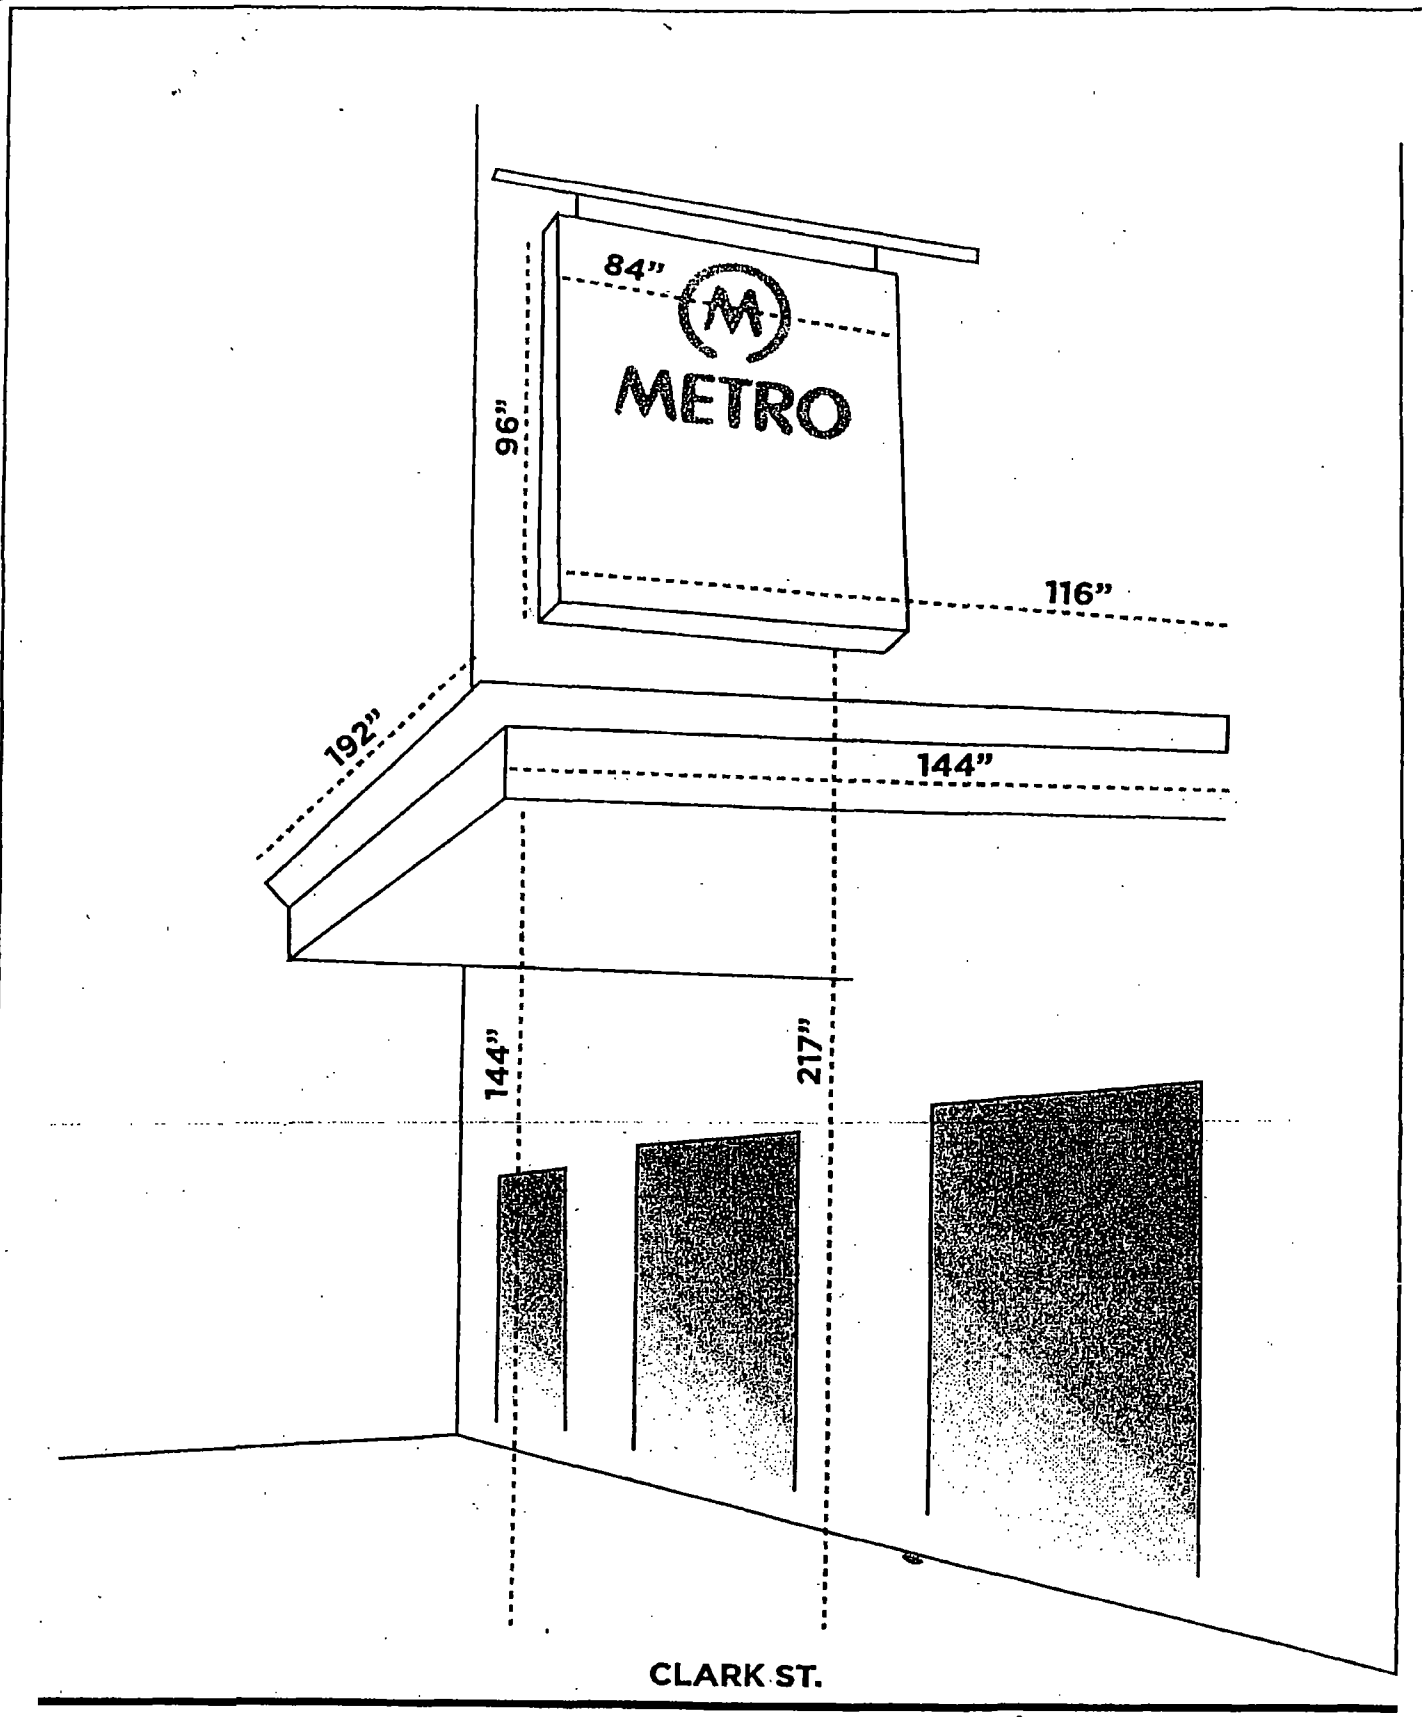

METRO 3730 NORTH CLARK ST / CHICAGO, IL / 60613 / 773.549.0203 / CONTACT **DAVE FLOOD** FLOOD@METROCHICAGO.COM

Department of Business Affairs and Consumer Protection
Business Assistance Center - Public Way Use Unit
City Hall - 121 N. LaSalle Street, Room 800 • Chicago, IL 60602
(312)-74-GOBIZ (312-744-6249) • (312) 744-1944 (TTY)
http://www.cityofchicago.org/bacp

09/11/2013

Alderman **Thomas Tunney**
Ward # **44**
City of Chicago
City Hall, Room **203**
121 North LaSalle Street
Chicago, Illinois 60602

Re: An ordinance to use and maintain a portion of the public right-of-way for **one (1) sign(s)** for **Metro**, adjacent to the premises known as **3730 N. Clark St.**.

Dear Alderman **Thomas Tunney**:

The applicant referenced above has requested the use of the public right-of-way for a **sign(s)**. An ordinance has been prepared by the Department of Business Affairs and Consumer Protection – Business Assistance Center - Public Way Use Unit for presentation to the City Council. Because this request was made for properties located in your ward, as approved by you as per the attached, I respectfully request that you introduce the attached ordinance at the next City Council meeting.

If you have any questions regarding this ordinance, please contact Anthony Bertuca at (312) 744-5506.

Department of Business Affairs and Consumer Protection

City of Chicago

O2013-7424

Office of the City Clerk

Document Tracking Sheet

Meeting Date:	9/11/2013
Sponsor(s):	Tunney, Thomas (44)
Type:	Ordinance
Title:	Grant(s) of privilege in public way for Newport Bar & Grille
Committee(s) Assignment:	Committee on Transportation and Public Way

ORDINANCE
NEWPORT BAR & GRILLE
Acct. No. 34918 - 1
Permit No. 1108515

Be It Ordained by the City Council of the City of Chicago:

SECTION 1. Permission and authority are hereby given and granted to NEWPORT BAR & GRILLE, upon the terms and subject to the conditions of this ordinance to construct, install, maintain and use one (1) Flag Pole(s) projecting over the public right-of-way adjacent to its premises known as 1344 W. Newport Ave..

Said Flag Pole(s) at Newport measure(s):
One (1) at six (6) feet in length, and point zero eight (.08) feet in width for a total of point four eight (.48) square feet.

The location of said privilege shall be as shown on prints kept on file with the Department of Business Affairs and Consumer Protection and the Office of the City Clerk.

Said privilege shall be constructed in accordance with plans and specifications approved by the Department of Transportation (Division of Project Development).

This grant of privilege in the public way shall be subject to the provisions of Section 10-28-015 and all other required provisions of the Municipal Code of Chicago.

The grantee shall pay to the City of Chicago as compensation for the privilege #1108515 herein granted the sum of seventy-five ($75.00) per annum in advance.

A 25% penalty will be added for payments received after due date.

The permit holder agrees to hold the City of Chicago harmless for any damage, relocation or replacement costs associated with damage, relocation or removal of private property caused by the City performing work in the public way.

Authority herein given and granted for a period of five (5) years from and after Date of Passage.

Alderman Thomas Tunney

Thomas Tunney 44th Ward

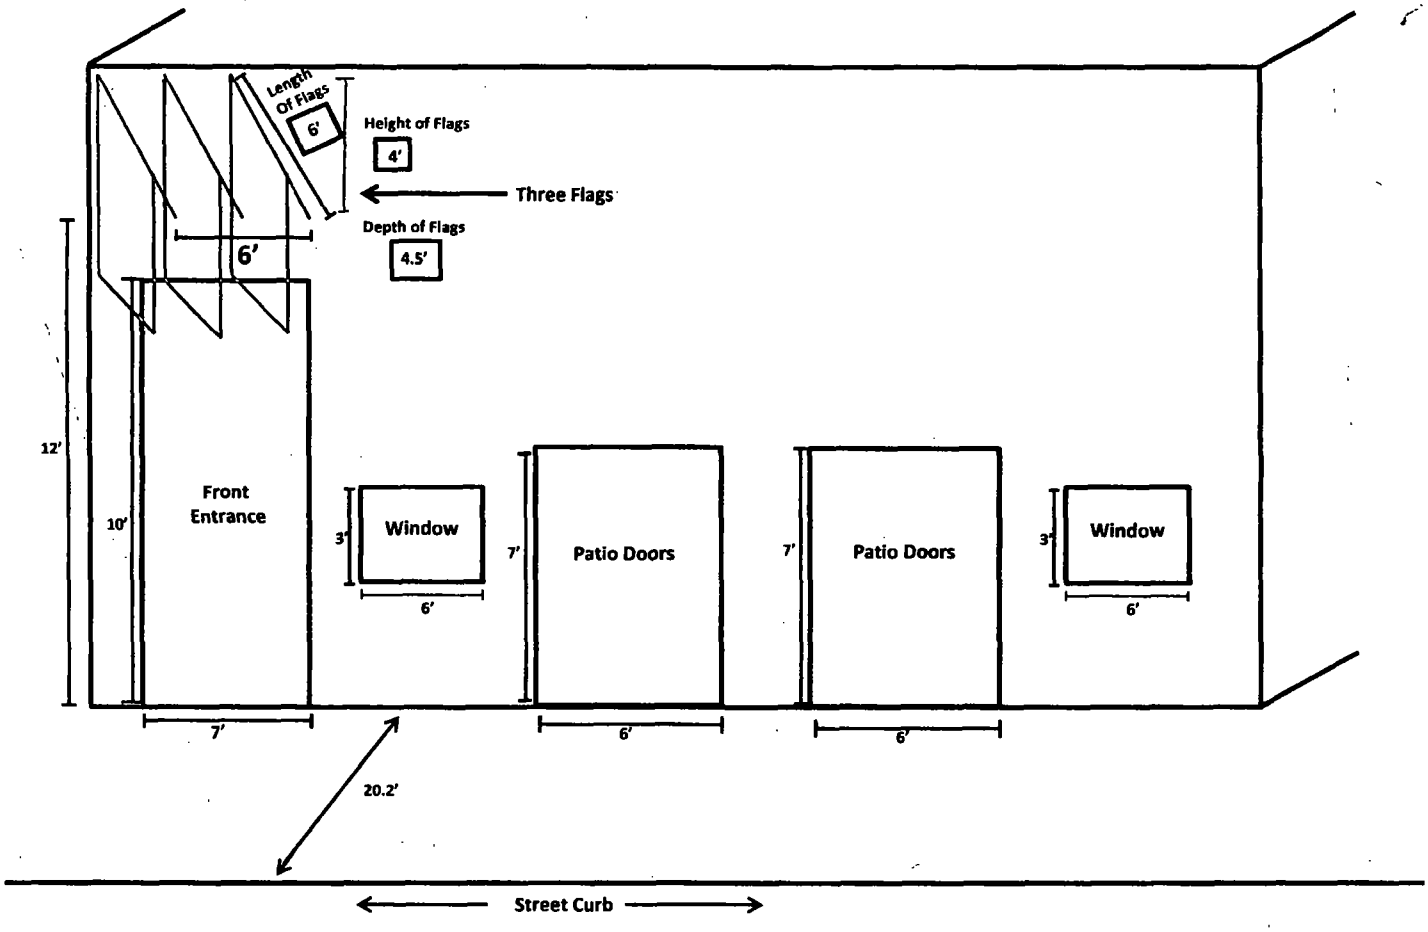

Newport Bar & Grill
1344 W Newport Ave

City of Chicago

O2013-7426

Office of the City Clerk

Document Tracking Sheet

Meeting Date:	9/11/2013
Sponsor(s):	Tunney, Thomas (44)
Type:	Ordinance
Title:	Grant(s) of privilege in public way for Nuts on Clark Inc.
Committee(s) Assignment:	Committee on Transportation and Public Way

ORDINANCE
NUTS ON CLARK INC
Acct. No. 2772 - 1
Permit No. 1107963

Be It Ordained by the City Council of the City of Chicago:

SECTION 1. Permission and authority are hereby given and granted to NUTS ON CLARK INC, upon the terms and subject to the conditions of this ordinance to maintain and use one (1) sign(s) projecting over the public right-of-way attached to its premises known as 3830 N. Clark St..

Said sign structure(s) measures as follows; along N. CLARK:
One (1) at eight (8) feet in length, ten (10) feet in height and eleven point two five (11.25) feet above grade level.

The location of said privilege shall be as shown on prints kept on file with the Department of Business Affairs and Consumer Protection and the Office of the City Clerk.

Said privilege shall be constructed in accordance with plans and specifications approved by the Department of Transportation (Division of Project Development) and Zoning Department - Signs.

This grant of privilege in the public way shall be subject to the provisions of Section 10-28-015 and all other required provisions of the Municipal Code of Chicago.

The grantee shall pay to the City of Chicago as compensation for the privilege #1107963 herein granted the sum of three hundred ($300.00) per annum in advance.

A 25% penalty will be added for payments received after due date.

The permit holder agrees to hold the City of Chicago harmless for any damage, relocation or replacement costs associated with damage, relocation or removal of private property caused by the City performing work in the public way.

Authority herein given and granted for a period of five (5) years from and after 07/30/2013.

Alderman _____
Thomas Tunney 44th Ward

NOT
ON
CLARK

City of Chicago

O2013-7427

Office of the City Clerk

Document Tracking Sheet

Meeting Date:	9/11/2013
Sponsor(s):	Tunney, Thomas (44)
Type:	Ordinance
Title:	Grant(s) of privilege in public way for Pompeii Xpress
Committee(s) Assignment:	Committee on Transportation and Public Way

ORDINANCE
POMPEII XPRESS
Acct. No. 367201 - 1
Permit No. 1106953

Be It Ordained by the City Council of the City of Chicago:

SECTION 1. Permission and authority are hereby given and granted to POMPEII XPRESS, upon the terms and subject to the conditions of this ordinance to maintain and use one (1) sign(s) projecting over the public right-of-way attached to its premises known as 2931 N. Broadway .

Said sign structure(s) measures as follows; along North Broadway:
One (1) at five (5) feet in length, three (3) feet in height and fifteen (15) feet above grade level.

The location of said privilege shall be as shown on prints kept on file with the Department of Business Affairs and Consumer Protection and the Office of the City Clerk.

Said privilege shall be constructed in accordance with plans and specifications approved by the Department of Transportation (Division of Project Development) and Zoning Department - Signs.

This grant of privilege in the public way shall be subject to the provisions of Section 10-28-015 and all other required provisions of the Municipal Code of Chicago.

The grantee shall pay to the City of Chicago as compensation for the privilege #1106953 herein granted the sum of one hundred ($100.00) per annum in advance.

A 25% penalty will be added for payments received after due date.

The permit holder agrees to hold the City of Chicago harmless for any damage, relocation or replacement costs associated with damage, relocation or removal of private property caused by the City performing work in the public way.

Authority herein given and granted for a period of five (5) years from and after Date of Passage.

Alderman _____

Thomas Tunney 44th Ward

Sign Drawing

Property Location: 2931 N. Broadway

Organizations Name: Pompeii Xpress

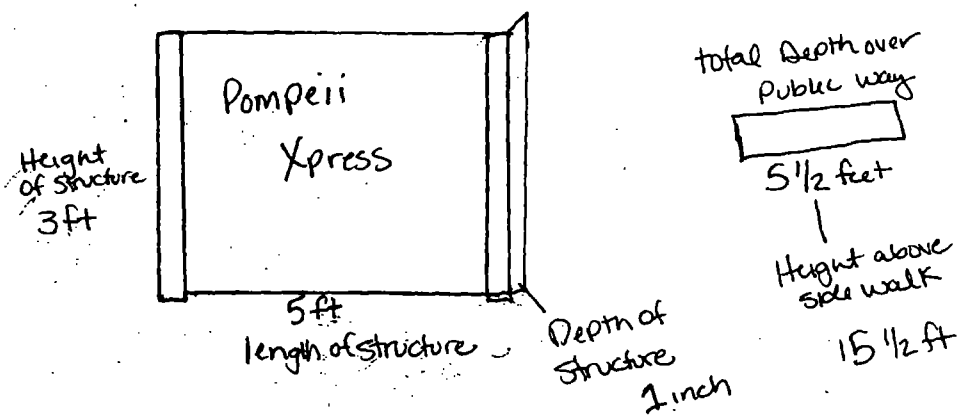

Department of Business Affairs and Consumer Protection
Business Assistance Center - Public Way Use Unit
City Hall - 121 N. LaSalle Street, Room 800 • Chicago, IL 60602
(312)-74-GOBIZ (312-744-6249) • (312) 744-1944 (TTY)
http://www.cityofchicago.org/bacp

09/11/2013

Alderman **Thomas Tunney**
Ward # **44**
City of Chicago
City Hall, Room **203**
121 North LaSalle Street
Chicago, Illinois 60602

Re: An ordinance to use and maintain a portion of the public right-of-way for **one (1) sign(s)** for **POMPEII XPRESS**, adjacent to the premises known as **2931 N. Broadway** .

Dear Alderman **Thomas Tunney**:

The applicant referenced above has requested the use of the public right-of-way for a **sign(s)**. An ordinance has been prepared by the Department of Business Affairs and Consumer Protection – Business Assistance Center - Public Way Use Unit for presentation to the City Council. Because this request was made for properties located in your ward, as approved by you as per the attached, I respectfully request that you introduce the attached ordinance at the next City Council meeting.

If you have any questions regarding this ordinance, please contact Anthony Bertuca at (312) 744-5506.

Department of Business Affairs and Consumer Protection

City of Chicago

O2013-7429

Office of the City Clerk

Document Tracking Sheet

Meeting Date:	9/11/2013
Sponsor(s):	Tunney, Thomas (44)
Type:	Ordinance
Title:	Grant(s) of privilege in public way for Realty & Mortgage Co.
Committee(s) Assignment:	Committee on Transportation and Public Way

ORDINANCE
REALTY & MORTGAGE CO
Acct. No. 257941 - 1
Permit No. 1108487

Be It Ordained by the City Council of the City of Chicago:

SECTION 1. Permission and authority are hereby given and granted to REALTY & MORTGAGE CO, upon the terms and subject to the conditions of this ordinance to maintain and use one (1) sign(s) projecting over the public right-of-way attached to its premises known as 924 W. Diversey Pkwy..

Said sign structure(s) measures as follows; along W. Diversey Parkway:
One (1) at nine point five (9.5) feet in length, ten (10) feet in height and twenty-two (22) feet above grade level.

The location of said privilege shall be as shown on prints kept on file with the Department of Business Affairs and Consumer Protection and the Office of the City Clerk.

Said privilege shall be constructed in accordance with plans and specifications approved by the Department of Transportation (Division of Project Development) and Zoning Department - Signs.

This grant of privilege in the public way shall be subject to the provisions of Section 10-28-015 and all other required provisions of the Municipal Code of Chicago.

The grantee shall pay to the City of Chicago as compensation for the privilege #1108487 herein granted the sum of three hundred ($300.00) per annum in advance.

A 25% penalty will be added for payments received after due date.

The permit holder agrees to hold the City of Chicago harmless for any damage, relocation or replacement costs associated with damage, relocation or removal of private property caused by the City performing work in the public way.

Authority herein given and granted for a period of five (5) years from and after Date of Passage.

Alderman _____

Thomas Tunney 44th Ward

Realty & Mortgage Co.
AMERICAN FAMILY INSURANCE
STRONG NAILS SALON
CHIROPRACTOR
ADVANTAGE HEALTH & WELLNESS

Department of Business Affairs and Consumer Protection
Business Assistance Center - Public Way Use Unit
City Hall - 121 N. LaSalle Street, Room 800 • Chicago, IL 60602
(312)-74-GOBIZ (312-744-6249) • (312) 744-1944 (TTY)
http://www.cityofchicago.org/bacp

09/11/2013

Alderman **Thomas Tunney**
Ward # **44**
City of Chicago
City Hall, Room **203**
121 North LaSalle Street
Chicago, Illinois 60602

Re: An ordinance to use and maintain a portion of the public right-of-way for **one (1) sign(s)** for **REALTY & MORTGAGE CO**, adjacent to the premises known as **924 W. Diversey Pkwy.**.

Dear Alderman **Thomas Tunney**:

The applicant referenced above has requested the use of the public right-of-way for a **sign(s)**. An ordinance has been prepared by the Department of Business Affairs and Consumer Protection – Business Assistance Center - Public Way Use Unit for presentation to the City Council. Because this request was made for properties located in your ward, as approved by you as per the attached, I respectfully request that you introduce the attached ordinance at the next City Council meeting.

If you have any questions regarding this ordinance, please contact Anthony Bertuca at (312) 744-5506.

Department of Business Affairs and Consumer Protection

City of Chicago

O2013-7430

Office of the City Clerk

Document Tracking Sheet

Meeting Date:	9/11/2013
Sponsor(s):	Tunney, Thomas (44)
Type:	Ordinance
Title:	Grant(s) of privilege in public way for Red Pig Asian Kitchen
Committee(s) Assignment:	Committee on Transportation and Public Way

ORDINANCE
Red Pig Asian Kitchen
Acct. No. 377139 - 1
Permit No. 1103898

Be It Ordained by the City Council of the City of Chicago:

SECTION 1. Permission and authority are hereby given and granted to Red Pig Asian Kitchen, upon the terms and subject to the conditions of this ordinance to maintain and use one (1) sign(s) projecting over the public right-of-way attached to its premises known as 2932 N. Broadway .

Said sign structure(s) measures as follows; along N. Broadway:
One (1) at thirteen (13) feet in length, two point three three (2.33) feet in height and eleven (11) feet above grade level.

The location of said privilege shall be as shown on prints kept on file with the Department of Business Affairs and Consumer Protection and the Office of the City Clerk.

Said privilege shall be constructed in accordance with plans and specifications approved by the Department of Transportation (Division of Project Development) and Zoning Department - Signs.

This grant of privilege in the public way shall be subject to the provisions of Section 10-28-015 and all other required provisions of the Municipal Code of Chicago.

The grantee shall pay to the City of Chicago as compensation for the privilege #1103898 herein granted the sum of three hundred ($300.00) per annum in advance.

A 25% penalty will be added for payments received after due date.

The permit holder agrees to hold the City of Chicago harmless for any damage, relocation or replacement costs associated with damage, relocation or removal of private property caused by the City performing work in the public way.

Authority herein given and granted for a period of five (5) years from and after Date of Passage.

Alderman _____

Thomas Tunney 44th Ward

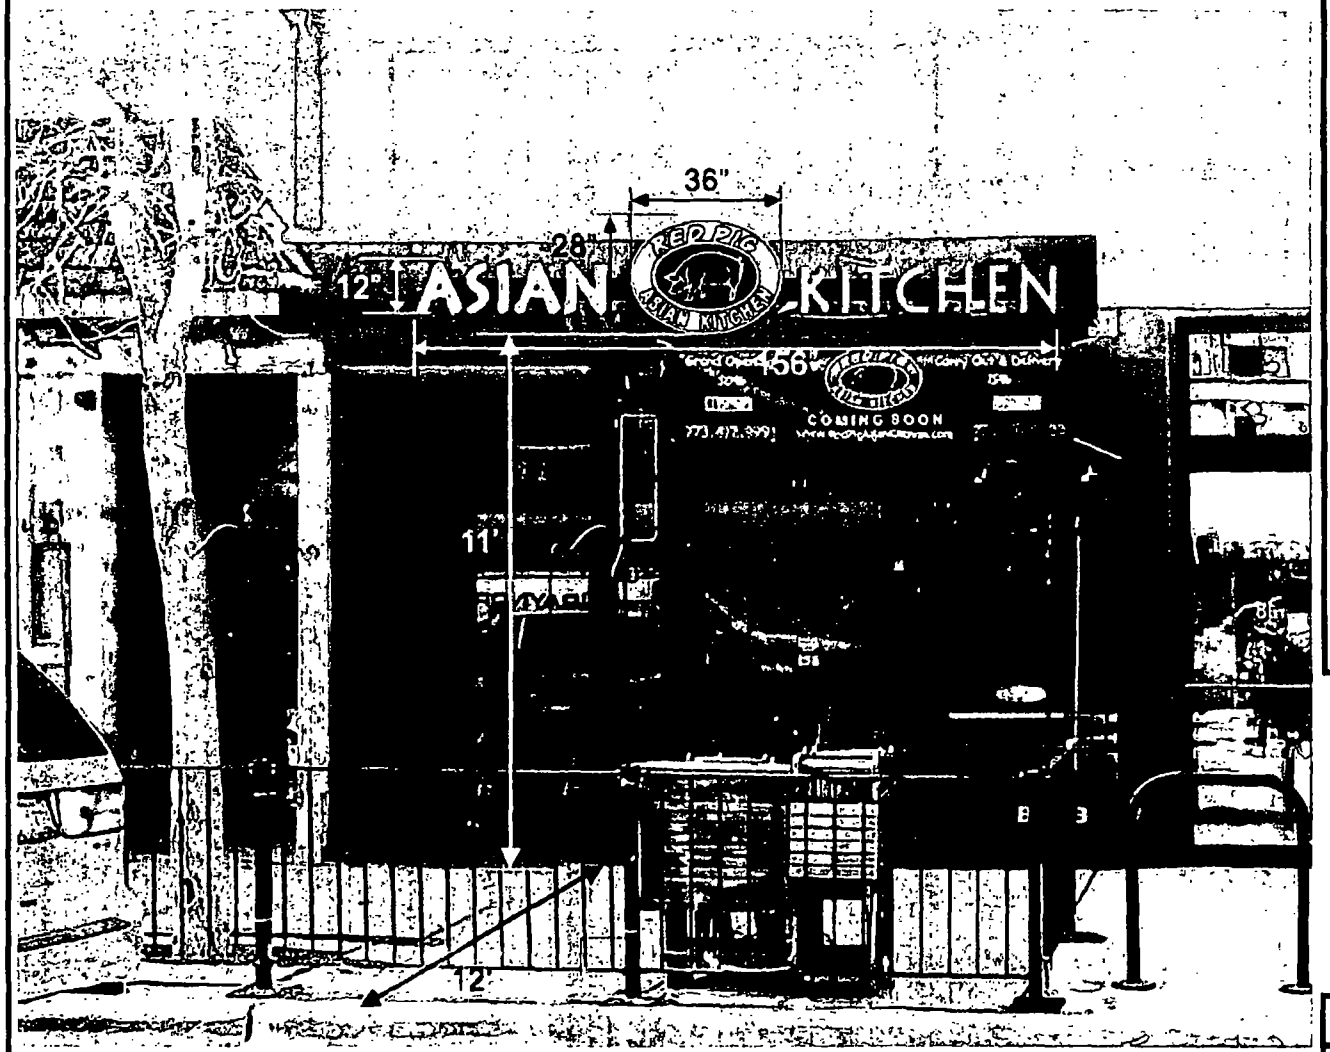

LED Channel Letter Side View

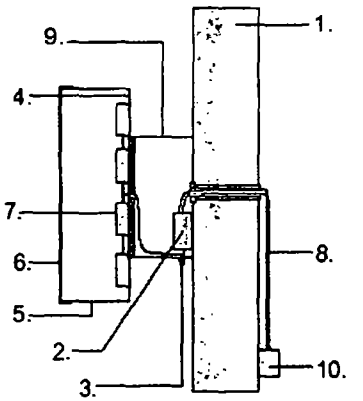

1. Building facade / Sign band
2. LED Transformer (UL)
   Input 120VAC, Output 12VDC/5A
3. Disconnect Safety Switch
4. 0.040 Aluminum back
5. 0.040 Aluminum return
6. Acrylic face
7. LED lamp
8. 12G Electric wire with flexible conduit
9. Raceway (color matches w/wall color)
10. Power connection box

SIGNATURE:

LANDLORD

TENANT

Site Address	2932 N. Broadway			
Sign Type	Channel Letters			
Physical Information	Face	Return	Trim	LEDs
	White & Red	White	White	White & Red

Client: Red pig asian kitchen		Drawing #: 1	
Approved:	Sales:	Date: 12/11/12	
Scale:	Drawn By:	Rev Date:	

All sign and concepts shown here are confidential and are the property of Magic Sign Co. They are not to be distributed, copied or otherwise used without our written permission.

COMPUTER GENERATED COLORS ARE NOT A TRUE MATCH TO ANY PMS. VINYL OR PAINT.

MagicSign
The Sign That Shines
773.267.5744

Department of Business Affairs and Consumer Protection
Business Assistance Center - Public Way Use Unit
City Hall - 121 N. LaSalle Street, Room 800 • Chicago, IL 60602
(312)-74-GOBIZ (312-744-6249) • (312) 744-1944 (TTY)
http://www.cityofchicago.org/bacp

09/11/2013

Alderman **Thomas Tunney**
Ward # **44**
City of Chicago
City Hall, Room **203**
121 North LaSalle Street
Chicago, Illinois 60602

Re: An ordinance to use and maintain a portion of the public right-of-way for **one (1) sign(s)** for **Red Pig Asian Kitchen**, adjacent to the premises known as **2932 N. Broadway** .

Dear Alderman **Thomas Tunney**:

The applicant referenced above has requested the use of the public right-of-way for a **sign(s)**. An ordinance has been prepared by the Department of Business Affairs and Consumer Protection – Business Assistance Center - Public Way Use Unit for presentation to the City Council. Because this request was made for properties located in your ward, as approved by you as per the attached, I respectfully request that you introduce the attached ordinance at the next City Council meeting.

If you have any questions regarding this ordinance, please contact Anthony Bertuca at (312) 744-5506.

Department of Business Affairs and Consumer Protection

City of Chicago

O2013-7431

Office of the City Clerk

Document Tracking Sheet

Meeting Date:	9/11/2013
Sponsor(s):	Tunney, Thomas (44)
Type:	Ordinance
Title:	Grant(s) of privilege in public way for Rockwood
Committee(s) Assignment:	Committee on Transportation and Public Way

ORDINANCE
ROCKWOOD
Acct. No. 217539 - 1
Permit No. 1106762

Be It Ordained by the City Council of the City of Chicago:

SECTION 1. Permission and authority are hereby given and granted to ROCKWOOD, upon the terms and subject to the conditions of this ordinance to maintain and use one (1) sign(s) projecting over the public right-of-way attached to its premises known as 3466 N. Clark St..

Said sign structure(s) measures as follows; along N Clark St:
One (1) at four (4) feet in length, three (3) feet in height and eighteen (18) feet above grade level.

The location of said privilege shall be as shown on prints kept on file with the Department of Business Affairs and Consumer Protection and the Office of the City Clerk.

Said privilege shall be constructed in accordance with plans and specifications approved by the Department of Transportation (Division of Project Development) and Zoning Department - Signs.

This grant of privilege in the public way shall be subject to the provisions of Section 10-28-015 and all other required provisions of the Municipal Code of Chicago.

The grantee shall pay to the City of Chicago as compensation for the privilege #1106762 herein granted the sum of one hundred ($100.00) per annum in advance.

A 25% penalty will be added for payments received after due date.

The permit holder agrees to hold the City of Chicago harmless for any damage, relocation or replacement costs associated with damage, relocation or removal of private property caused by the City performing work in the public way.

Authority herein given and granted for a period of five (5) years from and after Date of Passage.

Alderman _____

Thomas Tunney 44th Ward

PHONE: (312) 726-1313

3470 N. Clark Street
Chicago, Illinois
ORDER #15102

Zarko Sekerez

ENGINEERING
LAND SURVEYING

& Associates

PLAT OF SURVEY

Lots 4 and 5 in Block 6 in E.J. Lehman's Subdivision of Lot 4 (except the Railroad) of Assessor's Subdivision of the Northwest quarter of the Southeast quarter of Section 20, Township 40 North, Range 14 East of the Third Principal Meridian, in Cook County, Illinois.

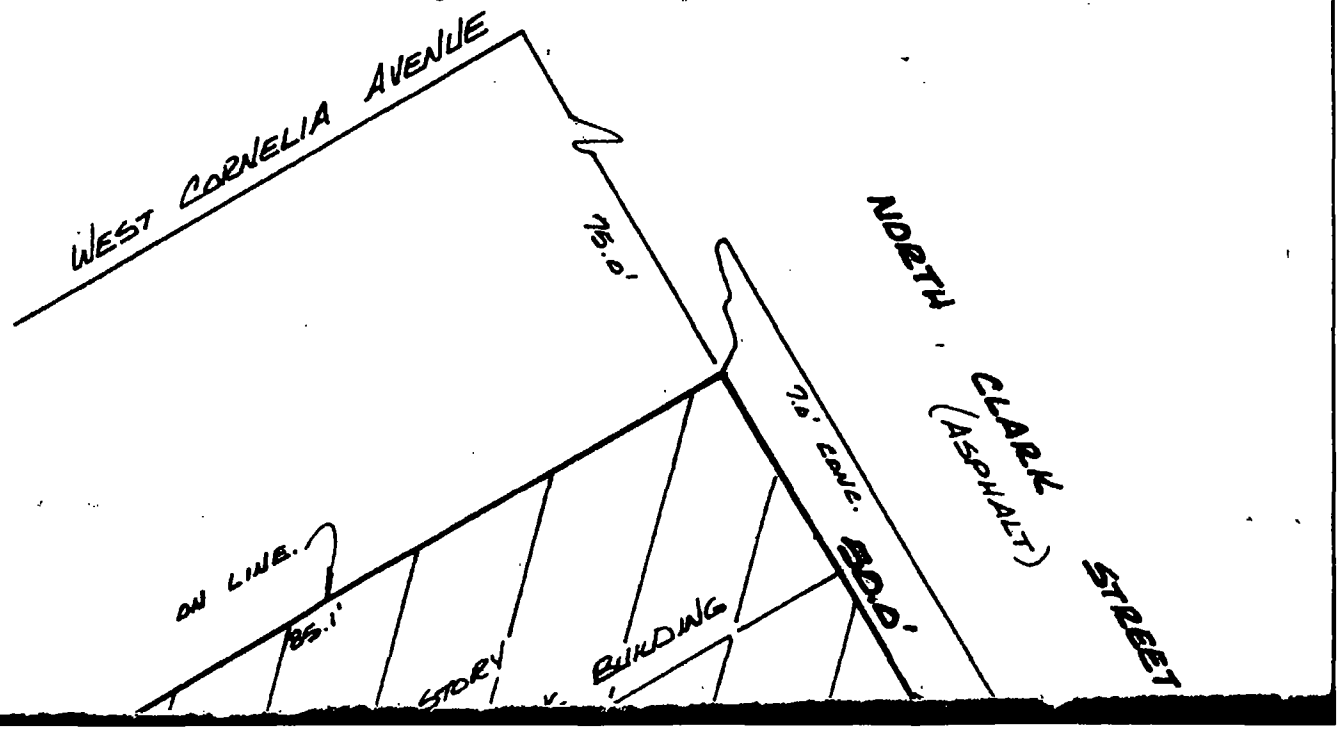

Department of Business Affairs and Consumer Protection
Business Assistance Center - Public Way Use Unit
City Hall - 121 N. LaSalle Street, Room 800 • Chicago, IL 60602
(312)-74-GOBIZ (312-744-6249) • (312) 744-1944 (TTY)
http://www.cityofchicago.org/bacp

09/11/2013

Alderman **Thomas Tunney**
Ward # **44**
City of Chicago
City Hall, Room **203**
121 North LaSalle Street
Chicago, Illinois 60602

Re: An ordinance to use and maintain a portion of the public right-of-way for **one (1) sign(s)** for **ROCKWOOD**, adjacent to the premises known as **3466 N. Clark St.**.

Dear Alderman **Thomas Tunney**:

The applicant referenced above has requested the use of the public right-of-way for a **sign(s)**. An ordinance has been prepared by the Department of Business Affairs and Consumer Protection – Business Assistance Center - Public Way Use Unit for presentation to the City Council. Because this request was made for properties located in your ward, as approved by you as per the attached, I respectfully request that you introduce the attached ordinance at the next City Council meeting.

If you have any questions regarding this ordinance, please contact Anthony Bertuca at (312) 744-5506.

Department of Business Affairs and Consumer Protection

City of Chicago

O2013-7432

Office of the City Clerk

Document Tracking Sheet

Meeting Date:	9/11/2013
Sponsor(s):	Tunney, Thomas (44)
Type:	Ordinance
Title:	Grant(s) of privilege in public way for Sport Clips
Committee(s) Assignment:	Committee on Transportation and Public Way

ORDINANCE
SPORT CLIPS
Acct. No. 381136 - 1
Permit No. 1107380

Be It Ordained by the City Council of the City of Chicago:

SECTION 1. Permission and authority are hereby given and granted to SPORT CLIPS, upon the terms and subject to the conditions of this ordinance to maintain and use two (2) sign(s) projecting over the public right-of-way attached to its premises known as 3235 N. Ashland Ave..

Said sign structure(s) measures as follows; along N ASHLAND AVE:
Two (2) at twelve (12) feet in length, two point five (2.5) feet in height and twelve (12) feet above grade level.

The location of said privilege shall be as shown on prints kept on file with the Department of Business Affairs and Consumer Protection and the Office of the City Clerk.

Said privilege shall be constructed in accordance with plans and specifications approved by the Department of Transportation (Division of Project Development) and Zoning Department - Signs.

This grant of privilege in the public way shall be subject to the provisions of Section 10-28-015 and all other required provisions of the Municipal Code of Chicago.

The grantee shall pay to the City of Chicago as compensation for the privilege #1107380 herein granted the sum of six hundred ($600.00) per annum in advance.

A 25% penalty will be added for payments received after due date.

The permit holder agrees to hold the City of Chicago harmless for any damage, relocation or replacement costs associated with damage, relocation or removal of private property caused by the City performing work in the public way.

Authority herein given and granted for a period of five (5) years from and after Date of Passage.

Alderman _____
Thomas Tunney 44th Ward

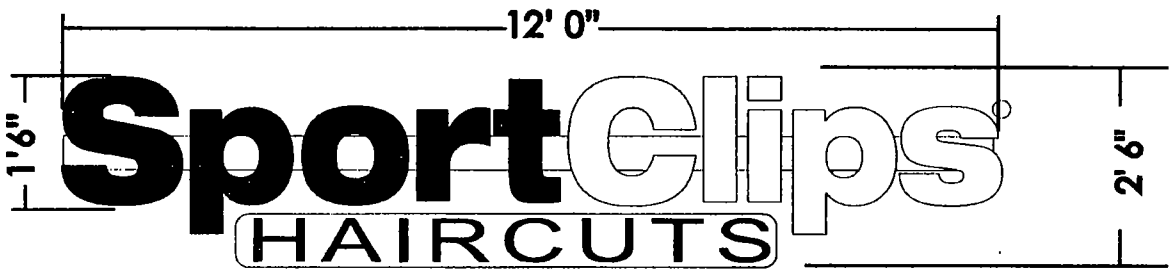

INDIVIDUALLY ILLUMINATED CHANNEL LETTER
W/ WIREWAY (TO BE MATCHED W/ FACIA)
LOCATION : SIDE OF THE STORE

	Sport	Clips	HAIRCUTS
SIGN TYPE	IND. CAHANNEL LETTER	IND. CAHANNEL LETTER	CHANNEL BOX
FACE	RED	WHITE	WHITE BACK W/ 3M BALCK VINYL
RETURNS	BLACK	BLACK	BLACK
TRIM CAP	BLACK	BLACK	BLACK
ILLUMINATION	RED LED	WHITE LED	WHITE LED

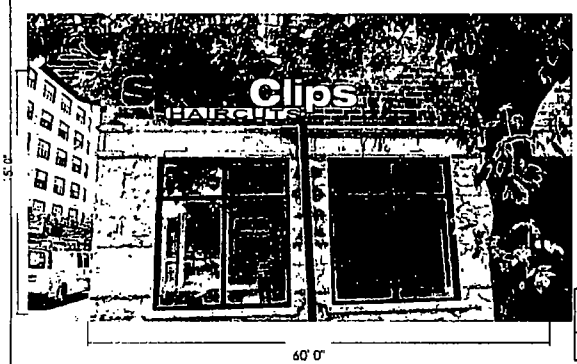

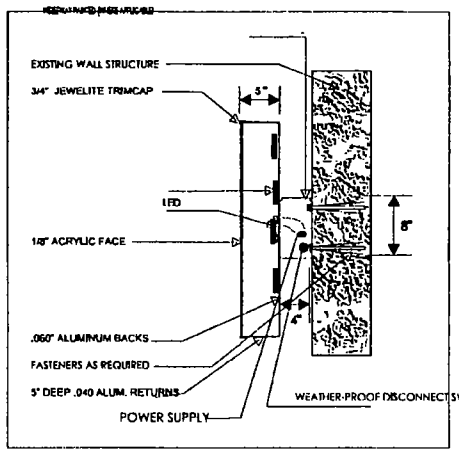

Customer		Drawing #	Revision
Project	SPORTCLIPS	Date	Date revised
Address	3235 N. ASHLAND CHICAGO IL .	Scale	Sales contact

S.M. DELUXE SIGN
750 BONNIE LN ELK GROVE VILLAGE IL 60007
847-806-7740 FAX 847-806-7741 SMDELUXESIGN@SBCGLOBAL.NET

Department of Business Affairs and Consumer Protection
Business Assistance Center - Public Way Use Unit
City Hall - 121 N. LaSalle Street, Room 800 • Chicago, IL 60602
(312)-74-GOBIZ (312-744-6249) • (312) 744-1944 (TTY)
http://www.cityofchicago.org/bacp

09/11/2013

Alderman **Thomas Tunney**
Ward # **44**
City of Chicago
City Hall, Room **203**
121 North LaSalle Street
Chicago, Illinois 60602

Re: An ordinance to use and maintain a portion of the public right-of-way for **two (2) sign(s)** for **SPORT CLIPS**, adjacent to the premises known as **3235 N. Ashland Ave.**.

Dear Alderman **Thomas Tunney**:

The applicant referenced above has requested the use of the public right-of-way for a **sign(s)**. An ordinance has been prepared by the Department of Business Affairs and Consumer Protection – Business Assistance Center - Public Way Use Unit for presentation to the City Council. Because this request was made for properties located in your ward, as approved by you as per the attached, I respectfully request that you introduce the attached ordinance at the next City Council meeting.

If you have any questions regarding this ordinance, please contact Anthony Bertuca at (312) 744-5506.

Department of Business Affairs and Consumer Protection

City of Chicago

O2013-7434

Office of the City Clerk

Document Tracking Sheet

Meeting Date:	9/11/2013
Sponsor(s):	Tunney, Thomas (44)
Type:	Ordinance
Title:	Grant(s) of privilege in public way for Twist a Tapas Cafe
Committee(s) Assignment:	Committee on Transportation and Public Way

ORDINANCE
TWIST A TAPAS CAFE
Acct. No. 20302 - 1
Permit No. 1107450

Be It Ordained by the City Council of the City of Chicago:

SECTION 1. Permission and authority are hereby given and granted to TWIST A TAPAS CAFE, upon the terms and subject to the conditions of this ordinance to maintain and use, as now constructed, five (5) Light Fixture(s) projecting over the public right-of-way adjacent to its premises known as 3412 N. Sheffield Ave..

Said Light Fixture(s) at N. Sheffield measure(s):
Five (5) at two (2) feet in length, point three three (.33) feet in width and point three three (.33) feet above grade level.

The location of said privilege shall be as shown on prints kept on file with the Department of Business Affairs and Consumer Protection and the Office of the City Clerk.

Said privilege shall be constructed in accordance with plans and specifications approved by the Department of Transportation (Division of Project Development).

This grant of privilege in the public way shall be subject to the provisions of Section 10-28-015 and all other required provisions of the Municipal Code of Chicago.

The grantee shall pay to the City of Chicago as compensation for the privilege #1107450 herein granted the sum of ninety-five ($95.00) per annum in advance.

A 25% penalty will be added for payments received after due date.

The permit holder agrees to hold the City of Chicago harmless for any damage, relocation or replacement costs associated with damage, relocation or removal of private property caused by the City performing work in the public way.

Authority herein given and granted for a period of five (5) years from and after 06/11/2013.

Alderman Thomas Tunney

Thomas Tunney 44th Ward

Twist
3412 N Sheffield
Chicago IL 60657

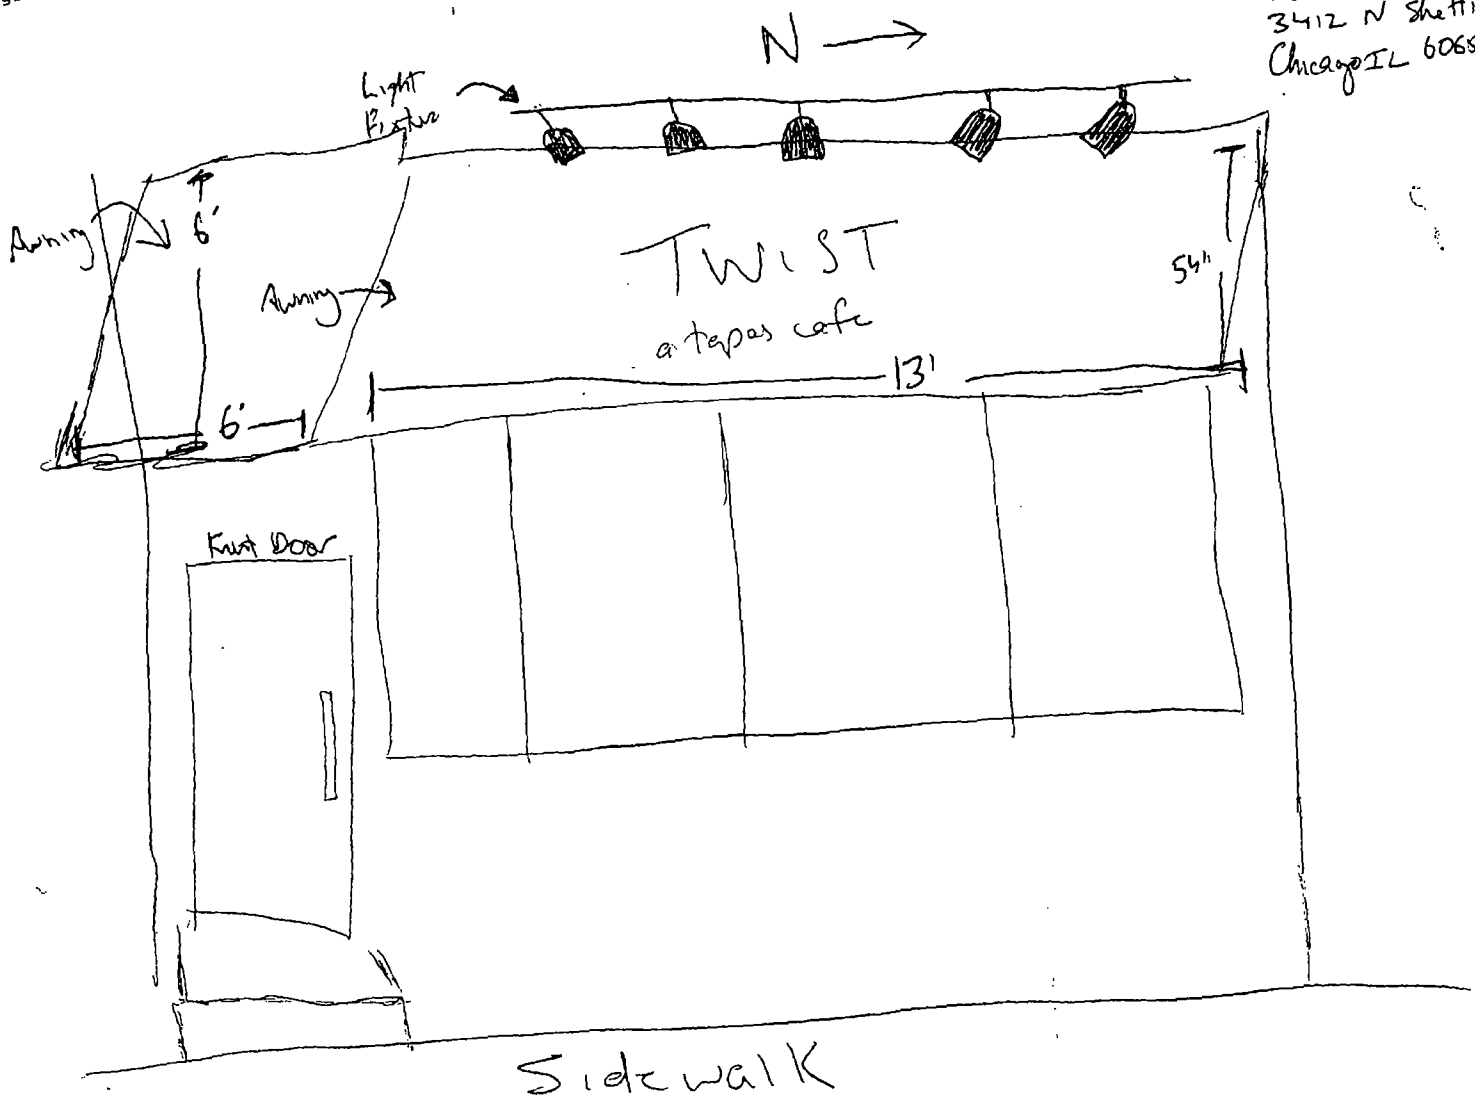

City of Chicago

O2013-7436

Office of the City Clerk

Document Tracking Sheet

Meeting Date:	9/11/2013
Sponsor(s):	Tunney, Thomas (44)
Type:	Ordinance
Title:	Grant(s) of privilege in public way for 630--632 West Barry Condominium Association - fences
Committee(s) Assignment:	Committee on Transportation and Public Way

ORDINANCE
630-632 WEST BARRY CONDOMINIUM ASSOCIATION
Acct. No. 384268 - 1
Permit No. 1108385

Be It Ordained by the City Council of the City of Chicago:

SECTION 1. Permission and authority are hereby given and granted to 630-632 WEST BARRY CONDOMINIUM ASSOCIATION, upon the terms and subject to the conditions of this ordinance to construct, install, maintain and use two (2) Fence(s) on the public right-of-way adjacent to its premises known as 632 W. Barry Ave..

Said Fence(s) at West Barry Avenue measure(s):
One (1) at fifty-seven (57) feet in length, and one (1) foot in width for a total of fifty-seven (57) square feet.
One (1) at seventeen (17) feet in length, and one (1) foot in width for a total of seventeen (17) square feet.

The location of said privilege shall be as shown on prints kept on file with the Department of Business Affairs and Consumer Protection and the Office of the City Clerk.

Said privilege shall be constructed in accordance with plans and specifications approved by the Department of Transportation (Division of Project Development).

This grant of privilege in the public way shall be subject to the provisions of Section 10-28-015 and all other required provisions of the Municipal Code of Chicago.

The grantee shall pay to the City of Chicago as compensation for the privilege #1108385 herein granted the sum of zero ($.00) per annum in advance.

A 25% penalty will be added for payments received after due date.

The permit holder agrees to hold the City of Chicago harmless for any damage, relocation or replacement costs associated with damage, relocation or removal of private property caused by the City performing work in the public way.

Authority herein given and granted for a period of five (5) years from and after Date of Passage.

Alderman Thomas Tunney

Thomas Tunney 44th Ward

street

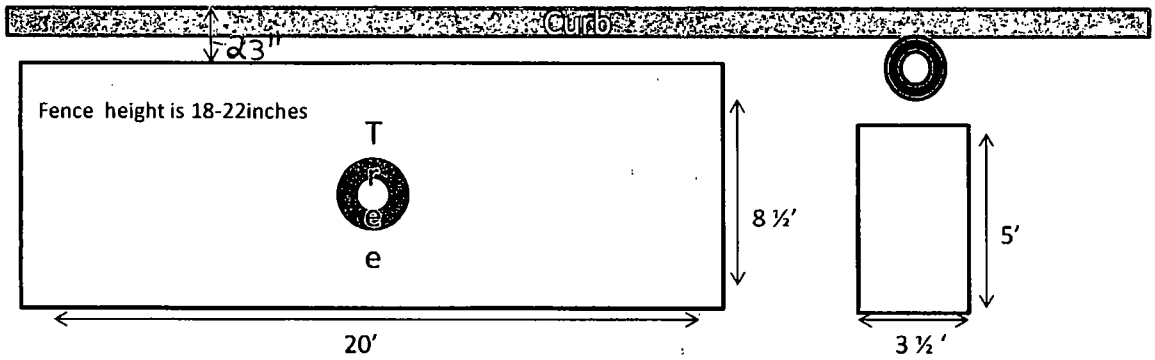

632 W. Barry Ave.

City of Chicago

O2013-7441

Office of the City Clerk

Document Tracking Sheet

Meeting Date:	9/11/2013
Sponsor(s):	Tunney, Thomas (44)
Type:	Ordinance
Title:	Grant(s) of privilege in public way for 630--632 West Barry Condominium Association - landscaping
Committee(s) Assignment:	Committee on Transportation and Public Way

ORDINANCE
630-632 WEST BARRY CONDOMINIUM ASSOCIATION
Acct. No. 384268 - 1
Permit No. 1108386

Be It Ordained by the City Council of the City of Chicago:

SECTION 1. Permission and authority are hereby given and granted to 630-632 WEST BARRY CONDOMINIUM ASSOCIATION, upon the terms and subject to the conditions of this ordinance to maintain and use, as now constructed, two (2) Landscaping(s) on the public right-of-way for beautification purposes adjacent to its premises known as 632 W. Barry Ave..

Said Landscaping(s) at West Barry Avenue measure(s):
One (1) at twenty (20) feet in length, and eight point five (8.5) feet in width for a total of one hundred seventy (170) square feet.
One (1) at three point five (3.5) feet in length, and five (5) feet in width for a total of seventeen point five (17.5) square feet.

The location of said privilege shall be as shown on prints kept on file with the Department of Business Affairs and Consumer Protection and the Office of the City Clerk.

Said privilege shall be constructed in accordance with plans and specifications approved by the Department of Planning and Development and Department of Transportation (Division of Project Development).

This grant of privilege in the public way shall be subject to the provisions of Section 10-28-015 and all other required provisions of the Municipal Code of Chicago.

The grantee shall pay to the City of Chicago as compensation for the privilege #1108386 herein granted the sum of zero ($.00) per annum in advance.

A 25% penalty will be added for payments received after due date.

The permit holder agrees to hold the City of Chicago harmless for any damage, relocation or replacement costs associated with damage, relocation or removal of private property caused by the City performing work in the public way.

Authority herein given and granted for a period of five (5) years from and after Date of Passage.

Alderman Thomas Tunney

Thomas Tunney 44th Ward

street

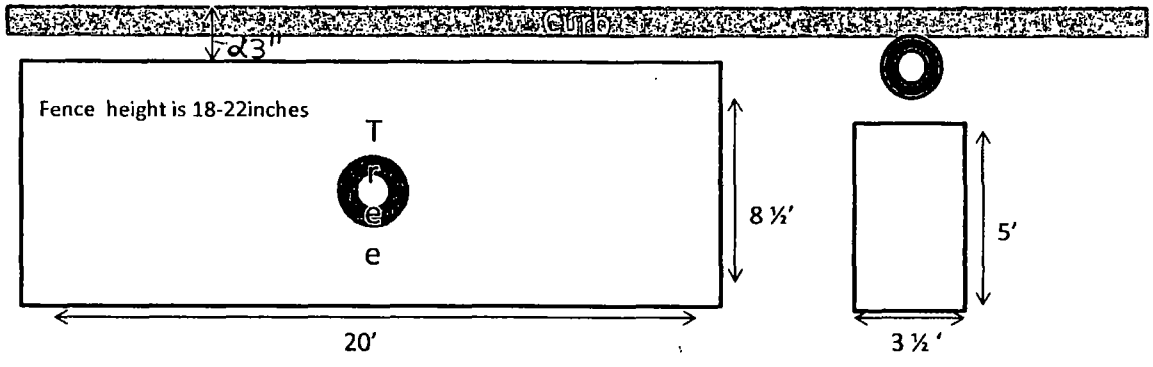

632 W. Barry Ave.

City of Chicago

O2013-7451

Office of the City Clerk

Document Tracking Sheet

Meeting Date:	9/11/2013
Sponsor(s):	Tunney, Thomas (44)
Type:	Ordinance
Title:	Grant(s) of privilege in public way for Rebel Bar & Grill
Committee(s) Assignment:	Committee on Transportation and Public Way

ORDINANCE
REBEL BAR & GRILL
Acct. No. 4271 - 1
Permit No. 1108036

Be It Ordained by the City Council of the City of Chicago:

SECTION 1. Permission and authority are hereby given and granted to REBEL BAR & GRILL, upon the terms and subject to the conditions of this ordinance to maintain and use two (2) sign(s) projecting over the public right-of-way attached to its premises known as 3462 N. Clark St..

Said sign structure(s) measures as follows; along N. Clark Street:
One (1) at twenty-two (22) feet in length, two (2) feet in height and ten (10) feet above grade level.
One (1) at four (4) feet in length, eight (8) feet in height and thirteen (13) feet above grade level.

The location of said privilege shall be as shown on prints kept on file with the Department of Business Affairs and Consumer Protection and the Office of the City Clerk.

Said privilege shall be constructed in accordance with plans and specifications approved by the Department of Transportation (Division of Project Development) and Zoning Department - Signs.

This grant of privilege in the public way shall be subject to the provisions of Section 10-28-015 and all other required provisions of the Municipal Code of Chicago.

The grantee shall pay to the City of Chicago as compensation for the privilege #1108036 herein granted the sum of six hundred ($600.00) per annum in advance.

A 25% penalty will be added for payments received after due date.

The permit holder agrees to hold the City of Chicago harmless for any damage, relocation or replacement costs associated with damage, relocation or removal of private property caused by the City performing work in the public way.

Authority herein given and granted for a period of five (5) years from and after 07/09/2013.

Alderman _____

Thomas Tunney 44th Ward

3/602 J. Clark

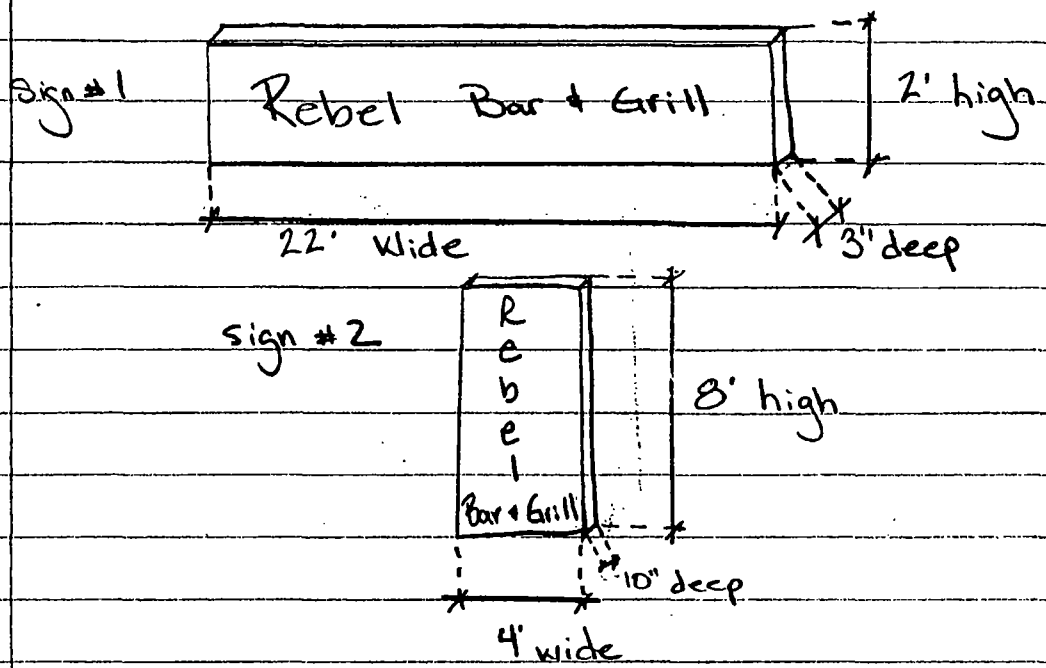
Sign #1
Rebel Bar & Grill
2' high
22' wide
3" deep
sign #2
Rebel
Bar & Grill
8' high
10" deep
4' wide

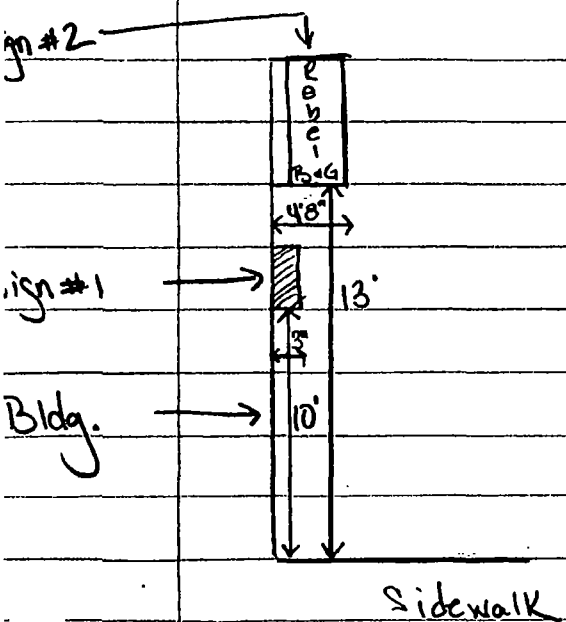
gn #2
Rebel
B&G
4'8"
ign #1
13'
3"
Bldg.
10'
Sidewalk

APPLICATION TO USE THE PUBLIC RIGHT OF WAY

APPLICANT INFORMATION:

NAME: Rebel Bar & Grill

ACCT#: 4271 **RENEWAL** **SITE#:** 1

PERMIT#: 1075690

ADDRESS: 3462 N. Clark St.

ZIP CODE: 60657-1610

CONTACT PERSON: Daniel P. Latino

TITLE: Pres. **PHONE:** (630)330-5258

☐ Check box for change of mailing address. Provide information below

New Mailing Address: _____

Phone: _____

Contact: _____

Note: Any changes to ownership requires a new application.

If no changes, complete the renewal application, include photo(s) and sketch as described below. Return to:

City of Chicago
Department of Business Affairs and Consumer Protection
Business Assistance Center - Public Way Use Unit
City Hall - 121 N. LaSalle Street, Room 800
Chicago, IL 60602
(312)-74-GOBIZ (312-744-6249)

USE OF THE PUBLIC WAY

Type	How Many?	Building Address
Sign	2	3462 N. CLARK ST.

Approval shall not be withheld for any reason relating to language, content or message contained in or implied by the sign, canopy, awning, banner or marquee for which the permit is sought. If aldermanic signature indicating approval is not received by BACP within 60 days of submission of the application to the alderman then, provided the application is complete and accurate and the applicant is not in violation of any pertinent provision of the Municipal Code, the application shall be deemed approved by the BACP and processed for submission to the City Council as a Mayoral introduction.

ALDERMAN'S SIGNATURE: _____ **WARD:** 44 **DATE:** 6/20/13

003076

Department of Business Affairs and Consumer Protection
Business Assistance Center - Public Way Use Unit
City Hall - 121 N. LaSalle Street, Room 800 • Chicago, IL 60602
(312)-74-GOBIZ (312-744-6249) • (312) 744-1944 (TTY)
http://www.cityofchicago.org/bacp

09/11/2013

Alderman **Thomas Tunney**
Ward # **44**
City of Chicago
City Hall, Room **203**
121 North LaSalle Street
Chicago, Illinois 60602

Re: An ordinance to use and maintain a portion of the public right-of-way for **two (2) sign(s)** for **REBEL BAR & GRILL**, adjacent to the premises known as **3462 N. Clark St.**.

Dear Alderman **Thomas Tunney**:

The applicant referenced above has requested the use of the public right-of-way for a **sign(s)**. An ordinance has been prepared by the Department of Business Affairs and Consumer Protection – Business Assistance Center - Public Way Use Unit for presentation to the City Council. Because this request was made for properties located in your ward, as approved by you as per the attached, I respectfully request that you introduce the attached ordinance at the next City Council meeting.

If you have any questions regarding this ordinance, please contact Anthony Bertuca at (312) 744-5506.

Department of Business Affairs and Consumer Protection

City of Chicago

O2013-7409

Office of the City Clerk

Document Tracking Sheet

Meeting Date:	9/11/2013
Sponsor(s):	Arena, John (45)
Type:	Ordinance
Title:	Grant(s) of privilege in public way for Allstate Insurance
Committee(s) Assignment:	Committee on Transportation and Public Way

ORDINANCE
ALLSTATE INSURANCE
Acct. No. 378011 - 1
Permit No. 1104079

Be It Ordained by the City Council of the City of Chicago:

SECTION 1. Permission and authority are hereby given and granted to ALLSTATE INSURANCE, upon the terms and subject to the conditions of this ordinance to maintain and use one (1) sign(s) projecting over the public right-of-way attached to its premises known as 5717 N. Milwaukee Ave..

Said sign structure(s) measures as follows; along N MILWAUKEE AVE:
One (1) at five point eight three (5.83) feet in length, six (6) feet in height and nine (9) feet above grade level.

The location of said privilege shall be as shown on prints kept on file with the Department of Business Affairs and Consumer Protection and the Office of the City Clerk.

Said privilege shall be constructed in accordance with plans and specifications approved by the Department of Transportation (Division of Project Development) and Zoning Department - Signs.

This grant of privilege in the public way shall be subject to the provisions of Section 10-28-015 and all other required provisions of the Municipal Code of Chicago.

The grantee shall pay to the City of Chicago as compensation for the privilege #1104079 herein granted the sum of three hundred ($300.00) per annum in advance.

A 25% penalty will be added for payments received after due date.

The permit holder agrees to hold the City of Chicago harmless for any damage, relocation or replacement costs associated with damage, relocation or removal of private property caused by the City performing work in the public way.

Authority herein given and granted for a period of five (5) years from and after Date of Passage.

Alderman

John Arena 45th Ward

ENGINEERING
SHOP
VINYL / LAYOUT
ROUTING / KNIFE

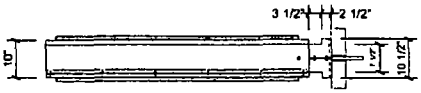

PLAN VIEW
SCALE: 1/2" = 1'

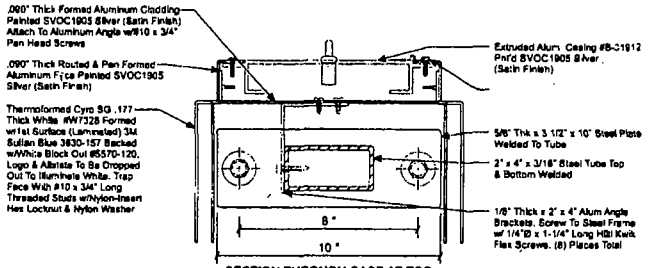

SECTION THROUGH CASE AT TOP
SCALE: 3" = 1'

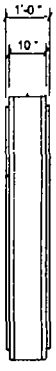

END VIEW
SCALE: 1/2" = 1'

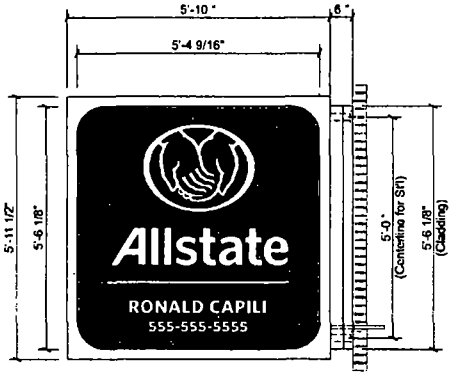

ELEVATION
ALST.FLG.36 - 36 SQ FT FLAG SIGN
SCALE: 1/2" = 1'

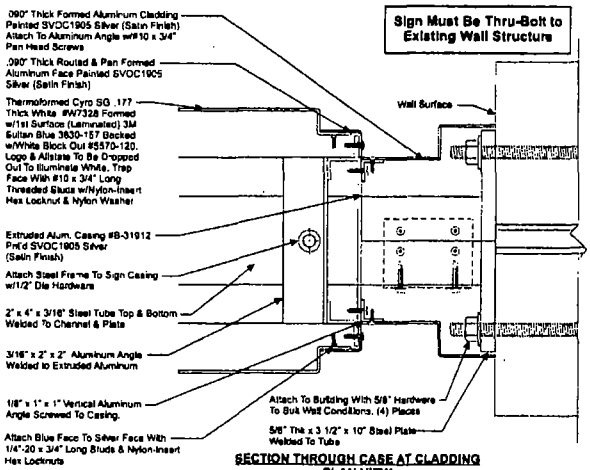

SECTION THROUGH CASE AT CLADDING
PLAN VIEW
SCALE: 3" = 1'

Philadelphia Sign
COMPANY
707 West Spring Garden Street
Palmyra, New Jersey 08065

CUSTOMER: ALLSTATE
JOB NUMBER: IL58A
SIGN TYPE: ALST.FLG_36
LOCATION: 5717 N Milwaukee Ave Chicago, IL
DATE: 08-02-12
DRAWN BY: MCH
REVISION: Number: Date By:
SHEET: 1 OF 1 ENG DEPT
DWG NUMBER: B-45006
ENGINEER SEAL:

MAX DESIGN WIND SPEED 90 MPH EXPOSURE C

THIS IS AN ORIGINAL UNPUBLISHED DRAWING CREATED BY PSCo IT IS SUBMITTED FOR YOUR PERSONAL USE IN CONJUNCTION WITH A PROJECT BEING PLANNED FOR YOU BY PSCo IT IS NOT TO BE SHOWN TO ANYONE OUTSIDE YOUR ORGANIZATION NOR IS IT TO BE USED COPIED REPRODUCED OR EXHIBITED IN ANY FASHION

Note This sign is intended to be installed in accordance with the requirements of Article 600 of the National Electrical Code and/or other applicable local codes. This includes proper grounding and bonding of the sign.

Electrical Load
(3.41) Amps @ 120 Volts
Electrical Req'mts
(1) 20 Amp/120 Volt Circuits

STANDARD WALL SIGN NOTES:
1. Sufficient Primary Circuit In Vicinity Of Sign By Others.
2. Final Primary Hook-up By Sign Installer, Where Allowed By Local Codes.
3. Sign Shall Be U.L. Listed.
4. Mounting Hardware By Sign Installer.

Department of Business Affairs and Consumer Protection
Business Assistance Center - Public Way Use Unit
City Hall - 121 N. LaSalle Street, Room 800 • Chicago, IL 60602
(312)-74-GOBIZ (312-744-6249) • (312) 744-1944 (TTY)
http://www.cityofchicago.org/bacp

09/11/2013

Alderman **John Arena**
Ward # **45**
City of Chicago
City Hall, Room **305**
121 North LaSalle Street
Chicago, Illinois 60602

Re: An ordinance to use and maintain a portion of the public right-of-way for **one (1) sign(s)** for **ALLSTATE INSURANCE**, adjacent to the premises known as **5717 N. Milwaukee Ave.**.

Dear Alderman **John Arena**:

The applicant referenced above has requested the use of the public right-of-way for a **sign(s)**. An ordinance has been prepared by the Department of Business Affairs and Consumer Protection – Business Assistance Center - Public Way Use Unit for presentation to the City Council. Because this request was made for properties located in your ward, as approved by you as per the attached, I respectfully request that you introduce the attached ordinance at the next City Council meeting.

If you have any questions regarding this ordinance, please contact Anthony Bertuca at (312) 744-5506.

Department of Business Affairs and Consumer Protection

City of Chicago

O2013-7410

Office of the City Clerk

Document Tracking Sheet

Meeting Date:	9/11/2013
Sponsor(s):	Arena, John (45)
Type:	Ordinance
Title:	Grant(s) of privilege in public way for Fischman Liquors
Committee(s) Assignment:	Committee on Transportation and Public Way

ORDINANCE
Fischman Liquors
Acct. No. 16723 - 2
Permit No. 1108374

Be It Ordained by the City Council of the City of Chicago:

SECTION 1. Permission and authority are hereby given and granted to Fischman Liquors, upon the terms and subject to the conditions of this ordinance to maintain and use one (1) sign(s) projecting over the public right-of-way attached to its premises known as 4780 N. Milwaukee Ave..

Said sign structure(s) measures as follows; along N. Milwaukee Avenue:
One (1) at six (6) feet in length, four (4) feet in height and fourteen point one seven (14.17) feet above grade level.

The location of said privilege shall be as shown on prints kept on file with the Department of Business Affairs and Consumer Protection and the Office of the City Clerk.

Said privilege shall be constructed in accordance with plans and specifications approved by the Department of Transportation (Division of Project Development) and Zoning Department - Signs.

This grant of privilege in the public way shall be subject to the provisions of Section 10-28-015 and all other required provisions of the Municipal Code of Chicago.

The grantee shall pay to the City of Chicago as compensation for the privilege #1108374 herein granted the sum of one hundred ($100.00) per annum in advance.

A 25% penalty will be added for payments received after due date.

The permit holder agrees to hold the City of Chicago harmless for any damage, relocation or replacement costs associated with damage, relocation or removal of private property caused by the City performing work in the public way.

Authority herein given and granted for a period of five (5) years from and after 07/30/2013.

Alderman

John Arena 45th Ward

4780 N Milwaukee Ave.
Chicago IL 60630

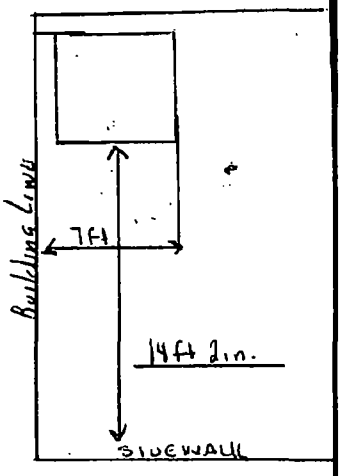

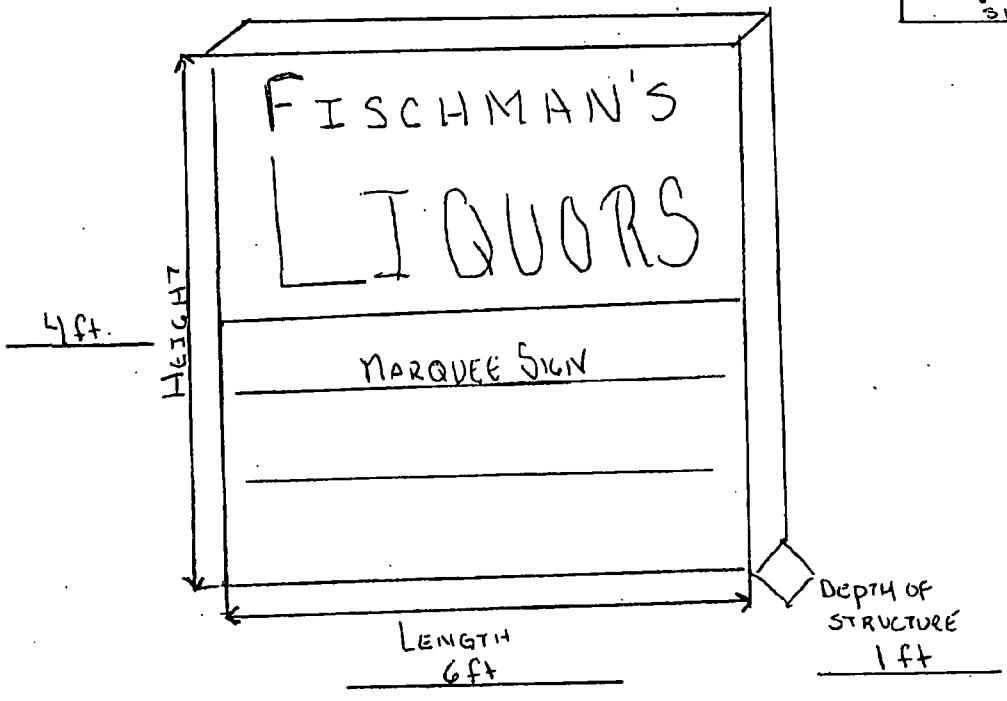

Department of Business Affairs and Consumer Protection
Business Assistance Center - Public Way Use Unit
City Hall - 121 N. LaSalle Street, Room 800 • Chicago, IL 60602
(312)-74-GOBIZ (312-744-6249) • (312) 744-1944 (TTY)
http://www.cityofchicago.org/bacp

09/11/2013

Alderman **John Arena**
Ward # **45**
City of Chicago
City Hall, Room **305**
121 North LaSalle Street
Chicago, Illinois 60602

Re: An ordinance to use and maintain a portion of the public right-of-way for **one (1) sign(s)** for **Fischman Liquors**, adjacent to the premises known as **4780 N. Milwaukee Ave.**.

Dear Alderman **John Arena**:

The applicant referenced above has requested the use of the public right-of-way for a **sign(s)**. An ordinance has been prepared by the Department of Business Affairs and Consumer Protection – Business Assistance Center - Public Way Use Unit for presentation to the City Council. Because this request was made for properties located in your ward, as approved by you as per the attached, I respectfully request that you introduce the attached ordinance at the next City Council meeting.

If you have any questions regarding this ordinance, please contact Anthony Bertuca at (312) 744-5506.

Department of Business Affairs and Consumer Protection

City of Chicago

O2013-7411

Office of the City Clerk

Document Tracking Sheet

Meeting Date:	9/11/2013
Sponsor(s):	Arena, John (45)
Type:	Ordinance
Title:	Grant(s) of privilege in public way for Galvin's Public House
Committee(s) Assignment:	Committee on Transportation and Public Way

ORDINANCE
GALVIN'S PUBLIC HOUSE
Acct. No. 68427 - 1
Permit No. 1106935

Be It Ordained by the City Council of the City of Chicago:

SECTION 1. Permission and authority are hereby given and granted to GALVIN'S PUBLIC HOUSE, upon the terms and subject to the conditions of this ordinance to maintain and use, as now constructed, seven (7) Light Fixture(s) projecting over the public right-of-way adjacent to its premises known as 5901 W. Lawrence Ave..

Said Light Fixture(s) at W. Lawrence measure(s):
Six (6) at two (2) feet in length, point five (.5) feet in width and eleven (11) feet above grade level.

Said Light Fixture(s) at N. Marmora measure(s):
One (1) at two (2) feet in length, point five (.5) feet in width and eleven (11) feet above grade level.

The location of said privilege shall be as shown on prints kept on file with the Department of Business Affairs and Consumer Protection and the Office of the City Clerk.

Said privilege shall be constructed in accordance with plans and specifications approved by the Department of Transportation (Division of Project Development).

This grant of privilege in the public way shall be subject to the provisions of Section 10-28-015 and all other required provisions of the Municipal Code of Chicago.

The grantee shall pay to the City of Chicago as compensation for the privilege #1106935 herein granted the sum of one hundred five ($105.00) per annum in advance.

A 25% penalty will be added for payments received after due date.

The permit holder agrees to hold the City of Chicago harmless for any damage, relocation or replacement costs associated with damage, relocation or removal of private property caused by the City performing work in the public way.

Authority herein given and granted for a period of five (5) years from and after 06/11/2013.

Alderman _____

John Arena 45th Ward

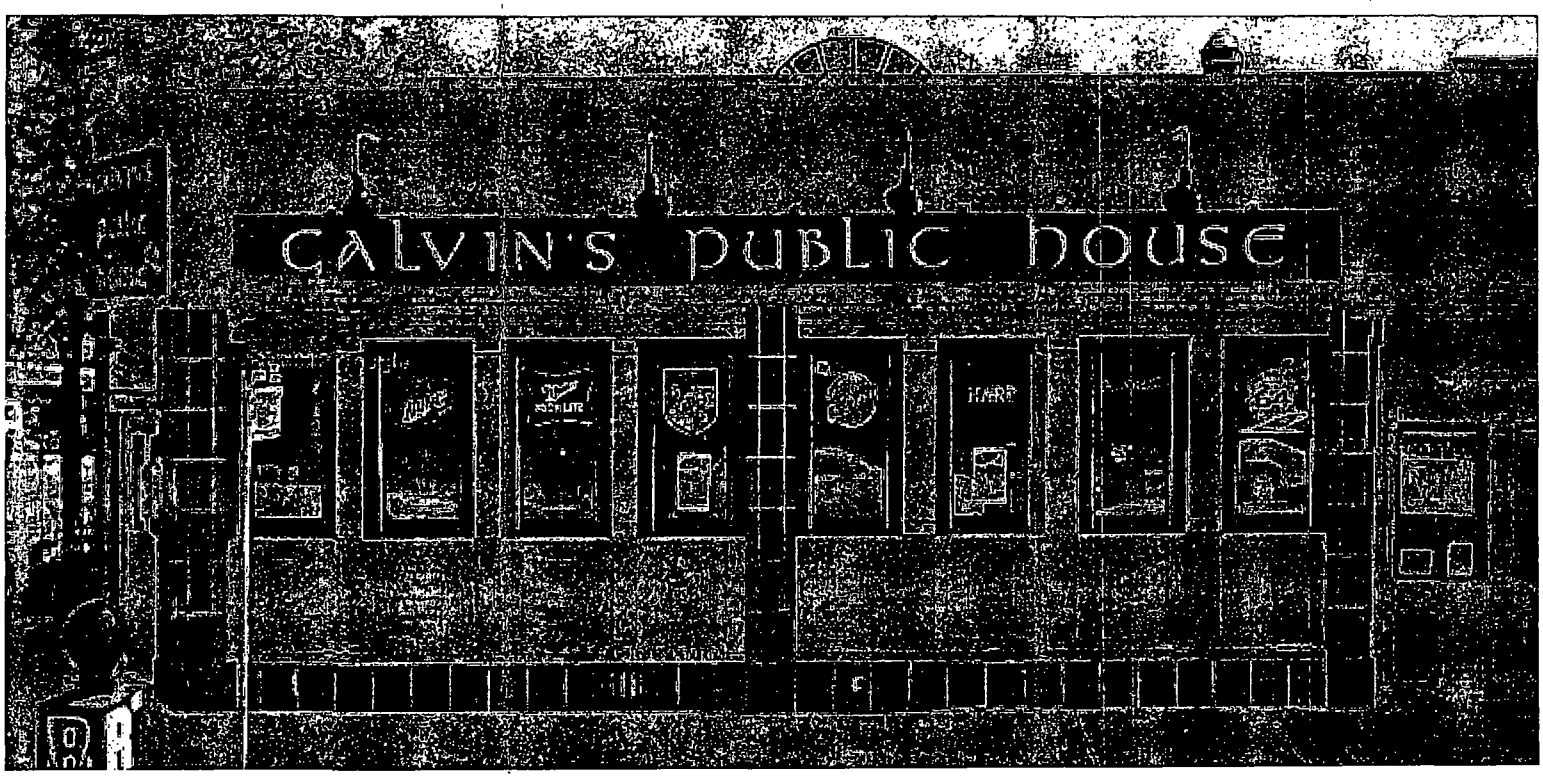
CALVIN'S public house

Department of Business Affairs and Consumer Protection
Business Assistance Center - Public Way Use Unit
City Hall - 121 N. LaSalle Street, Room 800 • Chicago, IL 60602
(312)-74-GOBIZ (312-744-6249) • (312) 744-1944 (TTY)
http://www.cityofchicago.org/bacp

09/11/2013

Alderman **John Arena**
Ward # **45**
City of Chicago
City Hall, Room **305**
121 North LaSalle Street
Chicago, Illinois 60602

Re: An ordinance to use and maintain a portion of the public right-of-way for **seven (7) light fixture(s)** for **GALVIN'S PUBLIC HOUSE**, adjacent to the premises known as **5901 W. Lawrence Ave.**.

Dear Alderman **John Arena**:

The applicant referenced above has requested the use of the public right-of-way for a **light fixture(s)**. An ordinance has been prepared by the Department of Business Affairs and Consumer Protection – Business Assistance Center - Public Way Use Unit for presentation to the City Council. Because this request was made for properties located in your ward, as approved by you as per the attached, I respectfully request that you introduce the attached ordinance at the next City Council meeting.

If you have any questions regarding this ordinance, please contact Anthony Bertuca at (312) 744-5506.

Department of Business Affairs and Consumer Protection

City of Chicago

O2013-7412

Office of the City Clerk

Document Tracking Sheet

Meeting Date:	9/11/2013
Sponsor(s):	Arena, John (45)
Type:	Ordinance
Title:	Grant(s) of privilege in public way for Las Tablas
Committee(s) Assignment:	Committee on Transportation and Public Way

ORDINANCE
LAS TABLAS
Acct. No. 293849 - 1
Permit No. 1107941

Be It Ordained by the City Council of the City of Chicago:

SECTION 1. Permission and authority are hereby given and granted to LAS TABLAS, upon the terms and subject to the conditions of this ordinance to maintain and use, as now constructed, six (6) Light Fixture(s) projecting over the public right-of-way adjacent to its premises known as 4920 W. Irving Park Rd..

Said Light Fixture(s) at W. Irving Park measure(s):
Four (4) at one (1) foot in length, three point one seven (3.17) feet in width and thirteen (13) feet above grade level.
Two (2) at one (1) foot in length, three point one (3.1) feet in width and eleven (11) feet above grade level.

The location of said privilege shall be as shown on prints kept on file with the Department of Business Affairs and Consumer Protection and the Office of the City Clerk.

Said privilege shall be constructed in accordance with plans and specifications approved by the Department of Transportation (Division of Project Development).

This grant of privilege in the public way shall be subject to the provisions of Section 10-28-015 and all other required provisions of the Municipal Code of Chicago.

The grantee shall pay to the City of Chicago as compensation for the privilege #1107941 herein granted the sum of one hundred ($100.00) per annum in advance.

A 25% penalty will be added for payments received after due date.

The permit holder agrees to hold the City of Chicago harmless for any damage, relocation or replacement costs associated with damage, relocation or removal of private property caused by the City performing work in the public way.

Authority herein given and granted for a period of five (5) years from and after 09/05/2012.

Alderman _____

John Arena 45th Ward

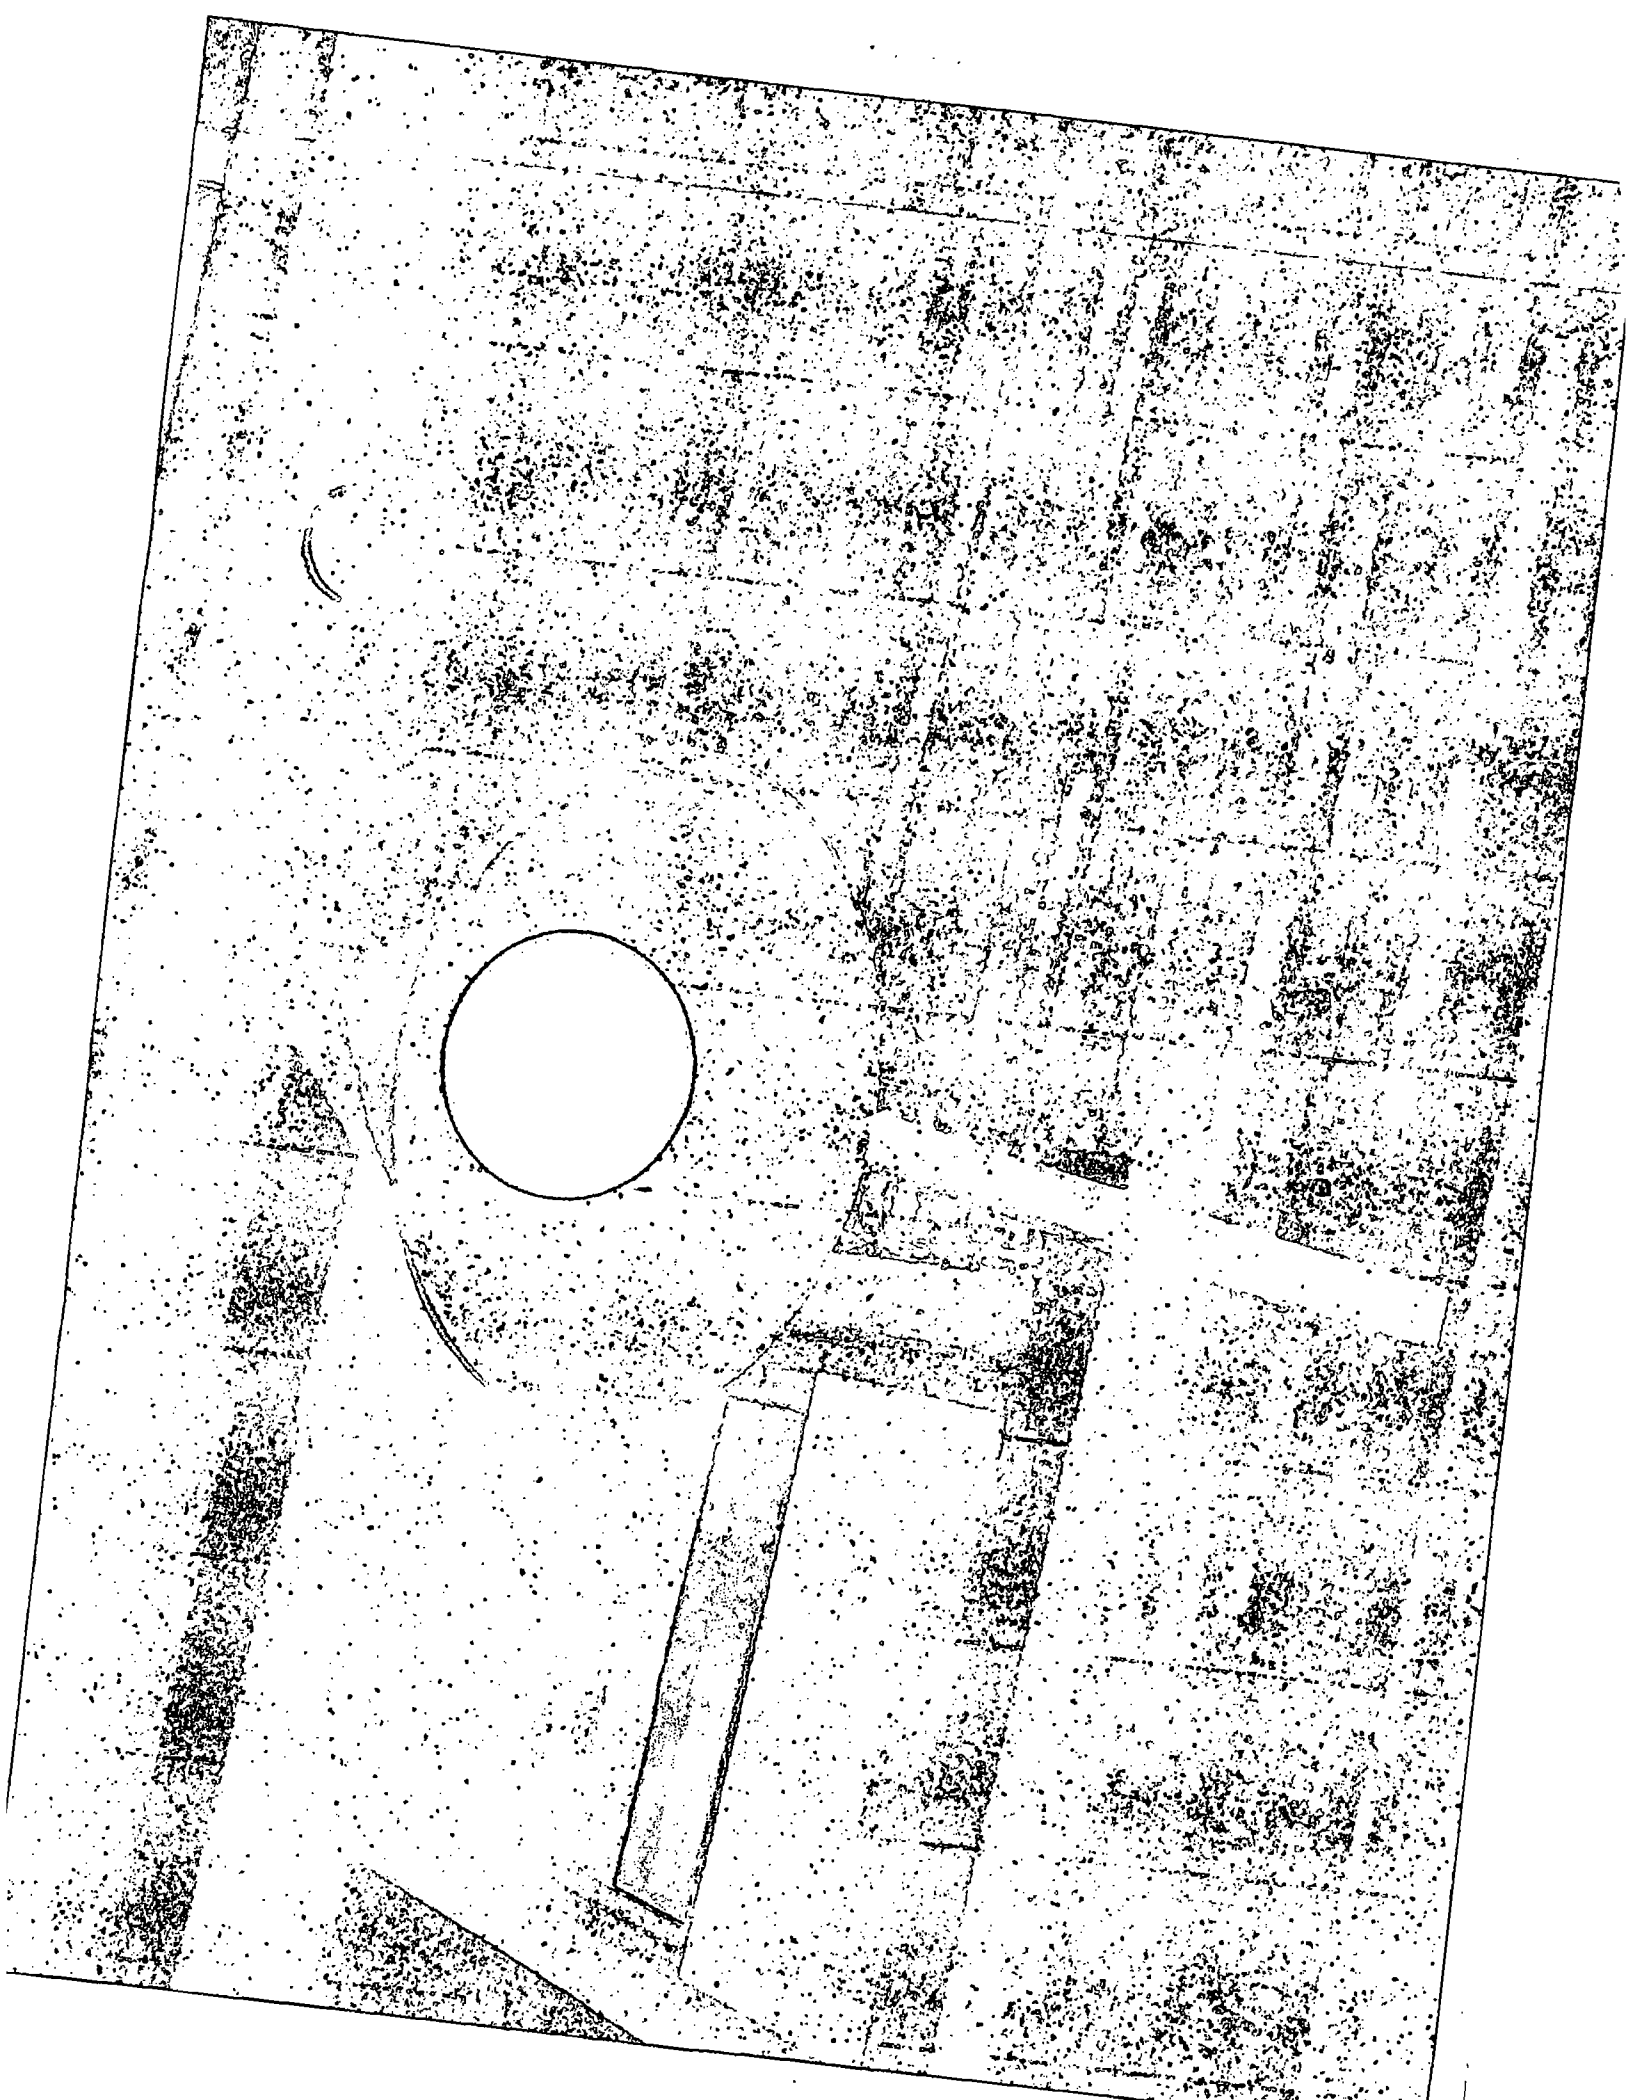

City of Chicago

O2013-7418

Office of the City Clerk

Document Tracking Sheet

Meeting Date:	9/11/2013
Sponsor(s):	Arena, John (45)
Type:	Ordinance
Title:	Grant(s) of privilege in public way for National Quik Cash
Committee(s) Assignment:	Committee on Transportation and Public Way

ORDINANCE
NATIONAL QUIK CASH
Acct. No. 202752 - 5
Permit No. 1107807

Be It Ordained by the City Council of the City of Chicago:

SECTION 1. Permission and authority are hereby given and granted to NATIONAL QUIK CASH, upon the terms and subject to the conditions of this ordinance to maintain and use two (2) sign(s) projecting over the public right-of-way attached to its premises known as 4820 W. Irving Park Rd..

Said sign structure(s) measures as follows; along W. IRVING PK RD:
One (1) at five (5) feet in length, two point four two (2.42) feet in height and ten point seven (10.7) feet above grade level.
One (1) at fourteen (14) feet in length, three point one seven (3.17) feet in height and nine point nine two (9.92) feet above grade level.

The location of said privilege shall be as shown on prints kept on file with the Department of Business Affairs and Consumer Protection and the Office of the City Clerk.

Said privilege shall be constructed in accordance with plans and specifications approved by the Department of Transportation (Division of Project Development) and Zoning Department - Signs.

This grant of privilege in the public way shall be subject to the provisions of Section 10-28-015 and all other required provisions of the Municipal Code of Chicago.

The grantee shall pay to the City of Chicago as compensation for the privilege #1107807 herein granted the sum of four hundred ($400.00) per annum in advance.

A 25% penalty will be added for payments received after due date.

The permit holder agrees to hold the City of Chicago harmless for any damage, relocation or replacement costs associated with damage, relocation or removal of private property caused by the City performing work in the public way.

Authority herein given and granted for a period of five (5) years from and after 03/14/2012.

Alderman _____

John Arena 45th Ward

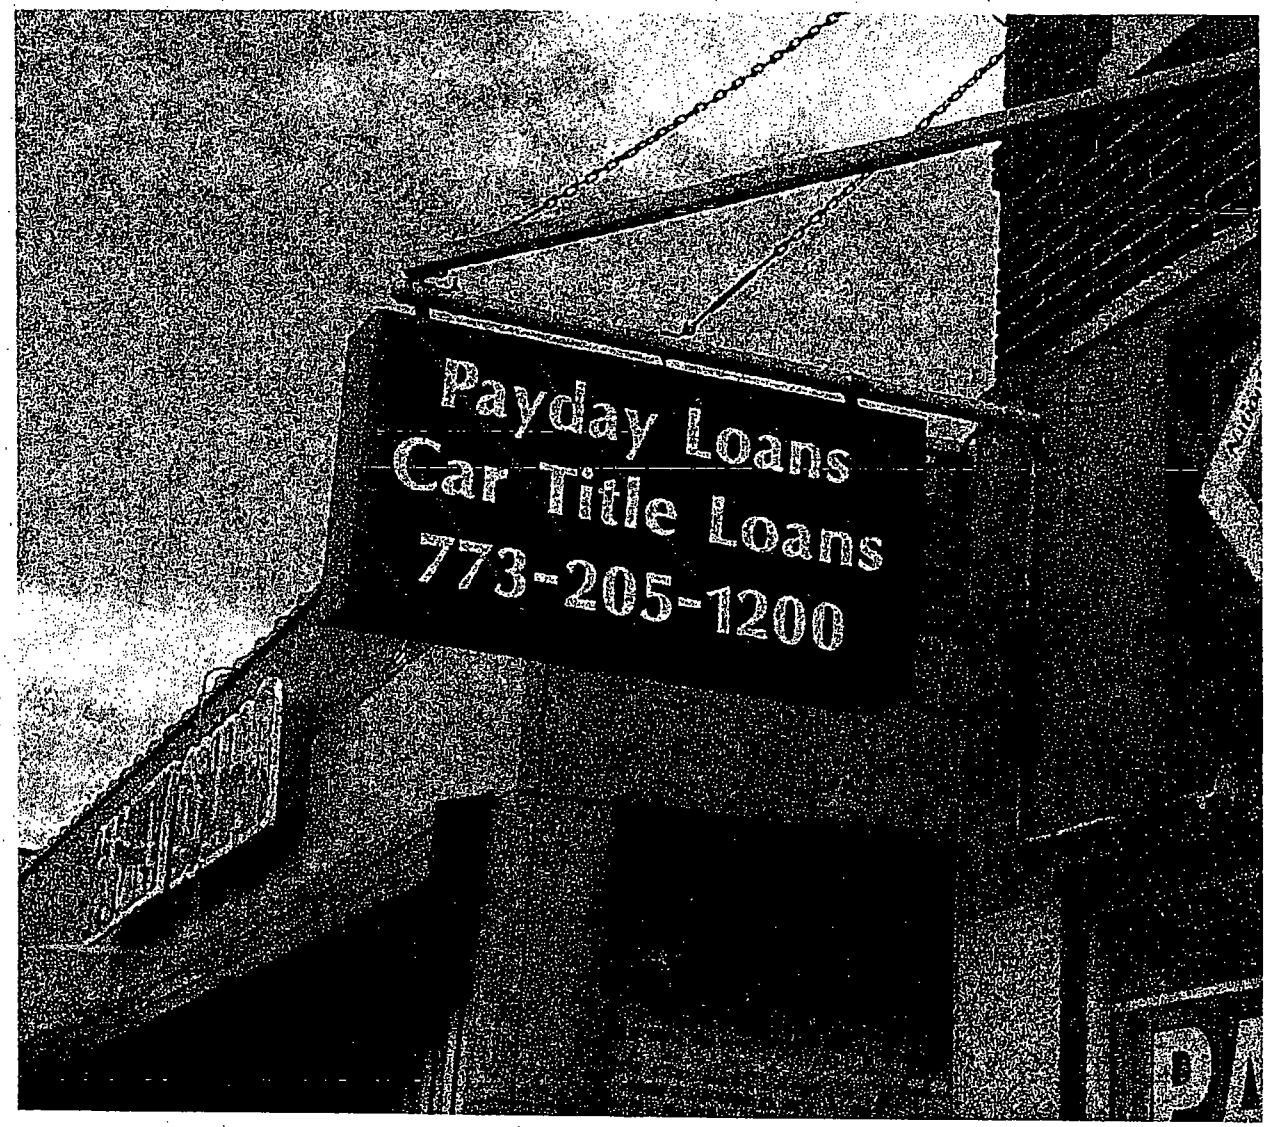

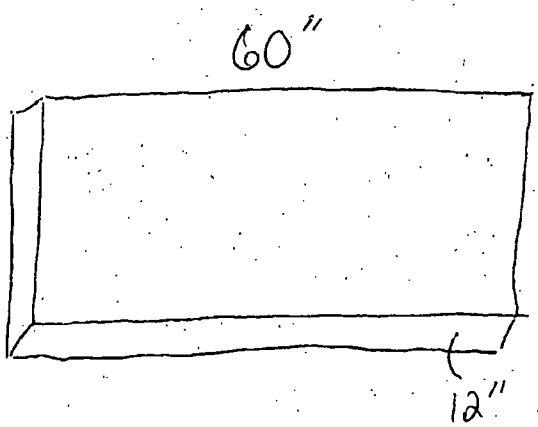

10' 8" above sidewalk

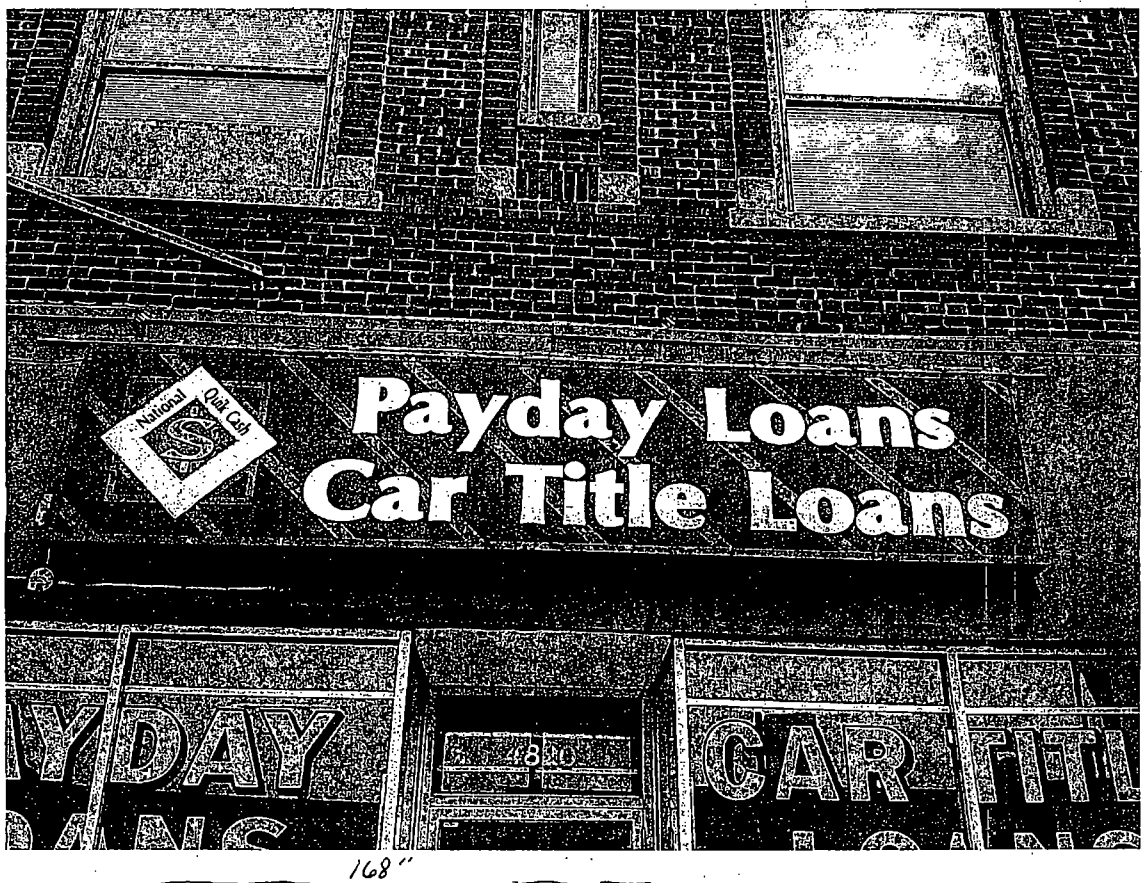

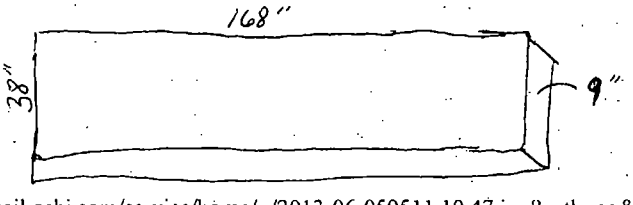

9' 11" above sidewalk

City of Chicago

O2013-7420

Office of the City Clerk

Document Tracking Sheet

Meeting Date:	9/11/2013
Sponsor(s):	Arena, John (45)
Type:	Ordinance
Title:	Grant(s) of privilege in public way for Original Dugan's, The
Committee(s) Assignment:	Committee on Transportation and Public Way

ORDINANCE
THE ORIGINAL DUGAN'S
Acct. No. 47399 - 1
Permit No. 1108399

Be It Ordained by the City Council of the City of Chicago:

SECTION 1. Permission and authority are hereby given and granted to THE ORIGINAL DUGAN'S, upon the terms and subject to the conditions of this ordinance to maintain and use one (1) sign(s) projecting over the public right-of-way attached to its premises known as 6051 N. Milwaukee Ave..

Said sign structure(s) measures as follows; along N. Milwaukee Avenue:
One (1) at four (4) feet in length, four (4) feet in height and thirteen (13) feet above grade level.

The location of said privilege shall be as shown on prints kept on file with the Department of Business Affairs and Consumer Protection and the Office of the City Clerk.

Said privilege shall be constructed in accordance with plans and specifications approved by the Department of Transportation (Division of Project Development) and Zoning Department - Signs.

This grant of privilege in the public way shall be subject to the provisions of Section 10-28-015 and all other required provisions of the Municipal Code of Chicago.

The grantee shall pay to the City of Chicago as compensation for the privilege #1108399 herein granted the sum of one hundred ($100.00) per annum in advance.

A 25% penalty will be added for payments received after due date.

The permit holder agrees to hold the City of Chicago harmless for any damage, relocation or replacement costs associated with damage, relocation or removal of private property caused by the City performing work in the public way.

Authority herein given and granted for a period of five (5) years from and after 07/09/2013.

Alderman

John Arena 45th Ward

Department of Business Affairs and Consumer Protection
Business Assistance Center - Public Way Use Unit
City Hall - 121 N. LaSalle Street, Room 800 • Chicago, IL 60602
(312)-74-GOBIZ (312-744-6249) • (312) 744-1944 (TTY)
http://www.cityofchicago.org/bacp

09/11/2013

Alderman **John Arena**
Ward # **45**
City of Chicago
City Hall, Room **305**
121 North LaSalle Street
Chicago, Illinois 60602

Re: An ordinance to use and maintain a portion of the public right-of-way for **one (1) sign(s)** for **THE ORIGINAL DUGAN'S**, adjacent to the premises known as **6051 N. Milwaukee Ave.**.

Dear Alderman **John Arena**:

The applicant referenced above has requested the use of the public right-of-way for a **sign(s)**. An ordinance has been prepared by the Department of Business Affairs and Consumer Protection – Business Assistance Center - Public Way Use Unit for presentation to the City Council. Because this request was made for properties located in your ward, as approved by you as per the attached, I respectfully request that you introduce the attached ordinance at the next City Council meeting.

If you have any questions regarding this ordinance, please contact Anthony Bertuca at (312) 744-5506.

Department of Business Affairs and Consumer Protection

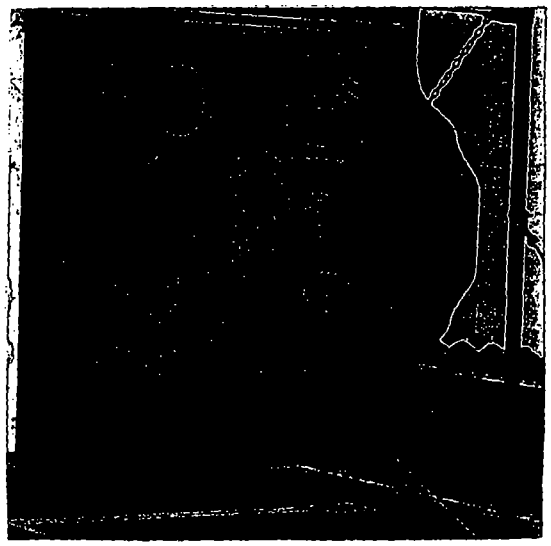

City of Chicago

O2013-7425

Office of the City Clerk

Document Tracking Sheet

Meeting Date:	9/11/2013
Sponsor(s):	Arena, John (45)
Type:	Ordinance
Title:	Grant(s) of privilege in public way for Plaza Mimi Mart
Committee(s) Assignment:	Committee on Transportation and Public Way

ORDINANCE
PLAZA MIMI MART
Acct. No. 301660 - 1
Permit No. 1108216

Be It Ordained by the City Council of the City of Chicago:

SECTION 1. Permission and authority are hereby given and granted to PLAZA MIMI MART, upon the terms and subject to the conditions of this ordinance to maintain and use one (1) sign(s) projecting over the public right-of-way attached to its premises known as 5022 W. Lawrence Ave..

Said sign structure(s) measures as follows; along W. Lawrence Avenue:
One (1) at four (4) feet in length, eight (8) feet in height and thirteen (13) feet above grade level.

The location of said privilege shall be as shown on prints kept on file with the Department of Business Affairs and Consumer Protection and the Office of the City Clerk.

Said privilege shall be constructed in accordance with plans and specifications approved by the Department of Transportation (Division of Project Development) and Zoning Department - Signs.

This grant of privilege in the public way shall be subject to the provisions of Section 10-28-015 and all other required provisions of the Municipal Code of Chicago.

The grantee shall pay to the City of Chicago as compensation for the privilege #1108216 herein granted the sum of three hundred ($300.00) per annum in advance.

A 25% penalty will be added for payments received after due date.

The permit holder agrees to hold the City of Chicago harmless for any damage, relocation or replacement costs associated with damage, relocation or removal of private property caused by the City performing work in the public way.

Authority herein given and granted for a period of five (5) years from and after 07/09/2013.

Alderman

John Arena 45th Ward

(Page 2 of 3)

~~Lawrence Liquors Inc~~

5022 W. Lawrence
Chicago, IL, 60630.

Bhaktibhai Inc.
D/B/A
Plaza Mini Mart

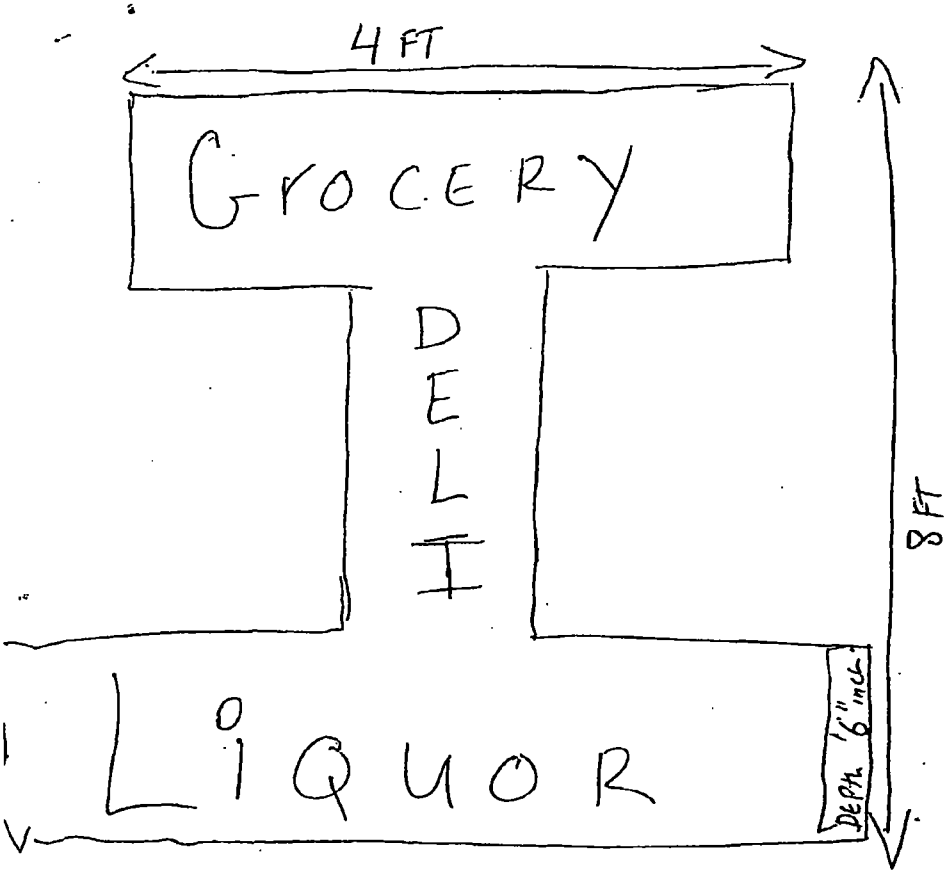

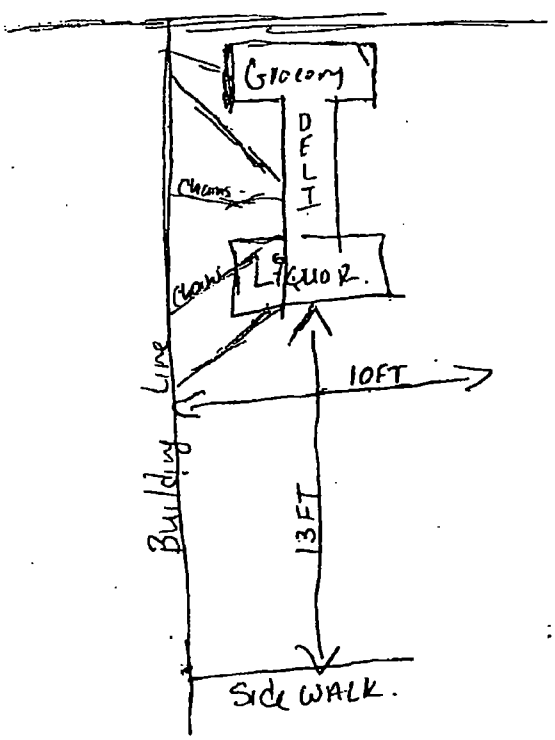

Department of Business Affairs and Consumer Protection
Business Assistance Center - Public Way Use Unit
City Hall - 121 N. LaSalle Street, Room 800 • Chicago, IL 60602
(312)-74-GOBIZ (312-744-6249) • (312) 744-1944 (TTY)
http://www.cityofchicago.org/bacp

09/11/2013

Alderman **John Arena**
Ward # **45**
City of Chicago
City Hall, Room **305**
121 North LaSalle Street
Chicago, Illinois 60602

Re: An ordinance to use and maintain a portion of the public right-of-way for **one (1) sign(s)** for **PLAZA MIMI MART**, adjacent to the premises known as **5022 W. Lawrence Ave.**.

Dear Alderman **John Arena**:

The applicant referenced above has requested the use of the public right-of-way for a **sign(s)**. An ordinance has been prepared by the Department of Business Affairs and Consumer Protection – Business Assistance Center - Public Way Use Unit for presentation to the City Council. Because this request was made for properties located in your ward, as approved by you as per the attached, I respectfully request that you introduce the attached ordinance at the next City Council meeting.

If you have any questions regarding this ordinance, please contact Anthony Bertuca at (312) 744-5506.

Department of Business Affairs and Consumer Protection

City of Chicago

O2013-7428

Office of the City Clerk

Document Tracking Sheet

Meeting Date:	9/11/2013
Sponsor(s):	Arena, John (45)
Type:	Ordinance
Title:	Grant(s) of privilege in public way for Tower Auto Rebuilders LTD
Committee(s) Assignment:	Committee on Transportation and Public Way

ORDINANCE
TOWER AUTO REBUILDERS LTD
Acct. No. 27642 - 1
Permit No. 1108176

Be It Ordained by the City Council of the City of Chicago:

SECTION 1. Permission and authority are hereby given and granted to TOWER AUTO REBUILDERS LTD, upon the terms and subject to the conditions of this ordinance to maintain and use one (1) sign(s) projecting over the public right-of-way attached to its premises known as 5534 N. Elston Ave..

Said sign structure(s) measures as follows; along N. ELSTON:
One (1) at ten (10) feet in length, six (6) feet in height and ten (10) feet above grade level.

The location of said privilege shall be as shown on prints kept on file with the Department of Business Affairs and Consumer Protection and the Office of the City Clerk.

Said privilege shall be constructed in accordance with plans and specifications approved by the Department of Transportation (Division of Project Development) and Zoning Department - Signs.

This grant of privilege in the public way shall be subject to the provisions of Section 10-28-015 and all other required provisions of the Municipal Code of Chicago.

The grantee shall pay to the City of Chicago as compensation for the privilege #1108176 herein granted the sum of three hundred ($300.00) per annum in advance.

A 25% penalty will be added for payments received after due date.

The permit holder agrees to hold the City of Chicago harmless for any damage, relocation or replacement costs associated with damage, relocation or removal of private property caused by the City performing work in the public way.

Authority herein given and granted for a period of five (5) years from and after 07/09/2013.

Alderman

John Arena 45th Ward

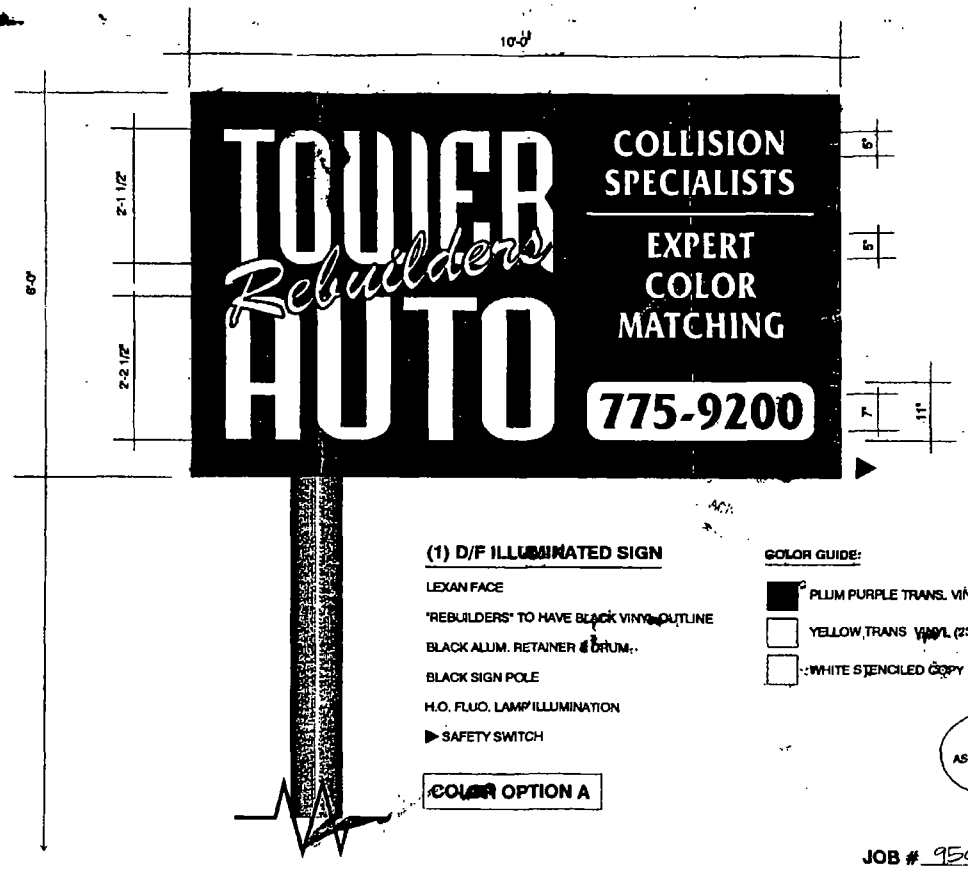

(1) D/F ILLUMINATED SIGN

LEXAN FACE

"REBUILDERS" TO HAVE BLACK VINYL OUTLINE

BLACK ALUM. RETAINER & DRUM.

BLACK SIGN POLE

H.O. FLUO. LAMP ILLUMINATION

▶ SAFETY SWITCH

COLOR OPTION A

COLOR GUIDE:

PLUM PURPLE TRANS. VINYL (230-128)

YELLOW TRANS VINYL (230-015)

WHITE STENCILED COPY

MS
AS PER SALES
6-28-95

JOB # 950405

M-K SIGNS

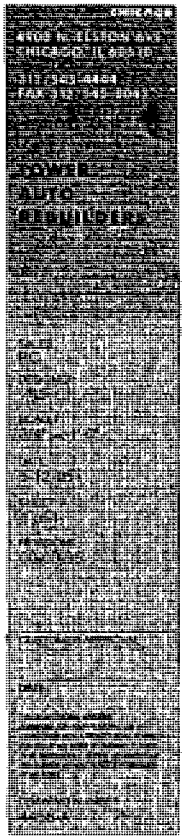

Department of Business Affairs and Consumer Protection
Business Assistance Center - Public Way Use Unit
City Hall - 121 N. LaSalle Street, Room 800 • Chicago, IL 60602
(312)-74-GOBIZ (312-744-6249) • (312) 744-1944 (TTY)
http://www.cityofchicago.org/bacp

09/11/2013

Alderman **John Arena**
Ward # **45**
City of Chicago
City Hall, Room **305**
121 North LaSalle Street
Chicago, Illinois 60602

Re: An ordinance to use and maintain a portion of the public right-of-way for **one (1) sign(s)** for **TOWER AUTO REBUILDERS LTD**, adjacent to the premises known as **5534 N. Elston Ave.**.

Dear Alderman **John Arena**:

The applicant referenced above has requested the use of the public right-of-way for a **sign(s)**. An ordinance has been prepared by the Department of Business Affairs and Consumer Protection – Business Assistance Center - Public Way Use Unit for presentation to the City Council. Because this request was made for properties located in your ward, as approved by you as per the attached, I respectfully request that you introduce the attached ordinance at the next City Council meeting.

If you have any questions regarding this ordinance, please contact Anthony Bertuca at (312) 744-5506.

Department of Business Affairs and Consumer Protection

City of Chicago

O2013-7433

Office of the City Clerk

Document Tracking Sheet

Meeting Date:	9/11/2013
Sponsor(s):	Arena, John (45)
Type:	Ordinance
Title:	Grant(s) of privilege in public way for Bar on Buena, The
Committee(s) Assignment:	Committee on Transportation and Public Way

ORDINANCE
The Bar on Buena
Acct. No. 6787 - 1
Permit No. 1107527

Be It Ordained by the City Council of the City of Chicago:

SECTION 1. Permission and authority are hereby given and granted to The Bar on Buena, upon the terms and subject to the conditions of this ordinance to maintain and use, as now constructed, two (2) Light Fixture(s) projecting over the public right-of-way adjacent to its premises known as 910 W. Buena Ave..

Said Light Fixture(s) at W BUENA AVE measure(s):
One (1) at six (6) feet in length, point six seven (.67) feet in width and twelve point five (12.5) feet above grade level.

Said Light Fixture(s) at W BUENA AVE measure(s):
One (1) at six (6) feet in length, point eight seven (.87) feet in width and twelve point five (12.5) feet above grade level.

The location of said privilege shall be as shown on prints kept on file with the Department of Business Affairs and Consumer Protection and the Office of the City Clerk.

Said privilege shall be constructed in accordance with plans and specifications approved by the Department of Transportation (Division of Project Development).

This grant of privilege in the public way shall be subject to the provisions of Section 10-28-015 and all other required provisions of the Municipal Code of Chicago.

The grantee shall pay to the City of Chicago as compensation for the privilege #1107527 herein granted the sum of eighty ($80.00) per annum in advance.

A 25% penalty will be added for payments received after due date.

The permit holder agrees to hold the City of Chicago harmless for any damage, relocation or replacement costs associated with damage, relocation or removal of private property caused by the City performing work in the public way.

Authority herein given and granted for a period of five (5) years from and after 06/11/2013.

Alderman _____

James Cappleman 46th Ward

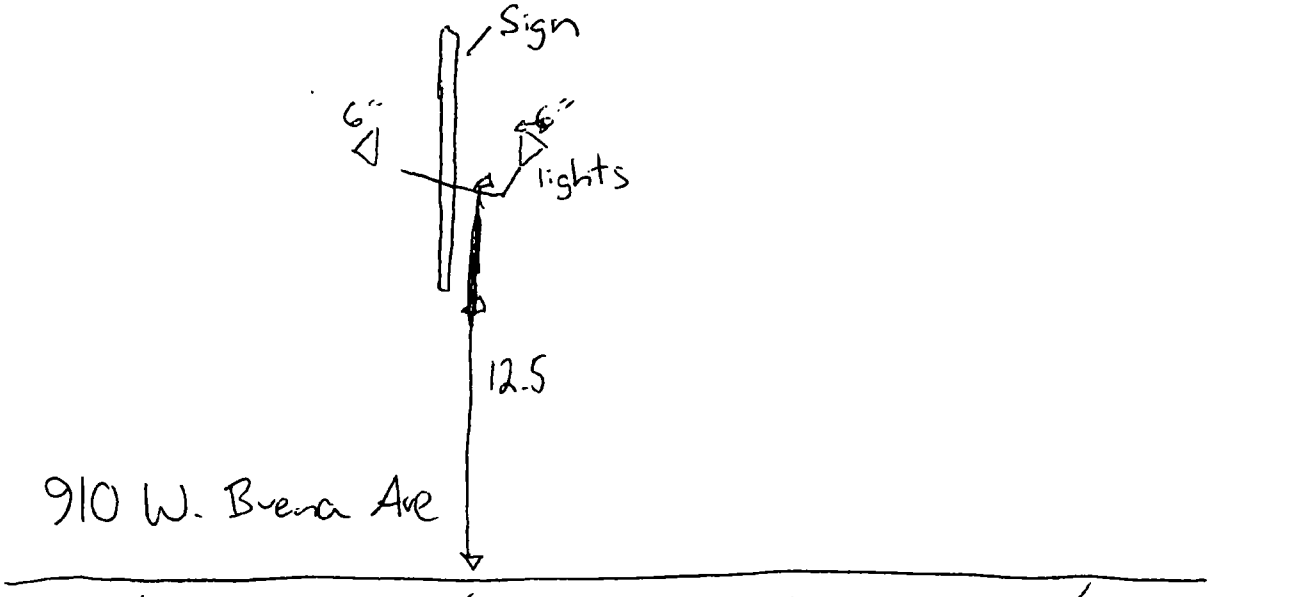

Buena Ave.

Department of Business Affairs and Consumer Protection
Business Assistance Center - Public Way Use Unit
City Hall - 121 N. LaSalle Street, Room 800 • Chicago, IL 60602
(312)-74-GOBIZ (312-744-6249) • (312) 744-1944 (TTY)
http://www.cityofchicago.org/bacp

09/11/2013

Alderman **James Cappleman**
Ward # **46**
City of Chicago
City Hall, Room **300**
121 North LaSalle Street
Chicago, Illinois 60602

Re: An ordinance to use and maintain a portion of the public right-of-way for **two (2) light fixture(s)** for **The Bar on Buena**, adjacent to the premises known as **910 W. Buena Ave.**.

Dear Alderman **James Cappleman**:

The applicant referenced above has requested the use of the public right-of-way for a **light fixture(s)**. An ordinance has been prepared by the Department of Business Affairs and Consumer Protection – Business Assistance Center - Public Way Use Unit for presentation to the City Council. Because this request was made for properties located in your ward, as approved by you as per the attached, I respectfully request that you introduce the attached ordinance at the next City Council meeting.

If you have any questions regarding this ordinance, please contact Anthony Bertuca at (312) 744-5506.

Department of Business Affairs and Consumer Protection

City of Chicago

O2013-7435

Office of the City Clerk

Document Tracking Sheet

Meeting Date:	9/11/2013
Sponsor(s):	Arena, John (45)
Type:	Ordinance
Title:	Grant(s) of privilege in public way for Lakeview Fitness Investors, LLC
Committee(s) Assignment:	Committee on Transportation and Public Way

ORDINANCE
LAKEVIEW FITNESS INVESTORS, LLC
Acct. No. 222490 - 4
Permit No. 1108232

Be It Ordained by the City Council of the City of Chicago:

SECTION 1. Permission and authority are hereby given and granted to LAKEVIEW FITNESS INVESTORS, LLC, upon the terms and subject to the conditions of this ordinance to maintain and use, as now constructed, eight (8) Light Fixture(s) projecting over the public right-of-way adjacent to its premises known as 3657 N. Pine Grove Ave..

Said Light Fixture(s) at N. PINE GROVE measure(s):
Four (4) at one (1) foot in length, one point five (1.5) foot in width and eight point three three (8.33) feet above grade level.
Four (4) at three (3) feet in length, point nine two (.92) feet in width and eight (8) feet above grade level.

The location of said privilege shall be as shown on prints kept on file with the Department of Business Affairs and Consumer Protection and the Office of the City Clerk.

Said privilege shall be constructed in accordance with plans and specifications approved by the Department of Transportation (Division of Project Development).

This grant of privilege in the public way shall be subject to the provisions of Section 10-28-015 and all other required provisions of the Municipal Code of Chicago.

The grantee shall pay to the City of Chicago as compensation for the privilege #1108232 herein granted the sum of one hundred ten ($110.00) per annum in advance.

A 25% penalty will be added for payments received after due date.

The permit holder agrees to hold the City of Chicago harmless for any damage, relocation or replacement costs associated with damage, relocation or removal of private property caused by the City performing work in the public way.

Authority herein given and granted for a period of five (5) years from and after 06/11/2013.

Alderman _____
James Cappleman 46th Ward

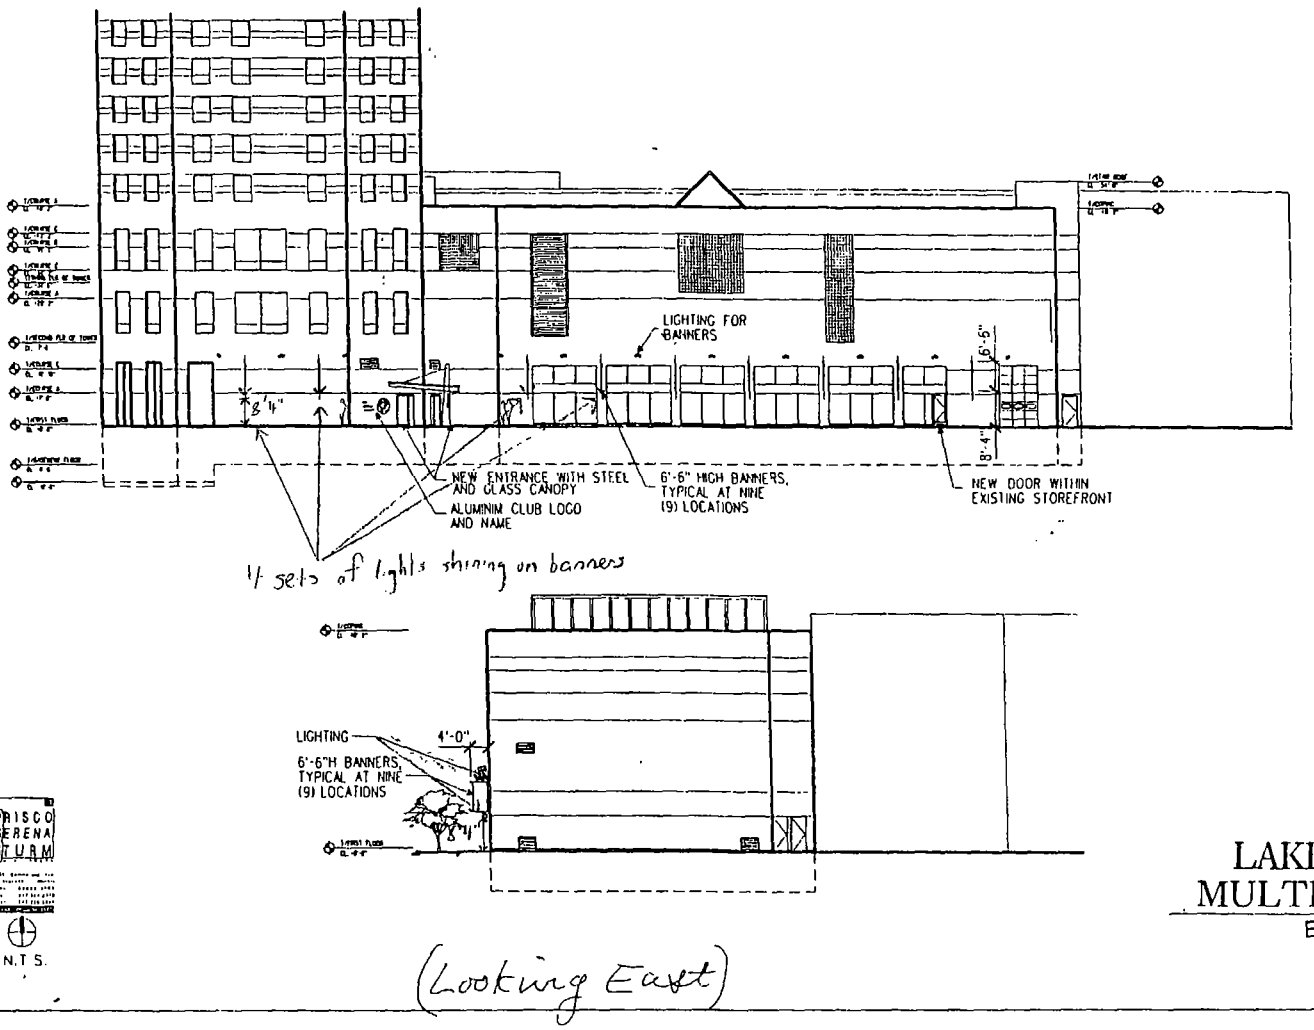
LIGHTING FOR BANNERS
16'-6"
8'-4"
NEW ENTRANCE WITH STEEL AND GLASS CANOPY
ALUMINIM CLUB LOGO AND NAME
6'-6" HIGH BANNERS, TYPICAL AT NINE (9) LOCATIONS
NEW DOOR WITHIN EXISTING STOREFRONT
4 sets of lights shining on banners
LIGHTING
4'-0"
6'-6"H BANNERS, TYPICAL AT NINE (9) LOCATIONS
PRISCO SERENA STURM
N.T.S.
(Looking East)
EAST LAKEVIEW MULTIPLEX
ELEVATIONS

Department of Business Affairs and Consumer Protection
Business Assistance Center - Public Way Use Unit
City Hall - 121 N. LaSalle Street, Room 800 • Chicago, IL 60602
(312)-74-GOBIZ (312-744-6249) • (312) 744-1944 (TTY)
http://www.cityofchicago.org/bacp

09/11/2013

Alderman **James Cappleman**
Ward # **46**
City of Chicago
City Hall, Room **300**
121 North LaSalle Street
Chicago, Illinois 60602

Re: An ordinance to use and maintain a portion of the public right-of-way for **eight (8) light fixture(s)** for **LAKEVIEW FITNESS INVESTORS, LLC**, adjacent to the premises known as **3657 N. Pine Grove Ave.**.

Dear Alderman **James Cappleman**:

The applicant referenced above has requested the use of the public right-of-way for a **light fixture(s)**. An ordinance has been prepared by the Department of Business Affairs and Consumer Protection – Business Assistance Center - Public Way Use Unit for presentation to the City Council. Because this request was made for properties located in your ward, as approved by you as per the attached, I respectfully request that you introduce the attached ordinance at the next City Council meeting.

If you have any questions regarding this ordinance, please contact Anthony Bertuca at (312) 744-5506.

Department of Business Affairs and Consumer Protection

City of Chicago

O2013-7438

Office of the City Clerk

Document Tracking Sheet

Meeting Date:	9/11/2013
Sponsor(s):	Cappleman, James (46)
Type:	Ordinance
Title:	Grant(s) of privilege in public way for Las Mananitas
Committee(s) Assignment:	Committee on Transportation and Public Way

ORDINANCE
LAS MANANITAS
Acct. No. 4095 - 1
Permit No. 1106970

Be It Ordained by the City Council of the City of Chicago:

SECTION 1. Permission and authority are hereby given and granted to LAS MANANITAS, upon the terms and subject to the conditions of this ordinance to maintain and use, as now constructed, two (2) Light Pole(s) on the public right-of-way adjacent to its premises known as 3523 N. Halsted St..

Said Light Pole(s) at Brompton Ave. measure(s):
Two (2) at one (1) foot in length, and three point five eight (3.58) feet in width for a total of seven point one six (7.16) square feet.

The location of said privilege shall be as shown on prints kept on file with the Department of Business Affairs and Consumer Protection and the Office of the City Clerk.

Said privilege shall be constructed in accordance with plans and specifications approved by the Department of Streets and Sanitation (Bureau of Electricity) and Department of Transportation (Division of Project Development).

This grant of privilege in the public way shall be subject to the provisions of Section 10-28-015 and all other required provisions of the Municipal Code of Chicago.

The grantee shall pay to the City of Chicago as compensation for the privilege #1106970 herein granted the sum of one hundred fifty ($150.00) per annum in advance.

A 25% penalty will be added for payments received after due date.

The permit holder agrees to hold the City of Chicago harmless for any damage, relocation or replacement costs associated with damage, relocation or removal of private property caused by the City performing work in the public way.

Authority herein given and granted for a period of five (5) years from and after 06/11/2013.

Alderman _____
James Cappleman 46th Ward

LAS MAÑANITAS
3523 N. HALSTED
CHICAGO, IL.

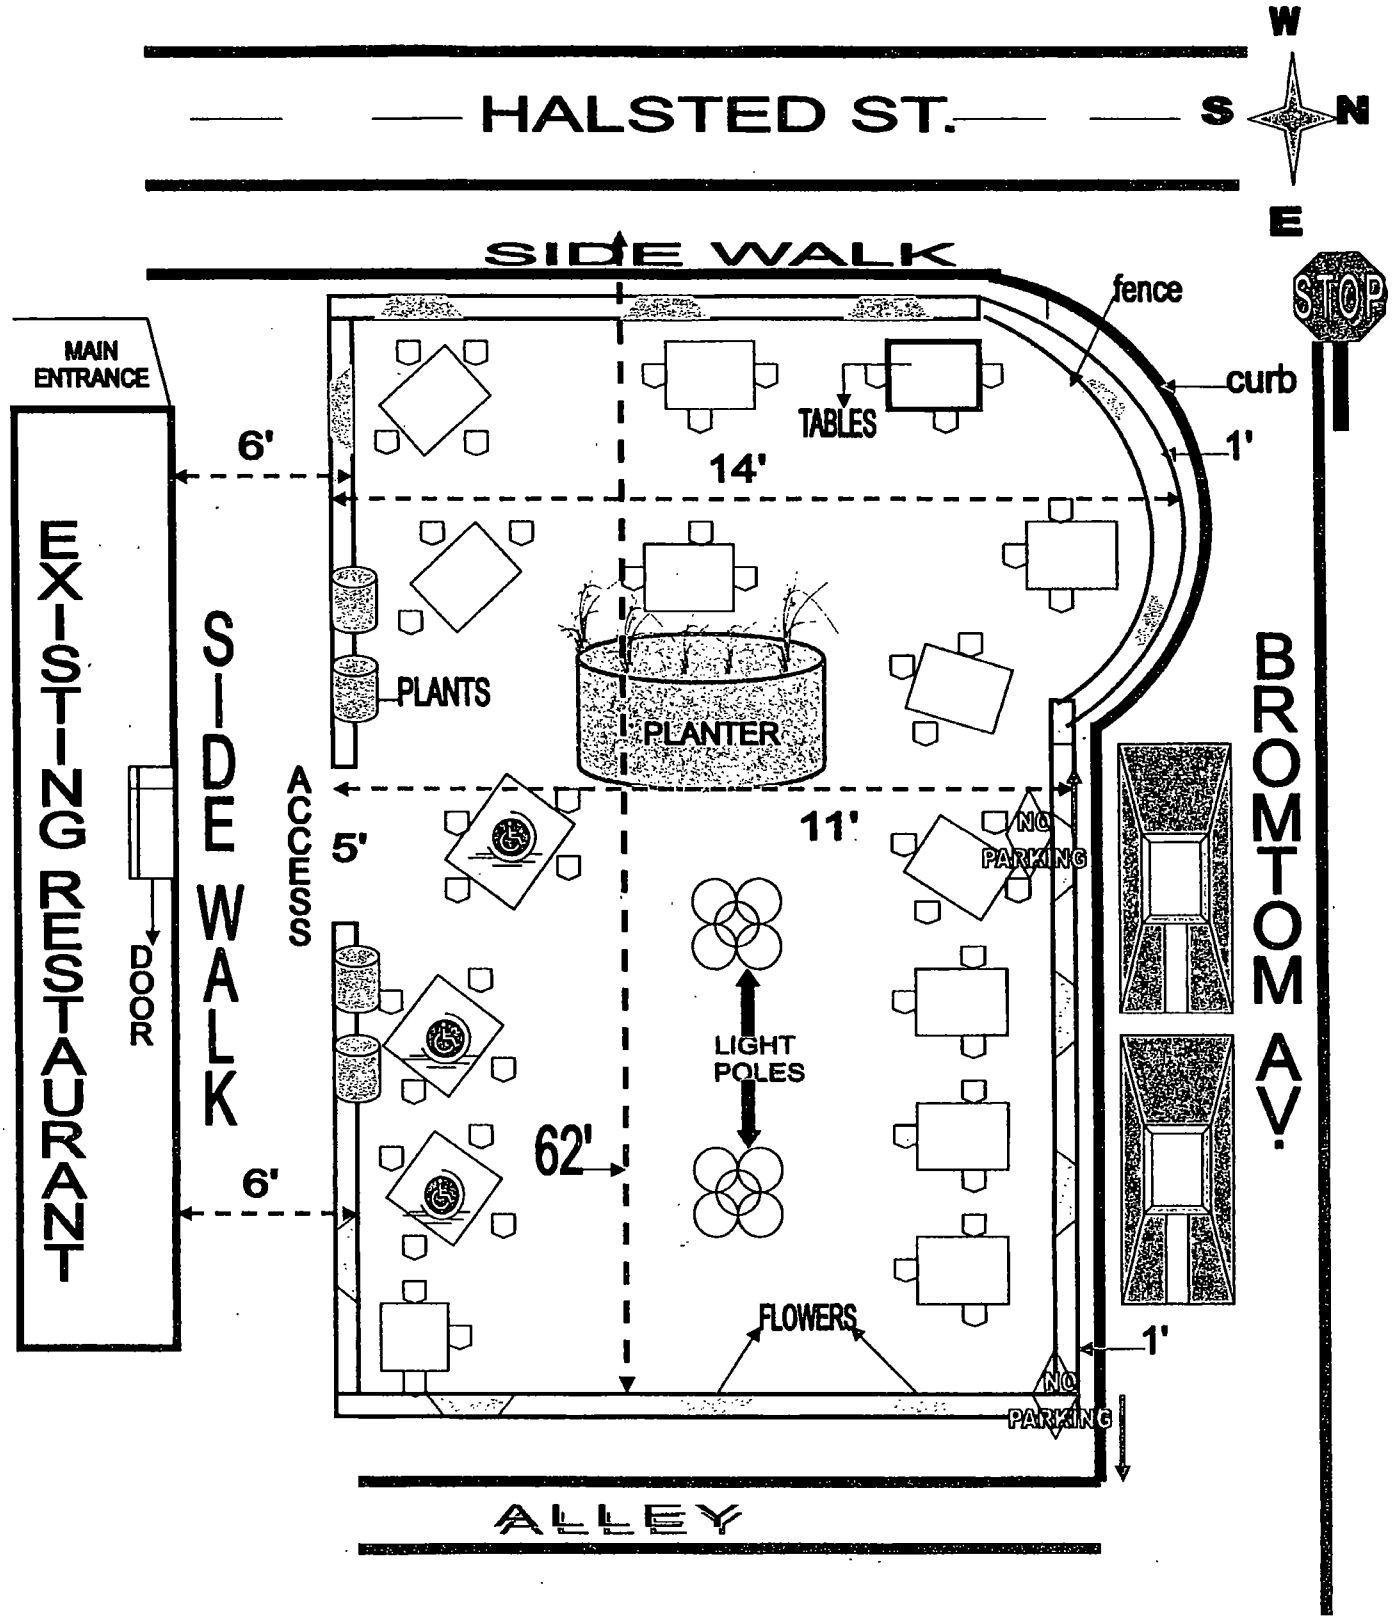

Department of Business Affairs and Consumer Protection
Business Assistance Center - Public Way Use Unit
City Hall - 121 N. LaSalle Street, Room 800 • Chicago, IL 60602
(312)-74-GOBIZ (312-744-6249) • (312) 744-1944 (TTY)
http://www.cityofchicago.org/bacp

09/11/2013

Alderman **James Cappleman**
Ward # **46**
City of Chicago
City Hall, Room **300**
121 North LaSalle Street
Chicago, Illinois 60602

Re: An ordinance to use and maintain a portion of the public right-of-way for **two (2) light pole(s)** for **LAS MANANITAS**, adjacent to the premises known as **3523 N. Halsted St.**.

Dear Alderman **James Cappleman**:

The applicant referenced above has requested the use of the public right-of-way for a **light pole(s)**. An ordinance has been prepared by the Department of Business Affairs and Consumer Protection – Business Assistance Center - Public Way Use Unit for presentation to the City Council. Because this request was made for properties located in your ward, as approved by you as per the attached, I respectfully request that you introduce the attached ordinance at the next City Council meeting.

If you have any questions regarding this ordinance, please contact Anthony Bertuca at (312) 744-5506.

Department of Business Affairs and Consumer Protection

City of Chicago

O2013-7440

Office of the City Clerk

Document Tracking Sheet

Meeting Date:	9/11/2013
Sponsor(s):	Cappleman, James (46)
Type:	Ordinance
Title:	Grant(s) of privilege in public way for Little Jim's
Committee(s) Assignment:	Committee on Transportation and Public Way

ORDINANCE
LITTLE JIM'S
Acct. No. 14864 - 1
Permit No. 1107467

Be It Ordained by the City Council of the City of Chicago:

SECTION 1. Permission and authority are hereby given and granted to LITTLE JIM'S, upon the terms and subject to the conditions of this ordinance to maintain and use, as now constructed, five (5) Light Fixture(s) projecting over the public right-of-way adjacent to its premises known as 3501 N. Halsted St..

Said Light Fixture(s) at N. HALSTED measure(s):
Two (2) at one point four two (1.42) foot in length, one point four two (1.42) foot in width and twenty (20) feet above grade level.

Said Light Fixture(s) at W. CORNELIA measure(s):
Three (3) at one point four two (1.42) foot in length, one point four two (1.42) foot in width and twenty (20) feet above grade level.

The location of said privilege shall be as shown on prints kept on file with the Department of Business Affairs and Consumer Protection and the Office of the City Clerk.

Said privilege shall be constructed in accordance with plans and specifications approved by the Department of Transportation (Division of Project Development).

This grant of privilege in the public way shall be subject to the provisions of Section 10-28-015 and all other required provisions of the Municipal Code of Chicago.

The grantee shall pay to the City of Chicago as compensation for the privilege #1107467 herein granted the sum of ninety-five ($95.00) per annum in advance.

A 25% penalty will be added for payments received after due date.

The permit holder agrees to hold the City of Chicago harmless for any damage, relocation or replacement costs associated with damage, relocation or removal of private property caused by the City performing work in the public way.

Authority herein given and granted for a period of five (5) years from and after 07/30/2013.

Alderman _____

James Cappleman 46th Ward

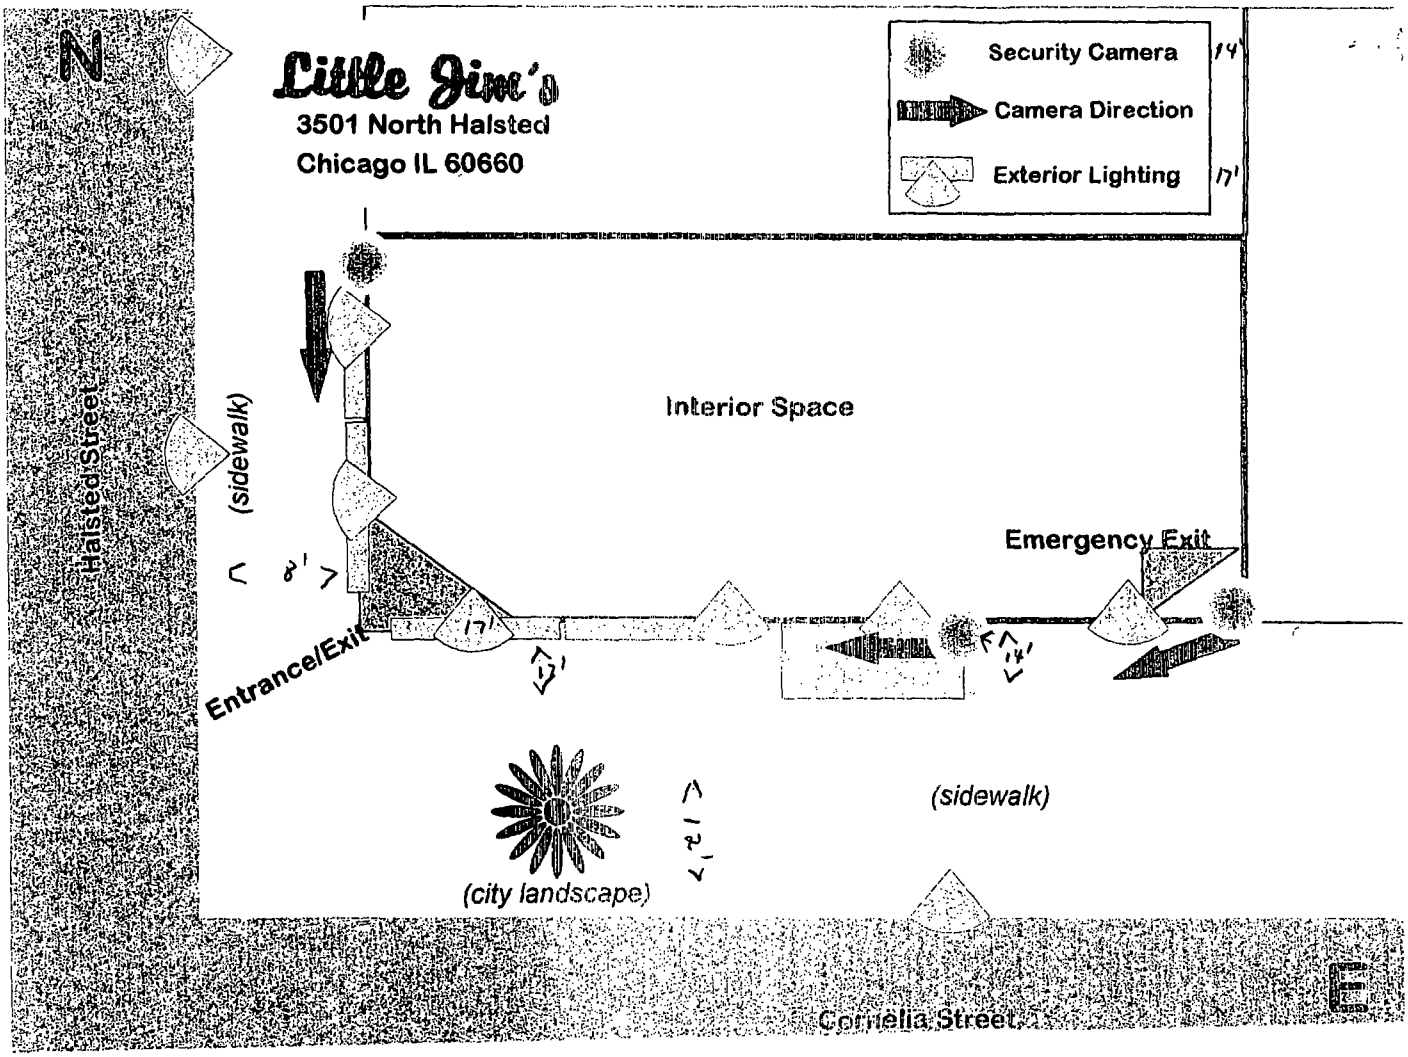
N
Little Jim's
3501 North Halsted
Chicago IL 60660
Security Camera
Camera Direction
Exterior Lighting
Halsted Street
(sidewalk)
Interior Space
Emergency Exit
Entrance/Exit
(city landscape)
(sidewalk)
Cornelia Street

Department of Business Affairs and Consumer Protection
Business Assistance Center - Public Way Use Unit
City Hall - 121 N. LaSalle Street, Room 800 • Chicago, IL 60602
(312)-74-GOBIZ (312-744-6249) • (312) 744-1944 (TTY)
http://www.cityofchicago.org/baep

09/11/2013

Alderman **James Cappleman**
Ward # **46**
City of Chicago
City Hall, Room **300**
121 North LaSalle Street
Chicago, Illinois 60602

Re: An ordinance to use and maintain a portion of the public right-of-way for **five (5) light fixture(s)** for **LITTLE JIM'S**, adjacent to the premises known as **3501 N. Halsted St.**.

Dear Alderman **James Cappleman**:

The applicant referenced above has requested the use of the public right-of-way for a **light fixture(s)**. An ordinance has been prepared by the Department of Business Affairs and Consumer Protection – Business Assistance Center - Public Way Use Unit for presentation to the City Council. Because this request was made for properties located in your ward, as approved by you as per the attached, I respectfully request that you introduce the attached ordinance at the next City Council meeting.

If you have any questions regarding this ordinance, please contact Anthony Bertuca at (312) 744-5506.

Department of Business Affairs and Consumer Protection

City of Chicago

O2013-7444

Office of the City Clerk

Document Tracking Sheet

Meeting Date:	9/11/2013
Sponsor(s):	Cappleman, James (46)
Type:	Ordinance
Title:	Grant(s) of privilege in public way for Little Jim's - security camera
Committee(s) Assignment:	Committee on Transportation and Public Way

ORDINANCE
LITTLE JIM'S
Acct. No. 14864 - 1
Permit No. 1107466

Be It Ordained by the City Council of the City of Chicago:

SECTION 1. Permission and authority are hereby given and granted to LITTLE JIM'S, upon the terms and subject to the conditions of this ordinance to maintain and use, as now constructed, three (3) Security Camera(s) projecting over the public right-of-way for security purposes adjacent to its premises known as 3501 N. Halsted St..

Said Security Camera(s) at N. HALSTED measure(s):
One (1) at point four two (.42) feet in length, point two five (.25) feet in width and sixteen (16) feet above grade level.

Said Security Camera(s) at W. CORNELIA measure(s):
Two (2) at point four two (.42) feet in length, point two five (.25) feet in width and sixteen (16) feet above grade level.

The location of said privilege shall be as shown on prints kept on file with the Department of Business Affairs and Consumer Protection and the Office of the City Clerk.

Said privilege shall be constructed in accordance with plans and specifications approved by the Department of Planning and Development and Department of Transportation (Division of Project Development).

This grant of privilege in the public way shall be subject to the provisions of Section 10-28-015 and all other required provisions of the Municipal Code of Chicago.

The grantee shall pay to the City of Chicago as compensation for the privilege #1107466 herein granted the sum of zero ($.00) per annum in advance.

A 25% penalty will be added for payments received after due date.

The permit holder agrees to hold the City of Chicago harmless for any damage, relocation or replacement costs associated with damage, relocation or removal of private property caused by the City performing work in the public way.

Authority herein given and granted for a period of five (5) years from and after 07/30/2013.

Alderman _____
James Cappleman 46th Ward

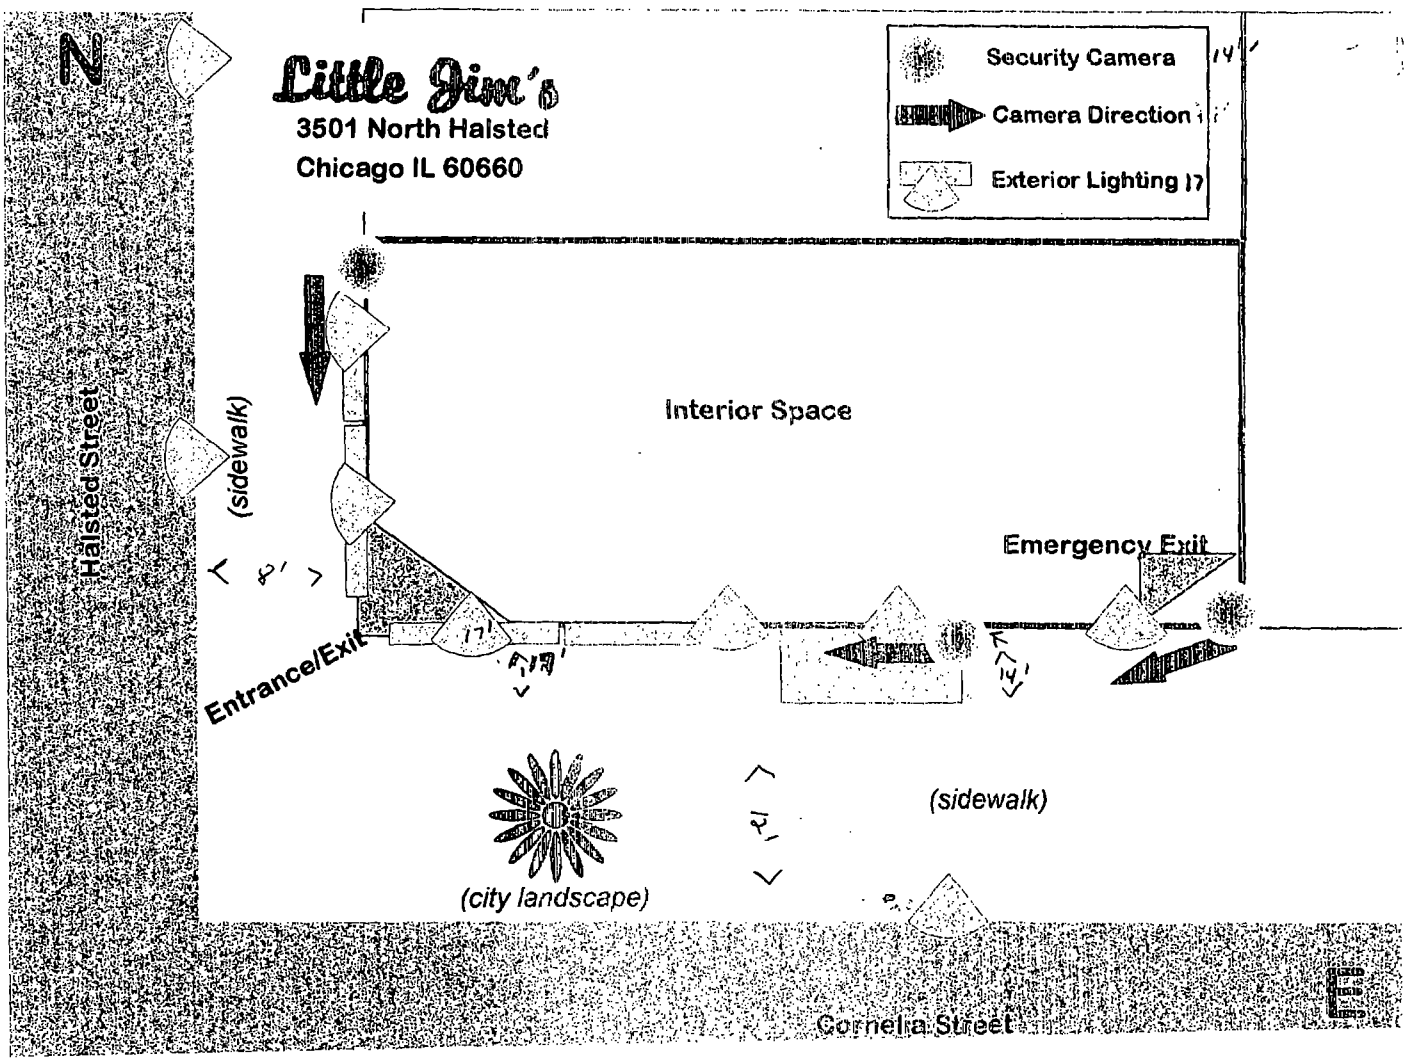
N
Little Jim's
3501 North Halsted
Chicago IL 60660
Security Camera
Camera Direction
Exterior Lighting
Halsted Street
(sidewalk)
Interior Space
Emergency Exit
Entrance/Exit
(sidewalk)
(city landscape)
Cornelia Street

Department of Business Affairs and Consumer Protection
Business Assistance Center - Public Way Use Unit
City Hall - 121 N. LaSalle Street, Room 800 • Chicago, IL 60602
(312)-74-GOBIZ (312-744-6249) • (312) 744-1944 (TTY)
http://www.cityofchicago.org/bacp

09/11/2013

Alderman **James Cappleman**
Ward # **46**
City of Chicago
City Hall, Room **300**
121 North LaSalle Street
Chicago, Illinois 60602

Re: An ordinance to use and maintain a portion of the public right-of-way for **three (3) security camera(s)** for **LITTLE JIM'S**, adjacent to the premises known as **3501 N. Halsted St.**.

Dear Alderman **James Cappleman**:

The applicant referenced above has requested the use of the public right-of-way for a **security camera(s)**. An ordinance has been prepared by the Department of Business Affairs and Consumer Protection – Business Assistance Center - Public Way Use Unit for presentation to the City Council. Because this request was made for properties located in your ward, as approved by you as per the attached, I respectfully request that you introduce the attached ordinance at the next City Council meeting.

If you have any questions regarding this ordinance, please contact Anthony Bertuca at (312) 744-5506.

Department of Business Affairs and Consumer Protection

City of Chicago

O2013-7456

Office of the City Clerk

Document Tracking Sheet

Meeting Date:	9/11/2013
Sponsor(s):	Cappleman, James (46)
Type:	Ordinance
Title:	Grant(s) of privilege in public way for Rocks Lakeview
Committee(s) Assignment:	Committee on Transportation and Public Way

ORDINANCE
ROCKS LAKEVIEW
Acct. No. 324352 - 1
Permit No. 1108255

Be It Ordained by the City Council of the City of Chicago:

SECTION 1. Permission and authority are hereby given and granted to ROCKS LAKEVIEW, upon the terms and subject to the conditions of this ordinance to maintain and use, as now constructed, ten (10) Light Fixture(s) projecting over the public right-of-way adjacent to its premises known as 3463 N. Broadway .

Said Light Fixture(s) at N. Broadway measure(s):
Seven (7) at point eight three (.83) feet in length, two (2) feet in width and twelve point four two (12.42) feet above grade level.

Said Light Fixture(s) at W. Stratford Place measure(s):
Three (3) at point eight three (.83) feet in length, two (2) feet in width and twelve point four two (12.42) feet above grade level.

The location of said privilege shall be as shown on prints kept on file with the Department of Business Affairs and Consumer Protection and the Office of the City Clerk.

Said privilege shall be constructed in accordance with plans and specifications approved by the Department of Transportation (Division of Project Development).

This grant of privilege in the public way shall be subject to the provisions of Section 10-28-015 and all other required provisions of the Municipal Code of Chicago.

The grantee shall pay to the City of Chicago as compensation for the privilege #1108255 herein granted the sum of one hundred twenty ($120.00) per annum in advance.

A 25% penalty will be added for payments received after due date.

The permit holder agrees to hold the City of Chicago harmless for any damage, relocation or replacement costs associated with damage, relocation or removal of private property caused by the City performing work in the public way.

Authority herein given and granted for a period of five (5) years from and after Date of Passage.

Alderman _____
James Cappleman 46th Ward

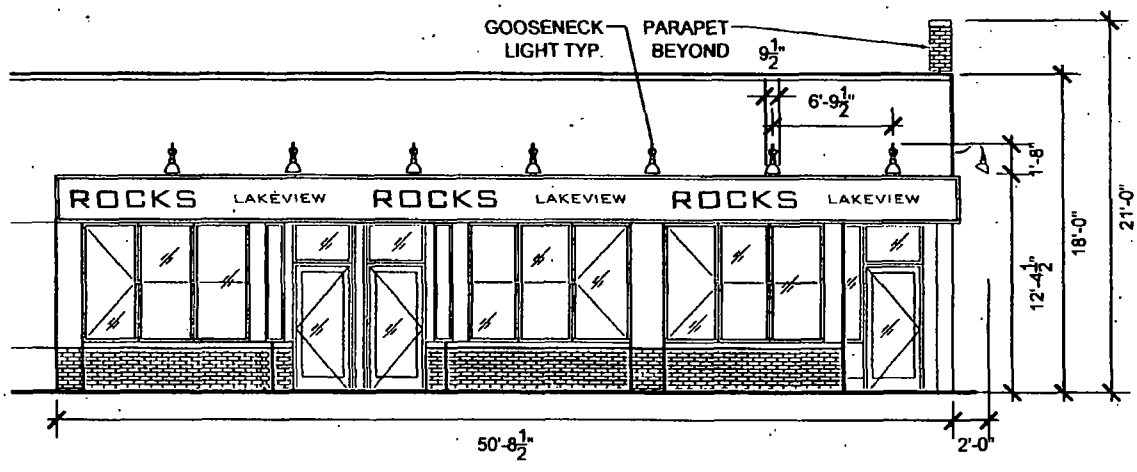

EAST ELEVATION ALONG BROADWAY

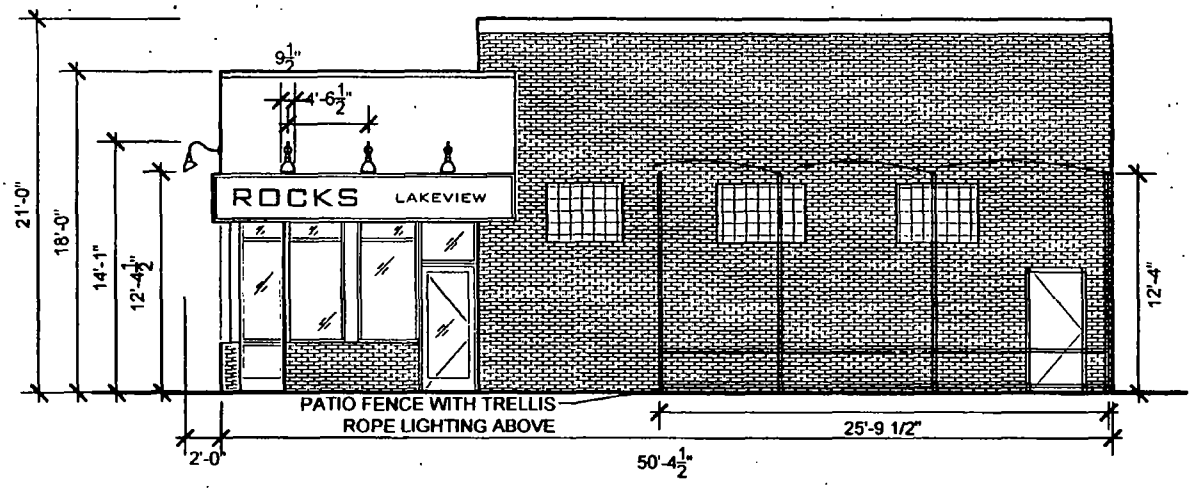

SOUTH ELEVATION ALONG STRATFORD

BURTONCONRY
architecturedesign

ROCKS LAKEVIEW
3463 N. Broadway Chicago IL 60657

EXTERIOR LIGHTING LAYOUT
5.6. 2013

Department of Business Affairs and Consumer Protection
Business Assistance Center - Public Way Use Unit
City Hall - 121 N. LaSalle Street, Room 800 • Chicago, IL 60602
(312)-74-GOBIZ (312-744-6249) • (312) 744-1944 (TTY)
http://www.cityofchicago.org/bacp

09/11/2013

Alderman **James Cappleman**
Ward # **46**
City of Chicago
City Hall, Room **300**
121 North LaSalle Street
Chicago, Illinois 60602

Re: An ordinance to use and maintain a portion of the public right-of-way for **ten (10) light fixture(s)** for **ROCKS LAKEVIEW**, adjacent to the premises known as **3463 N. Broadway** .

Dear Alderman **James Cappleman**:

The applicant referenced above has requested the use of the public right-of-way for a **light fixture(s)**. An ordinance has been prepared by the Department of Business Affairs and Consumer Protection – Business Assistance Center - Public Way Use Unit for presentation to the City Council. Because this request was made for properties located in your ward, as approved by you as per the attached, I respectfully request that you introduce the attached ordinance at the next City Council meeting.

If you have any questions regarding this ordinance, please contact Anthony Bertuca at (312) 744-5506.

Department of Business Affairs and Consumer Protection

City of Chicago

O2013-7461

Office of the City Clerk

Document Tracking Sheet

Meeting Date:	9/11/2013
Sponsor(s):	Cappleman, James (46)
Type:	Ordinance
Title:	Grant(s) of privilege in public way for Taverna 750
Committee(s) Assignment:	Committee on Transportation and Public Way

ORDINANCE
TAVERNA 750
Acct. No. 86187 - 3
Permit No. 1107630

Be It Ordained by the City Council of the City of Chicago:

SECTION 1. Permission and authority are hereby given and granted to TAVERNA 750, upon the terms and subject to the conditions of this ordinance to maintain and use, as now constructed, seven (7) Planter(s) on the public right-of-way for beautification purposes adjacent to its premises known as 750 W. Cornelia Ave..

Said Planter(s) at North Cornelia Avenue measure(s):
Seven (7) at one point five (1.5) foot in length, and one point five (1.5) foot in width for a total of fifteen point seven five (15.75) square feet.

Grantee must allow the required clear and unobstructed space for pedestrian passage at all times per rules and regulations approved by the Department of Transportation.

The location of said privilege shall be as shown on prints kept on file with the Department of Business Affairs and Consumer Protection and the Office of the City Clerk.

Said privilege shall be constructed in accordance with plans and specifications approved by the Department of Planning and Development and Department of Transportation (Division of Project Development).

This grant of privilege in the public way shall be subject to the provisions of Section 10-28-015 and all other required provisions of the Municipal Code of Chicago.

The grantee shall pay to the City of Chicago as compensation for the privilege #1107630 herein granted the sum of zero ($.00) per annum in advance.

A 25% penalty will be added for payments received after due date.

The permit holder agrees to hold the City of Chicago harmless for any damage, relocation or replacement costs associated with damage, relocation or removal of private property caused by the City performing work in the public way.

Authority herein given and granted for a period of five (5) years from and after Date of Passage.

Alderman _____
James Cappleman 46th Ward

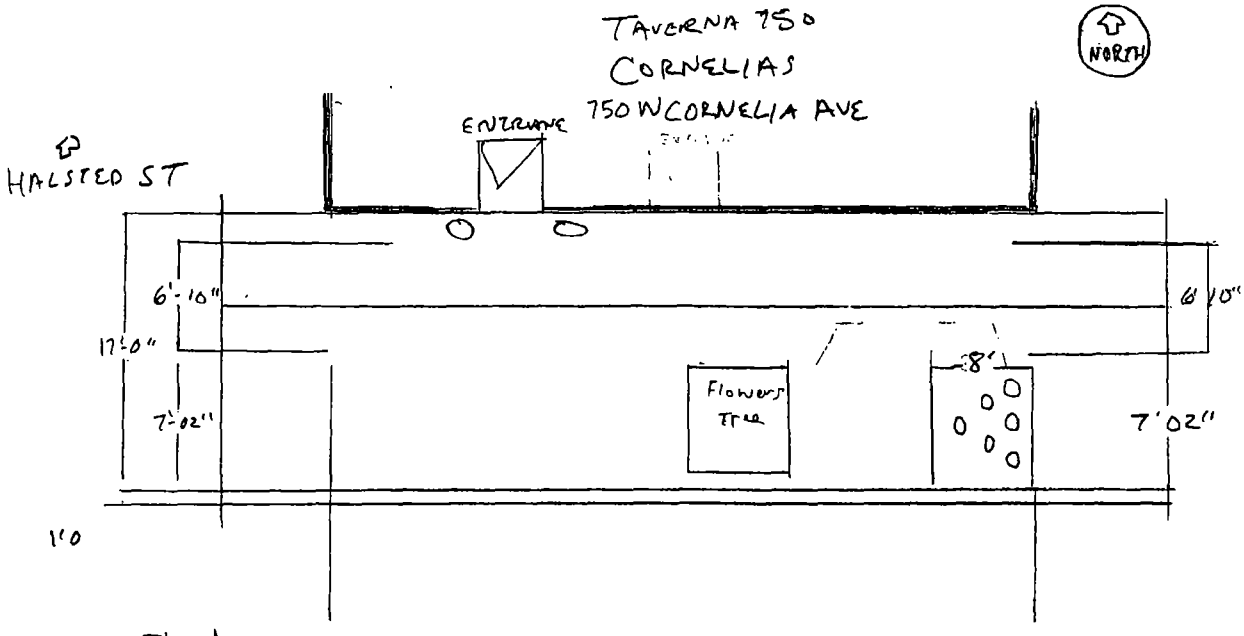

O = Planter
18"H X 18"W

Department of Business Affairs and Consumer Protection
Business Assistance Center - Public Way Use Unit
City Hall - 121 N LaSalle Street, Room 800 • Chicago, IL 60602
(312)-74-GOBIZ (312-744-6249) • (312) 744-1944 (TTY)
http://www.cityofchicago.org/bacp

09/11/2013

Alderman **James Cappleman**
Ward # **46**
City of Chicago
City Hall, Room **300**
121 North LaSalle Street
Chicago, Illinois 60602

Re: An ordinance to use and maintain a portion of the public right-of-way for **seven (7) planter(s)** for **TAVERNA 750**, adjacent to the premises known as **750 W. Cornelia Ave.**.

Dear Alderman **James Cappleman**:

The applicant referenced above has requested the use of the public right-of-way for a **planter(s)**. An ordinance has been prepared by the Department of Business Affairs and Consumer Protection – Business Assistance Center - Public Way Use Unit for presentation to the City Council. Because this request was made for properties located in your ward, as approved by you as per the attached, I respectfully request that you introduce the attached ordinance at the next City Council meeting.

If you have any questions regarding this ordinance, please contact Anthony Bertuca at (312) 744-5506.

Department of Business Affairs and Consumer Protection

City of Chicago

O2013-7463

Office of the City Clerk

Document Tracking Sheet

Meeting Date:	9/11/2013
Sponsor(s):	Cappleman, James (46)
Type:	Ordinance
Title:	Grant(s) of privilege in public way for 7 Eleven
Committee(s) Assignment:	Committee on Transportation and Public Way

ORDINANCE
7 ELEVEN
Acct. No. 65465 - 78
Permit No. 1106898

Be It Ordained by the City Council of the City of Chicago:

SECTION 1. Permission and authority are hereby given and granted to 7 ELEVEN, upon the terms and subject to the conditions of this ordinance to maintain and use one (1) sign(s) projecting over the public right-of-way attached to its premises known as 4150 N. Broadway .

Said sign structure(s) measures as follows; along North Broadway:
One (1) at eight point two five (8.25) feet in length, eight point one seven (8.17) feet in height and fifteen point seven five (15.75) feet above grade level.

The location of said privilege shall be as shown on prints kept on file with the Department of Business Affairs and Consumer Protection and the Office of the City Clerk.

Said privilege shall be constructed in accordance with plans and specifications approved by the Department of Transportation (Division of Project Development) and Zoning Department - Signs.

This grant of privilege in the public way shall be subject to the provisions of Section 10-28-015 and all other required provisions of the Municipal Code of Chicago.

The grantee shall pay to the City of Chicago as compensation for the privilege #1106898 herein granted the sum of three hundred ($300.00) per annum in advance.

A 25% penalty will be added for payments received after due date.

The permit holder agrees to hold the City of Chicago harmless for any damage, relocation or replacement costs associated with damage, relocation or removal of private property caused by the City performing work in the public way.

Authority herein given and granted for a period of five (5) years from and after Date of Passage.

Alderman _____

James Cappleman 46th Ward

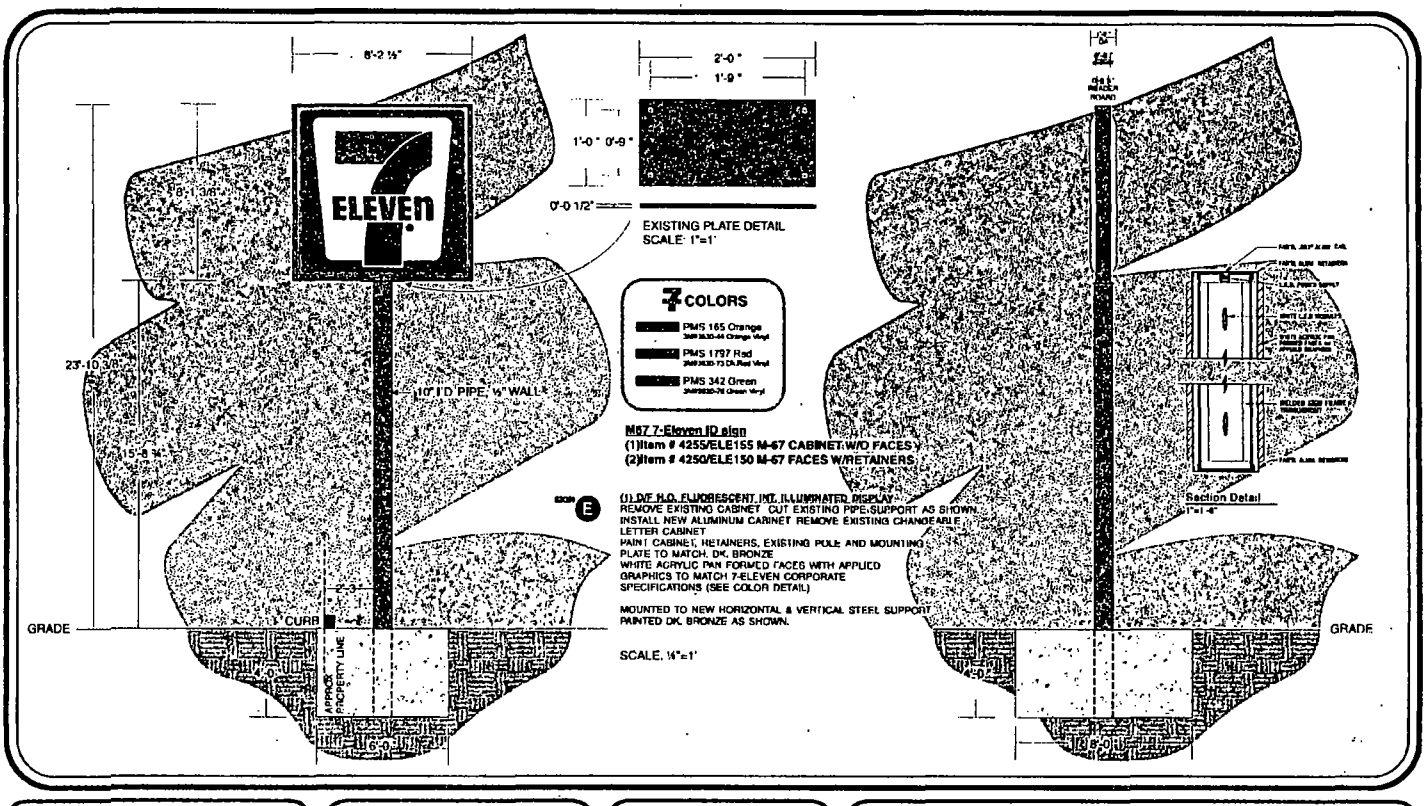

DOYLE
GENERAL SIGN CONTRACTORS

DATE	REVISION
10.16.12	REMOVED PYLON OPTION 2
12.3.12	ADDED CIT BANK WINDOW SIGN
12.20.12	REVISED PER JST NOTATIONS
02.15.13	ADD ALTERNATE LOCATION

CUSTOMER APPROVAL DATE

This design is the original and unpublished work of DOYLE SIGNS, INC. and may not be reproduced, copied or exhibited in any fashion without the expressed written consent from an authorized officer of The Company. The rights in this design may be purchased.

CLIENT #36793 7-ELEVEN
ADDRESS 4150 N BROADWAY
CITY CHICAGO STATE IL DESIGNER KM SALESPERSON JST
DRWG. NO. 13039 SCALE: NOTED DATE: 10.17.2012 SHEET NO. 6 of 6

Department of Business Affairs and Consumer Protection
Business Assistance Center - Public Way Use Unit
City Hall - 121 N. LaSalle Street, Room 800 • Chicago, IL 60602
(312)-74-GOBIZ (312-744-6249) • (312) 744-1944 (TTY)
http://www.cityofchicago.org/bacp

09/11/2013

Alderman **James Cappleman**
Ward # **46**
City of Chicago
City Hall, Room **300**
121 North LaSalle Street
Chicago, Illinois 60602

Re: An ordinance to use and maintain a portion of the public right-of-way for **one (1) sign(s)** for **7 ELEVEN**, adjacent to the premises known as **4150 N. Broadway** .

Dear Alderman **James Cappleman**:

The applicant referenced above has requested the use of the public right-of-way for a **sign(s)**. An ordinance has been prepared by the Department of Business Affairs and Consumer Protection – Business Assistance Center - Public Way Use Unit for presentation to the City Council. Because this request was made for properties located in your ward, as approved by you as per the attached, I respectfully request that you introduce the attached ordinance at the next City Council meeting.

If you have any questions regarding this ordinance, please contact Anthony Bertuca at (312) 744-5506.

Department of Business Affairs and Consumer Protection

City of Chicago

O2013-7467

Office of the City Clerk

Document Tracking Sheet

Meeting Date:	9/11/2013
Sponsor(s):	Cappleman, James (46)
Type:	Ordinance
Title:	Grant(s) of privilege in public way for 7 Eleven No. 29726J
Committee(s) Assignment:	Committee on Transportation and Public Way

ORDINANCE
7 ELEVEN #29726J
Acct. No. 65465 - 79
Permit No. 1108310

Be It Ordained by the City Council of the City of Chicago:

SECTION 1. Permission and authority are hereby given and granted to 7 ELEVEN #29726J, upon the terms and subject to the conditions of this ordinance to maintain and use one (1) sign(s) projecting over the public right-of-way attached to its premises known as 3700 N. Broadway .

Said sign structure(s) measures as follows; along N. Broadway:
One (1) at five (5) feet in length, five point three three (5.33) feet in height and ten point two five (10.25) feet above grade level.

The location of said privilege shall be as shown on prints kept on file with the Department of Business Affairs and Consumer Protection and the Office of the City Clerk.

Said privilege shall be constructed in accordance with plans and specifications approved by the Department of Transportation (Division of Project Development) and Zoning Department - Signs.

This grant of privilege in the public way shall be subject to the provisions of Section 10-28-015 and all other required provisions of the Municipal Code of Chicago.

The grantee shall pay to the City of Chicago as compensation for the privilege #1108310 herein granted the sum of three hundred ($300.00) per annum in advance.

A 25% penalty will be added for payments received after due date.

The permit holder agrees to hold the City of Chicago harmless for any damage, relocation or replacement costs associated with damage, relocation or removal of private property caused by the City performing work in the public way.

Authority herein given and granted for a period of five (5) years from and after 07/30/2013.

Alderman _____

James Cappleman 46th Ward

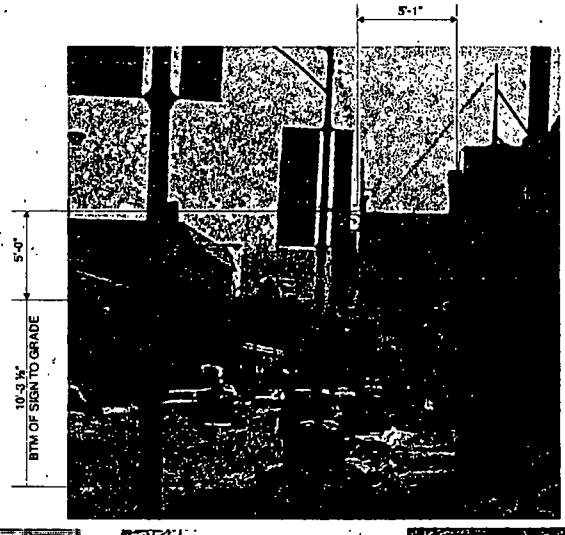

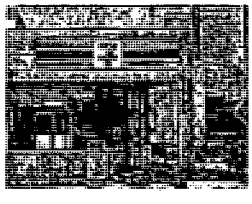

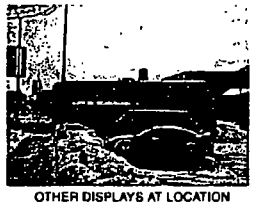

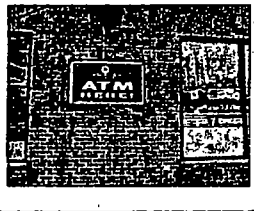

OTHER DISPLAYS AT LOCATION

DOYLE
GENERAL SIGN CONTRACTORS

DATE	REVISION

CUSTOMER APPROVAL DATE

This design is the original and unpublished work of DOYLE SIGNS, INC. and may not be reproduced, copied or exhibited in any fashion without the expressed written consent from an authorized officer of The Company. The rights to this design may be purchased.

CLIENT 7-ELEVEN #28726
ADDRESS 3700 N. BROADWAY
CITY CHICAGO STATE IL DESIGNER JRS SALESPERSON TD
DRWG. NO. 10560 SCALE NOTED DATE 01-28-2009 SHEET NO. 1 OF 2

Department of Business Affairs and Consumer Protection
Business Assistance Center - Public Way Use Unit
City Hall - 121 N LaSalle Street, Room 800 • Chicago, IL 60602
(312)-74-GOBIZ (312-744-6249) • (312) 744-1944 (TTY)
http://www.cityofchicago.org/bacp

09/11/2013

Alderman **James Cappleman**
Ward # **46**
City of Chicago
City Hall, Room **300**
121 North LaSalle Street
Chicago, Illinois 60602

Re: An ordinance to use and maintain a portion of the public right-of-way for **one (1) sign(s)** for **7 ELEVEN #29726J**, adjacent to the premises known as **3700 N. Broadway** .

Dear Alderman **James Cappleman**:

The applicant referenced above has requested the use of the public right-of-way for a **sign(s)**. An ordinance has been prepared by the Department of Business Affairs and Consumer Protection – Business Assistance Center - Public Way Use Unit for presentation to the City Council. Because this request was made for properties located in your ward, as approved by you as per the attached, I respectfully request that you introduce the attached ordinance at the next City Council meeting.

If you have any questions regarding this ordinance, please contact Anthony Bertuca at (312) 744-5506.

Department of Business Affairs and Consumer Protection

City of Chicago

O2013-7452

Office of the City Clerk

Document Tracking Sheet

Meeting Date:	9/11/2013
Sponsor(s):	Pawar, Ameya (47)
Type:	Ordinance
Title:	Grant(s) of privilege in public way for Be Well
Committee(s) Assignment:	Committee on Transportation and Public Way

ORDINANCE
BE WELL.
Acct. No. 326352 - 1
Permit No. 1108107

Be It Ordained by the City Council of the City of Chicago:

SECTION 1. Permission and authority are hereby given and granted to BE WELL., upon the terms and subject to the conditions of this ordinance to maintain and use one (1) sign(s) projecting over the public right-of-way attached to its premises known as 2251 W. Irving Park Rd..

Said sign structure(s) measures as follows; along W. Irving Park Road:
One (1) at eleven (11) feet in length, four (4) feet in height and eleven (11) feet above grade level.

The location of said privilege shall be as shown on prints kept on file with the Department of Business Affairs and Consumer Protection and the Office of the City Clerk.

Said privilege shall be constructed in accordance with plans and specifications approved by the Department of Transportation (Division of Project Development) and Zoning Department - Signs.

This grant of privilege in the public way shall be subject to the provisions of Section 10-28-015 and all other required provisions of the Municipal Code of Chicago.

The grantee shall pay to the City of Chicago as compensation for the privilege #1108107 herein granted the sum of three hundred ($300.00) per annum in advance.

A 25% penalty will be added for payments received after due date.

The permit holder agrees to hold the City of Chicago harmless for any damage, relocation or replacement costs associated with damage, relocation or removal of private property caused by the City performing work in the public way.

Authority herein given and granted for a period of five (5) years from and after 07/30/2013.

Alderman _____

Ameya Pawar 47th Ward

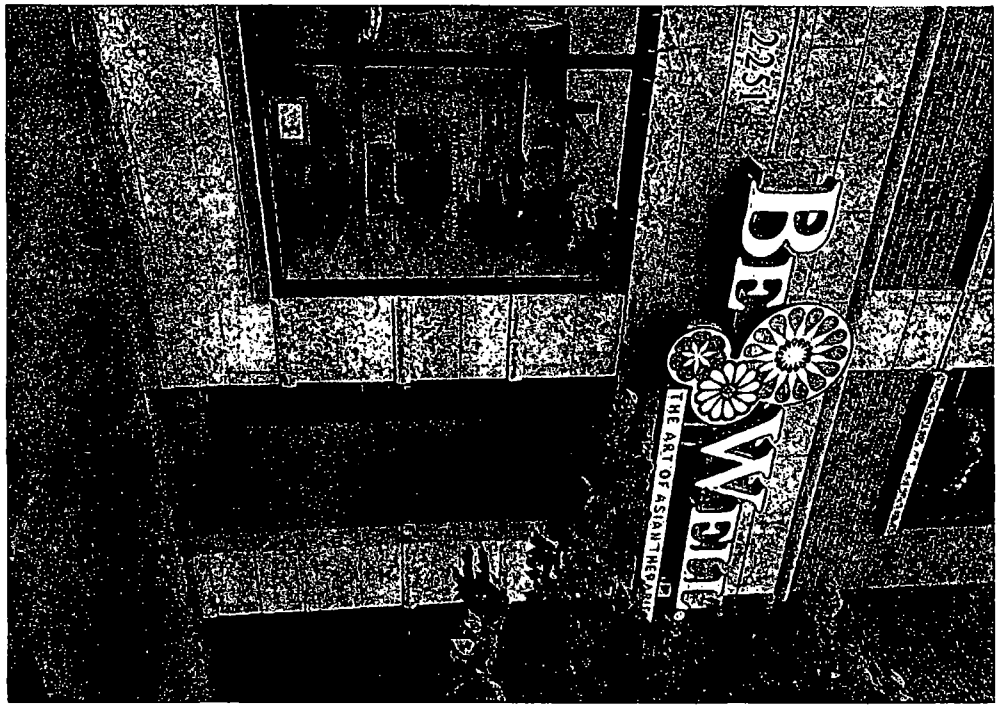
2251
BEAUTIQUE
THE ART OF ASIAN THERAPY

Department of Business Affairs and Consumer Protection
Business Assistance Center - Public Way Use Unit
City Hall - 121 N. LaSalle Street, Room 800 • Chicago, IL 60602
(312)-74-GOBIZ (312-744-6249) • (312) 744-1944 (TTY)
http://www.cityofchicago.org/bacp

09/11/2013

Alderman **Ameya Pawar**
Ward # **47**
City of Chicago
City Hall, Room **300**
121 North LaSalle Street
Chicago, Illinois 60602

Re: An ordinance to use and maintain a portion of the public right-of-way for **one (1) sign(s)** for **BE WELL.**, adjacent to the premises known as **2251 W. Irving Park Rd.**.

Dear Alderman **Ameya Pawar**:

The applicant referenced above has requested the use of the public right-of-way for a **sign(s)**. An ordinance has been prepared by the Department of Business Affairs and Consumer Protection – Business Assistance Center - Public Way Use Unit for presentation to the City Council. Because this request was made for properties located in your ward, as approved by you as per the attached, I respectfully request that you introduce the attached ordinance at the next City Council meeting.

If you have any questions regarding this ordinance, please contact Anthony Bertuca at (312) 744-5506.

Department of Business Affairs and Consumer Protection

City of Chicago

O2013-7453

Office of the City Clerk

Document Tracking Sheet

Meeting Date:	9/11/2013
Sponsor(s):	Pawar, Ameya (47)
Type:	Ordinance
Title:	Grant(s) of privilege in public way for Bloom Yoga Studio LLC
Committee(s) Assignment:	Committee on Transportation and Public Way

ORDINANCE
BLOOM YOGA STUDIO LLC
Acct. No. 283284 - 1
Permit No. 1091916

Be It Ordained by the City Council of the City of Chicago:

SECTION 1. Permission and authority are hereby given and granted to BLOOM YOGA STUDIO LLC, upon the terms and subject to the conditions of this ordinance to maintain and use one (1) sign(s) projecting over the public right-of-way attached to its premises known as 4663 N. Rockwell St..

Said sign structure(s) measures as follows; along N. Rockwell:
One (1) at five (5) feet in length, four (4) feet in height and ten (10) feet above grade level.

The location of said privilege shall be as shown on prints kept on file with the Department of Business Affairs and Consumer Protection and the Office of the City Clerk.

Said privilege shall be constructed in accordance with plans and specifications approved by the Department of Transportation (Division of Project Development) and Zoning Department - Signs.

This grant of privilege in the public way shall be subject to the provisions of Section 10-28-015 and all other required provisions of the Municipal Code of Chicago.

The grantee shall pay to the City of Chicago as compensation for the privilege #1091916 herein granted the sum of one hundred ($100.00) per annum **to commence (1) one year after passage**.

A 25% penalty will be added for payments received after due date.

The permit holder agrees to hold the City of Chicago harmless for any damage, relocation or replacement costs associated with damage, relocation or removal of private property caused by the City performing work in the public way.

Authority herein given and granted for a period of five (5) years from and after Date of Passage.

Alderman _____

Ameya Pawar 47th Ward

4663 N. ROCKWELL

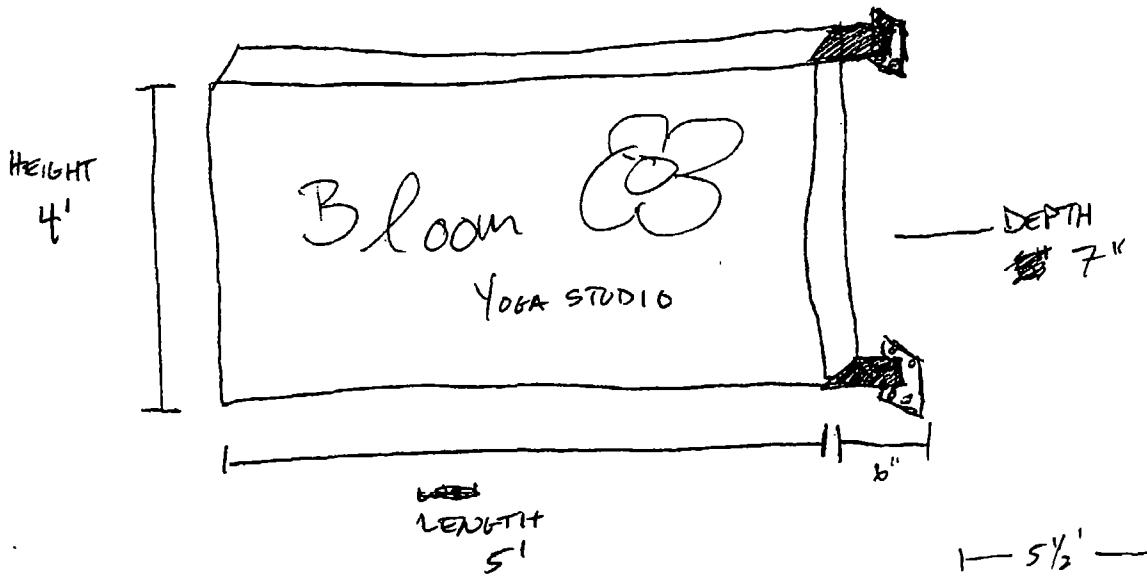

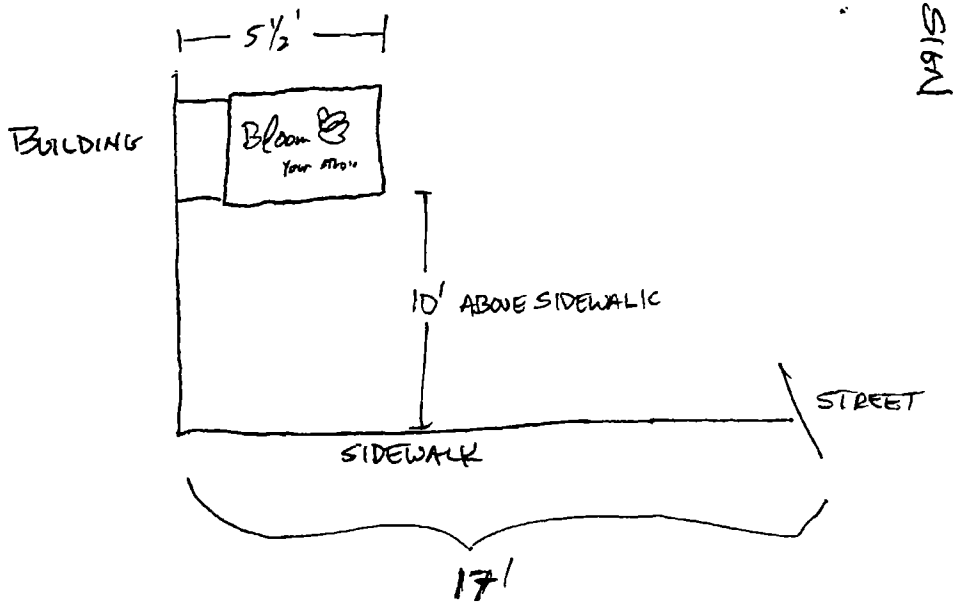

BLOOM YOGA STUDIO.
EXTERIOR SIGN

ERECTED BY: SIGN STUDIO INC
4005 N. ELSTON
CHICAGO, IL 60618
773/509-0590
LIC#:

BLOOM YOGA STUDIO
4663 N. ROCKWELL
CHICAGO, IL 60625 CONTACT: ZACH MAIORCA 773/251-2633

Department of Business Affairs and Consumer Protection
Business Assistance Center - Public Way Use Unit
City Hall - 121 N. LaSalle Street, Room 800 • Chicago, IL 60602
(312)-74-GOBIZ (312-744-6249) • (312) 744-1944 (TTY)
http://www.cityofchicago.org/bacp

09/11/2013

Alderman **Ameya Pawar**
Ward # **47**
City of Chicago
City Hall, Room **300**
121 North LaSalle Street
Chicago, Illinois 60602

Re: An ordinance to use and maintain a portion of the public right-of-way for **one (1) sign(s)** for **BLOOM YOGA STUDIO LLC**, adjacent to the premises known as **4663 N. Rockwell St.**.

Dear Alderman **Ameya Pawar**:

The applicant referenced above has requested the use of the public right-of-way for a **sign(s)**. An ordinance has been prepared by the Department of Business Affairs and Consumer Protection – Business Assistance Center - Public Way Use Unit for presentation to the City Council. Because this request was made for properties located in your ward, as approved by you as per the attached, I respectfully request that you introduce the attached ordinance at the next City Council meeting.

If you have any questions regarding this ordinance, please contact Anthony Bertuca at (312) 744-5506.

Department of Business Affairs and Consumer Protection

City of Chicago

O2013-7454

Office of the City Clerk

Document Tracking Sheet

Meeting Date:	9/11/2013
Sponsor(s):	Pawar, Ameya (47)
Type:	Ordinance
Title:	Grant(s) of privilege in public way for Chicago Dollar Market
Committee(s) Assignment:	Committee on Transportation and Public Way

ORDINANCE
CHICAGO DOLLAR MARKET
Acct. No. 328293 - 1
Permit No. 1103469

Be It Ordained by the City Council of the City of Chicago:

SECTION 1. Permission and authority are hereby given and granted to CHICAGO DOLLAR MARKET, upon the terms and subject to the conditions of this ordinance to maintain and use one (1) sign(s) projecting over the public right-of-way attached to its premises known as 2343 W. Irving Park Rd..

Said sign structure(s) measures as follows; along W. Irving Park Rd:
One (1) at nine (9) feet in length, four (4) feet in height and fourteen (14) feet above grade level.

The location of said privilege shall be as shown on prints kept on file with the Department of Business Affairs and Consumer Protection and the Office of the City Clerk.

Said privilege shall be constructed in accordance with plans and specifications approved by the Department of Transportation (Division of Project Development) and Zoning Department - Signs.

This grant of privilege in the public way shall be subject to the provisions of Section 10-28-015 and all other required provisions of the Municipal Code of Chicago.

The grantee shall pay to the City of Chicago as compensation for the privilege #1103469 herein granted the sum of three hundred ($300.00) per annum in advance.

A 25% penalty will be added for payments received after due date.

The permit holder agrees to hold the City of Chicago harmless for any damage, relocation or replacement costs associated with damage, relocation or removal of private property caused by the City performing work in the public way.

Authority herein given and granted for a period of five (5) years from and after 10/31/2012.

Alderman _____

Ameya Pawar 47th Ward

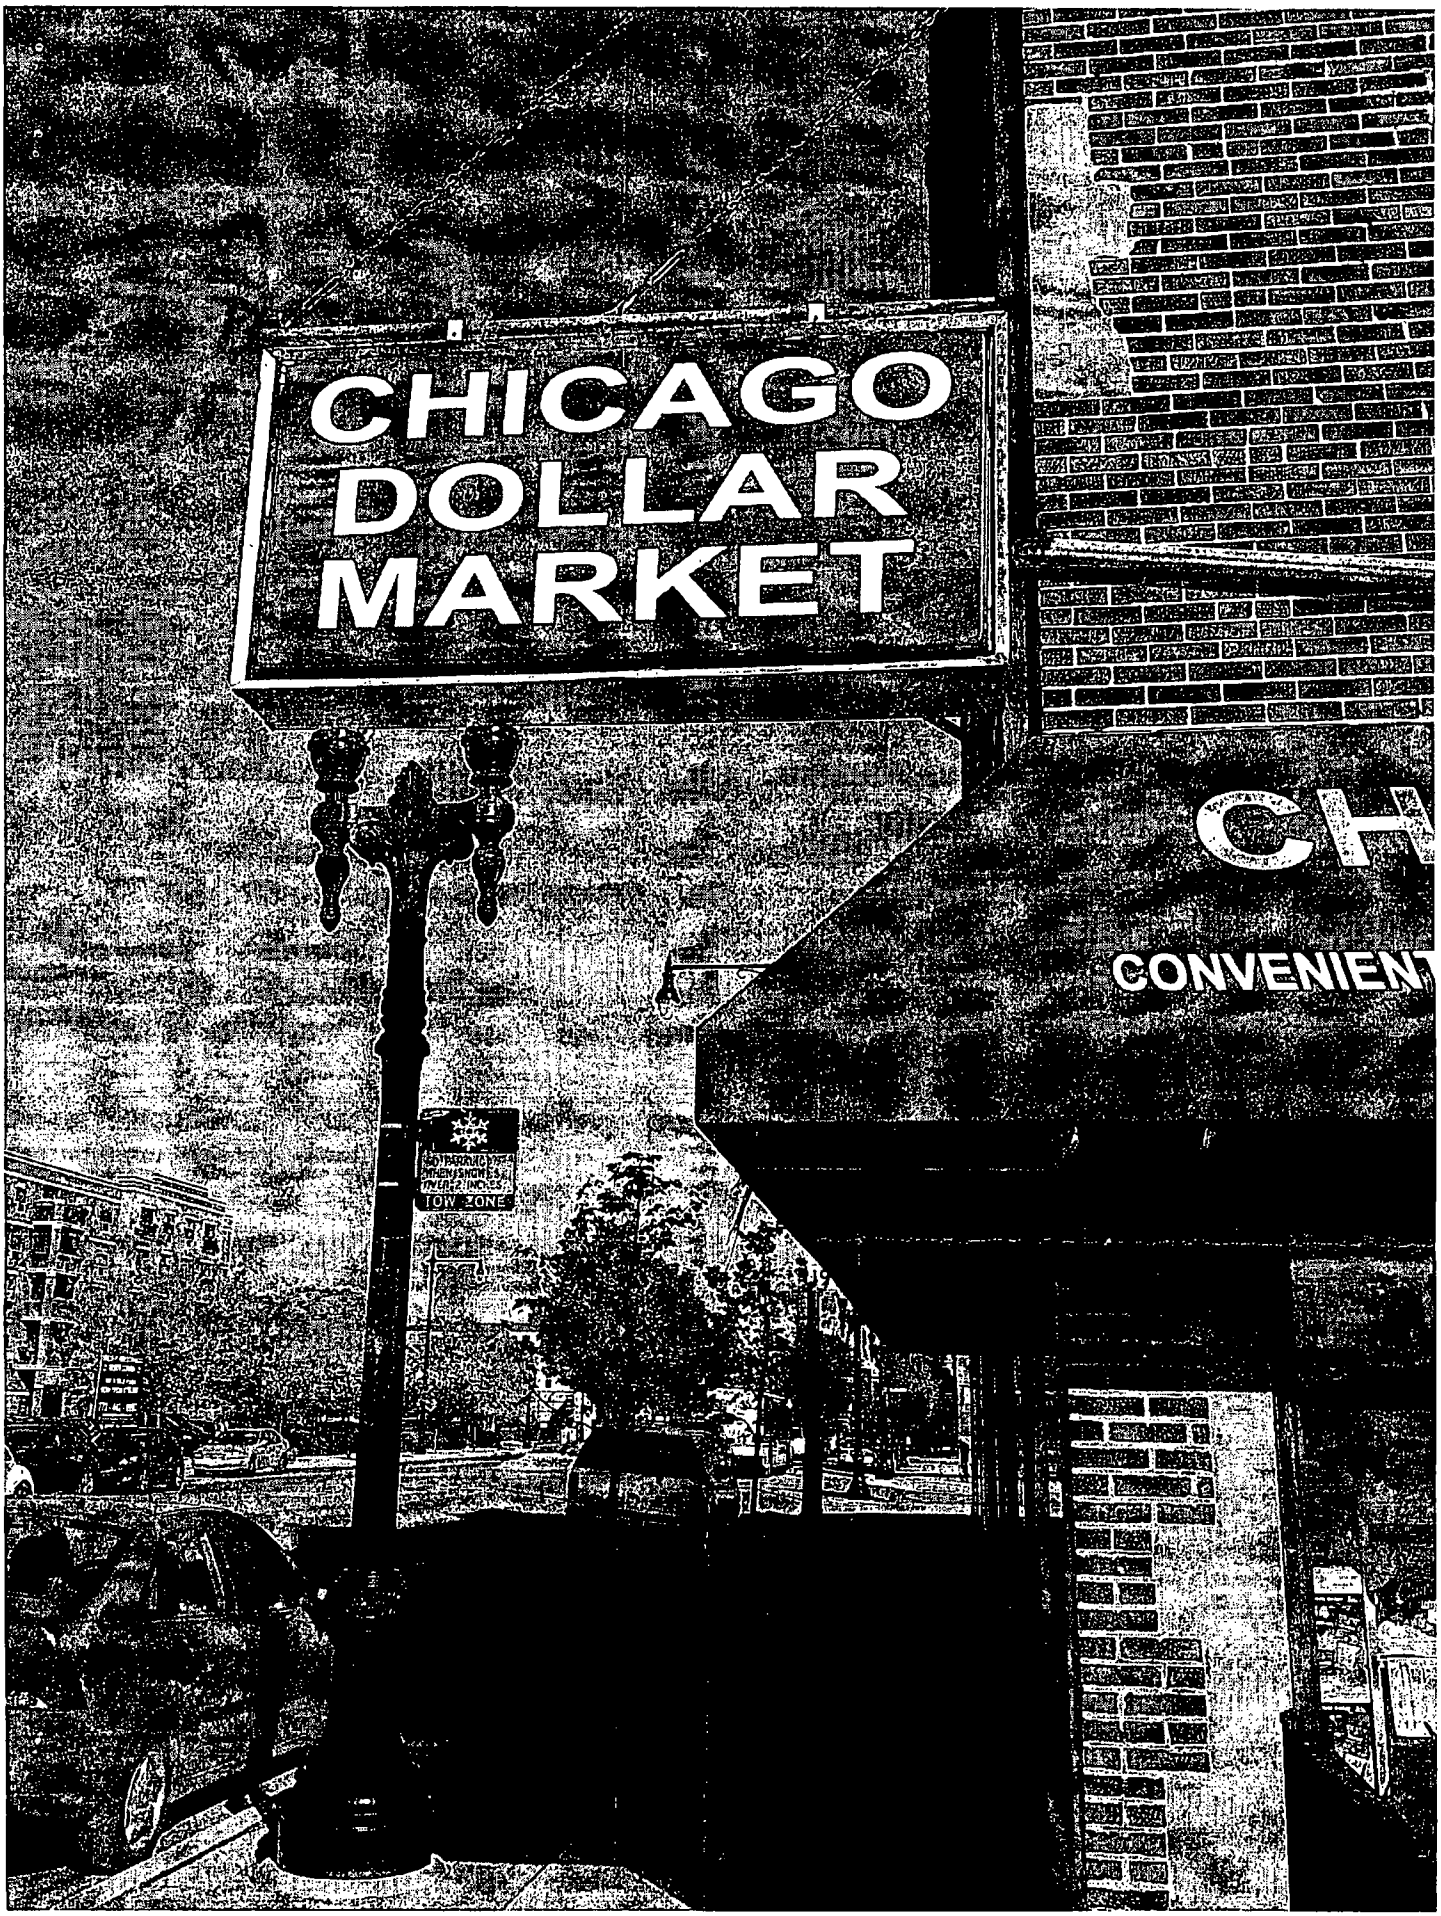
CHICAGO
DOLLAR
MARKET
CH
CONVENIEN
TOW ZONES

Department of Business Affairs and Consumer Protection
Business Assistance Center - Public Way Use Unit
City Hall - 121 N. LaSalle Street, Room 800 • Chicago, IL 60602
(312)-74-GOBIZ (312-744-6249) • (312) 744-1944 (TTY)
http://www.cityofchicago.org/bacp

09/11/2013

Alderman **Ameya Pawar**
Ward # **47**
City of Chicago
City Hall, Room **300**
121 North LaSalle Street
Chicago, Illinois 60602

Re: An ordinance to use and maintain a portion of the public right-of-way for **one (1) sign(s)** for **CHICAGO DOLLAR MARKET**, adjacent to the premises known as **2343 W. Irving Park Rd.**.

Dear Alderman **Ameya Pawar**:

The applicant referenced above has requested the use of the public right-of-way for a **sign(s)**. An ordinance has been prepared by the Department of Business Affairs and Consumer Protection – Business Assistance Center - Public Way Use Unit for presentation to the City Council. Because this request was made for properties located in your ward, as approved by you as per the attached, I respectfully request that you introduce the attached ordinance at the next City Council meeting.

If you have any questions regarding this ordinance, please contact Anthony Bertuca at (312) 744-5506.

Department of Business Affairs and Consumer Protection

City of Chicago

O2013-7455

Office of the City Clerk

Document Tracking Sheet

Meeting Date:	9/11/2013
Sponsor(s):	Pawar, Ameya (47)
Type:	Ordinance
Title:	Grant(s) of privilege in public way for Richard G. Cohn
Committee(s) Assignment:	Committee on Transportation and Public Way

ORDINANCE
RICHARD G COHN
Acct. No. 384433 - 1
Permit No. 1108457

Be It Ordained by the City Council of the City of Chicago:

SECTION 1. Permission and authority are hereby given and granted to RICHARD G COHN, upon the terms and subject to the conditions of this ordinance to maintain and use, as now constructed, one (1) Step(s) on the public right-of-way adjacent to its premises known as 4157 N. Claremont Ave..

Said Step(s) at N CLAREMONT AVE measure(s):
One (1) at five point seven five (5.75) feet in length, and three point five (3.5) feet in width for a total of twenty point one three (20.13) square feet.

The location of said privilege shall be as shown on prints kept on file with the Department of Business Affairs and Consumer Protection and the Office of the City Clerk.

Said privilege shall be constructed in accordance with plans and specifications approved by the Department of Transportation (Division of Project Development).

This grant of privilege in the public way shall be subject to the provisions of Section 10-28-015 and all other required provisions of the Municipal Code of Chicago.

The grantee shall pay to the City of Chicago as compensation for the privilege #1108457 herein granted the sum of zero ($.00) per annum in advance.

A 25% penalty will be added for payments received after due date.

The permit holder agrees to hold the City of Chicago harmless for any damage, relocation or replacement costs associated with damage, relocation or removal of private property caused by the City performing work in the public way.

Authority herein given and granted for a period of five (5) years from and after Date of Passage.

Alderman

Ameya Pawar 47th Ward

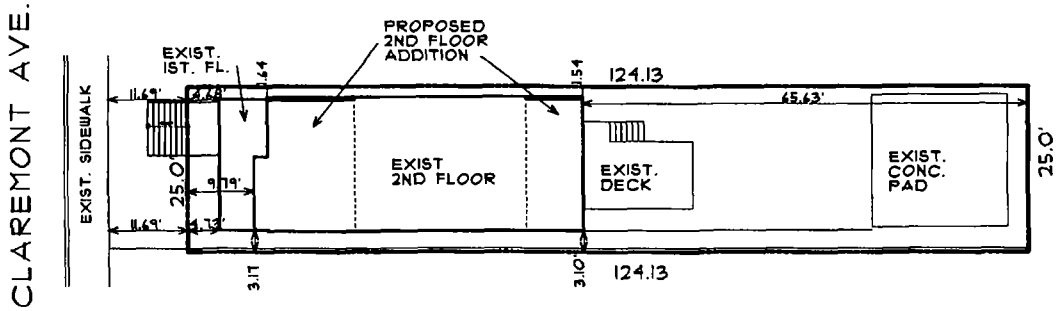

SITE PLAN

SCALE 1" = 20'-0"

NORTH

TYPE IV-A CONSTRUCTION

SETBACK	REQ'D	ACTUAL
SIDE	2.0	2.0
SIDE	2.0	3.0
SIDE TOTAL	5.0	5.0
REAR	35.0	65.63
FAR	2,795 SF	2,063 SF

EXISTING IST. FL	1092 SF
EXISTING 2ND FL ABOVE 6'-8"	746 SF
2ND FL. ADDITION	225 SF
TOTAL EXISTING AND NEW 2ND FL.	2063 SF

Department of Business Affairs and Consumer Protection
Business Assistance Center - Public Way Use Unit
City Hall - 121 N. LaSalle Street, Room 800 • Chicago, IL 60602
(312)-74-GOBIZ (312-744-6249) • (312) 744-1944 (TTY)
http://www.cityofchicago.org/bacp

09/11/2013

Alderman **Ameya Pawar**
Ward # **47**
City of Chicago
City Hall, Room **300**
121 North LaSalle Street
Chicago, Illinois 60602

Re: An ordinance to use and maintain a portion of the public right-of-way for **one (1) step(s)** for **RICHARD G COHN**, adjacent to the premises known as **4157 N. Claremont Ave.**.

Dear Alderman **Ameya Pawar**:

The applicant referenced above has requested the use of the public right-of-way for a **step(s)**. An ordinance has been prepared by the Department of Business Affairs and Consumer Protection – Business Assistance Center - Public Way Use Unit for presentation to the City Council. Because this request was made for properties located in your ward, as approved by you as per the attached, I respectfully request that you introduce the attached ordinance at the next City Council meeting.

If you have any questions regarding this ordinance, please contact Anthony Bertuca at (312) 744-5506.

Department of Business Affairs and Consumer Protection

City of Chicago

O2013-7457

Office of the City Clerk

Document Tracking Sheet

Meeting Date:	9/11/2013
Sponsor(s):	Pawar, Ameya (47)
Type:	Ordinance
Title:	Grant(s) of privilege in public way for Fork
Committee(s) Assignment:	Committee on Transportation and Public Way

ORDINANCE
FORK
Acct. No. 252742 - 1
Permit No. 1106923

Be It Ordained by the City Council of the City of Chicago:

SECTION 1. Permission and authority are hereby given and granted to FORK, upon the terms and subject to the conditions of this ordinance to maintain and use, as now constructed, twelve (12) Light Fixture(s) projecting over the public right-of-way adjacent to its premises known as 4600 N. Lincoln Ave..

Said Light Fixture(s) at W. Wilson measure(s):
Three (3) at three (3) feet in length, point eight three (.83) feet in width and fourteen point three three (14.33) feet above grade level.

Said Light Fixture(s) at N. Lincoln Avenue measure(s):
Nine (9) at three (3) feet in length, point eight three (.83) feet in width and fourteen point three three (14.33) feet above grade level.

The location of said privilege shall be as shown on prints kept on file with the Department of Business Affairs and Consumer Protection and the Office of the City Clerk.

Said privilege shall be constructed in accordance with plans and specifications approved by the Department of Transportation (Division of Project Development).

This grant of privilege in the public way shall be subject to the provisions of Section 10-28-015 and all other required provisions of the Municipal Code of Chicago.

The grantee shall pay to the City of Chicago as compensation for the privilege #1106923 herein granted the sum of seventy-five ($75.00) per annum in advance.

A 25% penalty will be added for payments received after due date.

The permit holder agrees to hold the City of Chicago harmless for any damage, relocation or replacement costs associated with damage, relocation or removal of private property caused by the City performing work in the public way.

Authority herein given and granted for a period of five (5) years from and after 06/11/2013.

Alderman _____

Ameya Pawar 47th Ward

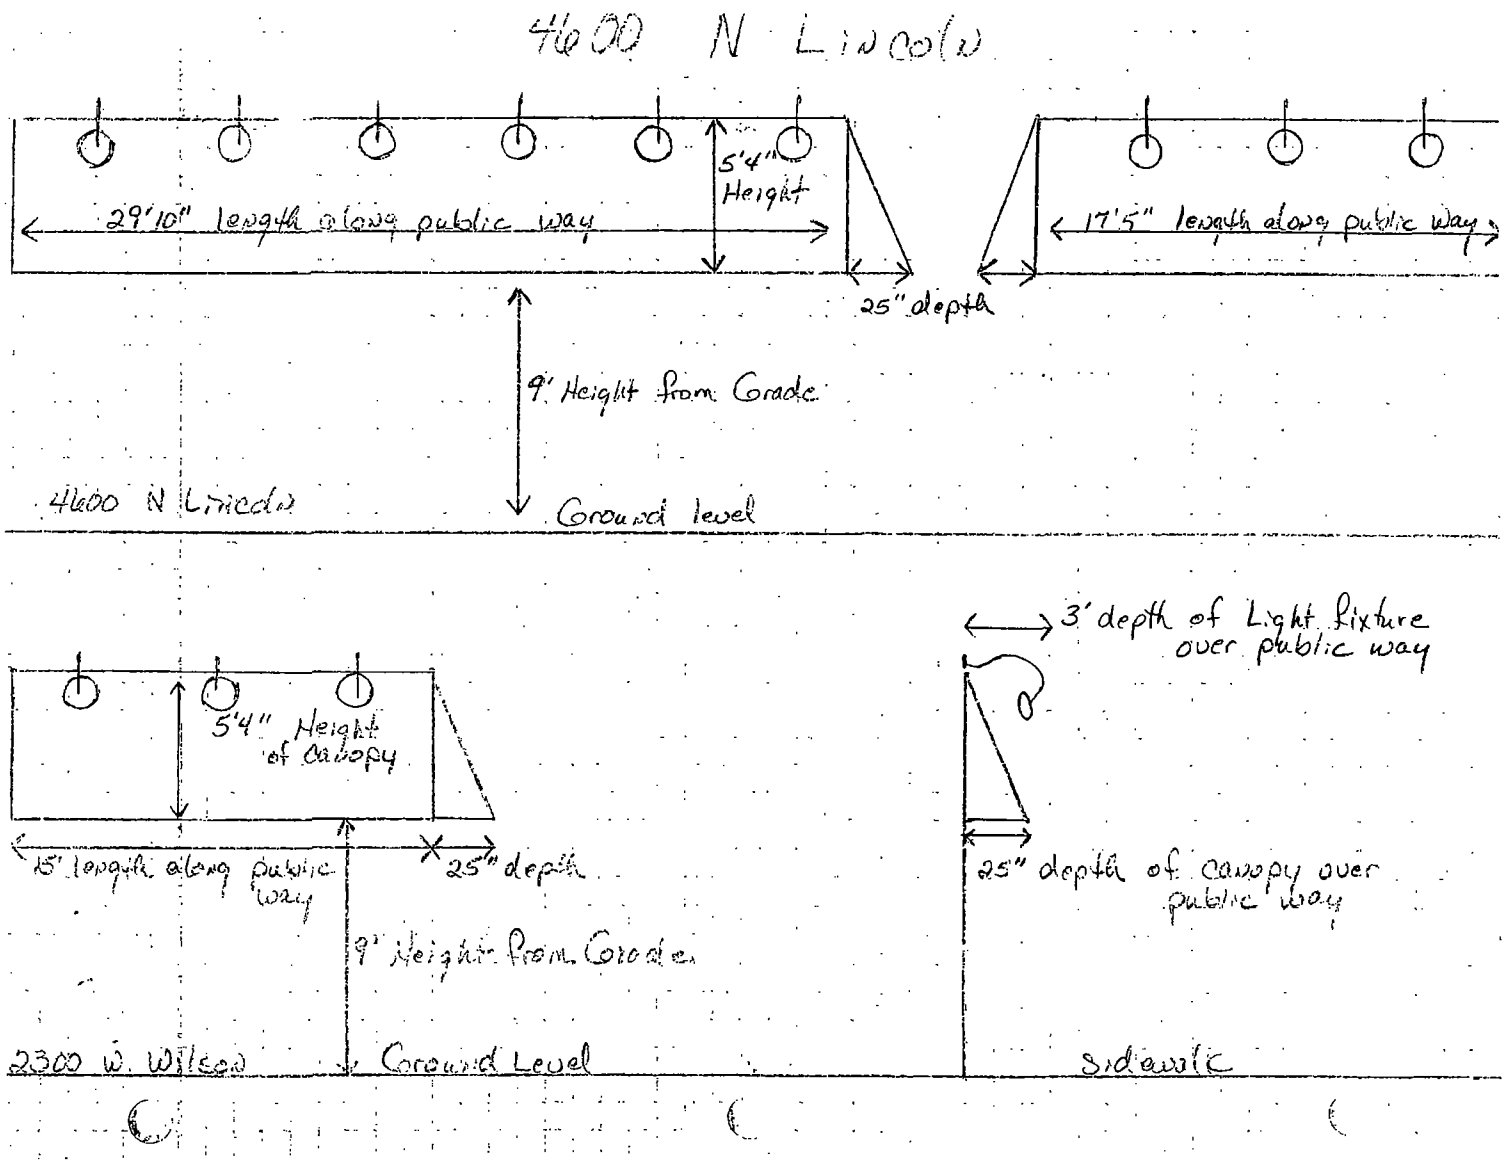
4600 N Lincoln
5'4" Height
29'10" length along public way
17'5" length along public way
25" depth
9' Height from Grade
4600 N Lincoln
Ground level
3' depth of Light fixture over public way
5'4" Height of canopy
15' length along public way
25" depth
25" depth of canopy over public way
9' Height from Grade
2300 W. Wilson
Ground Level
Sidewalk

Department of Business Affairs and Consumer Protection
Business Assistance Center - Public Way Use Unit
City Hall - 121 N. LaSalle Street, Room 800 • Chicago, IL 60602
(312)-74-GOBIZ (312-744-6249) • (312) 744-1944 (TTY)
http://www.cityofchicago.org/bacp

09/11/2013

Alderman **Ameya Pawar**
Ward # **47**
City of Chicago
City Hall, Room **300**
121 North LaSalle Street
Chicago, Illinois 60602

Re: An ordinance to use and maintain a portion of the public right-of-way for **twelve (12) light fixture(s)** for **FORK**, adjacent to the premises known as **4600 N. Lincoln Ave.**.

Dear Alderman **Ameya Pawar**:

The applicant referenced above has requested the use of the public right-of-way for a **light fixture(s)**. An ordinance has been prepared by the Department of Business Affairs and Consumer Protection – Business Assistance Center - Public Way Use Unit for presentation to the City Council. Because this request was made for properties located in your ward, as approved by you as per the attached, I respectfully request that you introduce the attached ordinance at the next City Council meeting.

If you have any questions regarding this ordinance, please contact Anthony Bertuca at (312) 744-5506.

Department of Business Affairs and Consumer Protection

City of Chicago

O2013-7458

Office of the City Clerk

Document Tracking Sheet

Meeting Date:	9/11/2013
Sponsor(s):	Pawar, Ameya (47)
Type:	Ordinance
Title:	Grant(s) of privilege in public way for Lincoln Restaurant
Committee(s) Assignment:	Committee on Transportation and Public Way

ORDINANCE
LINCOLN RESTAURANT
Acct. No. 62499 - 1
Permit No. 1107892

Be It Ordained by the City Council of the City of Chicago:

SECTION 1. Permission and authority are hereby given and granted to LINCOLN RESTAURANT, upon the terms and subject to the conditions of this ordinance to maintain and use one (1) sign(s) projecting over the public right-of-way attached to its premises known as 4008-4012 N. Lincoln Ave..

Said sign structure(s) measures as follows; along N. LINCOLN:
One (1) at eight (8) feet in length, ten (10) feet in height and ten (10) feet above grade level.

The location of said privilege shall be as shown on prints kept on file with the Department of Business Affairs and Consumer Protection and the Office of the City Clerk.

Said privilege shall be constructed in accordance with plans and specifications approved by the Department of Transportation (Division of Project Development) and Zoning Department - Signs.

This grant of privilege in the public way shall be subject to the provisions of Section 10-28-015 and all other required provisions of the Municipal Code of Chicago.

The grantee shall pay to the City of Chicago as compensation for the privilege #1107892 herein granted the sum of three hundred ($300.00) per annum in advance.

A 25% penalty will be added for payments received after due date.

The permit holder agrees to hold the City of Chicago harmless for any damage, relocation or replacement costs associated with damage, relocation or removal of private property caused by the City performing work in the public way.

Authority herein given and granted for a period of five (5) years from and after 07/09/2013.

Alderman _____

Ameya Pawar 47th Ward

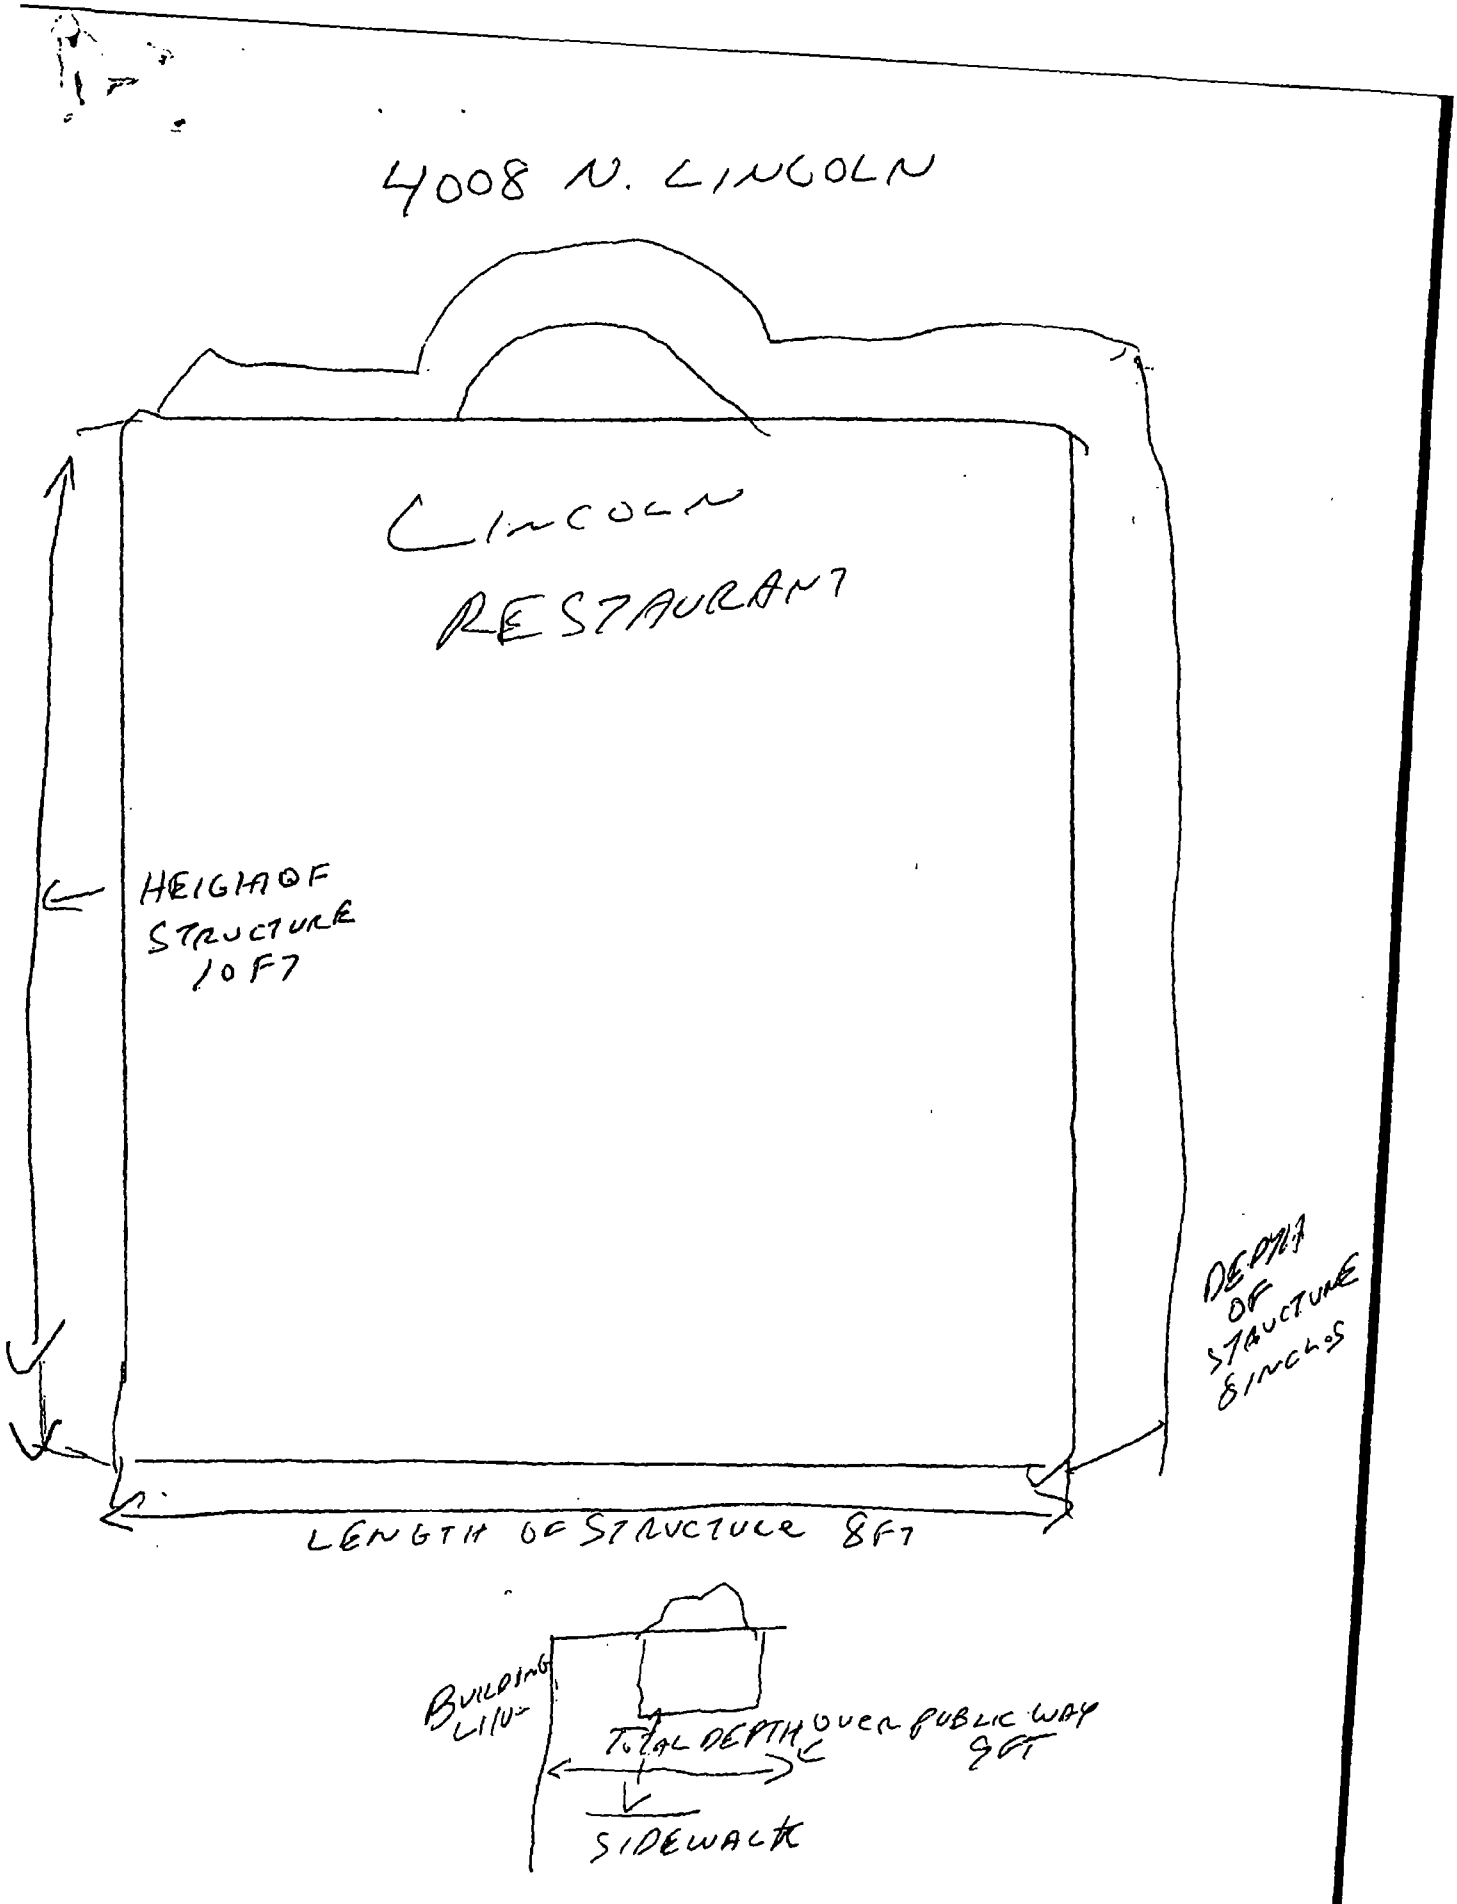
4008 N. LINCOLN
LINCOLN
RESTAURANT
HEIGHT OF STRUCTURE 10 FT
DEPTH OF STRUCTURE 8 INCHES
LENGTH OF STRUCTURE 8FT
BUILDING LINE
TOTAL DEPTH OVER PUBLIC WAY 9FT
SIDEWALK

Department of Business Affairs and Consumer Protection
Business Assistance Center - Public Way Use Unit
City Hall - 121 N. LaSalle Street, Room 800 • Chicago, IL 60602
(312)-74-GOBIZ (312-744-6249) • (312) 744-1944 (TTY)
http://www.cityofchicago.org/bacp

09/11/2013

Alderman **Ameya Pawar**
Ward # **47**
City of Chicago
City Hall, Room **300**
121 North LaSalle Street
Chicago, Illinois 60602

Re: An ordinance to use and maintain a portion of the public right-of-way for **one (1) sign(s)** for **LINCOLN RESTAURANT**, adjacent to the premises known as **4008-4012 N. Lincoln Ave.**.

Dear Alderman **Ameya Pawar**:

The applicant referenced above has requested the use of the public right-of-way for a **sign(s)**. An ordinance has been prepared by the Department of Business Affairs and Consumer Protection – Business Assistance Center - Public Way Use Unit for presentation to the City Council. Because this request was made for properties located in your ward, as approved by you as per the attached, I respectfully request that you introduce the attached ordinance at the next City Council meeting.

If you have any questions regarding this ordinance, please contact Anthony Bertuca at (312) 744-5506.

Department of Business Affairs and Consumer Protection

City of Chicago

O2013-7459

Office of the City Clerk

Document Tracking Sheet

Meeting Date:	9/11/2013
Sponsor(s):	Pawar, Ameya (47)
Type:	Ordinance
Title:	Grant(s) of privilege in public way for Lofts at 1800 at Condo Assn., The
Committee(s) Assignment:	Committee on Transportation and Public Way

ORDINANCE
THE LOFTS AT 1800 AT CONDOMINIUM ASSOCIATION
Acct. No. 384539 - 1
Permit No. 1108506

Be It Ordained by the City Council of the City of Chicago:

SECTION 1. Permission and authority are hereby given and granted to THE LOFTS AT 1800 AT CONDOMINIUM ASSOCIATION, upon the terms and subject to the conditions of this ordinance to maintain and use, as now constructed, twelve (12) Balcony(s) projecting over the public right-of-way adjacent to its premises known as 1800 W. Grace St..

Said Balcony(s) at W. Grace Street measure(s):
Two (2) at sixteen (16) feet in length, and five (5) feet in width for a total of one hundred sixty (160) square feet.

Said Balcony(s) at N. Ravenswood Avenue measure(s):
Six (6) at fourteen (14) feet in length, and five (5) feet in width for a total of four hundred twenty (420) square feet.

Said Balcony(s) at W. Bernice Avenue measure(s):
Four (4) at fifteen (15) feet in length, and five (5) feet in width for a total of three hundred (300) square feet.

The location of said privilege shall be as shown on prints kept on file with the Department of Business Affairs and Consumer Protection and the Office of the City Clerk.

Said privilege shall be constructed in accordance with plans and specifications approved by the Department of Planning and Development and Department of Transportation (Division of Project Development).

This grant of privilege in the public way shall be subject to the provisions of Section 10-28-015 and all other required provisions of the Municipal Code of Chicago.

The grantee shall pay to the City of Chicago as compensation for the privilege #1108506 herein granted the sum of nine hundred ($900.00) per annum in advance.

A 25% penalty will be added for payments received after due date.

The permit holder agrees to hold the City of Chicago harmless for any damage, relocation or replacement costs associated with damage, relocation or removal of private property caused by the City performing work in the public way.

Authority herein given and granted for a period of five (5) years from and after Date of Passage.

Alderman _____

Ameya Pawar 47th Ward

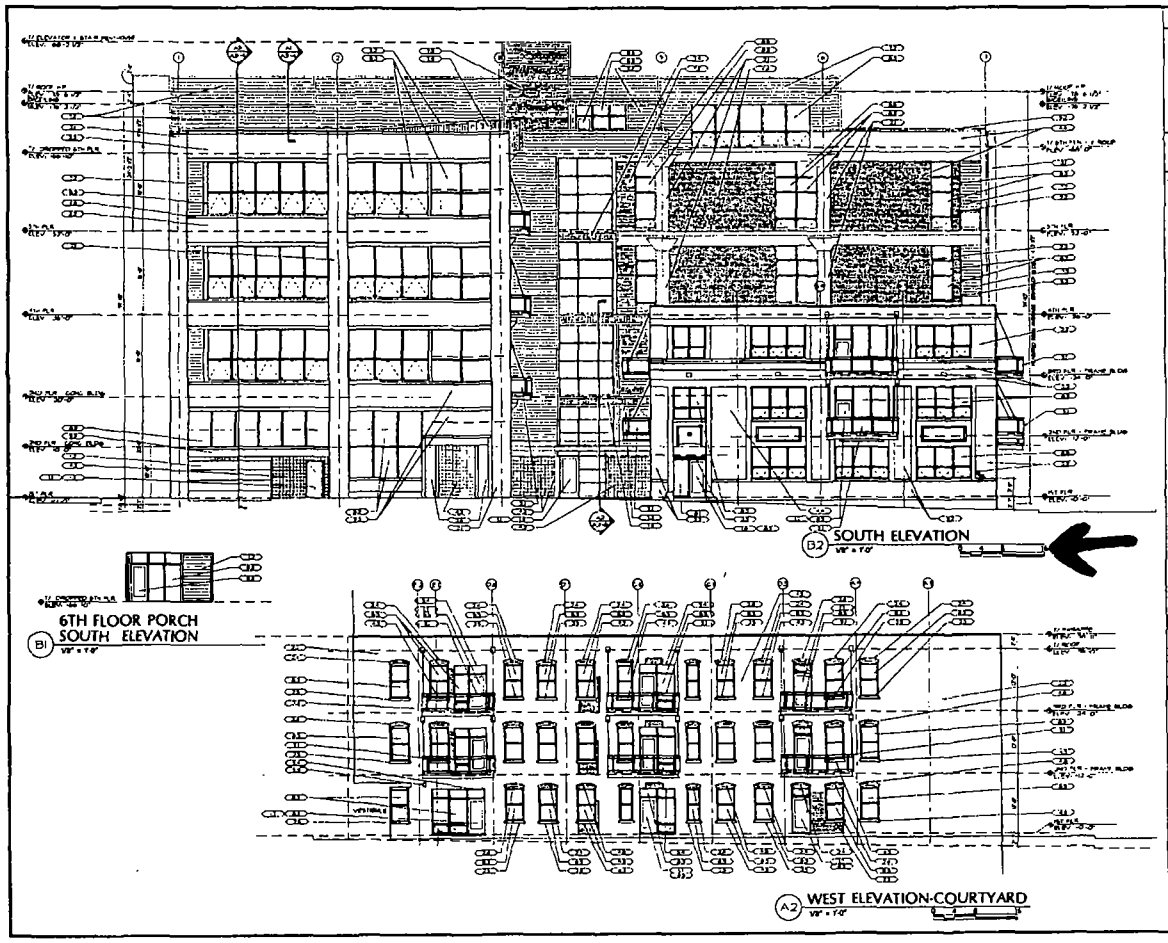

GENERAL NOTES

ELEVATION KEYNOTES

ELEVATION LEGEND

FITZGERALD ASSOCIATES ARCHITECTS
917 West Lake Street
Chicago, IL 60607
312.563.9100
FAX 312.563.1919
www.fitzgeraldassociates.net

05107

The LOFTS at 1800

1800 W GRACE ST.
CHICAGO, IL

THE KOPLEY GROUP

5206 N. SHERIDAN
CHICAGO, IL 60640

ELEVATIONS

A2-06

Department of Business Affairs and Consumer Protection
Business Assistance Center - Public Way Use Unit
City Hall - 121 N. LaSalle Street, Room 800 • Chicago, IL 60602
(312)-74-GOBIZ (312-744-6249) • (312) 744-1944 (TTY)
http://www.cityofchicago.org/bacp

09/11/2013

Alderman **Ameya Pawar**
Ward # **47**
City of Chicago
City Hall, Room **300**
121 North LaSalle Street
Chicago, Illinois 60602

Re: An ordinance to use and maintain a portion of the public right-of-way for **twelve (12) balcony(ies)** for **THE LOFTS AT 1800 AT CONDOMINIUM ASSOCIATION**, adjacent to the premises known as **1800 W. Grace St.**.

Dear Alderman **Ameya Pawar**:

The applicant referenced above has requested the use of the public right-of-way for a **balcony(ies)**. An ordinance has been prepared by the Department of Business Affairs and Consumer Protection – Business Assistance Center - Public Way Use Unit for presentation to the City Council. Because this request was made for properties located in your ward, as approved by you as per the attached, I respectfully request that you introduce the attached ordinance at the next City Council meeting.

If you have any questions regarding this ordinance, please contact Anthony Bertuca at (312) 744-5506.

Department of Business Affairs and Consumer Protection

City of Chicago

O2013-7460

Office of the City Clerk

Document Tracking Sheet

Meeting Date:	9/11/2013
Sponsor(s):	Pawar, Ameya (47)
Type:	Ordinance
Title:	Grant(s) of privilege in public way for New Plus One Cleaners
Committee(s) Assignment:	Committee on Transportation and Public Way

ORDINANCE
NEW PLUS ONE CLEANERS
Acct. No. 372864 - 1
Permit No. 1103225

Be It Ordained by the City Council of the City of Chicago:

SECTION 1. Permission and authority are hereby given and granted to NEW PLUS ONE CLEANERS, upon the terms and subject to the conditions of this ordinance to maintain and use one (1) sign(s) projecting over the public right-of-way attached to its premises known as 1415 W. Irving Park Rd..

Said sign structure(s) measures as follows; along W. Irving Park Rd:
One (1) at eight (8) feet in length, three (3) feet in height and ten (10) feet above grade level.

The location of said privilege shall be as shown on prints kept on file with the Department of Business Affairs and Consumer Protection and the Office of the City Clerk.

Said privilege shall be constructed in accordance with plans and specifications approved by the Department of Transportation (Division of Project Development) and Zoning Department - Signs.

This grant of privilege in the public way shall be subject to the provisions of Section 10-28-015 and all other required provisions of the Municipal Code of Chicago.

The grantee shall pay to the City of Chicago as compensation for the privilege #1103225 herein granted the sum of one hundred ($100.00) per annum in advance.

A 25% penalty will be added for payments received after due date.

The permit holder agrees to hold the City of Chicago harmless for any damage, relocation or replacement costs associated with damage, relocation or removal of private property caused by the City performing work in the public way.

Authority herein given and granted for a period of five (5) years from and after Date of Passage.

Alderman _____

Ameya Pawar 47th Ward

APPLICATION TO USE THE PUBLIC RIGHT OF WAY

EXAMPLE OF SIGN DRAWING

"Plan"

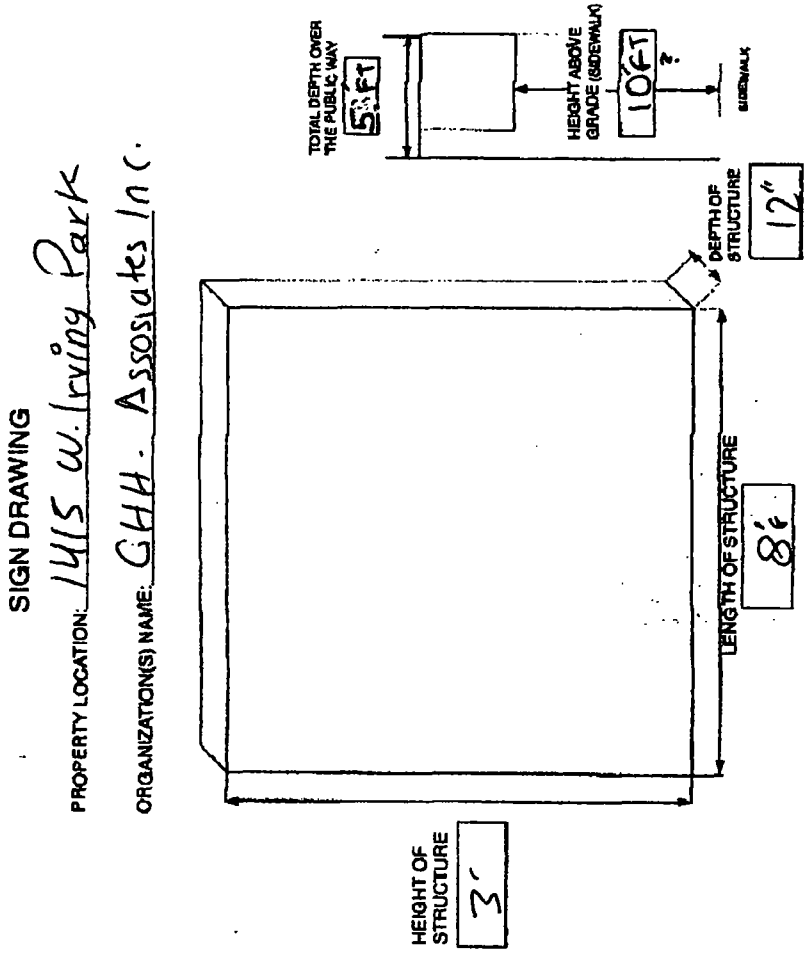

Department of Business Affairs and Consumer Protection
Business Assistance Center - Public Way Use Unit
City Hall - 121 N. LaSalle Street, Room 800 • Chicago, IL 60602
(312)-74-GOBIZ (312-744-6249) • (312) 744-1944 (TTY)
http://www.cityofchicago.org/bacp

09/11/2013

Alderman **Ameya Pawar**
Ward # **47**
City of Chicago
City Hall, Room **300**
121 North LaSalle Street
Chicago, Illinois 60602

Re: An ordinance to use and maintain a portion of the public right-of-way for **one (1) sign(s)** for **NEW PLUS ONE CLEANERS**, adjacent to the premises known as **1415 W. Irving Park Rd.**.

Dear Alderman **Ameya Pawar**:

The applicant referenced above has requested the use of the public right-of-way for a **sign(s)**. An ordinance has been prepared by the Department of Business Affairs and Consumer Protection – Business Assistance Center - Public Way Use Unit for presentation to the City Council. Because this request was made for properties located in your ward, as approved by you as per the attached, I respectfully request that you introduce the attached ordinance at the next City Council meeting.

If you have any questions regarding this ordinance, please contact Anthony Bertuca at (312) 744-5506.

Department of Business Affairs and Consumer Protection

City of Chicago

O2013-7462

Office of the City Clerk

Document Tracking Sheet

Meeting Date:	9/11/2013
Sponsor(s):	Pawar, Ameya (47)
Type:	Ordinance
Title:	Grant(s) of privilege in public way for Piggy Toes "A Children's Shoe Boutique"
Committee(s) Assignment:	Committee on Transportation and Public Way

ORDINANCE
PIGGY TOES, "A CHILDREN'S SHOE BOUTIQUE"
Acct. No. 50031 - 2
Permit No. 1107568

Be It Ordained by the City Council of the City of Chicago:

SECTION 1. Permission and authority are hereby given and granted to PIGGY TOES, "A CHILDREN'S SHOE BOUTIQUE", upon the terms and subject to the conditions of this ordinance to maintain and use one (1) sign(s) projecting over the public right-of-way attached to its premises known as 4548 N. Western Ave..

Said sign structure(s) measures as follows; along N. Western Avenue:
One (1) at ten (10) feet in length, ten (10) feet in height and sixteen (16) feet above grade level.

The location of said privilege shall be as shown on prints kept on file with the Department of Business Affairs and Consumer Protection and the Office of the City Clerk.

Said privilege shall be constructed in accordance with plans and specifications approved by the Department of Transportation (Division of Project Development) and Zoning Department - Signs.

This grant of privilege in the public way shall be subject to the provisions of Section 10-28-015 and all other required provisions of the Municipal Code of Chicago.

The grantee shall pay to the City of Chicago as compensation for the privilege #1107568 herein granted the sum of three hundred ($300.00) per annum in advance.

A 25% penalty will be added for payments received after due date.

The permit holder agrees to hold the City of Chicago harmless for any damage, relocation or replacement costs associated with damage, relocation or removal of private property caused by the City performing work in the public way.

Authority herein given and granted for a period of five (5) years from and after 06/11/2013.

Alderman _____

Ameya Pawar 47th Ward

Western Ave

N 160th

Department of Business Affairs and Consumer Protection
Business Assistance Center - Public Way Use Unit
City Hall - 121 N. LaSalle Street, Room 800 • Chicago, IL 60602
(312)-74-GOBIZ (312-744-6249) • (312) 744-1944 (TTY)
http://www.cityofchicago.org/bacp

09/11/2013

Alderman **Ameya Pawar**
Ward # **47**
City of Chicago
City Hall, Room **300**
121 North LaSalle Street
Chicago, Illinois 60602

Re: An ordinance to use and maintain a portion of the public right-of-way for **one (1) sign(s)** for **PIGGY TOES, "A CHILDREN'S SHOE BOUTIQUE"**, adjacent to the premises known as **4548 N. Western Ave.**.

Dear Alderman **Ameya Pawar**:

The applicant referenced above has requested the use of the public right-of-way for a **sign(s)**. An ordinance has been prepared by the Department of Business Affairs and Consumer Protection – Business Assistance Center - Public Way Use Unit for presentation to the City Council. Because this request was made for properties located in your ward, as approved by you as per the attached, I respectfully request that you introduce the attached ordinance at the next City Council meeting.

If you have any questions regarding this ordinance, please contact Anthony Bertuca at (312) 744-5506.

Department of Business Affairs and Consumer Protection

City of Chicago

O2013-7464

Office of the City Clerk

Document Tracking Sheet

Meeting Date:	9/11/2013
Sponsor(s):	Pawar, Ameya (47)
Type:	Ordinance
Title:	Grant(s) of privilege in public way for Rail Bar & Grill, The
Committee(s) Assignment:	Committee on Transportation and Public Way

ORDINANCE
The Rail Bar & Grill
Acct. No. 278781 - 1
Permit No. 1106890

Be It Ordained by the City Council of the City of Chicago:

SECTION 1. Permission and authority are hereby given and granted to The Rail Bar & Grill, upon the terms and subject to the conditions of this ordinance to maintain and use, as now constructed, four (4) Light Fixture(s) projecting over the public right-of-way adjacent to its premises known as 4709 N. Damen Ave..

Said Light Fixture(s) at N. Damen Ave. measure(s):
Four (4) at two (2) feet in length, one (1) foot in width and fifteen (15) feet above grade level.

The location of said privilege shall be as shown on prints kept on file with the Department of Business Affairs and Consumer Protection and the Office of the City Clerk.

Said privilege shall be constructed in accordance with plans and specifications approved by the Department of Transportation (Division of Project Development).

This grant of privilege in the public way shall be subject to the provisions of Section 10-28-015 and all other required provisions of the Municipal Code of Chicago.

The grantee shall pay to the City of Chicago as compensation for the privilege #1106890 herein granted the sum of ninety ($90.00) per annum in advance.

A 25% penalty will be added for payments received after due date.

The permit holder agrees to hold the City of Chicago harmless for any damage, relocation or replacement costs associated with damage, relocation or removal of private property caused by the City performing work in the public way.

Authority herein given and granted for a period of five (5) years from and after 06/11/2013.

Alderman _____

Ameya Pawar 47th Ward

(Page 2 of 4)

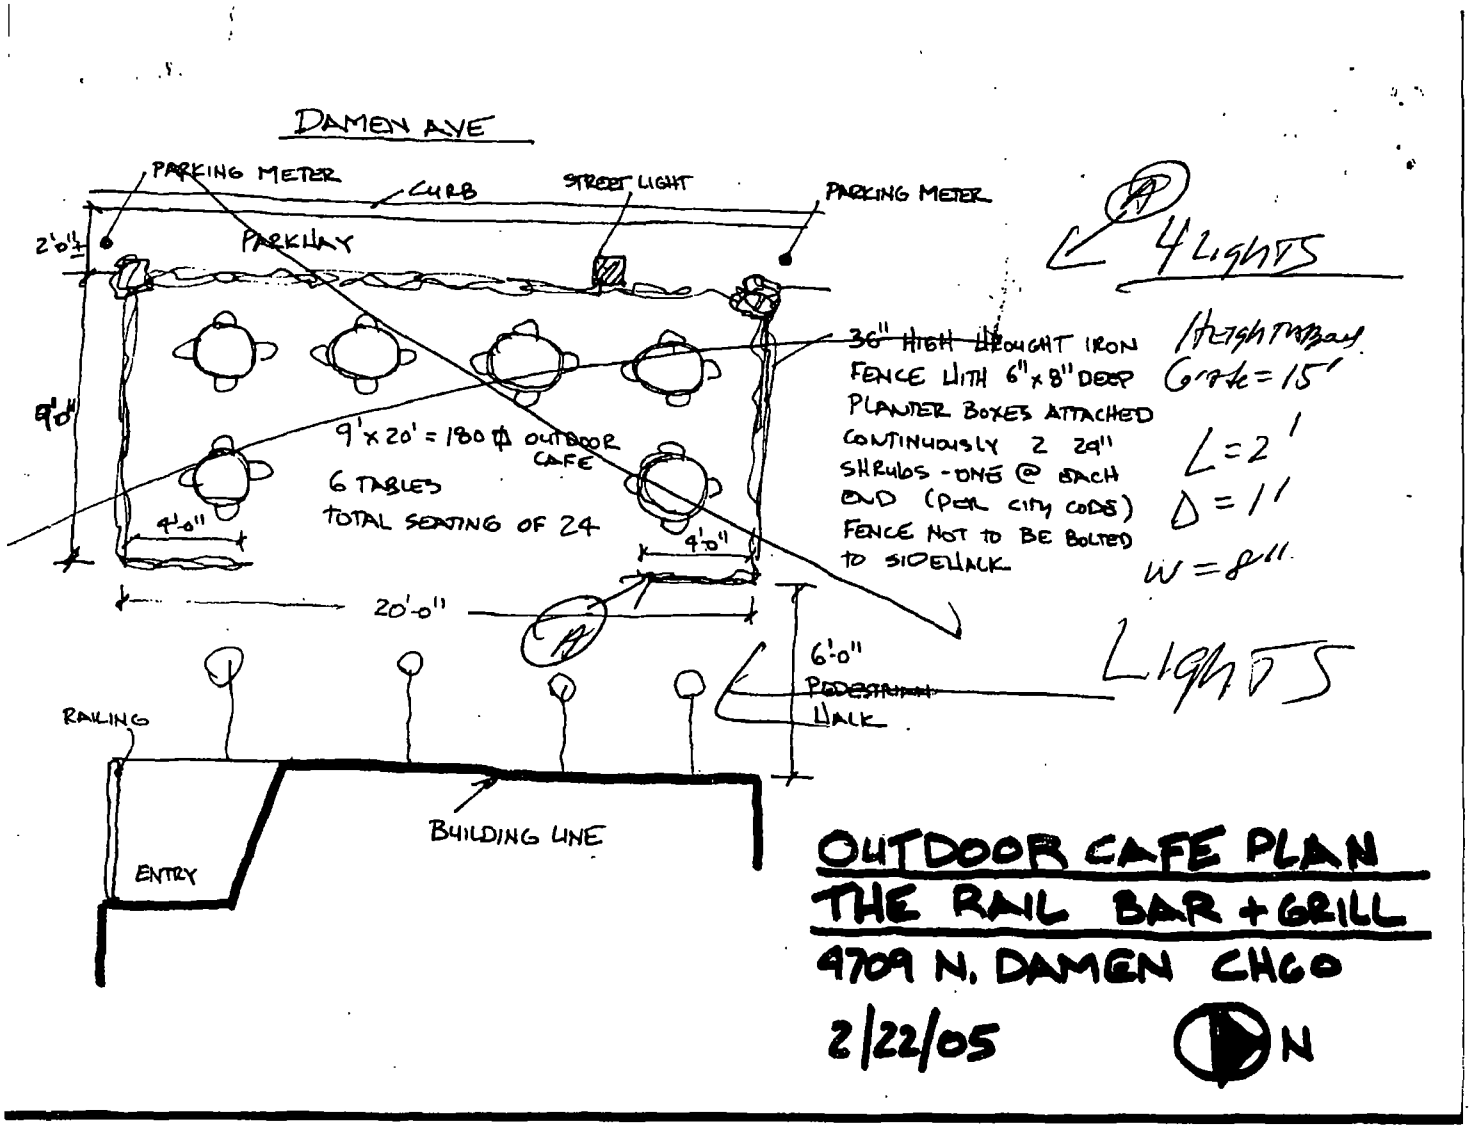
DAMEN AVE
PARKING METER
CURB
STREET LIGHT
PARKING METER
PARKWAY
2'0"±
4 LIGHTS
36" HIGH WROUGHT IRON FENCE WITH 6"x8" DEEP PLANTER BOXES ATTACHED CONTINUOUSLY 2 24" SHRUBS - ONE @ EACH END (PER CITY CODE) FENCE NOT TO BE BOLTED TO SIDEWALK
Height May Grade = 15'
L = 2'
Δ = 11'
W = 8'11"
9'0"
9'x20' = 180 ☐ OUTDOOR CAFE
6 TABLES
TOTAL SEATING OF 24
4'-0"
9'0"
20'-0"
6'-0"
PEDESTRIAN WALK
LIGHTS
RAILING
BUILDING LINE
ENTRY
OUTDOOR CAFE PLAN
THE RAIL BAR + GRILL
4709 N. DAMEN CHGO
2/22/05
N

Department of Business Affairs and Consumer Protection
Business Assistance Center - Public Way Use Unit
City Hall - 121 N. LaSalle Street, Room 800 • Chicago, IL 60602
(312)-74-GOBIZ (312-744-6249) • (312) 744-1944 (TTY)
http://www.cityofchicago.org/bacp

09/11/2013

Alderman **Ameya Pawar**
Ward # **47**
City of Chicago
City Hall, Room **300**
121 North LaSalle Street
Chicago, Illinois 60602

Re: An ordinance to use and maintain a portion of the public right-of-way for **four (4) light fixture(s)** for **The Rail Bar & Grill**, adjacent to the premises known as **4709 N. Damen Ave.**.

Dear Alderman **Ameya Pawar**:

The applicant referenced above has requested the use of the public right-of-way for a **light fixture(s)**. An ordinance has been prepared by the Department of Business Affairs and Consumer Protection – Business Assistance Center - Public Way Use Unit for presentation to the City Council. Because this request was made for properties located in your ward, as approved by you as per the attached, I respectfully request that you introduce the attached ordinance at the next City Council meeting.

If you have any questions regarding this ordinance, please contact Anthony Bertuca at (312) 744-5506.

Department of Business Affairs and Consumer Protection

City of Chicago

O2013-7465

Office of the City Clerk

Document Tracking Sheet

Meeting Date:	9/11/2013
Sponsor(s):	Pawar, Ameya (47)
Type:	Ordinance
Title:	Grant(s) of privilege in public way for Rail Bar & Grill, The - sign
Committee(s) Assignment:	Committee on Transportation and Public Way

ORDINANCE
The Rail Bar & Grill
Acct. No. 278781 - 1
Permit No. 1107886

Be It Ordained by the City Council of the City of Chicago:

SECTION 1. Permission and authority are hereby given and granted to The Rail Bar & Grill, upon the terms and subject to the conditions of this ordinance to maintain and use one (1) sign(s) projecting over the public right-of-way attached to its premises known as 4709 N. Damen Ave..

Said sign structure(s) measures as follows; along N. DAMEN:
One (1) at six (6) feet in length, three (3) feet in height and fifteen (15) feet above grade level.

The location of said privilege shall be as shown on prints kept on file with the Department of Business Affairs and Consumer Protection and the Office of the City Clerk.

Said privilege shall be constructed in accordance with plans and specifications approved by the Department of Transportation (Division of Project Development) and Zoning Department - Signs.

This grant of privilege in the public way shall be subject to the provisions of Section 10-28-015 and all other required provisions of the Municipal Code of Chicago.

The grantee shall pay to the City of Chicago as compensation for the privilege #1107886 herein granted the sum of one hundred ($100.00) per annum in advance.

A 25% penalty will be added for payments received after due date.

The permit holder agrees to hold the City of Chicago harmless for any damage, relocation or replacement costs associated with damage, relocation or removal of private property caused by the City performing work in the public way.

Authority herein given and granted for a period of five (5) years from and after 10/04/2011.

Alderman _____

Ameya Pawar 47th Ward

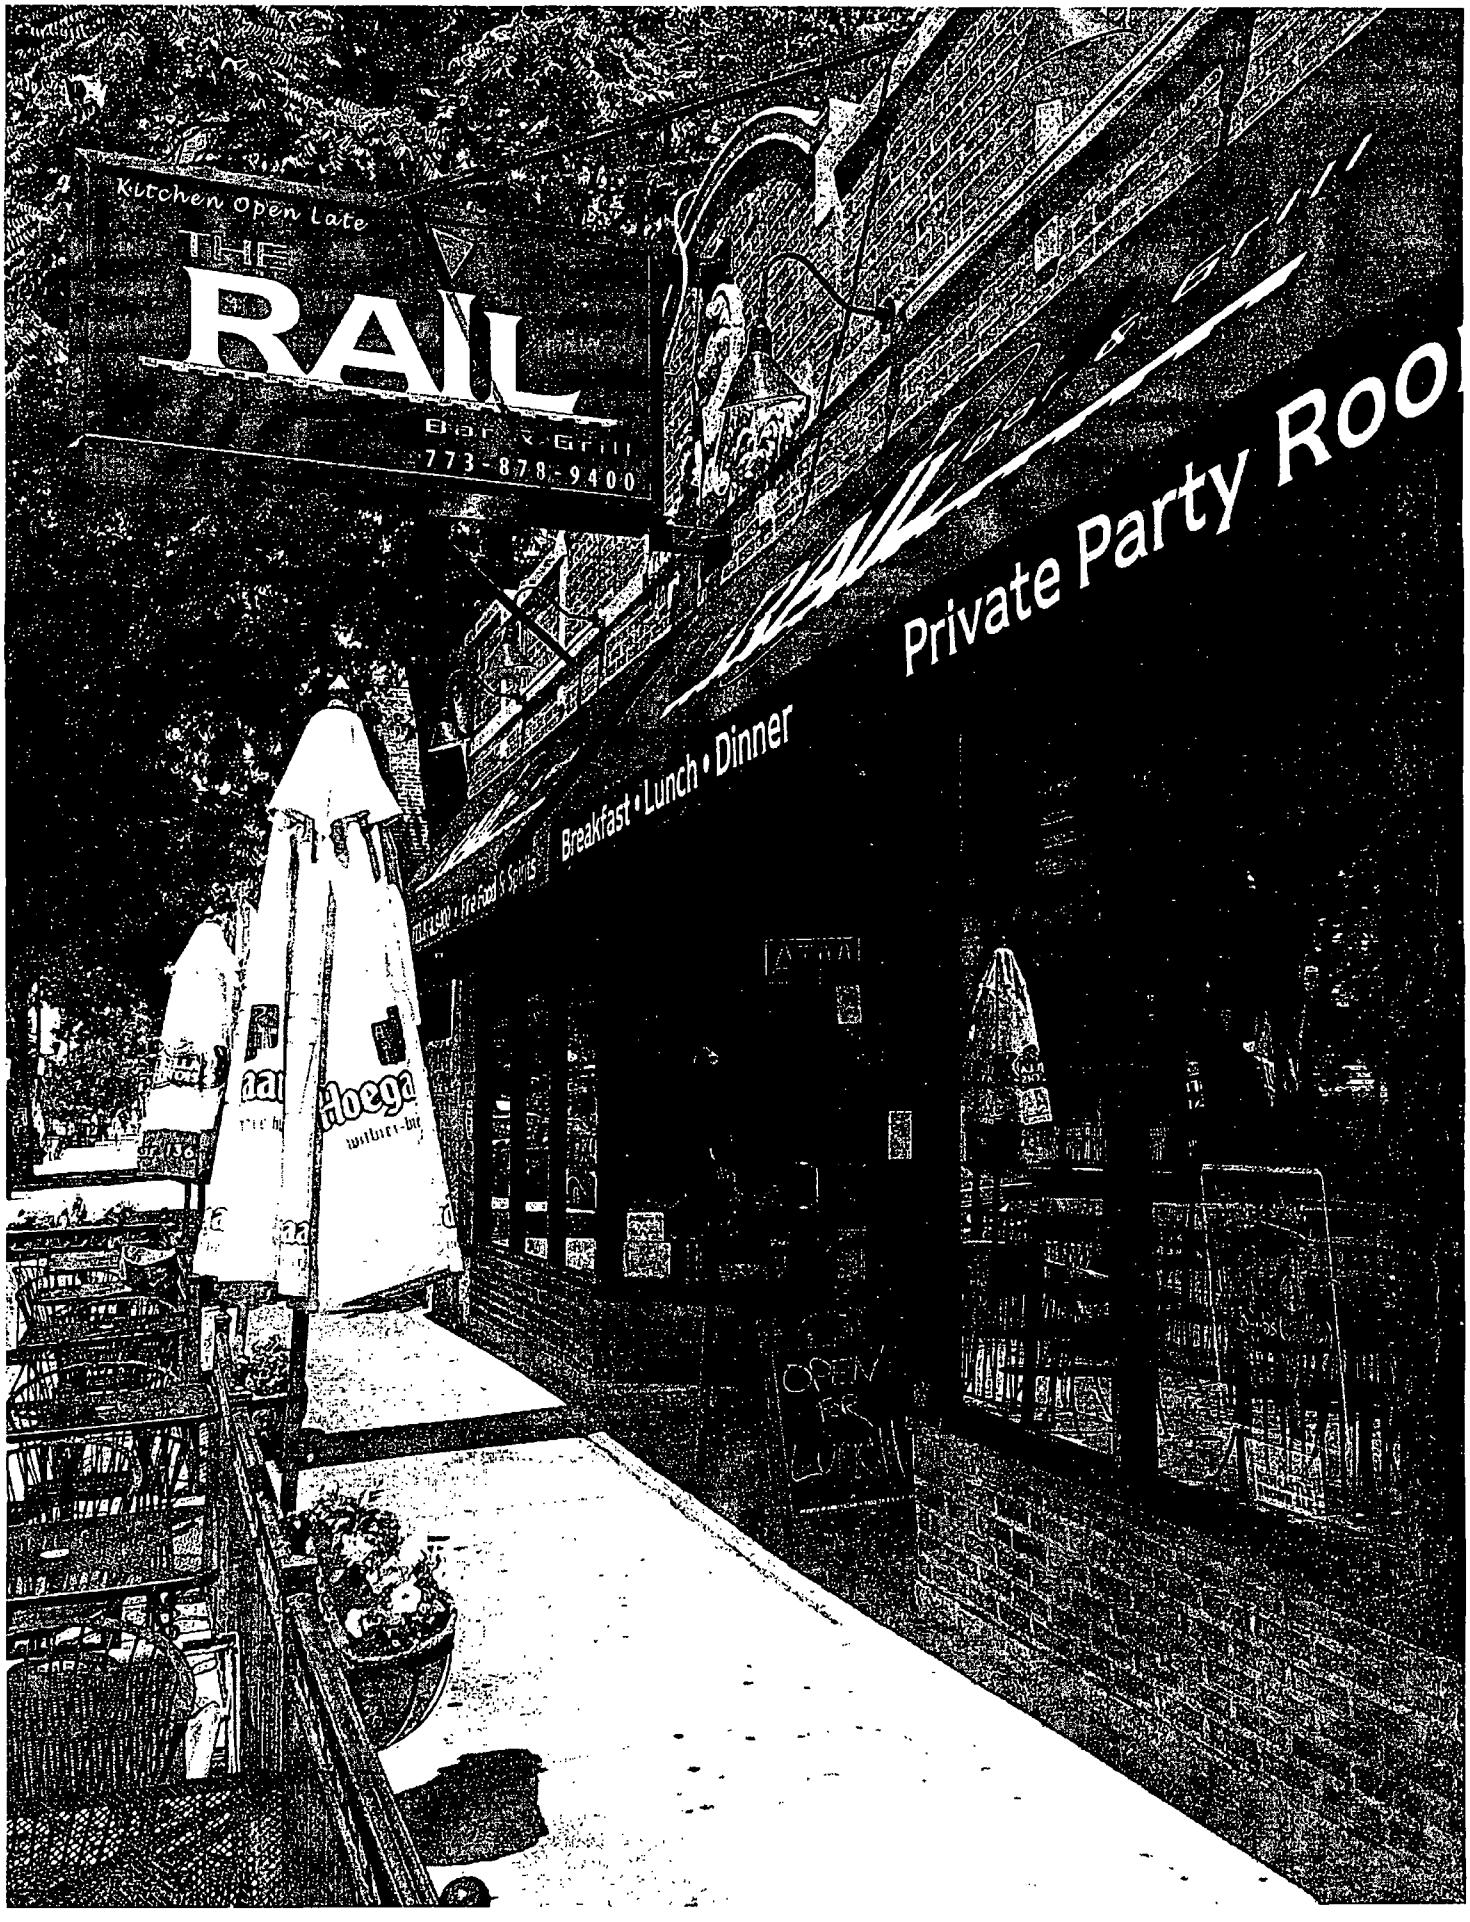
Kitchen Open Late
THE
RAIL
Bar & Grill
773-878-9400
Private Party Roo
Breakfast • Lunch • Dinner
OPEN
FOR

Department of Business Affairs and Consumer Protection
Business Assistance Center - Public Way Use Unit
City Hall - 121 N. LaSalle Street, Room 800 • Chicago, IL 60602
(312)-74-GOBIZ (312-744-6249) • (312) 744-1944 (TTY)
http://www.cityofchicago.org/bacp

09/11/2013

Alderman **Ameya Pawar**
Ward # **47**
City of Chicago
City Hall, Room **300**
121 North LaSalle Street
Chicago, Illinois 60602

Re: An ordinance to use and maintain a portion of the public right-of-way for **one (1) sign(s)** for **The Rail Bar & Grill**, adjacent to the premises known as **4709 N. Damen Ave.**.

Dear Alderman **Ameya Pawar**:

The applicant referenced above has requested the use of the public right-of-way for a **sign(s)**. An ordinance has been prepared by the Department of Business Affairs and Consumer Protection – Business Assistance Center - Public Way Use Unit for presentation to the City Council. Because this request was made for properties located in your ward, as approved by you as per the attached, I respectfully request that you introduce the attached ordinance at the next City Council meeting.

If you have any questions regarding this ordinance, please contact Anthony Bertuca at (312) 744-5506.

Department of Business Affairs and Consumer Protection

City of Chicago

O2013-7466

Office of the City Clerk

Document Tracking Sheet

Meeting Date:	9/11/2013
Sponsor(s):	Pawar, Ameya (47)
Type:	Ordinance
Title:	Grant(s) of privilege in public way for 7-Eleven
Committee(s) Assignment:	Committee on Transportation and Public Way

ORDINANCE
7-ELEVEN
Acct. No. 65465 - 83
Permit No. 1108166

Be It Ordained by the City Council of the City of Chicago:

SECTION 1. Permission and authority are hereby given and granted to 7-ELEVEN, upon the terms and subject to the conditions of this ordinance to maintain and use one (1) sign(s) projecting over the public right-of-way attached to its premises known as 4631 N. Western Ave..

Said sign structure(s) measures as follows; along N. WESTERN:
One (1) at five point four two (5.42) feet in length, ten (10) feet in height and twelve point three three (12.33) feet above grade level.

The location of said privilege shall be as shown on prints kept on file with the Department of Business Affairs and Consumer Protection and the Office of the City Clerk.

Said privilege shall be constructed in accordance with plans and specifications approved by the Department of Transportation (Division of Project Development) and Zoning Department - Signs.

This grant of privilege in the public way shall be subject to the provisions of Section 10-28-015 and all other required provisions of the Municipal Code of Chicago.

The grantee shall pay to the City of Chicago as compensation for the privilege #1108166 herein granted the sum of three hundred ($300.00) per annum in advance.

A 25% penalty will be added for payments received after due date.

The permit holder agrees to hold the City of Chicago harmless for any damage, relocation or replacement costs associated with damage, relocation or removal of private property caused by the City performing work in the public way.

Authority herein given and granted for a period of five (5) years from and after 07/09/2013.

Alderman _____

Ameya Pawar 47th Ward

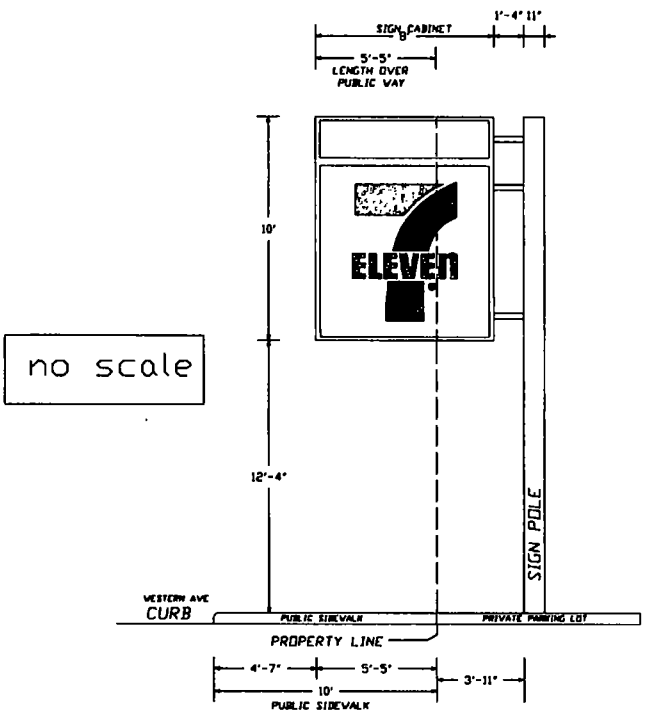

no scale

PROJECTING POLE SIGN

7-ELEVEN #32261

4631 N WESTERN AVE
CHICAGO IL 60625
JANUARY 27 2008

OLYMPIC SIGNS, INC
ATT: CHUCK ZENN
1130 N GARFIELD
LOMBARD IL 60148
PH 630 652-4112
FX 630 424 6120
czenn@olysigns.com

Department of Business Affairs and Consumer Protection
Business Assistance Center - Public Way Use Unit
City Hall - 121 N. LaSalle Street, Room 800 • Chicago, IL 60602
(312)-74-GOBIZ (312-744-6249) • (312) 744-1944 (TTY)
http://www.cityofchicago.org/bacp

09/11/2013

Alderman **Ameya Pawar**
Ward # **47**
City of Chicago
City Hall, Room **300**
121 North LaSalle Street
Chicago, Illinois 60602

Re: An ordinance to use and maintain a portion of the public right-of-way for **one (1) sign(s)** for **7-ELEVEN**, adjacent to the premises known as **4631 N. Western Ave.**.

Dear Alderman **Ameya Pawar**:

The applicant referenced above has requested the use of the public right-of-way for a **sign(s)**. An ordinance has been prepared by the Department of Business Affairs and Consumer Protection – Business Assistance Center - Public Way Use Unit for presentation to the City Council. Because this request was made for properties located in your ward, as approved by you as per the attached, I respectfully request that you introduce the attached ordinance at the next City Council meeting.

If you have any questions regarding this ordinance, please contact Anthony Bertuca at (312) 744-5506.

Department of Business Affairs and Consumer Protection

City of Chicago

O2013-7468

Office of the City Clerk

Document Tracking Sheet

Meeting Date:	9/11/2013
Sponsor(s):	Osterman, Harry (48)
Type:	Ordinance
Title:	Grant(s) of privilege in public way for Calo Lounge, Inc.
Committee(s) Assignment:	Committee on Transportation and Public Way

ORDINANCE
Calo Lounge, Inc.
Acct. No. 118 - 2
Permit No. 1107437

Be It Ordained by the City Council of the City of Chicago:

SECTION 1. Permission and authority are hereby given and granted to Calo Lounge, Inc., upon the terms and subject to the conditions of this ordinance to maintain and use, as now constructed, five (5) Light Fixture(s) projecting over the public right-of-way adjacent to its premises known as 5341-43 N. Clark St..

Said Light Fixture(s) at N. Clark Street measure(s):
Five (5) at one point eight three (1.83) foot in length, point eight three (.83) feet in width and six point three three (6.33) feet above grade level.

The location of said privilege shall be as shown on prints kept on file with the Department of Business Affairs and Consumer Protection and the Office of the City Clerk.

Said privilege shall be constructed in accordance with plans and specifications approved by the Department of Transportation (Division of Project Development).

This grant of privilege in the public way shall be subject to the provisions of Section 10-28-015 and all other required provisions of the Municipal Code of Chicago.

The grantee shall pay to the City of Chicago as compensation for the privilege #1107437 herein granted the sum of ninety-five ($95.00) per annum in advance.

A 25% penalty will be added for payments received after due date.

The permit holder agrees to hold the City of Chicago harmless for any damage, relocation or replacement costs associated with damage, relocation or removal of private property caused by the City performing work in the public way.

Authority herein given and granted for a period of five (5) years from and after 06/11/2013.

Alderman _____

Harry Osterman 48th Ward

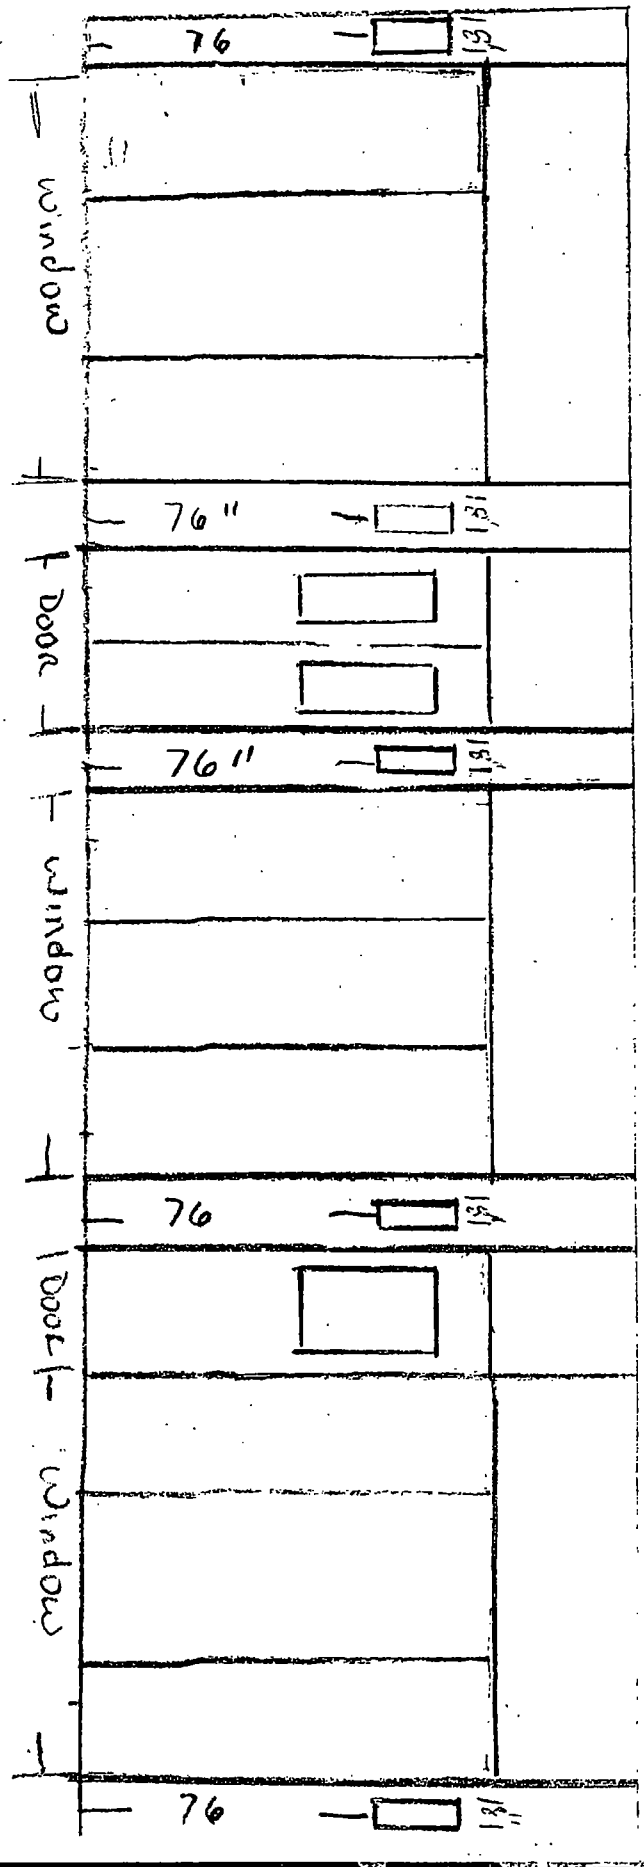

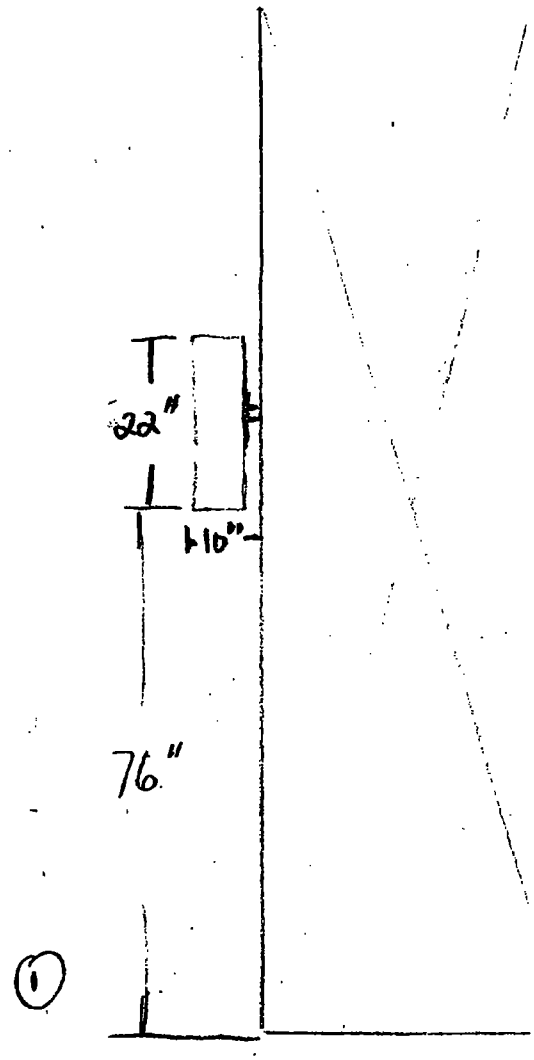

① 5 Lights all Same

Department of Business Affairs and Consumer Protection
Business Assistance Center - Public Way Use Unit
City Hall - 121 N. LaSalle Street, Room 800 • Chicago, IL 60602
(312)-74-GOBIZ (312-744-6249) • (312) 744-1944 (TTY)
http://www.cityofchicago.org/bacp

09/11/2013

Alderman **Harry Osterman**
Ward # **48**
City of Chicago
City Hall, Room **300**
121 North LaSalle Street
Chicago, Illinois 60602

Re: An ordinance to use and maintain a portion of the public right-of-way for **five (5) light fixture(s)** for **Calo Lounge, Inc.**, adjacent to the premises known as **5341-43 N. Clark St.**.

Dear Alderman **Harry Osterman**:

The applicant referenced above has requested the use of the public right-of-way for a **light fixture(s)**. An ordinance has been prepared by the Department of Business Affairs and Consumer Protection – Business Assistance Center - Public Way Use Unit for presentation to the City Council. Because this request was made for properties located in your ward, as approved by you as per the attached, I respectfully request that you introduce the attached ordinance at the next City Council meeting.

If you have any questions regarding this ordinance, please contact Anthony Bertuca at (312) 744-5506.

Department of Business Affairs and Consumer Protection

City of Chicago

O2013-7469

Office of the City Clerk

Document Tracking Sheet

Meeting Date:	9/11/2013
Sponsor(s):	Osterman, Harry (48)
Type:	Ordinance
Title:	Grant(s) of privilege in public way for Dollar Buy Plus
Committee(s) Assignment:	Committee on Transportation and Public Way

ORDINANCE
DOLLAR BUY PLUS
Acct. No. 246742 - 1
Permit No. 1108148

Be It Ordained by the City Council of the City of Chicago:

SECTION 1. Permission and authority are hereby given and granted to DOLLAR BUY PLUS, upon the terms and subject to the conditions of this ordinance to maintain and use one (1) sign(s) projecting over the public right-of-way attached to its premises known as 1130 W. Bryn Mawr Ave..

Said sign structure(s) measures as follows; along W. Bryn Mawr:
One (1) at twenty-three point four two (23.42) feet in length, two (2) feet in height and nine point one seven (9.17) feet above grade level.

The location of said privilege shall be as shown on prints kept on file with the Department of Business Affairs and Consumer Protection and the Office of the City Clerk.

Said privilege shall be constructed in accordance with plans and specifications approved by the Department of Transportation (Division of Project Development) and Zoning Department - Signs.

This grant of privilege in the public way shall be subject to the provisions of Section 10-28-015 and all other required provisions of the Municipal Code of Chicago.

The grantee shall pay to the City of Chicago as compensation for the privilege #1108148 herein granted the sum of three hundred ($300.00) per annum in advance.

A 25% penalty will be added for payments received after due date.

The permit holder agrees to hold the City of Chicago harmless for any damage, relocation or replacement costs associated with damage, relocation or removal of private property caused by the City performing work in the public way.

Authority herein given and granted for a period of five (5) years from and after 09/05/2012.

Alderman _____

Harry Osterman 48th Ward

SIGN ~~SKETCH~~

DOLLAR Bucks Plus
1130 W. BRYN MAWR AVE
CHICAGO IL 60660

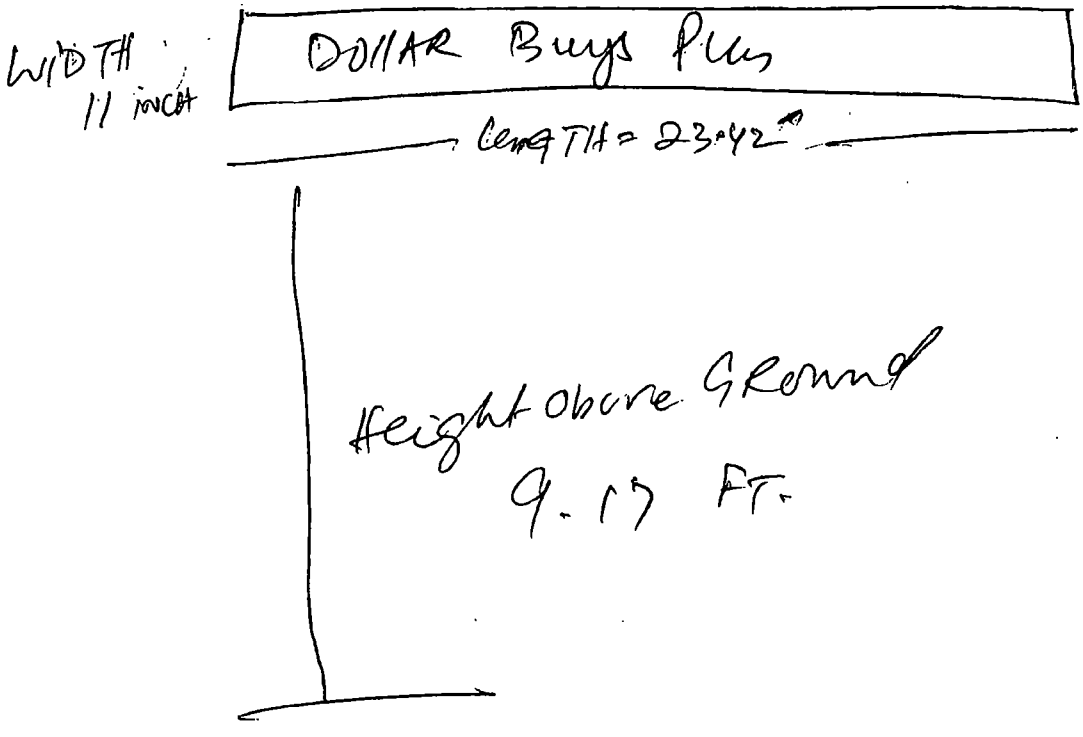

Department of Business Affairs and Consumer Protection
Business Assistance Center - Public Way Use Unit
City Hall - 121 N. LaSalle Street, Room 800 • Chicago, IL 60602
(312)-74-GOBIZ (312-744-6249) • (312) 744-1944 (TTY)
http://www.cityofchicago.org/bacp

09/11/2013

Alderman **Harry Osterman**
Ward # **48**
City of Chicago
City Hall, Room **300**
121 North LaSalle Street
Chicago, Illinois 60602

Re: An ordinance to use and maintain a portion of the public right-of-way for **one (1) sign(s)** for **DOLLAR BUY PLUS**, adjacent to the premises known as **1130 W. Bryn Mawr Ave.**.

Dear Alderman **Harry Osterman**:

The applicant referenced above has requested the use of the public right-of-way for a **sign(s)**. An ordinance has been prepared by the Department of Business Affairs and Consumer Protection – Business Assistance Center - Public Way Use Unit for presentation to the City Council. Because this request was made for properties located in your ward, as approved by you as per the attached, I respectfully request that you introduce the attached ordinance at the next City Council meeting.

If you have any questions regarding this ordinance, please contact Anthony Bertuca at (312) 744-5506.

Department of Business Affairs and Consumer Protection

City of Chicago

O2013-7470

Office of the City Clerk

Document Tracking Sheet

Meeting Date:	9/11/2013
Sponsor(s):	Osterman, Harry (48)
Type:	Ordinance
Title:	Grant(s) of privilege in public way for Kho Bo Chicago
Committee(s) Assignment:	Committee on Transportation and Public Way

ORDINANCE
KHO BO CHICAGO
Acct. No. 381954 - 1
Permit No. 1107512

Be It Ordained by the City Council of the City of Chicago:

SECTION 1. Permission and authority are hereby given and granted to KHO BO CHICAGO, upon the terms and subject to the conditions of this ordinance to maintain and use one (1) sign(s) projecting over the public right-of-way attached to its premises known as 4945 B N. Broadway .

Said sign structure(s) measures as follows; along N Broadway:
One (1) at ten (10) feet in length, one point three three (1.33) feet in height and eleven (11) feet above grade level.

The location of said privilege shall be as shown on prints kept on file with the Department of Business Affairs and Consumer Protection and the Office of the City Clerk.

Said privilege shall be constructed in accordance with plans and specifications approved by the Department of Transportation (Division of Project Development) and Zoning Department - Signs.

This grant of privilege in the public way shall be subject to the provisions of Section 10-28-015 and all other required provisions of the Municipal Code of Chicago.

The grantee shall pay to the City of Chicago as compensation for the privilege #1107512 herein granted the sum of one hundred ($100.00) per annum in advance.

A 25% penalty will be added for payments received after due date.

The permit holder agrees to hold the City of Chicago harmless for any damage, relocation or replacement costs associated with damage, relocation or removal of private property caused by the City performing work in the public way.

Authority herein given and granted for a period of five (5) years from and after Date of Passage.

Alderman _____

Harry Osterman 48th Ward

APPLICATION TO USE THE PUBLIC RIGHT OF WAY

EXAMPLE OF SIGN DRAWING

PROPERTY LOCATION: 4945 N. Broadway

ORGANIZATION(S) NAME: KHÔ BÒ CHICAGO

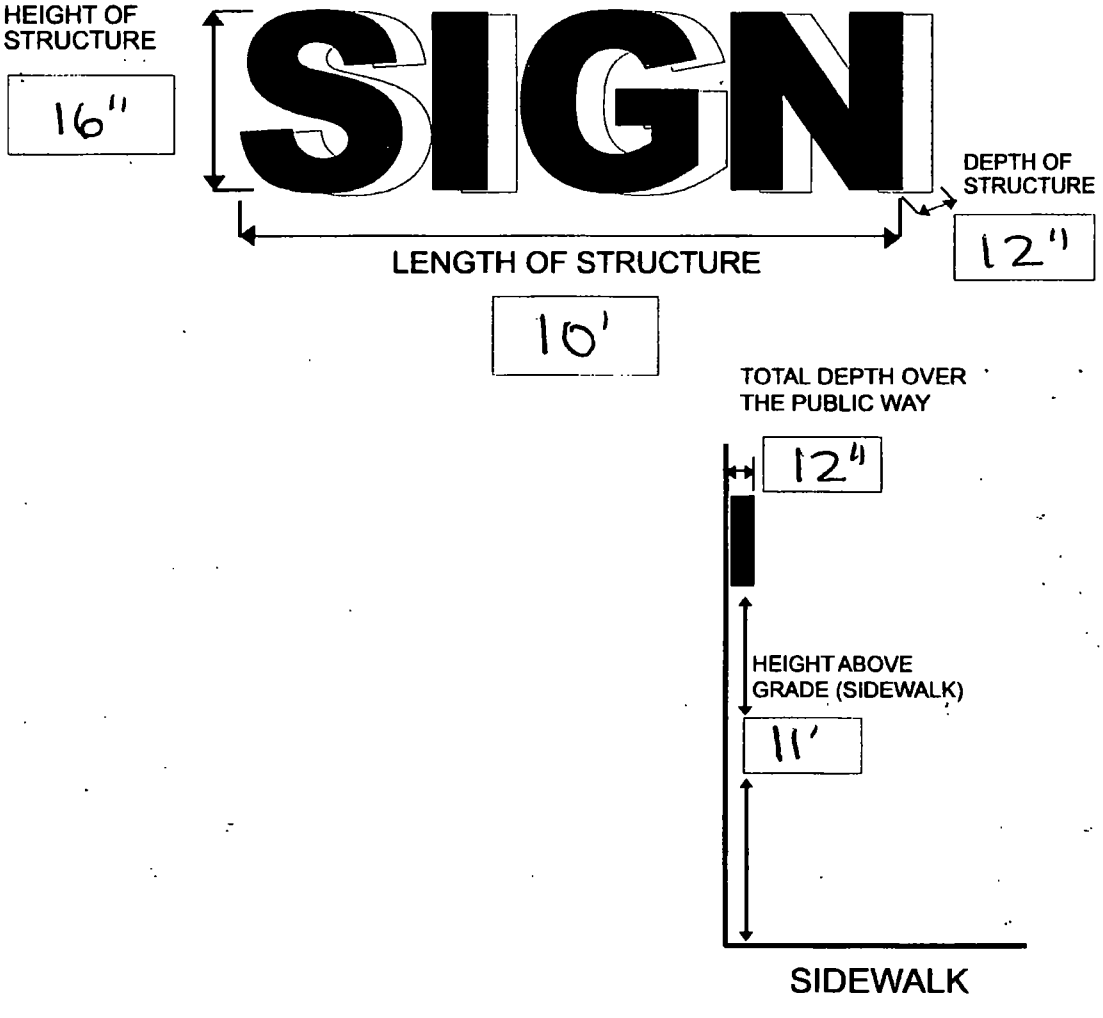

Department of Business Affairs and Consumer Protection
Business Assistance Center - Public Way Use Unit
City Hall - 121 N LaSalle Street, Room 800 • Chicago, IL 60602
(312)-74-GOBIZ (312-744-6249) • (312) 744-1944 (TTY)
http://www.cityofchicago.org/bacp

09/11/2013

Alderman **Harry Osterman**
Ward # **48**
City of Chicago
City Hall, Room **300**
121 North LaSalle Street
Chicago, Illinois 60602

Re: An ordinance to use and maintain a portion of the public right-of-way for **one (1) sign(s)** for **KHO BO CHICAGO**, adjacent to the premises known as **4945 B N. Broadway** .

Dear Alderman **Harry Osterman**:

The applicant referenced above has requested the use of the public right-of-way for a **sign(s)**. An ordinance has been prepared by the Department of Business Affairs and Consumer Protection – Business Assistance Center - Public Way Use Unit for presentation to the City Council. Because this request was made for properties located in your ward, as approved by you as per the attached, I respectfully request that you introduce the attached ordinance at the next City Council meeting.

If you have any questions regarding this ordinance, please contact Anthony Bertuca at (312) 744-5506.

Department of Business Affairs and Consumer Protection

City of Chicago

O2013-7471

Office of the City Clerk

Document Tracking Sheet

Meeting Date:	9/11/2013
Sponsor(s):	Osterman, Harry (48)
Type:	Ordinance
Title:	Grant(s) of privilege in public way for Kim Video
Committee(s) Assignment:	Committee on Transportation and Public Way

ORDINANCE
KIM VIDEO
Acct. No. 269334 - 2
Permit No. 1107513

Be It Ordained by the City Council of the City of Chicago:

SECTION 1. Permission and authority are hereby given and granted to KIM VIDEO, upon the terms and subject to the conditions of this ordinance to maintain and use one (1) sign(s) projecting over the public right-of-way attached to its premises known as 4945 B N. Broadway .

Said sign structure(s) measures as follows; along N Broadway:
One (1) at seven (7) feet in length, point eight three (.83) feet in height and nine (9) feet above grade level.

The location of said privilege shall be as shown on prints kept on file with the Department of Business Affairs and Consumer Protection and the Office of the City Clerk.

Said privilege shall be constructed in accordance with plans and specifications approved by the Department of Transportation (Division of Project Development) and Zoning Department - Signs.

This grant of privilege in the public way shall be subject to the provisions of Section 10-28-015 and all other required provisions of the Municipal Code of Chicago.

The grantee shall pay to the City of Chicago as compensation for the privilege #1107513 herein granted the sum of one hundred ($100.00) per annum in advance.

A 25% penalty will be added for payments received after due date.

The permit holder agrees to hold the City of Chicago harmless for any damage, relocation or replacement costs associated with damage, relocation or removal of private property caused by the City performing work in the public way.

Authority herein given and granted for a period of five (5) years from and after Date of Passage.

Alderman _____

Harry Osterman 48th Ward

APPLICATION TO USE THE PUBLIC RIGHT OF WAY

EXAMPLE OF SIGN DRAWING

PROPERTY LOCATION: 4945 N. Broadway

ORGANIZATION(S) NAME: KIM VIDEO

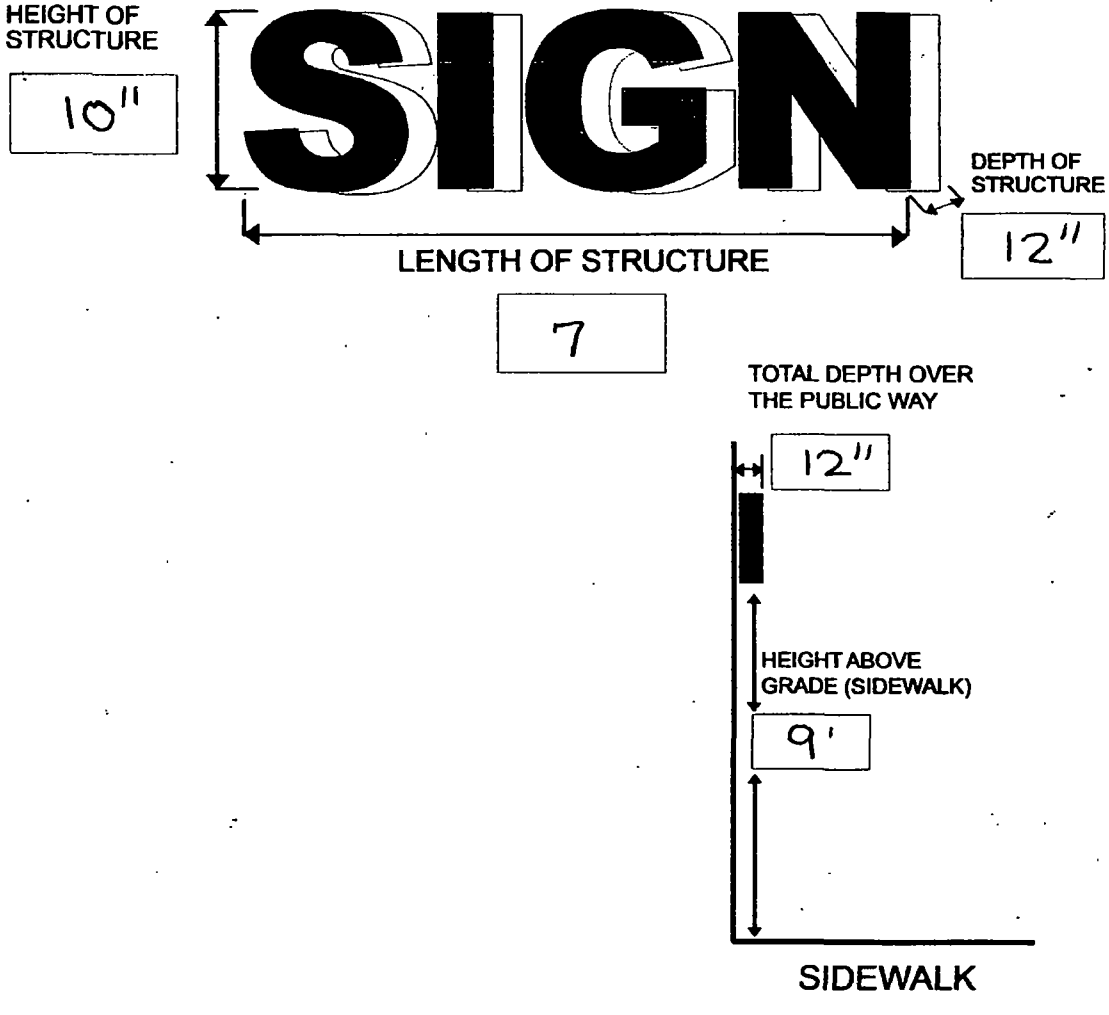

Department of Business Affairs and Consumer Protection
Business Assistance Center - Public Way Use Unit
City Hall - 121 N. LaSalle Street, Room 800 • Chicago, IL 60602
(312)-74-GOBIZ (312-744-6249) • (312) 744-1944 (TTY)
http //www cityofchicago org/bacp

09/11/2013

Alderman **Harry Osterman**
Ward # **48**
City of Chicago
City Hall, Room **300**
121 North LaSalle Street
Chicago, Illinois 60602

Re: An ordinance to use and maintain a portion of the public right-of-way for **one (1) sign(s)** for **KIM VIDEO**, adjacent to the premises known as **4945 B N. Broadway** .

Dear Alderman **Harry Osterman**:

The applicant referenced above has requested the use of the public right-of-way for a **sign(s)**. An ordinance has been prepared by the Department of Business Affairs and Consumer Protection – Business Assistance Center - Public Way Use Unit for presentation to the City Council. Because this request was made for properties located in your ward, as approved by you as per the attached, I respectfully request that you introduce the attached ordinance at the next City Council meeting.

If you have any questions regarding this ordinance, please contact Anthony Bertuca at (312) 744-5506.

Department of Business Affairs and Consumer Protection

City of Chicago

O2013-7472

Office of the City Clerk

Document Tracking Sheet

Meeting Date:	9/11/2013
Sponsor(s):	Osterman, Harry (48)
Type:	Ordinance
Title:	Grant(s) of privilege in public way for Kopi, A Traveler's Cafe
Committee(s) Assignment:	Committee on Transportation and Public Way

ORDINANCE
KOPI, A TRAVELER'S CAFE
Acct. No. 17294 - 1
Permit No. 1107439

Be It Ordained by the City Council of the City of Chicago:

SECTION 1. Permission and authority are hereby given and granted to KOPI, A TRAVELER'S CAFE, upon the terms and subject to the conditions of this ordinance to maintain and use, as now constructed, two (2) Light Fixture(s) projecting over the public right-of-way adjacent to its premises known as 5317 N. Clark St..

Said Light Fixture(s) at N. Clark St. measure(s):
Two (2) at point four two (.42) feet in length, point six seven (.67) feet in width and twelve point five (12.5) feet above grade level.

The location of said privilege shall be as shown on prints kept on file with the Department of Business Affairs and Consumer Protection and the Office of the City Clerk.

Said privilege shall be constructed in accordance with plans and specifications approved by the Department of Transportation (Division of Project Development).

This grant of privilege in the public way shall be subject to the provisions of Section 10-28-015 and all other required provisions of the Municipal Code of Chicago.

The grantee shall pay to the City of Chicago as compensation for the privilege #1107439 herein granted the sum of eighty ($80.00) per annum in advance.

A 25% penalty will be added for payments received after due date.

The permit holder agrees to hold the City of Chicago harmless for any damage, relocation or replacement costs associated with damage, relocation or removal of private property caused by the City performing work in the public way.

Authority herein given and granted for a period of five (5) years from and after 06/11/2013.

Alderman _____

Harry Osterman 48th Ward

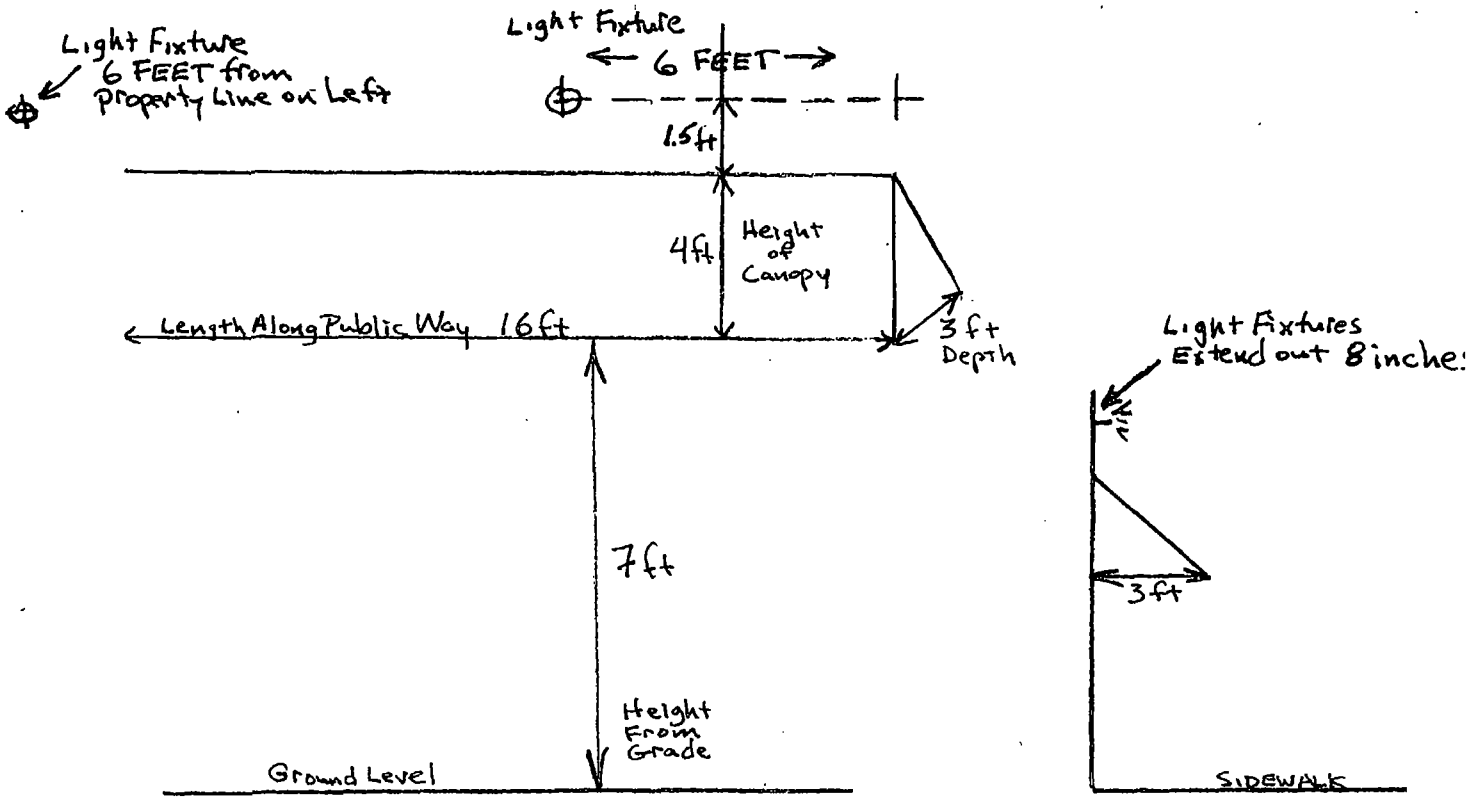

Kopi Jalan, Inc.
Kopi Cafe
5317 N. Clark St.

Department of Business Affairs and Consumer Protection
Business Assistance Center - Public Way Use Unit
City Hall - 121 N. LaSalle Street, Room 800 • Chicago, IL 60602
(312)-74-GOBIZ (312-744-6249) • (312) 744-1944 (TTY)
http://www.cityofchicago.org/bacp

09/11/2013

Alderman **Harry Osterman**
Ward # **48**
City of Chicago
City Hall, Room **300**
121 North LaSalle Street
Chicago, Illinois 60602

Re: An ordinance to use and maintain a portion of the public right-of-way for **two (2) light fixture(s)** for **KOPI, A TRAVELER'S CAFE**, adjacent to the premises known as **5317 N. Clark St.**.

Dear Alderman **Harry Osterman**:

The applicant referenced above has requested the use of the public right-of-way for a **light fixture(s)**. An ordinance has been prepared by the Department of Business Affairs and Consumer Protection – Business Assistance Center - Public Way Use Unit for presentation to the City Council. Because this request was made for properties located in your ward, as approved by you as per the attached, I respectfully request that you introduce the attached ordinance at the next City Council meeting.

If you have any questions regarding this ordinance, please contact Anthony Bertuca at (312) 744-5506.

Department of Business Affairs and Consumer Protection

City of Chicago

O2013-7473

Office of the City Clerk

Document Tracking Sheet

Meeting Date:	9/11/2013
Sponsor(s):	Osterman, Harry (48)
Type:	Ordinance
Title:	Grant(s) of privilege in public way for La Fitness
Committee(s) Assignment:	Committee on Transportation and Public Way

ORDINANCE
LA Fitness
Acct. No. 298777 - 7
Permit No. 1105447

Be It Ordained by the City Council of the City of Chicago:

SECTION 1. Permission and authority are hereby given and granted to LA Fitness, upon the terms and subject to the conditions of this ordinance to maintain and use one (1) sign(s) projecting over the public right-of-way attached to its premises known as 6107 N. Broadway .

Said sign structure(s) measures as follows; along N. Broadway:
One (1) at four point five (4.5) feet in length, twenty-three (23) feet in height and thirty-three (33) feet above grade level.

The location of said privilege shall be as shown on prints kept on file with the Department of Business Affairs and Consumer Protection and the Office of the City Clerk.

Said privilege shall be constructed in accordance with plans and specifications approved by the Department of Transportation (Division of Project Development) and Zoning Department - Signs.

This grant of privilege in the public way shall be subject to the provisions of Section 10-28-015 and all other required provisions of the Municipal Code of Chicago.

The grantee shall pay to the City of Chicago as compensation for the privilege #1105447 herein granted the sum of three hundred ($300.00) per annum in advance.

A 25% penalty will be added for payments received after due date.

The permit holder agrees to hold the City of Chicago harmless for any damage, relocation or replacement costs associated with damage, relocation or removal of private property caused by the City performing work in the public way.

Authority herein given and granted for a period of five (5) years from and after Date of Passage.

Alderman _____

Harry Osterman 48th Ward

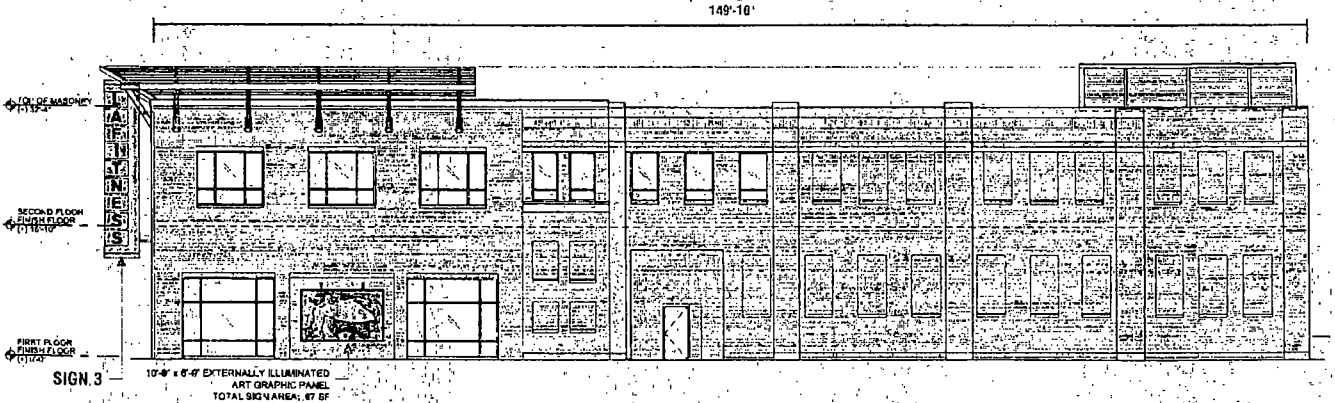

SOUTH ELEVATION

SCALE 1/16"=1'-0"

LA FITNESS

Location 6701 N. Broadway
Chicago, IL

Proj # 3101	Loc # 1125	Date 02/20/13
Req # 141915	Drawn By KWK	Page # 5

Rev #	Rev #	Date	Rev By	Drawn By	Revision Description
Rev 1	000000	00/00/00	XXX	XXX	Note
Rev 2	000000	00/00/00	XXX	XXX	
Rev 3	000000	00/00/00	XXX	XXX	
Rev 4	000000	00/00/00	XXX	XXX	
Rev 5	000000	00/00/00	XXX	XXX	
Rev 6	000000	00/00/00	XXX	XXX	

FILE PATH: Active\ACCOUNTS\LA FITNESS\Locations\1141 1125 Chicago IL

The Icon Companies
icon ims ess

Drawings are the exclusive property of Icon Identity Solutions Inc
Any unauthorized use or disclosure is not permitted

Department of Business Affairs and Consumer Protection
Business Assistance Center - Public Way Use Unit
City Hall - 121 N. LaSalle Street, Room 800 • Chicago, IL 60602
(312)-74-GOBIZ (312-744-6249) • (312) 744-1944 (TTY)
http://www.cityofchicago.org/bacp

09/11/2013

Alderman **Harry Osterman**
Ward # **48**
City of Chicago
City Hall, Room **300**
121 North LaSalle Street
Chicago, Illinois 60602

Re: An ordinance to use and maintain a portion of the public right-of-way for **one (1) sign(s)** for **LA Fitness**, adjacent to the premises known as **6107 N. Broadway** .

Dear Alderman **Harry Osterman**:

The applicant referenced above has requested the use of the public right-of-way for a **sign(s)**. An ordinance has been prepared by the Department of Business Affairs and Consumer Protection – Business Assistance Center - Public Way Use Unit for presentation to the City Council. Because this request was made for properties located in your ward, as approved by you as per the attached, I respectfully request that you introduce the attached ordinance at the next City Council meeting.

If you have any questions regarding this ordinance, please contact Anthony Bertuca at (312) 744-5506.

Department of Business Affairs and Consumer Protection

City of Chicago

O2013-7474

Office of the City Clerk

Document Tracking Sheet

Meeting Date:	9/11/2013
Sponsor(s):	Osterman, Harry (48)
Type:	Ordinance
Title:	Grant(s) of privilege in public way for Loyola University
Committee(s) Assignment:	Committee on Transportation and Public Way

ORDINANCE
LOYOLA UNIVERSITY
Acct. No. 33471 - 16
Permit No. 1107629

Be It Ordained by the City Council of the City of Chicago:

SECTION 1. Permission and authority are hereby given and granted to LOYOLA UNIVERSITY, upon the terms and subject to the conditions of this ordinance to maintain and use, as now constructed, one (1) Conduit(s) under the public right-of-way adjacent to its premises known as 6324 N. Kenmore Ave..

Said Conduit(s) at PUBLIC ALLEY measure(s):
One (1) at sixteen (16) feet in length, and one point five (1.5) foot in width for a total of twenty-four (24) square feet.

The location of said privilege shall be as shown on prints kept on file with the Department of Business Affairs and Consumer Protection and the Office of the City Clerk.

Said privilege shall be constructed in accordance with plans and specifications approved by the Department of Transportation (Division of Project Development) and Department of Transportation (Office of Underground Coordination).

This grant of privilege in the public way shall be subject to the provisions of Section 10-28-015 and all other required provisions of the Municipal Code of Chicago.

The grantee shall pay to the City of Chicago as compensation for the privilege #1107629 herein granted the sum of four hundred ($400.00) per annum in advance.

A 25% penalty will be added for payments received after due date.

The permit holder agrees to hold the City of Chicago harmless for any damage, relocation or replacement costs associated with damage, relocation or removal of private property caused by the City performing work in the public way.

Authority herein given and granted for a period of five (5) years from and after 06/11/2013.

Alderman _____

Harry Osterman 48th Ward

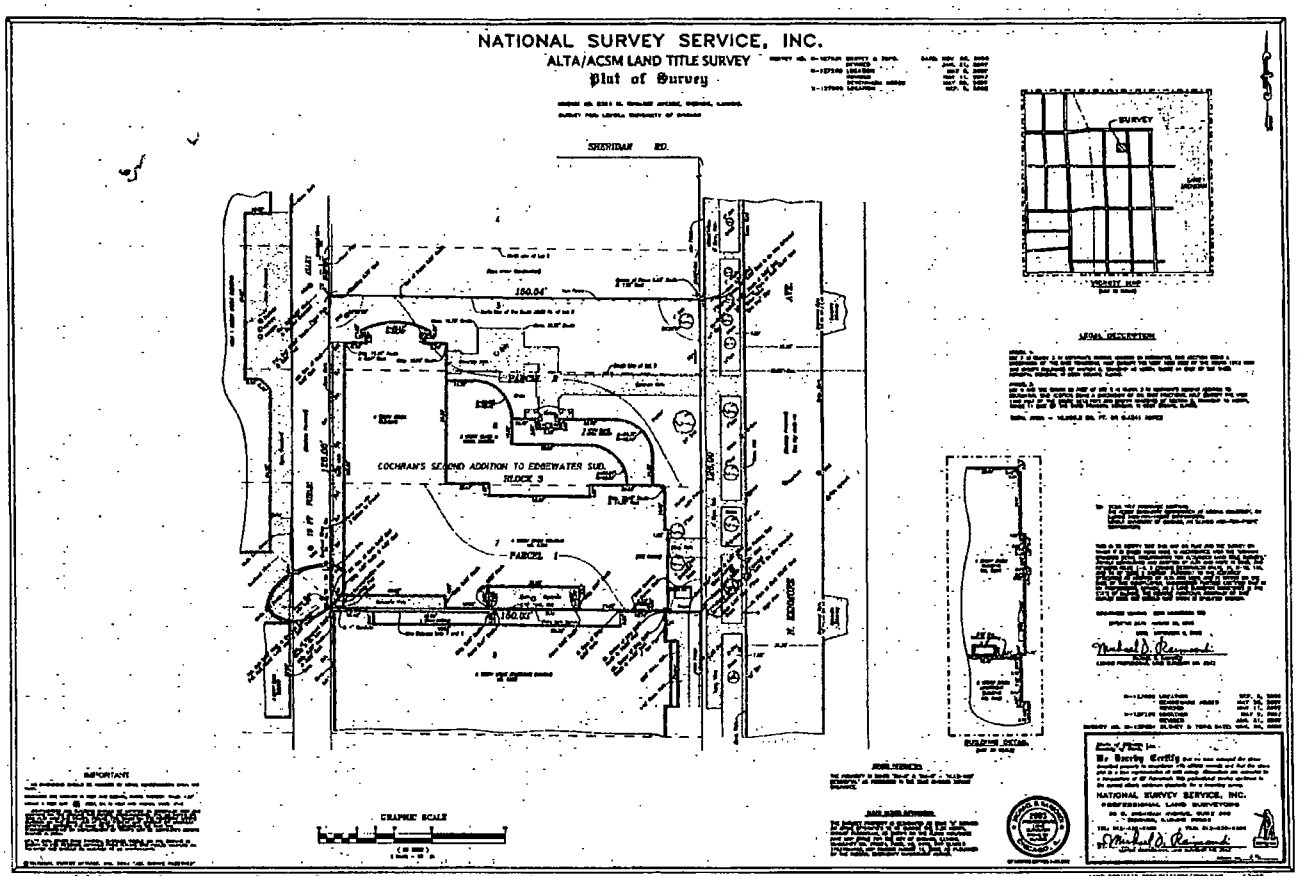

6324 N Kenmore Ave Alley Underground Conduit

Department of Business Affairs and Consumer Protection
Business Assistance Center - Public Way Use Unit
City Hall - 121 N. LaSalle Street, Room 800 • Chicago, IL 60602
(312)-74-GOBIZ (312-744-6249) • (312) 744-1944 (TTY)
http://www.cityofchicago.org/bacp

09/11/2013

Alderman **Harry Osterman**
Ward # **48**
City of Chicago
City Hall, Room **300**
121 North LaSalle Street
Chicago, Illinois 60602

Re: An ordinance to use and maintain a portion of the public right-of-way for **one (1) conduit(s)** for **LOYOLA UNIVERSITY**, adjacent to the premises known as **6324 N. Kenmore Ave.**.

Dear Alderman **Harry Osterman**:

The applicant referenced above has requested the use of the public right-of-way for a **conduit(s)**. An ordinance has been prepared by the Department of Business Affairs and Consumer Protection – Business Assistance Center - Public Way Use Unit for presentation to the City Council. Because this request was made for properties located in your ward, as approved by you as per the attached, I respectfully request that you introduce the attached ordinance at the next City Council meeting.

If you have any questions regarding this ordinance, please contact Anthony Bertuca at (312) 744-5506.

Department of Business Affairs and Consumer Protection

City of Chicago

O2013-7475

Office of the City Clerk

Document Tracking Sheet

Meeting Date:	9/11/2013
Sponsor(s):	Osterman, Harry (48)
Type:	Ordinance
Title:	Grant(s) of privilege in public way for Pumping Co., Inc., The
Committee(s) Assignment:	Committee on Transportation and Public Way

ORDINANCE
THE PUMPING CO INC
Acct. No. 31603 - 1
Permit No. 1108364

Be It Ordained by the City Council of the City of Chicago:

SECTION 1. Permission and authority are hereby given and granted to THE PUMPING CO INC, upon the terms and subject to the conditions of this ordinance to maintain and use two (2) sign(s) projecting over the public right-of-way attached to its premises known as 6157 N. Broadway .

Said sign structure(s) measures as follows; along NORTH BROADWAY:
One (1) at six (6) feet in length, eight (8) feet in height and sixteen (16) feet above grade level.
One (1) at six (6) feet in length, three (3) feet in height and twelve (12) feet above grade level.

The location of said privilege shall be as shown on prints kept on file with the Department of Business Affairs and Consumer Protection and the Office of the City Clerk.

Said privilege shall be constructed in accordance with plans and specifications approved by the Department of Transportation (Division of Project Development) and Zoning Department - Signs.

This grant of privilege in the public way shall be subject to the provisions of Section 10-28-015 and all other required provisions of the Municipal Code of Chicago.

The grantee shall pay to the City of Chicago as compensation for the privilege #1108364 herein granted the sum of four hundred ($400.00) per annum in advance.

A 25% penalty will be added for payments received after due date.

The permit holder agrees to hold the City of Chicago harmless for any damage, relocation or replacement costs associated with damage, relocation or removal of private property caused by the City performing work in the public way.

Authority herein given and granted for a period of five (5) years from and after 10/31/2012.

Alderman _____

Harry Osterman 48th Ward

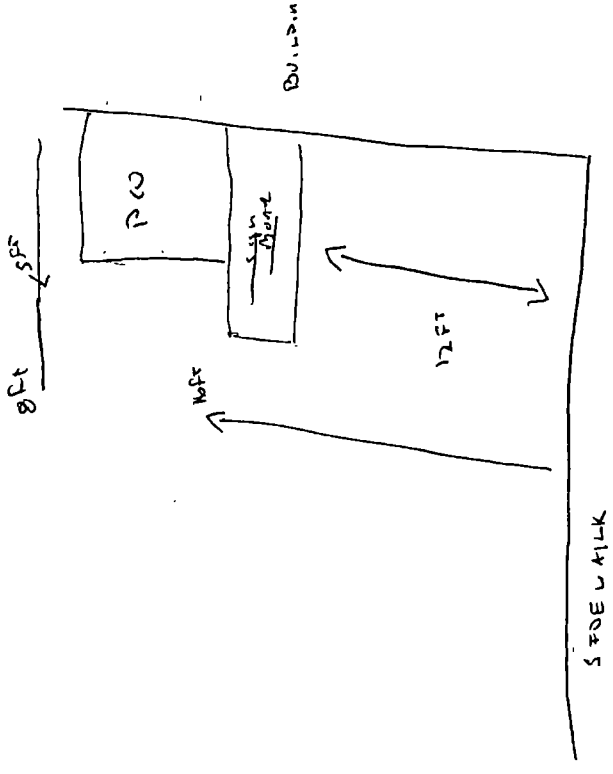
Driveway
12 ft
8 ft
5 ft
Main Street

Department of Business Affairs and Consumer Protection
Business Assistance Center - Public Way Use Unit
City Hall - 121 N LaSalle Street, Room 800 • Chicago, IL 60602
(312)-74-GOBIZ (312-744-6249) • (312) 744-1944 (TTY)
http://www.cityofchicago.org/bacp

09/11/2013

Alderman **Harry Osterman**
Ward # **48**
City of Chicago
City Hall, Room **300**
121 North LaSalle Street
Chicago, Illinois 60602

Re: An ordinance to use and maintain a portion of the public right-of-way for **two (2) sign(s)** for **THE PUMPING CO INC**, adjacent to the premises known as **6157 N. Broadway** .

Dear Alderman **Harry Osterman**:

The applicant referenced above has requested the use of the public right-of-way for a **sign(s)**. An ordinance has been prepared by the Department of Business Affairs and Consumer Protection – Business Assistance Center - Public Way Use Unit for presentation to the City Council. Because this request was made for properties located in your ward, as approved by you as per the attached, I respectfully request that you introduce the attached ordinance at the next City Council meeting.

If you have any questions regarding this ordinance, please contact Anthony Bertuca at (312) 744-5506.

Department of Business Affairs and Consumer Protection

City of Chicago

O2013-7437

Office of the City Clerk

Document Tracking Sheet

Meeting Date:	9/11/2013
Sponsor(s):	Moore, Joseph (49)
Type:	Ordinance
Title:	Grant(s) of privilege in public way for Mayne Stage/Act One Cafe
Committee(s) Assignment:	Committee on Transportation and Public Way

ORDINANCE
MAYNE STAGE/ACT ONE CAFE
Acct. No. 348586 - 1
Permit No. 1102014

Be It Ordained by the City Council of the City of Chicago:

SECTION 1. Permission and authority are hereby given and granted to MAYNE STAGE/ACT ONE CAFE, upon the terms and subject to the conditions of this ordinance to maintain and use, as now constructed, one (1) Marquee(s) projecting over the public right-of-way adjacent to its premises known as 1328-30 W. Morse Ave..

Said Marquee(s) at W. Morse measure(s):
One (1) at sixteen point six six (16.66) feet in length, and eleven (11) feet in width for a total of one hundred eighty-three point two six (183.26) square feet.

The location of said privilege shall be as shown on prints kept on file with the Department of Business Affairs and Consumer Protection and the Office of the City Clerk.

Said privilege shall be constructed in accordance with plans and specifications approved by the Zoning Department - Signs.

This grant of privilege in the public way shall be subject to the provisions of Section 10-28-015 and all other required provisions of the Municipal Code of Chicago.

The grantee shall pay to the City of Chicago as compensation for the privilege #1102014 herein granted the sum of fifty ($50.00) per annum in advance.

A 25% penalty will be added for payments received after due date.

The permit holder agrees to hold the City of Chicago harmless for any damage, relocation or replacement costs associated with damage, relocation or removal of private property caused by the City performing work in the public way.

Authority herein given and granted for a period of five (5) years from and after Date of Passage.

Alderman _____

Joe Moore 49th Ward

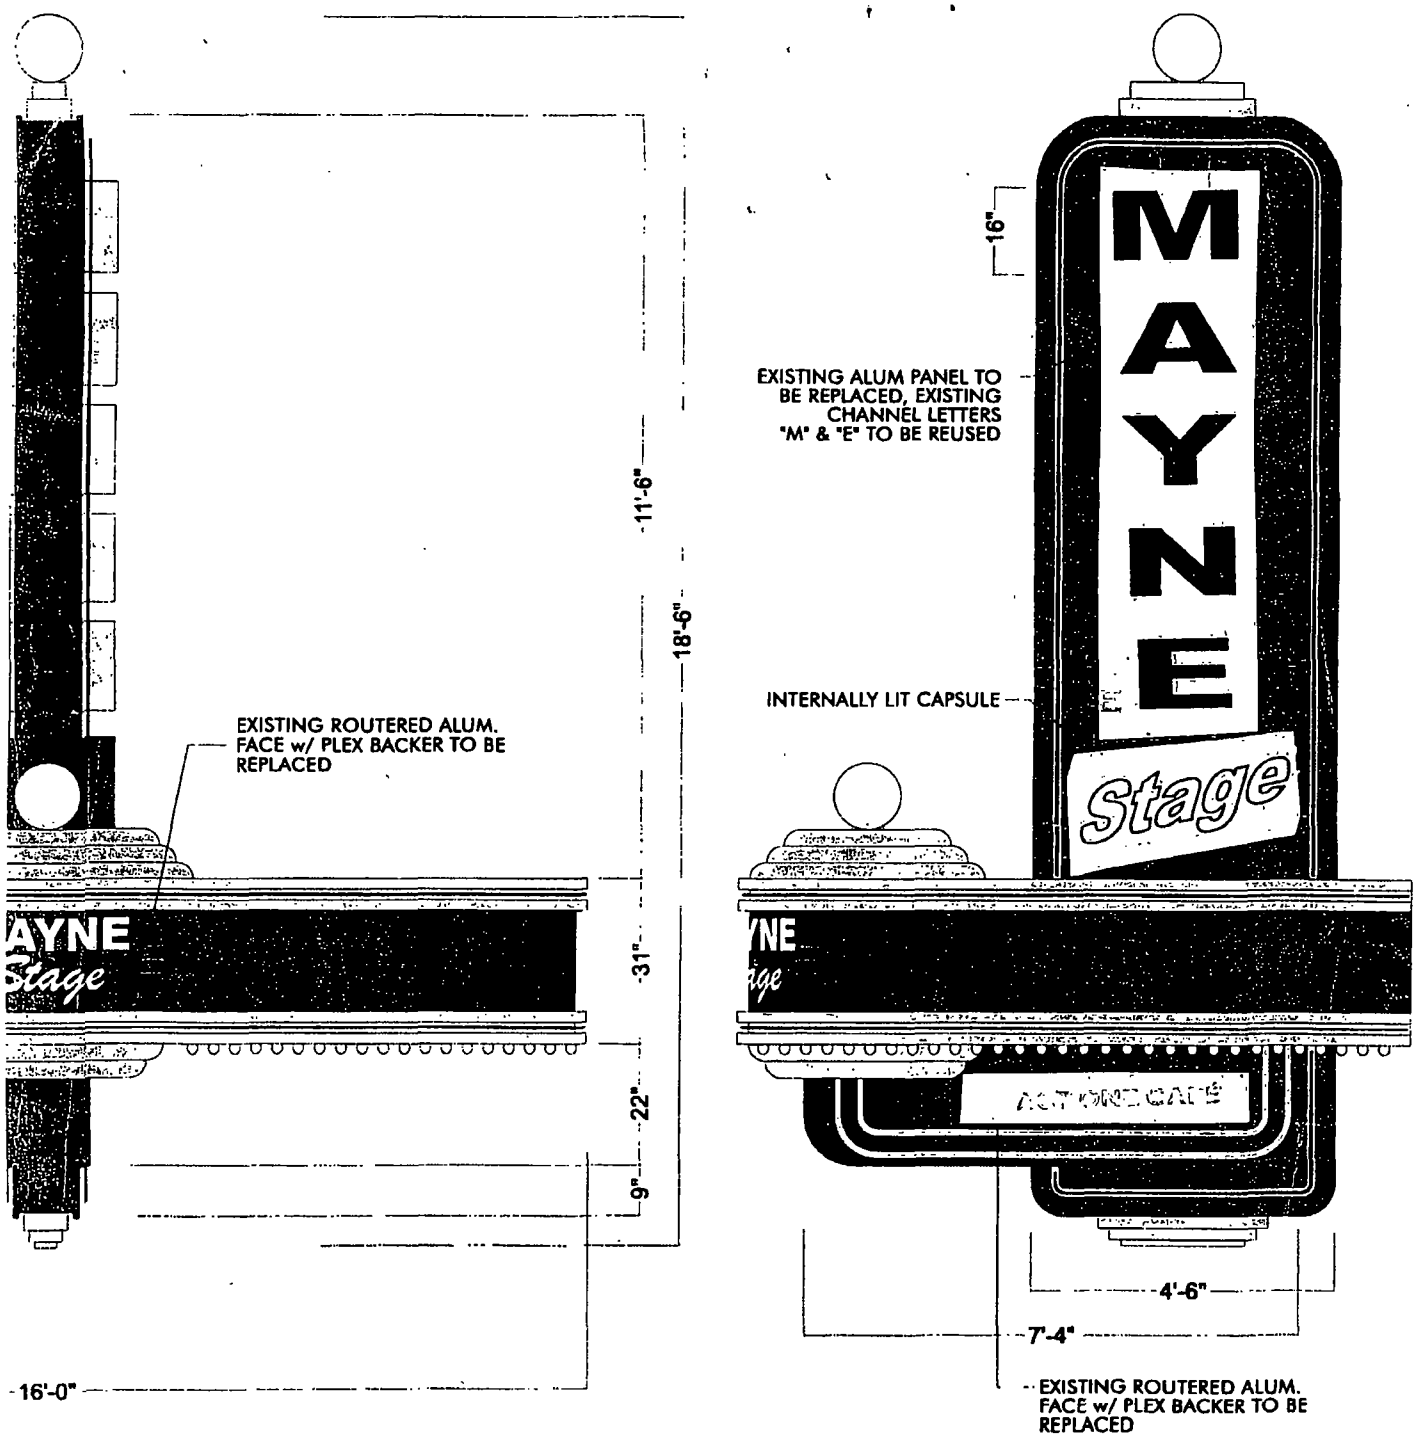

Salesman CHUCK VERES | Drawing# 007399 | Revision G. Alumbaugh 8-13-09, G. Alumbaugh 4-22-09 | Drawn By/Date G. Alumbaugh 3-4-09

Job Name/Location MAYNE STAGE / MOMENCE, IL | Scale 3/8"=1'-0" | Filename MAYST-MO-09-LS

This design & engineering is submitted as our proposal & is to remain our property exclusively until accepted & approved by purchaser. © COPYRIGHT 2009

Department of Business Affairs and Consumer Protection
Business Assistance Center - Public Way Use Unit
City Hall - 121 N. LaSalle Street, Room 800 • Chicago, IL 60602
(312)-74-GOBIZ (312-744-6249) • (312) 744-1944 (TTY)
http://www.cityofchicago.org/bacp

09/11/2013

Alderman **Joe Moore**
Ward # **49**
City of Chicago
City Hall, Room **300**
121 North LaSalle Street
Chicago, Illinois 60602

Re: An ordinance to use and maintain a portion of the public right-of-way for **one (1) marquee(s)** for **MAYNE STAGE/ACT ONE CAFE**, adjacent to the premises known as **1328-30 W. Morse Ave.**.

Dear Alderman **Joe Moore**:

The applicant referenced above has requested the use of the public right-of-way for a **marquee(s)**. An ordinance has been prepared by the Department of Business Affairs and Consumer Protection – Business Assistance Center - Public Way Use Unit for presentation to the City Council. Because this request was made for properties located in your ward, as approved by you as per the attached, I respectfully request that you introduce the attached ordinance at the next City Council meeting.

If you have any questions regarding this ordinance, please contact Anthony Bertuca at (312) 744-5506.

Department of Business Affairs and Consumer Protection

City of Chicago

O2013-7439

Office of the City Clerk

Document Tracking Sheet

Meeting Date:	9/11/2013
Sponsor(s):	Silverstein, Debra L. (50)
Type:	Ordinance
Title:	Grant(s) of privilege in public way for Alibis
Committee(s) Assignment:	Committee on Transportation and Public Way

ORDINANCE
ALIBIS
Acct. No. 4068 - 1
Permit No. 1107438

Be It Ordained by the City Council of the City of Chicago:

SECTION 1. Permission and authority are hereby given and granted to ALIBIS, upon the terms and subject to the conditions of this ordinance to maintain and use, as now constructed, two (2) Security Camera(s) projecting over the public right-of-way for security purposes adjacent to its premises known as 6420 N. Western Ave..

Said Security Camera(s) at N. Western Avenue measure(s):
Two (2) at point three three (.33) feet in length, point three three (.33) feet in width and ten (10) feet above grade level.

The location of said privilege shall be as shown on prints kept on file with the Department of Business Affairs and Consumer Protection and the Office of the City Clerk.

Said privilege shall be constructed in accordance with plans and specifications approved by the Department of Planning and Development and Department of Transportation (Division of Project Development).

This grant of privilege in the public way shall be subject to the provisions of Section 10-28-015 and all other required provisions of the Municipal Code of Chicago.

The grantee shall pay to the City of Chicago as compensation for the privilege #1107438 herein granted the sum of zero ($.00) per annum in advance.

A 25% penalty will be added for payments received after due date.

The permit holder agrees to hold the City of Chicago harmless for any damage, relocation or replacement costs associated with damage, relocation or removal of private property caused by the City performing work in the public way.

Authority herein given and granted for a period of five (5) years from and after 06/11/2013.

Alderman _____
Debra L. Silverstein 50th Ward

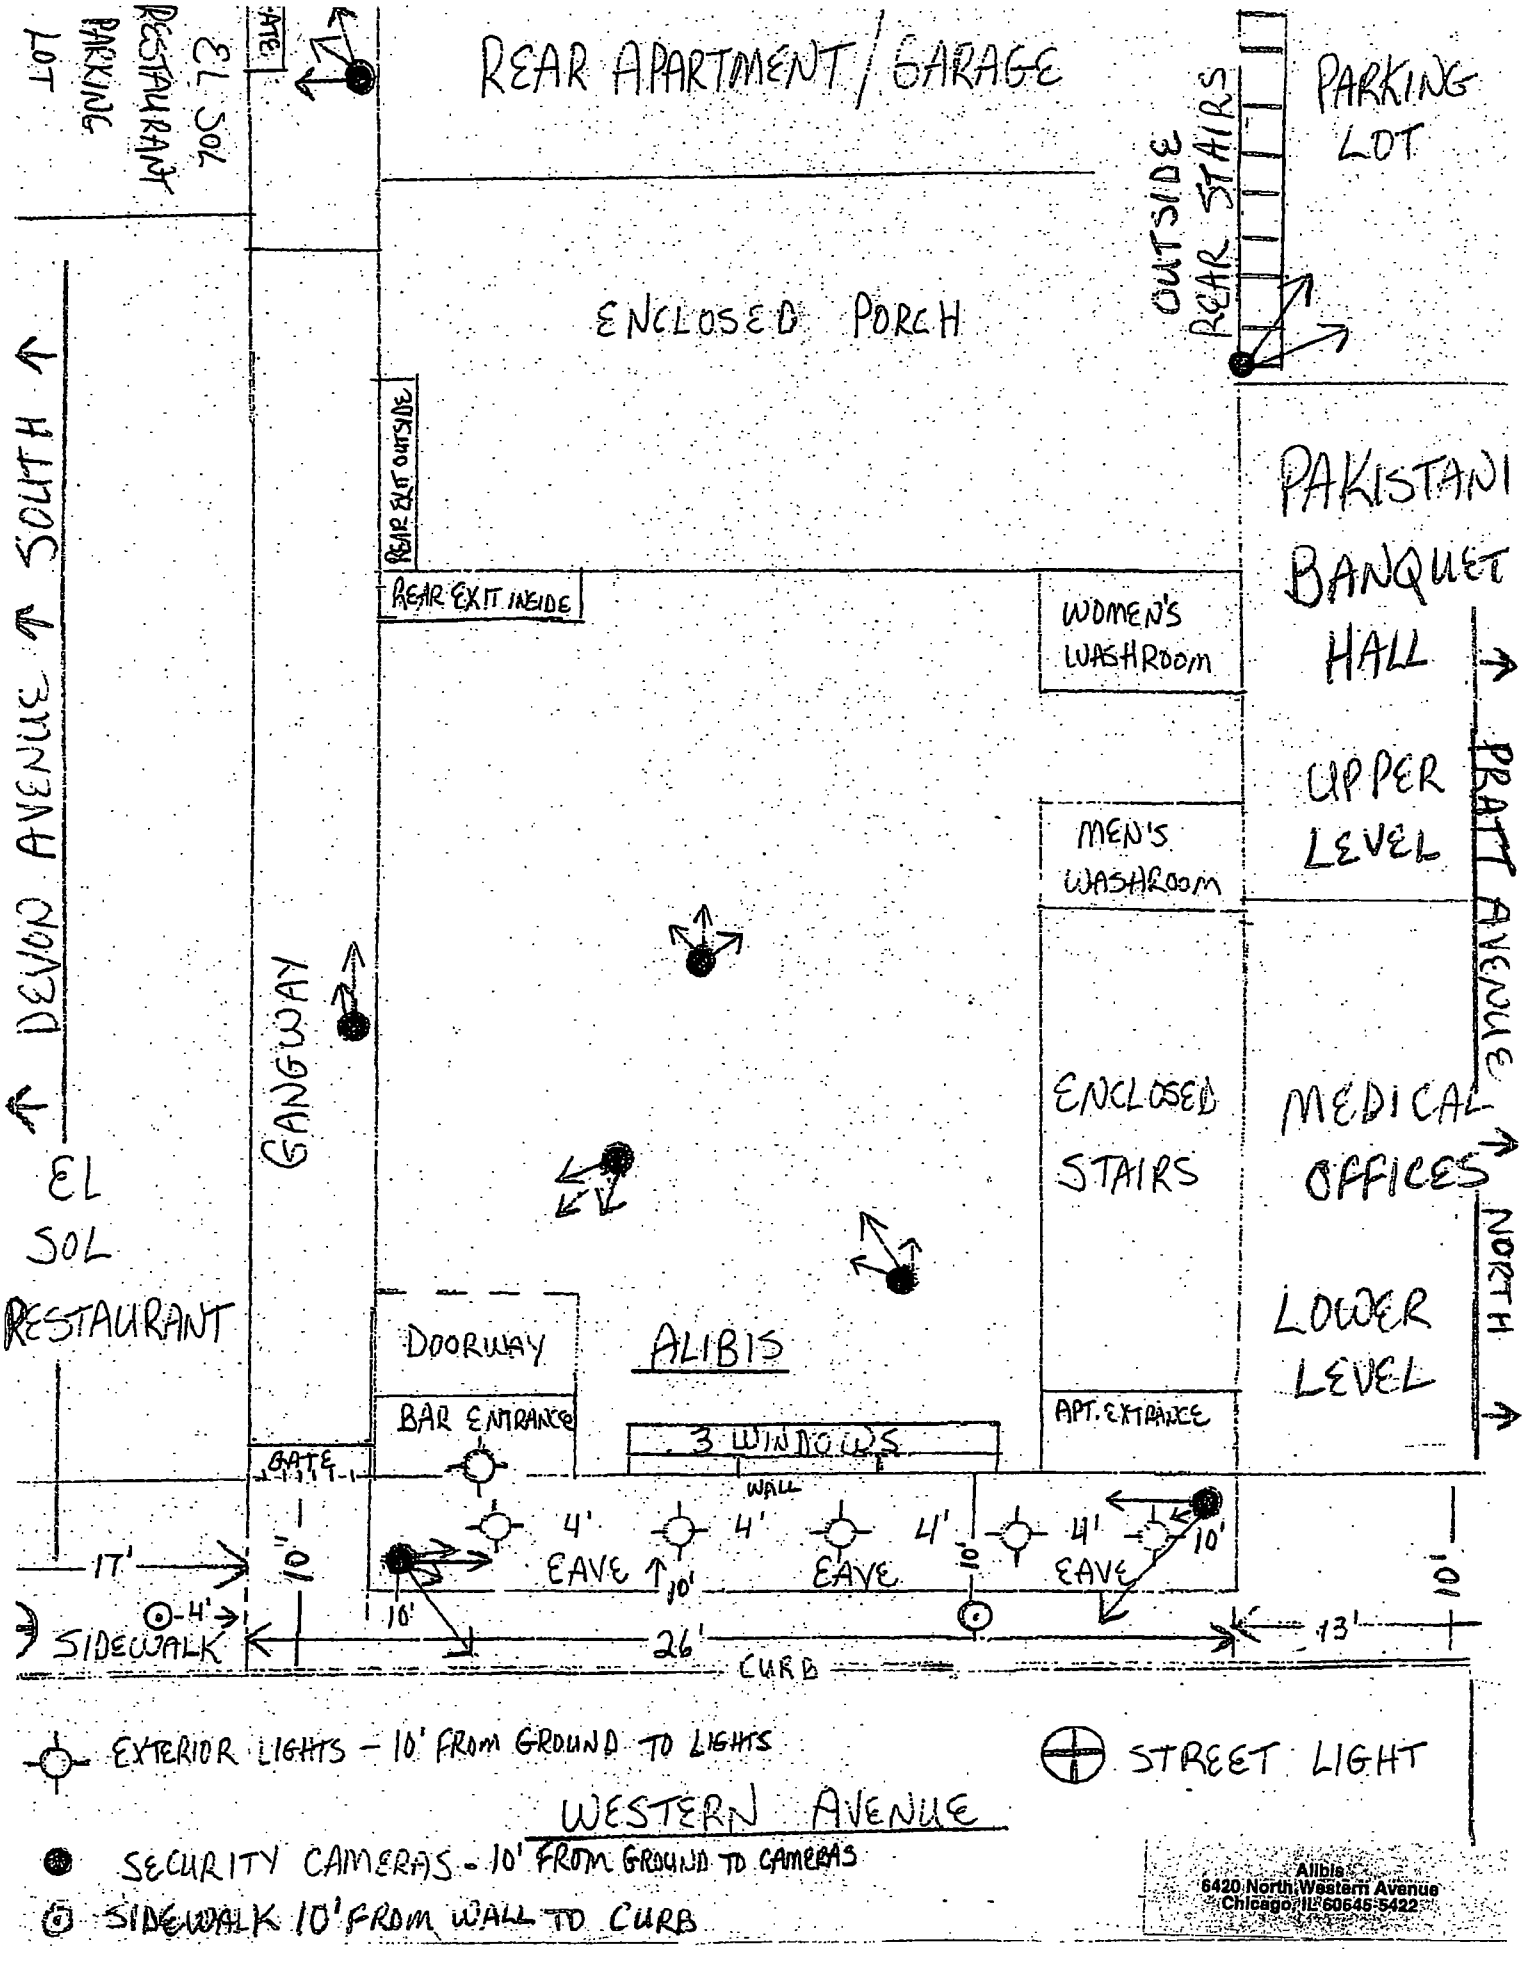

Alibis
6420 North Western Avenue
Chicago, IL 60645-5422

Department of Business Affairs and Consumer Protection
Business Assistance Center - Public Way Use Unit
City Hall - 121 N. LaSalle Street, Room 800 • Chicago, IL 60602
(312)-74-GOBIZ (312-744-6249) • (312) 744-1944 (TTY)
http://www.cityofchicago.org/bacp

09/11/2013

Alderman **Debra L. Silverstein**
Ward # **50**
City of Chicago
City Hall, Room **203**
121 North LaSalle Street
Chicago, Illinois 60602

Re: An ordinance to use and maintain a portion of the public right-of-way for **two (2) security camera(s)** for **ALIBIS**, adjacent to the premises known as **6420 N. Western Ave.**.

Dear Alderman **Debra L. Silverstein**:

The applicant referenced above has requested the use of the public right-of-way for a **security camera(s)**. An ordinance has been prepared by the Department of Business Affairs and Consumer Protection – Business Assistance Center - Public Way Use Unit for presentation to the City Council. Because this request was made for properties located in your ward, as approved by you as per the attached, I respectfully request that you introduce the attached ordinance at the next City Council meeting.

If you have any questions regarding this ordinance, please contact Anthony Bertuca at (312) 744-5506.

Department of Business Affairs and Consumer Protection

City of Chicago

Office of the City Clerk

Document Tracking Sheet

O2013-7442

Meeting Date:	9/11/2013
Sponsor(s):	Silverstein, Debra L. (50)
Type:	Ordinance
Title:	Grant(s) of privilege in public way for Bais Yaakov School
Committee(s) Assignment:	Committee on Transportation and Public Way

ORDINANCE
BAIS YAAKOV SCHOOL
Acct. No. 30746 - 1
Permit No. 1108128

Be It Ordained by the City Council of the City of Chicago:

SECTION 1. Permission and authority are hereby given and granted to BAIS YAAKOV SCHOOL, upon the terms and subject to the conditions of this ordinance to construct, install, maintain and use three (3) Caisson(s) under the public right-of-way adjacent to its premises known as 6110 N. California Ave..

Said Caisson(s) at Public Alley north of W. Rosemont Ave. between N. California Ave. and N. Fairfield Ave. measure(s):

Three (3) at two (2) feet in length, and one point five (1.5) foot in width for a total of nine (9) square feet. Said caissons shall be forty-five (45) feet in depth.

The location of said privilege shall be as shown on prints kept on file with the Department of Business Affairs and Consumer Protection and the Office of the City Clerk.

Said privilege shall be constructed in accordance with plans and specifications approved by the Department of Planning and Development and Department of Transportation (Office of Underground Coordination).

This grant of privilege in the public way shall be subject to the provisions of Section 10-28-015 and all other required provisions of the Municipal Code of Chicago.

The grantee shall pay to the City of Chicago as compensation for the privilege #1108128 herein granted the sum of four hundred ($400.00) per annum in advance.

A 25% penalty will be added for payments received after due date.

The permit holder agrees to hold the City of Chicago harmless for any damage, relocation or replacement costs associated with damage, relocation or removal of private property caused by the City performing work in the public way.

Authority herein given and granted for a period of five (5) years from and after Date of Passage.

Alderman _____
Debra L. Silverstein 50th Ward

PROPOSED JOAN DACHS BAIS YAAKOV BOYS SCHOOL
2754 W ROSEMONT AVE, CHICAGO, IL

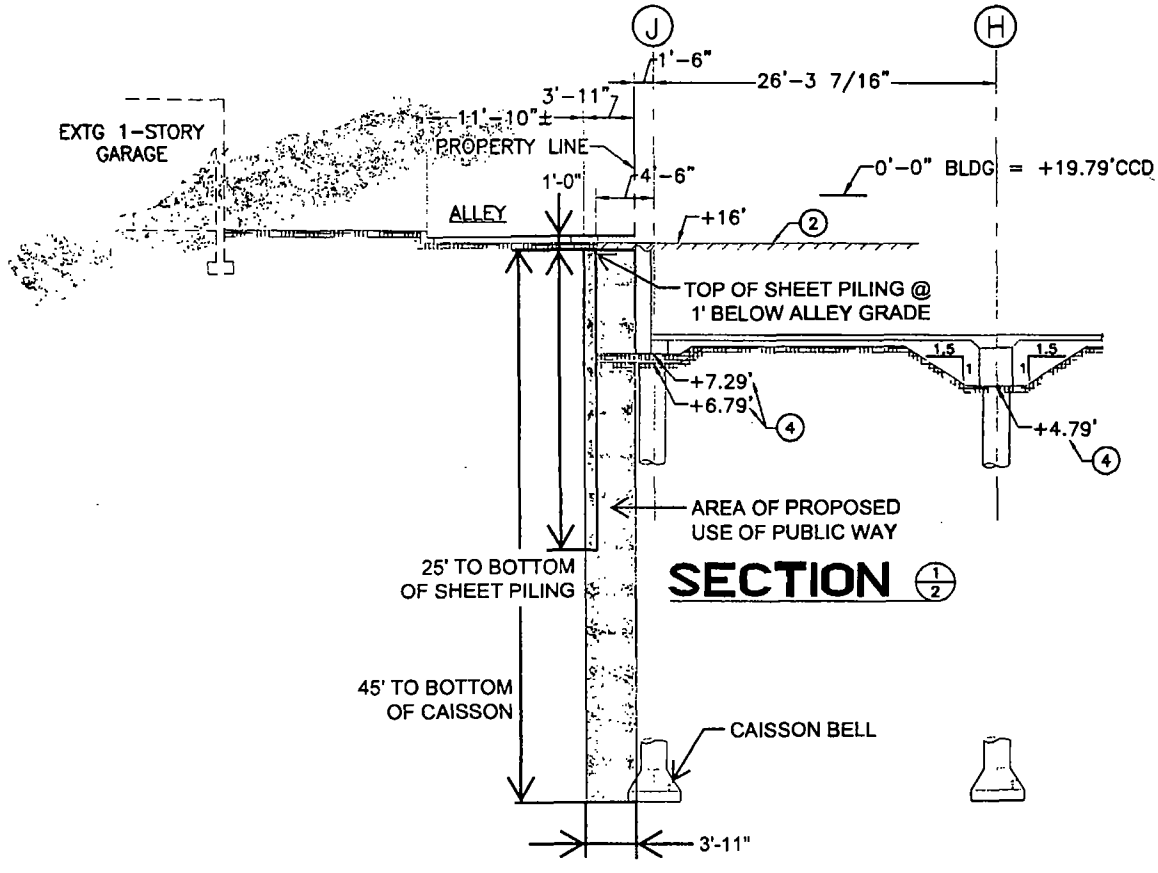

Department of Business Affairs and Consumer Protection
Business Assistance Center- Public Way Use Unit
City Hall - 121 N. LaSalle Street Room 800 • Chicago, IL 60602
(312)-74-GOBIZ (312-744-6249) • (312) 744-1944 (TTY)
http://www.cityofchicago.org/bacp

09/11/2013

Alderman **Debra L. Silverstein**
Ward # **50**
City of Chicago
City Hall, Room **203**
121 North LaSalle Street
Chicago, Illinois 60602

Re: An ordinance to use and maintain a portion of the public right-of-way for **three (3) caisson(s)** for **BAIS YAAKOV SCHOOL**, adjacent to the premises known as **6110 N. California Ave.**.

Dear Alderman **Debra L. Silverstein**:

The applicant referenced above has requested the use of the public right-of-way for **caisson(s)**. An ordinance has been prepared by the Department of Business Affairs and Consumer Protection – Business Assistance Center - Public Way Use Unit for presentation to the City Council. Because this request was made for properties located in your ward, as approved by you as per the attached, I respectfully request that you introduce the attached ordinance at the next City Council meeting.

If you have any questions regarding this ordinance, please contact Anthony Bertuca at (312) 744-5506.

Department of Business Affairs and Consumer Protection

City of Chicago

O2013-7443

Office of the City Clerk

Document Tracking Sheet

Meeting Date:	9/11/2013
Sponsor(s):	Silverstein, Debra L. (50)
Type:	Ordinance
Title:	Grant(s) of privilege in public way for Bais Yaakov School - sheeting
Committee(s) Assignment:	Committee on Transportation and Public Way

ORDINANCE
BAIS YAAKOV SCHOOL
Acct. No. 30746 - 1
Permit No. 1108129

Be It Ordained by the City Council of the City of Chicago:

SECTION 1. Permission and authority are hereby given and granted to BAIS YAAKOV SCHOOL, upon the terms and subject to the conditions of this ordinance to construct, install, maintain and use one (1) Sheeting(s) under the public right-of-way adjacent to its premises known as 6110 N. California Ave..

Said Sheeting(s) at Public Alley north of W. Rosemont Ave. between N. California Ave. and N. Fairfield Ave. measure(s):

One (1) at seventy-five point five (75.5) feet in length, and three point nine two (3.92) feet in width for a total of two hundred ninety-five point nine six (295.96) square feet. Said sheeting shall be twenty-five (25) feet in depth.

The location of said privilege shall be as shown on prints kept on file with the Department of Business Affairs and Consumer Protection and the Office of the City Clerk.

Said privilege shall be constructed in accordance with plans and specifications approved by the Department of Planning and Development and Department of Transportation (Office of Underground Coordination).

This grant of privilege in the public way shall be subject to the provisions of Section 10-28-015 and all other required provisions of the Municipal Code of Chicago.

The grantee shall pay to the City of Chicago as compensation for the privilege #1108129 herein granted the sum of four hundred ($400.00) per annum in advance.

A 25% penalty will be added for payments received after due date.

The permit holder agrees to hold the City of Chicago harmless for any damage, relocation or replacement costs associated with damage, relocation or removal of private property caused by the City performing work in the public way.

Authority herein given and granted for a period of five (5) years from and after Date of Passage.

Alderman _____
Debra L. Silverstein 50th Ward

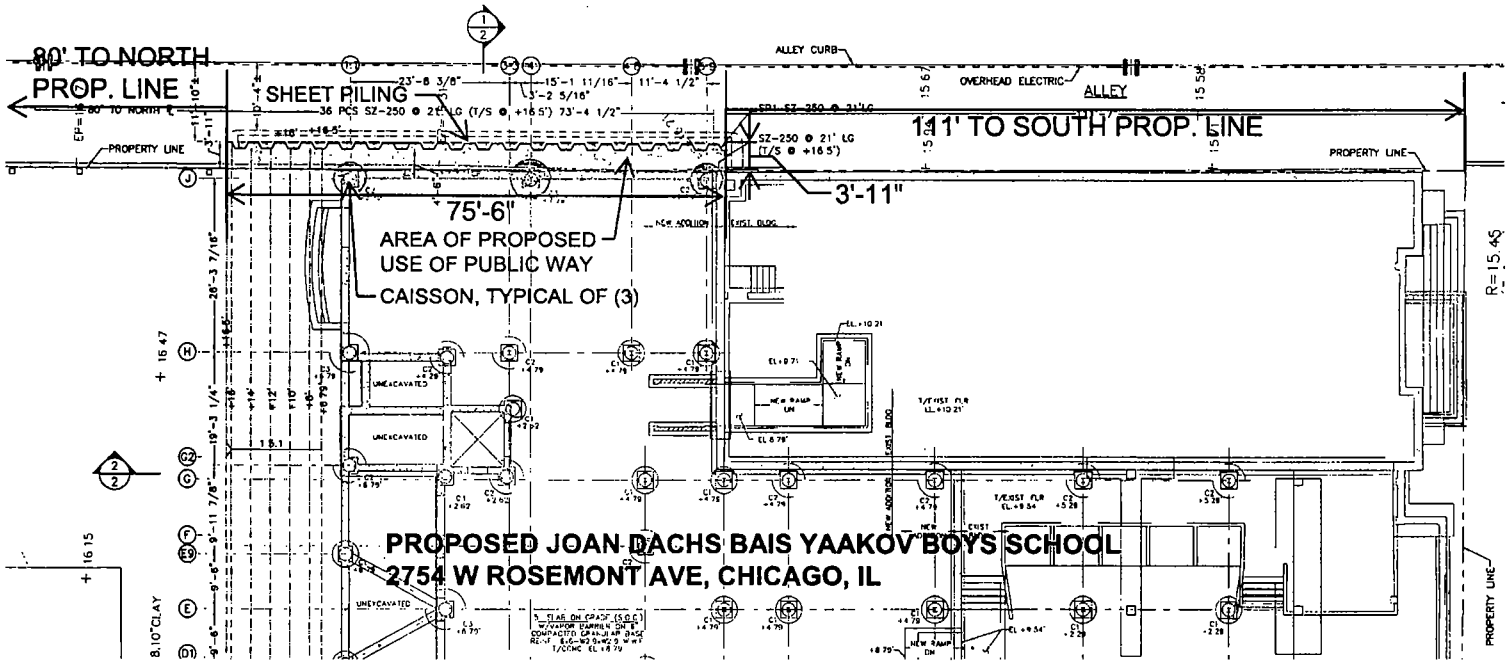
80' TO NORTH PROP. LINE
SHEET PILING
36 PCS SZ-250 @ 21' LG (T/S @ +16.5') 73'-4 1/2"
ALLEY CURB
OVERHEAD ELECTRIC
ALLEY
111' TO SOUTH PROP. LINE
PROPERTY LINE
PROPERTY LINE
SZ-250 @ 21' LG (T/S @ +16.5')
3'-11"
75'-6"
AREA OF PROPOSED USE OF PUBLIC WAY
CAISSON, TYPICAL OF (3)
PROPOSED JOAN DACHS BAIS YAAKOV BOYS SCHOOL
2754 W ROSEMONT AVE, CHICAGO, IL
UNEXCAVATED
8.10" CLAY
PROPERTY LINE
R=15.45

Department of Business Affairs and Consumer Protection
Business Assistance Center- Public Way Use Unit
City Hall - 121 N. LaSalle Street Room 800 • Chicago, IL 60602
(312)-74-GOBIZ (312-744-6249) • (312) 744-1944 (TTY)
http //www.cityofchicago.org/bacp

09/11/2013

Alderman **Debra L. Silverstein**
Ward # **50**
City of Chicago
City Hall, Room **203**
121 North LaSalle Street
Chicago, Illinois 60602

Re: An ordinance to use and maintain a portion of the public right-of-way for **one (1) sheeting(s)** for **BAIS YAAKOV SCHOOL**, adjacent to the premises known as **6110 N. California Ave.**.

Dear Alderman **Debra L. Silverstein**:

The applicant referenced above has requested the use of the public right-of-way for a **sheeting(s)**. An ordinance has been prepared by the Department of Business Affairs and Consumer Protection – Business Assistance Center - Public Way Use Unit for presentation to the City Council. Because this request was made for properties located in your ward, as approved by you as per the attached, I respectfully request that you introduce the attached ordinance at the next City Council meeting.

If you have any questions regarding this ordinance, please contact Anthony Bertuca at (312) 744-5506.

Department of Business Affairs and Consumer Protection

City of Chicago

O2013-7445

Office of the City Clerk

Document Tracking Sheet

Meeting Date:	9/11/2013
Sponsor(s):	Silverstein, Debra L. (50)
Type:	Ordinance
Title:	Grant(s) of privilege in public way for Carrs Honda
Committee(s) Assignment:	Committee on Transportation and Public Way

ORDINANCE
CARRS HONDA
Acct. No. 5921 - 1
Permit No. 1107667

Be It Ordained by the City Council of the City of Chicago:

SECTION 1. Permission and authority are hereby given and granted to CARRS HONDA, upon the terms and subject to the conditions of this ordinance to maintain and use, as now constructed, one (1) Security Camera(s) projecting over the public right-of-way for security purposes adjacent to its premises known as 6600 N. Western Ave..

Said Security Camera(s) at N WESTERN measure(s):
One (1) at one (1) foot in length, point three three (.33) feet in width and twelve (12) feet above grade level.

The location of said privilege shall be as shown on prints kept on file with the Department of Business Affairs and Consumer Protection and the Office of the City Clerk.

Said privilege shall be constructed in accordance with plans and specifications approved by the Department of Planning and Development and Department of Transportation (Division of Project Development).

This grant of privilege in the public way shall be subject to the provisions of Section 10-28-015 and all other required provisions of the Municipal Code of Chicago.

The grantee shall pay to the City of Chicago as compensation for the privilege #1107667 herein granted the sum of zero ($.00) per annum in advance.

A 25% penalty will be added for payments received after due date.

The permit holder agrees to hold the City of Chicago harmless for any damage, relocation or replacement costs associated with damage, relocation or removal of private property caused by the City performing work in the public way.

Authority herein given and granted for a period of five (5) years from and after 07/09/2013.

Alderman _____

Debra L. Silverstein 50th Ward

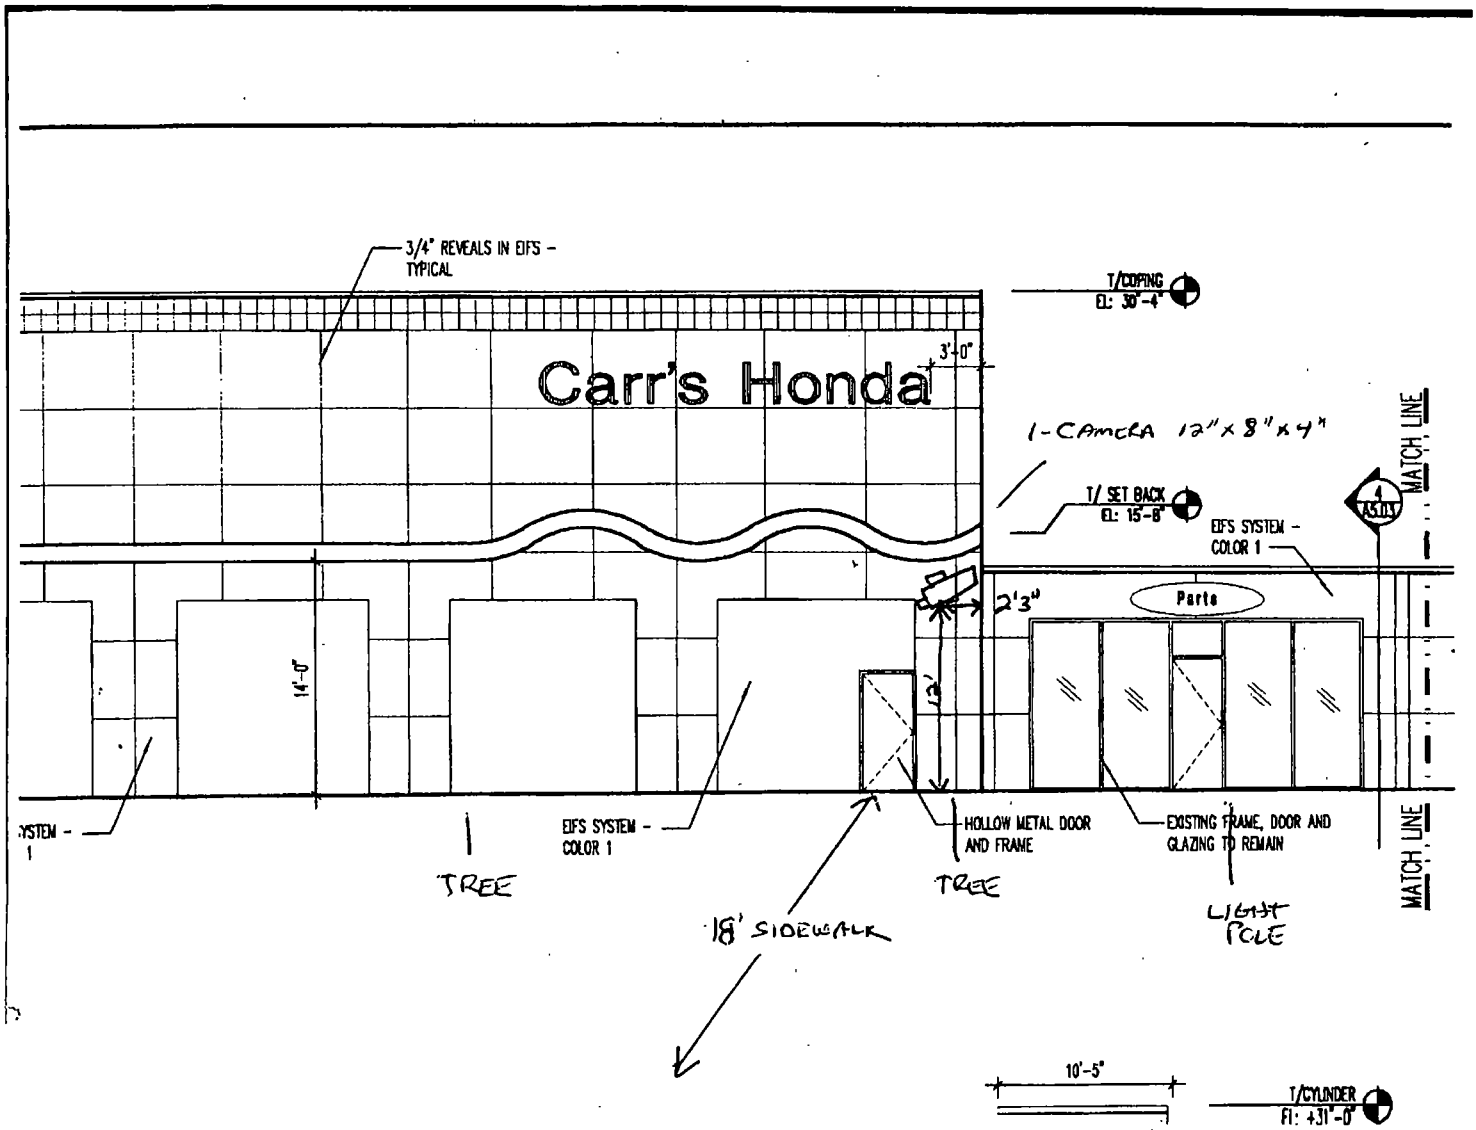
3/4" REVEALS IN EIFS - TYPICAL
T/COPING EL: 30'-4"
Carr's Honda
3'-0"
1-CAMERA 12"x8"x4"
T/ SET BACK EL: 15'-8"
4 A5.1
MATCH LINE
EIFS SYSTEM - COLOR 1
2'3"
Parts
14'-0"
12'
YSTEM - 1
EIFS SYSTEM - COLOR 1
HOLLOW METAL DOOR AND FRAME
EXISTING FRAME, DOOR AND GLAZING TO REMAIN
MATCH LINE
TREE
TREE
18' SIDEWALK
LIGHT POLE
10'-5"
T/CYLINDER EL: +31'-0"

(Page 2 of 3)

Department of Business Affairs and Consumer Protection
Business Assistance Center - Public Way Use Unit
City Hall - 121 N. LaSalle Street, Room 800 • Chicago, IL 60602
(312)-74-GOBIZ (312-744-6249) • (312) 744-1944 (TTY)
http://www.cityofchicago.org/bacp

09/11/2013

Alderman **Debra L. Silverstein**
Ward # **50**
City of Chicago
City Hall, Room **203**
121 North LaSalle Street
Chicago, Illinois 60602

Re: An ordinance to use and maintain a portion of the public right-of-way for **one (1) security camera(s)** for **CARRS HONDA**, adjacent to the premises known as **6600 N. Western Ave.**.

Dear Alderman **Debra L. Silverstein**:

The applicant referenced above has requested the use of the public right-of-way for a **security camera(s)**. An ordinance has been prepared by the Department of Business Affairs and Consumer Protection – Business Assistance Center - Public Way Use Unit for presentation to the City Council. Because this request was made for properties located in your ward, as approved by you as per the attached, I respectfully request that you introduce the attached ordinance at the next City Council meeting.

If you have any questions regarding this ordinance, please contact Anthony Bertuca at (312) 744-5506.

Department of Business Affairs and Consumer Protection

City of Chicago

O2013-7446

Office of the City Clerk

Document Tracking Sheet

Meeting Date:	9/11/2013
Sponsor(s):	Silverstein, Debra L. (50)
Type:	Ordinance
Title:	Grant(s) of privilege in public way for Carr's Honda
Committee(s) Assignment:	Committee on Transportation and Public Way

ORDINANCE
CARR'S HONDA
Acct. No. 5921 - 2
Permit No. 1107664

Be It Ordained by the City Council of the City of Chicago:

SECTION 1. Permission and authority are hereby given and granted to CARR'S HONDA, upon the terms and subject to the conditions of this ordinance to maintain and use, as now constructed, one (1) Security Camera(s) projecting over the public right-of-way for security purposes adjacent to its premises known as 6634-40 N. Western Ave..

Said Security Camera(s) at N Western measure(s):
One (1) at one (1) foot in length, point three three (.33) feet in width and fourteen (14) feet above grade level.

The location of said privilege shall be as shown on prints kept on file with the Department of Business Affairs and Consumer Protection and the Office of the City Clerk.

Said privilege shall be constructed in accordance with plans and specifications approved by the Department of Planning and Development and Department of Transportation (Division of Project Development).

This grant of privilege in the public way shall be subject to the provisions of Section 10-28-015 and all other required provisions of the Municipal Code of Chicago.

The grantee shall pay to the City of Chicago as compensation for the privilege #1107664 herein granted the sum of zero ($.00) per annum in advance.

A 25% penalty will be added for payments received after due date.

The permit holder agrees to hold the City of Chicago harmless for any damage, relocation or replacement costs associated with damage, relocation or removal of private property caused by the City performing work in the public way.

Authority herein given and granted for a period of five (5) years from and after 07/09/2013.

Alderman _____

Debra L. Silverstein 50th Ward

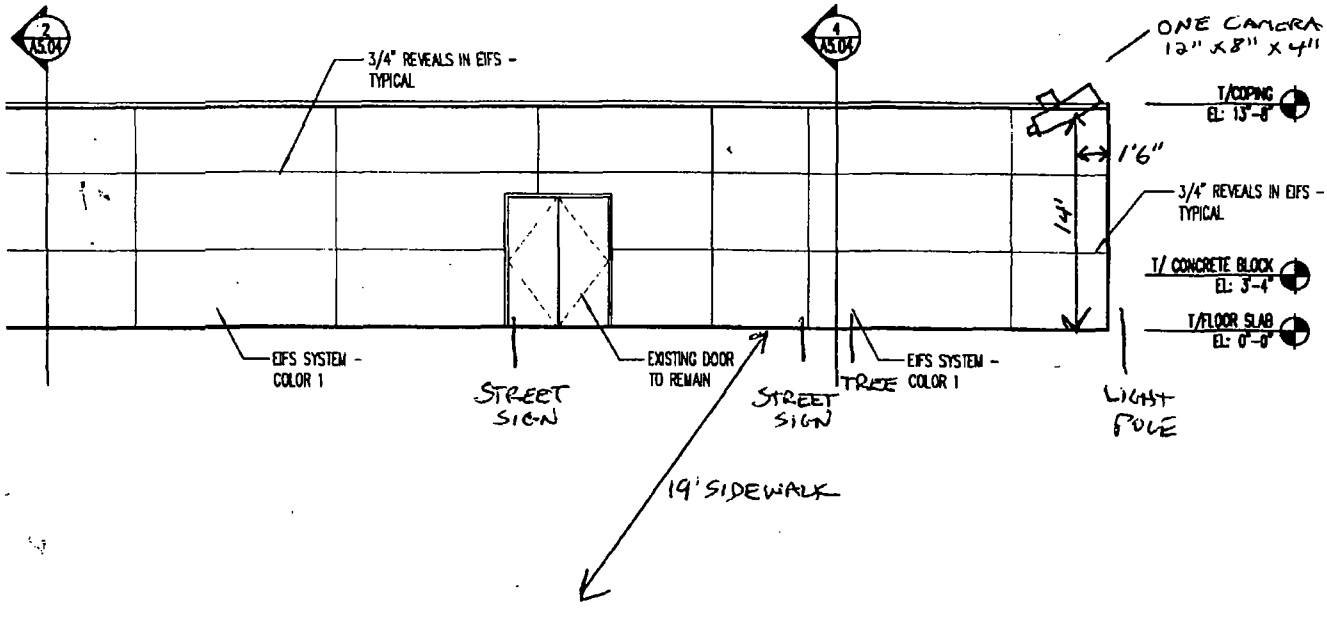
2
A5.04
4
A5.04
ONE CAMERA
12" x 8" x 4"
3/4" REVEALS IN EIFS - TYPICAL
T/COPING
EL: 15'-8"
1'6"
14'
3/4" REVEALS IN EIFS - TYPICAL
T/ CONCRETE BLOCK
EL: 3'-4"
T/FLOOR SLAB
EL: 0'-0"
EIFS SYSTEM - COLOR 1
STREET SIGN
EXISTING DOOR TO REMAIN
STREET SIGN
TREE
EIFS SYSTEM - COLOR 1
LIGHT POLE
19' SIDEWALK

(Page 2 of 3)

Department of Business Affairs and Consumer Protection
Business Assistance Center - Public Way Use Unit
City Hall - 121 N. LaSalle Street, Room 800 • Chicago, IL 60602
(312)-74-GOBIZ (312-744-6249) • (312) 744-1944 (TTY)
http://www.cityofchicago.org/bacp

09/11/2013

Alderman **Debra L. Silverstein**
Ward # **50**
City of Chicago
City Hall, Room **203**
121 North LaSalle Street
Chicago, Illinois 60602

Re: An ordinance to use and maintain a portion of the public right-of-way for **one (1) security camera(s)** for **CARR'S HONDA**, adjacent to the premises known as **6634-40 N. Western Ave.**.

Dear Alderman **Debra L. Silverstein**:

The applicant referenced above has requested the use of the public right-of-way for a **security camera(s)**. An ordinance has been prepared by the Department of Business Affairs and Consumer Protection – Business Assistance Center - Public Way Use Unit for presentation to the City Council. Because this request was made for properties located in your ward, as approved by you as per the attached, I respectfully request that you introduce the attached ordinance at the next City Council meeting.

If you have any questions regarding this ordinance, please contact Anthony Bertuca at (312) 744-5506.

Department of Business Affairs and Consumer Protection

City of Chicago

O2013-7447

Office of the City Clerk

Document Tracking Sheet

Meeting Date:	9/11/2013
Sponsor(s):	Silverstein, Debra L. (50)
Type:	Ordinance
Title:	Grant(s) of privilege in public way for Genuine Time
Committee(s) Assignment:	Committee on Transportation and Public Way

ORDINANCE
GENUINE TIME
Acct. No. 206331 - 1
Permit No. 1107616

Be It Ordained by the City Council of the City of Chicago:

SECTION 1. Permission and authority are hereby given and granted to GENUINE TIME, upon the terms and subject to the conditions of this ordinance to maintain and use one (1) sign(s) projecting over the public right-of-way attached to its premises known as 2404 W. Devon Ave..

Said sign structure(s) measures as follows; along W. Devon Avenue:
One (1) at twelve (12) feet in length, three (3) feet in height and fourteen (14) feet above grade level.

The location of said privilege shall be as shown on prints kept on file with the Department of Business Affairs and Consumer Protection and the Office of the City Clerk.

Said privilege shall be constructed in accordance with plans and specifications approved by the Department of Transportation (Division of Project Development) and Zoning Department - Signs.

This grant of privilege in the public way shall be subject to the provisions of Section 10-28-015 and all other required provisions of the Municipal Code of Chicago.

The grantee shall pay to the City of Chicago as compensation for the privilege #1107616 herein granted the sum of three hundred ($300.00) per annum in advance.

A 25% penalty will be added for payments received after due date.

The permit holder agrees to hold the City of Chicago harmless for any damage, relocation or replacement costs associated with damage, relocation or removal of private property caused by the City performing work in the public way.

Authority herein given and granted for a period of five (5) years from and after 06/11/2013.

Alderman _____

Debra L. Silverstein 50th Ward

(Page 2 of 3)

Sign Drawing

2404 W. Devon Ave

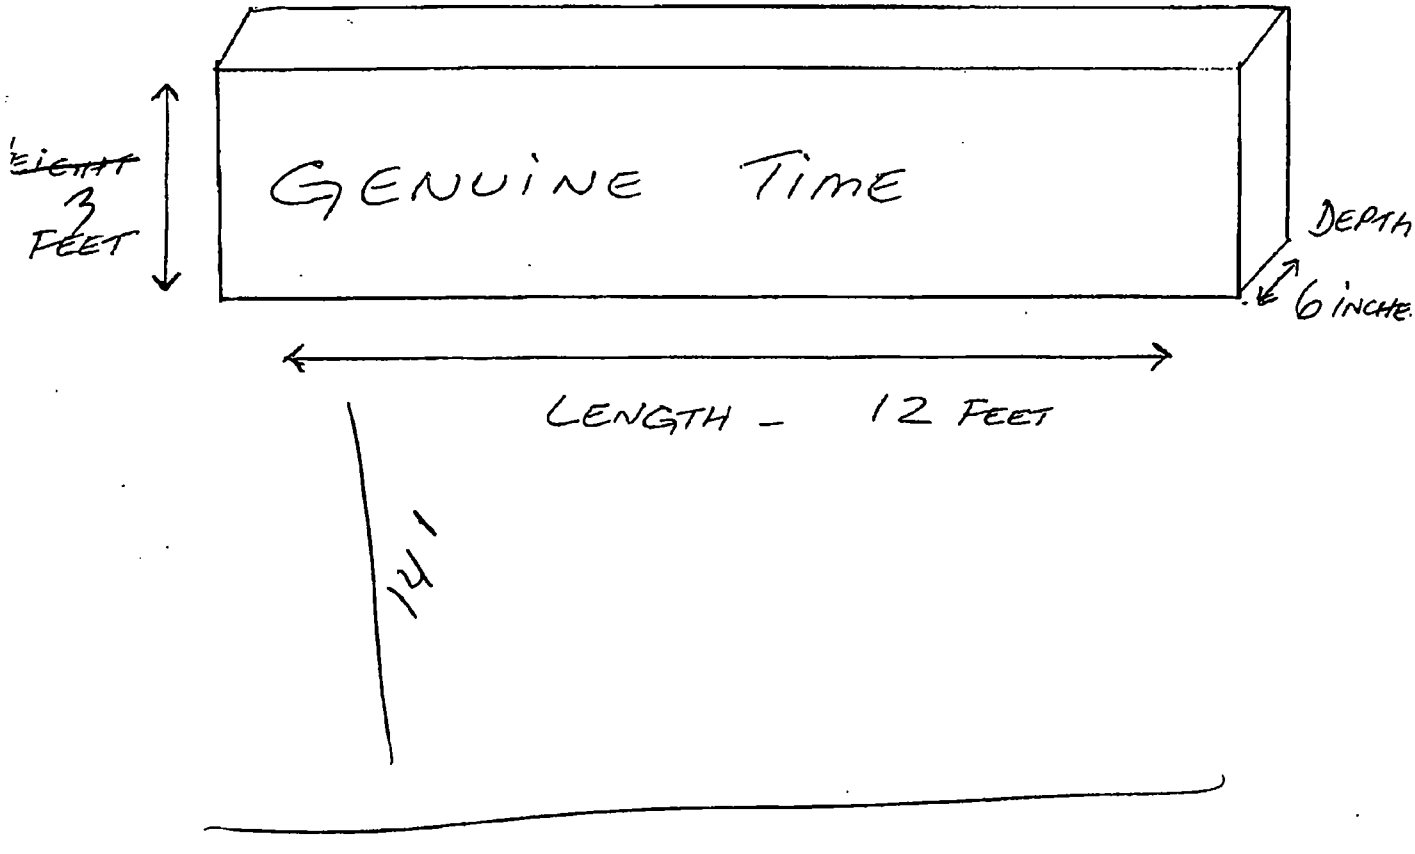

Department of Business Affairs and Consumer Protection
Business Assistance Center - Public Way Use Unit
City Hall - 121 N. LaSalle Street, Room 800 • Chicago, IL 60602
(312)-74-GOBIZ (312-744-6249) • (312) 744-1944 (TTY)
http://www.cityofchicago.org/bacp

09/11/2013

Alderman **Debra L. Silverstein**
Ward # **50**
City of Chicago
City Hall, Room **203**
121 North LaSalle Street
Chicago, Illinois 60602

Re: An ordinance to use and maintain a portion of the public right-of-way for **one (1) sign(s)** for **GENUINE TIME**, adjacent to the premises known as **2404 W. Devon Ave.**.

Dear Alderman **Debra L. Silverstein**:

The applicant referenced above has requested the use of the public right-of-way for a **sign(s)**. An ordinance has been prepared by the Department of Business Affairs and Consumer Protection – Business Assistance Center - Public Way Use Unit for presentation to the City Council. Because this request was made for properties located in your ward, as approved by you as per the attached, I respectfully request that you introduce the attached ordinance at the next City Council meeting.

If you have any questions regarding this ordinance, please contact Anthony Bertuca at (312) 744-5506.

Department of Business Affairs and Consumer Protection

City of Chicago

O2013-7448

Office of the City Clerk

Document Tracking Sheet

Meeting Date:	9/11/2013
Sponsor(s):	Silverstein, Debra L. (50)
Type:	Ordinance
Title:	Grant(s) of privilege in public way for Mysore Woodlands
Committee(s) Assignment:	Committee on Transportation and Public Way

ORDINANCE
MYSORE WOODLANDS
Acct. No. 378317 - 1
Permit No. 1104321

Be It Ordained by the City Council of the City of Chicago:

SECTION 1. Permission and authority are hereby given and granted to MYSORE WOODLANDS, upon the terms and subject to the conditions of this ordinance to maintain and use one (1) sign(s) projecting over the public right-of-way attached to its premises known as 2548-50 W. Devon Ave..

Said sign structure(s) measures as follows; along W Devon Ave:
One (1) at twenty-three point five eight (23.58) feet in length, four (4) feet in height and thirteen (13) feet above grade level.

The location of said privilege shall be as shown on prints kept on file with the Department of Business Affairs and Consumer Protection and the Office of the City Clerk.

Said privilege shall be constructed in accordance with plans and specifications approved by the Department of Transportation (Division of Project Development) and Zoning Department - Signs.

This grant of privilege in the public way shall be subject to the provisions of Section 10-28-015 and all other required provisions of the Municipal Code of Chicago.

The grantee shall pay to the City of Chicago as compensation for the privilege #1104321 herein granted the sum of three hundred ($300.00) per annum in advance.

A 25% penalty will be added for payments received after due date.

The permit holder agrees to hold the City of Chicago harmless for any damage, relocation or replacement costs associated with damage, relocation or removal of private property caused by the City performing work in the public way.

Authority herein given and granted for a period of five (5) years from and after Date of Passage.

Alderman _____

Debra L. Silverstein 50th Ward

2548 W. Devon, Ave. Chicago, IL 60659

-50

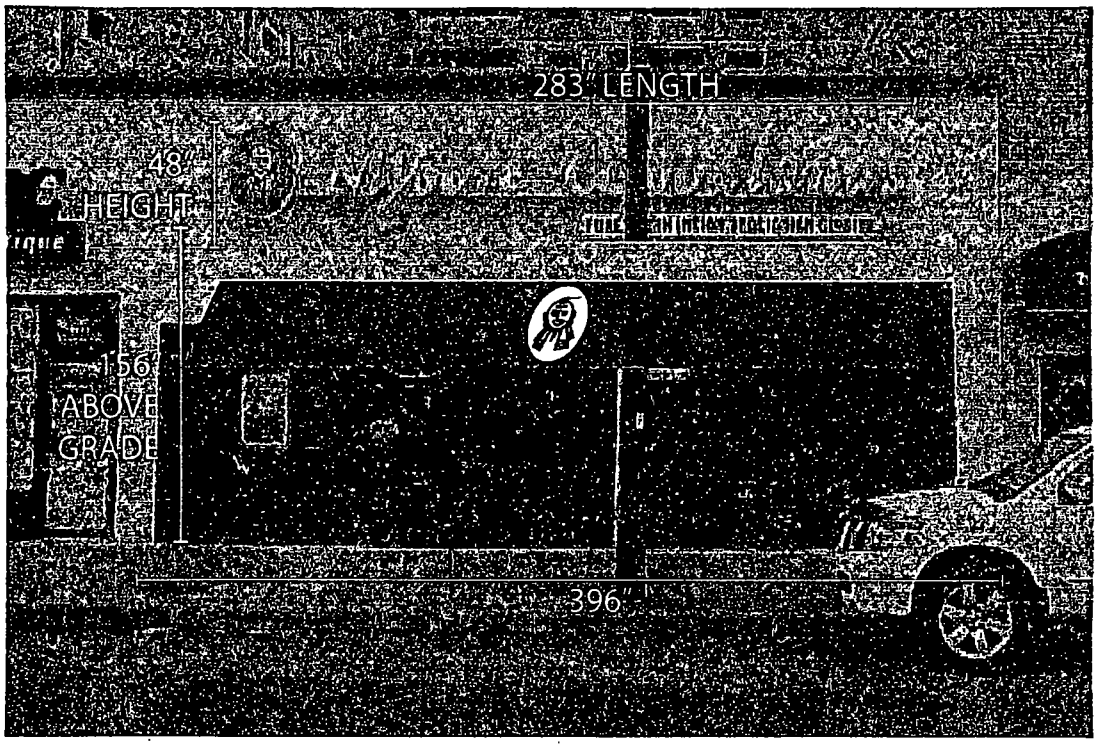

PROPERTY LOCATION: 2548 W. Devon, Ave. Chicago, IL 60659

ORGANIZATION NAME: Mysore Woodlands

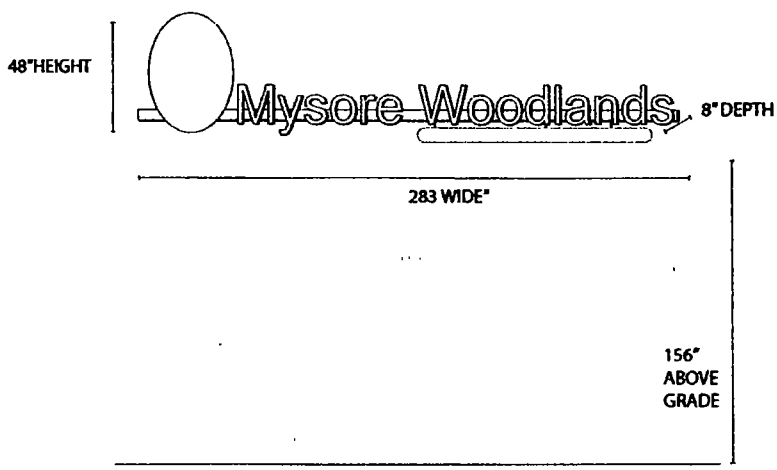

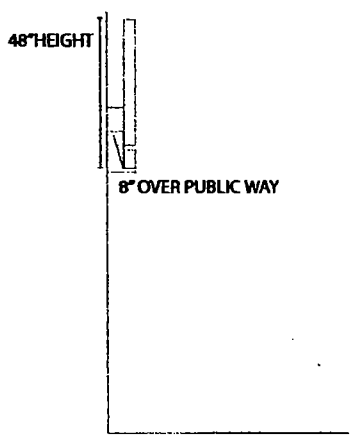

MYSORE WOODLANDS

April 17, 2012/ V5

This Rendering Is Intended As A Sample Only. Color, Texture, Measurements, And Actual Appearance May Very Slightly From Completed Work And Is Considered Normal & Usual.

Please check layout (artwork, spelling, dimensions) and fax back with signature. Production cannot begin until written approval is received. Additional charges will be applied for any changes that are needed after approval is received. SIGN*A*RAMA is not responsible for any errors in spelling, layout, or dimensions that have been approved by the customer. This proof is for listed items only. Any changes or deletions by the customer not shown or charged herein will be billed separately. 50% DEPOSIT DUE AT TIME OF ORDER (full amount if under $100), balance due upon time of installation. I HAVE READ AND AGREE TO ALL TERMS.

SIGN*A*RAMA
WHERE THE WORLD GOES FOR SIGNS
4443 Oakton Street, Skokie, IL 60076
Phone: 847-324-5500 Fax: 847-324-5502
Email: signs@signaramaskokie.com

I Have Reviewed The Above Specifications & Hereby Fully Understand The Content Of Work To Be Performed & Approve This Project To Begin:

Customer Approval: _____ Date: _____

THIS ORIGINAL DESIGN AND ALL INFORMATION CONTAINED THEREIN IS THE PROPERTY OF SIGN*A*RAMA AND ITS USE IN ANYWAY OTHER THAN AS AUTHORIZED IS EXPRESSLY FORBIDDEN. SIGN AND ARTWORK REMAIN THE PROPERTY OF SIGN*A*RAMA

Department of Business Affairs and Consumer Protection
Business Assistance Center - Public Way Use Unit
City Hall - 121 N. LaSalle Street, Room 800 • Chicago, IL 60602
(312)-74-GOBIZ (312-744-6249) • (312) 744-1944 (TTY)
http://www.cityofchicago.org/bacp

09/11/2013

Alderman **Debra L. Silverstein**
Ward # **50**
City of Chicago
City Hall, Room **203**
121 North LaSalle Street
Chicago, Illinois 60602

Re: An ordinance to use and maintain a portion of the public right-of-way for **one (1) sign(s)** for **MYSORE WOODLANDS**, adjacent to the premises known as **2548-50 W. Devon Ave.**.

Dear Alderman **Debra L. Silverstein**:

The applicant referenced above has requested the use of the public right-of-way for a **sign(s)**. An ordinance has been prepared by the Department of Business Affairs and Consumer Protection – Business Assistance Center - Public Way Use Unit for presentation to the City Council. Because this request was made for properties located in your ward, as approved by you as per the attached, I respectfully request that you introduce the attached ordinance at the next City Council meeting.

If you have any questions regarding this ordinance, please contact Anthony Bertuca at (312) 744-5506.

Department of Business Affairs and Consumer Protection

City of Chicago

O2013-7449

Office of the City Clerk

Document Tracking Sheet

Meeting Date:	9/11/2013
Sponsor(s):	Silverstein, Debra L. (50)
Type:	Ordinance
Title:	Grant(s) of privilege in public way for O'Reilly Auto Parts No. 4561
Committee(s) Assignment:	Committee on Transportation and Public Way

ORDINANCE
O'REILLY AUTO PARTS #4561
Acct. No. 378212 - 2
Permit No. 1106968

Be It Ordained by the City Council of the City of Chicago:

SECTION 1. Permission and authority are hereby given and granted to O'REILLY AUTO PARTS #4561, upon the terms and subject to the conditions of this ordinance to maintain and use one (1) sign(s) projecting over the public right-of-way attached to its premises known as 7300 N. Western Ave..

Said sign structure(s) measures as follows; along North Western Avenue:
One (1) at twenty-five point four two (25.42) feet in length, four (4) feet in height and fourteen (14) feet above grade level.

The location of said privilege shall be as shown on prints kept on file with the Department of Business Affairs and Consumer Protection and the Office of the City Clerk.

Said privilege shall be constructed in accordance with plans and specifications approved by the Department of Transportation (Division of Project Development) and Zoning Department - Signs.

This grant of privilege in the public way shall be subject to the provisions of Section 10-28-015 and all other required provisions of the Municipal Code of Chicago.

The grantee shall pay to the City of Chicago as compensation for the privilege #1106968 herein granted the sum of three hundred ($300.00) per annum in advance.

A 25% penalty will be added for payments received after due date.

The permit holder agrees to hold the City of Chicago harmless for any damage, relocation or replacement costs associated with damage, relocation or removal of private property caused by the City performing work in the public way.

Authority herein given and granted for a period of five (5) years from and after Date of Passage.

Alderman _____

Debra L. Silverstein 50th Ward

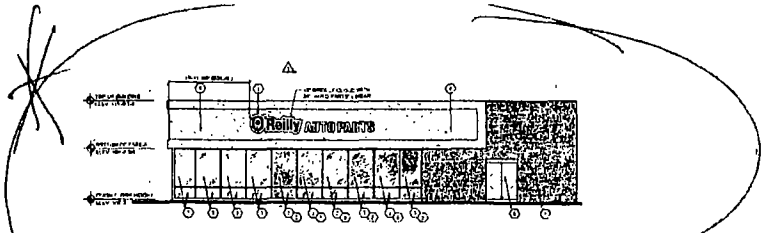

16 PROPOSED RIGHT SIDE ELEVATION
A3

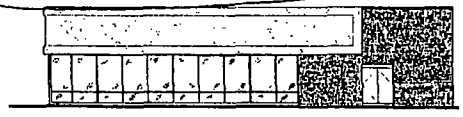

11 EXISTING RIGHT SIDE ELEVATION
A3

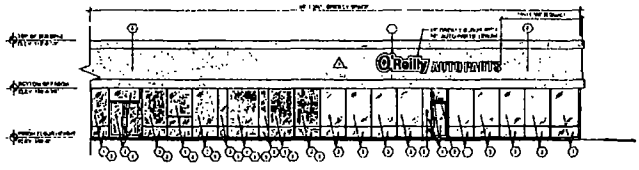

6 PROPOSED FRONT ELEVATION
A3

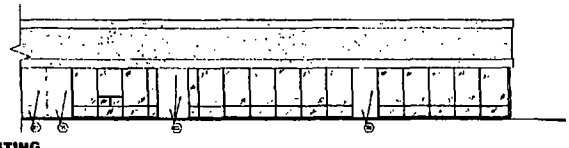

1 EXISTING FRONT ELEVATION
A3

DEMOLITION KEYED NOTES:

KEYED NOTES:

O'Reilly AUTO PARTS

PROJECT: PROPOSED O'REILLY AUTO PARTS STORE
7300 N. WESTERN AVE
CHICAGO, IL 60645

EXTERIOR ELEVATIONS

DRAWN: JAV
CHECKED: DATE:
JOB NO.

SHEET A3

Department of Business Affairs and Consumer Protection
Business Assistance Center - Public Way Use Unit
City Hall - 121 N. LaSalle Street, Room 800 • Chicago, IL 60602
(312)-74-GOBIZ (312-744-6249) • (312) 744-1944 (TTY)
http://www.cityofchicago.org/bacp

09/11/2013

Alderman **Debra L. Silverstein**
Ward # **50**
City of Chicago
City Hall, Room **203**
121 North LaSalle Street
Chicago, Illinois 60602

Re: An ordinance to use and maintain a portion of the public right-of-way for **one (1) sign(s)** for **O'REILLY AUTO PARTS #4561**, adjacent to the premises known as **7300 N. Western Ave.**.

Dear Alderman **Debra L. Silverstein**:

The applicant referenced above has requested the use of the public right-of-way for a **sign(s)**. An ordinance has been prepared by the Department of Business Affairs and Consumer Protection – Business Assistance Center - Public Way Use Unit for presentation to the City Council. Because this request was made for properties located in your ward, as approved by you as per the attached, I respectfully request that you introduce the attached ordinance at the next City Council meeting.

If you have any questions regarding this ordinance, please contact Anthony Bertuca at (312) 744-5506.

Department of Business Affairs and Consumer Protection

City of Chicago

Office of the City Clerk

Document Tracking Sheet

O2013-7450

Meeting Date:	9/11/2013
Sponsor(s):	Silverstein, Debra L. (50)
Type:	Ordinance
Title:	Grant(s) of privilege in public way for Peterson Food Mart
Committee(s) Assignment:	Committee on Transportation and Public Way

ORDINANCE
PETERSON FOOD MART
Acct. No. 251347 - 1
Permit No. 1107933

Be It Ordained by the City Council of the City of Chicago:

SECTION 1. Permission and authority are hereby given and granted to PETERSON FOOD MART, upon the terms and subject to the conditions of this ordinance to maintain and use one (1) sign(s) projecting over the public right-of-way attached to its premises known as 2534 W. Peterson Ave..

Said sign structure(s) measures as follows; along W. PETERSON:
One (1) at six (6) feet in length, three (3) feet in height and nine (9) feet above grade level.

The location of said privilege shall be as shown on prints kept on file with the Department of Business Affairs and Consumer Protection and the Office of the City Clerk.

Said privilege shall be constructed in accordance with plans and specifications approved by the Department of Transportation (Division of Project Development) and Zoning Department - Signs.

This grant of privilege in the public way shall be subject to the provisions of Section 10-28-015 and all other required provisions of the Municipal Code of Chicago.

The grantee shall pay to the City of Chicago as compensation for the privilege #1107933 herein granted the sum of one hundred ($100.00) per annum in advance.

A 25% penalty will be added for payments received after due date.

The permit holder agrees to hold the City of Chicago harmless for any damage, relocation or replacement costs associated with damage, relocation or removal of private property caused by the City performing work in the public way.

Authority herein given and granted for a period of five (5) years from and after 07/09/2013.

Alderman 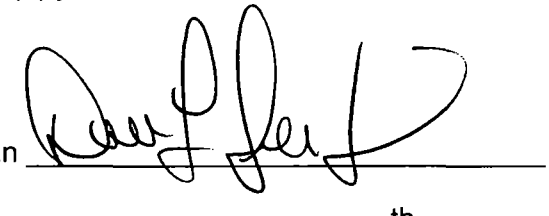

Debra L. Silverstein 50th Ward

PETERSON
FOOD & LIQUORS
WINE • LIQUOR • BEER
LOTTO •
• FOOD
PETERSON
FOOD & LIQUORS
WINE • LIQUOR • BEER
LOTTO • • FOOD
PHONE
2534
BEER
14.99
16.99
Phone

Department of Business Affairs and Consumer Protection
Business Assistance Center - Public Way Use Unit
City Hall - 121 N. LaSalle Street, Room 800 • Chicago, IL 60602
(312)-74-GOBIZ (312-744-6249) • (312) 744-1944 (TTY)
http://www.cityofchicago.org/bacp

09/11/2013

Alderman **Debra L. Silverstein**
Ward # **50**
City of Chicago
City Hall, Room **203**
121 North LaSalle Street
Chicago, Illinois 60602

Re: An ordinance to use and maintain a portion of the public right-of-way for **one (1) sign(s)** for **PETERSON FOOD MART**, adjacent to the premises known as **2534 W. Peterson Ave.**.

Dear Alderman **Debra L. Silverstein**:

The applicant referenced above has requested the use of the public right-of-way for a **sign(s)**. An ordinance has been prepared by the Department of Business Affairs and Consumer Protection – Business Assistance Center - Public Way Use Unit for presentation to the City Council. Because this request was made for properties located in your ward, as approved by you as per the attached, I respectfully request that you introduce the attached ordinance at the next City Council meeting.

If you have any questions regarding this ordinance, please contact Anthony Bertuca at (312) 744-5506.

Department of Business Affairs and Consumer Protection

City of Chicago

O2013-6380

Office of the City Clerk

Document Tracking Sheet

Meeting Date:	9/11/2013
Sponsor(s):	Fioretti, Bob (2)
Type:	Ordinance
Title:	Amendment of grant(s) of privilege in public way to Blackstone Hotel
Committee(s) Assignment:	Committee on Transportation and Public Way

ORDINANCE AMENDMENT
Acct. No. 322493 - 1
Permit No. 1105800

BE IT ORDAINED BY THE CITY COUNCIL OF THE CITY OF CHICAGO:

Section 1:

The ordinance passed by the City Council of the City of Chicago for **BLACKSTONE HOTEL** on **05/08/2013**, and printed upon page **53229** of the Journal of Proceedings of the City of Chicago is here by Amended by deleting the words;

"638 S Michigan Ave,

total of four hundred sixty-two point one five (462.15) square feet,

Seating Capacity: 20,

Compensation: $831.81"

and inserting in their place the words;

"636-638 S Michigan Ave

area #2 shall be thirty-four point six seven (34.67) feet in length and thirteen point one three (13.33) feet in width,

total of nine hundred twenty-four point three zero (924.30) square feet,

Seating Capacity: 40,

Compensation: $1,663.74"

Section 2:

This ordinance Amendment shall be in effect upon its passage.

ALDERMAN: _____ 9-11-13

Bob Fioretti **Ward: 02** **Date:**

Department of Business Affairs and Consumer Protection
Business Assistance Center - Public Way Use Unit
City Hall - 121 N LaSalle Street, Room 800 • Chicago, IL 60602
(312)-74-GOBIZ (312-744-6249) • (312) 744-1944 (TTY)
http://www.cityofchicago.org/bacp

09/11/2013

Alderman **Bob Fioretti**
Ward # **02**
City of Chicago
City Hall, Room **300**
121 North LaSalle Street
Chicago, Illinois 60602

Re: An amended ordinance to use and maintain a portion of the public right-of-way for **two (2) sidewalk cafe(s)** for **BLACKSTONE HOTEL**, adjacent to the premises known as **636-638 S. Michigan Ave.**.

Dear Alderman **Bob Fioretti**:

The applicant referenced above has requested the use of the public right-of-way for a **sidewalk cafe(s)**. An ordinance has been prepared by the Department of Business Affairs and Consumer Protection – Business Assistance Center - Public Way Use Unit for presentation to the City Council. Because this request was made for properties located in your ward, as approved by you as per the attached, I respectfully request that you introduce the attached ordinance at the next City Council meeting.

If you have any questions regarding this ordinance, please contact Anthony Bertuca at (312) 744-5506.

Department of Business Affairs and Consumer Protection

City of Chicago

O2013-6404

Office of the City Clerk

Document Tracking Sheet

Meeting Date:	9/11/2013
Sponsor(s):	Fioretti, Bob (2)
Type:	Ordinance
Title:	Amendment of grant(s) of privilege in public way to Chicago Whole Health Center P.C.
Committee(s) Assignment:	Committee on Transportation and Public Way

ORDINANCE AMENDMENT
Acct. No. 366325 - 1
Permit No. 1098100

BE IT ORDAINED BY THE CITY COUNCIL OF THE CITY OF CHICAGO:

Section 1:

The ordinance passed by the City Council of the City of Chicago for on **01/18/2012**, and printed upon page **19308** of the Journal of Proceedings of the City of Chicago is here by Amended by deleting the words "CHICAGO WHOLE HEALTH CENTER P.C" and inserting in their place the words "CHICAGO INHEALTH CENTER P.C."

Section 2:

This ordinance Amendment shall be in effect upon its passage.

ALDERMAN: _____ 9-11-13

Bob Fioretti **Ward: 02** **Date:**

Department of Business Affairs and Consumer Protection
Business Assistance Center - Public Way Use Unit
City Hall - 121 N. LaSalle Street, Room 800 • Chicago, IL 60602
(312)-74-GOBIZ (312-744-6249) • (312) 744-1944 (TTY)
http://www.cityofchicago.org/bacp

09/11/2013

Alderman **Bob Fioretti**
Ward # **02**
City of Chicago
City Hall, Room **300**
121 North LaSalle Street
Chicago, Illinois 60602

Re: An amended ordinance to use and maintain a portion of the public right-of-way for **one (1) sign(s)** for **CHICAGO INHEALTH CENTER**, adjacent to the premises known as **1845 S. Michigan Ave.**.

Dear Alderman **Bob Fioretti**:

The applicant referenced above has requested the use of the public right-of-way for a **sign(s)**. An ordinance has been prepared by the Department of Business Affairs and Consumer Protection – Business Assistance Center - Public Way Use Unit for presentation to the City Council. Because this request was made for properties located in your ward, as approved by you as per the attached, I respectfully request that you introduce the attached ordinance at the next City Council meeting.

If you have any questions regarding this ordinance, please contact Anthony Bertuca at (312) 744-5506.

Department of Business Affairs and Consumer Protection

City of Chicago

O2013-6390

Office of the City Clerk

Document Tracking Sheet

Meeting Date:	9/11/2013
Sponsor(s):	Zalewski, Michael R. (23)
Type:	Ordinance
Title:	Amendment of grant(s) of privilege in public way to Dollar Tree No. 5169
Committee(s) Assignment:	Committee on Transportation and Public Way

ORDINANCE AMENDMENT
Acct. No. 7049 - 51
Permit No. 1103957

BE IT ORDAINED BY THE CITY COUNCIL OF THE CITY OF CHICAGO:

Section 1:

The ordinance passed by the City Council of the City of Chicago for **DOLLAR TREE #5169** on **05/08/2013**, and printed upon page **53029** of the Journal of Proceedings of the City of Chicago is here by Amended by deleting the words "5133 S. Cicero" and inserting in their place the words "5101 S. Cicero"

Section 2:

This ordinance Amendment shall be in effect upon its passage.

ALDERMAN: _____

Michael R. Zalewski **Ward: 23** **Date:**

Department of Business Affairs and Consumer Protection
Business Assistance Center - Public Way Use Unit
City Hall - 121 N LaSalle Street, Room 800 • Chicago, IL 60602
(312)-74-GOBIZ (312-744-6249) • (312) 744-1944 (TTY)
http://www.cityofchicago.org/bacp

14TH WARD

09/11/2013

Alderman **Michael R. Zalewski**
Ward # **23**
City of Chicago
City Hall, Room **203**
121 North LaSalle Street
Chicago, Illinois 60602

Re: An amended ordinance to use and maintain a portion of the public right-of-way for **two (2) sign(s)** for **DOLLAR TREE #5169**, adjacent to the premises known as **5133 S. Cicero Ave.**.

Dear Alderman **Michael R. Zalewski**:

The applicant referenced above has requested the use of the public right-of-way for a **sign(s)**. An ordinance has been prepared by the Department of Business Affairs and Consumer Protection – Business Assistance Center - Public Way Use Unit for presentation to the City Council. Because this request was made for properties located in your ward, as approved by you as per the attached, I respectfully request that you introduce the attached ordinance at the next City Council meeting.

If you have any questions regarding this ordinance, please contact Anthony Bertuca at (312) 744-5506.

Department of Business Affairs and Consumer Protection

City of Chicago

O2013-6400

Office of the City Clerk

Document Tracking Sheet

Meeting Date:	9/11/2013
Sponsor(s):	Solis, Daniel (25)
Type:	Ordinance
Title:	Amendment of grant(s) of privilege in public way to Taylor Street Partners L.P.
Committee(s) Assignment:	Committee on Transportation and Public Way

ORDINANCE AMENDMENT
Acct. No. 342615 - 1
Permit No. 1087029

BE IT ORDAINED BY THE CITY COUNCIL OF THE CITY OF CHICAGO:

Section 1:

The ordinance passed by the City Council of the City of Chicago for **TAYLOR STREET PARTNERS, L.P.** on **07/29/2009**, and printed upon page **68489** of the Journal of Proceedings of the City of Chicago is here by Amended by deleting the words

"SECTION 1. Permission and authority are hereby given and granted to TAYLOR STREET PARTNERS, L.P., upon the terms and subject to the conditions of this ordinance to maintain and use, as now constructed, four (4) Steps on the public right-of-way adjacent to its premises known as 1074-76 W. Taylor St..

Said Step(s) at W. Taylor measure(s):
One (1) at eight (8) feet in length, and one point three three (1.33) foot in width for a total of ten point six four (10.64) square feet.

Said Step(s) at W. Taylor measure(s):
One (1) at five (5) feet in length, and one point three three (1.33) foot in width for a total of six point six five (6.65) square feet.

Said Step(s) at W. Taylor & N. Aberdeen measure(s):
One (1) at eight (8) feet in length, and one point three three (1.33) foot in width for a total of ten point six four (10.64) square feet.

Said Step(s) at N. Aberdeen measure(s):
One (1) at six (6) feet in length, and one point three three (1.33) foot in width for a total of seven point nine eight (7.98) square feet.

The location of said privilege shall be as shown on prints hereto attached, which by reference are hereby incorporated and made a part of this ordinance.

Said privilege shall be constructed in accordance with plans and specifications approved by the Department of Transportation (Division of Project Development).

This grant of privilege in the public way shall be subject to the provisions of Section 10-28-075 and all other required provisions of the Municipal Code of Chicago.

The grantee shall pay to the City of Chicago as compensation for the privilege #1087029 herein granted the sum of one thousand six hundred ($1,600.00) per annum in advance."

and inserting in their place the words

"SECTION 1. Permission and authority are hereby given and granted to TAYLOR STREET PARTNERS, L.P., upon the terms and subject to the conditions of this ordinance to maintain and use, as now constructed, three (3) Steps on the public right-of-way adjacent to its premises known as 1074-76 W. Taylor St..

Said Step(s) at W. Taylor measure(s):
One (1) at five (5) feet in length, and one point three three (1.33) foot in width for a total of six point six five (6.65) square feet.

Said Step(s) at W. Taylor & N. Aberdeen measure(s):
One (1) at eight (8) feet in length, and one point three three (1.33) foot in width for a total of ten point six four (10.64) square feet.

Said Step(s) at N. Aberdeen measure(s):
One (1) at six (6) feet in length, and one point three three (1.33) foot in width for a total of seven point nine eight (7.98) square feet.

The location of said privilege shall be as shown on prints hereto attached, which by reference are hereby incorporated and made a part of this ordinance.

Said privilege shall be constructed in accordance with plans and specifications approved by the Department of Transportation (Division of Project Development).

This grant of privilege in the public way shall be subject to the provisions of Section 10-28-075 and all other required provisions of the Municipal Code of Chicago.

The grantee shall pay to the City of Chicago as compensation for the privilege #1087029 herein granted the sum of one thousand two hundred ($1,200.00) per annum in advance."

Section 2:

This ordinance Amendment shall be in effect upon its passage.

ALDERMAN: _____

Daniel S. Solis **Ward: 25** **Date:**

Department of Business Affairs and Consumer Protection
Business Assistance Center - Public Way Use Unit
City Hall - 121 N. LaSalle Street, Room 800 • Chicago, IL 60602
(312)-74-GOBIZ (312-744-6249) • (312) 744-1944 (TTY)
http //www cityofchicago org/bacp

07/24/2013

Alderman **Daniel S. Solis**
Ward # **25**
City of Chicago
City Hall, Room **203**
121 North LaSalle Street
Chicago, Illinois 60602

Re: An amended ordinance to use and maintain a portion of the public right-of-way for **three (3) step(s)** for **TAYLOR STREET PARTNERS, L.P.**, adjacent to the premises known as **1074-76 W. Taylor St.**.

Dear Alderman **Daniel S. Solis**:

The applicant referenced above has requested the use of the public right-of-way for a **step(s)**. An ordinance has been prepared by the Department of Business Affairs and Consumer Protection – Business Assistance Center - Public Way Use Unit for presentation to the City Council. Because this request was made for properties located in your ward, as approved by you as per the attached, I respectfully request that you introduce the attached ordinance at the next City Council meeting.

If you have any questions regarding this ordinance, please contact Anthony Bertuca at (312) 744-5506.

Department of Business Affairs and Consumer Protection

City of Chicago

O2013-6353

Office of the City Clerk

Document Tracking Sheet

Meeting Date:	9/11/2013
Sponsor(s):	Waguespack, Scott (32)
Type:	Ordinance
Title:	Amendment of grant(s) of privilege in public way to Webster's Wine Bar
Committee(s) Assignment:	Committee on Transportation and Public Way

ORDINANCE AMENDMENT
Acct. No. 15488 - 1
Permit No. 1105772

BE IT ORDAINED BY THE CITY COUNCIL OF THE CITY OF CHICAGO:

Section 1:

The ordinance passed by the City Council of the City of Chicago for **WEBSTER'S WINE BAR** on **05/08/2013**, and printed upon page **53401** of the Journal of Proceedings of the City of Chicago is here by Amended by deleting the words

"area #1 shall be twenty-six point eight three (26.83) feet in length and six point three three (6.33) feet in width, area #2 shall be sixteen point eight three (16.83) feet in length and six point three three (6.33) feet in width, area #3 shall be twenty-six point five (26.5) feet in length and eight point two five (8.25) feet in width for a total of four hundred ninety-four point nine nine (494.99) square feet and shall allow six (6) feet of clear space from the face of the curb/building line along N. Dominick Street, W. Webster Avenue.

Monday through Friday 5:00 p.m. to 12:00 midnight Saturday and Sunday 4:00 p.m. to 12:00 midnight

Compensation: 600.00

SEATING CAPACITY: 46"

and inserting in their place the words

"area #1 shall be twenty-six point five (26.5) feet in length and sixteen (16) feet nine (9) inches in width, area #2 shall be sixteen (16) feet ten (10) inches in length and six (6) feet four (4) inches in width, area #3 shall be sixteen (16) feet ten (10) inches in length and six (6) feet four (4) inches in width for a total of six hundred fifty-five point six zero (655.60) square feet and shall allow six (6) feet of clear space from the face of the curb/building line along N. Dominick Street, W. Webster Avenue.

Monday through Sunday 5:00 p.m. to 12:00 midnight Monday through Sunday

Compensation: $721.16

SEATING CAPACITY: 48

Section 2:

This ordinance Amendment shall be in effect upon its passage.

ALDERMAN:

Scott Waguespack **Ward: 32** **Date:**

Department of Business Affairs and Consumer Protection
Business Assistance Center - Public Way Use Unit
City Hall - 121 N. LaSalle Street, Room 800 • Chicago, IL 60602
(312)-74-GOBIZ (312-744-6249) • (312) 744-1944 (TTY)
http://www.cityofchicago.org/bacp

09/11/2013

Alderman **Scott Waguespack**
Ward # **32**
City of Chicago
City Hall, Room **300**
121 North LaSalle Street
Chicago, Illinois 60602

Re: An amended ordinance to use and maintain a portion of the public right-of-way for **three (3) sidewalk cafe(s)** for **WEBSTER'S WINE BAR**, adjacent to the premises known as **1480 W. Webster Ave.**.

Dear Alderman **Scott Waguespack**:

The applicant referenced above has requested the use of the public right-of-way for a **sidewalk cafe(s)**. An ordinance has been prepared by the Department of Business Affairs and Consumer Protection – Business Assistance Center - Public Way Use Unit for presentation to the City Council. Because this request was made for properties located in your ward, as approved by you as per the attached, I respectfully request that you introduce the attached ordinance at the next City Council meeting.

If you have any questions regarding this ordinance, please contact Anthony Bertuca at (312) 744-5506.

Department of Business Affairs and Consumer Protection

City of Chicago

O2013-6360

Office of the City Clerk

Document Tracking Sheet

Meeting Date:	9/11/2013
Sponsor(s):	Waguespack, Scott (32)
Type:	Ordinance
Title:	Amendment of grant(s) of privilege in public way to Francesca's
Committee(s) Assignment:	Committee on Transportation and Public Way

ORDINANCE AMENDMENT
Acct. No. 273934 - 2
Permit No. 1083086

BE IT ORDAINED BY THE CITY COUNCIL OF THE CITY OF CHICAGO:

Section 1:

The ordinance passed by the City Council of the City of Chicago for **francesca's** on **02/11/2009**, and printed upon page **55314** of the Journal of Proceedings of the City of Chicago is here by Amended by deleting the words

"One (1) @ twenty-five (25) feet in length"

and inserting in their place the words

"One (1) @ eighteen (18) feet seven (7) inches in length"

Section 2:

This ordinance Amendment shall be in effect upon its passage.

ALDERMAN: Scott Waguespack 9-11-13

Scott Waguespack **Ward: 32** **Date:**

Department of Business Affairs and Consumer Protection
Business Assistance Center - Public Way Use Unit
City Hall - 121 N. LaSalle Street, Room 800 • Chicago, IL 60602
(312)-74-GOBIZ (312-744-6249) • (312) 744-1944 (TTY)
http://www.cityofchicago.org/bacp

09/11/2013

Alderman **Scott Waguespack**
Ward # **32**
City of Chicago
City Hall, Room **300**
121 North LaSalle Street
Chicago, Illinois 60602

Re: An amended ordinance to use and maintain a portion of the public right-of-way for **one (1) canopy(ies)** for **francesca's**, adjacent to the premises known as **1920 W. North Ave.**.

Dear Alderman **Scott Waguespack**:

The applicant referenced above has requested the use of the public right-of-way for a **canopy(ies)**. An ordinance has been prepared by the Department of Business Affairs and Consumer Protection – Business Assistance Center - Public Way Use Unit for presentation to the City Council. Because this request was made for properties located in your ward, as approved by you as per the attached, I respectfully request that you introduce the attached ordinance at the next City Council meeting.

If you have any questions regarding this ordinance, please contact Anthony Bertuca at (312) 744-5506.

Department of Business Affairs and Consumer Protection

City of Chicago

O2013-6356

Office of the City Clerk

Document Tracking Sheet

Meeting Date:	9/11/2013
Sponsor(s):	Reilly, Brendan (42)
Type:	Ordinance
Title:	Amendment of grant(s) of privilege in public way to Devon Seafood Grill
Committee(s) Assignment:	Committee on Transportation and Public Way

ORDINANCE AMENDMENT
Acct. No. 298416 - 1
Permit No. 1096320

BE IT ORDAINED BY THE CITY COUNCIL OF THE CITY OF CHICAGO:

Section 1:

The ordinance passed by the City Council of the City of Chicago for **DEVON SEAFOOD GRILL** on **07/06/2011**, and printed upon page **3338** of the Journal of Proceedings of the City of Chicago is here by Amended by deleting the words

"Said Awning(s) at E. Chicago measure(s):
One (1) at eight (8) feet in length, and five (5) point three three (5.33) feet in width for a total of forty-two point six four (42.64) square feet.

Said Awning(s) at E. Chicago measure(s):
One (1) at eight (8) feet in length, and five point three three (5.33) feet in width for a total of forty-two point six four (42.64) square feet.

The sum of one hundred ($100.00) per annum in advance."

and inserting in their place the words

"Said Awning(s) at E. Chicago Avenue measure(s):
One (1) at fourteen (14) feet in length and five (5) feet four (4) inches in width.

One (1) at six (6) feet in length and five (5) feet four (4) inches in width.

One (1) at thirty-five (35) feet four (4) inches in length and five (5) feet four inches in width.

Said Awning(s) at N. Wabash Avenue measure(s):
Two (2) at fourteen (14) feet in length and five (5) feet four (4) inches in width.

The sum of one hundred seventy-five ($175.00) per annum in advance."

Section 2:

This ordinance Amendment shall be in effect upon its passage.

ALDERMAN: _____

Brendan Reilly **Ward: 42** **Date:**

City of Chicago

O2013-6367

Office of the City Clerk

Document Tracking Sheet

Meeting Date:	9/11/2013
Sponsor(s):	Reilly, Brendan (42)
Type:	Ordinance
Title:	Amendment of grant(s) of privilege in public way to Espressamente Illy/Cityfront Cafe
Committee(s) Assignment:	Committee on Transportation and Public Way

ORDINANCE AMENDMENT
Acct. No. 8970 - 110
Permit No. 1107313

BE IT ORDAINED BY THE CITY COUNCIL OF THE CITY OF CHICAGO:

Section 1:

The ordinance passed by the City Council of the City of Chicago for **ESPRESSAMENTE ILLY/CITYFRONT CAFE** is here by Amended by deleting the words

"Compensation: $1,957.30
SEATING CAPACITY: 42"

and inserting in their place the words

"adding area #2 shall be twenty-five (25) feet six (6) inches in length and nine (9) feet two (2) inches in width for a total of two hundred thirty-three point eight three (233.83) square feet and shall allow six (6) feet of clear space from the face of the curb/building line along North Cityfront Plaza Drive."

Compensation: $2,495.12
SEATING CAPACITY: 52

Section 2:

This ordinance Amendment shall be in effect upon its passage.

ALDERMAN: _____

Brendan Reilly **Ward: 42** **Date:**

City of Chicago

O2013-6393

Office of the City Clerk

Document Tracking Sheet

Meeting Date:	9/11/2013
Sponsor(s):	Reilly, Brendan (42)
Type:	Ordinance
Title:	Amendment of grant(s) of privilege in public way to Red Violet
Committee(s) Assignment:	Committee on Transportation and Public Way

ORDINANCE AMENDMENT
Acct. No. 363343 - 1
Permit No. 1105622

BE IT ORDAINED BY THE CITY COUNCIL OF THE CITY OF CHICAGO:

Section 1:

The ordinance passed by the City Council of the City of Chicago for on **05/08/2013**, and printed upon page **53358** of the Journal of Proceedings of the City of Chicago is here by Amended by deleting the words "RED VIOLET" and inserting in their place the words "VINYL SOCIAL FOOD & DRINK"

Section 2:

This ordinance Amendment shall be in effect upon its passage.

ALDERMAN: _____

Brendan Reilly **Ward: 42** **Date:**

City of Chicago

O2013-6406

Office of the City Clerk

Document Tracking Sheet

Meeting Date:	9/11/2013
Sponsor(s):	Reilly, Brendan (42)
Type:	Ordinance
Title:	Amendment of grant(s) of privilege in public way to Pratesi
Committee(s) Assignment:	Committee on Transportation and Public Way

ORDINANCE AMENDMENT
Acct. No. 77573 - 1
Permit No. 1102882

BE IT ORDAINED BY THE CITY COUNCIL OF THE CITY OF CHICAGO:

Section 1:

The ordinance passed by the City Council of the City of Chicago for **PRATESI** on **06/26/2013**, and printed upon page **56900** of the Journal of Proceedings of the City of Chicago is here by Amended by deleting the words

"Date of Passage"

and inserting in their place the words

"July 29, 2013"

Section 2:

This ordinance Amendment shall be in effect upon its passage.

ALDERMAN: _____

Brendan Reilly **Ward: 42** **Date:**

City of Chicago

O2013-6411

Office of the City Clerk

Document Tracking Sheet

Meeting Date:	9/11/2013
Sponsor(s):	Reilly, Brendan (42)
Type:	Ordinance
Title:	Amendment of grant(s) of privilege in public way to 111 North Canal LLC
Committee(s) Assignment:	Committee on Transportation and Public Way

ORDINANCE AMENDMENT
Acct. No. 378314 - 1
Permit No. 1104318

BE IT ORDAINED BY THE CITY COUNCIL OF THE CITY OF CHICAGO:

Section 1:

The ordinance passed by the City Council of the City of Chicago for **111 NORTH CANAL, LLC** on **05/08/2013**, and printed upon page **53143** of the Journal of Proceedings of the City of Chicago is here by Amended by deleting the words

"The sum of twenty thousand seven hundred sixty-seven ($20,767.00) per annum in advance."

and inserting in their place the words

"The sum of fifteen thousand five hundred seventy-five ($15,575.00) per annum in advance."

Section 2:

This ordinance Amendment shall be in effect upon its passage.

ALDERMAN: _____

Brendan Reilly **Ward: 42** **Date:**

APPLICATION TO USE THE PUBLIC RIGHT OF WAY

APPLICANT INFORMATION:

RECEIVED
DEC 14 2012
BY:

NAME: ~~River Center, LLC~~ 111 N. Canal, LLC

ACCT#: 68592 **RENEWAL** **SITE#:** 1

PERMIT#: 1072455

ADDRESS: 111 N. Canal St.

ZIP CODE: 60606-7218

CONTACT PERSON: Laura Rusiniak

TITLE: Real Estate Manager **PHONE:** (312)782-2780

☐ Check box for change of mailing address. Provide information below

New Mailing Address: _____

Phone: _____

Contact: _____

Note: Any changes to ownership requires a new application.

If no changes, complete applicant certification, obtain Alderman's signature, include photo(s) and sketch as described below. Return to:

City of Chicago
Department of Business Affairs and Consumer Protection
Business Assistance Center - Public Way Use Unit
City Hall - 121 N. LaSalle Street, Room 800
Chicago, IL 60602
(312)-74-GOBIZ (312-744-6249)

USE OF THE PUBLIC WAY

Type	How Many?	Building Address
Vault	5	111 N. CANAL ST.

ALDERMAN'S SIGNATURE: _____ **WARD:** 42 **DATE:** 12-18-12

001826

378314
12-8-12

City of Chicago

O2013-6414

Office of the City Clerk

Document Tracking Sheet

Meeting Date:	9/11/2013
Sponsor(s):	Reilly, Brendan (42)
Type:	Ordinance
Title:	Amendment of grant(s) of privilege in public way to Washington Franklin Self Park
Committee(s) Assignment:	Committee on Transportation and Public Way

ORDINANCE AMENDMENT
Acct. No. 63376 - 191
Permit No. 1083357

BE IT ORDAINED BY THE CITY COUNCIL OF THE CITY OF CHICAGO:

Section 1:

The ordinance passed by the City Council of the City of Chicago for **Washington Franklin Self Park** on **05/13/2009**, and printed upon page **62299** of the Journal of Proceedings of the City of Chicago is here by Amended by deleting the words "Washington Franklin Self Park" and inserting in their place the words "Interpark_"

Section 2:

This ordinance Amendment shall be in effect upon its passage.

ALDERMAN: _____

Brendan Reilly **Ward: 42** **Date:**

City of Chicago

O2013-6417

Office of the City Clerk

Document Tracking Sheet

Meeting Date:	9/11/2013
Sponsor(s):	Reilly, Brendan (42)
Type:	Ordinance
Title:	Amendment of grant(s) of privilege in public way to Rosebud Steakhouse
Committee(s) Assignment:	Committee on Transportation and Public Way

ORDINANCE AMENDMENT
Acct. No. 202047 - 1
Permit No. 1104249

BE IT ORDAINED BY THE CITY COUNCIL OF THE CITY OF CHICAGO:

Section 1:

The ordinance passed by the City Council of the City of Chicago for **Rosebud Steakhouse** on **02/13/2013**, and printed upon page **47106** of the Journal of Proceedings of the City of Chicago is here by Amended by deleting the words "Seating Capacity: 12" and inserting in their place the words "Seating Capacity: 24"

Section 2:

This ordinance Amendment shall be in effect upon its passage.

ALDERMAN: _____

Brendan Reilly **Ward: 42** **Date:**

City of Chicago

O2013-6419

Office of the City Clerk

Document Tracking Sheet

Meeting Date:	9/11/2013
Sponsor(s):	Reilly, Brendan (42)
Type:	Ordinance
Title:	Amendment of grant(s) of privilege in public way to My Thai - Takumi Restaurant
Committee(s) Assignment:	Committee on Transportation and Public Way

ORDINANCE AMENDMENT
Acct. No. 6472 - 1
Permit No. 1106227

BE IT ORDAINED BY THE CITY COUNCIL OF THE CITY OF CHICAGO:

Section 1:

The ordinance passed by the City Council of the City of Chicago for **MY THAI - TAKUMI RESTAURANT** on **06/05/2013**, and printed upon page **55349** of the Journal of Proceedings of the City of Chicago is here by Amended by deleting the words "along W. Clinton" and inserting in their place the words "W Monroe"

Section 2:

This ordinance Amendment shall be in effect upon its passage.

ALDERMAN: _____

Brendan Reilly **Ward: 42** **Date:**

City of Chicago

O2013-6421

Office of the City Clerk

Document Tracking Sheet

Meeting Date:	9/11/2013
Sponsor(s):	Reilly, Brendan (42)
Type:	Ordinance
Title:	Amendment of grant(s) of privilege in public way to III Forks No. 425
Committee(s) Assignment:	Committee on Transportation and Public Way

ORDINANCE AMENDMENT
Acct. No. 348458 - 1
Permit No. 1097762

BE IT ORDAINED BY THE CITY COUNCIL OF THE CITY OF CHICAGO:

Section 1:

The ordinance passed by the City Council of the City of Chicago for **III FORKS #425** on **10/05/2011**, and printed upon page **9027** of the Journal of Proceedings of the City of Chicago is here by Amended by deleting the words "**333 E. Benton Pl.**" and inserting in their place the words "**180 N Field Blvd.**"

Section 2:

This ordinance Amendment shall be in effect upon its passage.

ALDERMAN: _____

Brendan Reilly **Ward: 42** **Date:**

City of Chicago

O2013-6374

Office of the City Clerk

Document Tracking Sheet

Meeting Date:	9/11/2013
Sponsor(s):	Smith, Michele (43)
Type:	Ordinance
Title:	Amendment of grant(s) of privilege in public way to State Farm Mutual Automobile Insurance Co.
Committee(s) Assignment:	Committee on Transportation and Public Way

ORDINANCE AMENDMENT
Acct. No. 361023 - 1
Permit No. 1096107

BE IT ORDAINED BY THE CITY COUNCIL OF THE CITY OF CHICAGO:

Section 1:

The ordinance passed by the City Council of the City of Chicago for **STATE FARM MUTUAL AUTOMOBILE INSURANCE COMPANY** on **09/08/2011**, and printed upon page **7436** of the Journal of Proceedings of the City of Chicago is here by Amended by deleting the words "The grantee shall pay to the City of Chicago as compensation for the privilege #1096107 herein granted the sum of four hundred ($400.00) per annum in advance." and inserting in their place the words "The grantee shall pay to the City of Chicago as compensation for the privilege #1096107 herein granted the sum of one hundred ($100.00) per annum in advance."

Section 2:

This ordinance Amendment shall be in effect upon its passage.

ALDERMAN: _____ 9/11/13

Michele Smith **Ward: 43** **Date:**

City of Chicago

O2013-6385

Office of the City Clerk

Document Tracking Sheet

Meeting Date:	9/11/2013
Sponsor(s):	Smith, Michele (43)
Type:	Ordinance
Title:	Amendment of grant(s) of privilege in public way to Wilfree Court Condo Assn.
Committee(s) Assignment:	Committee on Transportation and Public Way

ORDINANCE AMENDMENT
Acct. No. 215825 - 1
Permit No. 1097802

BE IT ORDAINED BY THE CITY COUNCIL OF THE CITY OF CHICAGO:

Section 1:

The ordinance passed by the City Council of the City of Chicago for **WILFREE COURT CONDOMINIUM ASSOCIATION** on **12/14/2011**, and printed upon page **17987** of the Journal of Proceedings of the City of Chicago is here by Amended by deleting the words "The grantee shall pay to the City of Chicago as compensation for the privilege #1097802 herein granted the sum of four hundred ($400) per annum in advance." and inserting in their place the words "The grantee shall pay to the City of Chicago as compensation for the privilege #1097802 herein granted the sum of zero ($.00) per annum in advance."

Section 2:

This ordinance Amendment shall be in effect upon its passage.

ALDERMAN: 9/11/12

Michele Smith **Ward: 43** **Date:**

ACCOUNT 215825
PERMIT NUMBER 1097802
CONTACT: PATTI BRIDGE, 312-422-5995

DIMENSIONS OF PUBLIC WAY USE WORKSHEET

Exact Street	Quantity	Length	Width	Depth	Height
Fremont	1	18'	7'	5'	24"
Fremont	1	20'	7'	5'	24"
Willow	1	12'	7'	5'	24"
Willow	1	15'	7'	5'	24"
Willow	1	11'	7'	5'	24"
Willow/Fremont (corner)	1	7'	7'	5'	24"

Description/Details: This is for an existing permit (Account 215825 / Permit 1097802). It is for fence for a parkway garden on Fremont Street and on Willow street. We have reduced the height of our fence and would like to amend our paperwork. Any questions can be directed to Patti Bridge at 312-422-5995. Thank you.

Revisions submitted 7.23.13

Account 215825/Permit # 1097802
1800/1810 N. Fremont Street
(Fremont and Willow)

Fremont Street

Willow Street

For more information contact Patti Bridge 312-422-5995

City of Chicago

O2013-6109

Office of the City Clerk

Document Tracking Sheet

Meeting Date:	9/11/2013
Sponsor(s):	Lane, Lona (18)
Type:	Ordinance
Title:	Honorary street designation as "Slyvia B. Washington Way"
Committee(s) Assignment:	Committee on Transportation and Public Way

BE IT ORDAINED BY THE CITY COUNCIL OF THE CITY OF CHICAGO:

SECTION 1. That an ordinance heretofore passed by the City Council allowing erection of honorary street-name sign, the Commissioner of Transportation shall take the necessary steps for standardization of South Washtenaw Avenue at 83rd Street on the North West corner as "Sylvia B. Washington Way".

SECTION 2. This ordinance shall take effect and be in force upon its passage and due publication.

Lona Lane
Alderman 18th Ward
City Council: September 11, 2013

City of Chicago

O2013-6117

Office of the City Clerk

Document Tracking Sheet

Meeting Date:	9/11/2013
Sponsor(s):	O'Shea, Matthew J. (19)
Type:	Ordinance
Title:	Honorary street designation as "Sr. Jean McGrath Drive"
Committee(s) Assignment:	Committee on Transportation and Public Way

September 11, 2013
City Council Meeting

BE IT ORDAINED BY THE CITY COUNCIL OF THE CITY OF CHICAGO

SECTION 1: Pursuant to an ordinance heretofore passed by the City Council which allows erection of honorary street-name signs, the Commissioner of Transportation shall take the necessary action for standardization of the northeast corner of 103rd Street and Fairfield (pointing north/south) and the standardization of the northeast corner of Fairfield and 103rd. St. as "Sr. Jean McGrath Drive".

SECTION 2: This ordinance shall take effect upon its passage and publication.

Matthew O'Shea
Alderman, 19th Ward

City of Chicago

O2013-6170

Office of the City Clerk

Document Tracking Sheet

Meeting Date:	9/11/2013
Sponsor(s):	Burnett, Walter (27)
Type:	Ordinance
Title:	Honorary street designation as "Honorary Bobby Cann Way"
Committee(s) Assignment:	Committee on Transportation and Public Way

City Council
Septmber 11, 2013

BE IT ORDAINED BY THE CITY COUNCIL OF THE CITY OF CHICAGO

SECTION 1. That an ordinance heretofore passed by the city council which authorizes erection of honorary street name signs, the commissioner of transportation shall take the necessary action or standardization of N.Clybourn And N.Larrabee, Northwest corner to be known as " Honorary Bobby Cann Way".

SECTION 2. This ordinance shall take effect and be in full force hereinafter its passage And publication

Walter Burnett, Jr.
Alderman of the 27th Ward

City of Chicago

O2013-6173

Office of the City Clerk

Document Tracking Sheet

Meeting Date:	9/11/2013
Sponsor(s):	Burnett, Walter (27)
Type:	Ordinance
Title:	Honorary street designation as "Honorary Annie Mae Dyson Way"
Committee(s) Assignment:	Committee on Transportation and Public Way

City Council
Septmber 11, 2013

BE IT ORDAINED BY THE CITY COUNCIL OF THE CITY OF CHICAGO

SECTION 1. That an ordinance heretofore passed by the city council which authorizes erection of honorary street name signs, the commissioner of transportation shall take the necessary action or standardization of W.Division And N.Larrabee, Northeast corner to be known as " Honorary Annie Mae Dyson Way".

SECTION 2. This ordinance shall take effect and be in full force hereinafter its passage And publication

Walter Burnett Jr.

Walter Burnett, Jr.
Alderman of the 27th Ward

City of Chicago

O2013-6174

Office of the City Clerk

Document Tracking Sheet

Meeting Date:	9/11/2013
Sponsor(s):	Burnett, Walter (27)
Type:	Ordinance
Title:	Honorary street designation as "Honorary Van & Dorothy Holman Way"
Committee(s) Assignment:	Committee on Transportation and Public Way

City Council
Septmber 11, 2013

BE IT ORDAINED BY THE CITY COUNCIL OF THE CITY OF CHICAGO

SECTION 1. That an ordinance heretofore passed by the city council which authorizes erection of honorary street name signs, the commissioner of transportation shall take the necessary action or standardization of N.ArmourAnd W.Kinzie, Northwest corner to be known as " Honorary Van & Dorothy Holman Way".

SECTION 2. This ordinance shall take effect and be in full force hereinafter its passage And publication

Walter Burnett, Jr.
Alderman of the 27th Ward

City of Chicago

O2013-6176

Office of the City Clerk

Document Tracking Sheet

Meeting Date:	9/11/2013
Sponsor(s):	Burnett, Walter (27)
Type:	Ordinance
Title:	Honorary street designation as "Honorary DJ International Way"
Committee(s) Assignment:	Committee on Transportation and Public Way

City Council
Septmber 11, 2013

BE IT ORDAINED BY THE CITY COUNCIL OF THE CITY OF CHICAGO

SECTION 1. That an ordinance heretofore passed by the city council which authorizes erection of honorary street name signs, the commissioner of transportation shall take the necessary action or standardization of NHalsted And W.Randolph, Southeast corner to be known as " Honorary DJ International Way".

SECTION 2. This ordinance shall take effect and be in full force hereinafter its passage And publication

Walter Burnett, Jr.
Alderman of the 27th Ward

City of Chicago

O2013-6106

Office of the City Clerk

Document Tracking Sheet

Meeting Date:	9/11/2013
Sponsor(s):	Burke, Edward M. (14)
Type:	Ordinance
Title:	Correction of City Council Journal of Proceedings of June 5, 2013
Committee(s) Assignment:	Committee on Committees, Rules and Ethics

Rules

ORDINANCE

WHEREAS, At the meeting of the City Council of the City of Chicago ("City Council") held on June 5, 2013, an ordinance was introduced at the request of the Commissioner of Housing and Economic Development that authorized a Class L tax status for property located at 12 South Michigan Avenue ("the Ordinance"). The Ordinance was referred to the Committee on Finance; and

WHEREAS, Following its passage, the Ordinance was published in the Journal of Proceedings, at which point it was discovered that the final page of Exhibit 2, and all of Exhibit 3, were missing from the Ordinance, along with a reference in the Ordinance to Exhibit 3; and

WHEREAS, It is necessary and appropriate to correct this error, so that Exhibits 2 and 3 are included in full, as well as a reference to Exhibit 3 in the final "whereas" clause of the Ordinance; and

WHEREAS, For the convenience of the reader and to avoid confusion, it is advisable to republish the ordinance and all its exhibits in their entirety instead of replacing pages in various locations within the ordinance; now, therefore,

BE IT ORDAINED BY THE CITY COUNCIL OF THE CITY OF CHICAGO:

SECTION 1. The Journal of Proceedings of June 5, 2013 is hereby corrected by replacing pages 54020 through 54033 with the pages attached hereto as Exhibit A.

SECTION 2. This ordinance shall be effective upon passage and approval.

Edward M. Burke
Alderman, 14th Ward

Exhibit A

ORDINANCE

WHEREAS, the City of Chicago (the "City") is a home rule unit of government under Section 6(a), Article VII of the 1970 Constitution of the State of Illinois authorized to exercise any power and perform any function pertaining to its government and affairs; and

WHEREAS, the Cook County Board of Commissioners has enacted the Real Property Assessment Classification Ordinance, as amended (the "Classification Ordinance"), which establishes the Class L property tax classification to encourage the preservation and rehabilitation of certain historically and architecturally significant buildings, which will enhance the general character of real estate in the county and contribute to the economic well-being of the county by increasing the level of economic activity, increasing employment opportunities and contributing to the long-term growth of the real property tax base; and

WHEREAS, CAA Hotel Owner LLC, a limited liability company or its successor in interest (the "Owner"), is the owner of the historic building (the "Building") located at 12 South Michigan Avenue and 71 East Madison Street in Chicago, Illinois, as more precisely described in **Exhibit 1** attached hereto and hereby made a part hereof (the land and improvements thereon being herein referred to as the "Project Real Estate"); and

WHEREAS, City Council of the City (the "City Council") adopted an ordinance on March 27, 2002, designating the Historic Michigan Boulevard District as a Chicago Landmark pursuant to the criteria then established in Section 2-120-620 of the Municipal Code of Chicago, and the Building is considered a contributing building to that district; such designation meets the definition of a "contributing" building within a landmark district pursuant to the Classification Ordinance; and

WHEREAS, the Owner proposes to rehabilitate the Building (referred to herein as the "Project") thereby preserving the historic building, increasing employment opportunities in the area and contributing to the long-term growth of the real property tax base; and

WHEREAS, the Owner anticipates using the Building for hotel and commercial purposes (the "Use") after the Project is completed; and

WHEREAS, the Owner has applied to the Office of the Assessor of Cook County, Illinois (the "Assessor"), for designation of the Project Real Estate as a Class L classification eligible for certain real estate tax incentives pursuant to the Classification Ordinance; and

WHEREAS, pursuant to the Classification Ordinance, the Class L classification is available to real estate which is to be used for commercial or industrial purposes and which (1) is a Landmark (as defined in Section 1 of the Classification Ordinance); and (2) has undergone Substantial Rehabilitation (as defined in Section 1 of the Classification Ordinance), which constitutes an investment by the owner of at least 50 percent of the building's full market value as determined by the Assessor in the assessment year prior to the commencement of the Substantial Rehabilitation; and the Class L incentive shall apply to the building and the land upon which the building is situated since the entire building has been vacant and unused for at least 24 continuous months prior to the filing of the eligibility application with the Assessor; and

WHEREAS, Section 2 of the Classification Ordinance requires that, in connection with the filing of a Class L eligibility application with the Assessor, an applicant must obtain from the unit of local government in which the real estate is located, an ordinance or resolution which expressly states that the local government: 1) has determined that the incentive provided by Class L is necessary for the Substantial Rehabilitation of the property; 2) supports and consents

to the granting of the incentive; and 3) has reviewed and accepted its Preservation Commission's (as defined in Section 1 of the Classification Ordinance) written recommendation of the project for the Class L incentive, specifying the project budget and proposed scope of the work, which meets or exceeds the Standards of the United States Department of the Interior for Rehabilitation, Preservation, Restoration, and Reconstruction of historic properties; and

WHEREAS, the City is a Certified Local Government as defined in Section 1 of the Classification Ordinance and has established the City of Chicago Commission on Chicago Landmarks (the "Landmarks Commission"), and such Landmarks Commission is a Preservation Commission (as defined in Section 1 of the Classification Ordinance); and

WHEREAS, on April 4, 2013, the Landmarks Commission issued a written recommendation of the Project to the City Council; recommending that the Project be approved by the Assessor for the Class L incentive, a copy of which is attached hereto as **Exhibit 2** and hereby made a part hereof; and

WHEREAS, the Project Real Estate has not been occupied and used for the 24-month period prior to the filing of the Class L eligibility application with the Assessor, making the Class L incentive applicable to the Building and land; and

WHEREAS, the Department of Housing and Economic Development of the City ("HED") has reviewed the proposed Project, and the Landmarks Commission has determined that it meets the necessary eligibility requirements for Class L designation, and hereby recommends to City Council that the City expressly determine by ordinance that: 1) the incentive provided by Class L is necessary for the Substantial Rehabilitation of the Project Real Estate; 2) the City supports and consents to the granting of the incentive; and 3) the City has reviewed and accepted the Landmarks Commission's written recommendation of the Project for the Class L incentive, specifying the Project budget and proposed scope of the work, and specifying that the Project meets or exceeds the Standards of the United States Department of the Interior for Rehabilitation, Preservation, Restoration, and Reconstruction of historic properties; and

WHEREAS, the Developer has agreed to comply with the City's requirements described in **Exhibit 3** hereto with respect to the Building; now, therefore,

BE IT ORDAINED BY THE CITY COUNCIL OF THE CITY OF CHICAGO:

SECTION 1. The above recitals are hereby expressly incorporated as if fully set forth herein.

SECTION 2. The City hereby determines that the incentive provided by Class L is necessary for the Substantial Rehabilitation of the Project Real Estate.

SECTION 3. The City hereby expressly supports and consents to the granting of the Class L incentive.

SECTION 4. The Project is anticipated to be completed by the end of 2014. The Commissioner of HED (the "Commissioner"), or a designee of the Commissioner (together with the Commissioner, an "Authorized Officer"), shall have discretion to extend any of the construction commencement and completion dates by issuing a written extension letter in response to a written request from the Owner. To the extent that the Project Real Estate is not rehabilitated, used or maintained during the term of the Class L incentive in a manner which is substantially consistent with the approved Project or Use, as determined by the Authorized Officer, the Authorized Officer is hereby authorized to take such steps as may be necessary and

appropriate to withdraw the City's support and consent to the Class L incentive, which may cause the Class L certification to be terminated or revoked.

SECTION 5. The City has reviewed and hereby accepts the Landmarks Commission's written recommendation of the Project for the Class L incentive, which specifies the Project budget and proposed scope of the work, and which specifies that the Project meets or exceeds the Standards of the United States Department of the Interior for Rehabilitation, Preservation, Restoration, and Reconstruction of historic properties, a copy of which is attached hereto as Exhibit 2 and made a part hereof.

SECTION 6. The Authorized Officer is hereby authorized to deliver a certified copy of this ordinance to the Assessor and to furnish such additional information as may be required in connection with the filing of the application by the Owner with the Assessor for Class L designation of the Project Real Estate.

SECTION 7. The Authorized Officer is hereby authorized to enter into and execute such instruments and agreements, and perform any and all acts as shall be necessary or advisable in connection with the Project, including such other terms and conditions as may be approved in connection with the Project by the Authorized Officer. The Authorized Officer is hereby authorized to approve minor changes in the scope of work and budget delineated on (Sub) Exhibits A and B to Exhibit 2 hereof, provided that changes in the Building conditions warrant such changes and will not change the suitability of the Project Real Estate for the Use (all as determined in the sole discretion of the Authorized Officer).

SECTION 8. Upon request by the Owner for a final determination of the eligibility of the Project Real Estate for the Class L incentive by the Landmarks Commission pursuant to the Classification Ordinance upon completion of the Substantial Rehabilitation of the Project Real Estate, the Landmarks Commission shall verify that the work performed substantially conforms to the Project approved by the City and that the Project Real Estate is eligible for the Class L incentive (the "Final Determination"). The City hereby determines and directs that the Class L incentive for the Building shall be administered by City staff as follows (this is in addition to any further requirements by the Assessor):

> After the Substantial Rehabilitation has been completed, the applicant will notify HED staff in writing, requesting certification. Certification of the project includes the final determination that the project and budget have been met as noted in Exhibit 2, except as otherwise approved by the Authorized Officer pursuant to Section 7 above. Upon request for certification, the applicant will also submit additional information to HED staff, as requested, to document the project and ownership at the time of this request. As part of the request for Class L Certification, the Building Owner shall provide accurate exterior elevation drawings of the Project showing all masonry work including repair and replacement unit quantities completed as part of the Class L project.

SECTION 9. No permit fee waiver(s) from the City related to the Project Real Estate shall be granted to the Owner or any successor in interest with respect to the Project Real Estate during the rehabilitation of the Project and prior to the expiration of the Class L incentive related to the Project Real Estate.

SECTION 10. To the extent that any ordinance, resolution, order or provision of the Municipal Code of Chicago, or part thereof, is in conflict with the provisions of this Ordinance,

the provisions of this Ordinance shall be controlling. If any section, paragraph, clause or provision shall be held invalid, the invalidity of such section, paragraph, clause or provision shall not affect any of the other provisions of this Ordinance.

SECTION 11. This Ordinance shall be effective from and after its passage and approval.

EXHIBIT 1

(Subject to final current title and survey)

Legal Description

PARCEL 1:

LOTS 1, 2 AND 3 IN BOWEN'S SUBDIVISION OF LOT 4 IN BLOCK 1 IN FRACTIONAL SECTION 15TH ADDITION TO CHICAGO, TOWNSHIP 39 NORTH, RANGE 14, EAST OF THE THIRD PRINCIPAL MERIDIAN, IN COOK COUNTY, ILLINOIS.

PARCEL 2:

LOTS 4 AND 5 IN FRANKLIN SCAMMON'S SUBDIVISION OF LOT 1 IN BLOCK 1 IN FRACTIONAL SECTION 15TH ADDITION TO CHICAGO ALL IN TOWNSHIP 39 NORTH, RANGE 14, EAST OF THE THIRD PRINCIPAL MERIDIAN, IN COOK COUNTY, ILLINOIS.

PARCEL 3:

THE WEST 1/2 OF THE PRIVATE ALLEY EAST OF AND ADJOINING PARCEL 2 AFORESAID, IN COOK COUNTY, ILLINOIS.

PARCEL 4:

EASEMENTS FOR THE BENEFIT OF THE SUBJECT LAND AS FOLLOWS:

(I) EASEMENT FOR LIGHT COURT OPEN AREAS FOR LIGHT AND VENTILATION FOR THE BENEFIT OF PARCEL 1 AS CREATED BY AND SET FORTH IN THAT CERTAIN SUPPLEMENTAL PARTY WALL AGREEMENT, DATED APRIL 4, 1928, RECORDED MAY 2, 1928 AS DOCUMENT 10009129 IN BOOK 25750, PAGE 224.

(II) RIGHTS OF THE INSURED AS OWNER OF PARCEL 1 IN AND TO A PARTY WALL LOCATED ALONG THE NORTH PROPERTY LINE OF PARCEL 1 AND THE SOUTH PROPERTY LINE OF LOTS 1, 2 AND 3 IN FRANKLIN SCAMMON'S SUBDIVISION OF LOT 1 IN BLOCK 1 IN FRACTIONAL SECTION 15 ADDITION TO CHICAGO UNDER THAT CERTAIN SUPPLEMENTAL PARTY WALL AGREEMENT, DATED MARCH 11, 1891, RECORDED MAY 13, 1891 AS DOCUMENT 1467578, AS MODIFIED BY THAT CERTAIN SUPPLEMENTAL PARTY WALL AGREEMENT, DATED APRIL 4, 1928, RECORDED MAY 2, 1928 AS DOCUMENT 10009129 IN BOOK 25750, PAGE 224.

(III) RIGHTS OF THE INSURED AS OWNER OF PARCEL 2 IN AND TO A SUB-BASEMENT PARTY WALL LOCATED ALONG THE EAST PROPERTY LINE OF PARCEL 2 AND THE WEST PROPERTY LINE OF LOTS 1, 2 AND 3 IN FRANKLIN SCAMMON'S SUBDIVISION OF LOT 1 IN BLOCK 1 IN FRACTIONAL SECTION 15 ADDITION TO CHICAGO UNDER THAT CERTAIN INDENTURE, DATED JULY 27, 1905, RECORDED MAY 21, 1928 AS DOCUMENT 10040951 IN BOOK 27009, PAGE 436.

(IV) RIGHTS OF THE INSURED AS OWNER OF PARCEL 1 IN AND TO A PARTY WALL LOCATED ALONG THE SOUTH PROPERTY LINE OF PARCEL 1 UNDER THAT CERTAIN INDENTURE, DATED APRIL 15, 1891, RECORDED JANUARY 18, 1892 AS DOCUMENT 1598556 IN BOOK 3760, PAGE 396, AS MODIFIED BY THAT CERTAIN SEPTEMBER 3, 1891 AGREEMENT, AS MODIFIED BY THAT CERTAIN MEMORANDUM OF AGREEMENT, DATED MAY 5, 1899, RECORDED JUNE 12, 1899 AS DOCUMENT 2832351 IN BOOK 6696, PAGE 112.

(V) EASEMENT FOR THE BENEFIT OF THE INSURED AS OWNER OF PARCEL 1 AND PARCEL 2 TO USE IN COMMON WITH THE OTHER PROPRIETORS OF ORIGINAL LOT 1 IN BLOCK 1 IN FRACTIONAL SECTION 15, ADDITION TO CHICAGO THE PRIVATE ALLEY LAID OUT BY FRANKLIN SCAMMON'S SUBDIVISION OF LOT 1 IN BLOCK 1 IN FRACTIONAL SECTION 15, ADDITION TO CHICAGO PURSUANT TO THAT CERTAIN INDENTURE, DATED JUNE 3, 1929, RECORDED JUNE 3, 1929 AS DOCUMENT 10388859 IN BOOK 26896, PAGE 465.

Permanent Index Number:

17-06-232-035-0000

Address Commonly known as:

12 South Michigan Avenue/71 East Madison Street
Chicago, Illinois, 60603

EXHIBIT 2

See attached Commission on Chicago Landmarks
Recommendation to the City Council

CITY OF CHICAGO
COMMISSION ON CHICAGO LANDMARKS
April 4, 2013

RECOMMENDATION TO THE CITY COUNCIL THAT A CLASS L REAL ESTATE TAX REDUCTION BE APPROVED FOR

12 South Michigan/71 East Madison
(Historic Michigan Boulevard District)

To the Mayor and Members of the City Council of the City of Chicago:

Whereas, the Commission on Chicago Landmarks (the "Commission") has reviewed an application for the proposed exterior and interior rehabilitation of the building at 12 South Michigan/71 East Madison (the "Building," and its rehabilitation, the "Project"), pursuant to the Cook County Real Property Assessment Classification Ordinance, as amended (the "County Ordinance"), and its requirements governing the Class L real estate tax incentive (the "Class L"); and

Whereas, the Building is within the Historic Michigan Boulevard District, designated as a Chicago Landmark by the City Council of the City of Chicago (the "City Council") on April 4, 2002; now, therefore

THE COMMISSION ON CHICAGO LANDMARKS HEREBY:

1. Incorporates the above recitals; and

2. Finds, based on the Project's budget and proposed scope of work, incorporated herein and attached as Exhibits A and B respectively, that the Project meets or exceeds the *Secretary of the Interior's Standards for the Rehabilitation of Historic Buildings*; and

3. Finds that the Project meets the eligibility criteria for the Class L incentive specified in the County Ordinance;

4. Finds that the Building is a contributing building to the historic character of the Historic Michigan Boulevard District; and,

5. Recommends that the Project be approved for the Class L incentive.

The above recommendation was passed unanimously (7-0).

Rafael M. Leon
Chairman

Dated: 4/4/2013

EXHIBIT A

12 South Michigan/71 East Madison (Historic Michigan Boulevard District)
PROJECT BUDGET

	Non-Class L Eligible	Class L Eligible	Total
Hard Costs			
General Conditions	$2,070,195		$2,070,195
Dumpsters/Rubbish Containers	$160,875		$160,875
Periodic Clean-up / Rubbish Removal	$568,066		$568,066
~~Final Project Clean~~	~~$63,250~~		~~$63,250~~
Temp Protections/Barricades	$184,694		$184,694
Site & Logistics Planning/Access	$13,500		$13,500
Skip Hoist/Hoisting - all trade use (includes operator)	$701,581		$701,581
Interior Elevator Operator	$382,928		$382,928
Traffic Control	$55,075		$55,075
Trash Chute Rental & Maintenance	$65,300		$65,300
Permit Expeditor	$41,500		$41,500
BIM Coordinator/BIM Model	$43,450		$43,450
Laser Scanning	$25,000		$25,000
Surveying/As-Builts	$15,300		$15,300
Structural Engineering - Means & Methods	$48,000		$48,000
Overtime/Quick Ships/Schedule Accelerations/Extended GCs	$88,595		$88,595
Relocate Incoming Gas Service	$18,500		$18,500
Soils/Concrete/Steel Testing Serv.	$100,000		$100,000
Misc. Permit Fees (not Bldg permit)	$360,200		$360,200
Winter/Weather Conditions	$153,900		$153,900
Investigations	$25,000		$25,000
Salvage Existing Items	$37,123		$37,123
Mock-ups (Not Guest Rooms)	$30,000		$30,000
Dewatering	$20,350		$20,350
FDN Wall Epoxy Injection - Mich. Bsmnt		$20,000	$20,000
MEP Cut/Patch/Infill Existing Structure		$135,500	$135,500
Party Wall Masonry Repairs		$22,500	$22,500
Structural Deck Strengthening/Reinforcement		$382,350	$382,350
Beam Pockets/Struct. Open's-Create/Patch as necess.		$158,875	$158,875
Exterior Repairs - Due to Settling and Rework to Structure		$15,000	$15,000
Exist. Subbasement Stair Repairs/Mods.		$7,150	$7,150
Temp Roofs	$131,057		$131,057
Floor Prep/Latexing		$187,863	$187,863
Concrete Topping Systems		$138,000	$138,000
Access Panels/Hatches		$21,600	$21,600
Existing Elev Shaft Repairs/Mods		$123,900	$123,900
Construction Elevator Maintenance		$50,400	$50,400
Fireplace Restoration - Flues/Venting		$78,500	$78,500
MEP Temp-In/Relocations/Conflict Resolution/Logistics		$75,000	$75,000
Canopies/Scaffolding/Catch Decks - multiple trade use	$150,000	$130,500	$280,500
Demolition	$1,798,400.0	$449,600	$2,248,000
Abatement	$952,000	$238,000	$1,190,000
Shoring / Bracing / Needling / Retention		$123,100	$123,100
Excavation		$61,732	$61,732
Asphalt		$14,100	$14,100
Infill Vaulted Sidewalk/Alley & Construct ComEd Vault		$295,983	$295,983
Concrete		$701,494	$701,494
Masonry		$525,060	$525,060
Masonry Restoration - Critical Inspection Priority 1 items (includes cleaning of Mich and Madison facades)		$3,131,200	$3,131,200
Structural Steel/Misc. Steel		$2,500,000	$2,500,000
Carpentry		$300,079	$300,079
Waterproofing		$29,950	$29,950
Spray Fireproofing		$235,950	$235,950
Roofing		$362,410	$362,410
Green Roofs		$61,200	$61,200
Roof Pavers		$34,850	$34,850
Metal Panel Cladding -concrete shear wall shaft		$32,007	$32,007
Davit/Roof Anchor Systems		$94,419	$94,419
Caulking / Sealants		$23,750	$23,750
Bldg Movement/Expansion Joints		$24,550	$24,550
Hollow Metal/Hardware		$102,000	$102,000
Skylights		$142,350	$142,350
Specialty Doors / Auto Doors		$86,200	$86,200
Aluminum/Glazing/Storefronts/Transaction		$266,300	$266,300
Entrance Canopies - Historic Replicas		$741,000	$741,000
Wd Windows - Restoration/Replicas		$1,060,825	$1,060,825

New Replacement Windows		$1,185,283	$1,185,283
Drywall		$187,110	$187,110
Exterior Louvers/Intakes		$23,400	$23,400
Fire Escape Restoration		$67,899	$67,899
Elevators		$1,860,000	$1,860,000
Mechanical-Duct/Piping/T&B/TC		$3,325,382	$3,325,382
Plumbing		$1,114,751	$1,114,751
Fire Protection		$617,500	$617,500
Electrical/Fire Alarm/Tele-data/POS Raceways		$2,249,813	$2,249,813
Guest Rooms & Assoc. Corridors - Interiors		$10,206,504	$10,206,504
Guest Rooms & Assoc. Corridors - Interiors (Finishes Only)	$2,239,850		$2,239,850
Mock-up Guest Rooms	$200,000		$200,000
Madison Street 2nd Floor Windows		$75,000	$75,000
Back of House Areas - Interiors		$1,677,636	$1,677,636
Back of House Areas - Interiors (Finishes Only)	$393,520		$393,520
Public Areas - Interiors		$5,114,945	$5,114,945
Public Areas - Interiors (Finishes Only)	$1,379,605		$1,379,605
Restoration Work - Existing Historical Spaces		$527,300	$527,300
Roof Terrace & Addition - Interiors		$631,415	$631,415
Roof Terrace & Addition - Interiors (Finishes Only)	$180,610		$180,610
Bldg Permit Allowance		$328,480	$328,480
Fee		$629,586	$629,586
Insurance - G/L and Subguard		$787,019	$787,019
Contingency		$2,824,585	$2,824,585
Furniture, Fixtures and Equipment	$15,000,000		$15,000,000
Total Hard Costs	**$27,697,424**	**$46,618,855**	**$74,316,279**
Soft Costs			
Architectural/Engineering Design Fees		$2,730,000	$2,730,000
Project Management Consultants		$496,000	$496,000
Miscellaneous Soft Costs/Interior Design	$1,274,000		$1,274,000
Contingency		$6,450,000	$6,450,000
Total Soft Costs	**$1,274,000**	**$9,676,000**	**$10,950,000**
Total Project Costs	**$28,971,424**	**$56,294,855**	**$85,266,279**

EXHIBIT B

12 South Michigan/71 East Madison (*Historic Michigan Avenue District*)
SCOPE OF THE WORK

General. All work affecting the significant historical and architectural features shall be done in accordance with the following:

- The City of Chicago's building permit review procedures and the Landmarks Ordinance, 2-120-580 et seq. of the Municipal Code of Chicago.
- The review and approval of the Commission.
- The U.S. *Secretary of the Interior's Standards for the Rehabilitation of Historic Buildings* (the "Standards") and the *Guidelines for Alterations to Historic Buildings and New Construction*, adopted by the Commission on March 7, 1992.
- Historic photographs, architectural drawings, and any other available archival documentation of the building, to be investigated and assembled by the property owner.
- Drawings prepared by Hartshorne Plunkard Architecture (dated 3/19/13) and Wiss, Janney, Elstner Associates, Inc. (dated 3/22/13) and any Commission/PRC conditions of approval.

Required Approvals. All work must be submitted to the Commission staff for prior review and approval. The Commission staff may require as part of its review, as appropriate, material samples, paint colors and finishes, shop drawings, specifications, mock-ups, test patches, and control samples.

Required Work.

Exterior:
Work shall include:

- Restoration of leaded-glass windows
- Window replacement of non-historic windows to match historic configuration for East and North street-facing facades
- Installation of new windows at 2nd-floor of North façade based on historic configuration
- New entrance doors and storefronts
- Installation of vegetative 'green' roof over 50% of the net roof area of the building
- Architectural accent lighting

Masonry (all work and quantities as identified on WJE drawings):

- Façade cleaning (floors 1-19) for East and North street-facing facades only
- Masonry repairs including tuckpointing, dutchmen, sealing, and pinning
- Rebuilding of corner brickwork and parapets
- Replacement as required of window heads (approximately 25%)
- Replacement of strapping at limestone tracery to limit visibility on East façade
- Coating of mismatched mortar patches and exposed steel to match masonry color and finish for East facade
- Replacement of mis-matching sealant and mortar with new sealant and mortar to match historic colors for East and North street-facing facades only
- Removal of existing parge coating and replacement of deteriorated brick at lightcourt facades

Interior:
Work shall include:

- Rehabilitation of interior for use as a hotel with approximately 240 rooms and public spaces for retail, restaurants, bars, ballroom and meeting space, game room, event venue space, and fitness center
- Restoration of historic interior spaces to include the main vestibule and lobby, pool area and foyer, open stair from floors 1-3, 2nd-floor cathedral lounge, and 8th-floor dining room
- Structural repairs to basements, foundations, column footings, framing, and roof
- Elevator modernization
- Exit stairs modification/installation
- Installation of new sprinkler system throughout the building
- New HVAC, fire protection, plumbing, and electrical systems

Work shall occur in accordance with permit drawings for the Project, to be reviewed and approved by the staff of the Commission on Chicago Landmarks. Upon completion of the above scope of work, the project shall exceed ASHRAE 90.1-2004 by at least 14%.

Additional work not required by the Class L, but to be undertaken by the owner, includes: a new canopy for the East and North façades to match historic location, size, and design; repair of canopy medallions; lowering of six ground-floor window sills to accommodate new retail uses; construction of a 1-story rooftop addition at the 12th –floor; restoration of bar areas on 2nd-floor; restoration of certain historic decorative features on 3rd-floor; restoration of gymnasium on 4th-floor; repair/replacement of 8th-floor plaster ceiling in Dining Room; restoration of Annex ballroom on 8th floor, restoration of main stair from 3rd-10th floors; and installation of new signage.

EXHIBIT 3

Additional Requirements

The Building Owner will enter into a Covenant with the City, prior to the certification of the Project, for the purposes of protecting the historic ground-floor lobby and vestibule, the pool area and foyer, the open stair from floors 1-3, the 2nd-floor cathedral lounge, and the 8th floor dining room and requiring any future changes thereto, during the life of the building, to be approved by the Commission on Chicago Landmarks and such approval shall not be unreasonably withheld. The Building Owner shall record the signed Covenant with the Office of the Cook County Recorder of Deeds.

City of Chicago

O2013-7175

Office of the City Clerk

Document Tracking Sheet

Meeting Date:	9/11/2013
Sponsor(s):	Harris, Michelle A. (8) Laurino, Margaret (39)
Type:	Ordinance
Title:	Amendment of Chapter 2-8 of Municipal Code concerning city council legislative reference bureau control, supervision and directions
Committee(s) Assignment:	Committee on Committees, Rules and Ethics

ORDINANCE

BE IT ORDAINED BY THE CITY COUNCIL OF THE CITY OF CHICAGO:

SECTION 1. Chapter 2-8 of the Municipal Code of the City of Chicago is hereby amended by deleting the language stricken through and by inserting the language underscored, as follows:

2-8-820 Establishment and supervision.

There is hereby created and established a legislative reference bureau which shall be known as the "city council legislative reference bureau". The said bureau shall be under the ~~supervision of a director who shall be appointed by the committee on committees and rules of the city council, and be subject to its~~ control, supervision and direction of the President Pro Tempore of the City Council.

2-8-830 ~~Director's assistants~~ Staff.

~~The director shall appoint his technical and clerical assistants~~ The President Pro Tempore shall appoint bureau staff in such number and for such compensation as may be provided in the annual appropriation ordinance.

2-8-840 Office location and hours.

The office of the bureau shall be established in the City Hall building and shall be located as near as may be possible to the chamber of the city council. It shall be open ~~daily~~ on the weekdays that the City Hall building is open, during the hours set by the President Pro Tempore, ~~excepting Sundays and legal holidays~~, including all hours during which the city council is in session.

2-8-850 Powers and duties.

It shall be the duty of said bureau:

(a) To prepare, upon the request of any member of the city council, ordinances, resolutions and orders proposed to be introduced in the city council by said members, including amendments, substitutes and revisions of existing or proposed ordinances, resolutions and orders;

(b) To collect, catalogue, classify, index, completely digest, topically index, checklist and summarize all ordinances, resolutions and orders as well as amendments or revisions thereof, if any, introduced in the city council, as soon as practicable after the same have been printed, and to furnish copies of the digest, indexed and topically indexed, to each member of the city council after each meeting of the city council;

(c) To collect, assemble and catalogue in such manner as may make the same readily accessible, the ordinances, resolutions, orders and laws of other cities and municipal corporations, and such other printed or written material as may aid the members of the city council in the performance of their duties;

(d) To coordinate and provide to the members of the City Council such trainings, briefings and seminars that the President Pro Tempore deems useful and informative.

SECTION 2. This ordinance shall be effective upon passage and approval.

Michelle Harris
Alderman, 8th Ward

Margaret Laurino
Alderman, 39th Ward

City of Chicago

O2013-6158

Office of the City Clerk

Document Tracking Sheet

Meeting Date:	9/11/2013
Sponsor(s):	Burke, Edward M. (14) Harris, Michelle A. (8)
Type:	Ordinance
Title:	Amendment of Chapter 8-4 of Municipal Code by adding new Section 8-4-345 regarding false presentation of a service animal
Committee(s) Assignment:	Committee on Finance

Finance

ORDINANCE

WHEREAS, the City of Chicago is a home rule unit government pursuant to the 1970 Illinois Constitution, Article VII, Section 6(a); and

WHEREAS, pursuant to its home rule power, the City of Chicago may exercise any power and perform any function relating to its government and affairs, including the power to regulate for the protection of the public health, safety, morals, and welfare; and

WHEREAS, under the American's With Disabilities Act (ADA), businesses and organizations that serve the public must allow people with disabilities to bring their service animals into all areas of the facility where customers are normally allowed to go; and

WHEREAS, the ADA applies to all businesses open to the public, including restaurants, hotels, taxies and shuttles, grocery and department stores, hospitals and medical offices, theaters, health clubs, parks and zoos; and

WHEREAS, numerous news reports have referenced the recent trend of individuals using fake service dogs to access public places where pets are not allowed; and

WHEREAS, the problem is so widespread that the nation's largest breeding and training program for services dogs has launched an online petition asking the U.S. Department of Justice to address service dog fraud and prohibit the online sale of illegitimate service dog certification products; and

WHEREAS, the practice of using fake service animals provokes resentment against individuals with disabilities who rely on their highly trained dogs to perform daily life activities; and

WHEREAS, fake service dogs, which are not properly trained to access all public places, create a public safety issue for people with disabilities, their service animals, and the public at large; NOW THEREFORE

BE IT ORDAINED BY THE CITY COUNCIL OF THE CITY OF CHICAGO:

SECTION 1. The above recitals are expressly incorporated herein and made part hereof as though fully set forth herein.

SECTION 2. Chapter 8-4 of the Municipal Code of Chicago is hereby amended by inserting a new Section 8-4-345 as follows:

8-4-345 False Presentation of a Service Animal

(a) No person shall knowingly present as a service animal any animal that does not meet the definition of a service animal pursuant to this Section. Any person

who violates this subsection (a) shall be subject to a fine of not less than $500 nor more than $1,000 for each offense.

(b) As used in this Section, "service animal" means any dog that is individually trained to do work or perform tasks for the benefit of an individual with a disability, including a physical, sensory, psychiatric, intellectual, or other mental disability. Other species of animals, whether wild or domestic, trained or untrained, are not service animals for the purposes of this definition. The work or tasks performed by a service animal must be directly related to the individual's disability. Examples of work or tasks include, but are not limited to, assisting individuals who are blind or have low vision with navigation and other tasks, alerting individuals who are deaf or hard of hearing to the presence of people or sounds, providing non-violent protection or rescue work, pulling a wheelchair, assisting an individual during a seizure, alerting individuals to the presence of allergens, retrieving items such as medicine or the telephone, providing physical support and assistance with balance and stability to individuals with mobility disabilities, and helping persons with psychiatric and neurological disabilities by preventing or interrupting impulsive or destructive behaviors. The crime deterrent effects of an animal's presence and the provision of emotional support, well-being, comfort, or companionship do not constitute work or tasks for the purposes of this definition.

SECTION 3. This ordinance shall be in full force and effect ten (10) days after passage and publication.

Edward M. Burke, Alderman, 14th Ward

Michelle Harris 8th

City of Chicago

O2013-6160

Office of the City Clerk

Document Tracking Sheet

Meeting Date:	9/11/2013
Sponsor(s):	Burke, Edward M. (14) Burns, William D. (4)
Type:	Ordinance
Title:	Amendment of Chapter 4-64 of Municipal Code regulating the distribution and sale of alternative nicotine products to minors
Committee(s) Assignment:	Joint Committee: Finance; Health and Environmental Protection

JT Finance
Health

ORDINANCE

WHEREAS, the City of Chicago is a home rule unit of government pursuant to the 1970 Illinois Constitution, Article VII, Section 6 (a); and

WHEREAS, pursuant to its home rule power, the City of Chicago may exercise any power and perform any function relating to its government and affairs including promoting the quality of life, health, safety, and the welfare of its citizens; and

WHEREAS, cigarette smoking has been linked to various cancers and lung diseases; and

WHEREAS, while many struggle with their nicotine and tobacco addiction, those seeking to quit their "habit" have sought several modes of treatment: medicine from their doctors, nicotine patches and in recent years, e-cigarettes; and

WHEREAS, e-cigarettes first entered the U.S. market in 2007; they are electronic inhalers meant to simulate cigarette smoking. E-cigarettes use a heating element that vaporizes a liquid solution. Some e-cigarettes release nicotine, while some merely release flavored vapor. They are designed to mimic traditional smoking implements in their use and appearance; and

WHEREAS, though e-cigarettes have been advertised as a "safe" alternative to smoking, they are not currently regulated by the Food and Drug Administration (FDA), leaving the states and cities to adopt their own regulations; and

WHEREAS, several states, including Illinois, have adopted legislation banning the sale of e-cigarettes to minors; and

WHEREAS, the Center for Disease Control and Prevention (CDC) in a report released on September 5, 2013, stated that ten percent of high school students surveyed reported using e-cigarettes in 2012, up from 4.7 percent in 2011; and

WHEREAS, included in its study, the CDC also reported that these same minors also admitted to smoking conventional cigarettes at the same time; and

WHEREAS, CDC Director Tom Frieden, M.D., M.P.H. stated the "increased use of e-cigarettes by teens is deeply troubling. Nicotine is a highly addictive drug. Many teens who start with e-cigarettes may be condemned to struggling with a lifelong addiction to nicotine and conventional cigarettes."; and

WHEREAS, according to Tim McAfee, M.D., M.P.H. the Director of the CDC Office on Smoking and Health "it should be the goal of all to protect the health of our youth and to keep them from experimenting or using any tobacco product. These dramatic increases in usage suggest that developing strategies to prevent marketing, sales, and use of e-cigarettes among youth is critical."; and

WHEREAS, the City of Chicago finds that e-cigarettes with their flavored sweet cartridges represent a calculated attempt by e-cigarette manufacturers to entice children and young adults to purchase and use their devices and constitute an "indirect" marketing campaign which targets youth; and

WHEREAS, the City of Chicago finds that the public health and safety of its citizens, particularly its children, is being endangered by the lack of comprehensive regulation of the sale of e-cigarettes; and

WHEREAS, the regulation of the distribution and sale of e-cigarettes is a legitimate role of government relating to the welfare of its citizens; now, therefore

BE IT ORDAINED BY THE CITY COUNCIL OF THE CITY OF CHICAGO:

SECTION 1. The above recitals are expressly incorporated and made part hereof as though fully set forth herein.

SECTION 2. Chapter 4-64 of the Municipal Code of Chicago is hereby amended by inserting a new Section 4-64-201 underscored as follows:

4-64-201 Distribution of alternative nicotine products to persons under 18 years of age prohibited.

(a) For purposes of this Section, "alternative nicotine product" means a product or device not consisting of or containing tobacco that provides for the ingestion into the body of nicotine, whether by chewing, smoking, absorbing, dissolving, inhaling, snorting, sniffing, or by any other means. "Alternative nicotine product" excludes cigarettes, smokeless tobacco, or other tobacco products as these terms are defined in this Chapter and any product approved by the United States Food and Drug Administration as a non-tobacco product for sale as a tobacco cessation, as a tobacco dependence product, or for other medical purposes, and is being marketed and sold solely for that approved purpose.

(b) A person, either directly or indirectly by an agent or employee, may not sell, offer for sale, give, or furnish any alternative nicotine product, or any cartridge or component of an alternative nicotine product, to a person under 18 years of age.

(c) Before selling, offering for sale, giving, or furnishing an alternative nicotine product, or any cartridge or component of an alternative nicotine product, to another person, the person selling, offering for sale, giving, or furnishing the alternative nicotine product shall verify that the person is at least 18 years of age by:

(1) examining from any person that appears to be under 30 years of age a government-issued photographic identification that establishes the person is at least 18 years of age, or

(2) for sales made through the Internet or other remote sales methods, performing an age verification through an independent, third-party age verification services that compares information available from public records to the personal information entered by the person during the ordering process that establishes the person is 18 years of age.

(d) Any person who violates this section shall be subject to a fine of not less than $500.00 nor more than $2.000.00 for each offense. Each day that a violation continues shall constitute a separate and distinct offense.

(e) Any minor who illegally possesses any tobacco product, tobacco product sample or tobacco accessory shall be subject to a fine of $25.00 for the first offense and a fine of not less than $50.00 for each subsequent offense.

SECTION 3. Section 4-64-210 of the Municipal Code of Chicago is hereby amended by Inserting the language underscored and by deleting the language as struck through as follows:

4-64-210 Posting of warning to minors.

Any person, who sells, gives away or distributes tobacco products, ~~or~~ tobacco accessories, or an alternative nicotine product, or any cartridge or component of an alternative nicotine product, shall display a printed card which shall state:

Warning

It Is A Violation Of The Law For Cigarettes Or Other Tobacco Products Or Tobacco Accessories Or An Alternative Nicotine Product, Or Any Cartridge Or Component Of An Alternative Nicotine Product To Be Sold To Any Person Under The Age Of 18. Any Person Who Violates This Law Is Subject To A Fine And Possible Imprisonment.

The printed card shall not be less than eight inches by 11 inches in size. The text of such printed card shall be in red letters on a white background, said letters to be at least one inch high. The word "warning" shall be in a print of 84-point height and Helvetica type and the remainder of the text in a print of 24-point height and in Helvetica medium-face, Futura medium-face or Universe 65 type.

Such card shall be posted at each location at which tobacco products and/or tobacco accessories are sold or displayed at all times in which the establishment is open, so that a card is visible from each location where such sales or displays occur.

SECTION 4. Section 4-64-240 of the Municipal Code of Chicago is hereby amended by Inserting the language underscored and by deleting the language as struck through as follows:

4-64-240 Suspension, revocation and nonrenewal of licenses.

(a) Knowing or repeated violation of any provision of Sections 4-64-100, 4-64-101, 4-64-180, 4-64-181, 4-64-190, 4-64-200, 4-64-201,4-64-205, 4-64-210 and 4-64-220 by a licensee

shall be grounds for revocation or suspension of such license. For purposes of this section, "license" includes any and all licenses issued by any officer, department or agency of the City of Chicago required for retail or other business operations at the location at which the offense occurred, and includes but is not limited to retail tobacco licenses.

(b) When any license issued pursuant to this chapter shall have been revoked for any cause, no retail tobacco dealer's license or tobacco product sampler's license shall be granted to such person for any premises for a period of one year thereafter. In the case of a legal entity, all owners, officers and directors of the entity shall be subject to the prohibition of this subsection.

(c) When any license issued pursuant to this chapter shall have been revoked for any cause, no license shall be granted to any person for the period of one year thereafter for conducting the business of selling tobacco in the premises described in such revoked license unless the revocation order was entered as to the licensee only.

SECTION 5. This ordinance shall be shall be in full force and effect 30 days after its passage and publication.

Edward M. Burke
Alderman, 14th Ward

FIN.

OFFICE OF THE MAYOR

CITY OF CHICAGO

RAHM EMANUEL
MAYOR

September 11, 2013

TO THE HONORABLE, THE CITY COUNCIL
OF THE CITY OF CHICAGO

Ladies and Gentlemen:

At the request of the Commissioner of Housing and Economic Development, I transmit herewith an ordinance authorizing a Class L tax status for Wrigley Field Holdings, LLC.

Your favorable consideration of this ordinance will be appreciated.

Very truly yours,

Rahm Emanuel

Mayor

ORDINANCE

WHEREAS, the City of Chicago (the "City") is a home rule unit of government under Section 6(a), Article VII of the 1970 Constitution of the State of Illinois authorized to exercise any power and perform any function pertaining to its government and affairs; and

WHEREAS, the Cook County Board of Commissioners has enacted the Real Property Assessment Classification Ordinance, as amended (the "Classification Ordinance"), which establishes the Class L property tax classification to encourage the preservation and rehabilitation of certain historically and architecturally significant buildings, which will enhance the general character of real estate in the county and contribute to the economic well-being of the county by increasing the level of economic activity, increasing employment opportunities and contributing to the long-term growth of the real property tax base; and

WHEREAS, Wrigley Field Holdings, LLC, a Delaware limited liability company ("Holdings"), is the owner of the historic building known as Wrigley Field (the "Building") located at 1060 West Addison in Chicago, Illinois, which is part of the real property more precisely described in **Exhibit 1** attached hereto and hereby made a part hereof (the land and improvements thereon being herein referred to as the "Project Real Estate"); and

WHEREAS, Wrigley Field Parking Operations, LLC, a Delaware limited liability company ("Parking Operations"; Holdings and Parking Operations are collectively referred to as the "Owner"), is the owner of contiguous adjacent property commonly known as 1101—03 West Waveland in Chicago, Illinois which is also part of the real property more precisely described in **Exhibit 1** attached hereto and hereby made a part hereof (the land described in **Exhibit 1** and improvements thereon being herein referred to as the "Project Real Estate"); and

WHEREAS, on February 11, 2004 the City Council of the City (the "City Council") adopted an ordinance designating the Building as a Chicago Landmark pursuant to the criteria established in Section 2-120-580 of the Municipal Code of Chicago, and such designation as a Chicago landmark meets the definition of landmark pursuant to Section 1 of the Classification Ordinance; and

WHEREAS, the Owner proposes to rehabilitate the Building thereby preserving the historic building, increasing employment opportunities in the area and contributing to the long-term growth of the real property tax base (the "Project"); and

WHEREAS, it is anticipated that the Project may require a transfer of a beneficial interest in the Owner to one or more entities who will receive an allocation of federal historic rehabilitation tax credits ("Tax Credit Investors"); and

WHEREAS, the Building will continue to be used for commercial entertainment purposes (including presenting athletic events and concerts for public attendance and enjoyment) after the Project is completed (the "Use"); and

WHEREAS, the Owner will apply to the Office of the Assessor of Cook County, Illinois (the "Assessor"), for designation of the Project Real Estate as a Class L classification eligible for certain real estate tax incentives pursuant to the Classification Ordinance; and

WHEREAS, pursuant to the Classification Ordinance, the Class L classification is available to real estate which is to be used for commercial or industrial purposes and which (1) is a Landmark (as defined in Section 1 of the Classification Ordinance); and (2) has undergone Substantial Rehabilitation (as defined in Section 1 of the Classification Ordinance), which constitutes an investment by the owner of at least 50 percent of the building's full market value as determined by the Assessor in the assessment year prior to the commencement of the Substantial Rehabilitation; and the Class L incentive shall apply to the building only, except that if the entire building has been vacant and unused for at least 24 continuous months prior to the filing of the eligibility application with the Assessor, the land upon which the building is situated shall be eligible for the incentive; and

WHEREAS, Section 2 of the Classification Ordinance requires that, in connection with the filing of a Class L eligibility application with the Assessor, an applicant must obtain from the unit of local government in which the real estate is located, an ordinance or resolution which expressly states that the local government: 1) has determined that the incentive provided by Class L is necessary for the Substantial Rehabilitation of the property; 2) supports and consents to the granting of the incentive; and 3) has reviewed and accepted its Preservation Commission's (as defined in Section 1 of the Classification Ordinance) written recommendation of the project for the Class L incentive, specifying the project budget and proposed scope of the work, which meets or exceeds the Standards of the United States Department of the Interior for Rehabilitation, Preservation, Restoration, and Reconstruction of historic properties; and

WHEREAS, the City is a Certified Local Government as defined in Section 1 of the Classification Ordinance and has established the City of Chicago Commission on Chicago Landmarks (the "Landmarks Commission"), and such Landmarks Commission is a Preservation Commission (as defined in Section 1 of the Classification Ordinance); and

WHEREAS, on August 1, 2013, the Landmarks Commission issued a written recommendation of the Project to the City Council recommending that the Project be approved by the Assessor for the Class L incentive, a copy of which is attached hereto as **Exhibit 2** and hereby made a part hereof; and

WHEREAS, the Project Real Estate shall have been occupied and used for the 24-month period prior to the filing of the Class L eligibility application with the Assessor, making the Class L incentive applicable to the Building only; and

WHEREAS, the Department of Housing and Economic Development of the City (the "HED") has reviewed the proposed Project, has determined that it meets the necessary eligibility requirements for Class L designation, and hereby recommends to City Council that the City expressly determine by ordinance that: 1) the incentive provided by Class L is necessary for the Substantial Rehabilitation of the Project Real Estate; 2) the City supports and consents to the granting of the incentive; and 3) the City has reviewed and accepted the Landmarks Commission's written recommendation of the Project for the Class L incentive, specifying the Project budget and proposed scope of the work, and specifying that the Project meets or exceeds the Standards of the United States Department of the Interior for Rehabilitation, Preservation, Restoration, and Reconstruction of historic properties; **now, therefore,**

BE IT ORDAINED BY THE CITY COUNCIL OF THE CITY OF CHICAGO:

SECTION 1. The above recitals are hereby expressly incorporated as if fully set forth herein.

SECTION 2. The City hereby determines that the incentive provided by Class L is necessary for the Substantial Rehabilitation of the Project Real Estate.

SECTION 3. The City hereby expressly supports and consents to the granting of the Class L incentive. The City's support and consent to the grant of certification for the Class L incentive for the Project Real Estate is expressly conditioned upon the substantial completion of the Project as proposed by the Owner and approved by the City, both upon completion of the Substantial Rehabilitation of the Project Real Estate and during the term of the Class L incentive.

SECTION 4. The Project is anticipated to be completed by December 31, 2019. The Commissioner of HED (the "Commissioner") or a designee of the Commissioner (together with the Commissioner, an "Authorized Officer") shall have discretion to extend the construction completion date by issuing a written extension letter in response to a written request from the Owner. To the extent that the Project Real Estate is not rehabilitated, used or maintained during the term of the Class L incentive in a manner which is substantially consistent with the approved Project or Use, as determined by the Authorized Officer, the Authorized Officer is hereby authorized to take such steps as may be necessary and appropriate to withdraw the City's support and consent to the Class L incentive, which may cause the Class L certification to be terminated or revoked.

SECTION 5. The City has reviewed and hereby accepts the Landmarks Commission's written recommendation of the Project for the Class L incentive, which specifies the Project budget and proposed scope of the work, and which specifies that the Project meets or exceeds the Standards of the United States Department of the Interior for Rehabilitation, Preservation, Restoration, and Reconstruction of historic properties, a copy of which is attached hereto as Exhibit 2 and made a part hereof.

SECTION 6. The Authorized Officer is hereby authorized to deliver a certified copy of this ordinance to the Assessor and to furnish such additional information as may be required in connection with the filing of the application by the Owner with the Assessor for Class L designation of the Project Real Estate.

SECTION 7. The Authorized Officer is hereby authorized to enter into and execute such instruments and agreements, and perform any and all acts as shall be necessary or advisable in connection with the Project including such other terms and conditions as may be imposed or approved in connection with the Project by the Authorized Officer.

SECTION 8. The Authorized Officer is hereby authorized to approve minor changes in the scope of work delineated on Exhibit B to Exhibit 2 hereof, provided that changes in the Building conditions warrant such changes and will not change the suitability of the Project Real Estate for the Use (all as determined in the sole discretion of the Authorized Officer). Changes to the Project budget delineated on Exhibit A to Exhibit 2 shall not require approval provided that the Project is substantially completed in accordance with the scope of work defined in Exhibit B to Exhibit 2 and achieves the minimum investment required for Class L eligibility.

SECTION 9. Upon request by the Owner for a final determination of the eligibility of the Project Real Estate for the Class L incentive by the Landmarks Commission pursuant to the Classification Ordinance upon completion of the Substantial Rehabilitation of the Project Real Estate, the Authorized Officer shall verify that the work performed substantially conforms to the Project approved by the City and that the Project Real Estate is eligible for the Class L incentive (the "Final Determination").

SECTION 10. Prior to the issuance of the Final Determination, Owner shall notify the Authorized Officer of (i) any conveyance of all or a portion of the Project Real Estate or (ii) any change in the direct owners in excess of 7.5% of the Owner or in excess of 7.5% of parties who constitute the direct or indirect controlling parties of the Owners as determined by the Corporation Counsel. Upon notification of any transfer referenced in either clause (i) or (ii) above, the Owner shall have the purchaser submit relevant Economic Disclosure Statement on the most recent City form and information the City requires to determine if the purchaser owes any debts or other amounts to the City. The provisions of this Section 10 shall not apply to the transfer of a beneficial interest in the Owner to Tax Credit Investors with respect to the Project, or to the transfer of a leasehold interest in the Project Real Estate to a master tenant entity owned in whole or in part by one or more Tax Credit Investors, provided that such transfers do not involve a change to the direct or indirect controlling parties of the Owner.

SECTION 11. No permit fee waiver(s) pursuant to Section 2-120-815 of the Municipal Code of Chicago from the City related to the Project Real Estate shall be granted to the Owner during the rehabilitation of the Project and prior to the expiration of the Class L incentive related to the Project Real Estate.

SECTION 12. To the extent that any ordinance, resolution, order or provision of the Municipal Code of Chicago, or part thereof, is in conflict with the provisions of this Ordinance, the provisions of this Ordinance shall be controlling. If any section, paragraph, clause or provision shall be held invalid, the invalidity of such section, paragraph, clause or provision shall not affect any of the other provisions of this Ordinance.

SECTION 13. This Ordinance shall be effective from and after its passage and approval.

EXHIBIT 1

(Subject to final title and survey)

Legal Description:

SEE ATTACHED

Permanent Index Numbers:

TO BE CONFIRMED BY TITLE AND SURVEY

Address Commonly known as:

1060 West Addison Street
1101-1103 West Waveland

LEGAL DESCRIPTION

BLOCK 14 IN LAFLIN SMITH AND DYER'S SUBDIVISION OF THE NORTHEAST 1/4 (EXCEPT 1.28 ACRES IN THE NORTHEAST CORNER THEREOF) OF SECTION 20, TOWNSHIP 40 NORTH, RANGE 14 EAST OF THE THIRD PRINCIPAL MERIDIAN, IN COOK COUNTY, ILLINOIS,

AND

ALL THAT PART OF WAVELAND AVENUE VACATED BY ORDINANCE RECORDED OCTOBER 3, 2005 AS DOCUMENT 0527618059 LYING NORTH OF THE NORTH LINE OF BLOCK 14 AND THE EASTERLY EXTENSION THEREOF IN LAFLIN, SMITH AND DYER'S SUBDIVISION OF THE NORTHEAST 1/4 OF SECTION 20 TOWNSHIP 40 NORTH, RANGE 14 EAST OF THE THIRD PRINCIPAL MERIDIAN, DESCRIBED AS FOLLOWS: BEGINNING AT THE NORTHEAST CORNER OF SAID BLOCK 14; THENCE NORTH 89 DEGREES 55 MINUTES, 58 SECONDS WEST ALONG THE SOUTH LINE OF WEST WAVELAND AVENUE AFORESAID, 427.75 FEET; THENCE NORTH 00 DEGREES 04 MINUTES 02 SECONDS EAST 8.00 FEET TO A POINT ON A LINE DRAWN 8.00 FEET NORTH OF AND PARALLEL WITH THE SOUTH LINE OF WEST WAVELAND AVENUE AFORESAID; THENCE SOUTH 89 DEGREES, 55 MINUTES, 58 SECONDS EAST ALONG SAID PARALLEL LINE, 423.34 FEET; THENCE 39 DEGREES 06 MINUTES, 35 SECONDS EAST, 10.32 FEET TO THE POINT OF INTERSECTION WITH THE EASTERLY EXTENSION OF THE SOUTH LINE OF WEST WAVELAND AVENUE AFORESAID; THENCE NORTH 89 DEGREES, 55 MINUTES, 58 SECONDS WEST ALONG SAID EASTERLY EXTENSION, 2.11 FEET TO THE POINT OF BEGINNING IN COOK COUNTY, ILLINOIS,

AND

ALL THAT PART OF WAVELAND AVENUE VACATED BY ORDINANCE RECORDED OCTOBER 3, 2005 AS DOCUMENT 0527618059 LYING NORTH OF THE NORTH LINE OF BLOCK 14 IN LAFLIN, SMITH AND DYER'S SUBDIVISION OF THE NORTHEAST 1/4 OF SECTION 20 TOWNSHIP 40 NORTH, RANGE 14 EAST OF THE THIRD PRINCIPAL MERIDIAN, DESCRIBED AS FOLLOWS: LYING ABOVE A HORIZONTAL PLANE HAVING AN ELEVATION OF +31.00 FEET CHICAGO CITY DATUM AND LYING WITHIN ITS HORIZONTAL BOUNDARY PROJECTED VERTICALLY AND DESCRIBED AS FOLLOWS: COMMENCING AT THE NORTHEAST CORNER OF SAID BLOCK 14; THENCE NORTH 89 DEGREES, 55 MINUTES, 58 SECONDS WEST ALONG THE SOUTH LINE OF WEST WAVELAND AVENUE AFORESAID, 427.75 FEET; THENCE NORTH 00 DEGREES, 04 MINUTES, 02 SECONDS EAST, 8.00 FEET TO A POINT ON A LINE DRAWN 8.00 FEET NORTH OF AND PARALLEL WITH THE SOUTH LINE OF WEST WAVELAND AVENUE AFORESAID; SAID POINT BEING ALSO THE POINT OF BEGINNING; THENCE NORTH 00 DEGREES, 04 MINUTES, 02 SECONDS EAST, 11.76 FEET; THENCE SOUTH 89 DEGREES, 55 MINUTES, 58 SECONDS EAST, 401.65 FEET; THENCE SOUTH 61 DEGREES, 27 MINUTES, 58 SECONDS EAST, 24.67 FEET TO THE POINT OF INTERSECTION WITH SAID LINE DRAWN 8.00 FEET NORTH OF AND PARALLEL WITH THE SOUTH LINE OF WEST WAVELAND AVENUE AFORESAID; THENCE NORTH 89 DEGREES, 55 MINUTES, 58

SECONDS WEST, ALONG SAID PARALLEL LINE, 423.34 FEET TO THE POINT OF BEGINNING, IN COOK COUNTY, ILLINOIS,

AND

ALL THAT PART OF NORTH SHEFFIELD AVENUE VACATED BY ORDINANCE RECORDED OCTOBER 3, 2005 AS DOCUMENT 0527618059 LYING EAST OF THE EAST LINE OF BLOCK 14 IN LAFLIN, SMITH AND DYER'S SUBDIVISION OF THE NORTHEAST 1/4 OF SECTION 20 TOWNSHIP 40 NORTH, RANGE 14 EAST OF THE THIRD PRINCIPAL MERIDIAN, DESCRIBED AS FOLLOWS: BEGINNING AT THE NORTHEAST CORNER OF SAID BLOCK 14; THENCE SOUTH 00 DEGREES, 00 MINUTES, 00 SECONDS WEST ALONG THE WEST LINE OF NORTH SHEFFIELD AVENUE, 364.16 FEET; THENCE SOUTH 90 DEGREES, 00 MINUTES, 00 SECONDS EAST, 8.00 FEET TO A POINT ON A LINE DRAWN 8.00 FEET EAST OF AND PARALLEL WITH THE WEST LINE OF NORTH SHEFFIELD AVENUE AFORESAID; THENCE NORTH 00 DEGREES, 00 MINUTES, 00 SECONDS EAST ALONG SAID PARALLEL LINE, 356.91 FEET; THENCE NORTH 39 DEGREES, 06 MINUTES, 35 SECONDS WEST, 9.34 FEET TO THE POINT OF INTERSECTION WITH THE EASTERLY EXTENSION OF THE SOUTH LINE OF WEST WAVELAND AVENUE; THENCE NORTH 89 DEGREES, 55 MINUTES, 58 SECONDS WEST ALONG SAID EASTERLY EXTENSION, 2.11 FEET TO THE POINT OF BEGINNING, IN COOK COUNTY, ILLINOIS,

AND

ALL THAT PART OF NORTH SHEFFIELD AVENUE VACATED BY ORDINANCE RECORDED OCTOBER 3, 2005 AS DOCUMENT 0527618059 LYING EAST OF THE EAST LINE OF BLOCK 14 IN LAFLIN, SMITH AND DYER'S SUBDIVISION OF THE NORTHEAST 1/4 OF SECTION 20 TOWNSHIP 40 NORTH, RANGE 14 EAST OF THE THIRD PRINCIPAL MERIDIAN, LYING ABOVE A HORIZONTAL PLANE HAVING AN ELEVATION OF +31.00 FEET CHICAGO CITY DATUM AND LYING WITHIN ITS HORIZONTAL BOUNDARY PROJECTED VERTICALLY AND DESCRIBED AS FOLLOWS: COMMENCING AT THE NORTHEAST CORNER OF SAID BLOCK 14; THENCE SOUTH 00 DEGREES, 00 MINUTES, 00 SECONDS WEST, ALONG THE WEST LINE OF NORTH SHEFFIELD AVENUE, 364.16 FEET; THENCE SOUTH 90 DEGREES, 00 MINUTES, 00 SECONDS EAST, 8.00 FEET TO A POINT ON A LINE DRAWN 8.00 FEET EAST OF AND PARALLEL WITH THE WEST LINE OF NORTH SHEFFIELD AVENUE AFORESAID, SAID POINT BEING ALSO THE POINT OF BEGINNING; THENCE SOUTH 90 DEGREES, 00 MINUTES, 00 SECONDS EAST, 10.60 FEET; THENCE NORTH 00 DEGREES, 00 MINUTES, 00 SECONDS EAST, 332.45 FEET; THENCE NORTH 17 DEGREES, 03 MINUTES, 57 SECONDS WEST, 19.20 FEET; THENCE NORTH 39 DEGREES, 06 MINUTES, 35 SECONDS WEST, 7.87 FEET TO THE POINT OF INTERSECTION WITH SAID LINE DRAWN 8.00 FEET EAST OF AND PARALLEL WITH THE WEST LINE OF NORTH SHEFFIELD AVENUE, AFORESAID; THENCE SOUTH 00 DEGREES, 00 MINUTES, 00 SECONDS WEST ALONG SAID PARALLEL LINE, 356.91 FEET TO THE POINT OF BEGINNING, IN COOK COUNTY, ILLINOIS,

AND

A 60 FOOT STRIP OF LAND FALLING IN THE WEST 1/2 OF THE NORTHEAST 1/4 OF SECTION 20, TOWNSHIP 40 NORTH, RANGE 14, EAST OF THE THIRD PRINCIPAL MERIDIAN, LYING SOUTH OF THE SOUTH LINE OF WAVELAND AVENUE AND NORTHEASTERLY OF THE NORTHEASTERLY LINE OF CLARK STREET, BEING 30 FEET ON EACH SIDE OF THE CENTER LINE OF SEMINARY AVENUE (SAID AVENUE BEING 80 FEET AS ORIGINALLY DEDICATED THEN KNOWN AS STELLA PLACE), IN COOK COUNTY, ILLINOIS,

AND

THE WEST 10 FEET OF AN 80 FOOT STRIP OF LAND FALLING IN THE WEST 1/2 OF THE NORTHEAST 1/4 OF SECTION 20, TOWNSHIP 40 NORTH, RANGE 14, EAST OF THE THIRD PRINCIPAL MERIDIAN, LYING SOUTH OF THE SOUTH LINE OF WAVELAND AVENUE AND NORTHEASTERLY OF THE NORTHEASTERLY LINE OF CLARK STREET, BEING 40 FEET ON EACH SIDE OF THE CENTER LINE OF SEMINARY AVENUE (SAID AVENUE BEING 80 FEET AS ORIGINALLY DEDICATED THEN KNOWN A STELLA PLACE) IN COOK COUNTY, ILLINOIS,

AND

THE EAST 10 FEET OF AN 80 FOOT STRIP OF LAND FALLING IN THE WEST 1/2 OF THE NORTHEAST 1/4 OF SECTION 20, TOWNSHIP 40 NORTH, RANGE 14, EAST OF THE THIRD PRINCIPAL MERIDIAN, LYING SOUTH OF THE SOUTH LINE OF WAVELAND AVENUE AND NORTHEASTERLY TO NORTHEASTERLY LINE OF CLARK STREET, BEING 40 THE ON EACH SIDE OF THE CENTER LINE OF SEMINARY AVENUE (SAID AVENUE BEING 80 FEET AS ORIGINALLY DEDICATED THEN KNOWN AS STELLA PLACE) IN COOK COUNTY, ILLINOIS,

AND

THAT PART OF WEST WAVELAND AVENUE LYING NORTH OF THE NORTH LINE OF BLOCK 14 AND THE EASTERLY AND WESTERLY EXTENSIONS THEREOF, IN LAFLIN, SMITH AND DYER'S SUBDIVISION OF THE NORTHEAST QUARTER (EXCEPT 1.28 ACRES IN THE NORTHEAST CORNER THEREOF) OF SECTION 20, TOWNSHIP 40 NORTH, RANGE 14, EAST OF THE THIRD PRINCIPAL MERIDIAN, RECORDED NOVEMBER 27, 1855 IN BOOK 98 PAGE 26 AS DOCUMENT NUMBER 64890, DESCRIBED AS FOLLOWS: COMMENCING AT THE NORTHEAST CORNER OF SAID BLOCK 14; THENCE NORTH 89°55'06" WEST ALONG THE NORTH LINE OF SAID BLOCK 14, A DISTANCE OF 427.75 FEET TO A POINT, SAID POINT BEING THE SOUTHWEST CORNER OF THAT PART OF WEST WAVELAND AVENUE HERETOFORE VACATED BY ORDINANCE RECORDED OCTOBER 3, 2005 AS DOCUMENT NUMBER 0527618059, SAID POINT BEING ALSO THE POINT OF BEGINNING; THENCE NORTH 00°04'54" EAST ALONG THE WEST LINE OF SAID PART OF WEST WAVELAND AVENUE HERETOFORE VACATED, 19.76 FEET TO THE NORTHWEST CORNER THEREOF; THENCE SOUTH 89°55'06" EAST ALONG THE NORTH LINE OF SAID PART OF WEST WAVELAND AVENUE HERETOFORE VACATED 401.65 FEET TO THE NORTHEAST CORNER THEREOF; THENCE SOUTH 61°27'11" EAST ALONG THE EAST LINE OF SAID PART OF WEST WAVELAND AVENUE HERETOFORE VACATED

24.67 FEET TO THE SOUTHEAST CORNER THEREOF; THENCE NORTH 39°05'45" WEST 30.96 FEET TO A POINT ON A LINE DRAWN 32.00 FEET NORTH OF AND PARALLEL WITH THE SOUTH LINE OF WEST WAVELAND AVENUE; THENCE NORTH 89°55'06" WEST ALONG SAID PARALLEL LINE, 864.87 FEET TO A POINT ON THE NORTHWESTERLY EXTENSION OF THE NORTHEASTERLY LINE OF NORTH CLARK STREET; THENCE SOUTH 29°41'03" EAST ALONG SAID NORTHWESTERLY EXTENSION 36.86 FEET TO THE SOUTH LINE OF WEST WAVELAND AVENUE; THENCE SOUTH 89°55'06" EAST ALONG THE SOUTH LINE OF WEST WAVELAND AVENUE 442.79 FEET TO THE POINT OF BEGINNING, EXCEPT THEREFROM THAT PART LYING WEST OF THE NORTHERLY EXTENSION OF A LINE 40.00 FEET WEST OF AND PARALLEL WITH THE CENTERLINE OF SEMINARY AVENUE (SAID AVENUE BEING 80 FEET AS ORIGINALLY DEDICATED THEN KNOWN AS STELLA PLACE) IN COOK COUNTY, ILLINOIS,

AND

THAT PART OF WEST WAVELAND AVENUE LYING NORTH OF THE NORTH LINE OF BLOCK 14 IN LAFLIN, SMITH AND DYER'S SUBDIVISION OF THE NORTHEAST QUARTER (EXCEPT 1.28 ACRES IN THE NORTHEAST CORNER THEREOF) OF SECTION 20, TOWNSHIP 40 NORTH, RANGE 14, EAST OF THE THIRD PRINCIPAL MERIDIAN, RECORDED NOVEMBER 27, 1855 IN BOOK 98 PAGE 26 AS DOCUMENT NUMBER 64890, LYING BELOW A HORIZONTAL PLANE HAVING AN ELEVATION OF +31.00 CHICAGO CITY DATUM AND LYING WITHIN ITS HORIZONTAL BOUNDARY PROJECTED VERTICALLY AND DESCRIBED AS FOLLOWS: COMMENCING AT THE NORTHEAST CORNER OF SAID BLOCK 14; THENCE NORTH 89°55'06" WEST, ALONG THE SOUTH LINE OF WEST WAVELAND AVENUE, AFORESAID, 427.75 FEET; THENCE NORTH 00°04'54" EAST, 8.00 FEET TO SOUTHWEST CORNER OF VACATED WEST WAVELAND AVENUE LYING ABOVE AN ELEVATION OF +31.00 CHICAGO CITY DATUM HERETOFORE VACATED BY ORDINANCE RECORDED OCTOBER 3, 2005 AS DOCUMENT NUMBER 0527618059, SAID POINT BEING ALSO THE POINT OF BEGINNING; THENCE NORTH 00°04'54" EAST, ALONG THE WEST LINE OF THAT PART OF VACATED WEST WAVELAND AVENUE, AFORESAID, 11.76 FEET TO THE NORTHWEST CORNER THEREOF; THENCE SOUTH 89°55'06" EAST, ALONG THE NORTH LINE OF THAT PART OF VACATED WEST WAVELAND AVENUE, AFORESAID, 401.65 FEET TO THE NORTHEAST CORNER THEREOF; THENCE SOUTH 61°27'11" EAST, ALONG THE EAST LINE OF THAT PART OF VACATED WEST WAVELAND AVENUE, AFORESAID, 24.67 FEET TO THE SOUTHEAST CORNER THEREOF; THENCE NORTH 89°55'06" WEST, ALONG THE SOUTH LINE OF THAT PART OF VACATED WEST WAVELAND AVENUE, AFORESAID, 423.34 FEET TO THE POINT OF BEGINNING IN COOK COUNTY, ILLINOIS,

AND

THAT PART OF WEST WAVELAND AVENUE LYING NORTH OF THE NORTH LINE OF BLOCK 14 IN LAFLIN, SMITH AND DYER'S SUBDIVISION OF THE NORTHEAST QUARTER (EXCEPT 1.28 ACRES IN THE NORTHEAST CORNER THEREOF) OF SECTION 20,

TOWNSHIP 40 NORTH, RANGE 14, EAST OF THE THIRD PRINCIPAL MERIDIAN, RECORDED NOVEMBER 27, 1855 IN BOOK 98 PAGE 26 AS DOCUMENT NUMBER 64890, LYING ABOVE A HORIZONTAL PLANE HAVING AN ELEVATION OF +33.00 CHICAGO CITY DATUM AND LYING WITHIN ITS HORIZONTAL BOUNDARY PROJECTED VERTICALLY AND DESCRIBED AS FOLLOWS: COMMENCING AT THE POINT OF INTERSECTION OF A LINE DRAWN 32.00 FEET NORTH OF AND PARALLEL WITH THE SOUTH LINE OF WEST WAVELAND AVENUE AND THE NORTHWESTERLY EXTENSION OF THE NORTHEASTERLY LINE OF NORTH CLARK STREET; THENCE SOUTH 89°55'06" EAST ALONG SAID PARALLEL LINE 269.08 FEET TO THE POINT OF BEGINNING; THENCE NORTH 00°04'54" EAST 4.00 FEET; THENCE SOUTH 89°55'06" EAST 595.79 FEET; THENCE SOUTH 00°04'54" WEST 4.00 FEET TO SAID PARALLEL LINE BEING 32.00 FEET NORTH OF AND PARALLEL WITH THE SOUTH LINE OF WEST WAVELAND AVENUE; THENCE NORTH 89°55'06" WEST ALONG SAID PARALLEL LINE 595.79 FEET TO THE POINT OF BEGINNING, IN COOK COUNTY, ILLINOIS,

AND

THAT PART OF NORTH SHEFFIELD AVENUE LYING EAST OF THE EAST LINE OF BLOCK 14 IN LAFLIN, SMITH AND DYER'S SUBDIVISION OF THE NORTHEAST QUARTER (EXCEPT 1.28 ACRES IN THE NORTHEAST CORNER THEREOF) OF SECTION 20, TOWNSHIP 40 NORTH, RANGE 14, EAST OF THE THIRD PRINCIPAL MERIDIAN, RECORDED NOVEMBER 27, 1855 IN BOOK 98 PAGE 26 AS DOCUMENT NUMBER 64890, DESCRIBED AS FOLLOWS: COMMENCING AT THE NORTHEAST CORNER OF SAID BLOCK 14; THENCE SOUTH 00°00'00" WEST, ALONG THE WEST LINE OF NORTH SHEFFIELD AVENUE, 364.16 FEET TO THE SOUTHWEST CORNER OF THAT PART OF VACATED NORTH SHEFFIELD AVENUE HERETOFORE VACATED BY ORDINANCE RECORDED OCTOBER 3, 2005 AS DOCUMENT NUMBER 0527618059, SAID POINT BEING ALSO THE POINT OF BEGINNING; THENCE SOUTH 90°00'00" EAST ALONG THE SOUTH LINE OF SAID PART OF NORTH SHEFFIELD AVENUE HERETOFORE VACATED, 18.60 FEET TO THE SOUTHEAST CORNER THEREOF; THENCE NORTH 00°00'00" EAST ALONG THE EAST LINE OF SAID PART OF NORTH SHEFFIELD AVENUE HERETOFORE VACATED, 332.45 FEET TO A BEND THEREIN; THENCE NORTH 17°04'49" WEST ALONG THE EAST LINE OF SAID PART OF NORTH SHEFFIELD AVENUE HERETOFORE VACATED, 19.20 FEET TO A BEND THEREIN; THENCE SOUTH 39°05'45" EAST 15.92 FEET TO A POINT ON A LINE DRAWN 23.00 FEET EAST OF AND PARALLEL WITH THE WEST LINE OF NORTH SHEFFIELD AVENUE; THENCE SOUTH 00°00'00" WEST ALONG SAID PARALLEL LINE 556.54 FEET TO A POINT ON THE EASTERLY EXTENSION OF THE NORTH LINE A WEST ADDISON STREET; THENCE NORTH 89°58'12" WEST ALONG SAID EASTERLY EXTENSION, 23.00 FEET TO THE WEST LINE OF NORTH SHEFFIELD AVENUE; THENCE NORTH 00°00'00" EAST ALONG THE WEST LINE OF NORTH SHEFFIELD AVENUE 218.08 FEET TO THE POINT OF BEGINNING, IN COOK COUNTY, ILLINOIS,

AND

THAT PART OF NORTH SHEFFIELD AVENUE LYING EAST OF THE EAST LINE OF BLOCK 14 IN LAFLIN, SMITH AND DYER'S SUBDIVISION OF THE NORTHEAST QUARTER (EXCEPT 1.28 ACRES IN THE NORTHEAST CORNER THEREOF) OF SECTION 20, TOWNSHIP 40 NORTH, RANGE 14, EAST OF THE THIRD PRINCIPAL MERIDIAN, RECORDED NOVEMBER 27, 1855 IN BOOK 98 PAGE 26 AS DOCUMENT NUMBER 64890, LYING BELOW A HORIZONTAL PLANE HAVING AN ELEVATION OF +31.00 CHICAGO CITY DATUM AND LYING WITHIN ITS HORIZONTAL BOUNDARY PROJECTED VERTICALLY AND DESCRIBED AS FOLLOWS: COMMENCING AT THE NORTH EAST CORNER OF SAID BLOCK 14; THENCE SOUTH 00°00'00" WEST, ALONG THE WEST LINE OF NORTH SHEFFIELD AVENUE, 364.16 FEET; THENCE SOUTH 90°00'00" EAST, 8.00 FEET TO SOUTHWEST CORNER OF VACATED NORTH SHEFFIELD AVENUE LYING ABOVE AN ELEVATION OF +31.00 CHICAGO CITY DATUM HERETOFORE VACATED BY ORDINANCE RECORDED OCTOBER 3, 2005 AS DOCUMENT NUMBER 0527618059, SAID POINT BEING ALSO THE POINT OF BEGINNING; THENCE SOUTH 90°00'00" EAST ALONG THE SOUTH LINE OF SAID PART OF NORTH SHEFFIELD AVENUE HERETOFORE VACATED, 10.60 FEET TO THE SOUTHEAST CORNER THEREOF; THENCE NORTH 00°00'00" EAST ALONG THE EAST LINE OF SAID PART OF NORTH SHEFFIELD AVENUE HERETOFORE VACATED, 332.45 FEET TO A BEND THEREIN; THENCE NORTH 17°04'49" WEST ALONG THE EAST LINE OF SAID PART OF NORTH SHEFFIELD AVENUE HERETOFORE VACATED, 19.20 FEET TO A BEND THEREIN; THENCE NORTH 39°05'45" WEST ALONG THE EAST LINE OF SAID PART OF NORTH SHEFFIELD AVENUE HERETOFORE VACATED, 7.87 FEET TO THE NORTHWEST CORNER THEREOF; THENCE SOUTH 00°00'00" WEST ALONG THE WEST LINE OF SAID PART OF NORTH SHEFFIELD AVENUE HERETOFORE VACATED, 356.91 FEET TO THE POINT OF BEGINNING, IN COOK COUNTY, ILLINOIS,

AND

THAT PART OF NORTH SHEFFIELD AVENUE LYING EAST OF THE EAST LINE OF BLOCK 14 IN LAFLIN, SMITH AND DYER'S SUBDIVISION OF THE NORTHEAST QUARTER (EXCEPT 1.28 ACRES IN THE NORTHEAST CORNER THEREOF) OF SECTION 20, TOWNSHIP 40 NORTH, RANGE 14, EAST OF THE THIRD PRINCIPAL MERIDIAN, RECORDED NOVEMBER 27, 1855 IN BOOK 98 PAGE 26 AS DOCUMENT NUMBER 64890, LYING ABOVE A HORIZONTAL PLANE HAVING AN ELEVATION OF +33.00 CHICAGO CITY DATUM AND LYING WITHIN ITS HORIZONTAL BOUNDARY PROJECTED VERTICALLY AND DESCRIBED AS FOLLOWS: COMMENCING AT THE POINT OF INTERSECTION OF A LINE DRAWN 23 FEET EAST OF AN PARALLEL WITH THE WEST LINE OF NORTH SHEFFIELD AVENUE AND THE EASTERLY EXTENSION OF THE NORTH LINE A WEST ADDISON STREET; THENCE NORTH 00°00'00" EAST ALONG SAID PARALLEL LINE 114.38 FEET TO THE POINT OF BEGINNING; THENCE SOUTH 90°00'00" EAST 2.00 FEET; THENCE NORTH 00°00'00" EAST 415.67 FEET; THENCE NORTH 90°00'00" WEST 2.00 FEET; THENCE

SOUTH 00°00'00" WEST 415.67 FEET TO THE POINT OF BEGINNING, IN COOK COUNTY, ILLINOIS.

PERMANENT INDEX NO: 14-20-227-001-0000

EXHIBIT 2

Commission on Chicago Landmarks
Recommendation to the City Council

- See Attached –

CITY OF CHICAGO
COMMISSION ON CHICAGO LANDMARKS
August 1, 2013

RECOMMENDATION TO THE CITY COUNCIL THAT A CLASS L REAL ESTATE TAX REDUCTION BE APPROVED FOR

Wrigley Field
1060 W. Addison

To the Mayor and Members of the City Council of the City of Chicago:

Whereas, the Commission on Chicago Landmarks (the "Commission") has reviewed an application for the proposed exterior and interior rehabilitation of Wrigley Field at 1060 W. Addison, proposed for continued ballpark use, (the "Building," and its rehabilitation, the "Project"), pursuant to the Cook County Real Property Assessment Classification Ordinance, as amended (the "County Ordinance"), and its requirements governing the Class L real estate tax incentive (the "Class L"); and

Whereas, the Building was designated as a Chicago Landmark by the City Council of the City of Chicago (the "City Council") on February 11, 2004; now, therefore

THE COMMISSION ON CHICAGO LANDMARKS HEREBY:

1. Incorporates the above recitals; and

2. Finds, based on the Project's budget and proposed scope of work, incorporated herein and attached as Exhibits A and B respectively, that the Project meets or exceeds the *Secretary of the Interior's Standards for the Rehabilitation of Historic Buildings*; and

3. Finds that the Project meets the eligibility criteria for the Class L incentive specified in the County Ordinance; and

4. Recommends that the Project be approved for the Class L incentive.

The above recommendation was passed 7 YEAS/0 NAYS

Rafael M. Leon
Chairman

Dated: 8/1/2013

EXHIBIT A

WRIGLEY FIELD REHABILITATION (1060 W. Addison)
PROJECT BUDGET

	CLASS L PROJECT 2012-2018		
	Class L Eligible Costs	Class L Ineligible Costs	Total Costs
SOFT COSTS			
Architectural and Engineering (including reimbursable)	23,155,294	0	23,155,294
General Contractor Fees & Expenses	21,027,945	0	21,027,945
Project Manager	7,534,168	0	7,534,168
other Consultants	375,000	0	375,000
TOTAL SOFT COSTS	52,092,407	0	52,092,407
HARD COSTS			
EXTERIOR:			
Exterior renovation (Stucco, ornamental iron, terra cotta, etc.)	5,496,387	0	5,496,387
Sheffield and Waveland wall and bleacher deck area expansion	3,869,500	0	3,869,500
Construction of new west gate	1,400,000	0	1,400,000
Roof	2,176,773		2,176,773
Upper level outdoor concourse (new verandas), concessions	4,725,576	2,906,000	7,631,576
INTERIOR:			
Structural steel repairs, upgrades & improvements	11,395,000	0	11,395,000
New foundation systems (mini piles drilled to bedrock) "F" & "A" lines	7,322,409	0	7,322,409
Concrete replacement and repair	16,843,912	0	16,843,912
Concrete ramps/stairs replacement and repair	2,838,762	0	2,838,762
Centerfield bleachers	3,399,396	0	3,399,396
Repairs to existing Center Field scoreboard	391,805	0	391,805
Repairs to brick wall in outfield	4,725,000	0	4,725,000
Cubs clubhouse	6,129,197	0	6,129,197
Visitor clubhouse	1,969,539	0	1,969,539
Dugouts (both teams)	5,100,000	0	5,100,000
Suites	2,800,791	0	2,800,791
Club improvements (upper deck lounge at home plate and Dugout Club)	3,400,000	0	3,400,000
Concessions - concourse level	2,561,678	8,165,000	10,726,678
Lead paint removal throughout	2,550,000	0	2,550,000
Interior concourse flooring, utilities & infrastructure	3,625,000	0	3,625,000
Ballpark seating	4,015,927	0	4,015,927
LIFE SAFETY IMPROVEMENTS			
Accessibility	6,005,000	0	6,005,000
Sprinkler system	1,692,000	0	1,692,000
Fire alarm system	1,250,000	0	1,250,000
Elevators	2,415,000	0	2,415,000
Railings	1,650,000	0	1,650,000
MECHANICAL, ELECTRICAL & PLUMBING			
Main electric service / vaults	4,500,000	0	4,500,000
Electrical distribution & switchgear throughout the ballpark	12,466,565	0	12,466,565
Public utilities	3,356,082	0	1,500,000
General lighting, concourse	2,150,000	0	2,150,000
Concourse restrooms	1,600,000	0	1,600,000
Restrooms upper levels	1,661,984	0	1,661,984
Plumbing - plumbing waste, vent & domestic water piping & pumps	5,750,000	0	5,750,000
Lighting concourse and public spaces	1,900,000	0	1,900,000
Technology & Broadcast	5,255,199	0	5,255,199
Security system	2,048,541	0	2,048,541
Sound system	3,660,000	0	3,660,000
HVAC systems & distribution	6,584,500	$0	6,584,500
Energy management systems	647,930	$0	647,930
Subtotal	161,329,453	11,071,000	172,400,453
Builders Risk Insurance	3,039,308	0	3,039,308
Building Permits	3,189,337	0	3,189,337
Material Testing	1,192,522	0	1,192,522
TOTAL HARD COSTS	168,750,620	11,071,000	179,821,620
TOTAL SOFT AND HARD COSTS	**220,843,027**	**11,071,000**	**231,914,027**

EXHIBIT B

WRIGLEY FIELD REHABILITATION (1060 W. Addison)
SCOPE OF THE WORK

General. All work affecting the significant historical and architectural features shall be done in accordance with the following:

- The City of Chicago's building permit review procedures and the Landmarks Ordinance, 2-120-580 et seq. of the Municipal Code of Chicago.
- The review and approval of the Commission.
- The U.S. *Secretary of the Interior's Standards for the Rehabilitation of Historic Buildings* (the "Standards") and the *Guidelines for Alterations to Historic Buildings and New Construction*, adopted by the Commission on March 7, 1992.
- Rehabilitation and Expansion of Wrigley Field Plan dated June 20, 2013, Schematic plans dated June 3, 2013, Wrigley Field: Survey of Historic Spaces and Elements dated May 2013 by Harboe Architects, and any Commission/PRC conditions of approval.

Required Approvals. All work must be submitted to the Commission staff for prior review and approval. The Commission staff may require as part of its review, as appropriate, material samples, paint colors and finishes, shop drawings, specifications, mock-ups, test patches, and control samples.

Required Work.

Exterior work shall include:

- Construction of new west gate.
- Removal of non-historic precast concrete panels, to be replaced with either stucco or ornamental ironwork, based on historic documentation.
- Recreation of historic stucco and installation of new terra cotta cornice and new windows.
- Replacement of existing non-historic fencing with new ornamental fencing based on historic documentation and installation of new entrance gates at existing locations.
- Patch and repair of remaining exterior façade, as needed.
- Dismantlement and relocation of Sheffield and Waveland brick walls.
- Expansion of Sheffield and Waveland bleacher deck area.
- Rebuilding of existing dormers and removal and repair or replacement as necessary of existing roof at all levels of the Ballpark.
- Construction of new verandas, installation of new concessions overlooking Addison and Clark streets, including cooking and non-cooking offerings, and construction of additional food and beverage work and merchandise storage area.

Interior work shall include:

Center Field:

- Rehabilitation of center field bleachers to meet code and extension of top platform deck.
- Repair of existing Center Field scoreboard including removal of non-historic LED sign under scoreboard.

Field Level Modifications:

- Expansion and renovation of Chicago Cubs and Visitor dugouts.
- Repairs to brick wall in the outfield.

Grandstands:

- Installation of new foundations along most A and F line columns including micro piling as needed, including new base plates for columns as well as larger reinforced footings to reduce column ground pressure.
- Structural steel reinforcement of numerous columns on both A and F lines to support the current and new anticipated loads and reinforcement of existing connections as required to transfer loading between trusses and columns.
- Lead paint abatement of existing steel scheduled for steel augmentation, prior to the new steel application.
- Removal and replacement of lower concrete seating bowl from field wall to the main cross aisle, including new foundations for the bowl concrete.
- Removal and replacement of deteriorated concrete sections of upper section of the lower bowl from cross aisle to the top mezzanine, including removal and rebuilding or replacement of existing ramps.
- Removal of upper deck concrete and replacement with new concrete sections, including repair of existing historic railing and installation of new period handrail and safety railing where required.
- Rebuilding and renovation of the Chicago Cubs clubhouse and associated offices and manager spaces, including new training spaces and hydrotherapy areas; construction of new batting tunnels, including connection to the renovated dugout.
- Rebuilding of the Visitor clubhouse and training rooms, including a new batting tunnel in close proximity to the dugout.
- Renovation of the Suites, including interior expansion of suites, construction of one additional row of exterior seating at each suite, installation of new glass wall partitions and widening of suite access walkway.
- Construction of six new elevators and associated lobbies, including elevators serving fans and the Press Box. Refurbishment of existing elevator.
- Removal and replacement of main concourse flooring, installation of additional and new lighting, and rebuilding of concession areas.

Life Safety

- Incorporation of ADA accommodations and amendments into the renovation.
- Installation of new Fire Alarm system with detection and notification capabilities.
- Installation of automatic sprinkler systems in enclosed spaces, including installation of dedicated water feed and including fire suppression pumps.
- Installation of new or modified handrail and guardrail in areas where concrete sections are removed and replaced.

Plumbing

- Removal and replacement of existing sanitary drain system and separation of sanitary system from the storm drain system to meet current Chicago standards.
- Installation of new toilets and washbasins in public washrooms.
- Upgrades to domestic water feeds to accommodate the new spaces and food and beverage offerings.
- Installation of eight new restrooms within the trusses spaced along the entire length of grandstand. These are intended to serve the suite patrons as well as the fan base in the upper deck.
- Renovation or replacement of main concourse restrooms.

Electrical

- Installation of two new Com Ed high voltage vaults – one in right field and in left field.

- Construction of new secondary electrical rooms at the main concourse and upper level.
- Installation of new electrical distribution and switchgear throughout.
- Installation of new upgraded lighting, including more efficient lighting systems as well as decorative and period fixtures.
- Installation of upgraded equipment to the backup emergency system.
- Installation of technology and broadcast system upgrades and improvements.
- Installation of new security system.

HVAC

- Installation of new HVAC systems for the Cubs Clubhouse and Visitor spaces.
- Installation of new HVAC systems for the clubs and lounges.

Work shall occur in accordance with permit drawings for the Project, to be reviewed and approved by the staff of the Commission on Chicago Landmarks. All new additions and new systems within the existing buildings will conform to ASHRAE 90.1-2010.

City of Chicago

SO2013-7225

Office of the City Clerk

Document Tracking Sheet

Meeting Date:	9/11/2013
Sponsor(s):	Burke, Edward M. (14) Reilly, Brendan (42) Harris, Michelle A. (8) Lane, Lona (18) Foulkes, Toni (15) Ervin, Jason C. (28) Austin, Carrie M. (34)
Type:	Ordinance
Title:	Amendment of Chapter 4-60 of Municipal Code regarding sale of alcoholic liquor and concealed firearms
Committee(s) Assignment:	Committee on Finance

SUBSTITUTE ORDINANCE

BE IT ORDAINED BY THE CITY COUNCIL OF THE CITY OF CHICAGO:

SECTION 1. Section 4-60-030 of the Municipal Code of Chicago is hereby amended by inserting the language underscored and deleting the language stricken through as follows:

4-60-030 License issuance prohibited when.

No license for the sale of alcoholic liquor shall be issued to:

(Omitted text is unaffected by this ordinance)

(y) Any premises on which the carrying of concealed firearms on the property is permitted.

This prohibition shall not apply to:

(1) applications for a package goods license; or

(2) applications for a caterer's liquor license; or

(3) premises on which the carrying of concealed firearms is permitted by:

(a) individuals authorized to carry a firearm under Section 24-2 of the Illinois Criminal Code of 2012;

(b) retired law enforcement officers qualified under federal law to carry a concealed firearm; or

(c) the owner, lessee, tenant or operator of the licensed premises or the agents thereof.

(~~y~~z) Any person who is married to or is the registered domestic partner of an individual who is disqualified from obtaining a license under this chapter or under the Liquor Control Act of 1934, as amended, unless the person can establish by clear and convincing proof that the disqualified individual will not have any direct or indirect beneficial interest in any liquor license issued to the person under this chapter; provided, however, that if the disqualified individual was denied a liquor license pursuant to subsections (d), (e), (f), (g), (h), (n), (o) or (t) of this section, the person who is married to or the registered domestic partner of the disqualified individual shall not be required to comply with this subsection (y) if the local liquor control commissioner determines, after investigation, that the disqualified individual has been sufficiently rehabilitated to warrant the public trust. For purposes of this subsection, the term "registered domestic partner" means any person who has filed a fully executed affidavit of domestic

partnership with the Office of the County Clerk or pursuant to Section 2-152-072 of this code.

SECTION 2. Section 4-60-040 of the Municipal Code of Chicago is hereby amended by inserting the language underscored and deleting the language stricken through as follows:

4-60-040 License – Application and issuance procedures.

(Omitted text is unaffected by this ordinance)

(b) The application shall be in writing, signed by the applicant if an individual. If the applicant is a club, partnership or corporation, the application shall be signed by a duly authorized agent thereof. If the applicant is a limited liability company managed by managers, the application shall be signed by a manager. If the applicant is a limited liability company managed by its members, the application shall be signed by a member. The application shall be verified by oath or affidavit, and shall include the following statements and information:

(Omitted text is unaffected by this ordinance)

(11) if applicable, a statement that the owner of the premises prohibits or will prohibit the carrying of concealed firearms on the property and has posted or will post a sign in accordance with subsection (k)(1) of Section 4-60-140 indicating that firearms are prohibited on the property.

(12) Any other information that the commissioner of business affairs and consumer protection or local liquor control commissioner may require to implement the requirements of this chapter.

SECTION 3. Section 4-60-140 of the Municipal Code of Chicago is hereby amended by inserting the language underscored and deleting the language stricken through as follows:

4-60-140 Prohibited activities.

(Omitted text is unaffected by this ordinance)

(j) It shall be unlawful for any licensee or any officer, associate, member, representative, agent or employee of a licensee to sell, give, offer or expose for sale, or deliver any novelty-type alcoholic liquor container that, by virtue of the material from which it is composed or by its shape or design, or that by its ordinary and customary use is likely to mislead the consumer as to the alcoholic character of the product, except for consumption on the licensed premises. A "novelty-type" container is an alcoholic liquor container which uses the same shape or design as another non- alcoholic food product, but does not include cans or bottles or other containers as allowed by this section. The

local liquor control commissioner shall have the authority to publish regulations for implementation of this subsection, including identifying specific products and categories of products falling within the prohibition.

(k) No licensee or any officer, associate, member, representative, agent or employee of such licensee shall permit any person to carry a concealed firearm on the licensed premises.

(1) The owner of the premises or place of business operating under a city retailer's license for the sale of alcoholic liquor shall post a sign indicating that firearms are prohibited on the property. Signs stating that the carrying of firearms is prohibited shall be clearly and conspicuously posted at the entrance of a building, premises, or real property in accordance with Illinois Public Act 098-0063, entitled the "Firearm Concealed Carry Act." Signs shall be of a uniform design as established by the Illinois Department of State Police and shall be 4 inches by 6 inches in size.

(2) The prohibition against the carrying of a concealed firearm on the licensed premised shall not apply to:

(a) persons holding a package goods license; or

(b) premises on which the carrying of concealed firearms is permitted by:

(i) individuals authorized to carry a firearm under Section 24-2 of the Illinois Criminal Code of 2012;

(ii) retired law enforcement officers qualified under federal law to carry a concealed firearm; or

(iii) the owner, lessee, tenant or operator of the licensed premises or the agents thereof.

SECTION 4. Section 4-60-181 of the Municipal Code of Chicago is hereby amended by inserting the language underscored and deleting the language stricken through as follows:

4-60-181 Revocation order not stayed by appeal.

An order of the liquor control commissioner revoking a city license under this chapter shall take immediate effect if the liquor control commissioner finds that any of the following circumstances are present: (a) the revocation is for violation of any federal or state law or city ordinance regulating the sale, use or possession of firearms; or (b) the revocation is for violation of any federal or state law or city ordinance regulating the sale, use or possession of narcotics or other controlled substances as defined in the Illinois

Criminal Code; or (c) the revocation is for violation of any federal or state law or city ordinance relating to prostitution; or (d) the revocation is for sale of alcoholic liquor to a minor, and the licensee was disciplined for three or more similar sales, occurring in separate incidents, within the prior three years; or (e) the revocation is for violations of this Code or the rules and regulations of the City of Chicago Board of Health related to health and sanitation in a food establishment; or (f) the revocation is ordered pursuant to Section 4-60-195 because the premises caused a public nuisance; or (g) if the revocation is of a late-hour privilege, the revocation is for the failure to implement or maintain an adequate exterior safety plan, or for any violation of any law or ordinance that the liquor control commissioner determines warrants immediate revocation of that privilege; or (h) the revocation is for a violation of subsection (k) of Section 4-60-140. For purposes of subsection (d) of this section, "discipline" means revocation, suspension, a voluntary closing in lieu of suspension, or imposition of a fine. In the event that a revocation order contains a finding described in subsection (a), (b), (c), (d), (e), (f), ~~or~~ (g), or (h) of this section, the effect of the revocation shall not be stayed pending an appeal by the licensee to the License Appeal Commission under the Liquor Control Act.

SECTION 5. This ordinance shall be in full force and effect thirty (30) days after passage and publication.

Edward M. Burke, Alderman, 14th Ward

Brendan Reilly, Alderman, 42nd Ward

Michelle A. Harris 8th Ward

Toni Foulkes 15th Ward.

28

Carrie M. Austin 34th

City of Chicago

O2013-6118

Office of the City Clerk

Document Tracking Sheet

Meeting Date:	9/11/2013
Sponsor(s):	O'Shea, Matthew J. (19)
Type:	Ordinance
Title:	Amendment of Chapter 9-32 and Section 2-14-132 of Municipal Code regarding reckless driving or interfering with funeral procession
Committee(s) Assignment:	Committee on Public Safety

Public Safety

ORDINANCE

BE IT ORDAINED BY THE CITY COUNCIL OF THE CITY OF CHICAGO:

SECTION 1. Chapter 9-32 of the Municipal Code of Chicago is hereby amended by adding a new Section 9-32-040, as follows:

9-32-040 Reckless driving at, or interfering with, a funeral procession – Impoundment.

(a) The owner of record of any motor vehicle that is used in the commission of reckless driving or aggravated reckless driving as defined in Section 11-503 of the Illinois Vehicle Code, codified at 625 ILCS 5/11-503, while the vehicle is part of a funeral procession or in a manner that interferes with a funeral procession shall be liable to the city for an administrative penalty of not less than $500.00 and not more than $750.00, plus any applicable towing and storage fees. Any such vehicle shall be subject to seizure and impoundment pursuant to this section.

(b) Whenever a police officer has probable cause to believe that a vehicle is subject to seizure and impoundment pursuant to this section, the police officer shall provide for the towing of the vehicle to a facility controlled by the city or its agent. When the vehicle is towed, the police officer shall notify any person identifying himself as the owner of the vehicle or any person who is found to be in control of the vehicle at the time of the alleged violation, if there is such a person, of the fact of the seizure and of the vehicle owner's right to request a preliminary hearing to be conducted under Section 2-14-132 of this Code.

(c) Section 2-14-132 shall apply whenever a motor vehicle is seized and impounded pursuant to this section.

SECTION 2. Section 2-14-132 of the Municipal Code of Chicago is hereby amended by inserting the language underscored, as follows:

2-14-132 Impoundment.

(1) Whenever the owner of a vehicle seized and impounded pursuant to Sections 3-46-076, 3-56-155, 4-68-195, 9-80-220, 9-112-640 or 9-114-420 of this Code (for purposes of this section, the "status-related offense sections"), or Sections 7-24-225, 7-24-226, 7-28-390, 7-28-440, 7-38-115(c-5), 8-4-130, 8-8-060, 8-20-070, 9-12-090, 9-32-040, 9-76-145, 9-80-225, 9-80-240, 9-92-035, 11-4-1410, 11-4-1500 or 15-20-270 of this Code (for purposes of this section, the "use-related offense sections") requests a preliminary hearing in person and in writing at the department of administrative hearings, within 15 days after the vehicle is seized and impounded, an administrative law officer of the department of administrative hearings shall conduct such preliminary hearing within 48 hours of request, excluding Saturdays, Sundays and legal holidays, unless the vehicle was seized and impounded pursuant to Section 7-24-225 and the department of police determines that it must retain custody of the vehicle under the applicable state or federal forfeiture law. If, after the hearing, the administrative law officer

determines that there is probable cause to believe that the vehicle was used in a violation of this Code for which seizure and impoundment applies, or, if the impoundment is pursuant to Section 9-92-035, that the subject vehicle is eligible for impoundment under that section, the administrative law officer shall order the continued impoundment of the vehicle as provided in this section unless the owner of the vehicle pays to the city the amount of the administrative penalty prescribed for the code violation plus fees for towing and storing the vehicle. If the vehicle is also subject to immobilization for unpaid parking and/or compliance violations, the owner of the vehicle must also pay the amounts due for all such outstanding violations prior to the release of the vehicle. If the administrative law officer determines there is no such probable cause, or, if the impoundment is pursuant to Section 9-92-035, that the subject vehicle has previously been determined not to be eligible for impoundment under that section, the vehicle will be returned without penalty or other fees.

(Omitted text is not affected by this ordinance)

SECTION 3. This ordinance shall take effect 10 days after passage and publication.

Alderman Matthew J. O'Shea, 19th Ward

City of Chicago

O2013-6172

Office of the City Clerk

Document Tracking Sheet

Meeting Date:	9/11/2013
Sponsor(s):	Ervin, Jason C. (28)
Type:	Ordinance
Title:	Amendment of Municipal Code concerning parking meter hours of operation
Committee(s) Assignment:	Committee on Pedestrian and Traffic Safety

ORDINANCE

BE IT ORDAINED BY THE CITY COUNCIL OF THE CITY OF CHICAGO:

SECTION 1. Parking meters—hours of operation

Notwithstanding any prior ordinance establishing different hours of operation, the hours of operation for a parking meter shall be as follows:

(Omitted text is unaffected by this ordinance)

(e) Notwithstanding the days and hours of operation in subsections (a), (b), (c), and (d) of this section, parking meters shall operate:

(1) From 4:30pm to 10 p.m., Monday through Friday, and from 8am to 10 p.m. on Saturday at:

28.1 The 1500 block of W. Fillmore Avenue
28.2 The 900 block of S. Laflin Street

(2) From 6pm to 10pm, Monday through Friday; and 8am to 10pm on Saturday at:

28.3 The 1400 block of W. Fillmore Avenue

(f) ~~(e)~~ The time limits set forth above shall not replace any other more restrictive parking or standing restrictions and do not relieve a person from the duty to observe other and more restrictive provisions prohibiting or limiting the standing or parking of vehicles in specified places or at specified times.

SECTION 2. The Comptroller of the City of Chicago is directed to install parking meters at: 1400 and 1500 blocks of W. Fillmore Avenue and the 900 block of S. Laflin Street

SECTION 3. The Comptroller of the City of Chicago is directed to remove parking meters from:

- 3810 – 3842 W. Madison Street
- 102-122 S. Pulaski Road
- 103-123 S. Pulaski Road
- 3813-3855 W. Madison Street
- 4108-4158 W. Madison Street
- 4109-4155 W. Madison Street
- 113-115 N. Pulaski Road
- 1302-1326 S. Wolcott Avenue
- 1240-1252 S. Wolcott Avenue
- 4208-4250 W. Madison Street

SECTION 4. This ordinance shall be in full force and effect from and after the date of its passage and approval.

Jason C. Ervin
Alderman, 28th Ward

City of Chicago

O2013-6161

Office of the City Clerk

Document Tracking Sheet

Meeting Date:	9/11/2013
Sponsor(s):	Graham, Deborah L. (29) Ervin, Jason C. (28) Reboyras, Ariel (30) Burnett, Walter (27)
Type:	Ordinance
Title:	Amendment of Section 4-4-336 of Municipal Code concerning improper business signs
Committee(s) Assignment:	Committee on Public Safety

Public Safety

ORDINANCE

BE IT ORDAINED BY THE CITY COUNCIL OF THE CITY OF CHICAGO

SECTION 1. Section 4-4-336 of the Municipal Code of Chicago is hereby amended by inserting the language underscored, as follows:

4-4-336 Improper business signs.

(a) No sign shall be placed on the exterior of any business in the City of Chicago unless the sign is securely affixed to the property of the business. Unsecure methods of affixing a sign shall include, but are not limited to, attaching the sign with tape, string or staples.

(b) Any sign that is erected, altered or maintained in violation of this section shall be removed by the owner or operator of the business.

(c) If a sign is erected, altered or maintained in violation of this section, the City of Chicago may remove such sign and charge the expense of such removal to the owner or operator of the business.

(d) If a permit is required to install, erect, maintain or enlarge any sign that is on, under or over the surface of any public way, or is an on-premises sign for which a permit is required under Section 13-20-550, such permit shall be obtained.

(e) In addition to any other penalty provided by law, any person who violates any provision of this section shall be fined not less than $200.00 nor more than $500.00 for each offense. Each day that a violation continues shall constitute a separate and distinct offense.

SECTION 2. This ordinance shall take full force and effect upon its passage and publication.

Alderman Deborah Graham, 29th Ward

City of Chicago

O2013-6165

Office of the City Clerk

Document Tracking Sheet

Meeting Date:	9/11/2013
Sponsor(s):	Graham, Deborah L. (29) Ervin, Jason C. (28) Reboyras, Ariel (30) Burnett, Walter (27)
Type:	Ordinance
Title:	Amendment of Chapter 8-4 of Municipal Code to permit consumption of alcohol on business premises located in vote-dry areas
Committee(s) Assignment:	Committee on Public Safety

Public Safety

ORDINANCE

BE IT ORDAINED BY THE CITY COUNCIL OF THE CITY OF CHICAGO:

SECTION 1. Chapter 8-4 of the Municipal Code of Chicago is hereby amended by adding a new Section 8-4-035, as follows:

8-4-035 Permitting drinking on business premises located in vote-dry areas.

Notwithstanding any other provision of this Code, it shall be unlawful for any business establishment located in an area where no liquor may be sold at retail as the result of a referendum pursuant to the Liquor Control Act, or any employee or agent thereof, to permit the consumption of any alcoholic liquor on the premises of that establishment.

SECTION 2. This ordinance shall be effective upon passage and publication.

Deborah L. Graham
Alderman, 29th Ward

City of Chicago

O2013-6105

Office of the City Clerk

Document Tracking Sheet

Meeting Date:	9/11/2013
Sponsor(s):	Waguespack, Scott (32) Moreno, Proco Joe (1)
Type:	Ordinance
Title:	Amendment of Section 9-120-090 of Municipal Code regarding Low-Speed Electric Bicycle
Committee(s) Assignment:	Committee on Transportation and Public Way

9-120-090. Low-Speed Electric Bicycle

Send to Committee on Transportation and Public Way

Defines a low-speed electric bicycle as a 2 or 3-wheeled device with fully operable pedals and an electric motor of less than 750 watts (one horsepower), whose maximum speed on a paved level surface, when powered solely by such a motor while ridden by an operator who weighs 170 pounds, is less than 20 miles per hour. Excludes low-speed electric bicycles from the definition of "motor vehicle" and "motor-driven cycle". Provides that a person may operate a low-speed electric bicycle only if the person is at least 16 years of age. Prohibits operation of a low-speed electric bicycle at a speed greater than 20 miles per hour upon any highway, street, or roadway. Prohibits operation of a low-speed electric bicycle on a sidewalk. Provides that, except as otherwise provided, the provisions of the Article of the Code dealing with bicycles also apply to low-speed electric bicycles.

Scott Waguespack
Alderman, 32nd Ward

Proco Joe Moreno
Alderman, 1st Ward

City of Chicago

O2013-6151

Office of the City Clerk

Document Tracking Sheet

Meeting Date:	9/11/2013
Sponsor(s):	Waguespack, Scott (32)
Type:	Ordinance
Title:	Amendment of Section 16-16-110 of Municipal Code to prohibit consumption of alcoholic liquor on premises of nude entertainment establishments
Committee(s) Assignment:	Committee on Zoning, Landmarks and Building Standards

Section 16-16-110. Consumption of Alcoholic Liquor Prohibited

Send to Alderman Solis: Committee on Zoning, Landmarks and Building Standards

Co-sponsor: Scott Waguespack
Alderman, 32nd Ward

(a) The consumption of alcoholic liquor on the premises of any adult use at which nude entertainment is presented or permitted by the establishment is strictly prohibited.

(b) Subsection (a) and the provisions of Section 4-60-140(d) do not apply to the presentation of semi-nude entertainment at a licensed liquor establishment that is also registered as an Adult Entertainment Cabaret under this Chapter. Semi-nude entertainment is defined as entertainment where only the entertainers' genitals, vulva, pubis, pubic hair and perineum are completely and opaquely covered.

City of Chicago

O2013-6196

Office of the City Clerk

Document Tracking Sheet

Meeting Date:	9/11/2013
Sponsor(s):	Reilly, Brendan (42) Fioretti, Bob (2) Dowell, Pat (3) Cappleman, James (46) Arena, John (45) Tunney, Thomas (44) Hairston, Leslie A. (5) Smith, Michele (43) Waguespack, Scott (32) Osterman, Harry (48)
Type:	Ordinance
Title:	Amendment of Chapter 18-14 concerning building energy use benchmarking and solicictation of compliance information
Committee(s) Assignment:	Committee on Finance

Committee on Finance

ORDINANCE

BE IT ORDANED BY THE CITY COUNCIL OF THE CITY OF CHICAGO:

SECTION 1. Title 18 of the Municipal Code of Chicago is hereby amended by adding and deleting the following sections to Chapter 18-14 as follows:

CHAPTER 18-14. Building Energy Use Benchmarking

18-14-101.2 Scope

This chapter applies to all covered buildings excluding residential dwelling units for the entirety of Chapter 18-14.

18-14-101.3 Definitions

"Group 1 covered building" means any building or group of buildings that have the same property identification or index number (PIN), containing 250,000 or more gross square feet, as identified by the commissioner excluding residential dwelling units.

"Group 2 covered building" means any building or group of buildings that have the same property identification or index number (PIN), containing 50,000 or more gross square feet but less than 250,000 gross square feet, as identified by the commissioner excluding residential dwelling units.

18-14-101.4 Solicitation of compliance information

Within 30 days of a request by the building owner, each tenant or owner of a non-residential dwelling unit in a covered building shall provide all information that cannot otherwise be acquired by the building owner and that is necessary for the building owner to comply with the requirements of this chapter.

Any owner of a covered building shall request such information no later than March 1 of the years in which benchmarking is required by Section 18-14-102.1. If the owner of a covered building receives notice that a tenant or owner of a non-residential dwelling unit intends to vacate a unit which is subject to the requirements of this section, the owner shall request the information specified in this section within 10 days of such notice, and the tenant of a non-residential dwelling unit shall provide such information within 30 days of the request.

The failure of any tenant or owner of a non-residential dwelling unit to provide the information required under this section to the owner of a covered building shall not relieve such owner of the obligation to benchmark the building as provided in Section 18-14-102.1, using all information otherwise available to the owner.

Failure of any tenant or owner of a non-residential dwelling unit to provide the information required under this section to the owner of a covered building shall create a rebuttable presumption that the owner, tenant, or both have not compiled with the time limits specified in this section.

If a tenant or owner of a non-residential dwelling unit fails to provide information to the owner of the building as provided in this section, the owner shall be considered to be in compliance with Section 18-14-102.1 with respect to the building if: (1) the owner proves that the owner has requested the tenant or owner of a non-residential dwelling unit to provide such information as specified in this section; and (2) the owner has benchmarked the building as provided in Section 19-14-103.1 using all information otherwise available to the owner.

18-14-102.1 Benchmarking.

(a) No later than June 1, 2014, and no later than June 1st each year thereafter, the owner of any Group 1 covered buildings excluding those containing residential dwelling units shall benchmark such building for the previous calendar year; provided, however, the owner of any Group 1 covered building with 10 percent or more residential occupancy shall benchmark such building for the previous calendar year no later than June 1, 2015, and no later than June 1st each year thereafter.

(b) No later than June 1, 2015, and no later than June 1st each year thereafter, the owner of any Group 2 covered building excluding those containing residential dwelling units shall benchmark such building for the previous calendar year; and no later than June 1st each year thereafter.

Exception:

(iv). The building is contains residential dwelling units.

Section 2. This ordinance shall take effect 10 days after passage and publication.

Alderman Brendan Reilly, 42nd Ward

City of Chicago

O2013-6492

Office of the City Clerk

Document Tracking Sheet

Meeting Date:	9/11/2013
Sponsor(s):	Burns, William D. (4)
Type:	Ordinance
Title:	Sidewalk cafe(s) for Starbuck's Coffee No. 226
Committee(s) Assignment:	Committee on Transportation and Public Way

ORDINANCE
STARBUCK'S COFFEE #226
Acct. No. 63414 - 161
Permit No. 1108628

Be It Ordained by the City Council of the City of Chicago:

Permission and authority are hereby given and granted to STARBUCK'S COFFEE #226 upon the terms and subject to the conditions of this ordinance, to maintain and use a portion of the public right of way for a sidewalk cafe adjacent to its premises located at 1530 E. 53rd St.. Said sidewalk cafe area #1 shall be twenty-six point five four (26.54) feet in length and eleven point four (11.4) feet in width for a total of three hundred two point five six (302.56) square feet and shall allow six (6) feet of clear space from the face of the curb/building line along 53rd Street. The compensation for said space and the days and hours of operation for the sidewalk cafe shall be as follows:

Sunday to Thursday 8:00 am -9:00 pm
Friday & Saturday 8:00 am -10:00 pm
Compensation: $600.00
SEATING CAPACITY: 25

Sidewalk Cafe Permit and approved plan must be posted at all times.

This grant of privilege #1108628 for a sidewalk cafe shall be subject to the provisions of Section 10-28-800 though 10-28-885 of the Municipal Code of Chicago and the directions of the Commissioner of Department of Business Affairs and Consumer Protection, the Commissioner of Streets and Sanitation, and the Commissioner of Transportation.

The permit holder agrees to hold the City of Chicago harmless for any damage, relocation or replacement costs associated with damage, relocation or removal of private property caused by the City performing work in the public way.

Authority for the above named privilege is herein given and granted from and after March 1, 2013 through and including December 1, 2013.

Alderman _____

William D. Burns 4th Ward

Department of Business Affairs and Consumer Protection
Business Assistance Center - Public Way Use Unit
City Hall - 121 N LaSalle Street, Room 800 • Chicago, IL 60602
(312)-74-GOBIZ (312-744-6249) • (312) 744-1944 (TTY)
http://www.cityofchicago.org/bacp

09/11/2013

Alderman **William D. Burns**
Ward # **04**
City of Chicago
City Hall, Room **300**
121 North LaSalle Street
Chicago, Illinois 60602

Re: An ordinance to use and maintain a portion of the public right-of-way for **one (1) sidewalk cafe(s)** for STARBUCK'S COFFEE #226, adjacent to the premises known as **1530 E. 53rd St.**.

Dear Alderman **William D. Burns**:

The applicant referenced above has requested the use of the public right-of-way for a **sidewalk cafe(s)**. An ordinance has been prepared by the Department of Business Affairs and Consumer Protection – Business Assistance Center - Public Way Use Unit for presentation to the City Council. Because this request was made for properties located in your ward, as approved by you as per the attached, I respectfully request that you introduce the attached ordinance at the next City Council meeting.

If you have any questions regarding this ordinance, please contact Anthony Bertuca at (312) 744-5506.

Department of Business Affairs and Consumer Protection

City of Chicago

O2013-6494

Office of the City Clerk

Document Tracking Sheet

Meeting Date:	9/11/2013
Sponsor(s):	O'Shea, Matthew J. (19)
Type:	Ordinance
Title:	Sidewalk cafe(s) for La Fiesta Restaurant
Committee(s) Assignment:	Committee on Transportation and Public Way

ORDINANCE
LA FIESTA RESTAURANT
Acct. No. 10316 - 1
Permit No. 1108418

Be It Ordained by the City Council of the City of Chicago:

Permission and authority are hereby given and granted to LA FIESTA RESTAURANT upon the terms and subject to the conditions of this ordinance, to maintain and use a portion of the public right of way for a sidewalk cafe adjacent to its premises located at 3333 W. 111th St.. Said sidewalk cafe area #1 shall be thirty-eight (38) feet in length and eight (8) feet in width for a total of three hundred four (304) square feet and shall allow six (6) feet of clear space from the face of the curb/building line along W. 111th Street. The compensation for said space and the days and hours of operation for the sidewalk cafe shall be as follows:

Sunday through Thursday 11:00 a.m. to 10:00 p.m. Friday and Saturday 11:00 a.m. to 11:00 p.m.
Compensation: $600.00
SEATING CAPACITY: 28

Sidewalk Cafe Permit and approved plan must be posted at all times.

This grant of privilege #1108418 for a sidewalk cafe shall be subject to the provisions of Section 10-28-800 though 10-28-885 of the Municipal Code of Chicago and the directions of the Commissioner of Department of Business Affairs and Consumer Protection, the Commissioner of Streets and Sanitation, and the Commissioner of Transportation.

The permit holder agrees to hold the City of Chicago harmless for any damage, relocation or replacement costs associated with damage, relocation or removal of private property caused by the City performing work in the public way.

Authority for the above named privilege is herein given and granted from and after March 1, 2013 through and including December 1, 2013.

Alderman _____

Matthew J. O'Shea 19th Ward

Department of Business Affairs and Consumer Protection
Business Assistance Center - Public Way Use Unit
City Hall - 121 N. LaSalle Street, Room 800 • Chicago, IL 60602
(312)-74-GOBIZ (312-744-6249) • (312) 744-1944 (TTY)
http://www.cityofchicago.org/bacp

09/11/2013

Alderman **Matthew J. O'Shea**
Ward # **19**
City of Chicago
City Hall, Room **300**
121 North LaSalle Street
Chicago, Illinois 60602

Re: An ordinance to use and maintain a portion of the public right-of-way for **one (1) sidewalk cafe(s)** for **LA FIESTA RESTAURANT**, adjacent to the premises known as **3333 W. 111th St.**.

Dear Alderman **Matthew J. O'Shea**:

The applicant referenced above has requested the use of the public right-of-way for a **sidewalk cafe(s)**. An ordinance has been prepared by the Department of Business Affairs and Consumer Protection – Business Assistance Center - Public Way Use Unit for presentation to the City Council. Because this request was made for properties located in your ward, as approved by you as per the attached, I respectfully request that you introduce the attached ordinance at the next City Council meeting.

If you have any questions regarding this ordinance, please contact Anthony Bertuca at (312) 744-5506.

Department of Business Affairs and Consumer Protection

City of Chicago

O2013-6499

Office of the City Clerk

Document Tracking Sheet

Meeting Date:	9/11/2013
Sponsor(s):	O'Connor, Mary (41)
Type:	Ordinance
Title:	Sidewalk cafe(s) for Essence Med Spa and Wellness Center
Committee(s) Assignment:	Committee on Transportation and Public Way

ORDINANCE
ESSENCE MED SPA & WELLNESS CENTER
Acct. No. 322123 - 1
Permit No. 1108625

Be It Ordained by the City Council of the City of Chicago:

Permission and authority are hereby given and granted to ESSENCE MED SPA & WELLNESS CENTER upon the terms and subject to the conditions of this ordinance, to maintain and use a portion of the public right of way for a sidewalk cafe adjacent to its premises located at 6413 N. Kinzua Ave.. Said sidewalk cafe area #1 shall be twenty-five (25) feet in length and fifteen (15) feet in width for a total of three hundred seventy-five (375) square feet and shall allow six (6) feet of clear space from the face of the curb/building line along N Knizua Ave. The compensation for said space and the days and hours of operation for the sidewalk cafe shall be as follows:

Monday through Sunday 8:00 a.m. until 12:00 Midnight
Compensation: $600.00
SEATING CAPACITY: 24

Sidewalk Cafe Permit and approved plan must be posted at all times.

This grant of privilege #1108625 for a sidewalk cafe shall be subject to the provisions of Section 10-28-800 though 10-28-885 of the Municipal Code of Chicago and the directions of the Commissioner of Department of Business Affairs and Consumer Protection, the Commissioner of Streets and Sanitation, and the Commissioner of Transportation.

The permit holder agrees to hold the City of Chicago harmless for any damage, relocation or replacement costs associated with damage, relocation or removal of private property caused by the City performing work in the public way.

Authority for the above named privilege is herein given and granted from and after March 1, 2013 through and including December 1, 2013.

Alderman Mary O'Connor

Mary O'Connor 41st Ward

Department of Business Affairs and Consumer Protection
Business Assistance Center- Public Way Use Unit
City Hall - 121 N. LaSalle Street, Room 800 • Chicago, IL 60602
(312)-74-GOBIZ (312-744-6249) • (312) 744-1944 (TTY)
http://www.cityofchicago.org/bacp

09/11/2013

Alderman **Mary O'Connor**
Ward # **41**
City of Chicago
City Hall, Room **203**
121 North LaSalle Street
Chicago, Illinois 60602

Re: An ordinance to use and maintain a portion of the public right-of-way for **one (1) sidewalk cafe(s)** for **ESSENCE MED SPA & WELLNESS CENTER**, adjacent to the premises known as **6413 N. Kinzua Ave.**.

Dear Alderman **Mary O'Connor**:

The applicant referenced above has requested the use of the public right-of-way for a **sidewalk cafe(s)**. An ordinance has been prepared by the Department of Business Affairs and Consumer Protection – Business Assistance Center - Public Way Use Unit for presentation to the City Council. Because this request was made for properties located in your ward, as approved by you as per the attached, I respectfully request that you introduce the attached ordinance at the next City Council meeting.

If you have any questions regarding this ordinance, please contact Anthony Bertuca at (312) 744-5506.

Department of Business Affairs and Consumer Protection

City of Chicago

O2013-6502

Office of the City Clerk

Document Tracking Sheet

Meeting Date:	9/11/2013
Sponsor(s):	Reilly, Brendan (42)
Type:	Ordinance
Title:	Sidewalk cafe(s) for Blackfinn Ameripub
Committee(s) Assignment:	Committee on Transportation and Public Way

ORDINANCE
BLACKFINN AMERIPUB
Acct. No. 376612 - 1
Permit No. 1108630

Be It Ordained by the City Council of the City of Chicago:

Permission and authority are hereby given and granted to BLACKFINN AMERIPUB upon the terms and subject to the conditions of this ordinance, to maintain and use a portion of the public right of way for a sidewalk cafe adjacent to its premises located at 65 N. Kedzie Ave.. Said sidewalk cafe area #1 shall be seventy-five point five (75.5) feet in length and eight point three three (8.33) feet in width for a total of six hundred twenty-eight point nine two (628.92) square feet and shall allow six (6) feet of clear space from the face of the curb/building line along W. Kinzie Street. The compensation for said space and the days and hours of operation for the sidewalk cafe shall be as follows:

Sunday to Saturday 8:00 am to 12:00 am
Compensation: $1,446.50
SEATING CAPACITY: 30

Sidewalk Cafe Permit and approved plan must be posted at all times.

This grant of privilege #1108630 for a sidewalk cafe shall be subject to the provisions of Section 10-28-800 though 10-28-885 of the Municipal Code of Chicago and the directions of the Commissioner of Department of Business Affairs and Consumer Protection, the Commissioner of Streets and Sanitation, and the Commissioner of Transportation.

The permit holder agrees to hold the City of Chicago harmless for any damage, relocation or replacement costs associated with damage, relocation or removal of private property caused by the City performing work in the public way.

Authority for the above named privilege is herein given and granted from and after March 1, 2013 through and including December 1, 2013.

Alderman _____

~~Jason Ervin 28th Ward~~

City of Chicago

O2013-6505

Office of the City Clerk

Document Tracking Sheet

Meeting Date:	9/11/2013
Sponsor(s):	Reilly, Brendan (42)
Type:	Ordinance
Title:	Sidewalk cafe(s) for Intercontinental Hotel Chicago
Committee(s) Assignment:	Committee on Transportation and Public Way

ORDINANCE
INTERCONTINENTAL HOTEL CHICAGO
Acct. No. 322399 - 1
Permit No. 1108420

Be It Ordained by the City Council of the City of Chicago:

Permission and authority are hereby given and granted to INTERCONTINENTAL HOTEL CHICAGO upon the terms and subject to the conditions of this ordinance, to maintain and use a portion of the public right of way for a sidewalk cafe adjacent to its premises located at 505 N. Michigan Ave.. Said sidewalk cafe area #1 shall be sixty-five point four two (65.42) feet in length and two point three three (2.33) feet in width for a total of one hundred fifty-two point four three (152.43) square feet and shall allow six (6) feet of clear space from the face of the curb/building line along W. Grand Avenue on pedestrian bridge. The compensation for said space and the days and hours of operation for the sidewalk cafe shall be as follows:

Sunday through Thursday 8:00 a.m. to 8:00 p.m. Friday and Saturday 8:00 a.m. to 9:00 p.m.
Compensation: $600.00
SEATING CAPACITY: 16

Sidewalk Cafe Permit and approved plan must be posted at all times.

This grant of privilege #1108420 for a sidewalk cafe shall be subject to the provisions of Section 10-28-800 though 10-28-885 of the Municipal Code of Chicago and the directions of the Commissioner of Department of Business Affairs and Consumer Protection, the Commissioner of Streets and Sanitation, and the Commissioner of Transportation.

The permit holder agrees to hold the City of Chicago harmless for any damage, relocation or replacement costs associated with damage, relocation or removal of private property caused by the City performing work in the public way.

Authority for the above named privilege is herein given and granted from and after March 1, 2013 through and including December 1, 2013.

Alderman _____

Brendan Reilly 42nd Ward

City of Chicago

O2013-6510

Office of the City Clerk

Document Tracking Sheet

Meeting Date:	9/11/2013
Sponsor(s):	Smith, Michele (43)
Type:	Ordinance
Title:	Sidewalk cafe(s) for Prost
Committee(s) Assignment:	Committee on Transportation and Public Way

ORDINANCE
PROST
Acct. No. 339348 - 1
Permit No. 1108629

Be It Ordained by the City Council of the City of Chicago:

Permission and authority are hereby given and granted to PROST upon the terms and subject to the conditions of this ordinance, to maintain and use a portion of the public right of way for a sidewalk cafe adjacent to its premises located at 2566-2568 N. Lincoln Ave.. Said sidewalk cafe area #1 shall be eight point zero eight (8.08) feet in length and twenty-four point one seven (24.17) feet in width for a total of one hundred ninety-five point two nine (195.29) square feet and shall allow six (6) feet of clear space from the face of the curb/building line along N. Lincoln Avenue. The compensation for said space and the days and hours of operation for the sidewalk cafe shall be as follows:

Sunday to Thursday 11:00 am - 10:00 pm Friday & Saturday 11:00 am - 11:00 pm
Compensation: $600.00
SEATING CAPACITY: 24

Sidewalk Cafe Permit and approved plan must be posted at all times.

This grant of privilege #1108629 for a sidewalk cafe shall be subject to the provisions of Section 10-28-800 though 10-28-885 of the Municipal Code of Chicago and the directions of the Commissioner of Department of Business Affairs and Consumer Protection, the Commissioner of Streets and Sanitation, and the Commissioner of Transportation.

The permit holder agrees to hold the City of Chicago harmless for any damage, relocation or replacement costs associated with damage, relocation or removal of private property caused by the City performing work in the public way.

Authority for the above named privilege is herein given and granted from and after March 1, 2013 through and including December 1, 2013.

Alderman _____

Michele Smith 43rd Ward

City of Chicago

O2013-6507

Office of the City Clerk

Document Tracking Sheet

Meeting Date:	9/11/2013
Sponsor(s):	Tunney, Thomas (44)
Type:	Ordinance
Title:	Sidewalk cafe(s) for BB Bun Mi Express
Committee(s) Assignment:	Committee on Transportation and Public Way

ORDINANCE
BB BUN MI EXPRESS
Acct. No. 374010 - 1
Permit No. 1108419

Be It Ordained by the City Council of the City of Chicago:

Permission and authority are hereby given and granted to BB BUN MI EXPRESS upon the terms and subject to the conditions of this ordinance, to maintain and use a portion of the public right of way for a sidewalk cafe adjacent to its premises located at 3409 N. Broadway . Said sidewalk cafe area #1 shall be sixteen point six seven (16.67) feet in length and four point zero eight (4.08) feet in width for a total of sixty-eight point zero one (68.01) square feet and shall allow six (6) feet of clear space from the face of the curb/building line along N. Broadway. The compensation for said space and the days and hours of operation for the sidewalk cafe shall be as follows:

Monday through Sunday 9:00 a.m. to 9:00 p.m. Sunday 10:00 a.m. to 8:00 p.m.
Compensation: $600.00
SEATING CAPACITY: 9

Sidewalk Cafe Permit and approved plan must be posted at all times.

This grant of privilege #1108419 for a sidewalk cafe shall be subject to the provisions of Section 10-28-800 though 10-28-885 of the Municipal Code of Chicago and the directions of the Commissioner of Department of Business Affairs and Consumer Protection, the Commissioner of Streets and Sanitation, and the Commissioner of Transportation.

The permit holder agrees to hold the City of Chicago harmless for any damage, relocation or replacement costs associated with damage, relocation or removal of private property caused by the City performing work in the public way.

Authority for the above named privilege is herein given and granted from and after March 1, 2013 through and including December 1, 2013.

Alderman _____

Thomas Tunney 44th Ward

Department of Business Affairs and Consumer Protection
Business Assistance Center - Public Way Use Unit
City Hall - 121 N. LaSalle Street, Room 800 • Chicago, IL 60602
(312)-74-GOBIZ (312-744-6249) • (312) 744-1944 (TTY)
http://www.cityofchicago.org/bacp

09/11/2013

Alderman **Thomas Tunney**
Ward # **44**
City of Chicago
City Hall, Room **203**
121 North LaSalle Street
Chicago, Illinois 60602

Re: An ordinance to use and maintain a portion of the public right-of-way for **one (1) sidewalk cafe(s)** for **BB BUN MI EXPRESS**, adjacent to the premises known as **3409 N. Broadway** .

Dear Alderman **Thomas Tunney**:

The applicant referenced above has requested the use of the public right-of-way for a **sidewalk cafe(s)**. An ordinance has been prepared by the Department of Business Affairs and Consumer Protection – Business Assistance Center - Public Way Use Unit for presentation to the City Council. Because this request was made for properties located in your ward, as approved by you as per the attached, I respectfully request that you introduce the attached ordinance at the next City Council meeting.

If you have any questions regarding this ordinance, please contact Anthony Bertuca at (312) 744-5506.

Department of Business Affairs and Consumer Protection

City of Chicago

O2013-6508

Office of the City Clerk

Document Tracking Sheet

Meeting Date:	9/11/2013
Sponsor(s):	Tunney, Thomas (44)
Type:	Ordinance
Title:	Sidewalk cafe(s) for New Tokyo
Committee(s) Assignment:	Committee on Transportation and Public Way

ORDINANCE
NEW TOKYO
Acct. No. 16312 - 1
Permit No. 1108417

Be It Ordained by the City Council of the City of Chicago:

Permission and authority are hereby given and granted to NEW TOKYO upon the terms and subject to the conditions of this ordinance, to maintain and use a portion of the public right of way for a sidewalk cafe adjacent to its premises located at 3139 N. Broadway . Said sidewalk cafe area #1 shall be thirty-two point seven five (32.75) feet in length and eight (8) feet in width for a total of two hundred sixty-two (262) square feet and shall allow six (6) feet of clear space from the face of the curb/building line along W. Brair St.. The compensation for said space and the days and hours of operation for the sidewalk cafe shall be as follows:

Monday thru Friday 5:00 p.m. to 9:00 p.m. Saturday & Sunday 12:00 noon to 9:00 p.m.
Compensation: $600.00
SEATING CAPACITY: 16

Sidewalk Cafe Permit and approved plan must be posted at all times.

This grant of privilege #1108417 for a sidewalk cafe shall be subject to the provisions of Section 10-28-800 though 10-28-885 of the Municipal Code of Chicago and the directions of the Commissioner of Department of Business Affairs and Consumer Protection, the Commissioner of Streets and Sanitation, and the Commissioner of Transportation.

The permit holder agrees to hold the City of Chicago harmless for any damage, relocation or replacement costs associated with damage, relocation or removal of private property caused by the City performing work in the public way.

Authority for the above named privilege is herein given and granted from and after March 1, 2013 through and including December 1, 2013.

Alderman _____

Thomas Tunney 44th Ward

Department of Business Affairs and Consumer Protection
Business Assistance Center - Public Way Use Unit
City Hall - 121 N. LaSalle Street, Room 800 • Chicago, IL 60602
(312)-74-GOBIZ (312-744-6249) • (312) 744-1944 (TTY)
http://www.cityofchicago.org/bacp

09/11/2013

Alderman **Thomas Tunney**
Ward # **44**
City of Chicago
City Hall, Room **203**
121 North LaSalle Street
Chicago, Illinois 60602

Re: An ordinance to use and maintain a portion of the public right-of-way for **one (1) sidewalk cafe(s)** for **NEW TOKYO**, adjacent to the premises known as **3139 N. Broadway** .

Dear Alderman **Thomas Tunney**:

The applicant referenced above has requested the use of the public right-of-way for a **sidewalk cafe(s)**. An ordinance has been prepared by the Department of Business Affairs and Consumer Protection – Business Assistance Center - Public Way Use Unit for presentation to the City Council. Because this request was made for properties located in your ward, as approved by you as per the attached, I respectfully request that you introduce the attached ordinance at the next City Council meeting.

If you have any questions regarding this ordinance, please contact Anthony Bertuca at (312) 744-5506.

Department of Business Affairs and Consumer Protection

City of Chicago

Office of the City Clerk

Document Tracking Sheet

Or2013-541

Meeting Date:	9/11/2013
Sponsor(s):	Fioretti, Bob (2)
Type:	Order
Title:	Issuance of permits for sign(s)/signboard(s) at 850 N Lake Shore Dr
Committee(s) Assignment:	Committee on Zoning, Landmarks and Building Standards

Committee on Buildings

(signs)

ORDERED, That the Commissioner of Buildings is hereby directed to issue a sign permit to: (Contractor's name and address)

LIBERTY FLAGS, BANNERS, FLAGPOLES, INC.

4740 NORTH CUMBERLAND AVENUE

CHICAGO, ILLINOIS 60656-4239

for the erection of a sign/signboard over 24 feet in height and/or over 100 square feet (in area of one face) at: (Business NAME & ADDRESS)

LUXURY RESIDENCES

850 LAKE SHORE DR

CHICAGO IL. 60611

Dimensions: length 31' 8" height 6' 5"

height above grade/roof to top of sign 8'

TOTAL SQUARE FOOT AREA 209

Such sign(s) shall comply with all applicable provisions of TITLE 17 of the Chicago Zoning Ordinance and all other applicable provisions of the Municipal Code of the City of Chicago governing the construction and maintenance of outdoor signs, signboards and structures.

Alderman, Ward

1319 S. STATE

Wall C

CANOPY DRAWING

Property Location: **850 North Lakeshore**

Organization(s) Name:

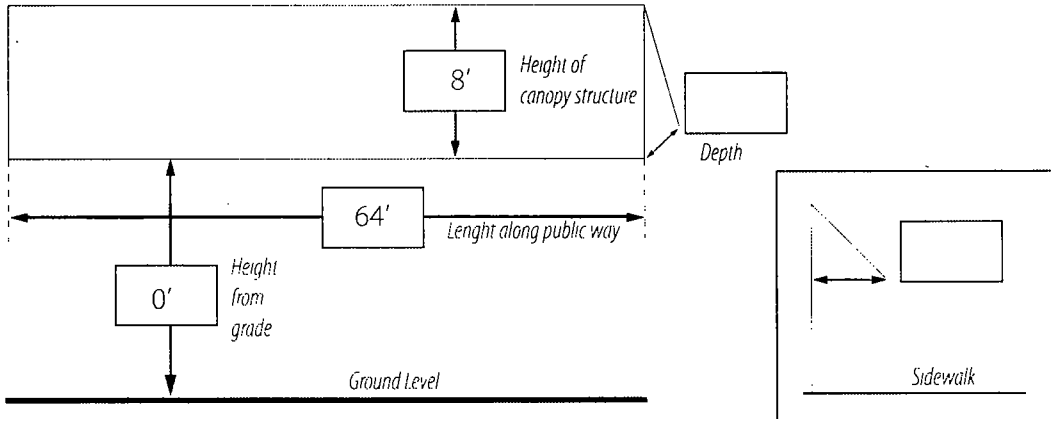

Depth of canopy over public way

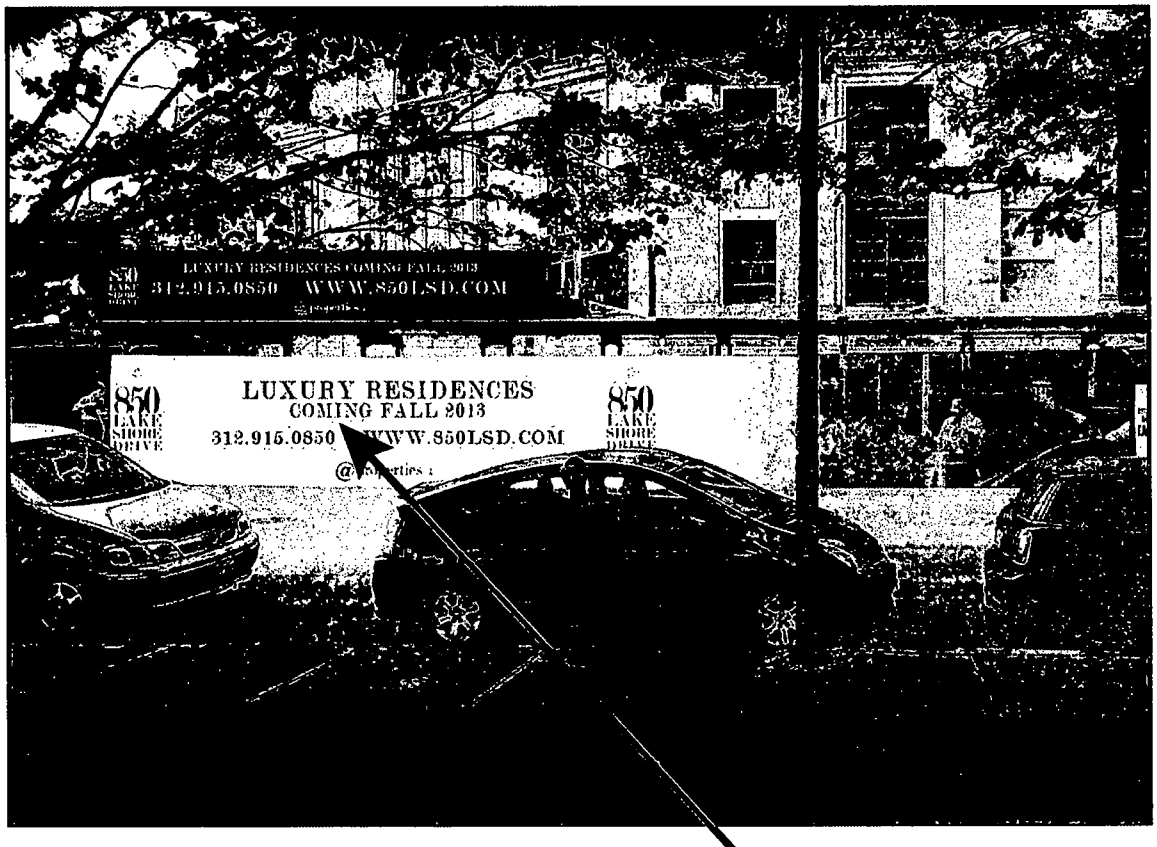

Wall C, bottom
Graphics size - 64' W x 8' H
Advertisement area - 199 sq. ft.

PUBLIC WAY USE UNIT: PERMIT INFORMATION SHEET

08/12/2013 - Lisa Pusateri

DBA Name	**850 INVESTORS LLC**
Location	**850 N. LAKE SHORE DR.**
Zip Code	**60611**
Account Number	**335775**
Site Number	**1**
Area	**PERMIT**
Permit Type	**CAN**
Permit Number	**1108299**

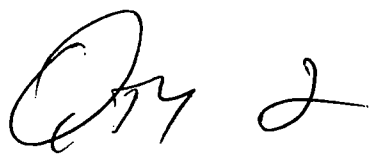

Next steps: Department of Buildings – Permit process for signs

Your Public Way Use permit number is shown above. This number is to be used for each item on your DOB application and is needed for the Buildings (DOB) online sign application located @ www.cityofchicago.org/buildings. All signs, canopies, banners, marquees and awnings require a buildings permit. Only a licensed sign erector may apply for the Buildings permit online. The Buildings permit application will ask for the Public Way Use permit number supplied above. For additional information please contact the Buildings Department at (312) 744-3400.

Please return the completed Public Way Use application to City Hall - 121 N. LaSalle Street, Chicago, IL 60602 Room 800. The completed application package must include a copy of the completed DOB application and the Public Way Use application. The Public Way Use application must contain the Alderman's signature, site plans on 8 1/2 X 11 paper, photos of the item(s), the signed Acceptance letter and a copy of the insurance certificate. For additional information please contact BACP at (312)-74-GOBIZ (312-744-6249).

CITY OF CHICAGO

DEPARTMENT OF BUILDINGS

Sign Permit Application

APPROVAL NUMBER	APPLICATION NUMBER	ANNUAL FEE	WORK CODE	DRAWINGS ATTACHED
	100504926			☐ YES ☐ NO

DATE OF APPLICATION: 08/19/2013

ADDRESS OF SIGN: 850 N LAKE SHORE DR, 60611-

BUILDING:

ORIGINAL PERMIT NUMBER:

TYPE OF PERMIT: NEW CONSTRUCTION (SIGN)

PAYER OF ANNUAL INSPECTION:
CUTTER, NANCY
850 N LAKE SHORE DR
CHICAGO, IL 60611
(312)833-1376

SIGN MANUFACTURER: TAYLOR VISUAL GROUP

ADDRESS WHERE SIGN CAN BE SEEN PRIOR TO ERECTION:

TICKET NUMBER: 0

REINSPECTION CONTROL NUMBER:

TYPE OF SUPPORT FOR SIGN: GROUND STRUCTURE

SIGN BOARD SUPPORT MEMBERS: WOOD

ANNUAL FEE	
CONSTRUCTION FEE	200.00
1017 B FEE	
TOTAL FEE	200.00
AMOUNT PAID	200.00
BALANCE DUE	

Check # for Zoning:

Check # for DCAP:

TYPE OF SIGN: FLAT OR BOX

LENGTH	FT.	IN	HEIGHT	FT	IN
	31	8		6	5

AREA	SQ FT	WEIGHT	LBS
	203		200

SIGN HEIGHT ABOVE GRADE ROOF: FT 10

SHAPE OF SIGN: REGULAR

SIGN WILL READ:
LUXURY RESIDENCES

NO OF LAMPS:

TOTAL WATTAGE:

TYPE OF LAMP:

NO OF BALLAST TRANSFORMERS:

INPUT OF TRANSFORMERS:

CONTRACTOR WILL INSTALL: [N] FEEDERS [N] CUSTOMER LEADS

TYPE OF SWITCH:

LOCATION OF SWITCH:

SIGN LOCATION:
INSTALL ALUMINUM SHEETS TO BARRICADE

The undersigned certify that the statements in this application are true and correct and that all work done under the proposed permit will conform to the requirements of the Chicago Municipal Code

	REG NO
ELECT CONTR	
ADDRESS	
SUPERVISOR SIGNATURE	

BOND NO	REG NO	N93138
SIGN ERECTOR: LIBERTY FLAG		SIGNER
ADDRESS: 4740 N. CUMBERLAND AVE. CHICAGO XXX IL 60656-		
SIGNATURE		

The permit issued on this application will authorize only signs here applied for. If other signs are to be erected they must be covered by additional permits

City of Chicago
Rahm Emanuel, Mayor

Department of Buildings
Michael Merchant, Commissioner

TYPE OF BUSINESS

RESIDENTIAL Other:

Name:

LIC #

Renewal Date:

Projects Over:

[N] Private Property

[Y] Public Way Grant Permit #: 1108297

[X] Planned Development Manufacturing PMD/PD#: 450

Zoning District: OTHER Other: PD

TYPE OF SIGN:

[ ] ADVERTISING [ ] ILLUMINATE [ ] MOVEABLE

[X] BUSINESS [ ] FLASHING

TOTAL STREET FRONTAGE OF LOT (IN FEET)	250
TOTAL AREA OF NEW SIGN (SQ FT)	203
TOTAL AREA OF ALL SIGNS ON LOT (SQ FT)	496
HEIGHT OF SIGN ABOVE GRADE (TO TOP)	16ft 5in
DISTANCE OF CURB LINE OUTER EDGE (ft)	10
DISTANCE OF STRUCTURE INNER EDGE (ft)	10

DISTANCE FROM (ft):

A. PUBLIC PARK (OVER 10 ACRES)

B. EXPRESSWAY (IF LESS THAN 1,000 FT)

C. RESIDENCE DISTRICT (ADVERTISING SIGNS ONLY)

IF REPLACEMENT SIGN OR CHANGE OF FACE, WHAT DOES THE EXISTING SIGN READ?

Original Payee:

Landmark Hold: [ ] **Status:**

ZONING (OFFICE USE ONLY)

SIGN BOND REQUIRED? [ ] YES

COUNCIL ORDER REQUIRED [X] YES

IS SPECIAL PERMISSION REQUIRED FROM CHIEF ELECTRICAL

[ ] YES

IF YES, ATTACH LETTER OF REQUEST

TIME STAMP

SIGN CLERK

APPROVED FOR PERMIT

REMARKS

City of Chicago

Or2013-508

Office of the City Clerk

Document Tracking Sheet

Meeting Date:	9/11/2013
Sponsor(s):	Dowell, Pat (3)
Type:	Order
Title:	Issuance of permits for sign(s)/signboard(s) at 2310 S Indiana Ave
Committee(s) Assignment:	Committee on Zoning, Landmarks and Building Standards

ORDERED, That the Commissioner of the Building Department is hereby directed to issue a sign permit to: (*Contractor's name and address*)

Van Bruggen Signs, Inc.
13401 Southwest Highway
Orland Park, IL 60462

For the erection of a sign / signboard over twenty-four (24) feet in height and / or over one hundred (100) square feet (in area of one face) at:

2310 South Indiana
Chicago IL 60616

With the following Dimensions, height, and square foot area:

Dimensions: **Length: 42 feet 3 inches Height 4 feet 11 inches**
Height Above Grade / Roof to top of Sign: **13 feet**
Total Square Foot Area: **208 Square Feet**

Such signs shall comply with all provisions of Title 17 of the Chicago Zoning Ordinance and all other applicable provisions of the Municipal Code of the City of Chicago governing the construction and maintenance of outdoor signs, sign boards, and structures.

Pat Dowell
Alderman, 3rd Ward

City of Chicago

O2013-6187

Office of the City Clerk

Document Tracking Sheet

Meeting Date:	9/11/2013
Sponsor(s):	Burns, William D. (4)
Type:	Ordinance
Title:	Issuance of permits for sign(s)/signboard(s) at 3445 S Martin Luther King Dr - 360 sq. ft.
Committee(s) Assignment:	Committee on Zoning, Landmarks and Building Standards

Committee on Transportation & Public Way
City Council Meeting September 11, 2013
Alderman William D. Burns, 4th Ward
Sign Ordinance

ORDINANCE

Be it ordained by the City Council of the City of Chicago:

Section 1. That the Commissioner of Buildings is hereby authorized and directed to issue a sign permit to Midwest Sign & Lighting, Inc., 4910 W. Wilshire Blvd, Country Club Hills, IL 60478 for the erection of a sign/signboard over 24 feet in height and/or over 100 square feet (in area of one face) at 3445 S. Martin Luther King Dr., Chicago, IL 60616 (East Elevation) with the dimensions, height and square foot area:

Dimensions: length: 40'- 0" Height: 9'0"

Height above grade/roof to the top of the sign: 22'

Total Square Foot Area 360sq feet

Such signs (s) shall comply with all applicable provisions of Chapter 194A of the Chicago Zoning Ordinance and all other applicable provisions of the Municipal Code of the City of Chicago governing the construction and maintenance of outdoor signs, signboards and structures.

Section 2. This ordinance shall be in force and effect from and after its passage and due publication.

William D. Burns
Alderman, 4th Ward
City of Chicago

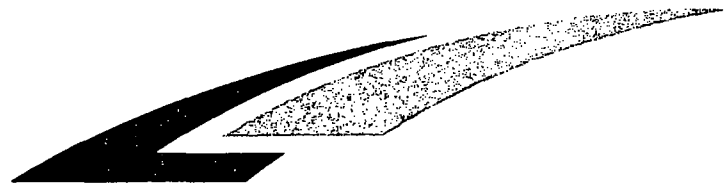

LA | FITNESS

Location: #1138

South Martin Luther King Drive
Chicago, IL

The Icon Companies®

icon Icon Identity Solutions
ims ImageCare Maintenance Services
ess Enhanced Site Solutions

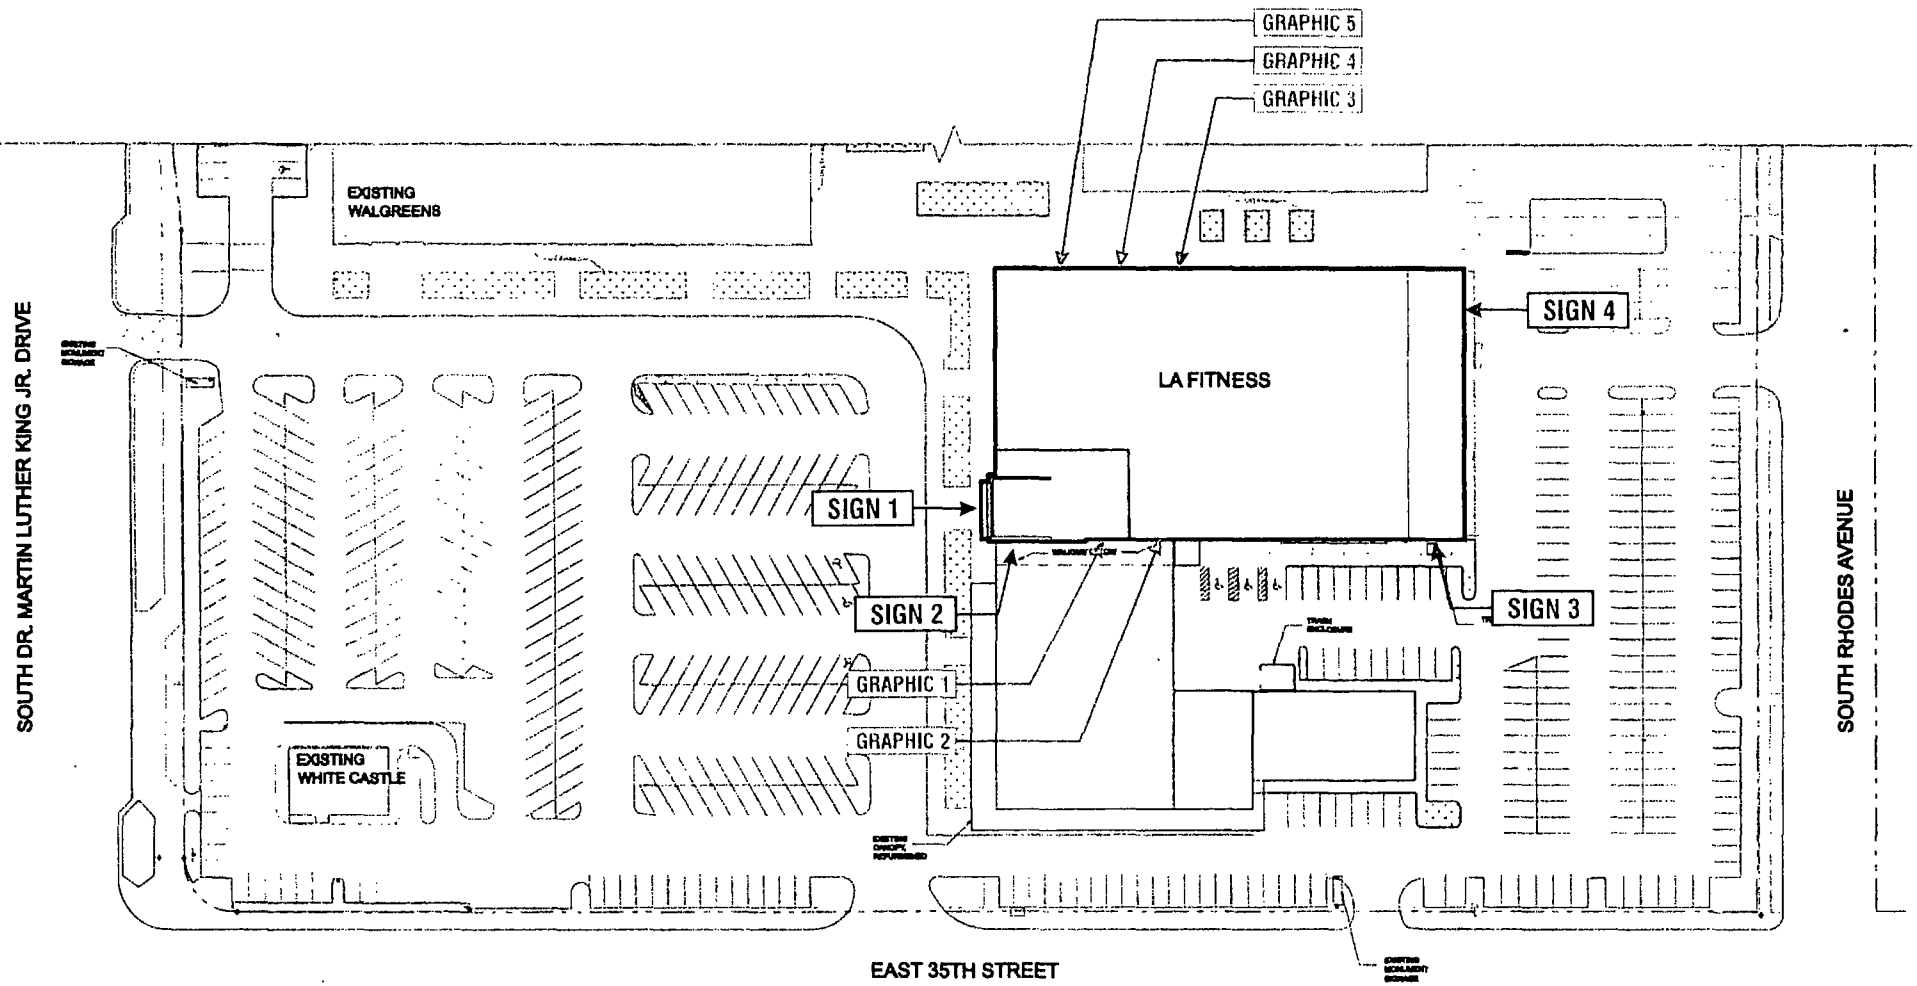

SITE PLAN

Location: **South Martin Luther King Drive Chicago, IL**

Proj #: **3101**	Loc #: **1138**	Date: **08/07/13**
Req #: **154171**	Drawn By: **KWK**	Page#: **2**

Rev #	Req#	Date	Req. By	Drawn By	Revision Description
Rev 1	154653	08/08/13	DR	KWK	Added bkgd. panel to sign 4
Rev 2	000000	00/00/00	XXX	XXX	
Rev 3	000000	00/00/00	XXX	XXX	
Rev 4	000000	00/00/00	XXX	XXX	
Rev 5	000000	00/00/00	XXX	XXX	
Rev 6	000000	00/00/00	XXX	XXX	

FILE PATH: **Active\ACCOUNTS\L\LA FITNESS\Locations\3101_1138_Chicago_IL**

DRAWINGS PREPARED BY:

The Icon Companies®

icon ims ess

Drawings are the exclusive property of Icon Identity Solutions Inc, Any unauthorized use or duplication is not permitted

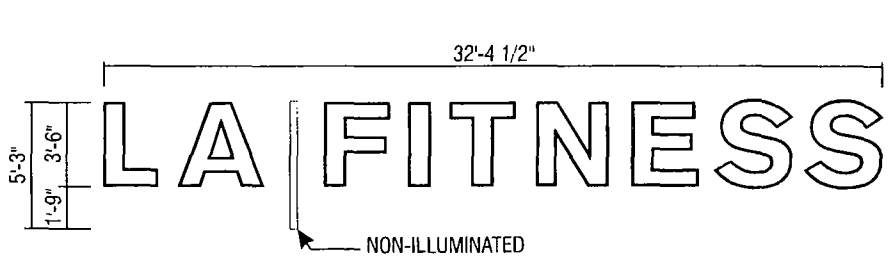

42" WHITE LED ILLUMINATED LETTERS - SELF CONTAINED (113 Sq. Ft.)

GRAY RETURNS, METAL RETAINERS - PAINTED GRAY

SIDE VIEW

SCALE: 1/8"=1'-0"

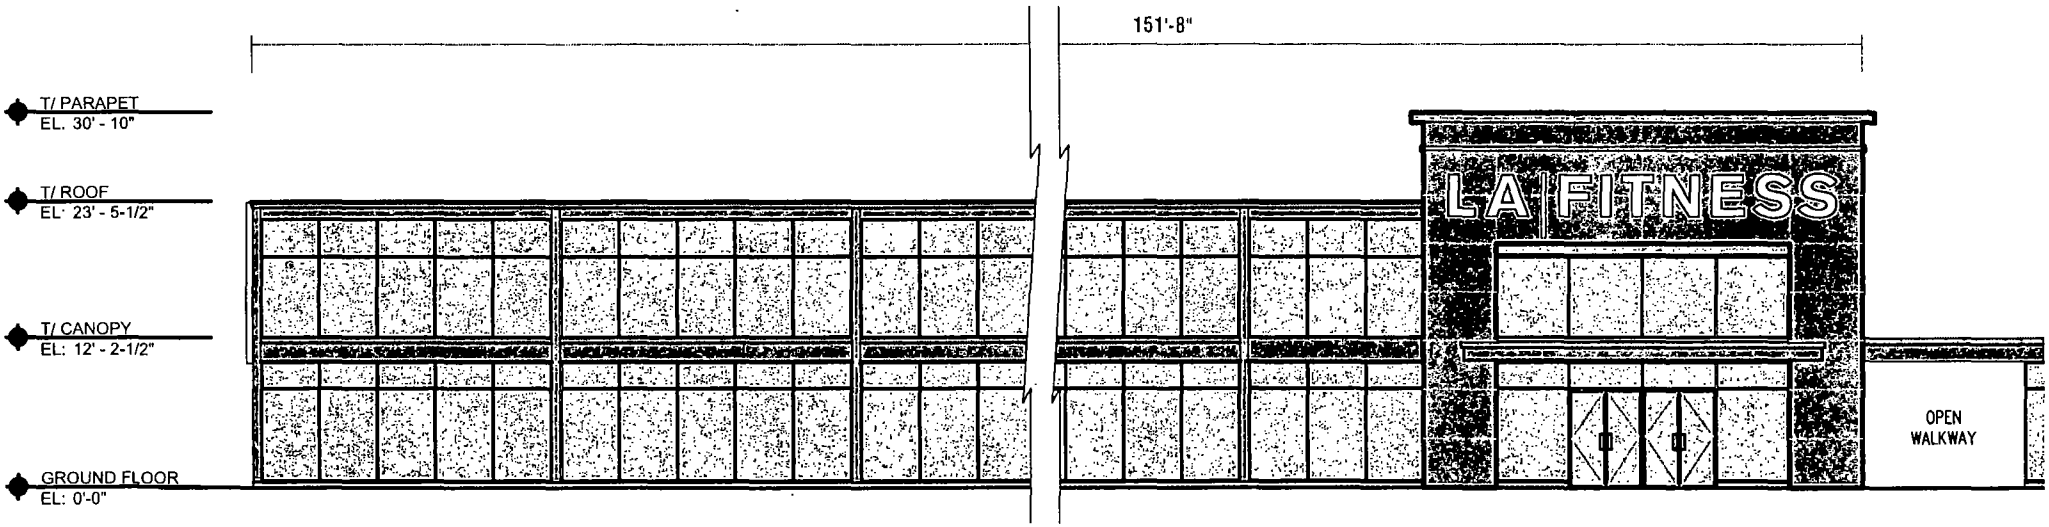

WEST ELEVATION

SCALE: 1/16"=1'-0"

NOTE: WALL SECTION DETAILS TO BE VERIFIED

LA FITNESS

SIGN 1

Location: **South Martin Luther King Drive**
Chicago, IL

Proj #. **3101**	Loc #: **1138**	Date: **08/07/13**
Req #: **154171**	Drawn By. **KWK**	Page#: **3**

Rev #	Req#	Date	Req By	Drawn By	Revision Description
Rev 1	154653	08/08/13	DR	KWK	Added bkgd panel to sign 4
Rev 2	000000	00/00/00	XXX	XXX	
Rev 3	000000	00/00/00	XXX	XXX	
Rev 4	000000	00/00/00	XXX	XXX	
Rev 5	000000	00/00/00	XXX	XXX	
Rev 6	000000	00/00/00	XXX	XXX	

FILE PATH **Active\ACCOUNTS\L\LA FITNESS\Locations\3101 1138 Chicago IL**

DRAWINGS PREPARED BY:

The Icon Companies®

icon ims ess

Drawings are the exclusive property of Icon Identity Solutions Inc,. Any unauthorized use or duplication is not permitted

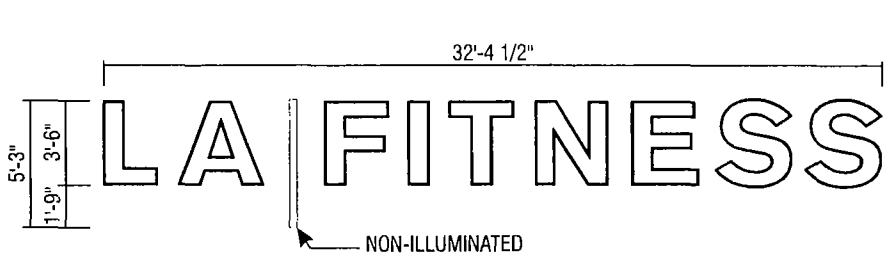

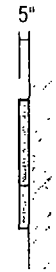

42" WHITE LED ILLUMINATED LETTERS - SELF CONTAINED (113 Sq. Ft.)

GRAY RETURNS, METAL RETAINERS - PAINTED GRAY

SIDE VIEW

SCALE: 1/8"=1'-0"

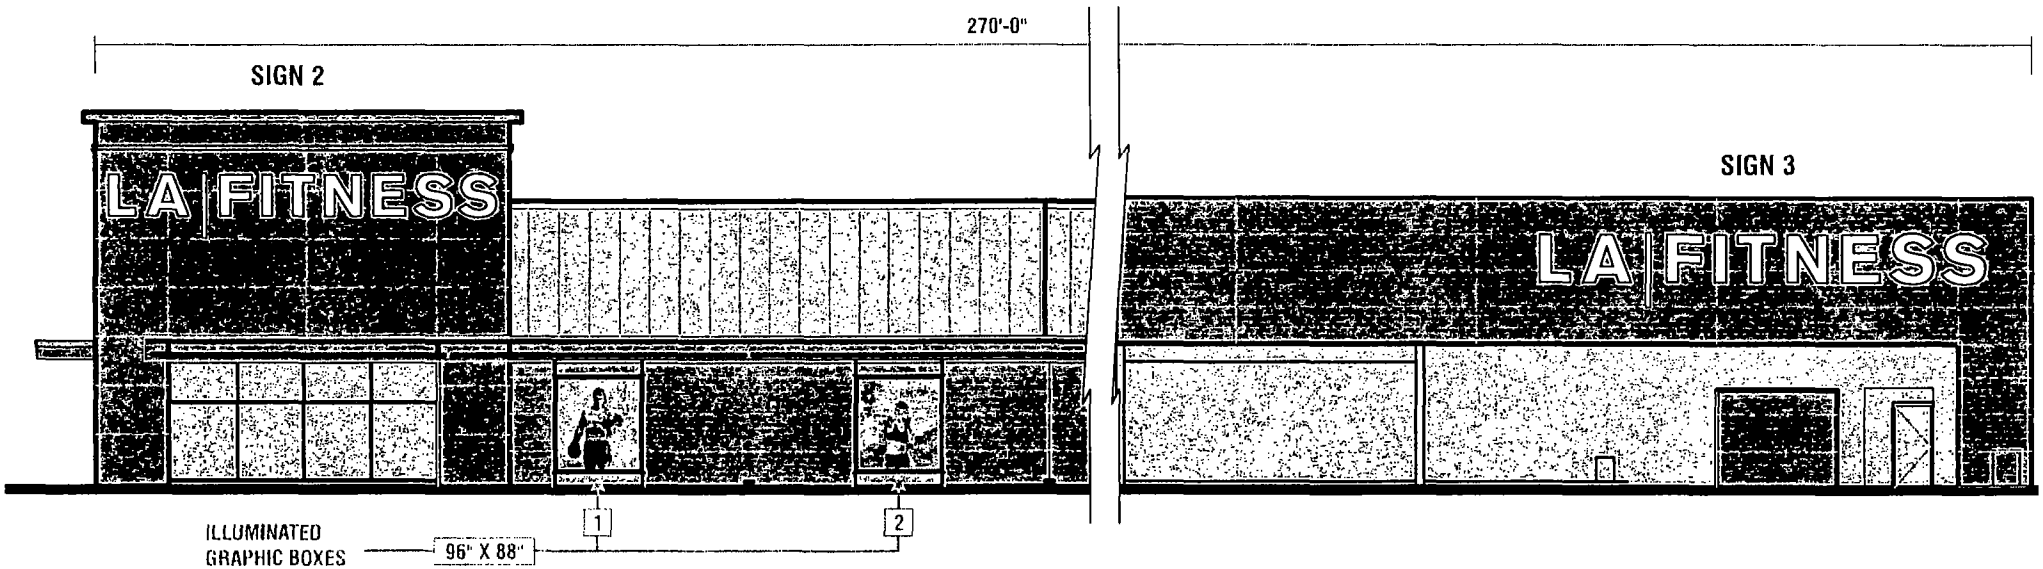

SOUTH ELEVATION

SCALE: 1/16"=1'-0"

NOTE: WALL SECTION DETAILS TO BE VERIFIED

LA|FITNESS

SIGN 2

Location: **South Martin Luther King Drive Chicago, IL**

Proj #: **3101**	Loc #: **1138**	Date. **08/07/13**
Req #:**154171**	Drawn By: **KWK**	Page#: **4**

Rev #	Req#	Date	Req. By	Drawn By	Revision Description
Rev 1	154653	08/08/13	DR	KWK	Added bkgd. panel to sign 4
Rev 2	000000	00/00/00	XXX	XXX	
Rev 3	000000	00/00/00	XXX	XXX	
Rev 4	000000	00/00/00	XXX	XXX	
Rev 5	000000	00/00/00	XXX	XXX	
Rev 6	000000	00/00/00	XXX	XXX	

FILE PATH **Active\ACCOUNTS\L\LA FITNESS\Locations\3101_1138_Chicago_IL**

DRAWINGS PREPARED BY:

The Icon Companies®

icon ims ess

Drawings are the exclusive property of Icon Identity Solutions Inc, Any unauthorized use or duplication is not permitted

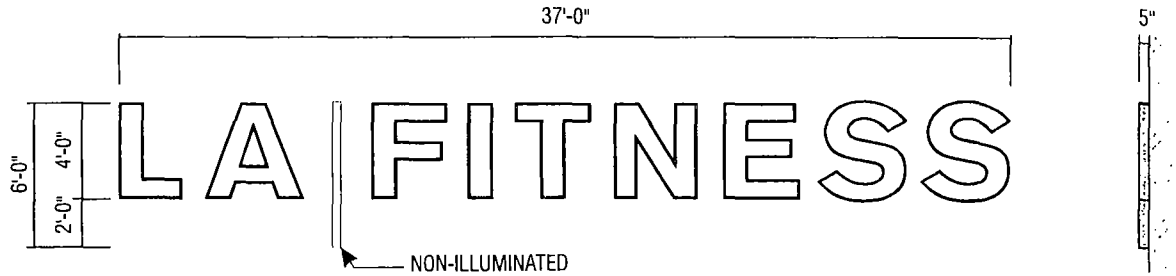

48" WHITE LED ILLUMINATED LETTERS - SELF CONTAINED (148 Sq. Ft.)

GRAY RETURNS, METAL RETAINERS - PAINTED GRAY

SIDE VIEW

SCALE: 1/8"=1'-0"

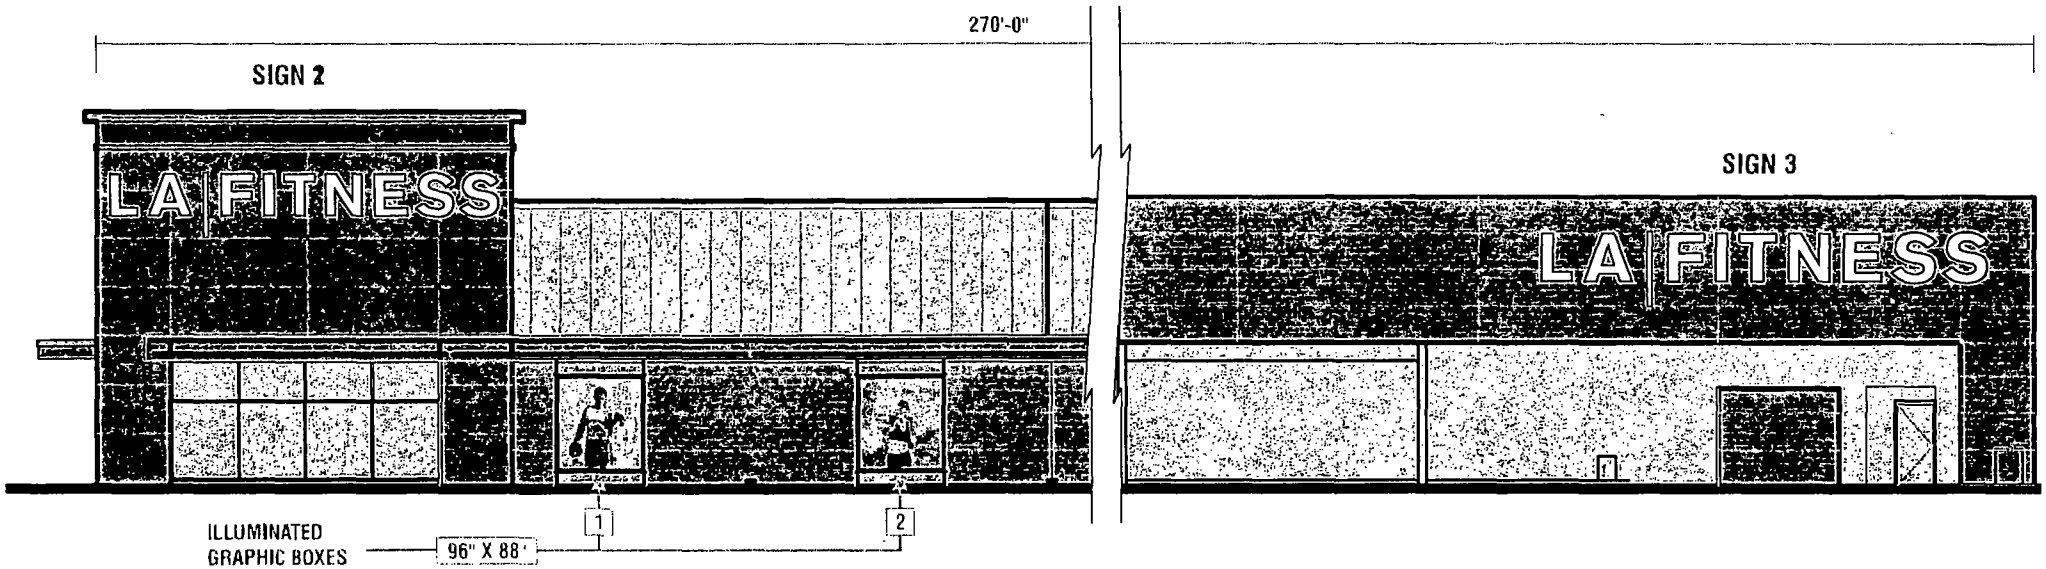

SOUTH ELEVATION

SCALE: 1/16"=1'-0"

NOTE: WALL SECTION DETAILS TO BE VERIFIED

LA FITNESS

SIGN 3

Location: **South Martin Luther King Drive Chicago, IL**

Proj #: **3101** | Loc #. **1138** | Date: **08/07/13**

Req #: **154171** | Drawn By: **KWK** | Page#: **5**

Rev #	Req#	Date	Req By:	Drawn By	Revision Description
Rev 1	154653	08/08/13	DR	KWK	Added bkgd panel to sign 4
Rev 2	000000	00/00/00	XXX	XXX	
Rev 3	000000	00/00/00	XXX	XXX	
Rev 4	000000	00/00/00	XXX	XXX	
Rev 5	000000	00/00/00	XXX	XXX	
Rev 6	000000	00/00/00	XXX	XXX	

FILE PATH **Active\ACCOUNTS\L\LA FITNESS\Locations\3101_1138_Chicago_IL**

DRAWINGS PREPARED BY:

The Icon Companies®

icon ims ess

Drawings are the exclusive property of Icon Identity Solutions Inc,. Any unauthorized use or duplication is not permitted

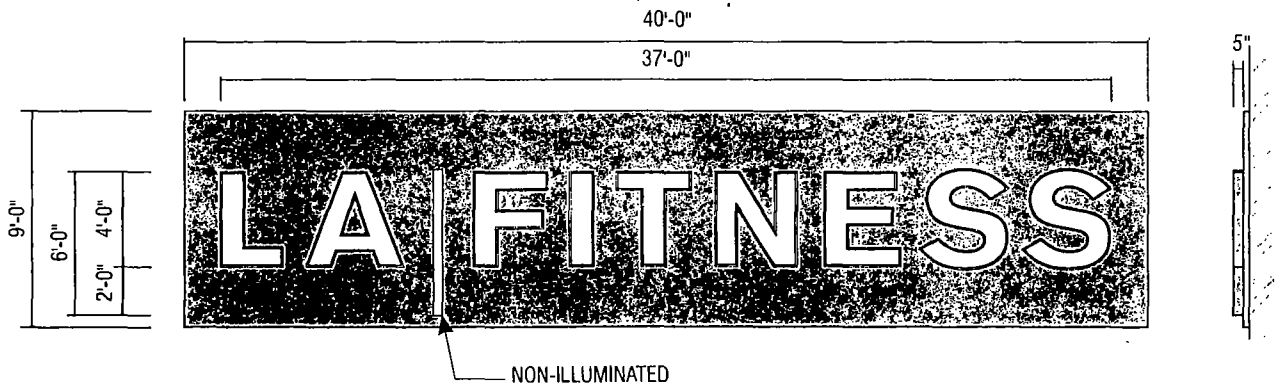

48" WHITE LED ILLUMINATED LETTERS W/ BACKGROUND PANEL - SELF CONTAINED (148 Sq. Ft.) **SIDE VIEW**

GRAY RETURNS, METAL RETAINERS - PAINTED GRAY SCALE: 1/8"=1'-0"

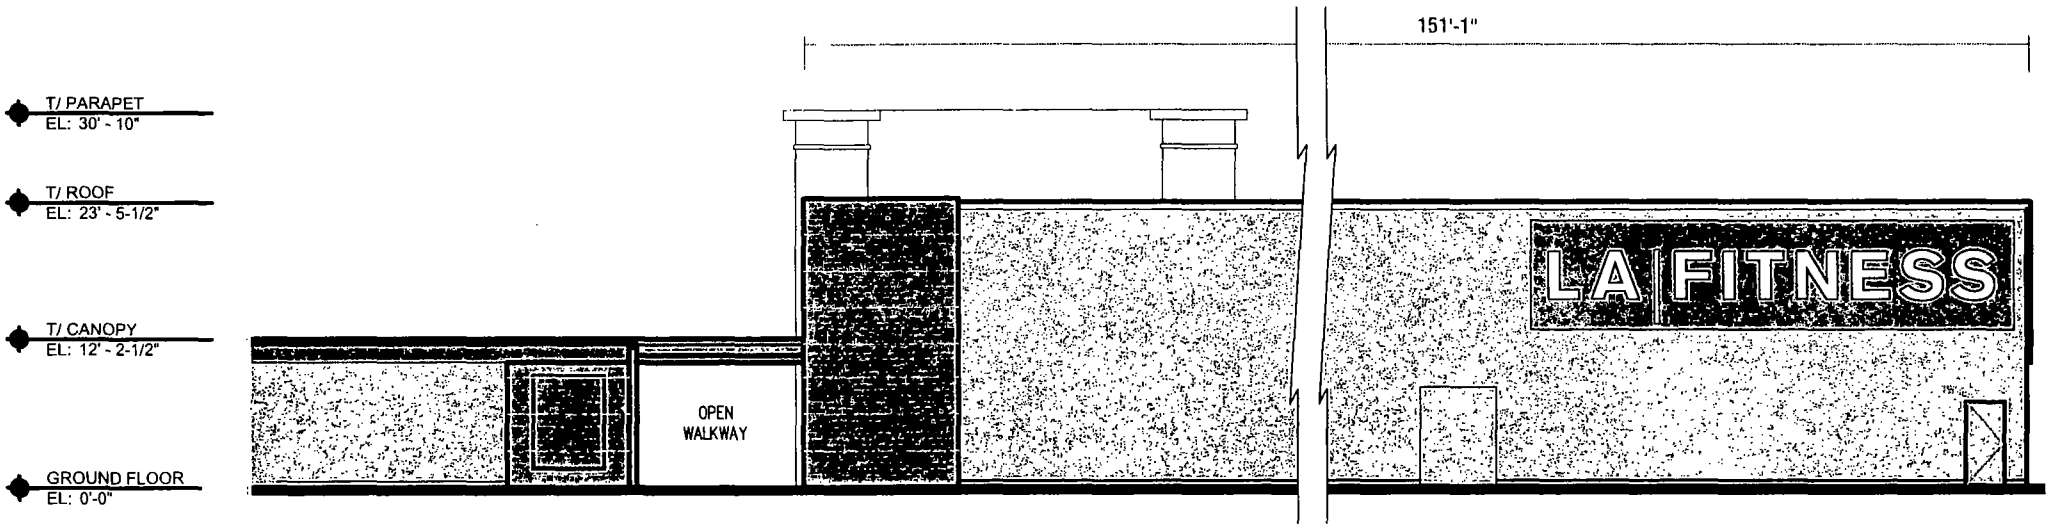

EAST ELEVATION

SCALE. 1/16"=1'-0"

NOTE: WALL SECTION DETAILS TO BE VERIFIED

LA|FITNESS

SIGN 4

Location: **South Martin Luther King Drive Chicago, IL**

Proj #: **3101**	Loc #: **1138**	Date. **08/07/13**
Req #:**154171**	Drawn By: **KWK**	Page#: **6**

Rev #	Req#	Date	Req. By	Drawn By:	Revision Description
Rev 1	154653	08/08/13	DR	KWK	Added bkgd. panel to sign 4
Rev 2	000000	00/00/00	XXX	XXX	
Rev 3	000000	00/00/00	XXX	XXX	
Rev 4	000000	00/00/00	XXX	XXX	
Rev 5	000000	00/00/00	XXX	XXX	
Rev 6	000000	00/00/00	XXX	XXX	

FILE PATH **Active\ACCOUNTS\L\LA FITNESS\Locations\3101 - 1138 Chicago IL**

DRAWINGS PREPARED BY:

The Icon Companies®

icon ims ess

Drawings are the exclusive property of Icon Identity Solutions Inc, Any unauthorized use or duplication is not permitted

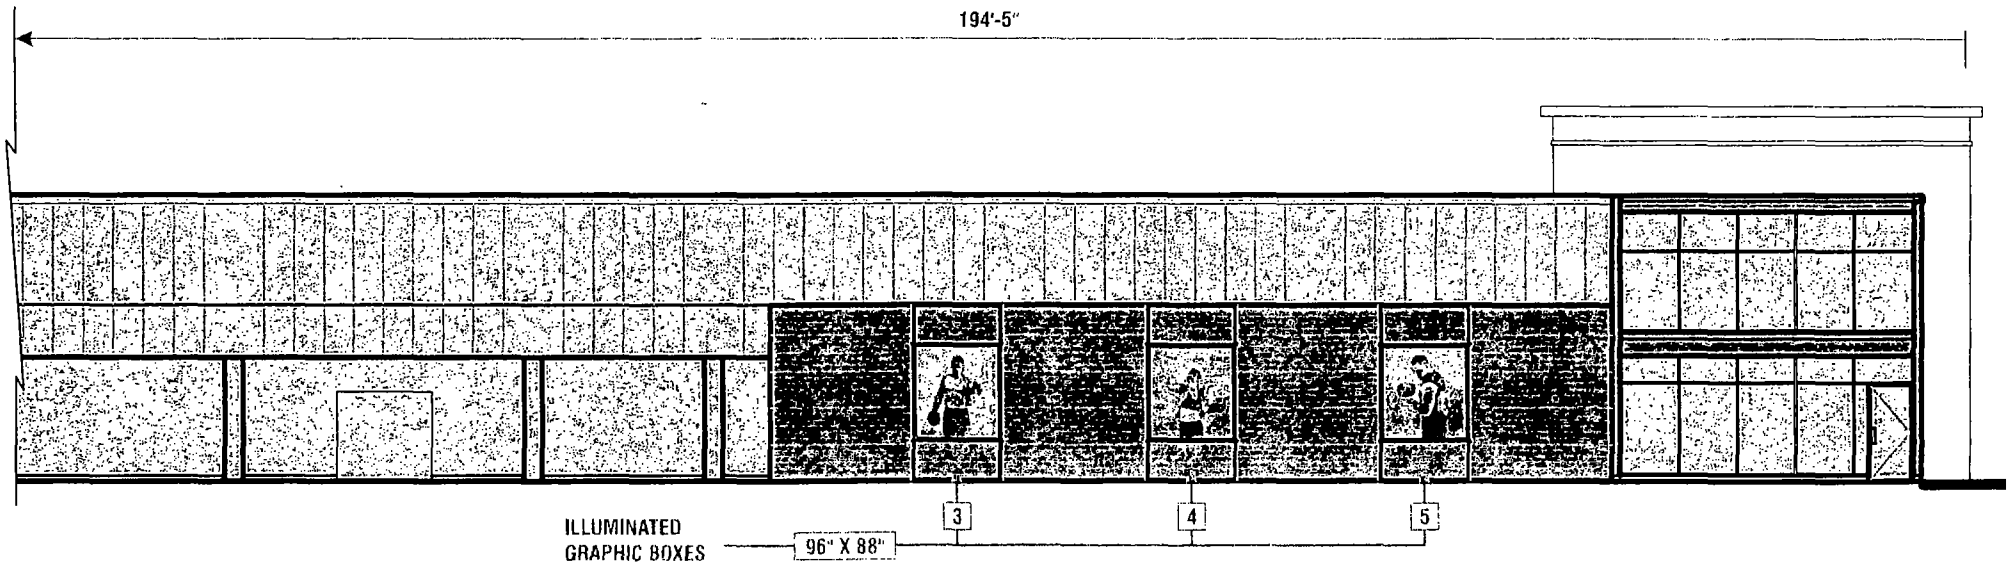

NORTH ELEVATION

SCALE: 1/16"=1'-0"

NOTE: WALL SECTION DETAILS TO BE VERIFIED

LA FITNESS

Location. **South Martin Luther King Drive**
Chicago, IL

Proj #: **3101**	Loc #: **1138**	Date: **08/07/13**
Req #: **154171**	Drawn By. **KWK**	Page#: **7**

Rev #	Req#	Date	Req. By	Drawn By	Revision Description
Rev 1	154653	08/08/13	DR	KWK	Added bkgd. panel to sign 4
Rev 2	000000	00/00/00	XXX	XXX	
Rev 3	000000	00/00/00	XXX	XXX	
Rev 4	000000	00/00/00	XXX	XXX	
Rev 5	000000	00/00/00	XXX	XXX	
Rev 6	000000	00/00/00	XXX	XXX	

FILE PATH. **Active\ACCOUNTS\L\LA FITNESS\Locations\3101 1138 Chicago IL**

DRAWINGS PREPARED BY:

The Icon Companies®
icon ims ess

Drawings are the exclusive property of Icon Identity Solutions Inc,
Any unauthorized use or duplication is not permitted

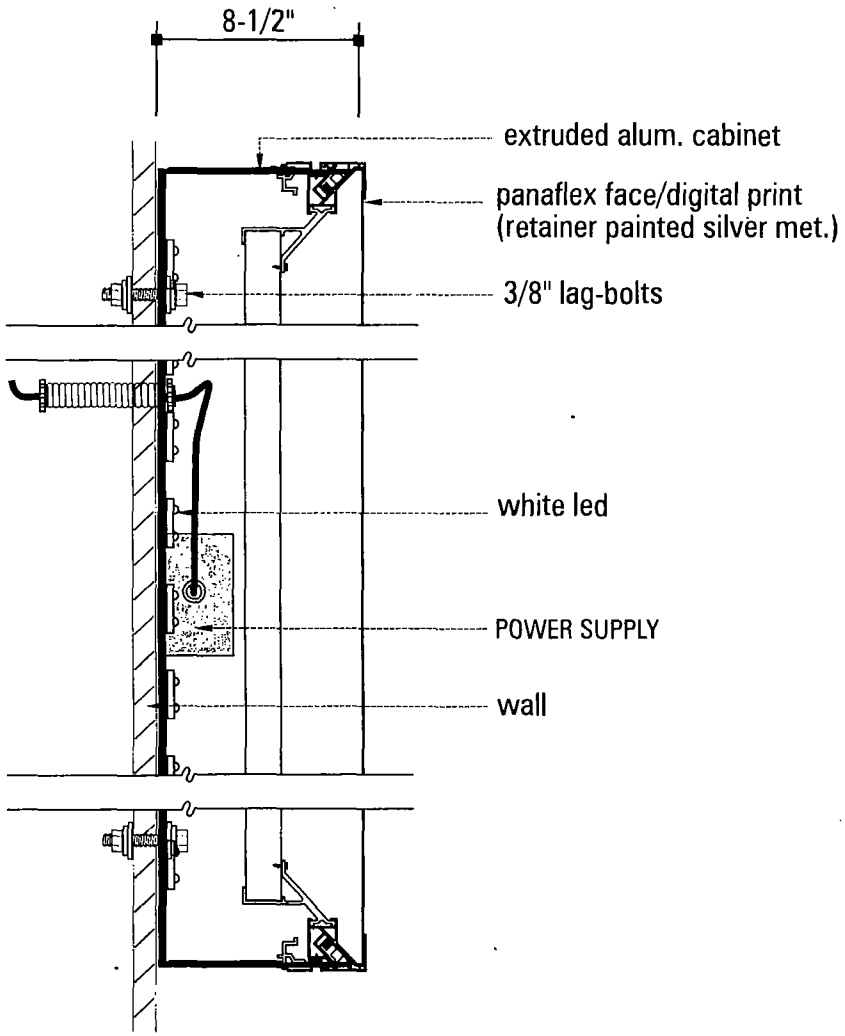

PANAFLEX SIGNBOX DETAIL

N.T.S.

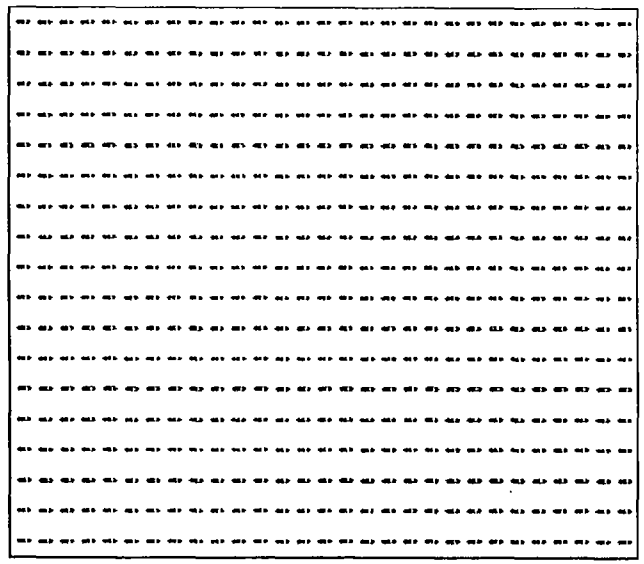

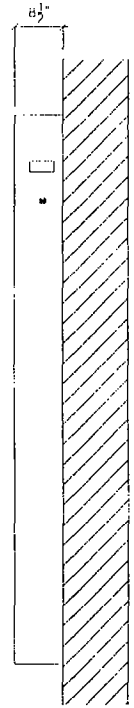

NOTE:
FACES TO BE PROVIDED BY OTHERS
AND SHIP TO ICON TO INSTALL IN BOX

TYPICAL CONSTRUCTION

LA FITNESS

TYPICAL ILLUM. GRAPHIC BOX DETAIL

Location: **South Martin Luther King Drive**
Chicago, IL

Proj #: **3101** | Loc #: **1138** | Date: **08/07/13**
Req #: **154171** | Drawn By **KWK** | Page#: **8**

Rev #	Req#	Date	Req By	Drawn By	Revision Description
Rev 1	154653	08/08/13	DR	KWK	Added bkgd. panel to sign 4
Rev 2	000000	00/00/00	XXX	XXX	
Rev 3	000000	00/00/00	XXX	XXX	
Rev 4	000000	00/00/00	XXX	XXX	
Rev 5	000000	00/00/00	XXX	XXX	
Rev 6	000000	00/00/00	XXX	XXX	

FILE PATH **Active\ACCOUNTS\L\LA FITNESS\Locations\3101 1138 Chicago IL**

DRAWINGS PREPARED BY:

The Icon Companies®
icon ims ess

Drawings are the exclusive property of Icon Identity Solutions Inc.,
Any unauthorized use or duplication is not permitted

1) Unless specified all quotes and layouts are for a single face sign or a single set of letters.
2) Quotations are based off the quality of art work and amount of detailed information provided by the customer pertaining to font, letter height, can depth, face material, and any special instructions provided by the customer. Missing information may cause delays in the delivery of estimates, as well as effect product selection, quantities, application and illumination.
3) *LED module placement is an approximation. AgiLight recommends the sign manufacturer verify the LED placement and quantity to ensure even illumination.*
4) Final material estimates are the responsibility of the sign manufacturer to ensure the customers' expectations are met.
5) Unless otherwise stated on this drawing, all face lit signs are assumed to be 5 inches deep and halo illuminated signs are assumed to be a minimum of 2 inches deep.
6) For detailed information on installation of AgiLight LED modules and systems please refer to "Installation Guides" and "Product Specification Sheets" at www.AgiLight.com under the downloads section or contact a customer service representative toll free at: 866.482.0203.

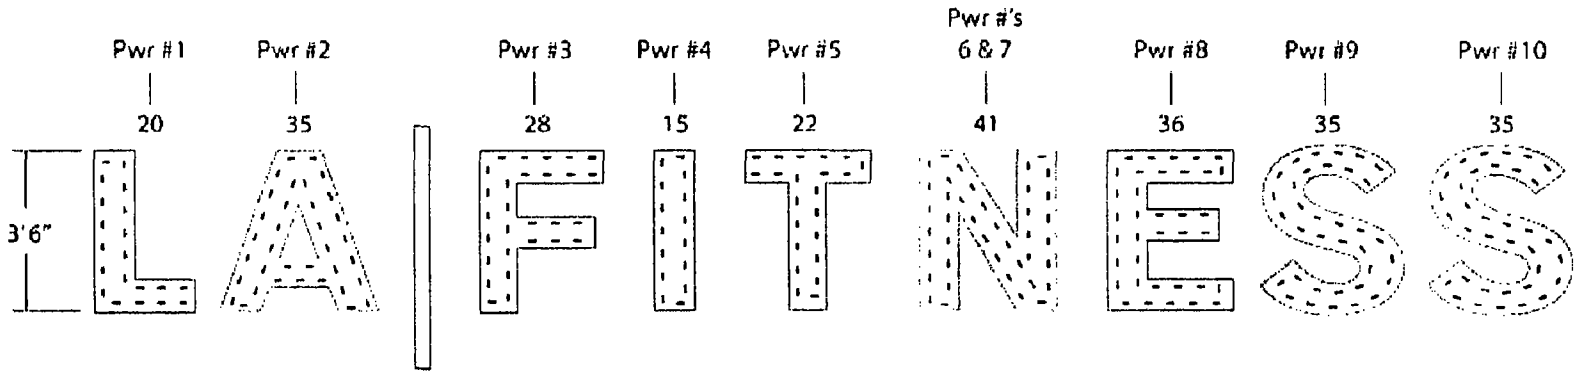

MH

134 feet White SignRayz™ Apex G2 7500K (LS-APEX-ASW-G2) - 267 Modules
10 - 60W Power Supplies

42" LA|Fitness

December 7, 2011

AGILIGHT
Light it Up
1218 Arion Parkway Ste 108, San Antonio, TX 78216
PH: (866) 482-0203 - Fax: (210) 360-1454
www.AgiLight.com

LA|FITNESS

42" LETTER LED LAYOUT

Location: **South Martin Luther King Drive Chicago, IL**

Proj #: **3101**	Loc #: **1138**	Date: **08/07/13**
Req #: **154171**	Drawn By: **KWK**	Page#: **9**

Rev #	Req#	Date	Req. By	Drawn By	Revision Description
Rev 1	154653	08/08/13	DR	KWK	Added bkgd. panel to sign 4
Rev 2	000000	00/00/00	XXX	XXX	
Rev 3	000000	00/00/00	XXX	XXX	
Rev 4	000000	00/00/00	XXX	XXX	
Rev 5	000000	00/00/00	XXX	XXX	
Rev 6	000000	00/00/00	XXX	XXX	

FILE PATH **Active\ACCOUNTS\L\LA FITNESS\Locations\3101_1138_Chicago_IL**

DRAWINGS PREPARED BY:

The Icon Companies®
icon ims ess

Drawings are the exclusive property of Icon Identity Solutions Inc. Any unauthorized use or duplication is not permitted

1) Unless specified all quotes and layouts are for a single face sign or a single set of letters.
2) Quotations are based off the quality of art work and amount of detailed information provided by the customer pertaining to font, letter height, can depth, face material and any special instructions provided by the customer. *Missing information may cause delays in the delivery of estimates, as well as effect product selection, quantities, application, and illumination.*
3) LED module placement is an approximation. AgiLight recommends the sign manufacturer verify the LED placement and quantity to ensure even illumination.
4) Final material estimates are the responsibility of the sign manufacturer to ensure the customers' expectations are met.
5) Unless otherwise stated on this drawing, all face lit signs are assumed to be 5 inches deep and halo illuminated signs are assumed to be a minimum of 2 inches deep.
6) For detailed information on installation of AgiLight LED modules and systems please refer to "Installation Guides" and "Product Specification Sheets" at www.AgiLight.com under the downloads section or contact a customer service representative toll free at: 866.482.0203.

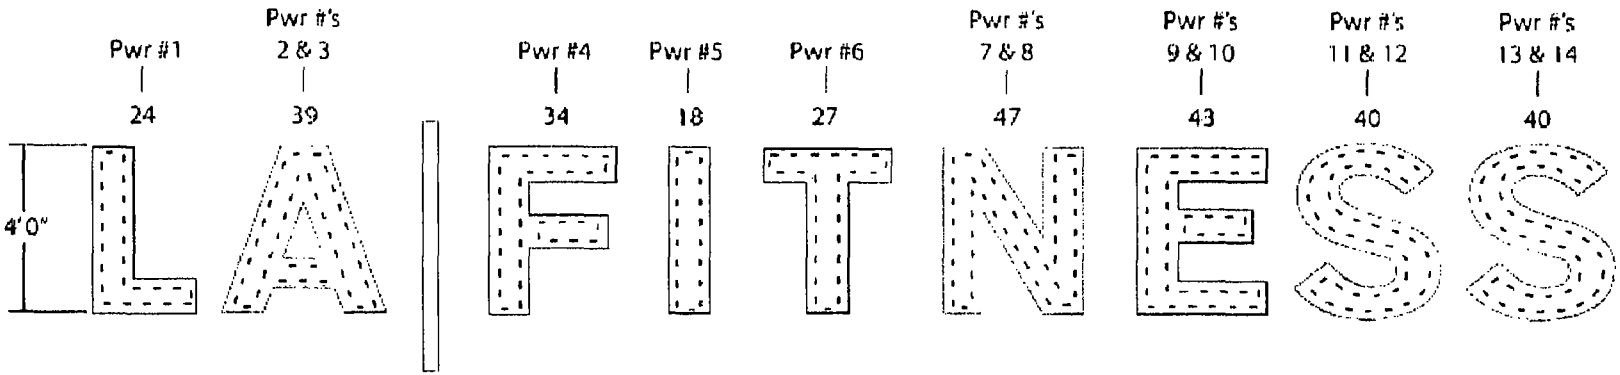

MH

·156 feet White SignRayz'™ Apex G2 7500K (LS-APEX-ASW-G2) - 312 Modules
14 - 60W Power Supplies

48"LA|Fitness

November 29, 2011

AGILIGHT
Light It Up
1218 Arion Parkway Ste 108, San Antonio, TX 78216
PH: (866) 482-0203 · Fax: (210) 360-1454
www.AgiLight.com

LA|FITNESS

48" LETTER LED LAYOUT

Location: **South Martin Luther King Drive**
Chicago, IL

Proj #: **3101** | Loc #: **1138** | Date: **08/07/13**
Req #: **154171** | Drawn By: **KWK** | Page#: **10**

Rev #	Req#	Date	Req. By	Drawn By:	Revision Description:
Rev 1	154653	08/08/13	DR	KWK	Added bkgd. panel to sign 4
Rev 2	000000	00/00/00	XXX	XXX	
Rev 3	000000	00/00/00	XXX	XXX	
Rev 4	000000	00/00/00	XXX	XXX	
Rev 5	000000	00/00/00	XXX	XXX	
Rev 6	000000	00/00/00	XXX	XXX	

FILE PATH **Active\ACCOUNTS\L\LA FITNESS\Locations\3101_1138_Chicago_IL**

DRAWINGS PREPARED BY:

The Icon Companies®
icon ims ess

Drawings are the exclusive property of Icon Identity Solutions Inc,
Any unauthorized use or duplication is not permitted

USE WHITE SILICONE TO CONCEAL LIGHT LEAKS

TOLERANCE ± 1/16" ON ALL DIMENSIONS

THIS SIGN TO BEAR THIS MARK

Underwriters Laboratories Inc.® ELECTRIC SIGN

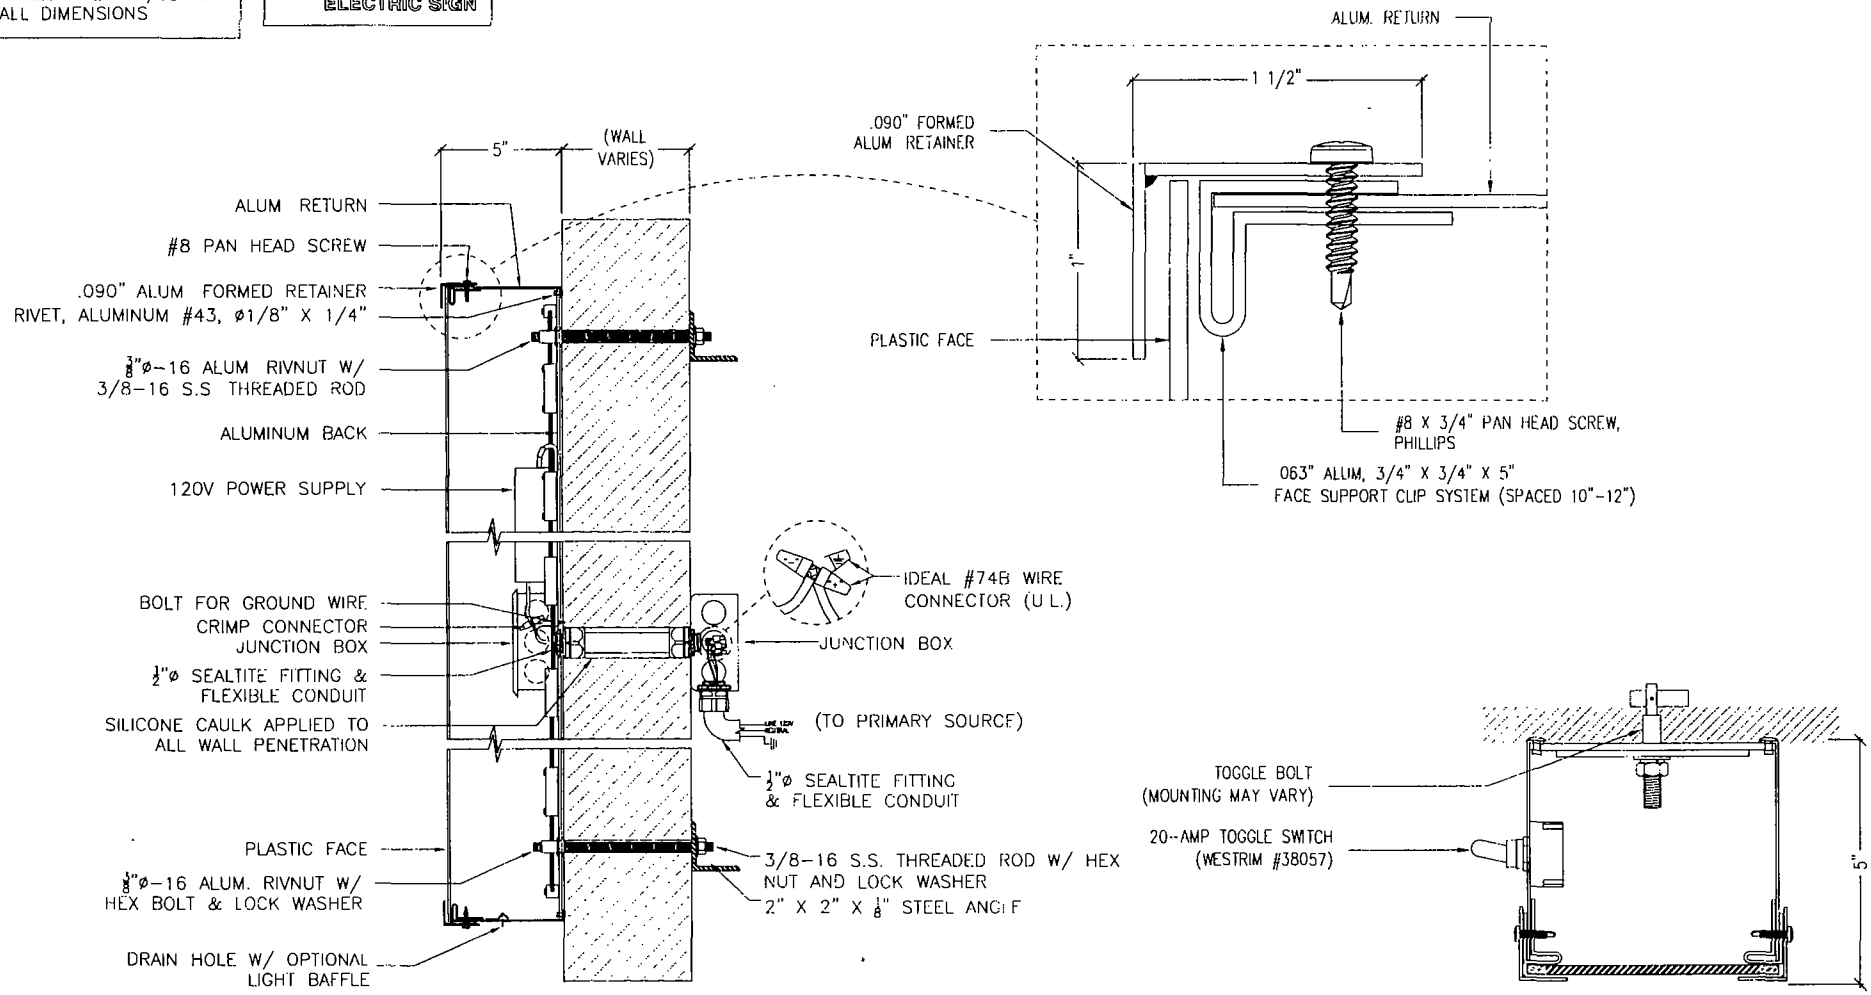

(A) SECTION: SELF-CONTAINED w/ RETAINER

SCALE: 1-1/2"=1'-0"

(B) SECTION: SWITCH

SCALE 3"=1'-0"

LA FITNESS

LETTER SECTION DETAIL

Location: **South Martin Luther King Drive Chicago, IL**

Proj #: **3101**	Loc #. **1138**	Date: **08/07/13**
Req #: **154171**	Drawn By: **KWK**	Page#: **11**

Rev #	Req#	Date	Req. By:	Drawn By	Revision Description
Rev 1	154653	08/08/13	DR	KWK	Added bkgd. panel to sign 4
Rev 2	000000	00/00/00	XXX	XXX	
Rev 3	000000	00/00/00	XXX	XXX	
Rev 4	000000	00/00/00	XXX	XXX	
Rev 5	000000	00/00/00	XXX	XXX	
Rev 6	000000	00/00/00	XXX	XXX	

FILE PATH **Active\ACCOUNTS\L\LA FITNESS\Locations\3101 1138 Chicago IL**

DRAWINGS PREPARED BY:

The Icon Companies®

icon ims ess

Drawings are the exclusive property of Icon Identity Solutions Inc,. Any unauthorized use or duplication is not permitted

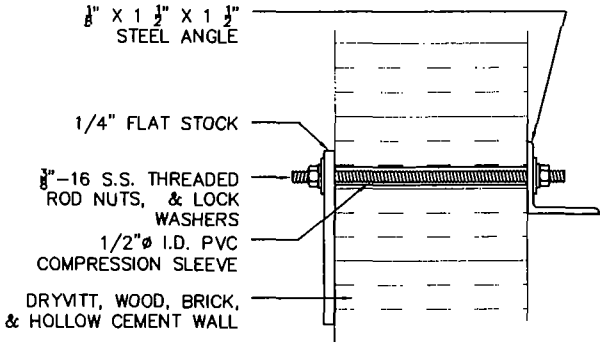

(A) THREADED ROD W/ ALUM. ANGLE

SCALE: N.T.S.

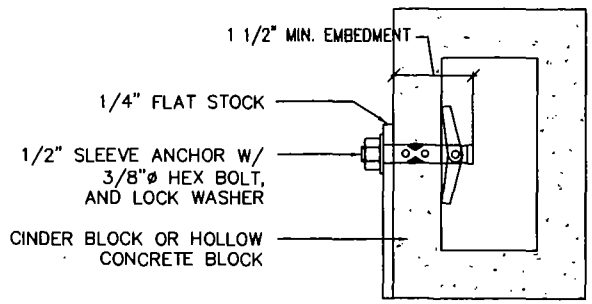

(B) SLEEVE ANCHOR BOLT

SCALE: N.T.S.

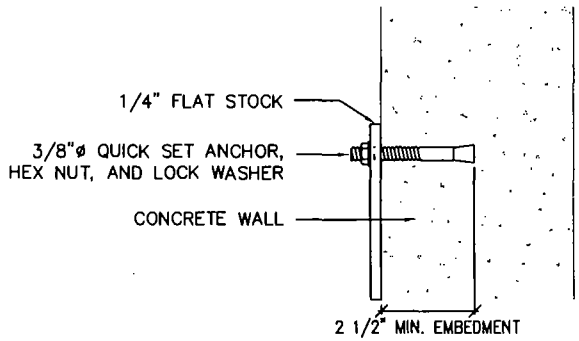

(C) QUICK SETS

SCALE: N.T.S.

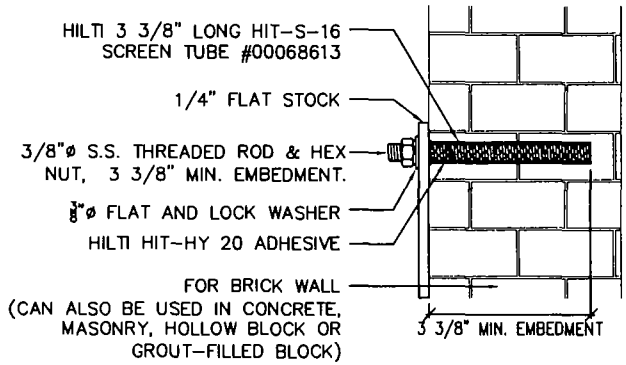

(D) HILTI HIT-HY SYSTEM

SCALE: N.T.S.

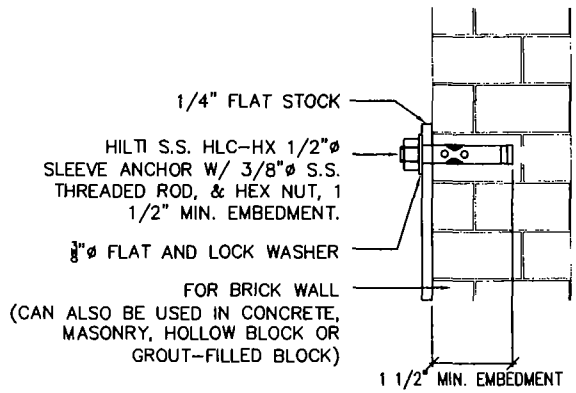

(E) HILTI SLEEVE ANCHOR

SCALE: N.T.S.

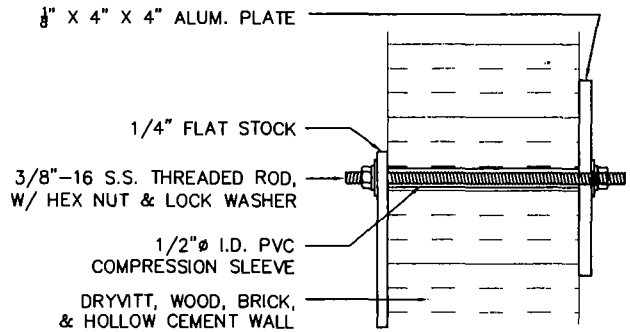

(F) THRU WALL

SCALE: N.T.S.

LA FITNESS

LETTER MOUNTING OPTIONS

Location: **South Martin Luther King Drive Chicago, IL**

Proj #: 3101	Loc #: 1138	Date: 08/07/13
Req #: 154171	Drawn By: KWK	Page#: 12

Rev #	Req#	Date	Req By	Drawn By	Revision Description
Rev 1	154653	08/08/13	DR	KWK	Added bkgd. panel to sign 4
Rev 2	000000	00/00/00	XXX	XXX	
Rev 3	000000	00/00/00	XXX	XXX	
Rev 4	000000	00/00/00	XXX	XXX	
Rev 5	000000	00/00/00	XXX	XXX	
Rev 6	000000	00/00/00	XXX	XXX	

FILE PATH Active\ACCOUNTS\L\LA FITNESS\Locations\3101 1138 Chicago IL

DRAWINGS PREPARED BY:

The Icon Companies®

icon ims ess

Drawings are the exclusive property of Icon Identity Solutions Inc. Any unauthorized use or duplication is not permitted

City of Chicago

O2013-6192

Office of the City Clerk

Document Tracking Sheet

Meeting Date:	9/11/2013
Sponsor(s):	Burns, William D. (4)
Type:	Ordinance
Title:	Issuance of permits for sign(s)/signboard(s) at 3445 S Martin Luther King Dr - 170 sq. ft.
Committee(s) Assignment:	Committee on Zoning, Landmarks and Building Standards

Committee on Transportation & Public Way
City Council Meeting September 11, 2013
Alderman William D. Burns, 4th Ward
Sign Ordinance

ORDINANCE

Be it ordained by the City Council of the City of Chicago:

Section 1. That the Commissioner of Buildings is hereby authorized and directed to issue a sign permit to Midwest Sign & Lighting, Inc., 4910 W. Wilshire Blvd, Country Club Hills, IL 60478 for the erection of a sign/signboard over 24 feet in height and/or over 100 square feet (in area of one face) at 3445 S. Martin Luther King Dr., Chicago, IL 60616 (South Elevation) with the dimensions, height and square foot area:

Dimensions: length: 32'- 4 1/2" Height: 5'3"

Height above grade/roof to the top of the sign: 25'

Total Square Foot Area 170 sq feet

Such signs (s) shall comply with all applicable provisions of Chapter 194A of the Chicago Zoning Ordinance and all other applicable provisions of the Municipal Code of the City of Chicago governing the construction and maintenance of outdoor signs, signboards and structures.

Section 2. This ordinance shall be in force and effect from and after its passage and due publication.

William D. Burns
Alderman, 4th Ward
City of Chicago

LA|FITNESS

Location: #1138

South Martin Luther King Drive
Chicago, IL

The Icon Companies®

icon Icon Identity Solutions
ims ImageCare Maintenance Services
ess Enhanced Site Solutions

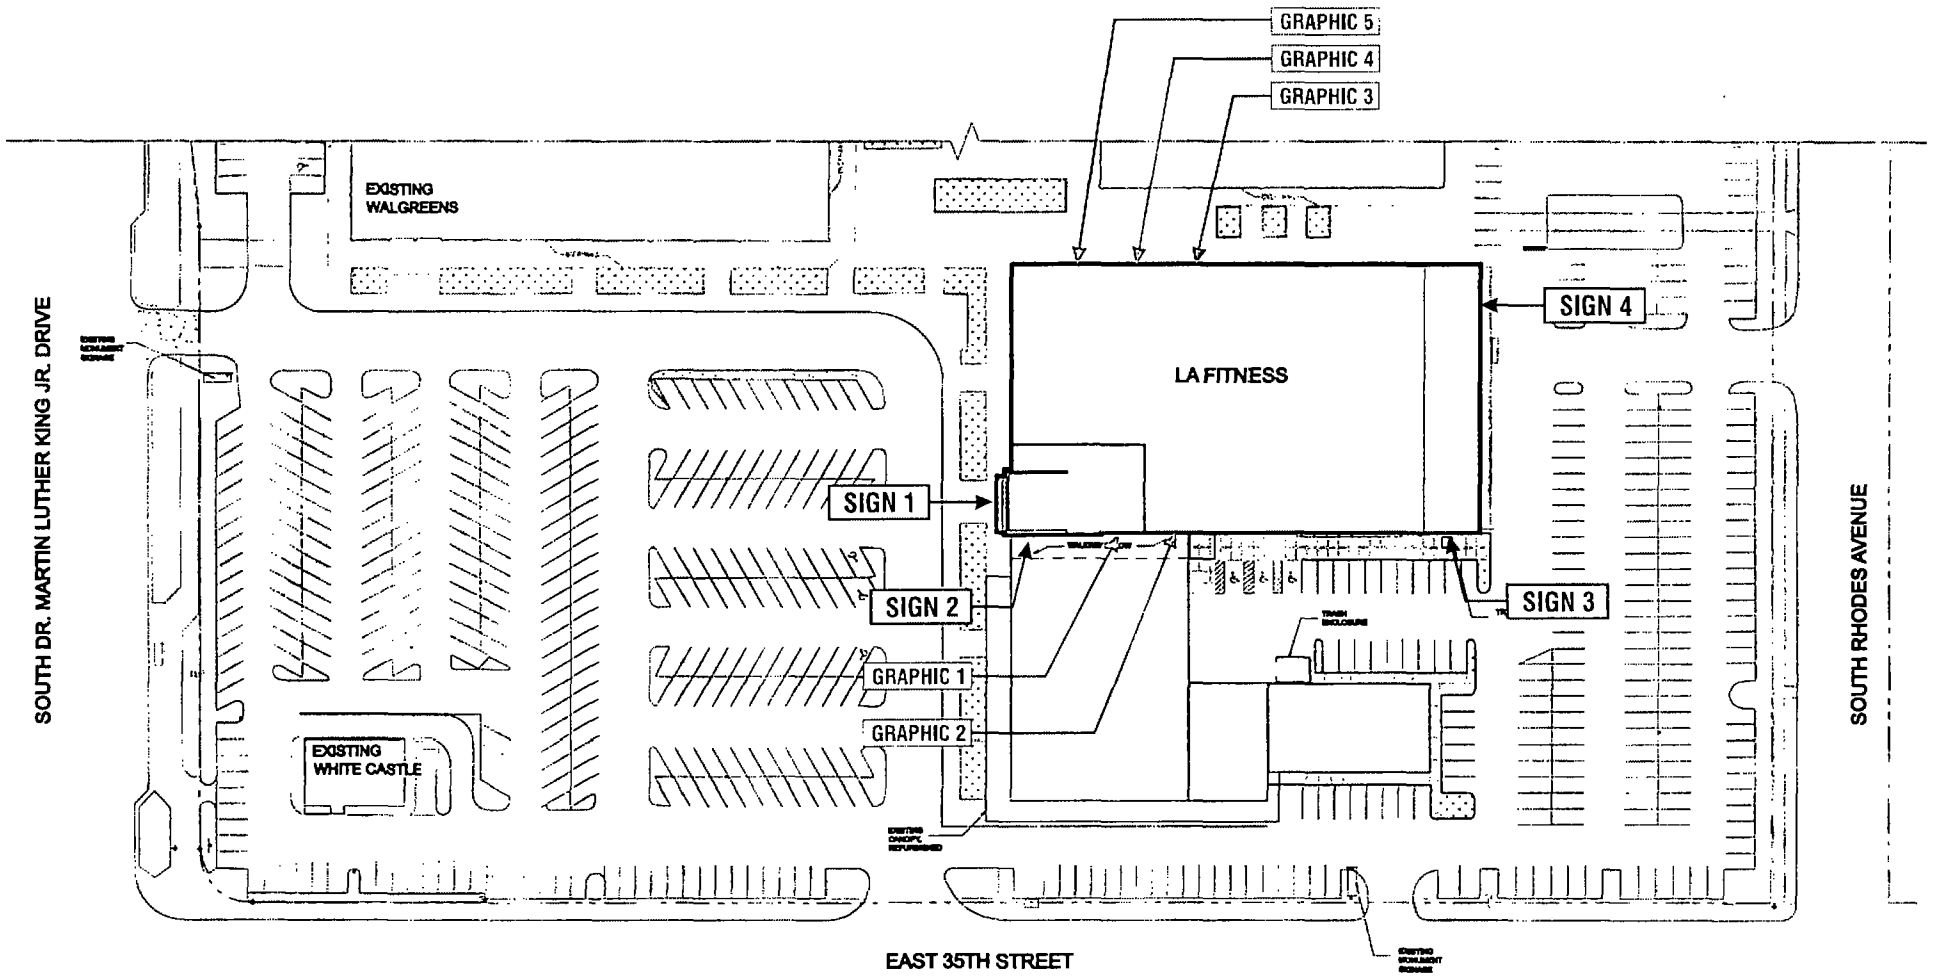

LA|FITNESS

SITE PLAN

Location: **South Martin Luther King Drive**
Chicago, IL

Proj #: 3101	Loc #: 1138	Date: 08/07/13
Req #: 154171	Drawn By: KWK	Page#: 2

Rev #	Req#	Date:	Req By	Drawn By:	Revision Description
Rev 1	154653	08/08/13	DR	KWK	Added bkgd panel to sign 4
Rev 2	000000	00/00/00	XXX	XXX	
Rev 3	000000	00/00/00	XXX	XXX	
Rev 4	000000	00/00/00	XXX	XXX	
Rev 5	000000	00/00/00	XXX	XXX	
Rev 6	000000	00/00/00	XXX	XXX	

FILE PATH Active\ACCOUNTS\L\LA FITNESS\Locations\3101 1138 Chicago IL

DRAWINGS PREPARED BY:

The Icon Companies®
icon ims ess

Drawings are the exclusive property of Icon Identity Solutions Inc.
Any unauthorized use or duplication is not permitted

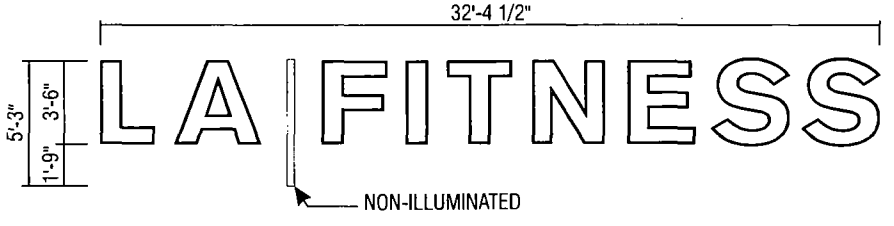

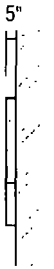

42" WHITE LED ILLUMINATED LETTERS - SELF CONTAINED (113 Sq. Ft.)

GRAY RETURNS, METAL RETAINERS - PAINTED GRAY

SIDE VIEW

SCALE: 1/8"=1'-0"

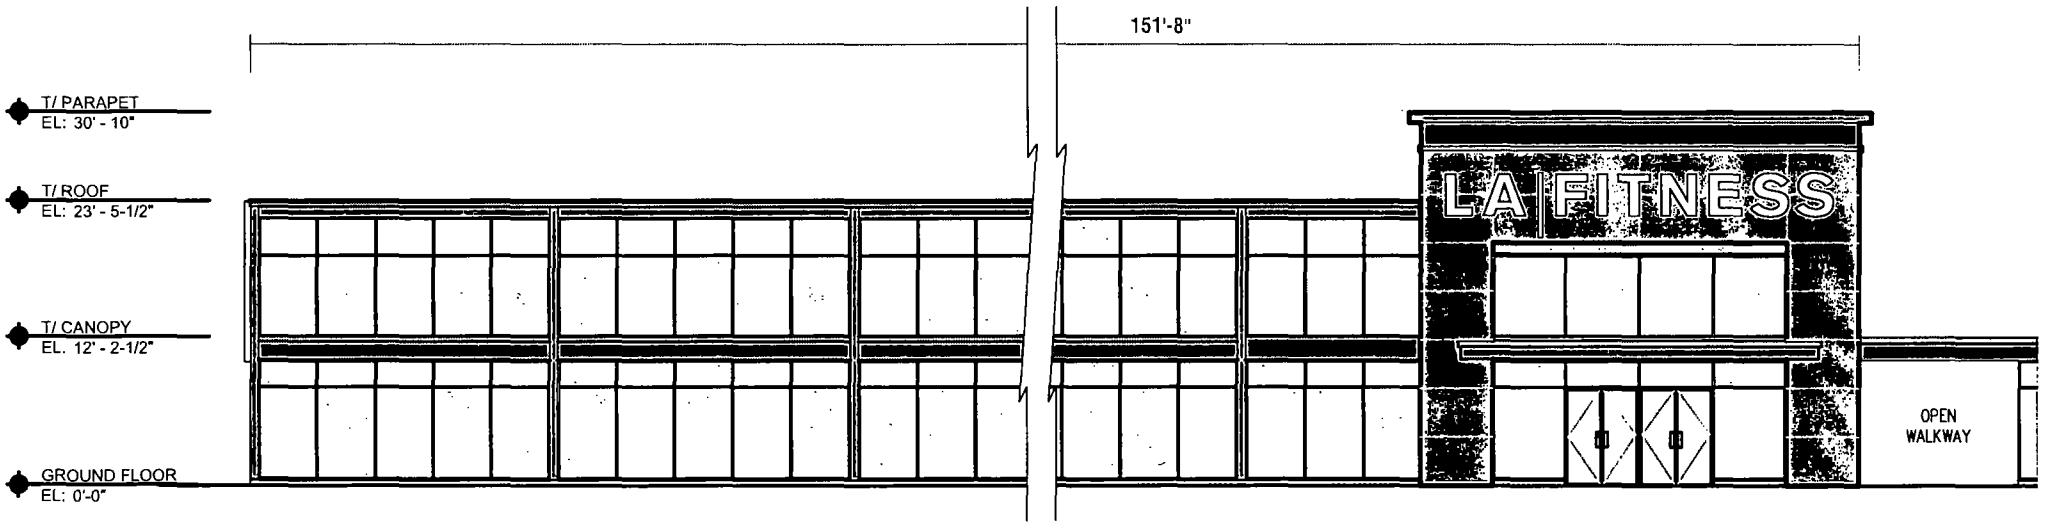

WEST ELEVATION

SCALE: 1/16"=1'-0"

NOTE: WALL SECTION DETAILS TO BE VERIFIED

LA FITNESS

SIGN 1

Location. **South Martin Luther King Drive**
Chicago, IL

Proj #: **3101**	Loc #: **1138**	Date: **08/07/13**
Req #: **154171**	Drawn By: **KWK**	Page#: **3**

Rev #	Req#	Date	Req By	Drawn By	Revision Description
Rev 1	154653	08/08/13	DR	KWK	Added bkgd. panel to sign 4
Rev 2	000000	00/00/00	XXX	XXX	
Rev 3	000000	00/00/00	XXX	XXX	
Rev 4	000000	00/00/00	XXX	XXX	
Rev 5	000000	00/00/00	XXX	XXX	
Rev 6	000000	00/00/00	XXX	XXX	

FILE PATH **Active\ACCOUNTS\L\LA FITNESS\Locations\3101_1138_Chicago_IL**

DRAWINGS PREPARED BY:

The Icon Companies®

icon ims ess

Drawings are the exclusive property of Icon Identity Solutions Inc.
Any unauthorized use or duplication is not permitted

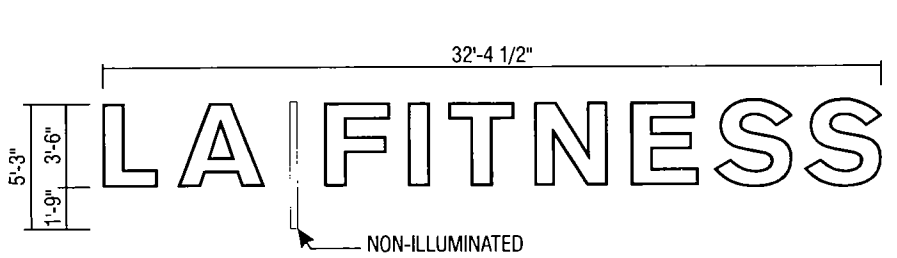

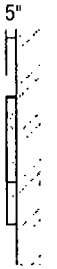

42" WHITE LED ILLUMINATED LETTERS - SELF CONTAINED (113 Sq. Ft.)

GRAY RETURNS, METAL RETAINERS - PAINTED GRAY

SIDE VIEW

SCALE: 1/8"=1'-0"

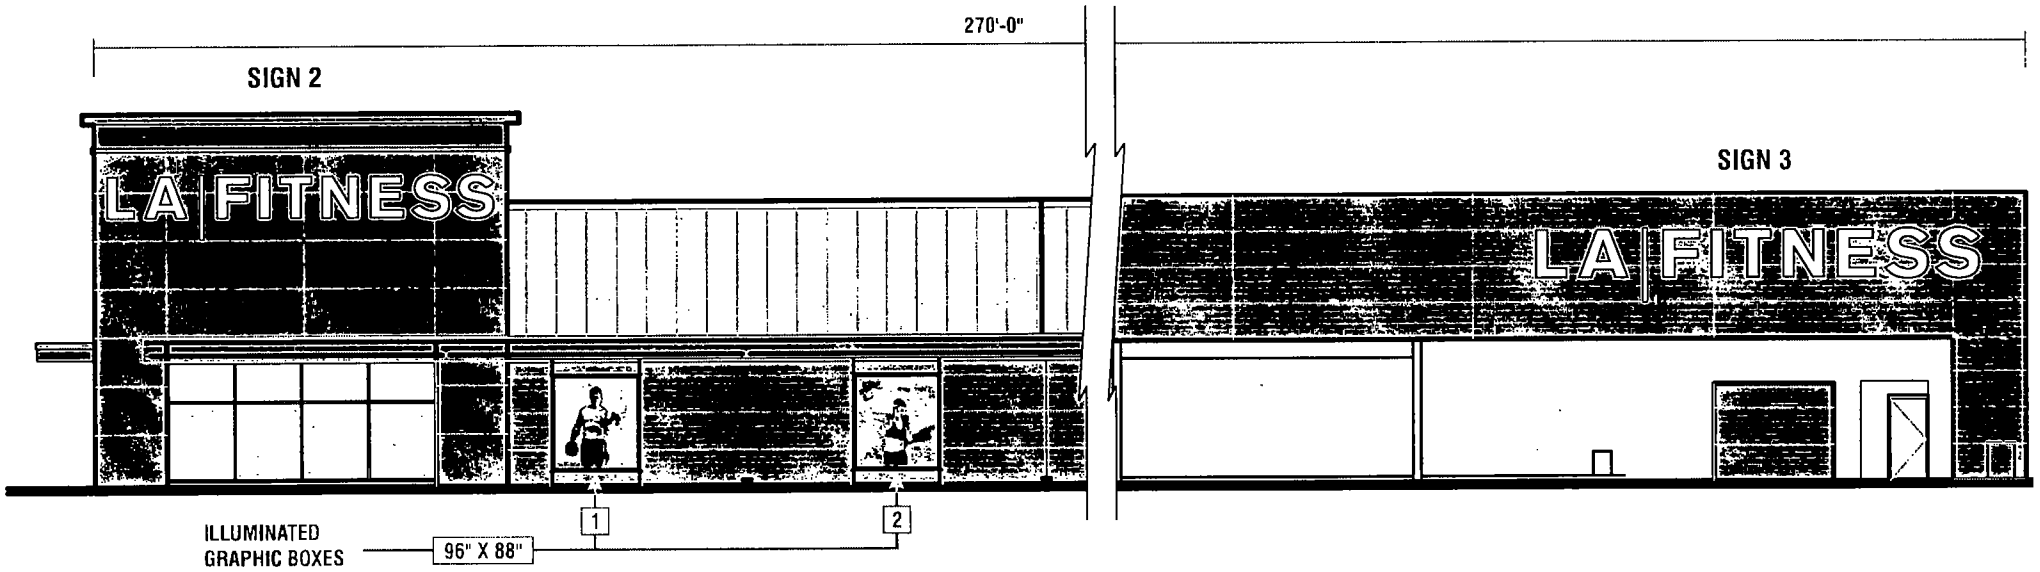

SOUTH ELEVATION

SCALE 1/16"=1'-0"

NOTE: WALL SECTION DETAILS TO BE VERIFIED

LA FITNESS

SIGN 2

Location: **South Martin Luther King Drive Chicago, IL**

Proj #: **3101**	Loc #. **1138**	Date: **08/07/13**
Req #: **154171**	Drawn By. **KWK**	Page#: **4**

Rev #	Req#	Date	Req. By	Drawn By	Revision Description
Rev 1	154653	08/08/13	DR	KWK	Added bkgd. panel to sign 4
Rev 2	000000	00/00/00	XXX	XXX	
Rev 3	000000	00/00/00	XXX	XXX	
Rev 4	000000	00/00/00	XXX	XXX	
Rev 5	000000	00/00/00	XXX	XXX	
Rev 6	000000	00/00/00	XXX	XXX	

FILE PATH **Active\ACCOUNTS\L\LA FITNESS\Locations\3101_1138_Chicago_IL**

DRAWINGS PREPARED BY:

The Icon Companies®

icon ims ess

Drawings are the exclusive property of Icon Identity Solutions Inc.
Any unauthorized use or duplication is not permitted

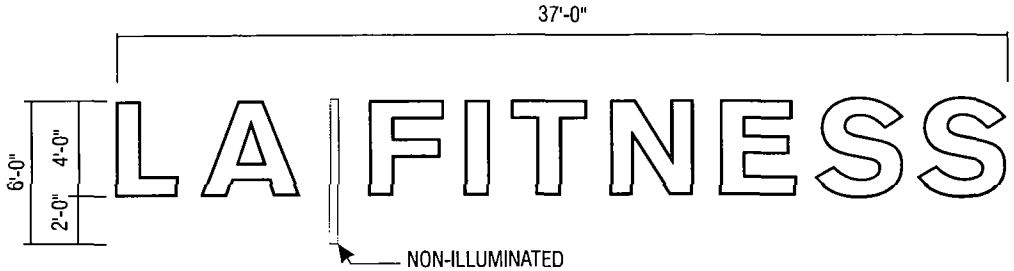

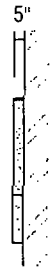

48" WHITE LED ILLUMINATED LETTERS - SELF CONTAINED (148 Sq. Ft.)

GRAY RETURNS, METAL RETAINERS - PAINTED GRAY

SIDE VIEW

SCALE: 1/8"=1'-0"

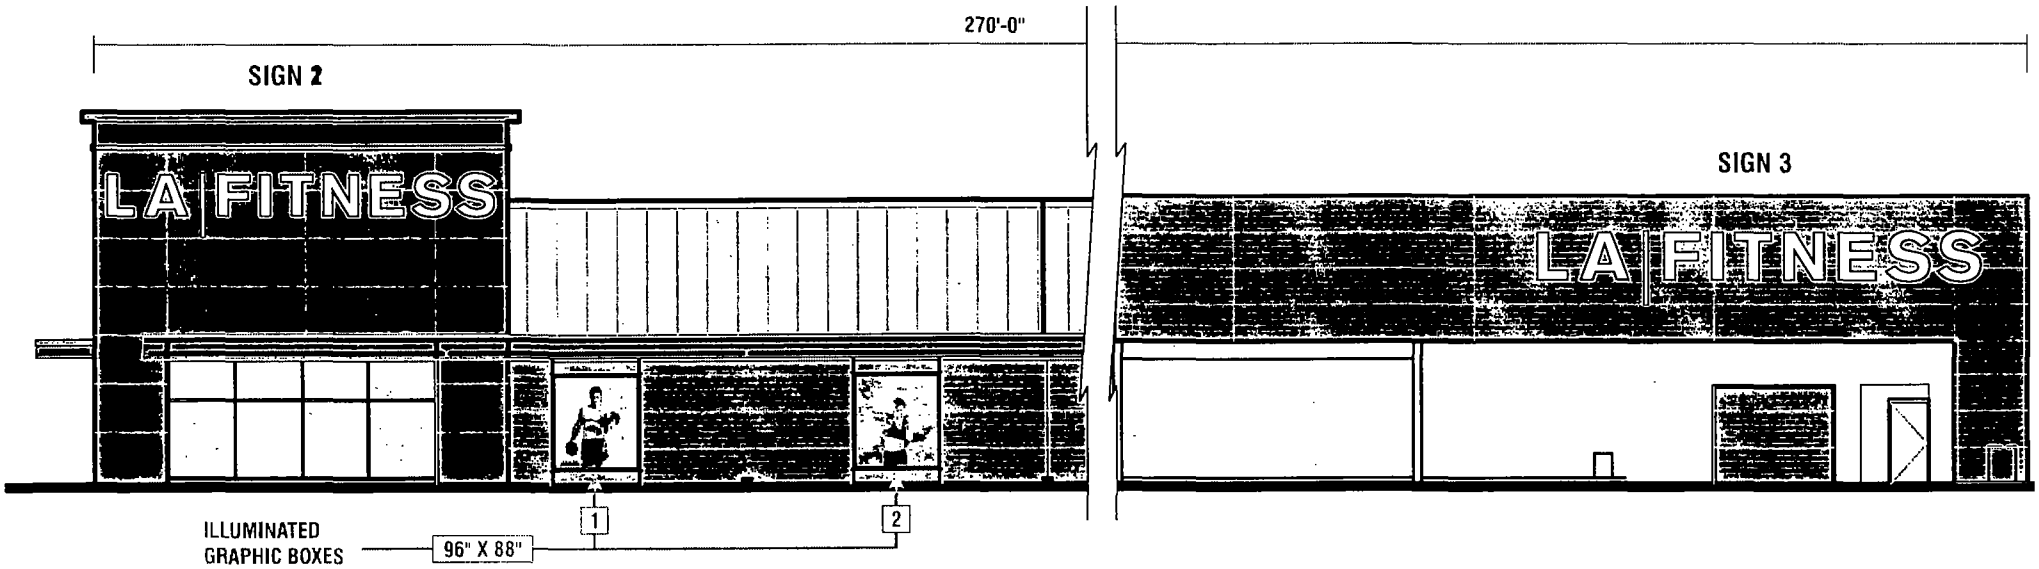

SOUTH ELEVATION

SCALE. 1/16"=1'-0"

NOTE: WALL SECTION DETAILS TO BE VERIFIED

LA FITNESS

SIGN 3

Location: **South Martin Luther King Drive Chicago, IL**

Proj #. **3101**	Loc #: **1138**	Date. **08/07/13**
Req #:**154171**	Drawn By: **KWK**	Page#: **5**

Rev #	Req#	Date	Req. By	Drawn By:	Revision Description
Rev 1	154653	08/08/13	DR	KWK	Added bkgd. panel to sign 4
Rev 2	000000	00/00/00	XXX	XXX	
Rev 3	000000	00/00/00	XXX	XXX	
Rev 4	000000	00/00/00	XXX	XXX	
Rev 5	000000	00/00/00	XXX	XXX	
Rev 6	000000	00/00/00	XXX	XXX	

FILE PATH Active\ACCOUNTS\L\LA FITNESS\Locations\3101 1138 Chicago IL

DRAWINGS PREPARED BY:

The Icon Companies®

icon ims ess

Drawings are the exclusive property of Icon Identity Solutions Inc, Any unauthorized use or duplication is not permitted

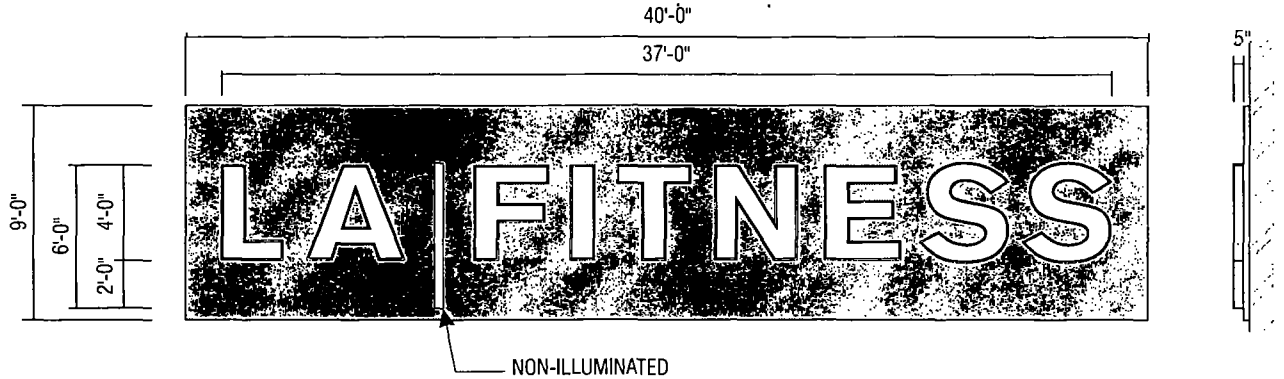

48" WHITE LED ILLUMINATED LETTERS W/ BACKGROUND PANEL - SELF CONTAINED (148 Sq. Ft.) **SIDE VIEW**

GRAY RETURNS, METAL RETAINERS - PAINTED GRAY SCALE: 1/8"=1'-0"

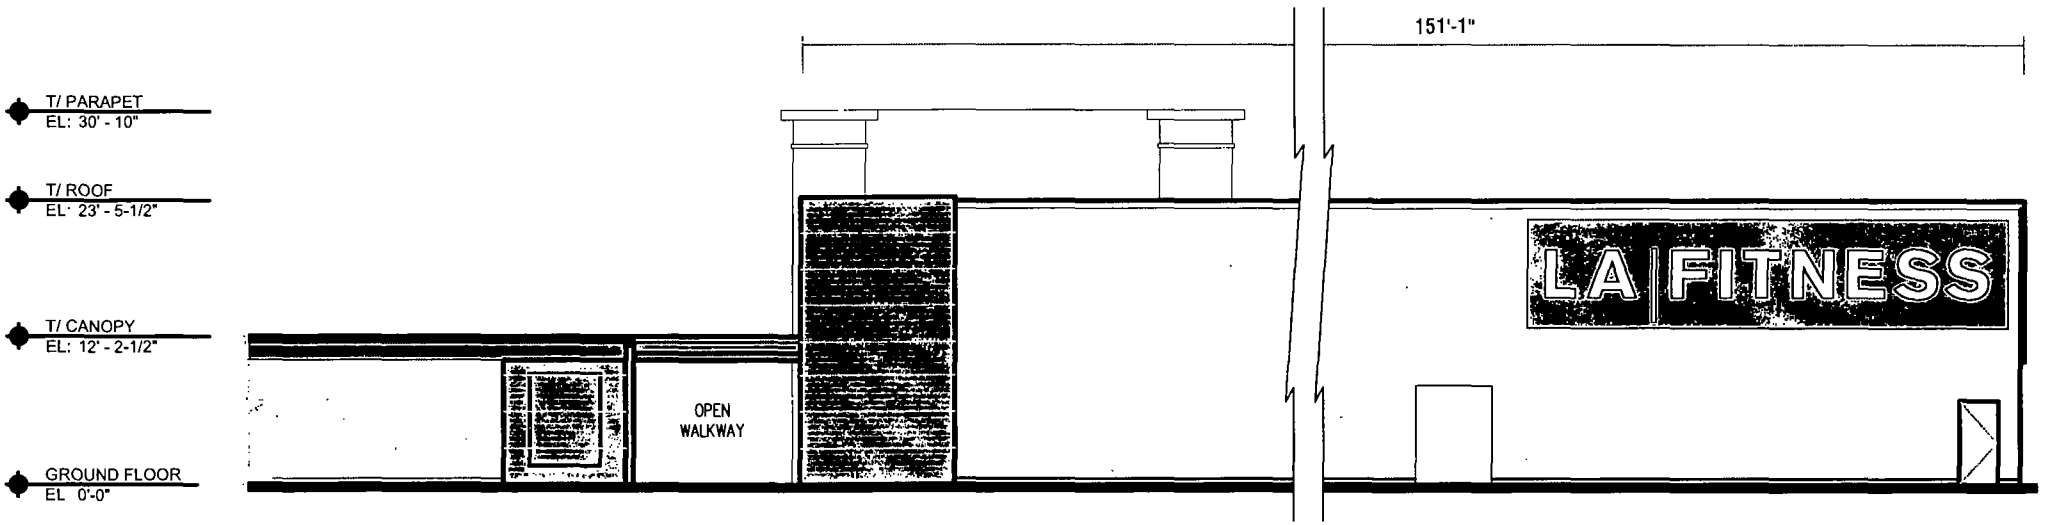

EAST ELEVATION

SCALE: 1/16"=1'-0"

NOTE: WALL SECTION DETAILS TO BE VERIFIED

LA|FITNESS

SIGN 4

Location: **South Martin Luther King Drive Chicago, IL**

Proj #: 3101	Loc #: 1138	Date: 08/07/13
Req #: 154171	Drawn By: KWK	Page#: 6

Rev #	Req#	Date	Req By	Drawn By	Revision Description
Rev 1	154653	08/08/13	DR	KWK	Added bkgd panel to sign 4
Rev 2	000000	00/00/00	XXX	XXX	
Rev 3	000000	00/00/00	XXX	XXX	
Rev 4	000000	00/00/00	XXX	XXX	
Rev 5	000000	00/00/00	XXX	XXX	
Rev 6	000000	00/00/00	XXX	XXX	

FILE PATH **Active\ACCOUNTS\L\LA FITNESS\Locations\3101 1138 Chicago IL**

DRAWINGS PREPARED BY:

The Icon Companies®

icon ims ess

Drawings are the exclusive property of Icon Identity Solutions Inc. Any unauthorized use or duplication is not permitted

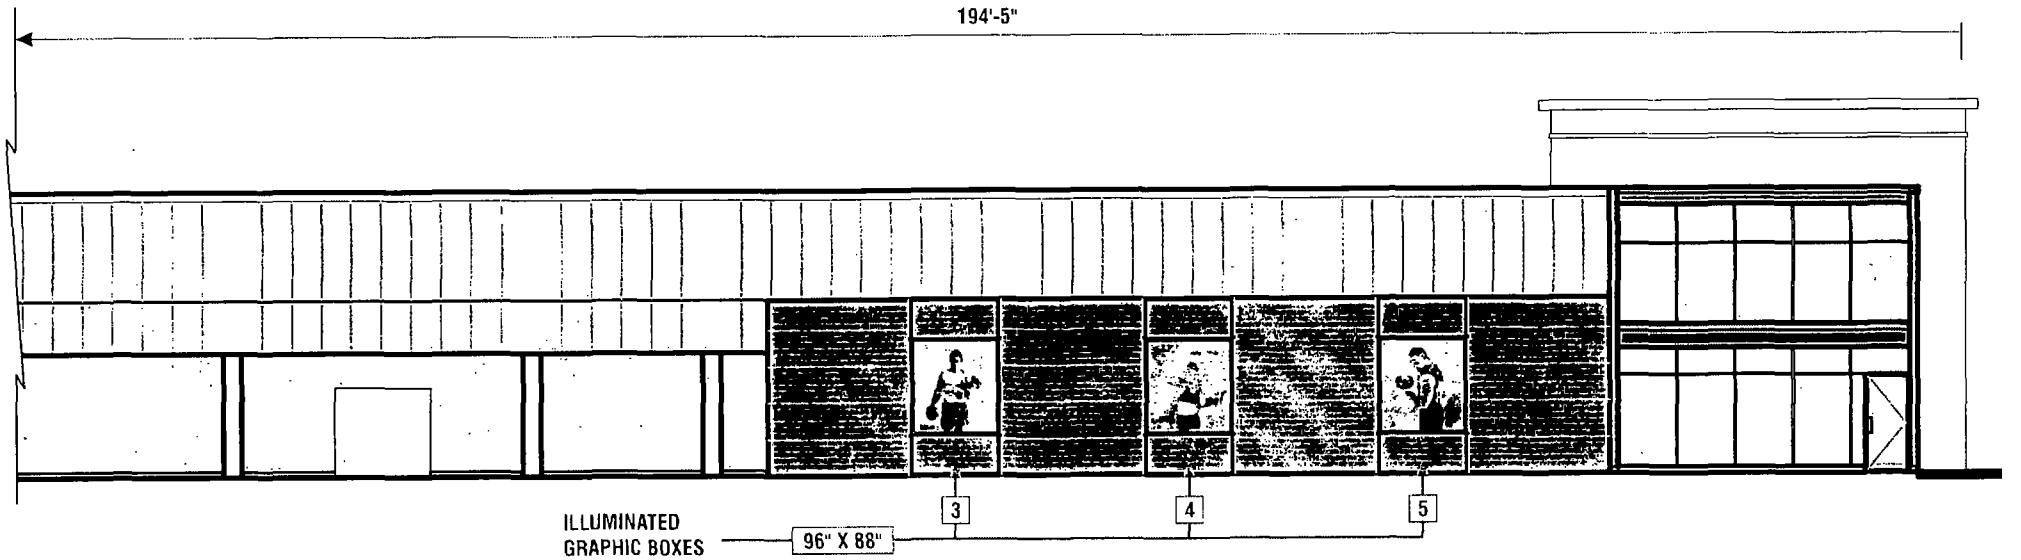

NORTH ELEVATION

SCALE: 1/16"=1'-0"

NOTE: WALL SECTION DETAILS TO BE VERIFIED

LA FITNESS

Location: **South Martin Luther King Drive**
Chicago, IL

Proj #: **3101**	Loc #: **1138**	Date: **08/07/13**
Req #: **154171**	Drawn By: **KWK**	Page#: **7**

Rev #	Req#	Date	Req. By	Drawn By	Revision Description
Rev 1	154653	08/08/13	DR	KWK	Added bkgd. panel to sign 4
Rev 2	000000	00/00/00	XXX	XXX	
Rev 3	000000	00/00/00	XXX	XXX	
Rev 4	000000	00/00/00	XXX	XXX	
Rev 5	000000	00/00/00	XXX	XXX	
Rev 6	000000	00/00/00	XXX	XXX	

FILE PATH **Active\ACCOUNTS\L\LA FITNESS\Locations\3101 1138 Chicago IL**

DRAWINGS PREPARED BY:

The Icon Companies®

icon ims ess

Drawings are the exclusive property of Icon Identity Solutions Inc,
Any unauthorized use or duplication is not permitted

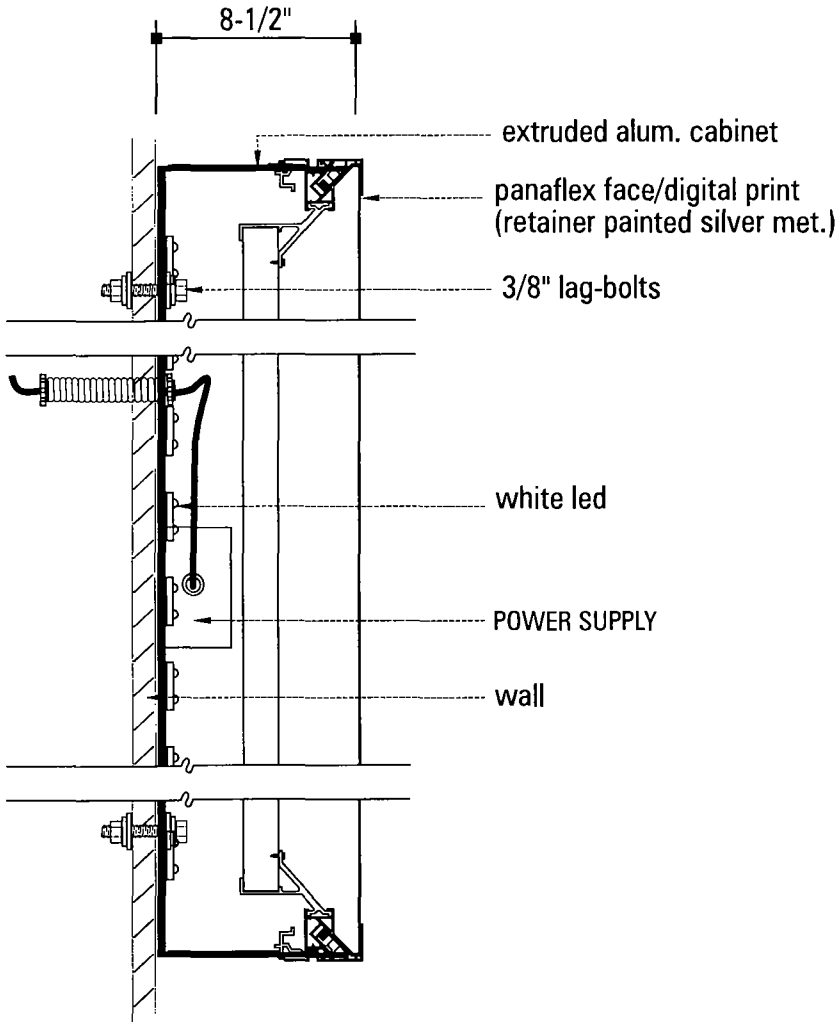

PANAFLEX SIGNBOX DETAIL

N.T.S.

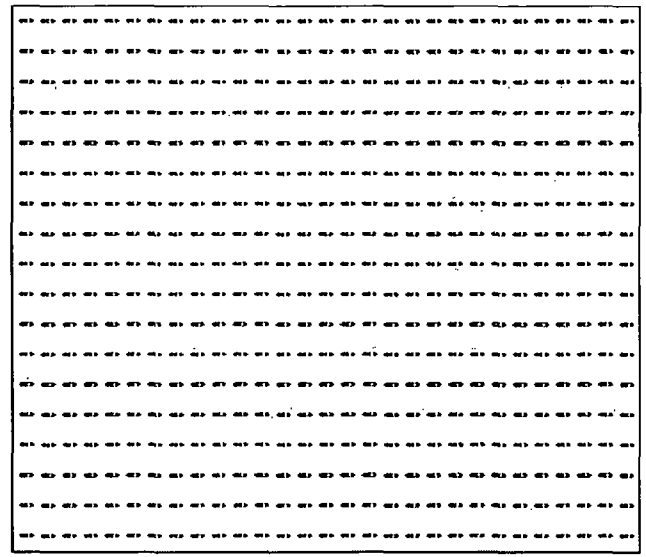

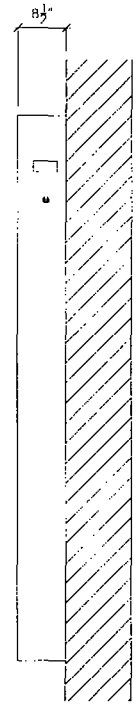

NOTE:
FACES TO BE PROVIDED BY OTHERS
AND SHIP TO ICON TO INSTALL IN BOX

TYPICAL CONSTRUCTION

LA FITNESS

TYPICAL ILLUM. GRAPHIC BOX DETAIL

Location: **South Martin Luther King Drive**
Chicago, IL

Proj #: **3101**	Loc #: **1138**	Date: **08/07/13**
Req #: **154171**	Drawn By: **KWK**	Page#: **8**

Rev #	Req#	Date	Req. By	Drawn By:	Revision Description
Rev 1	154653	08/08/13	DR	KWK	Added bkgd. panel to sign 4
Rev 2	000000	00/00/00	XXX	XXX	
Rev 3	000000	00/00/00	XXX	XXX	
Rev 4	000000	00/00/00	XXX	XXX	
Rev 5	000000	00/00/00	XXX	XXX	
Rev 6	000000	00/00/00	XXX	XXX	

FILE PATH **Active\ACCOUNTS\L\LA FITNESS\Locations\3101 1138 Chicago IL**

DRAWINGS PREPARED BY:

The Icon Companies®
icon ims ess

Drawings are the exclusive property of Icon Identity Solutions Inc.
Any unauthorized use or duplication is not permitted

1) Unless specified all quotes and layouts are for a single face sign or a single set of letters.
2) Quotations are based off the quality of art work and amount of detailed information provided by the customer pertaining to font, letter height, can depth face material, and any special instructions provided by the customer. Missing information may cause delays in the delivery of estimates, as well as effect product selection, quantities, application, and illumination.
3) LED module placement is an approximation. AgiLight recommends the sign manufacturer verify the LED placement and quantity to ensure even illumination.
4) Final material estimates are the responsibility of the sign manufacturer to ensure the customers' expectations are met.
5) Unless otherwise stated on this drawing, all face lit signs are assumed to be 5 inches deep and halo illuminated signs are assumed to be a minimum of 2 inches deep.
6) For detailed information on installation of AgiLight LED modules and systems please refer to "Installation Guides" and "Product Specification Sheets" at www.AgiLight.com under the downloads section or contact a customer service representative toll free at: 866.482.0203.

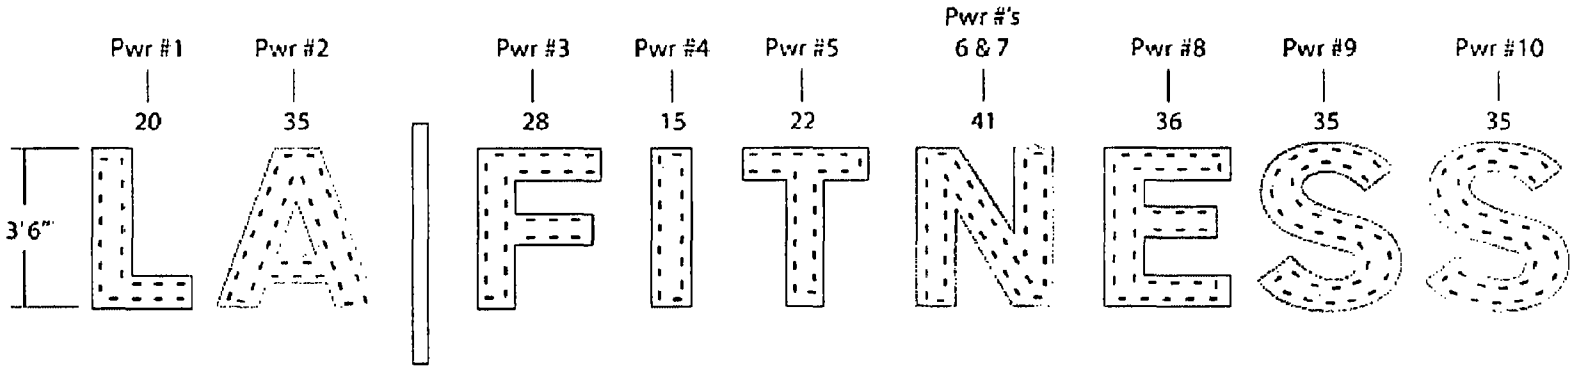

MH

134 feet White SignRayz™ Apex G2 7500K (LS-APEX-ASW-G2) - 267 Modules
10 - 60W Power Supplies

42" LA|Fitness

December 7, 2011

AGILIGHT
Light It Up
1218 Arion Parkway Ste 108, San Antonio, TX 78216
PH: (866) 482-0203 - Fax: (210) 360-1454
www.AgiLight.com

LA|FITNESS

42" LETTER LED LAYOUT

Location: **South Martin Luther King Drive Chicago, IL**

Proj #: 3101	Loc #: 1138	Date: 08/07/13
Req #: 154171	Drawn By: KWK	Page#: 9

Rev #	Req#	Date	Req By	Drawn By:	Revision Description
Rev 1	154653	08/08/13	DR	KWK	Added bkgd panel to sign 4
Rev 2	000000	00/00/00	XXX	XXX	
Rev 3	000000	00/00/00	XXX	XXX	
Rev 4	000000	00/00/00	XXX	XXX	
Rev 5	000000	00/00/00	XXX	XXX	
Rev 6	000000	00/00/00	XXX	XXX	

FILE PATH Active\ACCOUNTS\L\LA FITNESS\Locations\3101_1138_Chicago_IL

DRAWINGS PREPARED BY:

The Icon Companies®
icon ims ess

Drawings are the exclusive property of Icon Identity Solutions Inc.
Any unauthorized use or duplication is not permitted

1) Unless specified all quotes and layouts are for a single face sign or a single set of letters.
2) Quotations are based off the quality of art work and amount of detailed information provided by the customer pertaining to font, letter height, can depth, face material, and any special instructions provided by the customer. Missing information may cause delays in the delivery of estimates, as well as effect product selection, quantities, application, and illumination.
3) LED module placement is an approximation. AgiLight recommends the sign manufacturer verify the LED placement and quantity to ensure even illumination.
4) Final material estimates are the responsibility of the sign manufacturer to ensure the customers' expectations are met.
5) Unless otherwise stated on this drawing, all face lit signs are assumed to be 5 inches deep and halo illuminated signs are assumed to be a minimum of 2 inches deep.
6) For detailed information on installation of AgiLight LED modules and systems please refer to "Installation Guides" and "Product Specification Sheets" at www.AgiLight.com under the downloads section or contact a customer service representative toll free at 866.482.0203.

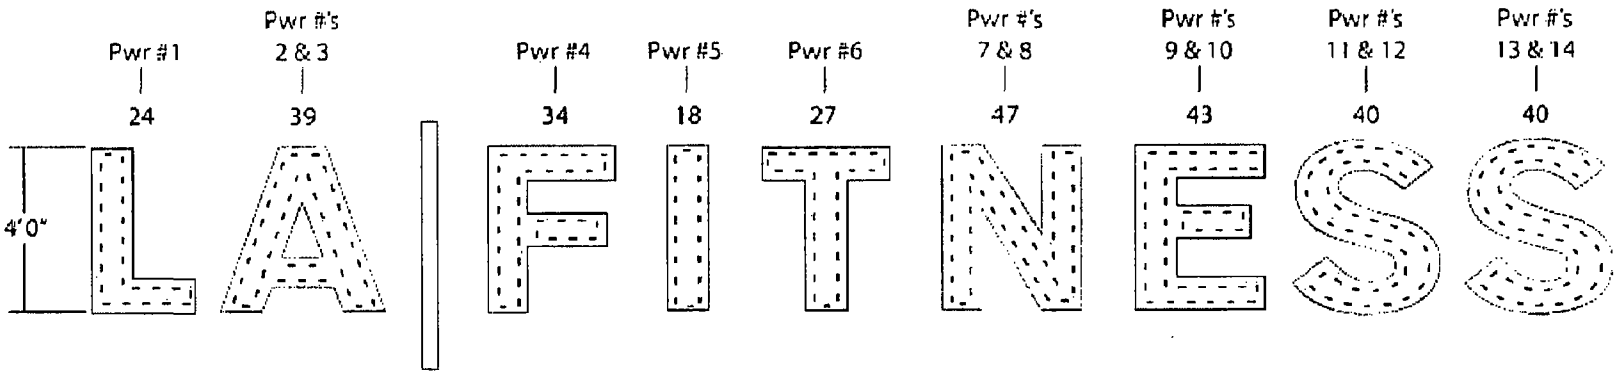

MH

156 feet White SignRayz™ Apex G2 7500K (LS-APEX-ASW-G2) - 312 Modules
14 - 60W Power Supplies

48" LA|Fitness

November 29, 2011

AGILIGHT
Light It Up

1215 Arion Parkway Ste 108, San Antonio, TX 78216
PH: (866) 482-0203 - Fax: (210) 360-1454
www.AgiLight.com

LA|FITNESS

48" LETTER LED LAYOUT

Location: **South Martin Luther King Drive Chicago, IL**

Proj #: **3101**	Loc #: **1138**	Date: **08/07/13**
Req #.**154171**	Drawn By: **KWK**	Page#: **10**

Rev #	Req#	Date	Req. By	Drawn By:	Revision Description
Rev 1	154653	08/08/13	DR	KWK	Added bkgd. panel to sign 4
Rev 2	000000	00/00/00	XXX	XXX	
Rev 3	000000	00/00/00	XXX	XXX	
Rev 4	000000	00/00/00	XXX	XXX	
Rev 5	000000	00/00/00	XXX	XXX	
Rev 6	000000	00/00/00	XXX	XXX	

FILE PATH: **Active\ACCOUNTS\L\LA FITNESS\Locations\3101_1138_Chicago_IL**

DRAWINGS PREPARED BY:

The Icon Companies®
icon ims ess

Drawings are the exclusive property of Icon Identity Solutions Inc.
Any unauthorized use or duplication is not permitted

USE WHITE SILICONE TO CONCEAL LIGHT LEAKS

TOLERANCE: ± 1/16" ON ALL DIMENSIONS

THIS SIGN TO BEAR THIS MARK

Underwriters Laboratories Inc.® LISTED ELECTRIC SIGN

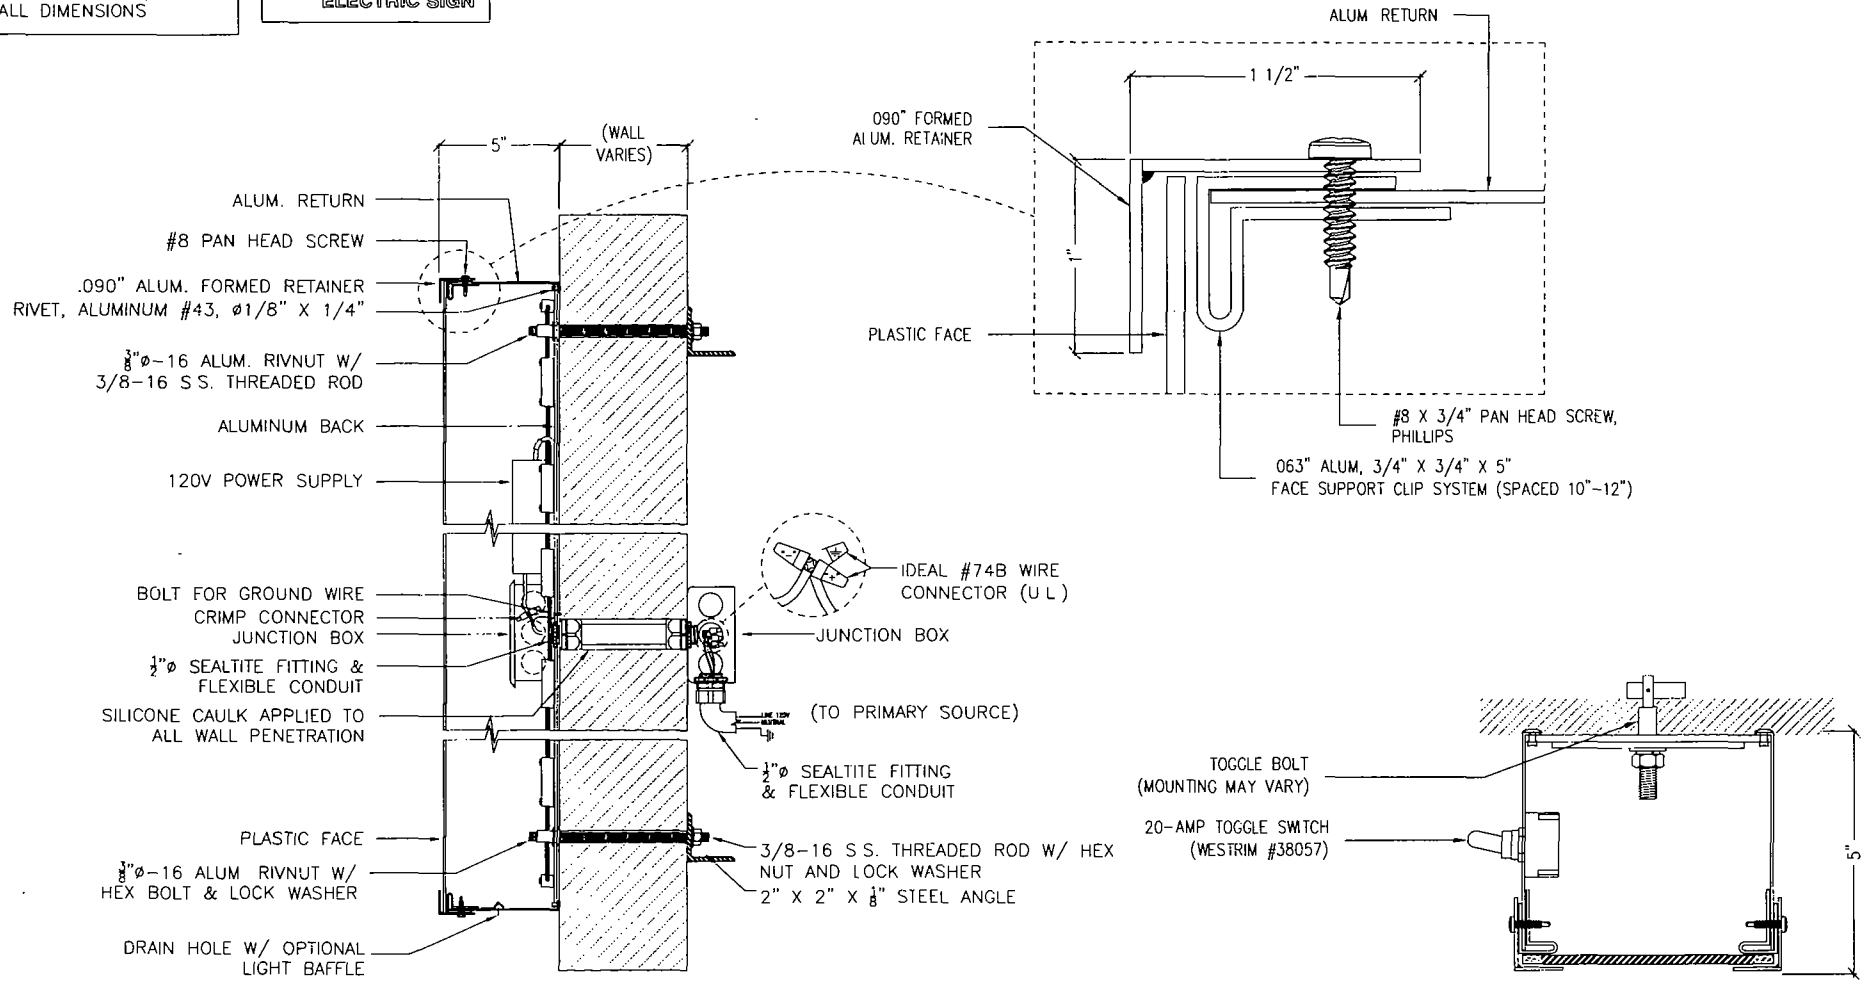

(A) SECTION: SELF-CONTAINED w/ RETAINER

SCALE 1-1/2"=1'-0"

(B) SECTION: SWITCH

SCALE: 3"=1'-0"

LA FITNESS

LETTER SECTION DETAIL

Location: **South Martin Luther King Drive Chicago, IL**

Proj #: 3101	Loc #: 1138	Date: 08/07/13
Req #: 154171	Drawn By: KWK	Page#: 11

Rev #	Req#	Date	Req. By	Drawn By:	Revision Description
Rev 1	154653	08/08/13	DR	KWK	Added bkgd. panel to sign 4
Rev 2	000000	00/00/00	XXX	XXX	
Rev 3	000000	00/00/00	XXX	XXX	
Rev 4	000000	00/00/00	XXX	XXX	
Rev 5	000000	00/00/00	XXX	XXX	
Rev 6	000000	00/00/00	XXX	XXX	

FILE PATH Active\ACCOUNTS\L\LA FITNESS\Locations\3101 1138 Chicago IL

DRAWINGS PREPARED BY:

The Icon Companies®

icon ims ess

Drawings are the exclusive property of Icon Identity Solutions Inc. Any unauthorized use or duplication is not permitted

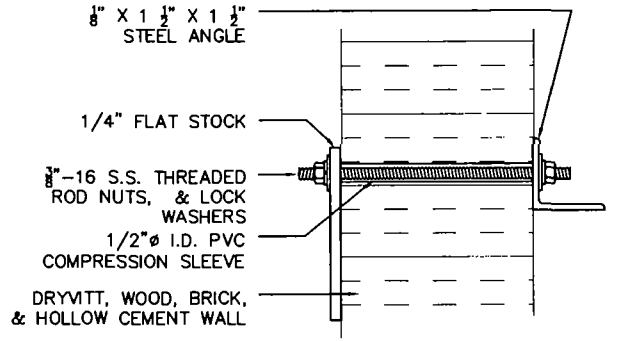

(A) THREADED ROD W/ ALUM. ANGLE

SCALE: N.T.S.

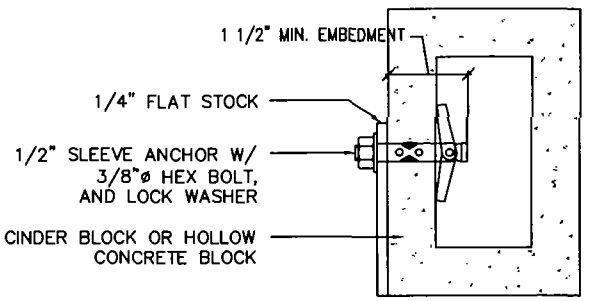

(B) SLEEVE ANCHOR BOLT

SCALE: N.T.S.

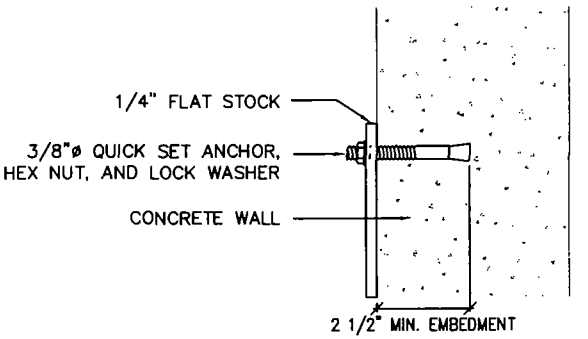

(C) QUICK SETS

SCALE: N.T.S.

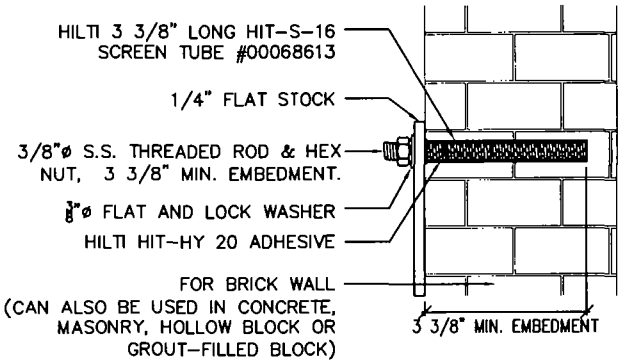

(D) HILTI HIT-HY SYSTEM

SCALE: N.T.S.

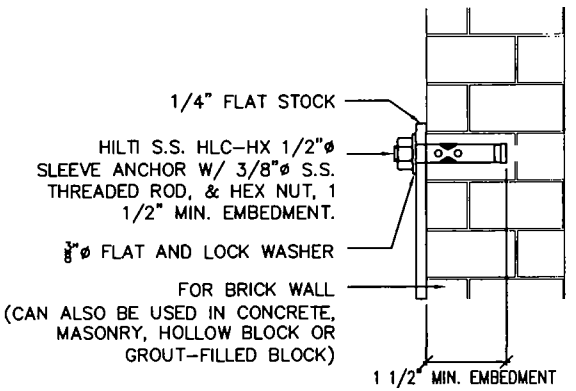

(E) HILTI SLEEVE ANCHOR

SCALE: N.T.S.

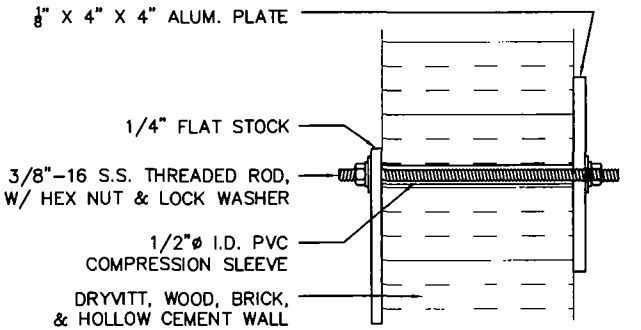

(F) THRU WALL

SCALE: N.T.S.

LA FITNESS

LETTER MOUNTING OPTIONS

Location: **South Martin Luther King Drive**
Chicago, IL

Proj #: **3101**	Loc #: **1138**	Date: **08/07/13**
Req #: **154171**	Drawn By: **KWK**	Page#: **12**

Rev #	Req#	Date	Req. By	Drawn By:	Revision Description
Rev 1	154653	08/08/13	DR	KWK	Added bkgd. panel to sign 4
Rev 2	000000	00/00/00	XXX	XXX	
Rev 3	000000	00/00/00	XXX	XXX	
Rev 4	000000	00/00/00	XXX	XXX	
Rev 5	000000	00/00/00	XXX	XXX	
Rev 6	000000	00/00/00	XXX	XXX	

FILE PATH Active\ACCOUNTS\L\LA FITNESS\Locations\3101_1138_Chicago_IL

DRAWINGS PREPARED BY:

The Icon Companies®

icon ims ess

Drawings are the exclusive property of Icon Identity Solutions Inc, Any unauthorized use or duplication is not permitted

City of Chicago

O2013-6197

Office of the City Clerk

Document Tracking Sheet

Meeting Date:	9/11/2013
Sponsor(s):	Burns, William D. (4)
Type:	Ordinance
Title:	Issuance of permits for sign(s)/signboard(s) at 3445 S Martin Luther King Dr - 222 sq. ft.
Committee(s) Assignment:	Committee on Zoning, Landmarks and Building Standards

Committee on Transportation & Public Way
City Council Meeting September 11, 2013
Alderman William D. Burns, 4th Ward
Sign Ordinance

ORDINANCE

Be it ordained by the City Council of the City of Chicago:

Section 1. That the Commissioner of Buildings is hereby authorized and directed to issue a sign permit to Midwest Sign & Lighting, Inc., 4910 W. Wilshire Blvd, Country Club Hills, IL 60478 for the erection of a sign/signboard over 24 feet in height and/or over 100 square feet (in area of one face) at 3445 S. Martin Luther King Dr., Chicago, IL 60616 (South Elevation) with the dimensions, height and square foot area:

Dimensions: length: 37'- 0" Height: 6'0"

Height above grade/roof to the top of the sign: 20'

Total Square Foot Area 222 sq feet

Such signs (s) shall comply with all applicable provisions of Chapter 194A of the Chicago Zoning Ordinance and all other applicable provisions of the Municipal Code of the City of Chicago governing the construction and maintenance of outdoor signs, signboards and structures.

Section 2. This ordinance shall be in force and effect from and after its passage and due publication.

William D. Burns
Alderman, 4th Ward
City of Chicago

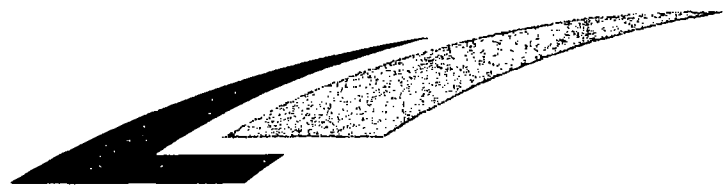

LA | FITNESS

Location: #1138

South Martin Luther King Drive
Chicago, IL

The Icon Companies®

icon Icon Identity Solutions ims ImageCare Maintenance Services ess Enhanced Site Solutions

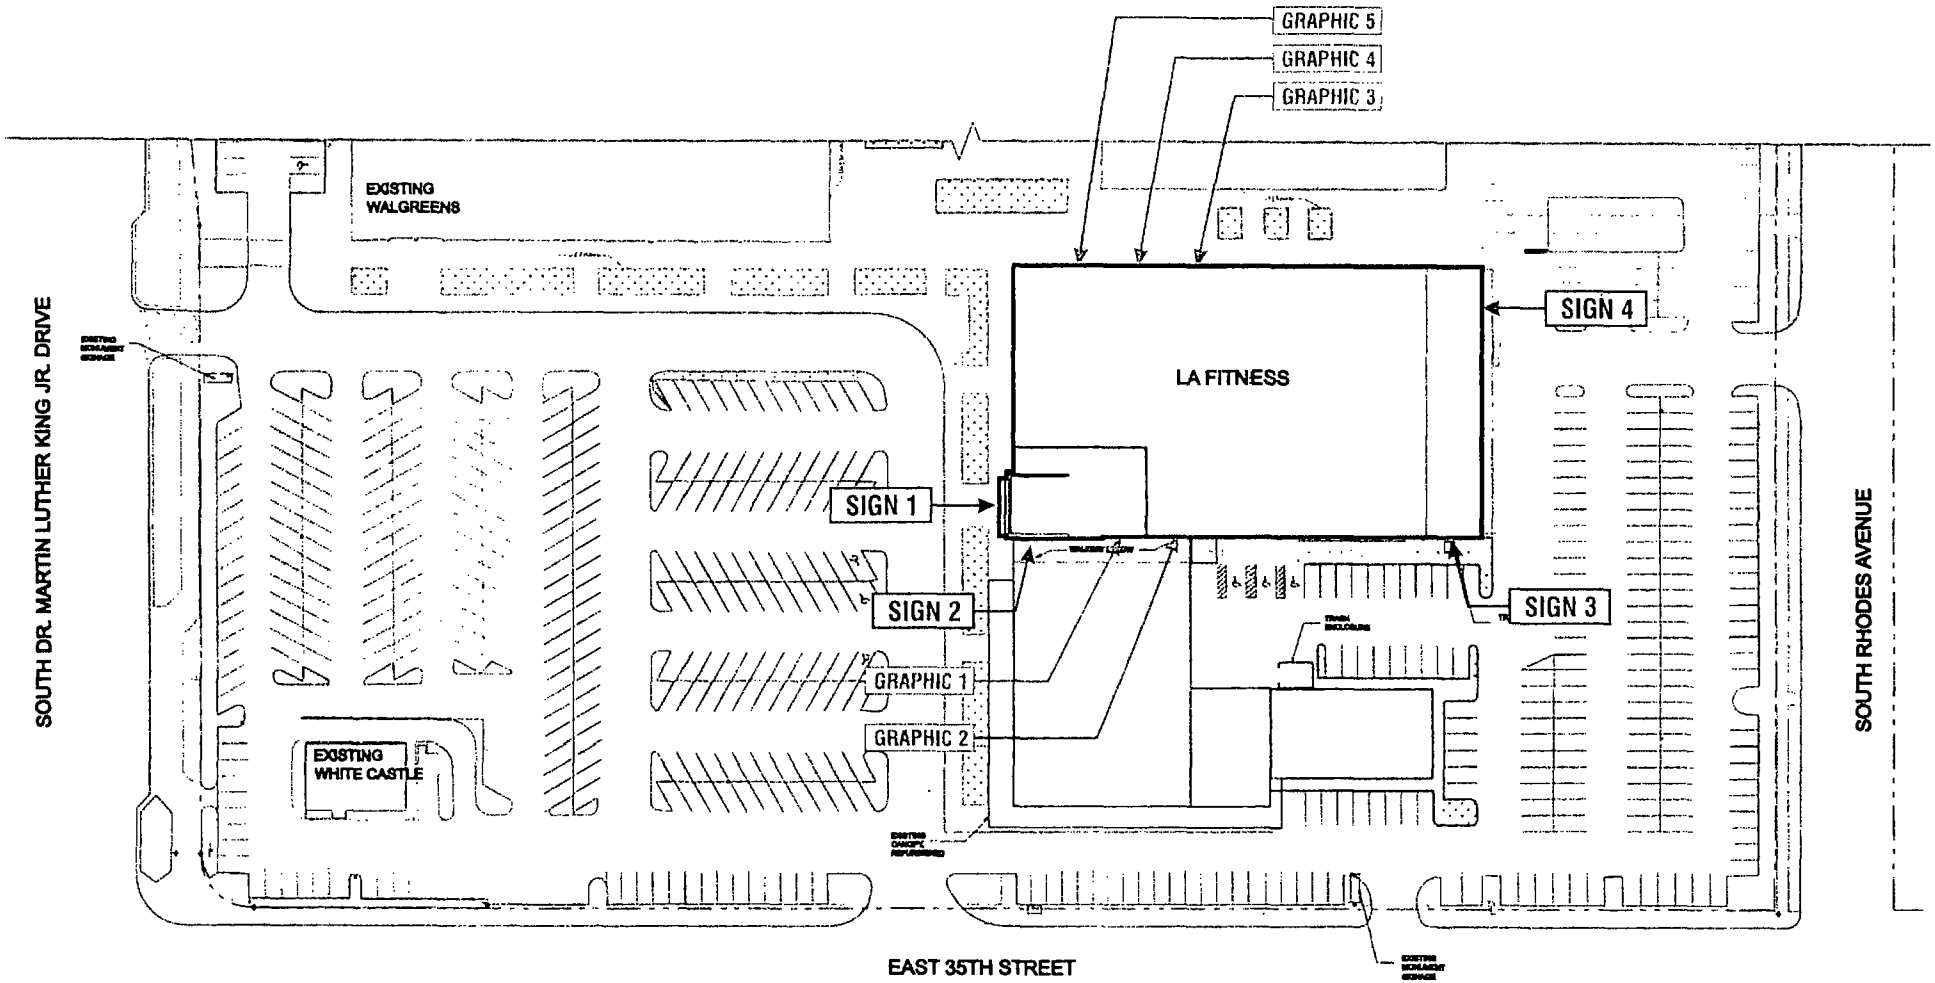

LA|FITNESS

SITE PLAN

Location. **South Martin Luther King Drive**
Chicago, IL

Proj #: **3101**	Loc #: **1138**	Date: **08/07/13**
Req #: **154171**	Drawn By: **KWK**	Page#: **2**

Rev #	Req#	Date	Req By	Drawn By	Revision Description
Rev 1	154653	08/08/13	DR	KWK	Added bkgd panel to sign 4
Rev 2	000000	00/00/00	XXX	XXX	
Rev 3	000000	00/00/00	XXX	XXX	
Rev 4	000000	00/00/00	XXX	XXX	
Rev 5	000000	00/00/00	XXX	XXX	
Rev 6	000000	00/00/00	XXX	XXX	

FILE PATH: **Active\ACCOUNTS\L\LA FITNESS\Locations\3101_1138_Chicago_IL**

DRAWINGS PREPARED BY:

The Icon Companies®
icon ims ess

Drawings are the exclusive property of Icon Identity Solutions Inc,
Any unauthorized use or duplication is not permitted

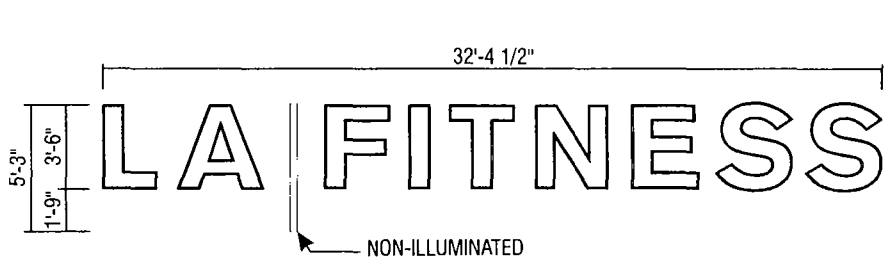

42" WHITE LED ILLUMINATED LETTERS - SELF CONTAINED (113 Sq. Ft.)

GRAY RETURNS, METAL RETAINERS - PAINTED GRAY

SIDE VIEW

SCALE: 1/8"=1'-0"

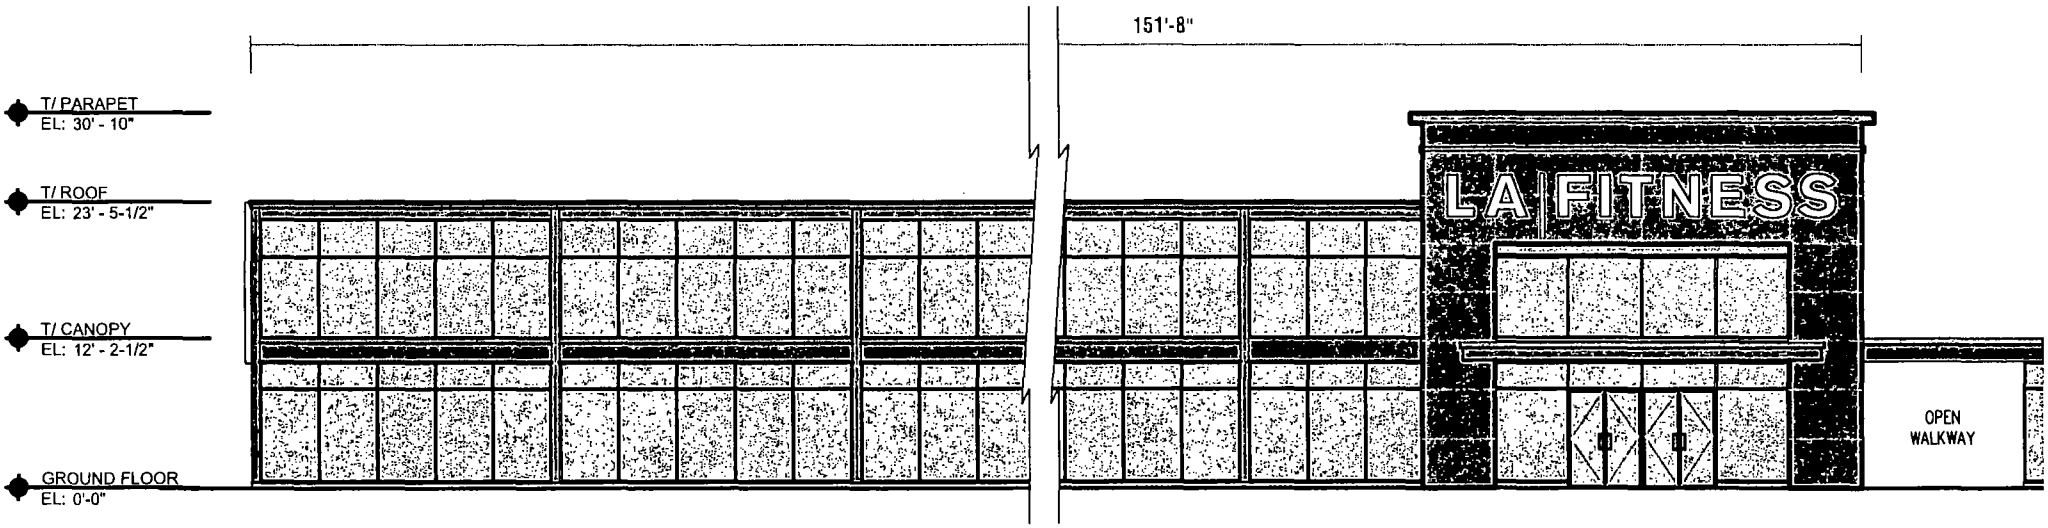

WEST ELEVATION

SCALE: 1/16"=1'-0"

NOTE: WALL SECTION DETAILS TO BE VERIFIED

LA|FITNESS

SIGN 1

Location: **South Martin Luther King Drive**
Chicago, IL

Proj #: **3101** | Loc #: **1138** | Date: **08/07/13**

Req #: **154171** | Drawn By: **KWK** | Page#: **3**

Rev #	Req#	Date	Req By	Drawn By	Revision Description
Rev 1	154653	08/08/13	DR	KWK	Added bkgd. panel to sign 4
Rev 2	000000	00/00/00	XXX	XXX	
Rev 3	000000	00/00/00	XXX	XXX	
Rev 4	000000	00/00/00	XXX	XXX	
Rev 5	000000	00/00/00	XXX	XXX	
Rev 6	000000	00/00/00	XXX	XXX	

FILE PATH **Active\ACCOUNTS\L\LA FITNESS\Locations\3101_1138_Chicago_IL**

DRAWINGS PREPARED BY:

The Icon Companies®

icon ims ess

Drawings are the exclusive property of Icon Identity Solutions Inc,
Any unauthorized use or duplication is not permitted

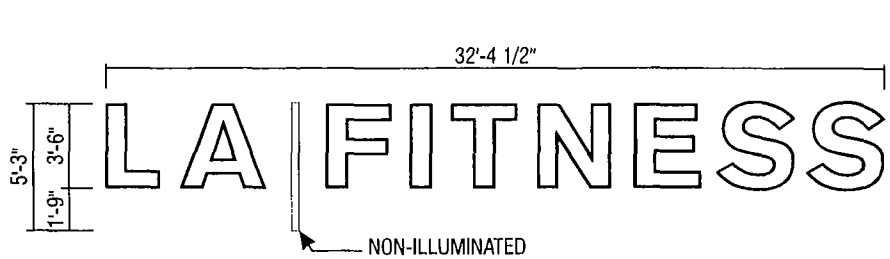

42" WHITE LED ILLUMINATED LETTERS - SELF CONTAINED (113 Sq. Ft.)

GRAY RETURNS, METAL RETAINERS - PAINTED GRAY

SIDE VIEW

SCALE: 1/8"=1'-0"

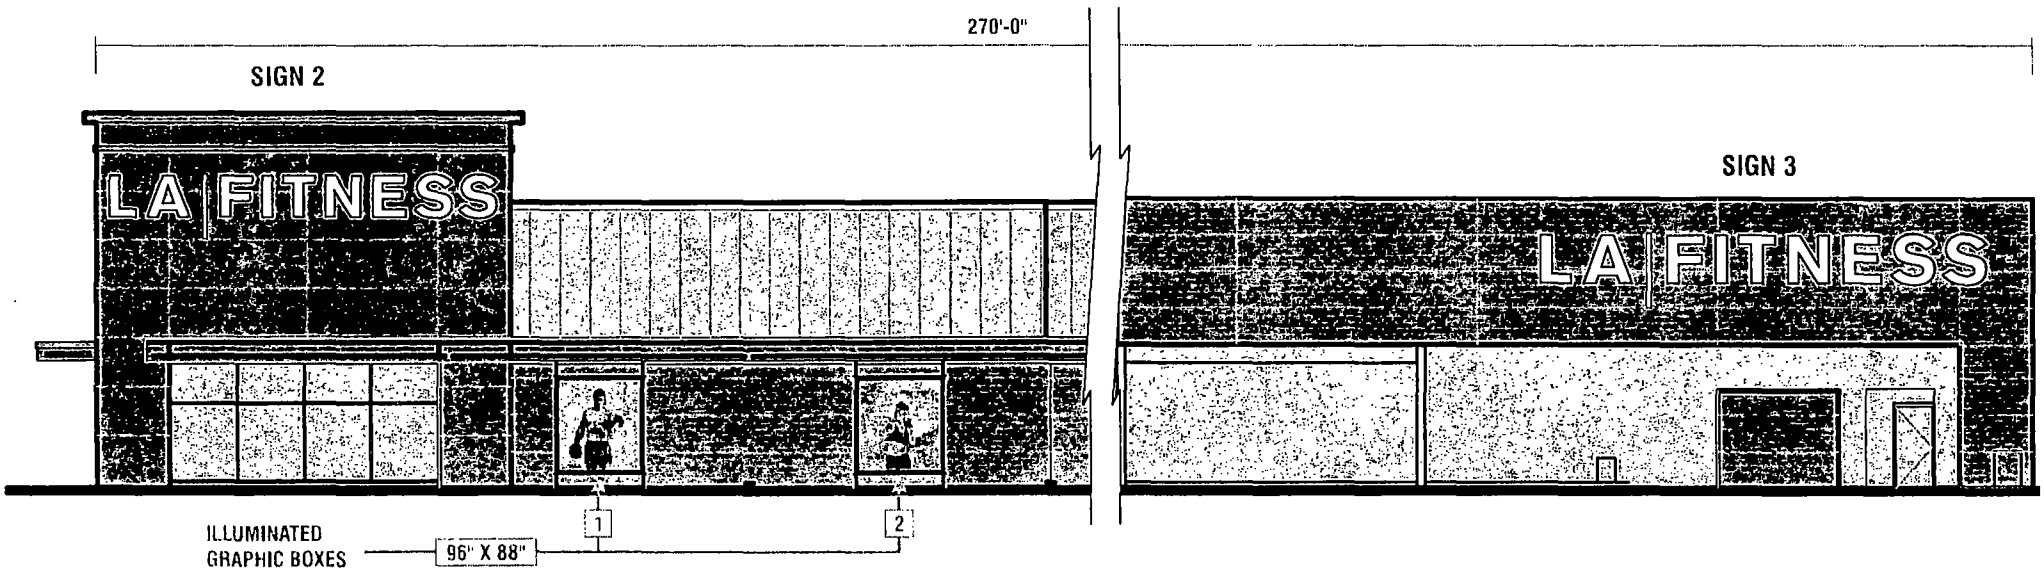

SOUTH ELEVATION

SCALE: 1/16"=1'-0"

NOTE: WALL SECTION DETAILS TO BE VERIFIED

LA FITNESS

SIGN 2

Location: **South Martin Luther King Drive Chicago, IL**

Proj #: **3101**	Loc #: **1138**	Date: **08/07/13**
Req #: **154171**	Drawn By: **KWK**	Page#: **4**

Rev #	Req#	Date	Req. By	Drawn By	Revision Description
Rev 1	154653	08/08/13	DR	KWK	Added bkgd panel to sign 4
Rev 2	000000	00/00/00	XXX	XXX	
Rev 3	000000	00/00/00	XXX	XXX	
Rev 4	000000	00/00/00	XXX	XXX	
Rev 5	000000	00/00/00	XXX	XXX	
Rev 6	000000	00/00/00	XXX	XXX	

FILE PATH **Active\ACCOUNTS\L\LA FITNESS\Locations\3101 1138 Chicago IL**

DRAWINGS PREPARED BY:

The Icon Companies

icon ims ess

Drawings are the exclusive property of Icon Identity Solutions Inc. Any unauthorized use or duplication is not permitted

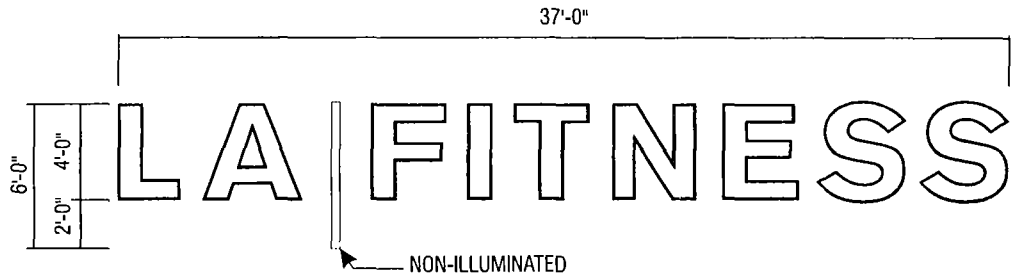

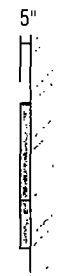

48" WHITE LED ILLUMINATED LETTERS - SELF CONTAINED (148 Sq. Ft.)

GRAY RETURNS, METAL RETAINERS - PAINTED GRAY

SIDE VIEW

SCALE: 1/8"=1'-0"

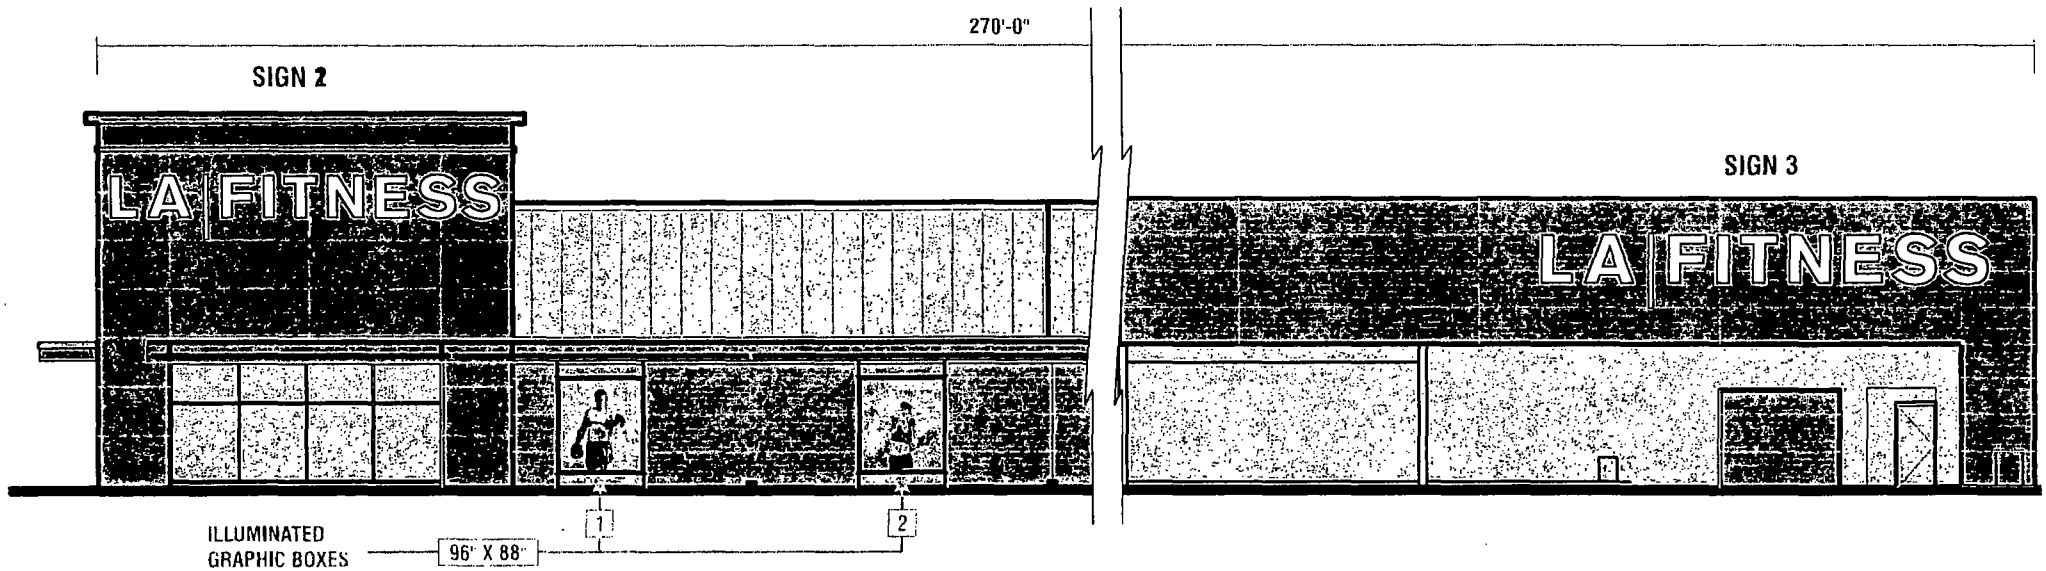

SOUTH ELEVATION

SCALE: 1/16"=1'-0"

NOTE: WALL SECTION DETAILS TO BE VERIFIED

LA FITNESS

SIGN 3

Location: **South Martin Luther King Drive**
Chicago, IL

Proj #: **3101** | Loc #: **1138** | Date: **08/07/13**
Req #: **154171** | Drawn By: **KWK** | Page#: **5**

Rev #	Req#	Date	Req By	Drawn By	Revision Description
Rev 1	154653	08/08/13	DR	KWK	Added bkgd. panel to sign 4
Rev 2	000000	00/00/00	XXX	XXX	
Rev 3	000000	00/00/00	XXX	XXX	
Rev 4	000000	00/00/00	XXX	XXX	
Rev 5	000000	00/00/00	XXX	XXX	
Rev 6	000000	00/00/00	XXX	XXX	

FILE PATH. **Active\ACCOUNTS\L\LA FITNESS\Locations\3101 1138 Chicago IL**

DRAWINGS PREPARED BY:

The Icon Companies®

icon ims ess

Drawings are the exclusive property of Icon Identity Solutions Inc.
Any unauthorized use or duplication is not permitted

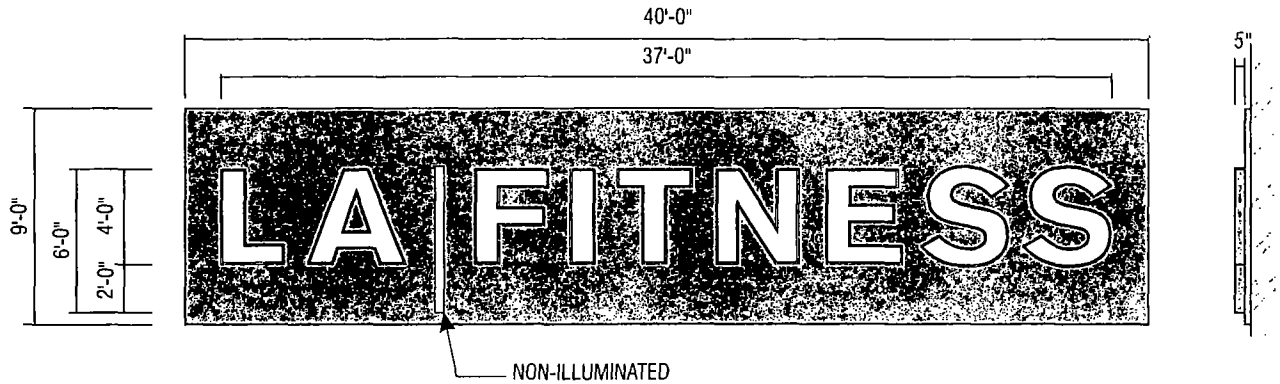

48" WHITE LED ILLUMINATED LETTERS W/ BACKGROUND PANEL - SELF CONTAINED (148 Sq. Ft.) **SIDE VIEW**

GRAY RETURNS, METAL RETAINERS - PAINTED GRAY SCALE: 1/8"=1'-0"

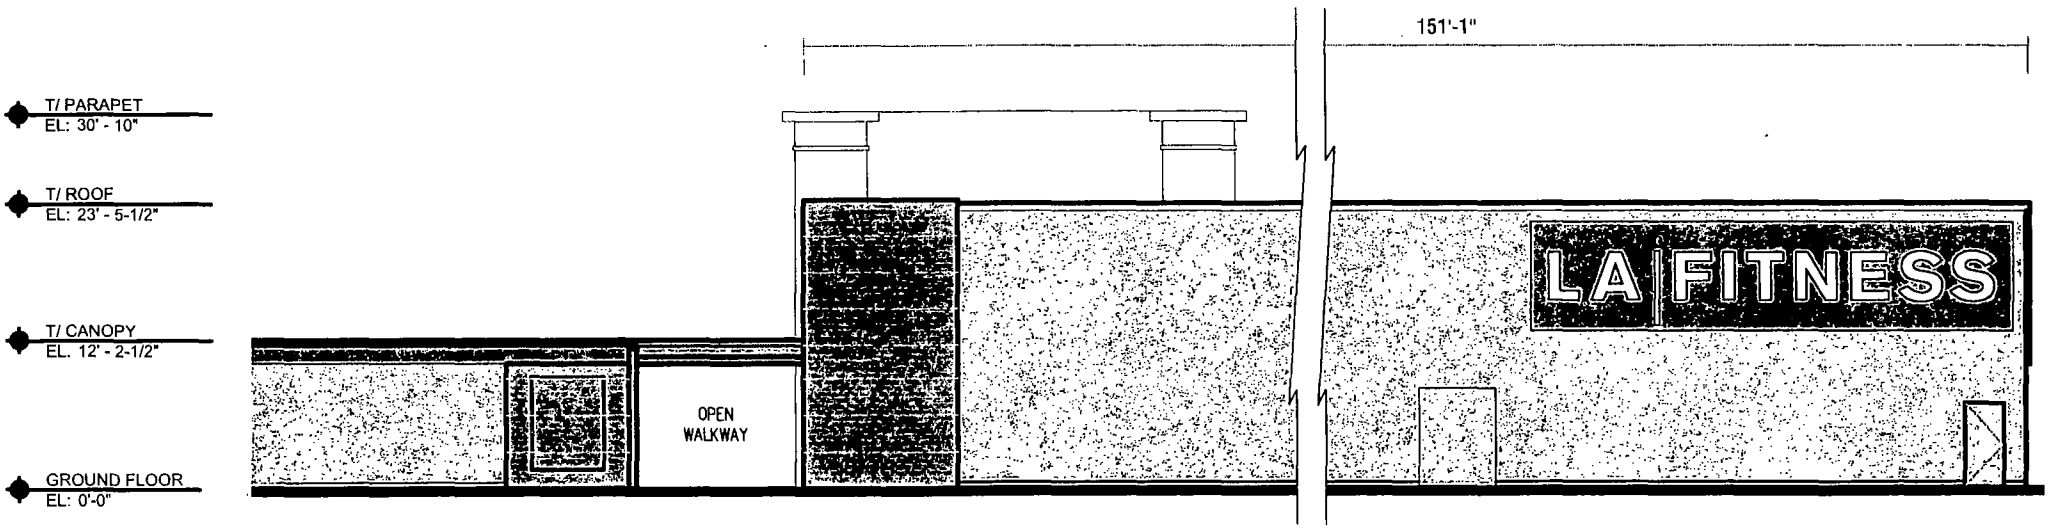

EAST ELEVATION

SCALE. 1/16"=1'-0"

NOTE: WALL SECTION DETAILS TO BE VERIFIED

LA|FITNESS

SIGN 4

Location: **South Martin Luther King Drive Chicago, IL**

Proj #: **3101** | Loc #: **1138** | Date.**08/07/13**

Req #:**154171** | Drawn By: **KWK** | Page#: **6**

Rev #	Req#	Date	Req By	Drawn By:	Revision Description
Rev 1	154653	08/08/13	DR	KWK	Added bkgd. panel to sign 4
Rev 2	000000	00/00/00	XXX	XXX	
Rev 3	000000	00/00/00	XXX	XXX	
Rev 4	000000	00/00/00	XXX	XXX	
Rev 5	000000	00/00/00	XXX	XXX	
Rev 6	000000	00/00/00	XXX	XXX	

FILE PATH **Active\ACCOUNTS\L\LA FITNESS\Locations\3101_1138_Chicago_IL**

DRAWINGS PREPARED BY:

The Icon Companies®

icon ims ess

Drawings are the exclusive property of Icon Identity Solutions Inc. Any unauthorized use or duplication is not permitted

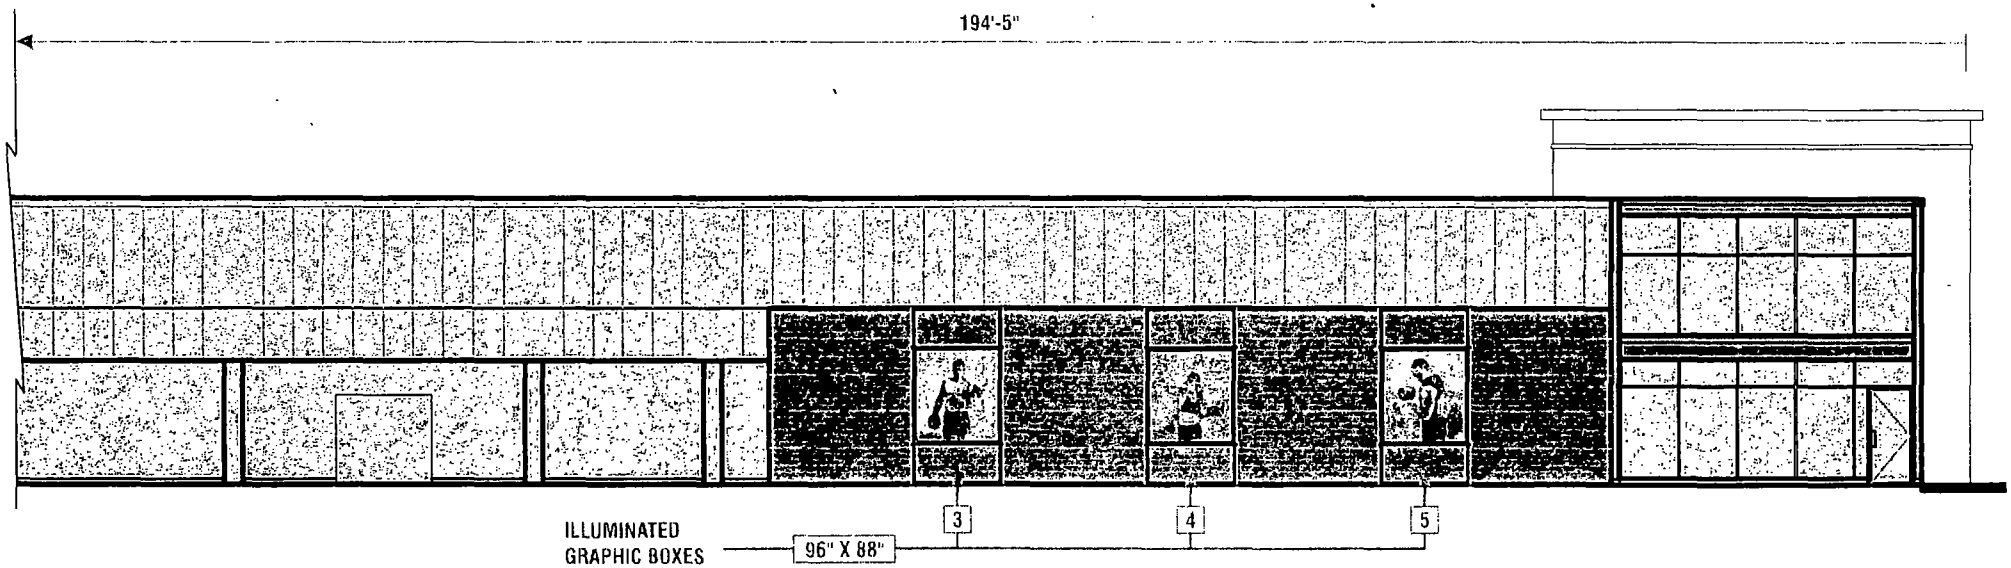

NORTH ELEVATION

SCALE: 1/16"=1'-0"

NOTE: WALL SECTION DETAILS TO BE VERIFIED

LA FITNESS

Location: **South Martin Luther King Drive**
Chicago, IL

Proj #: **3101**	Loc #: **1138**	Date: **08/07/13**
Req #: **154171**	Drawn By: **KWK**	Page#: **7**

Rev #	Req#	Date	Req. By	Drawn By	Revision Description
Rev 1	154653	08/08/13	DR	KWK	Added bkgd. panel to sign 4
Rev 2	000000	00/00/00	XXX	XXX	
Rev 3	000000	00/00/00	XXX	XXX	
Rev 4	000000	00/00/00	XXX	XXX	
Rev 5	000000	00/00/00	XXX	XXX	
Rev 6	000000	00/00/00	XXX	XXX	

FILE PATH **Active\ACCOUNTS\L\LA FITNESS\Locations\3101 1138 Chicago IL**

DRAWINGS PREPARED BY:

The Icon Companies®
icon ims ess

Drawings are the exclusive property of Icon Identity Solutions Inc,
Any unauthorized use or duplication is not permitted

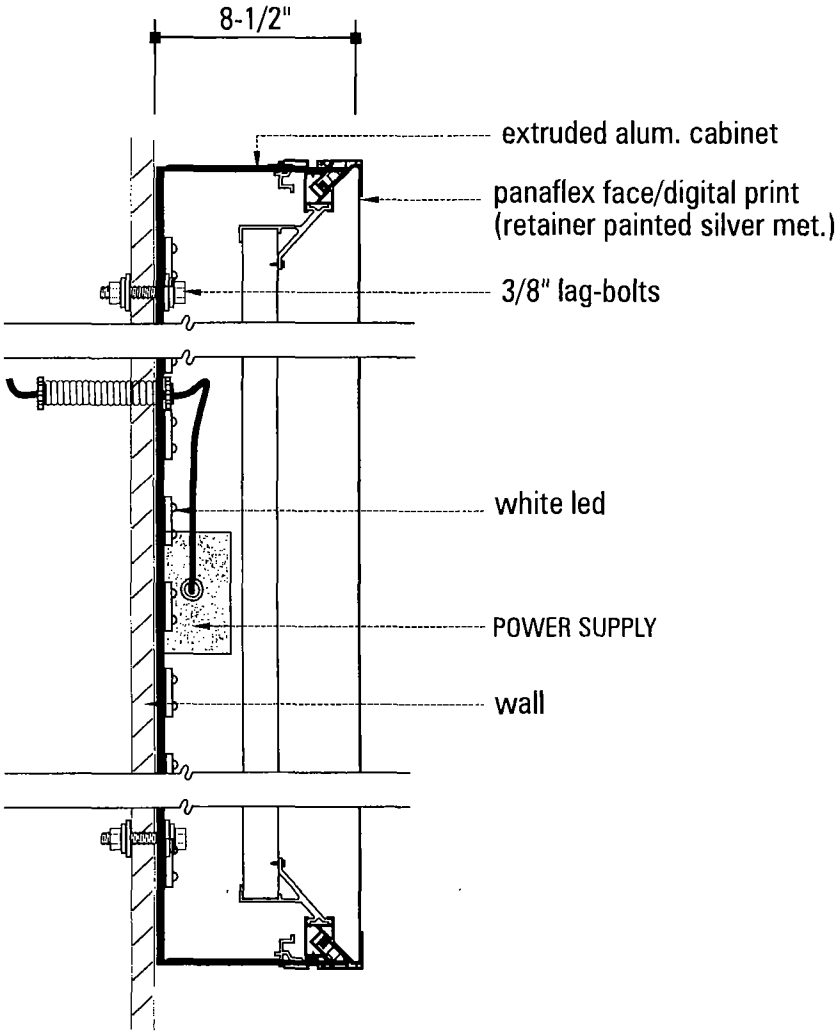

PANAFLEX SIGNBOX DETAIL

N.T.S.

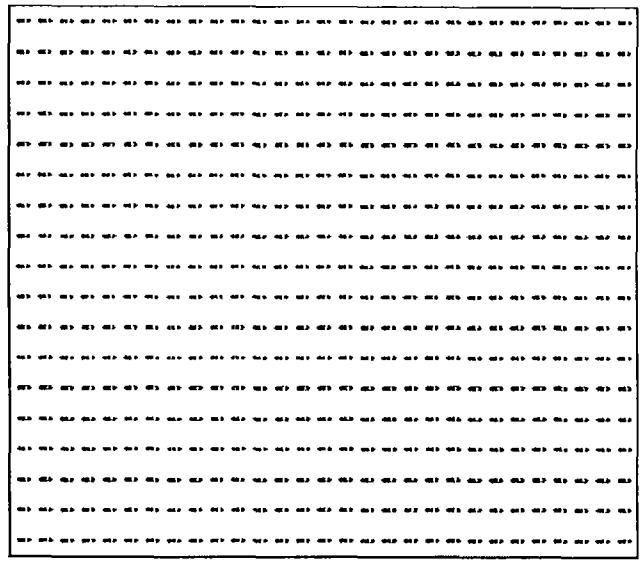

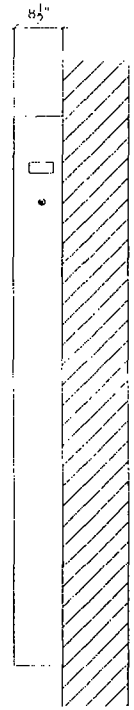

NOTE:
FACES TO BE PROVIDED BY OTHERS
AND SHIP TO ICON TO INSTALL IN BOX

TYPICAL CONSTRUCTION

LA FITNESS

TYPICAL ILLUM. GRAPHIC BOX DETAIL

Location: **South Martin Luther King Drive Chicago, IL**

Proj #: **3101**	Loc #: **1138**	Date: **08/07/13**
Req #: **154171**	Drawn By: **KWK**	Page#: **8**

Rev #	Req#	Date	Req. By	Drawn By	Revision Description
Rev 1	154653	08/08/13	DR	KWK	Added bkgd. panel to sign 4
Rev 2	000000	00/00/00	XXX	XXX	
Rev 3	000000	00/00/00	XXX	XXX	
Rev 4	000000	00/00/00	XXX	XXX	
Rev 5	000000	00/00/00	XXX	XXX	
Rev 6	000000	00/00/00	XXX	XXX	

FILE PATH **Active\ACCOUNTS\L\LA FITNESS\Locations\3101 1138 Chicago IL**

DRAWINGS PREPARED BY:

The Icon Companies®

icon ims ess

Drawings are the exclusive property of Icon Identity Solutions Inc,. Any unauthorized use or duplication is not permitted

1) Unless specified all quotes and layouts are for a single face sign or a single set of letters.
2) Quotations are based off the quality of art work and amount of detailed information provided by the customer pertaining to font, letter height, can depth, face material and any special instructions provided by the customer. Missing information may cause delays in the delivery of estimates, as well as effect product selection, quantities, application and illumination.
3) LED module placement is an approximation. AgiLight recommends the sign manufacturer verify the LED placement and quantity to ensure even illumination.
4) Final material estimates are the responsibility of the sign manufacturer to ensure the customers' expectations are met.
5) Unless otherwise stated on this drawing, all face lit signs are assumed to be 5 inches deep and halo illuminated signs are assumed to be a minimum of 2 inches deep.
6) For detailed information on installation of AgiLight LED modules and systems please refer to "Installation Guides" and "Product Specification Sheets" at www.AgiLight.com under the downloads section or contact a customer service representative toll free at 866.482.0203.

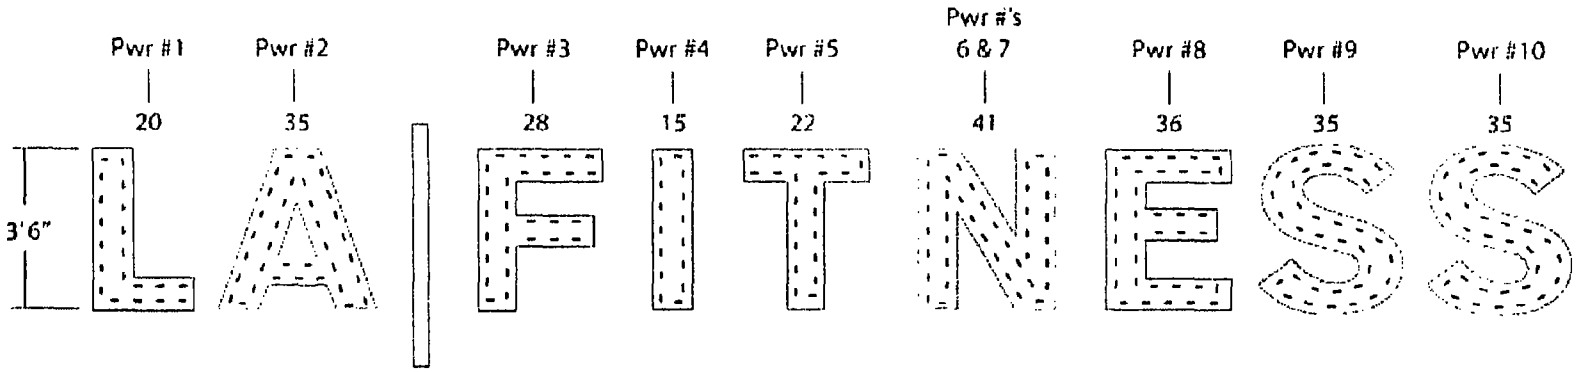

MH

134 feet White SignRayz™ Apex G2 7500K (LS-APEX-ASW-G2) - 267 Modules
10 - 60W Power Supplies

42" LA|Fitness

December 7, 2011

AGILIGHT
Light it Up
1218 Arion Parkway Ste 108, San Antonio, TX 78216
PH: (866) 482-0203 - Fax: (210) 360-1454
www.AgiLight.com

LA|FITNESS

42" LETTER LED LAYOUT

Location: **South Martin Luther King Drive Chicago, IL**

Proj #: 3101	Loc #: 1138	Date: 08/07/13
Req #: 154171	Drawn By: KWK	Page#: 9

Rev #	Req#	Date	Req By	Drawn By	Revision Description
Rev 1	154653	08/08/13	DR	KWK	Added bkgd. panel to sign 4
Rev 2	000000	00/00/00	XXX	XXX	
Rev 3	000000	00/00/00	XXX	XXX	
Rev 4	000000	00/00/00	XXX	XXX	
Rev 5	000000	00/00/00	XXX	XXX	
Rev 6	000000	00/00/00	XXX	XXX	

FILE PATH **Active\ACCOUNTS\L\LA FITNESS\Locations\3101_1138_Chicago_IL**

DRAWINGS PREPARED BY:

The Icon Companies®
icon ims ess

Drawings are the exclusive property of Icon Identity Solutions Inc, Any unauthorized use or duplication is not permitted

1) Unless specified all quotes and layouts are for a single face sign or a single set of letters.
2) Quotations are based off the quality of art work and amount of detailed information provided by the customer pertaining to font, letter height, can depth, face material and any special instructions provided by the customer. Missing information may cause delays in the delivery of estimates, as well as effect product selection, quantities, application and illumination.
3) LED module placement is an approximation. AgiLight recommends the sign manufacturer verify the LED placement and quantity to ensure even illumination.
4) Final material estimates are the responsibility of the sign manufacturer to ensure the customers' expectations are met.
5) Unless otherwise stated on this drawing, all face lit signs are assumed to be 5 inches deep and halo illuminated signs are assumed to be a minimum of 2 inches deep.
6) For detailed information on installation of AgiLight LED modules and systems please refer to "Installation Guides" and "Product Specification Sheets" at www.AgiLight.com under the downloads section or contact a customer service representative toll free at: 866.482.0203.

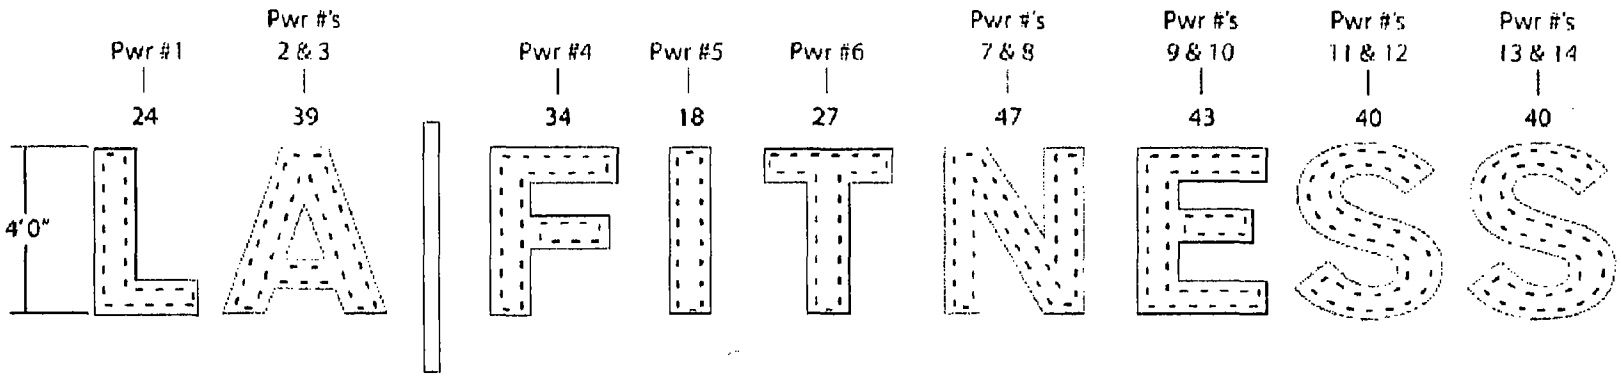

MH

156 feet White SignRayz™ Apex G2 7500K (LS-APEX-ASW-G2) - 312 Modules
14 - 60W Power Supplies

48" LA|Fitness

November 29, 2011

AgiLight
Light It Up
1218 Arion Parkway Ste 108, San Antonio, TX 78216
PH: (866) 482-0203 - Fax: (210) 360-1454
www.AgiLight.com

LA|FITNESS

48" LETTER LED LAYOUT

Location: **South Martin Luther King Drive Chicago, IL**

Proj #: **3101**	Loc #: **1138**	Date: **08/07/13**
Req #: **154171**	Drawn By: **KWK**	Page#: **10**

Rev #	Req#:	Date	Reg. By	Drawn By:	Revision Description
Rev 1	154653	08/08/13	DR	KWK	Added bkgd. panel to sign 4
Rev 2	000000	00/00/00	XXX	XXX	
Rev 3	000000	00/00/00	XXX	XXX	
Rev 4	000000	00/00/00	XXX	XXX	
Rev 5	000000	00/00/00	XXX	XXX	
Rev 6	000000	00/00/00	XXX	XXX	

FILE PATH **Active\ACCOUNTS\L\LA FITNESS\Locations\3101_1138_Chicago_IL**

DRAWINGS PREPARED BY:

The Icon Companies®
icon ims ess

Drawings are the exclusive property of Icon Identity Solutions Inc, Any unauthorized use or duplication is not permitted

USE WHITE SILICONE TO CONCEAL LIGHT LEAKS

TOLERANCE: ± 1/16" ON ALL DIMENSIONS

THIS SIGN TO BEAR THIS MARK

Underwriters Laboratories Inc.® LISTED ELECTRIC SIGN

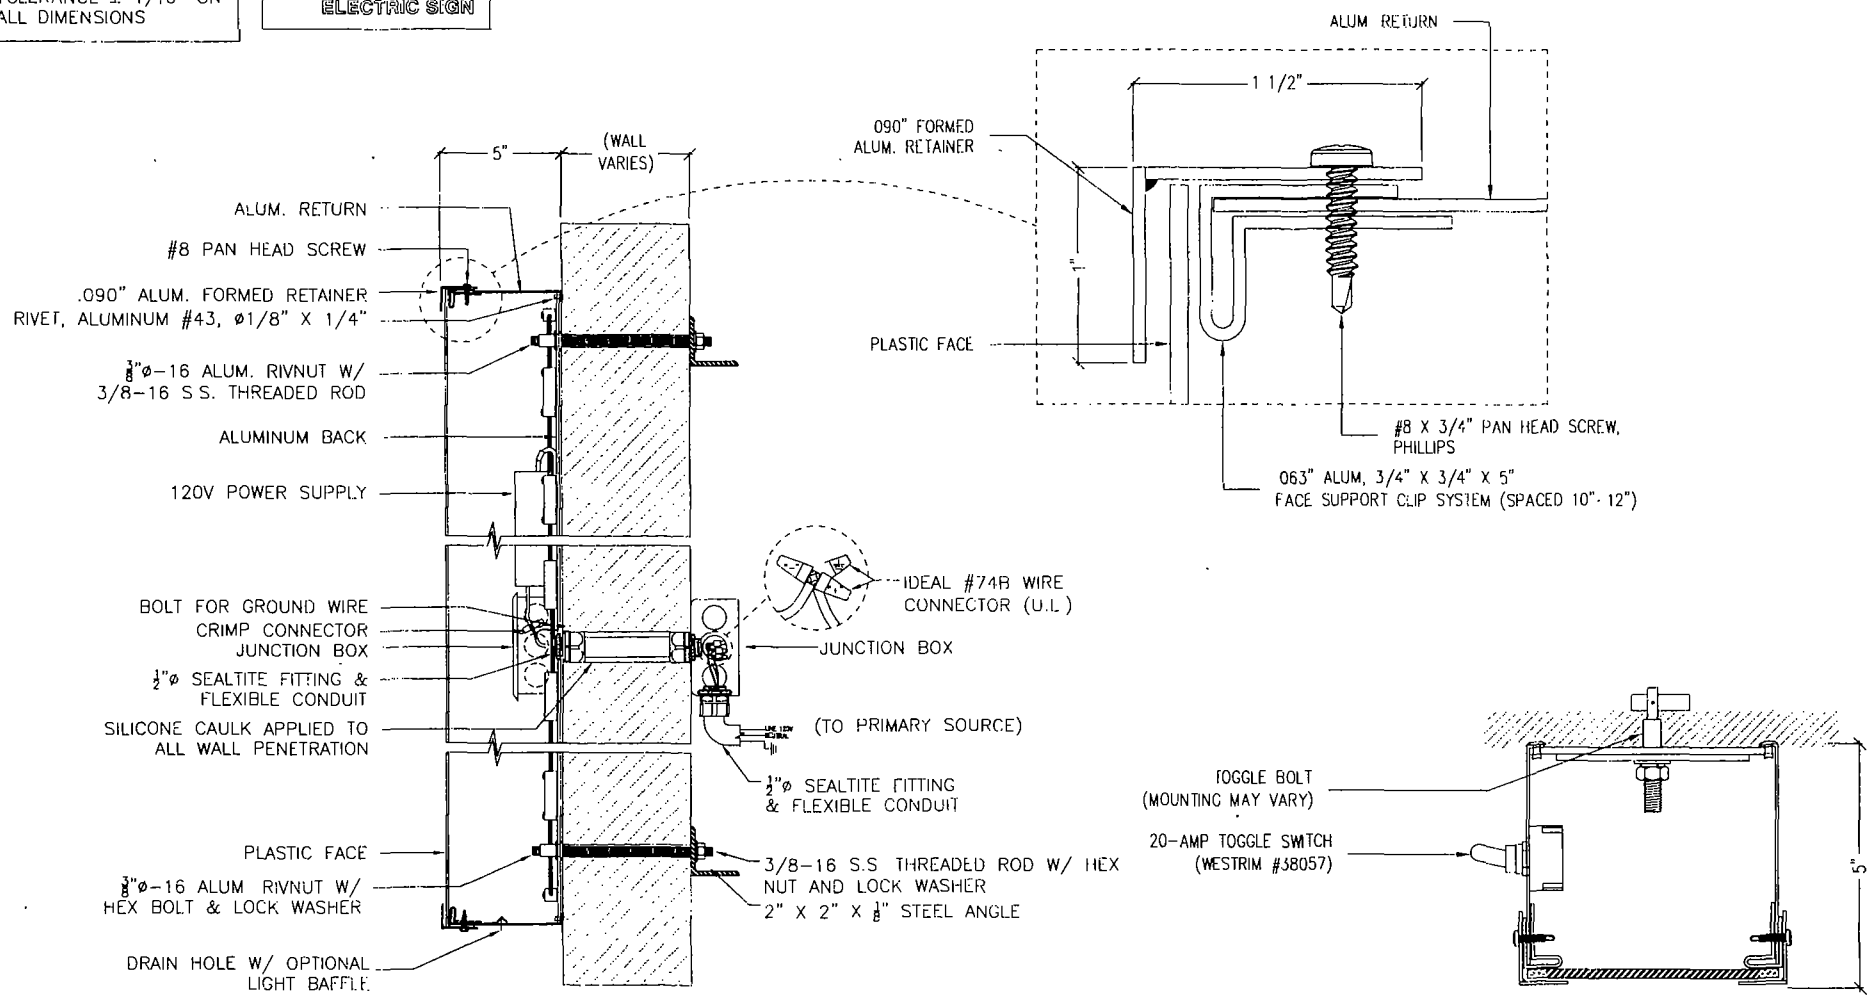

(A) SECTION: SELF-CONTAINED w/ RETAINER

SCALE: 1-1/2"=1'-0"

(B) SECTION: SWITCH

SCALE 3"=1'-0"

LA FITNESS

LETTER SECTION DETAIL

Location: **South Martin Luther King Drive Chicago, IL**

Proj #: **3101**	Loc #: **1138**	Date: **08/07/13**
Req #: **154171**	Drawn By: **KWK**	Page#: **11**

Rev #	Req#	Date	Req. By	Drawn By:	Revision Description
Rev 1	154653	08/08/13	DR	KWK	Added bkgd. panel to sign 4
Rev 2	000000	00/00/00	XXX	XXX	
Rev 3	000000	00/00/00	XXX	XXX	
Rev 4	000000	00/00/00	XXX	XXX	
Rev 5	000000	00/00/00	XXX	XXX	
Rev 6	000000	00/00/00	XXX	XXX	

FILE PATH **Active\ACCOUNTS\L\LA FITNESS\Locations\3101 1138 Chicago IL**

DRAWINGS PREPARED BY:

The Icon Companies℠

icon ims ess

Drawings are the exclusive property of Icon Identity Solutions Inc,. Any unauthorized use or duplication is not permitted

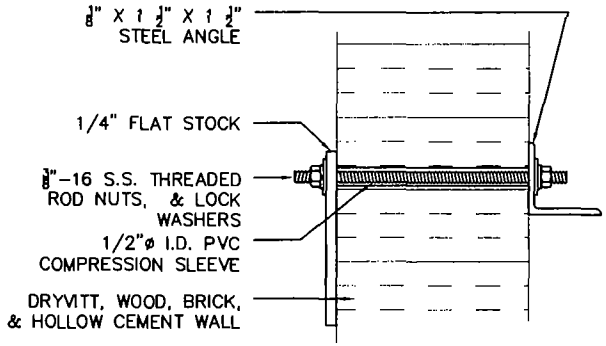

(A) THREADED ROD W/ ALUM. ANGLE

SCALE: N.T.S.

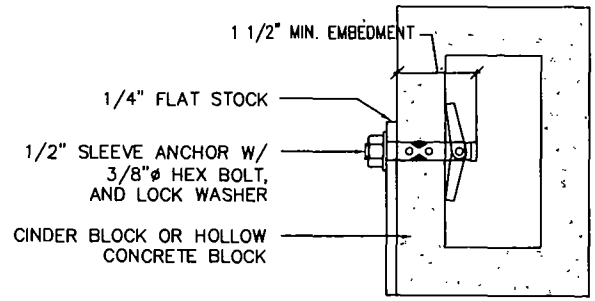

(B) SLEEVE ANCHOR BOLT

SCALE: N.T.S.

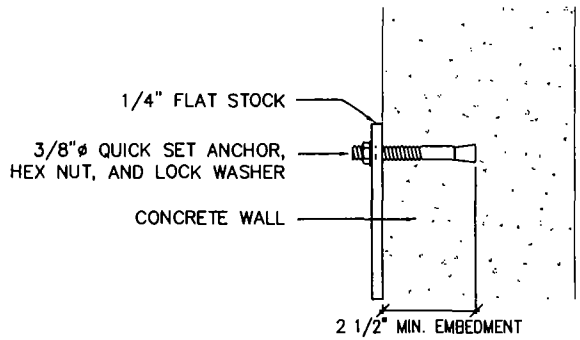

(C) QUICK SETS

SCALE: N.T.S.

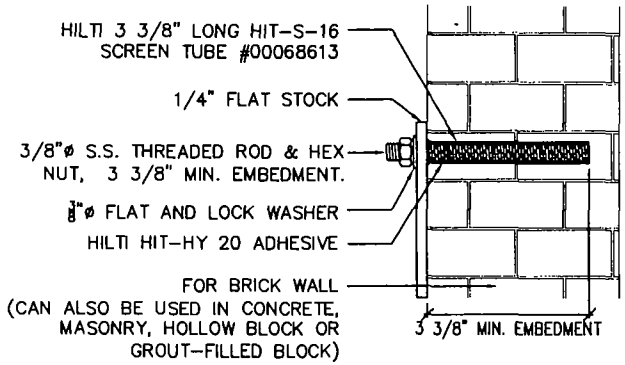

(D) HILTI HIT-HY SYSTEM

SCALE: N.T.S.

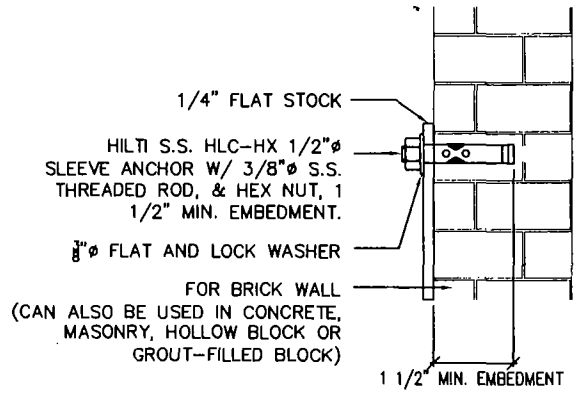

(E) HILTI SLEEVE ANCHOR

SCALE: N.T.S.

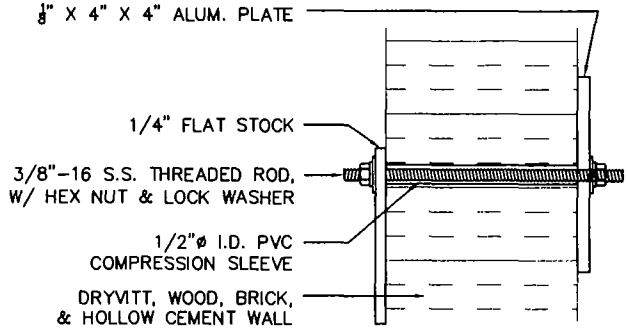

(F) THRU WALL

SCALE: N.T.S.

LA FITNESS

LETTER MOUNTING OPTIONS

Location: **South Martin Luther King Drive Chicago, IL**

Proj #: 3101	Loc #: 1138	Date: 08/07/13
Req #: 154171	Drawn By: KWK	Page#: 12

Rev #	Req#	Date	Req By	Drawn By	Revision Description
Rev 1	154653	08/08/13	DR	KWK	Added bkgd panel to sign 4
Rev 2	000000	00/00/00	XXX	XXX	
Rev 3	000000	00/00/00	XXX	XXX	
Rev 4	000000	00/00/00	XXX	XXX	
Rev 5	000000	00/00/00	XXX	XXX	
Rev 6	000000	00/00/00	XXX	XXX	

FILE PATH Active\ACCOUNTS\L\LA FITNESS\Locations\3101 1138 Chicago IL

DRAWINGS PREPARED BY:

The Icon Companies®

icon ims ess

Drawings are the exclusive property of Icon Identity Solutions Inc. Any unauthorized use or duplication is not permitted

City of Chicago

O2013-6198

Office of the City Clerk

Document Tracking Sheet

Meeting Date:	9/11/2013
Sponsor(s):	Burns, William D. (4)
Type:	Ordinance
Title:	Issuance of permits for sign(s)/signboard(s) at 3445 S Martin Luther King Dr - 170 sq. ft.
Committee(s) Assignment:	Committee on Zoning, Landmarks and Building Standards

Committee on Transportation & Public Way
City Council Meeting September 11, 2013
Alderman William D. Burns, 4th Ward
Sign Ordinance

ORDINANCE

Be it ordained by the City Council of the City of Chicago:

Section 1. That the Commissioner of Buildings is hereby authorized and directed to issue a sign permit to Midwest Sign & Lighting, Inc., 4910 W. Wilshire Blvd, Country Club Hills, IL 60478 for the erection of a sign/signboard over 24 feet in height and/or over 100 square feet (in area of one face) at 3445 S. Martin Luther King Dr., Chicago, IL 60616 (West Elevation) with the dimensions, height and square foot area:

Dimensions: length: 32'- 4 1/2" Height: 5'3"

Height above grade/roof to the top of the sign: 25'

Total Square Foot Area 170 sq feet

Such signs (s) shall comply with all applicable provisions of Chapter 194A of the Chicago Zoning Ordinance and all other applicable provisions of the Municipal Code of the City of Chicago governing the construction and maintenance of outdoor signs, signboards and structures.

Section 2. This ordinance shall be in force and effect from and after its passage and due publication.

William D. Burns
Alderman, 4th Ward
City of Chicago

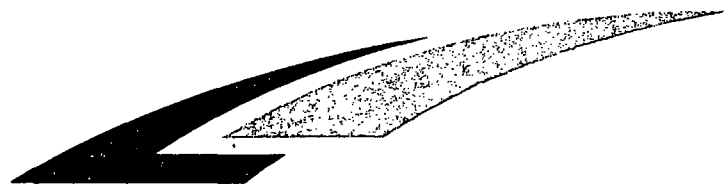

LA|FITNESS

Location: #1138

South Martin Luther King Drive
Chicago, IL

The Icon Companies®

icon Identity Solutions ims ImageCare Maintenance Services ess Enhanced Site Solutions

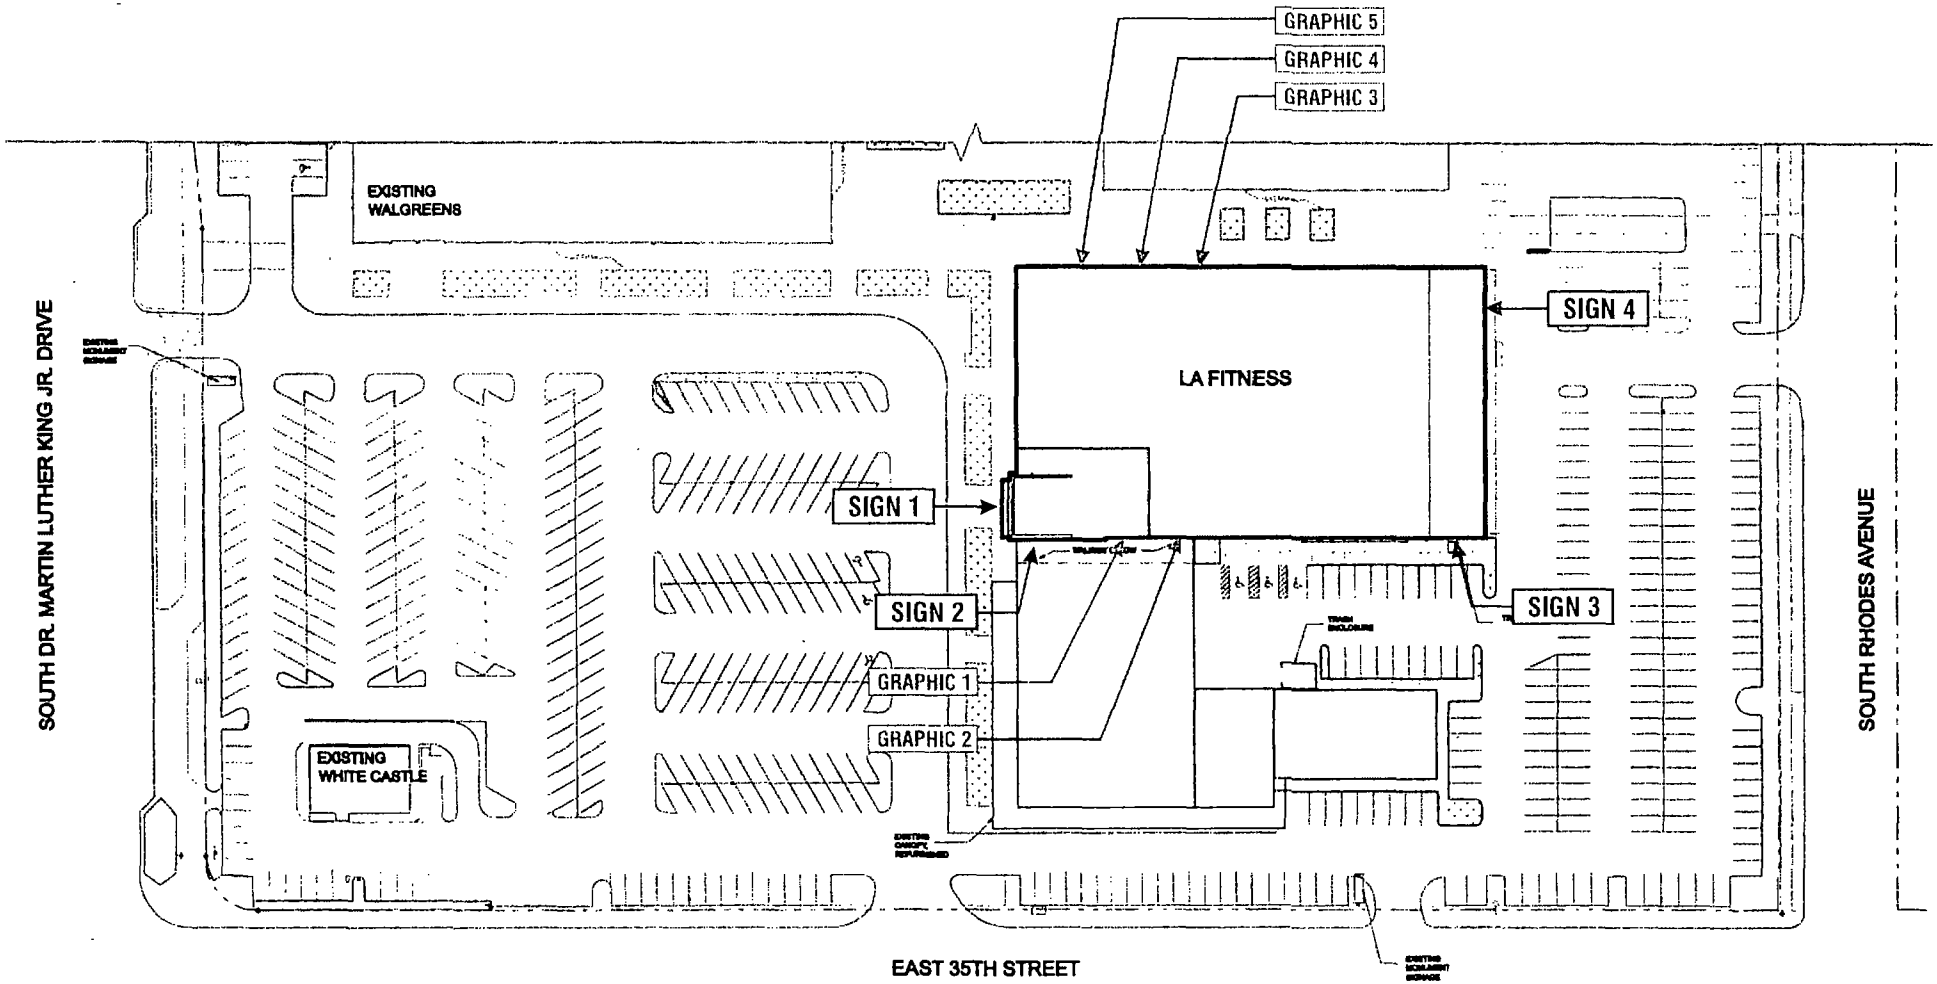

LA FITNESS

SITE PLAN

Location: **South Martin Luther King Drive Chicago, IL**

Proj #: **3101**	Loc #: **1138**	Date: **08/07/13**
Req #: **154171**	Drawn By: **KWK**	Page#: **2**

Rev #	Req#	Date	Req By	Drawn By	Revision Description
Rev 1	154653	08/08/13	DR	KWK	Added bkgd panel to sign 4
Rev 2	000000	00/00/00	XXX	XXX	
Rev 3	000000	00/00/00	XXX	XXX	
Rev 4	000000	00/00/00	XXX	XXX	
Rev 5	000000	00/00/00	XXX	XXX	
Rev 6	000000	00/00/00	XXX	XXX	

FILE PATH: Active\ACCOUNTS\L\LA FITNESS\Locations\3101_1138_Chicago_IL

DRAWINGS PREPARED BY:

The Icon Companies

icon ims ess

Drawings are the exclusive property of Icon Identity Solutions Inc, Any unauthorized use or duplication is not permitted

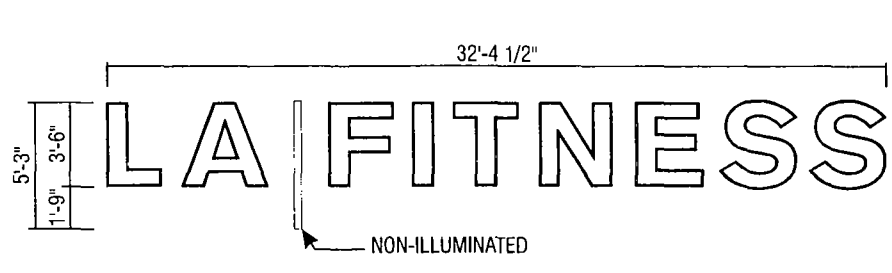

42" WHITE LED ILLUMINATED LETTERS - SELF CONTAINED (113 Sq. Ft.)

GRAY RETURNS, METAL RETAINERS - PAINTED GRAY

SIDE VIEW

SCALE: 1/8"=1'-0"

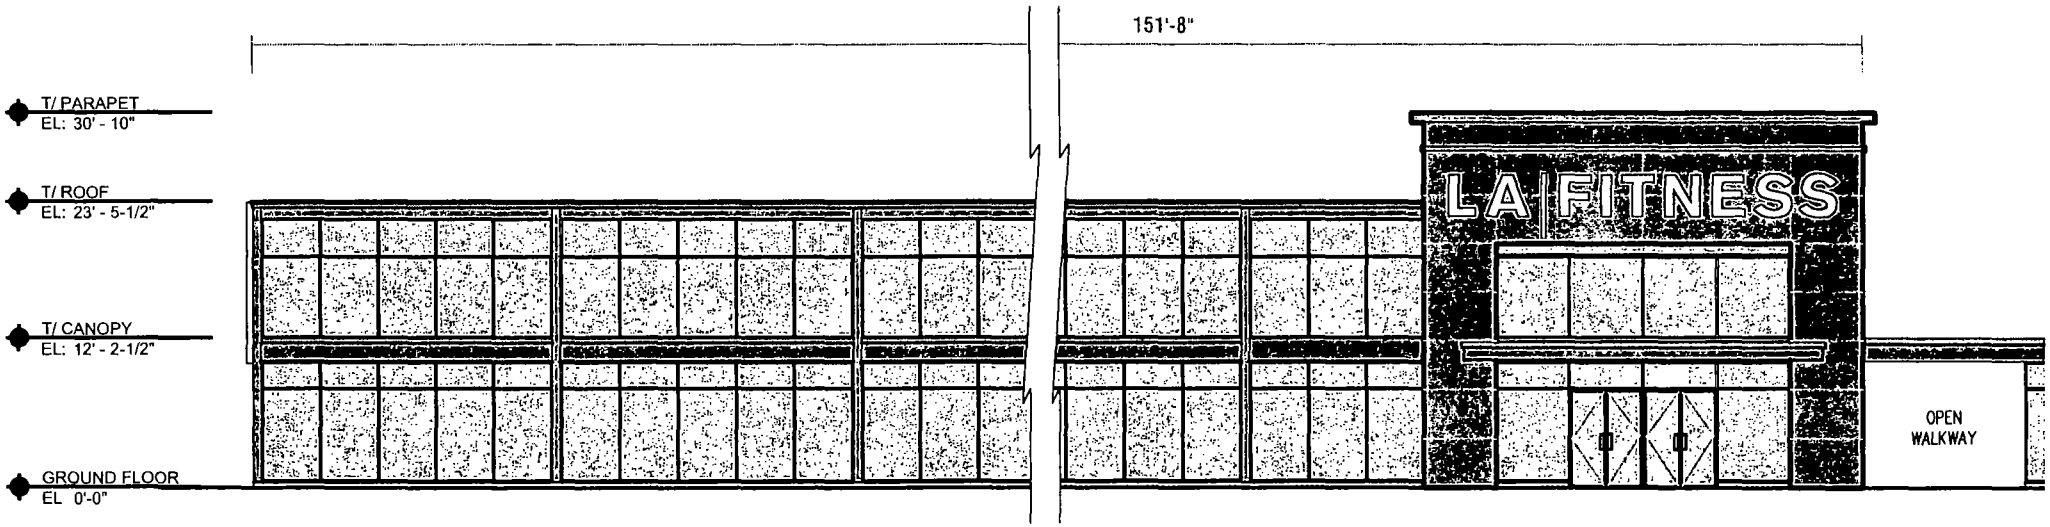

WEST ELEVATION

SCALE: 1/16"=1'-0"

NOTE: WALL SECTION DETAILS TO BE VERIFIED

LA|FITNESS

SIGN 1

Location: **South Martin Luther King Drive**
Chicago, IL

Proj #: **3101** | Loc #: **1138** | Date: **08/07/13**

Req #: **154171** | Drawn By: **KWK** | Page#: **3**

Rev #	Req#	Date	Req By	Drawn By	Revision Description
Rev 1	154653	08/08/13	DR	KWK	Added bkgd panel to sign 4
Rev 2	000000	00/00/00	XXX	XXX	
Rev 3	000000	00/00/00	XXX	XXX	
Rev 4	000000	00/00/00	XXX	XXX	
Rev 5	000000	00/00/00	XXX	XXX	
Rev 6	000000	00/00/00	XXX	XXX	

FILE PATH **Active\ACCOUNTS\L\LA FITNESS\Locations\3101 - 1138 Chicago IL**

DRAWINGS PREPARED BY:

The Icon Companies®

icon ims ess

Drawings are the exclusive property of Icon Identity Solutions Inc,
Any unauthorized use or duplication is not permitted

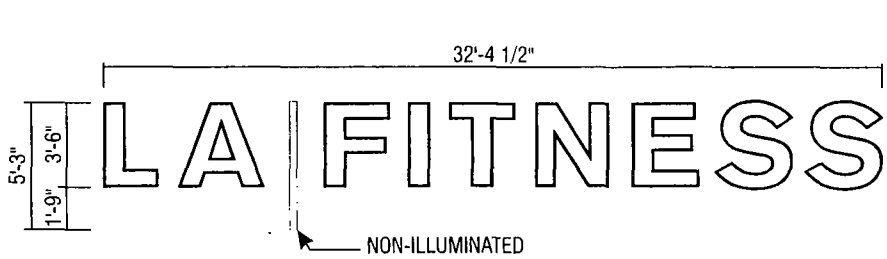

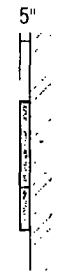

42" WHITE LED ILLUMINATED LETTERS - SELF CONTAINED (113 Sq. Ft.)

GRAY RETURNS, METAL RETAINERS - PAINTED GRAY

SIDE VIEW

SCALE: 1/8"=1'-0"

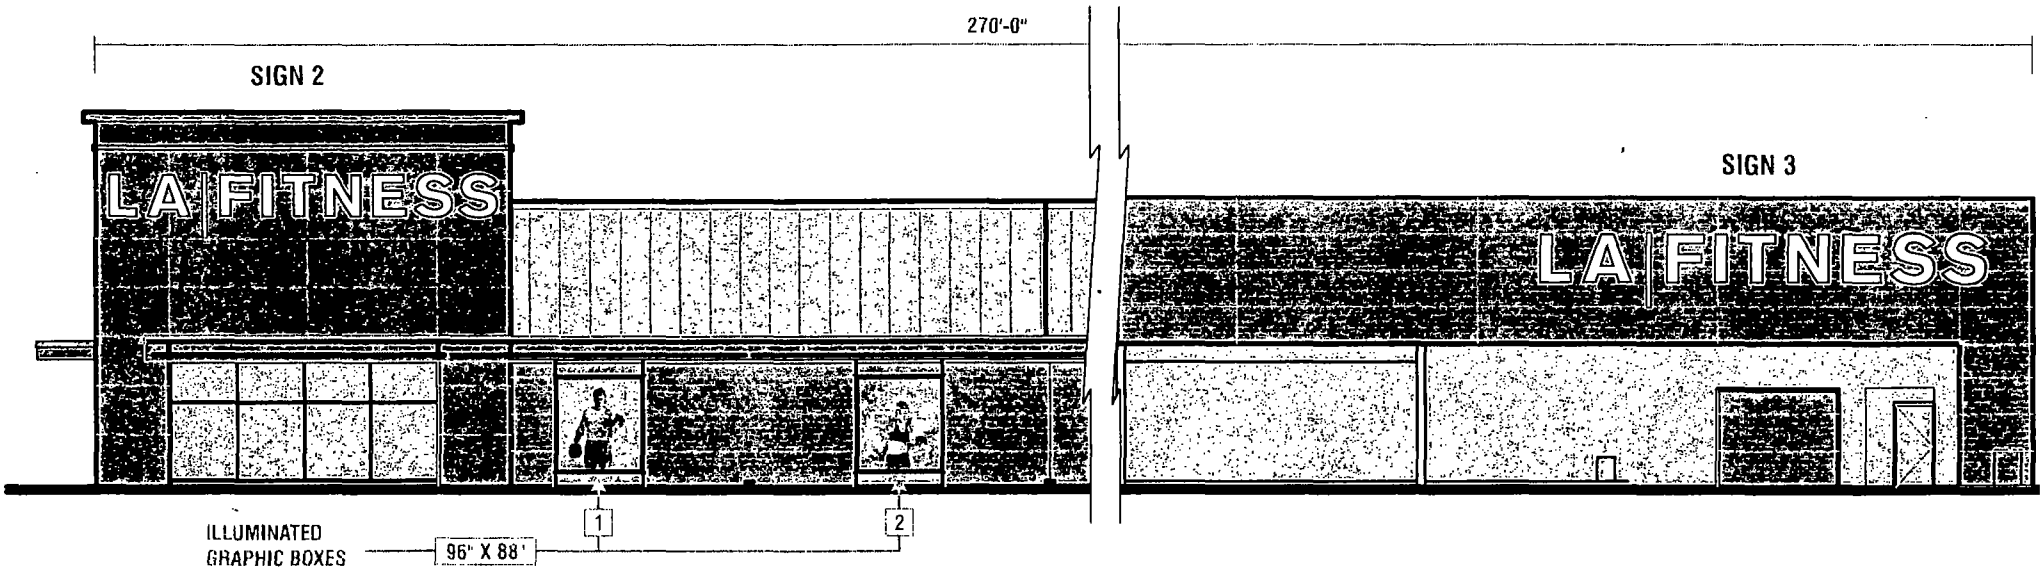

SOUTH ELEVATION

SCALE: 1/16"=1'-0"

NOTE: WALL SECTION DETAILS TO BE VERIFIED

LA FITNESS

SIGN 2

Location: **South Martin Luther King Drive Chicago, IL**

Proj #: **3101** | Loc #: **1138** | Date: **08/07/13**

Req #: **154171** | Drawn By: **KWK** | Page#: **4**

Rev #	Req#	Date	Req By	Drawn By	Revision Description
Rev 1	154653	08/08/13	DR	KWK	Added bkgd panel to sign 4
Rev 2	000000	00/00/00	XXX	XXX	
Rev 3	000000	00/00/00	XXX	XXX	
Rev 4	000000	00/00/00	XXX	XXX	
Rev 5	000000	00/00/00	XXX	XXX	
Rev 6	000000	00/00/00	XXX	XXX	

FILE PATH **Active\ACCOUNTS\L\LA FITNESS\Locations\3101_1138_Chicago_IL**

DRAWINGS PREPARED BY:

The Icon Companies®

icon ims ess

Drawings are the exclusive property of Icon Identity Solutions Inc, Any unauthorized use or duplication is not permitted

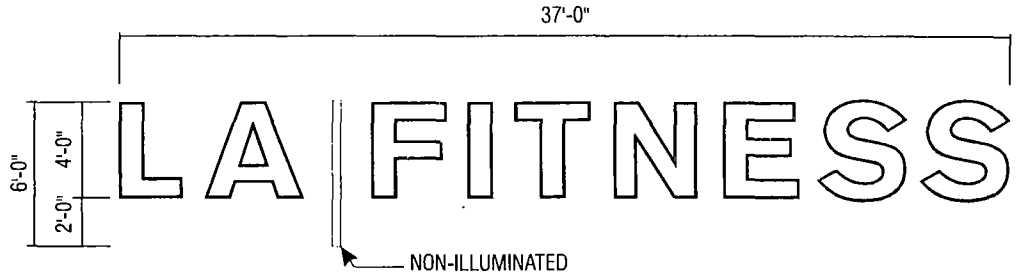

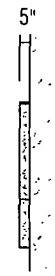

48" WHITE LED ILLUMINATED LETTERS - SELF CONTAINED (148 Sq. Ft.)

GRAY RETURNS, METAL RETAINERS - PAINTED GRAY

SIDE VIEW

SCALE: 1/8"=1'-0"

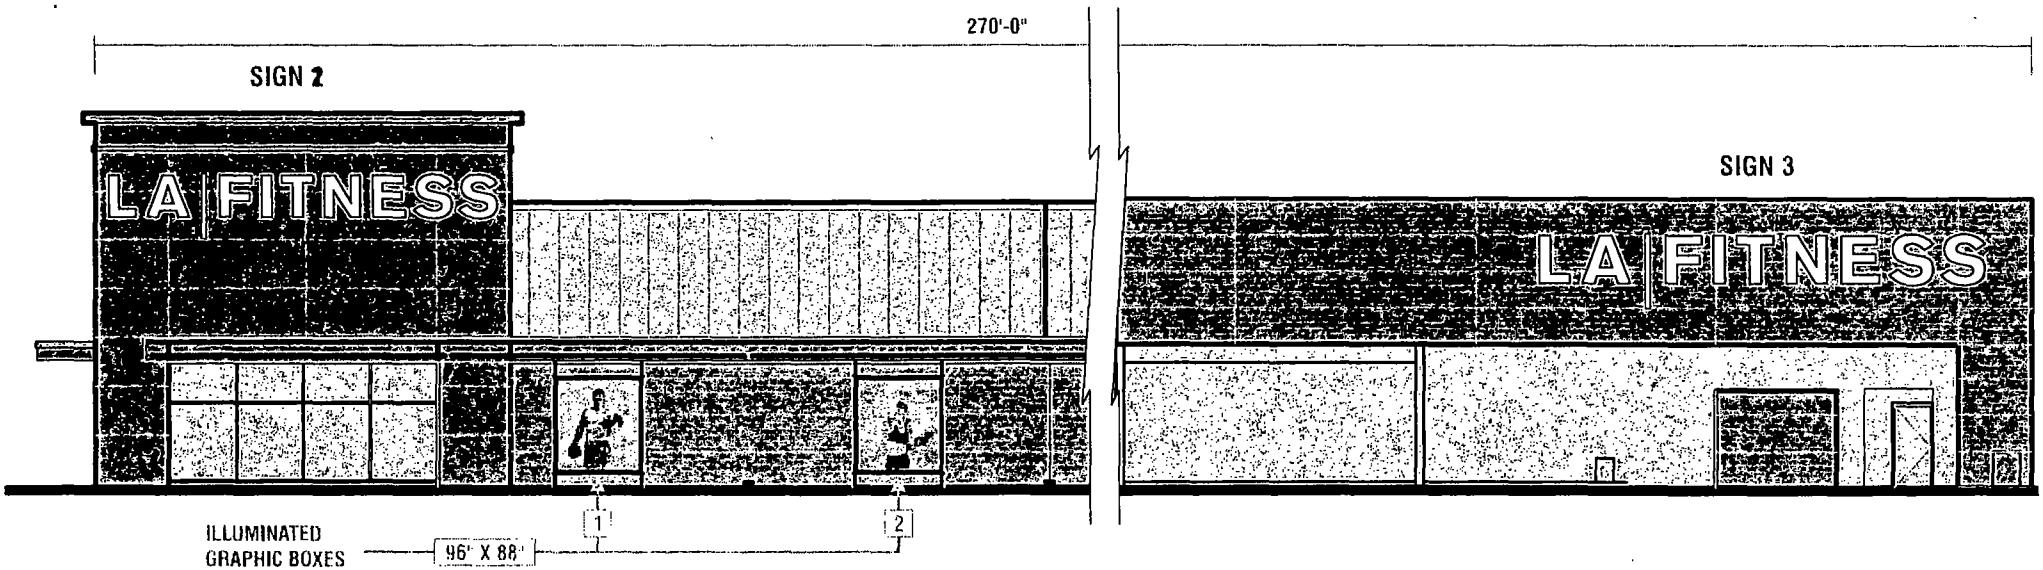

SOUTH ELEVATION

SCALE: 1/16"=1'-0"

NOTE: WALL SECTION DETAILS TO BE VERIFIED

LA FITNESS

SIGN 3

Location: **South Martin Luther King Drive Chicago, IL**

Proj #: **3101** | Loc #: **1138** | Date: **08/07/13**

Req #: **154171** | Drawn By. **KWK** | Page#: **5**

Rev #	Req#	Date.	Req. By	Drawn By	Revision Description
Rev 1	154653	08/08/13	DR	KWK	Added bkgd panel to sign 4
Rev 2	000000	00/00/00	XXX	XXX	
Rev 3	000000	00/00/00	XXX	XXX	
Rev 4	000000	00/00/00	XXX	XXX	
Rev 5	000000	00/00/00	XXX	XXX	
Rev 6	000000	00/00/00	XXX	XXX	

FILE PATH **Active\ACCOUNTS\L\LA FITNESS\Locations\3101 1138 Chicago IL**

DRAWINGS PREPARED BY:

The Icon Companies

icon ims ess

Drawings are the exclusive property of Icon Identity Solutions Inc, Any unauthorized use or duplication is not permitted

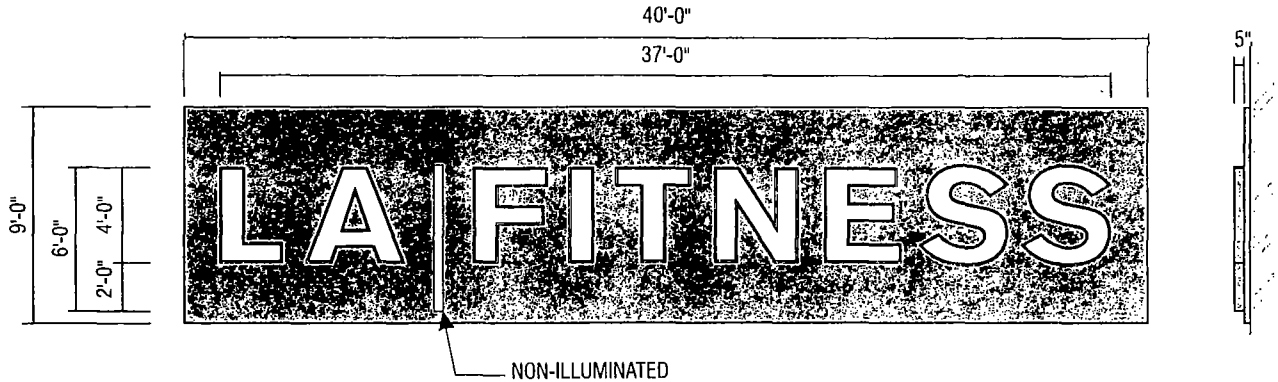

48" WHITE LED ILLUMINATED LETTERS W/ BACKGROUND PANEL - SELF CONTAINED (148 Sq. Ft.) **SIDE VIEW**

GRAY RETURNS, METAL RETAINERS - PAINTED GRAY SCALE: 1/8"=1'-0"

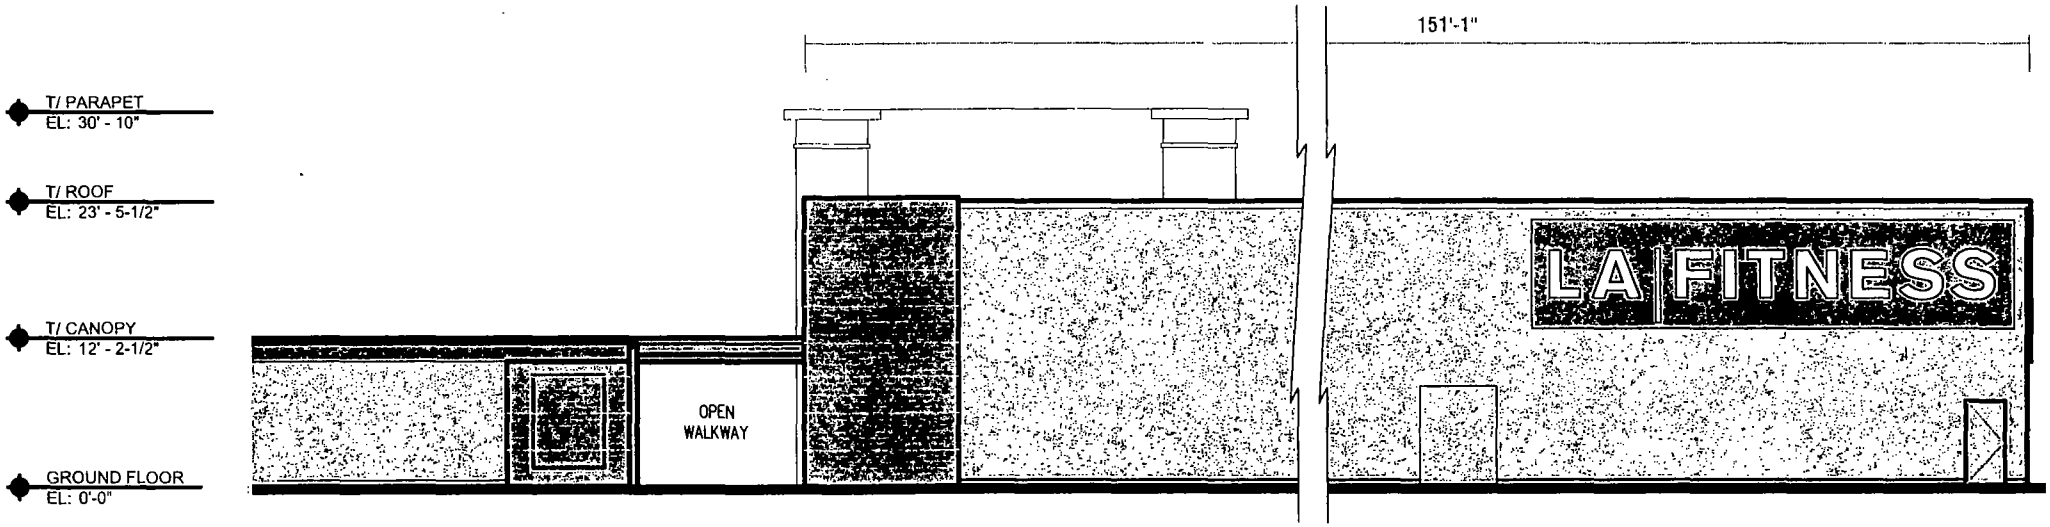

EAST ELEVATION

SCALE: 1/16"=1'-0"

NOTE: WALL SECTION DETAILS TO BE VERIFIED

LA|FITNESS

SIGN 4

Location: **South Martin Luther King Drive Chicago, IL**

Proj #: **3101** | Loc #. **1138** | Date: **08/07/13**

Req #:**154171** | Drawn By: **KWK** | Page#: **6**

Rev #	Req#	Date	Req By	Drawn By:	Revision Description
Rev 1	154653	08/08/13	DR	KWK	Added bkgd. panel to sign 4
Rev 2	000000	00/00/00	XXX	XXX	
Rev 3	000000	00/00/00	XXX	XXX	
Rev 4	000000	00/00/00	XXX	XXX	
Rev 5	000000	00/00/00	XXX	XXX	
Rev 6	000000	00/00/00	XXX	XXX	

FILE PATH: **Active\ACCOUNTS\L\LA FITNESS\Locations\3101_1138_Chicago_IL**

DRAWINGS PREPARED BY:

The Icon Companies®

icon ims ess

Drawings are the exclusive property of Icon Identity Solutions Inc.. Any unauthorized use or duplication is not permitted

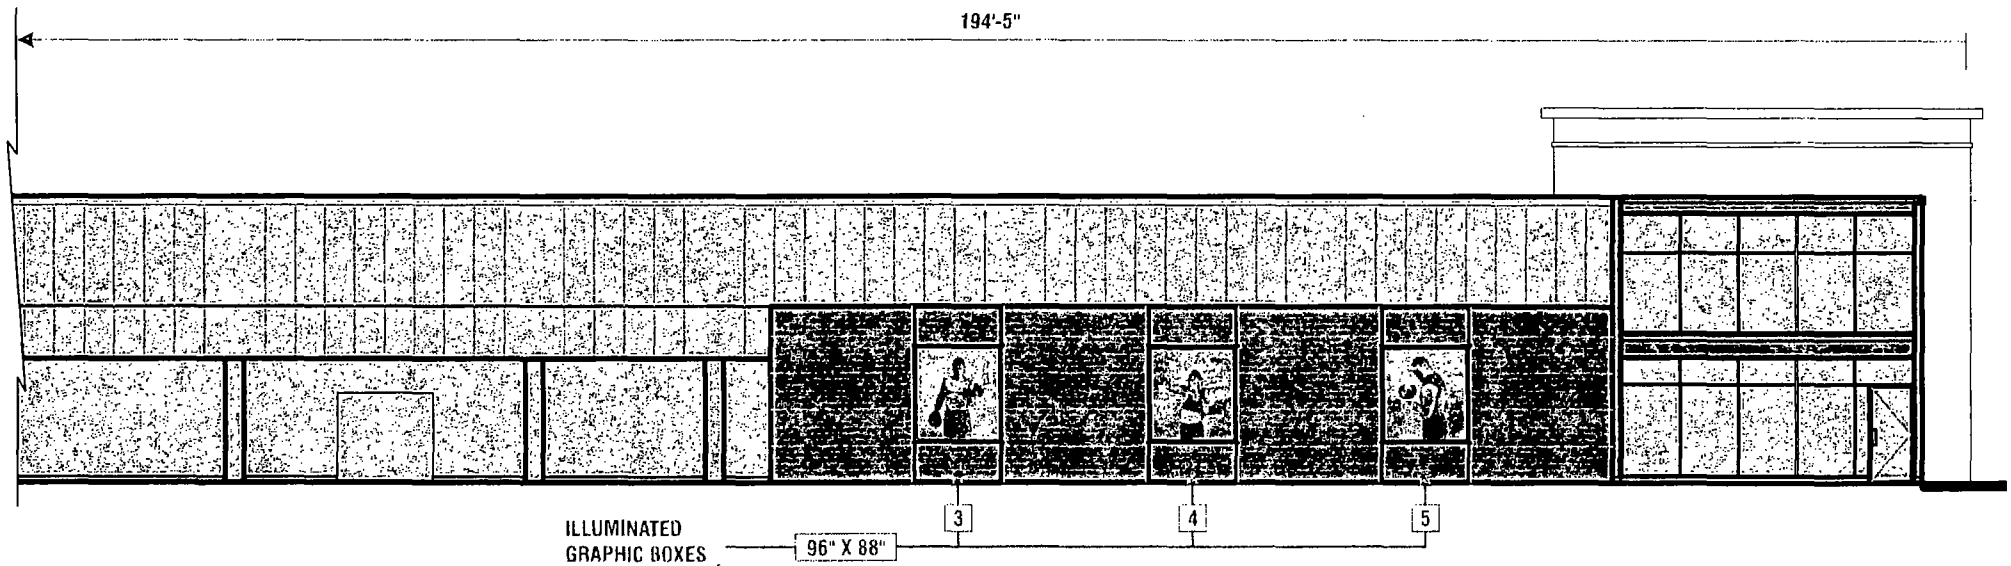

NORTH ELEVATION

SCALE: 1/16"=1'-0"

NOTE: WALL SECTION DETAILS TO BE VERIFIED

LA FITNESS

Location: **South Martin Luther King Drive**
Chicago, IL

Proj #: **3101**	Loc #: **1138**	Date. **08/07/13**
Req #: **154171**	Drawn By: **KWK**	Page#: **7**

Rev #	Req#	Date	Req By	Drawn By	Revision Description
Rev 1	154653	08/08/13	DR	KWK	Added bkgd panel to sign 4
Rev 2	000000	00/00/00	XXX	XXX	
Rev 3	000000	00/00/00	XXX	XXX	
Rev 4	000000	00/00/00	XXX	XXX	
Rev 5	000000	00/00/00	XXX	XXX	
Rev 6	000000	00/00/00	XXX	XXX	

FILE PATH **Active\ACCOUNTS\L\LA FITNESS\Locations\3101 1138 Chicago IL**

DRAWINGS PREPARED BY:

The Icon Companies®
icon ims ess

Drawings are the exclusive property of Icon Identity Solutions Inc,
Any unauthorized use or duplication is not permitted

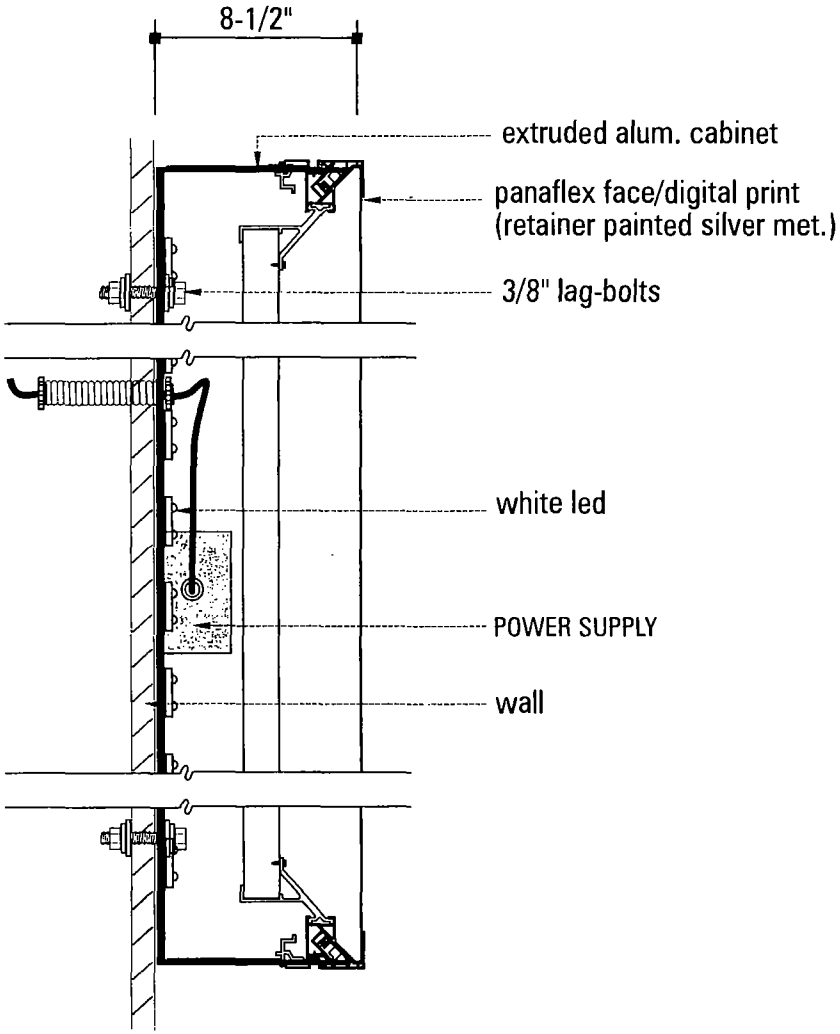

PANAFLEX SIGNBOX DETAIL

N.T.S.

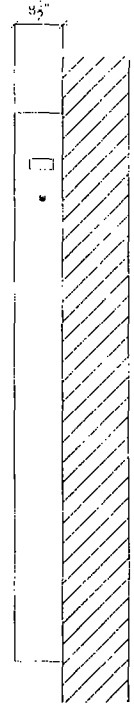

NOTE:
FACES TO BE PROVIDED BY OTHERS
AND SHIP TO ICON TO INSTALL IN BOX

TYPICAL CONSTRUCTION

LA FITNESS

TYPICAL ILLUM. GRAPHIC BOX DETAIL

Location: **South Martin Luther King Drive**
Chicago, IL

Proj #. **3101** | Loc #: **1138** | Date: **08/07/13**
Req #: **154171** | Drawn By: **KWK** | Page#: **8**

Rev #	Req#	Date	Req. By	Drawn By	Revision Description
Rev 1	154653	08/08/13	DR	KWK	Added bkgd. panel to sign 4
Rev 2	000000	00/00/00	XXX	XXX	
Rev 3	000000	00/00/00	XXX	XXX	
Rev 4	000000	00/00/00	XXX	XXX	
Rev 5	000000	00/00/00	XXX	XXX	
Rev 6	000000	00/00/00	XXX	XXX	

FILE PATH **Active\ACCOUNTS\L\LA FITNESS\Locations\3101 1138 Chicago IL**

DRAWINGS PREPARED BY:

The Icon Companies®
icon ims ess

Drawings are the exclusive property of Icon Identity Solutions Inc.
Any unauthorized use or duplication is not permitted

1) *Unless specified all quotes and layouts are for a single face sign on a single set of letters.*
2) Quotations are based off the quality of artwork and amount of detailed information provided by the customer pertaining to font, letter height, can depth, face material, and any special instructions provided by the customer. Missing information may cause delays in the delivery of estimates, as well as effect product selection, quantities, application and illumination.
3) LED module placement is an approximation. AgiLight recommends the sign manufacturer verify the LED placement and quantity to ensure even illumination.
4) Final material estimates are the responsibility of the sign manufacturer to ensure the customers' expectations are met.
5) Unless otherwise stated on this drawing, all face lit signs are assumed to be 5 inches deep and halo illuminated signs are assumed to be a minimum of 2 inches deep.
6) For detailed information on installation of AgiLight LED modules and systems please refer to "Installation Guides" and "Product Specification Sheets" at www.AgiLight.com under the downloads section or contact a customer service representative toll free at: 866.482.0203.

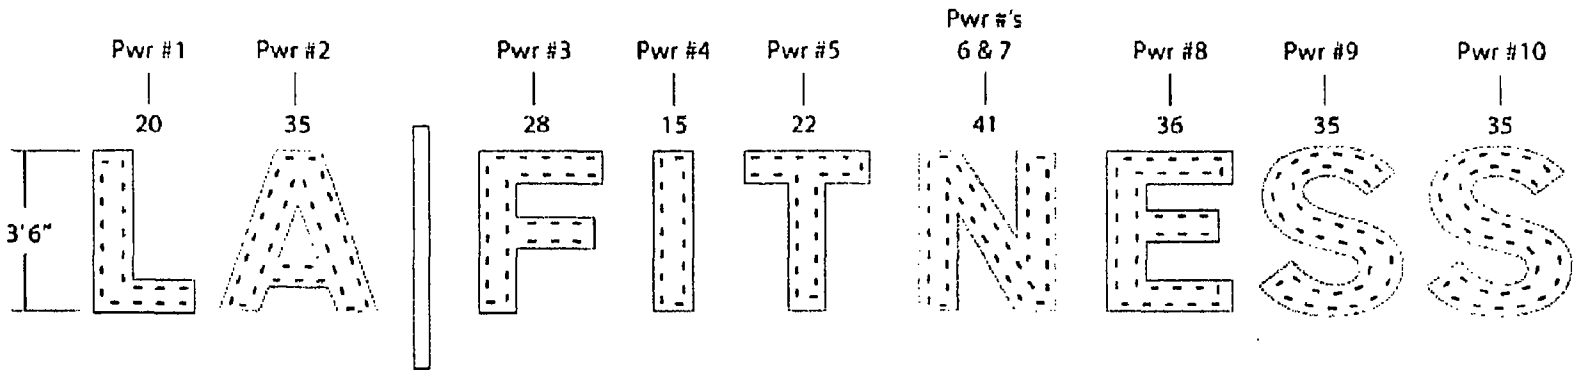

MH

134 feet White SignRayz™ Apex G2 7500K (LS-APEX-ASW-G2) - 267 Modules
10 - 60W Power Supplies

42" LA|Fitness

December 7, 2011

AGILIGHT
Light It Up
12118 Arion Parkway Ste 108, San Antonio, TX 78216
PH: (866) 482-0203 - Fax: (210) 360-1454
www.AgiLight.com

LA|FITNESS

42" LETTER LED LAYOUT

Location: **South Martin Luther King Drive Chicago, IL**

Proj #: **3101** | Loc #: **1138** | Date: **08/07/13**
Req #: **154171** | Drawn By: **KWK** | Page #: **9**

Rev #	Req#	Date	Req. By	Drawn By	Revision Description
Rev 1	154653	08/08/13	DR	KWK	Added bkgd. panel to sign 4
Rev 2	000000	00/00/00	XXX	XXX	
Rev 3	000000	00/00/00	XXX	XXX	
Rev 4	000000	00/00/00	XXX	XXX	
Rev 5	000000	00/00/00	XXX	XXX	
Rev 6	000000	00/00/00	XXX	XXX	

FILE PATH **Active\ACCOUNTS\L\LA FITNESS\Locations\3101_1138_Chicago_IL**

DRAWINGS PREPARED BY:

The Icon Companies®
icon ims ess

Drawings are the exclusive property of Icon Identity Solutions Inc, Any unauthorized use or duplication is not permitted

1) Unless specified all quotes and layouts are for a single face sign or a single set of letters.
2) Quotations are based off the quality of art work and amount of detailed information provided by the customer pertaining to font, letter height, can depth, face material, and any special instructions provided by the customer. Missing information may cause delays in the delivery of estimates, as well as effect product selection, quantities, application, and illumination.
3) LED module placement is an approximation. AgiLight recommends the sign manufacturer verify the LED placement and quantity to ensure even illumination.
4) Final material estimates are the responsibility of the sign manufacturer to ensure the customers' expectations are met.
5) Unless otherwise stated on this drawing, all face lit signs are assumed to be 5 inches deep and halo illuminated signs are assumed to be a minimum of 2 inches deep.
6) For detailed information on installation of AgiLight LED modules and systems please refer to "Installation Guides" and "Product Specification Sheets" at www.AgiLight.com under the downloads section or contact a customer service representative toll free at: 866.482.0203.

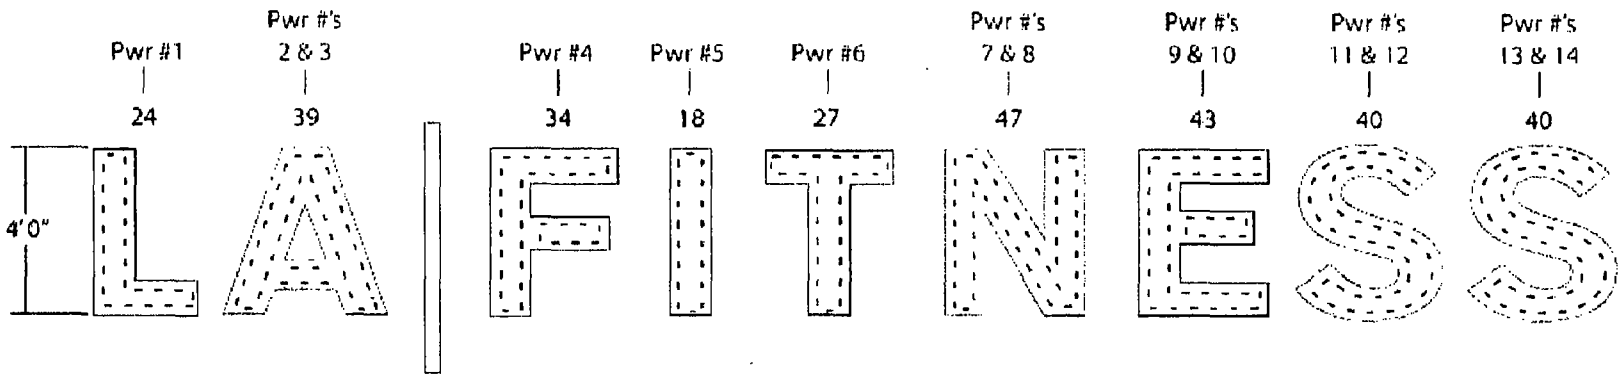

MH

156 feet White SignRayz™ Apex G2 7500K (LS-APEX-ASW-G2) - 312 Modules
14 - 60W Power Supplies

48" LA|Fitness

November 29, 2011

AGILIGHT
Light It Up
1218 Arion Parkway Ste 108, San Antonio, TX 78216
PH: (866) 482-0203 · Fax: (210) 360-1454
www.AgiLight.com

LA|FITNESS

48" LETTER LED LAYOUT

Location: **South Martin Luther King Drive Chicago, IL**

Proj #: **3101**	Loc #: **1138**	Date: **08/07/13**
Req #: **154171**	Drawn By: **KWK**	Page#: **10**

Rev #	Req#	Date	Req By	Drawn By	Revision Description
Rev 1	154653	08/08/13	DR	KWK	Added bkgd panel to sign 4
Rev 2	000000	00/00/00	XXX	XXX	
Rev 3	000000	00/00/00	XXX	XXX	
Rev 4	000000	00/00/00	XXX	XXX	
Rev 5	000000	00/00/00	XXX	XXX	
Rev 6	000000	00/00/00	XXX	XXX	

FILE PATH: **Active\ACCOUNTS\L\LA FITNESS\Locations\3101_1138_Chicago_IL**

DRAWINGS PREPARED BY:

The Icon Companies®
icon ims ess

Drawings are the exclusive property of Icon Identity Solutions Inc, Any unauthorized use or duplication is not permitted

USE WHITE SILICONE TO CONCEAL LIGHT LEAKS

TOLERANCE: ± 1/16" ON ALL DIMENSIONS

THIS SIGN TO BEAR THIS MARK

Underwriters Laboratories Inc.® LISTED ELECTRIC SIGN

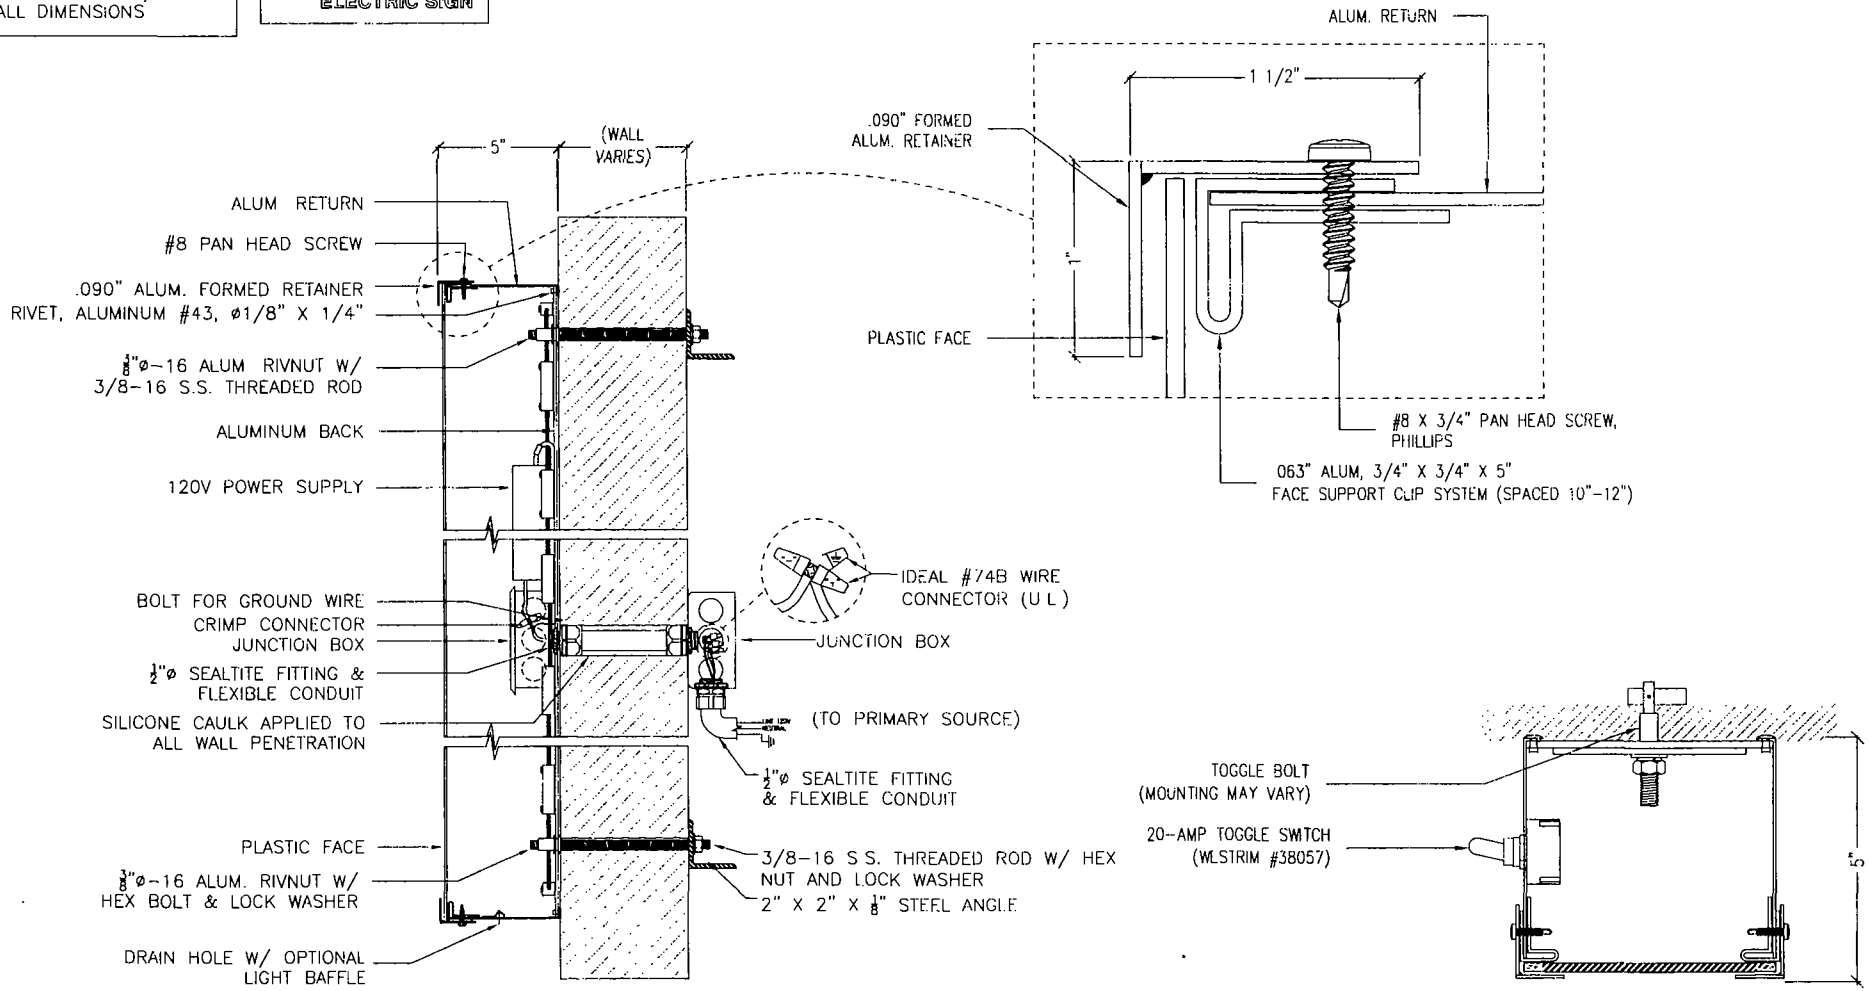

(A) SECTION: SELF-CONTAINED w/ RETAINER

SCALE 1-1/2"=1'-0"

(B) SECTION: SWITCH

SCALE 3"=1'-0"

LA|FITNESS

LETTER SECTION DETAIL

Location. **South Martin Luther King Drive Chicago, IL**

Proj #. **3101**	Loc #: **1138**	Date: **08/07/13**
Req #: **154171**	Drawn By: **KWK**	Page#: **11**

Rev #	Req#	Date	Req. By.	Drawn By:	Revision Description
Rev 1	154653	08/08/13	DR	KWK	*Added bkgd. panel to sign 4*
Rev 2	000000	00/00/00	XXX	XXX	
Rev 3	000000	00/00/00	XXX	XXX	
Rev 4	000000	00/00/00	XXX	XXX	
Rev 5	000000	00/00/00	XXX	XXX	
Rev 6	000000	00/00/00	XXX	XXX	

FILE PATH: **Active\ACCOUNTS\L\LA FITNESS\Locations\3101_1138_Chicago_IL**

DRAWINGS PREPARED BY:

The Icon Companies®

icon ims ess

Drawings are the exclusive property of Icon Identity Solutions Inc. Any unauthorized use or duplication is not permitted

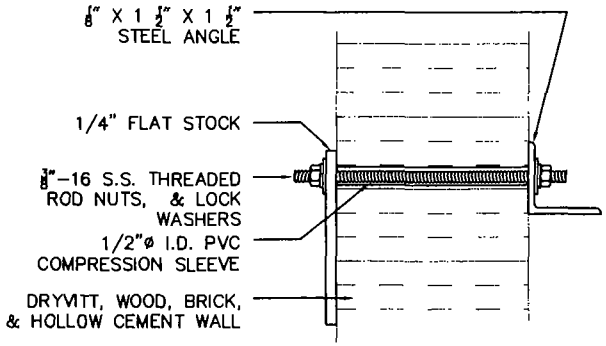

(A) THREADED ROD W/ ALUM. ANGLE

SCALE: N.T.S.

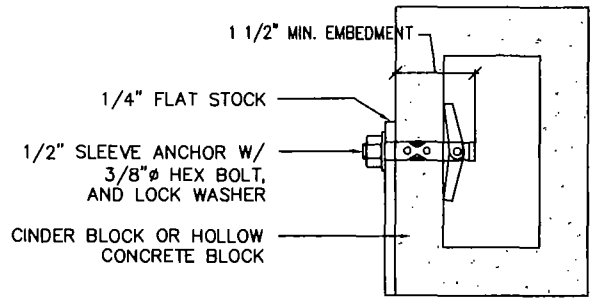

(B) SLEEVE ANCHOR BOLT

SCALE: N.T.S.

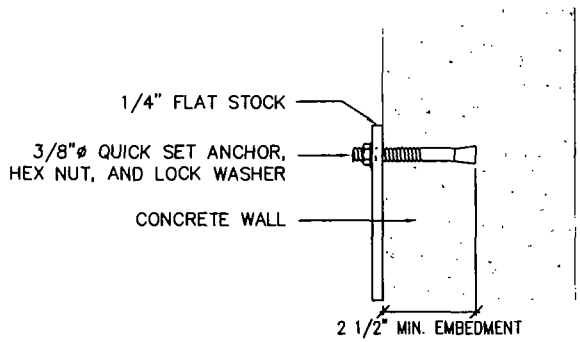

(C) QUICK SETS

SCALE: N.T.S.

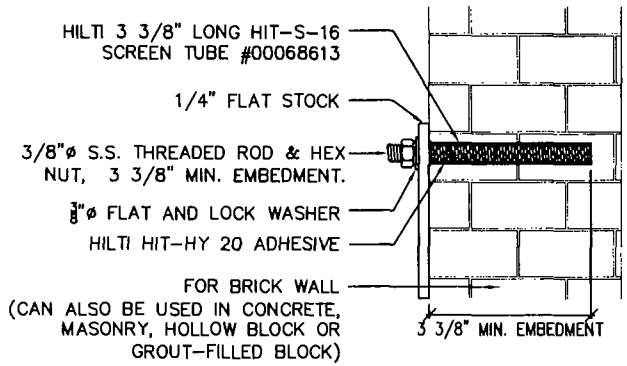

(D) HILTI HIT-HY SYSTEM

SCALE: N.T.S.

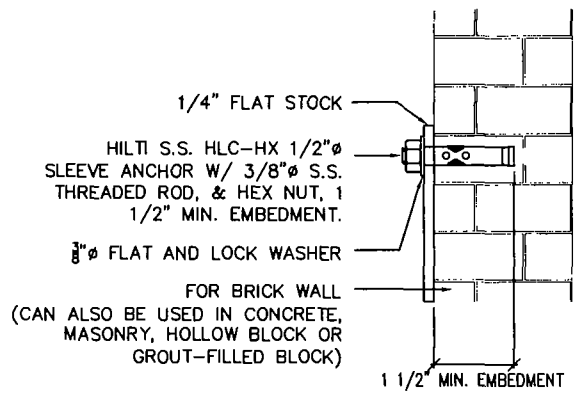

(E) HILTI SLEEVE ANCHOR

SCALE: N.T.S.

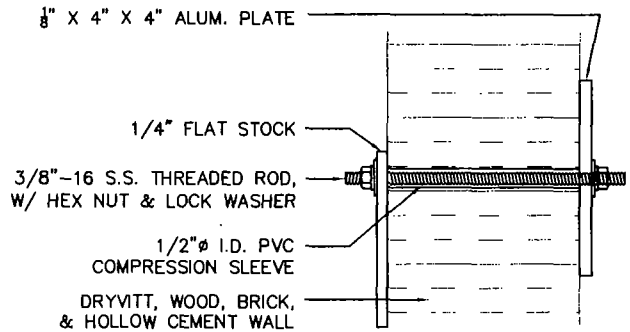

(F) THRU WALL

SCALE: N.T.S.

LA FITNESS

LETTER MOUNTING OPTIONS

Location **South Martin Luther King Drive Chicago, IL**

Proj #: **3101**	Loc #: **1138**	Date: **08/07/13**
Req #: **154171**	Drawn By: **KWK**	Page#: **12**

Rev #	Req#	Date	Req By	Drawn By	Revision Description
Rev 1	154653	08/08/13	DR	KWK	Added bkgd panel to sign 4
Rev 2	000000	00/00/00	XXX	XXX	
Rev 3	000000	00/00/00	XXX	XXX	
Rev 4	000000	00/00/00	XXX	XXX	
Rev 5	000000	00/00/00	XXX	XXX	
Rev 6	000000	00/00/00	XXX	XXX	

FILE PATH **Active\ACCOUNTS\L\LA FITNESS\Locations\3101 1138 Chicago IL**

DRAWINGS PREPARED BY:

The Icon Companies®

icon ims ess

Drawings are the exclusive property of Icon Identity Solutions Inc. Any unauthorized use or duplication is not permitted

City of Chicago

Office of the City Clerk

Document Tracking Sheet

Or2013-532

Meeting Date:	9/11/2013
Sponsor(s):	Pope, John (10)
Type:	Order
Title:	Issuance of permits for sign(s)/signboard(s) at 3251 E 92nd St
Committee(s) Assignment:	Committee on Zoning, Landmarks and Building Standards

City Council
Meeting Date: 09-11-13
Committee on Buildings

(signs)

ORDERED, That the Commissioner of Buildings is hereby directed to issue a sign permit to: (Contractor's name and address)

AD DELUXE SIGN CO
23856 W. Andrew Rd Suite 103
Plainfield, IL 60585

for the erection of a sign / signboard over 24 feet in height and / or over 100 square feet (in area of one face) at: (Business NAME & ADDRESS)

324 Sq FEET / 36' To Top
Victory Centre 3251 E 92nd Street
Chicago, IL 60617

Dimensions: Length 18' Height 18'

Height above grade / roof to top of sign 36' From GRADE To Top

TOTAL SQUARE FOOT AREA 324 Sq Ft.

Such sign(s) shall comply with all applicable provisions of TITLE 17 of the Chicago Zoning Ordinance and all other applicable provisions of the Municipal Code of the City of Chicago governing the construction and maintenance of outdoor signs, signboards and structures.

Joe A Pg
Alderman, 10th Ward

CITY OF CHICAGO

DEPARTMENT OF BUILDINGS

Sign Permit Application

APPROVAL NUMBER	APPLICATION NUMBER	ANNUAL FEE	WORK CODE	DRAWINGS ATTACHED
	100501913			☐ YES ☐ NO

DATE OF APPLICATION: 07/29/2013

ADDRESS OF SIGN: 3251 E 92ND ST, 60617-

BUILDING:

ORIGINAL PERMIT NUMBER:

TYPE OF PERMIT: NEW CONSTRUCTION (SIGN)

PAYER OF ANNUAL INSPECTION:
ALEXANDER, JEAN
701 LEE STREET
CHICAGO, IL 60617
(773)449-2185

SIGN MANUFACTURER: ADDELUXESIGN

ADDRESS WHERE SIGN CAN BE SEEN PRIOR TO ERECTION:

TICKET NUMBER: 0

REINSPECTION CONTROL NUMBER:

TYPE OF SUPPORT FOR SIGN: CANOPY

SIGN BOARD SUPPORT MEMBERS: STEEL

ANNUAL FEE	
CONSTRUCTION FEE	700.00
1017 B FEE	
TOTAL FEE	700.00
AMOUNT PAID	200.00
BALANCE DUE	$ 500.00

Check # for Zoning

Check # for DCAP

TYPE OF SIGN: FLAT OR BOX

LENGTH	FT	IN	HEIGHT	FT	IN
	18	0		18	0

AREA	SQ FT.	WEIGHT	LBS
	324		200

SIGN HEIGHT ABOVE GRADE/ROOF: FT 18

SHAPE OF SIGN: REGULAR

SIGN WILL READ:
VICTORY CENTRE OF SOUTH CHICAGO SUPPORTIVE LIVING

NO OF LAMPS:

TOTAL WATTAGE:

TYPE OF LAMP:

NO OF BALLAST/TRANSFORMERS:

INPUT OF TRANSFORMERS:

CONTRACTOR WILL INSTALL: [N] FEEDERS [N] CUSTOMER LEADS

TYPE OF SWITCH:

LOCATION OF SWITCH:

SIGN LOCATION:
18' X 18' BANNER MOUNTED TO REAR OF FACADE

The undersigned certify that the statements in this application are true and correct and that all work done under the proposed permit will conform to the requirements of the Chicago Municipal Code

REG. NO	
ELECT CONTR	
ADDRESS	
SUPERVISOR SIGNATURE	

BOND NO.	REG NO N92559
SIGN ERECTOR	AD DELUXE SIGN CO INC. SIGNER
ADDRESS	23856 W ANDREW RD STE103 PLAINFIELD IL, 60585-
SIGNATURE	

The permit issued on this application will authorize only signs here applied for If other signs are to be erected they must be covered by additional permits

City of Chicago
Rahm Emanuel, Mayor

Department of Buildings
Michael Merchant, Commissioner

TYPE OF BUSINESS

RES GRP LIVING Other:

Name: PATHWAY SENIOR LIVING

LIC #:

Renewal Date:

Projects Over:

[Y] Private Property

[N] Public Way Grant Permit #:

[X] Planned Development/Manufacturing PMD/PD#: PD992

Zoning District: OTHER Other: PD992

TYPE OF SIGN.

[ ] ADVERTISING [ ] ILLUMINATE [ ] MOVEABLE

[X] BUSINESS [ ] FLASHING

TOTAL STREET FRONTAGE OF LOT (IN FEET)	599
TOTAL AREA OF NEW SIGN (SQ.FT.)	324
TOTAL AREA OF ALL SIGNS ON LOT (SQ.FT.)	250
HEIGHT OF SIGN ABOVE GRADE (TO TOP)	36ft 0in
DISTANCE OF CURB LINE OUTER EDGE (ft)	150
DISTANCE OF STRUCTURE INNER EDGE (ft)	151

DISTANCE FROM (ft)

A. PUBLIC PARK (OVER 10 ACRES)	1,198
B. EXPRESSWAY (IF LESS THAN 1,000 FT.)	2,137
C. RESIDENCE DISTRICT (ADVERTISING SIGNS ONLY)	120

IF REPLACEMENT SIGN OR CHANGE OF FACE, WHAT DOES THE EXISTING SIGN READ?

Original Payee:

Landmark Hold: [ ] **Status:**

ZONING (OFFICE USE ONLY)

SIGN BOND REQUIRED? [ ] YES

COUNCIL ORDER REQUIRED [X] YES

IS SPECIAL PERMISSION REQUIRED FROM CHIEF ELECTRICAL

[ ] YES

IF YES, ATTACH LETTER OF REQUEST

TIME STAMP

SIGN CLERK	APPROVED FOR PERMIT

REMARKS

Zone Classification	Volume Number	Date
PD 992 City Council Journal	15116	Wednesday, July 27, 2005

PLEASE NOTE: The ordinance number may or may not directly relate the contents of your search. Please refer to the actual ordinance text for additional information.

Ward
South Chicago

Map Side	Page Number
22-A	200B

PIN	From Address	To Address	Dir	Street	Type	Suffix
2605115034						

Ward	Name	Phone	Address
10	JOHN POPE	773-721-1999	3522 E. 106th St.

Close Window

City of Chicago

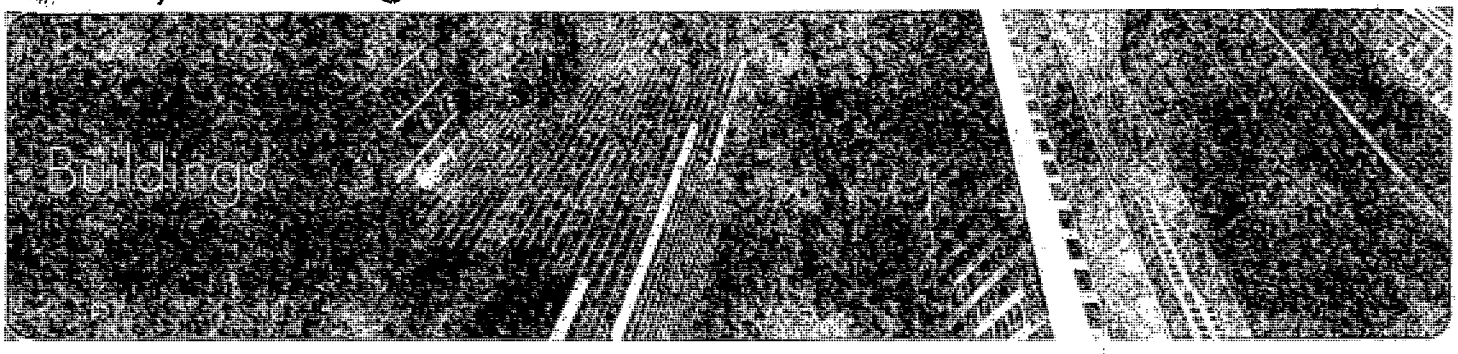

Online Permits & Trade License Renewals

Portal Services

- Online Permits
- Apply For Permit
- View My Applications
- Schedule Appointment
- Manage My Plans
- View My Payments
- Update Account
- Check Application Status
- Logout

Payment Confirmation

Thank you for using the City of Chicago Online Permitting.
Please keep this information as verification of payment.

App #	Date	Type	Description	Fee
100501913	7/29/2013	Sign	3251 E 92ND ST 60617-	$200.00

Total: $200.00

Transaction Number: **153043**
Reference Number: **5367139**
Credit Card Charge Total: **$200.00**

If you are having trouble with the website, please contact the City of Chicago by emailing dobwebhelp@cityofchicago org to report your problem and a technician will respond to you

Copyright © 2009 City of Chicago

CITY OF CHICAGO
DEPARTMENT OF ZONING AND LAND USE PLANNING
SIGN SITE PLAN
(ALL INFORMATION MUST BE COMPLETED AND LEGIBLE).

Site Address: 3251 East 92nd STREET — 1 of 1 applications

Sign Company: AD DELUXE SIGN CO **Rep Name:** John MILLER

Phone (815) 556-8469 **EXT** N/A ***(Below: Building, streets and location of sign on lot or structure)***

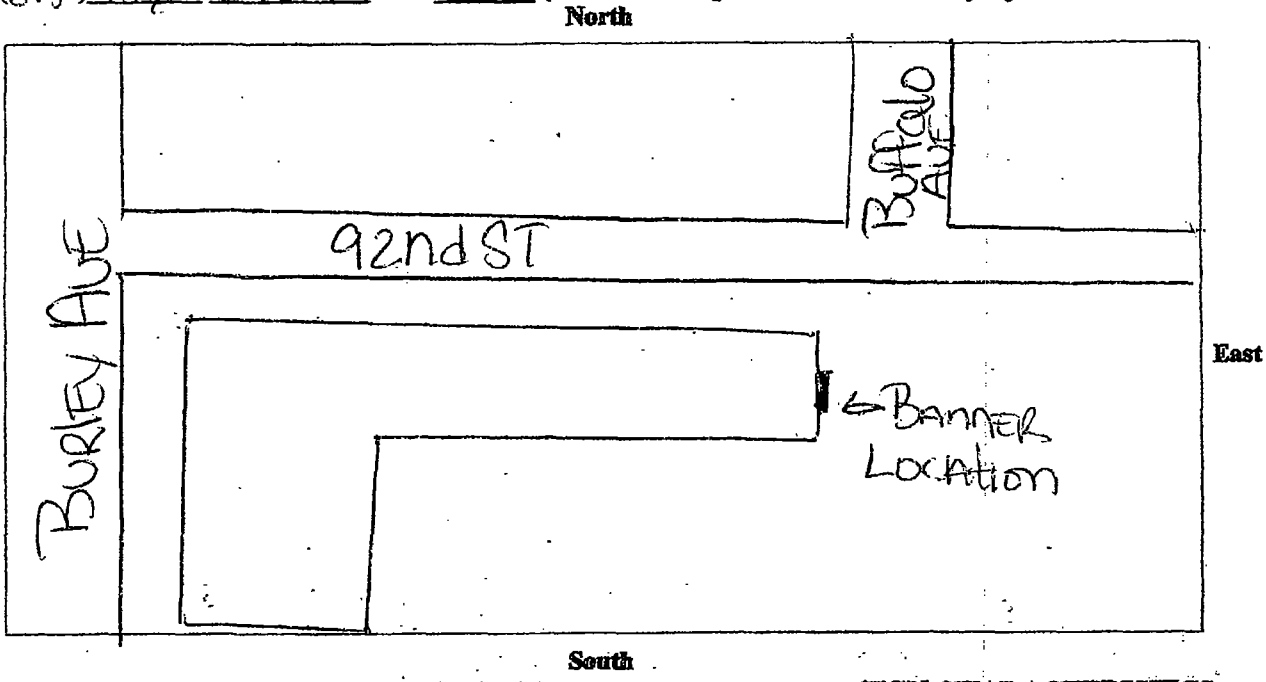

SIGN USE:
Bus. ID (On-premise) ☒
Business Lice. # _____
Advertising (Off-premise) ☐

PERMIT TYPE:
New Construction ☒
Change of Face
Previous Permit # ☐ _____

TYPE OF SIGN:
Flat Wall ☒
Freestanding ☐
Awning ☐
Marquee ☐
High Rise Building ☐
Projecting Private ☐
Projecting Public Way ☐
Public Way Use -Permit # _____

SIGN CHARACTERISTICS:
Non- Illuminated ☒
Illuminated ☐
Changing Image ☐
Video Display ☐
Flashing ☐

DISTANCE FROM:
Curb Line: 150'
Expressway, Toll Roads or Major Route (n/a if over 1000 ft) 2137'
Park (over 10 acres) 1,198'
Residential Zone 120
Existing Off-premise on same side of street: NO

TOTAL SQUARE FOOTAGE:
Square footage of **this proposed sign** 324
Gross area of **all proposed signs** 324
Area of **all existing signs** ***(not including proposed)*** on Zoning Lot 250

Signature : John Miller **Date:** 7-29-2013

(Revised 4/10)

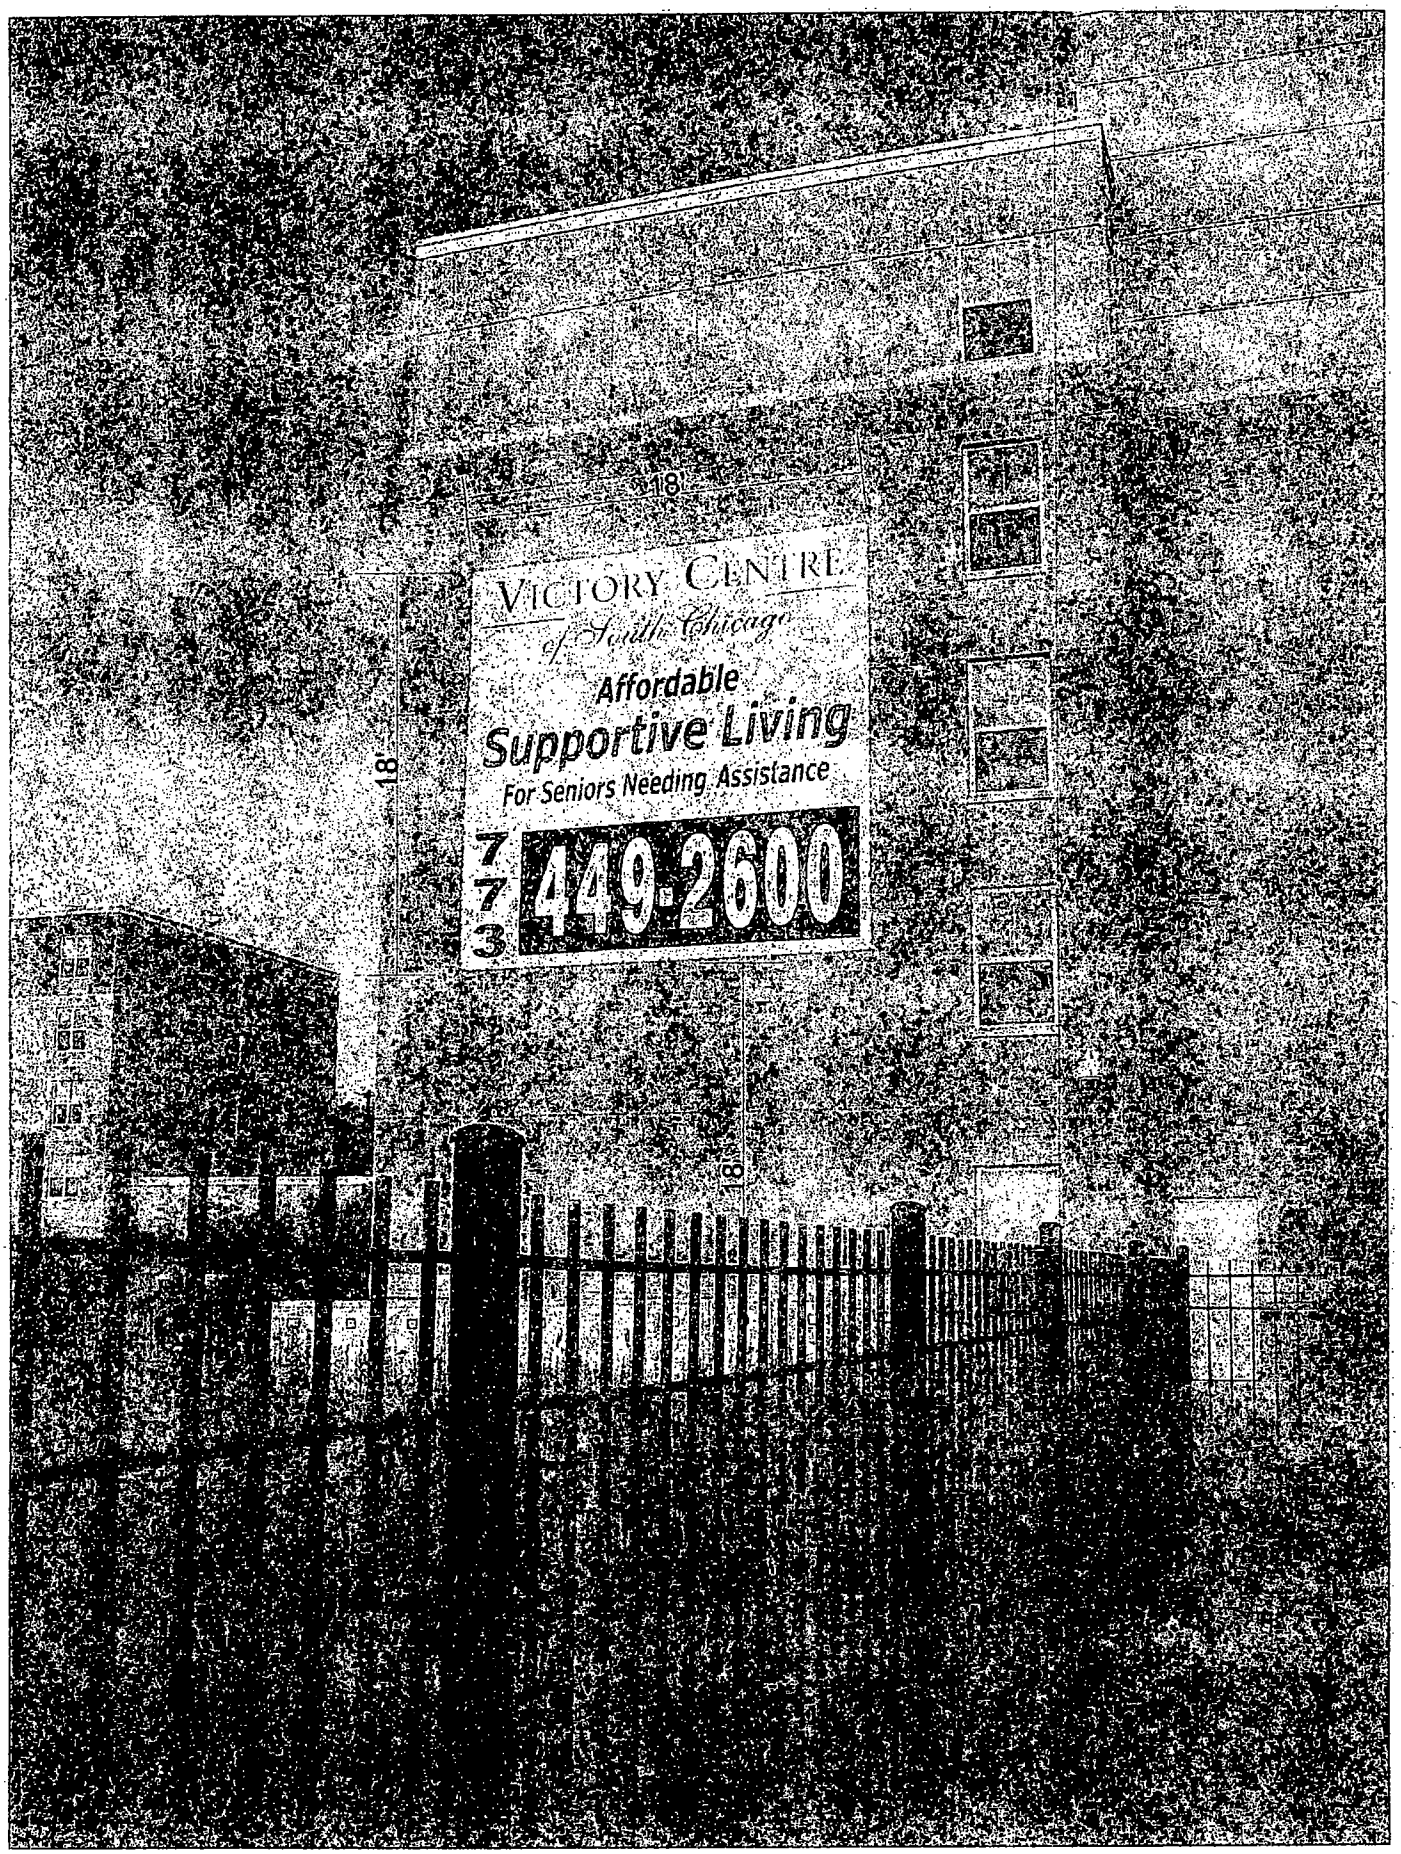
18'
VICTORY CENTRE
of South Chicago
Affordable
Supportive Living
For Seniors Needing Assistance
773 449-2600
18'
18'

City of Chicago

O2013-6141

Office of the City Clerk

Document Tracking Sheet

Meeting Date:	9/11/2013
Sponsor(s):	Burke, Edward M. (14)
Type:	Ordinance
Title:	Issuance of permits for sign(s)/signboard(s) at 4500 W Ann Lurie Pl
Committee(s) Assignment:	Committee on Zoning, Landmarks and Building Standards

Zoning

ORDINANCE

Be It Ordained by the City Council of the City of Chicago:

Section 1. That the Commissioner of Buildings is hereby authorized and directed to Issue a sign permit to View Outdoor Advertising, LLC, 1000 E. 80th Place, Suite 700 North, Merrillville, IN 46410, for the erection of a sign/signboard over 24 feet in Height and / or over 100 square feet of area (of one face) at 4500 W. Ann Lurie Place, Chicago, IL 60632, with the following dimensions, height and square foot area:

Dimensions: length: 60 height: 20
Height above grade/roof to the top of sign: 100'
Total square foot area: 1,200 sq. ft.

Notwithstanding any provisions of Title 17 of the Municipal code, of the City of Chicago (the Chicago Zoning Ordinance) to the contrary, the Commissioner of Buildings is hereby directed and authorized to issue a sign permit to the address referenced within this ordinance.

Section 2. This ordinance shall be in force and effect from and after its passage and due publication.

Edward Burke
Alderman, 14th Ward

City of Chicago

Or2013-509

Office of the City Clerk

Document Tracking Sheet

Meeting Date:	9/11/2013
Sponsor(s):	Burke, Edward M. (14)
Type:	Order
Title:	Issuance of permits for sign(s)/signboard(s) at 4540 W 51st St
Committee(s) Assignment:	Committee on Zoning, Landmarks and Building Standards

Committee on Buildings

(signs)

ORDERED, That the Commissioner of Buildings is hereby directed to issue a sign permit to: (Contractor's name and address)

LIBERTY FLAGS, BANNERS, FLAGPOLES, INC.
4740 NORTH CUMBERLAND AVENUE
CHICAGO, ILLINOIS 60656-4239

for the erection of a sign/signboard over 24 feet in height and/or over 100 square feet (in area of one face) at: (Business NAME & ADDRESS)

Webster Square Apartments, LLC
550 W. Webster
Chicago, IL 60614

Dimensions: length 60' height 5'

height above grade/roof to top of sign 44'

TOTAL SQUARE FOOT AREA 300 sf

Such sign(s) shall comply with all applicable provisions of TITLE 17 of the Chicago Zoning Ordinance and all other applicable provisions of the Municipal Code of the City of Chicago governing the construction and maintenance of outdoor signs, signboards and structures.

Alderman, Ward

550 W. WEBSTER:
Install one (1) 5'H x 60'W
Vinyl banner with printed graphics
including project name, logo
website & phone #.
550 W. WEBSTER
Vinyl Banner
less than 1" Deep
5'
60'
558 W.
WEBSTER
44' Above Grade
WEST WEBSTER AVE.

City of Chicago

Office of the City Clerk

Document Tracking Sheet

Or2013-512

Meeting Date:	9/11/2013
Sponsor(s):	Chandler, Michael D. (24)
Type:	Order
Title:	Issuance of permits for sign(s)/signboard(s) at 2100 S Kilbourn Ave
Committee(s) Assignment:	Committee on Zoning, Landmarks and Building Standards

September 11, 2013 City Council

ORDERED, That the Commissioner of Zoning is hereby directed to issue a sign permit to: **Green Way Recycling**

for the erection of a sign / signboard over 24 feet in height and / or over 100 square feet (in area of one face) at:

Green Way Recycling

2100 South Kilbourn Ave.

Chicago, Il 60623

Dimensions: Length ___7_____ Height____23____

Height above grade / roof to top of sign _____

TOTAL SQUARE FOOT AREA ____161_____

Such sign(s) shall comply with all applicable provisions of TITLE 17 of the Chicago Zoning Ordinance and all other applicable provisions of the Municipal Code of the City of Chicago governing the construction and maintenance of outdoor signs, signboards and structures.

MICHAEL D. CHANDLER
Alderman, 24th Ward

CITY OF CHICAGO

DEPARTMENT OF BUILDINGS

Sign Permit Application

APPROVAL NUMBER	APPLICATION NUMBER	ANNUAL FEE	WORK CODE	DRAWINGS ATTACHED
	100491844			☐ YES ☐ NO

DATE OF APPLICATION: 05/22/2013

ADDRESS OF SIGN: 2100 S KILBOURN AVE, 60623-

BUILDING:

ORIGINAL PERMIT NUMBER:

TYPE OF PERMIT: NEW CONSTRUCTION (SIGN)

PAYER OF ANNUAL INSPECTION:
THOMSON, JEFF
2100 S KILBOURN
CHICAGO, IL 60623
(773)522-0025

SIGN MANUFACTURER: UNKNOWN

ADDRESS WHERE SIGN CAN BE SEEN PRIOR TO ERECTION:

TICKET NUMBER: 0

REINSPECTION CONTROL NUMBER:

TYPE OF SUPPORT FOR SIGN: BUILDING

SIGN BOARD SUPPORT MEMBERS: STEEL

ANNUAL FEE	
CONSTRUCTION FEE	400.00
1017 B FEE	
TOTAL FEE	400.00
AMOUNT PAID	200.00
BALANCE DUE	$ 200.00

Check # for Zoning

Check # for DCAP

TYPE OF SIGN: FLAT OR BOX

LENGTH	FT.	IN.	HEIGHT	FT	IN.
	7			23	

AREA	SQ FT.	WEIGHT	LBS.
	161		90

SIGN HEIGHT ABOVE GRADE/ROOF: FT. 10

SHAPE OF SIGN: REGULAR

SIGN WILL READ:
GGREEN WAY RECIYCLING

NO. OF LAMPS:

TOTAL WATTAGE:

TYPE OF LAMP:

NO. OF BALLAST/TRANSFORMERS:

INPUT OF TRANSFORMERS:

CONTRACTOR WILL INSTALL: [N] FEEDERS [N] CUSTOMER LEADS

TYPE OF SWITCH:

LOCATION OF SWITCH:

SIGN LOCATION:
INSTALL CUSTOMER SIGN THAT BEEN DOWN FROM FRONT OF BUILDING TO BE INSTALLED IN PARKING LOT

The undersigned certify that the statements in this application are true and correct and that all work done under the proposed permit will conform to the requirements of the Chicago Municipal Code

REG. NO	
ELECT CONTR	
ADDRESS	
SUPERVISOR SIGNATURE	

BOND. NO.	REG. NO. N92344
SIGN ERECTOR	RICH SIGN SIGNER
ADDRESS	5712 W PARK AVE CICERO X IL, 60804
SIGNATURE	

The permit issued on this application will authorize only signs here applied for. If other signs are to be erected they must be covered by additional permits

City of Chicago
Rahm Emanuel, Mayor

Department of Buildings
Michael Merchant, Commissioner

TYPE OF BUSINESS

OTHER Other: RECYCLING

Name: GREEN WAY RECYCLING

LIC #:

Renewal Date:

Projects Over:

[Y] Private Property

[N] Public Way Grant Permit #:

[ ] Planned Development/Manufacturing PMD/PD#:

Zoning District: M3 Other:

TYPE OF SIGN:

[ ] ADVERTISING [ ] ILLUMINATE [ ] MOVEABLE

[X] BUSINESS [ ] FLASHING

TOTAL STREET FRONTAGE OF LOT (IN FEET)	125
TOTAL AREA OF NEW SIGN (SQ.FT.)	161
TOTAL AREA OF ALL SIGNS ON LOT (SQ.FT.)	161
HEIGHT OF SIGN ABOVE GRADE (TO TOP)	33ft in
DISTANCE OF CURB LINE OUTER EDGE (ft)	10
DISTANCE OF STRUCTURE INNER EDGE (ft)	1

DISTANCE FROM (ft):

A. PUBLIC PARK (OVER 10 ACRES)	1,000
B EXPRESSWAY (IF LESS THAN 1,000 FT.)	1,000
C. RESIDENCE DISTRICT (ADVERTISING SIGNS ONLY)	1,000

IF REPLACEMENT SIGN OR CHANGE OF FACE, WHAT DOES THE EXISTING SIGN READ?

Original Payee:

Landmark Hold: [ ] **Status:**

ZONING (OFFICE USE ONLY)

SIGN BOND REQUIRED? [ ] YES

COUNCIL ORDER REQUIRED [ ] YES

IS SPECIAL PERMISSION REQUIRED FROM CHIEF ELECTRICAL

[ ] YES

IF YES, ATTACH LETTER OF REQUEST

TIME STAMP

SIGN CLERK	APPROVED FOR PERMIT

REMARKS

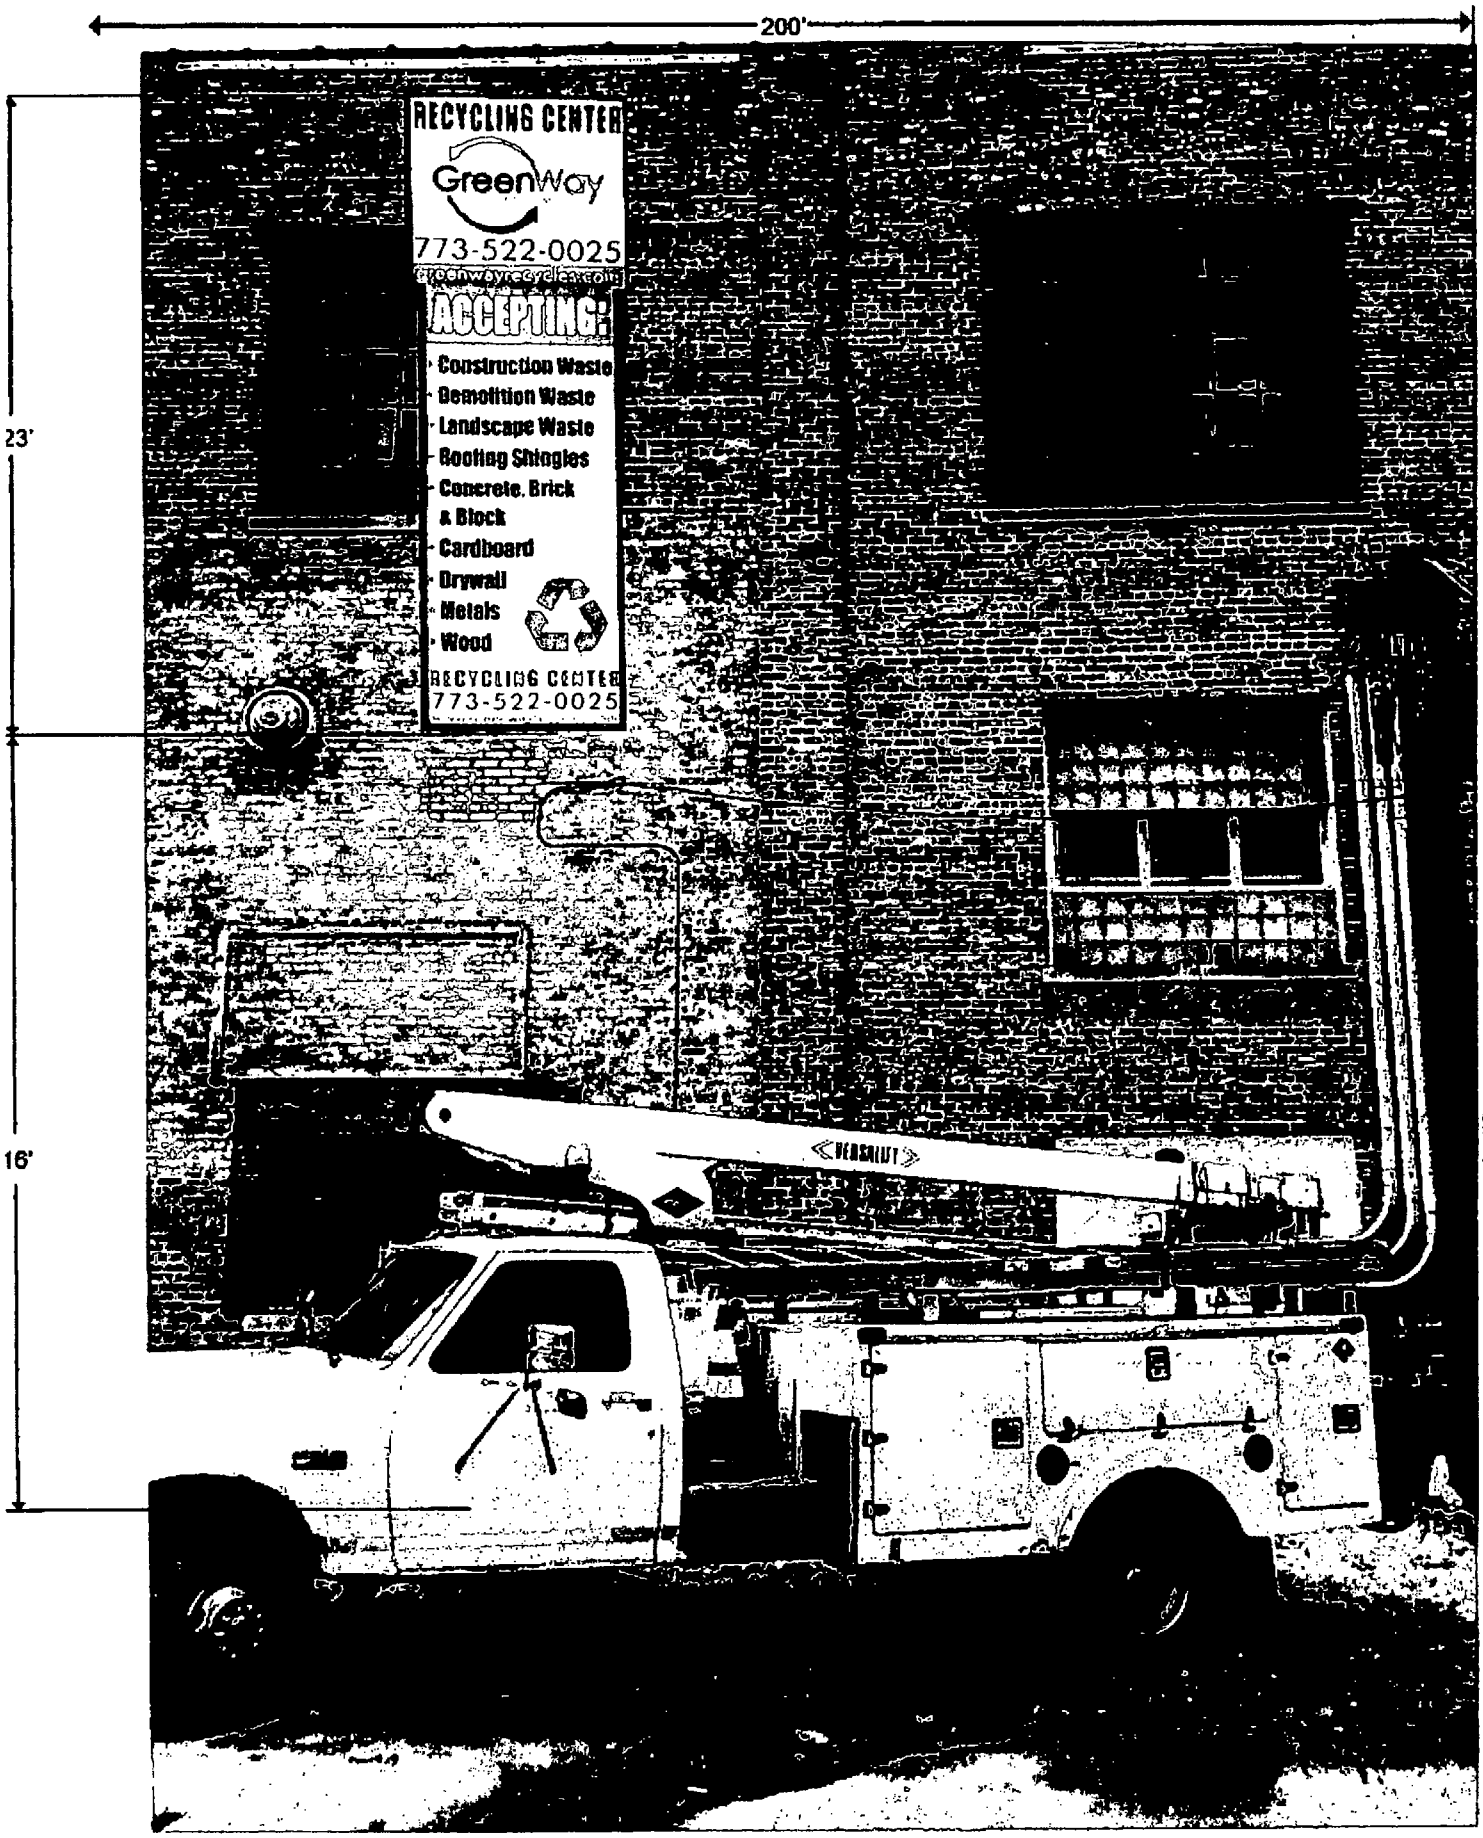
200'
23'
16'
RECYCLING CENTER
GreenWay
773-522-0025
greenwaycycle.com
ACCEPTING:
Construction Waste
Demolition Waste
Landscape Waste
Roofing Shingles
Concrete, Brick & Block
Cardboard
Drywall
Metals
Wood
RECYCLING CENTER
773-522-0025
RENAULT

CITY OF CHICAGO
DEPARTMENT OF ZONING AND LAND USE PLANNING
SIGN SITE PLAN
(ALL INFORMATION MUST BE COMPLETED AND LEGIBLE)

Site Address: 2100 s KILBOURN AVE ___ **of** ___ **applications**

Sign Company: RICH SIGN **Rep Name:** JUAN J ROBLEDO

Phone (708) 780 - 7242 **EXT** _____ *(Below: Building, streets and location of sign on lot or structure)*

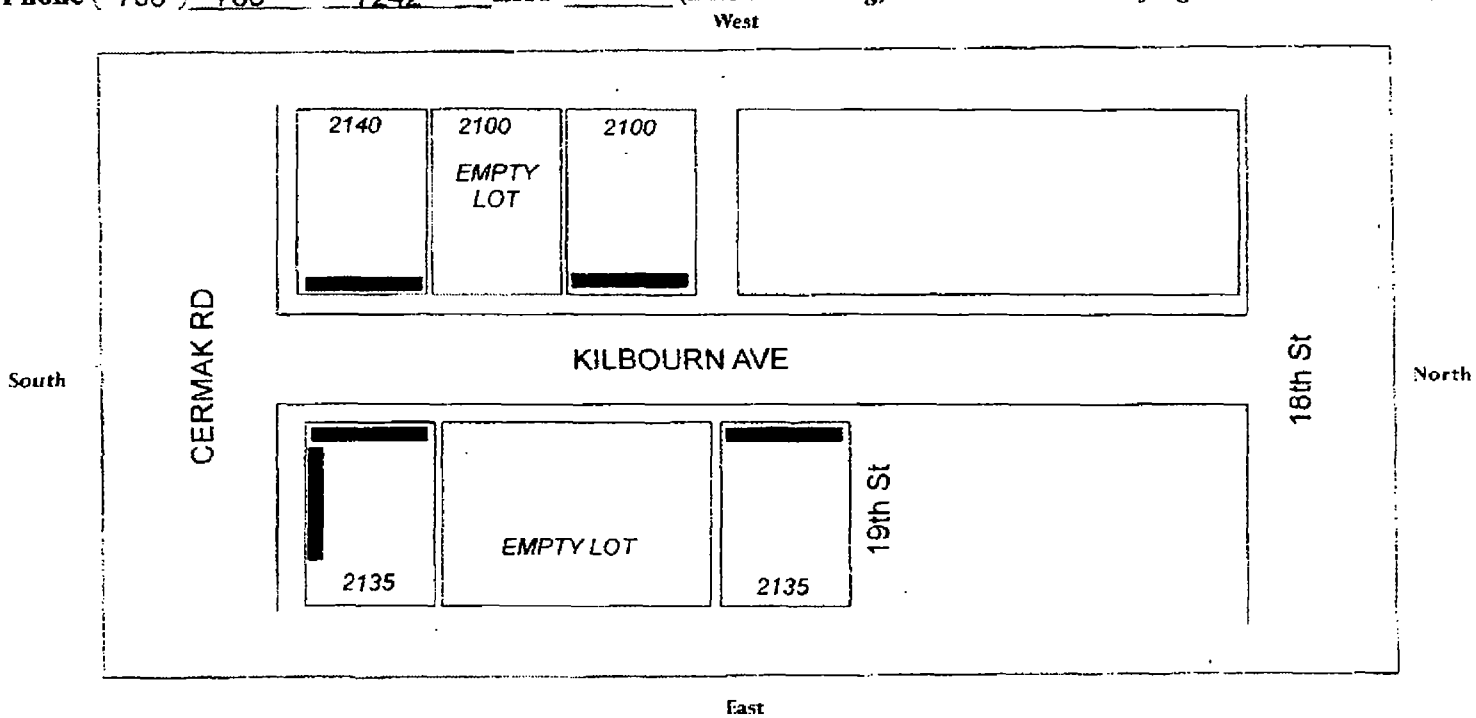

SIGN USE:
- Bus. ID (On-premise) [X]
- ***Business Lice. #*** _____
- Advertising (Off-premise) [ ]

PERMIT TYPE:
- New Construction [X]
- Change of Face
- ***Previous Permit #*** [ ] _____

TYPE OF SIGN:
- Flat Wall [X]
- Freestanding [ ]
- Awning [ ]
- Marquee [ ]
- High Rise Building [ ]
- Projecting Private [ ]
- Projecting Public Way [ ]
- ***Public Way Use -Permit #*** _____

SIGN CHARACTERISTICS:
- Non- Illuminated [X]
- Illuminated [ ]
- Changing Image [ ]
- Video Display [ ]
- Flashing [ ]

DISTANCE FROM:
- Curb Line: 10
- Expressway, Toll Roads or Major Route (n/a if over 1000 ft) _____
- Park (over 10 acres) _____
- Residential Zone _____
- Existing Off-premise on same side of street: _____

TOTAL SQUARE FOOTAGE:
- Square footage of **this proposed sign** 161
- Gross area of **all proposed signs** 161
- Area of **all existing signs** *(not including proposed)* on Zoning Lot _____

Signature : _____ **Date:** 6/24/2013

(Revised 4/10)

7'
23'
RECYCLING CENTER
GreenWay
773-522-0025
ACCEPTING:
Construction Waste
Demolition Waste
Landscape Waste
Roofing Shingles
Concrete, Brick & Block
Cardboard
Drywall
Metals
Wood
RECYCLING CENTER
773-522-0025

1)- 14-36-070 GALVANIZED 3" X 1" (Z) CLAMPS

2)-14-36- VINYL BANNER 18 OZ

3)- 14-36-070 GALVANIZED SQUARE TUBING #20 Usg (.037")

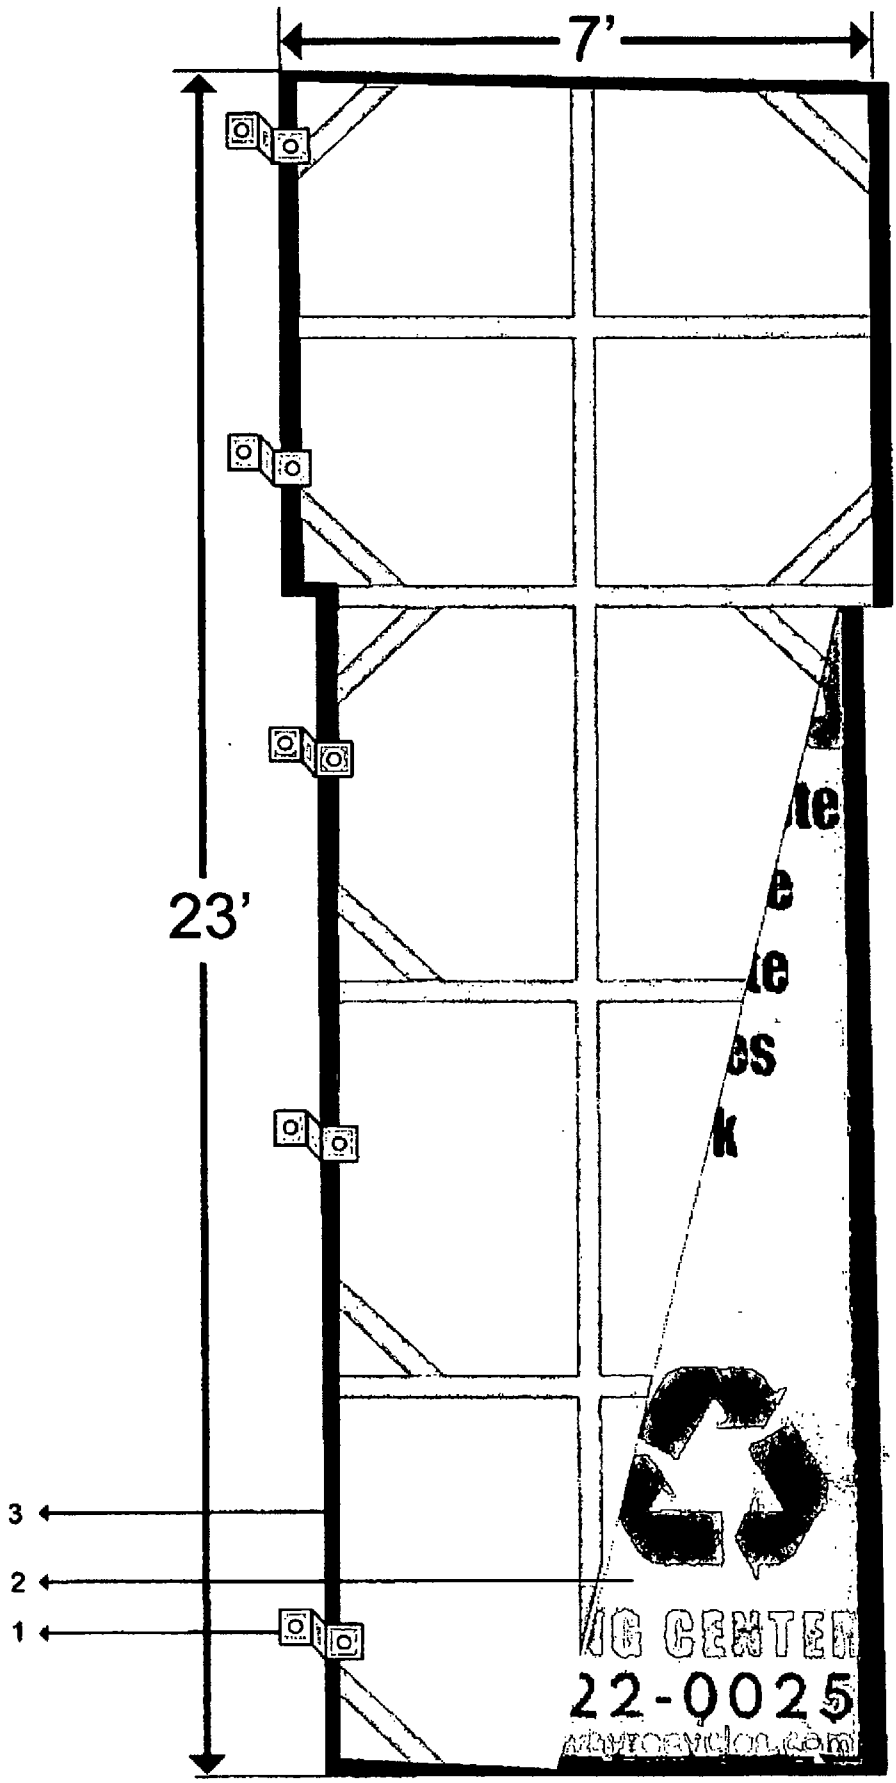

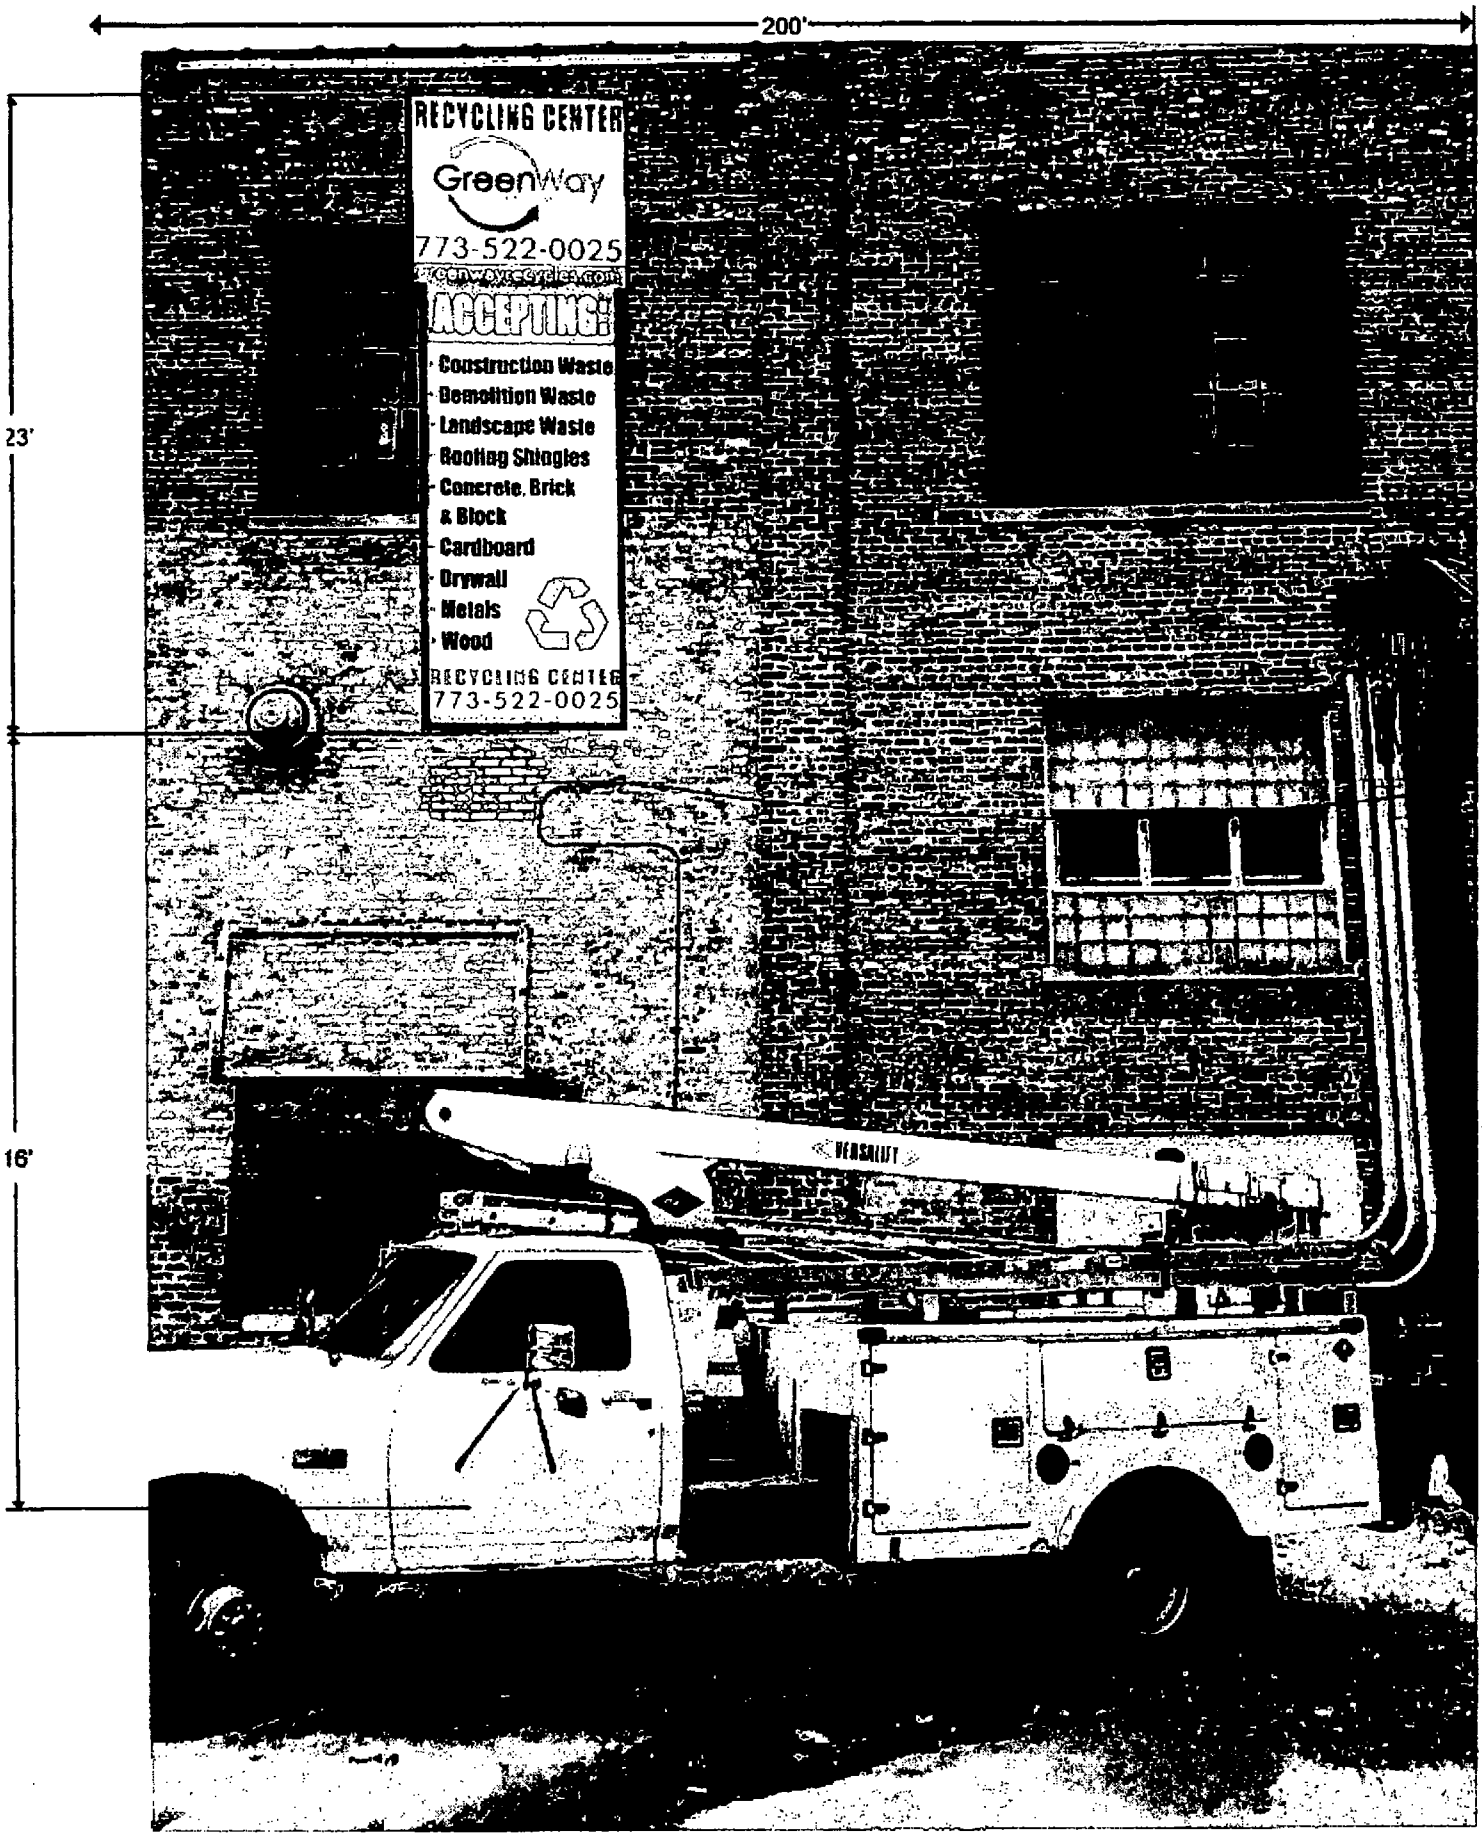
200'
23'
16'
RECYCLING CENTER
GreenWay
773-522-0025
ACCEPTING:
Construction Waste
Demolition Waste
Landscape Waste
Roofing Shingles
Concrete, Brick & Block
Cardboard
Drywall
Metals
Wood
RECYCLING CENTER
773-522-0025
VERSALIFT

City of Chicago

Or2013-527

Office of the City Clerk

Document Tracking Sheet

Meeting Date:	9/11/2013
Sponsor(s):	Solis, Daniel (25)
Type:	Order
Title:	Issuance of permits for sign(s)/signboard(s) at 2217 S Wentworth Ave
Committee(s) Assignment:	Committee on Zoning, Landmarks and Building Standards

City Council, meeting date: September 11, 2013
Committee on Zoning, Landmarks, & Building Standards

ORDERED, That the Commissioner of the Building Department is hereby directed to issue a sign permit to: (*Contractor's name and address*)

FIRST AD-COMM INC.
3744 W LAWRENCE AVE
Chicago, IL 60625

For the erection of a sign / signboard over twenty-four (24) feet in height and / or over one hundred (100) square feet (in area of one face) at:

On-Premise / Business ID sign:

Triple Crown Restaurant
2217 S Wentworth Ave
Chicago, IL 60616

Dimensions: 15 feet x 7 feet = 105 square feet

Such signs shall comply with all provisions of Title 17 of the Chicago Zoning Ordinance and all other applicable provisions of the Municipal Code of the City of Chicago governing the construction and maintenance of outdoor signs, sign boards, and structures.

DANIEL SOLIS
Alderman, 25 Ward

City of Chicago

Office of the City Clerk

Document Tracking Sheet

Or2013-507

Meeting Date:	9/11/2013
Sponsor(s):	Reboyras, Ariel (30)
Type:	Order
Title:	Issuance of permits for sign(s)/signboard(s) at 4052 W Grand Ave
Committee(s) Assignment:	Committee on Zoning, Landmarks and Building Standards

(signs).

ORDERED, That the Commissioner of Buildings is here directed

to issue a sign permit to: (Contractor's name and address)

MIDWEST SIGN & LIGHTING INC.
4910 W. WILSHIRE BLVD.
COUNTRY CLUB HILLS IL 60478

for the erection of a sign/signboard over 24 feet in height and / or

over 100 square feet (in area of one face) at (Business address)

4052 WEST GRAND AVE
CHICAGO IL

Dimensions: length 50'-6" height 5'-0"

Height above grade/ roof to top of sign 18"

TOTAL SQUARE FOOT AREA 252.5

Such sign(s) shall comply with all applicable provisions of

Chapter 194A of the Chicago Zoning Ordinance and all other

applicable provisions of the Municipal Code of the City of Chicago

governing the construction and maintenance of outdoor signs,

signboards and structures.

Alderman

RECEIVED
CITY COUNCIL DIVISION
2013 AUG 30 PM 3:27
OFFICE OF THE
CITY CLERK

THE SALVATION ARMY
FAMILY STORE
ALTERATIONS TO EXISTING BUILDING

SALVATION ARMY
PROPERTY NUMBER
24-04-03-005

4052 WEST GRAND AVENUE - CHICAGO, ILLINOIS

DIRECTORY

OWNER
THE SALVATION ARMY

FAMILY STORE OPERATOR
THE SALVATION ARMY ADULT REHABILITATION CENTER

ARCHITECT
OKW ARCHITECTS, INC.

MECHANICAL ENGINEER
ECL ENGINEERING CONSULTANTS

STRUCTURAL ENGINEER
THE STRUCTURAL GROUP, LTD.

DRAWING INDEX

A001 TITLE SHEET, CODE INFORMATION & NOTES
A002 GENERAL NOTES, SYMBOLS, ABBREVIATIONS & MOUNTING HEIGHTS
A003 EXISTING PLANS AND CODE INFORMATION
A004 DEMOLITION PLANS
A005 ARCHITECTURAL SITE PLAN & PYLON SIGN
A006 SITE DEMOLITION
A007 SITE PLAN DETAILS
A008 SPECIFICATIONS
A009 SPECIFICATIONS
A010 SPECIFICATIONS
A011 SPECIFICATIONS

ARCHITECTURAL DRAWINGS
A101 FIRST FLOOR REMOVAL PLAN
A101.1 FIRST FLOOR DEMOLITION
A101.2 SECOND FLOOR REMOVAL PLAN
A102 REMOVAL ELEVATIONS
A103 FIRST FLOOR PLAN
A104 FIRST FLOOR PLAN
A105 SECOND FLOOR PLAN
A106 ROOF PLAN
A107 FIRST FLOOR PLAN
A108 FINISH PLANS AND SCHEDULES
A109 SCHEDULES AND PARTITIONS
A201 EXTERIOR ELEVATIONS
A202 BUILDING SECTIONS
A203 STAIR PLANS & SECTIONS
A204 TOILET ROOM PLANS & ELEVATIONS
A301 ENLARGED PLANS & INT. ELEVATIONS
A302 ENLARGED PLANS & INT. ELEVATIONS
A303 ENLARGED PLANS & INT. ELEVATIONS
A304 ENLARGED PLANS & INT. ELEVATIONS
A401 DETAILS

STRUCTURAL DRAWINGS
S100 GENERAL NOTES
S101 FOUNDATION / FIRST FLOOR PLAN
S102 SECOND FLOOR / ROOF PLAN
S201 SECTIONS AND DETAILS
S202 SECTIONS AND DETAILS
S203 SECTIONS AND DETAILS

ELECTRICAL DRAWINGS
E101 ELECTRICAL NOTES & SYMBOLS LIST
E102 LIGHTING DISTRIBUTION PLAN
E103 POWER DISTRIBUTION PLAN
E104 ROOF POWER PLAN
E105 SITE PLAN
E201 FIRE LINE DRAWING & DETAILS
E400 ELECTRICAL SCHEDULES
E500 LIGHTING DISTRIBUTION PLAN

MECHANICAL DRAWINGS
M101 MECHANICAL NOTES & SYMBOLS LIST
M102 FIRST FLOOR HVAC PLAN
M103 MEZZANINE HVAC PLAN
M104 ROOFTOP HVAC PLAN
M105 MECHANICAL SCHEDULES

PLUMBING DRAWINGS
P100 PLUMBING PLAN
P101 PLUMBING SCHED., ISOMETRIC DIAGRAMS

FIRE PROTECTION DRAWINGS
FP100 FIRST FLOOR FIRE PROTECTION PLAN

GENERAL BUILDING REQUIREMENTS

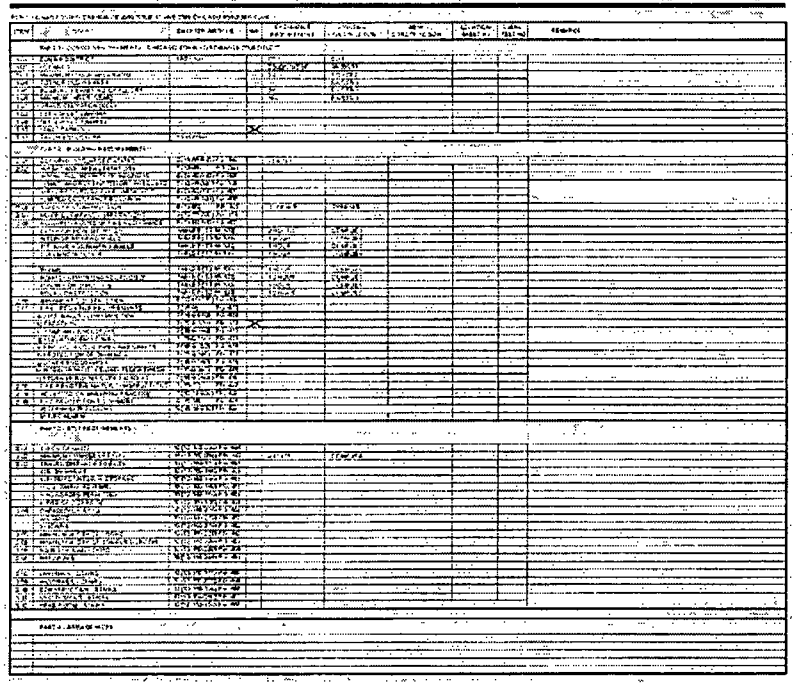

SITE LOCATION MAP

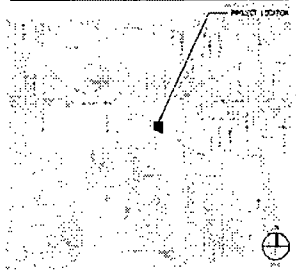

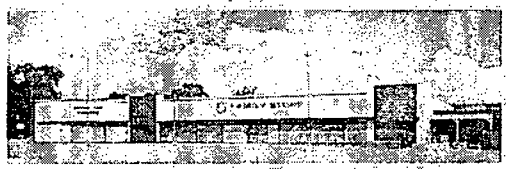

JOB NO. 12074

ISSUED FOR BID 03-18-13

THE SALVATION ARMY FAMILY STORE
4052 WEST GRAND AVENUE - CHICAGO, ILLINOIS 60651

OKW Architects

A001

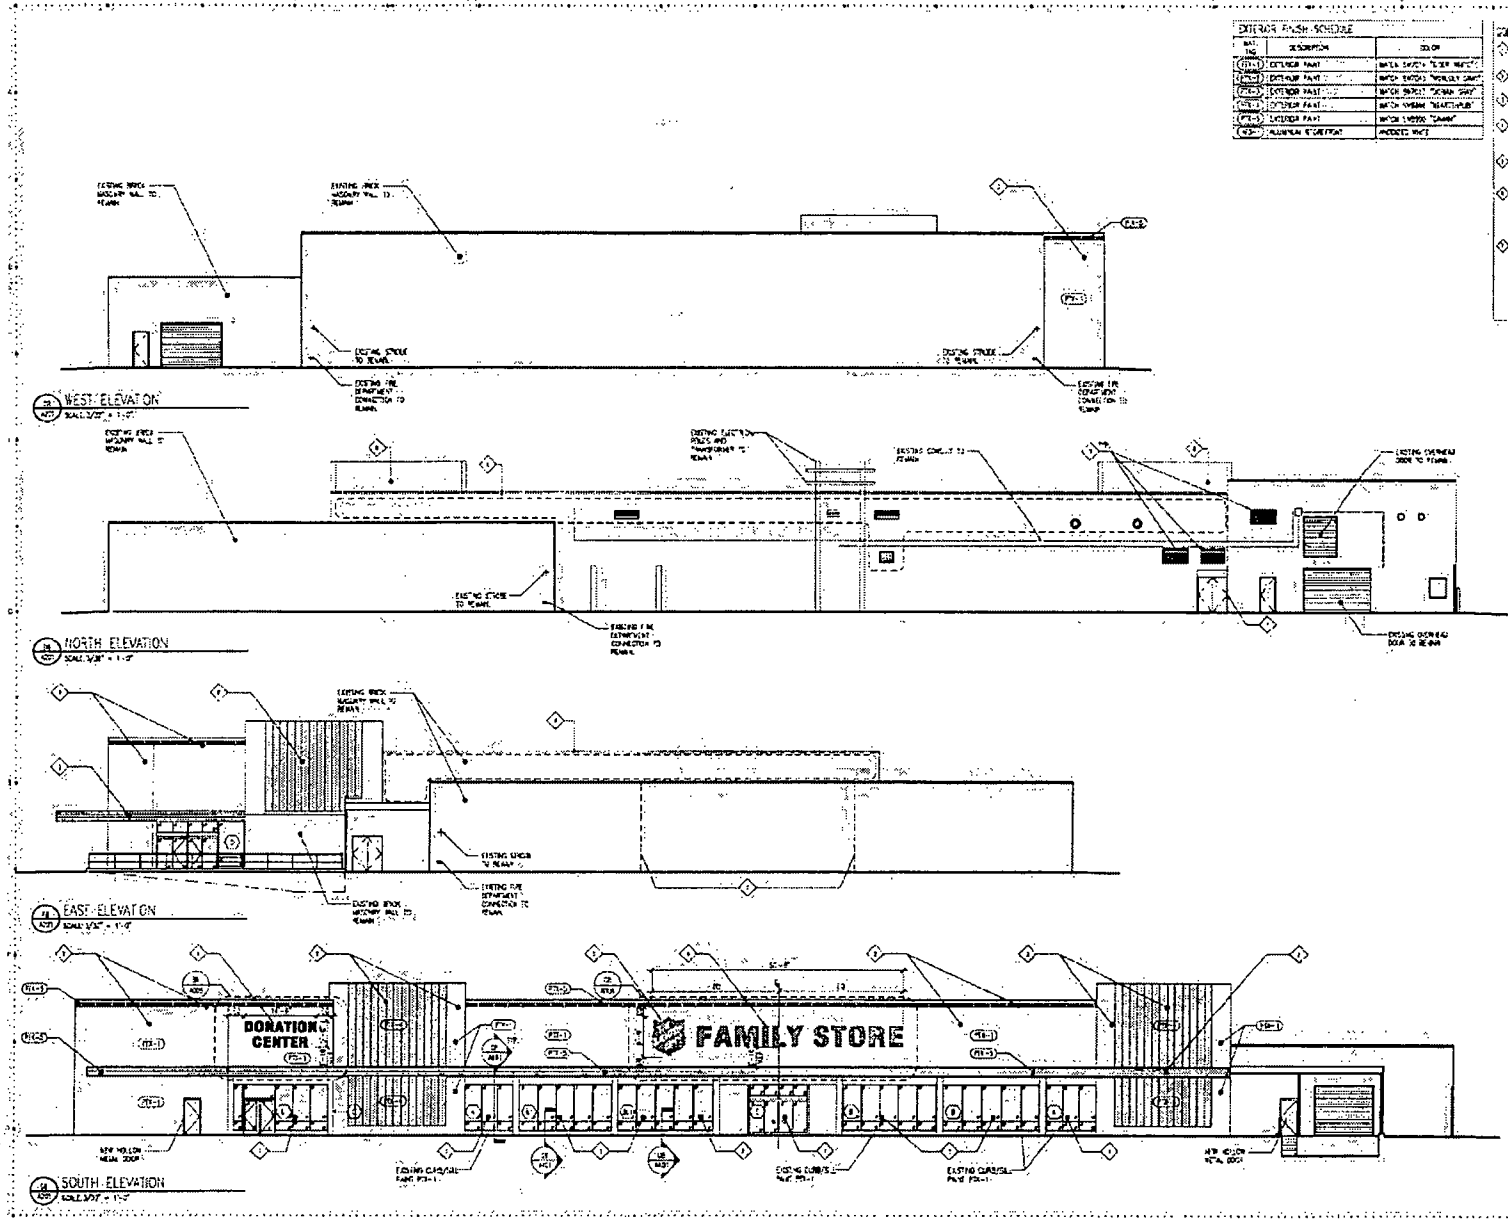

EXTERIOR FINISH SCHEDULE

MARK	DESCRIPTION	COLOR
PT-1	EXTERIOR PAINT	MATCH SHERWIN WILLIAMS "SILVER MIST"
PT-2	EXTERIOR PAINT	MATCH SHERWIN WILLIAMS "MORELLY GRAY"
PT-3	EXTERIOR PAINT	MATCH SHERWIN WILLIAMS "ROMAN GRAY"
PT-4	EXTERIOR PAINT	MATCH SHERWIN WILLIAMS "HEARTHSTONE"
PT-5	EXTERIOR PAINT	MATCH SHERWIN WILLIAMS "CAMINO"
ALUM	ALUMINUM STOREFRONT	ANODIZED WHITE

CONSTRUCTION KEYNOTES

1. PROVIDE INTERNALLY BACKED ILLUMINATED SIGN/FRONT AT END FOR MODIFY OPENING
2. CLEAN, REPAIR, AND PAINT EXISTING CORRUGATED METAL PANELS. COLOR PER MATERIAL BOARD
3. CLEAN, REPAIR, AND PAINT EXISTING METAL CANOPIES PT-1
4. PROVIDE INTERNALLY ILLUMINATED SIGNAGE WITH REVERSE LETTERS. SIGNAGE BY SIGN VENDOR. SEE A202
5. PROVIDE INTERNALLY ILLUMINATED DONATION ARMY BOOT SIGN. SIGNAGE BY SIGN VENDOR. SEE A202
6. CLEAN AND SEAL EXISTING MASONRY JOINTS AND BRICKWORK WITH SEALANT TO MATCH EXISTING MORTAR COLOR IN ONE AREA. CONFIRM MOCK UP SAMPLE TO ARCHITECT PRIOR TO INSTALLATION
7. CLEAN EXISTING DRAINAGE JOINTS AND PROVIDE SEALANT TO MATCH EXISTING MORTAR COLOR & ADJACENT AREA. TYPICAL AT ALL EXTERIOR EXPANSION JOINTS

GENERAL NOTES

1. CLEAN ALL EXISTING EXTERIOR STONE (REAL/HOP AND HOLLOW METAL) AND FINISHES AND PAINT
2. SEE A103 FOR WORK AT PARAPETS AND CAPS

THE SALVATION ARMY FAMILY STORE

EXTERIOR ELEVATIONS

2013-03-18

12074 A201

2013-03-18

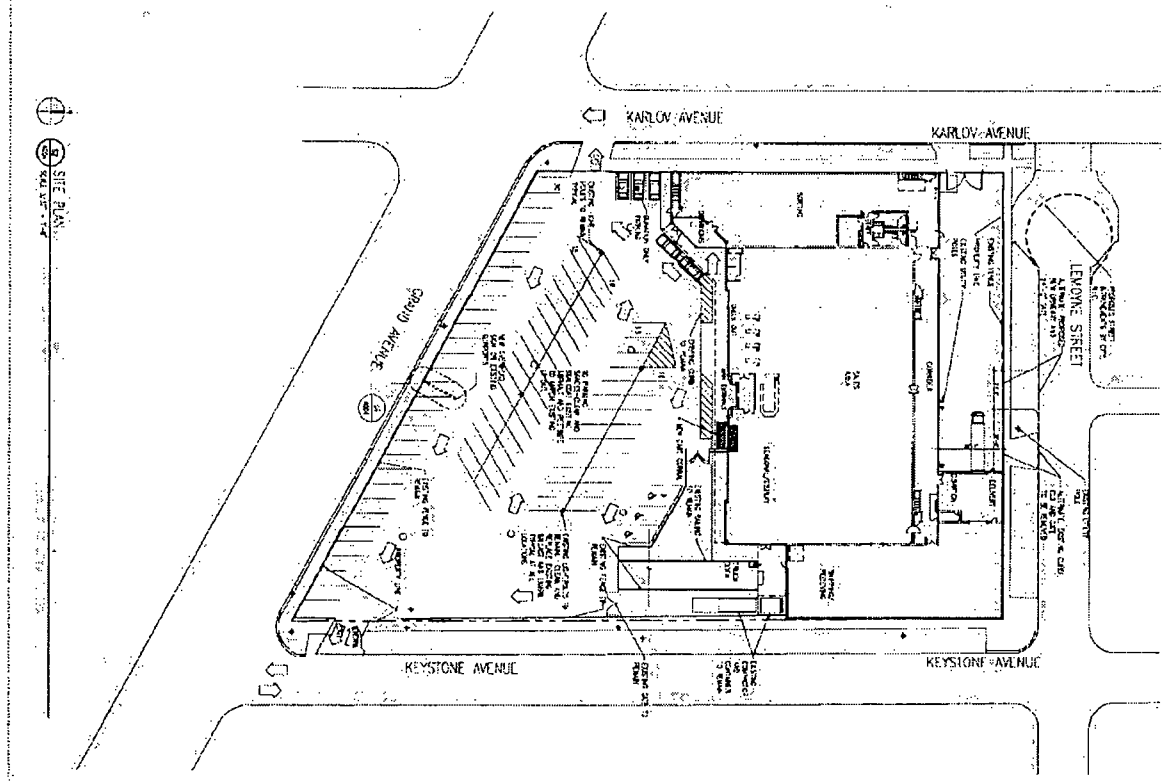

SITE PLAN

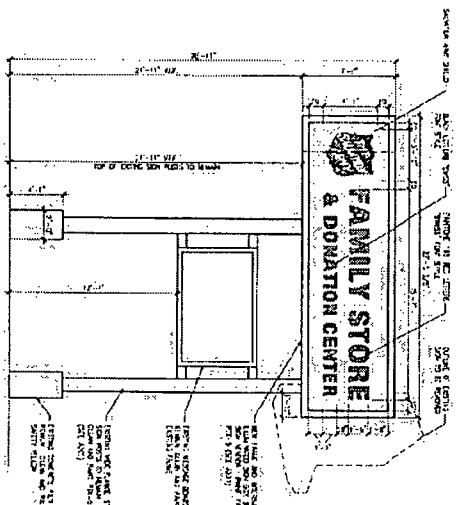

EXTERIOR PYLON SIGN

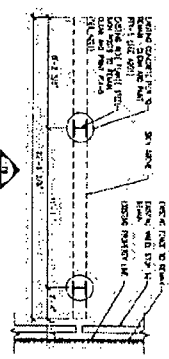

EXTERIOR PYLON SIGN - PLAN

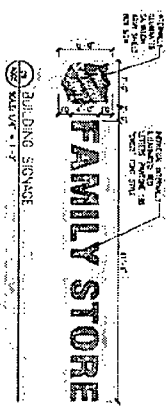

BUILDING SIGNAGE

BUILDING SIGNAGE

THE SALVATION ARMY
FAMILY STORE

SITE PLAN

DRAWN	
CHECKED	
DATE	
SCALE	
PROJECT NO.	12074
SHEET NO.	A005

City of Chicago

Or2013-522

Office of the City Clerk

Document Tracking Sheet

Meeting Date:	9/11/2013
Sponsor(s):	Waguespack, Scott (32)
Type:	Order
Title:	Issuance of permits for sign(s)/signboard(s) at 2600 N Clybourn Ave
Committee(s) Assignment:	Committee on Zoning, Landmarks and Building Standards

Be It Ordained by the City Council of the City of Chicago:

SECTION 1. That the Commissioner of Buildings is hereby authorized and directed to issue a sign permit to Doyle Signs, Inc. at 232 Interstate Road, PO Box 1068, Addison IL 60101, for the erection of a sign/signboard over 24 feet in height and/or over 100 square feet (in area of one face) at 2600 N. Clybourn, Chicago IL 60614, with the dimensions, height and square foot area:

Dimensions: length, 14 feet and 4 inches; height, 8 feet and 4 inches
Height Above Grade/Roof to Top of Sign: 4 feet
Total Square Foot Area: 119 square feet

Notwithstanding any provisions of Title 17 of the Municipal Code of the City of Chicago (the Chicago Zoning Ordinance) to the contrary, the Commissioner of Buildings is hereby directed and authorized to issue a sign permit to the address referenced within this ordinance.

SECTION 2. This ordinance shall be in full force and effect from and after its passage and due publication.

2600 N. Clybourn
(Application No. _____)

Scott Waguespack
Alderman, 32nd Ward
March 23 2012

CITY OF CHICAGO

DEPARTMENT OF BUILDINGS

Sign Permit Application

APPROVAL NUMBER	APPLICATION NUMBER	ANNUAL FEE	WORK CODE	DRAWINGS ATTACHED
	100496632			☐ YES ☒ NO

DATE OF APPLICATION: 06/21/2013

ADDRESS OF SIGN: 2600 N CLYBOURN AVE, 60614-

BUILDING:

ORIGINAL PERMIT NUMBER:

TYPE OF PERMIT: NEW CONSTRUCTION (SIGN)

PAYER OF ANNUAL INSPECTION
JACKIE, KRASHIN
225 W HUBBARD
CHICAGO, IL 60654
(312)279-2685

SIGN MANUFACTURER: DOYLE SIGNS, INC

ADDRESS WHERE SIGN CAN BE SEEN PRIOR TO ERECTION:

TICKET NUMBER: 0

REINSPECTION CONTROL NUMBER: LX. # E31106

TYPE OF SUPPORT FOR SIGN: GROUND STRUCTURE

SIGN BOARD SUPPORT MEMBERS: NONE

ANNUAL FEE	
CONSTRUCTION FEE	200.00
1017 B FEE	
TOTAL FEE	200.00
AMOUNT PAID	200.00
BALANCE DUE	

Check # for Zoning

Check # for DCAP

TYPE OF SIGN: FLAT OR BOX

LENGTH	FT	IN	HEIGHT	FT	IN
	14	4		8	4

AREA	SQ FT	WEIGHT	LBS
	119		600

SIGN HEIGHT ABOVE GRADE/ROOF: FT 4

SHAPE OF SIGN: REGULAR

SIGN WILL READ
ALDI AND TWO FUTURE TENANT PANELS

NO OF LAMPS	TOTAL WATTAGE
14	980

TYPE OF LAMP: FLUORESCENT

NO OF BALLAST/TRANSFORMERS	INPUT OF TRANSFORMERS
3	120

CONTRACTOR WILL INSTALL: [N] FEEDERS [Y] CUSTOMER LEADS

TYPE OF SWITCH: SPECIAL

LOCATION OF SWITCH: LISTED FLUSH TOGGLE

SIGN LOCATION
INSTALLATION OF (1) INTERNALLY ILLUMINATED MONUMENT SIGN TO BE MOUNTED PER THE ATTACHED SITE PLAN.
SIGN WILL HAVE ONE ALDI PANEL AND TWO FUTURE

The undersigned certify that the statements in this application are true and correct and that all work done under the proposed permit will conform to the requirements of the Chicago Municipal Code

	REG NO	E92684
ELECT CONTR		
DOYLE SIGINS INC		ELECTR
ADDRESS		
232 INTERSTATE RD - P.O. BOX 1068		
ADDISON, IL 60101-		
SUPERVISOR SIGNATURE		

BOND NO 1dHo 9lolo	REG NO	E92684
SIGN ERECTOR		
DOYLE SIGINS INC		SIGNER
ADDRESS		
232 INTERSTATE RD - P.O. BOX 1068		
ADDISON IL, 60101-		
SIGNATURE		

The permit issued on this application will authorize only signs here applied for If other signs are to be erected they must be covered by additional permits

City of Chicago
Rahm Emanuel, Mayor

Department of Buildings
Michael Merchant, Commissioner

TYPE OF BUSINESS

COMMERCIAL Other

Name.

LIC #

Renewal Date.

SIGN BOND REQUIRED? ☐ YES

COUNCIL ORDER REQUIRED ☒ YES

IS SPECIAL PERMISSION REQUIRED FROM CHIEF ELECTRICAL

☐ YES

IF YES, ATTACH LETTER OF REQUEST

Projects Over:

☒ Private Property

☒ Public Way Grant Permit #:

☐ Planned Development/Manufacturing PMD/PD#:

Zoning District B3 Other: B3-3

TIME STAMP

TYPE OF SIGN:

☐ ADVERTISING ☒ ILLUMINATE ☐ MOVEABLE

☒ BUSINESS ☐ FLASHING

TOTAL STREET FRONTAGE OF LOT (IN FEET)	300
TOTAL AREA OF NEW SIGN (SQ.FT)	119
TOTAL AREA OF ALL SIGNS ON LOT (SQ FT)	270
HEIGHT OF SIGN ABOVE GRADE (TO TOP)	12ft 4in
DISTANCE OF CURB LINE OUTER EDGE (ft)	15
DISTANCE OF STRUCTURE INNER EDGE (ft)	20

SIGN CLERK

APPROVED FOR PERMIT

DISTANCE FROM (ft):

A PUBLIC PARK (OVER 10 ACRES)	1,649
B. EXPRESSWAY (IF LESS THAN 1,000 FT)	1,648
C RESIDENCE DISTRICT (ADVERTISING SIGNS ONLY)	690

REMARKS

IF REPLACEMENT SIGN OR CHANGE OF FACE, WHAT DOES THE EXISTING SIGN READ?

Original Payee:

Landmark Hold: ☐ **Status:**

ZONING (OFFICE USE ONLY)

CITY OF CHICAGO
DEPARTMENT OF ZONING AND LAND USE PLANNING
SIGN SITE PLAN
(ALL INFORMATION MUST BE COMPLETED AND LEGIBLE)

Site Address: 21000 N Clybourn Ave. ___ of ___ applications

Sign Company: Doyle Signs Inc. Rep Name: Lisa Neal

Phone (630) 543-9490 EXT 88 *(Below: Building, streets and location of sign on lot or structure)*

North

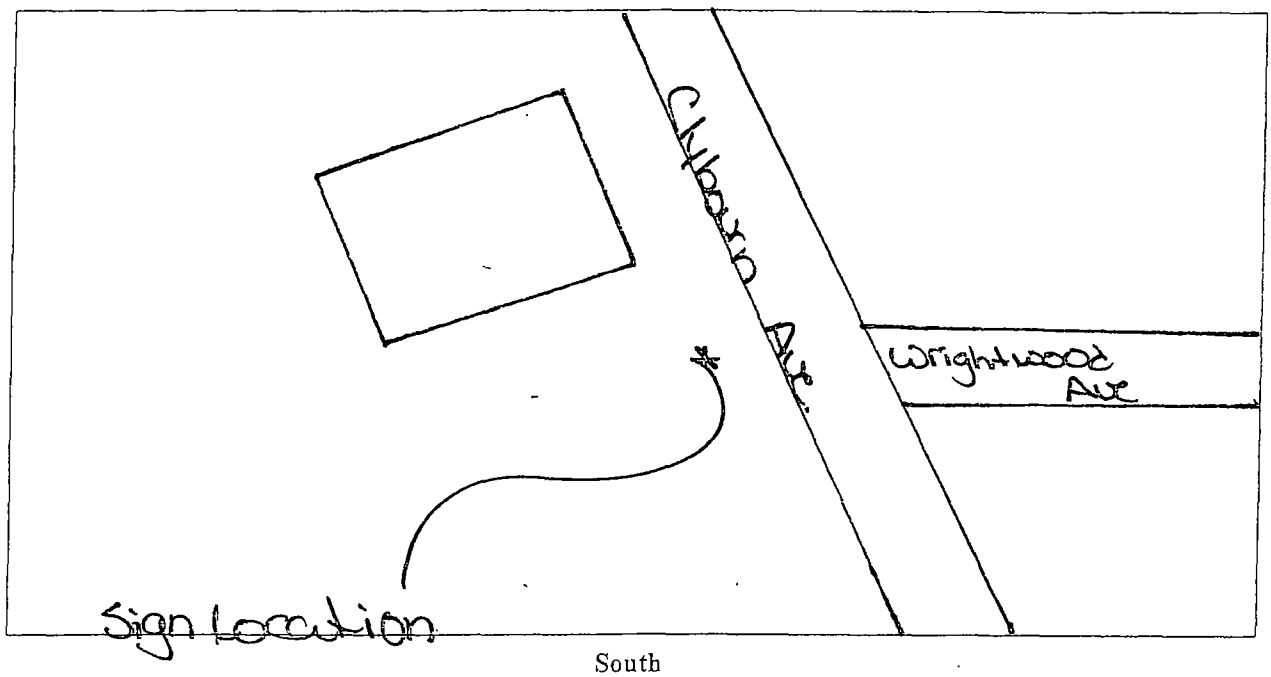

West East

South

SIGN USE:
Bus. ID (On-premise) [X]
Business Lice. # _____
Advertising (Off-premise) [ ]

PERMIT TYPE:
New Construction [X]
Change of Face
Previous Permit # [ ]
_____

TYPE OF SIGN:
Flat Wall [ ]
Freestanding [X]
Awning [ ]
Marquee [ ]
High Rise Building [ ]
Projecting Private [ ]
Projecting Public Way [ ]
Public Way Use -Permit #
_____

SIGN CHARACTERISTICS:
Non- Illuminated [ ]
Illuminated [X]
Changing Image [ ]
Video Display [ ]
Flashing [ ]

TOTAL SQUARE FOOTAGE:
Square footage of this proposed sign 119
Gross area of all proposed signs 119
Area of all existing signs
(not including proposed) on Zoning Lot 151

DISTANCE FROM:
Curb Line: 15'
Expressway, Toll Roads
or Major Route
(n/a if over 1000 ft) 1648
Park (over 10 acres) 1649
Residential Zone 690
Existing Off-premise on
same side of street: n/a

Signature: Lisa Neal

Date: 6/21/13

(Revised 4/10)

B3-3 / 32nd 1300'

299 N. Weisgarber Road
Knoxville, TN 37919-4013
Ph. (865) 584-0999
Fax (865) 584-5213
www.sign-engineer.com

MBI
michael brady inc.
structural engineering

STRUCTURAL CALCULATIONS FOR:

Aldi-Chase

2600 N. Clybourn Ave.

Chicago,IL

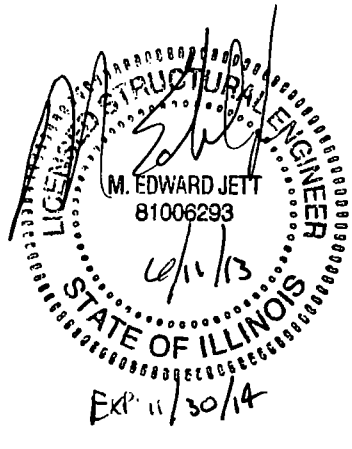

JOB INFORMATION

Comm. No.:	**130224.05**
Project:	**Aldi-Chase**
Location:	**Chicago, IL**
Building Code:	**2013 Chicago Building Code**
Loads Based On:	**ASCE 7-05**
Designer:	**ABV**
Date:	**6/8/2013**
Doing Business As:	**MBI**

Project: Aldi-Chase
Location: Chicago, IL
Code: 2013 Chicago Building Code / ASCE 7-05
Designer: ABV Date: 6/8/2013 12:17:14 PM

299 N. Weisgarber Road
Knoxville, TN 37919-4013
Ph (865) 584-0999
Fax (865) 584-5213
www.sign-engineer.com

MBI
michael brady inc.
structural engineering

FOUNDATION DESIGN

Footing Loads

Axial, P_a	2.3 k
Moment, M_a	34.6 k-ft
Shear, V_a	5.5 k
Base Column to Footing Connection Type	Direct Embed

Footing and Soils Data

Concrete Strength, f'_c	2500 psi
Materials Class	5
Sign or Flagpole	Yes
Allowable Vertical Bearing Pressure	1500 psf
Allowable Lateral Bearing Pressure	200 psf/ft

IBC Table 1804.2 - Allowable Foundation and Lateral Pressure

	Class of Materials	Allowable Bearing Pressures	
		Vertical	Lateral
		psf	*psf/ft*
1	Crystalline bedrock	12000	1200
2	Sedimentary and foliated rock	4000	400
3	Sandy gravel and/or gravel (GW and GP)	3000	200
4	Sand, silty sand, clayey sand, silty gravel and clayey gravel (SW, SP, SM, SC, GM and GC)	2000	150
5	Clay, sandy clay, silty clay, clayey silt, silt and sandy silt (CL, ML, MH and CH)	1500	100

Note: If structure is a sign or flagpole, the lateral bearing pressure value from above has been doubled at left per IBC 1804.3.1

Vertical Slab Footing

Constrained Base	Yes
Width, b	15.00 ft
Thickness, t	2.50 ft
Selected Bar Size	#6
Depth Calculation Status	OK
Effective Height, h (ft)	6.33 ft
S1	0.24
S3	0.73
A	3.49 ft
Assumed Depth	3.66 ft
Required Depth	✓ 3.66 ft
Concrete Strength, f'_c	2500 psi
Minimum Thickness for Structural Plain Concrete Use	1.06 ft
Required Reinforcing Type	T&S Only
Minimum Reinforcing Ratio Each Face	0.09%
Minimum Reinforcing, $A_{s\text{-}min}$	0.32 sq in/ft
Required Flexural Reinforcing, A_s	0.00 sq in/ft
Controlling Reinforcing, $A_{s\text{-}req'd}$	0.32 sq in/ft
#4 Bars @ 6 in O.C.	0.40 sq in/ft
#5 Bars @ 10 in O.C.	0.37 sq in/ft
#6 Bars @ 16 in O.C.	0.33 sq in/ft
#7 Bars @ 18 in O.C.	0.40 sq in/ft
#8 Bars @ 18 in O.C.	0.53 sq in/ft

Note: If "Thickness, t" exceeds "Minimum Thickness for Structural Plain Concrete Use" value, ACI 318 does not require any reinforcement in footing since an unreinforced section is sufficient to resist the flexural loads applied to the footing. However, office standard practice is to provide at minimum 0.18% in a vertical slab footing with one-half distributed to each face, normal to the wind direction, of the footing.

Vertical Slab Footing Design Summary

Footing Width, b	15.00 ft
Footing Thickness, t	2.50 ft
Footing Depth, D	3.75 ft
Estimated Volume	5.2 yd3
Selected Bar Size	#6
Required Spacing	16 in o.c.

Comm No.: 130224.05
Project: Aldi-Chase
Location: Chicago, IL
Code: 2013 Chicago Building Code / ASCE 7-05
Designer: ABV Date: 6/8/2013 12:17:13 PM

299 N. Weisgarber Road
Knoxville, TN 37919-4013
Ph. (865) 584-0999
Fax (865) 584-5213
www.sign-engineer.com

MBI
michael brady inc.
structural engineering

WIND DATA

Building Code	2013 Chicago Buildi	Importance Factor, I	1.0	Damping Ratio, β	0.005
Wind Load Criteria	ASCE 7-05	Directionality Factor, K_d	0.85	Natural Frequency, n_1	3.99 Hz
Wind Speed, V	115 mph	Topography Factor, K_{zt}	1.0	Gust Effect Factor, G	0.85
Exposure Category	C	Base Pressure, $\gamma(q_z/K_z)$	28.8 psf	ASD Wind Load Factor, γ	1.0

DEFLECTION ANALYSIS

Deflection Limit		H/60
Deflection at 0.7*W		0.38 in
Deflection Ratio	✓	H/395

Notes: 1) Wind pressures listed below have already been multiplied by the ASD Wind Load Factor, γ.
2) Loading values in chart below are based upon average K_z volues for each segment. Actual values are calculated on hidden sheet using derived V-M equations. Chart is provided for information purposes only.

GEOMETRY INPUT

No. of Poles 1 No. of Footings 1

Section	Location	Type	Height	Width	Horiz. Offset	Area	Top Elev.	Centroid	K_z	C_f	Wind Press.	Support Pole Loads			Footing Loads		
												Trib. Factor	Shear	Moment	Trib. Factor	Shear	Moment
			ft	ft	ft	sq ft	ft	ft			psf		kips	k-ft		kips	k-ft
1	Base	Single Pole w/ Cabinet	12.67	14.33		181.5	12.7	6.3	0.85	1.45	30.1	1.0	5.5	34.6	1.0	5.5	34.6
2		None				0.0	12.7	12.7	0.85	1.46	30.3	0.0	0.0	0.0	0.0	0.0	0.0
3		None				0.0	12.7	12.7	0.85	1.46	30.3	0.0	0.0	0.0	0.0	0.0	0.0
4		None				0.0	12.7	12.7	0.85	1.46	30.3	0.0	0.0	0.0	0.0	0.0	0.0
5		None				0.0	12.7	12.7	0.85	1.46	30.3	0.0	0.0	0.0	0.0	0.0	0.0
6		None				0.0	12.7	12.7	0.85	1.46	30.3	0.0	0.0	0.0	0.0	0.0	0.0
7		None				0.0	12.7	12.7	0.85	1.46	30.3	0.0	0.0	0.0	0.0	0.0	0.0
8		None				0.0	12.7	12.7	0.85	1.46	30.3	0.0	0.0	0.0	0.0	0.0	0.0
9		None				0.0	12.7	12.7	0.85	1.46	30.3	0.0	0.0	0.0	0.0	0.0	0.0
10	Top	None				0.0	12.7	12.7	0.85	1.46	30.3	0.0	0.0	0.0	0.0	0.0	0.0
		Overall Height:	12.7 ft				*Summation based upon averages above:*						5.5	34.6		5.5	34.6
							Actual base reactions based upon V-M equations:						5.5	34.6		5.5	34.6

SUPPORT POLE DESIGN SUMMARY

Base Elev	Section	Axis	Required Strength Values (ASD)				Allowable Strength Values (ASD)				Unity Ratios				Interaction Ratios		Status
			V_r	M_r	T_r	P_r	V_c	M_c	T_c	P_c	V_r/V_c	M_r/M_c	T_r/T_c	P_r/P_c	P-M	P-M-V-T	
ft			kips	kip-ft	kip-ft	kips	kips	kip-ft	kip-ft	kips							
0.00	10.75 Φ x 0.365 Wall	Strong	5.5	34.6	15.7	2.3	77.7	64.3	60.6	164.2	7.0%	53.8%	25.9%	1.4%	55.2%	66.0%	✓
0.00	None	Strong	5.5	34.6	15.7	2.3	0.0	0.0	0.0	0.0	0.0%	0.0%	0.0%	0.0%	0.0%	0.0%	✓
0.00	None	Strong	5.5	34.6	15.7	2.3	0.0	0.0	0.0	0.0	0.0%	0.0%	0.0%	0.0%	0.0%	0.0%	✓
0.00	None	Strong	5.5	34.6	15.7	2.3	0.0	0.0	0.0	0.0	0.0%	0.0%	0.0%	0.0%	0.0%	0.0%	✓
0.00	None	Strong	5.5	34.6	15.7	2.3	0.0	0.0	0.0	0.0	0.0%	0.0%	0.0%	0.0%	0.0%	0.0%	✓
0.00	None	Strong	5.5	34.6	15.7	2.3	0.0	0.0	0.0	0.0	0.0%	0.0%	0.0%	0.0%	0.0%	0.0%	✓
0.00	None	Strong	5.5	34.6	15.7	2.3	0.0	0.0	0.0	0.0	0.0%	0.0%	0.0%	0.0%	0.0%	0.0%	✓
0.00	None	Strong	5.5	34.6	15.7	2.3	0.0	0.0	0.0	0.0	0.0%	0.0%	0.0%	0.0%	0.0%	0.0%	✓
0.00	None	Strong	5.5	34.6	15.7	2.3	0.0	0.0	0.0	0.0	0.0%	0.0%	0.0%	0.0%	0.0%	0.0%	✓
0.00	None	Strong	5.5	34.6	15.7	2.3	0.0	0.0	0.0	0.0	0.0%	0.0%	0.0%	0.0%	0.0%	0.0%	✓

ELEMENT DESIGN LOCATIONS, LOADS AND DISPLACEMENTS

Element	Elev.	Type	V_r	M_r	T_r	P_r	0.7*θ	0.7*δ	Element	Elev.	Type	V_r	M_r	T_r	P_r	0.7*θ	0.7*δ
	ft		kips	kip-ft	kip-ft	kips	radians	in		ft		kips	kip-ft	kip-ft	kips	radians	in
1	0.00	Base Plate	5.5	34.6	15.7	2.3	0.0	0.0	3	0.00	Match Plate 2	5.5	34.6	15.7	2.3	0.000	0.00
2	0.00	Match Plate 1	5.5	34.6	15.7	2.3	0.0	0.0	4	0.00	Torsion Tube	5.5	34.6	15.7	2.3	0.000	0.00

PLATE DESIGN SUMMARY

Type	Plate Dimensions				Bolts								Weld		Status
	N	B	D	t	Number	d_b	N_{edge}	B_{edge}	Circle Diamete	Material	Embed in Caisson / Vertical Slab	Embed in	Size	Gussets	
	in	in	in	in		in	in	in	in		in	in	in		
☐ Rectangular Base Plate															
☐ Circular Base Plate															
☐ Match Plate 1 (Lower)															
☐ Match Plate 1 (Upper)															
☐ Match Plate 2 (Lower)															
☐ Match Plate 2 (Upper)															

FOUNDATION DESIGN SUMMARY

Type	Diameter	Width	Thickness	Length	Depth	Volume	Reinforcing	Status
	ft	ft	ft	ft	ft	CY		
☐ Caisson								
☑ Vertical Slab	--	15.00	2.50	--	3.75	5.21	#6 at 16 in o.c. E.W. E.F.	OK
☐ Spread								

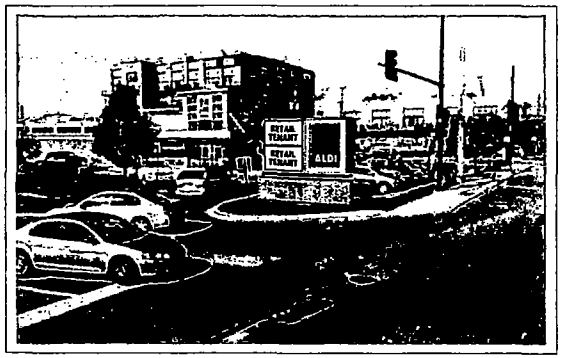

LOCATION PHOTO

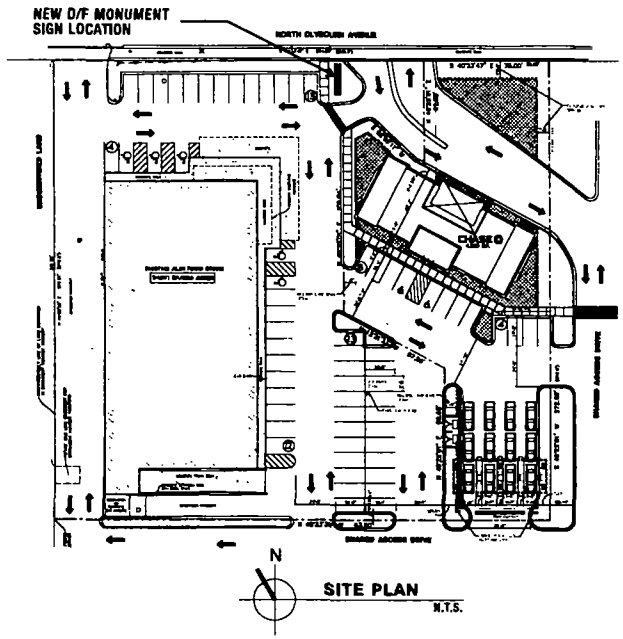

SITE PLAN
N.T.S.

2 ELEVATION - D/F Monument Sign

ONE (1) REQ'D. 3/8"=1'-0"

ONE(1) Int-llium'd. D/F Monument Signs On Masonry Base

DESCRIPTION:

- FURNISH & INSTALL D/F H.O. INTERIOR-ILLUM'D. SIGNS PAINTED SLATE GREY
- INCLUDE STEEL STRUCTURE/SUPPORTS, BRICK MASONRY & FOUNDATIONS (BRICK TO MATCH BUILDING BRICK) BLACK REVEAL

DOYLE
GENERAL SIGN CONTRACTORS
232 INTERSTATE RD P.O. BOX 1068
ADDISON, IL. 60101
630-543-9490
FAX 630-543-9453

DATE	REVISION
6-12-13	REVISED FOUNDATION PER ENGINEER

CUSTOMER APPROVAL DATE

This design is the original and unpublished work of DOYLE SIGNS, INC. and may not be reproduced, copied or exhibited in any fashion without the expressed written consent from an authorized officer of The Company. The rights to this design may be purchased.

CLIENT ALDI CHASE

ADDRESS 2600 N. CLYBOURN AVE. CHICAGO, IL

DESIGNER DF SALES TD

SCALE: NOTED DATE: 4-12-12

DRWG. No. #12590.A

SHEET No. 1 of 2

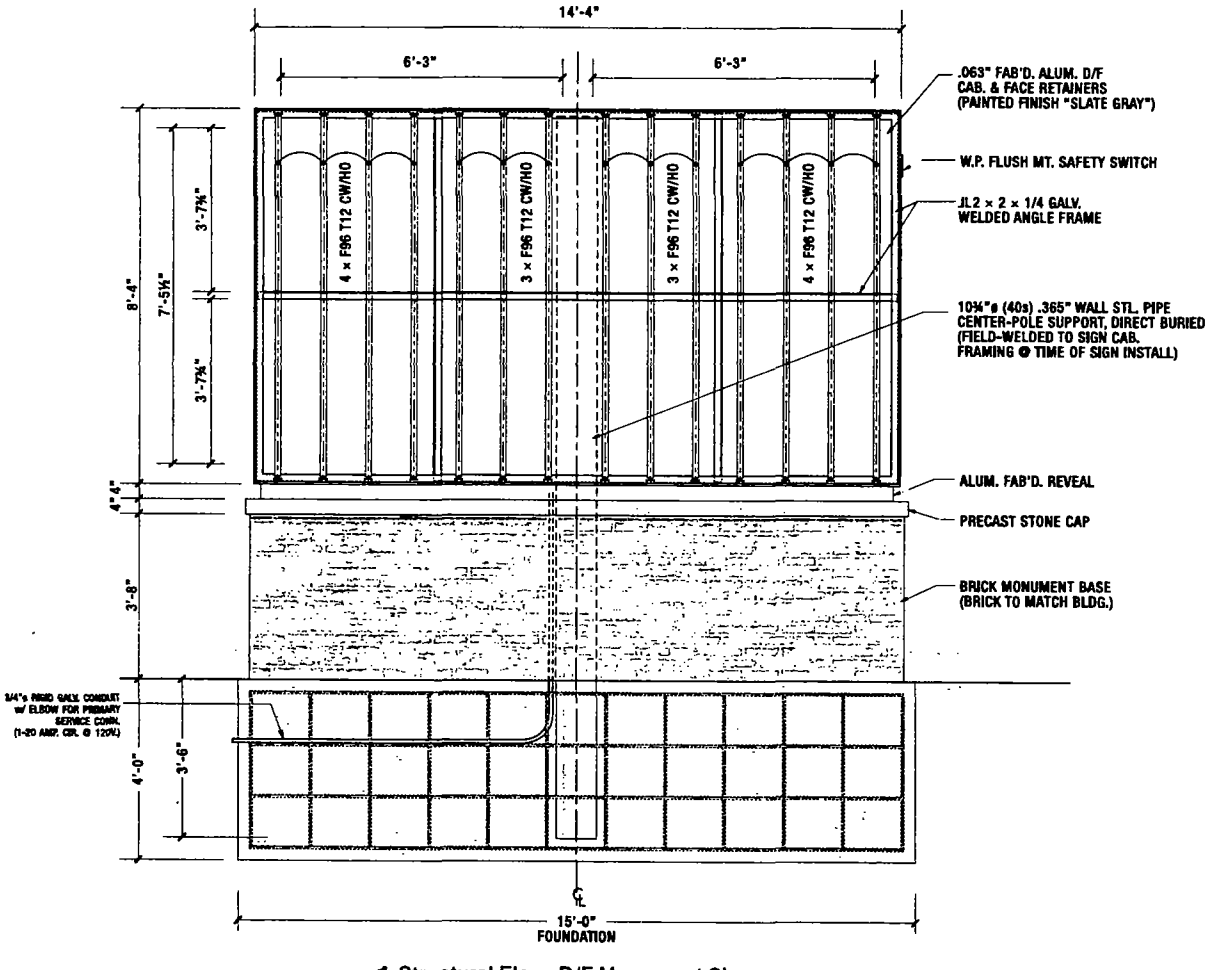

1 Structural Elev - D/F Monument Sign

3/8"=1'-0"

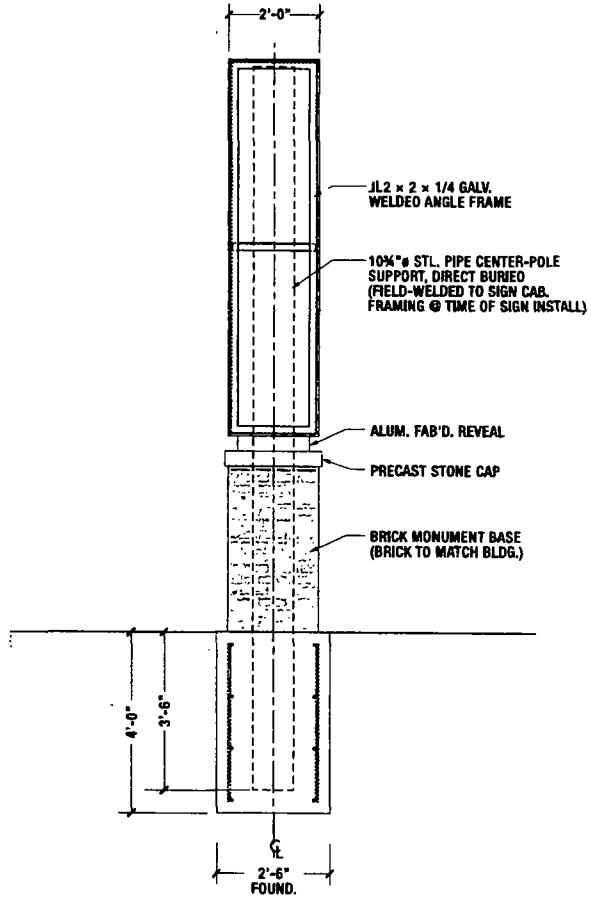

2 Side Section Detail

3/8"=1'-0"

DOYLE
GENERAL SIGN CONTRACTORS
232 INTERSTATE RD PO BOX 1068
ADDISON, IL. 60101
630-543-9480
FAX 630-543-9483

DATE	REVISION
6-12-13	REVISED FOUNDATION PER ENGINEER

CUSTOMER APPROVAL DATE

This design is the original and unpublished work of DOYLE SIGNS, INC. and may not be reproduced, copied or exhibited in any fashion without the expressed written consent from an authorized officer of The Company. The rights to this design may be purchased

CLIENT ALDI CHASE O

ADDRESS 2600 N. CLYBOURN AVE. CHICAGO, IL

DESIGNER DF SALES TD

SCALE: NOTED DATE: 6-03-13

DRWG. No. #12590.A SHEET No. 2 of 2

DESIGN SPECIFICATIONS:

REFER TO SIGN COMPANY'S DRAWINGS FOR MORE DETAILS.
ALL DESIGNS, DETAILING FABRICATION AND CONSTRUCTION SHALL CONFORM TO:
- 2013 CHICAGO BUILDING CODE
- ACI 318-08
- AISC
- AMERICAN WELDING SOCIETY
- LOCAL BUILDING CODES & ORDINANCES

CONCRETE: 2500 PSI @ 28 DAYS
STEEL PIPE SECTION: ASTM A53 TYPE E GRADE B (Fy=35 KSI)
HSS ROUND SECTION: ASTM A500 GRADE B (Fy=42 KSI)
HSS SQUARE/RECTANGULAR SECTION: ASTM A500 GRADE B (Fy=46 KSI)
ANCHOR BOLTS: ASTM F1554 GRADE 36 U.N.O. (ALTERNATES GRADE 55 & 105)
CONNECTION BOLTS: ASTM A325
STEEL ANGLES, CHANNELS, STRUCTURAL SHAPES & PLATES ASTM A36
REINFORCING: GRADE 60 ASTM A615
PROVIDE A MINIMUM OF THREE INCHES OF CONCRETE COVER OVER EMBEDDED STEEL.
THE CONTRACTOR (INSTALLER) IS RESPONSIBLE FOR THE MEANS & METHODS OF CONSTRUCTION IN REGARDS TO JOBSITE SAFETY.
NO FIELD HEATING FOR BENDING OR CUTTING OF STEEL SHALL BE ALLOWED WITHOUT THE ENGINEER'S APPROVAL.
WELDING ELECTRODES: E70XX
ALLOWABLE SOIL BEARING PRESSURE ASSUMED: 1500 PSF
ASSUMED HORIZONTAL (PASSIVE PRESSURE) ASSUMED AT 200 PSF/FT OF DEPTH.
ALL FOOTINGS SHALL BEAR ON FIRM UNDISTURBED RESIDUAL SOIL AND/OR ENGINEERED EARTH.
FILL COMPACTED TO 98% OF ITS MAXIMUM DRY DENSITY AS PER ASTM D 698-70 (STANDARD PROCTOR) UNLESS NOTED OTHERWISE. THE SOIL BEARING CAPACITY IS TO BE VERIFIED BY A GEOTECHNICAL ENGINEER PRIOR TO CONSTRUCTION. IF ALLOWABLE BEARING AND/OR LATERAL PRESSURE IS LESS THAN THE ABOVE ASSUMED AND/OR CALCULATED PRESSURES, THE ENGINEER SHOULD BE CONTACTED FOR RE-EVALUATION.
EXCAVATION SHALL BE FREE OF LOOSE SOIL BEFORE POURING CONCRETE.
WELDERS SHALL BE CERTIFIED FOR THE TYPE OF WELDING
ADEQUATELY BRACE POLE(S) UNTIL CONCRETE HAS SET UP FOR 14 DAYS.
GROUT UNDER BASE PLATES WITH NON-SHRINK GROUT.
THIS ENGINEER DOES NOT WARRANT THE ACCURACY OF DIMENSIONS FURNISHED BY OTHERS.
ALL EXPOSED STEEL SHALL BE PAINTED WITH AN ENAMEL PAINT TO INHIBIT CORROSION.
THIS DESIGN IS FOR THE INDICATED ADDRESS ONLY, AND SHOULD NOT BE USED AT OTHER LOCATIONS WITHOUT WRITTEN PERMISSION OF THE ENGINEER.
DESIGN OF DETAILS AND STRUCTURAL MEMBERS NOT SHOWN, BY OTHERS.
LOCATE ALL UTILITIES BEFORE DIGGING.

* MANUFACTURER - DOYLE SIGN
* 2013 CHICAGO BUILDING CODE
* 30 PSI
* 115 MPH WIND SPEED, EXP. C
* (1) POLE, (1) FOOTING

NOTES
1.) SEE MANUFACTURERS DRAWINGS FOR ADDITIONAL DETAIL AND DIMENSIONS.
2.) SIGN CABINET AND CONNECTION BY OTHERS

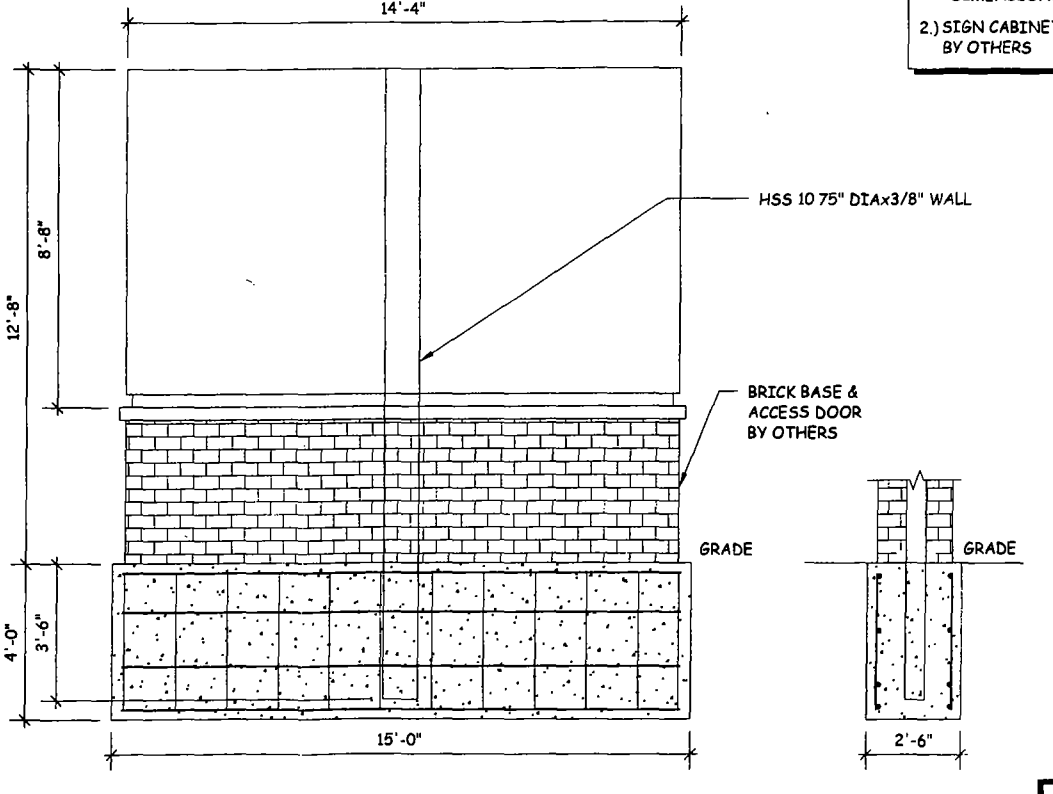

FRONT VIEW

SIDE VIEW

VERTICAL SLAB FOUNDATION

LICENSED STRUCTURAL ENGINEER
M. EDWARD JETT
81006293
6/11/13
STATE OF ILLINOIS
EXP: 11/30/14

MBI
michael brady inc
sign engineering
structural engineering

KNOXVILLE OFFICE
299 WEISGARBER RD.
KNOXVILLE, TENNESSEE
37919
PHONE 865-584-0999
FAX 865-584-5213

PROJECT:	DRAWN BY:	CHECKED BY	COMM. NO	DATE	DRAWING NO
2600 N. CLYBOURN AVE. CHICAGO, IL	R.L.S.	F.C.M.	130224.05	06/07/13	DWG. 1

DRAWING TITLE: ALDI-CHASE

REV #	DATE	DRAWN BY

City of Chicago

Office of the City Clerk

Document Tracking Sheet

Or2013-523

Meeting Date:	9/11/2013
Sponsor(s):	Waguespack, Scott (32)
Type:	Order
Title:	Issuance of permits for sign(s)/signboard(s) at 2233 W Division St
Committee(s) Assignment:	Committee on Zoning, Landmarks and Building Standards

Be It Ordained by the City Council of the City of Chicago:

SECTION 1. That the Commissioner of Buildings is hereby authorized and directed to issue a sign permit to Poblocki Sign Company at 922 S. 70th St., West Allis WI 53214, for the erection of a sign/signboard over 24 feet in height and/or over 100 square feet (in area of one face) at 2233 W. Division, Chicago, IL 60622, with the dimensions, height and square foot area:

Dimensions: length, 13 feet and 10 inches; height, 13 feet and 6 inches
Height Above Grade/Roof to Top of Sign: 135 feet
Total Square Foot Area: 187 square feet

Notwithstanding any provisions of Title 17 of the Municipal Code of the City of Chicago (the Chicago Zoning Ordinance) to the contrary, the Commissioner of Buildings is hereby directed and authorized to issue a sign permit to the address referenced within this ordinance.

SECTION 2. This ordinance shall be in full force and effect from and after its passage and due publication.

2233 W. Division
(Application No. _____)

Scott Waguespack
Alderman, 32nd Ward
March 23 2012

CITY OF CHICAGO

DEPARTMENT OF BUILDINGS

Sign Permit Application

APPROVAL NUMBER	APPLICATION NUMBER	ANNUAL FILE	WORK CODE	DRAWINGS ATTACHED
	100499410			☐ YES ☐ NO

DATE OF APPLICATION: 07/12/2013

ADDRESS OF SIGN: 2233 W DIVISION ST, 60622-

BUILDING:

ORIGINAL PERMIT NUMBER:

TYPE OF WORK: NEW CONSTRUCTION (SIGN)

OWNER AND ADDRESS:
MEYERS, MATT
922 SOUTH 70TH STREET
WEST ALLIS, WI 53214
(414)777-4223

SIGN COMPANY/ARCHITECT:
POBLOCKI SIGN COMPANY

ADDRESS WHERE SIGN CAN BE INSPECTED IF OTHER THAN ABOVE:

BOARD NUMBER	SUBSTITUTION CERTIFICATE NUMBER
0	

TYPE OF STRUCTURE: BUILDING

CONSTRUCTION TYPE OF SIGN: STEEL

ANNUAL FEE		
CONSTRUCTION FEE	200.00	Check # for Zoning
1017 B FEE		
TOTAL FEE	200.00	
AMOUNT PAID	200.00	Check # for DCAP
BALANCE DUE		

TYPE OF SIGN: FLAT OR BOX

LENGTH	FT	IN	HEIGHT	FT	IN
	13	10		13	6

AREA	SQ FT	WEIGHT	LBS
	187		530

SIGN HEIGHT ABOVE GRADE TO TOP: FT 135

SHAPE OF SIGN: IRREGULAR

SIGN WILL READ:
LOGO

NO OF LAMPS	TOTAL WATTAGE
1	510

TYPE OF LAMP: OTHER

NO OF FLASHER/ANIMATIONS: INTERVAL OF ANIMATIONS:

CONTRACTOR WILL INSTALL: N NO; Y CONTRACT # [illegible]

TYPE OF SWITCH: KNIFE

LOCATION OF SWITCH: LISTED FLUSH TOGGLE

SIGN TO READ:
INSTALL ONE ILLUMINATED LOGO ON THE EAST ELEVATION OF THE MAIN HOSPITAL BUILDING

The undersigned certify that the statements in this application are true and correct and that all work done under the proposed permit will conform to the requirements of the Chicago Municipal Code

	REG NO	E76997
FIRM NAME	SHAW ELECTRIC SIGN COMPANY	ELECTR
ADDRESS	356 PRAIRIE MIST DR ROUND LAKE, IL 60073	
SIGNATURE	Jerry Shaw	

	REG NO	N92870
ISSUED TO	SHAW ELECTRIC	SIGNER
ADDRESS	356 PRAIRIE MIST DR ROUND LAKE IL 60073	
SIGNATURE	Jerry Shaw	

The permit issued on this application will authorize only signs here applied for. If other signs are to be erected they must be covered by additional permits

City of Chicago
Rahm Emanuel, Mayor

Department of Buildings
Michael Merchant, Commissioner

TYPE OF BUSINESS

PAC HOSPITAL Other

Name:

LIC #:

Renewal Date:

Projects Over:

[Y] Private Property

[N] Public Way Grant Permit #

[X] Planned Development/Manufacturing PMD/PD#: PD82

Zoning District OTHER Other PD82

TYPE OF SIGN:

[ ] ADVERTISING [X] ILLUMINATE [ ] MOVEABLE

[X] BUSINESS [ ] FLASHING

TOTAL STREET FRONTAGE OF LOT (IN FEET): 2,358

TOTAL AREA OF NEW SIGN (SQ FT.): 187

TOTAL AREA OF ALL SIGNS ON LOT (SQ.FT.): 182

HEIGHT OF SIGN ABOVE GRADE (TO TOP): 148ft 6in

DISTANCE OF CURB LINE OUTER EDGE (ft): 225

DISTANCE OF STRUCTURE INNER EDGE (ft): 224

DISTANCE FROM (ft):

A. PUBLIC PARK (OVER 10 ACRES):

B. EXPRESSWAY (IF LESS THAN 1,000 FT.):

C. RESIDENCE DISTRICT (ADVERTISING SIGNS ONLY):

IF REPLACEMENT SIGN OR CHANGE OF FACE, WHAT DOES THE EXISTING SIGN READ?

Original Payee:

Landmark Hold: [ ] **Status:**

ZONING (OFFICE USE ONLY)

SIGN BOND REQUIRED? [ ] YES

COUNCIL ORDER REQUIRED [X] YES

IS SPECIAL PERMISSION REQUIRED FROM CHIEF ELECTRICAL

[ ] YES

IF YES, ATTACH LETTER OF REQUEST

TIME STAMP

SIGN CLERK	APPROVED FOR PERMIT

REMARKS

CITY OF CHICAGO
DEPARTMENT OF ZONING AND LAND USE PLANNING
SIGN SITE PLAN
(ALL INFORMATION MUST BE COMPLETED AND LEGIBLE)

Site Address: 2233 West Division Street ___ **of** 1 **applications**

Sign Company: Poblocki Sign Company **Rep Name:** Matt Meyers

Phone (414) 777 - 4223 **EXT** _____ *(Below: Building, streets and location of sign on lot or structure)*

North

West **East**

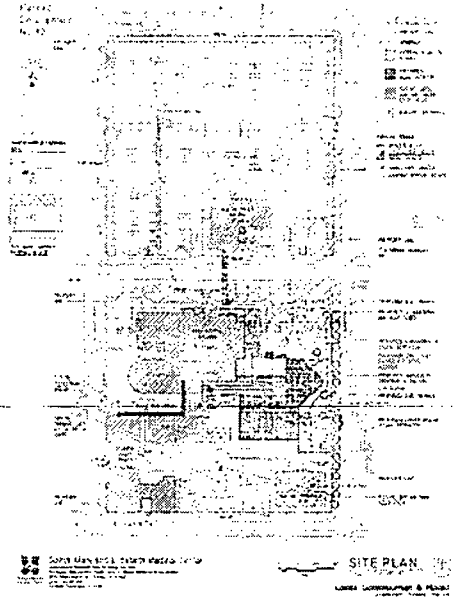

South

SIGN USE:
Bus. ID (On-premise) ☒
Business Lice. # _____
Advertising (Off-premise) ☐

PERMIT TYPE:
New Construction ☒
Change of Face
Previous Permit # ☐
_____

TYPE OF SIGN:
Flat Wall ☒
Freestanding ☐
Awning ☐
Marquee ☐
High Rise Building ☐
Projecting Private ☐
Projecting Public Way ☐
Public Way Use -Permit #
_____

SIGN CHARACTERISTICS:
Non- Illuminated ☐
Illuminated ☒
Changing Image ☐
Video Display ☐
Flashing ☐

DISTANCE FROM:
Curb Line: 225'
Expressway, Toll Roads or Major Route (n/a if over 1000 ft) N/A
Park (over 10 acres) N/A
Residential Zone N/A
Existing Off-premise on same side of street: N/A

TOTAL SQUARE FOOTAGE:
Square footage of **this proposed sign** 187
Gross area of **all proposed signs** 187
Area of **all existing signs** ***(not including proposed)*** on Zoning Lot 182

Signature : _____ **Date:** 7/12/2013

(Revised 4/10)

App# 10049940

SIGN SPECIFICATIONS

Sign Illumination: LED
Sign Qty: 1
Voltage: TBD
Description: Dimensional Acrylic
Face Color: White w/ Graphics per Art
Return Color & Finish: TBD
Trim Cap Color & Finish: TBD
Installation: Push Thru Wall

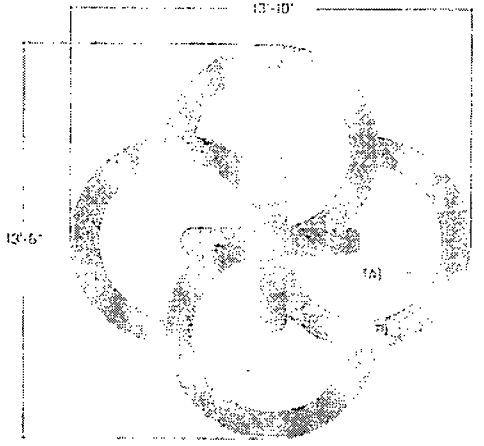

Rendering

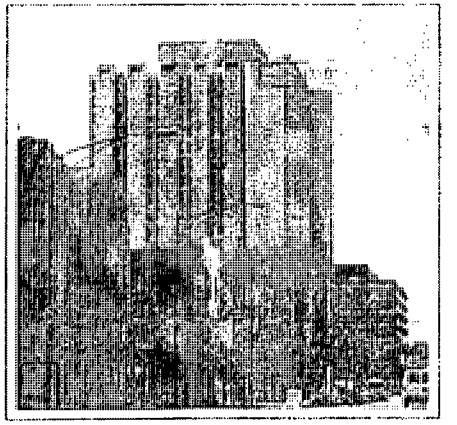

Rendering

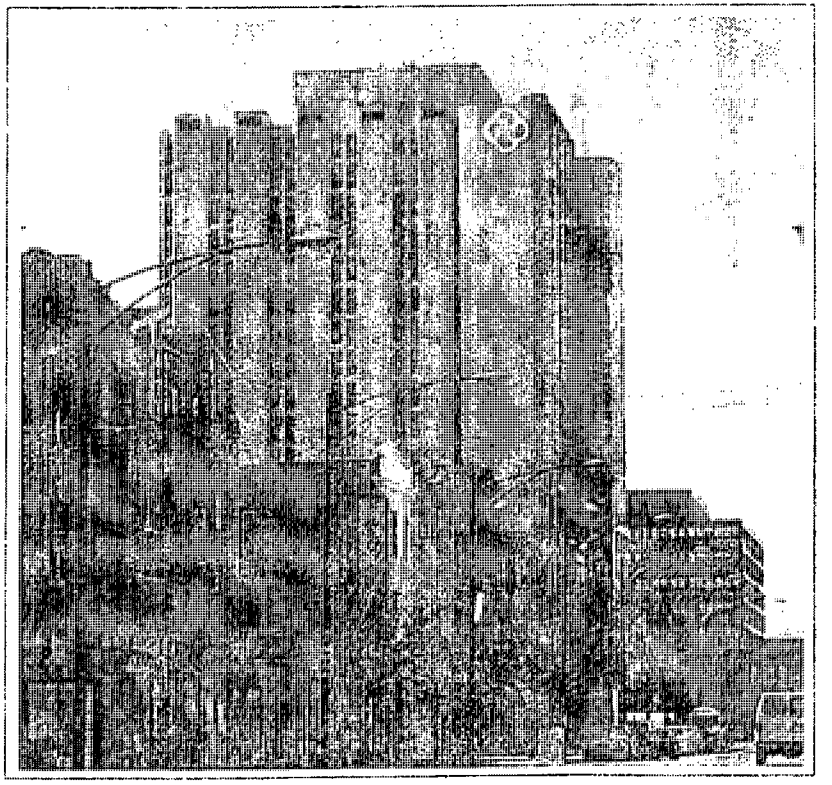

POBLOCKI

Presence Health
Saints Mary and
Elizabeth

Scale: 1

LL-01

62087 C01

Planned Development No. 82

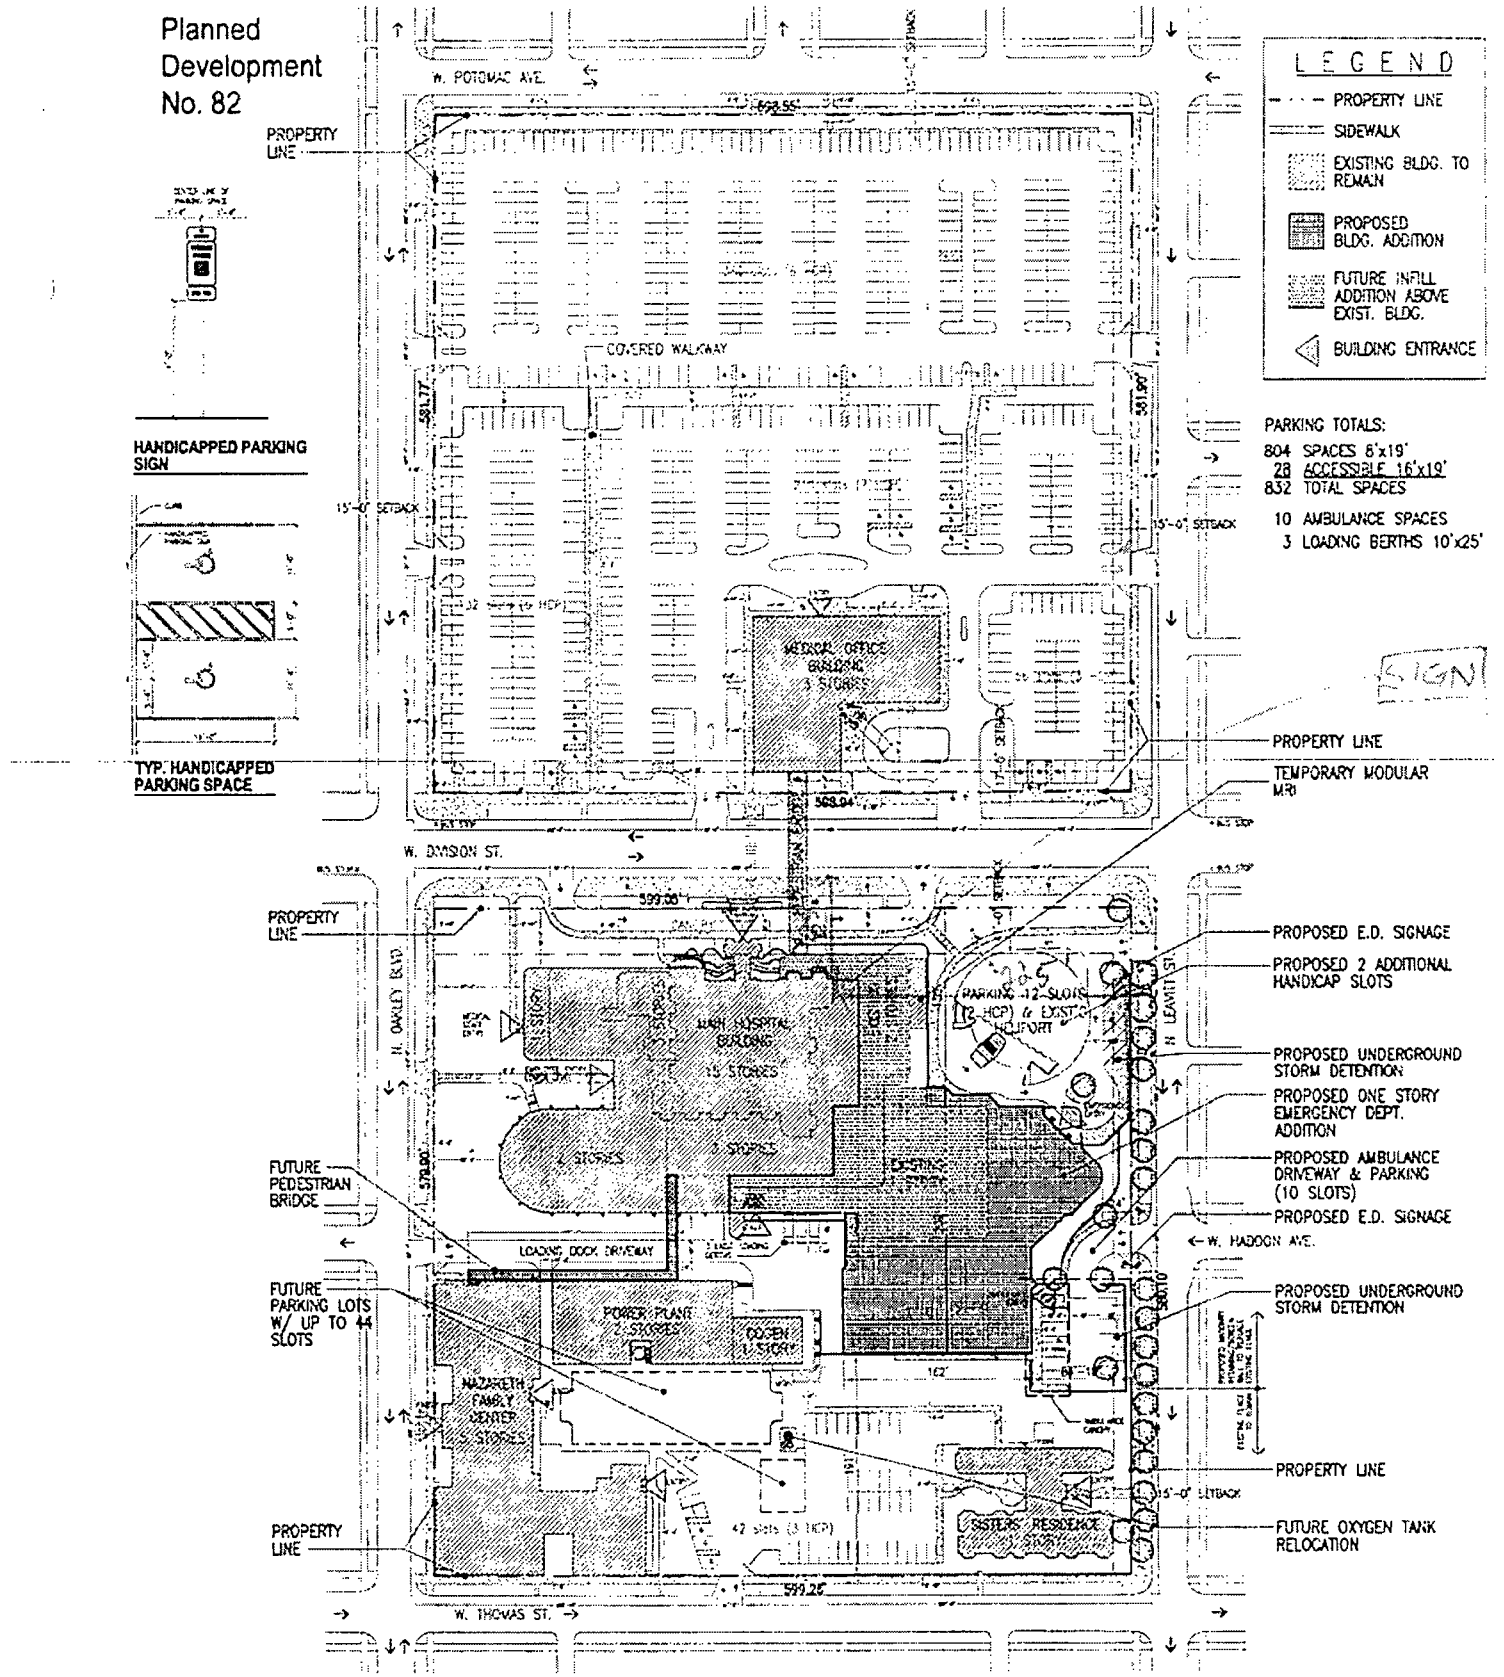

LEGEND

- PROPERTY LINE
- SIDEWALK
- EXISTING BLDG. TO REMAIN
- PROPOSED BLDG. ADDITION
- FUTURE INFILL ADDITION ABOVE EXIST. BLDG.
- BUILDING ENTRANCE

PARKING TOTALS:

804 SPACES 8'x19'
28 ACCESSIBLE 16'x19'
832 TOTAL SPACES

10 AMBULANCE SPACES
3 LOADING BERTHS 10'x25'

HANDICAPPED PARKING SIGN

TYP. HANDICAPPED PARKING SPACE

Saints Mary and Elizabeth Medical Center
Saint Mary of Nazareth Hospital Center Campus
Applicant: Resurrection Health Care, an Illinois not-for-profit corporation
2233 West Division St., Chicago, IL 60622
Date: July 25, 2003
Revised: December 18, 2004

0 50 100 150 FEET

SITE PLAN
SCALE: 1" = 150'-0"

NORTH

Loebl Schlossman & Hackl
Architecture • Planning • Interiors

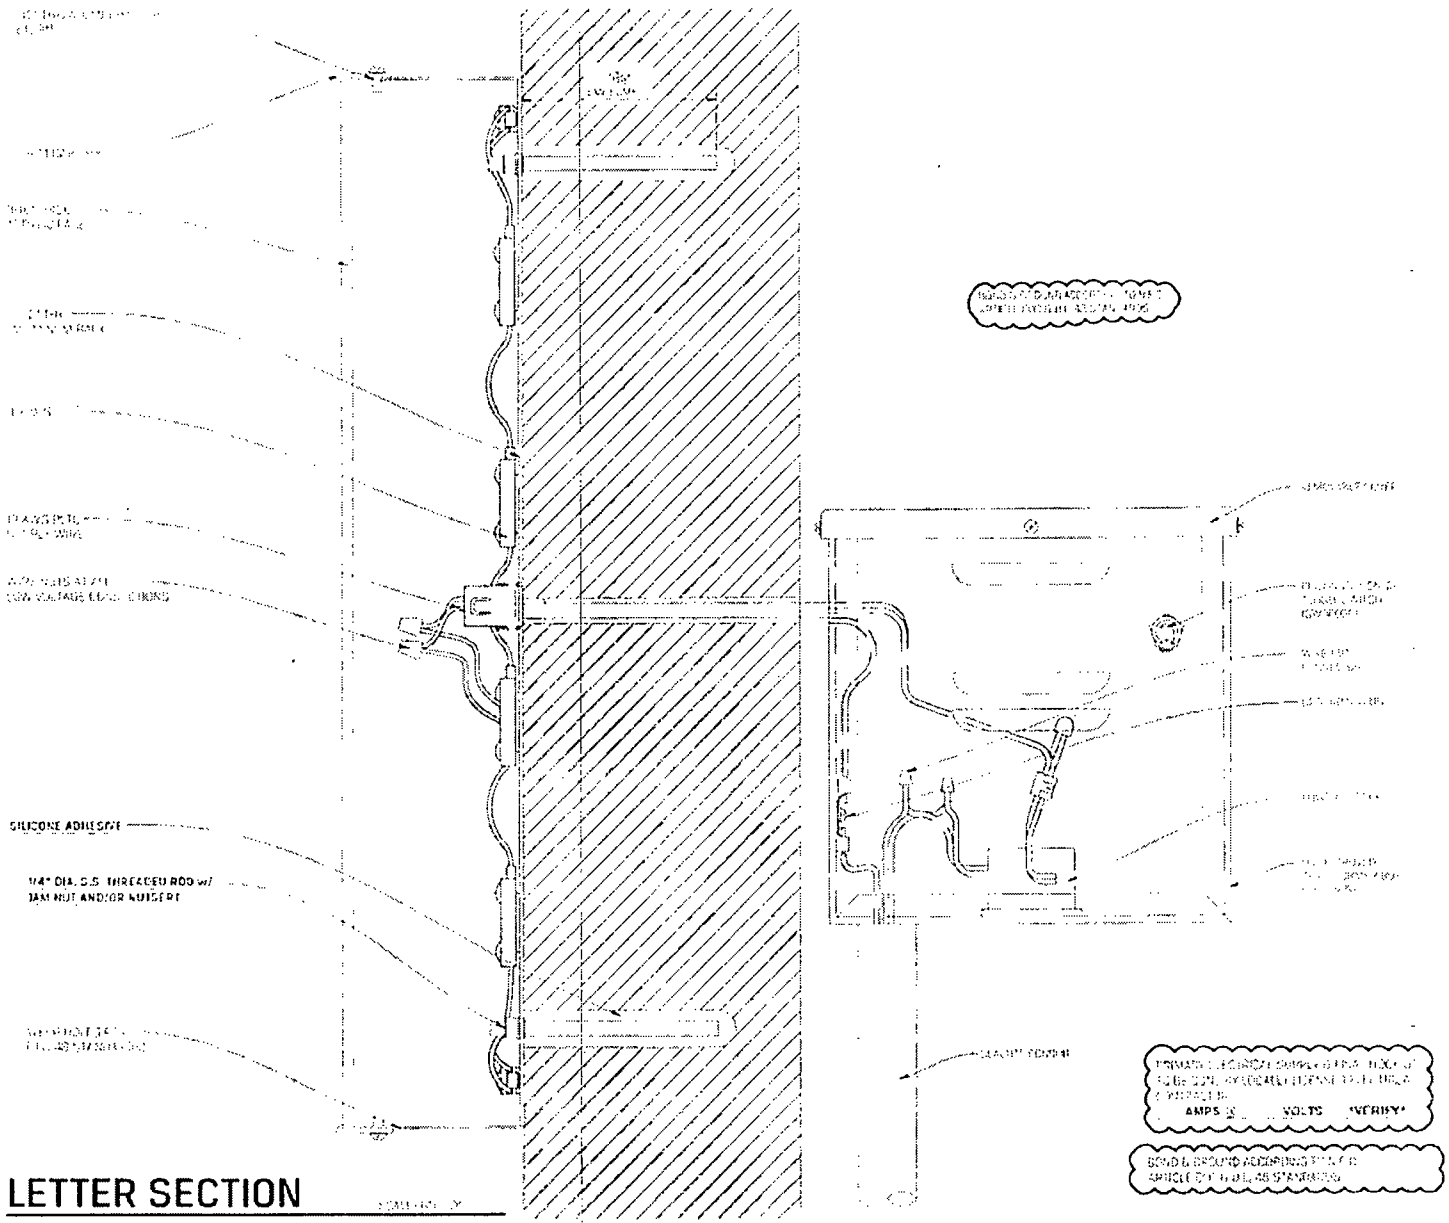

LETTER SECTION

POBLOCKI

Project

POBLOCKI STANDARD

Sign Type

LL

Revisions

S01 01

City of Chicago

O2013-6116

Office of the City Clerk

Document Tracking Sheet

Meeting Date:	9/11/2013
Sponsor(s):	O'Connor, Patrick (40)
Type:	Ordinance
Title:	Issuance of permits for sign(s)/signboard(s) at 5320 N Clark St
Committee(s) Assignment:	Committee on Zoning, Landmarks and Building Standards

ORDINANCE

Be it ordained by the City of Chicago:

Section 1. That the Commissioner of Buildings is hereby authorized and directed to issue a sign permit to M-K Signs, Inc., 4900 N. Elston Avenue, Chicago, IL 60630, for the election of a sign/signboard over 24 feet in height and / or 100 square feet (in area of one face) at Alamo Shoes/Brands, 5320 N. Clark Street, Chicago, IL 60640, with the dimensions, height and square foot area:

BANNER – EAST ELEVATION

Dimensions: length: 35'6" height: 14'0"

Height above grade to top of sign: 14'0"

Total Square foot area: 497 square feet

Not with standing any provisions of Title 17 of the Municipal Code, of the City of Chicago (the Chicago Zoning Ordinance) to the contrary, the Commissioner of Buildings is hereby directed and authorized to issue a sign permit to the address referenced within this ordinance.

Section 2. This ordinance shall be in force and effect from and after its passage and due publication.

Patrick O'Connor
Alderman, 40th Ward

CITY OF CHICAGO

DEPARTMENT OF BUILDINGS

Sign Permit Application

APPROVAL NUMBER	APPLICATION NUMBER	ANNUAL FEE	WORK CODE	DRAWINGS ATTACHED
	100503400			☐ YES ☐ NO

DATE OF APPLICATION: 08/08/2013

ADDRESS OF SIGN: 5320 N CLARK ST, 60640-

BUILDING:

ORIGINAL PERMIT NUMBER:

TYPE OF PERMIT: NEW CONSTRUCTION (SIGN)

PAYER OF ANNUAL INSPECTION
PRICE, HARRIETT
5320 NORT CLARK STREET
CHICAGO, IL 60640
(773)545-4444

SIGN MANUFACTURER: M-K SIGNS,INC.

ADDRESS WHERE SIGN CAN BE SEEN PRIOR TO ERECTION:

TICKET NUMBER: 0

REINSPECTION CONTROL NUMBER:

TYPE OF SUPPORT FOR SIGN: BUILDING

SIGN BOARD SUPPORT MEMBERS: STEEL

ANNUAL FEE	
CONSTRUCTION FEE	700.00
1017 B FEE	
TOTAL FEE	700.00
AMOUNT PAID	200.00
BALANCE DUE	$ 500.00

Check # for Zoning

Check # for DCAP

TYPE OF SIGN: FLAT OR BOX

LENGTH	FT.	IN	HEIGHT	FT.	IN.
	35	6		14	0

AREA	SQ FT	WEIGHT	LBS
	497		200

SIGN HEIGHT ABOVE GRADE/ROOF: FT 1

SHAPE OF SIGN: REGULAR

SIGN WILL READ
ALAMO SHOES/ BRANDS

NO. OF LAMPS:

TOTAL WATTAGE:

TYPE OF LAMP:

NO OF BALLAST/TRANSFORMERS:

INPUT OF TRANSFORMERS:

CONTRACTOR WILL INSTALL: [N] FEEDERS [N] CUSTOMER LEADS

TYPE OF SWITCH:

LOCATION OF SWITCH:

SIGN LOCATION
ALAMO SHOES WALL BANNER NORTH ELEVATION

The undersigned certify that the statements in this application are true and correct and that all work done under the proposed permit will conform to the requirements of the Chicago Municipal Code

	REG NO
ELECT CONTR	
ADDRESS	
SUPERVISOR SIGNATURE	

BOND. NO.	REG. NO E05834
SIGN ERECTOR: M-K SIGNS, INC.	SIGNER
ADDRESS: 4900 N. ELSTON AVE. CHICAGO IL, 60630	
SIGNATURE	

The permit issued on this application will authorize only signs here applied for If other signs are to be erected they must be covered by additional permits

City of Chicago
Rahm Emanuel, Mayor

Department of Buildings
Michael Merchant, Commissioner

TYPE OF BUSINESS

COMMERCIAL Other:

Name: S & H SHOE CORP.

LIC #:

Renewal Date:

Projects Over:

[Y] Private Property

[N] Public Way Grant Permit #:

[ ] Planned Development/Manufacturing PMD/PD#:

Zoning District: B1 Other:

TYPE OF SIGN:

[ ] ADVERTISING [ ] ILLUMINATE [ ] MOVEABLE

[X] BUSINESS [ ] FLASHING

TOTAL STREET FRONTAGE OF LOT (IN FEET) 210

TOTAL AREA OF NEW SIGN (SQ.FT.) 497

TOTAL AREA OF ALL SIGNS ON LOT (SQ.FT) 1

HEIGHT OF SIGN ABOVE GRADE (TO TOP) 15ft 0in

DISTANCE OF CURB LINE OUTER EDGE (ft) 8

DISTANCE OF STRUCTURE INNER EDGE (ft) 8

DISTANCE FROM (ft):

A. PUBLIC PARK (OVER 10 ACRES)

B EXPRESSWAY (IF LESS THAN 1,000 FT.)

C RESIDENCE DISTRICT (ADVERTISING SIGNS ONLY)

IF REPLACEMENT SIGN OR CHANGE OF FACE, WHAT DOES THE EXISTING SIGN READ?

Original Payee:

Landmark Hold: [ ] **Status:**

ZONING (OFFICE USE ONLY)

SIGN BOND REQUIRED? [ ] YES

COUNCIL ORDER REQUIRED [X] YES

IS SPECIAL PERMISSION REQUIRED FROM CHIEF ELECTRICAL

[ ] YES

IF YES, ATTACH LETTER OF REQUEST

TIME STAMP

SIGN CLERK

APPROVED FOR PERMIT

REMARKS

CITY OF CHICAGO
DEPARTMENT OF ZONING AND LAND USE PLANNING
SIGN SITE PLAN
(ALL INFORMATION MUST BE COMPLETED AND LEGIBLE)

Site Address: 5320 N CLARK St 1 of 1 **applications**

Sign Company: M-R SIGNS INC **Rep Name:** ANTHONY CILIO

Phone (773) 545-4444 **EXT** _____ (*Below: Building, streets and location of sign on lot or structure*)

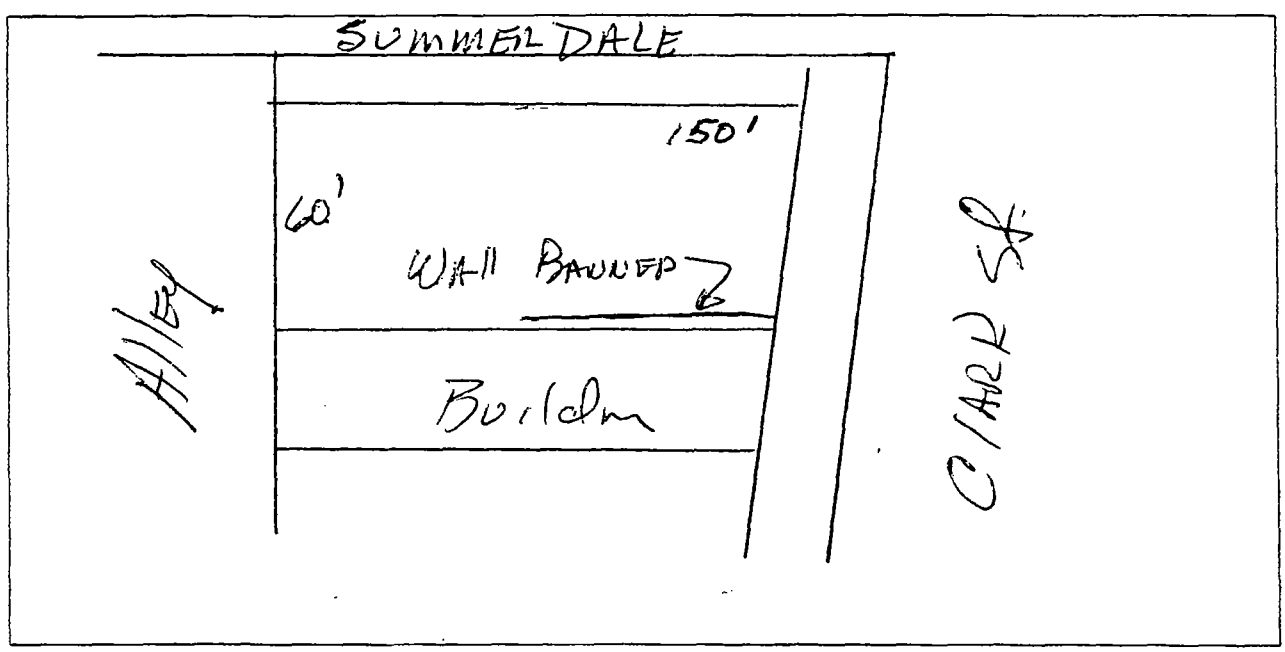

SIGN USE:
- Bus. ID (On-premise) ☒
- ***Business Lice. #*** _____
- Advertising (Off-premise) ☐

PERMIT TYPE:
- New Construction ☒
- Change of Face
- ***Previous Permit #*** ☐

_____

TOTAL SQUARE FOOTAGE:
- Square footage of **this proposed sign** 590
- Gross area of **all proposed signs** 590
- Area of **all existing signs** ***(not including proposed)*** on Zoning Lot 0

TYPE OF SIGN:
- Flat Wall ☒
- Freestanding ☐
- Awning ☐
- Marquee ☐
- High Rise Building ☐
- Projecting Private ☒
- Projecting Public Way ☐
- ***Public Way Use -Permit #*** _____

SIGN CHARACTERISTICS:
- Non- Illuminated ☒
- Illuminated ☐
- Changing Image ☐
- Video Display ☐
- Flashing ☐

DISTANCE FROM:
- Curb Line: 8 FT
- Expressway, Toll Roads or Major Route (n/a if over 1000 ft) —
- Park (over 10 acres) —
- Residential Zone —
- Existing Off-premise on same side of street: —

Signature: _____ **Date:** 8-8-13

(Revised 4/10)

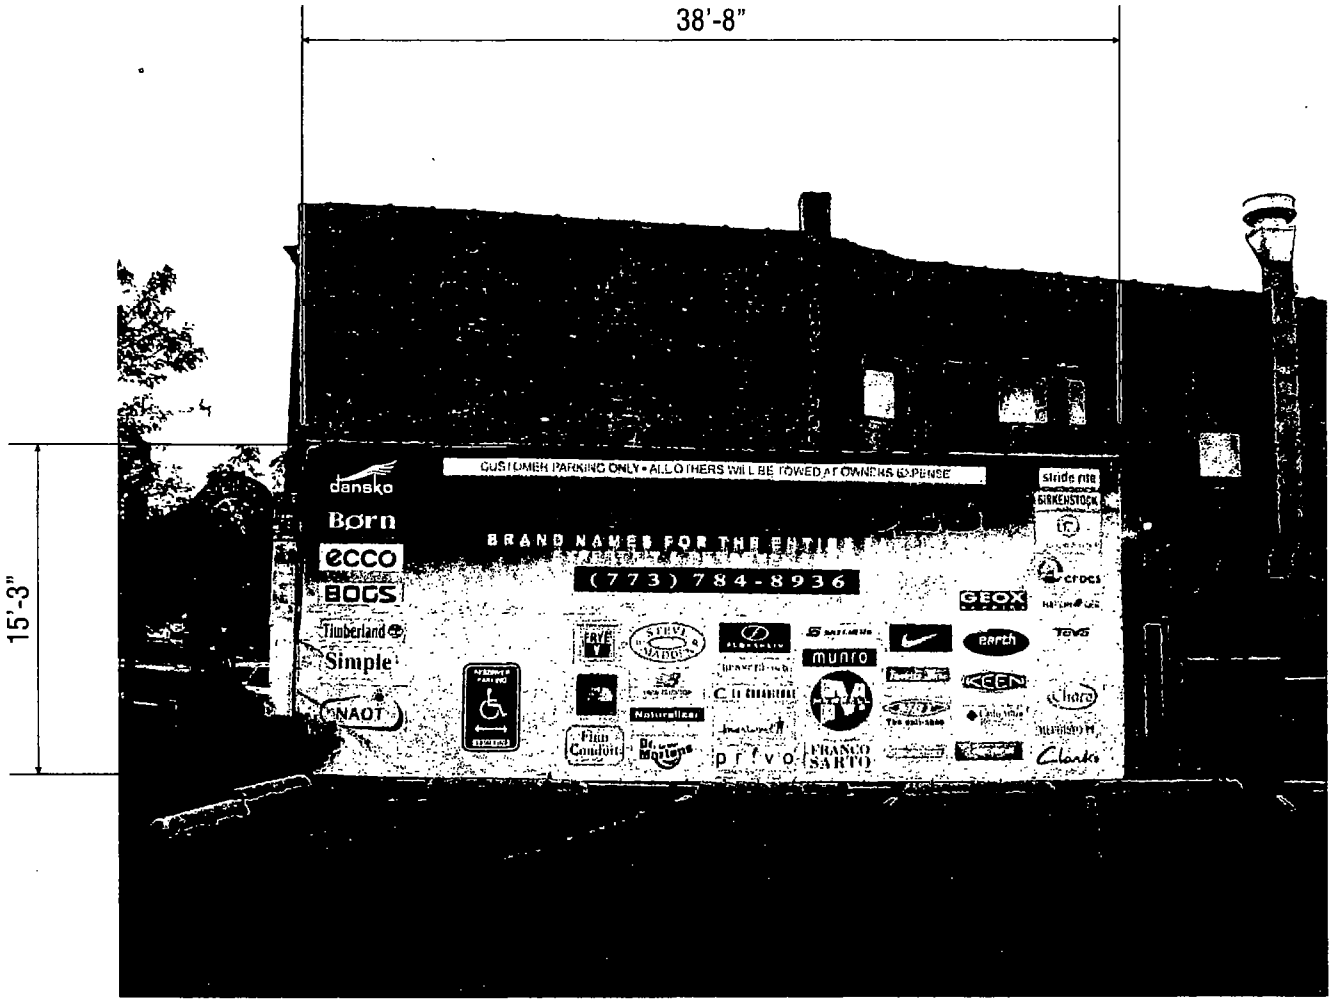

APPROVED: _____ DATE: _____

M-K SIGNS
CHICAGO
4900 N. ELSTON AVE
CHICAGO, IL 60630
773/545-4444
FAX 773/545-9275
E-MAIL: artdept@mksigns.net

ALAMO SHOES
5320 N. CLARK ST. CHICAGO, IL

Colors represented in this drawing are for presentation purposes only. They will not match your finished product exactly. Actual color samples can be obtained from your sales representative.

This design is the original and unpublished work of MK SIGNS and may not be reproduced, copied or exhibited in any fashion without the expressed written consent of MK SIGNS The rights to this design may be purchased.

DATE	REVISION

SCALE: N.T.S.	DATE: 8-7-13
DESIGNER: LM	SALES: TC
FILE: Alamo Shoes	DRAWING NUMBER: 2227

City of Chicago

Or2013-547

Office of the City Clerk

Document Tracking Sheet

Meeting Date:	9/11/2013
Sponsor(s):	Reilly, Brendan (42)
Type:	Order
Title:	Issuance of permits for sign(s)/signboard(s) at 750 N Rush St
Committee(s) Assignment:	Committee on Zoning, Landmarks and Building Standards

Committee on Zoning, Landmarks
and Building Standards
City Council Meeting, September 11, 2013
Alderman Brendan Reilly, 42nd Ward
Sign Order

ORDERED, That the Commissioner of Buildings is hereby directed to issue a sign permit to:

JJ Sign Solutions
3204 S. Lawndale
Chicago, IL 60623

For the erection of a sign/signboard over 24 feet in height and/or over 100 square feet (in area of one face) at:

750 North Rush Street
Chicago, IL 60611

Dimensions: length 8'-0" height 21'-9"

Height above grade/roof to top of sign 21 feet

Total Square Foot Area 174 square feet

Elevation East

Such sign shall comply with all applicable provisions of TITLE 17 of the Chicago Zoning Ordinance and all other applicable provisions of the Municipal Code of the City of Chicago governing the construction and maintenance of outdoor signs, signboards and structures.

Brendan Reilly
Alderman, 42nd Ward

CITY OF CHICAGO

DEPARTMENT OF BUILDINGS

Sign Permit Application

APPROVAL NUMBER	APPLICATION NUMBER	ANNUAL FEE	WORK CODE	DRAWINGS ATTACHED
	100494996			☐ YES ☐ NO

DATE OF APPLICATION: 06/11/2013

ADDRESS OF SIGN: 750 N RUSH ST, 60611-

BUILDING:

ORIGINAL PERMIT NUMBER:

TYPE OF PERMIT: NEW CONSTRUCTION (SIGN)

PAYER OF ANNUAL INSPECTION:
SCHUMAKER, JACOB
750 N. RUSH ST.
CHICAGO, IL 60611
(312)751-9200

SIGN MANUFACTURER: GM SIGNS

ADDRESS WHERE SIGN CAN BE SEEN PRIOR TO ERECTION:

TICKET NUMBER: 0

REINSPECTION CONTROL NUMBER:

TYPE OF SUPPORT FOR SIGN: BUILDING

SIGN BOARD SUPPORT MEMBERS: STEEL

ANNUAL FEE	
CONSTRUCTION FEE	600.00
1017 B FEE	
TOTAL FEE	600.00
AMOUNT PAID	200.00
BALANCE DUE	**$ 400.00**

Check # for Zoning

Check # for DCAP

TYPE OF SIGN: FLAT OR BOX

LENGTH FT	LENGTH IN	HEIGHT FT	HEIGHT IN
8		21	9

AREA SQ. FT	WEIGHT LBS
174	500

SIGN HEIGHT ABOVE GRADE/ROOF: FT 21

SHAPE OF SIGN: REGULAR

SIGN WILL READ:
CHICAGOAN

NO. OF LAMPS	TOTAL WATTAGE
320	100

TYPE OF LAMP: OTHER

NO. OF BALLAST/TRANSFORMERS:

INPUT OF TRANSFORMERS:

CONTRACTOR WILL INSTALL: [N] FEEDERS [Y] CUSTOMER LEADS

TYPE OF SWITCH: KNIFE

LOCATION OF SWITCH: OUTSIDE SIGN

SIGN LOCATION:
INSTALL NEW PROJECTING SIGN

The undersigned certify that the statements in this application are true and correct and that all work done under the proposed permit will conform to the requirements of the Chicago Municipal Code

	REG NO	
	E93699	
ELECTRICIAN: JAMES A. LYBOLD		ELECTR
ADDRESS: 5160 N. ELSTON AVE GDN APT, CHICAGO, IL 60630		
SUPERVISOR SIGNATURE: J. Lybold		

BOND NO	REG NO	
	N94129	
SIGN ERECTOR: JJ SIGN SOLUTIONS INC		SIGNER
ADDRESS: 3204 S LAWNDALE, CHICAGO IL, 60623		
SIGNATURE: J Solis		

The permit issued on this application will authorize only signs here applied for. If other signs are to be erected they must be covered by additional permits

City of Chicago
Rahm Emanuel, Mayor

Department of Buildings
Michael Merchant, Commissioner

TYPE OF BUSINESS

COMMERCIAL Other: APT

Name: THE CHICAGOAN

LIC #:

Renewal Date:

Projects Over:

[N] Private Property

[Y] Public Way Grant Permit #: 1107010

[X] Planned Development/Manufacturing PMD/PD#: 387

Zoning District: OTHER Other: PD387

TYPE OF SIGN:

[ ] ADVERTISING [X] ILLUMINATE [ ] MOVEABLE

[X] BUSINESS [ ] FLASHING

TOTAL STREET FRONTAGE OF LOT (IN FEET)	85
TOTAL AREA OF NEW SIGN (SQ.FT.)	174
TOTAL AREA OF ALL SIGNS ON LOT (SQ.FT.)	174
HEIGHT OF SIGN ABOVE GRADE (TO TOP)	42ft 9in
DISTANCE OF CURB LINE OUTER EDGE (ft)	18
DISTANCE OF STRUCTURE INNER EDGE (ft)	1

DISTANCE FROM (ft):

A. PUBLIC PARK (OVER 10 ACRES)	670
B. EXPRESSWAY (IF LESS THAN 1,000 FT.)	8,546
C. RESIDENCE DISTRICT (ADVERTISING SIGNS ONLY)	3,521

IF REPLACEMENT SIGN OR CHANGE OF FACE, WHAT DOES THE EXISTING SIGN READ?

Original Payee:

Landmark Hold: [ ] **Status:**

ZONING (OFFICE USE ONLY)

SIGN BOND REQUIRED? [ ] YES

COUNCIL ORDER REQUIRED [X] YES

IS SPECIAL PERMISSION REQUIRED FROM CHIEF ELECTRICAL

[ ] YES

IF YES, ATTACH LETTER OF REQUEST

TIME STAMP

SIGN CLERK

APPROVED FOR PERMIT

REMARKS

PUBLIC WAY USE UNIT: PERMIT INFORMATION SHEET

06/04/2013 - Anthony Bertuca

DBA Name	**THE CHICAGOAN/LASALLE NAT'L**
Location	**750 N. RUSH ST.**
Zip Code	**60611**
Account Number	**8140**
Site Number	**3**
Area	**PERMIT**
Permit Type	**SIGN**
Permit Number	**1107010**

Next steps: Department of Buildings – Permit process for signs

Your Public Way Use permit number is shown above. This number is to be used for each item on your DOB application and is needed for the Buildings (DOB) online sign application located @ www.cityofchicago.org/buildings. All signs, canopies, banners, marquees and awnings require a buildings permit. Only a licensed sign erector may apply for the Buildings permit online. The Buildings permit application will ask for the Public Way Use permit number supplied above. For additional information please contact the Buildings Department at (312) 744-3400.

Please return the completed Public Way Use application to City Hall - 121 N. LaSalle Street, Chicago, IL 60602 Room 800. The completed application package must include a copy of the completed DOB application and the Public Way Use application. The Public Way Use application must contain the Alderman's signature, site plans on 8 1/2 X 11 paper, photos of the item(s), the signed Acceptance letter and a copy of the insurance certificate. For additional information please contact BACP at (312)-74-GOBIZ (312-744-6249).

City of Chicago

Office of the City Clerk

Document Tracking Sheet

Or2013-548

Meeting Date:	9/11/2013
Sponsor(s):	Reilly, Brendan (42)
Type:	Order
Title:	Issuance of permits for sign(s)/signboard(s) at 550 W Adams St
Committee(s) Assignment:	Committee on Zoning, Landmarks and Building Standards

Committee on Zoning, Landmarks and Building Standards

(Signs)

ORDERED, that the Commissioner of Buildings is hereby directed to issue a sign permit to: (Contractor's NAME & ADDRESS)

White Way Sign

451 Kingston Court

Mount Prospect, IL 60056

for the erection of a sign/signboard over 24 feet in height and/or over 100 square feet (in area of one face) at: (Business NAME & ADDRESS)

USG Corporation – West Elevation

550 W. Adams Street

Chicago, IL 60661

Dimensions: length	27'- 10"	height	12'- 0"
height above grade/roof to top of sign			259'-0"
TOTAL SQUARE FOOT AREA			334 Sq. Ft.

Such sign(s) shall comply with all applicable provisions of TITLE 17 of the Chicago Zoning Ordinance and all other applicable provisions of the Municipal Code of the City of Chicago governing the construction and maintenance of outdoor signs, signboards and structures.

Brendan Reilly Alderman, 42nd Ward

Take Down and Dispose of Existing Letterset.

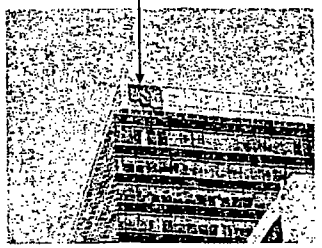

EAST ELEVATION - As Is
N.T.S.

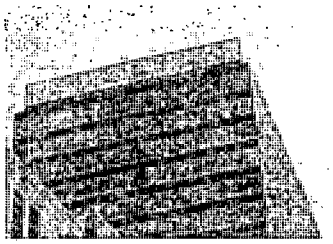

WEST ELEVATION - As Is
N.T.S

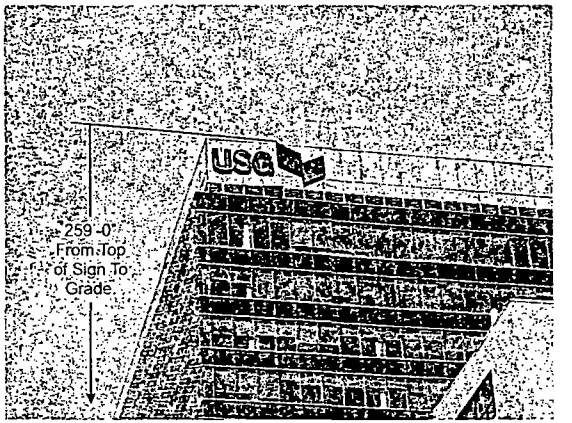

EAST ELEVATION - Showing New Channel Letterset with Logo
N.T.S.

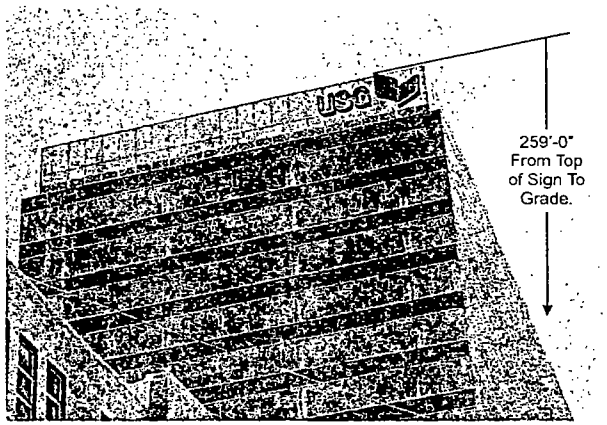

WEST ELEVATION - Showing New Channel Letterset with Logo
N.T.S

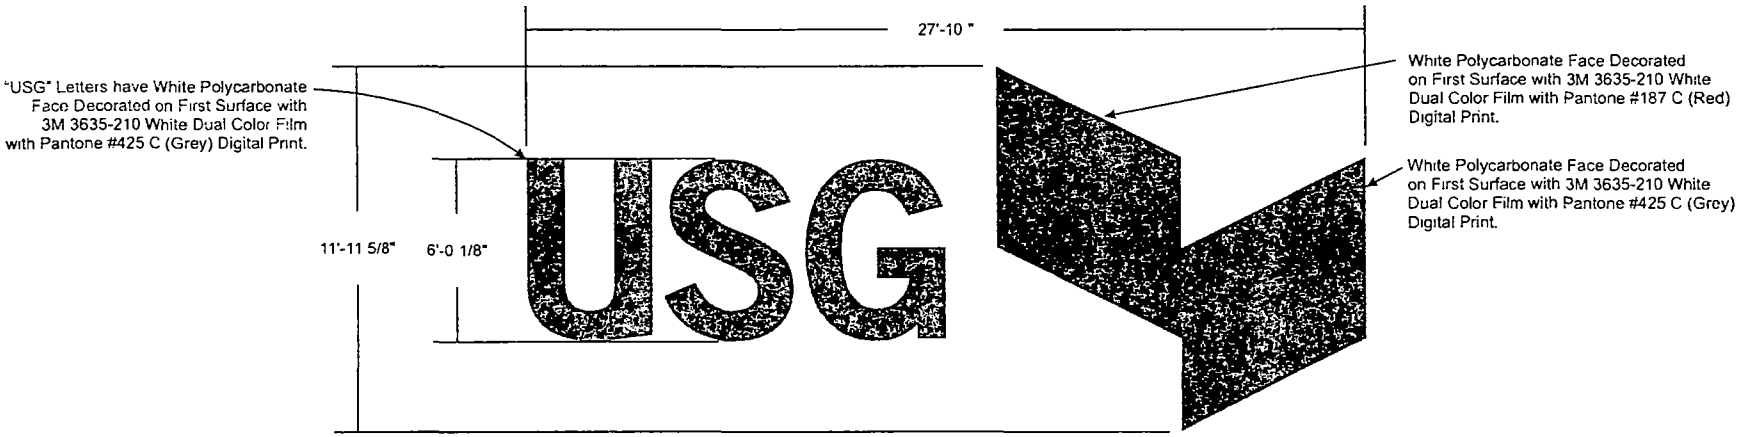

QTY. TWO (2) INTERNALLY ILLUMINATED, FACE-LIT CHANNEL LETTERSETS READING "USG" WITH LOGO

SCALE: 1/4" = 1'-0"

ALUMINUM RETURNS AND RETAINERS: Painted to Match Face Decoration (Pantone #187 C and #425 C)

ELECTRIC: Qty. 15 Power Supplies Required - Power Consumption: 968 Watts Each Letterset with Logo

COLOR PRINTS MAY NOT ACCURATELY REPRESENT SPECIFIED COLORS
FOR ACCURATE COLOR ASSESSMENT REFER TO COLOR SPECIFICATIONS AND UTILIZE STANDARD VINYL AND PANTONE COLOR CHARTS

PHOTO RENDERINGS MAY NOT REFLECT SCALE ACCURATELY
REFER TO SPECIFIED DIMENSIONS FOR CORRECT SIZES

CAMERA READY ART REQUIRED

FIELD SURVEY REQUIRED

LETTER	REVISION	DATE	APPROVAL

Customer Approval	Date		
Production Number 13-4625			
Approved for Production	Date		
Date to Engineer	Points / Date		

This is an original drawing created by White Way Sign for a project being planned for you. It is not to be shown to anyone outside your organization, nor copied reproduced or exhibited in any fashion

WHITE WAY SIGN COMPANY
451 Kingston Ct. Mount Prospect, IL 60056
Phone (847) 391-0200 Fax (847) 391-0099

Job Name: USG Corporation		File Name: 13-4625 USG Chnl Ltrs PERMITTED	
		Scale: As Noted	Drawn By: Tom Valenciano
Address: 550 W Adams		Date: 8/23/13	Sales Rep: Jim Woods
City: Chicago	State / Zip: IL	Page: 1 of 1	Drawing No: 46374

City of Chicago

Or2013-510

Office of the City Clerk

Document Tracking Sheet

Meeting Date:	9/11/2013
Sponsor(s):	Smith, Michele (43)
Type:	Order
Title:	Issuance of permits for sign(s)/signboard(s) at 550 W Webster Ave
Committee(s) Assignment:	Committee on Zoning, Landmarks and Building Standards

Committee on Buildings

(signs)

ORDERED, That the Commissioner of Buildings is hereby directed to issue a sign permit to: (Contractor's name and address)

SIGNCO INC
1327 31st Ave
MELROSE PK IL 60160

for the erection of a sign/signboard over 24 feet in height and/or over 100 square feet (in area of one face) at: (Business NAME & ADDRESS)

TRENNER INC.
4540 W 51st St
Chicago IL 60632

Dimensions: length 26' height 5'

height above grade/roof to top of sign 36'

TOTAL SQUARE FOOT AREA 1360

Such sign(s) shall comply with all applicable provisions of TITLE 17 of the Chicago Zoning Ordinance and all other applicable provisions of the Municipal Code of the City of Chicago governing the construction and maintenance of outdoor signs, signboards and structures.

Edward M. Burke
Alderman, Ward

EXISTING

PROPOSED

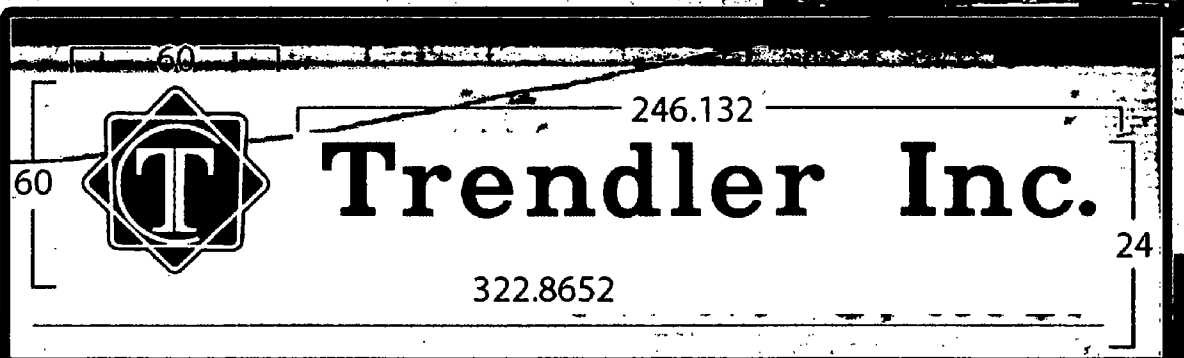

Trendler Inc.

Letters and Logo On Building

This is an original drawing, submitted for your personal use in connection with a project being planned for you by Signco. It is not to be reproduced in any fashion without permission by Signco Incorporated.

ARTWORK APPROVED X _____ 4.25.12

Designed by: Anthony Mancuso | signcochicago.com

Signco Inc, Melrose Park, IL Phone: 708-865-1717 FAX: 708-865-1728

SIGNCO

EXISTING

PROPOSED

60

246.132

60

Trendler Inc.

24

322.8652

Trendler Inc.

Letters and Logo On Building

This is an original drawing, submitted for your personal use in connection with a project being planned for you by Signco. It is not to be reproduced in any fashion without permission by Signco Incorporated

ARTWORK APPROVED X _____ 4.25.12

Designed by Anthony Mancuso | signcochicago.com

Signco Inc, Melrose Park, IL Phone: 708-865-1717 FAX: 708-865-1728

SIGNCO

EXISTING

PROPOSED

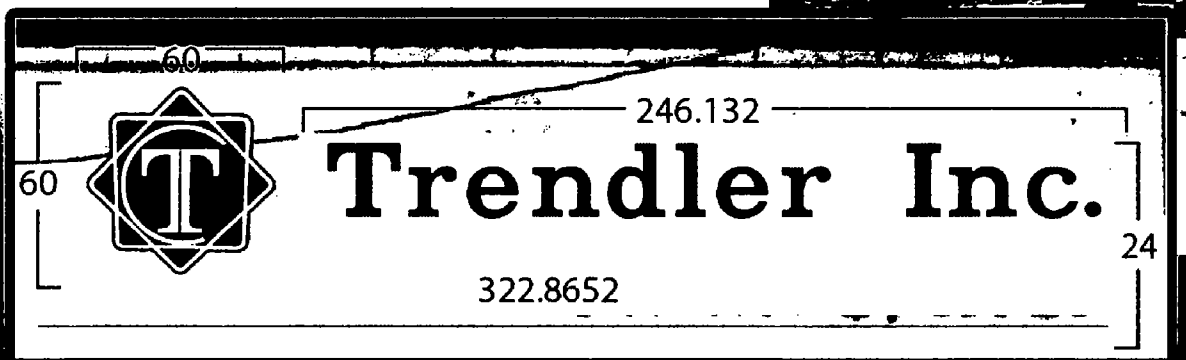

Trendler Inc.

Letters and Logo On Building

This is an original drawing, submitted for your personal use in connection with a project being planned for you by Signco. It is not to be reproduced in any fashion without permission by Signco Incorporated.

ARTWORK APPROVED X _____ 4.25.12

Designed by Anthony Mancuso | signcochicago.com

Signco Inc, Melrose Park, IL Phone: 708-865-1717 FAX: 708-865-1728

City of Chicago

Office of the City Clerk

Document Tracking Sheet

Or2013-511

Meeting Date:	9/11/2013
Sponsor(s):	Smith, Michele (43)
Type:	Order
Title:	Issuance of permits for sign(s)/signboard(s) at 558 W Webster Ave
Committee(s) Assignment:	Committee on Zoning, Landmarks and Building Standards

Committee on Buildings

(signs)

ORDERED, That the Commissioner of Buildings is hereby directed to issue a sign permit to: (Contractor's name and address)

LIBERTY FLAGS, BANNERS, FLAGPOLES, INC.

4740 NORTH CUMBERLAND AVENUE

CHICAGO, ILLINOIS 60656-4239

for the erection of a sign/signboard over 24 feet in height and/or over 100 square feet (in area of one face) at: (Business NAME & ADDRESS)

Webster Square Apartments LLC

558 W. Webster

Chicago, IL 60614

Dimensions: length 40' height 4'

height above grade/roof to top of sign 36'

TOTAL SQUARE FOOT AREA 160 sf

Such sign(s) shall comply with all applicable provisions of TITLE 17 of the Chicago Zoning Ordinance and all other applicable provisions of the Municipal Code of the City of Chicago governing the construction and maintenance of outdoor signs, signboards and structures.

Alderman, Ward

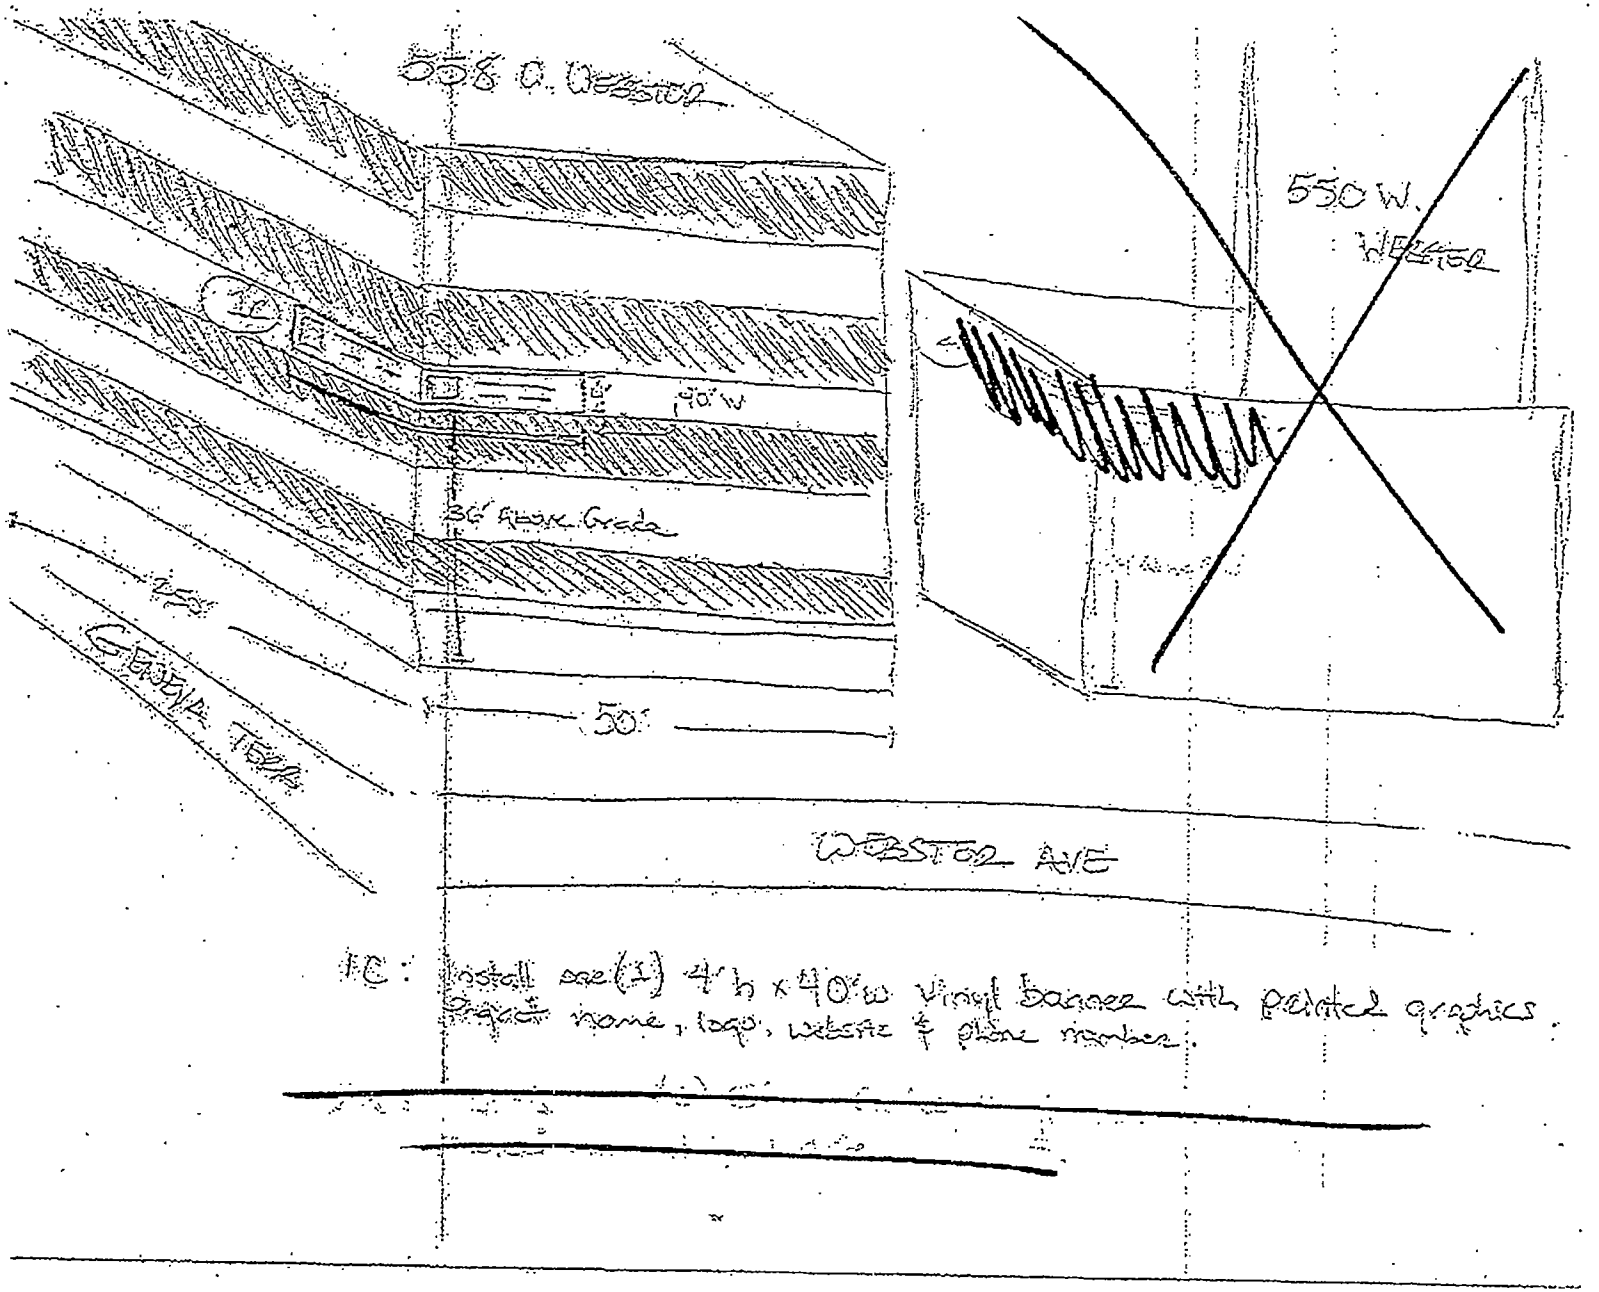

FC: Install one (1) 4'h x 40'w vinyl banner with printed graphics. Project name, logo, website & phone number.