City of Chicago
Office of the City Clerk

City Hall
121 North LaSalle Street
Room 107
Chicago, IL 60602
www.chicityclerk.com

Legislation Referred to Committees at the Chicago City Council Meeting
10/16/2013
Section 3c - Aldermanic Introductions Regarding Unclassified Matters

	File #	Title	Sponsor(s)	Committee Referral
4-60-022 Allow Alcoholic Liquor				
1	O2013-7736	Amendment of Section 4-60-022 of Municipal Code to allow additional alcoholic liquor licenses on portion(s) of S Damen Ave	Solis (25)	License
4-60-022 Disallow Alcoholic Liquor				
2	O2013-7612	Amendment of Section 4-60-022 of Municipal Code to disallow additional alcoholic liquor licenses on portion(s) of W Chicago Ave	Reilly (42)	License
4-60-023 Allow Package Goods				
3	O2013-7585	Amendment of Section 4-60-023 of Municipal Code to allow additional package goods licenses on portion(s) of W 63rd St	Zalewski (23)	License
4-60-023 Disallow Package Goods				
4	O2013-7597	Amendment of Section 4-60-023 of Municipal Code to disallow additional package goods licenses on various portion(s) of public way within 9th Ward	Beale (9)	License
Alley Access Barrier(s)				
5	O2013-7729	Exemption from physical barrier requirement for commercial driveway alley access for Smithfield Properties XVI LLC	Fioretti (2)	Transportation
6	O2013-7602	Exemption from physical barrier requirement for commercial driveway alley access for CSS Group Investment, Inc.	Dowell (3)	Transportation
7	O2013-7739	Exemption from physical barrier requirement for commercial driveway alley access for Jorge Hernandez	Cardenas (12)	Transportation
8	O2013-7601	Exemption from physical barrier requirement for commercial driveway alley access for Kiddie Heaven Learning	Foulkes (15)	Transportation
9	O2013-7510	Exemption from physical barrier requirement for commercial driveway alley access for WP Senior Preservation Associates	Cochran (20)	Transportation
10	O2013-7511	Exemption from physical barrier requirement for commercial driveway alley access for David Fleishman of Northwestern Capital Investment Partners	Cochran (20)	Transportation
11	O2013-7582	Exemption from physical barrier requirement for commercial driveway alley access for George Misca	Cochran (20)	Transportation

	File #	Title	Sponsor(s)	Committee Referral	
12	O2013-7586	Exemption from physical barrier requirement for commercial driveway alley access for John Ligas	Zalewski (23)	Transportation	
13	O2013-7608	Exemption from physical barrier requirement for commercial driveway alley access for Hale Lofts Condo Assn	Burnett (27)	Transportation	
14	O2013-7610	Exemption from physical barrier requirement for commercial driveway alley access for Bavarian Motors of Chicago, Inc.	Burnett (27)	Transportation	
15	O2013-7587	Exemption from physical barrier requirement for commercial driveway alley access for North Ridge Cleaners, Inc.	Graham (29)	Transportation	
16	O2013-7596	Exemption from physical barrier requirement for commercial driveway alley access for Yogurt Daze Corp.	Colón (35)	Transportation	*Redacted Record*
17	O2013-7595	Exemption from physical barrier requirement for commercial driveway alley access for FMZ Auto Repair	Sposato (36)	Transportation	
18	O2013-7603	Exemption from physical barrier requirement for commercial driveway alley access for Wonder Montessor Daycare Center	Laurino (39)	Transportation	
19	O2013-7611	Exemption from physical barrier requirement for commercial driveway alley access for Hertz Car Rental	O'Connor (40)	Transportation	
20	O2013-7606	Exemption from physical barrier requirement for commercial driveway alley access for Altgeld Glenwood Management Group LLC	Smith (43)	Transportation	
21	O2013-7584	Exemption from physical barrier requirement for commercial driveway alley access for Fitch Investment Partners LLC	Silverstein (50)	Transportation	
Amend Resolution					
22	R2013-876	Support for Collective Bargaining Agreement with Fraternal Order of Police Lodge No. 7	O'Connor (41) Cullerton (38) O'Shea (19) Zalewski (23) Cochran (20) Mitts (37) Burnett (27) Lane (18) Harris (8) Reilly (42) Balcer (11) Sposato (36) Reboyras (30)	Workforce Development	
Awning(s)					
23	O2013-7763	Awning(s) for Belmont and Western Dental Clinic	Moreno (1)	Transportation	
24	O2013-7771	Awning(s) for Community Counseling Centers of Chicago	Moreno (1)	Transportation	
25	O2013-7776	Awning(s) for Windy City Hand Car Wash-North Ave.	Moreno (1)	Transportation	

Legislation Referred to Committees at the Chicago City Council Meeting 10/16/2013
Section 3c - Aldermanic Introductions Regarding Unclassified Matters

	File #	Title	Sponsor(s)	Committee Referral
26	O2013-7779	Awning(s) for Aniko Spa	Fioretti (2)	Transportation
27	O2013-7782	Awning(s) for Chicago Kernel Gourmet Popcorn and More	Fioretti (2)	Transportation
28	O2013-7784	Awning(s) for De Paul University	Fioretti (2)	Transportation
29	O2013-7786	Awning(s) for Harold's on Wabash, Inc.	Fioretti (2)	Transportation
30	O2013-7787	Awning(s) for Warehouse Liquors	Fioretti (2)	Transportation
31	O2013-7789	Awning(s) for 7-Eleven	Fioretti (2)	Transportation
32	O2013-7791	Awning(s) for Ingleside Foods, Inc.	Harris (8)	Transportation
33	O2013-7792	Awning(s) for Sun Beauty Supply, Inc.	Harris (8)	Transportation
34	O2013-7793	Awning(s) for Don Gollo Supermercado, Inc.	Quinn (13)	Transportation
35	O2013-7794	Awning(s) for La Mas Chiquita	Quinn (13)	Transportation
36	O2013-7795	Awning(s) for Taqueria El Pastor	Quinn (13)	Transportation
37	O2013-7796	Awning(s) for La Fuente	Burke (14)	Transportation
38	O2013-7797	Awning(s) for Ted's Firewater Saloon, Inc.	Burke (14)	Transportation
39	O2013-7798	Awning(s) for Cut It Out Hair Designs	Thompson (16)	Transportation
40	O2013-7799	Awning(s) for Cut 2 Keep	Thompson (16)	Transportation
41	O2013-7800	Awning(s) for Handyman Remodeling	Thompson (16)	Transportation
42	O2013-7801	Awning(s) for La Chaparrita De Chicago No. 2	Thompson (16)	Transportation
43	O2013-7802	Awning(s) for Kerfoot Food and Liquor	Brookins (21)	Transportation
44	O2013-7803	Awning(s) for Time Out Lounge	Brookins (21)	Transportation
45	O2013-7804	Awning(s) for A Gomez Tires and Wheels, Inc.	Munoz (22)	Transportation
46	O2013-7805	Awning(s) for Cash America Jewelry and Loan	Munoz (22)	Transportation
47	O2013-7806	Awning(s) for Paws Chicago	Munoz (22)	Transportation
48	O2013-7807	Awning(s) for Picante Telecom	Munoz (22)	Transportation
49	O2013-7812	Awning(s) for Mandarin Kitchen	Solis (25)	Transportation
50	O2013-7813	Awning(s) for Triple Crown Restaurant	Solis (25)	Transportation
51	O2013-7831	Awning(s) for Di Carlo's Armanetti Liquors	Maldonado (26)	Transportation
52	O2013-7834	Awning(s) for Chicago Hamlin Medical Center	Burnett (27)	Transportation
53	O2013-7836	Awning(s) for Fudge Pot, The	Burnett (27)	Transportation
54	O2013-7840	Awning(s) for Jordans Food of Distinction, Inc.	Burnett (27)	Transportation
55	O2013-7865	Awning(s) for Tops & Bottoms, Inc.	Ervin (28)	Transportation
56	O2013-7869	Awning(s) for Rite Price Food	Graham (29)	Transportation
57	O2013-7894	Awning(s) for Hermosa Medical & Diagnostic	Reboyras (30)	Transportation

Legislation Referred to Committees at the Chicago City Council Meeting 10/16/2013
Section 3c - Aldermanic Introductions Regarding Unclassified Matters

	File #	Title	Sponsor(s)	Committee Referral	
58	O2013-7900	Awning(s) for Osmondson Carpentry, Inc.	Suarez (31)	Transportation	
59	O2013-7907	Awning(s) for A. Vision Chicago, Inc.	Waguespack (32)	Transportation	
60	O2013-7915	Awning(s) for Cash America Jewelry & Loan	Waguespack (32)	Transportation	
61	O2013-7919	Awning(s) for Flor	Waguespack (32)	Transportation	
62	O2013-7925	Awning(s) for Ola's Liquors	Waguespack (32)	Transportation	
63	O2013-7928	Awning(s) for Polished	Waguespack (32)	Transportation	
64	O2013-7931	Awning(s) for Twinkle Toes Belmont	Waguespack (32)	Transportation	
65	O2013-7933	Awning(s) for Clothes Pin Laundromat & Dry Cleaners	Mell (33)	Transportation	
66	O2013-7942	Awning(s) for Irving Park Early Learning Center	Mell (33)	Transportation	
67	O2013-7946	Awning(s) for Ferajna Restaurant	Sposato (36)	Transportation	
68	O2013-7950	Awning(s) for Grind Coffee Lounge, The	Sposato (36)	Transportation	
69	O2013-7954	Awning(s) for Hairtech the Salon	Sposato (36)	Transportation	*Redacted Record*
70	O2013-7959	Awning(s) for Pub Ok	Cullerton (38)	Transportation	
71	O2013-7963	Awning(s) for Starbuck's Coffee No. 2568	Cullerton (38)	Transportation	
72	O2013-7971	Awning(s) for Suparossa	Cullerton (38)	Transportation	
73	O2013-7973	Awning(s) for North Park University	Laurino (39)	Transportation	
74	O2013-7989	Awning(s) for Taqueria El Chorrito	O'Connor (40)	Transportation	
75	O2013-7990	Awning(s) for Chung's Tae Kwon Do Institute	O'Connor (41)	Transportation	
76	O2013-7992	Awning(s) for Norwood Restaurant, The	O'Connor (41)	Transportation	
77	O2013-8014	Awning(s) for Bauer Building	Reilly (42)	Transportation	
78	O2013-8291	Awning(s) for Butch McGuire's, Inc.	Reilly (42)	Transportation	
79	O2013-8293	Awning(s) for Chipotle Mexican Grill	Reilly (42)	Transportation	
80	O2013-8296	Awning(s) for Chipotle Mexican Grill - 291 E Ontario St	Reilly (42)	Transportation	
81	O2013-8297	Awning(s) for Cloverfield, Inc.	Reilly (42)	Transportation	
82	O2013-8299	Awning(s) for Coco Pazzo Cafe	Reilly (42)	Transportation	
83	O2013-8300	Awning(s) for Crate & Barrel	Reilly (42)	Transportation	
84	O2013-8302	Awning(s) for Gino's East Pizzeria	Reilly (42)	Transportation	
85	O2013-8304	Awning(s) for Intermix	Reilly (42)	Transportation	
86	O2013-8306	Awning(s) for NYC Bagel Deli - Dearborn	Reilly (42)	Transportation	
87	O2013-8308	Awning(s) for Van Cleef Hair Salon	Reilly (42)	Transportation	
88	O2013-8309	Awning(s) for Wendy's No. 000733	Reilly (42)	Transportation	
89	O2013-8311	Awning(s) for 7-Eleven No. 33363B	Reilly (42)	Transportation	
90	O2013-8314	Awning(s) for Bricks	Smith (43)	Transportation	

	File #	Title	Sponsor(s)	Committee Referral	
91	O2013-8315	Awning(s) for Barry Regent Cleaners	Tunney (44)	Transportation	
92	O2013-8317	Awning(s) for Coffee & Tea Exchange	Tunney (44)	Transportation	
93	O2013-8320	Awning(s) for Pick Me Up Cafe	Tunney (44)	Transportation	
94	O2013-8321	Awning(s) for White Cleaners	Tunney (44)	Transportation	
95	O2013-8323	Awning(s) for 7 Eleven No 33911H	Tunney (44)	Transportation	
96	O2013-8325	Awning(s) for A Midwest Kitchen	Arena (45)	Transportation	
97	O2013-8327	Awning(s) for North Buena Market	Cappleman (46)	Transportation	
98	O2013-8329	Awning(s) for Tattoo Factory	Cappleman (46)	Transportation	
99	O2013-8330	Awning(s) for Community Home Supply Co., Inc.	Pawar (47)	Transportation	
100	O2013-8332	Awning(s) for Johnny Casserole	Pawar (47)	Transportation	
101	O2013-8333	Awning(s) for Calo Lounge, Inc.	Osterman (48)	Transportation	
102	O2013-8334	Awning(s) for Heartland Human Care Services	Osterman (48)	Transportation	
103	O2013-8336	Awning(s) for Masouleh	Moore (49)	Transportation	
104	O2013-8338	Awning(s) for Rogers Park Health Center	Moore (49)	Transportation	
105	O2013-8340	Awning(s) for Twisted Tapas	Moore (49)	Transportation	
Canopy(s)					
106	O2013-7645	Canopy(s) for Union League Club of Chicago	Fioretti (2)	Transportation	
107	O2013-7647	Canopy(s) for 175 Jackson LLC	Fioretti (2)	Transportation	
108	O2013-7650	Canopy(s) for Valentina Restaurant	Quinn (13)	Transportation	
109	O2013-7652	Canopy(s) for Mr. Sudsy	Thompson (16)	Transportation	
110	O2013-7657	Canopy(s) for O'Reilly Auto Parts No. 3397	Thompson (16)	Transportation	
111	O2013-7660	Canopy(s) for Gertie's Ice Cream & Chili	O'Shea (19)	Transportation	
112	O2013-7662	Canopy(s) for Panera Bread No. 933	O'Shea (19)	Transportation	
113	O2013-7665	Canopy(s) for La Encantada Restaurant and Catering	Maldonado (26)	Transportation	
114	O2013-7667	Canopy(s) for Cavitos Liquors, Inc.	Reboyras (30)	Transportation	
115	O2013-7669	Canopy(s) for O'Reilly Auto Parts No. 3393	Suarez (31)	Transportation	
116	O2013-7671	Canopy(s) for Victor's Sportswear	Suarez (31)	Transportation	
117	O2013-7673	Canopy(s) for Kitsch'n on Roscoe	Waguespack (32)	Transportation	
118	O2013-7677	Canopy(s) for Lincoln Park Athletic Club	Waguespack (32)	Transportation	
119	O2013-7681	Canopy(s) for Get More Wireless	Austin (34)	Transportation	
120	O2013-7686	Canopy(s) for Chicago NNN Financial Associates, LLC	Colón (35)	Transportation	
121	O2013-7692	Canopy(s) for Bank of America	Reilly (42)	Transportation	*Redacted Record*
122	O2013-7697	Canopy(s) for Fado Irish Pub	Reilly (42)	Transportation	

Legislation Referred to Committees at the Chicago City Council Meeting
10/16/2013
Section 3c - Aldermanic Introductions Regarding Unclassified Matters

	File #	Title	Sponsor(s)	Committee Referral	
123	O2013-7700	Canopy(s) for Fordham Condominium, The	Reilly (42)	Transportation	
124	O2013-7702	Canopy(s) for Hampton Inn	Reilly (42)	Transportation	
125	O2013-7704	Canopy(s) for Hotel Monaco	Reilly (42)	Transportation	
126	O2013-7706	Canopy(s) for Intercontinental River East, LLC	Reilly (42)	Transportation	
127	O2013-7707	Canopy(s) for Northern Trust Company	Reilly (42)	Transportation	
128	O2013-7708	Canopy(s) for Nouveau Tavern	Reilly (42)	Transportation	
129	O2013-7709	Canopy(s) for Tishman Speyer	Reilly (42)	Transportation	
130	O2013-7717	Canopy(s) for U.S. General Services Administration	Reilly (42)	Transportation	
131	O2013-7720	Canopy(s) for 850 Investors LLC - Privilege No. 1108297	Reilly (42)	Transportation	
132	O2013-7722	Canopy(s) for 850 Investors LLC - Privilege No. 1108299	Reilly (42)	Transportation	
133	O2013-7727	Canopy(s) for 1000 Condo Assoc.	Reilly (42)	Transportation	
134	O2013-7730	Canopy(s) for Roy's Furniture Co.	Smith (43)	Transportation	
135	O2013-7734	Canopy(s) for Stanley's Restaurant	Smith (43)	Transportation	
136	O2013-7687	Canopy(s) for Donald Martin	Pawar (47)	Transportation	
Class 6(b) Tax Incentive(s)					
137	R2013-879	Support of Class 6(b) tax incentive for property at 1919 W 74th St	Thomas (17)	Economic	*Redacted Record*
Commemoration					
138	R2013-880	Solemn commemoration to mark 50th anniversary of assassination of President John F. Kennedy	Burke (14)	Finance	
Committee/Public Hearing(s)					
139	R2013-877	Call for hearing(s) on programs, procedures and outreach initiatives by Small Business Center in Chicago	Laurino (39)	Finance	
Grant(s) of Privilege					
140	O2013-7732	Grant(s) of privilege in public way for Augusta and Paulina Service Station	Moreno (1)	Transportation	
141	O2013-7738	Grant(s) of privilege in public way for Berns Auto Sales, Inc.	Moreno (1)	Transportation	
142	O2013-7742	Grant(s) of privilege in public way for Damen-Chicago Currency Exchange, Inc.	Moreno (1)	Transportation	
143	O2013-7744	Grant(s) of privilege in public way for K. Miller Construction Co., Inc.	Moreno (1)	Transportation	
144	O2013-7747	Grant(s) of privilege in public way for Tip Top Liquor	Moreno (1)	Transportation	
145	O2013-7749	Grant(s) of privilege in public way for 1644 W Blackhawk LLC	Moreno (1)	Transportation	
146	O2013-7753	Grant(s) of privilege in public way for Bonivino's, Inc.	Fioretti (2)	Transportation	

	File #	Title	Sponsor(s)	Committee Referral
147	O2013-7754	Grant(s) of privilege in public way for Chicago Hilton & Towers	Fioretti (2)	Transportation
148	O2013-7755	Grant(s) of privilege in public way for Chicago Kernel Gourmet Popcorn & More	Fioretti (2)	Transportation
149	O2013-7756	Grant(s) of privilege in public way for Columbia College	Fioretti (2)	Transportation
150	O2013-7757	Grant(s) of privilege in public way for Cosmopolitan Lofts Condo Assn	Fioretti (2)	Transportation
151	O2013-7759	Grant(s) of privilege in public way for Digital Lakeside LLC	Fioretti (2)	Transportation
152	O2013-7762	Grant(s) of privilege in public way for Forth Group Management Services	Fioretti (2)	Transportation
153	O2013-7765	Grant(s) of privilege in public way for G&A Development	Fioretti (2)	Transportation
154	O2013-7766	Grant(s) of privilege in public way for General Parking Corp.	Fioretti (2)	Transportation
155	O2013-7767	Grant(s) of privilege in public way for Gymboree Play & Music of Chicago	Fioretti (2)	Transportation
156	O2013-7768	Grant(s) of privilege in public way for Hilton Hotels	Fioretti (2)	Transportation
157	O2013-7769	Grant(s) of privilege in public way for Loft Development	Fioretti (2)	Transportation
158	O2013-7770	Grant(s) of privilege in public way for CH South Michigan Apartments LLC - ramps	Fioretti (2)	Transportation
159	O2013-7772	Grant(s) of privilege in public way for CH South Michigan Apartments LLC - staircase	Fioretti (2)	Transportation
160	O2013-7774	Grant(s) of privilege in public way for Residence of 41 E 8th St, The	Fioretti (2)	Transportation
161	O2013-7777	Grant(s) of privilege in public way for Roosevelt Collection Retail Owner LLC	Fioretti (2)	Transportation
162	O2013-7778	Grant(s) of privilege in public way for Ruth M. Rothstein Core Center	Fioretti (2)	Transportation
163	O2013-7780	Grant(s) of privilege in public way for Sky Ride Tap	Fioretti (2)	Transportation
164	O2013-7781	Grant(s) of privilege in public way for US Equities Reality	Fioretti (2)	Transportation
165	O2013-7783	Grant(s) of privilege in public way for VB Management LLC	Fioretti (2)	Transportation
166	O2013-7785	Grant(s) of privilege in public way for 332 Property LLC	Fioretti (2)	Transportation
167	O2013-7788	Grant(s) of privilege in public way for Willow Automotive Services, Inc.	Dowell (3)	Transportation
168	O2013-7790	Grant(s) of privilege in public way for 300 E 51st LLC	Dowell (3)	Transportation
169	O2013-7814	Grant(s) of privilege in public way for Lake Park Associates, Inc. - privilege No. 1107173	Burns (4)	Transportation
170	O2013-7818	Grant(s) of privilege in public way for Lake Park Associates, Inc. - privilege No. 1107175	Burns (4)	Transportation
171	O2013-7821	Grant(s) of privilege in public way for Mercy Community Pharmacy at Oakwood Center	Burns (4)	Transportation

Legislation Referred to Committees at the Chicago City Council Meeting
10/16/2013
Section 3c - Aldermanic Introductions Regarding Unclassified Matters

	File #	Title	Sponsor(s)	Committee Referral	
172	O2013-7824	Grant(s) of privilege in public way for Silliman Group, Inc. - planters	Burns (4)	Transportation	
173	O2013-7825	Grant(s) of privilege in public way for Silliman Group, LLC - tree grates	Burns (4)	Transportation	
174	O2013-7827	Grant(s) of privilege in public way for Silliman Group, Inc. - tree grates	Burns (4)	Transportation	
175	O2013-7828	Grant(s) of privilege in public way for Silliman Group LLC - tiebacks	Burns (4)	Transportation	
176	O2013-7829	Grant(s) of privilege in public way for Ulta Beauty	Burns (4)	Transportation	
177	O2013-7832	Grant(s) of privilege in public way for University of Chicago, The	Burns (4)	Transportation	
178	O2013-7846	Grant(s) of privilege in public way for University of Chicago - privilege No. 1108679	Hairston (5)	Transportation	
179	O2013-7849	Grant(s) of privilege in public way for University of Chicago - privilege No. 1107292	Hairston (5)	Transportation	
180	O2013-7851	Grant(s) of privilege in public way for University of Chicago, The - privilege No. 1109004	Hairston (5)	Transportation	
181	O2013-7854	Grant(s) of privilege in public way for University of Chicago, The - privilege No. 1108677	Hairston (5)	Transportation	
182	O2013-7862	Grant(s) of privilege in public way for University of Chicago, The - utility pipings	Hairston (5)	Transportation	
183	O2013-7881	Grant(s) of privilege in public way for University of Chicago Medical Center	Hairston (5)	Transportation	
184	O2013-7882	Grant(s) of privilege in public way for University of Chicago, The/Searle Parking Lot	Hairston (5)	Transportation	
185	O2013-8141	Grant(s) of privilege in public way for University of Chicago, The - vaults	Hairston (5)	Transportation	
186	O2013-7886	Grant(s) of privilege in public way for Moon Star Grocery, Inc.	Sawyer (6)	Transportation	
187	O2013-8346	Grant(s) of privilege in public way for Artesania's D'Mexico	Sawyer (6)	Transportation	
188	O2013-7889	Grant(s) of privilege in public way for Advocate Trinity Hospital	Holmes (7)	Transportation	
189	O2013-7893	Grant(s) of privilege in public way for Allstate Insurance	Holmes (7)	Transportation	
190	O2013-7896	Grant(s) of privilege in public way for Chicago Computer Club	Harris (8)	Transportation	
191	O2013-7898	Grant(s) of privilege in public way for Flowers Unlimited & Gift - privilege No. 1108945	Harris (8)	Transportation	
192	O2013-7901	Grant(s) of privilege in public way for Flowers Unlimited & Gift - privilege No. 1108946	Harris (8)	Transportation	
193	O2013-7904	Grant(s) of privilege in public way for Ford Motor Co., The	Pope (10)	Transportation	*Redacted Record*
194	O2013-7905	Grant(s) of privilege in public way for S H Bell	Pope (10)	Transportation	

Legislation Referred to Committees at the Chicago City Council Meeting 10/16/2013
Section 3c - Aldermanic Introductions Regarding Unclassified Matters

	File #	Title	Sponsor(s)	Committee Referral
195	O2013-7910	Grant(s) of privilege in public way for South Chicago & Indiana Harbor Railway Co.	Pope (10)	Transportation
196	O2013-7914	Grant(s) of privilege in public way for Fairplay Foods	Balcer (11)	Transportation
197	O2013-7922	Grant(s) of privilege in public way for Halsted Pershing Morgan LLC	Balcer (11)	Transportation
198	O2013-7926	Grant(s) of privilege in public way for Shop & Go	Balcer (11)	Transportation
199	O2013-7932	Grant(s) of privilege in public way for A & E Muffler Shop	Quinn (13)	Transportation
200	O2013-7935	Grant(s) of privilege in public way for Indio Cocina Mexicana	Quinn (13)	Transportation
201	O2013-7938	Grant(s) of privilege in public way for La Taqueria La Puerta Corp.	Quinn (13)	Transportation
202	O2013-7940	Grant(s) of privilege in public way for Learning Center	Quinn (13)	Transportation
203	O2013-7943	Grant(s) of privilege in public way for Marquette Animal Hospital	Quinn (13)	Transportation
204	O2013-7947	Grant(s) of privilege in public way for Taqueria El Pastor	Quinn (13)	Transportation
205	O2013-7948	Grant(s) of privilege in public way for Valentina Restaurant	Quinn (13)	Transportation
206	O2013-7953	Grant(s) of privilege in public way for Dependable Auto Repair, Inc.	Burke (14)	Transportation
207	O2013-7956	Grant(s) of privilege in public way for Family Dollar No. 6514	Burke (14)	Transportation
208	O2013-7961	Grant(s) of privilege in public way for Honda City - privilege No. 1107550	Burke (14)	Transportation
209	O2013-7964	Grant(s) of privilege in public way for Honda City - privilege No. 1108989	Burke (14)	Transportation
210	O2013-7970	Grant(s) of privilege in public way for Honda City - light fixtures	Burke (14)	Transportation
211	O2013-7975	Grant(s) of privilege in public way for Lawndale Mobil Mart	Burke (14)	Transportation
212	O2013-7978	Grant(s) of privilege in public way for Midway Dodge	Burke (14)	Transportation
213	O2013-7986	Grant(s) of privilege in public way for Advance Auto Parts No. 6685	Foulkes (15)	Transportation
214	O2013-7996	Grant(s) of privilege in public way for Del Real Bakery	Foulkes (15)	Transportation
215	O2013-7997	Grant(s) of privilege in public way for Sergio Vazquez	Foulkes (15)	Transportation
216	O2013-8000	Grant(s) of privilege in public way for Tony's Western Wear, Inc.	Foulkes (15)	Transportation
217	O2013-8004	Grant(s) of privilege in public way for Town Food & Liquor	Foulkes (15)	Transportation
218	O2013-8008	Grant(s) of privilege in public way for McDonald's Restaurant	Thompson (16)	Transportation
219	O2013-8015	Grant(s) of privilege in public way for Pizza by Geneo's, Inc.	Thompson (16)	Transportation

Legislation Referred to Committees at the Chicago City Council Meeting 10/16/2013
Section 3c - Aldermanic Introductions Regarding Unclassified Matters

	File #	Title	Sponsor(s)	Committee Referral
220	O2013-8019	Grant(s) of privilege in public way for Angie's	Lane (18)	Transportation
221	O2013-8022	Grant(s) of privilege in public way for Gordon's Auto Restaurant	Lane (18)	Transportation
222	O2013-8024	Grant(s) of privilege in public way for Midas Muffler Shop	Lane (18)	Transportation
223	O2013-8277	Grant(s) of privilege in public way for Chicago Computer Club	O'Shea (19)	Transportation
224	O2013-8278	Grant(s) of privilege in public way for Citibank NA - light fixtures	O'Shea (19)	Transportation
225	O2013-8279	Grant(s) of privilege in public way for Citibank NA - roof overhead	O'Shea (19)	Transportation
226	O2013-8280	Grant(s) of privilege in public way for Comfort Family Dental	O'Shea (19)	Transportation
227	O2013-8281	Grant(s) of privilege in public way for Family Thirft Store	O'Shea (19)	Transportation
228	O2013-8282	Grant(s) of privilege in public way for Gertie's Ice Cream & Chili	O'Shea (19)	Transportation
229	O2013-8283	Grant(s) of privilege in public way for Solution 3 Graphics, Inc.	O'Shea (19)	Transportation
230	O2013-8284	Grant(s) of privilege in public way for Taqueria Atotonilco No. 2	Cochran (20)	Transportation
231	O2013-8286	Grant(s) of privilege in public way for University of Chicago, The	Cochran (20)	Transportation
232	O2013-8287	Grant(s) of privilege in public way for University of Chicago, The - File No. 23	Cochran (20)	Transportation
233	O2013-8292	Grant(s) of privilege in public way for Auto Pro Collision Clinic, Inc.	Brookins (21)	Transportation
234	O2013-8295	Grant(s) of privilege in public way for Morrison's Restaurant	Brookins (21)	Transportation
235	O2013-8298	Grant(s) of privilege in public way for Cash America Jewelry & Loan	Munoz (22)	Transportation
236	O2013-8301	Grant(s) of privilege in public way for Clinia Activa	Munoz (22)	Transportation
237	O2013-8305	Grant(s) of privilege in public way for Neiza's Enterprises, Inc.	Munoz (22)	Transportation
238	O2013-8310	Grant(s) of privilege in public way for PAWS Chicago	Munoz (22)	Transportation
239	O2013-8313	Grant(s) of privilege in public way for Picante Telecom	Munoz (22)	Transportation
240	O2013-8316	Grant(s) of privilege in public way for A-Ok Aotomotive, Inc.	Zalewski (23)	Transportation
241	O2013-8318	Grant(s) of privilege in public way for Bank of America	Zalewski (23)	Transportation
242	O2013-8322	Grant(s) of privilege in public way for Cash America Jewelry & Loan	Zalewski (23)	Transportation
243	O2013-8324	Grant(s) of privilege in public way for El Patron a Modern Taqueria	Zalewski (23)	Transportation
244	O2013-8326	Grant(s) of privilege in public way for My TV Satellite System	Zalewski (23)	Transportation

	File #	Title	Sponsor(s)	Committee Referral
245	O2013-8328	Grant(s) of privilege in public way for Southwest Family Health Center	Zalewski (23)	Transportation
246	O2013-8331	Grant(s) of privilege in public way for TCF National Bank	Zalewski (23)	Transportation
247	O2013-8335	Grant(s) of privilege in public way for El Burrito Feliz Restaurant - bay window	Chandler (24)	Transportation
248	O2013-8339	Grant(s) of privilege in public way for El Burrito Feliz Restaurant - security camera	Chandler (24)	Transportation
249	O2013-8341	Grant(s) of privilege in public way for El Burrito Feliz Restaurant - step	Chandler (24)	Transportation
250	O2013-8342	Grant(s) of privilege in public way for Pulaski Dollar & Food, Inc.	Chandler (24)	Transportation
251	O2013-8343	Grant(s) of privilege in public way for Tasty Beef, Inc.	Chandler (24)	Transportation
252	O2013-8344	Grant(s) of privilege in public way for Westside Family Health Center - light fixtures	Chandler (24)	Transportation
253	O2013-8345	Grant(s) of privilege in public way for Westside Family Health Center - signs	Chandler (24)	Transportation
254	O2013-8348	Grant(s) of privilege in public way for Chinatown Square Association	Solis (25)	Transportation
255	O2013-8349	Grant(s) of privilege in public way for King Wah Restaurant	Solis (25)	Transportation
256	O2013-8350	Grant(s) of privilege in public way for Mexico Juarez Driving School - security camera	Solis (25)	Transportation
257	O2013-8351	Grant(s) of privilege in public way for Mexico Juarez Driving School - sign	Solis (25)	Transportation
258	O2013-8352	Grant(s) of privilege in public way for Raymond's Hamburgers & Tacos	Solis (25)	Transportation
259	O2013-8353	Grant(s) of privilege in public way for Taqueria Y Tortilleeria Atotonilco	Solis (25)	Transportation
260	O2013-8354	Grant(s) of privilege in public way for University Commons I Condominium Association	Solis (25)	Transportation
261	O2013-8027	Grant(s) of privilege in public way for Festa Pizzeria, Inc.	Maldonado (26)	Transportation
262	O2013-8031	Grant(s) of privilege in public way for Continental Lounge, The	Maldonado (26)	Transportation
263	O2013-8033	Grant(s) of privilege in public way for 2934 Gran Currency Exchange, Inc.	Maldonado (26)	Transportation
264	O2013-8037	Grant(s) of privilege in public way for Arkadia Apartments LLC	Burnett (27)	Transportation
265	O2013-8040	Grant(s) of privilege in public way for CW 600 West Chicago LLC	Burnett (27)	Transportation
266	O2013-8044	Grant(s) of privilege in public way for Fulton Market Row Condominium Association	Burnett (27)	Transportation
267	O2013-8051	Grant(s) of privilege in public way for MK Investment Partners LLC - buildings	Burnett (27)	Transportation
268	O2013-8057	Grant(s) of privilege in public way for Iguana Cafe	Burnett (27)	Transportation

Legislation Referred to Committees at the Chicago City Council Meeting 10/16/2013
Section 3c - Aldermanic Introductions Regarding Unclassified Matters

	File #	Title	Sponsor(s)	Committee Referral
269	O2013-8060	Grant(s) of privilege in public way for Juicy Wine Company, The	Burnett (27)	Transportation
270	O2013-8064	Grant(s) of privilege in public way for MK Investment Partners LLC - caissons	Burnett (27)	Transportation
271	O2013-8067	Grant(s) of privilege in public way for MK Investment Partners LLC - cornice	Burnett (27)	Transportation
272	O2013-8071	Grant(s) of privilege in public way for MK Investment Partners LLC - roof overhang	Burnett (27)	Transportation
273	O2013-8347	Grant(s) of privilege in public way for Motorola Mobility LLC	Burnett (27)	Transportation
274	O2013-8082	Grant(s) of privilege in public way for Advance Auto Parts No. 6944	Ervin (28)	Transportation
275	O2013-8085	Grant(s) of privilege in public way for Tom's Food & Liquor	Ervin (28)	Transportation
276	O2013-8090	Grant(s) of privilege in public way for Cavitos Liquors, Inc.	Reboyras (30)	Transportation
277	O2013-8094	Grant(s) of privilege in public way for Hermosa Medical & Diagnostic	Reboyras (30)	Transportation
278	O2013-8099	Grant(s) of privilege in public way for Mr. Discount	Reboyras (30)	Transportation
279	O2013-8104	Grant(s) of privilege in public way for American Realty of Illinois, Inc.	Suarez (31)	Transportation
280	O2013-8106	Grant(s) of privilege in public way for Armitage Kostner Currency Exchange	Suarez (31)	Transportation
281	O2013-8108	Grant(s) of privilege in public way for Fort Knox LLC	Suarez (31)	Transportation
282	O2013-8112	Grant(s) of privilege in public way for O'Reilly Auto Parts No. 3393	Suarez (31)	Transportation
283	O2013-8114	Grant(s) of privilege in public way for Stanley Tire Shop	Suarez (31)	Transportation
284	O2013-8116	Grant(s) of privilege in public way for Yoly's Beauty Salon	Suarez (31)	Transportation
285	O2013-8122	Grant(s) of privilege in public way for Bart Harris	Waguespack (32)	Transportation
286	O2013-8123	Grant(s) of privilege in public way for Blackhawk/Halsted LLC	Waguespack (32)	Transportation
287	O2013-8125	Grant(s) of privilege in public way for Bucktown Athletic Club	Waguespack (32)	Transportation
288	O2013-8127	Grant(s) of privilege in public way for Clybourn Webster Condominium Association	Waguespack (32)	Transportation
289	O2013-8130	Grant(s) of privilege in public way for Howard Stillman - light fixtures	Waguespack (32)	Transportation
290	O2013-8137	Grant(s) of privilege in public way for Howard Stillman - sign	Waguespack (32)	Transportation
291	O2013-8139	Grant(s) of privilege in public way for Kids Science Labs	Waguespack (32)	Transportation
292	O2013-8140	Grant(s) of privilege in public way for On The Route Bicycles Corp.	Waguespack (32)	Transportation
293	O2013-8143	Grant(s) of privilege in public way for Prints Unlimited	Waguespack (32)	Transportation

Legislation Referred to Committees at the Chicago City Council Meeting
10/16/2013
Section 3c - Aldermanic Introductions Regarding Unclassified Matters

	File #	Title	Sponsor(s)	Committee Referral
294	O2013-8144	Grant(s) of privilege in public way for Ranch Triangle Community Conservation Organization - 1003-1037 W Armitage Ave	Waguespack (32)	Transportation
295	O2013-8151	Grant(s) of privilege in public way for Ranch Triangle Community Conservation Organization - 1117 W Armitage Ave	Waguespack (32)	Transportation
296	O2013-8162	Grant(s) of privilege in public way for Temple Bar, The	Waguespack (32)	Transportation
297	O2013-8164	Grant(s) of privilege in public way for Tuesday Morning No. 833	Waguespack (32)	Transportation
298	O2013-8168	Grant(s) of privilege in public way for Walgreens Co. No. 1173	Waguespack (32)	Transportation
299	O2013-8172	Grant(s) of privilege in public way for Burrito House 2, Inc.	Mell (33)	Transportation
300	O2013-8173	Grant(s) of privilege in public way for Socksco, Inc.	Mell (33)	Transportation
301	O2013-8175	Grant(s) of privilege in public way for America's Financial Choice, Inc.	Austin (34)	Transportation
302	O2013-8181	Grant(s) of privilege in public way for Advance Auto Parts No. 6577	Colón (35)	Transportation
303	O2013-8182	Grant(s) of privilege in public way for Father & Son Pizzeria Ltd.	Colón (35)	Transportation
304	O2013-8184	Grant(s) of privilege in public way for Windy City Fitness LLC	Colón (35)	Transportation
305	O2013-8243	Grant(s) of privilege in public way for Ati Physical Therapy	Sposato (36)	Transportation
306	O2013-8195	Grant(s) of privilege in public way for Austin Special Chicago	Mitts (37)	Transportation
307	O2013-8198	Grant(s) of privilege in public way for Austin Career Ed Center	Mitts (37)	Transportation
308	O2013-8203	Grant(s) of privilege in public way for O and G Spring and Wire Form Specialty Co.	Mitts (37)	Transportation
309	O2013-8205	Grant(s) of privilege in public way for Phoenix Computerized Accounting Service, Inc.	Mitts (37)	Transportation
310	O2013-8208	Grant(s) of privilege in public way for Advance Spinal Clinic	Cullerton (38)	Transportation
311	O2013-8210	Grant(s) of privilege in public way for Auto Warehouse, The	Cullerton (38)	Transportation
312	O2013-8212	Grant(s) of privilege in public way for Bank of America - LaSalle -- 4747 W Irving Park Rd	Cullerton (38)	Transportation
313	O2013-8235	Grant(s) of privilege in public way for Bank of America-LaSalle - 4825 N Austin Ave	Cullerton (38)	Transportation
314	O2013-8236	Grant(s) of privilege in public way for Jolly Inn Restaurant	Cullerton (38)	Transportation
315	O2013-8239	Grant(s) of privilege in public way for Peoples Gas Light & Coke Co.	Cullerton (38)	Transportation
316	O2013-8240	Grant(s) of privilege in public way for Starbucks Coffee No. 2568	Cullerton (38)	Transportation

Legislation Referred to Committees at the Chicago City Council Meeting
10/16/2013
Section 3c - Aldermanic Introductions Regarding Unclassified Matters

	File #	Title	Sponsor(s)	Committee Referral
317	O2013-8251	Grant(s) of privilege in public way for Chicagoland Truck Rental	Laurino (39)	Transportation
318	O2013-8253	Grant(s) of privilege in public way for Montrose Lumber Co.	Laurino (39)	Transportation
319	O2013-8256	Grant(s) of privilege in public way for Acre/Ombra	O'Connor (40)	Transportation
320	O2013-8258	Grant(s) of privilege in public way for Claddagh Ring Pub, Inc., The	O'Connor (40)	Transportation
321	O2013-8260	Grant(s) of privilege in public way for Emerald Isle on Peterson	O'Connor (40)	Transportation
322	O2013-8263	Grant(s) of privilege in public way for Hamburger Mary's Chicago	O'Connor (40)	Transportation
323	O2013-8265	Grant(s) of privilege in public way for Java N Mug	O'Connor (40)	Transportation
324	O2013-8267	Grant(s) of privilege in public way for 6550-6552 North Glenwood Condominium Association	O'Connor (40)	Transportation
325	O2013-8270	Grant(s) of privilege in public way for Bank of America-LaSalle	O'Connor (41)	Transportation
326	O2013-8271	Grant(s) of privilege in public way for Dennis Martin D'Amato	O'Connor (41)	Transportation
327	O2013-8273	Grant(s) of privilege in public way for Raza Communication	O'Connor (41)	Transportation
328	O2013-7837	Grant(s) of privilege in public way for Allerton Hotel, The - Planters	Reilly (42)	Transportation
329	O2013-7843	Grant(s) of privilege in public way for Allerton Hotel, The - Flagpole	Reilly (42)	Transportation
330	O2013-7848	Grant(s) of privilege in public way for Ann & Robert H. Lurie Children's Hospital of Chicago	Reilly (42)	Transportation
331	O2013-7850	Grant(s) of privilege in public way for Anytime Fitness	Reilly (42)	Transportation
332	O2013-7853	Grant(s) of privilege in public way for Blue Cross Blue Shield of Illinois	Reilly (42)	Transportation
333	O2013-7856	Grant(s) of privilege in public way for Cafe Iberico	Reilly (42)	Transportation
334	O2013-7859	Grant(s) of privilege in public way for Chicago Marriott Downtown	Reilly (42)	Transportation
335	O2013-7890	Grant(s) of privilege in public way for City Properties - Banner	Reilly (42)	Transportation
336	O2013-7895	Grant(s) of privilege in public way for City Properties - Fire Escapes	Reilly (42)	Transportation
337	O2013-7897	Grant(s) of privilege in public way for Doc B's Fresh Kitchen	Reilly (42)	Transportation
338	O2013-7899	Grant(s) of privilege in public way for Eataly	Reilly (42)	Transportation
339	O2013-7902	Grant(s) of privilege in public way for Ed Debevic's	Reilly (42)	Transportation
340	O2013-7903	Grant(s) of privilege in public way for Flair Tower, LLC	Reilly (42)	Transportation

Legislation Referred to Committees at the Chicago City Council Meeting
10/16/2013
Section 3c - Aldermanic Introductions Regarding Unclassified Matters

	File #	Title	Sponsor(s)	Committee Referral
341	O2013-7909	Grant(s) of privilege in public way for Friedman Properties Ltd.	Reilly (42)	Transportation
342	O2013-7912	Grant(s) of privilege in public way for Golub & Co.	Reilly (42)	Transportation
343	O2013-7917	Grant(s) of privilege in public way for Hydrology	Reilly (42)	Transportation
344	O2013-7920	Grant(s) of privilege in public way for Intercontinental Hotel Chicago	Reilly (42)	Transportation
345	O2013-7936	Grant(s) of privilege in public way for Intercontinental River East, LLC - Grease Traps	Reilly (42)	Transportation
346	O2013-7941	Grant(s) of privilege in public way for Intercontinental River East, LLC - Vaults	Reilly (42)	Transportation
347	O2013-7945	Grant(s) of privilege in public way for Jimmy John's Sandwich Shop	Reilly (42)	Transportation
348	O2013-7949	Grant(s) of privilege in public way for Joffrey Ballet, The	Reilly (42)	Transportation
349	O2013-7951	Grant(s) of privilege in public way for John W. Jordan II	Reilly (42)	Transportation
350	O2013-7960	Grant(s) of privilege in public way for Joseph Freed And Associates LLC	Reilly (42)	Transportation
351	O2013-7962	Grant(s) of privilege in public way for Kerryman, The	Reilly (42)	Transportation
352	O2013-7977	Grant(s) of privilege in public way for Chipotle Mexican Grill - Privilege No. 1108758	Reilly (42)	Transportation
353	O2013-7981	Grant(s) of privilege in public way for Lakeshore East Retail LLC - Planters	Reilly (42)	Transportation
354	O2013-7983	Grant(s) of privilege in public way for Lakeshore East Retail LLC - Foundation Sheetings	Reilly (42)	Transportation
355	O2013-7987	Grant(s) of privilege in public way for Lakeshore East Retail LLC - Tieback Systems	Reilly (42)	Transportation
356	O2013-7991	Grant(s) of privilege in public way for Lakeshore East Retail LLC - Caissons	Reilly (42)	Transportation
357	O2013-7995	Grant(s) of privilege in public way for Lakeshore East Retail LLC - Foundation Supports	Reilly (42)	Transportation
358	O2013-8002	Grant(s) of privilege in public way for Latin School of Chicago, The	Reilly (42)	Transportation
359	O2013-8012	Grant(s) of privilege in public way for Lexington Lion Chicago, LP	Reilly (42)	Transportation
360	O2013-8078	Grant(s) of privilege in public way for Chipotle Mexican Grill - light fixtures	Reilly (42)	Transportation
361	O2013-8119	Grant(s) of privilege in public way for KFR, LLC	Reilly (42)	Transportation
362	O2013-8121	Grant(s) of privilege in public way for Bristol Condo Assn.	Reilly (42)	Transportation
363	O2013-8185	Grant(s) of privilege in public way for Loyola University of Chicago - chilled pipes	Reilly (42)	Transportation

	File #	Title	Sponsor(s)	Committee Referral
364	O2013-8187	Grant(s) of privilege in public way for Loyola University of Chicago - caissons	Reilly (42)	Transportation
365	O2013-8189	Grant(s) of privilege in public way for Macerich Management Company	Reilly (42)	Transportation
366	O2013-8192	Grant(s) of privilege in public way for Macy's Retail Holdings, Inc.	Reilly (42)	Transportation
367	O2013-8194	Grant(s) of privilege in public way for Manulife Financial	Reilly (42)	Transportation
368	O2013-8199	Grant(s) of privilege in public way for MB Real Estate/AAF One North LaSalle Properties LLC	Reilly (42)	Transportation
369	O2013-8202	Grant(s) of privilege in public way for Michigan Avenue Investors, L.P.	Reilly (42)	Transportation
370	O2013-8206	Grant(s) of privilege in public way for Michigan 180 Property LLC	Reilly (42)	Transportation
371	O2013-8207	Grant(s) of privilege in public way for Northern Trust Company - building projection	Reilly (42)	Transportation
372	O2013-8209	Grant(s) of privilege in public way for Northern Trust Company - door swing	Reilly (42)	Transportation
373	O2013-8211	Grant(s) of privilege in public way for Northern Trust Company - flagpoles	Reilly (42)	Transportation
374	O2013-8213	Grant(s) of privilege in public way for Northwestern University - Privilege No. 1107646	Reilly (42)	Transportation
375	O2013-8214	Grant(s) of privilege in public way for Northwestern University - Privilege No. 1107660	Reilly (42)	Transportation
376	O2013-8215	Grant(s) of privilege in public way for Northwestern University - tunnels	Reilly (42)	Transportation
377	O2013-8216	Grant(s) of privilege in public way for Northwestern University - vault	Reilly (42)	Transportation
378	O2013-8217	Grant(s) of privilege in public way for Oxford 127 Huron Venture Property Company LLC	Reilly (42)	Transportation
379	O2013-8218	Grant(s) of privilege in public way for Park Hyatt Water Tower Associates	Reilly (42)	Transportation
380	O2013-8219	Grant(s) of privilege in public way for Pizzeria Due	Reilly (42)	Transportation
381	O2013-8221	Grant(s) of privilege in public way for Pizzeria Uno Chicago Bar & Grill - light fixtures	Reilly (42)	Transportation
382	O2013-8222	Grant(s) of privilege in public way for Pizzeria Uno Chicago Bar & Grill - sign	Reilly (42)	Transportation
383	O2013-8223	Grant(s) of privilege in public way for Pranzi	Reilly (42)	Transportation
384	O2013-8224	Grant(s) of privilege in public way for River North Self Park	Reilly (42)	Transportation
385	O2013-8225	Grant(s) of privilege in public way for Robert Loquercio Trust, The - fence	Reilly (42)	Transportation
386	O2013-8226	Grant(s) of privilege in public way for Robert Loquercio Trust, The - fire shutter	Reilly (42)	Transportation

Legislation Referred to Committees at the Chicago City Council Meeting 10/16/2013
Section 3c - Aldermanic Introductions Regarding Unclassified Matters

	File #	Title	Sponsor(s)	Committee Referral
387	O2013-8228	Grant(s) of privilege in public way for Robert Loquercio Trust, The - occupation of space	Reilly (42)	Transportation
388	O2013-8229	Grant(s) of privilege in public way for Santa Fe Building c/o Hamilton Partners, Inc	Reilly (42)	Transportation
389	O2013-8230	Grant(s) of privilege in public way for Shaw's Crab House - flagpoles	Reilly (42)	Transportation
390	O2013-8231	Grant(s) of privilege in public way for Shaw's Crab House - light fixtures	Reilly (42)	Transportation
391	O2013-8232	Grant(s) of privilege in public way for Wesley K. Shepherd - planter railings	Reilly (42)	Transportation
392	O2013-8233	Grant(s) of privilege in public way for Wesley K. Shepherd - staircase	Reilly (42)	Transportation
393	O2013-8234	Grant(s) of privilege in public way for SL 231 LaSalle LLC c/o Jones Lang LaSalle	Reilly (42)	Transportation
394	O2013-8237	Grant(s) of privilege in public way for Specialty's Cafe Bakery	Reilly (42)	Transportation
395	O2013-8238	Grant(s) of privilege in public way for St. Peter's Church	Reilly (42)	Transportation
396	O2013-8241	Grant(s) of privilege in public way for Sunstone Saint Clair LLC	Reilly (42)	Transportation
397	O2013-8242	Grant(s) of privilege in public way for W Chicago-City Center	Reilly (42)	Transportation
398	O2013-8244	Grant(s) of privilege in public way for Wells Hubbard Limited Partnership/Urban Innovations	Reilly (42)	Transportation
399	O2013-8245	Grant(s) of privilege in public way for Xando Coffee & Bar/Cosi Sandwich Bar	Reilly (42)	Transportation
400	O2013-8246	Grant(s) of privilege in public way for Zoup	Reilly (42)	Transportation
401	O2013-8248	Grant(s) of privilege in public way for 7-Eleven, Inc.	Reilly (42)	Transportation
402	O2013-8249	Grant(s) of privilege in public way for 20 East Bellevue LLC	Reilly (42)	Transportation
403	O2013-8250	Grant(s) of privilege in public way for 29 E Madison LLC	Reilly (42)	Transportation
404	O2013-8252	Grant(s) of privilege in public way for 108 North State Street (Chicago) Owner LLC	Reilly (42)	Transportation
405	O2013-8254	Grant(s) of privilege in public way for 122 Property LLC	Reilly (42)	Transportation
406	O2013-8255	Grant(s) of privilege in public way for 247 E Ontario Bldg	Reilly (42)	Transportation
407	O2013-8257	Grant(s) of privilege in public way for 314 West Superior Limited Partnership	Reilly (42)	Transportation
408	O2013-8259	Grant(s) of privilege in public way for 316 N Michigan Associates LLC	Reilly (42)	Transportation
409	O2013-8262	Grant(s) of privilege in public way for 333 Building Corp - emergency generator	Reilly (42)	Transportation
410	O2013-8264	Grant(s) of privilege in public way for 333 Building Corp - flagpoles	Reilly (42)	Transportation
411	O2013-8266	Grant(s) of privilege in public way for 340 W Superior Condo Assn - caisson bells	Reilly (42)	Transportation

Legislation Referred to Committees at the Chicago City Council Meeting 10/16/2013
Section 3c - Aldermanic Introductions Regarding Unclassified Matters

	File #	Title	Sponsor(s)	Committee Referral
412	O2013-8268	Grant(s) of privilege in public way for 340 W Superior Condo Assn - exterior mount	Reilly (42)	Transportation
413	O2013-8269	Grant(s) of privilege in public way for 340 W Superior Condo Assn - sheeting	Reilly (42)	Transportation
414	O2013-8272	Grant(s) of privilege in public way for 372 W Ontario, Ltd Partnership	Reilly (42)	Transportation
415	O2013-8274	Grant(s) of privilege in public way for 535 North Michigan Venture LLC	Reilly (42)	Transportation
416	O2013-8275	Grant(s) of privilege in public way for 600 Fulton Owner LLC	Reilly (42)	Transportation
417	O2013-8276	Grant(s) of privilege in public way for 1028 N Rush St Corp	Reilly (42)	Transportation
418	O2013-8107	Grant(s) of privilege in public way for Ambassador House Condominium	Smith (43)	Transportation
419	O2013-8113	Grant(s) of privilege in public way for Bricks - light fixtures	Smith (43)	Transportation
420	O2013-8115	Grant(s) of privilege in public way for Bricks - planters	Smith (43)	Transportation
421	O2013-8118	Grant(s) of privilege in public way for Chicago Apartment Finders LLC - bay window	Smith (43)	Transportation
422	O2013-8120	Grant(s) of privilege in public way for Chicago Apartment Finders LLC - step	Smith (43)	Transportation
423	O2013-8124	Grant(s) of privilege in public way for European Wax Center	Smith (43)	Transportation
424	O2013-8126	Grant(s) of privilege in public way for Geja's Cafe	Smith (43)	Transportation
425	O2013-8128	Grant(s) of privilege in public way for Holy Covenant United Methodist Church	Smith (43)	Transportation
426	O2013-8132	Grant(s) of privilege in public way for Monika Neale	Smith (43)	Transportation
427	O2013-8135	Grant(s) of privilege in public way for Old Town Development Associates LLC	Smith (43)	Transportation
428	O2013-8138	Grant(s) of privilege in public way for Old Town Refinery	Smith (43)	Transportation
429	O2013-8142	Grant(s) of privilege in public way for Ranch Triangle Community Conservation Organization - 825 -- 833 -- 859 W Armitage Ave	Smith (43)	Transportation
430	O2013-8145	Grant(s) of privilege in public way for Ranch Triangle Community Conservation Organization - 901 -- 951 W Armitage Ave	Smith (43)	Transportation
431	O2013-8147	Grant(s) of privilege in public way for Ranch Triangle Community Conservation Organization - 1802 N Halsted St	Smith (43)	Transportation
432	O2013-8149	Grant(s) of privilege in public way for Ranch Triangle Community Conservation Organization - 1924 N Halsted St	Smith (43)	Transportation
433	O2013-8152	Grant(s) of privilege in public way for Ranch Triangle Community Conservation Organization - 1970 N Halsted St	Smith (43)	Transportation

Legislation Referred to Committees at the Chicago City Council Meeting 10/16/2013
Section 3c - Aldermanic Introductions Regarding Unclassified Matters

	File #	Title	Sponsor(s)	Committee Referral
434	O2013-8154	Grant(s) of privilege in public way for Stanley's Restaurant - light fixtures	Smith (43)	Transportation
435	O2013-8156	Grant(s) of privilege in public way for Stanley's Restaurant - step	Smith (43)	Transportation
436	O2013-8158	Grant(s) of privilege in public way for Rona Talcott	Smith (43)	Transportation
437	O2013-8160	Grant(s) of privilege in public way for Webster Square Apartments LLC - 550 W Webster Ave	Smith (43)	Transportation
438	O2013-8161	Grant(s) of privilege in public way for Webster Square Apartments LLC - 558 W Webster Ave	Smith (43)	Transportation
439	O2013-8163	Grant(s) of privilege in public way for 7-Eleven - 957 W Armitage Ave	Smith (43)	Transportation
440	O2013-8166	Grant(s) of privilege in public way for 7-Eleven - 2004 N Halsted St	Smith (43)	Transportation
441	O2013-8169	Grant(s) of privilege in public way for 2042 -- 2044 N Halsted LLC	Smith (43)	Transportation
442	O2013-8072	Grant(s) of privilege in public way for Advocate Illinois Masonic Medical Center	Tunney (44)	Transportation
443	O2013-8075	Grant(s) of privilege in public way for Ann Sather's Cafe	Tunney (44)	Transportation
444	O2013-8080	Grant(s) of privilege in public way for Chipotle Mexican Grill - signs	Tunney (44)	Transportation
445	O2013-8083	Grant(s) of privilege in public way for Clark - Briar P&A LLC - door swings	Tunney (44)	Transportation
446	O2013-8086	Grant(s) of privilege in public way for Clark - Briar P&A LLC - steps	Tunney (44)	Transportation
447	O2013-8089	Grant(s) of privilege in public way for Full Shilling	Tunney (44)	Transportation
448	O2013-8091	Grant(s) of privilege in public way for Harbor House Condo Assn	Tunney (44)	Transportation
449	O2013-8093	Grant(s) of privilege in public way for Howard Brown Health Center	Tunney (44)	Transportation
450	O2013-8095	Grant(s) of privilege in public way for Mid City Parking	Tunney (44)	Transportation
451	O2013-8097	Grant(s) of privilege in public way for Panera Cares	Tunney (44)	Transportation
452	O2013-8098	Grant(s) of privilege in public way for Princeton Review, The	Tunney (44)	Transportation
453	O2013-8101	Grant(s) of privilege in public way for Resurrection Health Care	Tunney (44)	Transportation
454	O2013-8359	Grant(s) of privilege in public way for Chipotle Mexican Grill - light fixture	Tunney (44)	Transportation
455	O2013-8068	Grant(s) of privilege in public way for America's Financial Choice	Arena (45)	Transportation
456	O2013-8069	Grant(s) of privilege in public way for Bank of America - LaSalle	Arena (45)	Transportation
457	O2013-8070	Grant(s) of privilege in public way for Six Corners Assn	Arena (45)	Transportation

	File #	Title	Sponsor(s)	Committee Referral
458	O2013-8049	Grant(s) of privilege in public way for Graceland Cemetery	Cappleman (46)	Transportation
459	O2013-8050	Grant(s) of privilege in public way for North Buena Market	Cappleman (46)	Transportation
460	O2013-8052	Grant(s) of privilege in public way for Pine Grove Court Condominiums	Cappleman (46)	Transportation
461	O2013-8053	Grant(s) of privilege in public way for Riviera Productions, Inc.	Cappleman (46)	Transportation
462	O2013-8055	Grant(s) of privilege in public way for Wilson Yard Development 1 LLC - caissons	Cappleman (46)	Transportation
463	O2013-8058	Grant(s) of privilege in public way for Wilson Yard Development 1 LLC - sheeting	Cappleman (46)	Transportation
464	O2013-8061	Grant(s) of privilege in public way for Hispanic Housing Development Corp.	Pawar (47)	Transportation
465	O2013-8063	Grant(s) of privilege in public way for Lincoln Wilson Service	Pawar (47)	Transportation
466	O2013-8065	Grant(s) of privilege in public way for Starbucks Coffee No. 2449	Pawar (47)	Transportation
467	O2013-8046	Grant(s) of privilege in public way for Ann & Robert H. Lurie Children's Hospital of Chicago	Osterman (48)	Transportation
468	O2013-8047	Grant(s) of privilege in public way for Hancock Fabrics No. 6186	Osterman (48)	Transportation
469	O2013-8048	Grant(s) of privilege in public way for Hoppin' Hots	Osterman (48)	Transportation
470	O2013-8034	Grant(s) of privilege in public way for Family Dollar No. 5983	Moore (49)	Transportation
471	O2013-8036	Grant(s) of privilege in public way for Rogers Park Business Alliance	Moore (49)	Transportation
472	O2013-8038	Grant(s) of privilege in public way for Seeley of East Ridge Condo Assn, The	Moore (49)	Transportation
473	O2013-8041	Grant(s) of privilege in public way for Twisted Tapas	Moore (49)	Transportation
474	O2013-8016	Grant(s) of privilege in public way for Bank of America - LaSalle	Silverstein (50)	Transportation
475	O2013-8017	Grant(s) of privilege in public way for Carrs Honda	Silverstein (50)	Transportation
476	O2013-8020	Grant(s) of privilege in public way for Devon & Western Curr Exch, Inc. - security camera	Silverstein (50)	Transportation
477	O2013-8025	Grant(s) of privilege in public way for Devon & Western Curr Exch, Inc. - signs	Silverstein (50)	Transportation
478	O2013-8028	Grant(s) of privilege in public way for Hema's Kitchen	Silverstein (50)	Transportation
479	O2013-8030	Grant(s) of privilege in public way for Villa Palermo, Inc.	Silverstein (50)	Transportation
Grant(s) of Privilege - Amend				
480	O2013-7745	Amendment of grant(s) of privilege in public way to Ten Thirty Five	Harris (8)	Transportation

	File #	Title	Sponsor(s)	Committee Referral	
481	O2013-7748	Amendment of grant(s) of privilege in public way to Fresenius Medical Care Ventures LLC	Colón (35)	Transportation	
482	O2013-7746	Amendment of grant(s) of privilege in public way to Doc B's Fresh Kitchen	Reilly (42)	Transportation	
483	O2013-7751	Amendment of grant(s) of privilege in public way to Lickity Split Frozen Custard and Sweets	Osterman (48)	Transportation	
Historical Landmark Designation(s)					
484	O2013-7613	Landmark fee waiver for property at 636 W Fullerton Pkwy	Smith (43)	Zoning	*Redacted Record*
Honorary Street Designation(s)					
485	O2013-7731	Honorary street designation as "Merri Dee Way"	Fioretti (2)	Transportation	
486	O2013-7501	Honorary street designation as "Velma P. Little Way"	Harris (8)	Transportation	
487	O2013-7743	Honorary street designation as "Gregory W. Baine Way"	Quinn (13)	Transportation	
488	O2013-7589	Honorary street designation as "Ruth Carter Lane"	Ervin (28)	Transportation	
489	O2013-7591	Honorary street designation as "Dewey Herrington Way"	Tunney (44)	Transportation	
Municipal Code Amendment(s)					
490	O2013-7620	Amendment of Chapter 2-154 of Municipal Code by adding new Section 2-154-018 entitled "Executive Compensation Disclosure Ordinance"	Burke (14) Burns (4)	Finance	
491	O2013-7750	Amendment of Section 17-6-0403-F of Municipal Code to allow artist work space in Planned Manufacturing District No. 11	Solis (25)	Zoning	
492	O2013-7565	Amendment of Section 2-32-082 of Municipal Code to modify duty of City Comptroller regarding debit collection contracts employing ex-offenders	Burnett (27)	Budget	
493	O2013-7619	Amendment of Section 9-100-045 of Municipal Code concerning notice of violation for automated speed enforcement system and automated traffic law enforcement system violations	Laurino (39)	Pedestrian and Traffic Safety	
494	O2013-7724	Amendment of Chapter 2-8 of Municipal Code concerning powers and duties of Legislative Reference Bureau	Laurino (39)	Rules	
495	O2013-7618	Amendment of Section 9-64-170 of Municipal Code concerning parking restrictions for special vehicle types	O'Connor (40)	Pedestrian and Traffic Safety	
496	O2013-7761	Amendment of Chapter 2-156 of Municipal Code by adding duty and power of Board of Ethics to review campaign finance filing compliance of candidates for City office	O'Connor (40)	Rules	

Legislation Referred to Committees at the Chicago City Council Meeting
10/16/2013
Section 3c - Aldermanic Introductions Regarding Unclassified Matters

	File #	Title	Sponsor(s)	Committee Referral
497	O2013-7773	Amendment of Section 2-55-060 of Municipal Code by adding power and duty of Legislative Inspector General to review campaign finance filing compliance of aldermen and aldermanic candidates	O'Connor (40)	Rules
498	O2013-7607	Amendment of Section 4-6-230 of Municipal Code to prohibit booting of motor vehicles on private property within 45th Ward	Arena (45)	License
Sidewalk Cafe(s)				
499	O2013-7752	Sidewalk cafe(s) for Starbucks No. 231	Tunney (44)	Transportation
Sign(s)/Signboard(s)				
500	Or2013-610	Issuance of permits for sign(s)/signboard(s) at 1100 S Delano Ct	Fioretti (2)	Zoning
501	Or2013-635	Issuance of permits for sign(s)/signboard(s) at 845 N Michigan Ave - Application No. 100505594	Fioretti (2)	Zoning
502	Or2013-636	Issuance of permits for sign(s)/signboard(s) at 584 N Michigan Ave - Application No. 100505595	Fioretti (2)	Zoning
503	Or2013-599	Issuance of permits for sign(s)/signboard(s) at 7239 S Western Ave	Lane (18)	Zoning
504	Or2013-596	Issuance of permits for sign(s)/signboard(s) at 9249 S Halsted St - 230 sq ft	Brookins (21)	Zoning
505	Or2013-597	Issuance of permits for sign(s)/signboard(s) at 9249 S Halsted St - 265 sq. ft.	Brookins (21)	Zoning
506	O2013-7583	Issuance of permits for sign(s)/signboard(s) at 4052 W Grand Ave	Maldonado (26)	Zoning
507	Or2013-622	Issuance of permits for sign(s)/signboard(s) at 2323 W Madison St	Burnett (27)	Zoning
508	Or2013-598	Issuance of permits for sign(s)/signboard(s) at 1200 W Roosevelt Rd	Ervin (28)	Zoning
509	Or2013-600	Issuance of permits for sign(s)/signboard(s) at Roosevelt Square, 1200 W Roosevelt Rd	Ervin (28)	Zoning
510	Or2013-602	Issuance of permits for sign(s)/signboard(s) 737 N Michigan Ave	Reilly (42)	Zoning
511	Or2013-603	Issuance of permits for sign(s)/signboard(s) at 2121 N Clybourn Ave	Smith (43)	Zoning
512	Or2013-601	Issuance of permits for sign(s)/signboard(s) at 3216 N Broadway	Tunney (44)	Zoning
513	Or2013-604	Issuance of permits for sign(s)/signboard(s) at 3400 N Western Ave	Pawar (47)	Zoning
Vacation(s) of Public Alley(s)				
514	O2013-7629	Vacation of public alley and street in area bounded S Wood St, W Hasting St, W 14th St and S Paulina St	Ervin (28)	Transportation

City of Chicago

O2013-7736

Office of the City Clerk

Document Tracking Sheet

Meeting Date:	10/16/2013
Sponsor(s):	Solis (25)
Type:	Ordinance
Title:	Amendment of Section 4-60-022 of Municipal Code to allow additional alcoholic liquor licenses on portion(s) of S Damen Ave
Committee(s) Assignment:	Committee on License and Consumer Protection

ORDINANCE

BE IT ORDAINED BY THE CITY COUNCIL OF THE CITY OF CHICAGO:

SECTION 1. Section 4-60-022 of the Municipal Code of Chicago is hereby amended by deleting the language struck through, as follows:

4-60-022 Restrictions on additional licenses.

Subject to the provisions of subsection 4-60-021 (c), no additional license shall be issued for the sale of alcoholic liquor, for consumption on the premises within the following areas:

(Omitted text is unaffected by this ordinance)

~~(25.147) On Damen Avenue, from 16th Street to 19th Street.~~

~~(25.148) On Damen Avenue, from 19th Street to Cermak Road.~~

(Omitted text is unaffected by this ordinance)

SECTION 2. This ordinance shall be in force and effect upon passage and approval.

DANIEL SOLIS
Alderman, 25th Ward

City of Chicago

O2013-7612

Office of the City Clerk

Document Tracking Sheet

Meeting Date:	10/16/2013
Sponsor(s):	Reilly (42)
Type:	Ordinance
Title:	Amendment of Section 4-60-022 of Municipal Code to disallow additional alcoholic liquor licenses on portion(s) of W Chicago Ave
Committee(s) Assignment:	Committee on License and Consumer Protection

Committee on Licensing
City Council Meeting, October 16, 2013
Alderman Brendan Reilly, 42nd Ward
Tavern Moratorium, River North
42.29

ORDINANCE

BE IT ORDAINED BY THE CITY COUNCIL OF THE CITY OF CHICAGO:

SECTION 1. The City Council finds that the areas described in this ordinance are adversely affected by the over-concentration of businesses licensed to sell alcoholic liquor within and near the areas.

SECTION 2. Section 4-60-022 of the Municipal Code of Chicago is hereby amended by inserting the underscored language as a new subsection 4-60-022 (42.29) through 4-60-022 (42.30), as follows:

4-60-022 Restrictions On Additional Licenses.

Subject to the provisions of subsection 4-60-021(c), no additional license shall be issued for the sale of alcoholic liquor, for consumption on the premises within the following areas:

(Omitted text is unaffected by this ordinance)

(42.29) On the south side of Chicago Avenue from Franklin Street to LaSalle Drive.

(Omitted text is unaffected by this ordinance)

SECTION 3. This ordinance shall be in full force and effect from and after its passage and publication.

Brendan Reilly
Alderman, 42nd Ward

City of Chicago

O2013-7585

Office of the City Clerk

Document Tracking Sheet

Meeting Date:	10/16/2013
Sponsor(s):	Zalewski (23)
Type:	Ordinance
Title:	Amendment of Section 4-60-023 of Municipal Code to allow additional package goods licenses on portion(s) of W 63rd St
Committee(s) Assignment:	Committee on License and Consumer Protection

License 10-16-2013

ORDINANCE

BE IT ORDAINED BY THE CITY COUNCIL OF THE CITY OF CHICAGO:

SECTION 1. Section 4-60-023 of the Municipal Code of Chicago is hereby amended by deleting the language struck through, as follows:

4-60-023 Restrictions on additional licenses.

Subject to the provisions of subsection 4-60-021(c), no additional package goods license shall be issued for any premises located within the following areas:

(Omitted text is unaffected by this ordinance)

~~(13.71) - On 63rd Street, from Central Park Avenue to Hamlin Avenue.~~

(Omitted text is unaffected by this ordinance)

SECTION 2. This ordinance shall be in force and effect upon passage and publication.

Michael Zalewski
Alderman, 23rd Ward

City of Chicago

O2013-7597

Office of the City Clerk

Document Tracking Sheet

Meeting Date:	10/16/2013
Sponsor(s):	Beale (9)
Type:	Ordinance
Title:	Amendment of Section 4-60-023 of Municipal Code to disallow additional package goods licenses on various portion(s) of public way within 9th Ward
Committee(s) Assignment:	Committee on License and Consumer Protection

ORDINANCE

BE IT ORDAINED BY THE CITY COUNCIL OF THE CITY OF CHICAGO:

SECTION 1. The City Council finds that the areas described in Section 2 of this ordinance are adversely affected by the over-concentration of businesses licensed to sell alcoholic liquor within and near the areas.

SECTION 2. Section 4-60-023 of the Municipal Code of Chicago is hereby amended by inserting the underscored language as new subsections 4-60-023 (9.433) through (9.490), as follows:

4-60-023 Restrictions on additional package goods licenses.

Subject to the provisions of subsection 4-60-021(c), no additional package goods license shall be issued for any premises located within the following areas:

(Omitted text is unaffected by this ordinance)

(9.433) On 132nd Street, from Indiana Avenue to 133rd Street; and on Prairie Avenue, from 132nd Street to 133rd Street; and on 133rd Street, from Indiana Avenue to its terminus east of 132nd Street; and on 132nd Place, from 132nd Street to 132nd Street.

(9.434) On 133rd Street, from Indiana Avenue to Michigan Avenue thence on 134th Street to Edbrooke Avenue thence on 133rd Place to Indiana Avenue; and on Daniel Drive from 130th Street to Indiana Avenue thence on 131st Place to Doctor Martin Luther King Jr. Drive thence on Doctor Martin Luther King Jr. Drive to 130th Street.

(9.435) On 134th Street, from Edbrooke Avenue to Vernon Avenue.

(9.436) On Indiana Avenue, from 138th Street to 130th Street.

(9.437) On Leyden Avenue, from Indiana Avenue to 138th Street; and on 137th Street, from Leyden Avenue to its terminus east of Leyden Avenue.

(9.438) On 136th Street, from Indiana Avenue to its terminus east of Calumet Avenue; and on 135th Place, from Indiana Avenue to Forest Avenue; and on Forest Avenue, from 135th Place to 136th Street; and on Calumet Avenue, from 136th Street to its terminus north of 136th Street; and on 136th Place, from Indiana Avenue to its terminus east of Indiana Avenue.

(9.439) On Vernon Avenue, from 134th Street to Eberhart Avenue.

(9.440) On Riverdale Avenue, from Vernon Avenue to Saint Lawrence Avenue.

(9.441) On Eberhart Avenue, from Riverdale Avenue to 130th Street.

(9.442) On Vernon Avenue, from Eberhart Avenue to Saint Lawrence Avenue.

(9.443) On Rhodes Avenue, from Riverdale Avenue to Vernon Avenue; and on Forrestville Avenue, from 131st Street to its terminus south of 131st Street.

(9.444) On 134th Street, from Vernon Avenue to 133rd Place.

(9.445) On Saint Lawrence Avenue, from 131st Street to 134th Place.

(9.446) On 134th Place, from Saint Lawrence Avenue to its terminus east of Saint Lawrence Avenue.

(9.447) On 138th Street, from Indiana Avenue to its terminus east of Indiana Avenue.

(9.448) On 134th Street, from 133rd Place to its terminus east of Maryland Avenue; and on Maryland Avenue, from 134th Street to its terminus south of 134th Street.

(9.449) On 130th Street, from Daniel Drive Avenue to Doty Avenue.

(9.450) On Indiana Avenue, from 127th Street to 130th Street thence on 130th Street to Daniel Drive.

(9.451) On 131st Street, from Saint Lawrence Avenue to Ingleside Avenue thence on Ellis Avenue to Dobson Avenue.

(9.452) On 130th Place, from its terminus west of Evans Avenue to Greenwood Avenue thence on Greenwood Avenue to 133rd Street; and on Evans Avenue, from 130th Place to 131st Street; and on 131st Street, from Greenwood Avenue to Greenwood Avenue.

(9.453) On Langley Avenue, from 131st Street to 133rd Place.

(9.454) On 133rd Place, from 134th Street to Greenwood Avenue.

(9.455) On 132nd Street, from Langley Avenue to Greenwood Avenue; and on Ingleside Avenue, from 131st Street to 132nd Street.

(9.456) On Corliss Avenue, from 131st Street to 133rd Street.

(9.457) On 111th Street, from Cottage Grove Avenue to Saint Lawrence Avenue.

(9.458) On 111th Street, from Saint Lawrence Avenue to Ellis Avenue.

(9.459) On 111th Street, from Ellis Avenue to Corliss Avenue.

(9.460) On 112th Street, from Cottage Grove Avenue to Saint Lawrence Avenue.

(9.461) On 112th Street, from Saint Lawrence Avenue to Ellis Avenue thence on Ellis Avenue to 112th Street thence on 112th Street to Corliss Avenue.

(9.462) On 111th Place, from Cottage Grove Avenue to Saint Lawrence Avenue.

(9.463) On 113th Street, from Cottage Grove Avenue to Saint Lawrence Avenue.

(9.464) On 113th Street, from Saint Lawrence Avenue east to its terminus.

(9.465) On 114th Street, from Cottage Grove Avenue to Saint Lawrence Avenue.

(9.466) On 114th Street, from Saint Lawrence Avenue east to its terminus.

(9.467) On 115th Street, from Cottage Grove Avenue to Saint Lawrence Avenue.

(9.468) On 115th Street, from Saint Lawrence Avenue to where it intersects Dotty Avenue.

(9.469) On Corliss Avenue, from 111th Street to the terminus of 114th Street; and on 113th Street, from Corliss Avenue to Ellis Avenue thence on Ellis Avenue to 111th Street.

(9.470) On Forrestville Avenue, from 115th Street to 112th Street.

(9.471) On Saint Lawrence Avenue, from 115th Street to 113th Street.

(9.472) On Saint Lawrence Avenue, from 113th Street to 111th Street.

(9.473) On Champlain Avenue, from 115th Street to 113th Street.

(9.474) On Champlain Avenue, from 113th Street to 111th Street.

(9.475) On Langley Avenue, from 114th Street to 111th Street; and on 114th Place, from Cottage Grove Avenue to Forrestville Avenue.

(9.476) On 103rd Street, from Cottage Grove Avenue to Corliss Avenue.

(9.477) On 104th Street, from Cottage Grove Avenue to its terminus east of Maryland Avenue; and on 103rd Place, from Cottage Grove Avenue to Corliss Avenue.

(9.478) On 105th Street, from Cottage Grove Avenue to Maryland Avenue; and on 104th Place, from Cottage Grove Avenue to Corliss Avenue.

(9.479) On 105th Place, from Cottage Grove Avenue to Corliss Avenue.

(9.480) On 106th Street, from Cottage Grove Avenue to Maryland Avenue.

(9.481) On Maryland Avenue, from 104th Street to 106th Street.

(9.482) On Corliss Avenue, from 103rd Street to 104th Street.

(9.483) On Corliss Avenue, from 104th Street to 105th Street.

(9.484) On Corliss Avenue, from 105th Street to 106th Street.

(9.485) On Langley Avenue, from 105th Place to 107th Street.

(9.486) On Langley Avenue, from 107th Street to 108th Street; and on 107th Street, from Langley Avenue to its terminus east of Langley Avenue.

(9.487) On Langley Avenue, from 108th Street to 111th Street; and on 110th Street, from Langley Avenue to its terminus east of Langley Avenue.

(9.488) On Champlain Avenue, from 106th Street to 108th Street.

(9.489) On 107th Street, from Cottage Grove Avenue to Langley Avenue.

(9.490) On 108th Street, from Cottage Grove Avenue to Langley Avenue.

(Omitted text is unaffected by this ordinance)

SECTION 3. This ordinance shall be in full force and effect from and after its passage and publication.

Anthony Beale
Alderman, 9th Ward

City of Chicago

O2013-7729

Office of the City Clerk

Document Tracking Sheet

Meeting Date:	10/16/2013
Sponsor(s):	Fioretti (2)
Type:	Ordinance
Title:	Exemption from physical barrier requirement for commercial driveway alley access for Smithfield Properties XVI LLC
Committee(s) Assignment:	Committee on Transportation and Public Way

BE IT ORDAINED BY THE CITY COUNCIL OF THE CITY OF CHICAGO:

SECTION 1. Section 10-20-430 of the Municipal Code of Chicago, Commissioner of Transportation is hereby authorized and directed to exempt:

Smithfield Properties XVI, LLC. Of 805 North LaSalle

from the provisions requiring barriers as prerequisite to prohibit alley ingress and egress to a commercial loading dock and/or parking lot or garage in excess of six spaces for Premise Address.

SECTION 2. This ordinance shall take effect and be in force from and after its passage and publication.

Robert W. Fioretti
Alderman 2nd Ward

City of Chicago

O2013-7602

Office of the City Clerk

Document Tracking Sheet

Meeting Date:	10/16/2013
Sponsor(s):	Dowell (3)
Type:	Ordinance
Title:	Exemption from physical barrier requirement for commercial driveway alley access for CSS Group Investment, Inc.
Committee(s) Assignment:	Committee on Transportation and Public Way

BE IT ORDAINED BY THE CITY COUNCIL OF THE CITY OF CHICAGO:

SECTION 1: **Section 10-20-430 of the Municipal Code of Chicago, the Commissioner of Transportation is hereby authorized and directed to exempt CSS Group Investment, Inc. of 605 East 63rd Street, Chicago, IL from requiring barriers as a prerequisite to prohibit alley ingress and egress to parking facilities for premise address: 4329-31 South Michigan Avenue.**

SECTION 2: **This ordinance shall take effect and be in force from and after its passage and publication.**

Pat Dowell

Pat Dowell

Alderman, 3rd Ward

City of Chicago

O2013-7739

Office of the City Clerk

Document Tracking Sheet

Meeting Date:	10/16/2013
Sponsor(s):	Cardenas (12)
Type:	Ordinance
Title:	Exemption from physical barrier requirement for commercial driveway alley access for Jorge Hernandez
Committee(s) Assignment:	Committee on Transportation and Public Way

BE IT ORDAINED BY THE CITY COUNCIL OF CHICAGO:

SECTION 1. Section 10-20-430 of the Municipal Code of Chicago, the Commissioner of Transportation is hereby authorized and directed to exempt **Jorge Hernandez of 2621 West 47th Street,** from the provisions requiring barriers as a prerequisite to prohibit alley ingress and egress to parking facilities for premise address.

SECTION 2. This ordinance shall take effect and be in force from and after its passage and publication.

GEORGE A. CARDENAS
Alderman, 12th Ward

City of Chicago

O2013-7601

Office of the City Clerk

Document Tracking Sheet

Meeting Date:	10/16/2013
Sponsor(s):	Foulkes (15)
Type:	Ordinance
Title:	Exemption from physical barrier requirement for commercial driveway alley access for Kiddie Heaven Learning
Committee(s) Assignment:	Committee on Transportation and Public Way

BE IT ORDAINED BY THE CITY COUNCIL OF CHICAGO:

SECTION 1. Section 10-20-430 of the Municipal Code of Chicago, the Commissioner of Transportation is hereby authorized and directed to exempt **Kiddie Heaven Learning of 1700 West 63rd Street** from the provisions requiring barriers as a prerequisite to prohibit alley ingress and egress to parking facilities for Premise Address.

SECTION 2. This ordinance shall take effect and be in force from and after its passage and publication.

Contact: Ms. Atika Harris
Kiddie Heaven Learning Academy
1700 West 63rd Street
Chicago, Illinois 60636
p. 773.494.2208
kiddiesteps4you@gmail.com

TONI L. FOULKES
Alderman, 15th Ward

City of Chicago

O2013-7510

Office of the City Clerk

Document Tracking Sheet

Meeting Date:	10/16/2013
Sponsor(s):	Cochran, Willie (20)
Type:	Ordinance
Title:	Exemption from physical barrier requirement for commercial driveway alley access for WP Senior Preservation Associates
Committee(s) Assignment:	Committee on Transportation and Public Way

Referred to Committee on Transportation and Public Way

EXEMPTION OF WP SENIOR PRESERVATION ASSOCIATES FRO PHYSICAL BARRIER REQUIREMENT PERTAINING TO ALLEY ACCESSIBILITY FOR PROPERTY AT 6116-6144 S. COTTAGE GROVE AVENUE.

BE IT ORDAINED BY THE CITY COUNCIL OF THE CITY OF CHICAGO:

SECTION 1. Pursuant to section 10-20-430 of the Municipal Code of Chicago, the Commissioner of Transportation is hereby authorized and directed to exempt **WP Senior Preservation Associates** of **6116-6144 S. Cottage Grove Avenue**, from the provisions requiring barriers as a prerequisite to prohibit alley ingress and egress to parking facilities for Premise Address.

SECTION 2. This ordinance shall take effect and be in force from and after its passage and publication.

Alderman, 20th Ward

2013 SEP 30 AM 11:52
OFFICE OF THE CITY CLERK

City of Chicago

O2013-7511

Office of the City Clerk

Document Tracking Sheet

Meeting Date:	10/16/2013
Sponsor(s):	Cochran, Willie (20)
Type:	Ordinance
Title:	Exemption from physical barrier requirement for commercial driveway alley access for David Fleishman of Northwestern Capital Investment Partners
Committee(s) Assignment:	Committee on Transportation and Public Way

Referred to the Committee on Transportation and Public Way

EXEMPTION OF DAVID FLEISHMAN OF NORTHWESTERN CAPITAL INVESTMENT PARTNERS FROM PHYSICAL BARRIER REQUIREMENT PERTAINING TO ALLEY ACCESSIBILITY FOR PROPERTY AT 6543 S. WOODLAWN

Be It Ordained by the City Council of the City of Chicago:

SECTION 1. Pursuant to Section 10-20-430 of the Municipal Code of Chicago, the Commissioner of Transportation is hereby authorized and directed to exempt the David Fleishman of Northwestern Capital Investment Partners from the provisions requiring barriers as a prerequisite to prohibit alley ingress and egress to parking facilities for 6543 S. Woodlawn.

SECTION 2. This ordinance shall take effect and be in force from and after its passage and publication.

Willie B. Cochran,
Alderman, 20th Ward

2013 SEP 30 AM 11:52
OFFICE OF THE
CITY CLERK

6543 S. WOODLAWN ALLEY-INGRESS.DOCX

City of Chicago

O2013-7582

Office of the City Clerk

Document Tracking Sheet

Meeting Date:	10/16/2013
Sponsor(s):	Cochran (20)
Type:	Ordinance
Title:	Exemption from physical barrier requirement for commercial driveway alley access for George Misca
Committee(s) Assignment:	Committee on Transportation and Public Way

Referred to Committee on Transportation and Public Way

EXEMPTION OF GEORGE MISCA FROM PHYSICAL BARRIER REQUIREMENT PERTAINING TO ALLEY ACCESSIBILITY FOR PROPERTY AT 5922 S. MICHIGAN AVENUE

BE IT ORDAINED BY THE CITY COUNCIL OF THE CITY OF CHICAGO:

SECTION 1. Pursuant to section 10-20-430 of the Municipal Code of Chicago, the Commissioner of Transportation is hereby authorized and directed to exempt George Misca, from the provisions requiring barriers as a prerequisite to prohibit alley ingress and egress to parking facilities for 5922 S. Michigan.

SECTION 2. This ordinance shall take effect and be in force from and after its passage and publication.

Alderman, 20th Ward

RECEIVED
CITY COUNCIL DIVISION
2013 OCT 16 AM 9:02
OFFICE OF THE
CITY CLERK

City of Chicago

O2013-7586

Office of the City Clerk

Document Tracking Sheet

Meeting Date:	10/16/2013
Sponsor(s):	Zalewski (23)
Type:	Ordinance
Title:	Exemption from physical barrier requirement for commercial driveway alley access for John Ligas
Committee(s) Assignment:	Committee on Transportation and Public Way

BE IT ORDAINED BY THE COUNCIL OF THE CITY OF CHICAGO:

SECTIONS 1. Pursuant to Section 10-20-430 of the Municipal Code of Chicago, the Commissioner of Transportation is hereby authorized and directed to exempt John Ligas; located at 7104 W. Archer Ave., Chicago, IL. 60638 from the provisions requiring barriers as a prerequisite to prohibit alley ingress and egress to parking facilities for premise address.

SECTION 2. This ordinance shall take effect and be in force from and after its passage and publication.



City Council Meeting
October 16, 2013

Michael R. Zalewski
Alderman, 23rd Ward

City of Chicago

O2013-7608

Office of the City Clerk

Document Tracking Sheet

Meeting Date:	10/16/2013
Sponsor(s):	Burnett (27)
Type:	Ordinance
Title:	Exemption from physical barrier requirement for commercial driveway alley access for Hale Lofts Condo Assn
Committee(s) Assignment:	Committee on Transportation and Public Way

City Council Meeting
October 16, 2013

BE IT ORDAINED BY THE CITY COUNCIL OF THE CITY OF CHICAGO

SECTION 1. Section 10-20-430 of the Municipal Code of Chicago, Commissioner of Transportation is hereby authorized and directed to exempt

Hale Lofts Condo Association
14 N.Peoria St
Chicago, IL 60607

From the provisions requiring barriers as a prerequisite to prohibit alley ingress and egress to parking facilities for premise address.

SECTION 2. This ordinance shall take effect and be in force from and after its passage and publication

Walter Burnett, Jr.
Alderman, 27th Ward

City of Chicago

O2013-7610

Office of the City Clerk

Document Tracking Sheet

Meeting Date:	10/16/2013
Sponsor(s):	Burnett (27)
Type:	Ordinance
Title:	Exemption from physical barrier requirement for commercial driveway alley access for Bavarian Motors of Chicago, Inc.
Committee(s) Assignment:	Committee on Transportation and Public Way

City Council Meeting
October 16, 2013

BE IT ORDAINED BY THE CITY COUNCIL OF THE CITY OF CHICAGO

SECTION 1. Section 10-20-430 of the Municipal Code of Chicago, Commissioner of Transportation is hereby authorized and directed to exempt

Bavarian Motors of Chicago Inc.
27 N.May St
Chicago, IL 60607

From the provisions requiring barriers as a prerequisite to prohibit alley ingress and egress to parking facilities for premise address.

SECTION 2. This ordinance shall take effect and be in force from and after its passage and publication

Walter Burnett, Jr.
Alderman, 27th Ward

City of Chicago

O2013-7587

Office of the City Clerk

Document Tracking Sheet

Meeting Date:	10/16/2013
Sponsor(s):	Graham (29)
Type:	Ordinance
Title:	Exemption from physical barrier requirement for commercial driveway alley access for North Ridge Cleaners, Inc.
Committee(s) Assignment:	Committee on Transportation and Public Way

BE IT ORDAINED BY THE CITY COUNCIL OF THE CITY OF CHICAGO:

SECTION 1. Section 10-20-430 of the Municipal Code of Chicago, the Commissioner of Transportation is hereby authorized and directed to exempt North Ridge Cleaners, Inc., at **6204 West North Avenue, Chicago 60639**, from the provisions requiring barriers as a prerequisite to prohibit alley ingress and egress to exit facility at **6204 West North Avenue.**

SECTION 2. This ordinance shall take effect and be in force from and after it's passage and publication.

Deborah L. Graham

DEBORAH L. GRAHAM
ALDERMAN, 29TH WARD

City of Chicago

O2013-7596

Office of the City Clerk

Document Tracking Sheet

Meeting Date:	10/16/2013
Sponsor(s):	Colón (35)
Type:	Ordinance
Title:	Exemption from physical barrier requirement for commercial driveway alley access for Yogurt Daze Corp.
Committee(s) Assignment:	Committee on Transportation and Public Way

CITY COUNCIL
October 16, 2013

BE IT ORDAINED BY THE CITY COUNCIL OF THE CITY OF CHICAGO:

SECTION 1. Section 10-20-430 of the Municipal Code of the Chicago, Commissioner of Transportation is hereby authorized and directed to exempt:

Business Name:	Yogurt Daze Corp.
Business Owner:	George & George
Type of Business:	Yogurt Shop
Property Address:	2318 N. Milwaukee Avenue/2817 W. Belden St.

from the Provisions requiring barriers as a prerequisite to prohibit alley ingress and egress to parking facilities for Premise Address: 2318 N. Milwaukee Avenue/2817 W. Belden St.

SECTION 2. This Ordinance shall take effect and be in force from and after its passage and publication.

Rey Colón
Alderman, 35TH Ward

City of Chicago

O2013-7595

Office of the City Clerk

Document Tracking Sheet

Meeting Date:	10/16/2013
Sponsor(s):	Sposato (36)
Type:	Ordinance
Title:	Exemption from physical barrier requirement for commercial driveway alley access for FMZ Auto Repair
Committee(s) Assignment:	Committee on Transportation and Public Way

CITY COUNCIL: October 16, 2013

BE IT ORDAINED BY THE CITY COUNCIL OF CHICAGO:

SECTION 1. Pursuant to Section 10-20-430 of the Municipal Code of Chicago, the Commissioner of Transportation is hereby authorized and directed to exempt **FMZ Auto Repair of 6239 W. Belmont Avenue**, from the provisions requiring barriers as a prerequisite to prohibit alley ingress and egress to parking facilities for Premise Address.

SECTION 2. This ordinance shall take effect and be in force from and after its passage and publication.

Nicholas Sposato
Alderman, 36th Ward

City of Chicago

O2013-7603

Office of the City Clerk

Document Tracking Sheet

Meeting Date:	10/16/2013
Sponsor(s):	Laurino (39)
Type:	Ordinance
Title:	Exemption from physical barrier requirement for commercial driveway alley access for Wonder Montessor Daycare Center
Committee(s) Assignment:	Committee on Transportation and Public Way

Committee on Transportation and Public Way
October 16, 2013 City Council Meeting

AUTHORIZATION FOR EXEMPTION OF WONDER MONTESSORI DAYCARE CENTER FROM PHYSICAL BARRIER REQUIREMENT PERTAINING TO ALLEY ACCESSIBILITY FOR PARKING FACILITIES AT 5622-26 N. PULASKI

Be It Ordained by the City Council of the City of Chicago:

SECTION 1. Pursuant to Section 10-20-430 of the Municipal Code of Chicago, the Commissioner of Transportation is hereby authorized and directed to exempt **WONDER MONTESSOR DAYCARE CENTER** from the provisions requiring barriers as a prerequisite to prohibit alley ingress and egress to parking facilities for **5622-26 N. PULASKI RD**.

SECTION 2. This ordinance shall take effect and be in force from and after its passage and publication.

MARGARET LAURINO
Alderman, 39th Ward

City of Chicago

O2013-7611

Office of the City Clerk

Document Tracking Sheet

Meeting Date:	10/16/2013
Sponsor(s):	O'Connor (40)
Type:	Ordinance
Title:	Exemption from physical barrier requirement for commercial driveway alley access for Hertz Car Rental
Committee(s) Assignment:	Committee on Transportation and Public Way

City Council Meeting
October 16, 2013
Transportation and Public Way

ORDINANCE

BE IT ORDAINED BY THE CITY COUNCIL OF THE CITY OF CHICAGO:

SECTION 1. Pursuant to Section 10-20-430 of the Municipal Code of Chicago, the Commissioner of Transportation is hereby authorized and directed to exempt **Hertz Car Rental, 5050 N. Lincoln Avenue, Chicago, Illinois 60625** from the provisions requiring barriers as a prerequisite to prohibit alley ingress and egress to parking facilities for premise address.

SECTION 2. This ordinance shall take effect and be in force upon its passage and publication.

Patrick J. O'Connor - Alderman, 40th Ward

City of Chicago

O2013-7606

Office of the City Clerk


Document Tracking Sheet

Meeting Date:	10/16/2013
Sponsor(s):	Smith (43)
Type:	Ordinance
Title:	Exemption from physical barrier requirement for commercial driveway alley access for Altgeld Glenwood Management Group LLC
Committee(s) Assignment:	Committee on Transportation and Public Way

BE IT ORDAINED BY THE CITY COUNCIL OF THE CITY OF CHICAGO

SECTION 1. Pursuant Section 10-20-430 of the Municipal Code of the City of Chicago, the Director of the Department of Revenue is hereby authorized and directed to exempt Altgeld Glenwood Management Group LLC, an Illinois limited liability company of 333 South Des Plaines, Suite 207 Chicago, Illinois from requiring barriers as a prerequisite to prohibit alley ingress and egress to parking facilities for the property located at 948 West Altgeld, Chicago, Illinois.

SECTION 2. This ordinance shall take effect and be in force upon its passage and publication.

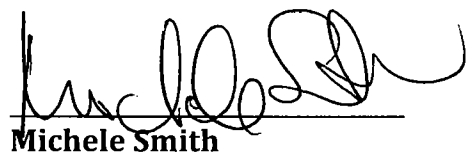

Michele Smith
Alderman, 43rd Ward

City of Chicago

O2013-7584

Office of the City Clerk

Document Tracking Sheet


Meeting Date:	10/16/2013
Sponsor(s):	Silverstein (50)
Type:	Ordinance
Title:	Exemption from physical barrier requirement for commercial driveway alley access for Fitch Investment Partners LLC
Committee(s) Assignment:	Committee on Transportation and Public Way

City Council Meeting
October 16, 2013
Transportation & Public Way

BE IT ORDAINED BY THE CITY COUNCIL OF CHICAGO:

SECTION 1. Pursuant to Section 10-20-430 of the Municipal Code of Chicago, the Commissioner of Transportation is hereby authorized and directed to exempt Fitch Investment Partners LLC 7100 N. Western Avenue, from provisions requiring barriers as a prerequisite to prohibit alley ingress and egress to parking facilities for premise address.

SECTION 2. This ordinance shall take effect and be force from and after its passage and publication.

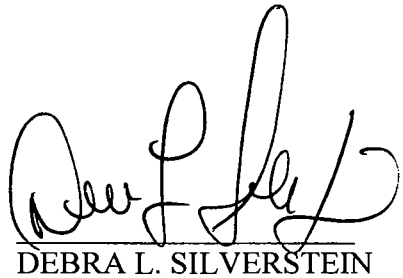

DEBRA L. SILVERSTEIN
Alderman, 50th Ward

City of Chicago

R2013-876

Office of the City Clerk

Document Tracking Sheet

Meeting Date:	10/16/2013
Sponsor(s):	O'Connor (41) Cullerton (38) O'Shea (19) Zalewski (23) Cochran (20) Mitts (37) Burnett (27) Lane (18) Harris (8) Reilly (42) Balcer (11) Sposato (36) Reboyras (30)
Type:	Resolution
Title:	Support for Collective Bargaining Agreement with Fraternal Order of Police Lodge No. 7
Committee(s) Assignment:	Committee on Workforce Development and Audit

Workforce Development

WHEREAS, The elected officials of the City of Chicago have a deep respect for the sworn officers of the Chicago Police Department; and

WHEREAS, The Chicago Police Department is a part of, and empowered by, the community, and is committed to protecting the lives, property, and rights of all people, to maintaining order, and to enforcing the law impartially; and

WHEREAS, The Chicago Police Department is sworn to carry out its mission and to protect and serve the citizens of Chicago; and

WHEREAS, It is the public policy of the State of Illinois to promote effective collective bargaining between public safety personnel and government; and

WHEREAS, The elected officials of the City of Chicago believe that promoting labor stability within the Chicago Police Department will fortify resolve and will better allow the Chicago Police Department to protect and maintain the safety of the citizens of Chicago; and

WHEREAS, the City of Chicago has, during at least 20 years of collective bargaining, agreed in writing with the exclusive collective bargaining representative for the sworn officers of the Chicago Police Department that any economic changes to the parties' collective bargaining agreement, whether agreed to by the parties or established pursuant to interest arbitration, would be retroactive to the first day of the collective bargaining agreement, now therefore

BE IT RESOLVED that, in recognition of our deep respect for the sworn officers of the Chicago Police Department, all efforts should be made to ensure that the Chicago Police Department is in the best possible position to carry out its mission to protect and serve the citizens of Chicago, the undersigned members of the City Council of the City of Chicago do hereby wholeheartedly encourage the City of Chicago and the Fraternal Order of Police Lodge Number 7, the exclusive collective bargaining representative for the sworn officers of the Chicago Police Department bargain in good faith over all terms of the collective bargaining agreement to be effective July 1, 2012, and to acknowledge in writing that all economic changes, whether agreed to by the parties or established pursuant to interest arbitration, shall be retroactive to July 1, 2012.

Mary O'Connor
Alderman, 41st Ward

Timothy M. Cullerton
Alderman, 38th Ward

Matthew J. O'Shea
Alderman, 19th Ward

Michael R. Zalewski
Alderman, 23rd Ward

Willie B Cochran 20th Ward

Emma Mitts 37th

27th

Lona Lane, 18th

Michelle A Harris 8th

42

James B Dean
Howard

30

36th

City of Chicago

O2013-7763

Office of the City Clerk

Document Tracking Sheet

Meeting Date:	10/16/2013
Sponsor(s):	Moreno (1)
Type:	Ordinance
Title:	Awning(s) for Belmont and Western Dental Clinic
Committee(s) Assignment:	Committee on Transportation and Public Way

ORDINANCE
BELMONT & WESTERN DENTAL CLINIC
Acct. No. 266792 - 1
Permit No. 1108846

Be It Ordained by the City Council of the City of Chicago:

SECTION 1. Permission and authority are hereby given and granted to BELMONT & WESTERN DENTAL CLINIC, upon the terms and subject to the conditions of this ordinance to maintain and use, as now constructed, one (1) Awning(s) projecting over the public right-of-way adjacent to its premises known as 2308 W. Belmont Ave..

Said Awning(s) at W. Belmont Avenue measure(s):
One (1) at twenty-five (25) feet in length, and six (6) feet in width for a total of one hundred fifty (150) square feet.

The location of said privilege shall be as shown on prints kept on file with the Department of Business Affairs and Consumer Protection and the Office of the City Clerk.

Said privilege shall be constructed in accordance with plans and specifications approved by the Zoning Department - Signs.

This grant of privilege in the public way shall be subject to the provisions of Section 10-28-015 and all other required provisions of the Municipal Code of Chicago.

The grantee shall pay to the City of Chicago as compensation for the privilege #1108846 herein granted the sum of fifty ($50.00) per annum in advance.


A 25% penalty will be added for payments received after due date.

The permit holder agrees to hold the City of Chicago harmless for any damage, relocation or replacement costs associated with damage, relocation or removal of private property caused by the City performing work in the public way.

Authority herein given and granted for a period of five (5) years from and after 09/10/2013.

Alderman _____

Proco Joe Moreno 1st Ward

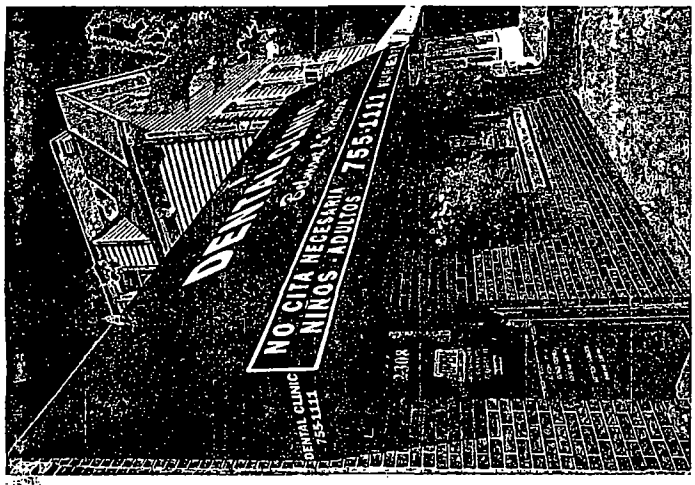
DENTAL CLINIC
755-1111
NO CITA NECESARIA
NIÑOS ADULTOS
755-1111
2308

Department of Business Affairs and Consumer Protection
Business Assistance Center - Public Way Use Unit
City Hall - 121 N LaSalle Street, Room 800 • Chicago, IL 60602
(312)-74-GOBIZ (312-744-6249) • (312) 744-1944 (TTY)
http://www.cityofchicago.org/bacp

10/16/2013

Alderman **Proco Joe Moreno**
Ward # **01**
City of Chicago
City Hall, Room **300**
121 North LaSalle Street
Chicago, Illinois 60602

Re: An ordinance to use and maintain a portion of the public right-of-way for **one (1) awning(s)** for **BELMONT & WESTERN DENTAL CLINIC**, adjacent to the premises known as **2308 W. Belmont Ave.**.

Dear Alderman **Proco Joe Moreno**:

The applicant referenced above has requested the use of the public right-of-way for a **awning(s)**. An ordinance has been prepared by the Department of Business Affairs and Consumer Protection – Business Assistance Center - Public Way Use Unit for presentation to the City Council. Because this request was made for properties located in your ward, as approved by you as per the attached, I respectfully request that you introduce the attached ordinance at the next City Council meeting.

If you have any questions regarding this ordinance, please contact Anthony Bertuca at (312) 744-5506.

Department of Business Affairs and Consumer Protection

City of Chicago

O2013-7771

Office of the City Clerk

Document Tracking Sheet

Meeting Date:	10/16/2013
Sponsor(s):	Moreno (1)
Type:	Ordinance
Title:	Awning(s) for Community Counseling Centers of Chicago
Committee(s) Assignment:	Committee on Transportation and Public Way

ORDINANCE
COMMUNITY COUNSELING CENTERS OF CHICAGO
Acct. No. 71698 - 16
Permit No. 1108686

Be It Ordained by the City Council of the City of Chicago:

SECTION 1. Permission and authority are hereby given and granted to COMMUNITY COUNSELING CENTERS OF CHICAGO, upon the terms and subject to the conditions of this ordinance to construct, install, maintain and use three (3) Awning(s) projecting over the public right-of-way adjacent to its premises known as 2540 W. North Ave..

Said Awning(s) at W North Ave measure(s):
One (1) at nine point five (9.5) feet in length, and two point five (2.5) feet in width for a total of twenty-three point seven five (23.75) square feet.
One (1) at eighteen (18) feet in length, and two point five (2.5) feet in width for a total of forty-five (45) square feet.
One (1) at eight (8) feet in length, and two point five (2.5) feet in width for a total of twenty (20) square feet.

The location of said privilege shall be as shown on prints kept on file with the Department of Business Affairs and Consumer Protection and the Office of the City Clerk.

Said privilege shall be constructed in accordance with plans and specifications approved by the Zoning Department - Signs.

This grant of privilege in the public way shall be subject to the provisions of Section 10-28-015 and all other required provisions of the Municipal Code of Chicago.

The grantee shall pay to the City of Chicago as compensation for the privilege #1108686 herein granted the sum of one hundred fifty ($150.00) per annum in advance.

A 25% penalty will be added for payments received after due date.

The permit holder agrees to hold the City of Chicago harmless for any damage, relocation or replacement costs associated with damage, relocation or removal of private property caused by the City performing work in the public way.

Authority herein given and granted for a period of five (5) years from and after Date of Passage.

Alderman Joe Moreno

Proco Joe Moreno 1st Ward



SINCE 1956
Chesterfield Awning Co.
16999 Van Dam Road
South Holland, IL 60473
P: 708-596-4434
F: 708-596-9469

FILE NAME:
Community Counseling Centers of Chicago

SALESMAN: David Ausema
REVISION / DATE: 06-25-2013

Contact: Matthew Coglianese
graphics@chesterfieldawning.com

PHOTO RENDERINGS NOT TO BE USED AS GRAPHICS APPROVAL

This is an original drawing, created by Chesterfield Awning Company, Inc. It is being submitted for your personal use in connection with a project being planned for you by Chesterfield Awning Company, Inc. It is not to be used, reproduced, copied or exhibited in any fashion. In the event any of the above occurs, Chesterfield Awning Company, Inc. expects to be reimbursed $250.00 in compensation for the time and effort entailed in creating this drawing.

Colors and Sizes are representative only for true colors, please see fabric samples.
THIS DRAWING IS NOT TO SCALE

Department of Business Affairs and Consumer Protection
Business Assistance Center - Public Way Use Unit
City Hall - 121 N LaSalle Street, Room 800 • Chicago, IL 60602
(312)-74-GOBIZ (312-744-6249) • (312) 744-1944 (TTY)
http://www.cityofchicago.org/bacp

10/16/2013

Alderman **Proco Joe Moreno**
Ward # **01**
City of Chicago
City Hall, Room **300**
121 North LaSalle Street
Chicago, Illinois 60602

Re: An ordinance to use and maintain a portion of the public right-of-way for **three (3) awning(s)** for **COMMUNITY COUNSELING CENTERS OF CHICAGO**, adjacent to the premises known as **2540 W. North Ave.**.

Dear Alderman **Proco Joe Moreno**:

The applicant referenced above has requested the use of the public right-of-way for a **awning(s)**. An ordinance has been prepared by the Department of Business Affairs and Consumer Protection – Business Assistance Center - Public Way Use Unit for presentation to the City Council. Because this request was made for properties located in your ward, as approved by you as per the attached, I respectfully request that you introduce the attached ordinance at the next City Council meeting.

If you have any questions regarding this ordinance, please contact Anthony Bertuca at (312) 744-5506.

Department of Business Affairs and Consumer Protection

City of Chicago

O2013-7776

Office of the City Clerk

Document Tracking Sheet

Meeting Date:	10/16/2013
Sponsor(s):	Moreno (1)
Type:	Ordinance
Title:	Awning(s) for Windy City Hand Car Wash-North Ave.
Committee(s) Assignment:	Committee on Transportation and Public Way

ORDINANCE
WINDY CITY HAND CAR WASH-NORTH AVE.
Acct. No. 384693 - 1
Permit No. 1108567

Be It Ordained by the City Council of the City of Chicago:

SECTION 1. Permission and authority are hereby given and granted to WINDY CITY HAND CAR WASH-NORTH AVE., upon the terms and subject to the conditions of this ordinance to maintain and use, as now constructed, one (1) Awning(s) projecting over the public right-of-way adjacent to its premises known as 2524 W. North Ave..

Said Awning(s) at West North Avenue measure(s):
One (1) at four (4) feet in length, and three point six seven (3.67) feet in width for a total of fourteen point six eight (14.68) square feet.

The location of said privilege shall be as shown on prints kept on file with the Department of Business Affairs and Consumer Protection and the Office of the City Clerk.

Said privilege shall be constructed in accordance with plans and specifications approved by the Zoning Department - Signs.

This grant of privilege in the public way shall be subject to the provisions of Section 10-28-015 and all other required provisions of the Municipal Code of Chicago.

The grantee shall pay to the City of Chicago as compensation for the privilege #1108567 herein granted the sum of fifty ($50.00) per annum in advance.

A 25% penalty will be added for payments received after due date.

The permit holder agrees to hold the City of Chicago harmless for any damage, relocation or replacement costs associated with damage, relocation or removal of private property caused by the City performing work in the public way.


Authority herein given and granted for a period of five (5) years from and after Date of Passage.


Alderman _____


Proco Joe Moreno 1st Ward

Small
AWNING 2

CLEAR WASH INC
2524 WEST NORTH AVENUE
CHICAGO, IL 60647

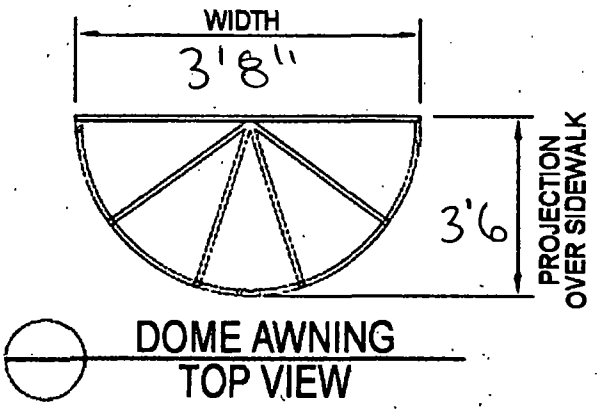

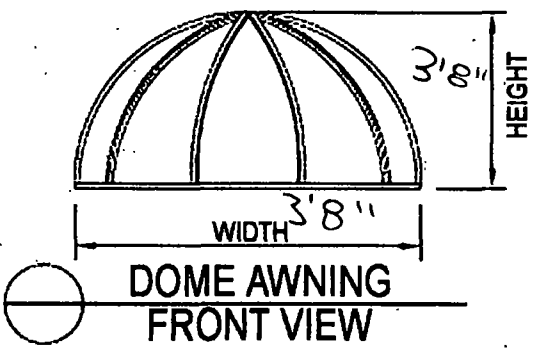

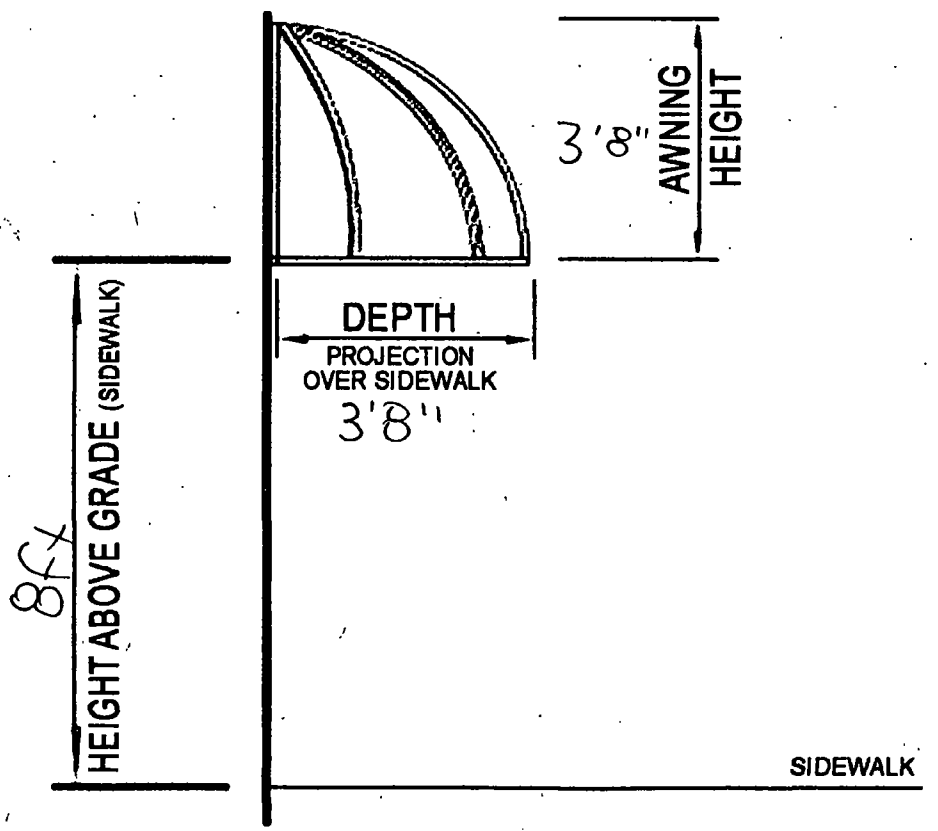

Department of Business Affairs and Consumer Protection
Business Assistance Center - Public Way Use Unit
City Hall - 121 N. LaSalle Street, Room 800 • Chicago, IL 60602
(312)-74-GOBIZ (312-744-6249) • (312) 744-1944 (TTY)
http://www.cityofchicago.org/bacp

10/16/2013

Alderman **Proco Joe Moreno**
Ward # **01**
City of Chicago
City Hall, Room **300**
121 North LaSalle Street
Chicago, Illinois 60602

Re: An ordinance to use and maintain a portion of the public right-of-way for **one (1) awning(s)** for **WINDY CITY HAND CAR WASH-NORTH AVE.**, adjacent to the premises known as **2524 W. North Ave.**.

Dear Alderman **Proco Joe Moreno**:

The applicant referenced above has requested the use of the public right-of-way for a **awning(s)**. An ordinance has been prepared by the Department of Business Affairs and Consumer Protection – Business Assistance Center - Public Way Use Unit for presentation to the City Council. Because this request was made for properties located in your ward, as approved by you as per the attached, I respectfully request that you introduce the attached ordinance at the next City Council meeting.

If you have any questions regarding this ordinance, please contact Anthony Bertuca at (312) 744-5506.

Department of Business Affairs and Consumer Protection

City of Chicago

O2013-7779

Office of the City Clerk

Document Tracking Sheet

Meeting Date:	10/16/2013
Sponsor(s):	Fioretti (2)
Type:	Ordinance
Title:	Awning(s) for Aniko Spa
Committee(s) Assignment:	Committee on Transportation and Public Way

ORDINANCE
ANIKO SPA
Acct. No. 329432 - 1
Permit No. 1108955

Be It Ordained by the City Council of the City of Chicago:

SECTION 1. Permission and authority are hereby given and granted to ANIKO SPA, upon the terms and subject to the conditions of this ordinance to maintain and use, as now constructed, two (2) Awning(s) projecting over the public right-of-way adjacent to its premises known as 1117 S. Wabash Ave..

Said Awning(s) at WABASH AVE measure(s):
Two (2) at fourteen point five (14.5) feet in length, and two point two (2.2) feet in width for a total of sixty-three point eight (63.8) square feet.

The location of said privilege shall be as shown on prints kept on file with the Department of Business Affairs and Consumer Protection and the Office of the City Clerk.

Said privilege shall be constructed in accordance with plans and specifications approved by the Zoning Department - Signs.

This grant of privilege in the public way shall be subject to the provisions of Section 10-28-015 and all other required provisions of the Municipal Code of Chicago.

The grantee shall pay to the City of Chicago as compensation for the privilege #1108955 herein granted the sum of one hundred ($100.00) per annum in advance.

A 25% penalty will be added for payments received after due date.

The permit holder agrees to hold the City of Chicago harmless for any damage, relocation or replacement costs associated with damage, relocation or removal of private property caused by the City performing work in the public way.

Authority herein given and granted for a period of five (5) years from and after 10/08/2013.

Alderman

Bob Fioretti 2nd Ward


Chesterfield Awning Co.
www.chesterfieldawning.com

Please note that upon signing this graphics sheet you are approving this design for production. Any changes made to the graphics and/or fabrication of the awning after your first signed approval will result in extra fees needed to cover the cost and time spent to make these changes. This can and will effect your installation date.

Chesterfield Awning Co., Inc
16999 Van Dam Rd.
South Holland, IL 60473
(708) 596-4434

N3


SIDE VIEW

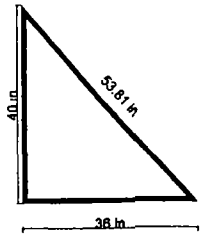

FRONT VIEW



APPROXIMATE SIZE OF AWNING HYPOTENUSE

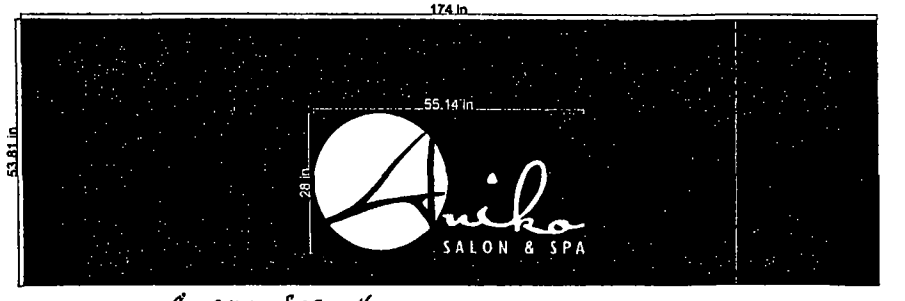

GRAPHICS SIZE = 11 SQ.FT


File Name: Aniko Salon Spa
Job Name: Black Sunbrella
Job Number: White PX 75 Paint
Size/Style: 05-22-2008
Color/Method: M.C.
Misc. Notes:
Contact:

This is an original drawing, created by Chesterfield Awning Company, Inc. It is being submitted for your personal use in connection with a project being planned for you by Chesterfield Awning Company, Inc. It is not to be used, reproduced, copied or exhibited in any fasion. In the event any of the above occurs, Chesterfield Awning company, Inc. expects to be ritemburesd $250.00 in compensation for the time and effort entailed in creating this drawing.

Colors are representative only--for true colors, please see samples.

Customer Approval

Sales Approval

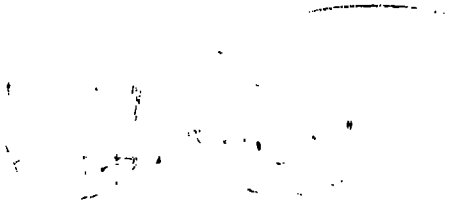

Department of Business Affairs and Consumer Protection
Business Assistance Center - Public Way Use Unit
City Hall - 121 N. LaSalle Street, Room 800 • Chicago, IL 60602
(312)-74-GOBIZ (312-744-6249) • (312) 744-1944 (TTY)
http://www.cityofchicago.org/bacp

10/16/2013

Alderman **Bob Fioretti**
Ward # **02**
City of Chicago
City Hall, Room **300**
121 North LaSalle Street
Chicago, Illinois 60602

Re: An ordinance to use and maintain a portion of the public right-of-way for **two (2) awning(s)** for **ANIKO SPA**, adjacent to the premises known as **1117 S. Wabash Ave.**.

Dear Alderman **Bob Fioretti**:

The applicant referenced above has requested the use of the public right-of-way for a **awning(s)**. An ordinance has been prepared by the Department of Business Affairs and Consumer Protection – Business Assistance Center - Public Way Use Unit for presentation to the City Council. Because this request was made for properties located in your ward, as approved by you as per the attached, I respectfully request that you introduce the attached ordinance at the next City Council meeting.

If you have any questions regarding this ordinance, please contact Anthony Bertuca at (312) 744-5506.

Department of Business Affairs and Consumer Protection

City of Chicago

O2013-7782

Office of the City Clerk

Document Tracking Sheet

Meeting Date:	10/16/2013
Sponsor(s):	Fioretti (2)
Type:	Ordinance
Title:	Awning(s) for Chicago Kernel Gourmet Popcorn and More
Committee(s) Assignment:	Committee on Transportation and Public Way

ORDINANCE
Chicago Kernel Gourmet Popcorn & More
Acct. No. 383185 - 1
Permit No. 1108412

Be It Ordained by the City Council of the City of Chicago:

SECTION 1. Permission and authority are hereby given and granted to Chicago Kernel Gourmet Popcorn & More, upon the terms and subject to the conditions of this ordinance to construct, install, maintain and use two (2) Awning(s) projecting over the public right-of-way adjacent to its premises known as 511 S. State St..

Said Awning(s) at South State Street measure(s):
Two (2) at twelve point one seven (12.17) feet in length, and six point two five (6.25) feet in width for a total of one hundred fifty-two point one three (152.13) square feet.

The location of said privilege shall be as shown on prints kept on file with the Department of Business Affairs and Consumer Protection and the Office of the City Clerk.

Said privilege shall be constructed in accordance with plans and specifications approved by the Zoning Department - Signs.

This grant of privilege in the public way shall be subject to the provisions of Section 10-28-015 and all other required provisions of the Municipal Code of Chicago.

The grantee shall pay to the City of Chicago as compensation for the privilege #1108412 herein granted the sum of one hundred ($100.00) per annum in advance.


A 25% penalty will be added for payments received after due date.

The permit holder agrees to hold the City of Chicago harmless for any damage, relocation or replacement costs associated with damage, relocation or removal of private property caused by the City performing work in the public way.

Authority herein given and granted for a period of five (5) years from and after Date of Passage.

Alderman

Bob Fioretti 2nd Ward

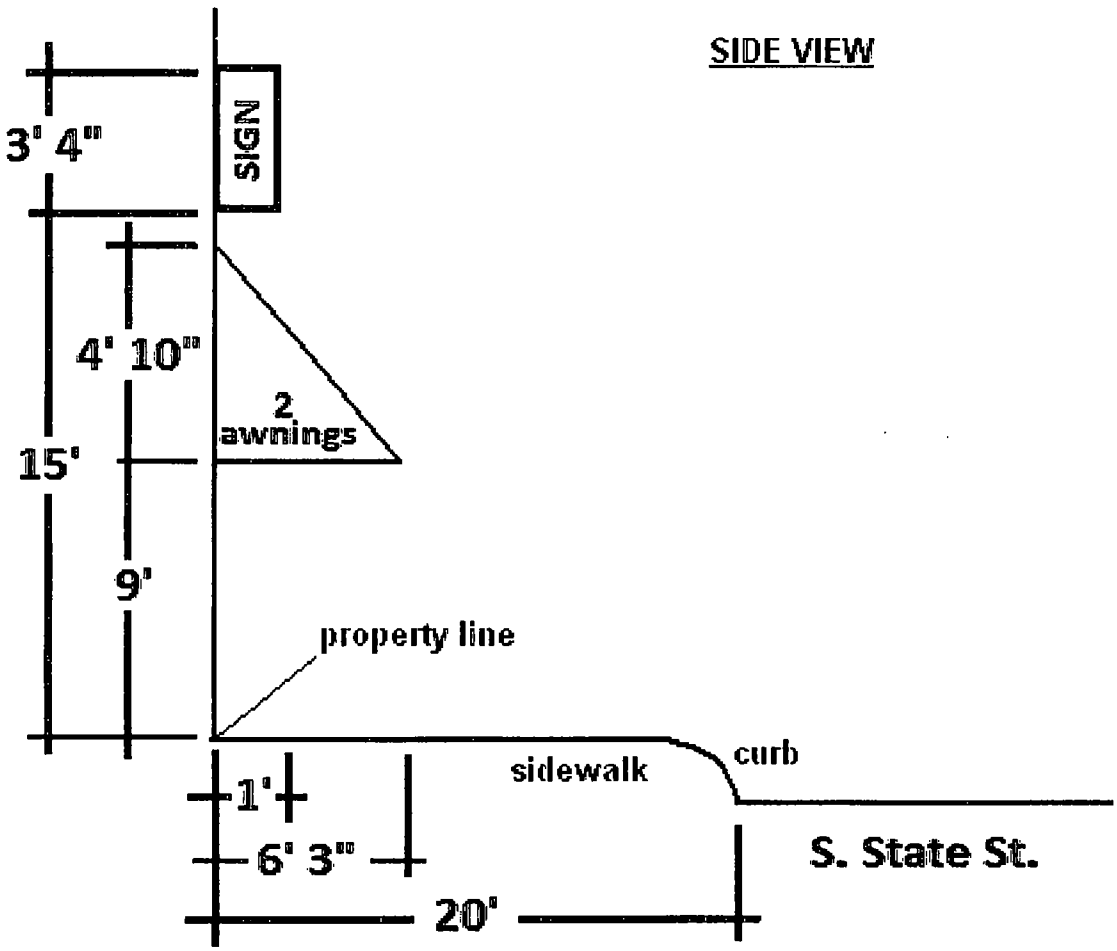
SIDE VIEW
3' 4"
SIGN
4' 10"
2
awnings
15'
9'
property line
curb
sidewalk
1'
6' 3"
S. State St.
20'



Department of Business Affairs and Consumer Protection
Business Assistance Center - Public Way Use Unit
City Hall - 121 N. LaSalle Street, Room 800 • Chicago, IL 60602
(312)-74-GOBIZ (312-744-6249) • (312) 744-1944 (TTY)
http://www.cityofchicago.org/bacp

10/16/2013

Alderman **Bob Fioretti**
Ward # **02**
City of Chicago
City Hall, Room **300**
121 North LaSalle Street
Chicago, Illinois 60602

Re: An ordinance to use and maintain a portion of the public right-of-way for **two (2) awning(s)** for **Chicago Kernel Gourmet Popcorn & More**, adjacent to the premises known as **511 S. State St.**.

Dear Alderman **Bob Fioretti**:

The applicant referenced above has requested the use of the public right-of-way for a **awning(s)**. An ordinance has been prepared by the Department of Business Affairs and Consumer Protection – Business Assistance Center - Public Way Use Unit for presentation to the City Council. Because this request was made for properties located in your ward, as approved by you as per the attached, I respectfully request that you introduce the attached ordinance at the next City Council meeting.

If you have any questions regarding this ordinance, please contact Anthony Bertuca at (312) 744-5506.

Department of Business Affairs and Consumer Protection

City of Chicago

O2013-7784

Office of the City Clerk

Document Tracking Sheet

Meeting Date:	10/16/2013
Sponsor(s):	Fioretti (2)
Type:	Ordinance
Title:	Awning(s) for De Paul University
Committee(s) Assignment:	Committee on Transportation and Public Way

ORDINANCE
DE PAUL UNIVERSITY
Acct. No. 63260 - 6
Permit No. 1108839

Be It Ordained by the City Council of the City of Chicago:

SECTION 1. Permission and authority are hereby given and granted to DE PAUL UNIVERSITY, upon the terms and subject to the conditions of this ordinance to maintain and use, as now constructed, seventeen (17) Awning(s) projecting over the public right-of-way adjacent to its premises known as 333 S. State St..

Said Awning(s) at S. State Street measure(s):
Seventeen (17) at fourteen (14) feet in length, and six point six (6.6) feet in width for a total of one thousand five hundred seventy point eight (1570.8) square feet.

The location of said privilege shall be as shown on prints kept on file with the Department of Business Affairs and Consumer Protection and the Office of the City Clerk.

Said privilege shall be constructed in accordance with plans and specifications approved by the Zoning Department - Signs.

This grant of privilege in the public way shall be subject to the provisions of Section 10-28-015 and all other required provisions of the Municipal Code of Chicago.

The grantee shall pay to the City of Chicago as compensation for the privilege #1108839 herein granted the sum of one hundred seventy-five ($175.00) per annum in advance.


A 25% penalty will be added for payments received after due date.


The permit holder agrees to hold the City of Chicago harmless for any damage, relocation or replacement costs associated with damage, relocation or removal of private property caused by the City performing work in the public way.

Authority herein given and granted for a period of five (5) years from and after 10/06/2013.

Alderman _____

Bob Fioretti 2nd Ward

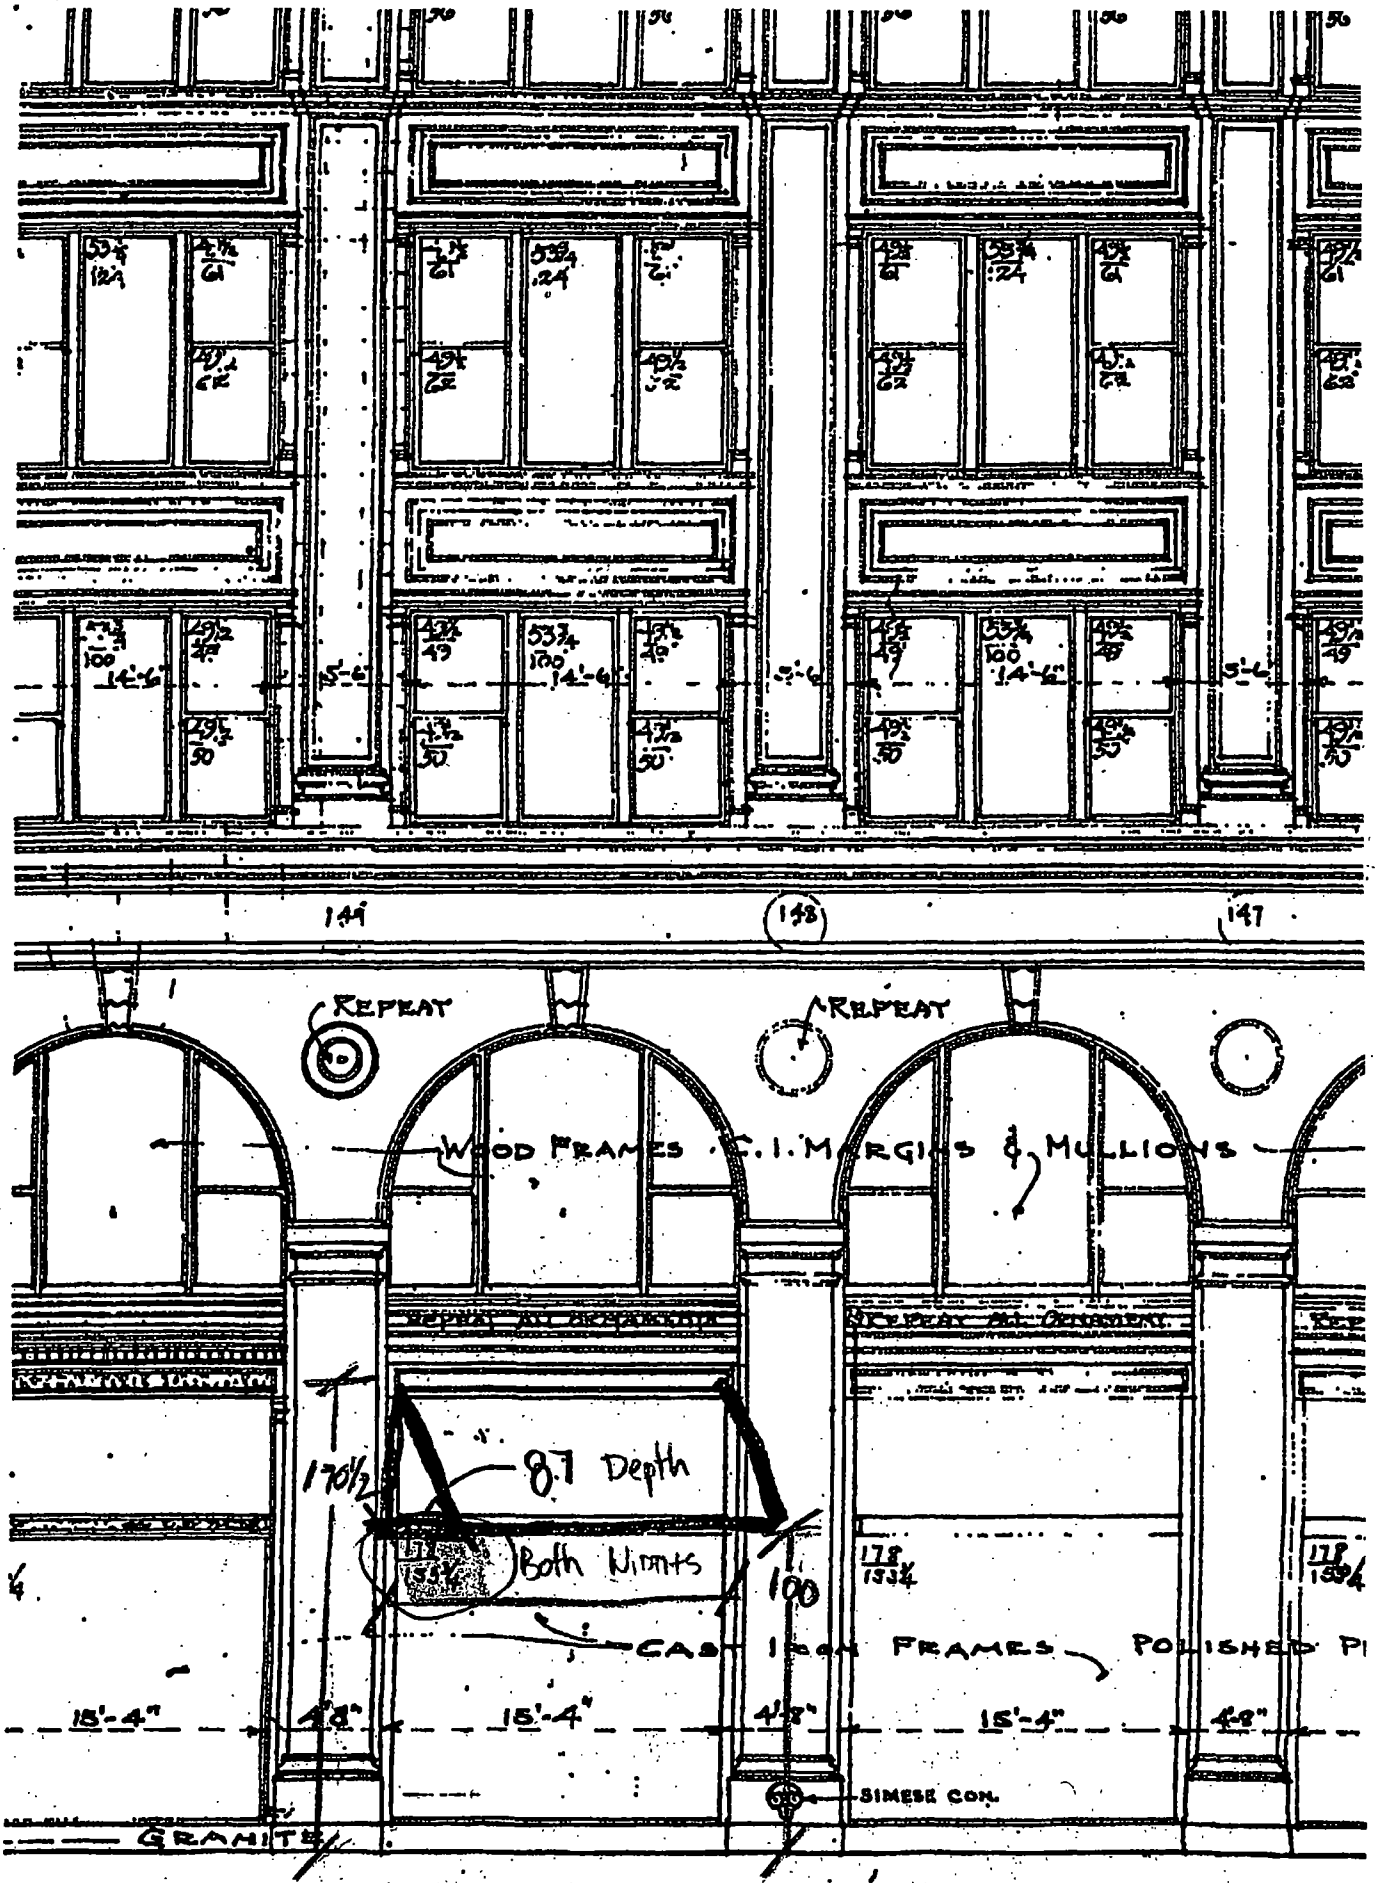
149
148
147
REPEAT
REPEAT
WOOD FRAMES C.I. MARGINS & MULLIONS
8.7 Depth
Both Winds
CAST IRON FRAMES
POLISHED
15'-4"
4'8"
15'-4"
4'8"
15'-4"
4'8"
SIMESE CON.
GRANITE

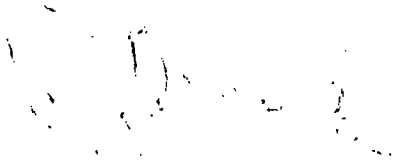

Department of Business Affairs and Consumer Protection
Business Assistance Center - Public Way Use Unit
City Hall - 121 N. LaSalle Street, Room 800 • Chicago, IL 60602
(312)-74-GOBIZ (312-744-6249) • (312) 744-1944 (TTY)
http://www.cityofchicago.org/bacp

10/16/2013

Alderman **Bob Fioretti**
Ward # **02**
City of Chicago
City Hall, Room **300**
121 North LaSalle Street
Chicago, Illinois 60602

Re: An ordinance to use and maintain a portion of the public right-of-way for **seventeen (17) awning(s)** for **DE PAUL UNIVERSITY**, adjacent to the premises known as **333 S. State St.**.

Dear Alderman **Bob Fioretti**:

The applicant referenced above has requested the use of the public right-of-way for a **awning(s)**. An ordinance has been prepared by the Department of Business Affairs and Consumer Protection – Business Assistance Center - Public Way Use Unit for presentation to the City Council. Because this request was made for properties located in your ward, as approved by you as per the attached, I respectfully request that you introduce the attached ordinance at the next City Council meeting.

If you have any questions regarding this ordinance, please contact Anthony Bertuca at (312) 744-5506.

Department of Business Affairs and Consumer Protection

City of Chicago

O2013-7786

Office of the City Clerk

Document Tracking Sheet

Meeting Date:	10/16/2013
Sponsor(s):	Fioretti (2)
Type:	Ordinance
Title:	Awning(s) for Harold's on Wabash, Inc.
Committee(s) Assignment:	Committee on Transportation and Public Way

ORDINANCE
HAROLD'S ON WABASH, INC.
Acct. No. 356957 - 1
Permit No. 1108915

Be It Ordained by the City Council of the City of Chicago:

SECTION 1. Permission and authority are hereby given and granted to HAROLD'S ON WABASH, INC., upon the terms and subject to the conditions of this ordinance to maintain and use, as now constructed, one (1) Awning(s) projecting over the public right-of-way adjacent to its premises known as 636 S. Wabash Ave..

Said Awning(s) at South Wabash Avenue measure(s):
One (1) at thirty-five (35) feet in length, and four (4) feet in width for a total of one hundred forty (140) square feet.

The location of said privilege shall be as shown on prints kept on file with the Department of Business Affairs and Consumer Protection and the Office of the City Clerk.

Said privilege shall be constructed in accordance with plans and specifications approved by the Zoning Department - Signs.

This grant of privilege in the public way shall be subject to the provisions of Section 10-28-015 and all other required provisions of the Municipal Code of Chicago.

The grantee shall pay to the City of Chicago as compensation for the privilege #1108915 herein granted the sum of sixty ($60.00) per annum in advance.

A 25% penalty will be added for payments received after due date.


The permit holder agrees to hold the City of Chicago harmless for any damage, relocation or replacement costs associated with damage, relocation or removal of private property caused by the City performing work in the public way.


Authority herein given and granted for a period of five (5) years from and after 07/30/2013.

Alderman

Bob Fioretti 2nd Ward

636 S. Wabash

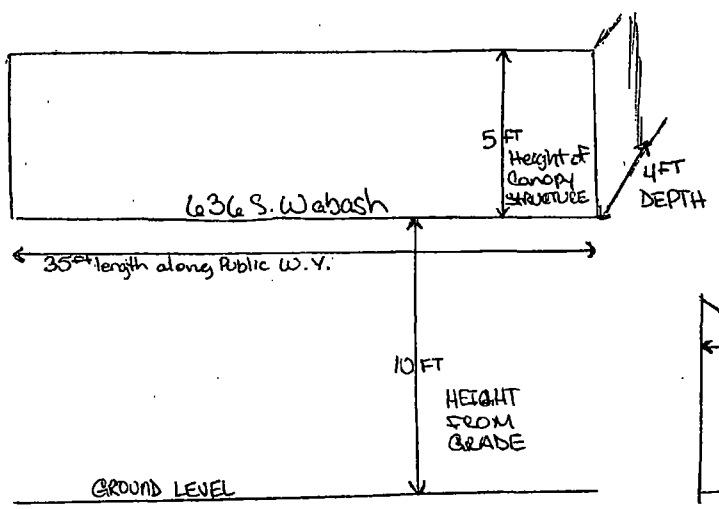

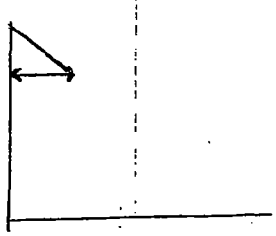

DEPTH OF CANOPY OVER PUBLIC WAY.

(Page 2 of 3)



Department of Business Affairs and Consumer Protection
Business Assistance Center - Public Way Use Unit
City Hall - 121 N. LaSalle Street, Room 800 • Chicago, IL 60602
(312)-74-GOBIZ (312-744-6249) • (312) 744-1944 (TTY)
http://www.cityofchicago.org/bacp

10/16/2013

Alderman **Bob Fioretti**
Ward # **02**
City of Chicago
City Hall, Room **300**
121 North LaSalle Street
Chicago, Illinois 60602

Re: An ordinance to use and maintain a portion of the public right-of-way for **one (1) awning(s)** for **HAROLD'S ON WABASH, INC.**, adjacent to the premises known as **636 S. Wabash Ave.**.

Dear Alderman **Bob Fioretti**:

The applicant referenced above has requested the use of the public right-of-way for a **awning(s)**. An ordinance has been prepared by the Department of Business Affairs and Consumer Protection – Business Assistance Center - Public Way Use Unit for presentation to the City Council. Because this request was made for properties located in your ward, as approved by you as per the attached, I respectfully request that you introduce the attached ordinance at the next City Council meeting.

If you have any questions regarding this ordinance, please contact Anthony Bertuca at (312) 744-5506.

Department of Business Affairs and Consumer Protection

City of Chicago

O2013-7787

Office of the City Clerk

Document Tracking Sheet

Meeting Date:	10/16/2013
Sponsor(s):	Fioretti (2)
Type:	Ordinance
Title:	Awning(s) for Warehouse Liquors
Committee(s) Assignment:	Committee on Transportation and Public Way

ORDINANCE
Warehouse Liquors
Acct. No. 262869 - 1
Permit No. 1108923

Be It Ordained by the City Council of the City of Chicago:

SECTION 1. Permission and authority are hereby given and granted to Warehouse Liquors, upon the terms and subject to the conditions of this ordinance to maintain and use, as now constructed, one (1) Awning(s) projecting over the public right-of-way adjacent to its premises known as 634 S. Wabash Ave..

Said Awning(s) at S. WABASH measure(s):
One (1) at twenty (20) feet in length, and three (3) feet in width for a total of sixty (60) square feet.

The location of said privilege shall be as shown on prints kept on file with the Department of Business Affairs and Consumer Protection and the Office of the City Clerk.

Said privilege shall be constructed in accordance with plans and specifications approved by the Zoning Department - Signs.

This grant of privilege in the public way shall be subject to the provisions of Section 10-28-015 and all other required provisions of the Municipal Code of Chicago.

The grantee shall pay to the City of Chicago as compensation for the privilege #1108923 herein granted the sum of fifty ($50.00) per annum in advance.


A 25% penalty will be added for payments received after due date.

The permit holder agrees to hold the City of Chicago harmless for any damage, relocation or replacement costs associated with damage, relocation or removal of private property caused by the City performing work in the public way.

Authority herein given and granted for a period of five (5) years from and after 09/10/2013.

Alderman _____

Bob Fioretti 2nd Ward

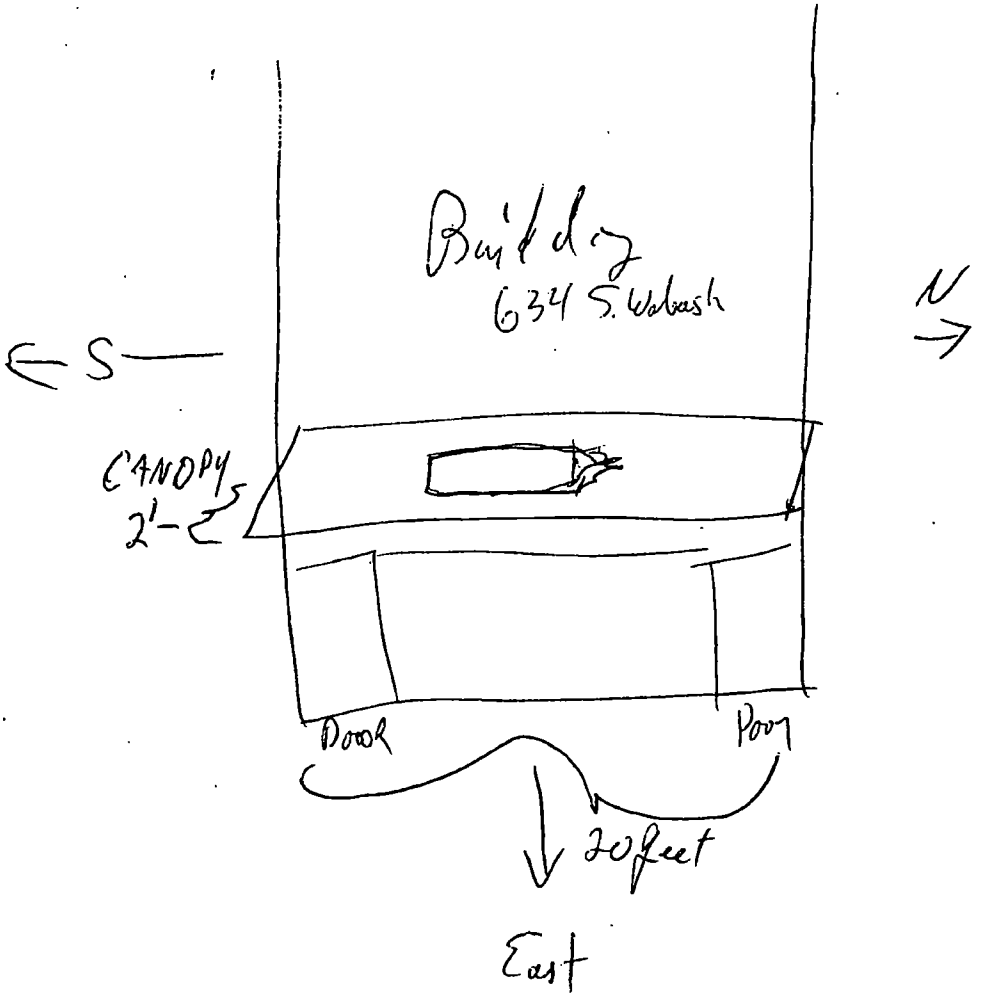
Building
634 S. Wabash
S
N
CANOPY
2'-2"
Door
Pony
20 feet
East



Department of Business Affairs and Consumer Protection
Business Assistance Center - Public Way Use Unit
City Hall - 121 N. LaSalle Street, Room 800 • Chicago, IL 60602
(312)-74-GOBIZ (312-744-6249) • (312) 744-1944 (TTY)
http://www.cityofchicago.org/bacp

10/16/2013

Alderman **Bob Fioretti**
Ward # **02**
City of Chicago
City Hall, Room **300**
121 North LaSalle Street
Chicago, Illinois 60602

Re: An ordinance to use and maintain a portion of the public right-of-way for **one (1) awning(s)** for **Warehouse Liquors**, adjacent to the premises known as **634 S. Wabash Ave.**.

Dear Alderman **Bob Fioretti**:

The applicant referenced above has requested the use of the public right-of-way for a **awning(s)**. An ordinance has been prepared by the Department of Business Affairs and Consumer Protection – Business Assistance Center - Public Way Use Unit for presentation to the City Council. Because this request was made for properties located in your ward, as approved by you as per the attached, I respectfully request that you introduce the attached ordinance at the next City Council meeting.

If you have any questions regarding this ordinance, please contact Anthony Bertuca at (312) 744-5506.

Department of Business Affairs and Consumer Protection

City of Chicago

O2013-7789

Office of the City Clerk

Document Tracking Sheet

Meeting Date:	10/16/2013
Sponsor(s):	Fioretti (2)
Type:	Ordinance
Title:	Awning(s) for 7-Eleven
Committee(s) Assignment:	Committee on Transportation and Public Way

ORDINANCE
7-ELEVEN
Acct. No. 65465 - 30
Permit No. 1108695

Be It Ordained by the City Council of the City of Chicago:

SECTION 1. Permission and authority are hereby given and granted to 7-ELEVEN, upon the terms and subject to the conditions of this ordinance to maintain and use, as now constructed, five (5) Awning(s) projecting over the public right-of-way adjacent to its premises known as 954 W. Monroe St..

Said Awning(s) at morgan st. measure(s):
One (1) at six point five (6.5) feet in length, and three point one seven (3.17) feet in width for a total of twenty point six one (20.61) square feet.

Said Awning(s) at morgan st. measure(s):
One (1) at six point five (6.5) feet in length, and three point one seven (3.17) feet in width for a total of twenty point six one (20.61) square feet.

Said Awning(s) at monroe st. measure(s):
One (1) at six point five (6.5) feet in length, and three point one seven (3.17) feet in width for a total of twenty point six one (20.61) square feet.

Said Awning(s) at monroe st. measure(s):
One (1) at six point five (6.5) feet in length, and three point one seven (3.17) feet in width for a total of twenty point six one (20.61) square feet.

Said Awning(s) at w. monroe st. measure(s):
One (1) at seventeen point three three (17.33) feet in length, and two (2) feet in width for a total of thirty-four point six six (34.66) square feet.

The location of said privilege shall be as shown on prints kept on file with the Department of Business Affairs and Consumer Protection and the Office of the City Clerk.

Said privilege shall be constructed in accordance with plans and specifications approved by the Zoning Department - Signs.

This grant of privilege in the public way shall be subject to the provisions of Section 10-28-015 and all other required provisions of the Municipal Code of Chicago.

The grantee shall pay to the City of Chicago as compensation for the privilege #1108695 herein granted the sum of one hundred seventy-five ($175.00) per annum in advance.


A 25% penalty will be added for payments received after due date.

The permit holder agrees to hold the City of Chicago harmless for any damage, relocation or replacement costs associated with damage, relocation or removal of private property caused by the City performing work in the public way.

Authority herein given and granted for a period of five (5) years from and after 09/10/2013.


Alderman

Bob Fioretti 2nd Ward

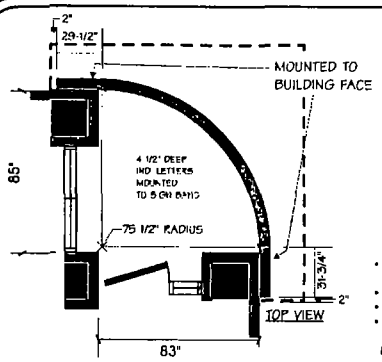

(1) NEON ILLUMINATED CHANNEL LETTER SET

- FURNISH & INSTALL INTERNALLY ILLUM'D NEON (WHITE 4100 TRI-PHOSPHER) LETTERS.
- REMOTE 60 MA TYPE TRANSFORMER(s) IN METAL BOXES
- WHITE PLEX FACES
- LETTERS MOUNTED TO CURVED SIGN BAND PAINTED PMS#349 GREEN TO MATCH GREEN TRIM CAP & DARK BRONZE RETURNS

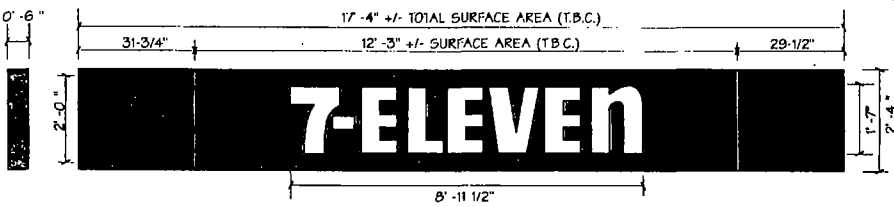





7-ELEVEN.

RECOVER EXISTING AWNING
SUNBRELLA FIREBIST-FOREST GREEN FABRIC
4" - "7-ELEVEN" COPY TO BE WHITE OPAQUE
STANDARD 5'-0" SPACING BETWEEN COPY

FOUR (4) NON-ILLUMINATED AWNINGS
WITH SUNBRELLA FOREST GREEN FABRIC
MOUNTED ABOVE WINDOWS AS SHOWN

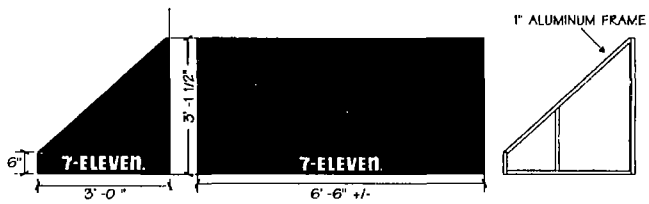

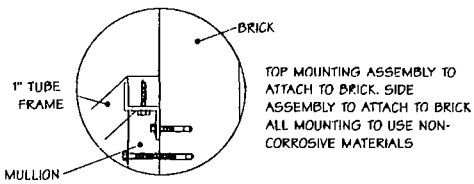

TOP MOUNTING ASSEMBLY TO ATTACH TO BRICK. SIDE ASSEMBLY TO ATTACH TO BRICK. ALL MOUNTING TO USE NON-CORROSIVE MATERIALS


DOYLE
GENERAL SIGN CONTRACTORS
232 INTERSTATE RD. P.O. BOX 1088 630-543-9488
ADDISON, IL. 60101 FAX 630 543 9493

DATE	REVISION

CUSTOMER APPROVAL DATE

This design is the original and unpublished work of DOYLE SIGNS, INC. and may not be reproduced, copied or exhibited in any fashion without the expressed written consent from an authorized officer of The Company. The rights to this design may be purchased.

CLIENT 7-ELEVEN 0503/33731
ADDRESS 954 W MONROE
CITY CHICAGO STATE IL DESIGNER NA SALESPERSON TD
DRWG. NO. 9190 SCALE: NOTED DATE: 3-21-07 SHEET NO. 1 OF 1

 

Department of Business Affairs and Consumer Protection
Business Assistance Center - Public Way Use Unit
City Hall - 121 N. LaSalle Street, Room 800 • Chicago, IL 60602
(312)-74-GOBIZ (312-744-6249) • (312) 744-1944 (TTY)
http://www.cityofchicago.org/bacp

10/16/2013

Alderman **Bob Fioretti**
Ward # **02**
City of Chicago
City Hall, Room **300**
121 North LaSalle Street
Chicago, Illinois 60602

Re: An ordinance to use and maintain a portion of the public right-of-way for **five (5) awning(s)** for **7-ELEVEN**, adjacent to the premises known as **954 W. Monroe St.**.

Dear Alderman **Bob Fioretti**:

The applicant referenced above has requested the use of the public right-of-way for a **awning(s)**. An ordinance has been prepared by the Department of Business Affairs and Consumer Protection – Business Assistance Center - Public Way Use Unit for presentation to the City Council. Because this request was made for properties located in your ward, as approved by you as per the attached, I respectfully request that you introduce the attached ordinance at the next City Council meeting.

If you have any questions regarding this ordinance, please contact Anthony Bertuca at (312) 744-5506.

Department of Business Affairs and Consumer Protection

City of Chicago

O2013-7791

Office of the City Clerk

Document Tracking Sheet

Meeting Date:	10/16/2013
Sponsor(s):	Harris (8)
Type:	Ordinance
Title:	Awning(s) for Ingleside Foods, Inc.
Committee(s) Assignment:	Committee on Transportation and Public Way

ORDINANCE
INGLESIDE FOODS INC
Acct. No. 296073 - 1
Permit No. 1108892

Be It Ordained by the City Council of the City of Chicago:

SECTION 1. Permission and authority are hereby given and granted to INGLESIDE FOODS INC, upon the terms and subject to the conditions of this ordinance to maintain and use, as now constructed, one (1) Awning(s) projecting over the public right-of-way adjacent to its premises known as 921 E. 79th St..

Said Awning(s) at EAST 79TH STREET measure(s):
One (1) at eleven (11) feet in length, and one point five (1.5) foot in width for a total of sixteen point five (16.5) square feet.

The location of said privilege shall be as shown on prints kept on file with the Department of Business Affairs and Consumer Protection and the Office of the City Clerk.

Said privilege shall be constructed in accordance with plans and specifications approved by the Zoning Department - Signs.

This grant of privilege in the public way shall be subject to the provisions of Section 10-28-015 and all other required provisions of the Municipal Code of Chicago.

The grantee shall pay to the City of Chicago as compensation for the privilege #1108892 herein granted the sum of fifty ($50.00) per annum in advance.


A 25% penalty will be added for payments received after due date.

The permit holder agrees to hold the City of Chicago harmless for any damage, relocation or replacement costs associated with damage, relocation or removal of private property caused by the City performing work in the public way.

Authority herein given and granted for a period of five (5) years from and after 09/10/2013.

Alderman Michelle A. Harris

Michelle A. Harris 8th Ward

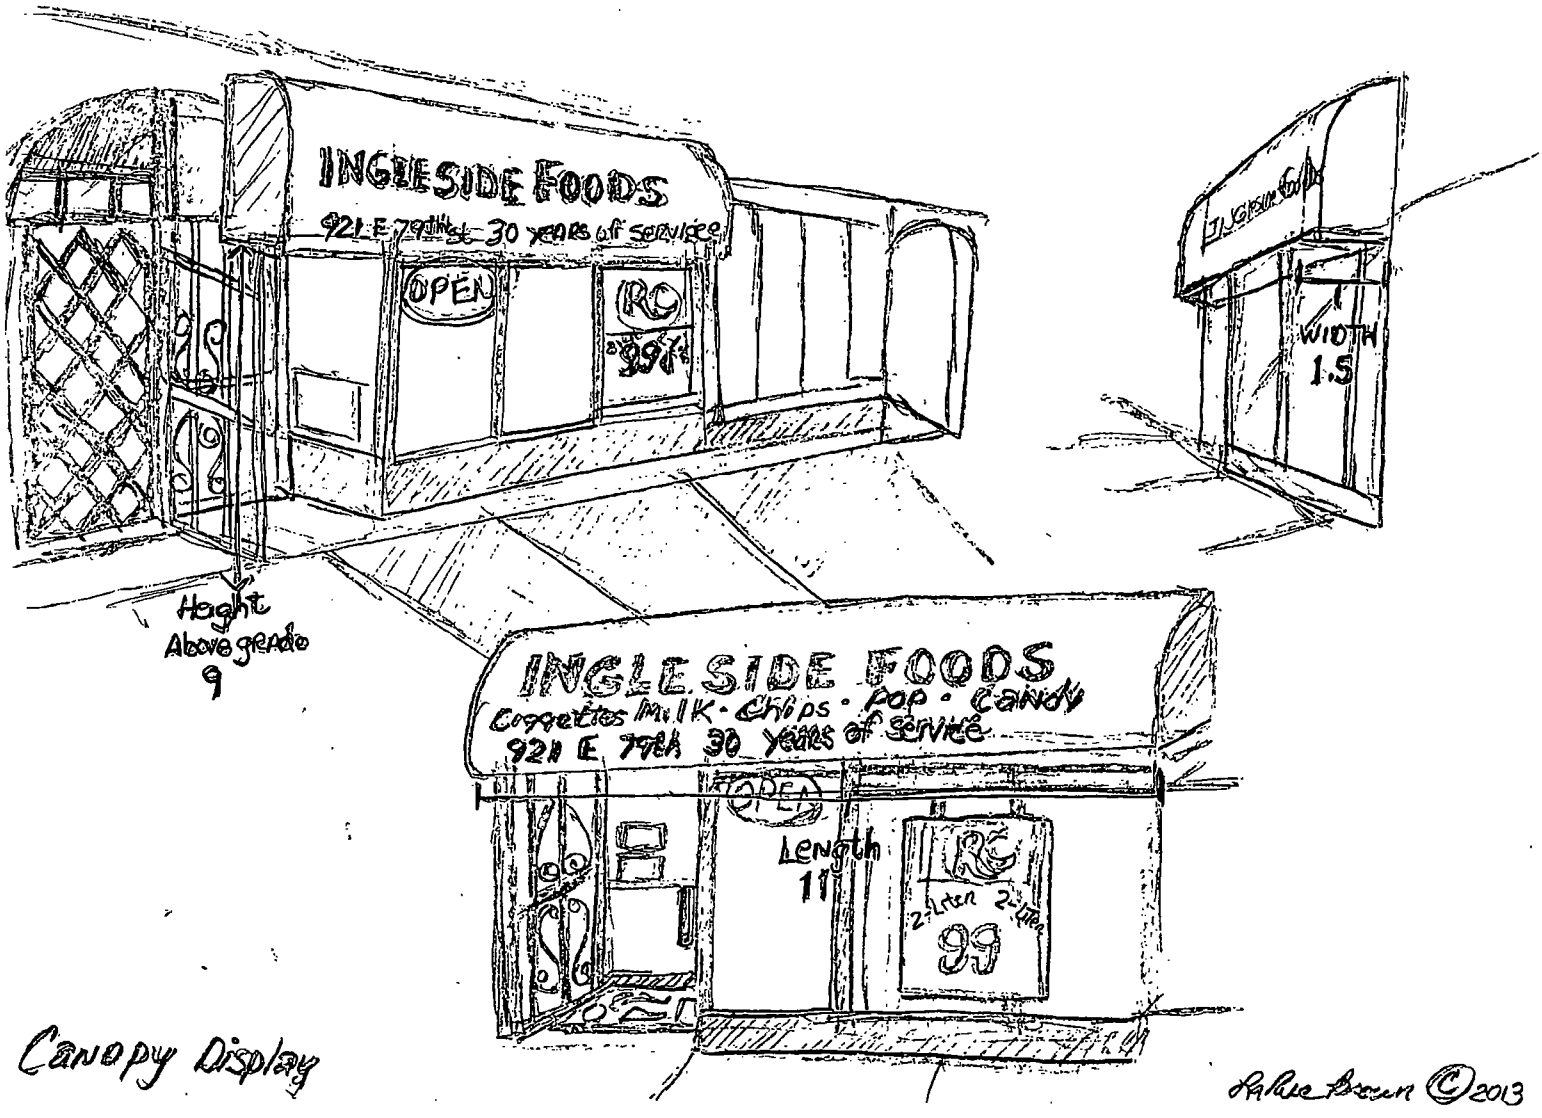

Canopy Display

LaRue Brown ©2013

Department of Business Affairs and Consumer Protection
Business Assistance Center - Public Way Use Unit
City Hall - 121 N. LaSalle Street, Room 800 • Chicago, IL 60602
(312)-74-GOBIZ (312-744-6249) • (312) 744-1944 (TTY)
http://www.cityofchicago.org/bacp

10/16/2013

Alderman **Michelle A. Harris**
Ward # **08**
City of Chicago
City Hall, Room **300**
121 North LaSalle Street
Chicago, Illinois 60602

Re: An ordinance to use and maintain a portion of the public right-of-way for **one (1) awning(s)** for **INGLESIDE FOODS INC**, adjacent to the premises known as **921 E. 79th St.**.

Dear Alderman **Michelle A. Harris**:

The applicant referenced above has requested the use of the public right-of-way for a **awning(s)**. An ordinance has been prepared by the Department of Business Affairs and Consumer Protection – Business Assistance Center - Public Way Use Unit for presentation to the City Council. Because this request was made for properties located in your ward, as approved by you as per the attached, I respectfully request that you introduce the attached ordinance at the next City Council meeting.

If you have any questions regarding this ordinance, please contact Anthony Bertuca at (312) 744-5506.

Department of Business Affairs and Consumer Protection

City of Chicago

O2013-7792

Office of the City Clerk

Document Tracking Sheet

Meeting Date:	10/16/2013
Sponsor(s):	Harris (8)
Type:	Ordinance
Title:	Awning(s) for Sun Beauty Supply, Inc.
Committee(s) Assignment:	Committee on Transportation and Public Way

ORDINANCE
SUN BEAUTY SUPPLY INC
Acct. No. 207652 - 1
Permit No. 1104377

Be It Ordained by the City Council of the City of Chicago:

SECTION 1. Permission and authority are hereby given and granted to SUN BEAUTY SUPPLY INC, upon the terms and subject to the conditions of this ordinance to construct, install, maintain and use two (2) Awning(s) projecting over the public right-of-way adjacent to its premises known as 1634 E. 87th St..

Said Awning(s) at E 87TH ST measure(s):
Two (2) at thirteen (13) feet in length, and one (1) foot in width for a total of twenty-six (26) square feet.

The location of said privilege shall be as shown on prints kept on file with the Department of Business Affairs and Consumer Protection and the Office of the City Clerk.

Said privilege shall be constructed in accordance with plans and specifications approved by the Zoning Department - Signs.

This grant of privilege in the public way shall be subject to the provisions of Section 10-28-015 and all other required provisions of the Municipal Code of Chicago.

The grantee shall pay to the City of Chicago as compensation for the privilege #1104377 herein granted the sum of one hundred ($100.00) per annum in advance.

A 25% penalty will be added for payments received after due date.


The permit holder agrees to hold the City of Chicago harmless for any damage, relocation or replacement costs associated with damage, relocation or removal of private property caused by the City performing work in the public way.


Authority herein given and granted for a period of five (5) years from and after Date of Passage.


Alderman Michelle A Harris


Michelle A. Harris 8th Ward

tfasigns

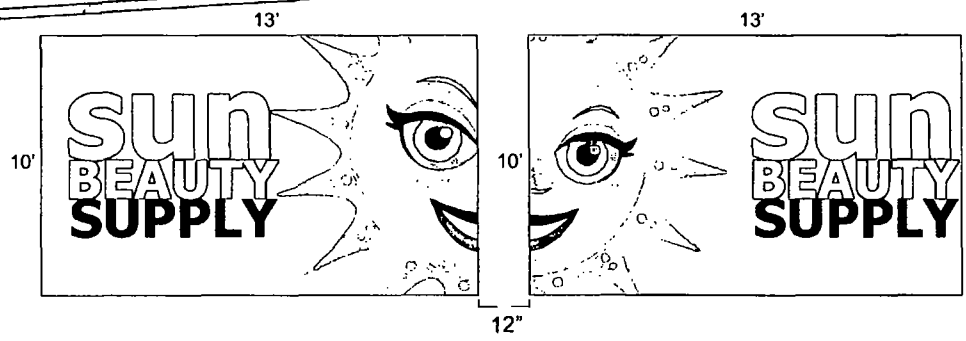

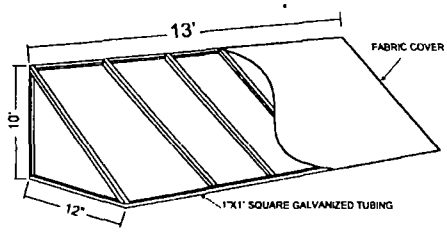

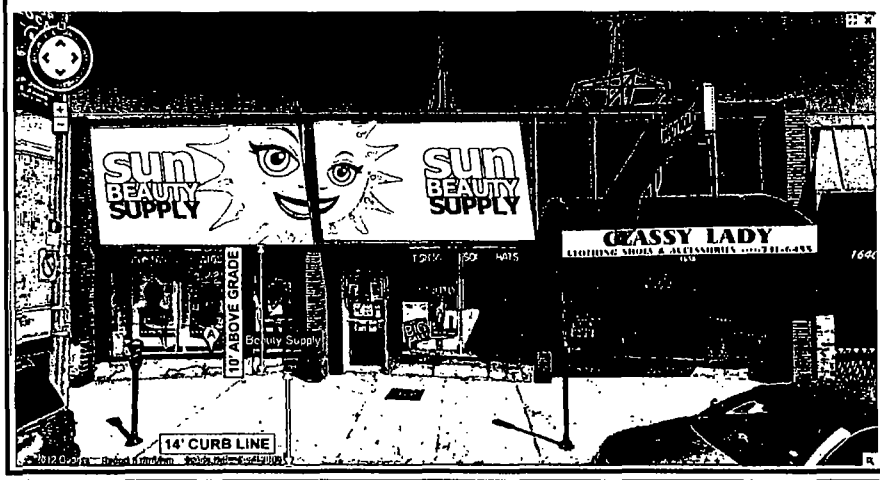

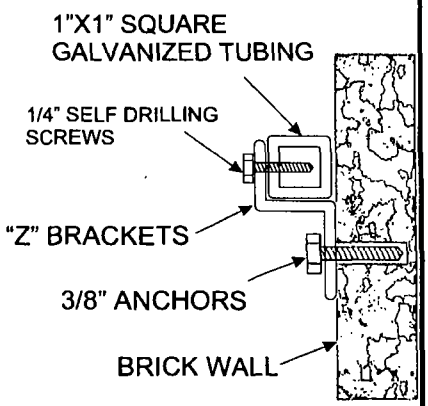

tfasigns	**Store Name:** SUN BEAUTY SUPPLY **Location:** 1634 E. 87TH ST. CHICAGO, IL 60617	**Client Name:** **Phone:** **Landlord:** **Address:**	• Client Approval (signature) Date • Landlord Approval (signature) Date	**Sales Rep:** SEAN PARK **Designer:** SEAN PARK LISTED

Department of Business Affairs and Consumer Protection
Business Assistance Center - Public Way Use Unit
City Hall - 121 N. LaSalle Street, Room 800 • Chicago, IL 60602
(312)-74-GOBIZ (312-744-6249) • (312) 744-1944 (TTY)
http://www.cityofchicago.org/bacp

10/16/2013

Alderman **Michelle A. Harris**
Ward # **08**
City of Chicago
City Hall, Room **300**
121 North LaSalle Street
Chicago, Illinois 60602

Re: An ordinance to use and maintain a portion of the public right-of-way for **two (2) awning(s)** for **SUN BEAUTY SUPPLY INC**, adjacent to the premises known as **1634 E. 87th St.**.

Dear Alderman **Michelle A. Harris**:

The applicant referenced above has requested the use of the public right-of-way for a **awning(s)**. An ordinance has been prepared by the Department of Business Affairs and Consumer Protection – Business Assistance Center - Public Way Use Unit for presentation to the City Council. Because this request was made for properties located in your ward, as approved by you as per the attached, I respectfully request that you introduce the attached ordinance at the next City Council meeting.

If you have any questions regarding this ordinance, please contact Anthony Bertuca at (312) 744-5506.

Department of Business Affairs and Consumer Protection

City of Chicago

O2013-7793

Office of the City Clerk

Document Tracking Sheet

Meeting Date:	10/16/2013
Sponsor(s):	Quinn (13)
Type:	*Ordinance*
Title:	Awning(s) for Don Gollo Supermercado, Inc.
Committee(s) Assignment:	Committee on Transportation and Public Way

ORDINANCE
DON GOLLO SUPERMERCADO, INC
Acct. No. 337650 - 1
Permit No. 1102919

Be It Ordained by the City Council of the City of Chicago:

SECTION 1. Permission and authority are hereby given and granted to DON GOLLO SUPERMERCADO, INC, upon the terms and subject to the conditions of this ordinance to maintain and use, as now constructed, one (1) Awning(s) projecting over the public right-of-way adjacent to its premises known as 4156 W. 63rd St..

Said Awning(s) at 63rd / Keeler measure(s):
One (1) at fifty-eight (58) feet in length, and four (4) feet in width for a total of two hundred thirty-two (232) square feet.

The location of said privilege shall be as shown on prints kept on file with the Department of Business Affairs and Consumer Protection and the Office of the City Clerk.

Said privilege shall be constructed in accordance with plans and specifications approved by the Zoning Department - Signs.

This grant of privilege in the public way shall be subject to the provisions of Section 10-28-015 and all other required provisions of the Municipal Code of Chicago.

The grantee shall pay to the City of Chicago as compensation for the privilege #1102919 herein granted the sum of eighty-three ($83.00) per annum in advance.

A 25% penalty will be added for payments received after due date.


The permit holder agrees to hold the City of Chicago harmless for any damage, relocation or replacement costs associated with damage, relocation or removal of private property caused by the City performing work in the public way.

Authority herein given and granted for a period of five (5) years from and after Date of Passage.

Alderman _____

Marty Quinn 13th Ward

Side View

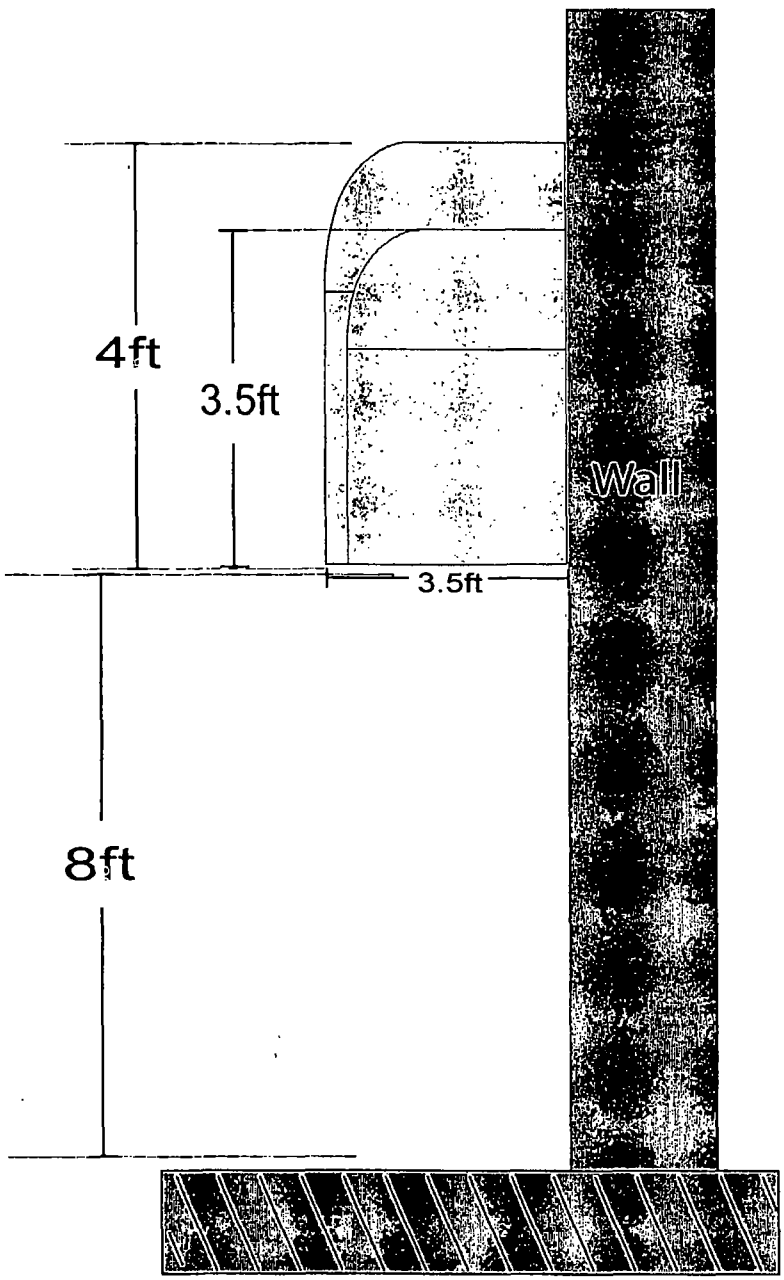

Department of Business Affairs and Consumer Protection
Business Assistance Center - Public Way Use Unit
City Hall - 121 N. LaSalle Street, Room 800 • Chicago, IL 60602
(312)-74-GOBIZ (312-744-6249) • (312) 744-1944 (TTY)
http://www.cityofchicago.org/bacp

10/16/2013

Alderman **Marty Quinn**
Ward # **13**
City of Chicago
City Hall, Room **203**
121 North LaSalle Street
Chicago, Illinois 60602

Re: An ordinance to use and maintain a portion of the public right-of-way for **one (1) awning(s)** for **DON GOLLO SUPERMERCADO, INC**, adjacent to the premises known as **4156 W. 63rd St.**.

Dear Alderman **Marty Quinn**:

The applicant referenced above has requested the use of the public right-of-way for a **awning(s)**. An ordinance has been prepared by the Department of Business Affairs and Consumer Protection – Business Assistance Center - Public Way Use Unit for presentation to the City Council. Because this request was made for properties located in your ward, as approved by you as per the attached, I respectfully request that you introduce the attached ordinance at the next City Council meeting.

If you have any questions regarding this ordinance, please contact Anthony Bertuca at (312) 744-5506.

Department of Business Affairs and Consumer Protection

City of Chicago

O2013-7794

Office of the City Clerk

Document Tracking Sheet

Meeting Date:	10/16/2013
Sponsor(s):	Quinn (13)
Type:	Ordinance
Title:	Awning(s) for La Mas Chiquita
Committee(s) Assignment:	Committee on Transportation and Public Way

ORDINANCE
LA MAS CHIQUITA
Acct. No. 23501 - 2
Permit No. 1108649

Be It Ordained by the City Council of the City of Chicago:

SECTION 1. Permission and authority are hereby given and granted to LA MAS CHIQUITA, upon the terms and subject to the conditions of this ordinance to maintain and use, as now constructed, one (1) Awning(s) projecting over the public right-of-way adjacent to its premises known as 5716 W. 63rd St..

Said Awning(s) at W 63RD ST measure(s):
One (1) at twenty-five (25) feet in length, and three (3) feet in width for a total of seventy-five (75) square feet.

The location of said privilege shall be as shown on prints kept on file with the Department of Business Affairs and Consumer Protection and the Office of the City Clerk.

Said privilege shall be constructed in accordance with plans and specifications approved by the Zoning Department - Signs.

This grant of privilege in the public way shall be subject to the provisions of Section 10-28-015 and all other required provisions of the Municipal Code of Chicago.

The grantee shall pay to the City of Chicago as compensation for the privilege #1108649 herein granted the sum of fifty ($50.00) per annum in advance.


A 25% penalty will be added for payments received after due date.

The permit holder agrees to hold the City of Chicago harmless for any damage, relocation or replacement costs associated with damage, relocation or removal of private property caused by the City performing work in the public way.

Authority herein given and granted for a period of five (5) years from and after 09/10/2013.

Alderman _____
Marty Quinn 13th Ward


GROCERY

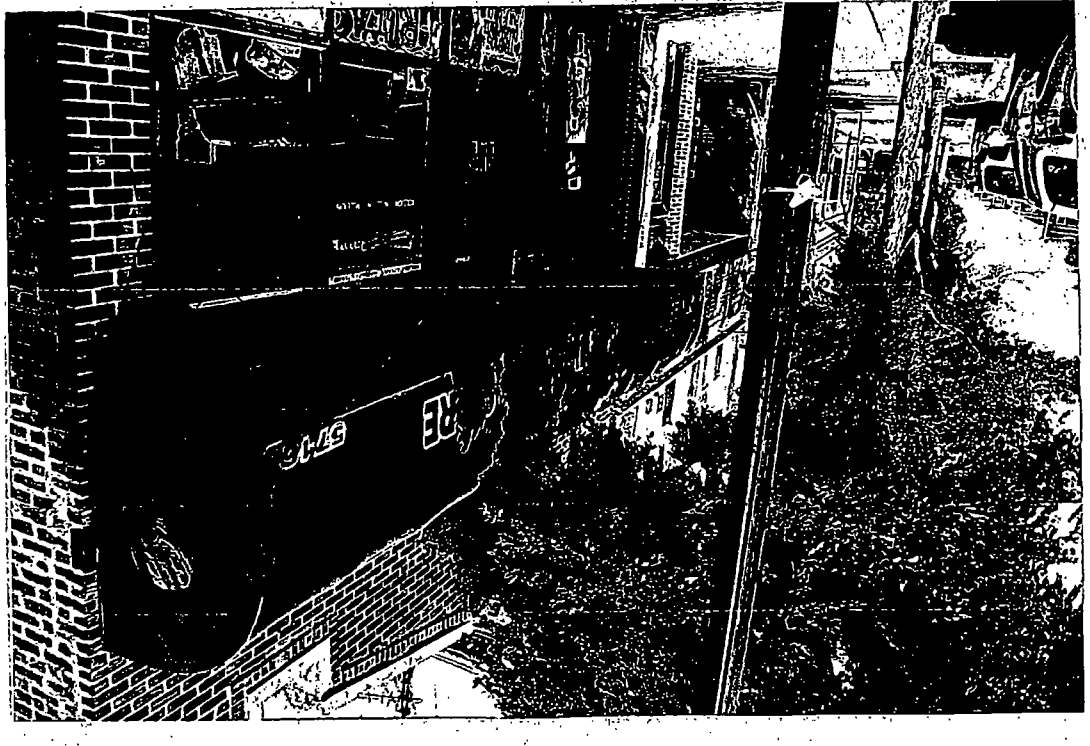

Department of Business Affairs and Consumer Protection
Business Assistance Center - Public Way Use Unit
City Hall - 121 N. LaSalle Street, Room 800 • Chicago, IL 60602
(312)-74-GOBIZ (312-744-6249) • (312) 744-1944 (TTY)
http://www.cityofchicago.org/bacp

10/16/2013

Alderman **Marty Quinn**
Ward # **13**
City of Chicago
City Hall, Room **203**
121 North LaSalle Street
Chicago, Illinois 60602

Re: An ordinance to use and maintain a portion of the public right-of-way for **one (1) awning(s)** for **LA MAS CHIQUITA**, adjacent to the premises known as **5716 W. 63rd St.**.

Dear Alderman **Marty Quinn**:

The applicant referenced above has requested the use of the public right-of-way for a **awning(s)**. An ordinance has been prepared by the Department of Business Affairs and Consumer Protection – Business Assistance Center - Public Way Use Unit for presentation to the City Council. Because this request was made for properties located in your ward, as approved by you as per the attached, I respectfully request that you introduce the attached ordinance at the next City Council meeting.

If you have any questions regarding this ordinance, please contact Anthony Bertuca at (312) 744-5506.

Department of Business Affairs and Consumer Protection

City of Chicago

O2013-7795

Office of the City Clerk

Document Tracking Sheet

Meeting Date:	10/16/2013
Sponsor(s):	Quinn (13)
Type:	Ordinance
Title:	Awning(s) for Taqueria El Pastor
Committee(s) Assignment:	Committee on Transportation and Public Way

ORDINANCE
TAQUERIA EL PASTOR
Acct. No. 264640 - 1
Permit No. 1108660

Be It Ordained by the City Council of the City of Chicago:

SECTION 1. Permission and authority are hereby given and granted to TAQUERIA EL PASTOR, upon the terms and subject to the conditions of this ordinance to maintain and use, as now constructed, one (1) Awning(s) projecting over the public right-of-way adjacent to its premises known as 4418 W. 63rd St..

Said Awning(s) at W. 63RD ST. measure(s):
One (1) at twenty-four (24) feet in length, and four (4) feet in width for a total of ninety-six (96) square feet.

The location of said privilege shall be as shown on prints kept on file with the Department of Business Affairs and Consumer Protection and the Office of the City Clerk.

Said privilege shall be constructed in accordance with plans and specifications approved by the Zoning Department - Signs.

This grant of privilege in the public way shall be subject to the provisions of Section 10-28-015 and all other required provisions of the Municipal Code of Chicago.


The grantee shall pay to the City of Chicago as compensation for the privilege #1108660 herein granted the sum of fifty ($50.00) per annum in advance.

A 25% penalty will be added for payments received after due date.

The permit holder agrees to hold the City of Chicago harmless for any damage, relocation or replacement costs associated with damage, relocation or removal of private property caused by the City performing work in the public way.

Authority herein given and granted for a period of five (5) years from and after 07/30/2013.

Alderman _____
Marty Quinn 13th Ward

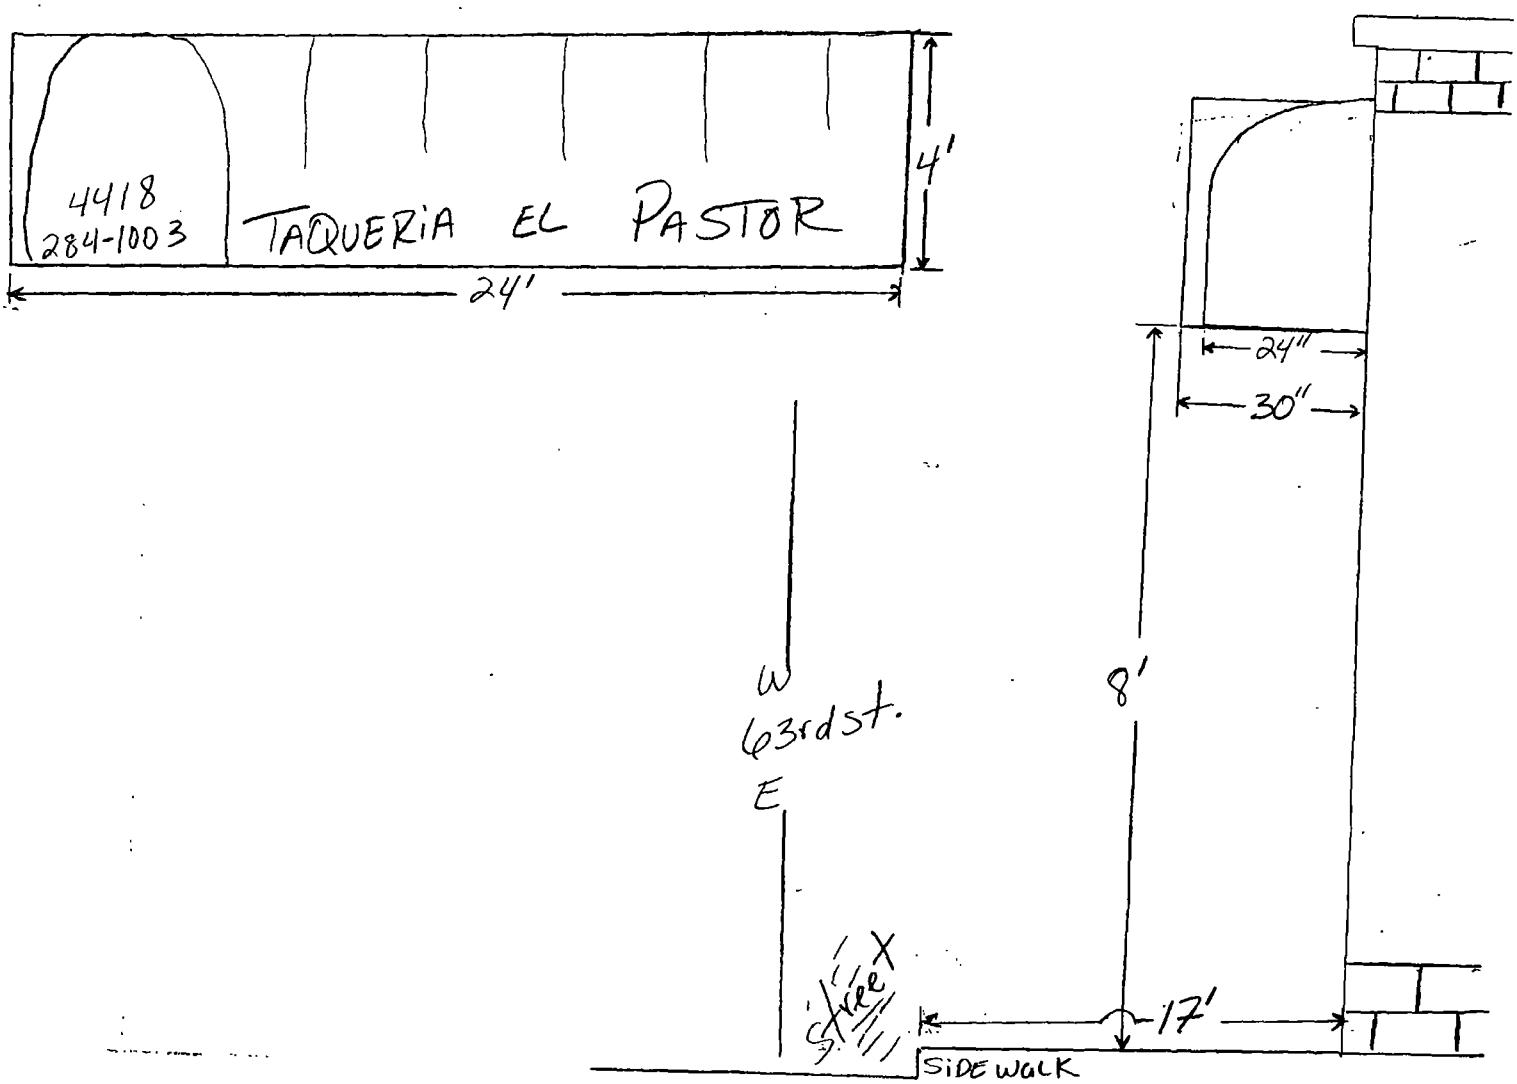
4418
284-1003
TAQUERIA EL PASTOR
4'
24'
24"
30"
8'
W
63rd st.
E
tree
17'
SIDEWALK

Department of Business Affairs and Consumer Protection
Business Assistance Center - Public Way Use Unit
City Hall - 121 N. LaSalle Street, Room 800 • Chicago, IL 60602
(312)-74-GOBIZ (312-744-6249) • (312) 744-1944 (TTY)
http://www.cityofchicago.org/bacp

10/16/2013

Alderman **Marty Quinn**
Ward # **13**
City of Chicago
City Hall, Room **203**
121 North LaSalle Street
Chicago, Illinois 60602

Re: An ordinance to use and maintain a portion of the public right-of-way for **one (1) awning(s)** for **TAQUERIA EL PASTOR**, adjacent to the premises known as **4418 W. 63rd St.**.

Dear Alderman **Marty Quinn**:

The applicant referenced above has requested the use of the public right-of-way for a **awning(s)**. An ordinance has been prepared by the Department of Business Affairs and Consumer Protection – Business Assistance Center - Public Way Use Unit for presentation to the City Council. Because this request was made for properties located in your ward, as approved by you as per the attached, I respectfully request that you introduce the attached ordinance at the next City Council meeting.

If you have any questions regarding this ordinance, please contact Anthony Bertuca at (312) 744-5506.

Department of Business Affairs and Consumer Protection

City of Chicago

O2013-7796

Office of the City Clerk

Document Tracking Sheet

Meeting Date:	10/16/2013
Sponsor(s):	Burke (14)
Type:	Ordinance
Title:	Awning(s) for La Fuente
Committee(s) Assignment:	Committee on Transportation and Public Way

ORDINANCE
LA FUENTE
Acct. No. 261453 - 1
Permit No. 1108994

Be It Ordained by the City Council of the City of Chicago:

SECTION 1. Permission and authority are hereby given and granted to LA FUENTE, upon the terms and subject to the conditions of this ordinance to maintain and use, as now constructed, one (1) Awning(s) projecting over the public right-of-way adjacent to its premises known as 2512-14 W. 51st St..

Said Awning(s) at W. 51st Street measure(s):
One (1) at fifty (50) feet in length, and two (2) feet in width for a total of one hundred (100) square feet.

The location of said privilege shall be as shown on prints kept on file with the Department of Business Affairs and Consumer Protection and the Office of the City Clerk.

Said privilege shall be constructed in accordance with plans and specifications approved by the Zoning Department - Signs.

This grant of privilege in the public way shall be subject to the provisions of Section 10-28-015 and all other required provisions of the Municipal Code of Chicago.

The grantee shall pay to the City of Chicago as compensation for the privilege #1108994 herein granted the sum of seventy-five ($75.00) per annum in advance.


A 25% penalty will be added for payments received after due date.

The permit holder agrees to hold the City of Chicago harmless for any damage, relocation or replacement costs associated with damage, relocation or removal of private property caused by the City performing work in the public way.

Authority herein given and granted for a period of five (5) years from and after 10/08/2013.

Alderman

Edward M. Burke 14th Ward

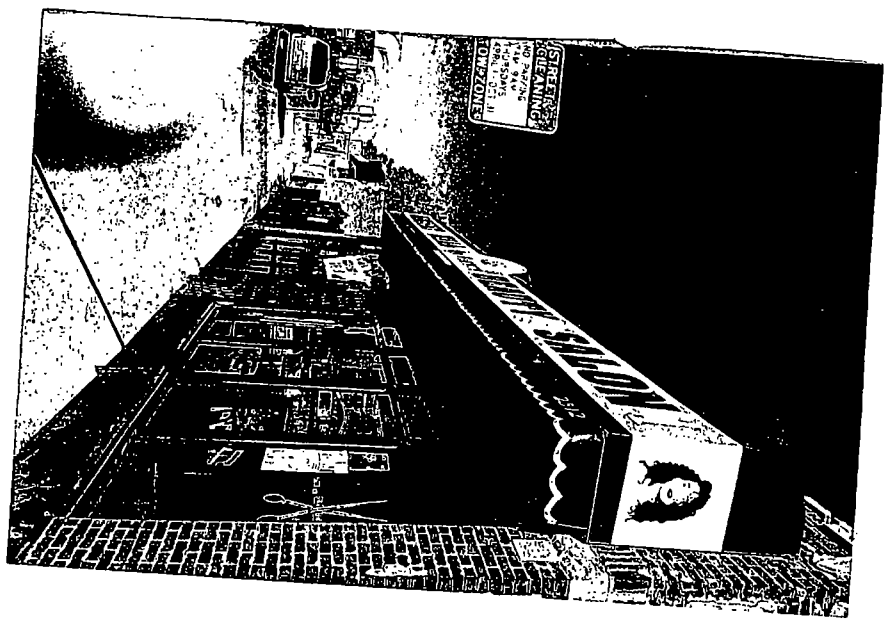
STREET
OPENING

Department of Business Affairs and Consumer Protection
Business Assistance Center - Public Way Use Unit
City Hall - 121 N. LaSalle Street, Room 800 • Chicago, IL 60602
(312)-74-GOBIZ (312-744-6249) • (312) 744-1944 (TTY)
http://www.cityofchicago.org/bacp

10/16/2013

Alderman **Edward M. Burke**
Ward # **14**
City of Chicago
City Hall, Room **302**
121 North LaSalle Street
Chicago, Illinois 60602

Re: An ordinance to use and maintain a portion of the public right-of-way for **one (1) awning(s)** for **LA FUENTE**, adjacent to the premises known as **2512-14 W. 51st St.**.

Dear Alderman **Edward M. Burke**:

The applicant referenced above has requested the use of the public right-of-way for a **awning(s)**. An ordinance has been prepared by the Department of Business Affairs and Consumer Protection – Business Assistance Center - Public Way Use Unit for presentation to the City Council. Because this request was made for properties located in your ward, as approved by you as per the attached, I respectfully request that you introduce the attached ordinance at the next City Council meeting.

If you have any questions regarding this ordinance, please contact Anthony Bertuca at (312) 744-5506.

Department of Business Affairs and Consumer Protection

City of Chicago

O2013-7797

Office of the City Clerk

Document Tracking Sheet

Meeting Date:	10/16/2013
Sponsor(s):	Burke (14)
Type:	Ordinance
Title:	Awning(s) for Ted's Firewater Saloon, Inc.
Committee(s) Assignment:	Committee on Transportation and Public Way

ORDINANCE
TED'S FIREWATER SALOON INC
Acct. No. 28768 - 1
Permit No. 1108397

Be It Ordained by the City Council of the City of Chicago:

SECTION 1. Permission and authority are hereby given and granted to TED'S FIREWATER SALOON INC, upon the terms and subject to the conditions of this ordinance to maintain and use, as now constructed, one (1) Awning(s) projecting over the public right-of-way adjacent to its premises known as 5834 S. Kedzie Ave..

Said Awning(s) at S. Kedzie measure(s):
One (1) at twenty-five (25) feet in length, and one point eight three (1.83) foot in width for a total of forty-five point seven five (45.75) square feet.

The location of said privilege shall be as shown on prints kept on file with the Department of Business Affairs and Consumer Protection and the Office of the City Clerk.

Said privilege shall be constructed in accordance with plans and specifications approved by the Zoning Department - Signs.

This grant of privilege in the public way shall be subject to the provisions of Section 10-28-015 and all other required provisions of the Municipal Code of Chicago.

The grantee shall pay to the City of Chicago as compensation for the privilege #1108397 herein granted the sum of fifty ($50.00) per annum in advance.

A 25% penalty will be added for payments received after due date.


The permit holder agrees to hold the City of Chicago harmless for any damage, relocation or replacement costs associated with damage, relocation or removal of private property caused by the City performing work in the public way.

Authority herein given and granted for a period of five (5) years from and after 07/30/2013.

Alderman _____

Edward M. Burke 14th Ward


TED'S FIREWATER SALOON

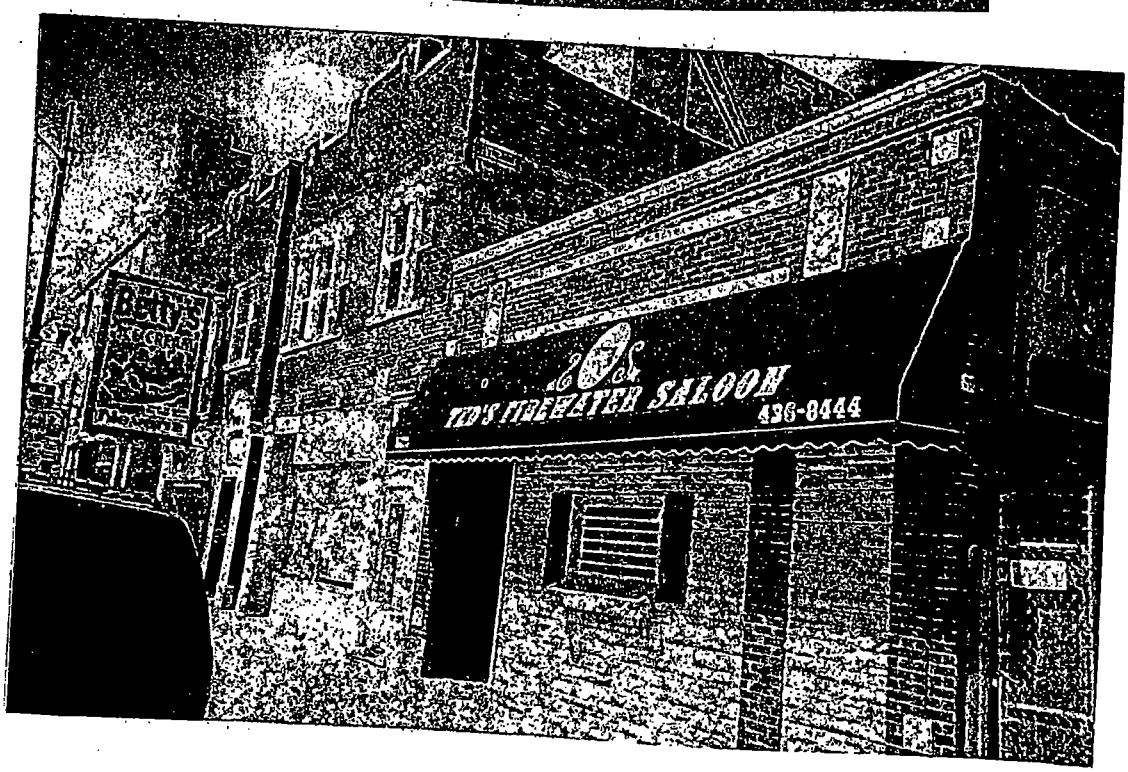
TED'S FIREWATER SALOON
436-8444

Department of Business Affairs and Consumer Protection
Business Assistance Center- Public Way Use Unit
City Hall - 121 N LaSalle Street Room 800 • Chicago, IL 60602
(312)-74-GOBIZ (312-744-6249) • (312) 744-1944 (TTY)
http://www.cityofchicago.org/bacp

10/16/2013

Alderman **Edward M. Burke**
Ward # **14**
City of Chicago
City Hall, Room **302**
121 North LaSalle Street
Chicago, Illinois 60602

Re: An ordinance to use and maintain a portion of the public right-of-way for **one (1) awning(s)** for **TED'S FIREWATER SALOON INC**, adjacent to the premises known as **5834 S. Kedzie Ave.**.

Dear Alderman **Edward M. Burke**:

The applicant referenced above has requested the use of the public right-of-way for a **awning(s)**. An ordinance has been prepared by the Department of Business Affairs and Consumer Protection – Business Assistance Center - Public Way Use Unit for presentation to the City Council. Because this request was made for properties located in your ward, as approved by you as per the attached, I respectfully request that you introduce the attached ordinance at the next City Council meeting.

If you have any questions regarding this ordinance, please contact Anthony Bertuca at (312) 744-5506.

Department of Business Affairs and Consumer Protection

City of Chicago

O2013-7798

Office of the City Clerk

Document Tracking Sheet

Meeting Date:	10/16/2013
Sponsor(s):	Thompson (16)
Type:	Ordinance
Title:	Awning(s) for Cut It Out Hair Designs
Committee(s) Assignment:	Committee on Transportation and Public Way

ORDINANCE
CUT IT OUT HAIR DESIGNS
Acct. No. 353951 - 1
Permit No. 1108175

Be It Ordained by the City Council of the City of Chicago:

SECTION 1. Permission and authority are hereby given and granted to CUT IT OUT HAIR DESIGNS, upon the terms and subject to the conditions of this ordinance to construct, install, maintain and use one (1) Awning(s) projecting over the public right-of-way adjacent to its premises known as 3041 W. 59th St..

Said Awning(s) at 59th Street measure(s):
One (1) at twenty (20) feet in length, and four (4) feet in width for a total of eighty (80) square feet.

The location of said privilege shall be as shown on prints kept on file with the Department of Business Affairs and Consumer Protection and the Office of the City Clerk.

Said privilege shall be constructed in accordance with plans and specifications approved by the Zoning Department - Signs.

This grant of privilege in the public way shall be subject to the provisions of Section 10-28-015 and all other required provisions of the Municipal Code of Chicago.

The grantee shall pay to the City of Chicago as compensation for the privilege #1108175 herein granted the sum of fifty ($50.00) per annum in advance.

A 25% penalty will be added for payments received after due date.

The permit holder agrees to hold the City of Chicago harmless for any damage, relocation or replacement costs associated with damage, relocation or removal of private property caused by the City performing work in the public way.

Authority herein given and granted for a period of five (5) years from and after Date of Passage.

Alderman _____

Joann Thompson 16th Ward


12ft
9ft
4ft
20ft

City of Chicago

O2013-7799

Office of the City Clerk

Document Tracking Sheet

Meeting Date:	10/16/2013
Sponsor(s):	Thompson (16)
Type:	Ordinance
Title:	Awning(s) for Cut 2 Keep
Committee(s) Assignment:	Committee on Transportation and Public Way

ORDINANCE
CUT 2 KEEP
Acct. No. 297982 - 1
Permit No. 1108712

Be It Ordained by the City Council of the City of Chicago:

SECTION 1. Permission and authority are hereby given and granted to CUT 2 KEEP, upon the terms and subject to the conditions of this ordinance to maintain and use, as now constructed, one (1) Awning(s) projecting over the public right-of-way adjacent to its premises known as 5015 S. Ashland Ave..

Said Awning(s) at S. Ashland Avenue measure(s):
One (1) at four (4) feet in length, and three (3) feet in width for a total of twelve (12) square feet.

The location of said privilege shall be as shown on prints kept on file with the Department of Business Affairs and Consumer Protection and the Office of the City Clerk.

Said privilege shall be constructed in accordance with plans and specifications approved by the Zoning Department - Signs.

This grant of privilege in the public way shall be subject to the provisions of Section 10-28-015 and all other required provisions of the Municipal Code of Chicago.

The grantee shall pay to the City of Chicago as compensation for the privilege #1108712 herein granted the sum of fifty ($50.00) per annum in advance.

A 25% penalty will be added for payments received after due date.

The permit holder agrees to hold the City of Chicago harmless for any damage, relocation or replacement costs associated with damage, relocation or removal of private property caused by the City performing work in the public way.

Authority herein given and granted for a period of five (5) years from and after 02/06/2013.

Alderman

Joann Thompson 16th Ward


5015 S. ASHLAND
773.254.0

City of Chicago

O2013-7800

Office of the City Clerk

Document Tracking Sheet

Meeting Date:	10/16/2013
Sponsor(s):	Thompson (16)
Type:	Ordinance
Title:	Awning(s) for Handyman Remodeling
Committee(s) Assignment:	Committee on Transportation and Public Way

ORDINANCE
HANDYMAN REMODELING
Acct. No. 289175 - 2
Permit No. 1107484

Be It Ordained by the City Council of the City of Chicago:

SECTION 1. Permission and authority are hereby given and granted to HANDYMAN REMODELING, upon the terms and subject to the conditions of this ordinance to construct, install, maintain and use one (1) Awning(s) projecting over the public right-of-way adjacent to its premises known as 2953 W. 59th St..

Said Awning(s) at West 59th Street measure(s):
One (1) at twenty (20) feet in length, and two (2) feet in width for a total of forty (40) square feet.

The location of said privilege shall be as shown on prints kept on file with the Department of Business Affairs and Consumer Protection and the Office of the City Clerk.

Said privilege shall be constructed in accordance with plans and specifications approved by the Zoning Department - Signs.

This grant of privilege in the public way shall be subject to the provisions of Section 10-28-015 and all other required provisions of the Municipal Code of Chicago.

The grantee shall pay to the City of Chicago as compensation for the privilege #1107484 herein granted the sum of fifty ($50.00) per annum in advance.


A 25% penalty will be added for payments received after due date.

The permit holder agrees to hold the City of Chicago harmless for any damage, relocation or replacement costs associated with damage, relocation or removal of private property caused by the City performing work in the public way.

Authority herein given and granted for a period of five (5) years from and after Date of Passage.

Alderman _____

Joann Thompson 16th Ward

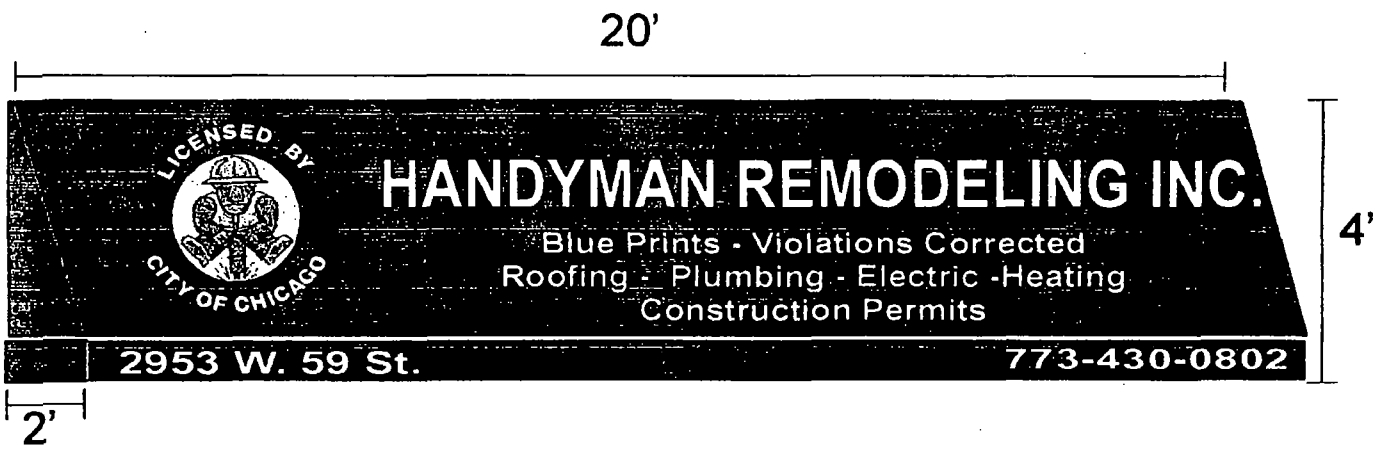
20'
LICENSED BY
CITY OF CHICAGO
HANDYMAN REMODELING INC.
Blue Prints - Violations Corrected
Roofing - Plumbing - Electric -Heating
Construction Permits
2953 W. 59 St.
773-430-0802
4'
2'

City of Chicago

O2013-7801

Office of the City Clerk

Document Tracking Sheet

Meeting Date:	10/16/2013
Sponsor(s):	Thompson (16)
Type:	Ordinance
Title:	Awning(s) for La Chaparrita De Chicago No. 2
Committee(s) Assignment:	Committee on Transportation and Public Way

ORDINANCE
LA CHAPARRITA DE CHICAGO #2
Acct. No. 323155 - 1
Permit No. 1108891

Be It Ordained by the City Council of the City of Chicago:

SECTION 1. Permission and authority are hereby given and granted to LA CHAPARRITA DE CHICAGO #2, upon the terms and subject to the conditions of this ordinance to maintain and use, as now constructed, one (1) Awning(s) projecting over the public right-of-way adjacent to its premises known as 5957 S. Kedzie Ave..

Said Awning(s) at S. Kedzie Avenue measure(s):
One (1) at twenty-eight point eight three (28.83) feet in length, and two point five (2.5) feet in width for a total of seventy-two point zero eight (72.08) square feet.

The location of said privilege shall be as shown on prints kept on file with the Department of Business Affairs and Consumer Protection and the Office of the City Clerk.

Said privilege shall be constructed in accordance with plans and specifications approved by the Zoning Department - Signs.

This grant of privilege in the public way shall be subject to the provisions of Section 10-28-015 and all other required provisions of the Municipal Code of Chicago.

The grantee shall pay to the City of Chicago as compensation for the privilege #1108891 herein granted the sum of fifty-three dollars and eighty-three cents ($53.83) per annum in advance.

A 25% penalty will be added for payments received after due date.


The permit holder agrees to hold the City of Chicago harmless for any damage, relocation or replacement costs associated with damage, relocation or removal of private property caused by the City performing work in the public way.

Authority herein given and granted for a period of five (5) years from and after 07/09/2013.

Alderman Joann Thompson

Joann Thompson 16th Ward

LA CHAPARRITA DE CHICAGO LLC
5957 S KEDZIE CHICAGO IL 60629
PRES. EMMA P DIAZ
PH 773 778-1625

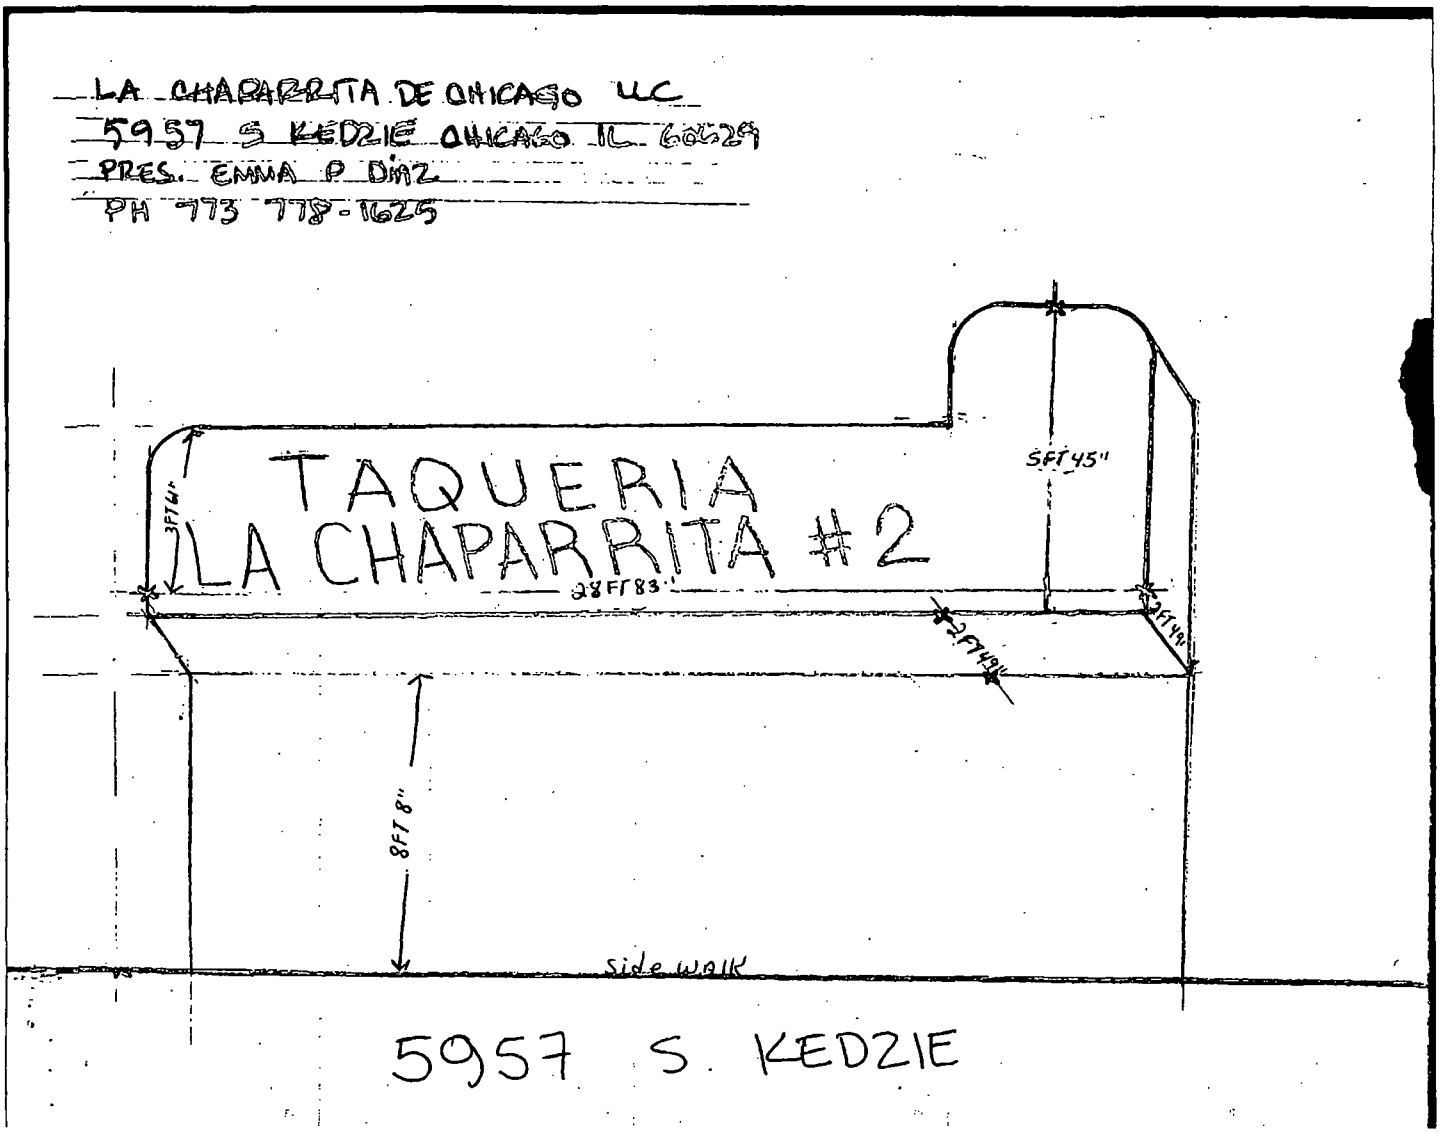

5957 S. KEDZIE

(Page 2 of 3)

City of Chicago

O2013-7802

Office of the City Clerk

Document Tracking Sheet

Meeting Date:	10/16/2013
Sponsor(s):	Brookins (21)
Type:	Ordinance
Title:	Awning(s) for Kerfoot Food and Liquor
Committee(s) Assignment:	Committee on Transportation and Public Way

ORDINANCE
KERFOOT FOOD AND LIQUOR
Acct. No. 14456 - 1
Permit No. 1108848

Be It Ordained by the City Council of the City of Chicago:

SECTION 1. Permission and authority are hereby given and granted to KERFOOT FOOD AND LIQUOR, upon the terms and subject to the conditions of this ordinance to maintain and use, as now constructed, two (2) Awning(s) projecting over the public right-of-way adjacent to its premises known as 8462 S. Vincennes Ave..

Said Awning(s) at S VINCENNES measure(s):
One (1) at thirteen point five (13.5) feet in length, and four (4) feet in width for a total of fifty-four (54) square feet.

Said Awning(s) at S VINCENNES measure(s):
One (1) at thirteen point five (13.5) feet in length, and four (4) feet in width for a total of fifty-four (54) square feet.

The location of said privilege shall be as shown on prints kept on file with the Department of Business Affairs and Consumer Protection and the Office of the City Clerk.

Said privilege shall be constructed in accordance with plans and specifications approved by the Zoning Department - Signs.

This grant of privilege in the public way shall be subject to the provisions of Section 10-28-015 and all other required provisions of the Municipal Code of Chicago.

The grantee shall pay to the City of Chicago as compensation for the privilege #1108848 herein granted the sum of one hundred ($100.00) per annum in advance.

A 25% penalty will be added for payments received after due date.

The permit holder agrees to hold the City of Chicago harmless for any damage, relocation or replacement costs associated with damage, relocation or removal of private property caused by the City performing work in the public way.


Authority herein given and granted for a period of five (5) years from and after 09/10/2013.


Alderman

Howard Brookins, Jr. 21st Ward

Kerfoot Food & Liquor

8462 S. Vincennes Ave Chicago, IL 60620

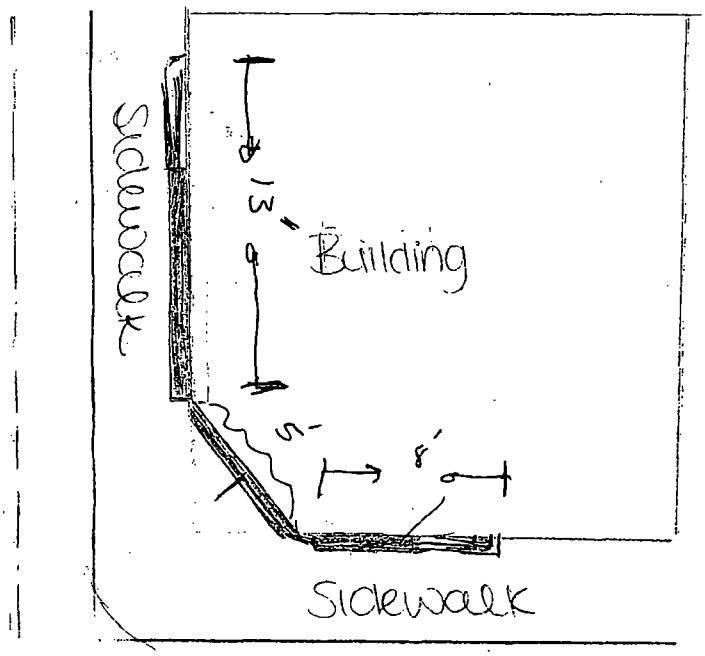

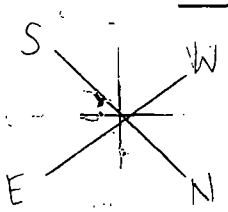

width = 4' for all 2 signs

height = 10.5'

Department of Business Affairs and Consumer Protection
Business Assistance Center - Public Way Use Unit
City Hall - 121 N. LaSalle Street, Room 800 • Chicago, IL 60602
(312)-74-GOBIZ (312-744-6249) • (312) 744-1944 (TTY)
http://www.cityofchicago.org/bacp

10/16/2013

Alderman **Howard Brookins, Jr.**
Ward # **21**
City of Chicago
City Hall, Room **300**
121 North LaSalle Street
Chicago, Illinois 60602

Re: An ordinance to use and maintain a portion of the public right-of-way for **two (2) awning(s)** for **KERFOOT FOOD AND LIQUOR**, adjacent to the premises known as **8462 S. Vincennes Ave.**.

Dear Alderman **Howard Brookins, Jr.**:

The applicant referenced above has requested the use of the public right-of-way for a **awning(s)**. An ordinance has been prepared by the Department of Business Affairs and Consumer Protection – Business Assistance Center - Public Way Use Unit for presentation to the City Council. Because this request was made for properties located in your ward, as approved by you as per the attached, I respectfully request that you introduce the attached ordinance at the next City Council meeting.

If you have any questions regarding this ordinance, please contact Anthony Bertuca at (312) 744-5506.

Department of Business Affairs and Consumer Protection

City of Chicago

O2013-7803

Office of the City Clerk

Document Tracking Sheet

Meeting Date:	10/16/2013
Sponsor(s):	Brookins (21)
Type:	Ordinance
Title:	Awning(s) for Time Out Lounge
Committee(s) Assignment:	Committee on Transportation and Public Way

ORDINANCE
TIME OUT LOUNGE
Acct. No. 50260 - 1
Permit No. 1108809

Be It Ordained by the City Council of the City of Chicago:

SECTION 1. Permission and authority are hereby given and granted to TIME OUT LOUNGE, upon the terms and subject to the conditions of this ordinance to maintain and use, as now constructed, one (1) Awning(s) projecting over the public right-of-way adjacent to its premises known as 8216 S. Vincennes Ave..

Said Awning(s) at S. VINCENNES measure(s):
One (1) at twenty-two (22) feet in length, and two (2) feet in width for a total of forty-four (44) square feet.

The location of said privilege shall be as shown on prints kept on file with the Department of Business Affairs and Consumer Protection and the Office of the City Clerk.

Said privilege shall be constructed in accordance with plans and specifications approved by the Zoning Department - Signs.

This grant of privilege in the public way shall be subject to the provisions of Section 10-28-015 and all other required provisions of the Municipal Code of Chicago.

The grantee shall pay to the City of Chicago as compensation for the privilege #1108809 herein granted the sum of fifty ($50.00) per annum in advance.


A 25% penalty will be added for payments received after due date.

The permit holder agrees to hold the City of Chicago harmless for any damage, relocation or replacement costs associated with damage, relocation or removal of private property caused by the City performing work in the public way.

Authority herein given and granted for a period of five (5) years from and after 07/09/2013.

Alderman

Howard Brookins, Jr. 21st Ward

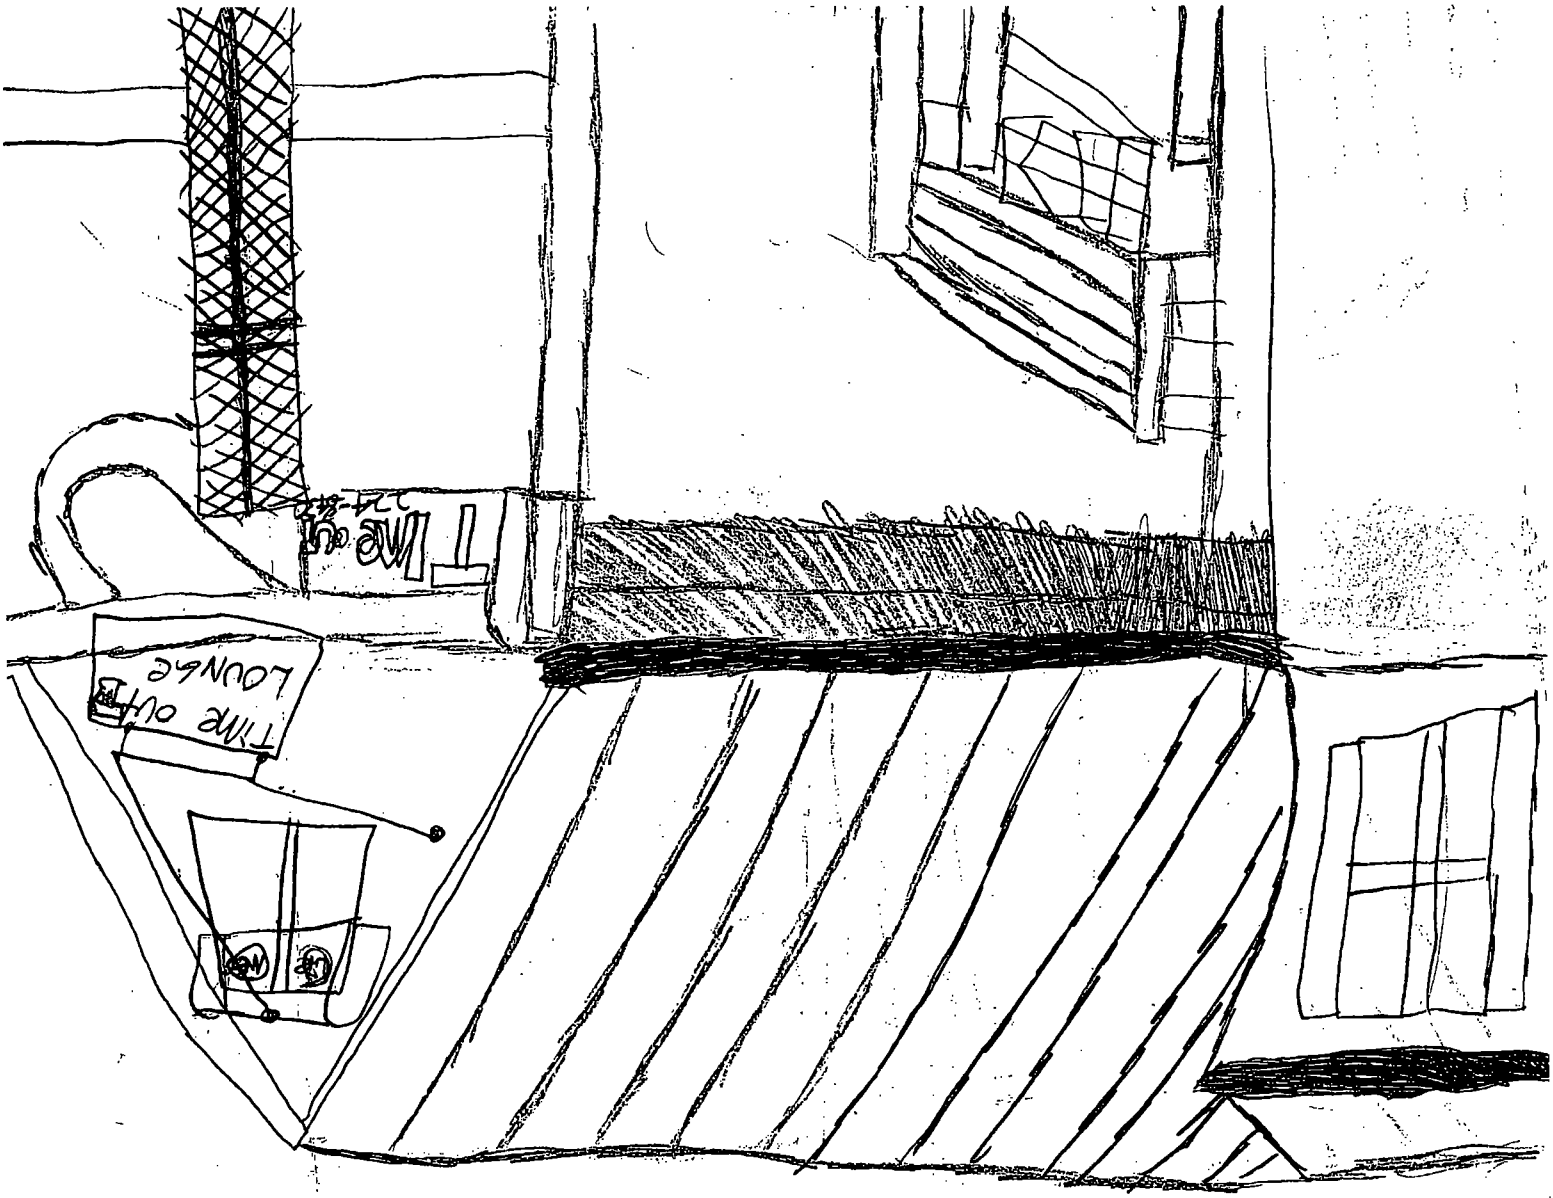
TIME OUT
LOUNGE

Department of Business Affairs and Consumer Protection
Business Assistance Center - Public Way Use Unit
City Hall - 121 N. LaSalle Street, Room 800 • Chicago, IL 60602
(312)-74-GOBIZ (312-744-6249) • (312) 744-1944 (TTY)
http://www.cityofchicago.org/bacp

10/16/2013

Alderman **Howard Brookins, Jr.**
Ward # **21**
City of Chicago
City Hall, Room **300**
121 North LaSalle Street
Chicago, Illinois 60602

Re: An ordinance to use and maintain a portion of the public right-of-way for **one (1) awning(s)** for **TIME OUT LOUNGE**, adjacent to the premises known as **8216 S. Vincennes Ave.**.

Dear Alderman **Howard Brookins, Jr.**:

The applicant referenced above has requested the use of the public right-of-way for a **awning(s)**. An ordinance has been prepared by the Department of Business Affairs and Consumer Protection – Business Assistance Center - Public Way Use Unit for presentation to the City Council. Because this request was made for properties located in your ward, as approved by you as per the attached, I respectfully request that you introduce the attached ordinance at the next City Council meeting.

If you have any questions regarding this ordinance, please contact Anthony Bertuca at (312) 744-5506.

Department of Business Affairs and Consumer Protection

City of Chicago

O2013-7804

Office of the City Clerk

Document Tracking Sheet

Meeting Date:	10/16/2013
Sponsor(s):	Munoz (22)
Type:	Ordinance
Title:	Awning(s) for A Gomez Tires and Wheels, Inc.
Committee(s) Assignment:	Committee on Transportation and Public Way

ORDINANCE
A GOMEZ TIRES & WHEELS INC.
Acct. No. 282641 - 1
Permit No. 1108788

Be It Ordained by the City Council of the City of Chicago:

SECTION 1. Permission and authority are hereby given and granted to A GOMEZ TIRES & WHEELS INC., upon the terms and subject to the conditions of this ordinance to maintain and use, as now constructed, one (1) Awning(s) projecting over the public right-of-way adjacent to its premises known as 3000 S. Kostner Ave..

Said Awning(s) at S. KOSTNER measure(s):
One (1) at eighty-three (83) feet in length, and two (2) feet in width for a total of one hundred sixty-six (166) square feet.

The location of said privilege shall be as shown on prints kept on file with the Department of Business Affairs and Consumer Protection and the Office of the City Clerk.

Said privilege shall be constructed in accordance with plans and specifications approved by the Zoning Department - Signs.


This grant of privilege in the public way shall be subject to the provisions of Section 10-28-015 and all other required provisions of the Municipal Code of Chicago.

The grantee shall pay to the City of Chicago as compensation for the privilege #1108788 herein granted the sum of one hundred eight ($108.00) per annum in advance.

A 25% penalty will be added for payments received after due date.

The permit holder agrees to hold the City of Chicago harmless for any damage, relocation or replacement costs associated with damage, relocation or removal of private property caused by the City performing work in the public way.

Authority herein given and granted for a period of five (5) years from and after 09/10/2013.

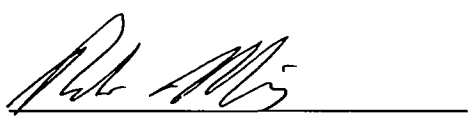Alderman 

Ricardo Munoz 22nd Ward

Google

Address **2958 South Kostner Avenue**

Address is approximate



City of Chicago

O2013-7805

Office of the City Clerk

Document Tracking Sheet

Meeting Date:	10/16/2013
Sponsor(s):	Munoz (22)
Type:	Ordinance
Title:	Awning(s) for Cash America Jewelry and Loan
Committee(s) Assignment:	Committee on Transportation and Public Way

ORDINANCE
CASH AMERICA JEWELRY & LOAN
Acct. No. 19661 - 15
Permit No. 1108910

Be It Ordained by the City Council of the City of Chicago:

SECTION 1. Permission and authority are hereby given and granted to CASH AMERICA JEWELRY & LOAN, upon the terms and subject to the conditions of this ordinance to maintain and use, as now constructed, one (1) Awning(s) projecting over the public right-of-way adjacent to its premises known as 3600 W. 26th St..

Said Awning(s) at WEST 26TH STREET measure(s):
One (1) at sixty point seven five (60.75) feet in length, and two (2) feet in width for a total of one hundred twenty-one point five (121.5) square feet.

The location of said privilege shall be as shown on prints kept on file with the Department of Business Affairs and Consumer Protection and the Office of the City Clerk.

Said privilege shall be constructed in accordance with plans and specifications approved by the Zoning Department - Signs.

This grant of privilege in the public way shall be subject to the provisions of Section 10-28-015 and all other required provisions of the Municipal Code of Chicago.

The grantee shall pay to the City of Chicago as compensation for the privilege #1108910 herein granted the sum of eighty-five dollars and seventy-five cents ($85.75) per annum in advance.

A 25% penalty will be added for payments received after due date.

The permit holder agrees to hold the City of Chicago harmless for any damage, relocation or replacement costs associated with damage, relocation or removal of private property caused by the City performing work in the public way.

Authority herein given and granted for a period of five (5) years from and after 10/31/2012.

Alderman 

Ricardo Munoz 22nd Ward

EXHIBIT "A"


SITE PLAN OF BUILDING & PREMISES

THE SOUTH 19 FEET OF LOT 44, ALL LOTS 45, 47 AND 48 (EXCEPT THE WEST 74 FEET OF ALL OF THE ABOVE DESCRIBED PREMISES) IN MILLARD AND DECKER'S SUBDIVISION OF THE EAST HALF OF THE EAST HALF OF THE WEST QUARTER OF SECTION 26, TOWNSHIP 39 NORTH, RANGE 13, EAST OF THE THIRD PRINCIPAL MERIDIAN, IN COOK COUNTY, ILLINOIS.

COMMONLY AS: 3600 WEST 26TH STREET

32 SQUARE FEET

NORTH

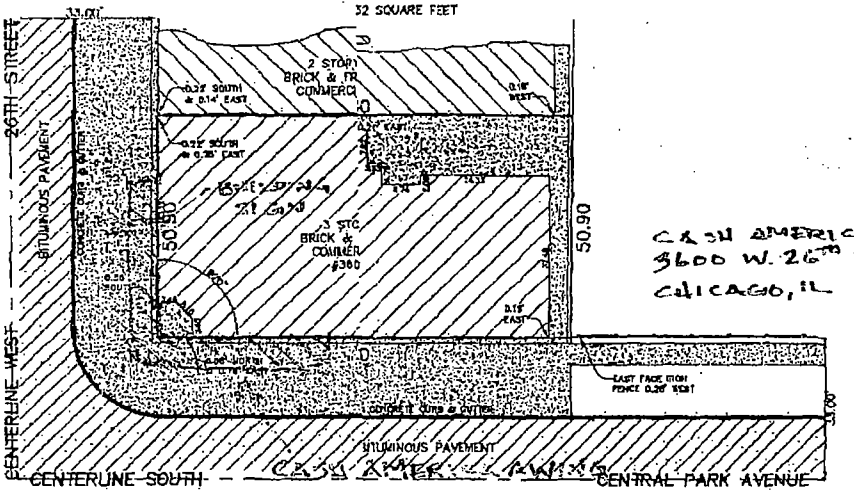

CASH AMERICA
3600 W. 26TH ST
CHICAGO, IL

GRAPHIC SCALE

(IN FEET)
1 inch = 22 ft.

STATE OF ILLINOIS }
COUNTY OF COOK } ss.

PYRAMID LAND SURVEYORS ILLINOIS LICENSED PROFESSIONAL LAND SURVEYOR HEREBY STATE THAT WE HAVE SURVEYED THE PROPERTY DESCRIBED ABOVE AND THE PLAT HEREON DRAWN IS A REPRESENTATION OF SAME, GIVEN UNDER MY HAND AND THIS 20TH DAY OF OCTOBER 2(

THIS PROFESSIONAL SERVICE CONFORMS TO THE CURRENT ILLINOIS MINIMUM STANDARDS FOR A BOUNDARY SURVEY.

PLAT CANNOT BE USED FOR AFFIDAVIT OF TITLE

PYRAMID LAND SURVEYORS, INC.
Land Surveyors Illinois and Wisconsin
108 GREY FOX COURT, STREAMWOOD ILLINOIS 60107
PHONE 630-497-1832 FAX 630-497-5340

DRAWN BY:	G.V.S.	CHECKED BY:	G.V.S.
DRAWING NO:	117-051057	SCALE:	1"=22'

City of Chicago

O2013-7806

Office of the City Clerk

Document Tracking Sheet

Meeting Date:	10/16/2013
Sponsor(s):	Munoz (22)
Type:	Ordinance
Title:	Awning(s) for Paws Chicago
Committee(s) Assignment:	Committee on Transportation and Public Way

ORDINANCE
PAWS CHICAGO
Acct. No. 206852 - 1
Permit No. 1108807

Be It Ordained by the City Council of the City of Chicago:

SECTION 1. Permission and authority are hereby given and granted to PAWS CHICAGO, upon the terms and subject to the conditions of this ordinance to maintain and use, as now constructed, two (2) Awning(s) projecting over the public right-of-way adjacent to its premises known as 3516 W. 26th St..

Said Awning(s) at W. 26th St measure(s):
Two (2) at twelve (12) feet in length, and two point five (2.5) feet in width for a total of sixty (60) square feet.

The location of said privilege shall be as shown on prints kept on file with the Department of Business Affairs and Consumer Protection and the Office of the City Clerk.

Said privilege shall be constructed in accordance with plans and specifications approved by the Zoning Department - Signs.

This grant of privilege in the public way shall be subject to the provisions of Section 10-28-015 and all other required provisions of the Municipal Code of Chicago.

The grantee shall pay to the City of Chicago as compensation for the privilege #1108807 herein granted the sum of one hundred ($100.00) per annum in advance.

A 25% penalty will be added for payments received after due date.


The permit holder agrees to hold the City of Chicago harmless for any damage, relocation or replacement costs associated with damage, relocation or removal of private property caused by the City performing work in the public way.

Authority herein given and granted for a period of five (5) years from and after 06/11/2013.

Alderman _____

Ricardo Munoz 22nd Ward

Pawn Chicago
3516 W. 26th Street

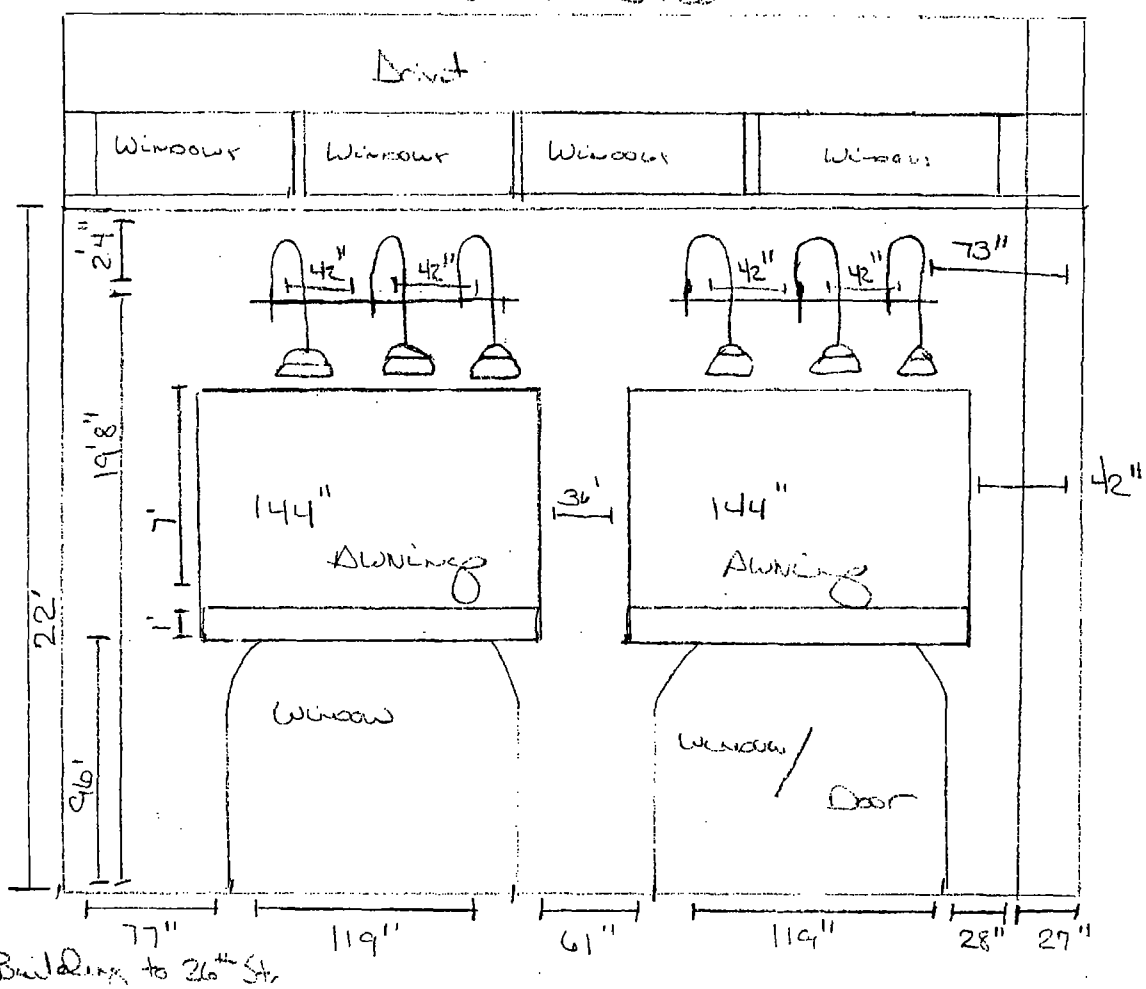

Drake Street
17'9" from Edge of Building to Street
(Metra Railway Bridge 3522 W 26th)

26th Street
12' 8" from Building to 26th St.

City of Chicago

O2013-7807

Office of the City Clerk

Document Tracking Sheet

Meeting Date:	10/16/2013
Sponsor(s):	Munoz (22)
Type:	Ordinance
Title:	Awning(s) for Picante Telecom
Committee(s) Assignment:	Committee on Transportation and Public Way

ORDINANCE
PICANTE TELECOM
Acct. No. 222068 - 2
Permit No. 1108997

Be It Ordained by the City Council of the City of Chicago:

SECTION 1. Permission and authority are hereby given and granted to PICANTE TELECOM, upon the terms and subject to the conditions of this ordinance to maintain and use, as now constructed, one (1) Awning(s) projecting over the public right-of-way adjacent to its premises known as 2554 S. Pulaski Rd..

Said Awning(s) at S PULASKI RD measure(s):
One (1) at eleven (11) feet in length, and three (3) feet in width for a total of thirty-three (33) square feet.

The location of said privilege shall be as shown on prints kept on file with the Department of Business Affairs and Consumer Protection and the Office of the City Clerk.

Said privilege shall be constructed in accordance with plans and specifications approved by the Zoning Department - Signs.

This grant of privilege in the public way shall be subject to the provisions of Section 10-28-015 and all other required provisions of the Municipal Code of Chicago.

The grantee shall pay to the City of Chicago as compensation for the privilege #1108997 herein granted the sum of fifty ($50.00) per annum in advance.

A 25% penalty will be added for payments received after due date.

The permit holder agrees to hold the City of Chicago harmless for any damage, relocation or replacement costs associated with damage, relocation or removal of private property caused by the City performing work in the public way.

Authority herein given and granted for a period of five (5) years from and after 06/11/2013.

Alderman _____

Ricardo Munoz 22nd Ward



City of Chicago

O2013-7812

Office of the City Clerk

Document Tracking Sheet

Meeting Date:	10/16/2013
Sponsor(s):	Solis (25)
Type:	Ordinance
Title:	Awning(s) for Mandarin Kitchen
Committee(s) Assignment:	Committee on Transportation and Public Way

ORDINANCE
MANDARIN KITCHEN
Acct. No. 296052 - 1
Permit No. 1091650

Be It Ordained by the City Council of the City of Chicago:

SECTION 1. Permission and authority are hereby given and granted to MANDARIN KITCHEN, upon the terms and subject to the conditions of this ordinance to maintain and use, as now constructed, one (1) Awning(s) projecting over the public right-of-way adjacent to its premises known as 2143 S. Archer Ave..

Said Awning(s) at S. Archer Avenue measure(s):
One (1) at twenty-three (23) feet in length, and eight (8) feet in width for a total of one hundred eighty-four (184) square feet.

The location of said privilege shall be as shown on prints kept on file with the Department of Business Affairs and Consumer Protection and the Office of the City Clerk.

Said privilege shall be constructed in accordance with plans and specifications approved by the Zoning Department - Signs.

This grant of privilege in the public way shall be subject to the provisions of Section 10-28-015 and all other required provisions of the Municipal Code of Chicago.

The grantee shall pay to the City of Chicago as compensation for the privilege #1091650 herein granted the sum of fifty ($50.00) per annum in advance.

A 25% penalty will be added for payments received after due date.

The permit holder agrees to hold the City of Chicago harmless for any damage, relocation or replacement costs associated with damage, relocation or removal of private property caused by the City performing work in the public way.


Authority herein given and granted for a period of five (5) years from and after 05/09/2010.

Alderman _____

Daniel S. Solis 25th Ward

Property Location : 2143 S Archer Ave. Chicago IL 60616

Organization Name : Mandarin Kitchen

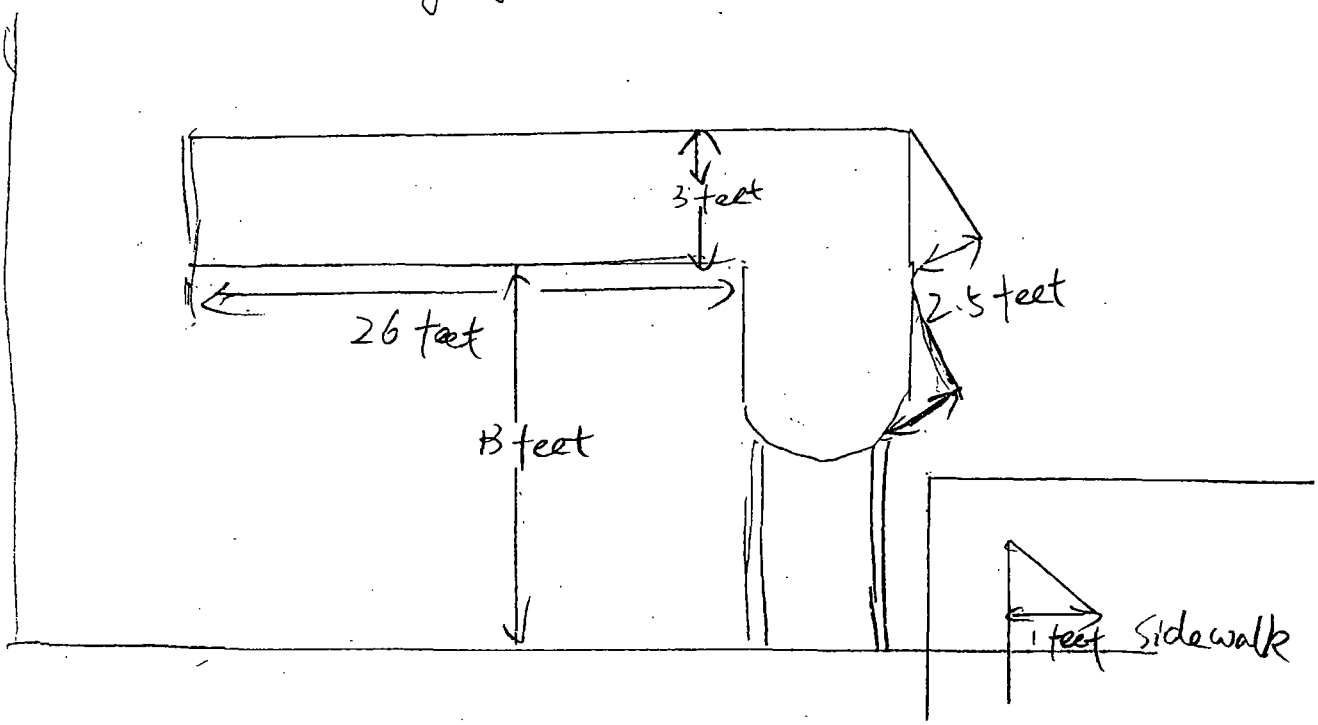

Department of Business Affairs and Consumer Protection
Business Assistance Center - Public Way Use Unit
City Hall - 121 N. LaSalle Street, Room 800 • Chicago, IL 60602
(312)-74-GOBIZ (312-744-6249) • (312) 744-1944 (TTY)
http://www.cityofchicago.org/bacp

2nd Attempt Intoduction

10/16/2013

Alderman **Daniel S. Solis**
Ward # **25**
City of Chicago
City Hall, Room **203**
121 North LaSalle Street
Chicago, Illinois 60602

Re: An ordinance to use and maintain a portion of the public right-of-way for **one (1) awning(s)** for **MANDARIN KITCHEN**, adjacent to the premises known as **2143 S. Archer Ave.**.

Dear Alderman **Daniel S. Solis**:

The applicant referenced above has requested the use of the public right-of-way for a **awning(s)**. An ordinance has been prepared by the Department of Business Affairs and Consumer Protection – Business Assistance Center - Public Way Use Unit for presentation to the City Council. Because this request was made for properties located in your ward, as approved by you as per the attached, I respectfully request that you introduce the attached ordinance at the next City Council meeting.

If you have any questions regarding this ordinance, please contact Anthony Bertuca at (312) 744-5506.

Department of Business Affairs and Consumer Protection

City of Chicago

O2013-7813

Office of the City Clerk

Document Tracking Sheet

Meeting Date:	10/16/2013
Sponsor(s):	Solis (25)
Type:	Ordinance
Title:	Awning(s) for Triple Crown Restaurant
Committee(s) Assignment:	Committee on Transportation and Public Way

ORDINANCE
TRIPLE CROWN RESTAURANT
Acct. No. 341189 - 1
Permit No. 1091828

Be It Ordained by the City Council of the City of Chicago:

SECTION 1. Permission and authority are hereby given and granted to TRIPLE CROWN RESTAURANT, upon the terms and subject to the conditions of this ordinance to maintain and use, as now constructed, one (1) Awning(s) projecting over the public right-of-way adjacent to its premises known as 2217 S. Wentworth Ave..

Said Awning(s) at S. Wentworth measure(s):
One (1) at fifteen (15) feet in length, and eight (8) feet in width for a total of one hundred twenty (120) square feet.

The location of said privilege shall be as shown on prints kept on file with the Department of Business Affairs and Consumer Protection and the Office of the City Clerk.

Said privilege shall be constructed in accordance with plans and specifications approved by the Zoning Department - Signs.

This grant of privilege in the public way shall be subject to the provisions of Section 10-28-015 and all other required provisions of the Municipal Code of Chicago.

The grantee shall pay to the City of Chicago as compensation for the privilege #1091828 herein granted the sum of fifty ($50.00) per annum **to commence (1) one year after passage**.


A 25% penalty will be added for payments received after due date.

The permit holder agrees to hold the City of Chicago harmless for any damage, relocation or replacement costs associated with damage, relocation or removal of private property caused by the City performing work in the public way.

Authority herein given and granted for a period of five (5) years from and after Date of Passage.

Alderman _____

Daniel S. Solis 25th Ward

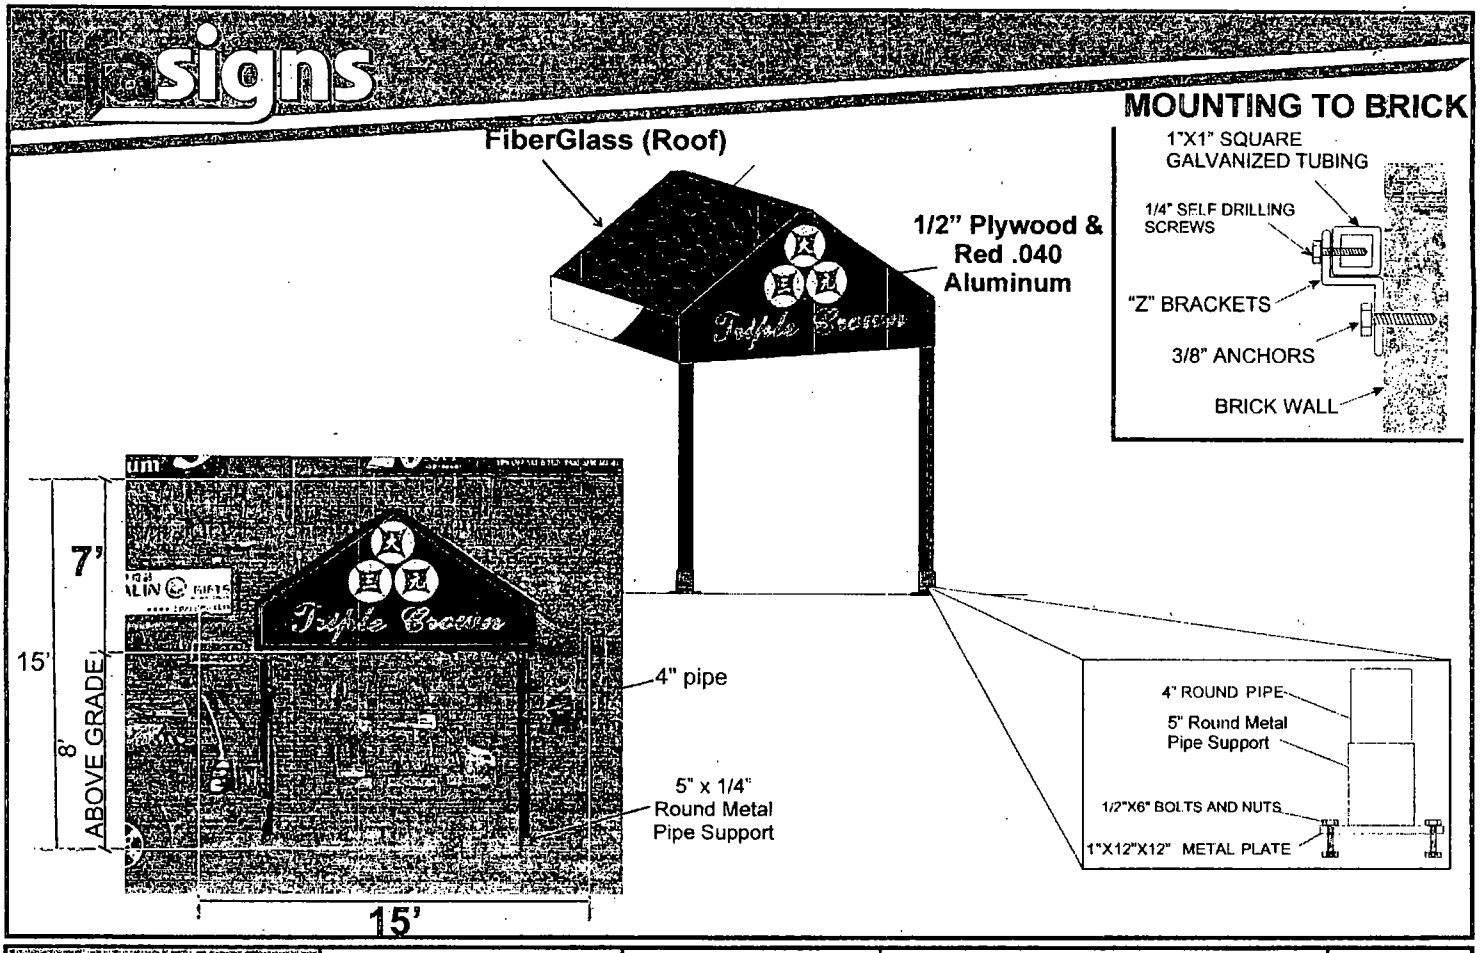

signs	**Store Name:** Triple Crown Restaurant **Location:** 2217 S. Wentworth Ave. Chicago, IL 60616	**Client Name:** **Phone:** **Landlord:** **Address:**	Client Approval (signature) Date Landlord Approval (signature) Date	**Sales Rep:** SEAN PARK **Designer:** SEAN PARK

Department of Business Affairs and Consumer Protection
Business Assistance Center - Public Way Use Unit
City Hall - 121 N. LaSalle Street, Room 800 • Chicago, IL 60602
(312)-74-GOBIZ (312-744-6249) • (312) 744-1944 (TTY)
http://www.cityofchicago.org/bacp

10/16/2013

Alderman **Daniel S. Solis**
Ward # **25**
City of Chicago
City Hall, Room **203**
121 North LaSalle Street
Chicago, Illinois 60602

Re: An ordinance to use and maintain a portion of the public right-of-way for **one (1) awning(s)** for **TRIPLE CROWN RESTAURANT**, adjacent to the premises known as **2217 S. Wentworth Ave.**.

Dear Alderman **Daniel S. Solis**:

The applicant referenced above has requested the use of the public right-of-way for a **awning(s)**. An ordinance has been prepared by the Department of Business Affairs and Consumer Protection – Business Assistance Center - Public Way Use Unit for presentation to the City Council. Because this request was made for properties located in your ward, as approved by you as per the attached, I respectfully request that you introduce the attached ordinance at the next City Council meeting.

If you have any questions regarding this ordinance, please contact Anthony Bertuca at (312) 744-5506.

Department of Business Affairs and Consumer Protection

City of Chicago

O2013-7831

Office of the City Clerk

Document Tracking Sheet

Meeting Date:	10/16/2013
Sponsor(s):	Maldonado (26)
Type:	Ordinance
Title:	Awning(s) for Di Carlo's Armanetti Liquors
Committee(s) Assignment:	Committee on Transportation and Public Way

ORDINANCE
DI CARLO'S ARMANETTI LIQUORS
Acct. No. 75 - 1
Permit No. 1108736

Be It Ordained by the City Council of the City of Chicago:

SECTION 1. Permission and authority are hereby given and granted to DI CARLO'S ARMANETTI LIQUORS, upon the terms and subject to the conditions of this ordinance to maintain and use, as now constructed, two (2) Awning(s) projecting over the public right-of-way adjacent to its premises known as 515 N. Western Ave..

Said Awning(s) at N. Western Avenue measure(s):
Two (2) at six (6) feet in length, and three (3) feet in width for a total of thirty-six (36) square feet.

The location of said privilege shall be as shown on prints kept on file with the Department of Business Affairs and Consumer Protection and the Office of the City Clerk.

Said privilege shall be constructed in accordance with plans and specifications approved by the Zoning Department - Signs.

This grant of privilege in the public way shall be subject to the provisions of Section 10-28-015 and all other required provisions of the Municipal Code of Chicago.

The grantee shall pay to the City of Chicago as compensation for the privilege #1108736 herein granted the sum of one hundred ($100.00) per annum in advance.

A 25% penalty will be added for payments received after due date.

The permit holder agrees to hold the City of Chicago harmless for any damage, relocation or replacement costs associated with damage, relocation or removal of private property caused by the City performing work in the public way.

Authority herein given and granted for a period of five (5) years from and after 09/10/2013.

Alderman _____

Roberto Maldonado 26th Ward



Location of 2 Canopie

- Located along northbound Western Avenue
- Positioned on SW corner, 10' from end of build
- Each one is 6' wide x 3' deep
- Bottom of canopy is 12' from sidewalk
- Distance from closest intersection (Grand & Wtern) is 155' due north
- Width from building to curb is 15'

Department of Business Affairs and Consumer Protection
Business Assistance Center - Public Way Use Unit
City Hall - 121 N. LaSalle Street, Room 800 • Chicago, IL 60602
(312)-74-GOBIZ (312-744-6249) • (312) 744-1944 (TTY)
http://www.cityofchicago.org/bacp

10/16/2013

Alderman **Roberto Maldonado**
Ward # **26**
City of Chicago
City Hall, Room **300**
121 North LaSalle Street
Chicago, Illinois 60602

Re: An ordinance to use and maintain a portion of the public right-of-way for **two (2) awning(s)** for **DI CARLO'S ARMANETTI LIQUORS**, adjacent to the premises known as **515 N. Western Ave.**.

Dear Alderman **Roberto Maldonado**:

The applicant referenced above has requested the use of the public right-of-way for a **awning(s)**. An ordinance has been prepared by the Department of Business Affairs and Consumer Protection – Business Assistance Center - Public Way Use Unit for presentation to the City Council. Because this request was made for properties located in your ward, as approved by you as per the attached, I respectfully request that you introduce the attached ordinance at the next City Council meeting.

If you have any questions regarding this ordinance, please contact Anthony Bertuca at (312) 744-5506.

Department of Business Affairs and Consumer Protection

City of Chicago

O2013-7834

Office of the City Clerk

Document Tracking Sheet

Meeting Date:	10/16/2013
Sponsor(s):	Burnett (27)
Type:	Ordinance
Title:	Awning(s) for Chicago Hamlin Medical Center
Committee(s) Assignment:	Committee on Transportation and Public Way

ORDINANCE
CHICAGO HAMLIN MEDICAL CENTER
Acct. No. 68676 - 1
Permit No. 1108927

Be It Ordained by the City Council of the City of Chicago:

SECTION 1. Permission and authority are hereby given and granted to CHICAGO HAMLIN MEDICAL CENTER, upon the terms and subject to the conditions of this ordinance to maintain and use, as now constructed, one (1) Awning(s) projecting over the public right-of-way adjacent to its premises known as 3758 W. Chicago Ave..

Said Awning(s) at W. Chicago Ave. measure(s):
One (1) at thirty-six (36) feet in length, and four (4) feet in width for a total of one hundred forty-four (144) square feet.

The location of said privilege shall be as shown on prints kept on file with the Department of Business Affairs and Consumer Protection and the Office of the City Clerk.

Said privilege shall be constructed in accordance with plans and specifications approved by the Zoning Department - Signs.


This grant of privilege in the public way shall be subject to the provisions of Section 10-28-015 and all other required provisions of the Municipal Code of Chicago.

The grantee shall pay to the City of Chicago as compensation for the privilege #1108927 herein granted the sum of sixty-one ($61.00) per annum in advance.

A 25% penalty will be added for payments received after due date.

The permit holder agrees to hold the City of Chicago harmless for any damage, relocation or replacement costs associated with damage, relocation or removal of private property caused by the City performing work in the public way.

Authority herein given and granted for a period of five (5) years from and after 10/02/2013.

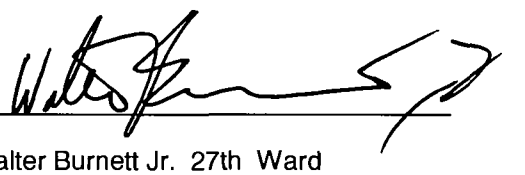Alderman 

Walter Burnett Jr. 27th Ward


3788 W Chicago Ave, Chicago, IL, United States
Address is approximate
Press Esc to exit full screen mode.
CHICAGO HAITIAN MEDICAL CENTER

City of Chicago

O2013-7836

Office of the City Clerk

Document Tracking Sheet

Meeting Date:	10/16/2013
Sponsor(s):	Burnett (27)
Type:	Ordinance
Title:	Awning(s) for Fudge Pot, The
Committee(s) Assignment:	Committee on Transportation and Public Way

ORDINANCE
THE FUDGE POT
Acct. No. 62675 - 1
Permit No. 1108894

Be It Ordained by the City Council of the City of Chicago:

SECTION 1. Permission and authority are hereby given and granted to THE FUDGE POT, upon the terms and subject to the conditions of this ordinance to maintain and use, as now constructed, one (1) Awning(s) projecting over the public right-of-way adjacent to its premises known as 1532 N. Wells St..

Said Awning(s) at Wells measure(s):
One (1) at twenty-four (24) feet in length, and two (2) feet in width for a total of forty-eight (48) square feet.

The location of said privilege shall be as shown on prints kept on file with the Department of Business Affairs and Consumer Protection and the Office of the City Clerk.

Said privilege shall be constructed in accordance with plans and specifications approved by the Zoning Department - Signs.

This grant of privilege in the public way shall be subject to the provisions of Section 10-28-015 and all other required provisions of the Municipal Code of Chicago.

The grantee shall pay to the City of Chicago as compensation for the privilege #1108894 herein granted the sum of fifty ($50.00) per annum in advance.

A 25% penalty will be added for payments received after due date.

The permit holder agrees to hold the City of Chicago harmless for any damage, relocation or replacement costs associated with damage, relocation or removal of private property caused by the City performing work in the public way.

Authority herein given and granted for a period of five (5) years from and after 07/19/2013.

Alderman _____

Walter Burnett Jr. 27th Ward


THE FUDGE POT
1532

City of Chicago

O2013-7840

Office of the City Clerk

Document Tracking Sheet

Meeting Date:	10/16/2013
Sponsor(s):	Burnett (27)
Type:	Ordinance
Title:	Awning(s) for Jordans Food of Distinction, Inc.
Committee(s) Assignment:	Committee on Transportation and Public Way

ORDINANCE
JORDANS FOOD OF DISTINCTION, INC
Acct. No. 292474 - 1
Permit No. 1108883

Be It Ordained by the City Council of the City of Chicago:

SECTION 1. Permission and authority are hereby given and granted to JORDANS FOOD OF DISTINCTION, INC, upon the terms and subject to the conditions of this ordinance to maintain and use, as now constructed, three (3) Awning(s) projecting over the public right-of-way adjacent to its premises known as 1551 W. Thomas St..

Said Awning(s) at W. THOMAS ST. measure(s):
One (1) at six point five (6.5) feet in length, and four (4) feet in width for a total of twenty-six (26) square feet.

Said Awning(s) at W. THOMAS ST. measure(s):
Two (2) at six point five (6.5) feet in length, and five (5) feet in width for a total of sixty-five (65) square feet.

The location of said privilege shall be as shown on prints kept on file with the Department of Business Affairs and Consumer Protection and the Office of the City Clerk.

Said privilege shall be constructed in accordance with plans and specifications approved by the Zoning Department - Signs.

This grant of privilege in the public way shall be subject to the provisions of Section 10-28-015 and all other required provisions of the Municipal Code of Chicago.

The grantee shall pay to the City of Chicago as compensation for the privilege #1108883 herein granted the sum of one hundred fifty ($150.00) per annum in advance.


A 25% penalty will be added for payments received after due date.

The permit holder agrees to hold the City of Chicago harmless for any damage, relocation or replacement costs associated with damage, relocation or removal of private property caused by the City performing work in the public way.

Authority herein given and granted for a period of five (5) years from and after 09/10/2013.

Alderman _____

Walter Burnett Jr. 27th Ward

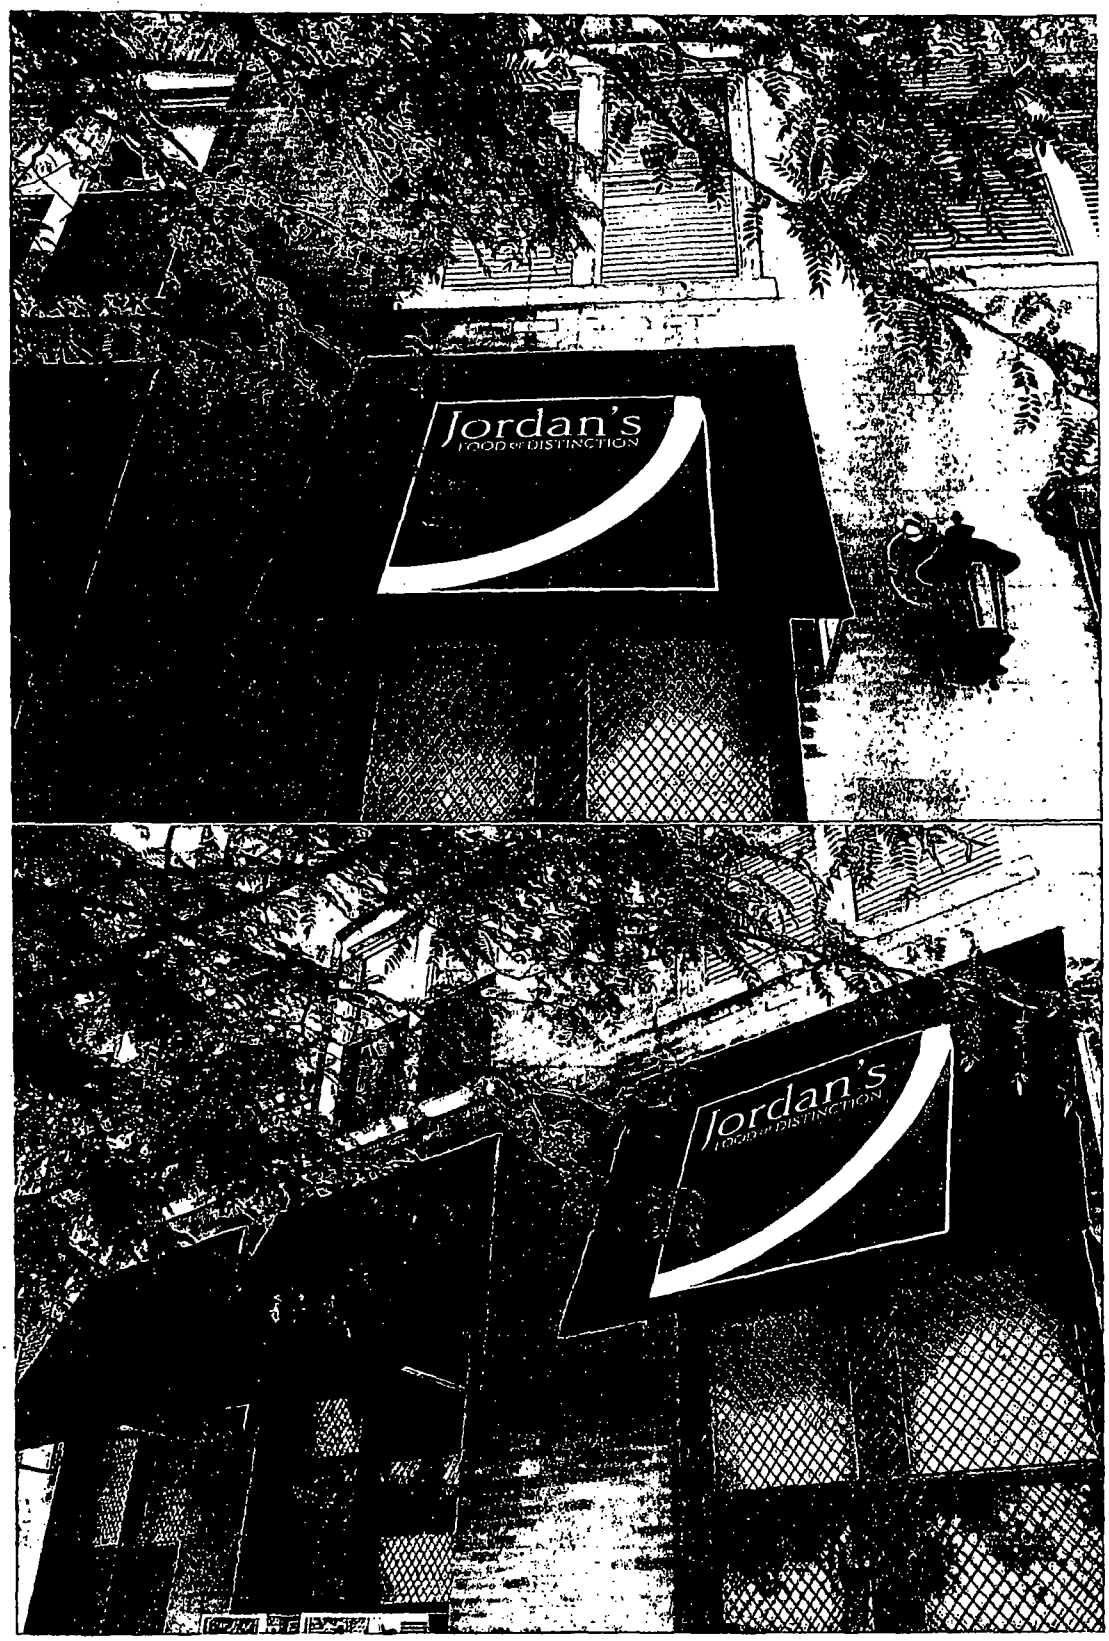
Jordan's
FOOD of DISTINCTION
Jordan's
FOOD of DISTINCTION

City of Chicago

O2013-7865

Office of the City Clerk

Document Tracking Sheet

Meeting Date:	10/16/2013
Sponsor(s):	Ervin (28)
Type:	Ordinance
Title:	Awning(s) for Tops & Bottoms, Inc.
Committee(s) Assignment:	Committee on Transportation and Public Way

ORDINANCE
TOPS & BOTTOMS INC
Acct. No. 283169 - 1
Permit No. 1108875

Be It Ordained by the City Council of the City of Chicago:

SECTION 1. Permission and authority are hereby given and granted to TOPS & BOTTOMS INC, upon the terms and subject to the conditions of this ordinance to maintain and use, as now constructed, nine (9) Awning(s) projecting over the public right-of-way adjacent to its premises known as 3960 W. Madison St..

Said Awning(s) at W. Madison measure(s):
One (1) at eighty (80) feet in length, and four (4) feet in width for a total of three hundred twenty (320) square feet.

Said Awning(s) at N. Pulaski measure(s):
One (1) at thirty-five (35) feet in length, and three (3) feet in width for a total of one hundred five (105) square feet.

Said Awning(s) at W. Madison 2nd Floor measure(s):
Three (3) at ten (10) feet in length, and two (2) feet in width for a total of sixty (60) square feet.
Four (4) at fourteen (14) feet in length, and two (2) feet in width for a total of one hundred twelve (112) square feet.

The location of said privilege shall be as shown on prints kept on file with the Department of Business Affairs and Consumer Protection and the Office of the City Clerk.

Said privilege shall be constructed in accordance with plans and specifications approved by the Zoning Department - Signs.

This grant of privilege in the public way shall be subject to the provisions of Section 10-28-015 and all other required provisions of the Municipal Code of Chicago.

The grantee shall pay to the City of Chicago as compensation for the privilege #1108875 herein granted the sum of one hundred seventy-five ($175.00) per annum in advance.


A 25% penalty will be added for payments received after due date.

The permit holder agrees to hold the City of Chicago harmless for any damage, relocation or replacement costs associated with damage, relocation or removal of private property caused by the City performing work in the public way.


Authority herein given and granted for a period of five (5) years from and after Date of Passage.

Alderman


Jason Ervin 28th Ward

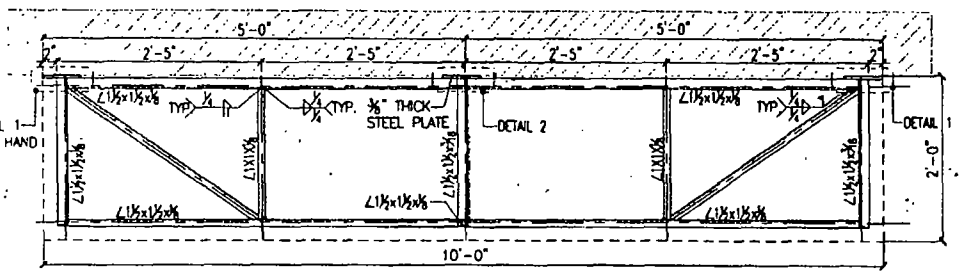


4 S3.0 W2 AWNING TOP CHORD FRAMING PLAN (3 TOTAL)
SCALE: 1"=1'-0"

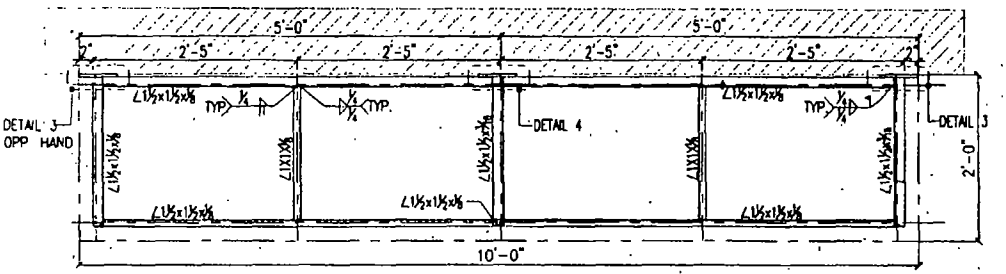


5 S3.0 W2 AWNING BOTTOM CHORD FRAMING PLAN (3 TOTAL)
SCALE: 1"=1'-0"

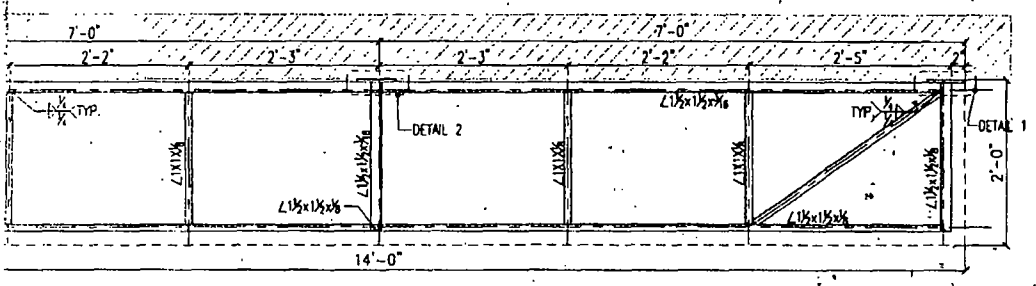


6 S3.0 W1 AWNING TOP CHORD FRAMING PLAN (4 TOTAL)
SCALE: 1"=1'-0"

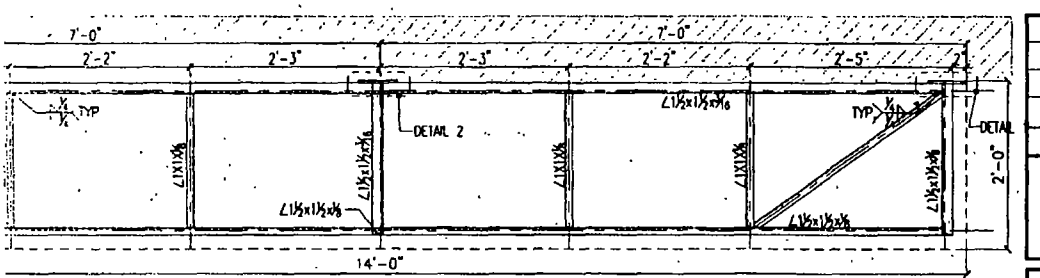


7 S3.0 W1 AWNING BOTTOM CHORD FRAMING PLAN (4 TOTAL)
SCALE: 1"=1'-0"

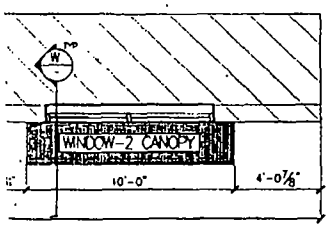


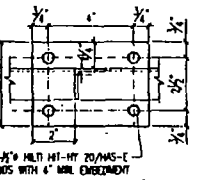


8 S3.0 DETAIL 1
SCALE: 3"=1'-0"

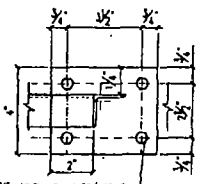

9 S3.0 DETAIL 2
SCALE: 3"=1'-0"

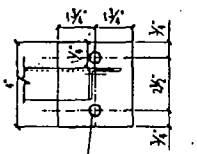

10 S3.0 DETAIL 3
SCALE: 3"=1'-0"

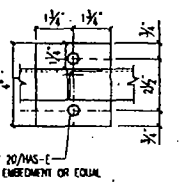

11 S3.0 DETAIL 4
SCALE: 3"=1'-0"

No.	DATE	REVISION	BY	APP

DEPARTMENT OF CONSTRUCTION & PERMITS
ARCHITECTURAL

SEP 24 2013

APPROVED

STATE OF ILLINOIS
GHULAM M. KAMAL
081-006822
BENSENVILLE
ILLINOIS
LICENSED STRUCTURAL ENGINEER

LUCID ENGINEERING SERVICES GROUP, LLC
183 FRANKLIN STREET, BLOOMINGDALE, IL-60108

PROJECT
TOPS & BOTTOMS
3950 W. MADISON STREET, CHICAGO, IL

TITLE
PLAN, SECTIONS AND DETAILS
WINDOW AWNING

DRAWN: MF	JOB No: 002-13		
CHECKED: GMK	SCALE: VARIES		
APPROVED: GMK	DWG No: S-03		
DATE: JULY, 2013	Sheet No: 5/5	Rev: 0	Discipline:

City of Chicago

O2013-7869

Office of the City Clerk

Document Tracking Sheet

Meeting Date:	10/16/2013
Sponsor(s):	Graham (29)
Type:	Ordinance
Title:	Awning(s) for Rite Price Food
Committee(s) Assignment:	Committee on Transportation and Public Way

ORDINANCE
RITE PRICE FOOD
Acct. No. 222688 - 1
Permit No. 1108764

Be It Ordained by the City Council of the City of Chicago:

SECTION 1. Permission and authority are hereby given and granted to RITE PRICE FOOD, upon the terms and subject to the conditions of this ordinance to maintain and use, as now constructed, one (1) Awning(s) projecting over the public right-of-way adjacent to its premises known as 5606-12 W. Division St..

Said Awning(s) at W. DIVISION measure(s):
One (1) at sixty-seven (67) feet in length, and two point three three (2.33) feet in width for a total of one hundred fifty-six point one one (156.11) square feet.

The location of said privilege shall be as shown on prints kept on file with the Department of Business Affairs and Consumer Protection and the Office of the City Clerk.

Said privilege shall be constructed in accordance with plans and specifications approved by the Zoning Department - Signs.

This grant of privilege in the public way shall be subject to the provisions of Section 10-28-015 and all other required provisions of the Municipal Code of Chicago.

The grantee shall pay to the City of Chicago as compensation for the privilege #1108764 herein granted the sum of ninety-two ($92.00) per annum in advance.


A 25% penalty will be added for payments received after due date.

The permit holder agrees to hold the City of Chicago harmless for any damage, relocation or replacement costs associated with damage, relocation or removal of private property caused by the City performing work in the public way.

Authority herein given and granted for a period of five (5) years from and after 09/10/2013.

Alderman Deborah J. Graham

Deborah Graham 29th Ward

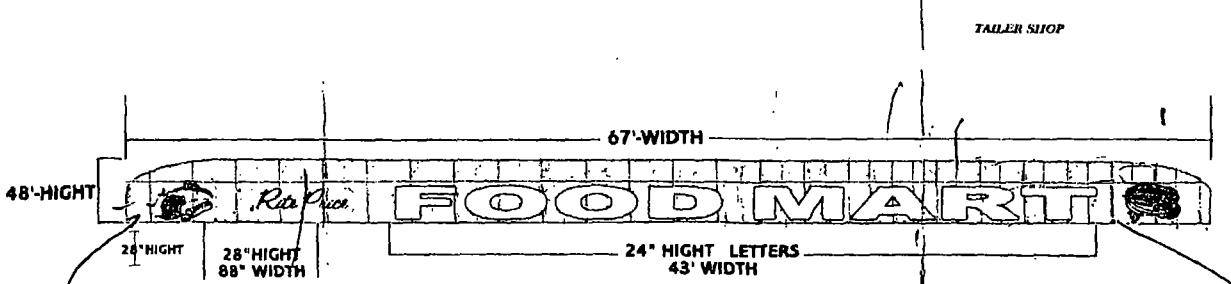

phone # 773-266-7594

~~Phone~~ phone.

Address
5608-12
W. Division.
white-phont

X Ralph Awadh 01/25/02

City of Chicago

O2013-7894

Office of the City Clerk

Document Tracking Sheet

Meeting Date:	10/16/2013
Sponsor(s):	Reboyras (30)
Type:	Ordinance
Title:	Awning(s) for Hermosa Medical & Diagnostic
Committee(s) Assignment:	Committee on Transportation and Public Way

ORDINANCE
HERMOSA MEDICAL & DIAGNOSTIC
Acct. No. 36312 - 1
Permit No. 1108656

Be It Ordained by the City Council of the City of Chicago:

SECTION 1. Permission and authority are hereby given and granted to HERMOSA MEDICAL & DIAGNOSTIC, upon the terms and subject to the conditions of this ordinance to maintain and use, as now constructed, one (1) Awning(s) projecting over the public right-of-way adjacent to its premises known as 2004 N. Pulaski Rd..

Said Awning(s) at Armitage & Pulaski measure(s):
One (1) at twelve point eight (12.8) feet in length, and two (2) feet in width for a total of twenty-five point six (25.6) square feet.

The location of said privilege shall be as shown on prints kept on file with the Department of Business Affairs and Consumer Protection and the Office of the City Clerk.

Said privilege shall be constructed in accordance with plans and specifications approved by the Zoning Department - Signs.

This grant of privilege in the public way shall be subject to the provisions of Section 10-28-015 and all other required provisions of the Municipal Code of Chicago.

The grantee shall pay to the City of Chicago as compensation for the privilege #1108656 herein granted the sum of fifty ($50.00) per annum in advance.

A 25% penalty will be added for payments received after due date.


The permit holder agrees to hold the City of Chicago harmless for any damage, relocation or replacement costs associated with damage, relocation or removal of private property caused by the City performing work in the public way.

Authority herein given and granted for a period of five (5) years from and after 05/14/2013.

Alderman _____

Ariel Reboyras 30th Ward

2004 N. Pulaski RD
(2000-2008 Extended)

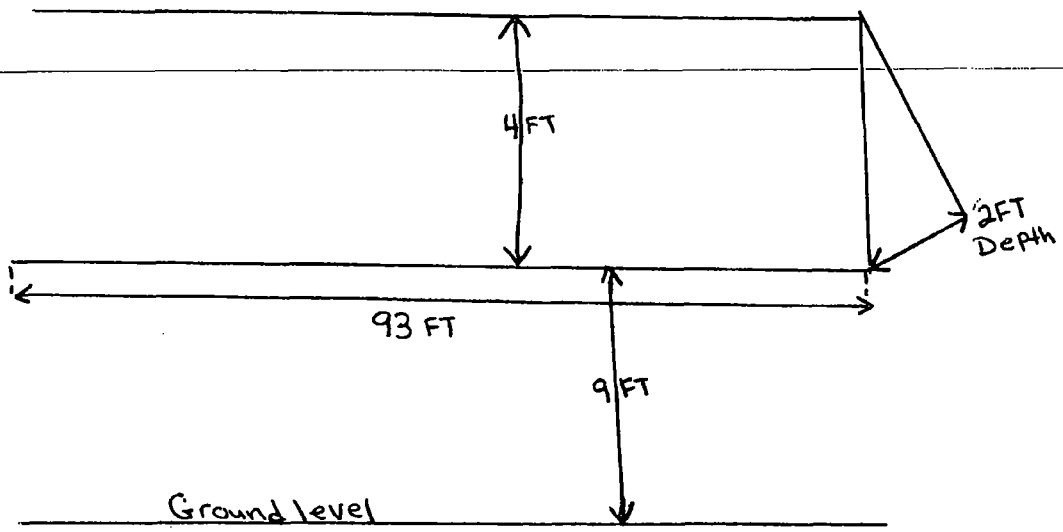

Department of Business Affairs and Consumer Protection
Business Assistance Center - Public Way Use Unit
City Hall - 121 N. LaSalle Street, Room 800 • Chicago, IL 60602
(312)-74-GOBIZ (312-744-6249) • (312) 744-1944 (TTY)
http://www.cityofchicago.org/bacp

10/16/2013

Alderman **Ariel Reboyras**
Ward # **30**
City of Chicago
City Hall, Room **203**
121 North LaSalle Street
Chicago, Illinois 60602

Re: An ordinance to use and maintain a portion of the public right-of-way for **one (1) awning(s)** for **HERMOSA MEDICAL & DIAGNOSTIC**, adjacent to the premises known as **2004 N. Pulaski Rd.**.

Dear Alderman **Ariel Reboyras**:

The applicant referenced above has requested the use of the public right-of-way for a **awning(s)**. An ordinance has been prepared by the Department of Business Affairs and Consumer Protection – Business Assistance Center - Public Way Use Unit for presentation to the City Council. Because this request was made for properties located in your ward, as approved by you as per the attached, I respectfully request that you introduce the attached ordinance at the next City Council meeting.

If you have any questions regarding this ordinance, please contact Anthony Bertuca at (312) 744-5506.

Department of Business Affairs and Consumer Protection

City of Chicago

O2013-7900

Office of the City Clerk

Document Tracking Sheet

Meeting Date:	10/16/2013
Sponsor(s):	Suarez (31)
Type:	Ordinance
Title:	Awning(s) Osmondson Carpentry, Inc.
Committee(s) Assignment:	Committee on Transportation and Public Way

ORDINANCE
OSMONDSON CARPENTRY INC
Acct. No. 330521 - 1
Permit No. 1108715

Be It Ordained by the City Council of the City of Chicago:

SECTION 1. Permission and authority are hereby given and granted to OSMONDSON CARPENTRY INC, upon the terms and subject to the conditions of this ordinance to maintain and use, as now constructed, three (3) Awning(s) projecting over the public right-of-way adjacent to its premises known as 3118 N. Cicero Ave..

Said Awning(s) at N. CICERO measure(s):
Two (2) at eight point six six (8.66) feet in length, and one point five (1.5) foot in width for a total of twenty-five point nine eight (25.98) square feet.
One (1) at twenty-five point three three (25.33) feet in length, and three (3) feet in width for a total of seventy-five point nine nine (75.99) square feet.

The location of said privilege shall be as shown on prints kept on file with the Department of Business Affairs and Consumer Protection and the Office of the City Clerk.

Said privilege shall be constructed in accordance with plans and specifications approved by the Zoning Department - Signs.

This grant of privilege in the public way shall be subject to the provisions of Section 10-28-015 and all other required provisions of the Municipal Code of Chicago.

The grantee shall pay to the City of Chicago as compensation for the privilege #1108715 herein granted the sum of one hundred fifty dollars and thirty-three cents ($150.33) per annum in advance.


A 25% penalty will be added for payments received after due date.

The permit holder agrees to hold the City of Chicago harmless for any damage, relocation or replacement costs associated with damage, relocation or removal of private property caused by the City performing work in the public way.

Authority herein given and granted for a period of five (5) years from and after 07/09/2013.

Alderman _____

Ray Suarez 31st Ward

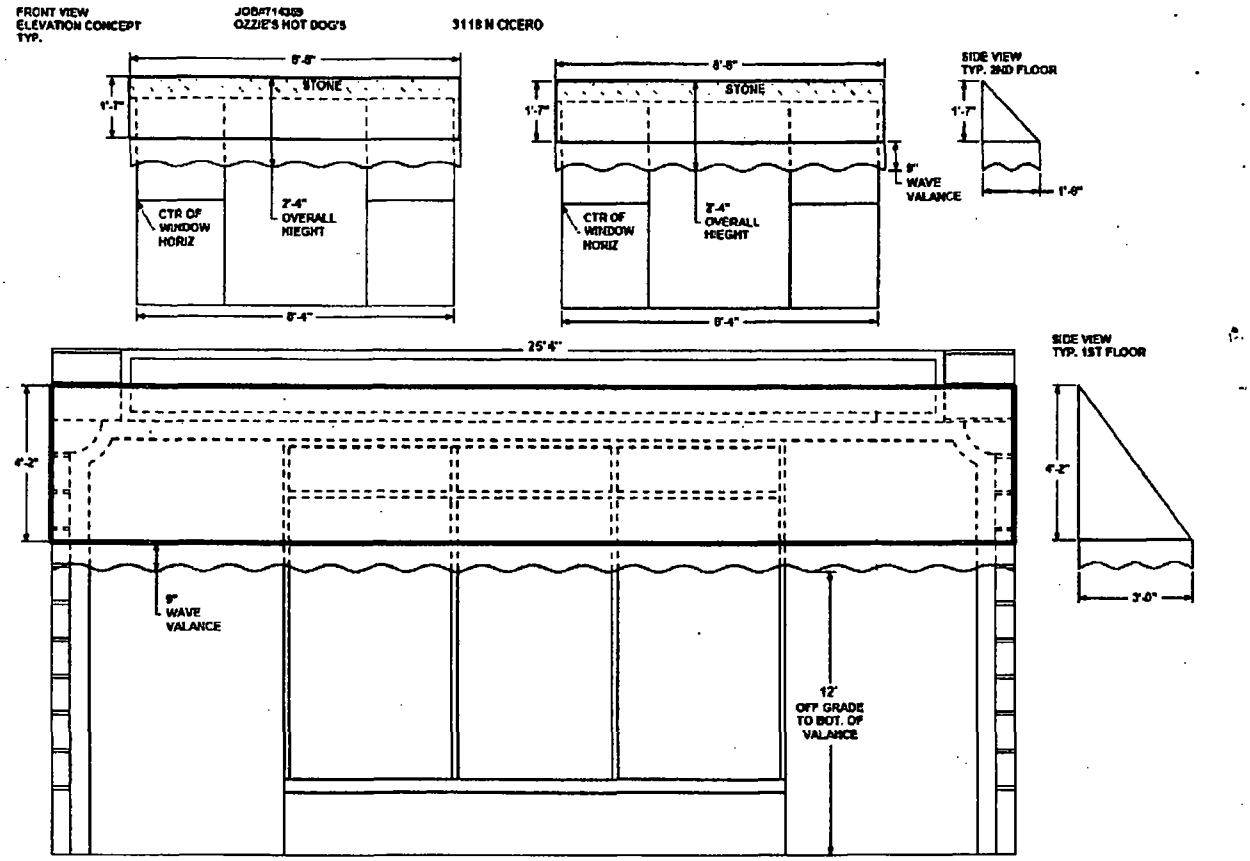
FRONT VIEW
ELEVATION CONCEPT
TYP.
JOB#714359
OZZIE'S HOT DOG'S
3118 N CICERO
8'-8"
STONE
1'-7"
CTR OF WINDOW HORIZ
2'-4" OVERALL HIEGHT
8'-4"
8'-8"
STONE
1'-7"
8" WAVE VALANCE
CTR OF WINDOW HORIZ
2'-4" OVERALL HIEGHT
8'-4"
SIDE VIEW
TYP. 2ND FLOOR
1'-7"
1'-6"
25'-4"
4'-2"
8" WAVE VALANCE
12' OFF GRADE TO BOT. OF VALANCE
SIDE VIEW
TYP. 1ST FLOOR
4'-2"
3'-0"

(Page 2 of 3)

Department of Business Affairs and Consumer Protection
Business Assistance Center - Public Way Use Unit
City Hall - 121 N. LaSalle Street, Room 800 • Chicago, IL 60602
(312)-74-GOBIZ (312-744-6249) • (312) 744-1944 (TTY)
http://www.cityofchicago.org/bacp

10/16/2013

Alderman **Ray Suarez**
Ward # **31**
City of Chicago
City Hall, Room **203**
121 North LaSalle Street
Chicago, Illinois 60602

Re: An ordinance to use and maintain a portion of the public right-of-way for **three (3) awning(s)** for **OSMONDSON CARPENTRY INC**, adjacent to the premises known as **3118 N. Cicero Ave.**.

Dear Alderman **Ray Suarez**:

The applicant referenced above has requested the use of the public right-of-way for a **awning(s)**. An ordinance has been prepared by the Department of Business Affairs and Consumer Protection – Business Assistance Center - Public Way Use Unit for presentation to the City Council. Because this request was made for properties located in your ward, as approved by you as per the attached, I respectfully request that you introduce the attached ordinance at the next City Council meeting.

If you have any questions regarding this ordinance, please contact Anthony Bertuca at (312) 744-5506.

Department of Business Affairs and Consumer Protection

City of Chicago

O2013-7907

Office of the City Clerk

Document Tracking Sheet

Meeting Date:	10/16/2013
Sponsor(s):	Waguespack (32)
Type:	Ordinance
Title:	Awning(s) for A. Vision Chicago, Inc.
Committee(s) Assignment:	Committee on Transportation and Public Way

ORDINANCE
A.VISION CHICAGO INC.
Acct. No. 290914 - 1
Permit No. 1108877

Be It Ordained by the City Council of the City of Chicago:

SECTION 1. Permission and authority are hereby given and granted to A.VISION CHICAGO INC., upon the terms and subject to the conditions of this ordinance to maintain and use, as now constructed, three (3) Awning(s) projecting over the public right-of-way adjacent to its premises known as 910 N. Damen Ave..

Said Awning(s) at n. damen measure(s):
One (1) at five point nine two (5.92) feet in length, and four point five (4.5) feet in width for a total of twenty-six point six four (26.64) square feet.

Said Awning(s) at n. damen measure(s):
One (1) at four point six seven (4.67) feet in length, and four point five (4.5) feet in width for a total of twenty-one point zero two (21.02) square feet.

Said Awning(s) at n. damen measure(s):
One (1) at five point five (5.5) feet in length, and four point five (4.5) feet in width for a total of twenty-four point seven five (24.75) square feet.

The location of said privilege shall be as shown on prints kept on file with the Department of Business Affairs and Consumer Protection and the Office of the City Clerk.

Said privilege shall be constructed in accordance with plans and specifications approved by the Zoning Department - Signs.

This grant of privilege in the public way shall be subject to the provisions of Section 10-28-015 and all other required provisions of the Municipal Code of Chicago.

The grantee shall pay to the City of Chicago as compensation for the privilege #1108877 herein granted the sum of one hundred fifty ($150.00) per annum in advance.


A 25% penalty will be added for payments received after due date.


The permit holder agrees to hold the City of Chicago harmless for any damage, relocation or replacement costs associated with damage, relocation or removal of private property caused by the City performing work in the public way.

Authority herein given and granted for a period of five (5) years from and after 09/10/2013.

Alderman _____

Scott Waguespack 32nd Ward

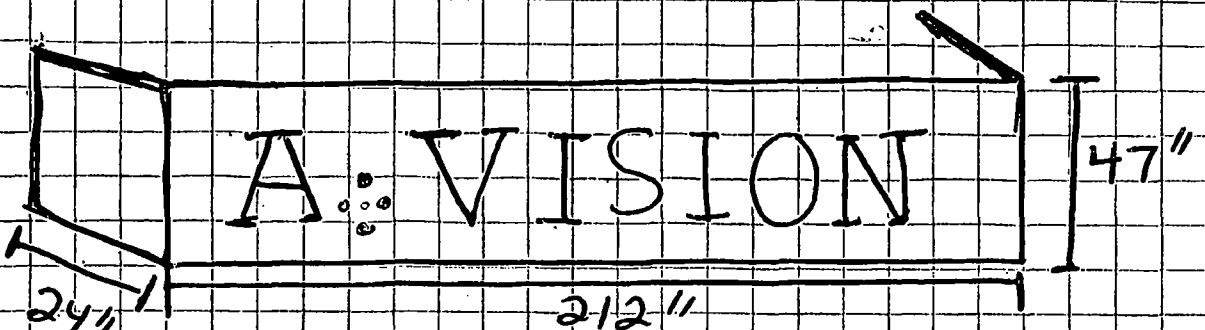

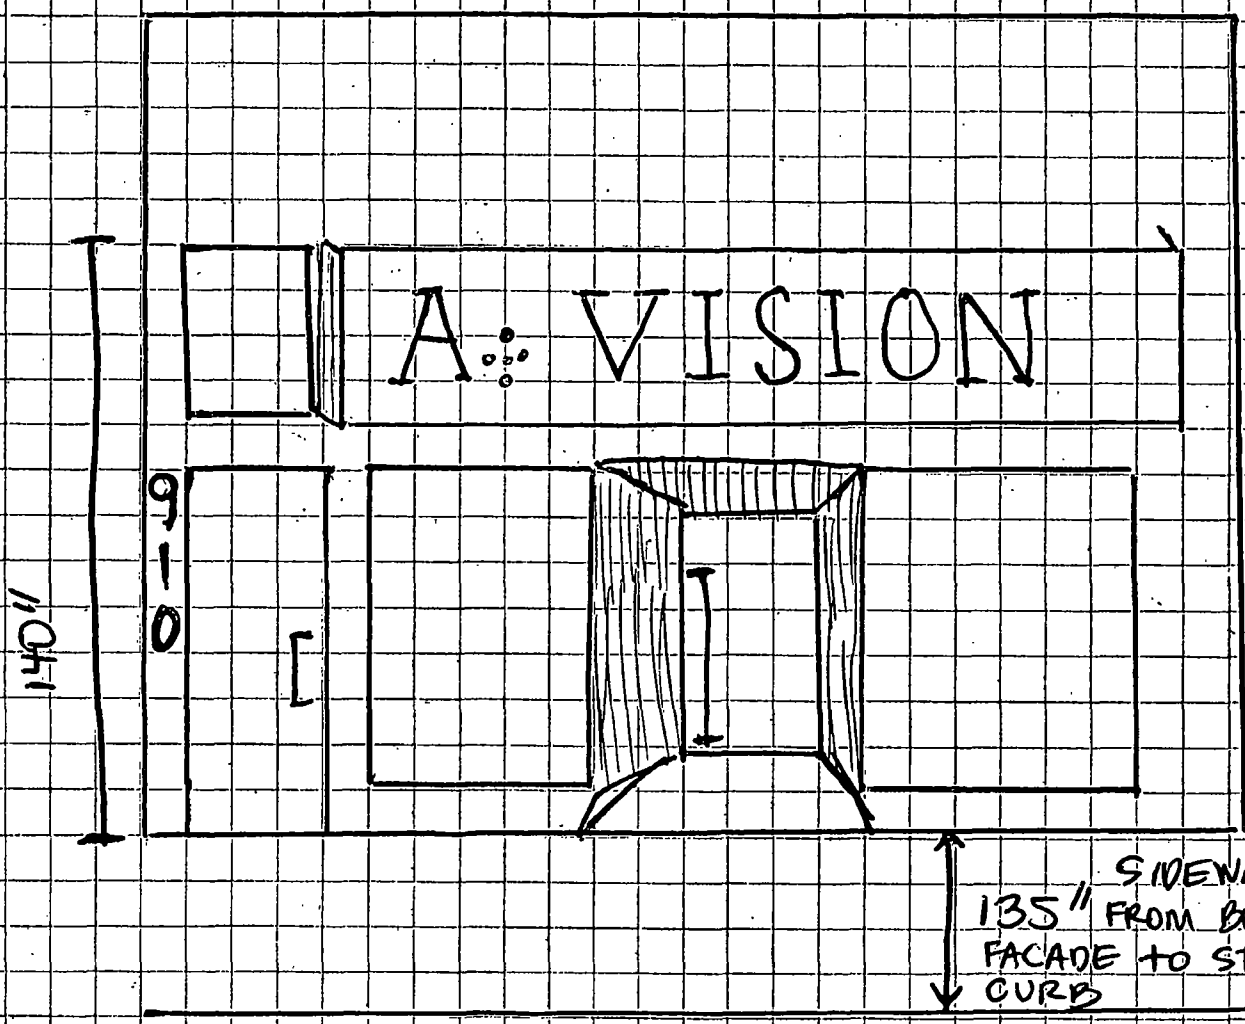

24" AWNING OVERHANG OVER SIDEWALK

Department of Business Affairs and Consumer Protection
Business Assistance Center - Public Way Use Unit
City Hall - 121 N. LaSalle Street, Room 800 • Chicago, IL 60602
(312)-74-GOBIZ (312-744-6249) • (312) 744-1944 (TTY)
http://www.cityofchicago.org/bacp

10/16/2013

Alderman **Scott Waguespack**
Ward # **32**
City of Chicago
City Hall, Room **300**
121 North LaSalle Street
Chicago, Illinois 60602

Re: An ordinance to use and maintain a portion of the public right-of-way for **three (3) awning(s)** for **A.VISION CHICAGO INC.**, adjacent to the premises known as **910 N. Damen Ave.**.

Dear Alderman **Scott Waguespack**:

The applicant referenced above has requested the use of the public right-of-way for a **awning(s)**. An ordinance has been prepared by the Department of Business Affairs and Consumer Protection – Business Assistance Center - Public Way Use Unit for presentation to the City Council. Because this request was made for properties located in your ward, as approved by you as per the attached, I respectfully request that you introduce the attached ordinance at the next City Council meeting.

If you have any questions regarding this ordinance, please contact Anthony Bertuca at (312) 744-5506.

Department of Business Affairs and Consumer Protection

City of Chicago

O2013-7915

Office of the City Clerk

Document Tracking Sheet

Meeting Date:	10/16/2013
Sponsor(s):	Waguespack (32)
Type:	Ordinance
Title:	Awning(s) for Cash America Jewelry & Loan
Committee(s) Assignment:	Committee on Transportation and Public Way

ORDINANCE
CASH AMERICA JEWELRY & LOAN
Acct. No. 19661 - 6
Permit No. 1108908

Be It Ordained by the City Council of the City of Chicago:

SECTION 1. Permission and authority are hereby given and granted to CASH AMERICA JEWELRY & LOAN, upon the terms and subject to the conditions of this ordinance to maintain and use, as now constructed, four (4) Awning(s) projecting over the public right-of-way adjacent to its premises known as 3123 N. Ashland Ave..

Said Awning(s) at N. Ashland Avenue measure(s):
One (1) at seven (7) feet in length, and two (2) feet in width for a total of fourteen (14) square feet.
One (1) at ten point two (10.2) feet in length, and two (2) feet in width for a total of twenty point four (20.4) square feet.
One (1) at four (4) feet in length, and two (2) feet in width for a total of eight (8) square feet.
One (1) at twenty (20) feet in length, and ten (10) feet in width for a total of two hundred (200) square feet.

The location of said privilege shall be as shown on prints kept on file with the Department of Business Affairs and Consumer Protection and the Office of the City Clerk.

Said privilege shall be constructed in accordance with plans and specifications approved by the Zoning Department - Signs.

This grant of privilege in the public way shall be subject to the provisions of Section 10-28-015 and all other required provisions of the Municipal Code of Chicago.

The grantee shall pay to the City of Chicago as compensation for the privilege #1108908 herein granted the sum of one hundred seventy-five ($175.00) per annum in advance.

A 25% penalty will be added for payments received after due date.

The permit holder agrees to hold the City of Chicago harmless for any damage, relocation or replacement costs associated with damage, relocation or removal of private property caused by the City performing work in the public way.

Authority herein given and granted for a period of five (5) years from and after 07/27/2013.

Alderman Scott Waguespack

Scott Waguespack 32nd Ward

N ASHLAND AVE
20'
1'
24'-0"
SITE PLAN
SIZE & LOCATION OF SIGNS
FRONT ELEVATION
① 2'X4' AWNING
② 4'X4' AWNING
③ 4'X10' AWNING
④ 1'X7' AWNING
⑤ 4'X25' AWNING
CASA AMISTAD
3129 N ASHLAND AVE
CHICAGO, IL

Department of Business Affairs and Consumer Protection
Business Assistance Center - Public Way Use Unit
City Hall - 121 N. LaSalle Street, Room 800 • Chicago, IL 60602
(312)-74-GOBIZ (312-744-6249) • (312) 744-1944 (TTY)
http://www.cityofchicago.org/bacp

10/16/2013

Alderman **Scott Waguespack**
Ward # **32**
City of Chicago
City Hall, Room **300**
121 North LaSalle Street
Chicago, Illinois 60602

Re: An ordinance to use and maintain a portion of the public right-of-way for **four (4) awning(s)** for **CASH AMERICA JEWELRY & LOAN**, adjacent to the premises known as **3123 N. Ashland Ave.**.

Dear Alderman **Scott Waguespack**:

The applicant referenced above has requested the use of the public right-of-way for a **awning(s)**. An ordinance has been prepared by the Department of Business Affairs and Consumer Protection – Business Assistance Center - Public Way Use Unit for presentation to the City Council. Because this request was made for properties located in your ward, as approved by you as per the attached, I respectfully request that you introduce the attached ordinance at the next City Council meeting.

If you have any questions regarding this ordinance, please contact Anthony Bertuca at (312) 744-5506.

Department of Business Affairs and Consumer Protection

City of Chicago

O2013-7919

Office of the City Clerk

Document Tracking Sheet

Meeting Date:	10/16/2013
Sponsor(s):	Waguespack (32)
Type:	Ordinance
Title:	Awning(s) for Flor
Committee(s) Assignment:	Committee on Transportation and Public Way

ORDINANCE
FLOR
Acct. No. 3488 - 7
Permit No. 1108756

Be It Ordained by the City Council of the City of Chicago:

SECTION 1. Permission and authority are hereby given and granted to FLOR, upon the terms and subject to the conditions of this ordinance to maintain and use, as now constructed, one (1) Awning(s) projecting over the public right-of-way adjacent to its premises known as 1871 N. Clybourn Ave..

Said Awning(s) at N. CLYBOURN measure(s):
One (1) at eight (8) feet in length, and two point three three (2.33) feet in width for a total of eighteen point six four (18.64) square feet.

The location of said privilege shall be as shown on prints kept on file with the Department of Business Affairs and Consumer Protection and the Office of the City Clerk.

Said privilege shall be constructed in accordance with plans and specifications approved by the Zoning Department - Signs.

This grant of privilege in the public way shall be subject to the provisions of Section 10-28-015 and all other required provisions of the Municipal Code of Chicago.

The grantee shall pay to the City of Chicago as compensation for the privilege #1108756 herein granted the sum of fifty ($50.00) per annum in advance.


A 25% penalty will be added for payments received after due date.


The permit holder agrees to hold the City of Chicago harmless for any damage, relocation or replacement costs associated with damage, relocation or removal of private property caused by the City performing work in the public way.

Authority herein given and granted for a period of five (5) years from and after 09/14/2013.

Alderman _____

Scott Waguespack 32nd Ward

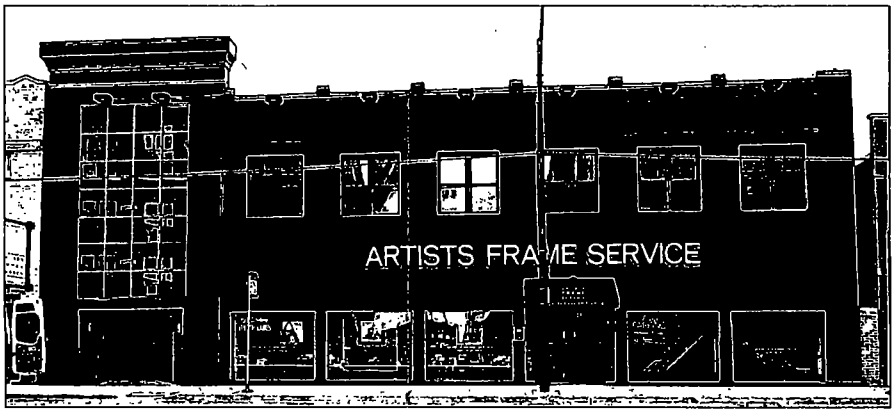
ARTISTS FRAME SERVICE

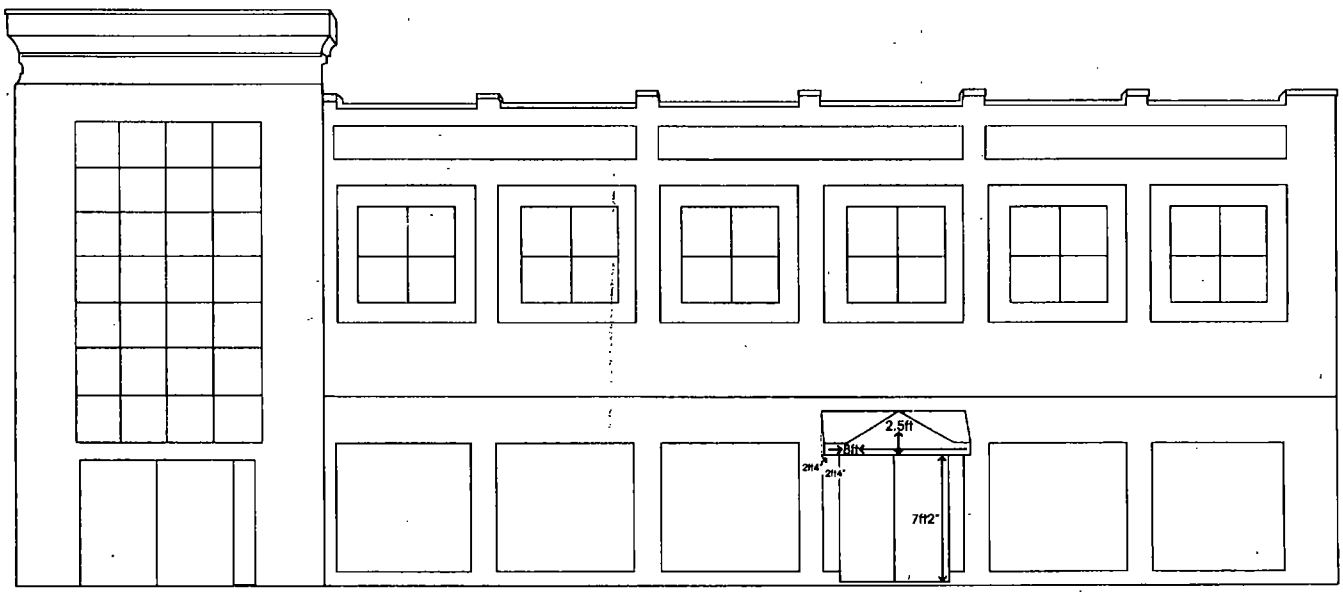
2.5ft
8ft4
2ft4"
2ft4"
7ft2"

Department of Business Affairs and Consumer Protection
Business Assistance Center - Public Way Use Unit
City Hall - 121 N. LaSalle Street, Room 800 • Chicago, IL 60602
(312)-74-GOBIZ (312-744-6249) • (312) 744-1944 (TTY)
http://www.cityofchicago.org/bacp

10/16/2013

Alderman **Scott Waguespack**
Ward # **32**
City of Chicago
City Hall, Room **300**
121 North LaSalle Street
Chicago, Illinois 60602

Re: An ordinance to use and maintain a portion of the public right-of-way for **one (1) awning(s)** for **FLOR**, adjacent to the premises known as **1871 N. Clybourn Ave.**.

Dear Alderman **Scott Waguespack**:

The applicant referenced above has requested the use of the public right-of-way for a **awning(s)**. An ordinance has been prepared by the Department of Business Affairs and Consumer Protection – Business Assistance Center - Public Way Use Unit for presentation to the City Council. Because this request was made for properties located in your ward, as approved by you as per the attached, I respectfully request that you introduce the attached ordinance at the next City Council meeting.

If you have any questions regarding this ordinance, please contact Anthony Bertuca at (312) 744-5506.

Department of Business Affairs and Consumer Protection

City of Chicago

O2013-7925

Office of the City Clerk

Document Tracking Sheet

Meeting Date:	10/16/2013
Sponsor(s):	Waguespack (32)
Type:	Ordinance
Title:	Awning(s) for Ola's Liquors
Committee(s) Assignment:	Committee on Transportation and Public Way

ORDINANCE
OLA'S LIQUORS
Acct. No. 25840 - 1
Permit No. 1108586

Be It Ordained by the City Council of the City of Chicago:

SECTION 1. Permission and authority are hereby given and granted to OLA'S LIQUORS, upon the terms and subject to the conditions of this ordinance to maintain and use, as now constructed, one (1) Awning(s) projecting over the public right-of-way adjacent to its premises known as 947 N. Damen Ave..

Said Awning(s) at N DAMEN AVE measure(s):
One (1) at twenty (20) feet in length, and eight point eight three (8.83) feet in width for a total of one hundred seventy-six point six (176.6) square feet.

The location of said privilege shall be as shown on prints kept on file with the Department of Business Affairs and Consumer Protection and the Office of the City Clerk.

Said privilege shall be constructed in accordance with plans and specifications approved by the Zoning Department - Signs.

This grant of privilege in the public way shall be subject to the provisions of Section 10-28-015 and all other required provisions of the Municipal Code of Chicago.

The grantee shall pay to the City of Chicago as compensation for the privilege #1108586 herein granted the sum of fifty ($50.00) per annum in advance.

A 25% penalty will be added for payments received after due date.


The permit holder agrees to hold the City of Chicago harmless for any damage, relocation or replacement costs associated with damage, relocation or removal of private property caused by the City performing work in the public way.

Authority herein given and granted for a period of five (5) years from and after 09/10/2013.

Alderman Scott Waguespack

Scott Waguespack 32nd Ward

AWNING LOCATION: 947 N. DAMEN AVE.
OLA'S LIQUORS INC,

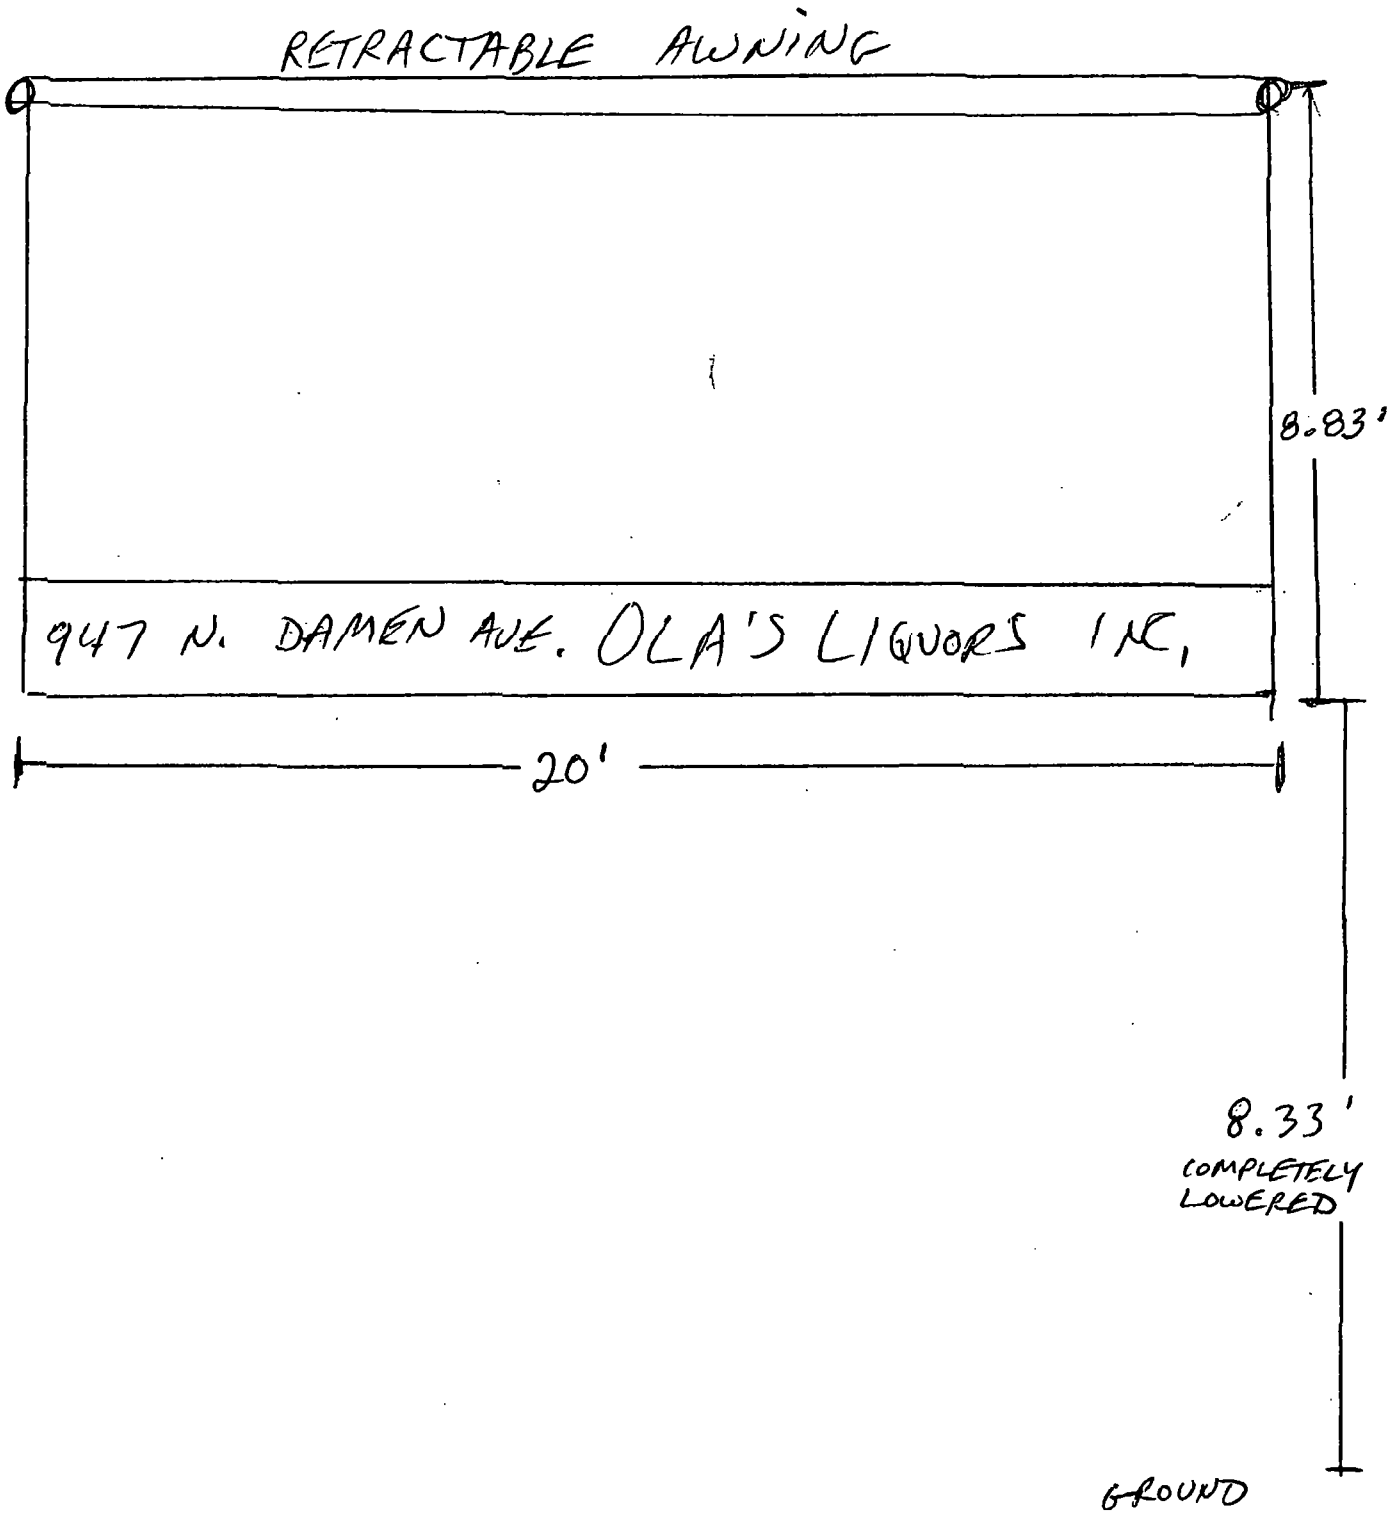

Department of Business Affairs and Consumer Protection
Business Assistance Center - Public Way Use Unit
City Hall - 121 N. LaSalle Street, Room 800 • Chicago, IL 60602
(312)-74-GOBIZ (312-744-6249) • (312) 744-1944 (TTY)
http://www.cityofchicago.org/bacp

10/16/2013

Alderman **Scott Waguespack**
Ward # **32**
City of Chicago
City Hall, Room **300**
121 North LaSalle Street
Chicago, Illinois 60602

Re: An ordinance to use and maintain a portion of the public right-of-way for **one (1) awning(s)** for **OLA'S LIQUORS**, adjacent to the premises known as **947 N. Damen Ave.**.

Dear Alderman **Scott Waguespack**:

The applicant referenced above has requested the use of the public right-of-way for a **awning(s)**. An ordinance has been prepared by the Department of Business Affairs and Consumer Protection – Business Assistance Center - Public Way Use Unit for presentation to the City Council. Because this request was made for properties located in your ward, as approved by you as per the attached, I respectfully request that you introduce the attached ordinance at the next City Council meeting.

If you have any questions regarding this ordinance, please contact Anthony Bertuca at (312) 744-5506.

Department of Business Affairs and Consumer Protection

City of Chicago

O2013-7928

Office of the City Clerk

Document Tracking Sheet

Meeting Date:	10/16/2013
Sponsor(s):	Waguespack (32)
Type:	Ordinance
Title:	Awning(s) for Polished
Committee(s) Assignment:	Committee on Transportation and Public Way

ORDINANCE
Polished
Acct. No. 381601 - 1
Permit No. 1107805

Be It Ordained by the City Council of the City of Chicago:

SECTION 1. Permission and authority are hereby given and granted to Polished, upon the terms and subject to the conditions of this ordinance to construct, install, maintain and use one (1) Awning(s) projecting over the public right-of-way adjacent to its premises known as 1442 W. Belmont Ave..

Said Awning(s) at West Belmont Avenue measure(s):
One (1) at seventeen (17) feet in length, and two (2) feet in width for a total of thirty-four (34) square feet.

The location of said privilege shall be as shown on prints kept on file with the Department of Business Affairs and Consumer Protection and the Office of the City Clerk.

Said privilege shall be constructed in accordance with plans and specifications approved by the Zoning Department - Signs.

This grant of privilege in the public way shall be subject to the provisions of Section 10-28-015 and all other required provisions of the Municipal Code of Chicago.

The grantee shall pay to the City of Chicago as compensation for the privilege #1107805 herein granted the sum of fifty ($50.00) per annum in advance.


A 25% penalty will be added for payments received after due date.


The permit holder agrees to hold the City of Chicago harmless for any damage, relocation or replacement costs associated with damage, relocation or removal of private property caused by the City performing work in the public way.

Authority herein given and granted for a period of five (5) years from and after Date of Passage.

Alderman Scott Waguespack

Scott Waguespack 32nd Ward

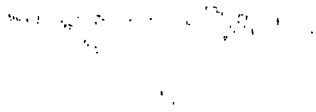

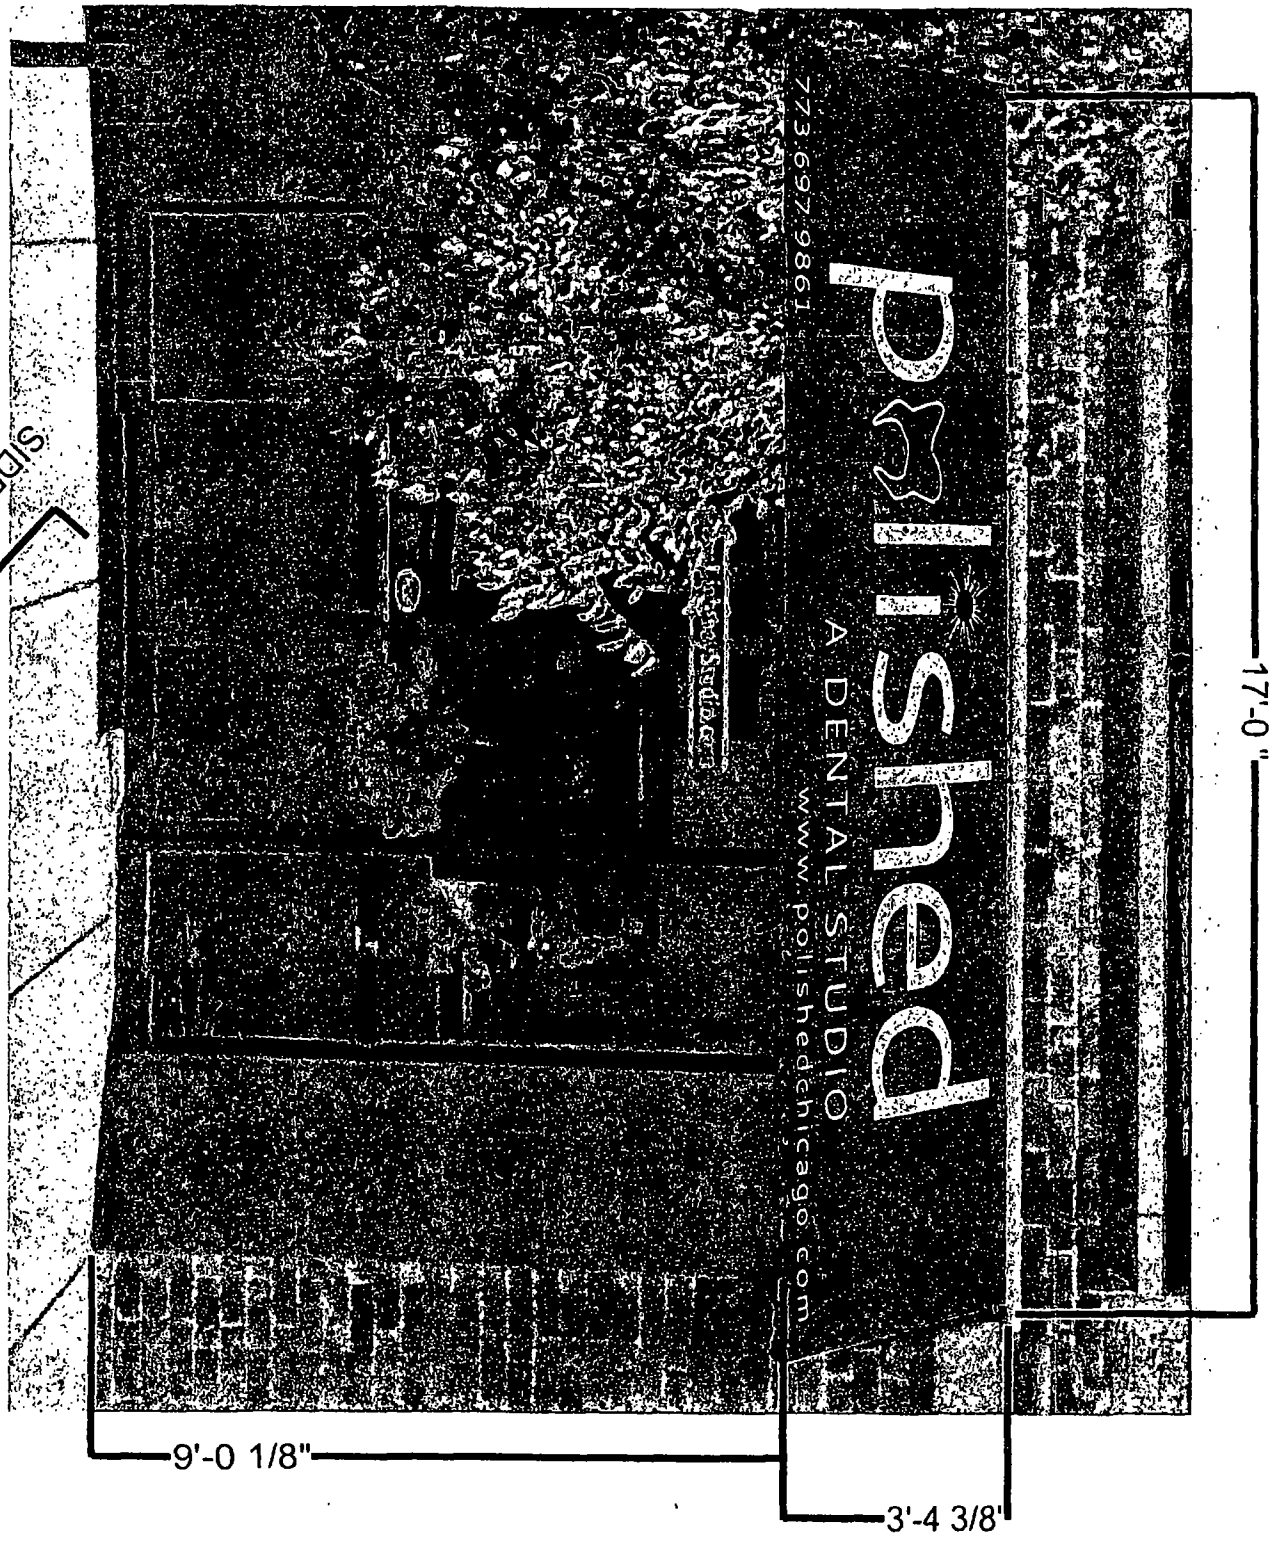
Polished
A DENTAL STUDIO
773.697.9861
www.polishedchicago.com
17'-0"
9'-0 1/8"
3'-4 3/8"
13'-0 7/8"
SIDEWALK TO CURBE

Department of Business Affairs and Consumer Protection
Business Assistance Center - Public Way Use Unit
City Hall - 121 N. LaSalle Street, Room 800 • Chicago, IL 60602
(312)-74-GOBIZ (312-744-6249) • (312) 744-1944 (TTY)
http://www.cityofchicago.org/bacp

10/16/2013

Alderman **Scott Waguespack**
Ward # **32**
City of Chicago
City Hall, Room **300**
121 North LaSalle Street
Chicago, Illinois 60602

Re: An ordinance to use and maintain a portion of the public right-of-way for **one (1) awning(s)** for **Polished**, adjacent to the premises known as **1442 W. Belmont Ave.**.

Dear Alderman **Scott Waguespack**:

The applicant referenced above has requested the use of the public right-of-way for a **awning(s)**. An ordinance has been prepared by the Department of Business Affairs and Consumer Protection – Business Assistance Center - Public Way Use Unit for presentation to the City Council. Because this request was made for properties located in your ward, as approved by you as per the attached, I respectfully request that you introduce the attached ordinance at the next City Council meeting.

If you have any questions regarding this ordinance, please contact Anthony Bertuca at (312) 744-5506.

Department of Business Affairs and Consumer Protection

City of Chicago

O2013-7931

Office of the City Clerk

Document Tracking Sheet

Meeting Date:	10/16/2013
Sponsor(s):	Waguespack (32)
Type:	Ordinance
Title:	Awning(s) for Twinkle Toes Belmont
Committee(s) Assignment:	Committee on Transportation and Public Way

ORDINANCE
TWINKLE TOES BELMONT
Acct. No. 323892 - 1
Permit No. 1109022

Be It Ordained by the City Council of the City of Chicago:

SECTION 1. Permission and authority are hereby given and granted to TWINKLE TOES BELMONT, upon the terms and subject to the conditions of this ordinance to maintain and use, as now constructed, one (1) Awning(s) projecting over the public right-of-way adjacent to its premises known as 2244 W. Belmont Ave..

Said Awning(s) at W BELMONT AVE measure(s):
One (1) at twelve point one six (12.16) feet in length, and two point five (2.5) feet in width for a total of thirty point four (30.4) square feet.

The location of said privilege shall be as shown on prints kept on file with the Department of Business Affairs and Consumer Protection and the Office of the City Clerk.

Said privilege shall be constructed in accordance with plans and specifications approved by the Zoning Department - Signs.

This grant of privilege in the public way shall be subject to the provisions of Section 10-28-015 and all other required provisions of the Municipal Code of Chicago.

The grantee shall pay to the City of Chicago as compensation for the privilege #1109022 herein granted the sum of fifty ($50.00) per annum in advance.

A 25% penalty will be added for payments received after due date.


The permit holder agrees to hold the City of Chicago harmless for any damage, relocation or replacement costs associated with damage, relocation or removal of private property caused by the City performing work in the public way.

Authority herein given and granted for a period of five (5) years from and after 10/08/2013.

Alderman Scott Waguespack

Scott Waguespack 32nd Ward

2244 W Belmont Ave

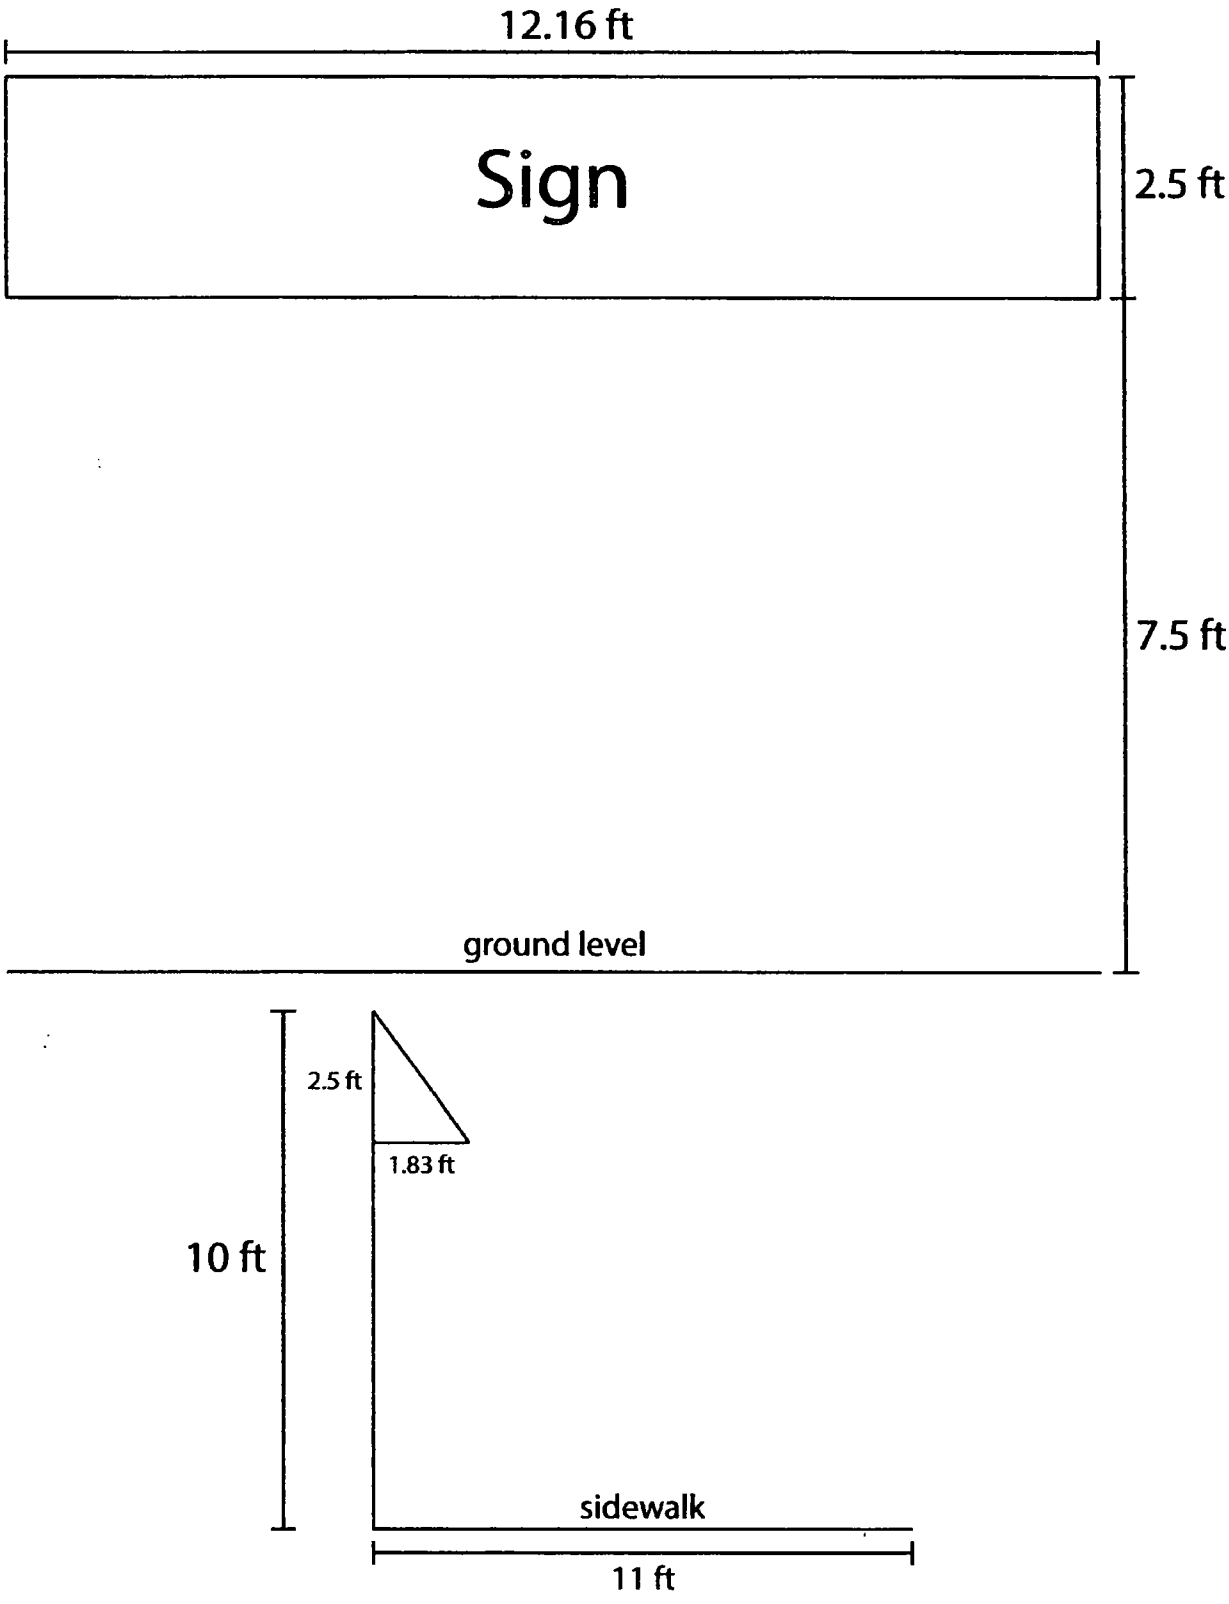

Department of Business Affairs and Consumer Protection
Business Assistance Center - Public Way Use Unit
City Hall - 121 N. LaSalle Street, Room 800 • Chicago, IL 60602
(312)-74-GOBIZ (312-744-6249) • (312) 744-1944 (TTY)
http://www.cityofchicago.org/bacp

10/16/2013

Alderman **Scott Waguespack**
Ward # **32**
City of Chicago
City Hall, Room **300**
121 North LaSalle Street
Chicago, Illinois 60602

Re: An ordinance to use and maintain a portion of the public right-of-way for **one (1) awning(s)** for **TWINKLE TOES BELMONT**, adjacent to the premises known as **2244 W. Belmont Ave.**.

Dear Alderman **Scott Waguespack**:

The applicant referenced above has requested the use of the public right-of-way for a **awning(s)**. An ordinance has been prepared by the Department of Business Affairs and Consumer Protection – Business Assistance Center - Public Way Use Unit for presentation to the City Council. Because this request was made for properties located in your ward, as approved by you as per the attached, I respectfully request that you introduce the attached ordinance at the next City Council meeting.

If you have any questions regarding this ordinance, please contact Anthony Bertuca at (312) 744-5506.

Department of Business Affairs and Consumer Protection

City of Chicago

O2013-7933

Office of the City Clerk

Document Tracking Sheet

Meeting Date:	10/16/2013
Sponsor(s):	Mell (33)
Type:	Ordinance
Title:	Awning(s) for Clothes Pin Laundromat & Dry Cleaners
Committee(s) Assignment:	Committee on Transportation and Public Way

ORDINANCE
CLOTHES PIN LAUNDROMAT & DRY CLEANERS
Acct. No. 25074 - 2
Permit No. 1108582

Be It Ordained by the City Council of the City of Chicago:

SECTION 1. Permission and authority are hereby given and granted to CLOTHES PIN LAUNDROMAT & DRY CLEANERS, upon the terms and subject to the conditions of this ordinance to construct, install, maintain and use one (1) Awning(s) projecting over the public right-of-way adjacent to its premises known as 4700 N. Kedzie Ave..

Said Awning(s) at N. Kedzie Avenue & W. Leland Avenue measure(s):
One (1) at one thousand one hundred (1100) feet in length, and two (2) feet in width for a total of two thousand two hundred (2200) square feet.

The location of said privilege shall be as shown on prints kept on file with the Department of Business Affairs and Consumer Protection and the Office of the City Clerk.

Said privilege shall be constructed in accordance with plans and specifications approved by the Zoning Department - Signs.

This grant of privilege in the public way shall be subject to the provisions of Section 10-28-015 and all other required provisions of the Municipal Code of Chicago.

The grantee shall pay to the City of Chicago as compensation for the privilege #1108582 herein granted the sum of one hundred seventy-five ($175.00) per annum in advance.

A 25% penalty will be added for payments received after due date.


The permit holder agrees to hold the City of Chicago harmless for any damage, relocation or replacement costs associated with damage, relocation or removal of private property caused by the City performing work in the public way.

Authority herein given and granted for a period of five (5) years from and after Date of Passage.

Alderman Deborah Mell

Deborah Mell 33rd Ward

idsign

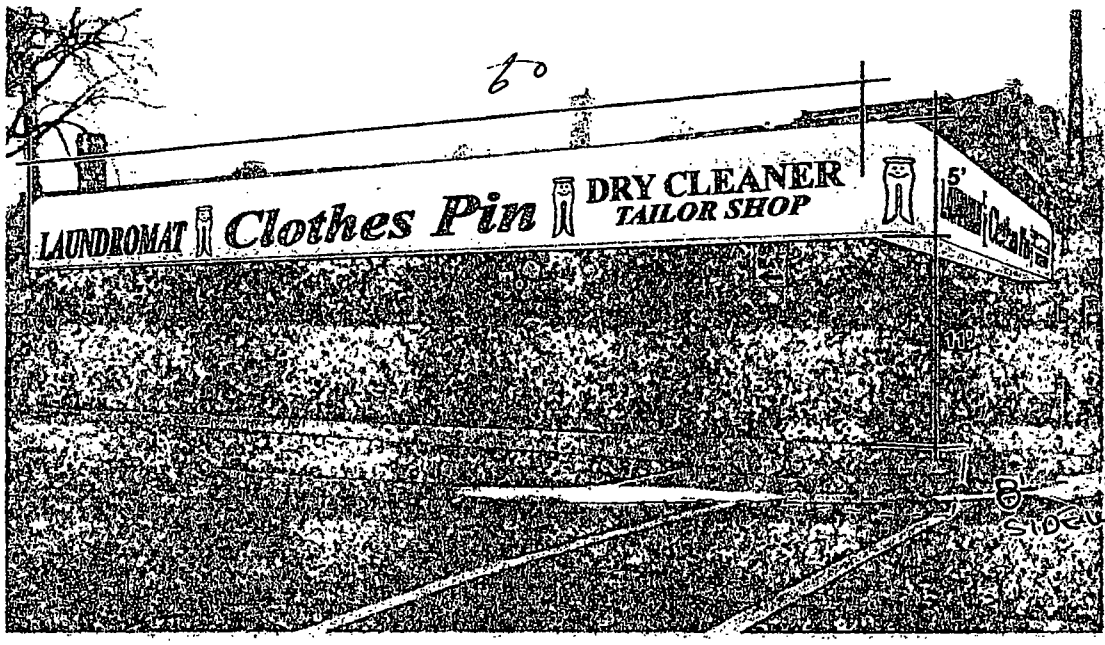

60

VINYL

Leland of



50

KEDZIE

(P)773.588.6911 • (F)773.533.8026

Department of Business Affairs and Consumer Protection
Business Assistance Center - Public Way Use Unit
City Hall - 121 N. LaSalle Street, Room 800 • Chicago, IL 60602
(312)-74-GOBIZ (312-744-6249) • (312) 744-1944 (TTY)
http://www.cityofchicago.org/bacp

10/16/2013

Alderman **Deborah Mell**
Ward # **33**
City of Chicago
City Hall, Room **208**
121 North LaSalle Street
Chicago, Illinois 60602

Re: An ordinance to use and maintain a portion of the public right-of-way for **one (1) awning(s)** for **CLOTHES PIN LAUNDROMAT & DRY CLEANERS**, adjacent to the premises known as **4700 N. Kedzie Ave..**

Dear Alderman **Deborah Mell**:

The applicant referenced above has requested the use of the public right-of-way for a **awning(s)**. An ordinance has been prepared by the Department of Business Affairs and Consumer Protection – Business Assistance Center - Public Way Use Unit for presentation to the City Council. Because this request was made for properties located in your ward, as approved by you as per the attached, I respectfully request that you introduce the attached ordinance at the next City Council meeting.

If you have any questions regarding this ordinance, please contact Anthony Bertuca at (312) 744-5506.

Department of Business Affairs and Consumer Protection

City of Chicago

O2013-7942

Office of the City Clerk

Document Tracking Sheet

Meeting Date:	10/16/2013
Sponsor(s):	Mell (33)
Type:	Ordinance
Title:	Awning(s) for Irving Park Early Learning Center
Committee(s) Assignment:	Committee on Transportation and Public Way

ORDINANCE
IRVING PARK EARLY LEARNING CNT
Acct. No. 44774 - 1
Permit No. 1108687

Be It Ordained by the City Council of the City of Chicago:

SECTION 1. Permission and authority are hereby given and granted to IRVING PARK EARLY LEARNING CNT, upon the terms and subject to the conditions of this ordinance to maintain and use, as now constructed, one (1) Awning(s) projecting over the public right-of-way adjacent to its premises known as 3021-3023 W. Montrose Ave..

Said Awning(s) at measure(s):
One (1) at twenty-three (23) feet in length, and one (1) foot in width for a total of twenty-three (23) square feet.

The location of said privilege shall be as shown on prints kept on file with the Department of Business Affairs and Consumer Protection and the Office of the City Clerk.

Said privilege shall be constructed in accordance with plans and specifications approved by the Zoning Department - Signs.

This grant of privilege in the public way shall be subject to the provisions of Section 10-28-015 and all other required provisions of the Municipal Code of Chicago.

The grantee shall pay to the City of Chicago as compensation for the privilege #1108687 herein granted the sum of fifty ($50.00) per annum in advance.

A 25% penalty will be added for payments received after due date.


The permit holder agrees to hold the City of Chicago harmless for any damage, relocation or replacement costs associated with damage, relocation or removal of private property caused by the City performing work in the public way.


Authority herein given and granted for a period of five (5) years from and after 07/30/2013.

Alderman _____

Deborah Mell 33rd Ward

3021-3023 W. MONTROSE AVE.

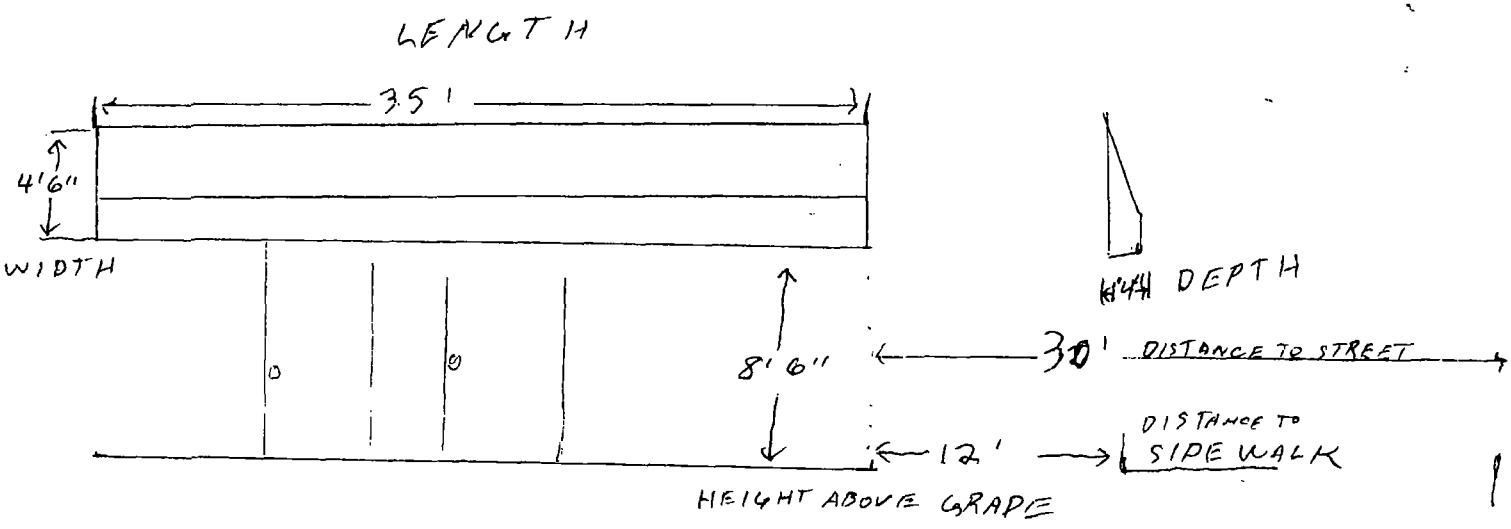

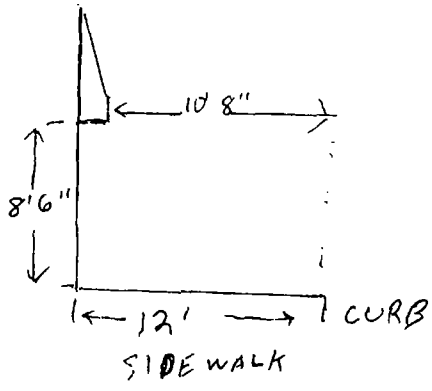

Department of Business Affairs and Consumer Protection
Business Assistance Center - Public Way Use Unit
City Hall - 121 N. LaSalle Street, Room 800 • Chicago, IL 60602
(312)-74-GOBIZ (312-744-6249) • (312) 744-1944 (TTY)
http://www.cityofchicago.org/bacp

10/16/2013

Alderman **Deborah Mell**
Ward # **33**
City of Chicago
City Hall, Room **208**
121 North LaSalle Street
Chicago, Illinois 60602

Re: An ordinance to use and maintain a portion of the public right-of-way for **one (1) awning(s)** for **IRVING PARK EARLY LEARNING CNT**, adjacent to the premises known as **3021-3023 W. Montrose Ave.**.

Dear Alderman **Deborah Mell**:

The applicant referenced above has requested the use of the public right-of-way for a **awning(s)**. An ordinance has been prepared by the Department of Business Affairs and Consumer Protection – Business Assistance Center - Public Way Use Unit for presentation to the City Council. Because this request was made for properties located in your ward, as approved by you as per the attached, I respectfully request that you introduce the attached ordinance at the next City Council meeting.

If you have any questions regarding this ordinance, please contact Anthony Bertuca at (312) 744-5506.

Department of Business Affairs and Consumer Protection

City of Chicago

O2013-7946

Office of the City Clerk

Document Tracking Sheet

Meeting Date:	10/16/2013
Sponsor(s):	Sposato (36)
Type:	Ordinance
Title:	Awning(s) for Ferajna Restaurant
Committee(s) Assignment:	Committee on Transportation and Public Way

ORDINANCE
FERAJNA RESTAURANT
Acct. No. 261671 - 2
Permit No. 1108849

Be It Ordained by the City Council of the City of Chicago:

SECTION 1. Permission and authority are hereby given and granted to FERAJNA RESTAURANT, upon the terms and subject to the conditions of this ordinance to maintain and use, as now constructed, three (3) Awning(s) projecting over the public right-of-way adjacent to its premises known as 6714-18 W. Belmont Ave..

Said Awning(s) at W. Belmont measure(s):
One (1) at fourteen (14) feet in length, and five point seven (5.7) feet in width for a total of seventy-nine point eight (79.8) square feet.
One (1) at fourteen (14) feet in length, and five point seven (5.7) feet in width for a total of seventy-nine point eight (79.8) square feet.
One (1) at seventeen point five (17.5) feet in length, and five point seven (5.7) feet in width for a total of ninety-nine point seven five (99.75) square feet.

The location of said privilege shall be as shown on prints kept on file with the Department of Business Affairs and Consumer Protection and the Office of the City Clerk.

Said privilege shall be constructed in accordance with plans and specifications approved by the Zoning Department - Signs.

This grant of privilege in the public way shall be subject to the provisions of Section 10-28-015 and all other required provisions of the Municipal Code of Chicago.

The grantee shall pay to the City of Chicago as compensation for the privilege #1108849 herein granted the sum of one hundred fifty ($150.00) per annum in advance.


A 25% penalty will be added for payments received after due date.

The permit holder agrees to hold the City of Chicago harmless for any damage, relocation or replacement costs associated with damage, relocation or removal of private property caused by the City performing work in the public way.

Authority herein given and granted for a period of five (5) years from and after 06/08/2013.

Alderman Nicholas Sposato

Nicholas Sposato 36th Ward

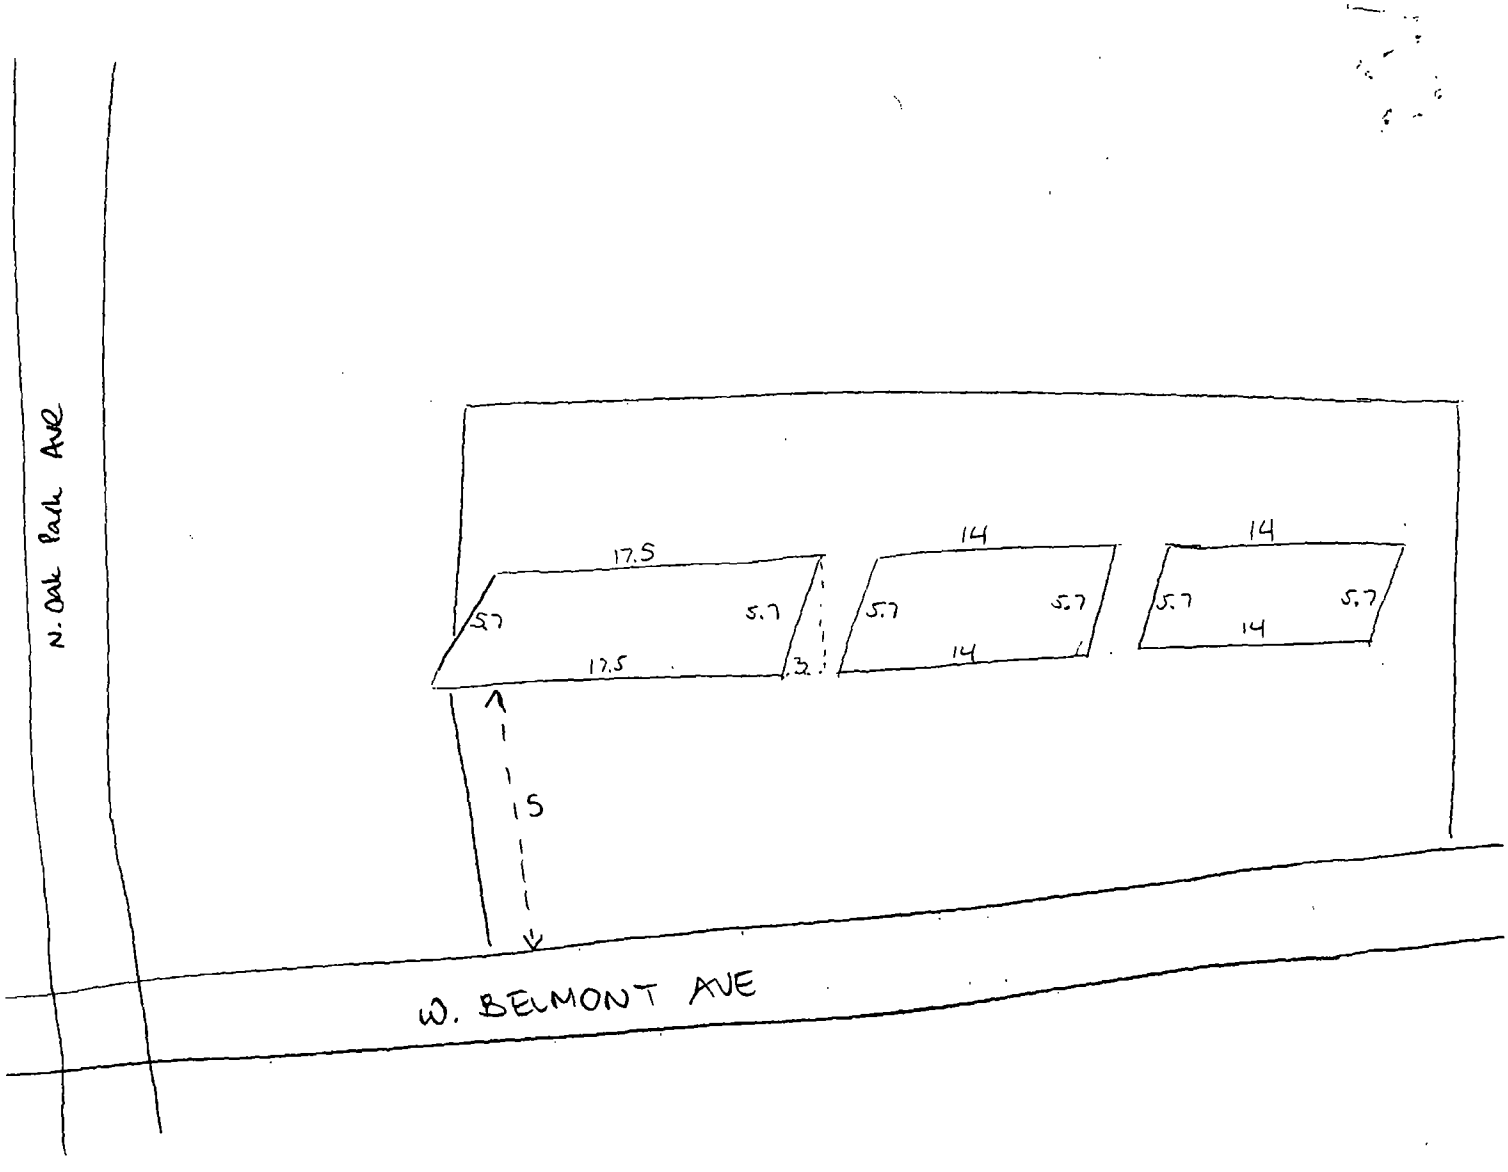
N. Oak Park Ave
17.5
5.7
5.7
17.5
3
14
5.7
5.7
14
14
5.7
5.7
14
15
W. BELMONT AVE

Department of Business Affairs and Consumer Protection
Business Assistance Center - Public Way Use Unit
City Hall - 121 N. LaSalle Street, Room 800 • Chicago, IL 60602
(312)-74-GOBIZ (312-744-6249) • (312) 744-1944 (TTY)
http://www.cityofchicago.org/bacp

10/16/2013

Alderman **Nicholas Sposato**
Ward # **36**
City of Chicago
City Hall, Room **304**
121 North LaSalle Street
Chicago, Illinois 60602

Re: An ordinance to use and maintain a portion of the public right-of-way for **three (3) awning(s)** for **FERAJNA RESTAURANT**, adjacent to the premises known as **6714-18 W. Belmont Ave.**.

Dear Alderman **Nicholas Sposato**:

The applicant referenced above has requested the use of the public right-of-way for a **awning(s)**. An ordinance has been prepared by the Department of Business Affairs and Consumer Protection – Business Assistance Center - Public Way Use Unit for presentation to the City Council. Because this request was made for properties located in your ward, as approved by you as per the attached, I respectfully request that you introduce the attached ordinance at the next City Council meeting.

If you have any questions regarding this ordinance, please contact Anthony Bertuca at (312) 744-5506.

Department of Business Affairs and Consumer Protection

City of Chicago

O2013-7950

Office of the City Clerk

Document Tracking Sheet

Meeting Date:	10/16/2013
Sponsor(s):	Sposato (36)
Type:	Ordinance
Title:	Awning(s) for Grind Coffee Lounge, The
Committee(s) Assignment:	Committee on Transportation and Public Way

ORDINANCE
THE GRIND COFFEE LOUNGE
Acct. No. 350942 - 1
Permit No. 1095192

Be It Ordained by the City Council of the City of Chicago:

SECTION 1. Permission and authority are hereby given and granted to THE GRIND COFFEE LOUNGE, upon the terms and subject to the conditions of this ordinance to construct, install, maintain and use one (1) Awning(s) projecting over the public right-of-way adjacent to its premises known as 7408 W. Addison St..

Said Awning(s) at W. Addison measure(s):
One (1) at eighteen (18) feet in length, and four (4) feet in width for a total of seventy-two (72) square feet.

The location of said privilege shall be as shown on prints kept on file with the Department of Business Affairs and Consumer Protection and the Office of the City Clerk.

Said privilege shall be constructed in accordance with plans and specifications approved by the Zoning Department - Signs.

This grant of privilege in the public way shall be subject to the provisions of Section 10-28-015 and all other required provisions of the Municipal Code of Chicago.

The grantee shall pay to the City of Chicago as compensation for the privilege #1095192 herein granted the sum of fifty ($50.00) per annum in advance.


A 25% penalty will be added for payments received after due date.

The permit holder agrees to hold the City of Chicago harmless for any damage, relocation or replacement costs associated with damage, relocation or removal of private property caused by the City performing work in the public way.

Authority herein given and granted for a period of five (5) years from and after Date of Passage.

Alderman 

Nicholas Sposato 36th Ward

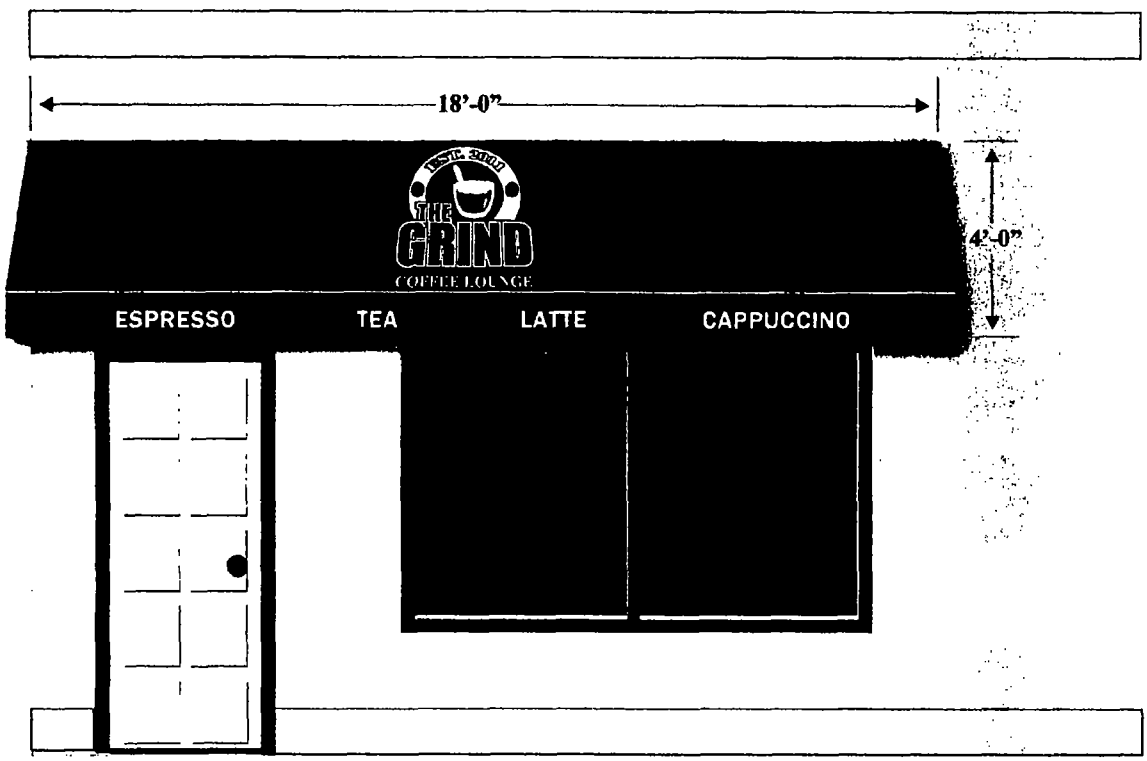

7406 W Addison

Department of Business Affairs and Consumer Protection
Business Assistance Center - Public Way Use Unit
City Hall - 121 N. LaSalle Street, Room 800 • Chicago, IL 60602
(312)-74-GOBIZ (312-744-6249) • (312) 744-1944 (TTY)
http://www.cityofchicago.org/bacp

10/16/2013

Alderman **Nicholas Sposato**
Ward # **36**
City of Chicago
City Hall, Room **304**
121 North LaSalle Street
Chicago, Illinois 60602

Re: An ordinance to use and maintain a portion of the public right-of-way for **one (1) awning(s)** for **THE GRIND COFFEE LOUNGE**, adjacent to the premises known as **7408 W. Addison St..**

Dear Alderman **Nicholas Sposato**:

The applicant referenced above has requested the use of the public right-of-way for a **awning(s)**. An ordinance has been prepared by the Department of Business Affairs and Consumer Protection – Business Assistance Center - Public Way Use Unit for presentation to the City Council. Because this request was made for properties located in your ward, as approved by you as per the attached, I respectfully request that you introduce the attached ordinance at the next City Council meeting.

If you have any questions regarding this ordinance, please contact Anthony Bertuca at (312) 744-5506.

Department of Business Affairs and Consumer Protection

City of Chicago

O2013-7954

Office of the City Clerk

Document Tracking Sheet

Meeting Date:	10/16/2013
Sponsor(s):	Sposato (36)
Type:	Ordinance
Title:	Awning(s) for Hairtech the Salon
Committee(s) Assignment:	Committee on Transportation and Public Way

City of Chicago

O2013-7959

Office of the City Clerk

Document Tracking Sheet

Meeting Date:	10/16/2013
Sponsor(s):	Cullerton (38)
Type:	Ordinance
Title:	Awning(s) for Pub Ok
Committee(s) Assignment:	Committee on Transportation and Public Way

ORDINANCE
PUB OK
Acct. No. 7011 - 1
Permit No. 1108611

Be It Ordained by the City Council of the City of Chicago:

SECTION 1. Permission and authority are hereby given and granted to PUB OK, upon the terms and subject to the conditions of this ordinance to maintain and use, as now constructed, four (4) Awning(s) projecting over the public right-of-way adjacent to its premises known as 5659 W. Irving Park Rd..

Said Awning(s) at W. Irving Park Rd measure(s):
Two (2) at ten (10) feet in length, and two (2) feet in width for a total of forty (40) square feet.
One (1) at eleven (11) feet in length, and two (2) feet in width for a total of twenty-two (22) square feet.
One (1) at thirteen (13) feet in length, and two (2) feet in width for a total of twenty-six (26) square feet.

The location of said privilege shall be as shown on prints kept on file with the Department of Business Affairs and Consumer Protection and the Office of the City Clerk.

Said privilege shall be constructed in accordance with plans and specifications approved by the Zoning Department - Signs.

This grant of privilege in the public way shall be subject to the provisions of Section 10-28-015 and all other required provisions of the Municipal Code of Chicago.

The grantee shall pay to the City of Chicago as compensation for the privilege #1108611 herein granted the sum of one hundred seventy-five ($175.00) per annum in advance.


A 25% penalty will be added for payments received after due date.

The permit holder agrees to hold the City of Chicago harmless for any damage, relocation or replacement costs associated with damage, relocation or removal of private property caused by the City performing work in the public way.

Authority herein given and granted for a period of five (5) years from and after Date of Passage.

Alderman _____

Timothy Cullerton 38th Ward

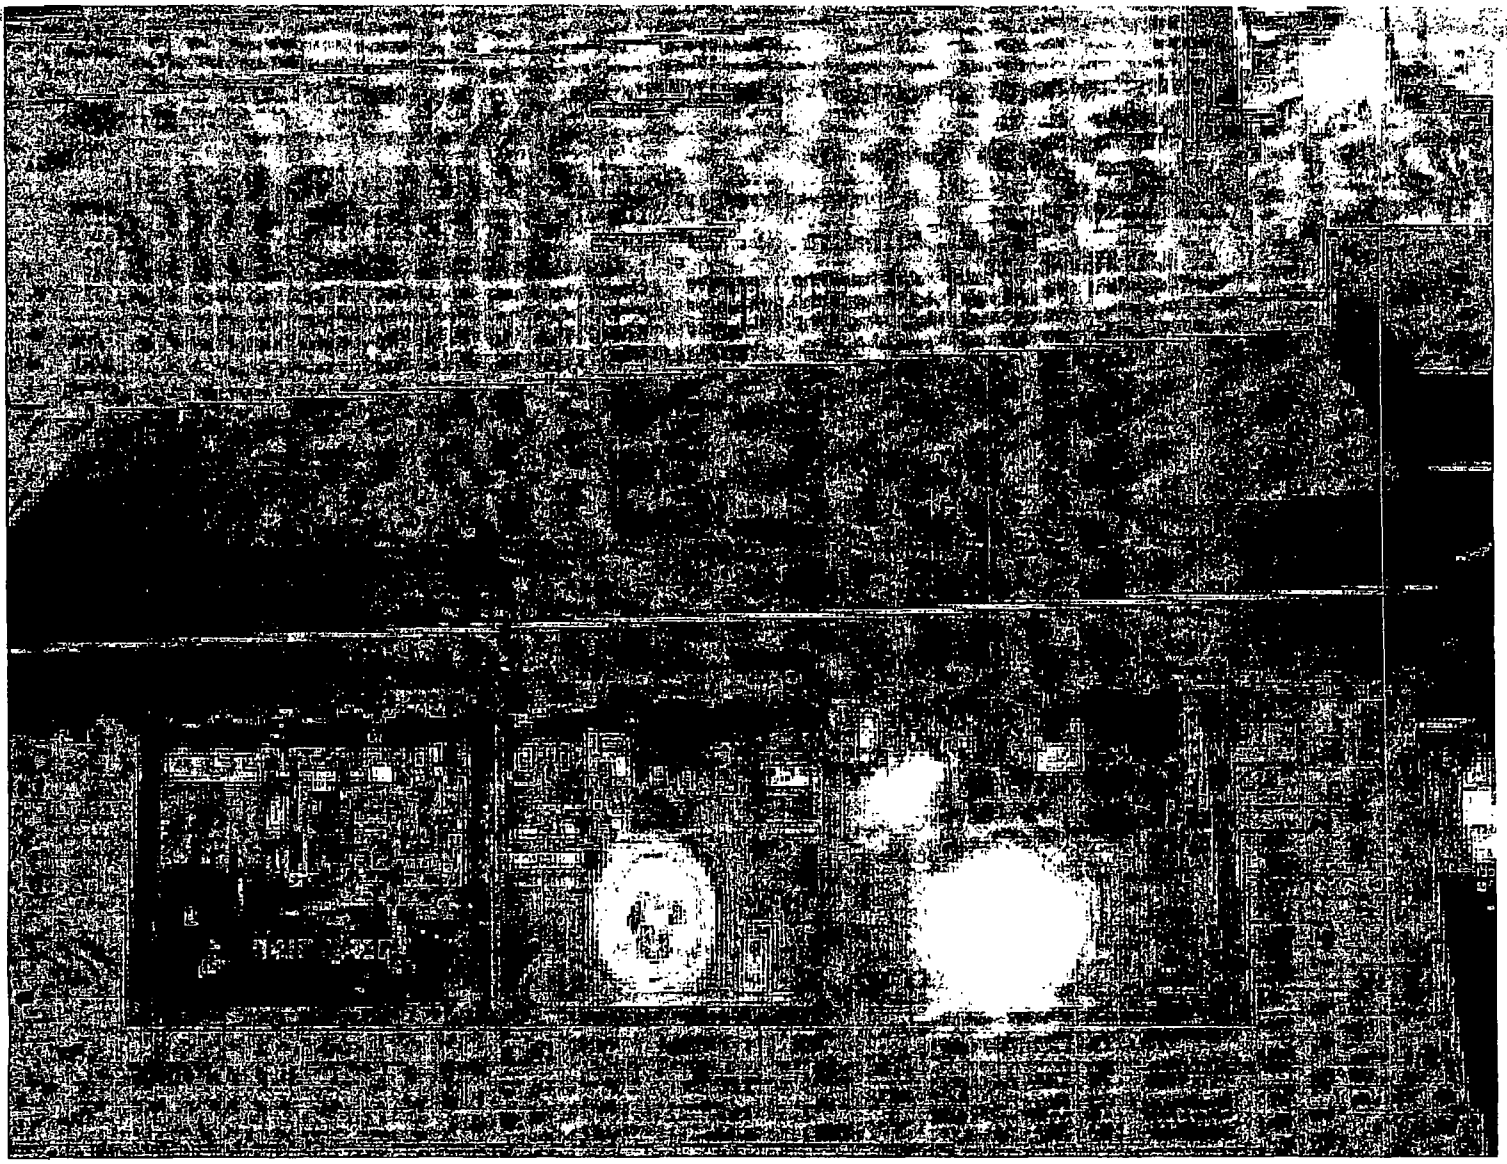

City of Chicago

O2013-7963

Office of the City Clerk

Document Tracking Sheet

Meeting Date:	10/16/2013
Sponsor(s):	Cullerton (38)
Type:	Ordinance
Title:	Awning(s) for Starbuck's Coffee No. 2568
Committee(s) Assignment:	Committee on Transportation and Public Way

ORDINANCE
Starbuck's Coffee #2568
Acct. No. 63414 - 90
Permit No. 1107927

Be It Ordained by the City Council of the City of Chicago:

SECTION 1. Permission and authority are hereby given and granted to Starbuck's Coffee #2568, upon the terms and subject to the conditions of this ordinance to maintain and use, as now constructed, one (1) Awning(s) projecting over the public right-of-way adjacent to its premises known as 4365 W. Irving Park Rd..

Said Awning(s) at West Irving Park Road & North Kostner Avenue measure(s):
One (1) at sixty-three point five eight (63.58) feet in length, and four (4) feet in width for a total of two hundred fifty-four point three two (254.32) square feet.

The location of said privilege shall be as shown on prints kept on file with the Department of Business Affairs and Consumer Protection and the Office of the City Clerk.

Said privilege shall be constructed in accordance with plans and specifications approved by the Zoning Department - Signs.

This grant of privilege in the public way shall be subject to the provisions of Section 10-28-015 and all other required provisions of the Municipal Code of Chicago.

The grantee shall pay to the City of Chicago as compensation for the privilege #1107927 herein granted the sum of eighty-eight dollars and fifty-eight cents ($88.58) per annum in advance.

A 25% penalty will be added for payments received after due date.

The permit holder agrees to hold the City of Chicago harmless for any damage, relocation or replacement costs associated with damage, relocation or removal of private property caused by the City performing work in the public way.

Authority herein given and granted for a period of five (5) years from and after 08/29/2013.

Alderman _____

Timothy Cullerton 38th Ward


APPLICATION TO USE THE PUBLIC RIGHT OF WAY

N. Kostner

CANOPY DRAWINGS

PROPERTY LOCATION: 4365 W. Irving Park

ORGANIZATION'S NAME: Starbucks

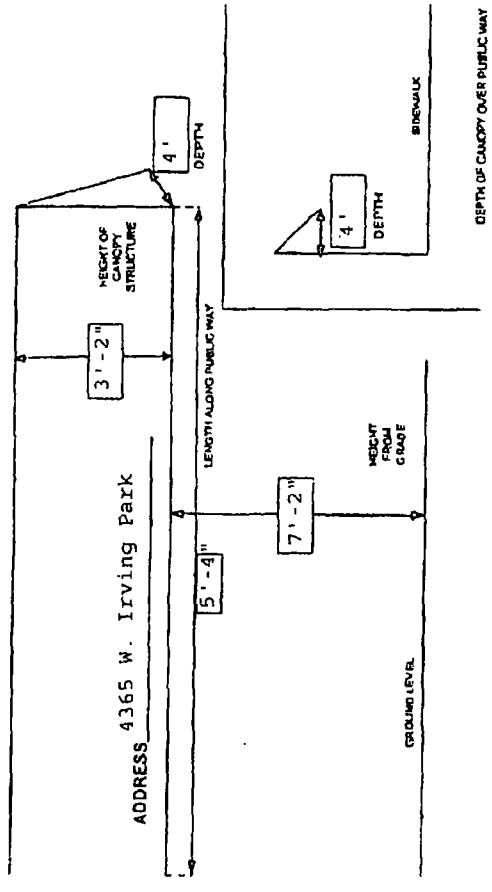

Department of Business Affairs and Consumer Protection
Business Assistance Center - Public Way Use Unit
City Hall - 121 N. LaSalle Street, Room 800 • Chicago, IL 60602
(312)-74-GOBIZ (312-744-6249) • (312) 744-1944 (TTY)
http://www.cityofchicago.org/bacp

10/16/2013

Alderman **Timothy Cullerton**
Ward # **38**
City of Chicago
City Hall, Room **203**
121 North LaSalle Street
Chicago, Illinois 60602

Re: An ordinance to use and maintain a portion of the public right-of-way for **one (1) awning(s)** for **Starbuck's Coffee #2568**, adjacent to the premises known as **4365 W. Irving Park Rd.**.

Dear Alderman **Timothy Cullerton**:

The applicant referenced above has requested the use of the public right-of-way for a **awning(s)**. An ordinance has been prepared by the Department of Business Affairs and Consumer Protection – Business Assistance Center - Public Way Use Unit for presentation to the City Council. Because this request was made for properties located in your ward, as approved by you as per the attached, I respectfully request that you introduce the attached ordinance at the next City Council meeting.

If you have any questions regarding this ordinance, please contact Anthony Bertuca at (312) 744-5506.

Department of Business Affairs and Consumer Protection

City of Chicago

O2013-7971

Office of the City Clerk

Document Tracking Sheet

Meeting Date:	10/16/2013
Sponsor(s):	Cullerton (38)
Type:	Ordinance
Title:	Awning(s) for Suparossa
Committee(s) Assignment:	Committee on Transportation and Public Way

ORDINANCE
SUPAROSSA
Acct. No. 369 - 1
Permit No. 1108605

Be It Ordained by the City Council of the City of Chicago:

SECTION 1. Permission and authority are hereby given and granted to SUPAROSSA, upon the terms and subject to the conditions of this ordinance to maintain and use, as now constructed, five (5) Awning(s) projecting over the public right-of-way adjacent to its premises known as 4256 N. Central Ave..

Said Awning(s) at N. CENTRAL AVE. measure(s):
One (1) at thirteen point five (13.5) feet in length, and four (4) feet in width for a total of fifty-four (54) square feet.
One (1) at five (5) feet in length, and three point five (3.5) feet in width for a total of seventeen point five (17.5) square feet.

Said Awning(s) at W. CULLOM AVE. measure(s):
One (1) at eleven point five (11.5) feet in length, and three point five (3.5) feet in width for a total of forty point two five (40.25) square feet.
One (1) at nineteen point five (19.5) feet in length, and three point five (3.5) feet in width for a total of sixty-eight point two five (68.25) square feet.
One (1) at ten point five (10.5) feet in length, and three point five (3.5) feet in width for a total of thirty-six point seven five (36.75) square feet.

The location of said privilege shall be as shown on prints kept on file with the Department of Business Affairs and Consumer Protection and the Office of the City Clerk.

Said privilege shall be constructed in accordance with plans and specifications approved by the Zoning Department - Signs.

This grant of privilege in the public way shall be subject to the provisions of Section 10-28-015 and all other required provisions of the Municipal Code of Chicago.

The grantee shall pay to the City of Chicago as compensation for the privilege #1108605 herein granted the sum of one hundred seventy-five ($175.00) per annum in advance.

A 25% penalty will be added for payments received after due date.


The permit holder agrees to hold the City of Chicago harmless for any damage, relocation or replacement costs associated with damage, relocation or removal of private property caused by the City performing work in the public way.

Authority herein given and granted for a period of five (5) years from and after 10/14/2012.

Alderman _____

Timothy Cullerton 38th Ward

4256 N. Central Ave.

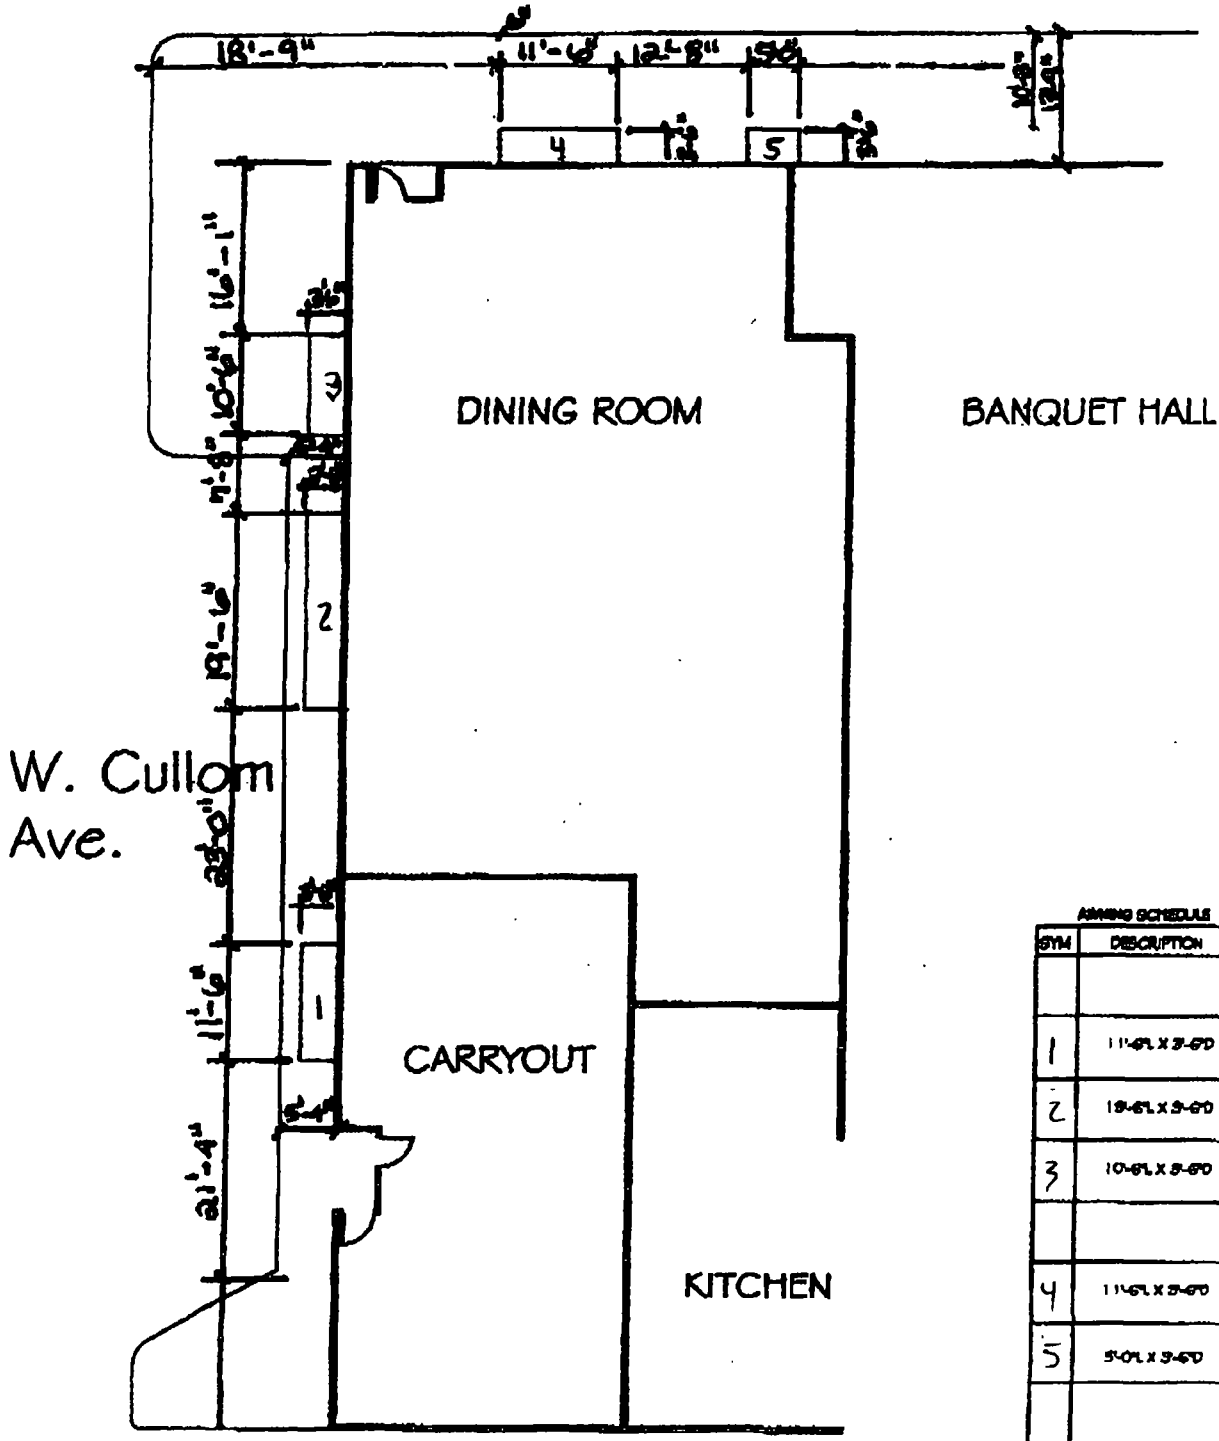

AWNING SCHEDULE		
SYM	DESCRIPTION	
1	11'-6"L X 3'-6"D	Cullom Ave
2	19'-6"L X 3'-6"D	Cullom Ave
3	10'-6"L X 3'-6"D	Cullom Ave
4	11'-6"L X 3'-6"D	Central Ave
5	5'-0"L X 3'-6"D	Central Ave

N

SUPAROSSA N. CENTRAL AVE. AWNINGS

SCALE: 1/16"= 1'-0"

City of Chicago

O2013-7973

Office of the City Clerk

Document Tracking Sheet

Meeting Date:	10/16/2013
Sponsor(s):	Laurino (39)
Type:	Ordinance
Title:	Awning(s) for North Park University
Committee(s) Assignment:	Committee on Transportation and Public Way

ORDINANCE
NORTH PARK UNIVERSITY
Acct. No. 88313 - 6
Permit No. 1108566

Be It Ordained by the City Council of the City of Chicago:

SECTION 1. Permission and authority are hereby given and granted to NORTH PARK UNIVERSITY, upon the terms and subject to the conditions of this ordinance to construct, install, maintain and use three (3) Awning(s) projecting over the public right-of-way adjacent to its premises known as 5148 N. Spaulding Ave..

Said Awning(s) at N SPAULDIING measure(s):
One (1) at nine point five (9.5) feet in length, and three (3) feet in width for a total of twenty-eight point five (28.5) square feet.

Said Awning(s) at W FOSTER AVE measure(s):
One (1) at twenty-five point six seven (25.67) feet in length, and three (3) feet in width for a total of seventy-seven point zero one (77.01) square feet.
One (1) at thirteen point one seven (13.17) feet in length, and three (3) feet in width for a total of thirty-nine point five one (39.51) square feet.

The location of said privilege shall be as shown on prints kept on file with the Department of Business Affairs and Consumer Protection and the Office of the City Clerk.

Said privilege shall be constructed in accordance with plans and specifications approved by the Zoning Department - Signs.

This grant of privilege in the public way shall be subject to the provisions of Section 10-28-015 and all other required provisions of the Municipal Code of Chicago.

The grantee shall pay to the City of Chicago as compensation for the privilege #1108566 herein granted the sum of one hundred fifty dollars and sixty-seven cents ($150.67) per annum in advance.

A 25% penalty will be added for payments received after due date.

The permit holder agrees to hold the City of Chicago harmless for any damage, relocation or replacement costs associated with damage, relocation or removal of private property caused by the City performing work in the public way.

Authority herein given and granted for a period of five (5) years from and after Date of Passage.

Alderman _____

Margaret Laurino 39th Ward



THATCHER OAKS AWNINGS & SIGNS 630-833-5700 voice 630-833-5795 fax 718 Industrial Dr. Elmhurst, IL 60126	CLIENT: North Park University			FABRIC MATERIAL: SUNBRELLA	NO. NAME: North Park University
	DRAWING DESCRIPTION: Graphic Approval Layout	DATE: 8/21/13	DRAWN BY: al.	COVER COLOR: BLACK	NO. / REVISION BY / DATE
	CLIENT APPROVAL			GRAPHIC APPLICATION: SG6 TRI VINYL	
	ORDER #: 723706	SALESMAN: Allison Vargas	SCALE: Not To Certain Scale	GRAPHIC COLOR: WHITE	

City of Chicago

O2013-7989

Office of the City Clerk

Document Tracking Sheet

Meeting Date:	10/16/2013
Sponsor(s):	O'Connor (40)
Type:	Ordinance
Title:	Awning(s) for Taqueria El Chorrito
Committee(s) Assignment:	Committee on Transportation and Public Way

ORDINANCE
TAQUERIA EL CHORRITO
Acct. No. 255949 - 1
Permit No. 1108720

Be It Ordained by the City Council of the City of Chicago:

SECTION 1. Permission and authority are hereby given and granted to TAQUERIA EL CHORRITO, upon the terms and subject to the conditions of this ordinance to maintain and use, as now constructed, one (1) Awning(s) projecting over the public right-of-way adjacent to its premises known as 6404 N. Clark St..

Said Awning(s) at N. CLARK measure(s):
One (1) at eighteen (18) feet in length, and three point five (3.5) feet in width for a total of sixty-three (63) square feet.

The location of said privilege shall be as shown on prints kept on file with the Department of Business Affairs and Consumer Protection and the Office of the City Clerk.

Said privilege shall be constructed in accordance with plans and specifications approved by the Zoning Department - Signs.

This grant of privilege in the public way shall be subject to the provisions of Section 10-28-015 and all other required provisions of the Municipal Code of Chicago.

The grantee shall pay to the City of Chicago as compensation for the privilege #1108720 herein granted the sum of fifty ($50.00) per annum in advance.

A 25% penalty will be added for payments received after due date.

The permit holder agrees to hold the City of Chicago harmless for any damage, relocation or replacement costs associated with damage, relocation or removal of private property caused by the City performing work in the public way.

Authority herein given and granted for a period of five (5) years from and after 07/09/2013.


Alderman _____

Patrick O'Connor 40th Ward

(Page 2 of 3)

CANOPY DIMENSIONS

6404 N. CLARK ST.
CHICAGO, IL 60626

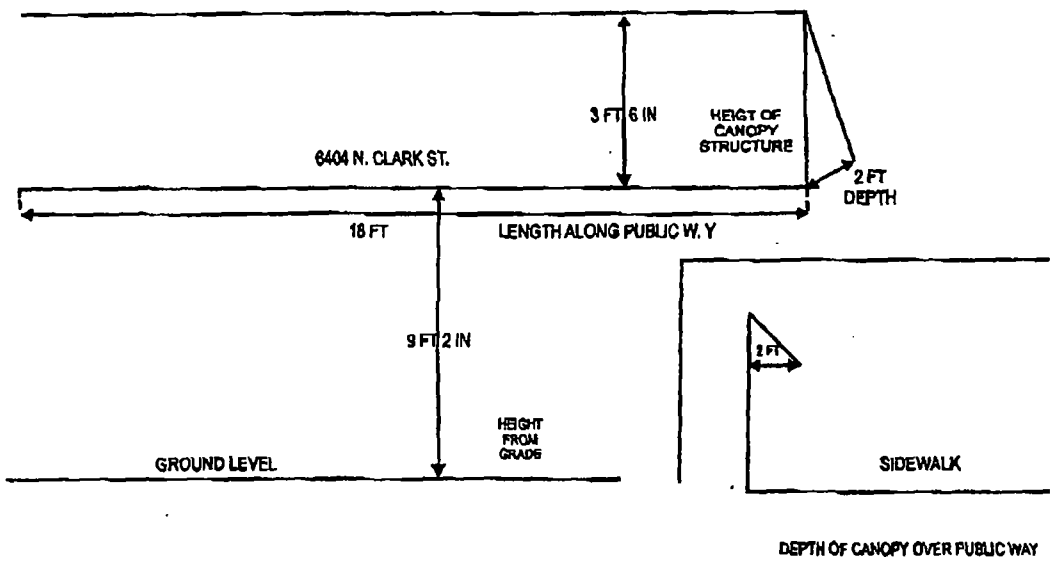

DEPTH OF CANOPY OVER PUBLIC WAY

4

Department of Business Affairs and Consumer Protection
Business Assistance Center - Public Way Use Unit
City Hall - 121 N. LaSalle Street, Room 800 • Chicago, IL 60602
(312)-74-GOBIZ (312-744-6249) • (312) 744-1944 (TTY)
http://www.cityofchicago.org/bacp

10/16/2013

Alderman **Patrick O'Connor**
Ward # **40**
City of Chicago
City Hall, Room **305**
121 North LaSalle Street
Chicago, Illinois 60602

Re: An ordinance to use and maintain a portion of the public right-of-way for **one (1) awning(s)** for **TAQUERIA EL CHORRITO**, adjacent to the premises known as **6404 N. Clark St.**.

Dear Alderman **Patrick O'Connor**:

The applicant referenced above has requested the use of the public right-of-way for a **awning(s)**. An ordinance has been prepared by the Department of Business Affairs and Consumer Protection – Business Assistance Center - Public Way Use Unit for presentation to the City Council. Because this request was made for properties located in your ward, as approved by you as per the attached, I respectfully request that you introduce the attached ordinance at the next City Council meeting.

If you have any questions regarding this ordinance, please contact Anthony Bertuca at (312) 744-5506.

Department of Business Affairs and Consumer Protection

City of Chicago

O2013-7990

Office of the City Clerk

Document Tracking Sheet

Meeting Date:	10/16/2013
Sponsor(s):	O'Connor (41)
Type:	Ordinance
Title:	Awning(s) for Chung's Tae Kwon Do Institute
Committee(s) Assignment:	Committee on Transportation and Public Way

ORDINANCE
CHUNG'S TAE KWON DO INSTITUTE
Acct. No. 29122 - 2
Permit No. 1108762

Be It Ordained by the City Council of the City of Chicago:

SECTION 1. Permission and authority are hereby given and granted to CHUNG'S TAE KWON DO INSTITUTE, upon the terms and subject to the conditions of this ordinance to maintain and use, as now constructed, one (1) Awning(s) projecting over the public right-of-way adjacent to its premises known as 6719 N. Northwest Hwy..

Said Awning(s) at N. NORTHWEST HWY measure(s):
One (1) at fifty (50) feet in length, and three (3) feet in width for a total of one hundred fifty (150) square feet.

The location of said privilege shall be as shown on prints kept on file with the Department of Business Affairs and Consumer Protection and the Office of the City Clerk.

Said privilege shall be constructed in accordance with plans and specifications approved by the Zoning Department - Signs.

This grant of privilege in the public way shall be subject to the provisions of Section 10-28-015 and all other required provisions of the Municipal Code of Chicago.

The grantee shall pay to the City of Chicago as compensation for the privilege #1108762 herein granted the sum of seventy-five ($75.00) per annum in advance.


A 25% penalty will be added for payments received after due date.

The permit holder agrees to hold the City of Chicago harmless for any damage, relocation or replacement costs associated with damage, relocation or removal of private property caused by the City performing work in the public way.

Authority herein given and granted for a period of five (5) years from and after 09/10/2013.

Alderman Mary O'Connor

Mary O'Connor 41st Ward

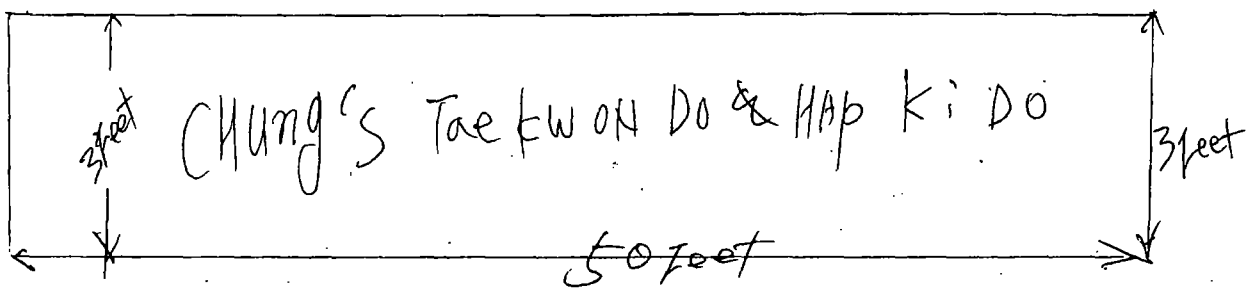
3feet
CHUNG'S TAEKWON DO & HAP KI DO
3feet
50feet

Department of Business Affairs and Consumer Protection
Business Assistance Center - Public Way Use Unit
City Hall - 121 N. LaSalle Street, Room 800 • Chicago, IL 60602
(312)-74-GOBIZ (312-744-6249) • (312) 744-1944 (TTY)
http://www.cityofchicago.org/bacp

10/16/2013

Alderman **Mary O'Connor**
Ward # **41**
City of Chicago
City Hall, Room **203**
121 North LaSalle Street
Chicago, Illinois 60602

Re: An ordinance to use and maintain a portion of the public right-of-way for **one (1) awning(s)** for **CHUNG'S TAE KWON DO INSTITUTE**, adjacent to the premises known as **6719 N. Northwest Hwy.**.

Dear Alderman **Mary O'Connor**:

The applicant referenced above has requested the use of the public right-of-way for a **awning(s)**. An ordinance has been prepared by the Department of Business Affairs and Consumer Protection – Business Assistance Center - Public Way Use Unit for presentation to the City Council. Because this request was made for properties located in your ward, as approved by you as per the attached, I respectfully request that you introduce the attached ordinance at the next City Council meeting.

If you have any questions regarding this ordinance, please contact Anthony Bertuca at (312) 744-5506.

Department of Business Affairs and Consumer Protection

City of Chicago

O2013-7992

Office of the City Clerk

Document Tracking Sheet

Meeting Date:	10/16/2013
Sponsor(s):	O'Connor (41)
Type:	Ordinance
Title:	Awning(s) for Norwood Restaurant, The
Committee(s) Assignment:	Committee on Transportation and Public Way

ORDINANCE
THE NORWOOD RESTAURANT
Acct. No. 19598 - 2
Permit No. 1105397

Be It Ordained by the City Council of the City of Chicago:

SECTION 1. Permission and authority are hereby given and granted to THE NORWOOD RESTAURANT, upon the terms and subject to the conditions of this ordinance to maintain and use, as now constructed, one (1) Awning(s) projecting over the public right-of-way adjacent to its premises known as 6101 N. Northwest Hwy..

Said Awning(s) at N. Northwest Highway & W. Raven measure(s):
One (1) at seventy (70) feet in length, and four (4) feet in width for a total of two hundred eighty (280) square feet.

The location of said privilege shall be as shown on prints kept on file with the Department of Business Affairs and Consumer Protection and the Office of the City Clerk.

Said privilege shall be constructed in accordance with plans and specifications approved by the Zoning Department - Signs.

This grant of privilege in the public way shall be subject to the provisions of Section 10-28-015 and all other required provisions of the Municipal Code of Chicago.

The grantee shall pay to the City of Chicago as compensation for the privilege #1105397 herein granted the sum of ninety-five ($95.00) per annum in advance.

A 25% penalty will be added for payments received after due date.

The permit holder agrees to hold the City of Chicago harmless for any damage, relocation or replacement costs associated with damage, relocation or removal of private property caused by the City performing work in the public way.

Authority herein given and granted for a period of five (5) years from and after 03/21/2013.


Alderman Mary O'Connor

Mary O'Connor 41st Ward

NORWOOD RESTAURANT
6101 NORTHWEST Hwy
Chicago IL. 60631
773-467-0316

FLASH REX

EST Highway

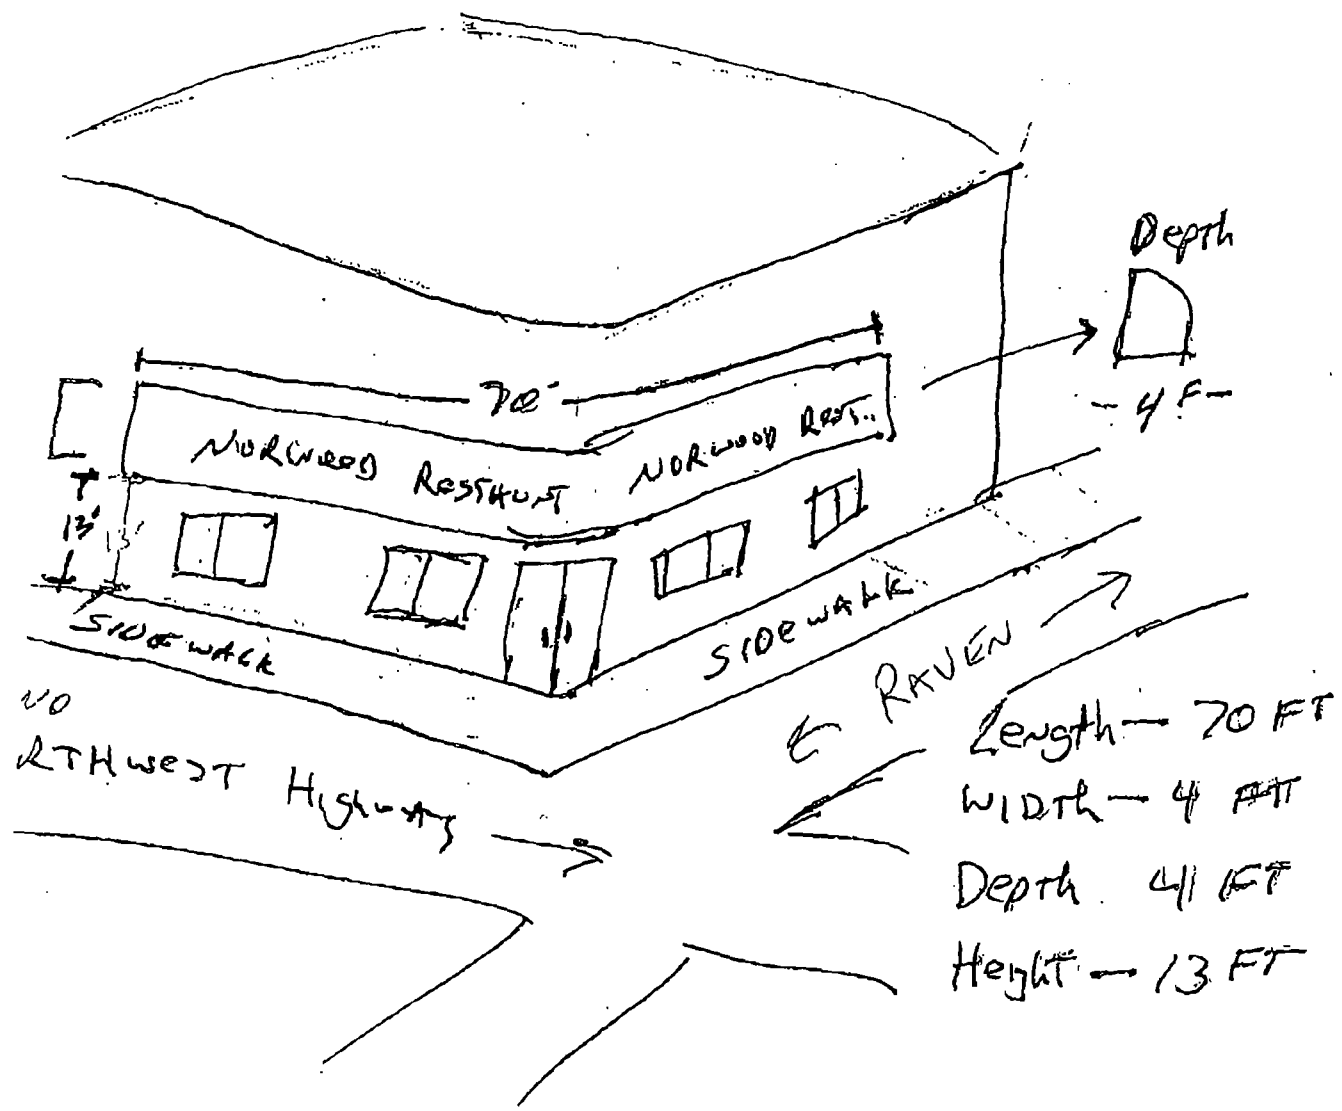

Department of Business Affairs and Consumer Protection
Business Assistance Center - Public Way Use Unit
City Hall - 121 N LaSalle Street, Room 800 • Chicago, IL 60602
(312)-74-GOBIZ (312-744-6249) • (312) 744-1944 (TTY)
http://www.cityofchicago.org/bacp

2nd ATTEMPT AT INTRODUCTION

10/16/2013

Alderman **Mary O'Connor**
Ward # **41**
City of Chicago
City Hall, Room **203**
121 North LaSalle Street
Chicago, Illinois 60602

Re: An ordinance to use and maintain a portion of the public right-of-way for **one (1) awning(s)** for **THE NORWOOD RESTAURANT**, adjacent to the premises known as **6101 N. Northwest Hwy.**.

Dear Alderman **Mary O'Connor**:

The applicant referenced above has requested the use of the public right-of-way for a **awning(s)**. An ordinance has been prepared by the Department of Business Affairs and Consumer Protection – Business Assistance Center - Public Way Use Unit for presentation to the City Council. Because this request was made for properties located in your ward, as approved by you as per the attached, I respectfully request that you introduce the attached ordinance at the next City Council meeting.

If you have any questions regarding this ordinance, please contact Anthony Bertuca at (312) 744-5506.

Department of Business Affairs and Consumer Protection

City of Chicago

O2013-8014

Office of the City Clerk

Document Tracking Sheet

Meeting Date:	10/16/2013
Sponsor(s):	Reilly (42)
Type:	Ordinance
Title:	Awning(s) for Bauer Building
Committee(s) Assignment:	Committee on Transportation and Public Way

ORDINANCE
BAUER BLDG
Acct. No. 280909 - 1
Permit No. 1109007

Be It Ordained by the City Council of the City of Chicago:

SECTION 1. Permission and authority are hereby given and granted to BAUER BLDG, upon the terms and subject to the conditions of this ordinance to maintain and use, as now constructed, one (1) Awning(s) projecting over the public right-of-way adjacent to its premises known as 224-230 W. Huron St..

Said Awning(s) at W HURON ST measure(s):
One (1) at twelve point six seven (12.67) feet in length, and six point three three (6.33) feet in width for a total of eighty point two (80.2) square feet.

The location of said privilege shall be as shown on prints kept on file with the Department of Business Affairs and Consumer Protection and the Office of the City Clerk.

Said privilege shall be constructed in accordance with plans and specifications approved by the Zoning Department - Signs.

This grant of privilege in the public way shall be subject to the provisions of Section 10-28-015 and all other required provisions of the Municipal Code of Chicago.

The grantee shall pay to the City of Chicago as compensation for the privilege #1109007 herein granted the sum of fifty ($50.00) per annum in advance.

A 25% penalty will be added for payments received after due date.


The permit holder agrees to hold the City of Chicago harmless for any damage, relocation or replacement costs associated with damage, relocation or removal of private property caused by the City performing work in the public way.

Authority herein given and granted for a period of five (5) years from and after 09/10/2013.

Alderman _____


Brendan Reilly 42nd Ward

SIDE VIEW

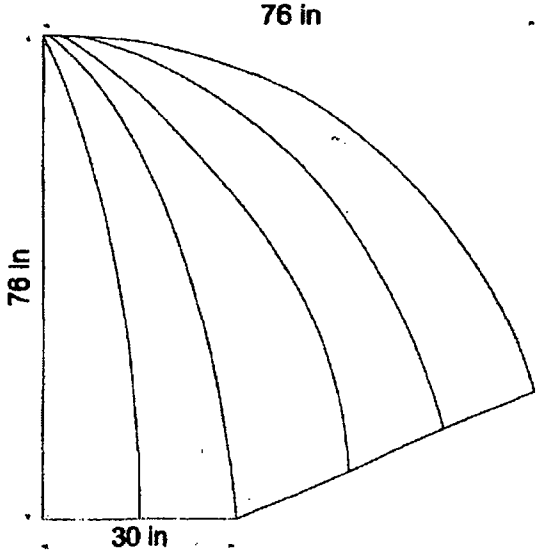

10-28-11

FRONT VIEW

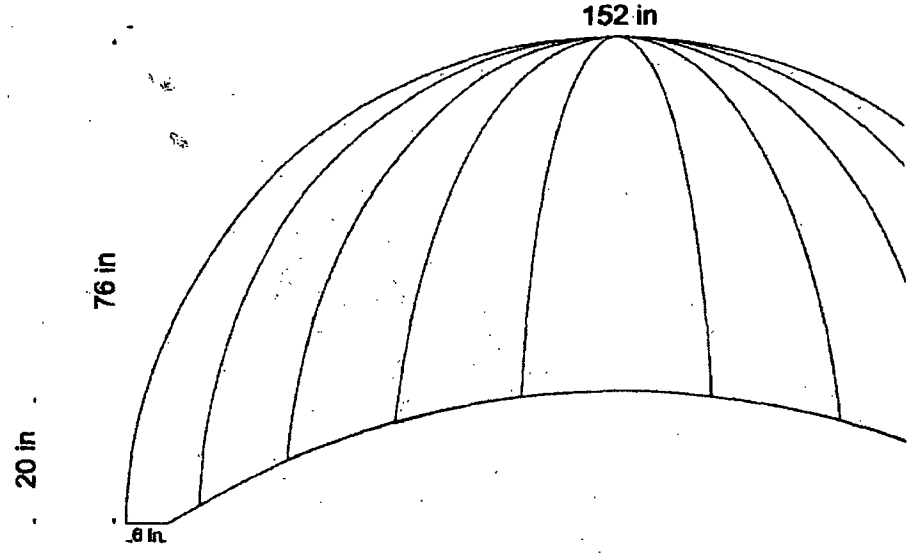

File Name / Job Number:	Bauer Building
Size/Style:	Sunbrella Black 4608
Color/Method:	
Font Style:	
Contact Person:	
Misc. Notes:	10-12-2011 MC
Date:	DA
Salesman:	

This is an original drawing, created by Chesterfield Awning Company, Inc. It is being submitted for your personal use in connection with a project being planned for you by Chesterfield Awning Company, Inc. It is not to be used, reproduced, copied or exhibited in any fashion. In the event any of the above occurs, Chesterfield Awning company, Inc. expects to be reimbursed $250.00 in compensation for the time and effort entailed in creating this drawing.

Colors are representative only--for true colors, please see samples.

[redacted]

City of Chicago

O2013-8291

Office of the City Clerk

Document Tracking Sheet

Meeting Date:	10/16/2013
Sponsor(s):	Reilly (42)
Type:	Ordinance
Title:	Awning(s) for Butch McGuire's, Inc.
Committee(s) Assignment:	Committee on Transportation and Public Way

ORDINANCE
BUTCH MC GUIRE'S, INC.
Acct. No. 46 - 1
Permit No. 1108617

Be It Ordained by the City Council of the City of Chicago:

SECTION 1. Permission and authority are hereby given and granted to BUTCH MC GUIRE'S, INC., upon the terms and subject to the conditions of this ordinance to maintain and use, as now constructed, one (1) Awning(s) projecting over the public right-of-way adjacent to its premises known as 20 W. Division St..

Said Awning(s) at W. Division St. measure(s):
One (1) at forty (40) feet in length, and four point six (4.6) feet in width for a total of one hundred eighty-four (184) square feet.

The location of said privilege shall be as shown on prints kept on file with the Department of Business Affairs and Consumer Protection and the Office of the City Clerk.

Said privilege shall be constructed in accordance with plans and specifications approved by the Zoning Department - Signs.

This grant of privilege in the public way shall be subject to the provisions of Section 10-28-015 and all other required provisions of the Municipal Code of Chicago.

The grantee shall pay to the City of Chicago as compensation for the privilege #1108617 herein granted the sum of sixty-five ($65.00) per annum in advance.


A 25% penalty will be added for payments received after due date.

The permit holder agrees to hold the City of Chicago harmless for any damage, relocation or replacement costs associated with damage, relocation or removal of private property caused by the City performing work in the public way.


Authority herein given and granted for a period of five (5) years from and after 09/14/2013.


Alderman _____

Brendan Reilly 42nd Ward

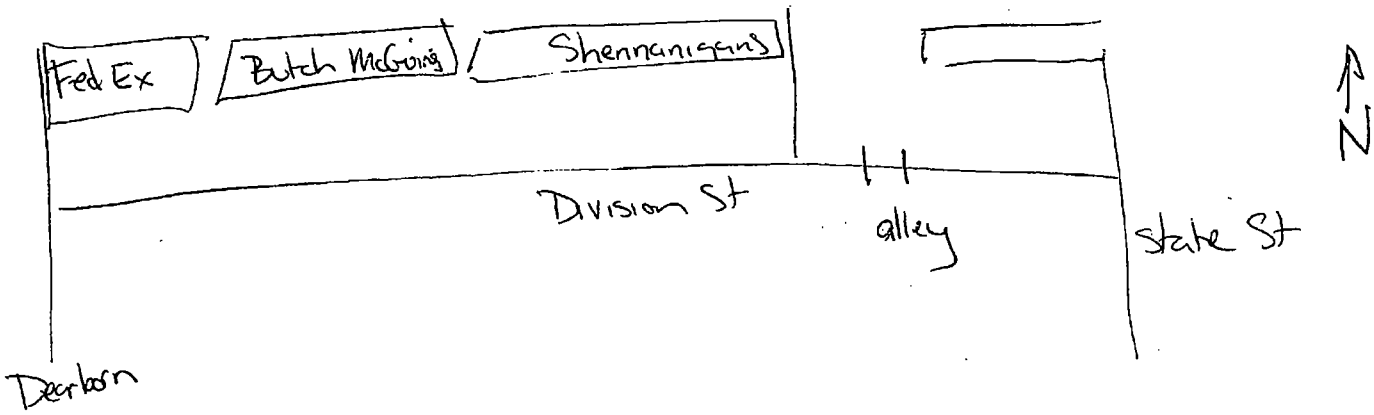
Fed Ex
Butch McGuire's
Shennanigans
Division St
alley
State St
Dearborn
N

Side View

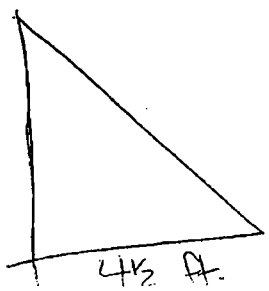
4½ ft.

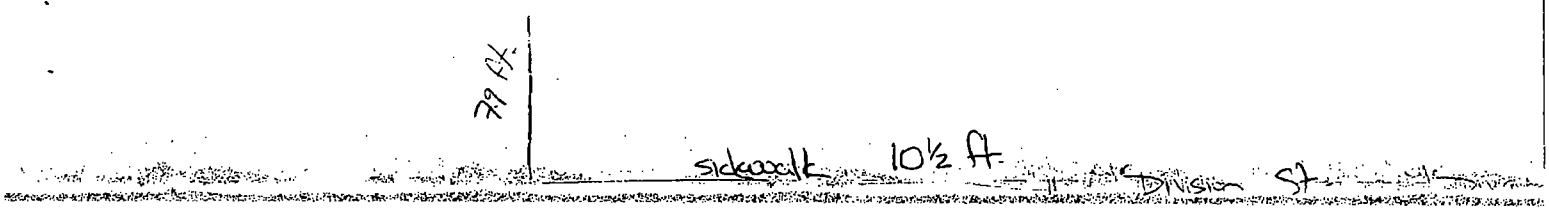
9 ft.
sidewalk
10½ ft.
Division St

City of Chicago

O2013-8293

Office of the City Clerk

Document Tracking Sheet

Meeting Date:	10/16/2013
Sponsor(s):	Reilly (42)
Type:	Ordinance
Title:	Awning(s) for Chipotle Mexican Grill
Committee(s) Assignment:	Committee on Transportation and Public Way

ORDINANCE
Chipotle Mexican Grill
Acct. No. 22633 - 12
Permit No. 1108759

Be It Ordained by the City Council of the City of Chicago:

SECTION 1. Permission and authority are hereby given and granted to Chipotle Mexican Grill, upon the terms and subject to the conditions of this ordinance to maintain and use, as now constructed, one (1) Awning(s) projecting over the public right-of-way adjacent to its premises known as 6 W. Grand Ave..

Said Awning(s) at W. Grand Ave. measure(s):
One (1) at sixteen (16) feet in length, and six point three (6.3) feet in width for a total of one hundred point eight (100.8) square feet.

The location of said privilege shall be as shown on prints kept on file with the Department of Business Affairs and Consumer Protection and the Office of the City Clerk.

Said privilege shall be constructed in accordance with plans and specifications approved by the Zoning Department - Signs.

This grant of privilege in the public way shall be subject to the provisions of Section 10-28-015 and all other required provisions of the Municipal Code of Chicago.

The grantee shall pay to the City of Chicago as compensation for the privilege #1108759 herein granted the sum of fifty ($50.00) per annum in advance.

A 25% penalty will be added for payments received after due date.

The permit holder agrees to hold the City of Chicago harmless for any damage, relocation or replacement costs associated with damage, relocation or removal of private property caused by the City performing work in the public way.

Authority herein given and granted for a period of five (5) years from and after 09/14/2013.

Alderman _____

Brendan Reilly 42nd Ward


Chipotle
MEXICAN GRILL
CHIPOTLE

City of Chicago

O2013-8296

Office of the City Clerk

Document Tracking Sheet

Meeting Date:	10/16/2013
Sponsor(s):	Reilly (42)
Type:	Ordinance
Title:	Awning(s) for Chipotle Mexican Grill - 291 E Ontario St
Committee(s) Assignment:	Committee on Transportation and Public Way

ORDINANCE
CHIPOTLE MEXICAN GRILL
Acct. No. 22633 - 7
Permit No. 1108757

Be It Ordained by the City Council of the City of Chicago:

SECTION 1. Permission and authority are hereby given and granted to CHIPOTLE MEXICAN GRILL, upon the terms and subject to the conditions of this ordinance to maintain and use, as now constructed, one (1) Awning(s) projecting over the public right-of-way adjacent to its premises known as 291 E. Ontario St..

Said Awning(s) at E. Ontario Street measure(s):
One (1) at twenty-six (26) feet in length, and one (1) foot in width for a total of twenty-six (26) square feet.

The location of said privilege shall be as shown on prints kept on file with the Department of Business Affairs and Consumer Protection and the Office of the City Clerk.

Said privilege shall be constructed in accordance with plans and specifications approved by the Zoning Department - Signs.

This grant of privilege in the public way shall be subject to the provisions of Section 10-28-015 and all other required provisions of the Municipal Code of Chicago.

The grantee shall pay to the City of Chicago as compensation for the privilege #1108757 herein granted the sum of fifty-one ($51.00) per annum in advance.


A 25% penalty will be added for payments received after due date.

The permit holder agrees to hold the City of Chicago harmless for any damage, relocation or replacement costs associated with damage, relocation or removal of private property caused by the City performing work in the public way.

Authority herein given and granted for a period of five (5) years from and after 09/14/2013.

Alderman _____

Brendan Reilly 42nd Ward

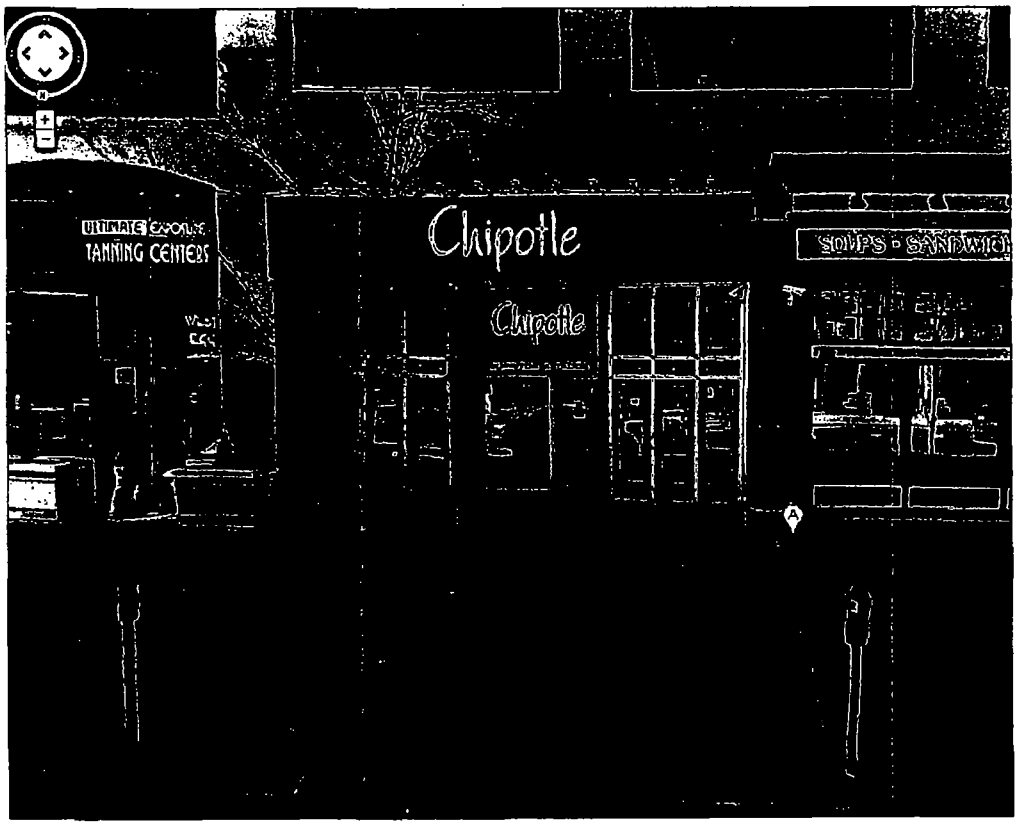
TANNING CENTERS
Chipotle
Chipotle
SOUPS & SANDWICH

City of Chicago

O2013-8297

Office of the City Clerk

Document Tracking Sheet

Meeting Date:	10/16/2013
Sponsor(s):	Reilly (42)
Type:	Ordinance
Title:	Awning(s) for Cloverfield, Inc.
Committee(s) Assignment:	Committee on Transportation and Public Way

ORDINANCE
Cloverfield, Inc
Acct. No. 314719 - 1
Permit No. 1108954

Be It Ordained by the City Council of the City of Chicago:

SECTION 1. Permission and authority are hereby given and granted to Cloverfield, Inc, upon the terms and subject to the conditions of this ordinance to maintain and use, as now constructed, ten (10) Awning(s) projecting over the public right-of-way adjacent to its premises known as 19 S. La Salle St..

Said Awning(s) at S LA SALLE ST measure(s):
Three (3) at twelve (12) feet in length, and seven (7) feet in width for a total of two hundred fifty-two (252) square feet.

Said Awning(s) at S LA SALLE ST measure(s):
Three (3) at eleven (11) feet in length, and seven (7) feet in width for a total of two hundred thirty-one (231) square feet.

Said Awning(s) at S LA SALLE ST measure(s):
One (1) at fifteen (15) feet in length, and seven (7) feet in width for a total of one hundred five (105) square feet.

Said Awning(s) at S LA SALLE ST measure(s):
Three (3) at thirteen (13) feet in length, and seven (7) feet in width for a total of two hundred seventy-three (273) square feet.

The location of said privilege shall be as shown on prints kept on file with the Department of Business Affairs and Consumer Protection and the Office of the City Clerk.

Said privilege shall be constructed in accordance with plans and specifications approved by the Zoning Department - Signs.

This grant of privilege in the public way shall be subject to the provisions of Section 10-28-015 and all other required provisions of the Municipal Code of Chicago.

The grantee shall pay to the City of Chicago as compensation for the privilege #1108954 herein granted the sum of one hundred seventy-five ($175.00) per annum in advance.

A 25% penalty will be added for payments received after due date.

The permit holder agrees to hold the City of Chicago harmless for any damage, relocation or replacement costs associated with damage, relocation or removal of private property caused by the City performing work in the public way.


Authority herein given and granted for a period of five (5) years from and after 10/08/2013.

Alderman _____

Brendan Reilly 42nd Ward

Drawing for 19 S. La Salle St.

Account # 314719-1

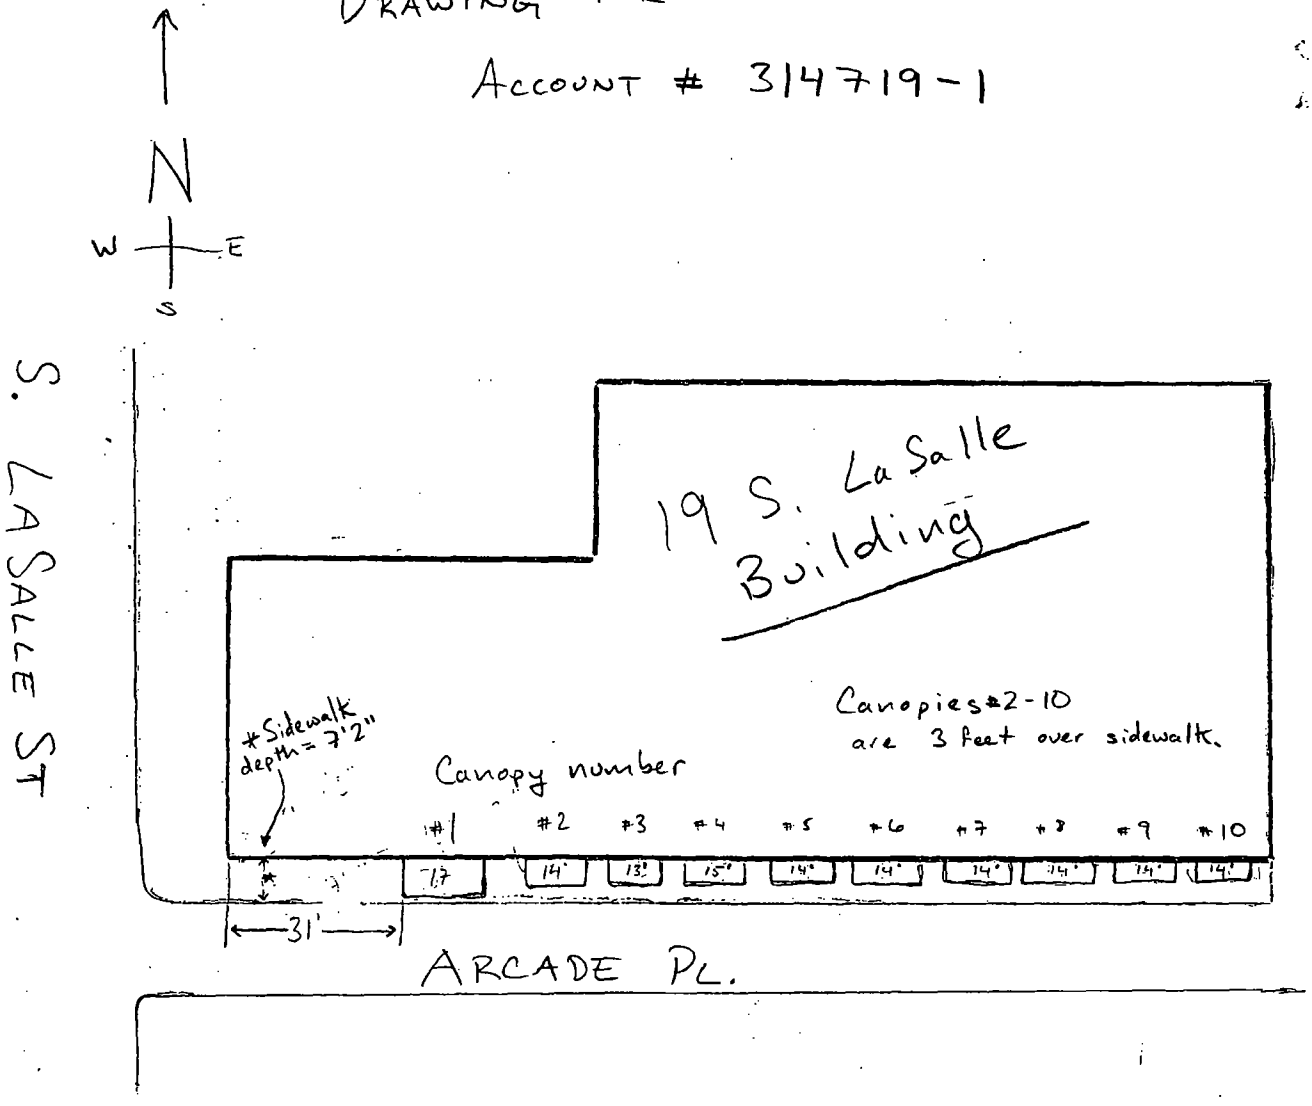

City of Chicago

O2013-8299

Office of the City Clerk

Document Tracking Sheet

Meeting Date:	10/16/2013
Sponsor(s):	Reilly (42)
Type:	Ordinance
Title:	Awning(s) for Coco Pazzo Cafe
Committee(s) Assignment:	Committee on Transportation and Public Way

ORDINANCE
COCO PAZZO CAFE
Acct. No. 270656 - 1
Permit No. 1108963

Be It Ordained by the City Council of the City of Chicago:

SECTION 1. Permission and authority are hereby given and granted to COCO PAZZO CAFE, upon the terms and subject to the conditions of this ordinance to maintain and use, as now constructed, three (3) Awning(s) projecting over the public right-of-way adjacent to its premises known as 636 N. St Clair St..

Said Awning(s) at N. St. Clair Street measure(s):
One (1) at thirty (30) feet in length, and three point four (3.4) feet in width for a total of one hundred two (102) square feet.
One (1) at eight (8) feet in length, and six point nine (6.9) feet in width for a total of fifty-five point two (55.2) square feet.
One (1) at nineteen (19) feet in length, and three point four (3.4) feet in width for a total of sixty-four point six (64.6) square feet.

The location of said privilege shall be as shown on prints kept on file with the Department of Business Affairs and Consumer Protection and the Office of the City Clerk.

Said privilege shall be constructed in accordance with plans and specifications approved by the Zoning Department - Signs.

This grant of privilege in the public way shall be subject to the provisions of Section 10-28-015 and all other required provisions of the Municipal Code of Chicago.

The grantee shall pay to the City of Chicago as compensation for the privilege #1108963 herein granted the sum of one hundred fifty-five ($155.00) per annum in advance.


A 25% penalty will be added for payments received after due date.

The permit holder agrees to hold the City of Chicago harmless for any damage, relocation or replacement costs associated with damage, relocation or removal of private property caused by the City performing work in the public way.

Authority herein given and granted for a period of five (5) years from and after 07/30/2013.

Alderman _____

Brendan Reilly 42nd Ward

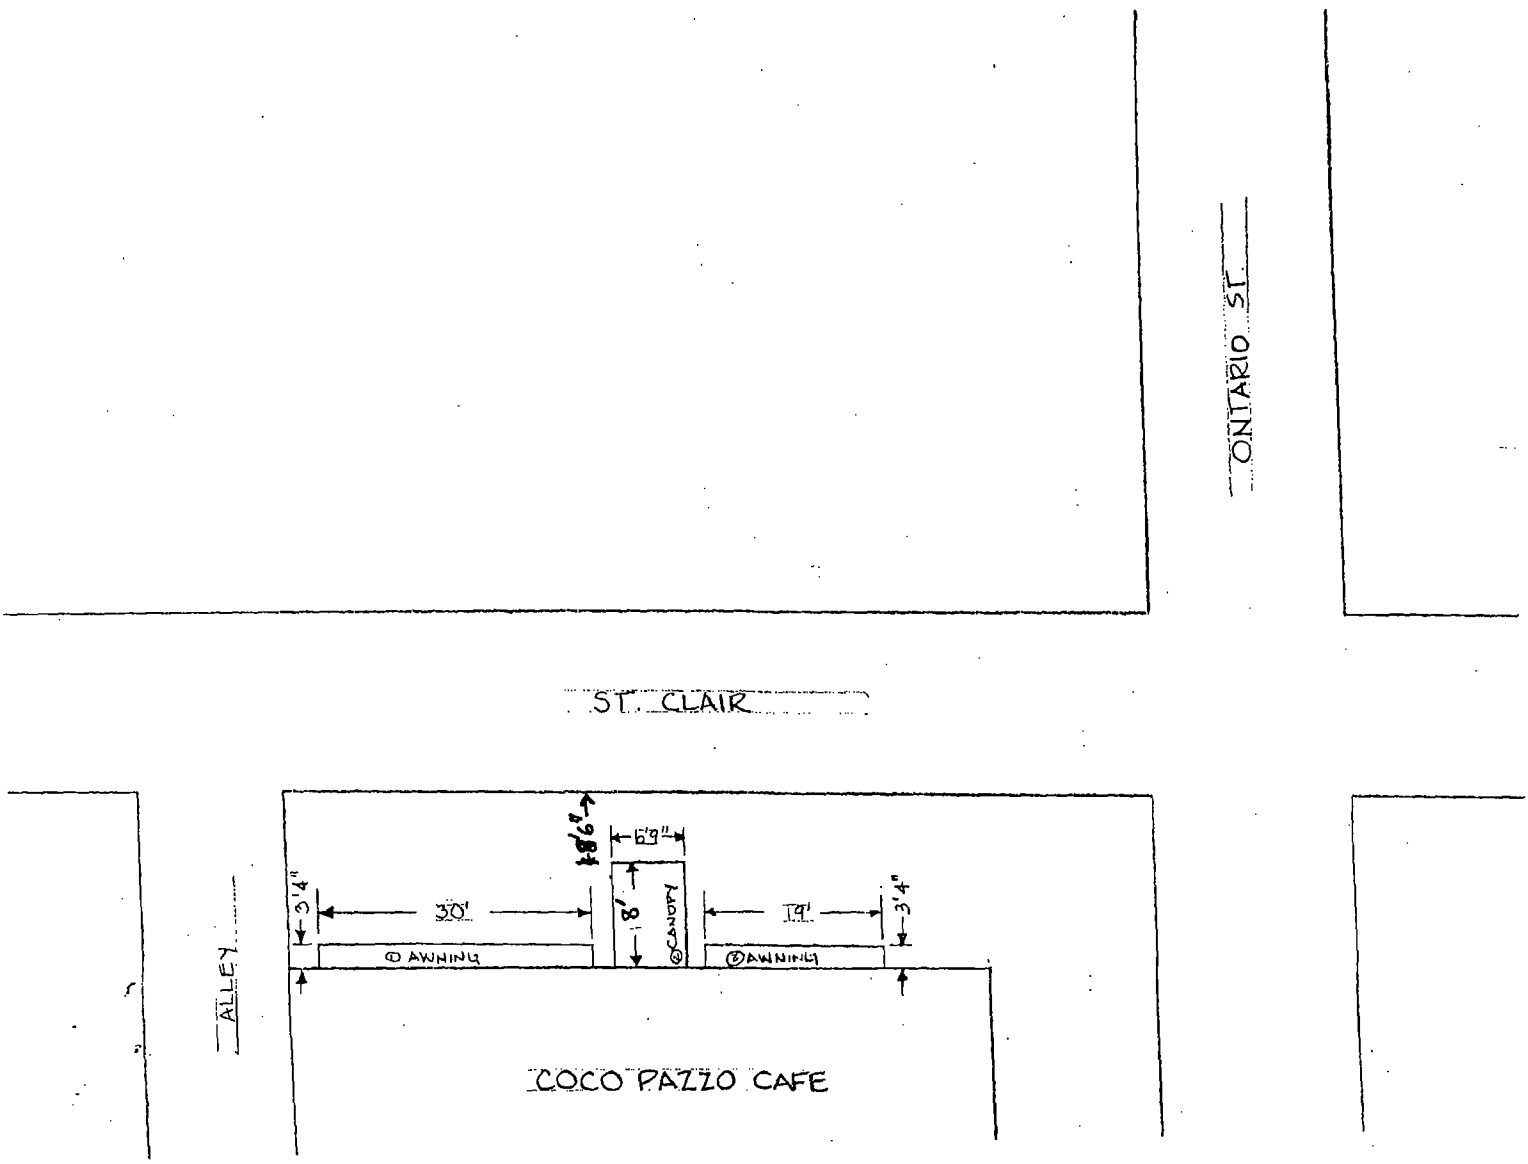
ONTARIO ST.
ST. CLAIR
ALLEY
3'4"
30'
6'9"
18'8"
8'
CANOPY
14'
3'4"
① AWNING
② AWNING
COCO PAZZO CAFE

City of Chicago

O2013-8300

Office of the City Clerk

Document Tracking Sheet

Meeting Date:	10/16/2013
Sponsor(s):	Reilly (42)
Type:	Ordinance
Title:	Awning(s) for Crate & Barrel
Committee(s) Assignment:	Committee on Transportation and Public Way

ORDINANCE
CRATE & BARREL
Acct. No. 85718 - 6
Permit No. 1102818

Be It Ordained by the City Council of the City of Chicago:

SECTION 1. Permission and authority are hereby given and granted to CRATE & BARREL, upon the terms and subject to the conditions of this ordinance to maintain and use, as now constructed, one (1) Awning(s) projecting over the public right-of-way adjacent to its premises known as 646 N. Michigan Ave..

Said Awning(s) at N. MICHIGAN AVE measure(s):
One (1) at seventy (70) feet in length, and six (6) feet in width for a total of four hundred twenty (420) square feet.

The location of said privilege shall be as shown on prints kept on file with the Department of Business Affairs and Consumer Protection and the Office of the City Clerk.

Said privilege shall be constructed in accordance with plans and specifications approved by the Zoning Department - Signs.

This grant of privilege in the public way shall be subject to the provisions of Section 10-28-015 and all other required provisions of the Municipal Code of Chicago.

The grantee shall pay to the City of Chicago as compensation for the privilege #1102818 herein granted the sum of ninety-five ($95.00) per annum in advance.

A 25% penalty will be added for payments received after due date.

The permit holder agrees to hold the City of Chicago harmless for any damage, relocation or replacement costs associated with damage, relocation or removal of private property caused by the City performing work in the public way.

Authority herein given and granted for a period of five (5) years from and after 09/12/2012.

Alderman _____

Brendan Reilly 42nd Ward

Caterpillar

City of Chicago

O2013-8302

Office of the City Clerk

Document Tracking Sheet

Meeting Date:	10/16/2013
Sponsor(s):	Reilly (42)
Type:	Ordinance
Title:	Awning(s) for Gino's East Pizzeria
Committee(s) Assignment:	Committee on Transportation and Public Way

ORDINANCE
GINO'S EAST PIZZERIA
Acct. No. 312557 - 1
Permit No. 1108919

Be It Ordained by the City Council of the City of Chicago:

SECTION 1. Permission and authority are hereby given and granted to GINO'S EAST PIZZERIA, upon the terms and subject to the conditions of this ordinance to maintain and use, as now constructed, three (3) Awning(s) projecting over the public right-of-way adjacent to its premises known as 633 N. Wells St..

Said Awning(s) at N. Wells Street measure(s):
One (1) at ten (10) feet in length, and seven (7) feet in width for a total of seventy (70) square feet.
One (1) at five (5) feet in length, and seven (7) feet in width for a total of thirty-five (35) square feet.
One (1) at thirteen (13) feet in length, and seven (7) feet in width for a total of ninety-one (91) square feet.

The location of said privilege shall be as shown on prints kept on file with the Department of Business Affairs and Consumer Protection and the Office of the City Clerk.

Said privilege shall be constructed in accordance with plans and specifications approved by the Zoning Department - Signs.

This grant of privilege in the public way shall be subject to the provisions of Section 10-28-015 and all other required provisions of the Municipal Code of Chicago.

The grantee shall pay to the City of Chicago as compensation for the privilege #1108919 herein granted the sum of one hundred fifty ($150.00) per annum in advance.

A 25% penalty will be added for payments received after due date.

The permit holder agrees to hold the City of Chicago harmless for any damage, relocation or replacement costs associated with damage, relocation or removal of private property caused by the City performing work in the public way.

Authority herein given and granted for a period of five (5) years from and after 07/30/2013.


Alderman _____

Brendan Reilly 42nd Ward

GINOS EAST

633 N. WELLS

CANOPY DIMENSIONS

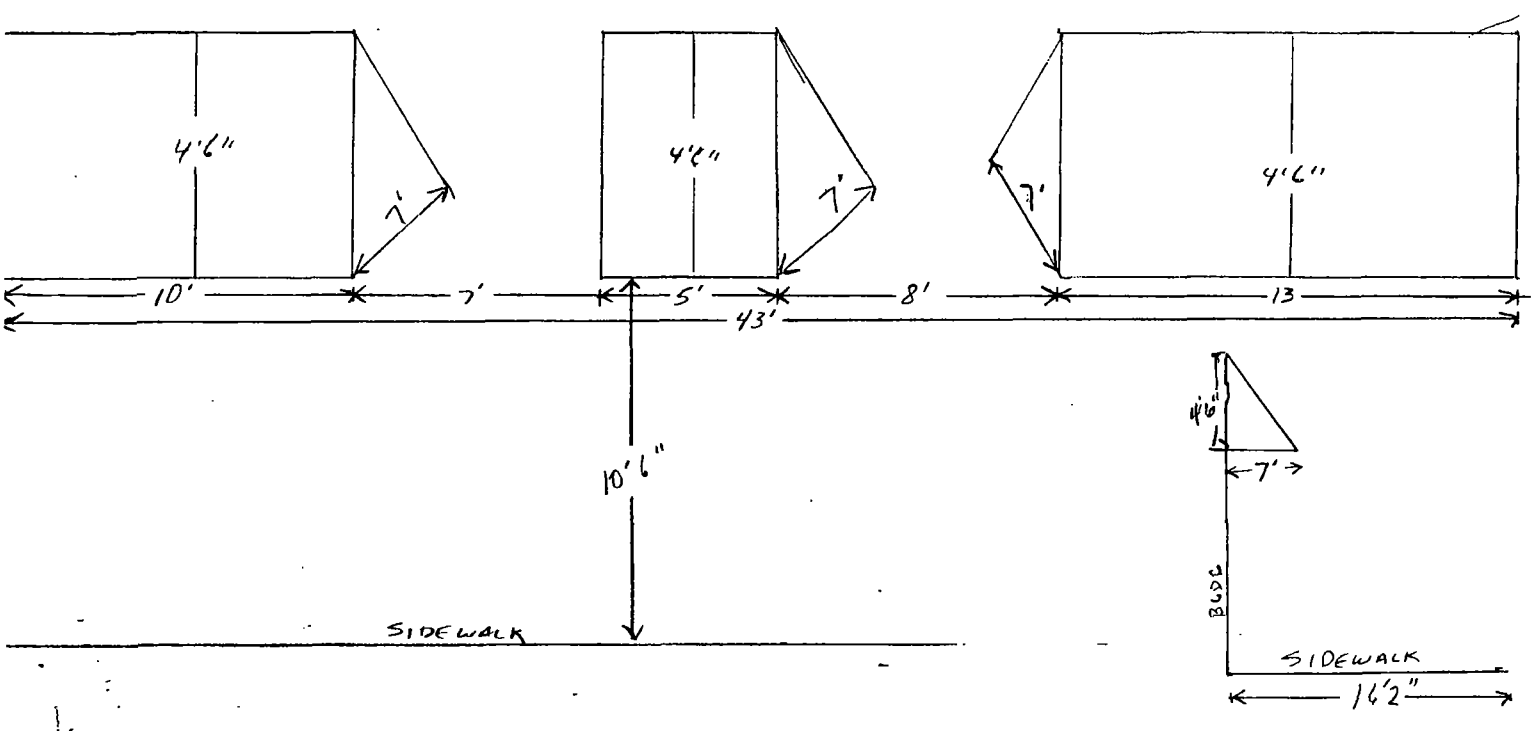

City of Chicago

O2013-8304

Office of the City Clerk

Document Tracking Sheet

Meeting Date:	10/16/2013
Sponsor(s):	Reilly (42)
Type:	Ordinance
Title:	Awning(s) for Intermix
Committee(s) Assignment:	Committee on Transportation and Public Way

ORDINANCE
INTERMIX
Acct. No. 320511 - 2
Permit No. 1093287

Be It Ordained by the City Council of the City of Chicago:

SECTION 1. Permission and authority are hereby given and granted to INTERMIX, upon the terms and subject to the conditions of this ordinance to construct, install, maintain and use six (6) Awning(s) projecting over the public right-of-way adjacent to its premises known as 40 E. Delaware Pl..

Said Awning(s) at E DELAWARE PL measure(s):
One (1) at nine point six seven (9.67) feet in length, and three (3) feet in width for a total of twenty-nine point zero one (29.01) square feet.

Said Awning(s) at N RUSH ST measure(s):
One (1) at nine point five eight (9.58) feet in length, and three (3) feet in width for a total of twenty-eight point seven four (28.74) square feet.
Two (2) at eleven point four two (11.42) feet in length, and three (3) feet in width for a total of sixty-eight point five two (68.52) square feet.
One (1) at eleven point three three (11.33) feet in length, and three (3) feet in width for a total of thirty-three point nine nine (33.99) square feet.
One (1) at eleven point five eight (11.58) feet in length, and three (3) feet in width for a total of thirty-four point seven four (34.74) square feet.

The location of said privilege shall be as shown on prints kept on file with the Department of Business Affairs and Consumer Protection and the Office of the City Clerk.

Said privilege shall be constructed in accordance with plans and specifications approved by the Zoning Department - Signs.

This grant of privilege in the public way shall be subject to the provisions of Section 10-28-015 and all other required provisions of the Municipal Code of Chicago.

The grantee shall pay to the City of Chicago as compensation for the privilege #1093287 herein granted the sum of one hundred seventy-five ($175.00) per annum in advance.

A 25% penalty will be added for payments received after due date.


The permit holder agrees to hold the City of Chicago harmless for any damage, relocation or replacement costs associated with damage, relocation or removal of private property caused by the City performing work in the public way.

Authority herein given and granted for a period of five (5) years from and after Date of Passage.


Alderman _____


Brendan Reilly 42nd Ward

INTERMIX

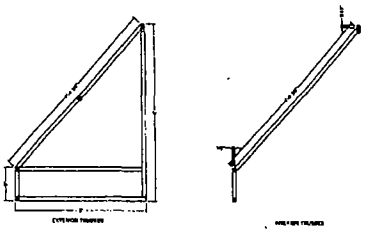



Remove existing and replace with new awnings

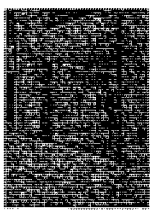

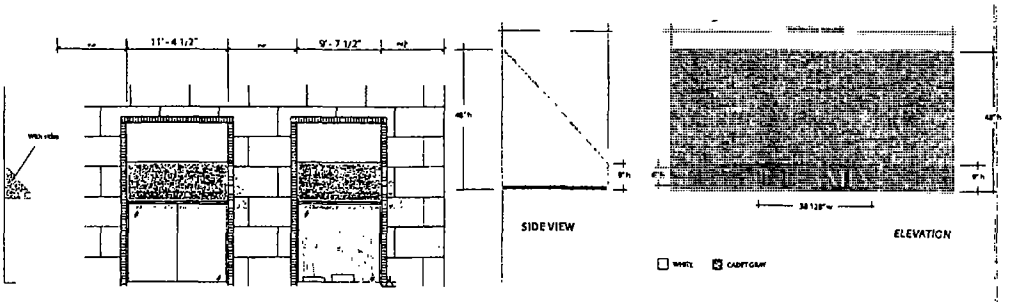

Remove existing and replace with new awnings

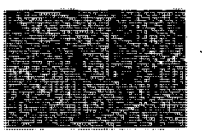

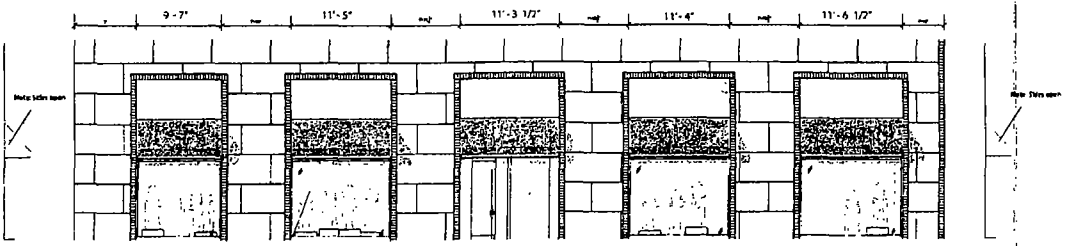

Qty - 1 each

City of Chicago

O2013-8306

Office of the City Clerk

Document Tracking Sheet

Meeting Date:	10/16/2013
Sponsor(s):	Reilly (42)
Type:	Ordinance
Title:	Awning(s) for NYC Bagel Deli - Dearborn
Committee(s) Assignment:	Committee on Transportation and Public Way

ORDINANCE
NYC BAGEL DELI - DEARBORN
Acct. No. 353089 - 2
Permit No. 1100688

Be It Ordained by the City Council of the City of Chicago:

SECTION 1. Permission and authority are hereby given and granted to NYC BAGEL DELI - DEARBORN, upon the terms and subject to the conditions of this ordinance to maintain and use, as now constructed, one (1) Awning(s) projecting over the public right-of-way adjacent to its premises known as 515 N. Dearborn St..

Said Awning(s) at Dearborn measure(s):
One (1) at fifty (50) feet in length, and three point five (3.5) feet in width for a total of one hundred seventy-five (175) square feet.

The location of said privilege shall be as shown on prints kept on file with the Department of Business Affairs and Consumer Protection and the Office of the City Clerk.

Said privilege shall be constructed in accordance with plans and specifications approved by the Zoning Department - Signs.

This grant of privilege in the public way shall be subject to the provisions of Section 10-28-015 and all other required provisions of the Municipal Code of Chicago.

The grantee shall pay to the City of Chicago as compensation for the privilege #1100688 herein granted the sum of seventy-five ($75.00) per annum in advance.

A 25% penalty will be added for payments received after due date.

The permit holder agrees to hold the City of Chicago harmless for any damage, relocation or replacement costs associated with damage, relocation or removal of private property caused by the City performing work in the public way.

Authority herein given and granted for a period of five (5) years from and after Date of Passage.

Alderman _____

Brendan Reilly 42nd Ward



50½-0"

3'-6"



ARROW SIGN & LIGHTING
415 W. Belden Av. Addision IL, 60101
PHONE (630) 620-9803 Fax (630) 543-7769
ARROWSIGN@COMCAST.NET

Colors depicted on this drawing are printed simulations to assist in visualizing the design. They do not accurately reflect the actual colors specified.

This design is the exclusive property of Arrow Sign Company, Inc., and is the result of the original and creative work of it's employees. This drawing is submitted to the respective customer for the sole purpose of consideration of whether or not to purchase this design, or a sign manufactured to this design from Arrow sign Company Inc. Distribution, use of, or exhibition of this drawing to anyone outside customer's organization, in order to secure quotation, design work, or purchase of a sign either to this design or similar to this design, is expressly forbidden. In the event that such distribution, use or exhibition occurs, Arrow Sign Company Inc, is to be compensated $1,500.00 for the time, effort and creative service entailed in creating these plans, as well as any and all legal fees and expenses to enforce it's rights.
Copyright 2013 Arrow Sign Company inc

WWW.ARROWSIGNANDLIGHTING.COM

NYC BAGEL DELI
515 N. DEARBORN ST CHICAGO IL

SCALE		SALESPERSON
DATE 7-8-13		
DRAW BY		DRAWING # 515NP1

City of Chicago

O2013-8308

Office of the City Clerk

Document Tracking Sheet

Meeting Date:	10/16/2013
Sponsor(s):	Reilly (42)
Type:	Ordinance
Title:	Awning(s) for Van Cleef Hair Salon
Committee(s) Assignment:	Committee on Transportation and Public Way

ORDINANCE
VAN CLEEF HAIR SALON
Acct. No. 36330 - 1
Permit No. 1108714

Be It Ordained by the City Council of the City of Chicago:

SECTION 1. Permission and authority are hereby given and granted to VAN CLEEF HAIR SALON, upon the terms and subject to the conditions of this ordinance to maintain and use, as now constructed, one (1) Awning(s) projecting over the public right-of-way adjacent to its premises known as 56 W. Huron St..

Said Awning(s) at W HURON ST measure(s):
One (1) at eight (8) feet in length, and four (4) feet in width for a total of thirty-two (32) square feet.

The location of said privilege shall be as shown on prints kept on file with the Department of Business Affairs and Consumer Protection and the Office of the City Clerk.

Said privilege shall be constructed in accordance with plans and specifications approved by the Zoning Department - Signs.

This grant of privilege in the public way shall be subject to the provisions of Section 10-28-015 and all other required provisions of the Municipal Code of Chicago.

The grantee shall pay to the City of Chicago as compensation for the privilege #1108714 herein granted the sum of fifty ($50.00) per annum in advance.

A 25% penalty will be added for payments received after due date.

The permit holder agrees to hold the City of Chicago harmless for any damage, relocation or replacement costs associated with damage, relocation or removal of private property caused by the City performing work in the public way.


Authority herein given and granted for a period of five (5) years from and after 09/10/2013.


Alderman _____

Brendan Reilly 42nd Ward

CANOPY DIMENSIONS

VAN CLEEF HAIR STUDIO
56 W. HURON

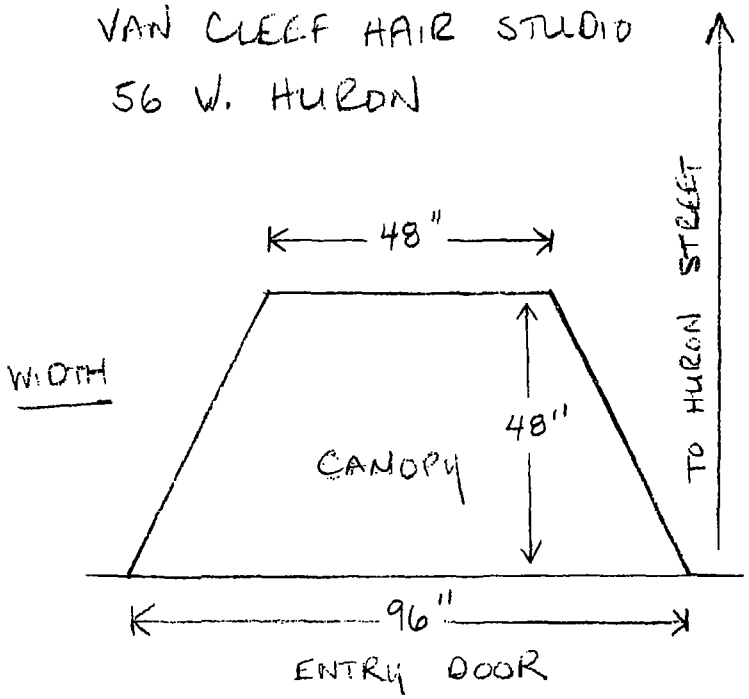

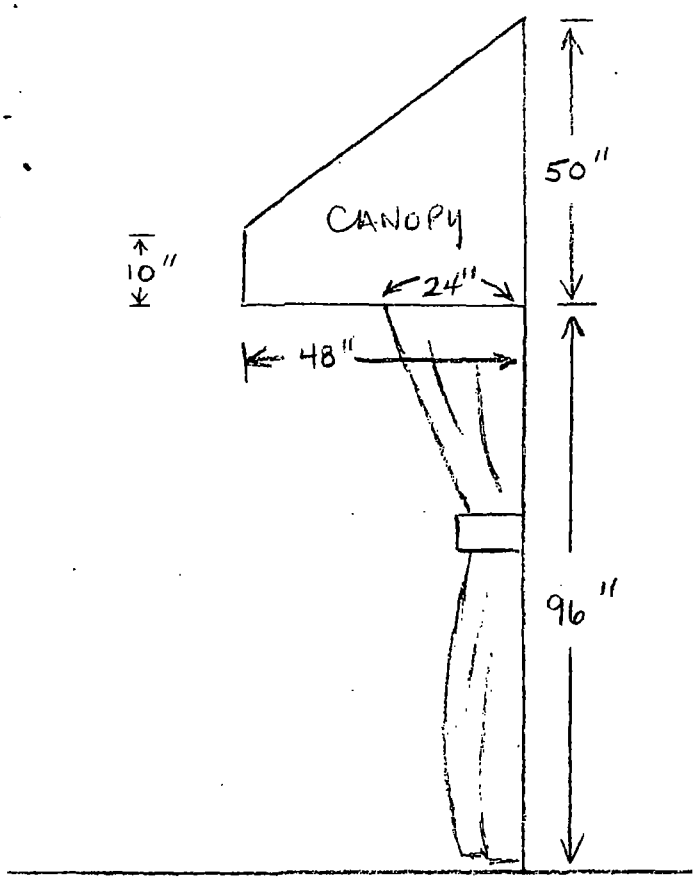

CANOPY EXTENDS 48" OVER SIDEWALK AND IS CONSTRUCTED OF BLACK CANVAS WITH BLACK CANAS DRAPING

CANOPY IS 96" ABOVE SIDEWALK.

City of Chicago

O2013-8309

Office of the City Clerk

Document Tracking Sheet

Meeting Date:	10/16/2013
Sponsor(s):	Reilly (42)
Type:	Ordinance
Title:	Awning(s) for Wendy's No. 000733
Committee(s) Assignment:	Committee on Transportation and Public Way

ORDINANCE
WENDY'S #000733
Acct. No. 23676 - 19
Permit No. 1108479

Be It Ordained by the City Council of the City of Chicago:

SECTION 1. Permission and authority are hereby given and granted to WENDY'S #000733, upon the terms and subject to the conditions of this ordinance to construct, install, maintain and use one (1) Awning(s) projecting over the public right-of-way adjacent to its premises known as 6 S. Clark St..

Said Awning(s) at S Clark St measure(s):
One (1) at eight point one seven (8.17) feet in length, and four (4) feet in width for a total of thirty-two point six eight (32.68) square feet.

The location of said privilege shall be as shown on prints kept on file with the Department of Business Affairs and Consumer Protection and the Office of the City Clerk.

Said privilege shall be constructed in accordance with plans and specifications approved by the Zoning Department - Signs.

This grant of privilege in the public way shall be subject to the provisions of Section 10-28-015 and all other required provisions of the Municipal Code of Chicago.

The grantee shall pay to the City of Chicago as compensation for the privilege #1108479 herein granted the sum of fifty ($50.00) per annum in advance.

A 25% penalty will be added for payments received after due date.


The permit holder agrees to hold the City of Chicago harmless for any damage, relocation or replacement costs associated with damage, relocation or removal of private property caused by the City performing work in the public way.


Authority herein given and granted for a period of five (5) years from and after Date of Passage.

Alderman _____

Brendan Reilly 42nd Ward


All drawings and designs are the property of QT Signs Any Duplication Distribution or Display without the express written consent of QT Signs is strictly prohibited

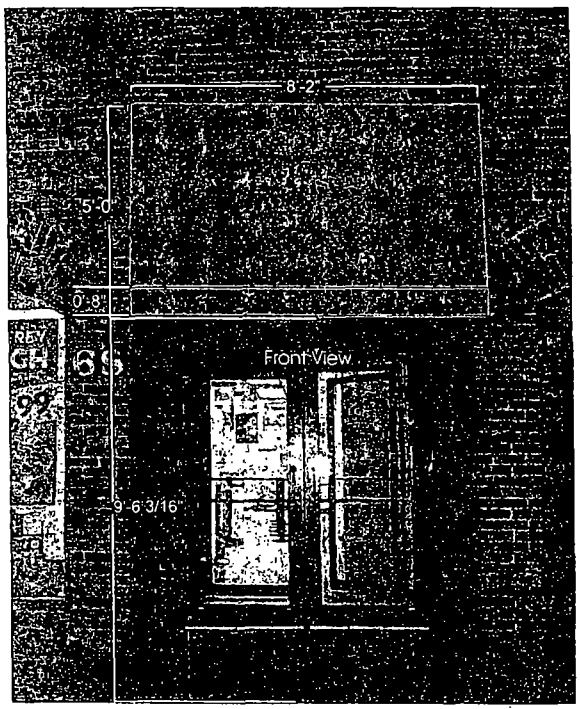

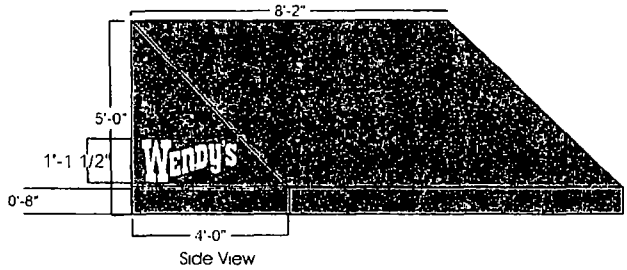


Side View

8' 2" x 5' x 4' Projected
Non-illuminated Awning
with 8" Rigid Valance
with Wendys Reading on sides

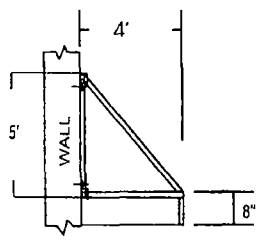

Side View of All Awnings
(Closed Ended)

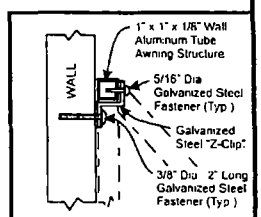

Enlarged Mounting Detail (Not To Scale)

NOTE: Please review all aspects of this drawing (Correctness of Copy / Spelling, Sizes, Materials, Colors, Quantities, Etc.) Before Approving! Q.T. Signs will is not responsible for overlooked errors once approved.

Q.T. SIGNS
1501 WRIGHT BLVD. SCHAUMBURG, IL 60193 PHONE 847-524-7550
FAX 847-524-7663 E-MAIL: QTSIGNINC@AOL.COM

Location: Wendy's 733 6 South Clinke Sheet Chicago IL			Page 1of2
Filename 11719_Wendy's Awning			Date 8-15-13
Drawn by. KC	Scale 1-1		Revised

City of Chicago

O2013-8311

Office of the City Clerk

Document Tracking Sheet

Meeting Date:	10/16/2013
Sponsor(s):	Reilly (42)
Type:	Ordinance
Title:	Awning(s) for 7-Eleven No. 33363B
Committee(s) Assignment:	Committee on Transportation and Public Way

ORDINANCE
7-ELEVEN #33363B
Acct. No. 65465 - 90
Permit No. 1108701

Be It Ordained by the City Council of the City of Chicago:

SECTION 1. Permission and authority are hereby given and granted to 7-ELEVEN #33363B, upon the terms and subject to the conditions of this ordinance to maintain and use, as now constructed, two (2) Awning(s) projecting over the public right-of-way adjacent to its premises known as 416-18 N. State St..

Said Awning(s) at N. State & W. Hubbard measure(s):
One (1) at seventy-five (75) feet in length, and two (2) feet in width for a total of one hundred fifty (150) square feet.

Said Awning(s) at W. Hubbard Street measure(s):
One (1) at thirty (30) feet in length, and two (2) feet in width for a total of sixty (60) square feet.

The location of said privilege shall be as shown on prints kept on file with the Department of Business Affairs and Consumer Protection and the Office of the City Clerk.

Said privilege shall be constructed in accordance with plans and specifications approved by the Zoning Department - Signs.

This grant of privilege in the public way shall be subject to the provisions of Section 10-28-015 and all other required provisions of the Municipal Code of Chicago.

The grantee shall pay to the City of Chicago as compensation for the privilege #1108701 herein granted the sum of one hundred fifty-five ($155.00) per annum in advance.


A 25% penalty will be added for payments received after due date.

The permit holder agrees to hold the City of Chicago harmless for any damage, relocation or replacement costs associated with damage, relocation or removal of private property caused by the City performing work in the public way.


Authority herein given and granted for a period of five (5) years from and after 09/14/2013.

Alderman _____

Brendan Reilly 42nd Ward

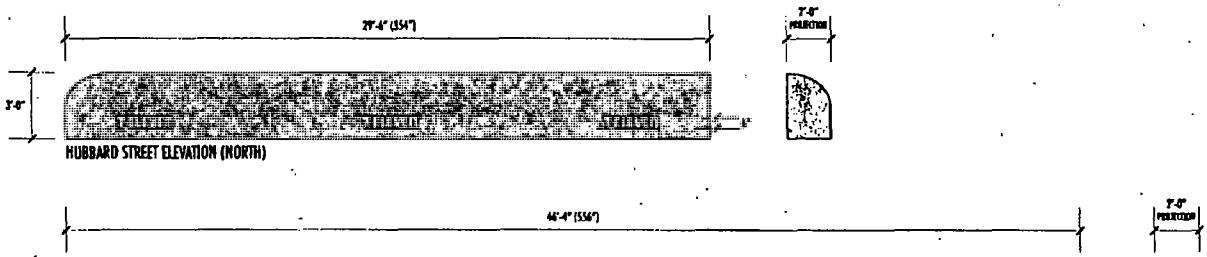


HUBBARD STREET ELEVATION (NORTH)

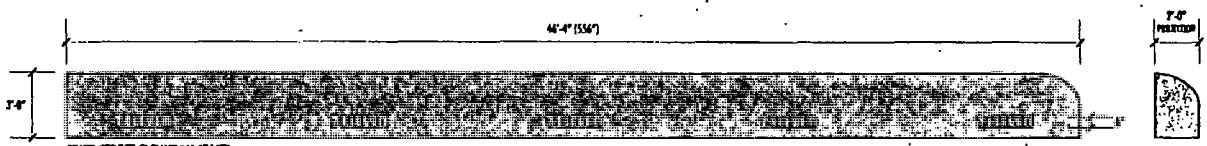

STATE STREET ELEVATION (EAST)

(3) QTY(1) NON-ILLUMINATED, 'L' SHAPED AWNING
SCALE: 3/4" = 1'-0"
- ALUMINUM TUBE FRAME w/ GREEN SUNBRELLA FABRIC COVER
- FIRST SURFACE WHITE VINYL GRAPHICS
- MOUNTED FLUSH TO EXTERIOR WALL w/ 'Z' CLIPS

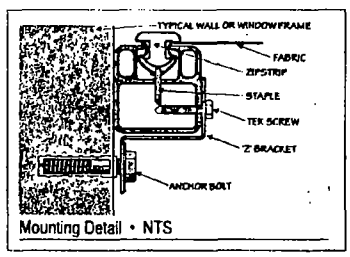

Mounting Detail • NTS

DOYLE
GENERAL SIGN CONTRACTORS

DATE	REVISION

CUSTOMER APPROVAL DATE

This design is the original and unpublished work of DOYLE SIGNS, INC. and may not be reproduced, copied or exhibited in any fashion without the expressed written consent from an authorized officer of the Company. The rights to this design may be purchased.

CLIENT 7-ELEVEN #33063
ADDRESS 418 E STATE STREET @ HUBBARD
CITY CHICAGO STATE IL DESIGNER EH SALESPERSON JD
DRWG. NO. 15553 SCALE: NOTED DATE: 02.20.2013 SHEET NO. 3 of 3

City of Chicago

O2013-8314

Office of the City Clerk

Document Tracking Sheet

Meeting Date:	10/16/2013
Sponsor(s):	Smith (43)
Type:	Ordinance
Title:	Awning(s) for Bricks
Committee(s) Assignment:	Committee on Transportation and Public Way

ORDINANCE
BRICKS
Acct. No. 51014 - 1
Permit No. 1108730

Be It Ordained by the City Council of the City of Chicago:

SECTION 1. Permission and authority are hereby given and granted to BRICKS, upon the terms and subject to the conditions of this ordinance to maintain and use, as now constructed, one (1) Awning(s) projecting over the public right-of-way adjacent to its premises known as 1909 N. Lincoln Ave..

Said Awning(s) at N. Lincoln Avenue measure(s):
One (1) at six point four two (6.42) feet in length, and ten point two five (10.25) feet in width for a total of sixty-five point eight one (65.81) square feet.

The location of said privilege shall be as shown on prints kept on file with the Department of Business Affairs and Consumer Protection and the Office of the City Clerk.

Said privilege shall be constructed in accordance with plans and specifications approved by the Zoning Department - Signs.

This grant of privilege in the public way shall be subject to the provisions of Section 10-28-015 and all other required provisions of the Municipal Code of Chicago.

The grantee shall pay to the City of Chicago as compensation for the privilege #1108730 herein granted the sum of fifty ($50.00) per annum in advance.


A 25% penalty will be added for payments received after due date.

The permit holder agrees to hold the City of Chicago harmless for any damage, relocation or replacement costs associated with damage, relocation or removal of private property caused by the City performing work in the public way.

Authority herein given and granted for a period of five (5) years from and after 09/10/2013.

Alderman _____

Michele Smith 43rd Ward

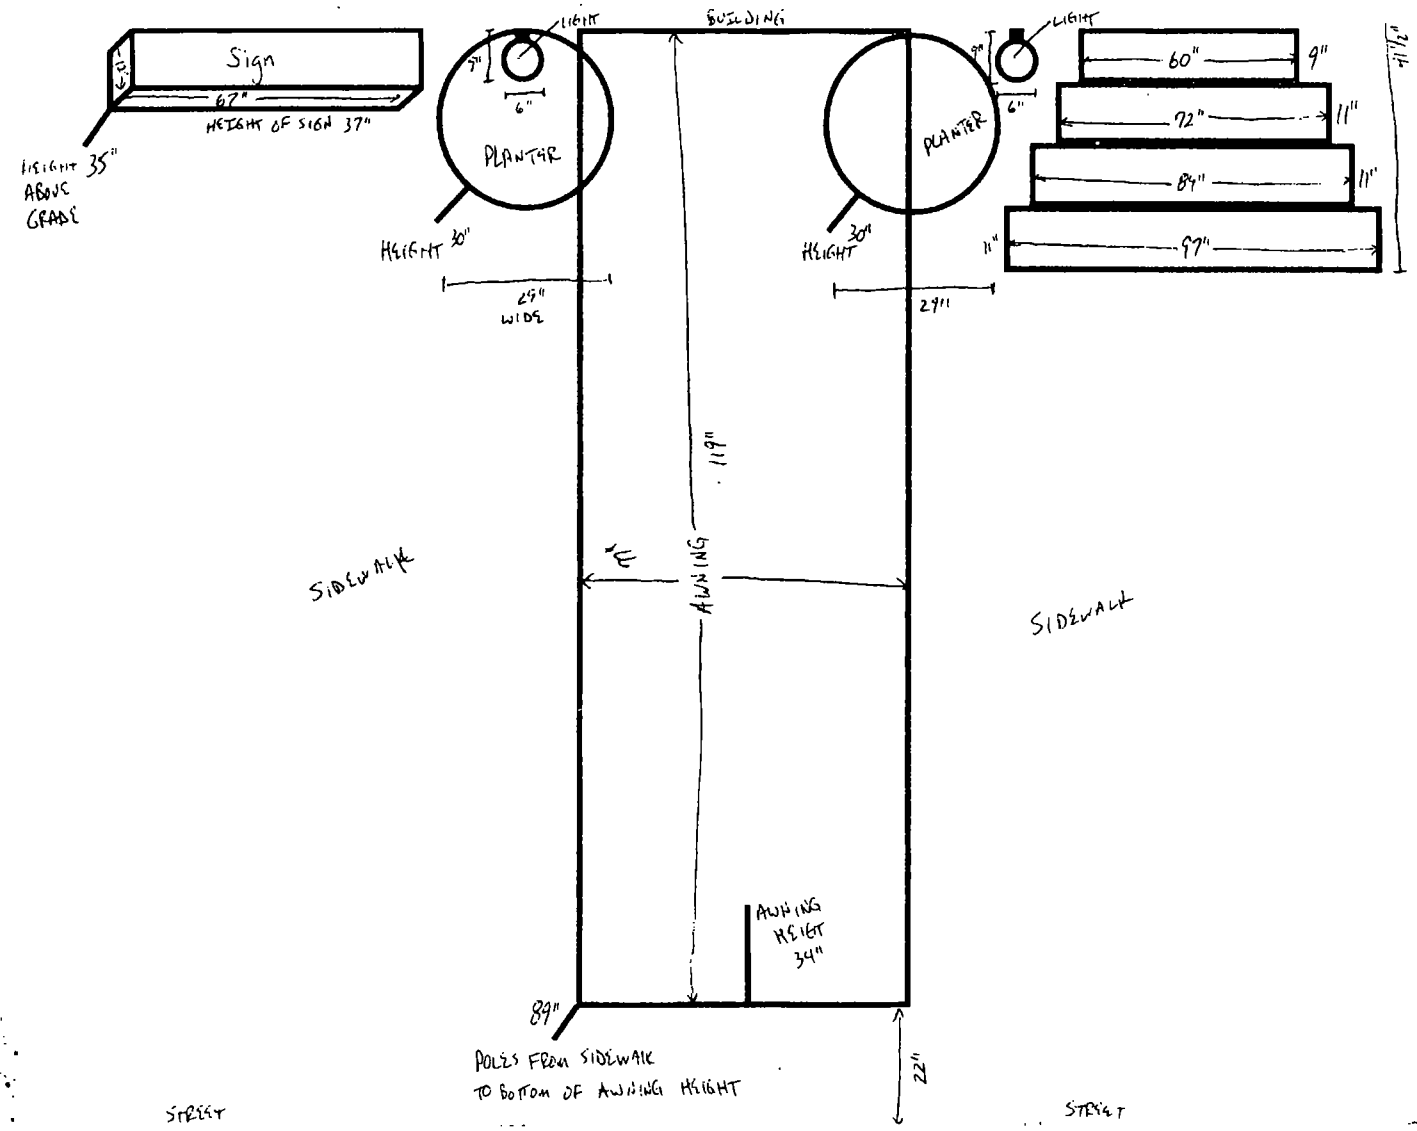
Sign
6.7"
HEIGHT OF SIGN 37"
HEIGHT ABOVE GRADE 35"
LIGHT
7"
6"
PLANTER
HEIGHT 30"
29" WIDE
BUILDING
119"
AWNING
4'
AWNING HEIGHT 34"
89"
POLES FROM SIDEWALK TO BOTTOM OF AWNING HEIGHT
22"
SIDEWALK
STREET
LIGHT
9"
6"
PLANTER
HEIGHT 30"
27"
41 1/2"
60"
9"
72"
11"
84"
11"
11"
97"
SIDEWALK
STREET

City of Chicago

O2013-8315

Office of the City Clerk

Document Tracking Sheet

Meeting Date:	10/16/2013
Sponsor(s):	Tunney (44)
Type:	Ordinance
Title:	Awning(s) for Barry Regent Cleaners
Committee(s) Assignment:	Committee on Transportation and Public Way

ORDINANCE
BARRY REGENT CLEANERS
Acct. No. 24527 - 1
Permit No. 1108801

Be It Ordained by the City Council of the City of Chicago:

SECTION 1. Permission and authority are hereby given and granted to BARRY REGENT CLEANERS, upon the terms and subject to the conditions of this ordinance to maintain and use, as now constructed, four (4) Awning(s) projecting over the public right-of-way adjacent to its premises known as 3000 N. Broadway .

Said Awning(s) at N. Broadway measure(s):
One (1) at fifteen point three three (15.33) feet in length, and four point three three (4.33) feet in width for a total of sixty-six point three eight (66.38) square feet.
One (1) at fifteen point eight three (15.83) feet in length, and four point three three (4.33) feet in width for a total of sixty-eight point five four (68.54) square feet.
One (1) at twenty-four (24) feet in length, and four point three three (4.33) feet in width for a total of one hundred three point nine two (103.92) square feet.

Said Awning(s) at W Wellington measure(s):
One (1) at ten point five (10.5) feet in length, and four point five (4.5) feet in width for a total of forty-seven point two five (47.25) square feet.

The location of said privilege shall be as shown on prints kept on file with the Department of Business Affairs and Consumer Protection and the Office of the City Clerk.

Said privilege shall be constructed in accordance with plans and specifications approved by the Zoning Department - Signs.

This grant of privilege in the public way shall be subject to the provisions of Section 10-28-015 and all other required provisions of the Municipal Code of Chicago.

The grantee shall pay to the City of Chicago as compensation for the privilege #1108801 herein granted the sum of one hundred seventy-five ($175.00) per annum in advance.


A 25% penalty will be added for payments received after due date.

The permit holder agrees to hold the City of Chicago harmless for any damage, relocation or replacement costs associated with damage, relocation or removal of private property caused by the City performing work in the public way.

Authority herein given and granted for a period of five (5) years from and after 09/05/2013.

Alderman _____
Thomas Tunney 44th Ward

Plan of awnings at Barry-Regent Dry Cleaners, 3000 N Broadway, Chicago, IL 60657

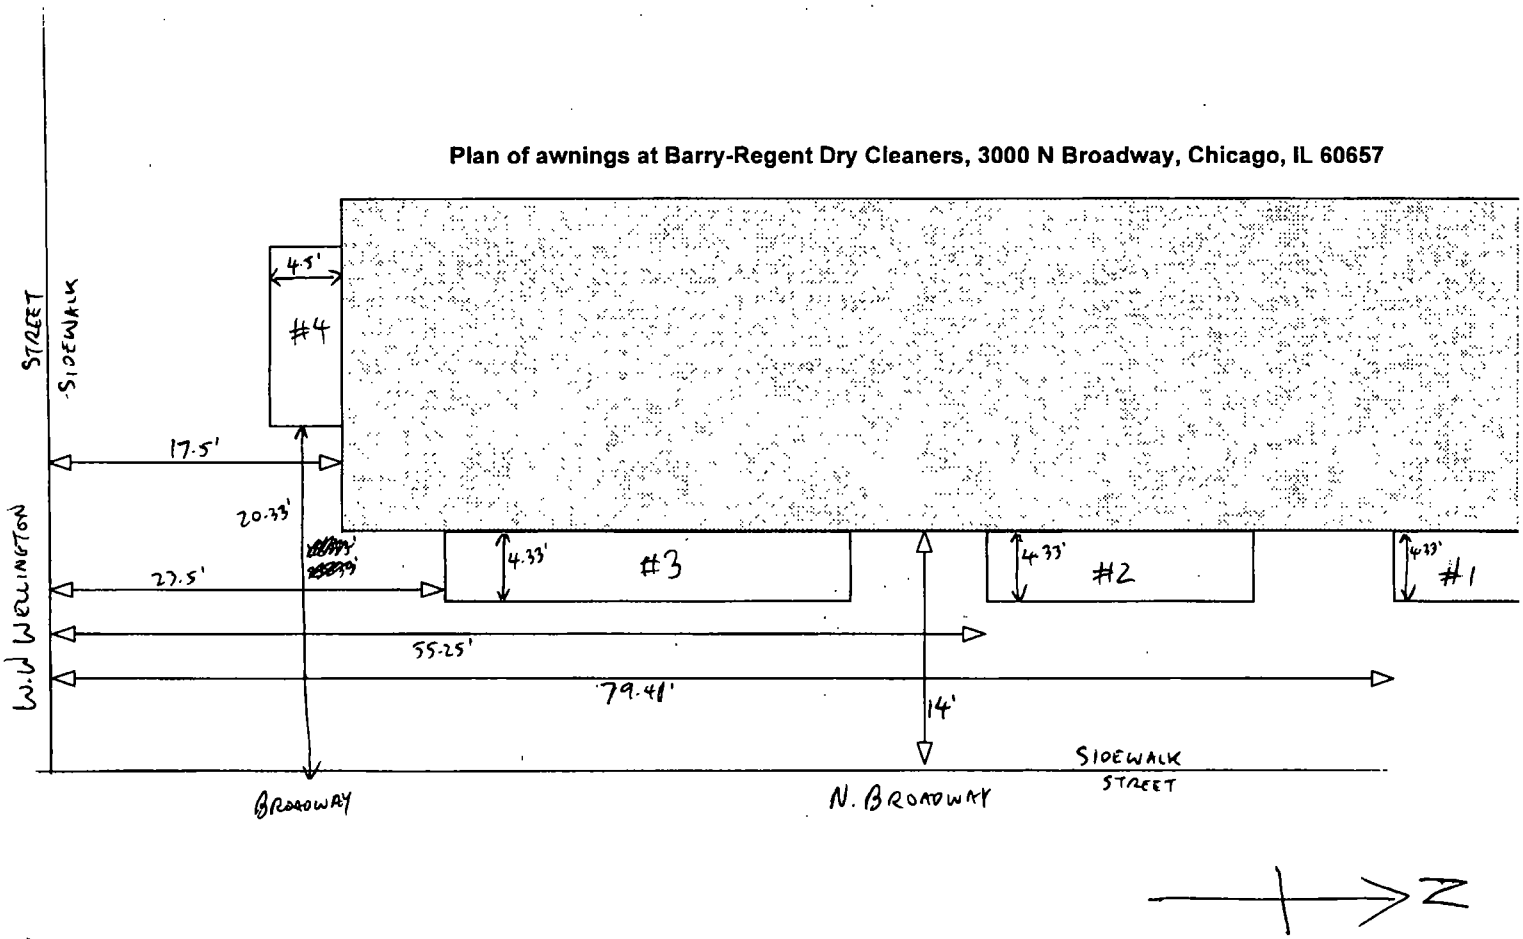

Department of Business Affairs and Consumer Protection
Business Assistance Center - Public Way Use Unit
City Hall - 121 N. LaSalle Street, Room 800 • Chicago, IL 60602
(312)-74-GOBIZ (312-744-6249) • (312) 744-1944 (TTY)
http://www.cityofchicago.org/bacp

10/16/2013

Alderman **Thomas Tunney**
Ward # **44**
City of Chicago
City Hall, Room **203**
121 North LaSalle Street
Chicago, Illinois 60602

Re: An ordinance to use and maintain a portion of the public right-of-way for **four (4) awning(s)** for **BARRY REGENT CLEANERS**, adjacent to the premises known as **3000 N. Broadway** .

Dear Alderman **Thomas Tunney**:

The applicant referenced above has requested the use of the public right-of-way for a **awning(s)**. An ordinance has been prepared by the Department of Business Affairs and Consumer Protection – Business Assistance Center - Public Way Use Unit for presentation to the City Council. Because this request was made for properties located in your ward, as approved by you as per the attached, I respectfully request that you introduce the attached ordinance at the next City Council meeting.

If you have any questions regarding this ordinance, please contact Anthony Bertuca at (312) 744-5506.

Department of Business Affairs and Consumer Protection

City of Chicago

O2013-8317

Office of the City Clerk

Document Tracking Sheet

Meeting Date:	10/16/2013
Sponsor(s):	Tunney (44)
Type:	Ordinance
Title:	Awning(s) for Coffee & Tea Exchange
Committee(s) Assignment:	Committee on Transportation and Public Way

ORDINANCE
COFFEE & TEA EXCHANGE
Acct. No. 14317 - 2
Permit No. 1108872

Be It Ordained by the City Council of the City of Chicago:

SECTION 1. Permission and authority are hereby given and granted to COFFEE & TEA EXCHANGE, upon the terms and subject to the conditions of this ordinance to maintain and use, as now constructed, three (3) Awning(s) projecting over the public right-of-way adjacent to its premises known as 3311 N. Broadway .

Said Awning(s) at N. Broadway measure(s):
One (1) at thirteen point six seven (13.67) feet in length, and four point four two (4.42) feet in width for a total of sixty point four two (60.42) square feet.

Said Awning(s) at W. Aldine measure(s):
One (1) at eighteen (18) feet in length, and four point four two (4.42) feet in width for a total of seventy-nine point five six (79.56) square feet.

Said Awning(s) at corner of Broadway and Aldine measure(s):
One (1) at fifteen point nine two (15.92) feet in length, and four point four two (4.42) feet in width for a total of seventy point three seven (70.37) square feet.

The location of said privilege shall be as shown on prints kept on file with the Department of Business Affairs and Consumer Protection and the Office of the City Clerk.

Said privilege shall be constructed in accordance with plans and specifications approved by the Zoning Department - Signs.

This grant of privilege in the public way shall be subject to the provisions of Section 10-28-015 and all other required provisions of the Municipal Code of Chicago.

The grantee shall pay to the City of Chicago as compensation for the privilege #1108872 herein granted the sum of one hundred fifty ($150.00) per annum in advance.


A 25% penalty will be added for payments received after due date.

The permit holder agrees to hold the City of Chicago harmless for any damage, relocation or replacement costs associated with damage, relocation or removal of private property caused by the City performing work in the public way.

Authority herein given and granted for a period of five (5) years from and after 09/14/2013.

Alderman _____
Thomas Tunney 44th Ward

AERIAL VIEW OF CANOPY ON CORNER

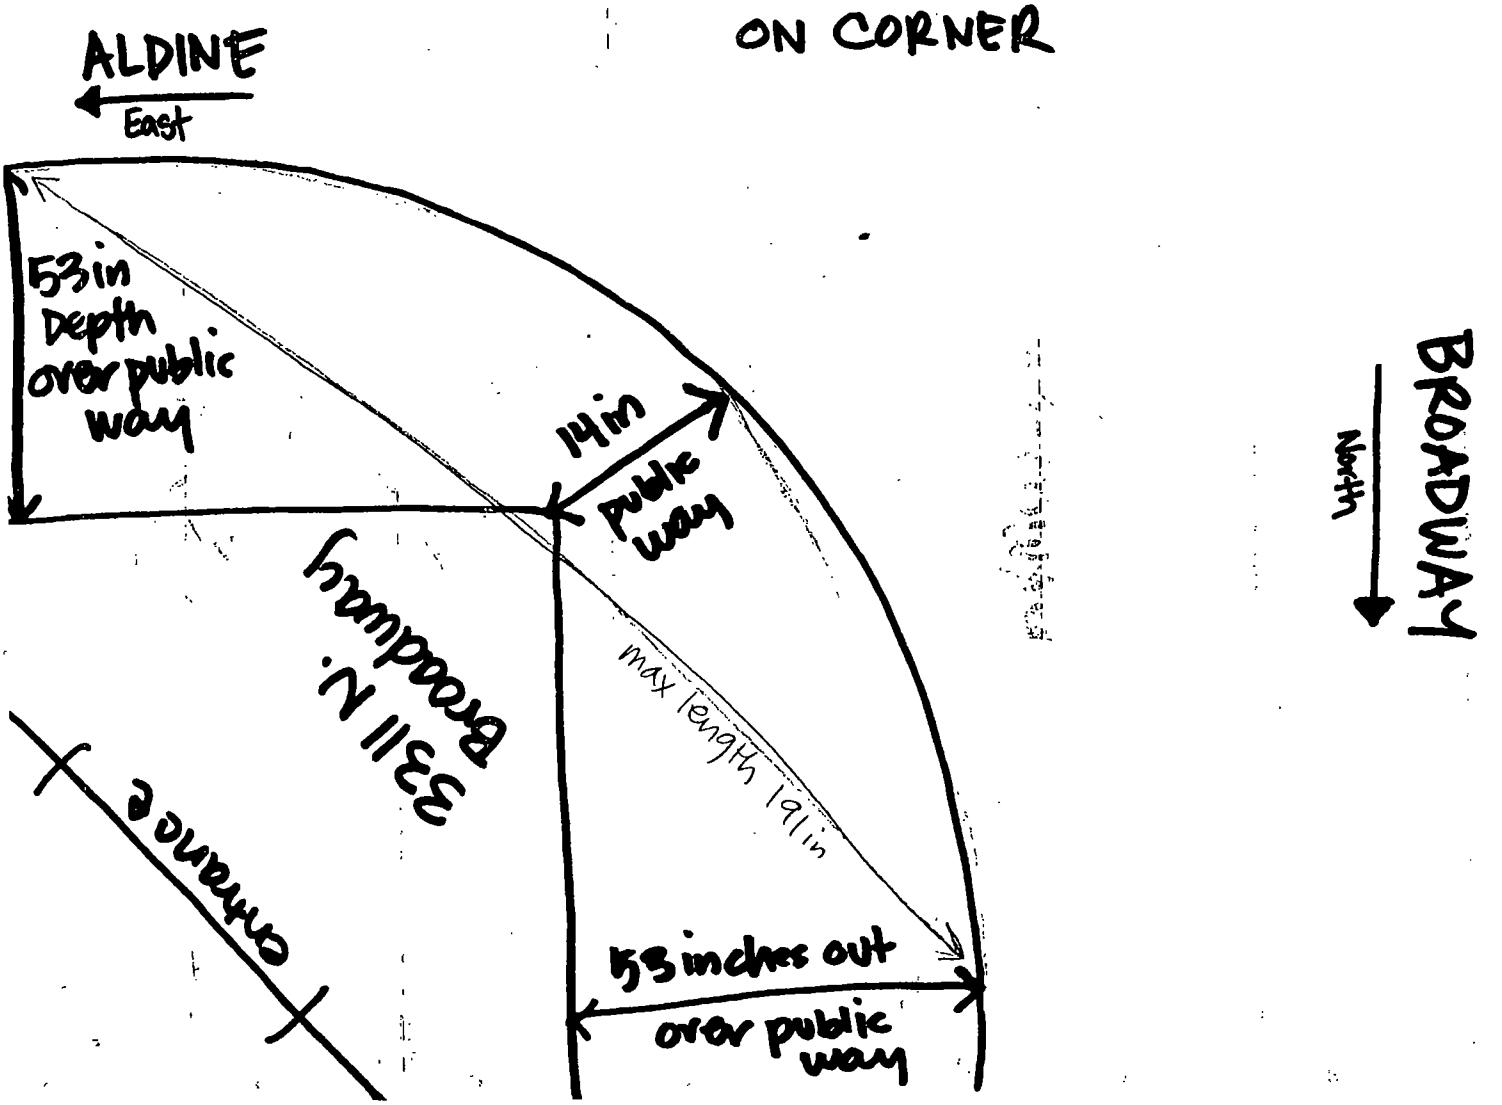

Department of Business Affairs and Consumer Protection
Business Assistance Center - Public Way Use Unit
City Hall - 121 N. LaSalle Street, Room 800 • Chicago, IL 60602
(312)-74-GOBIZ (312-744-6249) • (312) 744-1944 (TTY)
http://www.cityofchicago.org/bacp

10/16/2013

Alderman **Thomas Tunney**
Ward # **44**
City of Chicago
City Hall, Room **203**
121 North LaSalle Street
Chicago, Illinois 60602

Re: An ordinance to use and maintain a portion of the public right-of-way for **three (3) awning(s)** for **COFFEE & TEA EXCHANGE**, adjacent to the premises known as **3311 N. Broadway** .

Dear Alderman **Thomas Tunney**:

The applicant referenced above has requested the use of the public right-of-way for a **awning(s)**. An ordinance has been prepared by the Department of Business Affairs and Consumer Protection – Business Assistance Center - Public Way Use Unit for presentation to the City Council. Because this request was made for properties located in your ward, as approved by you as per the attached, I respectfully request that you introduce the attached ordinance at the next City Council meeting.

If you have any questions regarding this ordinance, please contact Anthony Bertuca at (312) 744-5506.

Department of Business Affairs and Consumer Protection

City of Chicago

O2013-8320

Office of the City Clerk

Document Tracking Sheet

Meeting Date:	10/16/2013
Sponsor(s):	Tunney (44)
Type:	Ordinance
Title:	Awning(s) for Pick Me Up Cafe
Committee(s) Assignment:	Committee on Transportation and Public Way

ORDINANCE
PICK ME UP CAFE
Acct. No. 17562 - 1
Permit No. 1108928

Be It Ordained by the City Council of the City of Chicago:

SECTION 1. Permission and authority are hereby given and granted to PICK ME UP CAFE, upon the terms and subject to the conditions of this ordinance to maintain and use, as now constructed, one (1) Awning(s) projecting over the public right-of-way adjacent to its premises known as 3408 N. Clark St..

Said Awning(s) at N. Sheffield Avenue measure(s):
One (1) at twenty (20) feet in length, and five (5) feet in width for a total of one hundred (100) square feet.

The location of said privilege shall be as shown on prints kept on file with the Department of Business Affairs and Consumer Protection and the Office of the City Clerk.

Said privilege shall be constructed in accordance with plans and specifications approved by the Zoning Department - Signs.

This grant of privilege in the public way shall be subject to the provisions of Section 10-28-015 and all other required provisions of the Municipal Code of Chicago.

The grantee shall pay to the City of Chicago as compensation for the privilege #1108928 herein granted the sum of fifty ($50.00) per annum in advance.


A 25% penalty will be added for payments received after due date.

The permit holder agrees to hold the City of Chicago harmless for any damage, relocation or replacement costs associated with damage, relocation or removal of private property caused by the City performing work in the public way.

Authority herein given and granted for a period of five (5) years from and after 11/01/2013.

Alderman _____

Thomas Tunney 44th Ward

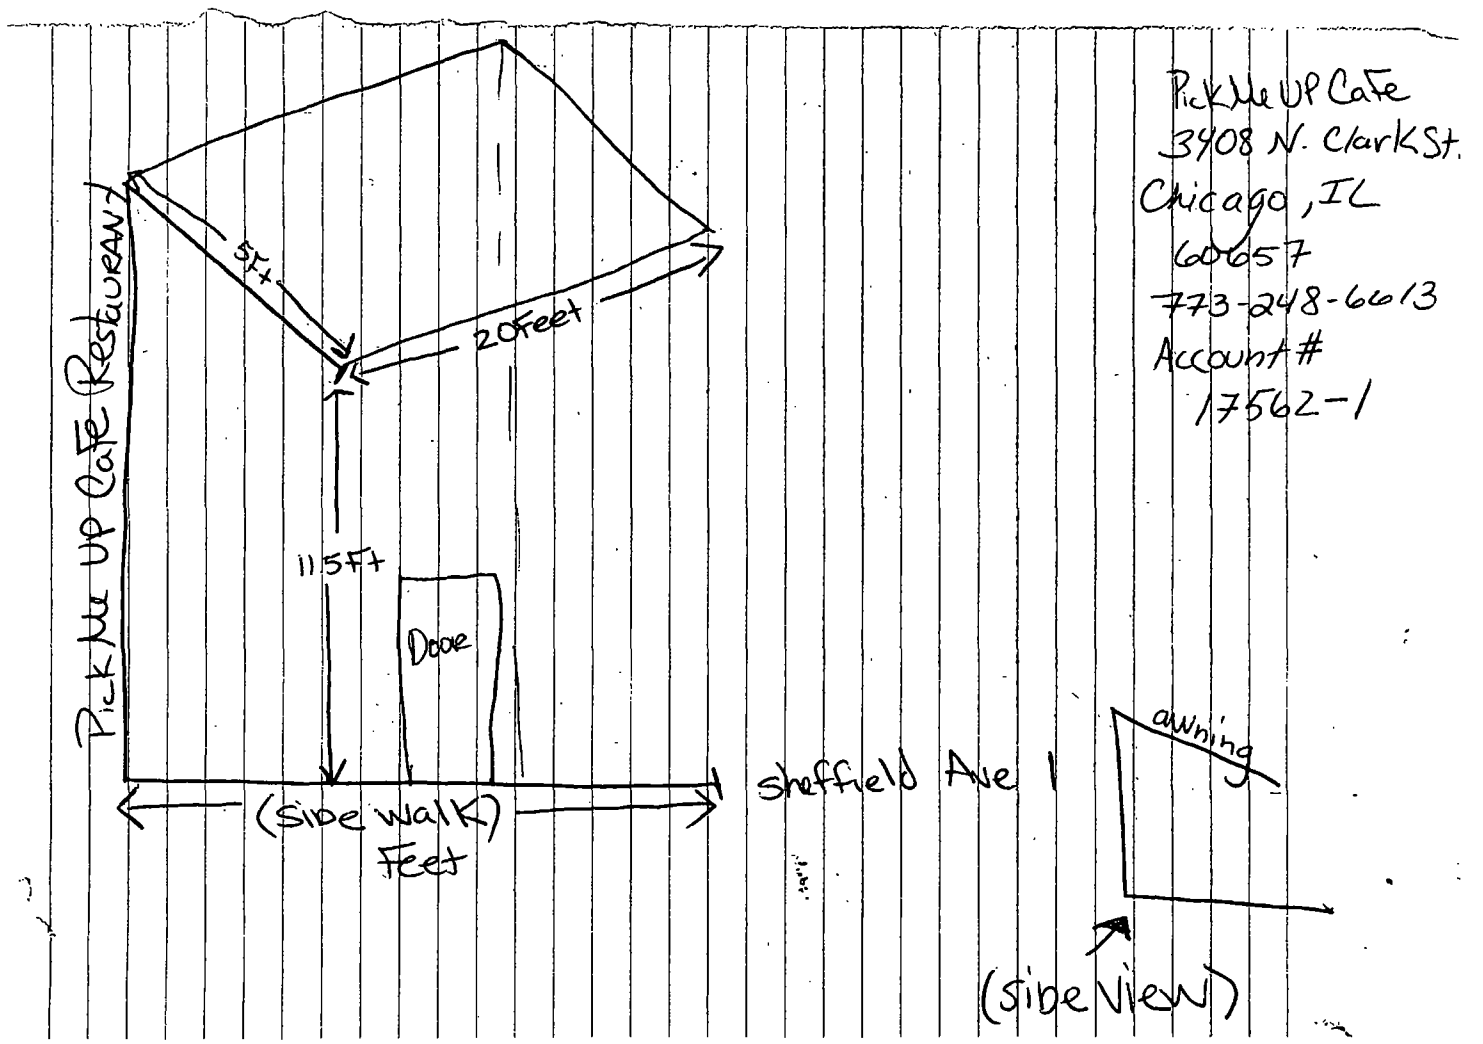

Pick Me UP Cafe
3408 N. Clark St.
Chicago, IL
60657
773-248-6613
Account #
17562-1

Department of Business Affairs and Consumer Protection
Business Assistance Center - Public Way Use Unit
City Hall - 121 N. LaSalle Street, Room 800 • Chicago, IL 60602
(312)-74-GOBIZ (312-744-6249) • (312) 744-1944 (TTY)
http://www.cityofchicago.org/bacp

10/16/2013

Alderman **Thomas Tunney**
Ward # **44**
City of Chicago
City Hall, Room **203**
121 North LaSalle Street
Chicago, Illinois 60602

Re: An ordinance to use and maintain a portion of the public right-of-way for **one (1) awning(s)** for **PICK ME UP CAFE**, adjacent to the premises known as **3408 N. Clark St.**.

Dear Alderman **Thomas Tunney**:

The applicant referenced above has requested the use of the public right-of-way for a **awning(s)**. An ordinance has been prepared by the Department of Business Affairs and Consumer Protection – Business Assistance Center - Public Way Use Unit for presentation to the City Council. Because this request was made for properties located in your ward, as approved by you as per the attached, I respectfully request that you introduce the attached ordinance at the next City Council meeting.

If you have any questions regarding this ordinance, please contact Anthony Bertuca at (312) 744-5506.

Department of Business Affairs and Consumer Protection

City of Chicago

O2013-8321

Office of the City Clerk

Document Tracking Sheet

Meeting Date:	10/16/2013
Sponsor(s):	Tunney (44)
Type:	Ordinance
Title:	Awning(s) for White Cleaners
Committee(s) Assignment:	Committee on Transportation and Public Way

ORDINANCE
WHITE CLEANERS
Acct. No. 351251 - 1
Permit No. 1108147

Be It Ordained by the City Council of the City of Chicago:

SECTION 1. Permission and authority are hereby given and granted to WHITE CLEANERS, upon the terms and subject to the conditions of this ordinance to construct, install, maintain and use one (1) Awning(s) projecting over the public right-of-way adjacent to its premises known as 2801 N. Sheffield Ave..

Said Awning(s) at N. Sheffield Avenue measure(s):
One (1) at sixteen point five eight (16.58) feet in length, and two point six seven (2.67) feet in width for a total of forty-four point two seven (44.27) square feet.

The location of said privilege shall be as shown on prints kept on file with the Department of Business Affairs and Consumer Protection and the Office of the City Clerk.

Said privilege shall be constructed in accordance with plans and specifications approved by the Zoning Department - Signs.

This grant of privilege in the public way shall be subject to the provisions of Section 10-28-015 and all other required provisions of the Municipal Code of Chicago.


The grantee shall pay to the City of Chicago as compensation for the privilege #1108147 herein granted the sum of fifty ($50.00) per annum in advance.

A 25% penalty will be added for payments received after due date.

The permit holder agrees to hold the City of Chicago harmless for any damage, relocation or replacement costs associated with damage, relocation or removal of private property caused by the City performing work in the public way.

Authority herein given and granted for a period of five (5) years from and after Date of Passage.

Alderman _____
Thomas Tunney 44th Ward

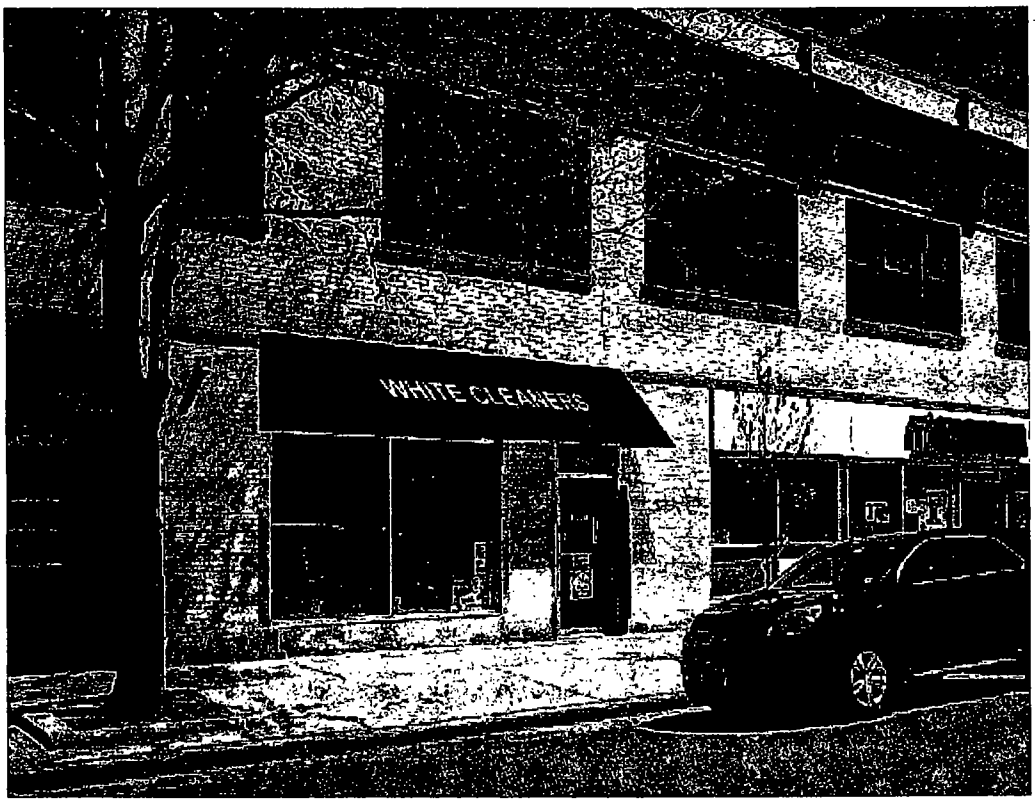

Awning is 16ft x 7in wide
with a 43" height and 32" projection

Department of Business Affairs and Consumer Protection
Business Assistance Center - Public Way Use Unit
City Hall - 121 N. LaSalle Street, Room 800 • Chicago, IL 60602
(312)-74-GOBIZ (312-744-6249) • (312) 744-1944 (TTY)
http://www.cityofchicago.org/bacp

10/16/2013

Alderman **Thomas Tunney**
Ward # **44**
City of Chicago
City Hall, Room **203**
121 North LaSalle Street
Chicago, Illinois 60602

Re: An ordinance to use and maintain a portion of the public right-of-way for **one (1) awning(s)** for **WHITE CLEANERS**, adjacent to the premises known as **2801 N. Sheffield Ave.**.

Dear Alderman **Thomas Tunney**:

The applicant referenced above has requested the use of the public right-of-way for a **awning(s)**. An ordinance has been prepared by the Department of Business Affairs and Consumer Protection – Business Assistance Center - Public Way Use Unit for presentation to the City Council. Because this request was made for properties located in your ward, as approved by you as per the attached, I respectfully request that you introduce the attached ordinance at the next City Council meeting.

If you have any questions regarding this ordinance, please contact Anthony Bertuca at (312) 744-5506.

Department of Business Affairs and Consumer Protection

City of Chicago

O2013-8323

Office of the City Clerk

Document Tracking Sheet

Meeting Date:	10/16/2013
Sponsor(s):	Tunney (44)
Type:	Ordinance
Title:	Awning(s) for 7 Eleven No 33911H
Committee(s) Assignment:	Committee on Transportation and Public Way

ORDINANCE
7 ELEVEN #33911H
Acct. No. 65465 - 91
Permit No. 1108840

Be It Ordained by the City Council of the City of Chicago:

SECTION 1. Permission and authority are hereby given and granted to 7 ELEVEN #33911H, upon the terms and subject to the conditions of this ordinance to maintain and use, as now constructed, one (1) Awning(s) projecting over the public right-of-way adjacent to its premises known as 3101 N. Broadway .

Said Awning(s) at N.BROADWAY & W.BERRY measure(s):
One (1) at fifty-six (56) feet in length, and three (3) feet in width for a total of one hundred sixty-eight (168) square feet.

The location of said privilege shall be as shown on prints kept on file with the Department of Business Affairs and Consumer Protection and the Office of the City Clerk.

Said privilege shall be constructed in accordance with plans and specifications approved by the Zoning Department - Signs.

This grant of privilege in the public way shall be subject to the provisions of Section 10-28-015 and all other required provisions of the Municipal Code of Chicago.

The grantee shall pay to the City of Chicago as compensation for the privilege #1108840 herein granted the sum of eighty-one ($81.00) per annum in advance.


A 25% penalty will be added for payments received after due date.

The permit holder agrees to hold the City of Chicago harmless for any damage, relocation or replacement costs associated with damage, relocation or removal of private property caused by the City performing work in the public way.

Authority herein given and granted for a period of five (5) years from and after 09/16/2013.

Alderman _____

Thomas Tunney 44th Ward

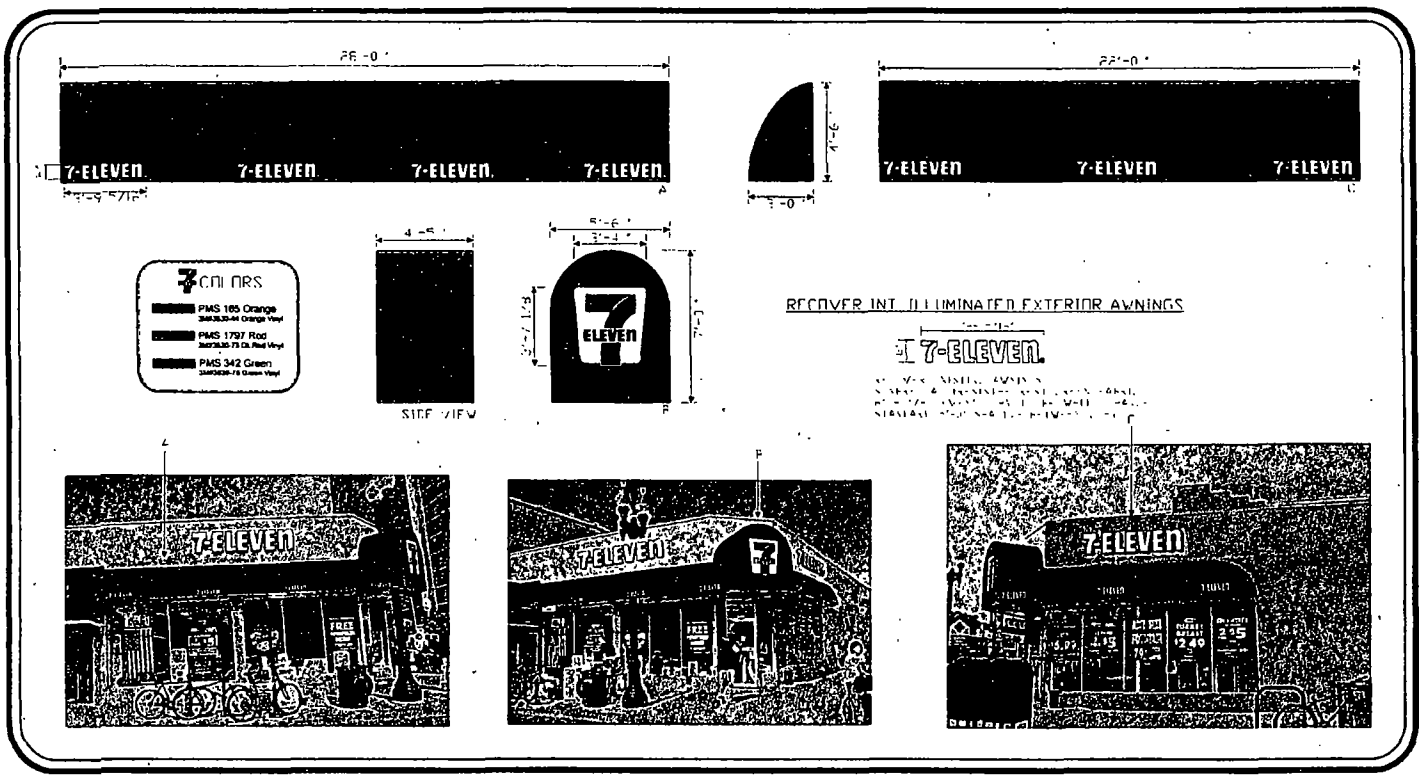

DOYLE
GENERAL SIGN CONTRACTORS
332 INTERSTATE RD P.O. BOX 1068
ADDISON, IL. 60101
630-543-6430
FAX 630-543-6493

CUSTOMER APPROVAL DATE

This design is the original and unpublished work of DOYLE SIGNS, INC. and may not be reproduced, copied or exhibited in any fashion without the expressed written consent from an authorized officer of The Company. The rights to this design may be purchased.

CLIENT 7-ELEVEN 19804/33911
ADDRESS 3101 N. BROADWAY
CITY CHICAGO STATE IL DESIGNER RS SALESPERSON TC
DRWG. NO. 9063 SCALE NOTED DATE 08-27-07 SHEET NO. 2 OF 2

Department of Business Affairs and Consumer Protection
Business Assistance Center - Public Way Use Unit
City Hall - 121 N. LaSalle Street, Room 800 • Chicago, IL 60602
(312)-74-GOBIZ (312-744-6249) • (312) 744-1944 (TTY)
http://www.cityofchicago.org/bacp

10/16/2013

Alderman **Thomas Tunney**
Ward # **44**
City of Chicago
City Hall, Room **203**
121 North LaSalle Street
Chicago, Illinois 60602

Re: An ordinance to use and maintain a portion of the public right-of-way for **one (1) awning(s)** for **7 ELEVEN #33911H**, adjacent to the premises known as **3101 N. Broadway** .

Dear Alderman **Thomas Tunney**:

The applicant referenced above has requested the use of the public right-of-way for a **awning(s)**. An ordinance has been prepared by the Department of Business Affairs and Consumer Protection – Business Assistance Center - Public Way Use Unit for presentation to the City Council. Because this request was made for properties located in your ward, as approved by you as per the attached, I respectfully request that you introduce the attached ordinance at the next City Council meeting.

If you have any questions regarding this ordinance, please contact Anthony Bertuca at (312) 744-5506.

Department of Business Affairs and Consumer Protection

City of Chicago

O2013-8325

Office of the City Clerk

Document Tracking Sheet

Meeting Date:	10/16/2013
Sponsor(s):	Arena (45)
Type:	Ordinance
Title:	Awning(s) for A Midwest Kitchen
Committee(s) Assignment:	Committee on Transportation and Public Way

ORDINANCE
A MIDWEST KITCHEN
Acct. No. 366133 - 1
Permit No. 1108825

Be It Ordained by the City Council of the City of Chicago:

SECTION 1. Permission and authority are hereby given and granted to A MIDWEST KITCHEN, upon the terms and subject to the conditions of this ordinance to construct, install, maintain and use one (1) Awning(s) projecting over the public right-of-way adjacent to its premises known as 5740 N. Milwaukee Ave..

Said Awning(s) at N Milwaukee Ave measure(s):
One (1) at twenty-seven (27) feet in length, and two point five (2.5) feet in width for a total of sixty-seven point five (67.5) square feet.

The location of said privilege shall be as shown on prints kept on file with the Department of Business Affairs and Consumer Protection and the Office of the City Clerk.

Said privilege shall be constructed in accordance with plans and specifications approved by the Zoning Department - Signs.

This grant of privilege in the public way shall be subject to the provisions of Section 10-28-015 and all other required provisions of the Municipal Code of Chicago.

The grantee shall pay to the City of Chicago as compensation for the privilege #1108825 herein granted the sum of fifty-two ($52.00) per annum in advance.

A 25% penalty will be added for payments received after due date.

The permit holder agrees to hold the City of Chicago harmless for any damage, relocation or replacement costs associated with damage, relocation or removal of private property caused by the City performing work in the public way.

Authority herein given and granted for a period of five (5) years from and after Date of Passage.

Alderman _____

John Arena 45th Ward


APPLICATION TO USE THE PUBLIC RIGHT OF WAY

EXAMPLE OF CANOPY/AWNING DRAWING

CANOPY DRAWINGS

PROPERTY LOCATION: 5740 N. MILWAUKEE

ORGANIZATION'S NAME: A MIDWEST KITCHEN, INC.

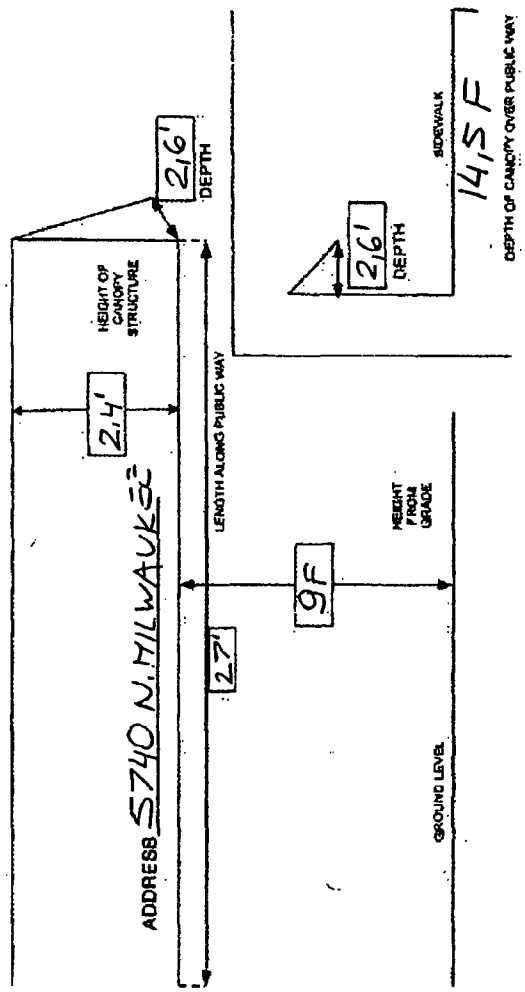

Department of Business Affairs and Consumer Protection
Business Assistance Center - Public Way Use Unit
City Hall - 121 N. LaSalle Street, Room 800 • Chicago, IL 60602
(312)-74-GOBIZ (312-744-6249) • (312) 744-1944 (TTY)
http://www.cityofchicago.org/bacp

10/16/2013

Alderman **John Arena**
Ward # **45**
City of Chicago
City Hall, Room **305**
121 North LaSalle Street
Chicago, Illinois 60602

Re: An ordinance to use and maintain a portion of the public right-of-way for **one (1) awning(s)** for **A MIDWEST KITCHEN**, adjacent to the premises known as **5740 N. Milwaukee Ave.**.

Dear Alderman **John Arena**:

The applicant referenced above has requested the use of the public right-of-way for a **awning(s)**. An ordinance has been prepared by the Department of Business Affairs and Consumer Protection – Business Assistance Center - Public Way Use Unit for presentation to the City Council. Because this request was made for properties located in your ward, as approved by you as per the attached, I respectfully request that you introduce the attached ordinance at the next City Council meeting.

If you have any questions regarding this ordinance, please contact Anthony Bertuca at (312) 744-5506.

Department of Business Affairs and Consumer Protection

City of Chicago

O2013-8327

Office of the City Clerk

Document Tracking Sheet

Meeting Date:	10/16/2013
Sponsor(s):	Cappleman (46)
Type:	Ordinance
Title:	Awning(s) for North Buena Market
Committee(s) Assignment:	Committee on Transportation and Public Way

ORDINANCE
NORTH BUENA MARKET
Acct. No. 377784 - 1
Permit No. 1108296

Be It Ordained by the City Council of the City of Chicago:

SECTION 1. Permission and authority are hereby given and granted to NORTH BUENA MARKET, upon the terms and subject to the conditions of this ordinance to construct, install, maintain and use two (2) Awning(s) projecting over the public right-of-way adjacent to its premises known as 4200 N. Broadway .

Said Awning(s) at N. Broadway measure(s):
One (1) at twenty-four (24) feet in length, and two (2) feet in width for a total of forty-eight (48) square feet.

Said Awning(s) at Buena measure(s):
One (1) at twenty-four (24) feet in length, and two (2) feet in width for a total of forty-eight (48) square feet.

The location of said privilege shall be as shown on prints kept on file with the Department of Business Affairs and Consumer Protection and the Office of the City Clerk.

Said privilege shall be constructed in accordance with plans and specifications approved by the Zoning Department - Signs.

This grant of privilege in the public way shall be subject to the provisions of Section 10-28-015 and all other required provisions of the Municipal Code of Chicago.

The grantee shall pay to the City of Chicago as compensation for the privilege #1108296 herein granted the sum of one hundred ($100.00) per annum in advance.

A 25% penalty will be added for payments received after due date.


The permit holder agrees to hold the City of Chicago harmless for any damage, relocation or replacement costs associated with damage, relocation or removal of private property caused by the City performing work in the public way.


Authority herein given and granted for a period of five (5) years from and after Date of Passage.

Alderman _____
James Cappleman 46th Ward

HERNANDEZ SIGNS & AWNINGS

APPLICATION # 100504581

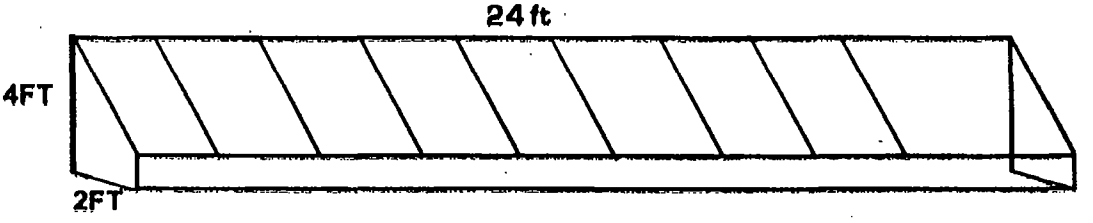

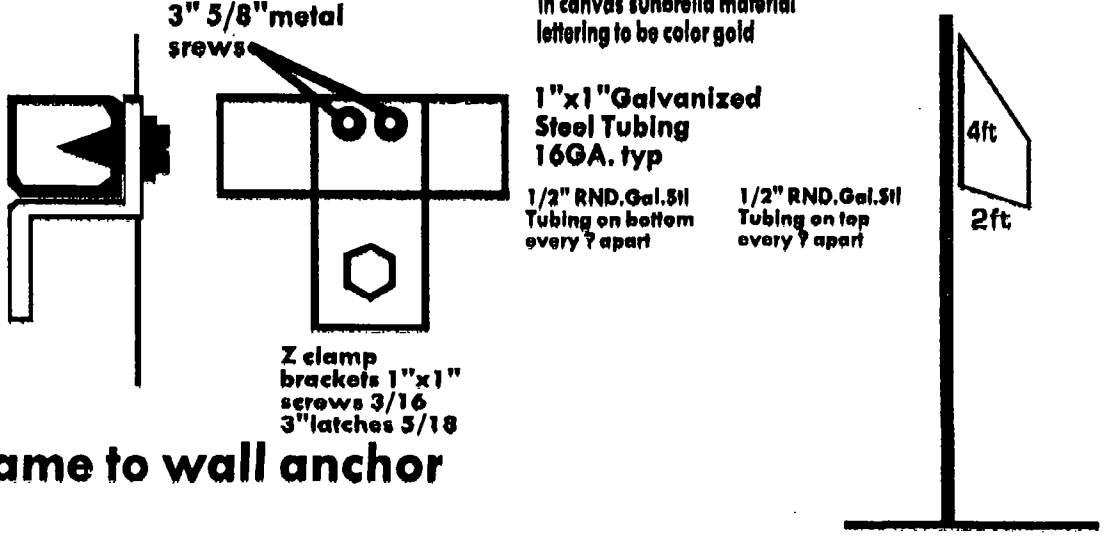

frame to wall anchor

Department of Business Affairs and Consumer Protection
Business Assistance Center - Public Way Use Unit
City Hall - 121 N. LaSalle Street, Room 800 • Chicago, IL 60602
(312)-74-GOBIZ (312-744-6249) • (312) 744-1944 (TTY)
http://www.cityofchicago.org/bacp

10/16/2013

Alderman **James Cappleman**
Ward # **46**
City of Chicago
City Hall, Room **300**
121 North LaSalle Street
Chicago, Illinois 60602

Re: An ordinance to use and maintain a portion of the public right-of-way for **two (2) awning(s)** for **NORTH BUENA MARKET**, adjacent to the premises known as **4200 N. Broadway** .

Dear Alderman **James Cappleman**:

The applicant referenced above has requested the use of the public right-of-way for a **awning(s)**. An ordinance has been prepared by the Department of Business Affairs and Consumer Protection – Business Assistance Center - Public Way Use Unit for presentation to the City Council. Because this request was made for properties located in your ward, as approved by you as per the attached, I respectfully request that you introduce the attached ordinance at the next City Council meeting.

If you have any questions regarding this ordinance, please contact Anthony Bertuca at (312) 744-5506.

Department of Business Affairs and Consumer Protection

City of Chicago

O2013-8329

Office of the City Clerk

Document Tracking Sheet

Meeting Date:	10/16/2013
Sponsor(s):	Cappleman (46)
Type:	Ordinance
Title:	Awning(s) for Tattoo Factory
Committee(s) Assignment:	Committee on Transportation and Public Way

ORDINANCE
TATTOO FACTORY
Acct. No. 56459 - 2
Permit No. 1108640

Be It Ordained by the City Council of the City of Chicago:

SECTION 1. Permission and authority are hereby given and granted to TATTOO FACTORY, upon the terms and subject to the conditions of this ordinance to maintain and use, as now constructed, three (3) Awning(s) projecting over the public right-of-way adjacent to its premises known as 4439-43 N. Broadway .

Said Awning(s) at N. Broadway measure(s):
Three (3) at fifteen (15) feet in length, and two point six (2.6) feet in width for a total of one hundred seventeen (117) square feet.

The location of said privilege shall be as shown on prints kept on file with the Department of Business Affairs and Consumer Protection and the Office of the City Clerk.

Said privilege shall be constructed in accordance with plans and specifications approved by the Zoning Department - Signs.

This grant of privilege in the public way shall be subject to the provisions of Section 10-28-015 and all other required provisions of the Municipal Code of Chicago.

The grantee shall pay to the City of Chicago as compensation for the privilege #1108640 herein granted the sum of one hundred fifty ($150.00) per annum in advance.

A 25% penalty will be added for payments received after due date.


The permit holder agrees to hold the City of Chicago harmless for any damage, relocation or replacement costs associated with damage, relocation or removal of private property caused by the City performing work in the public way.


Authority herein given and granted for a period of five (5) years from and after 09/14/2013.

Alderman _____

James Cappleman 46th Ward

Acct # 56549 Permit # 1081074

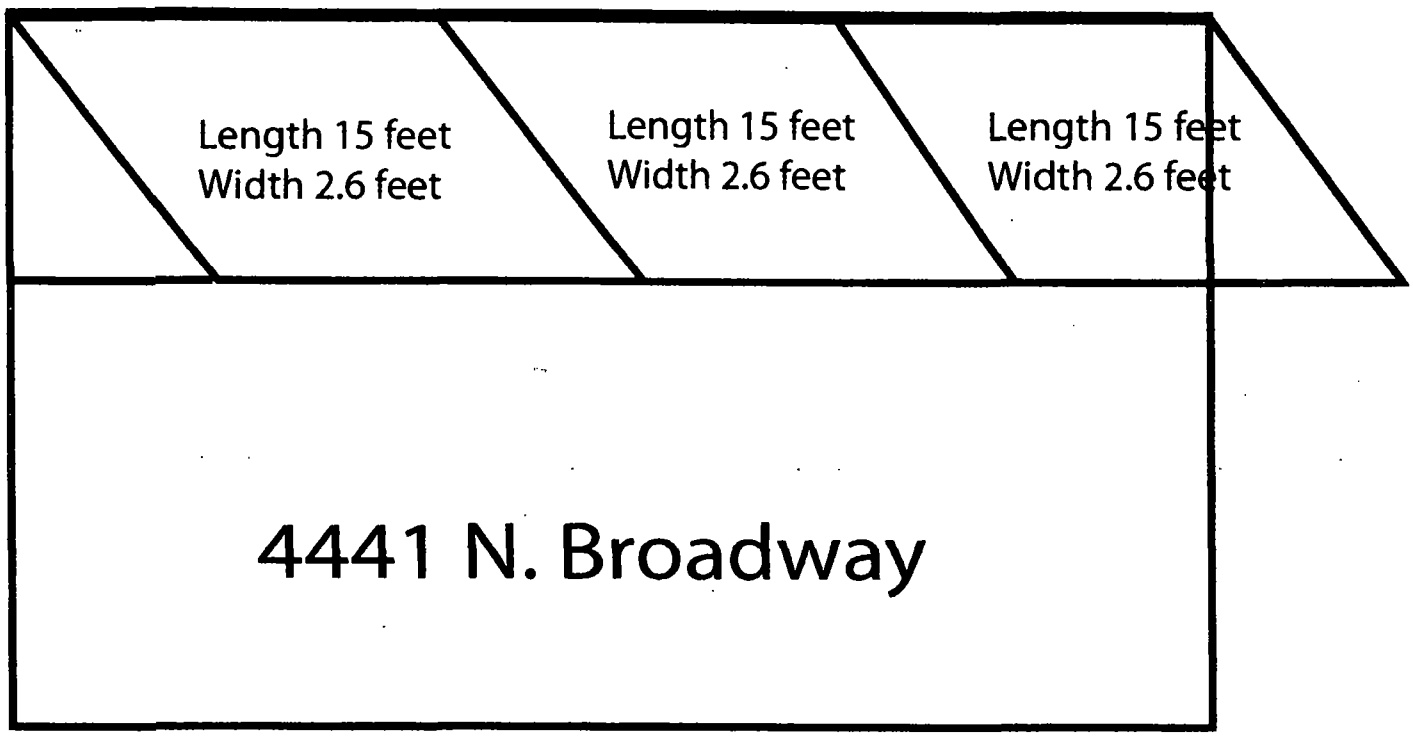

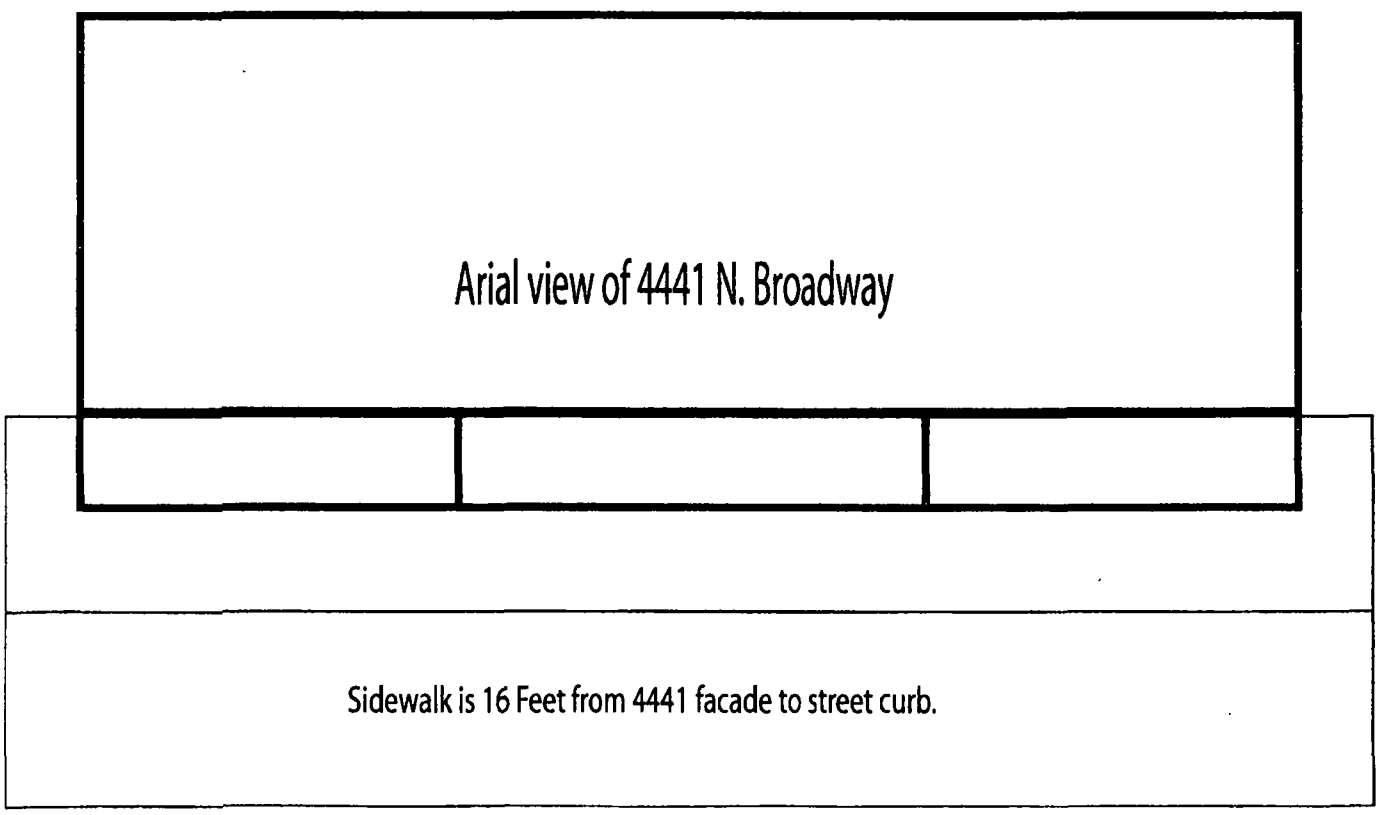

Department of Business Affairs and Consumer Protection
Business Assistance Center - Public Way Use Unit
City Hall - 121 N. LaSalle Street, Room 800 • Chicago, IL 60602
(312)-74-GOBIZ (312-744-6249) • (312) 744-1944 (TTY)
http://www.cityofchicago.org/bacp

10/16/2013

Alderman **James Cappleman**
Ward # **46**
City of Chicago
City Hall, Room **300**
121 North LaSalle Street
Chicago, Illinois 60602

Re: An ordinance to use and maintain a portion of the public right-of-way for **three (3) awning(s)** for **TATTOO FACTORY**, adjacent to the premises known as **4439-43 N. Broadway** .

Dear Alderman **James Cappleman**:

The applicant referenced above has requested the use of the public right-of-way for a **awning(s)**. An ordinance has been prepared by the Department of Business Affairs and Consumer Protection – Business Assistance Center - Public Way Use Unit for presentation to the City Council. Because this request was made for properties located in your ward, as approved by you as per the attached, I respectfully request that you introduce the attached ordinance at the next City Council meeting.

If you have any questions regarding this ordinance, please contact Anthony Bertuca at (312) 744-5506.

Department of Business Affairs and Consumer Protection

City of Chicago

O2013-8330

Office of the City Clerk

Document Tracking Sheet

Meeting Date:	10/16/2013
Sponsor(s):	Pawar (47)
Type:	Ordinance
Title:	Awning(s) for Community Home Supply Co., Inc.
Committee(s) Assignment:	Committee on Transportation and Public Way

ORDINANCE
COMMUNITY HOME SUPPLY CO INC
Acct. No. 85435 - 3
Permit No. 1108763

Be It Ordained by the City Council of the City of Chicago:

SECTION 1. Permission and authority are hereby given and granted to COMMUNITY HOME SUPPLY CO INC, upon the terms and subject to the conditions of this ordinance to maintain and use, as now constructed, four (4) Awning(s) projecting over the public right-of-way adjacent to its premises known as 3924 N. Lincoln Ave..

Said Awning(s) at N. Lincoln Avenue measure(s):
One (1) at twenty-five (25) feet in length, and four point four (4.4) feet in width for a total of one hundred ten (110) square feet.
One (1) at seventy-four (74) feet in length, and four point four (4.4) feet in width for a total of three hundred twenty-five point six (325.6) square feet.
One (1) at fifty (50) feet in length, and four point four (4.4) feet in width for a total of two hundred twenty (220) square feet.

Said Awning(s) at N. Lincoln measure(s):
One (1) at twenty-four (24) feet in length, and four point four (4.4) feet in width for a total of one hundred five point six (105.6) square feet.

The location of said privilege shall be as shown on prints kept on file with the Department of Business Affairs and Consumer Protection and the Office of the City Clerk.

Said privilege shall be constructed in accordance with plans and specifications approved by the Zoning Department - Signs.

This grant of privilege in the public way shall be subject to the provisions of Section 10-28-015 and all other required provisions of the Municipal Code of Chicago.

The grantee shall pay to the City of Chicago as compensation for the privilege #1108763 herein granted the sum of one hundred seventy-five ($175.00) per annum in advance.


A 25% penalty will be added for payments received after due date.

The permit holder agrees to hold the City of Chicago harmless for any damage, relocation or replacement costs associated with damage, relocation or removal of private property caused by the City performing work in the public way.

Authority herein given and granted for a period of five (5) years from and after 09/14/2013.

Alderman _____

Ameya Pawar 47th Ward

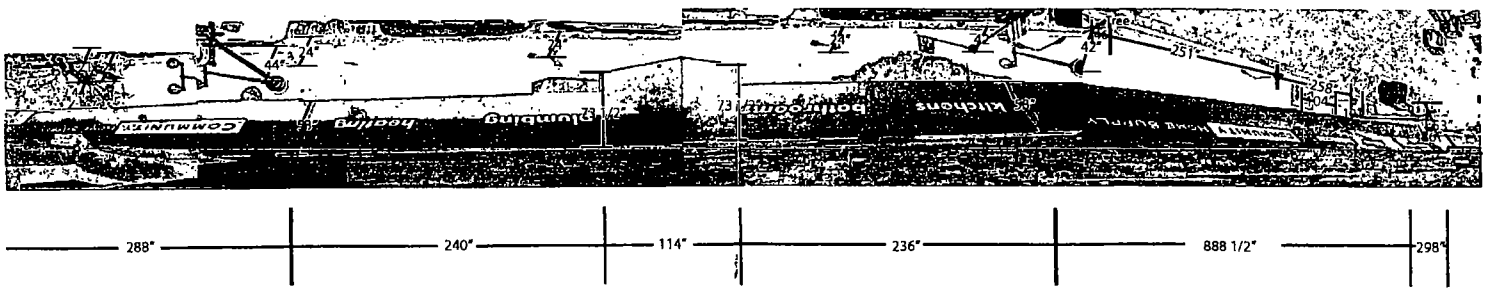
288"
240"
114"
236"
888 1/2"
298"

Department of Business Affairs and Consumer Protection
Business Assistance Center - Public Way Use Unit
City Hall - 121 N. LaSalle Street, Room 800 • Chicago, IL 60602
(312)-74-GOBIZ (312-744-6249) • (312) 744-1944 (TTY)
http://www.cityofchicago.org/bacp

10/16/2013

Alderman **Ameya Pawar**
Ward # **47**
City of Chicago
City Hall, Room **300**
121 North LaSalle Street
Chicago, Illinois 60602

Re: An ordinance to use and maintain a portion of the public right-of-way for **four (4) awning(s)** for **COMMUNITY HOME SUPPLY CO INC**, adjacent to the premises known as **3924 N. Lincoln Ave.**.

Dear Alderman **Ameya Pawar**:

The applicant referenced above has requested the use of the public right-of-way for a **awning(s)**. An ordinance has been prepared by the Department of Business Affairs and Consumer Protection – Business Assistance Center - Public Way Use Unit for presentation to the City Council. Because this request was made for properties located in your ward, as approved by you as per the attached, I respectfully request that you introduce the attached ordinance at the next City Council meeting.

If you have any questions regarding this ordinance, please contact Anthony Bertuca at (312) 744-5506.

Department of Business Affairs and Consumer Protection

City of Chicago

O2013-8332

Office of the City Clerk

Document Tracking Sheet

Meeting Date:	10/16/2013
Sponsor(s):	Pawar (47)
Type:	Ordinance
Title:	Awning(s) for Johnny Casserole
Committee(s) Assignment:	Committee on Transportation and Public Way

ORDINANCE
Johnny Casserole
Acct. No. 352220 - 3
Permit No. 1107948

Be It Ordained by the City Council of the City of Chicago:

SECTION 1. Permission and authority are hereby given and granted to Johnny Casserole, upon the terms and subject to the conditions of this ordinance to construct, install, maintain and use one (1) Awning(s) projecting over the public right-of-way adjacent to its premises known as 4019 N. Damen Ave..

Said Awning(s) at North Damen Avenue measure(s):
One (1) at twenty-two (22) feet in length, and four point zero eight (4.08) feet in width for a total of eighty-nine point seven six (89.76) square feet.

The location of said privilege shall be as shown on prints kept on file with the Department of Business Affairs and Consumer Protection and the Office of the City Clerk.

Said privilege shall be constructed in accordance with plans and specifications approved by the Zoning Department - Signs.

This grant of privilege in the public way shall be subject to the provisions of Section 10-28-015 and all other required provisions of the Municipal Code of Chicago.

The grantee shall pay to the City of Chicago as compensation for the privilege #1107948 herein granted the sum of fifty ($50.00) per annum in advance.

A 25% penalty will be added for payments received after due date.

The permit holder agrees to hold the City of Chicago harmless for any damage, relocation or replacement costs associated with damage, relocation or removal of private property caused by the City performing work in the public way.

Authority herein given and granted for a period of five (5) years from and after Date of Passage.

Alderman _____

Ameya Pawar 47th Ward


APPLICATION TO USE THE PUBLIC RIGHT OF WAY

EXAMPLE OF CANOPY/AWNING DRAWING

CANOPY DRAWINGS

PROPERTY LOCATION: 4019 N. DAMEN AVE

ORGANIZATION'S NAME: JOHNNY CASSEROLE

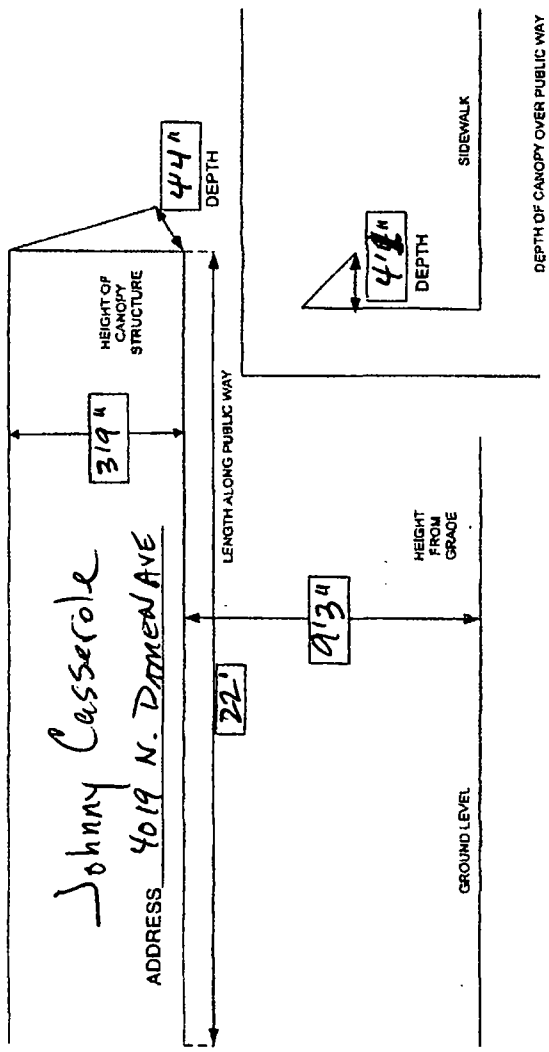

Department of Business Affairs and Consumer Protection
Business Assistance Center - Public Way Use Unit
City Hall - 121 N. LaSalle Street, Room 800 • Chicago, IL 60602
(312)-74-GOBIZ (312-744-6249) • (312) 744-1944 (TTY)
http://www.cityofchicago.org/bacp

10/16/2013

Alderman **Ameya Pawar**
Ward # **47**
City of Chicago
City Hall, Room **300**
121 North LaSalle Street
Chicago, Illinois 60602

Re: An ordinance to use and maintain a portion of the public right-of-way for **one (1) awning(s)** for **Johnny Casserole**, adjacent to the premises known as **4019 N. Damen Ave.**.

Dear Alderman **Ameya Pawar**:

The applicant referenced above has requested the use of the public right-of-way for a **awning(s)**. An ordinance has been prepared by the Department of Business Affairs and Consumer Protection – Business Assistance Center - Public Way Use Unit for presentation to the City Council. Because this request was made for properties located in your ward, as approved by you as per the attached, I respectfully request that you introduce the attached ordinance at the next City Council meeting.

If you have any questions regarding this ordinance, please contact Anthony Bertuca at (312) 744-5506.

Department of Business Affairs and Consumer Protection

City of Chicago

O2013-8333

Office of the City Clerk

Document Tracking Sheet

Meeting Date:	10/16/2013
Sponsor(s):	Osterman (48)
Type:	Ordinance
Title:	Awning(s) for Calo Lounge, Inc.
Committee(s) Assignment:	Committee on Transportation and Public Way

ORDINANCE
Calo Lounge, Inc.
Acct. No. 118 - 2
Permit No. 1108703

Be It Ordained by the City Council of the City of Chicago:

SECTION 1. Permission and authority are hereby given and granted to Calo Lounge, Inc., upon the terms and subject to the conditions of this ordinance to maintain and use, as now constructed, five (5) Awning(s) projecting over the public right-of-way adjacent to its premises known as 5341-43 N. Clark St..

Said Awning(s) at N. Clark St. measure(s):
Three (3) at eighteen (18) feet in length, and seven (7) feet in width for a total of three hundred seventy-eight (378) square feet.
Two (2) at thirteen (13) feet in length, and eight (8) feet in width for a total of two hundred eight (208) square feet.

The location of said privilege shall be as shown on prints kept on file with the Department of Business Affairs and Consumer Protection and the Office of the City Clerk.

Said privilege shall be constructed in accordance with plans and specifications approved by the Zoning Department - Signs.

This grant of privilege in the public way shall be subject to the provisions of Section 10-28-015 and all other required provisions of the Municipal Code of Chicago.

The grantee shall pay to the City of Chicago as compensation for the privilege #1108703 herein granted the sum of one hundred seventy-five ($175.00) per annum in advance.

A 25% penalty will be added for payments received after due date.

The permit holder agrees to hold the City of Chicago harmless for any damage, relocation or replacement costs associated with damage, relocation or removal of private property caused by the City performing work in the public way.

Authority herein given and granted for a period of five (5) years from and after 09/14/2013.

Alderman _____

Harry Osterman 48th Ward

Side View
7'-0"
16'-3"
Approx. 3½" Concrete Slab

Department of Business Affairs and Consumer Protection
Business Assistance Center - Public Way Use Unit
City Hall - 121 N. LaSalle Street, Room 800 • Chicago, IL 60602
(312)-74-GOBIZ (312-744-6249) • (312) 744-1944 (TTY)
http://www.cityofchicago.org/bacp

10/16/2013

Alderman **Harry Osterman**
Ward # **48**
City of Chicago
City Hall, Room **300**
121 North LaSalle Street
Chicago, Illinois 60602

Re: An ordinance to use and maintain a portion of the public right-of-way for **five (5) awning(s)** for **Calo Lounge, Inc.**, adjacent to the premises known as **5341-43 N. Clark St.**.

Dear Alderman **Harry Osterman**:

The applicant referenced above has requested the use of the public right-of-way for a **awning(s)**. An ordinance has been prepared by the Department of Business Affairs and Consumer Protection – Business Assistance Center - Public Way Use Unit for presentation to the City Council. Because this request was made for properties located in your ward, as approved by you as per the attached, I respectfully request that you introduce the attached ordinance at the next City Council meeting.

If you have any questions regarding this ordinance, please contact Anthony Bertuca at (312) 744-5506.

Department of Business Affairs and Consumer Protection

City of Chicago

O2013-8334

Office of the City Clerk

Document Tracking Sheet

Meeting Date:	10/16/2013
Sponsor(s):	Osterman (48)
Type:	Ordinance
Title:	Awning(s) for Heartland Human Care Services
Committee(s) Assignment:	Committee on Transportation and Public Way

ORDINANCE
HEARTLAND HUMAN CARE SERVICES
Acct. No. 303065 - 2
Permit No. 1108652

Be It Ordained by the City Council of the City of Chicago:

SECTION 1. Permission and authority are hereby given and granted to HEARTLAND HUMAN CARE SERVICES, upon the terms and subject to the conditions of this ordinance to maintain and use, as now constructed, one (1) Awning(s) projecting over the public right-of-way adjacent to its premises known as 4822 N. Broadway .

Said Awning(s) at N BROADWAY ST measure(s):
One (1) at six point five (6.5) feet in length, and four point six seven (4.67) feet in width for a total of thirty point three six (30.36) square feet.

The location of said privilege shall be as shown on prints kept on file with the Department of Business Affairs and Consumer Protection and the Office of the City Clerk.

Said privilege shall be constructed in accordance with plans and specifications approved by the Zoning Department - Signs.

This grant of privilege in the public way shall be subject to the provisions of Section 10-28-015 and all other required provisions of the Municipal Code of Chicago.

The grantee shall pay to the City of Chicago as compensation for the privilege #1108652 herein granted the sum of fifty ($50.00) per annum in advance.


A 25% penalty will be added for payments received after due date.

The permit holder agrees to hold the City of Chicago harmless for any damage, relocation or replacement costs associated with damage, relocation or removal of private property caused by the City performing work in the public way.

Authority herein given and granted for a period of five (5) years from and after 06/11/2013.

Alderman _____

Harry Osterman 48th Ward

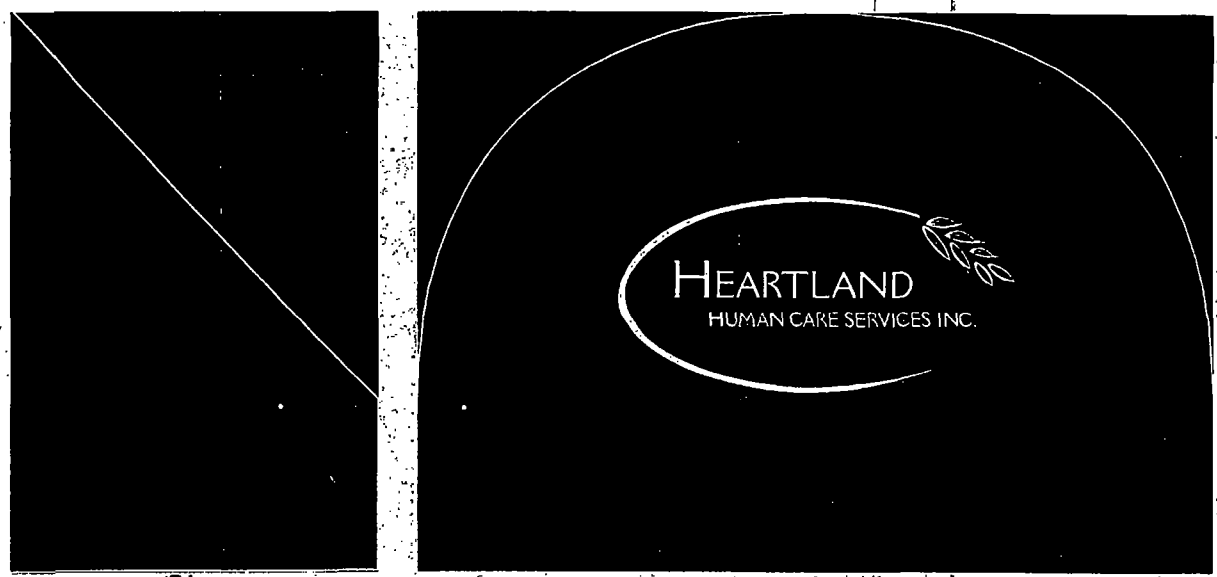

Material Ferrari 502 8056 Tennis Green
Graphic Color White
Logo Size 20" H x 38" W

THATCHER OAKS AWNINGS & SIGNS 630-833-5700 voice 630-833-5795 fax 718 Industrial Dr. Elmhurst, IL 60126	CLIENT: human care services		FILE NAME: human care services		
	DRAWING DESCRIPTION: *Graphic Approval Layout*		DRAWN BY: m.	NO. / REVISION BY / DATE	
	CLIENT APPROVAL		DATE: 01/07/08		
	ORDER #: 714114	SALESMAN: Joe Potocki.	SCALE: *Not To Certain Scale*		

Department of Business Affairs and Consumer Protection
Business Assistance Center - Public Way Use Unit
City Hall - 121 N. LaSalle Street, Room 800 • Chicago, IL 60602
(312)-74-GOBIZ (312-744-6249) • (312) 744-1944 (TTY)
http://www.cityofchicago.org/bacp

10/16/2013

Alderman **Harry Osterman**
Ward # **48**
City of Chicago
City Hall, Room **300**
121 North LaSalle Street
Chicago, Illinois 60602

Re: An ordinance to use and maintain a portion of the public right-of-way for **one (1) awning(s)** for **HEARTLAND HUMAN CARE SERVICES**, adjacent to the premises known as **4822 N. Broadway** .

Dear Alderman **Harry Osterman**:

The applicant referenced above has requested the use of the public right-of-way for a **awning(s)**. An ordinance has been prepared by the Department of Business Affairs and Consumer Protection – Business Assistance Center - Public Way Use Unit for presentation to the City Council. Because this request was made for properties located in your ward, as approved by you as per the attached, I respectfully request that you introduce the attached ordinance at the next City Council meeting.

If you have any questions regarding this ordinance, please contact Anthony Bertuca at (312) 744-5506.

Department of Business Affairs and Consumer Protection

City of Chicago

O2013-8336

Office of the City Clerk

Document Tracking Sheet

Meeting Date:	10/16/2013
Sponsor(s):	Moore (49)
Type:	Ordinance
Title:	Awning(s) for Masouleh
Committee(s) Assignment:	Committee on Transportation and Public Way

ORDINANCE
MASOULEH
Acct. No. 322941 - 1
Permit No. 1108766

Be It Ordained by the City Council of the City of Chicago:

SECTION 1. Permission and authority are hereby given and granted to MASOULEH, upon the terms and subject to the conditions of this ordinance to maintain and use, as now constructed, one (1) Awning(s) projecting over the public right-of-way adjacent to its premises known as 6653 N. Clark St..

Said Awning(s) at N CLARK ST measure(s):
One (1) at twenty (20) feet in length, and four (4) feet in width for a total of eighty (80) square feet.

The location of said privilege shall be as shown on prints kept on file with the Department of Business Affairs and Consumer Protection and the Office of the City Clerk.

Said privilege shall be constructed in accordance with plans and specifications approved by the Zoning Department - Signs.

This grant of privilege in the public way shall be subject to the provisions of Section 10-28-015 and all other required provisions of the Municipal Code of Chicago.


The grantee shall pay to the City of Chicago as compensation for the privilege #1108766 herein granted the sum of fifty ($50.00) per annum in advance.

A 25% penalty will be added for payments received after due date.

The permit holder agrees to hold the City of Chicago harmless for any damage, relocation or replacement costs associated with damage, relocation or removal of private property caused by the City performing work in the public way.

Authority herein given and granted for a period of five (5) years from and after 09/10/2013.

Alderman _____
Joe Moore 49th Ward

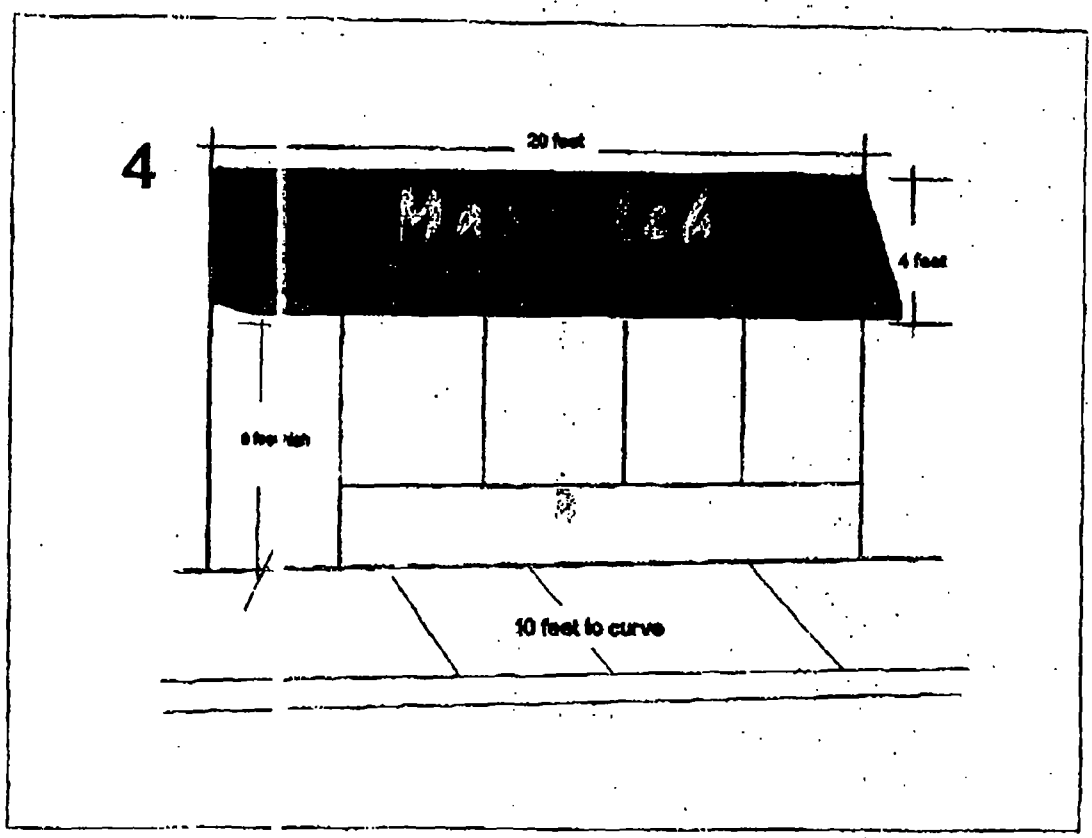
4
20 feet
4 feet
10 feet to curve

Department of Business Affairs and Consumer Protection
Business Assistance Center - Public Way Use Unit
City Hall - 121 N. LaSalle Street, Room 800 • Chicago, IL 60602
(312)-74-GOBIZ (312-744-6249) • (312) 744-1944 (TTY)
http://www.cityofchicago.org/bacp

10/16/2013

Alderman **Joe Moore**
Ward # **49**
City of Chicago
City Hall, Room **300**
121 North LaSalle Street
Chicago, Illinois 60602

Re: An ordinance to use and maintain a portion of the public right-of-way for **one (1) awning(s)** for **MASOULEH**, adjacent to the premises known as **6653 N. Clark St.**.

Dear Alderman **Joe Moore**:

The applicant referenced above has requested the use of the public right-of-way for a **awning(s)**. An ordinance has been prepared by the Department of Business Affairs and Consumer Protection – Business Assistance Center - Public Way Use Unit for presentation to the City Council. Because this request was made for properties located in your ward, as approved by you as per the attached, I respectfully request that you introduce the attached ordinance at the next City Council meeting.

If you have any questions regarding this ordinance, please contact Anthony Bertuca at (312) 744-5506.

Department of Business Affairs and Consumer Protection

City of Chicago

O2013-8338

Office of the City Clerk

Document Tracking Sheet

Meeting Date:	10/16/2013
Sponsor(s):	Moore (49)
Type:	Ordinance
Title:	Awning(s) for Rogers Park Health Center
Committee(s) Assignment:	Committee on Transportation and Public Way

ORDINANCE
ROGERS PARK HEALTH CENTER
Acct. No. 57831 - 20
Permit No. 1108724

Be It Ordained by the City Council of the City of Chicago:

SECTION 1. Permission and authority are hereby given and granted to ROGERS PARK HEALTH CENTER, upon the terms and subject to the conditions of this ordinance to maintain and use, as now constructed, one (1) Awning(s) projecting over the public right-of-way adjacent to its premises known as 1555 W. Howard St..

Said Awning(s) at W. Howard Street measure(s):
One (1) at thirty-five (35) feet in length, and eighteen (18) feet in width for a total of six hundred thirty (630) square feet.

The location of said privilege shall be as shown on prints kept on file with the Department of Business Affairs and Consumer Protection and the Office of the City Clerk.

Said privilege shall be constructed in accordance with plans and specifications approved by the Zoning Department - Signs.

This grant of privilege in the public way shall be subject to the provisions of Section 10-28-015 and all other required provisions of the Municipal Code of Chicago.

The grantee shall pay to the City of Chicago as compensation for the privilege #1108724 herein granted the sum of sixty ($60.00) per annum in advance.

A 25% penalty will be added for payments received after due date.

The permit holder agrees to hold the City of Chicago harmless for any damage, relocation or replacement costs associated with damage, relocation or removal of private property caused by the City performing work in the public way.

Authority herein given and granted for a period of five (5) years from and after 07/30/2013.

Alderman _____

Joe Moore 49th Ward



Department of Business Affairs and Consumer Protection
Business Assistance Center - Public Way Use Unit
City Hall - 121 N. LaSalle Street, Room 800 • Chicago, IL 60602
(312)-74-GOBIZ (312-744-6249) • (312) 744-1944 (TTY)
http://www.cityofchicago.org/bacp

10/16/2013

Alderman **Joe Moore**
Ward # **49**
City of Chicago
City Hall, Room **300**
121 North LaSalle Street
Chicago, Illinois 60602

Re: An ordinance to use and maintain a portion of the public right-of-way for **one (1) awning(s)** for **ROGERS PARK HEALTH CENTER**, adjacent to the premises known as **1555 W. Howard St.**.

Dear Alderman **Joe Moore**:

The applicant referenced above has requested the use of the public right-of-way for a **awning(s)**. An ordinance has been prepared by the Department of Business Affairs and Consumer Protection – Business Assistance Center - Public Way Use Unit for presentation to the City Council. Because this request was made for properties located in your ward, as approved by you as per the attached, I respectfully request that you introduce the attached ordinance at the next City Council meeting.

If you have any questions regarding this ordinance, please contact Anthony Bertuca at (312) 744-5506.

Department of Business Affairs and Consumer Protection

City of Chicago

O2013-8340

Office of the City Clerk

Document Tracking Sheet

Meeting Date:	10/16/2013
Sponsor(s):	Moore (49)
Type:	Ordinance
Title:	Awning(s) for Twisted Tapas
Committee(s) Assignment:	Committee on Transportation and Public Way

ORDINANCE
TWISTED TAPAS
Acct. No. 328415 - 2
Permit No. 1108619

Be It Ordained by the City Council of the City of Chicago:

SECTION 1. Permission and authority are hereby given and granted to TWISTED TAPAS, upon the terms and subject to the conditions of this ordinance to construct, install, maintain and use one (1) Awning(s) projecting over the public right-of-way adjacent to its premises known as 1146 W. Pratt Blvd..

Said Awning(s) at West Pratt Blvd measure(s):
One (1) at ten (10) feet in length, and five (5) feet in width for a total of fifty (50) square feet.

The location of said privilege shall be as shown on prints kept on file with the Department of Business Affairs and Consumer Protection and the Office of the City Clerk.

Said privilege shall be constructed in accordance with plans and specifications approved by the Zoning Department - Signs.

This grant of privilege in the public way shall be subject to the provisions of Section 10-28-015 and all other required provisions of the Municipal Code of Chicago.

The grantee shall pay to the City of Chicago as compensation for the privilege #1108619 herein granted the sum of fifty ($50.00) per annum in advance.

A 25% penalty will be added for payments received after due date.

The permit holder agrees to hold the City of Chicago harmless for any damage, relocation or replacement costs associated with damage, relocation or removal of private property caused by the City performing work in the public way.

Authority herein given and granted for a period of five (5) years from and after Date of Passage.


Alderman _____

Joe Moore 49th Ward

Canopy Drawings

Location: 1141 W. Pratt Chicago IL 60626

Organization Name: TXS Entertainment LLC

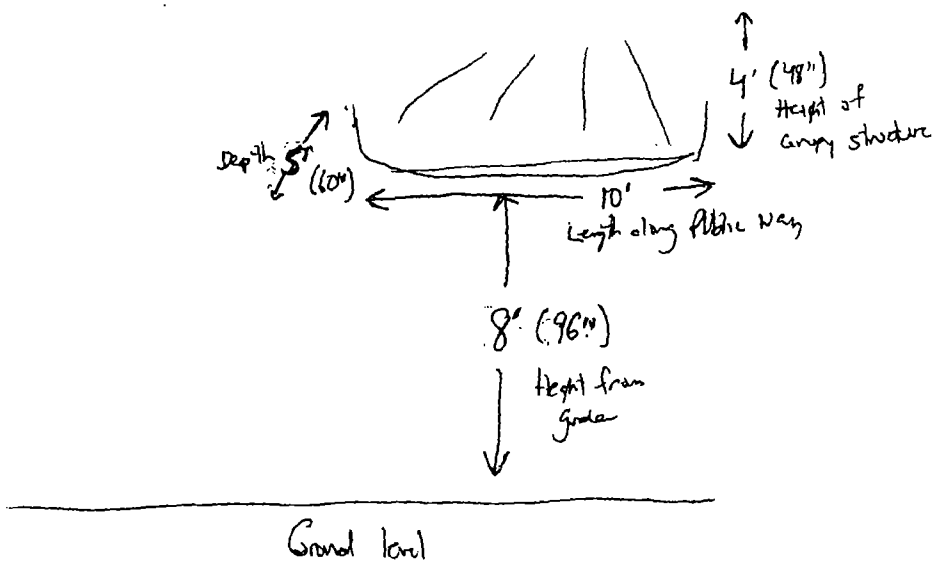

Department of Business Affairs and Consumer Protection
Business Assistance Center - Public Way Use Unit
City Hall - 121 N. LaSalle Street, Room 800 • Chicago, IL 60602
(312)-74-GOBIZ (312-744-6249) • (312) 744-1944 (TTY)
http://www.cityofchicago.org/bacp

10/16/2013

Alderman **Joe Moore**
Ward # **49**
City of Chicago
City Hall, Room **300**
121 North LaSalle Street
Chicago, Illinois 60602

Re: An ordinance to use and maintain a portion of the public right-of-way for **one (1) awning(s)** for **TWISTED TAPAS**, adjacent to the premises known as **1146 W. Pratt Blvd.**.

Dear Alderman **Joe Moore**:

The applicant referenced above has requested the use of the public right-of-way for a **awning(s)**. An ordinance has been prepared by the Department of Business Affairs and Consumer Protection – Business Assistance Center - Public Way Use Unit for presentation to the City Council. Because this request was made for properties located in your ward, as approved by you as per the attached, I respectfully request that you introduce the attached ordinance at the next City Council meeting.

If you have any questions regarding this ordinance, please contact Anthony Bertuca at (312) 744-5506.

Department of Business Affairs and Consumer Protection

City of Chicago

O2013-7645

Office of the City Clerk

Document Tracking Sheet

Meeting Date:	10/16/2013
Sponsor(s):	Fioretti (2)
Type:	Ordinance
Title:	Canopy(s) for Union League Club of Chicago
Committee(s) Assignment:	Committee on Transportation and Public Way

ORDINANCE
UNION LEAGUE CLUB OF CHICAGO
Acct. No. 88183 - 1
Permit No. 1108760

Be It Ordained by the City Council of the City of Chicago:

SECTION 1. Permission and authority are hereby given and granted to UNION LEAGUE CLUB OF CHICAGO, upon the terms and subject to the conditions of this ordinance to maintain and use, as now constructed, one (1) Canopy(s) projecting over the public right-of-way adjacent to its premises known as 312 S. Federal St..

Said Canopy(s) at S. Federal St. measure(s):
One (1) at thirty-two point three (32.3) feet in length, and six (6) feet in width for a total of one hundred ninety-three point eight (193.8) square feet.

The location of said privilege shall be as shown on prints kept on file with the Department of Business Affairs and Consumer Protection and the Office of the City Clerk.

Said privilege shall be constructed in accordance with plans and specifications approved by the Zoning Department - Signs.

This grant of privilege in the public way shall be subject to the provisions of Section 10-28-015 and all other required provisions of the Municipal Code of Chicago.

The grantee shall pay to the City of Chicago as compensation for the privilege #1108760 herein granted the sum of fifty-seven dollars and thirty cents ($57.30) per annum in advance.


A 25% penalty will be added for payments received after due date.


The permit holder agrees to hold the City of Chicago harmless for any damage, relocation or replacement costs associated with damage, relocation or removal of private property caused by the City performing work in the public way.

Authority herein given and granted for a period of five (5) years from and after 09/28/2013.

Alderman

Bob Fioretti 2nd Ward

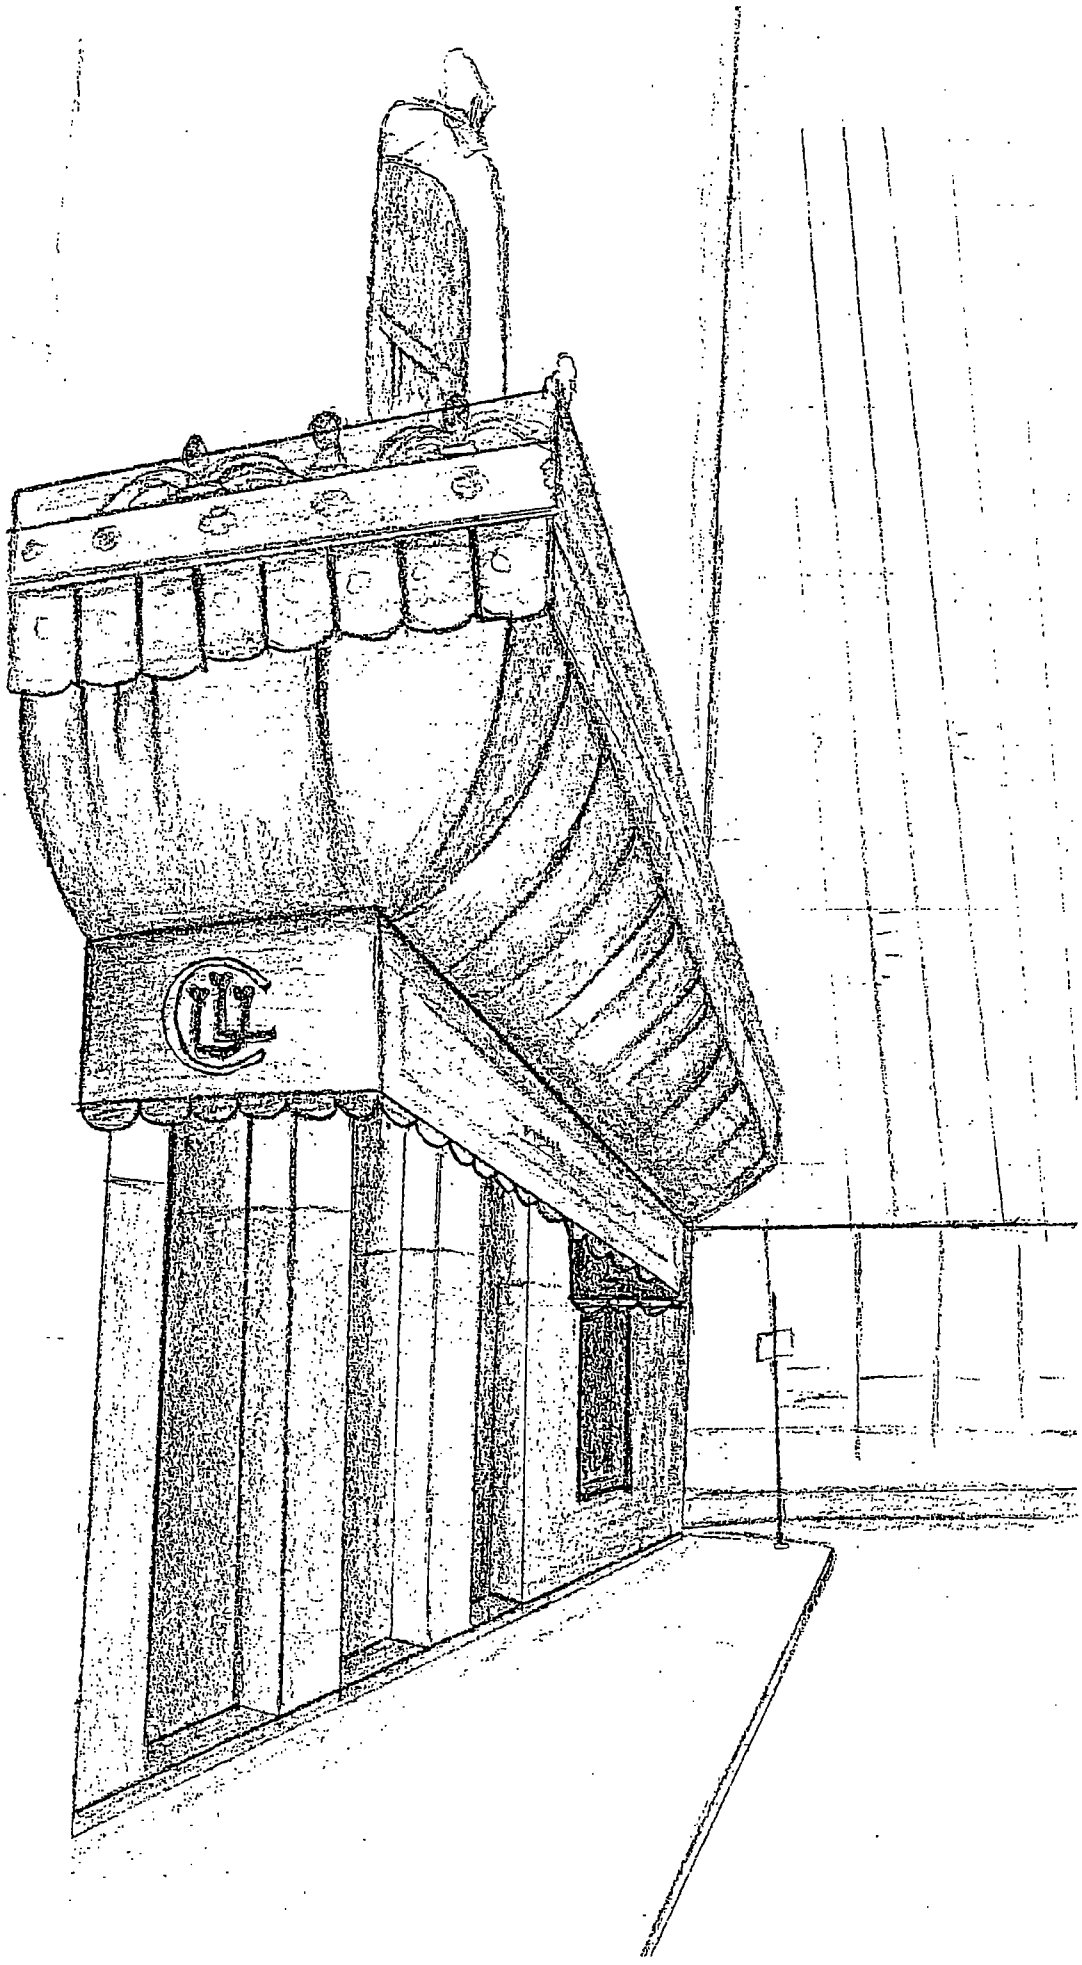

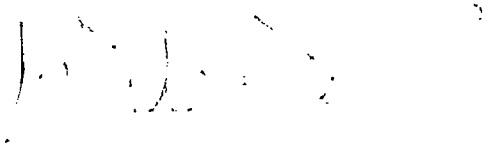

Department of Business Affairs and Consumer Protection
Business Assistance Center - Public Way Use Unit
City Hall - 121 N. LaSalle Street, Room 800 • Chicago, IL 60602
(312)-74-GOBIZ (312-744-6249) • (312) 744-1944 (TTY)
http://www.cityofchicago.org/bacp

10/16/2013

Alderman **Bob Fioretti**
Ward # **02**
City of Chicago
City Hall, Room **300**
121 North LaSalle Street
Chicago, Illinois 60602

Re: An ordinance to use and maintain a portion of the public right-of-way for **one (1) canopy(ies)** for **UNION LEAGUE CLUB OF CHICAGO**, adjacent to the premises known as **312 S. Federal St.**.

Dear Alderman **Bob Fioretti**:

The applicant referenced above has requested the use of the public right-of-way for a **canopy(ies)**. An ordinance has been prepared by the Department of Business Affairs and Consumer Protection – Business Assistance Center - Public Way Use Unit for presentation to the City Council. Because this request was made for properties located in your ward, as approved by you as per the attached, I respectfully request that you introduce the attached ordinance at the next City Council meeting.

If you have any questions regarding this ordinance, please contact Anthony Bertuca at (312) 744-5506.

Department of Business Affairs and Consumer Protection

City of Chicago

O2013-7647

Office of the City Clerk

Document Tracking Sheet

Meeting Date:	10/16/2013
Sponsor(s):	Fioretti (2)
Type:	Ordinance
Title:	Canopy(s) for 175 Jackson LLC
Committee(s) Assignment:	Committee on Transportation and Public Way

ORDINANCE
175 JACKSON, LLC
Acct. No. 20466 - 1
Permit No. 1108993

Be It Ordained by the City Council of the City of Chicago:

SECTION 1. Permission and authority are hereby given and granted to 175 JACKSON, LLC, upon the terms and subject to the conditions of this ordinance to maintain and use, as now constructed, two (2) Canopy(s) projecting over the public right-of-way adjacent to its premises known as 175 W. Jackson Blvd..

Said Canopy(s) at Wells St. measure(s):
One (1) at eleven point nine (11.9) feet in length, and two point three (2.3) feet in width for a total of twenty-seven point three seven (27.37) square feet.

Said Canopy(s) at Financial Pl measure(s):
One (1) at eleven point nine (11.9) feet in length, and two point three (2.3) feet in width for a total of twenty-seven point three seven (27.37) square feet.

The location of said privilege shall be as shown on prints kept on file with the Department of Business Affairs and Consumer Protection and the Office of the City Clerk.

Said privilege shall be constructed in accordance with plans and specifications approved by the Zoning Department - Signs.

This grant of privilege in the public way shall be subject to the provisions of Section 10-28-015 and all other required provisions of the Municipal Code of Chicago.

The grantee shall pay to the City of Chicago as compensation for the privilege #1108993 herein granted the sum of one hundred ($100.00) per annum in advance.


A 25% penalty will be added for payments received after due date.


The permit holder agrees to hold the City of Chicago harmless for any damage, relocation or replacement costs associated with damage, relocation or removal of private property caused by the City performing work in the public way.

Authority herein given and granted for a period of five (5) years from and after 09/29/2013.

Alderman _____

Bob Fioretti 2nd Ward

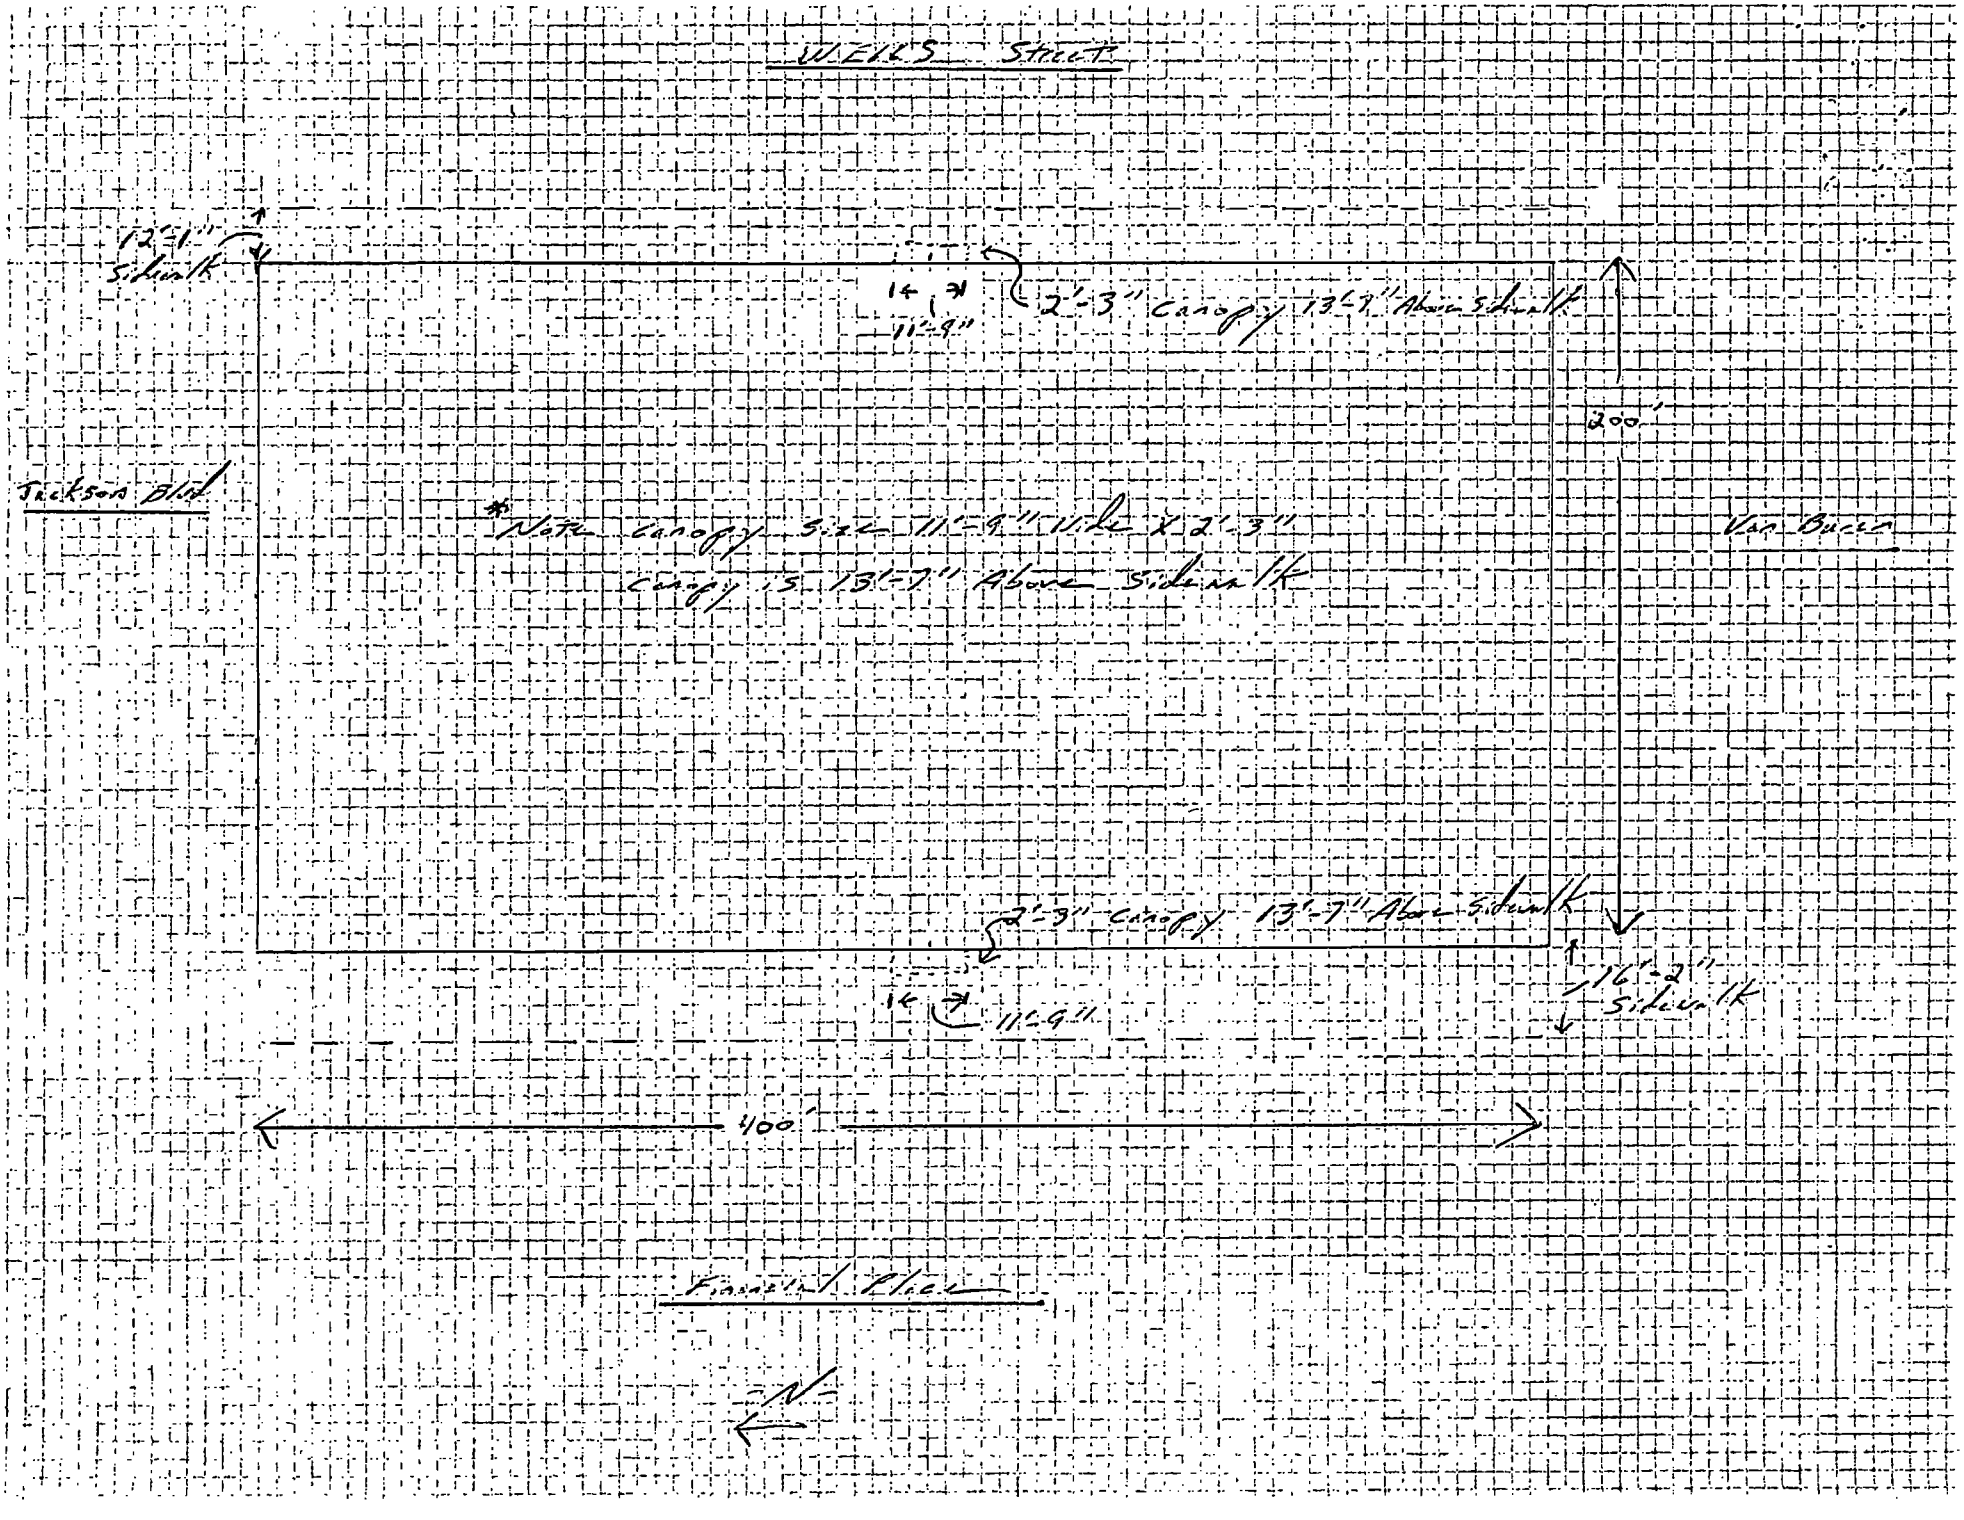
WEEKS Street
12'-1" Sidewalk
14
11'-9"
2'-3" Canopy 13'-9" Above Sidewalk
200'
Jackson Blvd
* Note Canopy 3 at 11'-9" wide x 2'-3"
Canopy is 13'-7" Above Sidewalk
Van Buren
2'-3" Canopy 13'-7" Above Sidewalk
14
11'-9"
16'-2" Sidewalk
400'
Financial Place
N

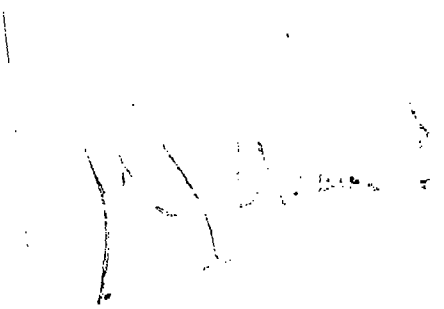

Department of Business Affairs and Consumer Protection
Business Assistance Center - Public Way Use Unit
City Hall - 121 N. LaSalle Street, Room 800 • Chicago, IL 60602
(312)-74-GOBIZ (312-744-6249) • (312) 744-1944 (TTY)
http://www.cityofchicago.org/bacp

10/16/2013

Alderman **Bob Fioretti**
Ward # **02**
City of Chicago
City Hall, Room **300**
121 North LaSalle Street
Chicago, Illinois 60602

Re: An ordinance to use and maintain a portion of the public right-of-way for **two (2) canopy(ies)** for **175 JACKSON, LLC**, adjacent to the premises known as **175 W. Jackson Blvd.**.

Dear Alderman **Bob Fioretti**:

The applicant referenced above has requested the use of the public right-of-way for a **canopy(ies)**. An ordinance has been prepared by the Department of Business Affairs and Consumer Protection – Business Assistance Center - Public Way Use Unit for presentation to the City Council. Because this request was made for properties located in your ward, as approved by you as per the attached, I respectfully request that you introduce the attached ordinance at the next City Council meeting.

If you have any questions regarding this ordinance, please contact Anthony Bertuca at (312) 744-5506.

Department of Business Affairs and Consumer Protection

City of Chicago

O2013-7650

Office of the City Clerk

Document Tracking Sheet

Meeting Date:	10/16/2013
Sponsor(s):	Quinn (13)
Type:	Ordinance
Title:	Canopy(s) for Valentina Restaurant
Committee(s) Assignment:	Committee on Transportation and Public Way

ORDINANCE
VALENTINA RESTAURANT
Acct. No. 6838 - 1
Permit No. 1108995

Be It Ordained by the City Council of the City of Chicago:

SECTION 1. Permission and authority are hereby given and granted to VALENTINA RESTAURANT, upon the terms and subject to the conditions of this ordinance to maintain and use, as now constructed, one (1) Canopy(s) projecting over the public right-of-way adjacent to its premises known as 4506 W. 63rd St..

Said Canopy(s) at W. 63rd St. measure(s):
One (1) at twenty-five (25) feet in length, and two (2) feet in width for a total of fifty (50) square feet.

The location of said privilege shall be as shown on prints kept on file with the Department of Business Affairs and Consumer Protection and the Office of the City Clerk.

Said privilege shall be constructed in accordance with plans and specifications approved by the Zoning Department - Signs.

This grant of privilege in the public way shall be subject to the provisions of Section 10-28-015 and all other required provisions of the Municipal Code of Chicago.

The grantee shall pay to the City of Chicago as compensation for the privilege #1108995 herein granted the sum of fifty ($50.00) per annum in advance.


A 25% penalty will be added for payments received after due date.

The permit holder agrees to hold the City of Chicago harmless for any damage, relocation or replacement costs associated with damage, relocation or removal of private property caused by the City performing work in the public way.

Authority herein given and granted for a period of five (5) years from and after 07/30/2013.

Alderman _____

Marty Quinn 13th Ward

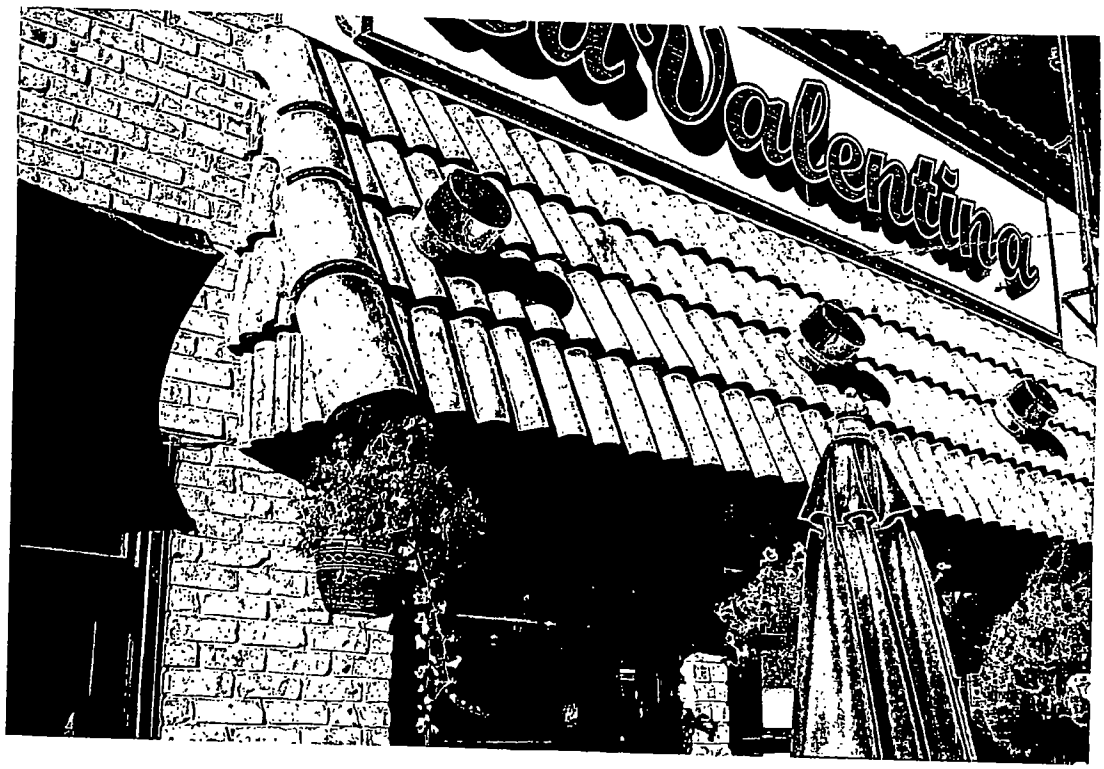
Valentina

Department of Business Affairs and Consumer Protection
Business Assistance Center - Public Way Use Unit
City Hall - 121 N. LaSalle Street, Room 800 • Chicago, IL 60602
(312)-74-GOBIZ (312-744-6249) • (312) 744-1944 (TTY)
http://www.cityofchicago.org/bacp

10/16/2013

Alderman **Marty Quinn**
Ward # **13**
City of Chicago
City Hall, Room **203**
121 North LaSalle Street
Chicago, Illinois 60602

Re: An ordinance to use and maintain a portion of the public right-of-way for **one (1) canopy(ies)** for **VALENTINA RESTAURANT**, adjacent to the premises known as **4506 W. 63rd St.**.

Dear Alderman **Marty Quinn**:

The applicant referenced above has requested the use of the public right-of-way for a **canopy(ies)**. An ordinance has been prepared by the Department of Business Affairs and Consumer Protection – Business Assistance Center - Public Way Use Unit for presentation to the City Council. Because this request was made for properties located in your ward, as approved by you as per the attached, I respectfully request that you introduce the attached ordinance at the next City Council meeting.

If you have any questions regarding this ordinance, please contact Anthony Bertuca at (312) 744-5506.

Department of Business Affairs and Consumer Protection

City of Chicago

O2013-7652

Office of the City Clerk

Document Tracking Sheet

Meeting Date:	10/16/2013
Sponsor(s):	Thompson (16)
Type:	Ordinance
Title:	Canopy(s) for Mr Sudsy
Committee(s) Assignment:	Committee on Transportation and Public Way

ORDINANCE
MR SUDSY
Acct. No. 297041 - 1
Permit No. 1108684

Be It Ordained by the City Council of the City of Chicago:

SECTION 1. Permission and authority are hereby given and granted to MR SUDSY, upon the terms and subject to the conditions of this ordinance to maintain and use, as now constructed, two (2) Canopy(s) projecting over the public right-of-way adjacent to its premises known as 5926 S. Kedzie Ave..

Said Canopy(s) at S KEDZIE AVE measure(s):
Two (2) at four (4) feet in length, and three (3) feet in width for a total of twenty-four (24) square feet.

The location of said privilege shall be as shown on prints kept on file with the Department of Business Affairs and Consumer Protection and the Office of the City Clerk.

Said privilege shall be constructed in accordance with plans and specifications approved by the Zoning Department - Signs.

This grant of privilege in the public way shall be subject to the provisions of Section 10-28-015 and all other required provisions of the Municipal Code of Chicago.

The grantee shall pay to the City of Chicago as compensation for the privilege #1108684 herein granted the sum of one hundred ($100.00) per annum in advance.

A 25% penalty will be added for payments received after due date.


The permit holder agrees to hold the City of Chicago harmless for any damage, relocation or replacement costs associated with damage, relocation or removal of private property caused by the City performing work in the public way.

Authority herein given and granted for a period of five (5) years from and after 05/14/2013.

Alderman JoAnn Thompson

Joann Thompson 16th Ward

2 CANOPY

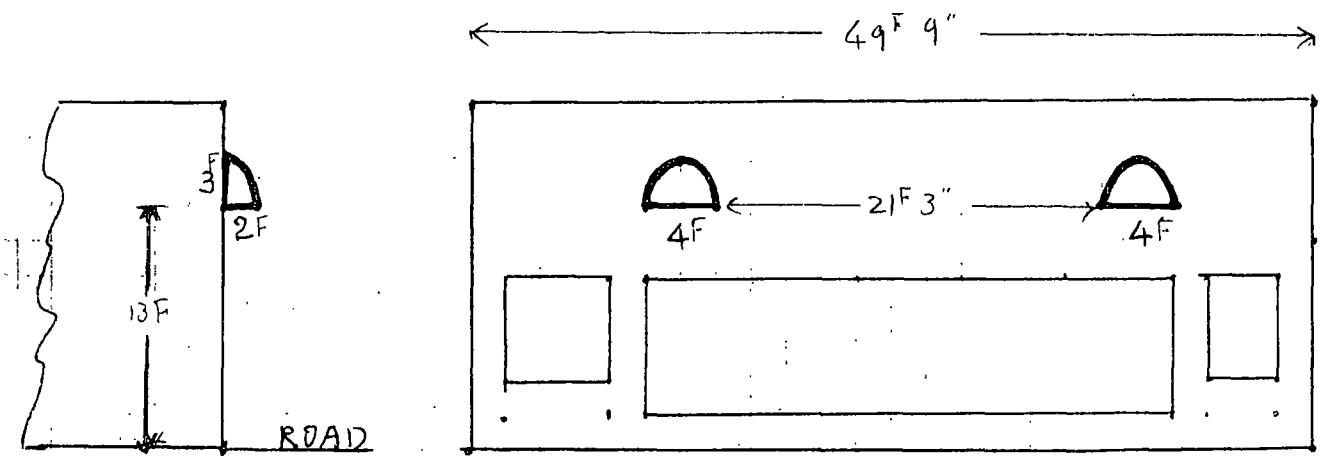

5926 S. KEDZIE AVE
CHICAGO IL 60629

City of Chicago

O2013-7657

Office of the City Clerk

Document Tracking Sheet

Meeting Date:	10/16/2013
Sponsor(s):	Thompson (16)
Type:	Ordinance
Title:	Canopy(s) for O'Reilly Auto Parts No. 3397
Committee(s) Assignment:	Committee on Transportation and Public Way

ORDINANCE
O'REILLY AUTO PARTS #3397
Acct. No. 303772 - 21
Permit No. 1108742

Be It Ordained by the City Council of the City of Chicago:

SECTION 1. Permission and authority are hereby given and granted to O'REILLY AUTO PARTS #3397, upon the terms and subject to the conditions of this ordinance to maintain and use, as now constructed, one (1) Canopy(s) projecting over the public right-of-way adjacent to its premises known as 5346 S. Ashland Ave..

Said Canopy(s) at S. ASHLAND measure(s):
One (1) at thirty-two (32) feet in length, and one point five (1.5) foot in width for a total of forty-eight (48) square feet.

The location of said privilege shall be as shown on prints kept on file with the Department of Business Affairs and Consumer Protection and the Office of the City Clerk.

Said privilege shall be constructed in accordance with plans and specifications approved by the Zoning Department - Signs.

This grant of privilege in the public way shall be subject to the provisions of Section 10-28-015 and all other required provisions of the Municipal Code of Chicago.

The grantee shall pay to the City of Chicago as compensation for the privilege #1108742 herein granted the sum of fifty-seven ($57.00) per annum in advance.

A 25% penalty will be added for payments received after due date.

The permit holder agrees to hold the City of Chicago harmless for any damage, relocation or replacement costs associated with damage, relocation or removal of private property caused by the City performing work in the public way.

Authority herein given and granted for a period of five (5) years from and after 10/08/2013.


Alderman JoAnn Thompson

Joann Thompson 16th Ward

Google

Address **South Ashland Avenue**

Address is approximate

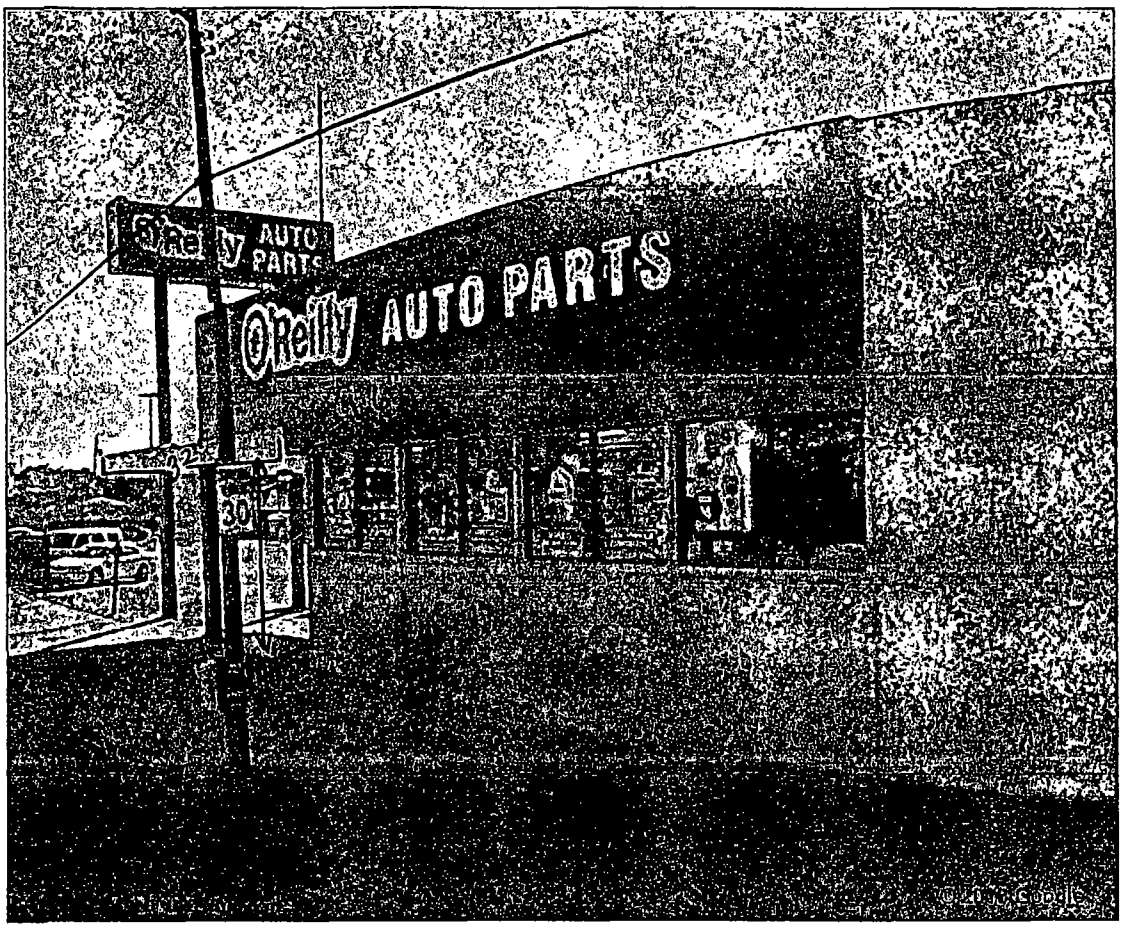

Length 32'

Width 1.5'

Above Grade 11.5'

City of Chicago

O2013-7660

Office of the City Clerk

Document Tracking Sheet

Meeting Date:	10/16/2013
Sponsor(s):	O'Shea (19)
Type:	Ordinance
Title:	Canopy(s) for Gertie's Ice Cream & Chili
Committee(s) Assignment:	Committee on Transportation and Public Way

ORDINANCE
GERTIE'S ICE CREAM & CHILI
Acct. No. 11686 - 2
Permit No. 1108814

Be It Ordained by the City Council of the City of Chicago:

SECTION 1. Permission and authority are hereby given and granted to GERTIE'S ICE CREAM & CHILI, upon the terms and subject to the conditions of this ordinance to maintain and use, as now constructed, one (1) Canopy(s) projecting over the public right-of-way adjacent to its premises known as 11009 S. Kedzie Ave..

Said Canopy(s) at S KEDZIE AVE measure(s):
One (1) at twenty-three (23) feet in length, and four point seven five (4.75) feet in width for a total of one hundred nine point two five (109.25) square feet.

The location of said privilege shall be as shown on prints kept on file with the Department of Business Affairs and Consumer Protection and the Office of the City Clerk.

Said privilege shall be constructed in accordance with plans and specifications approved by the Zoning Department - Signs.

This grant of privilege in the public way shall be subject to the provisions of Section 10-28-015 and all other required provisions of the Municipal Code of Chicago.

The grantee shall pay to the City of Chicago as compensation for the privilege #1108814 herein granted the sum of fifty ($50.00) per annum in advance.


A 25% penalty will be added for payments received after due date.

The permit holder agrees to hold the City of Chicago harmless for any damage, relocation or replacement costs associated with damage, relocation or removal of private property caused by the City performing work in the public way.

Authority herein given and granted for a period of five (5) years from and after 05/14/2013.

Alderman _____

Matthew J. O'Shea 19th Ward

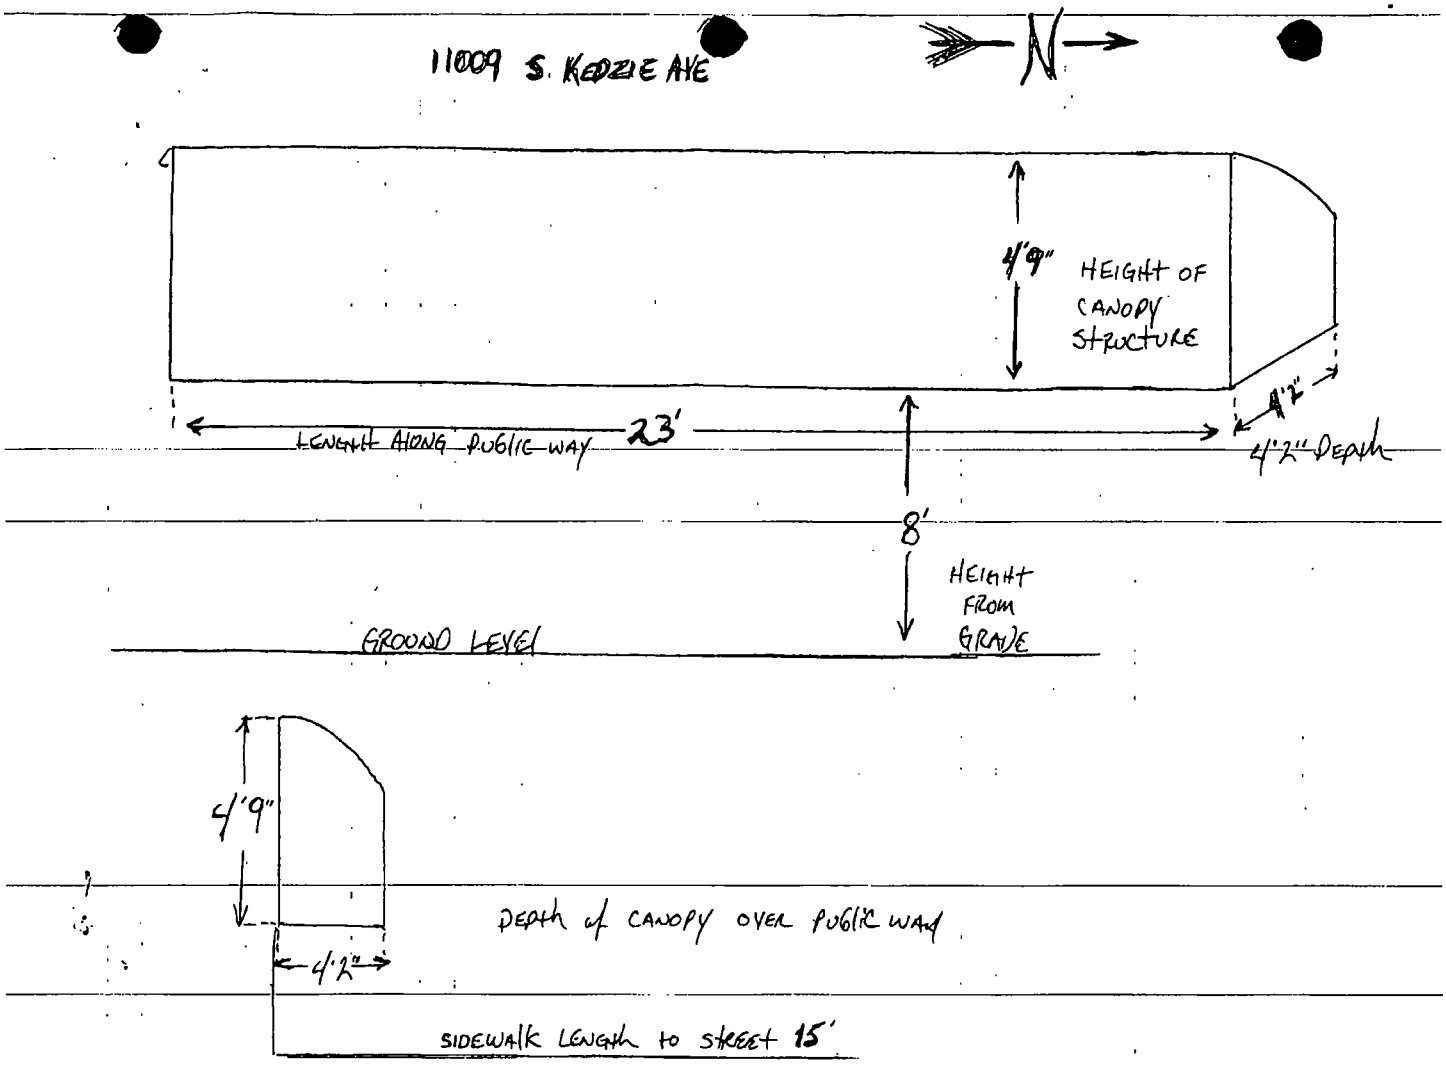
11009 S. KEDZIE AVE
N
4'9"
HEIGHT OF CANOPY STRUCTURE
LENGTH ALONG PUBLIC WAY
23'
4'2"
4'2" DEPTH
8'
HEIGHT FROM GRADE
GROUND LEVEL
4'9"
4'2"
DEPTH of CANOPY OVER PUBLIC WAY
SIDEWALK LENGTH to STREET 15'

Department of Business Affairs and Consumer Protection
Business Assistance Center - Public Way Use Unit
City Hall - 121 N. LaSalle Street, Room 800 • Chicago, IL 60602
(312)-74-GOBIZ (312-744-6249) • (312) 744-1944 (TTY)
http://www.cityofchicago.org/bacp

10/16/2013

Alderman **Matthew J. O'Shea**
Ward # **19**
City of Chicago
City Hall, Room **300**
121 North LaSalle Street
Chicago, Illinois 60602

Re: An ordinance to use and maintain a portion of the public right-of-way for **one (1) canopy(ies)** for **GERTIE'S ICE CREAM & CHILI**, adjacent to the premises known as **11009 S. Kedzie Ave.**.

Dear Alderman **Matthew J. O'Shea**:

The applicant referenced above has requested the use of the public right-of-way for a **canopy(ies)**. An ordinance has been prepared by the Department of Business Affairs and Consumer Protection – Business Assistance Center - Public Way Use Unit for presentation to the City Council. Because this request was made for properties located in your ward, as approved by you as per the attached, I respectfully request that you introduce the attached ordinance at the next City Council meeting.

If you have any questions regarding this ordinance, please contact Anthony Bertuca at (312) 744-5506.

Department of Business Affairs and Consumer Protection

City of Chicago

O2013-7662

Office of the City Clerk

Document Tracking Sheet

Meeting Date:	10/16/2013
Sponsor(s):	O'Shea (19)
Type:	Ordinance
Title:	Canopy(s) for Panera Bread No. 933
Committee(s) Assignment:	Committee on Transportation and Public Way

ORDINANCE
PANERA BREAD #933
Acct. No. 207283 - 4
Permit No. 1108899

Be It Ordained by the City Council of the City of Chicago:

SECTION 1. Permission and authority are hereby given and granted to PANERA BREAD #933, upon the terms and subject to the conditions of this ordinance to maintain and use, as now constructed, one (1) Canopy(s) projecting over the public right-of-way adjacent to its premises known as 2314 W. 95th St..

Said Canopy(s) at S. Claremont Ave. measure(s):
One (1) at thirteen (13) feet in length, and one point eight (1.8) foot in width for a total of twenty-three point four (23.4) square feet.

The location of said privilege shall be as shown on prints kept on file with the Department of Business Affairs and Consumer Protection and the Office of the City Clerk.

Said privilege shall be constructed in accordance with plans and specifications approved by the Zoning Department - Signs.

This grant of privilege in the public way shall be subject to the provisions of Section 10-28-015 and all other required provisions of the Municipal Code of Chicago.

The grantee shall pay to the City of Chicago as compensation for the privilege #1108899 herein granted the sum of fifty ($50.00) per annum in advance.

A 25% penalty will be added for payments received after due date.

The permit holder agrees to hold the City of Chicago harmless for any damage, relocation or replacement costs associated with damage, relocation or removal of private property caused by the City performing work in the public way.

Authority herein given and granted for a period of five (5) years from and after 11/01/2013.

Alderman Matthew J. O'Shea


Matthew J. O'Shea 19th Ward

APPLICATION TO USE THE PUBLIC RIGHT OF WAY

CANOPY DRAWINGS

PROPERTY LOCATION: 2314 W. 95th Street

ORGANIZATION'S NAME: Panera Bread

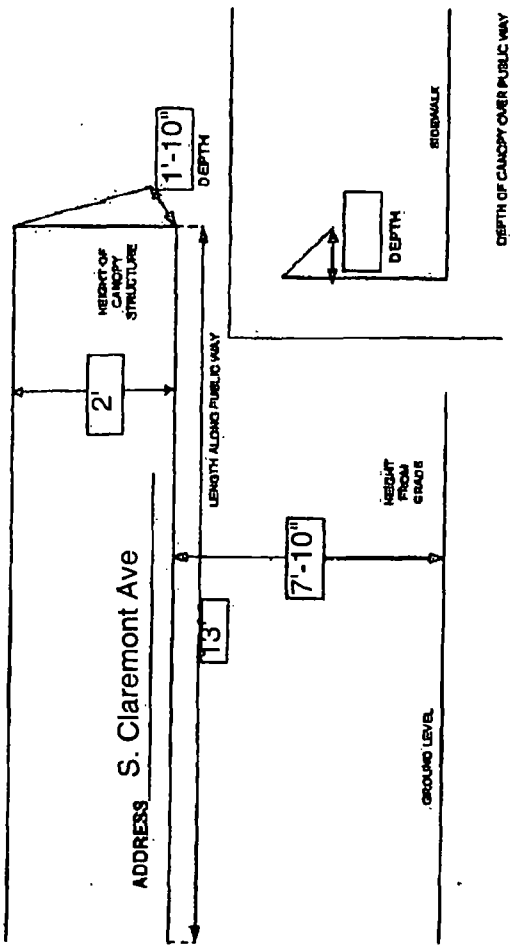

Department of Business Affairs and Consumer Protection
Business Assistance Center - Public Way Use Unit
City Hall - 121 N. LaSalle Street, Room 800 • Chicago, IL 60602
(312)-74-GOBIZ (312-744-6249) • (312) 744-1944 (TTY)
http://www.cityofchicago.org/bacp

10/16/2013

Alderman **Matthew J. O'Shea**
Ward # **19**
City of Chicago
City Hall, Room **300**
121 North LaSalle Street
Chicago, Illinois 60602

Re: An ordinance to use and maintain a portion of the public right-of-way for **one (1) canopy(ies)** for **PANERA BREAD #933**, adjacent to the premises known as **2314 W. 95th St.**.

Dear Alderman **Matthew J. O'Shea**:

The applicant referenced above has requested the use of the public right-of-way for a **canopy(ies)**. An ordinance has been prepared by the Department of Business Affairs and Consumer Protection – Business Assistance Center - Public Way Use Unit for presentation to the City Council. Because this request was made for properties located in your ward, as approved by you as per the attached, I respectfully request that you introduce the attached ordinance at the next City Council meeting.

If you have any questions regarding this ordinance, please contact Anthony Bertuca at (312) 744-5506.

Department of Business Affairs and Consumer Protection

City of Chicago

O2013-7665

Office of the City Clerk

Document Tracking Sheet

Meeting Date:	10/16/2013
Sponsor(s):	Maldonado (26)
Type:	Ordinance
Title:	Canopy(s) for La Encantada Restaurant and Catering
Committee(s) Assignment:	Committee on Transportation and Public Way

ORDINANCE
LA ENCANTADA RESTAURANT AND CATERING
Acct. No. 301840 - 1
Permit No. 1108890

Be It Ordained by the City Council of the City of Chicago:

SECTION 1. Permission and authority are hereby given and granted to LA ENCANTADA RESTAURANT AND CATERING, upon the terms and subject to the conditions of this ordinance to maintain and use, as now constructed, one (1) Canopy(s) projecting over the public right-of-way adjacent to its premises known as 3437 W. North Ave..

Said Canopy(s) at W. NORTH AVE measure(s):
One (1) at twenty-five (25) feet in length, and two (2) feet in width for a total of fifty (50) square feet.

The location of said privilege shall be as shown on prints kept on file with the Department of Business Affairs and Consumer Protection and the Office of the City Clerk.

Said privilege shall be constructed in accordance with plans and specifications approved by the Zoning Department - Signs.

This grant of privilege in the public way shall be subject to the provisions of Section 10-28-015 and all other required provisions of the Municipal Code of Chicago.

The grantee shall pay to the City of Chicago as compensation for the privilege #1108890 herein granted the sum of fifty ($50.00) per annum in advance.

A 25% penalty will be added for payments received after due date.


The permit holder agrees to hold the City of Chicago harmless for any damage, relocation or replacement costs associated with damage, relocation or removal of private property caused by the City performing work in the public way.

Authority herein given and granted for a period of five (5) years from and after 06/11/2013.

Alderman _____

Roberto Maldonado 26th Ward

3437 W. North Ave.

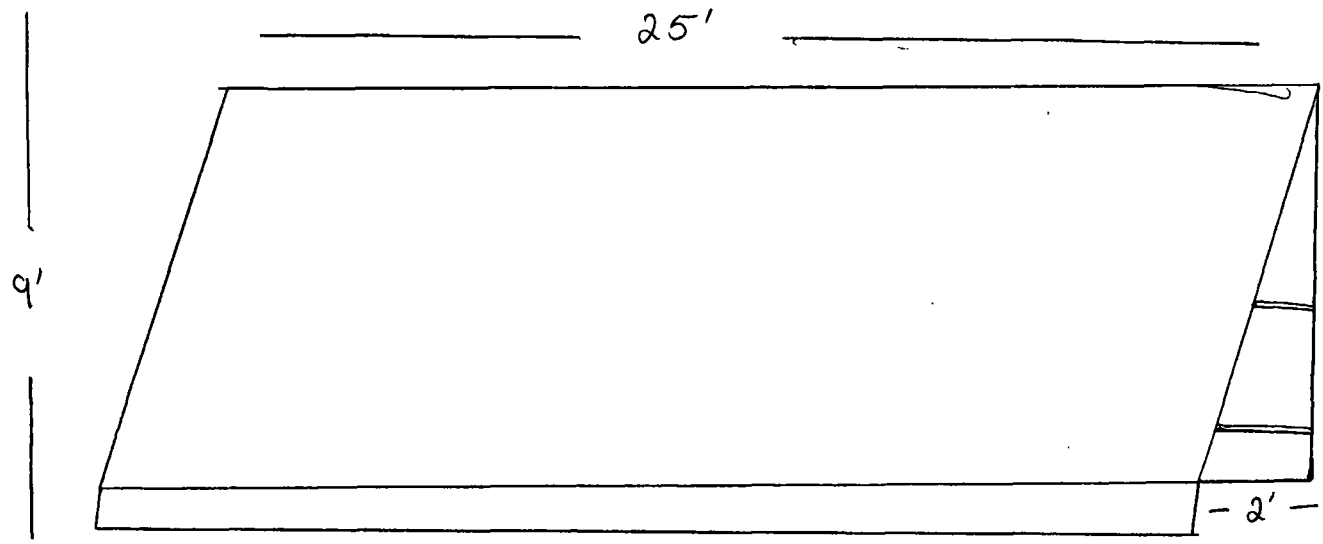

Department of Business Affairs and Consumer Protection
Business Assistance Center - Public Way Use Unit
City Hall - 121 N. LaSalle Street, Room 800 • Chicago, IL 60602
(312)-74-GOBIZ (312-744-6249) • (312) 744-1944 (TTY)
http://www.cityofchicago.org/bacp

10/16/2013

Alderman **Roberto Maldonado**
Ward # **26**
City of Chicago
City Hall, Room **300**
121 North LaSalle Street
Chicago, Illinois 60602

Re: An ordinance to use and maintain a portion of the public right-of-way for **one (1) canopy(ies)** for **LA ENCANTADA RESTAURANT AND CATERING**, adjacent to the premises known as **3437 W. North Ave.**.

Dear Alderman **Roberto Maldonado**:

The applicant referenced above has requested the use of the public right-of-way for a **canopy(ies)**. An ordinance has been prepared by the Department of Business Affairs and Consumer Protection – Business Assistance Center - Public Way Use Unit for presentation to the City Council. Because this request was made for properties located in your ward, as approved by you as per the attached, I respectfully request that you introduce the attached ordinance at the next City Council meeting.

If you have any questions regarding this ordinance, please contact Anthony Bertuca at (312) 744-5506.

Department of Business Affairs and Consumer Protection

City of Chicago

O2013-7667

Office of the City Clerk

Document Tracking Sheet

Meeting Date:	10/16/2013
Sponsor(s):	Reboyras (30)
Type:	Ordinance
Title:	Canopy(s) for Cavitos Liquors, Inc.
Committee(s) Assignment:	Committee on Transportation and Public Way

ORDINANCE
CAVITOS LIQUORS INC
Acct. No. 6116 - 1
Permit No. 1108735

Be It Ordained by the City Council of the City of Chicago:

SECTION 1. Permission and authority are hereby given and granted to CAVITOS LIQUORS INC, upon the terms and subject to the conditions of this ordinance to maintain and use, as now constructed, one (1) Canopy(s) projecting over the public right-of-way adjacent to its premises known as 3825 W. North Ave..

Said Canopy(s) at W. North Ave measure(s):
One (1) at thirty-eight point one six (38.16) feet in length, and two point one six (2.16) feet in width for a total of eighty-two point four three (82.43) square feet.

The location of said privilege shall be as shown on prints kept on file with the Department of Business Affairs and Consumer Protection and the Office of the City Clerk.

Said privilege shall be constructed in accordance with plans and specifications approved by the Zoning Department - Signs.

This grant of privilege in the public way shall be subject to the provisions of Section 10-28-015 and all other required provisions of the Municipal Code of Chicago.

The grantee shall pay to the City of Chicago as compensation for the privilege #1108735 herein granted the sum of sixty-three dollars and sixteen cents ($63.16) per annum in advance.

A 25% penalty will be added for payments received after due date.

The permit holder agrees to hold the City of Chicago harmless for any damage, relocation or replacement costs associated with damage, relocation or removal of private property caused by the City performing work in the public way.

Authority herein given and granted for a period of five (5) years from and after 07/30/2013.


Alderman _____


Ariel Reboyras 30th Ward

Google

Address **North Avers Avenue / West North Avenue**

Address is approximate

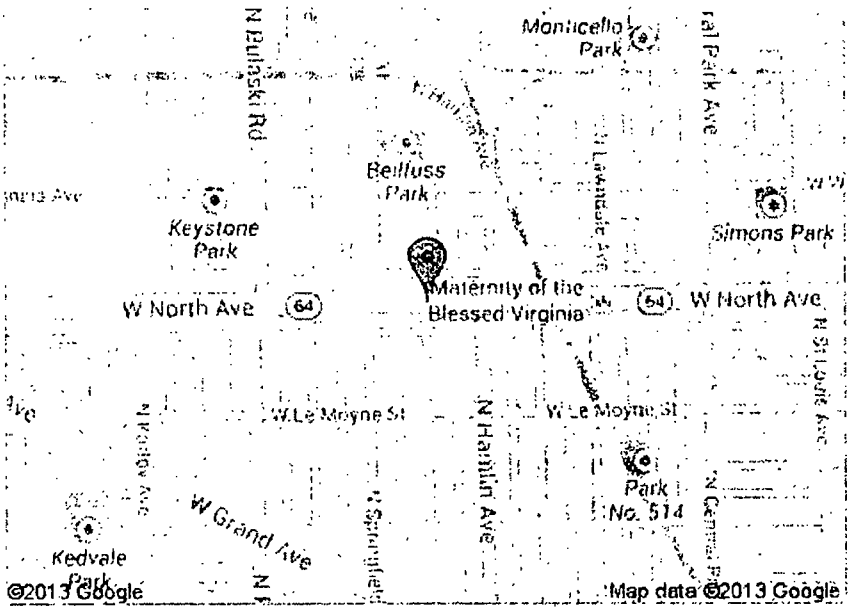

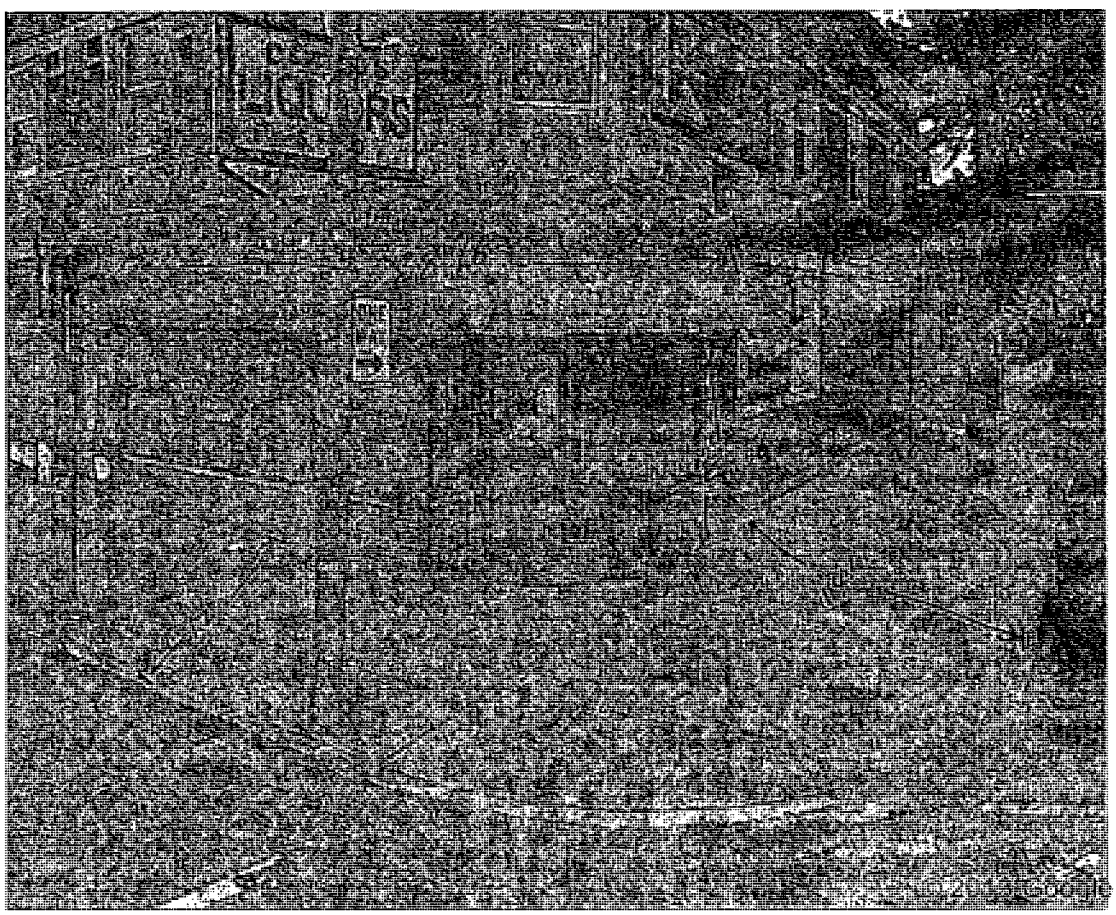

Department of Business Affairs and Consumer Protection
Business Assistance Center - Public Way Use Unit
City Hall - 121 N. LaSalle Street, Room 800 • Chicago, IL 60602
(312)-74-GOBIZ (312-744-6249) • (312) 744-1944 (TTY)
http://www.cityofchicago.org/bacp

10/16/2013

Alderman **Ariel Reboyras**
Ward # **30**
City of Chicago
City Hall, Room **203**
121 North LaSalle Street
Chicago, Illinois 60602

Re: An ordinance to use and maintain a portion of the public right-of-way for **one (1) canopy(ies)** for **CAVITOS LIQUORS INC**, adjacent to the premises known as **3825 W. North Ave.**.

Dear Alderman **Ariel Reboyras**:

The applicant referenced above has requested the use of the public right-of-way for a **canopy(ies)**. An ordinance has been prepared by the Department of Business Affairs and Consumer Protection – Business Assistance Center - Public Way Use Unit for presentation to the City Council. Because this request was made for properties located in your ward, as approved by you as per the attached, I respectfully request that you introduce the attached ordinance at the next City Council meeting.

If you have any questions regarding this ordinance, please contact Anthony Bertuca at (312) 744-5506.

Department of Business Affairs and Consumer Protection

City of Chicago

O2013-7669

Office of the City Clerk

Document Tracking Sheet

Meeting Date:	10/16/2013
Sponsor(s):	Suarez (31)
Type:	Ordinance
Title:	Canopy(s) for O'Reilly Auto Parts No. 3393
Committee(s) Assignment:	Committee on Transportation and Public Way

ORDINANCE
O'REILLY AUTO PARTS #3393
Acct. No. 303772 - 19
Permit No. 1108601

Be It Ordained by the City Council of the City of Chicago:

SECTION 1. Permission and authority are hereby given and granted to O'REILLY AUTO PARTS #3393, upon the terms and subject to the conditions of this ordinance to maintain and use, as now constructed, two (2) Canopy(s) projecting over the public right-of-way adjacent to its premises known as 2801 N. Cicero Ave..

Said Canopy(s) at N. CICERO measure(s):
One (1) at eighty-three (83) feet in length, and seven point four two (7.42) feet in width for a total of six hundred fifteen point eight six (615.86) square feet.

Said Canopy(s) at N. CICERO measure(s):
One (1) at twenty (20) feet in length, and ten point six seven (10.67) feet in width for a total of two hundred thirteen point four (213.4) square feet.

The location of said privilege shall be as shown on prints kept on file with the Department of Business Affairs and Consumer Protection and the Office of the City Clerk.

Said privilege shall be constructed in accordance with plans and specifications approved by the Zoning Department - Signs.

This grant of privilege in the public way shall be subject to the provisions of Section 10-28-015 and all other required provisions of the Municipal Code of Chicago.

The grantee shall pay to the City of Chicago as compensation for the privilege #1108601 herein granted the sum of one hundred fifty-eight ($158.00) per annum in advance.


A 25% penalty will be added for payments received after due date.

The permit holder agrees to hold the City of Chicago harmless for any damage, relocation or replacement costs associated with damage, relocation or removal of private property caused by the City performing work in the public way.

Authority herein given and granted for a period of five (5) years from and after 07/09/2013.

Alderman Ray Suarez

Ray Suarez 31st Ward

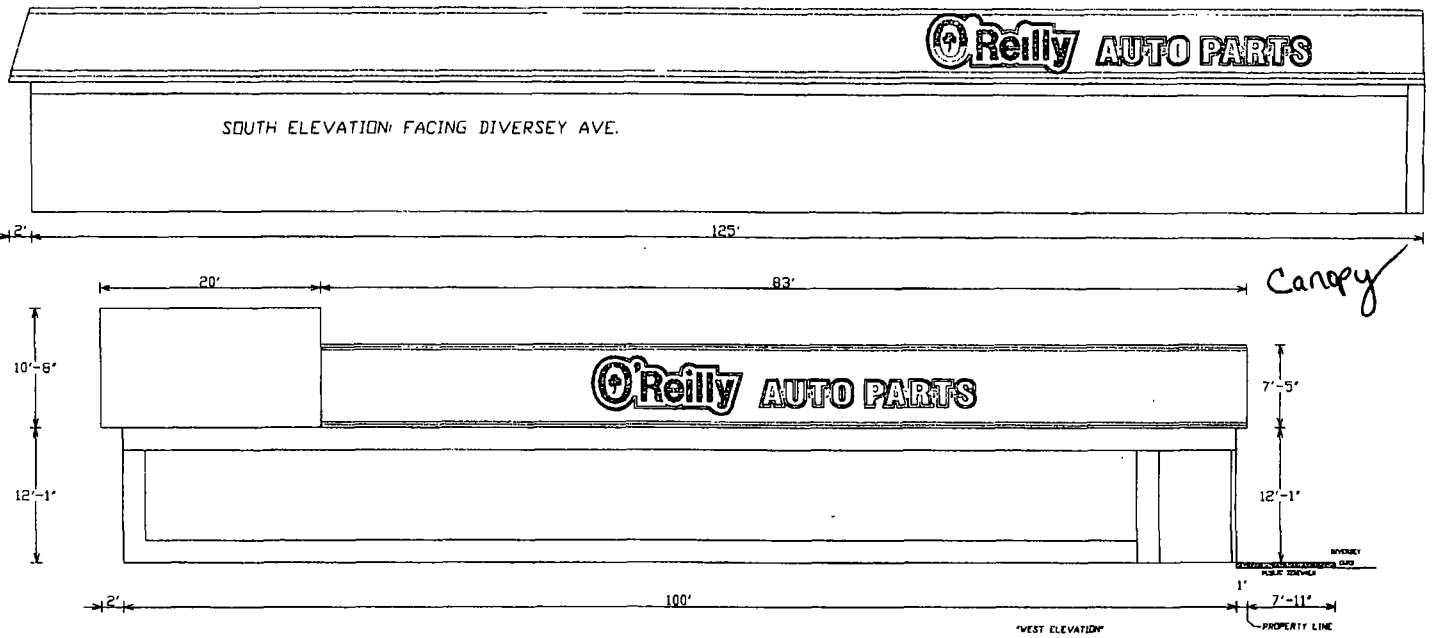

SCALE: 1' = 1/8"
JUNE 3 2009

OLYMPIC SIGNS,INC
1130 N GARFIELD
LOMBARD IL 60148
PH 630 652-4112
FX 630 424-6120
czenn@olysigns.com
ATT: CHUCK ZENN

OREILLY AUTO PARTS STORE #3393
2801 N CICERO, CHICAGO IL
NE CORNER CICERO & DIVERSEY

Department of Business Affairs and Consumer Protection
Business Assistance Center - Public Way Use Unit
City Hall - 121 N. LaSalle Street, Room 800 • Chicago, IL 60602
(312)-74-GOBIZ (312-744-6249) • (312) 744-1944 (TTY)
http://www.cityofchicago.org/bacp

10/16/2013

Alderman **Ray Suarez**
Ward # **31**
City of Chicago
City Hall, Room **203**
121 North LaSalle Street
Chicago, Illinois 60602

Re: An ordinance to use and maintain a portion of the public right-of-way for **two (2) canopy(ies)** for **O'REILLY AUTO PARTS #3393**, adjacent to the premises known as **2801 N. Cicero Ave.**.

Dear Alderman **Ray Suarez**:

The applicant referenced above has requested the use of the public right-of-way for a **canopy(ies)**. An ordinance has been prepared by the Department of Business Affairs and Consumer Protection – Business Assistance Center - Public Way Use Unit for presentation to the City Council. Because this request was made for properties located in your ward, as approved by you as per the attached, I respectfully request that you introduce the attached ordinance at the next City Council meeting.

If you have any questions regarding this ordinance, please contact Anthony Bertuca at (312) 744-5506.

Department of Business Affairs and Consumer Protection

City of Chicago

O2013-7671

Office of the City Clerk

Document Tracking Sheet

Meeting Date:	10/16/2013
Sponsor(s):	Suarez (31)
Type:	Ordinance
Title:	Canopy(s) for Victor's Sportswear
Committee(s) Assignment:	Committee on Transportation and Public Way

ORDINANCE
VICTOR'S SPORTSWEAR
Acct. No. 377928 - 1
Permit No. 1108792

Be It Ordained by the City Council of the City of Chicago:

SECTION 1. Permission and authority are hereby given and granted to VICTOR'S SPORTSWEAR, upon the terms and subject to the conditions of this ordinance to maintain and use, as now constructed, one (1) Canopy(s) projecting over the public right-of-way adjacent to its premises known as 4324 W. Fullerton Ave..

Said Canopy(s) at W. FULLERTON measure(s):
One (1) at ninety (90) feet in length, and ten (10) feet in width for a total of nine hundred (900) square feet.

The location of said privilege shall be as shown on prints kept on file with the Department of Business Affairs and Consumer Protection and the Office of the City Clerk.

Said privilege shall be constructed in accordance with plans and specifications approved by the Zoning Department - Signs.

This grant of privilege in the public way shall be subject to the provisions of Section 10-28-015 and all other required provisions of the Municipal Code of Chicago.

The grantee shall pay to the City of Chicago as compensation for the privilege #1108792 herein granted the sum of one hundred fifteen ($115.00) per annum in advance.

A 25% penalty will be added for payments received after due date.

The permit holder agrees to hold the City of Chicago harmless for any damage, relocation or replacement costs associated with damage, relocation or removal of private property caused by the City performing work in the public way.

Authority herein given and granted for a period of five (5) years from and after 10/08/2013.

Alderman _____

Ray Suarez 31st Ward


VICTOR'S
SPORTSWEAR
NIKE
THE HOOK-UP
SPOT
ON FULLERTON
NEW ERA
NEW ARRIVALS
WEEKLY
URBAN FASHIONS
SPORTS AND CASUAL WEAR
BLOW OUT
Sale

Department of Business Affairs and Consumer Protection
Business Assistance Center - Public Way Use Unit
City Hall - 121 N. LaSalle Street, Room 800 • Chicago, IL 60602
(312)-74-GOBIZ (312-744-6249) • (312) 744-1944 (TTY)
http://www.cityofchicago.org/bacp

10/16/2013

Alderman **Ray Suarez**
Ward # **31**
City of Chicago
City Hall, Room **203**
121 North LaSalle Street
Chicago, Illinois 60602

Re: An ordinance to use and maintain a portion of the public right-of-way for **one (1) canopy(ies)** for **VICTOR'S SPORTSWEAR**, adjacent to the premises known as **4324 W. Fullerton Ave.**.

Dear Alderman **Ray Suarez**:

The applicant referenced above has requested the use of the public right-of-way for a **canopy(ies)**. An ordinance has been prepared by the Department of Business Affairs and Consumer Protection – Business Assistance Center - Public Way Use Unit for presentation to the City Council. Because this request was made for properties located in your ward, as approved by you as per the attached, I respectfully request that you introduce the attached ordinance at the next City Council meeting.

If you have any questions regarding this ordinance, please contact Anthony Bertuca at (312) 744-5506.

Department of Business Affairs and Consumer Protection

City of Chicago

O2013-7673

Office of the City Clerk

Document Tracking Sheet

Meeting Date:	10/16/2013
Sponsor(s):	Waguespack (32)
Type:	Ordinance
Title:	Canopy(s) for Kitsch'n on Roscoe
Committee(s) Assignment:	Committee on Transportation and Public Way

ORDINANCE
KITSCH'N ON ROSCOE
Acct. No. 21010 - 1
Permit No. 1108837

Be It Ordained by the City Council of the City of Chicago:

SECTION 1. Permission and authority are hereby given and granted to KITSCH'N ON ROSCOE, upon the terms and subject to the conditions of this ordinance to maintain and use, as now constructed, one (1) Canopy(s) projecting over the public right-of-way adjacent to its premises known as 2005 W. Roscoe St..

Said Canopy(s) at W. ROSCOE measure(s):
One (1) at twenty-five (25) feet in length, and one point eight (1.8) foot in width for a total of forty-five (45) square feet.

The location of said privilege shall be as shown on prints kept on file with the Department of Business Affairs and Consumer Protection and the Office of the City Clerk.

Said privilege shall be constructed in accordance with plans and specifications approved by the Zoning Department - Signs.

This grant of privilege in the public way shall be subject to the provisions of Section 10-28-015 and all other required provisions of the Municipal Code of Chicago.

The grantee shall pay to the City of Chicago as compensation for the privilege #1108837 herein granted the sum of fifty ($50.00) per annum in advance.


A 25% penalty will be added for payments received after due date.


The permit holder agrees to hold the City of Chicago harmless for any damage, relocation or replacement costs associated with damage, relocation or removal of private property caused by the City performing work in the public way.

Authority herein given and granted for a period of five (5) years from and after 09/14/2013.

Alderman Scott Waguespack

Scott Waguespack 32nd Ward

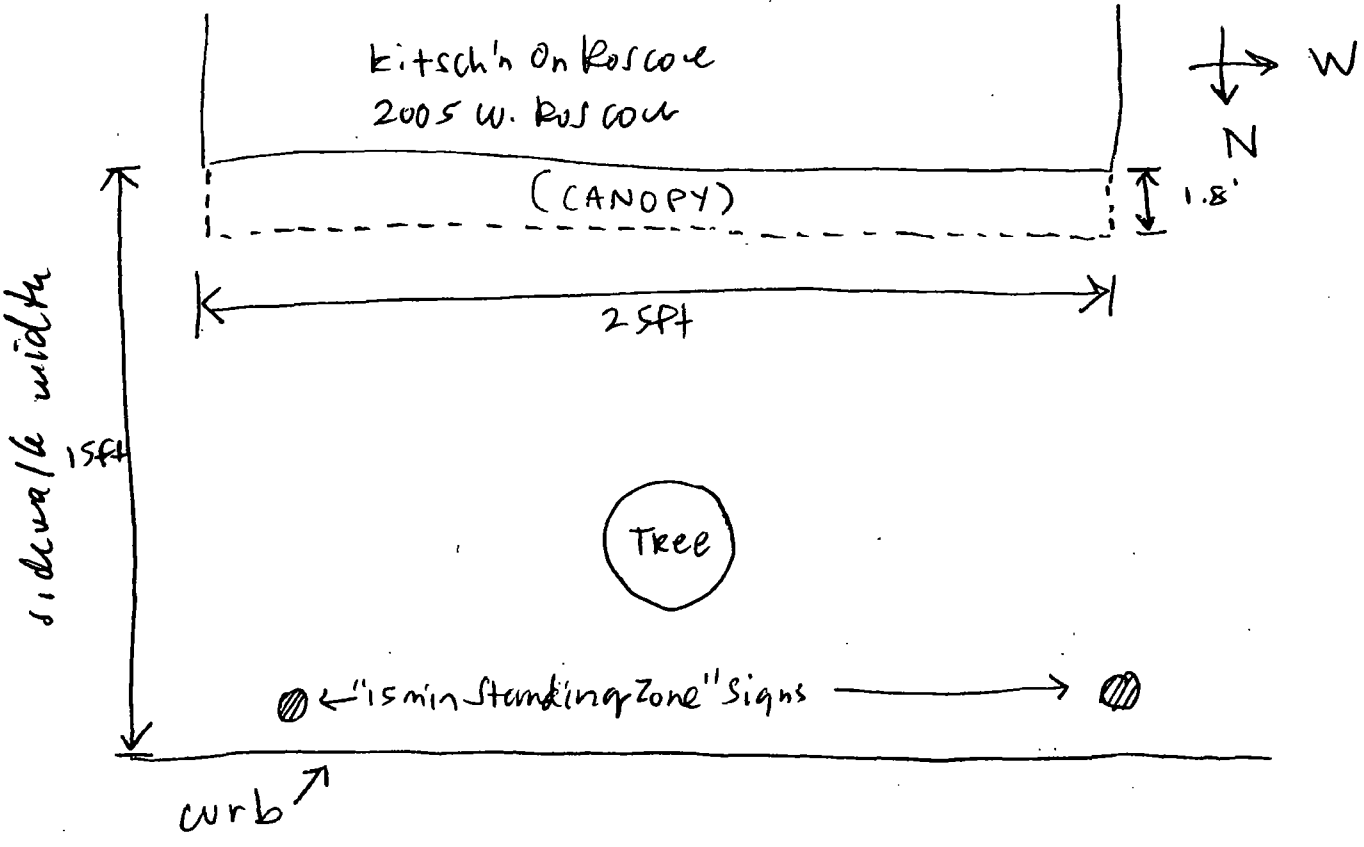
Kitsch'n On Roscoe
2005 W. Roscoe
(CANOPY)
1.8'
W
N
25ft
sidewalk width
15ft
Tree
"Is min Standing Zone" Signs
curb

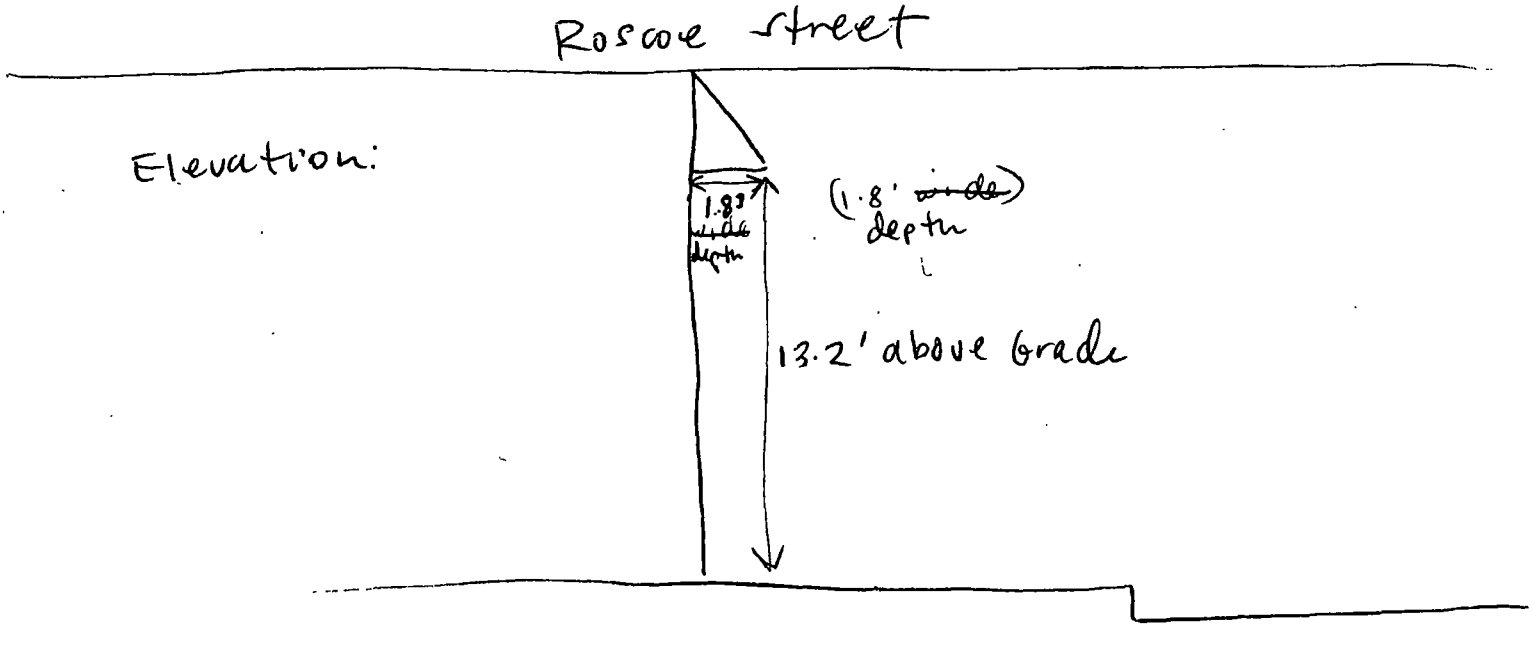
Roscoe street
Elevation:
1.8' wide
(1.8' ~~wide~~ depth)
13.2' above grade

Department of Business Affairs and Consumer Protection
Business Assistance Center - Public Way Use Unit
City Hall - 121 N. LaSalle Street, Room 800 • Chicago, IL 60602
(312)-74-GOBIZ (312-744-6249) • (312) 744-1944 (TTY)
http://www.cityofchicago.org/bacp

10/16/2013

Alderman **Scott Waguespack**
Ward # **32**
City of Chicago
City Hall, Room **300**
121 North LaSalle Street
Chicago, Illinois 60602

Re: An ordinance to use and maintain a portion of the public right-of-way for **one (1) canopy(ies)** for **KITSCH'N ON ROSCOE**, adjacent to the premises known as **2005 W. Roscoe St.**.

Dear Alderman **Scott Waguespack**:

The applicant referenced above has requested the use of the public right-of-way for a **canopy(ies)**. An ordinance has been prepared by the Department of Business Affairs and Consumer Protection – Business Assistance Center - Public Way Use Unit for presentation to the City Council. Because this request was made for properties located in your ward, as approved by you as per the attached, I respectfully request that you introduce the attached ordinance at the next City Council meeting.

If you have any questions regarding this ordinance, please contact Anthony Bertuca at (312) 744-5506.

Department of Business Affairs and Consumer Protection

City of Chicago

O2013-7677

Office of the City Clerk

Document Tracking Sheet

Meeting Date:	10/16/2013
Sponsor(s):	Waguespack (32)
Type:	Ordinance
Title:	Canopy(s) for Lincoln Park Athletic Club
Committee(s) Assignment:	Committee on Transportation and Public Way

ORDINANCE
LINCOLN PARK ATHLETIC CLUB
Acct. No. 86340 - 1
Permit No. 1108858

Be It Ordained by the City Council of the City of Chicago:

SECTION 1. Permission and authority are hereby given and granted to LINCOLN PARK ATHLETIC CLUB, upon the terms and subject to the conditions of this ordinance to maintain and use, as now constructed, one (1) Canopy(s) projecting over the public right-of-way adjacent to its premises known as 1019 W. Diversey Pkwy..

Said Canopy(s) at W. Diversey measure(s):
One (1) at sixteen (16) feet in length, and eleven (11) feet in width for a total of one hundred seventy-six (176) square feet.

The location of said privilege shall be as shown on prints kept on file with the Department of Business Affairs and Consumer Protection and the Office of the City Clerk.

Said privilege shall be constructed in accordance with plans and specifications approved by the Zoning Department - Signs.

This grant of privilege in the public way shall be subject to the provisions of Section 10-28-015 and all other required provisions of the Municipal Code of Chicago.

The grantee shall pay to the City of Chicago as compensation for the privilege #1108858 herein granted the sum of fifty ($50.00) per annum in advance.


A 25% penalty will be added for payments received after due date.

The permit holder agrees to hold the City of Chicago harmless for any damage, relocation or replacement costs associated with damage, relocation or removal of private property caused by the City performing work in the public way.

Authority herein given and granted for a period of five (5) years from and after 07/29/2013.

Alderman _____

Scott Waguespack 32nd Ward

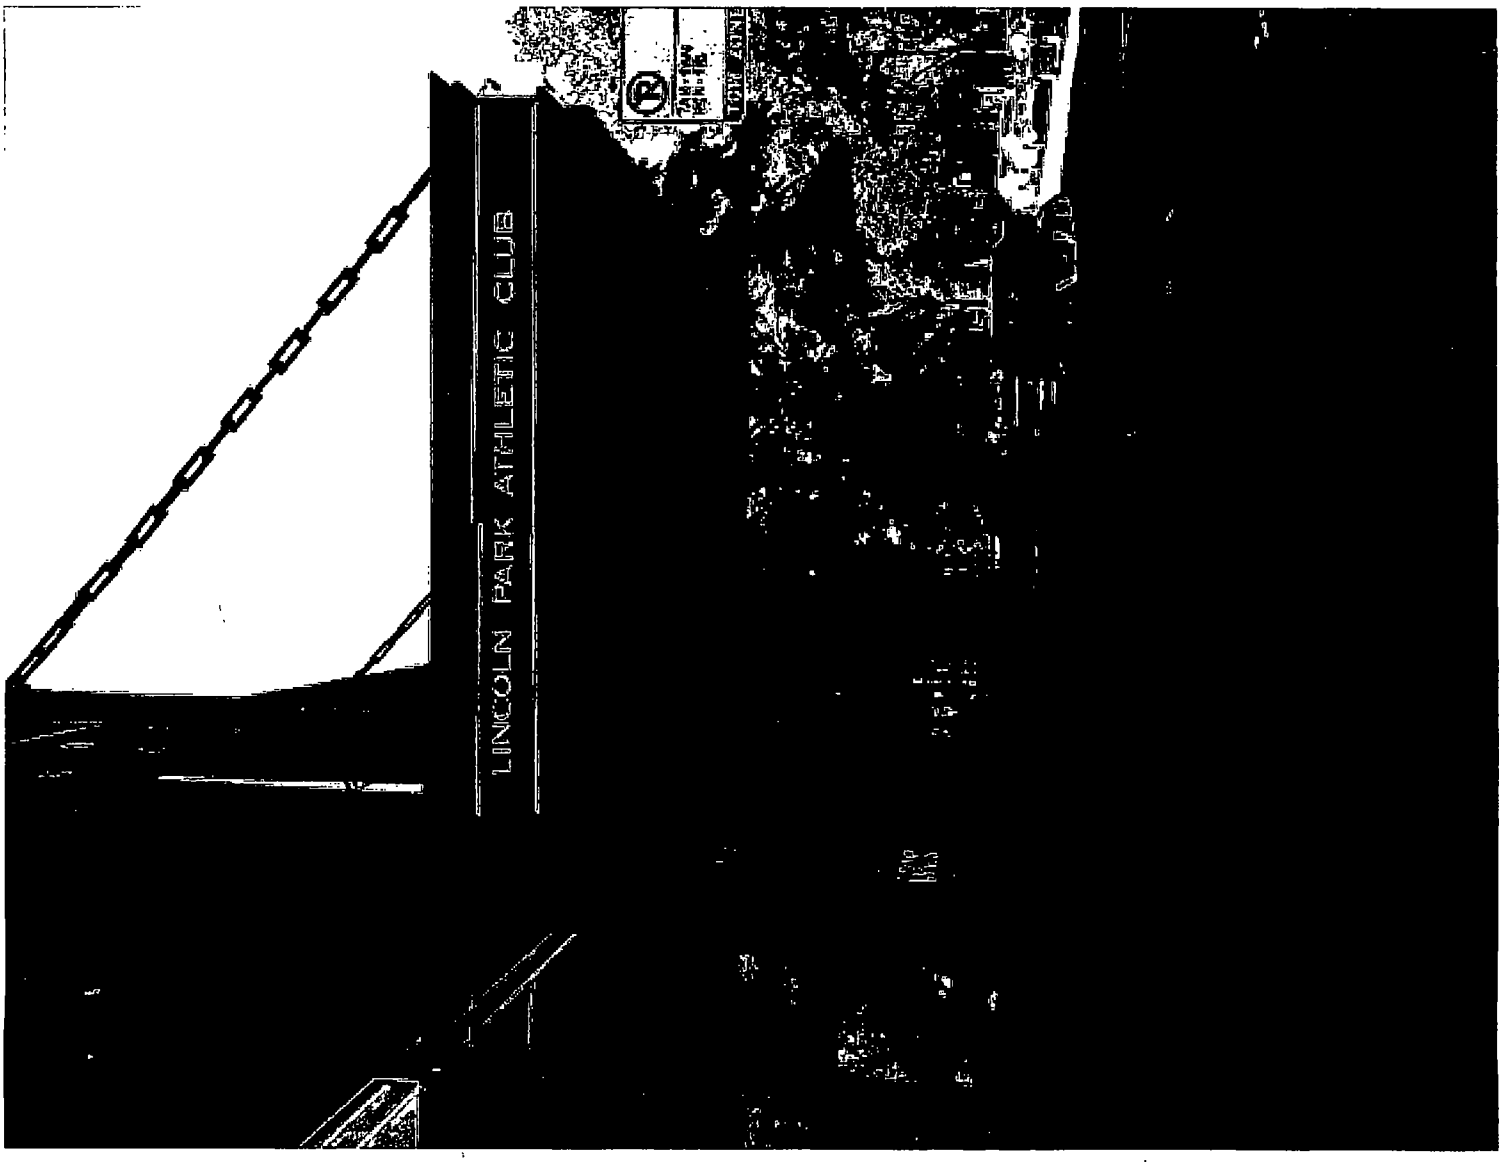
LINCOLN PARK ATHLETIC CLUB
NO PARKING ZONE

Department of Business Affairs and Consumer Protection
Business Assistance Center - Public Way Use Unit
City Hall - 121 N. LaSalle Street, Room 800 • Chicago, IL 60602
(312)-74-GOBIZ (312-744-6249) • (312) 744-1944 (TTY)
http://www.cityofchicago.org/bacp

10/16/2013

Alderman **Scott Waguespack**
Ward # **32**
City of Chicago
City Hall, Room **300**
121 North LaSalle Street
Chicago, Illinois 60602

Re: An ordinance to use and maintain a portion of the public right-of-way for **one (1) canopy(ies)** for **LINCOLN PARK ATHLETIC CLUB**, adjacent to the premises known as **1019 W. Diversey Pkwy.**.

Dear Alderman **Scott Waguespack**:

The applicant referenced above has requested the use of the public right-of-way for a **canopy(ies)**. An ordinance has been prepared by the Department of Business Affairs and Consumer Protection – Business Assistance Center - Public Way Use Unit for presentation to the City Council. Because this request was made for properties located in your ward, as approved by you as per the attached, I respectfully request that you introduce the attached ordinance at the next City Council meeting.

If you have any questions regarding this ordinance, please contact Anthony Bertuca at (312) 744-5506.

Department of Business Affairs and Consumer Protection

City of Chicago

O2013-7681

Office of the City Clerk

Document Tracking Sheet

Meeting Date:	10/16/2013
Sponsor(s):	Austin (34)
Type:	Ordinance
Title:	Canopy(s) for Get More Wireless
Committee(s) Assignment:	Committee on Transportation and Public Way

ORDINANCE
GET MORE WIRELESS
Acct. No. 260150 - 1
Permit No. 1108804

Be It Ordained by the City Council of the City of Chicago:

SECTION 1. Permission and authority are hereby given and granted to GET MORE WIRELESS, upon the terms and subject to the conditions of this ordinance to maintain and use, as now constructed, one (1) Canopy(s) projecting over the public right-of-way adjacent to its premises known as 1484 W. 115th St..

Said Canopy(s) at W. 115th Street measure(s):
One (1) at twenty-eight (28) feet in length, and two (2) feet in width for a total of fifty-six (56) square feet.

The location of said privilege shall be as shown on prints kept on file with the Department of Business Affairs and Consumer Protection and the Office of the City Clerk.

Said privilege shall be constructed in accordance with plans and specifications approved by the Zoning Department - Signs.

This grant of privilege in the public way shall be subject to the provisions of Section 10-28-015 and all other required provisions of the Municipal Code of Chicago.

The grantee shall pay to the City of Chicago as compensation for the privilege #1108804 herein granted the sum of fifty-three ($53.00) per annum in advance.

A 25% penalty will be added for payments received after due date.


The permit holder agrees to hold the City of Chicago harmless for any damage, relocation or replacement costs associated with damage, relocation or removal of private property caused by the City performing work in the public way.

Authority herein given and granted for a period of five (5) years from and after 01/09/2013.

Alderman Carrie M. Austin

Carrie M. Austin 34th Ward

Get More Wireless
1484 W. 115TH

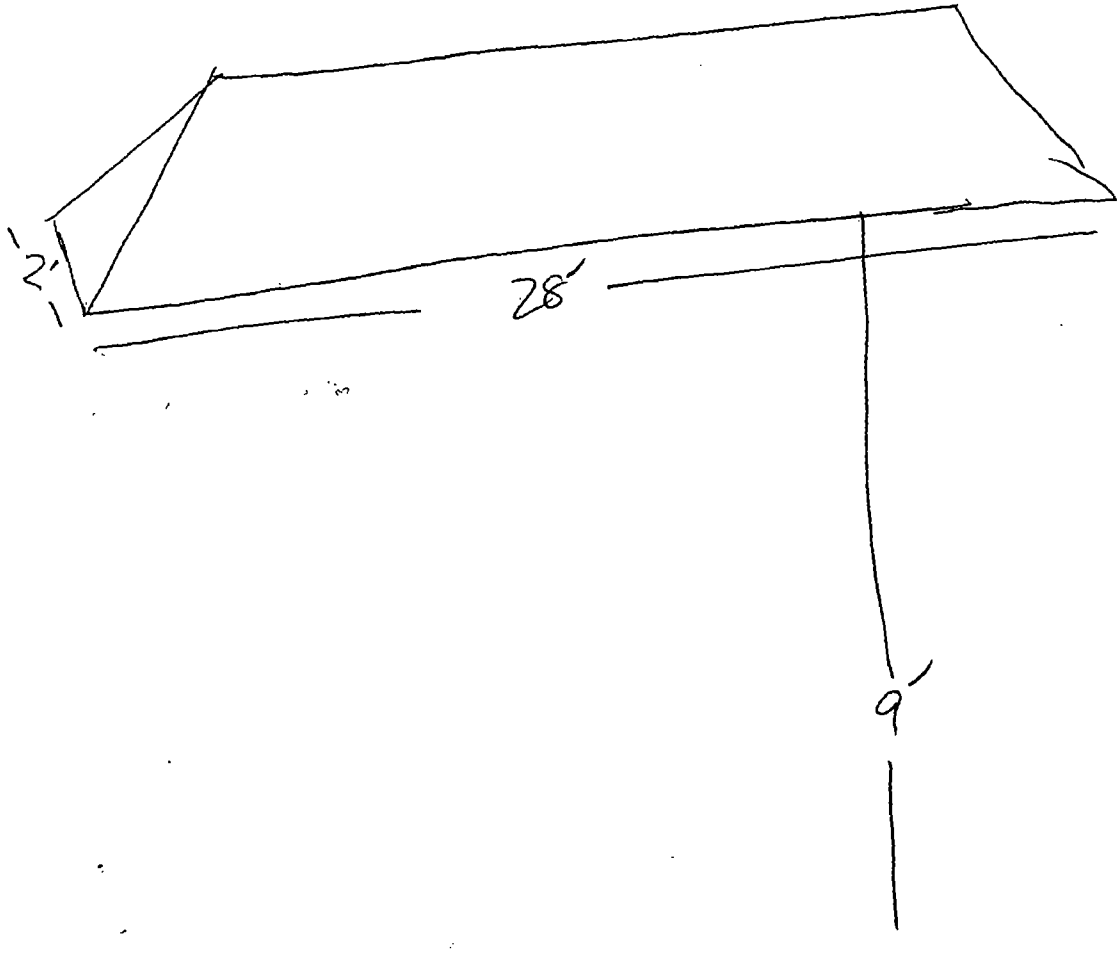

Department of Business Affairs and Consumer Protection
Business Assistance Center - Public Way Use Unit
City Hall - 121 N LaSalle Street, Room 800 • Chicago, IL 60602
(312)-74-GOBIZ (312-744-6249) • (312) 744-1944 (TTY)
http://www.cityofchicago.org/bacp

10/16/2013

Alderman **Carrie M. Austin**
Ward # **34**
City of Chicago
City Hall, Room **203**
121 North LaSalle Street
Chicago, Illinois 60602

Re: An ordinance to use and maintain a portion of the public right-of-way for **one (1) canopy(ies)** for **GET MORE WIRELESS**, adjacent to the premises known as **1484 W. 115th St.**.

Dear Alderman **Carrie M. Austin**:

The applicant referenced above has requested the use of the public right-of-way for a **canopy(ies)**. An ordinance has been prepared by the Department of Business Affairs and Consumer Protection – Business Assistance Center - Public Way Use Unit for presentation to the City Council. Because this request was made for properties located in your ward, as approved by you as per the attached, I respectfully request that you introduce the attached ordinance at the next City Council meeting.

If you have any questions regarding this ordinance, please contact Anthony Bertuca at (312) 744-5506.

Department of Business Affairs and Consumer Protection

City of Chicago

O2013-7686

Office of the City Clerk

Document Tracking Sheet

Meeting Date:	10/16/2013
Sponsor(s):	Colón (35)
Type:	Ordinance
Title:	Canopy(s) for Chicago NNN Financial Associates, LLC
Committee(s) Assignment:	Committee on Transportation and Public Way

ORDINANCE
CHICAGO NNN FINANCIAL ASSOCIATES, LLC
Acct. No. 371552 - 3
Permit No. 1108761

Be It Ordained by the City Council of the City of Chicago:

SECTION 1. Permission and authority are hereby given and granted to CHICAGO NNN FINANCIAL ASSOCIATES, LLC, upon the terms and subject to the conditions of this ordinance to maintain and use, as now constructed, four (4) Canopy(s) projecting over the public right-of-way adjacent to its premises known as 2744 N. California Ave..

Said Canopy(s) at N. CALIFORNIA measure(s):
Four (4) at fifteen (15) feet in length, and four point four two (4.42) feet in width for a total of two hundred sixty-five point two (265.2) square feet.

The location of said privilege shall be as shown on prints kept on file with the Department of Business Affairs and Consumer Protection and the Office of the City Clerk.

Said privilege shall be constructed in accordance with plans and specifications approved by the Zoning Department - Signs.

This grant of privilege in the public way shall be subject to the provisions of Section 10-28-015 and all other required provisions of the Municipal Code of Chicago.

The grantee shall pay to the City of Chicago as compensation for the privilege #1108761 herein granted the sum of one hundred seventy-five ($175.00) per annum in advance.

A 25% penalty will be added for payments received after due date.

The permit holder agrees to hold the City of Chicago harmless for any damage, relocation or replacement costs associated with damage, relocation or removal of private property caused by the City performing work in the public way.

Authority herein given and granted for a period of five (5) years from and after 07/09/2013.

Alderman _____

Reynaldo Colon 35th Ward


APPLICATION TO USE THE PUBLIC RIGHT OF WAY

EXAMPLE OF CANOPY/AWNING DRAWING

CANOPY DRAWINGS

PROPERTY LOCATION: 2744 N. California Ave.

ORGANIZATION'S NAME: Walgreens

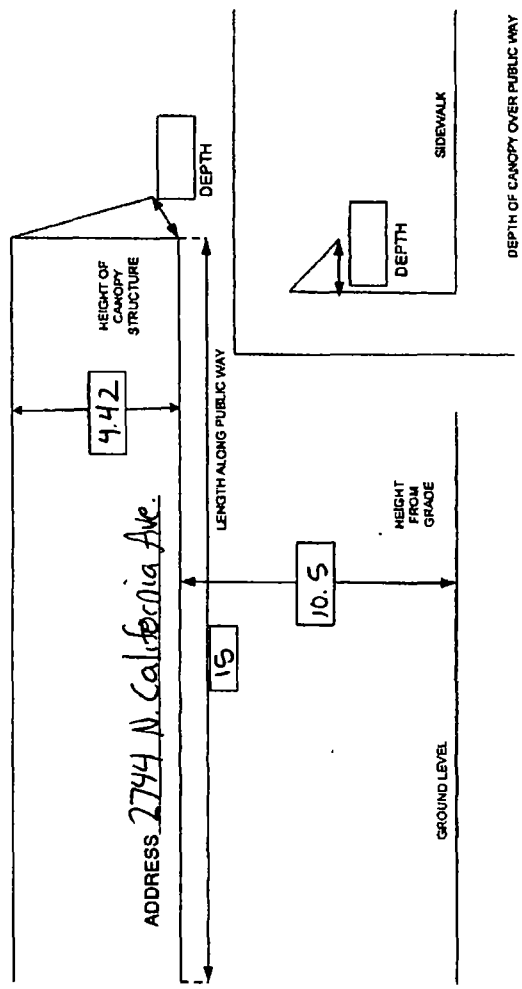

Department of Business Affairs and Consumer Protection
Business Assistance Center - Public Way Use Unit
City Hall - 121 N. LaSalle Street, Room 800 • Chicago, IL 60602
(312)-74-GOBIZ (312-744-6249) • (312) 744-1944 (TTY)
http://www.cityofchicago.org/bacp

10/16/2013

Alderman **Reynaldo Colon**
Ward # **35**
City of Chicago
City Hall, Room **203**
121 North LaSalle Street
Chicago, Illinois 60602

Re: An ordinance to use and maintain a portion of the public right-of-way for **four (4) canopy(ies)** for **CHICAGO NNN FINANCIAL ASSOCIATES, LLC**, adjacent to the premises known as **2744 N. California Ave..**

Dear Alderman **Reynaldo Colon**:

The applicant referenced above has requested the use of the public right-of-way for a **canopy(ies)**. An ordinance has been prepared by the Department of Business Affairs and Consumer Protection – Business Assistance Center - Public Way Use Unit for presentation to the City Council. Because this request was made for properties located in your ward, as approved by you as per the attached, I respectfully request that you introduce the attached ordinance at the next City Council meeting.

If you have any questions regarding this ordinance, please contact Anthony Bertuca at (312) 744-5506.

Department of Business Affairs and Consumer Protection

City of Chicago

O2013-7692

Office of the City Clerk

Document Tracking Sheet

Meeting Date:	10/16/2013
Sponsor(s):	Reilly (42)
Type:	Ordinance
Title:	Canopy(s) for Bank of America
Committee(s) Assignment:	Committee on Transportation and Public Way

ORDINANCE
BANK OF AMERICA
Acct. No. 9118 - 21
Permit No. 1108778

Be It Ordained by the City Council of the City of Chicago:

SECTION 1. Permission and authority are hereby given and granted to BANK OF AMERICA, upon the terms and subject to the conditions of this ordinance to maintain and use, as now constructed, two (2) Canopy(s) projecting over the public right-of-way adjacent to its premises known as 49 E. Chicago Ave..

Said Canopy(s) at E. Chicago Avenue measure(s):
Two (2) at eleven (11) feet in length, and five point four (5.4) feet in width for a total of one hundred eighteen point eight (118.8) square feet.

The location of said privilege shall be as shown on prints kept on file with the Department of Business Affairs and Consumer Protection and the Office of the City Clerk.

Said privilege shall be constructed in accordance with plans and specifications approved by the Zoning Department - Signs.

This grant of privilege in the public way shall be subject to the provisions of Section 10-28-015 and all other required provisions of the Municipal Code of Chicago.

The grantee shall pay to the City of Chicago as compensation for the privilege #1108778 herein granted the sum of one hundred ($100.00) per annum in advance.

A 25% penalty will be added for payments received after due date.

The permit holder agrees to hold the City of Chicago harmless for any damage, relocation or replacement costs associated with damage, relocation or removal of private property caused by the City performing work in the public way.

Authority herein given and granted for a period of five (5) years from and after 07/27/2013.

Alderman _____

Brendan Reilly 42nd Ward

- Length: 23'6"
- Width: 5'0"
- Depth: 5'0"
- Bottom of canopy above grade: 10'0"
- Top of canopy above grade: 15'0"



49 E. Chicago (Canopy)

City of Chicago

O2013-7697

Office of the City Clerk

Document Tracking Sheet

Meeting Date:	10/16/2013
Sponsor(s):	Reilly (42)
Type:	Ordinance
Title:	Canopy(s) for Fado Irish Pub
Committee(s) Assignment:	Committee on Transportation and Public Way

ORDINANCE
FADO IRISH PUB
Acct. No. 17900 - 1
Permit No. 1108768

Be It Ordained by the City Council of the City of Chicago:

SECTION 1. Permission and authority are hereby given and granted to FADO IRISH PUB, upon the terms and subject to the conditions of this ordinance to maintain and use, as now constructed, four (4) Canopy(s) projecting over the public right-of-way adjacent to its premises known as 100 W. Grand Ave..

Said Canopy(s) at W. GRAND measure(s):
One (1) at ten (10) feet in length, and three (3) feet in width for a total of thirty (30) square feet.

Said Canopy(s) at W. GRAND measure(s):
One (1) at nine point five (9.5) feet in length, and three (3) feet in width for a total of twenty-eight point five (28.5) square feet.

Said Canopy(s) at W. GRAND measure(s):
One (1) at seven point five (7.5) feet in length, and three (3) feet in width for a total of twenty-two point five (22.5) square feet.

Said Canopy(s) at W. GRAND measure(s):
One (1) at twelve (12) feet in length, and three (3) feet in width for a total of thirty-six (36) square feet.

The location of said privilege shall be as shown on prints kept on file with the Department of Business Affairs and Consumer Protection and the Office of the City Clerk.

Said privilege shall be constructed in accordance with plans and specifications approved by the Zoning Department - Signs.

This grant of privilege in the public way shall be subject to the provisions of Section 10-28-015 and all other required provisions of the Municipal Code of Chicago.

The grantee shall pay to the City of Chicago as compensation for the privilege #1108768 herein granted the sum of one hundred seventy-five ($175.00) per annum in advance.


A 25% penalty will be added for payments received after due date.

The permit holder agrees to hold the City of Chicago harmless for any damage, relocation or replacement costs associated with damage, relocation or removal of private property caused by the City performing work in the public way.

Authority herein given and granted for a period of five (5) years from and after 09/10/2013.

Alderman _____

Brendan Reilly 42nd Ward

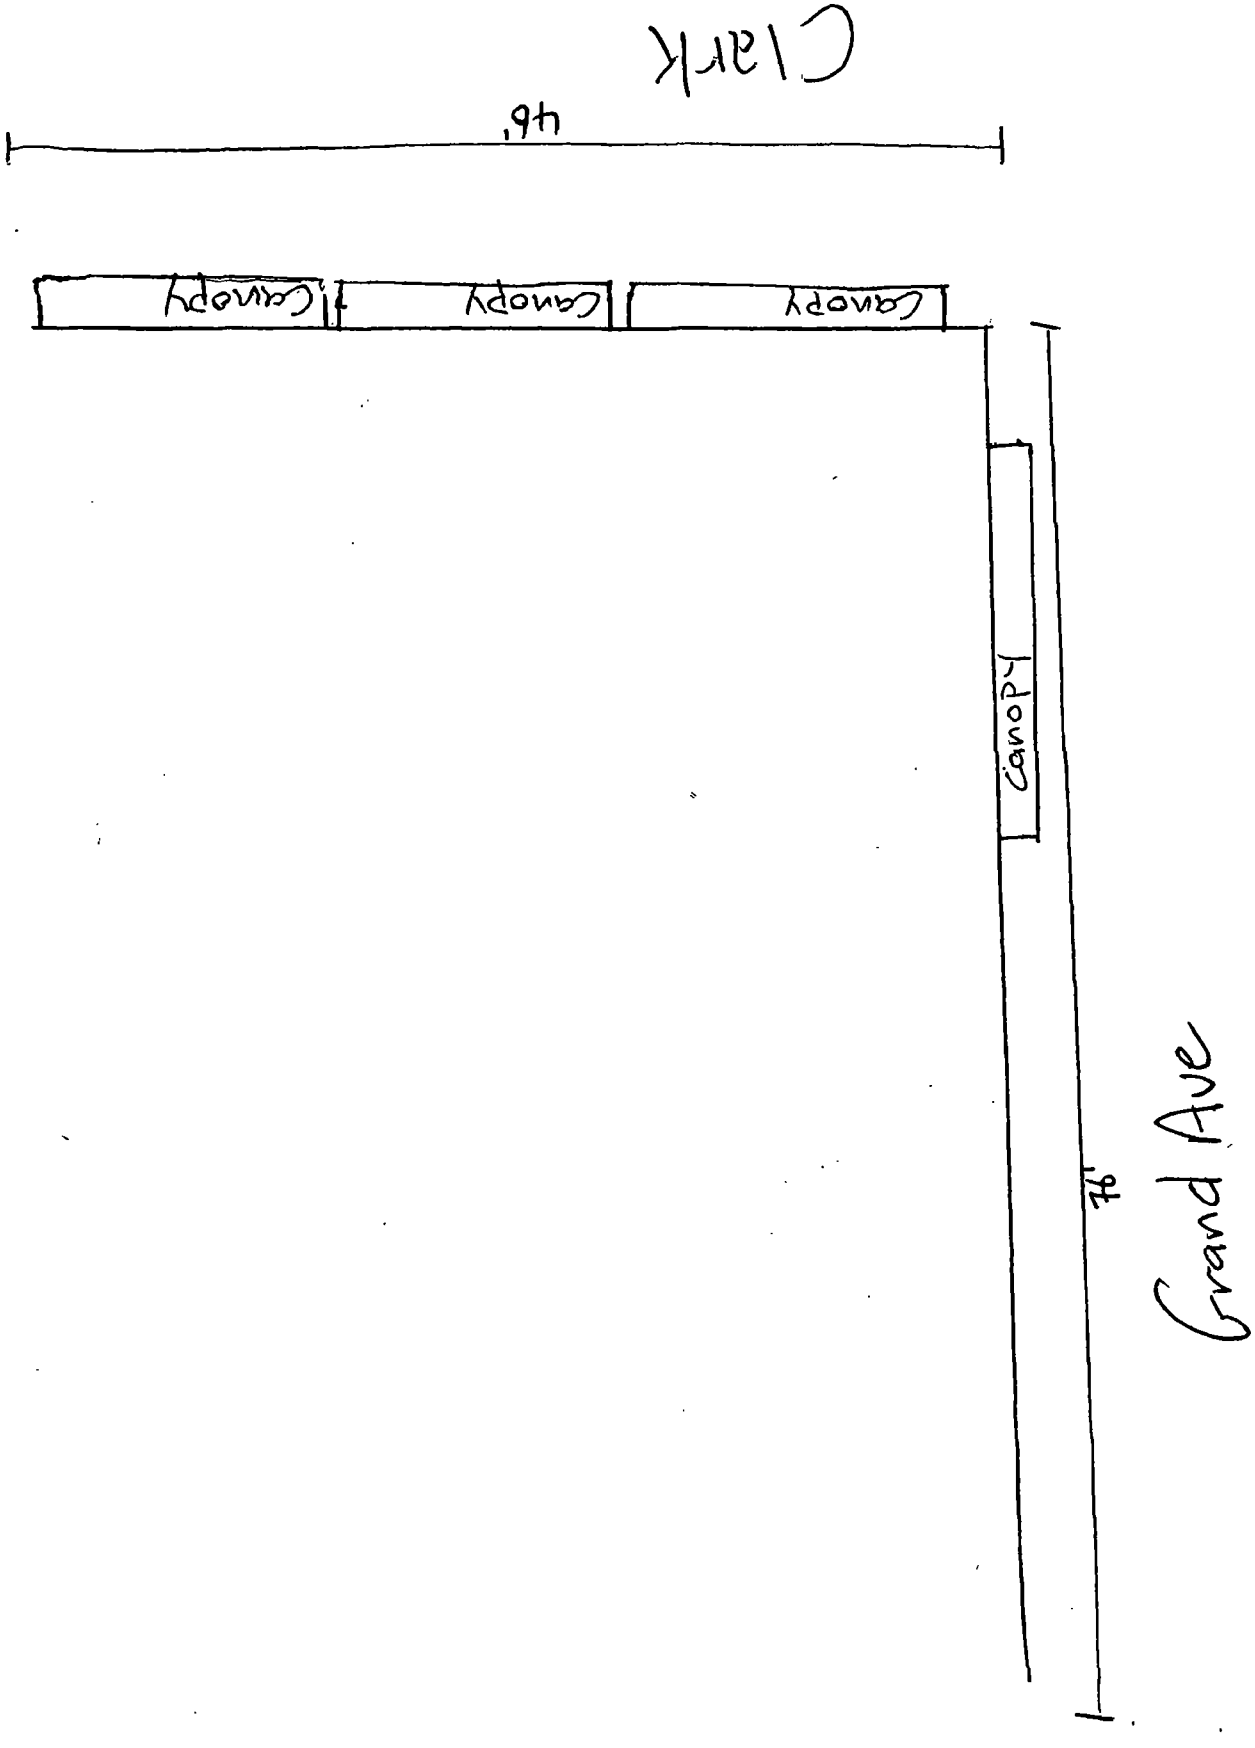
Clark
46'
Canopy
Canopy
Canopy
Canopy
74'
Grand Ave

City of Chicago

O2013-7700

Office of the City Clerk

Document Tracking Sheet

Meeting Date:	10/16/2013
Sponsor(s):	Reilly (42)
Type:	Ordinance
Title:	Canopy(s) for Fordham Condominium, The
Committee(s) Assignment:	Committee on Transportation and Public Way

ORDINANCE
THE FORDHAM CONDOMINIUM
Acct. No. 300373 - 1
Permit No. 1108767

Be It Ordained by the City Council of the City of Chicago:

SECTION 1. Permission and authority are hereby given and granted to THE FORDHAM CONDOMINIUM, upon the terms and subject to the conditions of this ordinance to maintain and use, as now constructed, one (1) Canopy(s) projecting over the public right-of-way adjacent to its premises known as 25 E. Superior St..

Said Canopy(s) at E. SUPERIOR ST. measure(s):
One (1) at thirty-two point three three (32.33) feet in length, and twelve point seven five (12.75) feet in width for a total of four hundred twelve point two one (412.21) square feet.

The location of said privilege shall be as shown on prints kept on file with the Department of Business Affairs and Consumer Protection and the Office of the City Clerk.

Said privilege shall be constructed in accordance with plans and specifications approved by the Zoning Department - Signs.

This grant of privilege in the public way shall be subject to the provisions of Section 10-28-015 and all other required provisions of the Municipal Code of Chicago.

The grantee shall pay to the City of Chicago as compensation for the privilege #1108767 herein granted the sum of fifty-seven dollars and thirty-three cents ($57.33) per annum in advance.


A 25% penalty will be added for payments received after due date.

The permit holder agrees to hold the City of Chicago harmless for any damage, relocation or replacement costs associated with damage, relocation or removal of private property caused by the City performing work in the public way.

Authority herein given and granted for a period of five (5) years from and after 07/19/2013.

Alderman _____


Brendan Reilly 42nd Ward

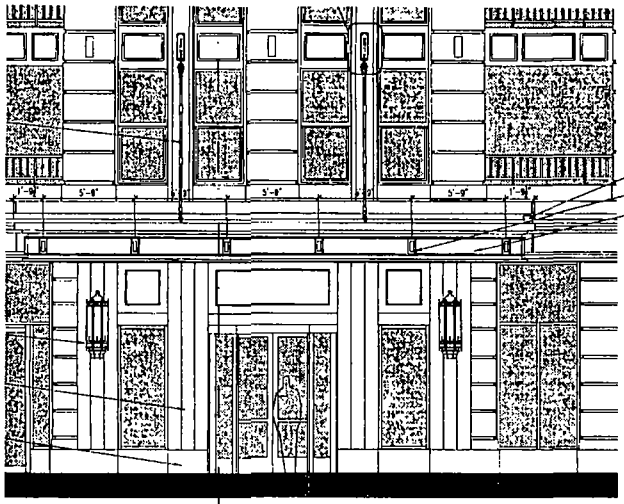

MAIN CANOPY


NORTH CANOPY ELEVATION


SCALE 1/4" = 1'-0"

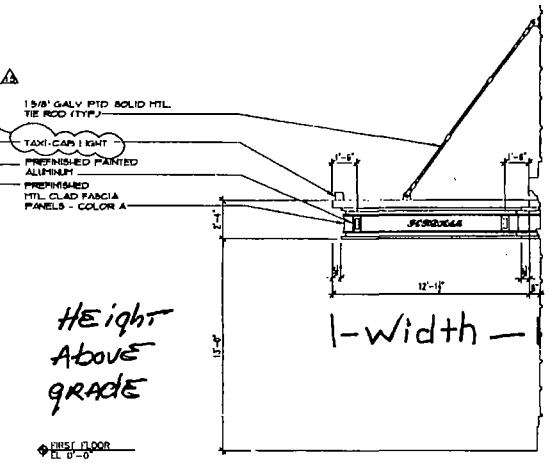

3 EAST CANOPY ELEVATION

SCALE 1/4" = 1'-0"

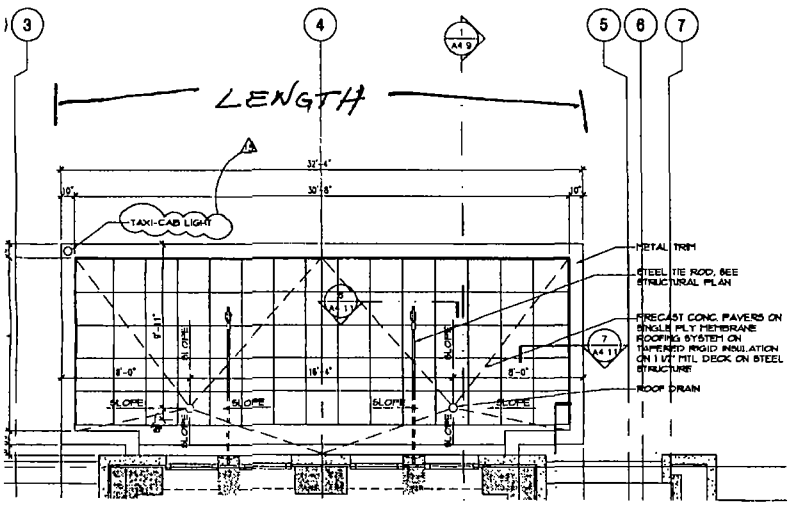

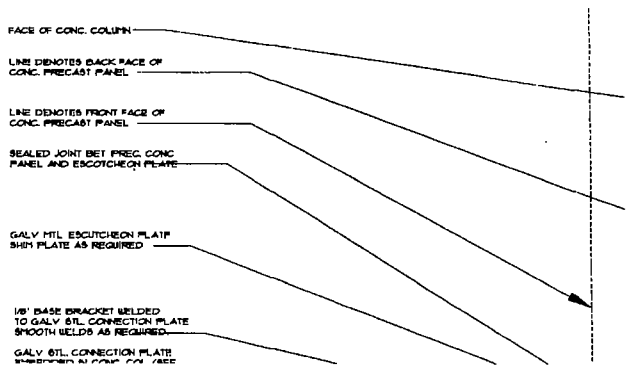

City of Chicago

O2013-7702

Office of the City Clerk

Document Tracking Sheet

Meeting Date:	10/16/2013
Sponsor(s):	Reilly (42)
Type:	Ordinance
Title:	Canopy(s) for Hampton Inn
Committee(s) Assignment:	Committee on Transportation and Public Way

ORDINANCE
HAMPTON INN
Acct. No. 308575 - 1
Permit No. 1108930

Be It Ordained by the City Council of the City of Chicago:

SECTION 1. Permission and authority are hereby given and granted to HAMPTON INN, upon the terms and subject to the conditions of this ordinance to maintain and use, as now constructed, one (1) Canopy(s) projecting over the public right-of-way adjacent to its premises known as 22 W. Monroe St..

Said Canopy(s) at W. MONROE measure(s):
One (1) at nine point five (9.5) feet in length, and five point five (5.5) feet in width for a total of fifty-two point two five (52.25) square feet.

The location of said privilege shall be as shown on prints kept on file with the Department of Business Affairs and Consumer Protection and the Office of the City Clerk.

Said privilege shall be constructed in accordance with plans and specifications approved by the Zoning Department - Signs.

This grant of privilege in the public way shall be subject to the provisions of Section 10-28-015 and all other required provisions of the Municipal Code of Chicago.

The grantee shall pay to the City of Chicago as compensation for the privilege #1108930 herein granted the sum of fifty ($50.00) per annum in advance.


A 25% penalty will be added for payments received after due date.

The permit holder agrees to hold the City of Chicago harmless for any damage, relocation or replacement costs associated with damage, relocation or removal of private property caused by the City performing work in the public way.

Authority herein given and granted for a period of five (5) years from and after 09/10/2013.

Alderman _____

Brendan Reilly 42nd Ward

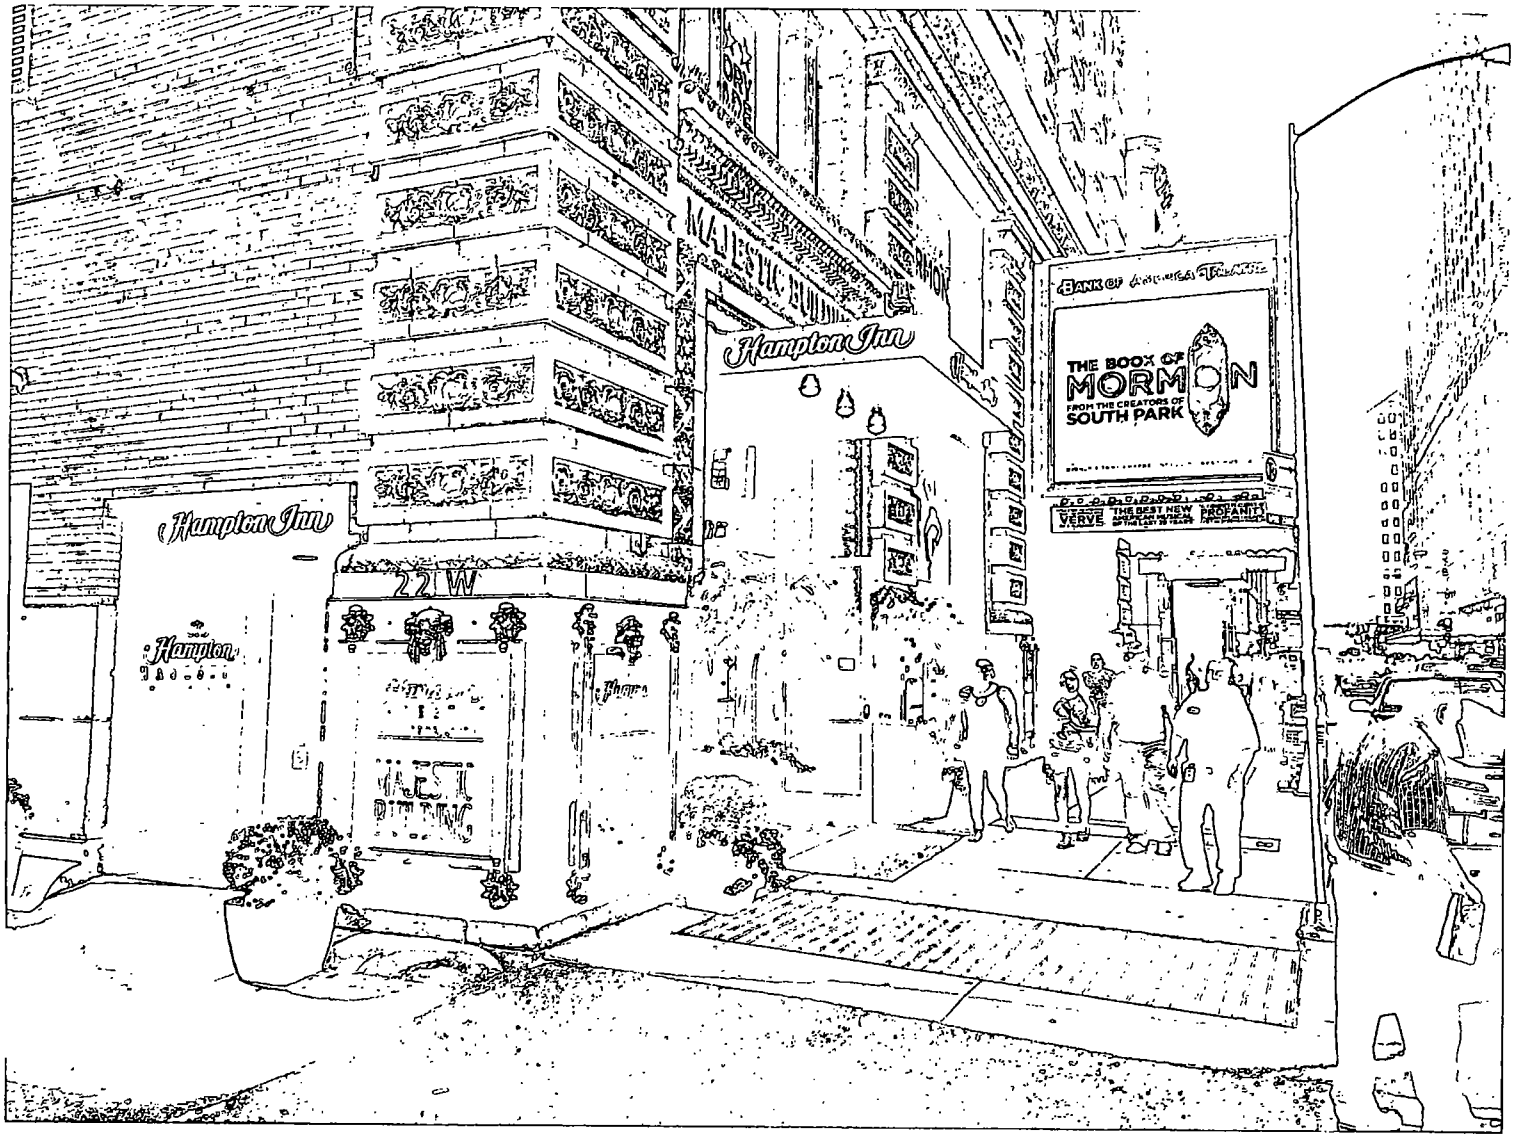
Hampton Inn
Hampton Inn
22W
Hampton
Hampton Inn
THE BOOK OF MORMON
FROM THE CREATORS OF SOUTH PARK
VERVE

City of Chicago

O2013-7704

Office of the City Clerk

Document Tracking Sheet

Meeting Date:	10/16/2013
Sponsor(s):	Reilly (42)
Type:	Ordinance
Title:	Canopy(s) for Hotel Monaco
Committee(s) Assignment:	Committee on Transportation and Public Way

ORDINANCE
HOTEL MONACO
Acct. No. 336717 - 1
Permit No. 1108168

Be It Ordained by the City Council of the City of Chicago:

SECTION 1. Permission and authority are hereby given and granted to HOTEL MONACO, upon the terms and subject to the conditions of this ordinance to construct, install, maintain and use one (1) Canopy(s) projecting over the public right-of-way adjacent to its premises known as 225 N. Wabash Ave..

Said Canopy(s) at Wabash measure(s):
One (1) at fifteen point two five (15.25) feet in length, and twelve (12) feet in width for a total of one hundred eighty-three (183) square feet.

The location of said privilege shall be as shown on prints kept on file with the Department of Business Affairs and Consumer Protection and the Office of the City Clerk.

Said privilege shall be constructed in accordance with plans and specifications approved by the Zoning Department - Signs.

This grant of privilege in the public way shall be subject to the provisions of Section 10-28-015 and all other required provisions of the Municipal Code of Chicago.

The grantee shall pay to the City of Chicago as compensation for the privilege #1108168 herein granted the sum of fifty ($50.00) per annum in advance.

A 25% penalty will be added for payments received after due date.

The permit holder agrees to hold the City of Chicago harmless for any damage, relocation or replacement costs associated with damage, relocation or removal of private property caused by the City performing work in the public way.

Authority herein given and granted for a period of five (5) years from and after Date of Passage.

Alderman _____

Brendan Reilly 42nd Ward

HOTEL MONACO
(2) ROWS OF TRACK LIGHTING
GUTTER RUN-OFF TO BACK-RIGHT CORNER THROUGH REC TUBE
1/4 ACRYLITE LETTERS R18 3/4" COLOR: TM PMS 281 C
4X 36.3" MINILINI LED FACE LIGHTS COLOR: WHITE
8" FCO LETTERS VHB 1ST SURFACE TO GLASS PSV APPLIED 2ND SURFACE
R18 3/4"
15-2½"
5" FCO LETTERS VHB TO GLASS
GUTTER RUN-OFF TO BACK-RIGHT CORNER THROUGH REC TUBE
HOTEL MONACO
- ES&A WILL FABRICATE & PROVIDE BRACKETS FOR HEATERS (HEATERS PROVIDED & INSTALLED BY OTHERS)
- ES&A WILL PROVIDE & INSTALL TRACK LIGHTING FOR DOWN LIGHTS - 2 ROWS EXTENDING FRONT TO BACK AT STEEL KNEE PLATE BEAMS
- ES&A WILL PROVIDE DRAINAGE DOWN TO SIDEWALK - HOTEL MONACO RESPONSIBLE FOR DRAINAGE FROM SIDEWALK & BEYOND
PROJECT: 14648-A-04 HOTEL MONACO, CHICAGO
TITLE: HMC CANOPY
B
ES&A
SHEET 1 OF 1

City of Chicago

O2013-7706

Office of the City Clerk

Document Tracking Sheet

Meeting Date:	10/16/2013
Sponsor(s):	Reilly (42)
Type:	Ordinance
Title:	Canopy(s) for Intercontinental River East, LLC
Committee(s) Assignment:	Committee on Transportation and Public Way

ORDINANCE
INTERCONTINENTAL RIVER EAST,LLC
Acct. No. 339593 - 1
Permit No. 1108862

Be It Ordained by the City Council of the City of Chicago:

SECTION 1. Permission and authority are hereby given and granted to INTERCONTINENTAL RIVER EAST,LLC, upon the terms and subject to the conditions of this ordinance to maintain and use, as now constructed, two (2) Canopy(s) projecting over the public right-of-way adjacent to its premises known as 300 E. Illinois St..

Said Canopy(s) at E. Grand Avenue measure(s):
One (1) at sixteen (16) feet in length, and six (6) feet in width for a total of ninety-six (96) square feet.

Said Canopy(s) at E. Illinois Street measure(s):
One (1) at forty-eight (48) feet in length, and sixteen (16) feet in width for a total of seven hundred sixty-eight (768) square feet.

The location of said privilege shall be as shown on prints kept on file with the Department of Business Affairs and Consumer Protection and the Office of the City Clerk.

Said privilege shall be constructed in accordance with plans and specifications approved by the Zoning Department - Signs.

This grant of privilege in the public way shall be subject to the provisions of Section 10-28-015 and all other required provisions of the Municipal Code of Chicago.

The grantee shall pay to the City of Chicago as compensation for the privilege #1108862 herein granted the sum of one hundred twenty-three ($123.00) per annum in advance.


A 25% penalty will be added for payments received after due date.

The permit holder agrees to hold the City of Chicago harmless for any damage, relocation or replacement costs associated with damage, relocation or removal of private property caused by the City performing work in the public way.

Authority herein given and granted for a period of five (5) years from and after 10/07/2013.

Alderman _____

Brendan Reilly 42nd Ward

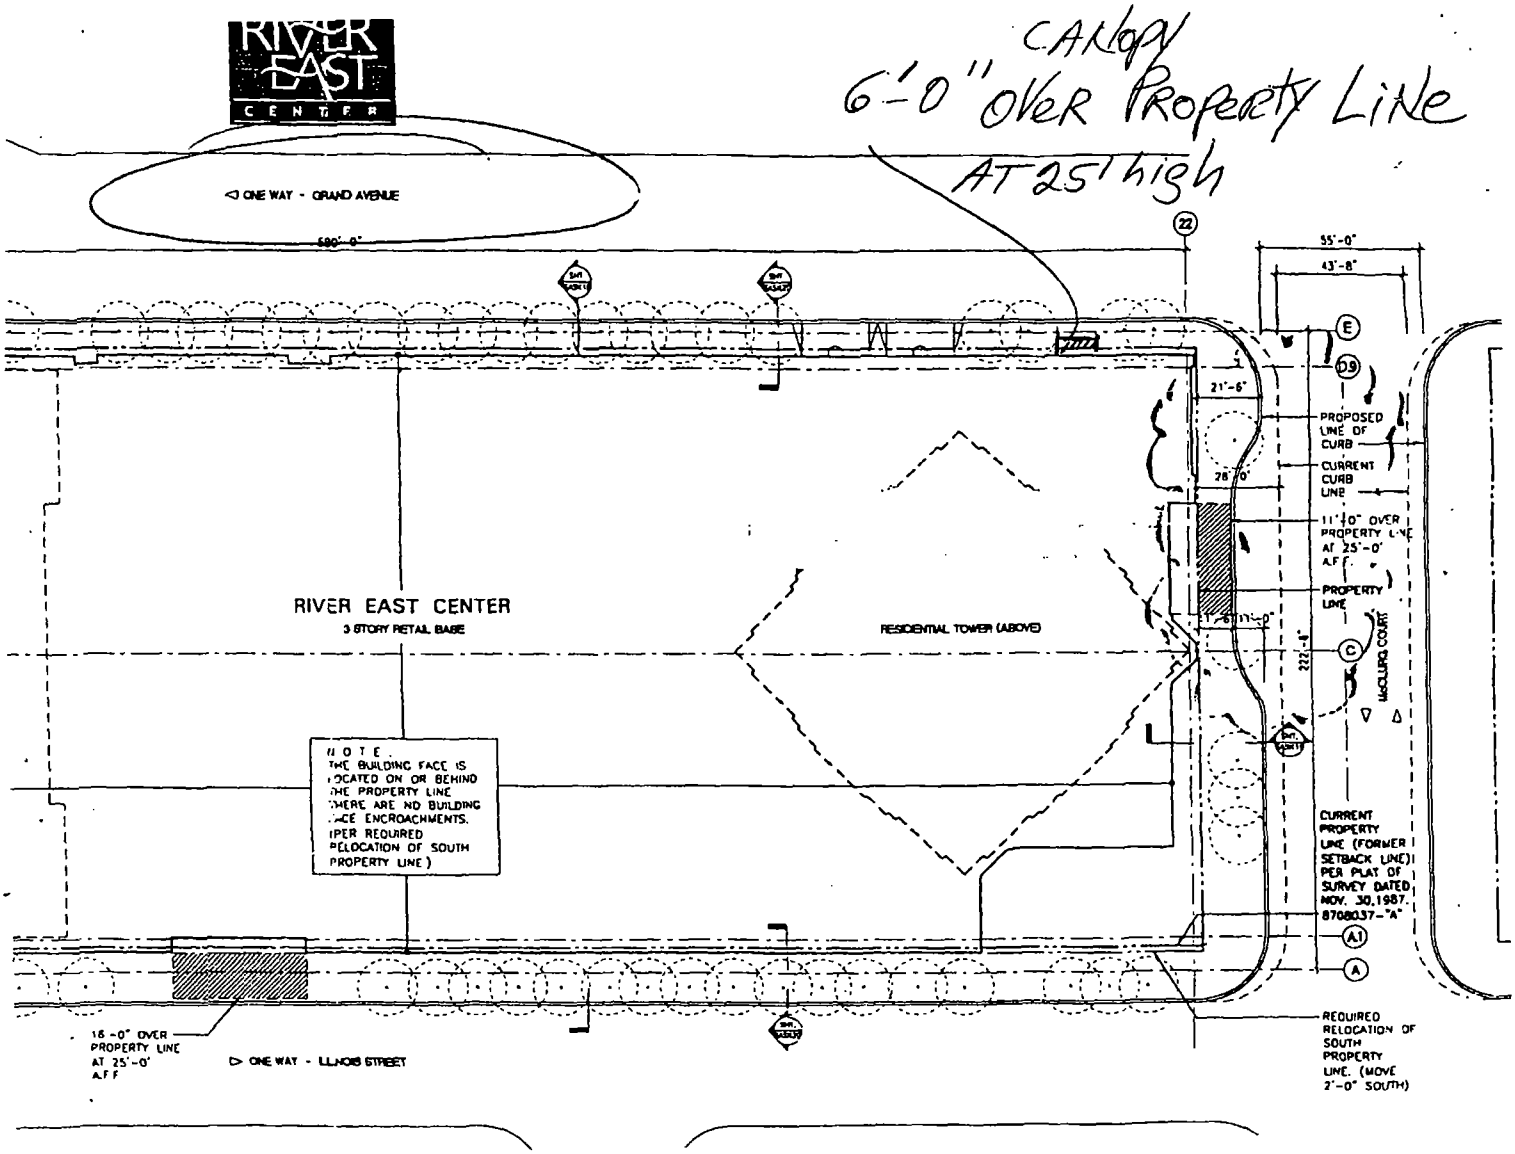
RIVER EAST CENTER
CANOPY
6'-0" OVER PROPERTY LINE
AT 25' high
ONE WAY - GRAND AVENUE
600'-0"
RIVER EAST CENTER
3 STORY RETAIL BASE
RESIDENTIAL TOWER (ABOVE)
NOTE:
THE BUILDING FACE IS LOCATED ON OR BEHIND THE PROPERTY LINE. THERE ARE NO BUILDING FACE ENCROACHMENTS. (PER REQUIRED RELOCATION OF SOUTH PROPERTY LINE)
55'-0"
43'-8"
21'-6"
28'-0"
PROPOSED LINE OF CURB
CURRENT CURB LINE
11'-0" OVER PROPERTY LINE AT 25'-0" A.F.F.
PROPERTY LINE
22'-4"
McCLURG COURT
CURRENT PROPERTY LINE (FORMER SETBACK LINE) PER PLAT OF SURVEY DATED NOV. 30, 1987. 87080037-"A"
REQUIRED RELOCATION OF SOUTH PROPERTY LINE. (MOVE 2'-0" SOUTH)
16'-0" OVER PROPERTY LINE AT 25'-0" A.F.F.
ONE WAY - ILLINOIS STREET

City of Chicago

O2013-7707

Office of the City Clerk

Document Tracking Sheet

Meeting Date:	10/16/2013
Sponsor(s):	Reilly (42)
Type:	Ordinance
Title:	Canopy(s) for Northern Trust Company
Committee(s) Assignment:	Committee on Transportation and Public Way

ORDINANCE
NORTHERN TRUST COMPANY
Acct. No. 209648 - 2
Permit No. 1108683

Be It Ordained by the City Council of the City of Chicago:

SECTION 1. Permission and authority are hereby given and granted to NORTHERN TRUST COMPANY, upon the terms and subject to the conditions of this ordinance to construct, install, maintain and use one (1) Canopy(s) projecting over the public right-of-way adjacent to its premises known as 50 S. La Salle St..

Said Canopy(s) at Monroe measure(s):
One (1) at twenty-five point four two (25.42) feet in length, and fourteen point zero eight (14.08) feet in width for a total of three hundred fifty-seven point nine one (357.91) square feet.

The location of said privilege shall be as shown on prints kept on file with the Department of Business Affairs and Consumer Protection and the Office of the City Clerk.

Said privilege shall be constructed in accordance with plans and specifications approved by the Zoning Department - Signs.

This grant of privilege in the public way shall be subject to the provisions of Section 10-28-015 and all other required provisions of the Municipal Code of Chicago.

The grantee shall pay to the City of Chicago as compensation for the privilege #1108683 herein granted the sum of fifty dollars and forty-two cents ($50.42) per annum in advance.


A 25% penalty will be added for payments received after due date.

The permit holder agrees to hold the City of Chicago harmless for any damage, relocation or replacement costs associated with damage, relocation or removal of private property caused by the City performing work in the public way.


Authority herein given and granted for a period of five (5) years from and after Date of Passage.

Alderman _____


Brendan Reilly 42nd Ward

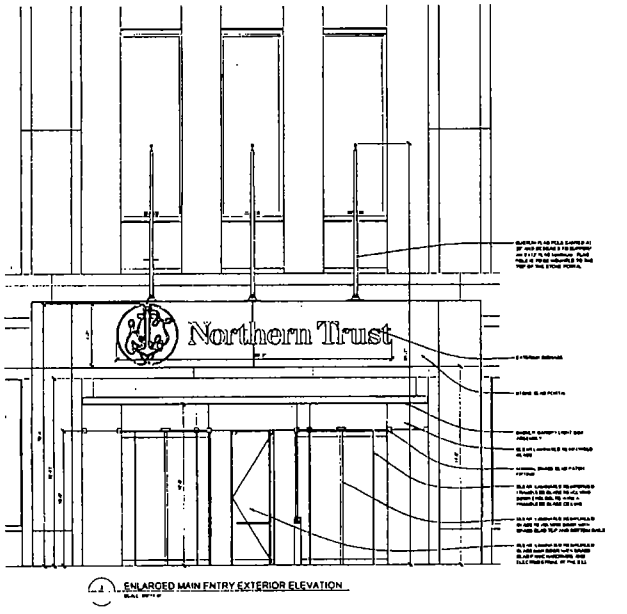

1 ENLARGED MAIN ENTRY EXTERIOR ELEVATION

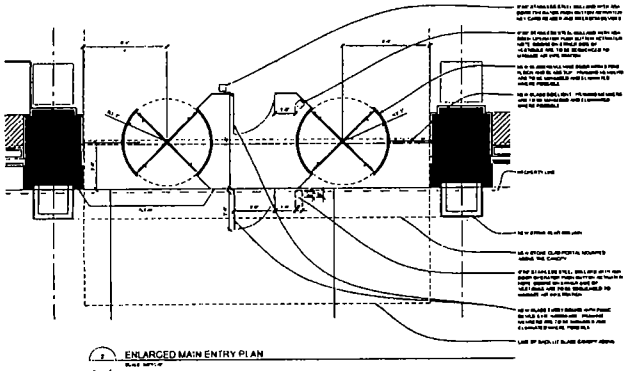

2 ENLARGED MAIN ENTRY PLAN

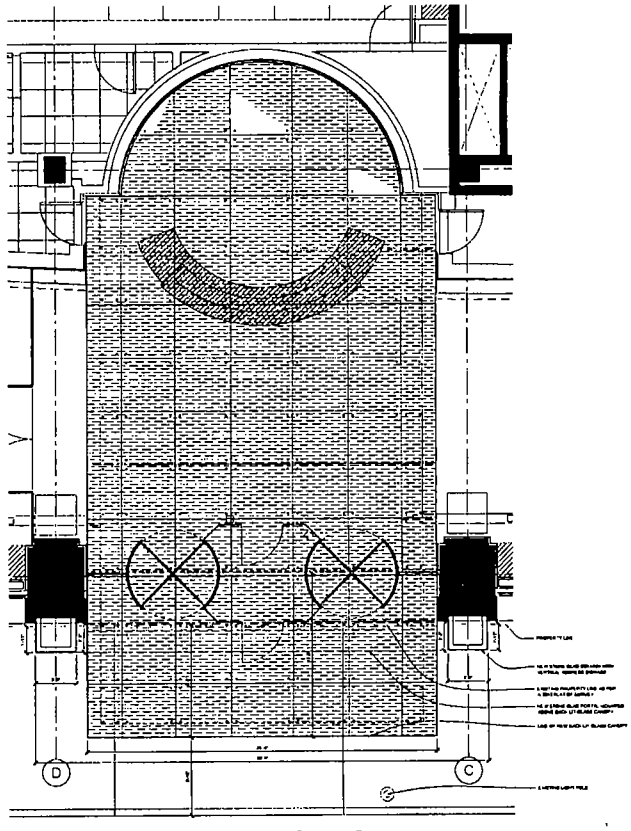

1 ENLARGED CANOPY CEILING PLAN

Northern Trust

HARLEY ELLIS DEVEREAUX

A9.20

City of Chicago

O2013-7708

Office of the City Clerk

Document Tracking Sheet

Meeting Date:	10/16/2013
Sponsor(s):	Reilly (42)
Type:	Ordinance
Title:	Canopy(s) for Nouveau Tavern
Committee(s) Assignment:	Committee on Transportation and Public Way

ORDINANCE
NOUVEAU TAVERN
Acct. No. 317487 - 1
Permit No. 1108882

Be It Ordained by the City Council of the City of Chicago:

SECTION 1. Permission and authority are hereby given and granted to NOUVEAU TAVERN, upon the terms and subject to the conditions of this ordinance to maintain and use, as now constructed, one (1) Canopy(s) projecting over the public right-of-way adjacent to its premises known as 358 W. Ontario St..

Said Canopy(s) at W ONTARIO ST measure(s):
One (1) at nine (9) feet in length, and four point nine two (4.92) feet in width for a total of forty-four point two eight (44.28) square feet.

The location of said privilege shall be as shown on prints kept on file with the Department of Business Affairs and Consumer Protection and the Office of the City Clerk.

Said privilege shall be constructed in accordance with plans and specifications approved by the Zoning Department - Signs.

This grant of privilege in the public way shall be subject to the provisions of Section 10-28-015 and all other required provisions of the Municipal Code of Chicago.

The grantee shall pay to the City of Chicago as compensation for the privilege #1108882 herein granted the sum of fifty ($50.00) per annum in advance.


A 25% penalty will be added for payments received after due date.

The permit holder agrees to hold the City of Chicago harmless for any damage, relocation or replacement costs associated with damage, relocation or removal of private property caused by the City performing work in the public way.

Authority herein given and granted for a period of five (5) years from and after 09/10/2013.

Alderman _____

Brendan Reilly 42nd Ward

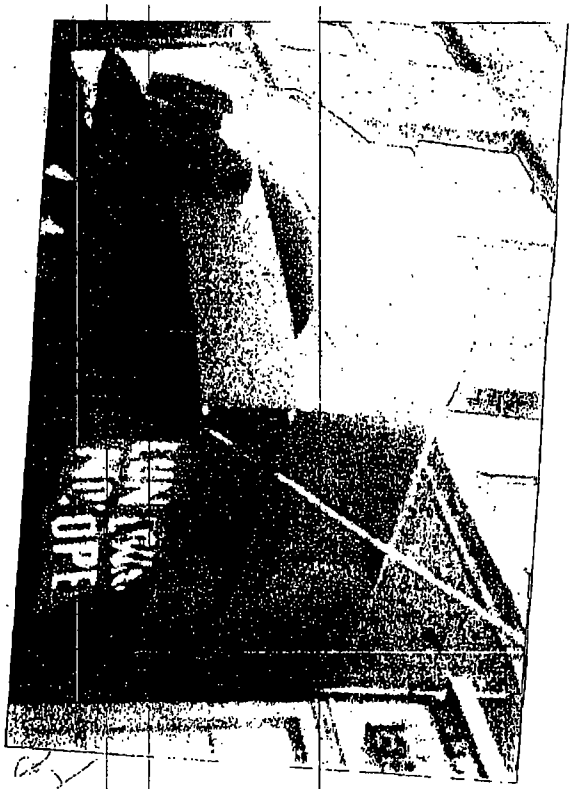



City of Chicago

O2013-7709

Office of the City Clerk

Document Tracking Sheet

Meeting Date:	10/16/2013
Sponsor(s):	Reilly (42)
Type:	Ordinance
Title:	Canopy(s) for Tishman Speyer
Committee(s) Assignment:	Committee on Transportation and Public Way

ORDINANCE
TISHMAN SPEYER
Acct. No. 324688 - 1
Permit No. 1108721

Be It Ordained by the City Council of the City of Chicago:

SECTION 1. Permission and authority are hereby given and granted to TISHMAN SPEYER, upon the terms and subject to the conditions of this ordinance to maintain and use, as now constructed, two (2) Canopy(s) projecting over the public right-of-way adjacent to its premises known as 161 N. Clark St..

Said Canopy(s) at N. CLARK measure(s):
One (1) at two point five (2.5) feet in length, and four (4) feet in width for a total of ten (10) square feet.

Said Canopy(s) at Couch Pl measure(s):
One (1) at twenty-two (22) feet in length, and seventeen point eight three (17.83) feet in width for a total of three hundred ninety-two point two six (392.26) square feet.

The location of said privilege shall be as shown on prints kept on file with the Department of Business Affairs and Consumer Protection and the Office of the City Clerk.

Said privilege shall be constructed in accordance with plans and specifications approved by the Zoning Department - Signs.

This grant of privilege in the public way shall be subject to the provisions of Section 10-28-015 and all other required provisions of the Municipal Code of Chicago.

The grantee shall pay to the City of Chicago as compensation for the privilege #1108721 herein granted the sum of one hundred ($100.00) per annum in advance.


A 25% penalty will be added for payments received after due date.

The permit holder agrees to hold the City of Chicago harmless for any damage, relocation or replacement costs associated with damage, relocation or removal of private property caused by the City performing work in the public way.

Authority herein given and granted for a period of five (5) years from and after 07/09/2013.

Alderman _____

Brendan Reilly 42nd Ward

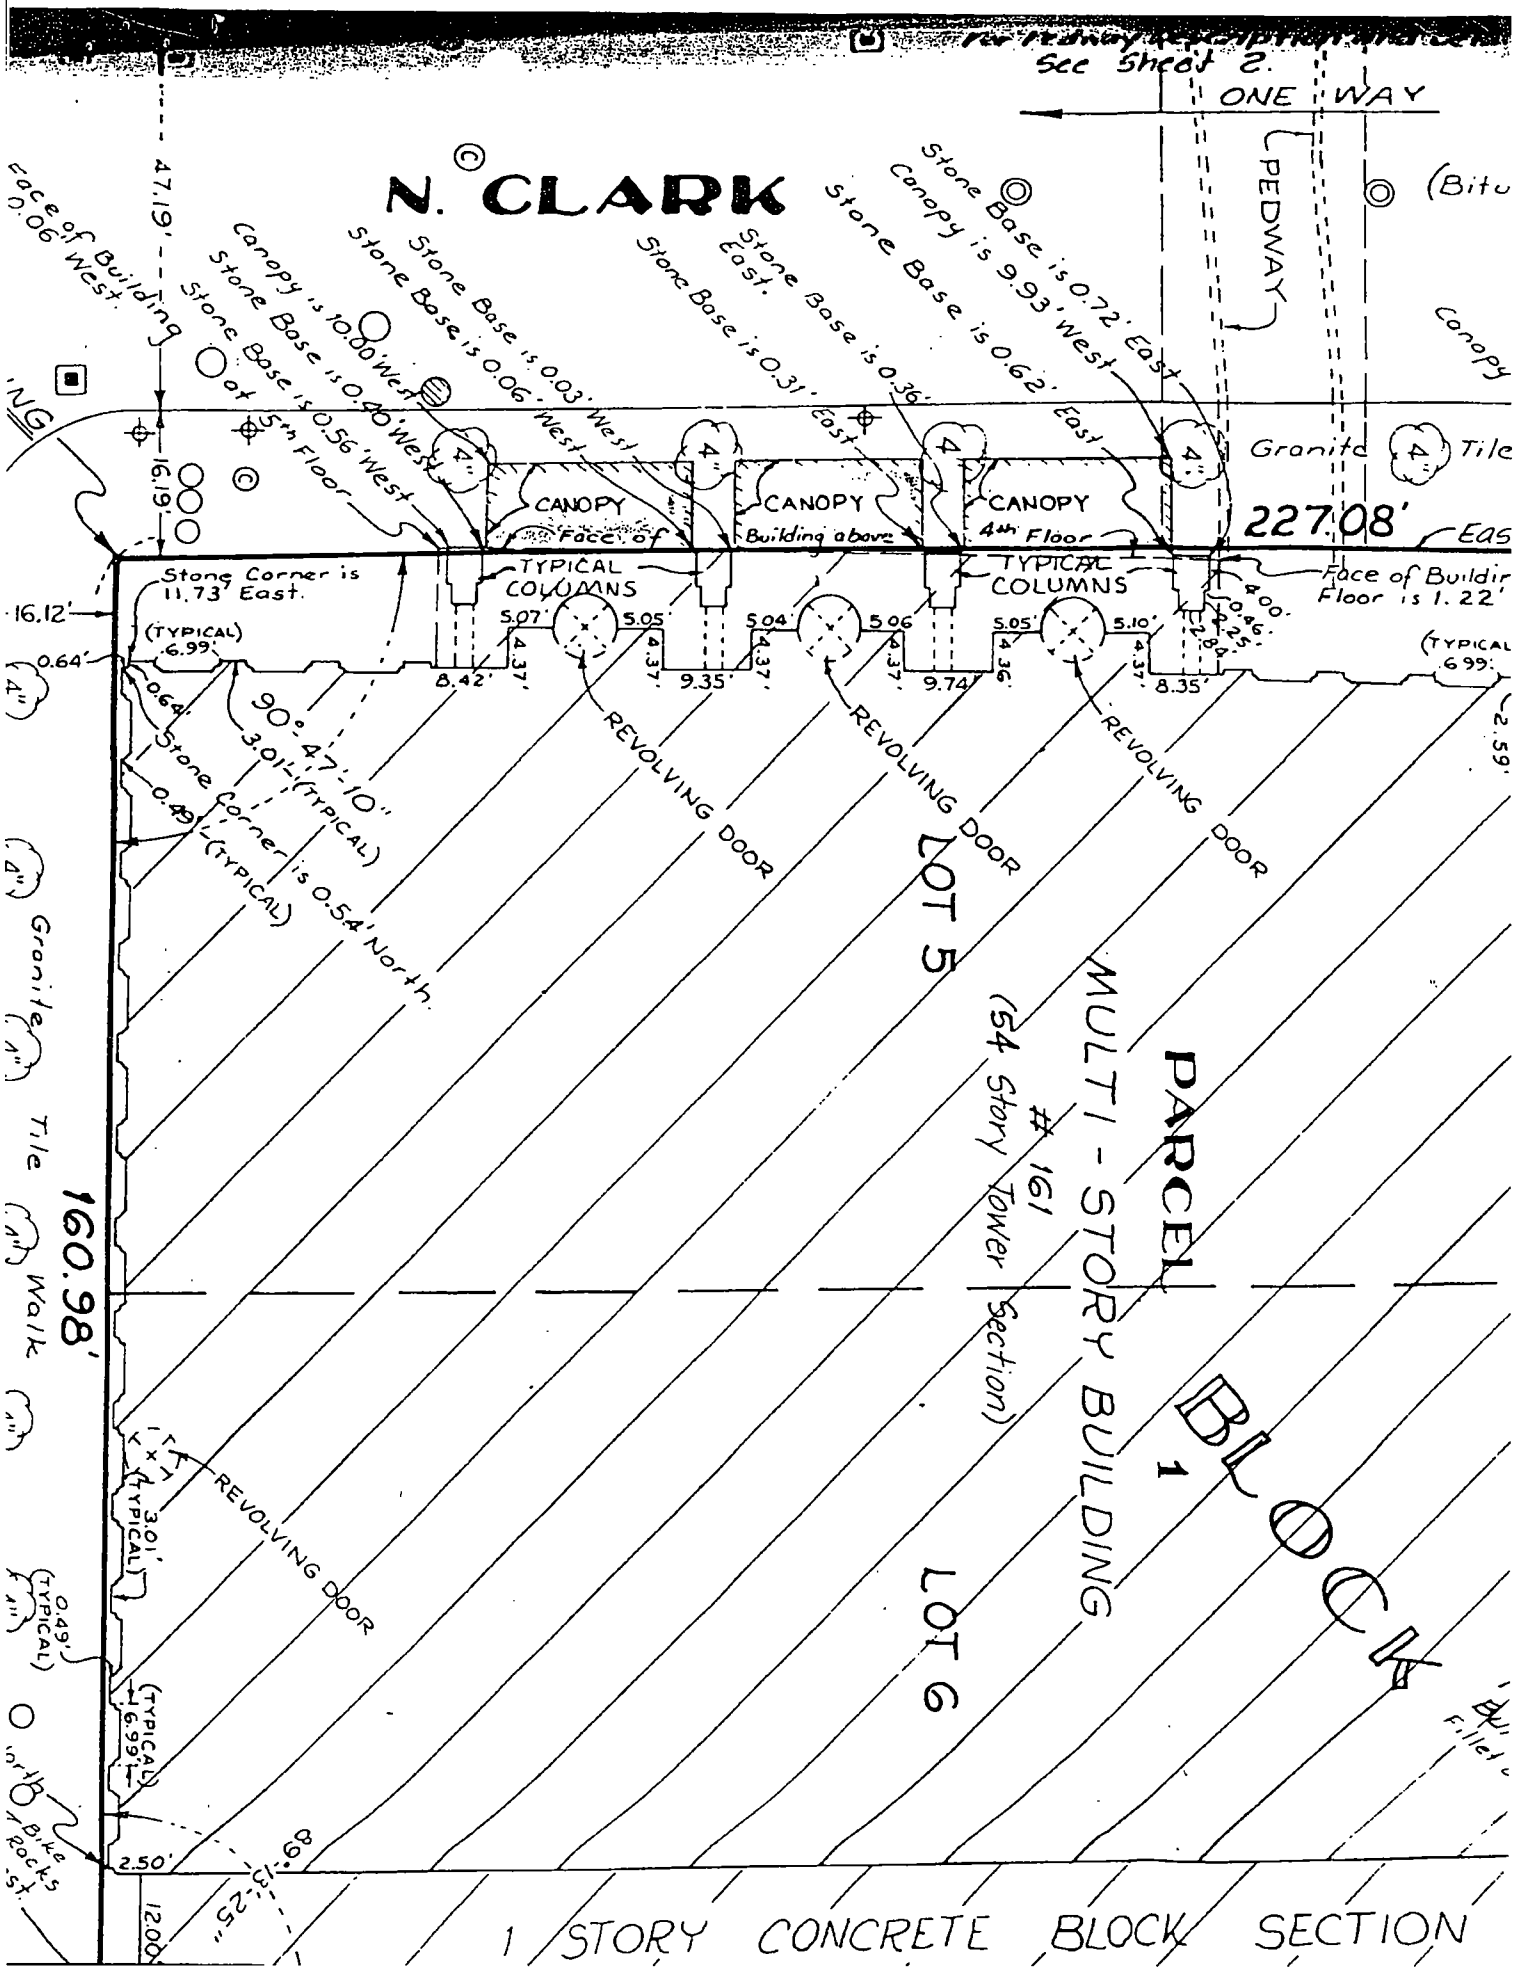
See Sheet 2.
ONE WAY
N. CLARK
PEDWAY
Face of Building 0.06' West
47.19'
16.19'
Stone Base is 0.03' West
Stone Base is 0.06' West
Stone Base is 0.31' East
Stone Base is 0.36' East
Stone Base is 0.72' East
Canopy is 9.93' West
Canopy is 10.80' West
Stone Base is 0.40' West
Stone Base is 0.56' West
at 5th Floor
CANOPY
Face of Building above
CANOPY
CANOPY
4th Floor
227.08'
Granite
Tile
Stone Corner is 11.73' East.
16.12'
0.64'
(TYPICAL) 6.99'
TYPICAL COLUMNS
TYPICAL COLUMNS
5.07'
5.05'
5.04'
5.06'
5.05'
5.10'
4.37'
8.42'
9.35'
9.74'
8.35'
Face of Building Floor is 1.22'
0.46'
4.25'
2.84'
(TYPICAL) 6.99'
2.59'
90°-47'-10"
3.01'-(TYPICAL)
Stone Corner is 0.54' North
0.49'-(TYPICAL)
REVOLVING DOOR
REVOLVING DOOR
REVOLVING DOOR
LOT 5
PARCEL 1
MULTI-STORY BUILDING
#161
(54 Story Tower Section)
BLOCK
LOT 6
160.98'
Granite
Tile
Walk
3.01'-(TYPICAL)
REVOLVING DOOR
0.49'-(TYPICAL)
(TYPICAL) 6.99'
North Bike Rocks St.
2.50'
12.00'
1 STORY CONCRETE BLOCK SECTION

City of Chicago

O2013-7717

Office of the City Clerk

Document Tracking Sheet

Meeting Date:	10/16/2013
Sponsor(s):	Reilly (42)
Type:	Ordinance
Title:	Canopy(s) for U.S. General Services Administration
Committee(s) Assignment:	Committee on Transportation and Public Way

ORDINANCE
U. S. GENERAL SERVICES ADMINISTRATION
Acct. No. 243261 - 5
Permit No. 1108615

Be It Ordained by the City Council of the City of Chicago:

SECTION 1. Permission and authority are hereby given and granted to U. S. GENERAL SERVICES ADMINISTRATION, upon the terms and subject to the conditions of this ordinance to maintain and use, as now constructed, one (1) Canopy(s) projecting over the public right-of-way adjacent to its premises known as 220 S. State St..

Said Canopy(s) at S STATE & QUINCY CT measure(s):
One (1) at four point six six (4.66) feet in length, and four point six six (4.66) feet in width for a total of twenty-one point seven two (21.72) square feet.

The location of said privilege shall be as shown on prints kept on file with the Department of Business Affairs and Consumer Protection and the Office of the City Clerk.

Said privilege shall be constructed in accordance with plans and specifications approved by the Zoning Department - Signs.

This grant of privilege in the public way shall be subject to the provisions of Section 10-28-015 and all other required provisions of the Municipal Code of Chicago.

The grantee shall pay to the City of Chicago as compensation for the privilege #1108615 herein granted the sum of fifty ($50.00) per annum in advance.


A 25% penalty will be added for payments received after due date.

The permit holder agrees to hold the City of Chicago harmless for any damage, relocation or replacement costs associated with damage, relocation or removal of private property caused by the City performing work in the public way.

Authority herein given and granted for a period of five (5) years from and after 07/30/2013.

Alderman _____

Brendan Reilly 42nd Ward

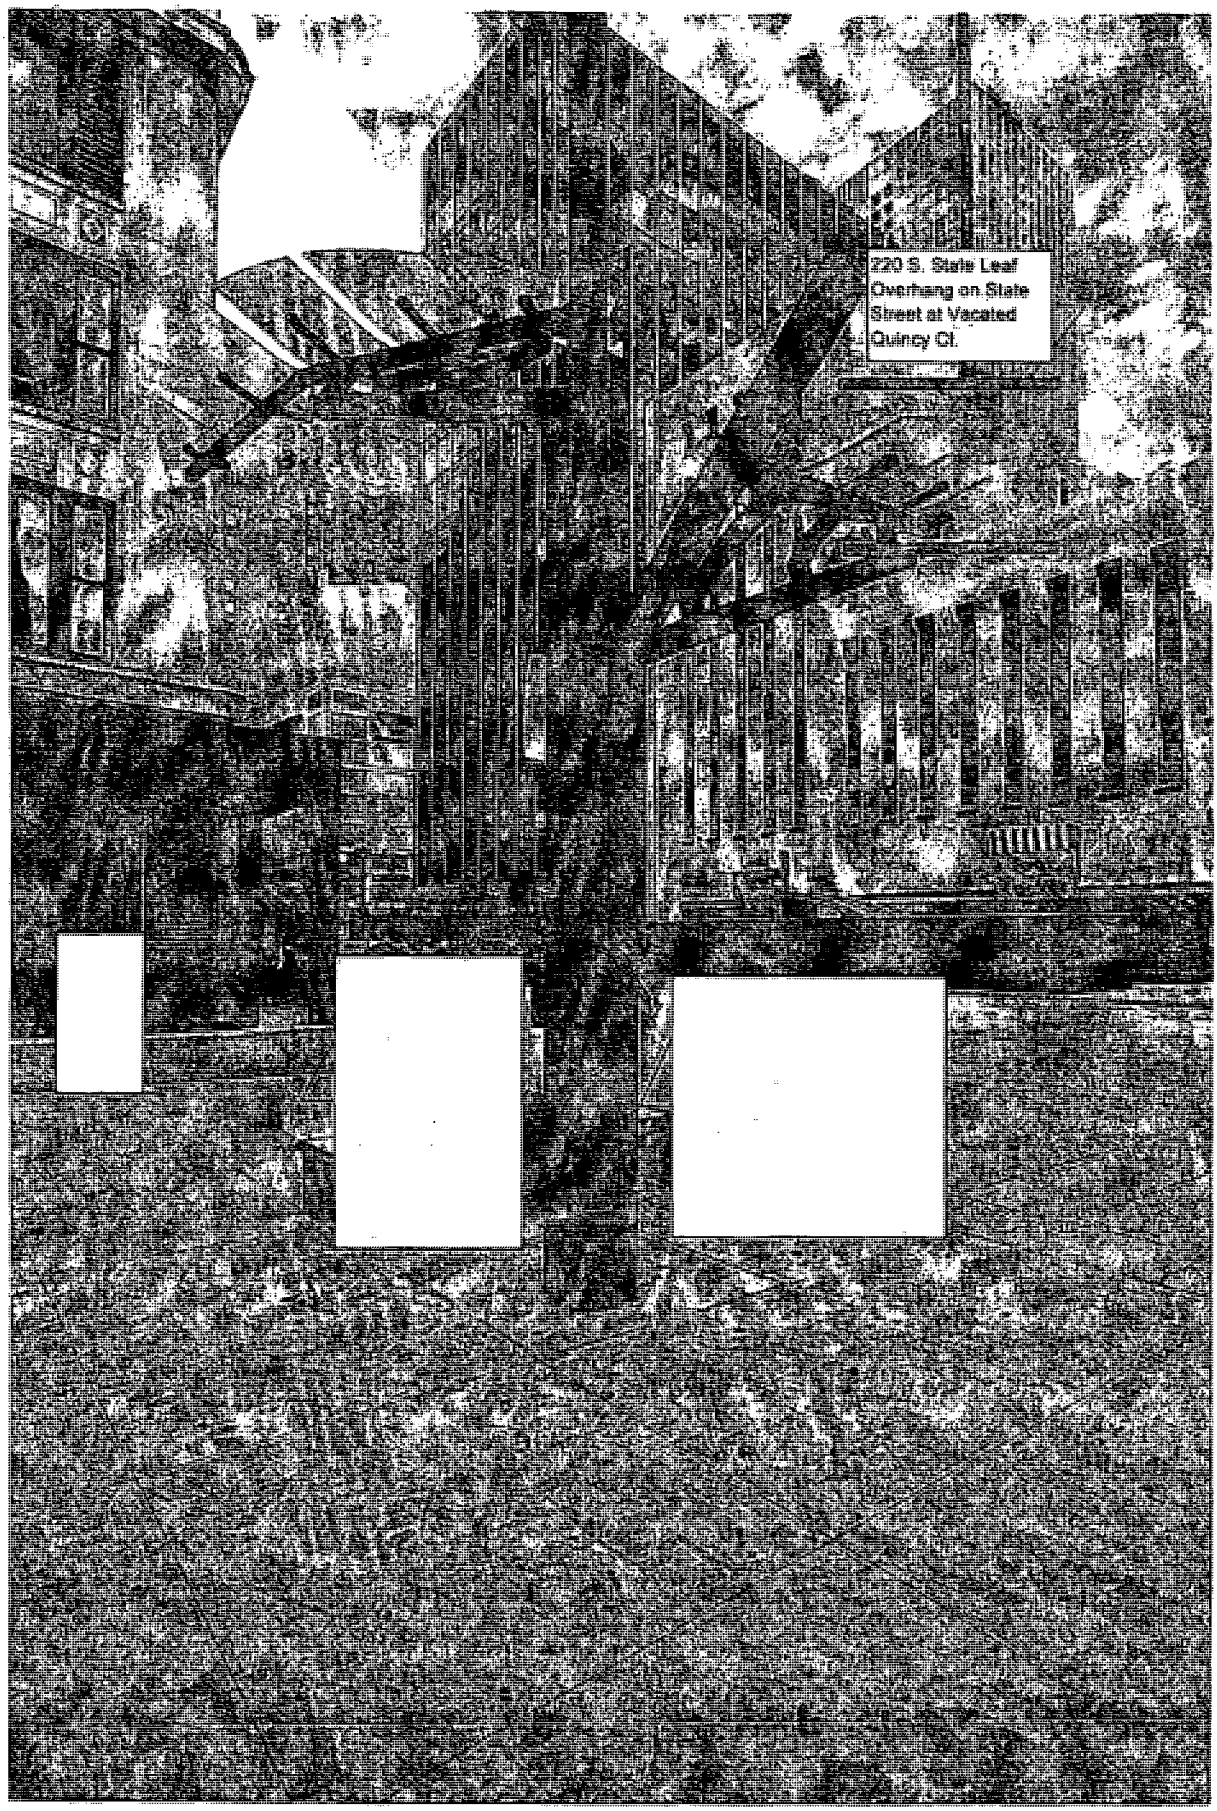
220 S. State Leaf
Overhang on State
Street at Vacated
Quincy Ct.

City of Chicago

O2013-7720

Office of the City Clerk

Document Tracking Sheet

Meeting Date:	10/16/2013
Sponsor(s):	Reilly (42)
Type:	Ordinance
Title:	Canopy(s) for 850 Investors LLC - Privilege No. 1108297
Committee(s) Assignment:	Committee on Transportation and Public Way

ORDINANCE
850 INVESTORS LLC
Acct. No. 335775 - 1
Permit No. 1108297

Be It Ordained by the City Council of the City of Chicago:

SECTION 1. Permission and authority are hereby given and granted to 850 INVESTORS LLC, upon the terms and subject to the conditions of this ordinance to construct, install, maintain and use four (4) Canopy(s) on the public right-of-way adjacent to its premises known as 850 N. Lake Shore Dr..

Said Canopy(s) at Lake Shore Dr measure(s):
One (1) at twenty-five point four two (25.42) feet in length, and six point one (6.1) feet in width for a total of one hundred fifty-five point zero six (155.06) square feet.

Said Canopy(s) at Corner Lake Shore Dr and Chestnut measure(s):
One (1) at seven point two six (7.26) feet in length, and seven point two six (7.26) feet in width for a total of fifty-two point seven one (52.71) square feet.

Said Canopy(s) at Chestnut measure(s):
One (1) at thirty-one point eight (31.8) feet in length, and six point five (6.5) feet in width for a total of two hundred six point seven (206.7) square feet.

Said Canopy(s) at Lske Shore Dr measure(s):
One (1) at six point one eight (6.18) feet in length, and seven point two five (7.25) feet in width for a total of forty-four point eight one (44.81) square feet.

The location of said privilege shall be as shown on prints kept on file with the Department of Business Affairs and Consumer Protection and the Office of the City Clerk.

Said privilege shall be constructed in accordance with plans and specifications approved by the Zoning Department - Signs.

This grant of privilege in the public way shall be subject to the provisions of Section 10-28-015 and all other required provisions of the Municipal Code of Chicago.

The grantee shall pay to the City of Chicago as compensation for the privilege #1108297 herein granted the sum of one hundred seventy-five ($175.00) per annum in advance.

A 25% penalty will be added for payments received after due date.

The permit holder agrees to hold the City of Chicago harmless for any damage, relocation or replacement costs associated with damage, relocation or removal of private property caused by the City performing work in the public way.

Authority herein given and granted for a period of five (5) years from and after Date of Passage.

Alderman _____


Brendan Reilly 42nd Ward

Wall A


CANOPY DRAWING

Property Location: **850 North Lakeshore**

Organization(s) Name:

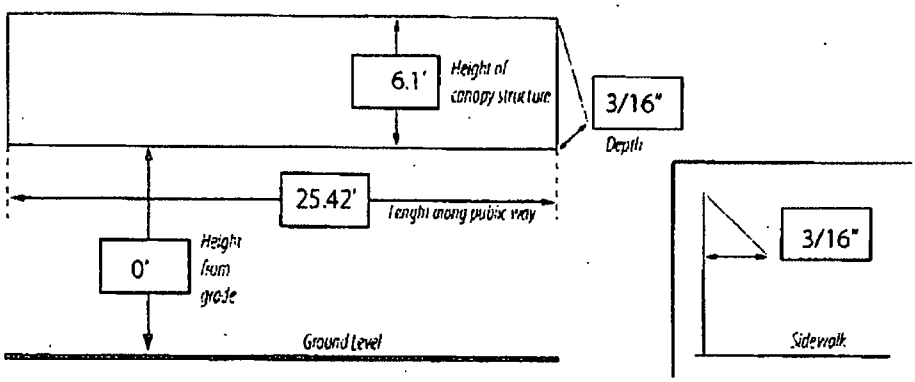

Depth of canopy over public way

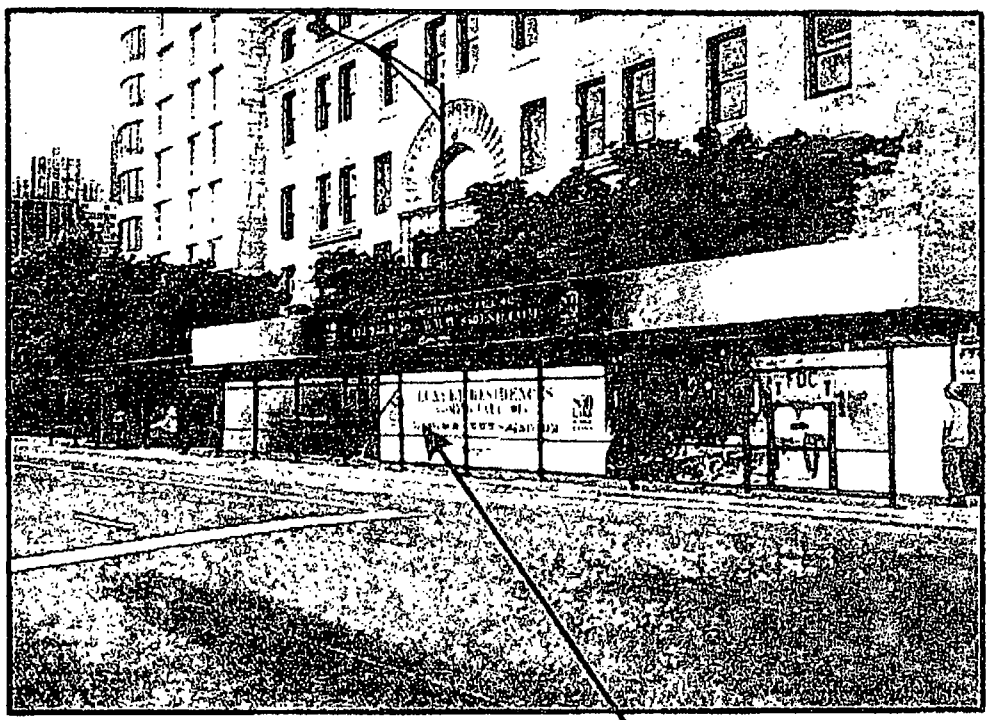


Wall A, bottom
Advertisement area - 155 sq. ft.


Wall B

CANOPY DRAWING

Property Location: **850 North Lakeshore**

Organization(s) Name:

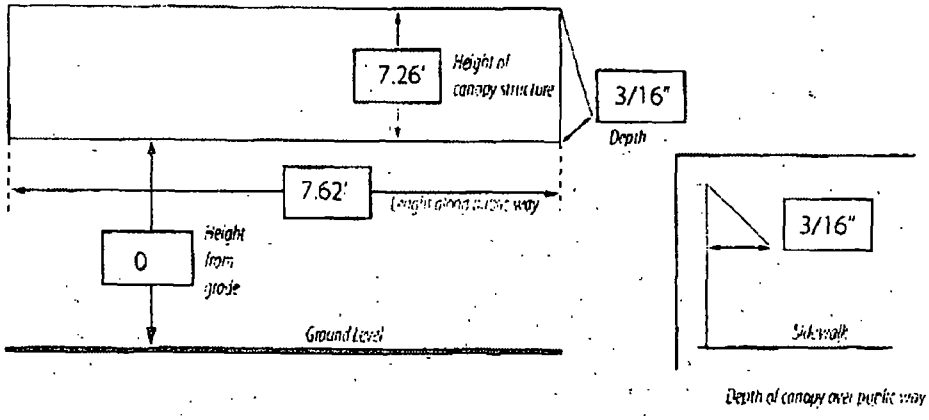

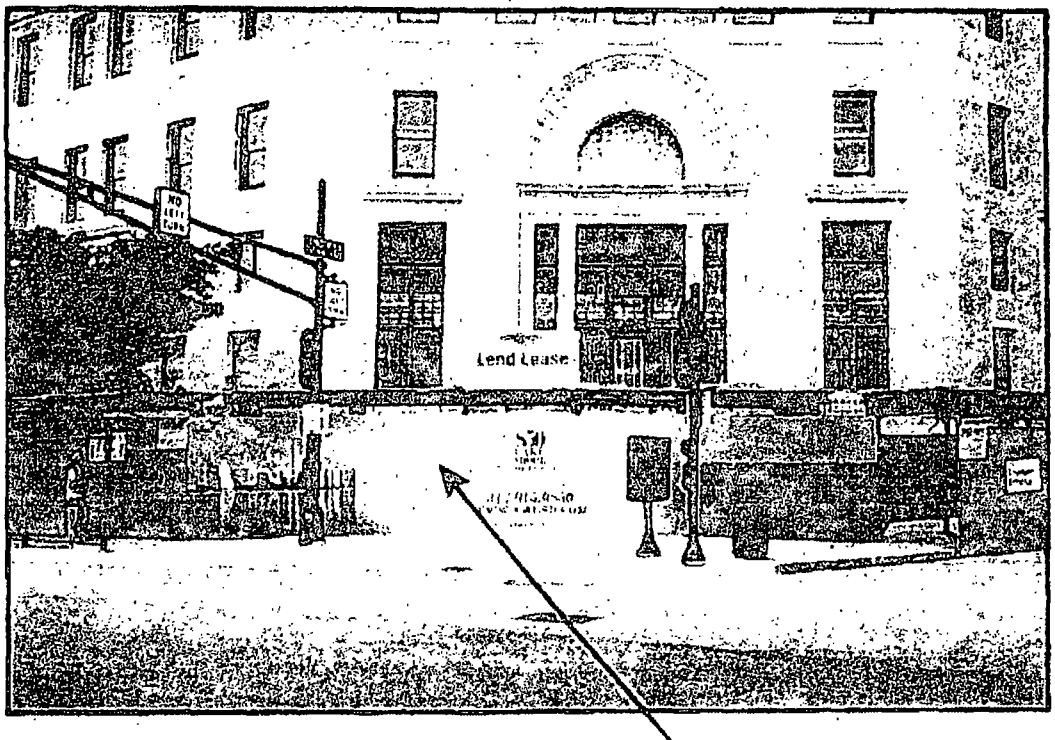

Wall B


Advertisement area - 56.0 sq. ft.

Wall C


CANOPY DRAWING

Property Location: **850 North Lakeshore**

Organization(s) Name:

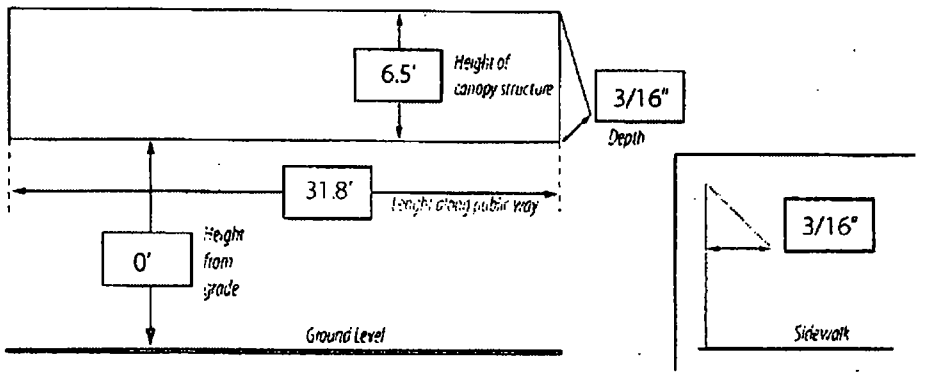

Depth of canopy over public way

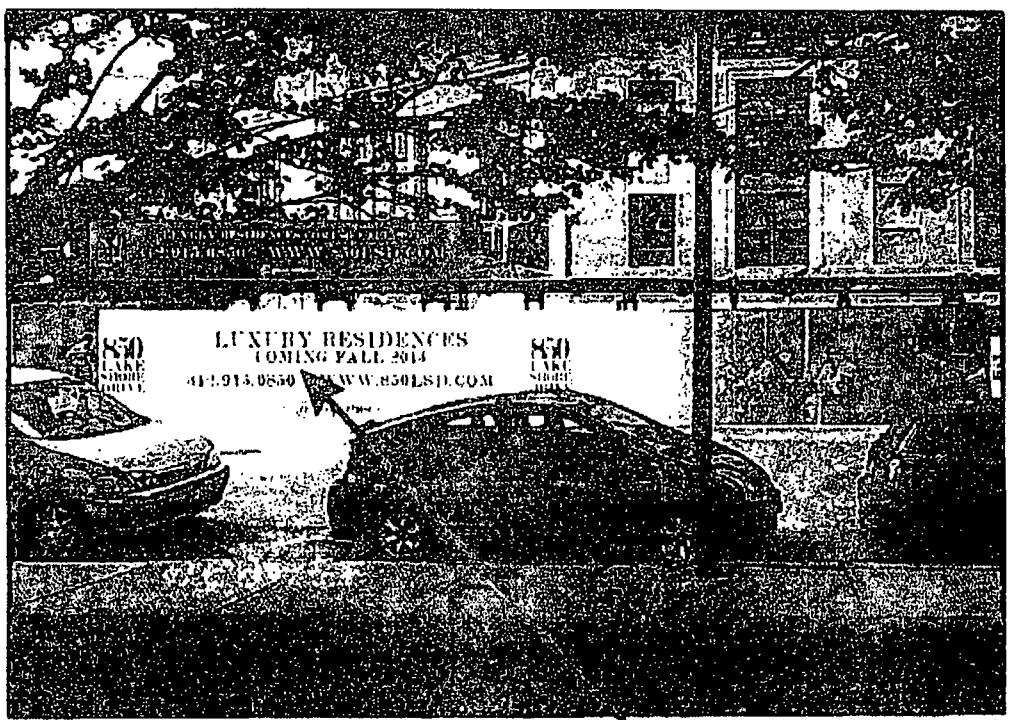


Wall C, bottom
Advertisement area - 208 sq. ft.


Wall D

CANOPY DRAWING

Property Location: **850 North Lakeshore**

Organization(s) Name:

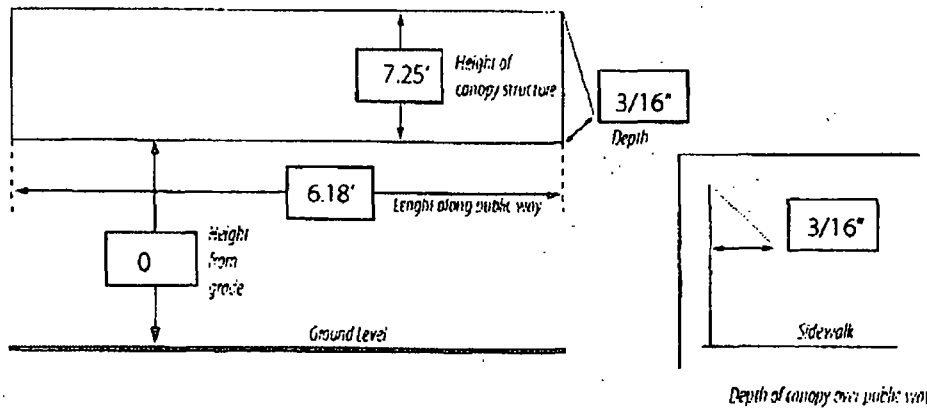

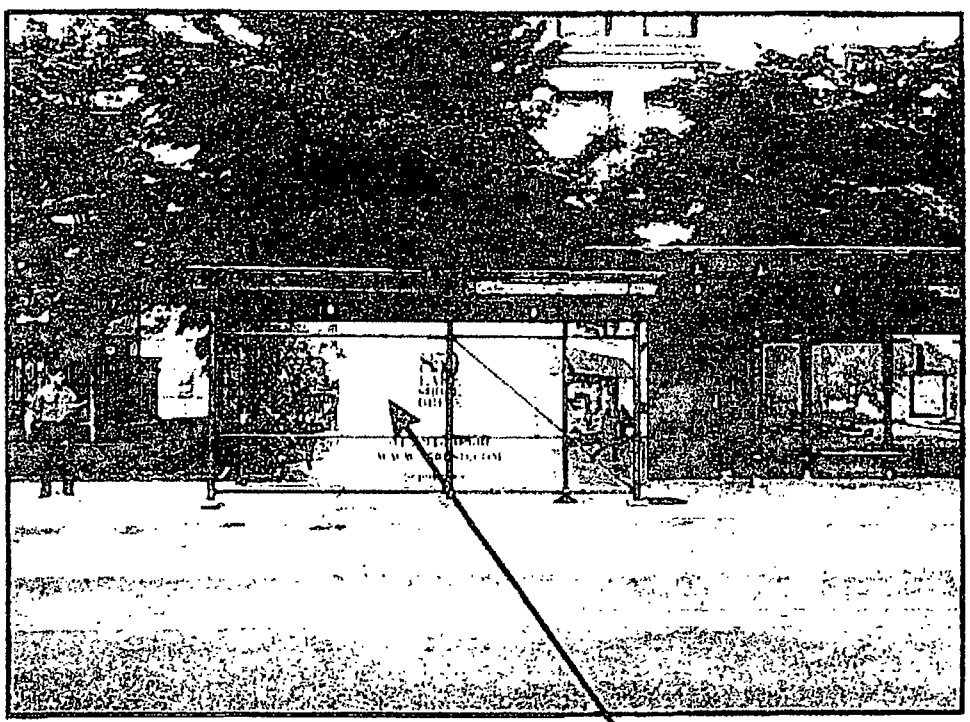

Wall D

Advertisement area - 44.8 sq. ft.

City of Chicago

O2013-7722

Office of the City Clerk

Document Tracking Sheet

Meeting Date:	10/16/2013
Sponsor(s):	Reilly (42)
Type:	Ordinance
Title:	Canopy(s) for 850 Investors LLC - Privilege No. 1108299
Committee(s) Assignment:	Committee on Transportation and Public Way

ORDINANCE
850 INVESTORS LLC
Acct. No. 335775 - 1
Permit No. 1108299

Be It Ordained by the City Council of the City of Chicago:

SECTION 1. Permission and authority are hereby given and granted to 850 INVESTORS LLC, upon the terms and subject to the conditions of this ordinance to construct, install, maintain and use two (2) Canopy(s) projecting over the public right-of-way adjacent to its premises known as 850 N. Lake Shore Dr..

Said Canopy(s) at N Lake shore Dr measure(s):
One (1) at twenty-nine point three nine (29.39) feet in length, and point one nine (.19) feet in width for a total of five point five eight (5.58) square feet.

Said Canopy(s) at Chestnut measure(s):
One (1) at twenty-two point nine four (22.94) feet in length, and point one nine (.19) feet in width for a total of four point three six (4.36) square feet.

The location of said privilege shall be as shown on prints kept on file with the Department of Business Affairs and Consumer Protection and the Office of the City Clerk.

Said privilege shall be constructed in accordance with plans and specifications approved by the Zoning Department - Signs.

This grant of privilege in the public way shall be subject to the provisions of Section 10-28-015 and all other required provisions of the Municipal Code of Chicago.

The grantee shall pay to the City of Chicago as compensation for the privilege #1108299 herein granted the sum of one hundred four dollars and thirty-nine cents ($104.39) per annum in advance.

A 25% penalty will be added for payments received after due date.

The permit holder agrees to hold the City of Chicago harmless for any damage, relocation or replacement costs associated with damage, relocation or removal of private property caused by the City performing work in the public way.

Authority herein given and granted for a period of five (5) years from and after Date of Passage.

Alderman _____


Brendan Reilly 42nd Ward


Wall A2

CANOPY DRAWING

Property Location: **850 North Lakeshore**

Organization(s) Name:

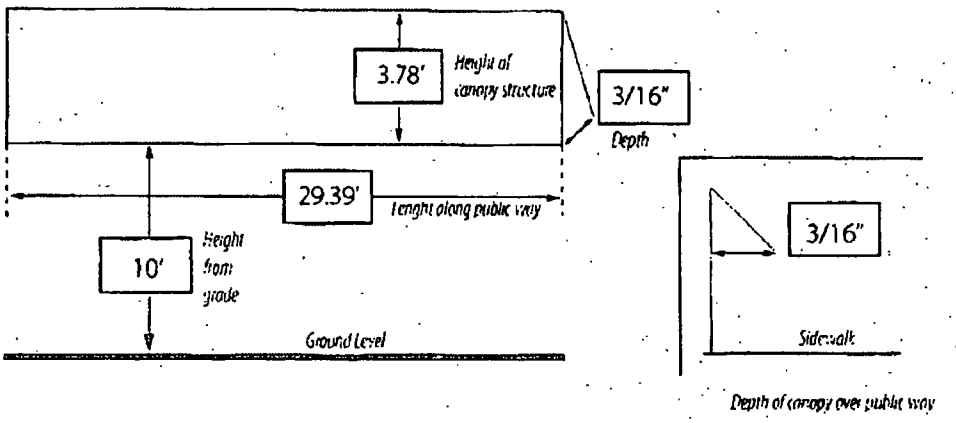

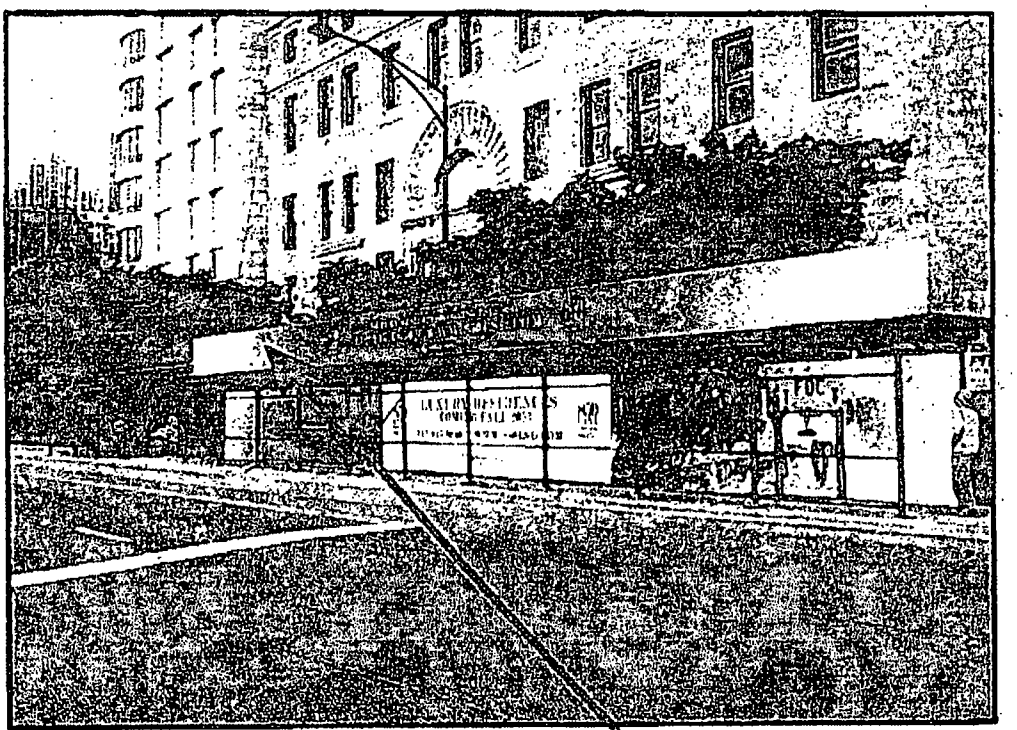

Wall A2, top
Advertisement area - 111 sq. ft.

City of Chicago

O2013-7727

Office of the City Clerk

Document Tracking Sheet

Meeting Date:	10/16/2013
Sponsor(s):	Reilly (42)
Type:	Ordinance
Title:	Canopy(s) for 1000 Condo Assoc.
Committee(s) Assignment:	Committee on Transportation and Public Way

ORDINANCE
1000 CONDOMINIUM ASSOC
Acct. No. 457 - 1
Permit No. 1108831

Be It Ordained by the City Council of the City of Chicago:

SECTION 1. Permission and authority are hereby given and granted to 1000 CONDOMINIUM ASSOC, upon the terms and subject to the conditions of this ordinance to construct, install, maintain and use one (1) Canopy(s) projecting over the public right-of-way adjacent to its premises known as 1000 N. Lake Shore Dr..

Said Canopy(s) at N. Lake Shore Drive measure(s):
One (1) at forty-one point two five (41.25) feet in length, and fifteen (15) feet in width for a total of six hundred eighteen point seven five (618.75) square feet.

The location of said privilege shall be as shown on prints kept on file with the Department of Business Affairs and Consumer Protection and the Office of the City Clerk.

Said privilege shall be constructed in accordance with plans and specifications approved by the Zoning Department - Signs.

This grant of privilege in the public way shall be subject to the provisions of Section 10-28-015 and all other required provisions of the Municipal Code of Chicago.

The grantee shall pay to the City of Chicago as compensation for the privilege #1108831 herein granted the sum of sixty-six dollars and twenty-five cents ($66.25) per annum in advance.


A 25% penalty will be added for payments received after due date.

The permit holder agrees to hold the City of Chicago harmless for any damage, relocation or replacement costs associated with damage, relocation or removal of private property caused by the City performing work in the public way.

Authority herein given and granted for a period of five (5) years from and after Date of Passage.

Alderman _____

Brendan Reilly 42nd Ward

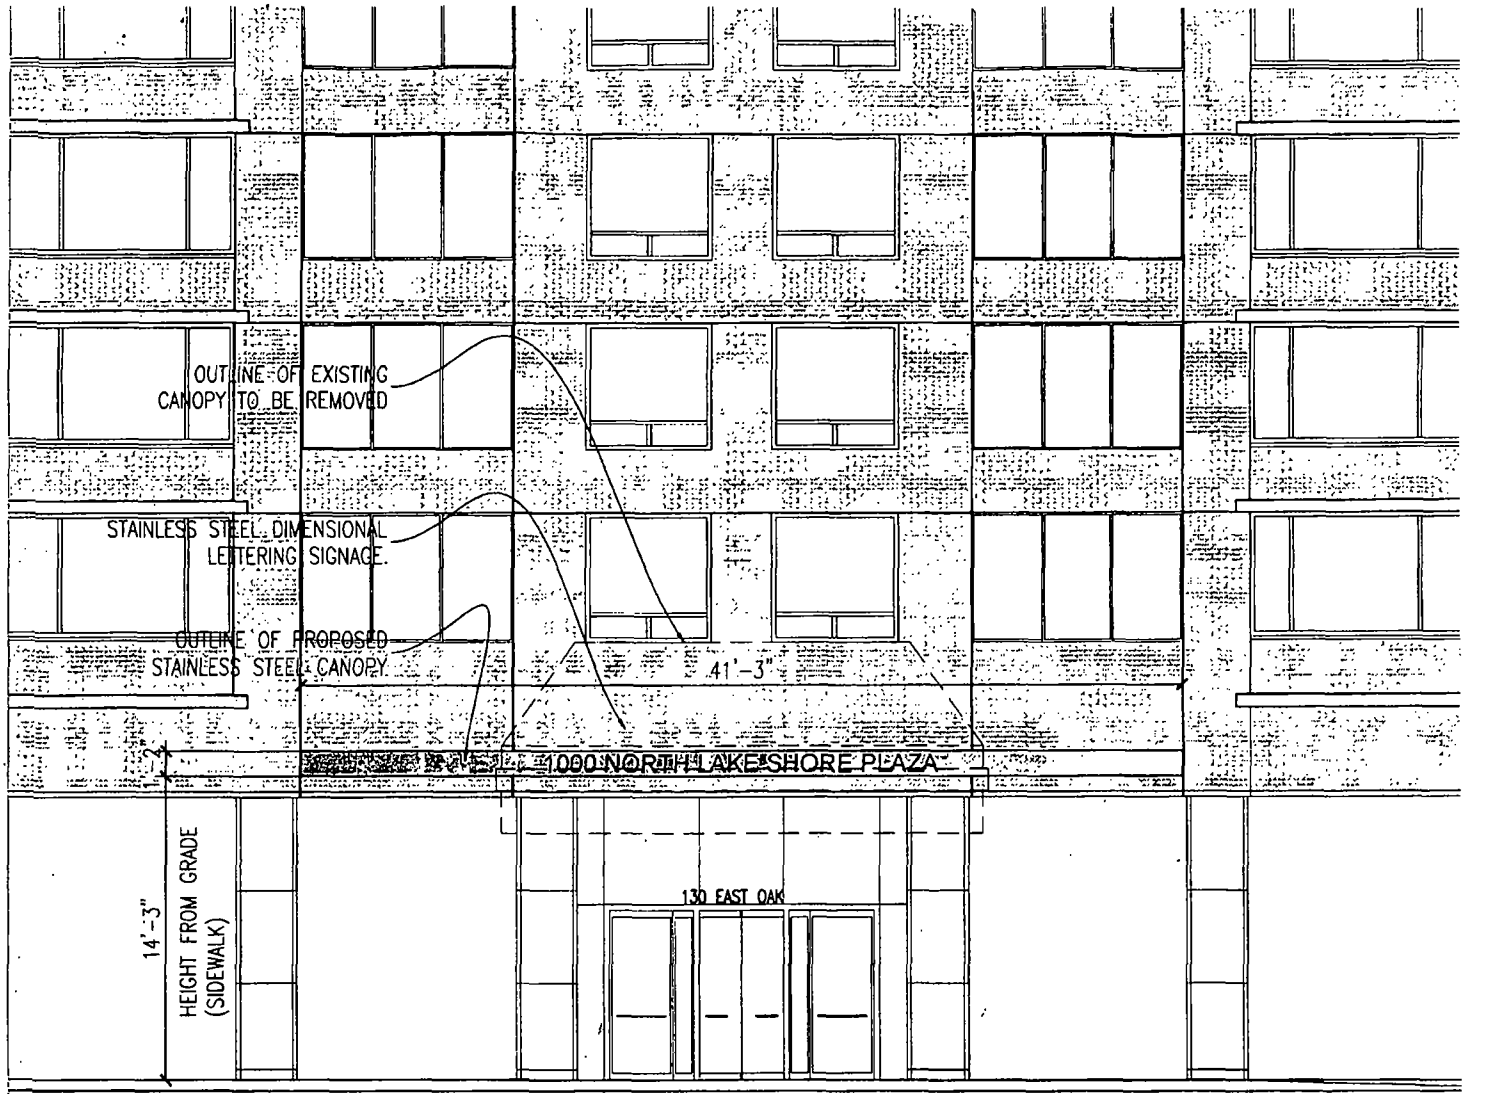

CANOPY - FRONT VIEW

APPLICATION TO USE THE PUBLIC RIGHT OF WAY

NEW CANOPY REPLACES EXISTING CANOPY : REFERENCE ACCOUNT457-1

Property Location
1000 North Lake Shore Plaza
Organization Name.
1000 Condominium Association

C

City of Chicago

O2013-7730

Office of the City Clerk

Document Tracking Sheet

Meeting Date:	10/16/2013
Sponsor(s):	Smith (43)
Type:	Ordinance
Title:	Canopy(s) for Roy's Furniture Co.
Committee(s) Assignment:	Committee on Transportation and Public Way

ORDINANCE
ROY'S FURNITURE CO
Acct. No. 50954 - 1
Permit No. 1108580

Be It Ordained by the City Council of the City of Chicago:

SECTION 1. Permission and authority are hereby given and granted to ROY'S FURNITURE CO, upon the terms and subject to the conditions of this ordinance to construct, install, maintain and use one (1) Canopy(s) projecting over the public right-of-way adjacent to its premises known as 2455 N. Sheffield Ave..

Said Canopy(s) at N Sheffield Ave measure(s):
One (1) at twenty-five (25) feet in length, and two point five (2.5) feet in width for a total of sixty-two point five (62.5) square feet.

The location of said privilege shall be as shown on prints kept on file with the Department of Business Affairs and Consumer Protection and the Office of the City Clerk.

Said privilege shall be constructed in accordance with plans and specifications approved by the Zoning Department - Signs.

This grant of privilege in the public way shall be subject to the provisions of Section 10-28-015 and all other required provisions of the Municipal Code of Chicago.

The grantee shall pay to the City of Chicago as compensation for the privilege #1108580 herein granted the sum of fifty ($50.00) per annum in advance.

A 25% penalty will be added for payments received after due date.

The permit holder agrees to hold the City of Chicago harmless for any damage, relocation or replacement costs associated with damage, relocation or removal of private property caused by the City performing work in the public way.

Authority herein given and granted for a period of five (5) years from and after Date of Passage.

Alderman _____

Michele Smith 43rd Ward

By signing the Customer Acceptance on this print, I understand that I am accepting all aspects of this drawing. This includes Artwork, Specifications, Dimensions, Spelling, and all other representations herein. I also understand that color reproductions on this print are approximate, and may not match manufacturers samples exactly.

X Customer Acceptance SIGNATURE DATE

X IF REQUIRED Landlord Acceptance SIGNATURE DATE

L.S.G. SALES INITIALS DATE

16'-0"


1'-6" 13"

ROY'S FURNITURE


FRONT VIEW 1/2" = 1'

▶ ONE SET OF 1" THICK CLEAR ACRYLIC REVERSE CHANNEL LETTERS/ EXT. PAINTED/ ILLUMINATED WITH LEDs/
2 1/2" DEEP ALUCOBOND SHOEBOX PANEL/ EXT. PAINTED/ ELECTRONIC TRANSFORMER HOUSED INSIDE PANEL/
MOUNTED TO BUILDING FASCIA

O SHOEBOX BKGD & 2" RETURNS = MAP 46633 SILVER SLATE METAL
LETTER FACES & RETURNS = MAP BLACK
ILLUMINATION = WHITE GE LED'S

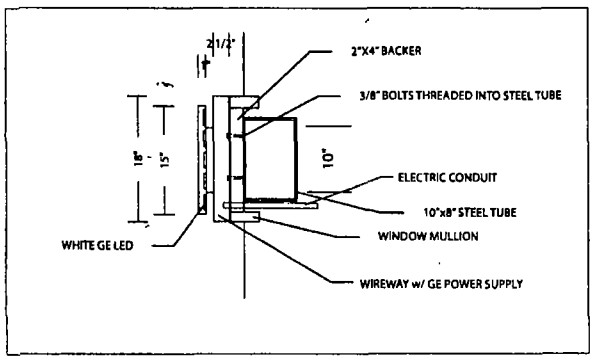

DETAIL NTS

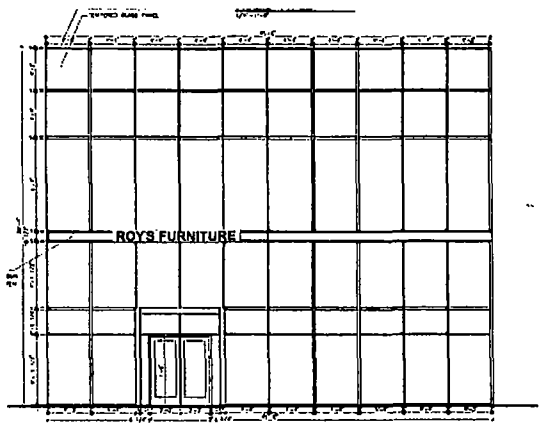

Landmark Sign group

7424 Industrial Avenue
Chesterton, IN 46304
phone 219.762.9577
fax 219.762.4259
www.landmarksign.com

PRINT# SO-21081-1B

SHAUN O'BRIEN
LSG SALES REPRESENTATIVE

09.09.15
DATE

ROY'S FURNITURE
CLIENT NAME

2455 N SHEFFIELD
CHICAGO, IL
JOB LOCATION

*AP VARIES
DRAWN BY SCALE

REVISIONS
1.

Designed for 110 Volts
Electrical connection will be Visible within 5 Ft. at time of installation. Second Trip will be Charged at Time & Material.

THIS DRAWING IS THE PROPERTY OF LANDMARK SIGN GROUP, INC. NO REPRODUCTIONS OR COPIES ARE PERMITTED WITHOUT THE EXPRESS WRITTEN CONSENT OF LANDMARK SIGN GROUP, INC. AN ASSESSMENT OF $ TO $1,500.00 WILL BE CHARGED FOR ANY MISUSE OF THIS DRAWING.

City of Chicago

O2013-7734

Office of the City Clerk

Document Tracking Sheet

Meeting Date:	10/16/2013
Sponsor(s):	Smith (43)
Type:	Ordinance
Title:	Canopy(s) for Stanley's Restaurant
Committee(s) Assignment:	Committee on Transportation and Public Way

ORDINANCE
STANLEY'S RESTAURANT
Acct. No. 63923 - 1
Permit No. 1108770

Be It Ordained by the City Council of the City of Chicago:

SECTION 1. Permission and authority are hereby given and granted to STANLEY'S RESTAURANT, upon the terms and subject to the conditions of this ordinance to maintain and use, as now constructed, one (1) Canopy(s) projecting over the public right-of-way adjacent to its premises known as 1970 N. Lincoln Ave..

Said Canopy(s) at LINCOLN AVE. measure(s):
One (1) at twelve (12) feet in length, and nine point zero eight (9.08) feet in width for a total of one hundred eight point nine six (108.96) square feet.

The location of said privilege shall be as shown on prints kept on file with the Department of Business Affairs and Consumer Protection and the Office of the City Clerk.

Said privilege shall be constructed in accordance with plans and specifications approved by the Zoning Department - Signs.

This grant of privilege in the public way shall be subject to the provisions of Section 10-28-015 and all other required provisions of the Municipal Code of Chicago.

The grantee shall pay to the City of Chicago as compensation for the privilege #1108770 herein granted the sum of fifty ($50.00) per annum in advance.


A 25% penalty will be added for payments received after due date.

The permit holder agrees to hold the City of Chicago harmless for any damage, relocation or replacement costs associated with damage, relocation or removal of private property caused by the City performing work in the public way.

Authority herein given and granted for a period of five (5) years from and after 10/08/2013.

Alderman _____

Michele Smith 43rd Ward

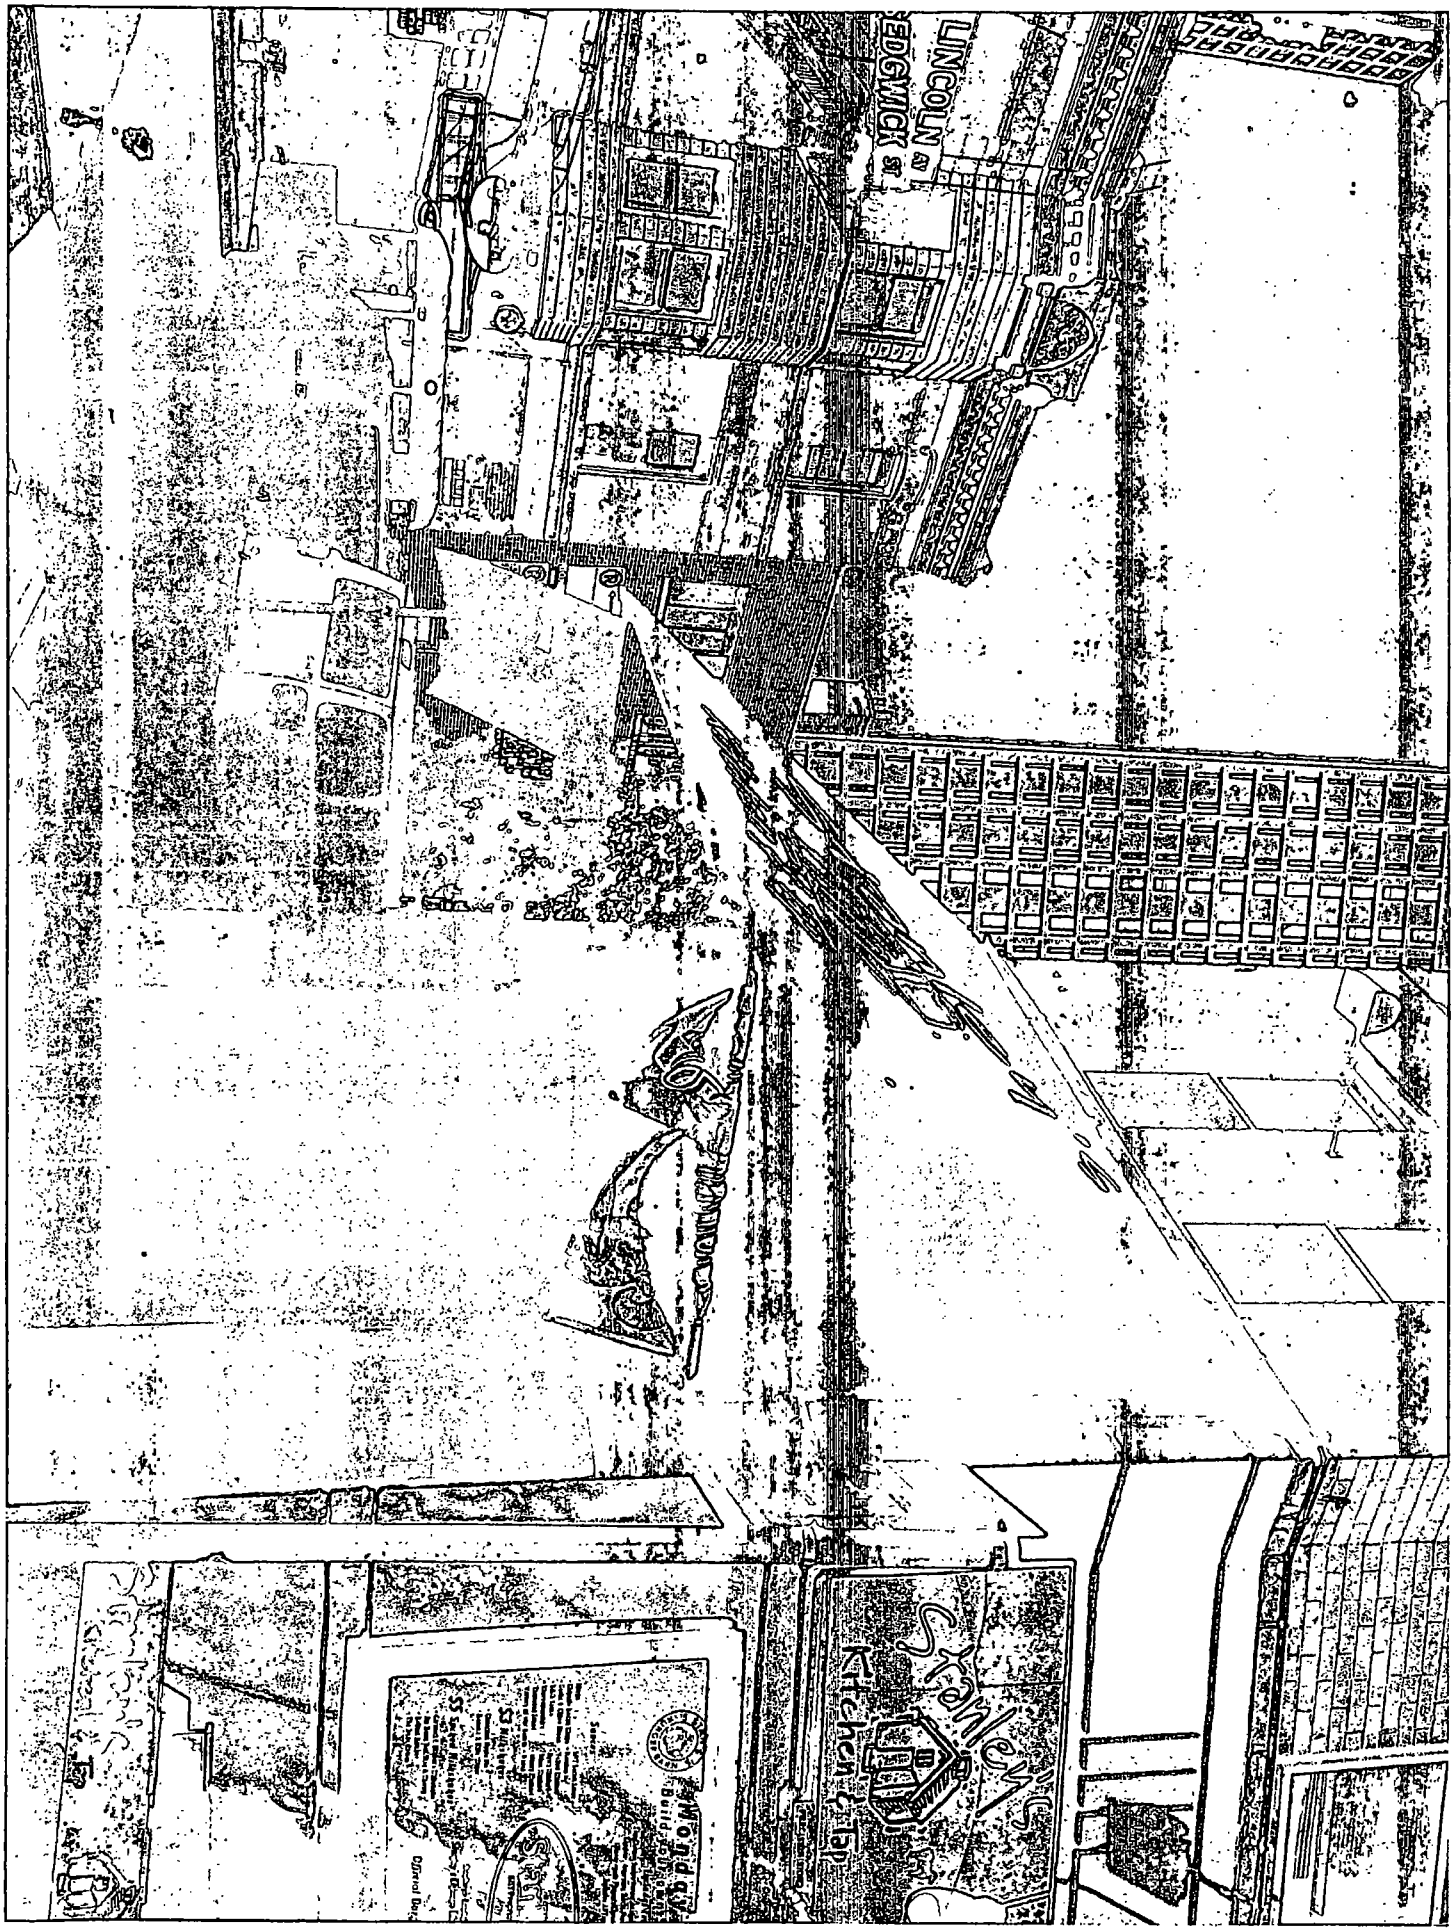
LINCOLN
EDGWICK ST
Stanley's
Kitchen & Tap

City of Chicago

O2013-7687

Office of the City Clerk

Document Tracking Sheet

Meeting Date:	10/16/2013
Sponsor(s):	Pawar (47)
Type:	Ordinance
Title:	Canopy(s) for Donald Martin
Committee(s) Assignment:	Committee on Transportation and Public Way

ORDINANCE
DONALD MARTIN
Acct. No. 293021 - 1
Permit No. 1108202

Be It Ordained by the City Council of the City of Chicago:

SECTION 1. Permission and authority are hereby given and granted to DONALD MARTIN, upon the terms and subject to the conditions of this ordinance to maintain and use, as now constructed, thirty-eight (38) Canopy(s) projecting over the public right-of-way adjacent to its premises known as 1634-36 W. Montrose Ave..

Said Canopy(s) at W. MONTROSE AVE. measure(s):
Four (4) at nine point nine (9.9) feet in length, and two (2) feet in width for a total of seventy-nine point two (79.2) square feet.

Said Canopy(s) at W. MONTROSE AVE. measure(s):
Two (2) at seven (7) feet in length, and two (2) feet in width for a total of twenty-eight (28) square feet.

Said Canopy(s) at N. PAULINA measure(s):
Thirteen (13) at nine point nine (9.9) feet in length, and two (2) feet in width for a total of two hundred fifty-seven point four (257.4) square feet.

Said Canopy(s) at N. PAULINA measure(s):
Fifteen (15) at three point nine (3.9) feet in length, and two (2) feet in width for a total of one hundred seventeen (117) square feet.

Said Canopy(s) at N. PAULINA measure(s):
Four (4) at four (4) feet in length, and two (2) feet in width for a total of thirty-two (32) square feet.

The location of said privilege shall be as shown on prints kept on file with the Department of Business Affairs and Consumer Protection and the Office of the City Clerk.

Said privilege shall be constructed in accordance with plans and specifications approved by the Zoning Department - Signs.

This grant of privilege in the public way shall be subject to the provisions of Section 10-28-015 and all other required provisions of the Municipal Code of Chicago.

The grantee shall pay to the City of Chicago as compensation for the privilege #1108202 herein granted the sum of one hundred seventy-five ($175.00) per annum in advance.

A 25% penalty will be added for payments received after due date.

The permit holder agrees to hold the City of Chicago harmless for any damage, relocation or replacement costs associated with damage, relocation or removal of private property caused by the City performing work in the public way.

Authority herein given and granted for a period of five (5) years from and after 07/27/2013.

Alderman _____


Ameya Pawar 47th Ward

4411 N. Paulina

4409 N. Paulina

4407 N. Paulina

4405 N. Paulina

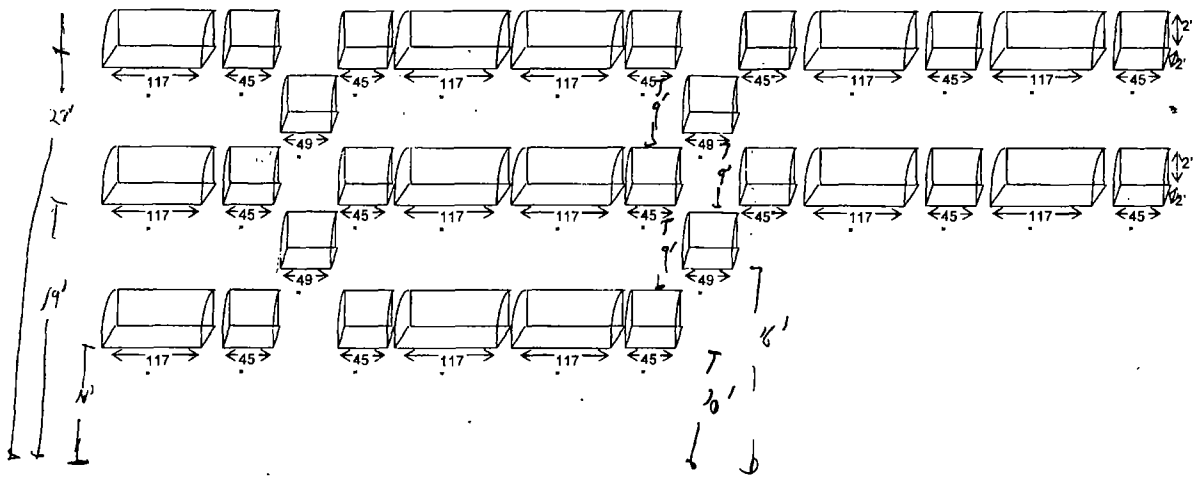

Department of Business Affairs and Consumer Protection
Business Assistance Center - Public Way Use Unit
City Hall - 121 N. LaSalle Street, Room 800 • Chicago, IL 60602
(312)-74-GOBIZ (312-744-6249) • (312) 744-1944 (TTY)
http://www.cityofchicago.org/bacp

10/16/2013

Alderman **Ameya Pawar**
Ward # **47**
City of Chicago
City Hall, Room **300**
121 North LaSalle Street
Chicago, Illinois 60602

Re: An ordinance to use and maintain a portion of the public right-of-way for **thirty-eight (38) canopy(ies)** for **DONALD MARTIN**, adjacent to the premises known as **1634-36 W. Montrose Ave.**.

Dear Alderman **Ameya Pawar**:

The applicant referenced above has requested the use of the public right-of-way for a **canopy(ies)**. An ordinance has been prepared by the Department of Business Affairs and Consumer Protection – Business Assistance Center - Public Way Use Unit for presentation to the City Council. Because this request was made for properties located in your ward, as approved by you as per the attached, I respectfully request that you introduce the attached ordinance at the next City Council meeting.

If you have any questions regarding this ordinance, please contact Anthony Bertuca at (312) 744-5506.

Department of Business Affairs and Consumer Protection

City of Chicago

R2013-879

Office of the City Clerk

Document Tracking Sheet

Meeting Date:	10/16/2013
Sponsor(s):	Thomas (17)
Type:	Resolution
Title:	Support of Class 6(b) tax incentive for property at 1919 W 74th St
Committee(s) Assignment:	Committee on Economic, Capital and Technology Development

RESOLUTION FOR RENEWAL OF
CLASS 6(B) REAL ESTATE TAX INCENTIVE
FOR THE BENEFIT OF
MURRIHY PROPERTIES, INC., AN ILLINOIS CORPORATION,
AND REAL ESTATE LOCATED GENERALLY AT
1919 WEST 74TH STREET IN CHICAGO, ILLINOIS
PURSUANT TO COOK COUNTY, ILLINOIS
REAL PROPERTY ASSESSMENT CLASSIFICATION ORDINANCE

WHEREAS, the Cook County Board of Commissioners has enacted the Cook County Real Property Assessment Classification Ordinance, as amended from time to time (the "Ordinance"), which provides for, among other things, real estate tax incentives to property owners who build, rehabilitate, enhance and occupy property which is located within Cook County and which is used primarily for industrial purposes; and

WHEREAS, the City of Chicago (the "City"), consistent with the Ordinance, wishes to induce industry to locate, expand and remain in the City by supporting financial incentives in the form of property tax relief; and

WHEREAS, Murrihy Properties, Inc., an Illinois corporation (the "Applicant"), is the owner of certain real estate located generally at 1919 West 74th Street, Chicago, Illinois 60609 as further described on Exhibit A hereto (the "Subject Property") and has undertaken a program of re-occupancy and renovation of an existing approximately 93,000 square foot abandoned industrial facility thereon; and

WHEREAS, on November 6, 2002 the City Council of the City enacted a resolution that, in part, supported and consented to the Class 6(b) classification of the Subject Property by the Office of the Assessor of Cook County (the "Assessor"); and

WHEREAS, the Assessor granted the Class 6(b) tax incentive in connection with the Subject Property in 2003; and

WHEREAS, the Applicant has filed an application for renewal of the Class 6(b) classification with respect to the Subject Property with the Assessor pursuant to the Ordinance; and

WHEREAS, it is the responsibility of the Assessor to determine that an application for a Class 6(b) classification or renewal of a Class 6(b) classification is eligible pursuant to the Ordinance; and

WHEREAS, the Ordinance requires that, in connection with the filing of a Class 6(b) renewal application with the Assessor, an applicant must obtain from the municipality in which such real estate is located a resolution expressly stating that the municipality has determined that the industrial use of the property is necessary and beneficial to the local economy and that the municipality supports and consents to the renewal of the Class 6(b) classification; now therefore,


BE IT RESOLVED BY THE CITY COUNCIL OF THE CITY OF CHICAGO:

SECTION 1: That the City determines that the industrial use of the Subject Property is necessary and beneficial to the local economy in which the Subject Property is located.

SECTION 2: That the City supports and consents to the renewal of the Class 6(b) classification with respect to the Subject Property.

SECTION 3: That the Clerk of the City of Chicago is authorized to and shall send a certified copy of this resolution to the Office of the Cook County Assessor, Room 312, County Building, Chicago, Illinois 60602 and a certified copy of this resolution may be included with the Class 6(b) renewal application filed with the Assessor by the Applicant, as applicant, in accordance with the Ordinance.

SECTION 4: That this resolution shall be effective immediately upon its passage and approval.

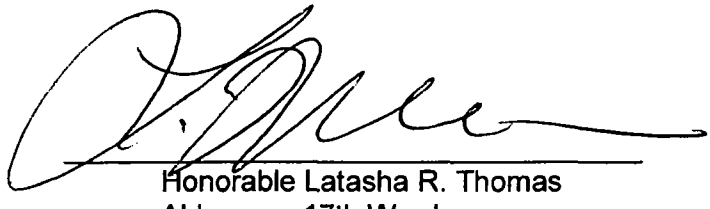

Honorable Latasha R. Thomas
Alderman, 17th Ward

EXHIBIT A

Legal Description of Subject Property

Parcel 1:

That part of the south 627 feet of the northeast quarter of Section 30, Township 38 North, Range 14 East of the Third Principal Meridian, described as beginning at a point on the west line of the northeast quarter of said Section 30, which is 454.50 feet north of the southwest corner thereof; thence north 172.50 feet along the west line of said quarter section to the north line of the south 627 feet thereof; thence south 89 degrees, 42 minutes, 55 seconds east 475.13 feet; thence south 00 degrees, 22 minutes, 10 seconds west, 172.50 feet; thence north 89 degrees, 42 minutes, 55 seconds west, 474.06 feet to the place of beginning, (except that part falling in Damen Avenue).

Also,

The northerly 12 feet of that part of the south 627 feet of the northeast quarter of Section 30, Township 38 North, Range 14 East of the Third Principal Meridian, described as beginning at a point on the west line of the northeast quarter of said Section 30, which is 212.93 feet north of the southwest corner thereof; thence north 241.57 feet along the west line of said quarter section; thence south 89 degrees, 42 minutes, 55 seconds east, 474.06 feet; thence south 00 degrees, 22 minutes, 10 seconds west, 204.82 feet; thence southwesterly on a curved line convex to the south with a radius of 469.84 feet, a distance of 115.27 feet; thence south 88 degrees, 09 minutes, 40 seconds west, 142.03 feet; thence north 01 degree, 50 minutes, 20 seconds west, 18.50 feet; thence south 88 degrees, 09 minutes, 40 seconds west, 25 feet; thence south 80 degrees, 36 minutes, 20 seconds west, 194.44 feet to the place of beginning, in Cook County, Illinois (except that part falling in Damen Avenue).

Permanent Index Number:

20-30-224-016-000

Parcel 2:

That part of the south 627 feet of the northeast quarter of Section 30, Township 38 North, Range 14 East of the Third Principal Meridian, described as beginning at a point on the west line of the northeast quarter of said Section 30, which is 212.93 feet north of the southwest corner thereof; thence north 241.57 feet along the west line of said quarter section; thence south 89 degrees, 42 minutes, 55 seconds east, 474.06 feet; thence south 00 degrees, 22 minutes, 10 seconds west, 204.82 feet; thence southwesterly on a curved line convex to the south with a radius of 469.84 feet, a distance of 151.27 feet; thence south 88 degrees, 09 minutes, 40 seconds west, 142.03 feet; thence north 01 degree, 50 minutes, 20 seconds west, 18.50 feet; thence south 88 degrees, 09 minutes, 40 seconds west, 25 feet; thence south 80

degrees, 36 minutes, 20 seconds west, 194.44 feet to the place of beginning (excepting therefrom the northerly 12 feet thereof, and also except that part falling in Damen Avenue) in Cook County, Illinois.

Permanent Index Number:

20-30-224-017-000

Parcel 3:

That part of the south 627 feet of the northeast quarter of Section 30, Township 38 North, Range 14 East of the Third Principal Meridian, described as beginning at a point on the west line of the northeast quarter of said Section 30, which is 627 feet north of the southwest corner thereof; thence south 89 degrees, 42 minutes, 55 seconds east, 475.13 feet for a place of beginning; thence continuing south 89 degrees, 42 minutes, 55 seconds east, 63.40 feet; thence south 00 degrees, 22 minutes, 10 seconds west, 352.02 feet; thence southwesterly on a curved line convex to the south with a radius of 469.84 feet, a distance of 67.41 feet; thence north 00 degrees, 22 minutes, 10 seconds east, 377.32 feet, more or less, to the place of beginning, all in Cook County, Illinois.

Permanent Index Number:

20-30-224-018-000

SECTION II -- DISCLOSURE OF OWNERSHIP INTERESTS

A. NATURE OF THE DISCLOSING PARTY

1. Indicate the nature of the Disclosing Party:

[ ] Person
[ ] Publicly registered business corporation
[X] Privately held business corporation
[ ] Sole proprietorship
[ ] General partnership
[ ] Limited partnership
[ ] Trust
[ ] Limited liability company
[ ] Limited liability partnership
[ ] Joint venture
[ ] Not-for-profit corporation
(Is the not-for-profit corporation also a 501(c)(3))?
[ ] Yes [ ] No
[ ] Other (please specify)

2. For legal entities, the state (or foreign country) of incorporation or organization, if applicable:

ILLINOIS

3. For legal entities not organized in the State of Illinois: Has the organization registered to do business in the State of Illinois as a foreign entity?

[ ] Yes [ ] No [X] N/A

B. IF THE DISCLOSING PARTY IS A LEGAL ENTITY:

1. List below the full names and titles of all executive officers and all directors of the entity. **NOTE:** For not-for-profit corporations, also list below all members, if any, which are legal entities. If there are no such members, write "no members." For trusts, estates or other similar entities, list below the legal titleholder(s).

If the entity is a general partnership, limited partnership, limited liability company, limited liability partnership or joint venture, list below the name and title of each general partner, managing member, manager or any other person or entity that controls the day-to-day management of the Disclosing Party. **NOTE**: Each legal entity listed below must submit an EDS on its own behalf.

Name	Title
JOHN J. MURRIHY, JR	PRESIDENT
WILLIAM P. MURRIHY	VICE PRESIDENT

2. Please provide the following information concerning each person or entity having a direct or indirect beneficial interest (including ownership) in excess of 7.5% of the Disclosing Party. Examples of such an interest include shares in a corporation, partnership interest in a partnership or joint venture,

interest of a member or manager in a limited liability company, or interest of a beneficiary of a trust, estate or other similar entity. If none, state "None." **NOTE**: Pursuant to Section 2-154-030 of the Municipal Code of Chicago ("Municipal Code"), the City may require any such additional information from any applicant which is reasonably intended to achieve full disclosure.

Name	Business Address	Percentage Interest in the Disclosing Party
JOHN J. MURRIHY, JR	1919 W. 74th ST.	50%
WILLIAM MURRIHY	1919 W. 74th ST.	50%

SECTION III -- BUSINESS RELATIONSHIPS WITH CITY ELECTED OFFICIALS

Has the Disclosing Party had a "business relationship," as defined in Chapter 2-156 of the Municipal Code, with any City elected official in the 12 months before the date this EDS is signed?

[ ] Yes [X] No

If yes, please identify below the name(s) of such City elected official(s) and describe such relationship(s):

N/A

SECTION IV -- DISCLOSURE OF SUBCONTRACTORS AND OTHER RETAINED PARTIES

The Disclosing Party must disclose the name and business address of each subcontractor, attorney, lobbyist, accountant, consultant and any other person or entity whom the Disclosing Party has retained or expects to retain in connection with the Matter, as well as the nature of the relationship, and the total amount of the fees paid or estimated to be paid. The Disclosing Party is not required to disclose employees who are paid solely through the Disclosing Party's regular payroll.

"Lobbyist" means any person or entity who undertakes to influence any legislative or administrative action on behalf of any person or entity other than: (1) a not-for-profit entity, on an unpaid basis, or (2) himself. "Lobbyist" also means any person or entity any part of whose duties as an employee of another includes undertaking to influence any legislative or administrative action.

If the Disclosing Party is uncertain whether a disclosure is required under this Section, the Disclosing Party must either ask the City whether disclosure is required or make the disclosure.

Name (indicate whether retained or anticipated to be retained)	Business Address	Relationship to Disclosing Party (subcontractor, attorney, lobbyist, etc.)	Fees (indicate whether paid or estimated.) **NOTE:** "hourly rate" or "t.b.d." is not an acceptable response.
WM. MCGUFFAGE	8 S. MICHIGAN AVE CHGO, IL 60603	ATTORNEY	$1200.00

(Add sheets if necessary)

[ ] Check here if the Disclosing Party has not retained, nor expects to retain, any such persons or entities.

SECTION V -- CERTIFICATIONS

A. COURT-ORDERED CHILD SUPPORT COMPLIANCE

Under Municipal Code Section 2-92-415, substantial owners of business entities that contract with the City must remain in compliance with their child support obligations throughout the contract's term.

Has any person who directly or indirectly owns 10% or more of the Disclosing Party been declared in arrearage on any child support obligations by any Illinois court of competent jurisdiction?

[ ] Yes [X] No [ ] No person directly or indirectly owns 10% or more of the Disclosing Party.

If "Yes," has the person entered into a court-approved agreement for payment of all support owed and is the person in compliance with that agreement?

[ ] Yes [X] No

B. FURTHER CERTIFICATIONS

1. Pursuant to Municipal Code Chapter 1-23, Article I ("Article I")(which the Applicant should consult for defined terms (e.g., "doing business") and legal requirements), if the Disclosing Party submitting this EDS is the Applicant and is doing business with the City, then the Disclosing Party certifies as follows: (i) neither the Applicant nor any controlling person is currently indicted or charged with, or has admitted guilt of, or has ever been convicted of, or placed under supervision for, any criminal offense involving actual, attempted, or conspiracy to commit bribery, theft, fraud, forgery, perjury, dishonesty or deceit against an officer or employee of the City or any sister agency; and (ii) the Applicant understands and acknowledges that compliance with Article I is a continuing requirement for doing business with the City. NOTE: If Article I applies to the Applicant, the permanent compliance timeframe in Article I supersedes some five-year compliance timeframes in certifications 2 and 3 below.

2. The Disclosing Party and, if the Disclosing Party is a legal entity, all of those persons or entities identified in Section II.B.1. of this EDS:

a. are not presently debarred, suspended, proposed for debarment, declared ineligible or voluntarily excluded from any transactions by any federal, state or local unit of government;

b. have not, within a five-year period preceding the date of this EDS, been convicted of a criminal offense, adjudged guilty, or had a civil judgment rendered against them in connection with: obtaining, attempting to obtain, or performing a public (federal, state or local) transaction or contract under a public transaction; a violation of federal or state antitrust statutes; fraud; embezzlement; theft; forgery; bribery; falsification or destruction of records; making false statements; or receiving stolen property;

c. are not presently indicted for, or criminally or civilly charged by, a governmental entity (federal, state or local) with committing any of the offenses set forth in clause B.2.b. of this Section V;

d. have not, within a five-year period preceding the date of this EDS, had one or more public transactions (federal, state or local) terminated for cause or default; and

e. have not, within a five-year period preceding the date of this EDS, been convicted, adjudged guilty, or found liable in a civil proceeding, or in any criminal or civil action, including actions concerning environmental violations, instituted by the City or by the federal government, any state, or any other unit of local government.

3. The certifications in subparts 3, 4 and 5 concern:

• the Disclosing Party;
• any "Contractor" (meaning any contractor or subcontractor used by the Disclosing Party in connection with the Matter, including but not limited to all persons or legal entities disclosed under Section IV, "Disclosure of Subcontractors and Other Retained Parties");
• any "Affiliated Entity" (meaning a person or entity that, directly or indirectly: controls the Disclosing Party, is controlled by the Disclosing Party, or is, with the Disclosing Party, under common control of another person or entity. Indicia of control include, without limitation: interlocking management or ownership; identity of interests among family members, shared facilities and equipment; common use of employees; or organization of a business entity following the ineligibility of a business entity to do business with federal or state or local government, including the City, using substantially the same management, ownership, or principals as the ineligible entity); with respect to Contractors, the term Affiliated Entity means a person or entity that directly or indirectly controls the Contractor, is controlled by it, or, with the Contractor, is under common control of another person or entity;
• any responsible official of the Disclosing Party, any Contractor or any Affiliated Entity or any other official, agent or employee of the Disclosing Party, any Contractor or any Affiliated Entity, acting pursuant to the direction or authorization of a responsible official of the Disclosing Party, any Contractor or any Affiliated Entity (collectively "Agents").

Neither the Disclosing Party, nor any Contractor, nor any Affiliated Entity of either the Disclosing Party or any Contractor nor any Agents have, during the five years before the date this EDS is signed, or, with respect to a Contractor, an Affiliated Entity, or an Affiliated Entity of a Contractor during the five years before the date of such Contractor's or Affiliated Entity's contract or engagement in connection with the Matter:

a. bribed or attempted to bribe, or been convicted or adjudged guilty of bribery or attempting to bribe, a public officer or employee of the City, the State of Illinois, or any agency of the federal government or of any state or local government in the United States of America, in that officer's or employee's official capacity;

b. agreed or colluded with other bidders or prospective bidders, or been a party to any such agreement, or been convicted or adjudged guilty of agreement or collusion among bidders or prospective bidders, in restraint of freedom of competition by agreement to bid a fixed price or otherwise; or

c. made an admission of such conduct described in a. or b. above that is a matter of record, but have not been prosecuted for such conduct; or

d. violated the provisions of Municipal Code Section 2-92-610 (Living Wage Ordinance).

4. Neither the Disclosing Party, Affiliated Entity or Contractor, or any of their employees, officials, agents or partners, is barred from contracting with any unit of state or local government as a result of engaging in or being convicted of (1) bid-rigging in violation of 720 ILCS 5/33E-3; (2) bid-rotating in violation of 720 ILCS 5/33E-4; or (3) any similar offense of any state or of the United States of America that contains the same elements as the offense of bid-rigging or bid-rotating.

5. Neither the Disclosing Party nor any Affiliated Entity is listed on any of the following lists maintained by the Office of Foreign Assets Control of the U.S. Department of the Treasury or the Bureau of Industry and Security of the U.S. Department of Commerce or their successors: the Specially Designated Nationals List, the Denied Persons List, the Unverified List, the Entity List and the Debarred List.

6. The Disclosing Party understands and shall comply with the applicable requirements of Chapters 2-55 (Legislative Inspector General), 2-56 (Inspector General) and 2-156 (Governmental Ethics) of the Municipal Code.

7. If the Disclosing Party is unable to certify to any of the above statements in this Part B (Further Certifications), the Disclosing Party must explain below:

N/A

If the letters "NA," the word "None," or no response appears on the lines above, it will be conclusively presumed that the Disclosing Party certified to the above statements.

8. To the best of the Disclosing Party's knowledge after reasonable inquiry, the following is a complete list of all current employees of the Disclosing Party who were, at any time during the 12-month period preceding the execution date of this EDS, an employee, or elected or appointed official, of the City of Chicago (if none, indicate with "N/A" or "none").

N/A

9. To the best of the Disclosing Party's knowledge after reasonable inquiry, the following is a complete list of all gifts that the Disclosing Party has given or caused to be given, at any time during the 12-month period preceding the execution date of this EDS, to an employee, or elected or appointed official, of the City of Chicago. For purposes of this statement, a "gift" does not include: (i) anything made generally available to City employees or to the general public, or (ii) food or drink provided in the course of official City business and having a retail value of less than $20 per recipient (if none, indicate with "N/A" or "none"). As to any gift listed below, please also list the name of the City recipient.

N/A

C. CERTIFICATION OF STATUS AS FINANCIAL INSTITUTION

1. The Disclosing Party certifies that the Disclosing Party (check one)

[ ] is [X] is not

a "financial institution" as defined in Section 2-32-455(b) of the Municipal Code.

2. If the Disclosing Party IS a financial institution, then the Disclosing Party pledges:

"We are not and will not become a predatory lender as defined in Chapter 2-32 of the Municipal Code. We further pledge that none of our affiliates is, and none of them will become, a predatory lender as defined in Chapter 2-32 of the Municipal Code. We understand that becoming a predatory lender or becoming an affiliate of a predatory lender may result in the loss of the privilege of doing business with the City."

If the Disclosing Party is unable to make this pledge because it or any of its affiliates (as defined in Section 2-32-455(b) of the Municipal Code) is a predatory lender within the meaning of Chapter 2-32 of the Municipal Code, explain here (attach additional pages if necessary):

N/A

If the letters "NA," the word "None," or no response appears on the lines above, it will be conclusively presumed that the Disclosing Party certified to the above statements.

D. CERTIFICATION REGARDING INTEREST IN CITY BUSINESS

Any words or terms that are defined in Chapter 2-156 of the Municipal Code have the same meanings when used in this Part D.

1. In accordance with Section 2-156-110 of the Municipal Code: Does any official or employee of the City have a financial interest in his or her own name or in the name of any other person or entity in the Matter?

[ ] Yes [X] No

NOTE: If you checked "Yes" to Item D.1., proceed to Items D.2. and D.3. If you checked "No" to Item D.1., proceed to Part E.

2. Unless sold pursuant to a process of competitive bidding, or otherwise permitted, no City elected official or employee shall have a financial interest in his or her own name or in the name of any other person or entity in the purchase of any property that (i) belongs to the City, or (ii) is sold for taxes or assessments, or (iii) is sold by virtue of legal process at the suit of the City (collectively, "City Property Sale"). Compensation for property taken pursuant to the City's eminent domain power does not constitute a financial interest within the meaning of this Part D.

Does the Matter involve a City Property Sale?

[ ] Yes [X] No

3. If you checked "Yes" to Item D.1., provide the names and business addresses of the City officials or employees having such interest and identify the nature of such interest:

Name	Business Address	Nature of Interest

4. The Disclosing Party further certifies that no prohibited financial interest in the Matter will be acquired by any City official or employee.

E. CERTIFICATION REGARDING SLAVERY ERA BUSINESS

Please check either 1. or 2. below. If the Disclosing Party checks 2., the Disclosing Party must disclose below or in an attachment to this EDS all information required by paragraph 2. Failure to

comply with these disclosure requirements may make any contract entered into with the City in connection with the Matter voidable by the City.

__X__ 1. The Disclosing Party verifies that the Disclosing Party has searched any and all records of the Disclosing Party and any and all predecessor entities regarding records of investments or profits from slavery or slaveholder insurance policies during the slavery era (including insurance policies issued to slaveholders that provided coverage for damage to or injury or death of their slaves), and the Disclosing Party has found no such records.

____ 2. The Disclosing Party verifies that, as a result of conducting the search in step 1 above, the Disclosing Party has found records of investments or profits from slavery or slaveholder insurance policies. The Disclosing Party verifies that the following constitutes full disclosure of all such records, including the names of any and all slaves or slaveholders described in those records:

SECTION VI -- CERTIFICATIONS FOR FEDERALLY FUNDED MATTERS

NOTE: If the Matter is federally funded, complete this Section VI. **If the Matter is not federally funded**, proceed to Section VII. For purposes of this Section VI, tax credits allocated by the City and proceeds of debt obligations of the City are not federal funding.

A. CERTIFICATION REGARDING LOBBYING

1. List below the names of all persons or cntities registered under the federal Lobbying Disclosure Act of 1995 who have made lobbying contacts on behalf of the Disclosing Party with respect to the Matter: (Add sheets if necessary):

NONE

(If no explanation appears or begins on the lines above, or if the letters "NA" or if the word "None" appear, it will be conclusively presumed that the Disclosing Party means that NO persons or entities registered under the Lobbying Disclosure Act of 1995 have made lobbying contacts on behalf of the Disclosing Party with respect to the Matter.)

2. The Disclosing Party has not spent and will not expend any federally appropriated funds to pay any person or entity listed in Paragraph A.1. above for his or her lobbying activities or to pay any person or entity to influence or attempt to influence an officer or employee of any agency, as defined by applicable federal law, a member of Congress, an officer or employee of Congress, or an employee of a member of Congress, in connection with the award of any federally funded contract, making any federally funded grant or loan, entering into any cooperative agreement, or to extend, continue, renew, amend, or modify any federally funded contract, grant, loan, or cooperative agreement.

3. The Disclosing Party will submit an updated certification at the end of each calendar quarter in which there occurs any event that materially affects the accuracy of the statements and information set forth in paragraphs A.1. and A.2. above.

4. The Disclosing Party certifies that either: (i) it is not an organization described in section 501(c)(4) of the Internal Revenue Code of 1986; or (ii) it is an organization described in section 501(c)(4) of the Internal Revenue Code of 1986 but has not engaged and will not engage in "Lobbying Activities".

5. If the Disclosing Party is the Applicant, the Disclosing Party must obtain certifications equal in form and substance to paragraphs A.1. through A.4. above from all subcontractors before it awards any subcontract and the Disclosing Party must maintain all such subcontractors' certifications for the duration of the Matter and must make such certifications promptly available to the City upon request.

B. CERTIFICATION REGARDING EQUAL EMPLOYMENT OPPORTUNITY

If the Matter is federally funded, federal regulations require the Applicant and all proposed subcontractors to submit the following information with their bids or in writing at the outset of negotiations.

Is the Disclosing Party the Applicant?

[ ] Yes [ ] No

If "Yes," answer the three questions below:

1. Have you developed and do you have on file affirmative action programs pursuant to applicable federal regulations? (See 41 CFR Part 60-2.)
[ ] Yes [ ] No

2. Have you filed with the Joint Reporting Committee, the Director of the Office of Federal Contract Compliance Programs, or the Equal Employment Opportunity Commission all reports due under the applicable filing requirements?
[ ] Yes [ ] No

3. Have you participated in any previous contracts or subcontracts subject to the equal opportunity clause?
[ ] Yes [ ] No

If you checked "No" to question 1. or 2. above, please provide an explanation:

_____

_____

SECTION VII -- ACKNOWLEDGMENTS, CONTRACT INCORPORATION, COMPLIANCE, PENALTIES, DISCLOSURE

The Disclosing Party understands and agrees that:

A. The certifications, disclosures, and acknowledgments contained in this EDS will become part of any contract or other agreement between the Applicant and the City in connection with the Matter, whether procurement, City assistance, or other City action, and are material inducements to the City's execution of any contract or taking other action with respect to the Matter. The Disclosing Party understands that it must comply with all statutes, ordinances, and regulations on which this EDS is based.

B. The City's Governmental Ethics and Campaign Financing Ordinances, Chapters 2-156 and 2-164 of the Municipal Code, impose certain duties and obligations on persons or entities seeking City contracts, work, business, or transactions. The full text of these ordinances and a training program is available on line at www.cityofchicago.org/Ethics, and may also be obtained from the City's Board of Ethics, 740 N.

Sedgwick St., Suite 500, Chicago, IL 60610, (312) 744-9660. The Disclosing Party must comply fully with the applicable ordinances.

C. If the City determines that any information provided in this EDS is false, incomplete or inaccurate, any contract or other agreement in connection with which it is submitted may be rescinded or be void or voidable, and the City may pursue any remedies under the contract or agreement (if not rescinded or void), at law, or in equity, including terminating the Disclosing Party's participation in the Matter and/or declining to allow the Disclosing Party to participate in other transactions with the City. Remedies at law for a false statement of material fact may include incarceration and an award to the City of treble damages.

D. It is the City's policy to make this document available to the public on its Internet site and/or upon request. Some or all of the information provided on this EDS and any attachments to this EDS may be made available to the public on the Internet, in response to a Freedom of Information Act request, or otherwise. By completing and signing this EDS, the Disclosing Party waives and releases any possible rights or claims which it may have against the City in connection with the public release of information contained in this EDS and also authorizes the City to verify the accuracy of any information submitted in this EDS.

E. The information provided in this EDS must be kept current. In the event of changes, the Disclosing Party must supplement this EDS up to the time the City takes action on the Matter. If the Matter is a contract being handled by the City's Department of Procurement Services, the Disclosing Party must update this EDS as the contract requires. **NOTE:** With respect to Matters subject to Article I of Chapter 1-23 of the Municipal Code (imposing **PERMANENT INELIGIBILITY** for certain specified offenses), the information provided herein regarding eligibility must be kept current for a longer period, as required by Chapter 1-23 and Section 2-154-020 of the Municipal Code.

The Disclosing Party represents and warrants that:

F.1. The Disclosing Party is not delinquent in the payment of any tax administered by the Illinois Department of Revenue, nor are the Disclosing Party or its Affiliated Entities delinquent in paying any fine, fee, tax or other charge owed to the City. This includes, but is not limited to, all water charges, sewer charges, license fees, parking tickets, property taxes or sales taxes.

F.2 If the Disclosing Party is the Applicant, the Disclosing Party and its Affiliated Entities will not use, nor permit their subcontractors to use, any facility listed by the U.S. E.P.A. on the federal Excluded Parties List System ("EPLS") maintained by the U. S. General Services Administration.

F.3 If the Disclosing Party is the Applicant, the Disclosing Party will obtain from any contractors/subcontractors hired or to be hired in connection with the Matter certifications equal in form and substance to those in F.1. and F.2. above and will not, without the prior written consent of the City, use any such contractor/subcontractor that does not provide such certifications or that the Disclosing Party has reason to believe has not provided or cannot provide truthful certifications.

NOTE: If the Disclosing Party cannot certify as to any of the items in F.1., F.2. or F.3. above, an explanatory statement must be attached to this EDS.

CERTIFICATION

Under penalty of perjury, the person signing below: (1) warrants that he/she is authorized to execute this EDS and Appendix A (if applicable) on behalf of the Disclosing Party, and (2) warrants that all certifications and statements contained in this EDS and Appendix A (if applicable) are true, accurate and complete as of the date furnished to the City.

MURRIHY PROPERTIES, INC.
(Print or type name of Disclosing Party)

By: William Murrihy
(Sign here)

William Murrihy
(Print or type name of person signing)

Vice President
(Print or type title of person signing)

Signed and sworn to before me on (date) 10/15/13,
at Cook County, Illinois (state).

Kathleen McKenzie Notary Public.

Commission expires: 5/8/2016.

"OFFICIAL SEAL"
KATHLEEN MCKENZIE
NOTARY PUBLIC, STATE OF ILLINOIS
MY COMMISSION EXPIRES 5/8/2016

F.1. The Disclosing Party is not delinquent in the payment of any tax administered by the Illinois Department of Revenue, nor are the Disclosing Party or its Affiliated Entities delinquent in paying any fine, fee, tax or other charge owed to the City. This includes, but is not limited to, all water charges, sewer charges, license fees, parking tickets, property taxes or sales taxes.

F.2 If the Disclosing Party is the Applicant, the Disclosing Party and its Affiliated Entities will not use, nor permit their subcontractors to use, any facility listed by the U.S. E.P.A. on the federal Excluded Parties List System ("EPLS") maintained by the U. S. General Services Administration.

F.3 If the Disclosing Party is the Applicant, the Disclosing Party will obtain from any contractors/subcontractors hired or to be hired in connection with the Matter certifications equal in form and substance to those in F.1. and F.2. above and will not, without the prior written consent of the City, use any such contractor/subcontractor that does not provide such certifications or that the Disclosing Party has reason to believe has not provided or cannot provide truthful certifications.

NOTE: If the Disclosing Party cannot certify as to any of the items in F.1., F.2. or F.3. above, an explanatory statement must be attached to this EDS.

CERTIFICATION

Under penalty of perjury, the person signing below: (1) warrants that he/she is authorized to execute this EDS and Appendix A (if applicable) on behalf of the Disclosing Party, and (2) warrants that all certifications and statements contained in this EDS and Appendix A (if applicable) are true, accurate and complete as of the date furnished to the City.

MURRIHY PROPERTIES, INC.
(Print or type name of Disclosing Party)

By: _____
(Sign here)

_____
(Print or type name of person signing)

_____
(Print or type title of person signing)

Signed and sworn to before me on (date) _____,
at _____ County, _____ (state).

_____ Notary Public.

Commission expires:_____.

CITY OF CHICAGO
ECONOMIC DISCLOSURE STATEMENT AND AFFIDAVIT
APPENDIX A

FAMILIAL RELATIONSHIPS WITH ELECTED CITY OFFICIALS AND DEPARTMENT HEADS

This Appendix is to be completed only by (a) the Applicant, and (b) any legal entity which has a direct ownership interest in the Applicant exceeding 7.5 percent. It is not to be completed by any legal entity which has only an indirect ownership interest in the Applicant.

Under Municipal Code Section 2-154-015, the Disclosing Party must disclose whether such Disclosing Party or any "Applicable Party" or any Spouse or Domestic Partner thereof currently has a "familial relationship" with any elected city official or department head. A "familial relationship" exists if, as of the date this EDS is signed, the Disclosing Party or any "Applicable Party" or any Spouse or Domestic Partner thereof is related to the mayor, any alderman, the city clerk, the city treasurer or any city department head as spouse or domestic partner or as any of the following, whether by blood or adoption: parent, child, brother or sister, aunt or uncle, niece or nephew, grandparent, grandchild, father-in-law, mother-in-law, son-in-law, daughter-in-law, stepfather or stepmother, stepson or stepdaughter, stepbrother or stepsister or half-brother or half-sister.

"Applicable Party" means (1) all executive officers of the Disclosing Party listed in Section II.B.1.a., if the Disclosing Party is a corporation; all partners of the Disclosing Party, if the Disclosing Party is a general partnership; all general partners and limited partners of the Disclosing Party, if the Disclosing Party is a limited partnership; all managers, managing members and members of the Disclosing Party, if the Disclosing Party is a limited liability company; (2) all principal officers of the Disclosing Party; and (3) any person having more than a 7.5 percent ownership interest in the Disclosing Party. "Principal officers" means the president, chief operating officer, executive director, chief financial officer, treasurer or secretary of a legal entity or any person exercising similar authority.

Does the Disclosing Party or any "Applicable Party" or any Spouse or Domestic Partner thereof currently have a "familial relationship" with an elected city official or department head?

[ ] Yes [X] No

If yes, please identify below (1) the name and title of such person, (2) the name of the legal entity to which such person is connected; (3) the name and title of the elected city official or department head to whom such person has a familial relationship, and (4) the precise nature of such familial relationship.

City of Chicago

R2013-880

Office of the City Clerk

Document Tracking Sheet

Meeting Date:	10/16/2013
Sponsor(s):	Burke (14)
Type:	Resolution
Title:	Commemoration of 50th anniversary of assassination of President John F. Kennedy
Committee(s) Assignment:	Committee on Finance

Finance

RESOLUTION

WHEREAS, November 22, 2013, will mark the *Fiftieth Anniversary* of the assassination of John F. Kennedy, the 35th President of the United States of America; and

WHEREAS, The Chicago City Council has been informed of this event by Alderman Edward M. Burke; and

WHEREAS, President John F. Kennedy was fatally shot by a sniper at 12:30 p.m. standard time on Friday November 22, 1963, while traveling in a presidential limousine through Dealey Plaza in Dallas, Texas; and

WHEREAS, President John F. Kennedy was accompanied in the motorcade by his wife, First Lady Jacqueline Kennedy, along with Texas Governor John Connally, who was wounded by gunfire; and

WHEREAS, Lee Harvey Oswald was arrested in connection with the assassination and was killed two days later by Jack Ruby; and

WHEREAS, Elected on January 20, 1961, John F. Kennedy was the only Catholic and the second-youngest President to serve in the White House; and

WHEREAS, Despite his short-lived presidency, John F. Kennedy left behind a remarkable legacy of leadership; and

WHEREAS, President John F. Kennedy will be remembered for many accomplishments, including steering our nation away from the brink of war during the Cuban Missile Crisis, propelling America into the space race, founding the Peace Corps and championing civil rights for all Americans; now, therefore

BE IT RESOLVED, That we, the Mayor and the members of the Chicago City Council, assembled this sixteenth day of October, 2013, do hereby urge all churches to toll bells and all schools to designate a moment of silence at the exact hour and minute of November 22, 2013, to mark the occasion of this solemn anniversary.

Alderman – 14th Ward

City of Chicago

R2013-877

Office of the City Clerk

Document Tracking Sheet

Meeting Date:	10/16/2013
Sponsor(s):	Laurino (39)
Type:	Resolution
Title:	Call for hearing on programs, procedures and outreach initiatives by Small Business Center in Chicago
Committee(s) Assignment:	Committee on Finance

Committee on Finance

October 16, 2013

RESOLUTION

WHEREAS, In March of 2013 Mayor Rahm Emanuel established a small business center in Chicago to help small business owners solve problems, get appropriately licensed and cut delays in city inspections; and

WHEREAS, Mayor Rahm Emanuel appointed Roxanne Nava as the Chief Small Business Officer of the small business center; and

WHEREAS, the small business center has been developing resources for neighborhood business development associations such as chambers of commerce, economic development corporations and community centers; now, therefore

BE IT RESOLVED, The Commissioner of the Department of Business Affairs and Consumer Protection , the Chief Small Business Officer Roxanne Nava, and other representatives of the department are invited to appear before the Committee on Finance to provide an update on programs available, changes and procedures and communication with agencies and Aldermanic offices.

MARGARET LAURINO
Alderman, 39th Ward

City of Chicago

O2013-7732

Office of the City Clerk

Document Tracking Sheet

Meeting Date:	10/16/2013
Sponsor(s):	Moreno (1)
Type:	Ordinance
Title:	Grant(s) of privilege in public way for Augusta and Paulina Service Station
Committee(s) Assignment:	Committee on Transportation and Public Way

ORDINANCE
AUGUSTA & PAULINA SERVICE STA
Acct. No. 51817 - 1
Permit No. 1108716

Be It Ordained by the City Council of the City of Chicago:

SECTION 1. Permission and authority are hereby given and granted to AUGUSTA & PAULINA SERVICE STA, upon the terms and subject to the conditions of this ordinance to maintain and use one (1) sign(s) projecting over the public right-of-way attached to its premises known as 1700 W. Augusta Blvd..

Said sign structure(s) measures as follows; along W. AUGUSTA BLVD:
One (1) at eight (8) feet in length, five (5) feet in height and twelve (12) feet above grade level.

The location of said privilege shall be as shown on prints kept on file with the Department of Business Affairs and Consumer Protection and the Office of the City Clerk.

Said privilege shall be constructed in accordance with plans and specifications approved by the Department of Transportation (Division of Project Development) and Zoning Department - Signs.


This grant of privilege in the public way shall be subject to the provisions of Section 10-28-015 and all other required provisions of the Municipal Code of Chicago.

The grantee shall pay to the City of Chicago as compensation for the privilege #1108716 herein granted the sum of three hundred ($300.00) per annum in advance.


A 25% penalty will be added for payments received after due date.

The permit holder agrees to hold the City of Chicago harmless for any damage, relocation or replacement costs associated with damage, relocation or removal of private property caused by the City performing work in the public way.

Authority herein given and granted for a period of five (5) years from and after 09/10/2013.

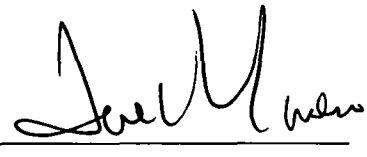Alderman 

Proco Joe Moreno 1st Ward

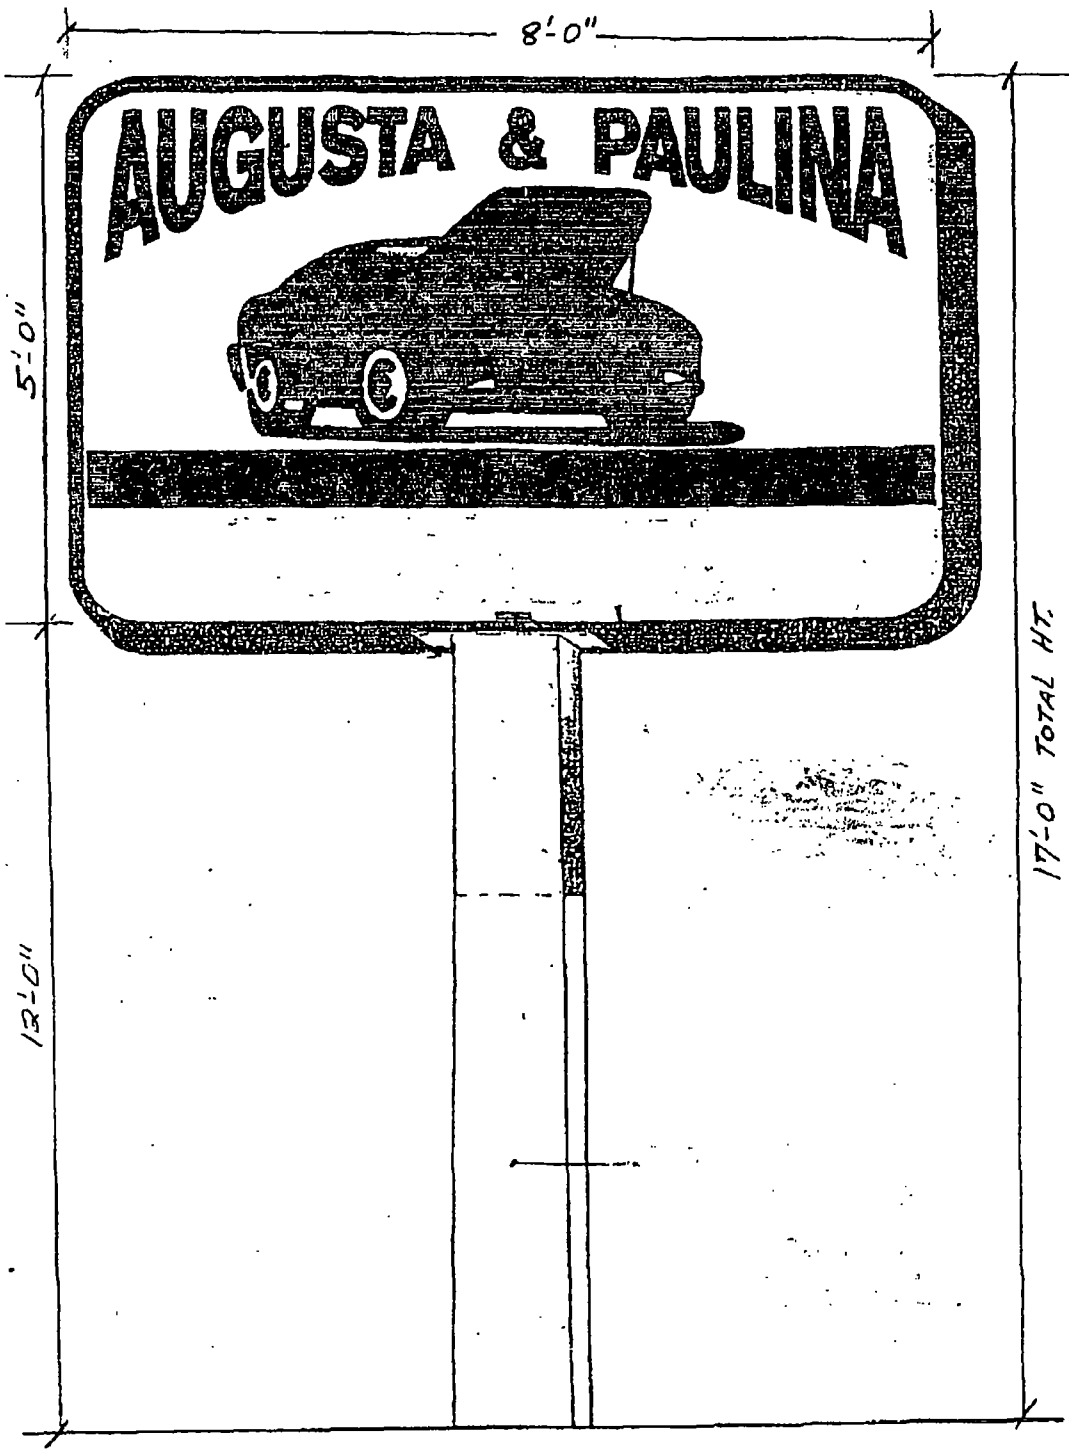

AUGUSTA & PAULINA SERVICE STATION
1700 W. AUGUSTA BLVD.
CHICAGO, IL 60622

Department of Business Affairs and Consumer Protection
Business Assistance Center - Public Way Use Unit
City Hall - 121 N. LaSalle Street, Room 800 • Chicago, IL 60602
(312)-74-GOBIZ (312-744-6249) • (312) 744-1944 (TTY)
http://www.cityofchicago.org/bacp

10/16/2013

Alderman **Proco Joe Moreno**
Ward # **01**
City of Chicago
City Hall, Room **300**
121 North LaSalle Street
Chicago, Illinois 60602

Re: An ordinance to use and maintain a portion of the public right-of-way for **one (1) sign(s)** for **AUGUSTA & PAULINA SERVICE STA**, adjacent to the premises known as **1700 W. Augusta Blvd.**.

Dear Alderman **Proco Joe Moreno**:

The applicant referenced above has requested the use of the public right-of-way for a **sign(s)**. An ordinance has been prepared by the Department of Business Affairs and Consumer Protection – Business Assistance Center - Public Way Use Unit for presentation to the City Council. Because this request was made for properties located in your ward, as approved by you as per the attached, I respectfully request that you introduce the attached ordinance at the next City Council meeting.

If you have any questions regarding this ordinance, please contact Anthony Bertuca at (312) 744-5506.

Department of Business Affairs and Consumer Protection

City of Chicago

O2013-7738

Office of the City Clerk

Document Tracking Sheet

Meeting Date:	10/16/2013
Sponsor(s):	Moreno (1)
Type:	Ordinance
Title:	Grant(s) of privilege in public way for Berns Auto Sales, Inc.
Committee(s) Assignment:	Committee on Transportation and Public Way

ORDINANCE
BERNS AUTO SALES INC
Acct. No. 267189 - 1
Permit No. 1108816

Be It Ordained by the City Council of the City of Chicago:

SECTION 1. Permission and authority are hereby given and granted to BERNS AUTO SALES INC, upon the terms and subject to the conditions of this ordinance to maintain and use one (1) sign(s) projecting over the public right-of-way attached to its premises known as 1700 N. Western Ave..

Said sign structure(s) measures as follows; along NORTH WESTERN:
One (1) at eight (8) feet in length, four (4) feet in height and fourteen (14) feet above grade level.

The location of said privilege shall be as shown on prints kept on file with the Department of Business Affairs and Consumer Protection and the Office of the City Clerk.

Said privilege shall be constructed in accordance with plans and specifications approved by the Department of Transportation (Division of Project Development) and Zoning Department - Signs.

This grant of privilege in the public way shall be subject to the provisions of Section 10-28-015 and all other required provisions of the Municipal Code of Chicago.

The grantee shall pay to the City of Chicago as compensation for the privilege #1108816 herein granted the sum of three hundred ($300.00) per annum in advance.


A 25% penalty will be added for payments received after due date.

The permit holder agrees to hold the City of Chicago harmless for any damage, relocation or replacement costs associated with damage, relocation or removal of private property caused by the City performing work in the public way.

Authority herein given and granted for a period of five (5) years from and after 07/19/2012.

Alderman _____

Proco Joe Moreno 1st Ward

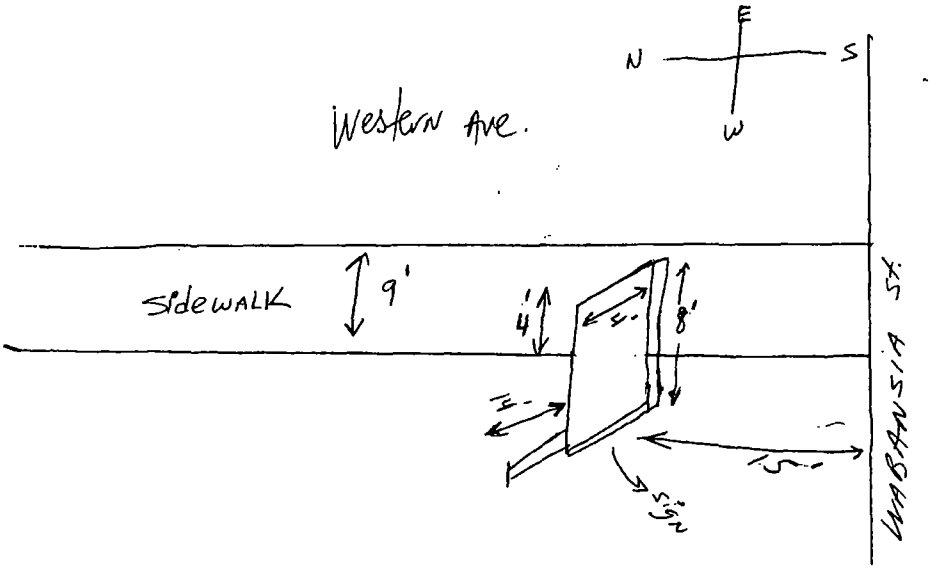
E
N
S
W
Western Ave.
sidewalk
9'
4'
8'
WABANSIA St.

City of Chicago

O2013-7742

Office of the City Clerk

Document Tracking Sheet

Meeting Date:	10/16/2013
Sponsor(s):	Moreno (1)
Type:	Ordinance
Title:	Grant(s) of privilege in public way for Damen-Chicago Currency Exchange, Inc.
Committee(s) Assignment:	Committee on Transportation and Public Way

ORDINANCE
DAMEN-CHICAGO CURRENCY EXCHANGE, INC.
Acct. No. 319899 - 1
Permit No. 1108725

Be It Ordained by the City Council of the City of Chicago:

SECTION 1. Permission and authority are hereby given and granted to DAMEN-CHICAGO CURRENCY EXCHANGE, INC., upon the terms and subject to the conditions of this ordinance to maintain and use one (1) sign(s) projecting over the public right-of-way attached to its premises known as 744 N. Damen Ave..

Said sign structure(s) measures as follows; along N. DAMEN:
One (1) at eight (8) feet in length, eight (8) feet in height and ten (10) feet above grade level.

The location of said privilege shall be as shown on prints kept on file with the Department of Business Affairs and Consumer Protection and the Office of the City Clerk.

Said privilege shall be constructed in accordance with plans and specifications approved by the Department of Transportation (Division of Project Development) and Zoning Department - Signs.

This grant of privilege in the public way shall be subject to the provisions of Section 10-28-015 and all other required provisions of the Municipal Code of Chicago.

The grantee shall pay to the City of Chicago as compensation for the privilege #1108725 herein granted the sum of three hundred ($300.00) per annum in advance.

A 25% penalty will be added for payments received after due date.


The permit holder agrees to hold the City of Chicago harmless for any damage, relocation or replacement costs associated with damage, relocation or removal of private property caused by the City performing work in the public way.

Authority herein given and granted for a period of five (5) years from and after 07/30/2013.

Alderman _____

Proco Joe Moreno 1st Ward

MAY-13-2008 11:13 From:AJF MGMENT 3128294715 To:312 745 2958 P.5/7

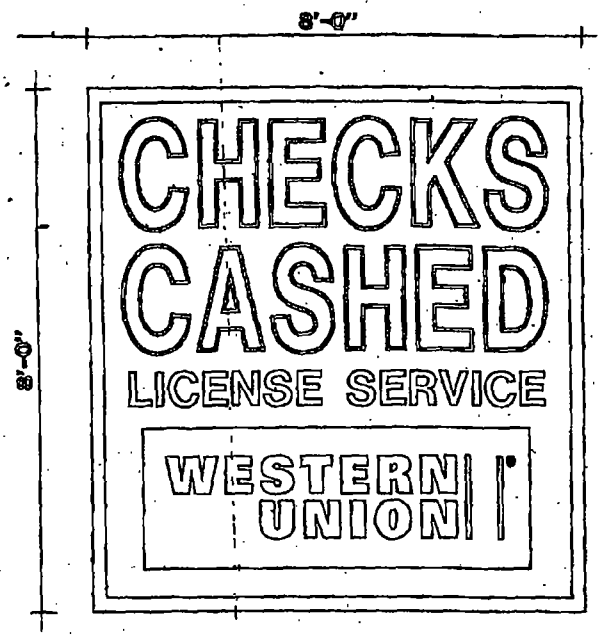

NEW DOUBLE FACE SIGN

BEST NEON SIGN CO.	
SCALE 1/2"=1'-0"	BK NO. DANIE
CUSTOMER TONY FORNELLI	
JOB ADDRESS 777 N. DAMEN	
CITY CHICAGO	STATE IL.
ARTIST MICHAEL	DATE 5/12/07
SALES APPROVED	DATE
CUSTOMER APPROVAL:	

PLEASE NOTE: By signing the approval box on this sketch, I understand that I am accepting all aspects of this drawing. This includes artwork, specifications, dimensions, spelling and any other representations herein. I also understand that color representations on this sketch are approximate, and may not match manufactured product exactly.

(Page 2 of 3)

City of Chicago

O2013-7744

Office of the City Clerk

Document Tracking Sheet

Meeting Date:	10/16/2013
Sponsor(s):	Moreno (1)
Type:	Ordinance
Title:	Grant(s) of privilege in public way for K Miller Construction Co., Inc.
Committee(s) Assignment:	Committee on Transportation and Public Way

ORDINANCE
K MILLER CONSTRUCTION CO, INC.
Acct. No. 28084 - 2
Permit No. 1108726

Be It Ordained by the City Council of the City of Chicago:

SECTION 1. Permission and authority are hereby given and granted to K MILLER CONSTRUCTION CO, INC., upon the terms and subject to the conditions of this ordinance to maintain and use, as now constructed, one (1) Bay Window(s) projecting over the public right-of-way adjacent to its premises known as 1467 N. Milwaukee Ave..

Said Bay Window(s) at N. Milwaukee measure(s):
One (1) at twenty-one (21) feet in length, and two point six seven (2.67) feet in width for a total of fifty-six point zero seven (56.07) square feet.

The location of said privilege shall be as shown on prints kept on file with the Department of Business Affairs and Consumer Protection and the Office of the City Clerk.

Said privilege shall be constructed in accordance with plans and specifications approved by the Department of Transportation (Division of Project Development).


This grant of privilege in the public way shall be subject to the provisions of Section 10-28-015 and all other required provisions of the Municipal Code of Chicago.

The grantee shall pay to the City of Chicago as compensation for the privilege #1108726 herein granted the sum of seventy-five ($75.00) per annum in advance.


A 25% penalty will be added for payments received after due date.

The permit holder agrees to hold the City of Chicago harmless for any damage, relocation or replacement costs associated with damage, relocation or removal of private property caused by the City performing work in the public way.

Authority herein given and granted for a period of five (5) years from and after 07/09/2013.

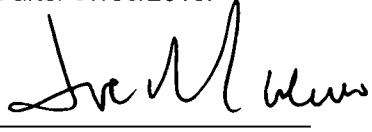Alderman 

Proco Joe Moreno 1st Ward

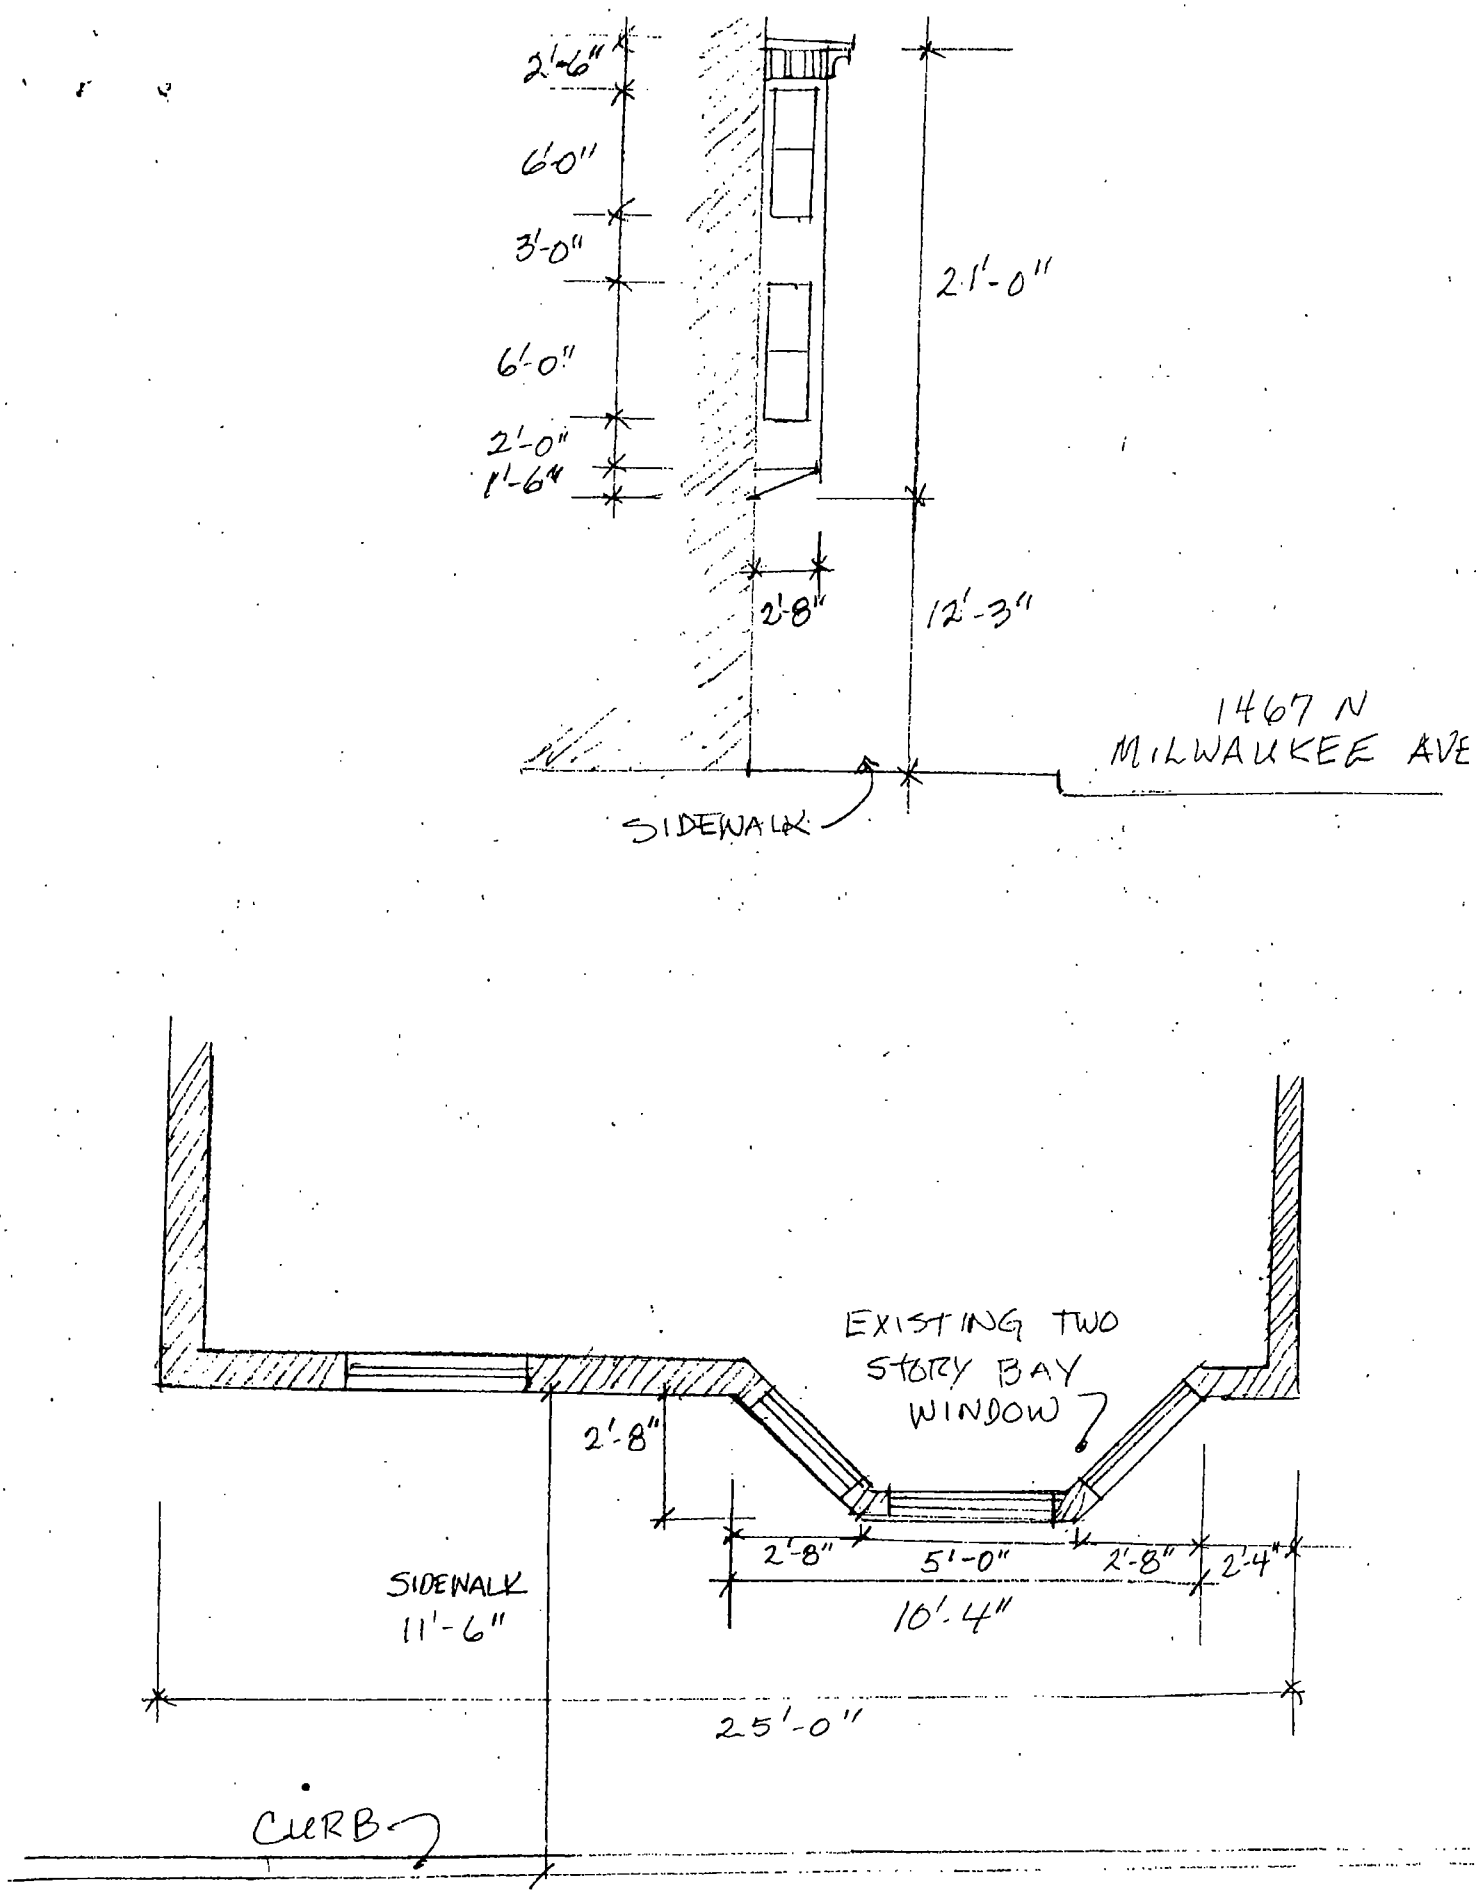
2'-6"
6'-0"
3'-0"
6'-0"
2'-0"
1'-6"
21'-0"
2'-8"
12'-3"
1467 N
MILWAUKEE AVE
SIDEWALK
EXISTING TWO
STORY BAY
WINDOW
2'-8"
2'-8"
5'-0"
2'-8"
2'-4"
10'-4"
SIDEWALK
11'-6"
25'-0"
CURB

Department of Business Affairs and Consumer Protection
Business Assistance Center - Public Way Use Unit
City Hall - 121 N. LaSalle Street, Room 800 • Chicago, IL 60602
(312)-74-GOBIZ (312-744-6249) • (312) 744-1944 (TTY)
http://www.cityofchicago.org/bacp

10/16/2013

Alderman **Proco Joe Moreno**
Ward # **01**
City of Chicago
City Hall, Room **300**
121 North LaSalle Street
Chicago, Illinois 60602

Re: An ordinance to use and maintain a portion of the public right-of-way for **one (1) bay window(s)** for **K MILLER CONSTRUCTION CO, INC.**, adjacent to the premises known as **1467 N. Milwaukee Ave.**.

Dear Alderman **Proco Joe Moreno**:

The applicant referenced above has requested the use of the public right-of-way for a **bay window(s)**. An ordinance has been prepared by the Department of Business Affairs and Consumer Protection – Business Assistance Center - Public Way Use Unit for presentation to the City Council. Because this request was made for properties located in your ward, as approved by you as per the attached, I respectfully request that you introduce the attached ordinance at the next City Council meeting.

If you have any questions regarding this ordinance, please contact Anthony Bertuca at (312) 744-5506.

Department of Business Affairs and Consumer Protection

City of Chicago

O2013-7747

Office of the City Clerk

Document Tracking Sheet

Meeting Date:	10/16/2013
Sponsor(s):	Moreno (1)
Type:	Ordinance
Title:	Grant(s) of privilege in public way for Tip Top Liquor
Committee(s) Assignment:	Committee on Transportation and Public Way

ORDINANCE
TIP TOP LIQUOR
Acct. No. 20105 - 1
Permit No. 1107478

Be It Ordained by the City Council of the City of Chicago:

SECTION 1. Permission and authority are hereby given and granted to TIP TOP LIQUOR, upon the terms and subject to the conditions of this ordinance to maintain and use two (2) sign(s) projecting over the public right-of-way attached to its premises known as 2700 W. North Ave..

Said sign structure(s) measures as follows; along W. North Avenue:
One (1) at thirteen (13) feet in length, three (3) feet in height and twelve (12) feet above grade level.
One (1) at three point seven five (3.75) feet in length, twelve (12) feet in height and twelve (12) feet above grade level.

The location of said privilege shall be as shown on prints kept on file with the Department of Business Affairs and Consumer Protection and the Office of the City Clerk.

Said privilege shall be constructed in accordance with plans and specifications approved by the Department of Transportation (Division of Project Development) and Zoning Department - Signs.

This grant of privilege in the public way shall be subject to the provisions of Section 10-28-015 and all other required provisions of the Municipal Code of Chicago.

The grantee shall pay to the City of Chicago as compensation for the privilege #1107478 herein granted the sum of six hundred ($600.00) per annum in advance.

A 25% penalty will be added for payments received after due date.


The permit holder agrees to hold the City of Chicago harmless for any damage, relocation or replacement costs associated with damage, relocation or removal of private property caused by the City performing work in the public way.

Authority herein given and granted for a period of five (5) years from and after 06/11/2013.

Alderman _____

Proco Joe Moreno 1st Ward

(Page 2 of 5)

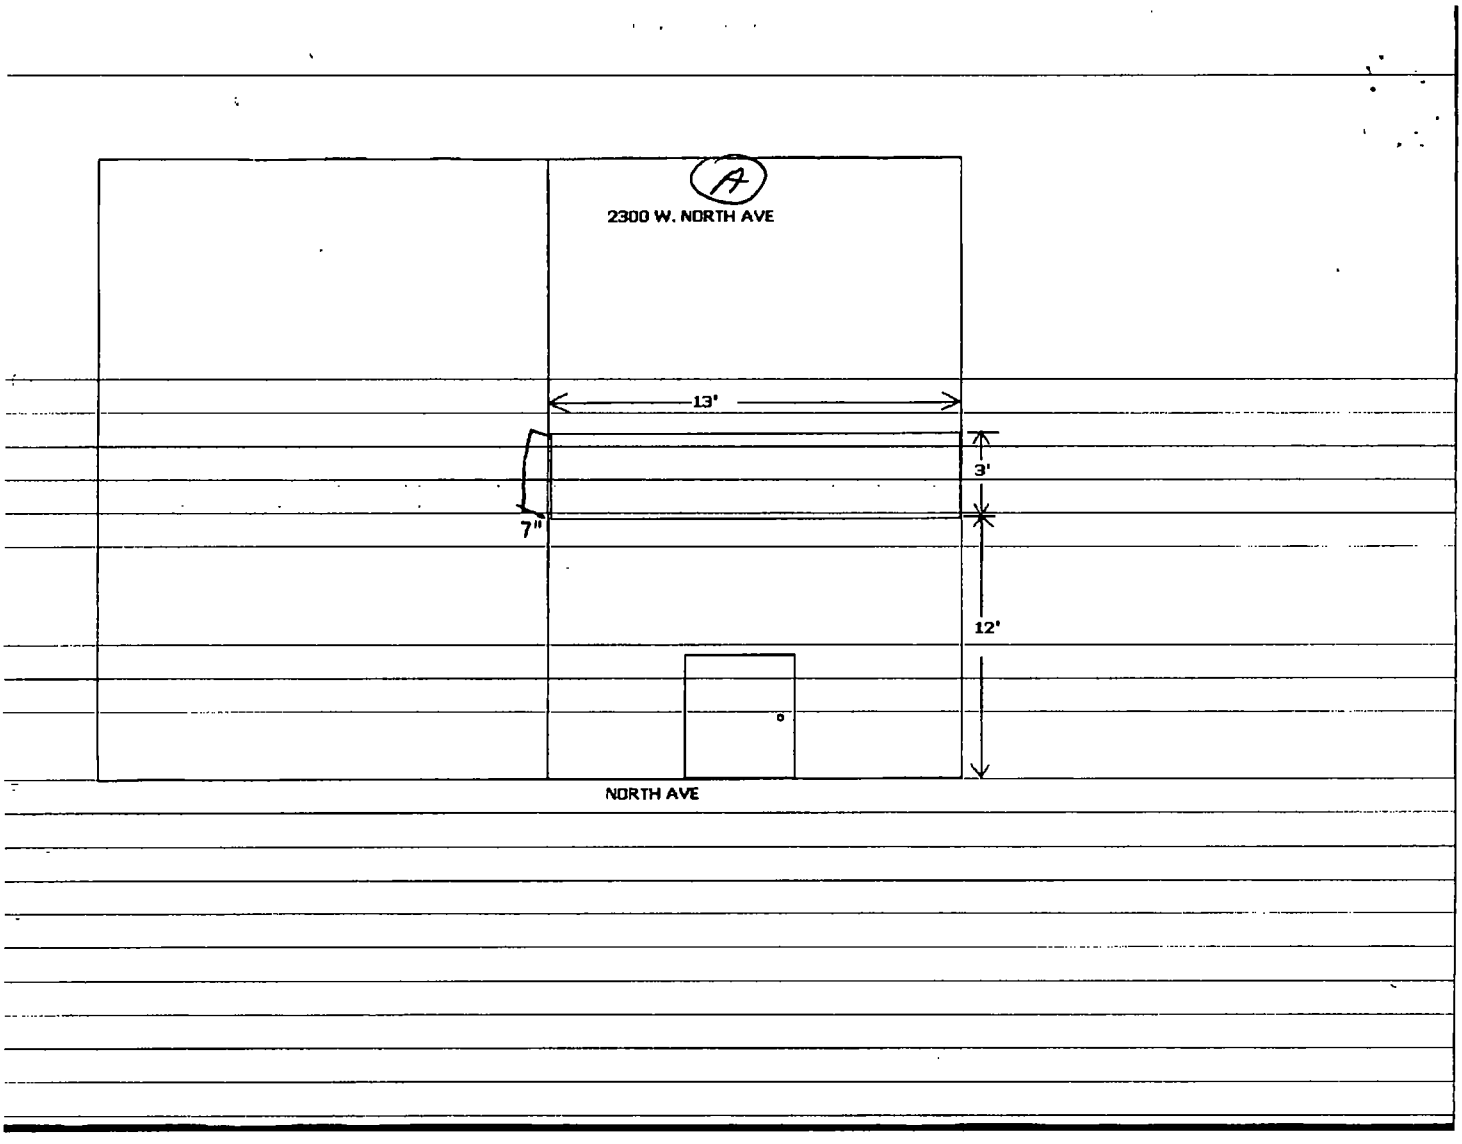

Department of Business Affairs and Consumer Protection
Business Assistance Center - Public Way Use Unit
City Hall - 121 N LaSalle Street, Room 800 • Chicago, IL 60602
(312)-74-GOBIZ (312-744-6249) • (312) 744-1944 (TTY)
http //www cityofchicago org/bacp

2nd ATTEMPT AT INTRODUCTION

10/16/2013

Alderman **Proco Joe Moreno**
Ward # **01**
City of Chicago
City Hall, Room **300**
121 North LaSalle Street
Chicago, Illinois 60602

Re: An ordinance to use and maintain a portion of the public right-of-way for **two (2) sign(s)** for **TIP TOP LIQUOR**, adjacent to the premises known as **2700 W. North Ave.**.

Dear Alderman **Proco Joe Moreno**:

The applicant referenced above has requested the use of the public right-of-way for a **sign(s)**. An ordinance has been prepared by the Department of Business Affairs and Consumer Protection – Business Assistance Center - Public Way Use Unit for presentation to the City Council. Because this request was made for properties located in your ward, as approved by you as per the attached, I respectfully request that you introduce the attached ordinance at the next City Council meeting.

If you have any questions regarding this ordinance, please contact Anthony Bertuca at (312) 744-5506.

Department of Business Affairs and Consumer Protection

City of Chicago

O2013-7749

Office of the City Clerk

Document Tracking Sheet

Meeting Date:	10/16/2013
Sponsor(s):	Moreno (1)
Type:	Ordinance
Title:	Grant(s) of privilege in public way for 1644 W Blackhawk LLC
Committee(s) Assignment:	Committee on Transportation and Public Way

ORDINANCE
1644 W. BLACKHAWK, LLC
Acct. No. 337189 - 1
Permit No. 1108502

Be It Ordained by the City Council of the City of Chicago:

SECTION 1. Permission and authority are hereby given and granted to 1644 W. BLACKHAWK, LLC, upon the terms and subject to the conditions of this ordinance to maintain and use, as now constructed, one (1) Decorative Fence(s) on the public right-of-way adjacent to its premises known as 1644 W. Blackhawk St..

Said Decorative Fence(s) at W. Blackhawk Street measure(s):
One (1) at forty-eight point two four (48.24) feet in length, and point one seven (.17) feet in width for a total of eight point two (8.2) square feet.

The location of said privilege shall be as shown on prints kept on file with the Department of Business Affairs and Consumer Protection and the Office of the City Clerk.

Said privilege shall be constructed in accordance with plans and specifications approved by the Department of Planning and Development and Department of Transportation (Division of Project Development).

This grant of privilege in the public way shall be subject to the provisions of Section 10-28-015 and all other required provisions of the Municipal Code of Chicago.

The grantee shall pay to the City of Chicago as compensation for the privilege #1108502 herein granted the sum of four hundred ($400.00) per annum in advance.

A 25% penalty will be added for payments received after due date.


The permit holder agrees to hold the City of Chicago harmless for any damage, relocation or replacement costs associated with damage, relocation or removal of private property caused by the City performing work in the public way.

Authority herein given and granted for a period of five (5) years from and after 06/11/2013.

Alderman _____

Proco Joe Moreno 1st Ward

(Page 2 of 3)

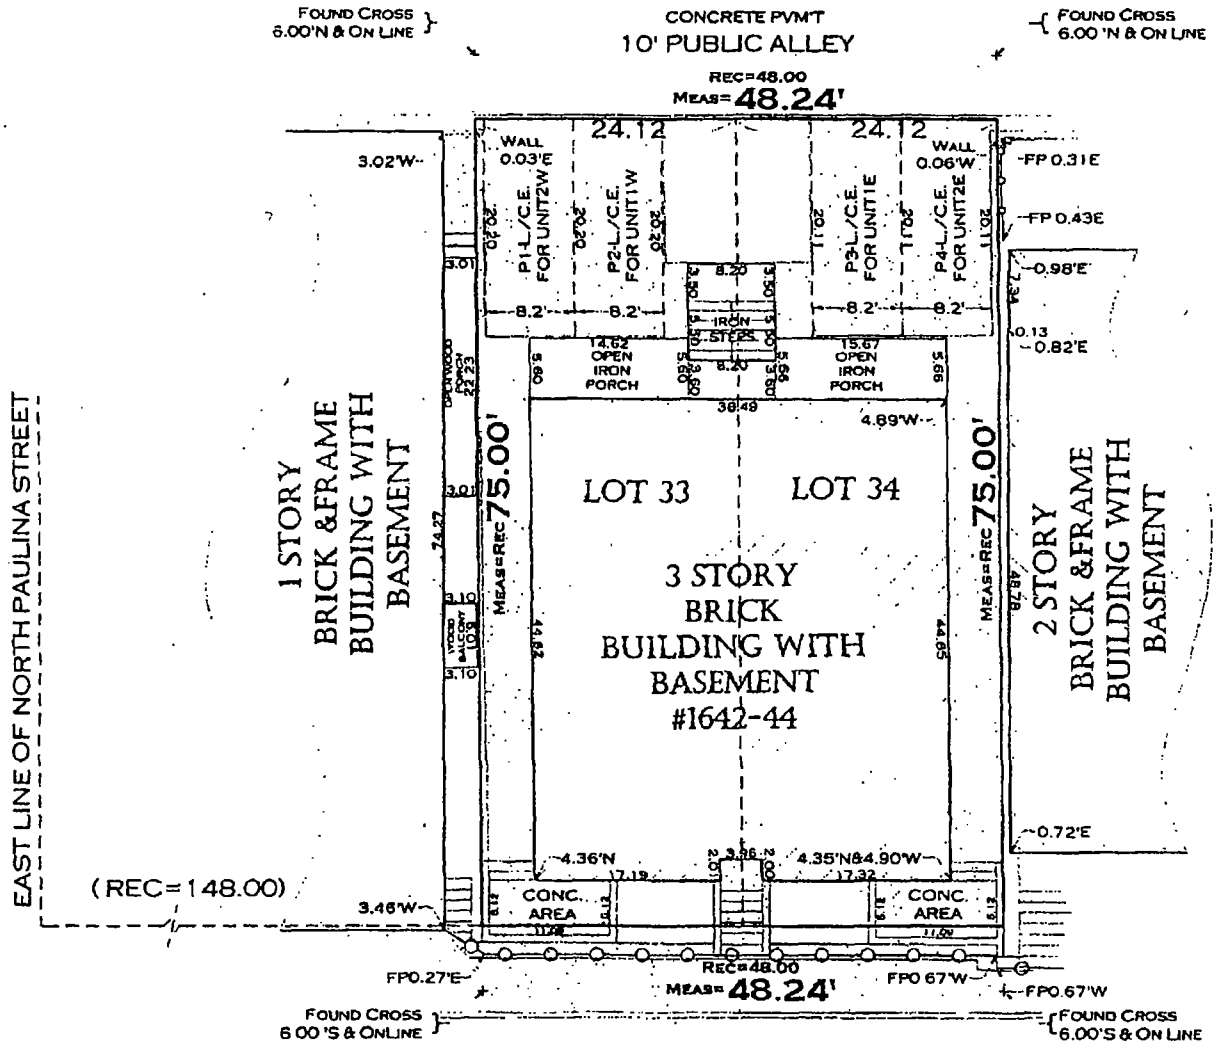
FOUND CROSS 6.00'N & ON LINE
CONCRETE PVM'T
10' PUBLIC ALLEY
FOUND CROSS 6.00 'N & ON LINE
REC=48.00
MEAS=48.24'
24.12
24.12
WALL 0.03'E
WALL 0.06'W
FP 0.31E
FP 0.43E
0.98'E
0.13
0.82'E
3.02'W
P1-L/C.E. FOR UNIT2W
P2-L/C.E. FOR UNIT1W
P3-L/C.E. FOR UNIT1E
P4-L/C.E. FOR UNIT2E
8.2'
8.2'
8.2'
8.2'
IRON STEPS
14.62 OPEN IRON PORCH
15.67 OPEN IRON PORCH
38.49
4.89'W
1 STORY BRICK &FRAME BUILDING WITH BASEMENT
MEAS=REC 75.00'
LOT 33
LOT 34
3 STORY BRICK BUILDING WITH BASEMENT #1642-44
MEAS=REC 75.00'
2 STORY BRICK &FRAME BUILDING WITH BASEMENT
EAST LINE OF NORTH PAULINA STREET
(REC=148.00)
3.46'W
4.36'N
4.35'N
84.90'W
CONC. AREA
CONC. AREA
0.72'E
FP0.27'E
REC=48.00
MEAS=48.24'
FP0 67'W
FP0.67'W
FOUND CROSS 6 00 'S & ONLINE
FOUND CROSS 6.00'S & ON LINE
W.BLACKHAWK STREET

City of Chicago

O2013-7753

Office of the City Clerk

Document Tracking Sheet

Meeting Date:	10/16/2013
Sponsor(s):	Fioretti (2)
Type:	Ordinance
Title:	Grant(s) of privilege in public way for Bonivino's, Inc.
Committee(s) Assignment:	Committee on Transportation and Public Way

ORDINANCE
BONIVINO'S INC
Acct. No. 3727 - 1
Permit No. 1108737

Be It Ordained by the City Council of the City of Chicago:

SECTION 1. Permission and authority are hereby given and granted to BONIVINO'S INC, upon the terms and subject to the conditions of this ordinance to maintain and use one (1) sign(s) projecting over the public right-of-way attached to its premises known as 109-111 W. Van Buren St..

Said sign structure(s) measures as follows; along W. Van Buren:
One (1) at twelve (12) feet in length, six (6) feet in height and eight (8) feet above grade level.

The location of said privilege shall be as shown on prints kept on file with the Department of Business Affairs and Consumer Protection and the Office of the City Clerk.

Said privilege shall be constructed in accordance with plans and specifications approved by the Department of Transportation (Division of Project Development) and Zoning Department - Signs.

This grant of privilege in the public way shall be subject to the provisions of Section 10-28-015 and all other required provisions of the Municipal Code of Chicago.

The grantee shall pay to the City of Chicago as compensation for the privilege #1108737 herein granted the sum of three hundred ($300.00) per annum in advance.


A 25% penalty will be added for payments received after due date.


The permit holder agrees to hold the City of Chicago harmless for any damage, relocation or replacement costs associated with damage, relocation or removal of private property caused by the City performing work in the public way.

Authority herein given and granted for a period of five (5) years from and after 06/11/2013.

Alderman

Bob Fioretti 2nd Ward

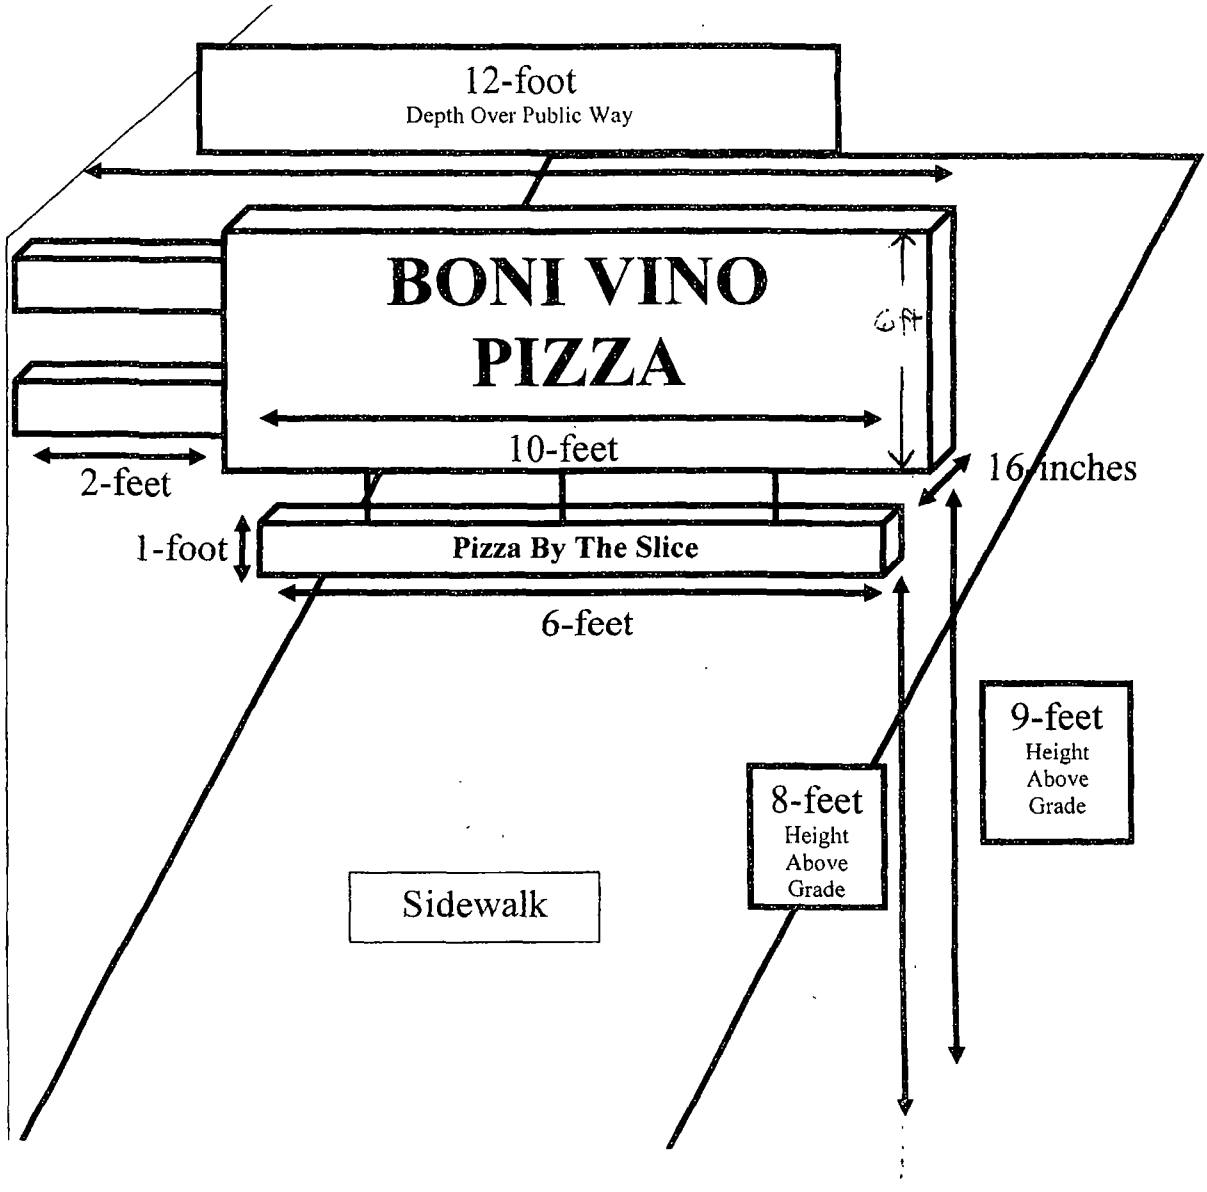
12-foot
Depth Over Public Way
BONI VINO
PIZZA
6 ft
10-feet
2-feet
16 inches
1-foot
Pizza By The Slice
6-feet
9-feet
Height
Above
Grade
8-feet
Height
Above
Grade
Sidewalk

 

Department of Business Affairs and Consumer Protection
Business Assistance Center - Public Way Use Unit
City Hall - 121 N. LaSalle Street, Room 800 • Chicago, IL 60602
(312)-74-GOBIZ (312-744-6249) • (312) 744-1944 (TTY)
http://www.cityofchicago.org/bacp

10/16/2013

Alderman **Bob Fioretti**
Ward # **02**
City of Chicago
City Hall, Room **300**
121 North LaSalle Street
Chicago, Illinois 60602

Re: An ordinance to use and maintain a portion of the public right-of-way for **one (1) sign(s)** for **BONIVINO'S INC**, adjacent to the premises known as **109-111 W. Van Buren St.**.

Dear Alderman **Bob Fioretti**:

The applicant referenced above has requested the use of the public right-of-way for a **sign(s)**. An ordinance has been prepared by the Department of Business Affairs and Consumer Protection – Business Assistance Center - Public Way Use Unit for presentation to the City Council. Because this request was made for properties located in your ward, as approved by you as per the attached, I respectfully request that you introduce the attached ordinance at the next City Council meeting.

If you have any questions regarding this ordinance, please contact Anthony Bertuca at (312) 744-5506.

Department of Business Affairs and Consumer Protection

City of Chicago

O2013-7754

Office of the City Clerk

Document Tracking Sheet

Meeting Date:	10/16/2013
Sponsor(s):	Fioretti (2)
Type:	Ordinance
Title:	Grant(s) of privilege in public way for Chicago Hilton & Towers
Committee(s) Assignment:	Committee on Transportation and Public Way

ORDINANCE
CHICAGO HITON & TOWERS
Acct. No. 210667 - 2
Permit No. 1108856

Be It Ordained by the City Council of the City of Chicago:

SECTION 1. Permission and authority are hereby given and granted to CHICAGO HITON & TOWERS, upon the terms and subject to the conditions of this ordinance to maintain and use, as now constructed, one (1) Fire Escape(s) projecting over the public right-of-way adjacent to its premises known as 725 S. Wabash Ave..

Said Fire Escape(s) at S. WABASH measure(s):
One (1) at fourteen (14) feet in length, and six point two five (6.25) feet in width for a total of eighty-seven point five (87.5) square feet.

The location of said privilege shall be as shown on prints kept on file with the Department of Business Affairs and Consumer Protection and the Office of the City Clerk.

Said privilege shall be constructed in accordance with plans and specifications approved by the Department of Transportation (Division of Project Development).

This grant of privilege in the public way shall be subject to the provisions of Section 10-28-015 and all other required provisions of the Municipal Code of Chicago.

The grantee shall pay to the City of Chicago as compensation for the privilege #1108856 herein granted the sum of four hundred ($400.00) per annum in advance.


A 25% penalty will be added for payments received after due date.

The permit holder agrees to hold the City of Chicago harmless for any damage, relocation or replacement costs associated with damage, relocation or removal of private property caused by the City performing work in the public way.

Authority herein given and granted for a period of five (5) years from and after 10/08/2013.

Alderman _____

Bob Fioretti 2nd Ward

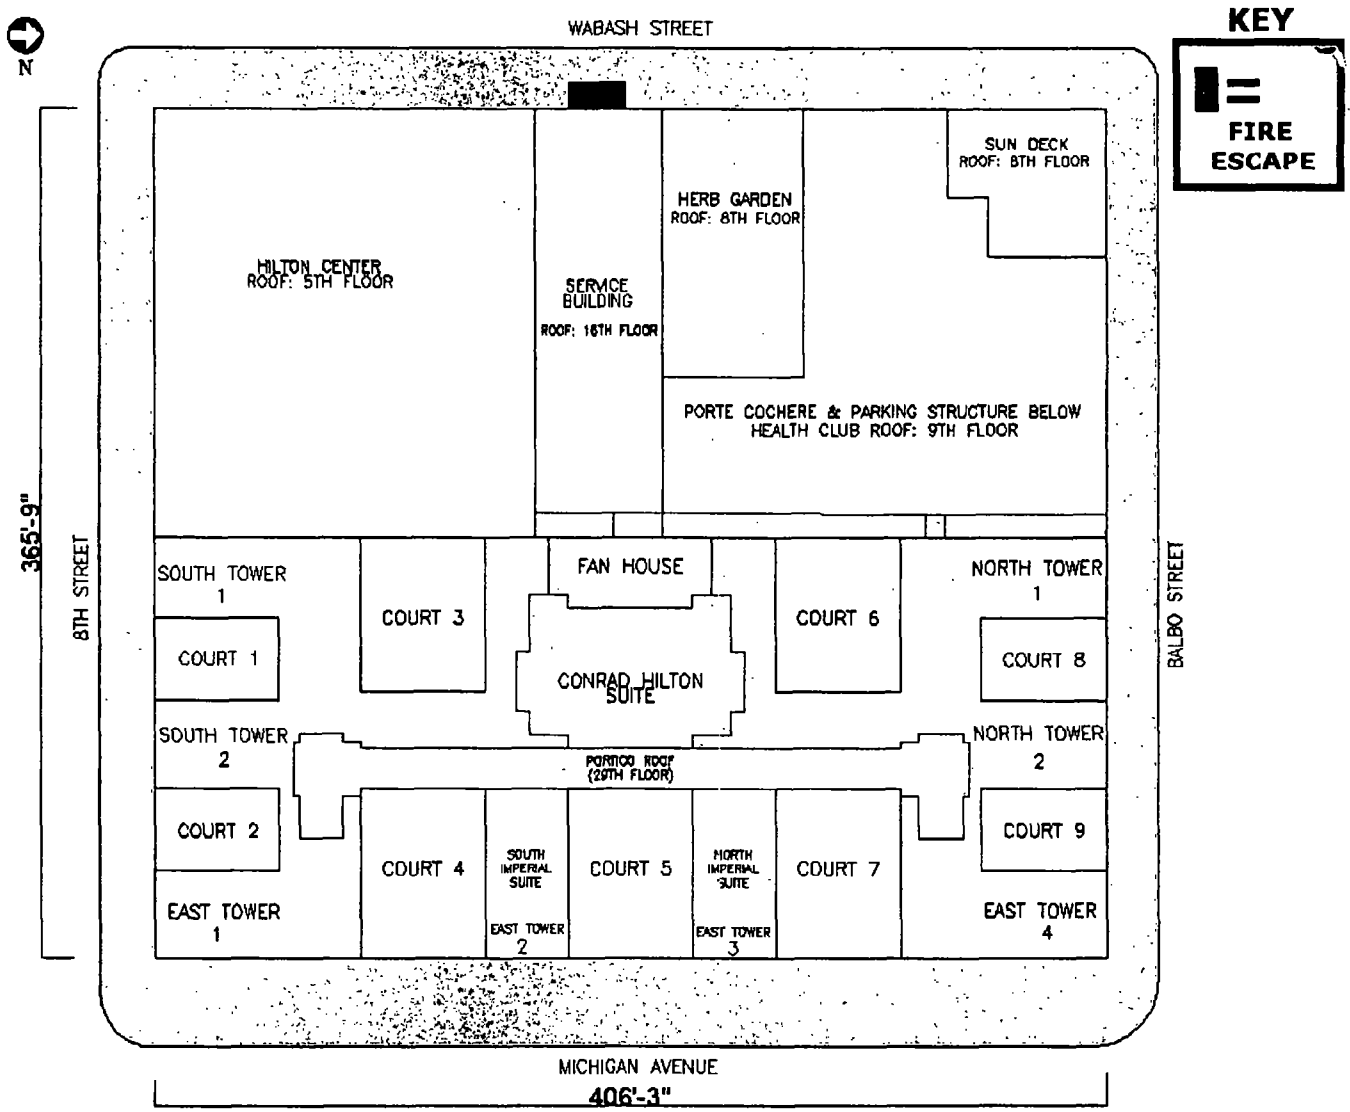
N
WABASH STREET
KEY
= FIRE ESCAPE
HILTON CENTER
ROOF: 5TH FLOOR
SERVICE BUILDING
ROOF: 16TH FLOOR
HERB GARDEN
ROOF: 8TH FLOOR
SUN DECK
ROOF: 8TH FLOOR
PORTE COCHERE & PARKING STRUCTURE BELOW
HEALTH CLUB ROOF: 9TH FLOOR
365'-9"
8TH STREET
BALBO STREET
SOUTH TOWER 1
COURT 1
COURT 3
FAN HOUSE
CONRAD HILTON SUITE
COURT 6
NORTH TOWER 1
COURT 8
SOUTH TOWER 2
PORTICO ROOF (29TH FLOOR)
NORTH TOWER 2
COURT 2
COURT 4
SOUTH IMPERIAL SUITE
EAST TOWER 2
COURT 5
NORTH IMPERIAL SUITE
EAST TOWER 3
COURT 7
COURT 9
EAST TOWER 1
EAST TOWER 4
MICHIGAN AVENUE
406'-3"

Department of Business Affairs and Consumer Protection
Business Assistance Center - Public Way Use Unit
City Hall - 121 N. LaSalle Street, Room 800 • Chicago, IL 60602
(312)-74-GOBIZ (312-744-6249) • (312) 744-1944 (TTY)
http://www.cityofchicago.org/bacp

10/16/2013

Alderman **Bob Fioretti**
Ward # **02**
City of Chicago
City Hall, Room **300**
121 North LaSalle Street
Chicago, Illinois 60602

Re: An ordinance to use and maintain a portion of the public right-of-way for **one (1) fire escape(s)** for **CHICAGO HITON & TOWERS**, adjacent to the premises known as **725 S. Wabash Ave.**.

Dear Alderman **Bob Fioretti**:

The applicant referenced above has requested the use of the public right-of-way for a **fire escape(s)**. An ordinance has been prepared by the Department of Business Affairs and Consumer Protection – Business Assistance Center - Public Way Use Unit for presentation to the City Council. Because this request was made for properties located in your ward, as approved by you as per the attached, I respectfully request that you introduce the attached ordinance at the next City Council meeting.

If you have any questions regarding this ordinance, please contact Anthony Bertuca at (312) 744-5506.

Department of Business Affairs and Consumer Protection

City of Chicago

O2013-7755

Office of the City Clerk

Document Tracking Sheet

Meeting Date:	10/16/2013
Sponsor(s):	Fioretti (2)
Type:	Ordinance
Title:	Grant(s) of privilege in public way for Chicago Kernel Gourmet Popcorn & More
Committee(s) Assignment:	Committee on Transportation and Public Way

ORDINANCE
Chicago Kernel Gourmet Popcorn & More
Acct. No. 383185 - 1
Permit No. 1108413

Be It Ordained by the City Council of the City of Chicago:

SECTION 1. Permission and authority are hereby given and granted to Chicago Kernel Gourmet Popcorn & More, upon the terms and subject to the conditions of this ordinance to maintain and use one (1) sign(s) projecting over the public right-of-way attached to its premises known as 511 S. State St..

Said sign structure(s) measures as follows; along South State Street:
One (1) at twelve point four two (12.42) feet in length, three point three three (3.33) feet in height and fifteen (15) feet above grade level.

The location of said privilege shall be as shown on prints kept on file with the Department of Business Affairs and Consumer Protection and the Office of the City Clerk.

Said privilege shall be constructed in accordance with plans and specifications approved by the Department of Transportation (Division of Project Development) and Zoning Department - Signs.

This grant of privilege in the public way shall be subject to the provisions of Section 10-28-015 and all other required provisions of the Municipal Code of Chicago.


The grantee shall pay to the City of Chicago as compensation for the privilege #1108413 herein granted the sum of three hundred ($300.00) per annum in advance.

A 25% penalty will be added for payments received after due date.


The permit holder agrees to hold the City of Chicago harmless for any damage, relocation or replacement costs associated with damage, relocation or removal of private property caused by the City performing work in the public way.

Authority herein given and granted for a period ~~of five (5) years~~ from and after Date of Passage.


Alderman _____
Bob Fioretti 2nd Ward

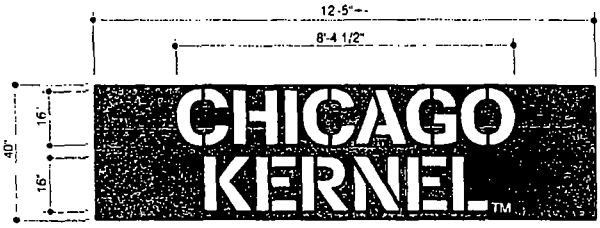

INDIVIDUAL INT. LED ILLUMINATED LETTER DISPLAY 3/8" = 1'-0"

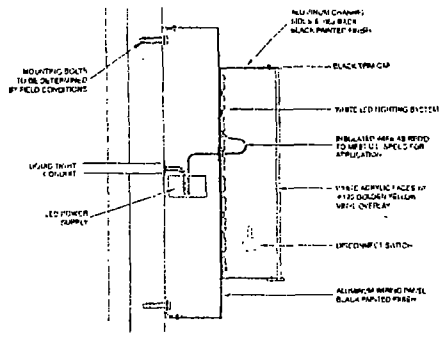


PANEL MOUNT INTERNALLY ILLUM. CHANNEL LTR.

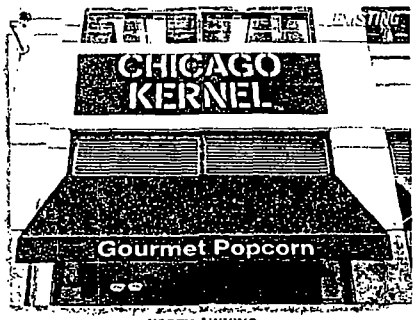

NORTH AWNING

12'2"

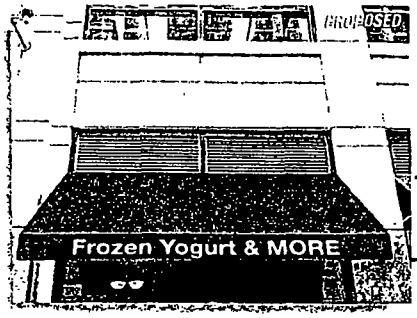

SOUTH AWNING

12'2"

Gourmet Popcorn
Frozen Yogurt & MORE

LETTERING LAYOUTS IN THE FLAT

RECOVER EXISTING AWNING W/
BLACK SUNBRELLA COVERING.
#7725-25 SUNFLOWER (PMS #1235)
THERMAL APPLIED GRAPHICS


Customer's Signature _____ Date _____

Comments

account representative T CAMPANA | client CHICAGO KERNEL 515 S STATE ST CHICAGO IL | drawn by JOHN W | job#: 13-5161 | 5-1-13 | rev # 5-23-13

OLYMPIC SIGNS 1150 N. Garfield Lombard, IL 60148 Ph.# 630.424.6100 Fx.# 630.424.6120 WWW.OLYSIGNS.COM

THIS IS AN ORIGINAL UNPUBLISHED DESIGN SUBMITTED IN CONFIDENCE WITH A PROJECT WE ARE PLANNING FOR YOU. THIS IS NOT TO BE COPIED OR REPRODUCED, EXHIBITED OR SHOWN TO ANYONE OUTSIDE YOUR ORGANIZATION WITHOUT THE WRITTEN PERMISSION OF OLYMPIC SIGNS, INC. ANYONE IS LIABLE FOR PROPERTY OF OLYMPIC SIGNS INC.

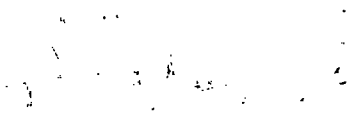

Department of Business Affairs and Consumer Protection
Business Assistance Center - Public Way Use Unit
City Hall - 121 N. LaSalle Street, Room 800 • Chicago, IL 60602
(312)-74-GOBIZ (312-744-6249) • (312) 744-1944 (TTY)
http://www.cityofchicago.org/bacp

10/16/2013

Alderman **Bob Fioretti**
Ward # **02**
City of Chicago
City Hall, Room **300**
121 North LaSalle Street
Chicago, Illinois 60602

Re: An ordinance to use and maintain a portion of the public right-of-way for **one (1) sign(s)** for **Chicago Kernel Gourmet Popcorn & More**, adjacent to the premises known as **511 S. State St.**.

Dear Alderman **Bob Fioretti**:

The applicant referenced above has requested the use of the public right-of-way for a **sign(s)**. An ordinance has been prepared by the Department of Business Affairs and Consumer Protection – Business Assistance Center - Public Way Use Unit for presentation to the City Council. Because this request was made for properties located in your ward, as approved by you as per the attached, I respectfully request that you introduce the attached ordinance at the next City Council meeting.

If you have any questions regarding this ordinance, please contact Anthony Bertuca at (312) 744-5506.

Department of Business Affairs and Consumer Protection

City of Chicago

O2013-7756

Office of the City Clerk

Document Tracking Sheet

Meeting Date:	10/16/2013
Sponsor(s):	Fioretti (2)
Type:	Ordinance
Title:	Grant(s) of privilege in public way for Columbia College
Committee(s) Assignment:	Committee on Transportation and Public Way

ORDINANCE
COLUMBIA COLLEGE
Acct. No. 85612 - 2
Permit No. 1107414

Be It Ordained by the City Council of the City of Chicago:

SECTION 1. Permission and authority are hereby given and granted to COLUMBIA COLLEGE, upon the terms and subject to the conditions of this ordinance to maintain and use, as now constructed, one (1) Vault(s) under the public right-of-way adjacent to its premises known as 1104 S. Wabash Ave..

Said Vault(s) at E. 11th St measure(s):
One (1) at one hundred sixty-three point five (163.5) feet in length, and ten point six six (10.66) feet in width for a total of one thousand seven hundred forty-two point nine one (1742.91) square feet.

The location of said privilege shall be as shown on prints kept on file with the Department of Business Affairs and Consumer Protection and the Office of the City Clerk.

Said privilege shall be constructed in accordance with plans and specifications approved by the Department of Transportation (Office of Underground Coordination).

This grant of privilege in the public way shall be subject to the provisions of Section 10-28-015 and all other required provisions of the Municipal Code of Chicago.

The grantee shall pay to the City of Chicago as compensation for the privilege #1107414 herein granted the sum of eight hundred seventy ($870.00) per annum in advance.


A 25% penalty will be added for payments received after due date.

The permit holder agrees to hold the City of Chicago harmless for any damage, relocation or replacement costs associated with damage, relocation or removal of private property caused by the City performing work in the public way.

Authority herein given and granted for a period of five (5) years from and after 06/11/2013.

Alderman


Bob Fioretti 2nd Ward

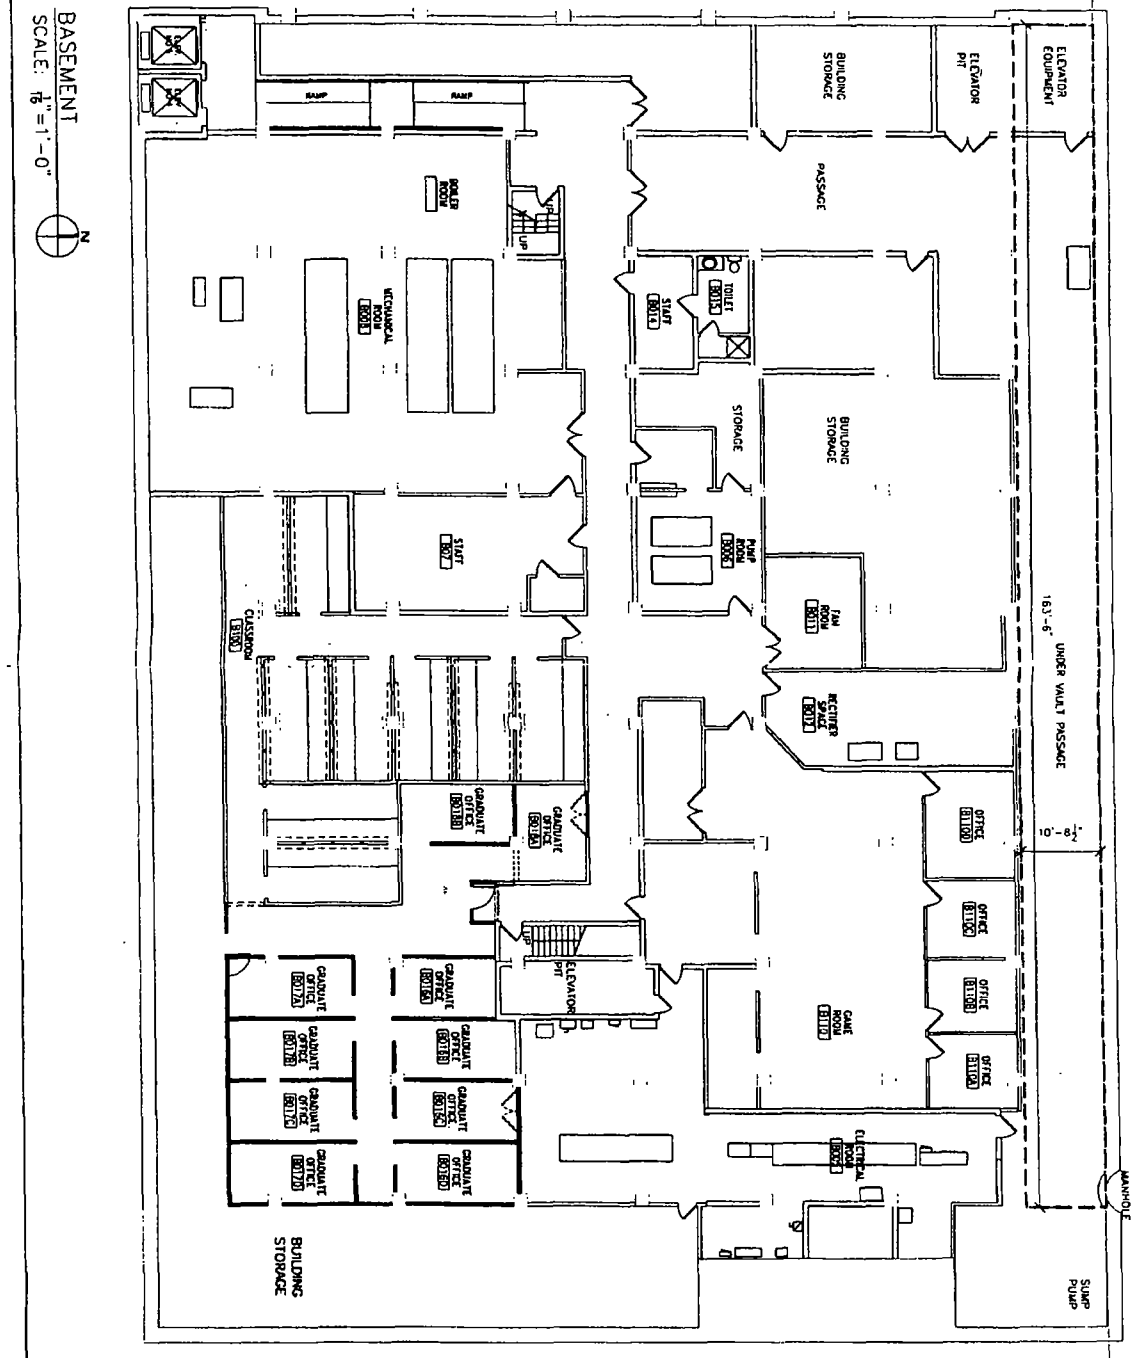

1104_

1104 SOUTH WABASH
CHICAGO, ILLINOIS 60605

Columbia
COLLEGE CHICAG

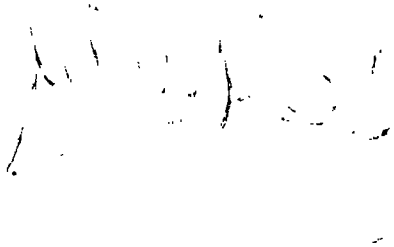

Department of Business Affairs and Consumer Protection
Business Assistance Center - Public Way Use Unit
City Hall - 121 N. LaSalle Street, Room 800 • Chicago, IL 60602
(312)-74-GOBIZ (312-744-6249) • (312) 744-1944 (TTY)
http://www.cityofchicago.org/bacp

10/16/2013

Alderman **Bob Fioretti**
Ward # **02**
City of Chicago
City Hall, Room **300**
121 North LaSalle Street
Chicago, Illinois 60602

Re: An ordinance to use and maintain a portion of the public right-of-way for **one (1) vault(s)** for **COLUMBIA COLLEGE**, adjacent to the premises known as **1104 S. Wabash Ave.**.

Dear Alderman **Bob Fioretti**:

The applicant referenced above has requested the use of the public right-of-way for a **vault(s)**. An ordinance has been prepared by the Department of Business Affairs and Consumer Protection – Business Assistance Center - Public Way Use Unit for presentation to the City Council. Because this request was made for properties located in your ward, as approved by you as per the attached, I respectfully request that you introduce the attached ordinance at the next City Council meeting.

If you have any questions regarding this ordinance, please contact Anthony Bertuca at (312) 744-5506.

Department of Business Affairs and Consumer Protection

City of Chicago

O2013-7757

Office of the City Clerk

Document Tracking Sheet

Meeting Date:	10/16/2013
Sponsor(s):	Fioretti (2)
Type:	Ordinance
Title:	Grant(s) of privilege in public way for Cosmopolitan Lofts Condo Assn
Committee(s) Assignment:	Committee on Transportation and Public Way

ORDINANCE
COSMOPOLITAN LOFTS CONDOMINIUM ASSOCIATION
Acct. No. 219687 - 2
Permit No. 1107459

Be It Ordained by the City Council of the City of Chicago:

SECTION 1. Permission and authority are hereby given and granted to COSMOPOLITAN LOFTS CONDOMINIUM ASSOCIATION, upon the terms and subject to the conditions of this ordinance to maintain and use, as now constructed, one (1) Vault(s) under the public right-of-way adjacent to its premises known as 1133 S. Wabash Ave..

Said Vault(s) at S. WABASH measure(s):
One (1) at fifty-one (51) feet in length, and five point five (5.5) feet in width for a total of two hundred eighty point five (280.5) square feet.

The location of said privilege shall be as shown on prints kept on file with the Department of Business Affairs and Consumer Protection and the Office of the City Clerk.

Said privilege shall be constructed in accordance with plans and specifications approved by the Department of Transportation (Office of Underground Coordination).

This grant of privilege in the public way shall be subject to the provisions of Section 10-28-015 and all other required provisions of the Municipal Code of Chicago.

The grantee shall pay to the City of Chicago as compensation for the privilege #1107459 herein granted the sum of four hundred ($400.00) per annum in advance.


A 25% penalty will be added for payments received after due date.

The permit holder agrees to hold the City of Chicago harmless for any damage, relocation or replacement costs associated with damage, relocation or removal of private property caused by the City performing work in the public way.

Authority herein given and granted for a period of five (5) years from and after 06/11/2013.

Alderman

Bob Fioretti 2nd Ward

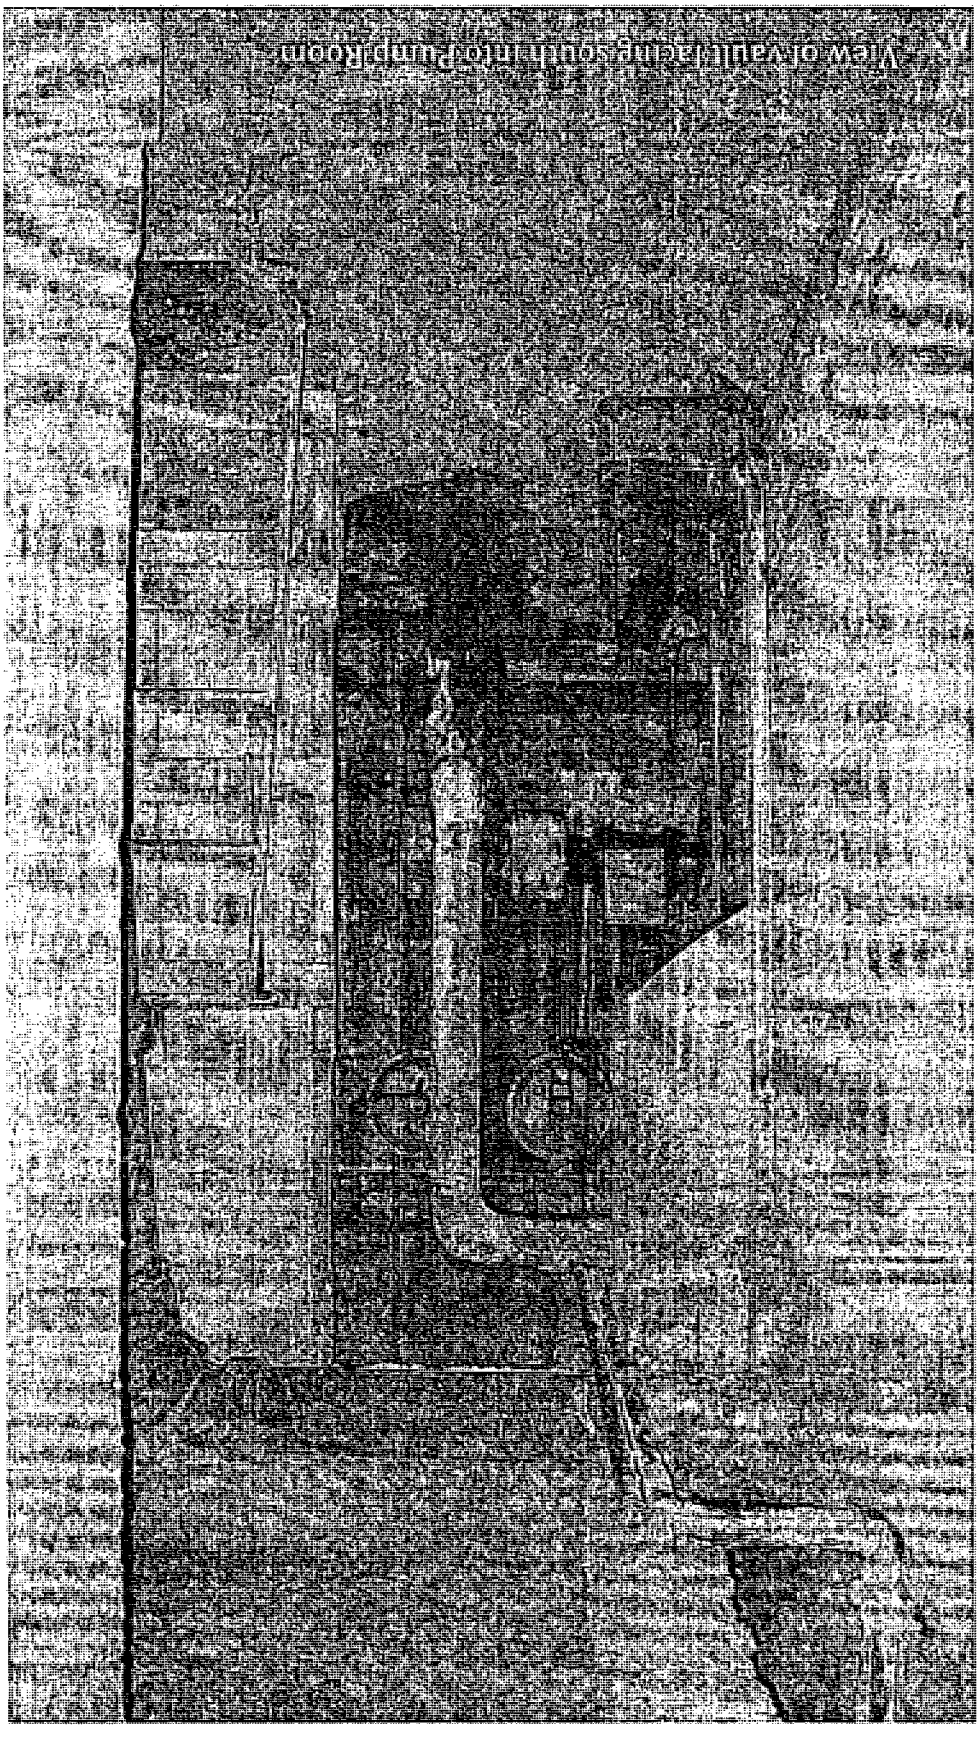
View of well casing, south into pump room



Department of Business Affairs and Consumer Protection
Business Assistance Center - Public Way Use Unit
City Hall - 121 N. LaSalle Street, Room 800 • Chicago, IL 60602
(312)-74-GOBIZ (312-744-6249) • (312) 744-1944 (TTY)
http://www.cityofchicago.org/bacp

10/16/2013

Alderman **Bob Fioretti**
Ward # **02**
City of Chicago
City Hall, Room **300**
121 North LaSalle Street
Chicago, Illinois 60602

Re: An ordinance to use and maintain a portion of the public right-of-way for **one (1) vault(s)** for **COSMOPOLITAN LOFTS CONDOMINIUM ASSOCIATION**, adjacent to the premises known as **1133 S. Wabash Ave..**

Dear Alderman **Bob Fioretti**:

The applicant referenced above has requested the use of the public right-of-way for a **vault(s)**. An ordinance has been prepared by the Department of Business Affairs and Consumer Protection – Business Assistance Center - Public Way Use Unit for presentation to the City Council. Because this request was made for properties located in your ward, as approved by you as per the attached, I respectfully request that you introduce the attached ordinance at the next City Council meeting.

If you have any questions regarding this ordinance, please contact Anthony Bertuca at (312) 744-5506.

Department of Business Affairs and Consumer Protection

City of Chicago

O2013-7759

Office of the City Clerk

Document Tracking Sheet

Meeting Date:	10/16/2013
Sponsor(s):	Fioretti (2)
Type:	Ordinance
Title:	Grant(s) of privilege in public way for Digital Lakeside LLC
Committee(s) Assignment:	Committee on Transportation and Public Way

ORDINANCE
DIGITAL LAKESIDE, LLC
Acct. No. 329127 - 1
Permit No. 1108655

Be It Ordained by the City Council of the City of Chicago:

SECTION 1. Permission and authority are hereby given and granted to DIGITAL LAKESIDE, LLC, upon the terms and subject to the conditions of this ordinance to construct, install, maintain and use two (2) Irrigation System(s) under the public right-of-way adjacent to its premises known as 350 E. Cermak Rd..

Said Irrigation System(s) at South Calumet Avenue (North) measure(s):
One (1) at one hundred eighty-five (185) feet in length, and one (1) foot in width for a total of one hundred eighty-five (185) square feet.

Said Irrigation System(s) at South Calumet Avenue (South) measure(s):
One (1) at four hundred fifty (450) feet in length, and one (1) foot in width for a total of four hundred fifty (450) square feet.

The location of said privilege shall be as shown on prints kept on file with the Department of Business Affairs and Consumer Protection and the Office of the City Clerk.

Said privilege shall be constructed in accordance with plans and specifications approved by the Department of Transportation (Office of Underground Coordination) and Department of Water Management.

This grant of privilege in the public way shall be subject to the provisions of Section 10-28-015 and all other required provisions of the Municipal Code of Chicago.

The grantee shall pay to the City of Chicago as compensation for the privilege #1108655 herein granted the sum of eight hundred ($800.00) per annum in advance.

A 25% penalty will be added for payments received after due date.


The permit holder agrees to hold the City of Chicago harmless for any damage, relocation or replacement costs associated with damage, relocation or removal of private property caused by the City performing work in the public way.

Authority herein given and granted for a period of five (5) years from and after Date of Passage.

Alderman

Bob Fioretti 2nd Ward

DIGITAL REALTY TRUST
CHICAGO - 350 E CERMAK

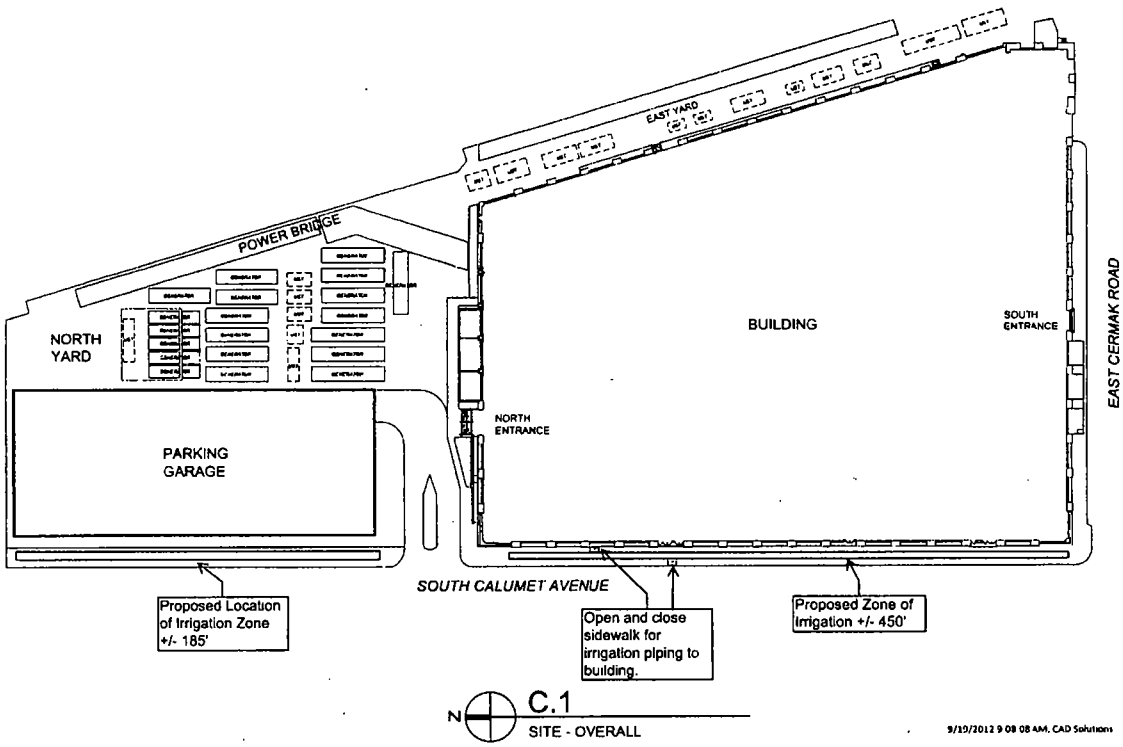

350 Cermak Site- Overall drawing (126% of Scale), DRT 350 E Cermak Irrigation System, dh, 7/2/2013 02:28 PM



Department of Business Affairs and Consumer Protection
Business Assistance Center- Public Way Use Unit
City Hall - 121 N. LaSalle Street Room 800 • Chicago, IL 60602
(312)-74-GOBIZ (312-744-6249) • (312) 744-1944 (TTY)
http://www.cityofchicago.org/bacp

10/16/2013

Alderman **Bob Fioretti**
Ward # **02**
City of Chicago
City Hall, Room **300**
121 North LaSalle Street
Chicago, Illinois 60602

Re: An ordinance to use and maintain a portion of the public right-of-way for **two (2) irrigation system(s)** for **DIGITAL LAKESIDE, LLC**, adjacent to the premises known as **350 E. Cermak Rd.**.

Dear Alderman **Bob Fioretti**:

The applicant referenced above has requested the use of the public right-of-way for **irrigation system(s)**. An ordinance has been prepared by the Department of Business Affairs and Consumer Protection – Business Assistance Center - Public Way Use Unit for presentation to the City Council. Because this request was made for properties located in your ward, as approved by you as per the attached, I respectfully request that you introduce the attached ordinance at the next City Council meeting.

If you have any questions regarding this ordinance, please contact Anthony Bertuca at (312) 744-5506.

Department of Business Affairs and Consumer Protection

City of Chicago

O2013-7762

Office of the City Clerk

Document Tracking Sheet

Meeting Date:	10/16/2013
Sponsor(s):	Fioretti (2)
Type:	Ordinance
Title:	Grant(s) of privilege in public way for Forth Group Management Services
Committee(s) Assignment:	Committee on Transportation and Public Way

ORDINANCE
FORTH GROUP MANAGMENT SERVICES
Acct. No. 329896 - 1
Permit No. 1108851

Be It Ordained by the City Council of the City of Chicago:

SECTION 1. Permission and authority are hereby given and granted to FORTH GROUP MANAGMENT SERVICES, upon the terms and subject to the conditions of this ordinance to maintain and use, as now constructed, twenty-two (22) Balcony(s) projecting over the public right-of-way adjacent to its premises known as 1621-1631 S. Michigan Ave..

Said Balcony(s) at S. Michigan Avenue measure(s):
Twelve (12) at nine (9) feet in length, and four (4) feet in width for a total of four hundred thirty-two (432) square feet.

Said Balcony(s) at N/S public alley measure(s):
Ten (10) at nine (9) feet in length, and four (4) feet in width for a total of three hundred sixty (360) square feet.

The location of said privilege shall be as shown on prints kept on file with the Department of Business Affairs and Consumer Protection and the Office of the City Clerk.

Said privilege shall be constructed in accordance with plans and specifications approved by the Department of Planning and Development and Department of Transportation (Division of Project Development).

This grant of privilege in the public way shall be subject to the provisions of Section 10-28-015 and all other required provisions of the Municipal Code of Chicago.

The grantee shall pay to the City of Chicago as compensation for the privilege #1108851 herein granted the sum of one thousand six hundred fifty ($1,650.00) per annum in advance.

A 25% penalty will be added for payments received after due date.

The permit holder agrees to hold the City of Chicago harmless for any damage, relocation or replacement costs associated with damage, relocation or removal of private property caused by the City performing work in the public way.

Authority herein given and granted for a period of five (5) years from and after 07/09/2013.

Alderman _____

Bob Fioretti 2nd Ward

LUXE
LUXE

Department of Business Affairs and Consumer Protection
Business Assistance Center - Public Way Use Unit
City Hall - 121 N. LaSalle Street, Room 800 • Chicago, IL 60602
(312)-74-GOBIZ (312-744-6249) • (312) 744-1944 (TTY)
http://www.cityofchicago.org/bacp

10/16/2013

Alderman **Bob Fioretti**
Ward # **02**
City of Chicago
City Hall, Room **300**
121 North LaSalle Street
Chicago, Illinois 60602

Re: An ordinance to use and maintain a portion of the public right-of-way for **twenty-two (22) balcony(ies)** for **FORTH GROUP MANAGMENT SERVICES,** adjacent to the premises known as **1621-1631 S. Michigan Ave..**

Dear Alderman **Bob Fioretti**:

The applicant referenced above has requested the use of the public right-of-way for a **balcony(ies).** An ordinance has been prepared by the Department of Business Affairs and Consumer Protection – Business Assistance Center - Public Way Use Unit for presentation to the City Council. Because this request was made for properties located in your ward, as approved by you as per the attached, I respectfully request that you introduce the attached ordinance at the next City Council meeting.

If you have any questions regarding this ordinance, please contact Anthony Bertuca at (312) 744-5506.

Department of Business Affairs and Consumer Protection

City of Chicago

O2013-7765

Office of the City Clerk

Document Tracking Sheet

Meeting Date:	10/16/2013
Sponsor(s):	Fioretti (2)
Type:	Ordinance
Title:	Grant(s) of privilege in public way for G&A Development
Committee(s) Assignment:	Committee on Transportation and Public Way

ORDINANCE
G&A Development
Acct. No. 208323 - 3
Permit No. 1108813

Be It Ordained by the City Council of the City of Chicago:

SECTION 1. Permission and authority are hereby given and granted to G&A Development, upon the terms and subject to the conditions of this ordinance to maintain and use, as now constructed, three (3) Landscaping(s) on the public right-of-way for beautification purposes adjacent to its premises known as 300 E. 26th St..

Said Landscaping(s) at E. 26th measure(s):
One (1) at thirty-five (35) feet in length, and four point seven five (4.75) feet in width for a total of one hundred sixty-six point two five (166.25) square feet.

Said Landscaping(s) at E. 26th measure(s):
One (1) at thirty (30) feet in length, and four point seven five (4.75) feet in width for a total of one hundred forty-two point five (142.5) square feet.

Said Landscaping(s) at E. 26th measure(s):
One (1) at thirty-two (32) feet in length, and four point seven five (4.75) feet in width for a total of one hundred fifty-two (152) square feet.

The location of said privilege shall be as shown on prints kept on file with the Department of Business Affairs and Consumer Protection and the Office of the City Clerk.

Said privilege shall be constructed in accordance with plans and specifications approved by the Department of Planning and Development and Department of Transportation (Division of Project Development).

This grant of privilege in the public way shall be subject to the provisions of Section 10-28-015 and all other required provisions of the Municipal Code of Chicago.

The grantee shall pay to the City of Chicago as compensation for the privilege #1108813 herein granted the sum of zero ($.00) per annum in advance.


A 25% penalty will be added for payments received after due date.

The permit holder agrees to hold the City of Chicago harmless for any damage, relocation or replacement costs associated with damage, relocation or removal of private property caused by the City performing work in the public way.

Authority herein given and granted for a period of five (5) years from and after 06/11/2013.

Alderman _____

Bob Fioretti 2nd Ward

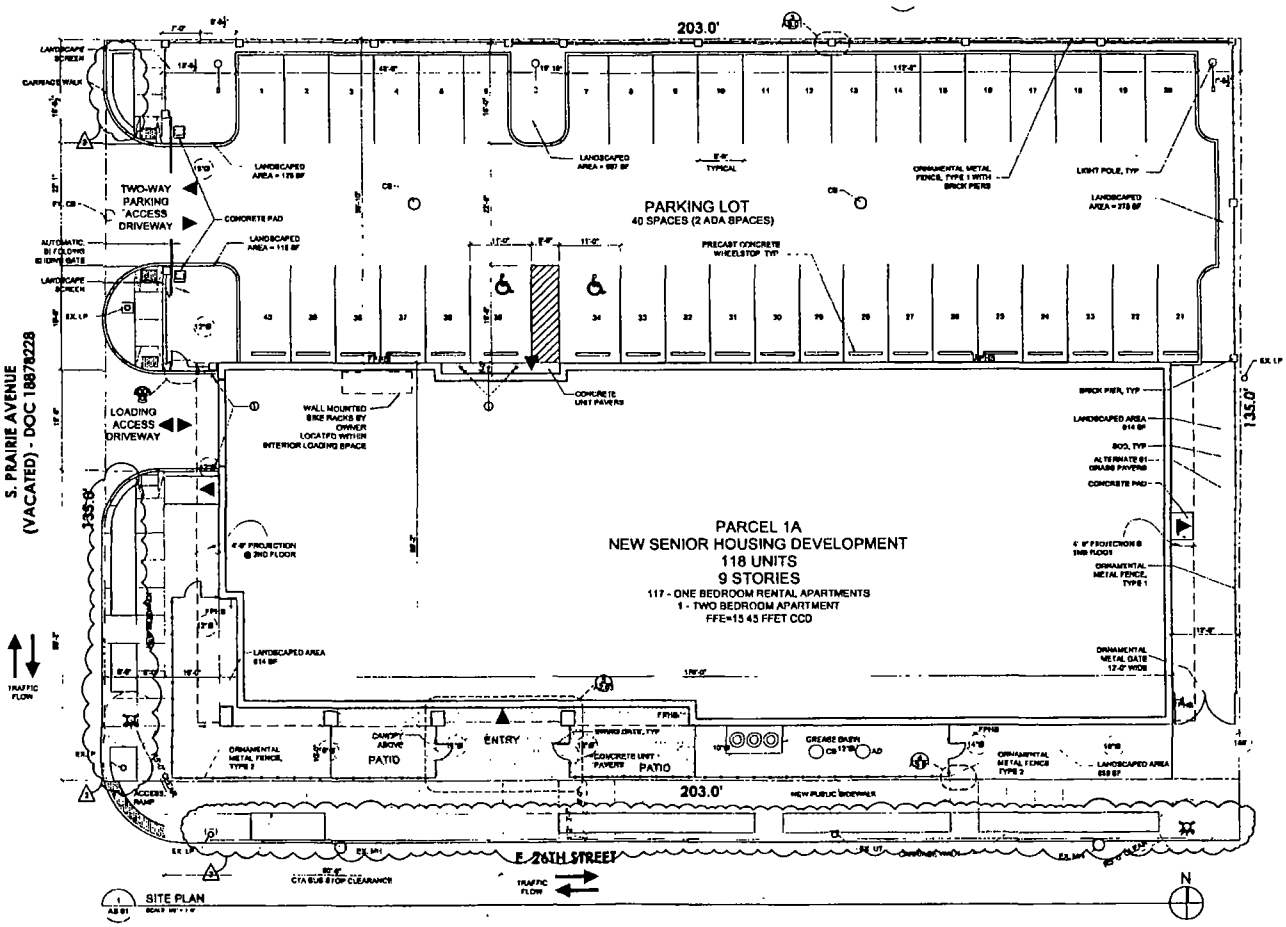
203.0'
PARKING LOT
40 SPACES (2 ADA SPACES)
TWO-WAY PARKING ACCESS DRIVEWAY
LOADING ACCESS DRIVEWAY
S. PRAIRIE AVENUE (VACATED) - DOC 1887228
135.0'
PARCEL 1A
NEW SENIOR HOUSING DEVELOPMENT
118 UNITS
9 STORIES
117 - ONE BEDROOM RENTAL APARTMENTS
1 - TWO BEDROOM APARTMENT
FFE=15.45 FEET CCD
ENTRY
PATIO
E. 26TH STREET
TRAFFIC FLOW
N
SITE PLAN



Department of Business Affairs and Consumer Protection
Business Assistance Center - Public Way Use Unit
City Hall - 121 N. LaSalle Street, Room 800 • Chicago, IL 60602
(312)-74-GOBIZ (312-744-6249) • (312) 744-1944 (TTY)
http://www.cityofchicago.org/bacp

10/16/2013

Alderman **Bob Fioretti**
Ward # **02**
City of Chicago
City Hall, Room **300**
121 North LaSalle Street
Chicago, Illinois 60602

Re: An ordinance to use and maintain a portion of the public right-of-way for **three (3) landscaping(s)** for **G&A Development**, adjacent to the premises known as **300 E. 26th St.**.

Dear Alderman **Bob Fioretti**:

The applicant referenced above has requested the use of the public right-of-way for a **landscaping(s)**. An ordinance has been prepared by the Department of Business Affairs and Consumer Protection – Business Assistance Center - Public Way Use Unit for presentation to the City Council. Because this request was made for properties located in your ward, as approved by you as per the attached, I respectfully request that you introduce the attached ordinance at the next City Council meeting.

If you have any questions regarding this ordinance, please contact Anthony Bertuca at (312) 744-5506.

Department of Business Affairs and Consumer Protection

City of Chicago

O2013-7766

Office of the City Clerk

Document Tracking Sheet

Meeting Date:	10/16/2013
Sponsor(s):	Fioretti (2)
Type:	Ordinance
Title:	Grant(s) of privilege in public way for General Parking Corp.
Committee(s) Assignment:	Committee on Transportation and Public Way

ORDINANCE
GENERAL PARKING CORPORATION
Acct. No. 88213 - 2
Permit No. 1107665

Be It Ordained by the City Council of the City of Chicago:

SECTION 1. Permission and authority are hereby given and granted to GENERAL PARKING CORPORATION, upon the terms and subject to the conditions of this ordinance to maintain and use, as now constructed, one (1) Bridge(s) projecting over the public right-of-way adjacent to its premises known as 326 S. Wells St..

Said Bridge(s) at Public Alley measure(s):
One (1) at eighteen point five (18.5) feet in length, and seventeen (17) feet in width for a total of three hundred fourteen point five (314.5) square feet. Existing pedestrian and vehicle bridge span the public alley between the parking garage at 326 South Wells Street and the parking garage at the northeast corner of South Franklin Street and West Van Buren Street. Existing bridge is approximately twenty-one (21) feet above grade level.

The location of said privilege shall be as shown on prints kept on file with the Department of Business Affairs and Consumer Protection and the Office of the City Clerk.

Said privilege shall be constructed in accordance with plans and specifications approved by the Department of Planning and Development and Department of Transportation (Division of Project Development).

This grant of privilege in the public way shall be subject to the provisions of Section 10-28-015 and all other required provisions of the Municipal Code of Chicago.

The grantee shall pay to the City of Chicago as compensation for the privilege #1107665 herein granted the sum of five thousand six hundred ninety-one ($5,691.00) per annum in advance.


A 25% penalty will be added for payments received after due date.

The permit holder agrees to hold the City of Chicago harmless for any damage, relocation or replacement costs associated with damage, relocation or removal of private property caused by the City performing work in the public way.

Authority herein given and granted for a period of five (5) years from and after 07/29/2013.

Alderman

Bob Fioretti 2nd Ward

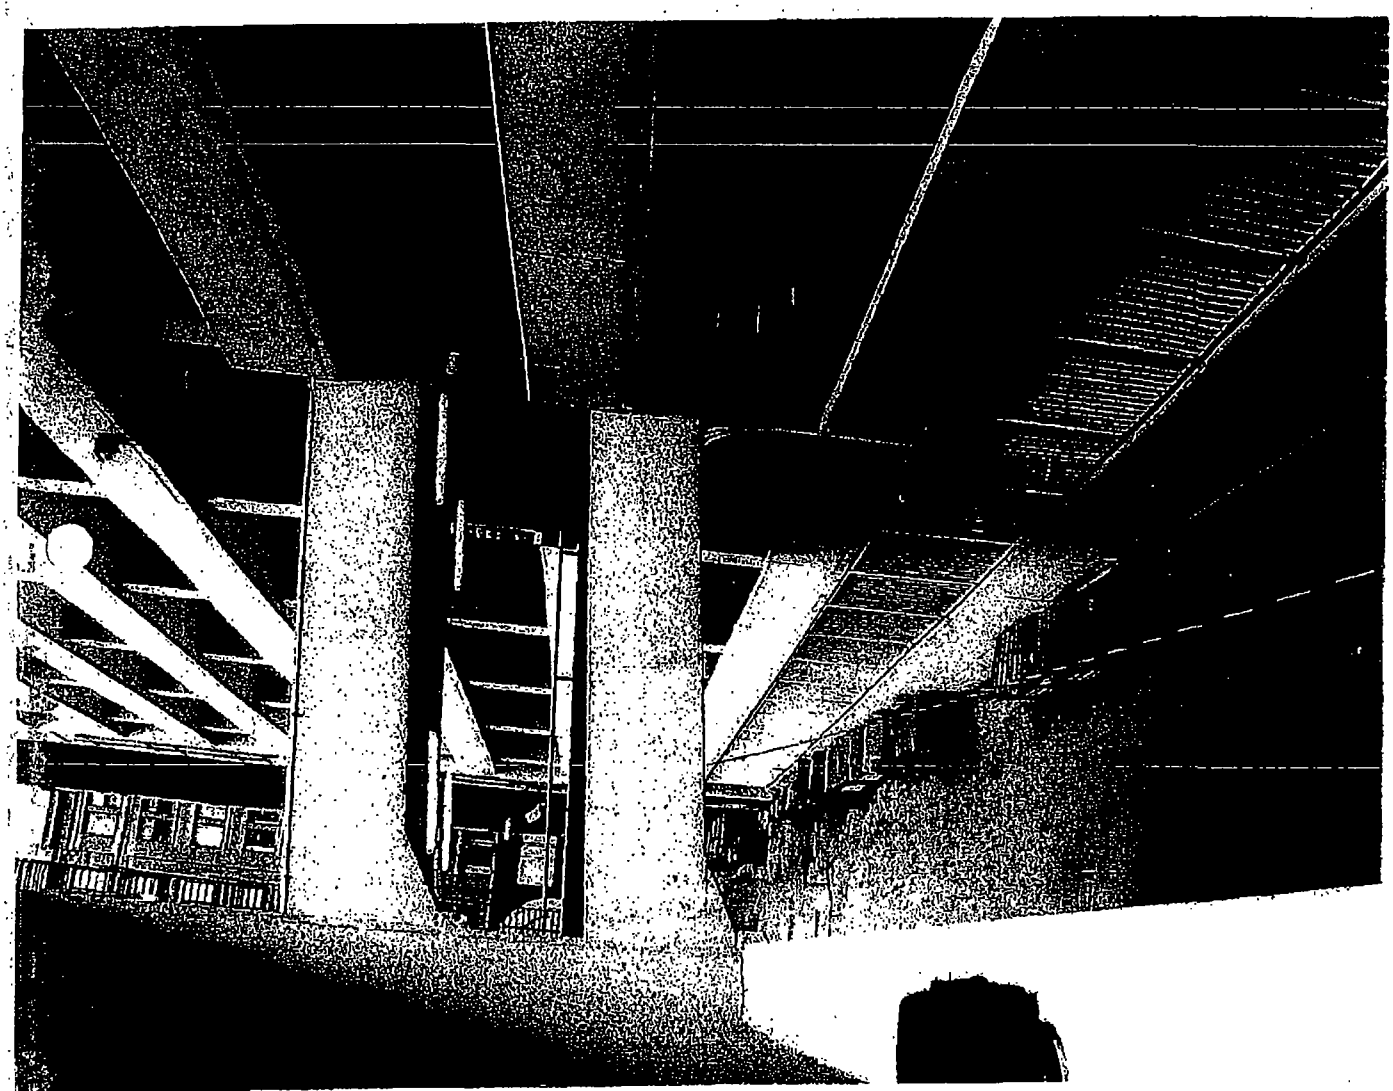

Department of Business Affairs and Consumer Protection
Business Assistance Center- Public Way Use Unit
City Hall - 121 N LaSalle Street Room 800 • Chicago, IL 60602
(312)-74-GOBIZ (312-744-6249) • (312) 744-1944 (TTY)
http://www.cityofchicago.org/bacp

10/16/2013

Alderman **Bob Fioretti**
Ward # **02**
City of Chicago
City Hall, Room **300**
121 North LaSalle Street
Chicago, Illinois 60602

Re: An ordinance to use and maintain a portion of the public right-of-way for **one (1) bridge(s)** for **GENERAL PARKING CORPORATION**, adjacent to the premises known as **326 S. Wells St.**.

Dear Alderman **Bob Fioretti**:

The applicant referenced above has requested the use of the public right-of-way for a **bridge(s)**. An ordinance has been prepared by the Department of Business Affairs and Consumer Protection – Business Assistance Center - Public Way Use Unit for presentation to the City Council. Because this request was made for properties located in your ward, as approved by you as per the attached, I respectfully request that you introduce the attached ordinance at the next City Council meeting.

If you have any questions regarding this ordinance, please contact Anthony Bertuca at (312) 744-5506.

Department of Business Affairs and Consumer Protection

City of Chicago

O2013-7767

Office of the City Clerk

Document Tracking Sheet

Meeting Date:	10/16/2013
Sponsor(s):	Fioretti (2)
Type:	Ordinance
Title:	Grant(s) of privilege in public way for Gymboree Play & Music of Chicago
Committee(s) Assignment:	Committee on Transportation and Public Way

ORDINANCE
GYMBOREE PLAY & MUSIC OF CHICAGO
Acct. No. 218907 - 3
Permit No. 1108947

Be It Ordained by the City Council of the City of Chicago:

SECTION 1. Permission and authority are hereby given and granted to GYMBOREE PLAY & MUSIC OF CHICAGO, upon the terms and subject to the conditions of this ordinance to maintain and use one (1) sign(s) projecting over the public right-of-way attached to its premises known as 600-14 W. Roosevelt Rd..

Said sign structure(s) measures as follows; along W. ROOSEVELT:
One (1) at seven (7) feet in length, seven (7) feet in height and twenty-seven point four two (27.42) feet above grade level.

The location of said privilege shall be as shown on prints kept on file with the Department of Business Affairs and Consumer Protection and the Office of the City Clerk.

Said privilege shall be constructed in accordance with plans and specifications approved by the Department of Transportation (Division of Project Development) and Zoning Department - Signs.

This grant of privilege in the public way shall be subject to the provisions of Section 10-28-015 and all other required provisions of the Municipal Code of Chicago.

The grantee shall pay to the City of Chicago as compensation for the privilege #1108947 herein granted the sum of three hundred ($300.00) per annum in advance.


A 25% penalty will be added for payments received after due date.

The permit holder agrees to hold the City of Chicago harmless for any damage, relocation or replacement costs associated with damage, relocation or removal of private property caused by the City performing work in the public way.

Authority herein given and granted for a period of five (5) years from and after 09/10/2013.

Alderman

Bob Fioretti 2nd Ward

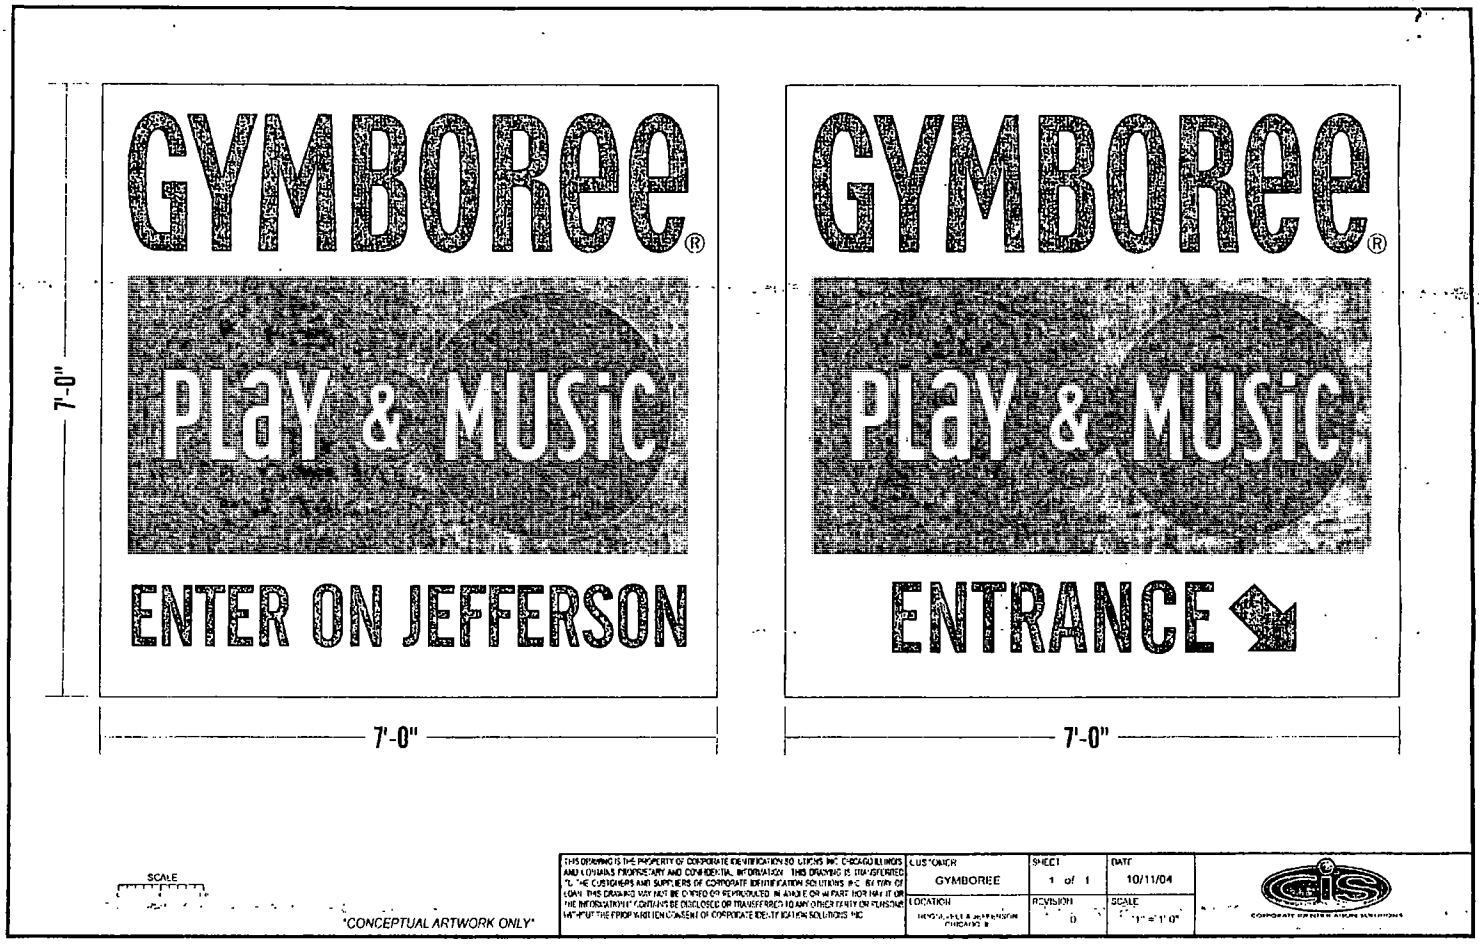

SCALE

CONCEPTUAL ARTWORK ONLY

THIS DRAWING IS THE PROPERTY OF CORPORATE IDENTIFICATION SOLUTIONS INC. CHICAGO, ILLINOIS AND CONTAINS PROPRIETARY AND CONFIDENTIAL INFORMATION. THIS DRAWING IS TRANSFERRED TO THE CUSTOMERS AND SUPPLIERS OF CORPORATE IDENTIFICATION SOLUTIONS INC. BY WAY OF LOAN. THIS DRAWING MAY NOT BE COPIED OR REPRODUCED IN WHOLE OR IN PART FOR ANY USE THE INFORMATION CONTAINED IS DISCLOSED OR TRANSFERRED TO ANY OTHER PARTY OR PURPOSE WITHOUT THE PRIOR WRITTEN CONSENT OF CORPORATE IDENTIFICATION SOLUTIONS INC.

CUSTOMER	SHEET	DATE
GYMBOREE	1 of 1	10/11/04
LOCATION	REVISION	SCALE
NEWCASTLE & JEFFERSON CHICAGO, IL	0	1" = 1'-0"

CORPORATE IDENTIFICATION SOLUTIONS

Department of Business Affairs and Consumer Protection
Business Assistance Center - Public Way Use Unit
City Hall - 121 N. LaSalle Street, Room 800 • Chicago, IL 60602
(312)-74-GOBIZ (312-744-6249) • (312) 744-1944 (TTY)
http://www.cityofchicago.org/bacp

10/16/2013

Alderman **Bob Fioretti**
Ward # **02**
City of Chicago
City Hall, Room **300**
121 North LaSalle Street
Chicago, Illinois 60602

Re: An ordinance to use and maintain a portion of the public right-of-way for **one (1) sign(s)** for **GYMBOREE PLAY & MUSIC OF CHICAGO**, adjacent to the premises known as **600-14 W. Roosevelt Rd.**.

Dear Alderman **Bob Fioretti**:

The applicant referenced above has requested the use of the public right-of-way for a **sign(s)**. An ordinance has been prepared by the Department of Business Affairs and Consumer Protection – Business Assistance Center - Public Way Use Unit for presentation to the City Council. Because this request was made for properties located in your ward, as approved by you as per the attached, I respectfully request that you introduce the attached ordinance at the next City Council meeting.

If you have any questions regarding this ordinance, please contact Anthony Bertuca at (312) 744-5506.

Department of Business Affairs and Consumer Protection

City of Chicago

O2013-7768

Office of the City Clerk

Document Tracking Sheet

Meeting Date:	10/16/2013
Sponsor(s):	Fioretti (2)
Type:	Ordinance
Title:	Grant(s) of privilege in public way for Hilton Hotels
Committee(s) Assignment:	Committee on Transportation and Public Way

ORDINANCE
HILTON HOTELS
Acct. No. 88303 - 1
Permit No. 1106115

Be It Ordained by the City Council of the City of Chicago:

SECTION 1. Permission and authority are hereby given and granted to HILTON HOTELS, upon the terms and subject to the conditions of this ordinance to maintain and use, as now constructed, subsurface (Vaults) under the public right-of-way adjacent to its premises known as 720 S. Michigan Ave.. The dimensions and locations of existing subsurface vaults are as follows:

Under South Michigan Avenue:

First (1st) level approximately four hundred (400) feet in length and thirty (30) feet in width.

Second (2nd) level approximately two hundred fifty-five (255) feet in length and thirty (30) feet in width.

Third (3rd) level approximately one hundred fifteen (115) feet in length and fifteen (15) feet in width.

Fourth (4th) and fifth (5th) levels approximately fifteen (15) feet in length and fifteen (15) feet in width.

Total usage under and along South Michigan Avenue amounts to twenty-one thousand eight hundred twenty-five (21,825) square feet.

Under East Balbo Street:

First (1st) and second (2nd) levels approximately three hundred sixty-nine (369) feet in length and fourteen (14) feet in width.

Third (3rd) level approximately one hundred eighty-one (181) feet in length and fourteen (14) feet in width.

Fourth (4th) and Fifth (5th) levels approximately one hundred ten (110) feet in length and fourteen (14) feet in width.

Sixth (6th) level approximately twenty (20) feet in length and fourteen (14) feet in width.

Total usage under and along East Balbo Street amounts to sixteen thousand two hundred twenty-six (16,226) square feet.

Under South Wabash Avenue:

First (1st) level approximately three hundred forty-four (344) feet in length and twenty (20) feet in width.

Second (2nd) level approximately one hundred fifty (150) feet in length and ten (10) feet in width.

Third (3rd) level approximately twenty (20) feet in length and ten (10) feet in width.

Total usage under and along South Wabash Avenue amounts to nine thousand eight hundred eighty (9,880) square feet.

Under East 8th Street:

First (1st) level approximately four hundred twelve (412) feet in length nad fourteen (14) feet in width.

Second (2nd) level approximately one hundred eighty-one (181) feet in length and fourteen (14) feet in width.

Total usage under and along East 8th Street amounts to eight thousand three hundred two (8,302) square feet.

The location of said privilege shall be as shown on prints kept on file with the Department of Business Affairs and Consumer Protection and the Office of the City Clerk.

Said privilege shall be constructed in accordance with plans and specifications approved by the Department of Transportation (Office of Underground Coordination).

This grant of privilege in the public way shall be subject to the provisions of Section 10-28-015 and all other required provisions of the Municipal Code of Chicago.

The grantee shall pay to the City of Chicago as compensation for the privilege #1106115 herein granted the sum of fifty thousand seven hundred thirty-eight ($50,738.00) per annum in advance.


A 25% penalty will be added for payments received after due date.


The permit holder agrees to hold the City of Chicago harmless for any damage, relocation or replacement costs associated with damage, relocation or removal of private property caused by the City performing work in the public way.


Authority herein given and granted for a period of five (5) years from and after 02/15/2013.


Alderman _____


Bob Fioretti 2nd Ward

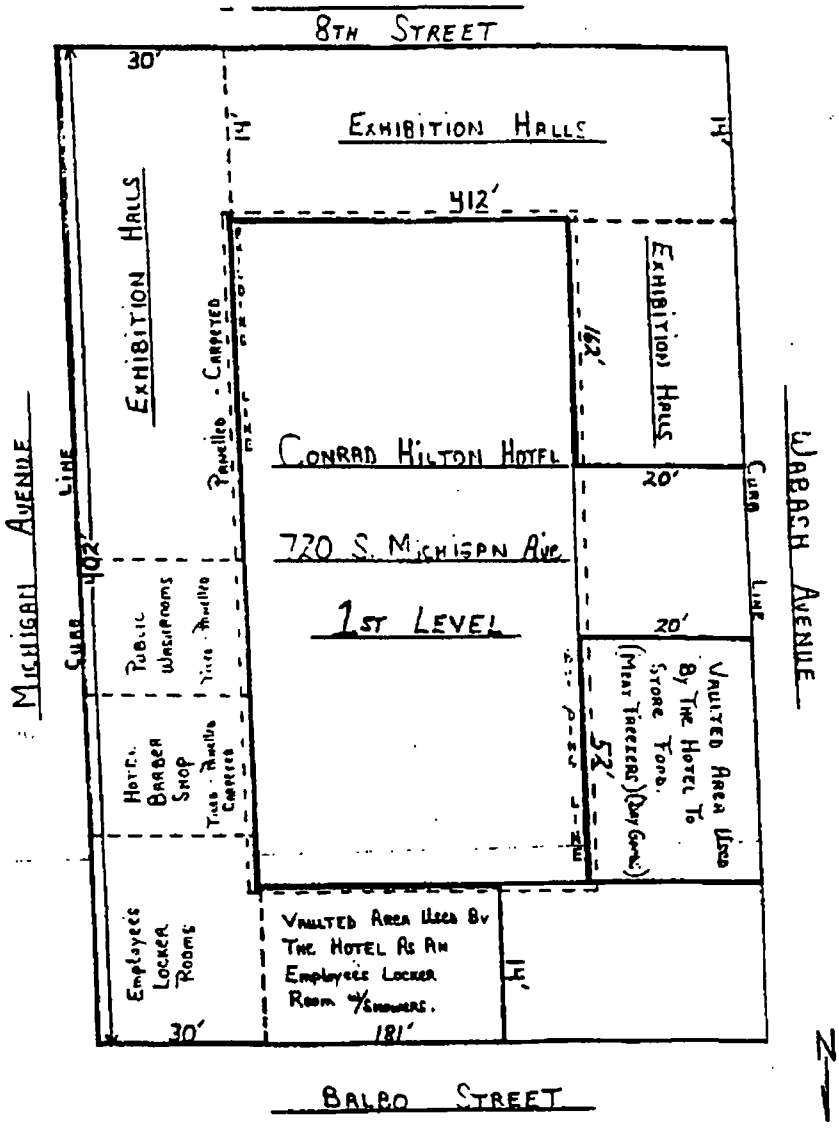

8TH STREET
30'
EXHIBITION HALLS
14'
412'
EXHIBITION HALLS
MICHIGAN AVENUE
CURB LINE
EXHIBITION HALLS
PANELLED - CARPETED
CONRAD HILTON HOTEL
162'
EXHIBITION HALLS
20'
WABASH AVENUE
CURB LINE
720 S. MICHIGAN AVE.
1ST LEVEL
402'
PUBLIC WASHROOMS
TILED - PANELLED
HOTEL BARBER SHOP
TILED - PANELLED CARPETED
20'
VAULTED AREA USED BY THE HOTEL TO STORE FOOD (MEAT FREEZERS) (DRY GOODS)
52'
EMPLOYEES LOCKER ROOMS
VAULTED AREA USED BY THE HOTEL AS AN EMPLOYEES LOCKER ROOM & SHOWERS.
14'
30'
181'
BALBO STREET
N

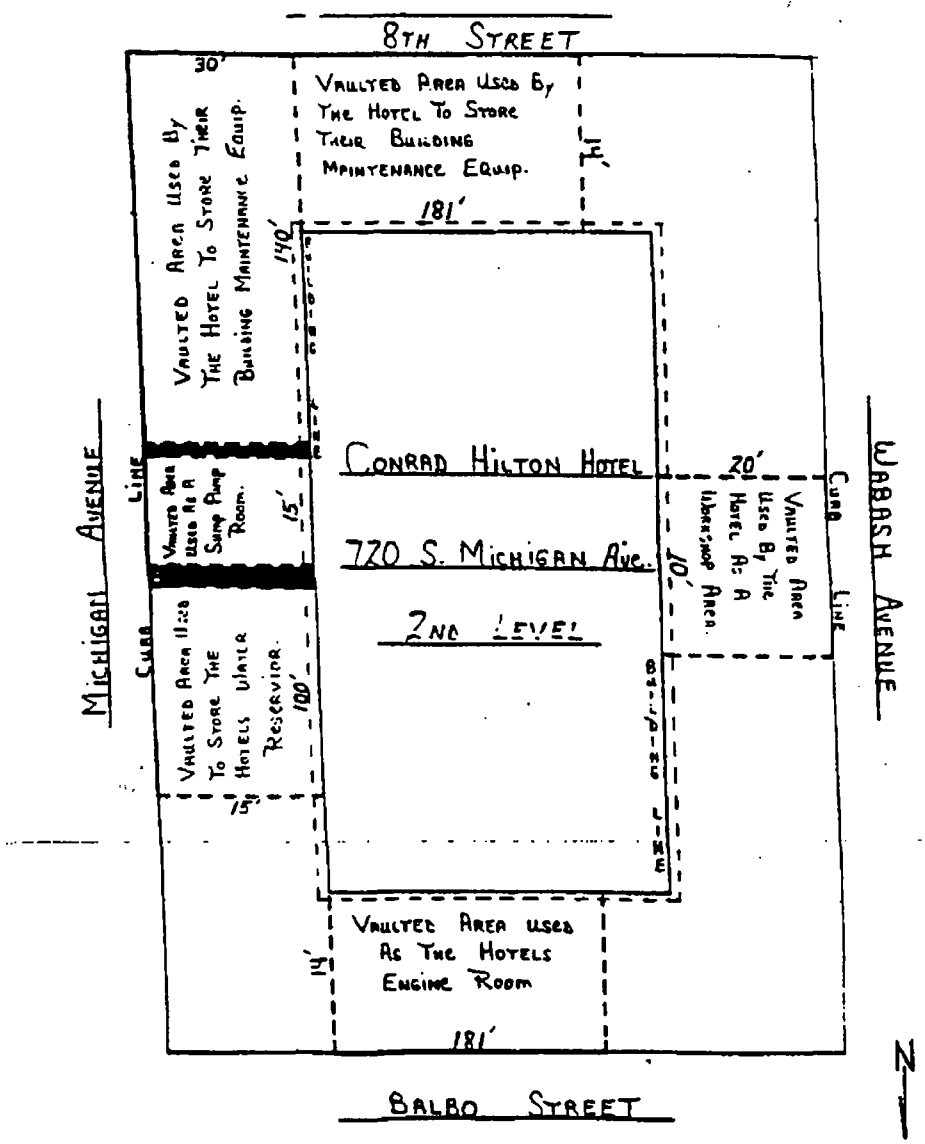
8TH STREET
30'
VAULTED AREA USED BY THE HOTEL TO STORE THEIR BUILDING MAINTENANCE EQUIP.
VAULTED AREA USED BY THE HOTEL TO STORE THEIR BUILDING MAINTENANCE EQUIP.
14'
181'
140'
CONRAD HILTON HOTEL
720 S. MICHIGAN Ave.
2ND LEVEL
MICHIGAN AVENUE
CURB LINE
VAULTED AREA USED AS A SUMP PUMP ROOM.
15'
VAULTED AREA USED TO STORE THE HOTELS WATER RESERVOIR.
100'
20'
10'
VAULTED AREA USED BY THE HOTEL AS A BARBERSHOP AREA.
WABASH AVENUE
CURB LINE
VAULTED AREA USED AS THE HOTELS ENGINE ROOM
14'
181'
BALBO STREET
N

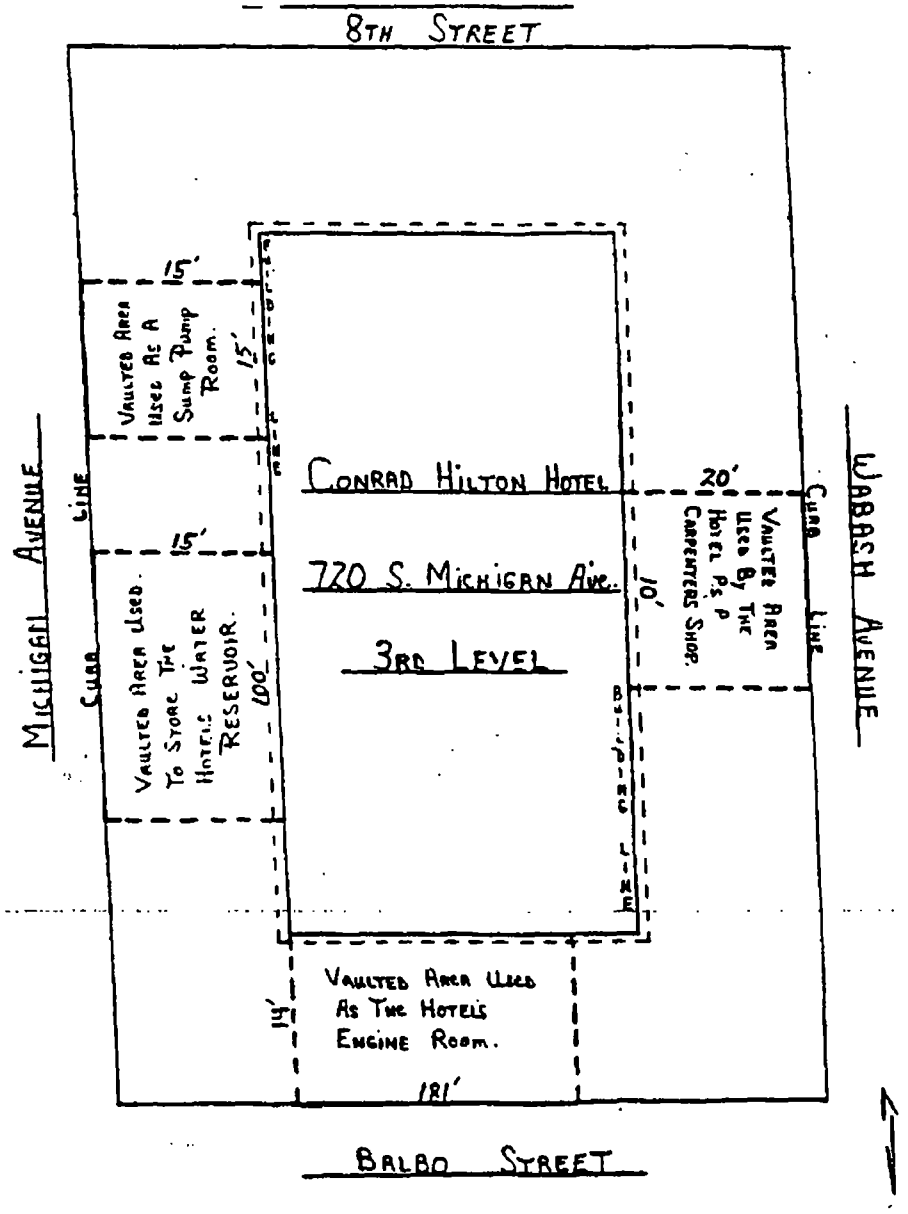
8TH STREET
MICHIGAN AVENUE
CURB LINE
WABASH AVENUE
CURB LINE
15'
15'
VAULTED AREA USED AS A SUMP PUMP ROOM.
CONRAD HILTON HOTEL
720 S. MICHIGAN Ave.
3RD LEVEL
20'
10'
VAULTED AREA USED BY THE HOTEL P.B.X. & CARPENTERS SHOP.
VAULTED AREA USED TO STORE THE HOTELS WATER RESERVOIR.
100'
VAULTED AREA USED AS THE HOTELS ENGINE ROOM.
14'
181'
BALBO STREET

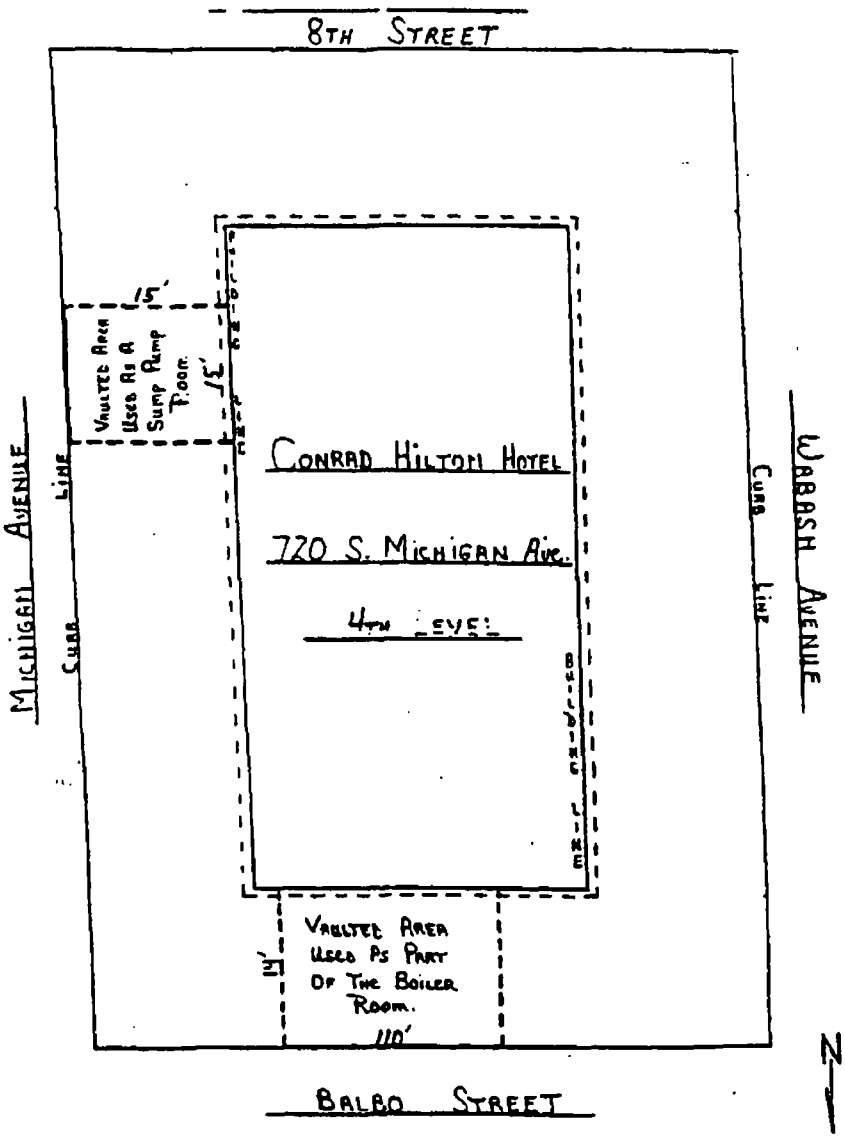
8TH STREET
MICHIGAN AVENUE
CURB LINE
WABASH AVENUE
CURB LINE
15'
12'
VAULTED AREA USED AS A SUMP PUMP ROOM.
CONRAD HILTON HOTEL
720 S. MICHIGAN AVE.
4TH EYE
VAULTED AREA USED AS PART OF THE BOILER ROOM.
14'
110'
BALBO STREET
N

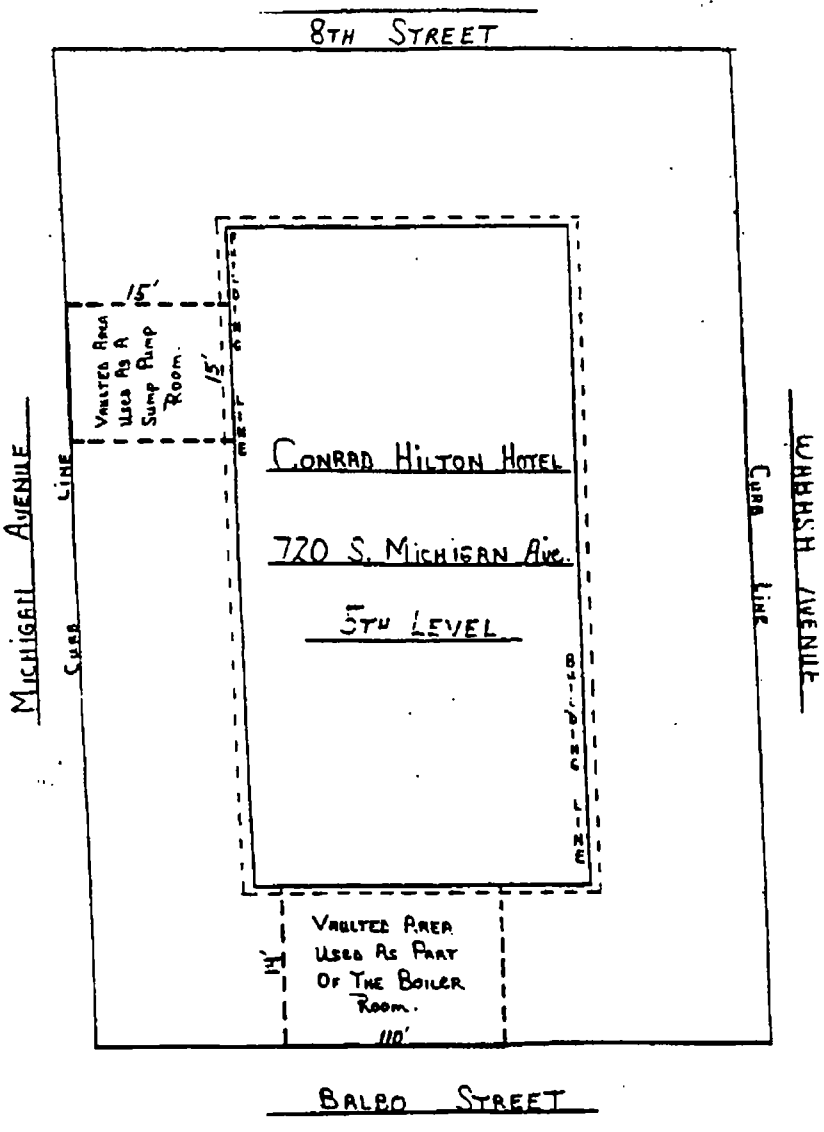
8TH STREET
MICHIGAN AVENUE
WABASH AVENUE
CURB LINE
CURB LINE
15'
15'
VAULTED AREA USED AS A SUMP PUMP ROOM.
CONRAD HILTON HOTEL
720 S. MICHIGAN Ave.
5TH LEVEL
14'
VAULTED AREA USED AS PART OF THE BOILER ROOM.
110'
BALBO STREET

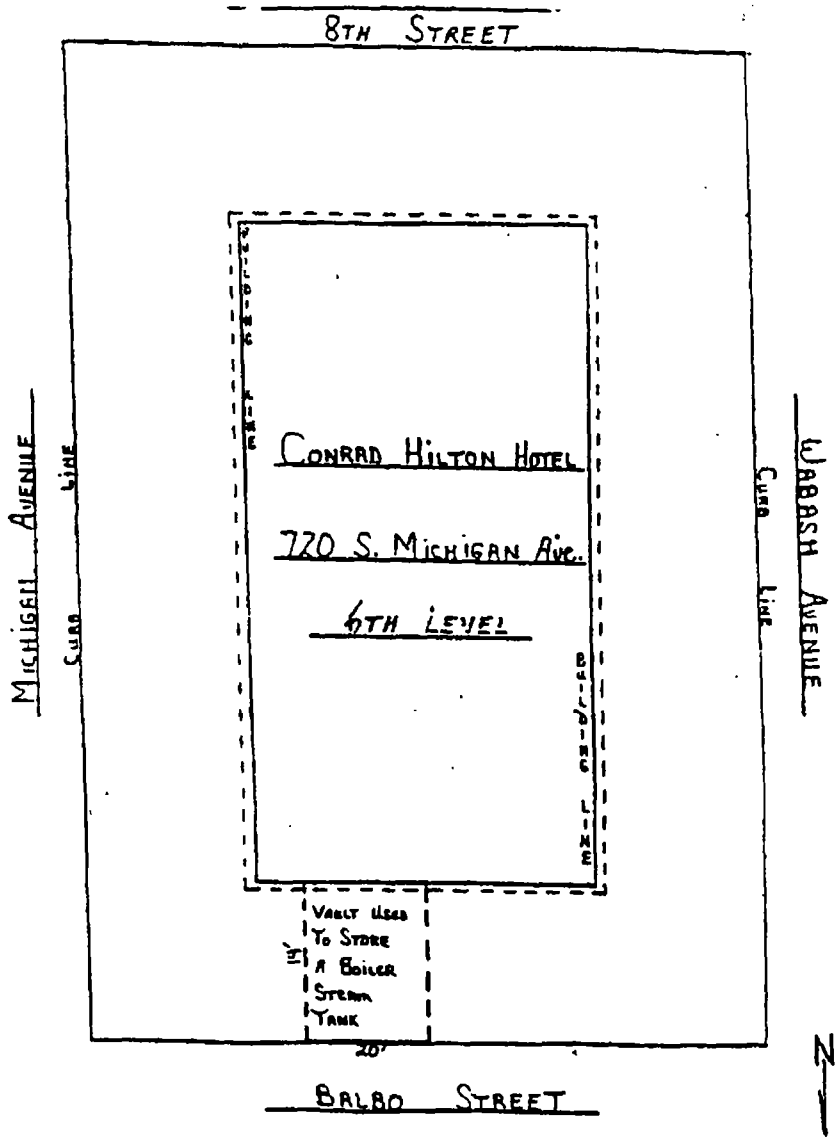
8TH STREET
MICHIGAN AVENUE
CURB LINE
WABASH AVENUE
CURB LINE
CONRAD HILTON HOTEL
720 S. MICHIGAN AVE.
6TH LEVEL
VAULT USED TO STORE A BOILER STEAM TANK
15'
20'
BALBO STREET
N

Department of Business Affairs and Consumer Protection
Business Assistance Center- Public Way Use Unit
City Hall- 121 N LaSalle Street Room 800 • Chicago, IL 60602
(312)-74-GOBIZ (312-744-6249) • (312) 744-1944 (TTY)
http://www.cityofchicago.org/bacp

10/16/2013

Alderman **Bob Fioretti**
Ward # **02**
City of Chicago
City Hall, Room **300**
121 North LaSalle Street
Chicago, Illinois 60602

Re: An ordinance to use and maintain a portion of the public right-of-way for **fifteen (15) vault(s)** for **HILTON HOTELS**, adjacent to the premises known as **720 S. Michigan Ave.**.

Dear Alderman **Bob Fioretti**:

The applicant referenced above has requested the use of the public right-of-way for **vault(s)**. An ordinance has been prepared by the Department of Business Affairs and Consumer Protection – Business Assistance Center - Public Way Use Unit for presentation to the City Council. Because this request was made for properties located in your ward, as approved by you as per the attached, I respectfully request that you introduce the attached ordinance at the next City Council meeting.

If you have any questions regarding this ordinance, please contact Anthony Bertuca at (312) 744-5506.

Department of Business Affairs and Consumer Protection

City of Chicago

O2013-7769

Office of the City Clerk

Document Tracking Sheet

Meeting Date:	10/16/2013
Sponsor(s):	Fioretti (2)
Type:	Ordinance
Title:	Grant(s) of privilege in public way for Loft Development
Committee(s) Assignment:	Committee on Transportation and Public Way

ORDINANCE
LOFT DEVELOPMENT
Acct. No. 86625 - 3
Permit No. 1108312

Be It Ordained by the City Council of the City of Chicago:

SECTION 1. Permission and authority are hereby given and granted to LOFT DEVELOPMENT, upon the terms and subject to the conditions of this ordinance to maintain and use, as now constructed, one (1) Vault(s) under the public right-of-way adjacent to its premises known as 542 S. Dearborn St..

Said Vault(s) at South Dearborn Street measure(s):
One (1) at sixty (60) feet in length, and six (6) feet in width for a total of three hundred sixty (360) square feet.

The location of said privilege shall be as shown on prints kept on file with the Department of Business Affairs and Consumer Protection and the Office of the City Clerk.

Said privilege shall be constructed in accordance with plans and specifications approved by the Department of Transportation (Office of Underground Coordination).

This grant of privilege in the public way shall be subject to the provisions of Section 10-28-015 and all other required provisions of the Municipal Code of Chicago.

The grantee shall pay to the City of Chicago as compensation for the privilege #1108312 herein granted the sum of five hundred thirty-nine ($539.00) per annum in advance.

A 25% penalty will be added for payments received after due date.

The permit holder agrees to hold the City of Chicago harmless for any damage, relocation or replacement costs associated with damage, relocation or removal of private property caused by the City performing work in the public way.

Authority herein given and granted for a period of five (5) years from and after 07/30/2013.

Alderman


Bob Fioretti 2nd Ward

Kwik Bolt II Expansion Anchor


Carbon Steel Kwik Bolt II Allowable Loads in Concrete

Anchor Diameter in. (mm)	Embedment Depth in. (mm)	2000 psi (13.8 MPa)		3000 psi (20.7 MPa)		4000 psi (27.6 MPa)		6000 psi (41.4 MPa)	
		Tension lb (kN)	Shear lb (kN)	Tension lb (kN)	Shear lb (kN)	Tension lb (kN)	Shear lb (kN)	Tension lb (kN)	Shear lb (kN)
1/4 (6.4)	1 1/8 (29)	270 (1.2)	430 (1.9)	330 (1.5)	430 (1.9)	380 (1.7)	430 (1.9)	470 (2.1)	430 (1.9)
	2* (51)	560 (2.5)	530 (2.4)	590 (2.6)	530 (2.4)	630 (2.8)	530 (2.4)	670 (3.0)	530 (2.4)
	3 1/4* (95)	670 (3.0)		670 (3.0)		670 (3.0)			
3/8 (9.5)	1 5/8 (41)	530 (2.4)	990 (4.4)	650 (2.9)	1040 (4.6)	750 (3.3)	1100 (4.9)	850 (3.8)	1100 (4.9)
	2 1/2* (64)	1200 (5.3)	1470 (6.5)	1290 (5.7)	1470 (6.5)	1370 (6.1)	1470 (6.5)	1550 (6.9)	1470 (6.5)
	4 1/4* (108)	1330 (5.9)		1390 (6.2)		1440 (6.4)			
1/2 (12.7)	2 1/4 (57)	1170 (5.2)	1940 (8.6)	1310 (5.8)	1970 (8.8)	1450 (6.4)	1970 (8.8)	1730 (7.7)	1970 (8.8)
	3 1/2* (89)	1870 (8.3)	2450 (10.9)	2130 (9.5)	2450 (10.9)	2400 (10.7)	2450 (10.9)	2800 (12.5)	2450 (10.9)
	6* (152)	2080 (9.3)		2310 (10.3)		2530 (11.3)			
5/8 (15.9)	2 1/4 (70)	1600 (7.1)	3070 (13.7)	1670 (8.3)	3070 (13.7)	2130 (9.5)	3070 (13.7)	2670 (11.9)	3070 (13.7)
	4** (102)	2400 (10.7)	3840 (17.1)	2850 (12.7)	3840 (17.1)	3290 (14.6)	3840 (17.1)	4190 (18.6)	3840 (17.1)
	7** (178)	3200 (14.2)		3470 (15.4)		3730 (16.6)			
3/4 (19.1)	3 1/4 (83)	1970 (8.8)	4140 (18.4)	2320 (10.3)	4140 (18.4)	2670 (11.9)	4140 (18.4)	3200 (14.2)	4140 (18.4)
	4 1/4** (121)	2930 (13.0)	5120 (22.8)	4130 (18.4)	5120 (22.8)	4800 (21.4)	5120 (22.8)	5870 (26.1)	5120 (22.8)
	8** (203)	4000 (17.8)		4930 (21.9)		5870 (26.1)		6320 (28.1)	
1 (25.4)	4 1/2 (114)	3330 (14.8)	7070 (31.4)	4050 (18.0)	7600 (33.8)	4870 (20.8)	8140 (36.2)	5070 (22.6)	9200 (40.9)
	6 (152)	4930 (21.9)	9200 (40.9)	6000 (26.7)	9200 (40.9)	7070 (31.4)	9200 (40.9)	8400 (37.4)	
	9 (229)	6670 (29.7)		7670 (34.1)		8670 (38.6)		10670 (47.5)	


* Values shown are for a shear plane acting through the anchor bolt body. When the shear plane is acting through the anchor bolt threads, reduce the shear values by 20%.

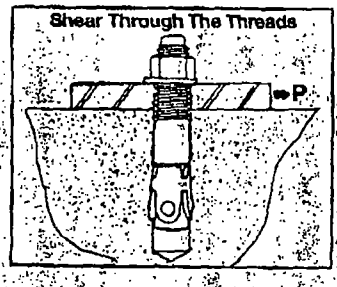

** Values shown are for a shear plane acting through the anchor bolt body. When the shear plane is acting through the anchor bolt threads, reduce the shear value by 12%.

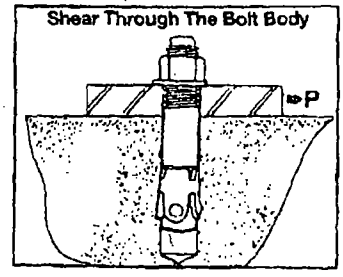

All other values shown are for shear plane acting through either body or threads.

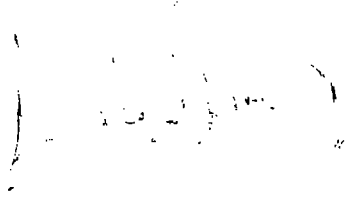

Department of Business Affairs and Consumer Protection
Business Assistance Center - Public Way Use Unit
City Hall - 121 N. LaSalle Street, Room 800 • Chicago, IL 60602
(312)-74-GOBIZ (312-744-6249) • (312) 744-1944 (TTY)
http://www.cityofchicago.org/bacp

10/16/2013

Alderman **Bob Fioretti**
Ward # **02**
City of Chicago
City Hall, Room **300**
121 North LaSalle Street
Chicago, Illinois 60602

Re: An ordinance to use and maintain a portion of the public right-of-way for **one (1) vault(s)** for **LOFT DEVELOPMENT**, adjacent to the premises known as **542 S. Dearborn St.**.

Dear Alderman **Bob Fioretti**:

The applicant referenced above has requested the use of the public right-of-way for a **vault(s)**. An ordinance has been prepared by the Department of Business Affairs and Consumer Protection – Business Assistance Center - Public Way Use Unit for presentation to the City Council. Because this request was made for properties located in your ward, as approved by you as per the attached, I respectfully request that you introduce the attached ordinance at the next City Council meeting.

If you have any questions regarding this ordinance, please contact Anthony Bertuca at (312) 744-5506.

Department of Business Affairs and Consumer Protection

City of Chicago

O2013-7770

Office of the City Clerk

Document Tracking Sheet

Meeting Date:	10/16/2013
Sponsor(s):	Fioretti (2)
Type:	Ordinance
Title:	Grant(s) of privilege in public way for CH South Michigan Apartments LLC - ramps
Committee(s) Assignment:	Committee on Transportation and Public Way

ORDINANCE
CH SOUTH MICHIGAN APARTMENTS, LLC
Acct. No. 378281 - 1
Permit No. 1107754

Be It Ordained by the City Council of the City of Chicago:

SECTION 1. Permission and authority are hereby given and granted to CH SOUTH MICHIGAN APARTMENTS, LLC, upon the terms and subject to the conditions of this ordinance to construct, install, maintain and use two (2) accessible Ramp(s) on the public right-of-way adjacent to its premises known as 1212 S. Michigan Ave..

Said Accessible Ramp(s) at South Michigan Avenue measure(s):
Two (2) at sixteen point three three (16.33) feet in length, and three (3) feet in width for a total of ninety-seven point nine eight (97.98) square feet.

The location of said privilege shall be as shown on prints kept on file with the Department of Business Affairs and Consumer Protection and the Office of the City Clerk.

Said privilege shall be constructed in accordance with plans and specifications approved by the Department of Transportation (Division of Project Development) and Mayor's Office for People with Disabilities.

This grant of privilege in the public way shall be subject to the provisions of Section 10-28-015 and all other required provisions of the Municipal Code of Chicago.

The grantee shall pay to the City of Chicago as compensation for the privilege #1107754 herein granted the sum of eight hundred ($800.00) per annum in advance.


A 25% penalty will be added for payments received after due date.

The permit holder agrees to hold the City of Chicago harmless for any damage, relocation or replacement costs associated with damage, relocation or removal of private property caused by the City performing work in the public way.

Authority herein given and granted for a period of five (5) years from and after Date of Passage.

Alderman _____

~~Bob Fioretti~~ 2nd Ward

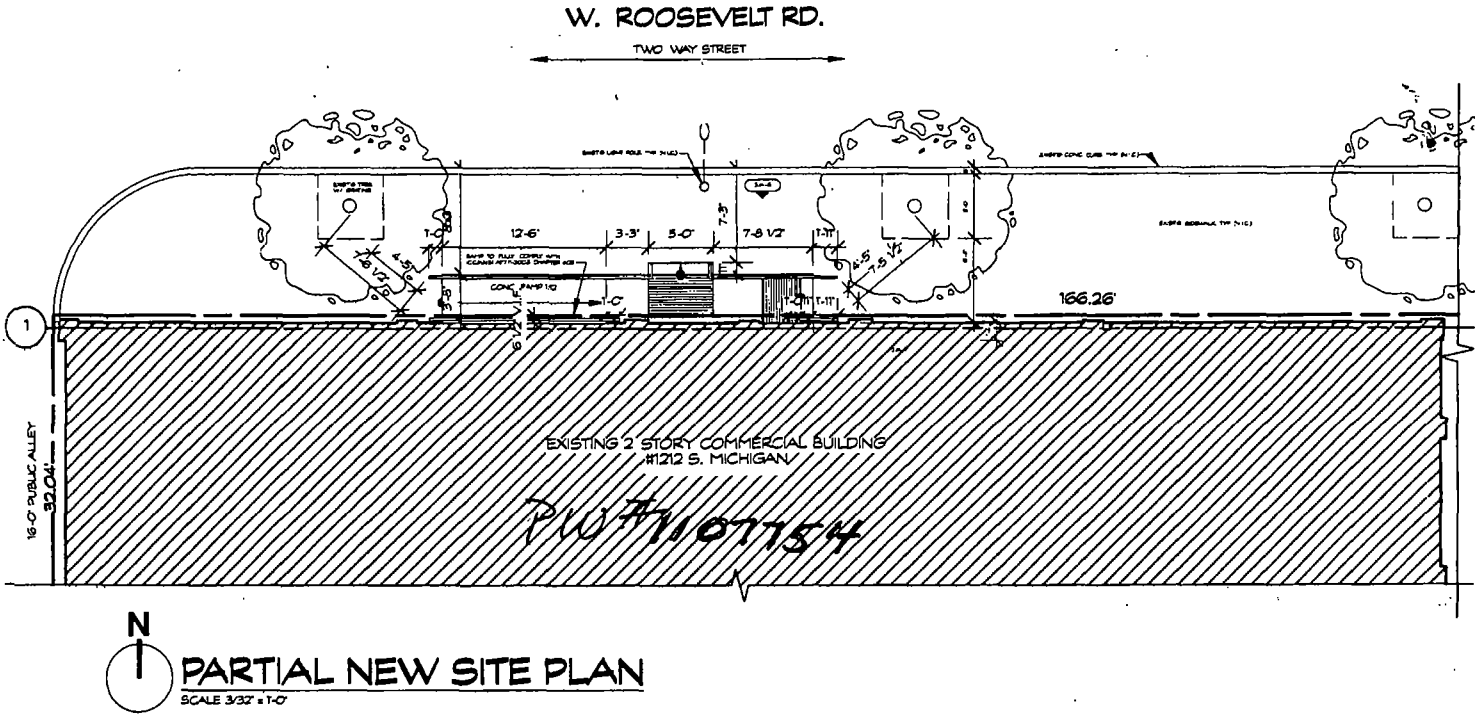

PARTIAL NEW SITE PLAN

SCALE 3/32" = 1'-0"

STATE OF ILLINOIS
LASZLO SIMOVIC
001-012275
REGISTERED ARCHITECT

LASZLO SIMOVIC, ARCHITECTS, L.L.C.
6512 N. ARTESIAN AVE.
CHICAGO, IL 60645-5338
EMAIL: OFFICE@LASZLOARCH.COM
FAX: 773-338-2226 TEL: 773-338-2225

PROJECT:
NEW ENTRY RAMP
1212 S. MICHIGAN AVE.
CHICAGO, IL

DATE: 9-26-13

Department of Business Affairs and Consumer Protection
Business Assistance Center- Public Way Use Unit
City Hall - 121 N. LaSalle Street Room 800 • Chicago, IL 60602
(312)-74-GOBIZ (312-744-6249) • (312) 744-1944 (TTY)
http://www.cityofchicago.org/bacp

10/16/2013

Alderman **Bob Fioretti**
Ward # **02**
City of Chicago
City Hall, Room **300**
121 North LaSalle Street
Chicago, Illinois 60602

Re: An ordinance to use and maintain a portion of the public right-of-way for **two (2) ramp(s)** for **CH SOUTH MICHIGAN APARTMENTS, LLC**, adjacent to the premises known as **1212 S. Michigan Ave.**.

Dear Alderman **Bob Fioretti**:

The applicant referenced above has requested the use of the public right-of-way for **ramp(s)**. An ordinance has been prepared by the Department of Business Affairs and Consumer Protection – Business Assistance Center - Public Way Use Unit for presentation to the City Council. Because this request was made for properties located in your ward, as approved by you as per the attached, I respectfully request that you introduce the attached ordinance at the next City Council meeting.

If you have any questions regarding this ordinance, please contact Anthony Bertuca at (312) 744-5506.

Department of Business Affairs and Consumer Protection

City of Chicago

O2013-7772

Office of the City Clerk

Document Tracking Sheet

Meeting Date:	10/16/2013
Sponsor(s):	Fioretti (2)
Type:	Ordinance
Title:	Grant(s) of privilege in public way for CH South Michigan Apartments LLC - staircase
Committee(s) Assignment:	Committee on Transportation and Public Way

ORDINANCE
CH SOUTH MICHIGAN APARTMENTS, LLC
Acct. No. 378281 - 1
Permit No. 1107755

Be It Ordained by the City Council of the City of Chicago:

SECTION 1. Permission and authority are hereby given and granted to CH SOUTH MICHIGAN APARTMENTS, LLC, upon the terms and subject to the conditions of this ordinance to construct, install, maintain and use one (1) Stair Case(s) on the public right-of-way adjacent to its premises known as 1212 S. Michigan Ave..

Said Stair Case(s) at South Michigan Avenue measure(s):
One (1) at five (5) feet in length, and four point zero eight (4.08) feet in width for a total of twenty point four (20.4) square feet.

The location of said privilege shall be as shown on prints kept on file with the Department of Business Affairs and Consumer Protection and the Office of the City Clerk.

Said privilege shall be constructed in accordance with plans and specifications approved by the Department of Transportation (Division of Project Development).

This grant of privilege in the public way shall be subject to the provisions of Section 10-28-015 and all other required provisions of the Municipal Code of Chicago.

The grantee shall pay to the City of Chicago as compensation for the privilege #1107755 herein granted the sum of four hundred ($400.00) per annum in advance.


A 25% penalty will be added for payments received after due date.

The permit holder agrees to hold the City of Chicago harmless for any damage, relocation or replacement costs associated with damage, relocation or removal of private property caused by the City performing work in the public way.

Authority herein given and granted for a period of five (5) years from and after Date of Passage.

Alderman _____

Bob Fioretti 2nd Ward

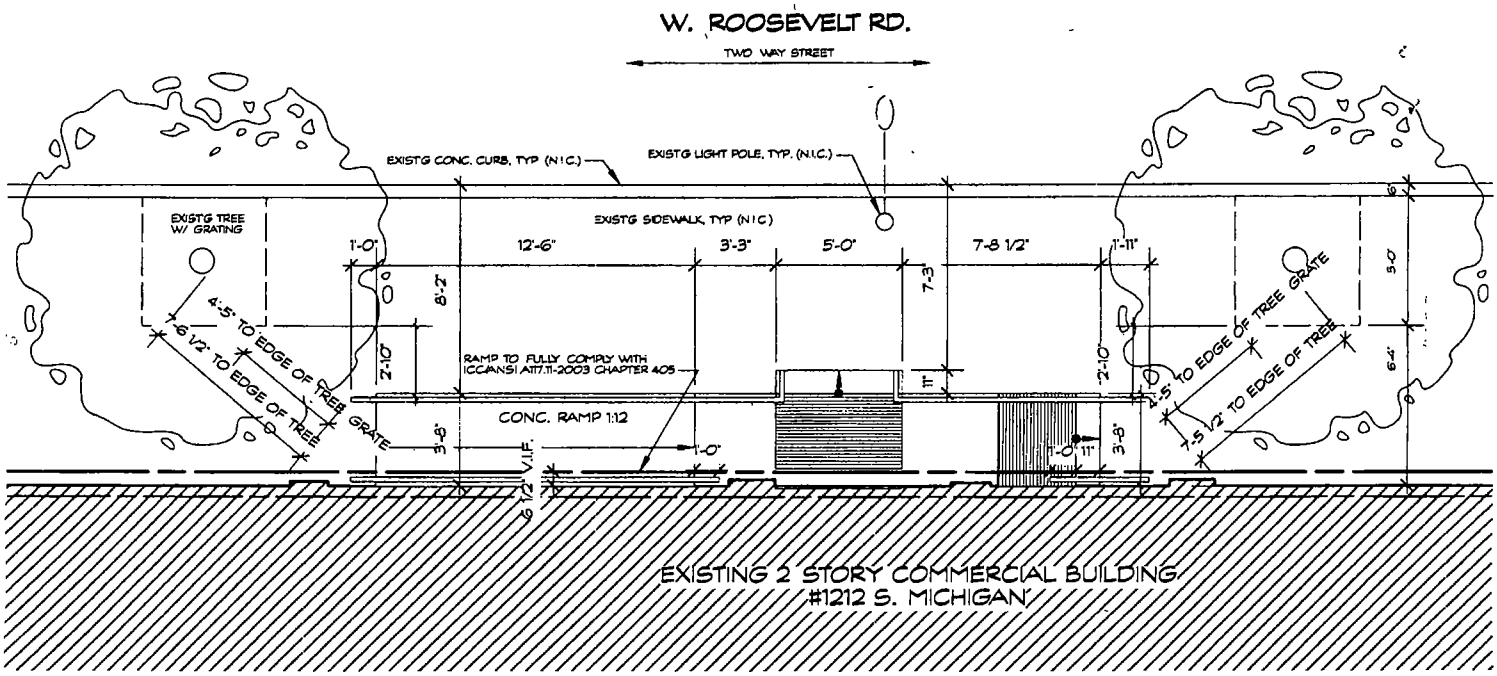

STAIRS + RAMP GOP #1107755 + 1107754

N

PARTIAL NEW SITE PLAN

SCALE 3/16" = 1'-0"

STATE OF ILLINOIS
LASZLO SIMOVIC
001-012275
REGISTERED ARCHITECT

LASZLO SIMOVIC, ARCHITECTS, L.L.C.
6512 N. ARTESIAN AVE.
CHICAGO, IL 60646-3339
E-MAIL: OFFICE@LASZLOARCH.COM
FAX: 773-338-2226 TEL: 773-338-2225

PROJECT:
NEW ENTRY RAMP
1212 S. MICHIGAN AVE.
CHICAGO, IL

DATE: 9-30-13

Department of Business Affairs and Consumer Protection
Business Assistance Center- Public Way Use Unit
City Hall- 121 N. LaSalle Street Room 800 • Chicago, IL 60602
(312)-74-GOBIZ (312-744-6249) • (312) 744-1944 (TTY)
http //www.cityofchicago.org/bacp

10/16/2013

Alderman **Bob Fioretti**
Ward # **02**
City of Chicago
City Hall, Room **300**
121 North LaSalle Street
Chicago, Illinois 60602

Re: An ordinance to use and maintain a portion of the public right-of-way for **one (1) stair case(s)** for **CH SOUTH MICHIGAN APARTMENTS, LLC**, adjacent to the premises known as **1212 S. Michigan Ave.**.

Dear Alderman **Bob Fioretti**:

The applicant referenced above has requested the use of the public right-of-way for a **stair case(s)**. An ordinance has been prepared by the Department of Business Affairs and Consumer Protection – Business Assistance Center - Public Way Use Unit for presentation to the City Council. Because this request was made for properties located in your ward, as approved by you as per the attached, I respectfully request that you introduce the attached ordinance at the next City Council meeting.

If you have any questions regarding this ordinance, please contact Anthony Bertuca at (312) 744-5506.

Department of Business Affairs and Consumer Protection

City of Chicago

O2013-7774

Office of the City Clerk

Document Tracking Sheet

Meeting Date:	10/16/2013
Sponsor(s):	Fioretti (2)
Type:	Ordinance
Title:	Grant(s) of privilege in public way for Residence of 41 E 8th St, The
Committee(s) Assignment:	Committee on Transportation and Public Way

ORDINANCE
The Residence of 41 East 8th Street
Acct. No. 329372 - 1
Permit No. 1108084

Be It Ordained by the City Council of the City of Chicago:

SECTION 1. Permission and authority are hereby given and granted to The Residence of 41 East 8th Street, upon the terms and subject to the conditions of this ordinance to maintain and use, as now constructed, sixteen (16) Caisson(s) under the public right-of-way adjacent to its premises known as 41 E. 8th St..

Said Caisson(s) at S. WABASH measure(s):
Two (2) at five (5) feet in length, and point five (.5) feet in width for a total of five (5) square feet.

Said Caisson(s) at E. 8TH ST. measure(s):
Three (3) at seven (7) feet in length, and one point five (1.5) foot in width for a total of thirty-one point five (31.5) square feet.

Said Caisson(s) at E. 8TH ST. measure(s):
One (1) at eight (8) feet in length, and two (2) feet in width for a total of sixteen (16) square feet.

Said Caisson(s) at E. 8TH ST. measure(s):
Two (2) at eleven (11) feet in length, and two point five eight (2.58) feet in width for a total of fifty-six point seven six (56.76) square feet.

Said Caisson(s) at S. WABASH measure(s):
Four (4) at twelve (12) feet in length, and five point zero seven (5.07) feet in width for a total of two hundred forty-three point three six (243.36) square feet.

Said Caisson(s) at E. 8TH ST. measure(s):
Two (2) at thirteen (13) feet in length, and four point five (4.5) feet in width for a total of one hundred seventeen (117) square feet.

Said Caisson(s) at S. WABASH measure(s):
One (1) at thirteen (13) feet in length, and five point five eight (5.58) feet in width for a total of seventy-two point five four (72.54) square feet.

Said Caisson(s) at S. WABASH measure(s):
One (1) at sixteen (16) feet in length, and six point five eight (6.58) feet in width for a total of one hundred five point two eight (105.28) square feet.

The location of said privilege shall be as shown on prints kept on file with the Department of Business Affairs and Consumer Protection and the Office of the City Clerk.

Said privilege shall be constructed in accordance with plans and specifications approved by the Department of Planning and Development and Department of Transportation (Office of Underground Coordination).

This grant of privilege in the public way shall be subject to the provisions of Section 10-28-015 and all other required provisions of the Municipal Code of Chicago.

The grantee shall pay to the City of Chicago as compensation for the privilege #1108084 herein granted the sum of four hundred ($400.00) per annum in advance.

A 25% penalty will be added for payments received after due date.

The permit holder agrees to hold the City of Chicago harmless for any damage, relocation or replacement costs associated with damage, relocation or removal of private property caused by the City performing work in the public way.

Authority herein given and granted for a period of five (5) years from and after 07/30/2013.

Alderman _____

Bob Fioretti 2nd Ward


SEE CAISSON SCHEDULE

TYPICAL CAISSON DETAIL

* ALLOWABLE BEARING PRESSURE IS BASED UPON BORINGS PROVIDED IN THE SUBSURFACE INVESTIGATION REPORT PREPARED BY TERRACON, DATED APRIL 27, 2000 AND CLARIFIED IN A LETTER ON JUNE 22, AND JANUARY 22, 2001

CAISSON SCHEDULE

CAISSON MARK	SHAFT DIA.	BELL DIA.	REINFORCING	REMARKS	CONC. f'c
C1	2'-6"	5'-0"	8#8		5,000
C2	2'-6"	6'-0"	8#8		5,000
C3	2'-6"	7'-0"	8#8		5,000
C4	3'-0"	7'-0"	10#8		5,000
C5	3'-0"	8'-0"	10#8		5,000
C6	3'-6"	10'-0"	11#8		6,000
C7	4'-0"	11'-0"	12#10		6,000
C8	4'-6"	12'-0"	15#10		6,000
C9	4'-6"	13'-0"	15#10		6,000
C10	4'-6"	13'-0"	15#10	FULL LENGTH	6,000
C11	5'-0"	13'-6"	18#10	FULL LENGTH	6,000
C12	5'-0"	14'-0"	18#10		6,000
C13	5'-0"	14'-0"	18#10	FULL LENGTH	6,000
C14	5'-0"	14'-6"	18#10		6,000
C15	5'-0"	14'-6"	18#10	FULL LENGTH	6,000
C16	5'-6"	15'-0"	22#10	FULL LENGTH	6,000
C17	5'-6"	16'-0"	22#10	FULL LENGTH	6,000
C18	5'-6"	14'-6"	22#10	FULL LENGTH	6,000
C19	5'-6"	15'-6"	22#10	FULL LENGTH	6,000

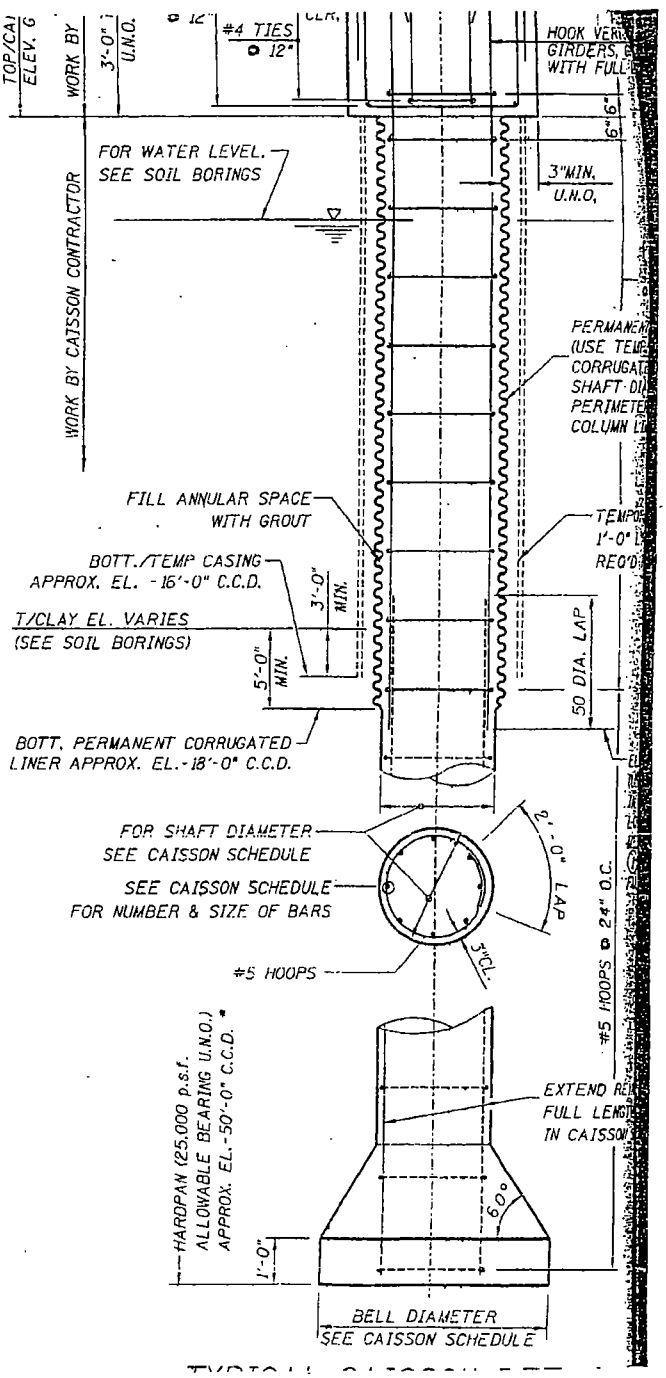

Department of Business Affairs and Consumer Protection
Business Assistance Center - Public Way Use Unit
City Hall - 121 N. LaSalle Street, Room 800 • Chicago, IL 60602
(312)-74-GOBIZ (312-744-6249) • (312) 744-1944 (TTY)
http://www.cityofchicago.org/bacp

10/16/2013

Alderman **Bob Fioretti**
Ward # **02**
City of Chicago
City Hall, Room **300**
121 North LaSalle Street
Chicago, Illinois 60602

Re: An ordinance to use and maintain a portion of the public right-of-way for **sixteen (16) caisson(s)** for **The Residence of 41 East 8th Street**, adjacent to the premises known as **41 E. 8th St.**.

Dear Alderman **Bob Fioretti**:

The applicant referenced above has requested the use of the public right-of-way for a **caisson(s)**. An ordinance has been prepared by the Department of Business Affairs and Consumer Protection – Business Assistance Center - Public Way Use Unit for presentation to the City Council. Because this request was made for properties located in your ward, as approved by you as per the attached, I respectfully request that you introduce the attached ordinance at the next City Council meeting.

If you have any questions regarding this ordinance, please contact Anthony Bertuca at (312) 744-5506.

Department of Business Affairs and Consumer Protection

City of Chicago

O2013-7777

Office of the City Clerk

Document Tracking Sheet

Meeting Date:	10/16/2013
Sponsor(s):	Fioretti (2)
Type:	Ordinance
Title:	Grant(s) of privilege in public way for Roosevelt Collection Retail Owner LLC
Committee(s) Assignment:	Committee on Transportation and Public Way

ORDINANCE
ROOSEVELT COLLECTION RETAIL OWNER, LLC
Acct. No. 324442 - 1
Permit No. 1108934

Be It Ordained by the City Council of the City of Chicago:

SECTION 1. Permission and authority are hereby given and granted to ROOSEVELT COLLECTION RETAIL OWNER, LLC, upon the terms and subject to the conditions of this ordinance to maintain and use, as now constructed, thirty-one (31) Light Fixture(s) projecting over the public right-of-way adjacent to its premises known as 150 W. Roosevelt Rd..

Said Light Fixture(s) at N. Roosevelt measure(s):
Six (6) at seven point two (7.2) feet in length, seventeen point two five (17.25) feet in width and thirty-four point eight (34.8) feet above grade level.

Said Light Fixture(s) at S. Wells measure(s):
Twenty-five (25) at seven point two (7.2) feet in length, seventeen point two five (17.25) feet in width and twenty-five point nine (25.9) feet above grade level.

The location of said privilege shall be as shown on prints kept on file with the Department of Business Affairs and Consumer Protection and the Office of the City Clerk.

Said privilege shall be constructed in accordance with plans and specifications approved by the Department of Transportation (Division of Project Development).

This grant of privilege in the public way shall be subject to the provisions of Section 10-28-015 and all other required provisions of the Municipal Code of Chicago.

The grantee shall pay to the City of Chicago as compensation for the privilege #1108934 herein granted the sum of one hundred seventy-five ($175.00) per annum in advance.


A 25% penalty will be added for payments received after due date.

The permit holder agrees to hold the City of Chicago harmless for any damage, relocation or replacement costs associated with damage, relocation or removal of private property caused by the City performing work in the public way.

Authority herein given and granted for a period of five (5) years from and after 09/10/2013.

Alderman _____

Bob Fioretti 2nd Ward

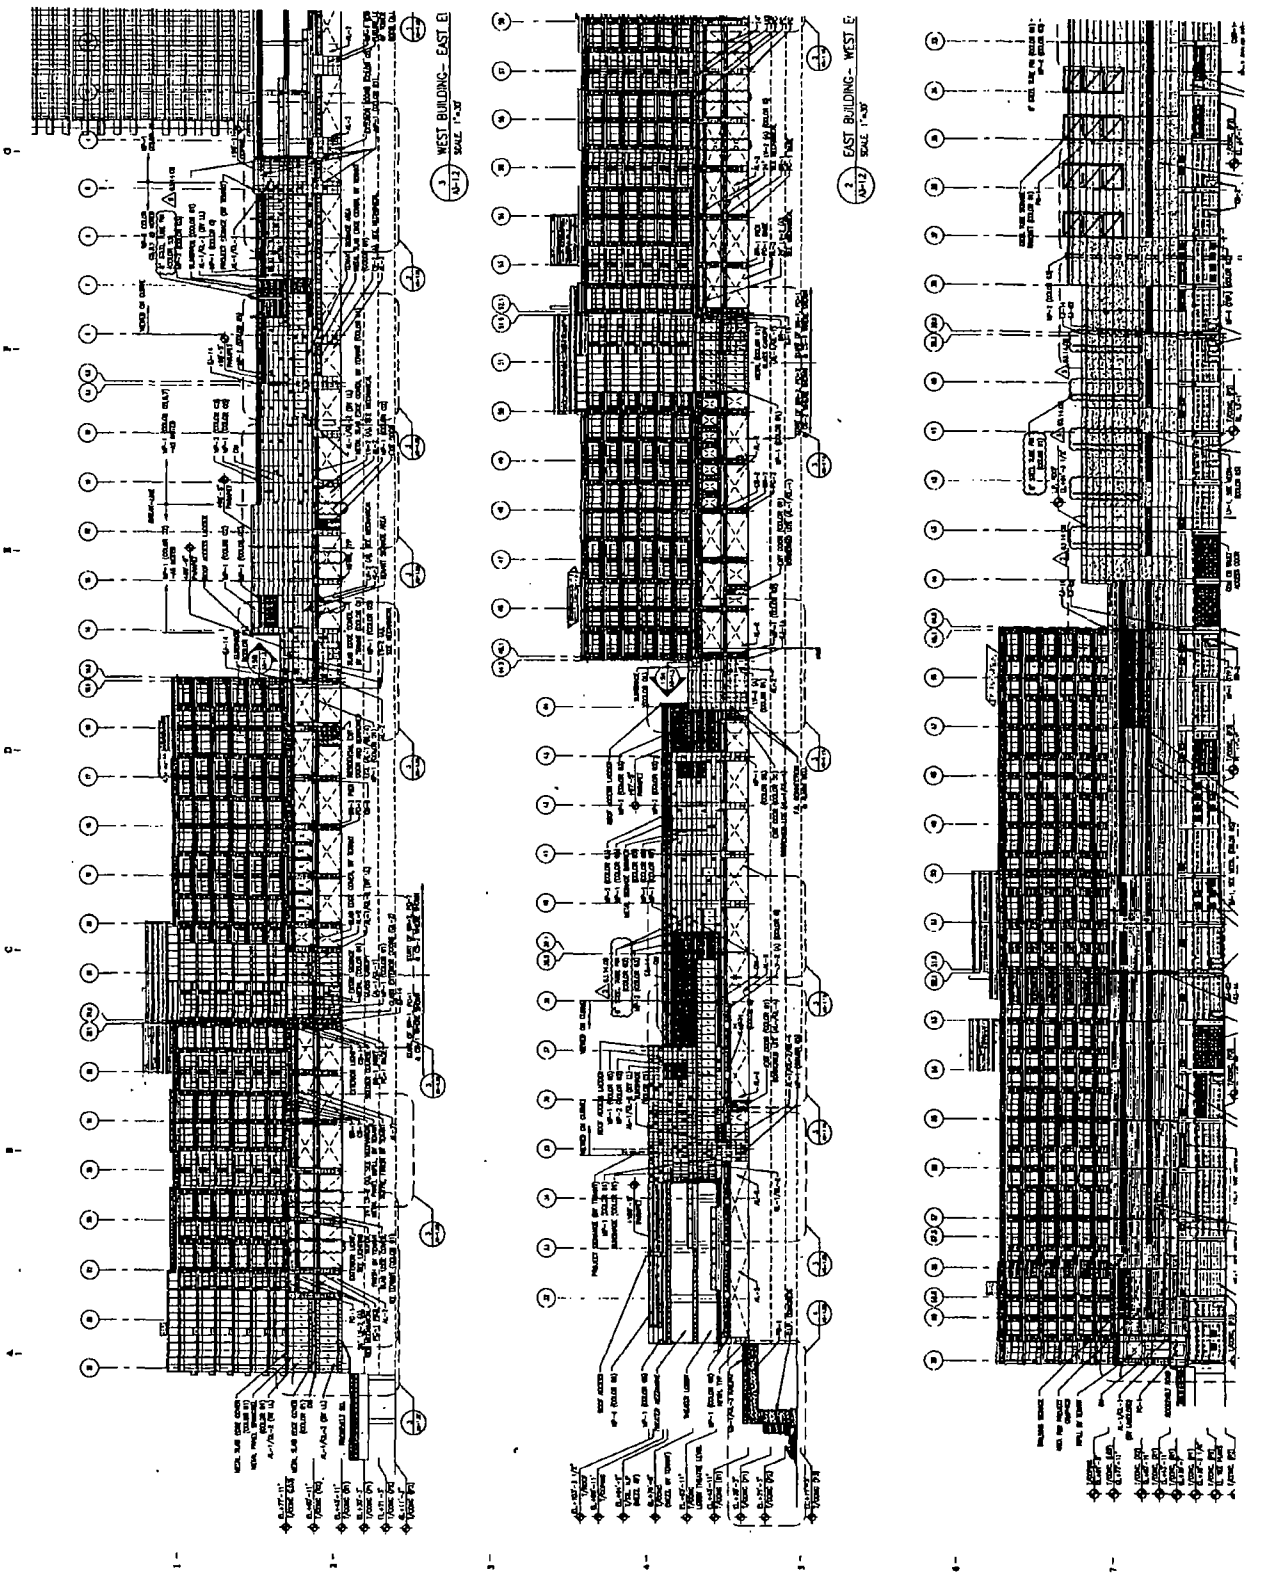
WEST BUILDING- EAST EL
SCALE 1"=30'
EAST BUILDING- WEST EL
SCALE 1"=30'

Department of Business Affairs and Consumer Protection
Business Assistance Center - Public Way Use Unit
City Hall - 121 N. LaSalle Street, Room 800 • Chicago, IL 60602
(312)-74-GOBIZ (312-744-6249) • (312) 744-1944 (TTY)
http://www.cityofchicago.org/bacp

10/16/2013

Alderman **Bob Fioretti**
Ward # **02**
City of Chicago
City Hall, Room **300**
121 North LaSalle Street
Chicago, Illinois 60602

Re: An ordinance to use and maintain a portion of the public right-of-way for **thirty-one (31) light fixture(s)** for **ROOSEVELT COLLECTION RETAIL OWNER, LLC**, adjacent to the premises known as **150 W. Roosevelt Rd.**.

Dear Alderman **Bob Fioretti**:

The applicant referenced above has requested the use of the public right-of-way for a **light fixture(s)**. An ordinance has been prepared by the Department of Business Affairs and Consumer Protection – Business Assistance Center - Public Way Use Unit for presentation to the City Council. Because this request was made for properties located in your ward, as approved by you as per the attached, I respectfully request that you introduce the attached ordinance at the next City Council meeting.

If you have any questions regarding this ordinance, please contact Anthony Bertuca at (312) 744-5506.

Department of Business Affairs and Consumer Protection

City of Chicago

O2013-7778

Office of the City Clerk

Document Tracking Sheet

Meeting Date:	10/16/2013
Sponsor(s):	Fioretti (2)
Type:	Ordinance
Title:	Grant(s) of privilege in public way for Ruth M. Rothstein Core Center
Committee(s) Assignment:	Committee on Transportation and Public Way

ORDINANCE
RUTH M. ROTHSTEIN CORE CENTER
Acct. No. 266883 - 1
Permit No. 1108944

Be It Ordained by the City Council of the City of Chicago:

SECTION 1. Permission and authority are hereby given and granted to RUTH M. ROTHSTEIN CORE CENTER, upon the terms and subject to the conditions of this ordinance to maintain and use, as now constructed, four (4) Lawn Sprinkler System(s) under the public right-of-way adjacent to its premises known as 2020 W. Harrison St..

Said Lawn Sprinkler System(s) at W. HARRISON measure(s):
One (1) at one hundred twenty point one seven (120.17) feet in length, and three (3) feet in width for a total of three hundred sixty point five one (360.51) square feet.

Said Lawn Sprinkler System(s) at S Damen measure(s):
One (1) at one hundred twenty point one seven (120.17) feet in length, and three (3) feet in width for a total of three hundred sixty point five one (360.51) square feet.

Said Lawn Sprinkler System(s) at S Hoyne measure(s):
One (1) at one hundred twenty point one seven (120.17) feet in length, and three (3) feet in width for a total of three hundred sixty point five one (360.51) square feet.

Said Lawn Sprinkler System(s) at W Congress measure(s):
One (1) at one hundred twenty point one seven (120.17) feet in length, and three (3) feet in width for a total of three hundred sixty point five one (360.51) square feet.

The location of said privilege shall be as shown on prints kept on file with the Department of Business Affairs and Consumer Protection and the Office of the City Clerk.

Said privilege shall be constructed in accordance with plans and specifications approved by the Department of Transportation (Office of Underground Coordination).

This grant of privilege in the public way shall be subject to the provisions of Section 10-28-015 and all other required provisions of the Municipal Code of Chicago.

The grantee shall pay to the City of Chicago as compensation for the privilege #1108944 herein granted the sum of one thousand two hundred ($1,200.00) per annum in advance.


A 25% penalty will be added for payments received after due date.


The permit holder agrees to hold the City of Chicago harmless for any damage, relocation or replacement costs associated with damage, relocation or removal of private property caused by the City performing work in the public way.

Authority herein given and granted for a period of five (5) years from and after 10/01/2013.

Alderman

Bob Fioretti 2nd Ward

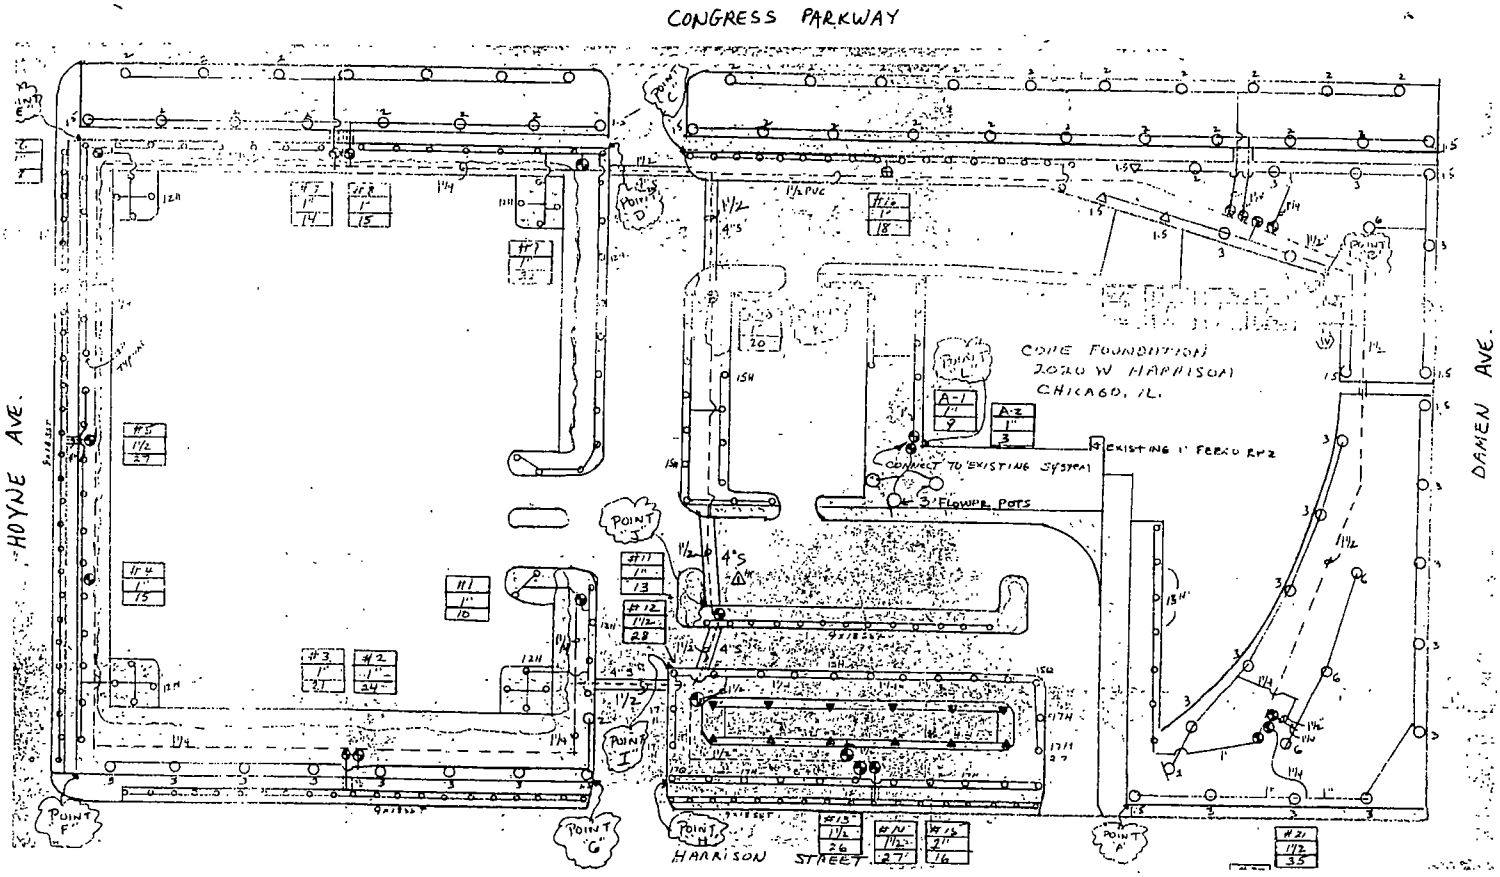
CONGRESS PARKWAY
HOYNE AVE.
DAMEN AVE.
HARRISON STREET
POINT C
POINT D
POINT E
POINT F
POINT G
POINT H
POINT I
POINT J
POINT K
POINT L
CORE FOUNDATION
2020 W HARRISON
CHICAGO, IL.
CONNECT TO EXISTING SYSTEM
EXISTING 1" FERRO RM2
5' FLOWER POTS
4"S
1 1/2 PVC

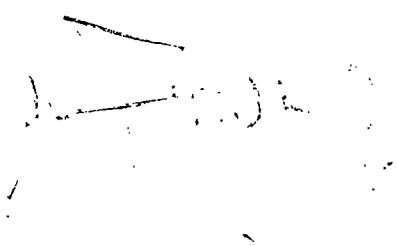

Department of Business Affairs and Consumer Protection
Business Assistance Center- Public Way Use Unit
City Hall - 121 N. LaSalle Street Room 800 • Chicago, IL 60602
(312)-74-GOBIZ (312-744-6249) • (312) 744-1944 (TTY)
http://www.cityofchicago.org/bacp

10/16/2013

Alderman **Bob Fioretti**
Ward # **02**
City of Chicago
City Hall, Room **300**
121 North LaSalle Street
Chicago, Illinois 60602

Re: An ordinance to use and maintain a portion of the public right-of-way for **four (4) lawn sprinkler system(s)** for **RUTH M. ROTHSTEIN CORE CENTER**, adjacent to the premises known as **2020 W. Harrison St.**.

Dear Alderman **Bob Fioretti**:

The applicant referenced above has requested the use of the public right-of-way for **lawn sprinkler system(s)**. An ordinance has been prepared by the Department of Business Affairs and Consumer Protection – Business Assistance Center - Public Way Use Unit for presentation to the City Council. Because this request was made for properties located in your ward, as approved by you as per the attached, I respectfully request that you introduce the attached ordinance at the next City Council meeting.

If you have any questions regarding this ordinance, please contact Anthony Bertuca at (312) 744-5506.

Department of Business Affairs and Consumer Protection

City of Chicago

O2013-7780

Office of the City Clerk

Document Tracking Sheet

Meeting Date:	10/16/2013
Sponsor(s):	Fioretti (2)
Type:	Ordinance
Title:	Grant(s) of privilege in public way for Sky Ride Tap
Committee(s) Assignment:	Committee on Transportation and Public Way

ORDINANCE
SKY RIDE TAP
Acct. No. 6287 - 1
Permit No. 1108855

Be It Ordained by the City Council of the City of Chicago:

SECTION 1. Permission and authority are hereby given and granted to SKY RIDE TAP, upon the terms and subject to the conditions of this ordinance to maintain and use one (1) sign(s) projecting over the public right-of-way attached to its premises known as 105 W. Van Buren St..

Said sign structure(s) measures as follows; along W. VAN BUREN:
One (1) at fourteen (14) feet in length, five point five (5.5) feet in height and eight point six seven (8.67) feet above grade level.

The location of said privilege shall be as shown on prints kept on file with the Department of Business Affairs and Consumer Protection and the Office of the City Clerk.

Said privilege shall be constructed in accordance with plans and specifications approved by the Department of Transportation (Division of Project Development) and Zoning Department - Signs.

This grant of privilege in the public way shall be subject to the provisions of Section 10-28-015 and all other required provisions of the Municipal Code of Chicago.

The grantee shall pay to the City of Chicago as compensation for the privilege #1108855 herein granted the sum of three hundred ($300.00) per annum in advance.

A 25% penalty will be added for payments received after due date.


The permit holder agrees to hold the City of Chicago harmless for any damage, relocation or replacement costs associated with damage, relocation or removal of private property caused by the City performing work in the public way.

Authority herein given and granted for a period of five (5) years from and after 09/10/2013.

Alderman _____

Bob Fioretti 2nd Ward

Sidewalk
Sky Ride Top
14'
5'6"
8'8" Height Above Grade
9" Depth over public way

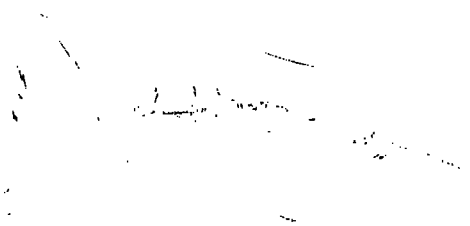

Department of Business Affairs and Consumer Protection
Business Assistance Center - Public Way Use Unit
City Hall - 121 N. LaSalle Street, Room 800 • Chicago, IL 60602
(312)-74-GOBIZ (312-744-6249) • (312) 744-1944 (TTY)
http://www.cityofchicago.org/bacp

10/16/2013

Alderman **Bob Fioretti**
Ward # **02**
City of Chicago
City Hall, Room **300**
121 North LaSalle Street
Chicago, Illinois 60602

Re: An ordinance to use and maintain a portion of the public right-of-way for **one (1) sign(s)** for **SKY RIDE TAP**, adjacent to the premises known as **105 W. Van Buren St.**.

Dear Alderman **Bob Fioretti**:

The applicant referenced above has requested the use of the public right-of-way for a **sign(s)**. An ordinance has been prepared by the Department of Business Affairs and Consumer Protection – Business Assistance Center - Public Way Use Unit for presentation to the City Council. Because this request was made for properties located in your ward, as approved by you as per the attached, I respectfully request that you introduce the attached ordinance at the next City Council meeting.

If you have any questions regarding this ordinance, please contact Anthony Bertuca at (312) 744-5506.

Department of Business Affairs and Consumer Protection

City of Chicago

O2013-7781

Office of the City Clerk

Document Tracking Sheet

Meeting Date:	10/16/2013
Sponsor(s):	Fioretti (2)
Type:	Ordinance
Title:	Grant(s) of privilege in public way for US Equities Reality
Committee(s) Assignment:	Committee on Transportation and Public Way

ORDINANCE
U S EQUITIES REALITY
Acct. No. 88460 - 1
Permit No. 1108155

Be It Ordained by the City Council of the City of Chicago:

SECTION 1. Permission and authority are hereby given and granted to U S EQUITIES REALITY, upon the terms and subject to the conditions of this ordinance to maintain and use, as now constructed, thirteen (13) Caisson(s) under the public right-of-way adjacent to its premises known as 550 W. Van Buren St.. Existing locations of caisson shafts, caisson caps and of volume concrete encroach into public way in thirteen (13) underground locations along South Clinton Street, West Van Buren Street and Public Alley immediately west of and parallel to South Clinton Street. Existing caisson shafts and caisson caps provide foundation support for building.

The location of said privilege shall be as shown on prints kept on file with the Department of Business Affairs and Consumer Protection and the Office of the City Clerk.

Said privilege shall be constructed in accordance with plans and specifications approved by the Department of Planning and Development and Department of Transportation (Office of Underground Coordination).

This grant of privilege in the public way shall be subject to the provisions of Section 10-28-015 and all other required provisions of the Municipal Code of Chicago.

The grantee shall pay to the City of Chicago as compensation for the privilege #1108155 herein granted the sum of four hundred ($400.00) per annum in advance.


A 25% penalty will be added for payments received after due date.

The permit holder agrees to hold the City of Chicago harmless for any damage, relocation or replacement costs associated with damage, relocation or removal of private property caused by the City performing work in the public way.

Authority herein given and granted for a period of five (5) years from and after 07/08/2013.

Alderman


Bob Fioretti 2nd Ward

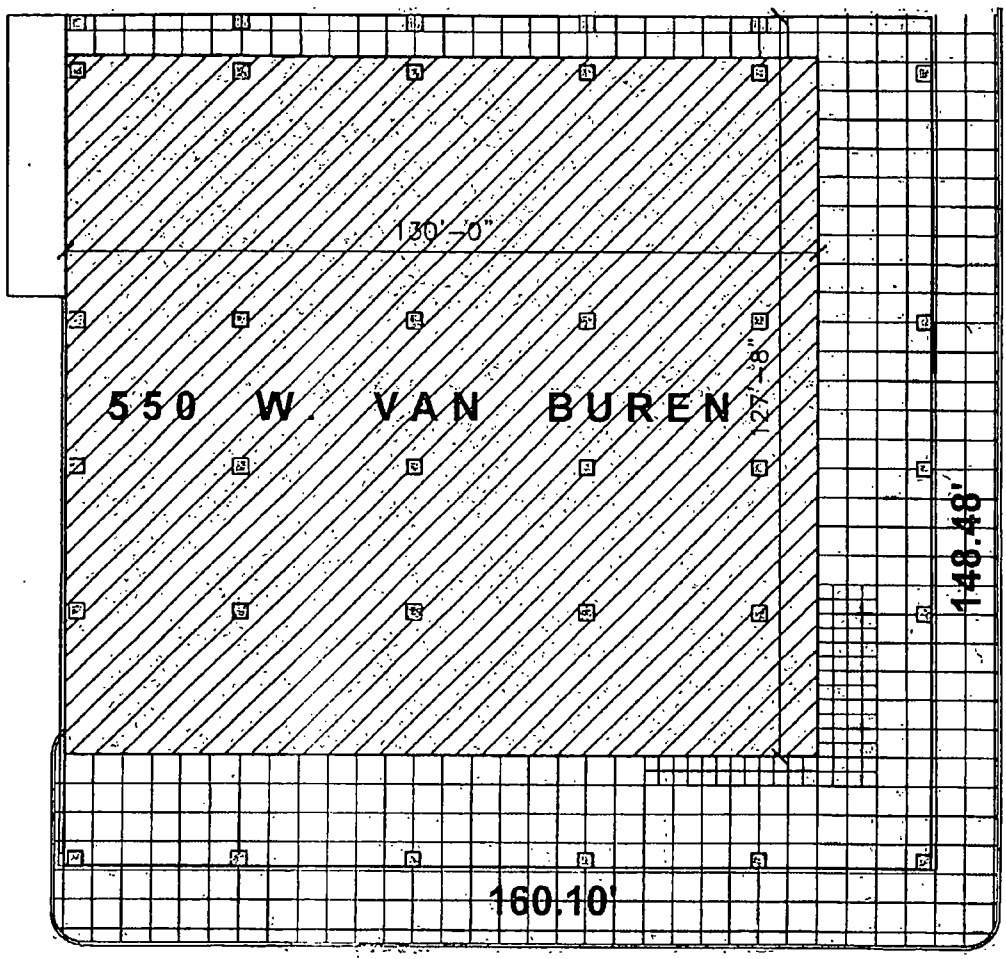

N

SITE PLAN
SCALE:1" = 30'-0"

DESMAN ASSOCIATES A DIVISION OF DESMAN, INC. NEW YORK CHICAGO WASHINGTON, D.C. LAS VEGAS BOSTON CLEVELAND HARTFORD	550 W. VAN BUREN Chicago, Illinois	SCALE: AS NOTED PROJECT NO. 50-08153 DATE: MAY 30, 2008	SHEET NO. C-1

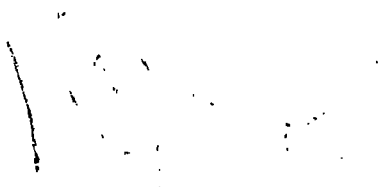

Department of Business Affairs and Consumer Protection
Business Assistance Center- Public Way Use Unit
City Hall - 121 N. LaSalle Street Room 800 • Chicago, IL 60602
(312)-74-GOBIZ (312-744-6249) • (312) 744-1944 (TTY)
http //www.cityofchicago.org/bacp

10/16/2013

Alderman **Bob Fioretti**
Ward # **02**
City of Chicago
City Hall, Room **300**
121 North LaSalle Street
Chicago, Illinois 60602

Re: An ordinance to use and maintain a portion of the public right-of-way for **thirteen (13) caisson(s)** for **U S EQUITIES REALITY**, adjacent to the premises known as **550 W. Van Buren St.**.

Dear Alderman **Bob Fioretti**:

The applicant referenced above has requested the use of the public right-of-way for **caisson(s)**. An ordinance has been prepared by the Department of Business Affairs and Consumer Protection – Business Assistance Center - Public Way Use Unit for presentation to the City Council. Because this request was made for properties located in your ward, as approved by you as per the attached, I respectfully request that you introduce the attached ordinance at the next City Council meeting.

If you have any questions regarding this ordinance, please contact Anthony Bertuca at (312) 744-5506.

Department of Business Affairs and Consumer Protection

City of Chicago

O2013-7783

Office of the City Clerk

Document Tracking Sheet

Meeting Date:	10/16/2013
Sponsor(s):	Fioretti (2)
Type:	Ordinance
Title:	Grant(s) of privilege in public way for VB Management LLC
Committee(s) Assignment:	Committee on Transportation and Public Way

ORDINANCE
VB MANAGEMENT LLC
Acct. No. 371591 - 1
Permit No. 1108664

Be It Ordained by the City Council of the City of Chicago:

SECTION 1. Permission and authority are hereby given and granted to VB MANAGEMENT LLC, upon the terms and subject to the conditions of this ordinance to maintain and use, as now constructed, four (4) Light Fixture(s) projecting over the public right-of-way adjacent to its premises known as 212 W. Van Buren St..

Said Light Fixture(s) at West Van Buren measure(s):
Four (4) at one point two five (1.25) foot in length, point nine two (.92) feet in width and four point five eight (4.58) feet above grade level.

The location of said privilege shall be as shown on prints kept on file with the Department of Business Affairs and Consumer Protection and the Office of the City Clerk.

Said privilege shall be constructed in accordance with plans and specifications approved by the Department of Transportation (Division of Project Development).

This grant of privilege in the public way shall be subject to the provisions of Section 10-28-015 and all other required provisions of the Municipal Code of Chicago.

The grantee shall pay to the City of Chicago as compensation for the privilege #1108664 herein granted the sum of ninety ($90.00) per annum in advance.


A 25% penalty will be added for payments received after due date.

The permit holder agrees to hold the City of Chicago harmless for any damage, relocation or replacement costs associated with damage, relocation or removal of private property caused by the City performing work in the public way.

Authority herein given and granted for a period of five (5) years ~~from~~ and after Date of Passage.

Alderman _____

Bob Fioretti 2nd Ward

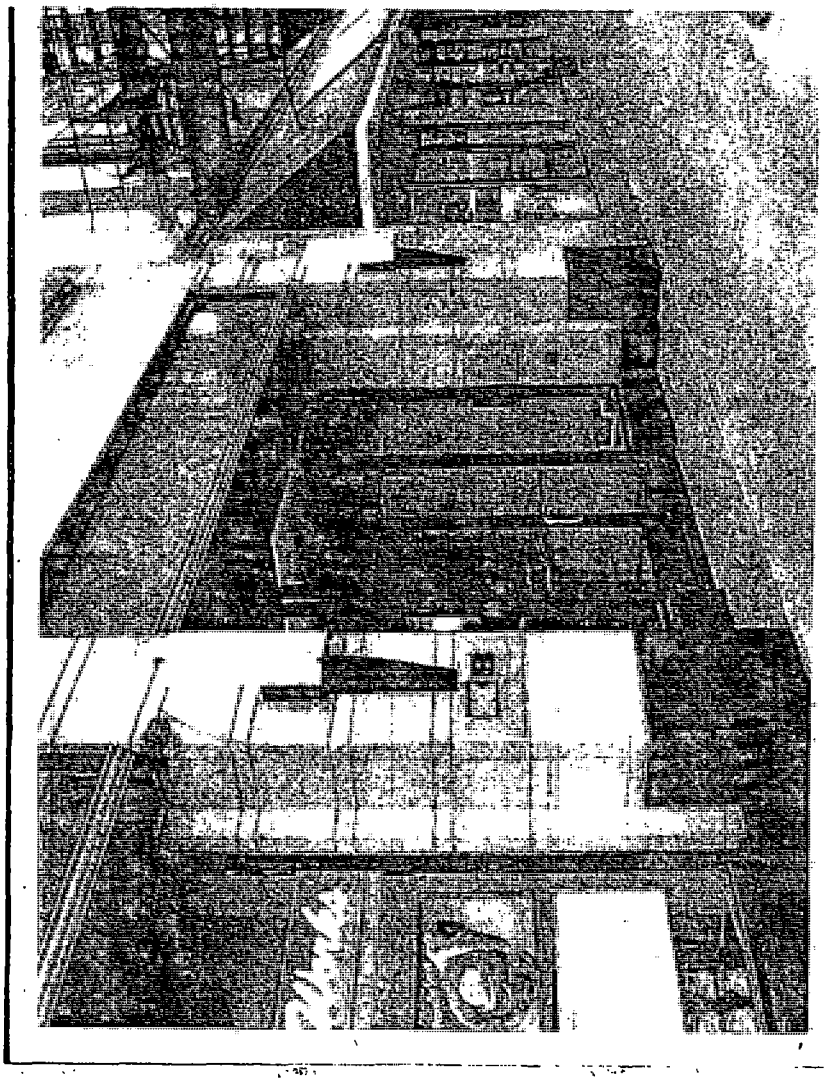

Department of Business Affairs and Consumer Protection
Business Assistance Center- Public Way Use Unit
City Hall - 121 N. LaSalle Street Room 800 • Chicago, IL 60602
(312)-74-GOBIZ (312-744-6249) • (312) 744-1944 (TTY)
http://www.cityofchicago.org/bacp

10/16/2013

Alderman **Bob Fioretti**
Ward # **02**
City of Chicago
City Hall, Room **300**
121 North LaSalle Street
Chicago, Illinois 60602

Re: An ordinance to use and maintain a portion of the public right-of-way for **four (4) light fixture(s)** for **VB MANAGEMENT LLC**, adjacent to the premises known as **212 W. Van Buren St.**.

Dear Alderman **Bob Fioretti**:

The applicant referenced above has requested the use of the public right-of-way for **light fixture(s)**. An ordinance has been prepared by the Department of Business Affairs and Consumer Protection – Business Assistance Center - Public Way Use Unit for presentation to the City Council. Because this request was made for properties located in your ward, as approved by you as per the attached, I respectfully request that you introduce the attached ordinance at the next City Council meeting.

If you have any questions regarding this ordinance, please contact Anthony Bertuca at (312) 744-5506.

Department of Business Affairs and Consumer Protection

City of Chicago

O2013-7785

Office of the City Clerk

Document Tracking Sheet

Meeting Date:	10/16/2013
Sponsor(s):	Fioretti (2)
Type:	Ordinance
Title:	Grant(s) of privilege in public way for 332 Property LLC
Committee(s) Assignment:	Committee on Transportation and Public Way

ORDINANCE
332 PROPERTY, LLC.
Acct. No. 279373 - 1
Permit No. 1107351

Be It Ordained by the City Council of the City of Chicago:

SECTION 1. Permission and authority are hereby given and granted to 332 PROPERTY, LLC., upon the terms and subject to the conditions of this ordinance to maintain and use, as now constructed, two (2) Vault(s) under the public right-of-way adjacent to its premises known as 332 S. Michigan Ave..

Said Vault(s) at S. Michigan measure(s):
One (1) at one hundred ninety-two (192) feet in length, and twenty-four (24) feet in width for a total of four thousand six hundred eight (4608) square feet.

Said Vault(s) at E. Van Buren measure(s):
One (1) at one hundred sixty (160) feet in length, and twelve (12) feet in width for a total of one thousand nine hundred twenty (1920) square feet.

The location of said privilege shall be as shown on prints kept on file with the Department of Business Affairs and Consumer Protection and the Office of the City Clerk.

Said privilege shall be constructed in accordance with plans and specifications approved by the Department of Transportation (Office of Underground Coordination).

This grant of privilege in the public way shall be subject to the provisions of Section 10-28-015 and all other required provisions of the Municipal Code of Chicago.

The grantee shall pay to the City of Chicago as compensation for the privilege #1107351 herein granted the sum of fifteen thousand ninety-six ($15,096.00) per annum in advance.


A 25% penalty will be added for payments received after due date.

The permit holder agrees to hold the City of Chicago harmless for any damage, relocation or replacement costs associated with damage, relocation or removal of private property caused by the City performing work in the public way.

Authority herein given and granted for a period of five (5) years from and after 06/28/2013.

Alderman _____

Bob Fioretti 2nd Ward

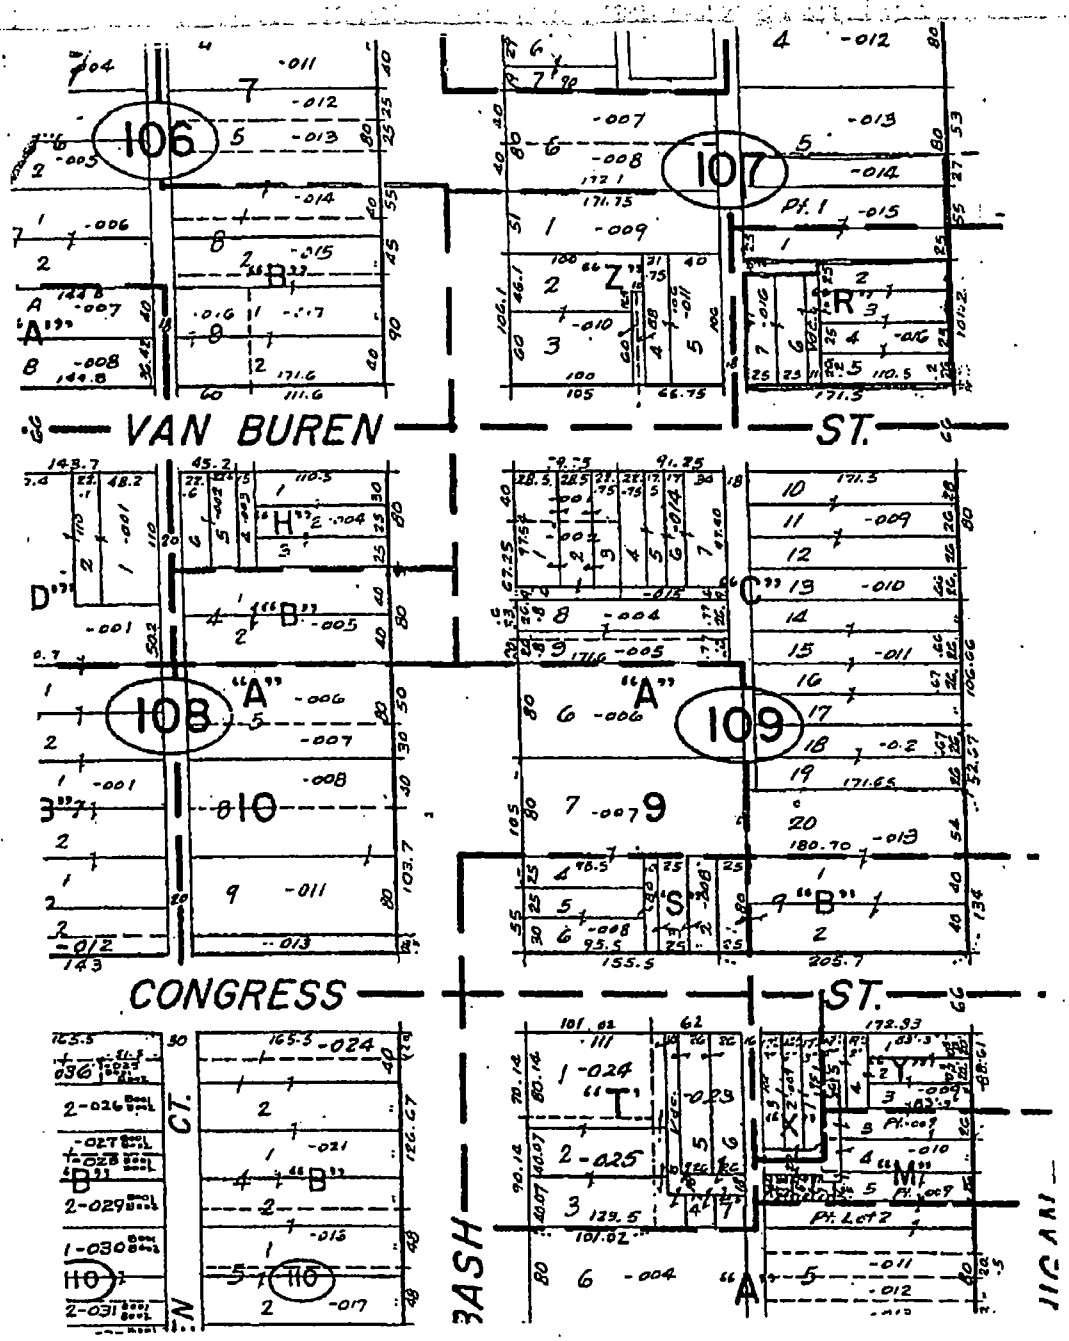
106
107
108
109
VAN BUREN ST.
CONGRESS ST.
"A"
"B"
"C"
"D"
"H"
"R"
"S"
"T"
"X"
"Y"
"M"
CT.
WABASH
MICHIGAN



Department of Business Affairs and Consumer Protection
Business Assistance Center- Public Way Use Unit
City Hall- 121 N. LaSalle Street Room 800 • Chicago, IL 60602
(312)-74-GOBIZ (312-744-6249) • (312) 744-1944 (TTY)
http://www.cityofchicago.org/bacp

10/16/2013

Alderman **Bob Fioretti**
Ward # **02**
City of Chicago
City Hall, Room **300**
121 North LaSalle Street
Chicago, Illinois 60602

Re: An ordinance to use and maintain a portion of the public right-of-way for **two (2) vault(s)** for **332 PROPERTY, LLC.**, adjacent to the premises known as **332 S. Michigan Ave.**.

Dear Alderman **Bob Fioretti**:

The applicant referenced above has requested the use of the public right-of-way for **vault(s)**. An ordinance has been prepared by the Department of Business Affairs and Consumer Protection – Business Assistance Center - Public Way Use Unit for presentation to the City Council. Because this request was made for properties located in your ward, as approved by you as per the attached, I respectfully request that you introduce the attached ordinance at the next City Council meeting.

If you have any questions regarding this ordinance, please contact Anthony Bertuca at (312) 744-5506.

Department of Business Affairs and Consumer Protection

City of Chicago

O2013-7788

Office of the City Clerk

Document Tracking Sheet

Meeting Date:	10/16/2013
Sponsor(s):	Dowell (3)
Type:	Ordinance
Title:	Grant(s) of privilege in public way for Willow Automotive Services, Inc.
Committee(s) Assignment:	Committee on Transportation and Public Way

ORDINANCE
WILLOW AUTOMOTIVE SERVICES, INC.
Acct. No. 281437 - 1
Permit No. 1109013

Be It Ordained by the City Council of the City of Chicago:

SECTION 1. Permission and authority are hereby given and granted to WILLOW AUTOMOTIVE SERVICES, INC., upon the terms and subject to the conditions of this ordinance to maintain and use one (1) sign(s) projecting over the public right-of-way attached to its premises known as 2020 S. Wabash Ave..

Said sign structure(s) measures as follows; along S. Wabash Avenue:
One (1) at seven point zero eight (7.08) feet in length, three point zero eight (3.08) feet in height and sixteen (16) feet above grade level.

The location of said privilege shall be as shown on prints kept on file with the Department of Business Affairs and Consumer Protection and the Office of the City Clerk.

Said privilege shall be constructed in accordance with plans and specifications approved by the Department of Transportation (Division of Project Development) and Zoning Department - Signs.

This grant of privilege in the public way shall be subject to the provisions of Section 10-28-015 and all other required provisions of the Municipal Code of Chicago.

The grantee shall pay to the City of Chicago as compensation for the privilege #1109013 herein granted the sum of one hundred ($100.00) per annum in advance.

A 25% penalty will be added for payments received after due date.

The permit holder agrees to hold the City of Chicago harmless for any damage, relocation or replacement costs associated with damage, relocation or removal of private property caused by the City performing work in the public way.

Authority herein given and granted for a period of five (5) years from and after 10/08/2013.

Alderman Pat Dowell

Pat Dowell 3rd Ward


Willow

Department of Business Affairs and Consumer Protection
Business Assistance Center - Public Way Use Unit
City Hall - 121 N. LaSalle Street, Room 800 • Chicago, IL 60602
(312)-74-GOBIZ (312-744-6249) • (312) 744-1944 (TTY)
http://www.cityofchicago.org/bacp

10/16/2013

Alderman **Pat Dowell**
Ward # **03**
City of Chicago
City Hall, Room **300**
121 North LaSalle Street
Chicago, Illinois 60602

Re: An ordinance to use and maintain a portion of the public right-of-way for **one (1) sign(s)** for **WILLOW AUTOMOTIVE SERVICES, INC.**, adjacent to the premises known as **2020 S. Wabash Ave.**.

Dear Alderman **Pat Dowell**:

The applicant referenced above has requested the use of the public right-of-way for a **sign(s)**. An ordinance has been prepared by the Department of Business Affairs and Consumer Protection – Business Assistance Center - Public Way Use Unit for presentation to the City Council. Because this request was made for properties located in your ward, as approved by you as per the attached, I respectfully request that you introduce the attached ordinance at the next City Council meeting.

If you have any questions regarding this ordinance, please contact Anthony Bertuca at (312) 744-5506.

Department of Business Affairs and Consumer Protection

City of Chicago

O2013-7790

Office of the City Clerk

Document Tracking Sheet

Meeting Date:	10/16/2013
Sponsor(s):	Dowell (3)
Type:	Ordinance
Title:	Grant(s) of privilege in public way for 300 E 51st LLC
Committee(s) Assignment:	Committee on Transportation and Public Way

ORDINANCE
300 EAST 51st LLC
Acct. No. 379740 - 1
Permit No. 1105508

Be It Ordained by the City Council of the City of Chicago:

SECTION 1. Permission and authority are hereby given and granted to 300 EAST 51st LLC, upon the terms and subject to the conditions of this ordinance to construct, install, maintain and use two (2) Planter(s) on the public right-of-way for beautification purposes adjacent to its premises known as 5061 S. Prairie Ave..

Said Planter(s) at S. Prairie Avenue measure(s):
Two (2) at fifteen (15) feet in length, and five (5) feet in width for a total of one hundred fifty (150) square feet.

Grantee must allow the required clear and unobstructed space for pedestrian passage at all times per rules and regulations approved by the Department of Transportation.

The location of said privilege shall be as shown on prints kept on file with the Department of Business Affairs and Consumer Protection and the Office of the City Clerk.

Said privilege shall be constructed in accordance with plans and specifications approved by the Department of Planning and Development and Department of Transportation (Division of Project Development).

This grant of privilege in the public way shall be subject to the provisions of Section 10-28-015 and all other required provisions of the Municipal Code of Chicago.

The grantee shall pay to the City of Chicago as compensation for the privilege #1105508 herein granted the sum of zero ($.00) per annum in advance.


A 25% penalty will be added for payments received after due date.

The permit holder agrees to hold the City of Chicago harmless for any damage, relocation or replacement costs associated with damage, relocation or removal of private property caused by the City performing work in the public way.

Authority herein given and granted for a period of five (5) years from and after Date of Passage.

Alderman Pat Dowell

Pat Dowell 3rd Ward

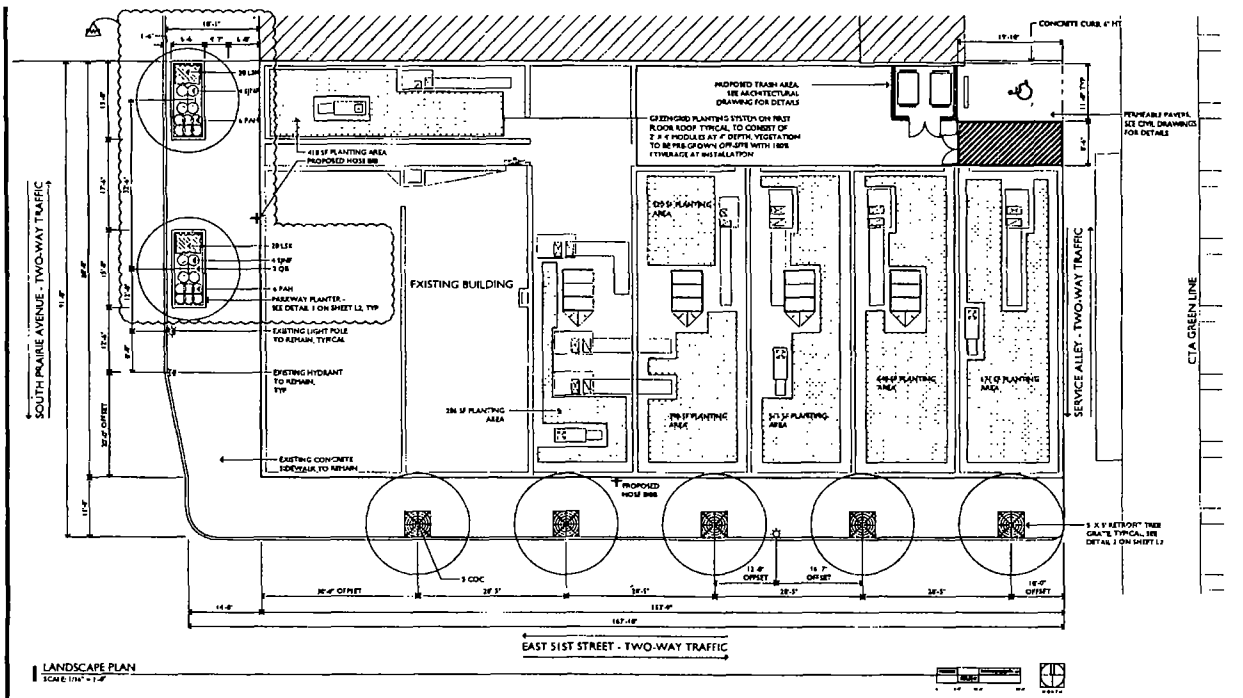

LANDSCAPE PLAN

SCALE: 1/16" = 1'-0"

LANDSCAPE ORDINANCE ANALYSIS

PARKWAY PLANTING

EAST 51ST STREET

LENGTH (LINEAR FEET)	167'-10"
NUMBER OF TREES REQUIRED (1 PER 25 LF)	6
NUMBER OF EXISTING TREES TO REMAIN	0 (NO TREES EXISTING)
NUMBER OF ADDITIONAL TREES TO BE PROVIDED	5 TREES ARE PROVIDED. ADDITIONAL TREES BEYOND THIS NUMBER CANNOT BE PROVIDED DUE TO INTERSECTION, ALLEY AND LIGHTPOLE OFFSETS

SOUTH PRAIRIE AVENUE

LENGTH (LINEAR FEET)	88'-0"
NUMBER OF TREES REQUIRED (1 PER 25 LF)	3
NUMBER OF EXISTING TREES TO REMAIN	0 (NO TREES EXISTING)
NUMBER OF ADDITIONAL TREES TO BE PROVIDED	3 ADDITIONAL TREES ARE PROVIDED. ADDITIONAL TREES BEYOND THIS NUMBER CANNOT BE PROVIDED DUE TO INTERSECTION AND LIGHTPOLE OFFSETS

OWNER'S SWORN STATEMENT

THE UNDERSIGNED ACKNOWLEDGES THAT THE LANDSCAPE PLANTING PLAN SHOWN ON THE ATTACHED LANDSCAPE PLAN FOR THE PROPERTY AT 308 EAST 51ST STREET CHICAGO ILLINOIS 60615 HAS, TO THE BEST OF THE UNDERSIGNED APPLICANT'S KNOWLEDGE, BEEN DESIGNED AND WILL BE INSTALLED, MAINTAINED AND REPLACED, AS REQUIRED BY CURRENT AND SUBSEQUENT OWNERS, IN ACCORDANCE WITH THE REQUIREMENTS OF TITLE 18 CHAPTER 31 OF THE CHICAGO MUNICIPAL CODE, THE LANDSCAPING STANDARDS OF THE CHICAGO ZONING ORDINANCE, AND THE "GUIDE TO THE CHICAGO LANDSCAPE ORDINANCE".

EXISTING PARKWAY AND ON-SITE TREES ARE TO BE PROTECTED WHILE THE PROJECT IS UNDER CONSTRUCTION AND WILL BE REPLACED BY CURRENT AND SUBSEQUENT OWNER(S) IF DAMAGED.

THE PLANTS WILL BE INSTALLED BY DECEMBER 15 2013

BY (OWNER)

DATE

LANDSCAPE ARCHITECT'S SWORN STATEMENT

THE UNDERSIGNED LANDSCAPE ARCHITECT REGISTERED IN THE STATE OF ILLINOIS, ACKNOWLEDGES THAT THE LANDSCAPE PLANTING PLAN AND CONSTRUCTION DETAILS SHOWN ON THE ATTACHED LANDSCAPE PLAN FOR THE PROPERTY AT 308 EAST 51ST STREET, CHICAGO ILLINOIS 60615, HAS, TO THE BEST OF THE UNDERSIGNED APPLICANT'S KNOWLEDGE, BEEN DESIGNED IN ACCORDANCE WITH THE REQUIREMENTS OF TITLE 18, CHAPTER 31 OF THE CHICAGO MUNICIPAL CODE, THE LANDSCAPING STANDARDS OF THE CHICAGO ZONING ORDINANCE, AND THE "GUIDE TO THE CHICAGO LANDSCAPE ORDINANCE".

I, TED WOLFF REGISTERED LANDSCAPE ARCHITECT No. 157-000199 IN THE STATE OF ILLINOIS, CERTIFY THAT THESE DRAWINGS WERE PREPARED UNDER MY DIRECT SUPERVISION. LICENSE EXPIRATION DATE: AUGUST 31 2013

TED WOLFF PRINCIPAL, WOLFF LANDSCAPE ARCHITECTURE, INC

JUNE 11 2013

DATE

KEY

- PROPOSED SHADE TREE
- PERENNIALS
- SHRUBS AND ORNAMENTAL GRASSES
- EXISTING LIGHT POLE TO REMAIN
- EXISTING HYDRANT TO REMAIN

CUISINE OF THE DIASPORA
300-314 EAST 51ST STREET
CHICAGO, ILLINOIS

DRAWN BY	TGW
CHECKED BY	TGW
SCALE	AS NOTED

LANDSCAPE PLAN

0718 | L1

Department of Business Affairs and Consumer Protection
Business Assistance Center - Public Way Use Unit
City Hall - 121 N. LaSalle Street, Room 800 • Chicago, IL 60602
(312)-74-GOBIZ (312-744-6249) • (312) 744-1944 (TTY)
http://www.cityofchicago.org/bacp

10/16/2013

Alderman **Pat Dowell**
Ward # **03**
City of Chicago
City Hall, Room **300**
121 North LaSalle Street
Chicago, Illinois 60602

Re: An ordinance to use and maintain a portion of the public right-of-way for **two (2) planter(s)** for **300 EAST 51st LLC**, adjacent to the premises known as **5061 S. Prairie Ave.**.

Dear Alderman **Pat Dowell**:

The applicant referenced above has requested the use of the public right-of-way for a **planter(s)**. An ordinance has been prepared by the Department of Business Affairs and Consumer Protection – Business Assistance Center - Public Way Use Unit for presentation to the City Council. Because this request was made for properties located in your ward, as approved by you as per the attached, I respectfully request that you introduce the attached ordinance at the next City Council meeting.

If you have any questions regarding this ordinance, please contact Anthony Bertuca at (312) 744-5506.

Department of Business Affairs and Consumer Protection

City of Chicago

O2013-7814

Office of the City Clerk

Document Tracking Sheet

Meeting Date:	10/16/2013
Sponsor(s):	Burns (4)
Type:	Ordinance
Title:	Grant(s) of privilege in public way for Lake Park Associates, Inc. - privilege No. 1107173
Committee(s) Assignment:	Committee on Transportation and Public Way

ORDINANCE
LAKE PARK ASSOCIATES, INC
Acct. No. 379530 - 3
Permit No. 1107173

Be It Ordained by the City Council of the City of Chicago:

SECTION 1. Permission and authority are hereby given and granted to LAKE PARK ASSOCIATES, INC, upon the terms and subject to the conditions of this ordinance to construct, install, maintain and use one (1) Emergency Security Telephone on the public right-of-way for security purposes adjacent to its premises known as 5215 S. Harper Ave..

Said emergency Security Telephone at South Harper Avenue measure(s):
One (1) at one (1) foot in length, one (1) foot in width and nine (9) feet in height. Said emergency security telephone located on South Harper Avenue approximately eighty-six (86) feet six (6) inches south of East 52nd Street.

The location of said privilege shall be as shown on prints kept on file with the Department of Business Affairs and Consumer Protection and the Office of the City Clerk.

Said privilege shall be constructed in accordance with plans and specifications approved by the Department of Planning and Development and Department of Transportation (Division of Project Development).

This grant of privilege in the public way shall be subject to the provisions of Section 10-28-015 and all other required provisions of the Municipal Code of Chicago.

The grantee shall pay to the City of Chicago as compensation for the privilege #1107173 herein granted the sum of zero ($.00) per annum in advance.


A 25% penalty will be added for payments received after due date.

The permit holder agrees to hold the City of Chicago harmless for any damage, relocation or replacement costs associated with damage, relocation or removal of private property caused by the City performing work in the public way.

Authority herein given and granted for a period of five (5) years from and after Date of Passage.

Alderman _____

William D. Burns 4th Ward

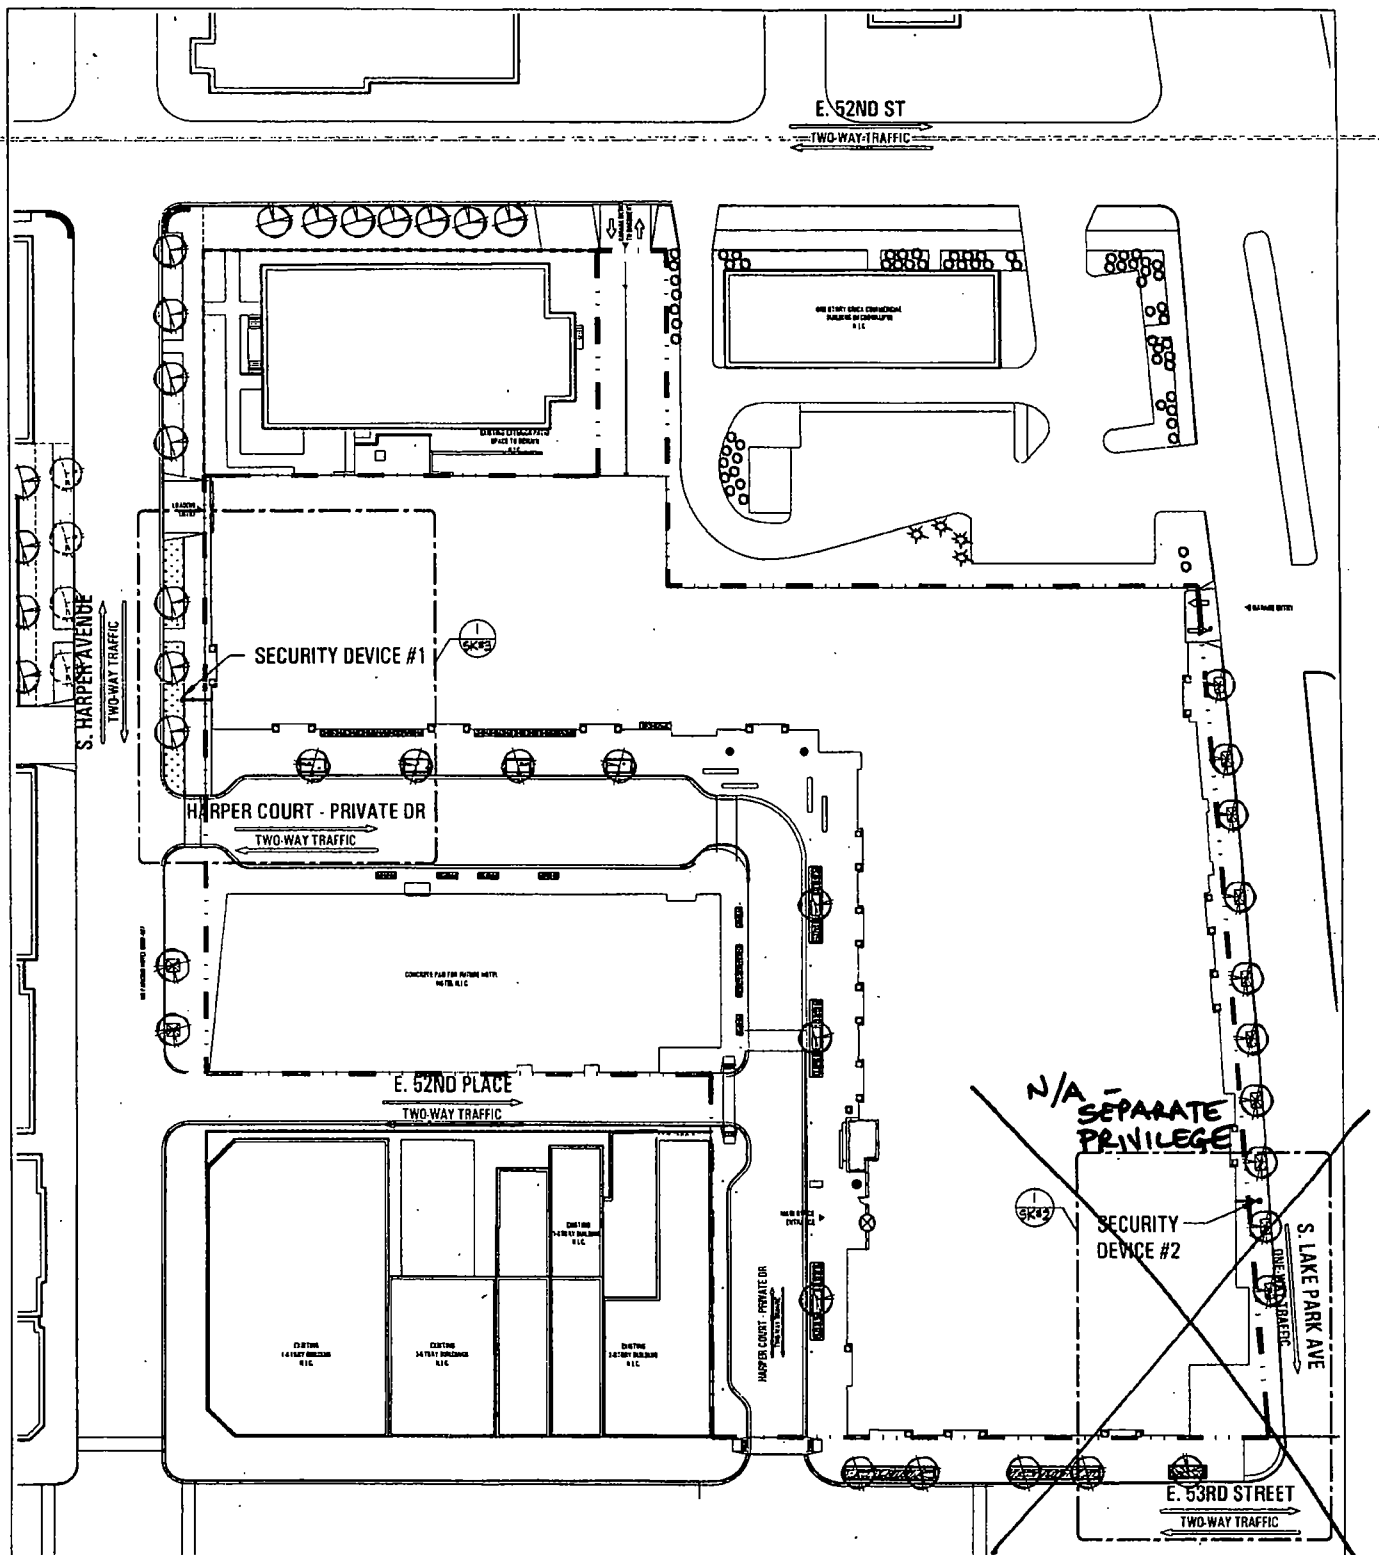

hpa
Hartshorne Plunkard Architecture
232 North Carpenter
Chicago IL 60607
P 312 226 4488
F 312 226 4499
www.hparchitecture.com

HARPER COURT

CHICAGO, IL

PLANS AND ALL SPECIFICATION ARE SUBJECT TO REVISION AS DEEMED NECESSARY OR ADVISABLE BY BUILDER, ARCHITECT, OR AS REQUIRED BY LAW.

PROJECT NORTH

SCALE	DRAWING	SK#
1/64" = 1'	OVERALL SITE PLAN	01
DATE		
06-11-2013		

S:\1_Projects\1-Current Projects\2009\0931_Dillon_Vermillion_53rd Street\Harper Ave\1_Drawings\03-Planning - Zoning\Public Way\May 0931_sk01_overall plan.dwg

Jun 11, 2013 - 2:18PM

Department of Business Affairs and Consumer Protection
Business Assistance Center- Public Way Use Unit
City Hall - 121 N. LaSalle Street Room 800 • Chicago, IL 60602
(312)-74-GOBIZ (312-744-6249) • (312) 744-1944 (TTY)
http://www.cityofchicago.org/bacp

10/16/2013

Alderman **William D. Burns**
Ward # **04**
City of Chicago
City Hall, Room **300**
121 North LaSalle Street
Chicago, Illinois 60602

Re: An ordinance to use and maintain a portion of the public right-of-way for **one (1)emergency security telephone** for **LAKE PARK ASSOCIATES, INC**, adjacent to the premises known as**5215 S. Harper Ave.**.

Dear Alderman **William D. Burns**:

The applicant referenced above has requested the use of the public right-of-way for a **emergency security telephone**. An ordinance has been prepared by the Department of Business Affairs and Consumer Protection – Business Assistance Center - Public Way Use Unit for presentation to the City Council. Because this request was made for properties located in your ward, as approved by you as per the attached, I respectfully request that you introduce the attached ordinance at the next City Council meeting.

If you have any questions regarding this ordinance, please contact Anthony Bertuca at (312) 744-5506.

Department of Business Affairs and Consumer Protection

City of Chicago

O2013-7818

Office of the City Clerk

Document Tracking Sheet

Meeting Date:	10/16/2013
Sponsor(s):	Burns (4)
Type:	Ordinance
Title:	Grant(s) of privilege in public way for Lake Park Associates, Inc. - privilege No. 1107175
Committee(s) Assignment:	Committee on Transportation and Public Way

ORDINANCE
LAKE PARK ASSOCIATES, INC
Acct. No. 379530 - 4
Permit No. 1107175

Be It Ordained by the City Council of the City of Chicago:

SECTION 1. Permission and authority are hereby given and granted to LAKE PARK ASSOCIATES, INC, upon the terms and subject to the conditions of this ordinance to construct, install, maintain and use one (1) Emergency Security Telephone onr the public right-of-way for security purposes adjacent to its premises known as 5230 S. Lake Park Ave..

Said Emergency Security Telephone at South Lake Park Avenue measure(s):
One (1) at one (1) foot in length, one (1) foot in width and nine (9) feet in height. Said emergency security telephone located on South Lake Park Avenue approximately twenty-six (26) feet six (6) inches north of East 53rd Street.

The location of said privilege shall be as shown on prints kept on file with the Department of Business Affairs and Consumer Protection and the Office of the City Clerk.

Said privilege shall be constructed in accordance with plans and specifications approved by the Department of Planning and Development and Department of Transportation (Division of Project Development).

This grant of privilege in the public way shall be subject to the provisions of Section 10-28-015 and all other required provisions of the Municipal Code of Chicago.

The grantee shall pay to the City of Chicago as compensation for the privilege #1107175 herein granted the sum of zero ($.00) per annum in advance.


A 25% penalty will be added for payments received after due date.

The permit holder agrees to hold the City of Chicago harmless for any damage, relocation or replacement costs associated with damage, relocation or removal of private property caused by the City performing work in the public way.

Authority herein given and granted for a period of five (5) years from and after Date of Passage.

Alderman 

William D. Burns 4th Ward

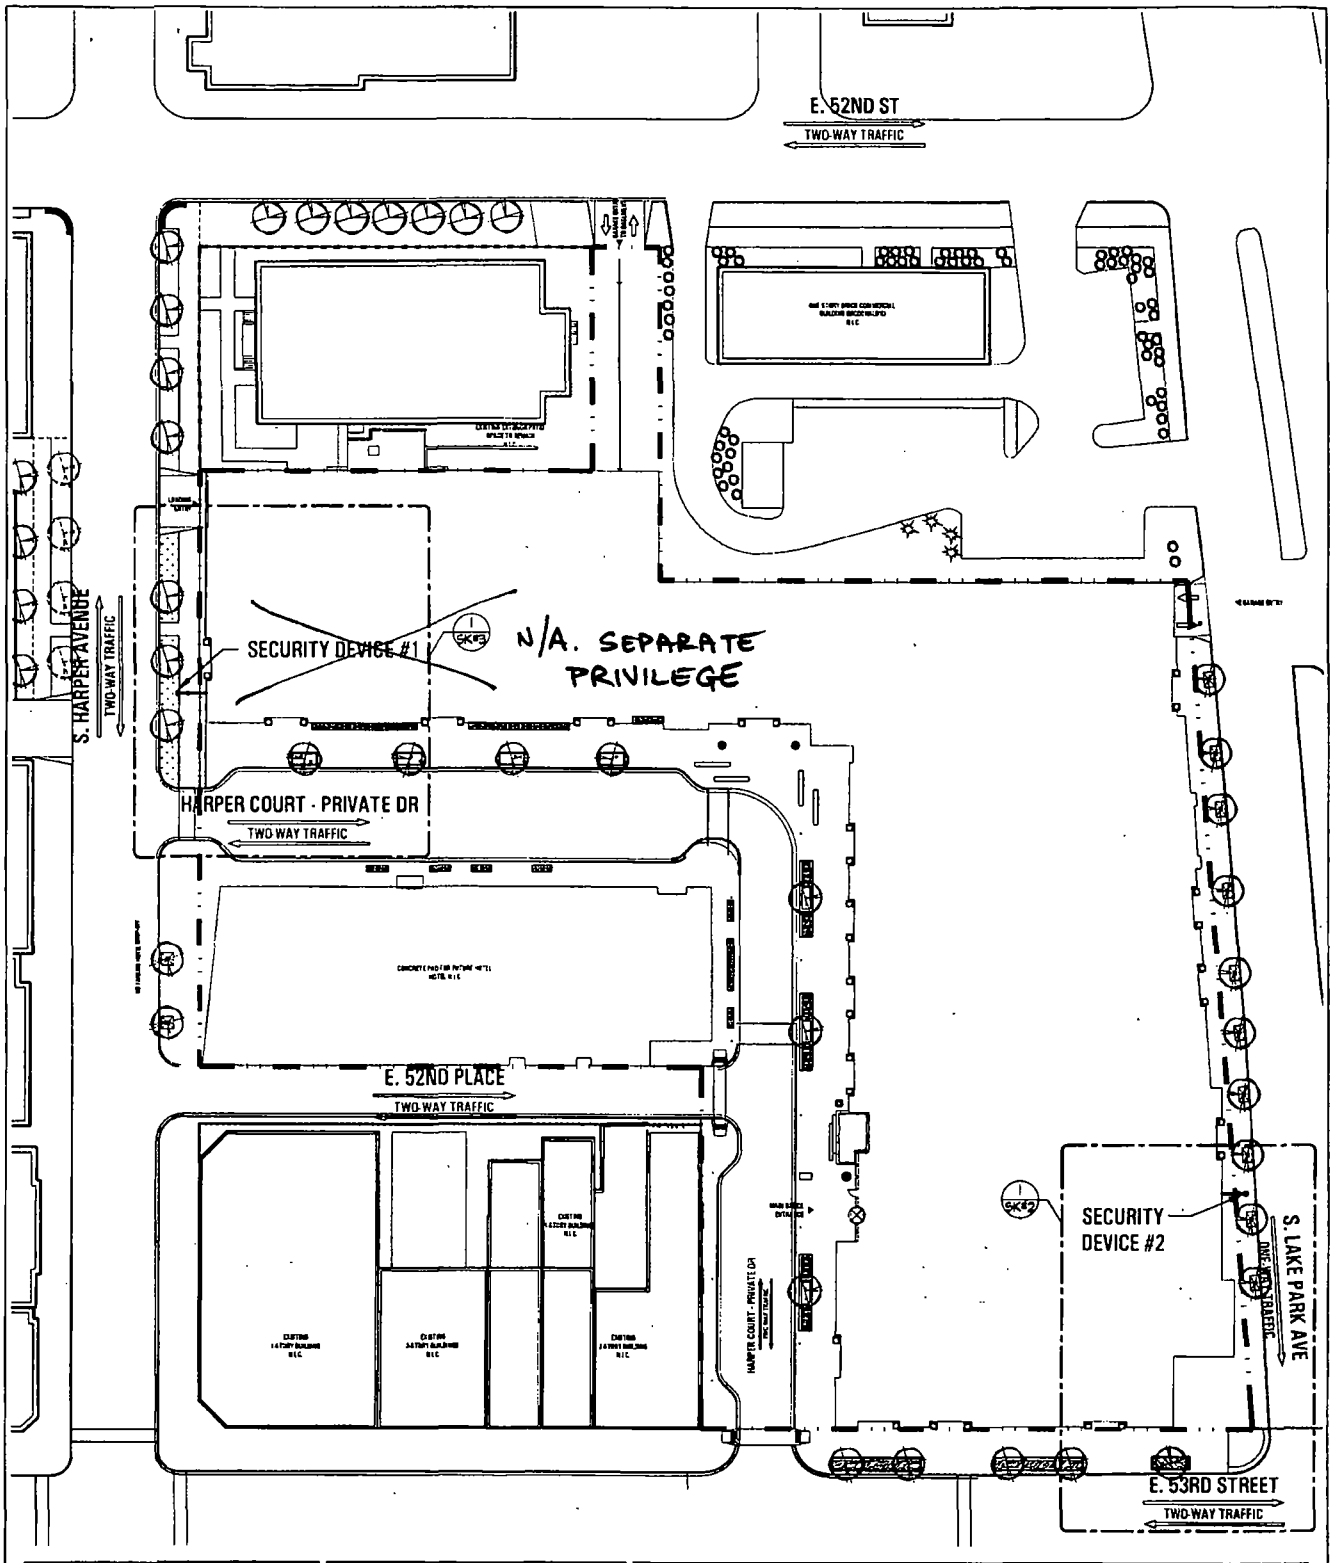

hpa
Hartshorne Plunkard Architecture
232 North Carpenter
Chicago IL 60607
P 312 226 4488
F 312 226 4499
www.hparchitecture.com

HARPER COURT

CHICAGO, IL

PLANS AND ALL SPECIFICATION ARE SUBJECT TO REVISION AS DEEMED NECESSARY OR ADVISABLE BY BUILDER, ARCHITECT, OR AS REQUIRED BY LAW

PROJECT NORTH

SCALE	DRAWING	SK#
1/64" = 1'	OVERALL SITE PLAN	01
DATE		
06-11-2013		

S:\1_Projects\1-Current Projects\2009\0931_Olson_Vermillion_53rd Street\Harper Ave\1_Drawings\03-Planning - Zoning\Public Way\May 0931_sk01_overall plan.dwg

Jun 11, 2013 - 2:18PM

Department of Business Affairs and Consumer Protection
Business Assistance Center- Public Way Use Unit
City Hall - 121 N. LaSalle Street Room 800 • Chicago, IL 60602
(312)-74-GOBIZ (312-744-6249) • (312) 744-1944 (TTY)
http://www.cityofchicago.org/bacp

10/16/2013

Alderman **William D. Burns**
Ward # **04**
City of Chicago
City Hall, Room **300**
121 North LaSalle Street
Chicago, Illinois 60602

Re: An ordinance to use and maintain a portion of the public right-of-way for **one (1) emergency security telephone** for **LAKE PARK ASSOCIATES, INC**, adjacent to the premises known as **5230 S. Lake Park Ave.**.

Dear Alderman **William D. Burns**:

The applicant referenced above has requested the use of the public right-of-way for a **emergency security telephone.** An ordinance has been prepared by the Department of Business Affairs and Consumer Protection – Business Assistance Center - Public Way Use Unit for presentation to the City Council. Because this request was made for properties located in your ward, as approved by you as per the attached, I respectfully request that you introduce the attached ordinance at the next City Council meeting.

If you have any questions regarding this ordinance, please contact Anthony Bertuca at (312) 744-5506.

Department of Business Affairs and Consumer Protection

City of Chicago

O2013-7821

Office of the City Clerk

Document Tracking Sheet

Meeting Date:	10/16/2013
Sponsor(s):	Burns (4)
Type:	Ordinance
Title:	Grant(s) of privilege in public way for Mercy Community Pharmacy at Oakwood Center
Committee(s) Assignment:	Committee on Transportation and Public Way

ORDINANCE
MERCY COMMUNITY PHARMACY AT OAKWOOD CENTER
Acct. No. 273039 - 6
Permit No. 1106766

Be It Ordained by the City Council of the City of Chicago:

SECTION 1. Permission and authority are hereby given and granted to MERCY COMMUNITY PHARMACY AT OAKWOOD CENTER, upon the terms and subject to the conditions of this ordinance to construct, install, maintain and use one (1) Sign(s) on the public right-of-way adjacent to its premises known as 3753 S. Cottage Grove Ave..

Said Sign(s) at S. Cottage Grove measure(s):
One (1) at four point eight three (4.83) feet in length, and twelve (12) feet in width for a total of fifty-seven point nine six (57.96) square feet.

The location of said privilege shall be as shown on prints kept on file with the Department of Business Affairs and Consumer Protection and the Office of the City Clerk.

Said privilege shall be constructed in accordance with plans and specifications approved by the Department of Transportation (Division of Project Development) and Zoning Department - Signs.

This grant of privilege in the public way shall be subject to the provisions of Section 10-28-015 and all other required provisions of the Municipal Code of Chicago.

The grantee shall pay to the City of Chicago as compensation for the privilege #1106766 herein granted the sum of three hundred ($300.00) per annum in advance.


A 25% penalty will be added for payments received after due date.

The permit holder agrees to hold the City of Chicago harmless for any damage, relocation or replacement costs associated with damage, relocation or removal of private property caused by the City performing work in the public way.

Authority herein given and granted for a period of five (5) years from and after Date of Passage.

Alderman _____

William D. Burns 4th Ward

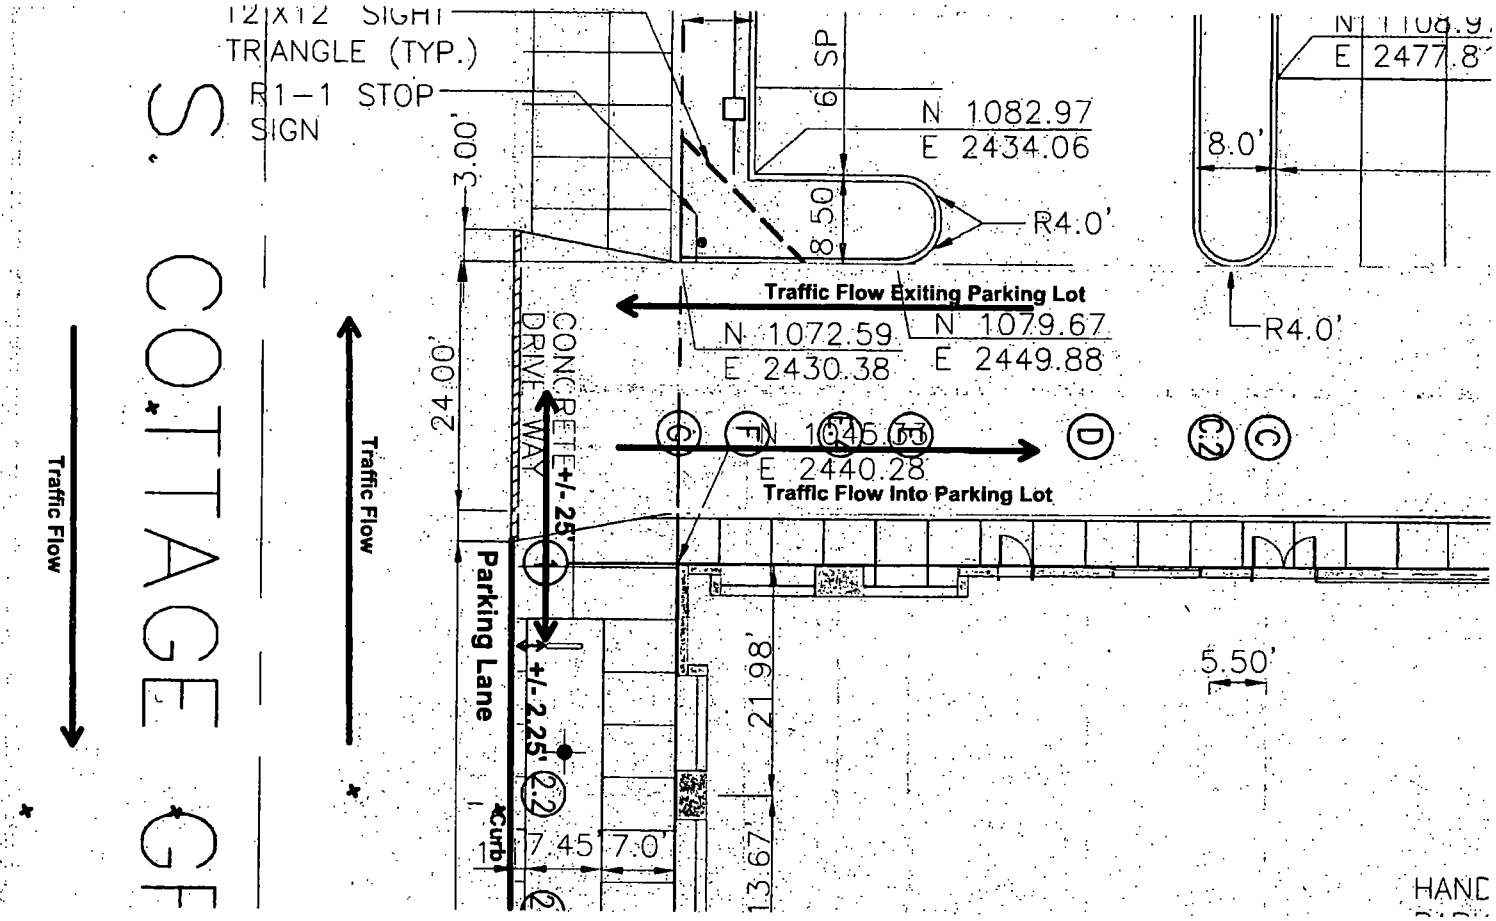
12'X12' SIGHT TRIANGLE (TYP.)
R1-1 STOP SIGN
S. COTTAGE GF
Traffic Flow
Traffic Flow
3.00'
24.00'
CONCRETE DRIVEWAY
+/- 25'
+/- 2.25'
Parking Lane
Curb
7.45'
7.0'
21.98'
13.67'
SP
8.50'
N 1082.97
E 2434.06
R4.0'
Traffic Flow Exiting Parking Lot
N 1072.59
E 2430.38
N 1079.67
E 2449.88
N 1045.55
E 2440.28
Traffic Flow Into Parking Lot
8.0'
E 2477.8'
R4.0'
5.50'
HAND

Department of Business Affairs and Consumer Protection
Business Assistance Center - Public Way Use Unit
City Hall - 121 N. LaSalle Street, Room 800 • Chicago, IL 60602
(312)-74-GOBIZ (312-744-6249) • (312) 744-1944 (TTY)
http://www.cityofchicago.org/bacp

10/16/2013

Alderman **William D. Burns**
Ward # **04**
City of Chicago
City Hall, Room **300**
121 North LaSalle Street
Chicago, Illinois 60602

Re: An ordinance to use and maintain a portion of the public right-of-way for **one (1) sign(s)** for **MERCY COMMUNITY PHARMACY AT OAKWOOD CENTER**, adjacent to the premises known as **3753 S. Cottage Grove Ave.**.

Dear Alderman **William D. Burns**:

The applicant referenced above has requested the use of the public right-of-way for a **sign(s)**. An ordinance has been prepared by the Department of Business Affairs and Consumer Protection – Business Assistance Center - Public Way Use Unit for presentation to the City Council. Because this request was made for properties located in your ward, as approved by you as per the attached, I respectfully request that you introduce the attached ordinance at the next City Council meeting.

If you have any questions regarding this ordinance, please contact Anthony Bertuca at (312) 744-5506.

Department of Business Affairs and Consumer Protection

City of Chicago

O2013-7824

Office of the City Clerk

Document Tracking Sheet

Meeting Date:	10/16/2013
Sponsor(s):	Burns (4)
Type:	Ordinance
Title:	Grant(s) of privilege in public way for Silliman Group, Inc. - planters
Committee(s) Assignment:	Committee on Transportation and Public Way

ORDINANCE
SILLIMAN GROUP, INC
Acct. No. 340636 - 3
Permit No. 1108570

Be It Ordained by the City Council of the City of Chicago:

SECTION 1. Permission and authority are hereby given and granted to SILLIMAN GROUP, INC, upon the terms and subject to the conditions of this ordinance to construct, install, maintain and use eight (8) Planter(s) on the public right-of-way for beautification purposes adjacent to its premises known as 5105 S. Hyde Park Blvd..

Said Planter(s) at East Hyde Park Blvd measure(s):

One (1) at forty-one point six three (41.63) feet in length, and eleven point one three (11.13) feet in width for a total of four hundred sixty-three point three four (463.34) square feet.
One (1) at fifty-one (51) feet in length, and fourteen point five (14.5) feet in width for a total of seven hundred thirty-nine point five (739.5) square feet.
One (1) at thirty-nine (39) feet in length, and fourteen point seven five (14.75) feet in width for a total of five hundred seventy-five point two five (575.25) square feet.
One (1) at seventy-five point seven five (75.75) feet in length, and fourteen point seven five (14.75) feet in width for a total of one thousand one hundred seventeen point three one (1117.31) square feet.

Said Planter(s) at South Harper Avenue measure(s):

One (1) at thirty-five (35) feet in length, and seven point eight eight (7.88) feet in width for a total of two hundred seventy-five point eight (275.8) square feet.
One (1) at seventy (70) feet in length, and eight (8) feet in width for a total of five hundred sixty (560) square feet.
One (1) at fifty-five (55) feet in length, and eight (8) feet in width for a total of four hundred forty (440) square feet.
One (1) at fifty-one point two five (51.25) feet in length, and eight (8) feet in width for a total of four hundred ten (410) square feet.

Grantee must allow the required clear and unobstructed space for pedestrian passage at all times per rules and regulations approved by the Department of Transportation.

The location of said privilege shall be as shown on prints kept on file with the Department of Business Affairs and Consumer Protection and the Office of the City Clerk.

Said privilege shall be constructed in accordance with plans and specifications approved by the Department of Planning and Development and Department of Transportation (Division of Project Development).

This grant of privilege in the public way shall be subject to the provisions of Section 10-28-015 and all other required provisions of the Municipal Code of Chicago.

The grantee shall pay to the City of Chicago as compensation for the privilege #1108570 herein granted the sum of zero ($.00) per annum in advance.


A 25% penalty will be added for payments received after due date.

The permit holder agrees to hold the City of Chicago harmless for any damage, relocation or replacement costs associated with damage, relocation or removal of private property caused by the City performing work in the public way.

Authority herein given and granted for a period of five (5) years from and after Date of Passage.

Alderman _____

William D. Burns 4th Ward

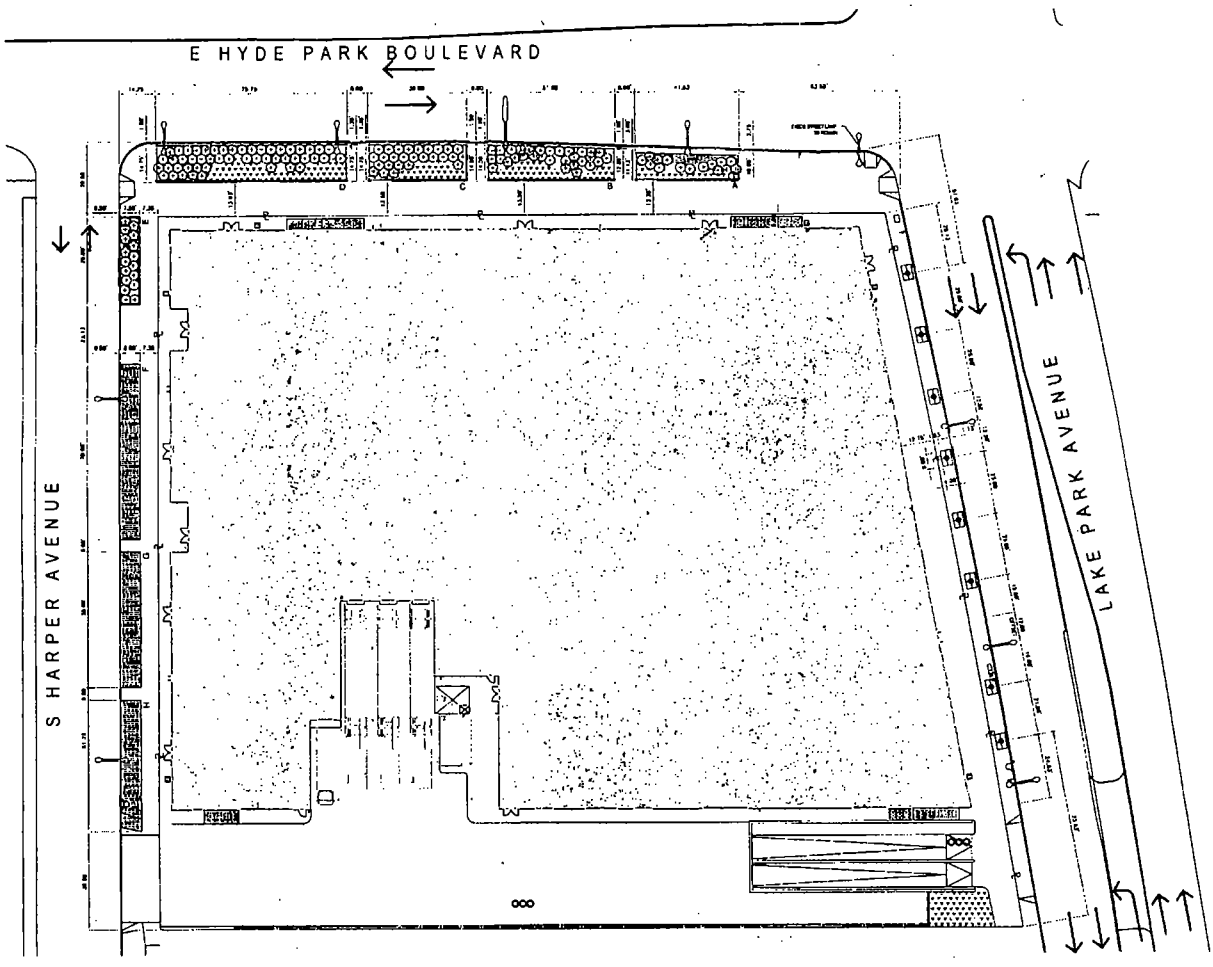

5240 S HYDE PARK BLVD
CHICAGO, IL 60615

T: 773.347.3470
F. 773 347.3460

CITY HYDE PARK

SCALE: NTS | DATE: 08-22-2013

LANDSCAPE PLAN

Department of Business Affairs and Consumer Protection
Business Assistance Center- Public Way Use Unit
City Hall- 121 N. LaSalle Street Room 800 • Chicago, IL 60602
(312)-74-GOBIZ (312-744-6249) • (312) 744-1944 (TTY)
http://www.cityofchicago.org/bacp

10/16/2013

Alderman **William D. Burns**
Ward # **04**
City of Chicago
City Hall, Room **300**
121 North LaSalle Street
Chicago, Illinois 60602

Re: An ordinance to use and maintain a portion of the public right-of-way for **eight (8) planter(s)** for **SILLIMAN GROUP, INC**, adjacent to the premises known as **5105 S. Hyde Park Blvd.**.

Dear Alderman **William D. Burns**:

The applicant referenced above has requested the use of the public right-of-way for **planter(s)**. An ordinance has been prepared by the Department of Business Affairs and Consumer Protection – Business Assistance Center - Public Way Use Unit for presentation to the City Council. Because this request was made for properties located in your ward, as approved by you as per the attached, I respectfully request that you introduce the attached ordinance at the next City Council meeting.

If you have any questions regarding this ordinance, please contact Anthony Bertuca at (312) 744-5506.

Department of Business Affairs and Consumer Protection

City of Chicago

O2013-7825

Office of the City Clerk

Document Tracking Sheet

Meeting Date:	10/16/2013
Sponsor(s):	Burns (4)
Type:	Ordinance
Title:	Grant(s) of privilege in public way for Silliman Group, LLC - tree grates
Committee(s) Assignment:	Committee on Transportation and Public Way

ORDINANCE
Silliman Group, LLC
Acct. No. 340636 - 2
Permit No. 1108561

Be It Ordained by the City Council of the City of Chicago:

SECTION 1. Permission and authority are hereby given and granted to Silliman Group, LLC, upon the terms and subject to the conditions of this ordinance to construct, install, maintain and use two (2) Sheeting(s) under the public right-of-way adjacent to its premises known as 1501-1521 E. Hyde Park Blvd..

Said Sheeting(s) at E. Hyde Park Blvd measure(s):
One (1) at thirty-five point two five (35.25) feet in length, and one point two one (1.21) foot in width for a total of forty-two point six five (42.65) square feet.

One (1) at fifty-two point seven three (52.73) feet in length, and one point four six (1.46) foot in width for a total of seventy-six point nine nine (76.99) square feet.

The location of said privilege shall be as shown on prints kept on file with the Department of Business Affairs and Consumer Protection and the Office of the City Clerk.

Said privilege shall be constructed in accordance with plans and specifications approved by the Department of Planning and Development and Department of Transportation (Office of Underground Coordination).

This grant of privilege in the public way shall be subject to the provisions of Section 10-28-015 and all other required provisions of the Municipal Code of Chicago.

The grantee shall pay to the City of Chicago as compensation for the privilege #1108561 herein granted the sum of eight hundred ($800.00) per annum in advance.


A 25% penalty will be added for payments received after due date.

The permit holder agrees to hold the City of Chicago harmless for any damage, relocation or replacement costs associated with damage, relocation or removal of private property caused by the City performing work in the public way.

Authority herein given and granted for a period of five (5) years from and after Date of Passage.

Alderman _____

William D. Burns 4th Ward

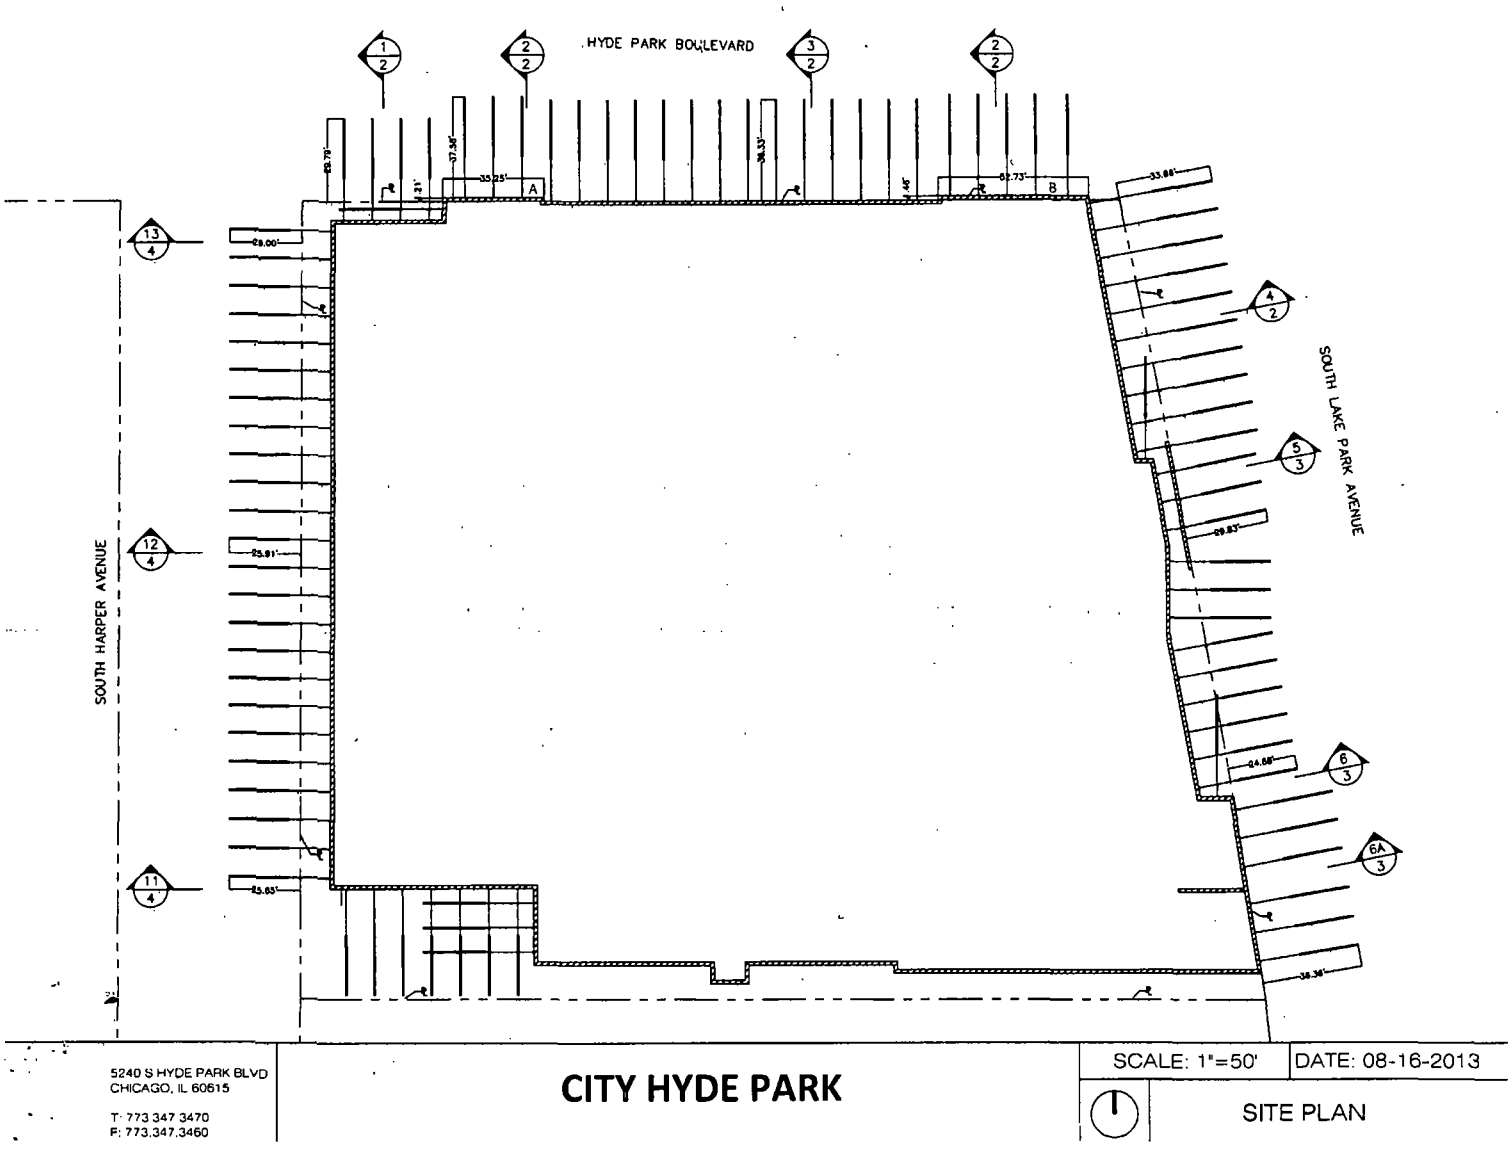

5240 S HYDE PARK BLVD
CHICAGO, IL 60615

T: 773 347 3470
F: 773.347.3460

CITY HYDE PARK

SCALE: 1"=50'

DATE: 08-16-2013

SITE PLAN

Department of Business Affairs and Consumer Protection
Business Assistance Center- Public Way Use Unit
City Hall- 121 N. LaSalle Street Room 800 • Chicago, IL 60602
(312)-74-GOBIZ (312-744-6249) • (312) 744-1944 (TTY)
http://www.cityofchicago.org/bacp

10/16/2013

Alderman **William D. Burns**
Ward # **04**
City of Chicago
City Hall, Room **300**
121 North LaSalle Street
Chicago, Illinois 60602

Re: An ordinance to use and maintain a portion of the public right-of-way for **two (2) sheeting(s)** for **Silliman Group, LLC**, adjacent to the premises known as **1501-1521 E. Hyde Park Blvd.**.

Dear Alderman **William D. Burns**:

The applicant referenced above has requested the use of the public right-of-way for **sheeting(s)**. An ordinance has been prepared by the Department of Business Affairs and Consumer Protection – Business Assistance Center - Public Way Use Unit for presentation to the City Council. Because this request was made for properties located in your ward, as approved by you as per the attached, I respectfully request that you introduce the attached ordinance at the next City Council meeting.

If you have any questions regarding this ordinance, please contact Anthony Bertuca at (312) 744-5506.

Department of Business Affairs and Consumer Protection

City of Chicago

O2013-7827

Office of the City Clerk

Document Tracking Sheet

Meeting Date:	10/16/2013
Sponsor(s):	Burns (4)
Type:	Ordinance
Title:	Grant(s) of privilege in public way for Silliman Group, Inc. - tree grates
Committee(s) Assignment:	Committee on Transportation and Public Way

ORDINANCE
SILLIMAN GROUP, INC
Acct. No. 340636 - 3
Permit No. 1108569

Be It Ordained by the City Council of the City of Chicago:

SECTION 1. Permission and authority are hereby given and granted to SILLIMAN GROUP, INC, upon the terms and subject to the conditions of this ordinance to construct, install, maintain and use eight (8) Tree Grates(s) on the public right-of-way for beautification purposes adjacent to its premises known as 5105 S. Hyde Park Blvd..

Said Tree Grates(s) at South Lake Park Avenue measure(s):
Eight (8) at six (6) feet in length, and four (4) feet in width for a total of one hundred ninety-two (192) square feet.

The location of said privilege shall be as shown on prints kept on file with the Department of Business Affairs and Consumer Protection and the Office of the City Clerk.

Said privilege shall be constructed in accordance with plans and specifications approved by the Department of Planning and Development and Department of Transportation (Division of Project Development).

This grant of privilege in the public way shall be subject to the provisions of Section 10-28-015 and all other required provisions of the Municipal Code of Chicago.

The grantee shall pay to the City of Chicago as compensation for the privilege #1108569 herein granted the sum of zero ($.00) per annum in advance.


A 25% penalty will be added for payments received after due date.


The permit holder agrees to hold the City of Chicago harmless for any damage, relocation or replacement costs associated with damage, relocation or removal of private property caused by the City performing work in the public way.

Authority herein given and granted for a period of five (5) years from and after Date of Passage.

Alderman William D. Burns

William D. Burns 4th Ward

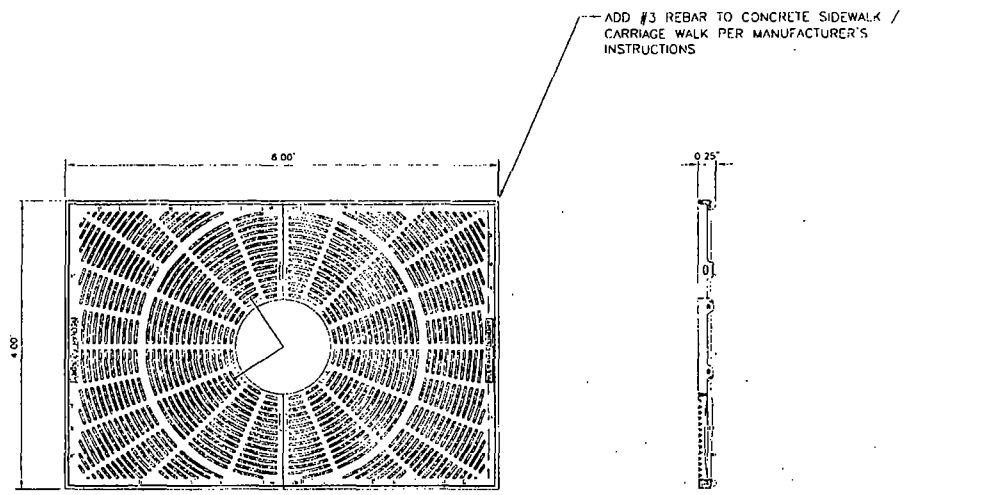

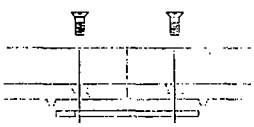

ASSEMBLY DETAIL
SCALE 1-3

NOTE: FRAME CROSS BAR REQUIRES REMOVAL AFTER INSTALLATION
ALL DIMENSIONS ARE SHOWN IN ENGLISH AND (METRIC).
COMPONENT NO'S: (2) FRAME 8500-4872, (2) FRAME 8500-7272
(2) TREE GRATE 8811-0002
MATERIAL CAST GRAY IRON ASTM A-48, CLASS 35B
FINISH: NOT PAINTED
WEIGHT 470#/SET

TITLE
R-8811
4'-0" X 6'-0" TREE GRATE & FRAME
NEENAH FOUNDRY COMPANY NF-8811 104 B

2 4` X 6` TREE GRATE AND FRAME
1" = 1'-0"

P-CHP-04

5240 S HYDE PARK BLVD
CHICAGO, IL 60615
T: 773 347 3470
F: 773.347.3460

CITY HYDE PARK

SCALE: NTS | DATE: 08-22-2013

TREE GRATE DETAIL

Department of Business Affairs and Consumer Protection
Business Assistance Center- Public Way Use Unit
City Hall - 121 N. LaSalle Street Room 800 • Chicago, IL 60602
(312)-74-GOBIZ (312-744-6249) • (312) 744-1944 (TTY)
http://www.cityofchicago.org/bacp

10/16/2013

Alderman **William D. Burns**
Ward # **04**
City of Chicago
City Hall, Room **300**
121 North LaSalle Street
Chicago, Illinois 60602

Re: An ordinance to use and maintain a portion of the public right-of-way for **eight (8) tree grates(s)** for **SILLIMAN GROUP, INC**, adjacent to the premises known as **5105 S. Hyde Park Blvd.**.

Dear Alderman **William D. Burns**:

The applicant referenced above has requested the use of the public right-of-way for **tree grates(s)**. An ordinance has been prepared by the Department of Business Affairs and Consumer Protection – Business Assistance Center - Public Way Use Unit for presentation to the City Council. Because this request was made for properties located in your ward, as approved by you as per the attached, I respectfully request that you introduce the attached ordinance at the next City Council meeting.

If you have any questions regarding this ordinance, please contact Anthony Bertuca at (312) 744-5506.

Department of Business Affairs and Consumer Protection

City of Chicago

O2013-7828

Office of the City Clerk

Document Tracking Sheet

Meeting Date:	10/16/2013
Sponsor(s):	Burns (4)
Type:	Ordinance
Title:	Grant(s) of privilege in public way for Silliman Group LLC - tiebacks
Committee(s) Assignment:	Committee on Transportation and Public Way

ORDINANCE
Silliman Group, LLC
Acct. No. 340636 - 2
Permit No. 1108562

Be It Ordained by the City Council of the City of Chicago:

SECTION 1. Permission and authority are hereby given and granted to Silliman Group, LLC, upon the terms and subject to the conditions of this ordinance to construct, install, maintain and use seventy-eight (78) Tieback System(s) under the public right-of-way adjacent to its premises known as 1501-1521 E. Hyde Park Blvd..

Said Tieback System(s) at Hyde Park Blvd measure(s):

Four (4) at twenty-nine point seven nine (29.79) feet in length, and point six seven (.67) feet in width for a total of seventy-nine point eight four (79.84) square feet.

Eight (8) at thirty-seven point five eight (37.58) feet in length, and point six seven (.67) feet in width for a total of two hundred one point four three (201.43) square feet.

Fourteen (14) at thirty-six point three three (36.33) feet in length, and point six seven (.67) feet in width for a total of three hundred forty point seven eight (340.78) square feet.

Ten (10) at thirty-three point six six (33.66) feet in length, and point six seven (.67) feet in width for a total of two hundred twenty-five point five two (225.52) square feet.

Said tie back systems under and along South Hyde Park Blvd shall be approximately twenty (20) feet below grade level.

Said Tieback System(s) at South Lake Park Avenue measure(s):

Six (6) at twenty-nine point eight three (29.83) feet in length, and point six seven (.67) feet in width for a total of one hundred nineteen point nine two (119.92) square feet.

Six (6) at twenty-four point six eight (24.68) feet in length, and point six seven (.67) feet in width for a total of ninety-nine point two one (99.21) square feet.

Six (6) at thirty-six point three six (36.36) feet in length, and point six seven (.67) feet in width for a total of one hundred forty-six point one seven (146.17) square feet.

Said tie back systems under and along South Lake Park Avenue shall be approximately twenty (20) feet below grade level.

Said Tieback System(s) at South Harper Avenue measure(s):

Eight (8) at twenty-five point six five (25.65) feet in length, and point six seven (.67) feet in width for a total of one hundred thirty-seven point four eight (137.48) square feet.

Eight (8) at twenty-five point nine one (25.91) feet in length, and point six seven (.67) feet in width for a total of one hundred thirty-eight point eight eight (138.88) square feet.

Eight (8) at twenty-six (26) feet in length, and point six seven (.67) feet in width for a total of one hundred thirty-nine point three six (139.36) square feet.

Said tie back systems under and along South Harper Avenue shall be approximately twenty (20) feet below grade level.

The location of said privilege shall be as shown on prints kept on file with the Department of Business Affairs and Consumer Protection and the Office of the City Clerk.

Said privilege shall be constructed in accordance with plans and specifications approved by the Department of Transportation (Office of Underground Coordination).

This grant of privilege in the public way shall be subject to the provisions of Section 10-28-015 and all other required provisions of the Municipal Code of Chicago.

The grantee shall pay to the City of Chicago as compensation for the privilege #1108562 herein granted the sum of four hundred ($400.00) per annum in advance.


A 25% penalty will be added for payments received after due date.

The permit holder agrees to hold the City of Chicago harmless for any damage, relocation or replacement costs associated with damage, relocation or removal of private property caused by the City performing work in the public way.

Authority herein given and granted for a period of five (5) years from and after Date of Passage.

Alderman _____

William D. Burns 4th Ward

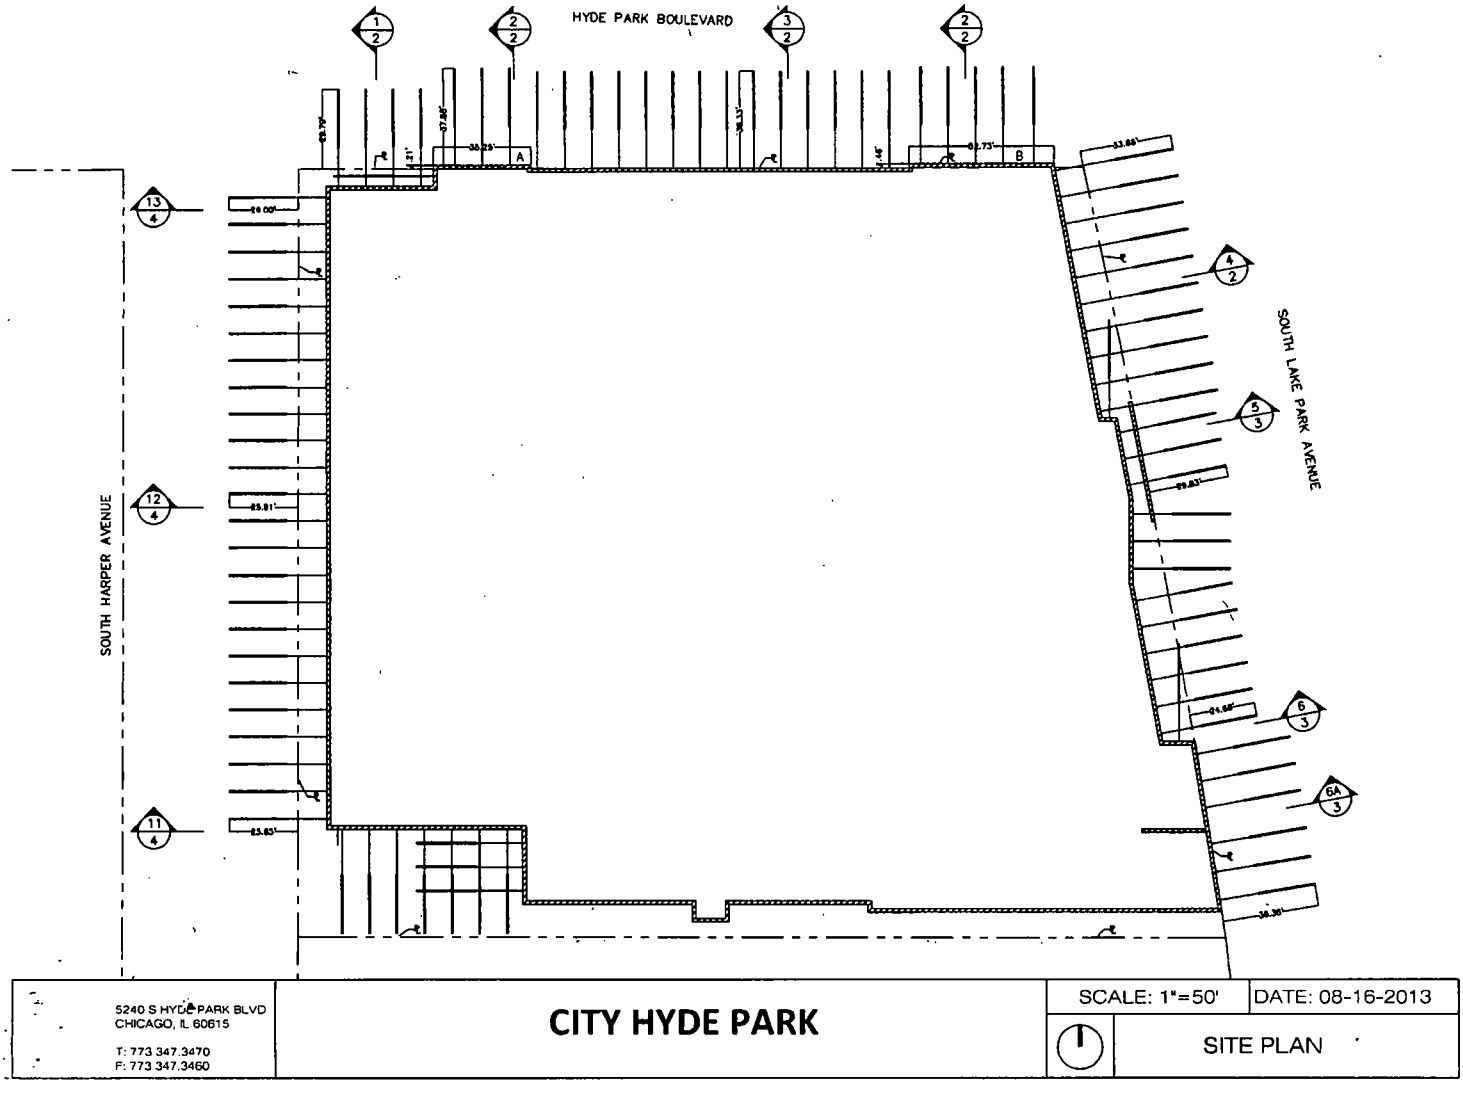

5240 S HYDE PARK BLVD
CHICAGO, IL 60615

T: 773.347.3470
F: 773.347.3460

CITY HYDE PARK

SCALE: 1"=50'

DATE: 08-16-2013

SITE PLAN

Department of Business Affairs and Consumer Protection
Business Assistance Center- Public Way Use Unit
City Hall - 121 N. LaSalle Street Room 800 • Chicago, IL 60602
(312)-74-GOBIZ (312-744-6249) • (312) 744-1944 (TTY)
http://www.cityofchicago.org/bacp

10/16/2013

Alderman **William D. Burns**
Ward # **04**
City of Chicago
City Hall, Room **300**
121 North LaSalle Street
Chicago, Illinois 60602

Re: An ordinance to use and maintain a portion of the public right-of-way for **seventy-eight (78) tieback system(s)** for **Silliman Group, LLC**, adjacent to the premises known as **1501-1521 E. Hyde Park Blvd.**.

Dear Alderman **William D. Burns**:

The applicant referenced above has requested the use of the public right-of-way for **tieback system(s)**. An ordinance has been prepared by the Department of Business Affairs and Consumer Protection – Business Assistance Center - Public Way Use Unit for presentation to the City Council. Because this request was made for properties located in your ward, as approved by you as per the attached, I respectfully request that you introduce the attached ordinance at the next City Council meeting.

If you have any questions regarding this ordinance, please contact Anthony Bertuca at (312) 744-5506.

Department of Business Affairs and Consumer Protection

City of Chicago

O2013-7829

Office of the City Clerk

Document Tracking Sheet

Meeting Date:	10/16/2013
Sponsor(s):	Burns (4)
Type:	Ordinance
Title:	Grant(s) of privilege in public way for Ulta Beauty
Committee(s) Assignment:	Committee on Transportation and Public Way

ORDINANCE
ULTA BEAUTY
Acct. No. 64342 - 9
Permit No. 1108495

Be It Ordained by the City Council of the City of Chicago:

SECTION 1. Permission and authority are hereby given and granted to ULTA BEAUTY, upon the terms and subject to the conditions of this ordinance to maintain and use two (2) sign(s) projecting over the public right-of-way attached to its premises known as 5228 S. Lake Park Ave..

Said sign structure(s) measures as follows; along Lake PArk Avenue:
One (1) at fourteen point seven five (14.75) feet in length, one point six six (1.66) feet in height and eleven point five (11.5) feet above grade level.
One (1) at three point one seven (3.17) feet in length, three (3) feet in height and nine (9) feet above grade level.

The location of said privilege shall be as shown on prints kept on file with the Department of Business Affairs and Consumer Protection and the Office of the City Clerk.

Said privilege shall be constructed in accordance with plans and specifications approved by the Department of Transportation (Division of Project Development) and Zoning Department - Signs.


This grant of privilege in the public way shall be subject to the provisions of Section 10-28-015 and all other required provisions of the Municipal Code of Chicago.

The grantee shall pay to the City of Chicago as compensation for the privilege #1108495 herein granted the sum of one hundred seventy-five ($175.00) per annum in advance.

A 25% penalty will be added for payments received after due date.


The permit holder agrees to hold the City of Chicago harmless for any damage, relocation or replacement costs associated with damage, relocation or removal of private property caused by the City performing work in the public way.

Authority herein given and granted for a period of five (5) years from and after Date of Passage.

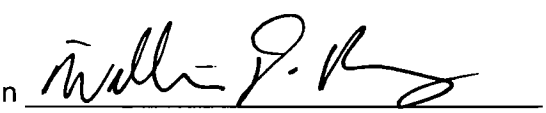Alderman 

William D. Burns 4th Ward


ULTA BEAUTY — *Site Identification*

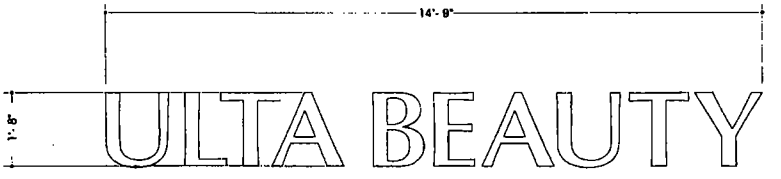

Letter Set Layout

(1) Letter Set Required.

Scale: 1/2" = 1'-0"

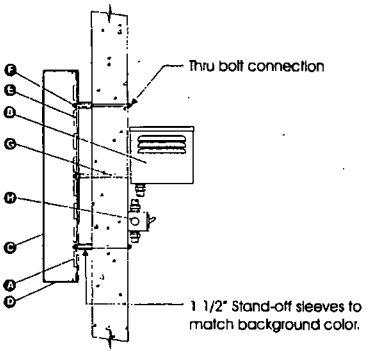

LETTER SPECIFICATIONS

(A) ILLUMINATION	LED / COLOR	WHITE
	TYPE	SLOAN VALUE LINE LONG
(B) POWER SUPPLY	TYPE	SLOAN MODULAR 60
(C) FACE	MATERIAL	.125 ALUMINUM
	COLOR	WHITE
(D) RETURN	MATERIAL	.063 ALUMINUM
	COLOR	WHITE
	DEPTH	3"
(E) BACK	MATERIAL	.150 POLYCARBONATE
	COLOR	CLEAR POLYCARBONATE
	VINYL	-
(F) MOUNTING	TYPE	ALUMINUM TUBE SPACER
	FASTENER	1/4-20NC THREADED ROD
(G) ELECTRICAL	TYPE	PASS THRU
	TYPE	-
(H) SWITCH	TYPE	DISCONNECT/TOGGLE
	LOCATION	BY ELECTRICIAN

*WEEP HOLES PER MANUFACTURING STANDARDS.
*CAULK REQUIRED
*UL LISTED PRODUCT
*ALL ELECTRICAL CUTS LOCATED FOR RACEWAY OR REMOTE APPLICATION

Landlord Signature: _____ Printed Name: _____ Company: _____ Date: _____

Kieffer & CO. INC

© 2012 KIEFFER & CO. INC.

535 Road Street - Lincolnshire, IL 60069
PHONE: (847) 520-1255 FAX: (847) 520-1643
www.kiefferdigns.com

CUSTOMER: ULTA Store No.
LOCATION: Harper Court, Chicago, IL
SALESMAN: LC
DESIGNER: MAK
DATE: 7/31/12

☑ Artwork
☑ Design
☑ Survey
All boxes checked to Enter Order

c UL us LISTED

COMPANION FILES

PRODUCTION PROCESSING
Kieffer Item #
Job #
-001
-002
-003
-004

INITIALS: DATE:
MAK 8/1/12
MAK 9/24/12

REVISION:
A Change faces
A Revise Orange letter faces to White, face material

B63273A

Department of Business Affairs and Consumer Protection
Business Assistance Center - Public Way Use Unit
City Hall - 121 N. LaSalle Street, Room 800 • Chicago, IL 60602
(312)-74-GOBIZ (312-744-6249) • (312) 744-1944 (TTY)
http://www.cityofchicago.org/bacp

10/16/2013

Alderman **William D. Burns**
Ward # **04**
City of Chicago
City Hall, Room **300**
121 North LaSalle Street
Chicago, Illinois 60602

Re: An ordinance to use and maintain a portion of the public right-of-way for **two (2) sign(s)** for **ULTA BEAUTY**, adjacent to the premises known as **5228 S. Lake Park Ave.**.

Dear Alderman **William D. Burns**:

The applicant referenced above has requested the use of the public right-of-way for a **sign(s)**. An ordinance has been prepared by the Department of Business Affairs and Consumer Protection – Business Assistance Center - Public Way Use Unit for presentation to the City Council. Because this request was made for properties located in your ward, as approved by you as per the attached, I respectfully request that you introduce the attached ordinance at the next City Council meeting.

If you have any questions regarding this ordinance, please contact Anthony Bertuca at (312) 744-5506.

Department of Business Affairs and Consumer Protection

City of Chicago

O2013-7832

Office of the City Clerk

Document Tracking Sheet

Meeting Date:	10/16/2013
Sponsor(s):	Burns (4)
Type:	Ordinance
Title:	Grant(s) of privilege in public way for University of Chicago, The
Committee(s) Assignment:	Committee on Transportation and Public Way

ORDINANCE
THE UNIVERSITY OF CHICAGO
Acct. No. 63878 - 94
Permit No. 1108259

Be It Ordained by the City Council of the City of Chicago:

SECTION 1. Permission and authority are hereby given and granted to THE UNIVERSITY OF CHICAGO, upon the terms and subject to the conditions of this ordinance to maintain and use one (1) sign(s) projecting over the public right-of-way attached to its premises known as 1164 E. 55th St..

Said sign structure(s) measures as follows; along E 55TH ST:
One (1) at thirteen (13) feet in length, two point five (2.5) feet in height and ten (10) feet above grade level.

The location of said privilege shall be as shown on prints kept on file with the Department of Business Affairs and Consumer Protection and the Office of the City Clerk.

Said privilege shall be constructed in accordance with plans and specifications approved by the Department of Transportation (Division of Project Development) and Zoning Department - Signs.

This grant of privilege in the public way shall be subject to the provisions of Section 10-28-015 and all other required provisions of the Municipal Code of Chicago.

The grantee shall pay to the City of Chicago as compensation for the privilege #1108259 herein granted the sum of three hundred ($300.00) per annum in advance.

A 25% penalty will be added for payments received after due date.

The permit holder agrees to hold the City of Chicago harmless for any damage, relocation or replacement costs associated with damage, relocation or removal of private property caused by the City performing work in the public way.

Authority herein given and granted for a period of five (5) years from and after Date of Passage.


Alderman _____


William D. Burns 4th Ward

3" TOTAL DEPTH OVER PUBLIC WAY



10' FROM BOTTOM OF SIGN TO GRADE

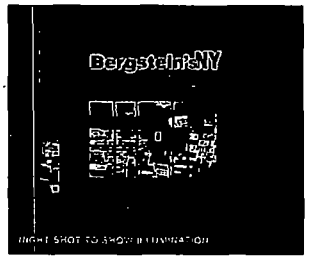

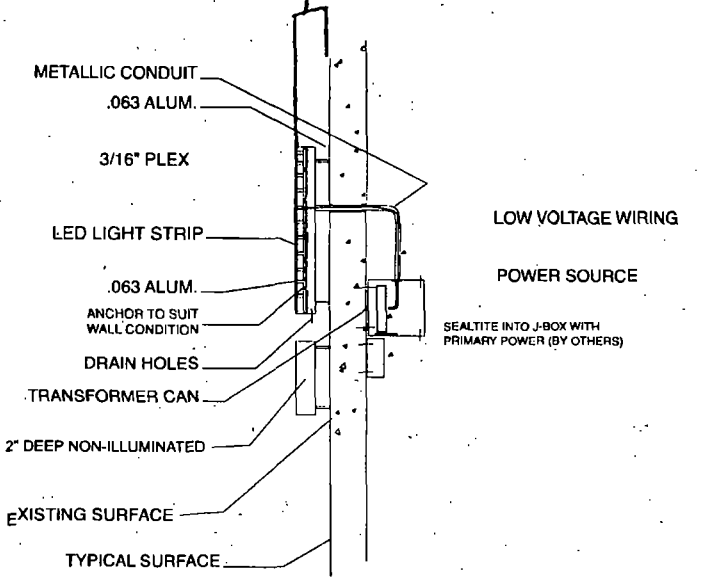



These drawings are the exclusive property of Integrity Sign Company. Any use other than that intended is not allowed without the express written authorization of Integrity Sign Company. Ideas contained herein are considered intellectual property and are protected under law. © Integrity Sign Company. The prices, specifications and conditions as described are satisfactory and hereby accepted. Integrity Sign Company is authorized to do the work as specified

Directory Name: \\DESIGN\JobFiles (D)	
Customer:	Address:
Current Date: 7/15/2013	File Name. BERGSTEIN NY DELI.fs
Drawn By: JS	Salesperson:
Approved By:	Date:

INTEGRITY SIGN COMPANY
18621 S. 81st Ave.
Tinley Park, IL 60487
708-532-5038
708-532-5059

Department of Business Affairs and Consumer Protection
Business Assistance Center - Public Way Use Unit
City Hall - 121 N. LaSalle Street, Room 800 • Chicago, IL 60602
(312)-74-GOBIZ (312-744-6249) • (312) 744-1944 (TTY)
http://www.cityofchicago.org/bacp

10/16/2013

Alderman **William D. Burns**
Ward # **04**
City of Chicago
City Hall, Room **300**
121 North LaSalle Street
Chicago, Illinois 60602

Re: An ordinance to use and maintain a portion of the public right-of-way for **one (1) sign(s)** for **THE UNIVERSITY OF CHICAGO**, adjacent to the premises known as **1164 E. 55th St.**.

Dear Alderman **William D. Burns**:

The applicant referenced above has requested the use of the public right-of-way for a **sign(s)**. An ordinance has been prepared by the Department of Business Affairs and Consumer Protection – Business Assistance Center - Public Way Use Unit for presentation to the City Council. Because this request was made for properties located in your ward, as approved by you as per the attached, I respectfully request that you introduce the attached ordinance at the next City Council meeting.

If you have any questions regarding this ordinance, please contact Anthony Bertuca at (312) 744-5506.

Department of Business Affairs and Consumer Protection

City of Chicago

O2013-7846

Office of the City Clerk

Document Tracking Sheet

Meeting Date:	10/16/2013
Sponsor(s):	Hairston (5)
Type:	Ordinance
Title:	Grant(s) of privilege in public way for University of Chicago - privilege No. 1108679
Committee(s) Assignment:	Committee on Transportation and Public Way

ORDINANCE
UNIVERSITY OF CHICAGO
Acct. No. 43697 - 34
Permit No. 1108679

Be It Ordained by the City Council of the City of Chicago:

SECTION 1. Permission and authority are hereby given and granted to UNIVERSITY OF CHICAGO, upon the terms and subject to the conditions of this ordinance to maintain and use, as now constructed, a Paved CrossWalk on the public right-of-way adjacent to its premises known as 5530 S. Ellis Ave.. Existing paved crosswalk measure twenty-nine (29) feet in length and ten (10) feet in width for a total of two hundred ninety (290) square feet and located at South Ellis Avenue in front of the new Gerald Ratner Athletics Center. Existing crosswalk indicate to pedestrians where to cross the street to enter the building and indicate to vehicles that pedestrians will be crossing in this special paved area.

The location of said privilege shall be as shown on prints kept on file with the Department of Business Affairs and Consumer Protection and the Office of the City Clerk.

Said privilege shall be constructed in accordance with plans and specifications approved by the Department of Planning and Development and Department of Transportation (Division of Project Development).

This grant of privilege in the public way shall be subject to the provisions of Section 10-28-015 and all other required provisions of the Municipal Code of Chicago.

The grantee shall pay to the City of Chicago as compensation for the privilege #1108679 herein granted the sum of five hundred twenty-three ($523.00) per annum in advance.


A 25% penalty will be added for payments received after due date.

The permit holder agrees to hold the City of Chicago harmless for any damage, relocation or replacement costs associated with damage, relocation or removal of private property caused by the City performing work in the public way.

Authority herein given and granted for a period of five (5) years from and after 09/04/2013.

Alderman Leslie A. Hairston

Leslie Hairston 5th Ward

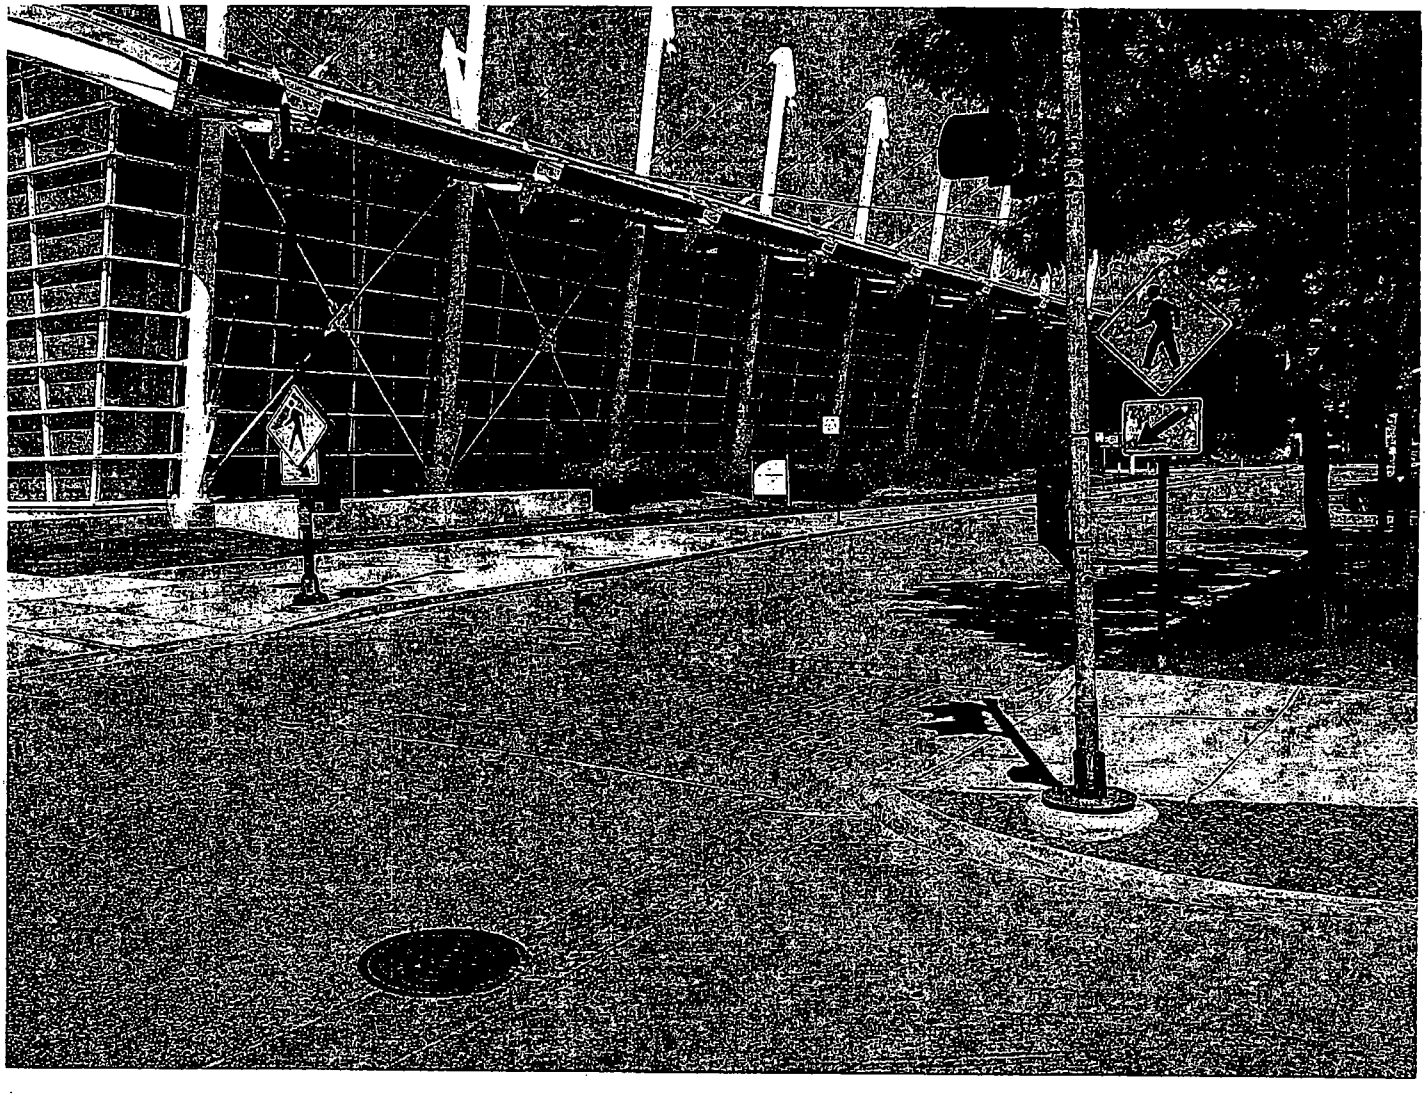

Department of Business Affairs and Consumer Protection
Business Assistance Center- Public Way Use Unit
City Hall - 121 N. LaSalle Street, Room 800 • Chicago, IL 60602
(312)-74-GOBIZ (312-744-6249) • (312) 744-1944 (TTY)
http://www.cityofchicago.org/bacp

10/16/2013

Alderman **Leslie Hairston**
Ward # **05**
City of Chicago
City Hall, Room **300**
121 North LaSalle Street
Chicago, Illinois 60602

Re: An ordinance to use and maintain a portion of the public right-of-way for **one (1) paved cross walk(s)** for **UNIVERSITY OF CHICAGO**, adjacent to the premises known as **5530 S. Ellis Ave.**.

Dear Alderman **Leslie Hairston**:

The applicant referenced above has requested the use of the public right-of-way for a **paved cross walk(s)**. An ordinance has been prepared by the Department of Business Affairs and Consumer Protection – Business Assistance Center - Public Way Use Unit for presentation to the City Council. Because this request was made for properties located in your ward, as approved by you as per the attached, I respectfully request that you introduce the attached ordinance at the next City Council meeting.

If you have any questions regarding this ordinance, please contact Anthony Bertuca at (312) 744-5506.

Department of Business Affairs and Consumer Protection

City of Chicago

O2013-7849

Office of the City Clerk

Document Tracking Sheet

Meeting Date:	10/16/2013
Sponsor(s):	Hairston (5)
Type:	Ordinance
Title:	Grant(s) of privilege in public way for University of Chicago - privilege No. 1107292
Committee(s) Assignment:	Committee on Transportation and Public Way

ORDINANCE
UNIVERSITY OF CHICAGO
Acct. No. 43697 - 33
Permit No. 1107292

Be It Ordained by the City Council of the City of Chicago:

SECTION 1. Permission and authority are hereby given and granted to UNIVERSITY OF CHICAGO, upon the terms and subject to the conditions of this ordinance to maintain and use, as now constructed, two (2) Slurry Wall(s) tie-back anchor lines under the public right-of-way adjacent to its premises known as 929 E. 57th St..

Said Slurry Wall(s) tie-back anchor lines at EAST 57TH STREET measure(s):
One (1) at four hundred forty-three (443) feet in length, and forty-five (45) feet in width for a total of nineteen thousand nine hundred thirty-five (19935) square feet. Existing slurry wall tie-back anchor line is approximately fifty (50) feet in depth.

Said Slurry Wall(s) tie-back anchor lines at S. Drexel measure(s):
One (1) at two hundred thirty-five point five (235.5) feet in length, and forty-five (45) feet in width for a total of ten thousand five hundred ninety-seven point five (10597.5) square feet. Existing slurry wall tie-back anchor line is approximately fifty (50) feet in depth.

The location of said privilege shall be as shown on prints kept on file with the Department of Business Affairs and Consumer Protection and the Office of the City Clerk.

Said privilege shall be constructed in accordance with plans and specifications approved by the Department of Planning and Development and Department of Transportation (Office of Underground Coordination).

This grant of privilege in the public way shall be subject to the provisions of Section 10-28-015 and all other required provisions of the Municipal Code of Chicago.

The grantee shall pay to the City of Chicago as compensation for the privilege #1107292 herein granted the sum of one thousand one hundred forty-three ($1,143.00) per annum in advance.


A 25% penalty will be added for payments received after due date.

The permit holder agrees to hold the City of Chicago harmless for any damage, relocation or replacement costs associated with damage, relocation or removal of private property caused by the City performing work in the public way.

Authority herein given and granted for a period of five (5) years from and after 05/29/2013.

Alderman Leslie A. Hairston

Leslie Hairston 5th Ward

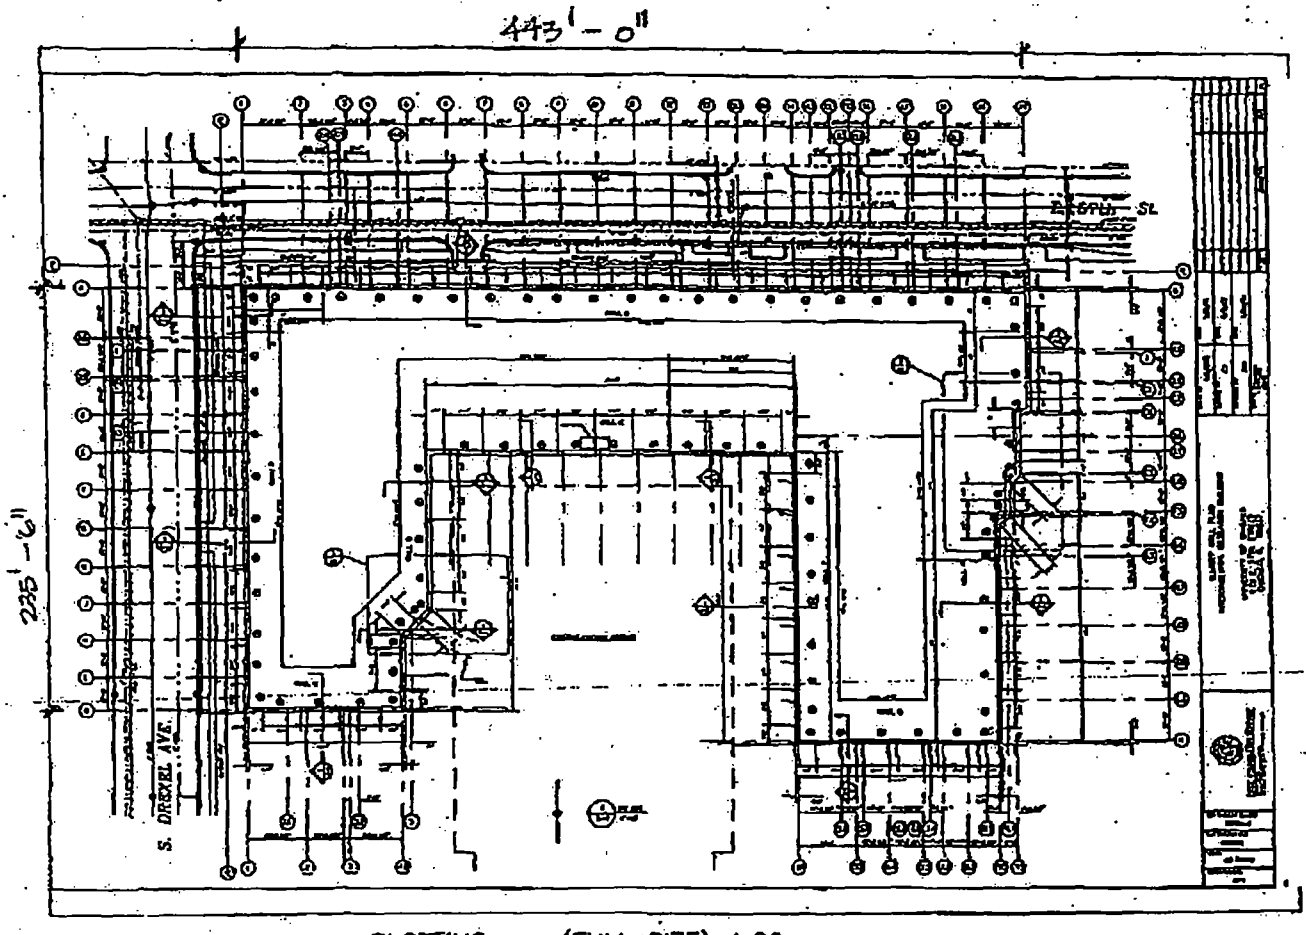

PLOTTING : (FULL SIZE) 1:20
(HALF SIZE) 1:40

Exhibit #1

Department of Business Affairs and Consumer Protection
Business Assistance Center- Public Way Use Unit
City Hall- 121 N. LaSalle Street, Room 800 • Chicago, IL 60602
(312)-74-GOBIZ (312-744-6249) • (312) 744-1944 (TTY)
http://www.cityofchicago.org/bacp

10/16/2013

Alderman **Leslie Hairston**
Ward # **05**
City of Chicago
City Hall, Room **300**
121 North LaSalle Street
Chicago, Illinois 60602

Re: An ordinance to use and maintain a portion of the public right-of-way for **two (2) slurry wall(s)** for **UNIVERSITY OF CHICAGO**, adjacent to the premises known as **929 E. 57th St.**.

Dear Alderman **Leslie Hairston**:

The applicant referenced above has requested the use of the public right-of-way for **slurry wall(s)**. An ordinance has been prepared by the Department of Business Affairs and Consumer Protection – Business Assistance Center - Public Way Use Unit for presentation to the City Council. Because this request was made for properties located in your ward, as approved by you as per the attached, I respectfully request that you introduce the attached ordinance at the next City Council meeting.

If you have any questions regarding this ordinance, please contact Anthony Bertuca at (312) 744-5506.

Department of Business Affairs and Consumer Protection

City of Chicago

O2013-7851

Office of the City Clerk

Document Tracking Sheet

Meeting Date:	10/16/2013
Sponsor(s):	Hairston (5)
Type:	Ordinance
Title:	Grant(s) of privilege in public way for University of Chicago, The - privilege No. 1109004
Committee(s) Assignment:	Committee on Transportation and Public Way

ORDINANCE
THE UNIVERSITY OF CHICAGO
Acct. No. 43697 - 118
Permit No. 1109004

Be It Ordained by the City Council of the City of Chicago:

SECTION 1. Permission and authority are hereby given and granted to THE UNIVERSITY OF CHICAGO, upon the terms and subject to the conditions of this ordinance to construct, install, maintain and use two (2) Conduit(s) under the public right-of-way adjacent to its premises known as 5201 S. Cottage Grove Ave..

Said Conduit(s) at S COTTAGE GROVE measure(s):
One (1) at one thousand six hundred five (1605) feet in length, and point three three (.33) feet in width for a total of five hundred twenty-nine point six five (529.65) square feet.

Said Conduit(s) at E 55TH ST measure(s):
One (1) at seven hundred ten (710) feet in length, and point three three (.33) feet in width for a total of two hundred thirty-four point three (234.3) square feet.

The location of said privilege shall be as shown on prints kept on file with the Department of Business Affairs and Consumer Protection and the Office of the City Clerk.

Said privilege shall be constructed in accordance with plans and specifications approved by the Department of Transportation (Division of Project Development) and Department of Transportation (Office of Underground Coordination).

This grant of privilege in the public way shall be subject to the provisions of Section 10-28-015 and all other required provisions of the Municipal Code of Chicago.

The grantee shall pay to the City of Chicago as compensation for the privilege #1109004 herein granted the sum of thirteen thousand eight hundred ninety ($13,890.00) per annum in advance.

A 25% penalty will be added for payments received after due date.

The permit holder agrees to hold the City of Chicago harmless for any damage, relocation or replacement costs associated with damage, relocation or removal of private property caused by the City performing work in the public way.


Authority herein given and granted for a period of five (5) years from and after Date of Passage.

Alderman Leslie N. Hairston

Leslie Hairston 5th Ward

PROPOSED FIBER OPTIC CABLE ROUTE
(TO CONNECT PROPOSED ATS REPLACEMENT FACILITY)

UNIVERSITY OF CHICAGO
CHICAGO, IL COOK COUNTY
SEC. 11, T38N-R14E

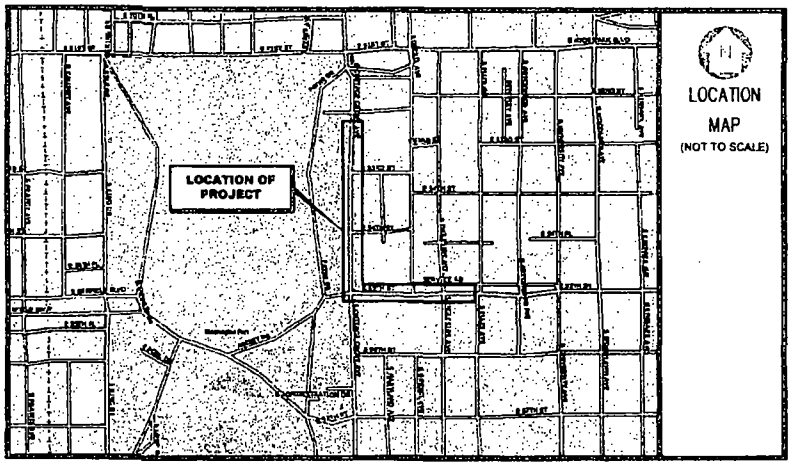

LOCATION MAP
(NOT TO SCALE)

INDEX OF DRAWING(S).

SHEET NO.	DRAWING TITLE
SHT. 01	COVER/TITLE SHEET
SHT. 02	NOTES AND SYMBOLS
SHT. 03	SUMMARY OF QUANTITY
SHT. 04 TO 06	CONSTRUCTION DETAILS
SHT. 07	MANHOLE DETAILS
SHT. 08	INDEX SHEETS
SHT. 09 TO 15	DRAWING PLANS

CONTACT LIST

OWNER'S REPRESENTATIVE:
University of Chicago

Tom Bolan
IT Services
Telephone No. (773) 702-4959
E-mail: tbolan@uchicago.edu

Al Chavoan
IT Services
Telephone No. 773-834-4821
E-mail: achavoan@uchicago.edu

ENGINEERING:
Mr. Marino D. Fernandez, P.E.
Telecom Engineering Services, Inc.
Telephone no. (312) 612 - 5216
E-mail: mfernandez@telecom-eng.com

Rev. No.	Date	Description

Owner:
THE UNIVERSITY OF CHICAGO
UNIVERSITY OF CHICAGO
CHICAGO, IL 60637
Phone: (773) 834-4821

Engineering:
telecom ENGINEERING SERVICES, INC.
Chicago, Illinois 60661
Phone: (312) 612 - 5216
Fax: (312) 612 - 5216

NAME/PROJECT LOCATION
FIBER OPTIC CABLE ROUTE (TO CONNECT PROPOSED ATS REPLACEMENT FACILITY) UNIVERSITY OF CHICAGO

Scale: NOT TO SCALE

Designed By	TES
Drawn By	TES
Checked By	TES
Approved By	TES

Date: 08/2013
Project No: 2012-050-001
Cust. No: 000-000
Sheet No. 01
01 of 15 Sheets

Department of Business Affairs and Consumer Protection
Business Assistance Center - Public Way Use Unit
City Hall - 121 N. LaSalle Street, Room 800 • Chicago, IL 60602
(312)-74-GOBIZ (312-744-6249) • (312) 744-1944 (TTY)
http://www.cityofchicago.org/bacp

10/16/2013

Alderman **Leslie Hairston**
Ward # **05**
City of Chicago
City Hall, Room **300**
121 North LaSalle Street
Chicago, Illinois 60602

Re: An ordinance to use and maintain a portion of the public right-of-way for **two (2) conduit(s)** for **THE UNIVERSITY OF CHICAGO**, adjacent to the premises known as **5201 S. Cottage Grove Ave.**.

Dear Alderman **Leslie Hairston**:

The applicant referenced above has requested the use of the public right-of-way for a **conduit(s)**. An ordinance has been prepared by the Department of Business Affairs and Consumer Protection – Business Assistance Center - Public Way Use Unit for presentation to the City Council. Because this request was made for properties located in your ward, as approved by you as per the attached, I respectfully request that you introduce the attached ordinance at the next City Council meeting.

If you have any questions regarding this ordinance, please contact Anthony Bertuca at (312) 744-5506.

Department of Business Affairs and Consumer Protection

City of Chicago

O2013-7854

Office of the City Clerk

Document Tracking Sheet

Meeting Date:	10/16/2013
Sponsor(s):	Hairston (5)
Type:	Ordinance
Title:	Grant(s) of privilege in public way for University of Chicago, The - privilege No. 1108677
Committee(s) Assignment:	Committee on Transportation and Public Way

ORDINANCE
THE UNIVERSITY OF CHICAGO
Acct. No. 43697 - 27
Permit No. 1108677

Be It Ordained by the City Council of the City of Chicago:

SECTION 1. Permission and authority are hereby given and granted to THE UNIVERSITY OF CHICAGO, upon the terms and subject to the conditions of this ordinance to maintain and use, as now constructed, four (4) Conduits under the public right-of-way adjacent to its premises known as 924 E. 57th St.. Existing conduits consist of four (4) four (4) inch conduits encased in a concrete envelop. Concrete envelop measure sixty-four (64) feet in length and three (3) feet in width at a depth of four (4) feet below grade under and across East 57th Street approximately three hundred twenty-three (323) feet west of the centerline of South Ellis Avenue. Existing conduits is used to connect a school building with the new bioscience Learning Center on the University campus

The location of said privilege shall be as shown on prints kept on file with the Department of Business Affairs and Consumer Protection and the Office of the City Clerk.

Said privilege shall be constructed in accordance with plans and specifications approved by the Department of Transportation (Division of Project Development) and Department of Transportation (Office of Underground Coordination).

This grant of privilege in the public way shall be subject to the provisions of Section 10-28-015 and all other required provisions of the Municipal Code of Chicago.

The grantee shall pay to the City of Chicago as compensation for the privilege #1108677 herein granted the sum of one thousand five hundred thirty-six ($1,536.00) per annum in advance.


A 25% penalty will be added for payments received after due date.

The permit holder agrees to hold the City of Chicago harmless for any damage, relocation or replacement costs associated with damage, relocation or removal of private property caused by the City performing work in the public way.

Authority herein given and granted for a period of five (5) years from and after 09/15/2013.

Alderman Leslie A. Hairston

Leslie Hairston 5th Ward

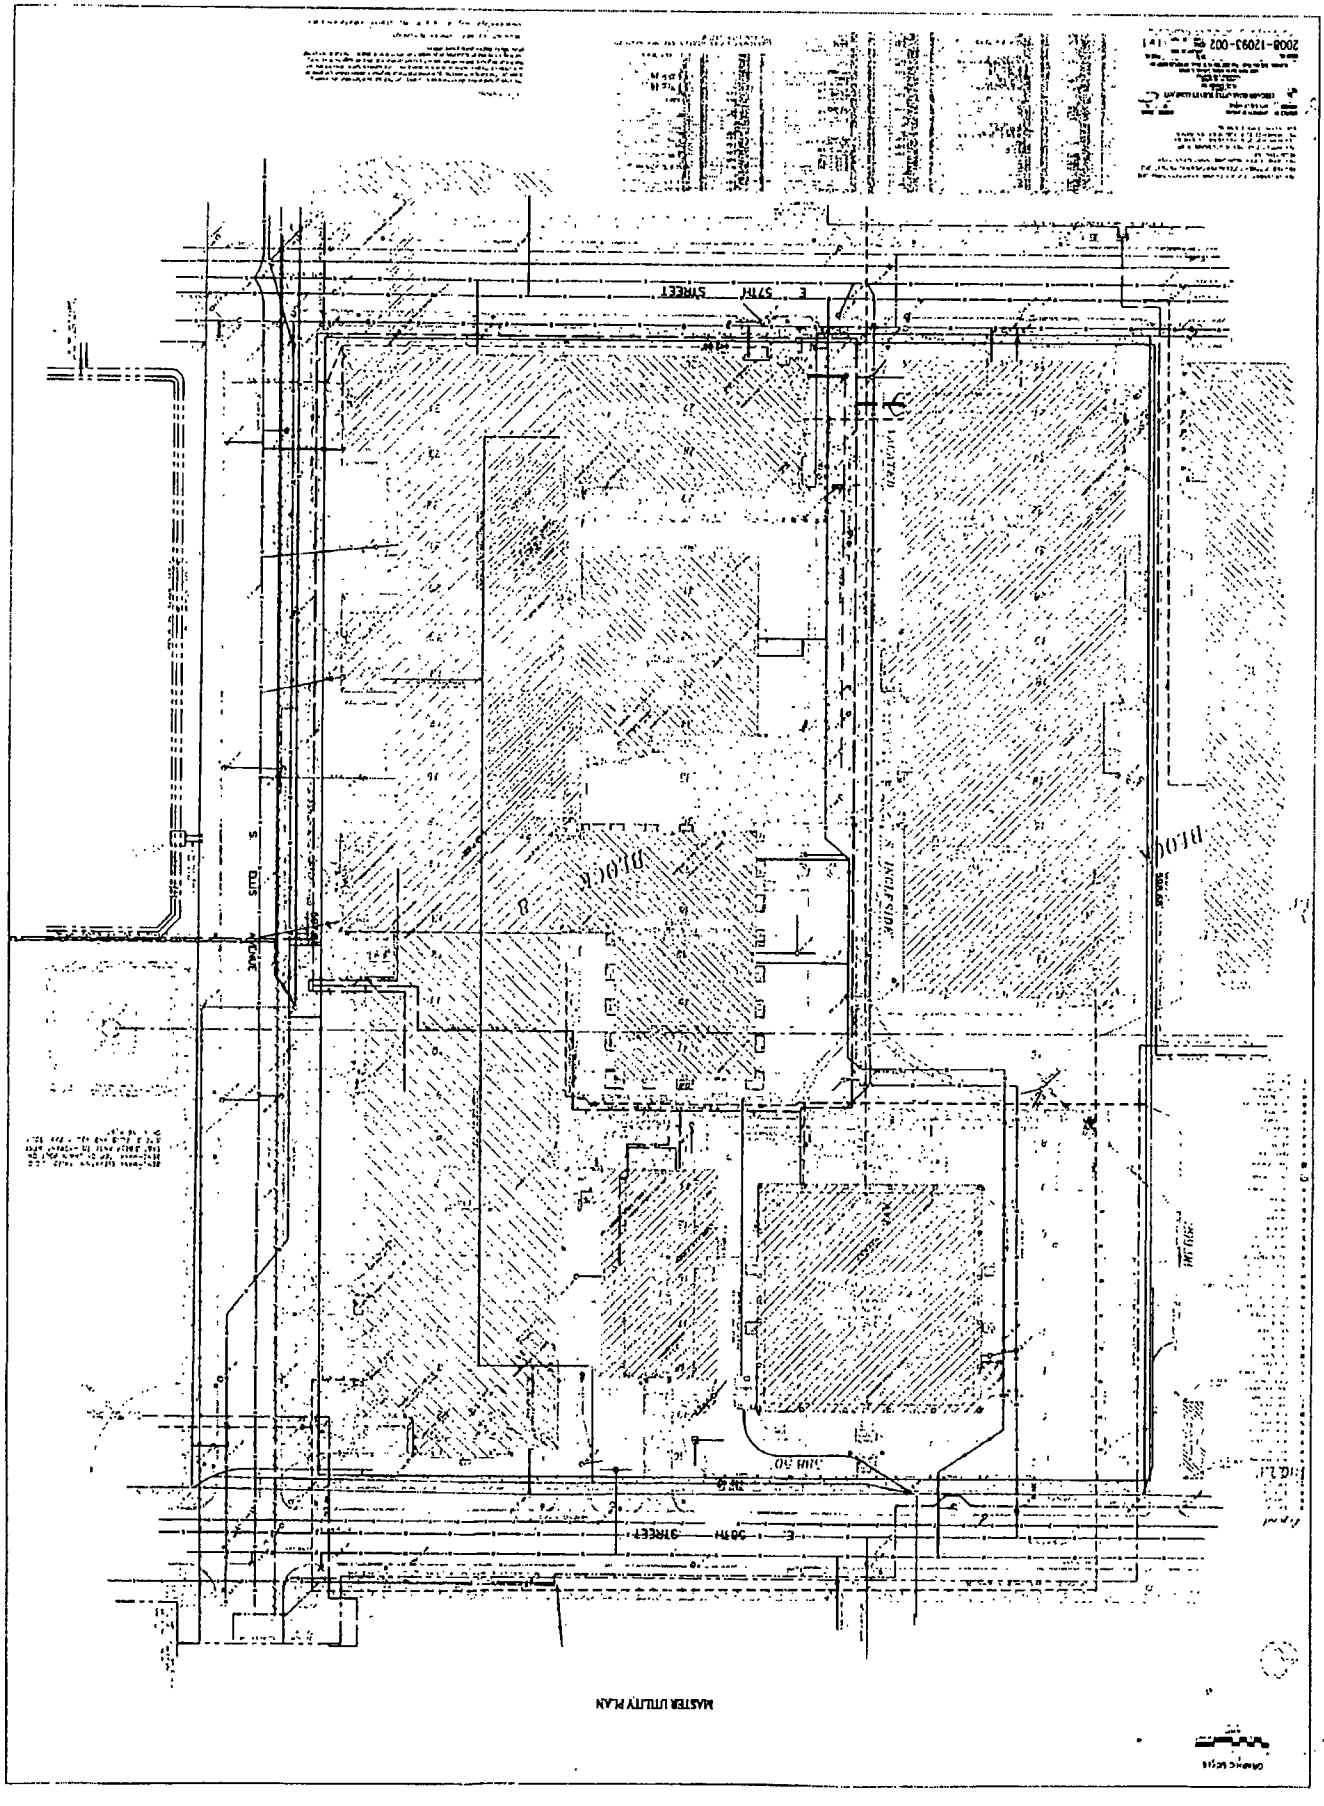
MASTER UTILITY PLAN

Department of Business Affairs and Consumer Protection
Business Assistance Center - Public Way Use Unit
City Hall - 121 N. LaSalle Street, Room 800 • Chicago, IL 60602
(312)-74-GOBIZ (312-744-6249) • (312) 744-1944 (TTY)
http://www.cityofchicago.org/bacp

10/16/2013

Alderman **Leslie Hairston**
Ward # **05**
City of Chicago
City Hall, Room **300**
121 North LaSalle Street
Chicago, Illinois 60602

Re: An ordinance to use and maintain a portion of the public right-of-way for **four (4) conduit(s)** for **THE UNIVERSITY OF CHICAGO**, adjacent to the premises known as **924 E. 57th St.**.

Dear Alderman **Leslie Hairston**:

The applicant referenced above has requested the use of the public right-of-way for a **conduit(s)**. An ordinance has been prepared by the Department of Business Affairs and Consumer Protection – Business Assistance Center - Public Way Use Unit for presentation to the City Council. Because this request was made for properties located in your ward, as approved by you as per the attached, I respectfully request that you introduce the attached ordinance at the next City Council meeting.

If you have any questions regarding this ordinance, please contact Anthony Bertuca at (312) 744-5506.

Department of Business Affairs and Consumer Protection

City of Chicago

O2013-7862

Office of the City Clerk

Document Tracking Sheet

Meeting Date:	10/16/2013
Sponsor(s):	Hairston (5)
Type:	Ordinance
Title:	Grant(s) of privilege in public way for University of Chicago, The - utility pipings
Committee(s) Assignment:	Committee on Transportation and Public Way

ORDINANCE
THE UNIVERSITY OF CHICAGO
Acct. No. 43697 - 27
Permit No. 1108676

Be It Ordained by the City Council of the City of Chicago:

SECTION 1. Permission and authority are hereby given and granted to THE UNIVERSITY OF CHICAGO, upon the terms and subject to the conditions of this ordinance to maintain and use, as now constructed, six (6) Utility Piping(s) under the public right-of-way adjacent to its premises known as 924 E. 57th St..

Said Utility Piping(s) at E. 57th Street & S. Ellis Ave measure(s):
Three (3) at two hundred fifty-five (255) feet in length, and one (1) foot in width for a total of seven hundred sixty-five (765) square feet.

Said Utility Piping(s) at 924-940 E. 57th St measure(s):
Three (3) at forty-eight (48) feet in length, and one (1) foot in width for a total of one hundred forty-four (144) square feet.

The location of said privilege shall be as shown on prints kept on file with the Department of Business Affairs and Consumer Protection and the Office of the City Clerk.

Said privilege shall be constructed in accordance with plans and specifications approved by the Department of Planning and Development and Department of Transportation (Office of Underground Coordination).

This grant of privilege in the public way shall be subject to the provisions of Section 10-28-015 and all other required provisions of the Municipal Code of Chicago.

The grantee shall pay to the City of Chicago as compensation for the privilege #1108676 herein granted the sum of two thousand four hundred ($2,400.00) per annum in advance.


A 25% penalty will be added for payments received after due date.

The permit holder agrees to hold the City of Chicago harmless for any damage, relocation or replacement costs associated with damage, relocation or removal of private property caused by the City performing work in the public way.

Authority herein given and granted for a period of five (5) years from and after 07/08/2013.

Alderman Leslie A. Hairston

Leslie Hairston 5th Ward

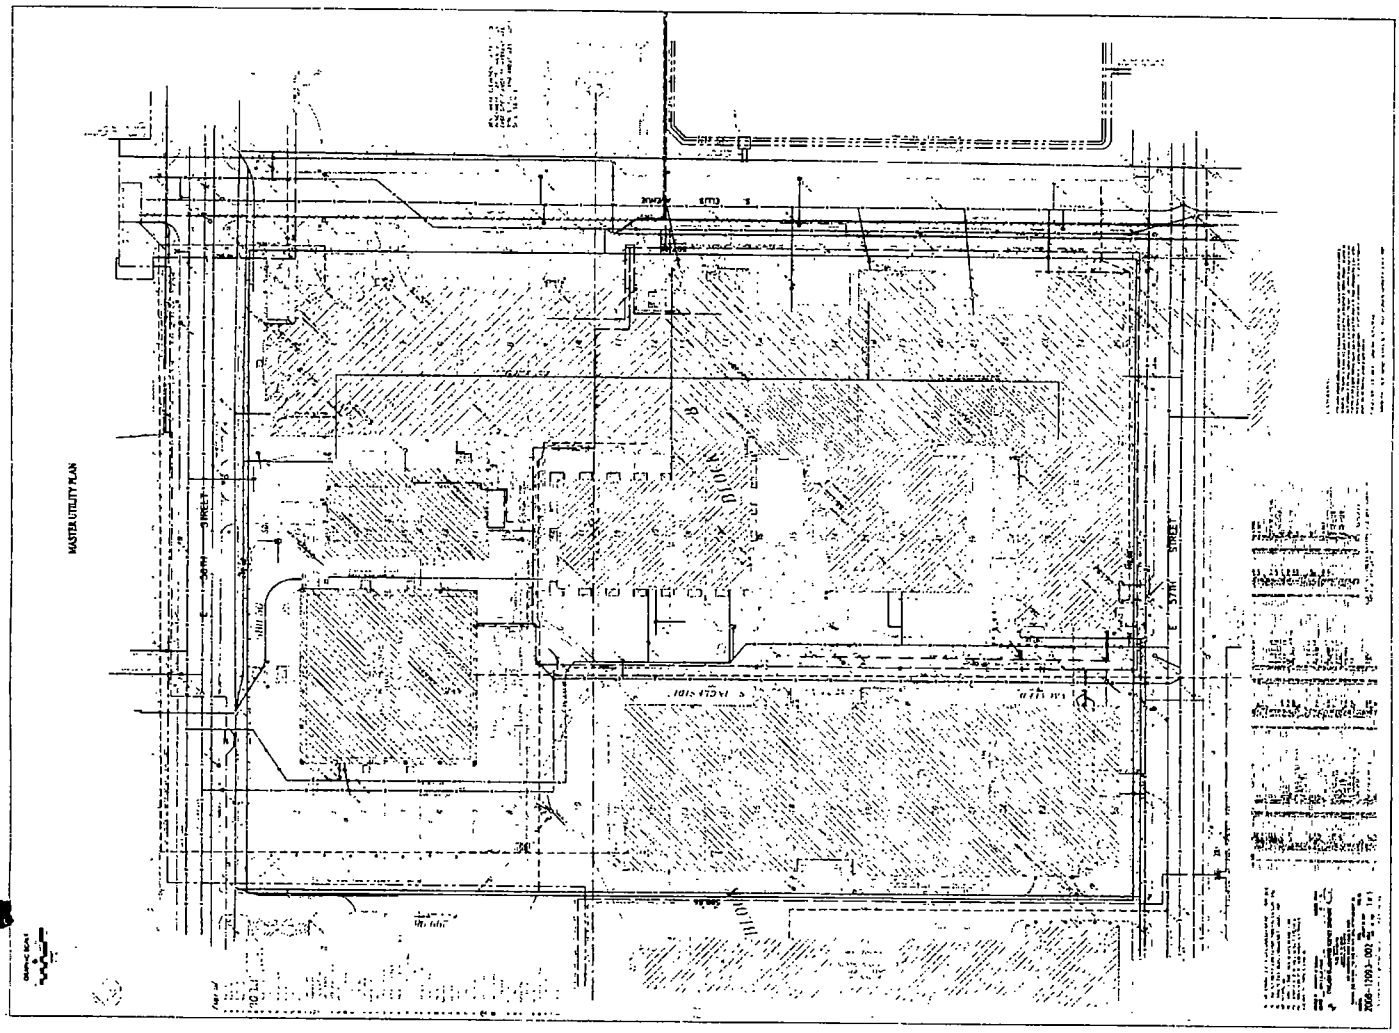
MASTER UTILITY PLAN

Department of Business Affairs and Consumer Protection
Business Assistance Center - Public Way Use Unit
City Hall - 121 N. LaSalle Street, Room 800 • Chicago, IL 60602
(312)-74-GOBIZ (312-744-6249) • (312) 744-1944 (TTY)
http://www.cityofchicago.org/bacp

10/16/2013

Alderman **Leslie Hairston**
Ward # **05**
City of Chicago
City Hall, Room **300**
121 North LaSalle Street
Chicago, Illinois 60602

Re: An ordinance to use and maintain a portion of the public right-of-way for **six (6) utility piping(s)** for **THE UNIVERSITY OF CHICAGO**, adjacent to the premises known as **924 E. 57th St.**.

Dear Alderman **Leslie Hairston**:

The applicant referenced above has requested the use of the public right-of-way for a **utility piping(s)**. An ordinance has been prepared by the Department of Business Affairs and Consumer Protection – Business Assistance Center - Public Way Use Unit for presentation to the City Council. Because this request was made for properties located in your ward, as approved by you as per the attached, I respectfully request that you introduce the attached ordinance at the next City Council meeting.

If you have any questions regarding this ordinance, please contact Anthony Bertuca at (312) 744-5506.

Department of Business Affairs and Consumer Protection

City of Chicago

O2013-7881

Office of the City Clerk

Document Tracking Sheet

Meeting Date:	10/16/2013
Sponsor(s):	Hairston (5)
Type:	Ordinance
Title:	Grant(s) of privilege in public way for University of Chicago Medical Center
Committee(s) Assignment:	Committee on Transportation and Public Way

ORDINANCE
UNIVERSITY OF CHICAGO MEDICAL CENTER
Acct. No. 6533 - 14
Permit No. 1107762

Be It Ordained by the City Council of the City of Chicago:

SECTION 1. Permission and authority are hereby given and granted to UNIVERSITY OF CHICAGO MEDICAL CENTER, upon the terms and subject to the conditions of this ordinance to maintain and use, as now constructed, two (2) Building Projection(s) projecting over the public right-of-way adjacent to its premises known as 5700 S. Maryland Ave..

Said Building Projection(s) at S. Drexel Avenue measure(s):
One (1) at one hundred eighty-four point five (184.5) feet in length, and point two five (.25) feet in width for a total of forty-six point one three (46.13) square feet. Existing building projection is approximately forty-five (45) feet above grade level.

Said Building Projection(s) at E. 57th Street measure(s):
One (1) at five hundred seventy-three (573) feet in length, and one point five (1.5) foot in width for a total of eight hundred fifty-nine point five (859.5) square feet. Existing building projection is approximately forty-five (45) feet above grade level.

The location of said privilege shall be as shown on prints kept on file with the Department of Business Affairs and Consumer Protection and the Office of the City Clerk.

Said privilege shall be constructed in accordance with plans and specifications approved by the Department of Planning and Development and Department of Transportation (Division of Project Development).

This grant of privilege in the public way shall be subject to the provisions of Section 10-28-015 and all other required provisions of the Municipal Code of Chicago.

The grantee shall pay to the City of Chicago as compensation for the privilege #1107762 herein granted the sum of eight hundred ($800.00) per annum in advance.


A 25% penalty will be added for payments received after due date.

The permit holder agrees to hold the City of Chicago harmless for any damage, relocation or replacement costs associated with damage, relocation or removal of private property caused by the City performing work in the public way.

Authority herein given and granted for a period of five (5) years from and after 06/11/2013.

Alderman Leslie A. Hairston

Leslie Hairston 5th Ward

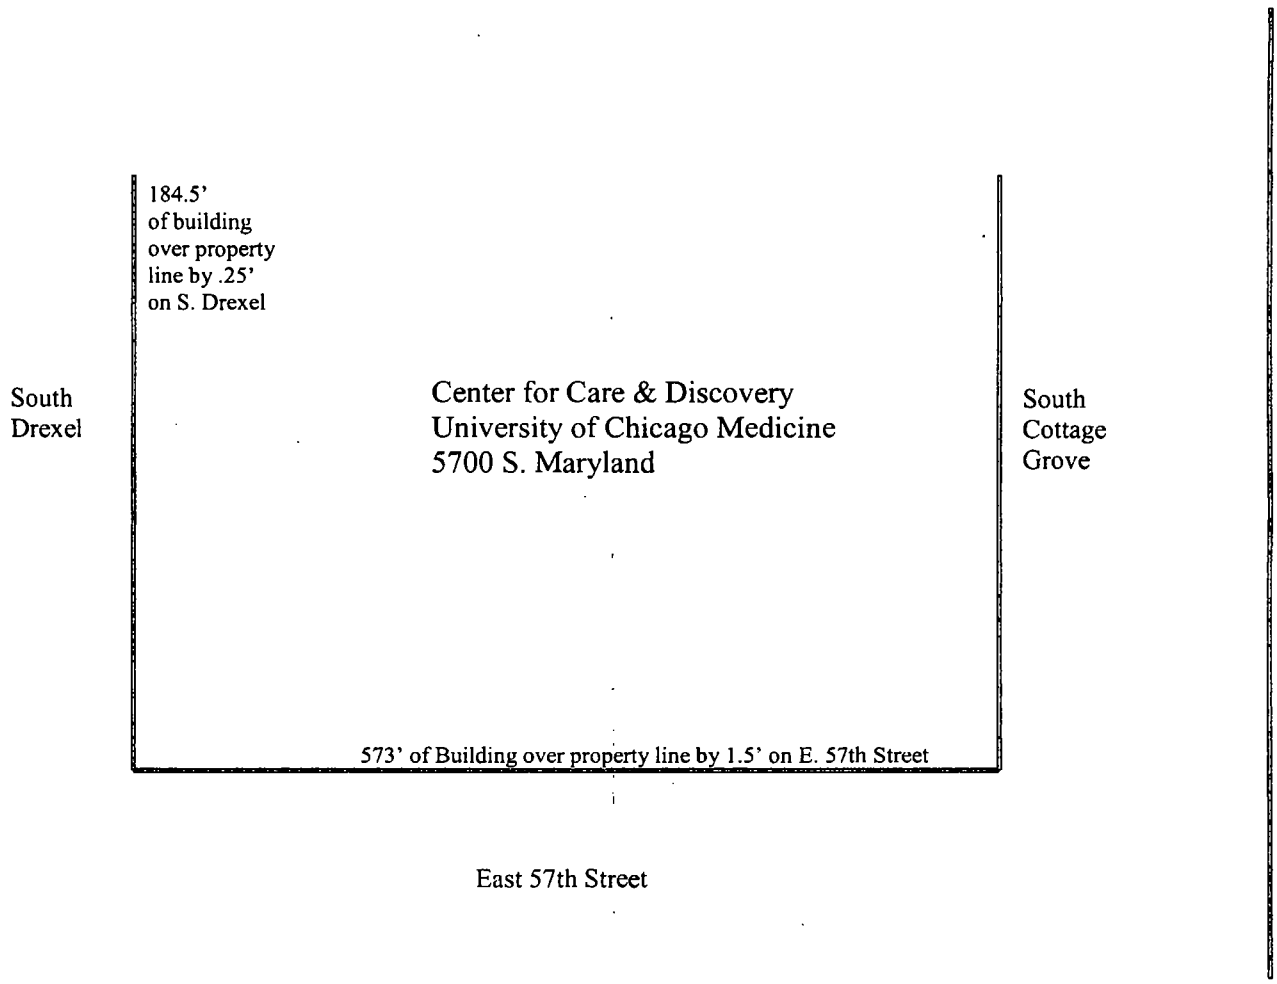
184.5'
of building
over property
line by .25'
on S. Drexel
South
Drexel
Center for Care & Discovery
University of Chicago Medicine
5700 S. Maryland
South
Cottage
Grove
573' of Building over property line by 1.5' on E. 57th Street
East 57th Street

Department of Business Affairs and Consumer Protection
Business Assistance Center- Public Way Use Unit
City Hall - 121 N LaSalle Street Room 800 • Chicago, IL 60602
(312)-74-GOBIZ (312-744-6249) • (312) 744-1944 (TTY)
http://www.cityofchicago.org/bacp

10/16/2013

Alderman **Leslie Hairston**
Ward # **05**
City of Chicago
City Hall, Room **300**
121 North LaSalle Street
Chicago, Illinois 60602

Re: An ordinance to use and maintain a portion of the public right-of-way for **two (2) building projection(s)** for **UNIVERSITY OF CHICAGO MEDICAL CENTER**, adjacent to the premises known as **5700 S. Maryland Ave.**.

Dear Alderman **Leslie Hairston**:

The applicant referenced above has requested the use of the public right-of-way for **building projection(s)**. An ordinance has been prepared by the Department of Business Affairs and Consumer Protection – Business Assistance Center - Public Way Use Unit for presentation to the City Council. Because this request was made for properties located in your ward, as approved by you as per the attached, I respectfully request that you introduce the attached ordinance at the next City Council meeting.

If you have any questions regarding this ordinance, please contact Anthony Bertuca at (312) 744-5506.

Department of Business Affairs and Consumer Protection

City of Chicago

O2013-7882

Office of the City Clerk

Document Tracking Sheet

Meeting Date:	10/16/2013
Sponsor(s):	Hairston (5)
Type:	Ordinance
Title:	Grant(s) of privilege in public way for University of Chicago, The/Searle Parking Lot
Committee(s) Assignment:	Committee on Transportation and Public Way

ORDINANCE
THE UNIVERSITY OF CHICAGO/SEARLE PARKING LOT
Acct. No. 63878 - 56
Permit No. 1108643

Be It Ordained by the City Council of the City of Chicago:

SECTION 1. Permission and authority are hereby given and granted to THE UNIVERSITY OF CHICAGO/SEARLE PARKING LOT, upon the terms and subject to the conditions of this ordinance to maintain and use, as now constructed, two (2) Neutralization Tank(s) under the public right-of-way adjacent to its premises known as 5735 S. Ellis Ave..

Said Neutralization Tank(s) at South Ellis Avenue measure(s):
Two (2) at four (4) feet in length, and six (6) feet in width for a total of forty-eight (48) square feet. Existing neutralization tanks are approximately four (4) feet in depth.

The location of said privilege shall be as shown on prints kept on file with the Department of Business Affairs and Consumer Protection and the Office of the City Clerk.

Said privilege shall be constructed in accordance with plans and specifications approved by the Department of Transportation (Office of Underground Coordination) and Department of Water Management.

This grant of privilege in the public way shall be subject to the provisions of Section 10-28-015 and all other required provisions of the Municipal Code of Chicago.

The grantee shall pay to the City of Chicago as compensation for the privilege #1108643 herein granted the sum of eight hundred ($800.00) per annum in advance.


A 25% penalty will be added for payments received after due date.

The permit holder agrees to hold the City of Chicago harmless for any damage, relocation or replacement costs associated with damage, relocation or removal of private property caused by the City performing work in the public way.

Authority herein given and granted for a period of five (5) years from and after 07/30/2013.

Alderman Leslie A. Hairston

Leslie Hairston 5th Ward

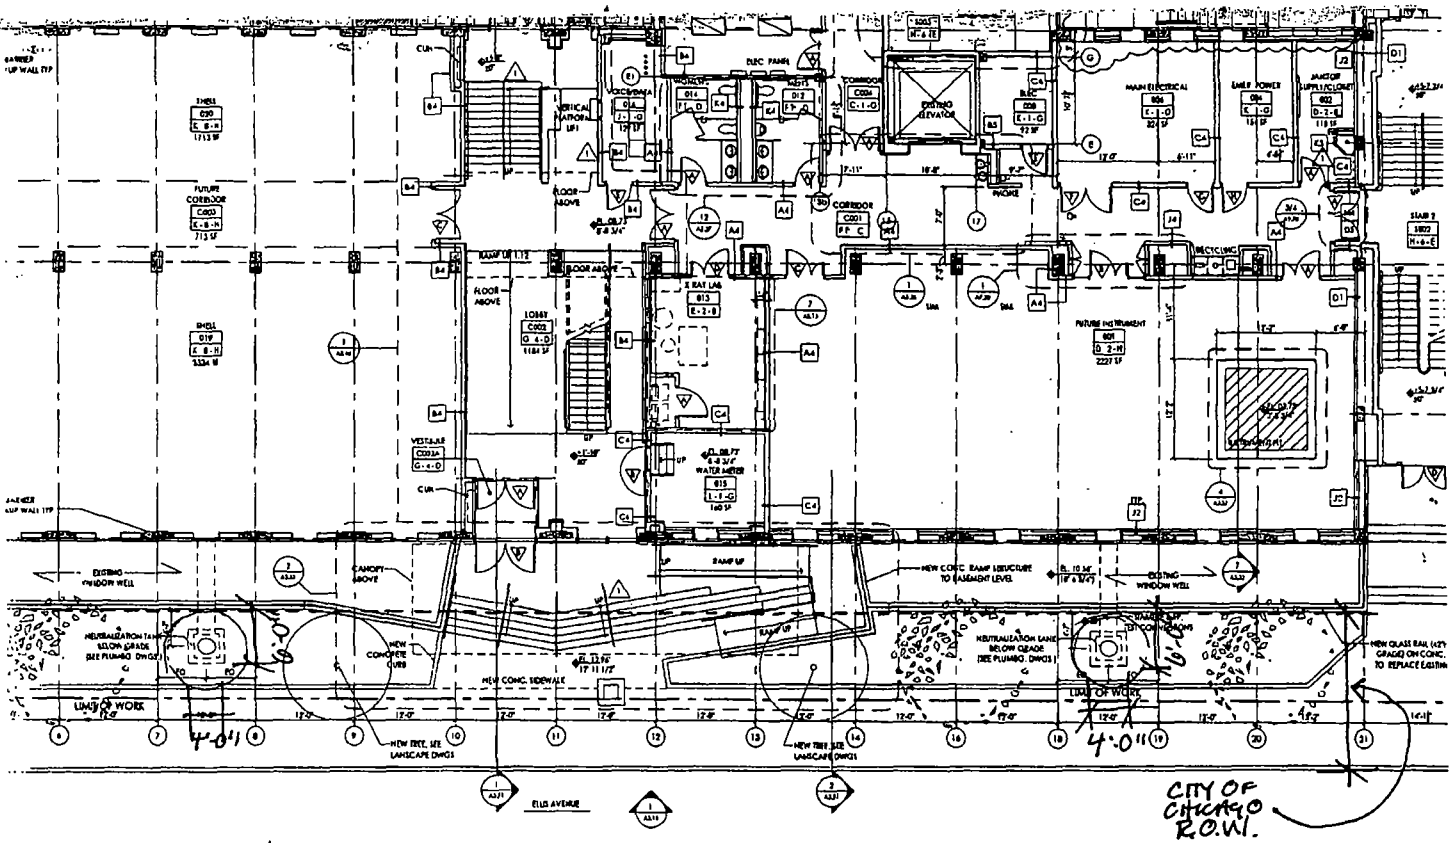

UNIVERSITY OF CHICAGO - 5735 S. ELLIS AVE 1/1

SCALE: 1/16" = 1'-0"

ion Documents

2	09/06/07	ISSUED FOR CONST	1	08/13/07	RFP #2
1	03/30/07	CONST. DOCUMENTS	1	06/19/07	ADDENDUM #1
#	DATE	DESCRIPTION	#	DATE	DESCRIPTION
ISSUES			REVISIONS		

(Page 2 of 4)

Department of Business Affairs and Consumer Protection
Business Assistance Center- Public Way Use Unit
City Hall - 121 N. LaSalle Street Room 800 • Chicago, IL 60602
(312)-74-GOBIZ (312-744-6249) • (312) 744-1944 (TTY)
http://www.cityofchicago.org/bacp

10/16/2013

Alderman **Leslie Hairston**
Ward # **05**
City of Chicago
City Hall, Room **300**
121 North LaSalle Street
Chicago, Illinois 60602

Re: An ordinance to use and maintain a portion of the public right-of-way for **two (2) tank(s)** for **THE UNIVERSITY OF CHICAGO/SEARLE PARKING LOT**, adjacent to the premises known as **5735 S. Ellis Ave.**.

Dear Alderman **Leslie Hairston**:

The applicant referenced above has requested the use of the public right-of-way for **tank(s)**. An ordinance has been prepared by the Department of Business Affairs and Consumer Protection – Business Assistance Center - Public Way Use Unit for presentation to the City Council. Because this request was made for properties located in your ward, as approved by you as per the attached, I respectfully request that you introduce the attached ordinance at the next City Council meeting.

If you have any questions regarding this ordinance, please contact Anthony Bertuca at (312) 744-5506.

Department of Business Affairs and Consumer Protection

City of Chicago

O2013-8141

Office of the City Clerk

Document Tracking Sheet

Meeting Date:	10/16/2013
Sponsor(s):	Hairston (5)
Type:	Ordinance
Title:	Grant(s) of privilege in public way for University of Chicago, The - vaults
Committee(s) Assignment:	Committee on Transportation and Public Way

ORDINANCE
THE UNIVERSITY OF CHICAGO
Acct. No. 43697 - 27
Permit No. 1108675

Be It Ordained by the City Council of the City of Chicago:

SECTION 1. Permission and authority are hereby given and granted to THE UNIVERSITY OF CHICAGO, upon the terms and subject to the conditions of this ordinance to maintain and use, as now constructed, two (2) Vault(s) under the public right-of-way adjacent to its premises known as 924 E. 57th St..

Said Vault(s) at Northwest Corner of E. 57th St and S. Ellis Ave. measure(s):
One (1) at fourteen (14) feet in length, and twelve (12) feet in width for a total of one hundred sixty-eight (168) square feet.

Said Vault(s) at E. 57th St. measure(s):
One (1) at fourteen (14) feet in length, and twenty-two (22) feet in width for a total of three hundred eight (308) square feet.

The location of said privilege shall be as shown on prints kept on file with the Department of Business Affairs and Consumer Protection and the Office of the City Clerk.

Said privilege shall be constructed in accordance with plans and specifications approved by the Department of Transportation (Office of Underground Coordination).

This grant of privilege in the public way shall be subject to the provisions of Section 10-28-015 and all other required provisions of the Municipal Code of Chicago.

The grantee shall pay to the City of Chicago as compensation for the privilege #1108675 herein granted the sum of eight hundred ($800.00) per annum in advance.


A 25% penalty will be added for payments received after due date.

The permit holder agrees to hold the City of Chicago harmless for any damage, relocation or replacement costs associated with damage, relocation or removal of private property caused by the City performing work in the public way.

Authority herein given and granted for a period of five (5) years from and after 07/08/2013.

Alderman Leslie A. Hairston

Leslie Hairston 5th Ward

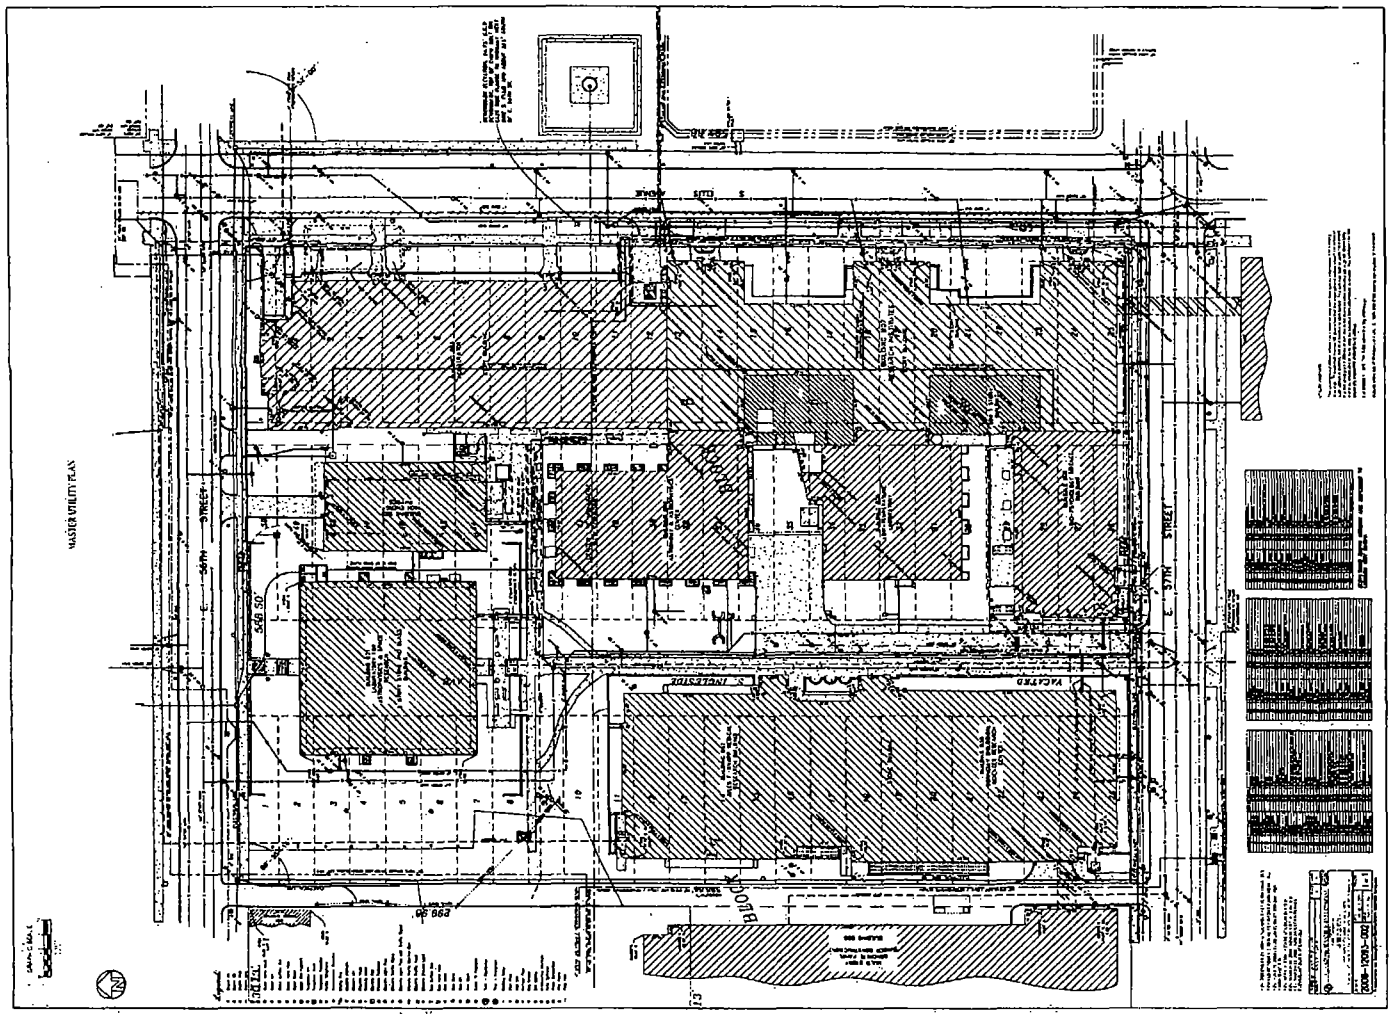
MASTER UTILITY PLAN
34TH STREET
BLVD
S40 30'
S 34TH STREET
BLVD
VACATED
INDUSTRIAL
S98 30'

Department of Business Affairs and Consumer Protection
Business Assistance Center - Public Way Use Unit
City Hall - 121 N. LaSalle Street, Room 800 • Chicago, IL 60602
(312)-74-GOBIZ (312-744-6249) • (312) 744-1944 (TTY)
http://www.cityofchicago.org/bacp

10/16/2013

Alderman **Leslie Hairston**
Ward # **05**
City of Chicago
City Hall, Room **300**
121 North LaSalle Street
Chicago, Illinois 60602

Re: An ordinance to use and maintain a portion of the public right-of-way for **two (2) vault(s)** for **THE UNIVERSITY OF CHICAGO**, adjacent to the premises known as **924 E. 57th St.**.

Dear Alderman **Leslie Hairston**:

The applicant referenced above has requested the use of the public right-of-way for a **vault(s)**. An ordinance has been prepared by the Department of Business Affairs and Consumer Protection – Business Assistance Center - Public Way Use Unit for presentation to the City Council. Because this request was made for properties located in your ward, as approved by you as per the attached, I respectfully request that you introduce the attached ordinance at the next City Council meeting.

If you have any questions regarding this ordinance, please contact Anthony Bertuca at (312) 744-5506.

Department of Business Affairs and Consumer Protection

City of Chicago

O2013-7886

Office of the City Clerk

Document Tracking Sheet

Meeting Date:	10/16/2013
Sponsor(s):	Sawyer (6)
Type:	Ordinance
Title:	Grant(s) of privilege in public way for Moon Star Grocery, Inc.
Committee(s) Assignment:	Committee on Transportation and Public Way

ORDINANCE
MOON STAR GROCERY, INC.
Acct. No. 310877 - 1
Permit No. 1108786

Be It Ordained by the City Council of the City of Chicago:

SECTION 1. Permission and authority are hereby given and granted to MOON STAR GROCERY, INC., upon the terms and subject to the conditions of this ordinance to maintain and use two (2) sign(s) projecting over the public right-of-way attached to its premises known as 735 W. 69th St..

Said sign structure(s) measures as follows; along W 69th Street:
One (1) at ten (10) feet in length, two point five (2.5) feet in height and nine (9) feet above grade level.

Said sign structure(s) measures as follows; along EMERALD AVE:
One (1) at ten (10) feet in length, two point five (2.5) feet in height and nine (9) feet above grade level.

The location of said privilege shall be as shown on prints kept on file with the Department of Business Affairs and Consumer Protection and the Office of the City Clerk.

Said privilege shall be constructed in accordance with plans and specifications approved by the Department of Transportation (Division of Project Development) and Zoning Department - Signs.

This grant of privilege in the public way shall be subject to the provisions of Section 10-28-015 and all other required provisions of the Municipal Code of Chicago.

The grantee shall pay to the City of Chicago as compensation for the privilege #1108786 herein granted the sum of six hundred ($600.00) per annum in advance.

A 25% penalty will be added for payments received after due date.

The permit holder agrees to hold the City of Chicago harmless for any damage, relocation or replacement costs associated with damage, relocation or removal of private property caused by the City performing work in the public way.

Authority herein given and granted for a period of five (5) years from and after 06/11/2013.

Alderman _____

Roderick T. Sawyer 6th Ward


MARTINS
VARIETY
MOON STAR GROCERY
BEST PRICES

Department of Business Affairs and Consumer Protection
Business Assistance Center - Public Way Use Unit
City Hall - 121 N. LaSalle Street, Room 800 • Chicago, IL 60602
(312)-74-GOBIZ (312-744-6249) • (312) 744-1944 (TTY)
http://www.cityofchicago.org/bacp

10/16/2013

Alderman **Roderick T. Sawyer**
Ward # **06**
City of Chicago
City Hall, Room **300**
121 North LaSalle Street
Chicago, Illinois 60602

Re: An ordinance to use and maintain a portion of the public right-of-way for **two (2) sign(s)** for **MOON STAR GROCERY, INC.**, adjacent to the premises known as **735 W. 69th St.**.

Dear Alderman **Roderick T. Sawyer**:

The applicant referenced above has requested the use of the public right-of-way for a **sign(s)**. An ordinance has been prepared by the Department of Business Affairs and Consumer Protection – Business Assistance Center - Public Way Use Unit for presentation to the City Council. Because this request was made for properties located in your ward, as approved by you as per the attached, I respectfully request that you introduce the attached ordinance at the next City Council meeting.

If you have any questions regarding this ordinance, please contact Anthony Bertuca at (312) 744-5506.

Department of Business Affairs and Consumer Protection

City of Chicago

O2013-8346

Office of the City Clerk

Document Tracking Sheet

Meeting Date:	10/16/2013
Sponsor(s):	Sawyer (6)
Type:	Ordinance
Title:	Grant(s) of privilege in public way for Artesania's D'Mexico
Committee(s) Assignment:	Committee on Transportation and Public Way

ORDINANCE
ARTESANIAS D'MEXICO
Acct. No. 39559 - 1
Permit No. 1108974

Be It Ordained by the City Council of the City of Chicago:

SECTION 1. Permission and authority are hereby given and granted to ARTESANIAS D'MEXICO, upon the terms and subject to the conditions of this ordinance to maintain and use one (1) sign(s) projecting over the public right-of-way attached to its premises known as 1644 W. 18th St..

Said sign structure(s) measures as follows; along 1644 W. 18th St.:
One (1) at nine (9) feet in length, five (5) feet in height and thirteen (13) feet above grade level.

The location of said privilege shall be as shown on prints kept on file with the Department of Business Affairs and Consumer Protection and the Office of the City Clerk.

Said privilege shall be constructed in accordance with plans and specifications approved by the Department of Transportation (Division of Project Development) and Zoning Department - Signs.

This grant of privilege in the public way shall be subject to the provisions of Section 10-28-015 and all other required provisions of the Municipal Code of Chicago.

The grantee shall pay to the City of Chicago as compensation for the privilege #1108974 herein granted the sum of three hundred ($300.00) per annum in advance.


A 25% penalty will be added for payments received after due date.

The permit holder agrees to hold the City of Chicago harmless for any damage, relocation or replacement costs associated with damage, relocation or removal of private property caused by the City performing work in the public way.

Authority herein given and granted for a period of five (5) years from and after 10/08/2013.

Alderman _____

Daniel S. Solis 25th Ward

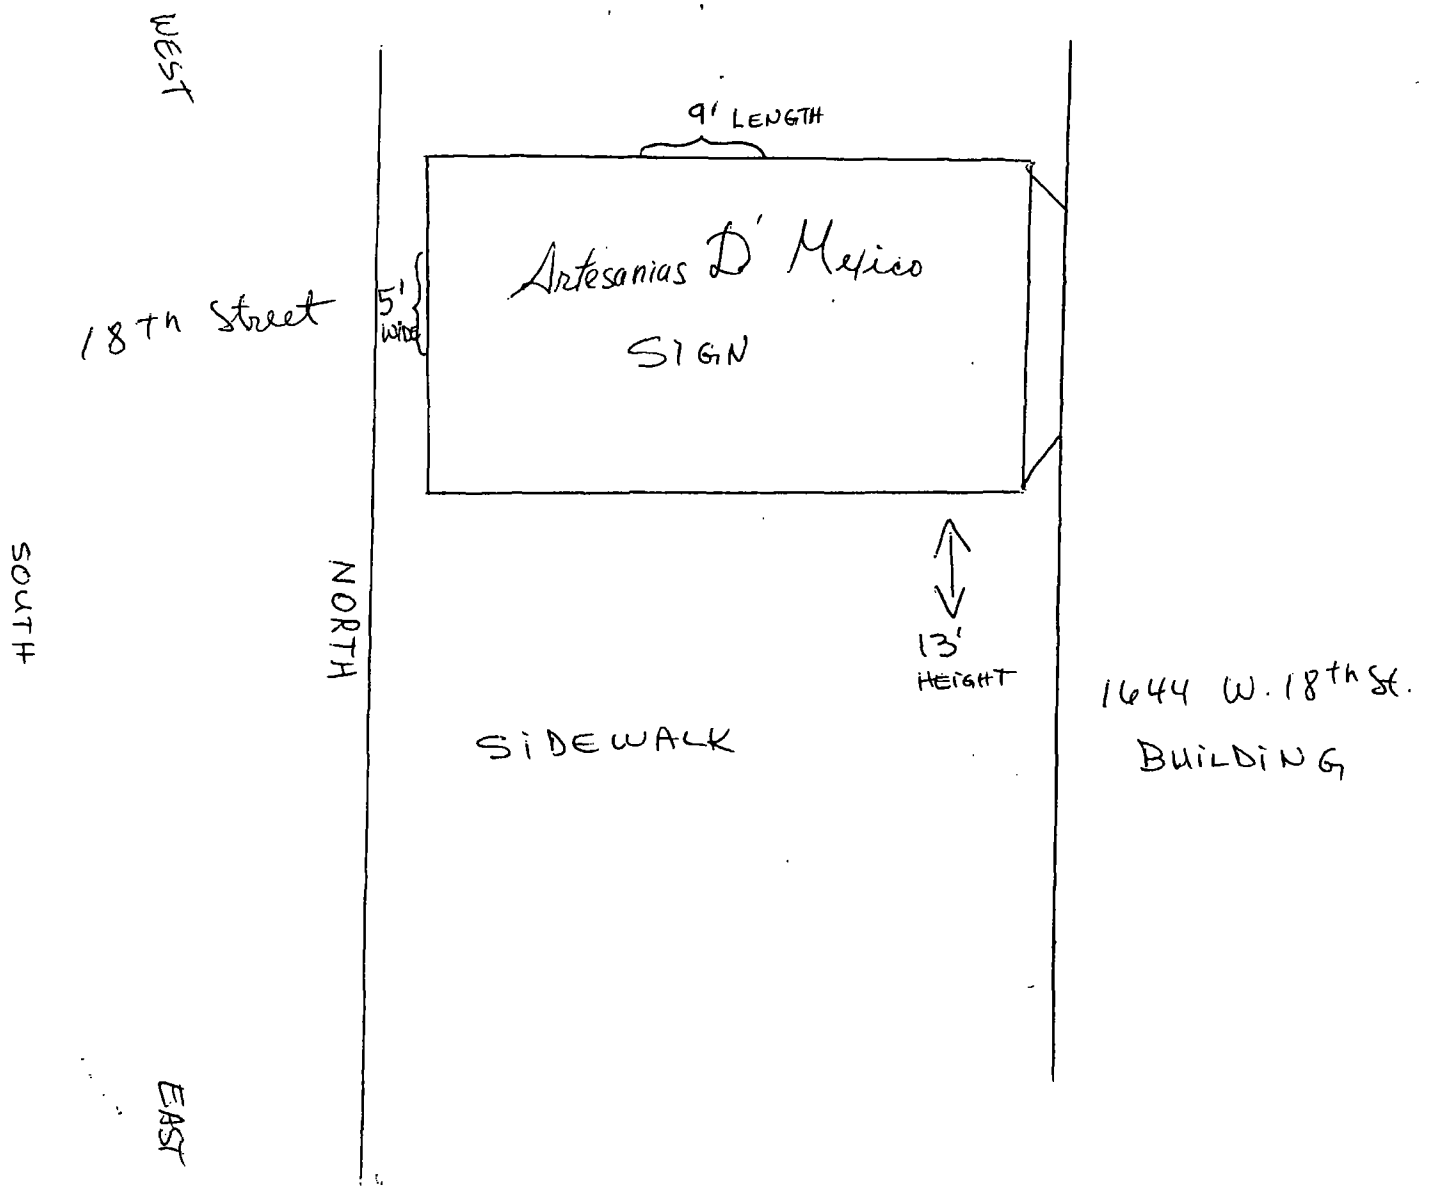
WEST
9' LENGTH
Artesanias D' Mexico
SIGN
18th Street
5' wide
SOUTH
NORTH
13' HEIGHT
1644 W. 18th St.
BUILDING
SIDEWALK
EAST

Department of Business Affairs and Consumer Protection
Business Assistance Center - Public Way Use Unit
City Hall - 121 N. LaSalle Street, Room 800 • Chicago, IL 60602
(312)-74-GOBIZ (312-744-6249) • (312) 744-1944 (TTY)
http://www.cityofchicago.org/bacp

10/16/2013

Alderman **Daniel S. Solis**
Ward # **25**
City of Chicago
City Hall, Room **203**
121 North LaSalle Street
Chicago, Illinois 60602

Re: An ordinance to use and maintain a portion of the public right-of-way for **one (1) sign(s)** for **ARTESANIAS D'MEXICO**, adjacent to the premises known as **1644 W. 18th St.**.

Dear Alderman **Daniel S. Solis**:

The applicant referenced above has requested the use of the public right-of-way for a **sign(s)**. An ordinance has been prepared by the Department of Business Affairs and Consumer Protection – Business Assistance Center - Public Way Use Unit for presentation to the City Council. Because this request was made for properties located in your ward, as approved by you as per the attached, I respectfully request that you introduce the attached ordinance at the next City Council meeting.

If you have any questions regarding this ordinance, please contact Anthony Bertuca at (312) 744-5506.

Department of Business Affairs and Consumer Protection

City of Chicago

O2013-7889

Office of the City Clerk

Document Tracking Sheet

Meeting Date:	10/16/2013
Sponsor(s):	Holmes (7)
Type:	Ordinance
Title:	Grant(s) of privilege in public way for Advocate Trinity Hospital
Committee(s) Assignment:	Committee on Transportation and Public Way

ORDINANCE
ADVOCATE TRINITY HOSPITAL
Acct. No. 82041 - 1
Permit No. 1108517

Be It Ordained by the City Council of the City of Chicago:

SECTION 1. Permission and authority are hereby given and granted to ADVOCATE TRINITY HOSPITAL, upon the terms and subject to the conditions of this ordinance to maintain and use, as now constructed, one (1) Concrete Utility Trench(s) under the public right-of-way adjacent to its premises known as 2320 E. 93rd St..

Said Concrete Utility Trench(s) at East 92nd Place measure(s):
One (1) at forty (40) feet in length, and four (4) feet in width for a total of one hundred sixty (160) square feet. Existing concrete utility trench is approximately four (4) feet in depth.

The location of said privilege shall be as shown on prints kept on file with the Department of Business Affairs and Consumer Protection and the Office of the City Clerk.

Said privilege shall be constructed in accordance with plans and specifications approved by the Department of Transportation (Office of Underground Coordination).

This grant of privilege in the public way shall be subject to the provisions of Section 10-28-015 and all other required provisions of the Municipal Code of Chicago.

The grantee shall pay to the City of Chicago as compensation for the privilege #1108517 herein granted the sum of four hundred ($400.00) per annum in advance.


A 25% penalty will be added for payments received after due date.

The permit holder agrees to hold the City of Chicago harmless for any damage, relocation or replacement costs associated with damage, relocation or removal of private property caused by the City performing work in the public way.

Authority herein given and granted for a period of five (5) years from and after 06/02/2013.

Alderman Natashia J. Holmes

NATASHIA HOLMES 7th Ward

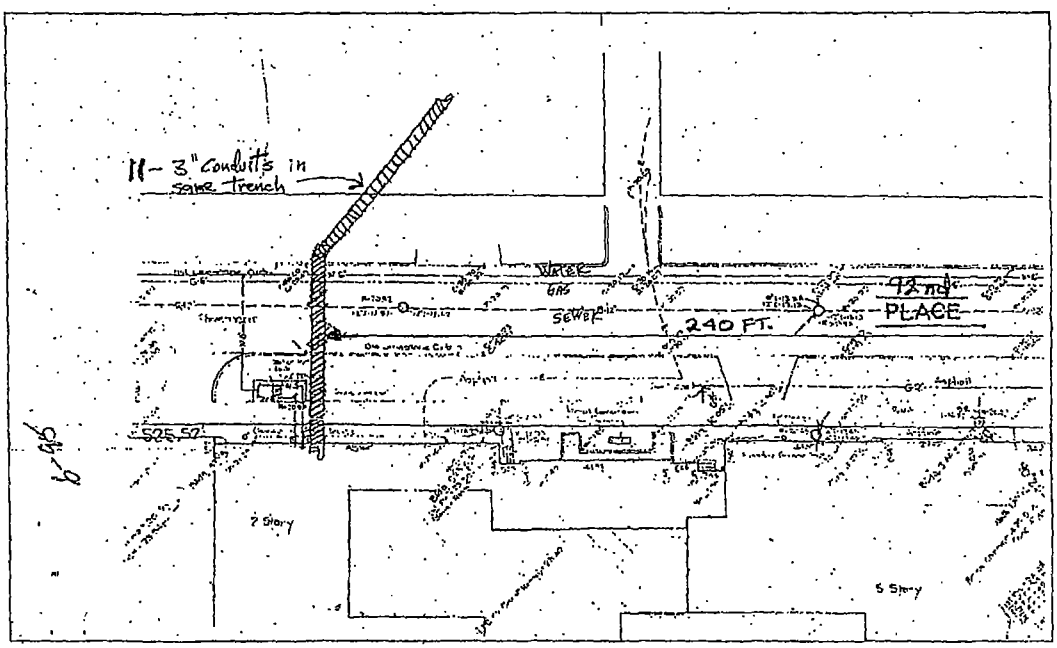
11- 3" conduits in same trench
WATER
GAS
SEWER
240 FT.
42nd PLACE
525.52
2 Story
5 Story

Department of Business Affairs and Consumer Protection
Business Assistance Center- Public Way Use Unit
City Hall - 121 N. LaSalle Street Room 800 • Chicago, IL 60602
(312)-74-GOBIZ (312-744-6249) • (312) 744-1944 (TTY)
http://www.cityofchicago.org/bacp

10/16/2013

Alderman **NATASHIA HOLMES**
Ward # **07**
City of Chicago
City Hall, Room **207**
121 North LaSalle Street
Chicago, Illinois 60602

Re: An ordinance to use and maintain a portion of the public right-of-way for **one (1) concrete trench(s)** for **ADVOCATE TRINITY HOSPITAL**, adjacent to the premises known as **2320 E. 93rd St.**.

Dear Alderman **NATASHIA HOLMES**:

The applicant referenced above has requested the use of the public right-of-way for a **concrete trench(s)**. An ordinance has been prepared by the Department of Business Affairs and Consumer Protection – Business Assistance Center - Public Way Use Unit for presentation to the City Council. Because this request was made for properties located in your ward, as approved by you as per the attached, I respectfully request that you introduce the attached ordinance at the next City Council meeting.

If you have any questions regarding this ordinance, please contact Anthony Bertuca at (312) 744-5506.

Department of Business Affairs and Consumer Protection

City of Chicago

O2013-7893

Office of the City Clerk

Document Tracking Sheet

Meeting Date:	10/16/2013
Sponsor(s):	Holmes (7)
Type:	Ordinance
Title:	Grant(s) of privilege in public way for Allstate Insurance
Committee(s) Assignment:	Committee on Transportation and Public Way

ORDINANCE
ALLSTATE INSURANCE
Acct. No. 383598 - 1
Permit No. 1107981

Be It Ordained by the City Council of the City of Chicago:

SECTION 1. Permission and authority are hereby given and granted to ALLSTATE INSURANCE, upon the terms and subject to the conditions of this ordinance to maintain and use one (1) sign(s) projecting over the public right-of-way attached to its premises known as 9174 S. South Chicago Ave..

Said sign structure(s) measures as follows; along South South Chicago Avenue:
One (1) at six (6) feet in length, four (4) feet in height and twelve (12) feet above grade level.

The location of said privilege shall be as shown on prints kept on file with the Department of Business Affairs and Consumer Protection and the Office of the City Clerk.

Said privilege shall be constructed in accordance with plans and specifications approved by the Department of Transportation (Division of Project Development) and Zoning Department - Signs.

This grant of privilege in the public way shall be subject to the provisions of Section 10-28-015 and all other required provisions of the Municipal Code of Chicago.

The grantee shall pay to the City of Chicago as compensation for the privilege #1107981 herein granted the sum of one hundred ($100.00) per annum in advance.

A 25% penalty will be added for payments received after due date.

The permit holder agrees to hold the City of Chicago harmless for any damage, relocation or replacement costs associated with damage, relocation or removal of private property caused by the City performing work in the public way.


Authority herein given and granted for a period of five (5) years from and after Date of Passage.

Alderman Natasha J. Holmes

NATASHIA HOLMES 7th Ward

E01 *ALST.CUST.RFC*	Custom Reface - 48"h x 73"w approx. - 2 Faces Req'd
N01 *ALST.WVT_C*	Window Vinyl Treatment "C" Swoosh
N02 *ALST.WS1_16*	2'h x 8' 1-3/16"w Illum Linear Wall Sign (16 SF)

Existing

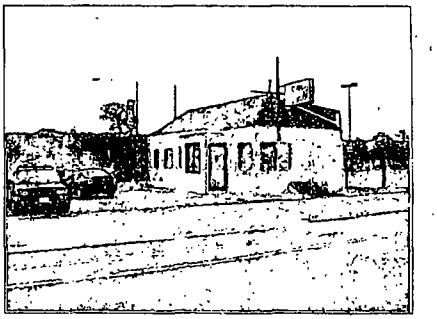


Existing Sign Dimensions:
48"h x 73"w approx.

REFACE ONLY

NEED PWU FOR NEW PROPERTY OWNER

Proposed

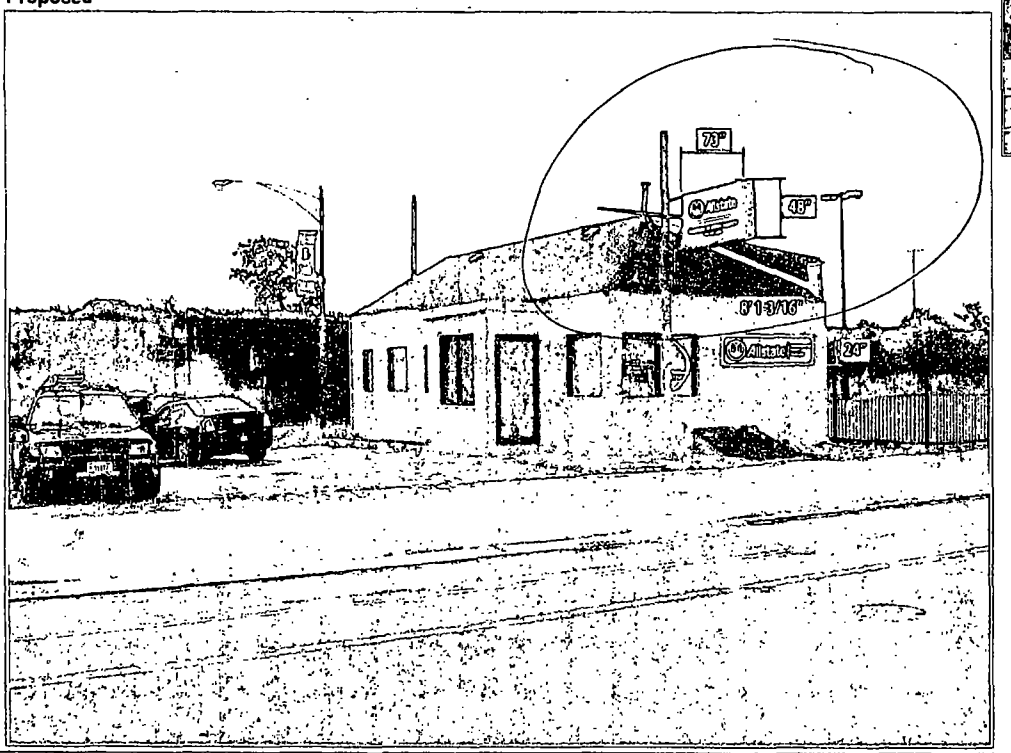

PHILADELPHIASIGN
707 West Spring Garden Street
Palmyra NJ 08065-1798

CLIENT: ALLSTATE - MW
LOCATION: ILU1U
Emerson Douyon Agency
9173 S Chicago Ave
Chicago, IL

DATE: 9/12/2012
SHEET: P01
DWG BY: AFR

REVISION:
10.11.12 AFR Updated Agency info
01.17.13 AA Revised N02, Updated agency info

DRAWING NUMBER A14111

THIS IS AN ORIGINAL UNPUBLISHED DRAWING CREATED BY PHILADELPHIA SIGN IT IS SUBMITTED FOR YOUR PERSONAL USE IN CONJUNCTION WITH A PROJECT BEING PLANNED FOR YOU BY PHILADELPHIA SIGN IT

Department of Business Affairs and Consumer Protection
Business Assistance Center - Public Way Use Unit
City Hall - 121 N. LaSalle Street, Room 800 • Chicago, IL 60602
(312)-74-GOBIZ (312-744-6249) • (312) 744-1944 (TTY)
http://www.cityofchicago.org/bacp

10/16/2013

Alderman **NATASHIA HOLMES**
Ward # **07**
City of Chicago
City Hall, Room **207**
121 North LaSalle Street
Chicago, Illinois 60602

Re: An ordinance to use and maintain a portion of the public right-of-way for **one (1) sign(s)** for **ALLSTATE INSURANCE**, adjacent to the premises known as **9174 S. South Chicago Ave.**.

Dear Alderman **NATASHIA HOLMES**:

The applicant referenced above has requested the use of the public right-of-way for a **sign(s)**. An ordinance has been prepared by the Department of Business Affairs and Consumer Protection – Business Assistance Center - Public Way Use Unit for presentation to the City Council. Because this request was made for properties located in your ward, as approved by you as per the attached, I respectfully request that you introduce the attached ordinance at the next City Council meeting.

If you have any questions regarding this ordinance, please contact Anthony Bertuca at (312) 744-5506.

Department of Business Affairs and Consumer Protection

City of Chicago

O2013-7896

Office of the City Clerk

Document Tracking Sheet

Meeting Date:	10/16/2013
Sponsor(s):	Harris (8)
Type:	Ordinance
Title:	Grant(s) of privilege in public way for Chicago Computer Club
Committee(s) Assignment:	Committee on Transportation and Public Way

ORDINANCE
CHICAGO COMPUTER CLUB
Acct. No. 373241 - 1
Permit No. 1102848

Be It Ordained by the City Council of the City of Chicago:

SECTION 1. Permission and authority are hereby given and granted to CHICAGO COMPUTER CLUB, upon the terms and subject to the conditions of this ordinance to maintain and use one (1) sign(s) projecting over the public right-of-way attached to its premises known as 1641 E. 87th St..

Said sign structure(s) measures as follows; along E. 87th Street:
One (1) at six (6) feet in length, six (6) feet in height and sixteen (16) feet above grade level.

The location of said privilege shall be as shown on prints kept on file with the Department of Business Affairs and Consumer Protection and the Office of the City Clerk.

Said privilege shall be constructed in accordance with plans and specifications approved by the Department of Transportation (Division of Project Development) and Zoning Department - Signs.

This grant of privilege in the public way shall be subject to the provisions of Section 10-28-015 and all other required provisions of the Municipal Code of Chicago.

The grantee shall pay to the City of Chicago as compensation for the privilege #1102848 herein granted the sum of three hundred ($300.00) per annum in advance.

A 25% penalty will be added for payments received after due date.

The permit holder agrees to hold the City of Chicago harmless for any damage, relocation or replacement costs associated with damage, relocation or removal of private property caused by the City performing work in the public way.


Authority herein given and granted for a period of five (5) years from and after Date of Passage.

Alderman Michelle A Harris

Michelle A. Harris 8th Ward

APPLICATION TO USE THE PUBLIC RIGHT OF WAY

EXAMPLE OF SIGN DRAWING

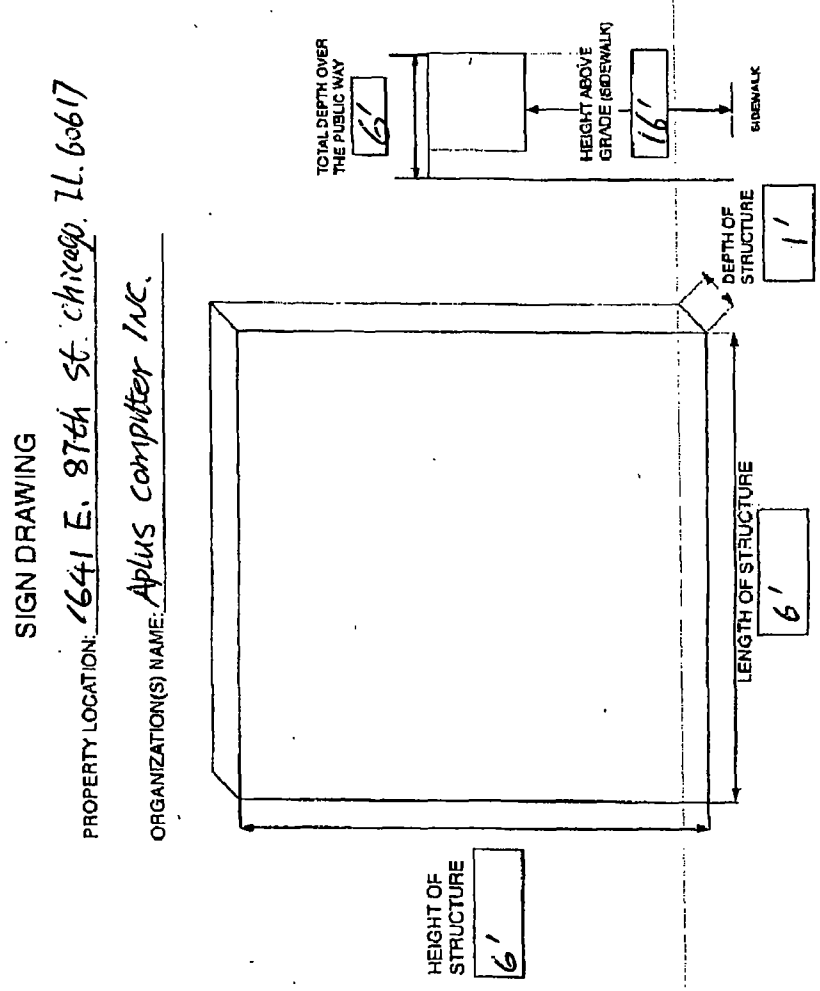

Department of Business Affairs and Consumer Protection
Business Assistance Center - Public Way Use Unit
City Hall - 121 N. LaSalle Street, Room 800 • Chicago, IL 60602
(312)-74-GOBIZ (312-744-6249) • (312) 744-1944 (TTY)
http://www.cityofchicago.org/bacp

10/16/2013

Alderman **Michelle A. Harris**
Ward # **08**
City of Chicago
City Hall, Room **300**
121 North LaSalle Street
Chicago, Illinois 60602

Re: An ordinance to use and maintain a portion of the public right-of-way for **one (1) sign(s)** for **CHICAGO COMPUTER CLUB**, adjacent to the premises known as **1641 E. 87th St.**.

Dear Alderman **Michelle A. Harris**:

The applicant referenced above has requested the use of the public right-of-way for a **sign(s)**. An ordinance has been prepared by the Department of Business Affairs and Consumer Protection – Business Assistance Center - Public Way Use Unit for presentation to the City Council. Because this request was made for properties located in your ward, as approved by you as per the attached, I respectfully request that you introduce the attached ordinance at the next City Council meeting.

If you have any questions regarding this ordinance, please contact Anthony Bertuca at (312) 744-5506.

Department of Business Affairs and Consumer Protection

City of Chicago

O2013-7898

Office of the City Clerk

Document Tracking Sheet

Meeting Date:	10/16/2013
Sponsor(s):	Harris (8)
Type:	Ordinance
Title:	Grant(s) of privilege in public way for Flowers Unlimited & Gift - privilege No. 1108945
Committee(s) Assignment:	Committee on Transportation and Public Way

ORDINANCE
FLOWERS UNLIMITED & GIFT
Acct. No. 54751 - 1
Permit No. 1108945

Be It Ordained by the City Council of the City of Chicago:

SECTION 1. Permission and authority are hereby given and granted to FLOWERS UNLIMITED & GIFT, upon the terms and subject to the conditions of this ordinance to maintain and use one (1) sign(s) projecting over the public right-of-way attached to its premises known as 8621 S. Stony Island Ave..

Said sign structure(s) measures as follows; along 8621 S. STONY ISLAND:
One (1) at six (6) feet in length, six (6) feet in height and twelve (12) feet above grade level.

The location of said privilege shall be as shown on prints kept on file with the Department of Business Affairs and Consumer Protection and the Office of the City Clerk.

Said privilege shall be constructed in accordance with plans and specifications approved by the Department of Transportation (Division of Project Development) and Zoning Department - Signs.

This grant of privilege in the public way shall be subject to the provisions of Section 10-28-015 and all other required provisions of the Municipal Code of Chicago.

The grantee shall pay to the City of Chicago as compensation for the privilege #1108945 herein granted the sum of three hundred ($300.00) per annum in advance.


A 25% penalty will be added for payments received after due date.

The permit holder agrees to hold the City of Chicago harmless for any damage, relocation or replacement costs associated with damage, relocation or removal of private property caused by the City performing work in the public way.

Authority herein given and granted for a period of five (5) years from and after 07/30/2013.

Alderman Michelle A Harris

Michelle A. Harris 8th Ward

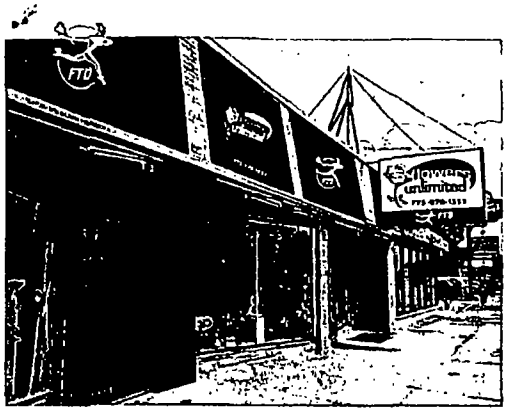
FTD
Flowers Unlimited



Department of Business Affairs and Consumer Protection
Business Assistance Center - Public Way Use Unit
City Hall - 121 N. LaSalle Street, Room 800 • Chicago, IL 60602
(312)-74-GOBIZ (312-744-6249) • (312) 744-1944 (TTY)
http://www.cityofchicago.org/bacp

10/16/2013

Alderman **Michelle A. Harris**
Ward # **08**
City of Chicago
City Hall, Room **300**
121 North LaSalle Street
Chicago, Illinois 60602

Re: An ordinance to use and maintain a portion of the public right-of-way for **one (1) sign(s)** for **FLOWERS UNLIMITED & GIFT**, adjacent to the premises known as **8621 S. Stony Island Ave.**.

Dear Alderman **Michelle A. Harris**:

The applicant referenced above has requested the use of the public right-of-way for a **sign(s)**. An ordinance has been prepared by the Department of Business Affairs and Consumer Protection – Business Assistance Center - Public Way Use Unit for presentation to the City Council. Because this request was made for properties located in your ward, as approved by you as per the attached, I respectfully request that you introduce the attached ordinance at the next City Council meeting.

If you have any questions regarding this ordinance, please contact Anthony Bertuca at (312) 744-5506.

Department of Business Affairs and Consumer Protection

City of Chicago

O2013-7901

Office of the City Clerk

Document Tracking Sheet

Meeting Date:	10/16/2013
Sponsor(s):	Harris (8)
Type:	Ordinance
Title:	Grant(s) of privilege in public way for Flowers Unlimited & Gift - privilege No. 1108946
Committee(s) Assignment:	Committee on Transportation and Public Way

ORDINANCE
FLOWERS UNLIMITED & GIFT
Acct. No. 54751 - 4
Permit No. 1108946

Be It Ordained by the City Council of the City of Chicago:

SECTION 1. Permission and authority are hereby given and granted to FLOWERS UNLIMITED & GIFT, upon the terms and subject to the conditions of this ordinance to maintain and use one (1) sign(s) projecting over the public right-of-way attached to its premises known as 8607 S. Stony Island Ave..

Said sign structure(s) measures as follows; along 8607 S. STONY ISLAND:
One (1) at twelve (12) feet in length, eight (8) feet in height and twelve (12) feet above grade level.

The location of said privilege shall be as shown on prints kept on file with the Department of Business Affairs and Consumer Protection and the Office of the City Clerk.

Said privilege shall be constructed in accordance with plans and specifications approved by the Department of Transportation (Division of Project Development) and Zoning Department - Signs.

This grant of privilege in the public way shall be subject to the provisions of Section 10-28-015 and all other required provisions of the Municipal Code of Chicago.

The grantee shall pay to the City of Chicago as compensation for the privilege #1108946 herein granted the sum of three hundred ($300.00) per annum in advance.


A 25% penalty will be added for payments received after due date.

The permit holder agrees to hold the City of Chicago harmless for any damage, relocation or replacement costs associated with damage, relocation or removal of private property caused by the City performing work in the public way.

Authority herein given and granted for a period of five (5) years from and after 07/30/2013.

Alderman Michelle A Harris

Michelle A. Harris 8th Ward

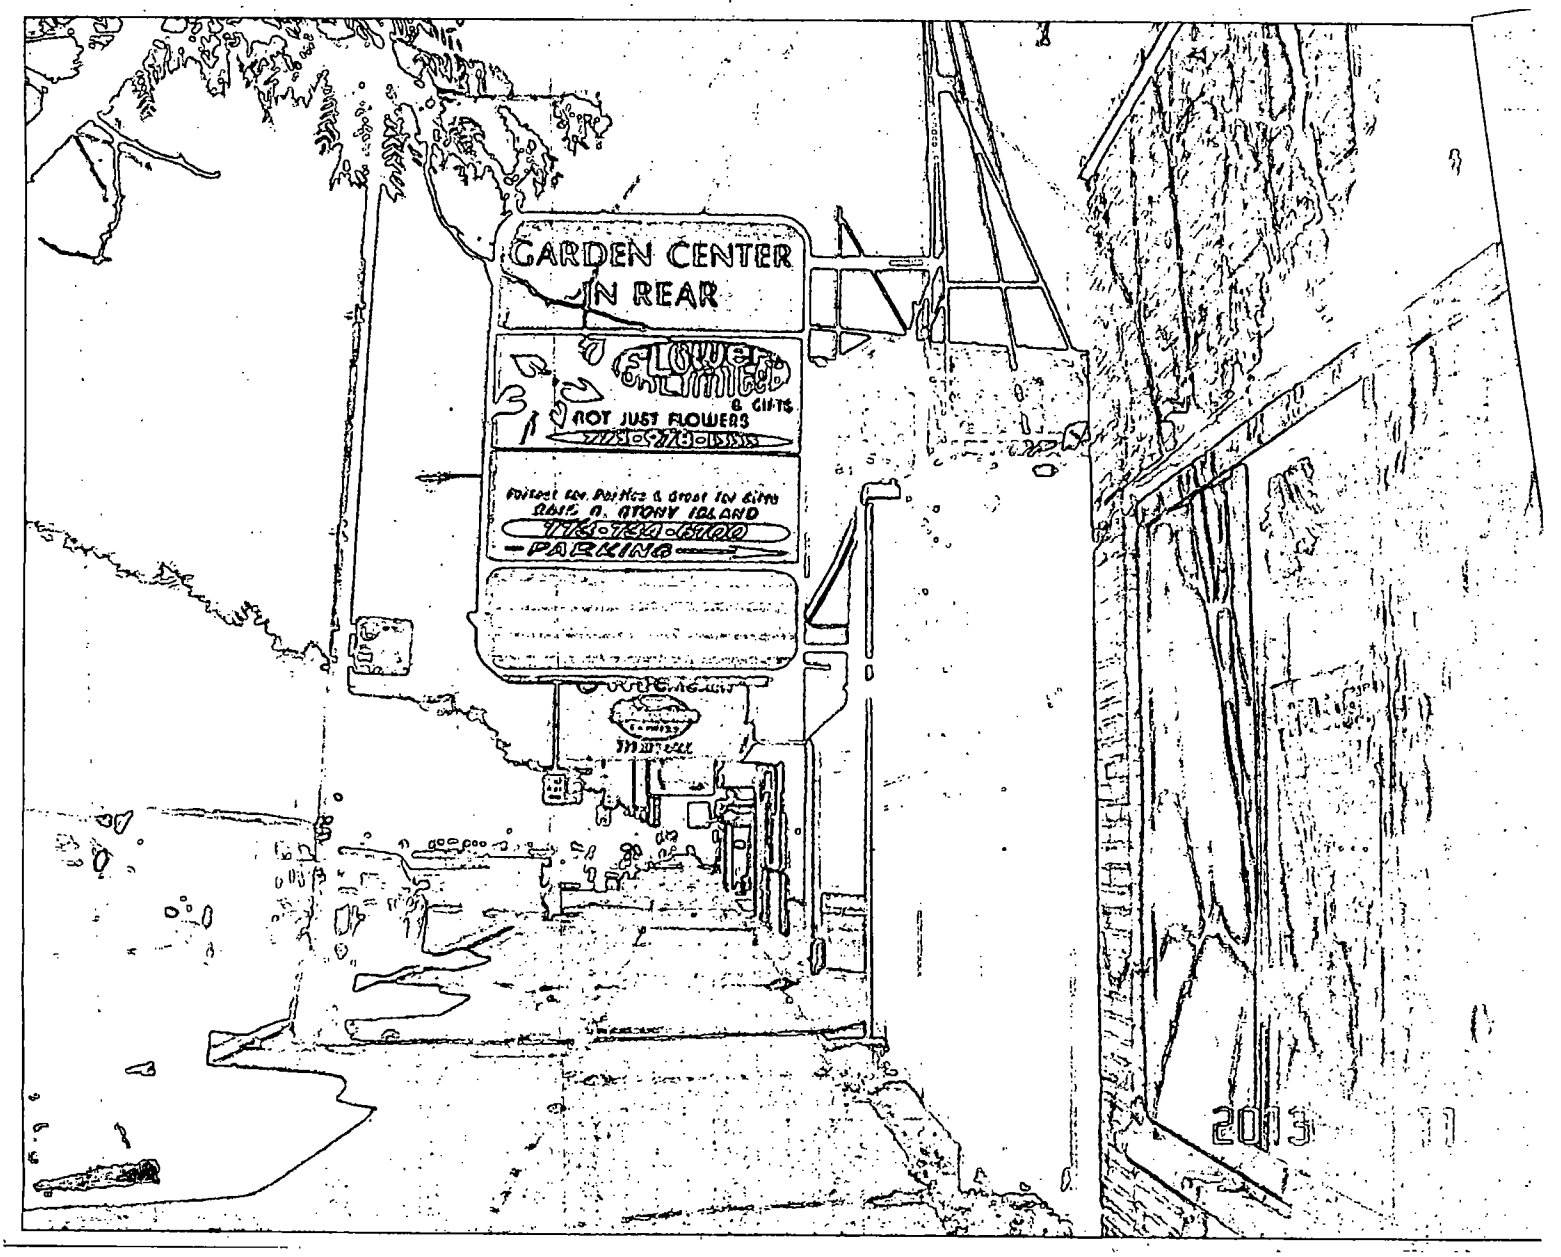
GARDEN CENTER
IN REAR
FLOWERS UNLIMITED
& GIFTS
NOT JUST FLOWERS
PARKING

Department of Business Affairs and Consumer Protection
Business Assistance Center - Public Way Use Unit
City Hall - 121 N. LaSalle Street, Room 800 • Chicago, IL 60602
(312)-74-GOBIZ (312-744-6249) • (312) 744-1944 (TTY)
http://www.cityofchicago.org/bacp

10/16/2013

Alderman **Michelle A. Harris**
Ward # **08**
City of Chicago
City Hall, Room **300**
121 North LaSalle Street
Chicago, Illinois 60602

Re: An ordinance to use and maintain a portion of the public right-of-way for **one (1) sign(s)** for **FLOWERS UNLIMITED & GIFT**, adjacent to the premises known as **8607 S. Stony Island Ave.**.

Dear Alderman **Michelle A. Harris**:

The applicant referenced above has requested the use of the public right-of-way for a **sign(s)**. An ordinance has been prepared by the Department of Business Affairs and Consumer Protection – Business Assistance Center - Public Way Use Unit for presentation to the City Council. Because this request was made for properties located in your ward, as approved by you as per the attached, I respectfully request that you introduce the attached ordinance at the next City Council meeting.

If you have any questions regarding this ordinance, please contact Anthony Bertuca at (312) 744-5506.

Department of Business Affairs and Consumer Protection

City of Chicago

O2013-7904

Office of the City Clerk

Document Tracking Sheet

Meeting Date:	10/16/2013
Sponsor(s):	Pope (10)
Type:	Ordinance
Title:	Grant(s) of privilege in public way for Ford Motor Co., The
Committee(s) Assignment:	Committee on Transportation and Public Way

City of Chicago

O2013-7905

Office of the City Clerk

Document Tracking Sheet

Meeting Date:	10/16/2013
Sponsor(s):	Pope (10)
Type:	Ordinance
Title:	Grant(s) of privilege in public way for S H Bell
Committee(s) Assignment:	Committee on Transportation and Public Way

ORDINANCE
S H BELL
Acct. No. 27443 - 2
Permit No. 1107728

Be It Ordained by the City Council of the City of Chicago:

SECTION 1. Permission and authority are hereby given and granted to S H BELL, upon the terms and subject to the conditions of this ordinance to maintain and use, as now constructed, two (2) Fence(s) on the public right-of-way adjacent to its premises known as 10218 S. Avenue O .

Said Fence(s) at S. Avenue O Street measure(s):
One (1) at eighteen (18) feet in length, and one (1) foot in width for a total of eighteen (18) square feet. Existing fencing is approximately six (6) feet in height.

Said Fence(s) at Public Alley Between Avenue O Street & Avenue N Street measure(s):
One (1) at fourteen (14) feet in length, and one (1) foot in width for a total of fourteen (14) square feet. Existing fencing is approximately six (6) feet in height.

The location of said privilege shall be as shown on prints kept on file with the Department of Business Affairs and Consumer Protection and the Office of the City Clerk.

Said privilege shall be constructed in accordance with plans and specifications approved by the Department of Transportation (Division of Project Development).

This grant of privilege in the public way shall be subject to the provisions of Section 10-28-015 and all other required provisions of the Municipal Code of Chicago.

The grantee shall pay to the City of Chicago as compensation for the privilege #1107728 herein granted the sum of eight hundred ($800.00) per annum in advance.


A 25% penalty will be added for payments received after due date.

The permit holder agrees to hold the City of Chicago harmless for any damage, relocation or replacement costs associated with damage, relocation or removal of private property caused by the City performing work in the public way.


Authority herein given and granted for a period of five (5) years from and after 07/09/2013.

Alderman John Pope jr

John Pope 10th Ward

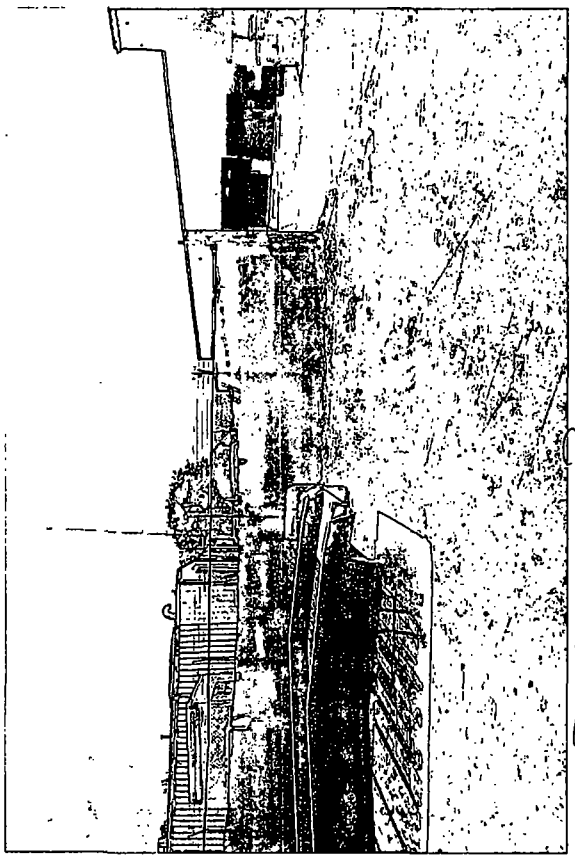

Public Alley B

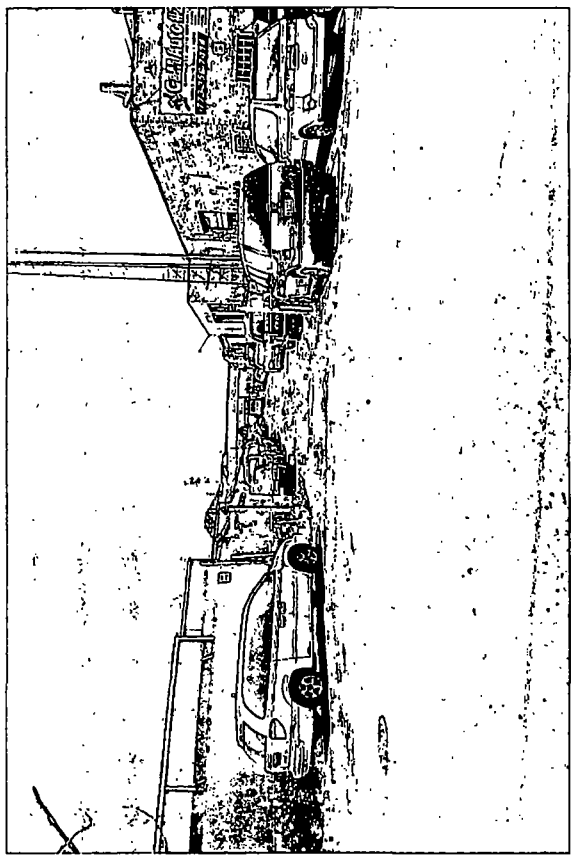

S. Avenue O st.

Department of Business Affairs and Consumer Protection
Business Assistance Center- Public Way Use Unit
City Hall - 121 N. LaSalle Street Room 800 • Chicago, IL 60602
(312)-74-GOBIZ (312-744-6249) • (312) 744-1944 (TTY)
http://www.cityofchicago.org/bacp

10/16/2013

Alderman **John Pope**
Ward # **10**
City of Chicago
City Hall, Room **300**
121 North LaSalle Street
Chicago, Illinois 60602

Re: An ordinance to use and maintain a portion of the public right-of-way for **two (2) fence(s)** for **S H BELL**, adjacent to the premises known as **10218 S. Avenue O** .

Dear Alderman **John Pope**:

The applicant referenced above has requested the use of the public right-of-way for **fence(s)**. An ordinance has been prepared by the Department of Business Affairs and Consumer Protection – Business Assistance Center - Public Way Use Unit for presentation to the City Council. Because this request was made for properties located in your ward, as approved by you as per the attached, I respectfully request that you introduce the attached ordinance at the next City Council meeting.

If you have any questions regarding this ordinance, please contact Anthony Bertuca at (312) 744-5506.

Department of Business Affairs and Consumer Protection

City of Chicago

O2013-7910

Office of the City Clerk

Document Tracking Sheet

Meeting Date:	10/16/2013
Sponsor(s):	Pope (10)
Type:	Ordinance
Title:	Grant(s) of privilege in public way for South Chicago & Indiana Harbor Railway Co.
Committee(s) Assignment:	Committee on Transportation and Public Way

ORDINANCE
SOUTH CHICAGO & INDIANA HARBOR RAILWAY COMPANY
Acct. No. 3524 - 2
Permit No. 1108016

Be It Ordained by the City Council of the City of Chicago:

SECTION 1. Permission and authority are hereby given and granted to SOUTH CHICAGO & INDIANA HARBOR RAILWAY COMPANY, upon the terms and subject to the conditions of this ordinance to maintain and use, as now constructed, two (2) Switch Track(s) on the public right-of-way adjacent to its premises known as 2628 E. 113th . Existing railroad switch tracks across East 113th Street at points one hundred six (106) feet and across East 114th Street at points one hundred four (104) feet east of the line of South Torrence Avenue, respectively.

The location of said privilege shall be as shown on prints kept on file with the Department of Business Affairs and Consumer Protection and the Office of the City Clerk.

Said privilege shall be constructed in accordance with plans and specifications approved by the Department of Transportation (Division of Project Development).

This grant of privilege in the public way shall be subject to the provisions of Section 10-28-015 and all other required provisions of the Municipal Code of Chicago.

The grantee shall pay to the City of Chicago as compensation for the privilege #1108016 herein granted the sum of one thousand eight hundred seventy-five ($1,875.00) per annum in advance.


A 25% penalty will be added for payments received after due date.


The permit holder agrees to hold the City of Chicago harmless for any damage, relocation or replacement costs associated with damage, relocation or removal of private property caused by the City performing work in the public way.

Authority herein given and granted for a period of five (5) years from and after 07/28/2013.

Alderman John Pope Jr

John Pope 10th Ward

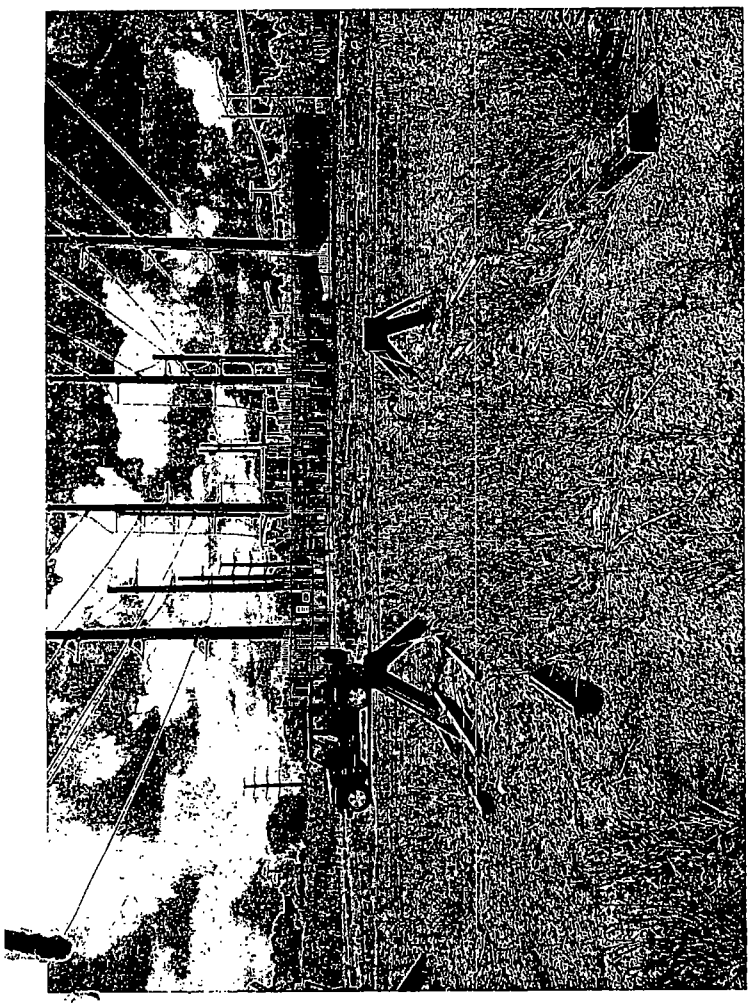

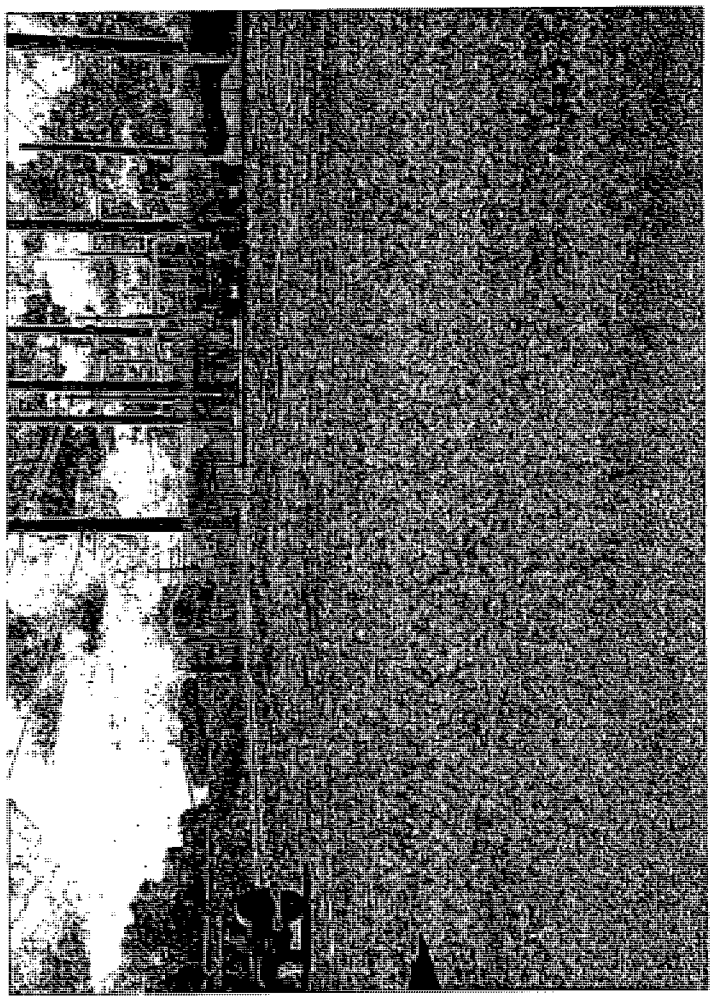

Department of Business Affairs and Consumer Protection
Business Assistance Center- Public Way Use Unit
City Hall - 121 N. LaSalle Street Room 800 • Chicago, IL 60602
(312)-74-GOBIZ (312-744-6249) • (312) 744-1944 (TTY)
http://www.cityofchicago.org/bacp

10/16/2013

Alderman **John Pope**
Ward # **10**
City of Chicago
City Hall, Room **300**
121 North LaSalle Street
Chicago, Illinois 60602

Re: An ordinance to use and maintain a portion of the public right-of-way for **two (2) switch track(s)** for **SOUTH CHICAGO & INDIANA HARBOR RAILWAY COMPANY**, adjacent to the premises known as **2628 E. 113th** .

Dear Alderman **John Pope**:

The applicant referenced above has requested the use of the public right-of-way for **switch track(s)**. An ordinance has been prepared by the Department of Business Affairs and Consumer Protection – Business Assistance Center - Public Way Use Unit for presentation to the City Council. Because this request was made for properties located in your ward, as approved by you as per the attached, I respectfully request that you introduce the attached ordinance at the next City Council meeting.

If you have any questions regarding this ordinance, please contact Anthony Bertuca at (312) 744-5506.

Department of Business Affairs and Consumer Protection

City of Chicago

O2013-7914

Office of the City Clerk

Document Tracking Sheet

Meeting Date:	10/16/2013
Sponsor(s):	Balcer (11)
Type:	Ordinance
Title:	Grant(s) of privilege in public way for Fairplay Foods
Committee(s) Assignment:	Committee on Transportation and Public Way

ORDINANCE
FAIRPLAY FOODS
Acct. No. 86481 - 4
Permit No. 1108672

Be It Ordained by the City Council of the City of Chicago:

SECTION 1. Permission and authority are hereby given and granted to FAIRPLAY FOODS, upon the terms and subject to the conditions of this ordinance to maintain and use one (1) sign(s) projecting over the public right-of-way attached to its premises known as 4640 S. Halsted St..

Said sign structure(s) measures as follows; along W 47TH:
One (1) at twenty-four (24) feet in length, six (6) feet in height and forty-five (45) feet above grade level.

The location of said privilege shall be as shown on prints kept on file with the Department of Business Affairs and Consumer Protection and the Office of the City Clerk.

Said privilege shall be constructed in accordance with plans and specifications approved by the Department of Transportation (Division of Project Development) and Zoning Department - Signs.

This grant of privilege in the public way shall be subject to the provisions of Section 10-28-015 and all other required provisions of the Municipal Code of Chicago.

The grantee shall pay to the City of Chicago as compensation for the privilege #1108672 herein granted the sum of three hundred ($300.00) per annum in advance.


A 25% penalty will be added for payments received after due date.

The permit holder agrees to hold the City of Chicago harmless for any damage, relocation or replacement costs associated with damage, relocation or removal of private property caused by the City performing work in the public way.

Authority herein given and granted for a period of five (5) years from and after 09/10/2013.

Alderman James A. Balcer

James A. Balcer 11th Ward

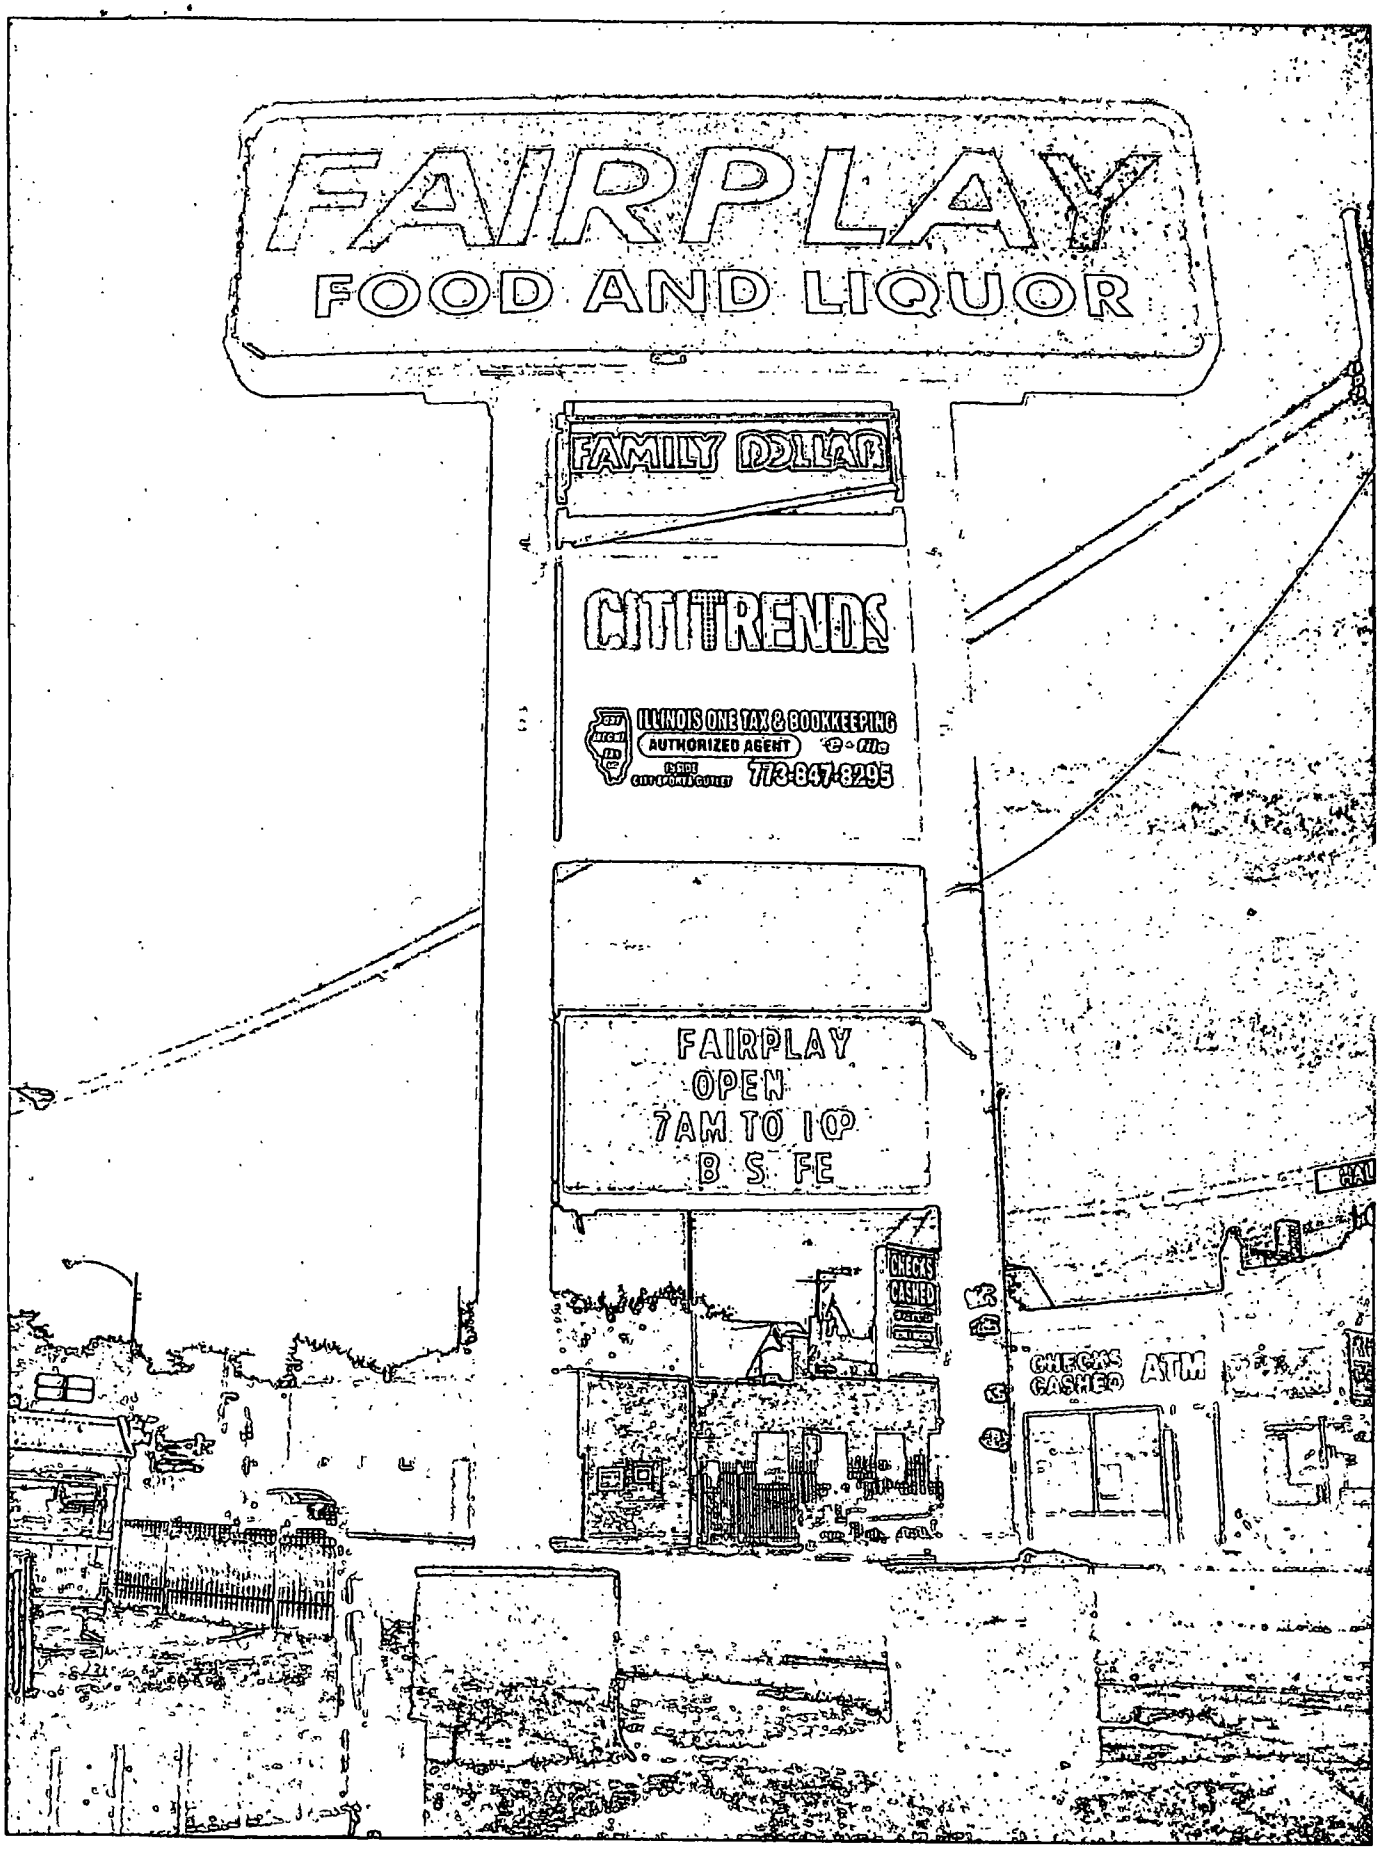
FAIRPLAY
FOOD AND LIQUOR
FAMILY DOLLAR
CITI TRENDS
ILLINOIS ONE TAX & BOOKKEEPING
AUTHORIZED AGENT
773-847-8295
FAIRPLAY
OPEN
7AM TO 10P
B S FE
CHECKS CASHED
CHECKS CASHED
ATM

Department of Business Affairs and Consumer Protection
Business Assistance Center - Public Way Use Unit
City Hall - 121 N. LaSalle Street, Room 800 • Chicago, IL 60602
(312)-74-GOBIZ (312-744-6249) • (312) 744-1944 (TTY)
http://www.cityofchicago.org/bacp

10/16/2013

Alderman **James A. Balcer**
Ward # **11**
City of Chicago
City Hall, Room **203**
121 North LaSalle Street
Chicago, Illinois 60602

Re: An ordinance to use and maintain a portion of the public right-of-way for **one (1) sign(s)** for **FAIRPLAY FOODS**, adjacent to the premises known as **4640 S. Halsted St.**.

Dear Alderman **James A. Balcer**:

The applicant referenced above has requested the use of the public right-of-way for a **sign(s)**. An ordinance has been prepared by the Department of Business Affairs and Consumer Protection – Business Assistance Center - Public Way Use Unit for presentation to the City Council. Because this request was made for properties located in your ward, as approved by you as per the attached, I respectfully request that you introduce the attached ordinance at the next City Council meeting.

If you have any questions regarding this ordinance, please contact Anthony Bertuca at (312) 744-5506.

Department of Business Affairs and Consumer Protection

City of Chicago

O2013-7922

Office of the City Clerk

Document Tracking Sheet

Meeting Date:	10/16/2013
Sponsor(s):	Balcer (11)
Type:	Ordinance
Title:	Grant(s) of privilege in public way for Halsted Pershing Morgan LLC
Committee(s) Assignment:	Committee on Transportation and Public Way

ORDINANCE
HALSTED PERSHING MORGAN LLC
Acct. No. 326992 - 1
Permit No. 1107243

Be It Ordained by the City Council of the City of Chicago:

SECTION 1. Permission and authority are hereby given and granted to HALSTED PERSHING MORGAN LLC, upon the terms and subject to the conditions of this ordinance to maintain and use, as now constructed, one (1) Security Fence on the public right-of-way adjacent to its premises known as 815 W. Pershing Rd..

Said Security Fence at W. PERSHING RD measure(s):
One (1) at three hundred eighty (380) feet in length, and one (1) foot in width for a total of three hundred eighty (380) square feet. Existing fence is approximately four (4) feet in height.

The location of said privilege shall be as shown on prints kept on file with the Department of Business Affairs and Consumer Protection and the Office of the City Clerk.

Said privilege shall be constructed in accordance with plans and specifications approved by the Department of Planning and Development and Department of Transportation (Division of Project Development).

This grant of privilege in the public way shall be subject to the provisions of Section 10-28-015 and all other required provisions of the Municipal Code of Chicago.

The grantee shall pay to the City of Chicago as compensation for the privilege #1107243 herein granted the sum of four hundred ($400.00) per annum in advance.

A 25% penalty will be added for payments received after due date.

The permit holder agrees to hold the City of Chicago harmless for any damage, relocation or replacement costs associated with damage, relocation or removal of private property caused by the City performing work in the public way.

Authority herein given and granted for a period of five (5) years from and after 07/30/2013.

Alderman James A Balcer

James A. Balcer 11th Ward


2012 07 04 02 06

Department of Business Affairs and Consumer Protection
Business Assistance Center- Public Way Use Unit
City Hall - 121 N. LaSalle Street Room 800 • Chicago, IL 60602
(312)-74-GOBIZ (312-744-6249) • (312) 744-1944 (TTY)
http://www.cityofchicago.org/bacp

10/16/2013

Alderman **James A. Balcer**
Ward # **11**
City of Chicago
City Hall, Room **203**
121 North LaSalle Street
Chicago, Illinois 60602

Re: An ordinance to use and maintain a portion of the public right-of-way for **one (1) security fence(s)** for **HALSTED PERSHING MORGAN LLC**, adjacent to the premises known as **815 W. Pershing Rd.**.

Dear Alderman **James A. Balcer**:

The applicant referenced above has requested the use of the public right-of-way for a **security fence(s)**. An ordinance has been prepared by the Department of Business Affairs and Consumer Protection – Business Assistance Center - Public Way Use Unit for presentation to the City Council. Because this request was made for properties located in your ward, as approved by you as per the attached, I respectfully request that you introduce the attached ordinance at the next City Council meeting.

If you have any questions regarding this ordinance, please contact Anthony Bertuca at (312) 744-5506.

Department of Business Affairs and Consumer Protection

City of Chicago

O2013-7926

Office of the City Clerk

Document Tracking Sheet

Meeting Date:	10/16/2013
Sponsor(s):	Balcer (11)
Type:	Ordinance
Title:	Grant(s) of privilege in public way for Shop & Go
Committee(s) Assignment:	Committee on Transportation and Public Way

ORDINANCE
SHOP & GO
Acct. No. 16415 - 1
Permit No. 1102302

Be It Ordained by the City Council of the City of Chicago:

SECTION 1. Permission and authority are hereby given and granted to SHOP & GO, upon the terms and subject to the conditions of this ordinance to maintain and use one (1) sign(s) projecting over the public right-of-way attached to its premises known as 3162 S. Ashland Ave..

Said sign structure(s) measures as follows; along S. Ashland:
One (1) at seven (7) feet in length, four (4) feet in height and ten (10) feet above grade level.

The location of said privilege shall be as shown on prints kept on file with the Department of Business Affairs and Consumer Protection and the Office of the City Clerk.

Said privilege shall be constructed in accordance with plans and specifications approved by the Department of Transportation (Division of Project Development) and Zoning Department - Signs.

This grant of privilege in the public way shall be subject to the provisions of Section 10-28-015 and all other required provisions of the Municipal Code of Chicago.

The grantee shall pay to the City of Chicago as compensation for the privilege #1102302 herein granted the sum of three hundred ($300.00) per annum in advance.


A 25% penalty will be added for payments received after due date.

The permit holder agrees to hold the City of Chicago harmless for any damage, relocation or replacement costs associated with damage, relocation or removal of private property caused by the City performing work in the public way.

Authority herein given and granted for a period of five (5) years from and after Date of Passage.

Alderman James A Balcer

James A. Balcer 11th Ward

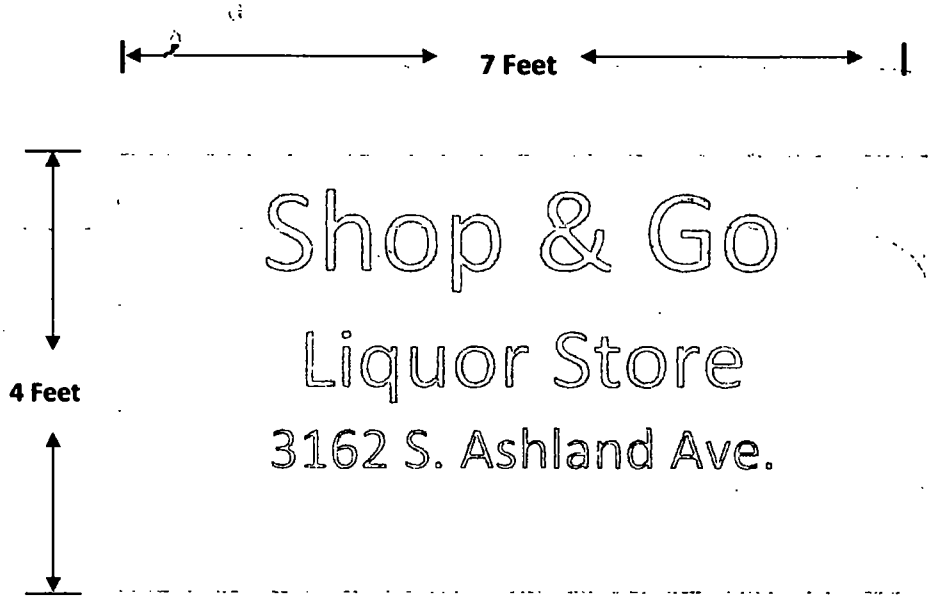

Shop & Go sign

Department of Business Affairs and Consumer Protection
Business Assistance Center - Public Way Use Unit
City Hall - 121 N. LaSalle Street, Room 800 • Chicago, IL 60602
(312)-74-GOBIZ (312-744-6249) • (312) 744-1944 (TTY)
http://www.cityofchicago.org/bacp

10/16/2013

Alderman **James A. Balcer**
Ward # **11**
City of Chicago
City Hall, Room **203**
121 North LaSalle Street
Chicago, Illinois 60602

Re: An ordinance to use and maintain a portion of the public right-of-way for **one (1) sign(s)** for **SHOP & GO**, adjacent to the premises known as **3162 S. Ashland Ave.**.

Dear Alderman **James A. Balcer**:

The applicant referenced above has requested the use of the public right-of-way for a **sign(s)**. An ordinance has been prepared by the Department of Business Affairs and Consumer Protection – Business Assistance Center - Public Way Use Unit for presentation to the City Council. Because this request was made for properties located in your ward, as approved by you as per the attached, I respectfully request that you introduce the attached ordinance at the next City Council meeting.

If you have any questions regarding this ordinance, please contact Anthony Bertuca at (312) 744-5506.

Department of Business Affairs and Consumer Protection

City of Chicago

O2013-7932

Office of the City Clerk

Document Tracking Sheet

Meeting Date:	10/16/2013
Sponsor(s):	Quinn (13)
Type:	Ordinance
Title:	Grant(s) of privilege in public way for A & E Muffler Shop
Committee(s) Assignment:	Committee on Transportation and Public Way

ORDINANCE
A & E MUFFLER SHOP
Acct. No. 244804 - 1
Permit No. 1108922

Be It Ordained by the City Council of the City of Chicago:

SECTION 1. Permission and authority are hereby given and granted to A & E MUFFLER SHOP, upon the terms and subject to the conditions of this ordinance to maintain and use one (1) sign(s) projecting over the public right-of-way attached to its premises known as 3738 W. 63rd St..

Said sign structure(s) measures as follows; along W. 63rd Street:
One (1) at seven (7) feet in length, four point two five (4.25) feet in height and seventeen point one seven (17.17) feet above grade level.

The location of said privilege shall be as shown on prints kept on file with the Department of Business Affairs and Consumer Protection and the Office of the City Clerk.

Said privilege shall be constructed in accordance with plans and specifications approved by the Department of Transportation (Division of Project Development) and Zoning Department - Signs.

This grant of privilege in the public way shall be subject to the provisions of Section 10-28-015 and all other required provisions of the Municipal Code of Chicago.

The grantee shall pay to the City of Chicago as compensation for the privilege #1108922 herein granted the sum of three hundred ($300.00) per annum in advance.

A 25% penalty will be added for payments received after due date.

The permit holder agrees to hold the City of Chicago harmless for any damage, relocation or replacement costs associated with damage, relocation or removal of private property caused by the City performing work in the public way.

Authority herein given and granted for a period of five (5) years from and after 06/11/2013.

Alderman _____

Marty Quinn 13th Ward


A&E
AUTO REPAIR & MORE
MECANICA EN GENERAL
REBUILT & USED TRANSMISSIONS
MOTORES Y TRANSMISIONES USADAS Y NUEVAS
773-585-5078
INSURANCE & WARRANTIES WELCOME
PASS
EMISSIONS
MUFFLERS SUSPENSION & BRAKES
A&E
AUTO REPAIR & G
MECANICA EN G
AUTO GLA
. Window Mo
& Regulato
. Mirrors
. Tail Lights
. Head Lights

Department of Business Affairs and Consumer Protection
Business Assistance Center - Public Way Use Unit
City Hall - 121 N. LaSalle Street, Room 800 • Chicago, IL 60602
(312)-74-GOBIZ (312-744-6249) • (312) 744-1944 (TTY)
http://www.cityofchicago.org/bacp

10/16/2013

Alderman **Marty Quinn**
Ward # **13**
City of Chicago
City Hall, Room **203**
121 North LaSalle Street
Chicago, Illinois 60602

Re: An ordinance to use and maintain a portion of the public right-of-way for **one (1) sign(s)** for **A & E MUFFLER SHOP**, adjacent to the premises known as **3738 W. 63rd St.**.

Dear Alderman **Marty Quinn**:

The applicant referenced above has requested the use of the public right-of-way for a **sign(s)**. An ordinance has been prepared by the Department of Business Affairs and Consumer Protection – Business Assistance Center - Public Way Use Unit for presentation to the City Council. Because this request was made for properties located in your ward, as approved by you as per the attached, I respectfully request that you introduce the attached ordinance at the next City Council meeting.

If you have any questions regarding this ordinance, please contact Anthony Bertuca at (312) 744-5506.

Department of Business Affairs and Consumer Protection

City of Chicago

O2013-7935

Office of the City Clerk

Document Tracking Sheet

Meeting Date:	10/16/2013
Sponsor(s):	Quinn (13)
Type:	Ordinance
Title:	Grant(s) of privilege in public way for Indio Cocina Mexicana
Committee(s) Assignment:	Committee on Transportation and Public Way

ORDINANCE
INDIO COCINA MEXICANA
Acct. No. 22768 - 2
Permit No. 1108331

Be It Ordained by the City Council of the City of Chicago:

SECTION 1. Permission and authority are hereby given and granted to INDIO COCINA MEXICANA, upon the terms and subject to the conditions of this ordinance to maintain and use one (1) sign(s) projecting over the public right-of-way attached to its premises known as 3930 W. 63rd St..

Said sign structure(s) measures as follows; along W. 63RD:
One (1) at eight (8) feet in length, twelve (12) feet in height and eleven point nine two (11.92) feet above grade level.

The location of said privilege shall be as shown on prints kept on file with the Department of Business Affairs and Consumer Protection and the Office of the City Clerk.

Said privilege shall be constructed in accordance with plans and specifications approved by the Department of Transportation (Division of Project Development) and Zoning Department - Signs.

This grant of privilege in the public way shall be subject to the provisions of Section 10-28-015 and all other required provisions of the Municipal Code of Chicago.

The grantee shall pay to the City of Chicago as compensation for the privilege #1108331 herein granted the sum of three hundred ($300.00) per annum in advance.

A 25% penalty will be added for payments received after due date.

The permit holder agrees to hold the City of Chicago harmless for any damage, relocation or replacement costs associated with damage, relocation or removal of private property caused by the City performing work in the public way.

Authority herein given and granted for a period of five (5) years from and after 07/30/2013.

Alderman Marty Quinn

Marty Quinn 13th Ward



WEST VIEW



EAST VIEW

Department of Business Affairs and Consumer Protection
Business Assistance Center - Public Way Use Unit
City Hall - 121 N. LaSalle Street, Room 800 • Chicago, IL 60602
(312)-74-GOBIZ (312-744-6249) • (312) 744-1944 (TTY)
http://www.cityofchicago.org/bacp

10/16/2013

Alderman **Marty Quinn**
Ward # **13**
City of Chicago
City Hall, Room **203**
121 North LaSalle Street
Chicago, Illinois 60602

Re: An ordinance to use and maintain a portion of the public right-of-way for **one (1) sign(s)** for **INDIO COCINA MEXICANA**, adjacent to the premises known as **3930 W. 63rd St.**.

Dear Alderman **Marty Quinn**:

The applicant referenced above has requested the use of the public right-of-way for a **sign(s)**. An ordinance has been prepared by the Department of Business Affairs and Consumer Protection – Business Assistance Center - Public Way Use Unit for presentation to the City Council. Because this request was made for properties located in your ward, as approved by you as per the attached, I respectfully request that you introduce the attached ordinance at the next City Council meeting.

If you have any questions regarding this ordinance, please contact Anthony Bertuca at (312) 744-5506.

Department of Business Affairs and Consumer Protection

City of Chicago

O2013-7938

Office of the City Clerk

Document Tracking Sheet

Meeting Date:	10/16/2013
Sponsor(s):	Quinn (13)
Type:	Ordinance
Title:	Grant(s) of privilege in public way for La Taqueria La Puerta Corp.
Committee(s) Assignment:	Committee on Transportation and Public Way

ORDINANCE
LA TAQUERIA LA PUERTA CORP.
Acct. No. 375110 - 1
Permit No. 1102798

Be It Ordained by the City Council of the City of Chicago:

SECTION 1. Permission and authority are hereby given and granted to LA TAQUERIA LA PUERTA CORP., upon the terms and subject to the conditions of this ordinance to maintain and use one (1) sign(s) projecting over the public right-of-way attached to its premises known as 5620 S. Pulaski Rd..

Said sign structure(s) measures as follows; along Pulaski:
One (1) at eight (8) feet in length, six (6) feet in height and thirteen point five (13.5) feet above grade level.

The location of said privilege shall be as shown on prints kept on file with the Department of Business Affairs and Consumer Protection and the Office of the City Clerk.

Said privilege shall be constructed in accordance with plans and specifications approved by the Department of Transportation (Division of Project Development) and Zoning Department - Signs.


This grant of privilege in the public way shall be subject to the provisions of Section 10-28-015 and all other required provisions of the Municipal Code of Chicago.

The grantee shall pay to the City of Chicago as compensation for the privilege #1102798 herein granted the sum of three hundred ($300.00) per annum in advance.

A 25% penalty will be added for payments received after due date.


The permit holder agrees to hold the City of Chicago harmless for any damage, relocation or replacement costs associated with damage, relocation or removal of private property caused by the City performing work in the public way.


Authority herein given and granted for a period of five (5) years from and after Date of Passage.

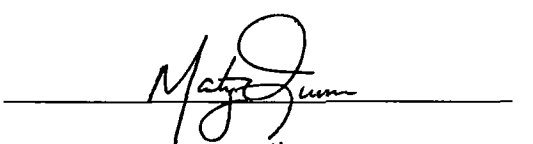Alderman 

Marty Quinn 13th Ward

5620 S Pulaski

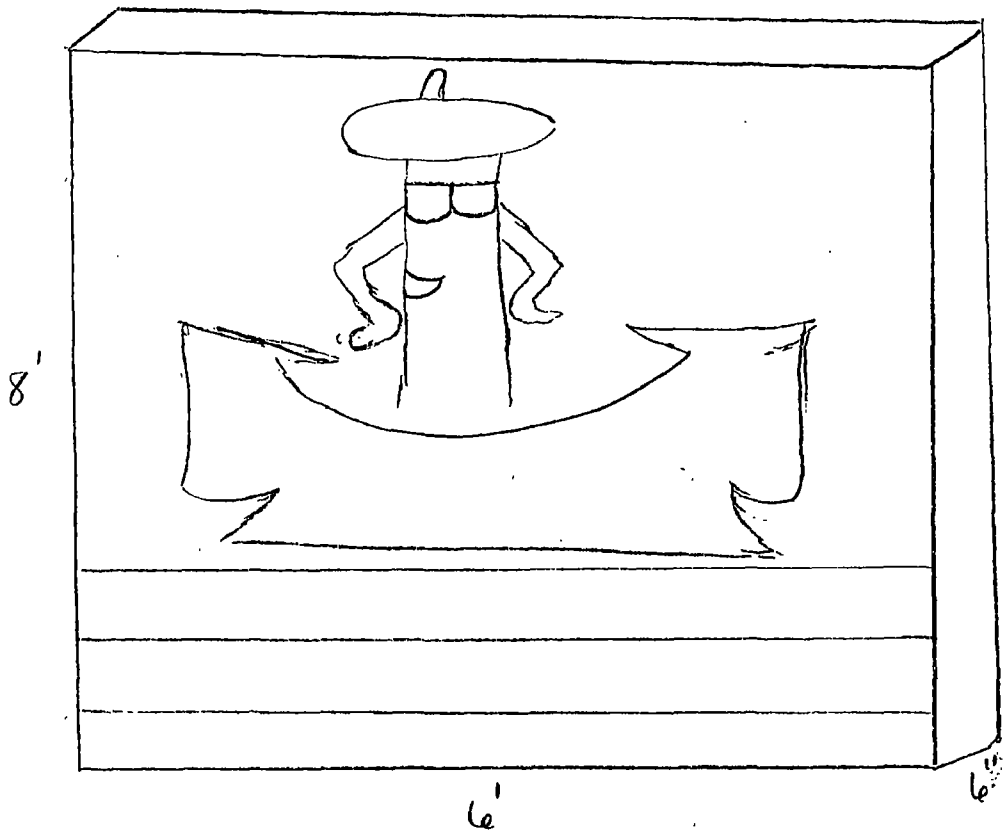

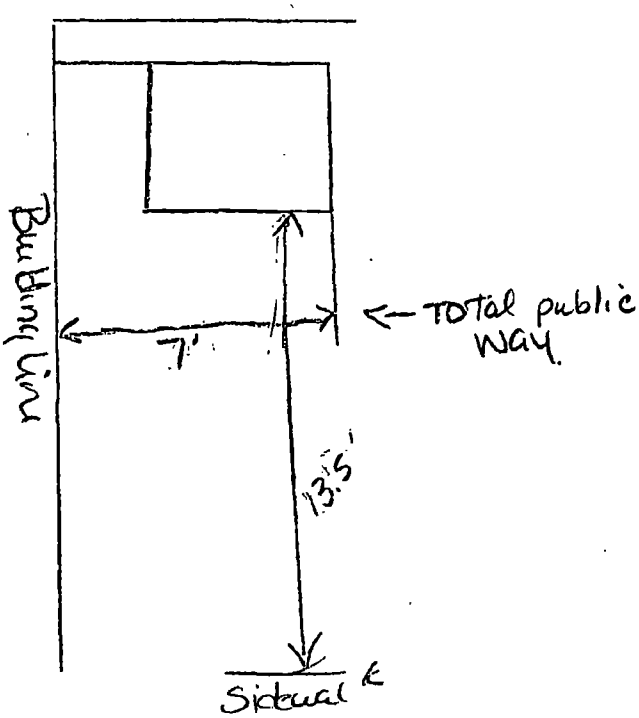

Department of Business Affairs and Consumer Protection
Business Assistance Center - Public Way Use Unit
City Hall - 121 N. LaSalle Street, Room 800 • Chicago, IL 60602
(312)-74-GOBIZ (312-744-6249) • (312) 744-1944 (TTY)
http://www.cityofchicago.org/bacp

10/16/2013

Alderman **Marty Quinn**
Ward # **13**
City of Chicago
City Hall, Room **203**
121 North LaSalle Street
Chicago, Illinois 60602

Re: An ordinance to use and maintain a portion of the public right-of-way for **one (1) sign(s)** for **LA TAQUERIA LA PUERTA CORP.**, adjacent to the premises known as **5620 S. Pulaski Rd.**.

Dear Alderman **Marty Quinn**:

The applicant referenced above has requested the use of the public right-of-way for a **sign(s)**. An ordinance has been prepared by the Department of Business Affairs and Consumer Protection – Business Assistance Center - Public Way Use Unit for presentation to the City Council. Because this request was made for properties located in your ward, as approved by you as per the attached, I respectfully request that you introduce the attached ordinance at the next City Council meeting.

If you have any questions regarding this ordinance, please contact Anthony Bertuca at (312) 744-5506.

Department of Business Affairs and Consumer Protection

City of Chicago

O2013-7940

Office of the City Clerk

Document Tracking Sheet

Meeting Date:	10/16/2013
Sponsor(s):	Quinn (13)
Type:	Ordinance
Title:	Grant(s) of privilege in public way for Learning Center
Committee(s) Assignment:	Committee on Transportation and Public Way

ORDINANCE
LEARNING CENTER
Acct. No. 292743 - 1
Permit No. 1103142

Be It Ordained by the City Council of the City of Chicago:

SECTION 1. Permission and authority are hereby given and granted to LEARNING CENTER, upon the terms and subject to the conditions of this ordinance to maintain and use one (1) sign(s) projecting over the public right-of-way attached to its premises known as 4250 W. 63rd St..

Said sign structure(s) measures as follows; along W. 63rd Street:
One (1) at three point six seven (3.67) feet in length, six point zero eight (6.08) feet in height and eleven (11) feet above grade level.

The location of said privilege shall be as shown on prints kept on file with the Department of Business Affairs and Consumer Protection and the Office of the City Clerk.

Said privilege shall be constructed in accordance with plans and specifications approved by the Department of Transportation (Division of Project Development) and Zoning Department - Signs.

This grant of privilege in the public way shall be subject to the provisions of Section 10-28-015 and all other required provisions of the Municipal Code of Chicago.

The grantee shall pay to the City of Chicago as compensation for the privilege #1103142 herein granted the sum of one hundred ($100.00) per annum in advance.


A 25% penalty will be added for payments received after due date.

The permit holder agrees to hold the City of Chicago harmless for any damage, relocation or replacement costs associated with damage, relocation or removal of private property caused by the City performing work in the public way.

Authority herein given and granted for a period of five (5) years from and after 09/27/2012.

Alderman _____

Marty Quinn 13th Ward

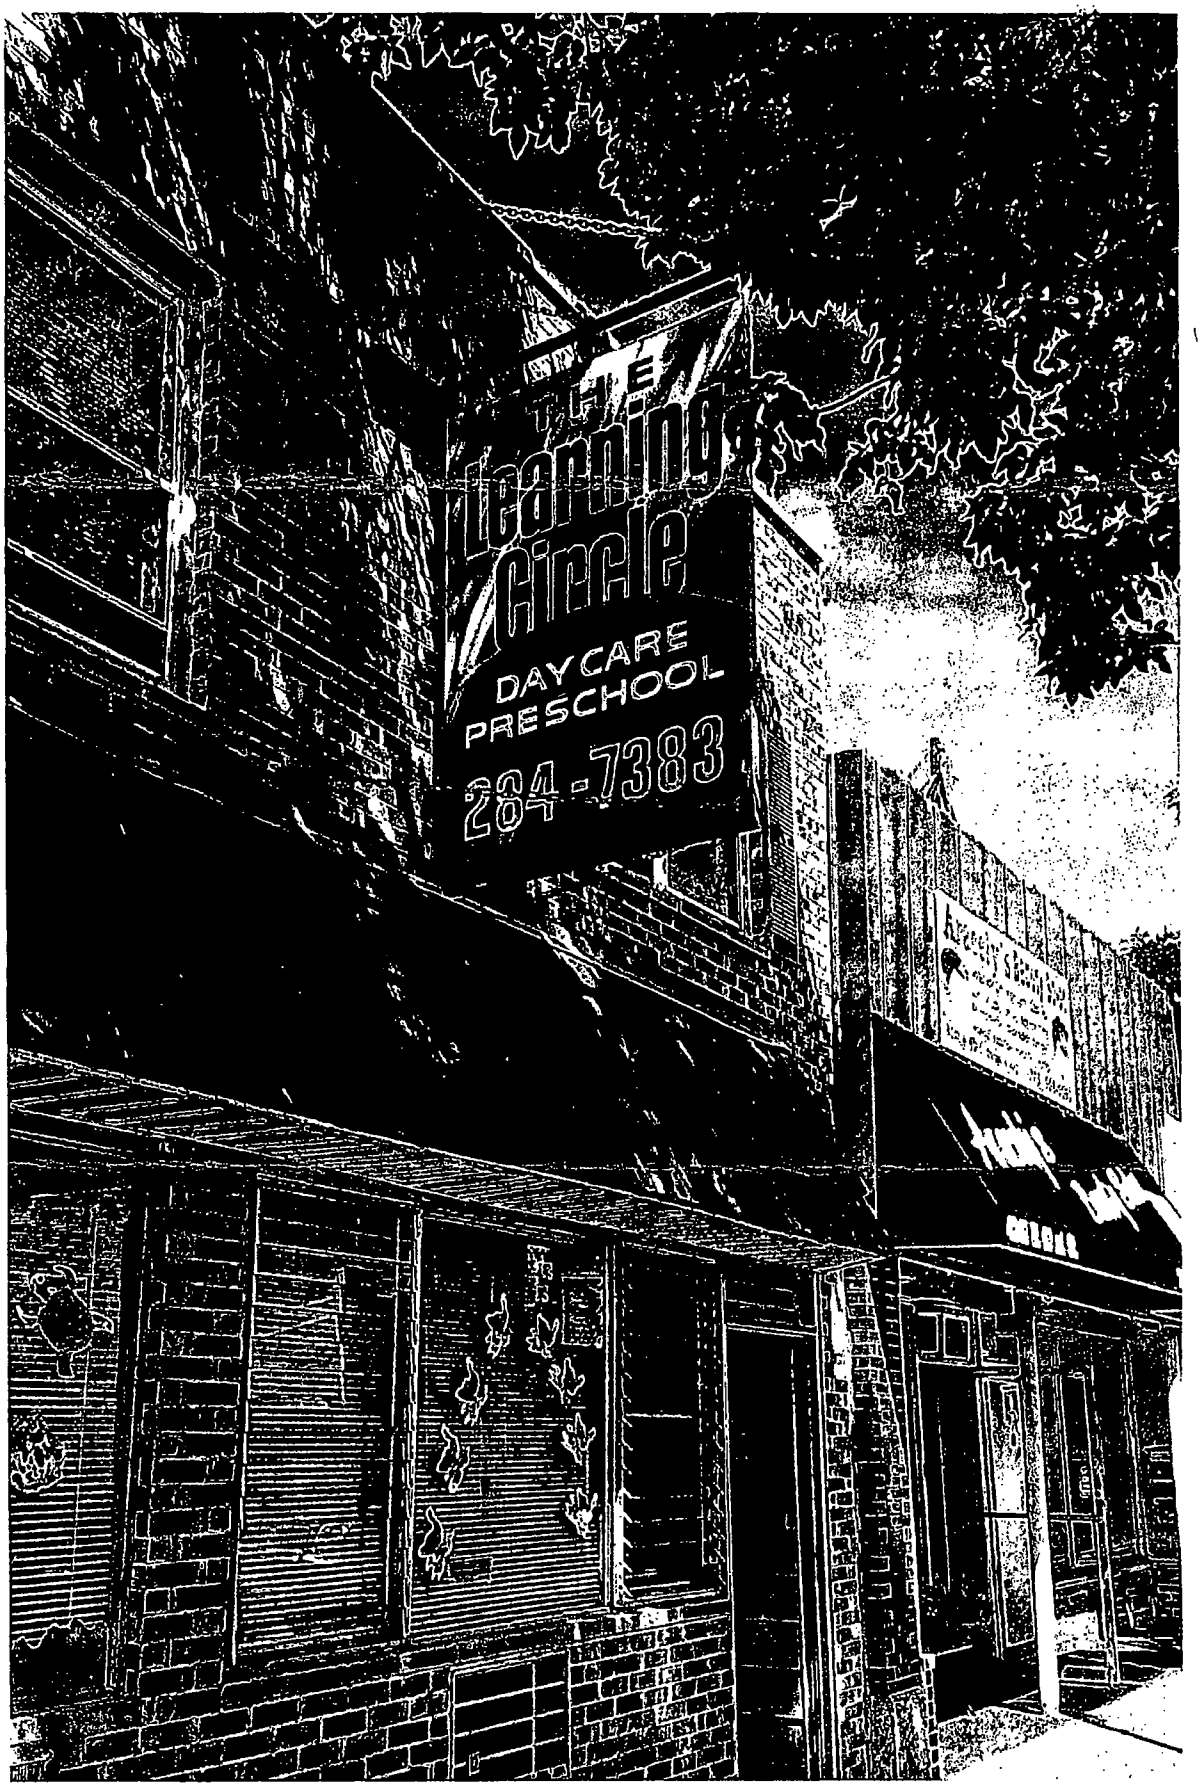
The Learning Circle
DAY CARE
PRESCHOOL
284-7383

Department of Business Affairs and Consumer Protection
Business Assistance Center - Public Way Use Unit
City Hall - 121 N. LaSalle Street, Room 800 • Chicago, IL 60602
(312)-74-GOBIZ (312-744-6249) • (312) 744-1944 (TTY)
http://www.cityofchicago.org/bacp

10/16/2013

Alderman **Marty Quinn**
Ward # **13**
City of Chicago
City Hall, Room **203**
121 North LaSalle Street
Chicago, Illinois 60602

Re: An ordinance to use and maintain a portion of the public right-of-way for **one (1) sign(s)** for **LEARNING CENTER**, adjacent to the premises known as **4250 W. 63rd St.**.

Dear Alderman **Marty Quinn**:

The applicant referenced above has requested the use of the public right-of-way for a **sign(s)**. An ordinance has been prepared by the Department of Business Affairs and Consumer Protection – Business Assistance Center - Public Way Use Unit for presentation to the City Council. Because this request was made for properties located in your ward, as approved by you as per the attached, I respectfully request that you introduce the attached ordinance at the next City Council meeting.

If you have any questions regarding this ordinance, please contact Anthony Bertuca at (312) 744-5506.

Department of Business Affairs and Consumer Protection

City of Chicago

O2013-7943

Office of the City Clerk

Document Tracking Sheet

Meeting Date:	10/16/2013
Sponsor(s):	Quinn (13)
Type:	Ordinance
Title:	Grant(s) of privilege in public way for Marquette Animal Hospital
Committee(s) Assignment:	Committee on Transportation and Public Way

ORDINANCE
MARQUETTE ANIMAL HOSPITAL
Acct. No. 53785 - 3
Permit No. 1108641

Be It Ordained by the City Council of the City of Chicago:

SECTION 1. Permission and authority are hereby given and granted to MARQUETTE ANIMAL HOSPITAL, upon the terms and subject to the conditions of this ordinance to maintain and use one (1) sign(s) projecting over the public right-of-way attached to its premises known as 4227 W. 63rd St..

Said sign structure(s) measures as follows; along W. 63RD:
One (1) at six (6) feet in length, three (3) feet in height and thirteen (13) feet above grade level.

The location of said privilege shall be as shown on prints kept on file with the Department of Business Affairs and Consumer Protection and the Office of the City Clerk.

Said privilege shall be constructed in accordance with plans and specifications approved by the Department of Transportation (Division of Project Development) and Zoning Department - Signs.

This grant of privilege in the public way shall be subject to the provisions of Section 10-28-015 and all other required provisions of the Municipal Code of Chicago.

The grantee shall pay to the City of Chicago as compensation for the privilege #1108641 herein granted the sum of one hundred ($100.00) per annum in advance.

A 25% penalty will be added for payments received after due date.


The permit holder agrees to hold the City of Chicago harmless for any damage, relocation or replacement costs associated with damage, relocation or removal of private property caused by the City performing work in the public way.

Authority herein given and granted for a period of five (5) years from and after 09/10/2013.

Alderman _____

Marty Quinn 13th Ward

ZONING ... LOT: ...

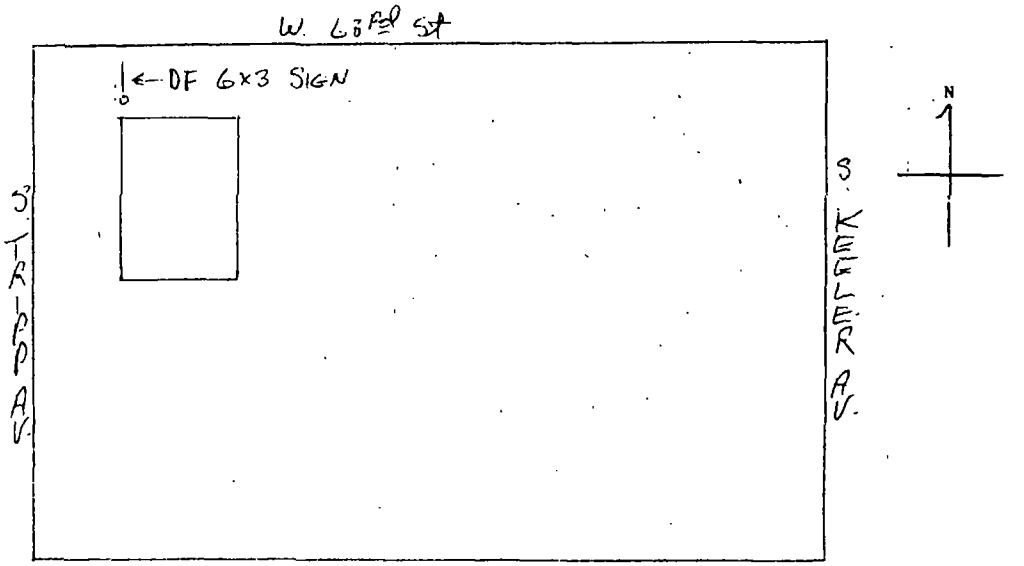

1. Height above curb level 13 ft. 0 in.
2. Non-illuminated ___ Illuminated X Flashing ___ Moving ___
3. Gross area of sign 36 sq. ft.
4. Total area of all signs on lot 68 sq. ft.
5. Projection over public way 4 ft. 0 in.
   Distance from curb line 4 ft.
6. Typeof sign: Business ID X Advertising ___
7. Distance from expressway (within 1000 ft.) ___ ft. OVER 1000'
8. Distance from park ___ ft. OVER 1000'
9. Distance from residential zone 450 ft.

Department of Business Affairs and Consumer Protection
Business Assistance Center - Public Way Use Unit
City Hall - 121 N. LaSalle Street, Room 800 • Chicago, IL 60602
(312)-74-GOBIZ (312-744-6249) • (312) 744-1944 (TTY)
http://www.cityofchicago.org/bacp

10/16/2013

Alderman **Marty Quinn**
Ward # **13**
City of Chicago
City Hall, Room **203**
121 North LaSalle Street
Chicago, Illinois 60602

Re: An ordinance to use and maintain a portion of the public right-of-way for **one (1) sign(s)** for **MARQUETTE ANIMAL HOSPITAL**, adjacent to the premises known as **4227 W. 63rd St.**.

Dear Alderman **Marty Quinn**:

The applicant referenced above has requested the use of the public right-of-way for a **sign(s)**. An ordinance has been prepared by the Department of Business Affairs and Consumer Protection – Business Assistance Center - Public Way Use Unit for presentation to the City Council. Because this request was made for properties located in your ward, as approved by you as per the attached, I respectfully request that you introduce the attached ordinance at the next City Council meeting.

If you have any questions regarding this ordinance, please contact Anthony Bertuca at (312) 744-5506.

Department of Business Affairs and Consumer Protection

City of Chicago

O2013-7947

Office of the City Clerk

Document Tracking Sheet

Meeting Date:	10/16/2013
Sponsor(s):	Quinn (13)
Type:	Ordinance
Title:	Grant(s) of privilege in public way for Taqueria El Pastor
Committee(s) Assignment:	Committee on Transportation and Public Way

ORDINANCE
TAQUERIA EL PASTOR
Acct. No. 264640 - 1
Permit No. 1108659

Be It Ordained by the City Council of the City of Chicago:

SECTION 1. Permission and authority are hereby given and granted to TAQUERIA EL PASTOR, upon the terms and subject to the conditions of this ordinance to maintain and use one (1) sign(s) projecting over the public right-of-way attached to its premises known as 4418 W. 63rd St..

Said sign structure(s) measures as follows; along W. 63RD ST.:
One (1) at five (5) feet in length, four (4) feet in height and twelve (12) feet above grade level.

The location of said privilege shall be as shown on prints kept on file with the Department of Business Affairs and Consumer Protection and the Office of the City Clerk.

Said privilege shall be constructed in accordance with plans and specifications approved by the Department of Transportation (Division of Project Development) and Zoning Department - Signs.

This grant of privilege in the public way shall be subject to the provisions of Section 10-28-015 and all other required provisions of the Municipal Code of Chicago.

The grantee shall pay to the City of Chicago as compensation for the privilege #1108659 herein granted the sum of one hundred ($100.00) per annum in advance.


A 25% penalty will be added for payments received after due date.

The permit holder agrees to hold the City of Chicago harmless for any damage, relocation or replacement costs associated with damage, relocation or removal of private property caused by the City performing work in the public way.

Authority herein given and granted for a period of five (5) years from and after 07/30/2013.

Alderman _____

Marty Quinn 13th Ward

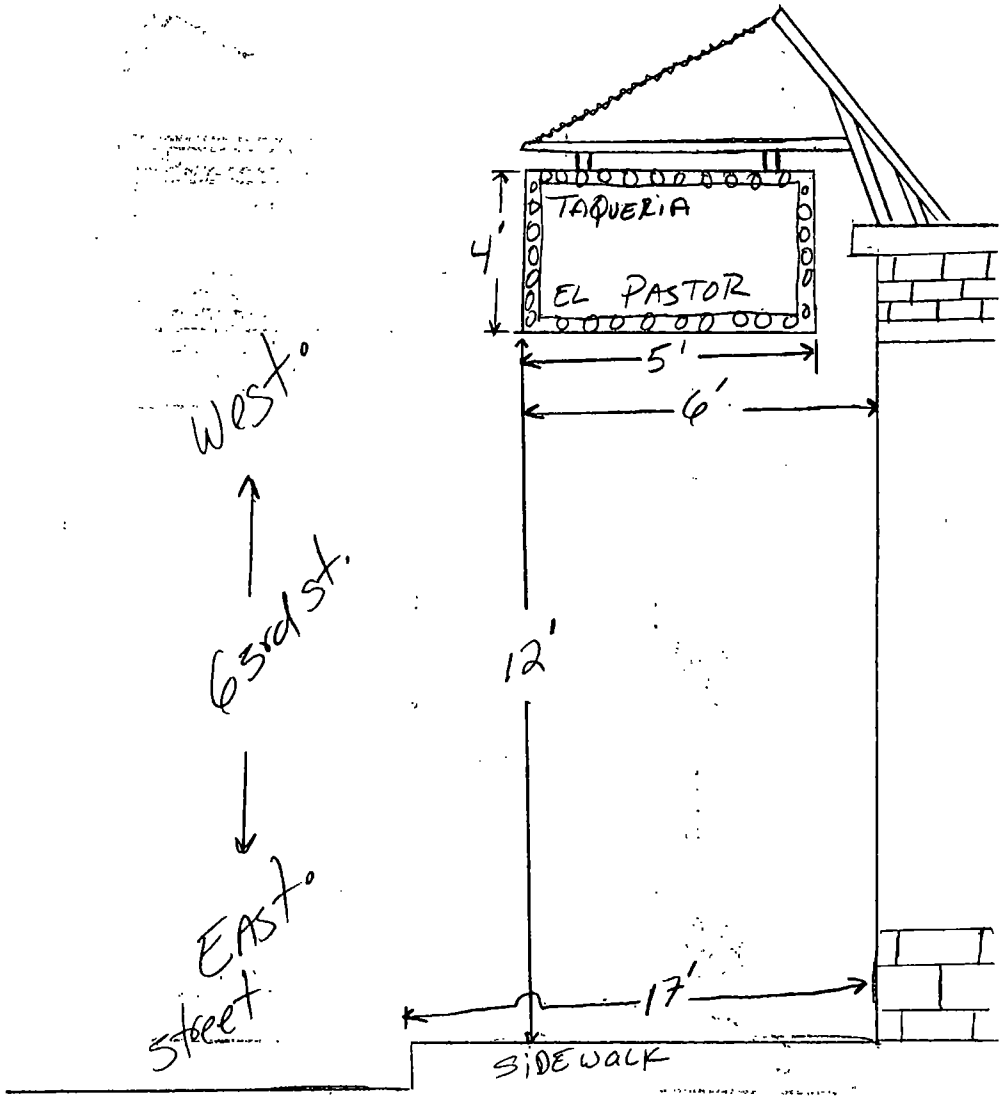
TAQUERIA
EL PASTOR
4'
5'
6'
12'
17'
SIDEWALK
West
63rd st.
East
street

Department of Business Affairs and Consumer Protection
Business Assistance Center - Public Way Use Unit
City Hall - 121 N. LaSalle Street, Room 800 • Chicago, IL 60602
(312)-74-GOBIZ (312-744-6249) • (312) 744-1944 (TTY)
http://www.cityofchicago.org/bacp

10/16/2013

Alderman **Marty Quinn**
Ward # **13**
City of Chicago
City Hall, Room **203**
121 North LaSalle Street
Chicago, Illinois 60602

Re: An ordinance to use and maintain a portion of the public right-of-way for **one (1) sign(s)** for **TAQUERIA EL PASTOR**, adjacent to the premises known as **4418 W. 63rd St.**.

Dear Alderman **Marty Quinn**:

The applicant referenced above has requested the use of the public right-of-way for a **sign(s)**. An ordinance has been prepared by the Department of Business Affairs and Consumer Protection – Business Assistance Center - Public Way Use Unit for presentation to the City Council. Because this request was made for properties located in your ward, as approved by you as per the attached, I respectfully request that you introduce the attached ordinance at the next City Council meeting.

If you have any questions regarding this ordinance, please contact Anthony Bertuca at (312) 744-5506.

Department of Business Affairs and Consumer Protection

City of Chicago

O2013-7948

Office of the City Clerk

Document Tracking Sheet

Meeting Date:	10/16/2013
Sponsor(s):	Quinn (13)
Type:	Ordinance
Title:	Grant(s) of privilege in public way for Valentina Restaurant
Committee(s) Assignment:	Committee on Transportation and Public Way

ORDINANCE
VALENTINA RESTAURANT
Acct. No. 6838 - 1
Permit No. 1108996

Be It Ordained by the City Council of the City of Chicago:

SECTION 1. Permission and authority are hereby given and granted to VALENTINA RESTAURANT, upon the terms and subject to the conditions of this ordinance to maintain and use two (2) sign(s) projecting over the public right-of-way attached to its premises known as 4506 W. 63rd St..

Said sign structure(s) measures as follows; along W. 63RD St.:
One (1) at ten (10) feet in length, four (4) feet in height and ten (10) feet above grade level.
One (1) at eight (8) feet in length, ten (10) feet in height and fourteen (14) feet above grade level.

The location of said privilege shall be as shown on prints kept on file with the Department of Business Affairs and Consumer Protection and the Office of the City Clerk.

Said privilege shall be constructed in accordance with plans and specifications approved by the Department of Transportation (Division of Project Development) and Zoning Department - Signs.

This grant of privilege in the public way shall be subject to the provisions of Section 10-28-015 and all other required provisions of the Municipal Code of Chicago.

The grantee shall pay to the City of Chicago as compensation for the privilege #1108996 herein granted the sum of six hundred ($600.00) per annum in advance.


A 25% penalty will be added for payments received after due date.

The permit holder agrees to hold the City of Chicago harmless for any damage, relocation or replacement costs associated with damage, relocation or removal of private property caused by the City performing work in the public way.

Authority herein given and granted for a period of five (5) years from and after 07/30/2013.

Alderman _____

Marty Quinn 13th Ward

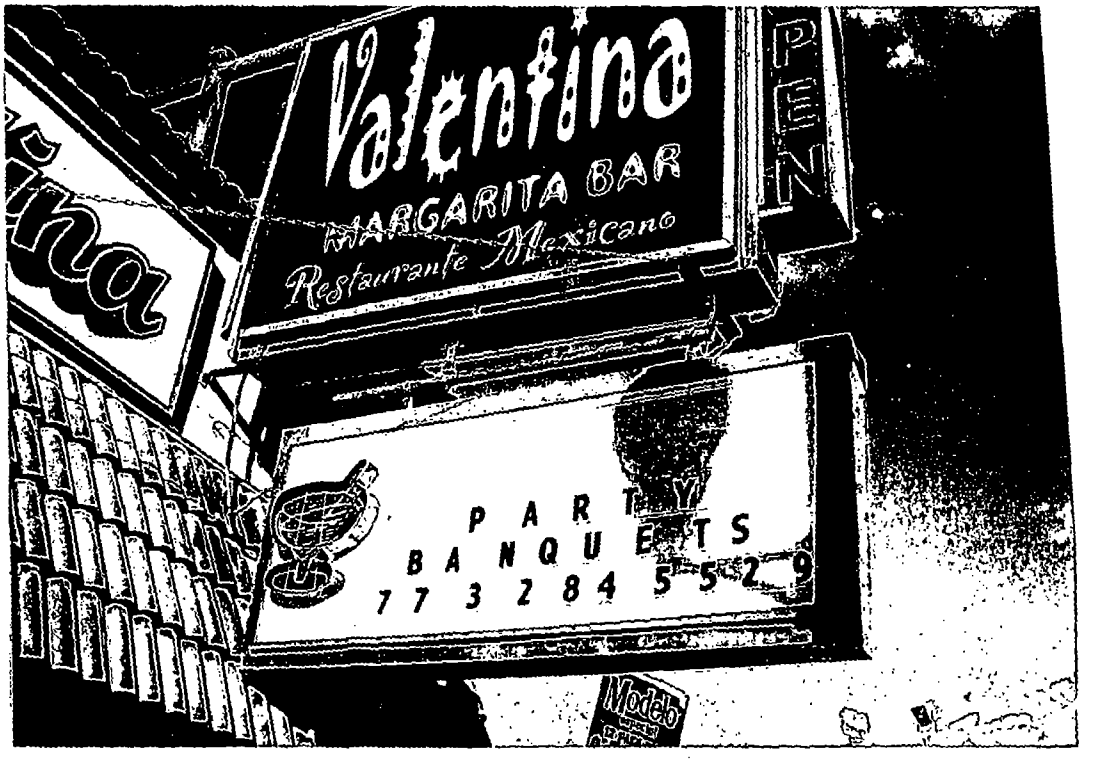
Valentina
MARGARITA BAR
Restaurante Mexicano
PARTY
BANQUETS
773 284 5529
Modelo

Department of Business Affairs and Consumer Protection
Business Assistance Center - Public Way Use Unit
City Hall - 121 N. LaSalle Street, Room 800 • Chicago, IL 60602
(312)-74-GOBIZ (312-744-6249) • (312) 744-1944 (TTY)
http://www.cityofchicago.org/bacp

10/16/2013

Alderman **Marty Quinn**
Ward # **13**
City of Chicago
City Hall, Room **203**
121 North LaSalle Street
Chicago, Illinois 60602

Re: An ordinance to use and maintain a portion of the public right-of-way for **two (2) sign(s)** for **VALENTINA RESTAURANT**, adjacent to the premises known as **4506 W. 63rd St.**.

Dear Alderman **Marty Quinn**:

The applicant referenced above has requested the use of the public right-of-way for a **sign(s)**. An ordinance has been prepared by the Department of Business Affairs and Consumer Protection – Business Assistance Center - Public Way Use Unit for presentation to the City Council. Because this request was made for properties located in your ward, as approved by you as per the attached, I respectfully request that you introduce the attached ordinance at the next City Council meeting.

If you have any questions regarding this ordinance, please contact Anthony Bertuca at (312) 744-5506.

Department of Business Affairs and Consumer Protection

City of Chicago

O2013-7953

Office of the City Clerk

Document Tracking Sheet

Meeting Date:	10/16/2013
Sponsor(s):	Burke (14)
Type:	Ordinance
Title:	Grant(s) of privilege in public way for Dependable Auto Repair, Inc.
Committee(s) Assignment:	Committee on Transportation and Public Way

ORDINANCE
DEPENDABLE AUTO REPAIR INC
Acct. No. 261250 - 1
Permit No. 1108802

Be It Ordained by the City Council of the City of Chicago:

SECTION 1. Permission and authority are hereby given and granted to DEPENDABLE AUTO REPAIR INC, upon the terms and subject to the conditions of this ordinance to maintain and use one (1) sign(s) projecting over the public right-of-way attached to its premises known as 3314 W. 47th St..

Said sign structure(s) measures as follows; along W. 47th Street:
One (1) at six (6) feet in length, four (4) feet in height and eleven point one seven (11.17) feet above grade level.

The location of said privilege shall be as shown on prints kept on file with the Department of Business Affairs and Consumer Protection and the Office of the City Clerk.

Said privilege shall be constructed in accordance with plans and specifications approved by the Department of Transportation (Division of Project Development) and Zoning Department - Signs.

This grant of privilege in the public way shall be subject to the provisions of Section 10-28-015 and all other required provisions of the Municipal Code of Chicago.

The grantee shall pay to the City of Chicago as compensation for the privilege #1108802 herein granted the sum of one hundred ($100.00) per annum in advance.


A 25% penalty will be added for payments received after due date.

The permit holder agrees to hold the City of Chicago harmless for any damage, relocation or replacement costs associated with damage, relocation or removal of private property caused by the City performing work in the public way.

Authority herein given and granted for a period of five (5) years from and after 07/09/2013.

Alderman

Edward M. Burke 14th Ward

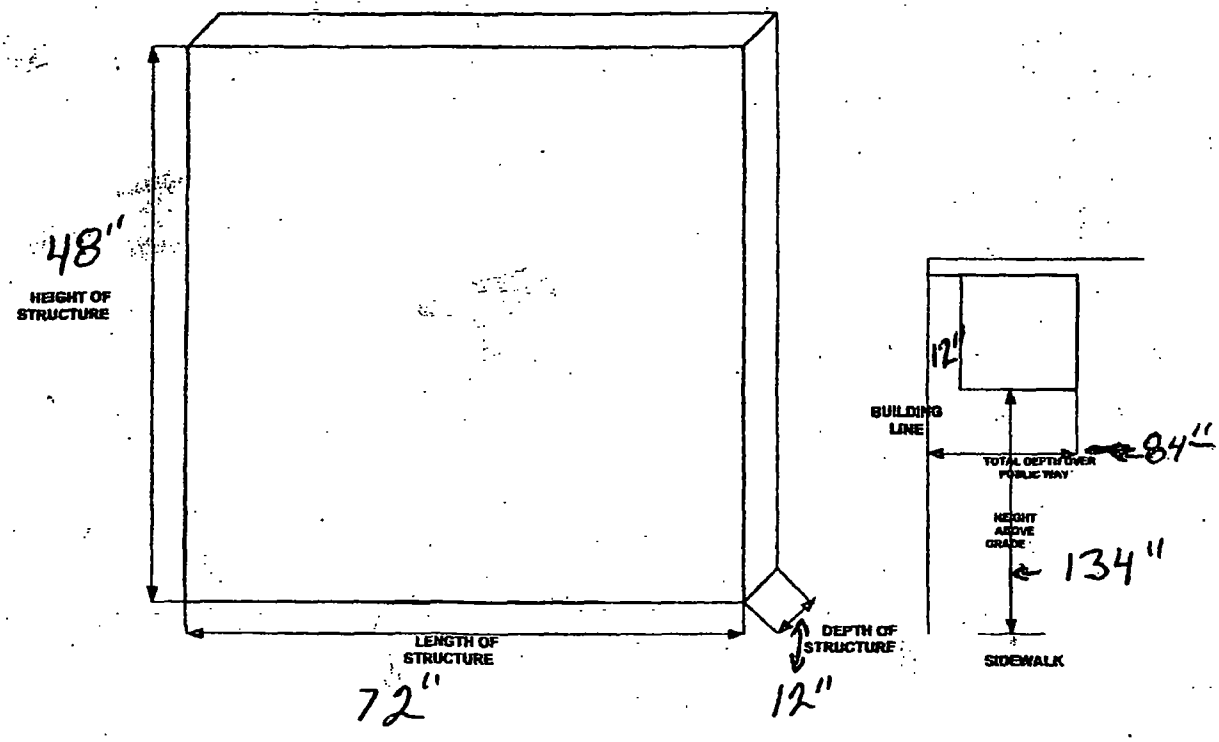
48"
HEIGHT OF STRUCTURE
LENGTH OF STRUCTURE
72"
DEPTH OF STRUCTURE
12"
12"
BUILDING LINE
84"
TOTAL DEPTH OVER PUBLIC WAY
HEIGHT ABOVE GRADE
134"
SIDEWALK

Department of Business Affairs and Consumer Protection
Business Assistance Center - Public Way Use Unit
City Hall - 121 N. LaSalle Street, Room 800 • Chicago, IL 60602
(312)-74-GOBIZ (312-744-6249) • (312) 744-1944 (TTY)
http://www.cityofchicago.org/bacp

10/16/2013

Alderman **Edward M. Burke**
Ward # **14**
City of Chicago
City Hall, Room **302**
121 North LaSalle Street
Chicago, Illinois 60602

Re: An ordinance to use and maintain a portion of the public right-of-way for **one (1) sign(s)** for **DEPENDABLE AUTO REPAIR INC**, adjacent to the premises known as **3314 W. 47th St.**.

Dear Alderman **Edward M. Burke**:

The applicant referenced above has requested the use of the public right-of-way for a **sign(s)**. An ordinance has been prepared by the Department of Business Affairs and Consumer Protection – Business Assistance Center - Public Way Use Unit for presentation to the City Council. Because this request was made for properties located in your ward, as approved by you as per the attached, I respectfully request that you introduce the attached ordinance at the next City Council meeting.

If you have any questions regarding this ordinance, please contact Anthony Bertuca at (312) 744-5506.

Department of Business Affairs and Consumer Protection

City of Chicago

O2013-7956

Office of the City Clerk

Document Tracking Sheet

Meeting Date:	10/16/2013
Sponsor(s):	Burke (14)
Type:	Ordinance
Title:	Grant(s) of privilege in public way for Family Dollar No. 6514
Committee(s) Assignment:	Committee on Transportation and Public Way

ORDINANCE
FAMILY DOLLAR #6514
Acct. No. 11071 - 59
Permit No. 1108597

Be It Ordained by the City Council of the City of Chicago:

SECTION 1. Permission and authority are hereby given and granted to FAMILY DOLLAR #6514, upon the terms and subject to the conditions of this ordinance to maintain and use, as now constructed, two (2) Light Fixture(s) projecting over the public right-of-way adjacent to its premises known as 2420 W. 51st St..

Said Light Fixture(s) at W. 51ST ST. measure(s):
Two (2) at one (1) foot in length, one point three three (1.33) foot in width and fourteen point three three (14.33) feet above grade level.

The location of said privilege shall be as shown on prints kept on file with the Department of Business Affairs and Consumer Protection and the Office of the City Clerk.

Said privilege shall be constructed in accordance with plans and specifications approved by the Department of Transportation (Division of Project Development).

This grant of privilege in the public way shall be subject to the provisions of Section 10-28-015 and all other required provisions of the Municipal Code of Chicago.

The grantee shall pay to the City of Chicago as compensation for the privilege #1108597 herein granted the sum of eighty ($80.00) per annum in advance.

A 25% penalty will be added for payments received after due date.


The permit holder agrees to hold the City of Chicago harmless for any damage, relocation or replacement costs associated with damage, relocation or removal of private property caused by the City performing work in the public way.

Authority herein given and granted for a period of five (5) years from and after 09/10/2013.

Alderman _____

Edward M. Burke 14th Ward

2420 W. 51st STREET

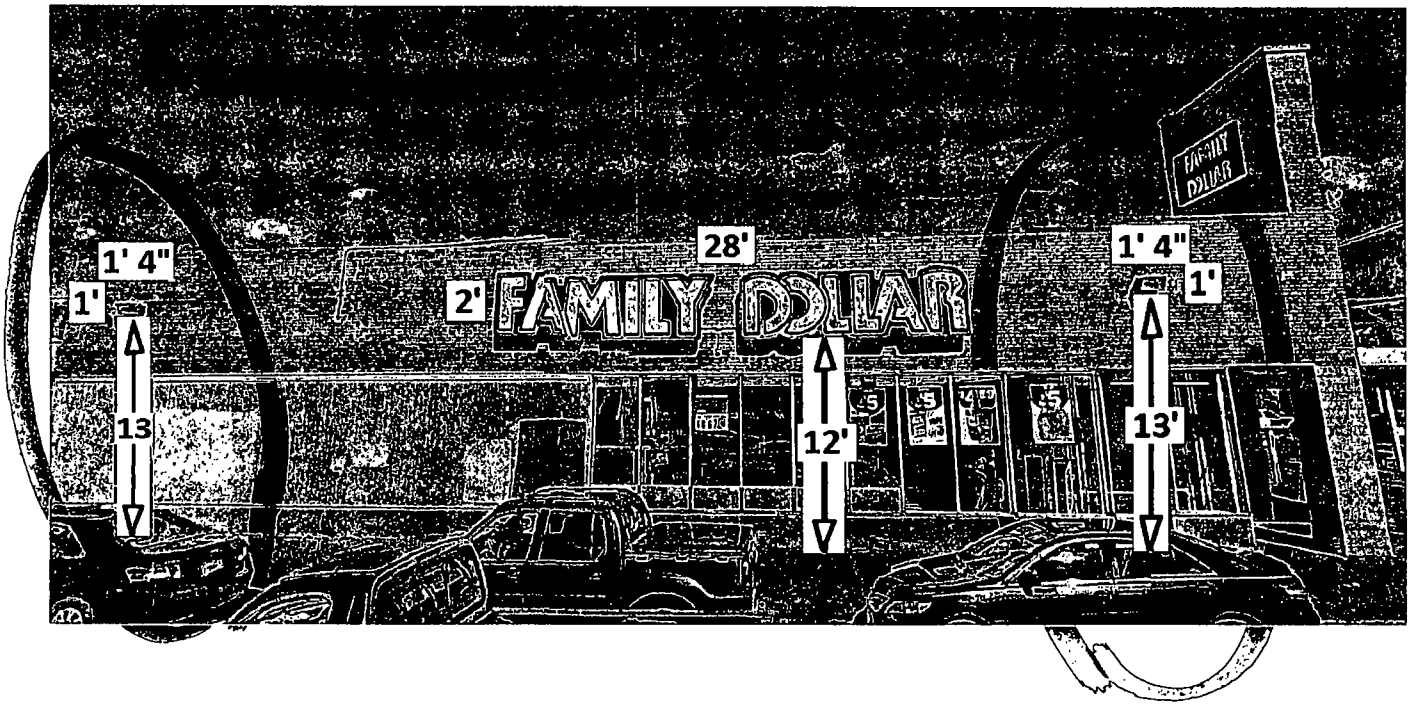

Department of Business Affairs and Consumer Protection
Business Assistance Center - Public Way Use Unit
City Hall - 121 N. LaSalle Street, Room 800 • Chicago, IL 60602
(312)-74-GOBIZ (312-744-6249) • (312) 744-1944 (TTY)
http://www.cityofchicago.org/bacp

10/16/2013

Alderman **Edward M. Burke**
Ward # **14**
City of Chicago
City Hall, Room **302**
121 North LaSalle Street
Chicago, Illinois 60602

Re: An ordinance to use and maintain a portion of the public right-of-way for **two (2) light fixture(s)** for **FAMILY DOLLAR #6514**, adjacent to the premises known as **2420 W. 51st St.**.

Dear Alderman **Edward M. Burke**:

The applicant referenced above has requested the use of the public right-of-way for a **light fixture(s)**. An ordinance has been prepared by the Department of Business Affairs and Consumer Protection – Business Assistance Center - Public Way Use Unit for presentation to the City Council. Because this request was made for properties located in your ward, as approved by you as per the attached, I respectfully request that you introduce the attached ordinance at the next City Council meeting.

If you have any questions regarding this ordinance, please contact Anthony Bertuca at (312) 744-5506.

Department of Business Affairs and Consumer Protection

City of Chicago

O2013-7961

Office of the City Clerk

Document Tracking Sheet

Meeting Date:	10/16/2013
Sponsor(s):	Burke (14)
Type:	Ordinance
Title:	Grant(s) of privilege in public way for Honda City - privilege No. 1107550
Committee(s) Assignment:	Committee on Transportation and Public Way

ORDINANCE
HONDA CITY
Acct. No. 311544 - 1
Permit No. 1107550

Be It Ordained by the City Council of the City of Chicago:

SECTION 1. Permission and authority are hereby given and granted to HONDA CITY, upon the terms and subject to the conditions of this ordinance to maintain and use, as now constructed, one (1) Building Projection(s) projecting over the public right-of-way adjacent to its premises known as 4950 S. Pulaski Rd..

Said Building Projection(s) at S. Pulaski Road measure(s):
One (1) at thirty-six (36) feet in length, and five (5) feet in width for a total of one hundred eighty (180) square feet.

The location of said privilege shall be as shown on prints kept on file with the Department of Business Affairs and Consumer Protection and the Office of the City Clerk.

Said privilege shall be constructed in accordance with plans and specifications approved by the Department of Planning and Development and Department of Transportation (Division of Project Development).

This grant of privilege in the public way shall be subject to the provisions of Section 10-28-015 and all other required provisions of the Municipal Code of Chicago.

The grantee shall pay to the City of Chicago as compensation for the privilege #1107550 herein granted the sum of four hundred ($400.00) per annum in advance.


A 25% penalty will be added for payments received after due date.

The permit holder agrees to hold the City of Chicago harmless for any damage, relocation or replacement costs associated with damage, relocation or removal of private property caused by the City performing work in the public way.

Authority herein given and granted for a period of five (5) years from and after 06/11/2013.

Alderman _____

Edward M. Burke 14th Ward

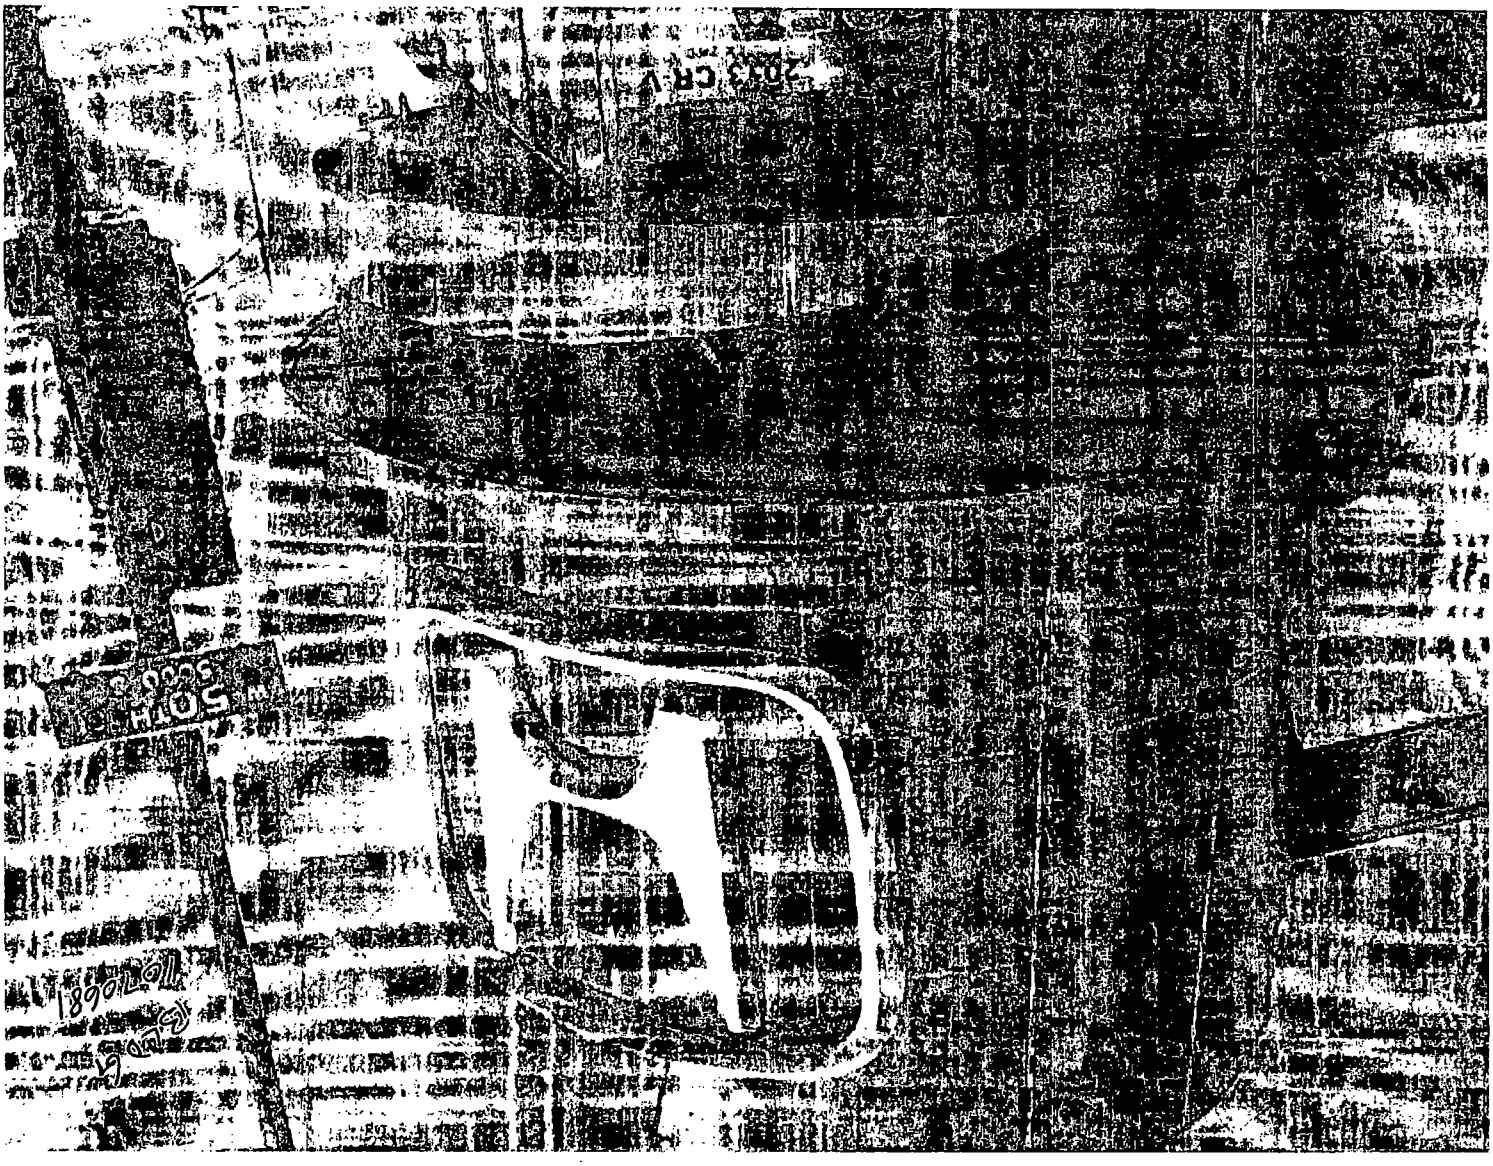
2003 CRV

Department of Business Affairs and Consumer Protection
Business Assistance Center - Public Way Use Unit
City Hall - 121 N. LaSalle Street, Room 800 • Chicago, IL 60602
(312)-74-GOBIZ (312-744-6249) • (312) 744-1944 (TTY)
http://www.cityofchicago.org/bacp

10/16/2013

Alderman **Edward M. Burke**
Ward # **14**
City of Chicago
City Hall, Room **302**
121 North LaSalle Street
Chicago, Illinois 60602

Re: An ordinance to use and maintain a portion of the public right-of-way for **one (1) building projection(s)** for **HONDA CITY**, adjacent to the premises known as **4950 S. Pulaski Rd.**.

Dear Alderman **Edward M. Burke**:

The applicant referenced above has requested the use of the public right-of-way for a **building projection(s)**. An ordinance has been prepared by the Department of Business Affairs and Consumer Protection – Business Assistance Center - Public Way Use Unit for presentation to the City Council. Because this request was made for properties located in your ward, as approved by you as per the attached, I respectfully request that you introduce the attached ordinance at the next City Council meeting.

If you have any questions regarding this ordinance, please contact Anthony Bertuca at (312) 744-5506.

Department of Business Affairs and Consumer Protection

City of Chicago

O2013-7964

Office of the City Clerk

Document Tracking Sheet

Meeting Date:	10/16/2013
Sponsor(s):	Burke (14)
Type:	Ordinance
Title:	Grant(s) of privilege in public way for Honda City - privilege No. 1108989
Committee(s) Assignment:	Committee on Transportation and Public Way

ORDINANCE
HONDA CITY
Acct. No. 311544 - 2
Permit No. 1108989

Be It Ordained by the City Council of the City of Chicago:

SECTION 1. Permission and authority are hereby given and granted to HONDA CITY, upon the terms and subject to the conditions of this ordinance to maintain and use, as now constructed, two (2) Building Projection(s) projecting over the public right-of-way adjacent to its premises known as 4900 S. Pulaski Rd..

Said Building Projection(s) at S. Pulaski Road measure(s):
One (1) at ninety (90) feet in length, and one point five (1.5) foot in width for a total of one hundred thirty-five (135) square feet.

Said Building Projection(s) at W. 49th Street measure(s):
One (1) at seventy (70) feet in length, and one point five (1.5) foot in width for a total of one hundred five (105) square feet.

The location of said privilege shall be as shown on prints kept on file with the Department of Business Affairs and Consumer Protection and the Office of the City Clerk.

Said privilege shall be constructed in accordance with plans and specifications approved by the Department of Planning and Development and Department of Transportation (Division of Project Development).

This grant of privilege in the public way shall be subject to the provisions of Section 10-28-015 and all other required provisions of the Municipal Code of Chicago.

The grantee shall pay to the City of Chicago as compensation for the privilege #1108989 herein granted the sum of eight hundred ($800.00) per annum in advance.


A 25% penalty will be added for payments received after due date.

The permit holder agrees to hold the City of Chicago harmless for any damage, relocation or replacement costs associated with damage, relocation or removal of private property caused by the City performing work in the public way.

Authority herein given and granted for a period of five (5) years from and after 09/10/2013.

Alderman _____

Edward M. Burke 14th Ward

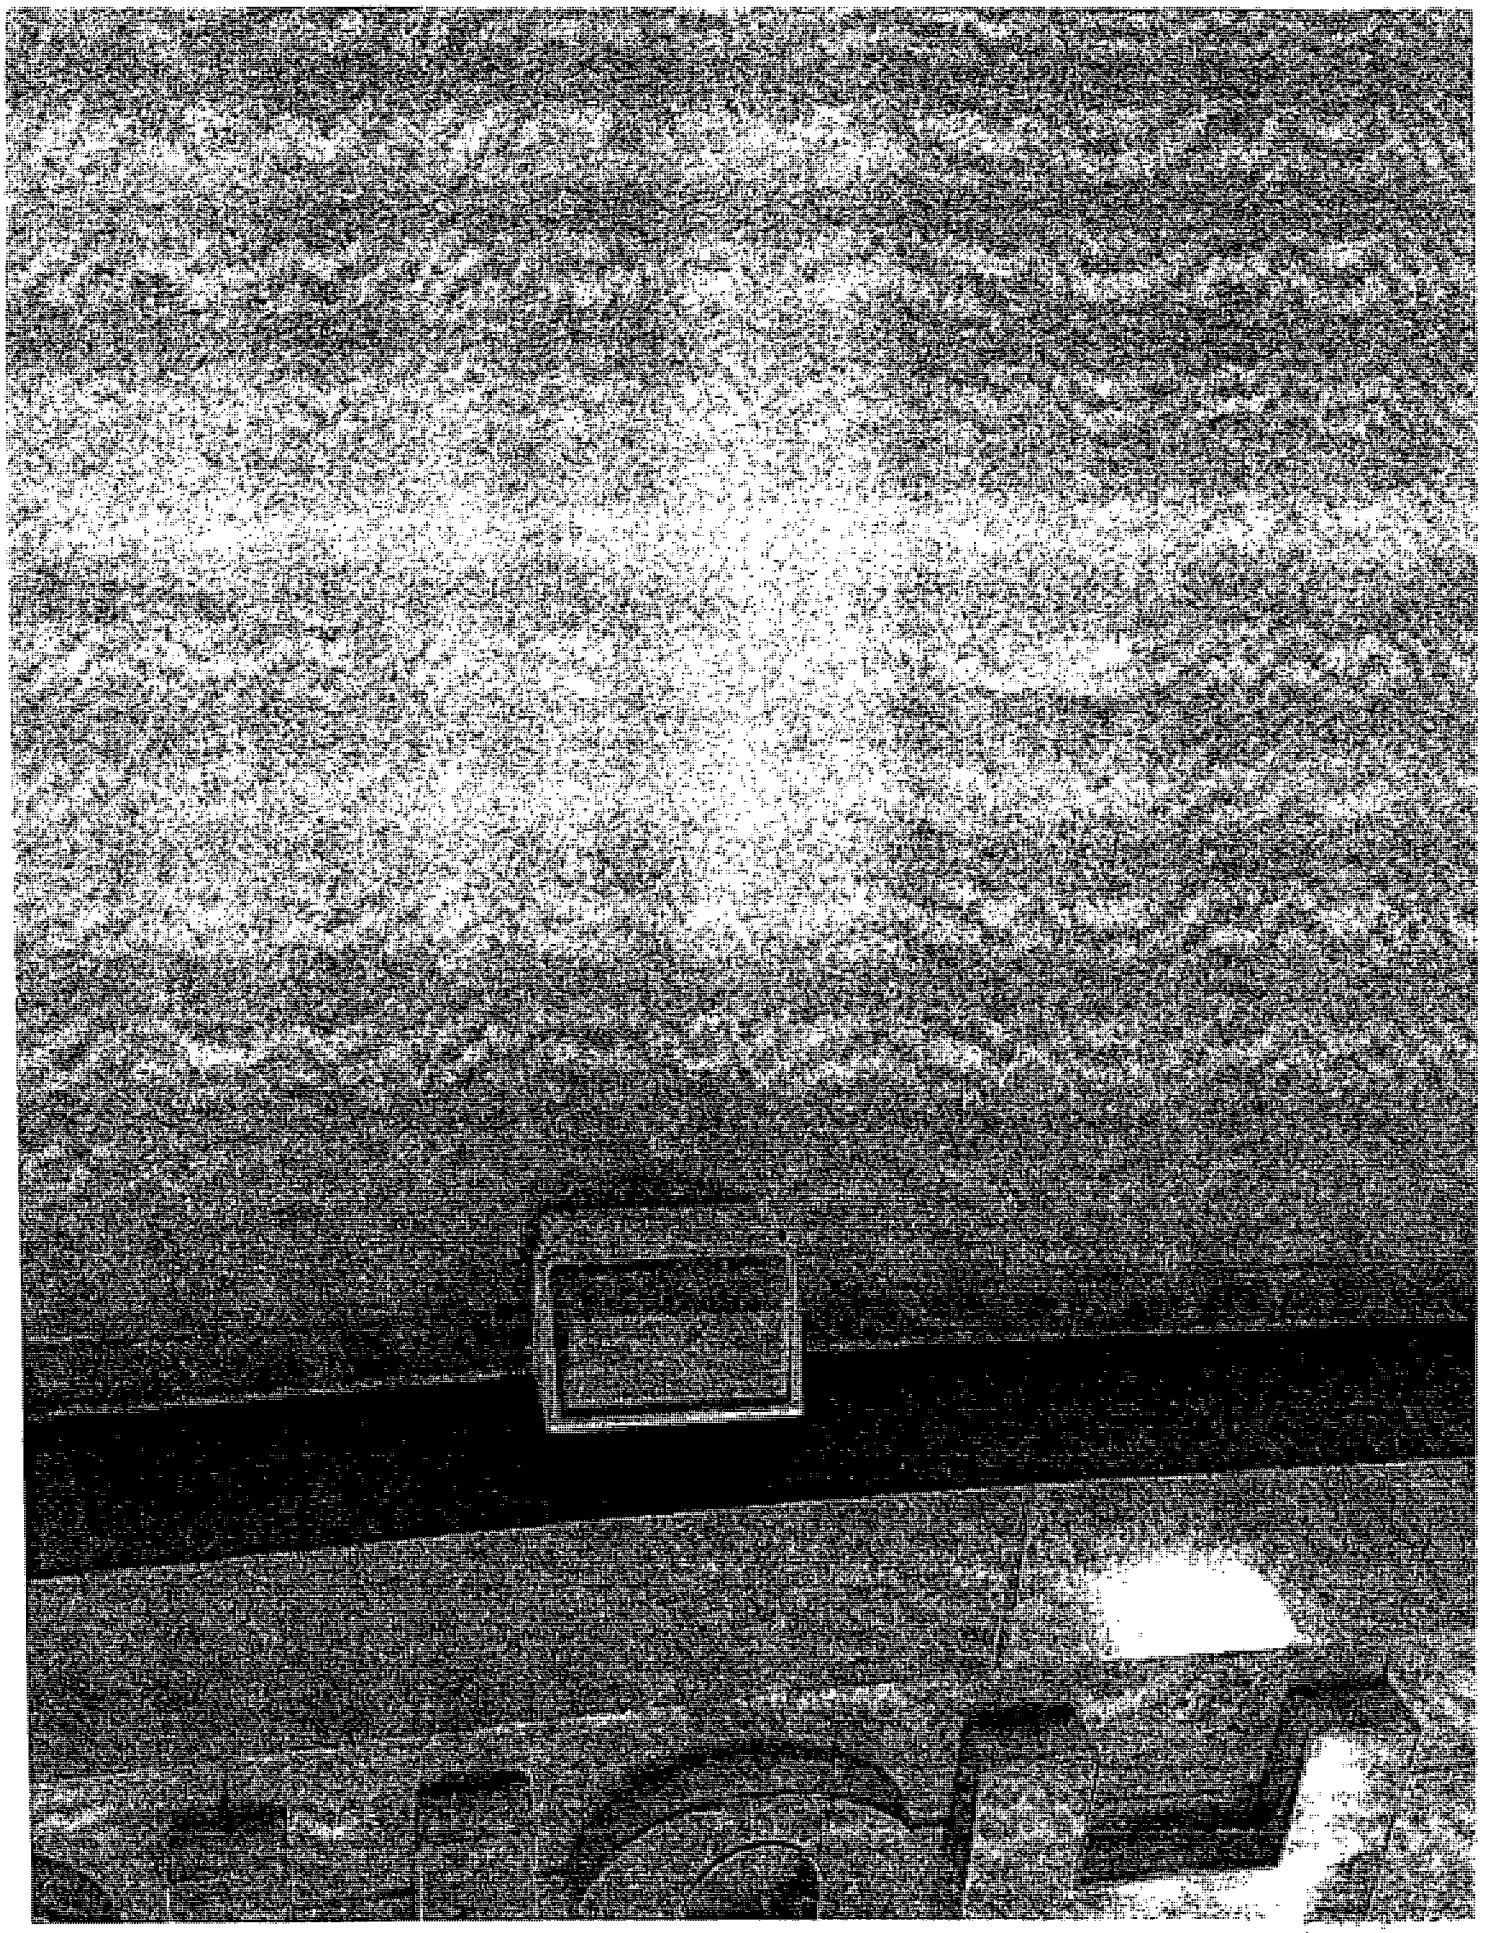

Department of Business Affairs and Consumer Protection
Business Assistance Center- Public Way Use Unit
City Hall- 121 N. LaSalle Street Room 800 • Chicago, IL 60602
(312)-74-GOBIZ (312-744-6249) • (312) 744-1944 (TTY)
http://www.cityofchicago.org/bacp

10/16/2013

Alderman **Edward M. Burke**
Ward # **14**
City of Chicago
City Hall, Room **302**
121 North LaSalle Street
Chicago, Illinois 60602

Re: An ordinance to use and maintain a portion of the public right-of-way for **two (2) building projection(s)** for **HONDA CITY**, adjacent to the premises known as **4900 S. Pulaski Rd.**.

Dear Alderman **Edward M. Burke**:

The applicant referenced above has requested the use of the public right-of-way for a **building projection(s)**. An ordinance has been prepared by the Department of Business Affairs and Consumer Protection – Business Assistance Center - Public Way Use Unit for presentation to the City Council. Because this request was made for properties located in your ward, as approved by you as per the attached, I respectfully request that you introduce the attached ordinance at the next City Council meeting.

If you have any questions regarding this ordinance, please contact Anthony Bertuca at (312) 744-5506.

Department of Business Affairs and Consumer Protection

City of Chicago

O2013-7970

Office of the City Clerk

Document Tracking Sheet

Meeting Date:	10/16/2013
Sponsor(s):	Burke (14)
Type:	Ordinance
Title:	Grant(s) of privilege in public way for Honda City - light fixtures
Committee(s) Assignment:	Committee on Transportation and Public Way

ORDINANCE
HONDA CITY
Acct. No. 311544 - 2
Permit No. 1108988

Be It Ordained by the City Council of the City of Chicago:

SECTION 1. Permission and authority are hereby given and granted to HONDA CITY, upon the terms and subject to the conditions of this ordinance to maintain and use, as now constructed, four (4) Light Fixture(s) projecting over the public right-of-way adjacent to its premises known as 4900 S. Pulaski Rd..

Said Light Fixture(s) at S. Pulaski Road measure(s):
Two (2) at two (2) feet in length, two (2) feet in width and twenty-six (26) feet above grade level.

Said Light Fixture(s) at W. 49th Street measure(s):
Two (2) at two (2) feet in length, two (2) feet in width and twenty-six (26) feet above grade level.

The location of said privilege shall be as shown on prints kept on file with the Department of Business Affairs and Consumer Protection and the Office of the City Clerk.

Said privilege shall be constructed in accordance with plans and specifications approved by the Department of Transportation (Division of Project Development).

This grant of privilege in the public way shall be subject to the provisions of Section 10-28-015 and all other required provisions of the Municipal Code of Chicago.

The grantee shall pay to the City of Chicago as compensation for the privilege #1108988 herein granted the sum of ninety ($90.00) per annum in advance.


A 25% penalty will be added for payments received after due date.

The permit holder agrees to hold the City of Chicago harmless for any damage, relocation or replacement costs associated with damage, relocation or removal of private property caused by the City performing work in the public way.

Authority herein given and granted for a period of five (5) years from and after 09/10/2013.

Alderman

Edward M. Burke 14th Ward

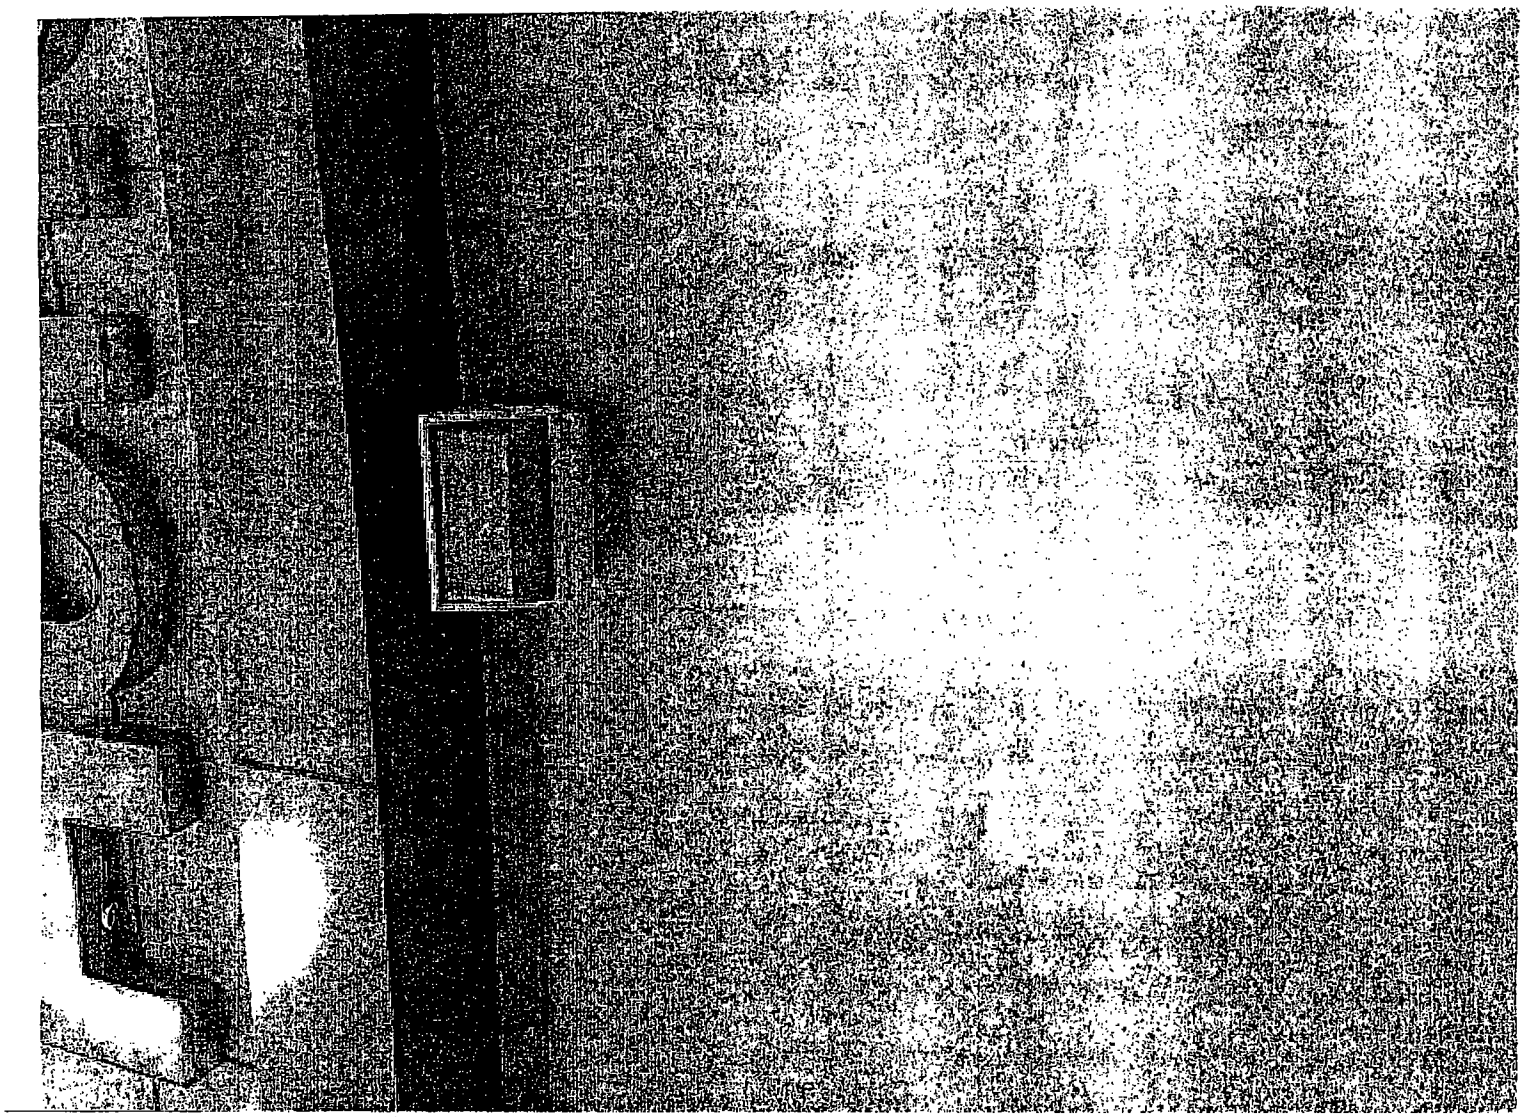

Department of Business Affairs and Consumer Protection
Business Assistance Center - Public Way Use Unit
City Hall - 121 N. LaSalle Street, Room 800 • Chicago, IL 60602
(312)-74-GOBIZ (312-744-6249) • (312) 744-1944 (TTY)
http://www.cityofchicago.org/bacp

10/16/2013

Alderman **Edward M. Burke**
Ward # **14**
City of Chicago
City Hall, Room **302**
121 North LaSalle Street
Chicago, Illinois 60602

Re: An ordinance to use and maintain a portion of the public right-of-way for **four (4) light fixture(s)** for **HONDA CITY**, adjacent to the premises known as **4900 S. Pulaski Rd.**.

Dear Alderman **Edward M. Burke**:

The applicant referenced above has requested the use of the public right-of-way for a **light fixture(s)**. An ordinance has been prepared by the Department of Business Affairs and Consumer Protection – Business Assistance Center - Public Way Use Unit for presentation to the City Council. Because this request was made for properties located in your ward, as approved by you as per the attached, I respectfully request that you introduce the attached ordinance at the next City Council meeting.

If you have any questions regarding this ordinance, please contact Anthony Bertuca at (312) 744-5506.

Department of Business Affairs and Consumer Protection

City of Chicago

O2013-7975

Office of the City Clerk

Document Tracking Sheet

Meeting Date:	10/16/2013
Sponsor(s):	Burke (14)
Type:	Ordinance
Title:	Grant(s) of privilege in public way for Lawndale Mobil Mart
Committee(s) Assignment:	Committee on Transportation and Public Way

ORDINANCE
LAWNDALE MOBIL MART
Acct. No. 278514 - 1
Permit No. 1108992

Be It Ordained by the City Council of the City of Chicago:

SECTION 1. Permission and authority are hereby given and granted to LAWNDALE MOBIL MART, upon the terms and subject to the conditions of this ordinance to maintain and use one (1) sign(s) projecting over the public right-of-way attached to its premises known as 3642 W. 59th St..

Said sign structure(s) measures as follows; along W 59th St:
One (1) at five (5) feet in length, nine (9) feet in height and eleven point three three (11.33) feet above grade level.

The location of said privilege shall be as shown on prints kept on file with the Department of Business Affairs and Consumer Protection and the Office of the City Clerk.

Said privilege shall be constructed in accordance with plans and specifications approved by the Department of Transportation (Division of Project Development) and Zoning Department - Signs.

This grant of privilege in the public way shall be subject to the provisions of Section 10-28-015 and all other required provisions of the Municipal Code of Chicago.

The grantee shall pay to the City of Chicago as compensation for the privilege #1108992 herein granted the sum of three hundred ($300.00) per annum in advance.


A 25% penalty will be added for payments received after due date.

The permit holder agrees to hold the City of Chicago harmless for any damage, relocation or replacement costs associated with damage, relocation or removal of private property caused by the City performing work in the public way.

Authority herein given and granted for a period of five (5) years from and after 09/10/2013.

Alderman _____

Edward M. Burke 14th Ward

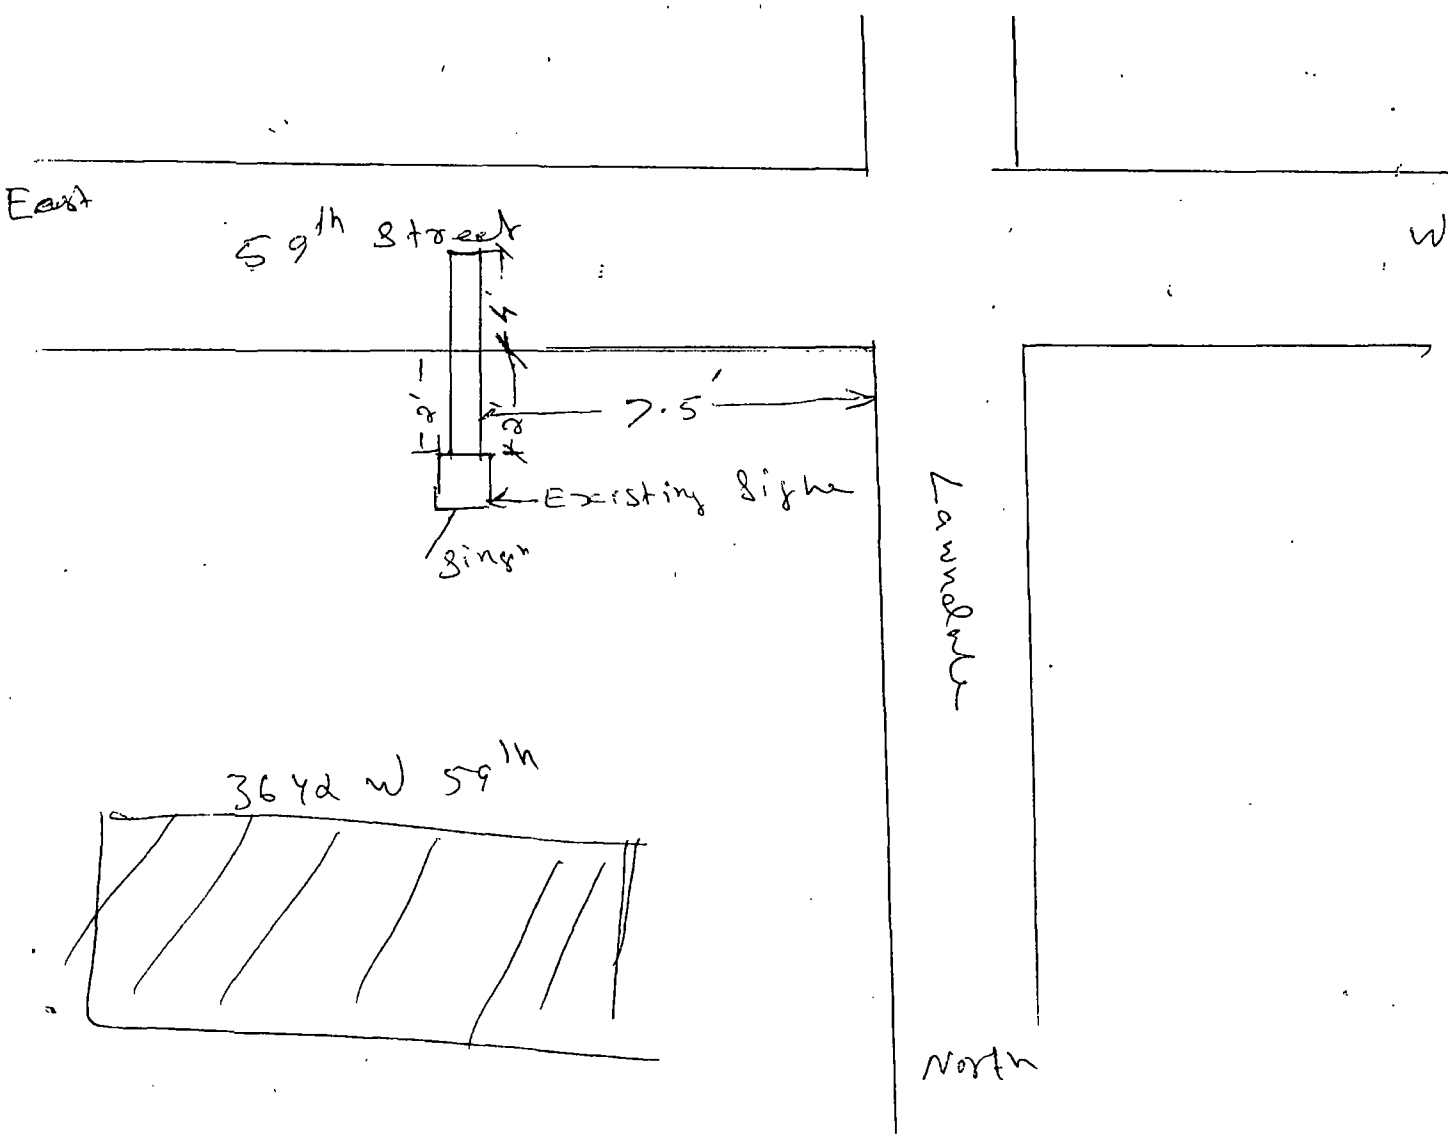
East
59th Street
W
4'
2'
2'
7.5'
Existing sign
sign
Lawndale
3642 W 59th
North

Department of Business Affairs and Consumer Protection
Business Assistance Center - Public Way Use Unit
City Hall - 121 N. LaSalle Street, Room 800 • Chicago, IL 60602
(312)-74-GOBIZ (312-744-6249) • (312) 744-1944 (TTY)
http://www.cityofchicago.org/bacp

10/16/2013

Alderman **Edward M. Burke**
Ward # **14**
City of Chicago
City Hall, Room **302**
121 North LaSalle Street
Chicago, Illinois 60602

Re: An ordinance to use and maintain a portion of the public right-of-way for **one (1) sign(s)** for **LAWNDALE MOBIL MART**, adjacent to the premises known as **3642 W. 59th St.**.

Dear Alderman **Edward M. Burke**:

The applicant referenced above has requested the use of the public right-of-way for a **sign(s)**. An ordinance has been prepared by the Department of Business Affairs and Consumer Protection – Business Assistance Center - Public Way Use Unit for presentation to the City Council. Because this request was made for properties located in your ward, as approved by you as per the attached, I respectfully request that you introduce the attached ordinance at the next City Council meeting.

If you have any questions regarding this ordinance, please contact Anthony Bertuca at (312) 744-5506.

Department of Business Affairs and Consumer Protection

City of Chicago

O2013-7978

Office of the City Clerk

Document Tracking Sheet

Meeting Date:	10/16/2013
Sponsor(s):	Burke (14)
Type:	Ordinance
Title:	Grant(s) of privilege in public way for Midway Dodge
Committee(s) Assignment:	Committee on Transportation and Public Way

ORDINANCE
MIDWAY DODGE
Acct. No. 30980 - 4
Permit No. 1108589

Be It Ordained by the City Council of the City of Chicago:

SECTION 1. Permission and authority are hereby given and granted to MIDWAY DODGE, upon the terms and subject to the conditions of this ordinance to maintain and use, as now constructed, fourteen (14) Light Fixture(s) projecting over the public right-of-way adjacent to its premises known as 4747 S. Pulaski Rd..

Said Light Fixture(s) at S. Pulaski Rd measure(s):
Eight (8) at two (2) feet in length, two (2) feet in width and twenty (20) feet above grade level.

Said Light Fixture(s) at W. 48th St measure(s):
Six (6) at two (2) feet in length, two (2) feet in width and twenty (20) feet above grade level.

The location of said privilege shall be as shown on prints kept on file with the Department of Business Affairs and Consumer Protection and the Office of the City Clerk.

Said privilege shall be constructed in accordance with plans and specifications approved by the Department of Transportation (Division of Project Development).

This grant of privilege in the public way shall be subject to the provisions of Section 10-28-015 and all other required provisions of the Municipal Code of Chicago.

The grantee shall pay to the City of Chicago as compensation for the privilege #1108589 herein granted the sum of one hundred forty ($140.00) per annum in advance.

A 25% penalty will be added for payments received after due date.

The permit holder agrees to hold the City of Chicago harmless for any damage, relocation or replacement costs associated with damage, relocation or removal of private property caused by the City performing work in the public way.


Authority herein given and granted for a period of five (5) years from and after 11/13/2012.

Alderman

Edward M. Burke 14th Ward

MIDWAY Dodge

8 lights on the West side of the building facing Pulaski Road

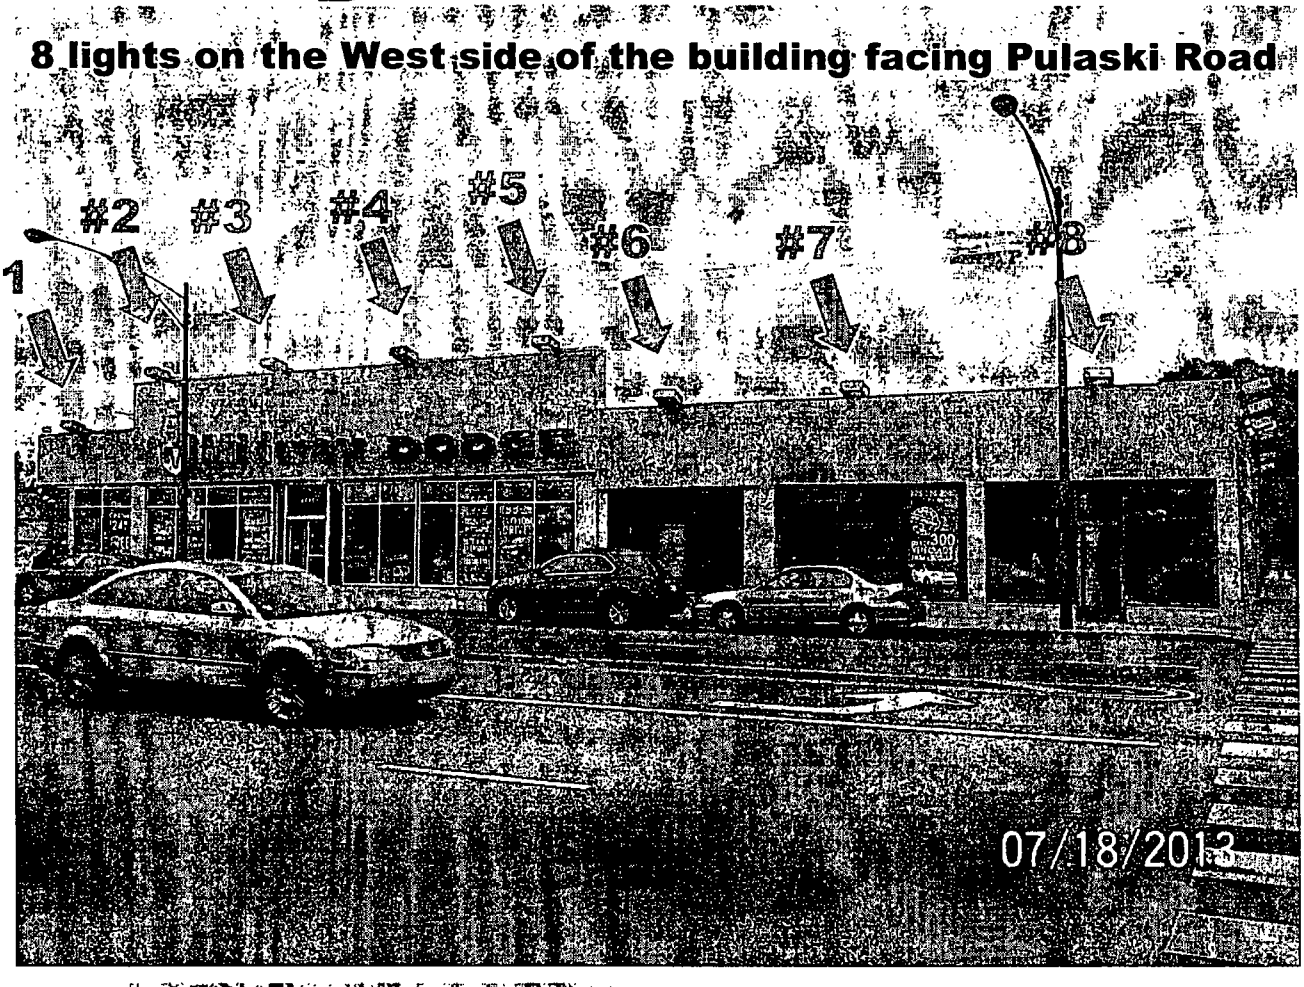



View of lights looking North from 48th street down Pulaski

Department of Business Affairs and Consumer Protection
Business Assistance Center - Public Way Use Unit
City Hall - 121 N. LaSalle Street, Room 800 • Chicago, IL 60602
(312)-74-GOBIZ (312-744-6249) • (312) 744-1944 (TTY)
http://www.cityofchicago.org/bacp

10/16/2013

Alderman **Edward M. Burke**
Ward # **14**
City of Chicago
City Hall, Room **302**
121 North LaSalle Street
Chicago, Illinois 60602

Re: An ordinance to use and maintain a portion of the public right-of-way for **fourteen (14) light fixture(s)** for **MIDWAY DODGE**, adjacent to the premises known as **4747 S. Pulaski Rd.**.

Dear Alderman **Edward M. Burke**:

The applicant referenced above has requested the use of the public right-of-way for a **light fixture(s)**. An ordinance has been prepared by the Department of Business Affairs and Consumer Protection – Business Assistance Center - Public Way Use Unit for presentation to the City Council. Because this request was made for properties located in your ward, as approved by you as per the attached, I respectfully request that you introduce the attached ordinance at the next City Council meeting.

If you have any questions regarding this ordinance, please contact Anthony Bertuca at (312) 744-5506.

Department of Business Affairs and Consumer Protection

City of Chicago

O2013-7986

Office of the City Clerk

Document Tracking Sheet

Meeting Date:	10/16/2013
Sponsor(s):	Foulkes (15)
Type:	Ordinance
Title:	Grant(s) of privilege in public way for Advance Auto Parts No. 6685
Committee(s) Assignment:	Committee on Transportation and Public Way

ORDINANCE
ADVANCE AUTO PARTS #6685
Acct. No. 290726 - 4
Permit No. 1108784

Be It Ordained by the City Council of the City of Chicago:

SECTION 1. Permission and authority are hereby given and granted to ADVANCE AUTO PARTS #6685, upon the terms and subject to the conditions of this ordinance to maintain and use one (1) sign(s) projecting over the public right-of-way attached to its premises known as 6714 S. Western Ave..

Said sign structure(s) measures as follows; along S. Western Avenue:
One (1) at thirty-five point five (35.5) feet in length, two point eight three (2.83) feet in height and fifteen (15) feet above grade level.

The location of said privilege shall be as shown on prints kept on file with the Department of Business Affairs and Consumer Protection and the Office of the City Clerk.

Said privilege shall be constructed in accordance with plans and specifications approved by the Department of Transportation (Division of Project Development) and Zoning Department - Signs.

This grant of privilege in the public way shall be subject to the provisions of Section 10-28-015 and all other required provisions of the Municipal Code of Chicago.

The grantee shall pay to the City of Chicago as compensation for the privilege #1108784 herein granted the sum of three hundred ($300.00) per annum in advance.

A 25% penalty will be added for payments received after due date.

The permit holder agrees to hold the City of Chicago harmless for any damage, relocation or replacement costs associated with damage, relocation or removal of private property caused by the City performing work in the public way.

Authority herein given and granted for a period of five (5) years from and after 06/11/2013.


Alderman

Toni Foulkes 15th Ward

Advance Auto Parts

January 24, 2008

30" Cloud Sign

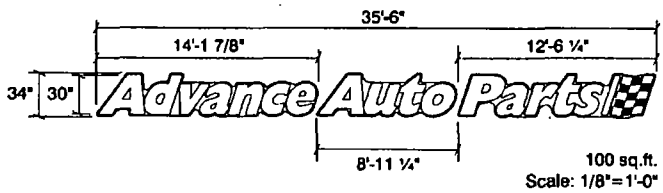

100 sq.ft.
Scale: 1/8"=1'-0"

Chicago, IL

City of Chicago

O2013-7996

Office of the City Clerk

Document Tracking Sheet

Meeting Date:	10/16/2013
Sponsor(s):	Foulkes (15)
Type:	Ordinance
Title:	Grant(s) of privilege in public way for Del Real Bakery
Committee(s) Assignment:	Committee on Transportation and Public Way

ORDINANCE
DEL REAL BAKERY
Acct. No. 385167 - 1
Permit No. 1104612

Be It Ordained by the City Council of the City of Chicago:

SECTION 1. Permission and authority are hereby given and granted to DEL REAL BAKERY, upon the terms and subject to the conditions of this ordinance to maintain and use one (1) sign(s) projecting over the public right-of-way attached to its premises known as 3044 W. 63rd St..

Said sign structure(s) measures as follows; along W. 63rd Street:
One (1) at eight (8) feet in length, two point six seven (2.67) feet in height and thirteen point four two (13.42) feet above grade level.

The location of said privilege shall be as shown on prints kept on file with the Department of Business Affairs and Consumer Protection and the Office of the City Clerk.

Said privilege shall be constructed in accordance with plans and specifications approved by the Department of Transportation (Division of Project Development) and Zoning Department - Signs.

This grant of privilege in the public way shall be subject to the provisions of Section 10-28-015 and all other required provisions of the Municipal Code of Chicago.

The grantee shall pay to the City of Chicago as compensation for the privilege #1104612 herein granted the sum of one hundred ($100.00) per annum in advance.


A 25% penalty will be added for payments received after due date.

The permit holder agrees to hold the City of Chicago harmless for any damage, relocation or replacement costs associated with damage, relocation or removal of private property caused by the City performing work in the public way.

Authority herein given and granted for a period of five (5) years from and after 12/12/2012.

Alderman _____

Toni Foulkes 15th Ward

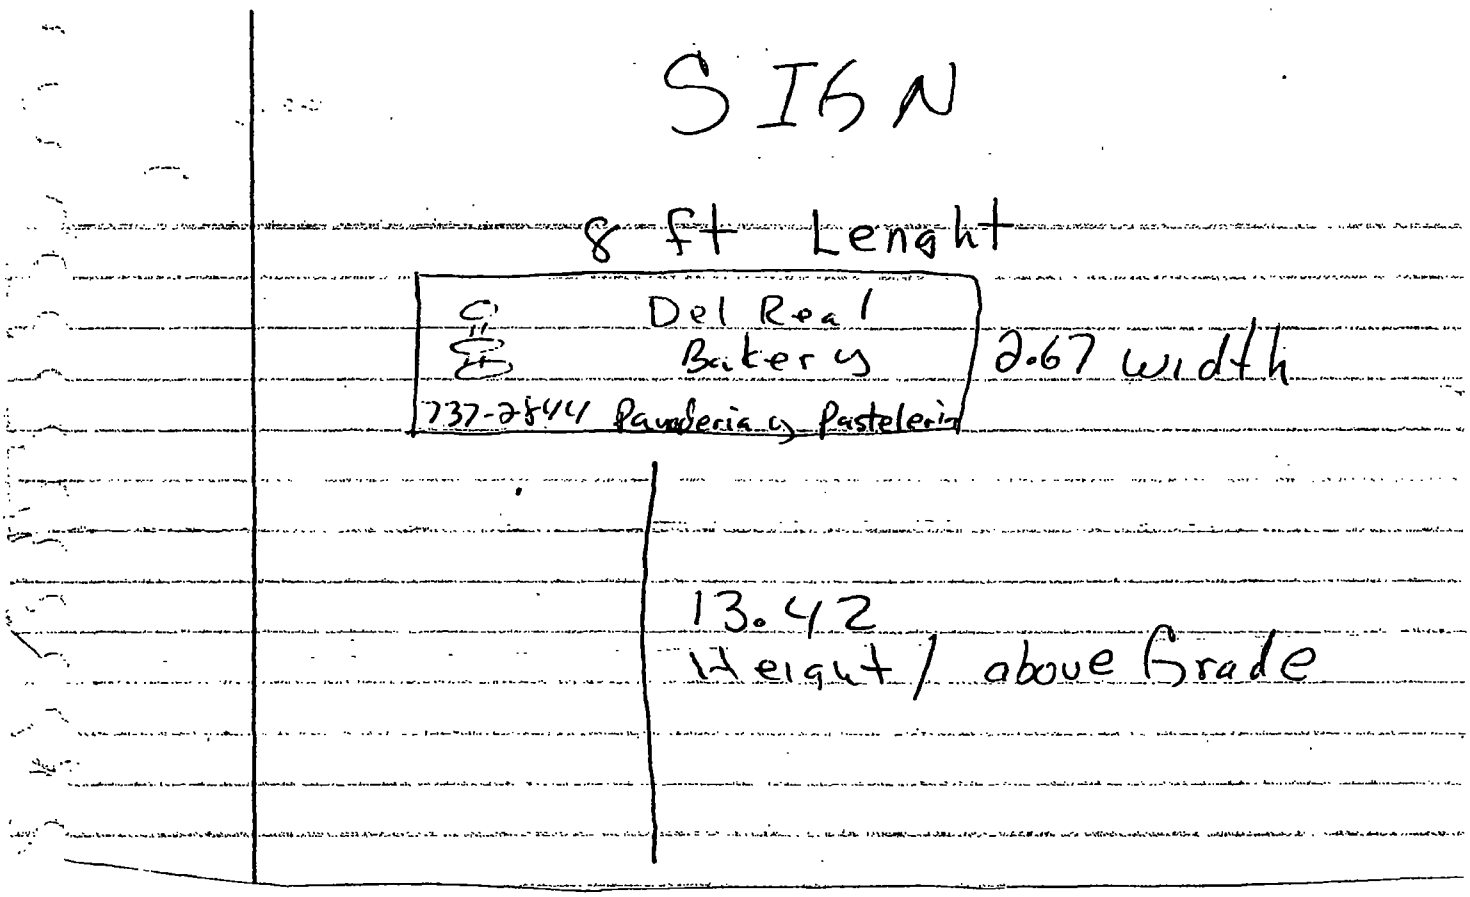
SIGN
8 ft Lenght
Del Real
Bakery
737-2844 Panaderia y Pasteleria
2.67 width
13.42
Height / above Grade

City of Chicago

O2013-7997

Office of the City Clerk

Document Tracking Sheet

Meeting Date:	10/16/2013
Sponsor(s):	Foulkes (15)
Type:	Ordinance
Title:	Grant(s) of privilege in public way for Sergio Vazquez
Committee(s) Assignment:	Committee on Transportation and Public Way

ORDINANCE
SERGIO VAZQUEZ
Acct. No. 34033 - 1
Permit No. 1108904

Be It Ordained by the City Council of the City of Chicago:

SECTION 1. Permission and authority are hereby given and granted to SERGIO VAZQUEZ, upon the terms and subject to the conditions of this ordinance to maintain and use one (1) sign(s) projecting over the public right-of-way attached to its premises known as 3143 W. 63rd St..

Said sign structure(s) measures as follows; along W. 63rd Street:
One (1) at eight (8) feet in length, eight (8) feet in height and nine point four (9.4) feet above grade level.

The location of said privilege shall be as shown on prints kept on file with the Department of Business Affairs and Consumer Protection and the Office of the City Clerk.

Said privilege shall be constructed in accordance with plans and specifications approved by the Department of Transportation (Division of Project Development) and Zoning Department - Signs.

This grant of privilege in the public way shall be subject to the provisions of Section 10-28-015 and all other required provisions of the Municipal Code of Chicago.

The grantee shall pay to the City of Chicago as compensation for the privilege #1108904 herein granted the sum of three hundred ($300.00) per annum in advance.


A 25% penalty will be added for payments received after due date.


The permit holder agrees to hold the City of Chicago harmless for any damage, relocation or replacement costs associated with damage, relocation or removal of private property caused by the City performing work in the public way.

Authority herein given and granted for a period of five (5) years from and after 10/08/2013.

Alderman _____

Toni Foulkes 15th Ward

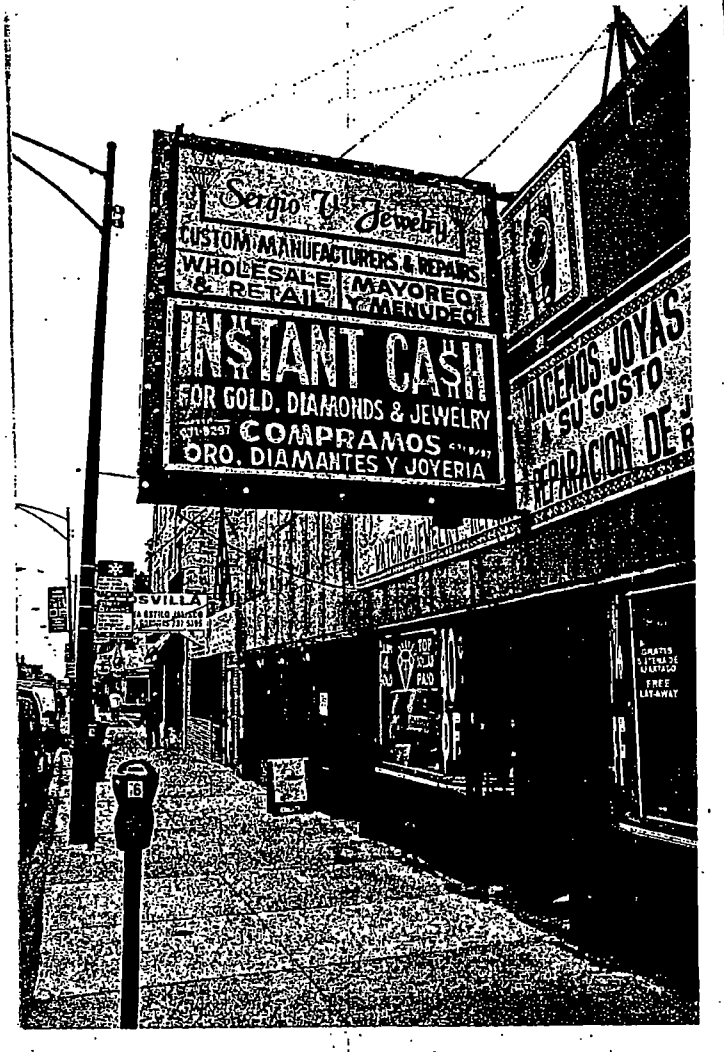
Sergio V. Jewelry
CUSTOM MANUFACTURERS & REPAIRS
WHOLESALE & RETAIL
MAYOREO Y MENUDEO
INSTANT CASH
FOR GOLD, DIAMONDS & JEWELRY
COMPRAMOS
ORO, DIAMANTES Y JOYERIA
HACEMOS JOYAS
A SU GUSTO
SVILLA

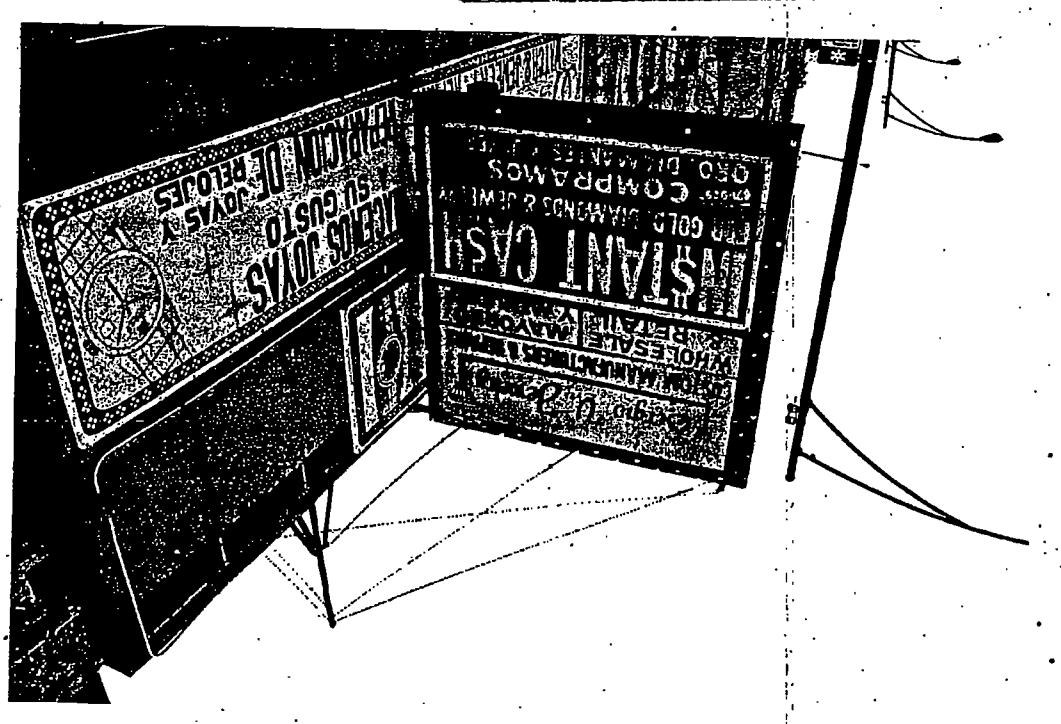
INSTANT CASH
COMPRAMOS

City of Chicago

O2013-8000

Office of the City Clerk

Document Tracking Sheet

Meeting Date:	10/16/2013
Sponsor(s):	Foulkes (15)
Type:	Ordinance
Title:	Grant(s) of privilege in public way for Tony's Western Wear, Inc.
Committee(s) Assignment:	Committee on Transportation and Public Way

ORDINANCE
TONY'S WESTERN WEAR, INC
Acct. No. 215256 - 1
Permit No. 1108929

Be It Ordained by the City Council of the City of Chicago:

SECTION 1. Permission and authority are hereby given and granted to TONY'S WESTERN WEAR, INC, upon the terms and subject to the conditions of this ordinance to maintain and use one (1) sign(s) projecting over the public right-of-way attached to its premises known as 3348 W. 63rd St..

Said sign structure(s) measures as follows; along W. 63rd Street:
One (1) at eight (8) feet in length, five (5) feet in height and twelve (12) feet above grade level.

The location of said privilege shall be as shown on prints kept on file with the Department of Business Affairs and Consumer Protection and the Office of the City Clerk.

Said privilege shall be constructed in accordance with plans and specifications approved by the Department of Transportation (Division of Project Development) and Zoning Department - Signs.

This grant of privilege in the public way shall be subject to the provisions of Section 10-28-015 and all other required provisions of the Municipal Code of Chicago.

The grantee shall pay to the City of Chicago as compensation for the privilege #1108929 herein granted the sum of three hundred ($300.00) per annum in advance.


A 25% penalty will be added for payments received after due date.

The permit holder agrees to hold the City of Chicago harmless for any damage, relocation or replacement costs associated with damage, relocation or removal of private property caused by the City performing work in the public way.

Authority herein given and granted for a period of five (5) years from and after 06/11/2013.

Alderman

Toni Foulkes 15th Ward

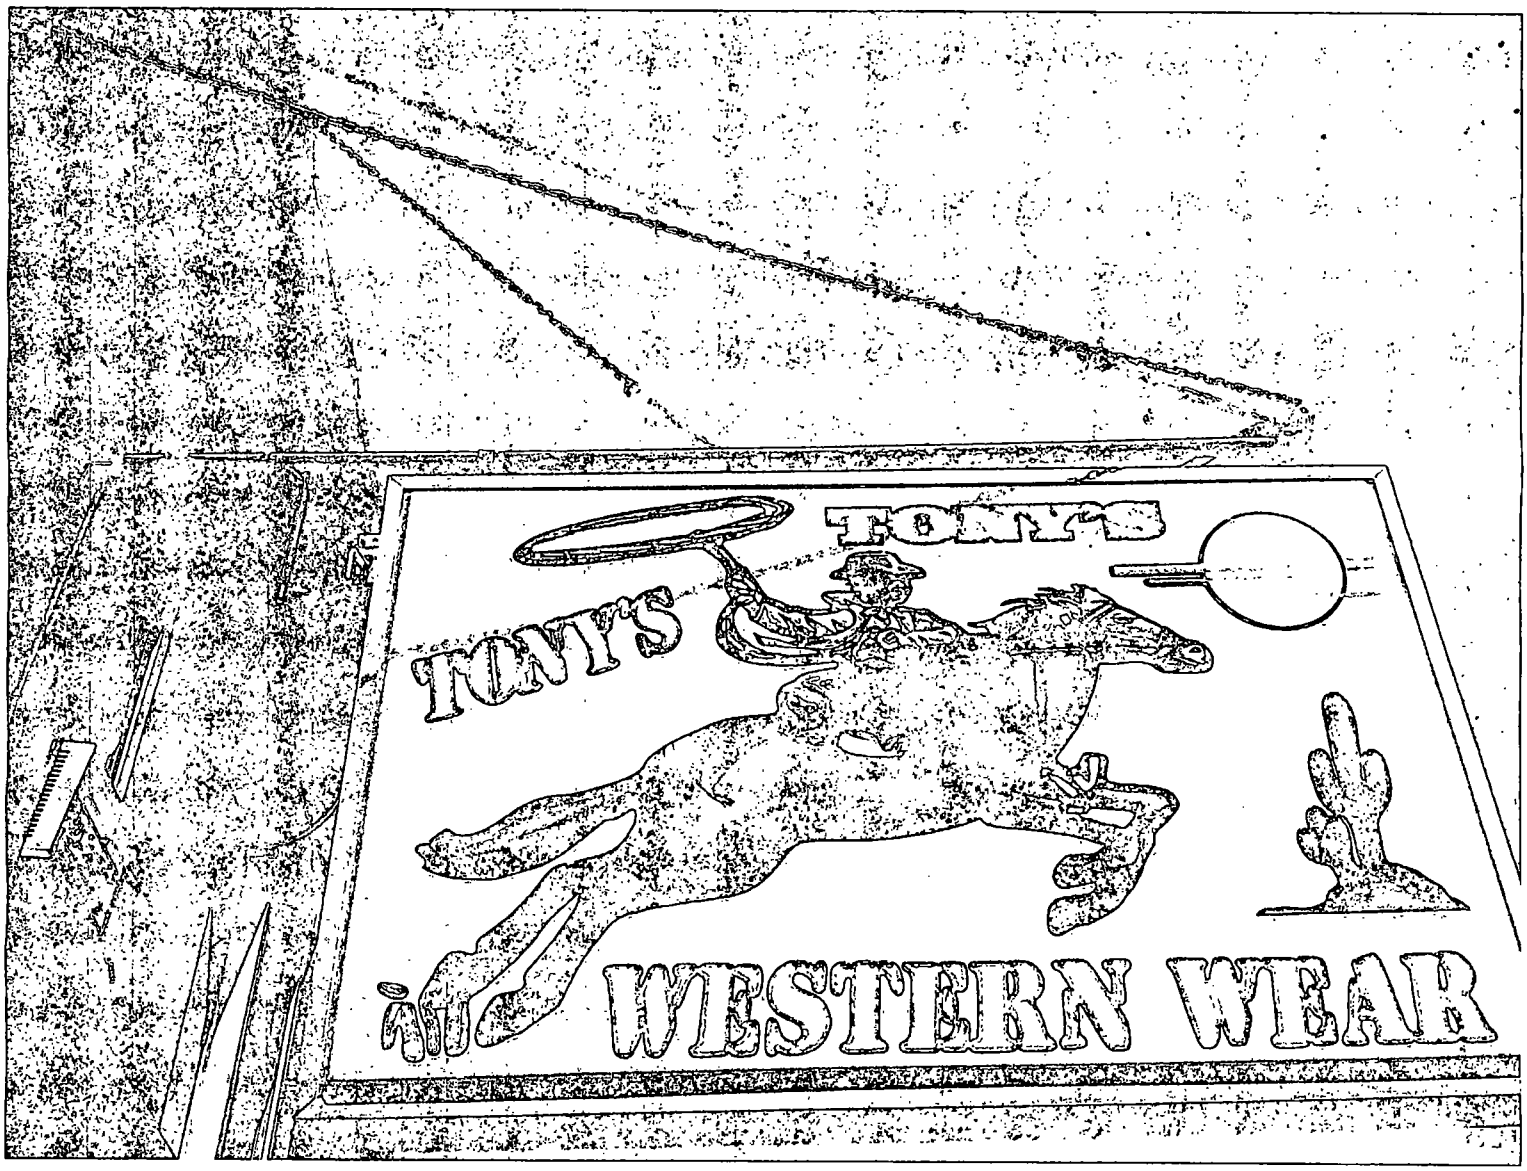
TONY'S
TONY'S
WESTERN WEAR

City of Chicago

O2013-8004

Office of the City Clerk

Document Tracking Sheet

Meeting Date:	10/16/2013
Sponsor(s):	Foulkes (15)
Type:	Ordinance
Title:	Grant(s) of privilege in public way for Town Food & Liquor
Committee(s) Assignment:	Committee on Transportation and Public Way

ORDINANCE
TOWN FOOD & LIQUOR
Acct. No. 6380 - 1
Permit No. 1109006

Be It Ordained by the City Council of the City of Chicago:

SECTION 1. Permission and authority are hereby given and granted to TOWN FOOD & LIQUOR, upon the terms and subject to the conditions of this ordinance to maintain and use one (1) sign(s) projecting over the public right-of-way attached to its premises known as 1813 W. 63rd St..

Said sign structure(s) measures as follows; along W. 63rd St:
One (1) at five (5) feet in length, two (2) feet in height and sixteen (16) feet above grade level.

The location of said privilege shall be as shown on prints kept on file with the Department of Business Affairs and Consumer Protection and the Office of the City Clerk.

Said privilege shall be constructed in accordance with plans and specifications approved by the Department of Transportation (Division of Project Development) and Zoning Department - Signs.

This grant of privilege in the public way shall be subject to the provisions of Section 10-28-015 and all other required provisions of the Municipal Code of Chicago.

The grantee shall pay to the City of Chicago as compensation for the privilege #1109006 herein granted the sum of one hundred ($100.00) per annum in advance.


A 25% penalty will be added for payments received after due date.

The permit holder agrees to hold the City of Chicago harmless for any damage, relocation or replacement costs associated with damage, relocation or removal of private property caused by the City performing work in the public way.

Authority herein given and granted for a period of five (5) years from and after 09/10/2013.

Alderman

Toni Foulkes 15th Ward

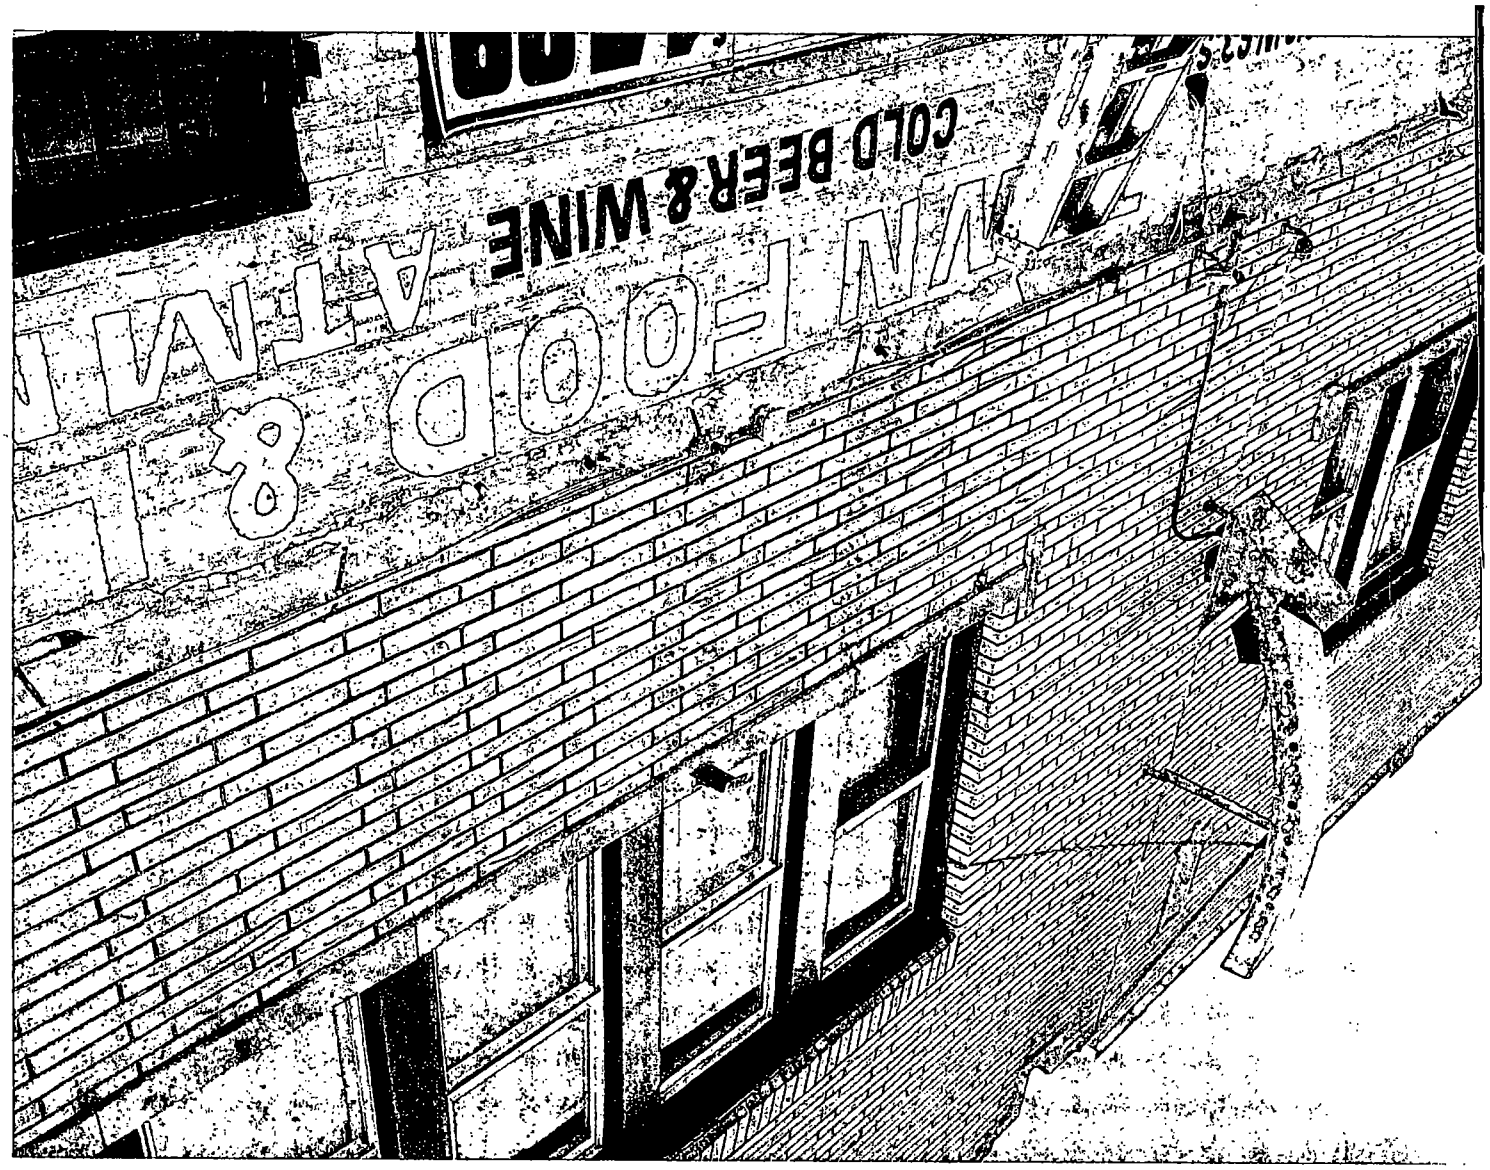
COLD BEER & WINE
FOOD

City of Chicago

O2013-8008

Office of the City Clerk

Document Tracking Sheet

Meeting Date:	10/16/2013
Sponsor(s):	Thompson (16)
Type:	Ordinance
Title:	Grant(s) of privilege in public way for McDonald's Restaurant
Committee(s) Assignment:	Committee on Transportation and Public Way

ORDINANCE
MCDONALD'S RESTAURANT
Acct. No. 300671 - 1
Permit No. 1108873

Be It Ordained by the City Council of the City of Chicago:

SECTION 1. Permission and authority are hereby given and granted to MCDONALD'S RESTAURANT, upon the terms and subject to the conditions of this ordinance to maintain and use one (1) sign(s) projecting over the public right-of-way attached to its premises known as 6336 S. Ashland Ave..

Said sign structure(s) measures as follows; along S. Ashland Avenue:
One (1) at four (4) feet in length, six (6) feet in height and ten (10) feet above grade level.

The location of said privilege shall be as shown on prints kept on file with the Department of Business Affairs and Consumer Protection and the Office of the City Clerk.

Said privilege shall be constructed in accordance with plans and specifications approved by the Department of Transportation (Division of Project Development) and Zoning Department - Signs.

This grant of privilege in the public way shall be subject to the provisions of Section 10-28-015 and all other required provisions of the Municipal Code of Chicago.

The grantee shall pay to the City of Chicago as compensation for the privilege #1108873 herein granted the sum of one hundred ($100.00) per annum in advance.

A 25% penalty will be added for payments received after due date.

The permit holder agrees to hold the City of Chicago harmless for any damage, relocation or replacement costs associated with damage, relocation or removal of private property caused by the City performing work in the public way.

Authority herein given and granted for a period of five (5) years from and after 06/11/2013.

Alderman Joann Thompson

Joann Thompson 16th Ward

ages



City of Chicago

O2013-8015

Office of the City Clerk

Document Tracking Sheet

Meeting Date:	10/16/2013
Sponsor(s):	Thompson (16)
Type:	Ordinance
Title:	Grant(s) of privilege in public way for Pizza by Geneo's, Inc.
Committee(s) Assignment:	Committee on Transportation and Public Way

ORDINANCE
PIZZA BY GENEO'S INC.
Acct. No. 308767 - 1
Permit No. 1103014

Be It Ordained by the City Council of the City of Chicago:

SECTION 1. Permission and authority are hereby given and granted to PIZZA BY GENEO'S INC., upon the terms and subject to the conditions of this ordinance to maintain and use one (1) sign(s) projecting over the public right-of-way attached to its premises known as 2945 W. 59th St..

Said sign structure(s) measures as follows; along W. 59th St.:
One (1) at eight (8) feet in length, six (6) feet in height and eleven point seven five (11.75) feet above grade level.

The location of said privilege shall be as shown on prints kept on file with the Department of Business Affairs and Consumer Protection and the Office of the City Clerk.

Said privilege shall be constructed in accordance with plans and specifications approved by the Department of Transportation (Division of Project Development) and Zoning Department - Signs.

This grant of privilege in the public way shall be subject to the provisions of Section 10-28-015 and all other required provisions of the Municipal Code of Chicago.

The grantee shall pay to the City of Chicago as compensation for the privilege #1103014 herein granted the sum of three hundred ($300.00) per annum in advance.

A 25% penalty will be added for payments received after due date.

The permit holder agrees to hold the City of Chicago harmless for any damage, relocation or replacement costs associated with damage, relocation or removal of private property caused by the City performing work in the public way.

Authority herein given and granted for a period of five (5) years from and after 09/27/2012.


Alderman

Joann Thompson 16th Ward

CROSS STREET RICHMOND.

LENGHT 130'

FROM MY SIGN.

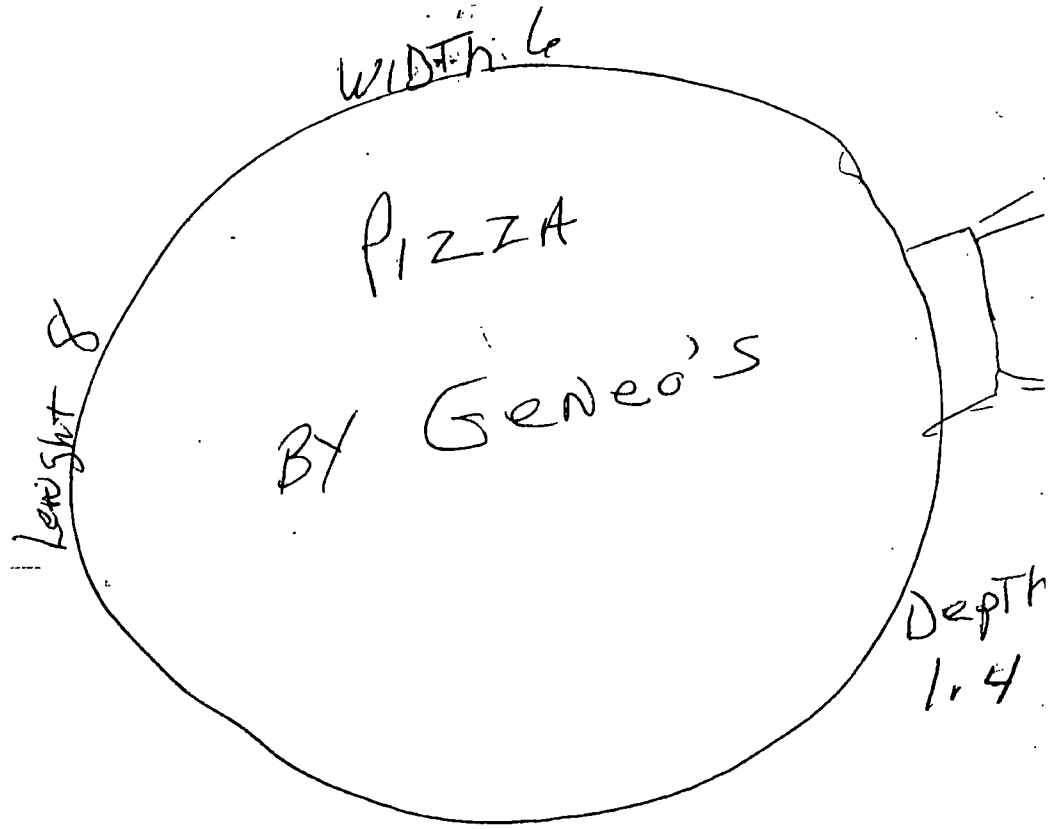

W 59 ST

12' SIDE WALK - WIDTH

City of Chicago

O2013-8019

Office of the City Clerk

Document Tracking Sheet

Meeting Date:	10/16/2013
Sponsor(s):	Lane (18)
Type:	Ordinance
Title:	Grant(s) of privilege in public way for Angie's
Committee(s) Assignment:	Committee on Transportation and Public Way

ORDINANCE
ANGIE'S
Acct. No. 294634 - 1
Permit No. 1108795

Be It Ordained by the City Council of the City of Chicago:

SECTION 1. Permission and authority are hereby given and granted to ANGIE'S, upon the terms and subject to the conditions of this ordinance to maintain and use one (1) sign(s) projecting over the public right-of-way attached to its premises known as 8352 S. Pulaski Rd..

Said sign structure(s) measures as follows; along S. Pulaski Rd.:
One (1) at six point six seven (6.67) feet in length, six point six seven (6.67) feet in height and sixteen point five (16.5) feet above grade level.

The location of said privilege shall be as shown on prints kept on file with the Department of Business Affairs and Consumer Protection and the Office of the City Clerk.

Said privilege shall be constructed in accordance with plans and specifications approved by the Department of Transportation (Division of Project Development) and Zoning Department - Signs.

This grant of privilege in the public way shall be subject to the provisions of Section 10-28-015 and all other required provisions of the Municipal Code of Chicago.

The grantee shall pay to the City of Chicago as compensation for the privilege #1108795 herein granted the sum of three hundred ($300.00) per annum in advance.


A 25% penalty will be added for payments received after due date.

The permit holder agrees to hold the City of Chicago harmless for any damage, relocation or replacement costs associated with damage, relocation or removal of private property caused by the City performing work in the public way.

Authority herein given and granted for a period of five (5) years from and after 07/30/2013.

Alderman Lona Lane

Lona Lane 18th Ward

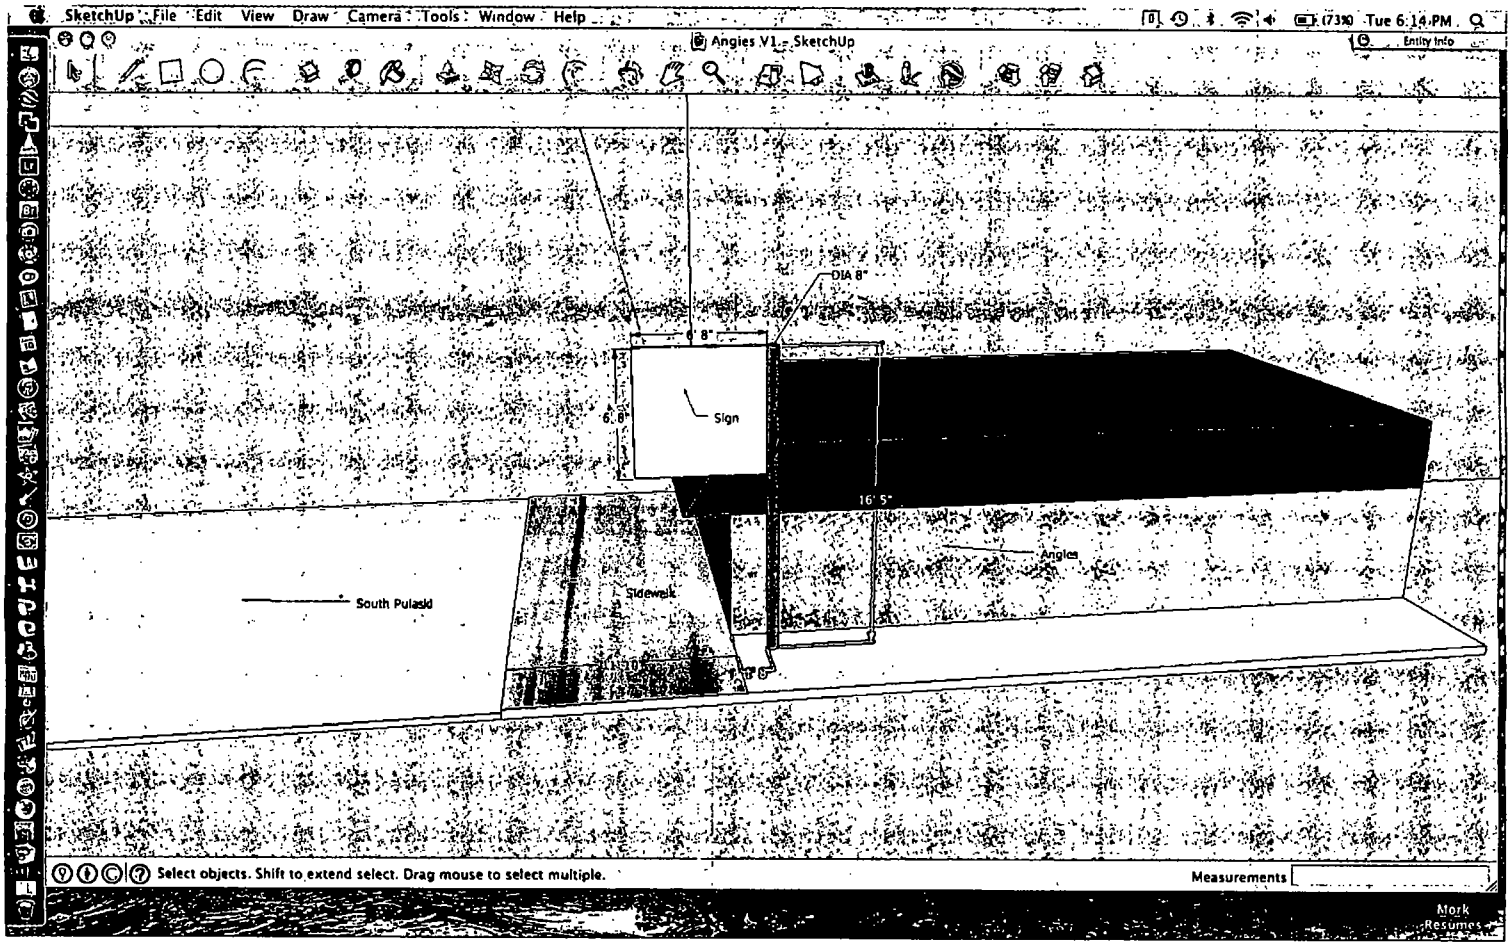
SketchUp File Edit View Draw Camera Tools Window Help
Tue 6:14 PM
Angles V1 - SketchUp
Entity Info
DIA 8"
8"
6' 8"
Sign
16' 5"
Angles
South Pulaski
Sidewalk
Select objects. Shift to extend select. Drag mouse to select multiple.
Measurements
Mark Resumes

Department of Business Affairs and Consumer Protection
Business Assistance Center - Public Way Use Unit
City Hall - 121 N. LaSalle Street, Room 800 • Chicago, IL 60602
(312)-74-GOBIZ (312-744-6249) • (312) 744-1944 (TTY)
http://www.cityofchicago.org/bacp

10/16/2013

Alderman **Lona Lane**
Ward # **18**
City of Chicago
City Hall, Room **300**
121 North LaSalle Street
Chicago, Illinois 60602

Re: An ordinance to use and maintain a portion of the public right-of-way for **one (1) sign(s)** for **ANGIE'S**, adjacent to the premises known as **8352 S. Pulaski Rd.**.

Dear Alderman **Lona Lane**:

The applicant referenced above has requested the use of the public right-of-way for a **sign(s)**. An ordinance has been prepared by the Department of Business Affairs and Consumer Protection – Business Assistance Center - Public Way Use Unit for presentation to the City Council. Because this request was made for properties located in your ward, as approved by you as per the attached, I respectfully request that you introduce the attached ordinance at the next City Council meeting.

If you have any questions regarding this ordinance, please contact Anthony Bertuca at (312) 744-5506.

Department of Business Affairs and Consumer Protection

City of Chicago

O2013-8022

Office of the City Clerk

Document Tracking Sheet

Meeting Date:	10/16/2013
Sponsor(s):	Lane (18)
Type:	Ordinance
Title:	Grant(s) of privilege in public way for Gordon's Auto Restaurant
Committee(s) Assignment:	Committee on Transportation and Public Way

ORDINANCE
GORDONS AUTO REPAIR
Acct. No. 51019 - 1
Permit No. 1107970

Be It Ordained by the City Council of the City of Chicago:

SECTION 1. Permission and authority are hereby given and granted to GORDONS AUTO REPAIR, upon the terms and subject to the conditions of this ordinance to maintain and use one (1) sign(s) projecting over the public right-of-way attached to its premises known as 7319 S. Western Ave..

Said sign structure(s) measures as follows; along South Westren Avenue:
One (1) at six (6) feet in length, four (4) feet in height and nine (9) feet above grade level.

The location of said privilege shall be as shown on prints kept on file with the Department of Business Affairs and Consumer Protection and the Office of the City Clerk.

Said privilege shall be constructed in accordance with plans and specifications approved by the Department of Transportation (Division of Project Development) and Zoning Department - Signs.

This grant of privilege in the public way shall be subject to the provisions of Section 10-28-015 and all other required provisions of the Municipal Code of Chicago.

The grantee shall pay to the City of Chicago as compensation for the privilege #1107970 herein granted the sum of one hundred ($100.00) per annum in advance.


A 25% penalty will be added for payments received after due date.

The permit holder agrees to hold the City of Chicago harmless for any damage, relocation or replacement costs associated with damage, relocation or removal of private property caused by the City performing work in the public way.

Authority herein given and granted for a period of five (5) years from and after Date of Passage.

Alderman Lona Lane

Lona Lane 18th Ward

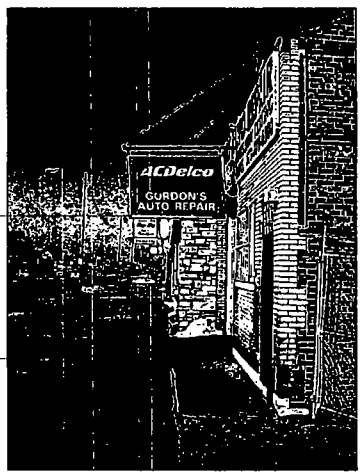



Sign Outlet.
phone 708 824 2222 fax 708.824.0894
5516 Cal Sag Rd. Alsip IL. 60803

3M Innovation

COPYRIGHT NOTICE
This layout design reflects unpublished work and may not be copied in any manner without the prior express written approval of Sign Outlet Inc. All rights

Company Name	
Date 07.17.13	Phone

Department of Business Affairs and Consumer Protection
Business Assistance Center - Public Way Use Unit
City Hall - 121 N. LaSalle Street, Room 800 • Chicago, IL 60602
(312)-74-GOBIZ (312-744-6249) • (312) 744-1944 (TTY)
http://www.cityofchicago.org/bacp

10/16/2013

Alderman **Lona Lane**
Ward # **18**
City of Chicago
City Hall, Room **300**
121 North LaSalle Street
Chicago, Illinois 60602

Re: An ordinance to use and maintain a portion of the public right-of-way for **one (1) sign(s)** for **GORDONS AUTO REPAIR**, adjacent to the premises known as **7319 S. Western Ave.**.

Dear Alderman **Lona Lane**:

The applicant referenced above has requested the use of the public right-of-way for a **sign(s)**. An ordinance has been prepared by the Department of Business Affairs and Consumer Protection – Business Assistance Center - Public Way Use Unit for presentation to the City Council. Because this request was made for properties located in your ward, as approved by you as per the attached, I respectfully request that you introduce the attached ordinance at the next City Council meeting.

If you have any questions regarding this ordinance, please contact Anthony Bertuca at (312) 744-5506.

Department of Business Affairs and Consumer Protection

City of Chicago

O2013-8024

Office of the City Clerk

Document Tracking Sheet

Meeting Date:	10/16/2013
Sponsor(s):	Lane (18)
Type:	Ordinance
Title:	Grant(s) of privilege in public way for Midas Muffler Shop
Committee(s) Assignment:	Committee on Transportation and Public Way

ORDINANCE
MIDAS MUFFLER SHOP
Acct. No. 30424 - 1
Permit No. 1108981

Be It Ordained by the City Council of the City of Chicago:

SECTION 1. Permission and authority are hereby given and granted to MIDAS MUFFLER SHOP, upon the terms and subject to the conditions of this ordinance to maintain and use two (2) sign(s) projecting over the public right-of-way attached to its premises known as 7137 S. Western Ave..

Said sign structure(s) measures as follows; along S. Western Avenue:
One (1) at four (4) feet in length, four (4) feet in height and ten point five eight (10.58) feet above grade level.
One (1) at six (6) feet in length, six (6) feet in height and ten point five eight (10.58) feet above grade level.

The location of said privilege shall be as shown on prints kept on file with the Department of Business Affairs and Consumer Protection and the Office of the City Clerk.

Said privilege shall be constructed in accordance with plans and specifications approved by the Department of Transportation (Division of Project Development) and Zoning Department - Signs.

This grant of privilege in the public way shall be subject to the provisions of Section 10-28-015 and all other required provisions of the Municipal Code of Chicago.

The grantee shall pay to the City of Chicago as compensation for the privilege #1108981 herein granted the sum of four hundred ($400.00) per annum in advance.

A 25% penalty will be added for payments received after due date.


The permit holder agrees to hold the City of Chicago harmless for any damage, relocation or replacement costs associated with damage, relocation or removal of private property caused by the City performing work in the public way.

Authority herein given and granted for a period of five (5) years from and after 06/11/2013.

Alderman Lona Lane

Lona Lane 18th Ward

Sketch

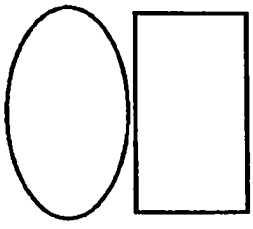

Department of Business Affairs and Consumer Protection
Business Assistance Center - Public Way Use Unit
City Hall - 121 N. LaSalle Street, Room 800 • Chicago, IL 60602
(312)-74-GOBIZ (312-744-6249) • (312) 744-1944 (TTY)
http://www.cityofchicago.org/bacp

10/16/2013

Alderman **Lona Lane**
Ward # **18**
City of Chicago
City Hall, Room **300**
121 North LaSalle Street
Chicago, Illinois 60602

Re: An ordinance to use and maintain a portion of the public right-of-way for **two (2) sign(s)** for **MIDAS MUFFLER SHOP**, adjacent to the premises known as **7137 S. Western Ave.**.

Dear Alderman **Lona Lane**:

The applicant referenced above has requested the use of the public right-of-way for a **sign(s)**. An ordinance has been prepared by the Department of Business Affairs and Consumer Protection – Business Assistance Center - Public Way Use Unit for presentation to the City Council. Because this request was made for properties located in your ward, as approved by you as per the attached, I respectfully request that you introduce the attached ordinance at the next City Council meeting.

If you have any questions regarding this ordinance, please contact Anthony Bertuca at (312) 744-5506.

Department of Business Affairs and Consumer Protection

City of Chicago

O2013-8277

Office of the City Clerk

Document Tracking Sheet

Meeting Date:	10/16/2013
Sponsor(s):	O'Shea (19)
Type:	Ordinance
Title:	Grant(s) of privilege in public way for Chicago Computer Club
Committee(s) Assignment:	Committee on Transportation and Public Way

ORDINANCE
CHICAGO COMPUTER CLUB
Acct. No. 267759 - 3
Permit No. 1108949

Be It Ordained by the City Council of the City of Chicago:

SECTION 1. Permission and authority are hereby given and granted to CHICAGO COMPUTER CLUB, upon the terms and subject to the conditions of this ordinance to maintain and use one (1) sign(s) projecting over the public right-of-way attached to its premises known as 2039 W. 95th St..

Said sign structure(s) measures as follows; along W. 95th Street:
One (1) at eight (8) feet in length, four (4) feet in height and nine (9) feet above grade level.

The location of said privilege shall be as shown on prints kept on file with the Department of Business Affairs and Consumer Protection and the Office of the City Clerk.

Said privilege shall be constructed in accordance with plans and specifications approved by the Department of Transportation (Division of Project Development) and Zoning Department - Signs.

This grant of privilege in the public way shall be subject to the provisions of Section 10-28-015 and all other required provisions of the Municipal Code of Chicago.

The grantee shall pay to the City of Chicago as compensation for the privilege #1108949 herein granted the sum of three hundred ($300.00) per annum in advance.


A 25% penalty will be added for payments received after due date.

The permit holder agrees to hold the City of Chicago harmless for any damage, relocation or replacement costs associated with damage, relocation or removal of private property caused by the City performing work in the public way.

Authority herein given and granted for a period of five (5) years from and after 10/08/2013.

Alderman _____

Matthew J. O'Shea 19th Ward

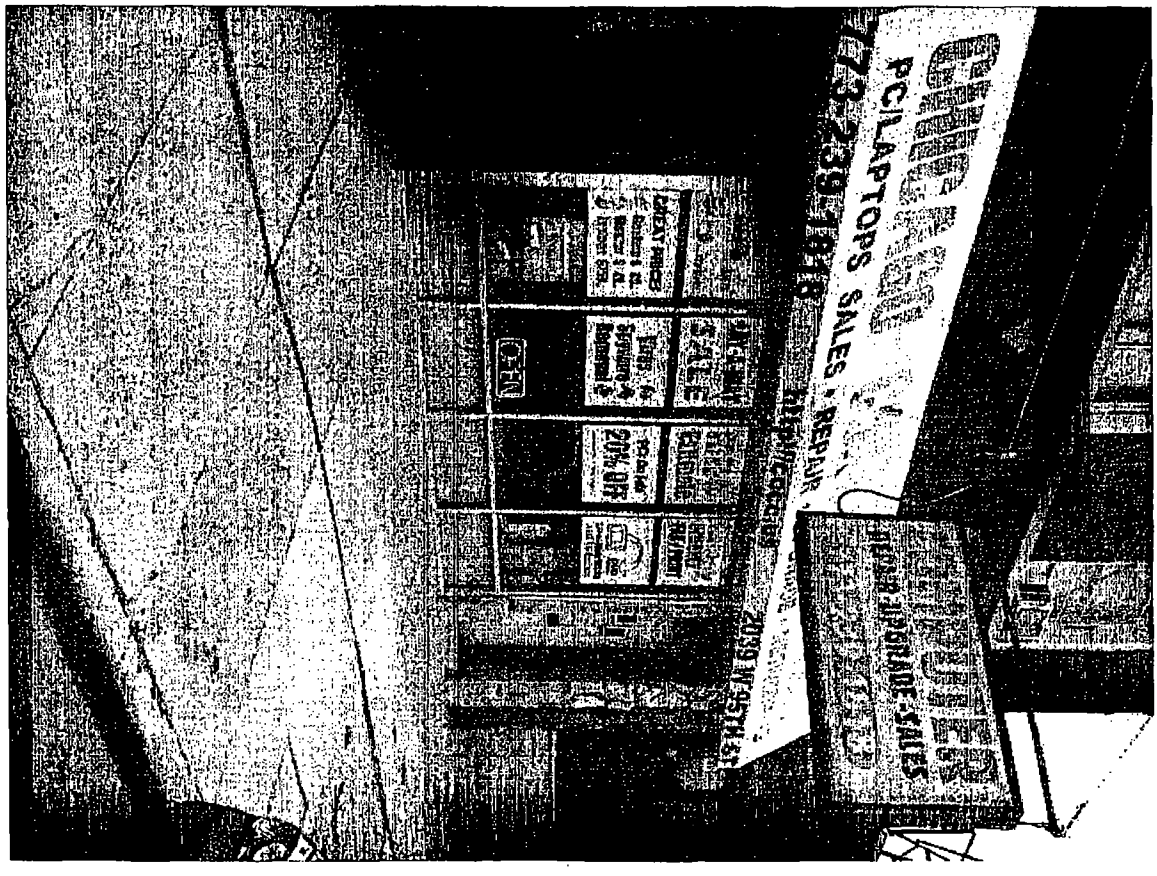
PC LAPTOPS SALES - REPAIR
773.278.7818
2039 W. 95TH ST.

Department of Business Affairs and Consumer Protection
Business Assistance Center - Public Way Use Unit
City Hall - 121 N. LaSalle Street, Room 800 • Chicago, IL 60602
(312)-74-GOBIZ (312-744-6249) • (312) 744-1944 (TTY)
http://www.cityofchicago.org/bacp

10/16/2013

Alderman **Matthew J. O'Shea**
Ward # **19**
City of Chicago
City Hall, Room **300**
121 North LaSalle Street
Chicago, Illinois 60602

Re: An ordinance to use and maintain a portion of the public right-of-way for **one (1) sign(s)** for **CHICAGO COMPUTER CLUB**, adjacent to the premises known as **2039 W. 95th St.**.

Dear Alderman **Matthew J. O'Shea**:

The applicant referenced above has requested the use of the public right-of-way for a **sign(s)**. An ordinance has been prepared by the Department of Business Affairs and Consumer Protection – Business Assistance Center - Public Way Use Unit for presentation to the City Council. Because this request was made for properties located in your ward, as approved by you as per the attached, I respectfully request that you introduce the attached ordinance at the next City Council meeting.

If you have any questions regarding this ordinance, please contact Anthony Bertuca at (312) 744-5506.

Department of Business Affairs and Consumer Protection

City of Chicago

O2013-8278

Office of the City Clerk

Document Tracking Sheet

Meeting Date:	10/16/2013
Sponsor(s):	O'Shea (19)
Type:	Ordinance
Title:	Grant(s) of privilege in public way for Citibank NA - light fixtures
Committee(s) Assignment:	Committee on Transportation and Public Way

ORDINANCE
CITIBANK NA
Acct. No. 85770 - 13
Permit No. 1108815

Be It Ordained by the City Council of the City of Chicago:

SECTION 1. Permission and authority are hereby given and granted to CITIBANK NA, upon the terms and subject to the conditions of this ordinance to maintain and use, as now constructed, ten (10) Light Fixture(s) projecting over the public right-of-way adjacent to its premises known as 9449 S. Western Ave..

Said Light Fixture(s) at Western and 95th Street measure(s):
Ten (10) at one point eight three (1.83) foot in length, point six seven (.67) feet in width and ten point five (10.5) feet above grade level.

The location of said privilege shall be as shown on prints kept on file with the Department of Business Affairs and Consumer Protection and the Office of the City Clerk.

Said privilege shall be constructed in accordance with plans and specifications approved by the Department of Transportation (Division of Project Development).

This grant of privilege in the public way shall be subject to the provisions of Section 10-28-015 and all other required provisions of the Municipal Code of Chicago.

The grantee shall pay to the City of Chicago as compensation for the privilege #1108815 herein granted the sum of one hundred twenty ($120.00) per annum in advance.

A 25% penalty will be added for payments received after due date.

The permit holder agrees to hold the City of Chicago harmless for any damage, relocation or replacement costs associated with damage, relocation or removal of private property caused by the City performing work in the public way.

Authority herein given and granted for a period of five (5) years from and after 05/14/2013.

Alderman _____

Matthew J. O'Shea 19th Ward


Citibank – 9449 S. Western



Western Ave



95th Street

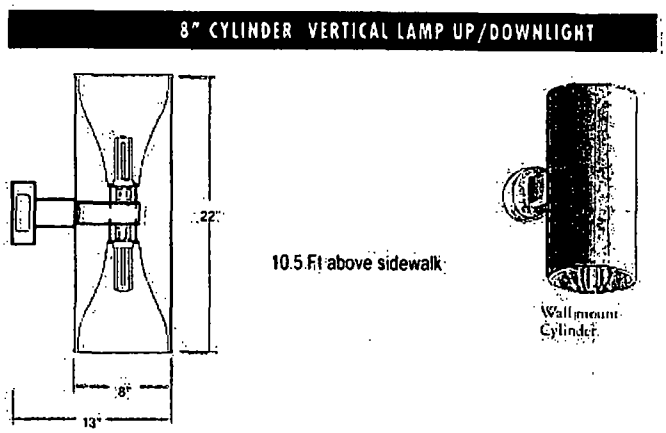

Department of Business Affairs and Consumer Protection
Business Assistance Center - Public Way Use Unit
City Hall - 121 N. LaSalle Street, Room 800 • Chicago, IL 60602
(312)-74-GOBIZ (312-744-6249) • (312) 744-1944 (TTY)
http://www.cityofchicago.org/bacp

10/16/2013

Alderman **Matthew J. O'Shea**
Ward # **19**
City of Chicago
City Hall, Room **300**
121 North LaSalle Street
Chicago, Illinois 60602

Re: An ordinance to use and maintain a portion of the public right-of-way for **ten (10) light fixture(s)** for **CITIBANK NA**, adjacent to the premises known as **9449 S. Western Ave.**.

Dear Alderman **Matthew J. O'Shea**:

The applicant referenced above has requested the use of the public right-of-way for a **light fixture(s)**. An ordinance has been prepared by the Department of Business Affairs and Consumer Protection – Business Assistance Center - Public Way Use Unit for presentation to the City Council. Because this request was made for properties located in your ward, as approved by you as per the attached, I respectfully request that you introduce the attached ordinance at the next City Council meeting.

If you have any questions regarding this ordinance, please contact Anthony Bertuca at (312) 744-5506.

Department of Business Affairs and Consumer Protection

City of Chicago

O2013-8279

Office of the City Clerk

Document Tracking Sheet

Meeting Date:	10/16/2013
Sponsor(s):	O'Shea (19)
Type:	Ordinance
Title:	Grant(s) of privilege in public way for Citibank NA - roof overhead
Committee(s) Assignment:	*Committee on Transportation and Public Way*

ORDINANCE
CITIBANK NA
Acct. No. 85770 - 13
Permit No. 1108812

Be It Ordained by the City Council of the City of Chicago:

SECTION 1. Permission and authority are hereby given and granted to CITIBANK NA, upon the terms and subject to the conditions of this ordinance to maintain and use, as now constructed, one (1) Roof Overhang(s) projecting over the public right-of-way adjacent to its premises known as 9449 S. Western Ave..

Said Roof Overhang(s) at W. 95th Street measure(s):
One (1) at twenty-six point two (26.2) feet in length, and one (1) foot two (2) inches in width. Existing roof overhang project out over public way one (1) foot two (2) inches and is approximately thirty-three (33) feet above grade level.

The location of said privilege shall be as shown on prints kept on file with the Department of Business Affairs and Consumer Protection and the Office of the City Clerk.

Said privilege shall be constructed in accordance with plans and specifications approved by the Department of Planning and Development and Department of Transportation (Division of Project Development).

This grant of privilege in the public way shall be subject to the provisions of Section 10-28-015 and all other required provisions of the Municipal Code of Chicago.

The grantee shall pay to the City of Chicago as compensation for the privilege #1108812 herein granted the sum of four hundred ($400.00) per annum in advance.

A 25% penalty will be added for payments received after due date.

The permit holder agrees to hold the City of Chicago harmless for any damage, relocation or replacement costs associated with damage, relocation or removal of private property caused by the City performing work in the public way.

Authority herein given and granted for a period of five (5) years from and after 06/11/2013.


Alderman _____

Matthew J. O'Shea 19th Ward

Citibank
9449 S. Western



95th Street

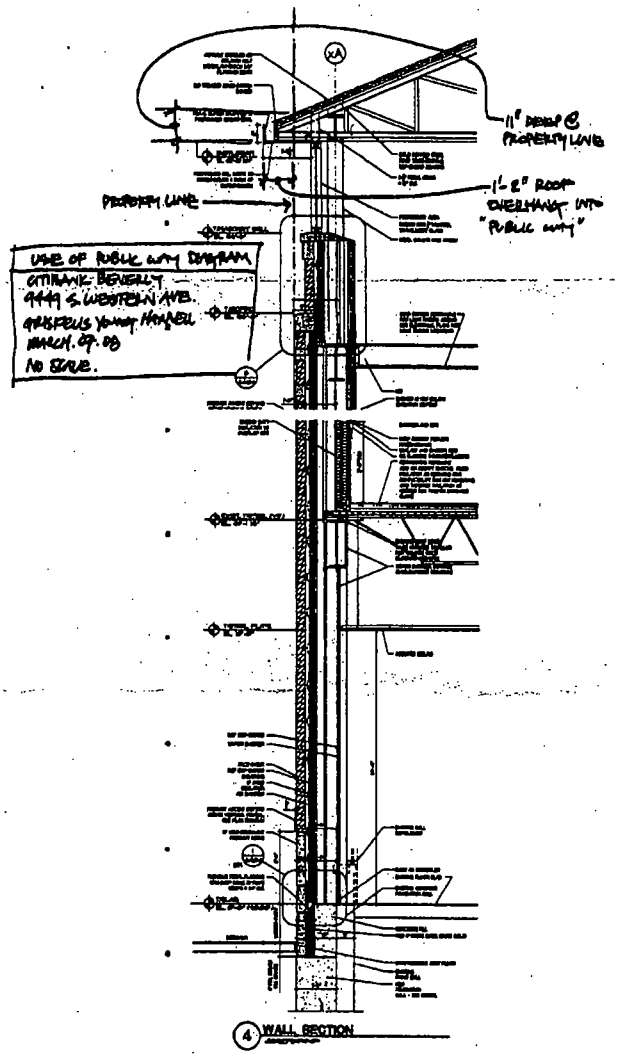

Department of Business Affairs and Consumer Protection
Business Assistance Center- Public Way Use Unit
City Hall- 121 N. LaSalle Street Room 800 • Chicago, IL 60602
(312)-74-GOBIZ (312-744-6249) • (312) 744-1944 (TTY)
http://www.cityofchicago.org/bacp

10/16/2013

Alderman **Matthew J. O'Shea**
Ward # **19**
City of Chicago
City Hall, Room **300**
121 North LaSalle Street
Chicago, Illinois 60602

Re: An ordinance to use and maintain a portion of the public right-of-way for **one (1) roof overhang(s)** for **CITIBANK NA**, adjacent to the premises known as **9449 S. Western Ave.**.

Dear Alderman **Matthew J. O'Shea**:

The applicant referenced above has requested the use of the public right-of-way for a **roof overhang(s)**. An ordinance has been prepared by the Department of Business Affairs and Consumer Protection – Business Assistance Center - Public Way Use Unit for presentation to the City Council. Because this request was made for properties located in your ward, as approved by you as per the attached, I respectfully request that you introduce the attached ordinance at the next City Council meeting.

If you have any questions regarding this ordinance, please contact Anthony Bertuca at (312) 744-5506.

Department of Business Affairs and Consumer Protection

City of Chicago

O2013-8280

Office of the City Clerk

Document Tracking Sheet

Meeting Date:	10/16/2013
Sponsor(s):	O'Shea (19)
Type:	Ordinance
Title:	Grant(s) of privilege in public way for Comfort Family Dental
Committee(s) Assignment:	Committee on Transportation and Public Way

ORDINANCE
COMFORT FAMILY DENTAL
Acct. No. 383776 - 1
Permit No. 1108124

Be It Ordained by the City Council of the City of Chicago:

SECTION 1. Permission and authority are hereby given and granted to COMFORT FAMILY DENTAL, upon the terms and subject to the conditions of this ordinance to maintain and use one (1) sign(s) projecting over the public right-of-way attached to its premises known as 2056 W. 95th St..

Said sign structure(s) measures as follows; along West 95th Street:
One (1) at nine point three three (9.33) feet in length, one point five (1.5) feet in height and twelve (12) feet above grade level.

The location of said privilege shall be as shown on prints kept on file with the Department of Business Affairs and Consumer Protection and the Office of the City Clerk.

Said privilege shall be constructed in accordance with plans and specifications approved by the Department of Transportation (Division of Project Development) and Zoning Department - Signs.

This grant of privilege in the public way shall be subject to the provisions of Section 10-28-015 and all other required provisions of the Municipal Code of Chicago.

The grantee shall pay to the City of Chicago as compensation for the privilege #1108124 herein granted the sum of one hundred ($100.00) per annum in advance.


A 25% penalty will be added for payments received after due date.

The permit holder agrees to hold the City of Chicago harmless for any damage, relocation or replacement costs associated with damage, relocation or removal of private property caused by the City performing work in the public way.

Authority herein given and granted for a period of five (5) years from and after Date of Passage.


Alderman _____

Matthew J. O'Shea 19th Ward

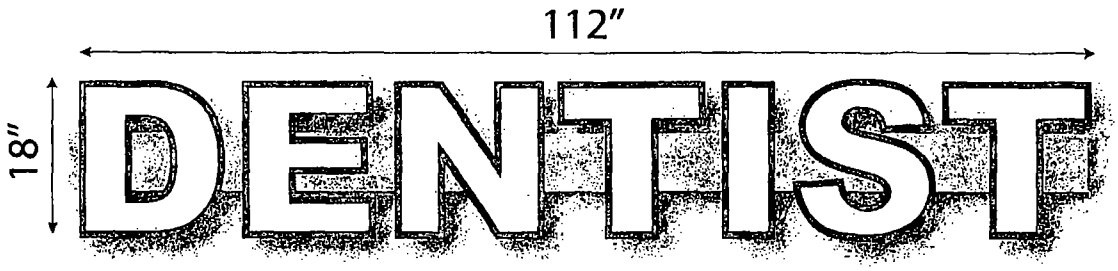


PROPOSED:



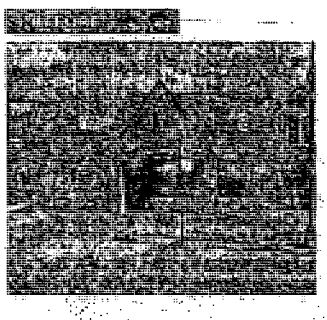

CHANNEL LETTERS W/ RACEWAY:

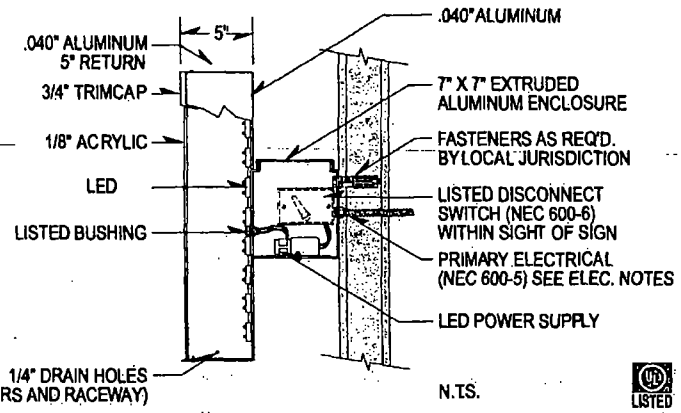

CHANNEL LET

Comfort Fam
Dental

Scale:
Job #:
Designer: fnp Date:06/13/
r1: 00/00/00
r2: 00/00/00
r3: 00/00/00
r4: 00/00/00
Comfort Family Dental a

Design Status:
Approved
Approved as n
Revise & resubmit
DATE:
SIGN:

Permit Status:
MUNICIPALITY:
Applied DATE:
Revise & resubmit DATE:
Approved DATE:

SIGNS SIGNS
FULL SERVICE SIGN COM
www.signs3.com
207 Gail Ct. S.
Prospect Heights, IL 60070
Phone: (847) 222-0505
Fax: (847) 222-0505
info@signs3.com

PROJECT COLO
Purple
White

PROJECT NOT
-QUANTITY: (1) set of LED channel lette
-ILLUMINATION: White LED
-FACES: White/none
-CANS: .063 aluminum painted purple
-TRIMCAP: Jewel-like purple
-MOUNTING: raceway mount to brick f
-RACEWAY: yes/ paint to match brick
-DIMENSIONS: 18"x112"
-TOTAL SQUARE FEET: 14 SF
-PRIMARY ELECTRICAL REQUIREMEN
existing power supply
-UL LISTED: yes

RENDERI
DRAWING

Department of Business Affairs and Consumer Protection
Business Assistance Center - Public Way Use Unit
City Hall - 121 N. LaSalle Street, Room 800 • Chicago, IL 60602
(312)-74-GOBIZ (312-744-6249) • (312) 744-1944 (TTY)
http://www.cityofchicago.org/bacp

10/16/2013

Alderman **Matthew J. O'Shea**
Ward # **19**
City of Chicago
City Hall, Room **300**
121 North LaSalle Street
Chicago, Illinois 60602

Re: An ordinance to use and maintain a portion of the public right-of-way for **one (1) sign(s)** for **COMFORT FAMILY DENTAL**, adjacent to the premises known as **2056 W. 95th St.**.

Dear Alderman **Matthew J. O'Shea**:

The applicant referenced above has requested the use of the public right-of-way for a **sign(s)**. An ordinance has been prepared by the Department of Business Affairs and Consumer Protection – Business Assistance Center - Public Way Use Unit for presentation to the City Council. Because this request was made for properties located in your ward, as approved by you as per the attached, I respectfully request that you introduce the attached ordinance at the next City Council meeting.

If you have any questions regarding this ordinance, please contact Anthony Bertuca at (312) 744-5506.

Department of Business Affairs and Consumer Protection

City of Chicago

O2013-8281

Office of the City Clerk

Document Tracking Sheet

Meeting Date:	10/16/2013
Sponsor(s):	O'Shea (19)
Type:	Ordinance
Title:	Grant(s) of privilege in public way for Family Thirft Store
Committee(s) Assignment:	Committee on Transportation and Public Way

ORDINANCE
FAMILY THRIFT STORE
Acct. No. 257876 - 2
Permit No. 1106281

Be It Ordained by the City Council of the City of Chicago:

SECTION 1. Permission and authority are hereby given and granted to FAMILY THRIFT STORE, upon the terms and subject to the conditions of this ordinance to maintain and use two (2) sign(s) projecting over the public right-of-way attached to its premises known as 9321 S. Western Ave..

Said sign structure(s) measures as follows; along S. Western:
One (1) at nineteen point one seven (19.17) feet in length, two (2) feet in height and twelve (12) feet above grade level.
One (1) at three point five (3.5) feet in length, three point five (3.5) feet in height and twelve (12) feet above grade level.

The location of said privilege shall be as shown on prints kept on file with the Department of Business Affairs and Consumer Protection and the Office of the City Clerk.

Said privilege shall be constructed in accordance with plans and specifications approved by the Department of Transportation (Division of Project Development) and Zoning Department - Signs.

This grant of privilege in the public way shall be subject to the provisions of Section 10-28-015 and all other required provisions of the Municipal Code of Chicago.

The grantee shall pay to the City of Chicago as compensation for the privilege #1106281 herein granted the sum of four hundred ($400.00) per annum in advance.

A 25% penalty will be added for payments received after due date.

The permit holder agrees to hold the City of Chicago harmless for any damage, relocation or replacement costs associated with damage, relocation or removal of private property caused by the City performing work in the public way.

Authority herein given and granted for a period of five (5) years from and after Date of Passage.


Alderman _____

Matthew J. O'Shea 19th Ward



LED Illuminated Letterset and Logo

Scale: 1/4" = 1'-0"
Internally face lit channel letters, 5" deep. White LED illumination.
Trim cap and returns to be painted to match PMS 300U Blue.
Letter faces to have vinyl applied first surface to match PMS 301C Intense Blue.

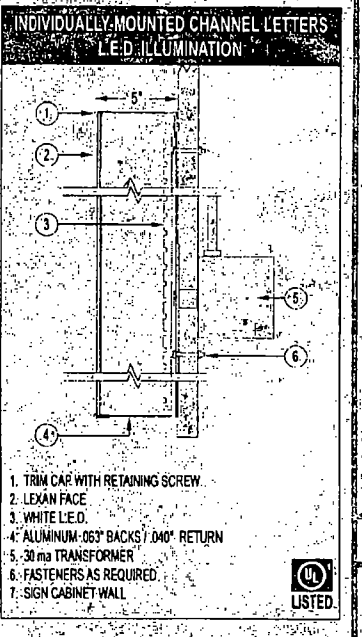

9321 South Western Avenue
Chicago, IL 60620

Building Signage
7000616
7000616_SVPD-Western Ave_Chicago IL.cdr

01/28/13 PMF
03/14/13 PMF 04/03/13 PMF 04/04/13 PMF

CONSTRUCTION

SOUTH WATER SIGNS

LISTED

© COPYRIGHT 2011 BY SOUTH WATER SIGNS, LLC
ALL DESIGNS ARE THE SOLE PROPERTY OF SOUTH WATER, LLC
AND MAY NOT BE REPRODUCED IN PART OR WHOLE WITHOUT
WRITTEN APPROVAL FROM SOUTH WATER SIGNS, LLC

Department of Business Affairs and Consumer Protection
Business Assistance Center - Public Way Use Unit
City Hall - 121 N. LaSalle Street, Room 800 • Chicago, IL 60602
(312)-74-GOBIZ (312-744-6249) • (312) 744-1944 (TTY)
http://www.cityofchicago.org/bacp

10/16/2013

Alderman **Matthew J. O'Shea**
Ward # **19**
City of Chicago
City Hall, Room **300**
121 North LaSalle Street
Chicago, Illinois 60602

Re: An ordinance to use and maintain a portion of the public right-of-way for **two (2) sign(s)** for **FAMILY THRIFT STORE**, adjacent to the premises known as **9321 S. Western Ave.**.

Dear Alderman **Matthew J. O'Shea**:

The applicant referenced above has requested the use of the public right-of-way for a **sign(s)**. An ordinance has been prepared by the Department of Business Affairs and Consumer Protection – Business Assistance Center - Public Way Use Unit for presentation to the City Council. Because this request was made for properties located in your ward, as approved by you as per the attached, I respectfully request that you introduce the attached ordinance at the next City Council meeting.

If you have any questions regarding this ordinance, please contact Anthony Bertuca at (312) 744-5506.

Department of Business Affairs and Consumer Protection

City of Chicago

O2013-8282

Office of the City Clerk

Document Tracking Sheet

Meeting Date:	10/16/2013
Sponsor(s):	O'Shea (19)
Type:	Ordinance
Title:	Grant(s) of privilege in public way for Gertie's Ice Cream & Chili
Committee(s) Assignment:	Committee on Transportation and Public Way

ORDINANCE
GERTIE'S ICE CREAM & CHILI
Acct. No. 11686 - 2
Permit No. 1108817

Be It Ordained by the City Council of the City of Chicago:

SECTION 1. Permission and authority are hereby given and granted to GERTIE'S ICE CREAM & CHILI, upon the terms and subject to the conditions of this ordinance to maintain and use one (1) sign(s) projecting over the public right-of-way attached to its premises known as 11009 S. Kedzie Ave..

Said sign structure(s) measures as follows; along S. Kedzie Avenue:
One (1) at six (6) feet in length, eight (8) feet in height and thirteen (13) feet above grade level.

The location of said privilege shall be as shown on prints kept on file with the Department of Business Affairs and Consumer Protection and the Office of the City Clerk.

Said privilege shall be constructed in accordance with plans and specifications approved by the Department of Transportation (Division of Project Development) and Zoning Department - Signs.

This grant of privilege in the public way shall be subject to the provisions of Section 10-28-015 and all other required provisions of the Municipal Code of Chicago.

The grantee shall pay to the City of Chicago as compensation for the privilege #1108817 herein granted the sum of three hundred ($300.00) per annum in advance.

A 25% penalty will be added for payments received after due date.


The permit holder agrees to hold the City of Chicago harmless for any damage, relocation or replacement costs associated with damage, relocation or removal of private property caused by the City performing work in the public way.

Authority herein given and granted for a period of five (5) years from and after 06/11/2013.

Alderman _____

Matthew J. O'Shea 19th Ward

(Page 2 of 3)

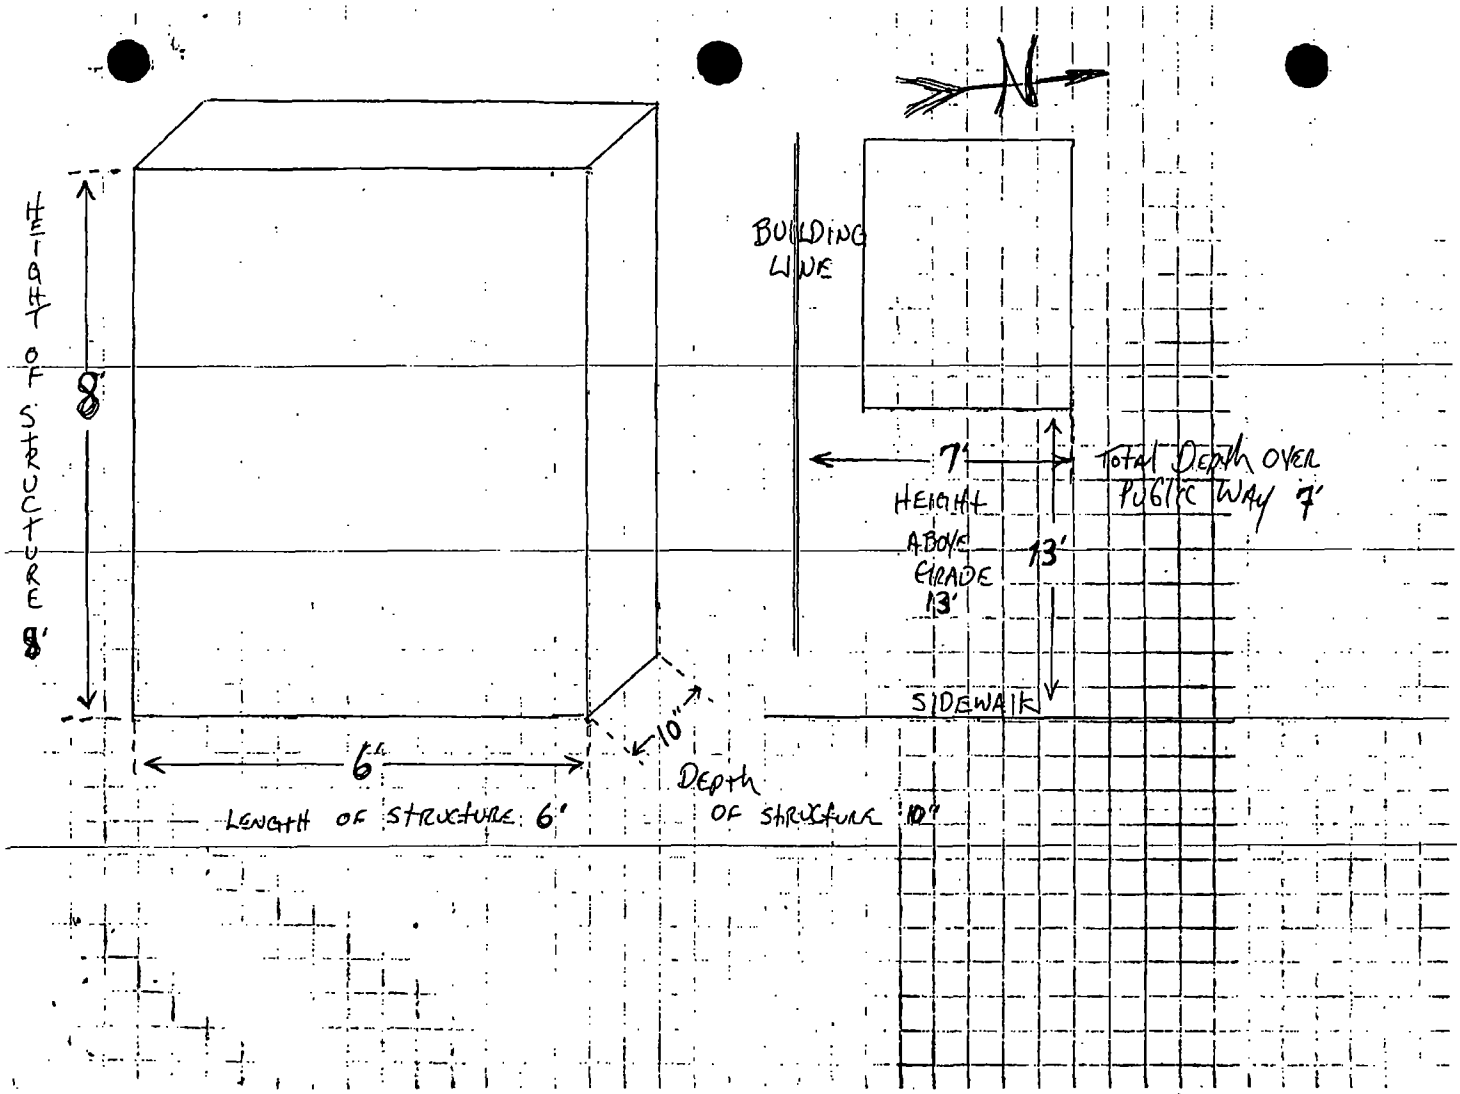
HEIGHT OF STRUCTURE 8'
8'
BUILDING LINE
7'
Total Depth OVER PUBLIC WAY 7'
HEIGHT ABOVE GRADE 13'
13'
SIDEWALK
6'
10"
LENGTH OF STRUCTURE 6'
Depth OF STRUCTURE 10"

Department of Business Affairs and Consumer Protection
Business Assistance Center - Public Way Use Unit
City Hall - 121 N. LaSalle Street, Room 800 • Chicago, IL 60602
(312)-74-GOBIZ (312-744-6249) • (312) 744-1944 (TTY)
http://www.cityofchicago.org/bacp

10/16/2013

Alderman **Matthew J. O'Shea**
Ward # **19**
City of Chicago
City Hall, Room **300**
121 North LaSalle Street
Chicago, Illinois 60602

Re: An ordinance to use and maintain a portion of the public right-of-way for **one (1) sign(s)** for **GERTIE'S ICE CREAM & CHILI**, adjacent to the premises known as **11009 S. Kedzie Ave.**.

Dear Alderman **Matthew J. O'Shea**:

The applicant referenced above has requested the use of the public right-of-way for a **sign(s)**. An ordinance has been prepared by the Department of Business Affairs and Consumer Protection – Business Assistance Center - Public Way Use Unit for presentation to the City Council. Because this request was made for properties located in your ward, as approved by you as per the attached, I respectfully request that you introduce the attached ordinance at the next City Council meeting.

If you have any questions regarding this ordinance, please contact Anthony Bertuca at (312) 744-5506.

Department of Business Affairs and Consumer Protection

City of Chicago

O2013-8283

Office of the City Clerk

Document Tracking Sheet

Meeting Date:	10/16/2013
Sponsor(s):	O'Shea (19)
Type:	Ordinance
Title:	Grant(s) of privilege in public way for Solution 3 Graphics, Inc.
Committee(s) Assignment:	Committee on Transportation and Public Way

ORDINANCE
SOLUTION 3 GRAPHICS, INC.
Acct. No. 307292 - 1
Permit No. 1108913

Be It Ordained by the City Council of the City of Chicago:

SECTION 1. Permission and authority are hereby given and granted to SOLUTION 3 GRAPHICS, INC., upon the terms and subject to the conditions of this ordinance to maintain and use one (1) sign(s) projecting over the public right-of-way attached to its premises known as 10547 S. Western Ave..

Said sign structure(s) measures as follows; along S. WESTERN:
One (1) at twelve point one seven (12.17) feet in length, seventeen point seven five (17.75) feet in height and thirty-three (33) feet above grade level.

The location of said privilege shall be as shown on prints kept on file with the Department of Business Affairs and Consumer Protection and the Office of the City Clerk.

Said privilege shall be constructed in accordance with plans and specifications approved by the Department of Transportation (Division of Project Development) and Zoning Department - Signs.


This grant of privilege in the public way shall be subject to the provisions of Section 10-28-015 and all other required provisions of the Municipal Code of Chicago.

The grantee shall pay to the City of Chicago as compensation for the privilege #1108913 herein granted the sum of three hundred ($300.00) per annum in advance.


A 25% penalty will be added for payments received after due date.

The permit holder agrees to hold the City of Chicago harmless for any damage, relocation or replacement costs associated with damage, relocation or removal of private property caused by the City performing work in the public way.

Authority herein given and granted for a period of five (5) years from and after 10/08/2013.

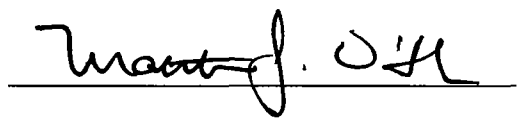Alderman 

Matthew J. O'Shea 19th Ward

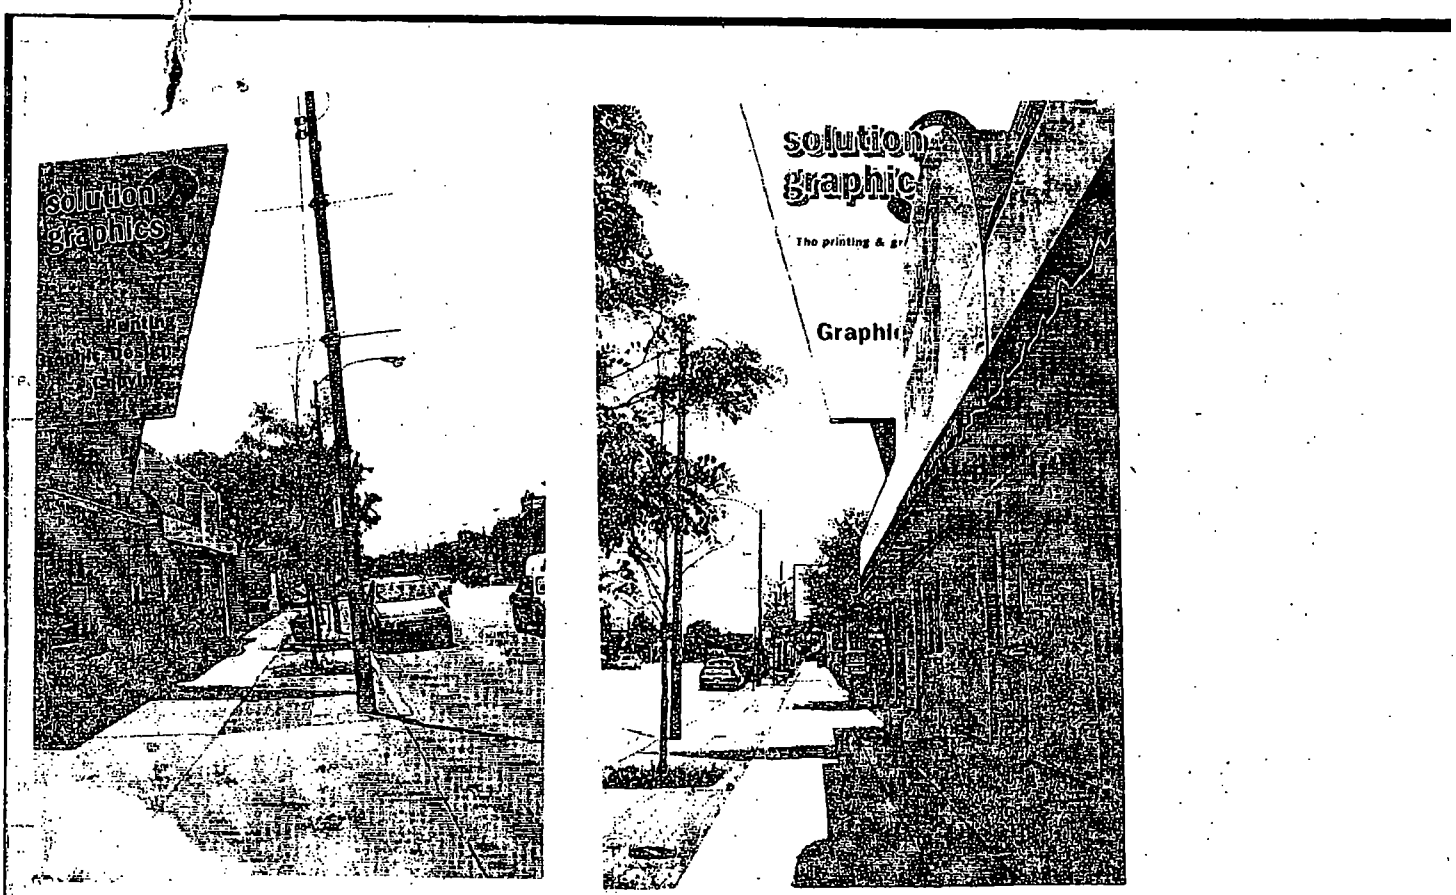
solution
graphics
solution
graphic
Graphic

Department of Business Affairs and Consumer Protection
Business Assistance Center - Public Way Use Unit
City Hall - 121 N. LaSalle Street, Room 800 • Chicago, IL 60602
(312)-74-GOBIZ (312-744-6249) • (312) 744-1944 (TTY)
http://www.cityofchicago.org/bacp

10/16/2013

Alderman **Matthew J. O'Shea**
Ward # **19**
City of Chicago
City Hall, Room **300**
121 North LaSalle Street
Chicago, Illinois 60602

Re: An ordinance to use and maintain a portion of the public right-of-way for **one (1) sign(s)** for **SOLUTION 3 GRAPHICS, INC.**, adjacent to the premises known as **10547 S. Western Ave.**.

Dear Alderman **Matthew J. O'Shea**:

The applicant referenced above has requested the use of the public right-of-way for a **sign(s)**. An ordinance has been prepared by the Department of Business Affairs and Consumer Protection – Business Assistance Center - Public Way Use Unit for presentation to the City Council. Because this request was made for properties located in your ward, as approved by you as per the attached, I respectfully request that you introduce the attached ordinance at the next City Council meeting.

If you have any questions regarding this ordinance, please contact Anthony Bertuca at (312) 744-5506.

Department of Business Affairs and Consumer Protection

City of Chicago

O2013-8284

Office of the City Clerk

Document Tracking Sheet

Meeting Date:	10/16/2013
Sponsor(s):	Cochran (20)
Type:	Ordinance
Title:	Grant(s) of privilege in public way for Taqueria Atotonilco No. 2
Committee(s) Assignment:	Committee on Transportation and Public Way

ORDINANCE
TAQUERIA ATOTONILCO #2
Acct. No. 62842 - 1
Permit No. 1097252

Be It Ordained by the City Council of the City of Chicago:

SECTION 1. Permission and authority are hereby given and granted to TAQUERIA ATOTONILCO #2, upon the terms and subject to the conditions of this ordinance to maintain and use one (1) sign(s) projecting over the public right-of-way attached to its premises known as 1649 W. 47th St..

Said sign structure(s) measures as follows; along WEST 47TH STREET:
One (1) at four (4) feet in length, five (5) feet in height and fourteen (14) feet above grade level.

The location of said privilege shall be as shown on prints kept on file with the Department of Business Affairs and Consumer Protection and the Office of the City Clerk.

Said privilege shall be constructed in accordance with plans and specifications approved by the Department of Transportation (Division of Project Development) and Zoning Department - Signs.


This grant of privilege in the public way shall be subject to the provisions of Section 10-28-015 and all other required provisions of the Municipal Code of Chicago.

The grantee shall pay to the City of Chicago as compensation for the privilege #1097252 herein granted the sum of three hundred ($300.00) per annum in advance.

A 25% penalty will be added for payments received after due date.


The permit holder agrees to hold the City of Chicago harmless for any damage, relocation or replacement costs associated with damage, relocation or removal of private property caused by the City performing work in the public way.

Authority herein given and granted for a period of five (5) years from and after 05/09/2012.

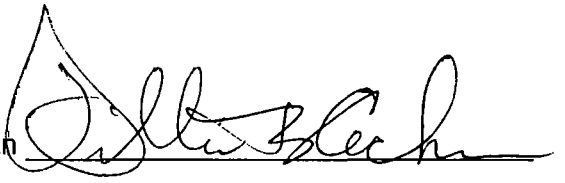Alderman 

Willie Cochran 20th Ward

(JPEG Image, 2048 × 1536 pixels) - Scaled (59%) https://mail-attachment.googleusercontent.com/attachment/u/0/?ui=2...

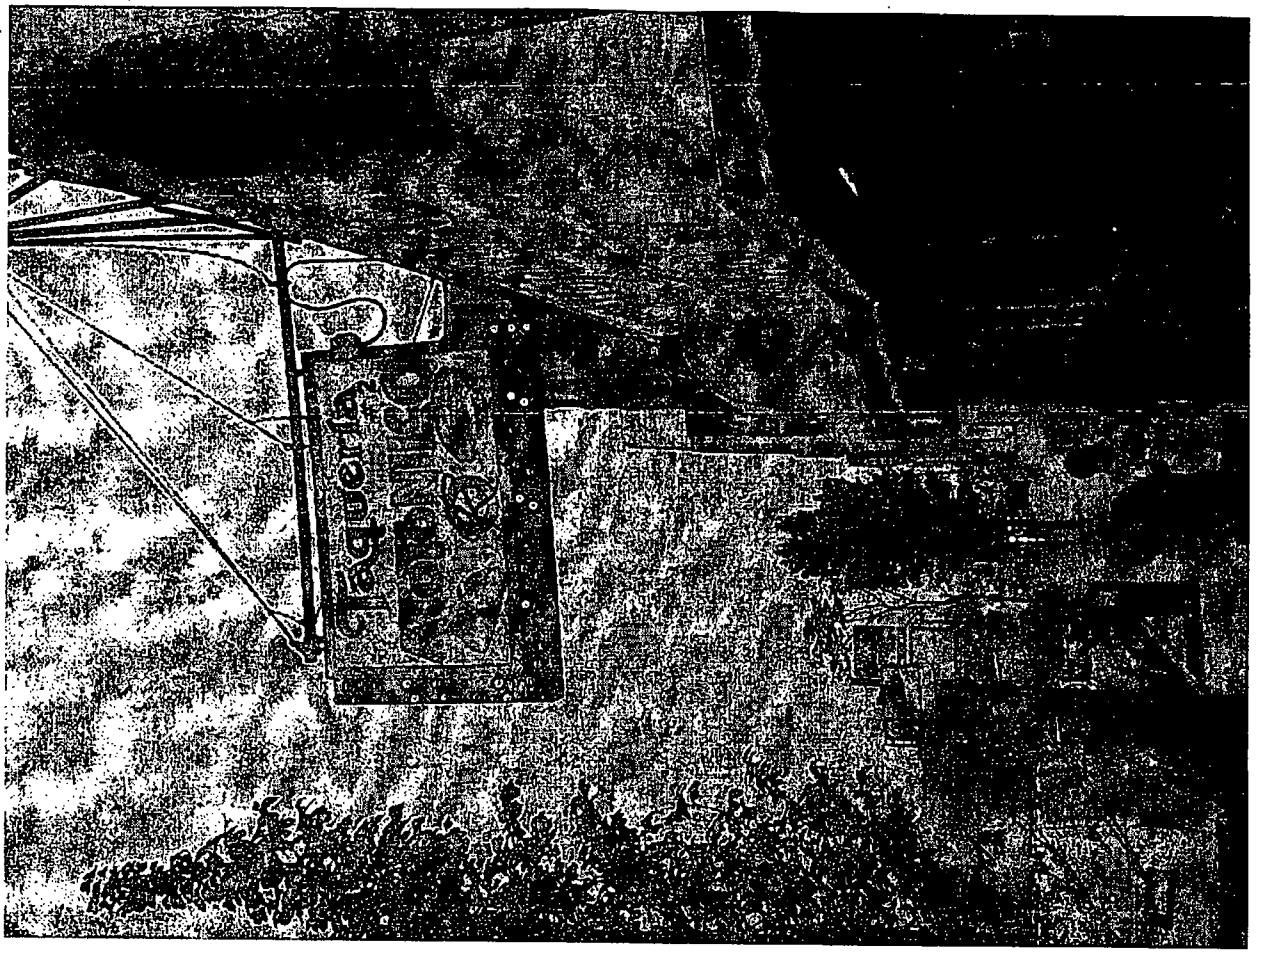

Department of Business Affairs and Consumer Protection
Business Assistance Center - Public Way Use Unit
City Hall - 121 N. LaSalle Street, Room 800 • Chicago, IL 60602
(312)-74-GOBIZ (312-744-6249) • (312) 744-1944 (TTY)
http://www.cityofchicago.org/bacp

10/16/2013

Alderman **Willie Cochran**
Ward # **20**
City of Chicago
City Hall, Room **300**
121 North LaSalle Street
Chicago, Illinois 60602

Re: An ordinance to use and maintain a portion of the public right-of-way for **one (1) sign(s)** for **TAQUERIA ATOTONILCO #2**, adjacent to the premises known as **1649 W. 47th St.**.

Dear Alderman **Willie Cochran**:

The applicant referenced above has requested the use of the public right-of-way for a **sign(s)**. An ordinance has been prepared by the Department of Business Affairs and Consumer Protection – Business Assistance Center - Public Way Use Unit for presentation to the City Council. Because this request was made for properties located in your ward, as approved by you as per the attached, I respectfully request that you introduce the attached ordinance at the next City Council meeting.

If you have any questions regarding this ordinance, please contact Anthony Bertuca at (312) 744-5506.

Department of Business Affairs and Consumer Protection

City of Chicago

O2013-8286

Office of the City Clerk

Document Tracking Sheet

Meeting Date:	10/16/2013
Sponsor(s):	Cochran (20)
Type:	Ordinance
Title:	Grant(s) of privilege in public way for University of Chicago, The
Committee(s) Assignment:	Committee on Transportation and Public Way

ORDINANCE
UNIVERSITY OF CHICAGO
Acct. No. 43697 - 21
Permit No. 1102411

Be It Ordained by the City Council of the City of Chicago:

SECTION 1. Permission and authority are hereby given and granted to UNIVERSITY OF CHICAGO, upon the terms and subject to the conditions of this ordinance to maintain and use, as now constructed, two (2) Conduit(s) under the public right-of-way adjacent to its premises known as 6000 S. Kenwood Ave..

Said Conduit(s) at Across E. 60th Street measure(s):
One (1) at sixty-six (66) feet in length, and one (1) foot in width for a total of sixty-six (66) square feet.

Said Conduit(s) at Along E. 60th Street measure(s):
One (1) at one hundred ninety-nine (199) feet in length, and two point five (2.5) feet in width for a total of four hundred ninety-seven point five (497.5) square feet.

The location of said privilege shall be as shown on prints kept on file with the Department of Business Affairs and Consumer Protection and the Office of the City Clerk.

Said privilege shall be constructed in accordance with plans and specifications approved by the Department of Transportation (Division of Project Development) and Department of Transportation (Office of Underground Coordination).

This grant of privilege in the public way shall be subject to the provisions of Section 10-28-015 and all other required provisions of the Municipal Code of Chicago.

The grantee shall pay to the City of Chicago as compensation for the privilege #1102411 herein granted the sum of one thousand five hundred ninety ($1,590.00) per annum in advance.


A 25% penalty will be added for payments received after due date.

The permit holder agrees to hold the City of Chicago harmless for any damage, relocation or replacement costs associated with damage, relocation or removal of private property caused by the City performing work in the public way.


Authority herein given and granted for a period of five (5) years from and after 06/23/2012.

Alderman

Willie Cochran 20th Ward

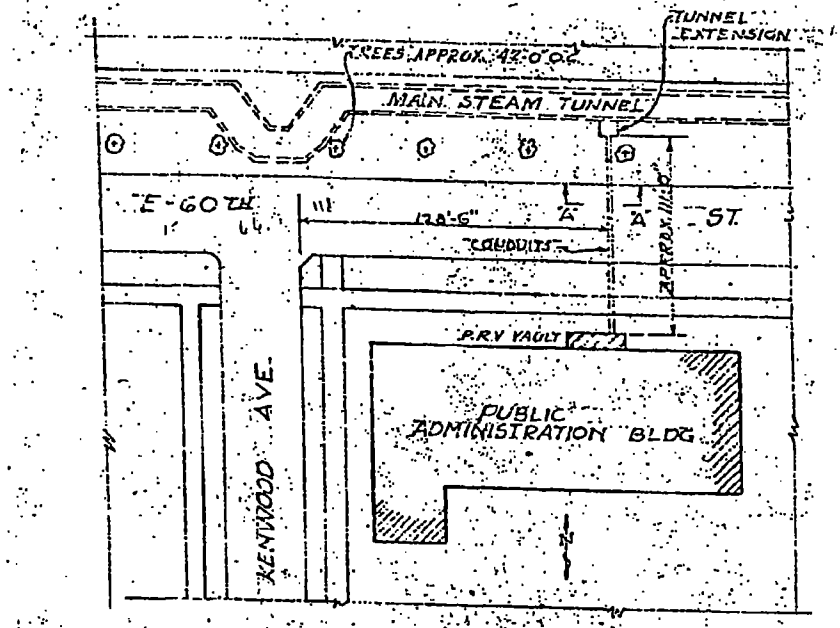

PART PLOT PLAN
SCALE 1"=50'-0"

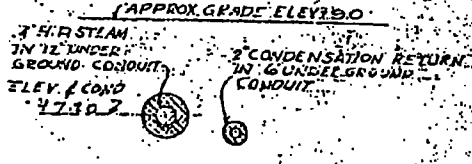

SECTION A-A
SCALE 1"=1'-0"

THE UNIVERSITY OF CHICAGO
THE DEPARTMENT OF BUILDINGS AND GROUNDS
7313 E. 60TH STREET
STEAM DISTRIBUTION SERVICE
ORDINANCE DRAWING
DR. | CH. | DATE 5/1/47

Department of Business Affairs and Consumer Protection
Business Assistance Center - Public Way Use Unit
City Hall - 121 N. LaSalle Street, Room 800 • Chicago, IL 60602
(312)-74-GOBIZ (312-744-6249) • (312) 744-1944 (TTY)
http://www.cityofchicago.org/bacp

10/16/2013

Alderman **Willie Cochran**
Ward # **20**
City of Chicago
City Hall, Room **300**
121 North LaSalle Street
Chicago, Illinois 60602

Re: An ordinance to use and maintain a portion of the public right-of-way for **two (2) conduit(s)** for **UNIVERSITY OF CHICAGO**, adjacent to the premises known as **6000 S. Kenwood Ave.**.

Dear Alderman **Willie Cochran**:

The applicant referenced above has requested the use of the public right-of-way for a **conduit(s)**. An ordinance has been prepared by the Department of Business Affairs and Consumer Protection – Business Assistance Center - Public Way Use Unit for presentation to the City Council. Because this request was made for properties located in your ward, as approved by you as per the attached, I respectfully request that you introduce the attached ordinance at the next City Council meeting.

If you have any questions regarding this ordinance, please contact Anthony Bertuca at (312) 744-5506.

Department of Business Affairs and Consumer Protection

City of Chicago

O2013-8287

Office of the City Clerk

Document Tracking Sheet

Meeting Date:	10/16/2013
Sponsor(s):	Cochran (20)
Type:	Ordinance
Title:	Grant(s) of privilege in public way for University of Chicago, The - File No. 23
Committee(s) Assignment:	Committee on Transportation and Public Way

ORDINANCE
UNIVERSITY OF CHGO FILE #23
Acct. No. 43697 - 28
Permit No. 1108678

Be It Ordained by the City Council of the City of Chicago:

SECTION 1. Permission and authority are hereby given and granted to UNIVERSITY OF CHGO FILE #23, upon the terms and subject to the conditions of this ordinance to maintain and use, as now constructed, one (1) Pipe Trench(s) under the public right-of-way adjacent to its premises known as 6000 S. University Ave.. Existing pipe trench approximately five (5) feet in width and four (4) feet in depth containing an eight (8) inch steam main and a four (4) foot return in a fifteen (15) inch conduit place on concrete pads, eight (8) feet O.C. with well tapped sandfill above existing conduit. Containing C.I. plates, eight (8) inch reinforced concrete slab between curbs and ten (10) inch road bed over slab, under and across the eighty (80) foot public right-of-way, South University Avenue, twenty (20) feet south of the south line of East 60th Street, thence entering private property.

The location of said privilege shall be as shown on prints kept on file with the Department of Business Affairs and Consumer Protection and the Office of the City Clerk.

Said privilege shall be constructed in accordance with plans and specifications approved by the Department of Planning and Development, Department of Transportation (Office of Underground Coordination), and Department of Water Management.

This grant of privilege in the public way shall be subject to the provisions of Section 10-28-015 and all other required provisions of the Municipal Code of Chicago.

The grantee shall pay to the City of Chicago as compensation for the privilege #1108678 herein granted the sum of four hundred ($400.00) per annum in advance.

A 25% penalty will be added for payments received after due date.


The permit holder agrees to hold the City of Chicago harmless for any damage, relocation or replacement costs associated with damage, relocation or removal of private property caused by the City performing work in the public way.


Authority herein given and granted for a period of five (5) years from and after 08/11/2013.

Alderman

Willie Cochran 20th Ward

Acct 43697-28, MC File 23

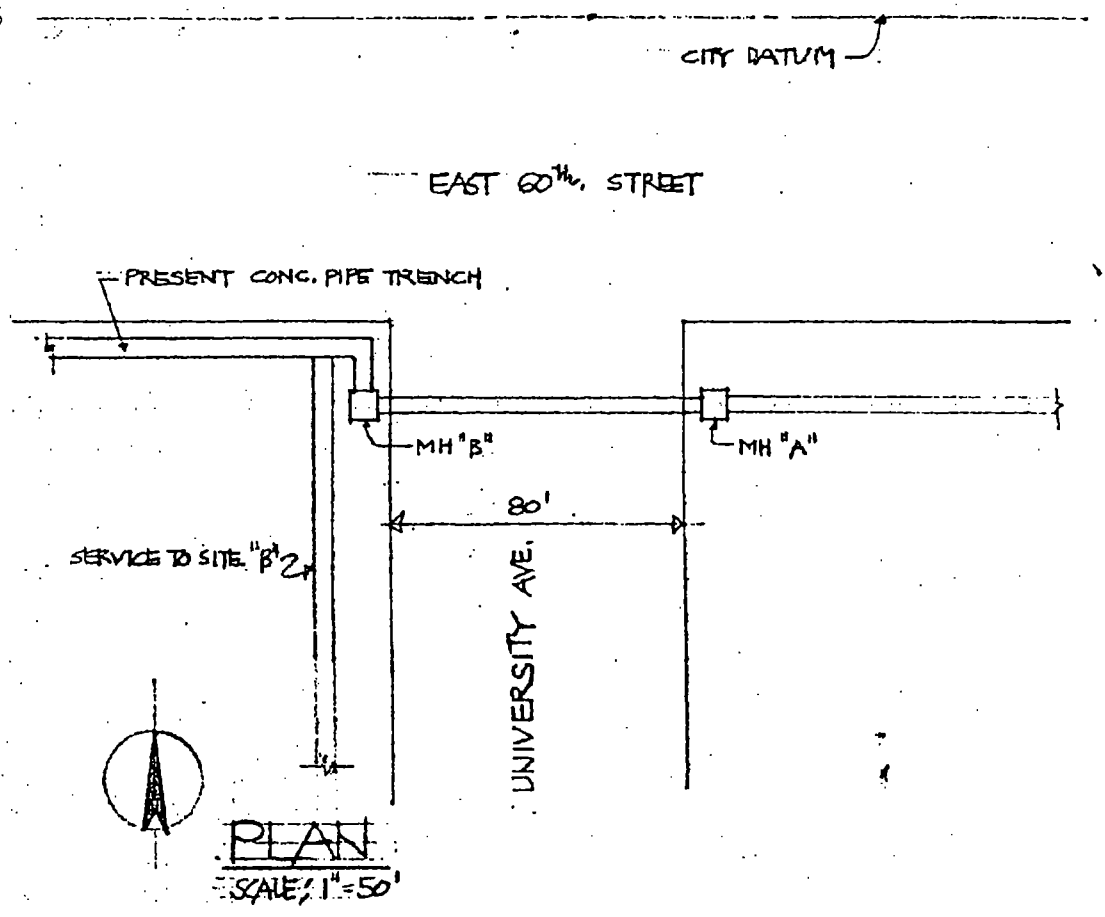

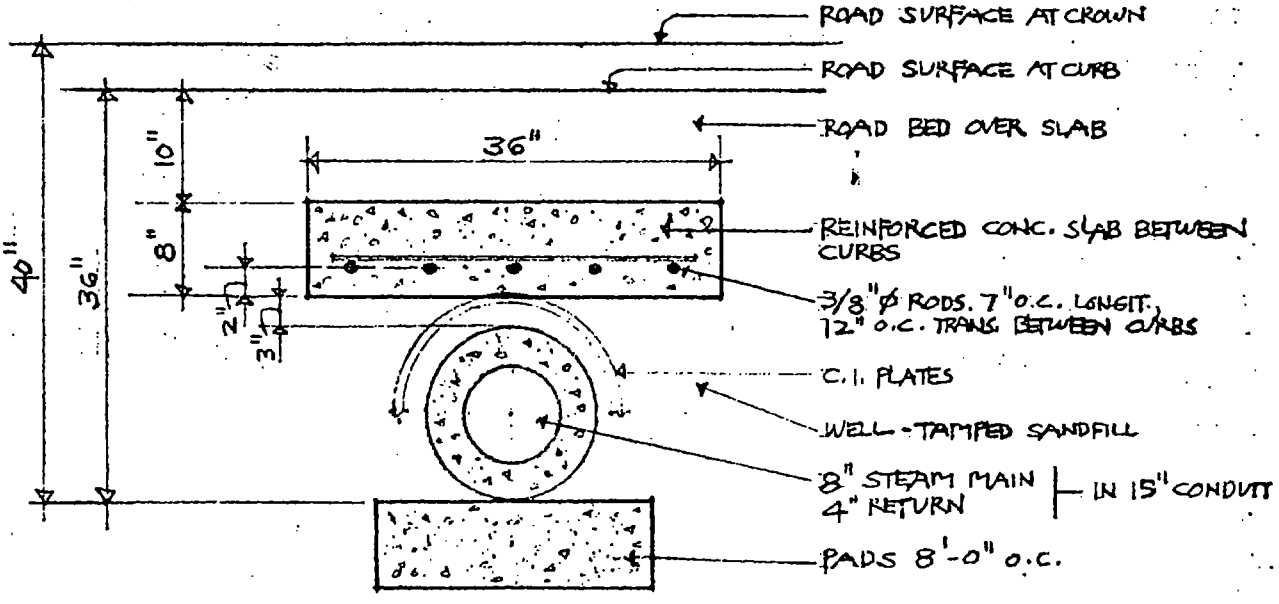

DETAIL OF CONDUIT (UNDER UNIV. AVE.)
SCALE; 3/4" = 1'-0"

ORDINANCE DRAWINGS. TUNNEL and CONDUIT LOCATIONS	DATE: 7/24/78 PR. BY: JPA	DRAWING NO. 78-92	THE UNIVERSITY OF CHICAGO Office of Physical Planning and Construction

Department of Business Affairs and Consumer Protection
Business Assistance Center- Public Way Use Unit
City Hall- 121 N. LaSalle Street Room 800 • Chicago, IL 60602
(312)-74-GOBIZ (312-744-6249) • (312) 744-1944 (TTY)
http://www.cityofchicago.org/bacp

10/16/2013

Alderman **Willie Cochran**
Ward # **20**
City of Chicago
City Hall, Room **300**
121 North LaSalle Street
Chicago, Illinois 60602

Re: An ordinance to use and maintain a portion of the public right-of-way for **one (1) pipe trench(s)** for **UNIVERSITY OF CHGO FILE #23**, adjacent to the premises known as **6000 S. University Ave.**.

Dear Alderman **Willie Cochran**:

The applicant referenced above has requested the use of the public right-of-way for a **pipe trench(s)**. An ordinance has been prepared by the Department of Business Affairs and Consumer Protection – Business Assistance Center - Public Way Use Unit for presentation to the City Council. Because this request was made for properties located in your ward, as approved by you as per the attached, I respectfully request that you introduce the attached ordinance at the next City Council meeting.

If you have any questions regarding this ordinance, please contact Anthony Bertuca at (312) 744-5506.

Department of Business Affairs and Consumer Protection

City of Chicago

O2013-8292

Office of the City Clerk

Document Tracking Sheet

Meeting Date:	10/16/2013
Sponsor(s):	Brookins (21)
Type:	Ordinance
Title:	Grant(s) of privilege in public way for Auto Pro Collision Clinic, Inc.
Committee(s) Assignment:	Committee on Transportation and Public Way

ORDINANCE
AUTO PRO COLLISION CLINIC INC
Acct. No. 22288 - 1
Permit No. 1108647

Be It Ordained by the City Council of the City of Chicago:

SECTION 1. Permission and authority are hereby given and granted to AUTO PRO COLLISION CLINIC INC, upon the terms and subject to the conditions of this ordinance to maintain and use one (1) sign(s) projecting over the public right-of-way attached to its premises known as 9928 S. Vincennes Ave..

Said sign structure(s) measures as follows; along S. Vincennes Avenue:
One (1) at five point eight (5.8) feet in length, three (3) feet in height and fourteen (14) feet above grade level.

The location of said privilege shall be as shown on prints kept on file with the Department of Business Affairs and Consumer Protection and the Office of the City Clerk.

Said privilege shall be constructed in accordance with plans and specifications approved by the Department of Transportation (Division of Project Development) and Zoning Department - Signs.

This grant of privilege in the public way shall be subject to the provisions of Section 10-28-015 and all other required provisions of the Municipal Code of Chicago.

The grantee shall pay to the City of Chicago as compensation for the privilege #1108647 herein granted the sum of one hundred ($100.00) per annum in advance.


A 25% penalty will be added for payments received after due date.

The permit holder agrees to hold the City of Chicago harmless for any damage, relocation or replacement costs associated with damage, relocation or removal of private property caused by the City performing work in the public way.

Authority herein given and granted for a period of five (5) years from and after 06/11/2013.

Alderman

Howard Brookins, Jr. 21st Ward

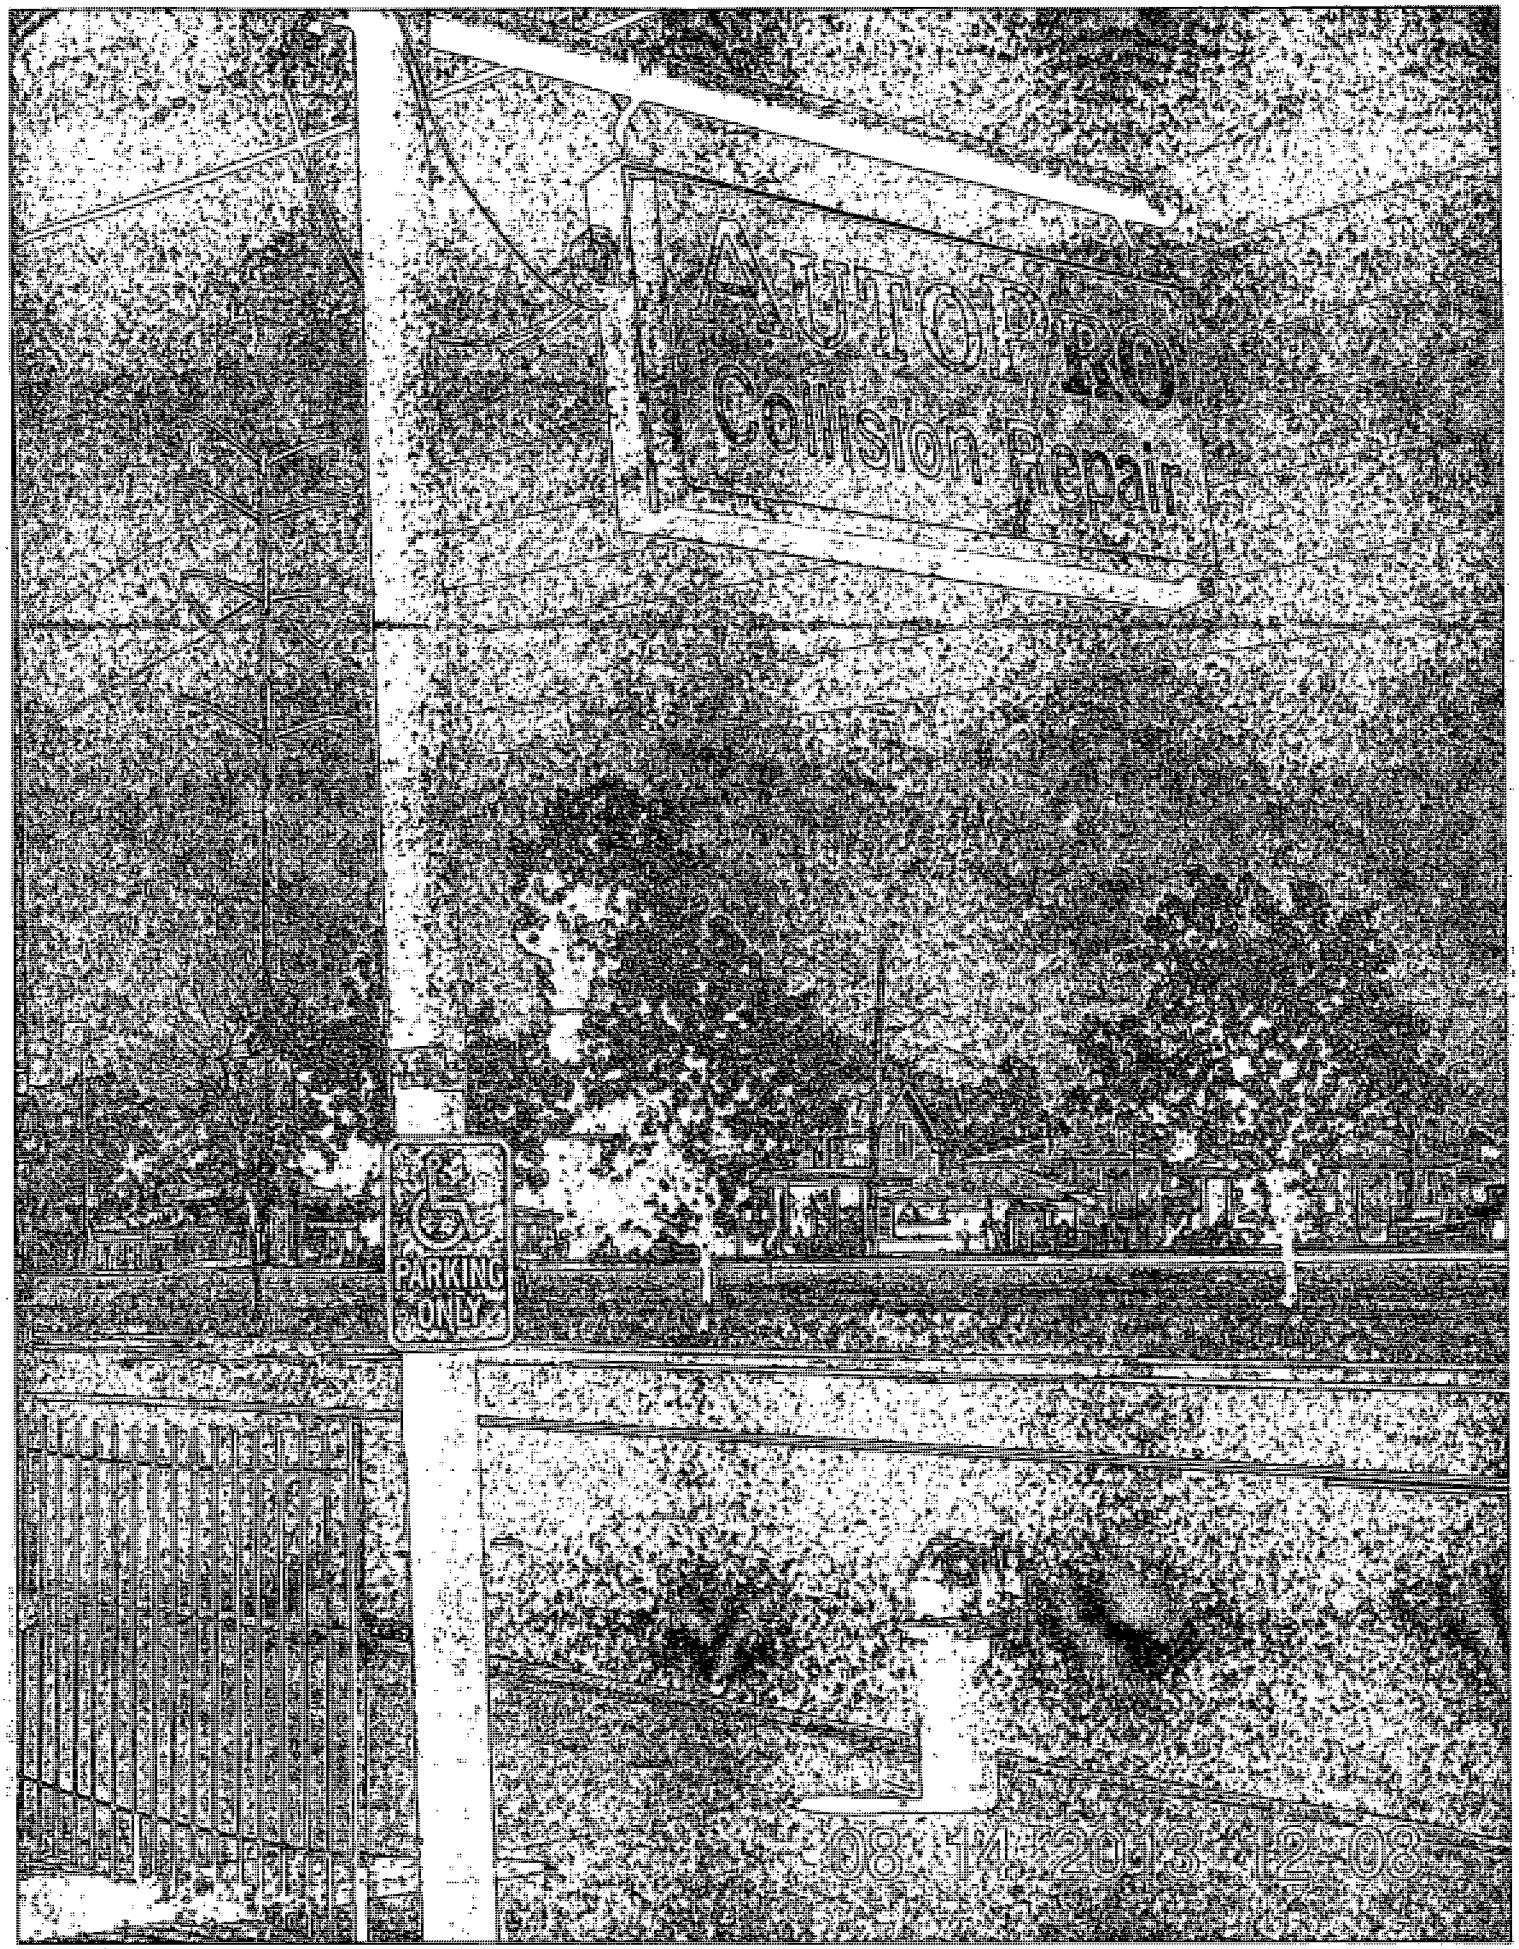
Collision Repair
PARKING
ONLY

Department of Business Affairs and Consumer Protection
Business Assistance Center - Public Way Use Unit
City Hall - 121 N. LaSalle Street, Room 800 • Chicago, IL 60602
(312)-74-GOBIZ (312-744-6249) • (312) 744-1944 (TTY)
http://www.cityofchicago.org/bacp

10/16/2013

Alderman **Howard Brookins, Jr.**
Ward # **21**
City of Chicago
City Hall, Room **300**
121 North LaSalle Street
Chicago, Illinois 60602

Re: An ordinance to use and maintain a portion of the public right-of-way for **one (1) sign(s)** for **AUTO PRO COLLISION CLINIC INC**, adjacent to the premises known as **9928 S. Vincennes Ave.**.

Dear Alderman **Howard Brookins, Jr.**:

The applicant referenced above has requested the use of the public right-of-way for a **sign(s)**. An ordinance has been prepared by the Department of Business Affairs and Consumer Protection – Business Assistance Center - Public Way Use Unit for presentation to the City Council. Because this request was made for properties located in your ward, as approved by you as per the attached, I respectfully request that you introduce the attached ordinance at the next City Council meeting.

If you have any questions regarding this ordinance, please contact Anthony Bertuca at (312) 744-5506.

Department of Business Affairs and Consumer Protection

City of Chicago

O2013-8295

Office of the City Clerk

Document Tracking Sheet

Meeting Date:	10/16/2013
Sponsor(s):	Brookins (21)
Type:	Ordinance
Title:	Grant(s) of privilege in public way for Morrison's Restaurant
Committee(s) Assignment:	Committee on Transportation and Public Way

ORDINANCE
MORRISON'S RESTAURANT
Acct. No. 364469 - 1
Permit No. 1103858

Be It Ordained by the City Council of the City of Chicago:

SECTION 1. Permission and authority are hereby given and granted to MORRISON'S RESTAURANT, upon the terms and subject to the conditions of this ordinance to maintain and use three (3) sign(s) projecting over the public right-of-way attached to its premises known as 8127 S. Ashland Ave..

Said sign structure(s) measures as follows; along S Ashland Ave:
One (1) at eight (8) feet in length, four (4) feet in height and twelve point six seven (12.67) feet above grade level.
One (1) at ten (10) feet in length, five (5) feet in height and eighteen point six seven (18.67) feet above grade level.
One (1) at six (6) feet in length, four (4) feet in height and twelve (12) feet above grade level.

The location of said privilege shall be as shown on prints kept on file with the Department of Business Affairs and Consumer Protection and the Office of the City Clerk.

Said privilege shall be constructed in accordance with plans and specifications approved by the Department of Transportation (Division of Project Development) and Zoning Department - Signs.

This grant of privilege in the public way shall be subject to the provisions of Section 10-28-015 and all other required provisions of the Municipal Code of Chicago.

The grantee shall pay to the City of Chicago as compensation for the privilege #1103858 herein granted the sum of seven hundred ($700.00) per annum in advance.

A 25% penalty will be added for payments received after due date.

The permit holder agrees to hold the City of Chicago harmless for any damage, relocation or replacement costs associated with damage, relocation or removal of private property caused by the City performing work in the public way.


Authority herein given and granted for a period of five (5) years from and after Date of Passage.

Alderman

Howard Brookins, Jr. 21st Ward


APPLICATION TO USE THE PUBLIC RIGHT OF WAY

EXAMPLE OF SIGN DRAWING

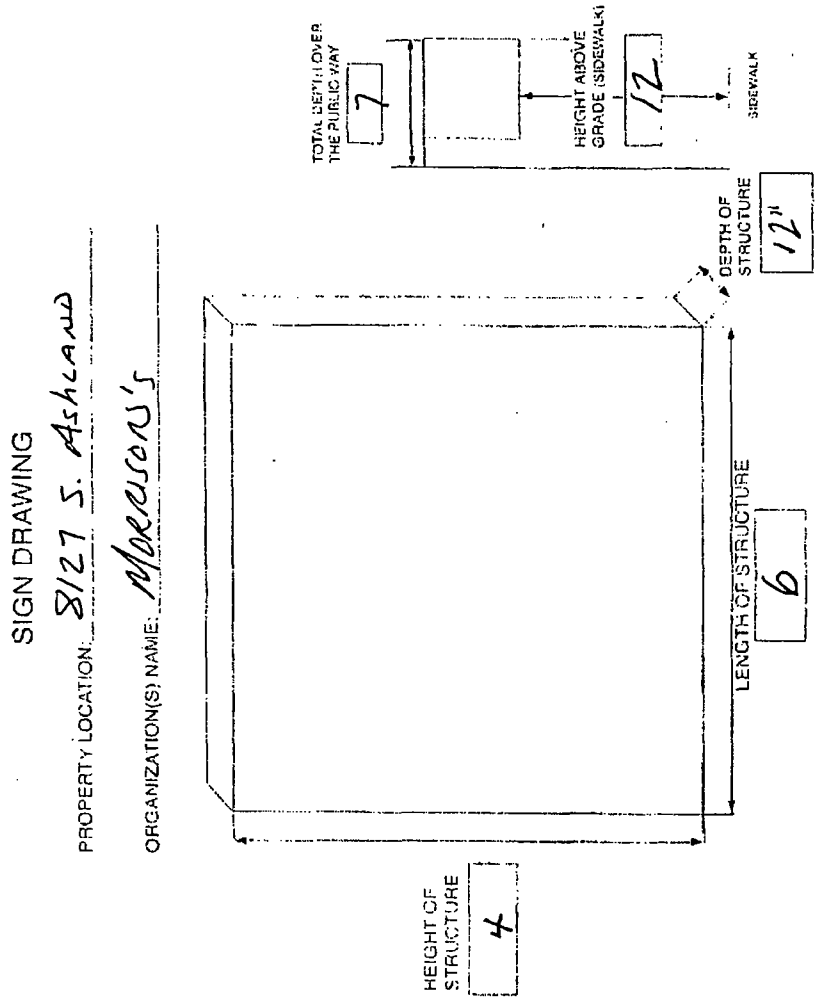


APPLICATION TO USE THE PUBLIC RIGHT OF WAY

EXAMPLE OF SIGN DRAWING

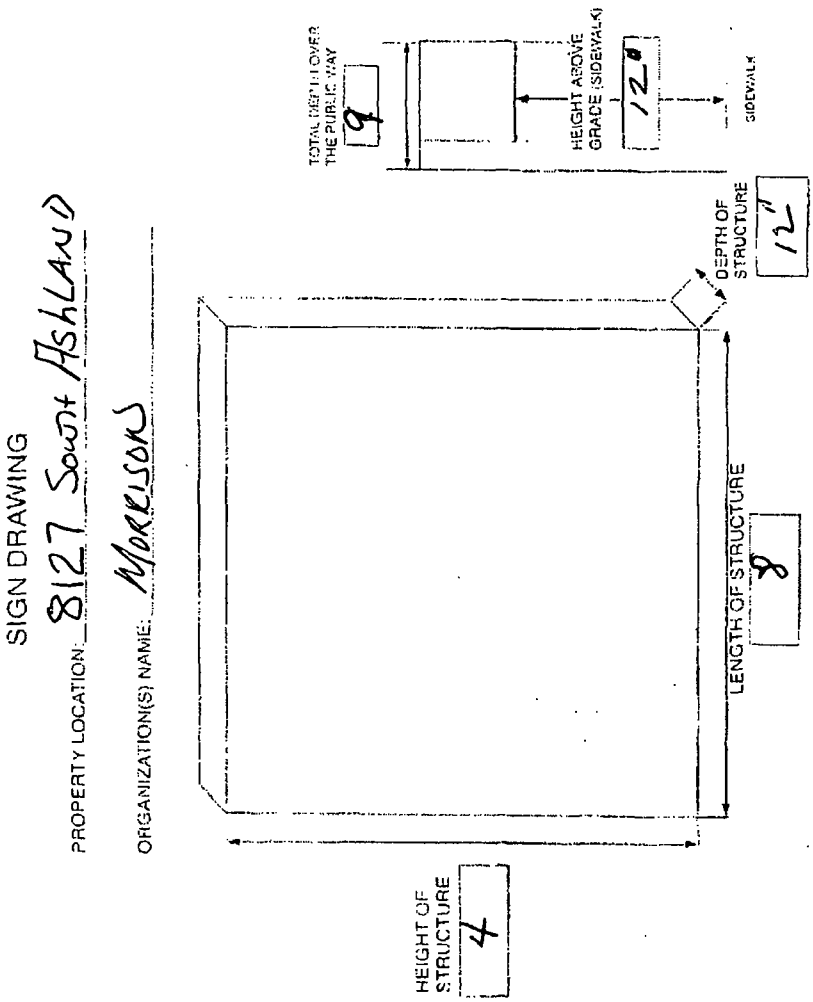

APPLICATION TO USE THE PUBLIC RIGHT OF WAY

EXAMPLE OF SIGN DRAWING

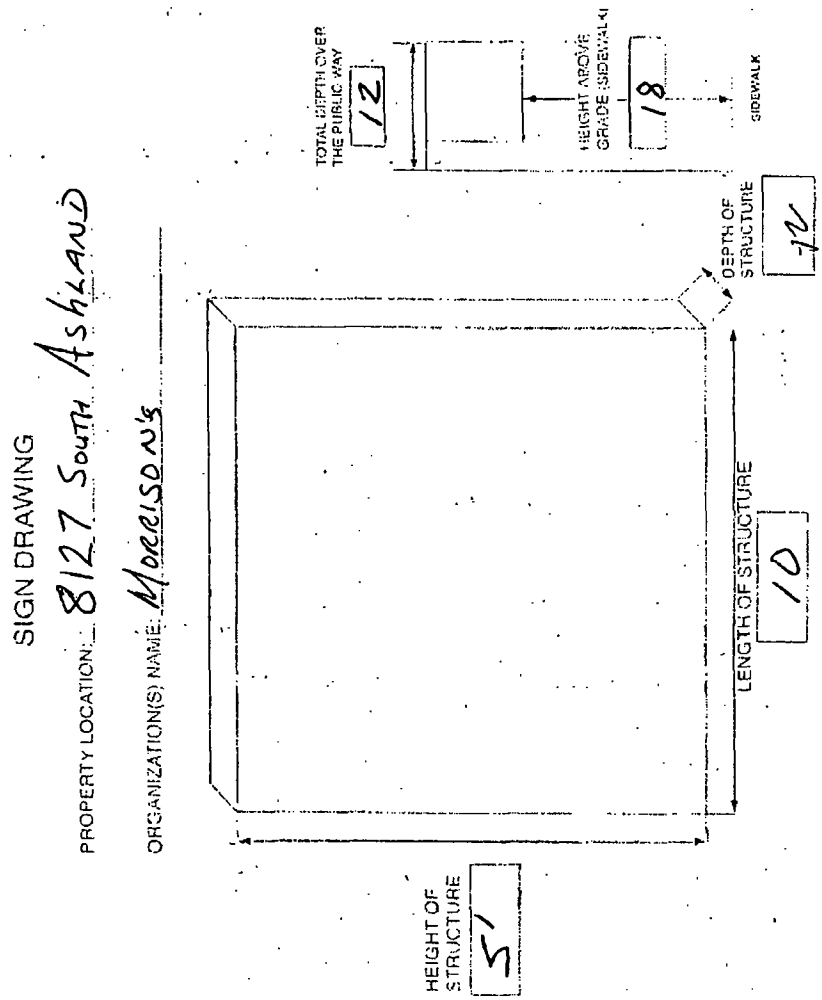

Department of Business Affairs and Consumer Protection
Business Assistance Center - Public Way Use Unit
City Hall - 121 N. LaSalle Street, Room 800 • Chicago, IL 60602
(312)-74-GOBIZ (312-744-6249) • (312) 744-1944 (TTY)
http://www.cityofchicago.org/bacp

10/16/2013

Alderman **Howard Brookins, Jr.**
Ward # **21**
City of Chicago
City Hall, Room **300**
121 North LaSalle Street
Chicago, Illinois 60602

Re: An ordinance to use and maintain a portion of the public right-of-way for **three (3) sign(s)** for **MORRISON'S RESTAURANT**, adjacent to the premises known as **8127 S. Ashland Ave.**.

Dear Alderman **Howard Brookins, Jr.**:

The applicant referenced above has requested the use of the public right-of-way for a **sign(s)**. An ordinance has been prepared by the Department of Business Affairs and Consumer Protection – Business Assistance Center - Public Way Use Unit for presentation to the City Council. Because this request was made for properties located in your ward, as approved by you as per the attached, I respectfully request that you introduce the attached ordinance at the next City Council meeting.

If you have any questions regarding this ordinance, please contact Anthony Bertuca at (312) 744-5506.

Department of Business Affairs and Consumer Protection

City of Chicago

O2013-8298

Office of the City Clerk

Document Tracking Sheet

Meeting Date:	10/16/2013
Sponsor(s):	Munoz (22)
Type:	Ordinance
Title:	Grant(s) of privilege in public way for Cash America Jewelry & Loan
Committee(s) Assignment:	Committee on Transportation and Public Way

ORDINANCE
CASH AMERICA JEWELRY & LOAN
Acct. No. 19661 - 15
Permit No. 1108911

Be It Ordained by the City Council of the City of Chicago:

SECTION 1. Permission and authority are hereby given and granted to CASH AMERICA JEWELRY & LOAN, upon the terms and subject to the conditions of this ordinance to maintain and use one (1) sign(s) projecting over the public right-of-way attached to its premises known as 3600 W. 26th St..

Said sign structure(s) measures as follows; along W. 26th St:
One (1) at seven (7) feet in length, twenty-six point one (26.1) feet in height and ten (10) feet above grade level.

The location of said privilege shall be as shown on prints kept on file with the Department of Business Affairs and Consumer Protection and the Office of the City Clerk.

Said privilege shall be constructed in accordance with plans and specifications approved by the Department of Transportation (Division of Project Development) and Zoning Department - Signs.


This grant of privilege in the public way shall be subject to the provisions of Section 10-28-015 and all other required provisions of the Municipal Code of Chicago.

The grantee shall pay to the City of Chicago as compensation for the privilege #1108911 herein granted the sum of three hundred ($300.00) per annum in advance.

A 25% penalty will be added for payments received after due date.

The permit holder agrees to hold the City of Chicago harmless for any damage, relocation or replacement costs associated with damage, relocation or removal of private property caused by the City performing work in the public way.

Authority herein given and granted for a period of five (5) years from and after 03/12/2013.

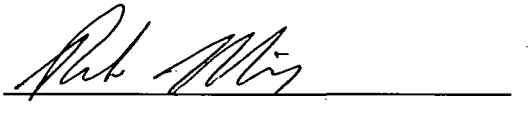Alderman 

Ricardo Munoz 22nd Ward


EXHIBIT "A"

SITE PLAN OF BUILDING & PREMISES

THE SOUTH 10 FEET OF LOT 44, ALL LOTS 46, 47 AND 48 (EXCEPT THE WEST 74 FEET OF ALL OF THE ABOVE DESCRIBED PREMISES) IN MILLARD AND DECKER'S SUBDIVISION OF THE EAST HALF OF THE EAST HALF OF THE WEST QUARTER OF SECTION 26, TOWNSHIP 39 NORTH, RANGE 13, EAST OF THE THIRD PRINCIPAL MERIDIAN, IN COOK COUNTY, ILLINOIS.

COMMONLY AS: 3800 WEST 26TH STREET

32 SQUARE FEET

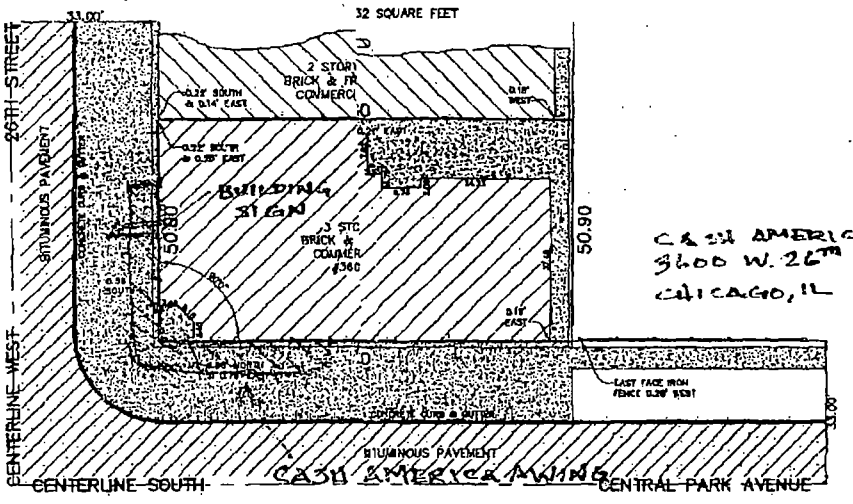

C & H AMERICA
3800 W. 26TH ST
CHICAGO, IL

GRAPHIC SCALE

(IN FEET)
1 inch = 22 ft.

STATE OF ILLINOIS }
COUNTY OF COOK } ss.

PYRAMID LAND SURVEYORS ILLINOIS LICENSED PROFESSIONAL LAND SURVEYOR HEREBY STATE THAT WE HAVE SURVEYED THE PROPERTY DESCRIBED ABOVE AND THE PLAT HEREON DRAWN IS A REPRESENTATION OF SAME. GIVEN UNDER MY HAND AND THIS 20TH DAY OF OCTOBER 2[illegible]

THIS PROFESSIONAL SERVICE CONFORMS TO THE CURRENT ILLINOIS MINIMUM STANDARDS FOR A BOUNDARY SURVEY.

PLAT CANNOT BE USED FOR AFFIDAVIT OF TITLE

PYRAMID LAND SURVEYORS, INC.
Land Surveyors Illinois and Wisconsin
108 GREY FOX COURT, STREAMWOOD ILLINOIS 60107
PHONE 630-497-1832 FAX 630-497-5340

DRAWN BY:	G.V.S.	CHECKED BY:	G.V.S.
DRAWING NO:	117-051057	SCALE:	1"=22'

City of Chicago

O2013-8301

Office of the City Clerk

Document Tracking Sheet

Meeting Date:	10/16/2013
Sponsor(s):	Munoz (22)
Type:	Ordinance
Title:	Grant(s) of privilege in public way for Clinia Activa
Committee(s) Assignment:	Committee on Transportation and Public Way

ORDINANCE
Clinia Activa
Acct. No. 311610 - 2
Permit No. 1108253

Be It Ordained by the City Council of the City of Chicago:

SECTION 1. Permission and authority are hereby given and granted to Clinia Activa, upon the terms and subject to the conditions of this ordinance to maintain and use one (1) sign(s) projecting over the public right-of-way attached to its premises known as 3752 W. 26th St..

Said sign structure(s) measures as follows; along 26th:
One (1) at eight (8) feet in length, eleven point one seven (11.17) feet in height and ten (10) feet above grade level.

The location of said privilege shall be as shown on prints kept on file with the Department of Business Affairs and Consumer Protection and the Office of the City Clerk.

Said privilege shall be constructed in accordance with plans and specifications approved by the Department of Transportation (Division of Project Development) and Zoning Department - Signs.

This grant of privilege in the public way shall be subject to the provisions of Section 10-28-015 and all other required provisions of the Municipal Code of Chicago.

The grantee shall pay to the City of Chicago as compensation for the privilege #1108253 herein granted the sum of three hundred ($300.00) per annum in advance.

A 25% penalty will be added for payments received after due date.


The permit holder agrees to hold the City of Chicago harmless for any damage, relocation or replacement costs associated with damage, relocation or removal of private property caused by the City performing work in the public way.

Authority herein given and granted for a period of five (5) years from and after Date of Passage.

Alderman _____

Ricardo Munoz 22nd Ward

Page 9

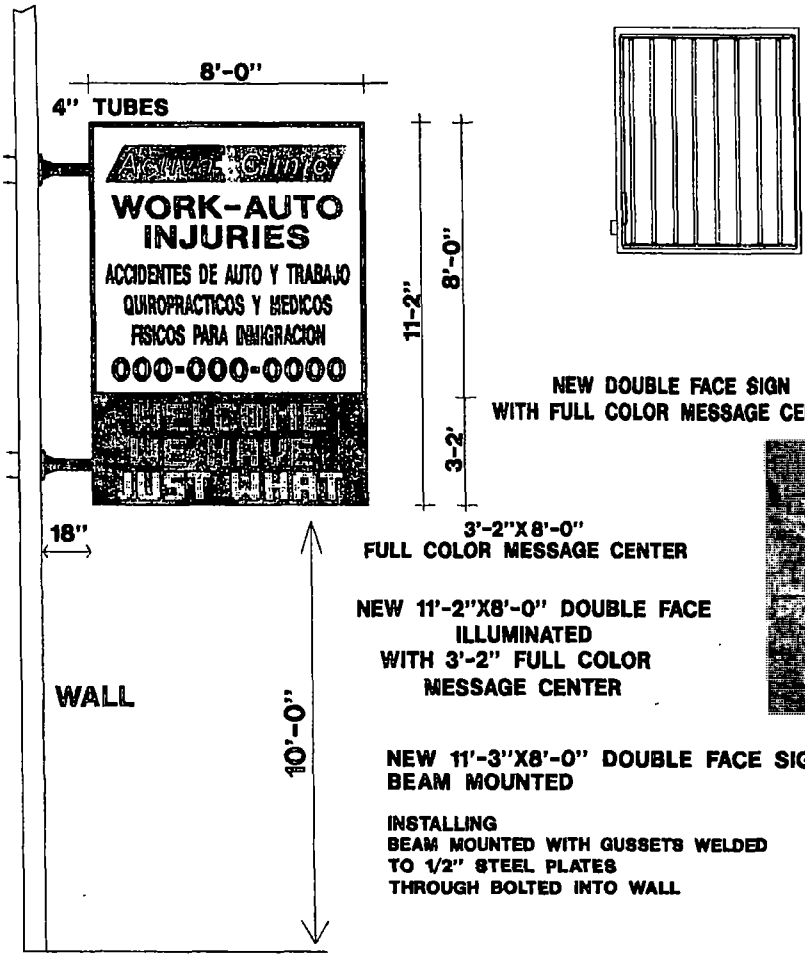

2" X 2" X 3/16" GALV. ANGLE IRON FRAME/WELDED
1 1/2" X 3/8" GALV. BOLTS
20 GAUGE GALV. DRUM
2" X 2" GALV. 20 GA. TRIM
1/2" DRAIN HOLES
3/16" LEXAN FACES
ALL WIRING IN 20 GA. RACEWAYS NO. 14 WIRE 600V. 15 AMP
HIGH OUTPUT LAMPS 1,000 V. LAMP HOLDERS
DISCONNECT SWITCH
600 M.A. BALLASTS 110 V.
U.L. APPROVED


NEW DOUBLE FACE SIGN
WITH FULL COLOR MESSAGE CENTER

3'-2"X 8'-0"
FULL COLOR MESSAGE CENTER

NEW 11'-2"X8'-0" DOUBLE FACE ILLUMINATED WITH 3'-2" FULL COLOR MESSAGE CENTER

NEW 11'-3"X8'-0" DOUBLE FACE SIGN BEAM MOUNTED

INSTALLING
BEAM MOUNTED WITH GUSSETS WELDED TO 1/2" STEEL PLATES THROUGH BOLTED INTO WALL

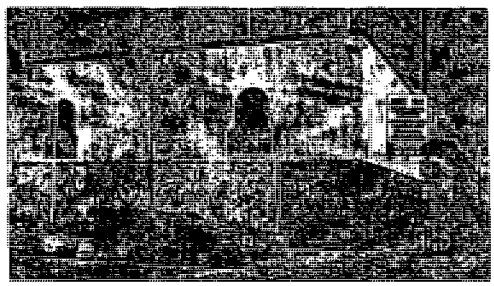

LOCATION OF SIGN ON BUILDING

Best Neon Sign

SCALE NO SCALE DR. No. CLIN
CUSTOMER ACTIVA CLINIC
JOB ADDRESS 3752 W. 26TH
CITY CHICAGO STATE IL.
ARTIST MICHAEL DATE
SALES APPROVED DATE
CUSTOMER APPROVAL:

CUSTOMER APPROVAL: By signing the approval box on this sketch, I understand that I am accepting all aspects of this drawing. This includes artwork, specifications, dimensions, spelling and any other representations herein. I also understand that color representations on this sketch are approximate, and may not match manufactured product exactly.

City of Chicago

O2013-8305

Office of the City Clerk

Document Tracking Sheet

Meeting Date:	10/16/2013
Sponsor(s):	Munoz (22)
Type:	Ordinance
Title:	Grant(s) of privilege in public way for Neiza's Enterprises, Inc.
Committee(s) Assignment:	Committee on Transportation and Public Way

ORDINANCE
NEIZA'S ENTERPRISES, INC.
Acct. No. 270688 - 3
Permit No. 1093248

Be It Ordained by the City Council of the City of Chicago:

SECTION 1. Permission and authority are hereby given and granted to NEIZA'S ENTERPRISES, INC., upon the terms and subject to the conditions of this ordinance to maintain and use one (1) sign(s) projecting over the public right-of-way attached to its premises known as 2418 S. Kedzie Ave..

Said sign structure(s) measures as follows; along S. Kedzie:
One (1) at six (6) feet in length, four (4) feet in height and ten (10) feet above grade level.

The location of said privilege shall be as shown on prints kept on file with the Department of Business Affairs and Consumer Protection and the Office of the City Clerk.

Said privilege shall be constructed in accordance with plans and specifications approved by the Department of Transportation (Division of Project Development) and Zoning Department - Signs.

This grant of privilege in the public way shall be subject to the provisions of Section 10-28-015 and all other required provisions of the Municipal Code of Chicago.

The grantee shall pay to the City of Chicago as compensation for the privilege #1093248 herein granted the sum of one hundred ($100.00) per annum **to commence (1) one year after passage.**

A 25% penalty will be added for payments received after due date.

The permit holder agrees to hold the City of Chicago harmless for any damage, relocation or replacement costs associated with damage, relocation or removal of private property caused by the City performing work in the public way.

Authority herein given and granted for a period of five (5) years from and after Date of Passage.

Alderman _____

Ricardo Munoz 22nd Ward


APPLICATION TO USE THE PUBLIC RIGHT OF WAY

EXAMPLE OF SIGN DRAWING

SIGN DRAWING

PROPERTY LOCATION: 2418 S. Kedzie Ave

ORGANIZATION(S) NAME: Neiza's Enterprise

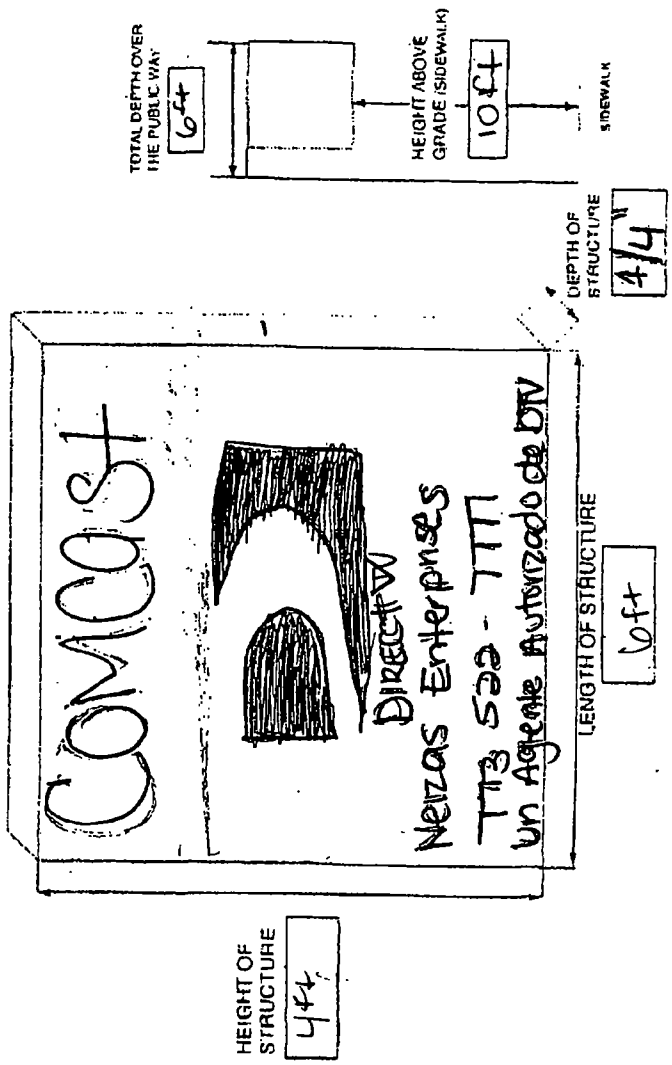

City of Chicago

O2013-8310

Office of the City Clerk

Document Tracking Sheet

Meeting Date:	10/16/2013
Sponsor(s):	Munoz (22)
Type:	Ordinance
Title:	Grant(s) of privilege in public way for PAWS Chicago
Committee(s) Assignment:	Committee on Transportation and Public Way

ORDINANCE
PAWS CHICAGO
Acct. No. 206852 - 1
Permit No. 1108811

Be It Ordained by the City Council of the City of Chicago:

SECTION 1. Permission and authority are hereby given and granted to PAWS CHICAGO, upon the terms and subject to the conditions of this ordinance to maintain and use, as now constructed, six (6) Light Fixture(s) projecting over the public right-of-way adjacent to its premises known as 3516 W. 26th St..

Said Light Fixture(s) at W. 26th St measure(s):
Six (6) at one (1) foot in length, two (2) feet in width and sixteen point four (16.4) feet above grade level.

The location of said privilege shall be as shown on prints kept on file with the Department of Business Affairs and Consumer Protection and the Office of the City Clerk.

Said privilege shall be constructed in accordance with plans and specifications approved by the Department of Transportation (Division of Project Development).


This grant of privilege in the public way shall be subject to the provisions of Section 10-28-015 and all other required provisions of the Municipal Code of Chicago.

The grantee shall pay to the City of Chicago as compensation for the privilege #1108811 herein granted the sum of seventy-five ($75.00) per annum in advance.

A 25% penalty will be added for payments received after due date.


The permit holder agrees to hold the City of Chicago harmless for any damage, relocation or replacement costs associated with damage, relocation or removal of private property caused by the City performing work in the public way.

Authority herein given and granted for a period of five (5) years from and after 06/11/2013.

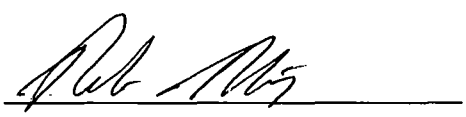Alderman 

Ricardo Munoz 22nd Ward

Pour Chicago
3516 W. 26th Street

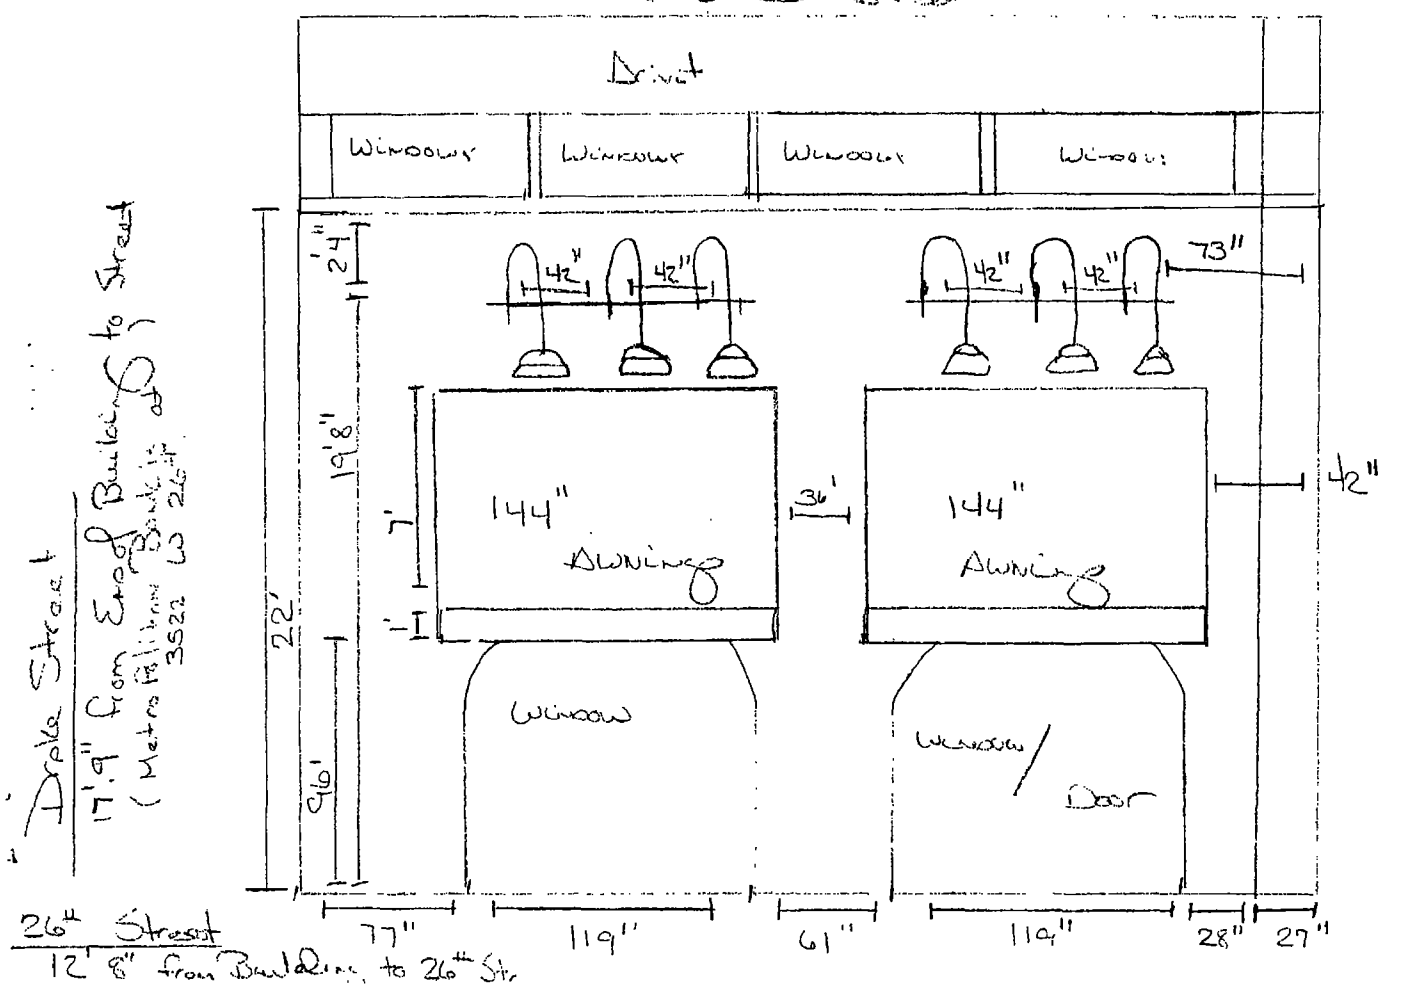

City of Chicago

O2013-8313

Office of the City Clerk

Document Tracking Sheet

Meeting Date:	10/16/2013
Sponsor(s):	Munoz (22)
Type:	Ordinance
Title:	Grant(s) of privilege in public way for Picante Telecom
Committee(s) Assignment:	Committee on Transportation and Public Way

ORDINANCE
PICANTE TELECOM
Acct. No. 222068 - 2
Permit No. 1108998

Be It Ordained by the City Council of the City of Chicago:

SECTION 1. Permission and authority are hereby given and granted to PICANTE TELECOM, upon the terms and subject to the conditions of this ordinance to maintain and use one (1) sign(s) projecting over the public right-of-way attached to its premises known as 2554 S. Pulaski Rd..

Said sign structure(s) measures as follows; along S. Pulaski Road:
One (1) at three (3) feet in length, three (3) feet in height and twenty (20) feet above grade level.

The location of said privilege shall be as shown on prints kept on file with the Department of Business Affairs and Consumer Protection and the Office of the City Clerk.

Said privilege shall be constructed in accordance with plans and specifications approved by the Department of Transportation (Division of Project Development) and Zoning Department - Signs.

This grant of privilege in the public way shall be subject to the provisions of Section 10-28-015 and all other required provisions of the Municipal Code of Chicago.

The grantee shall pay to the City of Chicago as compensation for the privilege #1108998 herein granted the sum of one hundred ($100.00) per annum in advance.


A 25% penalty will be added for payments received after due date.

The permit holder agrees to hold the City of Chicago harmless for any damage, relocation or replacement costs associated with damage, relocation or removal of private property caused by the City performing work in the public way.

Authority herein given and granted for a period of five (5) years from and after 06/11/2013.

Alderman _____

Ricardo Munoz 22nd Ward

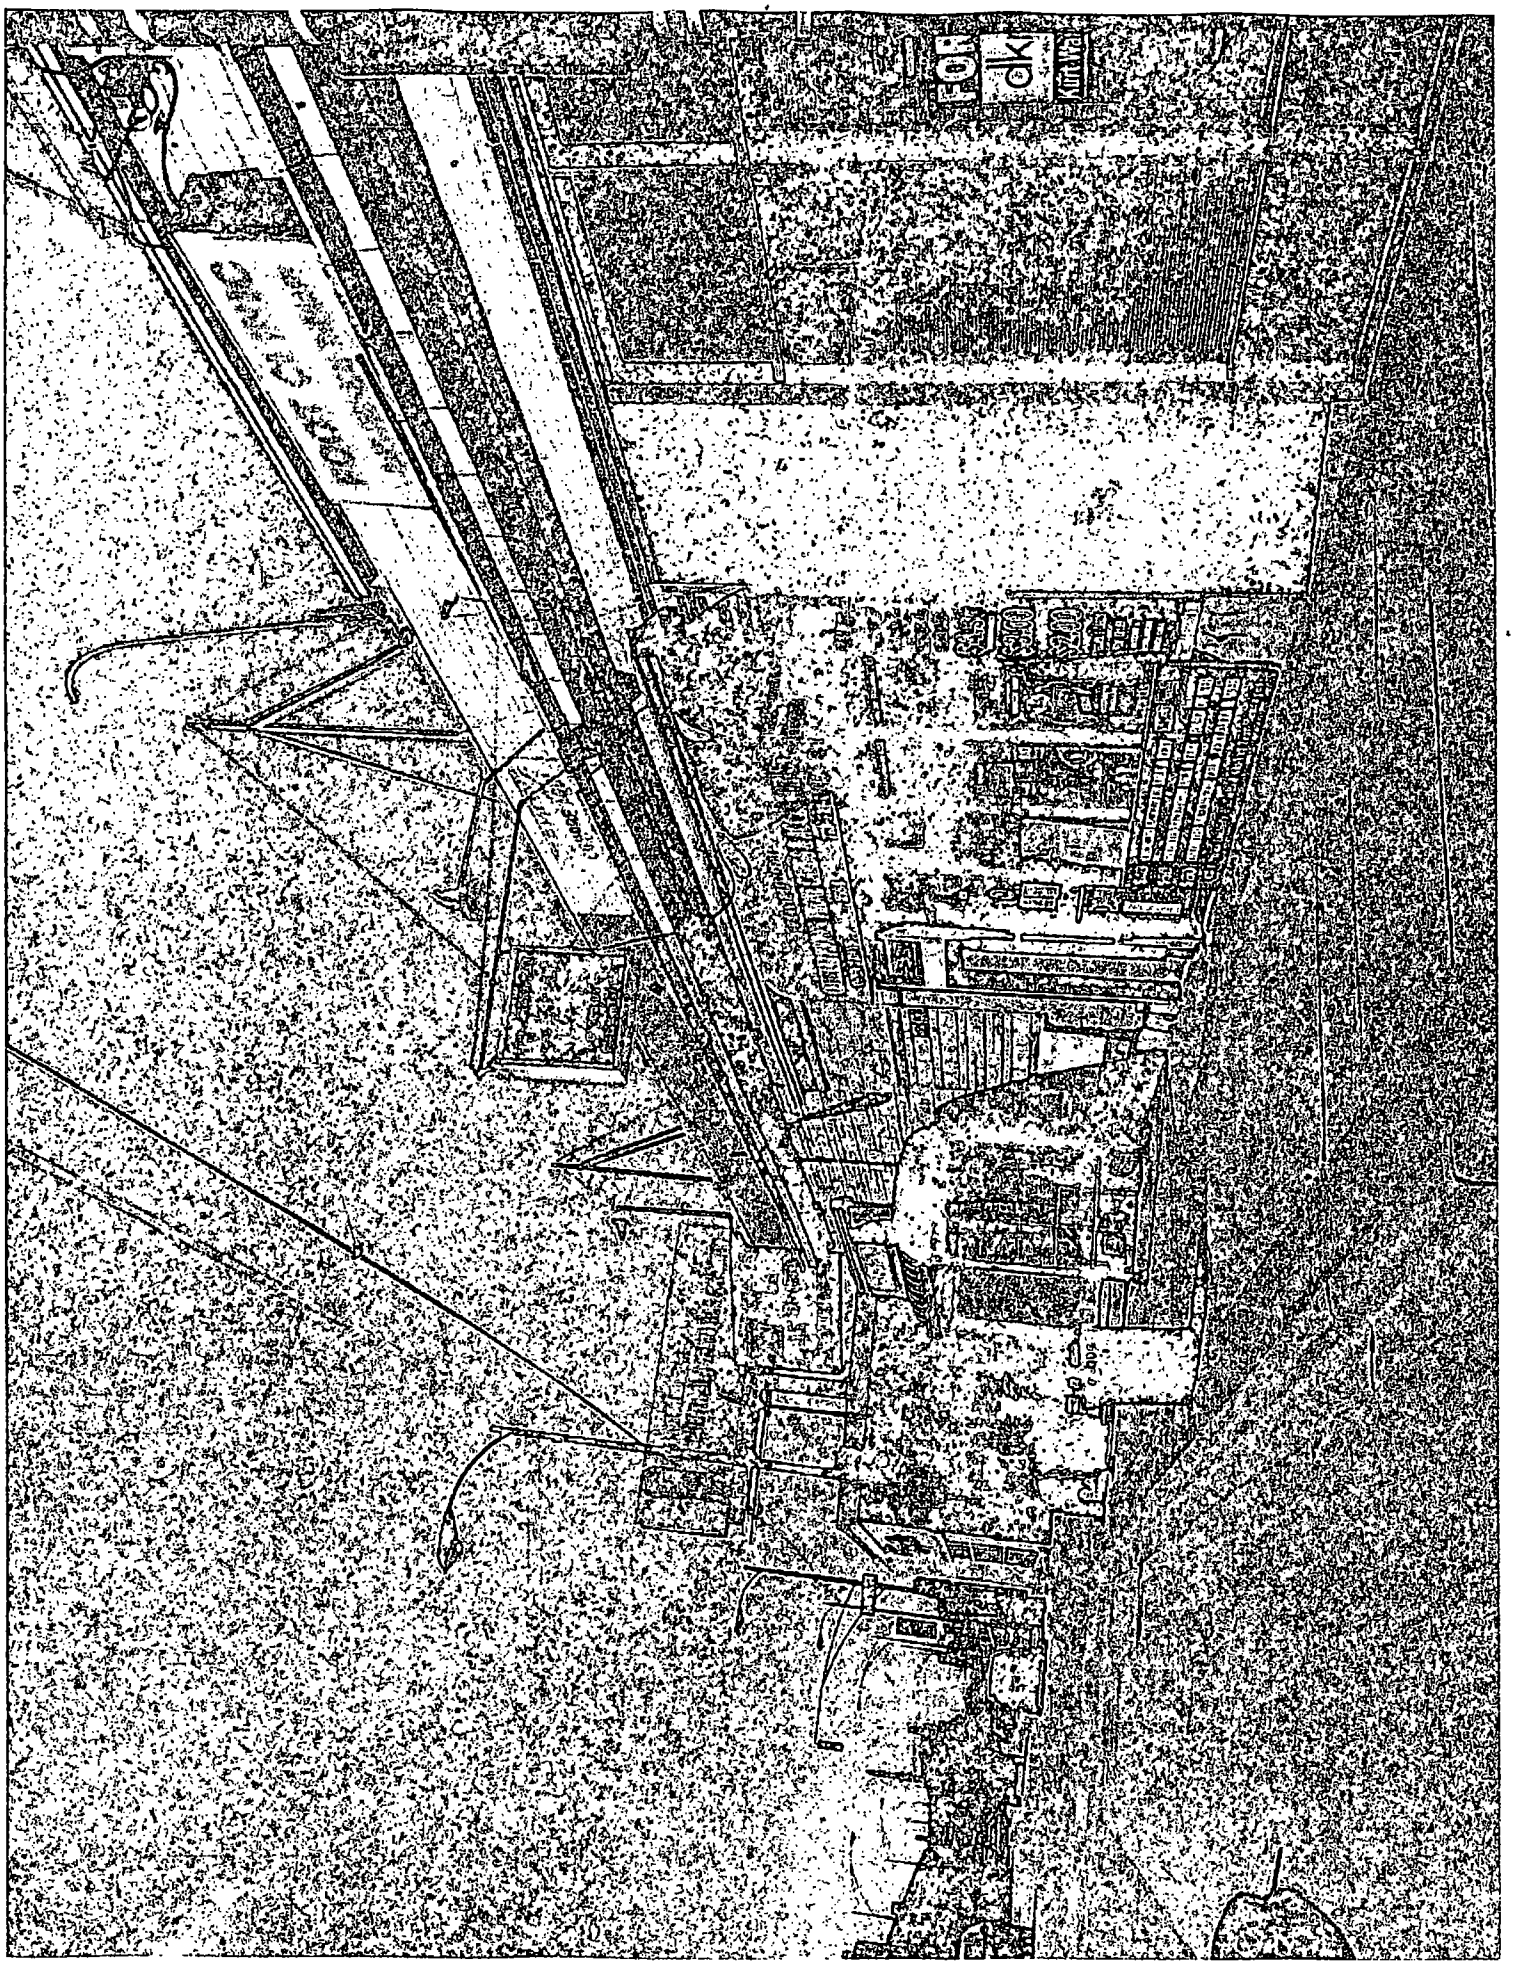
FOLK

City of Chicago

O2013-8316

Office of the City Clerk

Document Tracking Sheet

Meeting Date:	10/16/2013
Sponsor(s):	Zalewski (23)
Type:	Ordinance
Title:	Grant(s) of privilege in public way for A-Ok Aotomotive, Inc.
Committee(s) Assignment:	Committee on Transportation and Public Way

ORDINANCE
A-OK AOTOMOTIVE INC
Acct. No. 54123 - 2
Permit No. 1108713

Be It Ordained by the City Council of the City of Chicago:

SECTION 1. Permission and authority are hereby given and granted to A-OK AOTOMOTIVE INC, upon the terms and subject to the conditions of this ordinance to maintain and use two (2) sign(s) projecting over the public right-of-way attached to its premises known as 5809 S. Archer Ave..

Said sign structure(s) measures as follows; along S. Archer Avenue:
One (1) at fifteen (15) feet in length, four (4) feet in height and nine (9) feet above grade level.
One (1) at five (5) feet in length, eighteen (18) feet in height and ten (10) feet above grade level.

The location of said privilege shall be as shown on prints kept on file with the Department of Business Affairs and Consumer Protection and the Office of the City Clerk.

Said privilege shall be constructed in accordance with plans and specifications approved by the Department of Transportation (Division of Project Development) and Zoning Department - Signs.

This grant of privilege in the public way shall be subject to the provisions of Section 10-28-015 and all other required provisions of the Municipal Code of Chicago.

The grantee shall pay to the City of Chicago as compensation for the privilege #1108713 herein granted the sum of six hundred ($600.00) per annum in advance.

A 25% penalty will be added for payments received after due date.


The permit holder agrees to hold the City of Chicago harmless for any damage, relocation or replacement costs associated with damage, relocation or removal of private property caused by the City performing work in the public way.

Authority herein given and granted for a period of five (5) years from and after 09/10/2013.

Alderman _____

Michael R. Zalewski 23rd Ward

(Page 2 of 4)

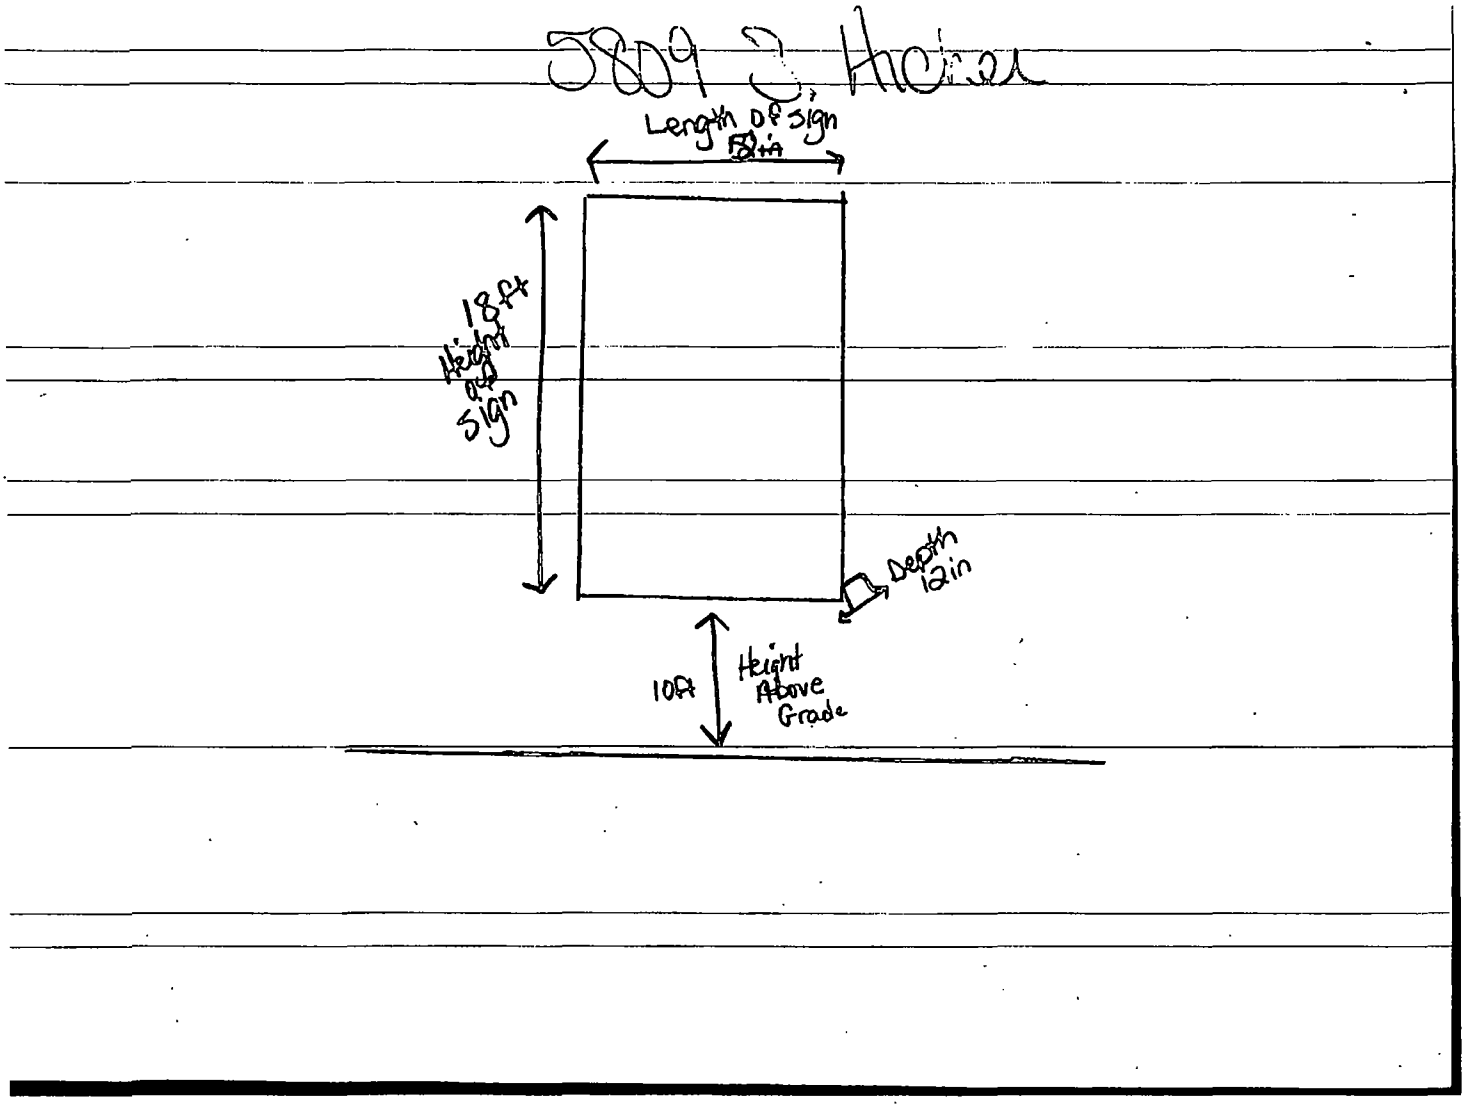
Length of Sign
18 ft
Height of Sign
Depth 12in
10ft
Height Above Grade

Department of Business Affairs and Consumer Protection
Business Assistance Center - Public Way Use Unit
City Hall - 121 N. LaSalle Street, Room 800 • Chicago, IL 60602
(312)-74-GOBIZ (312-744-6249) • (312) 744-1944 (TTY)
http://www.cityofchicago.org/bacp

10/16/2013

Alderman **Michael R. Zalewski**
Ward # **23**
City of Chicago
City Hall, Room **203**
121 North LaSalle Street
Chicago, Illinois 60602

Re: An ordinance to use and maintain a portion of the public right-of-way for **two (2) sign(s)** for **A-OK AOTOMOTIVE INC**, adjacent to the premises known as **5809 S. Archer Ave.**.

Dear Alderman **Michael R. Zalewski**:

The applicant referenced above has requested the use of the public right-of-way for a **sign(s)**. An ordinance has been prepared by the Department of Business Affairs and Consumer Protection – Business Assistance Center - Public Way Use Unit for presentation to the City Council. Because this request was made for properties located in your ward, as approved by you as per the attached, I respectfully request that you introduce the attached ordinance at the next City Council meeting.

If you have any questions regarding this ordinance, please contact Anthony Bertuca at (312) 744-5506.

Department of Business Affairs and Consumer Protection

City of Chicago

O2013-8318

Office of the City Clerk

Document Tracking Sheet

Meeting Date:	10/16/2013
Sponsor(s):	Zalewski (23)
Type:	Ordinance
Title:	Grant(s) of privilege in public way for Bank of America
Committee(s) Assignment:	Committee on Transportation and Public Way

ORDINANCE
BANK OF AMERICA
Acct. No. 9118 - 141
Permit No. 1108772

Be It Ordained by the City Council of the City of Chicago:

SECTION 1. Permission and authority are hereby given and granted to BANK OF AMERICA, upon the terms and subject to the conditions of this ordinance to maintain and use one (1) sign(s) projecting over the public right-of-way attached to its premises known as 6331 S. Archer Ave..

Said sign structure(s) measures as follows; along S. Archer Avenue:
One (1) at eleven (11) feet in length, six point three three (6.33) feet in height and nineteen (19) feet above grade level.

The location of said privilege shall be as shown on prints kept on file with the Department of Business Affairs and Consumer Protection and the Office of the City Clerk.

Said privilege shall be constructed in accordance with plans and specifications approved by the Department of Transportation (Division of Project Development) and Zoning Department - Signs.

This grant of privilege in the public way shall be subject to the provisions of Section 10-28-015 and all other required provisions of the Municipal Code of Chicago.

The grantee shall pay to the City of Chicago as compensation for the privilege #1108772 herein granted the sum of three hundred ($300.00) per annum in advance.

A 25% penalty will be added for payments received after due date.

The permit holder agrees to hold the City of Chicago harmless for any damage, relocation or replacement costs associated with damage, relocation or removal of private property caused by the City performing work in the public way.

Authority herein given and granted for a period of five (5) years from and after 07/30/2013.

Alderman _____

Michael R. Zalewski 23rd Ward

- Length: 11'0"
- Width: 6'0"
- Depth: 2'0"
- Bottom of sign above grade: 19'0"
- Top of sign above grade: 25'0"



6331 S. Archer Ave

Department of Business Affairs and Consumer Protection
Business Assistance Center - Public Way Use Unit
City Hall - 121 N. LaSalle Street, Room 800 • Chicago, IL 60602
(312)-74-GOBIZ (312-744-6249) • (312) 744-1944 (TTY)
http://www.cityofchicago.org/bacp

10/16/2013

Alderman **Michael R. Zalewski**
Ward # **23**
City of Chicago
City Hall, Room **203**
121 North LaSalle Street
Chicago, Illinois 60602

Re: An ordinance to use and maintain a portion of the public right-of-way for **one (1) sign(s)** for **BANK OF AMERICA**, adjacent to the premises known as **6331 S. Archer Ave.**.

Dear Alderman **Michael R. Zalewski**:

The applicant referenced above has requested the use of the public right-of-way for a **sign(s)**. An ordinance has been prepared by the Department of Business Affairs and Consumer Protection – Business Assistance Center - Public Way Use Unit for presentation to the City Council. Because this request was made for properties located in your ward, as approved by you as per the attached, I respectfully request that you introduce the attached ordinance at the next City Council meeting.

If you have any questions regarding this ordinance, please contact Anthony Bertuca at (312) 744-5506.

Department of Business Affairs and Consumer Protection

City of Chicago

O2013-8322

Office of the City Clerk

Document Tracking Sheet

Meeting Date:	10/16/2013
Sponsor(s):	Zalewski (23)
Type:	Ordinance
Title:	Grant(s) of privilege in public way for Cash America Jewelry & Loan
Committee(s) Assignment:	Committee on Transportation and Public Way

ORDINANCE
CASH AMERICA JEWELRY & LOAN
Acct. No. 19661 - 21
Permit No. 1106765

Be It Ordained by the City Council of the City of Chicago:

SECTION 1. Permission and authority are hereby given and granted to CASH AMERICA JEWELRY & LOAN, upon the terms and subject to the conditions of this ordinance to maintain and use one (1) sign(s) projecting over the public right-of-way attached to its premises known as 4558 S. Cicero Ave..

Said sign structure(s) measures as follows; along South Cicero Avenue:
One (1) at two (2) feet in length, two point six seven (2.67) feet in height and fourteen (14) feet above grade level.

The location of said privilege shall be as shown on prints kept on file with the Department of Business Affairs and Consumer Protection and the Office of the City Clerk.

Said privilege shall be constructed in accordance with plans and specifications approved by the Department of Transportation (Division of Project Development) and Zoning Department - Signs.

This grant of privilege in the public way shall be subject to the provisions of Section 10-28-015 and all other required provisions of the Municipal Code of Chicago.

The grantee shall pay to the City of Chicago as compensation for the privilege #1106765 herein granted the sum of one hundred ($100.00) per annum in advance.

A 25% penalty will be added for payments received after due date.

The permit holder agrees to hold the City of Chicago harmless for any damage, relocation or replacement costs associated with damage, relocation or removal of private property caused by the City performing work in the public way.

Authority herein given and granted for a period of five (5) years from and after Date of Passage.

Alderman _____
Michael R. Zalewski 23rd Ward

EAST STORE ELEVATION

SIGN 1-1

SIGN CODE:

Proposed Signage = 5.3 SqFt

Relevant Signage Code:
N/A
Sign Calculation:
(H) x (L) of overall boxed dimensions
Four line contour box

SIGN TYPE:


BLADE SIGN

MOUNTING:


Side Mounted


COLOR PALETTE:

	White Lexan & Cabinet
	Arlon 73 Red
	Arlon 557 Blue
	Dunn-Edwards Bronze
	N/A
	N/A
	N/A
	N/A

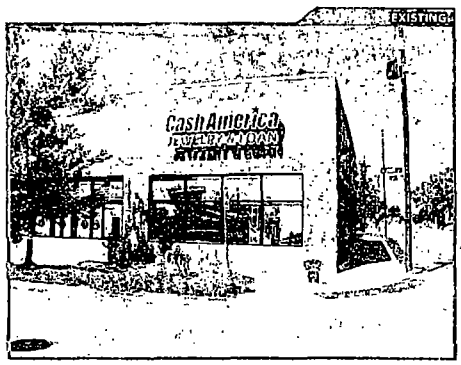



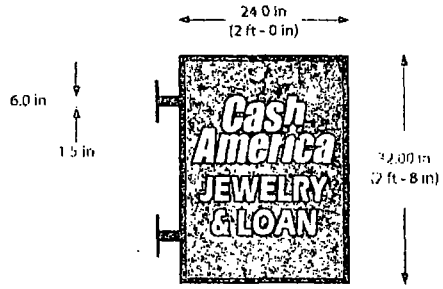

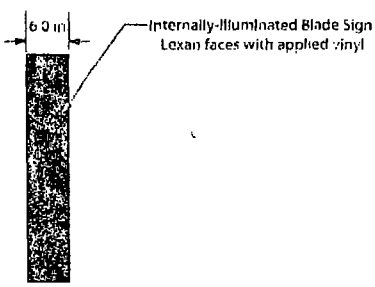

Revision Date: 5/14/13 Rev. Details: Color Change

IDENTITY RESOURCES

Project No:	130787	Proj. Location:	4558 S Cicero Ave, Chicago, IL 60638
Orig. Date:	5/13/2013	Proj. Manager:	Nikki Baczkowski
Page Rev:	007	Sales Rep:	Lindsey Jerzyk

PROJECT:

Cash America

Department of Business Affairs and Consumer Protection
Business Assistance Center - Public Way Use Unit
City Hall - 121 N. LaSalle Street, Room 800 • Chicago, IL 60602
(312)-74-GOBIZ (312-744-6249) • (312) 744-1944 (TTY)
http://www.cityofchicago.org/bacp

10/16/2013

Alderman **Michael R. Zalewski**
Ward # **23**
City of Chicago
City Hall, Room **203**
121 North LaSalle Street
Chicago, Illinois 60602

Re: An ordinance to use and maintain a portion of the public right-of-way for **one (1) sign(s)** for **CASH AMERICA JEWELRY & LOAN**, adjacent to the premises known as **4558 S. Cicero Ave.**.

Dear Alderman **Michael R. Zalewski**:

The applicant referenced above has requested the use of the public right-of-way for a **sign(s)**. An ordinance has been prepared by the Department of Business Affairs and Consumer Protection – Business Assistance Center - Public Way Use Unit for presentation to the City Council. Because this request was made for properties located in your ward, as approved by you as per the attached, I respectfully request that you introduce the attached ordinance at the next City Council meeting.

If you have any questions regarding this ordinance, please contact Anthony Bertuca at (312) 744-5506.

Department of Business Affairs and Consumer Protection

City of Chicago

O2013-8324

Office of the City Clerk

Document Tracking Sheet

Meeting Date:	10/16/2013
Sponsor(s):	Zalewski (23)
Type:	Ordinance
Title:	Grant(s) of privilege in public way for El Patron a Modern Taqueria
Committee(s) Assignment:	Committee on Transportation and Public Way

ORDINANCE
EL PATRON A MODERN TAQUERIA
Acct. No. 369025 - 1
Permit No. 1099260

Be It Ordained by the City Council of the City of Chicago:

SECTION 1. Permission and authority are hereby given and granted to EL PATRON A MODERN TAQUERIA, upon the terms and subject to the conditions of this ordinance to maintain and use one (1) sign(s) projecting over the public right-of-way attached to its premises known as 6832 W. Archer Ave..

Said sign structure(s) measures as follows; along W. Archer:
One (1) at eight point five (8.5) feet in length, five point five (5.5) feet in height and thirteen (13) feet above grade level.

The location of said privilege shall be as shown on prints kept on file with the Department of Business Affairs and Consumer Protection and the Office of the City Clerk.

Said privilege shall be constructed in accordance with plans and specifications approved by the Department of Transportation (Division of Project Development) and Zoning Department - Signs.

This grant of privilege in the public way shall be subject to the provisions of Section 10-28-015 and all other required provisions of the Municipal Code of Chicago.


The grantee shall pay to the City of Chicago as compensation for the privilege #1099260 herein granted the sum of three hundred ($300.00) per annum in advance.

A 25% penalty will be added for payments received after due date.

The permit holder agrees to hold the City of Chicago harmless for any damage, relocation or replacement costs associated with damage, relocation or removal of private property caused by the City performing work in the public way.

Authority herein given and granted for a period of five (5) years from and after Date of Passage.

Alderman _____
Michael R. Zalewski 23rd Ward

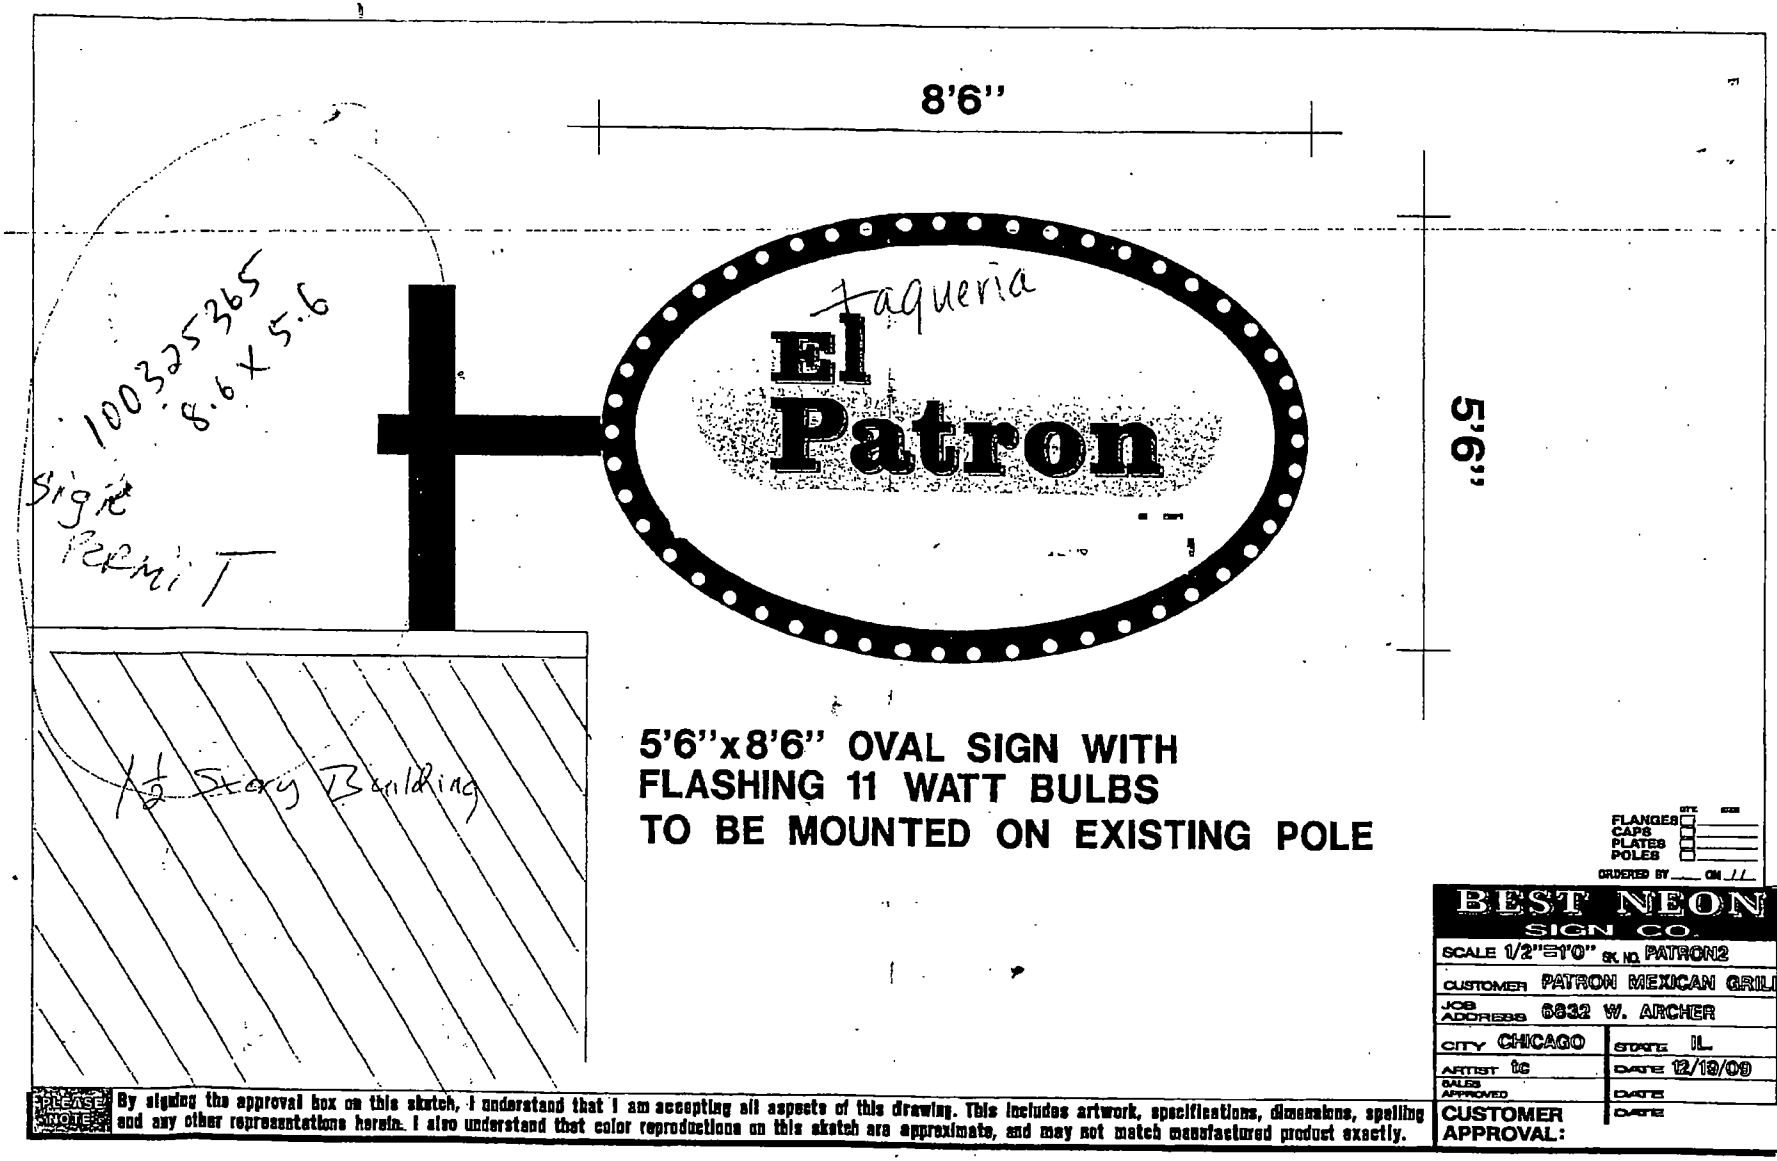

5'6"x8'6" OVAL SIGN WITH
FLASHING 11 WATT BULBS
TO BE MOUNTED ON EXISTING POLE

	QTY	SIZE
FLANGES		
CAPS		
PLATES		
POLES		

ORDERED BY ____ ON 11

BEST NEON SIGN CO.	
SCALE 1/2"=1'0" SK NO. PATRON2	
CUSTOMER PATRON MEXICAN GRILL	
JOB ADDRESS 6632 W. ARCHER	
CITY CHICAGO	STATE IL
ARTIST tc	DATE 12/18/09
SALES APPROVED	DATE
CUSTOMER APPROVAL:	DATE

PLEASE NOTE: By signing the approval box on this sketch, I understand that I am accepting all aspects of this drawing. This includes artwork, specifications, dimensions, spelling and any other representations herein. I also understand that color reproductions on this sketch are approximate, and may not match manufactured product exactly.

Department of Business Affairs and Consumer Protection
Business Assistance Center - Public Way Use Unit
City Hall - 121 N LaSalle Street, Room 800 • Chicago, IL 60602
(312)-74-GOBIZ (312-744-6249) • (312) 744-1944 (TTY)
http://www.cityofchicago.org/bacp

2nd ATTEMPT AT INTRODUCTION

10/16/2013

Alderman **Michael R. Zalewski**
Ward # **23**
City of Chicago
City Hall, Room **203**
121 North LaSalle Street
Chicago, Illinois 60602

Re: An ordinance to use and maintain a portion of the public right-of-way for **one (1) sign(s)** for **EL PATRON A MODERN TAQUERIA**, adjacent to the premises known as **6832 W. Archer Ave.**.

Dear Alderman **Michael R. Zalewski**:

The applicant referenced above has requested the use of the public right-of-way for a **sign(s)**. An ordinance has been prepared by the Department of Business Affairs and Consumer Protection – Business Assistance Center - Public Way Use Unit for presentation to the City Council. Because this request was made for properties located in your ward, as approved by you as per the attached, I respectfully request that you introduce the attached ordinance at the next City Council meeting.

If you have any questions regarding this ordinance, please contact Anthony Bertuca at (312) 744-5506.

Department of Business Affairs and Consumer Protection

City of Chicago

O2013-8326

Office of the City Clerk

Document Tracking Sheet

Meeting Date:	10/16/2013
Sponsor(s):	Zalewski (23)
Type:	Ordinance
Title:	Grant(s) of privilege in public way for My TV Satellite System
Committee(s) Assignment:	Committee on Transportation and Public Way

ORDINANCE
MY TV SATELLITE SYSTEM
Acct. No. 318304 - 3
Permit No. 1108603

Be It Ordained by the City Council of the City of Chicago:

SECTION 1. Permission and authority are hereby given and granted to MY TV SATELLITE SYSTEM, upon the terms and subject to the conditions of this ordinance to maintain and use one (1) sign(s) projecting over the public right-of-way attached to its premises known as 6179 S. Archer Ave..

Said sign structure(s) measures as follows; along S Archer Ave:
One (1) at five (5) feet in length, three (3) feet in height and ten (10) feet above grade level.

The location of said privilege shall be as shown on prints kept on file with the Department of Business Affairs and Consumer Protection and the Office of the City Clerk.

Said privilege shall be constructed in accordance with plans and specifications approved by the Department of Transportation (Division of Project Development) and Zoning Department - Signs.

This grant of privilege in the public way shall be subject to the provisions of Section 10-28-015 and all other required provisions of the Municipal Code of Chicago.


The grantee shall pay to the City of Chicago as compensation for the privilege #1108603 herein granted the sum of one hundred ($100.00) per annum in advance.

A 25% penalty will be added for payments received after due date.

The permit holder agrees to hold the City of Chicago harmless for any damage, relocation or replacement costs associated with damage, relocation or removal of private property caused by the City performing work in the public way.


Authority herein given and granted for a period of five (5) years from and after Date of Passage.

Alderman _____
Michael R. Zalewski 23rd Ward

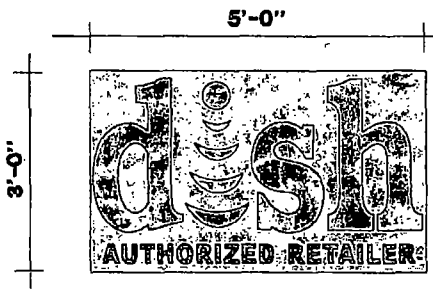


BLACK VINYL LETTERS

28" CHANNEL LETTERS ON 3'x5' RACEWAY
RED LED ILLUMINATION

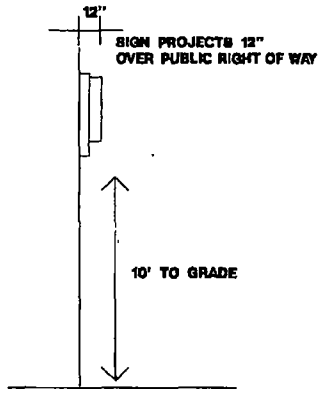



FLEX FACE RED
LED COLOR RED
TRIMCAP RED
WHITE INTERIOR
.063 ALUMINUM
RETURN RED

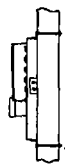

LED MODULES IN LETTER
POWER SUPPLY IN WIREWAY
RACEWAY ATTACHED TO WALL WITH GALV. CLIPS
1/2" THREADED RODS BOLTED THRU WALL WITH GALV. FENDER WASHERS

CHANNEL LETTER CROSS-SECTION

Best Neon Sign

SCALE NO SCALE SK. NO. CISHN
CUSTOMER
JOB ADDRESS 8179 S. ARCHER
CITY CHICAGO STATE IL
ARTIST bz DATE 9/4/13
SALES APPROVED DATE
CUSTOMER APPROVAL:

PLEASE NOTE: By signing this approval box on this sketch, I understand that I am accepting all aspects of this drawing. This includes artwork, specifications, dimensions, spelling and any other representations herein. I also understand that color reproductions on this sketch are approximate, and may not match manufactured product exactly.

Page 9

Department of Business Affairs and Consumer Protection
Business Assistance Center - Public Way Use Unit
City Hall - 121 N. LaSalle Street, Room 800 • Chicago, IL 60602
(312)-74-GOBIZ (312-744-6249) • (312) 744-1944 (TTY)
http://www.cityofchicago.org/bacp

10/16/2013

Alderman **Michael R. Zalewski**
Ward # **23**
City of Chicago
City Hall, Room **203**
121 North LaSalle Street
Chicago, Illinois 60602

Re: An ordinance to use and maintain a portion of the public right-of-way for **one (1) sign(s)** for **MY TV SATELLITE SYSTEM**, adjacent to the premises known as **6179 S. Archer Ave.**.

Dear Alderman **Michael R. Zalewski**:

The applicant referenced above has requested the use of the public right-of-way for a **sign(s)**. An ordinance has been prepared by the Department of Business Affairs and Consumer Protection – Business Assistance Center - Public Way Use Unit for presentation to the City Council. Because this request was made for properties located in your ward, as approved by you as per the attached, I respectfully request that you introduce the attached ordinance at the next City Council meeting.

If you have any questions regarding this ordinance, please contact Anthony Bertuca at (312) 744-5506.

Department of Business Affairs and Consumer Protection

City of Chicago

O2013-8328

Office of the City Clerk

Document Tracking Sheet

Meeting Date:	10/16/2013
Sponsor(s):	Zalewski (23)
Type:	Ordinance
Title:	Grant(s) of privilege in public way for Southwest Family Health Center
Committee(s) Assignment:	Committee on Transportation and Public Way

ORDINANCE
SOUTHWEST FAMILY HEALTH CENTER
Acct. No. 57831 - 21
Permit No. 1108722

Be It Ordained by the City Council of the City of Chicago:

SECTION 1. Permission and authority are hereby given and granted to SOUTHWEST FAMILY HEALTH CENTER, upon the terms and subject to the conditions of this ordinance to maintain and use one (1) sign(s) projecting over the public right-of-way attached to its premises known as 4839 W. 47th St..

Said sign structure(s) measures as follows; along W. 47th Street:
One (1) at eight point five (8.5) feet in length, five (5) feet in height and ten point six seven (10.67) feet above grade level.

The location of said privilege shall be as shown on prints kept on file with the Department of Business Affairs and Consumer Protection and the Office of the City Clerk.

Said privilege shall be constructed in accordance with plans and specifications approved by the Department of Transportation (Division of Project Development) and Zoning Department - Signs.

This grant of privilege in the public way shall be subject to the provisions of Section 10-28-015 and all other required provisions of the Municipal Code of Chicago.


The grantee shall pay to the City of Chicago as compensation for the privilege #1108722 herein granted the sum of three hundred ($300.00) per annum in advance.

A 25% penalty will be added for payments received after due date.

The permit holder agrees to hold the City of Chicago harmless for any damage, relocation or replacement costs associated with damage, relocation or removal of private property caused by the City performing work in the public way.

Authority herein given and granted for a period of five (5) years from and after 07/09/2013.

Alderman _____
Michael R. Zalewski 23rd Ward

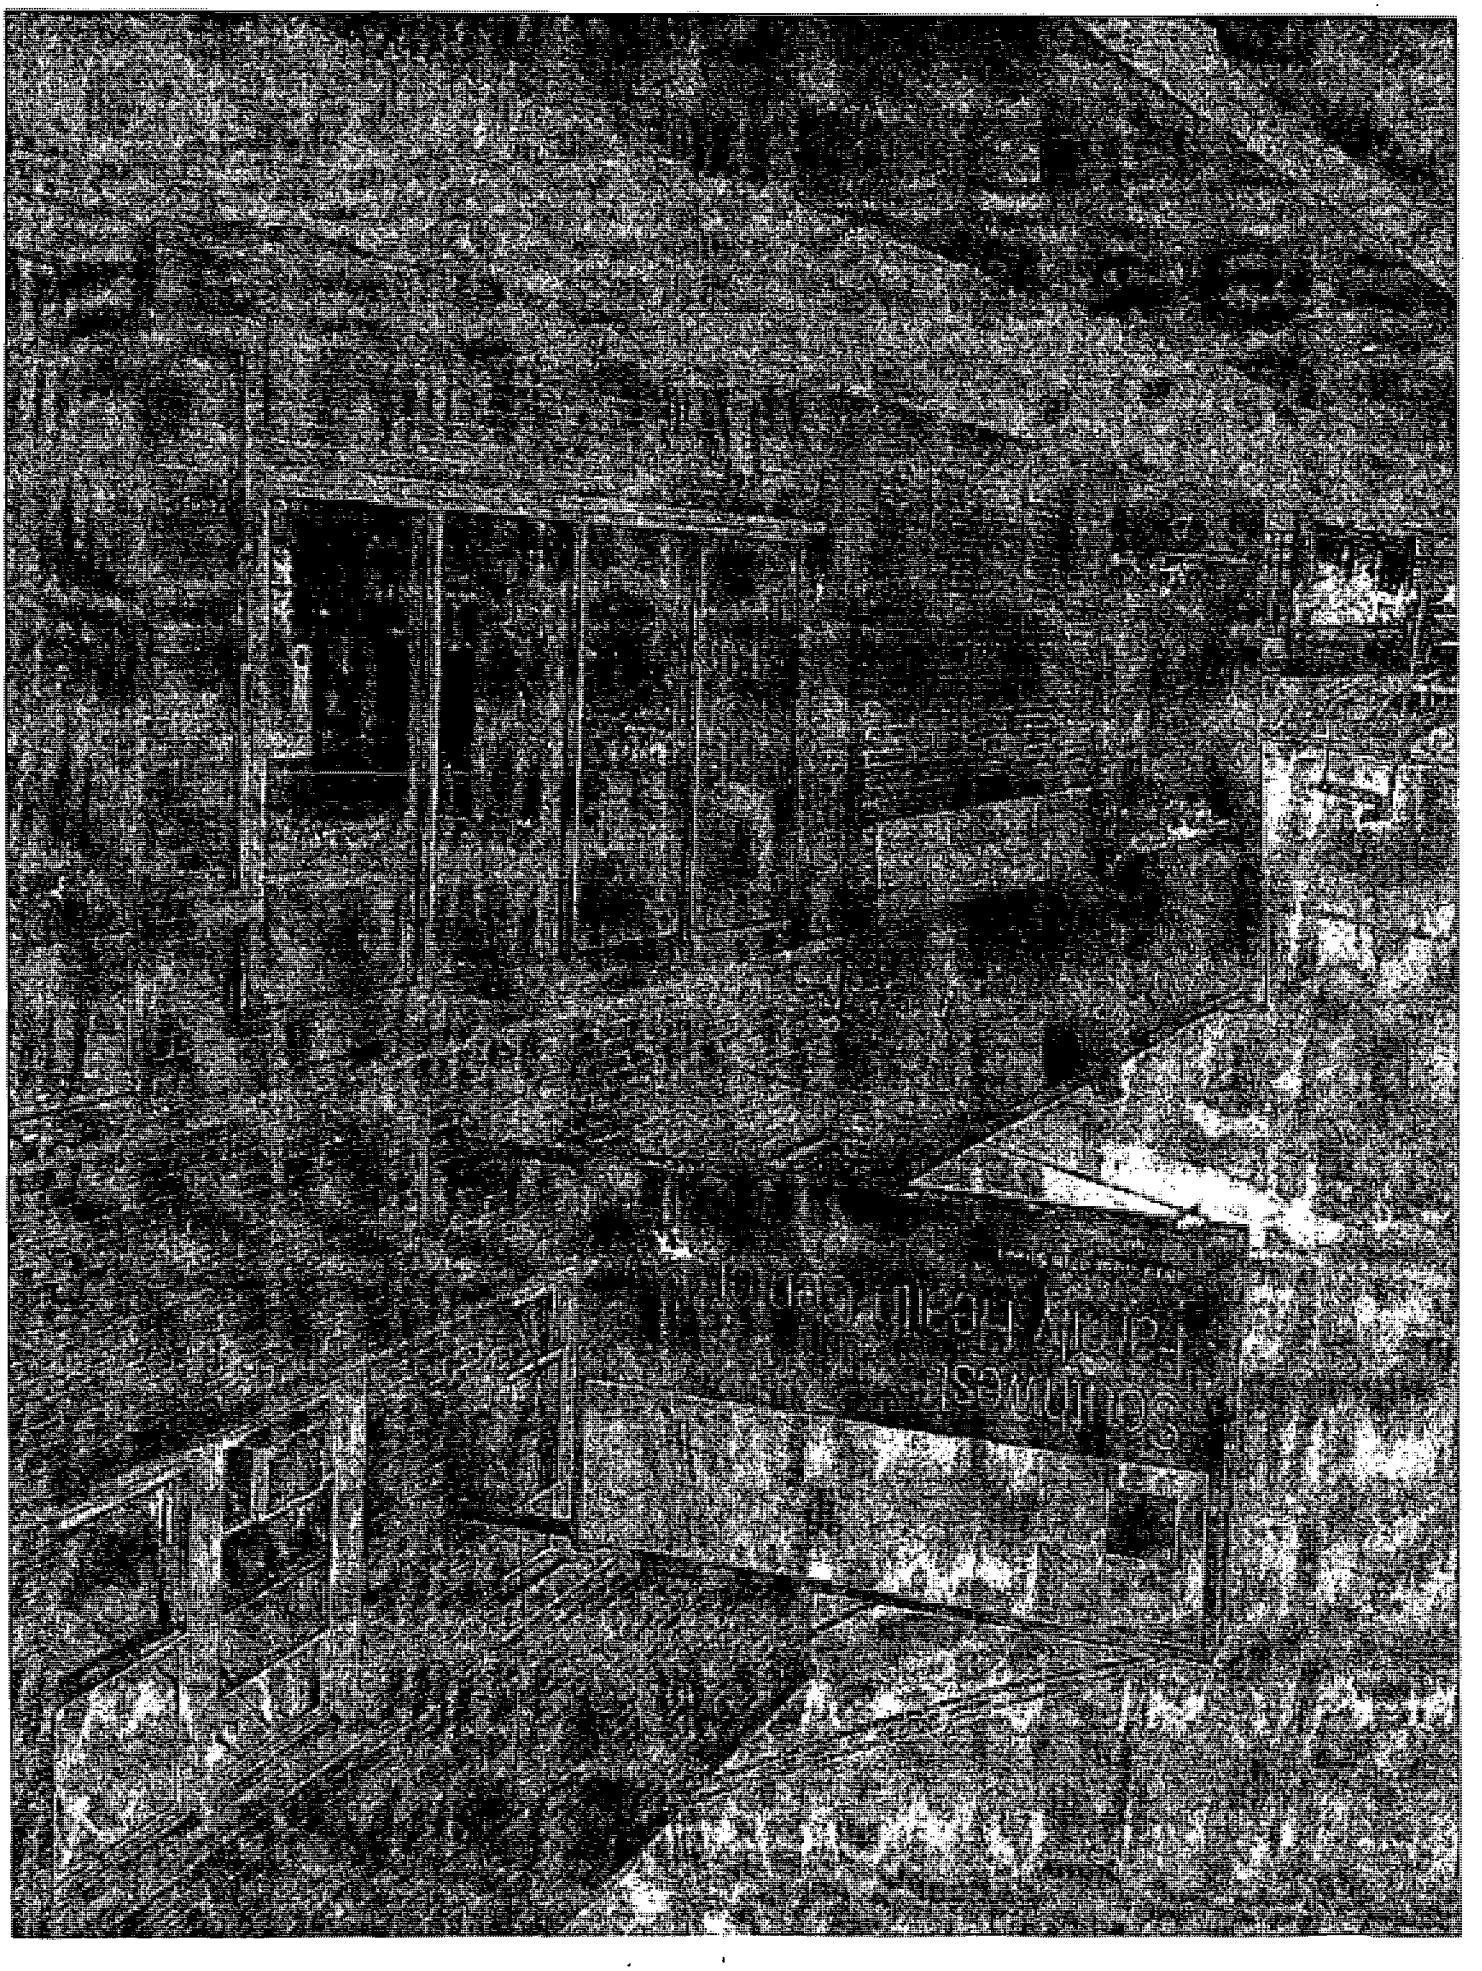

Department of Business Affairs and Consumer Protection
Business Assistance Center - Public Way Use Unit
City Hall - 121 N. LaSalle Street, Room 800 • Chicago, IL 60602
(312)-74-GOBIZ (312-744-6249) • (312) 744-1944 (TTY)
http://www.cityofchicago.org/bacp

10/16/2013

Alderman **Michael R. Zalewski**
Ward # **23**
City of Chicago
City Hall, Room **203**
121 North LaSalle Street
Chicago, Illinois 60602

Re: An ordinance to use and maintain a portion of the public right-of-way for **one (1) sign(s)** for **SOUTHWEST FAMILY HEALTH CENTER**, adjacent to the premises known as **4839 W. 47th St.**.

Dear Alderman **Michael R. Zalewski**:

The applicant referenced above has requested the use of the public right-of-way for a **sign(s)**. An ordinance has been prepared by the Department of Business Affairs and Consumer Protection – Business Assistance Center - Public Way Use Unit for presentation to the City Council. Because this request was made for properties located in your ward, as approved by you as per the attached, I respectfully request that you introduce the attached ordinance at the next City Council meeting.

If you have any questions regarding this ordinance, please contact Anthony Bertuca at (312) 744-5506.

Department of Business Affairs and Consumer Protection

City of Chicago

O2013-8331

Office of the City Clerk

Document Tracking Sheet

Meeting Date:	10/16/2013
Sponsor(s):	Zalewski (23)
Type:	Ordinance
Title:	Grant(s) of privilege in public way for TCF National Bank
Committee(s) Assignment:	Committee on Transportation and Public Way

ORDINANCE
TCF NATIONAL BANK
Acct. No. 79381 - 12
Permit No. 1108879

Be It Ordained by the City Council of the City of Chicago:

SECTION 1. Permission and authority are hereby given and granted to TCF NATIONAL BANK, upon the terms and subject to the conditions of this ordinance to maintain and use one (1) sign(s) projecting over the public right-of-way attached to its premises known as 6141 S. Archer Ave..

Said sign structure(s) measures as follows; along S. Archer Avenue:
One (1) at six point five eight (6.58) feet in length, eight point five (8.5) feet in height and sixteen (16) feet above grade level.

The location of said privilege shall be as shown on prints kept on file with the Department of Business Affairs and Consumer Protection and the Office of the City Clerk.

Said privilege shall be constructed in accordance with plans and specifications approved by the Department of Transportation (Division of Project Development) and Zoning Department - Signs.

This grant of privilege in the public way shall be subject to the provisions of Section 10-28-015 and all other required provisions of the Municipal Code of Chicago.

The grantee shall pay to the City of Chicago as compensation for the privilege #1108879 herein granted the sum of three hundred ($300.00) per annum in advance.

A 25% penalty will be added for payments received after due date.


The permit holder agrees to hold the City of Chicago harmless for any damage, relocation or replacement costs associated with damage, relocation or removal of private property caused by the City performing work in the public way.

Authority herein given and granted for a period of five (5) years from and after 10/08/2013.

Alderman _____

Michael R. Zalewski 23rd Ward

(Page 2 of 2)

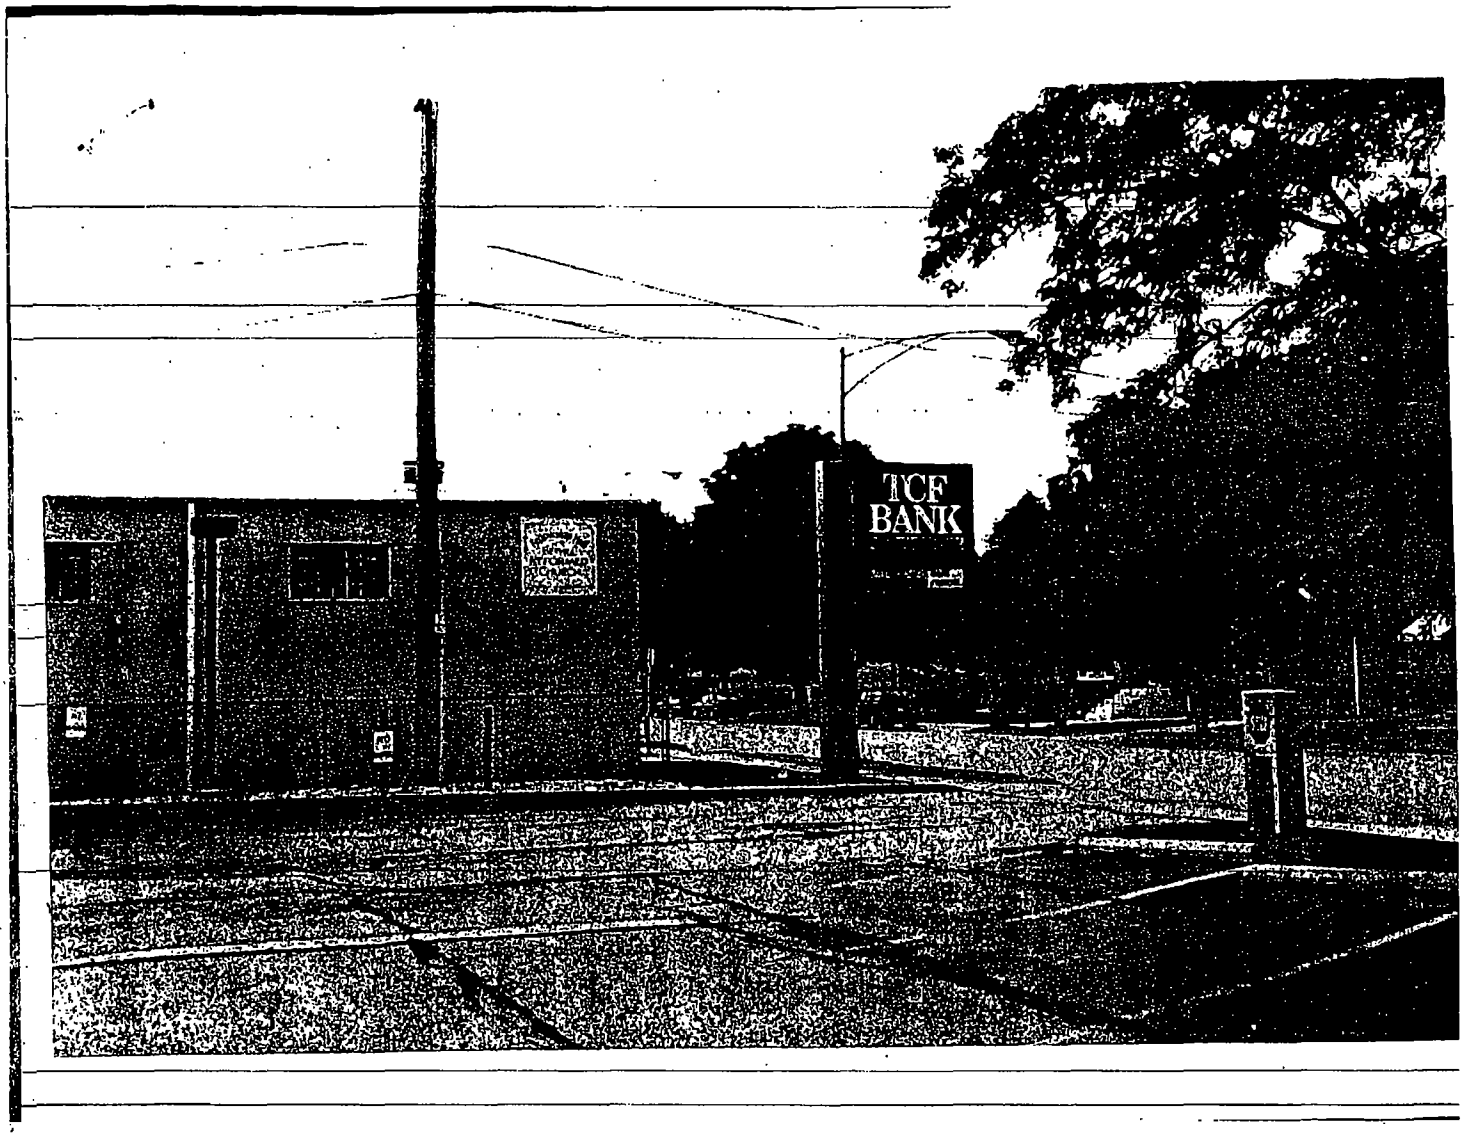

Department of Business Affairs and Consumer Protection
Business Assistance Center - Public Way Use Unit
City Hall - 121 N. LaSalle Street, Room 800 • Chicago, IL 60602
(312)-74-GOBIZ (312-744-6249) • (312) 744-1944 (TTY)
http://www.cityofchicago.org/bacp

10/16/2013

Alderman **Michael R. Zalewski**
Ward # **23**
City of Chicago
City Hall, Room **203**
121 North LaSalle Street
Chicago, Illinois 60602

Re: An ordinance to use and maintain a portion of the public right-of-way for **one (1) sign(s)** for **TCF NATIONAL BANK**, adjacent to the premises known as **6141 S. Archer Ave.**.

Dear Alderman **Michael R. Zalewski**:

The applicant referenced above has requested the use of the public right-of-way for a **sign(s)**. An ordinance has been prepared by the Department of Business Affairs and Consumer Protection – Business Assistance Center - Public Way Use Unit for presentation to the City Council. Because this request was made for properties located in your ward, as approved by you as per the attached, I respectfully request that you introduce the attached ordinance at the next City Council meeting.

If you have any questions regarding this ordinance, please contact Anthony Bertuca at (312) 744-5506.

Department of Business Affairs and Consumer Protection

City of Chicago

O2013-8335

Office of the City Clerk

Document Tracking Sheet

Meeting Date:	10/16/2013
Sponsor(s):	Chandler (24)
Type:	Ordinance
Title:	Grant(s) of privilege in public way for El Burrito Feliz Restaurant - bay window
Committee(s) Assignment:	Committee on Transportation and Public Way

ORDINANCE
EL BURRITO FELIZ RESTAURANT
Acct. No. 219216 - 2
Permit No. 1108284

Be It Ordained by the City Council of the City of Chicago:

SECTION 1. Permission and authority are hereby given and granted to EL BURRITO FELIZ RESTAURANT, upon the terms and subject to the conditions of this ordinance to maintain and use, as now constructed, one (1) Bay Window(s) projecting over the public right-of-way adjacent to its premises known as 3219 W. Cermak Rd..

Said Bay Window(s) at W Cermak measure(s):
One (1) at four (4) feet in length, and three (3) feet in width for a total of twelve (12) square feet.

The location of said privilege shall be as shown on prints kept on file with the Department of Business Affairs and Consumer Protection and the Office of the City Clerk.

Said privilege shall be constructed in accordance with plans and specifications approved by the Department of Transportation (Division of Project Development).

This grant of privilege in the public way shall be subject to the provisions of Section 10-28-015 and all other required provisions of the Municipal Code of Chicago.

The grantee shall pay to the City of Chicago as compensation for the privilege #1108284 herein granted the sum of seventy-five ($75.00) per annum in advance.


A 25% penalty will be added for payments received after due date.

The permit holder agrees to hold the City of Chicago harmless for any damage, relocation or replacement costs associated with damage, relocation or removal of private property caused by the City performing work in the public way.

Authority herein given and granted for a period of five (5) years from and after 06/11/2013.

Alderman _____

Michael D. Chandler 24th Ward

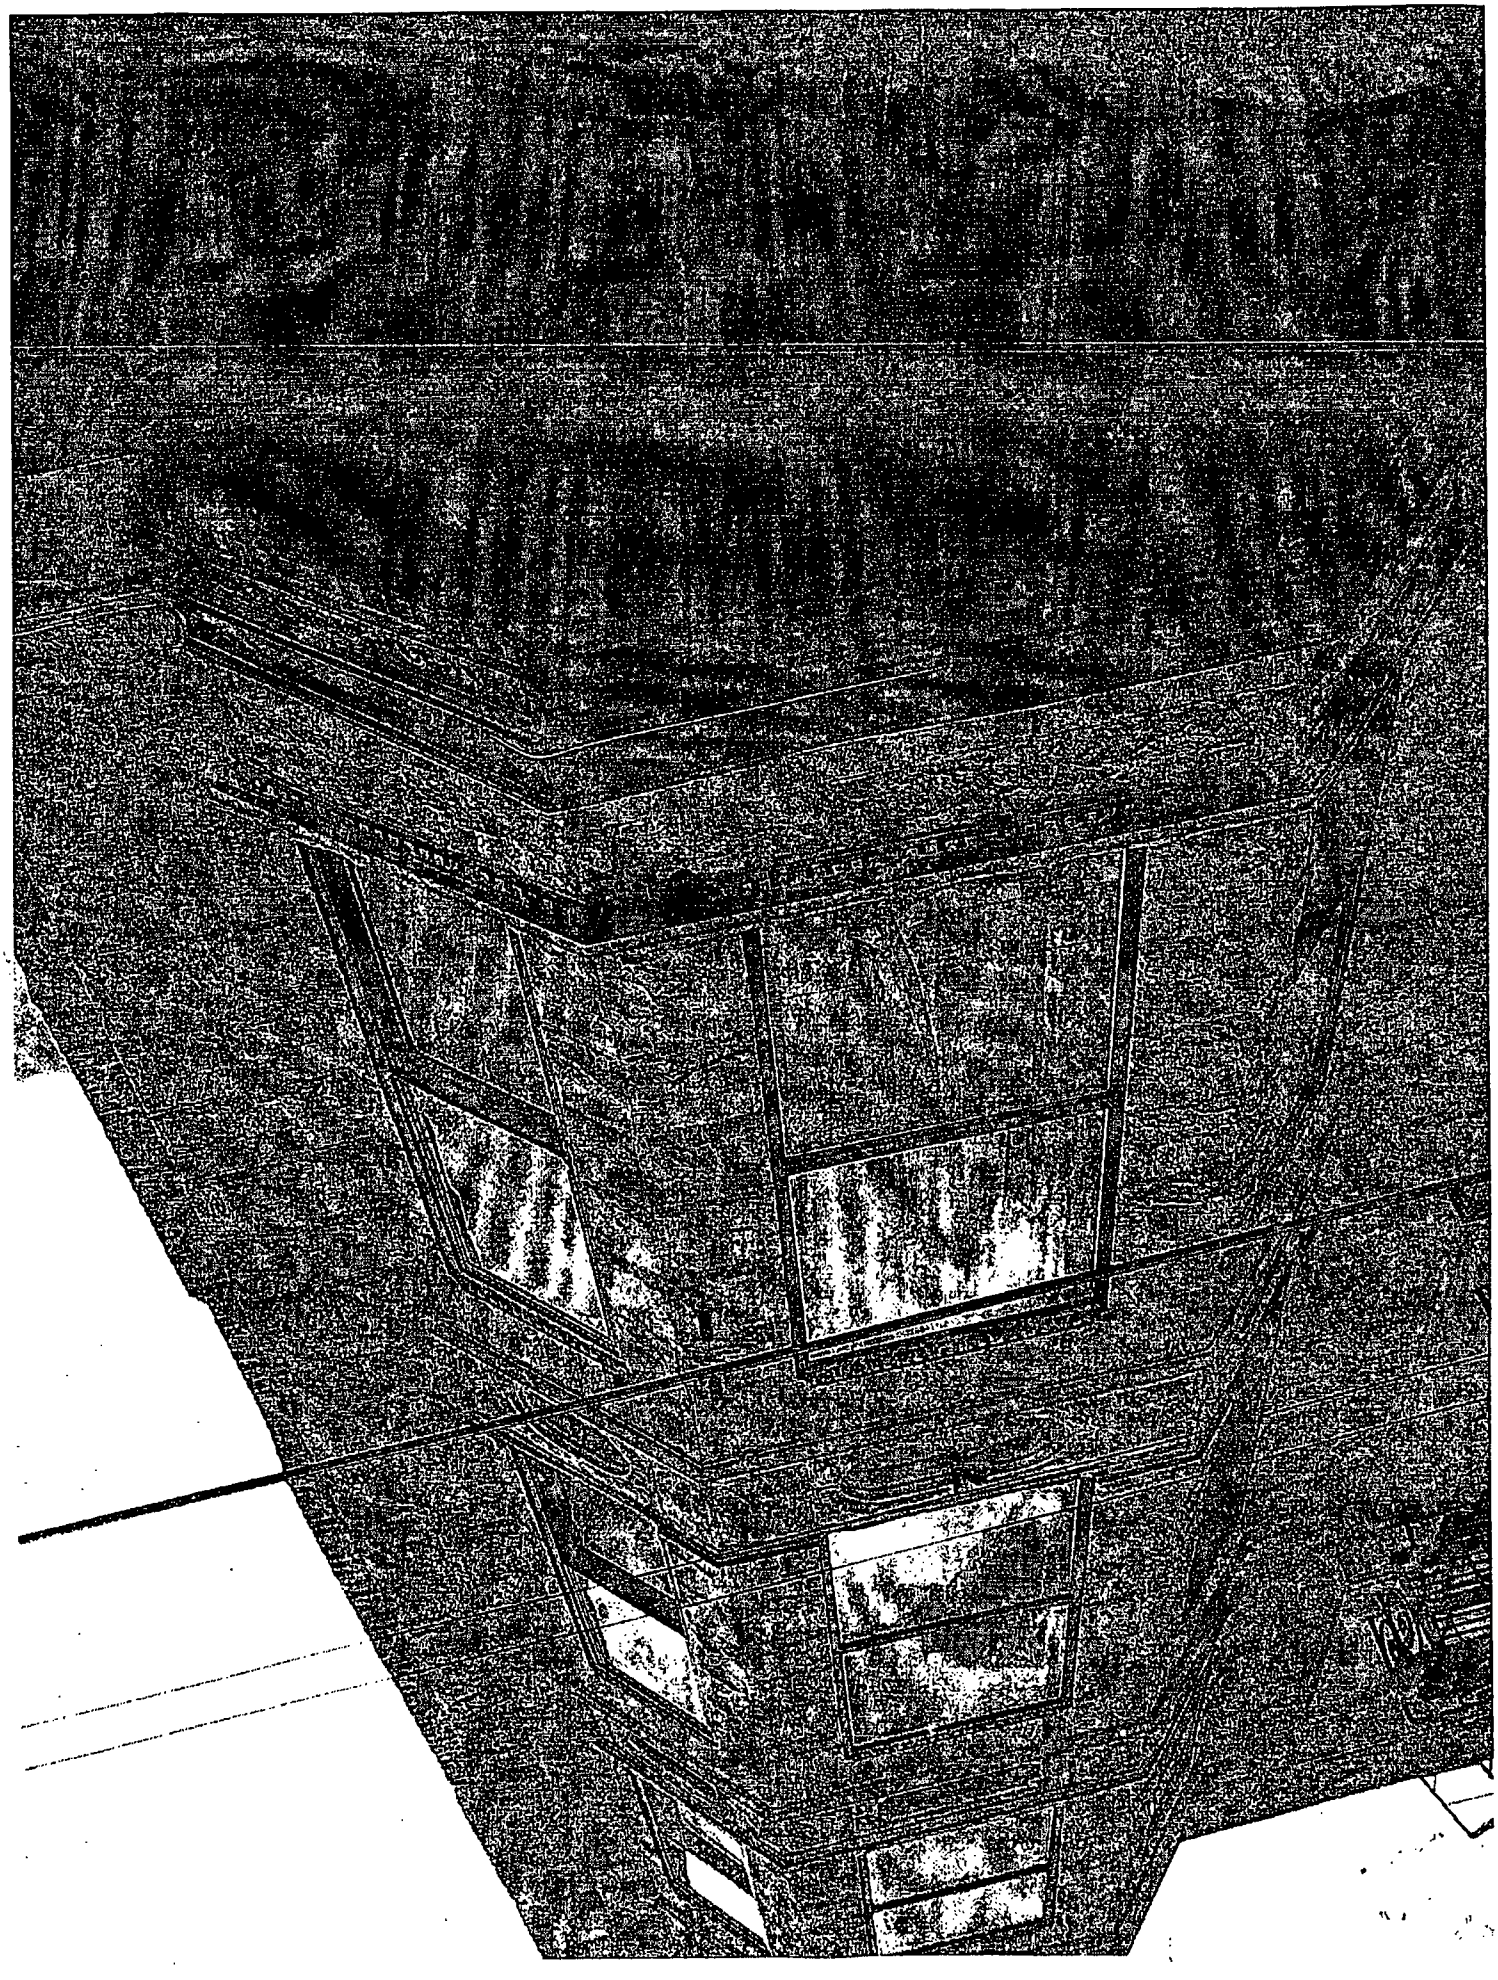

Department of Business Affairs and Consumer Protection
Business Assistance Center - Public Way Use Unit
City Hall - 121 N LaSalle Street, Room 800 • Chicago, IL 60602
(312)-74-GOBIZ (312-744-6249) • (312) 744-1944 (TTY)
http://www.cityofchicago.org/bacp

10/16/2013

Alderman **Michael D. Chandler**
Ward # **24**
City of Chicago
City Hall, Room **203**
121 North LaSalle Street
Chicago, Illinois 60602

Re: An ordinance to use and maintain a portion of the public right-of-way for **one (1) bay window(s)** for **EL BURRITO FELIZ RESTAURANT**, adjacent to the premises known as **3219 W. Cermak Rd.**.

Dear Alderman **Michael D. Chandler**:

The applicant referenced above has requested the use of the public right-of-way for a **bay window(s)**. An ordinance has been prepared by the Department of Business Affairs and Consumer Protection – Business Assistance Center - Public Way Use Unit for presentation to the City Council. Because this request was made for properties located in your ward, as approved by you as per the attached, I respectfully request that you introduce the attached ordinance at the next City Council meeting.

If you have any questions regarding this ordinance, please contact Anthony Bertuca at (312) 744-5506.

Department of Business Affairs and Consumer Protection

City of Chicago

O2013-8339

Office of the City Clerk

Document Tracking Sheet

Meeting Date:	10/16/2013
Sponsor(s):	Chandler (24)
Type:	Ordinance
Title:	Grant(s) of privilege in public way for El Burrito Feliz Restaurant - security camera
Committee(s) Assignment:	Committee on Transportation and Public Way

ORDINANCE
EL BURRITO FELIZ RESTAURANT
Acct. No. 219216 - 2
Permit No. 1108283

Be It Ordained by the City Council of the City of Chicago:

SECTION 1. Permission and authority are hereby given and granted to EL BURRITO FELIZ RESTAURANT, upon the terms and subject to the conditions of this ordinance to maintain and use, as now constructed, one (1) Security Camera(s) projecting over the public right-of-way for security purposes adjacent to its premises known as 3219 W. Cermak Rd..

Said Security Camera(s) at W. Cermak Road measure(s):
One (1) at one (1) foot in length, point five (.5) feet in width and fifteen (15) feet above grade level.

The location of said privilege shall be as shown on prints kept on file with the Department of Business Affairs and Consumer Protection and the Office of the City Clerk.

Said privilege shall be constructed in accordance with plans and specifications approved by the Department of Planning and Development and Department of Transportation (Division of Project Development).

This grant of privilege in the public way shall be subject to the provisions of Section 10-28-015 and all other required provisions of the Municipal Code of Chicago.

The grantee shall pay to the City of Chicago as compensation for the privilege #1108283 herein granted the sum of zero ($.00) per annum in advance.


A 25% penalty will be added for payments received after due date.

The permit holder agrees to hold the City of Chicago harmless for any damage, relocation or replacement costs associated with damage, relocation or removal of private property caused by the City performing work in the public way.

Authority herein given and granted for a period of five (5) years from and after 06/11/2013.

Alderman _____

Michael D. Chandler 24th Ward

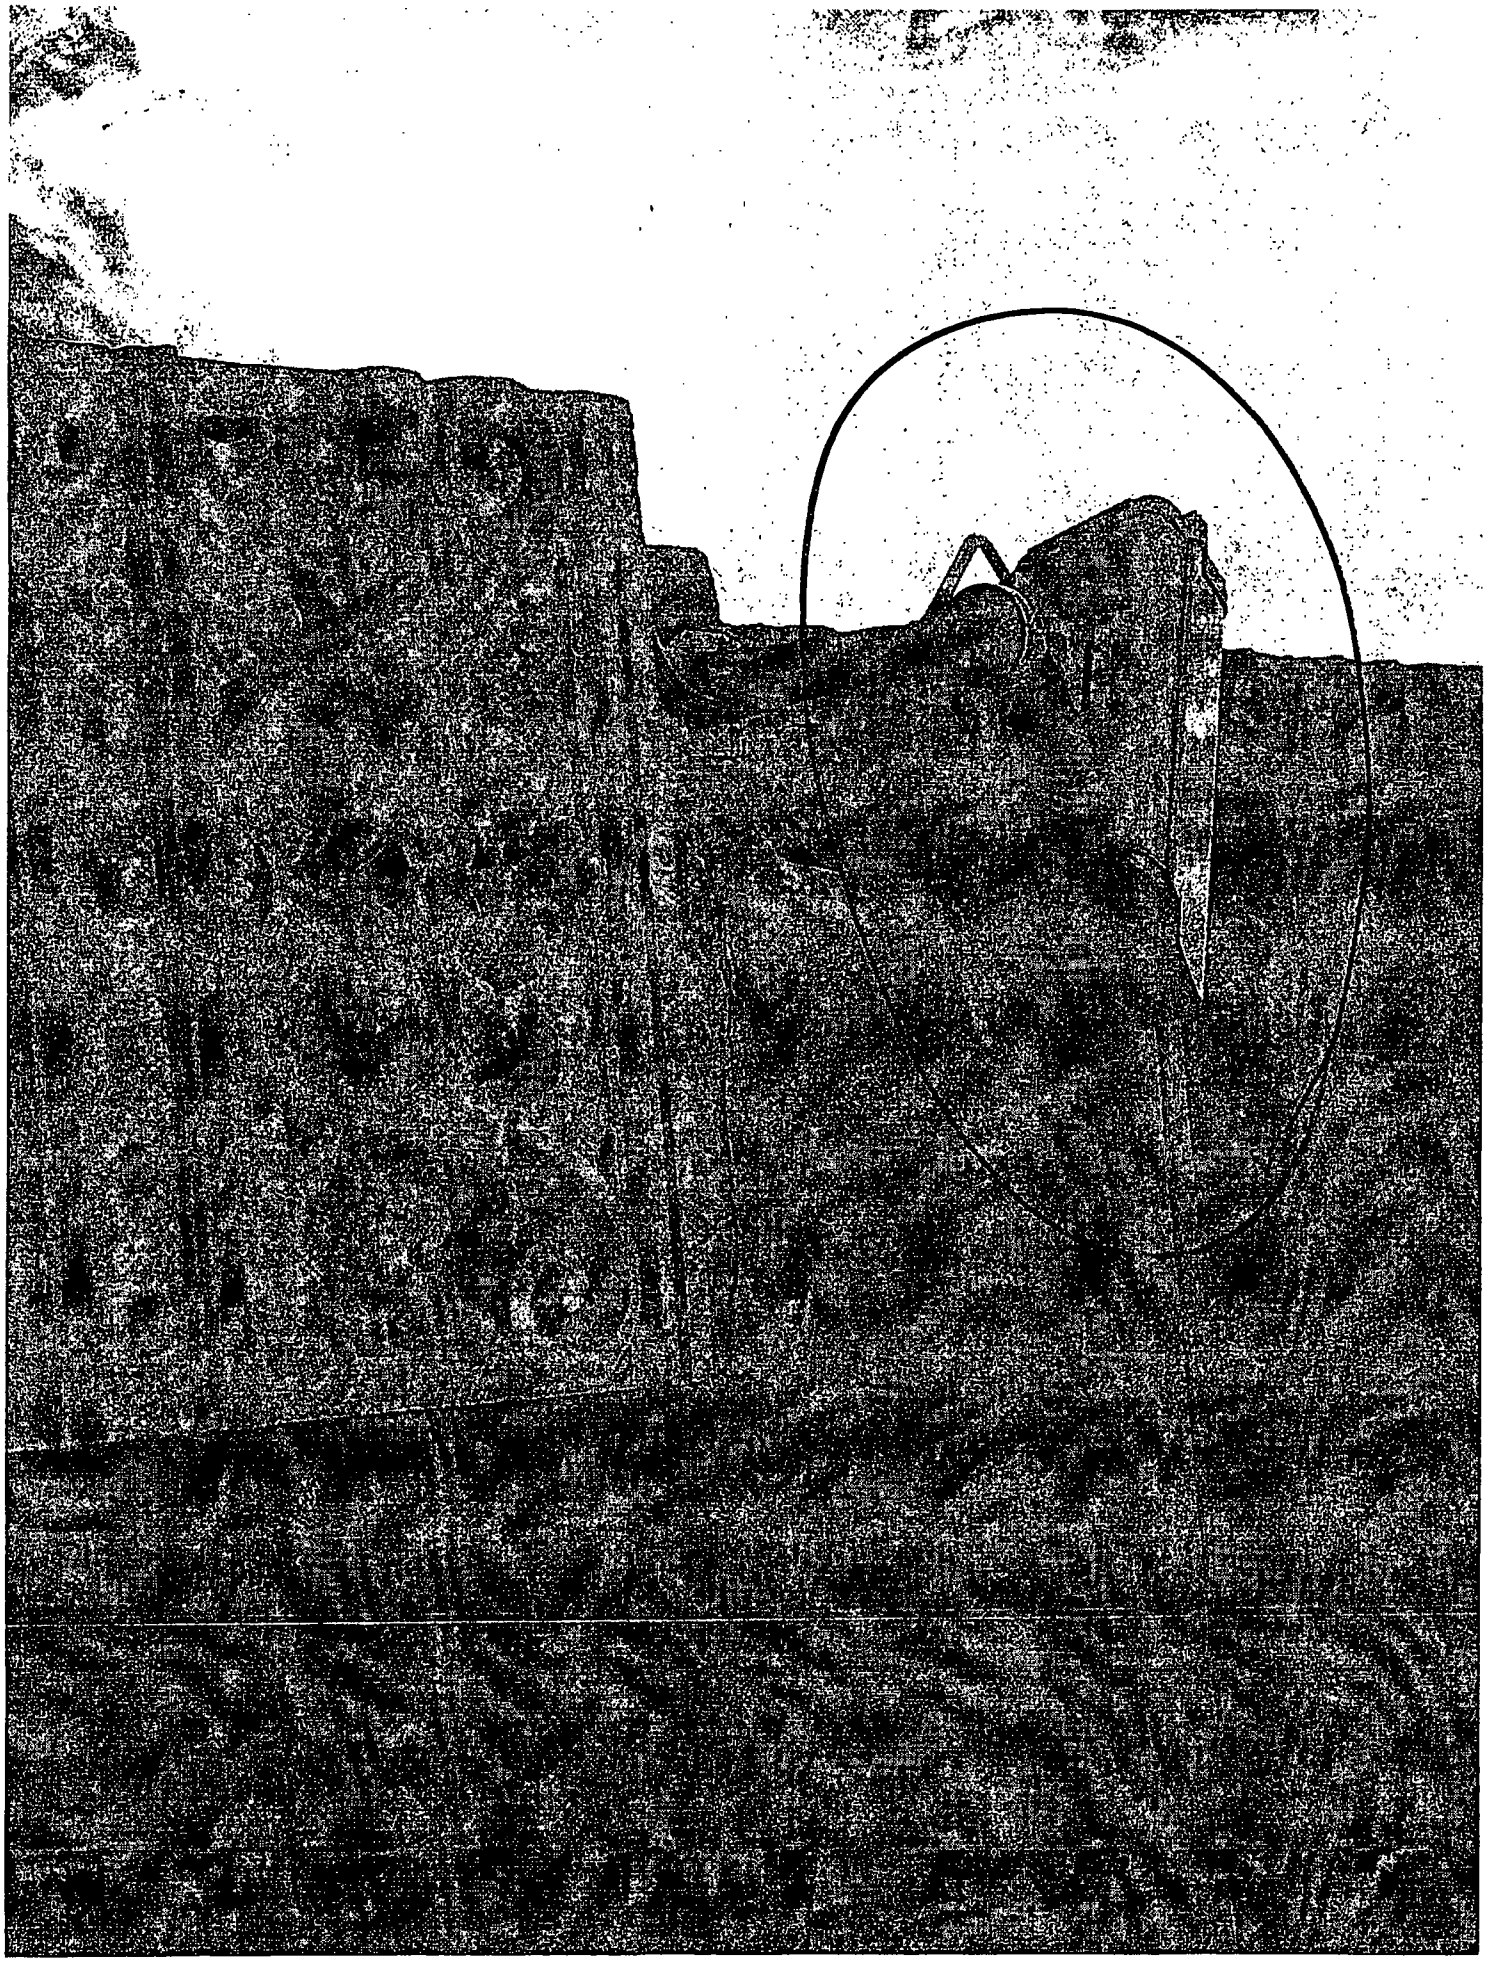

Department of Business Affairs and Consumer Protection
Business Assistance Center - Public Way Use Unit
City Hall - 121 N LaSalle Street, Room 800 • Chicago, IL 60602
(312)-74-GOBIZ (312-744-6249) • (312) 744-1944 (TTY)
http://www.cityofchicago.org/bacp

10/16/2013

Alderman **Michael D. Chandler**
Ward # **24**
City of Chicago
City Hall, Room **203**
121 North LaSalle Street
Chicago, Illinois 60602

Re: An ordinance to use and maintain a portion of the public right-of-way for **one (1) security camera(s)** for **EL BURRITO FELIZ RESTAURANT**, adjacent to the premises known as **3219 W. Cermak Rd.**.

Dear Alderman **Michael D. Chandler**:

The applicant referenced above has requested the use of the public right-of-way for a **security camera(s)**. An ordinance has been prepared by the Department of Business Affairs and Consumer Protection – Business Assistance Center - Public Way Use Unit for presentation to the City Council. Because this request was made for properties located in your ward, as approved by you as per the attached, I respectfully request that you introduce the attached ordinance at the next City Council meeting.

If you have any questions regarding this ordinance, please contact Anthony Bertuca at (312) 744-5506.

Department of Business Affairs and Consumer Protection

City of Chicago

O2013-8341

Office of the City Clerk

Document Tracking Sheet

Meeting Date:	10/16/2013
Sponsor(s):	Chandler (24)
Type:	Ordinance
Title:	Grant(s) of privilege in public way for El Burrito Feliz Restaurant - step
Committee(s) Assignment:	Committee on Transportation and Public Way

ORDINANCE
EL BURRITO FELIZ RESTAURANT
Acct. No. 219216 - 2
Permit No. 1108282

Be It Ordained by the City Council of the City of Chicago:

SECTION 1. Permission and authority are hereby given and granted to EL BURRITO FELIZ RESTAURANT, upon the terms and subject to the conditions of this ordinance to maintain and use, as now constructed, two (2) Step(s) on the public right-of-way adjacent to its premises known as 3219 W. Cermak Rd..

Said Step(s) at W. CERMAK measure(s):
One (1) at nine point three three (9.33) feet in length, and one point two five (1.25) foot in width for a total of eleven point six six (11.66) square feet.
One (1) at six point eight three (6.83) feet in length, and one point four two (1.42) foot in width for a total of nine point seven (9.7) square feet.

The location of said privilege shall be as shown on prints kept on file with the Department of Business Affairs and Consumer Protection and the Office of the City Clerk.

Said privilege shall be constructed in accordance with plans and specifications approved by the Department of Transportation (Division of Project Development).

This grant of privilege in the public way shall be subject to the provisions of Section 10-28-015 and all other required provisions of the Municipal Code of Chicago.

The grantee shall pay to the City of Chicago as compensation for the privilege #1108282 herein granted the sum of eight hundred ($800.00) per annum in advance.


A 25% penalty will be added for payments received after due date.

The permit holder agrees to hold the City of Chicago harmless for any damage, relocation or replacement costs associated with damage, relocation or removal of private property caused by the City performing work in the public way.

Authority herein given and granted for a period of five (5) years from and after 06/11/2013.

Alderman _____

Michael D. Chandler 24th Ward

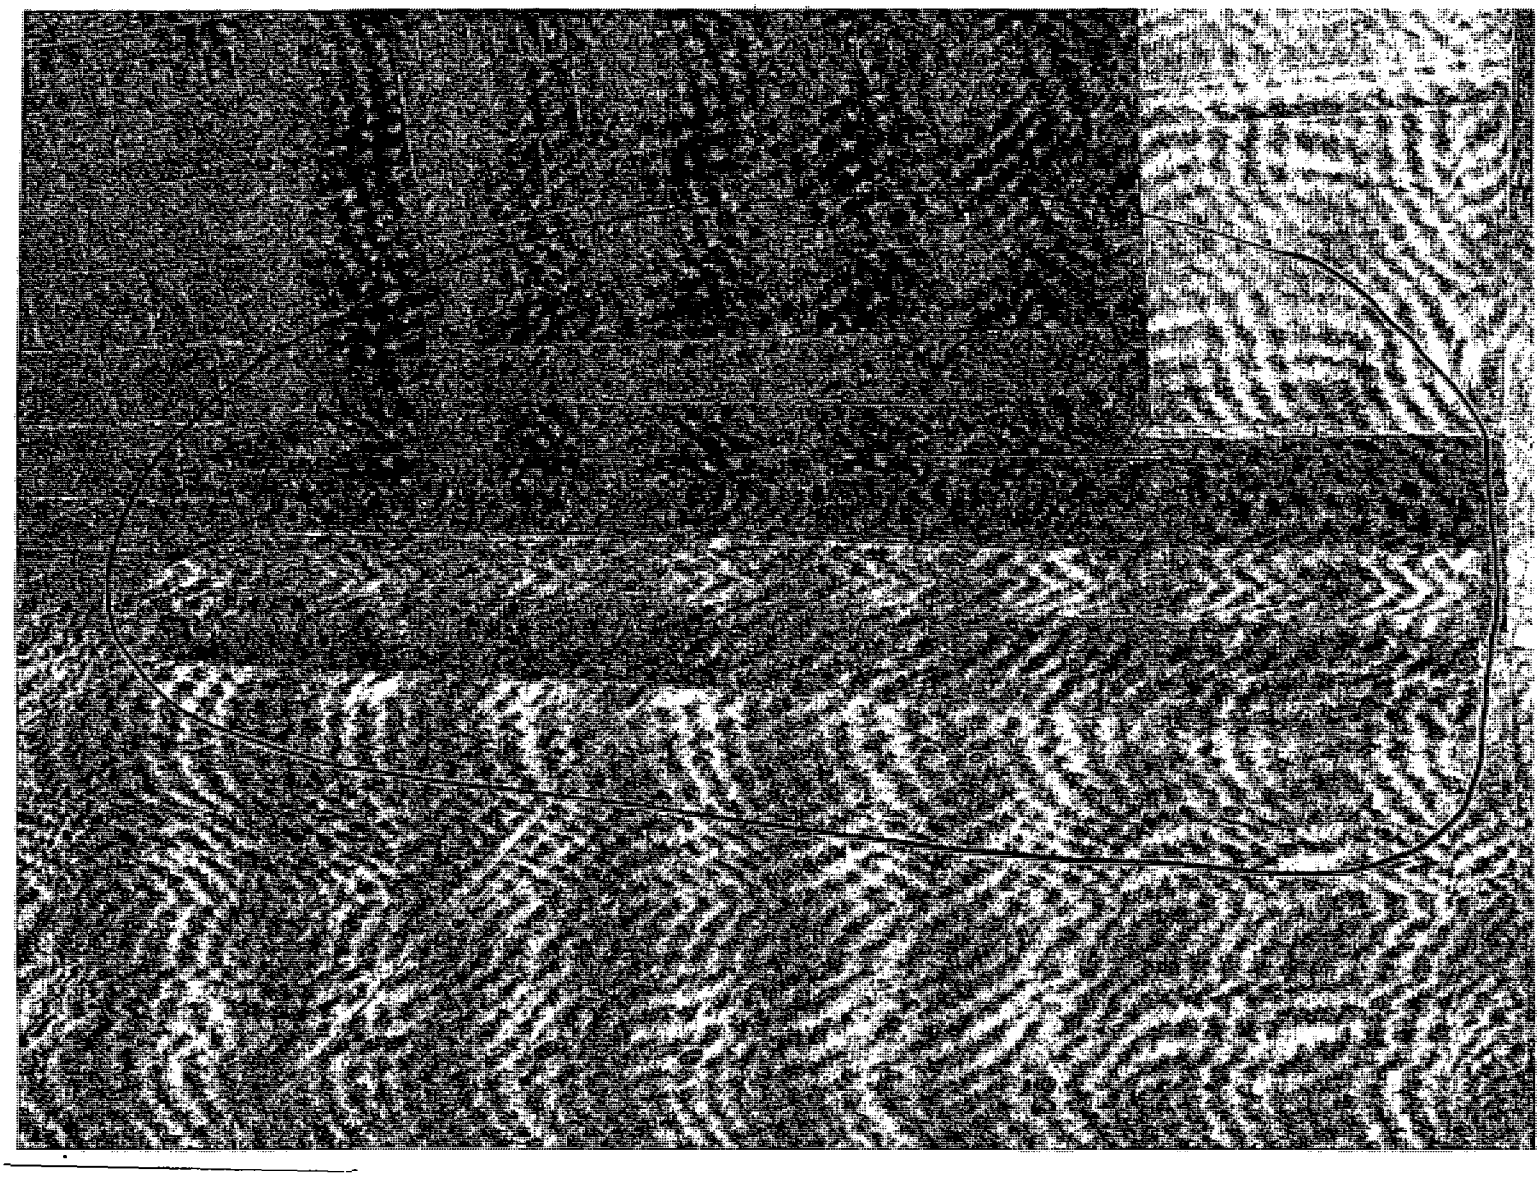

Department of Business Affairs and Consumer Protection
Business Assistance Center - Public Way Use Unit
City Hall - 121 N LaSalle Street, Room 800 • Chicago, IL 60602
(312)-74-GOBIZ (312-744-6249) • (312) 744-1944 (TTY)
http://www.cityofchicago.org/bacp

10/16/2013

Alderman **Michael D. Chandler**
Ward # **24**
City of Chicago
City Hall, Room **203**
121 North LaSalle Street
Chicago, Illinois 60602

Re: An ordinance to use and maintain a portion of the public right-of-way for **two (2) step(s)** for **EL BURRITO FELIZ RESTAURANT**, adjacent to the premises known as **3219 W. Cermak Rd.**.

Dear Alderman **Michael D. Chandler**:

The applicant referenced above has requested the use of the public right-of-way for a **step(s)**. An ordinance has been prepared by the Department of Business Affairs and Consumer Protection – Business Assistance Center - Public Way Use Unit for presentation to the City Council. Because this request was made for properties located in your ward, as approved by you as per the attached, I respectfully request that you introduce the attached ordinance at the next City Council meeting.

If you have any questions regarding this ordinance, please contact Anthony Bertuca at (312) 744-5506.

Department of Business Affairs and Consumer Protection

City of Chicago

O2013-8342

Office of the City Clerk

Document Tracking Sheet

Meeting Date:	10/16/2013
Sponsor(s):	Chandler (24)
Type:	Ordinance
Title:	Grant(s) of privilege in public way for Pulaski Dollar & Food, Inc.
Committee(s) Assignment:	Committee on Transportation and Public Way

ORDINANCE
PULASKI DOLLAR & FOOD,INC.
Acct. No. 348216 - 1
Permit No. 1108572

Be It Ordained by the City Council of the City of Chicago:

SECTION 1. Permission and authority are hereby given and granted to PULASKI DOLLAR & FOOD,INC., upon the terms and subject to the conditions of this ordinance to maintain and use, as now constructed, three (3) Light Fixture(s) projecting over the public right-of-way adjacent to its premises known as 737 S. Pulaski Rd..

Said Light Fixture(s) at S PULASKI RD measure(s):
Three (3) at point five (.5) feet in length, point seven five (.75) feet in width and twelve (12) feet above grade level.

The location of said privilege shall be as shown on prints kept on file with the Department of Business Affairs and Consumer Protection and the Office of the City Clerk.

Said privilege shall be constructed in accordance with plans and specifications approved by the Department of Transportation (Division of Project Development).

This grant of privilege in the public way shall be subject to the provisions of Section 10-28-015 and all other required provisions of the Municipal Code of Chicago.

The grantee shall pay to the City of Chicago as compensation for the privilege #1108572 herein granted the sum of twenty-five ($25.00) per annum in advance.

A 25% penalty will be added for payments received after due date.

The permit holder agrees to hold the City of Chicago harmless for any damage, relocation or replacement costs associated with damage, relocation or removal of private property caused by the City performing work in the public way.


Authority herein given and granted for a period of five (5) years from and after Date of Passage.

Alderman _____

Michael D. Chandler 24th Ward

Pulaski Dollar & Food Inc
737 S. Pulaski
Chicago, IL 60624

Light Drawing

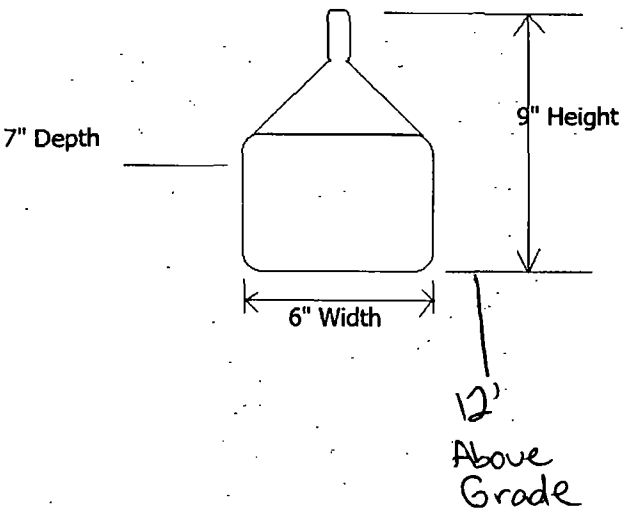

Department of Business Affairs and Consumer Protection
Business Assistance Center - Public Way Use Unit
City Hall - 121 N. LaSalle Street, Room 800 • Chicago, IL 60602
(312)-74-GOBIZ (312-744-6249) • (312) 744-1944 (TTY)
http://www.cityofchicago.org/bacp

10/16/2013

Alderman **Michael D. Chandler**
Ward # **24**
City of Chicago
City Hall, Room **203**
121 North LaSalle Street
Chicago, Illinois 60602

Re: An ordinance to use and maintain a portion of the public right-of-way for **three (3) light fixture(s)** for **PULASKI DOLLAR & FOOD,INC.**, adjacent to the premises known as **737 S. Pulaski Rd.**.

Dear Alderman **Michael D. Chandler**:

The applicant referenced above has requested the use of the public right-of-way for a **light fixture(s)**. An ordinance has been prepared by the Department of Business Affairs and Consumer Protection – Business Assistance Center - Public Way Use Unit for presentation to the City Council. Because this request was made for properties located in your ward, as approved by you as per the attached, I respectfully request that you introduce the attached ordinance at the next City Council meeting.

If you have any questions regarding this ordinance, please contact Anthony Bertuca at (312) 744-5506.

Department of Business Affairs and Consumer Protection

City of Chicago

O2013-8343

Office of the City Clerk

Document Tracking Sheet

Meeting Date:	10/16/2013
Sponsor(s):	Chandler (24)
Type:	Ordinance
Title:	Grant(s) of privilege in public way for Tasty Beef, Inc.
Committee(s) Assignment:	Committee on Transportation and Public Way

ORDINANCE
TASTY BEEF, INC.
Acct. No. 294027 - 1
Permit No. 1108668

Be It Ordained by the City Council of the City of Chicago:

SECTION 1. Permission and authority are hereby given and granted to TASTY BEEF, INC., upon the terms and subject to the conditions of this ordinance to maintain and use one (1) sign(s) projecting over the public right-of-way attached to its premises known as 3701 W. 16th St..

Said sign structure(s) measures as follows; along W. 16th Street:
One (1) at eight (8) feet in length, six (6) feet in height and twenty (20) feet above grade level.

The location of said privilege shall be as shown on prints kept on file with the Department of Business Affairs and Consumer Protection and the Office of the City Clerk.

Said privilege shall be constructed in accordance with plans and specifications approved by the Department of Transportation (Division of Project Development) and Zoning Department - Signs.

This grant of privilege in the public way shall be subject to the provisions of Section 10-28-015 and all other required provisions of the Municipal Code of Chicago.

The grantee shall pay to the City of Chicago as compensation for the privilege #1108668 herein granted the sum of three hundred ($300.00) per annum in advance.


A 25% penalty will be added for payments received after due date.

The permit holder agrees to hold the City of Chicago harmless for any damage, relocation or replacement costs associated with damage, relocation or removal of private property caused by the City performing work in the public way.

Authority herein given and granted for a period of five (5) years from and after 09/10/2013.

Alderman _____

Michael D. Chandler 24th Ward

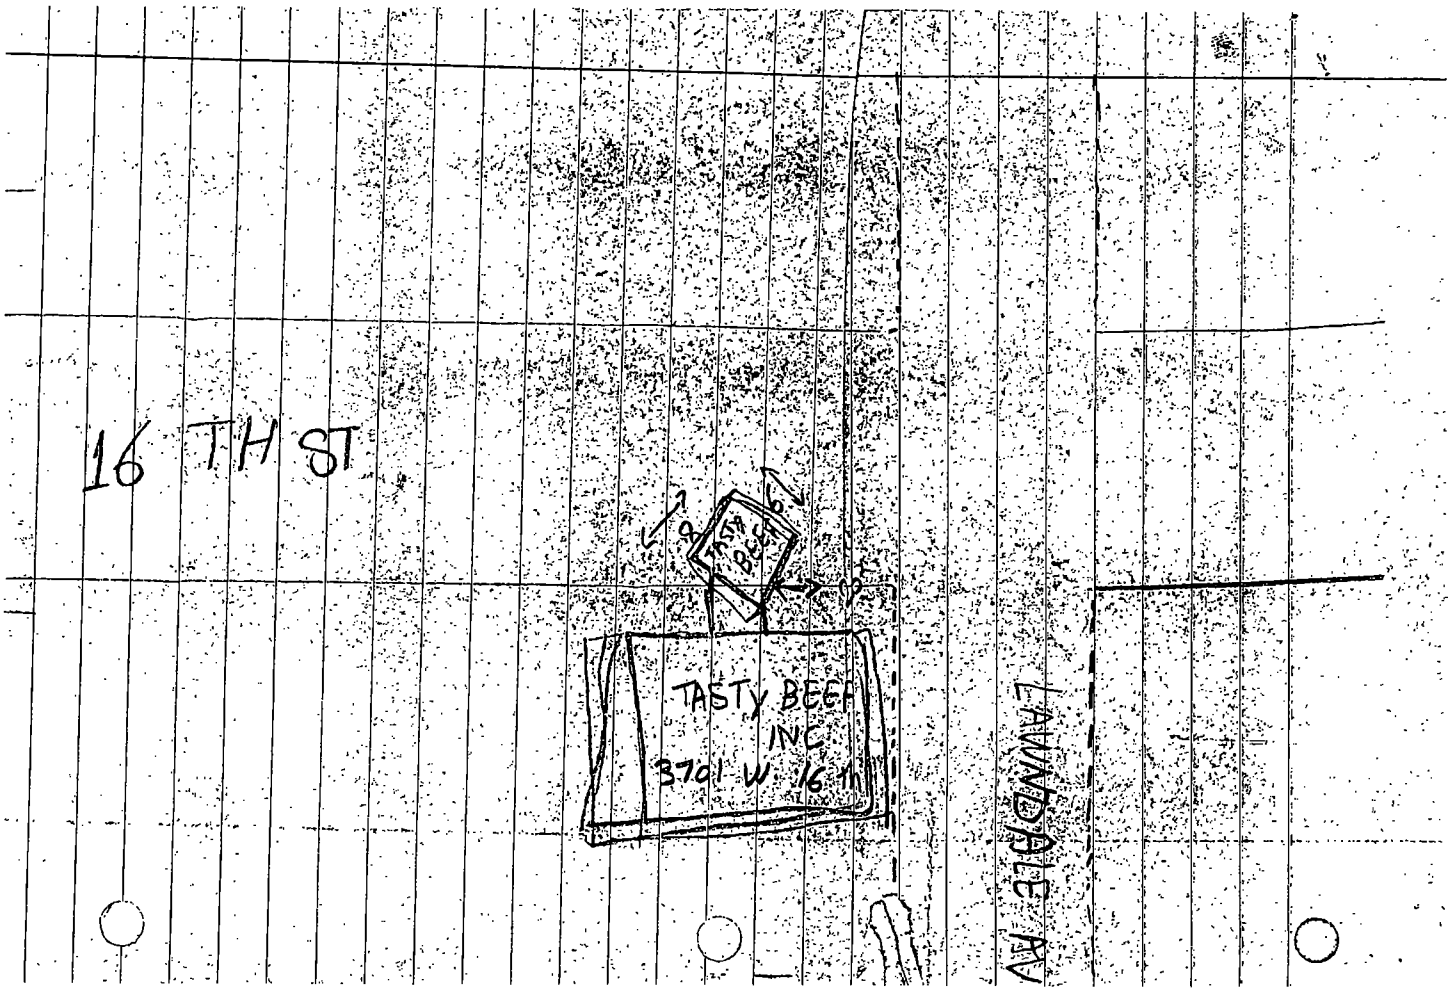
16 TH ST
TASTY BEEF
TASTY BEEF INC
3701 W 16 th
LAWNDALE AV

Department of Business Affairs and Consumer Protection
Business Assistance Center - Public Way Use Unit
City Hall - 121 N. LaSalle Street, Room 800 • Chicago, IL 60602
(312)-74-GOBIZ (312-744-6249) • (312) 744-1944 (TTY)
http://www.cityofchicago.org/bacp

10/16/2013

Alderman **Michael D. Chandler**
Ward # **24**
City of Chicago
City Hall, Room **203**
121 North LaSalle Street
Chicago, Illinois 60602

Re: An ordinance to use and maintain a portion of the public right-of-way for **one (1) sign(s)** for **TASTY BEEF, INC.**, adjacent to the premises known as **3701 W. 16th St.**.

Dear Alderman **Michael D. Chandler**:

The applicant referenced above has requested the use of the public right-of-way for a **sign(s)**. An ordinance has been prepared by the Department of Business Affairs and Consumer Protection – Business Assistance Center - Public Way Use Unit for presentation to the City Council. Because this request was made for properties located in your ward, as approved by you as per the attached, I respectfully request that you introduce the attached ordinance at the next City Council meeting.

If you have any questions regarding this ordinance, please contact Anthony Bertuca at (312) 744-5506.

Department of Business Affairs and Consumer Protection

City of Chicago

O2013-8344

Office of the City Clerk

Document Tracking Sheet

Meeting Date:	10/16/2013
Sponsor(s):	Chandler (24)
Type:	Ordinance
Title:	Grant(s) of privilege in public way for Westside Family Health Center - light fixtures
Committee(s) Assignment:	Committee on Transportation and Public Way

ORDINANCE
WESTSIDE FAMILY HEALTH CENTER
Acct. No. 57831 - 39
Permit No. 1108717

Be It Ordained by the City Council of the City of Chicago:

SECTION 1. Permission and authority are hereby given and granted to WESTSIDE FAMILY HEALTH CENTER, upon the terms and subject to the conditions of this ordinance to maintain and use, as now constructed, eight (8) Light Fixture(s) projecting over the public right-of-way adjacent to its premises known as 3752 W. 16th St..

Said Light Fixture(s) at W. 16TH ST. measure(s):
Four (4) at point five (.5) feet in length, point five (.5) feet in width and twelve (12) feet above grade level.

Said Light Fixture(s) at S. HAMLIN measure(s):
Two (2) at point five (.5) feet in length, point five (.5) feet in width and twelve (12) feet above grade level.

Said Light Fixture(s) at ALLEY measure(s):
Two (2) at point seven five (.75) feet in length, point five (.5) feet in width and twelve (12) feet above grade level.

The location of said privilege shall be as shown on prints kept on file with the Department of Business Affairs and Consumer Protection and the Office of the City Clerk.

Said privilege shall be constructed in accordance with plans and specifications approved by the Department of Transportation (Division of Project Development).

This grant of privilege in the public way shall be subject to the provisions of Section 10-28-015 and all other required provisions of the Municipal Code of Chicago.

The grantee shall pay to the City of Chicago as compensation for the privilege #1108717 herein granted the sum of one hundred ten ($110.00) per annum in advance.


A 25% penalty will be added for payments received after due date.

The permit holder agrees to hold the City of Chicago harmless for any damage, relocation or replacement costs associated with damage, relocation or removal of private property caused by the City performing work in the public way.

Authority herein given and granted for a period of five (5) years from and after 06/11/2013.

Alderman _____

Michael D. Chandler 24th Ward

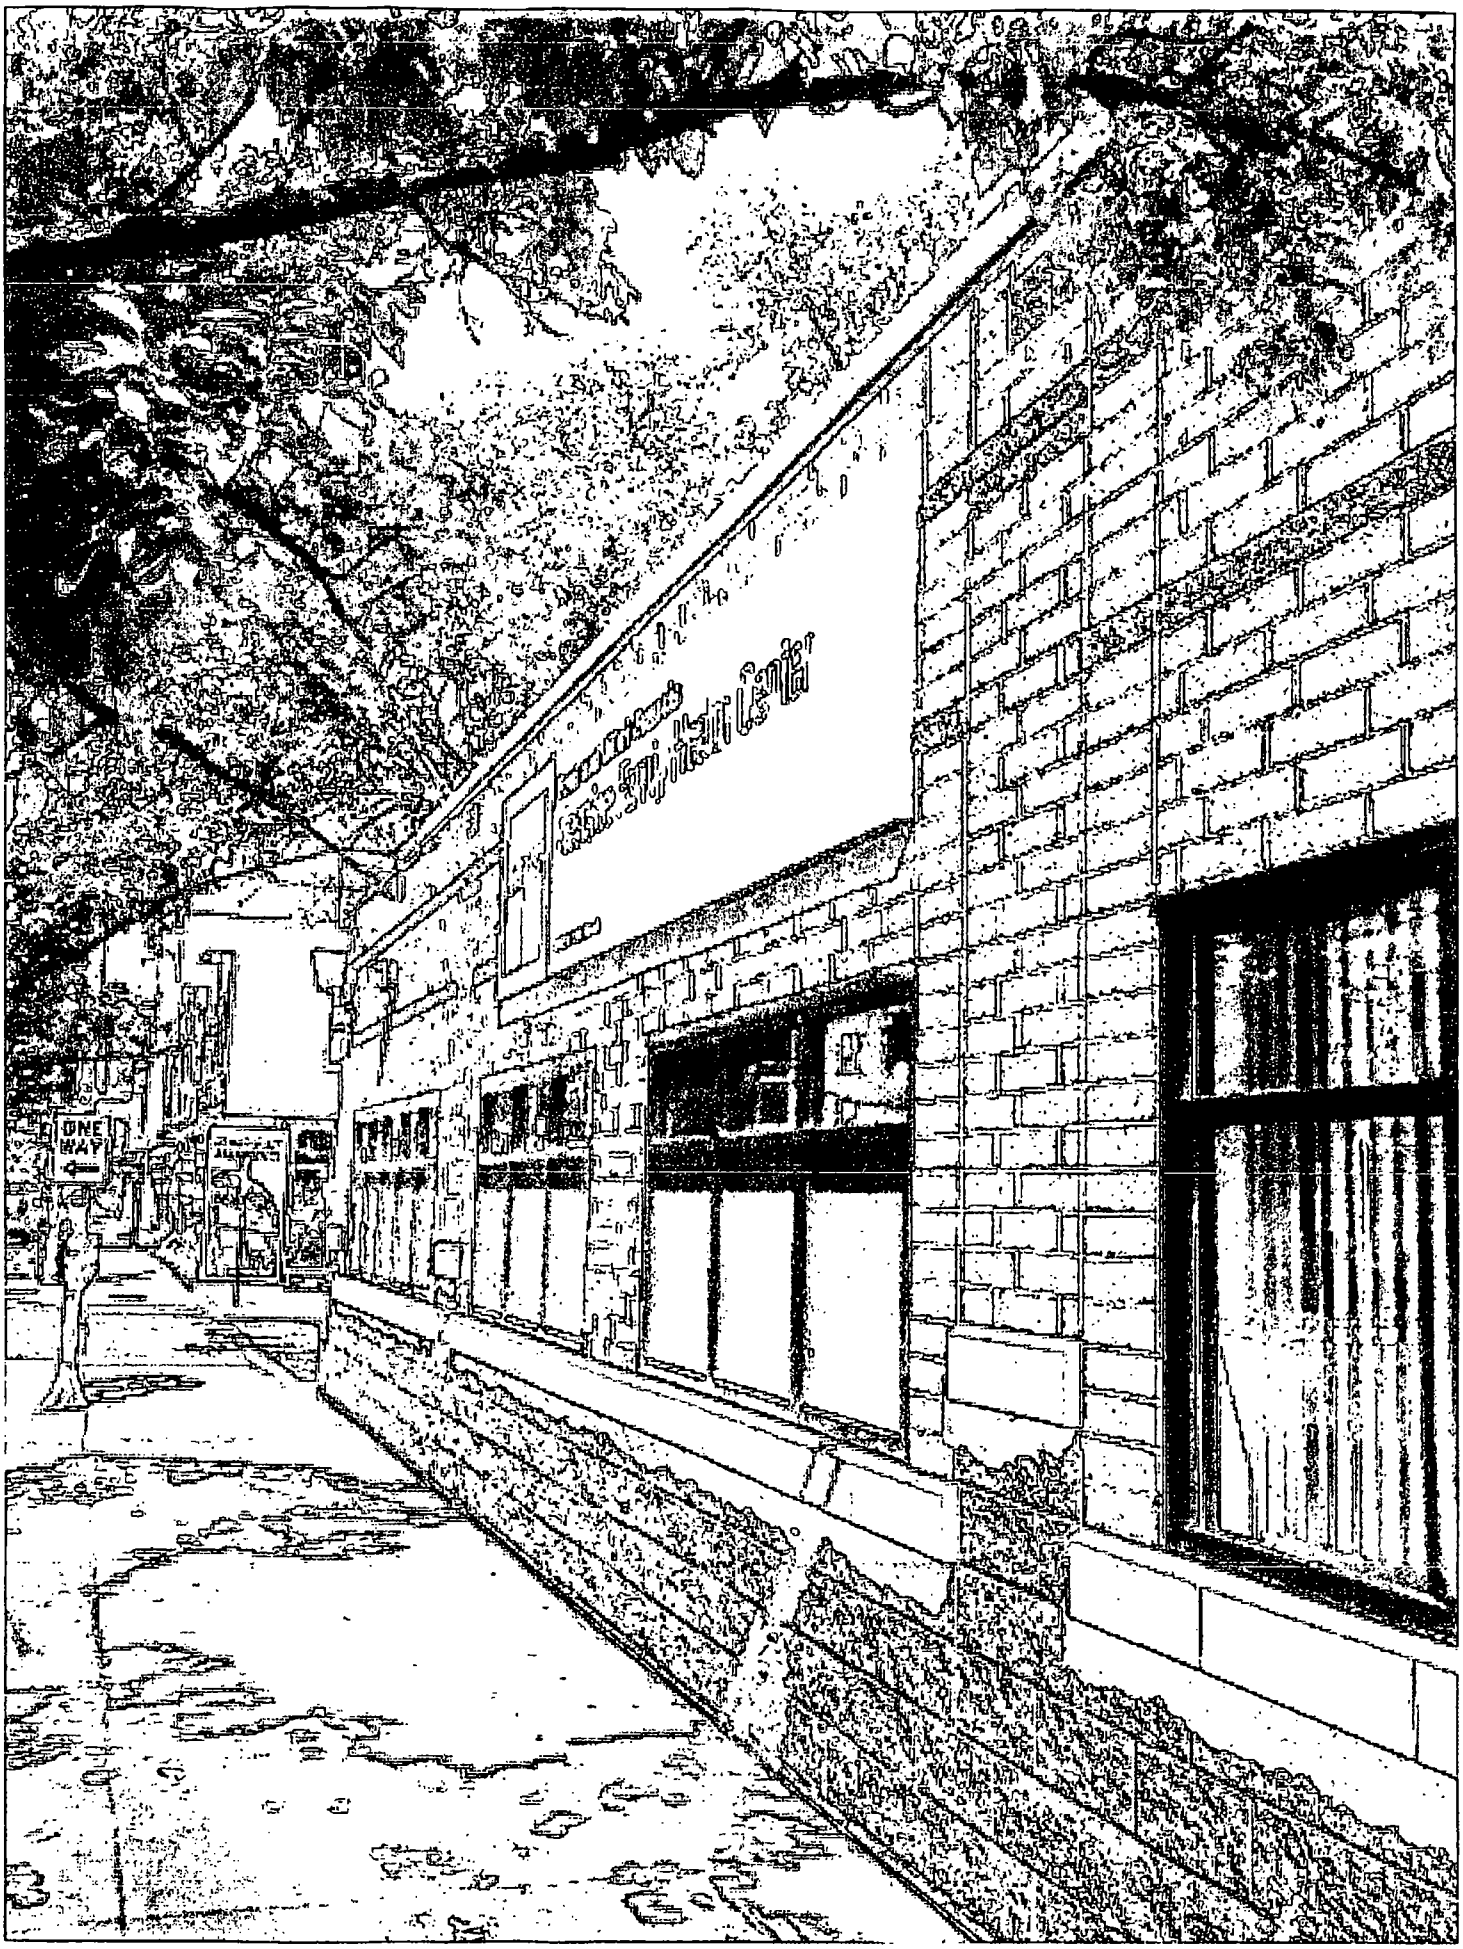
ONE
WAY

Department of Business Affairs and Consumer Protection
Business Assistance Center - Public Way Use Unit
City Hall - 121 N. LaSalle Street, Room 800 • Chicago, IL 60602
(312)-74-GOBIZ (312-744-6249) • (312) 744-1944 (TTY)
http://www.cityofchicago.org/bacp

10/16/2013

Alderman **Michael D. Chandler**
Ward # **24**
City of Chicago
City Hall, Room **203**
121 North LaSalle Street
Chicago, Illinois 60602

Re: An ordinance to use and maintain a portion of the public right-of-way for **eight (8) light fixture(s)** for **WESTSIDE FAMILY HEALTH CENTER**, adjacent to the premises known as **3752 W. 16th St.**.

Dear Alderman **Michael D. Chandler**:

The applicant referenced above has requested the use of the public right-of-way for a **light fixture(s)**. An ordinance has been prepared by the Department of Business Affairs and Consumer Protection – Business Assistance Center - Public Way Use Unit for presentation to the City Council. Because this request was made for properties located in your ward, as approved by you as per the attached, I respectfully request that you introduce the attached ordinance at the next City Council meeting.

If you have any questions regarding this ordinance, please contact Anthony Bertuca at (312) 744-5506.

Department of Business Affairs and Consumer Protection

City of Chicago

O2013-8345

Office of the City Clerk

Document Tracking Sheet

Meeting Date:	10/16/2013
Sponsor(s):	Chandler (24)
Type:	Ordinance
Title:	Grant(s) of privilege in public way for Westside Family Health Center - signs
Committee(s) Assignment:	Committee on Transportation and Public Way

ORDINANCE
WESTSIDE FAMILY HEALTH CENTER
Acct. No. 57831 - 39
Permit No. 1108719

Be It Ordained by the City Council of the City of Chicago:

SECTION 1. Permission and authority are hereby given and granted to WESTSIDE FAMILY HEALTH CENTER, upon the terms and subject to the conditions of this ordinance to maintain and use two (2) sign(s) projecting over the public right-of-way attached to its premises known as 3752 W. 16th St..

Said sign structure(s) measures as follows; along W. 16th Street:
One (1) at eighteen (18) feet in length, four (4) feet in height and ten (10) feet above grade level.

Said sign structure(s) measures as follows; along S. Hamlin Avenue:
One (1) at eighteen (18) feet in length, four (4) feet in height and ten (10) feet above grade level.

The location of said privilege shall be as shown on prints kept on file with the Department of Business Affairs and Consumer Protection and the Office of the City Clerk.

Said privilege shall be constructed in accordance with plans and specifications approved by the Department of Transportation (Division of Project Development) and Zoning Department - Signs.

This grant of privilege in the public way shall be subject to the provisions of Section 10-28-015 and all other required provisions of the Municipal Code of Chicago.

The grantee shall pay to the City of Chicago as compensation for the privilege #1108719 herein granted the sum of six hundred ($600.00) per annum in advance.


A 25% penalty will be added for payments received after due date.

The permit holder agrees to hold the City of Chicago harmless for any damage, relocation or replacement costs associated with damage, relocation or removal of private property caused by the City performing work in the public way.

Authority herein given and granted for a period of five (5) years from and after 07/09/2013.

Alderman _____

Michael D. Chandler 24th Ward

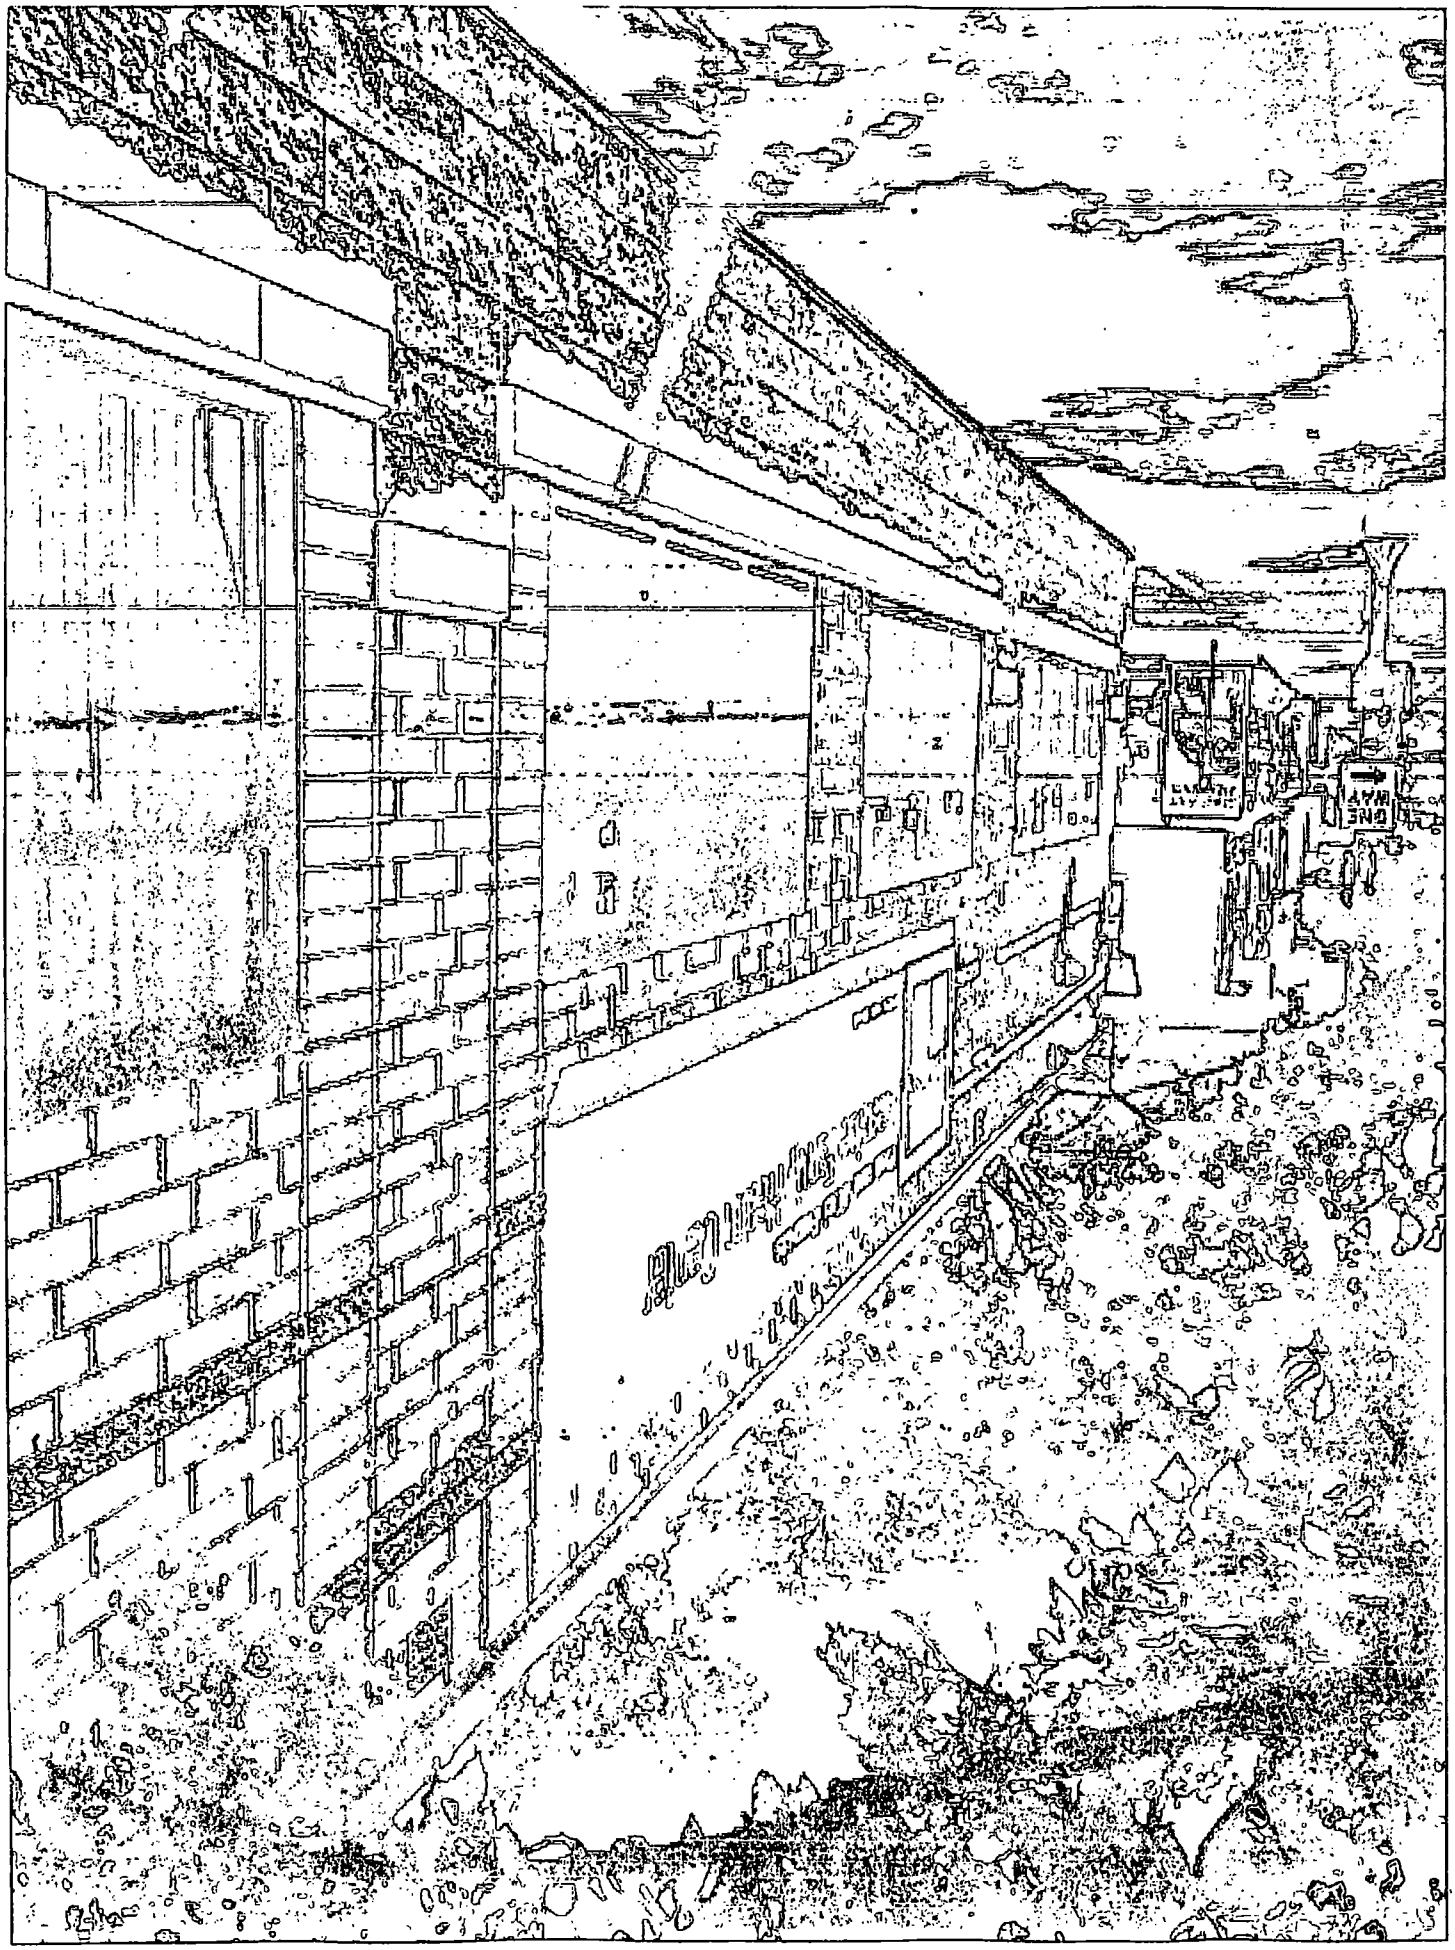
ONE WAY

Department of Business Affairs and Consumer Protection
Business Assistance Center - Public Way Use Unit
City Hall - 121 N. LaSalle Street, Room 800 • Chicago, IL 60602
(312)-74-GOBIZ (312-744-6249) • (312) 744-1944 (TTY)
http://www.cityofchicago.org/bacp

10/16/2013

Alderman **Michael D. Chandler**
Ward # **24**
City of Chicago
City Hall, Room **203**
121 North LaSalle Street
Chicago, Illinois 60602

Re: An ordinance to use and maintain a portion of the public right-of-way for **two (2) sign(s)** for **WESTSIDE FAMILY HEALTH CENTER**, adjacent to the premises known as **3752 W. 16th St.**.

Dear Alderman **Michael D. Chandler**:

The applicant referenced above has requested the use of the public right-of-way for a **sign(s)**. An ordinance has been prepared by the Department of Business Affairs and Consumer Protection – Business Assistance Center - Public Way Use Unit for presentation to the City Council. Because this request was made for properties located in your ward, as approved by you as per the attached, I respectfully request that you introduce the attached ordinance at the next City Council meeting.

If you have any questions regarding this ordinance, please contact Anthony Bertuca at (312) 744-5506.

Department of Business Affairs and Consumer Protection

City of Chicago

O2013-8348

Office of the City Clerk

Document Tracking Sheet

Meeting Date:	10/16/2013
Sponsor(s):	Solis (25)
Type:	Ordinance
Title:	Grant(s) of privilege in public way for Chinatown Square Association
Committee(s) Assignment:	Committee on Transportation and Public Way

ORDINANCE
CHINATOWN SQUARE ASSOCIATION
Acct. No. 88501 - 1
Permit No. 1108924

Be It Ordained by the City Council of the City of Chicago:

SECTION 1. Permission and authority are hereby given and granted to CHINATOWN SQUARE ASSOCIATION, upon the terms and subject to the conditions of this ordinance to maintain and use one (1) sign(s) projecting over the public right-of-way attached to its premises known as 2172 S. Archer Ave..

Said sign structure(s) measures as follows; along S Archer Ave:
One (1) at thirteen point seven five (13.75) feet in length, twenty-six (26) feet in height and ten (10) feet above grade level.

The location of said privilege shall be as shown on prints kept on file with the Department of Business Affairs and Consumer Protection and the Office of the City Clerk.

Said privilege shall be constructed in accordance with plans and specifications approved by the Department of Transportation (Division of Project Development) and Zoning Department - Signs.

This grant of privilege in the public way shall be subject to the provisions of Section 10-28-015 and all other required provisions of the Municipal Code of Chicago.

The grantee shall pay to the City of Chicago as compensation for the privilege #1108924 herein granted the sum of three hundred ($300.00) per annum in advance.


A 25% penalty will be added for payments received after due date.

The permit holder agrees to hold the City of Chicago harmless for any damage, relocation or replacement costs associated with damage, relocation or removal of private property caused by the City performing work in the public way.

Authority herein given and granted for a period of five (5) years from and after 09/16/2013.

Alderman _____

Daniel S. Solis 25th Ward

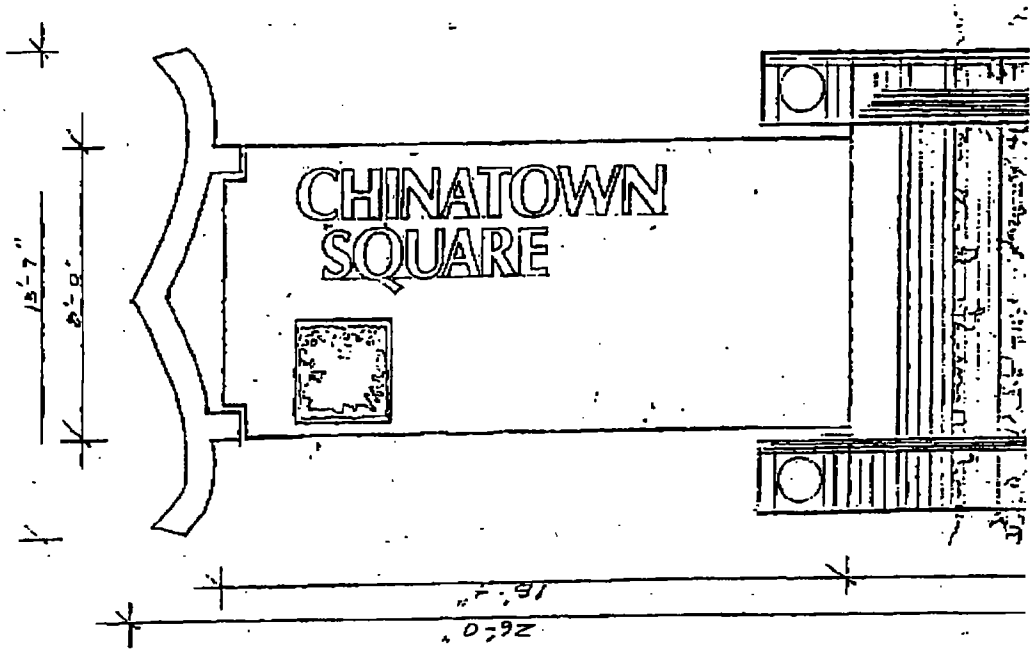
CHINATOWN
SQUARE
15'-7"
8'-8"
16'-9"
26'-0"

Department of Business Affairs and Consumer Protection
Business Assistance Center - Public Way Use Unit
City Hall - 121 N. LaSalle Street, Room 800 • Chicago, IL 60602
(312)-74-GOBIZ (312-744-6249) • (312) 744-1944 (TTY)
http://www.cityofchicago.org/bacp

10/16/2013

Alderman **Daniel S. Solis**
Ward # **25**
City of Chicago
City Hall, Room **203**
121 North LaSalle Street
Chicago, Illinois 60602

Re: An ordinance to use and maintain a portion of the public right-of-way for **one (1) sign(s)** for **CHINATOWN SQUARE ASSOCIATION**, adjacent to the premises known as **2172 S. Archer Ave.**.

Dear Alderman **Daniel S. Solis**:

The applicant referenced above has requested the use of the public right-of-way for a **sign(s)**. An ordinance has been prepared by the Department of Business Affairs and Consumer Protection – Business Assistance Center - Public Way Use Unit for presentation to the City Council. Because this request was made for properties located in your ward, as approved by you as per the attached, I respectfully request that you introduce the attached ordinance at the next City Council meeting.

If you have any questions regarding this ordinance, please contact Anthony Bertuca at (312) 744-5506.

Department of Business Affairs and Consumer Protection

City of Chicago

O2013-8349

Office of the City Clerk

Document Tracking Sheet

Meeting Date:	10/16/2013
Sponsor(s):	Solis (25)
Type:	Ordinance
Title:	Grant(s) of privilege in public way for King Wah Restaurant
Committee(s) Assignment:	Committee on Transportation and Public Way

ORDINANCE
KING WAH RESTAURANT
Acct. No. 4190 - 2
Permit No. 1108739

Be It Ordained by the City Council of the City of Chicago:

SECTION 1. Permission and authority are hereby given and granted to KING WAH RESTAURANT, upon the terms and subject to the conditions of this ordinance to maintain and use one (1) sign(s) projecting over the public right-of-way attached to its premises known as 2223 S. Wentworth Ave..

Said sign structure(s) measures as follows; along S. Wentworth:
One (1) at fifteen (15) feet in length, seven (7) feet in height and twenty (20) feet above grade level.

The location of said privilege shall be as shown on prints kept on file with the Department of Business Affairs and Consumer Protection and the Office of the City Clerk.

Said privilege shall be constructed in accordance with plans and specifications approved by the Department of Transportation (Division of Project Development) and Zoning Department - Signs.

This grant of privilege in the public way shall be subject to the provisions of Section 10-28-015 and all other required provisions of the Municipal Code of Chicago.

The grantee shall pay to the City of Chicago as compensation for the privilege #1108739 herein granted the sum of three hundred ($300.00) per annum in advance.


A 25% penalty will be added for payments received after due date.

The permit holder agrees to hold the City of Chicago harmless for any damage, relocation or replacement costs associated with damage, relocation or removal of private property caused by the City performing work in the public way.

Authority herein given and granted for a period of five (5) years from and after 10/08/2013.

Alderman _____

Daniel S. Solis 25th Ward

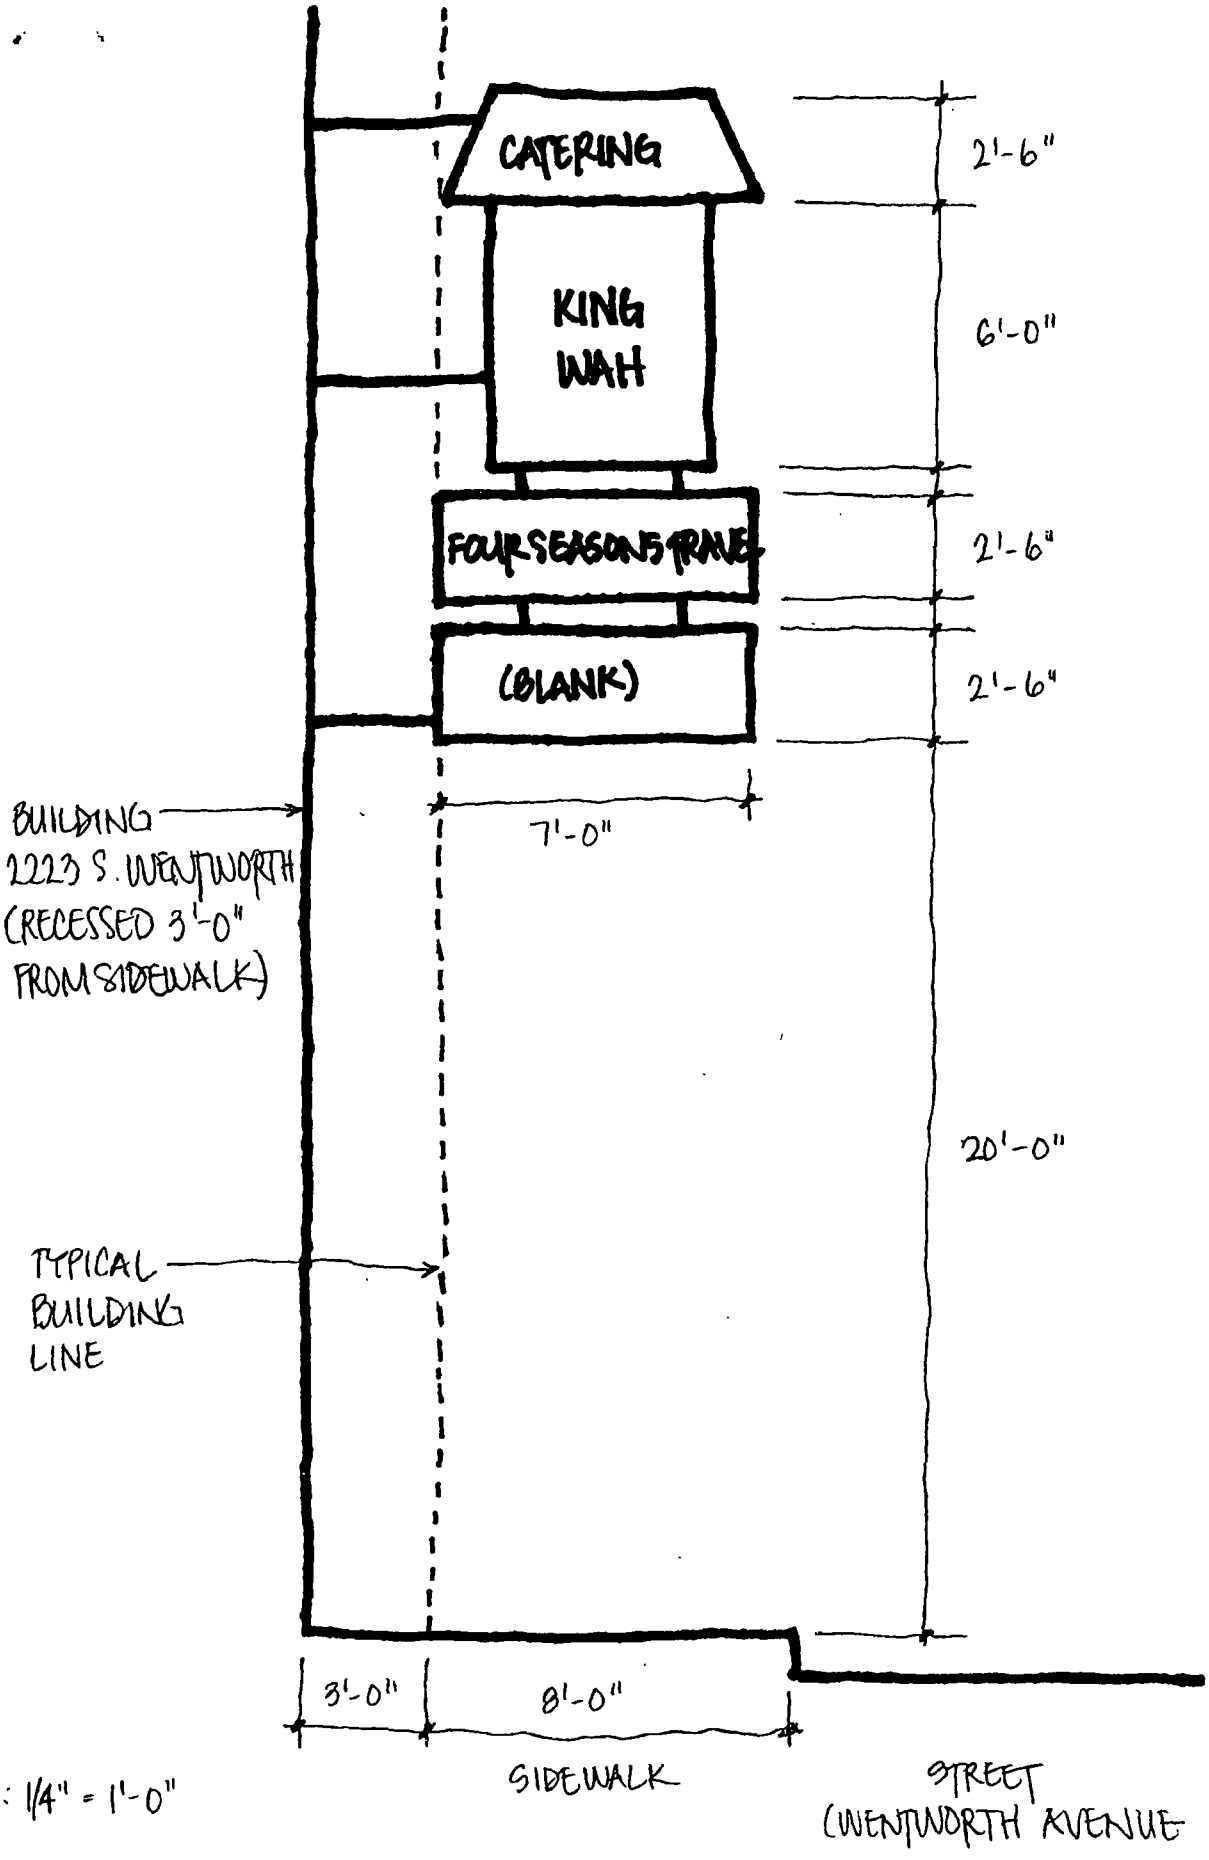
CATERING
KING WAH
FOUR SEASONS TRAVEL
(BLANK)
2'-6"
6'-0"
2'-6"
2'-6"
7'-0"
BUILDING
2223 S. WENTWORTH
(RECESSED 3'-0"
FROM SIDEWALK)
20'-0"
TYPICAL
BUILDING
LINE
3'-0"
8'-0"
SIDEWALK
STREET
(WENTWORTH AVENUE

SCALE: 1/4" = 1'-0"

Department of Business Affairs and Consumer Protection
Business Assistance Center - Public Way Use Unit
City Hall - 121 N. LaSalle Street, Room 800 • Chicago, IL 60602
(312)-74-GOBIZ (312-744-6249) • (312) 744-1944 (TTY)
http://www.cityofchicago.org/bacp

10/16/2013

Alderman **Daniel S. Solis**
Ward # **25**
City of Chicago
City Hall, Room **203**
121 North LaSalle Street
Chicago, Illinois 60602

Re: An ordinance to use and maintain a portion of the public right-of-way for **one (1) sign(s)** for **KING WAH RESTAURANT**, adjacent to the premises known as **2223 S. Wentworth Ave.**.

Dear Alderman **Daniel S. Solis**:

The applicant referenced above has requested the use of the public right-of-way for a **sign(s)**. An ordinance has been prepared by the Department of Business Affairs and Consumer Protection – Business Assistance Center - Public Way Use Unit for presentation to the City Council. Because this request was made for properties located in your ward, as approved by you as per the attached, I respectfully request that you introduce the attached ordinance at the next City Council meeting.

If you have any questions regarding this ordinance, please contact Anthony Bertuca at (312) 744-5506.

Department of Business Affairs and Consumer Protection

City of Chicago

O2013-8350

Office of the City Clerk

Document Tracking Sheet

Meeting Date:	10/16/2013
Sponsor(s):	Solis (25)
Type:	Ordinance
Title:	Grant(s) of privilege in public way for Mexico Juarez Driving School - security camera
Committee(s) Assignment:	Committee on Transportation and Public Way

ORDINANCE
MEXICO JUAREZ DRIVING SCHOOL
Acct. No. 41315 - 1
Permit No. 1108743

Be It Ordained by the City Council of the City of Chicago:

SECTION 1. Permission and authority are hereby given and granted to MEXICO JUAREZ DRIVING SCHOOL, upon the terms and subject to the conditions of this ordinance to maintain and use, as now constructed, one (1) Security Camera(s) projecting over the public right-of-way for security purposes adjacent to its premises known as 1151 W. 18th St..

Said Security Camera(s) at W. 18th Street measure(s):
One (1) at one point one six (1.16) foot in length, point eight three (.83) feet in width and fourteen point zero eight (14.08) feet above grade level.

The location of said privilege shall be as shown on prints kept on file with the Department of Business Affairs and Consumer Protection and the Office of the City Clerk.

Said privilege shall be constructed in accordance with plans and specifications approved by the Department of Planning and Development and Department of Transportation (Division of Project Development).

This grant of privilege in the public way shall be subject to the provisions of Section 10-28-015 and all other required provisions of the Municipal Code of Chicago.

The grantee shall pay to the City of Chicago as compensation for the privilege #1108743 herein granted the sum of zero ($.00) per annum in advance.

A 25% penalty will be added for payments received after due date.

The permit holder agrees to hold the City of Chicago harmless for any damage, relocation or replacement costs associated with damage, relocation or removal of private property caused by the City performing work in the public way.

Authority herein given and granted for a period of five (5) years from and after 06/11/2013.


Alderman _____

Daniel S. Solis 25th Ward

1151-53 W. 18th ST.

SECURITY CAMERA MEASUREMENTS

(PTZ CAMERA)

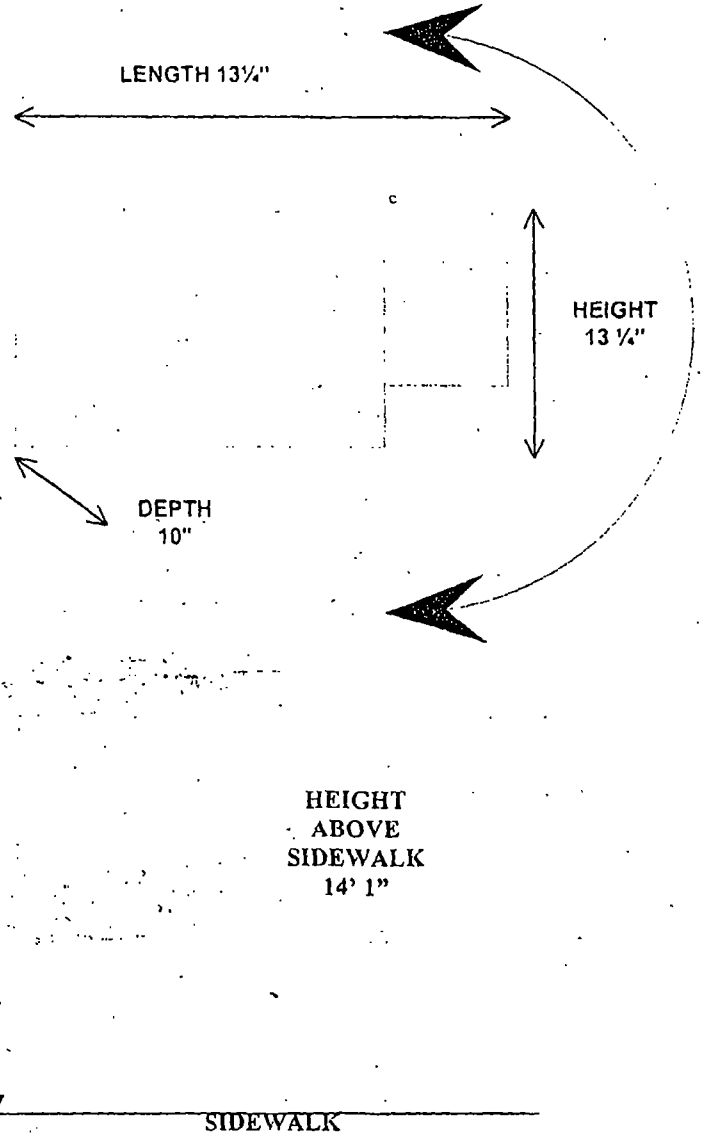

Department of Business Affairs and Consumer Protection
Business Assistance Center - Public Way Use Unit
City Hall - 121 N. LaSalle Street, Room 800 • Chicago, IL 60602
(312)-74-GOBIZ (312-744-6249) • (312) 744-1944 (TTY)
http://www.cityofchicago.org/bacp

10/16/2013

Alderman **Daniel S. Solis**
Ward # **25**
City of Chicago
City Hall, Room **203**
121 North LaSalle Street
Chicago, Illinois 60602

Re: An ordinance to use and maintain a portion of the public right-of-way for **one (1) security camera(s)** for **MEXICO JUAREZ DRIVING SCHOOL**, adjacent to the premises known as **1151 W. 18th St.**.

Dear Alderman **Daniel S. Solis**:

The applicant referenced above has requested the use of the public right-of-way for a **security camera(s)**. An ordinance has been prepared by the Department of Business Affairs and Consumer Protection – Business Assistance Center - Public Way Use Unit for presentation to the City Council. Because this request was made for properties located in your ward, as approved by you as per the attached, I respectfully request that you introduce the attached ordinance at the next City Council meeting.

If you have any questions regarding this ordinance, please contact Anthony Bertuca at (312) 744-5506.

Department of Business Affairs and Consumer Protection

City of Chicago

O2013-8351

Office of the City Clerk

Document Tracking Sheet

Meeting Date:	10/16/2013
Sponsor(s):	Solis (25)
Type:	Ordinance
Title:	Grant(s) of privilege in public way for Mexico Juarez Driving School - sign
Committee(s) Assignment:	Committee on Transportation and Public Way

ORDINANCE
MEXICO JUAREZ DRIVING SCHOOL
Acct. No. 41315 - 1
Permit No. 1108744

Be It Ordained by the City Council of the City of Chicago:

SECTION 1. Permission and authority are hereby given and granted to MEXICO JUAREZ DRIVING SCHOOL, upon the terms and subject to the conditions of this ordinance to maintain and use one (1) sign(s) projecting over the public right-of-way attached to its premises known as 1151 W. 18th St..

Said sign structure(s) measures as follows; along W. 18th St.:
One (1) at six point five (6.5) feet in length, thirty-seven point five (37.5) feet in height and eleven point three three (11.33) feet above grade level.

The location of said privilege shall be as shown on prints kept on file with the Department of Business Affairs and Consumer Protection and the Office of the City Clerk.

Said privilege shall be constructed in accordance with plans and specifications approved by the Department of Transportation (Division of Project Development) and Zoning Department - Signs.

This grant of privilege in the public way shall be subject to the provisions of Section 10-28-015 and all other required provisions of the Municipal Code of Chicago.

The grantee shall pay to the City of Chicago as compensation for the privilege #1108744 herein granted the sum of three hundred ($300.00) per annum in advance.

A 25% penalty will be added for payments received after due date.

The permit holder agrees to hold the City of Chicago harmless for any damage, relocation or replacement costs associated with damage, relocation or removal of private property caused by the City performing work in the public way.


Authority herein given and granted for a period of five (5) years from and after 07/09/2013.

Alderman _____

Daniel S. Solis 25th Ward


1151 W. 18th ST.
SIGN MEASUREMENTS

LENGTH OF STRUCTURE 6' ½"

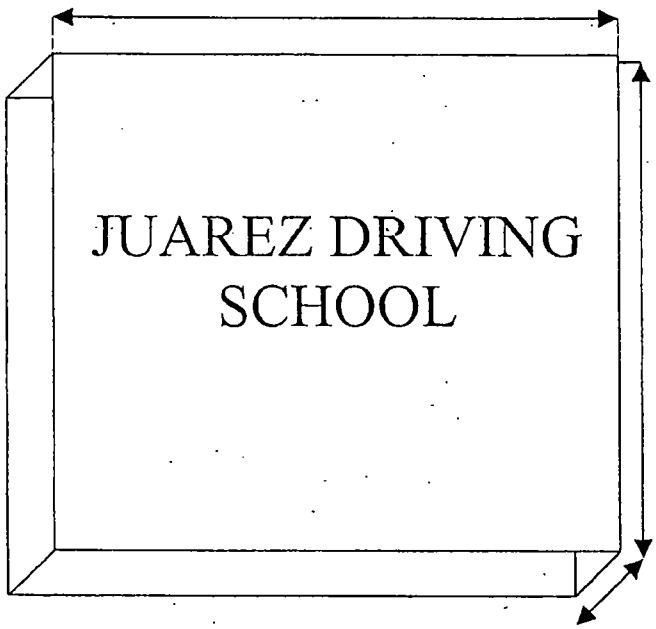

HEIGHT OF STRUCTURE
37 ½"

DEPTH OF STRUCTURE
12 ¾"

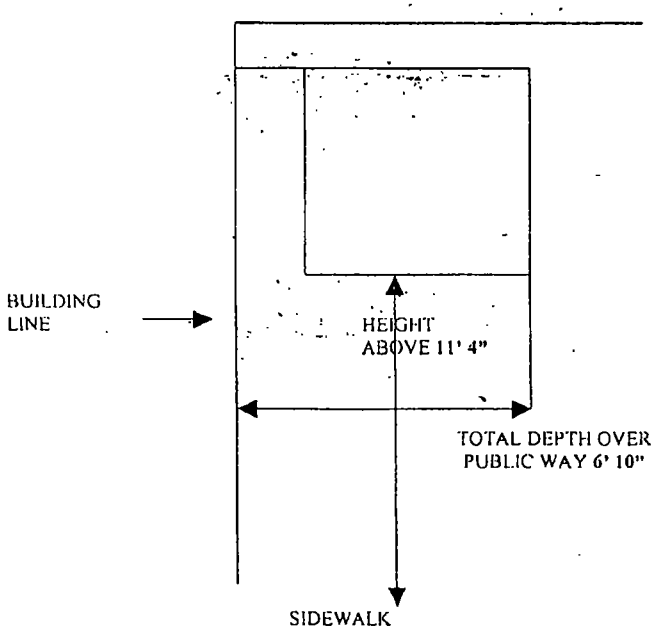

Department of Business Affairs and Consumer Protection
Business Assistance Center - Public Way Use Unit
City Hall - 121 N. LaSalle Street, Room 800 • Chicago, IL 60602
(312)-74-GOBIZ (312-744-6249) • (312) 744-1944 (TTY)
http://www.cityofchicago.org/bacp

10/16/2013

Alderman **Daniel S. Solis**
Ward # **25**
City of Chicago
City Hall, Room **203**
121 North LaSalle Street
Chicago, Illinois 60602

Re: An ordinance to use and maintain a portion of the public right-of-way for **one (1) sign(s)** for **MEXICO JUAREZ DRIVING SCHOOL**, adjacent to the premises known as **1151 W. 18th St.**.

Dear Alderman **Daniel S. Solis**:

The applicant referenced above has requested the use of the public right-of-way for a **sign(s)**. An ordinance has been prepared by the Department of Business Affairs and Consumer Protection – Business Assistance Center - Public Way Use Unit for presentation to the City Council. Because this request was made for properties located in your ward, as approved by you as per the attached, I respectfully request that you introduce the attached ordinance at the next City Council meeting.

If you have any questions regarding this ordinance, please contact Anthony Bertuca at (312) 744-5506.

Department of Business Affairs and Consumer Protection

City of Chicago

O2013-8352

Office of the City Clerk

Document Tracking Sheet

Meeting Date:	10/16/2013
Sponsor(s):	Solis (25)
Type:	Ordinance
Title:	Grant(s) of privilege in public way for Raymond's Hamburgers & Tacos
Committee(s) Assignment:	Committee on Transportation and Public Way

ORDINANCE
RAYMOND'S HAMBURGERS & TACOS
Acct. No. 63586 - 1
Permit No. 1106963

Be It Ordained by the City Council of the City of Chicago:

SECTION 1. Permission and authority are hereby given and granted to RAYMOND'S HAMBURGERS & TACOS, upon the terms and subject to the conditions of this ordinance to maintain and use one (1) sign(s) projecting over the public right-of-way attached to its premises known as 2404 S. Blue Island Ave..

Said sign structure(s) measures as follows; along South Blue Island Avenue:
One (1) at nine (9) feet in length, three point five (3.5) feet in height and fourteen (14) feet above grade level.

The location of said privilege shall be as shown on prints kept on file with the Department of Business Affairs and Consumer Protection and the Office of the City Clerk.

Said privilege shall be constructed in accordance with plans and specifications approved by the Department of Transportation (Division of Project Development) and Zoning Department - Signs.

This grant of privilege in the public way shall be subject to the provisions of Section 10-28-015 and all other required provisions of the Municipal Code of Chicago.

The grantee shall pay to the City of Chicago as compensation for the privilege #1106963 herein granted the sum of three hundred ($300.00) per annum in advance.

A 25% penalty will be added for payments received after due date.

The permit holder agrees to hold the City of Chicago harmless for any damage, relocation or replacement costs associated with damage, relocation or removal of private property caused by the City performing work in the public way.

Authority herein given and granted for a period of five (5) years from and after Date of Passage.

Alderman _____

Daniel S. Solis 25th Ward


SIGNBOARD

- **ALUMINUM FRAMED SIGN**
- **LED MESSAGE BOARD**
- **BLACK BACK SPLASH**
- **WALL MOUNTED**
- **READS: Raymonds Tacos, Burrito, Tortas, 2406 W. Blue Island Ave. Tel 773 - 254 - 5301**

Customer


Raymonds Tacos

CROSS SECTION DETAIL

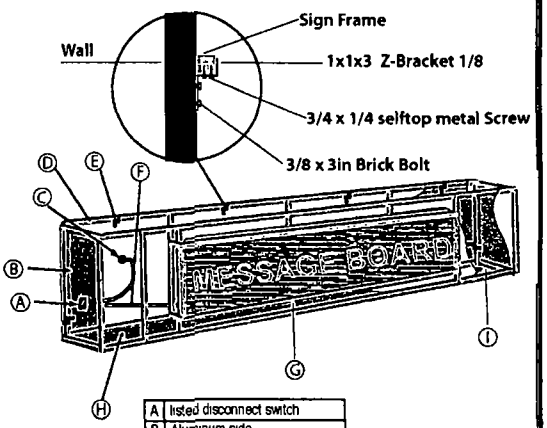

A	listed disconnect switch
B	Aluminum side
C	primary electrical source
D	1x1 Aluminum Square Tubing
E	1/8X1x1x3 Z Bracket
F	1/2" greenfield
G	Message Board
H	Weep Holes
I	Black back splash 0 40 aluminum

All electrical to be UL Listed

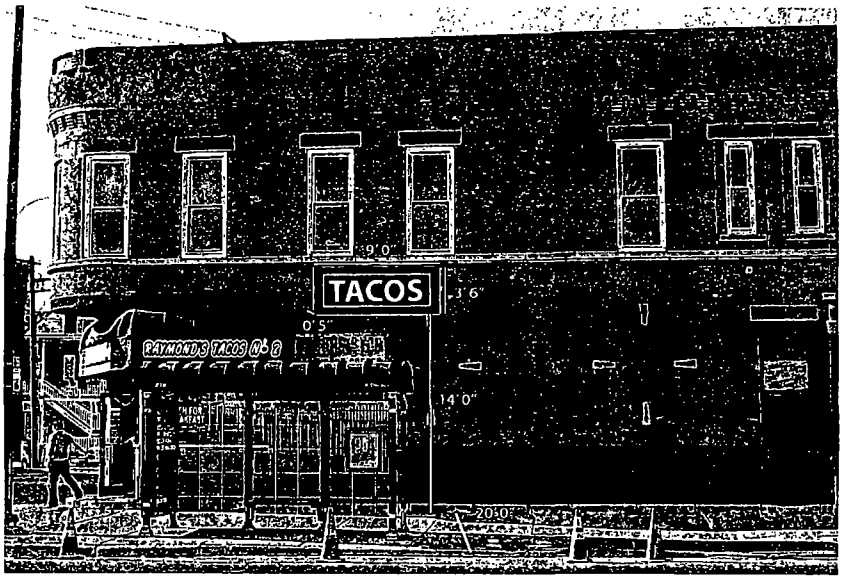

NOTE: Photo for representational purposes only. Signs are not to scale and may appear larger or smaller than shown.



Scale:

Sign Erector:
PRO IMAGE

2008 W. Chicago, Ave
Chicago, IL 60622
Tel. 773 292 1111
Fax. 773 292 1113

Designer:	DW
Rev:	X
	X
	X
	X

Location:
2404njo W. Blue Island Ave.
Address: Chicago, IL 60608
Date: 5-29-2013

Approval:

I.D. #	Artwork #	Drawing #
-	As Shown	

Department of Business Affairs and Consumer Protection
Business Assistance Center - Public Way Use Unit
City Hall - 121 N. LaSalle Street, Room 800 • Chicago, IL 60602
(312)-74-GOBIZ (312-744-6249) • (312) 744-1944 (TTY)
http://www.cityofchicago.org/bacp

10/16/2013

Alderman **Daniel S. Solis**
Ward # **25**
City of Chicago
City Hall, Room **203**
121 North LaSalle Street
Chicago, Illinois 60602

Re: An ordinance to use and maintain a portion of the public right-of-way for **one (1) sign(s)** for **RAYMOND'S HAMBURGERS & TACOS**, adjacent to the premises known as **2404 S. Blue Island Ave.**.

Dear Alderman **Daniel S. Solis**:

The applicant referenced above has requested the use of the public right-of-way for a **sign(s)**. An ordinance has been prepared by the Department of Business Affairs and Consumer Protection – Business Assistance Center - Public Way Use Unit for presentation to the City Council. Because this request was made for properties located in your ward, as approved by you as per the attached, I respectfully request that you introduce the attached ordinance at the next City Council meeting.

If you have any questions regarding this ordinance, please contact Anthony Bertuca at (312) 744-5506.

Department of Business Affairs and Consumer Protection

City of Chicago

O2013-8353

Office of the City Clerk

Document Tracking Sheet

Meeting Date:	10/16/2013
Sponsor(s):	Solis (25)
Type:	Ordinance
Title:	Grant(s) of privilege in public way for Taqueria Y Tortilleeria Atotonilco
Committee(s) Assignment:	Committee on Transportation and Public Way

ORDINANCE
TAQUERIA Y TORTILLEERIA ATOTONILCO
Acct. No. 360755 - 1
Permit No. 1095928

Be It Ordained by the City Council of the City of Chicago:

SECTION 1. Permission and authority are hereby given and granted to TAQUERIA Y TORTILLEERIA ATOTONILCO, upon the terms and subject to the conditions of this ordinance to construct, install, maintain and use one (1) Trash container(s) on the public right-of-way adjacent to its premises known as 1637 S. Blue Island Ave..

Said Trash container(s) at S. BLUE ISLAND measure(s):
One (1) at four (4) feet in length, and six (6) feet in width for a total of twenty-four (24) square feet.

The location of said privilege shall be as shown on prints kept on file with the Department of Business Affairs and Consumer Protection and the Office of the City Clerk.

Said privilege shall be constructed in accordance with plans and specifications approved by the Department of Transportation (Division of Project Development).

This grant of privilege in the public way shall be subject to the provisions of Section 10-28-015 and all other required provisions of the Municipal Code of Chicago.

The grantee shall pay to the City of Chicago as compensation for the privilege #1095928 herein granted the sum of seventy-five ($75.00) per annum in advance.

A 25% penalty will be added for payments received after due date.

The permit holder agrees to hold the City of Chicago harmless for any damage, relocation or replacement costs associated with damage, relocation or removal of private property caused by the City performing work in the public way.


Authority herein given and granted for a period of five (5) years from and after Date of Passage.

Alderman _____

Daniel S. Solis 25th Ward

4)

1637 S. Blue Island

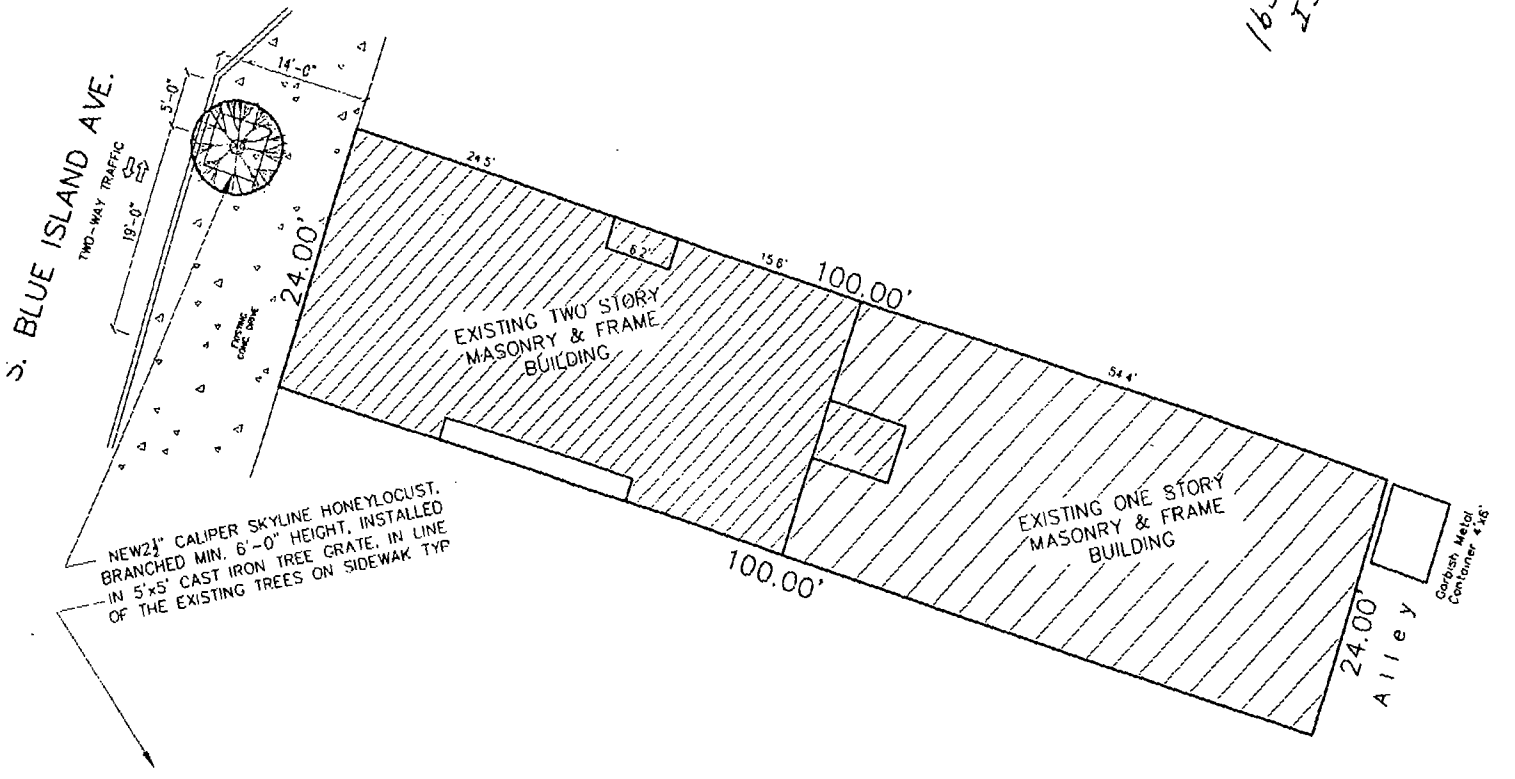

Department of Business Affairs and Consumer Protection
Business Assistance Center - Public Way Use Unit
City Hall - 121 N. LaSalle Street, Room 800 • Chicago, IL 60602
(312)-74-GOBIZ (312-744-6249) • (312) 744-1944 (TTY)
http://www.cityofchicago.org/bacp

10/16/2013

Alderman **Daniel S. Solis**
Ward # **25**
City of Chicago
City Hall, Room **203**
121 North LaSalle Street
Chicago, Illinois 60602

Re: An ordinance to use and maintain a portion of the public right-of-way for **one (1) trash container(s)** for **TAQUERIA Y TORTILLEERIA ATOTONILCO**, adjacent to the premises known as **1637 S. Blue Island Ave..**

Dear Alderman **Daniel S. Solis**:

The applicant referenced above has requested the use of the public right-of-way for a **trash container(s)**. An ordinance has been prepared by the Department of Business Affairs and Consumer Protection – Business Assistance Center - Public Way Use Unit for presentation to the City Council. Because this request was made for properties located in your ward, as approved by you as per the attached, I respectfully request that you introduce the attached ordinance at the next City Council meeting.

If you have any questions regarding this ordinance, please contact Anthony Bertuca at (312) 744-5506.

Department of Business Affairs and Consumer Protection

City of Chicago

O2013-8354

Office of the City Clerk

Document Tracking Sheet

Meeting Date:	10/16/2013
Sponsor(s):	Solis (25)
Type:	Ordinance
Title:	Grant(s) of privilege in public way for University Commons I Condominium Association
Committee(s) Assignment:	Committee on Transportation and Public Way

ORDINANCE
University Commons I Condo Assn.
Acct. No. 331121 - 1
Permit No. 1106557

Be It Ordained by the City Council of the City of Chicago:

SECTION 1. Permission and authority are hereby given and granted to University Commons I Condo Assn., upon the terms and subject to the conditions of this ordinance to maintain and use, as now constructed, Occupation of Space on the public right-of-way adjacent to its premises known as 1033-69 W. 14th Pl..

Said Occupation of Space at W. 14th Place measure(s):
One (1) at one hundred forty-four (144) feet in length, and fourteen (14) feet in width for a total of two thousand sixteen (2016) square feet. Existing occupation of space for landscaping includes front yard and enter staircases with perennials, groundcover mixed in between and shrub hedges.

The location of said privilege shall be as shown on prints kept on file with the Department of Business Affairs and Consumer Protection and the Office of the City Clerk.

Said privilege shall be constructed in accordance with plans and specifications approved by the Department of Planning and Development, Department of Transportation (Division of Project Development), and Department of Transportation (Office of Underground Coordination).

This grant of privilege in the public way shall be subject to the provisions of Section 10-28-015 and all other required provisions of the Municipal Code of Chicago.

The grantee shall pay to the City of Chicago as compensation for the privilege #1106557 herein granted the sum of one thousand sixty-nine ($1,069.00) per annum in advance.


A 25% penalty will be added for payments received after due date.

The permit holder agrees to hold the City of Chicago harmless for any damage, relocation or replacement costs associated with damage, relocation or removal of private property caused by the City performing work in the public way.

Authority herein given and granted for a period of five (5) years from and after Date of Passage.

Alderman _____

Daniel S. Solis 25th Ward

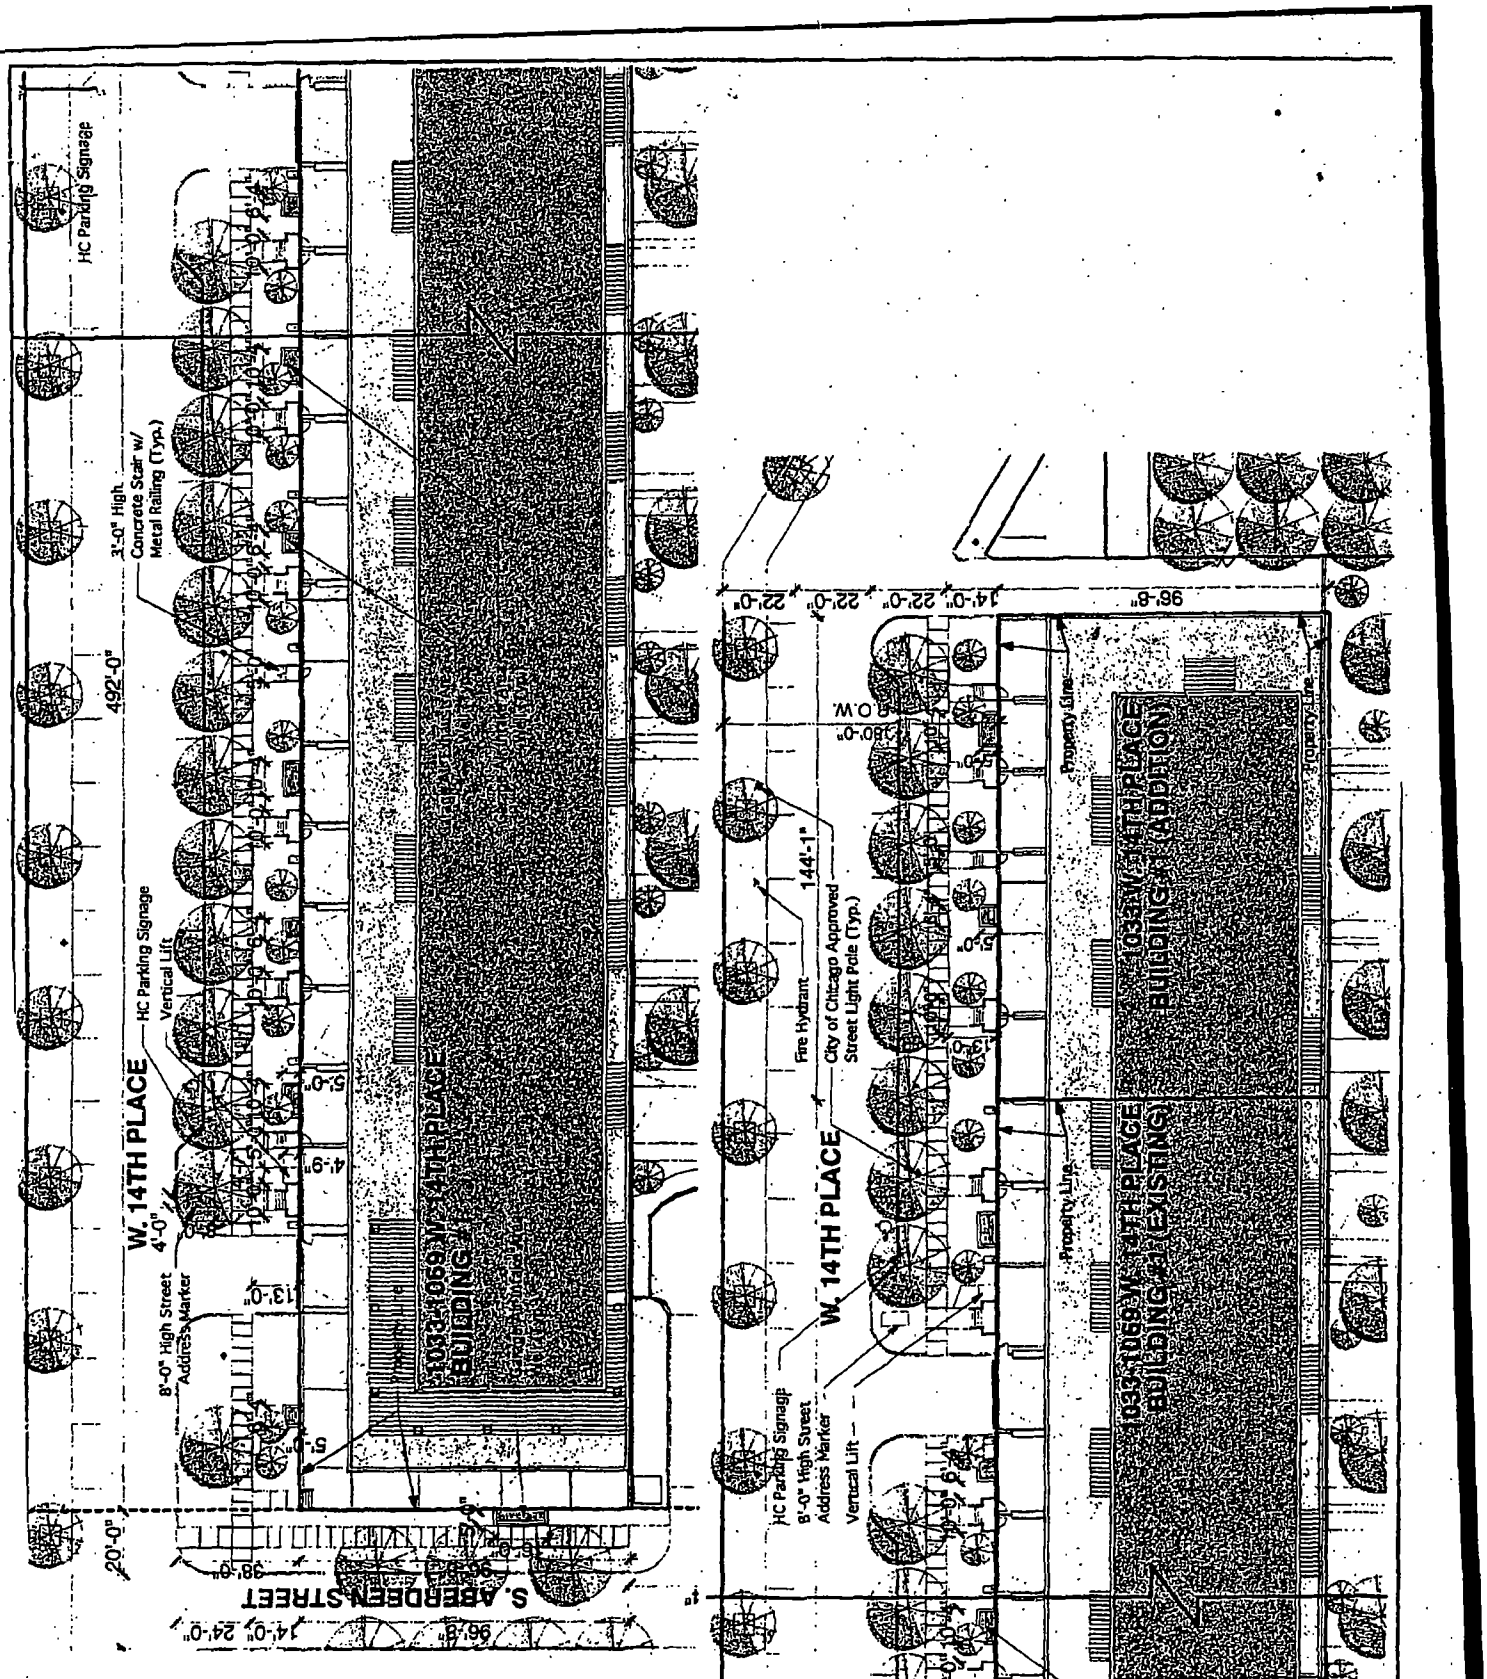

APPLICANT: CHICAGO UNIVERSITY COMMONS, LLC.
ADDRESS: 1033-1069 W. 14TH PLACE (BUILDING #1)
DATE: APRIL 20, 2006

Department of Business Affairs and Consumer Protection
Business Assistance Center- Public Way Use Unit
City Hall - 121 N LaSalle Street Room 800 • Chicago, IL 60602
(312)-74-GOBIZ (312-744-6249) • (312) 744-1944 (TTY)
http://www.cityofchicago.org/bacp

10/16/2013

Alderman **Daniel S. Solis**
Ward # **25**
City of Chicago
City Hall, Room **203**
121 North LaSalle Street
Chicago, Illinois 60602

Re: An ordinance to use and maintain a portion of the public right-of-way for **one (1) occupation of space(s)** for **University Commons I Condo Assn.**, adjacent to the premises known as **1033-69 W. 14th Pl.**.

Dear Alderman **Daniel S. Solis**:

The applicant referenced above has requested the use of the public right-of-way for a **occupation of space(s)**. An ordinance has been prepared by the Department of Business Affairs and Consumer Protection – Business Assistance Center - Public Way Use Unit for presentation to the City Council. Because this request was made for properties located in your ward, as approved by you as per the attached, I respectfully request that you introduce the attached ordinance at the next City Council meeting.

If you have any questions regarding this ordinance, please contact Anthony Bertuca at (312) 744-5506.

Department of Business Affairs and Consumer Protection

City of Chicago

O2013-8027

Office of the City Clerk

Document Tracking Sheet

Meeting Date:	10/16/2013
Sponsor(s):	Maldonado (26)
Type:	Ordinance
Title:	Grant(s) of privilege in public way for Festa Pizzeria, Inc.
Committee(s) Assignment:	Committee on Transportation and Public Way

ORDINANCE
FESTA PIZZERIA INC.
Acct. No. 385121 - 1
Permit No. 1108826

Be It Ordained by the City Council of the City of Chicago:

SECTION 1. Permission and authority are hereby given and granted to FESTA PIZZERIA INC., upon the terms and subject to the conditions of this ordinance to maintain and use one (1) sign(s) projecting over the public right-of-way attached to its premises known as 3525 W. Fullerton Ave..

Said sign structure(s) measures as follows; along W FULLERTON AVE:
One (1) at six (6) feet in length, three (3) feet in height and fourteen point one seven (14.17) feet above grade level.

The location of said privilege shall be as shown on prints kept on file with the Department of Business Affairs and Consumer Protection and the Office of the City Clerk.

Said privilege shall be constructed in accordance with plans and specifications approved by the Department of Transportation (Division of Project Development) and Zoning Department - Signs.

This grant of privilege in the public way shall be subject to the provisions of Section 10-28-015 and all other required provisions of the Municipal Code of Chicago.

The grantee shall pay to the City of Chicago as compensation for the privilege #1108826 herein granted the sum of one hundred ($100.00) per annum in advance.

A 25% penalty will be added for payments received after due date.

The permit holder agrees to hold the City of Chicago harmless for any damage, relocation or replacement costs associated with damage, relocation or removal of private property caused by the City performing work in the public way.

Authority herein given and granted for a period of five (5) years from and after 09/10/2013.

Alderman _____

Roberto Maldonado 26th Ward



Department of Business Affairs and Consumer Protection
Business Assistance Center - Public Way Use Unit
City Hall - 121 N. LaSalle Street, Room 800 • Chicago, IL 60602
(312)-74-GOBIZ (312-744-6249) • (312) 744-1944 (TTY)
http://www.cityofchicago.org/bacp

10/16/2013

Alderman **Roberto Maldonado**
Ward # **26**
City of Chicago
City Hall, Room **300**
121 North LaSalle Street
Chicago, Illinois 60602

Re: An ordinance to use and maintain a portion of the public right-of-way for **one (1) sign(s)** for **FESTA PIZZERIA INC.**, adjacent to the premises known as **3525 W. Fullerton Ave.**.

Dear Alderman **Roberto Maldonado**:

The applicant referenced above has requested the use of the public right-of-way for a **sign(s)**. An ordinance has been prepared by the Department of Business Affairs and Consumer Protection – Business Assistance Center - Public Way Use Unit for presentation to the City Council. Because this request was made for properties located in your ward, as approved by you as per the attached, I respectfully request that you introduce the attached ordinance at the next City Council meeting.

If you have any questions regarding this ordinance, please contact Anthony Bertuca at (312) 744-5506.

Department of Business Affairs and Consumer Protection

City of Chicago

O2013-8031

Office of the City Clerk

Document Tracking Sheet

Meeting Date:	10/16/2013
Sponsor(s):	Maldonado (26)
Type:	Ordinance
Title:	Grant(s) of privilege in public way for Continental Lounge, The
Committee(s) Assignment:	Committee on Transportation and Public Way

ORDINANCE
THE CONTINENTAL LOUNGE
Acct. No. 294486 - 1
Permit No. 1108177

Be It Ordained by the City Council of the City of Chicago:

SECTION 1. Permission and authority are hereby given and granted to THE CONTINENTAL LOUNGE, upon the terms and subject to the conditions of this ordinance to maintain and use, as now constructed, one (1) Entrance Enclosure on the public right-of-way adjacent to its premises known as 2801 W. Chicago Ave..

Said Entrance Enclosure at W CHICAGO AVE measure(s):
One (1) at ten (10) feet in length, and seven (7) feet in width for a total of seventy (70) square feet.

The location of said privilege shall be as shown on prints kept on file with the Department of Business Affairs and Consumer Protection and the Office of the City Clerk.

Said privilege shall be constructed in accordance with plans and specifications approved by the Department of Planning and Development and Department of Transportation (Division of Project Development).

This grant of privilege in the public way shall be subject to the provisions of Section 10-28-015 and all other required provisions of the Municipal Code of Chicago.

The grantee shall pay to the City of Chicago as compensation for the privilege #1108177 herein granted the sum of four hundred ($400.00) per annum in advance.

A 25% penalty will be added for payments received after due date.

The permit holder agrees to hold the City of Chicago harmless for any damage, relocation or replacement costs associated with damage, relocation or removal of private property caused by the City performing work in the public way.

Authority herein given and granted for a period of five (5) years from and after 06/11/2013.

Alderman _____

Roberto Maldonado 26th Ward


Caribbean

Department of Business Affairs and Consumer Protection
Business Assistance Center- Public Way Use Unit
City Hall- 121 N. LaSalle Street Room 800 • Chicago, IL 60602
(312)-74-GOBIZ (312-744-6249) • (312) 744-1944 (TTY)
http://www.cityofchicago.org/bacp

10/16/2013

Alderman **Roberto Maldonado**
Ward # **26**
City of Chicago
City Hall, Room **300**
121 North LaSalle Street
Chicago, Illinois 60602

Re: An ordinance to use and maintain a portion of the public right-of-way for **one (1) entrance enclosure(s)** for **THE CONTINENTAL LOUNGE**, adjacent to the premises known as **2801 W. Chicago Ave.**.

Dear Alderman **Roberto Maldonado**:

The applicant referenced above has requested the use of the public right-of-way for a **entrance enclosure(s)**. An ordinance has been prepared by the Department of Business Affairs and Consumer Protection – Business Assistance Center - Public Way Use Unit for presentation to the City Council. Because this request was made for properties located in your ward, as approved by you as per the attached, I respectfully request that you introduce the attached ordinance at the next City Council meeting.

If you have any questions regarding this ordinance, please contact Anthony Bertuca at (312) 744-5506.

Department of Business Affairs and Consumer Protection

City of Chicago

O2013-8033

Office of the City Clerk

Document Tracking Sheet

Meeting Date:	10/16/2013
Sponsor(s):	Maldonado (26)
Type:	Ordinance
Title:	Grant(s) of privilege in public way for 2934 Gran Currency Exchange, Inc.
Committee(s) Assignment:	Committee on Transportation and Public Way

ORDINANCE
2934 GRAND CURR.EXCH.,INC.
Acct. No. 34887 - 1
Permit No. 1102195

Be It Ordained by the City Council of the City of Chicago:

SECTION 1. Permission and authority are hereby given and granted to 2934 GRAND CURR.EXCH.,INC., upon the terms and subject to the conditions of this ordinance to maintain and use one (1) sign(s) projecting over the public right-of-way attached to its premises known as 2934 W. Grand Ave..

Said sign structure(s) measures as follows; along Grand:
One (1) at twelve (12) feet in length, four point five (4.5) feet in height and ten (10) feet above grade level.

The location of said privilege shall be as shown on prints kept on file with the Department of Business Affairs and Consumer Protection and the Office of the City Clerk.

Said privilege shall be constructed in accordance with plans and specifications approved by the Department of Transportation (Division of Project Development) and Zoning Department - Signs.

This grant of privilege in the public way shall be subject to the provisions of Section 10-28-015 and all other required provisions of the Municipal Code of Chicago.

The grantee shall pay to the City of Chicago as compensation for the privilege #1102195 herein granted the sum of three hundred ($300.00) per annum in advance.

A 25% penalty will be added for payments received after due date.

The permit holder agrees to hold the City of Chicago harmless for any damage, relocation or replacement costs associated with damage, relocation or removal of private property caused by the City performing work in the public way.


Authority herein given and granted for a period of five (5) years from and after Date of Passage.

Alderman _____


Roberto Maldonado 26th Ward

Internally Illuminate Flush Channel Letters

CROSS SECTION DETAIL

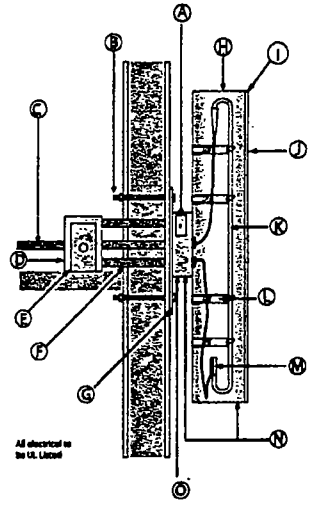

A	listed disconnect switch
B	mounting varies
C	primary electrical source
D	ul listed sheet metal box
E	transformer:
F	1/2" greenfield
G	mounting plate (2" X 1/4")
H	5" (.040) aluminum return
I	1" trim cap
J	3/16" thick plex face
K	neon:
L	glass tube support
M	gto protectors
N	weep holes
O	Aluminum raceway (" x 4")

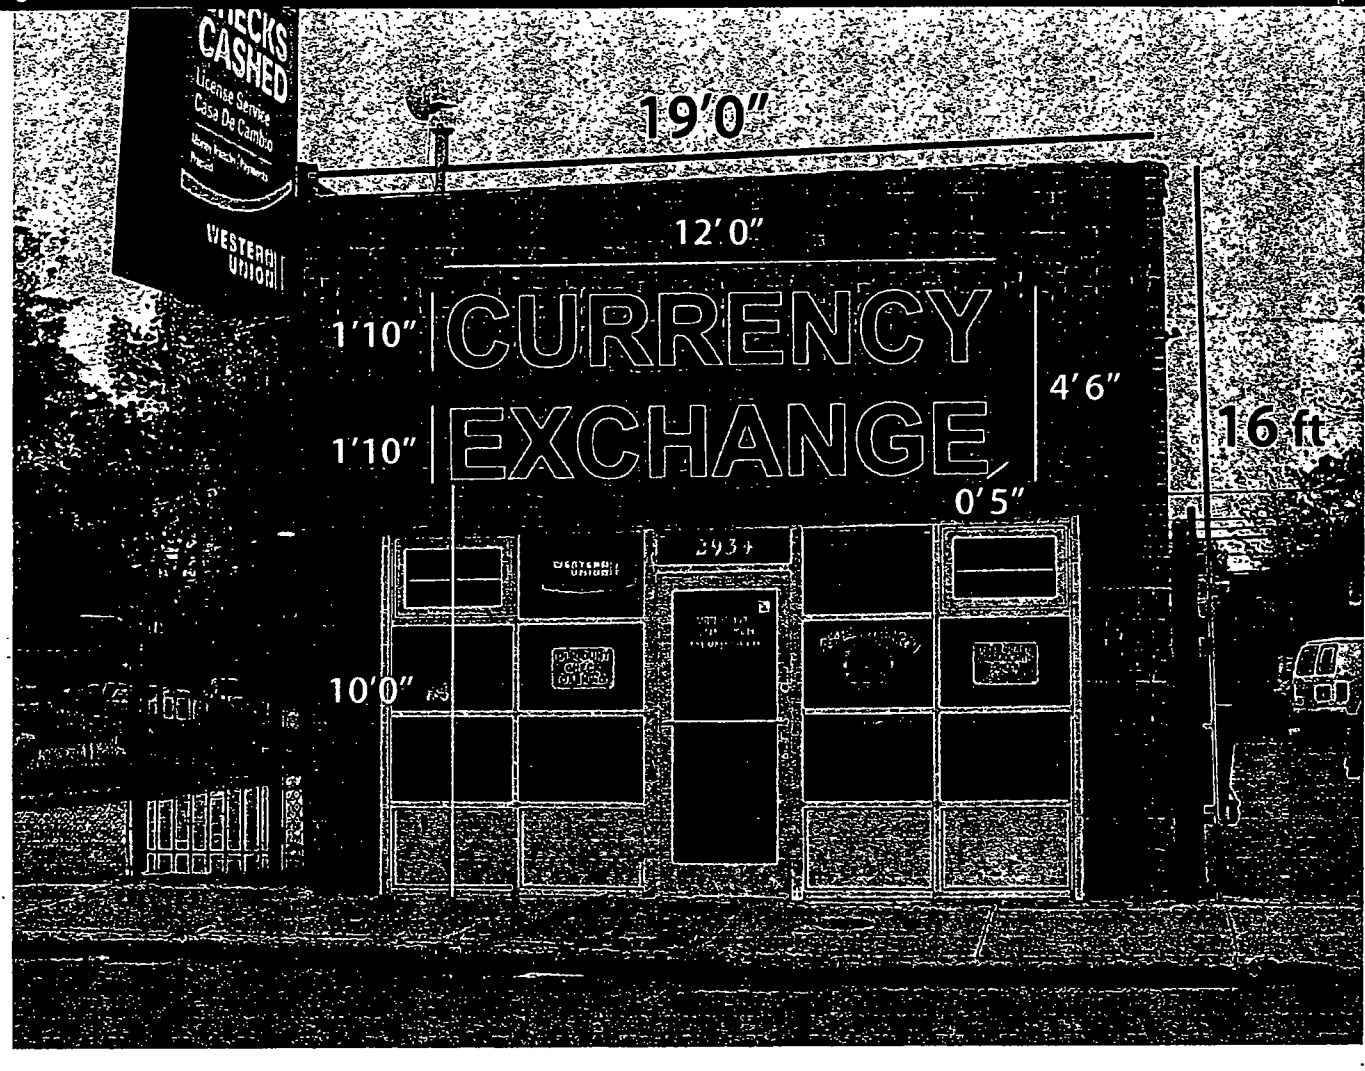

PRO IMAGE
2006 W. Chicago, Ave.
Chicago, IL 60622
Tel. 773 292 1111
Fax. 773 292 1113

Location
2934 W. Grand Ave.
Chicago, IL.

Client: 2934 w Grand ave currencyEx.inc

22" INDIVIDUALLY INTERNALLY ILLUMINATE CHANNEL LETTERS.
- FLUSH MOUNTED.
- FACES 3/16" RED
- RETURNS 5" DEEP, BLACK.
- TRIM CAP 1" BLACK.
- NEON 15MM DOUBLE TUBE 6500 WHITE
- TRANSFORMERS 30 ma.

Department of Business Affairs and Consumer Protection
Business Assistance Center - Public Way Use Unit
City Hall - 121 N. LaSalle Street, Room 800 • Chicago, IL 60602
(312)-74-GOBIZ (312-744-6249) • (312) 744-1944 (TTY)
http://www.cityofchicago.org/bacp

10/16/2013

Alderman **Roberto Maldonado**
Ward # **26**
City of Chicago
City Hall, Room **300**
121 North LaSalle Street
Chicago, Illinois 60602

Re: An ordinance to use and maintain a portion of the public right-of-way for **one (1) sign(s)** for **2934 GRAND CURR.EXCH.,INC.**, adjacent to the premises known as **2934 W. Grand Ave.**.

Dear Alderman **Roberto Maldonado**:

The applicant referenced above has requested the use of the public right-of-way for a **sign(s)**. An ordinance has been prepared by the Department of Business Affairs and Consumer Protection – Business Assistance Center - Public Way Use Unit for presentation to the City Council. Because this request was made for properties located in your ward, as approved by you as per the attached, I respectfully request that you introduce the attached ordinance at the next City Council meeting.

If you have any questions regarding this ordinance, please contact Anthony Bertuca at (312) 744-5506.

Department of Business Affairs and Consumer Protection

City of Chicago

O2013-8037

Office of the City Clerk

Document Tracking Sheet

Meeting Date:	10/16/2013
Sponsor(s):	Burnett (27)
Type:	Ordinance
Title:	Grant(s) of privilege in public way for Arkadia Apartments LLC
Committee(s) Assignment:	Committee on Transportation and Public Way

ORDINANCE
Arkadia Apartments, LLC
Acct. No. 380085 - 1
Permit No. 1105731

Be It Ordained by the City Council of the City of Chicago:

SECTION 1. Permission and authority are hereby given and granted to Arkadia Apartments, LLC, upon the terms and subject to the conditions of this ordinance to construct, install, maintain and use thirteen (13) Trees(s) on the public right-of-way for beautification purposes adjacent to its premises known as 763-765 W. Adams St..

Said Trees(s) at Adams measure(s):
Six (6) at point three three (.33) feet in length, and point three three (.33) feet in width for a total of point six five (.65) square feet.

Said Trees(s) at Halsted measure(s):
Seven (7) at point three three (.33) feet in length, and point three three (.33) feet in width for a total of point seven six (.76) square feet.

The location of said privilege shall be as shown on prints kept on file with the Department of Business Affairs and Consumer Protection and the Office of the City Clerk.

Said privilege shall be constructed in accordance with plans and specifications approved by the Department of Planning and Development and Department of Transportation (Division of Project Development).

This grant of privilege in the public way shall be subject to the provisions of Section 10-28-015 and all other required provisions of the Municipal Code of Chicago.

The grantee shall pay to the City of Chicago as compensation for the privilege #1105731 herein granted the sum of zero ($.00) per annum in advance.


A 25% penalty will be added for payments received after due date.

The permit holder agrees to hold the City of Chicago harmless for any damage, relocation or replacement costs associated with damage, relocation or removal of private property caused by the City performing work in the public way.

Authority herein given and granted for a period of five (5) years from and after Date of Passage.

Alderman _____

Walter Burnett Jr. 27th Ward

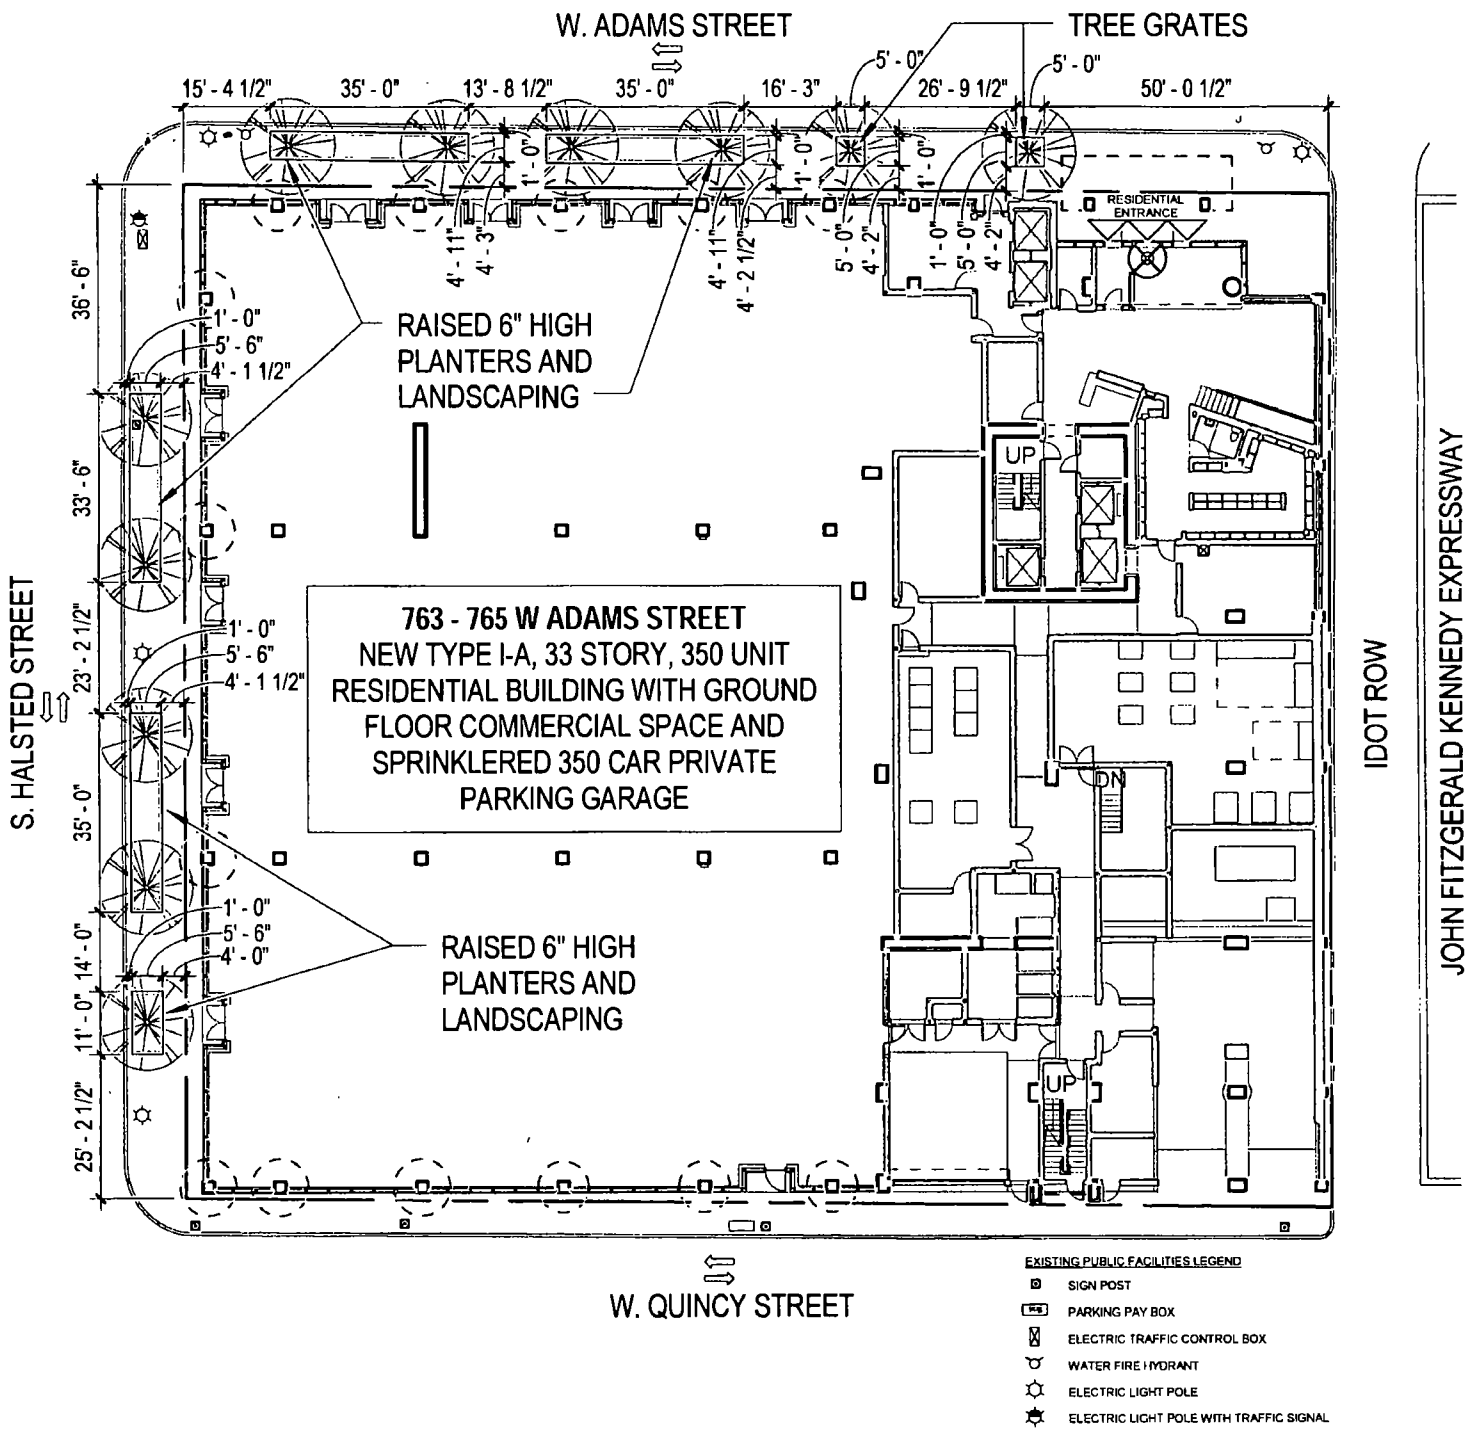

*PLANTERS SHOWN HERE, FOR CAISSON BELLS AND MAIN ENTRY CANOPY SEE ASK-01

FitzGerald
Associates Architects

SITE PLAN

ARKADIA APARTMENTS LLC
9525 W BRYN MAWR AVE, SUITE 975
ROSEMONT, IL 60018
03/22/2013

ASK-04

City of Chicago

O2013-8040

Office of the City Clerk

Document Tracking Sheet

Meeting Date:	10/16/2013
Sponsor(s):	Burnett (27)
Type:	Ordinance
Title:	Grant(s) of privilege in public way for CW 600 West Chicago LLC
Committee(s) Assignment:	Committee on Transportation and Public Way

ORDINANCE
CW 600 WEST CHICAGO, LLC
Acct. No. 369088 - 2
Permit No. 1108248

Be It Ordained by the City Council of the City of Chicago:

SECTION 1. Permission and authority are hereby given and granted to CW 600 WEST CHICAGO, LLC, upon the terms and subject to the conditions of this ordinance to maintain and use, as now constructed, one (1) Pedestrian Walkway(s) projecting on the public right-of-way adjacent to its premises known as 600 W. Chicago Ave..

Said Pedestrian Walkway(s) at River Level under Chicago Avenue Bridge measure(s):
One (1) at seventy-six (76) feet in length, and twelve (12) feet in width for a total of nine hundred twelve (912) square feet. Existing pedestrian walkway beneath the Chicago Avenue bridge connect with the 600 West river walk to the river walk of One River Place.

The location of said privilege shall be as shown on prints kept on file with the Department of Business Affairs and Consumer Protection and the Office of the City Clerk.

Said privilege shall be constructed in accordance with plans and specifications approved by the Department of Planning and Development and Department of Transportation (Division of Project Development).

This grant of privilege in the public way shall be subject to the provisions of Section 10-28-015 and all other required provisions of the Municipal Code of Chicago.

The grantee shall pay to the City of Chicago as compensation for the privilege #1108248 herein granted the sum of five thousand eight hundred five ($5,805.00) per annum in advance.

A 25% penalty will be added for payments received after due date.


The permit holder agrees to hold the City of Chicago harmless for any damage, relocation or replacement costs associated with damage, relocation or removal of private property caused by the City performing work in the public way.

Authority herein given and granted for a period of five (5) years from and after Date of Passage.

Alderman _____

Walter Burnett Jr. 27th Ward

CW 600 West Chicago LLC

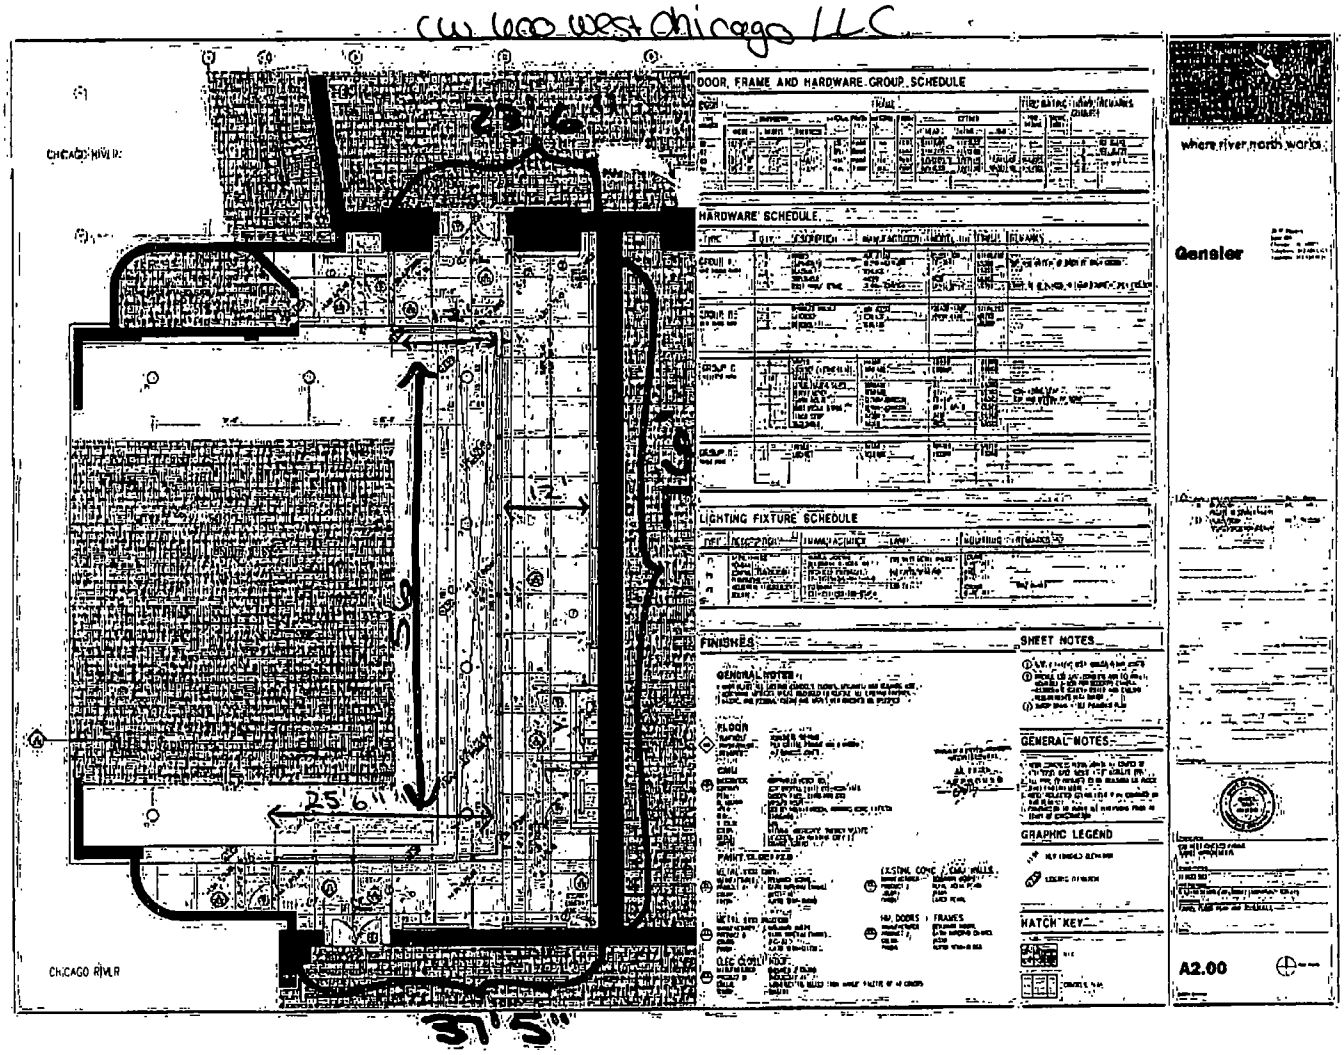

City of Chicago

O2013-8044

Office of the City Clerk

Document Tracking Sheet

Meeting Date:	10/16/2013
Sponsor(s):	Burnett (27)
Type:	Ordinance
Title:	Grant(s) of privilege in public way for Fulton Market Row Condominium Association
Committee(s) Assignment:	Committee on Transportation and Public Way

ORDINANCE
FULTON MARKET ROW CONDOMINIUM ASSOCIATION
Acct. No. 88404 - 1
Permit No. 1108568

Be It Ordained by the City Council of the City of Chicago:

SECTION 1. Permission and authority are hereby given and granted to FULTON MARKET ROW CONDOMINIUM ASSOCIATION, upon the terms and subject to the conditions of this ordinance to maintain and use, as now constructed, nine (9) Balcony(s) projecting over the public right-of-way adjacent to its premises known as 1044 W. Fulton Market .

Said Balcony(s) at W. FULTON MARKET measure(s):
Nine (9) at nine (9) feet in length, and fourteen (14) feet in width for a total of one thousand one hundred thirty-four (1134) square feet.

The location of said privilege shall be as shown on prints kept on file with the Department of Business Affairs and Consumer Protection and the Office of the City Clerk.

Said privilege shall be constructed in accordance with plans and specifications approved by the Department of Planning and Development and Department of Transportation (Division of Project Development).

This grant of privilege in the public way shall be subject to the provisions of Section 10-28-015 and all other required provisions of the Municipal Code of Chicago.

The grantee shall pay to the City of Chicago as compensation for the privilege #1108568 herein granted the sum of six hundred seventy-five ($675.00) per annum in advance.

A 25% penalty will be added for payments received after due date.


The permit holder agrees to hold the City of Chicago harmless for any damage, relocation or replacement costs associated with damage, relocation or removal of private property caused by the City performing work in the public way.

Authority herein given and granted for a period of five (5) years from and after 06/10/2013.

Alderman _____

Walter Burnett Jr. 27th Ward

Ordinance associated with this drawing printed on pages 5775 through 5777 of this *Journal*.

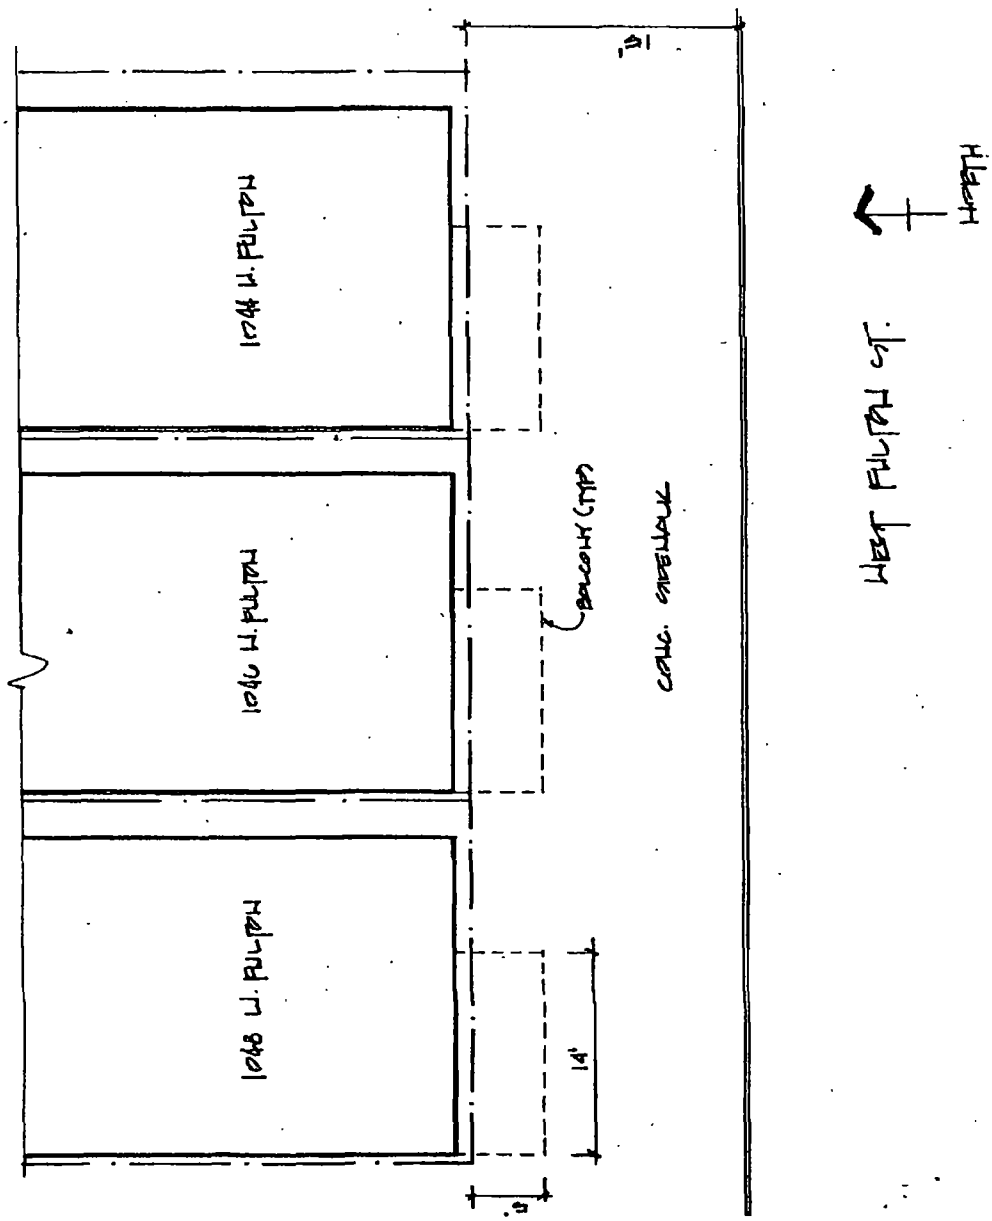

City of Chicago

O2013-8051

Office of the City Clerk

Document Tracking Sheet

Meeting Date:	10/16/2013
Sponsor(s):	Burnett (27)
Type:	Ordinance
Title:	Grant(s) of privilege in public way for MK Investment Partners LLC - buildings
Committee(s) Assignment:	Committee on Transportation and Public Way

ORDINANCE
MK INVESTMENT PARTNERS, LLC
Acct. No. 383434 - 1
Permit No. 1107942

Be It Ordained by the City Council of the City of Chicago:

SECTION 1. Permission and authority are hereby given and granted to MK INVESTMENT PARTNERS, LLC, upon the terms and subject to the conditions of this ordinance to maintain and use, as now constructed, three (3) Building Projection(s) (Vertical Fins) projecting over the public right-of-way adjacent to its premises known as 862 N. Franklin St..

Said Building Projection(s) (Vertical Fin) at West Chestnut Street measure(s):

One (1) at fifty point eight three (50.83) feet in length, and five point six seven (5.67) feet in width for a total of two hundred eighty-eight point two one (288.21) square feet. Existing vertical fin is fourteen (14) feet three (3) inches above grade level.

Said Building Projection(s) (Vertical Vins) at North Franklin Street measure(s):

One (1) at sixty-four point zero eight (64.08) feet in length, and five point zero eight (5.08) feet in width for a total of three hundred twenty-five point five three (325.53) square feet. Existing vertical fin is twelve (12) feet three (3) inches above grade level.

One (1) at fifty point six seven (50.67) feet in length, and one point eight three (1.83) foot in width for a total of ninety-two point seven three (92.73) square feet. Existing vertical fin is fourteen (14) feet three (3) inches above grade level.

The location of said privilege shall be as shown on prints kept on file with the Department of Business Affairs and Consumer Protection and the Office of the City Clerk.

Said privilege shall be constructed in accordance with plans and specifications approved by the Department of Planning and Development and Department of Transportation (Division of Project Development).


This grant of privilege in the public way shall be subject to the provisions of Section 10-28-015 and all other required provisions of the Municipal Code of Chicago.

The grantee shall pay to the City of Chicago as compensation for the privilege #1107942 herein granted the sum of one thousand two hundred ($1,200.00) per annum in advance.


A 25% penalty will be added for payments received after due date.

The permit holder agrees to hold the City of Chicago harmless for any damage, relocation or replacement costs associated with damage, relocation or removal of private property caused by the City performing work in the public way.

Authority herein given and granted for a period of five (5) years from and after Date of Passage.

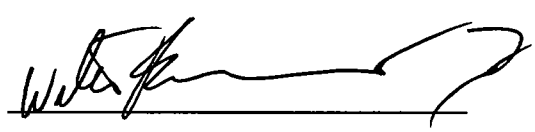Alderman 

Walter Burnett Jr. 27th Ward

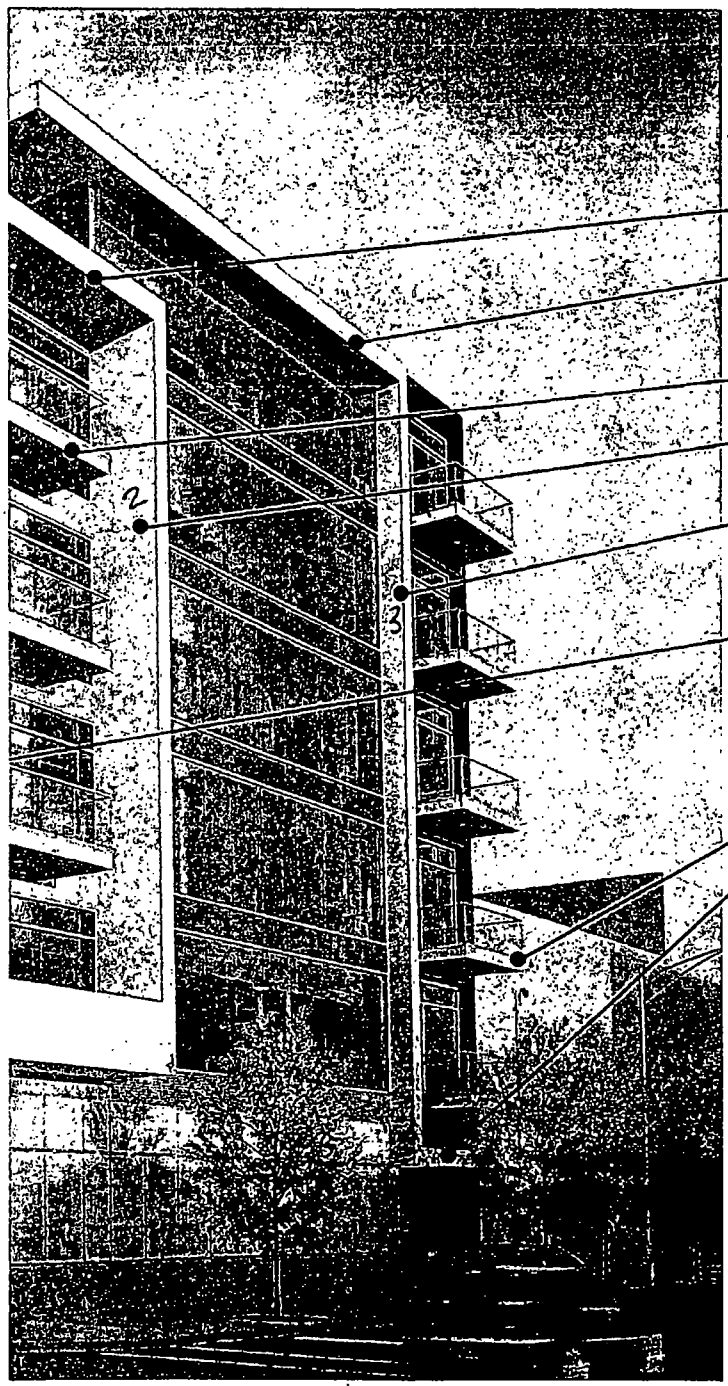

SULLIVAN GOULETTE & WILSON
ARCHITECTS
350 W. HUBBARD STREET
SUITE 350
CHICAGO, IL 60654
Ph. 312.988.7412
Fx. 312.988.7409
www.sgwarch.com
PROFESSIONAL DESIGN FIRM
License Number: 184-001505
Expiration Date: April 30, 2015

862 N. FRANKLIN STREET

CHICAGO, ILLINOIS XXXXX

City of Chicago

O2013-8057

Office of the City Clerk

Document Tracking Sheet

Meeting Date:	10/16/2013
Sponsor(s):	Burnett (27)
Type:	Ordinance
Title:	Grant(s) of privilege in public way for Iguana Cafe
Committee(s) Assignment:	Committee on Transportation and Public Way

ORDINANCE
Iguana Cafe
Acct. No. 207074 - 1
Permit No. 1108653

Be It Ordained by the City Council of the City of Chicago:

SECTION 1. Permission and authority are hereby given and granted to Iguana Cafe, upon the terms and subject to the conditions of this ordinance to maintain and use one (1) sign(s) projecting over the public right-of-way attached to its premises known as 517-519 N. Halsted St..

Said sign structure(s) measures as follows; along N. HALSTED:
One (1) at eight (8) feet in length, four (4) feet in height and twelve (12) feet above grade level.

The location of said privilege shall be as shown on prints kept on file with the Department of Business Affairs and Consumer Protection and the Office of the City Clerk.

Said privilege shall be constructed in accordance with plans and specifications approved by the Department of Transportation (Division of Project Development) and Zoning Department - Signs.

This grant of privilege in the public way shall be subject to the provisions of Section 10-28-015 and all other required provisions of the Municipal Code of Chicago.

The grantee shall pay to the City of Chicago as compensation for the privilege #1108653 herein granted the sum of three hundred ($300.00) per annum in advance.

A 25% penalty will be added for payments received after due date.

The permit holder agrees to hold the City of Chicago harmless for any damage, relocation or replacement costs associated with damage, relocation or removal of private property caused by the City performing work in the public way.

Authority herein given and granted for a period of five (5) years from and after 09/10/2013.

Alderman _____

Walter Burnett Jr. 27th Ward

N. MILWAUKEE AV.
W. GRAND AV.
W. OHIO ST.
N. HALSTED ST.
IGUANA CAFE INC-
517-519 N. HALSTED ST.
SIGN
4 FEET
length
8 feet
SIGN TO OHIO
120 FEET
SIGN TO GRAND
120 FEET
HEIGHT ABOVE GRADE
12 FEET
SIDEWALK
6½'

City of Chicago

O2013-8060

Office of the City Clerk

Document Tracking Sheet

Meeting Date:	10/16/2013
Sponsor(s):	Burnett (27)
Type:	Ordinance
Title:	Grant(s) of privilege in public way for Juicy Wine Company, The
Committee(s) Assignment:	Committee on Transportation and Public Way

ORDINANCE
THE JUICY WINE CO.
Acct. No. 306650 - 1
Permit No. 1108880

Be It Ordained by the City Council of the City of Chicago:

SECTION 1. Permission and authority are hereby given and granted to THE JUICY WINE CO., upon the terms and subject to the conditions of this ordinance to maintain and use one (1) sign(s) projecting over the public right-of-way attached to its premises known as 694 N. Milwaukee Ave..

Said sign structure(s) measures as follows; along N. Milwaukee Avenue:
One (1) at five (5) feet in length, three (3) feet in height and twelve (12) feet above grade level.

The location of said privilege shall be as shown on prints kept on file with the Department of Business Affairs and Consumer Protection and the Office of the City Clerk.

Said privilege shall be constructed in accordance with plans and specifications approved by the Department of Transportation (Division of Project Development) and Zoning Department - Signs.

This grant of privilege in the public way shall be subject to the provisions of Section 10-28-015 and all other required provisions of the Municipal Code of Chicago.

The grantee shall pay to the City of Chicago as compensation for the privilege #1108880 herein granted the sum of one hundred ($100.00) per annum in advance.

A 25% penalty will be added for payments received after due date.


The permit holder agrees to hold the City of Chicago harmless for any damage, relocation or replacement costs associated with damage, relocation or removal of private property caused by the City performing work in the public way.

Authority herein given and granted for a period of five (5) years from and after 09/10/2013.

Alderman _____

Walter Burnett Jr. 27th Ward

9/9/13 attachment (480×640)

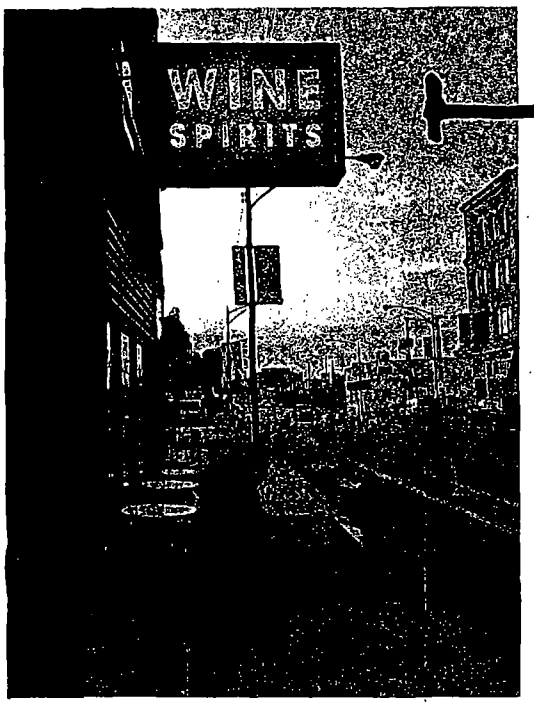

L·5ft W·3ft

12Ft Above Grade

https://mail-attachment.googleusercontent.com/attachment/?ui=2&ik=ed9a7c11ed&view=att&th=14105575bfd65c41&attid=0.1&disp=inline&safe=1&zw&sadue=AG9B_P-ugZtG0sPODplS4z3G8TRG&sadet=1378774...

City of Chicago

O2013-8064

Office of the City Clerk

Document Tracking Sheet

Meeting Date:	10/16/2013
Sponsor(s):	Burnett (27)
Type:	Ordinance
Title:	Grant(s) of privilege in public way for MK Investment Partners LLC - caissons
Committee(s) Assignment:	Committee on Transportation and Public Way

ORDINANCE
MK INVESTMENT PARTNERS, LLC
Acct. No. 383434 - 1
Permit No. 1107902

Be It Ordained by the City Council of the City of Chicago:

SECTION 1. Permission and authority are hereby given and granted to MK INVESTMENT PARTNERS, LLC, upon the terms and subject to the conditions of this ordinance to maintain and use, as now constructed, twelve (12) Caisson(s) under the public right-of-way adjacent to its premises known as 862 N. Franklin St..

Said Caisson(s) at North Franklin Street measure(s):
Four (4) at four (4) feet in length, and four (4) feet in width for a total of sixty-four (64) square feet. Existing caissons are approximately eighty-two (82) feet below grade level. Existing caisson are approximately eighty-two (82) feet below grade level.

Said Caisson(s) at West Chestnut Street measure(s):
Four (4) at six (6) feet in length, and six (6) feet in width for a total of one hundred forty-four (144) square feet. Existing caissons are approximately eighty-two (82) feet below grade level.

Said Caisson(s) at Public Alley measure(s):
Four (4) at four point seven five (4.75) feet in length, and four point seven five (4.75) feet in width for a total of ninety point two five (90.25) square feet. Existing caissons are approximately eighty-two (82) feet below grade level.

The location of said privilege shall be as shown on prints kept on file with the Department of Business Affairs and Consumer Protection and the Office of the City Clerk.

Said privilege shall be constructed in accordance with plans and specifications approved by the Department of Planning and Development and Department of Transportation (Office of Underground Coordination).

This grant of privilege in the public way shall be subject to the provisions of Section 10-28-015 and all other required provisions of the Municipal Code of Chicago.

The grantee shall pay to the City of Chicago as compensation for the privilege #1107902 herein granted the sum of four hundred ($400.00) per annum in advance.


A 25% penalty will be added for payments received after due date.

The permit holder agrees to hold the City of Chicago harmless for any damage, relocation or replacement costs associated with damage, relocation or removal of private property caused by the City performing work in the public way.

Authority herein given and granted for a period of five (5) years from and after Date of Passage.

Alderman _____

Walter Burnett Jr. 27th Ward

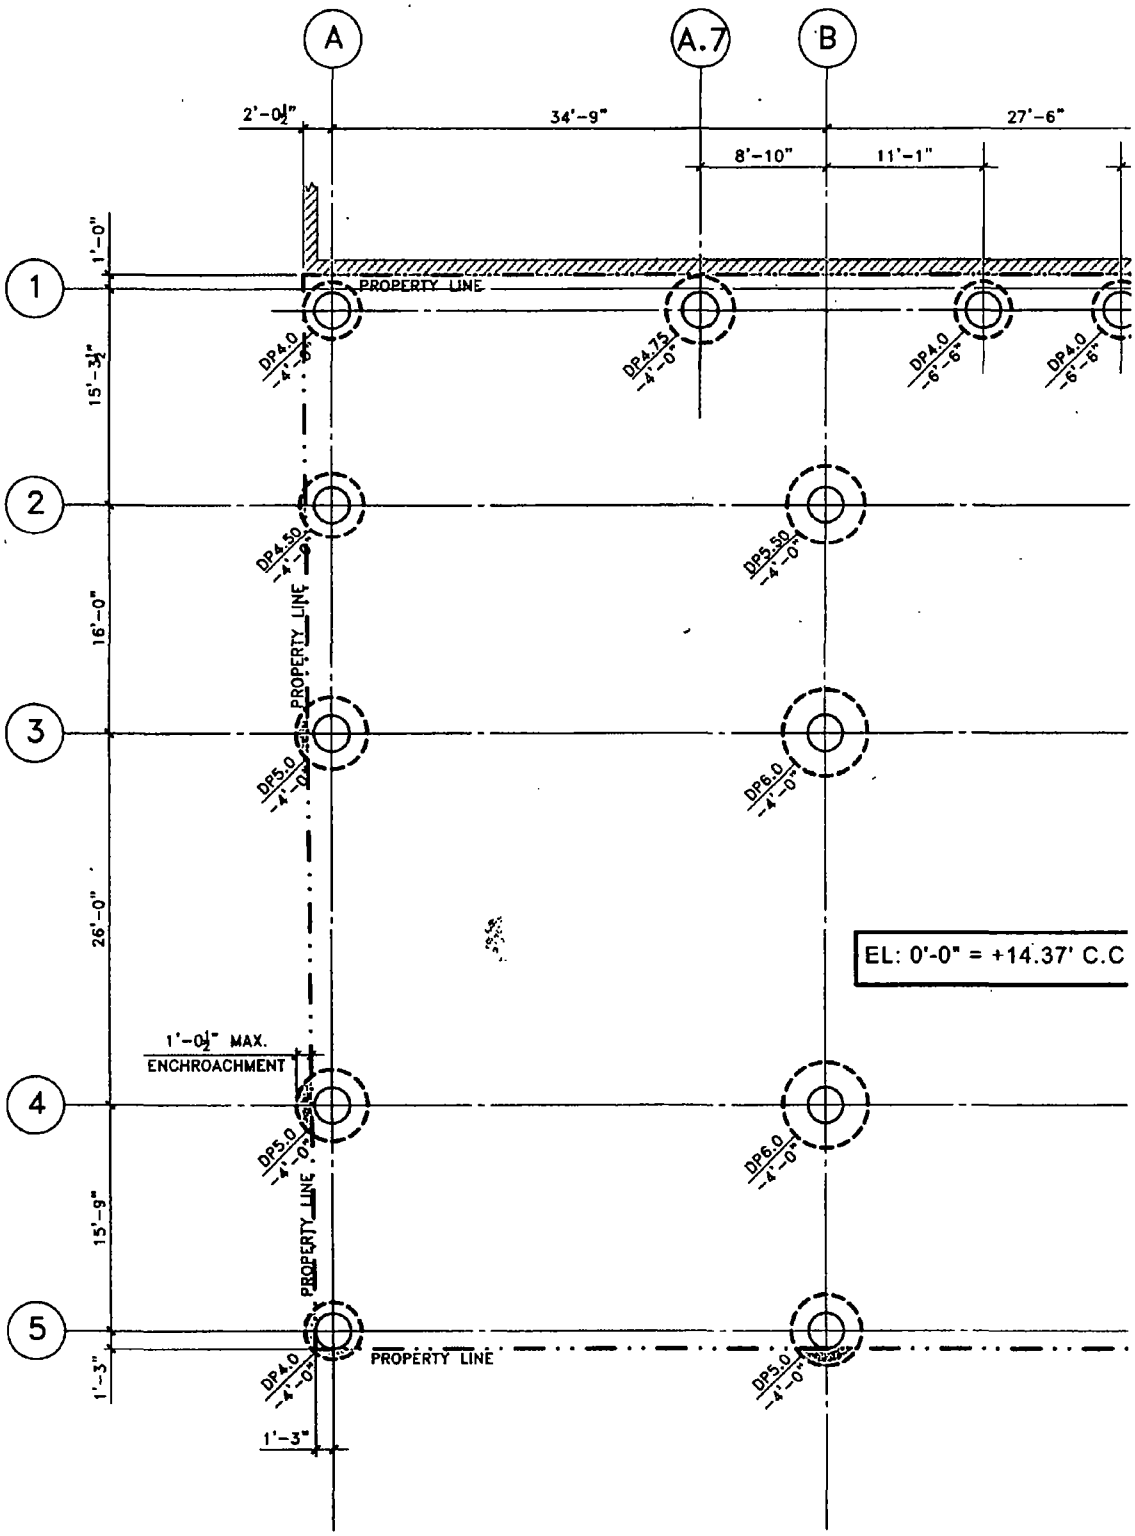

A DRILLED PIER LAYOUT
SCALE: 1/8" = 1'-0"

City of Chicago

O2013-8067

Office of the City Clerk

Document Tracking Sheet

Meeting Date:	10/16/2013
Sponsor(s):	Burnett (27)
Type:	Ordinance
Title:	Grant(s) of privilege in public way for MK Investment Partners LLC - cornice
Committee(s) Assignment:	Committee on Transportation and Public Way

ORDINANCE
MK INVESTMENT PARTNERS, LLC
Acct. No. 383434 - 1
Permit No. 1107909

Be It Ordained by the City Council of the City of Chicago:

SECTION 1. Permission and authority are hereby given and granted to MK INVESTMENT PARTNERS, LLC, upon the terms and subject to the conditions of this ordinance to maintain and use, as now constructed, one (1) Cornice(s) projecting over the public right-of-way adjacent to its premises known as 862 N. Franklin St..

Said Cornice(s) at North Franklin Street measure(s):

One (1) at fifty-one point eight three (51.83) feet in length, and one point eight three (1.83) foot in width for a total of ninety-four point eight five (94.85) square feet. Existing cornice is approximately seventy-five (75) feet above grade level.

The location of said privilege shall be as shown on prints kept on file with the Department of Business Affairs and Consumer Protection and the Office of the City Clerk.

Said privilege shall be constructed in accordance with plans and specifications approved by the Department of Transportation (Division of Project Development).

This grant of privilege in the public way shall be subject to the provisions of Section 10-28-015 and all other required provisions of the Municipal Code of Chicago.

The grantee shall pay to the City of Chicago as compensation for the privilege #1107909 herein granted the sum of four hundred ($400.00) per annum in advance.


A 25% penalty will be added for payments received after due date.

The permit holder agrees to hold the City of Chicago harmless for any damage, relocation or replacement costs associated with damage, relocation or removal of private property caused by the City performing work in the public way.

Authority herein given and granted for a period of five (5) years from and after Date of Passage.

Alderman _____

Walter Burnett Jr. 27th Ward

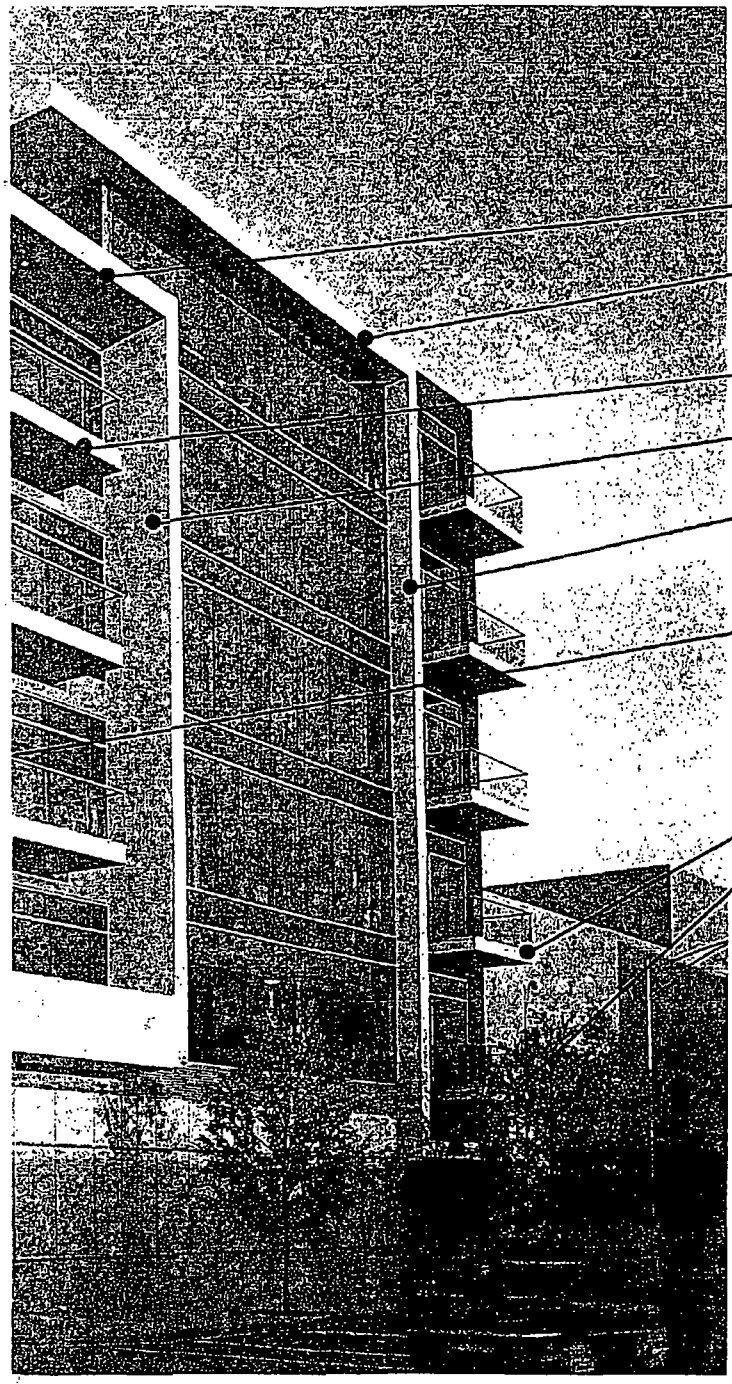

SULLIVAN GOULETTE & WILSON
ARCHITECTS
350 W. HUBBARD STREET
SUITE 350
CHICAGO, IL 60654
Ph. 312.988.7412
Fx. 312.988.7409
www.sgwarch.com
PROFESSIONAL DESIGN FIRM
License Number: 184-001505
Expiration Date: April 30, 2015

862 N. FRANKLIN STREET

CHICAGO, ILLINOIS XXXXX

City of Chicago

O2013-8071

Office of the City Clerk

Document Tracking Sheet

Meeting Date:	10/16/2013
Sponsor(s):	Burnett (27)
Type:	Ordinance
Title:	Grant(s) of privilege in public way for MK Investment Partners LLC - roof overhang
Committee(s) Assignment:	Committee on Transportation and Public Way

ORDINANCE
MK INVESTMENT PARTNERS, LLC
Acct. No. 383434 - 1
Permit No. 1107944

Be It Ordained by the City Council of the City of Chicago:

SECTION 1. Permission and authority are hereby given and granted to MK INVESTMENT PARTNERS, LLC, upon the terms and subject to the conditions of this ordinance to maintain and use, as now constructed, one (1) Roof Overhang(s) projecting over the public right-of-way adjacent to its premises known as 862 N. Franklin St..

Said Roof Overhang(s) at North Franklin Street measure(s):
One (1) at one hundred twenty-eight (128) feet in length, and five point six seven (5.67) feet in width for a total of seven hundred twenty-five point seven six (725.76) square feet.

The location of said privilege shall be as shown on prints kept on file with the Department of Business Affairs and Consumer Protection and the Office of the City Clerk.

Said privilege shall be constructed in accordance with plans and specifications approved by the Department of Planning and Development and Department of Transportation (Division of Project Development).

This grant of privilege in the public way shall be subject to the provisions of Section 10-28-015 and all other required provisions of the Municipal Code of Chicago.

The grantee shall pay to the City of Chicago as compensation for the privilege #1107944 herein granted the sum of four hundred ($400.00) per annum in advance.


A 25% penalty will be added for payments received after due date.

The permit holder agrees to hold the City of Chicago harmless for any damage, relocation or replacement costs associated with damage, relocation or removal of private property caused by the City performing work in the public way.

Authority herein given and granted for a period of five (5) years from and after Date of Passage.

Alderman _____

Walter Burnett Jr. 27th Ward

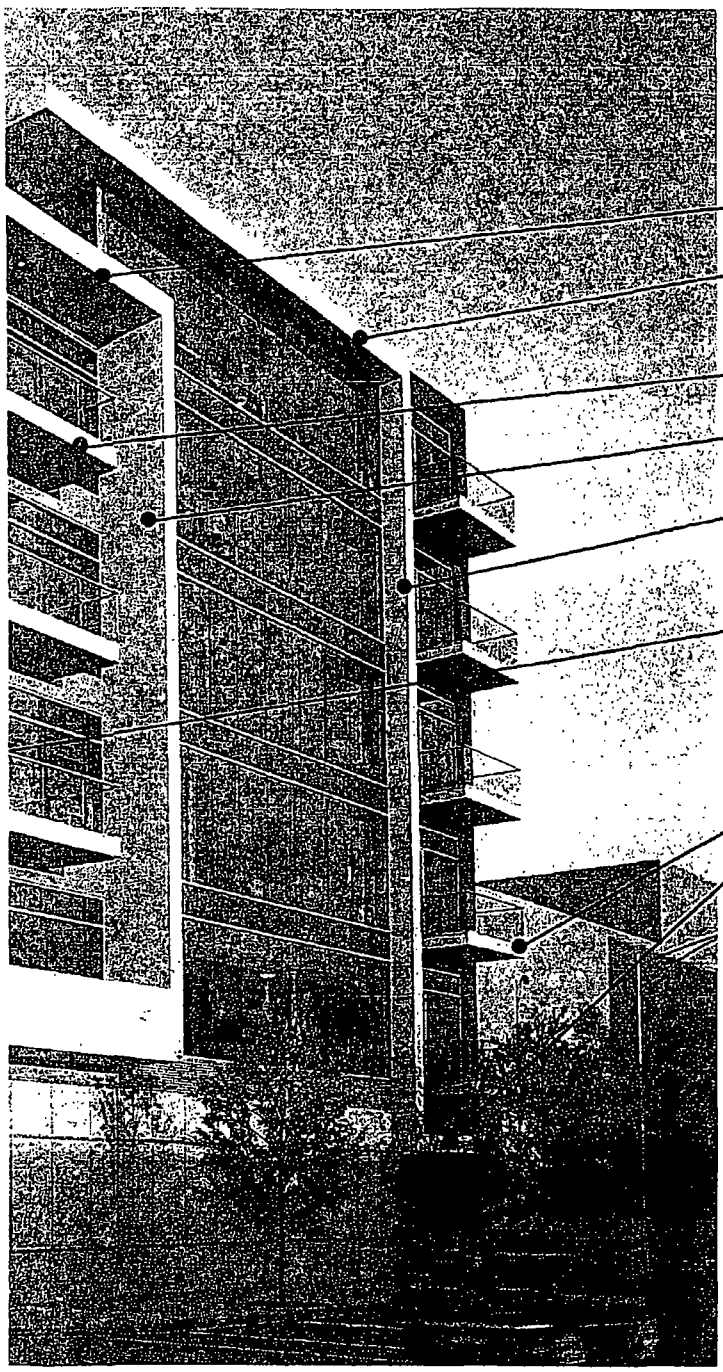

Roof overhang

SULLIVAN GOULETTE & WILSON
ARCHITECTS
350 W. HUBBARD STREET
SUITE 350
CHICAGO, IL 60654
Ph. 312.988.7412
Fx. 312.988.7409
www.sgwarch.com
PROFESSIONAL DESIGN FIRM
License Number: 184-001505
Expiration Date: April 30, 2015

862 N. FRANKLIN STREET

CHICAGO, ILLINOIS XXXXX

City of Chicago

O2013-8347

Office of the City Clerk

Document Tracking Sheet

Meeting Date:	10/16/2013
Sponsor(s):	Burnett (27)
Type:	Ordinance
Title:	Grant(s) of privilege in public way for Motorola Mobility LLC
Committee(s) Assignment:	Committee on Transportation and Public Way

ORDINANCE
MOTOROLA MOBILITY LLC
Acct. No. 362073 - 3
Permit No. 1108574

Be It Ordained by the City Council of the City of Chicago:

SECTION 1. Permission and authority are hereby given and granted to MOTOROLA MOBILITY LLC, upon the terms and subject to the conditions of this ordinance to maintain and use, as now constructed, one (1) Fence(s) on the public right-of-way adjacent to its premises known as 965 W. Chicago Ave..

Said Fence(s) at N SANGAMON ST measure(s):
One (1) at two hundred five (205) feet in length, and one (1) foot in width for a total of two hundred five (205) square feet. Existing fencing along North Sangamon Street is approximately five (5) feet in height and is used to enclose a parking lot.

The location of said privilege shall be as shown on prints kept on file with the Department of Business Affairs and Consumer Protection and the Office of the City Clerk.

Said privilege shall be constructed in accordance with plans and specifications approved by the Department of Transportation (Division of Project Development).

This grant of privilege in the public way shall be subject to the provisions of Section 10-28-015 and all other required provisions of the Municipal Code of Chicago.

The grantee shall pay to the City of Chicago as compensation for the privilege #1108574 herein granted the sum of four hundred ($400.00) per annum in advance.


A 25% penalty will be added for payments received after due date.

The permit holder agrees to hold the City of Chicago harmless for any damage, relocation or replacement costs associated with damage, relocation or removal of private property caused by the City performing work in the public way.

Authority herein given and granted for a period of five (5) years from and after Date of Passage.

Alderman _____

Walter Burnett Jr. 27th Ward

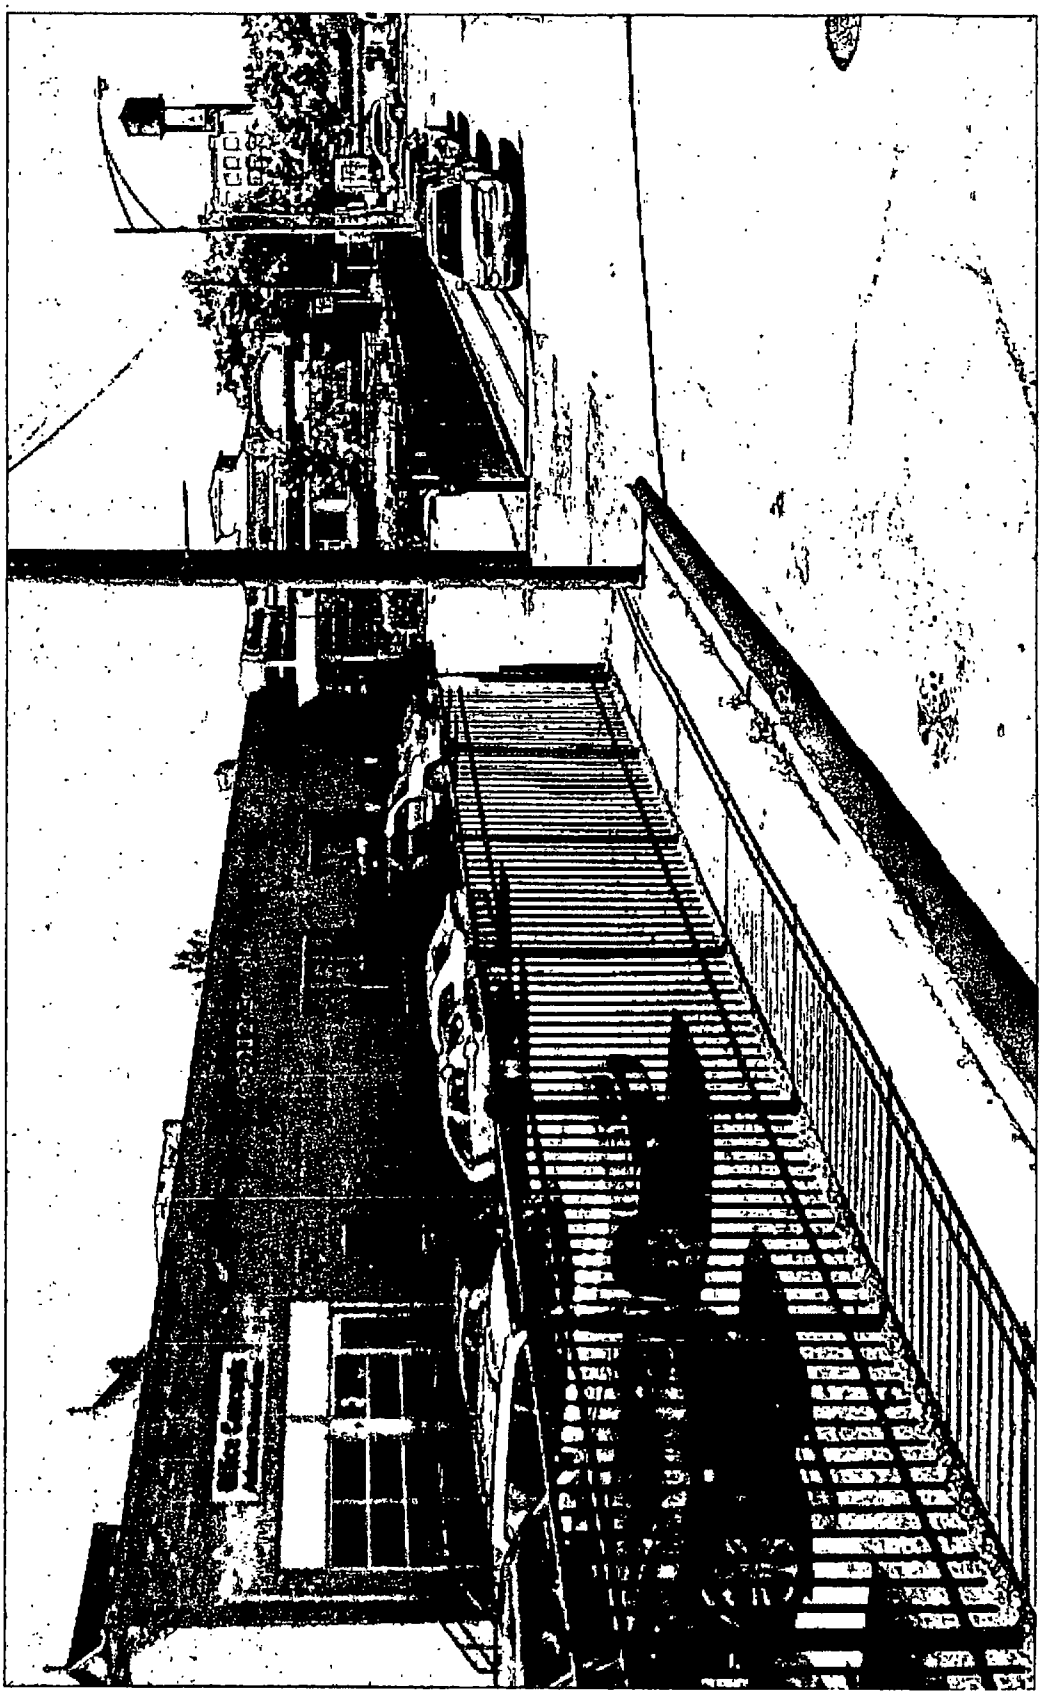

City of Chicago

O2013-8082

Office of the City Clerk

Document Tracking Sheet

Meeting Date:	10/16/2013
Sponsor(s):	Ervin (28)
Type:	Ordinance
Title:	Grant(s) of privilege in public way for Advance Auto Parts No. 6944
Committee(s) Assignment:	Committee on Transportation and Public Way

ORDINANCE
ADVANCE AUTO PARTS #6944
Acct. No. 290726 - 9
Permit No. 1108785

Be It Ordained by the City Council of the City of Chicago:

SECTION 1. Permission and authority are hereby given and granted to ADVANCE AUTO PARTS #6944, upon the terms and subject to the conditions of this ordinance to maintain and use two (2) sign(s) projecting over the public right-of-way attached to its premises known as 5001 W. Madison St..

Said sign structure(s) measures as follows; along W. Madison:
One (1) at thirty-five point two (35.2) feet in length, two point five (2.5) feet in height and seventeen point five (17.5) feet above grade level.
One (1) at fifteen (15) feet in length, five (5) feet in height and twenty-five (25) feet above grade level.

The location of said privilege shall be as shown on prints kept on file with the Department of Business Affairs and Consumer Protection and the Office of the City Clerk.

Said privilege shall be constructed in accordance with plans and specifications approved by the Department of Transportation (Division of Project Development) and Zoning Department - Signs.


This grant of privilege in the public way shall be subject to the provisions of Section 10-28-015 and all other required provisions of the Municipal Code of Chicago.

The grantee shall pay to the City of Chicago as compensation for the privilege #1108785 herein granted the sum of six hundred ($600.00) per annum in advance.

A 25% penalty will be added for payments received after due date.

The permit holder agrees to hold the City of Chicago harmless for any damage, relocation or replacement costs associated with damage, relocation or removal of private property caused by the City performing work in the public way.

Authority herein given and granted for a period of five (5) years from and after 06/11/2013.

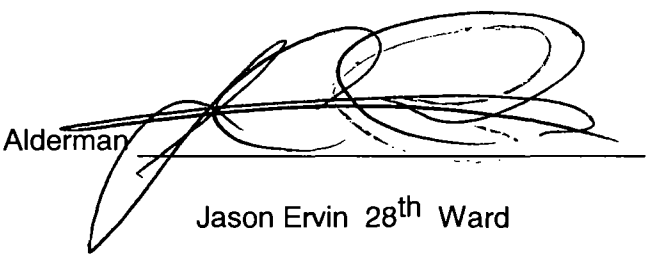


Alderman

Jason Ervin 28th Ward


Advance Auto Parts

November 28, 2007

30" Red Channel Letterset

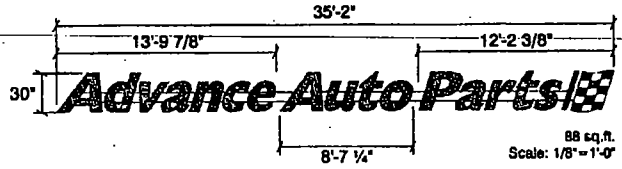

5x15 Pylon at 25' OAH

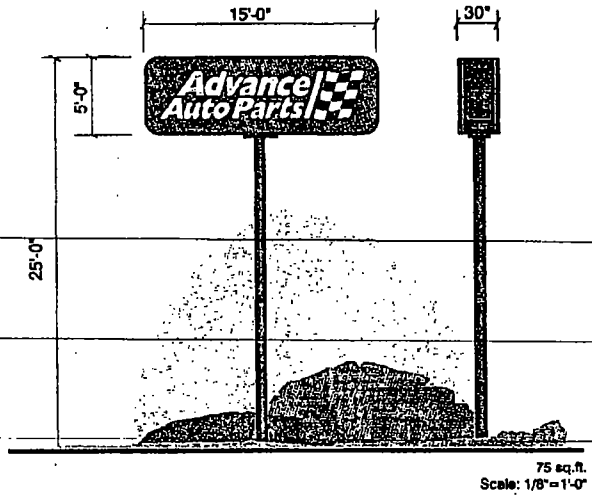

Chicago, IL

Site Enhancement Services | Ph: 1 . 808 . 660 . 1298 | Fax: 1 . 574 . 237 . 6166 | www.siteenhancementservices.com SES

City of Chicago

O2013-8085

Office of the City Clerk

Document Tracking Sheet

Meeting Date:	10/16/2013
Sponsor(s):	Ervin (28)
Type:	Ordinance
Title:	Grant(s) of privilege in public way for Tom's Food & Liquor
Committee(s) Assignment:	Committee on Transportation and Public Way

ORDINANCE
TOM'S FOOD & LIQUOR
Acct. No. 64366 - 1
Permit No. 1108893

Be It Ordained by the City Council of the City of Chicago:

SECTION 1. Permission and authority are hereby given and granted to TOM'S FOOD & LIQUOR, upon the terms and subject to the conditions of this ordinance to maintain and use three (3) sign(s) projecting over the public right-of-way attached to its premises known as 5201 W. Lake St..

Said sign structure(s) measures as follows; along W. Lake Street:
One (1) at six (6) feet in length, four (4) feet in height and fourteen (14) feet above grade level.

Said sign structure(s) measures as follows; along N. Laramie:
One (1) at four (4) feet in length, four (4) feet in height and ten (10) feet above grade level.

Said sign structure(s) measures as follows; along W. Lake:
One (1) at four (4) feet in length, five (5) feet in height and nine point five (9.5) feet above grade level.

The location of said privilege shall be as shown on prints kept on file with the Department of Business Affairs and Consumer Protection and the Office of the City Clerk.

Said privilege shall be constructed in accordance with plans and specifications approved by the Department of Transportation (Division of Project Development) and Zoning Department - Signs.

This grant of privilege in the public way shall be subject to the provisions of Section 10-28-015 and all other required provisions of the Municipal Code of Chicago.

The grantee shall pay to the City of Chicago as compensation for the privilege #1108893 herein granted the sum of one hundred seventy-five ($175.00) per annum in advance.


A 25% penalty will be added for payments received after due date.

The permit holder agrees to hold the City of Chicago harmless for any damage, relocation or replacement costs associated with damage, relocation or removal of private property caused by the City performing work in the public way.

Authority herein given and granted for a period of five (5) years from and after 06/11/2013.

Alderman

Jason Ervin 28th Ward

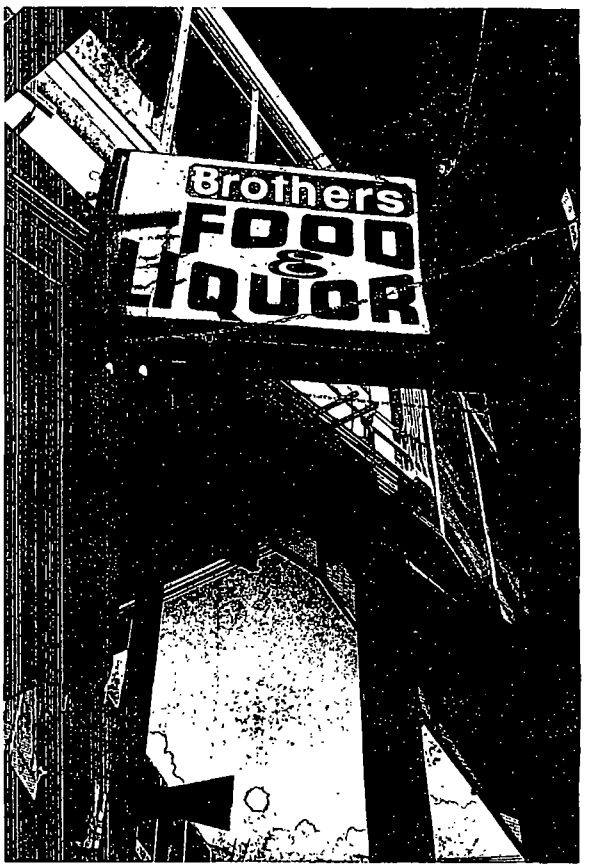
Brothers
FOOD
&
LIQUOR

City of Chicago

O2013-8090

Office of the City Clerk

Document Tracking Sheet

Meeting Date:	10/16/2013
Sponsor(s):	Reboyras (30)
Type:	Ordinance
Title:	Grant(s) of privilege in public way for Cavitos Liquors, Inc.
Committee(s) Assignment:	Committee on Transportation and Public Way

ORDINANCE
CAVITOS LIQUORS INC
Acct. No. 6116 - 1
Permit No. 1108734

Be It Ordained by the City Council of the City of Chicago:

SECTION 1. Permission and authority are hereby given and granted to CAVITOS LIQUORS INC, upon the terms and subject to the conditions of this ordinance to maintain and use one (1) sign(s) projecting over the public right-of-way attached to its premises known as 3825 W. North Ave..

Said sign structure(s) measures as follows; along W. North Ave:
One (1) at eight (8) feet in length, four (4) feet in height and thirteen point six six (13.66) feet above grade level.

The location of said privilege shall be as shown on prints kept on file with the Department of Business Affairs and Consumer Protection and the Office of the City Clerk.

Said privilege shall be constructed in accordance with plans and specifications approved by the Department of Transportation (Division of Project Development) and Zoning Department - Signs.

This grant of privilege in the public way shall be subject to the provisions of Section 10-28-015 and all other required provisions of the Municipal Code of Chicago.

The grantee shall pay to the City of Chicago as compensation for the privilege #1108734 herein granted the sum of three hundred ($300.00) per annum in advance.

A 25% penalty will be added for payments received after due date.

The permit holder agrees to hold the City of Chicago harmless for any damage, relocation or replacement costs associated with damage, relocation or removal of private property caused by the City performing work in the public way.


Authority herein given and granted for a period of five (5) years from and after 07/30/2013.

Alderman _____

Ariel Reboyras 30th Ward

Google

Address **3825 W North Ave**
Chicago, IL 60647

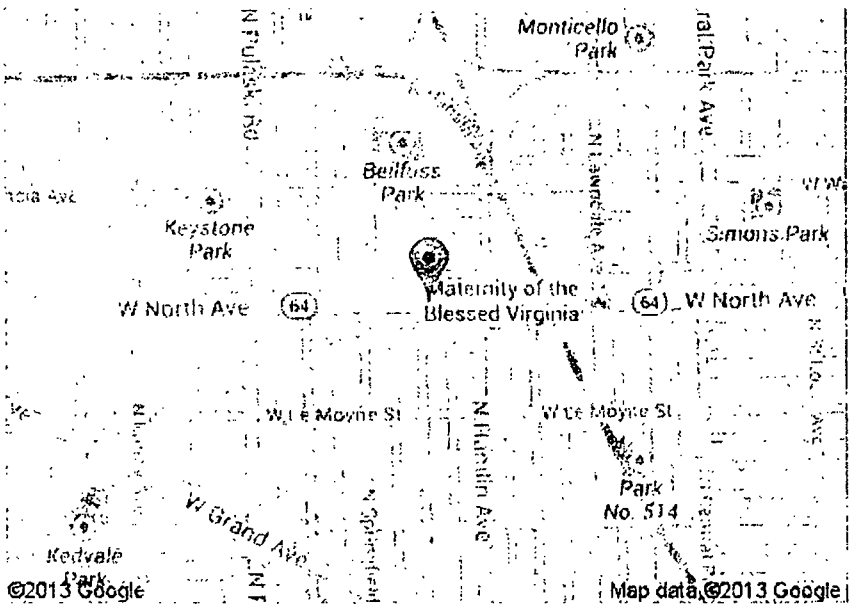



East Bound North
E.

Department of Business Affairs and Consumer Protection
Business Assistance Center - Public Way Use Unit
City Hall - 121 N. LaSalle Street, Room 800 • Chicago, IL 60602
(312)-74-GOBIZ (312-744-6249) • (312) 744-1944 (TTY)
http://www.cityofchicago.org/bacp

10/16/2013

Alderman **Ariel Reboyras**
Ward # **30**
City of Chicago
City Hall, Room **203**
121 North LaSalle Street
Chicago, Illinois 60602

Re: An ordinance to use and maintain a portion of the public right-of-way for **one (1) sign(s)** for **CAVITOS LIQUORS INC**, adjacent to the premises known as **3825 W. North Ave.**.

Dear Alderman **Ariel Reboyras**:

The applicant referenced above has requested the use of the public right-of-way for a **sign(s)**. An ordinance has been prepared by the Department of Business Affairs and Consumer Protection – Business Assistance Center - Public Way Use Unit for presentation to the City Council. Because this request was made for properties located in your ward, as approved by you as per the attached, I respectfully request that you introduce the attached ordinance at the next City Council meeting.

If you have any questions regarding this ordinance, please contact Anthony Bertuca at (312) 744-5506.

Department of Business Affairs and Consumer Protection

City of Chicago

O2013-8094

Office of the City Clerk

Document Tracking Sheet

Meeting Date:	10/16/2013
Sponsor(s):	Reboyras (30)
Type:	Ordinance
Title:	Grant(s) of privilege in public way for Hermosa Medical & Diagnostic
Committee(s) Assignment:	Committee on Transportation and Public Way

ORDINANCE
HERMOSA MEDICAL & DIAGNOSTIC
Acct. No. 36312 - 1
Permit No. 1108654

Be It Ordained by the City Council of the City of Chicago:

SECTION 1. Permission and authority are hereby given and granted to HERMOSA MEDICAL & DIAGNOSTIC, upon the terms and subject to the conditions of this ordinance to maintain and use two (2) sign(s) projecting over the public right-of-way attached to its premises known as 2004 N. Pulaski Rd..

Said sign structure(s) measures as follows; along N. Pulaski:
One (1) at four point zero eight (4.08) feet in length, eight point one seven (8.17) feet in height and thirteen point four two (13.42) feet above grade level.

Said sign structure(s) measures as follows; along Armitage:
One (1) at eight (8) feet in length, eight point five (8.5) feet in height and ten point two five (10.25) feet above grade level.

The location of said privilege shall be as shown on prints kept on file with the Department of Business Affairs and Consumer Protection and the Office of the City Clerk.

Said privilege shall be constructed in accordance with plans and specifications approved by the Department of Transportation (Division of Project Development) and Zoning Department - Signs.

This grant of privilege in the public way shall be subject to the provisions of Section 10-28-015 and all other required provisions of the Municipal Code of Chicago.

The grantee shall pay to the City of Chicago as compensation for the privilege #1108654 herein granted the sum of six hundred ($600.00) per annum in advance.

A 25% penalty will be added for payments received after due date.

The permit holder agrees to hold the City of Chicago harmless for any damage, relocation or replacement costs associated with damage, relocation or removal of private property caused by the City performing work in the public way.


Authority herein given and granted for a period of five (5) years from and after 06/11/2013.

Alderman _____

Ariel Reboyras 30th Ward


(Page 2 of 5)

Armitage Side

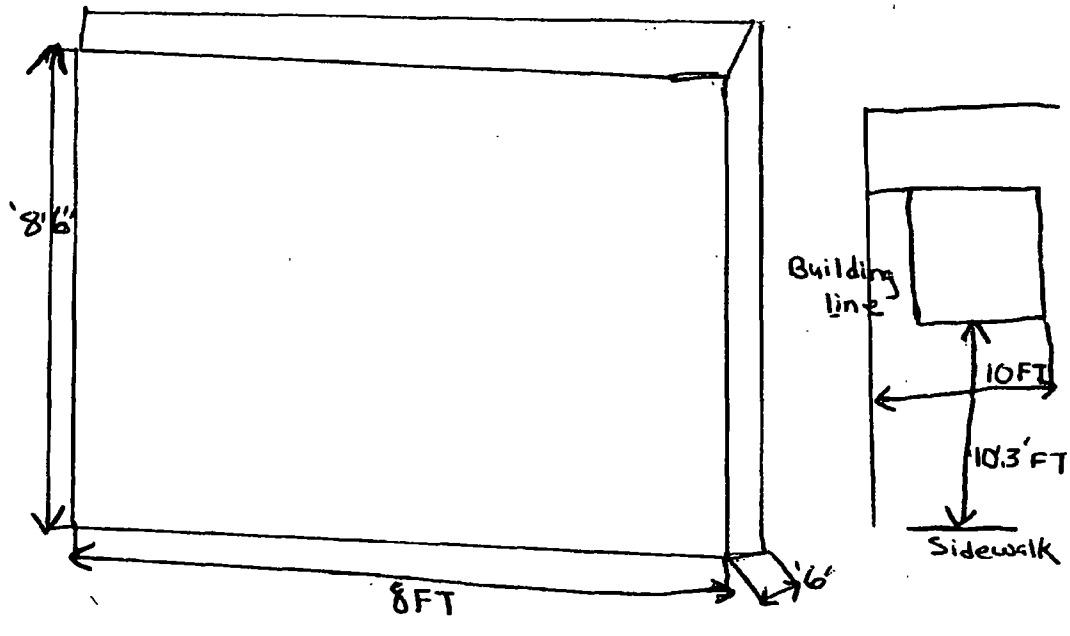

(Page 3 of 5)

2004 N. Pulaski Rd

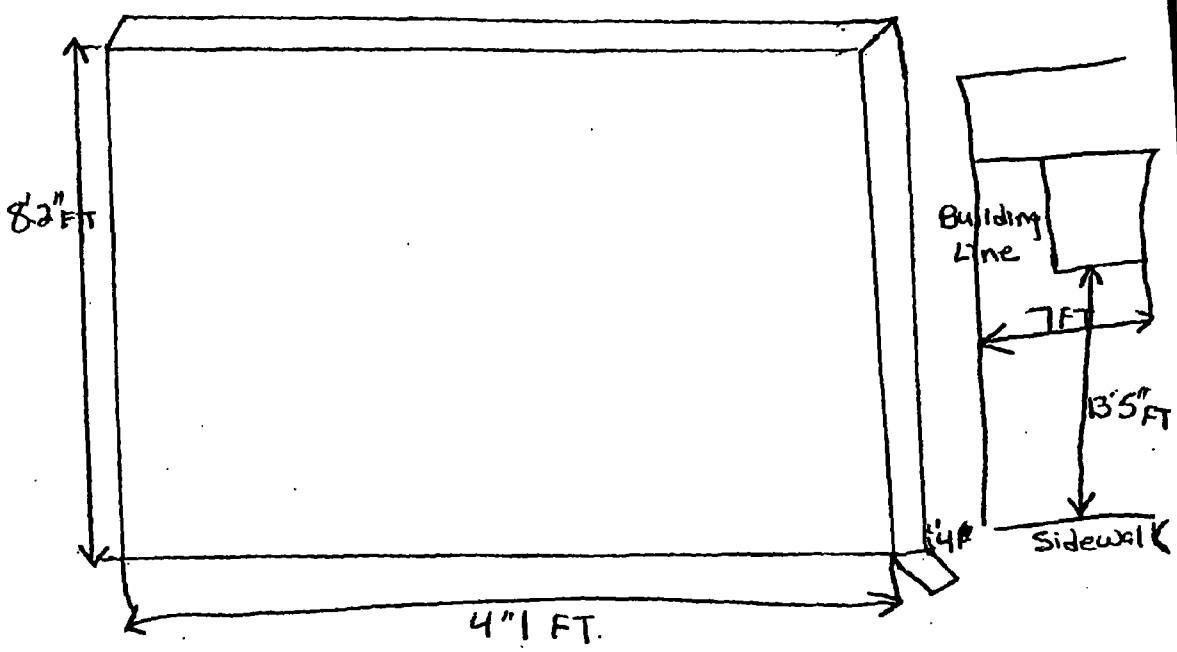

Department of Business Affairs and Consumer Protection
Business Assistance Center - Public Way Use Unit
City Hall - 121 N. LaSalle Street, Room 800 • Chicago, IL 60602
(312)-74-GOBIZ (312-744-6249) • (312) 744-1944 (TTY)
http://www.cityofchicago.org/bacp

10/16/2013

Alderman **Ariel Reboyras**
Ward # **30**
City of Chicago
City Hall, Room **203**
121 North LaSalle Street
Chicago, Illinois 60602

Re: An ordinance to use and maintain a portion of the public right-of-way for **two (2) sign(s)** for **HERMOSA MEDICAL & DIAGNOSTIC**, adjacent to the premises known as **2004 N. Pulaski Rd.**.

Dear Alderman **Ariel Reboyras**:

The applicant referenced above has requested the use of the public right-of-way for a **sign(s)**. An ordinance has been prepared by the Department of Business Affairs and Consumer Protection – Business Assistance Center - Public Way Use Unit for presentation to the City Council. Because this request was made for properties located in your ward, as approved by you as per the attached, I respectfully request that you introduce the attached ordinance at the next City Council meeting.

If you have any questions regarding this ordinance, please contact Anthony Bertuca at (312) 744-5506.

Department of Business Affairs and Consumer Protection

City of Chicago

O2013-8099

Office of the City Clerk

Document Tracking Sheet

Meeting Date:	10/16/2013
Sponsor(s):	Reboyras (30)
Type:	Ordinance
Title:	Grant(s) of privilege in public way for Mr. Discount
Committee(s) Assignment:	Committee on Transportation and Public Way

ORDINANCE
MR DISCOUNT
Acct. No. 88948 - 3
Permit No. 1093923

Be It Ordained by the City Council of the City of Chicago:

SECTION 1. Permission and authority are hereby given and granted to MR DISCOUNT, upon the terms and subject to the conditions of this ordinance to maintain and use one (1) sign(s) projecting over the public right-of-way attached to its premises known as 5652 W. Diversey Ave..

Said sign structure(s) measures as follows; along W Diversey Ave:
One (1) at thirty-three (33) feet in length, three (3) feet in height and twelve (12) feet above grade level.

The location of said privilege shall be as shown on prints kept on file with the Department of Business Affairs and Consumer Protection and the Office of the City Clerk.

Said privilege shall be constructed in accordance with plans and specifications approved by the Department of Transportation (Division of Project Development) and Zoning Department - Signs.

This grant of privilege in the public way shall be subject to the provisions of Section 10-28-015 and all other required provisions of the Municipal Code of Chicago.

The grantee shall pay to the City of Chicago as compensation for the privilege #1093923 herein granted the sum of three hundred ($300.00) per annum **to commence (1) one year after passage**.

A 25% penalty will be added for payments received after due date.


The permit holder agrees to hold the City of Chicago harmless for any damage, relocation or replacement costs associated with damage, relocation or removal of private property caused by the City performing work in the public way.


Authority herein given and granted for a period of five (5) years from and after Date of Passage.

Alderman _____

Ariel Reboyras 30th Ward

EXISTING SIGN
99 SQFT

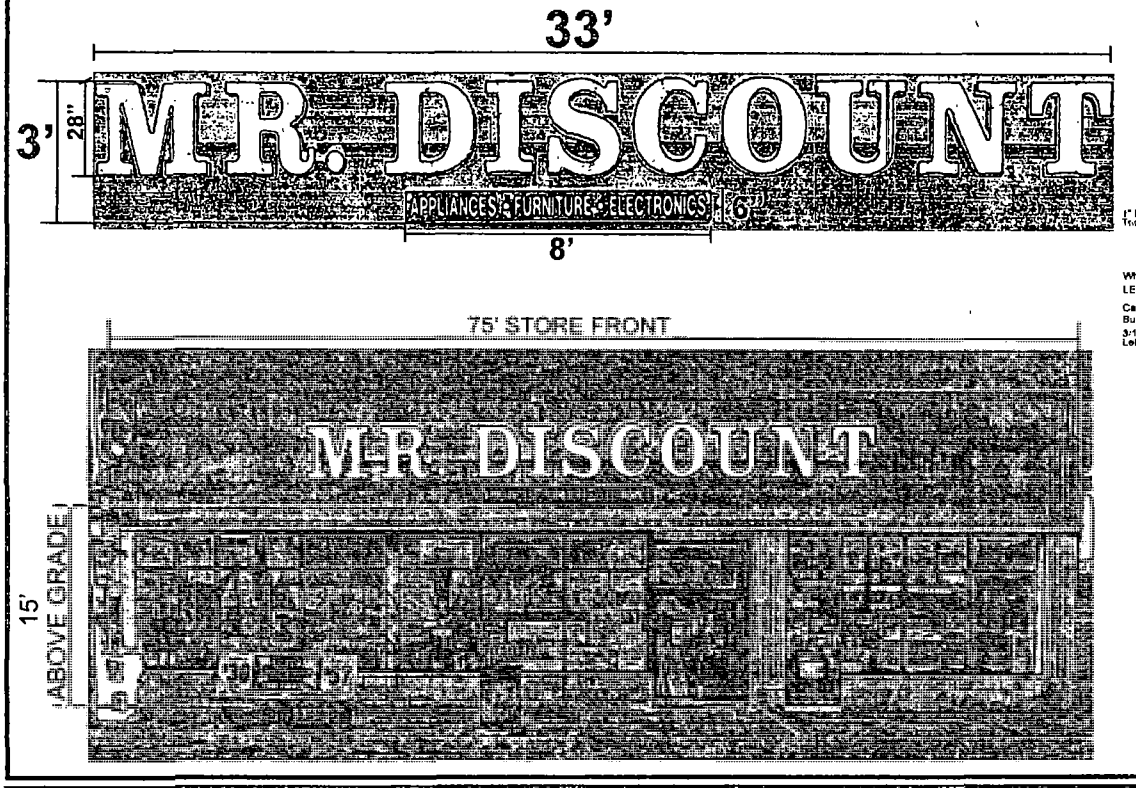

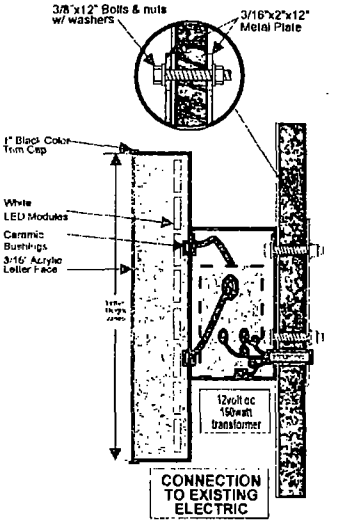

CHANNEL LETTER DETAIL
NOT SCALE

WORK DESCRIPTION
LED-LIT Channel Letters Attached to Raceway on Front of Business

	Store Name: Mr. Discount **Location:** 5652 W. Diversey Ave. Chicago, IL 60639	**Client Name:** **Phone:** **Landlord:** **Address:**	• Client Approval (signature) Date • Landlord Approval (signature) Date	**Sales Rep:** SEAN PARK **Designer:** SEAN PARK LISTED

Department of Business Affairs and Consumer Protection
Business Assistance Center - Public Way Use Unit
City Hall - 121 N. LaSalle Street, Room 800 • Chicago, IL 60602
(312)-74-GOBIZ (312-744-6249) • (312) 744-1944 (TTY)
http://www.cityofchicago.org/bacp

10/16/2013

Alderman **Ariel Reboyras**
Ward # **30**
City of Chicago
City Hall, Room **203**
121 North LaSalle Street
Chicago, Illinois 60602

Re: An ordinance to use and maintain a portion of the public right-of-way for **one (1) sign(s)** for **MR DISCOUNT**, adjacent to the premises known as **5652 W. Diversey Ave.**.

Dear Alderman **Ariel Reboyras**:

The applicant referenced above has requested the use of the public right-of-way for a **sign(s)**. An ordinance has been prepared by the Department of Business Affairs and Consumer Protection – Business Assistance Center - Public Way Use Unit for presentation to the City Council. Because this request was made for properties located in your ward, as approved by you as per the attached, I respectfully request that you introduce the attached ordinance at the next City Council meeting.

If you have any questions regarding this ordinance, please contact Anthony Bertuca at (312) 744-5506.

Department of Business Affairs and Consumer Protection

City of Chicago

O2013-8104

Office of the City Clerk

Document Tracking Sheet

Meeting Date:	10/16/2013
Sponsor(s):	Suarez (31)
Type:	Ordinance
Title:	Grant(s) of privilege in public way for American Realty of Illinois, Inc.
Committee(s) Assignment:	Committee on Transportation and Public Way

ORDINANCE
AMERICAN REALTY OF ILLINOIS INC
Acct. No. 320821 - 1
Permit No. 1108623

Be It Ordained by the City Council of the City of Chicago:

SECTION 1. Permission and authority are hereby given and granted to AMERICAN REALTY OF ILLINOIS INC, upon the terms and subject to the conditions of this ordinance to maintain and use one (1) sign(s) projecting over the public right-of-way attached to its premises known as 4215 W. Fullerton Ave..

Said sign structure(s) measures as follows; along West Fullerton Avenue:
One (1) at eight (8) feet in length, six (6) feet in height and eleven point nine two (11.92) feet above grade level.

The location of said privilege shall be as shown on prints kept on file with the Department of Business Affairs and Consumer Protection and the Office of the City Clerk.

Said privilege shall be constructed in accordance with plans and specifications approved by the Department of Transportation (Division of Project Development) and Zoning Department - Signs.

This grant of privilege in the public way shall be subject to the provisions of Section 10-28-015 and all other required provisions of the Municipal Code of Chicago.

The grantee shall pay to the City of Chicago as compensation for the privilege #1108623 herein granted the sum of three hundred ($300.00) per annum in advance.


A 25% penalty will be added for payments received after due date.

The permit holder agrees to hold the City of Chicago harmless for any damage, relocation or replacement costs associated with damage, relocation or removal of private property caused by the City performing work in the public way.

Authority herein given and granted for a period of five (5) years from and after 06/11/2013.

Alderman _____

Ray Suarez 31st Ward

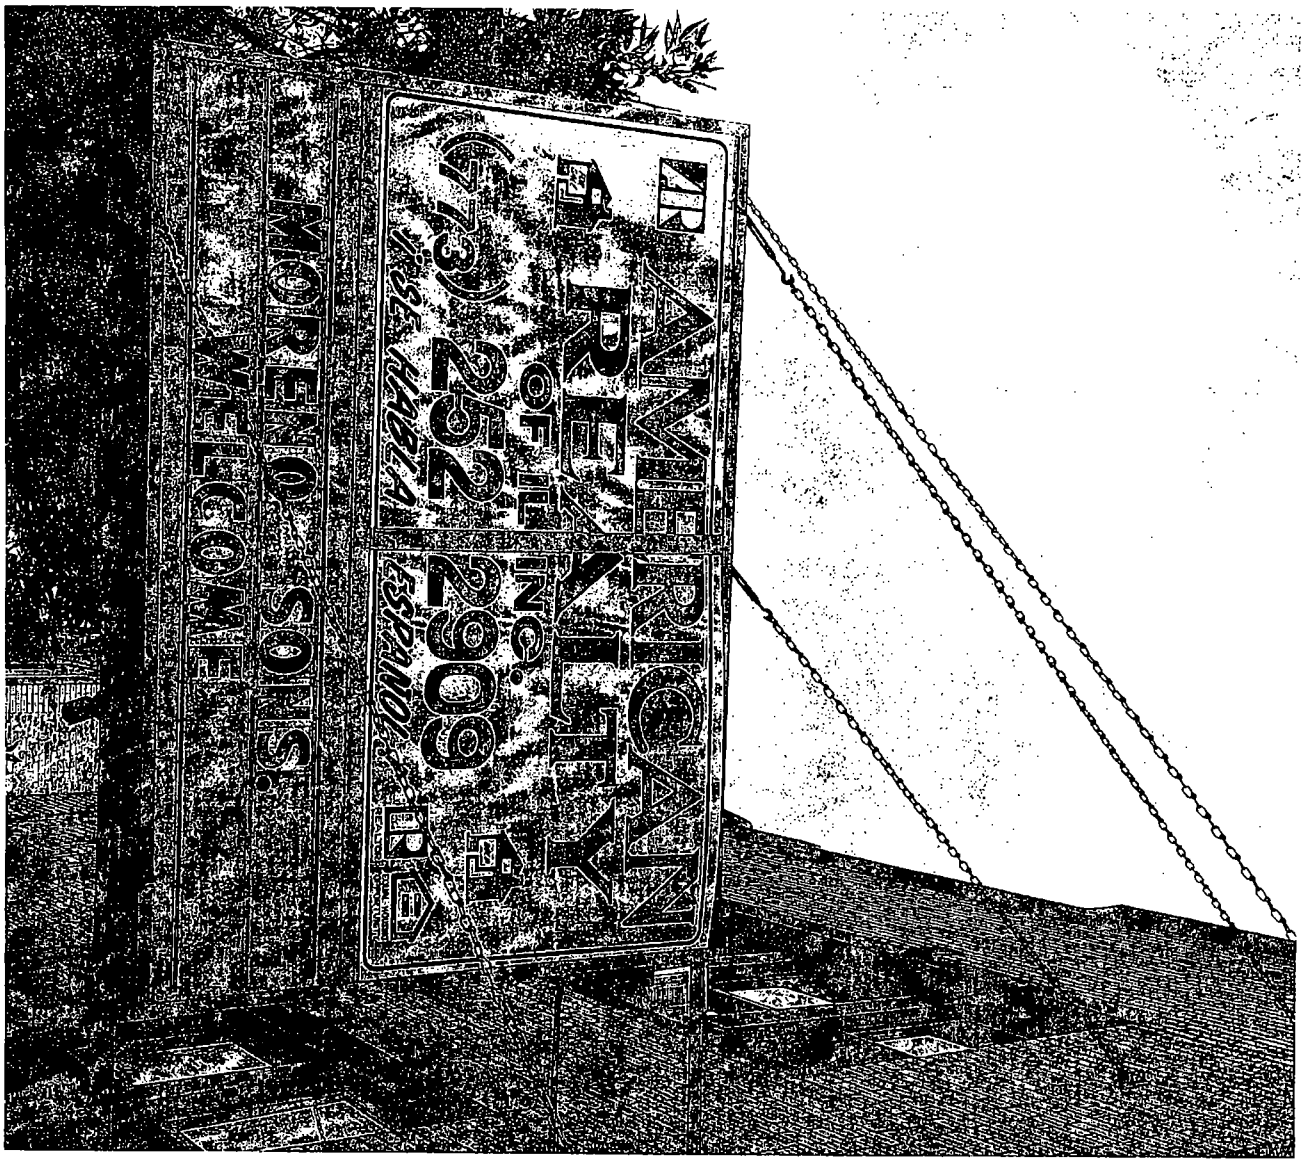
AMERICAN
RIVER
OFFICE
(530) 622-2600
ESPAÑOL
MORE NO SOLICITING
MEETCOMPLEX

Department of Business Affairs and Consumer Protection
Business Assistance Center - Public Way Use Unit
City Hall - 121 N. LaSalle Street, Room 800 • Chicago, IL 60602
(312)-74-GOBIZ (312-744-6249) • (312) 744-1944 (TTY)
http://www.cityofchicago.org/bacp

10/16/2013

Alderman **Ray Suarez**
Ward # **31**
City of Chicago
City Hall, Room **203**
121 North LaSalle Street
Chicago, Illinois 60602

Re: An ordinance to use and maintain a portion of the public right-of-way for **one (1) sign(s)** for **AMERICAN REALTY OF ILLINOIS INC**, adjacent to the premises known as **4215 W. Fullerton Ave.**.

Dear Alderman **Ray Suarez**:

The applicant referenced above has requested the use of the public right-of-way for a **sign(s)**. An ordinance has been prepared by the Department of Business Affairs and Consumer Protection – Business Assistance Center - Public Way Use Unit for presentation to the City Council. Because this request was made for properties located in your ward, as approved by you as per the attached, I respectfully request that you introduce the attached ordinance at the next City Council meeting.

If you have any questions regarding this ordinance, please contact Anthony Bertuca at (312) 744-5506.

Department of Business Affairs and Consumer Protection

City of Chicago

O2013-8106

Office of the City Clerk

Document Tracking Sheet

Meeting Date:	10/16/2013
Sponsor(s):	Suarez (31)
Type:	Ordinance
Title:	Grant(s) of privilege in public way for Armitage Kostner Currency Exchange
Committee(s) Assignment:	Committee on Transportation and Public Way

ORDINANCE
Armitage Kostner Currency Exchange
Acct. No. 247516 - 1
Permit No. 1108755

Be It Ordained by the City Council of the City of Chicago:

SECTION 1. Permission and authority are hereby given and granted to Armitage Kostner Currency Exchange, upon the terms and subject to the conditions of this ordinance to maintain and use four (4) sign(s) projecting over the public right-of-way attached to its premises known as 4400 W. Armitage Ave..

Said sign structure(s) measures as follows; along W. Armitage Avenue:
One (1) at twenty point five eight (20.58) feet in length, three point eight three (3.83) feet in height and thirteen point eight three (13.83) feet above grade level.

Said sign structure(s) measures as follows; along W. Armitage Avenue:
One (1) at seventeen (17) feet in length, three point eight three (3.83) feet in height and twelve point four two (12.42) feet above grade level.

Said sign structure(s) measures as follows; along W. Armitage Avenue:
One (1) at eight (8) feet in length, ten (10) feet in height and ten (10) feet above grade level.

Said sign structure(s) measures as follows; along Kostner:
One (1) at eight (8) feet in length, ten (10) feet in height and ten (10) feet above grade level.

The location of said privilege shall be as shown on prints kept on file with the Department of Business Affairs and Consumer Protection and the Office of the City Clerk.

Said privilege shall be constructed in accordance with plans and specifications approved by the Department of Transportation (Division of Project Development) and Zoning Department - Signs.

This grant of privilege in the public way shall be subject to the provisions of Section 10-28-015 and all other required provisions of the Municipal Code of Chicago.

The grantee shall pay to the City of Chicago as compensation for the privilege #1108755 herein granted the sum of one thousand two hundred ($1,200.00) per annum in advance.


A 25% penalty will be added for payments received after due date.

The permit holder agrees to hold the City of Chicago harmless for any damage, relocation or replacement costs associated with damage, relocation or removal of private property caused by the City performing work in the public way.

Authority herein given and granted for a period of five (5) years from and after 06/11/2013.

Alderman _____

Ray Suarez 31st Ward

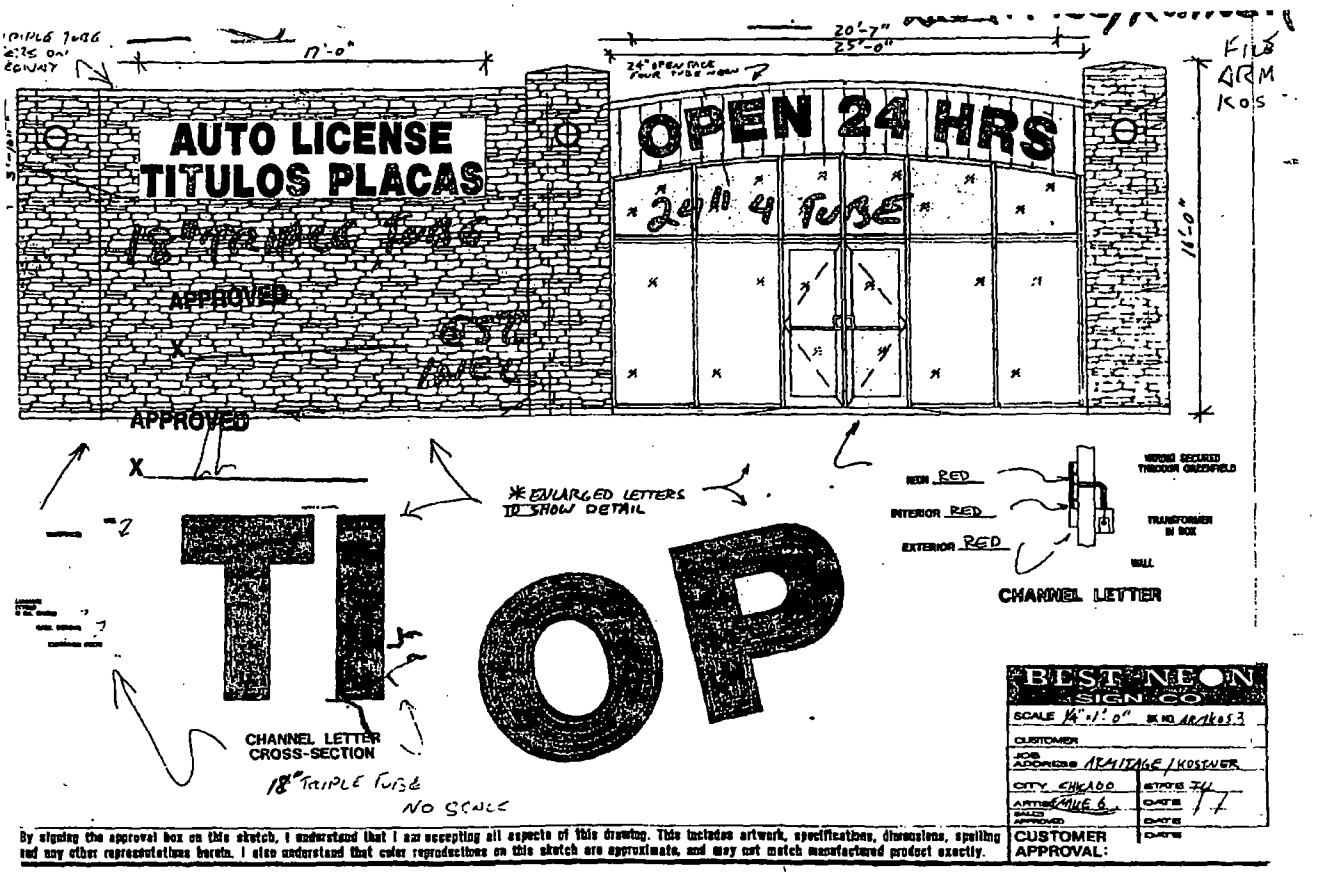

By signing the approval box on this sketch, I understand that I am accepting all aspects of this drawing. This includes artwork, specifications, dimensions, spelling and any other representations herein. I also understand that color reproductions on this sketch are approximate, and may not match manufactured product exactly.

OK 2/03 JNCIC

Department of Business Affairs and Consumer Protection
Business Assistance Center - Public Way Use Unit
City Hall - 121 N. LaSalle Street, Room 800 • Chicago, IL 60602
(312)-74-GOBIZ (312-744-6249) • (312) 744-1944 (TTY)
http://www.cityofchicago.org/bacp

10/16/2013

Alderman **Ray Suarez**
Ward # **31**
City of Chicago
City Hall, Room **203**
121 North LaSalle Street
Chicago, Illinois 60602

Re: An ordinance to use and maintain a portion of the public right-of-way for **four (4) sign(s)** for **Armitage Kostner Currency Exchange**, adjacent to the premises known as **4400 W. Armitage Ave.**.

Dear Alderman **Ray Suarez**:

The applicant referenced above has requested the use of the public right-of-way for a **sign(s)**. An ordinance has been prepared by the Department of Business Affairs and Consumer Protection – Business Assistance Center - Public Way Use Unit for presentation to the City Council. Because this request was made for properties located in your ward, as approved by you as per the attached, I respectfully request that you introduce the attached ordinance at the next City Council meeting.

If you have any questions regarding this ordinance, please contact Anthony Bertuca at (312) 744-5506.

Department of Business Affairs and Consumer Protection

City of Chicago

O2013-8108

Office of the City Clerk

Document Tracking Sheet

Meeting Date:	10/16/2013
Sponsor(s):	Suarez (31)
Type:	Ordinance
Title:	Grant(s) of privilege in public way for Fort Knox LLC
Committee(s) Assignment:	Committee on Transportation and Public Way

ORDINANCE
Fort Knox LLC
Acct. No. 384924 - 1
Permit No. 1108642

Be It Ordained by the City Council of the City of Chicago:

SECTION 1. Permission and authority are hereby given and granted to Fort Knox LLC, upon the terms and subject to the conditions of this ordinance to maintain and use, as now constructed, three (3) Door Swing(s) on the public right-of-way adjacent to its premises known as 2300 N. Knox Ave..

Said Door Swing(s) at Knox measure(s):
Two (2) at three (3) feet in length, and three (3) feet in width for a total of eighteen (18) square feet.

Said Door Swing(s) at Belden measure(s):
One (1) at three (3) feet in length, and three (3) feet in width for a total of nine (9) square feet.

The location of said privilege shall be as shown on prints kept on file with the Department of Business Affairs and Consumer Protection and the Office of the City Clerk.

Said privilege shall be constructed in accordance with plans and specifications approved by the Department of Transportation (Division of Project Development).

This grant of privilege in the public way shall be subject to the provisions of Section 10-28-015 and all other required provisions of the Municipal Code of Chicago.

The grantee shall pay to the City of Chicago as compensation for the privilege #1108642 herein granted the sum of two hundred twenty-five ($225.00) per annum in advance.


A 25% penalty will be added for payments received after due date.


The permit holder agrees to hold the City of Chicago harmless for any damage, relocation or replacement costs associated with damage, relocation or removal of private property caused by the City performing work in the public way.

Authority herein given and granted for a period of five (5) years from and after Date of Passage.

Alderman _____

Ray Suarez 31st Ward

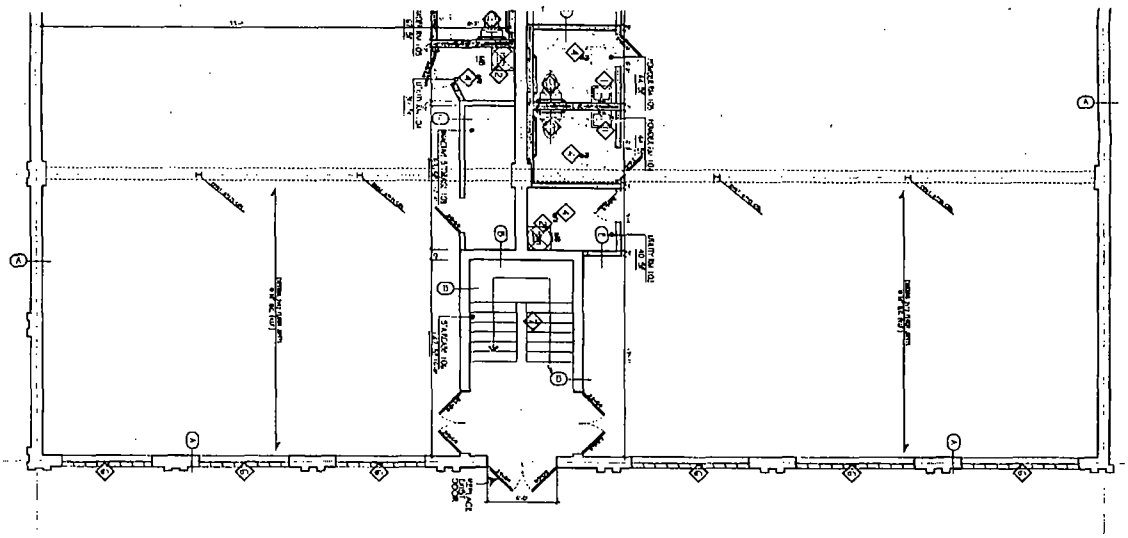

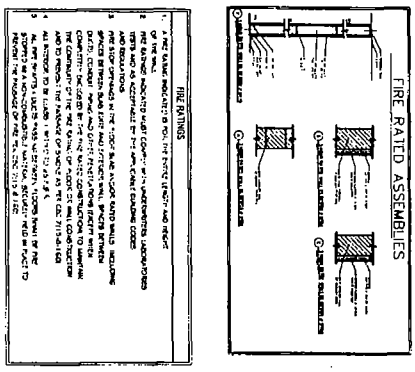

FIRE RATED ASSEMBLIES

WALL LEGEND			
TAG	WALL DESCRIPTION		UL# FIRE RATING
A			DESIGN # U904 3HR
B			DESIGN # U914 3HR
C			DESIGN # U914 3HR
D	EXISTING MASONRY		DESIGN # U419 1HR
E			

PLAN KEYNOTES ◇
1 REPLACE PLUMBING FIXTURES
2 NEW PLUMBING FIXTURES
3 REPLACE EXISTING DOOR W/ NEW SAME SIZE
4 REPLACE EXISTING FLOOR DRAIN
5 EXISTING WINDOW
6 EXISTING GLASSBLOCK WINDOW
7 EXISTING WOOD STAIRS
8 EXISTING CONCRETE STAIRS

COPYRIGHT ABD & ASSOCIATES

A102

DATE 6/03/2013

PROJECT 13-074-RK

INTERIOR REMODELING EXISTING MANUFACTURING BLDG.
2300 N. KNOX
CHICAGO, IL

ABD & ASSOCIATES, LTD
PROFESSIONAL DESIGN FIRM - NO. 184-005725
8747 W. BRYN MAWR AVE. #508 CHICAGO IL 60631
PHONE 773 864-9754 FAX 773-864-9405

JOB # 13074

Department of Business Affairs and Consumer Protection
Business Assistance Center - Public Way Use Unit
City Hall - 121 N. LaSalle Street, Room 800 • Chicago, IL 60602
(312)-74-GOBIZ (312-744-6249) • (312) 744-1944 (TTY)
http://www.cityofchicago.org/bacp

10/16/2013

Alderman **Ray Suarez**
Ward # **31**
City of Chicago
City Hall, Room **203**
121 North LaSalle Street
Chicago, Illinois 60602

Re: An ordinance to use and maintain a portion of the public right-of-way for **three (3) door swing(s)** for **Fort Knox LLC**, adjacent to the premises known as **2300 N. Knox Ave.**.

Dear Alderman **Ray Suarez**:

The applicant referenced above has requested the use of the public right-of-way for a **door swing(s)**. An ordinance has been prepared by the Department of Business Affairs and Consumer Protection – Business Assistance Center - Public Way Use Unit for presentation to the City Council. Because this request was made for properties located in your ward, as approved by you as per the attached, I respectfully request that you introduce the attached ordinance at the next City Council meeting.

If you have any questions regarding this ordinance, please contact Anthony Bertuca at (312) 744-5506.

Department of Business Affairs and Consumer Protection

City of Chicago

O2013-8112

Office of the City Clerk

Document Tracking Sheet

Meeting Date:	10/16/2013
Sponsor(s):	Suarez (31)
Type:	Ordinance
Title:	Grant(s) of privilege in public way for O'Reilly Auto Parts No. 3393
Committee(s) Assignment:	Committee on Transportation and Public Way

ORDINANCE
O'REILLY AUTO PARTS #3393
Acct. No. 303772 - 19
Permit No. 1108602

Be It Ordained by the City Council of the City of Chicago:

SECTION 1. Permission and authority are hereby given and granted to O'REILLY AUTO PARTS #3393, upon the terms and subject to the conditions of this ordinance to maintain and use two (2) sign(s) projecting over the public right-of-way attached to its premises known as 2801 N. Cicero Ave..

Said sign structure(s) measures as follows; along N Cicero Ave (Pole Sign):
One (1) at six point zero eight (6.08) feet in length, five point two five (5.25) feet in height and fifteen point eight three (15.83) feet above grade level.

Said sign structure(s) measures as follows; along W Diversey Ave (Wall Sign):
One (1) at thirty-four point four two (34.42) feet in length, five point two five (5.25) feet in height and thirteen (13) feet above grade level.

The location of said privilege shall be as shown on prints kept on file with the Department of Business Affairs and Consumer Protection and the Office of the City Clerk.

Said privilege shall be constructed in accordance with plans and specifications approved by the Department of Transportation (Division of Project Development) and Zoning Department - Signs.

This grant of privilege in the public way shall be subject to the provisions of Section 10-28-015 and all other required provisions of the Municipal Code of Chicago.

The grantee shall pay to the City of Chicago as compensation for the privilege #1108602 herein granted the sum of six hundred ($600.00) per annum in advance.


A 25% penalty will be added for payments received after due date.

The permit holder agrees to hold the City of Chicago harmless for any damage, relocation or replacement costs associated with damage, relocation or removal of private property caused by the City performing work in the public way.

Authority herein given and granted for a period of five (5) years from and after Date of Passage.

Alderman Ray Suarez

Ray Suarez 31st Ward

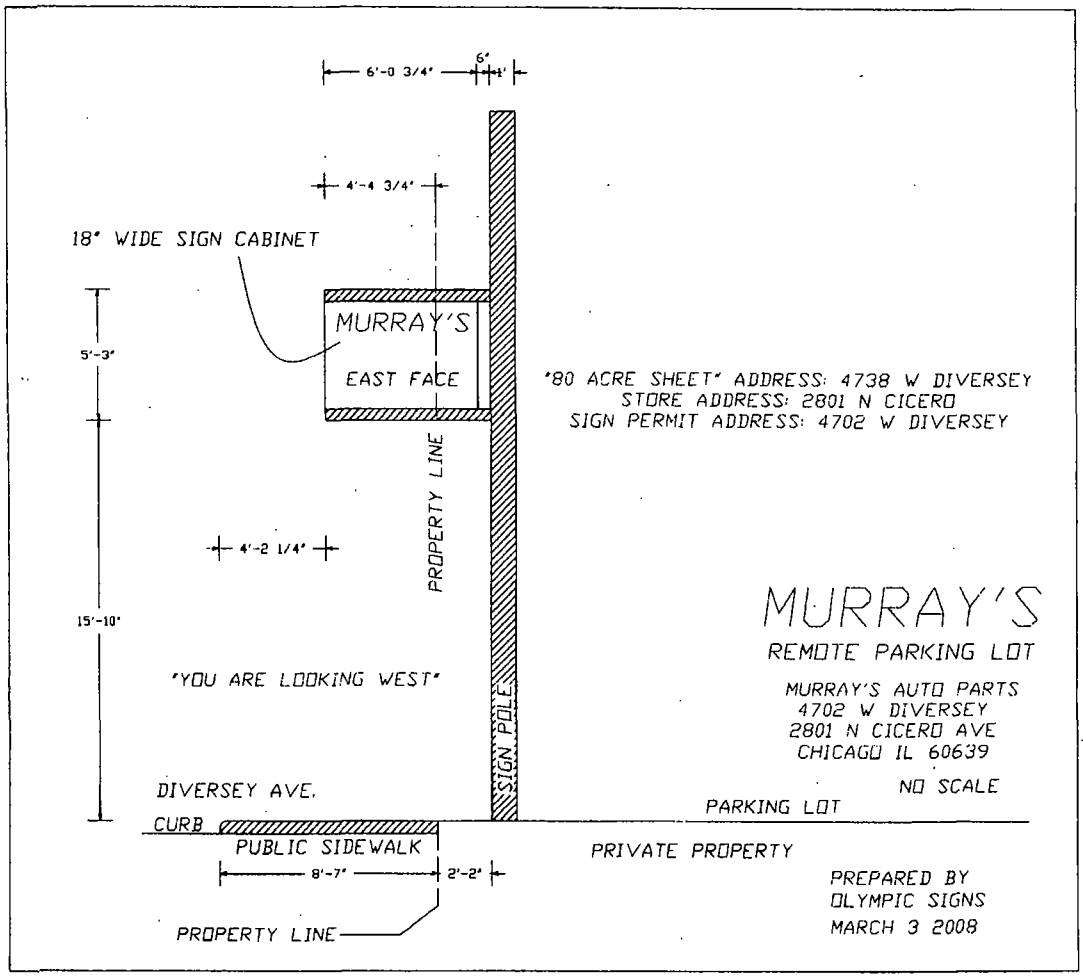
6'-0 3/4"
6"
1'
4'-4 3/4"
18" WIDE SIGN CABINET
MURRAY'S
EAST FACE
5'-3"
15'-10"
4'-2 1/4"
PROPERTY LINE
SIGN POLE
"80 ACRE SHEET" ADDRESS: 4738 W DIVERSEY
STORE ADDRESS: 2801 N CICERO
SIGN PERMIT ADDRESS: 4702 W DIVERSEY
MURRAY'S
REMOTE PARKING LOT
MURRAY'S AUTO PARTS
4702 W DIVERSEY
2801 N CICERO AVE
CHICAGO IL 60639
NO SCALE
"YOU ARE LOOKING WEST"
DIVERSEY AVE.
CURB
PUBLIC SIDEWALK
PARKING LOT
PRIVATE PROPERTY
8'-7"
2'-2"
PROPERTY LINE
PREPARED BY
OLYMPIC SIGNS
MARCH 3 2008

Department of Business Affairs and Consumer Protection
Business Assistance Center - Public Way Use Unit
City Hall - 121 N. LaSalle Street, Room 800 • Chicago, IL 60602
(312)-74-GOBIZ (312-744-6249) • (312) 744-1944 (TTY)
http://www.cityofchicago.org/bacp

10/16/2013

Alderman **Ray Suarez**
Ward # **31**
City of Chicago
City Hall, Room **203**
121 North LaSalle Street
Chicago, Illinois 60602

Re: An ordinance to use and maintain a portion of the public right-of-way for **two (2) sign(s)** for **O'REILLY AUTO PARTS #3393**, adjacent to the premises known as **2801 N. Cicero Ave.**.

Dear Alderman **Ray Suarez**:

The applicant referenced above has requested the use of the public right-of-way for a **sign(s)**. An ordinance has been prepared by the Department of Business Affairs and Consumer Protection – Business Assistance Center - Public Way Use Unit for presentation to the City Council. Because this request was made for properties located in your ward, as approved by you as per the attached, I respectfully request that you introduce the attached ordinance at the next City Council meeting.

If you have any questions regarding this ordinance, please contact Anthony Bertuca at (312) 744-5506.

Department of Business Affairs and Consumer Protection

City of Chicago

O2013-8114

Office of the City Clerk

Document Tracking Sheet

Meeting Date:	10/16/2013
Sponsor(s):	Suarez (31)
Type:	Ordinance
Title:	Grant(s) of privilege in public way for Stanley Tire Shop
Committee(s) Assignment:	Committee on Transportation and Public Way

ORDINANCE
STANLEY TIRE SHOP
Acct. No. 204266 - 1
Permit No. 1103139

Be It Ordained by the City Council of the City of Chicago:

SECTION 1. Permission and authority are hereby given and granted to STANLEY TIRE SHOP, upon the terms and subject to the conditions of this ordinance to maintain and use one (1) sign(s) projecting over the public right-of-way attached to its premises known as 3021 N. Central Ave..

Said sign structure(s) measures as follows; along NORTH CENTRAL:
One (1) at seven (7) feet in length, four (4) feet in height and nine (9) feet above grade level.

The location of said privilege shall be as shown on prints kept on file with the Department of Business Affairs and Consumer Protection and the Office of the City Clerk.

Said privilege shall be constructed in accordance with plans and specifications approved by the Department of Transportation (Division of Project Development) and Zoning Department - Signs.

This grant of privilege in the public way shall be subject to the provisions of Section 10-28-015 and all other required provisions of the Municipal Code of Chicago.

The grantee shall pay to the City of Chicago as compensation for the privilege #1103139 herein granted the sum of three hundred ($300.00) per annum in advance.

A 25% penalty will be added for payments received after due date.

The permit holder agrees to hold the City of Chicago harmless for any damage, relocation or replacement costs associated with damage, relocation or removal of private property caused by the City performing work in the public way.


Authority herein given and granted for a period of five (5) years from and after 05/09/2012.

Alderman _____

Ray Suarez 31st Ward

APPLICATION TO USE THE PUBLIC RIGHT OF WAY

EXAMPLE OF SIGN DRAWING

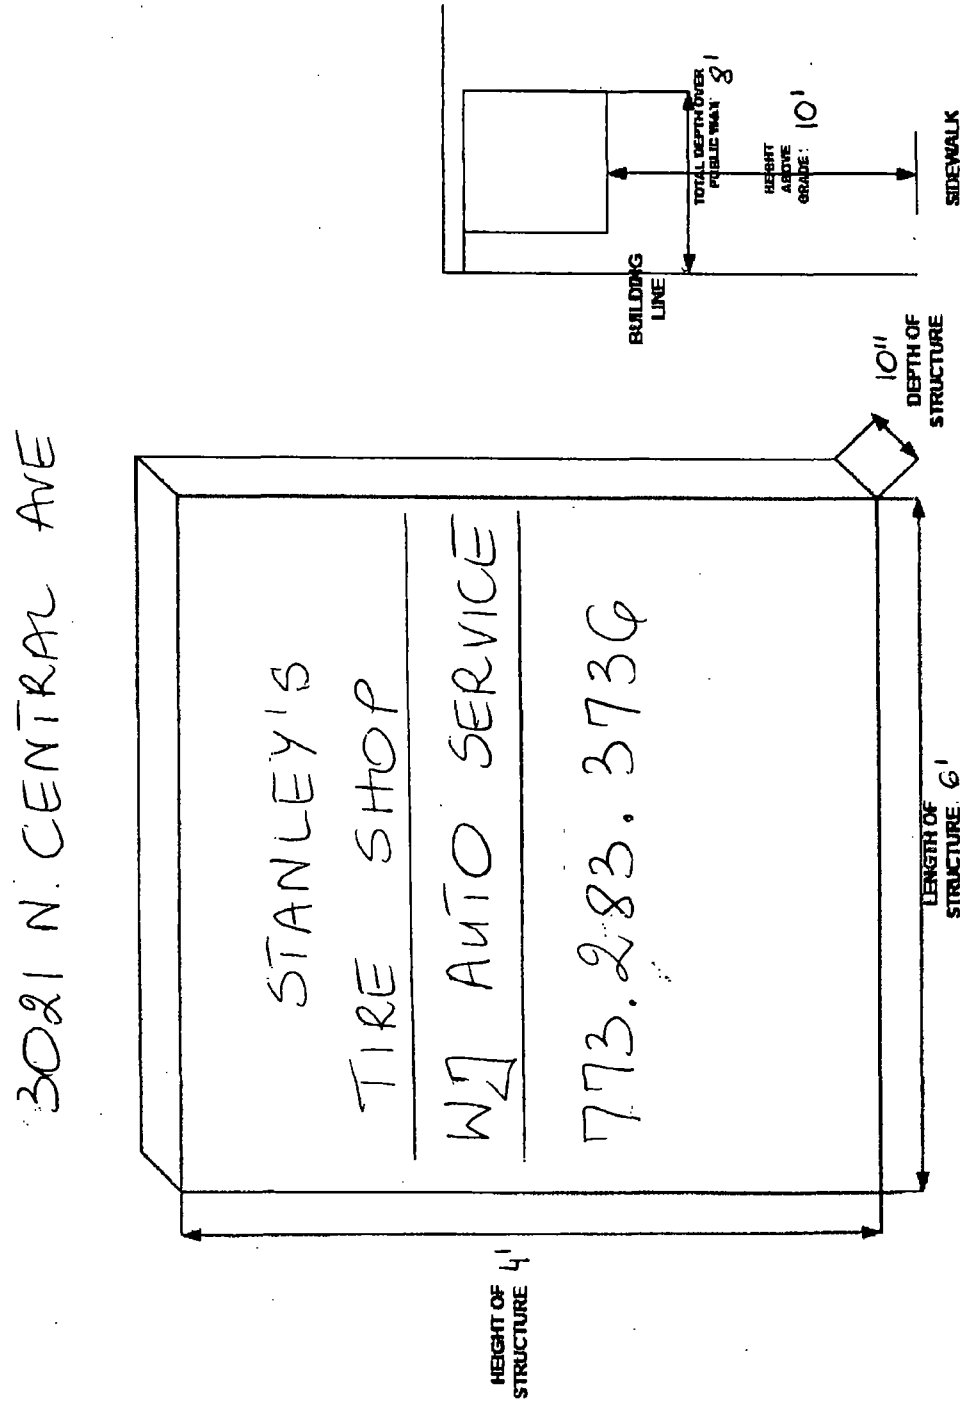

Department of Business Affairs and Consumer Protection
Business Assistance Center - Public Way Use Unit
City Hall - 121 N. LaSalle Street, Room 800 • Chicago, IL 60602
(312)-74-GOBIZ (312-744-6249) • (312) 744-1944 (TTY)
http://www.cityofchicago.org/bacp

10/16/2013

Alderman **Ray Suarez**
Ward # **31**
City of Chicago
City Hall, Room **203**
121 North LaSalle Street
Chicago, Illinois 60602

Re: An ordinance to use and maintain a portion of the public right-of-way for **one (1) sign(s)** for **STANLEY TIRE SHOP**, adjacent to the premises known as **3021 N. Central Ave.**.

Dear Alderman **Ray Suarez**:

The applicant referenced above has requested the use of the public right-of-way for a **sign(s)**. An ordinance has been prepared by the Department of Business Affairs and Consumer Protection – Business Assistance Center - Public Way Use Unit for presentation to the City Council. Because this request was made for properties located in your ward, as approved by you as per the attached, I respectfully request that you introduce the attached ordinance at the next City Council meeting.

If you have any questions regarding this ordinance, please contact Anthony Bertuca at (312) 744-5506.

Department of Business Affairs and Consumer Protection

City of Chicago

O2013-8116

Office of the City Clerk

Document Tracking Sheet

Meeting Date:	10/16/2013
Sponsor(s):	Suarez (31)
Type:	Ordinance
Title:	Grant(s) of privilege in public way for Yoly's Beauty Salon
Committee(s) Assignment:	Committee on Transportation and Public Way

ORDINANCE
YOLY'S BEAUTY SALON
Acct. No. 252992 - 1
Permit No. 1108153

Be It Ordained by the City Council of the City of Chicago:

SECTION 1. Permission and authority are hereby given and granted to YOLY'S BEAUTY SALON, upon the terms and subject to the conditions of this ordinance to maintain and use one (1) sign(s) projecting over the public right-of-way attached to its premises known as 4352 W. Belmont Ave..

Said sign structure(s) measures as follows; along W. Belmont Avenue:
One (1) at four (4) feet in length, three (3) feet in height and twelve (12) feet above grade level.

The location of said privilege shall be as shown on prints kept on file with the Department of Business Affairs and Consumer Protection and the Office of the City Clerk.

Said privilege shall be constructed in accordance with plans and specifications approved by the Department of Transportation (Division of Project Development) and Zoning Department - Signs.

This grant of privilege in the public way shall be subject to the provisions of Section 10-28-015 and all other required provisions of the Municipal Code of Chicago.

The grantee shall pay to the City of Chicago as compensation for the privilege #1108153 herein granted the sum of one hundred ($100.00) per annum in advance.

A 25% penalty will be added for payments received after due date.

The permit holder agrees to hold the City of Chicago harmless for any damage, relocation or replacement costs associated with damage, relocation or removal of private property caused by the City performing work in the public way.

Authority herein given and granted for a period of five (5) years from and after Date of Passage.

Alderman _____


Ray Suarez 31st Ward

SIGN TYPE: Awning
BUSINESS NAME: Yoly's Beauty Salon
LOCATION: 4352 W. Belmont Ave. Chicago IL

DOUBLE SIDED LIGHT BOX

1. Lexon Faces
2. Florescent Lamp
3. 4" inch square Pipe Galvanized and Primed painted
4. Threaded rod 3/4
5. Ballast
6. 1/2 inch / 14" x 14" inch galvanized plate
   Six 3/4 inch Threaded rod per plate
7. Turn Buckles
8. Chain 80

All material Noncombustible and fabricated with galvanized material capable of up to handelling 30 LBS win Load per foot

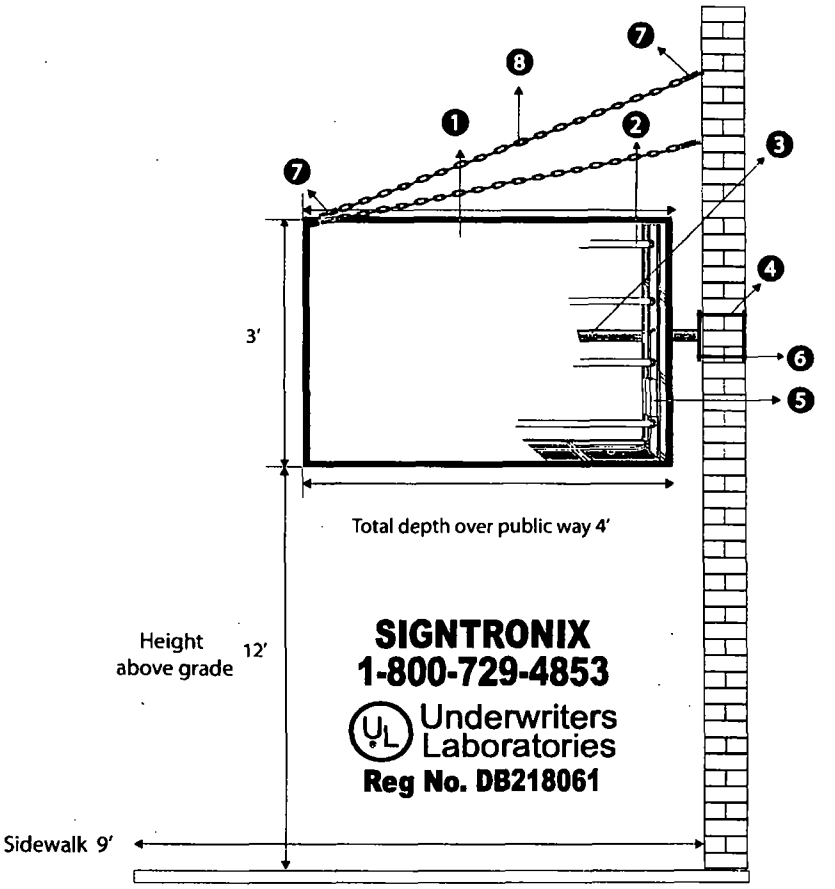

Department of Business Affairs and Consumer Protection
Business Assistance Center - Public Way Use Unit
City Hall - 121 N. LaSalle Street, Room 800 • Chicago, IL 60602
(312)-74-GOBIZ (312-744-6249) • (312) 744-1944 (TTY)
http://www.cityofchicago.org/bacp

10/16/2013

Alderman **Ray Suarez**
Ward # **31**
City of Chicago
City Hall, Room **203**
121 North LaSalle Street
Chicago, Illinois 60602

Re: An ordinance to use and maintain a portion of the public right-of-way for **one (1) sign(s)** for **YOLY'S BEAUTY SALON**, adjacent to the premises known as **4352 W. Belmont Ave.**.

Dear Alderman **Ray Suarez**:

The applicant referenced above has requested the use of the public right-of-way for a **sign(s)**. An ordinance has been prepared by the Department of Business Affairs and Consumer Protection – Business Assistance Center - Public Way Use Unit for presentation to the City Council. Because this request was made for properties located in your ward, as approved by you as per the attached, I respectfully request that you introduce the attached ordinance at the next City Council meeting.

If you have any questions regarding this ordinance, please contact Anthony Bertuca at (312) 744-5506.

Department of Business Affairs and Consumer Protection

City of Chicago

O2013-8122

Office of the City Clerk

Document Tracking Sheet

Meeting Date:	10/16/2013
Sponsor(s):	Waguespack (32)
Type:	Ordinance
Title:	Grant(s) of privilege in public way for Bart Harris
Committee(s) Assignment:	Committee on Transportation and Public Way

ORDINANCE
BART HARRIS
Acct. No. 270305 - 1
Permit No. 1108901

Be It Ordained by the City Council of the City of Chicago:

SECTION 1. Permission and authority are hereby given and granted to BART HARRIS, upon the terms and subject to the conditions of this ordinance to maintain and use one (1) sign(s) projecting over the public right-of-way attached to its premises known as 2132 W. Belmont Ave..

Said sign structure(s) measures as follows; along W. BELMONT:
One (1) at three point three three (3.33) feet in length, four point eight three (4.83) feet in height and ten (10) feet above grade level.

The location of said privilege shall be as shown on prints kept on file with the Department of Business Affairs and Consumer Protection and the Office of the City Clerk.

Said privilege shall be constructed in accordance with plans and specifications approved by the Department of Transportation (Division of Project Development) and Zoning Department - Signs.

This grant of privilege in the public way shall be subject to the provisions of Section 10-28-015 and all other required provisions of the Municipal Code of Chicago.

The grantee shall pay to the City of Chicago as compensation for the privilege #1108901 herein granted the sum of one hundred ($100.00) per annum in advance.


A 25% penalty will be added for payments received after due date.

The permit holder agrees to hold the City of Chicago harmless for any damage, relocation or replacement costs associated with damage, relocation or removal of private property caused by the City performing work in the public way.


Authority herein given and granted for a period of five (5) years from and after 10/08/2013.

Alderman Scott Waguespack

Scott Waguespack 32nd Ward

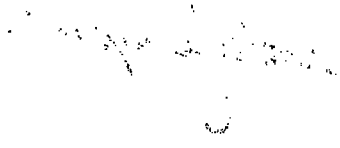

SIGN AT 2132 W. BELMONT AVE CHICAGO, IL 60618

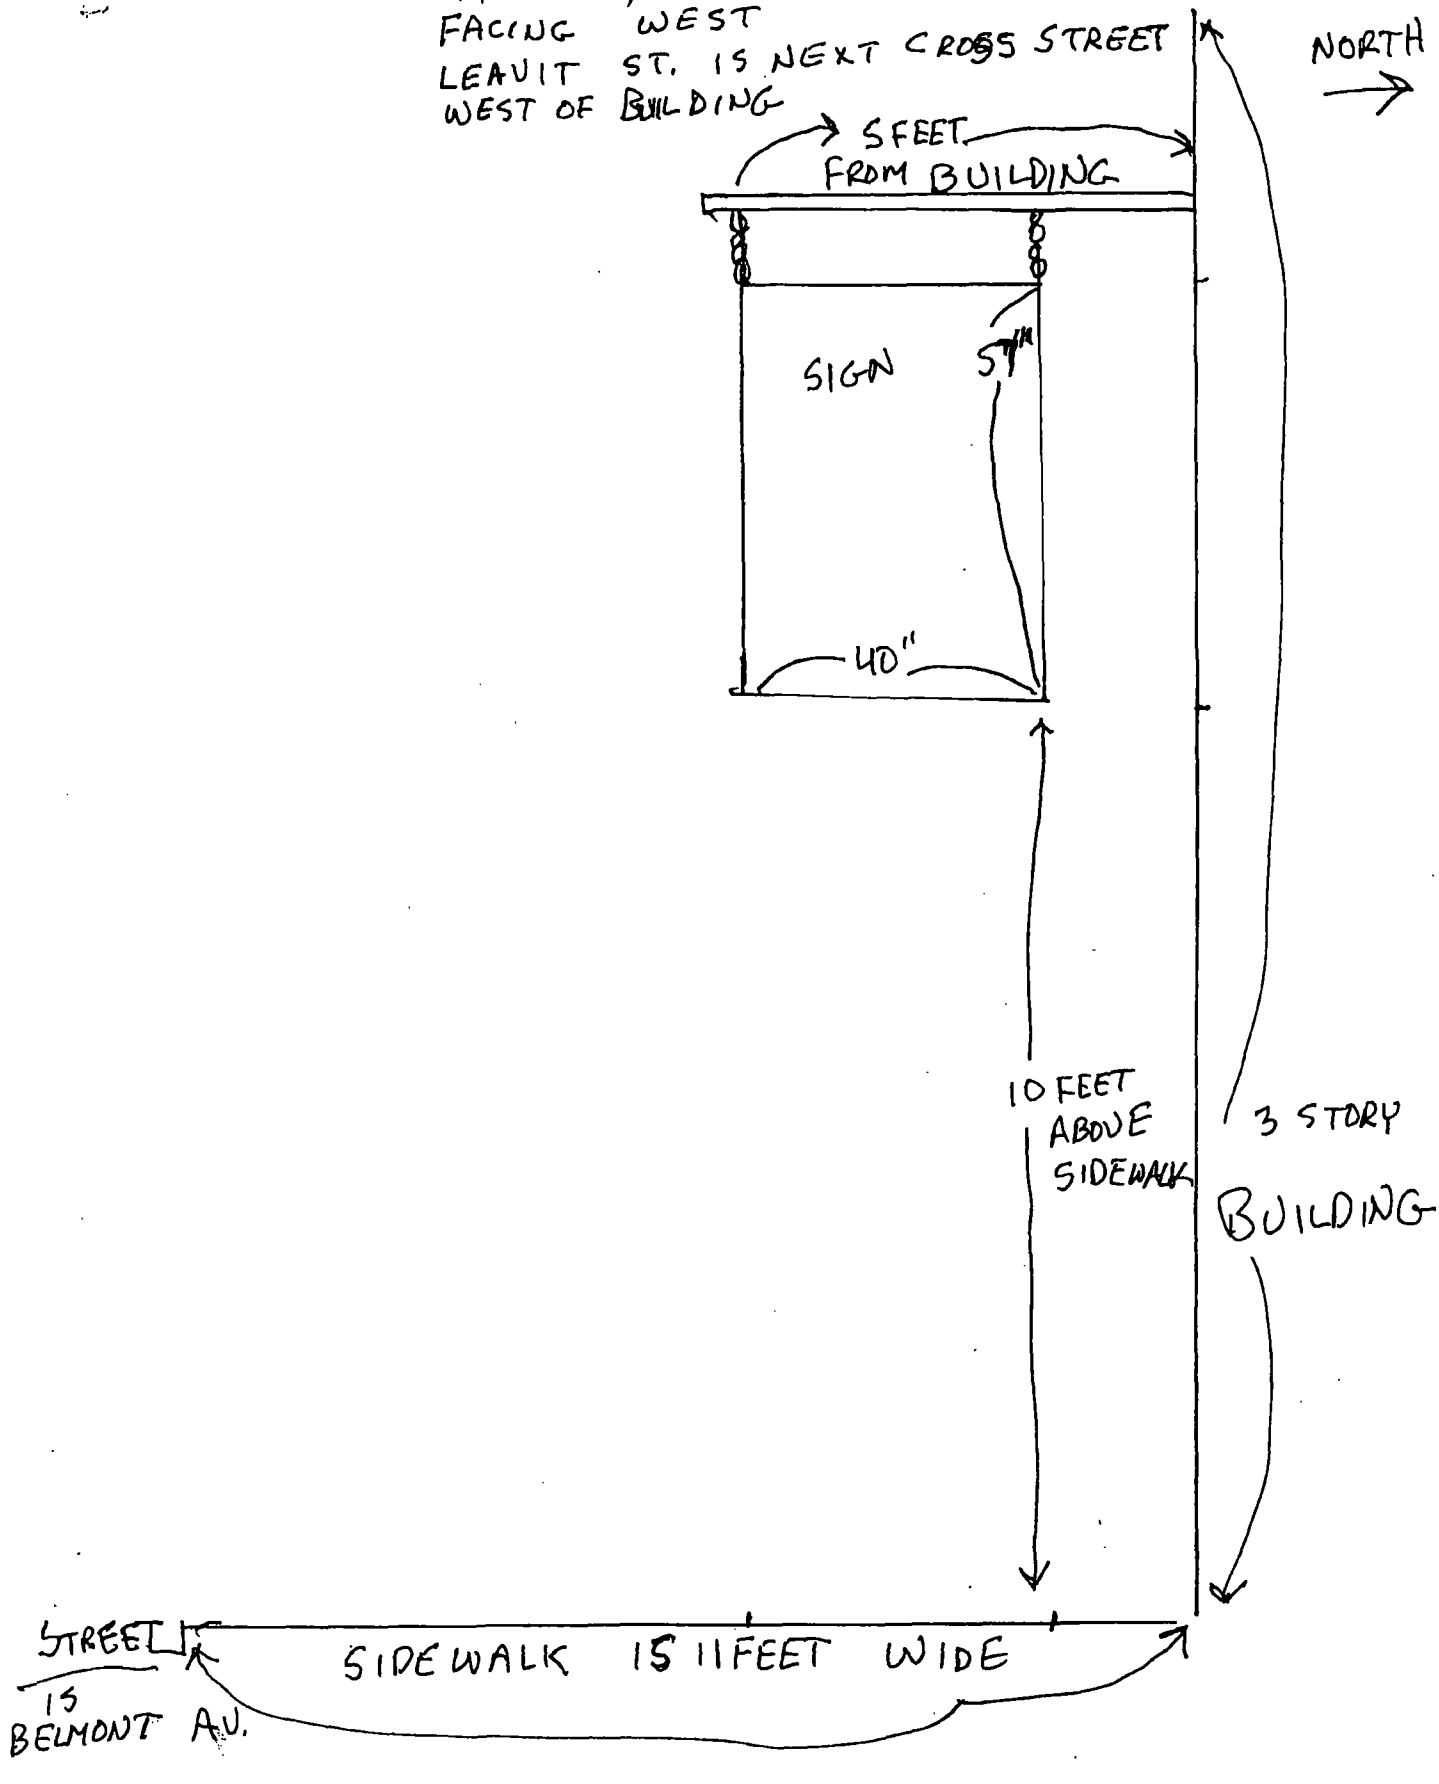

Department of Business Affairs and Consumer Protection
Business Assistance Center - Public Way Use Unit
City Hall - 121 N. LaSalle Street, Room 800 • Chicago, IL 60602
(312)-74-GOBIZ (312-744-6249) • (312) 744-1944 (TTY)
http://www.cityofchicago.org/bacp

10/16/2013

Alderman **Scott Waguespack**
Ward # **32**
City of Chicago
City Hall, Room **300**
121 North LaSalle Street
Chicago, Illinois 60602

Re: An ordinance to use and maintain a portion of the public right-of-way for **one (1) sign(s)** for **BART HARRIS**, adjacent to the premises known as **2132 W. Belmont Ave.**.

Dear Alderman **Scott Waguespack**:

The applicant referenced above has requested the use of the public right-of-way for a **sign(s)**. An ordinance has been prepared by the Department of Business Affairs and Consumer Protection – Business Assistance Center - Public Way Use Unit for presentation to the City Council. Because this request was made for properties located in your ward, as approved by you as per the attached, I respectfully request that you introduce the attached ordinance at the next City Council meeting.

If you have any questions regarding this ordinance, please contact Anthony Bertuca at (312) 744-5506.

Department of Business Affairs and Consumer Protection

City of Chicago

O2013-8123

Office of the City Clerk

Document Tracking Sheet

Meeting Date:	10/16/2013
Sponsor(s):	Waguespack (32)
Type:	Ordinance
Title:	Grant(s) of privilege in public way for Blackhawk/Halsted LLC
Committee(s) Assignment:	Committee on Transportation and Public Way

ORDINANCE
BLACKHAWK/HALSTED, LLC
Acct. No. 305612 - 3
Permit No. 1108841

Be It Ordained by the City Council of the City of Chicago:

SECTION 1. Permission and authority are hereby given and granted to BLACKHAWK/HALSTED, LLC, upon the terms and subject to the conditions of this ordinance to maintain and use, as now constructed, one (1) Bicycle Rack(s) on the public right-of-way adjacent to its premises known as 1460 N. Halsted St..

Said Bicycle Rack(s) at W. Blackhawk Street measure(s):
One (1) at seven (7) feet in length, and point two five (.25) feet in width for a total of one point seven five (1.75) square feet.

The location of said privilege shall be as shown on prints kept on file with the Department of Business Affairs and Consumer Protection and the Office of the City Clerk.

Said privilege shall be constructed in accordance with plans and specifications approved by the Department of Planning and Development and Department of Transportation (Division of Project Development).

This grant of privilege in the public way shall be subject to the provisions of Section 10-28-015 and all other required provisions of the Municipal Code of Chicago.

The grantee shall pay to the City of Chicago as compensation for the privilege #1108841 herein granted the sum of zero ($.00) per annum in advance.

A 25% penalty will be added for payments received after due date.


The permit holder agrees to hold the City of Chicago harmless for any damage, relocation or replacement costs associated with damage, relocation or removal of private property caused by the City performing work in the public way.

Authority herein given and granted for a period of five (5) years from and after 07/09/2013.

Alderman Scott Waguespack

Scott Waguespack 32nd Ward

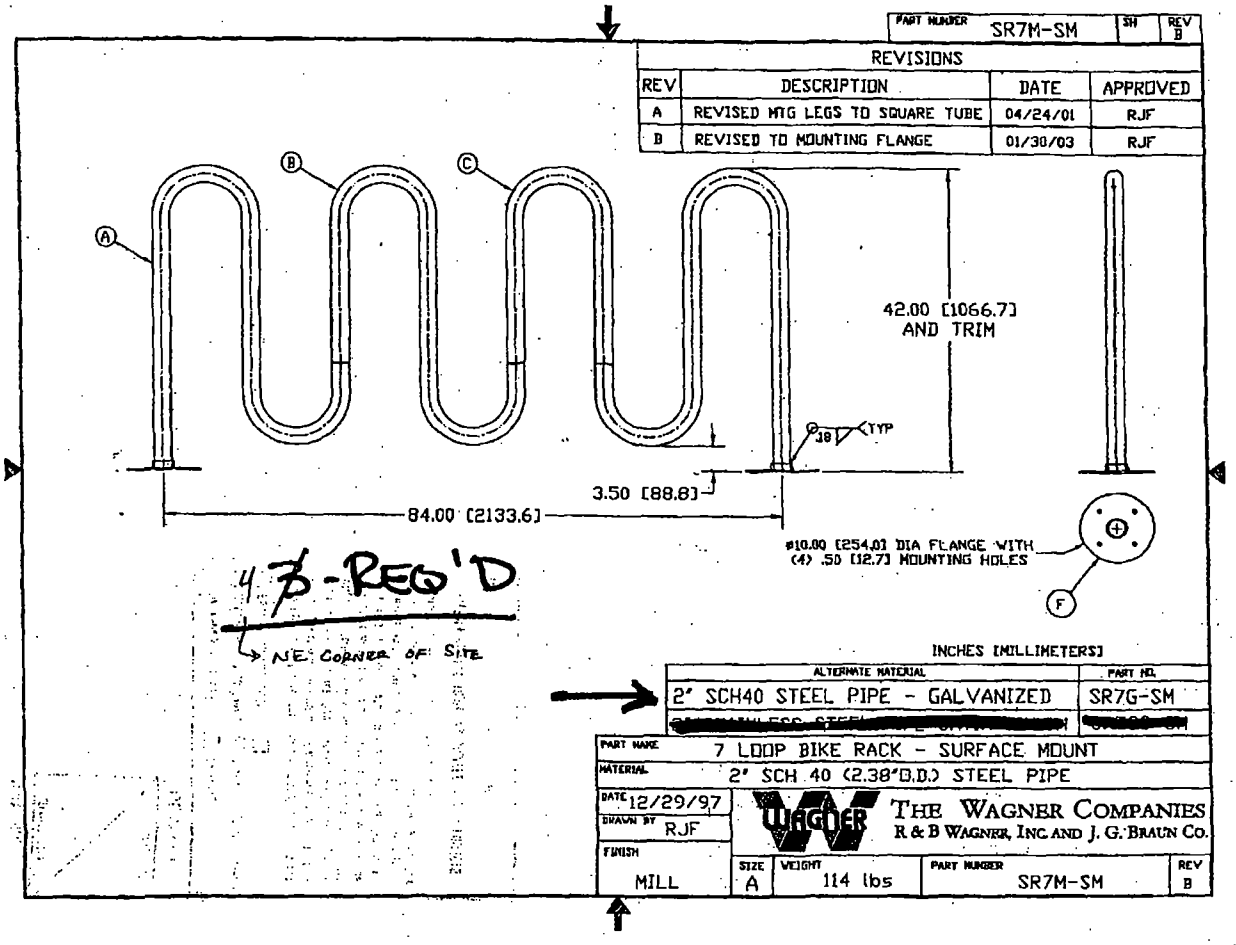


PART NUMBER SR7M-SM
SH
REV B
REVISIONS
REV | DESCRIPTION | DATE | APPROVED
A | REVISED MTG LEGS TO SQUARE TUBE | 04/24/01 | RJF
B | REVISED TO MOUNTING FLANGE | 01/30/03 | RJF
A
B
C
42.00 [1066.7] AND TRIM
.38 TYP
3.50 [88.8]
84.00 [2133.6]
#10.00 [254.0] DIA FLANGE WITH (4) .50 [12.7] MOUNTING HOLES
F
4 PLACES
NE CORNER OF SITE
INCHES [MILLIMETERS]
ALTERNATE MATERIAL
PART NO.
2" SCH40 STEEL PIPE - GALVANIZED
SR7G-SM
PART NAME 7 LOOP BIKE RACK - SURFACE MOUNT
MATERIAL 2" SCH 40 (2.38"O.D.) STEEL PIPE
DATE 12/29/97
DRAWN BY RJF
FINISH MILL
THE WAGNER COMPANIES
R & B WAGNER, INC. AND J. G. BRAUN CO.
SIZE A
WEIGHT 114 lbs
PART NUMBER SR7M-SM
REV B

Department of Business Affairs and Consumer Protection
Business Assistance Center - Public Way Use Unit
City Hall - 121 N. LaSalle Street, Room 800 • Chicago, IL 60602
(312)-74-GOBIZ (312-744-6249) • (312) 744-1944 (TTY)
http://www.cityofchicago.org/bacp

10/16/2013

Alderman **Scott Waguespack**
Ward # **32**
City of Chicago
City Hall, Room **300**
121 North LaSalle Street
Chicago, Illinois 60602

Re: An ordinance to use and maintain a portion of the public right-of-way for **one (1) bicycle rack(s)** for **BLACKHAWK/HALSTED, LLC**, adjacent to the premises known as **1460 N. Halsted St.**.

Dear Alderman **Scott Waguespack**:

The applicant referenced above has requested the use of the public right-of-way for a **bicycle rack(s)**. An ordinance has been prepared by the Department of Business Affairs and Consumer Protection – Business Assistance Center - Public Way Use Unit for presentation to the City Council. Because this request was made for properties located in your ward, as approved by you as per the attached, I respectfully request that you introduce the attached ordinance at the next City Council meeting.

If you have any questions regarding this ordinance, please contact Anthony Bertuca at (312) 744-5506.

Department of Business Affairs and Consumer Protection

City of Chicago

O2013-8125

Office of the City Clerk

Document Tracking Sheet

Meeting Date:	10/16/2013
Sponsor(s):	Waguespack (32)
Type:	Ordinance
Title:	Grant(s) of privilege in public way for Bucktown Athletic Club
Committee(s) Assignment:	Committee on Transportation and Public Way

ORDINANCE
BUCKTOWN ATHLETIC CLUB
Acct. No. 382034 - 1
Permit No. 1107179

Be It Ordained by the City Council of the City of Chicago:

SECTION 1. Permission and authority are hereby given and granted to BUCKTOWN ATHLETIC CLUB, upon the terms and subject to the conditions of this ordinance to maintain and use, as now constructed, one (1) Decorative Building Projection(s) projecting over the public right-of-way adjacent to its premises known as 2040 W. North Ave..

Said Building Projection(s) at West North Avenue measure(s):
One (1) at ninety-six (96) feet in length, and point nine five (.95) feet in width for a total of ninety-one point two (91.2) square feet. Existing decorative building projection is approximately sixteen (16) feet above grade level.

The location of said privilege shall be as shown on prints kept on file with the Department of Business Affairs and Consumer Protection and the Office of the City Clerk.

Said privilege shall be constructed in accordance with plans and specifications approved by the Department of Planning and Development and Department of Transportation (Division of Project Development).

This grant of privilege in the public way shall be subject to the provisions of Section 10-28-015 and all other required provisions of the Municipal Code of Chicago.

The grantee shall pay to the City of Chicago as compensation for the privilege #1107179 herein granted the sum of four hundred ($400.00) per annum in advance.


A 25% penalty will be added for payments received after due date.

The permit holder agrees to hold the City of Chicago harmless for any damage, relocation or replacement costs associated with damage, relocation or removal of private property caused by the City performing work in the public way.

Authority herein given and granted for a period of five (5) years from and after Date of Passage.

Alderman Scott Waguespack

Scott Waguespack 32nd Ward

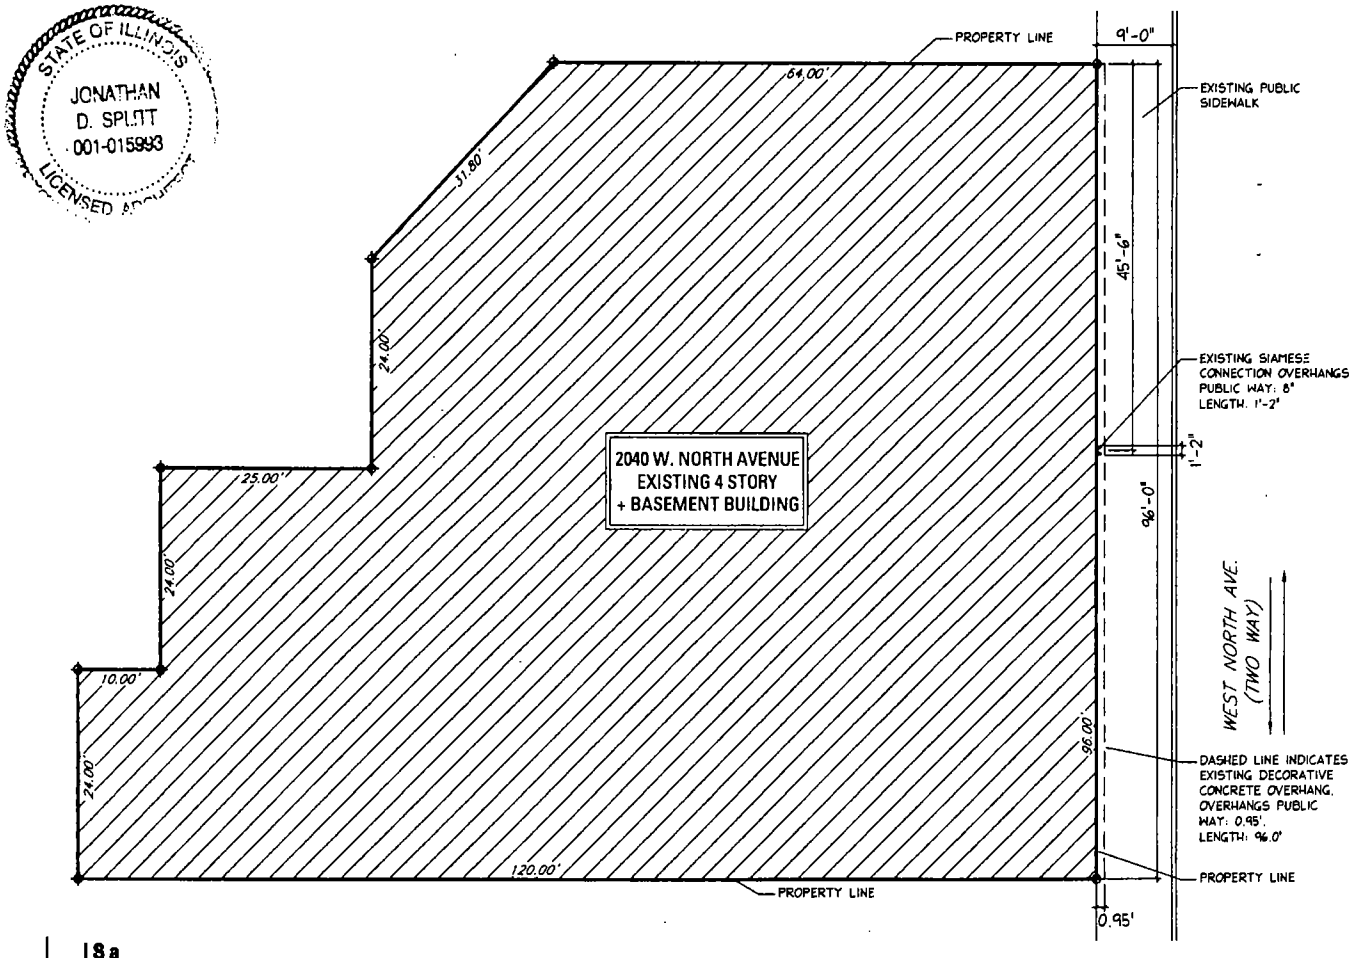

STATE OF ILLINOIS
JONATHAN D. SPLITT
001-015993
LICENSED ARCHITECT

JSa
Jonathan SPLITT architects ltd.

4001 north ravenswood avenue
suite 601
chicago illinois 60613
773 883 1017 fax 773 883 3081

SITE PLAN SHOWING EXISTING DECORATIVE CONCRETE OVERHANG AND SIAMESE CONNECTION

PUBLIC WAY SUBMITTAL

1

MARC REALTY

proj. 2040 WEST NORTH LLC
BUCKTOWN ATHLETIC CLUB
2040 W. NORTH AVE.
CHICAGO, IL

description 06.10.2013

Department of Business Affairs and Consumer Protection
Business Assistance Center- Public Way Use Unit
City Hall- 121 N. LaSalle Street Room 800 • Chicago, IL 60602
(312)-74-GOBIZ (312-744-6249) • (312) 744-1944 (TTY)
http://www.cityofchicago.org/bacp

10/16/2013

Alderman **Scott Waguespack**
Ward # **32**
City of Chicago
City Hall, Room **300**
121 North LaSalle Street
Chicago, Illinois 60602

Re: An ordinance to use and maintain a portion of the public right-of-way for **one (1) building projection(s)** for **BUCKTOWN ATHLETIC CLUB**, adjacent to the premises known as **2040 W. North Ave.**.

Dear Alderman **Scott Waguespack**:

The applicant referenced above has requested the use of the public right-of-way for a **building projection(s)**. An ordinance has been prepared by the Department of Business Affairs and Consumer Protection – Business Assistance Center - Public Way Use Unit for presentation to the City Council. Because this request was made for properties located in your ward, as approved by you as per the attached, I respectfully request that you introduce the attached ordinance at the next City Council meeting.

If you have any questions regarding this ordinance, please contact Anthony Bertuca at (312) 744-5506.

Department of Business Affairs and Consumer Protection

City of Chicago

O2013-8127

Office of the City Clerk

Document Tracking Sheet

Meeting Date:	10/16/2013
Sponsor(s):	Waguespack (32)
Type:	Ordinance
Title:	Grant(s) of privilege in public way for Clybourn Webster Condominium Association
Committee(s) Assignment:	Committee on Transportation and Public Way

ORDINANCE
CLYBOURN WEBSTER CONDOMINIUM ASSOCIATION
Acct. No. 317081 - 1
Permit No. 1108456

Be It Ordained by the City Council of the City of Chicago:

SECTION 1. Permission and authority are hereby given and granted to CLYBOURN WEBSTER CONDOMINIUM ASSOCIATION, upon the terms and subject to the conditions of this ordinance to maintain and use, as now constructed, two (2) Porch(s) projecting over the public right-of-way adjacent to its premises known as 2200 N. Clybourn Ave..

Said Porch(s) at N. CLYBOURN measure(s):
One (1) at twenty-eight (28) feet in length, and three (3) feet in width for a total of eighty-four (84) square feet.

Said Porch(s) at N. CLYBOURN measure(s):
One (1) at twenty-eight (28) feet in length, and three (3) feet in width for a total of eighty-four (84) square feet.

The location of said privilege shall be as shown on prints kept on file with the Department of Business Affairs and Consumer Protection and the Office of the City Clerk.

Said privilege shall be constructed in accordance with plans and specifications approved by the Department of Transportation (Division of Project Development).

This grant of privilege in the public way shall be subject to the provisions of Section 10-28-015 and all other required provisions of the Municipal Code of Chicago.

The grantee shall pay to the City of Chicago as compensation for the privilege #1108456 herein granted the sum of eight hundred ($800.00) per annum in advance.


A 25% penalty will be added for payments received after due date.

The permit holder agrees to hold the City of Chicago harmless for any damage, relocation or replacement costs associated with damage, relocation or removal of private property caused by the City performing work in the public way.

Authority herein given and granted for a period of five (5) years from and after 09/05/2012.

Alderman _____

Scott Waguespack 32nd Ward

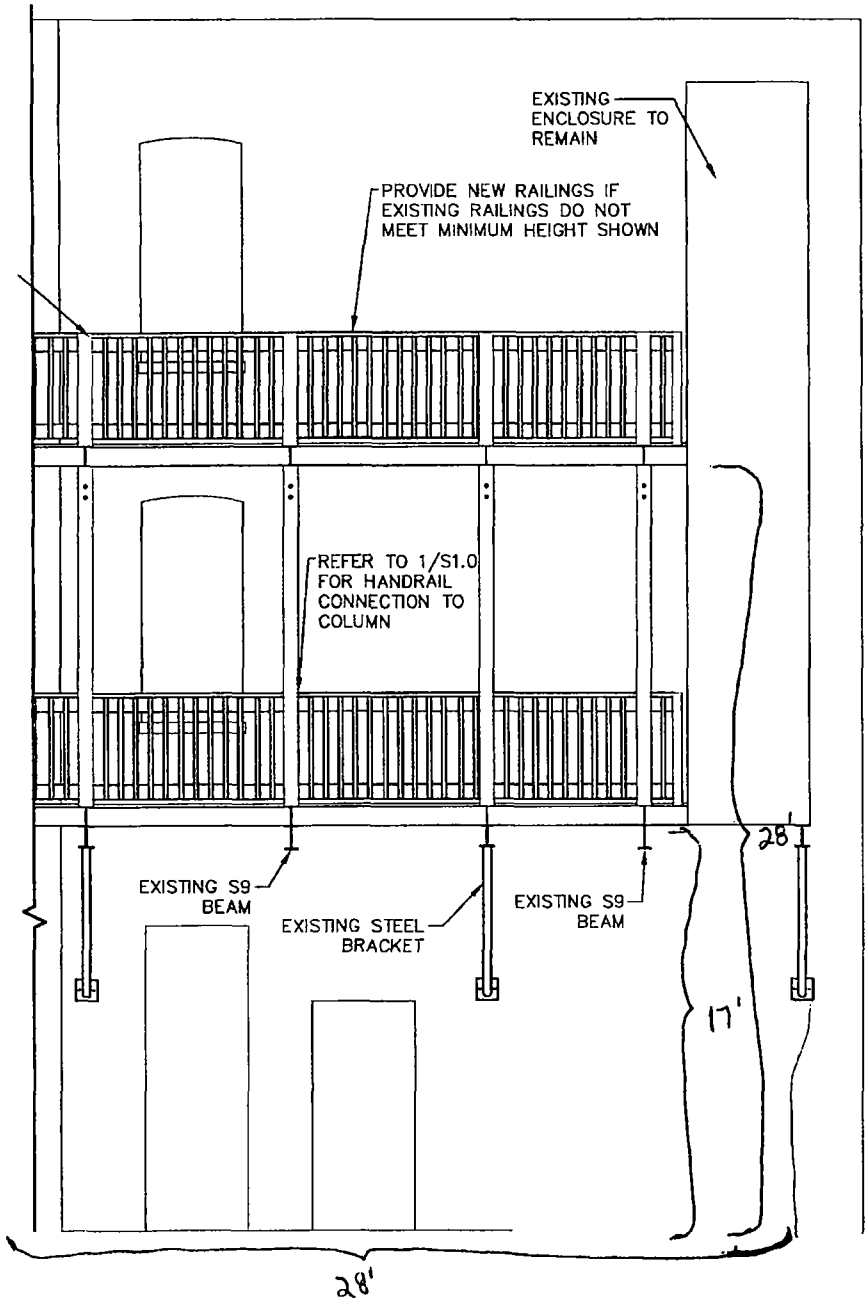

A / S2.1 SOUTH ELEVATION

SCALE: 1/4" = 1'-0"

City of Chicago

O2013-8130

Office of the City Clerk

Document Tracking Sheet

Meeting Date:	10/16/2013
Sponsor(s):	Waguespack (32)
Type:	Ordinance
Title:	Grant(s) of privilege in public way for Howard Stillman - light fixtures
Committee(s) Assignment:	Committee on Transportation and Public Way

ORDINANCE
HOWARD STILLMAN
Acct. No. 385141 - 1
Permit No. 1108980

Be It Ordained by the City Council of the City of Chicago:

SECTION 1. Permission and authority are hereby given and granted to HOWARD STILLMAN, upon the terms and subject to the conditions of this ordinance to maintain and use, as now constructed, four (4) Light Fixture(s) projecting over the public right-of-way adjacent to its premises known as 2417 N. Clybourn Ave..

Said Light Fixture(s) at N. CLYBOURN AVE. measure(s):
Two (2) at two (2) feet in length, one (1) foot in width and thirteen (13) feet above grade level.

Said Light Fixture(s) at N. MARSHFIELD AVE. measure(s):
Two (2) at two (2) feet in length, one (1) foot in width and thirteen (13) feet above grade level.

The location of said privilege shall be as shown on prints kept on file with the Department of Business Affairs and Consumer Protection and the Office of the City Clerk.

Said privilege shall be constructed in accordance with plans and specifications approved by the Department of Transportation (Division of Project Development).

This grant of privilege in the public way shall be subject to the provisions of Section 10-28-015 and all other required provisions of the Municipal Code of Chicago.

The grantee shall pay to the City of Chicago as compensation for the privilege #1108980 herein granted the sum of ninety ($90.00) per annum in advance.

A 25% penalty will be added for payments received after due date.

The permit holder agrees to hold the City of Chicago harmless for any damage, relocation or replacement costs associated with damage, relocation or removal of private property caused by the City performing work in the public way.

Authority herein given and granted for a period of five (5) years from and after 01/11/2012.


Alderman _____

Scott Waguespack 32nd Ward

Lighting Renewal Application

Account:	385141
Permit #:	1055570
Locations:	2417 N.Clybourn
Type:	Sign Fixture
Passage Date:	06/11/2008
Permit Term:	5 years
Expires:	06/10/2013

Lighting Fixture
Lengh 1.4'x 2'Lenght

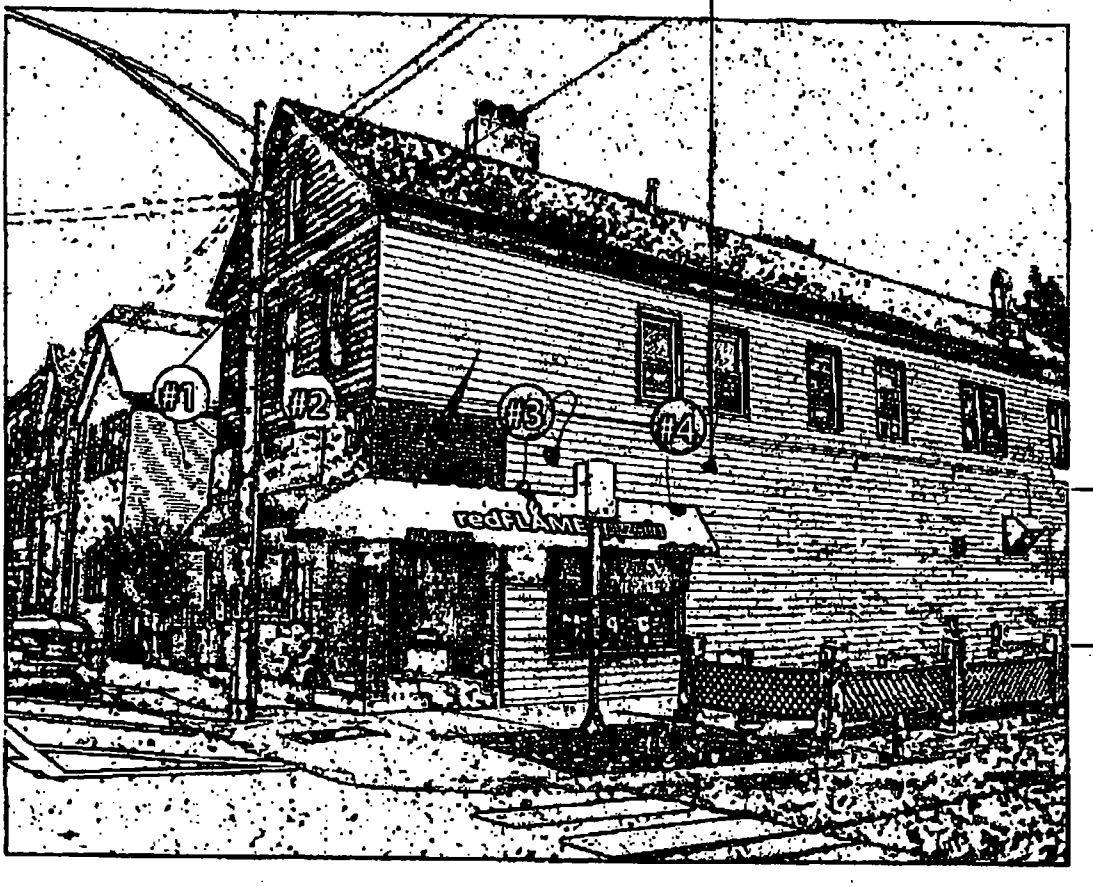

Sign Fixture
Above Grade
Hight 13'

Department of Business Affairs and Consumer Protection
Business Assistance Center - Public Way Use Unit
City Hall - 121 N. LaSalle Street, Room 800 • Chicago, IL 60602
(312)-74-GOBIZ (312-744-6249) • (312) 744-1944 (TTY)
http://www.cityofchicago.org/bacp

10/16/2013

Alderman **Scott Waguespack**
Ward # **32**
City of Chicago
City Hall, Room **300**
121 North LaSalle Street
Chicago, Illinois 60602

Re: An ordinance to use and maintain a portion of the public right-of-way for **four (4) light fixture(s)** for **HOWARD STILLMAN**, adjacent to the premises known as **2417 N. Clybourn Ave.**.

Dear Alderman **Scott Waguespack**:

The applicant referenced above has requested the use of the public right-of-way for a **light fixture(s)**. An ordinance has been prepared by the Department of Business Affairs and Consumer Protection – Business Assistance Center - Public Way Use Unit for presentation to the City Council. Because this request was made for properties located in your ward, as approved by you as per the attached, I respectfully request that you introduce the attached ordinance at the next City Council meeting.

If you have any questions regarding this ordinance, please contact Anthony Bertuca at (312) 744-5506.

Department of Business Affairs and Consumer Protection

City of Chicago

O2013-8137

Office of the City Clerk

Document Tracking Sheet

Meeting Date:	10/16/2013
Sponsor(s):	Waguespack (32)
Type:	Ordinance
Title:	Grant(s) of privilege in public way for Howard Stillman - sign
Committee(s) Assignment:	Committee on Transportation and Public Way

ORDINANCE
HOWARD STILLMAN
Acct. No. 385141 - 1
Permit No. 1108978

Be It Ordained by the City Council of the City of Chicago:

SECTION 1. Permission and authority are hereby given and granted to HOWARD STILLMAN, upon the terms and subject to the conditions of this ordinance to maintain and use one (1) sign(s) projecting over the public right-of-way attached to its premises known as 2417 N. Clybourn Ave..

Said sign structure(s) measures as follows; along N. CLYBOURN:
One (1) at one point four (1.4) feet in length, eight (8) feet in height and twelve point six (12.6) feet above grade level.

The location of said privilege shall be as shown on prints kept on file with the Department of Business Affairs and Consumer Protection and the Office of the City Clerk.

Said privilege shall be constructed in accordance with plans and specifications approved by the Department of Transportation (Division of Project Development) and Zoning Department - Signs.

This grant of privilege in the public way shall be subject to the provisions of Section 10-28-015 and all other required provisions of the Municipal Code of Chicago.

The grantee shall pay to the City of Chicago as compensation for the privilege #1108978 herein granted the sum of one hundred ($100.00) per annum in advance.

A 25% penalty will be added for payments received after due date.

The permit holder agrees to hold the City of Chicago harmless for any damage, relocation or replacement costs associated with damage, relocation or removal of private property caused by the City performing work in the public way.


Authority herein given and granted for a period of five (5) years from and after 01/11/2012.

Alderman Scott Waguespack

Scott Waguespack 32nd Ward

Sign Renewal Application

Account: 385141
Permit #: 1055526
Locations: 2417 N.Clybourn
Type: Sign Fixture
Passage Date: 06/11/2008
Permit Term: 5 years
Expires: 06/10/2013

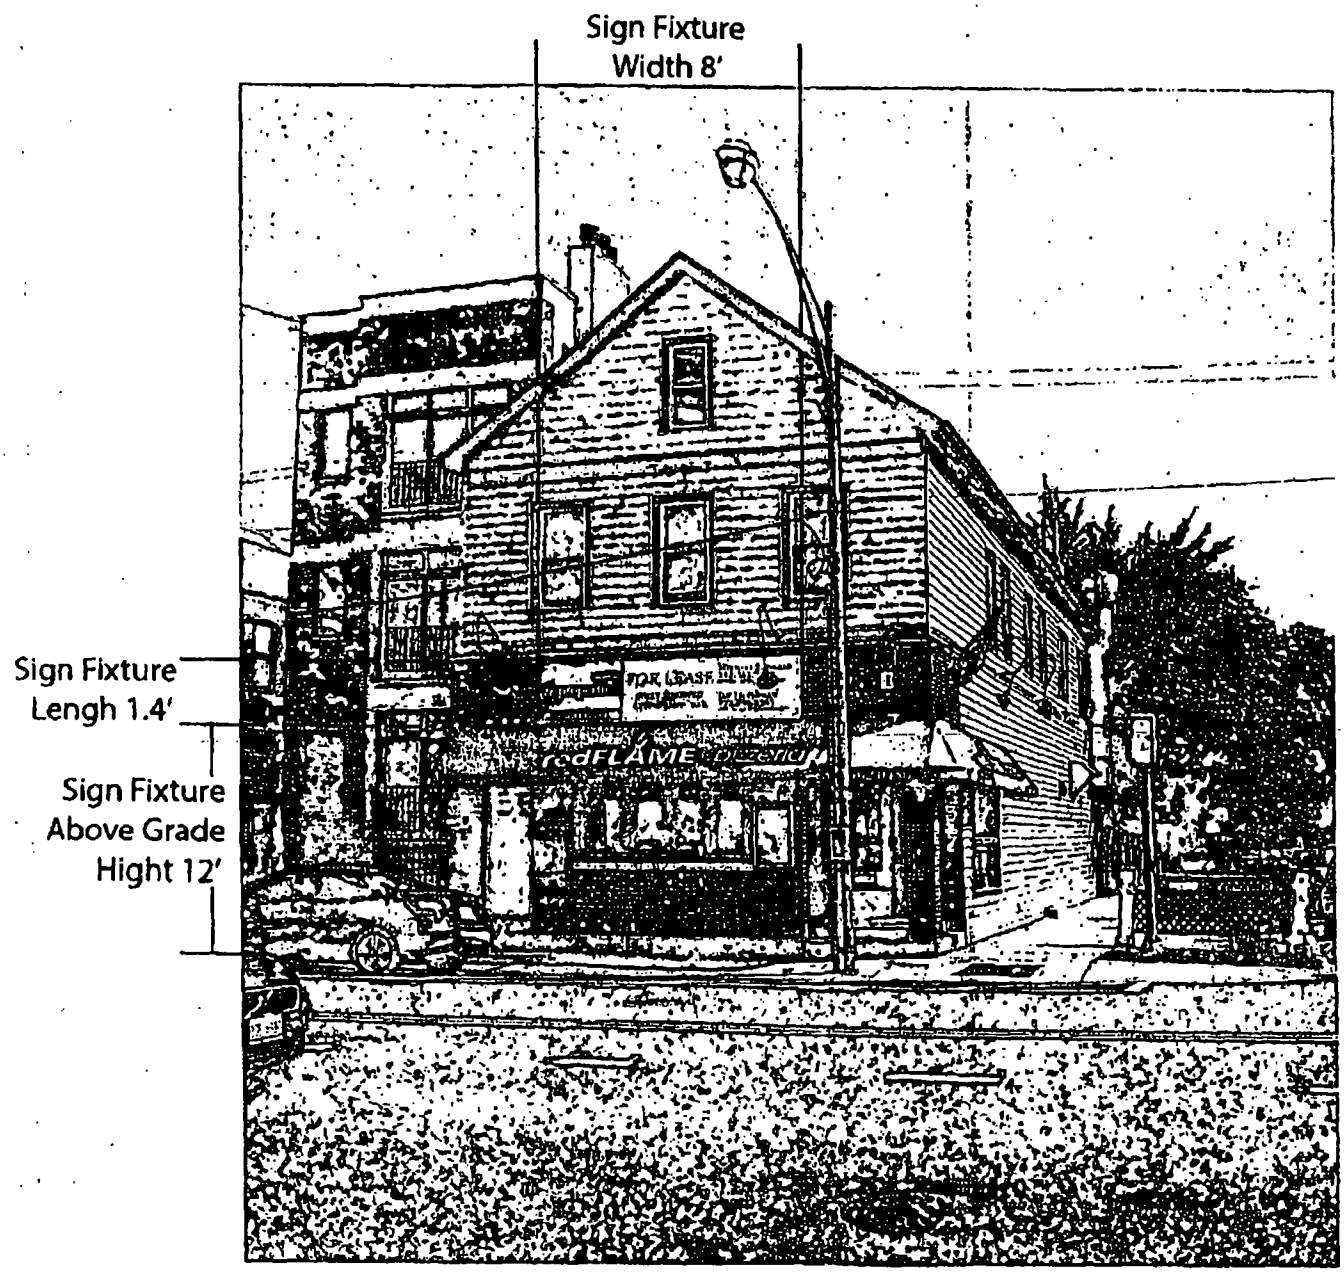

Department of Business Affairs and Consumer Protection
Business Assistance Center - Public Way Use Unit
City Hall - 121 N. LaSalle Street, Room 800 • Chicago, IL 60602
(312)-74-GOBIZ (312-744-6249) • (312) 744-1944 (TTY)
http://www.cityofchicago.org/bacp

10/16/2013

Alderman **Scott Waguespack**
Ward # **32**
City of Chicago
City Hall, Room **300**
121 North LaSalle Street
Chicago, Illinois 60602

Re: An ordinance to use and maintain a portion of the public right-of-way for **one (1) sign(s)** for **HOWARD STILLMAN**, adjacent to the premises known as **2417 N. Clybourn Ave.**.

Dear Alderman **Scott Waguespack**:

The applicant referenced above has requested the use of the public right-of-way for a **sign(s)**. An ordinance has been prepared by the Department of Business Affairs and Consumer Protection – Business Assistance Center - Public Way Use Unit for presentation to the City Council. Because this request was made for properties located in your ward, as approved by you as per the attached, I respectfully request that you introduce the attached ordinance at the next City Council meeting.

If you have any questions regarding this ordinance, please contact Anthony Bertuca at (312) 744-5506.

Department of Business Affairs and Consumer Protection

City of Chicago

O2013-8139

Office of the City Clerk

Document Tracking Sheet

Meeting Date:	10/16/2013
Sponsor(s):	Waguespack (32)
Type:	Ordinance
Title:	Grant(s) of privilege in public way for Kids Science Labs
Committee(s) Assignment:	Committee on Transportation and Public Way

ORDINANCE
KIDS SCIENCE LABS
Acct. No. 360249 - 1
Permit No. 1097063

Be It Ordained by the City Council of the City of Chicago:

SECTION 1. Permission and authority are hereby given and granted to KIDS SCIENCE LABS, upon the terms and subject to the conditions of this ordinance to maintain and use one (1) sign(s) projecting over the public right-of-way attached to its premises known as 1550 N. Kingsbury St..

Said sign structure(s) measures as follows; along N. Kingsbury:
One (1) at eight (8) feet in length, four (4) feet in height and eighteen (18) feet above grade level.

The location of said privilege shall be as shown on prints kept on file with the Department of Business Affairs and Consumer Protection and the Office of the City Clerk.

Said privilege shall be constructed in accordance with plans and specifications approved by the Department of Transportation (Division of Project Development) and Zoning Department - Signs.

This grant of privilege in the public way shall be subject to the provisions of Section 10-28-015 and all other required provisions of the Municipal Code of Chicago.

The grantee shall pay to the City of Chicago as compensation for the privilege #1097063 herein granted the sum of three hundred ($300.00) per annum in advance.

A 25% penalty will be added for payments received after due date.

The permit holder agrees to hold the City of Chicago harmless for any damage, relocation or replacement costs associated with damage, relocation or removal of private property caused by the City performing work in the public way.

Authority herein given and granted for a period of five (5) years from and after Date of Passage.

Alderman Scott Waguespack


Scott Waguespack 32nd Ward


Install new KIDS SCIENCE LABS

12" x 4 ft x 8ft double sided light box with 3" square tubing

Illuminated box to be built as a letter, with aluminum return, trim cap and face.

3/16"x4ft x 8 ft white faces with digital print.Florescent bulb lighted, using existing 120 vt

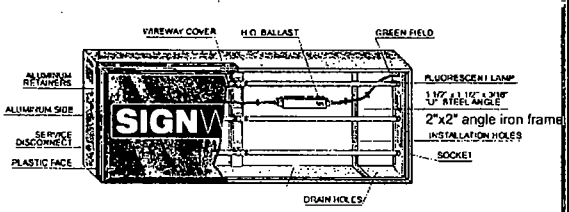


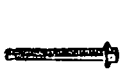


1/2" expansion bolts for installation


This sign is intended to be installed in accordance with the requirements of Article 600 of the National Electrical Code and/or other applicable local codes.

This includes proper grounding and bonding of the sign. Sign will be U.L. certified.

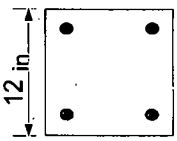

1/4"mounting plate

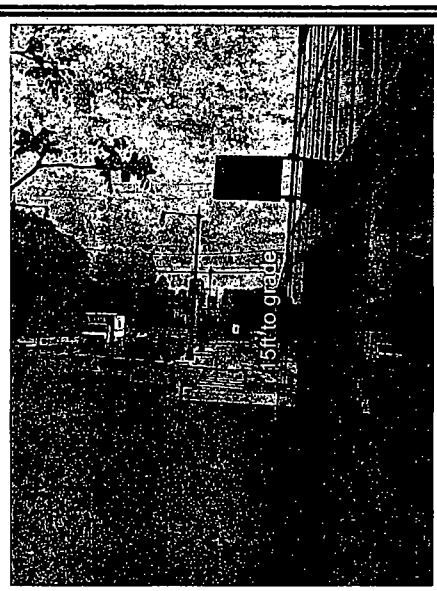

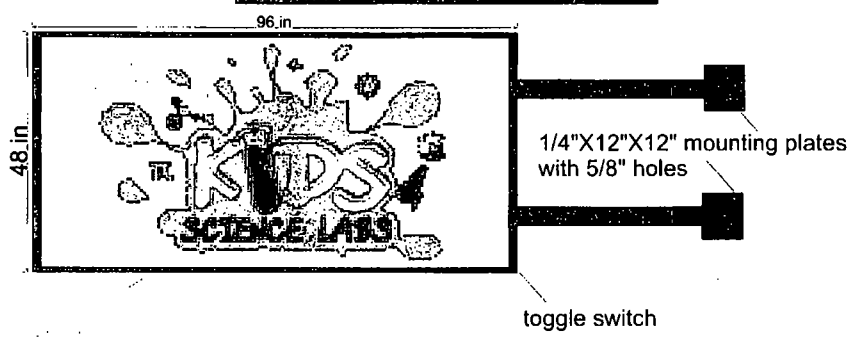

Scale:

Liberty Flag And Banner

Copyright
708.609.9373
FAX 708.452.0104

Designer:	DW
Rev:	X
	X
	X
	X

Location:

Address:

Date:

Approval:

I.D. #	Artwork #	Drawing #
-	As Shown	

Department of Business Affairs and Consumer Protection
Business Assistance Center - Public Way Use Unit
City Hall - 121 N. LaSalle Street, Room 800 • Chicago, IL 60602
(312)-74-GOBIZ (312-744-6249) • (312) 744-1944 (TTY)
http://www.cityofchicago.org/bacp

10/16/2013

Alderman **Scott Waguespack**
Ward # **32**
City of Chicago
City Hall, Room **300**
121 North LaSalle Street
Chicago, Illinois 60602

Re: An ordinance to use and maintain a portion of the public right-of-way for **one (1) sign(s)** for **KIDS SCIENCE LABS**, adjacent to the premises known as **1550 N. Kingsbury St.**.

Dear Alderman **Scott Waguespack**:

The applicant referenced above has requested the use of the public right-of-way for a **sign(s)**. An ordinance has been prepared by the Department of Business Affairs and Consumer Protection – Business Assistance Center - Public Way Use Unit for presentation to the City Council. Because this request was made for properties located in your ward, as approved by you as per the attached, I respectfully request that you introduce the attached ordinance at the next City Council meeting.

If you have any questions regarding this ordinance, please contact Anthony Bertuca at (312) 744-5506.

Department of Business Affairs and Consumer Protection

City of Chicago

O2013-8140

Office of the City Clerk

Document Tracking Sheet

Meeting Date:	10/16/2013
Sponsor(s):	Waguespack (32)
Type:	Ordinance
Title:	Grant(s) of privilege in public way for On The Route Bicycles Corp.
Committee(s) Assignment:	Committee on Transportation and Public Way

ORDINANCE
ON THE ROUTE BICYCLES CORP
Acct. No. 45795 - 3
Permit No. 1107451

Be It Ordained by the City Council of the City of Chicago:

SECTION 1. Permission and authority are hereby given and granted to ON THE ROUTE BICYCLES CORP, upon the terms and subject to the conditions of this ordinance to maintain and use two (2) sign(s) projecting over the public right-of-way attached to its premises known as 3144 N. Lincoln Ave..

Said sign structure(s) measures as follows; along Lincoln:
One (1) at three (3) feet in length, three (3) feet in height and nine point seven five (9.75) feet above grade level.
One (1) at eighteen (18) feet in length, three point seven five (3.75) feet in height and thirteen point six seven (13.67) feet above grade level.

The location of said privilege shall be as shown on prints kept on file with the Department of Business Affairs and Consumer Protection and the Office of the City Clerk.

Said privilege shall be constructed in accordance with plans and specifications approved by the Department of Transportation (Division of Project Development) and Zoning Department - Signs.

This grant of privilege in the public way shall be subject to the provisions of Section 10-28-015 and all other required provisions of the Municipal Code of Chicago.

The grantee shall pay to the City of Chicago as compensation for the privilege #1107451 herein granted the sum of four hundred ($400.00) per annum in advance.

A 25% penalty will be added for payments received after due date.

The permit holder agrees to hold the City of Chicago harmless for any damage, relocation or replacement costs associated with damage, relocation or removal of private property caused by the City performing work in the public way.

Authority herein given and granted for a period of five (5) years from and after Date of Passage.

Alderman _____

Scott Waguespack 32nd Ward


American Graphics

JOB PROPOSAL

File Name: On the route bicycles/current/artwork/signs/exterior/mockups/ channel letters



Internally illuminated channel letters. 3.75'x18' overall dimensions.
All letters are aluminum fabrication with 5" deep black returns, flat 7328 white acylic faces with translucent vinyl overlays on 7 letters, and black trim caps.
All illumination is via low voltage LED with remote location power supplies. Requires 120V/20A curcuit.

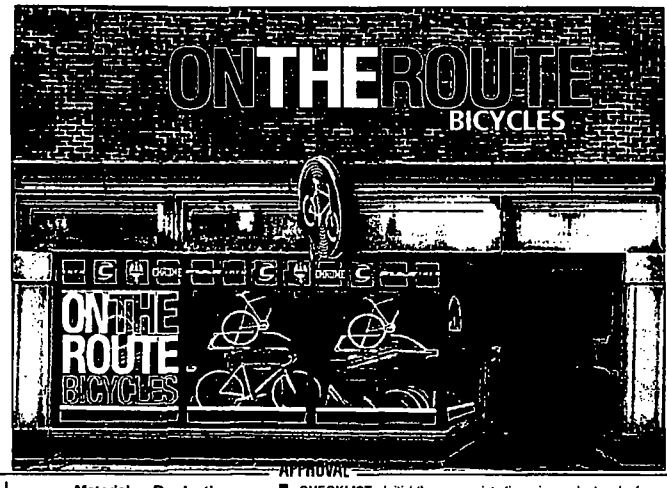

JOB SPECS

Customer: On The Route Bicycles
Job #: 041132 **Revision #: 00** **Date: 12/17/12**
Designer:LF

Color Specifications / PMS:
Artwork to be supplied by client. PMS colors TBD

● **Project:**
Channel letters for
3144 N. Lincoln St.
Chicago Ill.

Material:	Production:
Non-Reflec. ○	Plotter ○
Reflective ○	Screen ○
Specialty ●	Digital ○

APPROVAL

CHECKLIST - Initial the appropriate line, sign and return by fax or email.

____ Art approved as is ____ All dimensions are correct
____ All spelling is correct ____ Art is approved with noted changes
____ All colors are correct ____ Changes noted, provide revision

Customer Approval: _____ **Date:** _____
signatures required prior to production

Sales Approval: _____

Department of Business Affairs and Consumer Protection
Business Assistance Center - Public Way Use Unit
City Hall - 121 N. LaSalle Street, Room 800 • Chicago, IL 60602
(312)-74-GOBIZ (312-744-6249) • (312) 744-1944 (TTY)
http://www.cityofchicago.org/bacp

10/16/2013

Alderman **Scott Waguespack**
Ward # **32**
City of Chicago
City Hall, Room **300**
121 North LaSalle Street
Chicago, Illinois 60602

Re: An ordinance to use and maintain a portion of the public right-of-way for **two (2) sign(s)** for **ON THE ROUTE BICYCLES CORP**, adjacent to the premises known as **3144 N. Lincoln Ave.**.

Dear Alderman **Scott Waguespack**:

The applicant referenced above has requested the use of the public right-of-way for a **sign(s)**. An ordinance has been prepared by the Department of Business Affairs and Consumer Protection – Business Assistance Center - Public Way Use Unit for presentation to the City Council. Because this request was made for properties located in your ward, as approved by you as per the attached, I respectfully request that you introduce the attached ordinance at the next City Council meeting.

If you have any questions regarding this ordinance, please contact Anthony Bertuca at (312) 744-5506.

Department of Business Affairs and Consumer Protection

City of Chicago

O2013-8143

Office of the City Clerk

Document Tracking Sheet

Meeting Date:	10/16/2013
Sponsor(s):	Waguespack (32)
Type:	Ordinance
Title:	Grant(s) of privilege in public way for Prints Unlimited
Committee(s) Assignment:	Committee on Transportation and Public Way

ORDINANCE
PRINTS UNLIMITED
Acct. No. 86841 - 2
Permit No. 1108342

Be It Ordained by the City Council of the City of Chicago:

SECTION 1. Permission and authority are hereby given and granted to PRINTS UNLIMITED, upon the terms and subject to the conditions of this ordinance to maintain and use, as now constructed, six (6) Light Fixture(s) projecting over the public right-of-way adjacent to its premises known as 1461 W. Fullerton Ave..

Said Light Fixture(s) at W. Fullerton measure(s):
Three (3) at two point five (2.5) feet in length, one (1) foot in width and ten (10) feet above grade level.

Said Light Fixture(s) at N. Greenview measure(s):
Three (3) at two point five (2.5) feet in length, one (1) foot in width and ten (10) feet above grade level.

The location of said privilege shall be as shown on prints kept on file with the Department of Business Affairs and Consumer Protection and the Office of the City Clerk.

Said privilege shall be constructed in accordance with plans and specifications approved by the Department of Transportation (Division of Project Development).

This grant of privilege in the public way shall be subject to the provisions of Section 10-28-015 and all other required provisions of the Municipal Code of Chicago.

The grantee shall pay to the City of Chicago as compensation for the privilege #1108342 herein granted the sum of seventy-five ($75.00) per annum in advance.

A 25% penalty will be added for payments received after due date.

The permit holder agrees to hold the City of Chicago harmless for any damage, relocation or replacement costs associated with damage, relocation or removal of private property caused by the City performing work in the public way.

Authority herein given and granted for a period of five (5) years from and after Date of Passage.


Alderman Scott Waguespack

Scott Waguespack 32nd Ward

Drawing ...

Name: Prints Unlimited Galleries

Address: 1441 W. Fullerton Ave.
Chicago, IL 60614

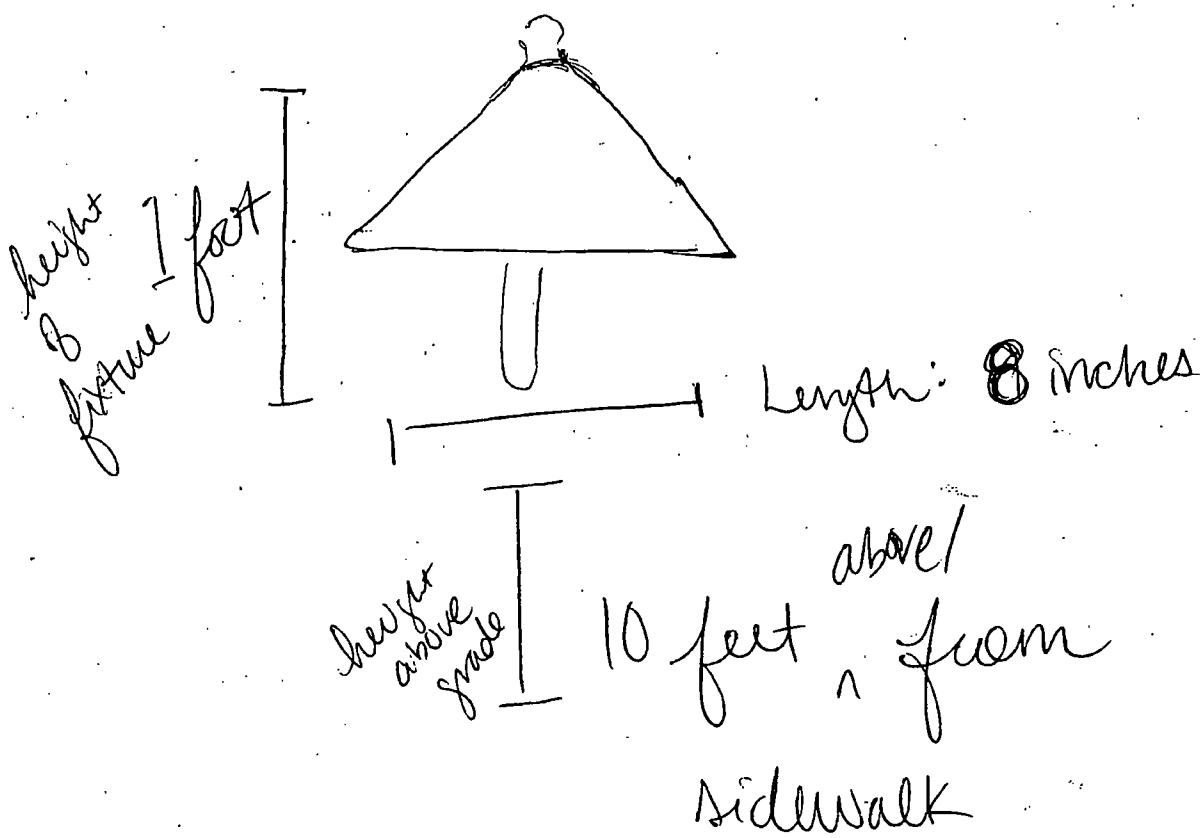

Department of Business Affairs and Consumer Protection
Business Assistance Center - Public Way Use Unit
City Hall - 121 N. LaSalle Street, Room 800 • Chicago, IL 60602
(312)-74-GOBIZ (312-744-6249) • (312) 744-1944 (TTY)
http://www.cityofchicago.org/bacp

10/16/2013

Alderman **Scott Waguespack**
Ward # **32**
City of Chicago
City Hall, Room **300**
121 North LaSalle Street
Chicago, Illinois 60602

Re: An ordinance to use and maintain a portion of the public right-of-way for **six (6) light fixture(s)** for **PRINTS UNLIMITED**, adjacent to the premises known as **1461 W. Fullerton Ave.**.

Dear Alderman **Scott Waguespack**:

The applicant referenced above has requested the use of the public right-of-way for a **light fixture(s)**. An ordinance has been prepared by the Department of Business Affairs and Consumer Protection – Business Assistance Center - Public Way Use Unit for presentation to the City Council. Because this request was made for properties located in your ward, as approved by you as per the attached, I respectfully request that you introduce the attached ordinance at the next City Council meeting.

If you have any questions regarding this ordinance, please contact Anthony Bertuca at (312) 744-5506.

Department of Business Affairs and Consumer Protection

City of Chicago

O2013-8144

Office of the City Clerk

Document Tracking Sheet

Meeting Date:	10/16/2013
Sponsor(s):	Waguespack (32)
Type:	Ordinance
Title:	Grant(s) of privilege in public way for Ranch Triangle Community Conservation Organization - 1003-1037 W Armitage Ave
Committee(s) Assignment:	Committee on Transportation and Public Way

ORDINANCE
RANCH TRIANGLE COMMUNITY CONSERVATION ORGANIZATION
Acct. No. 263846 - 6
Permit No. 1108633

Be It Ordained by the City Council of the City of Chicago:

SECTION 1. Permission and authority are hereby given and granted to RANCH TRIANGLE COMMUNITY CONSERVATION ORGANIZATION, upon the terms and subject to the conditions of this ordinance to maintain and use, as now constructed, two (2) Planter(s) on the public right-of-way for beautification purposes adjacent to its premises known as 1003-1037 W. Armitage Ave..

Said Planter(s) at 1003-1037 W. Armitage Avenue measure(s):
Two (2) at six (6) feet in length, and one (1) foot in width for a total of twelve (12) square feet.

Grantee must allow the required clear and unobstructed space for pedestrian passage at all times per rules and regulations approved by the Department of Transportation.

The location of said privilege shall be as shown on prints kept on file with the Department of Business Affairs and Consumer Protection and the Office of the City Clerk.

Said privilege shall be constructed in accordance with plans and specifications approved by the Department of Planning and Development and Department of Transportation (Division of Project Development).

This grant of privilege in the public way shall be subject to the provisions of Section 10-28-015 and all other required provisions of the Municipal Code of Chicago.

The grantee shall pay to the City of Chicago as compensation for the privilege #1108633 herein granted the sum of zero ($.00) per annum in advance.

A 25% penalty will be added for payments received after due date.

The permit holder agrees to hold the City of Chicago harmless for any damage, relocation or replacement costs associated with damage, relocation or removal of private property caused by the City performing work in the public way.

Authority herein given and granted for a period of five (5) years from and after 07/09/2013.

Alderman Scott Waguespack

Scott Waguespack 32nd Ward

1003 W ARMITAGE

1037 W ARMITAGE

Department of Business Affairs and Consumer Protection
Business Assistance Center - Public Way Use Unit
City Hall - 121 N. LaSalle Street, Room 800 • Chicago, IL 60602
(312)-74-GOBIZ (312-744-6249) • (312) 744-1944 (TTY)
http://www.cityofchicago.org/bacp

10/16/2013

Alderman **Scott Waguespack**
Ward # **32**
City of Chicago
City Hall, Room **300**
121 North LaSalle Street
Chicago, Illinois 60602

Re: An ordinance to use and maintain a portion of the public right-of-way for **two (2) planter(s)** for **RANCH TRIANGLE COMMUNITY CONSERVATION ORGANIZATION**, adjacent to the premises known as **1003-1037 W. Armitage Ave.**.

Dear Alderman **Scott Waguespack**:

The applicant referenced above has requested the use of the public right-of-way for a **planter(s)**. An ordinance has been prepared by the Department of Business Affairs and Consumer Protection – Business Assistance Center - Public Way Use Unit for presentation to the City Council. Because this request was made for properties located in your ward, as approved by you as per the attached, I respectfully request that you introduce the attached ordinance at the next City Council meeting.

If you have any questions regarding this ordinance, please contact Anthony Bertuca at (312) 744-5506.

Department of Business Affairs and Consumer Protection

City of Chicago

O2013-8151

Office of the City Clerk

Document Tracking Sheet

Meeting Date:	10/16/2013
Sponsor(s):	Waguespack (32)
Type:	Ordinance
Title:	Grant(s) of privilege in public way for Ranch Triangle Community Conservation Organization - 1117 W Armitage Ave
Committee(s) Assignment:	Committee on Transportation and Public Way

ORDINANCE
RANCH TRIANGLE COMMUNITY CONSERVATION ORGANIZATION
Acct. No. 263846 - 7
Permit No. 1108634

Be It Ordained by the City Council of the City of Chicago:

SECTION 1. Permission and authority are hereby given and granted to RANCH TRIANGLE COMMUNITY CONSERVATION ORGANIZATION, upon the terms and subject to the conditions of this ordinance to maintain and use, as now constructed, one (1) Planter(s) on the public right-of-way for beautification purposes adjacent to its premises known as 1117 W. Armitage Ave..

Said Planter(s) at 1117 W. Armitage Avenue measure(s):
One (1) at six (6) feet in length, and one (1) foot in width for a total of six (6) square feet.

Grantee must allow the required clear and unobstructed space for pedestrian passage at all times per rules and regulations approved by the Department of Transportation.

The location of said privilege shall be as shown on prints kept on file with the Department of Business Affairs and Consumer Protection and the Office of the City Clerk.

Said privilege shall be constructed in accordance with plans and specifications approved by the Department of Planning and Development and Department of Transportation (Division of Project Development).

This grant of privilege in the public way shall be subject to the provisions of Section 10-28-015 and all other required provisions of the Municipal Code of Chicago.

The grantee shall pay to the City of Chicago as compensation for the privilege #1108634 herein granted the sum of zero ($.00) per annum in advance.


A 25% penalty will be added for payments received after due date.

The permit holder agrees to hold the City of Chicago harmless for any damage, relocation or replacement costs associated with damage, relocation or removal of private property caused by the City performing work in the public way.

Authority herein given and granted for a period of five (5) years from and after Date of Passage.

Alderman Scott Waguespack

Scott Waguespack 32nd Ward

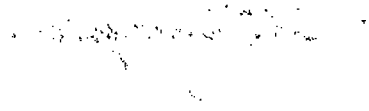



1117 W ARMITAGE

Department of Business Affairs and Consumer Protection
Business Assistance Center - Public Way Use Unit
City Hall - 121 N. LaSalle Street, Room 800 • Chicago, IL 60602
(312)-74-GOBIZ (312-744-6249) • (312) 744-1944 (TTY)
http://www.cityofchicago.org/bacp

10/16/2013

Alderman **Scott Waguespack**
Ward # **32**
City of Chicago
City Hall, Room **300**
121 North LaSalle Street
Chicago, Illinois 60602

Re: An ordinance to use and maintain a portion of the public right-of-way for **one (1) planter(s)** for **RANCH TRIANGLE COMMUNITY CONSERVATION ORGANIZATION**, adjacent to the premises known as **1117 W. Armitage Ave.**.

Dear Alderman **Scott Waguespack**:

The applicant referenced above has requested the use of the public right-of-way for a **planter(s)**. An ordinance has been prepared by the Department of Business Affairs and Consumer Protection – Business Assistance Center - Public Way Use Unit for presentation to the City Council. Because this request was made for properties located in your ward, as approved by you as per the attached, I respectfully request that you introduce the attached ordinance at the next City Council meeting.

If you have any questions regarding this ordinance, please contact Anthony Bertuca at (312) 744-5506.

Department of Business Affairs and Consumer Protection

City of Chicago

O2013-8162

Office of the City Clerk

Document Tracking Sheet

Meeting Date:	10/16/2013
Sponsor(s):	Waguespack (32)
Type:	Ordinance
Title:	Grant(s) of privilege in public way for Temple Bar, The
Committee(s) Assignment:	Committee on Transportation and Public Way

ORDINANCE
THE TEMPLE BAR
Acct. No. 64184 - 1
Permit No. 1108576

Be It Ordained by the City Council of the City of Chicago:

SECTION 1. Permission and authority are hereby given and granted to THE TEMPLE BAR, upon the terms and subject to the conditions of this ordinance to maintain and use, as now constructed, thirteen (13) Light Fixture(s) projecting over the public right-of-way adjacent to its premises known as 3001 N. Ashland Ave..

Said Light Fixture(s) at N. Ashland Avenue measure(s):
Thirteen (13) at point eight three (.83) feet in length, point eight three (.83) feet in width and fourteen (14) feet above grade level.

The location of said privilege shall be as shown on prints kept on file with the Department of Business Affairs and Consumer Protection and the Office of the City Clerk.

Said privilege shall be constructed in accordance with plans and specifications approved by the Department of Transportation (Division of Project Development).

This grant of privilege in the public way shall be subject to the provisions of Section 10-28-015 and all other required provisions of the Municipal Code of Chicago.

The grantee shall pay to the City of Chicago as compensation for the privilege #1108576 herein granted the sum of one hundred thirty-five ($135.00) per annum in advance.

A 25% penalty will be added for payments received after due date.


The permit holder agrees to hold the City of Chicago harmless for any damage, relocation or replacement costs associated with damage, relocation or removal of private property caused by the City performing work in the public way.

Authority herein given and granted for a period of five (5) years from and after 06/11/2013.

Alderman _____


Scott Waguespack 32nd Ward

LIGHT FIXTURES

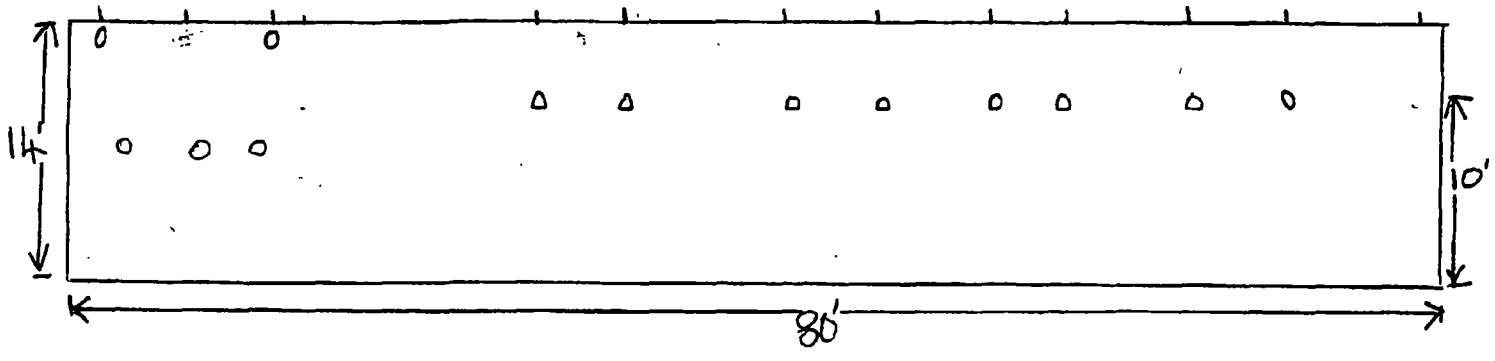

Wellington

o Light Fixture

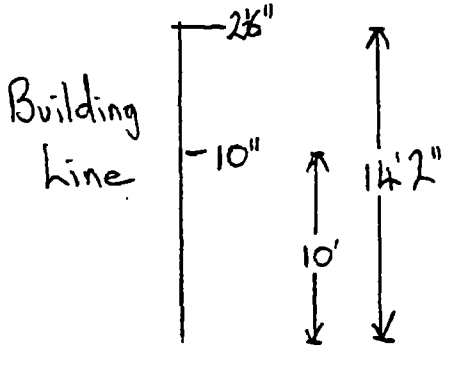

Department of Business Affairs and Consumer Protection
Business Assistance Center - Public Way Use Unit
City Hall - 121 N. LaSalle Street, Room 800 • Chicago, IL 60602
(312)-74-GOBIZ (312-744-6249) • (312) 744-1944 (TTY)
http://www.cityofchicago.org/bacp

10/16/2013

Alderman **Scott Waguespack**
Ward # **32**
City of Chicago
City Hall, Room **300**
121 North LaSalle Street
Chicago, Illinois 60602

Re: An ordinance to use and maintain a portion of the public right-of-way for **thirteen (13) light fixture(s)** for **THE TEMPLE BAR**, adjacent to the premises known as **3001 N. Ashland Ave.**.

Dear Alderman **Scott Waguespack**:

The applicant referenced above has requested the use of the public right-of-way for a **light fixture(s)**. An ordinance has been prepared by the Department of Business Affairs and Consumer Protection – Business Assistance Center - Public Way Use Unit for presentation to the City Council. Because this request was made for properties located in your ward, as approved by you as per the attached, I respectfully request that you introduce the attached ordinance at the next City Council meeting.

If you have any questions regarding this ordinance, please contact Anthony Bertuca at (312) 744-5506.

Department of Business Affairs and Consumer Protection

City of Chicago

O2013-8164

Office of the City Clerk

Document Tracking Sheet

Meeting Date:	10/16/2013
Sponsor(s):	Waguespack (32)
Type:	Ordinance
Title:	Grant(s) of privilege in public way for Tuesday Morning No. 833
Committee(s) Assignment:	Committee on Transportation and Public Way

ORDINANCE
TUESDAY MORNING #833
Acct. No. 291749 - 1
Permit No. 1108889

Be It Ordained by the City Council of the City of Chicago:

SECTION 1. Permission and authority are hereby given and granted to TUESDAY MORNING #833, upon the terms and subject to the conditions of this ordinance to maintain and use one (1) sign(s) projecting over the public right-of-way attached to its premises known as 3141 N. Lincoln Ave..

Said sign structure(s) measures as follows; along N. LINCOLN:
One (1) at thirty (30) feet in length, three (3) feet in height and ten (10) feet above grade level.

The location of said privilege shall be as shown on prints kept on file with the Department of Business Affairs and Consumer Protection and the Office of the City Clerk.

Said privilege shall be constructed in accordance with plans and specifications approved by the Department of Transportation (Division of Project Development) and Zoning Department - Signs.

This grant of privilege in the public way shall be subject to the provisions of Section 10-28-015 and all other required provisions of the Municipal Code of Chicago.

The grantee shall pay to the City of Chicago as compensation for the privilege #1108889 herein granted the sum of three hundred ($300.00) per annum in advance.

A 25% penalty will be added for payments received after due date.

The permit holder agrees to hold the City of Chicago harmless for any damage, relocation or replacement costs associated with damage, relocation or removal of private property caused by the City performing work in the public way.

Authority herein given and granted for a period of five (5) years from and after 07/30/2013.

Alderman _____

Scott Waguespack 32nd Ward




30ft

3ft TUESDAY MORNING 8in

Scale: 3/8" = 1'

Internally Illuminated Channel Letters
36" Letters = 90 Sq Ft
Red #2415 Plex Faces and
Black 5" Returns and 1" Trimcaps
Double Stroke Clear Red Neon - 15mm, 6500ma
Mounted on Two (2) Raceways
Raceways Painted to Match PMS Warm Gray 1

RACEWAY MOUNT SECTION DETAIL

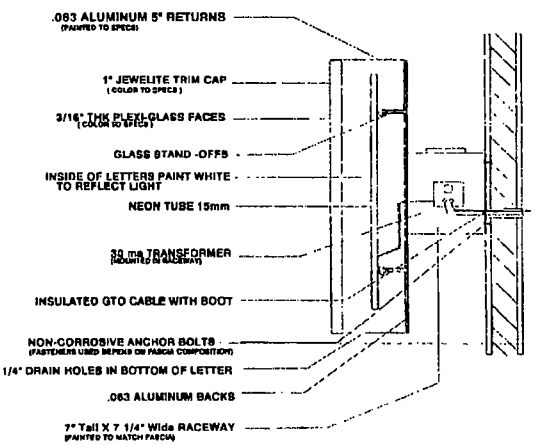

Project
Tuesday Morning
#833

Location Address:
3141 N. Lincoln Ave.
Chicago, IL 60657

Date 5-20-05

Sign Description:
Internally Illuminated
3' Channel Letters
Raceway Mount

Salesman: House

Designer: S Rogers

Revisions:
No. Date

Customer Approval.

Date:

Job No.

Design No 1874
R Drive/
Tuesday Morning/
Chicago, IL/
Raceway Mount 3'

Sheet Number
of

AMERICAN SIGNS
720 E. Park Blvd. #204
Plano, TX 75074
ph: 972-633-3700 fax: 972.633.3735

Department of Business Affairs and Consumer Protection
Business Assistance Center - Public Way Use Unit
City Hall - 121 N. LaSalle Street, Room 800 • Chicago, IL 60602
(312)-74-GOBIZ (312-744-6249) • (312) 744-1944 (TTY)
http://www.cityofchicago.org/bacp

10/16/2013

Alderman **Scott Waguespack**
Ward # **32**
City of Chicago
City Hall, Room **300**
121 North LaSalle Street
Chicago, Illinois 60602

Re: An ordinance to use and maintain a portion of the public right-of-way for **one (1) sign(s)** for **TUESDAY MORNING #833**, adjacent to the premises known as **3141 N. Lincoln Ave.**.

Dear Alderman **Scott Waguespack**:

The applicant referenced above has requested the use of the public right-of-way for a **sign(s)**. An ordinance has been prepared by the Department of Business Affairs and Consumer Protection – Business Assistance Center - Public Way Use Unit for presentation to the City Council. Because this request was made for properties located in your ward, as approved by you as per the attached, I respectfully request that you introduce the attached ordinance at the next City Council meeting.

If you have any questions regarding this ordinance, please contact Anthony Bertuca at (312) 744-5506.

Department of Business Affairs and Consumer Protection

City of Chicago

O2013-8168

Office of the City Clerk

Document Tracking Sheet

Meeting Date:	10/16/2013
Sponsor(s):	Waguespack (32)
Type:	Ordinance
Title:	Grant(s) of privilege in public way for Walgreens Co. No. 1173
Committee(s) Assignment:	Committee on Transportation and Public Way

ORDINANCE
WALGREEN CO. #1173
Acct. No. 147 - 55
Permit No. 1108241

Be It Ordained by the City Council of the City of Chicago:

SECTION 1. Permission and authority are hereby given and granted to WALGREEN CO. #1173, upon the terms and subject to the conditions of this ordinance to maintain and use, as now constructed, one (1) Building Projection(s) projecting over the public right-of-way adjacent to its premises known as 1520 W. Fullerton Ave..

Said Building Projection(s) at W.FULLERTON measure(s):
One (1) at eighty-one (81) feet in length, and two (2) feet in width for a total of one hundred sixty-two (162) square feet.

The location of said privilege shall be as shown on prints kept on file with the Department of Business Affairs and Consumer Protection and the Office of the City Clerk.

Said privilege shall be constructed in accordance with plans and specifications approved by the Department of Planning and Development and Department of Transportation (Division of Project Development).

This grant of privilege in the public way shall be subject to the provisions of Section 10-28-015 and all other required provisions of the Municipal Code of Chicago.

The grantee shall pay to the City of Chicago as compensation for the privilege #1108241 herein granted the sum of four hundred ($400.00) per annum in advance.


A 25% penalty will be added for payments received after due date.

The permit holder agrees to hold the City of Chicago harmless for any damage, relocation or replacement costs associated with damage, relocation or removal of private property caused by the City performing work in the public way.

Authority herein given and granted for a period of five (5) years from and after 07/30/2011.

Alderman Scott Waguespack

Scott Waguespack 32nd Ward

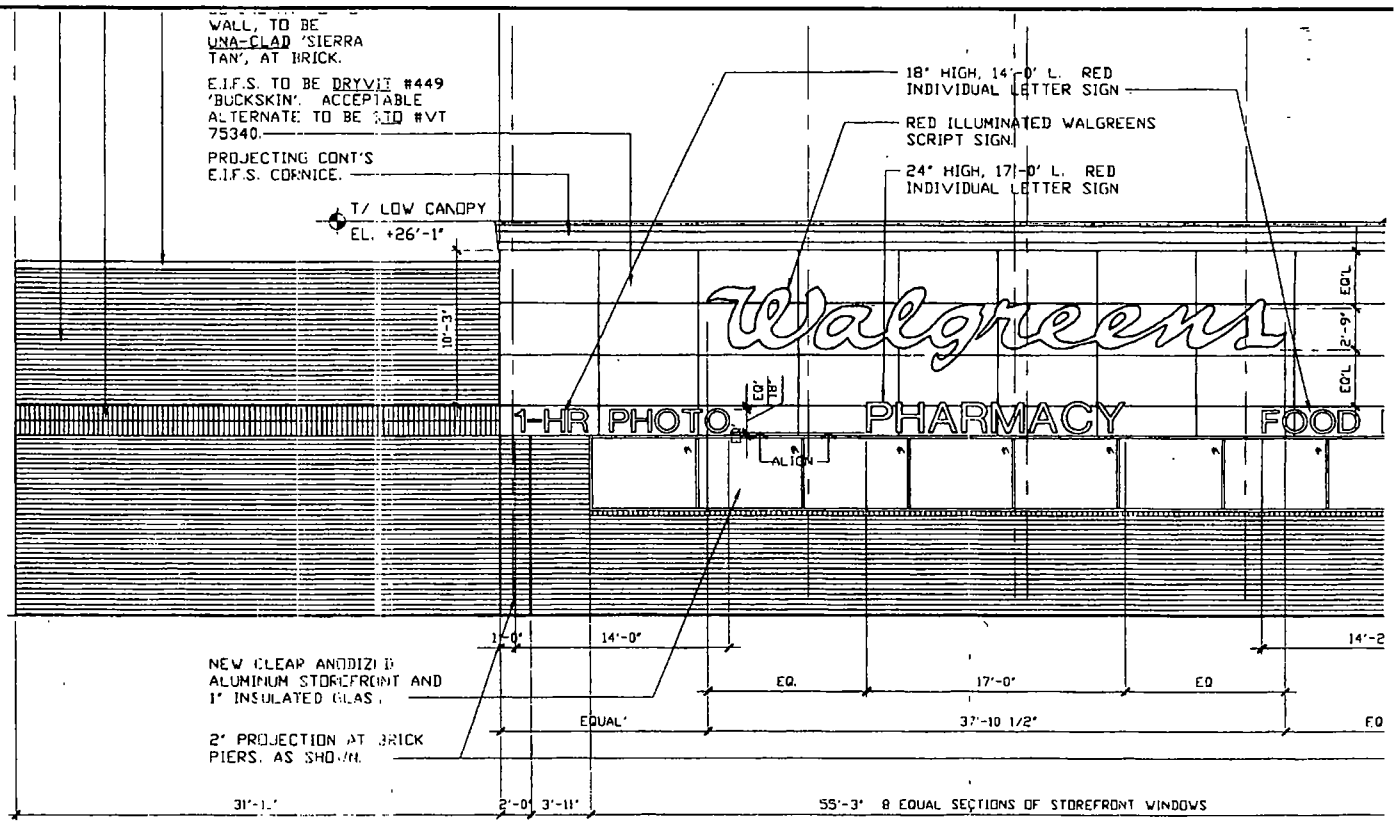

SOUTH ELEVATION (W. FULLERTON AVENUE)

SCALE: 1/8" = 1'-0"

Department of Business Affairs and Consumer Protection
Business Assistance Center - Public Way Use Unit
City Hall - 121 N. LaSalle Street, Room 800 • Chicago, IL 60602
(312)-74-GOBIZ (312-744-6249) • (312) 744-1944 (TTY)
http://www.cityofchicago.org/bacp

10/16/2013

Alderman **Scott Waguespack**
Ward # **32**
City of Chicago
City Hall, Room **300**
121 North LaSalle Street
Chicago, Illinois 60602

Re: An ordinance to use and maintain a portion of the public right-of-way for **one (1) building projection(s)** for **WALGREEN CO. #1173**, adjacent to the premises known as **1520 W. Fullerton Ave.**.

Dear Alderman **Scott Waguespack**:

The applicant referenced above has requested the use of the public right-of-way for a **building projection(s)**. An ordinance has been prepared by the Department of Business Affairs and Consumer Protection – Business Assistance Center - Public Way Use Unit for presentation to the City Council. Because this request was made for properties located in your ward, as approved by you as per the attached, I respectfully request that you introduce the attached ordinance at the next City Council meeting.

If you have any questions regarding this ordinance, please contact Anthony Bertuca at (312) 744-5506.

Department of Business Affairs and Consumer Protection

City of Chicago

O2013-8172

Office of the City Clerk

Document Tracking Sheet

Meeting Date:	10/16/2013
Sponsor(s):	Mell (33)
Type:	Ordinance
Title:	Grant(s) of privilege in public way for Burrito House 2, Inc.
Committee(s) Assignment:	Committee on Transportation and Public Way

ORDINANCE
BURRITO HOUSE 2 INC
Acct. No. 253136 - 1
Permit No. 1108644

Be It Ordained by the City Council of the City of Chicago:

SECTION 1. Permission and authority are hereby given and granted to BURRITO HOUSE 2 INC, upon the terms and subject to the conditions of this ordinance to maintain and use one (1) sign(s) projecting over the public right-of-way attached to its premises known as 3145 W. Addison St..

Said sign structure(s) measures as follows; along W. ADDISON:
One (1) at sixteen (16) feet in length, one point three three (1.33) feet in height and eleven point five (11.5) feet above grade level.

The location of said privilege shall be as shown on prints kept on file with the Department of Business Affairs and Consumer Protection and the Office of the City Clerk.

Said privilege shall be constructed in accordance with plans and specifications approved by the Department of Transportation (Division of Project Development) and Zoning Department - Signs.

This grant of privilege in the public way shall be subject to the provisions of Section 10-28-015 and all other required provisions of the Municipal Code of Chicago.

The grantee shall pay to the City of Chicago as compensation for the privilege #1108644 herein granted the sum of one hundred ($100.00) per annum in advance.


A 25% penalty will be added for payments received after due date.

The permit holder agrees to hold the City of Chicago harmless for any damage, relocation or replacement costs associated with damage, relocation or removal of private property caused by the City performing work in the public way.

Authority herein given and granted for a period of five (5) years from and after 07/09/2013.

Alderman 

Deborah Mell 33rd Ward

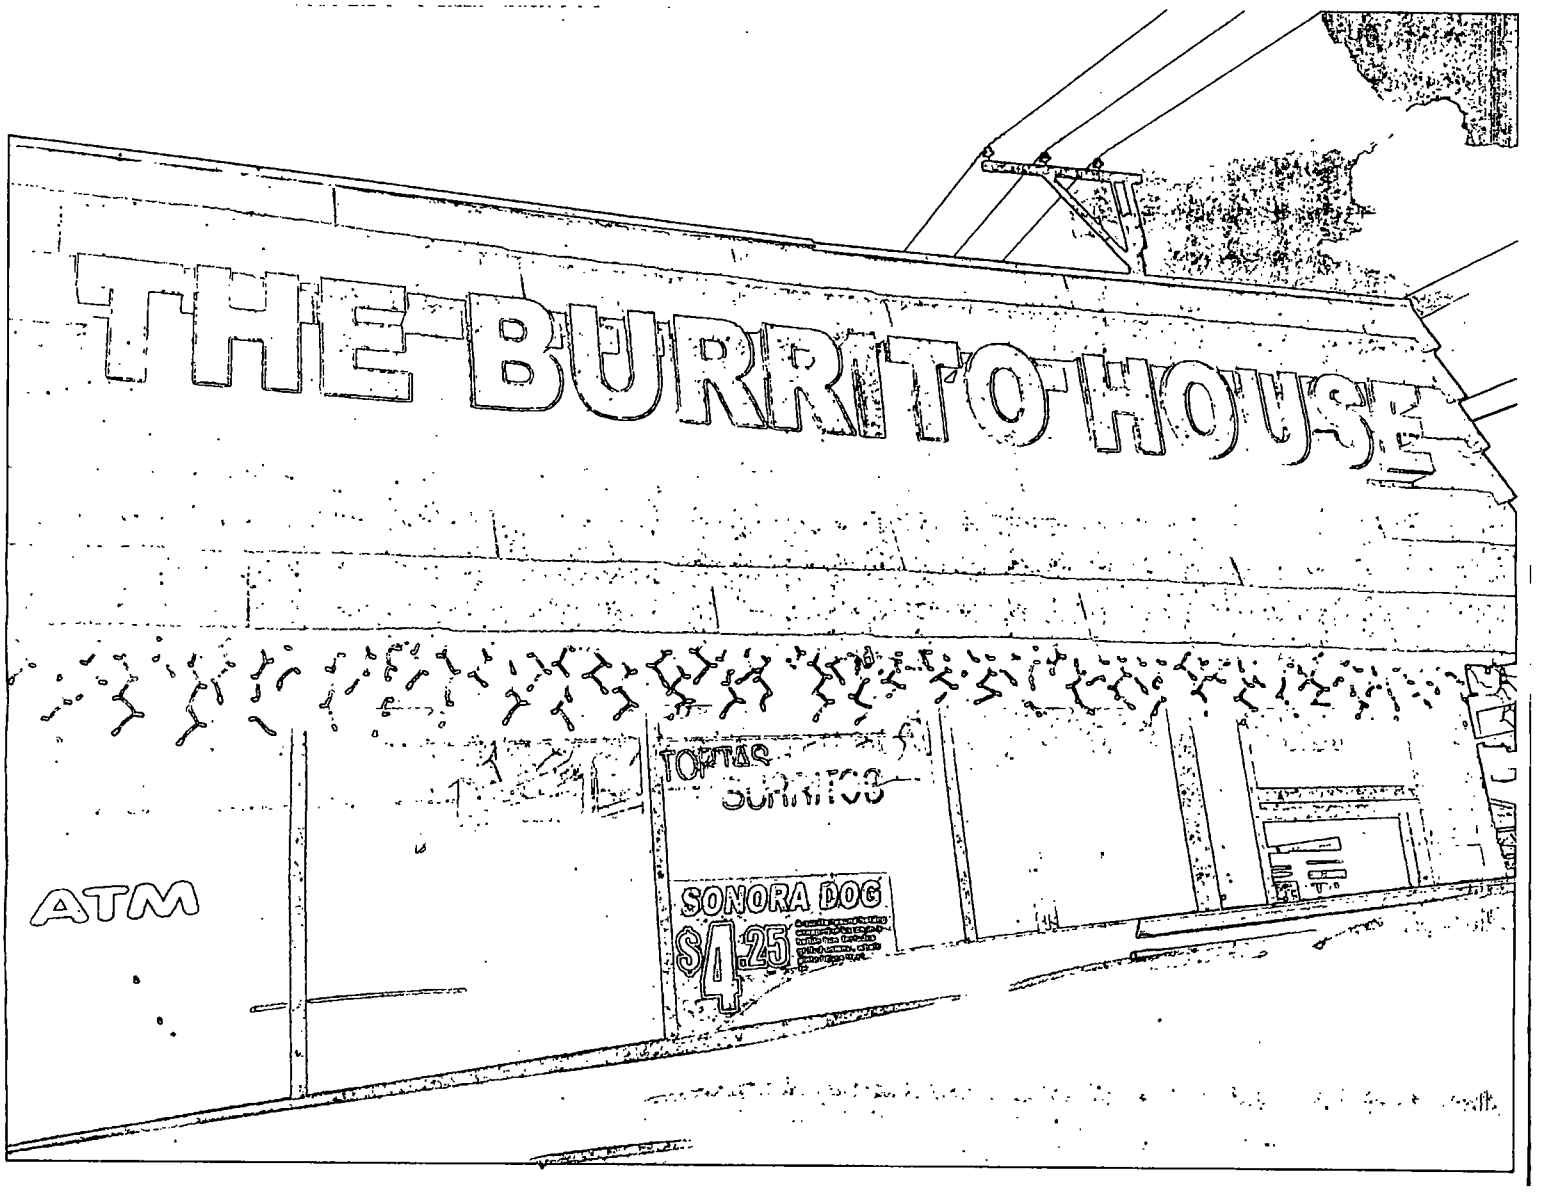
THE BURRITO HOUSE
ATM
SONORA DOG
$4.25

Department of Business Affairs and Consumer Protection
Business Assistance Center - Public Way Use Unit
City Hall - 121 N. LaSalle Street, Room 800 • Chicago, IL 60602
(312)-74-GOBIZ (312-744-6249) • (312) 744-1944 (TTY)
http://www.cityofchicago.org/bacp

10/16/2013

Alderman **Deborah Mell**
Ward # **33**
City of Chicago
City Hall, Room **208**
121 North LaSalle Street
Chicago, Illinois 60602

Re: An ordinance to use and maintain a portion of the public right-of-way for **one (1) sign(s)** for **BURRITO HOUSE 2 INC**, adjacent to the premises known as **3145 W. Addison St.**.

Dear Alderman **Deborah Mell**:

The applicant referenced above has requested the use of the public right-of-way for a **sign(s)**. An ordinance has been prepared by the Department of Business Affairs and Consumer Protection – Business Assistance Center - Public Way Use Unit for presentation to the City Council. Because this request was made for properties located in your ward, as approved by you as per the attached, I respectfully request that you introduce the attached ordinance at the next City Council meeting.

If you have any questions regarding this ordinance, please contact Anthony Bertuca at (312) 744-5506.

Department of Business Affairs and Consumer Protection

City of Chicago

O2013-8173

Office of the City Clerk

Document Tracking Sheet

Meeting Date:	10/16/2013
Sponsor(s):	Mell (33)
Type:	Ordinance
Title:	Grant(s) of privilege in public way for Socksco, Inc.
Committee(s) Assignment:	Committee on Transportation and Public Way

ORDINANCE
SOCKSCO INC
Acct. No. 282665 - 1
Permit No. 1093530

Be It Ordained by the City Council of the City of Chicago:

SECTION 1. Permission and authority are hereby given and granted to SOCKSCO INC, upon the terms and subject to the conditions of this ordinance to maintain and use one (1) sign(s) projecting over the public right-of-way attached to its premises known as 3040 W. Lawrence Ave..

Said sign structure(s) measures as follows; along W. Lawrence Avenue:
One (1) at twenty-four point three three (24.33) feet in length, three (3) feet in height and twelve point zero eight (12.08) feet above grade level.

The location of said privilege shall be as shown on prints kept on file with the Department of Business Affairs and Consumer Protection and the Office of the City Clerk.

Said privilege shall be constructed in accordance with plans and specifications approved by the Department of Transportation (Division of Project Development) and Zoning Department - Signs.


This grant of privilege in the public way shall be subject to the provisions of Section 10-28-015 and all other required provisions of the Municipal Code of Chicago.

The grantee shall pay to the City of Chicago as compensation for the privilege #1093530 herein granted the sum of three hundred ($300.00) per annum **to commence (1) one year after passage**.


A 25% penalty will be added for payments received after due date.

The permit holder agrees to hold the City of Chicago harmless for any damage, relocation or replacement costs associated with damage, relocation or removal of private property caused by the City performing work in the public way.

Authority herein given and granted for a period of five (5) years from and after Date of Passage.

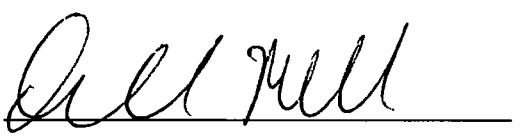Alderman 

Deborah Mell 33rd Ward

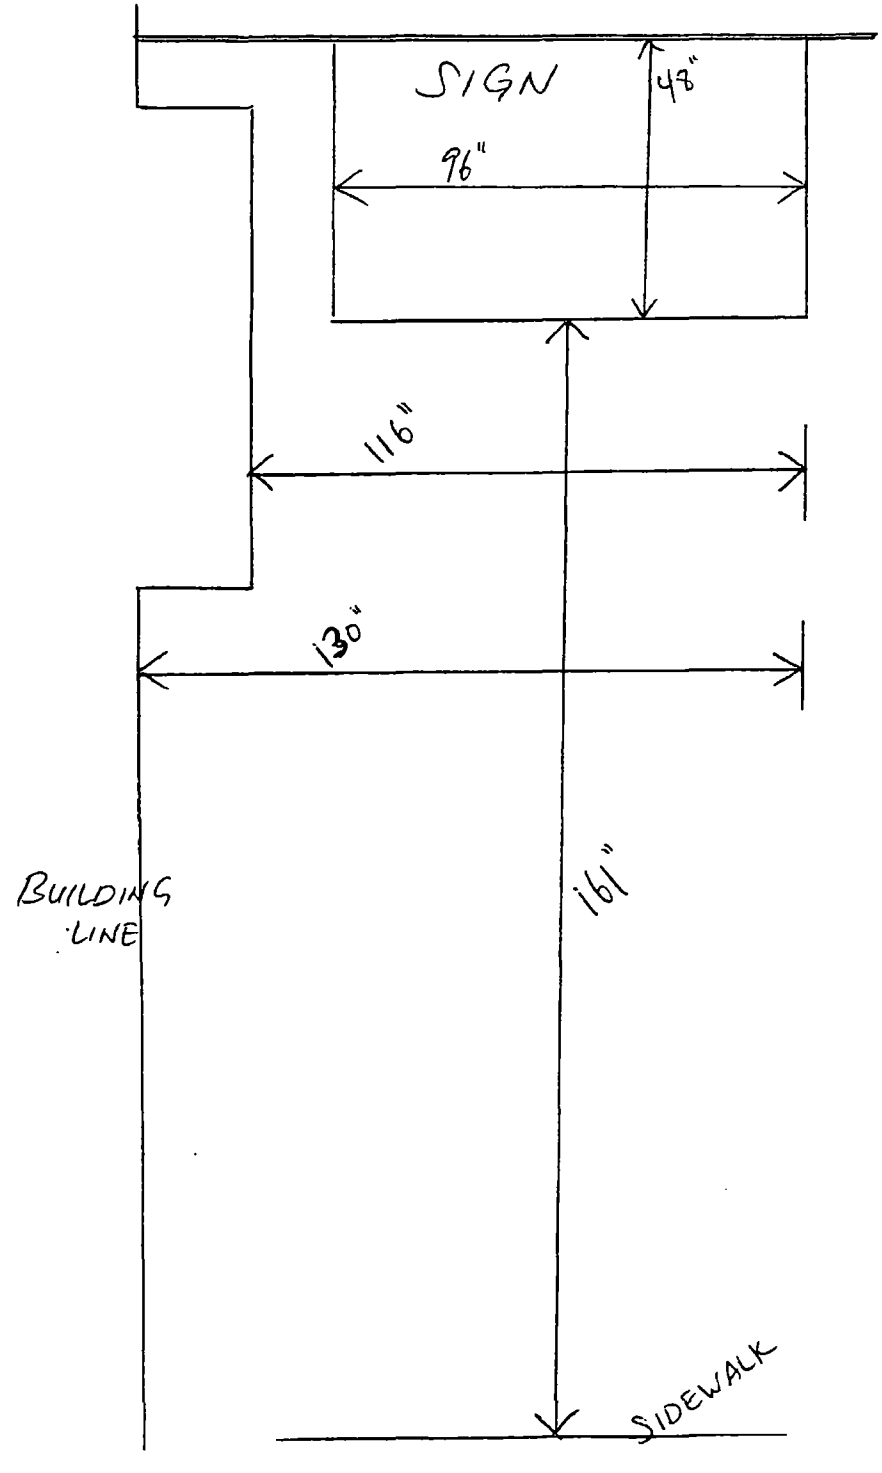

SOCKSCO 1

Department of Business Affairs and Consumer Protection
Business Assistance Center - Public Way Use Unit
City Hall - 121 N. LaSalle Street, Room 800 • Chicago, IL 60602
(312)-74-GOBIZ (312-744-6249) • (312) 744-1944 (TTY)
http://www.cityofchicago.org/bacp

10/16/2013

Alderman **Deborah Mell**
Ward # **33**
City of Chicago
City Hall, Room **208**
121 North LaSalle Street
Chicago, Illinois 60602

Re: An ordinance to use and maintain a portion of the public right-of-way for **one (1) sign(s)** for **SOCKSCO INC**, adjacent to the premises known as **3040 W. Lawrence Ave.**.

Dear Alderman **Deborah Mell**:

The applicant referenced above has requested the use of the public right-of-way for a **sign(s)**. An ordinance has been prepared by the Department of Business Affairs and Consumer Protection – Business Assistance Center - Public Way Use Unit for presentation to the City Council. Because this request was made for properties located in your ward, as approved by you as per the attached, I respectfully request that you introduce the attached ordinance at the next City Council meeting.

If you have any questions regarding this ordinance, please contact Anthony Bertuca at (312) 744-5506.

Department of Business Affairs and Consumer Protection

City of Chicago

O2013-8175

Office of the City Clerk

Document Tracking Sheet

Meeting Date:	10/16/2013
Sponsor(s):	Austin (34)
Type:	Ordinance
Title:	Grant(s) of privilege in public way for America's Financial Choice, Inc.
Committee(s) Assignment:	Committee on Transportation and Public Way

ORDINANCE
AMERICA'S FINANCIAL CHOICE INC.
Acct. No. 203270 - 1
Permit No. 1108793

Be It Ordained by the City Council of the City of Chicago:

SECTION 1. Permission and authority are hereby given and granted to AMERICA'S FINANCIAL CHOICE INC., upon the terms and subject to the conditions of this ordinance to maintain and use one (1) sign(s) projecting over the public right-of-way attached to its premises known as 10302 S. Halsted St..

Said sign structure(s) measures as follows; along S.HALSTED:
One (1) at eight (8) feet in length, eight (8) feet in height and eleven (11) feet above grade level.

The location of said privilege shall be as shown on prints kept on file with the Department of Business Affairs and Consumer Protection and the Office of the City Clerk.

Said privilege shall be constructed in accordance with plans and specifications approved by the Department of Transportation (Division of Project Development) and Zoning Department - Signs.

This grant of privilege in the public way shall be subject to the provisions of Section 10-28-015 and all other required provisions of the Municipal Code of Chicago.

The grantee shall pay to the City of Chicago as compensation for the privilege #1108793 herein granted the sum of three hundred ($300.00) per annum in advance.


A 25% penalty will be added for payments received after due date.

The permit holder agrees to hold the City of Chicago harmless for any damage, relocation or replacement costs associated with damage, relocation or removal of private property caused by the City performing work in the public way.

Authority herein given and granted for a period of five (5) years from and after 05/23/2012.

Alderman Carrie M. Austin

Carrie M. Austin 34th Ward

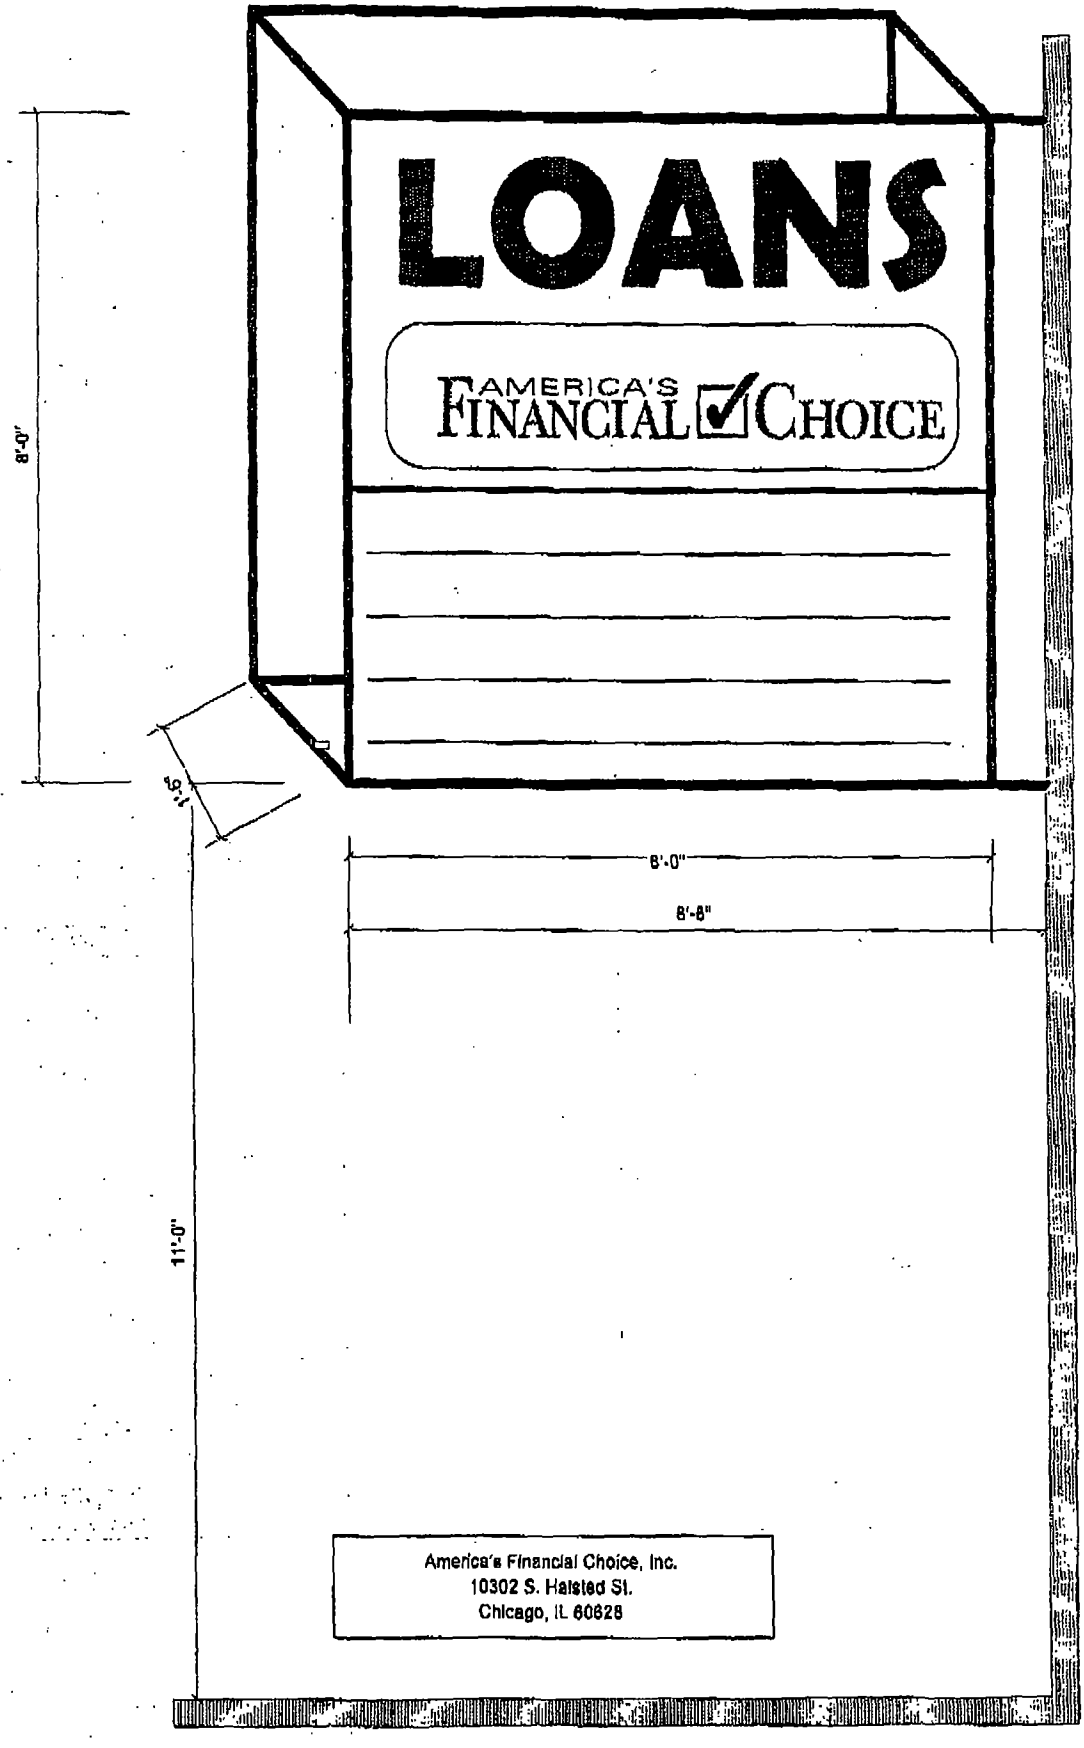
LOANS
AMERICA'S FINANCIAL CHOICE
8'-0"
1'-5"
8'-0"
8'-8"
11'-0"
America's Financial Choice, Inc.
10302 S. Halsted St.
Chicago, IL 60628

Department of Business Affairs and Consumer Protection
Business Assistance Center - Public Way Use Unit
City Hall - 121 N. LaSalle Street, Room 800 • Chicago, IL 60602
(312)-74-GOBIZ (312-744-6249) • (312) 744-1944 (TTY)
http://www.cityofchicago.org/bacp

10/16/2013

Alderman **Carrie M. Austin**
Ward # **34**
City of Chicago
City Hall, Room **203**
121 North LaSalle Street
Chicago, Illinois 60602

Re: An ordinance to use and maintain a portion of the public right-of-way for **one (1) sign(s)** for **AMERICA'S FINANCIAL CHOICE INC.**, adjacent to the premises known as **10302 S. Halsted St.**.

Dear Alderman **Carrie M. Austin**:

The applicant referenced above has requested the use of the public right-of-way for a **sign(s)**. An ordinance has been prepared by the Department of Business Affairs and Consumer Protection – Business Assistance Center - Public Way Use Unit for presentation to the City Council. Because this request was made for properties located in your ward, as approved by you as per the attached, I respectfully request that you introduce the attached ordinance at the next City Council meeting.

If you have any questions regarding this ordinance, please contact Anthony Bertuca at (312) 744-5506.

Department of Business Affairs and Consumer Protection

City of Chicago

O2013-8181

Office of the City Clerk

Document Tracking Sheet

Meeting Date:	10/16/2013
Sponsor(s):	Colón (35)
Type:	Ordinance
Title:	Grant(s) of privilege in public way for Advance Auto Parts No. 6577
Committee(s) Assignment:	Committee on Transportation and Public Way

ORDINANCE
ADVANCE AUTO PARTS #6577
Acct. No. 290726 - 5
Permit No. 1108710

Be It Ordained by the City Council of the City of Chicago:

SECTION 1. Permission and authority are hereby given and granted to ADVANCE AUTO PARTS #6577, upon the terms and subject to the conditions of this ordinance to maintain and use one (1) sign(s) projecting over the public right-of-way attached to its premises known as 2844 W. Armitage Ave..

Said sign structure(s) measures as follows; along W. Armitage Avenue:
One (1) at thirty-five point one seven (35.17) feet in length, two point five (2.5) feet in height and sixteen point seven five (16.75) feet above grade level.

The location of said privilege shall be as shown on prints kept on file with the Department of Business Affairs and Consumer Protection and the Office of the City Clerk.

Said privilege shall be constructed in accordance with plans and specifications approved by the Department of Transportation (Division of Project Development) and Zoning Department - Signs.

This grant of privilege in the public way shall be subject to the provisions of Section 10-28-015 and all other required provisions of the Municipal Code of Chicago.

The grantee shall pay to the City of Chicago as compensation for the privilege #1108710 herein granted the sum of three hundred ($300.00) per annum in advance.


A 25% penalty will be added for payments received after due date.

The permit holder agrees to hold the City of Chicago harmless for any damage, relocation or replacement costs associated with damage, relocation or removal of private property caused by the City performing work in the public way.

Authority herein given and granted for a period of five (5) years from and after 06/11/2013.

Alderman

Reynaldo Colon 35th Ward

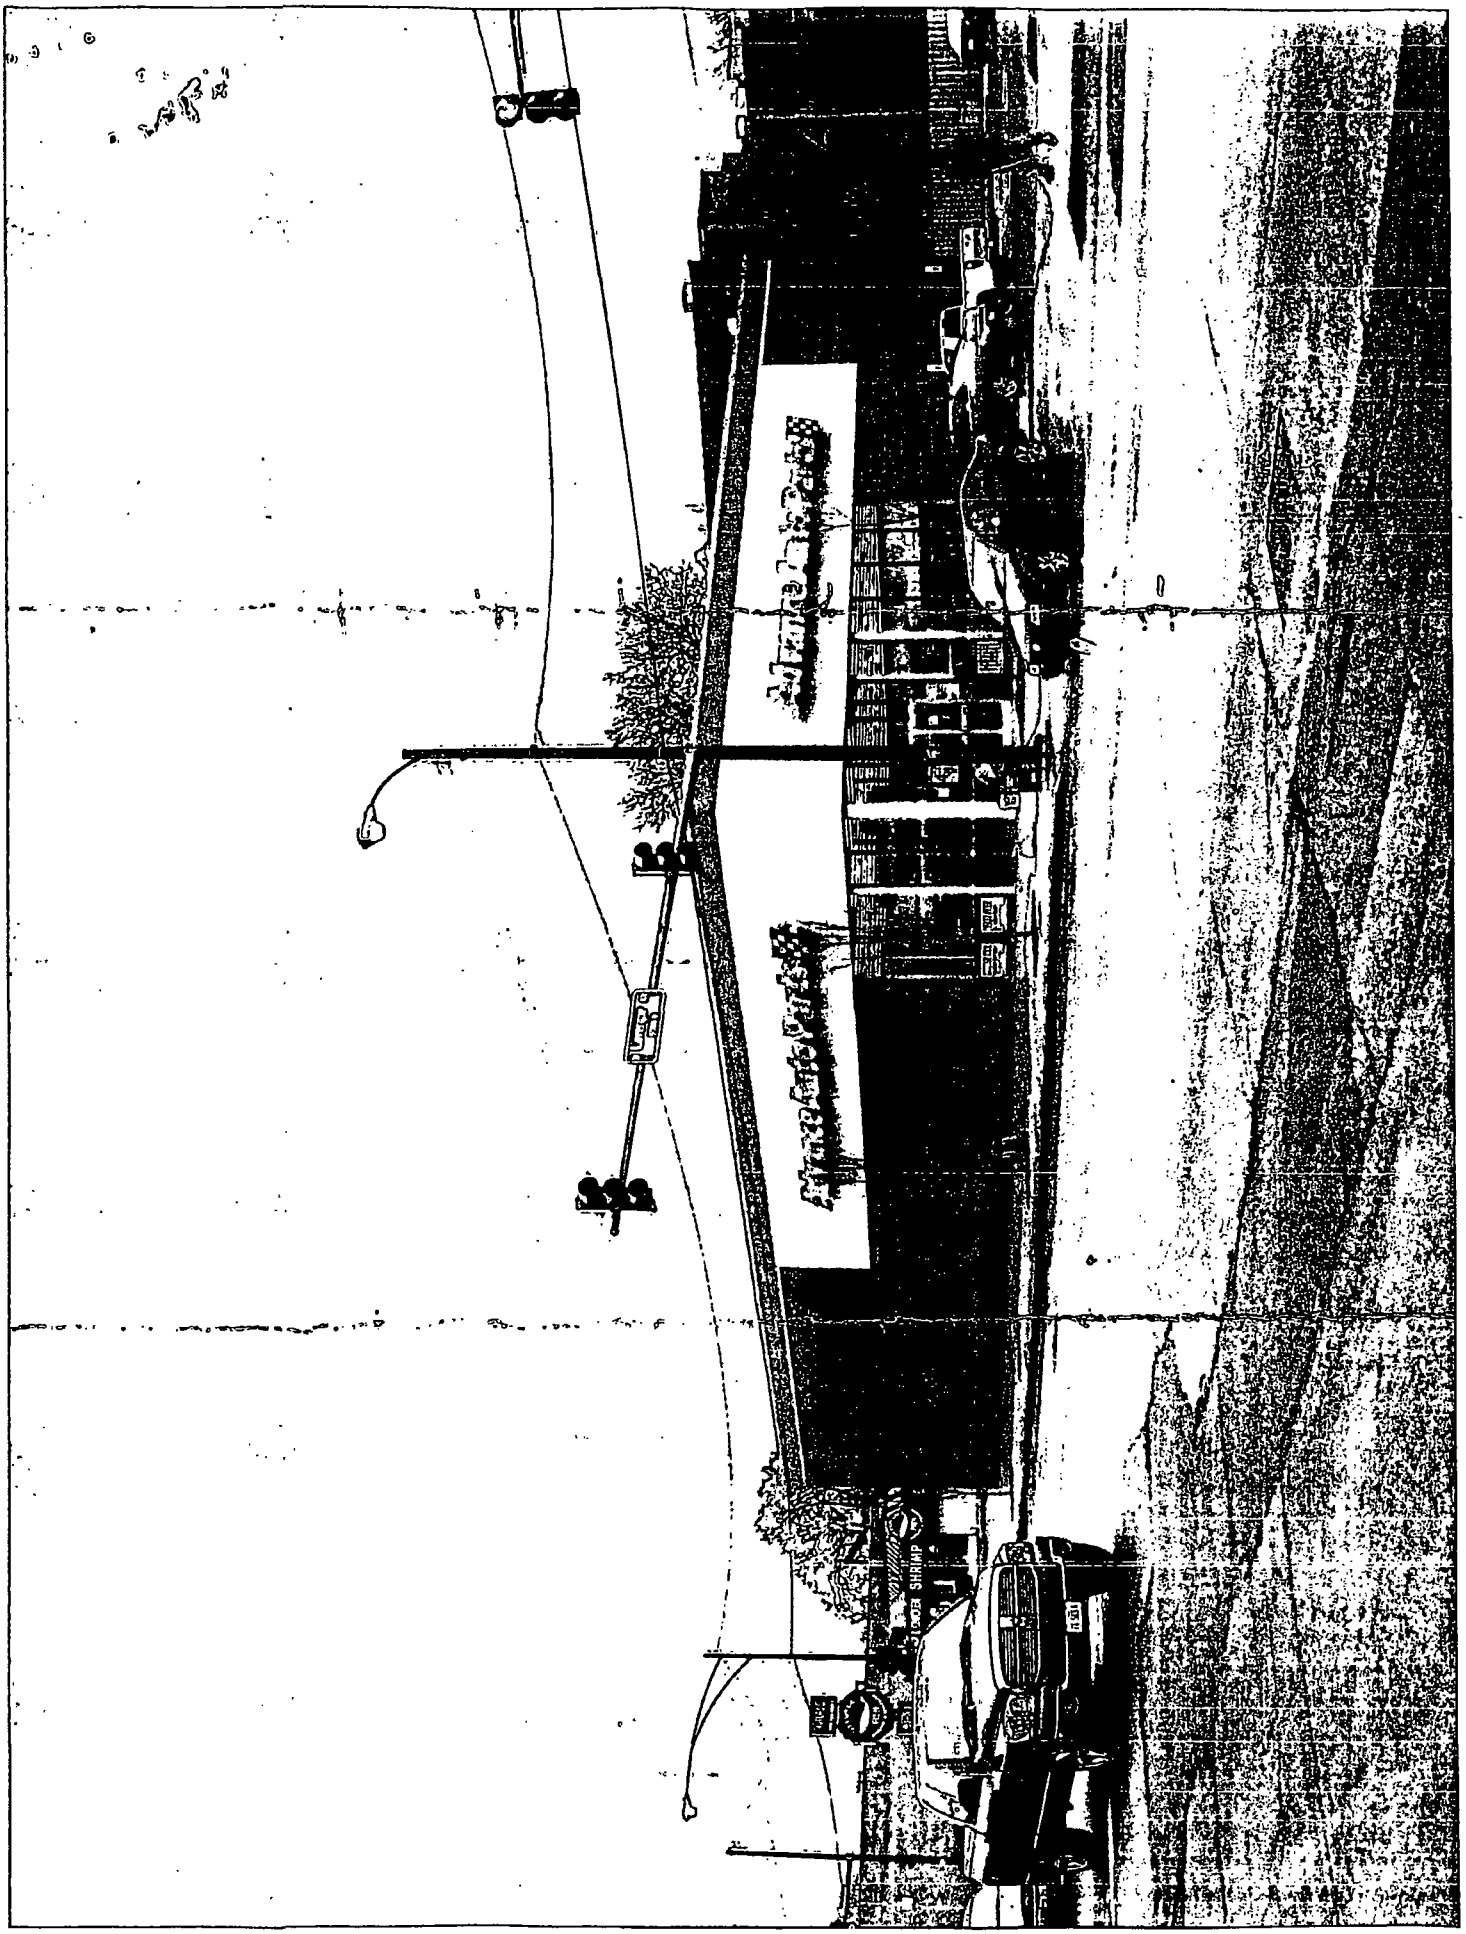

Department of Business Affairs and Consumer Protection
Business Assistance Center - Public Way Use Unit
City Hall - 121 N. LaSalle Street, Room 800 • Chicago, IL 60602
(312)-74-GOBIZ (312-744-6249) • (312) 744-1944 (TTY)
http://www.cityofchicago.org/bacp

10/16/2013

Alderman **Reynaldo Colon**
Ward # **35**
City of Chicago
City Hall, Room **203**
121 North LaSalle Street
Chicago, Illinois 60602

Re: An ordinance to use and maintain a portion of the public right-of-way for **one (1) sign(s)** for **ADVANCE AUTO PARTS #6577**, adjacent to the premises known as **2844 W. Armitage Ave.**.

Dear Alderman **Reynaldo Colon**:

The applicant referenced above has requested the use of the public right-of-way for a **sign(s)**. An ordinance has been prepared by the Department of Business Affairs and Consumer Protection – Business Assistance Center - Public Way Use Unit for presentation to the City Council. Because this request was made for properties located in your ward, as approved by you as per the attached, I respectfully request that you introduce the attached ordinance at the next City Council meeting.

If you have any questions regarding this ordinance, please contact Anthony Bertuca at (312) 744-5506.

Department of Business Affairs and Consumer Protection

City of Chicago

O2013-8182

Office of the City Clerk

Document Tracking Sheet

Meeting Date:	10/16/2013
Sponsor(s):	Colón (35)
Type:	Ordinance
Title:	Grant(s) of privilege in public way for Father & Son Pizzeria Ltd.
Committee(s) Assignment:	Committee on Transportation and Public Way

ORDINANCE
FATHER & SON PIZZERIA LTD
Acct. No. 9495 - 1
Permit No. 1107833

Be It Ordained by the City Council of the City of Chicago:

SECTION 1. Permission and authority are hereby given and granted to FATHER & SON PIZZERIA LTD, upon the terms and subject to the conditions of this ordinance to maintain and use one (1) sign(s) projecting over the public right-of-way attached to its premises known as 2475 N. Milwaukee Ave..

Said sign structure(s) measures as follows; along N. Milwaukee Avenue:
One (1) at five point two five (5.25) feet in length, thirteen (13) feet in height and nine point five eight (9.58) feet above grade level.

The location of said privilege shall be as shown on prints kept on file with the Department of Business Affairs and Consumer Protection and the Office of the City Clerk.

Said privilege shall be constructed in accordance with plans and specifications approved by the Department of Transportation (Division of Project Development) and Zoning Department - Signs.

This grant of privilege in the public way shall be subject to the provisions of Section 10-28-015 and all other required provisions of the Municipal Code of Chicago.

The grantee shall pay to the City of Chicago as compensation for the privilege #1107833 herein granted the sum of three hundred ($300.00) per annum in advance.


A 25% penalty will be added for payments received after due date.

The permit holder agrees to hold the City of Chicago harmless for any damage, relocation or replacement costs associated with damage, relocation or removal of private property caused by the City performing work in the public way.

Authority herein given and granted for a period of five (5) years from and after 06/11/2013.

Alderman _____

Reynaldo Colon 35th Ward

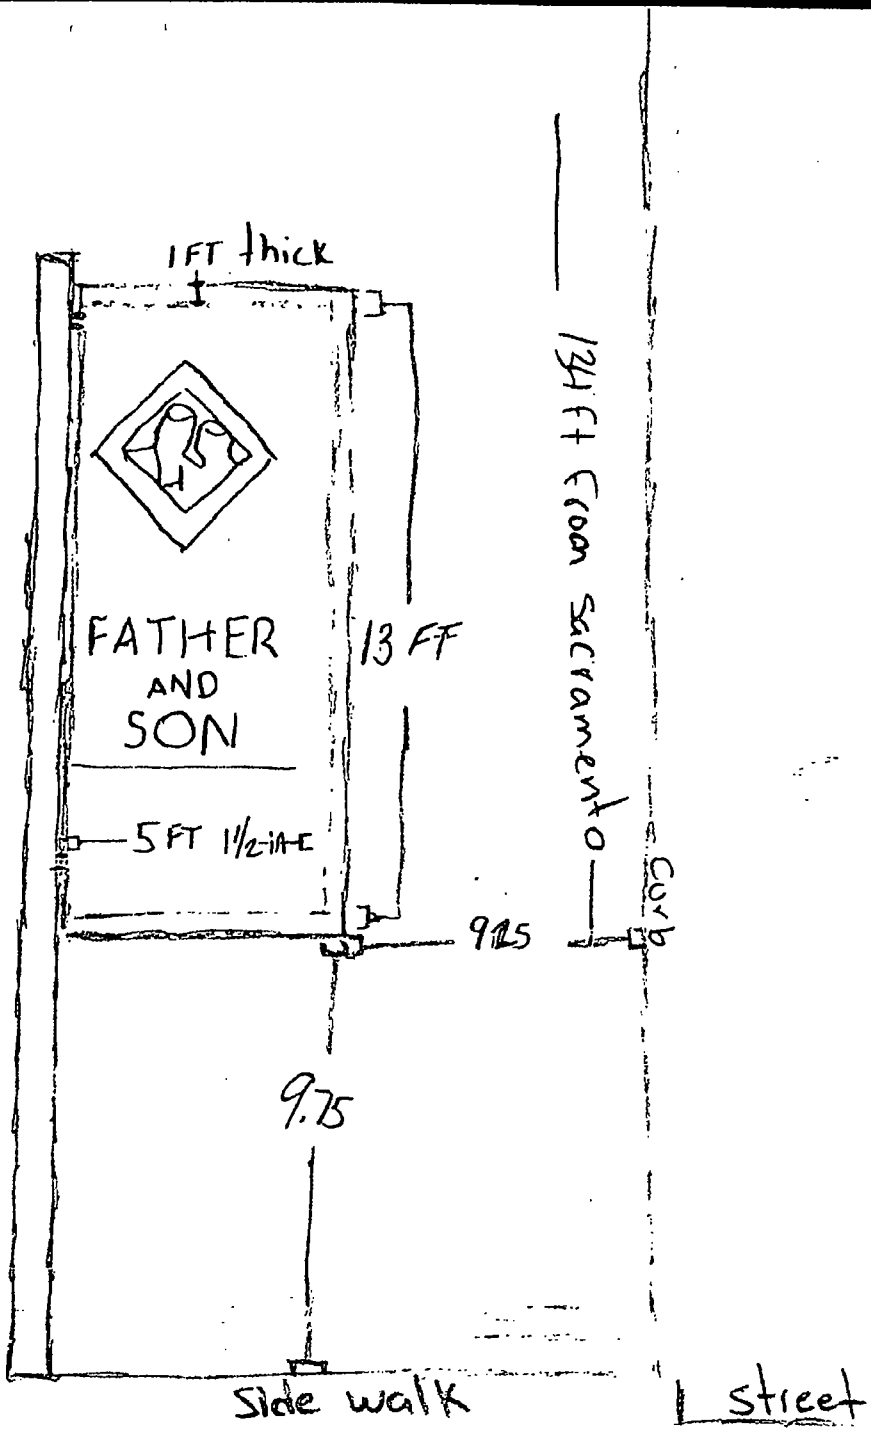
1FT thick
FATHER
AND
SON
13 FT
5 FT 1½ inch
9.75
9.75
Sidewalk
Curb
194 ft (from Sacramento
street

Department of Business Affairs and Consumer Protection
Business Assistance Center - Public Way Use Unit
City Hall - 121 N LaSalle Street, Room 800 • Chicago, IL 60602
(312)-74-GOBIZ (312-744-6249) • (312) 744-1944 (TTY)
http://www.cityofchicago.org/bacp

2nd ATTEMPT AT INTRODUCTION

10/16/2013

Alderman **Reynaldo Colon**
Ward # **35**
City of Chicago
City Hall, Room **203**
121 North LaSalle Street
Chicago, Illinois 60602

Re: An ordinance to use and maintain a portion of the public right-of-way for **one (1) sign(s)** for **FATHER & SON PIZZERIA LTD**, adjacent to the premises known as **2475 N. Milwaukee Ave.**.

Dear Alderman **Reynaldo Colon**:

The applicant referenced above has requested the use of the public right-of-way for a **sign(s)**. An ordinance has been prepared by the Department of Business Affairs and Consumer Protection – Business Assistance Center - Public Way Use Unit for presentation to the City Council. Because this request was made for properties located in your ward, as approved by you as per the attached, I respectfully request that you introduce the attached ordinance at the next City Council meeting.

If you have any questions regarding this ordinance, please contact Anthony Bertuca at (312) 744-5506.

Department of Business Affairs and Consumer Protection

City of Chicago

O2013-8184

Office of the City Clerk

Document Tracking Sheet

Meeting Date:	10/16/2013
Sponsor(s):	Colón (35)
Type:	Ordinance
Title:	Grant(s) of privilege in public way for Windy City Fitness LLC
Committee(s) Assignment:	Committee on Transportation and Public Way

ORDINANCE
WINDY CITY FITNESS, LLC
Acct. No. 368278 - 2
Permit No. 1107937

Be It Ordained by the City Council of the City of Chicago:

SECTION 1. Permission and authority are hereby given and granted to WINDY CITY FITNESS, LLC, upon the terms and subject to the conditions of this ordinance to maintain and use one (1) sign(s) projecting over the public right-of-way attached to its premises known as 3201 W. Fullerton Ave..

Said sign structure(s) measures as follows; along West Fullerton Avenue:
One (1) at thirteen (13) feet in length, four point eight three (4.83) feet in height and eleven (11) feet above grade level.

The location of said privilege shall be as shown on prints kept on file with the Department of Business Affairs and Consumer Protection and the Office of the City Clerk.

Said privilege shall be constructed in accordance with plans and specifications approved by the Department of Transportation (Division of Project Development) and Zoning Department - Signs.

This grant of privilege in the public way shall be subject to the provisions of Section 10-28-015 and all other required provisions of the Municipal Code of Chicago.

The grantee shall pay to the City of Chicago as compensation for the privilege #1107937 herein granted the sum of three hundred ($300.00) per annum in advance.

A 25% penalty will be added for payments received after due date.

The permit holder agrees to hold the City of Chicago harmless for any damage, relocation or replacement costs associated with damage, relocation or removal of private property caused by the City performing work in the public way.

Authority herein given and granted for a period of five (5) years from and after Date of Passage.

Alderman _____

Reynaldo Colon 35th Ward

13'-0"

4'-10"

farrell's

eXTREME BODYSHAPING

1'-7"

2'-8"

CHANNEL LETTERS WITH RACEWAY

PLEX FACE WHITE

LED COLOR WHITE

TRIMCAP BLACK

WHITE INTERIOR

.063 ALUMINUM

RETURN BLACK

LED MODULES IN LETTER

3/16" PLEX FACE

5" TYP. RETURNS .040 ALUMINUM

LETTERS/.063 ALUMINUM

LETTERS ATTACHED TO RACEWAY WITH GALV. NUTS AND BOLTS

RACEWAY ATTACHED TO WALL WITH ANGLE IRON CLIPS

1/2" THREADED ROD BOLTED THRU WALL WITH GALV. FENDER WASHERS

POWER SUPPLY IN WIREWAY

LED CHANNEL LETTER CROSS-SECTION

NO RACEWAY

LED MODULES IN LETTER

CHANNEL FASTENED WITH TOGGLE OR EXPANSION ANCHOR

WIRING SECURED THROUGH GREENFIELD

POWER SUPPLY IN WIREWAY


WALL

CHANNEL LETTER CROSS-SECTION

66'-0"

40'-0"

13'-0"

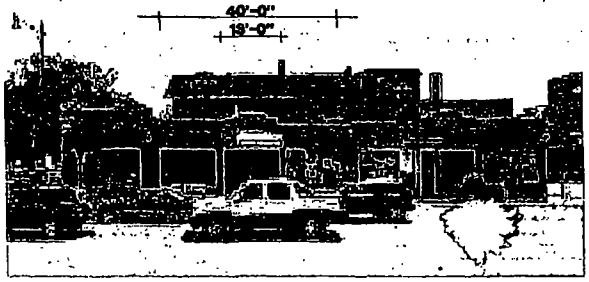

8'-0"

1'-7"



STANDARD **LED**

Best Neon Sign

SCALE NO SCALE DWG NO. FARREL

CUSTOMER FARRELL'S EXTREME BODY SHAPING

ADD/ADDRESS 3201 W. FULLERTON AVE.

CITY CHICAGO STATE IL

ARTIST MICHAEL DATE 6/12/13

SALES APPROVED DATE

CUSTOMER APPROVAL:

PLEASE NOTE: By signing the approval box on this sketch, I understand that I am accepting all aspects of this drawing. This includes artwork, specifications, dimensions, spelling and any other representations herein. I also understand that color representations on this sketch are approximate and may not match manufactured product exactly.

Department of Business Affairs and Consumer Protection
Business Assistance Center - Public Way Use Unit
City Hall - 121 N. LaSalle Street, Room 800 • Chicago, IL 60602
(312)-74-GOBIZ (312-744-6249) • (312) 744-1944 (TTY)
http://www.cityofchicago.org/bacp

10/16/2013

Alderman **Reynaldo Colon**
Ward # **35**
City of Chicago
City Hall, Room **203**
121 North LaSalle Street
Chicago, Illinois 60602

Re: An ordinance to use and maintain a portion of the public right-of-way for **one (1) sign(s)** for **WINDY CITY FITNESS, LLC**, adjacent to the premises known as **3201 W. Fullerton Ave.**.

Dear Alderman **Reynaldo Colon**:

The applicant referenced above has requested the use of the public right-of-way for a **sign(s)**. An ordinance has been prepared by the Department of Business Affairs and Consumer Protection – Business Assistance Center - Public Way Use Unit for presentation to the City Council. Because this request was made for properties located in your ward, as approved by you as per the attached, I respectfully request that you introduce the attached ordinance at the next City Council meeting.

If you have any questions regarding this ordinance, please contact Anthony Bertuca at (312) 744-5506.

Department of Business Affairs and Consumer Protection

City of Chicago

O2013-8243

Office of the City Clerk

Document Tracking Sheet

Meeting Date:	10/16/2013
Sponsor(s):	Sposato (36)
Type:	Ordinance
Title:	Grant(s) of privilege in public way for Ati Physical Therapy
Committee(s) Assignment:	Committee on Transportation and Public Way

ORDINANCE
ATI PHYSICAL THERAPY
Acct. No. 285488 - 12
Permit No. 1108483

Be It Ordained by the City Council of the City of Chicago:

SECTION 1. Permission and authority are hereby given and granted to ATI PHYSICAL THERAPY, upon the terms and subject to the conditions of this ordinance to maintain and use one (1) sign(s) projecting over the public right-of-way attached to its premises known as 7315 W. Irving Park Rd..

Said sign structure(s) measures as follows; along W. Irving Prk:
One (1) at seventeen point six seven (17.67) feet in length, two (2) feet in height and thirteen (13) feet above grade level.

The location of said privilege shall be as shown on prints kept on file with the Department of Business Affairs and Consumer Protection and the Office of the City Clerk.

Said privilege shall be constructed in accordance with plans and specifications approved by the Department of Transportation (Division of Project Development) and Zoning Department - Signs.

This grant of privilege in the public way shall be subject to the provisions of Section 10-28-015 and all other required provisions of the Municipal Code of Chicago.

The grantee shall pay to the City of Chicago as compensation for the privilege #1108483 herein granted the sum of three hundred ($300.00) per annum in advance.

A 25% penalty will be added for payments received after due date.

The permit holder agrees to hold the City of Chicago harmless for any damage, relocation or replacement costs associated with damage, relocation or removal of private property caused by the City performing work in the public way.

Authority herein given and granted for a period of five (5) years from and after Date of Passage.

Alderman Nicholas Sposato

Nicholas Sposato 36th Ward

© Aurora Sign Co. Inc 2013

AURORA SIGN CO

17' 8"

2' 0"


ATI PHYSICAL THERAPY

0' 7" 1' 3"


ELECTRICAL DISCONNECT

INDIVIDUAL ILLUMINATED LETTERS WITH BACKER ON RACEWAY - 2 SETS REQUIRED

FABRICATE AND INSTALL LETTERS OF ALUMINUM AND ACRYLIC.
FACES TO BE WHITE ACRYLIC. LOGO TO HAVE COPY APPLIED FIRST SURFACE.
TRIMCAP TO BE BLACK. RETURNS TO BE BLACK.
BACKER TO BE BLACK.
RACEWAY TO BE PAINTED TO MATCH WALL.
ALL EXPOSED METAL SURFACES TO BE COATED WITH ACRYLIC POLYURETHANE.
INTERNAL ILLUMINATION TO BE WHITE LEDS.
SCALE - 3/8" = 1'

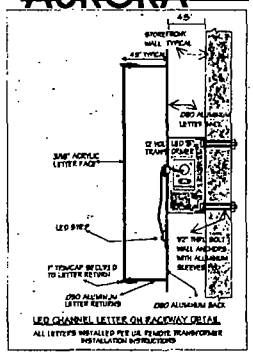

LED CHANNEL LETTER ON RACEWAY DETAIL
ALL LETTERS INSTALLED PER UL REMOTE TRANSFORMER INSTALLATION INSTRUCTIONS

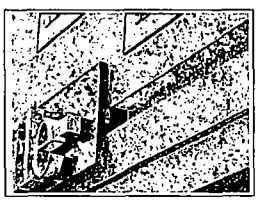

INSTALLATION INSTRUCTIONS

INSTALL SIGNS ON FACADES AS SHOWN.
CONNECT TO ELECTRICAL SERVICE
TO BE PROVIDED BY OTHERS
PRIOR TO INSTALL.



1100 Route 34
Aurora, Illinois 60504
630 898 5900 office
630 898 6091 fax

Prepared For:	ATI PHYSICAL THERAPY	Address:	7315 W IRVING PARK RD	Drawing: 213084	Sheet: 1	Design Date: 3/7/13	Rev 4:
Location Name:		City/State:	NORRIDGE, IL	Rev 1:			Rev 5:
				Rev 2:			Rev 6:
				Rev 3:			Rev 7:

NOTE: THIS DRAWING IS THE PROPERTY OF AURORA SIGN CO. IT IS NOT TO BE REPRODUCED, COPIED, OR EXHIBITED IN ANY FASHION WITHOUT WRITTEN CONSENT FROM AURORA SIGN CO. CHARGES OF UP TO $2000.00 WILL BE ASSESSED FOR ANY MIS-USE OF THESE DRAWINGS

Department of Business Affairs and Consumer Protection
Business Assistance Center - Public Way Use Unit
City Hall - 121 N. LaSalle Street, Room 800 • Chicago, IL 60602
(312)-74-GOBIZ (312-744-6249) • (312) 744-1944 (TTY)
http://www.cityofchicago.org/bacp

10/16/2013

Alderman **Nicholas Sposato**
Ward # **36**
City of Chicago
City Hall, Room **304**
121 North LaSalle Street
Chicago, Illinois 60602

Re: An ordinance to use and maintain a portion of the public right-of-way for **one (1) sign(s)** for **ATI PHYSICAL THERAPY**, adjacent to the premises known as **7315 W. Irving Park Rd.**.

Dear Alderman **Nicholas Sposato**:

The applicant referenced above has requested the use of the public right-of-way for a **sign(s)**. An ordinance has been prepared by the Department of Business Affairs and Consumer Protection – Business Assistance Center - Public Way Use Unit for presentation to the City Council. Because this request was made for properties located in your ward, as approved by you as per the attached, I respectfully request that you introduce the attached ordinance at the next City Council meeting.

If you have any questions regarding this ordinance, please contact Anthony Bertuca at (312) 744-5506.

Department of Business Affairs and Consumer Protection

City of Chicago

O2013-8195

Office of the City Clerk

Document Tracking Sheet

Meeting Date:	10/16/2013
Sponsor(s):	Mitts (37)
Type:	Ordinance
Title:	Grant(s) of privilege in public way for Austin Special Chicago
Committee(s) Assignment:	Committee on Transportation and Public Way

ORDINANCE
AUSTIN SPECIAL CHICAGO
Acct. No. 41416 - 4
Permit No. 1108437

Be It Ordained by the City Council of the City of Chicago:

SECTION 1. Permission and authority are hereby given and granted to AUSTIN SPECIAL CHICAGO, upon the terms and subject to the conditions of this ordinance to maintain and use, as now constructed, Occupation of Space (for parking) on the public right-of-way adjacent to its premises known as 5527 W. Huron St..

Said Occupation of Space (for parking) at W. Huron Street measure(s):
One (1) at twenty-eight (28) feet in length, and nineteen (19) feet in width for a total of five hundred thirty-two (532) square feet. Existing occupation of space is used for employees parking.

The location of said privilege shall be as shown on prints kept on file with the Department of Business Affairs and Consumer Protection and the Office of the City Clerk.

Said privilege shall be constructed in accordance with plans and specifications approved by the Department of Planning and Development, Department of Transportation (Division of Project Development), and Department of Transportation (Office of Underground Coordination).


This grant of privilege in the public way shall be subject to the provisions of Section 10-28-015 and all other required provisions of the Municipal Code of Chicago.

The grantee shall pay to the City of Chicago as compensation for the privilege #1108437 herein granted the sum of four hundred ($400.00) per annum in advance.

A 25% penalty will be added for payments received after due date.

The permit holder agrees to hold the City of Chicago harmless for any damage, relocation or replacement costs associated with damage, relocation or removal of private property caused by the City performing work in the public way.

Authority herein given and granted for a period of five (5) years from and after 07/09/2013.

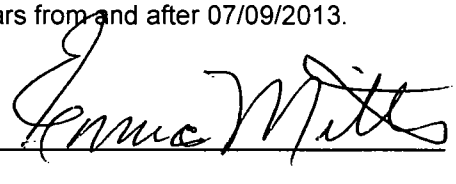Alderman 

Emma Mitts 37th Ward



Department of Business Affairs and Consumer Protection
Business Assistance Center- Public Way Use Unit
City Hall - 121 N LaSalle Street Room 800 • Chicago, IL 60602
(312)-74-GOBIZ (312-744-6249) • (312) 744-1944 (TTY)
http://www.cityofchicago.org/bacp

10/16/2013

Alderman **Emma Mitts**
Ward # **37**
City of Chicago
City Hall, Room **300**
121 North LaSalle Street
Chicago, Illinois 60602

Re: An ordinance to use and maintain a portion of the public right-of-way for **one (1) occupation of space(s)** for **AUSTIN SPECIAL CHICAGO**, adjacent to the premises known as **5527 W. Huron St.**.

Dear Alderman **Emma Mitts**:

The applicant referenced above has requested the use of the public right-of-way for a **occupation of space(s)**. An ordinance has been prepared by the Department of Business Affairs and Consumer Protection – Business Assistance Center - Public Way Use Unit for presentation to the City Council. Because this request was made for properties located in your ward, as approved by you as per the attached, I respectfully request that you introduce the attached ordinance at the next City Council meeting.

If you have any questions regarding this ordinance, please contact Anthony Bertuca at (312) 744-5506.

Department of Business Affairs and Consumer Protection

City of Chicago

O2013-8198

Office of the City Clerk

Document Tracking Sheet

Meeting Date:	10/16/2013
Sponsor(s):	Mitts (37)
Type:	Ordinance
Title:	Grant(s) of privilege in public way for Austin Career Ed Center
Committee(s) Assignment:	Committee on Transportation and Public Way

ORDINANCE
AUSTIN CAREER ED CENTER
Acct. No. 70015 - 1
Permit No. 1108055

Be It Ordained by the City Council of the City of Chicago:

SECTION 1. Permission and authority are hereby given and granted to AUSTIN CAREER ED CENTER, upon the terms and subject to the conditions of this ordinance to maintain and use, as now constructed, one (1) Ramp(s) on the public right-of-way adjacent to its premises known as 5352 W. Chicago Ave..

Said Ramp(s) at N. Long measure(s):
One (1) at nineteen point six six (19.66) feet in length, and four (4) feet in width for a total of seventy-eight point six four (78.64) square feet.

The location of said privilege shall be as shown on prints kept on file with the Department of Business Affairs and Consumer Protection and the Office of the City Clerk.

Said privilege shall be constructed in accordance with plans and specifications approved by the Department of Transportation (Division of Project Development) and Mayor's Office for People with Disabilities.

This grant of privilege in the public way shall be subject to the provisions of Section 10-28-015 and all other required provisions of the Municipal Code of Chicago.

The grantee shall pay to the City of Chicago as compensation for the privilege #1108055 herein granted the sum of four hundred ($400.00) per annum in advance.


A 25% penalty will be added for payments received after due date.

The permit holder agrees to hold the City of Chicago harmless for any damage, relocation or replacement costs associated with damage, relocation or removal of private property caused by the City performing work in the public way.

Authority herein given and granted for a period of five (5) years from and after 07/09/2013.

Alderman Emma Mitts

Emma Mitts 37th Ward

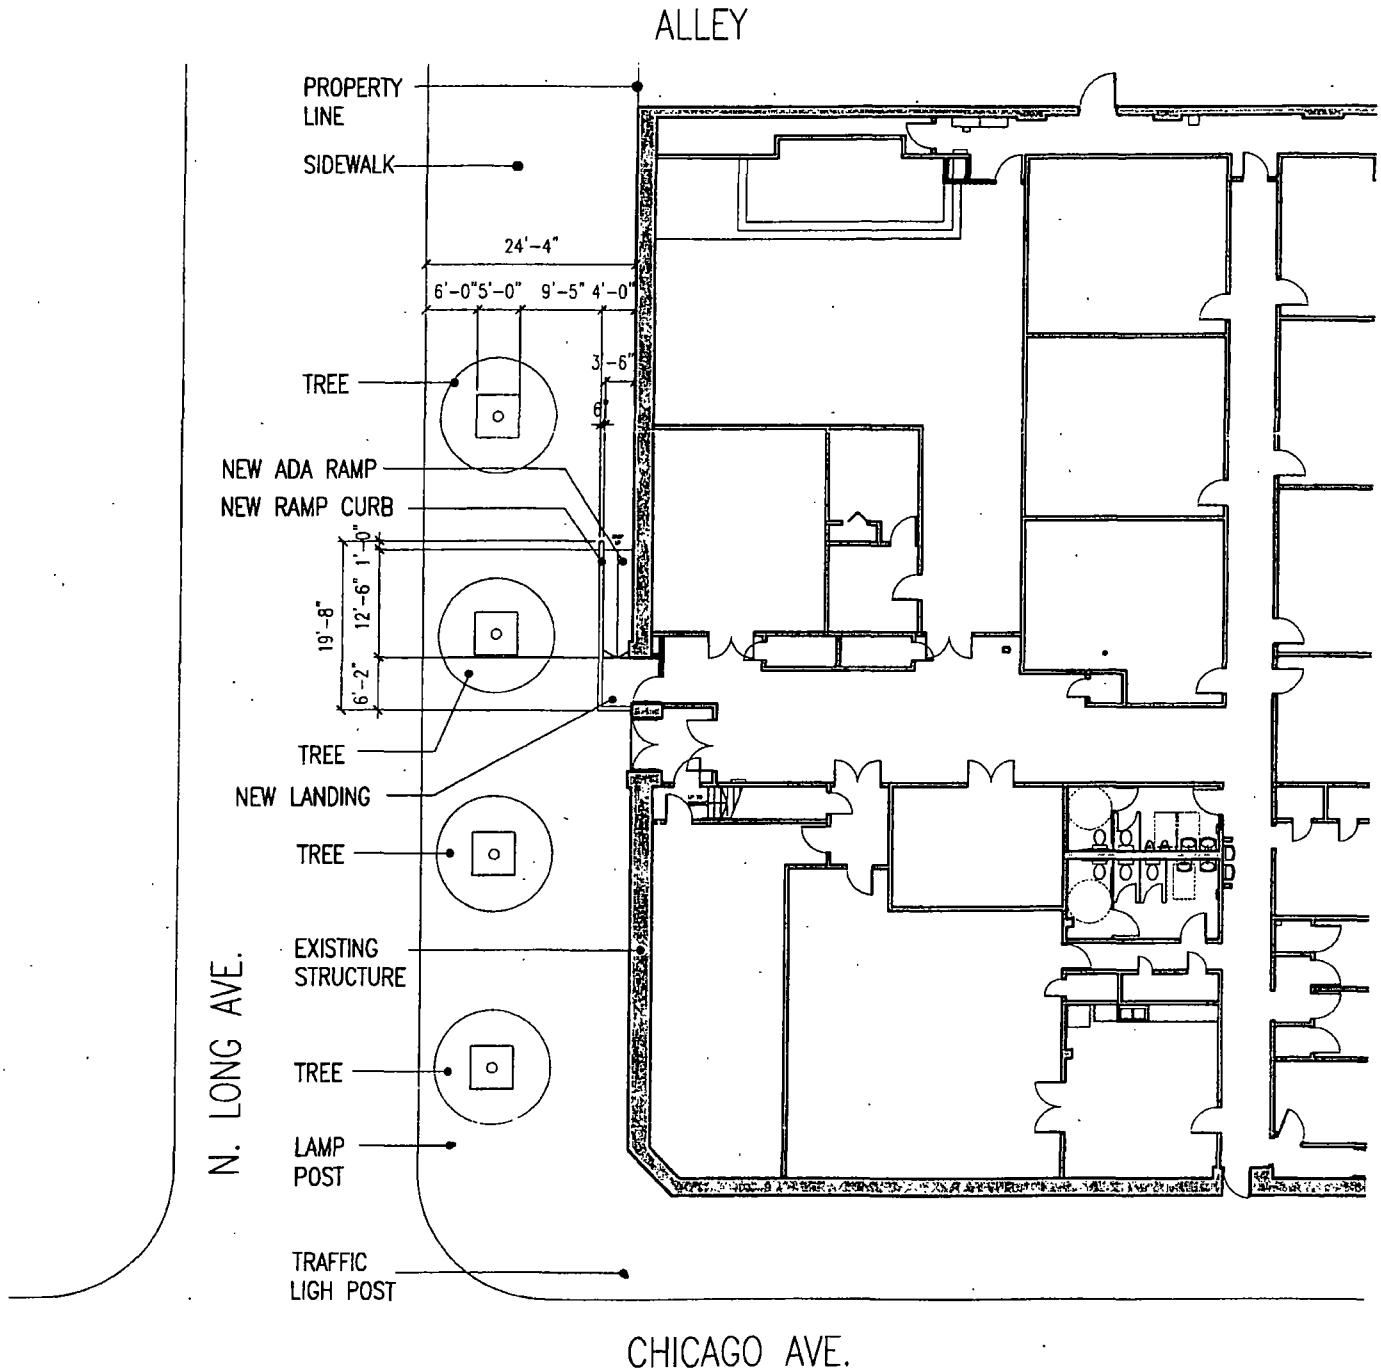

SITE PLAN

1" = 20'-0"

Department of Business Affairs and Consumer Protection
Business Assistance Center - Public Way Use Unit
City Hall - 121 N. LaSalle Street, Room 800 • Chicago, IL 60602
(312)-74-GOBIZ (312-744-6249) • (312) 744-1944 (TTY)
http://www.cityofchicago.org/bacp

10/16/2013

Alderman **Emma Mitts**
Ward # **37**
City of Chicago
City Hall, Room **300**
121 North LaSalle Street
Chicago, Illinois 60602

Re: An ordinance to use and maintain a portion of the public right-of-way for **one (1) ramp(s)** for **AUSTIN CAREER ED CENTER**, adjacent to the premises known as **5352 W. Chicago Ave.**.

Dear Alderman **Emma Mitts**:

The applicant referenced above has requested the use of the public right-of-way for a **ramp(s)**. An ordinance has been prepared by the Department of Business Affairs and Consumer Protection – Business Assistance Center - Public Way Use Unit for presentation to the City Council. Because this request was made for properties located in your ward, as approved by you as per the attached, I respectfully request that you introduce the attached ordinance at the next City Council meeting.

If you have any questions regarding this ordinance, please contact Anthony Bertuca at (312) 744-5506.

Department of Business Affairs and Consumer Protection

City of Chicago

O2013-8203

Office of the City Clerk

Document Tracking Sheet

Meeting Date:	10/16/2013
Sponsor(s):	Mitts (37)
Type:	Ordinance
Title:	Grant(s) of privilege in public way for O and G Spring and Wire Form Specialty Co.
Committee(s) Assignment:	Committee on Transportation and Public Way

ORDINANCE
O AND G SPRING AND WIRE FORM SPECIALTY CO.
Acct. No. 6243 - 2
Permit No. 1108782

Be It Ordained by the City Council of the City of Chicago:

SECTION 1. Permission and authority are hereby given and granted to O AND G SPRING AND WIRE FORM SPECIALTY CO., upon the terms and subject to the conditions of this ordinance to maintain and use, as now constructed, one (1) Conduit(s) under the public right-of-way adjacent to its premises known as 4500 W. Division St..

Said Conduit(s) at W. Division Street measure(s):
One (1) at one hundred sixty-two (162) feet in length, and two point five (2.5) feet in width for a total of four hundred five (405) square feet.

The location of said privilege shall be as shown on prints kept on file with the Department of Business Affairs and Consumer Protection and the Office of the City Clerk.

Said privilege shall be constructed in accordance with plans and specifications approved by the Department of Transportation (Division of Project Development) and Department of Transportation (Office of Underground Coordination).

This grant of privilege in the public way shall be subject to the provisions of Section 10-28-015 and all other required provisions of the Municipal Code of Chicago.

The grantee shall pay to the City of Chicago as compensation for the privilege #1108782 herein granted the sum of nine hundred seventy-two ($972.00) per annum in advance.


A 25% penalty will be added for payments received after due date.

The permit holder agrees to hold the City of Chicago harmless for any damage, relocation or replacement costs associated with damage, relocation or removal of private property caused by the City performing work in the public way.

Authority herein given and granted for a period of five (5) years from and after 11/25/2012.

Alderman Emma Mitts

Emma Mitts 37th Ward

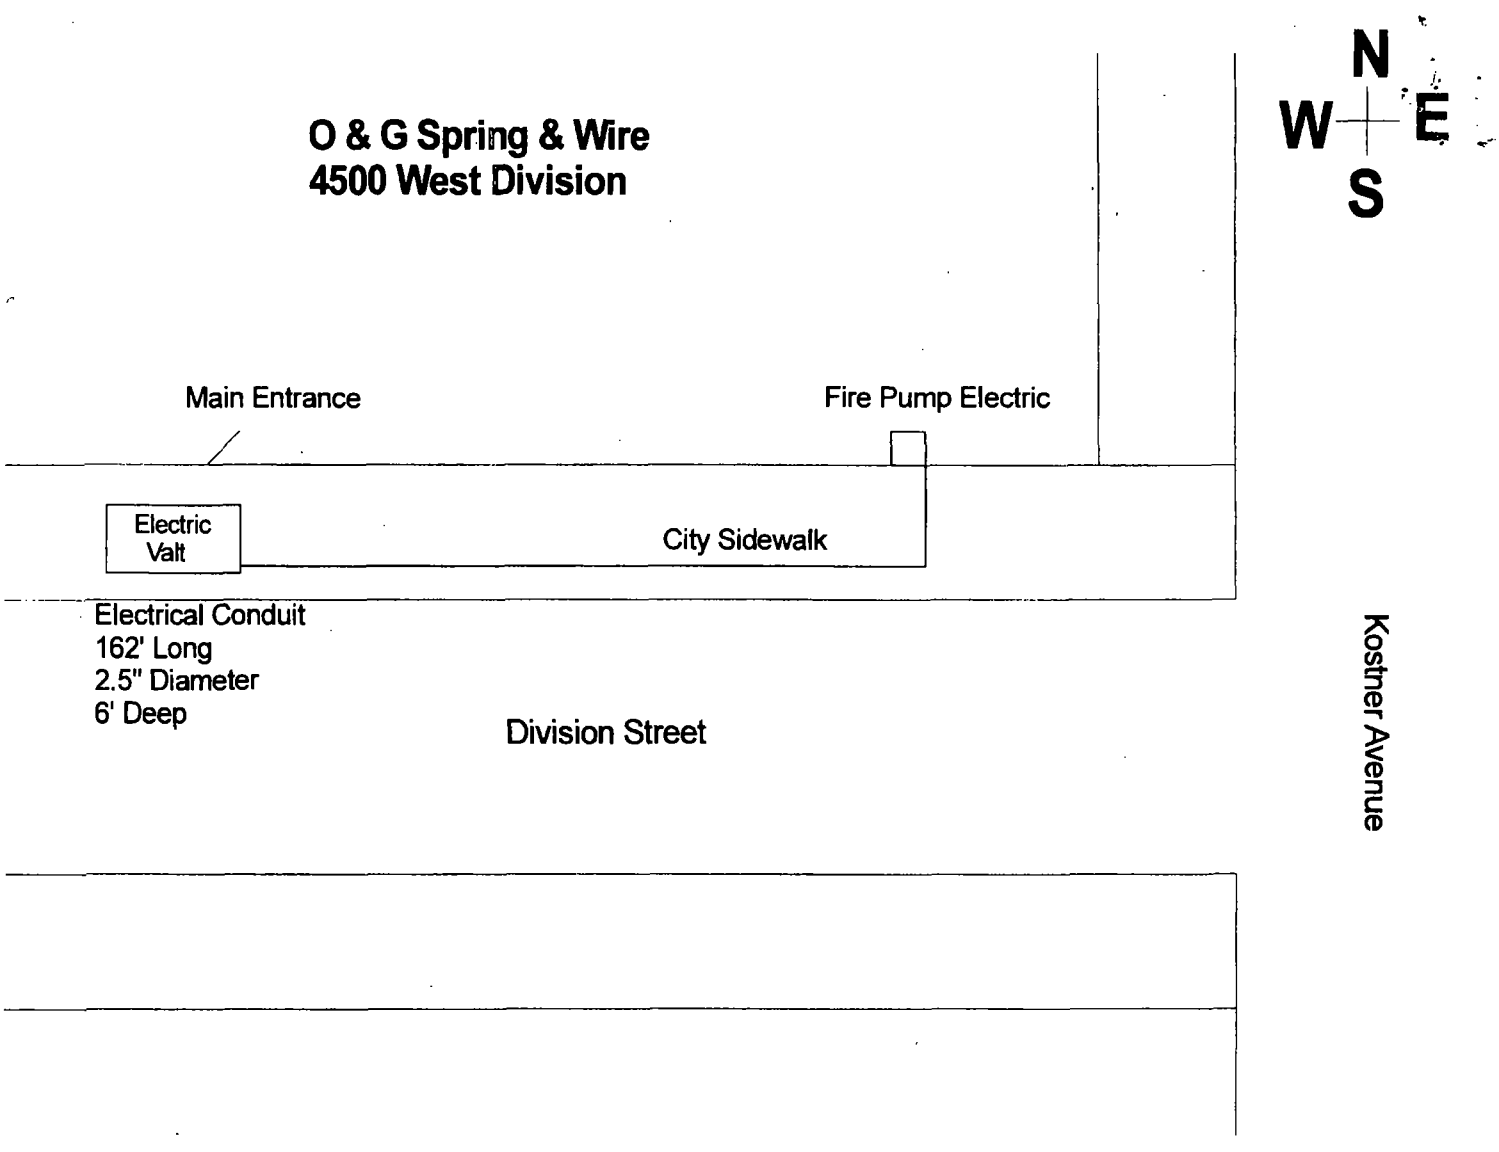
O & G Spring & Wire
4500 West Division
N
W
E
S
Main Entrance
Fire Pump Electric
Electric Valt
City Sidewalk
Electrical Conduit
162' Long
2.5" Diameter
6' Deep
Division Street
Kostner Avenue

Department of Business Affairs and Consumer Protection
Business Assistance Center - Public Way Use Unit
City Hall - 121 N. LaSalle Street, Room 800 • Chicago, IL 60602
(312)-74-GOBIZ (312-744-6249) • (312) 744-1944 (TTY)
http://www.cityofchicago.org/bacp

10/16/2013

Alderman **Emma Mitts**
Ward # **37**
City of Chicago
City Hall, Room **300**
121 North LaSalle Street
Chicago, Illinois 60602

Re: An ordinance to use and maintain a portion of the public right-of-way for **one (1) conduit(s)** for **O AND G SPRING AND WIRE FORM SPECIALTY CO.**, adjacent to the premises known as **4500 W. Division St.**.

Dear Alderman **Emma Mitts**:

The applicant referenced above has requested the use of the public right-of-way for a **conduit(s)**. An ordinance has been prepared by the Department of Business Affairs and Consumer Protection – Business Assistance Center - Public Way Use Unit for presentation to the City Council. Because this request was made for properties located in your ward, as approved by you as per the attached, I respectfully request that you introduce the attached ordinance at the next City Council meeting.

If you have any questions regarding this ordinance, please contact Anthony Bertuca at (312) 744-5506.

Department of Business Affairs and Consumer Protection

City of Chicago

O2013-8205

Office of the City Clerk

Document Tracking Sheet

Meeting Date:	10/16/2013
Sponsor(s):	Mitts (37)
Type:	Ordinance
Title:	Grant(s) of privilege in public way for Phoenix Computerized Accounting Service, Inc.
Committee(s) Assignment:	Committee on Transportation and Public Way

ORDINANCE
PHOENIX COMPUTERIZED ACCOUNTING SERVICE INC.
Acct. No. 19465 - 1
Permit No. 1108787

Be It Ordained by the City Council of the City of Chicago:

SECTION 1. Permission and authority are hereby given and granted to PHOENIX COMPUTERIZED ACCOUNTING SERVICE INC., upon the terms and subject to the conditions of this ordinance to maintain and use one (1) sign(s) projecting over the public right-of-way attached to its premises known as 5453 W. North Ave..

Said sign structure(s) measures as follows; along W. North Avenue:
One (1) at twenty (20) feet in length, four (4) feet in height and seven point five (7.5) feet above grade level.

The location of said privilege shall be as shown on prints kept on file with the Department of Business Affairs and Consumer Protection and the Office of the City Clerk.

Said privilege shall be constructed in accordance with plans and specifications approved by the Department of Transportation (Division of Project Development) and Zoning Department - Signs.

This grant of privilege in the public way shall be subject to the provisions of Section 10-28-015 and all other required provisions of the Municipal Code of Chicago.

The grantee shall pay to the City of Chicago as compensation for the privilege #1108787 herein granted the sum of three hundred ($300.00) per annum in advance.


A 25% penalty will be added for payments received after due date.

The permit holder agrees to hold the City of Chicago harmless for any damage, relocation or replacement costs associated with damage, relocation or removal of private property caused by the City performing work in the public way.

Authority herein given and granted for a period of five (5) years from and after 06/11/2013.

Alderman Emma Mitts

Emma Mitts 37th Ward

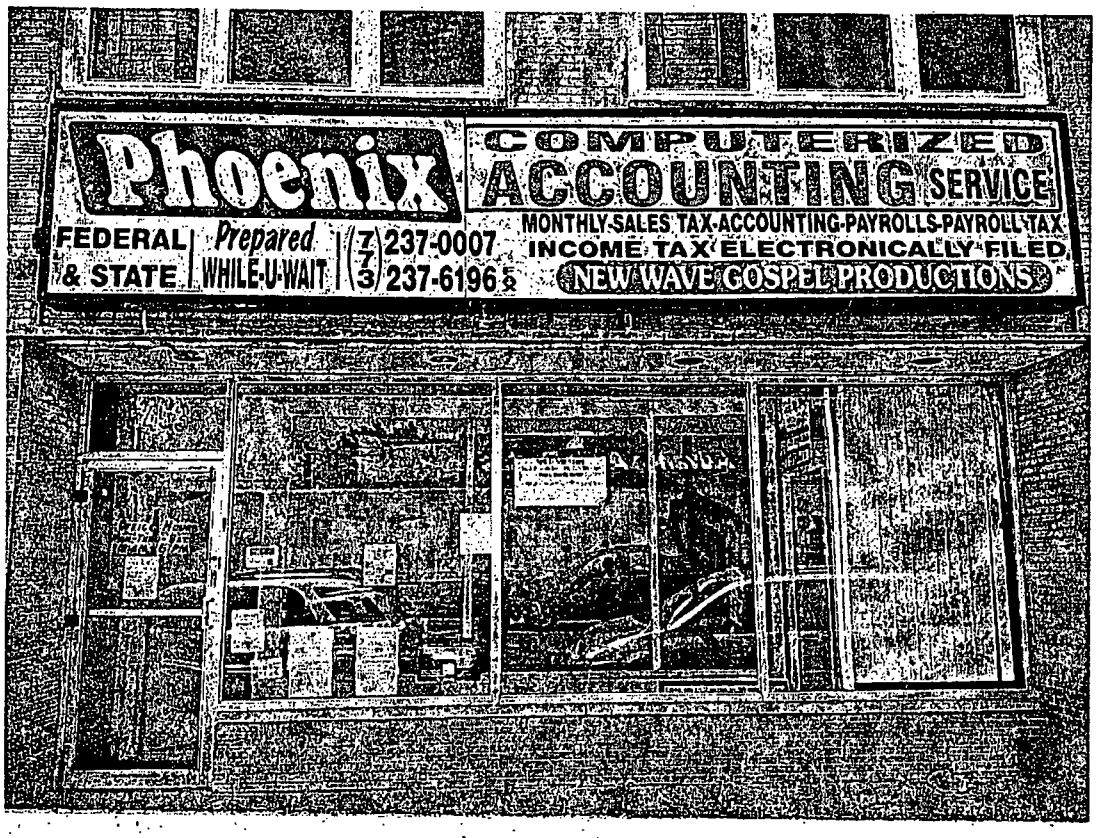
Phoenix
COMPUTERIZED
ACCOUNTING SERVICE
FEDERAL & STATE
Prepared WHILE-U-WAIT
773 237-0007
773 237-6196 fax
MONTHLY-SALES TAX-ACCOUNTING-PAYROLLS-PAYROLL TAX
INCOME TAX ELECTRONICALLY FILED
NEW WAVE GOSPEL PRODUCTIONS

Department of Business Affairs and Consumer Protection
Business Assistance Center - Public Way Use Unit
City Hall - 121 N. LaSalle Street, Room 800 • Chicago, IL 60602
(312)-74-GOBIZ (312-744-6249) • (312) 744-1944 (TTY)
http://www.cityofchicago.org/bacp

10/16/2013

Alderman **Emma Mitts**
Ward # **37**
City of Chicago
City Hall, Room **300**
121 North LaSalle Street
Chicago, Illinois 60602

Re: An ordinance to use and maintain a portion of the public right-of-way for **one (1) sign(s)** for **PHOENIX COMPUTERIZED ACCOUNTING SERVICE INC.**, adjacent to the premises known as **5453 W. North Ave.**.

Dear Alderman **Emma Mitts**:

The applicant referenced above has requested the use of the public right-of-way for a **sign(s)**. An ordinance has been prepared by the Department of Business Affairs and Consumer Protection – Business Assistance Center - Public Way Use Unit for presentation to the City Council. Because this request was made for properties located in your ward, as approved by you as per the attached, I respectfully request that you introduce the attached ordinance at the next City Council meeting.

If you have any questions regarding this ordinance, please contact Anthony Bertuca at (312) 744-5506.

Department of Business Affairs and Consumer Protection

City of Chicago

O2013-8208

Office of the City Clerk

Document Tracking Sheet

Meeting Date:	10/16/2013
Sponsor(s):	Cullerton (38)
Type:	Ordinance
Title:	Grant(s) of privilege in public way for Advance Spinal Clinic
Committee(s) Assignment:	Committee on Transportation and Public Way

ORDINANCE
ADVANCED SPINAL CLINIC
Acct. No. 262320 - 1
Permit No. 1108900

Be It Ordained by the City Council of the City of Chicago:

SECTION 1. Permission and authority are hereby given and granted to ADVANCED SPINAL CLINIC, upon the terms and subject to the conditions of this ordinance to maintain and use one (1) sign(s) projecting over the public right-of-way attached to its premises known as 5356 W. Addison St..

Said sign structure(s) measures as follows; along W. ADDISON ST:
One (1) at eight (8) feet in length, six (6) feet in height and twelve (12) feet above grade level.

The location of said privilege shall be as shown on prints kept on file with the Department of Business Affairs and Consumer Protection and the Office of the City Clerk.

Said privilege shall be constructed in accordance with plans and specifications approved by the Department of Transportation (Division of Project Development) and Zoning Department - Signs.

This grant of privilege in the public way shall be subject to the provisions of Section 10-28-015 and all other required provisions of the Municipal Code of Chicago.

The grantee shall pay to the City of Chicago as compensation for the privilege #1108900 herein granted the sum of three hundred ($300.00) per annum in advance.

A 25% penalty will be added for payments received after due date.

The permit holder agrees to hold the City of Chicago harmless for any damage, relocation or replacement costs associated with damage, relocation or removal of private property caused by the City performing work in the public way.

Authority herein given and granted for a period of five (5) years from and after 09/10/2013.

Alderman _____

Timothy Cullerton 38th Ward

Advanced Spinal Clinic
3356 W Addison
Chicago, IL 60641
Long sidewalk
Parking lot
SIGN
Addison St.
Sidewalk
Stop sign

City of Chicago

O2013-8210

Office of the City Clerk

Document Tracking Sheet

Meeting Date:	10/16/2013
Sponsor(s):	Cullerton (38)
Type:	Ordinance
Title:	Grant(s) of privilege in public way for Auto Warehouse, The
Committee(s) Assignment:	Committee on Transportation and Public Way

ORDINANCE
THE AUTO WAREHOUSE
Acct. No. 21789 - 1
Permit No. 1091864

Be It Ordained by the City Council of the City of Chicago:

SECTION 1. Permission and authority are hereby given and granted to THE AUTO WAREHOUSE, upon the terms and subject to the conditions of this ordinance to maintain and use, as now constructed, three (3) Banner(s) projecting over the public right-of-way adjacent to its premises known as 3632-36 N. Cicero Ave..

Said Banner(s) at Patterson measure(s):
One (1) at forty (40) feet in length, and five (5) feet in width for a total of two hundred (200) square feet.

Said Banner(s) at Cicero measure(s):
One (1) at thirty (30) feet in length, and five (5) feet in width for a total of one hundred fifty (150) square feet.
One (1) at eight (8) feet in length, and eight (8) feet in width for a total of sixty-four (64) square feet.

The location of said privilege shall be as shown on prints kept on file with the Department of Business Affairs and Consumer Protection and the Office of the City Clerk.

Said privilege shall be constructed in accordance with plans and specifications approved by the Zoning Department - Signs.

This grant of privilege in the public way shall be subject to the provisions of Section 10-28-015 and all other required provisions of the Municipal Code of Chicago.

The grantee shall pay to the City of Chicago as compensation for the privilege #1091864 herein granted the sum of nine hundred ($900.00) per annum in advance.

A 25% penalty will be added for payments received after due date.

The permit holder agrees to hold the City of Chicago harmless for any damage, relocation or replacement costs associated with damage, relocation or removal of private property caused by the City performing work in the public way.

Authority herein given and granted for a period of five (5) years from and after Date of Passage.

Alderman _____

Timothy Cullerton 38th Ward



Ad Deluxe Sign Co.
5540 West Harrison
Chicago,IL 60644
ADDELUXESIGN@comcast.net
phone : 773-378-4548
fax: 773-378-4552

PATTERSON ELEVATION

THE AUTO WAREHOUSE
3623 NORTH CICERO AVE
CHICAGO ,IL 60639

City of Chicago

O2013-8212

Office of the City Clerk

Document Tracking Sheet

Meeting Date:	10/16/2013
Sponsor(s):	Cullerton (38)
Type:	Ordinance
Title:	Grant(s) of privilege in public way for Bank of America - LaSalle -- 4747 W Irving Park Rd
Committee(s) Assignment:	Committee on Transportation and Public Way

ORDINANCE
BANK OF AMERICA - LASALLE
Acct. No. 9118 - 135
Permit No. 1108773

Be It Ordained by the City Council of the City of Chicago:

SECTION 1. Permission and authority are hereby given and granted to BANK OF AMERICA - LASALLE, upon the terms and subject to the conditions of this ordinance to maintain and use one (1) sign(s) projecting over the public right-of-way attached to its premises known as 4747 W. Irving Park Rd..

Said sign structure(s) measures as follows; along W Irving Pk:
One (1) at three point three three (3.33) feet in length, three point zero eight (3.08) feet in height and nine (9) feet above grade level.

The location of said privilege shall be as shown on prints kept on file with the Department of Business Affairs and Consumer Protection and the Office of the City Clerk.

Said privilege shall be constructed in accordance with plans and specifications approved by the Department of Transportation (Division of Project Development) and Zoning Department - Signs.

This grant of privilege in the public way shall be subject to the provisions of Section 10-28-015 and all other required provisions of the Municipal Code of Chicago.

The grantee shall pay to the City of Chicago as compensation for the privilege #1108773 herein granted the sum of one hundred ($100.00) per annum in advance.

A 25% penalty will be added for payments received after due date.

The permit holder agrees to hold the City of Chicago harmless for any damage, relocation or replacement costs associated with damage, relocation or removal of private property caused by the City performing work in the public way.

Authority herein given and granted for a period of five (5) years from and after 07/30/2013.

Alderman _____

Timothy Cullerton 38th Ward

[redacted]

- Length: 11'0"
- Width: 6'0"
- Depth: 2'0"
- Bottom of sign above grade: 17'0"
- Top of sign above grade: 23'0"



4747 W. Irving Park Rd

City of Chicago

O2013-8235

Office of the City Clerk

Document Tracking Sheet

Meeting Date:	10/16/2013
Sponsor(s):	Cullerton (38)
Type:	Ordinance
Title:	Grant(s) of privilege in public way for Bank of America-LaSalle - 4825 N Austin Ave
Committee(s) Assignment:	Committee on Transportation and Public Way

ORDINANCE
BANK OF AMERICA - LASALLE
Acct. No. 9118 - 123
Permit No. 1108776

Be It Ordained by the City Council of the City of Chicago:

SECTION 1. Permission and authority are hereby given and granted to BANK OF AMERICA - LASALLE, upon the terms and subject to the conditions of this ordinance to maintain and use one (1) sign(s) projecting over the public right-of-way attached to its premises known as 4825 N. Austin Ave..

Said sign structure(s) measures as follows; along N. Austin Avenue:
One (1) at nine point one seven (9.17) feet in length, seven point two five (7.25) feet in height and fourteen point six seven (14.67) feet above grade level.

The location of said privilege shall be as shown on prints kept on file with the Department of Business Affairs and Consumer Protection and the Office of the City Clerk.

Said privilege shall be constructed in accordance with plans and specifications approved by the Department of Transportation (Division of Project Development) and Zoning Department - Signs.

This grant of privilege in the public way shall be subject to the provisions of Section 10-28-015 and all other required provisions of the Municipal Code of Chicago.

The grantee shall pay to the City of Chicago as compensation for the privilege #1108776 herein granted the sum of three hundred ($300.00) per annum in advance.

A 25% penalty will be added for payments received after due date.

The permit holder agrees to hold the City of Chicago harmless for any damage, relocation or replacement costs associated with damage, relocation or removal of private property caused by the City performing work in the public way.

Authority herein given and granted for a period of five (5) years from and after 07/09/2013.

Alderman _____

Timothy Cullerton 38th Ward

- Length: 9'3"
- Width: 4'6"
- Depth: 1'8"
- Bottom of sign above grade: 16'6"
- Top of sign above grade: 21'0"



4825 N. Austin

City of Chicago

O2013-8236

Office of the City Clerk

Document Tracking Sheet

Meeting Date:	10/16/2013
Sponsor(s):	Cullerton (38)
Type:	Ordinance
Title:	Grant(s) of privilege in public way for Jolly Inn Restaurant
Committee(s) Assignment:	Committee on Transportation and Public Way

ORDINANCE
JOLLY INN RESTAURANT
Acct. No. 86620 - 2
Permit No. 1108718

Be It Ordained by the City Council of the City of Chicago:

SECTION 1. Permission and authority are hereby given and granted to JOLLY INN RESTAURANT, upon the terms and subject to the conditions of this ordinance to maintain and use, as now constructed, Occupation of Space on the public right-of-way adjacent to its premises known as 6501 W. Irving Park Rd.. Existing occupation of space is used for a synthetic stucco system applied over existing face brick wall. Existing stucco system measure one hundred (100) feet in length and six (6) inches in width to one (1) inch in width at its widest point and will be twenty-one (21) feet in height. Existing stucco system is used as a building beautification over existing masonry walls.

The location of said privilege shall be as shown on prints kept on file with the Department of Business Affairs and Consumer Protection and the Office of the City Clerk.

Said privilege shall be constructed in accordance with plans and specifications approved by the Department of Planning and Development, Department of Transportation (Division of Project Development), and Department of Transportation (Office of Underground Coordination).

This grant of privilege in the public way shall be subject to the provisions of Section 10-28-015 and all other required provisions of the Municipal Code of Chicago.

The grantee shall pay to the City of Chicago as compensation for the privilege #1108718 herein granted the sum of four hundred ($400.00) per annum in advance.


A 25% penalty will be added for payments received after due date.

The permit holder agrees to hold the City of Chicago harmless for any damage, relocation or replacement costs associated with damage, relocation or removal of private property caused by the City performing work in the public way.

Authority herein given and granted for a period of five (5) years from and after 09/15/2013.

Alderman _____

Timothy Cullerton 38th Ward

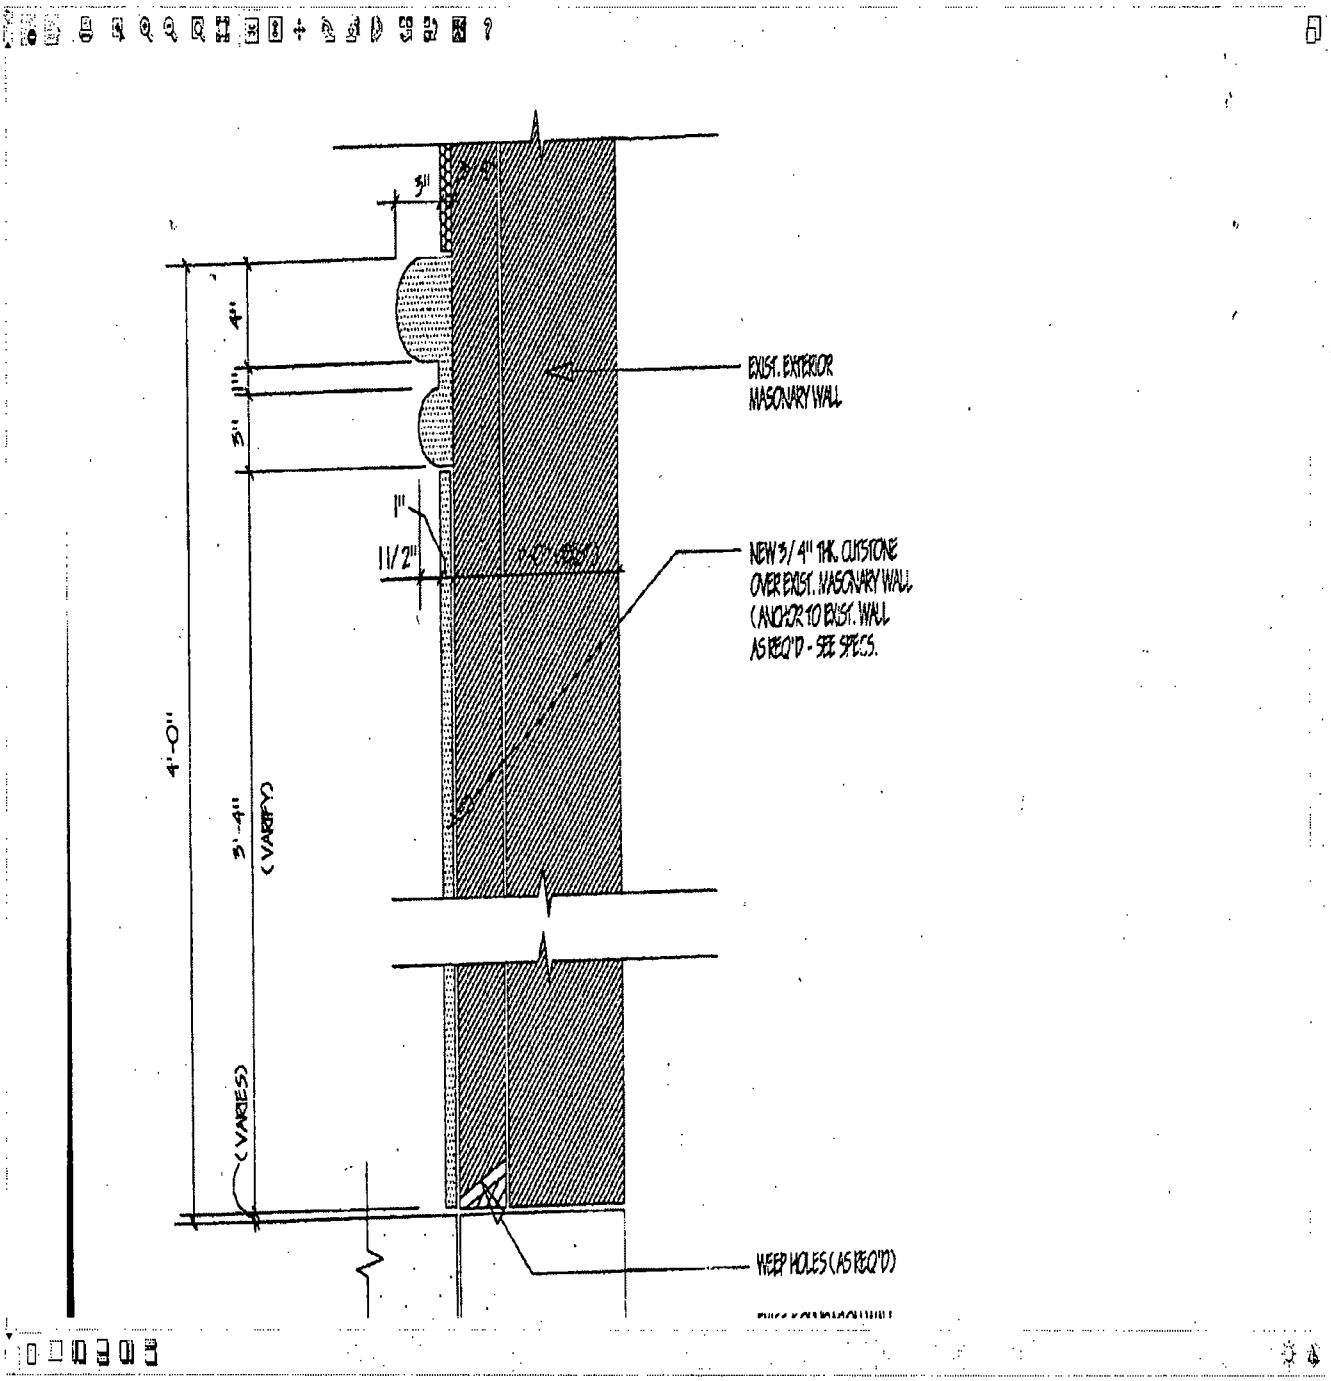
3"
4"
3"
1"
1 1/2"
4'-0"
3'-4" (VARIES)
(VARIES)
EXIST. EXTERIOR MASONARY WALL
NEW 3/4" THK. LIMESTONE OVER EXIST. MASONARY WALL (ANCHOR TO EXIST. WALL AS REQ'D - SEE SPECS.
WEEP HOLES (AS REQ'D)

City of Chicago

O2013-8239

Office of the City Clerk

Document Tracking Sheet

Meeting Date:	10/16/2013
Sponsor(s):	Cullerton (38)
Type:	Ordinance
Title:	Grant(s) of privilege in public way for Peoples Gas Light & Coke Co.
Committee(s) Assignment:	Committee on Transportation and Public Way

ORDINANCE
PEOPLES GAS LIGHT & COKE CO
Acct. No. 85394 - 3
Permit No. 1107860

Be It Ordained by the City Council of the City of Chicago:

SECTION 1. Permission and authority are hereby given and granted to PEOPLES GAS LIGHT & COKE CO, upon the terms and subject to the conditions of this ordinance to maintain and use, as now constructed, two (2) Planter(s) on the public right-of-way for beautification purposes adjacent to its premises known as 3955 N. Kilpatrick Ave..

Said Planter(s) at N. KILPATRICK measure(s):
One (1) at twenty-five (25) feet in length, and nine (9) feet in width for a total of two hundred twenty-five (225) square feet.
One (1) at twenty-five (25) feet in length, and twelve (12) feet in width for a total of three hundred (300) square feet.

Grantee must allow the required clear and unobstructed space for pedestrian passage at all times per rules and regulations approved by the Department of Transportation.

The location of said privilege shall be as shown on prints kept on file with the Department of Business Affairs and Consumer Protection and the Office of the City Clerk.

Said privilege shall be constructed in accordance with plans and specifications approved by the Department of Planning and Development and Department of Transportation (Division of Project Development).

This grant of privilege in the public way shall be subject to the provisions of Section 10-28-015 and all other required provisions of the Municipal Code of Chicago.

The grantee shall pay to the City of Chicago as compensation for the privilege #1107860 herein granted the sum of zero ($.00) per annum in advance.


A 25% penalty will be added for payments received after due date.

The permit holder agrees to hold the City of Chicago harmless for any damage, relocation or replacement costs associated with damage, relocation or removal of private property caused by the City performing work in the public way.

Authority herein given and granted for a period of five (5) years from and after 06/04/2013.

Alderman _____

Timothy Cullerton 38th Ward

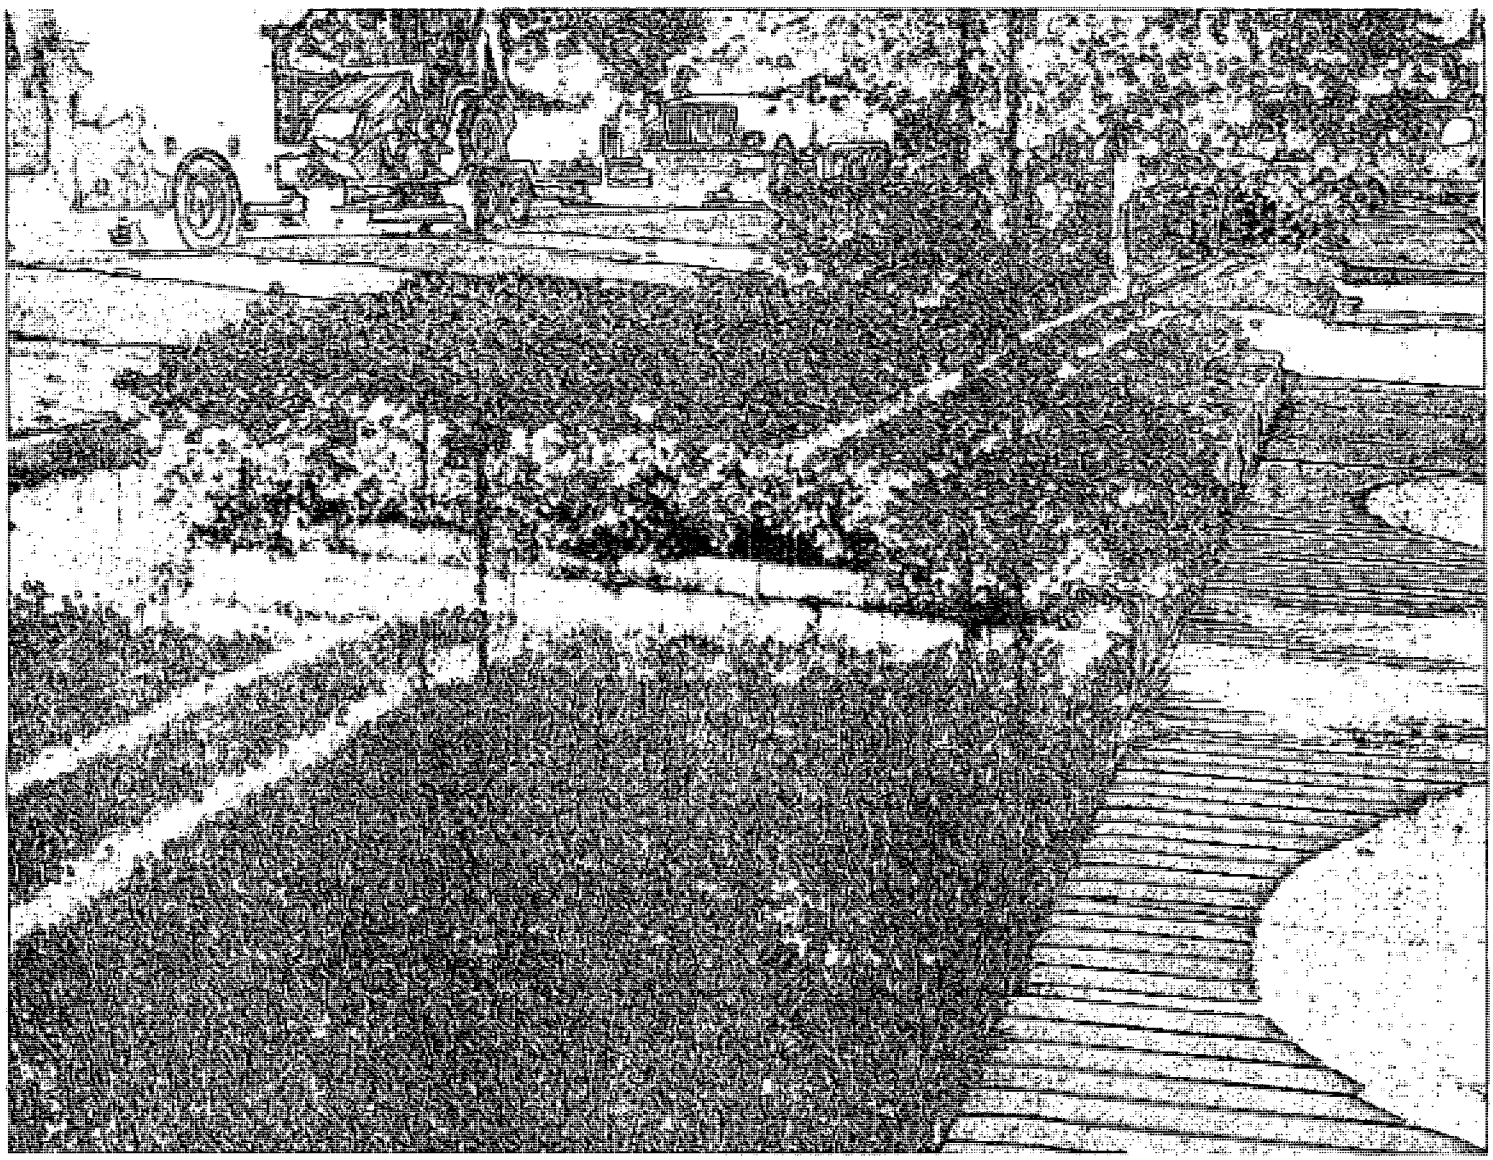

Department of Business Affairs and Consumer Protection
Business Assistance Center - Public Way Use Unit
City Hall - 121 N. LaSalle Street, Room 800 • Chicago, IL 60602
(312)-74-GOBIZ (312-744-6249) • (312) 744-1944 (TTY)
http://www.cityofchicago.org/bacp

10/16/2013

Alderman **Timothy Cullerton**
Ward # **38**
City of Chicago
City Hall, Room **203**
121 North LaSalle Street
Chicago, Illinois 60602

Re: An ordinance to use and maintain a portion of the public right-of-way for **two (2) planter(s)** for **PEOPLES GAS LIGHT & COKE CO**, adjacent to the premises known as **3955 N. Kilpatrick Ave.**.

Dear Alderman **Timothy Cullerton**:

The applicant referenced above has requested the use of the public right-of-way for a **planter(s)**. An ordinance has been prepared by the Department of Business Affairs and Consumer Protection – Business Assistance Center - Public Way Use Unit for presentation to the City Council. Because this request was made for properties located in your ward, as approved by you as per the attached, I respectfully request that you introduce the attached ordinance at the next City Council meeting.

If you have any questions regarding this ordinance, please contact Anthony Bertuca at (312) 744-5506.

Department of Business Affairs and Consumer Protection

City of Chicago

O2013-8240

Office of the City Clerk

Document Tracking Sheet

Meeting Date:	10/16/2013
Sponsor(s):	Cullerton (38)
Type:	Ordinance
Title:	Grant(s) of privilege in public way for Starbucks Coffee No. 2568
Committee(s) Assignment:	Committee on Transportation and Public Way

ORDINANCE
Starbuck's Coffee #2568
Acct. No. 63414 - 90
Permit No. 1107938

Be It Ordained by the City Council of the City of Chicago:

SECTION 1. Permission and authority are hereby given and granted to Starbuck's Coffee #2568, upon the terms and subject to the conditions of this ordinance to maintain and use, as now constructed, eight (8) Light Fixture(s) projecting over the public right-of-way adjacent to its premises known as 4365 W. Irving Park Rd..

Said Light Fixture(s) at W. Irving Park Road measure(s):
Three (3) at two (2) feet in length, point five (.5) feet in width and fourteen (14) feet above grade level.

Said Light Fixture(s) at N. Kostner measure(s):
Five (5) at two (2) feet in length, point five (.5) feet in width and fourteen (14) feet above grade level.

The location of said privilege shall be as shown on prints kept on file with the Department of Business Affairs and Consumer Protection and the Office of the City Clerk.

Said privilege shall be constructed in accordance with plans and specifications approved by the Department of Transportation (Division of Project Development).

This grant of privilege in the public way shall be subject to the provisions of Section 10-28-015 and all other required provisions of the Municipal Code of Chicago.

The grantee shall pay to the City of Chicago as compensation for the privilege #1107938 herein granted the sum of one hundred ten ($110.00) per annum in advance.

A 25% penalty will be added for payments received after due date.


The permit holder agrees to hold the City of Chicago harmless for any damage, relocation or replacement costs associated with damage, relocation or removal of private property caused by the City performing work in the public way.

Authority herein given and granted for a period of five (5) years from and after 06/11/2013.

Alderman _____

Timothy Cullerton 38th Ward

STARBUCKS COFFEE CO. 4365 W. IRVING PARK	Exterior Lighting Plan 8 total lights (typ.)

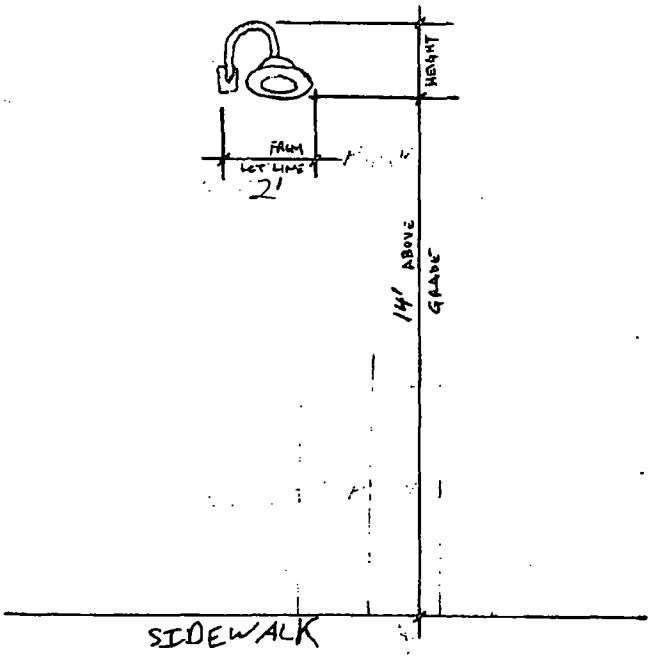

Department of Business Affairs and Consumer Protection
Business Assistance Center - Public Way Use Unit
City Hall - 121 N. LaSalle Street, Room 800 • Chicago, IL 60602
(312)-74-GOBIZ (312-744-6249) • (312) 744-1944 (TTY)
http://www.cityofchicago.org/bacp

10/16/2013

Alderman **Timothy Cullerton**
Ward # **38**
City of Chicago
City Hall, Room **203**
121 North LaSalle Street
Chicago, Illinois 60602

Re: An ordinance to use and maintain a portion of the public right-of-way for **eight (8) light fixture(s)** for **Starbuck's Coffee #2568**, adjacent to the premises known as **4365 W. Irving Park Rd.**.

Dear Alderman **Timothy Cullerton**:

The applicant referenced above has requested the use of the public right-of-way for a **light fixture(s)**. An ordinance has been prepared by the Department of Business Affairs and Consumer Protection – Business Assistance Center - Public Way Use Unit for presentation to the City Council. Because this request was made for properties located in your ward, as approved by you as per the attached, I respectfully request that you introduce the attached ordinance at the next City Council meeting.

If you have any questions regarding this ordinance, please contact Anthony Bertuca at (312) 744-5506.

Department of Business Affairs and Consumer Protection

City of Chicago

O2013-8251

Office of the City Clerk

Document Tracking Sheet

Meeting Date:	10/16/2013
Sponsor(s):	Laurino (39)
Type:	Ordinance
Title:	Grant(s) of privilege in public way for Chicagoland Truck Rental
Committee(s) Assignment:	Committee on Transportation and Public Way

ORDINANCE
CHICAGOLAND TRUCK RENTAL
Acct. No. 15836 - 2
Permit No. 1108645

Be It Ordained by the City Council of the City of Chicago:

SECTION 1. Permission and authority are hereby given and granted to CHICAGOLAND TRUCK RENTAL, upon the terms and subject to the conditions of this ordinance to maintain and use one (1) sign(s) projecting over the public right-of-way attached to its premises known as 3939 W. Montrose Ave..

Said sign structure(s) measures as follows; along W. Montrose Avenue:
One (1) at ten (10) feet in length, six (6) feet in height and fourteen point one seven (14.17) feet above grade level.

The location of said privilege shall be as shown on prints kept on file with the Department of Business Affairs and Consumer Protection and the Office of the City Clerk.

Said privilege shall be constructed in accordance with plans and specifications approved by the Department of Transportation (Division of Project Development) and Zoning Department - Signs.

This grant of privilege in the public way shall be subject to the provisions of Section 10-28-015 and all other required provisions of the Municipal Code of Chicago.

The grantee shall pay to the City of Chicago as compensation for the privilege #1108645 herein granted the sum of three hundred ($300.00) per annum in advance.


A 25% penalty will be added for payments received after due date.

The permit holder agrees to hold the City of Chicago harmless for any damage, relocation or replacement costs associated with damage, relocation or removal of private property caused by the City performing work in the public way.

Authority herein given and granted for a period of five (5) years from and after 07/09/2013.

Alderman _____

Margaret Laurino 39th Ward

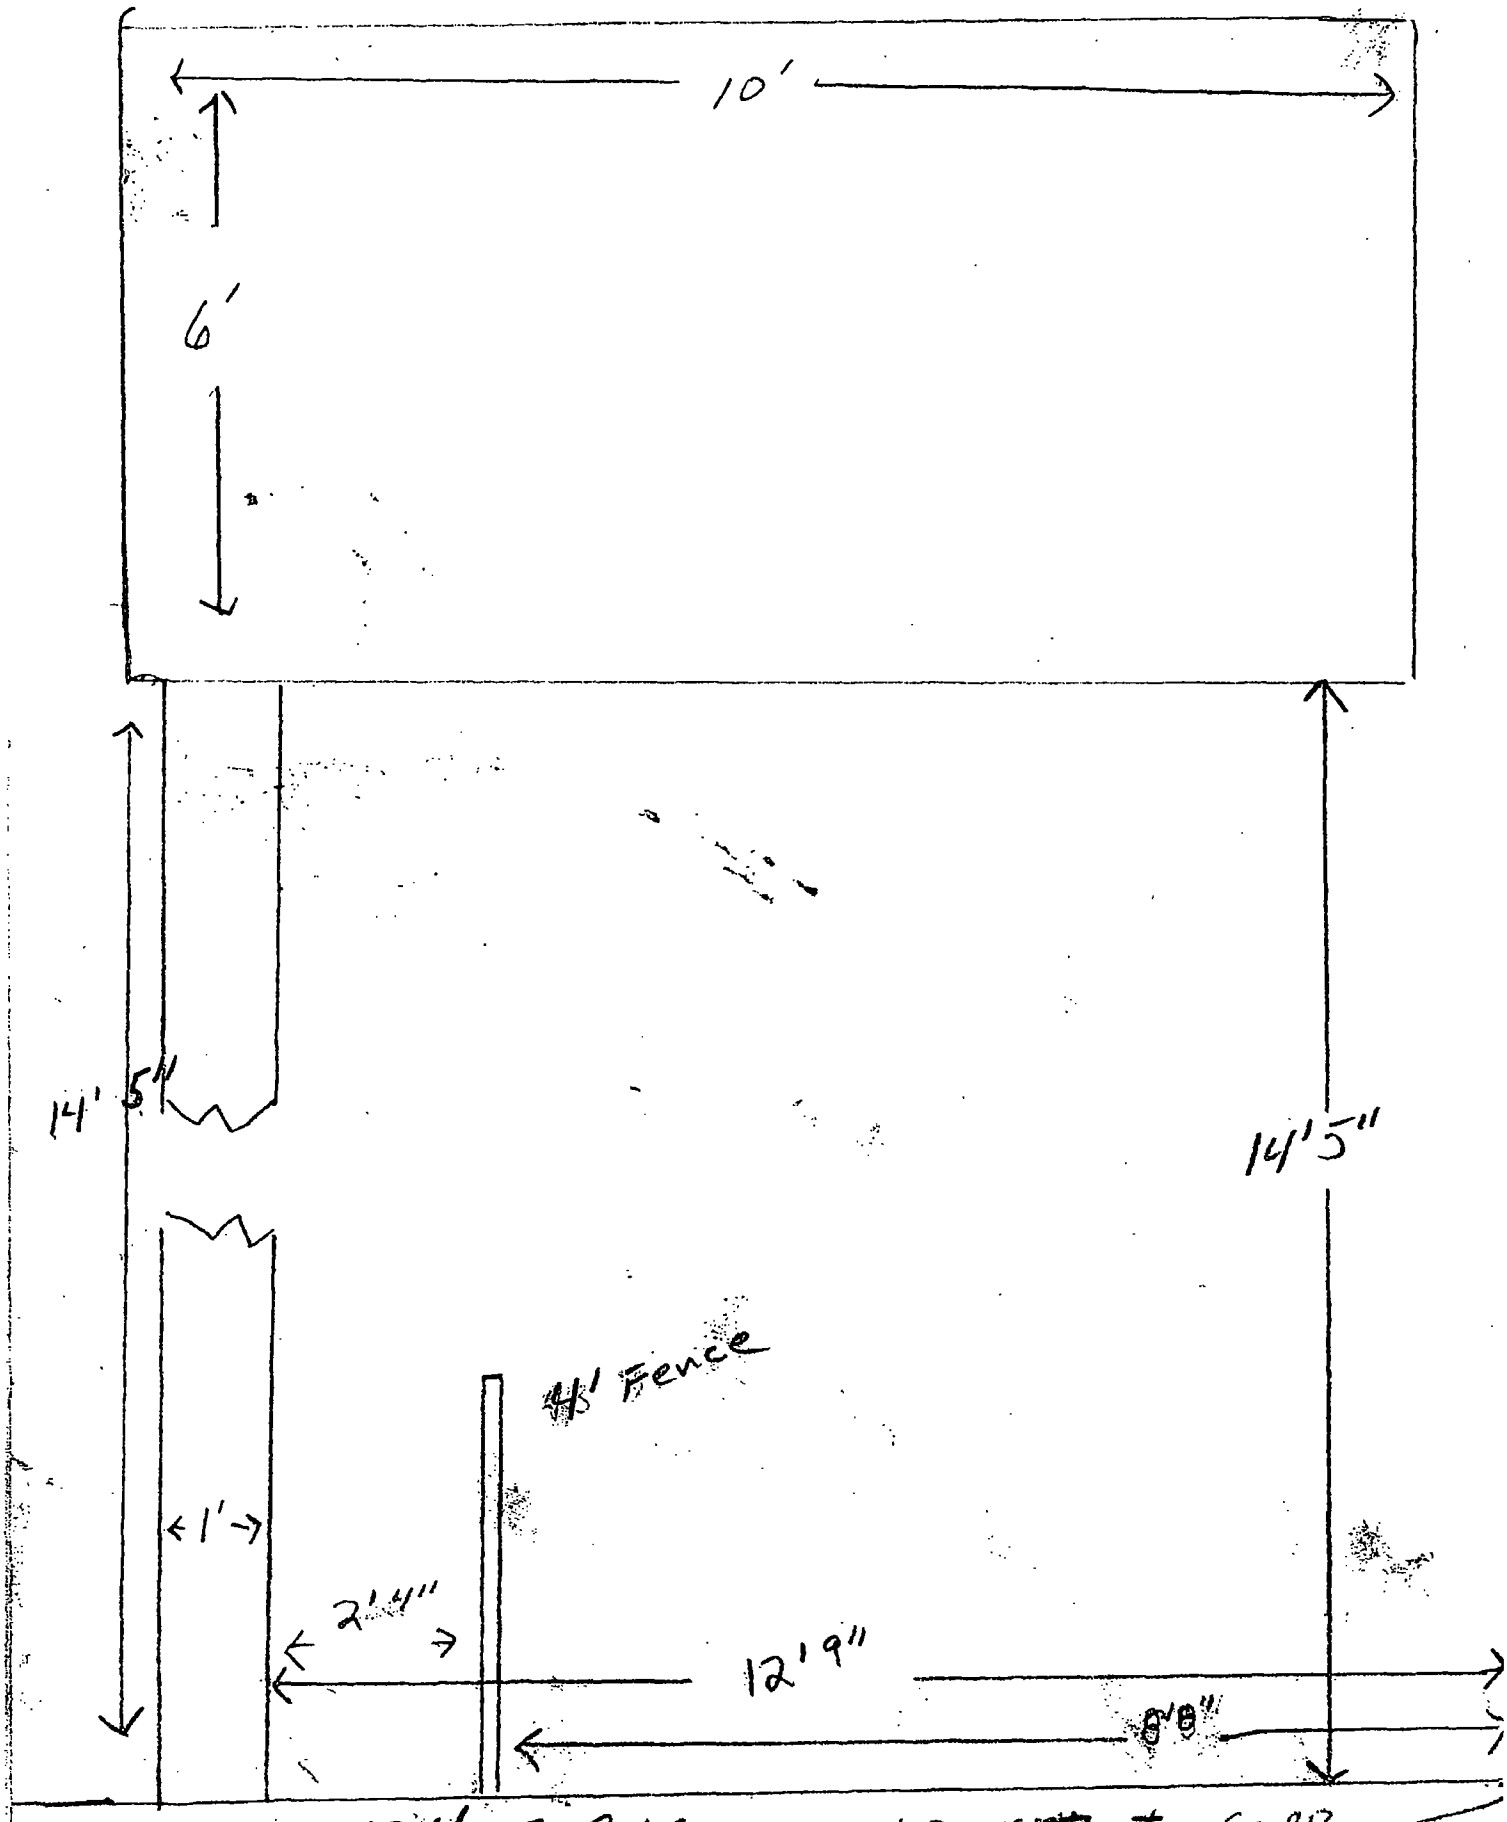
10'
6'
14' 5"
14' 5"
4' Fence
1'
2' 4"
12' 9"
8' 8"
126' TO POLASKI Nearest Cross STREET CORNER

City of Chicago

O2013-8253

Office of the City Clerk

Document Tracking Sheet

Meeting Date:	10/16/2013
Sponsor(s):	Laurino (39)
Type:	Ordinance
Title:	Grant(s) of privilege in public way for Montrose Lumber Co.
Committee(s) Assignment:	Committee on Transportation and Public Way

ORDINANCE
MONTROSE LUMBER CO
Acct. No. 62708 - 2
Permit No. 1108886

Be It Ordained by the City Council of the City of Chicago:

SECTION 1. Permission and authority are hereby given and granted to MONTROSE LUMBER CO, upon the terms and subject to the conditions of this ordinance to maintain and use one (1) sign(s) projecting over the public right-of-way attached to its premises known as 3850 W. Montrose Ave..

Said sign structure(s) measures as follows; along W. MONTROSE AVE.:
One (1) at nine (9) feet in length, eight point seven five (8.75) feet in height and eleven (11) feet above grade level.

The location of said privilege shall be as shown on prints kept on file with the Department of Business Affairs and Consumer Protection and the Office of the City Clerk.

Said privilege shall be constructed in accordance with plans and specifications approved by the Department of Transportation (Division of Project Development) and Zoning Department - Signs.

This grant of privilege in the public way shall be subject to the provisions of Section 10-28-015 and all other required provisions of the Municipal Code of Chicago.

The grantee shall pay to the City of Chicago as compensation for the privilege #1108886 herein granted the sum of three hundred ($300.00) per annum in advance.

A 25% penalty will be added for payments received after due date.

The permit holder agrees to hold the City of Chicago harmless for any damage, relocation or replacement costs associated with damage, relocation or removal of private property caused by the City performing work in the public way.

Authority herein given and granted for a period of five (5) years from and after 09/10/2013.

Alderman _____

Margaret Laurino 39th Ward


Montrose
LUMBER
DOLLAR DAYS
SHOP NOW
ENTRANCE

City of Chicago

O2013-8256

Office of the City Clerk

Document Tracking Sheet

Meeting Date:	10/16/2013
Sponsor(s):	O'Connor (40)
Type:	Ordinance
Title:	Grant(s) of privilege in public way for Acre/Ombra
Committee(s) Assignment:	Committee on Transportation and Public Way

ORDINANCE
ACRE/ OMBRA
Acct. No. 206806 - 1
Permit No. 1107542

Be It Ordained by the City Council of the City of Chicago:

SECTION 1. Permission and authority are hereby given and granted to ACRE/ OMBRA, upon the terms and subject to the conditions of this ordinance to maintain and use, as now constructed, one (1) Building Projection(s) projecting over the public right-of-way adjacent to its premises known as 5308 N. Clark St..

Said Building Projection(s) at N. Clark measure(s):
One (1) at three point eight (3.8) feet in length, and point five (.5) feet in width for a total of one point nine (1.9) square feet.

The location of said privilege shall be as shown on prints kept on file with the Department of Business Affairs and Consumer Protection and the Office of the City Clerk.

Said privilege shall be constructed in accordance with plans and specifications approved by the Department of Planning and Development and Department of Transportation (Division of Project Development).


This grant of privilege in the public way shall be subject to the provisions of Section 10-28-015 and all other required provisions of the Municipal Code of Chicago.

The grantee shall pay to the City of Chicago as compensation for the privilege #1107542 herein granted the sum of four hundred ($400.00) per annum in advance.


A 25% penalty will be added for payments received after due date.

The permit holder agrees to hold the City of Chicago harmless for any damage, relocation or replacement costs associated with damage, relocation or removal of private property caused by the City performing work in the public way.

Authority herein given and granted for a period of five (5) years from and after 04/09/2013.

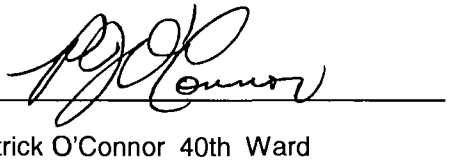Alderman 

Patrick O'Connor 40th Ward

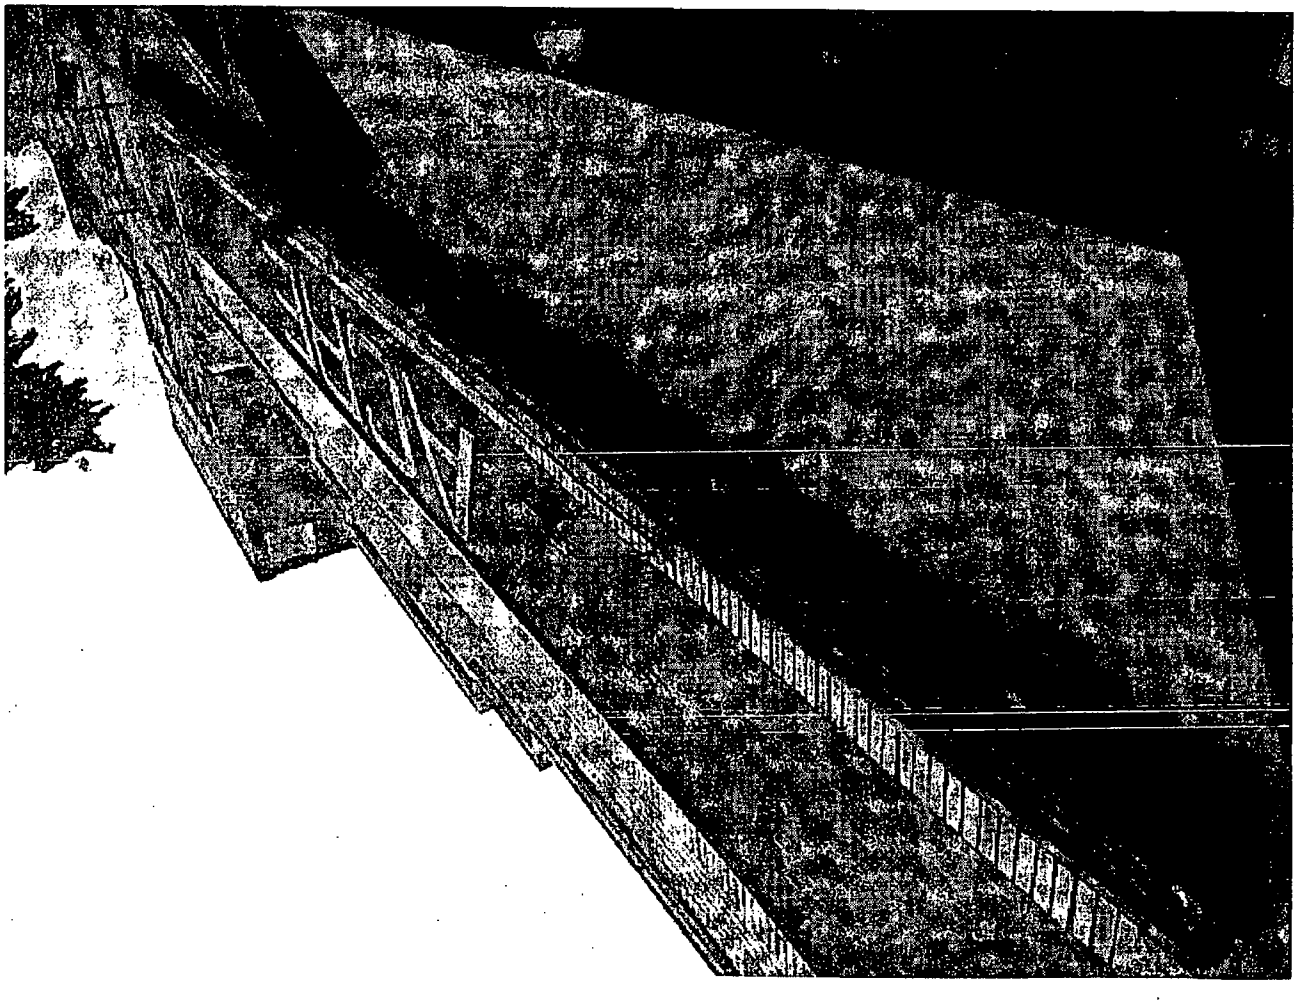

Department of Business Affairs and Consumer Protection
Business Assistance Center - Public Way Use Unit
City Hall - 121 N. LaSalle Street, Room 800 • Chicago, IL 60602
(312)-74-GOBIZ (312-744-6249) • (312) 744-1944 (TTY)
http://www.cityofchicago.org/bacp

10/16/2013

Alderman **Patrick O'Connor**
Ward # **40**
City of Chicago
City Hall, Room **305**
121 North LaSalle Street
Chicago, Illinois 60602

Re: An ordinance to use and maintain a portion of the public right-of-way for **one (1) building projection(s)** for **ACRE/ OMBRA**, adjacent to the premises known as **5308 N. Clark St.**.

Dear Alderman **Patrick O'Connor**:

The applicant referenced above has requested the use of the public right-of-way for a **building projection(s)**. An ordinance has been prepared by the Department of Business Affairs and Consumer Protection – Business Assistance Center - Public Way Use Unit for presentation to the City Council. Because this request was made for properties located in your ward, as approved by you as per the attached, I respectfully request that you introduce the attached ordinance at the next City Council meeting.

If you have any questions regarding this ordinance, please contact Anthony Bertuca at (312) 744-5506.

Department of Business Affairs and Consumer Protection

City of Chicago

O2013-8258

Office of the City Clerk

Document Tracking Sheet

Meeting Date:	10/16/2013
Sponsor(s):	O'Connor (40)
Type:	Ordinance
Title:	Grant(s) of privilege in public way for Claddagh Ring Pub, Inc., The
Committee(s) Assignment:	Committee on Transportation and Public Way

ORDINANCE
THE CLADDAGH RING PUB, INC
Acct. No. 29912 - 1
Permit No. 1108948

Be It Ordained by the City Council of the City of Chicago:

SECTION 1. Permission and authority are hereby given and granted to THE CLADDAGH RING PUB, INC, upon the terms and subject to the conditions of this ordinance to maintain and use, as now constructed, five (5) Light Fixture(s) projecting over the public right-of-way adjacent to its premises known as 2306 W. Foster Ave..

Said Light Fixture(s) at W. Foster measure(s):
Five (5) at three (3) feet in length, one (1) foot in width and fourteen (14) feet above grade level.

The location of said privilege shall be as shown on prints kept on file with the Department of Business Affairs and Consumer Protection and the Office of the City Clerk.

Said privilege shall be constructed in accordance with plans and specifications approved by the Department of Transportation (Division of Project Development).

This grant of privilege in the public way shall be subject to the provisions of Section 10-28-015 and all other required provisions of the Municipal Code of Chicago.


The grantee shall pay to the City of Chicago as compensation for the privilege #1108948 herein granted the sum of ninety-five ($95.00) per annum in advance.

A 25% penalty will be added for payments received after due date.

The permit holder agrees to hold the City of Chicago harmless for any damage, relocation or replacement costs associated with damage, relocation or removal of private property caused by the City performing work in the public way.

Authority herein given and granted for a period of five (5) years from and after 06/11/2013.

Alderman _____
Patrick O'Connor 40th Ward

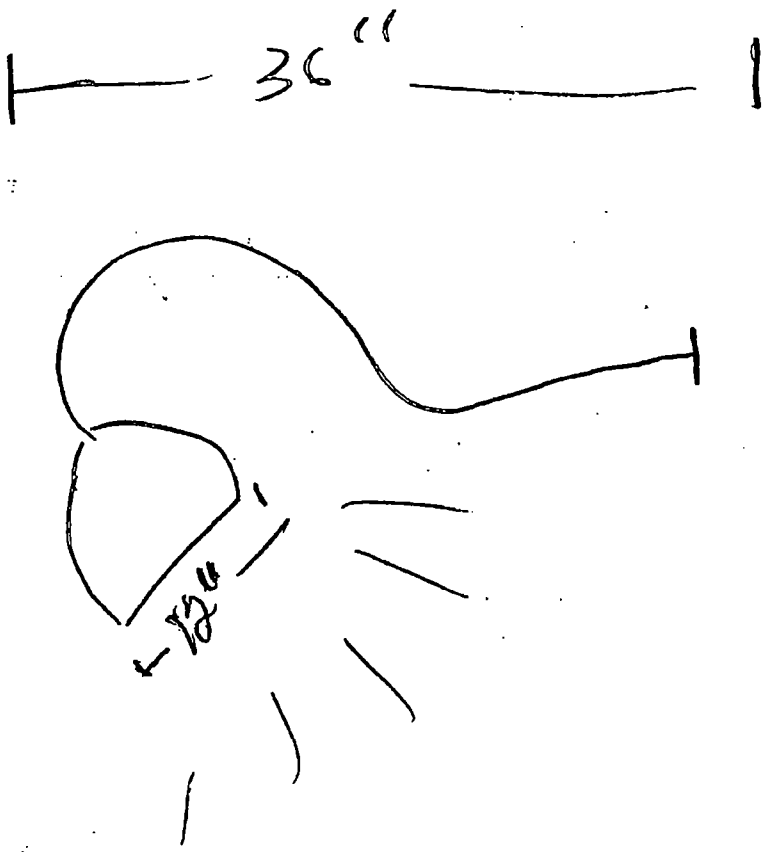

Sign Illumination lights x 5
2306 w. Foster.
Chicago

Department of Business Affairs and Consumer Protection
Business Assistance Center - Public Way Use Unit
City Hall - 121 N. LaSalle Street, Room 800 • Chicago, IL 60602
(312)-74-GOBIZ (312-744-6249) • (312) 744-1944 (TTY)
http://www.cityofchicago.org/bacp

10/16/2013

Alderman **Patrick O'Connor**
Ward # **40**
City of Chicago
City Hall, Room **305**
121 North LaSalle Street
Chicago, Illinois 60602

Re: An ordinance to use and maintain a portion of the public right-of-way for **five (5) light fixture(s)** for **THE CLADDAGH RING PUB, INC**, adjacent to the premises known as **2306 W. Foster Ave.**.

Dear Alderman **Patrick O'Connor**:

The applicant referenced above has requested the use of the public right-of-way for a **light fixture(s)**. An ordinance has been prepared by the Department of Business Affairs and Consumer Protection – Business Assistance Center - Public Way Use Unit for presentation to the City Council. Because this request was made for properties located in your ward, as approved by you as per the attached, I respectfully request that you introduce the attached ordinance at the next City Council meeting.

If you have any questions regarding this ordinance, please contact Anthony Bertuca at (312) 744-5506.

Department of Business Affairs and Consumer Protection

City of Chicago

O2013-8260

Office of the City Clerk

Document Tracking Sheet

Meeting Date:	10/16/2013
Sponsor(s):	O'Connor (40)
Type:	Ordinance
Title:	Grant(s) of privilege in public way for Emerald Isle on Peterson
Committee(s) Assignment:	Committee on Transportation and Public Way

ORDINANCE
EMERALD ISLE ON PETERSON
Acct. No. 10678 - 1
Permit No. 1108857

Be It Ordained by the City Council of the City of Chicago:

SECTION 1. Permission and authority are hereby given and granted to EMERALD ISLE ON PETERSON, upon the terms and subject to the conditions of this ordinance to maintain and use one (1) sign(s) projecting over the public right-of-way attached to its premises known as 2535-2537 W. Peterson Ave..

Said sign structure(s) measures as follows; along W. PETERSON:
One (1) at six (6) feet in length, eight (8) feet in height and twelve (12) feet above grade level.

The location of said privilege shall be as shown on prints kept on file with the Department of Business Affairs and Consumer Protection and the Office of the City Clerk.

Said privilege shall be constructed in accordance with plans and specifications approved by the Department of Transportation (Division of Project Development) and Zoning Department - Signs.

This grant of privilege in the public way shall be subject to the provisions of Section 10-28-015 and all other required provisions of the Municipal Code of Chicago.

The grantee shall pay to the City of Chicago as compensation for the privilege #1108857 herein granted the sum of three hundred ($300.00) per annum in advance.

A 25% penalty will be added for payments received after due date.

The permit holder agrees to hold the City of Chicago harmless for any damage, relocation or replacement costs associated with damage, relocation or removal of private property caused by the City performing work in the public way.


Authority herein given and granted for a period of five (5) years from and after 09/10/2013.

Alderman _____

Patrick O'Connor 40th Ward

PALDO SIGN co.
8110 W. GRAND AVE.
RIVER GROVE, IL 60171
PHONE 708-456-1711 • FAX 708-456-3552

15 Amp
20 amp
ft
1050 watts
20 Amp

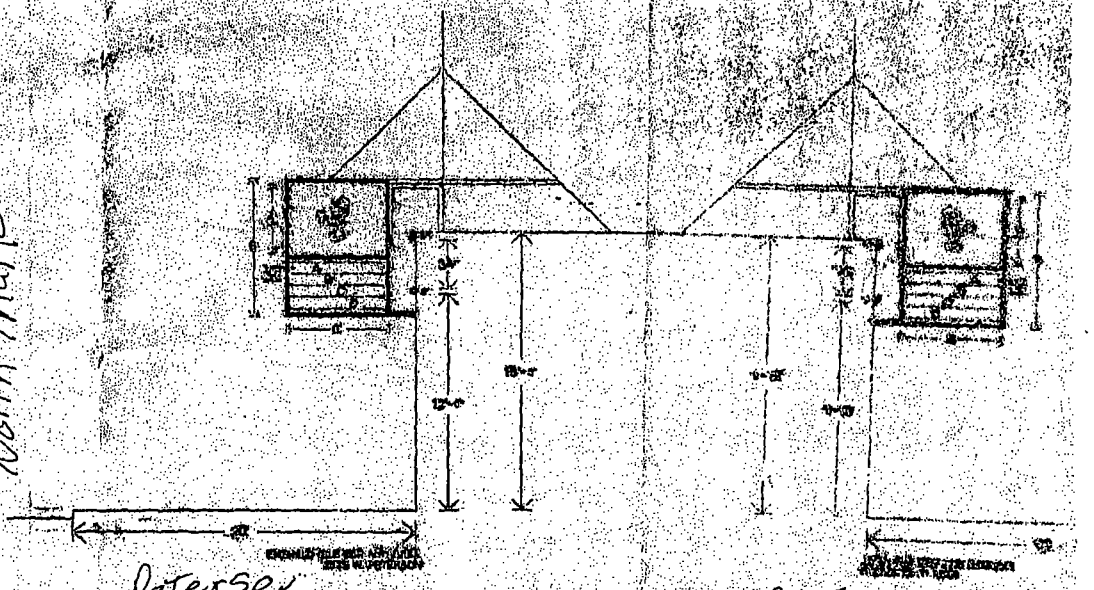

north Maplewood

Peterson

2535-37 west Peterson
chicago IL 60659

1/8"=1'
1 sic 2

THIS DRAWING IS THE COPYRIGHTED PROPERTY OF PALDO SIGN CO. REPRODUCTION IN WHOLE OR IN PART OF USE OF DESIGN CAN NOT BE DONE WITHOUT THE WRITTEN PERMISSION OF PALDO SIGN CO.

CUSTOMER APPROVAL _____

LANDLORD APPROVAL _____

IMPORTANT

PLEASE EXAMINE THIS SKETCH FOR ACCURACY, CONTENT, & COLORS.

SIGN YOUR APPROVAL IF OK. ONCE THIS ORDER BEGINS PRODUCTION, NO CHANGES CAN BE MADE WITHOUT ADDITIONAL COST. WE WILL BEGIN PRODUCTION WHEN THE APPROVED SKETCH IS RETURNED TO US. CUSTOMER IS RESPONSIBLE FOR LANDLORD APPROVAL.

Department of Business Affairs and Consumer Protection
Business Assistance Center - Public Way Use Unit
City Hall - 121 N. LaSalle Street, Room 800 • Chicago, IL 60602
(312)-74-GOBIZ (312-744-6249) • (312) 744-1944 (TTY)
http://www.cityofchicago.org/bacp

10/16/2013

Alderman **Patrick O'Connor**
Ward # **40**
City of Chicago
City Hall, Room **305**
121 North LaSalle Street
Chicago, Illinois 60602

Re: An ordinance to use and maintain a portion of the public right-of-way for **one (1) sign(s)** for **EMERALD ISLE ON PETERSON**, adjacent to the premises known as **2535-2537 W. Peterson Ave.**.

Dear Alderman **Patrick O'Connor**:

The applicant referenced above has requested the use of the public right-of-way for a **sign(s)**. An ordinance has been prepared by the Department of Business Affairs and Consumer Protection – Business Assistance Center - Public Way Use Unit for presentation to the City Council. Because this request was made for properties located in your ward, as approved by you as per the attached, I respectfully request that you introduce the attached ordinance at the next City Council meeting.

If you have any questions regarding this ordinance, please contact Anthony Bertuca at (312) 744-5506.

Department of Business Affairs and Consumer Protection

City of Chicago

O2013-8263

Office of the City Clerk

Document Tracking Sheet

Meeting Date:	10/16/2013
Sponsor(s):	O'Connor (40)
Type:	Ordinance
Title:	Grant(s) of privilege in public way for Hamburger Mary's Chicago
Committee(s) Assignment:	Committee on Transportation and Public Way

ORDINANCE
HAMBURGER MARY'S CHICAGO
Acct. No. 292957 - 2
Permit No. 1107231

Be It Ordained by the City Council of the City of Chicago:

SECTION 1. Permission and authority are hereby given and granted to HAMBURGER MARY'S CHICAGO, upon the terms and subject to the conditions of this ordinance to maintain and use two (2) sign(s) projecting over the public right-of-way attached to its premises known as 5400 N. Clark St..

Said sign structure(s) measures as follows; along N. Clark Street:
One (1) at three point zero eight (3.08) feet in length, six point four two (6.42) feet in height and eighteen point five eight (18.58) feet above grade level.
One (1) at three point seven five (3.75) feet in length, two (2) feet in height and eleven (11) feet above grade level.

The location of said privilege shall be as shown on prints kept on file with the Department of Business Affairs and Consumer Protection and the Office of the City Clerk.

Said privilege shall be constructed in accordance with plans and specifications approved by the Department of Transportation (Division of Project Development) and Zoning Department - Signs.


This grant of privilege in the public way shall be subject to the provisions of Section 10-28-015 and all other required provisions of the Municipal Code of Chicago.

The grantee shall pay to the City of Chicago as compensation for the privilege #1107231 herein granted the sum of one hundred seventy-five ($175.00) per annum in advance.


A 25% penalty will be added for payments received after due date.

The permit holder agrees to hold the City of Chicago harmless for any damage, relocation or replacement costs associated with damage, relocation or removal of private property caused by the City performing work in the public way.

Authority herein given and granted for a period of five (5) years from and after Date of Passage.

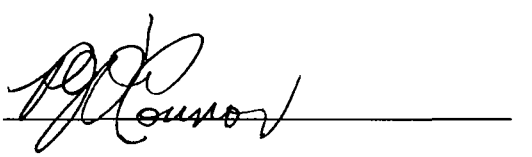Alderman 

Patrick O'Connor 40th Ward

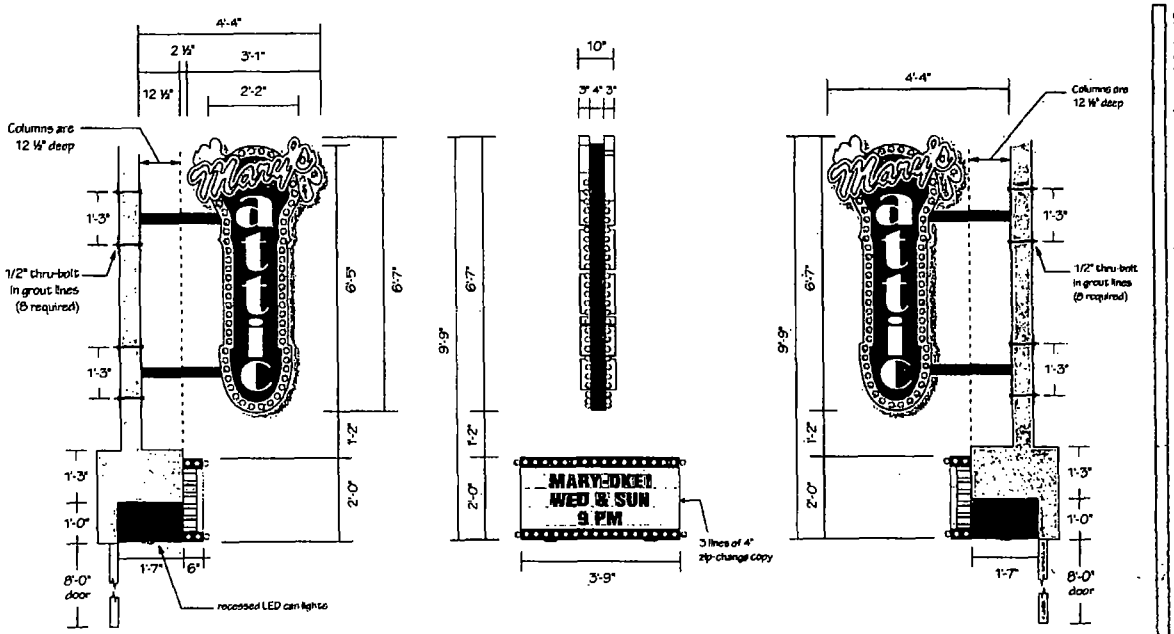

(1) Marquee w/ Manual Reader Boards and Horizontal Blade Sign

Blade: 6'-5" x 2'-2" x 4" deep, painted PMS PMS 2607 PURPLE & PMS 251 PINK w/ WHITE LED lightbulbs. sides are PMS 2607 PURPLE
Projection-mounted on 3x3 posts w/ (2) 1'-8" x 4" x 1/2" thick steel baseplates
Letters: 3" deep channel letters, 7328 WHITE acrylic face. LED illumination, WHITE return and trimcap.
Mary's: 3" deep channel logo, 7328 WHITE acrylic face w/ 3630-33 RED translucent vinyl applied, LED illumination, WHITE return and trimcap.
Marquee: 2'-0" x 3'-9" x 2'-1". (1) Manual Reader Board - 3 lines of 4" copy. WHITE LED lightbulbs in PMS 2607 PURPLE 2" channel on top and bottom section.
Marquee structure is closed top and bottom, can lights in bottom (T.B.D) Side panels, painted PMS 251 PINK. 1¼" half-round bars are painted METALLIC SILVER.

* Chains and supports as necessary

"This Document is owned by, and the information contained in it is proprietary to, Parvin-Clauss Sign Company. By receipt hereof the holder agrees not to use the information, disclose it to any third party, nor reproduce this document without the prior written consent of Parvin-Clauss Sign Company. Holder also agrees to immediately return this document upon request of Parvin-Clauss Sign Company."

© Copyright 2012 by Parvin-Clauss Sign Co.

Parvin-Clauss SIGN COMPANY
Design • Fabrication • Installation • Sign Maintenance
1565 Feehanville Drive • Carol Stream • Illinois 60188
Tel/630-510-2600 • Fax/630-510-2626
e-mail/sign@parvinclauss.com
www.parvinclauss.com

PROJECT:
HAMBURGER MARY'S
5400 N. Clark St.
CHICAGO

CUSTOMER APPROVAL:
DATE
AUTHORIZED SIGNATURE

REPRESENTATIVE: Brian Newton
DRAWN BY: Bill Goodwyn
DATE: 8.25.11
SCALE: 1/2" = 1'
SHEET NO.: 1 of 5
WORK ORDER: #64622
FILE NAME: ham64622
PRINT INTO:

REVISIONS:
1 11.22.11 (bm)
2 10.3.12
3 10.5.12
4 10.9.12
5 1.09.13 (bm)
6 1.15.13 (bm)
7 5.01.13 (bm)
8 6.07.13 (bm)
9
10

Department of Business Affairs and Consumer Protection
Business Assistance Center - Public Way Use Unit
City Hall - 121 N. LaSalle Street, Room 800 • Chicago, IL 60602
(312)-74-GOBIZ (312-744-6249) • (312) 744-1944 (TTY)
http://www.cityofchicago.org/bacp

10/16/2013

Alderman **Patrick O'Connor**
Ward # **40**
City of Chicago
City Hall, Room **305**
121 North LaSalle Street
Chicago, Illinois 60602

Re: An ordinance to use and maintain a portion of the public right-of-way for **two (2) sign(s)** for **HAMBURGER MARY'S CHICAGO**, adjacent to the premises known as **5400 N. Clark St.**.

Dear Alderman **Patrick O'Connor**:

The applicant referenced above has requested the use of the public right-of-way for a **sign(s)**. An ordinance has been prepared by the Department of Business Affairs and Consumer Protection – Business Assistance Center - Public Way Use Unit for presentation to the City Council. Because this request was made for properties located in your ward, as approved by you as per the attached, I respectfully request that you introduce the attached ordinance at the next City Council meeting.

If you have any questions regarding this ordinance, please contact Anthony Bertuca at (312) 744-5506.

Department of Business Affairs and Consumer Protection

City of Chicago

O2013-8265

Office of the City Clerk

Document Tracking Sheet

Meeting Date:	10/16/2013
Sponsor(s):	O'Connor (40)
Type:	Ordinance
Title:	Grant(s) of privilege in public way for Java N Mug
Committee(s) Assignment:	Committee on Transportation and Public Way

ORDINANCE
JAVA N MUG
Acct. No. 369170 - 1
Permit No. 1108975

Be It Ordained by the City Council of the City of Chicago:

SECTION 1. Permission and authority are hereby given and granted to JAVA N MUG, upon the terms and subject to the conditions of this ordinance to maintain and use one (1) sign(s) projecting over the public right-of-way attached to its premises known as 3247 W. Bryn Mawr Ave..

Said sign structure(s) measures as follows; along W. Bryn Mawr Avenue:
One (1) at five (5) feet in length, four (4) feet in height and fifteen (15) feet above grade level.

The location of said privilege shall be as shown on prints kept on file with the Department of Business Affairs and Consumer Protection and the Office of the City Clerk.

Said privilege shall be constructed in accordance with plans and specifications approved by the Department of Transportation (Division of Project Development) and Zoning Department - Signs.

This grant of privilege in the public way shall be subject to the provisions of Section 10-28-015 and all other required provisions of the Municipal Code of Chicago.


The grantee shall pay to the City of Chicago as compensation for the privilege #1108975 herein granted the sum of one hundred ($100.00) per annum in advance.

A 25% penalty will be added for payments received after due date.

The permit holder agrees to hold the City of Chicago harmless for any damage, relocation or replacement costs associated with damage, relocation or removal of private property caused by the City performing work in the public way.

Authority herein given and granted for a period of five (5) years from and after 10/08/2013.

Alderman _____
Patrick O'Connor 40th Ward

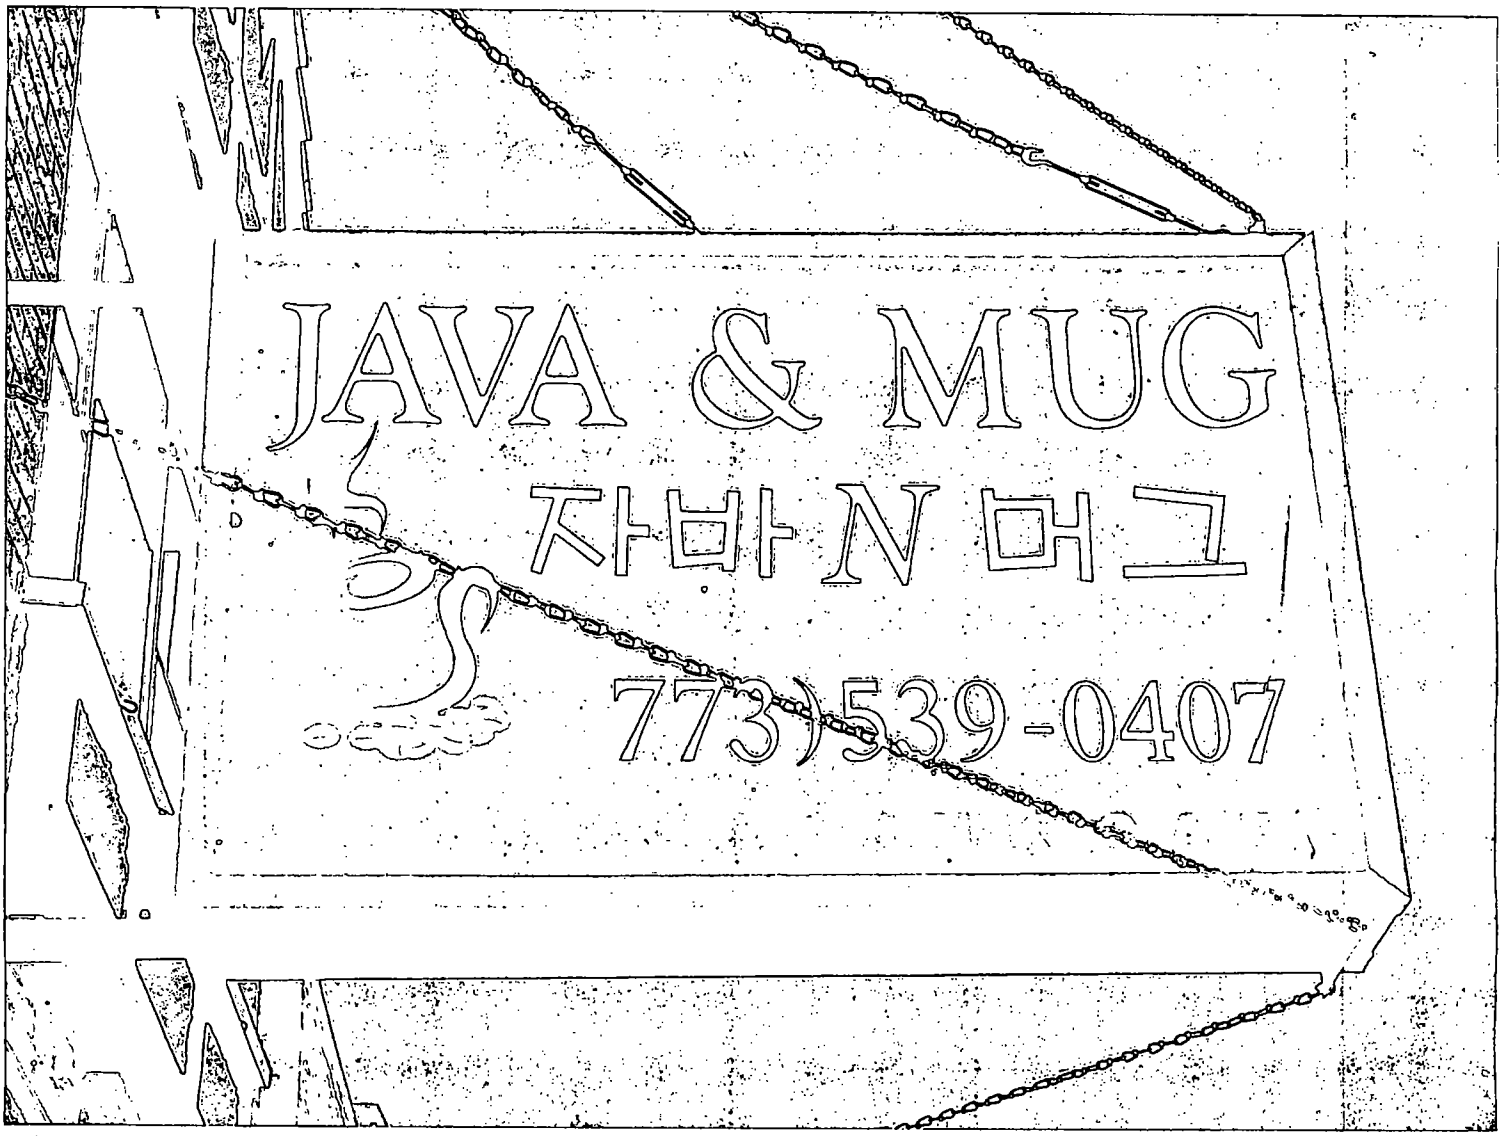
JAVA & MUG
773)539-0407

Department of Business Affairs and Consumer Protection
Business Assistance Center - Public Way Use Unit
City Hall - 121 N. LaSalle Street, Room 800 • Chicago, IL 60602
(312)-74-GOBIZ (312-744-6249) • (312) 744-1944 (TTY)
http://www.cityofchicago.org/bacp

10/16/2013

Alderman **Patrick O'Connor**
Ward # **40**
City of Chicago
City Hall, Room **305**
121 North LaSalle Street
Chicago, Illinois 60602

Re: An ordinance to use and maintain a portion of the public right-of-way for **one (1) sign(s)** for **JAVA N MUG**, adjacent to the premises known as **3247 W. Bryn Mawr Ave.**.

Dear Alderman **Patrick O'Connor**:

The applicant referenced above has requested the use of the public right-of-way for a **sign(s)**. An ordinance has been prepared by the Department of Business Affairs and Consumer Protection – Business Assistance Center - Public Way Use Unit for presentation to the City Council. Because this request was made for properties located in your ward, as approved by you as per the attached, I respectfully request that you introduce the attached ordinance at the next City Council meeting.

If you have any questions regarding this ordinance, please contact Anthony Bertuca at (312) 744-5506.

Department of Business Affairs and Consumer Protection

City of Chicago

O2013-8267

Office of the City Clerk

Document Tracking Sheet

Meeting Date:	10/16/2013
Sponsor(s):	O'Connor (40)
Type:	Ordinance
Title:	Grant(s) of privilege in public way for 6550-6552 North Glenwood Condominium Association
Committee(s) Assignment:	Committee on Transportation and Public Way

ORDINANCE
6550-52 NORTH GLENWOOD CONDOMINIUM ASSOCIATION
Acct. No. 382188 - 1
Permit No. 1107265

Be It Ordained by the City Council of the City of Chicago:

SECTION 1. Permission and authority are hereby given and granted to 6550-52 NORTH GLENWOOD CONDOMINIUM ASSOCIATION, upon the terms and subject to the conditions of this ordinance to maintain and use, as now constructed, two (2) Fence(s) for beautification purposes on the public right-of-way adjacent to its premises known as 6550-52 N. Glenwood Ave..

Said Fence(s) at North Glenwood Avenue measure(s):

One (1) at thirty-seven (37) feet in length, and one (1) foot in width for a total of thirty-seven (37) square feet. Said fencing shall be two (2) feet in height.

One (1) at forty-seven point zero eight (47.08) feet in length, and one (1) foot in width for a total of forty-seven point zero eight (47.08) square feet. Said fencing shall be two (2) feet in height.

The location of said privilege shall be as shown on prints kept on file with the Department of Business Affairs and Consumer Protection and the Office of the City Clerk.

Said privilege shall be constructed in accordance with plans and specifications approved by the Department of Transportation (Division of Project Development).

This grant of privilege in the public way shall be subject to the provisions of Section 10-28-015 and all other required provisions of the Municipal Code of Chicago.

The grantee shall pay to the City of Chicago as compensation for the privilege #1107265 herein granted the sum of zero ($.00) per annum in advance.

A 25% penalty will be added for payments received after due date.

The permit holder agrees to hold the City of Chicago harmless for any damage, relocation or replacement costs associated with damage, relocation or removal of private property caused by the City performing work in the public way.

Authority herein given and granted for a period of five (5) years from and after Date of Passage.

Alderman _____

Patrick O'Connor 40th Ward

Estimate


IRON CASTLE


Construction Welding
Fabrication & Installation
Artistic Iron Works On Site Work
3847 S. Kedzie Ave. • Chicago, IL 60632

TEL. (773) 890-0575
FAX (773) 890-1492

www.icfence.com

NAME:	Shawn Douglass	EMAIL:	stdouglass@yahoo.com
ADDRESS:	6550-52 N. Glenwood	DIRECTIONS:	
CITY, STATE, ZIP:	Chicago, IL 60626	SERVICES:	
TEL:	312-343-1982	RECOMMENDED BY:	
DATE:	May 15, 2013	DATE:	TIME:

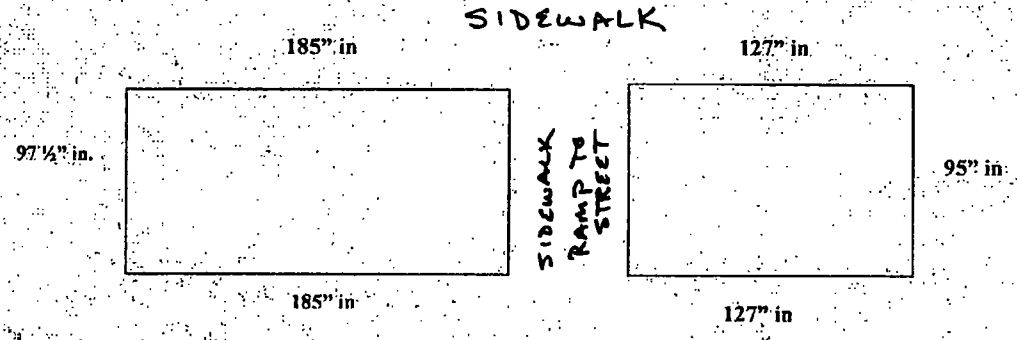

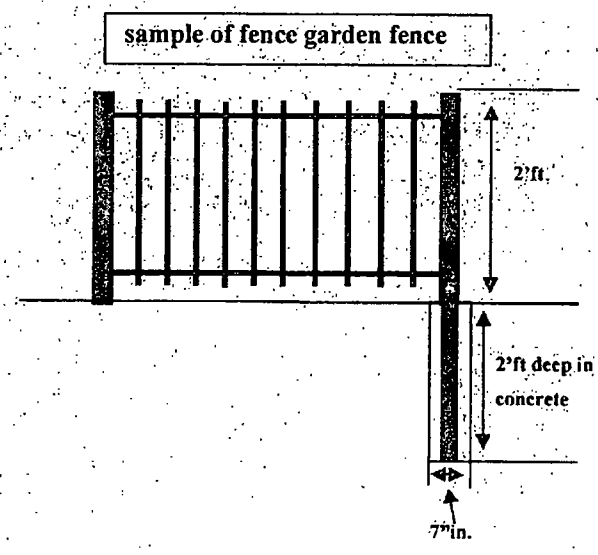

on Castle, Inc. does not provide any guarantee on paint, locks, or any product not manufactured by us (Iron Castle, Inc.). The top-quality paint products used / Iron Castle, Inc., are manufactured by (Sherwin Williams Co. and Carbit Paint Co.) Iron Castle, Inc. is not responsible for any paint defect.

Ve are not responsible for any left debris or dirt.
ny alteration or deviation from above specifications involving extra costs will be executed only upon written orders, and will become an extra charge over nd above the estimates. All agreements contingent upon strikes, accidents or delays beyond our control. This proposal subject to acceptance for any eason that this document is ripped we do not give back the down payment within days and is void thereafter at the option of the undersigned.

Cancellation : should you (the client) want to cancel said agreement you must do so in writing within 72 hours from the day of signature to this agreement pon receiving written request for cancellation, and only when received within 72 hours stated from the person signing this contract, Iron Castle will ontact you to make arrangements for the refund of deposit and void agreement in its entirety.

Estimate valid for 30 days

AUTHORIZED SIGNATURE _____

Department of Business Affairs and Consumer Protection
Business Assistance Center- Public Way Use Unit
City Hall- 121 N. LaSalle Street Room 800 • Chicago, IL 60602
(312)-74-GOBIZ (312-744-6249) • (312) 744-1944 (TTY)
http://www.cityofchicago.org/bacp

10/16/2013

Alderman **Patrick O'Connor**
Ward # **40**
City of Chicago
City Hall, Room **305**
121 North LaSalle Street
Chicago, Illinois 60602

Re: An ordinance to use and maintain a portion of the public right-of-way for **two (2) fence(s)** for **6550-52 NORTH GLENWOOD CONDOMINIUM ASSOCIATION**, adjacent to the premises known as **6550-52 N. Glenwood Ave.**.

Dear Alderman **Patrick O'Connor**:

The applicant referenced above has requested the use of the public right-of-way for **fence(s)**. An ordinance has been prepared by the Department of Business Affairs and Consumer Protection – Business Assistance Center - Public Way Use Unit for presentation to the City Council. Because this request was made for properties located in your ward, as approved by you as per the attached, I respectfully request that you introduce the attached ordinance at the next City Council meeting.

If you have any questions regarding this ordinance, please contact Anthony Bertuca at (312) 744-5506.

Department of Business Affairs and Consumer Protection

City of Chicago

O2013-8270

Office of the City Clerk

Document Tracking Sheet

Meeting Date:	10/16/2013
Sponsor(s):	O'Connor (41)
Type:	Ordinance
Title:	Grant(s) of privilege in public way for Bank of America-LaSalle
Committee(s) Assignment:	Committee on Transportation and Public Way

ORDINANCE
BANK OF AMERICA - LASALLE
Acct. No. 9118 - 113
Permit No. 1108777

Be It Ordained by the City Council of the City of Chicago:

SECTION 1. Permission and authority are hereby given and granted to BANK OF AMERICA - LASALLE, upon the terms and subject to the conditions of this ordinance to maintain and use one (1) sign(s) projecting over the public right-of-way attached to its premises known as 6661-65 N. Northwest Hwy..

Said sign structure(s) measures as follows; along N NORTHWEST HWY:
One (1) at eight point six six (8.66) feet in length, eighteen (18) feet in height and thirteen point six six (13.66) feet above grade level.

The location of said privilege shall be as shown on prints kept on file with the Department of Business Affairs and Consumer Protection and the Office of the City Clerk.

Said privilege shall be constructed in accordance with plans and specifications approved by the Department of Transportation (Division of Project Development) and Zoning Department - Signs.

This grant of privilege in the public way shall be subject to the provisions of Section 10-28-015 and all other required provisions of the Municipal Code of Chicago.

The grantee shall pay to the City of Chicago as compensation for the privilege #1108777 herein granted the sum of three hundred ($300.00) per annum in advance.

A 25% penalty will be added for payments received after due date.

The permit holder agrees to hold the City of Chicago harmless for any damage, relocation or replacement costs associated with damage, relocation or removal of private property caused by the City performing work in the public way.

Authority herein given and granted for a period of five (5) years from and after 07/30/2013.

Alderman _____

Mary O'Connor 41st Ward

[redacted]

- Length: 9'0"
- Width: 4'0"
- Depth: 1'6"
- Bottom of sign above grade: 14'0"
- Top of sign above grade: 18'0"



6661 N. Northwest Hwy

Department of Business Affairs and Consumer Protection
Business Assistance Center - Public Way Use Unit
City Hall - 121 N. LaSalle Street, Room 800 • Chicago, IL 60602
(312)-74-GOBIZ (312-744-6249) • (312) 744-1944 (TTY)
http://www.cityofchicago.org/bacp

10/16/2013

Alderman **Mary O'Connor**
Ward # **41**
City of Chicago
City Hall, Room **203**
121 North LaSalle Street
Chicago, Illinois 60602

Re: An ordinance to use and maintain a portion of the public right-of-way for **one (1) sign(s)** for **BANK OF AMERICA - LASALLE**, adjacent to the premises known as **6661-65 N. Northwest Hwy.**.

Dear Alderman **Mary O'Connor**:

The applicant referenced above has requested the use of the public right-of-way for a **sign(s)**. An ordinance has been prepared by the Department of Business Affairs and Consumer Protection – Business Assistance Center - Public Way Use Unit for presentation to the City Council. Because this request was made for properties located in your ward, as approved by you as per the attached, I respectfully request that you introduce the attached ordinance at the next City Council meeting.

If you have any questions regarding this ordinance, please contact Anthony Bertuca at (312) 744-5506.

Department of Business Affairs and Consumer Protection

City of Chicago

O2013-8271

Office of the City Clerk

Document Tracking Sheet

Meeting Date:	10/16/2013
Sponsor(s):	O'Connor (41)
Type:	Ordinance
Title:	Grant(s) of privilege in public way for Dennis Martin D'Amato
Committee(s) Assignment:	Committee on Transportation and Public Way

ORDINANCE
Dennis Martin D'Amato
Acct. No. 382368 - 1
Permit No. 1107341

Be It Ordained by the City Council of the City of Chicago:

SECTION 1. Permission and authority are hereby given and granted to Dennis Martin D'Amato, upon the terms and subject to the conditions of this ordinance to construct, install, maintain and use Occupation of Space on the public right-of-way adjacent to its premises known as 4832 N. Natoma Ave..

Said Occupation of Space/Landscaping at North Natoma Avenue (Rear) measure(s):
One (1) at forty (40) feet in length, and eight point three three (8.33) feet in width for a total of three hundred thirty-three point two (333.2) square feet.

The location of said privilege shall be as shown on prints kept on file with the Department of Business Affairs and Consumer Protection and the Office of the City Clerk.

Said privilege shall be constructed in accordance with plans and specifications approved by the Department of Planning and Development, Department of Transportation (Division of Project Development), and Department of Transportation (Office of Underground Coordination).

This grant of privilege in the public way shall be subject to the provisions of Section 10-28-015 and all other required provisions of the Municipal Code of Chicago.

The grantee shall pay to the City of Chicago as compensation for the privilege #1107341 herein granted the sum of four hundred ($400.00) per annum in advance.

A 25% penalty will be added for payments received after due date.


The permit holder agrees to hold the City of Chicago harmless for any damage, relocation or replacement costs associated with damage, relocation or removal of private property caused by the City performing work in the public way.

Authority herein given and granted for a period of five (5) years from and after Date of Passage.


Alderman Mary O'Connor

Mary O'Connor 41st Ward

Property Line Fence

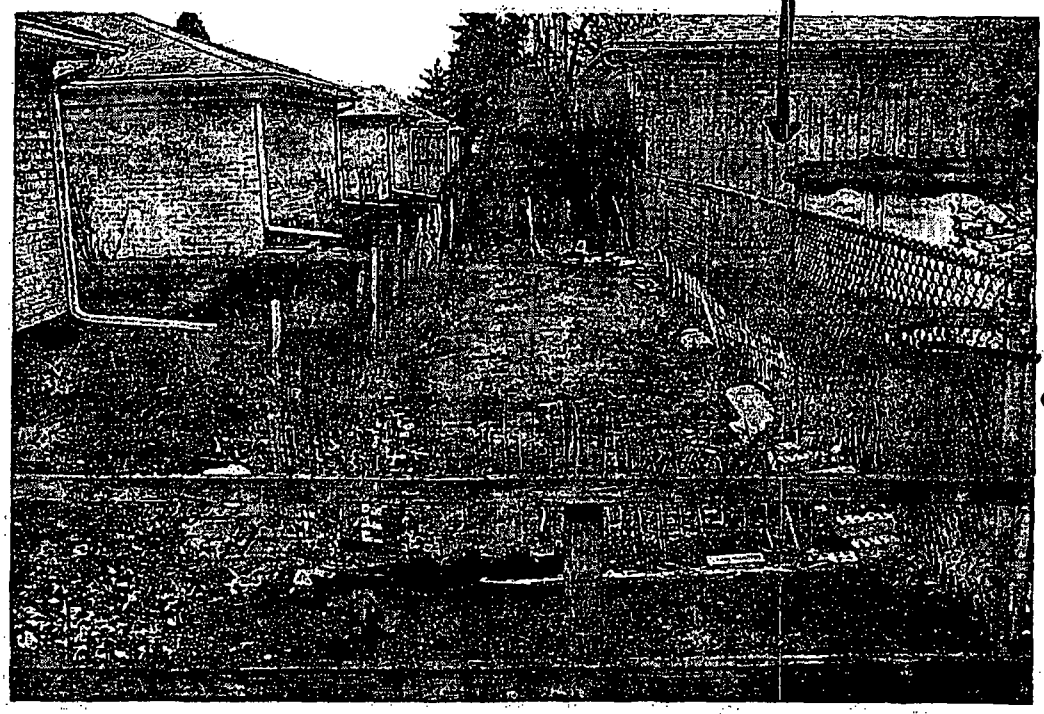

Property Line Chain Link Fence

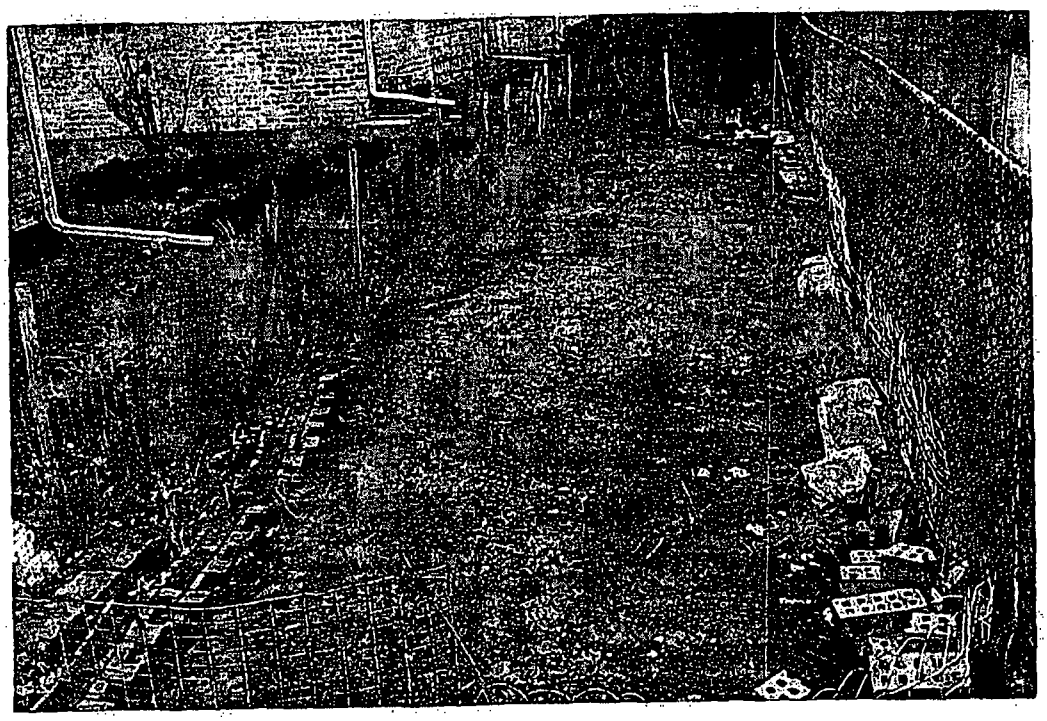

Department of Business Affairs and Consumer Protection
Business Assistance Center- Public Way Use Unit
City Hall- 121 N. LaSalle Street Room 800 • Chicago, IL 60602
(312)-74-GOBIZ (312-744-6249) • (312) 744-1944 (TTY)
http://www.cityofchicago.org/bacp

10/16/2013

Alderman **Mary O'Connor**
Ward # **41**
City of Chicago
City Hall, Room **203**
121 North LaSalle Street
Chicago, Illinois 60602

Re: An ordinance to use and maintain a portion of the public right-of-way for **one (1) occupation of space(s)** for **Dennis Martin D'Amato**, adjacent to the premises known as **4832 N. Natoma Ave.**.

Dear Alderman **Mary O'Connor**:

The applicant referenced above has requested the use of the public right-of-way for a **occupation of space(s)**. An ordinance has been prepared by the Department of Business Affairs and Consumer Protection – Business Assistance Center - Public Way Use Unit for presentation to the City Council. Because this request was made for properties located in your ward, as approved by you as per the attached, I respectfully request that you introduce the attached ordinance at the next City Council meeting.

If you have any questions regarding this ordinance, please contact Anthony Bertuca at (312) 744-5506.

Department of Business Affairs and Consumer Protection

City of Chicago

O2013-8273

Office of the City Clerk

Document Tracking Sheet

Meeting Date:	10/16/2013
Sponsor(s):	O'Connor (41)
Type:	Ordinance
Title:	Grant(s) of privilege in public way for Raza Communication
Committee(s) Assignment:	Committee on Transportation and Public Way

ORDINANCE
RAZA COMMUNICATION
Acct. No. 262110 - 3
Permit No. 1108732

Be It Ordained by the City Council of the City of Chicago:

SECTION 1. Permission and authority are hereby given and granted to RAZA COMMUNICATION, upon the terms and subject to the conditions of this ordinance to maintain and use one (1) sign(s) projecting over the public right-of-way attached to its premises known as 5219 N. Harlem Ave..

Said sign structure(s) measures as follows; along N. HARLEM:
One (1) at six (6) feet in length, eight (8) feet in height and fourteen (14) feet above grade level.

The location of said privilege shall be as shown on prints kept on file with the Department of Business Affairs and Consumer Protection and the Office of the City Clerk.

Said privilege shall be constructed in accordance with plans and specifications approved by the Department of Transportation (Division of Project Development) and Zoning Department - Signs.


This grant of privilege in the public way shall be subject to the provisions of Section 10-28-015 and all other required provisions of the Municipal Code of Chicago.

The grantee shall pay to the City of Chicago as compensation for the privilege #1108732 herein granted the sum of three hundred ($300.00) per annum in advance.

A 25% penalty will be added for payments received after due date.

The permit holder agrees to hold the City of Chicago harmless for any damage, relocation or replacement costs associated with damage, relocation or removal of private property caused by the City performing work in the public way.

Authority herein given and granted for a period of five (5) years from and after 07/09/2013.

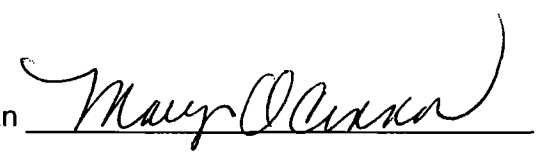
Alderman 

Mary O'Connor 41st Ward

SIGN DRAWING

PROPERTY LOCATION: 5219 N Harlem Ave, Chicago IL

ORGANIZATION(S) NAME: Raza Communication

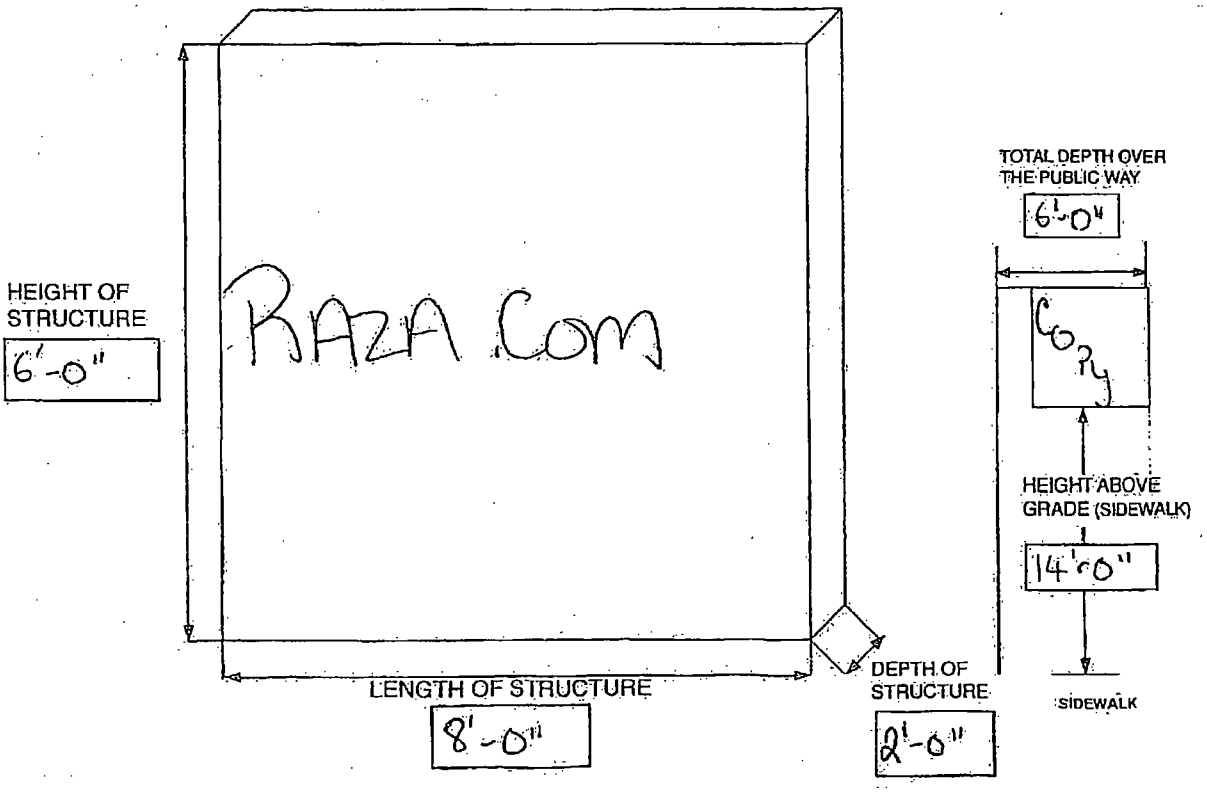

Department of Business Affairs and Consumer Protection
Business Assistance Center - Public Way Use Unit
City Hall - 121 N. LaSalle Street, Room 800 • Chicago, IL 60602
(312)-74-GOBIZ (312-744-6249) • (312) 744-1944 (TTY)
http://www.cityofchicago.org/bacp

10/16/2013

Alderman **Mary O'Connor**
Ward # **41**
City of Chicago
City Hall, Room **203**
121 North LaSalle Street
Chicago, Illinois 60602

Re: An ordinance to use and maintain a portion of the public right-of-way for **one (1) sign(s)** for **RAZA COMMUNICATION**, adjacent to the premises known as **5219 N. Harlem Ave.**.

Dear Alderman **Mary O'Connor**:

The applicant referenced above has requested the use of the public right-of-way for a **sign(s)**. An ordinance has been prepared by the Department of Business Affairs and Consumer Protection – Business Assistance Center - Public Way Use Unit for presentation to the City Council. Because this request was made for properties located in your ward, as approved by you as per the attached, I respectfully request that you introduce the attached ordinance at the next City Council meeting.

If you have any questions regarding this ordinance, please contact Anthony Bertuca at (312) 744-5506.

Department of Business Affairs and Consumer Protection

City of Chicago

O2013-7837

Office of the City Clerk

Document Tracking Sheet

Meeting Date:	10/16/2013
Sponsor(s):	Reilly (42)
Type:	Ordinance
Title:	Grant(s) of privilege in public way for Allerton Hotel, The - Planters
Committee(s) Assignment:	Committee on Transportation and Public Way

ORDINANCE
THE ALLERTON HOTEL
Acct. No. 299508 - 3
Permit No. 1108746

Be It Ordained by the City Council of the City of Chicago:

SECTION 1. Permission and authority are hereby given and granted to THE ALLERTON HOTEL, upon the terms and subject to the conditions of this ordinance to maintain and use, as now constructed, five (5) Planter(s) on the public right-of-way for beautification purposes adjacent to its premises known as 701 N. Michigan Ave..

Said Planter(s) at W. Huron Street measure(s):
Five (5) at three (3) feet in length, and three (3) feet in width for a total of forty-five (45) square feet.

Grantee must allow the required clear and unobstructed space for pedestrian passage at all times per rules and regulations approved by the Department of Transportation.

The location of said privilege shall be as shown on prints kept on file with the Department of Business Affairs and Consumer Protection and the Office of the City Clerk.

Said privilege shall be constructed in accordance with plans and specifications approved by the Department of Planning and Development and Department of Transportation (Division of Project Development).

This grant of privilege in the public way shall be subject to the provisions of Section 10-28-015 and all other required provisions of the Municipal Code of Chicago.

The grantee shall pay to the City of Chicago as compensation for the privilege #1108746 herein granted the sum of zero ($.00) per annum in advance.


A 25% penalty will be added for payments received after due date.

The permit holder agrees to hold the City of Chicago harmless for any damage, relocation or replacement costs associated with damage, relocation or removal of private property caused by the City performing work in the public way.

Authority herein given and granted for a period of five (5) years from and after 09/10/2013.

Alderman _____

Brendan Reilly 42nd Ward

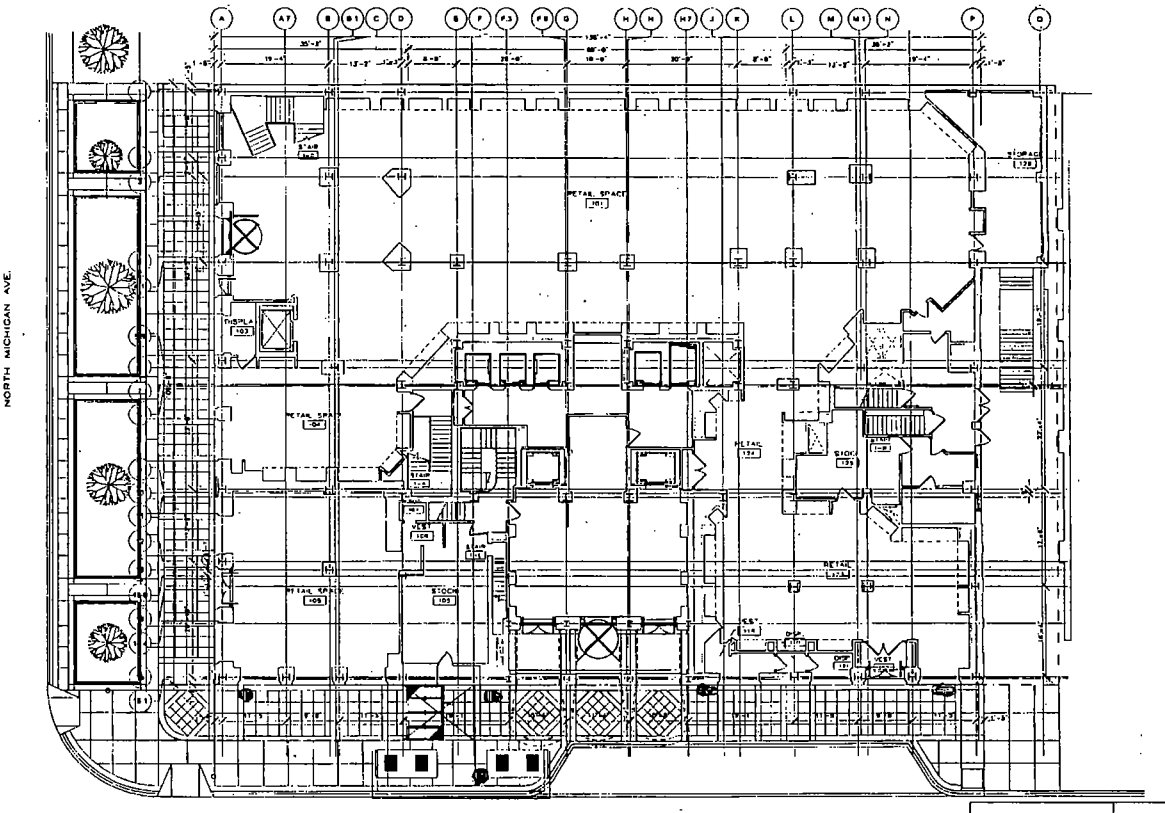

1 EXISTING GROUND FLOOR PLAN
SCALE: 1/16" = 1'-0"

EXISTING GROUND FLOOR PLAN	McBride Kelley Banner 1417 N. DAYTON CHICAGO, ILLINOIS
Atherton Hotel 701 N. Michigan Ave.	DATE: 03.26.07 BY: D.
	SK-19

RED Dots INDICATE LOCATION OF PLANTERS

City of Chicago

O2013-7843

Office of the City Clerk

Document Tracking Sheet

Meeting Date:	10/16/2013
Sponsor(s):	Reilly (42)
Type:	Ordinance
Title:	Grant(s) of privilege in public way for Allerton Hotel, The - Flagpole
Committee(s) Assignment:	Committee on Transportation and Public Way

ORDINANCE
THE ALLERTON HOTEL
Acct. No. 299508 - 3
Permit No. 1108747

Be It Ordained by the City Council of the City of Chicago:

SECTION 1. Permission and authority are hereby given and granted to THE ALLERTON HOTEL, upon the terms and subject to the conditions of this ordinance to maintain and use, as now constructed, two (2) Flag Pole(s) projecting over the public right-of-way adjacent to its premises known as 701 N. Michigan Ave..

Said Flag Pole(s) at W. Huron measure(s):
Two (2) at fifteen (15) feet in length, and point one seven (.17) feet in width for a total of five point one (5.1) square feet.

The location of said privilege shall be as shown on prints kept on file with the Department of Business Affairs and Consumer Protection and the Office of the City Clerk.

Said privilege shall be constructed in accordance with plans and specifications approved by the Department of Transportation (Division of Project Development).

This grant of privilege in the public way shall be subject to the provisions of Section 10-28-015 and all other required provisions of the Municipal Code of Chicago.

The grantee shall pay to the City of Chicago as compensation for the privilege #1108747 herein granted the sum of one hundred fifty ($150.00) per annum in advance.


A 25% penalty will be added for payments received after due date.

The permit holder agrees to hold the City of Chicago harmless for any damage, relocation or replacement costs associated with damage, relocation or removal of private property caused by the City performing work in the public way.

Authority herein given and granted for a period of five (5) years from and after 09/10/2013.

Alderman _____

Brendan Reilly 42nd Ward

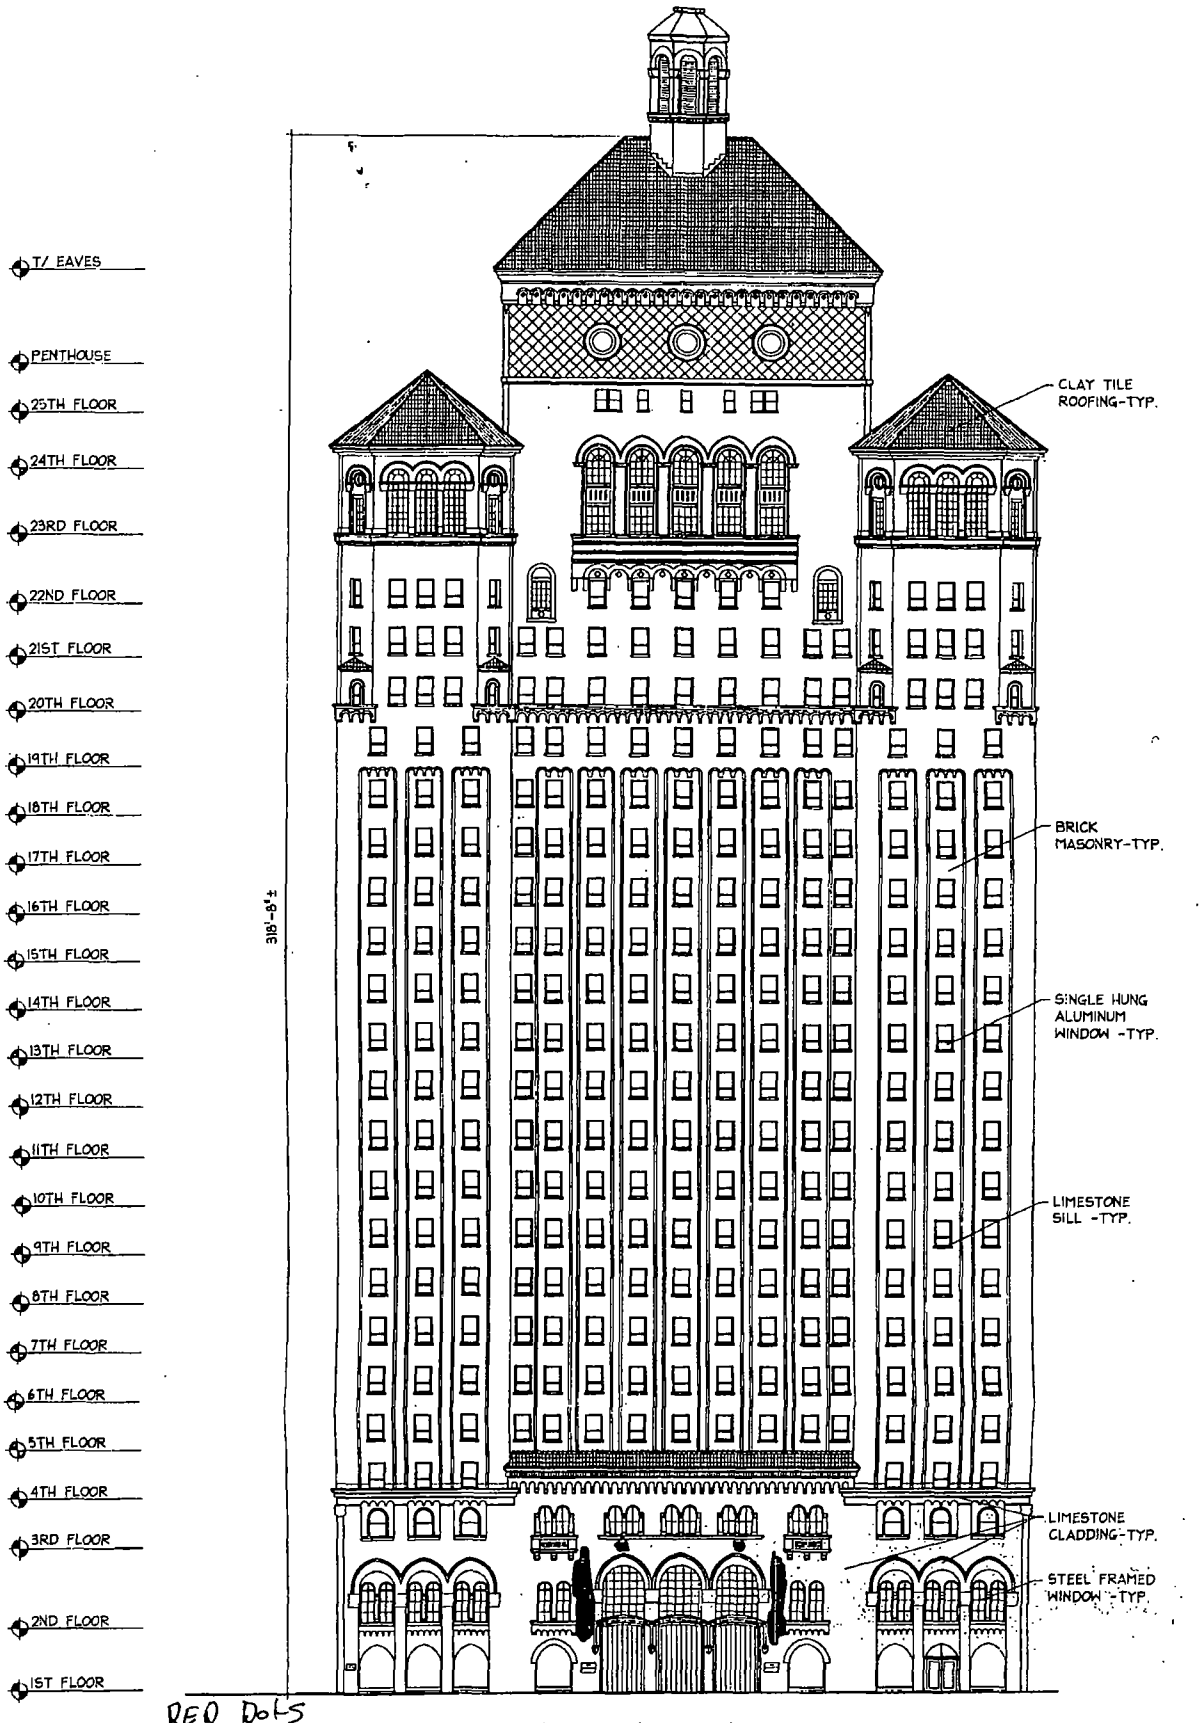

RED DOTS INDICATE Flag Poles

SOUTH ELEVATION

SCALE: N.T.S.

PROJECT NO. 08-01-061	NO.	REVISIONS	DATE	DRAWN MJL	2008 CRITICAL EXAMINATION REPORT THE ALLERTON HOTEL 701 NORTH MICHIGAN AVENUE CHICAGO, ILLINOIS	KGH	Kellermeyer Godfryt Hart, P.C. ARCHITECTS AND ENGINEERS 8701 WEST HIGGINS ROAD SUITE 820 ROSEMONT, ILLINOIS 60018 (847) 318-0033 © COPYRIGHT 2008 KELLERMEYER GODFRYT HART, P.C.	I HEREBY CERTIFY THAT THESE DRAWINGS WERE PREPARED UNDER MY DIRECT SUPERVISION AND THAT THEY COMPLY, TO THE BEST OF MY KNOWLEDGE, WITH THE LOCAL BUILDING CODE ORDINANCES.
DATE 12/16/2008				CHECKED MB				
				APPROVED KBK				

City of Chicago

O2013-7848

Office of the City Clerk

Document Tracking Sheet

Meeting Date:	10/16/2013
Sponsor(s):	Reilly (42)
Type:	Ordinance
Title:	Grant(s) of privilege in public way for Ann & Robert H. Lurie Children's Hospital of Chicago
Committee(s) Assignment:	Committee on Transportation and Public Way

ORDINANCE
ANN & ROBERT H. LURIE CHILDREN'S HOSPITAL OF CHICAGO
Acct. No. 5640 - 4
Permit No. 1106785

Be It Ordained by the City Council of the City of Chicago:

SECTION 1. Permission and authority are hereby given and granted to ANN & ROBERT H. LURIE CHILDREN'S HOSPITAL OF CHICAGO, upon the terms and subject to the conditions of this ordinance to maintain and use, as now constructed, one (1) Sewer Line under the public right-of-way adjacent to its premises known as 225 E. Chicago Ave..

Said Sewer Line at E. Superior measure(s):
One (1) at seventy-five (75) feet in length, and one point five (1.5) foot in width for a total of one hundred twelve point five (112.5) square feet. Existing sewer line is approximately seven (7) feet below grade level.

The location of said privilege shall be as shown on prints kept on file with the Department of Business Affairs and Consumer Protection and the Office of the City Clerk.

Said privilege shall be constructed in accordance with plans and specifications approved by the Department of Transportation (Office of Underground Coordination) and Department of Water Management.

This grant of privilege in the public way shall be subject to the provisions of Section 10-28-015 and all other required provisions of the Municipal Code of Chicago.

The grantee shall pay to the City of Chicago as compensation for the privilege #1106785 herein granted the sum of four hundred twenty-one ($421.00) per annum in advance.

A 25% penalty will be added for payments received after due date.

The permit holder agrees to hold the City of Chicago harmless for any damage, relocation or replacement costs associated with damage, relocation or removal of private property caused by the City performing work in the public way.

Authority herein given and granted for a period of five (5) years from and after 05/14/2013.


Alderman _____

Brendan Reilly 42nd Ward

(Page 2 of 2)

GREASE SEPARATOR/SEWER MANHOLE & SEWER LINES IN ~~CHURCH~~ SUPERIOR STREET RIGHT-OF-WAY

225 E. CHICAGO

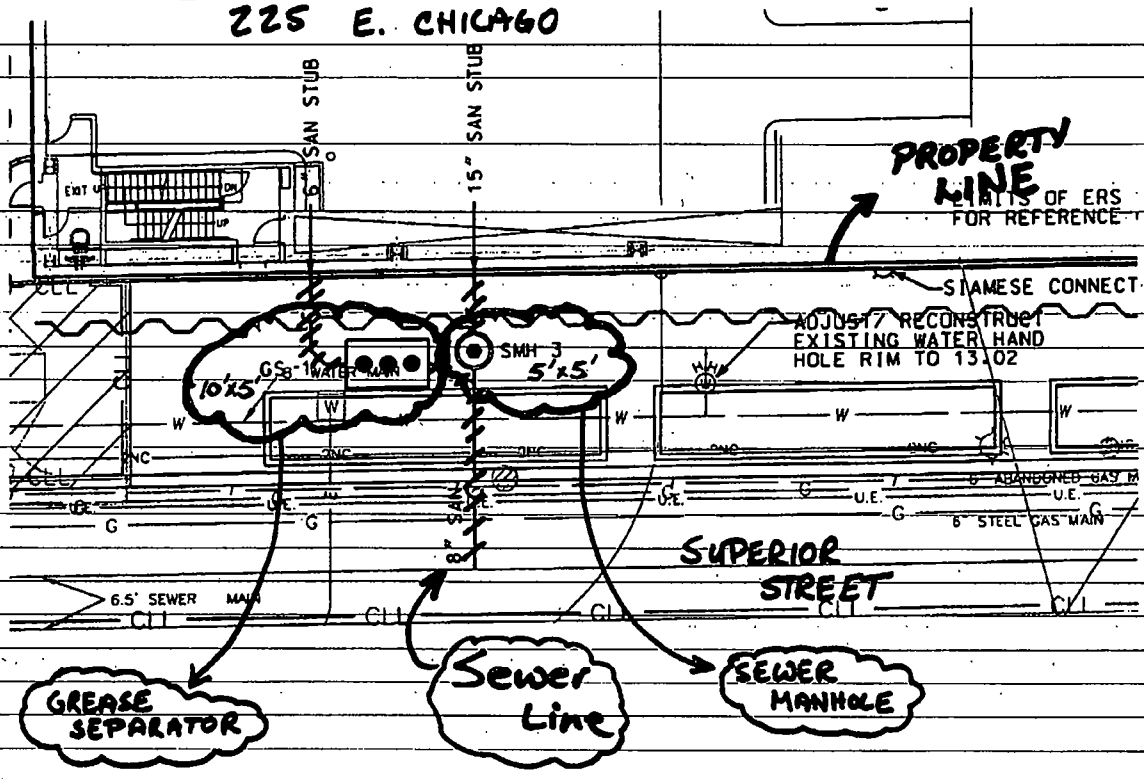

City of Chicago

O2013-7850

Office of the City Clerk

Document Tracking Sheet

Meeting Date:	10/16/2013
Sponsor(s):	Reilly (42)
Type:	Ordinance
Title:	Grant(s) of privilege in public way for Anytime Fitness
Committee(s) Assignment:	Committee on Transportation and Public Way

ORDINANCE
ANYTIME FITNESS
Acct. No. 378545 - 1
Permit No. 1108614

Be It Ordained by the City Council of the City of Chicago:

SECTION 1. Permission and authority are hereby given and granted to ANYTIME FITNESS, upon the terms and subject to the conditions of this ordinance to maintain and use one (1) sign(s) projecting over the public right-of-way attached to its premises known as 324 N. Michigan Ave..

Said sign structure(s) measures as follows; along N Michigan Ave:
One (1) at ten point three three (10.33) feet in length, one point one seven (1.17) feet in height and forty-one (41) feet above grade level.

The location of said privilege shall be as shown on prints kept on file with the Department of Business Affairs and Consumer Protection and the Office of the City Clerk.

Said privilege shall be constructed in accordance with plans and specifications approved by the Department of Transportation (Division of Project Development) and Zoning Department - Signs.

This grant of privilege in the public way shall be subject to the provisions of Section 10-28-015 and all other required provisions of the Municipal Code of Chicago.

The grantee shall pay to the City of Chicago as compensation for the privilege #1108614 herein granted the sum of one hundred ($100.00) per annum in advance.


A 25% penalty will be added for payments received after due date.

The permit holder agrees to hold the City of Chicago harmless for any damage, relocation or replacement costs associated with damage, relocation or removal of private property caused by the City performing work in the public way.

Authority herein given and granted for a period of five (5) years from and after Date of Passage.

Alderman _____

Brendan Reilly 42nd Ward

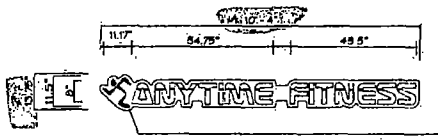


3" DEEP REVERSE CHANNEL ALUM. LETTERS CLEAR COATED ANODIZED ALUMINUM
HALO ILLUMINATED W/ WHITE LED, 120V
MOUNTED TO AN 1/8" THICK ALUMINUM PAINTED BACKGROUND PANEL
(COLOR TBD).
-BACKGROUND PLATE TO BE 1-1/8" OUTSIDE OF LETTERS CONTINUOUSLY
-BACKGROUND PLATE TO PROVIDE 2" MINIMUM COVERAGE OF RACEWAY BOX
MINIMUM INSIDE AND OUTSIDE RADIUS 2"

3" DEEP REVERSE CHANNEL ALUM. LETTERS PTD. TO MATCH PMS 2587
MOUNTED TO ALUMINUM BACKGROUND PANEL

1/1 LAYOUT: ILLUMINATED CHANNEL LETTERS, SINGLE LINE, 11.84 S.F.

SCALE: 3/8"=1'-0"

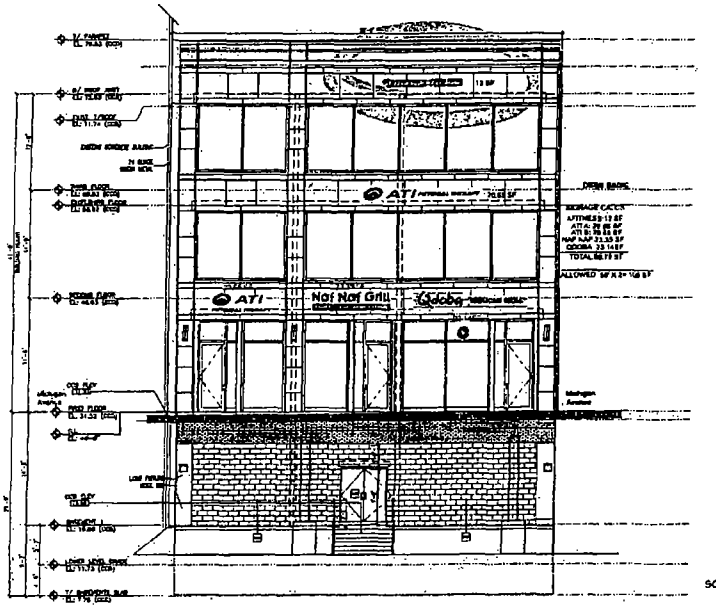

SCALE: 3/32"=1'-0"

SIGNATION SIGN GROUP
6840 Shingle Creek Pkwy, #31
Brooklyn Center, MN 55430
PHONE (763) 561-1095
FAX (763) 561-1084

JOB NUMBER
82___

DATE
08/24/12

SALES
TB

DESIGN
BP

FILE SAVED AS
ANYTIME FITNESS/
CHICAGO, IL/
ILLUM CH LTRS
CHICAGO, IL

REVISION
1 01/09/13 BP
2 02/26/13 BP
3 03/14/13 LR

SIGN & DATE HERE IF
OK TO BEGIN PRODUCTION

X _____


SIGN & DATE HERE IF
OK TO BEGIN PRODUCTION
AFTER REVISIONS ARE MADE

X _____

All drawings indicated on this page are owned and are property of SIGNATION SIGN GROUP
All written sizes have precedence over all scaled dimensions

1

SIDE VIEW

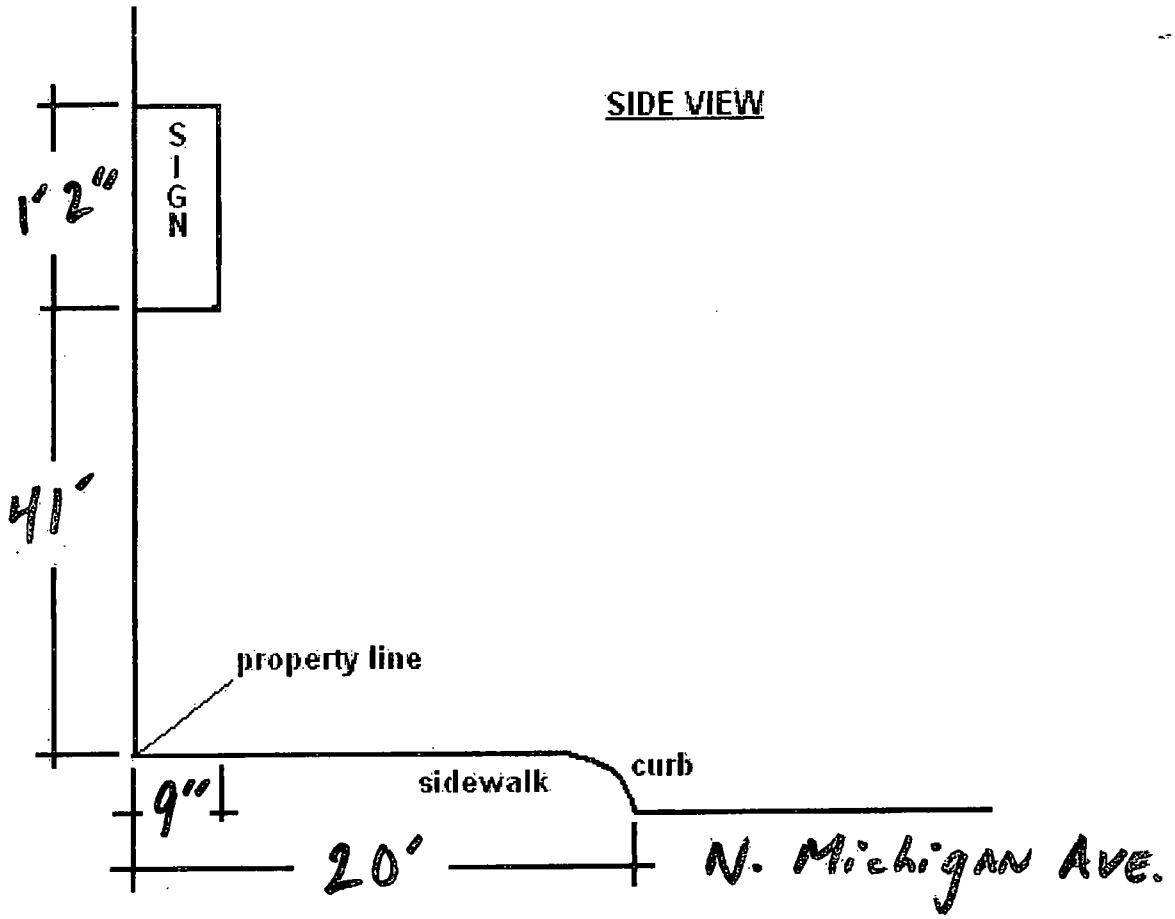

City of Chicago

O2013-7853

Office of the City Clerk

Document Tracking Sheet

Meeting Date:	10/16/2013
Sponsor(s):	Reilly (42)
Type:	Ordinance
Title:	Grant(s) of privilege in public way for Blue Cross Blue Shield of Illinois
Committee(s) Assignment:	Committee on Transportation and Public Way

ORDINANCE
BLUE CROSS BLUE SHIELD OF ILLINOIS
Acct. No. 69289 - 1
Permit No. 1107889

Be It Ordained by the City Council of the City of Chicago:

SECTION 1. Permission and authority are hereby given and granted to BLUE CROSS BLUE SHIELD OF ILLINOIS, upon the terms and subject to the conditions of this ordinance to maintain and use, as now constructed, ten (10) Planter(s) on the public right-of-way for beautification purposes adjacent to its premises known as 300 E. Randolph St..

Said Planter(s) at N. Columbus Dr (Upper Level) measure(s):
Ten (10) at one (1) foot in length, and four (4) feet in width for a total of forty (40) square feet.

Grantee must allow the required clear and unobstructed space for pedestrian passage at all times per rules and regulations approved by the Department of Transportation.

The location of said privilege shall be as shown on prints kept on file with the Department of Business Affairs and Consumer Protection and the Office of the City Clerk.

Said privilege shall be constructed in accordance with plans and specifications approved by the Department of Planning and Development and Department of Transportation (Division of Project Development).

This grant of privilege in the public way shall be subject to the provisions of Section 10-28-015 and all other required provisions of the Municipal Code of Chicago.

The grantee shall pay to the City of Chicago as compensation for the privilege #1107889 herein granted the sum of zero ($.00) per annum in advance.

A 25% penalty will be added for payments received after due date.

The permit holder agrees to hold the City of Chicago harmless for any damage, relocation or replacement costs associated with damage, relocation or removal of private property caused by the City performing work in the public way.

Authority herein given and granted for a period of five (5) years from and after 07/29/2013.

Alderman _____


Brendan Reilly 42nd Ward


Account # 69289-1
Permit # 1107889


*NO PLANTERS TO BE REPLACED - PLANTERS WILL BE SAME AS EXISTING

300 E. Randolph

FRONT ELEVATION

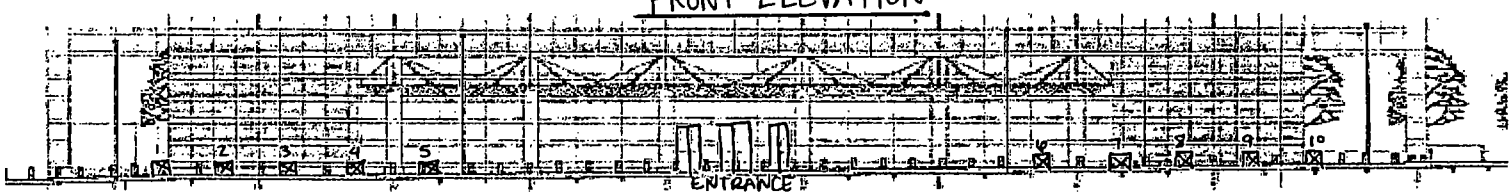

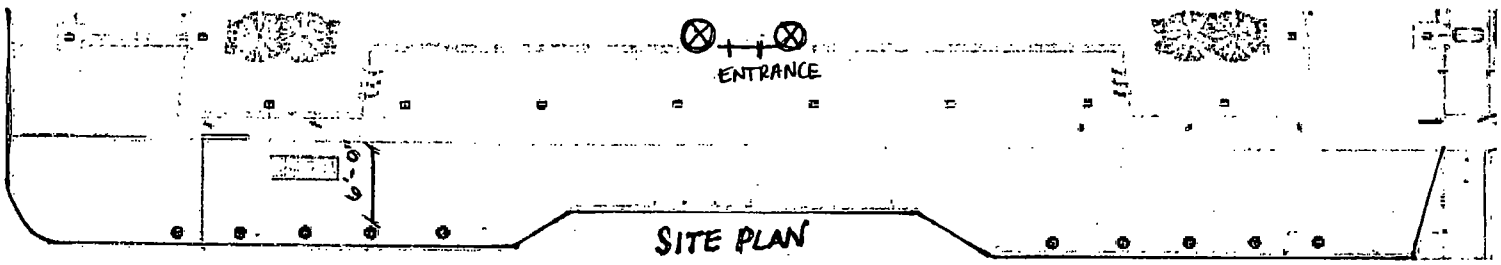

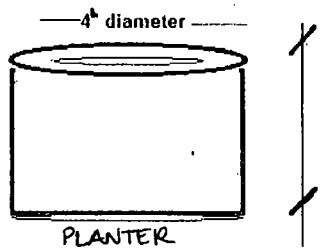

City of Chicago

O2013-7856

Office of the City Clerk

Document Tracking Sheet

Meeting Date:	10/16/2013
Sponsor(s):	Reilly (42)
Type:	Ordinance
Title:	Grant(s) of privilege in public way for Cafe Iberico
Committee(s) Assignment:	Committee on Transportation and Public Way

ORDINANCE
CAFE IBERICO
Acct. No. 11598 - 2
Permit No. 1107098

Be It Ordained by the City Council of the City of Chicago:

SECTION 1. Permission and authority are hereby given and granted to CAFE IBERICO, upon the terms and subject to the conditions of this ordinance to maintain and use, as now constructed, three (3) Guardrail(s) on the public right-of-way adjacent to its premises known as 737-739 N. La Salle Dr..

Said Guardrail(s) at N La Salle measure(s):
One (1) at twenty (20) feet in length, and three point seven five (3.75) feet in width for a total of seventy-five (75) square feet.

Said Guardrail(s) at N. La Salle measure(s):
Two (2) at six (6) feet in length, and three point seven five (3.75) feet in width for a total of forty-five (45) square feet.

The location of said privilege shall be as shown on prints kept on file with the Department of Business Affairs and Consumer Protection and the Office of the City Clerk.

Said privilege shall be constructed in accordance with plans and specifications approved by the Department of Planning and Development and Department of Transportation (Division of Project Development).

This grant of privilege in the public way shall be subject to the provisions of Section 10-28-015 and all other required provisions of the Municipal Code of Chicago.

The grantee shall pay to the City of Chicago as compensation for the privilege #1107098 herein granted the sum of one thousand two hundred ($1,200.00) per annum in advance.

A 25% penalty will be added for payments received after due date.


The permit holder agrees to hold the City of Chicago harmless for any damage, relocation or replacement costs associated with damage, relocation or removal of private property caused by the City performing work in the public way.

Authority herein given and granted for a period of five (5) years from and after 06/11/2013.

Alderman _____
Brendan Reilly 42nd Ward

Property Location: 737 - 739 N. LaSalle Dr.
Organization Name: Café Iberico
Account: 11598-2

GUARDRAIL DRAWING

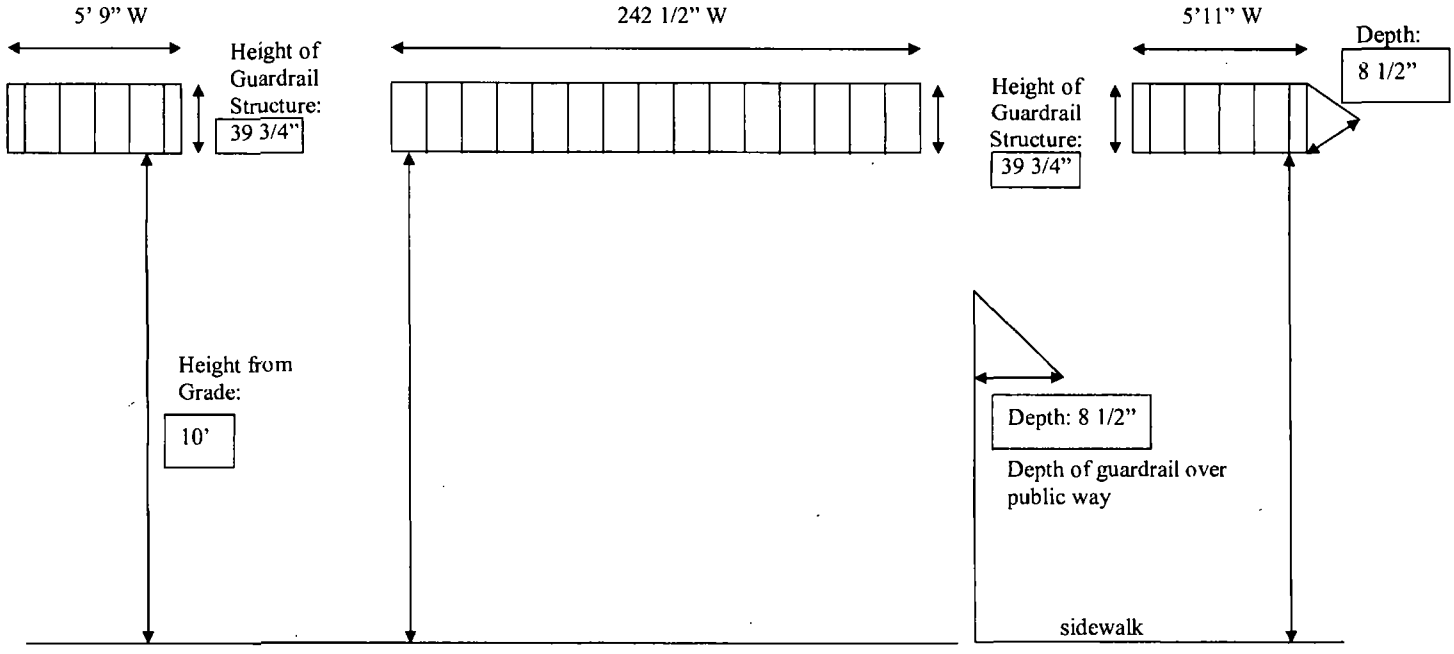

**The depth and height are the same for all guardrails.

City of Chicago

O2013-7859

Office of the City Clerk

Document Tracking Sheet

Meeting Date:	10/16/2013
Sponsor(s):	Reilly (42)
Type:	Ordinance
Title:	Grant(s) of privilege in public way for Chicago Marriott Downtown
Committee(s) Assignment:	Committee on Transportation and Public Way

ORDINANCE
CHICAGO MARRIOTT DOWNTOWN
Acct. No. 4154 - 2
Permit No. 1106586

Be It Ordained by the City Council of the City of Chicago:

SECTION 1. Permission and authority are hereby given and granted to CHICAGO MARRIOTT DOWNTOWN, upon the terms and subject to the conditions of this ordinance to maintain and use, as now constructed, eight (8) Granite Column(s) on the public right-of-way adjacent to its premises known as 540 N. Michigan Ave..

Said Granite Column(s) at N. Rush Street measure(s):
Eight (8) at three point one six (3.16) feet in length, and point five (.5) feet in width for a total of twelve point six four (12.64) square feet. Existing granite columns are approximately twelve (12) feet four (4) inches in height.

The location of said privilege shall be as shown on prints kept on file with the Department of Business Affairs and Consumer Protection and the Office of the City Clerk.

Said privilege shall be constructed in accordance with plans and specifications approved by the Department of Planning and Development and Department of Transportation (Division of Project Development).

This grant of privilege in the public way shall be subject to the provisions of Section 10-28-015 and all other required provisions of the Municipal Code of Chicago.

The grantee shall pay to the City of Chicago as compensation for the privilege #1106586 herein granted the sum of three thousand two hundred ($3,200.00) per annum in advance.

A 25% penalty will be added for payments received after due date.


The permit holder agrees to hold the City of Chicago harmless for any damage, relocation or replacement costs associated with damage, relocation or removal of private property caused by the City performing work in the public way.

Authority herein given and granted for a period of five (5) years from and after 02/05/2013.

Alderman _____

Brendan Reilly 42nd Ward

(Page 2 of 3)

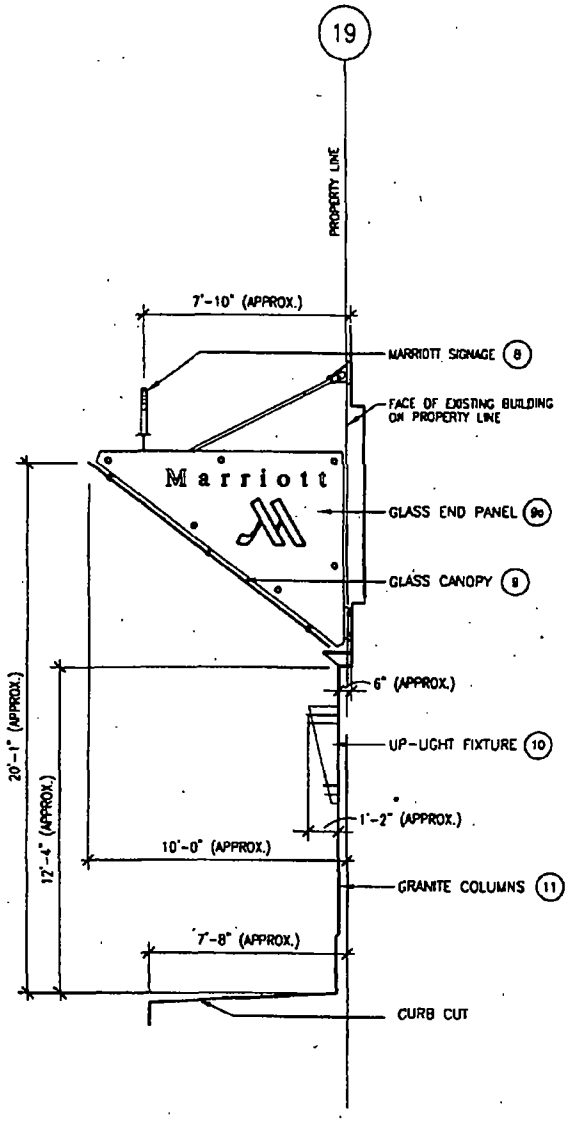

CC SECTION @ RUSH STREET CANOPY

Exhibit C (Page 3 of 3) 531-551 N. Rush Street

PROPERTY LINE CONDITIONS
NOT TO SCALE

THE JOHN BUCK COMPANY

CHICAGO MARRIOTT HOTEL
LOBBY RENOVATION

DE STEFANO+PARTNERS
DECEMBER 30, 1997 ASK 278

City of Chicago

O2013-7890

Office of the City Clerk

Document Tracking Sheet

Meeting Date:	10/16/2013
Sponsor(s):	Reilly (42)
Type:	Ordinance
Title:	Grant(s) of privilege in public way for City Properties - Banner
Committee(s) Assignment:	Committee on Transportation and Public Way

ORDINANCE
CITY PROPERTIES
Acct. No. 328560 - 1
Permit No. 1108799

Be It Ordained by the City Council of the City of Chicago:

SECTION 1. Permission and authority are hereby given and granted to CITY PROPERTIES, upon the terms and subject to the conditions of this ordinance to maintain and use, as now constructed, one (1) Banner(s) projecting over the public right-of-way adjacent to its premises known as 505 N. La Salle Dr..

Said Banner(s) at N LA SALLE measure(s):
One (1) at three (3) feet in length, and one point six six (1.66) foot in width for a total of four point nine eight (4.98) square feet.

The location of said privilege shall be as shown on prints kept on file with the Department of Business Affairs and Consumer Protection and the Office of the City Clerk.

Said privilege shall be constructed in accordance with plans and specifications approved by the Zoning Department - Signs.

This grant of privilege in the public way shall be subject to the provisions of Section 10-28-015 and all other required provisions of the Municipal Code of Chicago.

The grantee shall pay to the City of Chicago as compensation for the privilege #1108799 herein granted the sum of seventy-five ($75.00) per annum in advance.


A 25% penalty will be added for payments received after due date.

The permit holder agrees to hold the City of Chicago harmless for any damage, relocation or replacement costs associated with damage, relocation or removal of private property caused by the City performing work in the public way.

Authority herein given and granted for a period of five (5) years from and after 07/30/2013.

Alderman _____

Brendan Reilly 42nd Ward

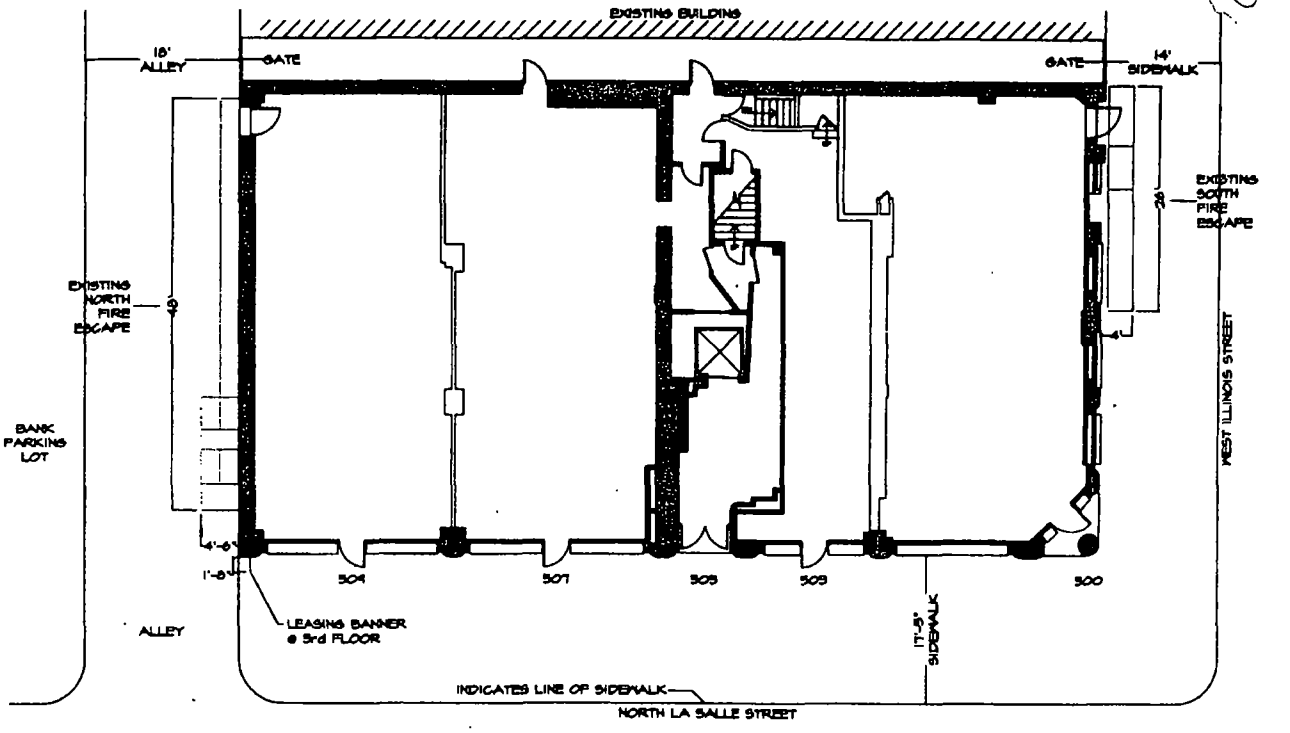

BUILDING PLAN SHOWING EXTERIOR FIRE-ESCAPES
500-509 N. LaSALLE STREET
CHICAGO, ILLINOIS 60610

SCALE: 1/16" = 1'-0"

CITY PROPERTIES CORPORATION
62 WEST HURON
CHICAGO, ILLINOIS 60610
(312) 337-1711 TEL
(312) 337-0735 FAX

City of Chicago

O2013-7895

Office of the City Clerk

Document Tracking Sheet

Meeting Date:	10/16/2013
Sponsor(s):	Reilly (42)
Type:	Ordinance
Title:	Grant(s) of privilege in public way for City Properties - Fire Escapes
Committee(s) Assignment:	Committee on Transportation and Public Way

ORDINANCE
CITY PROPERTIES
Acct. No. 328560 - 1
Permit No. 1108798

Be It Ordained by the City Council of the City of Chicago:

SECTION 1. Permission and authority are hereby given and granted to CITY PROPERTIES, upon the terms and subject to the conditions of this ordinance to maintain and use, as now constructed, two (2) Fire Escape(s) projecting over the public right-of-way adjacent to its premises known as 505 N. La Salle Dr..

Said Fire Escape(s) at ILLINOIS ST. measure(s):
One (1) at twenty-six (26) feet in length, and seven (7) feet in width for a total of one hundred eighty-two (182) square feet.

Said Fire Escape(s) at LA SALLE ST./ ALLEY measure(s):
One (1) at forty-eight (48) feet in length, and seven (7) feet in width for a total of three hundred thirty-six (336) square feet.

The location of said privilege shall be as shown on prints kept on file with the Department of Business Affairs and Consumer Protection and the Office of the City Clerk.

Said privilege shall be constructed in accordance with plans and specifications approved by the Department of Transportation (Division of Project Development).

This grant of privilege in the public way shall be subject to the provisions of Section 10-28-015 and all other required provisions of the Municipal Code of Chicago.

The grantee shall pay to the City of Chicago as compensation for the privilege #1108798 herein granted the sum of eight hundred ($800.00) per annum in advance.


A 25% penalty will be added for payments received after due date.

The permit holder agrees to hold the City of Chicago harmless for any damage, relocation or replacement costs associated with damage, relocation or removal of private property caused by the City performing work in the public way.

Authority herein given and granted for a period of five (5) years from and after 07/30/2013.

Alderman _____

Brendan Reilly 42nd Ward

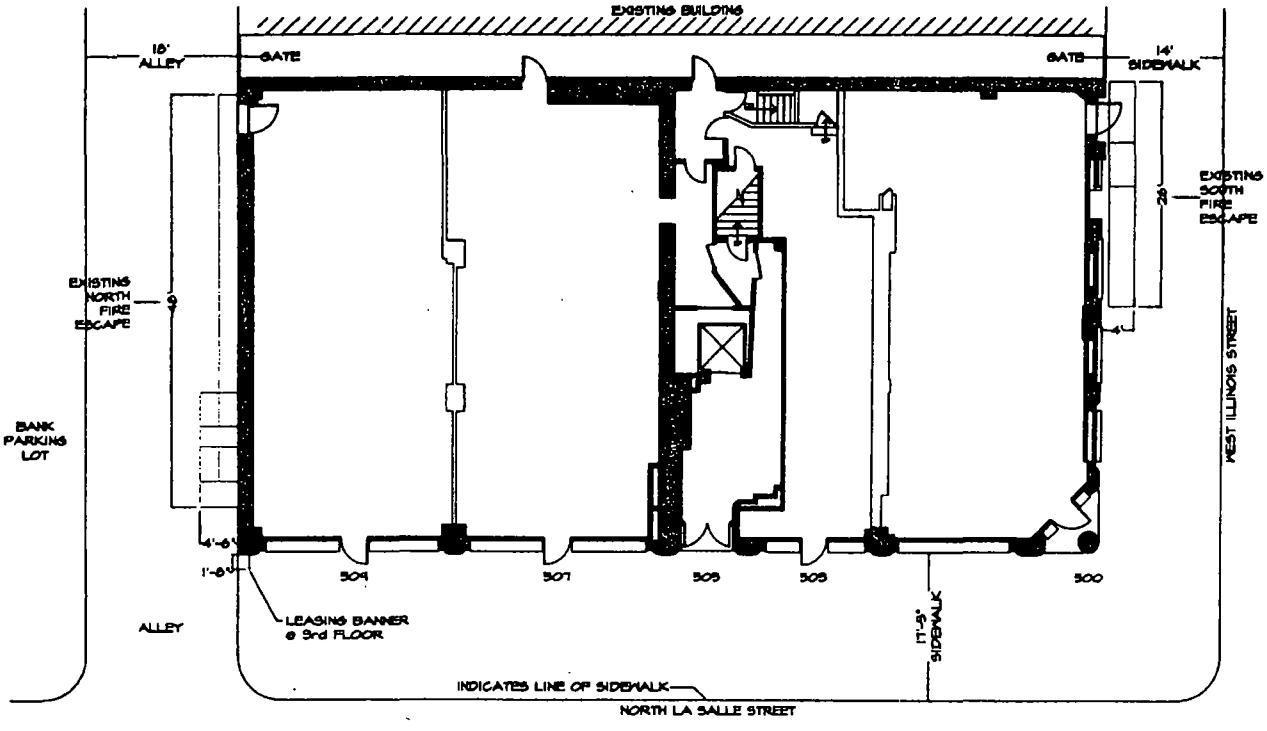

BUILDING PLAN SHOWING EXTERIOR FIRE-ESCAPES
500-509 N. LaSALLE STREET
CHICAGO, ILLINOIS 60610

SCALE: 1/16" = 1'-0"

CITY PROPERTIES CORPORATION
62 WEST HURON
CHICAGO, ILLINOIS 60610
(312) 337-1711 TEL
(312) 337-0735 FAX

City of Chicago

O2013-7897

Office of the City Clerk

Document Tracking Sheet

Meeting Date:	10/16/2013
Sponsor(s):	Reilly (42)
Type:	Ordinance
Title:	Grant(s) of privilege in public way for Doc B's Fresh Kitchen
Committee(s) Assignment:	Committee on Transportation and Public Way

ORDINANCE
DOC B'S FRESH KITCHEN
Acct. No. 379567 - 1
Permit No. 1105431

Be It Ordained by the City Council of the City of Chicago:

SECTION 1. Permission and authority are hereby given and granted to DOC B'S FRESH KITCHEN, upon the terms and subject to the conditions of this ordinance to construct, install, maintain and use one (1) Window & Frame(s) projecting over the public right-of-way adjacent to its premises known as 100 E. Walton St..

Said Window & Frame(s) at E. Walton measure(s):

One (1) at eighteen point five (18.5) feet in length, and four point one seven (4.17) feet in width for a total of seventy-seven point one five (77.15) square feet. Said window & frame shall be approximately twelve (12) feet six (6) inches above grade level.

The location of said privilege shall be as shown on prints kept on file with the Department of Business Affairs and Consumer Protection and the Office of the City Clerk.

Said privilege shall be constructed in accordance with plans and specifications approved by the Department of Planning and Development and Department of Transportation (Division of Project Development).

This grant of privilege in the public way shall be subject to the provisions of Section 10-28-015 and all other required provisions of the Municipal Code of Chicago.

The grantee shall pay to the City of Chicago as compensation for the privilege #1105431 herein granted the sum of five hundred seventy-eight ($578.00) per annum in advance.


A 25% penalty will be added for payments received after due date.

The permit holder agrees to hold the City of Chicago harmless for any damage, relocation or replacement costs associated with damage, relocation or removal of private property caused by the City performing work in the public way.

Authority herein given and granted for a period of five (5) years from and after Date of Passage.

Alderman _____

Brendan Reilly 42nd Ward

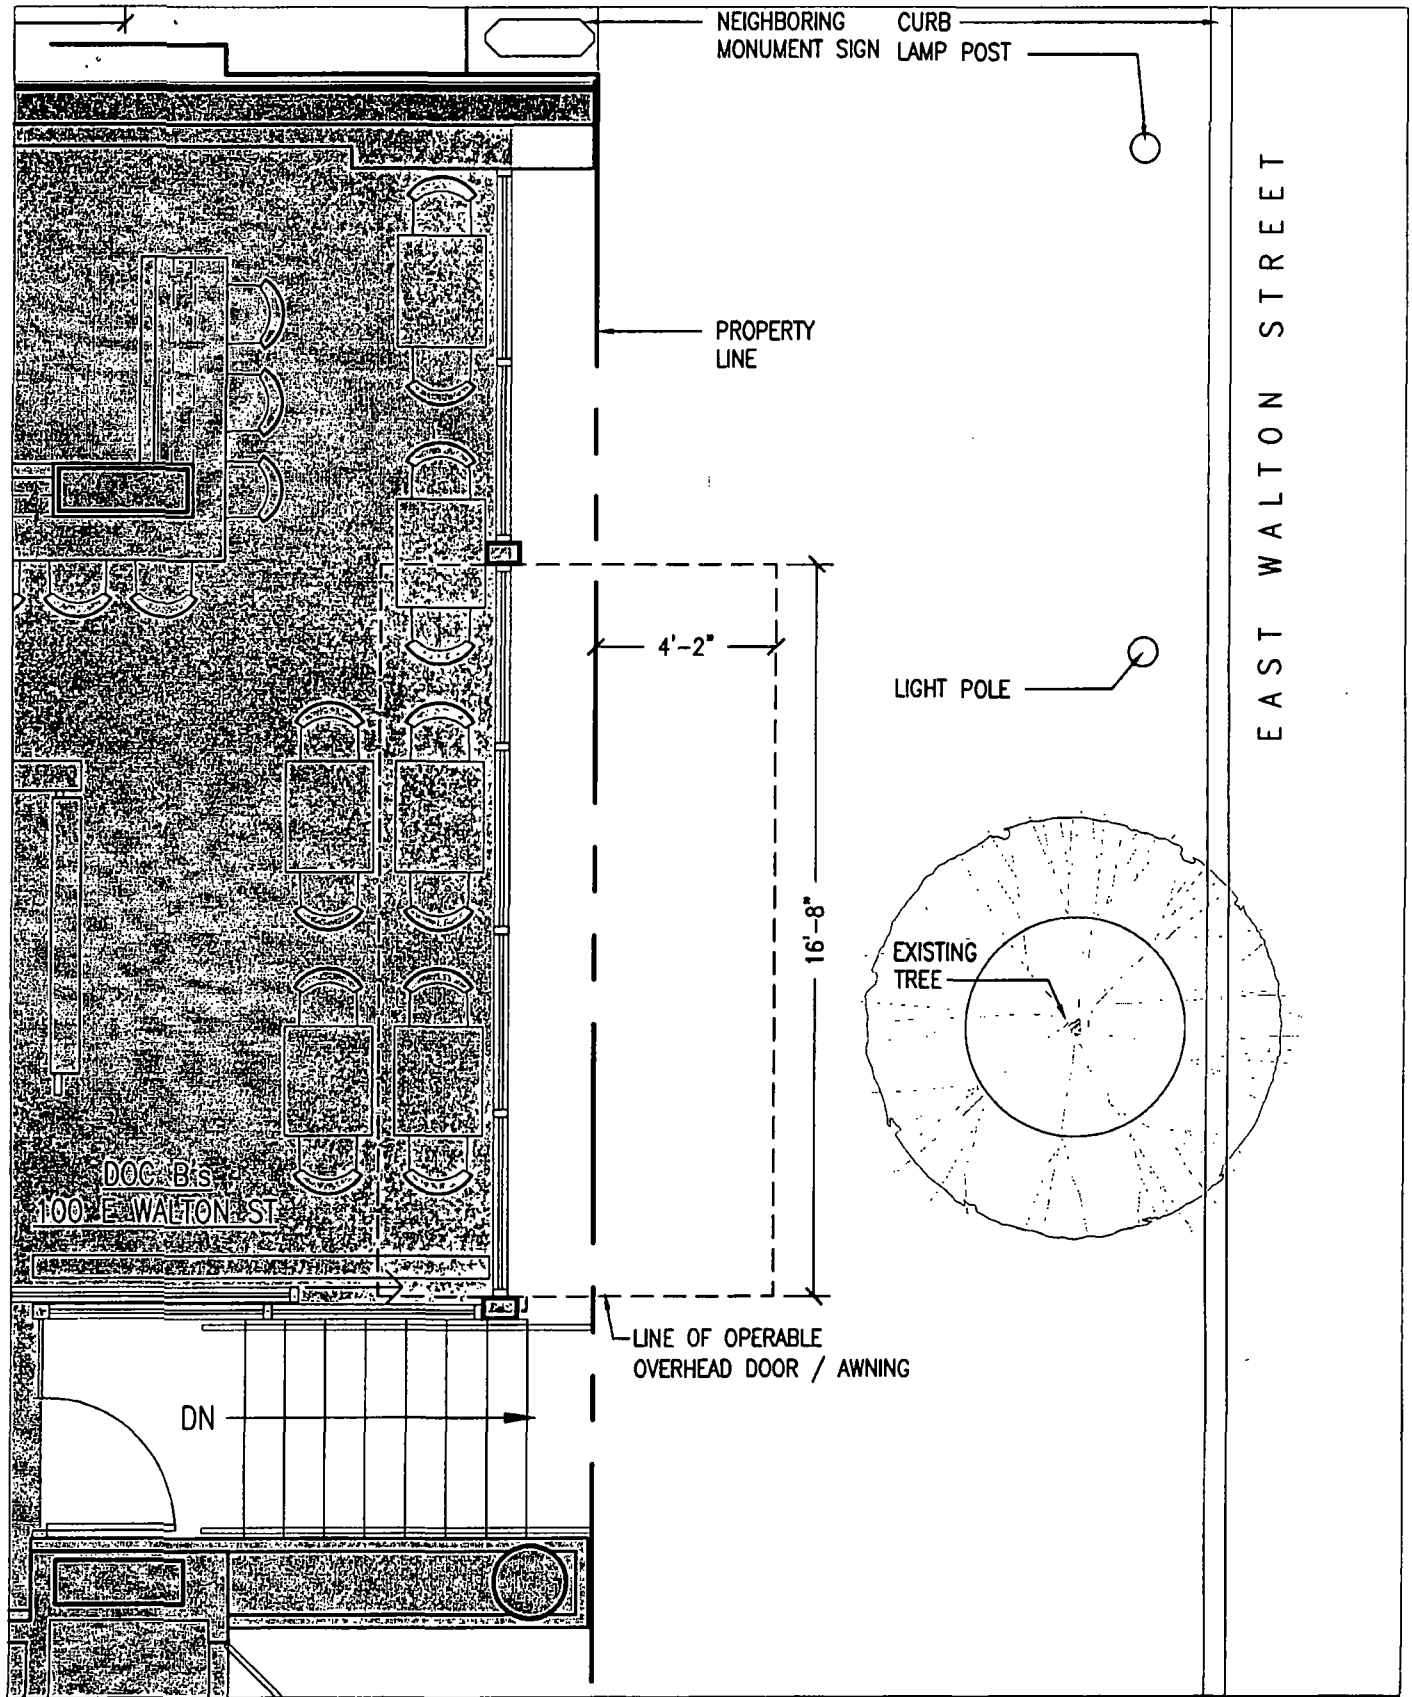

DMAC Architecture p.c.
831 Chicago Ave, Evanston IL 60202
Phone: 847-905-0944 Fax: 847-905-0943
www.dmacarch.com
COPYRIGHT 2013 DMAC ARCHITECTURE, P.C.

DATE 03/07/2013
SCALE: 1/4"=1'-0"
JOB NO: 13001
DRAWN/ CHECKED: AB/KM/SM

TITLE: USE OF PUBLIC WAY PLAN
PROJECT: DOC B's RESAURANT 001 LLC
100 E WALTON ST., CHICAGO, IL

NORTH

P:\Projects\13001 Doc Bs\Drawings\A\PLANS\P-01-A-0.dwg, 3/8/2013 5:39:25 PM

City of Chicago

O2013-7899

Office of the City Clerk

Document Tracking Sheet

Meeting Date:	10/16/2013
Sponsor(s):	Reilly (42)
Type:	Ordinance
Title:	Grant(s) of privilege in public way for Eataly
Committee(s) Assignment:	Committee on Transportation and Public Way

ORDINANCE
EATALY
Acct. No. 381444 - 1
Permit No. 1107976

Be It Ordained by the City Council of the City of Chicago:

SECTION 1. Permission and authority are hereby given and granted to EATALY, upon the terms and subject to the conditions of this ordinance to construct, install, maintain and use ten (10) Banner(s) projecting over the public right-of-way adjacent to its premises known as 43 E. Ohio St..

Said Banner(s) at East Ohio Street measure(s):
Three (3) at two point five (2.5) feet in length, and twenty (20) feet in width for a total of one hundred fifty (150) square feet.

Said Banner(s) at North Wabash Avenue measure(s):
Three (3) at two point five (2.5) feet in length, and twenty (20) feet in width for a total of one hundred fifty (150) square feet.

Said Banner(s) at East Grand Avenue measure(s):
Four (4) at two point five (2.5) feet in length, and twenty (20) feet in width for a total of two hundred (200) square feet.

The location of said privilege shall be as shown on prints kept on file with the Department of Business Affairs and Consumer Protection and the Office of the City Clerk.

Said privilege shall be constructed in accordance with plans and specifications approved by the Zoning Department - Signs.

This grant of privilege in the public way shall be subject to the provisions of Section 10-28-015 and all other required provisions of the Municipal Code of Chicago.

The grantee shall pay to the City of Chicago as compensation for the privilege #1107976 herein granted the sum of one hundred seventy-five ($175.00) per annum in advance.

A 25% penalty will be added for payments received after due date.

The permit holder agrees to hold the City of Chicago harmless for any damage, relocation or replacement costs associated with damage, relocation or removal of private property caused by the City performing work in the public way.

Authority herein given and granted for a period of five (5) years from and after Date of Passage.

Alderman _____

Brendan Reilly 42nd Ward

Ohio Street:

Wabash Street:

Grand Avenue:

City of Chicago

O2013-7902

Office of the City Clerk

Document Tracking Sheet

Meeting Date:	10/16/2013
Sponsor(s):	Reilly (42)
Type:	Ordinance
Title:	Grant(s) of privilege in public way for Ed Debevic's
Committee(s) Assignment:	Committee on Transportation and Public Way

ORDINANCE
ED DEBEVIC'S
Acct. No. 291563 - 1
Permit No. 1107409

Be It Ordained by the City Council of the City of Chicago:

SECTION 1. Permission and authority are hereby given and granted to ED DEBEVIC'S, upon the terms and subject to the conditions of this ordinance to maintain and use, as now constructed, six (6) Caisson(s) under the public right-of-way adjacent to its premises known as 640 N. Wells St..

Said Caisson(s) at W. Erie measure(s):
Six (6) at one (1) foot in length, and three point five (3.5) feet in width for a total of twenty-one (21) square feet.

The location of said privilege shall be as shown on prints kept on file with the Department of Business Affairs and Consumer Protection and the Office of the City Clerk.

Said privilege shall be constructed in accordance with plans and specifications approved by the Department of Planning and Development and Department of Transportation (Office of Underground Coordination).

This grant of privilege in the public way shall be subject to the provisions of Section 10-28-015 and all other required provisions of the Municipal Code of Chicago.

The grantee shall pay to the City of Chicago as compensation for the privilege #1107409 herein granted the sum of four hundred ($400.00) per annum in advance.

A 25% penalty will be added for payments received after due date.


The permit holder agrees to hold the City of Chicago harmless for any damage, relocation or replacement costs associated with damage, relocation or removal of private property caused by the City performing work in the public way.

Authority herein given and granted for a period of five (5) years from and after 02/10/2013.

Alderman _____

Brendan Reilly 42nd Ward

(Page 2 of 2)

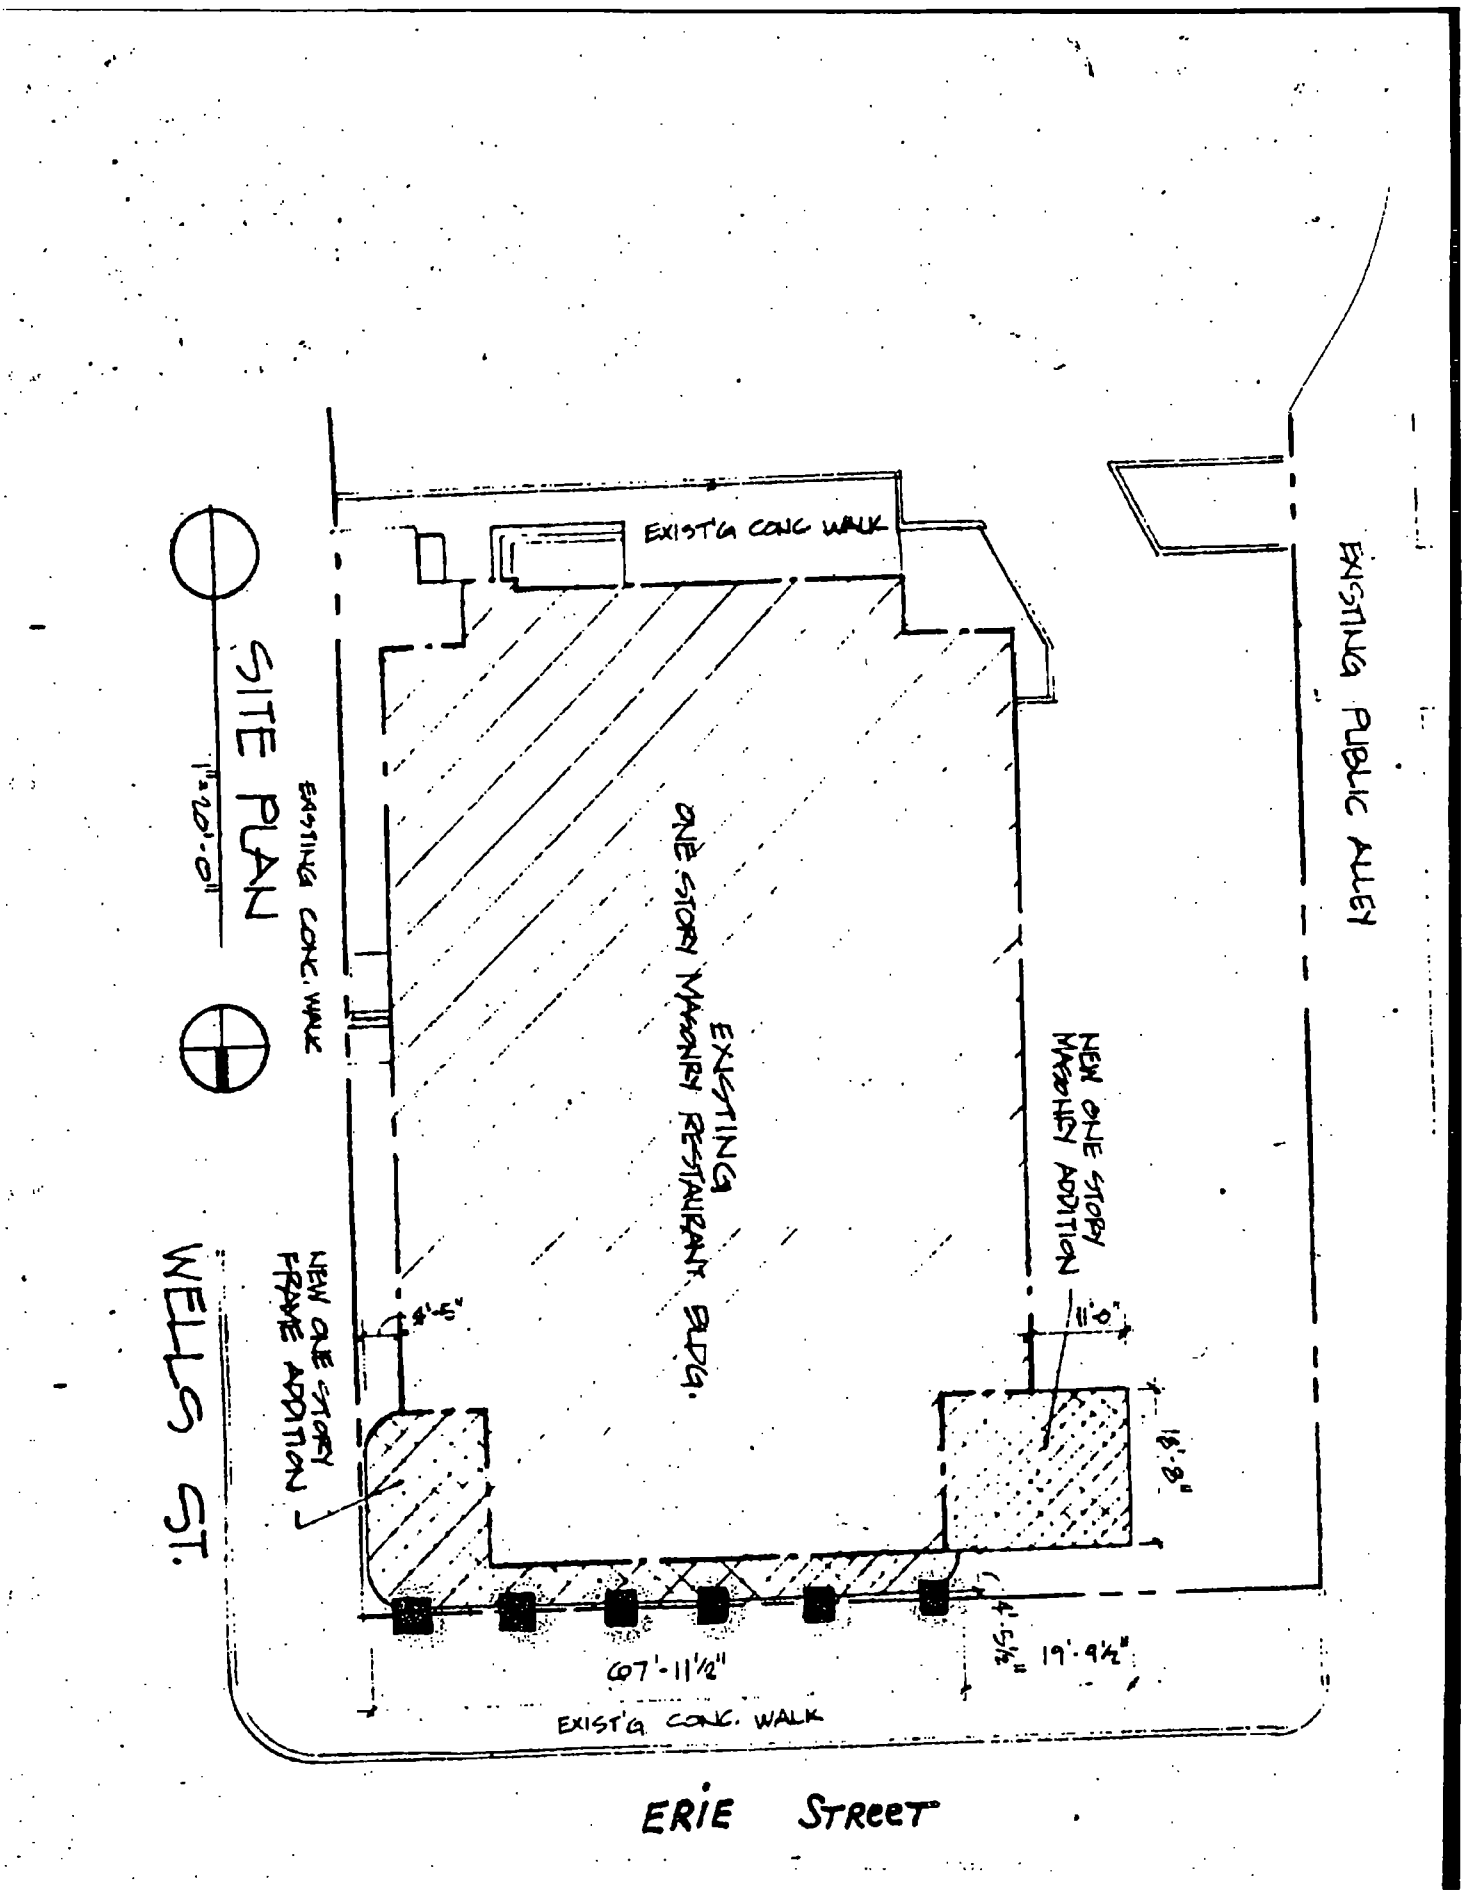
SITE PLAN
1" = 20'-0"
EXIST'G CONC WALK
EXISTING PUBLIC ALLEY
EXISTING ONE STORY MASONRY RESTAURANT BLDG.
NEW ONE STORY MASONRY ADDITION
EXISTING CONC. WALK
NEW ONE STORY FRAME ADDITION
WELLS ST.
4'-5"
11'-0"
18'-8"
4'-5½"
107'-11½"
19'-9½"
EXIST'G CONC. WALK
ERIE STREET

City of Chicago

O2013-7903

Office of the City Clerk

Document Tracking Sheet

Meeting Date:	10/16/2013
Sponsor(s):	Reilly (42)
Type:	Ordinance
Title:	Grant(s) of privilege in public way for Flair Tower, LLC
Committee(s) Assignment:	Committee on Transportation and Public Way

ORDINANCE
FLAIR TOWER, LLC
Acct. No. 332772 - 1
Permit No. 1108212

Be It Ordained by the City Council of the City of Chicago:

SECTION 1. Permission and authority are hereby given and granted to FLAIR TOWER, LLC, upon the terms and subject to the conditions of this ordinance to maintain and use, as now constructed, nineteen (19) Caisson(s) under the public right-of-way adjacent to its premises known as 222 W. Erie St..

Said Caisson(s) at W ERIE measure(s):
Four (4) at three point three three (3.33) feet in length, and point five (.5) feet in width for a total of six point six six (6.66) square feet.

Said Caisson(s) at W ERIE measure(s):
Three (3) at six point two five (6.25) feet in length, and one point five (1.5) foot in width for a total of twenty-eight point one three (28.13) square feet.

Said Caisson(s) at N. FRANKLIN measure(s):
One (1) at three (3) feet in length, and point five (.5) feet in width for a total of one point five (1.5) square feet.

Said Caisson(s) at N. FRANKLIN measure(s):
Three (3) at four point five (4.5) feet in length, and one (1) foot in width for a total of thirteen point five (13.5) square feet.

Said Caisson(s) at N. FRANKLIN measure(s):
One (1) at five point seven five (5.75) feet in length, and one point five (1.5) foot in width for a total of eight point six three (8.63) square feet.

Said Caisson(s) at PUBLIC ALLEY measure(s):
Six (6) at eleven point zero eight (11.08) feet in length, and four point one six (4.16) feet in width for a total of two hundred seventy-six point five six (276.56) square feet.

Said Caisson(s) at PUBLIC ALLEY measure(s):
One (1) at five point seven five (5.75) feet in length, and one point six six (1.66) foot in width for a total of nine point five five (9.55) square feet.

The location of said privilege shall be as shown on prints kept on file with the Department of Business Affairs and Consumer Protection and the Office of the City Clerk.

Said privilege shall be constructed in accordance with plans and specifications approved by the Department of Planning and Development and Department of Transportation (Office of Underground Coordination).

This grant of privilege in the public way shall be subject to the provisions of Section 10-28-015 and all other required provisions of the Municipal Code of Chicago.


The grantee shall pay to the City of Chicago as compensation for the privilege #1108212 herein granted the sum of four hundred ($400.00) per annum in advance.A 25% penalty will be added for payments received after due date.

The permit holder agrees to hold the City of Chicago harmless for any damage, relocation or replacement costs associated with damage, relocation or removal of private property caused by the City performing work in the public way.

Authority herein given and granted for a period of five (5) years from and after 07/30/2013.


Alderman _____

Brendan Reilly 42nd Ward

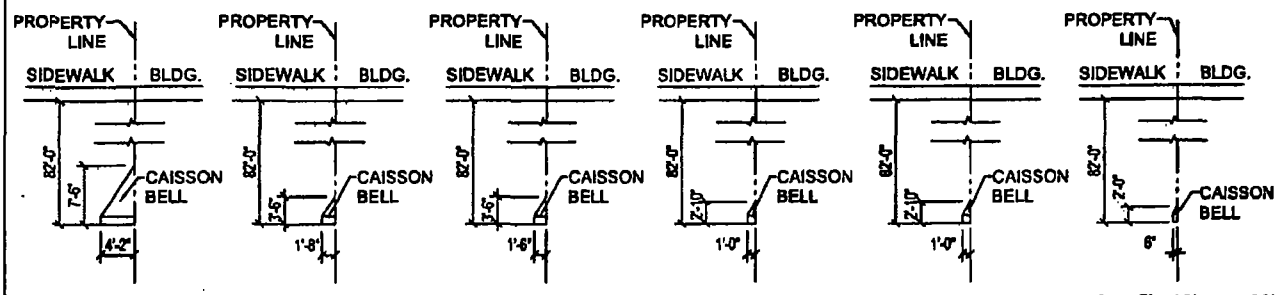

TYPICAL FOUNDATION SECTIONS

0 5' 10' 20'

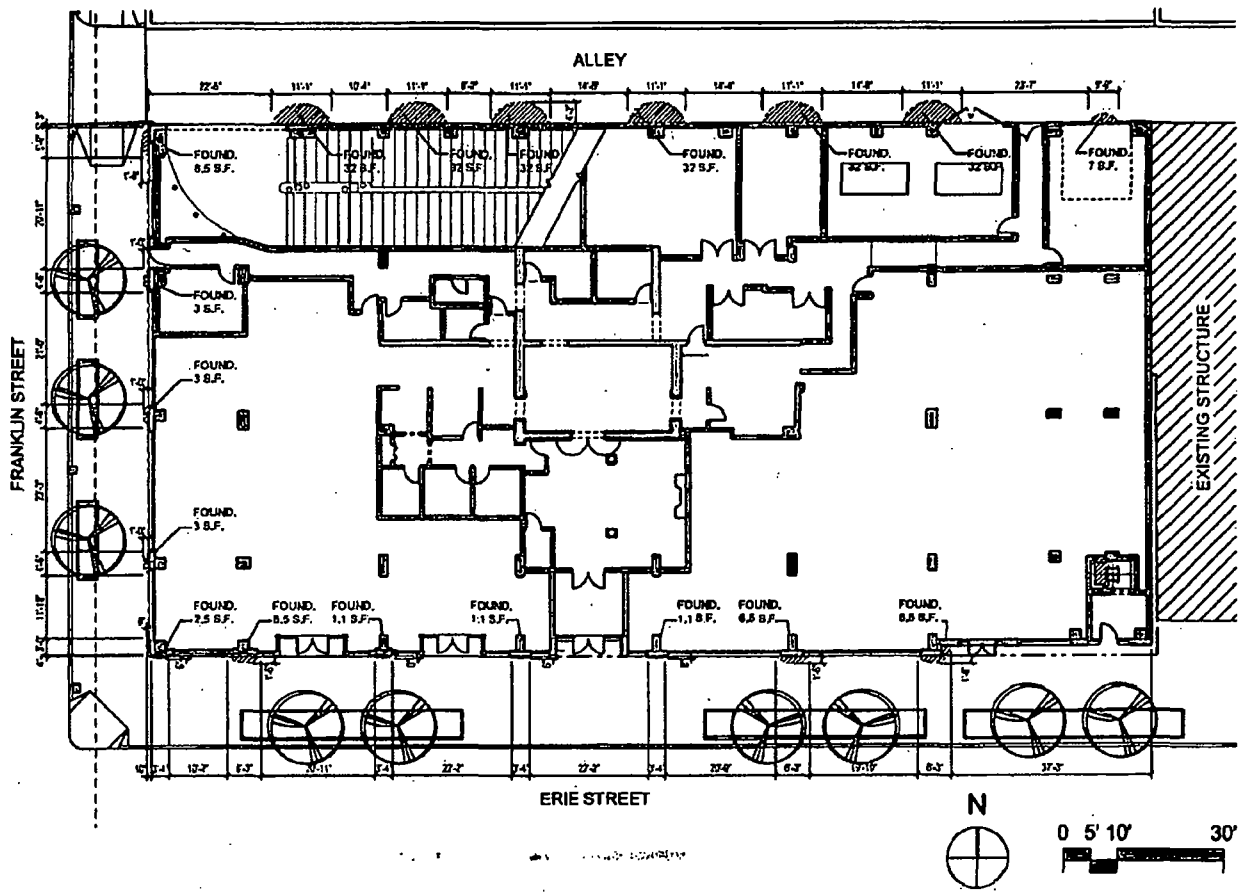

ANTUNOVICH ASSOCIATES
ARCHITECTS PLANNERS
224 WEST HURON STREET
CHICAGO, ILLINOIS 60610
312.266.1126
FAX: 312.266.7123

Title: ENCROACHMENT PLAN - FOUNDATION

SK-01F

Scale: NTS

Project: FLAIR TOWER

April 22, 2008

City of Chicago

O2013-7909

Office of the City Clerk

Document Tracking Sheet

Meeting Date:	10/16/2013
Sponsor(s):	Reilly (42)
Type:	Ordinance
Title:	Grant(s) of privilege in public way for Friedman Properties Ltd.
Committee(s) Assignment:	Committee on Transportation and Public Way

ORDINANCE
FRIEDMAN PROPERTIES LTD.
Acct. No. 69264 - 8
Permit No. 1106614

Be It Ordained by the City Council of the City of Chicago:

SECTION 1. Permission and authority are hereby given and granted to FRIEDMAN PROPERTIES LTD., upon the terms and subject to the conditions of this ordinance to maintain and use, as now constructed, two (2) Vault(s) under the public right-of-way adjacent to its premises known as 500 N. Dearborn St..

Said Vault(s) at N. DEARBORN 1ST LEVEL measure(s):
One (1) at one hundred forty-one (141) feet in length, and twenty-one (21) feet in width for a total of two thousand nine hundred sixty-one (2961) square feet.

Said Vault(s) at W. ILLINOIS 1ST LEVEL measure(s):
One (1) at eighty-two (82) feet in length, and nineteen (19) feet in width for a total of one thousand five hundred fifty-eight (1558) square feet.

The location of said privilege shall be as shown on prints kept on file with the Department of Business Affairs and Consumer Protection and the Office of the City Clerk.

Said privilege shall be constructed in accordance with plans and specifications approved by the Department of Transportation (Office of Underground Coordination).

This grant of privilege in the public way shall be subject to the provisions of Section 10-28-015 and all other required provisions of the Municipal Code of Chicago.

The grantee shall pay to the City of Chicago as compensation for the privilege #1106614 herein granted the sum of six thousand seven hundred sixty-eight ($6,768.00) per annum in advance.


A 25% penalty will be added for payments received after due date.

The permit holder agrees to hold the City of Chicago harmless for any damage, relocation or replacement costs associated with damage, relocation or removal of private property caused by the City performing work in the public way.

Authority herein given and granted for a period of five (5) years from and after 04/20/2013.

Alderman _____

Brendan Reilly 42nd Ward

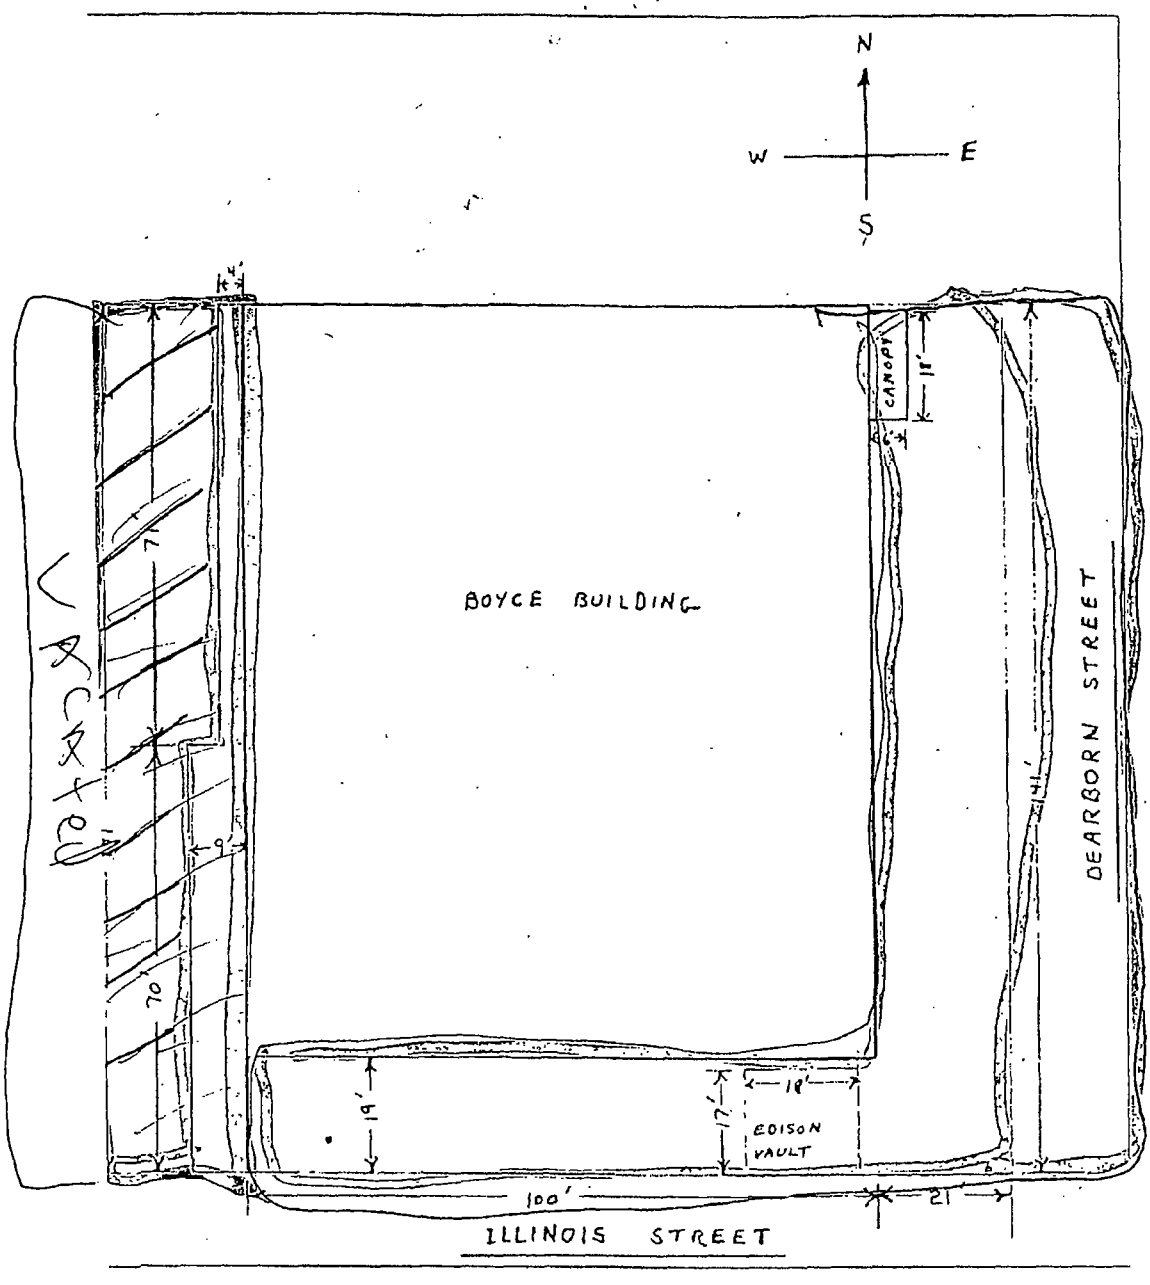
N
W
E
S
4'
7'
9'
70'
VACANT
BOYCE BUILDING
CANOPY
11'
41'
DEARBORN STREET
19'
17'
18'
EDISON VAULT
100'
21'
ILLINOIS STREET

City of Chicago

O2013-7912

Office of the City Clerk

Document Tracking Sheet

Meeting Date:	10/16/2013
Sponsor(s):	Reilly (42)
Type:	Ordinance
Title:	Grant(s) of privilege in public way for Golub & Co.
Committee(s) Assignment:	Committee on Transportation and Public Way

ORDINANCE
GOLUB & COMPANY
Acct. No. 312655 - 2
Permit No. 1108905

Be It Ordained by the City Council of the City of Chicago:

SECTION 1. Permission and authority are hereby given and granted to GOLUB & COMPANY, upon the terms and subject to the conditions of this ordinance to maintain and use, as now constructed, one (1) Vault(s) under the public right-of-way adjacent to its premises known as 680 N. Lake Shore Dr..

Said Vault(s) at E. Huron Street measure(s):
One (1) at one hundred twenty (120) feet in length, and twenty-two (22) feet in width for a total of two thousand six hundred forty (2640) square feet.

The location of said privilege shall be as shown on prints kept on file with the Department of Business Affairs and Consumer Protection and the Office of the City Clerk.

Said privilege shall be constructed in accordance with plans and specifications approved by the Department of Transportation (Office of Underground Coordination).

This grant of privilege in the public way shall be subject to the provisions of Section 10-28-015 and all other required provisions of the Municipal Code of Chicago.

The grantee shall pay to the City of Chicago as compensation for the privilege #1108905 herein granted the sum of six thousand five hundred eighty-nine ($6,589.00) per annum in advance.


A 25% penalty will be added for payments received after due date.

The permit holder agrees to hold the City of Chicago harmless for any damage, relocation or replacement costs associated with damage, relocation or removal of private property caused by the City performing work in the public way.

Authority herein given and granted for a period of five (5) years from and after 07/09/2013.

Alderman _____

Brendan Reilly 42nd Ward

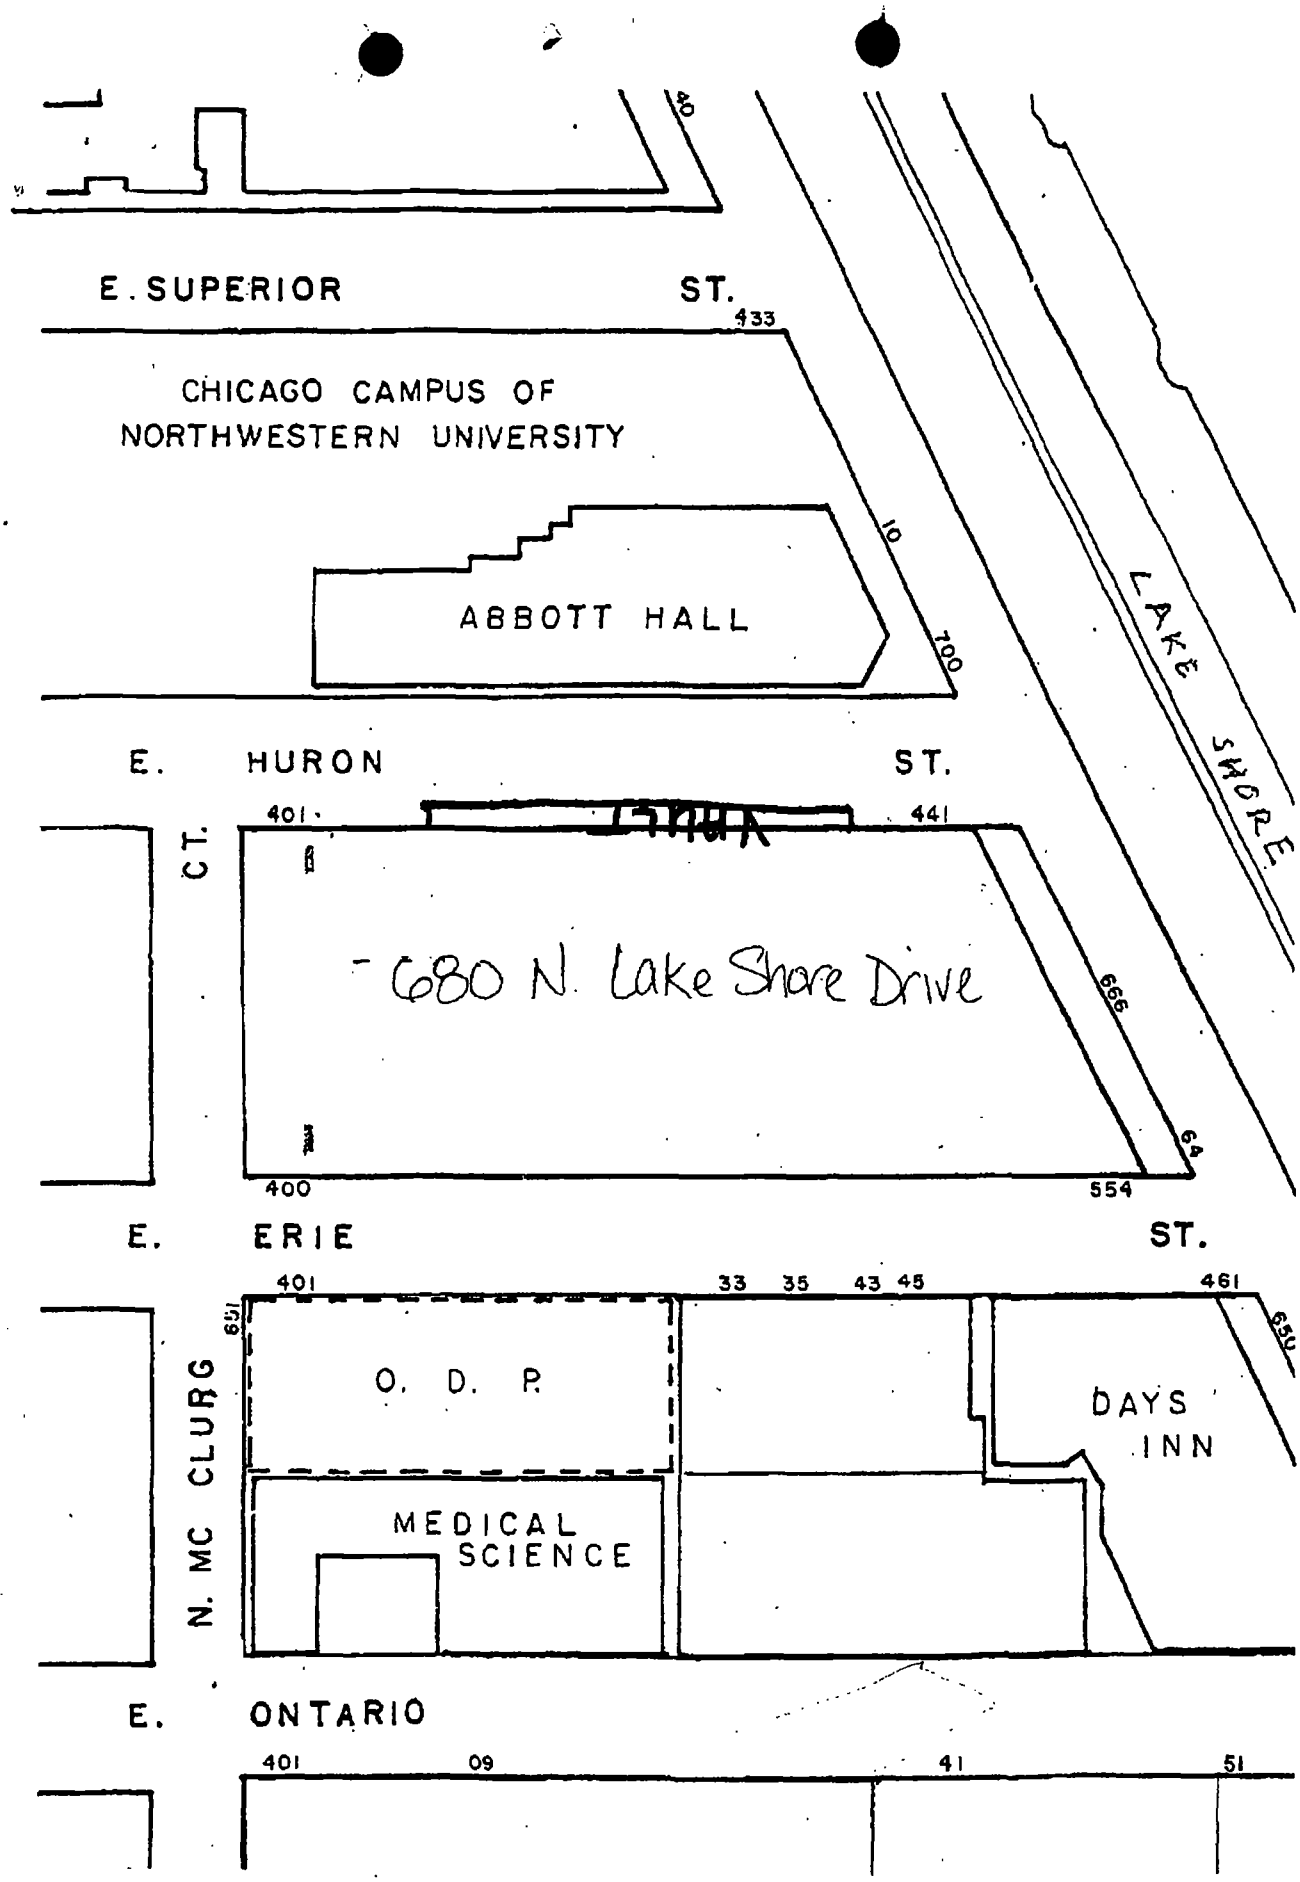

N.E.1/4 FRAC.SEC. 10 - 39 - 14

City of Chicago

O2013-7917

Office of the City Clerk

Document Tracking Sheet

Meeting Date:	10/16/2013
Sponsor(s):	Reilly (42)
Type:	Ordinance
Title:	Grant(s) of privilege in public way for Hydrology
Committee(s) Assignment:	Committee on Transportation and Public Way

ORDINANCE
HYDROLOGY
Acct. No. 312611 - 1
Permit No. 1108646

Be It Ordained by the City Council of the City of Chicago:

SECTION 1. Permission and authority are hereby given and granted to HYDROLOGY, upon the terms and subject to the conditions of this ordinance to maintain and use, as now constructed, eighteen (18) Banner(s) projecting over the public right-of-way adjacent to its premises known as 435 N. La Salle Dr..

Said Banner(s) at La Salle Street measure(s):
Six (6) at six (6) feet in length, and one point five (1.5) foot in width for a total of fifty-four (54) square feet.

Said Banner(s) at Hubbard Street measure(s):
Twelve (12) at six (6) feet in length, and one point five (1.5) foot in width for a total of one hundred eight (108) square feet.

The location of said privilege shall be as shown on prints kept on file with the Department of Business Affairs and Consumer Protection and the Office of the City Clerk.

Said privilege shall be constructed in accordance with plans and specifications approved by the Zoning Department - Signs.

This grant of privilege in the public way shall be subject to the provisions of Section 10-28-015 and all other required provisions of the Municipal Code of Chicago.

The grantee shall pay to the City of Chicago as compensation for the privilege #1108646 herein granted the sum of one hundred seventy-five ($175.00) per annum in advance.


A 25% penalty will be added for payments received after due date.

The permit holder agrees to hold the City of Chicago harmless for any damage, relocation or replacement costs associated with damage, relocation or removal of private property caused by the City performing work in the public way.

Authority herein given and granted for a period of five (5) years from and after 07/09/2013.

Alderman _____

Brendan Reilly 42nd Ward

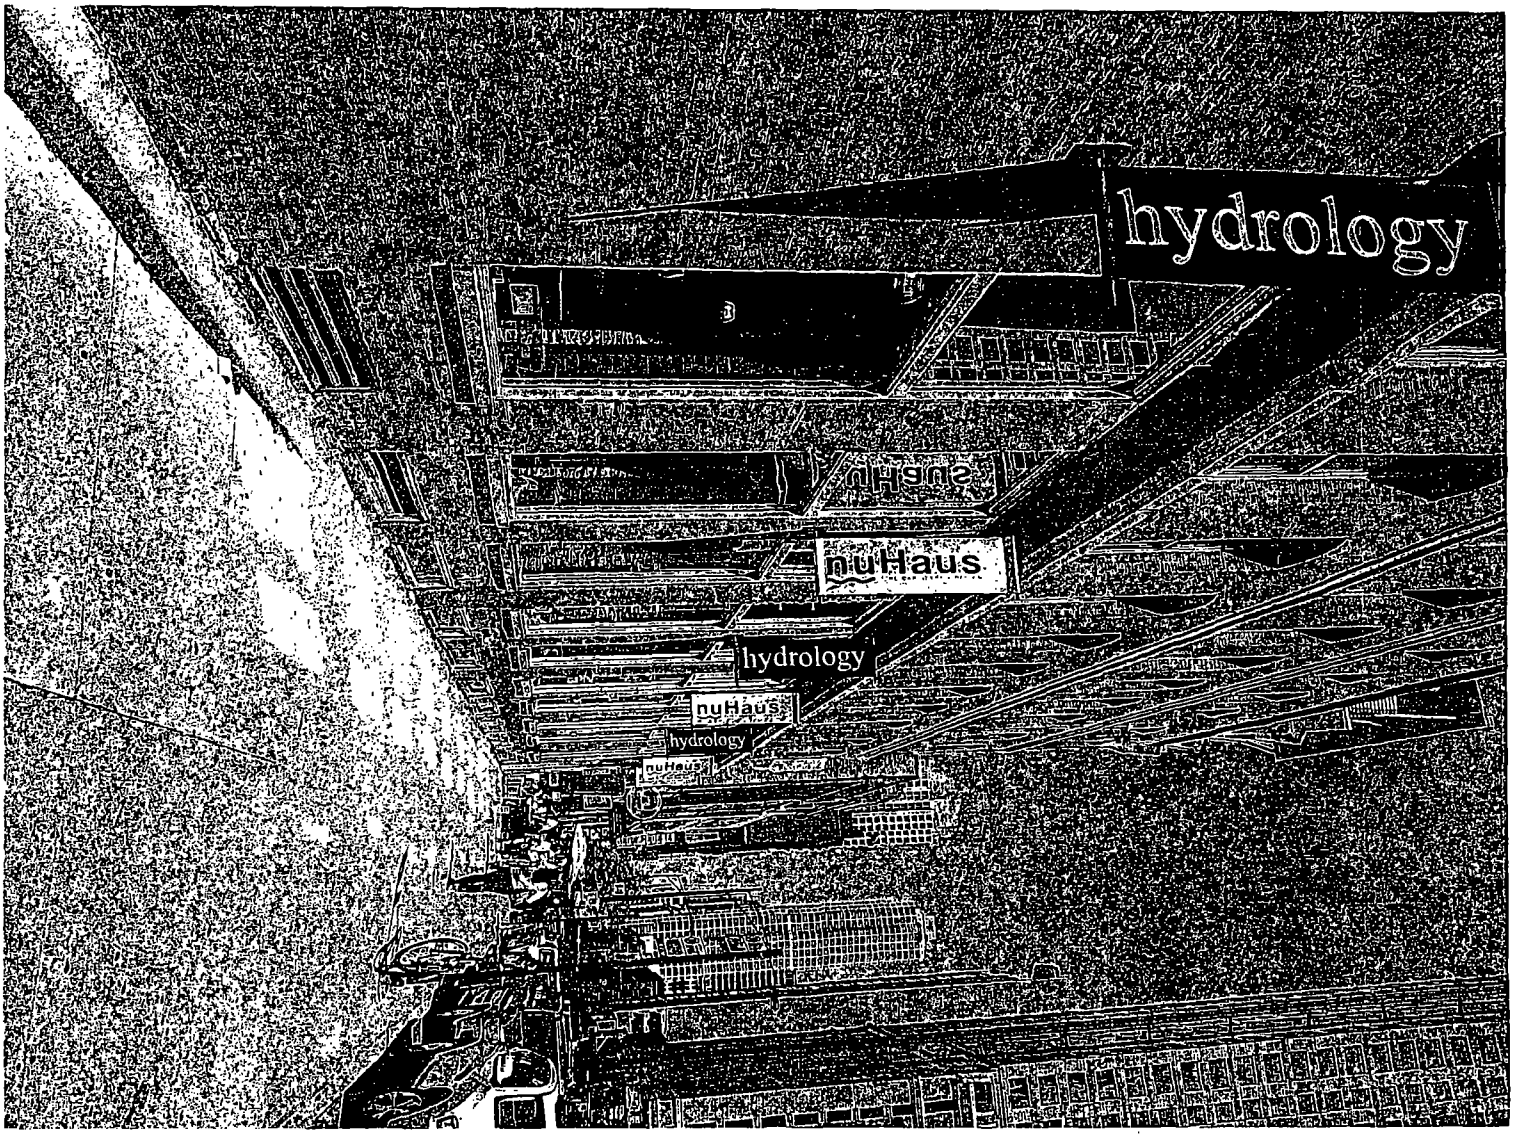
hydrology
nuHaus
hydrology
nuHaus
hydrology
nuHaus

City of Chicago

O2013-7920

Office of the City Clerk

Document Tracking Sheet

Meeting Date:	10/16/2013
Sponsor(s):	Reilly (42)
Type:	Ordinance
Title:	Grant(s) of privilege in public way for Intercontinental Hotel Chicago
Committee(s) Assignment:	Committee on Transportation and Public Way

ORDINANCE
INTERCONTINENTAL HOTEL CHICAGO
Acct. No. 322399 - 1
Permit No. 1107190

Be It Ordained by the City Council of the City of Chicago:

SECTION 1. Permission and authority are hereby given and granted to INTERCONTINENTAL HOTEL CHICAGO, upon the terms and subject to the conditions of this ordinance to maintain and use, as now constructed, seven (7) Building Projection(s) (Building Screens) projecting over the public right-of-way adjacent to its premises known as 505 N. Michigan Ave..

Said Building Projection(s) (Building Screens) at E. Grand measure(s):
Four (4) at ten (10) feet in length, and fourteen (14) feet in width for a total of five hundred sixty (560) square feet. Along E. Grand Avenue building screens are approximately nine (9) feet above grade level.

Said Building Projection(s) (Building Screens) at N. Michigan measure(s):
Three (3) at thirteen (13) feet in length, and fourteen (14) feet in width for a total of five hundred forty-six (546) square feet. Along N. Michigan Avenue building screens are approximately ten (10) feet above grade level.

The location of said privilege shall be as shown on prints kept on file with the Department of Business Affairs and Consumer Protection and the Office of the City Clerk.

Said privilege shall be constructed in accordance with plans and specifications approved by the Department of Planning and Development and Department of Transportation (Division of Project Development).

This grant of privilege in the public way shall be subject to the provisions of Section 10-28-015 and all other required provisions of the Municipal Code of Chicago.

The grantee shall pay to the City of Chicago as compensation for the privilege #1107190 herein granted the sum of five hundred twenty-five ($525.00) per annum in advance.

A 25% penalty will be added for payments received after due date.

The permit holder agrees to hold the City of Chicago harmless for any damage, relocation or replacement costs associated with damage, relocation or removal of private property caused by the City performing work in the public way.

Authority herein given and granted for a period of five (5) years from and after 06/11/2013.

Alderman _____

Brendan Reilly 42nd Ward


MEN

City of Chicago

Office of the City Clerk

Document Tracking Sheet

O2013-7936

Meeting Date:	10/16/2013
Sponsor(s):	*Reilly (42)*
Type:	Ordinance
Title:	Grant(s) of privilege in public way for Intercontinental River East, LLC - Grease Traps
Committee(s) Assignment:	Committee on Transportation and Public Way

ORDINANCE
INTERCONTINENTAL RIVER EAST,LLC
Acct. No. 339593 - 1
Permit No. 1108868

Be It Ordained by the City Council of the City of Chicago:

SECTION 1. Permission and authority are hereby given and granted to INTERCONTINENTAL RIVER EAST,LLC, upon the terms and subject to the conditions of this ordinance to maintain and use, as now constructed, two (2) Grease Trap(s) under the public right-of-way adjacent to its premises known as 300 E. Illinois St..

Said Grease Trap(s) at E. Illinois Street measure(s):
Two (2) at ten (10) feet in length, and five (5) feet in width for a total of one hundred (100) square feet.

The location of said privilege shall be as shown on prints kept on file with the Department of Business Affairs and Consumer Protection and the Office of the City Clerk.

Said privilege shall be constructed in accordance with plans and specifications approved by the Department of Transportation (Office of Underground Coordination) and Department of Water Management.

This grant of privilege in the public way shall be subject to the provisions of Section 10-28-015 and all other required provisions of the Municipal Code of Chicago.

The grantee shall pay to the City of Chicago as compensation for the privilege #1108868 herein granted the sum of eight hundred ($800.00) per annum in advance.


A 25% penalty will be added for payments received after due date.

The permit holder agrees to hold the City of Chicago harmless for any damage, relocation or replacement costs associated with damage, relocation or removal of private property caused by the City performing work in the public way.

Authority herein given and granted for a period of five (5) years from and after 10/07/2013.

Alderman _____

Brendan Reilly 42nd Ward

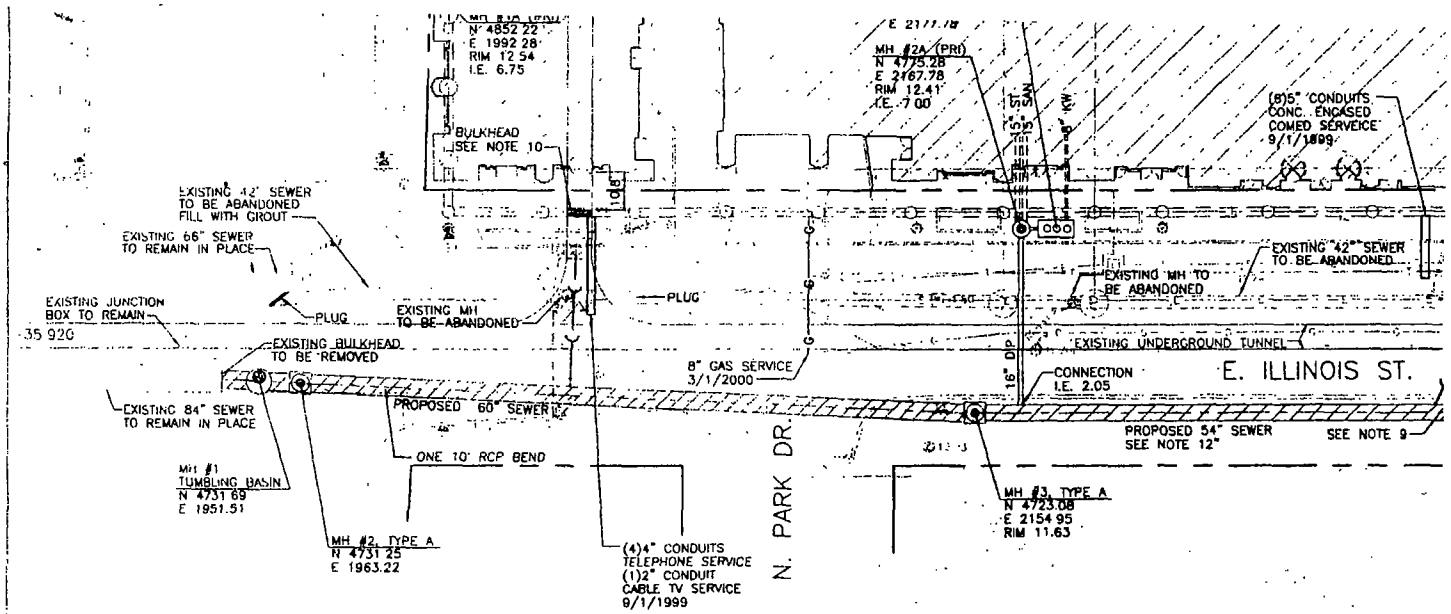

NOTES:

1. PRIOR TO NEW WORK CONTRACTOR SHALL VERIFY THE LOCATION AND ELEVATION OF EXISTING UTILITY LINES AND STRUCTURES TO BE CONNECTED TO NEW WORK. IMMEDIATELY REPORT ANY DISCREPANCIES TO THE ENGINEER.
2. ALL SEDIMENT SHALL BE PREVENTED FROM ENTERING EXISTING STORM DRAINAGE SYSTEM BY THE USE OF SAND BAGS, INTERCEPTOR, DIKES, OR OTHER APPROVED FUNCTIONAL METHODS
3. ALL UTILITY CONNECTIONS TO EXISTING UTILITY LINES SHALL BE DONE IN ACCORDANCE WITH REGULATIONS AND TO THE SATISFACTION OF THE CITY OF CHICAGO.
4. ALL UTILITY COORDINATES ARE TO THE CENTER OF STRUCTURE OR PIPE
5. ALL MANHOLE DIAMETERS ARE 3' UNLESS OTHERWISE NOTED
6. INTERFACE 5' OUTSIDE BUILDING FOR PIPING WITHIN BUILDING SEE PLUMBING DRAWINGS.
7. FOR EXACT DOWNSPOUT LOCATIONS SEE ARCHITECTURAL DRAWINGS
8. CONNECT ALL LIVE DRAINS TO NEW SEWER.
9. REPLACE ALL EXISTING BRICK CATCH BASINS THAT DRAIN TO NEW PRECAST CONCRETE CATCH BASINS.
10. BULKHEADS TO BE IN PLACE BEFORE START OF FOUNDATION WALL CONSTRUCTION.
11. ALL SEWER LATERALS FROM BUILDING ARE PRIVATE SEWER LINES.

PROPOSED LEGEND

- NEW CATCH BASIN
- NEW MANHOLE
- NEW WATER VALVE VAULT
- CORPORATION COCK
- METER VAULT
- OA EXISTING STRUCTURE TO BE ADJUSTED
- (PUB) PUBLIC UTILITY
- (PRI) PRIVATE UTILITY
- NEW STORM OR COMBINED SEWER MAIN
- —G— GAS MAIN
- NEW ELECTRIC LINE

EXISTING LEGEND

- STORM MH
- STORM CB
- STORM INLET
- SAN MH
- SAN CLEAN OUT
- WATER VALVE VA
- WATER MH
- WATER BUFFALO
- WATER HAND HO
- WATER METER
- WATER FIRE HYD
- TELEPHONE POLE
- TELEPHONE MH
- TELEPHONE VAUL
- ELECTRIC UTILITY
- ELECTRIC MH
- ELECTRIC VAULT
- ELECTRIC LIGHT
- ELECTRIC TRAFFI
- ELECTRIC LIGHT
- ELECTRIC TRAFFI

City of Chicago

O2013-7941

Office of the City Clerk

Document Tracking Sheet

Meeting Date:	10/16/2013
Sponsor(s):	Reilly (42)
Type:	Ordinance
Title:	Grant(s) of privilege in public way for Intercontinental River East, LLC - Vaults
Committee(s) Assignment:	Committee on Transportation and Public Way

ORDINANCE
INTERCONTINENTAL RIVER EAST,LLC
Acct. No. 339593 - 1
Permit No. 1108866

Be It Ordained by the City Council of the City of Chicago:

SECTION 1. Permission and authority are hereby given and granted to INTERCONTINENTAL RIVER EAST,LLC, upon the terms and subject to the conditions of this ordinance to maintain and use, as now constructed, four (4) Levels of Vault(s) under the public right-of-way adjacent to its premises known as 300 E. Illinois St..

Said Vault at E. Illinois Street 1st Level measure(s):
One (1) at five hundred eighty-two point four two (582.42) feet in length, and eight (8) feet in width for a total of four thousand six hundred fifty-nine point three six (4659.36) square feet.

Said Vault at E. Illinois Street 2nd Level measure(s):
One (1) at five hundred eighty-two point four two (582.42) feet in length, and eight (8) feet in width for a total of four thousand six hundred fifty-nine point three six (4659.36) square feet.

Said Vault at E. Illinois Street 3rd Level measure(s):
One (1) at five hundred eighty-two point four two (582.42) feet in length, and eight (8) feet in width for a total of four thousand six hundred fifty-nine point three six (4659.36) square feet.

Said Vault at E. Illinois Street 4th Level measure(s):
One (1) at five hundred eighty-two point four two (582.42) feet in length, and eight (8) feet in width for a total of four thousand six hundred fifty-nine point three six (4659.36) square feet.

Said Vault at E. Grand Avenue 1st Level measure(s):
One (1) at five hundred eighty-two point four two (582.42) feet in length, and eight point three three (8.33) feet in width for a total of four thousand eight hundred fifty-one point five five (4851.55) square feet.

Said Vault at E. Grand Avenue 2nd Level measure(s):
One (1) at five hundred eighty-two point four two (582.42) feet in length, and eight point three three (8.33) feet in width for a total of four thousand eight hundred fifty-one point five five (4851.55) square feet.

Said Vault at E. Grand Avenue 3rd Level measure(s):
One (1) at five hundred eighty-two point four two (582.42) feet in length, and eight point three three (8.33) feet in width for a total of four thousand eight hundred fifty-one point five five (4851.55) square feet.

Said Vault at E. Grand Avenue 4th Level measure(s):
One (1) at five hundred eighty-two point four two (582.42) feet in length, and eight point three three (8.33) feet in width for a total of four thousand eight hundred fifty-one point five five (4851.55) square feet.

The location of said privilege shall be as shown on prints kept on file with the Department of Business Affairs and Consumer Protection and the Office of the City Clerk.

Said privilege shall be constructed in accordance with plans and specifications approved by the Department of Transportation (Office of Underground Coordination).

This grant of privilege in the public way shall be subject to the provisions of Section 10-28-015 and all other required provisions of the Municipal Code of Chicago.

The grantee shall pay to the City of Chicago as compensation for the privilege #1108866 herein granted the sum of forty-four thousand five hundred ten ($44,510.00) per annum in advance.

A 25% penalty will be added for payments received after due date.

The permit holder agrees to hold the City of Chicago harmless for any damage, relocation or replacement costs associated with damage, relocation or removal of private property caused by the City performing work in the public way.

Authority herein given and granted for a period of five (5) years from and after 10/07/2013.


Alderman _____

Brendan Reilly 42nd Ward

582.5'

LOWER LEVEL 1 EAST GRAND Ave.

8'4"

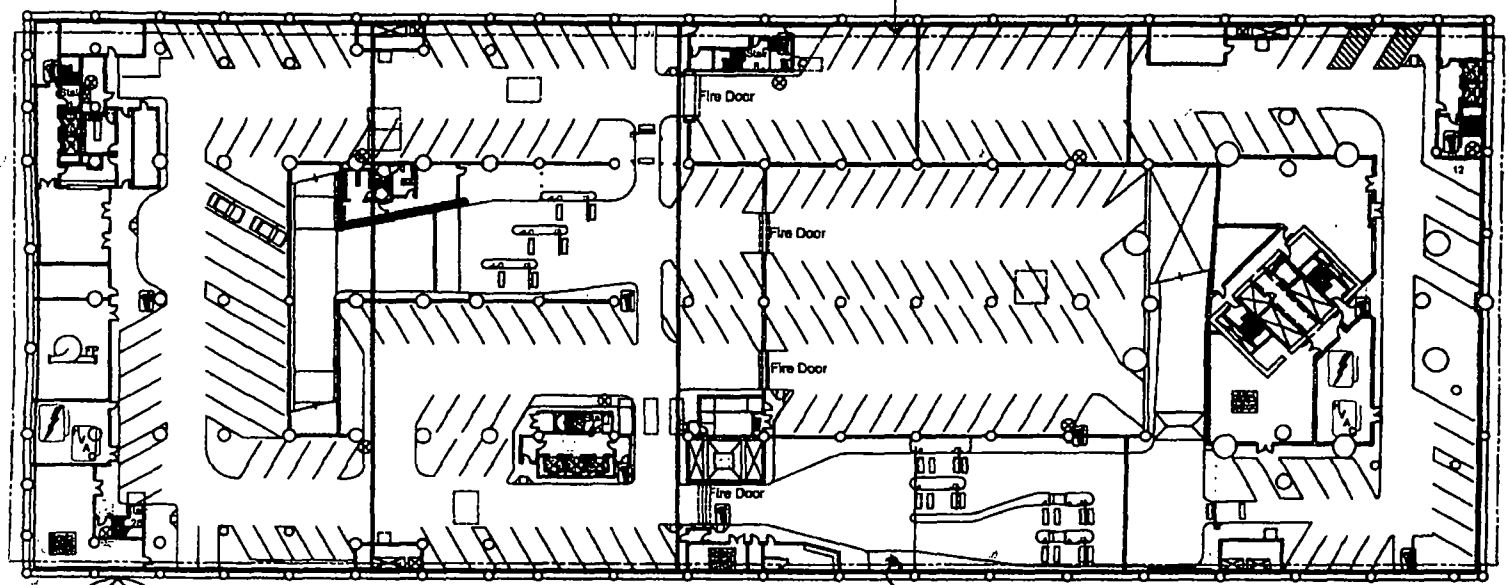

8'

582.5'

EAST ILLINOIS STREET

City of Chicago

O2013-7945

Office of the City Clerk

Document Tracking Sheet

Meeting Date:	10/16/2013
Sponsor(s):	Reilly (42)
Type:	Ordinance
Title:	Grant(s) of privilege in public way for Jimmy John's Sandwich Shop
Committee(s) Assignment:	Committee on Transportation and Public Way

ORDINANCE
JIMMY JOHN'S SANDWICH SHOP
Acct. No. 286204 - 1
Permit No. 1108627

Be It Ordained by the City Council of the City of Chicago:

SECTION 1. Permission and authority are hereby given and granted to JIMMY JOHN'S SANDWICH SHOP, upon the terms and subject to the conditions of this ordinance to maintain and use one (1) sign(s) projecting over the public right-of-way attached to its premises known as 46 E. Chicago Ave..

Said sign structure(s) measures as follows; along E. Chicago Avenue:
One (1) at five (5) feet in length, two point seven (2.7) feet in height and nine point five (9.5) feet above grade level.

The location of said privilege shall be as shown on prints kept on file with the Department of Business Affairs and Consumer Protection and the Office of the City Clerk.

Said privilege shall be constructed in accordance with plans and specifications approved by the Department of Transportation (Division of Project Development) and Zoning Department - Signs.

This grant of privilege in the public way shall be subject to the provisions of Section 10-28-015 and all other required provisions of the Municipal Code of Chicago.

The grantee shall pay to the City of Chicago as compensation for the privilege #1108627 herein granted the sum of one hundred ($100.00) per annum in advance.


A 25% penalty will be added for payments received after due date.

The permit holder agrees to hold the City of Chicago harmless for any damage, relocation or replacement costs associated with damage, relocation or removal of private property caused by the City performing work in the public way.

Authority herein given and granted for a period of five (5) years from and after 06/11/2013.

Alderman _____

Brendan Reilly 42nd Ward

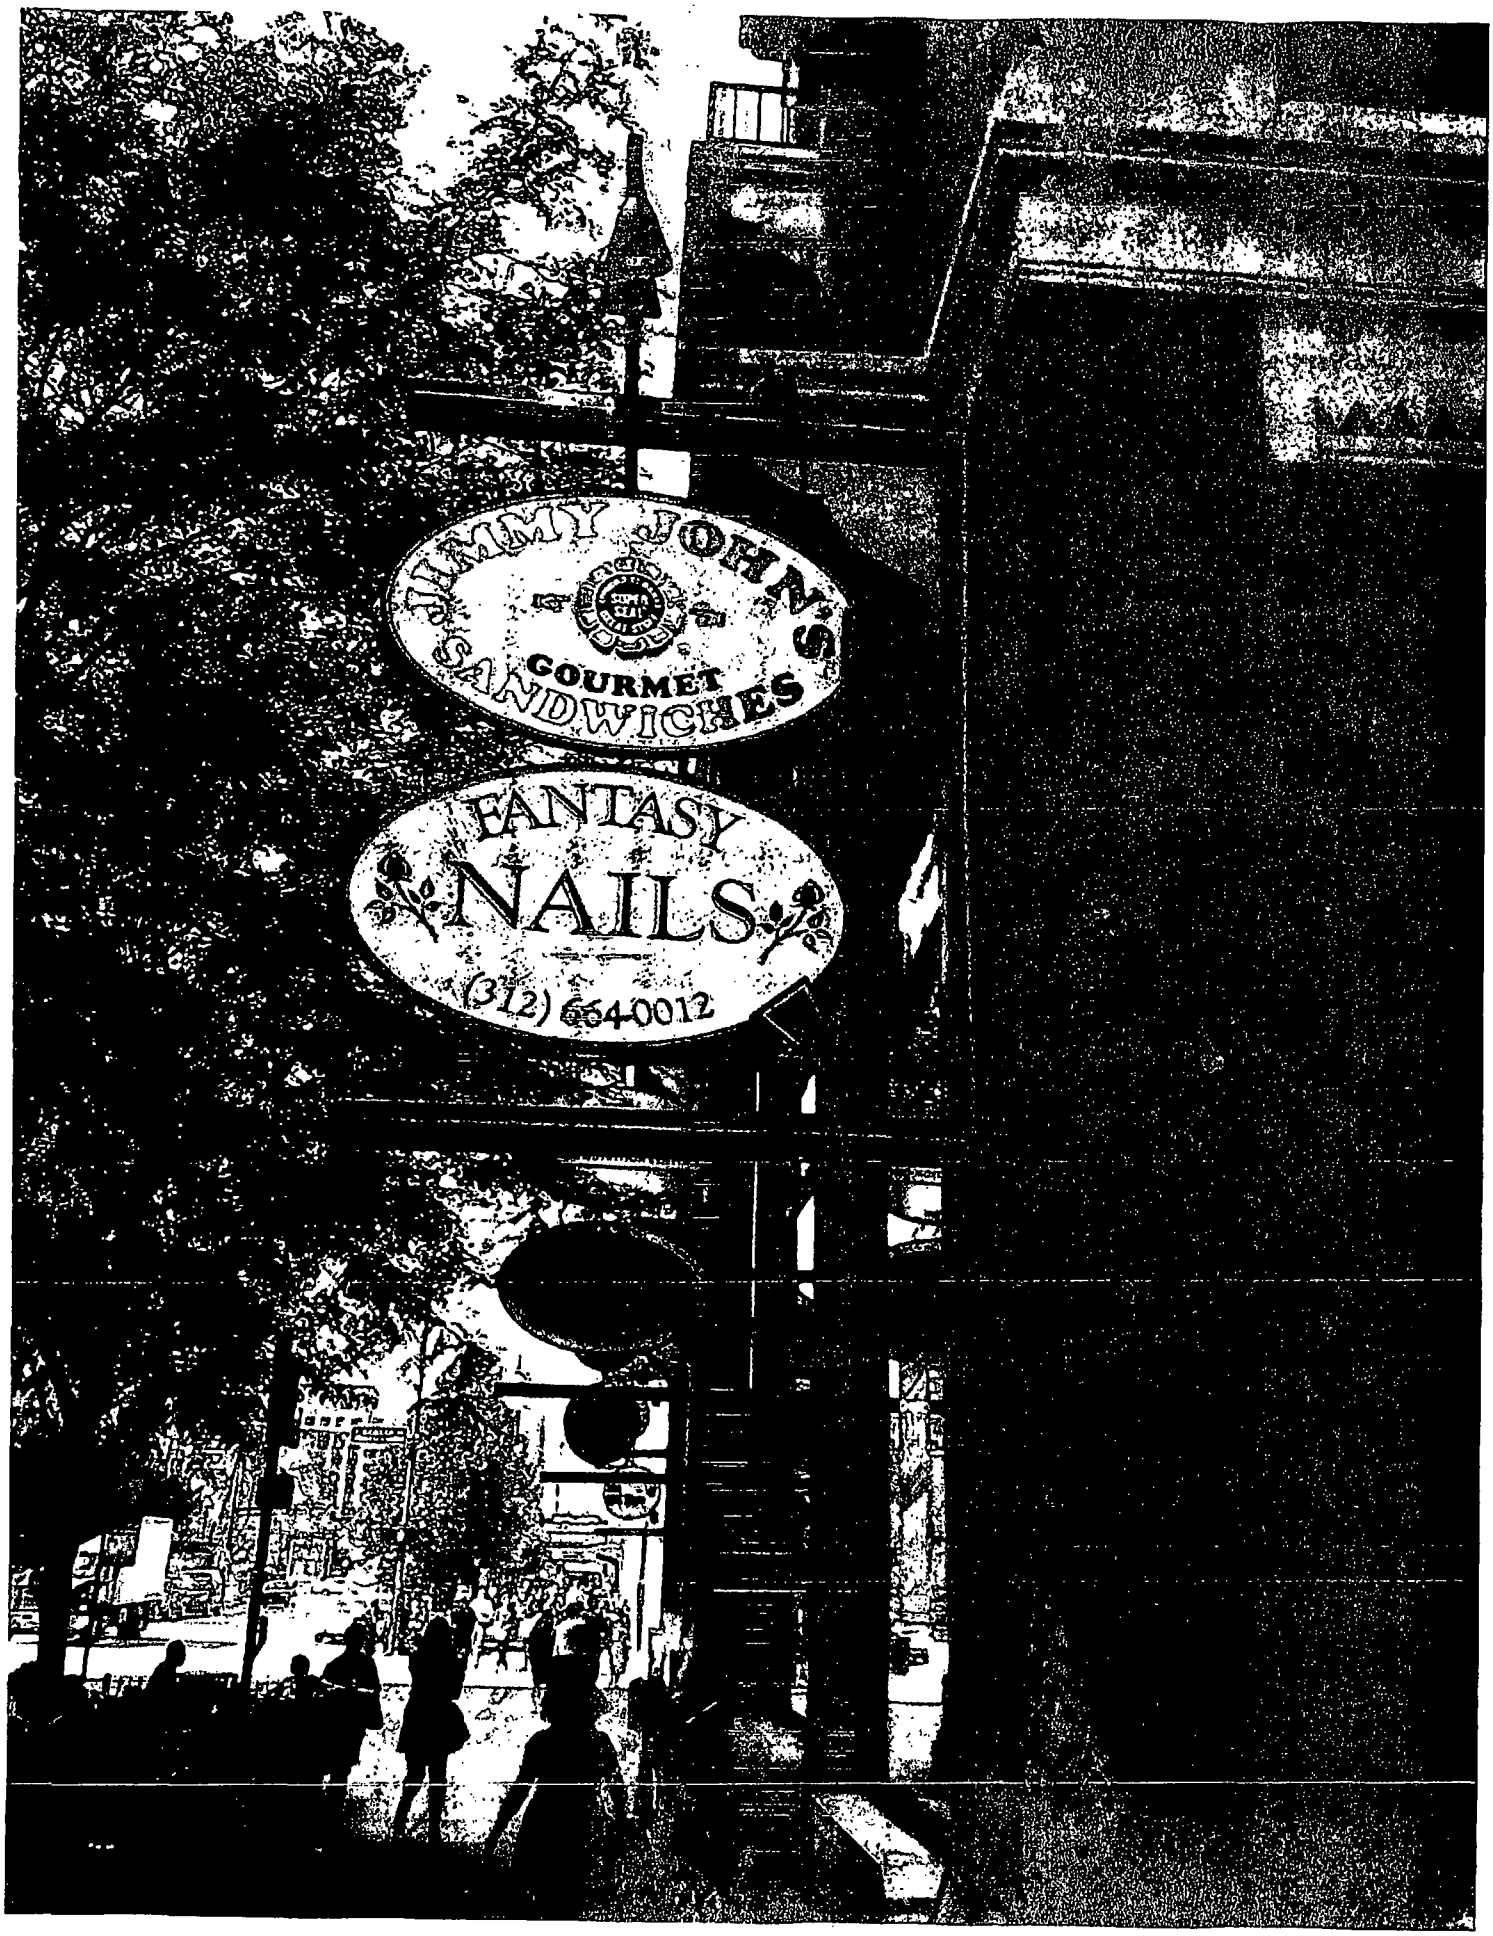
JIMMY JOHN'S
GOURMET
SANDWICHES
FANTASY
NAILS
(312) 664-0012

City of Chicago

O2013-7949

Office of the City Clerk

Document Tracking Sheet

Meeting Date:	10/16/2013
Sponsor(s):	Reilly (42)
Type:	Ordinance
Title:	Grant(s) of privilege in public way for Joffrey Ballet, The
Committee(s) Assignment:	Committee on Transportation and Public Way

ORDINANCE
THE JOFFREY BALLET
Acct. No. 253944 - 2
Permit No. 1108618

Be It Ordained by the City Council of the City of Chicago:

SECTION 1. Permission and authority are hereby given and granted to THE JOFFREY BALLET, upon the terms and subject to the conditions of this ordinance to maintain and use one (1) sign(s) projecting over the public right-of-way attached to its premises known as 10 E. Randolph St..

Said sign structure(s) measures as follows; along 151 n. state st.:
One (1) at two point five (2.5) feet in length, fifty-three point two (53.2) feet in height and forty (40) feet above grade level.

The location of said privilege shall be as shown on prints kept on file with the Department of Business Affairs and Consumer Protection and the Office of the City Clerk.

Said privilege shall be constructed in accordance with plans and specifications approved by the Department of Transportation (Division of Project Development) and Zoning Department - Signs.

This grant of privilege in the public way shall be subject to the provisions of Section 10-28-015 and all other required provisions of the Municipal Code of Chicago.

The grantee shall pay to the City of Chicago as compensation for the privilege #1108618 herein granted the sum of three hundred ($300.00) per annum in advance.


A 25% penalty will be added for payments received after due date.

The permit holder agrees to hold the City of Chicago harmless for any damage, relocation or replacement costs associated with damage, relocation or removal of private property caused by the City performing work in the public way.


Authority herein given and granted for a period of five (5) years from and after 09/10/2013.


Alderman _____

Brendan Reilly 42nd Ward

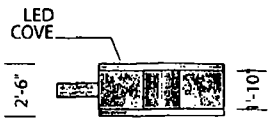

Top View 1/4"= 1'-0"

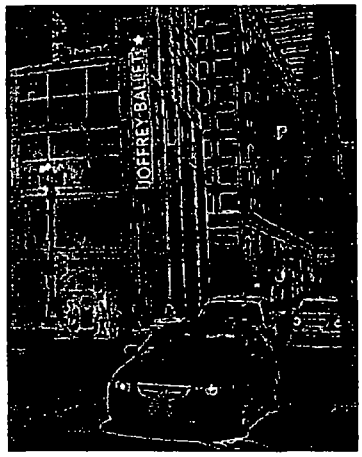

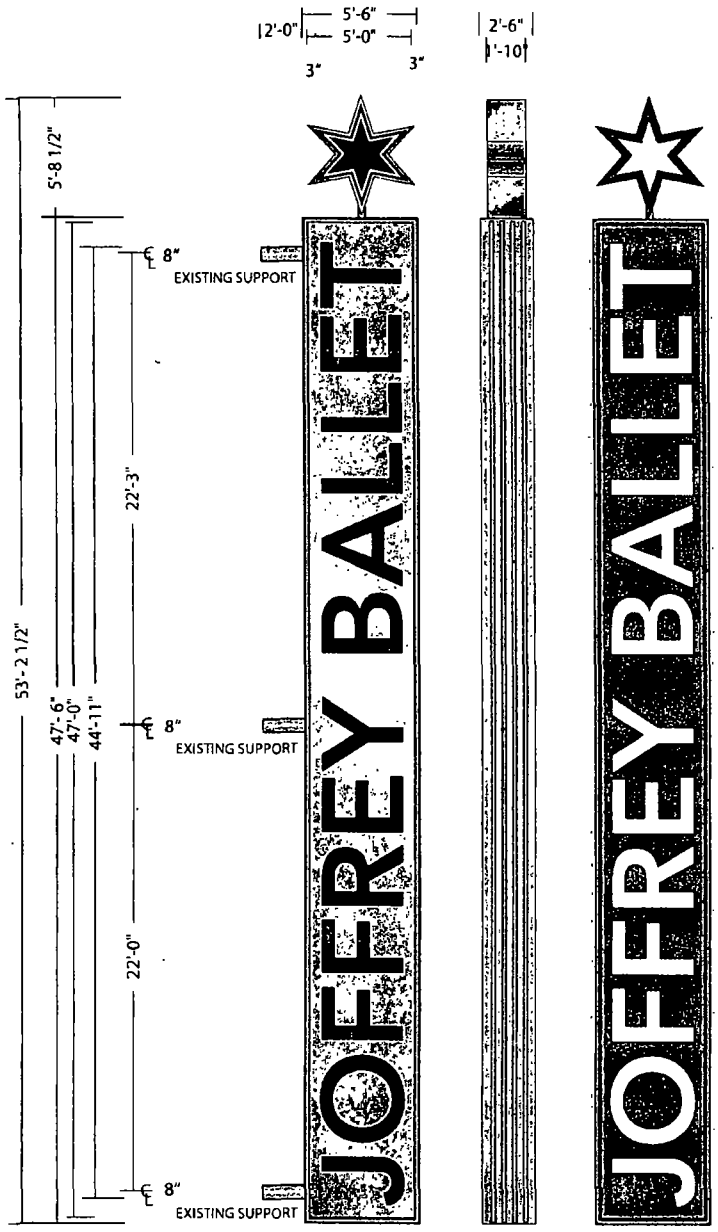

Daytime View Side View Night View

Front View 3/16"= 1'-0"

ONE DOUBLE FACE INTERNALLY ILLUMINATED SIGN: ROUTED BRUSHED STAINLESS STEEL ALPOLIC BACKED WITH PLEX/ WITH LED COVE LIGHTING AROUND PERIMETER AND LED LIGHT BARS ON STREET SIDE OF CABINET/ FLAG MOUNTED FROM BUILDING WITH EXISTING 8" ROUND STEEL SUPPORTS

WITH ONE DOUBLE FACE INTERNALLY ILLUMINATED CHANNEL STAR/ ROUTED BRUSHED STAINLESS STEEL ALPOLIC BACKED WITH PLEX/ WITH LED COVE LIGHTING AROUND PERIMETER/ MOUNTED TO TOP OF SIGN

- **JOFFREY BALLET:**
  SIGNCASE/ 6" COVE = MAP BRUSHED ALUMINUM
  JOFFREY BKGD = STAINLESS STEEL ALPOLIC

  LED COVE LIGHTING = BLUE

  JOFFREY BALLET = WHITE PLEX with EXT. APPLIED 3M BLACK PERFORATED VINYL

- **STAR:**
  22" RETURNS/ 3" COVE = MAP BRUSHED ALUMINUM
  FACE = CLEAR PLEX BACKED with 230-127 TRANS INTENSE BLUE VINYL with 3M BLACK PERFORATED VINYL CENTER

  LED LIGHT BARS = BLUE

Designed for 110 Volts
Electrical Connection will be visible within 5 Ft at time of installation, Second Trip will be Charged at Time & Material

Landmark Sign group
7424 Industrial Avenue
Chesterton, IN 46304
phone 219.762.9577
fax 219 762 4259
www landmarksign.com

SO-7227-7 PRINT # — SHAUN O'BRIEN, LSG SALES REP

JOFFREY BALLET — CLIENT NAME
8 E. RANDOLPH ST CHICAGO, IL — JOB LOCATION
01.03 08 — DATE
JM — DRAWN BY
3/16" = 1'-0" — SCALE

REVISIONS
2 chgd nightview and specs 6-29-07 so
3 chgd stars and increased letter size 7-9-07 so
4 CHGD FONT & STAR 2 08 08 TS 5 ADDED LED BARS 02 11 08 JM 6 CHGD STAR 02 29 08 JM

X Customer Acceptance SIGNATURE DATE

IF REQUIRED Landlord Acceptance SIGNATURE DATE

L.S.G. SALES INITIALS DATE

THIS DRAWING IS THE PROPERTY OF LANDMARK SIGN GROUP, INC. No REPRODUCTIONS OR EXHIBITIONS ARE PERMITTED WITHOUT THE EXPRESS WRITTEN CONSENT OF LANDMARK SIGN GROUP INC. AN ASSESMENT OF UP TO $2,500.00 WILL BE CHARGED FOR ANY MISUSE OF THIS DRAWING.
By signing the Customer Acceptance on this print, I understand that I am accepting all aspects of this drawing. This includes Artwork, Specifications, Dimensions, Spelling, and all other representations herein. I also understand that color reproductions on this print are approximate, and may not match manufacturers samples exactly.

City of Chicago

O2013-7951

Office of the City Clerk

Document Tracking Sheet

Meeting Date:	10/16/2013
Sponsor(s):	Reilly (42)
Type:	Ordinance
Title:	Grant(s) of privilege in public way for John W. Jordan II
Committee(s) Assignment:	Committee on Transportation and Public Way

ORDINANCE
JOHN W. JORDAN II
Acct. No. 216726 - 1
Permit No. 1098095

Be It Ordained by the City Council of the City of Chicago:

SECTION 1. Permission and authority are hereby given and granted to JOHN W. JORDAN II, upon the terms and subject to the conditions of this ordinance to maintain and use, as now constructed, a Curb Cut on the public right-of-way adjacent to its premises known as 3 W. Burton Pl..

Said Curb Cut at WEST BURTON PL measure(s):
One (1) at forty-seven point five (47.5) feet in length, and seven (7) feet in width for a total of three hundred thirty-two point five (332.5) square feet. Existing recessed curb cut is used for passengers drop-off and pick-up..

The location of said privilege shall be as shown on prints kept on file with the Department of Business Affairs and Consumer Protection and the Office of the City Clerk.

Said privilege shall be constructed in accordance with plans and specifications approved by the Department of Planning and Development and Department of Transportation (Division of Project Development).

This grant of privilege in the public way shall be subject to the provisions of Section 10-28-015 and all other required provisions of the Municipal Code of Chicago.

The grantee shall pay to the City of Chicago as compensation for the privilege #1098095 herein granted the sum of three thousand eight hundred eighty ($3,880.00) per annum in advance.

A 25% penalty will be added for payments received after due date.


The permit holder agrees to hold the City of Chicago harmless for any damage, relocation or replacement costs associated with damage, relocation or removal of private property caused by the City performing work in the public way.

Authority herein given and granted for a period of five (5) years from and after 09/05/2011.

Alderman _____

Brendan Reilly 42nd Ward



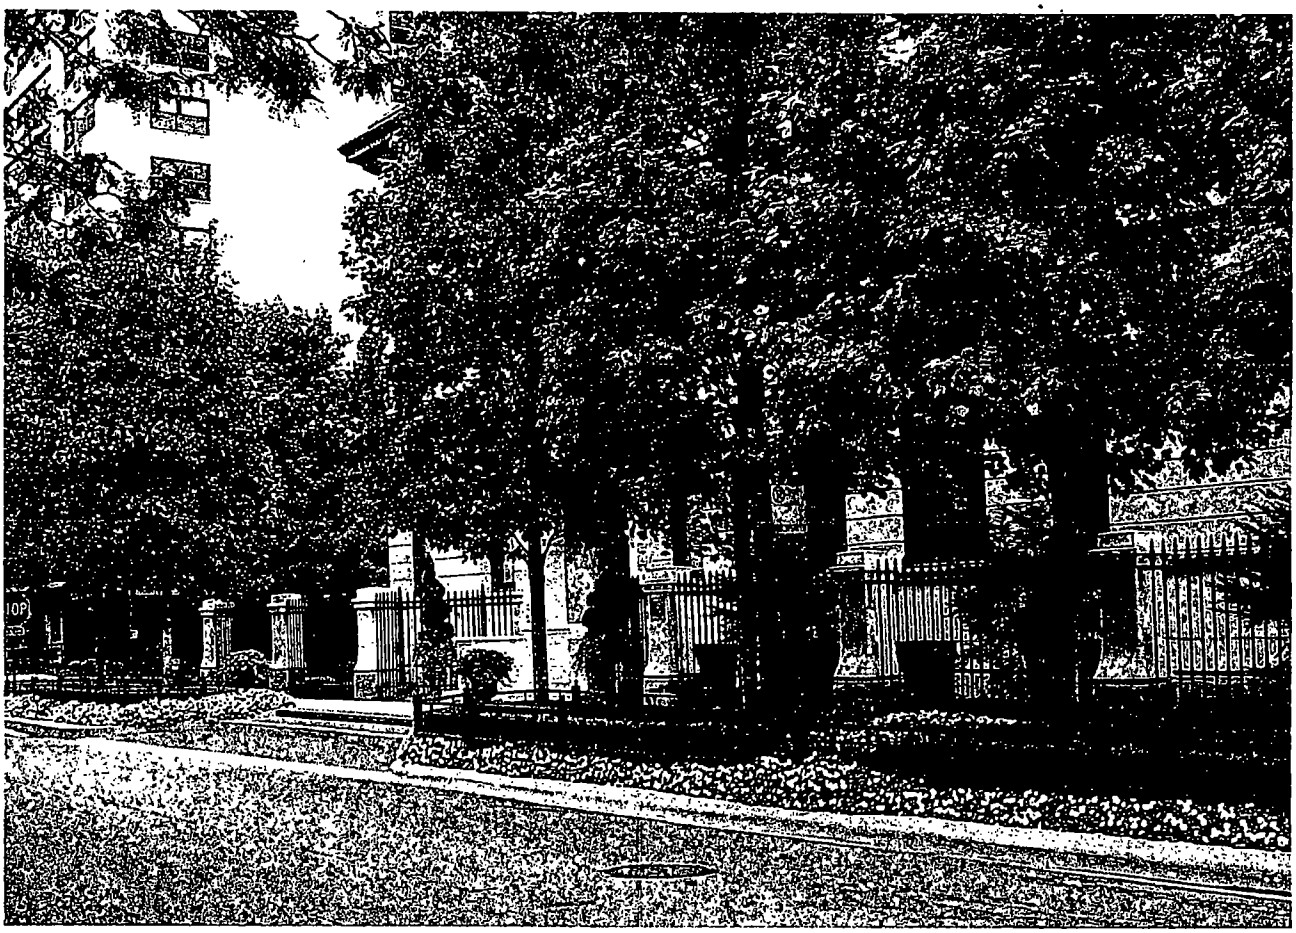

City of Chicago

O2013-7960

Office of the City Clerk

Document Tracking Sheet

Meeting Date:	10/16/2013
Sponsor(s):	Reilly (42)
Type:	Ordinance
Title:	Grant(s) of privilege in public way for Joseph Freed And Associates LLC
Committee(s) Assignment:	Committee on Transportation and Public Way

ORDINANCE
JOSEPH FREED AND ASSOCIATES LLC
Acct. No. 382879 - 1
Permit No. 1107495

Be It Ordained by the City Council of the City of Chicago:

SECTION 1. Permission and authority are hereby given and granted to JOSEPH FREED AND ASSOCIATES LLC, upon the terms and subject to the conditions of this ordinance to maintain and use, as now constructed, one (1) Cornice(s) projecting over the public right-of-way adjacent to its premises known as 1 S. State St..

Said Cornice(s) at S STATE & E. MADISON measure(s):
One (1) at five hundred sixty (560) feet in length, and one (1) foot in width for a total of five hundred sixty (560) square feet. Existing cornice is approximately thirty-eight (38) feet above grade level.

The location of said privilege shall be as shown on prints kept on file with the Department of Business Affairs and Consumer Protection and the Office of the City Clerk.

Said privilege shall be constructed in accordance with plans and specifications approved by the Department of Transportation (Division of Project Development).

This grant of privilege in the public way shall be subject to the provisions of Section 10-28-015 and all other required provisions of the Municipal Code of Chicago.

The grantee shall pay to the City of Chicago as compensation for the privilege #1107495 herein granted the sum of four hundred thirty-seven ($437.00) per annum in advance.

A 25% penalty will be added for payments received after due date.

The permit holder agrees to hold the City of Chicago harmless for any damage, relocation or replacement costs associated with damage, relocation or removal of private property caused by the City performing work in the public way.

Authority herein given and granted for a period of five (5) years from and after 07/09/2013.

Alderman _____

Brendan Reilly 42nd Ward



East Madison & South State Street Cast Iron Cornice



City of Chicago

O2013-7962

Office of the City Clerk

Document Tracking Sheet

Meeting Date:	10/16/2013
Sponsor(s):	Reilly (42)
Type:	Ordinance
Title:	Grant(s) of privilege in public way for Kerryman, The
Committee(s) Assignment:	Committee on Transportation and Public Way

ORDINANCE
THE KERRYMAN
Acct. No. 274159 - 1
Permit No. 1108662

Be It Ordained by the City Council of the City of Chicago:

SECTION 1. Permission and authority are hereby given and granted to THE KERRYMAN, upon the terms and subject to the conditions of this ordinance to maintain and use, as now constructed, fifty-nine (59) Light Fixture(s) projecting over the public right-of-way adjacent to its premises known as 661 N. Clark St..

Said Light Fixture(s) at N. Clark Street measure(s):
Five (5) at one point six seven (1.67) foot in length, point six seven (.67) feet in width and nineteen point five (19.5) feet above grade level.
Three (3) at three point three three (3.33) feet in length, one (1) foot in width and nineteen point five (19.5) feet above grade level.
Five (5) at one (1) foot in length, point four two (.42) feet in width and thirteen point one seven (13.17) feet above grade level.

Said Light Fixture(s) at W. Erie measure(s):
Fourteen (14) at three point three three (3.33) feet in length, one (1) foot in width and nineteen point five (19.5) feet above grade level.
Seventeen (17) at one point six seven (1.67) foot in length, point six seven (.67) feet in width and nineteen point five (19.5) feet above grade level.
Fifteen (15) at one (1) foot in length, point four two (.42) feet in width and thirteen point one seven (13.17) feet above grade level.

The location of said privilege shall be as shown on prints kept on file with the Department of Business Affairs and Consumer Protection and the Office of the City Clerk.

Said privilege shall be constructed in accordance with plans and specifications approved by the Department of Transportation (Division of Project Development).

This grant of privilege in the public way shall be subject to the provisions of Section 10-28-015 and all other required provisions of the Municipal Code of Chicago.

The grantee shall pay to the City of Chicago as compensation for the privilege #1108662 herein granted the sum of one hundred seventy-five ($175.00) per annum in advance.

A 25% penalty will be added for payments received after due date.

The permit holder agrees to hold the City of Chicago harmless for any damage, relocation or replacement costs associated with damage, relocation or removal of private property caused by the City performing work in the public way.


Authority herein given and granted for a period of five (5) years from and after 09/10/2013.

Alderman _____

Brendan Reilly 42nd Ward

THE KELLYMAN - LIGHT FIXTURES.

Y - uplight - 22.
G - floodlight - 17
O - spotlight - 20
total: 59.

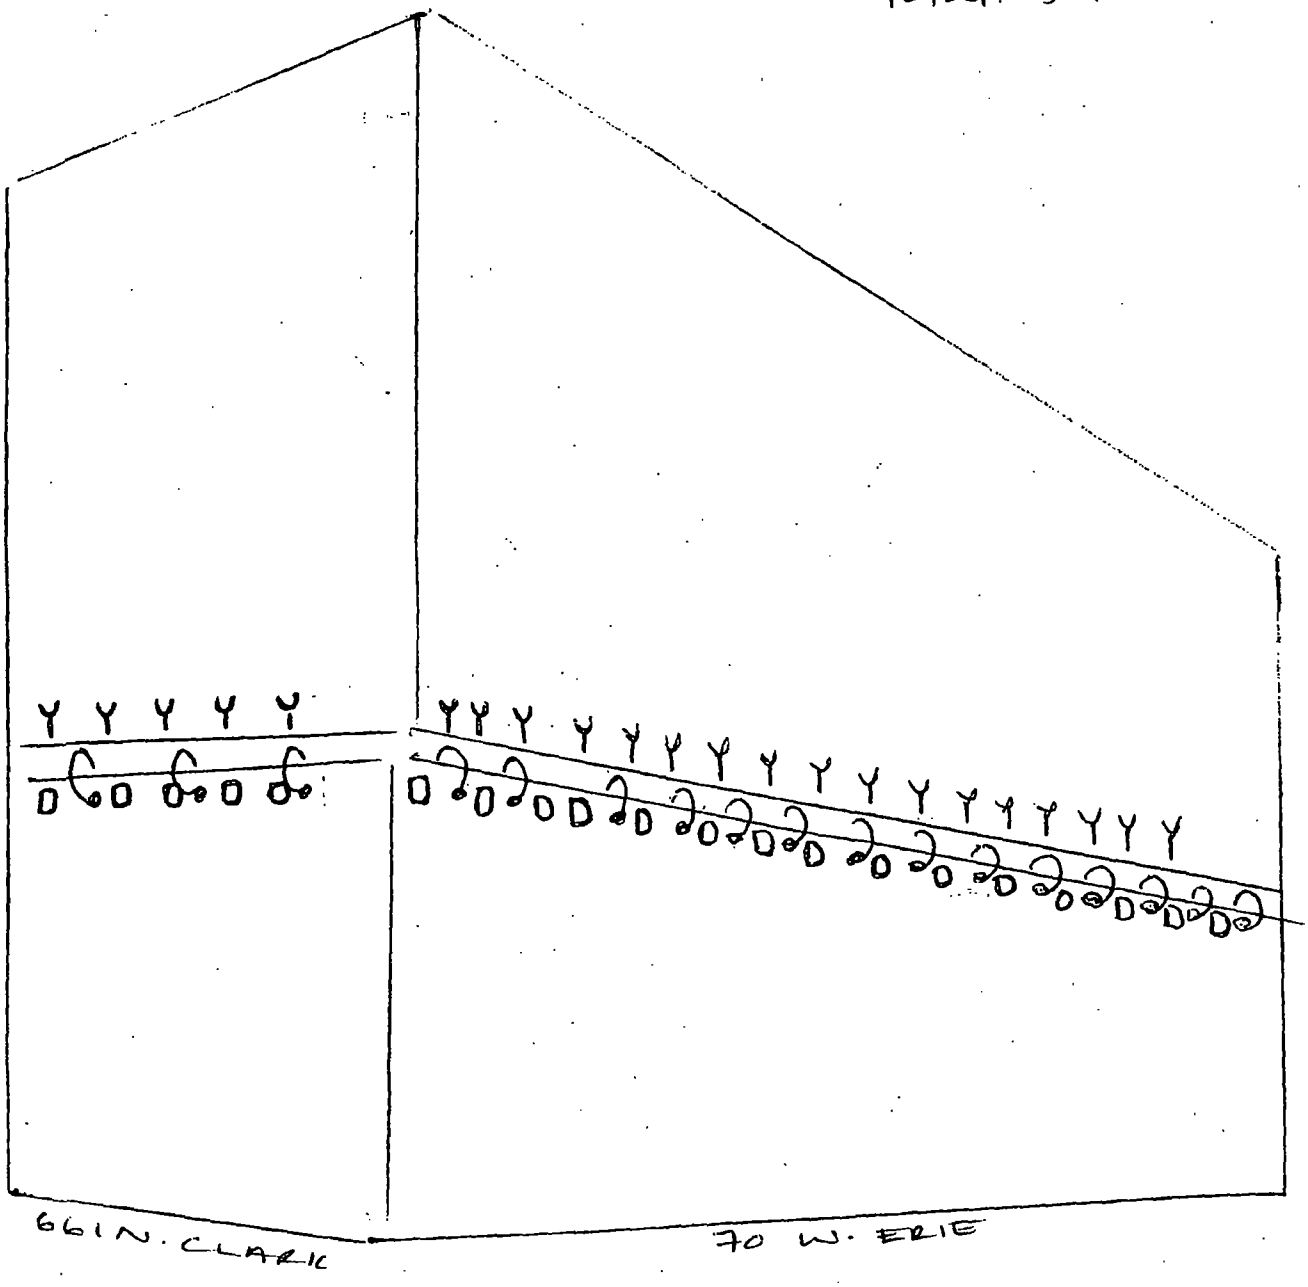

Total light fixtures: 59.

City of Chicago

O2013-7977

Office of the City Clerk

Document Tracking Sheet

Meeting Date:	10/16/2013
Sponsor(s):	Reilly (42)
Type:	Ordinance
Title:	Grant(s) of privilege in public way for Chipotle Mexican Grill - Privilege No. 1108758
Committee(s) Assignment:	Committee on Transportation and Public Way

ORDINANCE
CHIPOTLE MEXICAN GRILL
Acct. No. 22633 - 8
Permit No. 1108758

Be It Ordained by the City Council of the City of Chicago:

SECTION 1. Permission and authority are hereby given and granted to CHIPOTLE MEXICAN GRILL, upon the terms and subject to the conditions of this ordinance to maintain and use, as now constructed, five (5) Light Fixture(s) projecting over the public right-of-way adjacent to its premises known as 316 N. Michigan Ave..

Said Light Fixture(s) at N MICHIGAN measure(s):
Five (5) at point three three (.33) feet in length, four (4) feet in width and nine (9) feet above grade level.

The location of said privilege shall be as shown on prints kept on file with the Department of Business Affairs and Consumer Protection and the Office of the City Clerk.

Said privilege shall be constructed in accordance with plans and specifications approved by the Department of Transportation (Division of Project Development).

This grant of privilege in the public way shall be subject to the provisions of Section 10-28-015 and all other required provisions of the Municipal Code of Chicago.

The grantee shall pay to the City of Chicago as compensation for the privilege #1108758 herein granted the sum of seventy-five ($75.00) per annum in advance.

A 25% penalty will be added for payments received after due date.


The permit holder agrees to hold the City of Chicago harmless for any damage, relocation or replacement costs associated with damage, relocation or removal of private property caused by the City performing work in the public way.

Authority herein given and granted for a period of five (5) years from and after 09/10/2013.

Alderman _____

Brendan Reilly 42nd Ward

CHIPOTLE MEXICAN GRILL
316 N. MICHIGAN AVE
DREV 22633

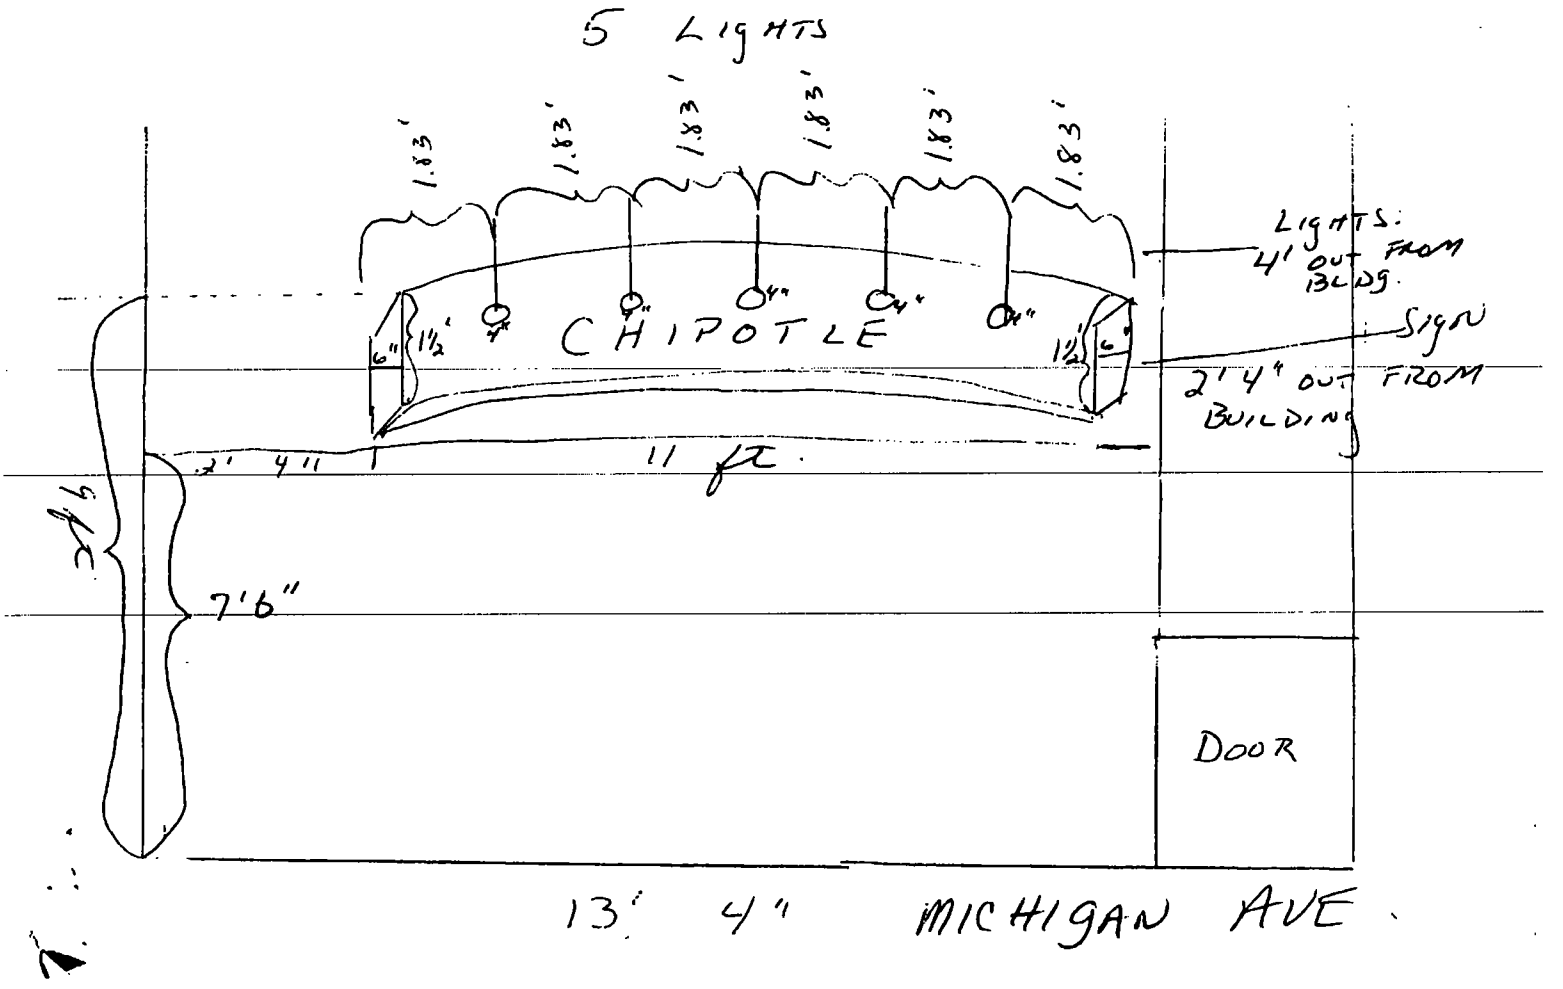

City of Chicago

O2013-7981

Office of the City Clerk

Document Tracking Sheet

Meeting Date:	10/16/2013
Sponsor(s):	Reilly (42)
Type:	Ordinance
Title:	Grant(s) of privilege in public way for Lakeshore East Retail LLC - Planters
Committee(s) Assignment:	Committee on Transportation and Public Way

ORDINANCE
LAKESHORE EAST RETAIL LLC
Acct. No. 327520 - 2
Permit No. 1108752

Be It Ordained by the City Council of the City of Chicago:

SECTION 1. Permission and authority are hereby given and granted to LAKESHORE EAST RETAIL LLC, upon the terms and subject to the conditions of this ordinance to maintain and use, as now constructed, ten (10) Planter(s) on the public right-of-way for beautification purposes adjacent to its premises known as 333 E. Benton Pl..

Said Planter(s) at E. Benton measure(s):
One (1) at thirty-six point four five (36.45) feet in length, and five (5) feet in width for a total of one hundred eighty-two point two five (182.25) square feet.
One (1) at thirty-one point eight (31.8) feet in length, and five (5) feet in width for a total of one hundred fifty-nine (159) square feet.
One (1) at five (5) feet in length, and five (5) feet in width for a total of twenty-five (25) square feet.
Five (5) at forty-five (45) feet in length, and five (5) feet in width for a total of one thousand one hundred twenty-five (1125) square feet.
Two (2) at ten (10) feet in length, and five (5) feet in width for a total of one hundred (100) square feet.

Grantee must allow the required clear and unobstructed space for pedestrian passage at all times per rules and regulations approved by the Department of Transportation.

The location of said privilege shall be as shown on prints kept on file with the Department of Business Affairs and Consumer Protection and the Office of the City Clerk.

Said privilege shall be constructed in accordance with plans and specifications approved by the Department of Planning and Development and Department of Transportation (Division of Project Development).

This grant of privilege in the public way shall be subject to the provisions of Section 10-28-015 and all other required provisions of the Municipal Code of Chicago.

The grantee shall pay to the City of Chicago as compensation for the privilege #1108752 herein granted the sum of zero ($.00) per annum in advance.


A 25% penalty will be added for payments received after due date.

The permit holder agrees to hold the City of Chicago harmless for any damage, relocation or replacement costs associated with damage, relocation or removal of private property caused by the City performing work in the public way.

Authority herein given and granted for a period of five (5) years from and after 07/30/2013.

Alderman _____

Brendan Reilly 42nd Ward

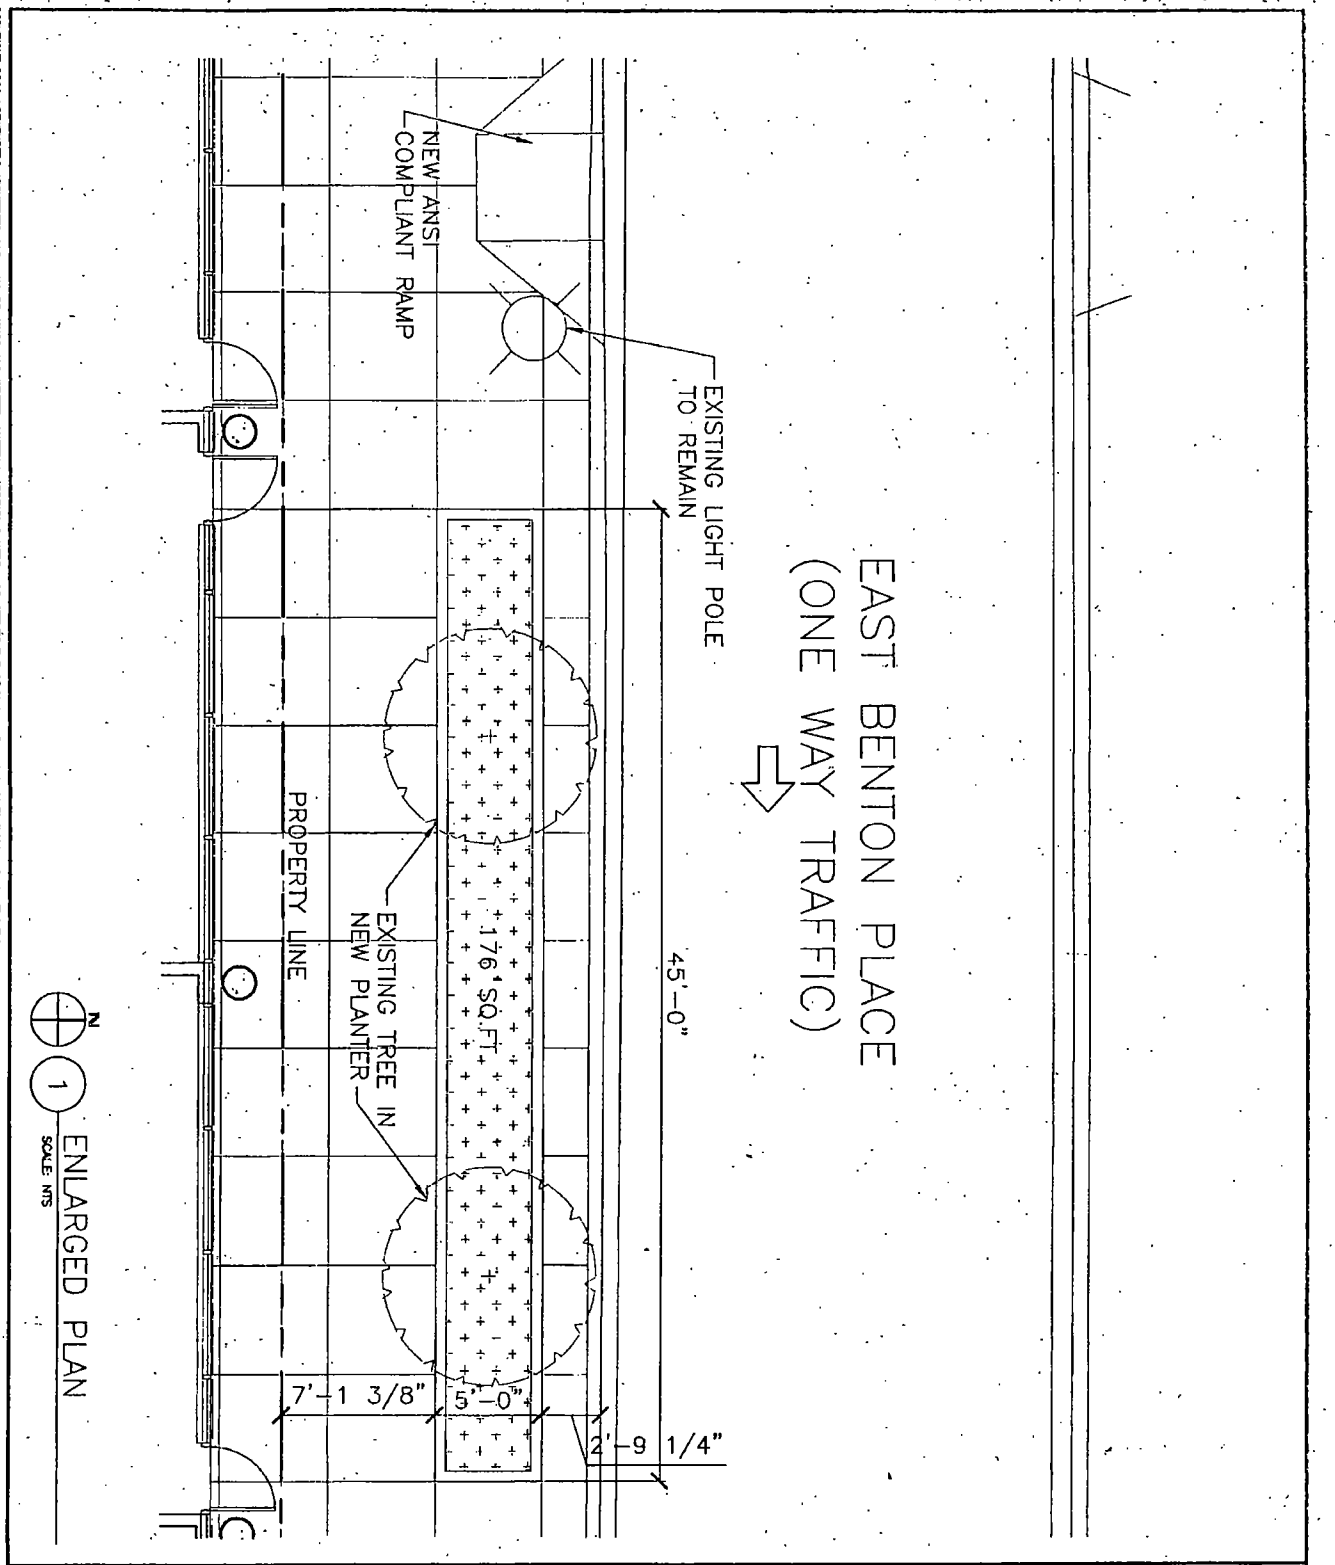

COPYRIGHT 2006 LOEWENBERG ARCHITECTS, LLC. ALL DRAWINGS AND WRITTEN MATERIAL APPEARING HEREIN CONSTITUTE THE ORIGINAL AND UNPUBLISHED WORK OF LOEWENBERG ARCHITECTS, LLC AND THE SAME MAY NOT BE DUPLICATED, USED, OR DISCLOSED WITHOUT THE WRITTEN CONSENT OF LOEWENBERG ARCHITECTS, LLC.

H:\CAD\Village Market\STREET\20080128-City Council\ASK-101.dwg, ASK-102, 1/30/2008 1:52:21 PM, kpeterson, AutoCAD Plot To File.pc3

LOEWENBERG ARCHITECTS LLC
303 EAST WACKER DRIVE, SUITE 2750
CHICAGO, ILLINOIS 60601
TEL: (312) 440-9600
FAX: (312) 440-1422
WWW.LOEWENBERG.COM

VILLAGE MARKET
PUBLIC WAY APPLICATION
ENLARGED PLAN
MAGELLAN DEVELOPMENT GROUP
NEAR NORTH PROPERTIES
RESIDENTIAL AND DEVELOPMENT

PROJECT NO:	01117
DATE:	01/28/07
SCALE:	AS NOTED
DRAWN BY:	KP

DRAWING REFD: **A-201**

ASK NO: **20080128-102**

City of Chicago

O2013-7983

Office of the City Clerk

Document Tracking Sheet

Meeting Date:	10/16/2013
Sponsor(s):	Reilly (42)
Type:	Ordinance
Title:	Grant(s) of privilege in public way for Lakeshore East Retail LLC - Foundation Sheetings
Committee(s) Assignment:	Committee on Transportation and Public Way

ORDINANCE
LAKESHORE EAST RETAIL LLC
Acct. No. 327520 - 2
Permit No. 1108751

Be It Ordained by the City Council of the City of Chicago:

SECTION 1. Permission and authority are hereby given and granted to LAKESHORE EAST RETAIL LLC, upon the terms and subject to the conditions of this ordinance to maintain and use, as now constructed, two (2) Foundation Sheeting(s) under the public right-of-way adjacent to its premises known as 333 E. Benton Pl..

Said Foundation Sheeting(s) at E. Benton Place measure(s):

One (1) at two hundred thirty-six (236) feet in length, and three point five (3.5) feet in width for a total of eight hundred twenty-six (826) square feet.

One (1) at one hundred twenty-three (123) feet in length, and two (2) feet in width for a total of two hundred forty-six (246) square feet.

The location of said privilege shall be as shown on prints kept on file with the Department of Business Affairs and Consumer Protection and the Office of the City Clerk.

Said privilege shall be constructed in accordance with plans and specifications approved by the Department of Planning and Development and Department of Transportation (Office of Underground Coordination).

This grant of privilege in the public way shall be subject to the provisions of Section 10-28-015 and all other required provisions of the Municipal Code of Chicago.

The grantee shall pay to the City of Chicago as compensation for the privilege #1108751 herein granted the sum of one thousand three hundred thirty-eight ($1,338.00) per annum in advance.


A 25% penalty will be added for payments received after due date.

The permit holder agrees to hold the City of Chicago harmless for any damage, relocation or replacement costs associated with damage, relocation or removal of private property caused by the City performing work in the public way.

Authority herein given and granted for a period of five (5) years from and after 07/09/2013.

Alderman _____

Brendan Reilly 42nd Ward

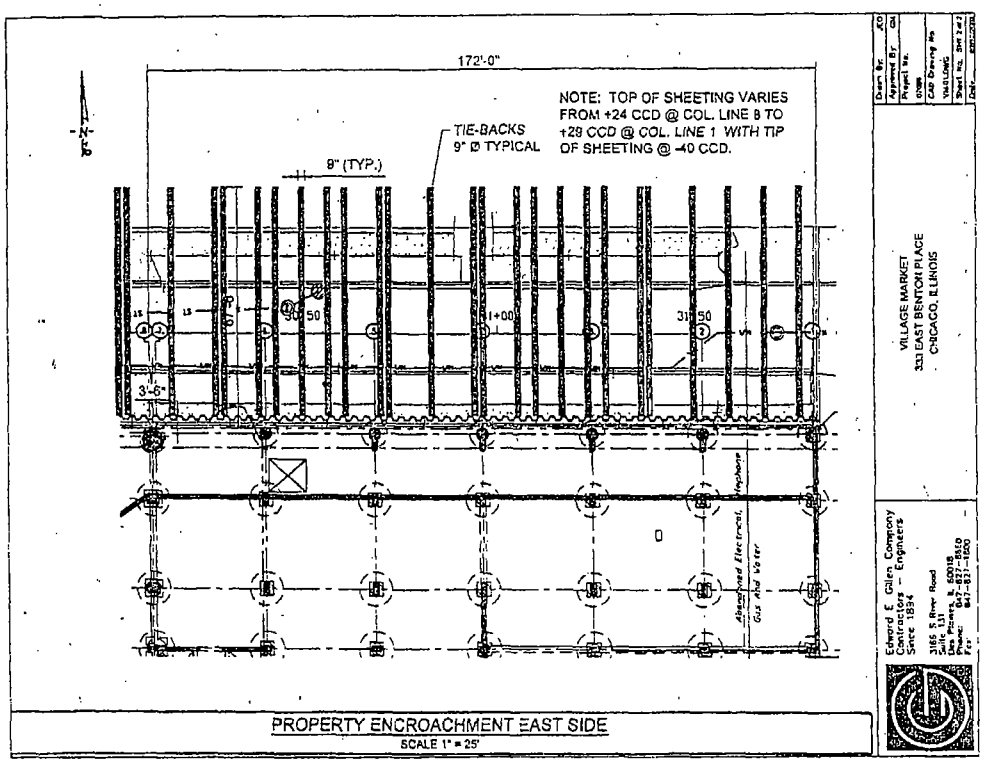
172'-0"
NOTE: TOP OF SHEETING VARIES FROM +24 CCD @ COL. LINE 8 TO +28 CCD @ COL. LINE 1 WITH TIP OF SHEETING @ -40 CCD.
TIE-BACKS 9" Ø TYPICAL
8" (TYP.)
3'-6"
1+00
Telephone
Gas Hot Water
VILLAGE MARKET
333 EAST BENTON PLACE
CHICAGO, ILLINOIS
Edward E. Gillen Company
Contractors – Engineers
Since 1894
PROPERTY ENCROACHMENT EAST SIDE
SCALE 1" = 25'

City of Chicago

O2013-7987

Office of the City Clerk

Document Tracking Sheet

Meeting Date:	10/16/2013
Sponsor(s):	Reilly (42)
Type:	Ordinance
Title:	Grant(s) of privilege in public way for Lakeshore East Retail LLC - Tieback Systems
Committee(s) Assignment:	Committee on Transportation and Public Way

ORDINANCE
LAKESHORE EAST RETAIL LLC
Acct. No. 327520 - 2
Permit No. 1108749

Be It Ordained by the City Council of the City of Chicago:

SECTION 1. Permission and authority are hereby given and granted to LAKESHORE EAST RETAIL LLC, upon the terms and subject to the conditions of this ordinance to maintain and use, as now constructed, forty-five (45) Tieback System(s) under the public right-of-way adjacent to its premises known as 333 E. Benton Pl..

Said Tieback System(s) at E. Benton Pl. measure(s):
Forty-five (45) at sixty-seven point five (67.5) feet in length, and point seven five (.75) feet in width for a total of two thousand two hundred seventy-eight point one three (2278.13) square feet.

The location of said privilege shall be as shown on prints kept on file with the Department of Business Affairs and Consumer Protection and the Office of the City Clerk.

Said privilege shall be constructed in accordance with plans and specifications approved by the Department of Transportation (Office of Underground Coordination).

This grant of privilege in the public way shall be subject to the provisions of Section 10-28-015 and all other required provisions of the Municipal Code of Chicago.

The grantee shall pay to the City of Chicago as compensation for the privilege #1108749 herein granted the sum of two thousand eight hundred forty-three ($2,843.00) per annum in advance.


A 25% penalty will be added for payments received after due date.

The permit holder agrees to hold the City of Chicago harmless for any damage, relocation or replacement costs associated with damage, relocation or removal of private property caused by the City performing work in the public way.

Authority herein given and granted for a period of five (5) years from and after 07/09/2013.

Alderman _____

Brendan Reilly 42nd Ward

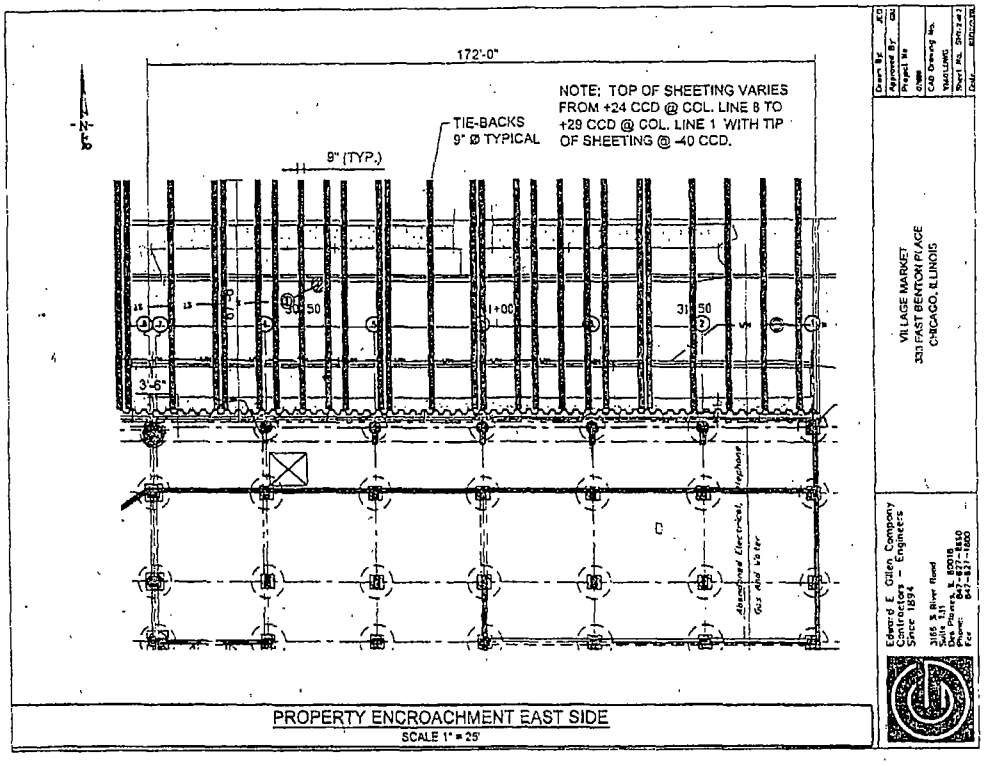

PROPERTY ENCROACHMENT EAST SIDE

SCALE 1" = 25'

City of Chicago

O2013-7991

Office of the City Clerk

Document Tracking Sheet

Meeting Date:	10/16/2013
Sponsor(s):	Reilly (42)
Type:	Ordinance
Title:	Grant(s) of privilege in public way for Lakeshore East Retail LLC - Caissons
Committee(s) Assignment:	Committee on Transportation and Public Way

ORDINANCE
LAKESHORE EAST RETAIL LLC
Acct. No. 327520 - 2
Permit No. 1108750

Be It Ordained by the City Council of the City of Chicago:

SECTION 1. Permission and authority are hereby given and granted to LAKESHORE EAST RETAIL LLC, upon the terms and subject to the conditions of this ordinance to maintain and use, as now constructed, twenty-five (25) Caisson(s) under the public right-of-way adjacent to its premises known as 333 E. Benton Pl..

Said Caisson(s) at E. Benton Pl. measure(s):
Twelve (12) at six point five (6.5) feet in length, and one point two five (1.25) foot in width for a total of ninety-seven point five (97.5) square feet.
One (1) at six point five (6.5) feet in length, and point two five (.25) feet in width for a total of one point six three (1.63) square feet.
Four (4) at six point five (6.5) feet in length, and two (2) feet in width for a total of fifty-two (52) square feet.
One (1) at seven point five (7.5) feet in length, and two point five (2.5) feet in width for a total of eighteen point seven five (18.75) square feet.

Said Caisson(s) at corner of E. Benton & Field Blvd. measure(s):
One (1) at twelve point five (12.5) feet in length, and two point seven five (2.75) feet in width for a total of thirty-four point three eight (34.38) square feet.

Said Caisson(s) at N. Field measure(s):
Two (2) at seven point five (7.5) feet in length, and two point seven five (2.75) feet in width for a total of forty-one point two five (41.25) square feet.
One (1) at seven point five (7.5) feet in length, and two point one seven (2.17) feet in width for a total of sixteen point two eight (16.28) square feet.
Three (3) at seven point five (7.5) feet in length, and two point four two (2.42) feet in width for a total of fifty-four point four five (54.45) square feet.

The location of said privilege shall be as shown on prints kept on file with the Department of Business Affairs and Consumer Protection and the Office of the City Clerk.

Said privilege shall be constructed in accordance with plans and specifications approved by the Department of Planning and Development and Department of Transportation (Office of Underground Coordination).

This grant of privilege in the public way shall be subject to the provisions of Section 10-28-015 and all other required provisions of the Municipal Code of Chicago.

The grantee shall pay to the City of Chicago as compensation for the privilege #1108750 herein granted the sum of four hundred ($400.00) per annum in advance.


A 25% penalty will be added for payments received after due date.

The permit holder agrees to hold the City of Chicago harmless for any damage, relocation or replacement costs associated with damage, relocation or removal of private property caused by the City performing work in the public way.

Authority herein given and granted for a period of five (5) years from and after 07/09/2013.

Alderman _____

Brendan Reilly 42nd Ward

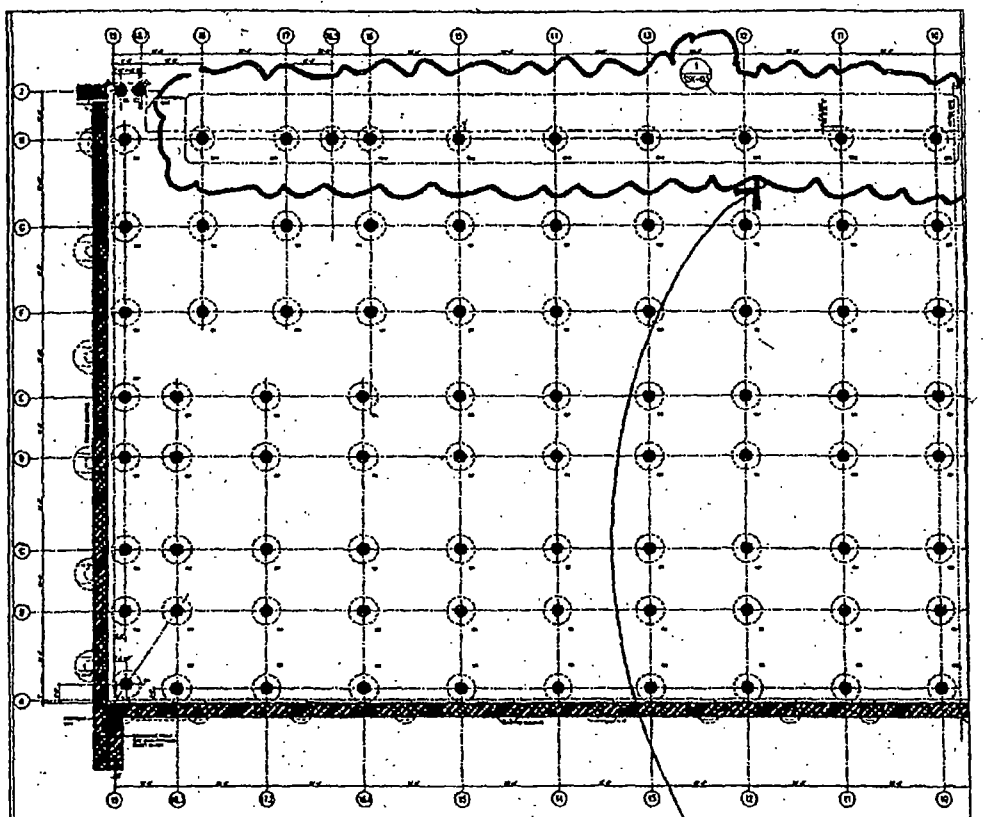

N

A FOUNDATION PLAN - WEST

SCALE: 1/8"=1'-0"

NOTE:

Crisson Bellis.

CSA CSAssociates, INC. 4532 West 103rd Street. Oak Lawn, IL 60453 Phn: (708) 422-5306 Fax: (708)422-3982	Project Village Market 333 E. Benton Place Chicago, Il	Drawing Title Foundation Plan West S-200
REVISIONS No. | Date: | Description: A A A	Project No. 01117 Drawn By BRH Scale 1/32"=1'-0"	Date 02.01.08 Drawing No. SSK-020108-01

City of Chicago

O2013-7995

Office of the City Clerk

Document Tracking Sheet

Meeting Date:	10/16/2013
Sponsor(s):	Reilly (42)
Type:	Ordinance
Title:	Grant(s) of privilege in public way for Lakeshore East Retail LLC - Foundation Supports
Committee(s) Assignment:	Committee on Transportation and Public Way

ORDINANCE
LAKESHORE EAST RETAIL LLC
Acct. No. 327520 - 2
Permit No. 1108754

Be It Ordained by the City Council of the City of Chicago:

SECTION 1. Permission and authority are hereby given and granted to LAKESHORE EAST RETAIL LLC, upon the terms and subject to the conditions of this ordinance to maintain and use, as now constructed, seven (7) Foundation Support(s) under the public right-of-way adjacent to its premises known as 333 E. Benton Pl..

Said Foundation Support(s) at Corner of E. Benton & N. Field Blvd. measure(s):
One (1) at three point five (3.5) feet in length, and point five (.5) feet in width for a total of one point seven five (1.75) square feet. Existing foundation support is three (3) feet in depth.

Said Foundation Support(s) at Corner of E. Benton & N. Field Blvd measure(s):
One (1) at three (3) feet in length, and point seven five (.75) feet in width for a total of two point two five (2.25) square feet. Existing foundation support is three (3) feet in depth.

Said Foundation Support(s) at N. Field Blvd measure(s):
Two (2) at three point five (3.5) feet in length, and point seven five (.75) feet in width for a total of five point two five (5.25) square feet. Existing foundation support is three (3) feet depth.

Two (2) at three point five (3.5) feet in length, and point two five (.25) feet in width for a total of one point seven five (1.75) square feet. Existing foundation support is three (3) feet in depth.

One (1) at thirty-one point zero eight (31.08) feet in length, and point four two (.42) feet in width for a total of thirteen point zero five (13.05) square feet. Existing foundation support is six (6) feet in depth.

The location of said privilege shall be as shown on prints kept on file with the Department of Business Affairs and Consumer Protection and the Office of the City Clerk.

Said privilege shall be constructed in accordance with plans and specifications approved by the Department of Planning and Development and Department of Transportation (Office of Underground Coordination).

This grant of privilege in the public way shall be subject to the provisions of Section 10-28-015 and all other required provisions of the Municipal Code of Chicago.

The grantee shall pay to the City of Chicago as compensation for the privilege #1108754 herein granted the sum of four hundred ($400.00) per annum in advance.


A 25% penalty will be added for payments received after due date.

The permit holder agrees to hold the City of Chicago harmless for any damage, relocation or replacement costs associated with damage, relocation or removal of private property caused by the City performing work in the public way.

Authority herein given and granted for a period of five (5) years from and after 07/09/2013.

Alderman _____

Brendan Reilly 42nd Ward

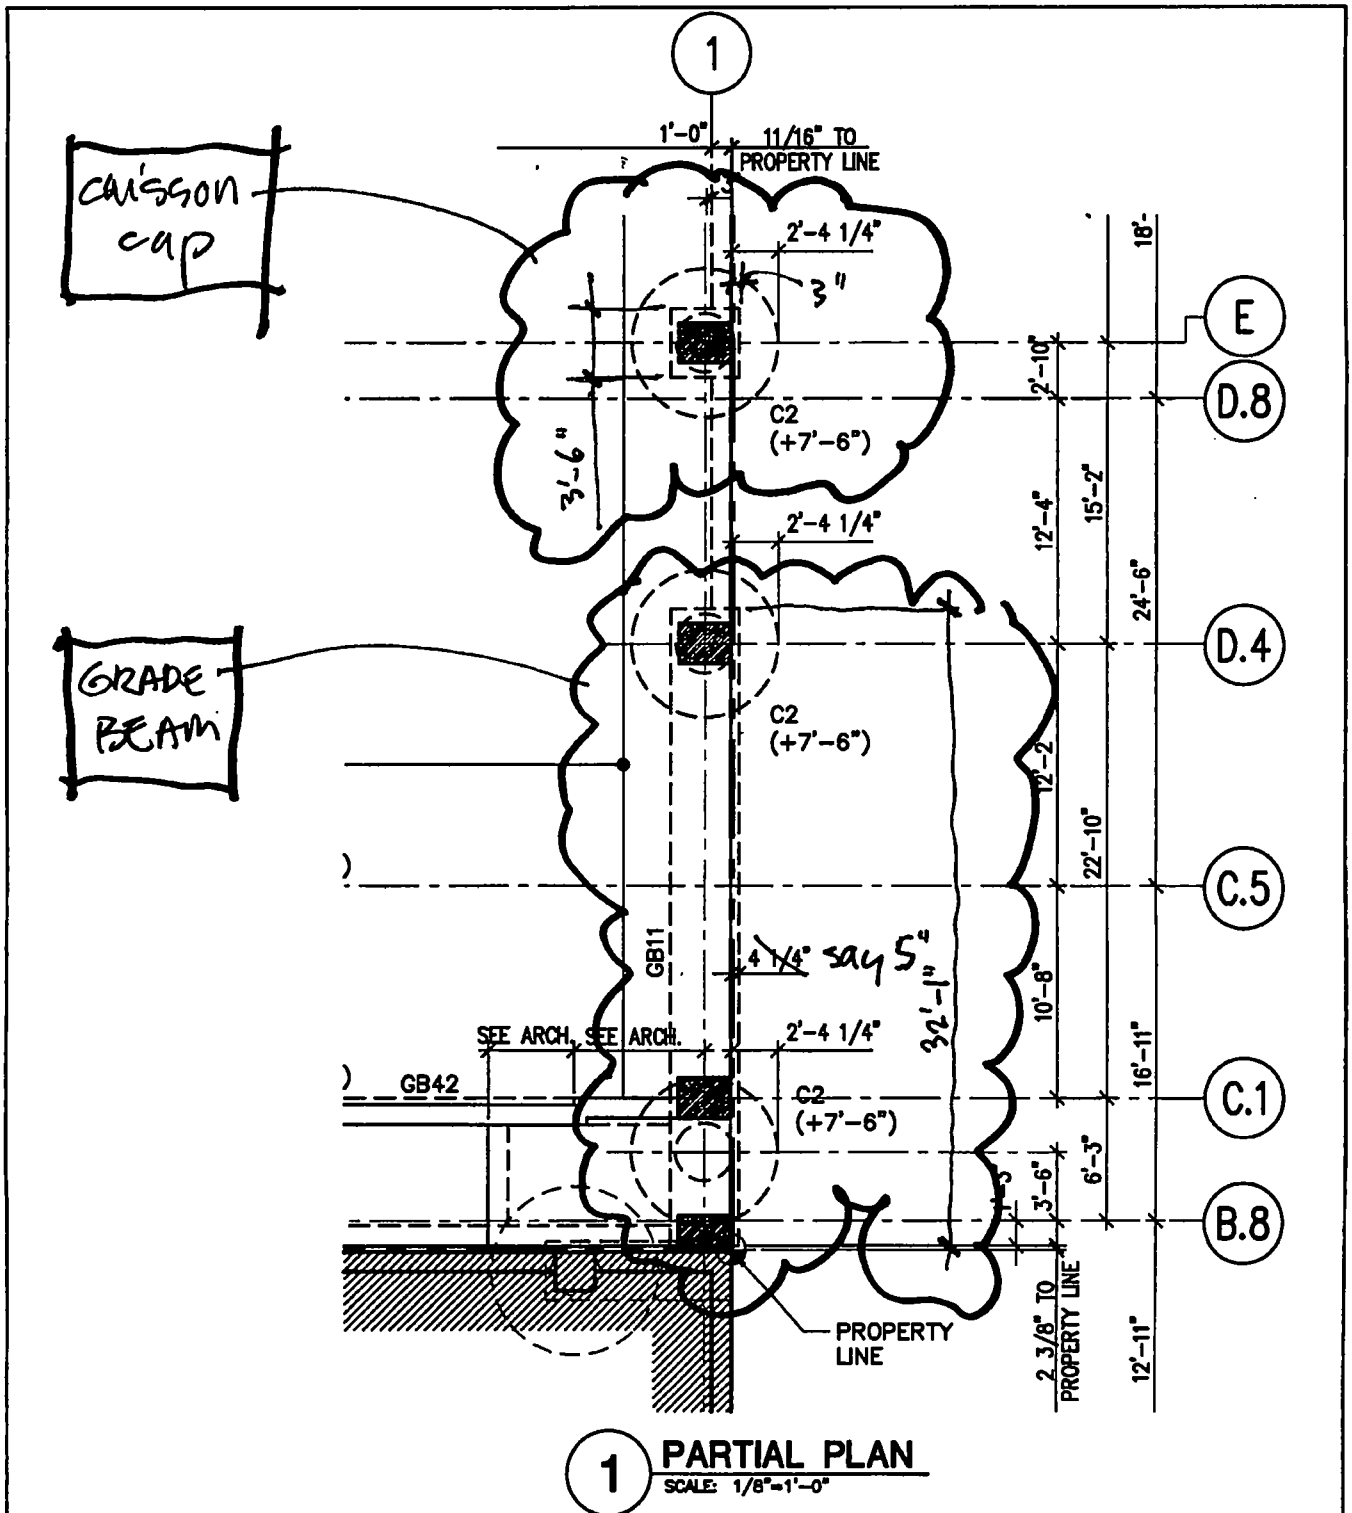

1 **PARTIAL PLAN**
SCALE: 1/8"=1'-0"

CSA
CSAssociates, INC.
4532 West 103rd Street, Oak Lawn, IL 60453
Phn: (708) 422-5306 Fax: (708)422-3982

REVISIONS		
No.	Date:	Description:
1		
2		
3		

Project: Village Market 333 E. Benton Place Chicago, Il	Drawing Title: Foundation Plan East S-201
Project No. 01117	Date 02.01.08
Drawn By BRH	Drawing No. SSK-020108-07
Scale 1/8"=1'-0"	

City of Chicago

O2013-8002

Office of the City Clerk

Document Tracking Sheet

Meeting Date:	10/16/2013
Sponsor(s):	Reilly (42)
Type:	Ordinance
Title:	Grant(s) of privilege in public way for Latin School of Chicago, The
Committee(s) Assignment:	Committee on Transportation and Public Way

ORDINANCE
THE LATIN SCHOOL OF CHICAGO
Acct. No. 207898 - 3
Permit No. 1106886

Be It Ordained by the City Council of the City of Chicago:

SECTION 1. Permission and authority are hereby given and granted to THE LATIN SCHOOL OF CHICAGO, upon the terms and subject to the conditions of this ordinance to maintain and use, as now constructed, one (1) Stair Case(s) projecting on the public right-of-way adjacent to its premises known as 59 W. North Blvd..

Existing Stair Case with hand rails at N. Clark measure(s):
One (1) at seventeen point four two (17.42) feet in length, and six point seven five (6.75) feet in width for a total of one hundred seventeen point five nine (117.59) square feet.

The location of said privilege shall be as shown on prints kept on file with the Department of Business Affairs and Consumer Protection and the Office of the City Clerk.

Said privilege shall be constructed in accordance with plans and specifications approved by the Department of Transportation (Division of Project Development).

This grant of privilege in the public way shall be subject to the provisions of Section 10-28-015 and all other required provisions of the Municipal Code of Chicago.

The grantee shall pay to the City of Chicago as compensation for the privilege #1106886 herein granted the sum of nine hundred thirty-five ($935.00) per annum in advance.


A 25% penalty will be added for payments received after due date.

The permit holder agrees to hold the City of Chicago harmless for any damage, relocation or replacement costs associated with damage, relocation or removal of private property caused by the City performing work in the public way.

Authority herein given and granted for a period of five (5) years from and after 01/09/2013.

Alderman _____

Brendan Reilly 42nd Ward

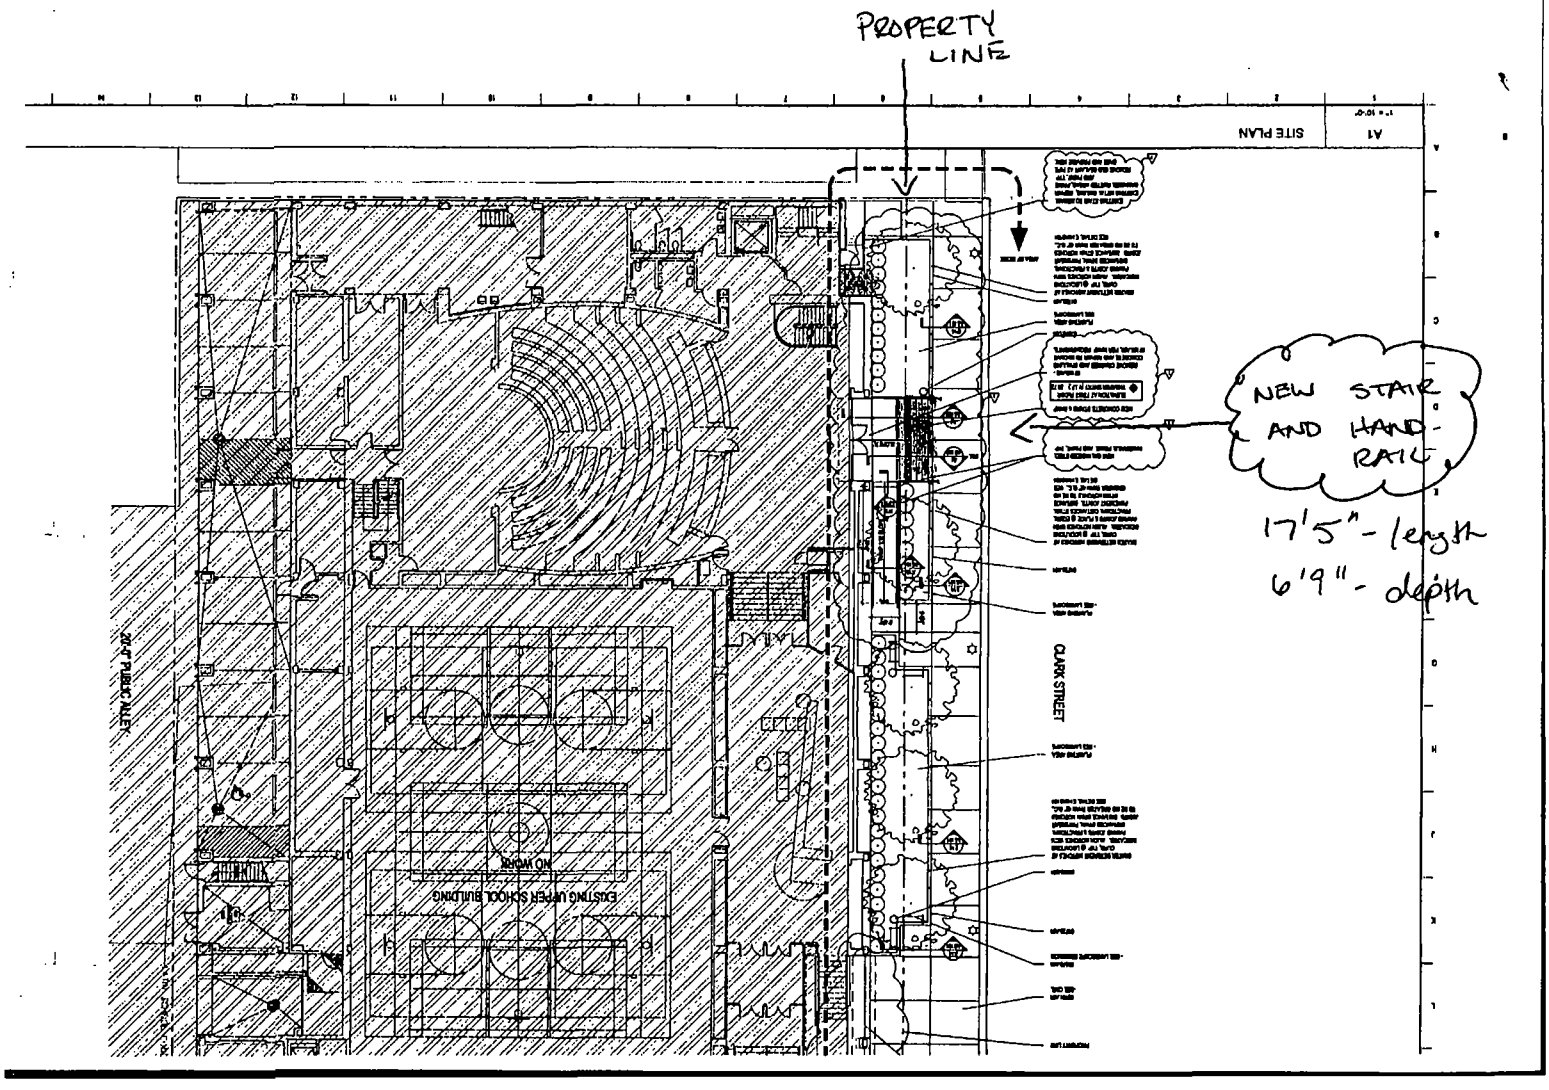
PROPERTY LINE
SITE PLAN
A1
NEW STAIR AND HAND-RAIL
17'5" - length
6'9" - depth
CLARK STREET
EXISTING LOWER SCHOOL BUILDING
NO WORK
20'-0" PUBLIC ALLEY

City of Chicago

O2013-8012

Office of the City Clerk

Document Tracking Sheet

Meeting Date:	10/16/2013
Sponsor(s):	Reilly (42)
Type:	Ordinance
Title:	Grant(s) of privilege in public way for Lexington Lion Chicago, LP
Committee(s) Assignment:	Committee on Transportation and Public Way

ORDINANCE
LEXINGTON LION CHICAGO, LP
Acct. No. 329934 - 1
Permit No. 1107528

Be It Ordained by the City Council of the City of Chicago:

SECTION 1. Permission and authority are hereby given and granted to LEXINGTON LION CHICAGO, LP, upon the terms and subject to the conditions of this ordinance to maintain and use, as now constructed, four (4) Vault(s) under the public right-of-way adjacent to its premises known as 101 E. Erie St..

Said Vault(s) at E ERIE 1ST LEVEL measure(s):
One (1) at one hundred sixty-six (166) feet in length, and twenty (20) feet in width for a total of three thousand three hundred twenty (3320) square feet.

Said Vault(s) at E ERIE 2ND LEVEL measure(s):
One (1) at one hundred sixty-six (166) feet in length, and twenty (20) feet in width for a total of three thousand three hundred twenty (3320) square feet.

Said Vault(s) at N RUSH 1ST LEVEL measure(s):
One (1) at one hundred forty-nine (149) feet in length, and sixteen (16) feet in width for a total of two thousand three hundred eighty-four (2384) square feet.

Said Vault(s) at N RUSH 2ND LEVEL measure(s):
One (1) at one hundred forty-nine (149) feet in length, and sixteen (16) feet in width for a total of two thousand three hundred eighty-four (2384) square feet.

The location of said privilege shall be as shown on prints kept on file with the Department of Business Affairs and Consumer Protection and the Office of the City Clerk.

Said privilege shall be constructed in accordance with plans and specifications approved by the Department of Transportation (Office of Underground Coordination).

This grant of privilege in the public way shall be subject to the provisions of Section 10-28-015 and all other required provisions of the Municipal Code of Chicago.

The grantee shall pay to the City of Chicago as compensation for the privilege #1107528 herein granted the sum of thirty-five thousand five hundred ninety-three ($35,593.00) per annum in advance.


A 25% penalty will be added for payments received after due date.

The permit holder agrees to hold the City of Chicago harmless for any damage, relocation or replacement costs associated with damage, relocation or removal of private property caused by the City performing work in the public way.

Authority herein given and granted for a period of five (5) years from and after 06/11/2013.

Alderman _____

Brendan Reilly 42nd Ward

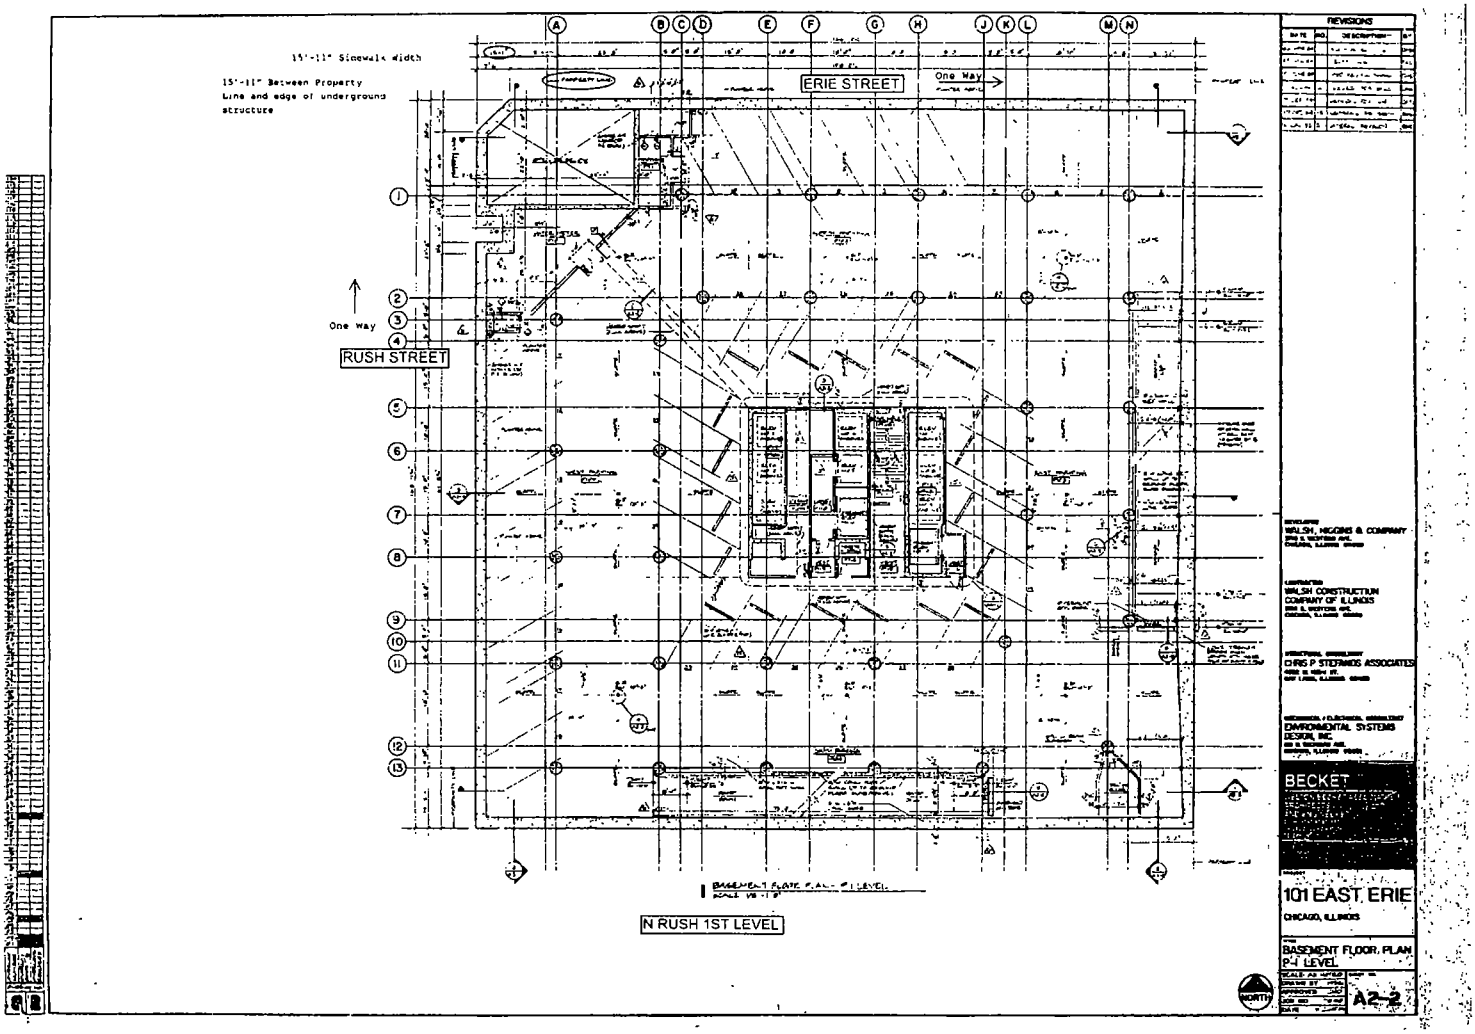
15'-11" Sidewalk Width
15'-11" Between Property Line and edge of underground structure
ERIE STREET
One Way
One Way
RUSH STREET
N RUSH 1ST LEVEL
REVISIONS
WALSH, HIGGINS & COMPANY
WALSH CONSTRUCTION COMPANY OF ILLINOIS
CHRIS P STEFANOS ASSOCIATES
ENVIRONMENTAL SYSTEMS DESIGN, INC.
BECKET
101 EAST ERIE
CHICAGO, ILLINOIS
BASEMENT FLOOR PLAN P-1 LEVEL
A2-2

City of Chicago

O2013-8078

Office of the City Clerk

Document Tracking Sheet

Meeting Date:	10/16/2013
Sponsor(s):	Reilly (42)
Type:	Ordinance
Title:	Grant(s) of privilege in public way for Chipotle Mexican Grill - light fixtures
Committee(s) Assignment:	Committee on Transportation and Public Way

ORDINANCE
CHIPOTLE MEXICAN GRILL
Acct. No. 22633 - 4
Permit No. 1108765

Be It Ordained by the City Council of the City of Chicago:

SECTION 1. Permission and authority are hereby given and granted to CHIPOTLE MEXICAN GRILL, upon the terms and subject to the conditions of this ordinance to maintain and use, as now constructed, eleven (11) Light Fixture(s) projecting over the public right-of-way adjacent to its premises known as 233-35 W. Lake St..

Said Light Fixture(s) at W. LAKE measure(s):
Three (3) at two (2) feet in length, one point four one (1.41) foot in width and seventeen (17) feet above grade level.

Said Light Fixture(s) at W LAKE measure(s):
Four (4) at two (2) feet in length, five point two five (5.25) feet in width and twenty (20) feet above grade level.

Said Light Fixture(s) at N FRANKLIN measure(s):
Four (4) at two (2) feet in length, five point two five (5.25) feet in width and twenty (20) feet above grade level.

The location of said privilege shall be as shown on prints kept on file with the Department of Business Affairs and Consumer Protection and the Office of the City Clerk.

Said privilege shall be constructed in accordance with plans and specifications approved by the Department of Transportation (Division of Project Development).

This grant of privilege in the public way shall be subject to the provisions of Section 10-28-015 and all other required provisions of the Municipal Code of Chicago.

The grantee shall pay to the City of Chicago as compensation for the privilege #1108765 herein granted the sum of eighty-seven dollars and fifty cents ($87.50) per annum in advance.


A 25% penalty will be added for payments received after due date.

The permit holder agrees to hold the City of Chicago harmless for any damage, relocation or replacement costs associated with damage, relocation or removal of private property caused by the City performing work in the public way.

Authority herein given and granted for a period of five (5) years from and after 09/10/2013.

Alderman _____

Brendan Reilly 42nd Ward

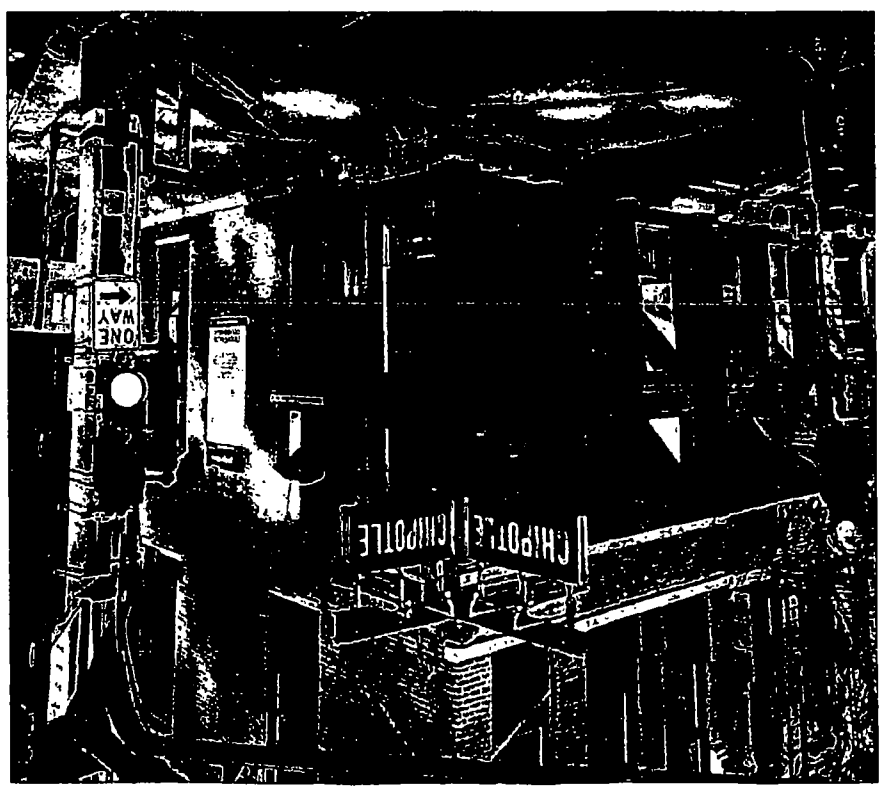
ONE WAY
CHIPOTLE
CHIPOTLE

City of Chicago

O2013-8119

Office of the City Clerk

Document Tracking Sheet

Meeting Date:	10/16/2013
Sponsor(s):	Reilly (42)
Type:	Ordinance
Title:	Grant(s) of privilege in public way for KFR, LLC
Committee(s) Assignment:	Committee on Transportation and Public Way

ORDINANCE
KFR, LLC
Acct. No. 220327 - 1
Permit No. 1105554

Be It Ordained by the City Council of the City of Chicago:

SECTION 1. Permission and authority are hereby given and granted to KFR, LLC, upon the terms and subject to the conditions of this ordinance to maintain and use, as now constructed, one (1) Irrigation System(s) under the public right-of-way adjacent to its premises known as 15 W. Burton Pl..

Said Irrigation System(s) at W. Burton Pl measure(s):
One (1) at one hundred twenty (120) feet in length, and ten (10) feet in width for a total of one thousand two hundred (1200) square feet.

The location of said privilege shall be as shown on prints kept on file with the Department of Business Affairs and Consumer Protection and the Office of the City Clerk.

Said privilege shall be constructed in accordance with plans and specifications approved by the Department of Transportation (Office of Underground Coordination) and Department of Water Management.

This grant of privilege in the public way shall be subject to the provisions of Section 10-28-015 and all other required provisions of the Municipal Code of Chicago.

The grantee shall pay to the City of Chicago as compensation for the privilege #1105554 herein granted the sum of one thousand one hundred ninety-eight ($1,198.00) per annum in advance.

A 25% penalty will be added for payments received after due date.

The permit holder agrees to hold the City of Chicago harmless for any damage, relocation or replacement costs associated with damage, relocation or removal of private property caused by the City performing work in the public way.

Authority herein given and granted for a period of five (5) years from and after 04/09/2013.

Alderman _____

Brendan Reilly 42nd Ward


DARCY BONNER
AND ASSOCIATES LLC

City of Chicago

O2013-8121

Office of the City Clerk

Document Tracking Sheet

Meeting Date:	10/16/2013
Sponsor(s):	Reilly (42)
Type:	Ordinance
Title:	Grant(s) of privilege in public way for Bristol Condo Assn.
Committee(s) Assignment:	Committee on Transportation and Public Way

ORDINANCE
BRISTOL CONDOMINIUM ASSOCIATION
Acct. No. 88245 - 1
Permit No. 1108871

Be It Ordained by the City Council of the City of Chicago:

SECTION 1. Permission and authority are hereby given and granted to BRISTOL CONDOMINIUM ASSOCIATION, upon the terms and subject to the conditions of this ordinance to maintain and use, as now constructed, one (1) Manhole(s) under the public right-of-way adjacent to its premises known as 57 E. Delaware Pl..

Said Manhole(s) at E. Delaware measure(s):
One (1) at one (1) foot in length, and two point five (2.5) feet in width for a total of two point five (2.5) square feet.

The location of said privilege shall be as shown on prints kept on file with the Department of Business Affairs and Consumer Protection and the Office of the City Clerk.

Said privilege shall be constructed in accordance with plans and specifications approved by the Department of Transportation (Office of Underground Coordination) and Department of Water Management.

This grant of privilege in the public way shall be subject to the provisions of Section 10-28-015 and all other required provisions of the Municipal Code of Chicago.

The grantee shall pay to the City of Chicago as compensation for the privilege #1108871 herein granted the sum of four hundred ($400.00) per annum in advance.

A 25% penalty will be added for payments received after due date.

The permit holder agrees to hold the City of Chicago harmless for any damage, relocation or replacement costs associated with damage, relocation or removal of private property caused by the City performing work in the public way.

Authority herein given and granted for a period of five (5) years from and after 09/09/2013.

Alderman _____

Brendan Reilly 42nd Ward

Rush Street
18ft 3 inches from curb Rush
23.5 inches from wall
24ft 10 inches from curb Delaware
MANHOLE
28 inches Diagonal
51 E Delaware Condo Assoc
E Delaware Street

City of Chicago

O2013-8185

Office of the City Clerk

Document Tracking Sheet

Meeting Date:	10/16/2013
Sponsor(s):	Reilly (42)
Type:	Ordinance
Title:	Grant(s) of privilege in public way for Loyola University of Chicago - chilled pipes
Committee(s) Assignment:	Committee on Transportation and Public Way

ORDINANCE
LOYOLA UNIVERSITY OF CHICAGO
Acct. No. 33471 - 7
Permit No. 1107861

Be It Ordained by the City Council of the City of Chicago:

SECTION 1. Permission and authority are hereby given and granted to LOYOLA UNIVERSITY OF CHICAGO, upon the terms and subject to the conditions of this ordinance to maintain and use, as now constructed, two (2) six (6) inch chilled Pipe(s) under and across the public right-of-way adjacent to its premises known as 840 N. Wabash Ave.. Existing pipes connect the buildings located at 840 and 841 North Wabash Avenue. Existing water pipes measure sixty-six (66) feet in length and three (3) feet in width, which is the size of the insulated trench for a total of one hundred ninety-eight (198) square feet. Existing trench is approximately six (6) feet six (6) inches under the public right-of-way.

The location of said privilege shall be as shown on prints kept on file with the Department of Business Affairs and Consumer Protection and the Office of the City Clerk.

Said privilege shall be constructed in accordance with plans and specifications approved by the Department of Transportation (Office of Underground Coordination) and Department of Water Management.

This grant of privilege in the public way shall be subject to the provisions of Section 10-28-015 and all other required provisions of the Municipal Code of Chicago.

The grantee shall pay to the City of Chicago as compensation for the privilege #1107861 herein granted the sum of six hundred eighteen ($618.00) per annum in advance.


A 25% penalty will be added for payments received after due date.

The permit holder agrees to hold the City of Chicago harmless for any damage, relocation or replacement costs associated with damage, relocation or removal of private property caused by the City performing work in the public way.

Authority herein given and granted for a period of five (5) years from and after 06/23/2013.

Alderman _____

Brendan Reilly 42nd Ward

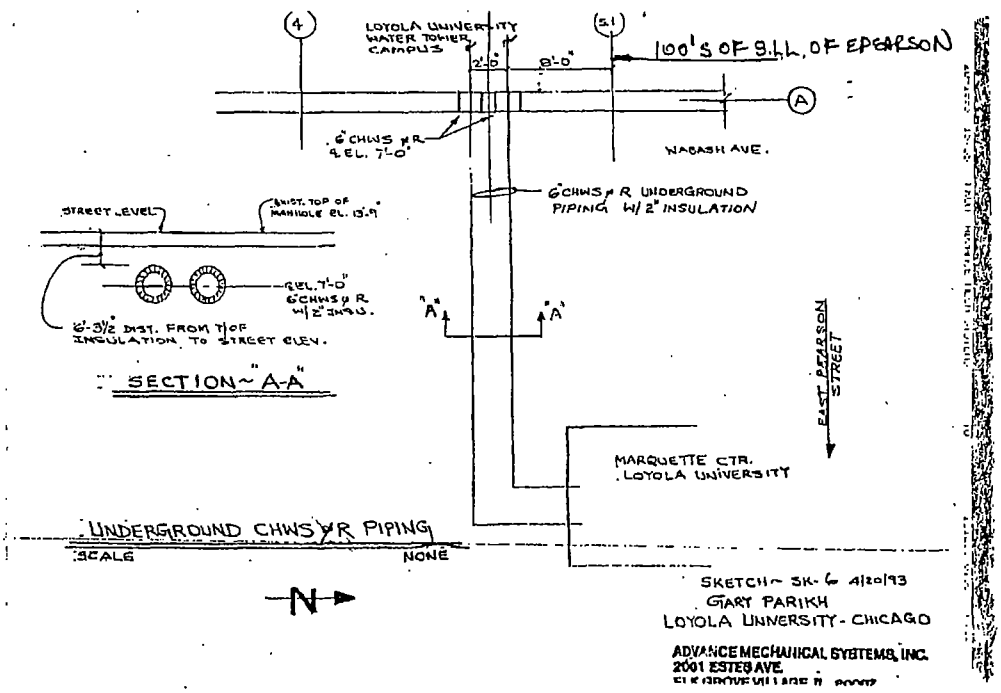
4
LOYOLA UNIVERSITY WATER TOWER CAMPUS
21
100'S OF S.L.L. OF EDGARSON
2'-0"
8'-0"
A
6" CHWS & R EL. 7'-0"
WABASH AVE.
6" CHWS & R UNDERGROUND PIPING W/ 2" INSULATION
STREET LEVEL
EXIST. TOP OF MANHOLE EL. 13'-9"
REL. 7'-0" 6" CHWS & R W/ 2" INSUL.
6'-3½" DIST. FROM TOP INSULATION TO STREET ELEV.
"A"
"A"
SECTION ~ "A-A"
EAST PEARSON STREET
MARQUETTE CTR. LOYOLA UNIVERSITY
UNDERGROUND CHWS & R PIPING
SCALE
NONE
N
SKETCH ~ SK-6 4/20/93
GIART PARIKH
LOYOLA UNIVERSITY - CHICAGO
ADVANCE MECHANICAL SYSTEMS, INC.
2001 ESTES AVE.

City of Chicago

O2013-8187

Office of the City Clerk

Document Tracking Sheet

Meeting Date:	10/16/2013
Sponsor(s):	Reilly (42)
Type:	Ordinance
Title:	Grant(s) of privilege in public way for Loyola University of Chicago - caissons
Committee(s) Assignment:	Committee on Transportation and Public Way

ORDINANCE
LOYOLA UNIVERSITY OF CHICAGO
Acct. No. 33471 - 32
Permit No. 1108533

Be It Ordained by the City Council of the City of Chicago:

SECTION 1. Permission and authority are hereby given and granted to LOYOLA UNIVERSITY OF CHICAGO, upon the terms and subject to the conditions of this ordinance to construct, install, maintain and use six (6) Caisson(s) encroaching under the public right-of-way adjacent to its premises known as 16 E. Pearson St..

Said Caisson(s) at North State Street measure(s):

One (1) at one point three three (1.33) foot in length, and point zero eight (.08) feet in width for a total of point one one (.11) square feet. Said caisson shall be approximately seventy-five (75) feet below grade level.

Two (2) at five point zero eight (5.08) feet in length, and one point zero eight (1.08) foot in width for a total of ten point nine seven (10.97) square feet. Said caissons shall be approximately seventy-five (75) feet below grade level.

Three (3) at seven point five eight (7.58) feet in length, and two point zero eight (2.08) feet in width for a total of forty-seven point three (47.3) square feet. Said caissons shall be approximately seventy-five (75) feet below grade level.

The location of said privilege shall be as shown on prints kept on file with the Department of Business Affairs and Consumer Protection and the Office of the City Clerk.

Said privilege shall be constructed in accordance with plans and specifications approved by the Department of Planning and Development and Department of Transportation (Office of Underground Coordination).

This grant of privilege in the public way shall be subject to the provisions of Section 10-28-015 and all other required provisions of the Municipal Code of Chicago.

The grantee shall pay to the City of Chicago as compensation for the privilege #1108533 herein granted the sum of four hundred ($400.00) per annum in advance.


A 25% penalty will be added for payments received after due date.

The permit holder agrees to hold the City of Chicago harmless for any damage, relocation or replacement costs associated with damage, relocation or removal of private property caused by the City performing work in the public way.

Authority herein given and granted for a period of five (5) years from and after Date of Passage.

Alderman _____

Brendan Reilly 42nd Ward

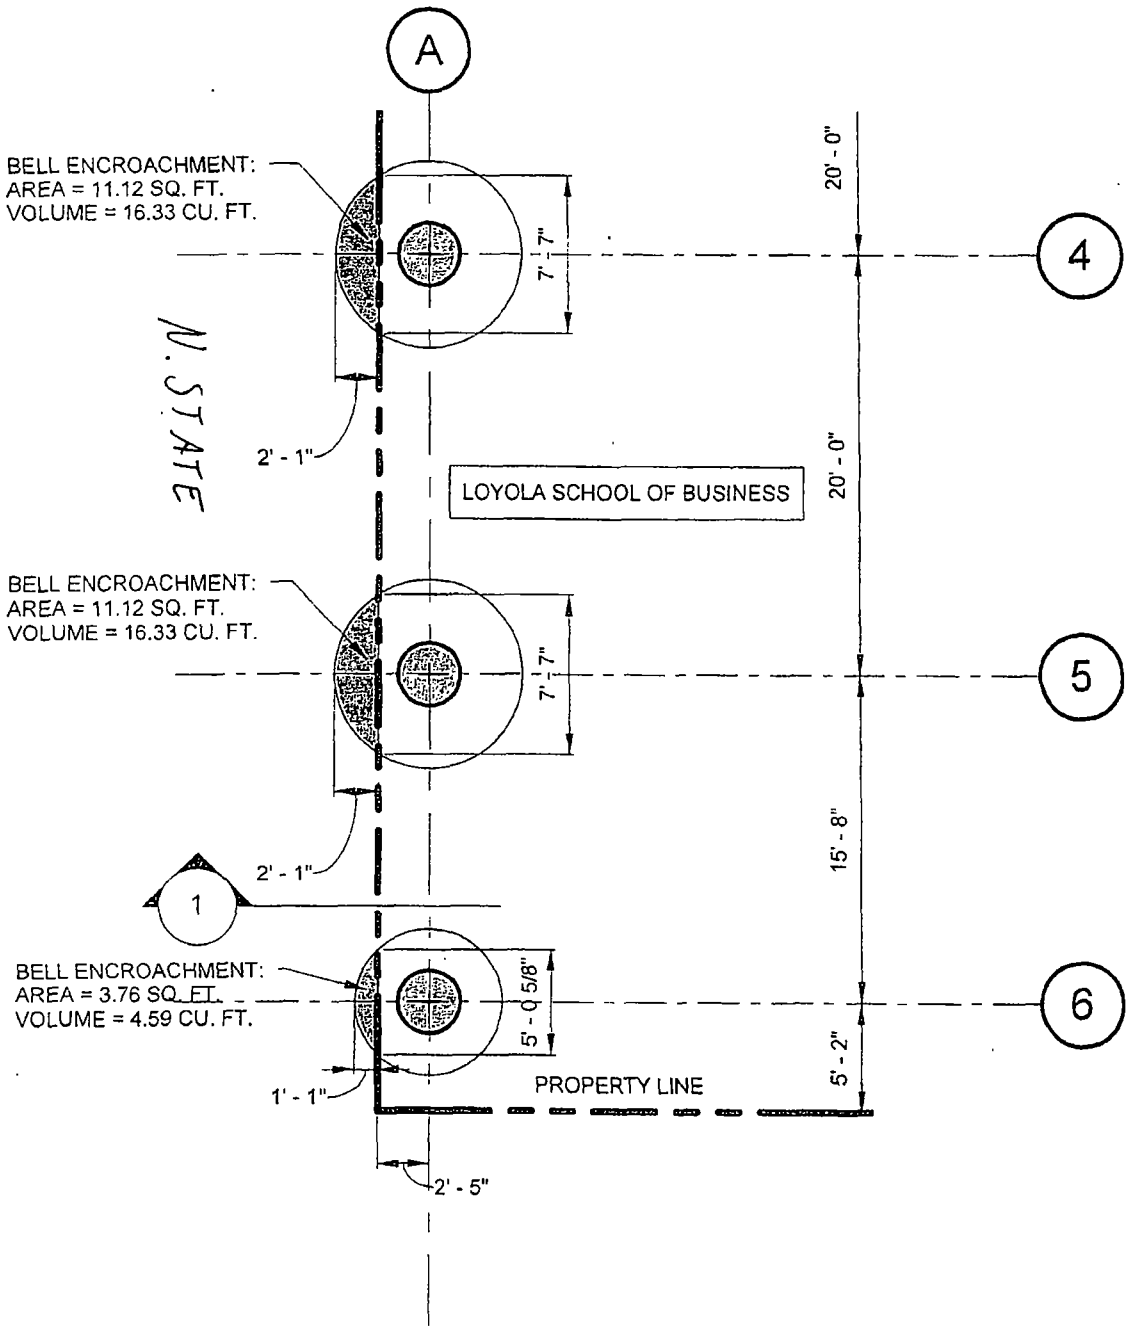

PARTIAL PLAN

SCALE: NOT TO SCALE

HALVORSON AND PARTNERS STRUCTURAL ENGINEERS 600 WEST CHICAGO AVENUE, SUITE 650 CHICAGO, ILLINOIS 60654 T +1 312 274 2400 W www.hpse.com	**QUINLAN SCHOOL OF BUSINESS ADMINISTRATION** CAISSON ENCROACHMENT PLAN SHEET 1 OF 3	SSK-012 H+P #12-067 07/11/13

7/12/2013 10.41 44 AM

City of Chicago

O2013-8189

Office of the City Clerk

Document Tracking Sheet

Meeting Date:	10/16/2013
Sponsor(s):	Reilly (42)
Type:	Ordinance
Title:	Grant(s) of privilege in public way for Macerich Management Company
Committee(s) Assignment:	Committee on Transportation and Public Way

ORDINANCE
MACERICH MANAGEMENT COMPANY
Acct. No. 334172 - 2
Permit No. 1108600

Be It Ordained by the City Council of the City of Chicago:

SECTION 1. Permission and authority are hereby given and granted to MACERICH MANAGEMENT COMPANY, upon the terms and subject to the conditions of this ordinance to construct, install, maintain and use three (3) Duct(s) projecting over the public right-of-way adjacent to its premises known as 520 N. Michigan Ave..

Said Duct(s) at Pulbic Alley measure(s):
Three (3) at eleven point five (11.5) feet in length, and two point eight three (2.83) feet in width for a total of ninety-seven point six four (97.64) square feet.

The location of said privilege shall be as shown on prints kept on file with the Department of Business Affairs and Consumer Protection and the Office of the City Clerk.

Said privilege shall be constructed in accordance with plans and specifications approved by the Department of Transportation (Division of Project Development) and Department of Transportation (Office of Underground Coordination).

This grant of privilege in the public way shall be subject to the provisions of Section 10-28-015 and all other required provisions of the Municipal Code of Chicago.

The grantee shall pay to the City of Chicago as compensation for the privilege #1108600 herein granted the sum of one thousand two hundred ($1,200.00) per annum in advance.

A 25% penalty will be added for payments received after due date.


The permit holder agrees to hold the City of Chicago harmless for any damage, relocation or replacement costs associated with damage, relocation or removal of private property caused by the City performing work in the public way.

Authority herein given and granted for a period of five (5) years from and after Date of Passage.

Alderman _____

Brendan Reilly 42nd Ward

MACERICH®

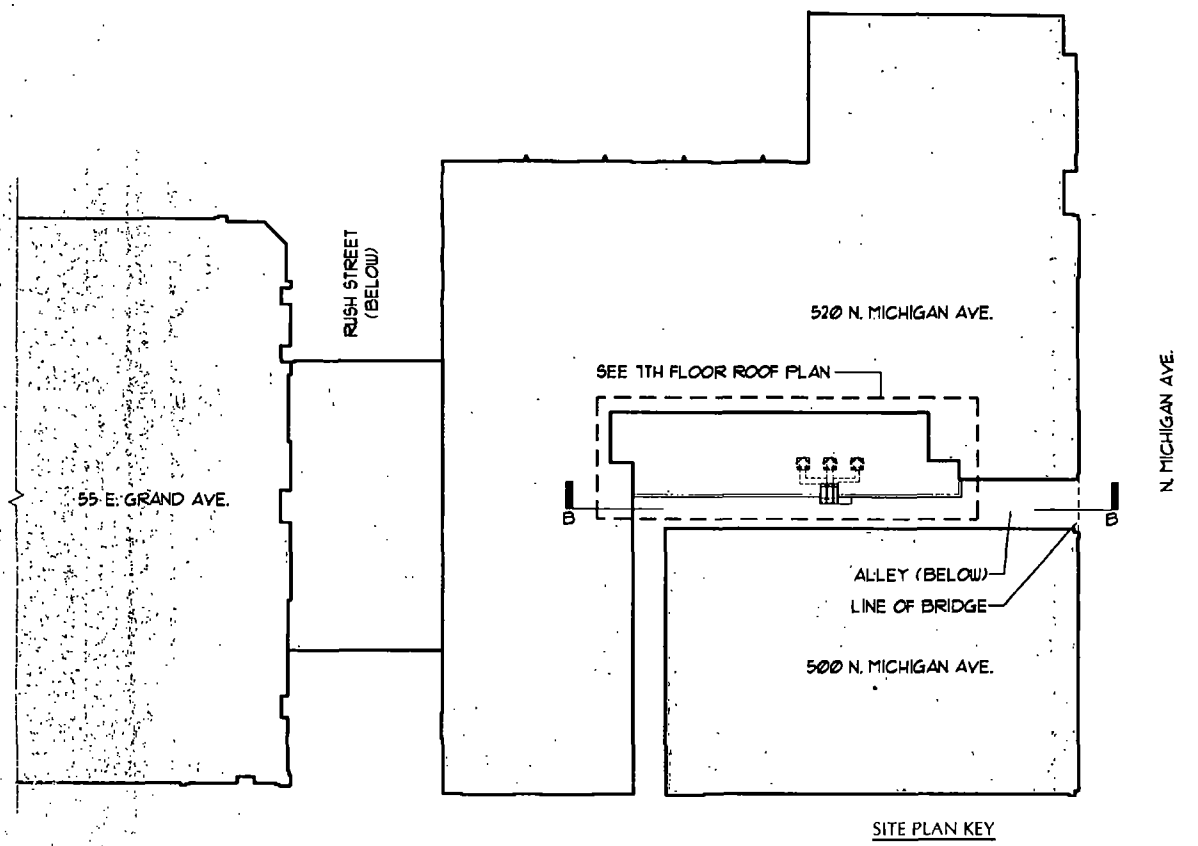

North Bridge - Block 125 - New Exhaust Duct

Chicago, Illinois 60611

P210017.023 July 31 2013 Scale: 1" = 40'-0"

North

Griskelis Young Harrell

City of Chicago

O2013-8192

Office of the City Clerk

Document Tracking Sheet

Meeting Date:	10/16/2013
Sponsor(s):	Reilly (42)
Type:	Ordinance
Title:	Grant(s) of privilege in public way for Macy's Retail Holdings, Inc.
Committee(s) Assignment:	Committee on Transportation and Public Way

ORDINANCE
MACY'S RETAIL HOLDINGS, INC.
Acct. No. 284269 - 1
Permit No. 1108731

Be It Ordained by the City Council of the City of Chicago:

SECTION 1. Permission and authority are hereby given and granted to MACY'S RETAIL HOLDINGS, INC., upon the terms and subject to the conditions of this ordinance to maintain and use, as now constructed, Subway Connection under the public right-of-way adjacent to its premises known as 105-139 N. State St.. Existing subway station in subsurface space measure sixteen (16) feet in length and fourteen (14) feet in width and is equal to an area of approximately two hundred twenty-four (224) square feet.

The location of said privilege shall be as shown on prints kept on file with the Department of Business Affairs and Consumer Protection and the Office of the City Clerk.

Said privilege shall be constructed in accordance with plans and specifications approved by the Department of Planning and Development and Department of Transportation (Office of Underground Coordination).

This grant of privilege in the public way shall be subject to the provisions of Section 10-28-015 and all other required provisions of the Municipal Code of Chicago.

The grantee shall pay to the City of Chicago as compensation for the privilege #1108731 herein granted the sum of six hundred ninety-nine ($699.00) per annum in advance.


A 25% penalty will be added for payments received after due date.

The permit holder agrees to hold the City of Chicago harmless for any damage, relocation or replacement costs associated with damage, relocation or removal of private property caused by the City performing work in the public way.

Authority herein given and granted for a period of five (5) years from and after 09/28/2013.

Alderman _____

Brendan Reilly 42nd Ward

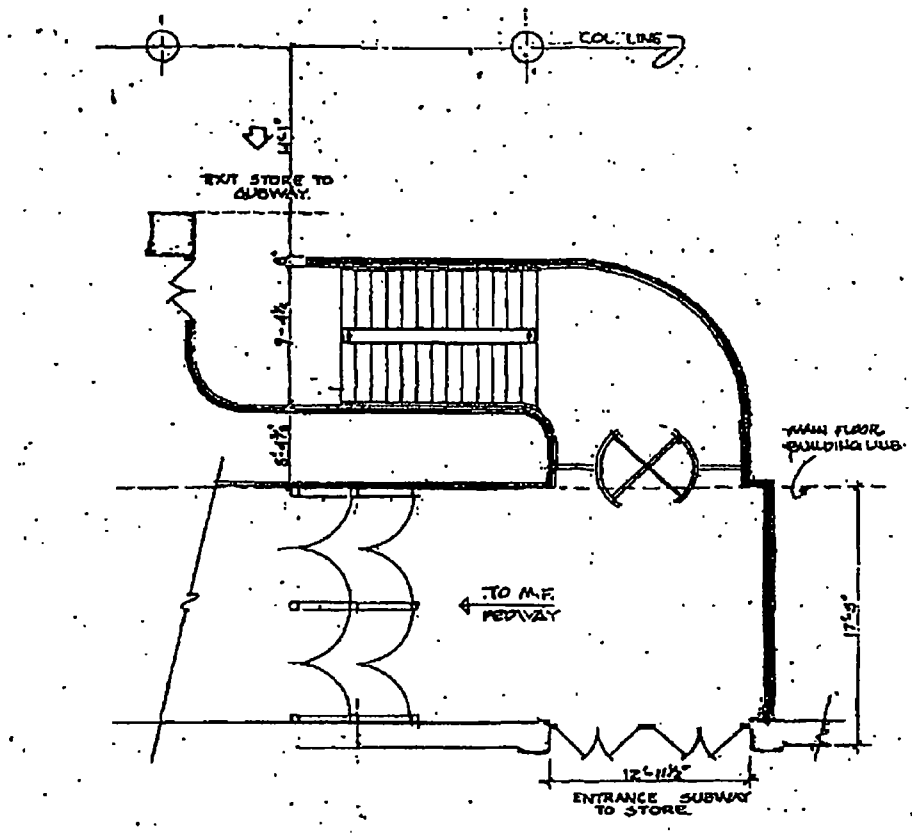

PLAN SUBWAY ENTRANCE
SCALE 1/4"=1'0"

Exhibit A

Marshall Field & Company
ARCHITECTURAL PLANNING DEPARTMENT

LETTER	DATE	DESCRIPTION
A	12/2/57	MEDWAY ENTRANCE INDICATED

REVISIONS

SHEET TITLE: SUBWAY ENTRANCE BUDGET FL. M.S

SHEET No.: 1 OF 1

TITLE OF JOB	DATE	JOB No.
	7/13/57	3273

City of Chicago

O2013-8194

Office of the City Clerk

Document Tracking Sheet

Meeting Date:	10/16/2013
Sponsor(s):	Reilly (42)
Type:	Ordinance
Title:	Grant(s) of privilege in public way for Manulife Financial
Committee(s) Assignment:	Committee on Transportation and Public Way

ORDINANCE
MANULIFE FINANCIAL
Acct. No. 382025 - 1
Permit No. 1107298

Be It Ordained by the City Council of the City of Chicago:

SECTION 1. Permission and authority are hereby given and granted to MANULIFE FINANCIAL, upon the terms and subject to the conditions of this ordinance to maintain and use, as now constructed, one (1) Tunnel(s) under the public right-of-way adjacent to its premises known as 150 N. Michigan Ave..

Said Tunnel(s) at N. MICHIGAN AVENUE measure(s):
One (1) at sixty-four (64) feet in length, and fourteen (14) feet in width for a total of eight hundred ninety-six (896) square feet.

The location of said privilege shall be as shown on prints kept on file with the Department of Business Affairs and Consumer Protection and the Office of the City Clerk.

Said privilege shall be constructed in accordance with plans and specifications approved by the Department of Planning and Development and Department of Transportation (Office of Underground Coordination).

This grant of privilege in the public way shall be subject to the provisions of Section 10-28-015 and all other required provisions of the Municipal Code of Chicago.

The grantee shall pay to the City of Chicago as compensation for the privilege #1107298 herein granted the sum of three thousand nine hundred fourteen ($3,914.00) per annum in advance.


A 25% penalty will be added for payments received after due date.

The permit holder agrees to hold the City of Chicago harmless for any damage, relocation or replacement costs associated with damage, relocation or removal of private property caused by the City performing work in the public way.

Authority herein given and granted for a period of five (5) years from and after 03/31/2013.

Alderman _____

Brendan Reilly 42nd Ward

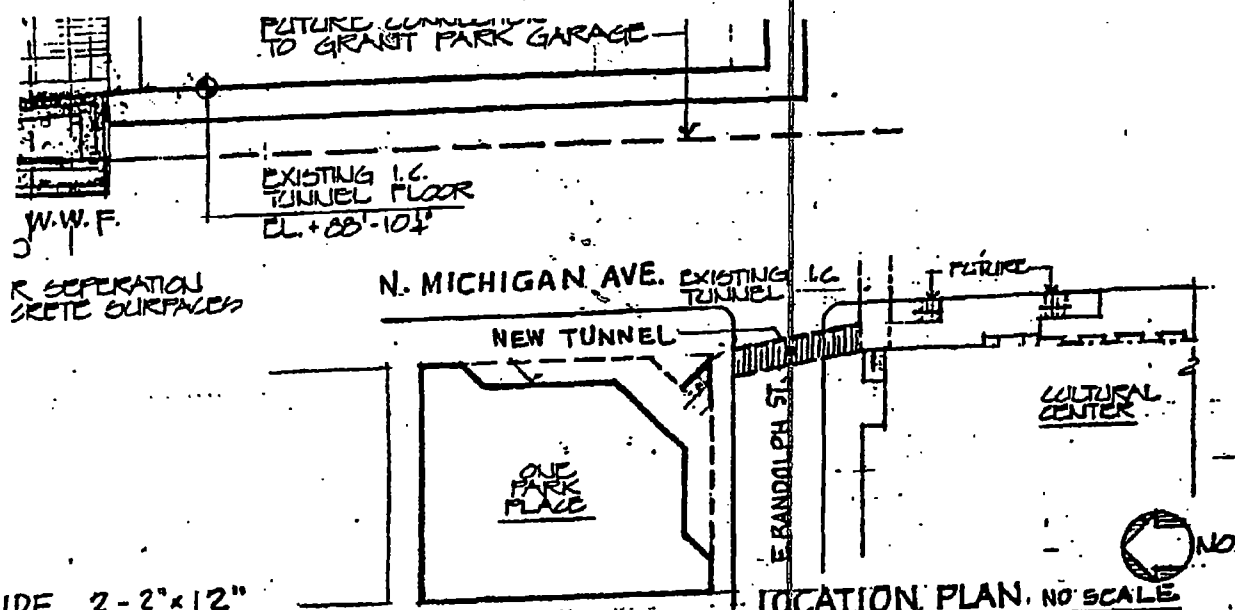

LOCATION PLAN. NO SCALE

PEDESTRIAN TUNNEL UNDER RANDOLPH STREET

DESCRIPTION	BY
REINFORCING TO SECTION ④ AND L TO TUNNEL SECTIONS	R.K.
COMM. EDISON DUCT LOCATION TUNNEL SECT. OF TUNNEL AND PAVEMENT REVISION	L.G.
ED FOR CONSTRUCTION	B.K.

ONE PARK PLACE

150 NORTH MICHIGAN AVENUE
CHICAGO ILLINOIS

A. EPSTEIN AND SONS, INC.
ENGINEERS
2011 WEST PERSHING ROAD
312 847-6000
ARCHITECTS
CHICAGO ILL 60609
TELEX 25-4314

PROJECT MANAGER: L. AMSTADTER
ENGINEER: B. KOVA
DRAWN BY: D. CHICOINE
APPROVALS: DEPARTMENT HEAD; PROJECT MANAGER
JOB NUMBER: 6018
DATE: JUNE 23, 1982
SHEET NUMBER: A-37
OF 37 SHEETS

City of Chicago

O2013-8199

Office of the City Clerk

Document Tracking Sheet

Meeting Date:	10/16/2013
Sponsor(s):	Reilly (42)
Type:	Ordinance
Title:	Grant(s) of privilege in public way for MB Real Estate/AAF One North LaSalle Properties LLC
Committee(s) Assignment:	Committee on Transportation and Public Way

ORDINANCE
MB REAL ESTATE/AAF ONE NORTH LASALLE PROPERTIES L.L.C
Acct. No. 88276 - 1
Permit No. 1106298

Be It Ordained by the City Council of the City of Chicago:

SECTION 1. Permission and authority are hereby given and granted to MB REAL ESTATE/AAF ONE NORTH LASALLE PROPERTIES L.L.C, upon the terms and subject to the conditions of this ordinance to maintain and use, as now constructed, one (1) emergency Generator over the public right-of-way adjacent to its premises known as 1 N. La Salle St.. Existing emergency back-up generator is located on top of a platform adjacent to the second (2nd) story approximately fifteen (15) feet above grade level. Existing platform for which generator is located has four (4) steel support beams/posts. There is six (6) feet of space in between beams/posts to allow pedestrian movement, as well as sufficient access for the disabled, should such be required. Existing area is a little used passage way which cannot accommodate automobiles and is seldom used for pedestrians because it leads only to an alley Existing platform measure twenty-one (21) feet eight (8) inches in length and eight (8) feet eight (8) inches in width. Existing emergency back-up generator measure thirteen (13) feet six (6) inches in length, five (5) feet in width and five (5) feet eight (8) inches in height.

The location of said privilege shall be as shown on prints kept on file with the Department of Business Affairs and Consumer Protection and the Office of the City Clerk.

Said privilege shall be constructed in accordance with plans and specifications approved by the Department of Transportation (Division of Project Development).

This grant of privilege in the public way shall be subject to the provisions of Section 10-28-015 and all other required provisions of the Municipal Code of Chicago.

The grantee shall pay to the City of Chicago as compensation for the privilege #1106298 herein granted the sum of two thousand five hundred ($2,500.00) per annum in advance.


A 25% penalty will be added for payments received after due date.

The permit holder agrees to hold the City of Chicago harmless for any damage, relocation or replacement costs associated with damage, relocation or removal of private property caused by the City performing work in the public way.

Authority herein given and granted for a period of five (5) years from and after 05/14/2013.

Alderman _____

Brendan Reilly 42nd Ward

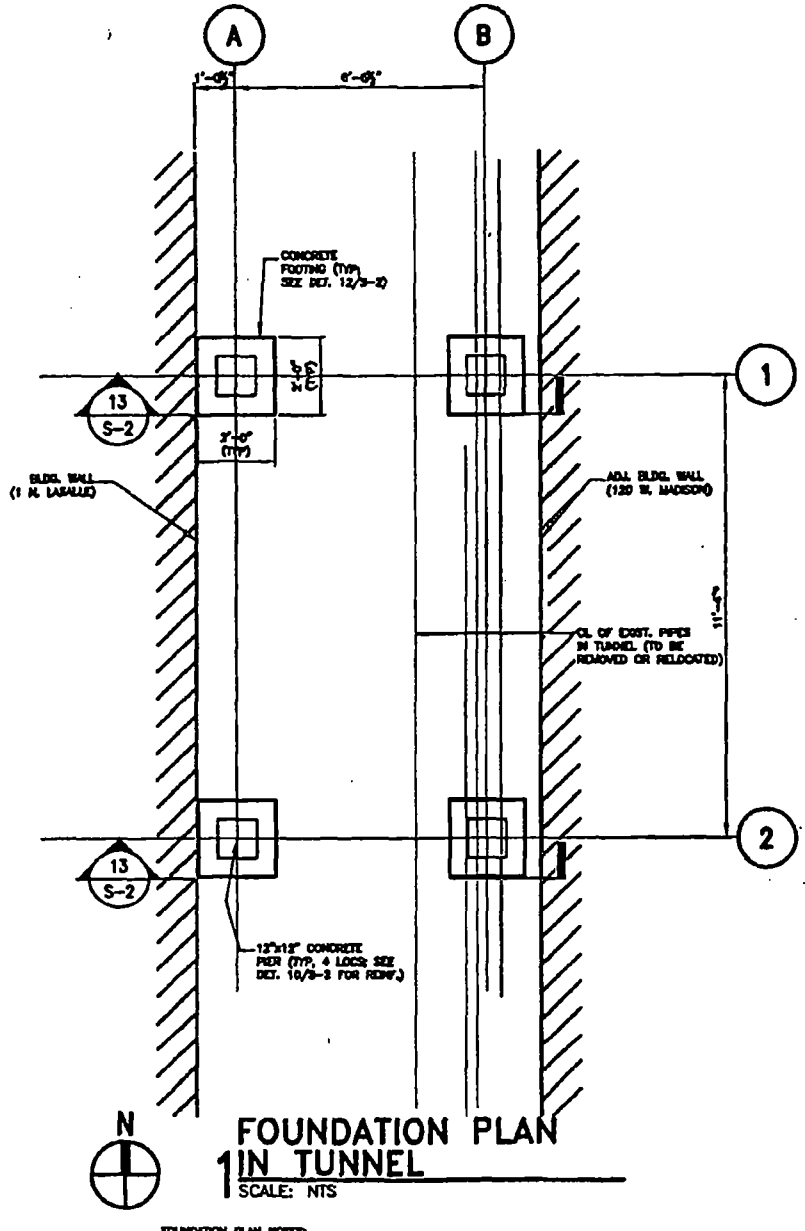

FOUNDATION PLAN IN TUNNEL

1 SCALE: NTS

FOUNDATION PLAN NOTES:
1. COORDINATE THE LOCATION OF THE FOOTINGS AND PIERS PER THESE DRAWINGS AND THE PROVISIONS OF THE ALLEY SLAB PLAN NOTES.
2. SEE S-2 FOR CONCRETE PIER AND FOOTING DETAILS.
3. FOOTINGS SHALL BEAR ON UNDISTURBED SOIL. FOOTING BEARING ELEVATION SHALL BE 3'-0" MINIMUM BELOW EXISTING VAULT FLOOR. SEE DETS. 12A13/S-2 FOR ADDITIONAL NOTES.

* -- ACTUAL DIMENSION TO BE BASED ON GENERATOR REQUIREMENTS. GENERAL CONTRACTOR TO COORDINATE. INFORM STRUCTURAL ENGINEER OF DEVIATIONS FROM DIMENSIONS SHOWN.

AHG STRUCTURAL ENGINEERING
120 W. Madison Street
Suite 702-B
Chicago, Illinois 60602
tel 312 782 2600
fax 312 782 2252
info@ahgse.com

PROJECT: 1 NORTH LASALLE STREET
GENERATOR SUPPORT

SKECTH NO. SK-A | PROJECT NO. 2005.021

DATE: SEPTEMBER 11, 2007

City of Chicago

O2013-8202

Office of the City Clerk

Document Tracking Sheet

Meeting Date:	10/16/2013
Sponsor(s):	Reilly (42)
Type:	Ordinance
Title:	Grant(s) of privilege in public way for Michigan Avenue Investors, L.P.
Committee(s) Assignment:	Committee on Transportation and Public Way

ORDINANCE
MICHIGAN AVENUE INVESTORS, L.P.
Acct. No. 88208 - 1
Permit No. 1108022

Be It Ordained by the City Council of the City of Chicago:

SECTION 1. Permission and authority are hereby given and granted to MICHIGAN AVENUE INVESTORS, L.P., upon the terms and subject to the conditions of this ordinance to maintain and use, as now constructed, one (1) Concrete Bumper(s) on the public right-of-way adjacent to its premises known as 200 S. Michigan Ave.. Outside dimensions of existing bumper is ninety-eight (98) feet in length, seven (7) inches in width and eighteen (18) inches in height. Existing bumper extend seven (7) inches into the north/south eighteen (18) foot public alley, with the entrances and return of the alley being on East Adams, approximately one hundred seventy-one (171) feet west of the west lint of South Michigan Avenue. The location of the bumper is approximately twenty-two (22) feet south of the south line of East Adams Street.

The location of said privilege shall be as shown on prints kept on file with the Department of Business Affairs and Consumer Protection and the Office of the City Clerk.

Said privilege shall be constructed in accordance with plans and specifications approved by the Department of Planning and Development and Department of Transportation (Division of Project Development).

This grant of privilege in the public way shall be subject to the provisions of Section 10-28-015 and all other required provisions of the Municipal Code of Chicago.

The grantee shall pay to the City of Chicago as compensation for the privilege #1108022 herein granted the sum of one thousand five hundred seven ($1,507.00) per annum in advance.


A 25% penalty will be added for payments received after due date.

The permit holder agrees to hold the City of Chicago harmless for any damage, relocation or replacement costs associated with damage, relocation or removal of private property caused by the City performing work in the public way.

Authority herein given and granted for a period of five (5) years from and after 07/29/2013.

Alderman _____

Brendan Reilly 42nd Ward

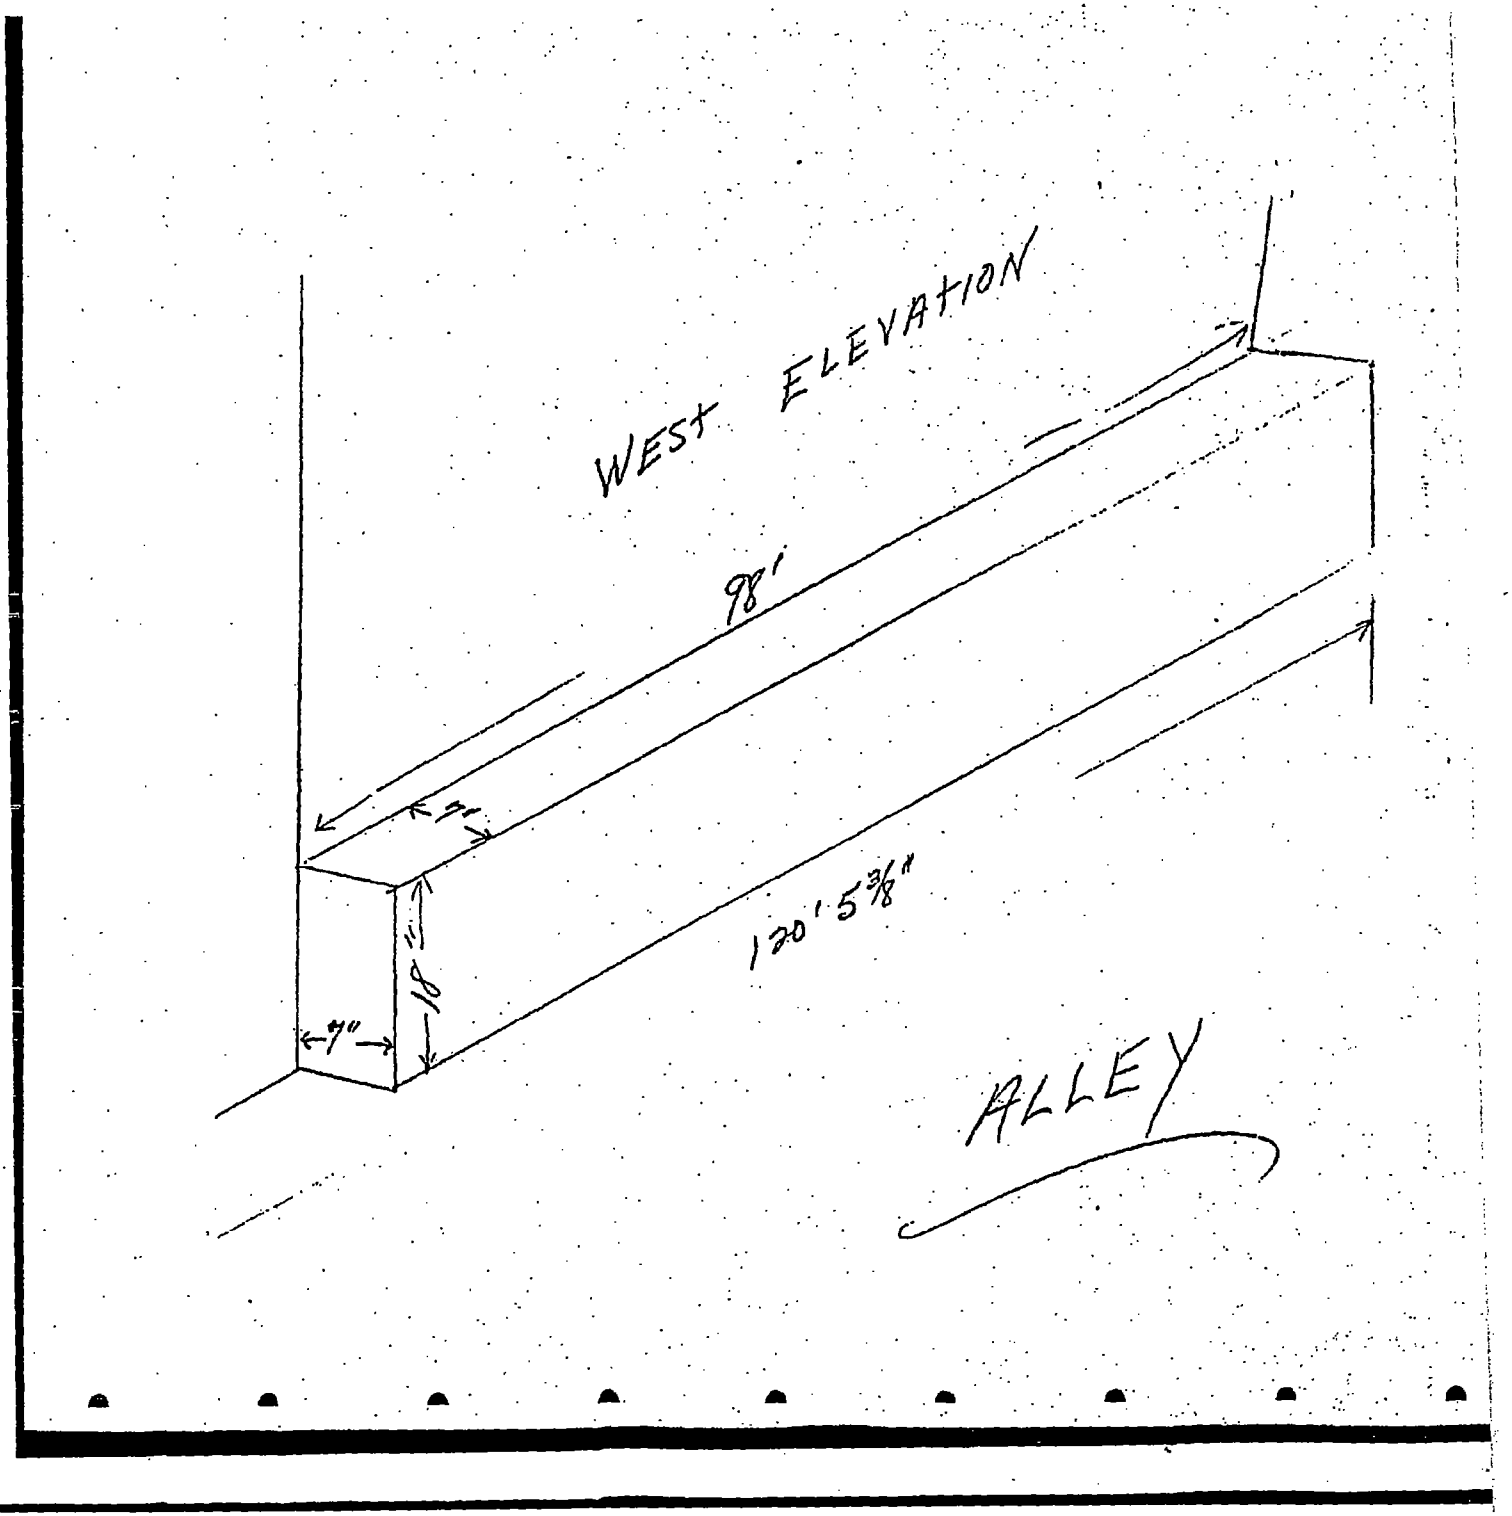
WEST ELEVATION
98'
7"
18"
7"
120' 5 3/8"
ALLEY

City of Chicago

O2013-8206

Office of the City Clerk

Document Tracking Sheet

Meeting Date:	10/16/2013
Sponsor(s):	Reilly (42)
Type:	Ordinance
Title:	Grant(s) of privilege in public way for Michigan 180 Property LLC
Committee(s) Assignment:	Committee on Transportation and Public Way

ORDINANCE
MICHIGAN 180 PROPERTY LLC.
Acct. No. 323693 - 1
Permit No. 1106660

Be It Ordained by the City Council of the City of Chicago:

SECTION 1. Permission and authority are hereby given and granted to MICHIGAN 180 PROPERTY LLC., upon the terms and subject to the conditions of this ordinance to maintain and use, as now constructed, three (3) Vault(s) under the public right-of-way adjacent to its premises known as 180 N. Michigan Ave..

Said Vault(s) at E. Lake measure(s):
One (1) at seventy-six (76) feet in length, and sixteen (16) feet in width for a total of one thousand two hundred sixteen (1216) square feet.

Said Vault(s) at N. Garland Ct measure(s):
One (1) at thirty-two (32) feet in length, and nine (9) feet in width for a total of two hundred eighty-eight (288) square feet.

Said Vault(s) at N. Michigan measure(s):
One (1) at one hundred five (105) feet in length, and twenty-six (26) feet in width for a total of two thousand seven hundred thirty (2730) square feet.

The location of said privilege shall be as shown on prints kept on file with the Department of Business Affairs and Consumer Protection and the Office of the City Clerk.

Said privilege shall be constructed in accordance with plans and specifications approved by the Department of Transportation (Office of Underground Coordination).

This grant of privilege in the public way shall be subject to the provisions of Section 10-28-015 and all other required provisions of the Municipal Code of Chicago.

The grantee shall pay to the City of Chicago as compensation for the privilege #1106660 herein granted the sum of sixteen thousand six hundred seventeen ($16,617.00) per annum in advance.


A 25% penalty will be added for payments received after due date.

The permit holder agrees to hold the City of Chicago harmless for any damage, relocation or replacement costs associated with damage, relocation or removal of private property caused by the City performing work in the public way.

Authority herein given and granted for a period of five (5) years from and after 01/09/2013.

Alderman _____

Brendan Reilly 42nd Ward

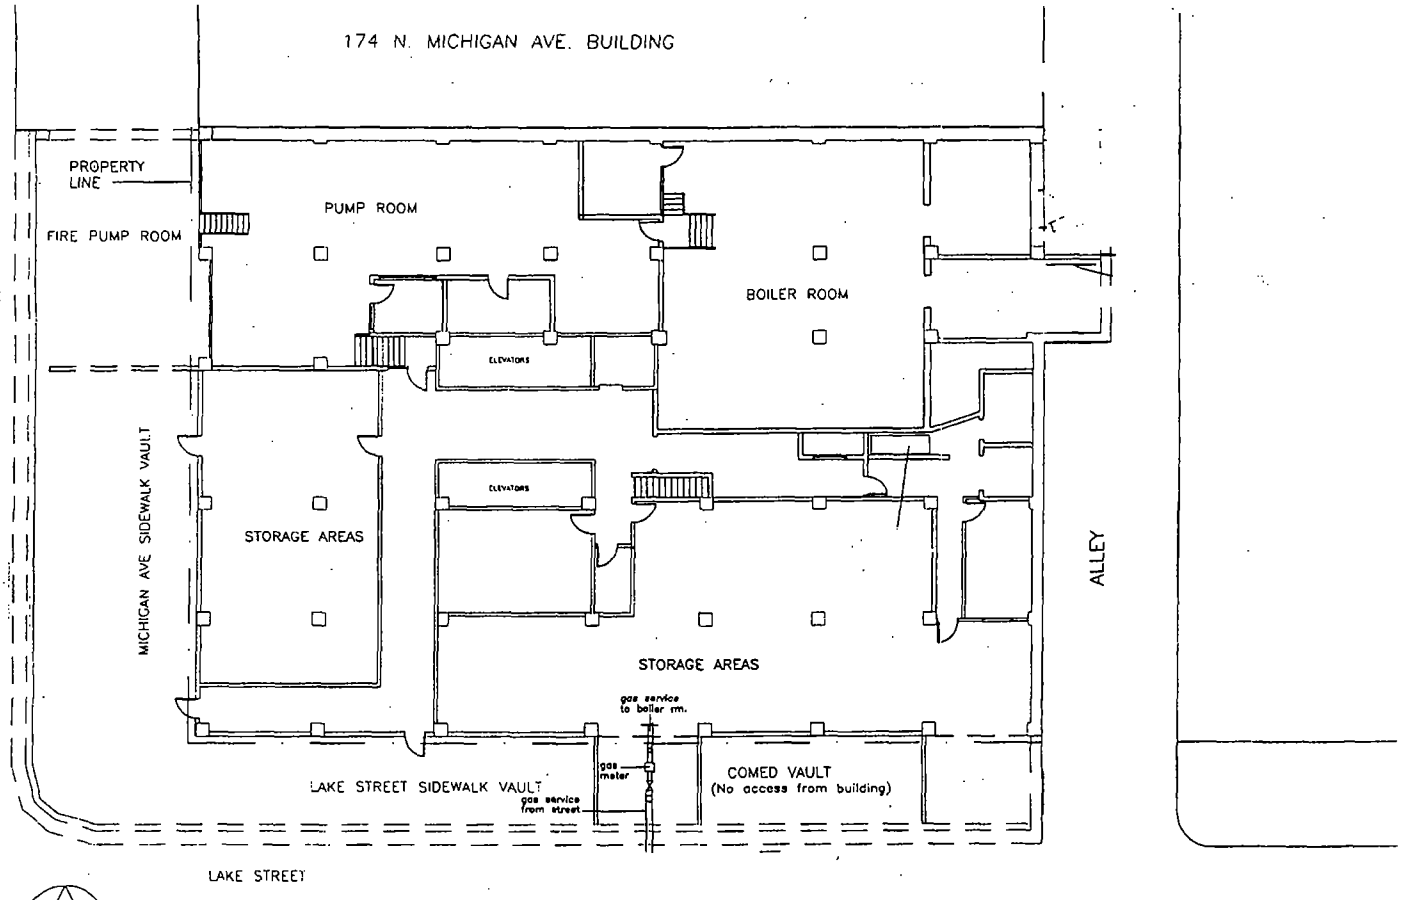

NORTH

BASEMENT/SITE PLAN – 180 N. MICHIGAN AVE. BUILDING

GRAPHIC SCALE: 0 5' 10' 15' 25' 50'

City of Chicago

O2013-8207

Office of the City Clerk

Document Tracking Sheet

Meeting Date:	10/16/2013
Sponsor(s):	Reilly (42)
Type:	Ordinance
Title:	Grant(s) of privilege in public way for Northern Trust Company - building projection
Committee(s) Assignment:	Committee on Transportation and Public Way

ORDINANCE
NORTHERN TRUST COMPANY
Acct. No. 209648 - 2
Permit No. 1108680

Be It Ordained by the City Council of the City of Chicago:

SECTION 1. Permission and authority are hereby given and granted to NORTHERN TRUST COMPANY, upon the terms and subject to the conditions of this ordinance to construct, install, maintain and use one (1) Building Projection over the public right-of-way adjacent to its premises known as 50 S. La Salle St..

Said Building Projection(s) at E. Monroe Street measure(s):
One (1) at thirty-three (33) feet in length, and one (1) foot eleven (11) inches over public way. Said building projection shall be approximately fourteen (14) feet eight (8) inches above grade level.

The location of said privilege shall be as shown on prints kept on file with the Department of Business Affairs and Consumer Protection and the Office of the City Clerk.

Said privilege shall be constructed in accordance with plans and specifications approved by the Department of Planning and Development and Department of Transportation (Division of Project Development).

This grant of privilege in the public way shall be subject to the provisions of Section 10-28-015 and all other required provisions of the Municipal Code of Chicago.

The grantee shall pay to the City of Chicago as compensation for the privilege #1108680 herein granted the sum of five hundred ninety-two ($592.00) per annum in advance.


A 25% penalty will be added for payments received after due date.

The permit holder agrees to hold the City of Chicago harmless for any damage, relocation or replacement costs associated with damage, relocation or removal of private property caused by the City performing work in the public way.


Authority herein given and granted for a period of five (5) years from and after Date of Passage.

Alderman _____


Brendan Reilly 42nd Ward

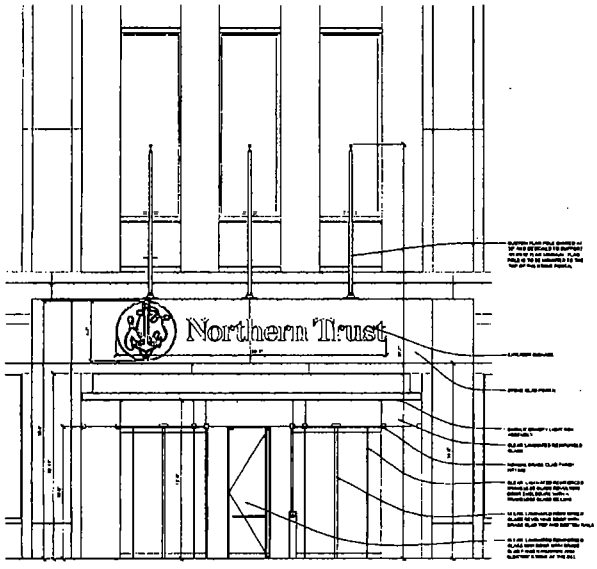

1 ENLARGED MAIN ENTRY EXTERIOR ELEVATION

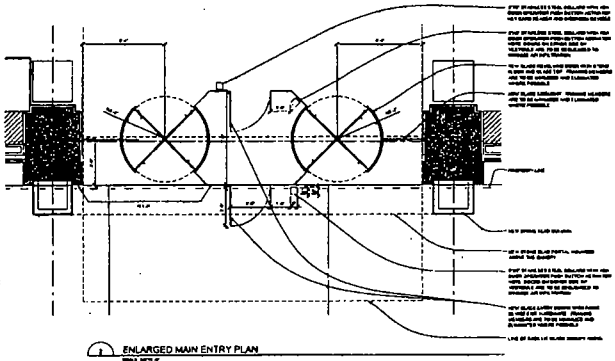

1 ENLARGED MAIN ENTRY PLAN

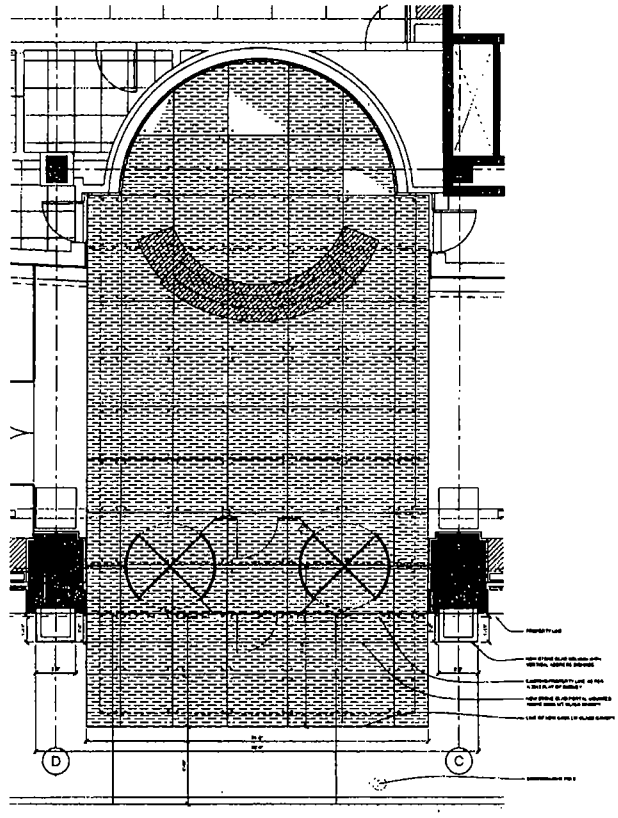

1 ENLARGED CANOPY CEILING PLAN

Northern Trust

HARLEY ELLIS DEVEREAUX

ELEVATIONS, PLAN AND DETAILS

A9.20

City of Chicago

O2013-8209

Office of the City Clerk

Document Tracking Sheet

Meeting Date:	10/16/2013
Sponsor(s):	Reilly (42)
Type:	Ordinance
Title:	Grant(s) of privilege in public way for Northern Trust Company - door swing
Committee(s) Assignment:	Committee on Transportation and Public Way

ORDINANCE
NORTHERN TRUST COMPANY
Acct. No. 209648 - 2
Permit No. 1108681

Be It Ordained by the City Council of the City of Chicago:

SECTION 1. Permission and authority are hereby given and granted to NORTHERN TRUST COMPANY, upon the terms and subject to the conditions of this ordinance to construct, install, maintain and use one (1) Door Swing(s) on the public right-of-way adjacent to its premises known as 50 S. La Salle St..

Said Door Swing(s) at E. Monroe Street measure(s):
One (1) at three (3) feet in length, and three (3) feet in width for a total of nine (9) square feet.

The location of said privilege shall be as shown on prints kept on file with the Department of Business Affairs and Consumer Protection and the Office of the City Clerk.

Said privilege shall be constructed in accordance with plans and specifications approved by the Department of Transportation (Division of Project Development).

This grant of privilege in the public way shall be subject to the provisions of Section 10-28-015 and all other required provisions of the Municipal Code of Chicago.

The grantee shall pay to the City of Chicago as compensation for the privilege #1108681 herein granted the sum of seventy-five ($75.00) per annum in advance.


A 25% penalty will be added for payments received after due date.

The permit holder agrees to hold the City of Chicago harmless for any damage, relocation or replacement costs associated with damage, relocation or removal of private property caused by the City performing work in the public way.


Authority herein given and granted for a period of five (5) years from and after Date of Passage.

Alderman _____


Brendan Reilly 42nd Ward

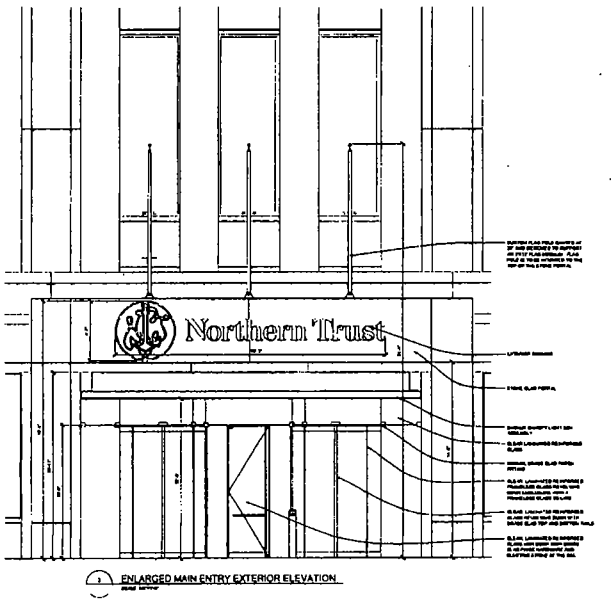

1 ENLARGED MAIN ENTRY EXTERIOR ELEVATION

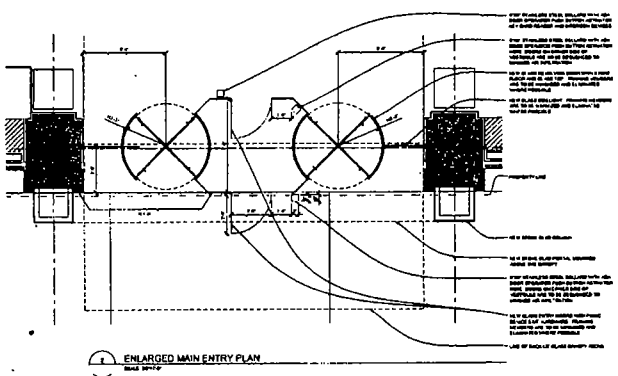

1 ENLARGED MAIN ENTRY PLAN

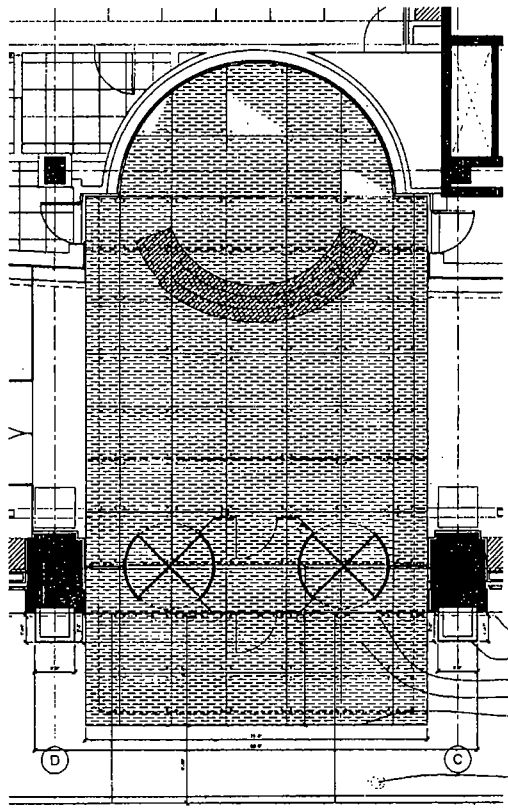

1 ENLARGED CANOPY CEILING PLAN

Northern Trust

MARLEY ELLIS DEVEREAUX

A9.20

City of Chicago

O2013-8211

Office of the City Clerk

Document Tracking Sheet

Meeting Date:	10/16/2013
Sponsor(s):	Reilly (42)
Type:	Ordinance
Title:	Grant(s) of privilege in public way for Northern Trust Company - flagpoles
Committee(s) Assignment:	Committee on Transportation and Public Way

ORDINANCE
NORTHERN TRUST COMPANY
Acct. No. 209648 - 2
Permit No. 1108682

Be It Ordained by the City Council of the City of Chicago:

SECTION 1. Permission and authority are hereby given and granted to NORTHERN TRUST COMPANY, upon the terms and subject to the conditions of this ordinance to construct, install, maintain and use three (3) Flag Pole(s) projecting over the public right-of-way adjacent to its premises known as 50 S. La Salle St..

Said Flag Pole(s) at E. Monroe Street measure(s):
Three (3) at twelve point three three (12.33) feet in length, and point two nine (.29) feet in width for a total of ten point seven three (10.73) square feet.

The location of said privilege shall be as shown on prints kept on file with the Department of Business Affairs and Consumer Protection and the Office of the City Clerk.

Said privilege shall be constructed in accordance with plans and specifications approved by the Department of Transportation (Division of Project Development).

This grant of privilege in the public way shall be subject to the provisions of Section 10-28-015 and all other required provisions of the Municipal Code of Chicago.

The grantee shall pay to the City of Chicago as compensation for the privilege #1108682 herein granted the sum of two hundred twenty-five ($225.00) per annum in advance.


A 25% penalty will be added for payments received after due date.

The permit holder agrees to hold the City of Chicago harmless for any damage, relocation or replacement costs associated with damage, relocation or removal of private property caused by the City performing work in the public way.


Authority herein given and granted for a period of five (5) years from and after Date of Passage.

Alderman _____


Brendan Reilly 42nd Ward

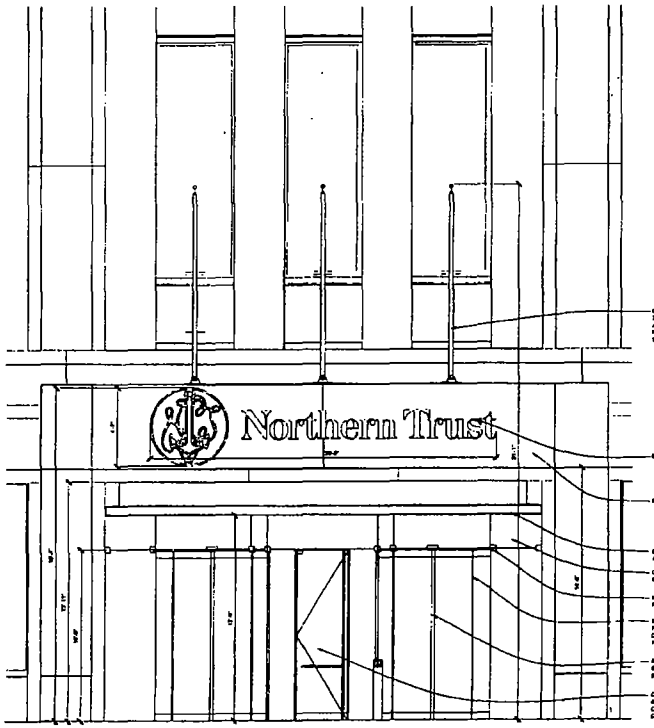

3 ENLARGED MAIN ENTRY EXTERIOR ELEVATION

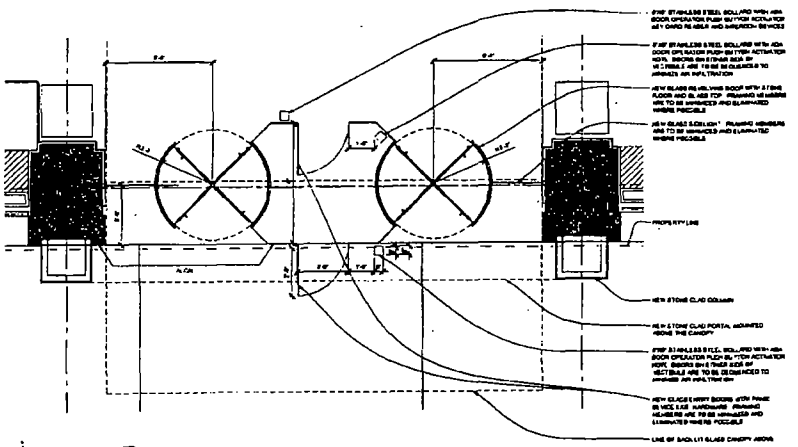

2 ENLARGED MAIN ENTRY PLAN

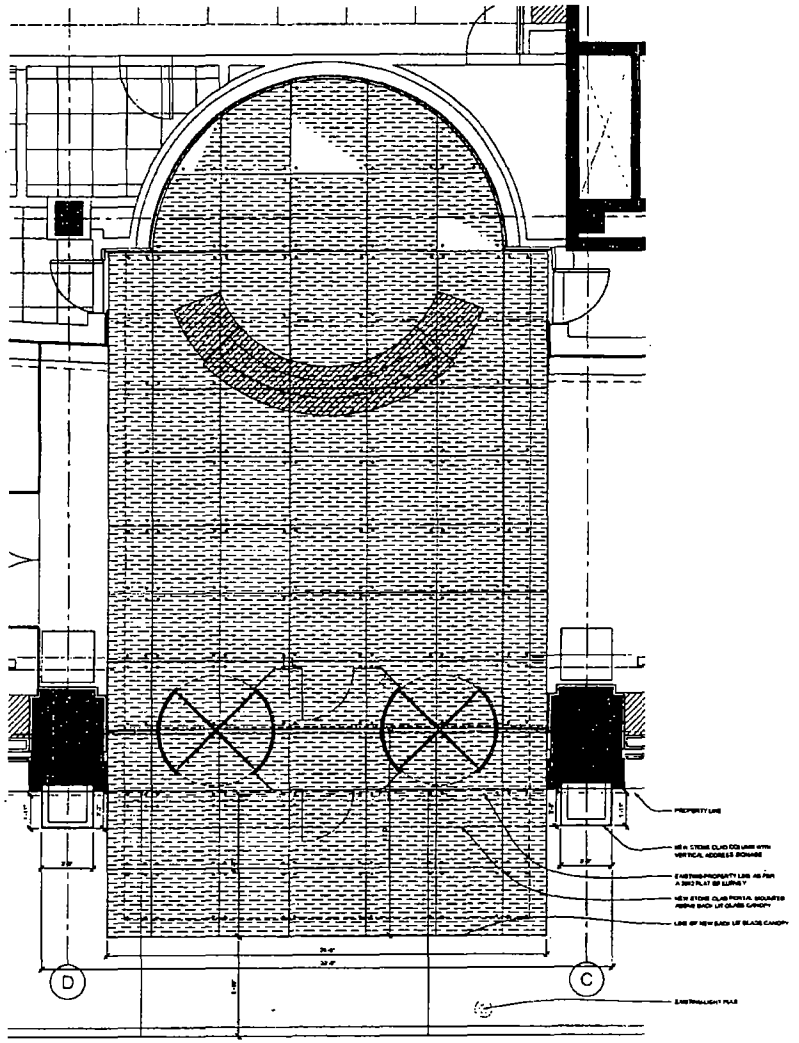

1 ENLARGED CANOPY CEILING PLAN

Northern Trust

LOBBY AND GLOBAL CONFERENCE CENTER

50 S. LaSalle
Chicago, IL 60603

Date	Issue
08/15/13	ENGINEERING
08/15/13	LOOP APPLICATION

HARLEY ELLIS DEVEREAUX

Two East Erie
Suite 200
Chicago, Illinois
60611 | USA

(312) 951.0063 (tel)
(312) 951.0118 (fax)
[redacted]

Planning
Architecture
Engineering
Interior Architecture
Landscape Architecture
Construction Services

Copyright © 2013

Project No. [redacted]
Project: LOBBY CANOPY
Drawing: ELEVATIONS, PLAN AND DETAILS
Scale: [redacted]

Sheet No. A9.20

City of Chicago

O2013-8213

Office of the City Clerk

Document Tracking Sheet

Meeting Date:	10/16/2013
Sponsor(s):	Reilly (42)
Type:	Ordinance
Title:	Grant(s) of privilege in public way for Northwestern University - Privilege No. 1107646
Committee(s) Assignment:	Committee on Transportation and Public Way

ORDINANCE
Northwestern University
Acct. No. 69296 - 3
Permit No. 1107646

Be It Ordained by the City Council of the City of Chicago:

SECTION 1. Permission and authority are hereby given and granted to Northwestern University, upon the terms and subject to the conditions of this ordinance to construct, install, maintain and use three (3) Sheeting(s) under the public right-of-way adjacent to its premises known as 303 E. Superior St..

Said Sheeting(s) at E. Superior measure(s):
One (1) at thirty-one point zero four (31.04) feet in length, and fifteen point three eight (15.38) feet in width for a total of four hundred seventy-seven point four (477.4) square feet. Said sheeting shall be fifteen (15) feet in depth.

One (1) at forty point zero one (40.01) feet in length, and eighteen point zero six (18.06) feet in width for a total of seven hundred twenty-two point five eight (722.58) square feet. Said sheeting shall be fifteen (15) feet in depth.

Said Sheeting(s) at E. Huron measure(s):
One (1) at eighteen point three (18.3) feet in length, and eighteen point six seven (18.67) feet in width for a total of three hundred forty-one point six six (341.66) square feet. Said sheeting shall be fifteen (15) feet in depth.

The location of said privilege shall be as shown on prints kept on file with the Department of Business Affairs and Consumer Protection and the Office of the City Clerk.

Said privilege shall be constructed in accordance with plans and specifications approved by the Department of Planning and Development and Department of Transportation (Office of Underground Coordination).

This grant of privilege in the public way shall be subject to the provisions of Section 10-28-015 and all other required provisions of the Municipal Code of Chicago.

The grantee shall pay to the City of Chicago as compensation for the privilege #1107646 herein granted the sum of nine hundred sixty-two ($962.00) per annum in advance.


A 25% penalty will be added for payments received after due date.


The permit holder agrees to hold the City of Chicago harmless for any damage, relocation or replacement costs associated with damage, relocation or removal of private property caused by the City performing work in the public way.

Authority herein given and granted for a period of five (5) years from and after Date of Passage.

Alderman _____

Brendan Reilly 42nd Ward

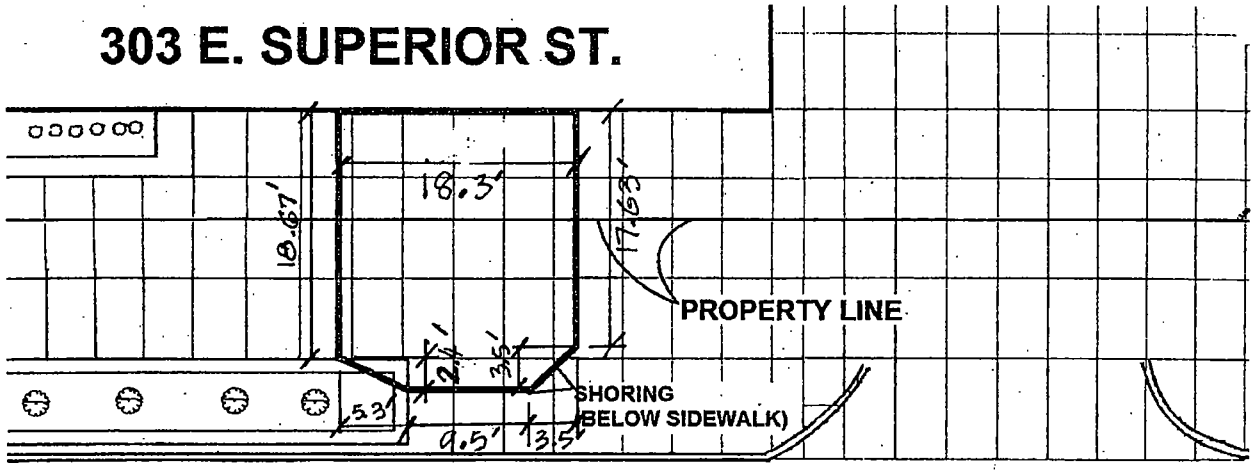
303 E. SUPERIOR ST.
18.3'
18.67'
17.63'
PROPERTY LINE
2.1'
3.5'
5.3'
9.5'
3.5'
SHORING
(BELOW SIDEWALK)

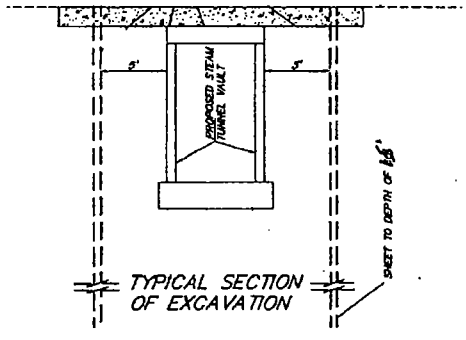
5'
5'
BRICKED STEAM TUNNEL WALL
SHEET TO DEPTH OF 15'
TYPICAL SECTION
OF EXCAVATION

E. HURON ST.

City of Chicago

O2013-8214

Office of the City Clerk

Document Tracking Sheet

Meeting Date:	10/16/2013
Sponsor(s):	Reilly (42)
Type:	Ordinance
Title:	Grant(s) of privilege in public way for Northwestern University - Privilege No. 1107660
Committee(s) Assignment:	Committee on Transportation and Public Way

ORDINANCE
Northwestern University
Acct. No. 69296 - 3
Permit No. 1107660

Be It Ordained by the City Council of the City of Chicago:

SECTION 1. Permission and authority are hereby given and granted to Northwestern University, upon the terms and subject to the conditions of this ordinance to construct, install, maintain and use one (1) Sheeting(s) under the public right-of-way adjacent to its premises known as 303 E. Superior St..

Said Sheeting(s) at E. Huron Street measure(s):

One (1) at five hundred thirty-two (532) feet in length, and six (6) feet in width for a total of three thousand one hundred ninety-two (3192) square feet. Said sheeting under and along East Huron Street shall be approximately twenty (20) feet in depth.

The location of said privilege shall be as shown on prints kept on file with the Department of Business Affairs and Consumer Protection and the Office of the City Clerk.

Said privilege shall be constructed in accordance with plans and specifications approved by the Department of Planning and Development and Department of Transportation (Office of Underground Coordination).

This grant of privilege in the public way shall be subject to the provisions of Section 10-28-015 and all other required provisions of the Municipal Code of Chicago.

The grantee shall pay to the City of Chicago as compensation for the privilege #1107660 herein granted the sum of one thousand nine hundred ninety-two ($1,992.00) per annum in advance.


A 25% penalty will be added for payments received after due date.

The permit holder agrees to hold the City of Chicago harmless for any damage, relocation or replacement costs associated with damage, relocation or removal of private property caused by the City performing work in the public way.

Authority herein given and granted for a period of five (5) years from and after Date of Passage.

Alderman _____

Brendan Reilly 42nd Ward

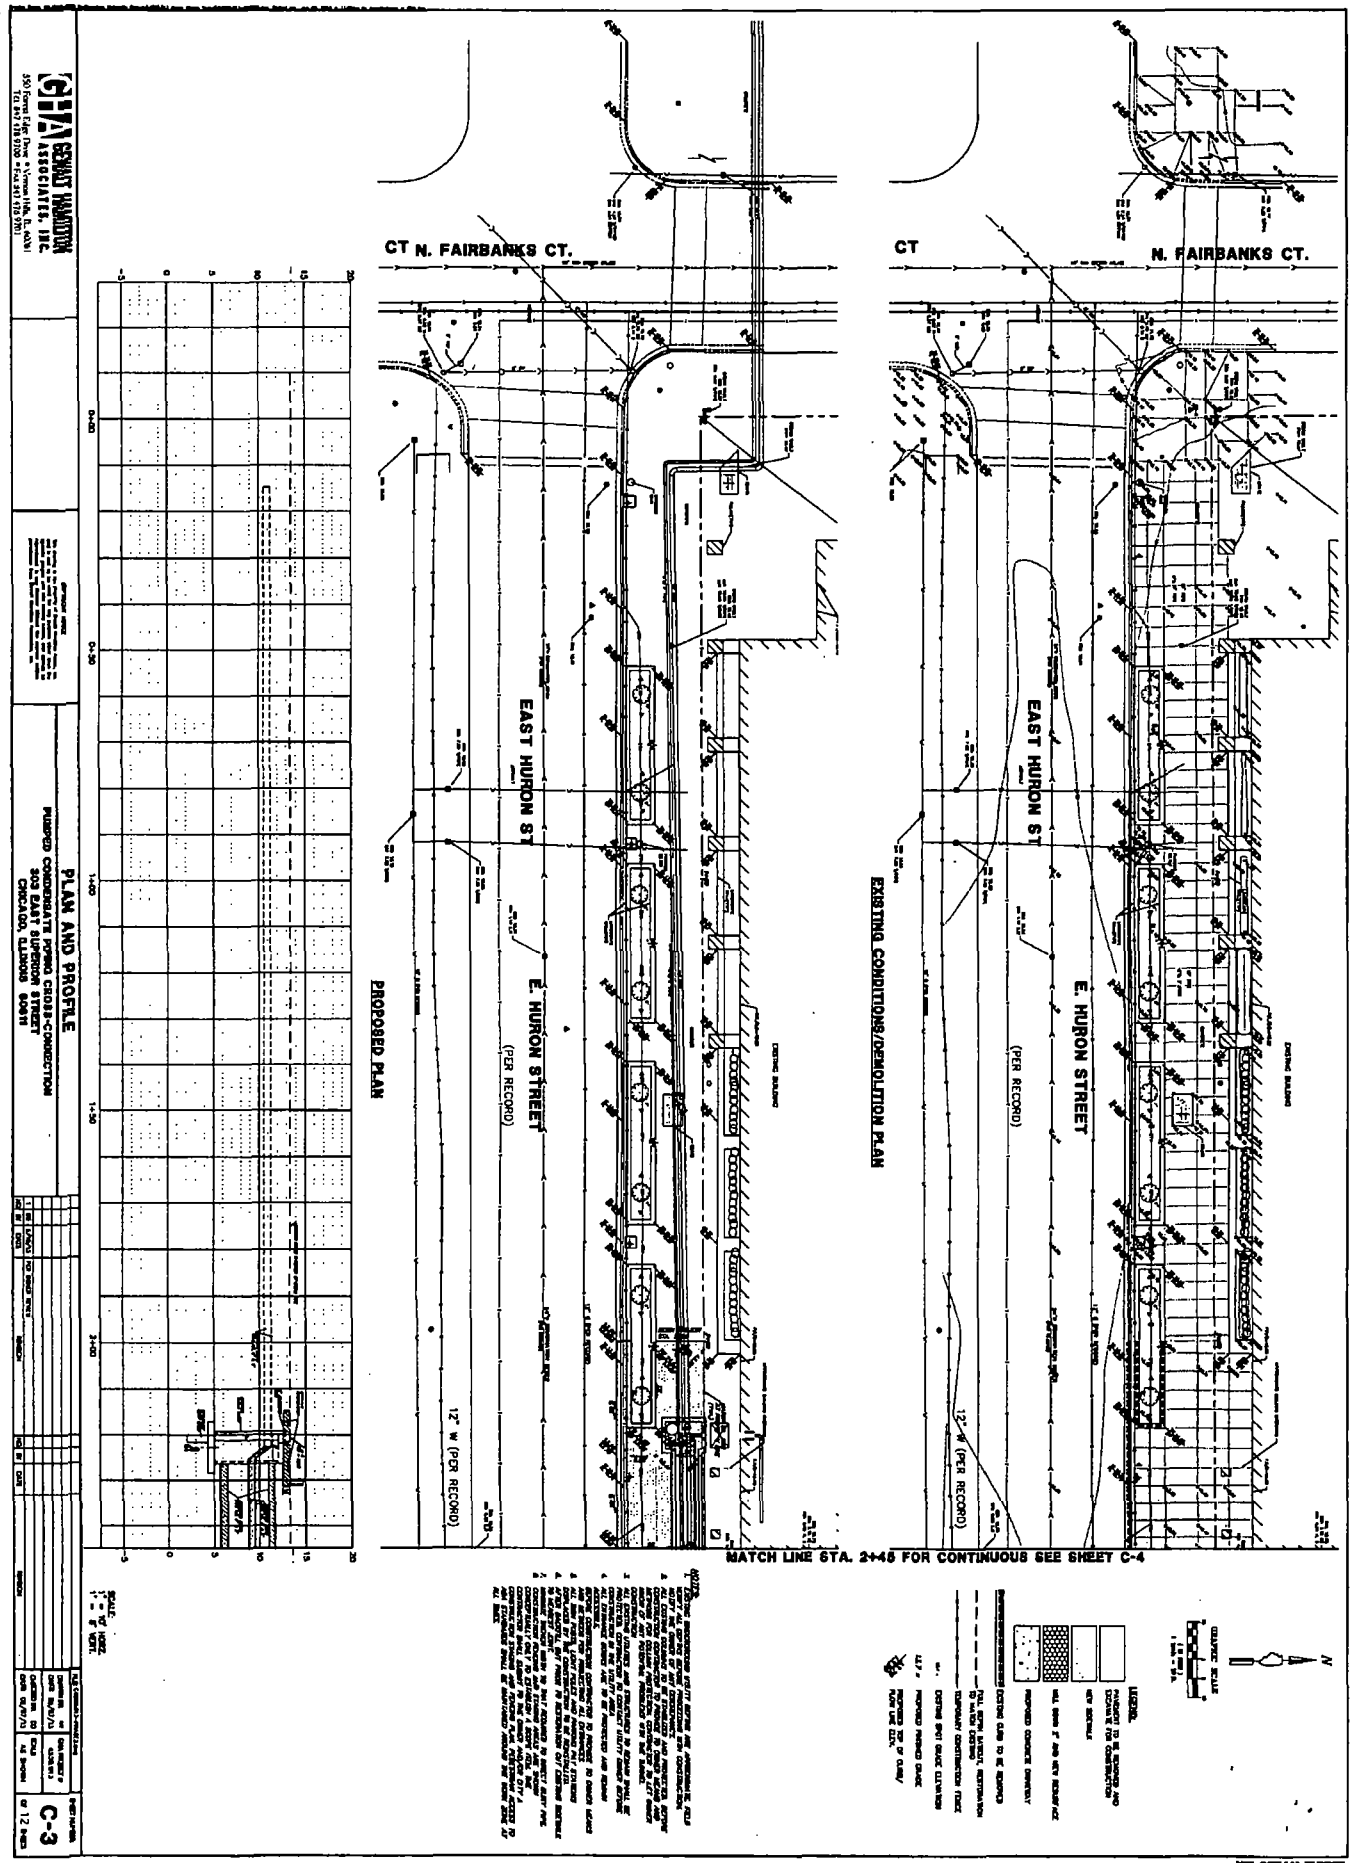
CT N. FAIRBANKS CT.
EAST HURON ST
E. HURON STREET
(PER RECORD)
12" W (PER RECORD)
EXISTING CONDITIONS/DEMOLITION PLAN
PROPOSED PLAN
MATCH LINE STA. 2+48 FOR CONTINUOUS SEE SHEET C-4
PLAN AND PROFILE
PUMPED CONDENSATE PIPING CROSS-CONNECTION
303 EAST SUPERIOR STREET
CHICAGO, ILLINOIS 60611
C-3
NW STEAM TUNNEL

City of Chicago

O2013-8215

Office of the City Clerk

Document Tracking Sheet

Meeting Date:	10/16/2013
Sponsor(s):	Reilly (42)
Type:	Ordinance
Title:	Grant(s) of privilege in public way for Northwestern University - tunnels
Committee(s) Assignment:	Committee on Transportation and Public Way

ORDINANCE
Northwestern University
Acct. No. 69296 - 3
Permit No. 1107655

Be It Ordained by the City Council of the City of Chicago:

SECTION 1. Permission and authority are hereby given and granted to Northwestern University, upon the terms and subject to the conditions of this ordinance to construct, install, maintain and use five (5) Tunnel(s) under the public right-of-way adjacent to its premises known as 303 E. Superior St..

Said Tunnel(s) at East Huron Steet measure(s):
One (1) at five hundred thirty-two (532) feet in length, and five (5) feet in width for a total of two thousand six hundred sixty (2660) square feet.
Three (3) at nine point six seven (9.67) feet in length, and nine point six seven (9.67) feet in width for a total of two hundred eighty point five three (280.53) square feet.
One (1) at ten point eight three (10.83) feet in length, and ten point eight three (10.83) feet in width for a total of one hundred seventeen point two nine (117.29) square feet.

The location of said privilege shall be as shown on prints kept on file with the Department of Business Affairs and Consumer Protection and the Office of the City Clerk.

Said privilege shall be constructed in accordance with plans and specifications approved by the Department of Planning and Development and Department of Transportation (Office of Underground Coordination).

This grant of privilege in the public way shall be subject to the provisions of Section 10-28-015 and all other required provisions of the Municipal Code of Chicago.


The grantee shall pay to the City of Chicago as compensation for the privilege #1107655 herein granted the sum of seven thousand six hundred twenty-three ($7,623.00) per annum in advance.

A 25% penalty will be added for payments received after due date.

The permit holder agrees to hold the City of Chicago harmless for any damage, relocation or replacement costs associated with damage, relocation or removal of private property caused by the City performing work in the public way.

Authority herein given and granted for a period of five (5) years from and after Date of Passage.

Alderman _____
Brendan Reilly 42nd Ward

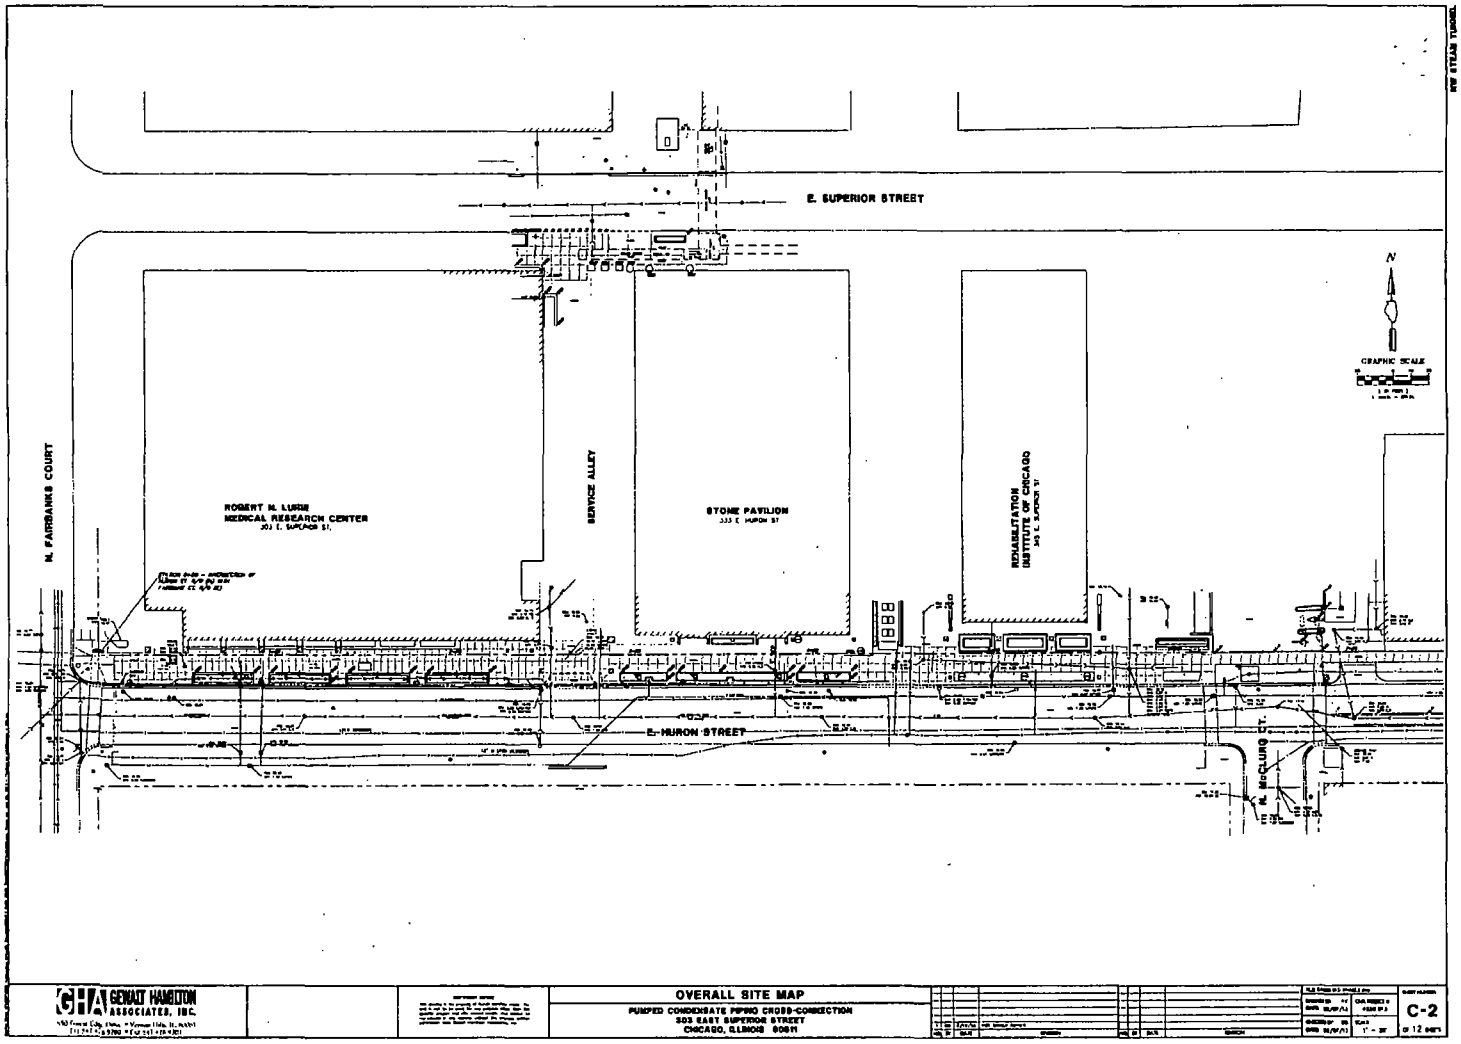

GHA GENSLER HAMILTON ASSOCIATES, INC.

OVERALL SITE MAP

PUMPED CONDENSATE PIPING CROSS-CONNECTION
303 EAST SUPERIOR STREET
CHICAGO, ILLINOIS 60611

C-2

City of Chicago

O2013-8216

Office of the City Clerk

Document Tracking Sheet

Meeting Date:	10/16/2013
Sponsor(s):	Reilly (42)
Type:	Ordinance
Title:	Grant(s) of privilege in public way for Northwestern University - vault
Committee(s) Assignment:	Committee on Transportation and Public Way

ORDINANCE
Northwestern University
Acct. No. 69296 - 3
Permit No. 1107654

Be It Ordained by the City Council of the City of Chicago:

SECTION 1. Permission and authority are hereby given and granted to Northwestern University, upon the terms and subject to the conditions of this ordinance to maintain and use, as now constructed, one (1) Vault(s) under the public right-of-way adjacent to its premises known as 303 E. Superior St..

Said Vault(s) at East Huron Street measure(s):
One (1) at eight (8) feet in length, and six (6) feet in width for a total of forty-eight (48) square feet.

The location of said privilege shall be as shown on prints kept on file with the Department of Business Affairs and Consumer Protection and the Office of the City Clerk.

Said privilege shall be constructed in accordance with plans and specifications approved by the Department of Transportation (Office of Underground Coordination).

This grant of privilege in the public way shall be subject to the provisions of Section 10-28-015 and all other required provisions of the Municipal Code of Chicago.

The grantee shall pay to the City of Chicago as compensation for the privilege #1107654 herein granted the sum of four hundred ($400.00) per annum in advance.


A 25% penalty will be added for payments received after due date.

The permit holder agrees to hold the City of Chicago harmless for any damage, relocation or replacement costs associated with damage, relocation or removal of private property caused by the City performing work in the public way.

Authority herein given and granted for a period of five (5) years from and after Date of Passage.

Alderman _____

Brendan Reilly 42nd Ward

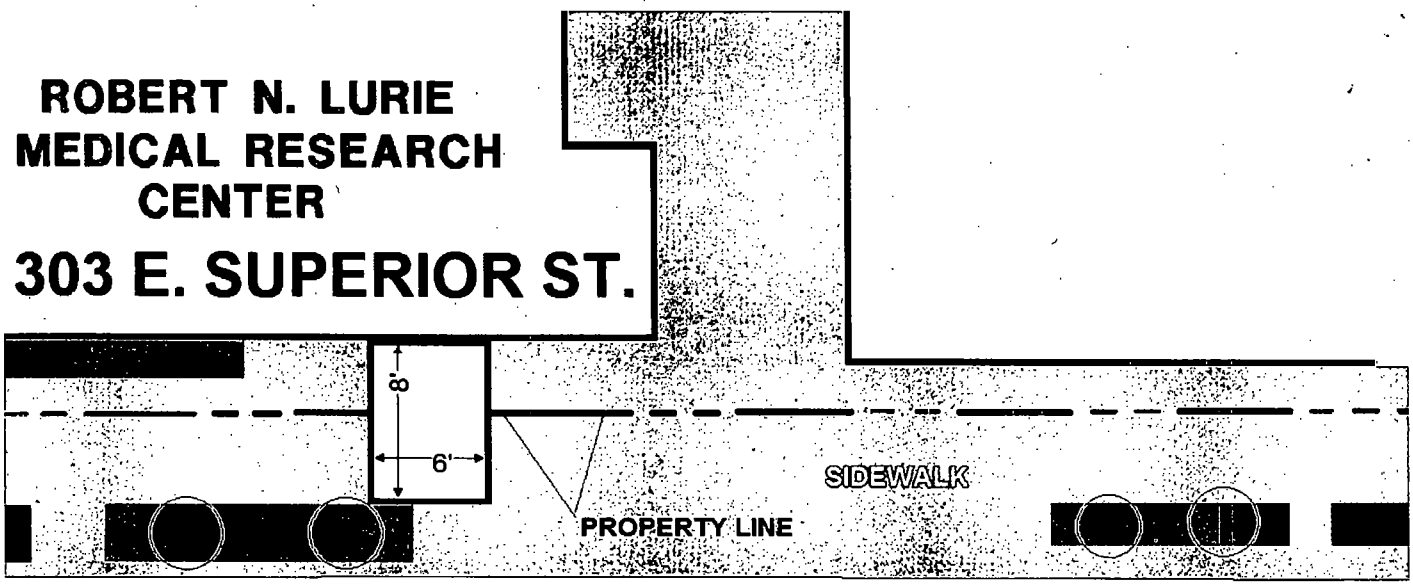
ROBERT N. LURIE
MEDICAL RESEARCH
CENTER
303 E. SUPERIOR ST.
8'
6'
SIDEWALK
PROPERTY LINE

E. HURON ST.

City of Chicago

O2013-8217

Office of the City Clerk

Document Tracking Sheet

Meeting Date:	10/16/2013
Sponsor(s):	Reilly (42)
Type:	Ordinance
Title:	Grant(s) of privilege in public way for Oxford 127 Huron Venture Property Company LLC
Committee(s) Assignment:	Committee on Transportation and Public Way

ORDINANCE
OXFORD 127 HURON VENTURE PROPERTY COMPANY, LLC
Acct. No. 372337 - 1
Permit No. 1107761

Be It Ordained by the City Council of the City of Chicago:

SECTION 1. Permission and authority are hereby given and granted to OXFORD 127 HURON VENTURE PROPERTY COMPANY, LLC, upon the terms and subject to the conditions of this ordinance to maintain and use four (4) sign(s) projecting over the public right-of-way attached to its premises known as 127 W. Huron St..

Said sign structure(s) measures as follows; along Huron:
One (1) at four (4) feet in length, thirty-seven (37) feet in height and one hundred thirty (130) feet above grade level.
One (1) at six (6) feet in length, twenty-six point three three (26.33) feet in height and ten (10) feet above grade level.
One (1) at thirteen point six seven (13.67) feet in length, five point six seven (5.67) feet in height and seven (7) feet above grade level.
One (1) at nine (9) feet in length, one point two five (1.25) feet in height and fourteen (14) feet above grade level.

The location of said privilege shall be as shown on prints kept on file with the Department of Business Affairs and Consumer Protection and the Office of the City Clerk.

Said privilege shall be constructed in accordance with plans and specifications approved by the Department of Transportation (Division of Project Development) and Zoning Department - Signs.

This grant of privilege in the public way shall be subject to the provisions of Section 10-28-015 and all other required provisions of the Municipal Code of Chicago.

The grantee shall pay to the City of Chicago as compensation for the privilege #1107761 herein granted the sum of one thousand ($1,000.00) per annum in advance.


A 25% penalty will be added for payments received after due date.

The permit holder agrees to hold the City of Chicago harmless for any damage, relocation or replacement costs associated with damage, relocation or removal of private property caused by the City performing work in the public way.

Authority herein given and granted for a period of five (5) years from and after Date of Passage.

Alderman _____

Brendan Reilly 42nd Ward

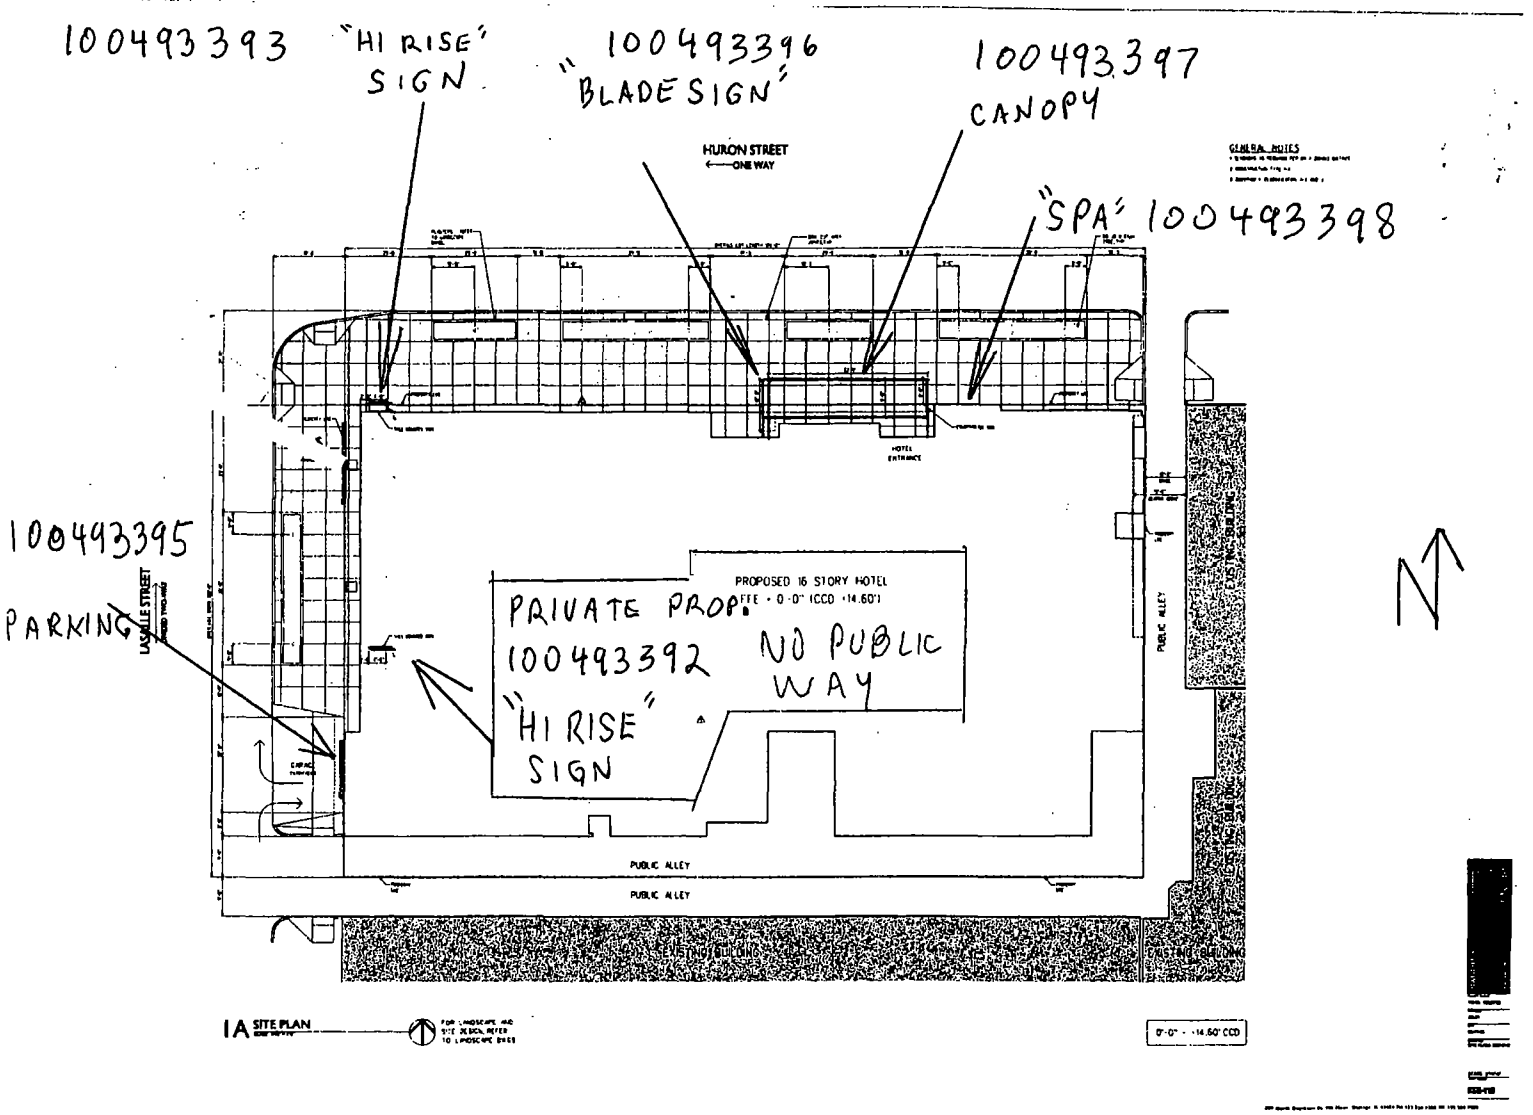
100493393 "HI RISE" SIGN
100493396 "BLADE SIGN"
100493397 CANOPY
"SPA" 100493398
HURON STREET
ONE WAY
GENERAL NOTES
100493395 PARKING
LASALLE STREET
PROPOSED 16 STORY HOTEL
PRIVATE PROP.
100493392 "HI RISE" SIGN
NO PUBLIC WAY
PUBLIC ALLEY
PUBLIC ALLEY
EXISTING BUILDING
EXISTING BUILDING
HOTEL ENTRANCE
1A SITE PLAN
0'-0" = 14.60' CCD

City of Chicago

O2013-8218

Office of the City Clerk

Document Tracking Sheet

Meeting Date:	10/16/2013
Sponsor(s):	Reilly (42)
Type:	Ordinance
Title:	Grant(s) of privilege in public way for Park Hyatt Water Tower Associates
Committee(s) Assignment:	Committee on Transportation and Public Way

ORDINANCE
PARK HYATT WATER TOWER ASSOCIATES
Acct. No. 64854 - 9
Permit No. 1108796

Be It Ordained by the City Council of the City of Chicago:

SECTION 1. Permission and authority are hereby given and granted to PARK HYATT WATER TOWER ASSOCIATES, upon the terms and subject to the conditions of this ordinance to maintain and use, as now constructed, five (5) Manhole(s) under the public right-of-way adjacent to its premises known as 800 N. Michigan Ave..

Said Manhole(s) at N. Michigan measure(s):
Five (5) at two (2) feet in length, and two (2) feet in width for a total of twenty (20) square feet.

The location of said privilege shall be as shown on prints kept on file with the Department of Business Affairs and Consumer Protection and the Office of the City Clerk.

Said privilege shall be constructed in accordance with plans and specifications approved by the Department of Transportation (Office of Underground Coordination) and Department of Water Management.

This grant of privilege in the public way shall be subject to the provisions of Section 10-28-015 and all other required provisions of the Municipal Code of Chicago.

The grantee shall pay to the City of Chicago as compensation for the privilege #1108796 herein granted the sum of two thousand ($2,000.00) per annum in advance.


A 25% penalty will be added for payments received after due date.

The permit holder agrees to hold the City of Chicago harmless for any damage, relocation or replacement costs associated with damage, relocation or removal of private property caused by the City performing work in the public way.

Authority herein given and granted for a period of five (5) years from and after 07/08/2013.

Alderman _____

Brendan Reilly 42nd Ward

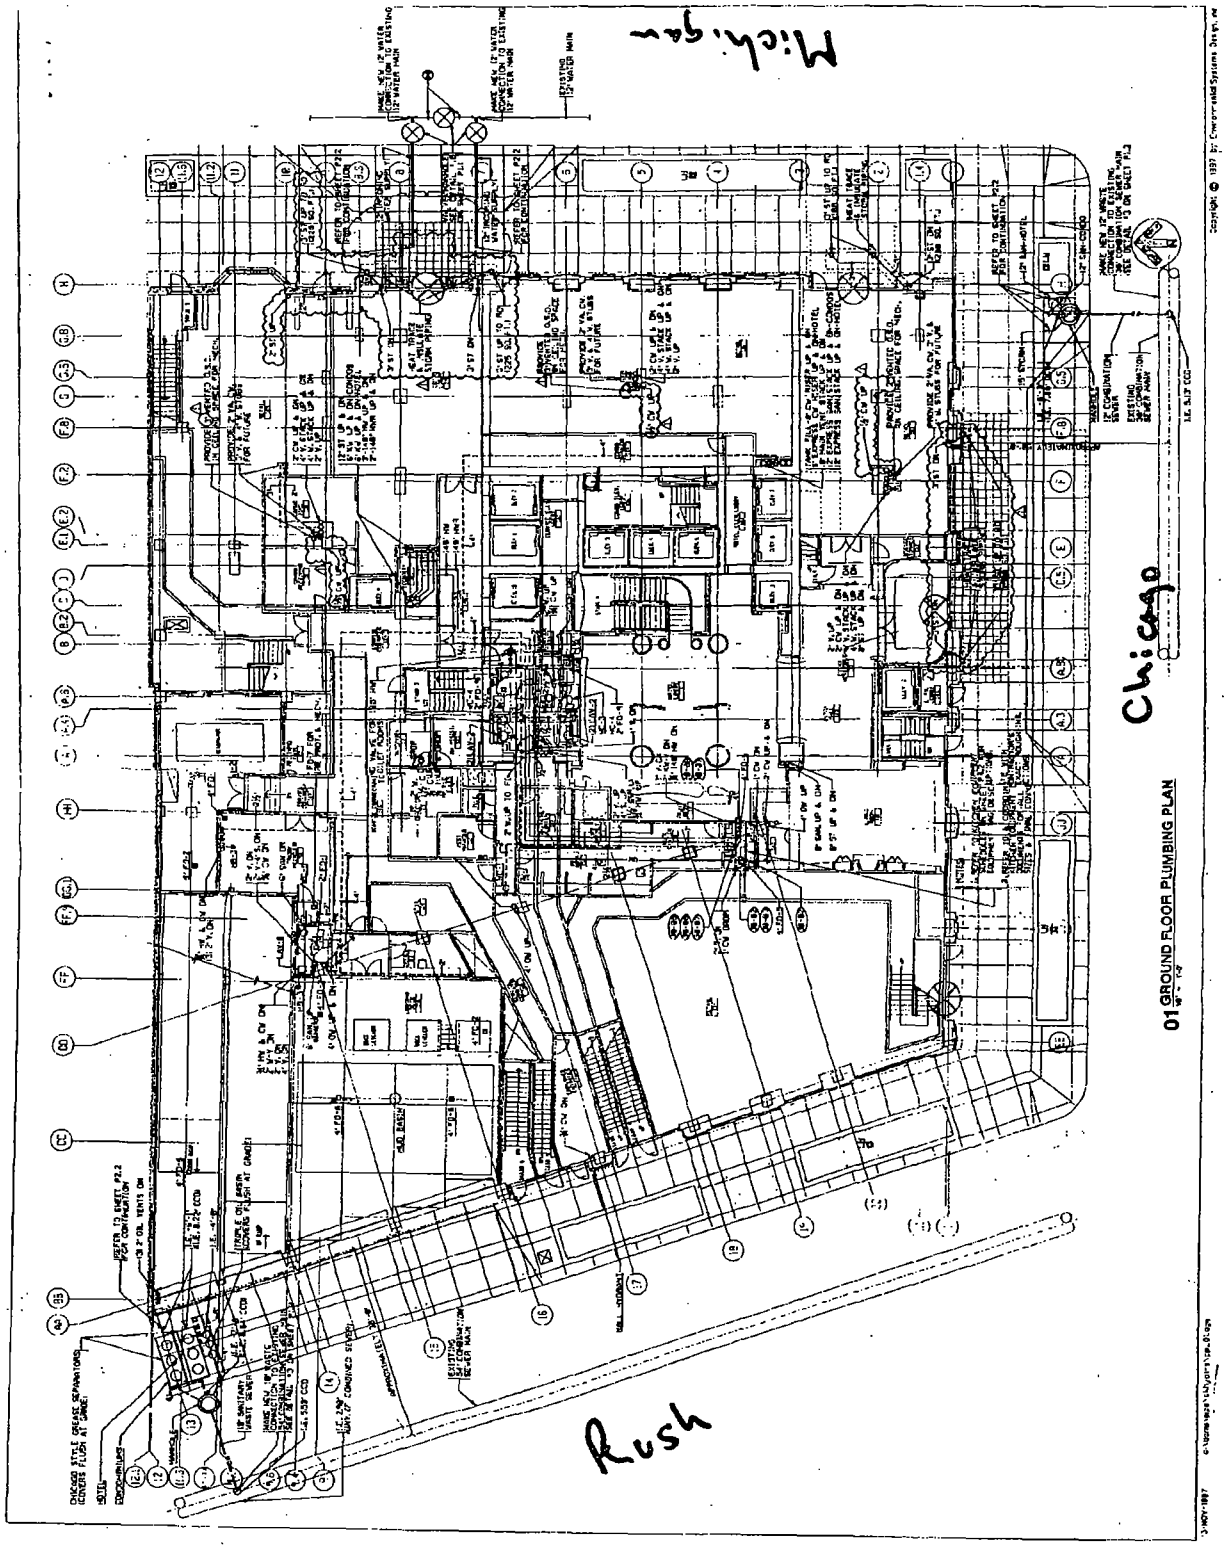
Mich. Ave
Chicago
Rush
01 GROUND FLOOR PLUMBING PLAN

City of Chicago

O2013-8219

Office of the City Clerk

Document Tracking Sheet

Meeting Date:	10/16/2013
Sponsor(s):	Reilly (42)
Type:	Ordinance
Title:	Grant(s) of privilege in public way for Pizzeria Due
Committee(s) Assignment:	Committee on Transportation and Public Way

ORDINANCE
PIZZERIA DUE
Acct. No. 220602 - 1
Permit No. 1108704

Be It Ordained by the City Council of the City of Chicago:

SECTION 1. Permission and authority are hereby given and granted to PIZZERIA DUE, upon the terms and subject to the conditions of this ordinance to maintain and use, as now constructed, one (1) Light Fixture(s) projecting over the public right-of-way adjacent to its premises known as 619 N. Wabash Ave..

Said Light Fixture(s) at n. wABASH measure(s):
One (1) at point five (.5) feet in length, two (2) feet in width and thirty-seven point four one (37.41) feet above grade level.

The location of said privilege shall be as shown on prints kept on file with the Department of Business Affairs and Consumer Protection and the Office of the City Clerk.

Said privilege shall be constructed in accordance with plans and specifications approved by the Department of Transportation (Division of Project Development).

This grant of privilege in the public way shall be subject to the provisions of Section 10-28-015 and all other required provisions of the Municipal Code of Chicago.

The grantee shall pay to the City of Chicago as compensation for the privilege #1108704 herein granted the sum of seventy-five ($75.00) per annum in advance.


A 25% penalty will be added for payments received after due date.

The permit holder agrees to hold the City of Chicago harmless for any damage, relocation or replacement costs associated with damage, relocation or removal of private property caused by the City performing work in the public way.

Authority herein given and granted for a period of five (5) years from and after 09/10/2013.

Alderman _____

Brendan Reilly 42nd Ward

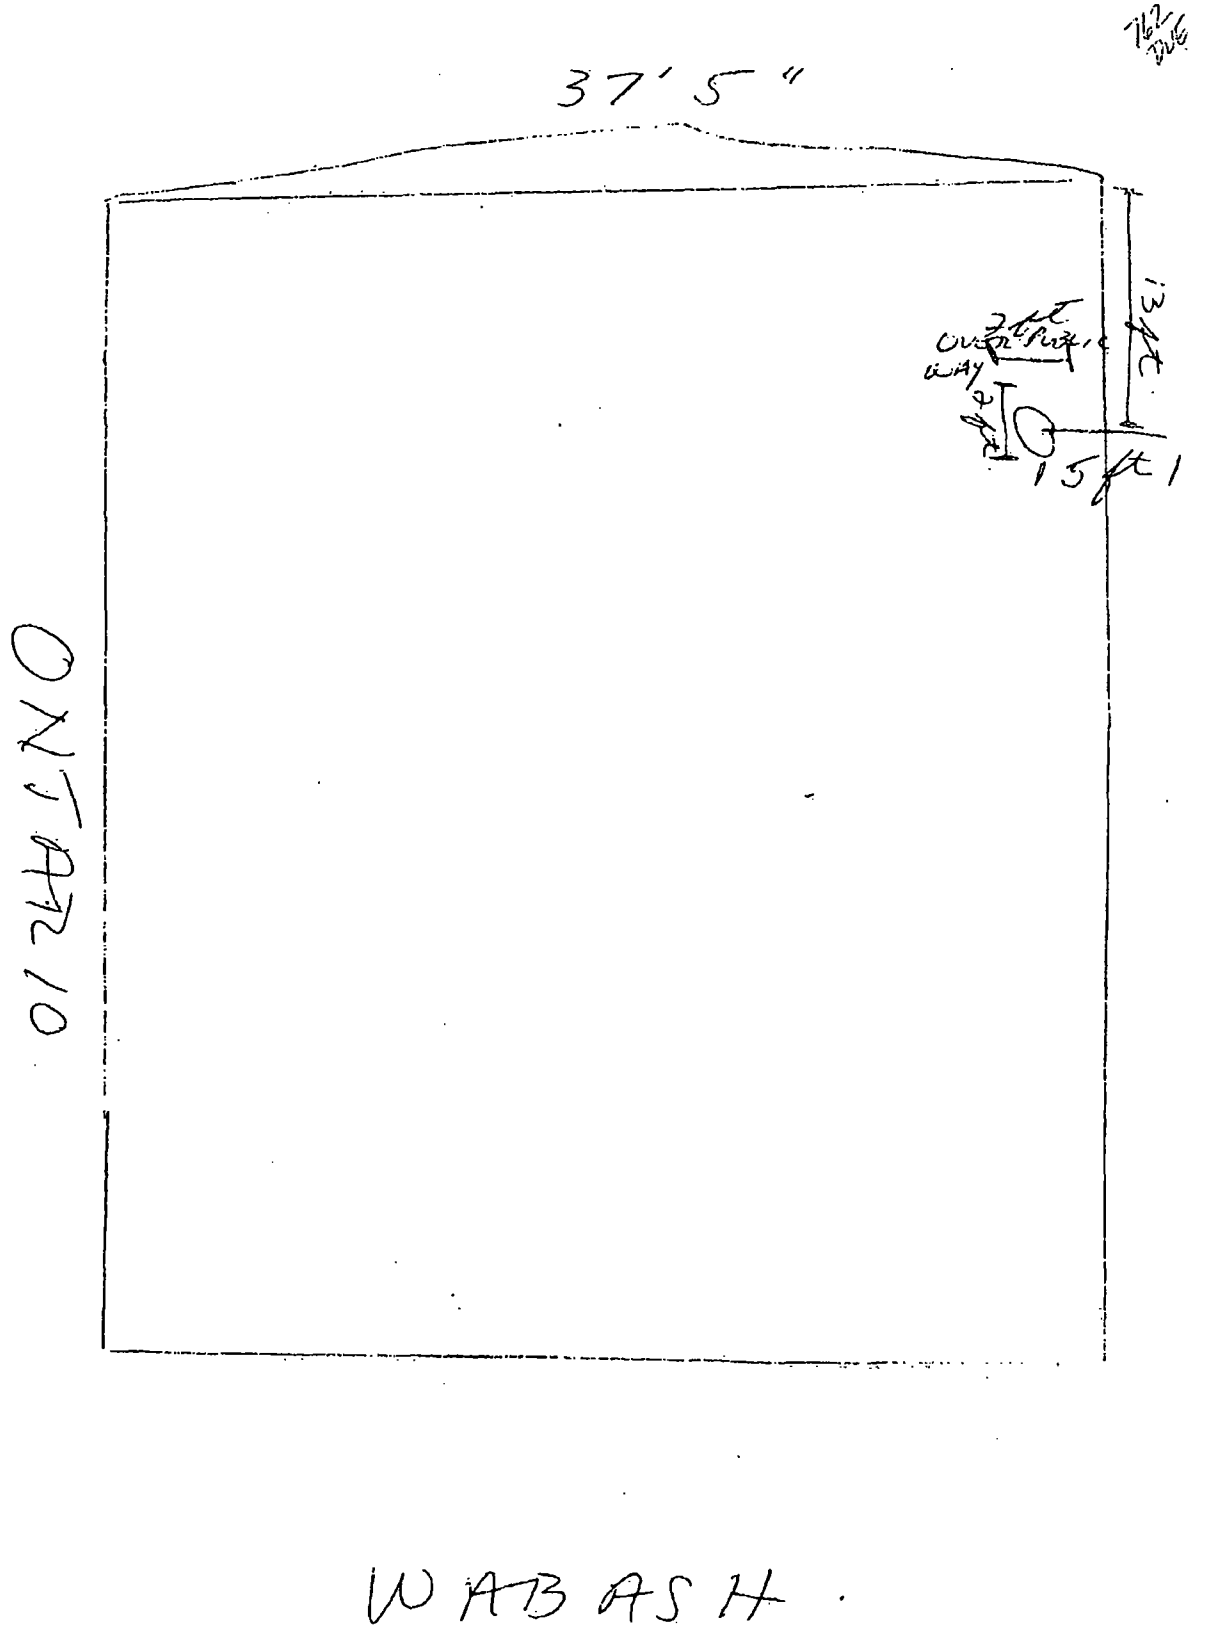
37' 5"
134'
15 ft
ONTARIO
WABASH

City of Chicago

O2013-8221

Office of the City Clerk

Document Tracking Sheet

Meeting Date:	10/16/2013
Sponsor(s):	Reilly (42)
Type:	Ordinance
Title:	Grant(s) of privilege in public way for Pizzeria Uno Chicago Bar & Grill - light fixtures
Committee(s) Assignment:	Committee on Transportation and Public Way

ORDINANCE
PIZZERIA UNO CHICAGO BAR & GRILL
Acct. No. 220603 - 1
Permit No. 1108706

Be It Ordained by the City Council of the City of Chicago:

SECTION 1. Permission and authority are hereby given and granted to PIZZERIA UNO CHICAGO BAR & GRILL, upon the terms and subject to the conditions of this ordinance to maintain and use, as now constructed, seven (7) Light Fixture(s) projecting over the public right-of-way adjacent to its premises known as 29 E. Ohio St..

Said Light Fixture(s) at N WABASH measure(s):
Four (4) at one point five (1.5) foot in length, one (1) foot in width and fifteen (15) feet above grade level.

Said Light Fixture(s) at N WABASH measure(s):
Three (3) at two (2) feet in length, five (5) feet in width and thirty-seven point four one (37.41) feet above grade level.

The location of said privilege shall be as shown on prints kept on file with the Department of Business Affairs and Consumer Protection and the Office of the City Clerk.

Said privilege shall be constructed in accordance with plans and specifications approved by the Department of Transportation (Division of Project Development).

This grant of privilege in the public way shall be subject to the provisions of Section 10-28-015 and all other required provisions of the Municipal Code of Chicago.

The grantee shall pay to the City of Chicago as compensation for the privilege #1108706 herein granted the sum of one hundred five ($105.00) per annum in advance.

A 25% penalty will be added for payments received after due date.


The permit holder agrees to hold the City of Chicago harmless for any damage, relocation or replacement costs associated with damage, relocation or removal of private property caused by the City performing work in the public way.

Authority herein given and granted for a period of five (5) years from and after 09/10/2013.

Alderman _____

Brendan Reilly 42nd Ward

PIZZERIA UNO
29 E. OHIO
DREV #

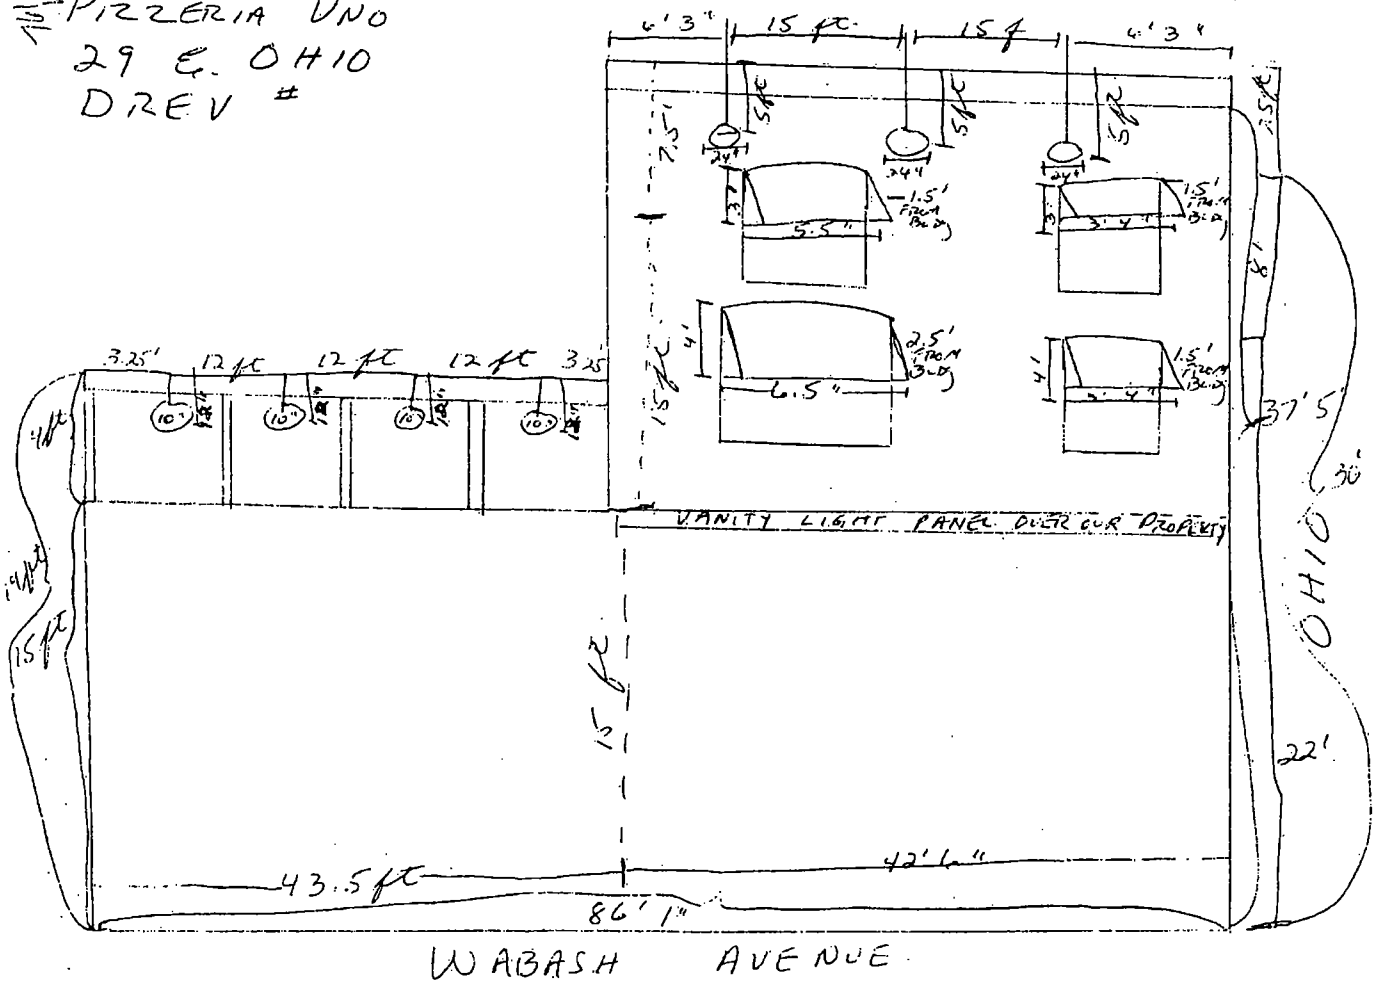

City of Chicago

O2013-8222

Office of the City Clerk

Document Tracking Sheet

Meeting Date:	10/16/2013
Sponsor(s):	Reilly (42)
Type:	Ordinance
Title:	Grant(s) of privilege in public way for Pizzeria Uno Chicago Bar & Grill - sign
Committee(s) Assignment:	Committee on Transportation and Public Way

ORDINANCE
PIZZERIA UNO CHICAGO BAR & GRILL
Acct. No. 220603 - 1
Permit No. 1108705

Be It Ordained by the City Council of the City of Chicago:

SECTION 1. Permission and authority are hereby given and granted to PIZZERIA UNO CHICAGO BAR & GRILL, upon the terms and subject to the conditions of this ordinance to maintain and use one (1) sign(s) projecting over the public right-of-way attached to its premises known as 29 E. Ohio St..

Said sign structure(s) measures as follows; along E OHIO:
One (1) at ten (10) feet in length, eight (8) feet in height and ten (10) feet above grade level.

The location of said privilege shall be as shown on prints kept on file with the Department of Business Affairs and Consumer Protection and the Office of the City Clerk.

Said privilege shall be constructed in accordance with plans and specifications approved by the Department of Transportation (Division of Project Development) and Zoning Department - Signs.

This grant of privilege in the public way shall be subject to the provisions of Section 10-28-015 and all other required provisions of the Municipal Code of Chicago.

The grantee shall pay to the City of Chicago as compensation for the privilege #1108705 herein granted the sum of three hundred ($300.00) per annum in advance.

A 25% penalty will be added for payments received after due date.


The permit holder agrees to hold the City of Chicago harmless for any damage, relocation or replacement costs associated with damage, relocation or removal of private property caused by the City performing work in the public way.

Authority herein given and granted for a period of five (5) years from and after 09/10/2013.

Alderman _____

Brendan Reilly 42nd Ward

PIZZERIA UNO
29 E. OHIO
DIRECT

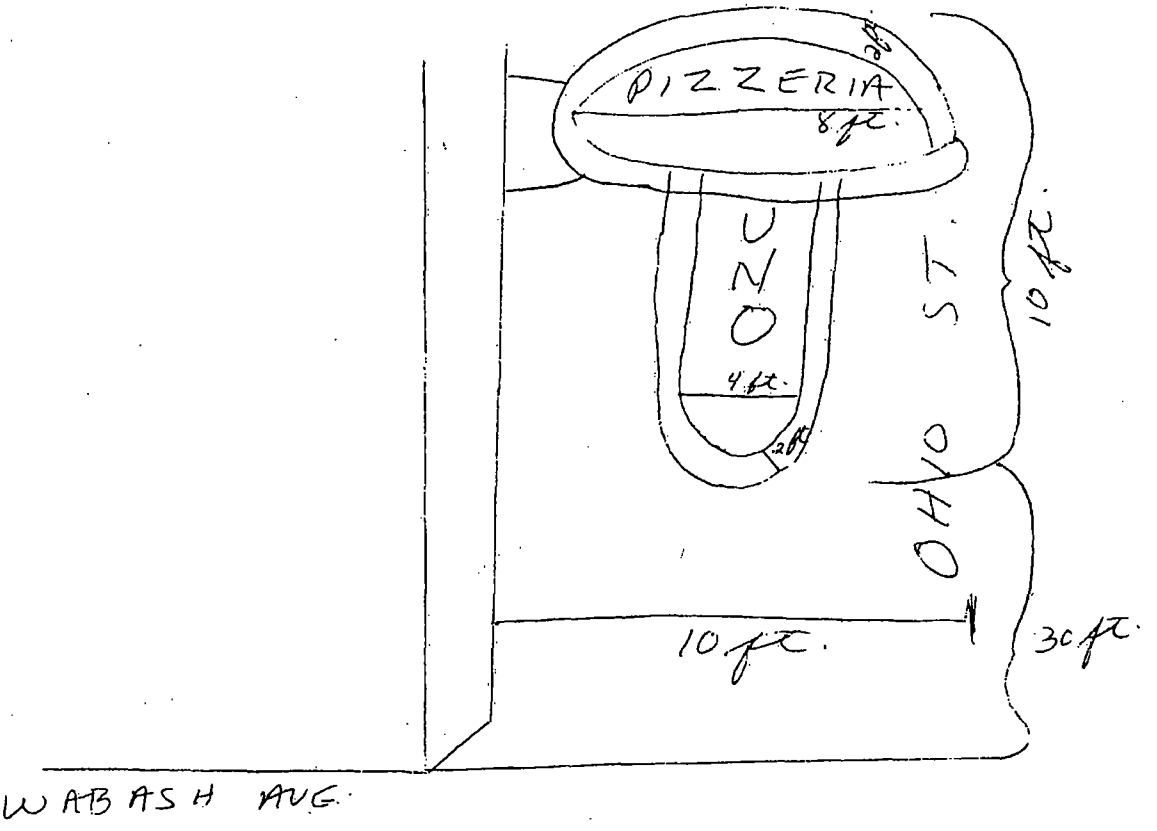

City of Chicago

O2013-8223

Office of the City Clerk

Document Tracking Sheet

Meeting Date:	10/16/2013
Sponsor(s):	Reilly (42)
Type:	Ordinance
Title:	Grant(s) of privilege in public way for Pranzi
Committee(s) Assignment:	Committee on Transportation and Public Way

ORDINANCE
PRANZI
Acct. No. 381507 - 1
Permit No. 1108845

Be It Ordained by the City Council of the City of Chicago:

SECTION 1. Permission and authority are hereby given and granted to PRANZI, upon the terms and subject to the conditions of this ordinance to construct, install, maintain and use two (2) Light Fixture(s) projecting over the public right-of-way adjacent to its premises known as 434 W. Ontario St..

Said Light Fixture(s) at W. Ontario Street measure(s):
Two (2) at point five (.5) feet in length, two (2) feet in width and eleven (11) feet above grade level.

The location of said privilege shall be as shown on prints kept on file with the Department of Business Affairs and Consumer Protection and the Office of the City Clerk.

Said privilege shall be constructed in accordance with plans and specifications approved by the Department of Transportation (Division of Project Development).

This grant of privilege in the public way shall be subject to the provisions of Section 10-28-015 and all other required provisions of the Municipal Code of Chicago.

The grantee shall pay to the City of Chicago as compensation for the privilege #1108845 herein granted the sum of eighty ($80.00) per annum in advance.


A 25% penalty will be added for payments received after due date.

The permit holder agrees to hold the City of Chicago harmless for any damage, relocation or replacement costs associated with damage, relocation or removal of private property caused by the City performing work in the public way.

Authority herein given and granted for a period of five (5) years from and after Date of Passage.

Alderman _____


Brendan Reilly 42nd Ward

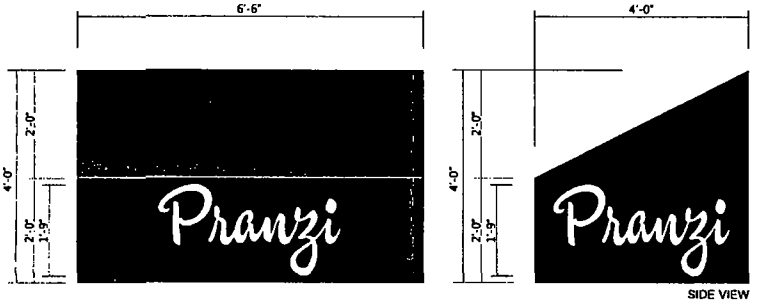


SIDE VIEW

NON-ILLUMINATED AWNING (OPTION 1) 1/4" = 1'-0"

Note: Awning to be black W/ White copy on three sides.

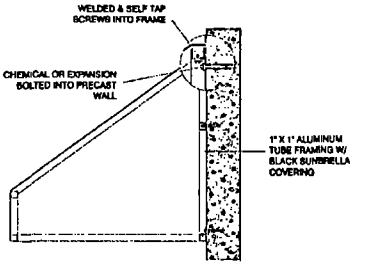


TYP. SECTION THRU AWNING DETAIL

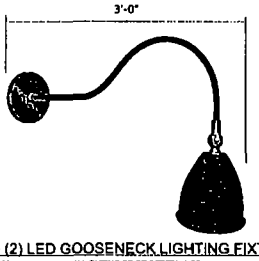

TWO (2) LED GOOSENECK LIGHTING FIXTURES NTS

EXACT SIZE OF GOOSENECK LIGHTING TO BE DETERMINED
LAMP FIXTURES COLOR TO BE DETERMINED.

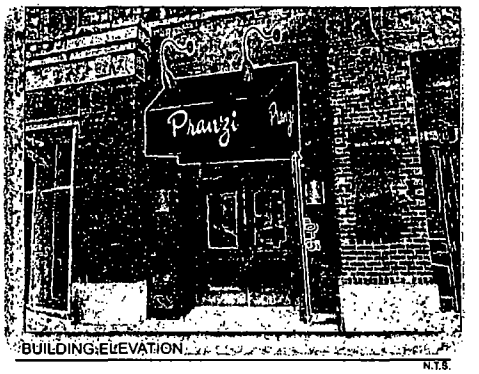

BUILDING ELEVATION N.T.S.

Customer's Signature:_____ Date:_____

OLYMPIC SIGNS
1130 N. Garfield
Lombard, IL 60148
Ph.#630.424.6100 Fx.#630.424.6120 WWW.OLYSIGNS.COM

account representative: R WHITEHEAD / client: Pranzi 434 W. Ontario, Chicago IL / drawn by: DAN S / • job#: 13-5264 • 8-6-13 • rev.# 8-29-13

Comments:

THIS IS AN ORIGINAL UNPUBLISHED DRAWING SUBMITTED AS CONCEPTUAL WORK IN A PROJECT WE ARE PLANNING FOR YOU. THIS IS NOT TO BE COPIED, REPRODUCED, EXHIBITED OR SHOWN TO ANYONE OUTSIDE OF YOUR ORGANIZATION WITHOUT OUR WRITTEN PERMISSION OF OLYMPIC SIGNS, INC. ARTWORK IS EXCLUSIVE PROPERTY OF OLYMPIC SIGN INC.

City of Chicago

O2013-8224

Office of the City Clerk

Document Tracking Sheet

Meeting Date:	10/16/2013
Sponsor(s):	Reilly (42)
Type:	Ordinance
Title:	Grant(s) of privilege in public way for River North Self Park
Committee(s) Assignment:	Committee on Transportation and Public Way

ORDINANCE
RIVER NORTH SELF PARK
Acct. No. 331961 - 1
Permit No. 1108745

Be It Ordained by the City Council of the City of Chicago:

SECTION 1. Permission and authority are hereby given and granted to RIVER NORTH SELF PARK, upon the terms and subject to the conditions of this ordinance to maintain and use, as now constructed, ten (10) Caisson(s) under the public right-of-way adjacent to its premises known as 60 W. Kinzie St..

Said Caisson(s) at W. KINZIE measure(s):
Three (3) at one (1) foot in length, and twelve (12) feet in width for a total of thirty-six (36) square feet. Existing caissons are approximately eighty-nine (89) feet in depth.

Said Caisson(s) at W. KINZIE measure(s):
Three (3) at one (1) foot in length, and ten point five (10.5) feet in width for a total of thirty-one point five (31.5) square feet. Existing caissons are approximately eighty-nine (89) feet in depth.

Said Caisson(s) at W. KINZIE measure(s):
One (1) at one (1) foot in length, and seven point five (7.5) feet in width for a total of seven point five (7.5) square feet. Existing caisson is approximately eighty-nine (89) feet in depth.

Said Caisson(s) at N. CLARK measure(s):
Two (2) at one (1) foot in length, and nine (9) feet in width for a total of eighteen (18) square feet. Existing caissons are approximately eighty-nine (89) feet in depth.

Said Caisson(s) at N. CLARK measure(s):
One (1) at one (1) foot in length, and seven point five (7.5) feet in width for a total of seven point five (7.5) square feet. Existing caisson is approximately eighty-nine (89) feet in depth.

The location of said privilege shall be as shown on prints kept on file with the Department of Business Affairs and Consumer Protection and the Office of the City Clerk.

Said privilege shall be constructed in accordance with plans and specifications approved by the Department of Planning and Development and Department of Transportation (Office of Underground Coordination).

This grant of privilege in the public way shall be subject to the provisions of Section 10-28-015 and all other required provisions of the Municipal Code of Chicago.

The grantee shall pay to the City of Chicago as compensation for the privilege #1108745 herein granted the sum of four hundred ($400.00) per annum in advance.


A 25% penalty will be added for payments received after due date.

The permit holder agrees to hold the City of Chicago harmless for any damage, relocation or replacement costs associated with damage, relocation or removal of private property caused by the City performing work in the public way.

Authority herein given and granted for a period of five (5) years from and after 09/10/2013.

Alderman _____


Brendan Reilly 42nd Ward

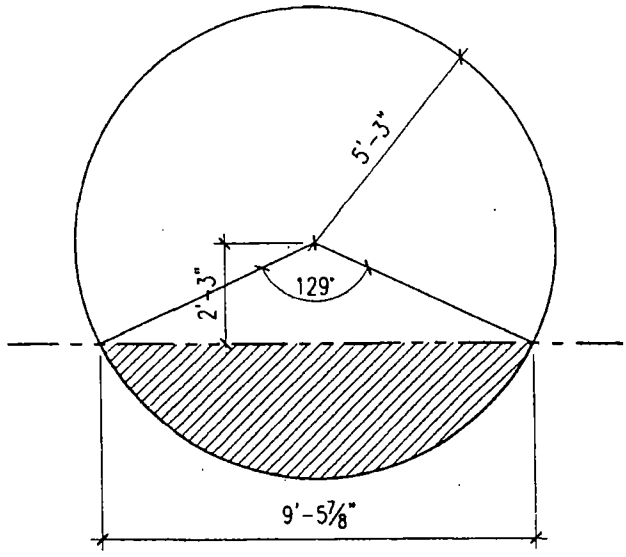

DC54 BELL DIA. = 10'-6"
DC54 SHAFT DIA. = 4'-6"
AREA BEYOND PROPERTY LINE = 20.5 SF
*NOTE: AREA BEYOND PROPERTY LINE CALCULATED BY COMPUTER OR FORMULA SHOWN

$$\left(\pi r^2 \times \frac{\theta}{360°}\right) - \left(lh \times \frac{1}{2}\right)$$

$$\left(3.14 \times 63"^2 \times \frac{129°}{360°}\right) - \left(113.88" \times 27" \times \frac{1}{2}\right) = 4465.79"^2 - 1537.38"^2$$
$$= 2928.41SI = 20.34SF$$

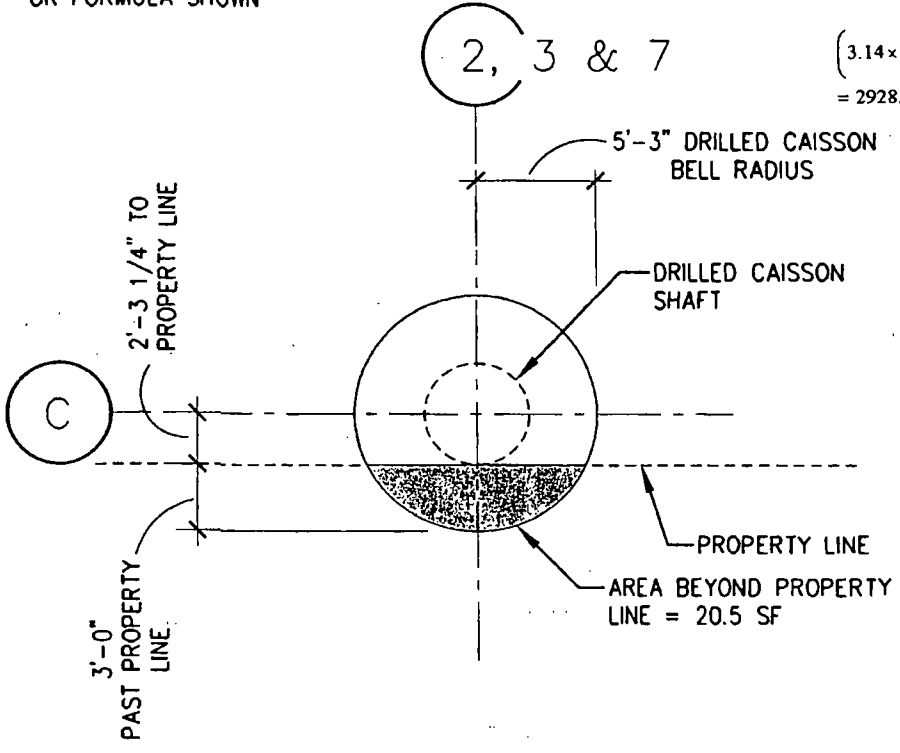

DRILLED CAISSON DC54 @ W. KINZIE ST. (3 TOTAL)

SSK-004
07076.9

cubellis
architects interior designers engineers
cubellis mgdf www.cubellis.com
MA · ME · NJ · PA · VA · MI · IL · FL

03/20/08 SSK-004

RIVER NORTH SELF PARK
60 W. Kinzie St.
Chicago, Illinois 60610

Friedman Properties

City of Chicago

O2013-8225

Office of the City Clerk

Document Tracking Sheet

Meeting Date:	10/16/2013
Sponsor(s):	Reilly (42)
Type:	Ordinance
Title:	Grant(s) of privilege in public way for Robert Loquercio Trust, The - fence
Committee(s) Assignment:	Committee on Transportation and Public Way

ORDINANCE
THE ROBERT LOQUERCIO TRUST
Acct. No. 384222 - 1
Permit No. 1108352

Be It Ordained by the City Council of the City of Chicago:

SECTION 1. Permission and authority are hereby given and granted to THE ROBERT LOQUERCIO TRUST, upon the terms and subject to the conditions of this ordinance to maintain and use, as now constructed, one (1) Fence(s) encroaching over the public right-of-way adjacent to its premises known as 53 E. Division St..

Said Fence(s) at EAST DIVISION ST measure(s):
One (1) at thirty-nine point nine two (39.92) feet in length, and one (1) foot in width for a total of thirty-nine point nine two (39.92) square feet. Existing fence is approximately six (6) feet in height.

The location of said privilege shall be as shown on prints kept on file with the Department of Business Affairs and Consumer Protection and the Office of the City Clerk.

Said privilege shall be constructed in accordance with plans and specifications approved by the Department of Transportation (Division of Project Development).

This grant of privilege in the public way shall be subject to the provisions of Section 10-28-015 and all other required provisions of the Municipal Code of Chicago.

The grantee shall pay to the City of Chicago as compensation for the privilege #1108352 herein granted the sum of four hundred ($400.00) per annum in advance.

A 25% penalty will be added for payments received after due date.

The permit holder agrees to hold the City of Chicago harmless for any damage, relocation or replacement costs associated with damage, relocation or removal of private property caused by the City performing work in the public way.

Authority herein given and granted for a period of five (5) years from and after Date of Passage.

Alderman _____
Brendan Reilly 42nd Ward



City of Chicago

O2013-8226

Office of the City Clerk

Document Tracking Sheet

Meeting Date:	10/16/2013
Sponsor(s):	Reilly (42)
Type:	Ordinance
Title:	Grant(s) of privilege in public way for Robert Loquercio Trust, The - fire shutter
Committee(s) Assignment:	Committee on Transportation and Public Way

ORDINANCE
THE ROBERT LOQUERCIO TRUST
Acct. No. 384222 - 1
Permit No. 1108354

Be It Ordained by the City Council of the City of Chicago:

SECTION 1. Permission and authority are hereby given and granted to THE ROBERT LOQUERCIO TRUST, upon the terms and subject to the conditions of this ordinance to maintain and use, as now constructed, one (1) Fire Shutter(s) projecting over the public right-of-way adjacent to its premises known as 53 E. Division St..

Said Fire Shutter(s) at PUBLIC ALLEY measure(s):
One (1) at sixteen (16) feet in length, and one (1) foot in width for a total of sixteen (16) square feet.

The location of said privilege shall be as shown on prints kept on file with the Department of Business Affairs and Consumer Protection and the Office of the City Clerk.

Said privilege shall be constructed in accordance with plans and specifications approved by the Department of Transportation (Division of Project Development).

This grant of privilege in the public way shall be subject to the provisions of Section 10-28-015 and all other required provisions of the Municipal Code of Chicago.

The grantee shall pay to the City of Chicago as compensation for the privilege #1108354 herein granted the sum of four hundred ($400.00) per annum in advance.

A 25% penalty will be added for payments received after due date.


The permit holder agrees to hold the City of Chicago harmless for any damage, relocation or replacement costs associated with damage, relocation or removal of private property caused by the City performing work in the public way.

Authority herein given and granted for a period of five (5) years from and after Date of Passage.

Alderman _____

Brendan Reilly 42nd Ward

(a) (b)

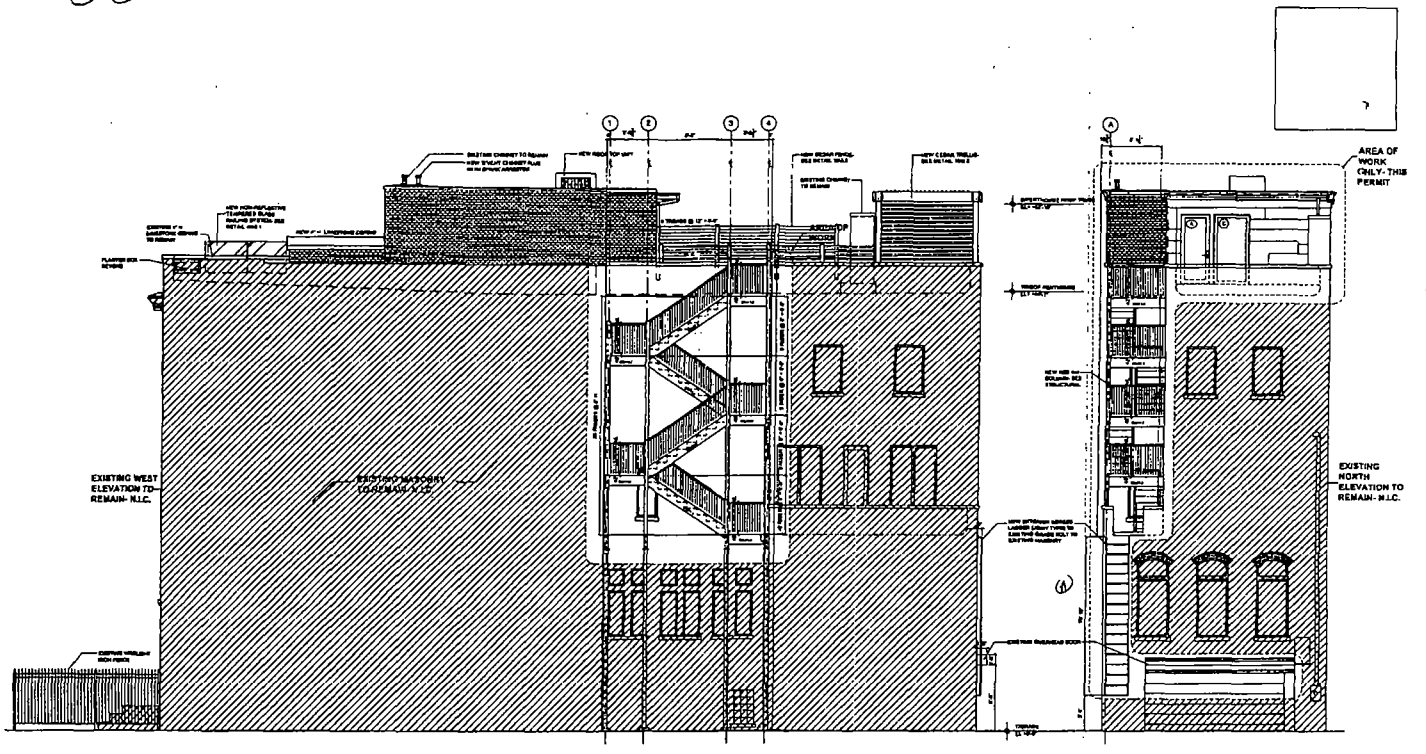

NO.	DATE	DESCRIPTION

Loquercio Residence

53 E Division
Chicago, Illinois

X I O S
ARCHITECTS AND CONSULTANTS

BILL G. KOKALIAS ARCHITECT

ELEVATIONS

A2.0

Department of Business Affairs and Consumer Protection
Business Assistance Center - Public Way Use Unit
City Hall - 121 N. LaSalle Street, Room 800 • Chicago, IL 60602
(312)-74-GOBIZ (312-744-6249) • (312) 744-1944 (TTY)
http://www.cityofchicago.org/bacp

10/16/2013

Alderman **Brendan Reilly**
Ward # **42**
City of Chicago
City Hall, Room **306**
121 North LaSalle Street
Chicago, Illinois 60602

Re: An ordinance to use and maintain a portion of the public right-of-way for **one (1) fire shutter(s)** for **THE ROBERT LOQUERCIO TRUST**, adjacent to the premises known as **53 E. Division St.**.

Dear Alderman **Brendan Reilly**:

The applicant referenced above has requested the use of the public right-of-way for a **fire shutter(s)**. An ordinance has been prepared by the Department of Business Affairs and Consumer Protection – Business Assistance Center - Public Way Use Unit for presentation to the City Council. Because this request was made for properties located in your ward, as approved by you as per the attached, I respectfully request that you introduce the attached ordinance at the next City Council meeting.

If you have any questions regarding this ordinance, please contact Anthony Bertuca at (312) 744-5506.

Department of Business Affairs and Consumer Protection

City of Chicago

O2013-8228

Office of the City Clerk

Document Tracking Sheet

Meeting Date:	10/16/2013
Sponsor(s):	Reilly (42)
Type:	Ordinance
Title:	Grant(s) of privilege in public way for Robert Loquercio Trust, The - occupation of space
Committee(s) Assignment:	Committee on Transportation and Public Way

ORDINANCE
THE ROBERT LOQUERCIO TRUST
Acct. No. 384222 - 1
Permit No. 1108355

Be It Ordained by the City Council of the City of Chicago:

SECTION 1. Permission and authority are hereby given and granted to THE ROBERT LOQUERCIO TRUST, upon the terms and subject to the conditions of this ordinance to maintain and use, as now constructed, Occupation of Space in front yard on the public right-of-way adjacent to its premises known as 53 E. Division St..

Said Occupation of Space at EAST DIVISION ST measure(s):
One (1) at twenty-two point nine two (22.92) feet in length, and eight point five (8.5) feet in width for a total of one hundred ninety-four point eight two (194.82) square feet. Existing occupation of space is located in the front yard.

The location of said privilege shall be as shown on prints kept on file with the Department of Business Affairs and Consumer Protection and the Office of the City Clerk.

Said privilege shall be constructed in accordance with plans and specifications approved by the Department of Planning and Development, Department of Transportation (Division of Project Development), and Department of Transportation (Office of Underground Coordination).

This grant of privilege in the public way shall be subject to the provisions of Section 10-28-015 and all other required provisions of the Municipal Code of Chicago.

The grantee shall pay to the City of Chicago as compensation for the privilege #1108355 herein granted the sum of one thousand eight hundred sixty ($1,860.00) per annum in advance.

A 25% penalty will be added for payments received after due date.

The permit holder agrees to hold the City of Chicago harmless for any damage, relocation or replacement costs associated with damage, relocation or removal of private property caused by the City performing work in the public way.

Authority herein given and granted for a period of five (5) years from and after Date of Passage.

Alderman _____

Brendan Reilly 42nd Ward



City of Chicago

O2013-8229

Office of the City Clerk

Document Tracking Sheet

Meeting Date:	10/16/2013
Sponsor(s):	Reilly (42)
Type:	Ordinance
Title:	Grant(s) of privilege in public way for Santa Fe Building c/o Hamilton Partners, Inc
Committee(s) Assignment:	Committee on Transportation and Public Way

ORDINANCE
SANTA FE BUILDING, C/O HAMILTON PARTNERS INC
Acct. No. 68634 - 1
Permit No. 1107874

Be It Ordained by the City Council of the City of Chicago:

SECTION 1. Permission and authority are hereby given and granted to SANTA FE BUILDING, C/O HAMILTON PARTNERS INC, upon the terms and subject to the conditions of this ordinance to maintain and use, as now constructed, two (2) Vault(s) under the public right-of-way adjacent to its premises known as 224 S. Michigan Ave..

Said Vault(s) at S. Michigan Avenue measure(s):
One (1) at one hundred seventy-one (171) feet in length, and twelve (12) feet in width for a total of two thousand fifty-two (2052) square feet.

Said Vault(s) at E Jackson Boulevard measure(s):
One (1) at one hundred sixty (160) feet in length, and twelve (12) feet in width for a total of one thousand nine hundred twenty (1920) square feet.

The location of said privilege shall be as shown on prints kept on file with the Department of Business Affairs and Consumer Protection and the Office of the City Clerk.

Said privilege shall be constructed in accordance with plans and specifications approved by the Department of Transportation (Office of Underground Coordination).

This grant of privilege in the public way shall be subject to the provisions of Section 10-28-015 and all other required provisions of the Municipal Code of Chicago.

The grantee shall pay to the City of Chicago as compensation for the privilege #1107874 herein granted the sum of nine thousand nine hundred fourteen ($9,914.00) per annum in advance.

A 25% penalty will be added for payments received after due date.


The permit holder agrees to hold the City of Chicago harmless for any damage, relocation or replacement costs associated with damage, relocation or removal of private property caused by the City performing work in the public way.

Authority herein given and granted for a period of five (5) years from and after 07/28/2013.

Alderman _____

Brendan Reilly 42nd Ward

PAGE #8

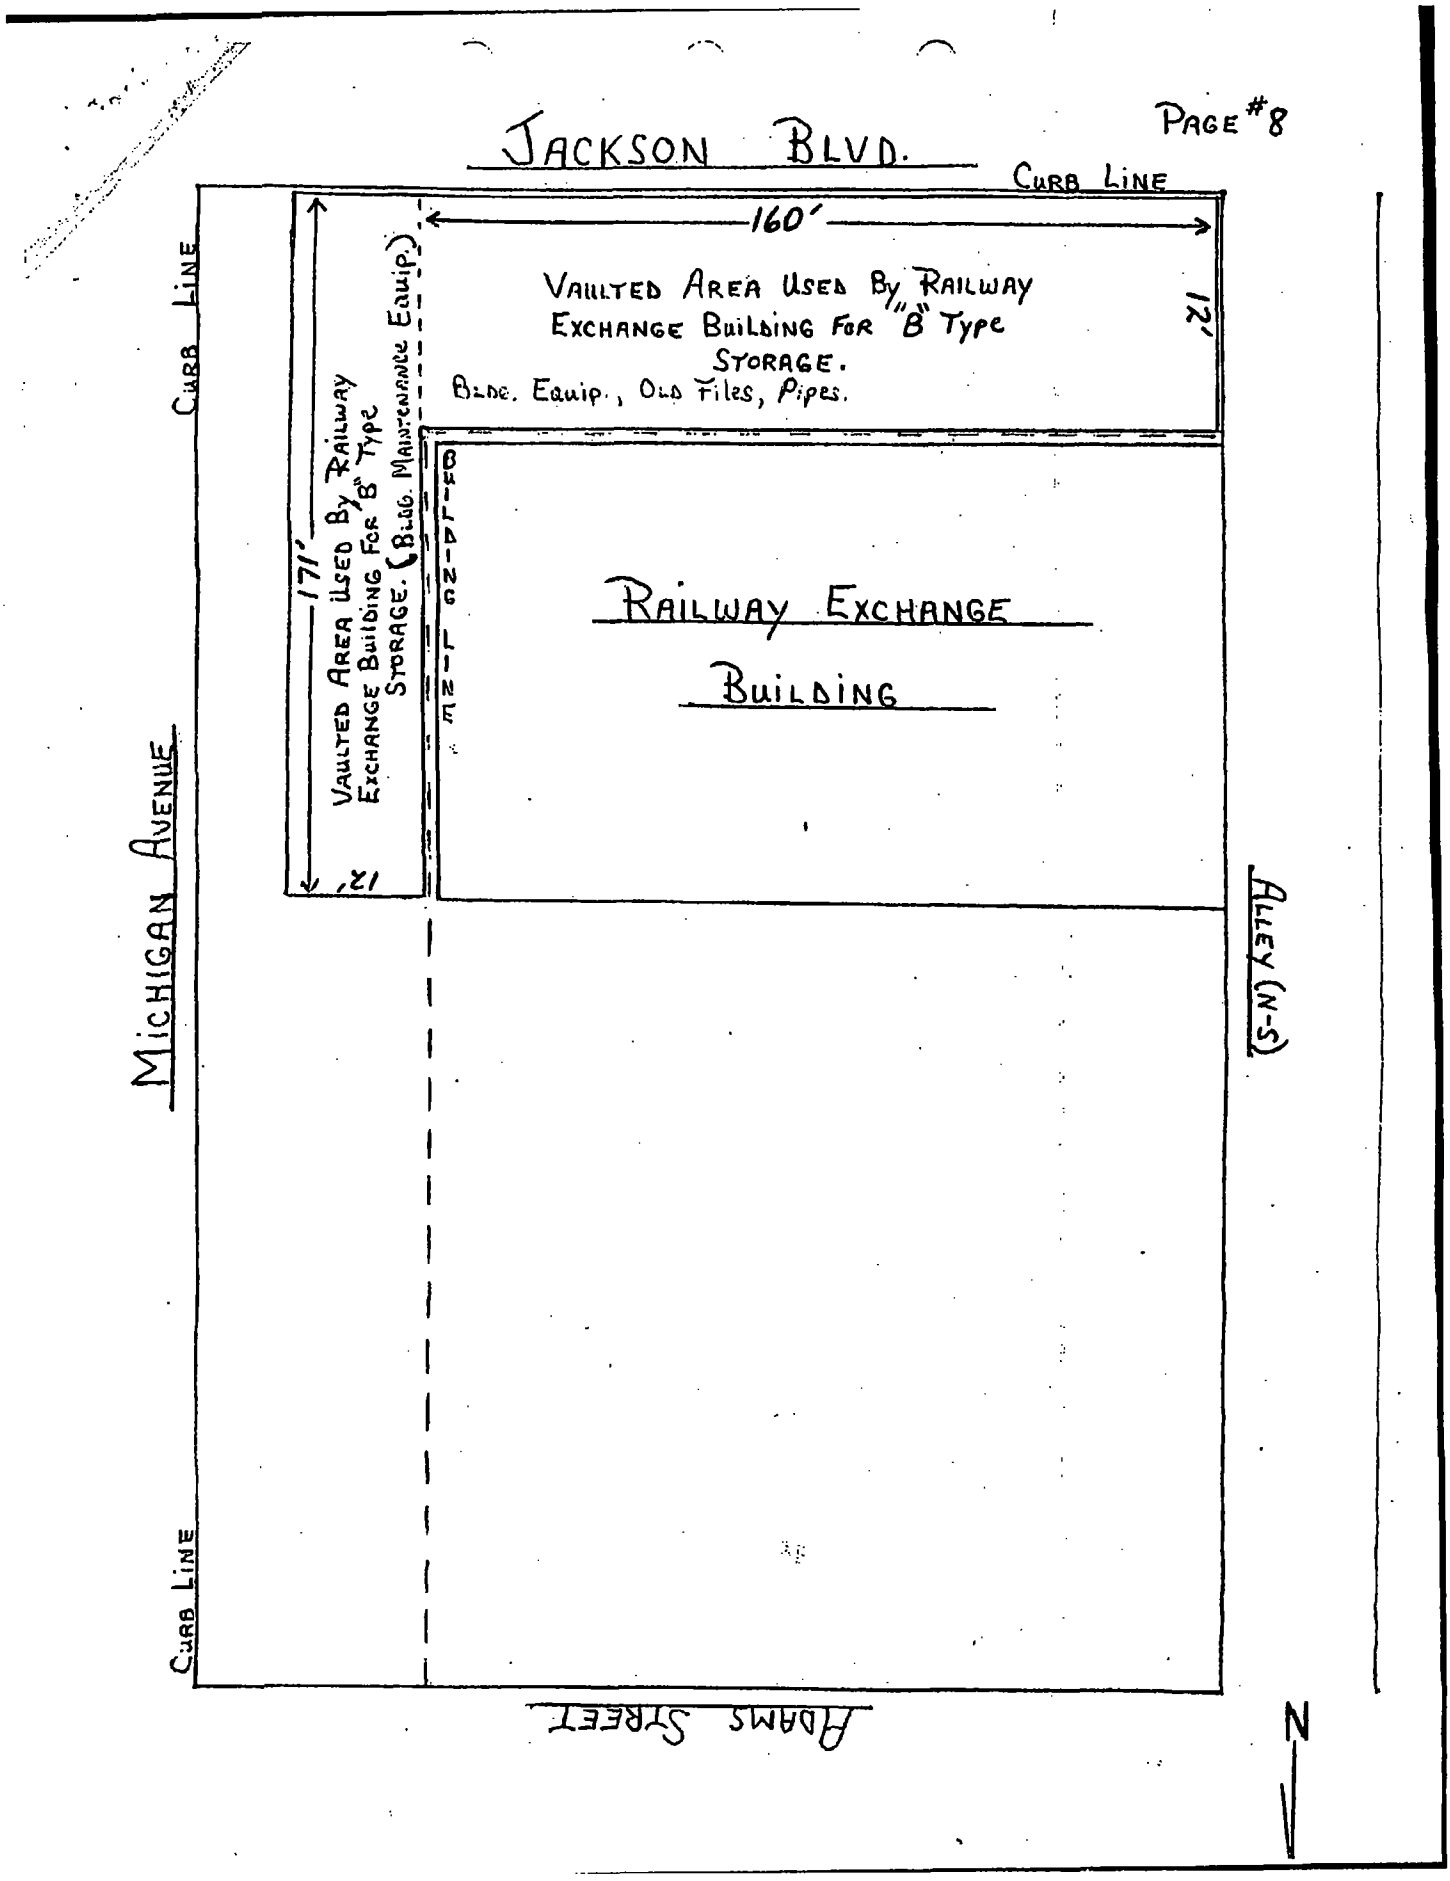
JACKSON BLVD.
CURB LINE
160'
VAULTED AREA USED BY RAILWAY EXCHANGE BUILDING FOR "B" TYPE STORAGE.
BLDG. EQUIP., OLD FILES, PIPES.
12'
171'
VAULTED AREA USED BY RAILWAY EXCHANGE BUILDING FOR "B" TYPE STORAGE. (BLDG. MAINTENANCE EQUIP.)
12'
RAILWAY EXCHANGE BUILDING
CURB LINE
MICHIGAN AVENUE
ALLEY (N-S)
CURB LINE
ADAMS STREET
N

City of Chicago

O2013-8230

Office of the City Clerk

Document Tracking Sheet

Meeting Date:	10/16/2013
Sponsor(s):	Reilly (42)
Type:	Ordinance
Title:	Grant(s) of privilege in public way for Shaw's Crab House - flagpoles
Committee(s) Assignment:	Committee on Transportation and Public Way

ORDINANCE
SHAW'S CRAB HOUSE
Acct. No. 1554 - 1
Permit No. 1108805

Be It Ordained by the City Council of the City of Chicago:

SECTION 1. Permission and authority are hereby given and granted to SHAW'S CRAB HOUSE, upon the terms and subject to the conditions of this ordinance to maintain and use, as now constructed, two (2) Flag Pole(s) projecting over the public right-of-way adjacent to its premises known as 21 E. Hubbard St..

Said Flag Pole(s) at E. Hubbard Street measure(s):
Two (2) at eight (8) feet in length, and one (1) foot in width for a total of sixteen (16) square feet.

The location of said privilege shall be as shown on prints kept on file with the Department of Business Affairs and Consumer Protection and the Office of the City Clerk.

Said privilege shall be constructed in accordance with plans and specifications approved by the Department of Transportation (Division of Project Development).

This grant of privilege in the public way shall be subject to the provisions of Section 10-28-015 and all other required provisions of the Municipal Code of Chicago.

The grantee shall pay to the City of Chicago as compensation for the privilege #1108805 herein granted the sum of one hundred fifty ($150.00) per annum in advance.


A 25% penalty will be added for payments received after due date.

The permit holder agrees to hold the City of Chicago harmless for any damage, relocation or replacement costs associated with damage, relocation or removal of private property caused by the City performing work in the public way.

Authority herein given and granted for a period of five (5) years from and after 10/08/2013.

Alderman _____

Brendan Reilly 42nd Ward

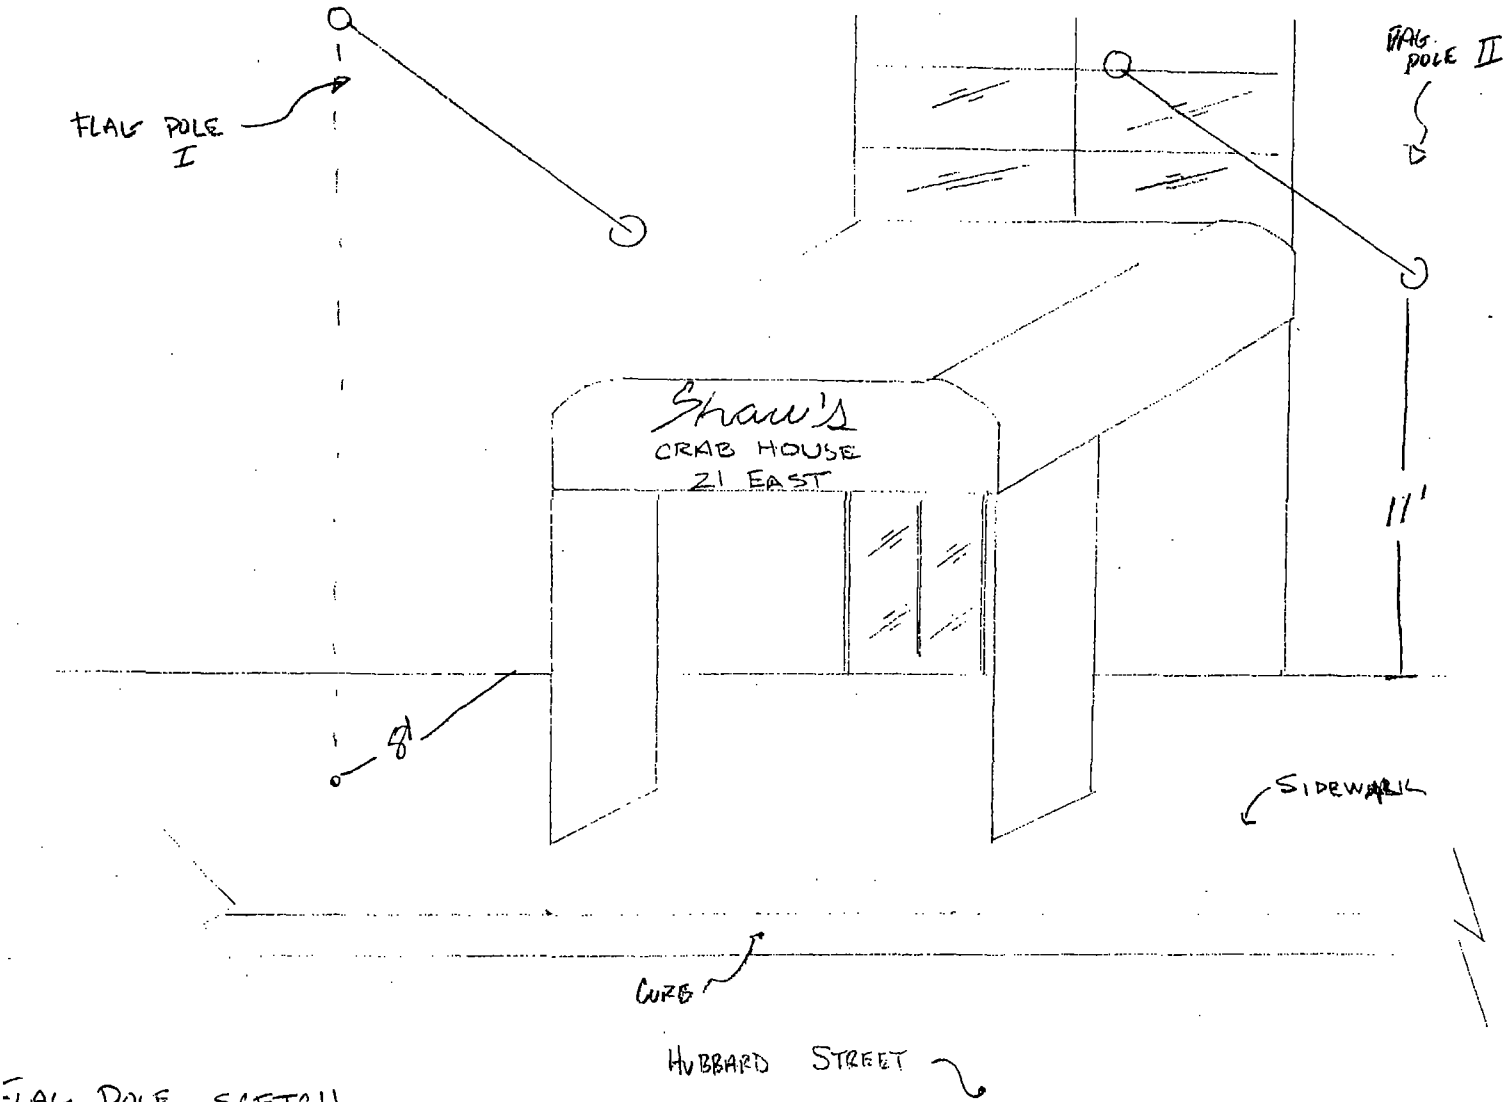

FLAG POLE SCETCH

City of Chicago

O2013-8231

Office of the City Clerk

Document Tracking Sheet

Meeting Date:	10/16/2013
Sponsor(s):	Reilly (42)
Type:	Ordinance
Title:	Grant(s) of privilege in public way for Shaw's Crab House - light fixtures
Committee(s) Assignment:	Committee on Transportation and Public Way

ORDINANCE
SHAW'S CRAB HOUSE
Acct. No. 1554 - 1
Permit No. 1108806

Be It Ordained by the City Council of the City of Chicago:

SECTION 1. Permission and authority are hereby given and granted to SHAW'S CRAB HOUSE, upon the terms and subject to the conditions of this ordinance to maintain and use, as now constructed, five (5) Light Fixture(s) projecting over the public right-of-way adjacent to its premises known as 21 E. Hubbard St..

Said Light Fixture(s) at E. Hubbard Street measure(s):
Four (4) at one (1) foot in length, one (1) foot in width and fifteen (15) feet above grade level.

Said Light Fixture(s) at E. Hubbard Street measure(s):
One (1) at one (1) foot in length, one (1) foot in width and thirteen (13) feet above grade level.

The location of said privilege shall be as shown on prints kept on file with the Department of Business Affairs and Consumer Protection and the Office of the City Clerk.

Said privilege shall be constructed in accordance with plans and specifications approved by the Department of Transportation (Division of Project Development).

This grant of privilege in the public way shall be subject to the provisions of Section 10-28-015 and all other required provisions of the Municipal Code of Chicago.

The grantee shall pay to the City of Chicago as compensation for the privilege #1108806 herein granted the sum of ninety-five ($95.00) per annum in advance.


A 25% penalty will be added for payments received after due date.

The permit holder agrees to hold the City of Chicago harmless for any damage, relocation or replacement costs associated with damage, relocation or removal of private property caused by the City performing work in the public way.

Authority herein given and granted for a period of five (5) years from and after 10/08/2013.

Alderman _____

Brendan Reilly 42nd Ward

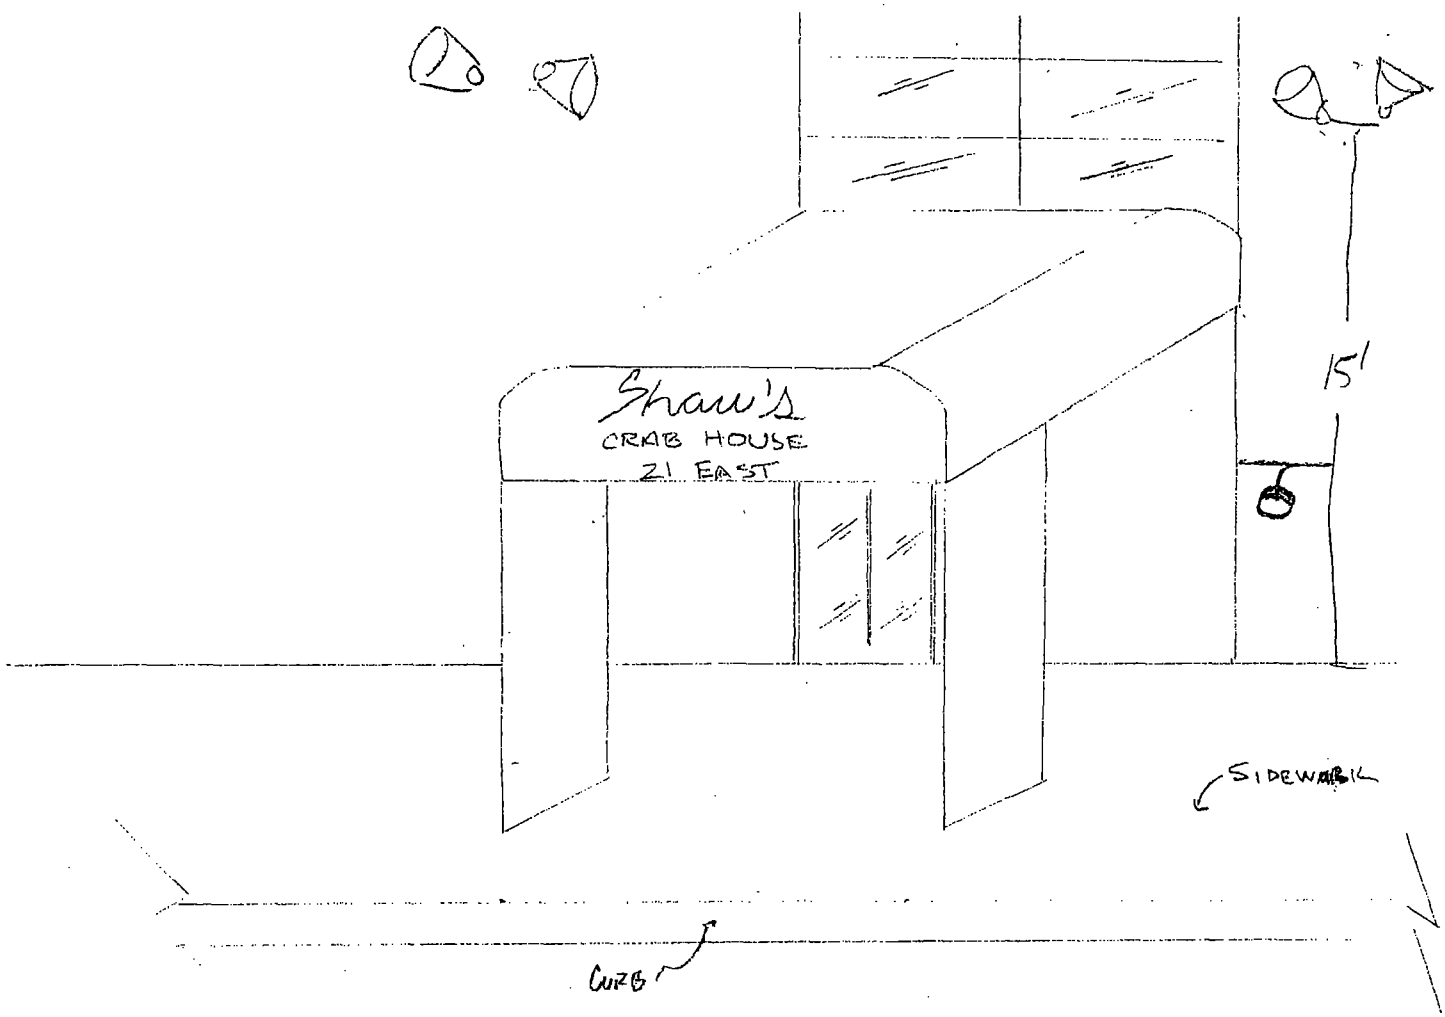

LIGHT PERMIT SCETCH

HUBBARD STREET

City of Chicago

O2013-8232

Office of the City Clerk

Document Tracking Sheet

Meeting Date:	10/16/2013
Sponsor(s):	Reilly (42)
Type:	Ordinance
Title:	Grant(s) of privilege in public way for Wesley K. Shepherd - planter railings
Committee(s) Assignment:	Committee on Transportation and Public Way

ORDINANCE
WESLEY K. SHEPHERD
Acct. No. 384164 - 1
Permit No. 1108306

Be It Ordained by the City Council of the City of Chicago:

SECTION 1. Permission and authority are hereby given and granted to WESLEY K. SHEPHERD, upon the terms and subject to the conditions of this ordinance to construct, install, maintain and use one (1) Planter Railling(s) on the public right-of-way for beautification purposes adjacent to its premises known as 77 E. Elm St..

Said Planter Railling(s) at East Elm Street measure(s):
One (1) at fifteen (15) feet in length, and eight point two five (8.25) feet in width for a total of one hundred twenty-three point seven five (123.75) square feet.

Grantee must allow the required clear and unobstructed space for pedestrian passage at all times per rules and regulations approved by the Department of Transportation.

The location of said privilege shall be as shown on prints kept on file with the Department of Business Affairs and Consumer Protection and the Office of the City Clerk.

Said privilege shall be constructed in accordance with plans and specifications approved by the Department of Planning and Development and Department of Transportation (Division of Project Development).

This grant of privilege in the public way shall be subject to the provisions of Section 10-28-015 and all other required provisions of the Municipal Code of Chicago.

The grantee shall pay to the City of Chicago as compensation for the privilege #1108306 herein granted the sum of zero ($.00) per annum in advance.

A 25% penalty will be added for payments received after due date.


The permit holder agrees to hold the City of Chicago harmless for any damage, relocation or replacement costs associated with damage, relocation or removal of private property caused by the City performing work in the public way.

Authority herein given and granted for a period of five (5) years from and after Date of Passage.

Alderman _____

Brendan Reilly 42nd Ward

LINE

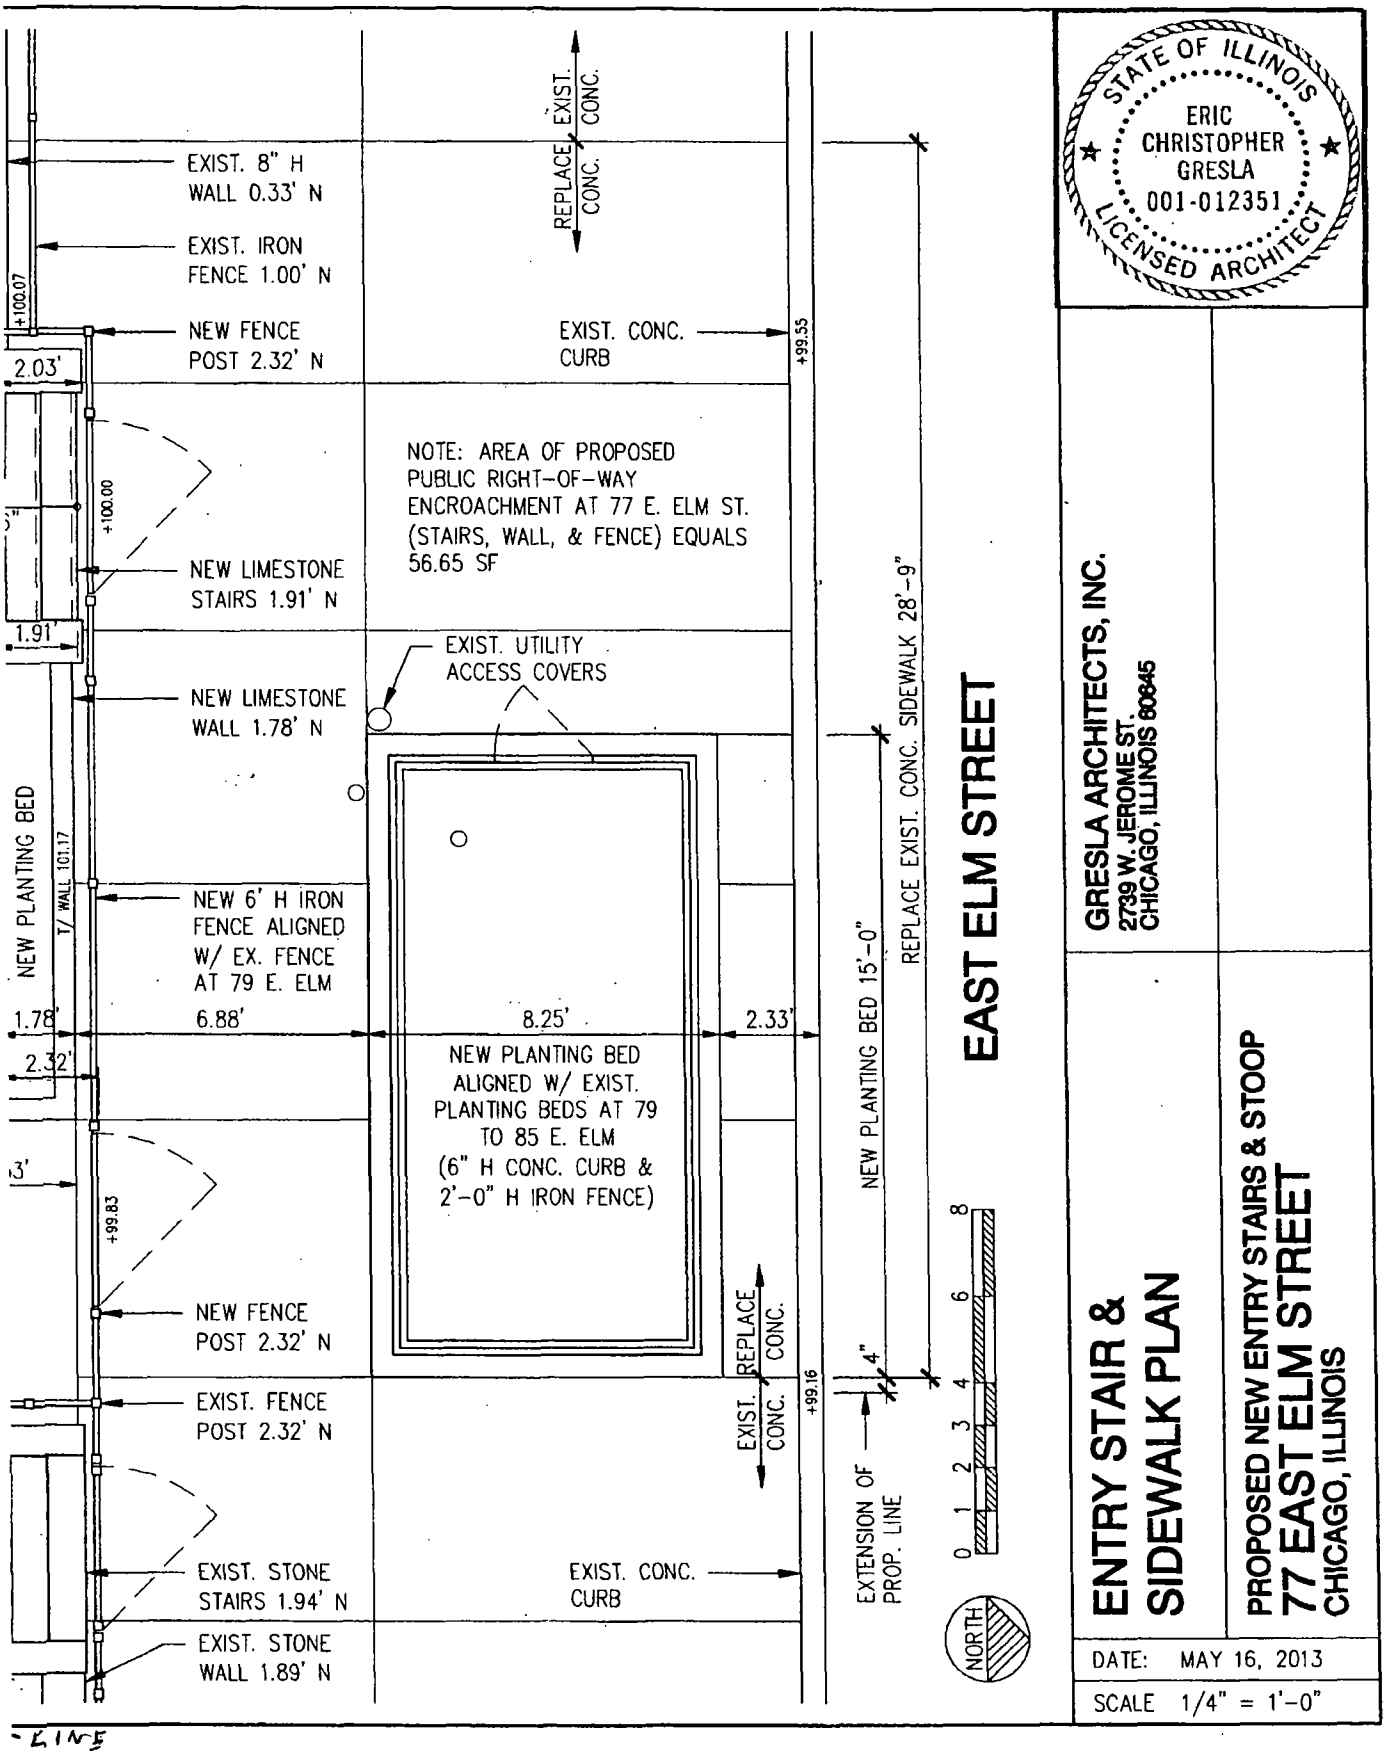

STATE OF ILLINOIS
ERIC CHRISTOPHER GRESLA
001-012351
LICENSED ARCHITECT

GRESLA ARCHITECTS, INC.
2739 W. JEROME ST.
CHICAGO, ILLINOIS 60645

ENTRY STAIR & SIDEWALK PLAN

PROPOSED NEW ENTRY STAIRS & STOOP
77 EAST ELM STREET
CHICAGO, ILLINOIS

DATE: MAY 16, 2013

SCALE 1/4" = 1'-0"

LINE

Department of Business Affairs and Consumer Protection
Business Assistance Center - Public Way Use Unit
City Hall - 121 N. LaSalle Street, Room 800 • Chicago, IL 60602
(312)-74-GOBIZ (312-744-6249) • (312) 744-1944 (TTY)
http://www.cityofchicago.org/bacp

10/16/2013

Alderman **Brendan Reilly**
Ward # **42**
City of Chicago
City Hall, Room **306**
121 North LaSalle Street
Chicago, Illinois 60602

Re: An ordinance to use and maintain a portion of the public right-of-way for **one (1) planter railling(s)** for **WESLEY K. SHEPHERD**, adjacent to the premises known as **77 E. Elm St.**.

Dear Alderman **Brendan Reilly**:

The applicant referenced above has requested the use of the public right-of-way for a **planter railling(s)**. An ordinance has been prepared by the Department of Business Affairs and Consumer Protection – Business Assistance Center - Public Way Use Unit for presentation to the City Council. Because this request was made for properties located in your ward, as approved by you as per the attached, I respectfully request that you introduce the attached ordinance at the next City Council meeting.

If you have any questions regarding this ordinance, please contact Anthony Bertuca at (312) 744-5506.

Department of Business Affairs and Consumer Protection

City of Chicago

O2013-8233

Office of the City Clerk

Document Tracking Sheet

Meeting Date:	10/16/2013
Sponsor(s):	Reilly (42)
Type:	Ordinance
Title:	Grant(s) of privilege in public way for Wesley K. Shepherd - staircase
Committee(s) Assignment:	Committee on Transportation and Public Way

ORDINANCE
WESLEY K. SHEPHERD
Acct. No. 384164 - 1
Permit No. 1108307

Be It Ordained by the City Council of the City of Chicago:

SECTION 1. Permission and authority are hereby given and granted to WESLEY K. SHEPHERD, upon the terms and subject to the conditions of this ordinance to construct, install, maintain and use one (1) Stair Case(s) on the public right-of-way adjacent to its premises known as 77 E. Elm St..

Said Stair Case(s) at East Elm Street measure(s):
One (1) at twenty-four point three three (24.33) feet in length, and two point three two (2.32) feet in width for a total of fifty-six point four five (56.45) square feet.

The location of said privilege shall be as shown on prints kept on file with the Department of Business Affairs and Consumer Protection and the Office of the City Clerk.

Said privilege shall be constructed in accordance with plans and specifications approved by the Department of Transportation (Division of Project Development).

This grant of privilege in the public way shall be subject to the provisions of Section 10-28-015 and all other required provisions of the Municipal Code of Chicago.

The grantee shall pay to the City of Chicago as compensation for the privilege #1108307 herein granted the sum of one thousand one hundred ninety-seven ($1,197.00) per annum in advance.


A 25% penalty will be added for payments received after due date.

The permit holder agrees to hold the City of Chicago harmless for any damage, relocation or replacement costs associated with damage, relocation or removal of private property caused by the City performing work in the public way.

Authority herein given and granted for a period of five (5) years from and after Date of Passage.

Alderman _____

Brendan Reilly 42nd Ward

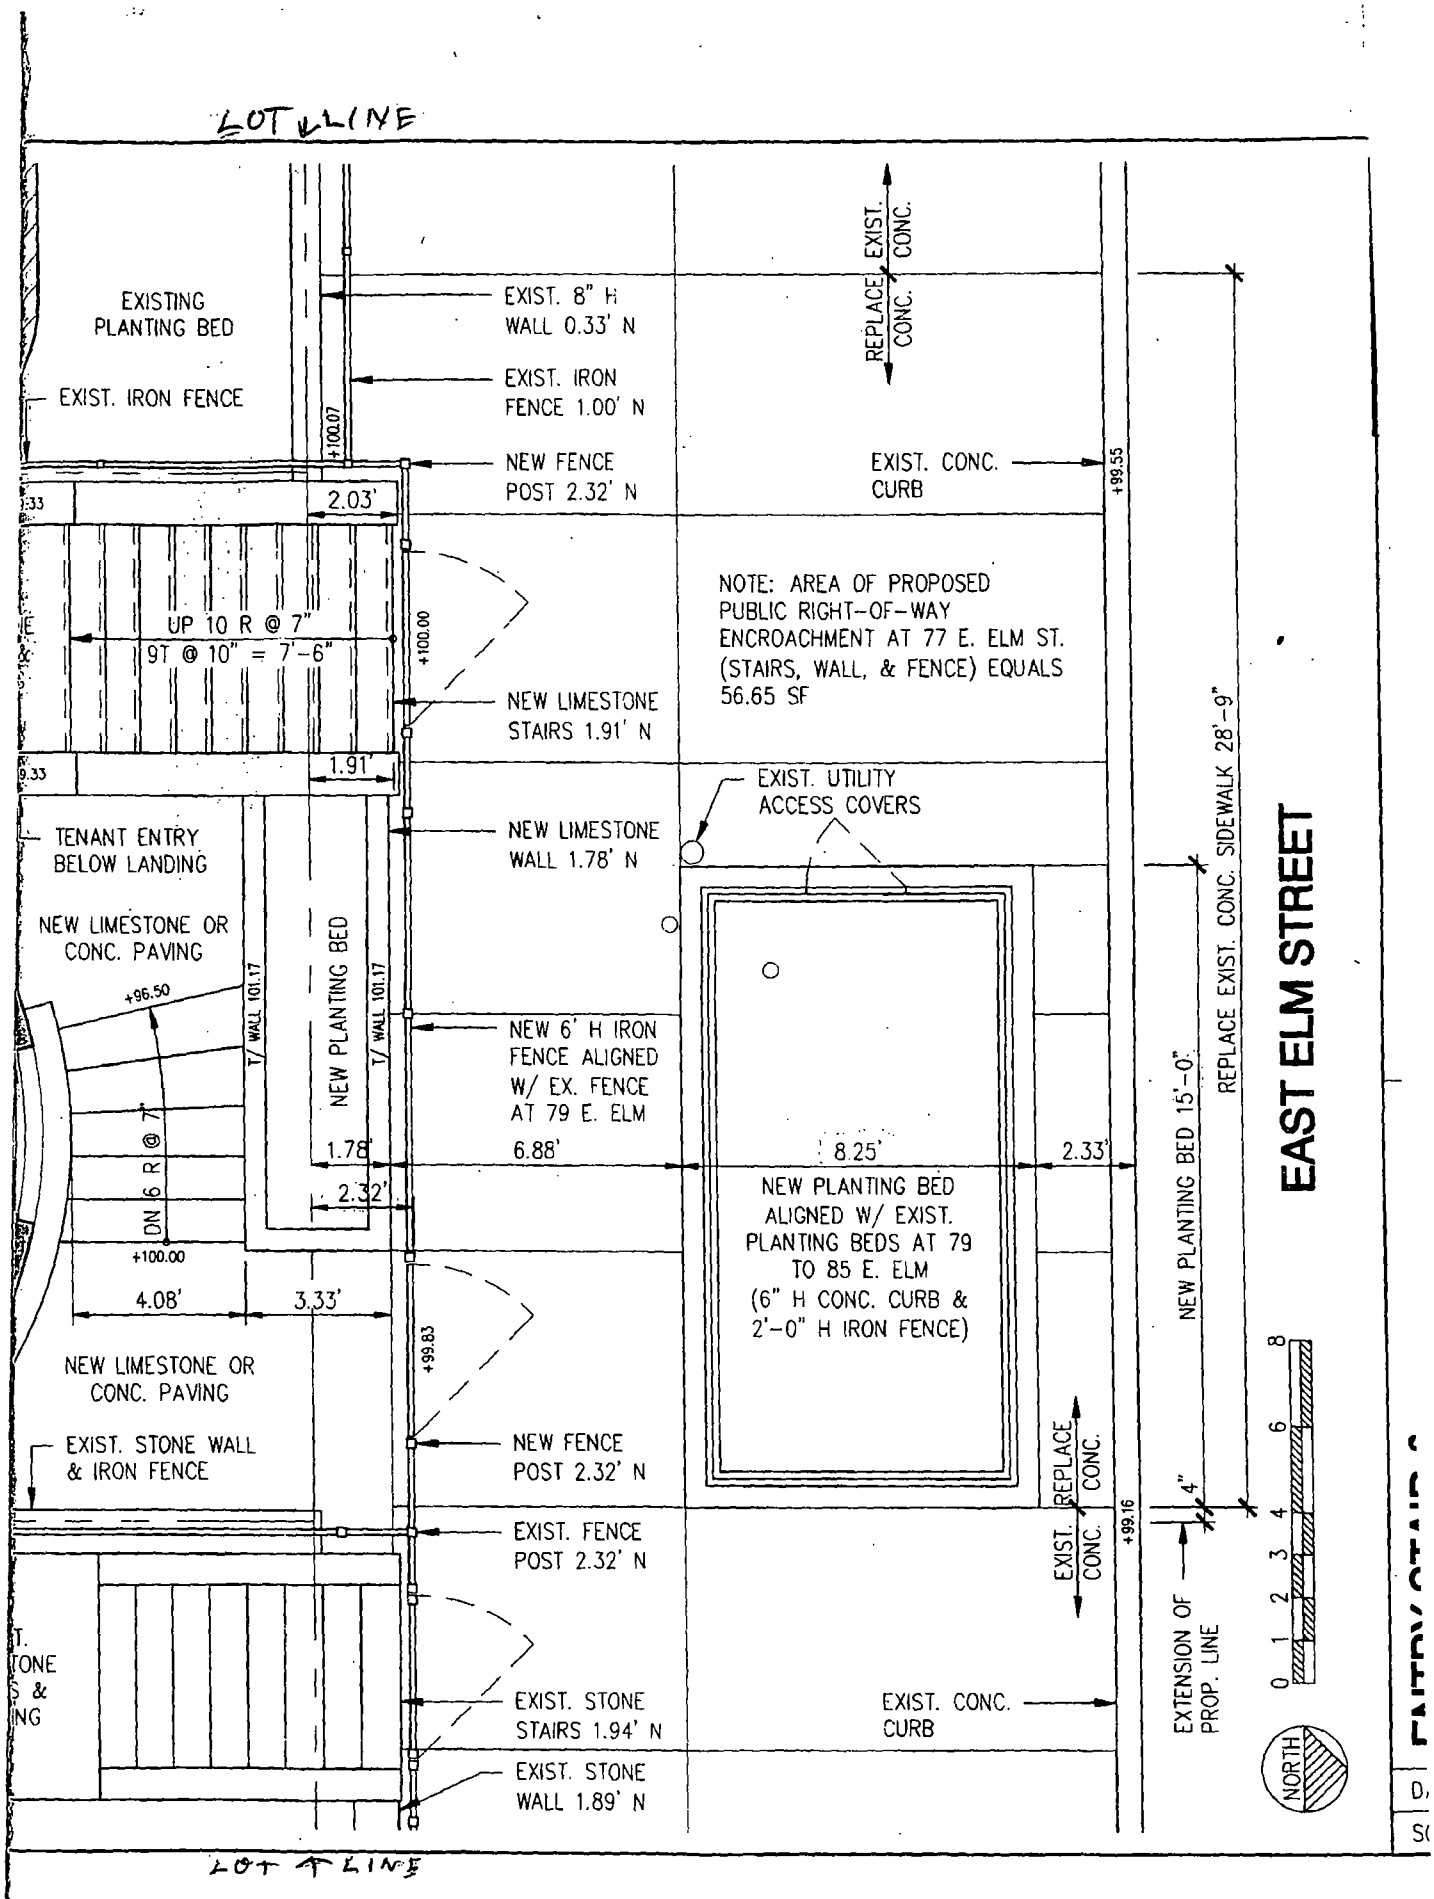
LOT LINE
EXISTING PLANTING BED
EXIST. IRON FENCE
EXIST. 8" H WALL 0.33' N
EXIST. IRON FENCE 1.00' N
NEW FENCE POST 2.32' N
+100.07
2.03'
UP 10 R @ 7"
9T @ 10" = 7'-6"
+100.00
NEW LIMESTONE STAIRS 1.91' N
1.91'
TENANT ENTRY BELOW LANDING
NEW LIMESTONE OR CONC. PAVING
+96.50
T/ WALL 101.17
NEW PLANTING BED
T/ WALL 101.17
NEW LIMESTONE WALL 1.78' N
NEW 6' H IRON FENCE ALIGNED W/ EX. FENCE AT 79 E. ELM
DN 6 R @ 7"
1.78'
2.32'
6.88'
+100.00
4.08'
3.33'
+99.83
NEW LIMESTONE OR CONC. PAVING
EXIST. STONE WALL & IRON FENCE
NEW FENCE POST 2.32' N
EXIST. FENCE POST 2.32' N
EXIST. STONE STAIRS 1.94' N
EXIST. STONE WALL 1.89' N
LOT LINE
REPLACE EXIST. CONC.
EXIST. CONC. CURB
+99.55
NOTE: AREA OF PROPOSED PUBLIC RIGHT-OF-WAY ENCROACHMENT AT 77 E. ELM ST. (STAIRS, WALL, & FENCE) EQUALS 56.65 SF
EXIST. UTILITY ACCESS COVERS
8.25'
2.33'
NEW PLANTING BED ALIGNED W/ EXIST. PLANTING BEDS AT 79 TO 85 E. ELM (6" H CONC. CURB & 2'-0" H IRON FENCE)
REPLACE EXIST. CONC.
+99.16
EXIST. CONC. CURB
EXTENSION OF PROP. LINE
NEW PLANTING BED 15'-0"
REPLACE EXIST. CONC. SIDEWALK 28'-9"
4"
0 1 2 3 4 6 8
NORTH
EAST ELM STREET

City of Chicago

O2013-8234

Office of the City Clerk

Document Tracking Sheet

Meeting Date:	10/16/2013
Sponsor(s):	Reilly (42)
Type:	Ordinance
Title:	Grant(s) of privilege in public way for SL 231 LaSalle LLC c/o Jones Lang LaSalle
Committee(s) Assignment:	Committee on Transportation and Public Way

ORDINANCE
SL 231 La Salle, LLC c/o Jones Lang La Salle
Acct. No. 385042 - 1
Permit No. 1108690

Be It Ordained by the City Council of the City of Chicago:

SECTION 1. Permission and authority are hereby given and granted to SL 231 La Salle, LLC c/o Jones Lang La Salle, upon the terms and subject to the conditions of this ordinance to maintain and use, as now constructed, four (4) Kiosk(s) on the public right-of-way adjacent to its premises known as 231 S. La Salle St..

Said Kiosk(s) at S LA SALLE measure(s):
Two (2) at four point five eight (4.58) feet in length, and point eight three (.83) feet in width for a total of seven point six (7.6) square feet.

Said Kiosk(s) at S CLARK measure(s):
Two (2) at four point five eight (4.58) feet in length, and point eight three (.83) feet in width for a total of seven point six (7.6) square feet.

The location of said privilege shall be as shown on prints kept on file with the Department of Business Affairs and Consumer Protection and the Office of the City Clerk.

Said privilege shall be constructed in accordance with plans and specifications approved by the Department of Transportation (Division of Project Development) and Zoning Department - Signs.

This grant of privilege in the public way shall be subject to the provisions of Section 10-28-015 and all other required provisions of the Municipal Code of Chicago.

The grantee shall pay to the City of Chicago as compensation for the privilege #1108690 herein granted the sum of one thousand six hundred ($1,600.00) per annum in advance.


A 25% penalty will be added for payments received after due date.

The permit holder agrees to hold the City of Chicago harmless for any damage, relocation or replacement costs associated with damage, relocation or removal of private property caused by the City performing work in the public way.

Authority herein given and granted for a period of five (5) years from and after 02/25/2013.

Alderman _____

Brendan Reilly 42nd Ward

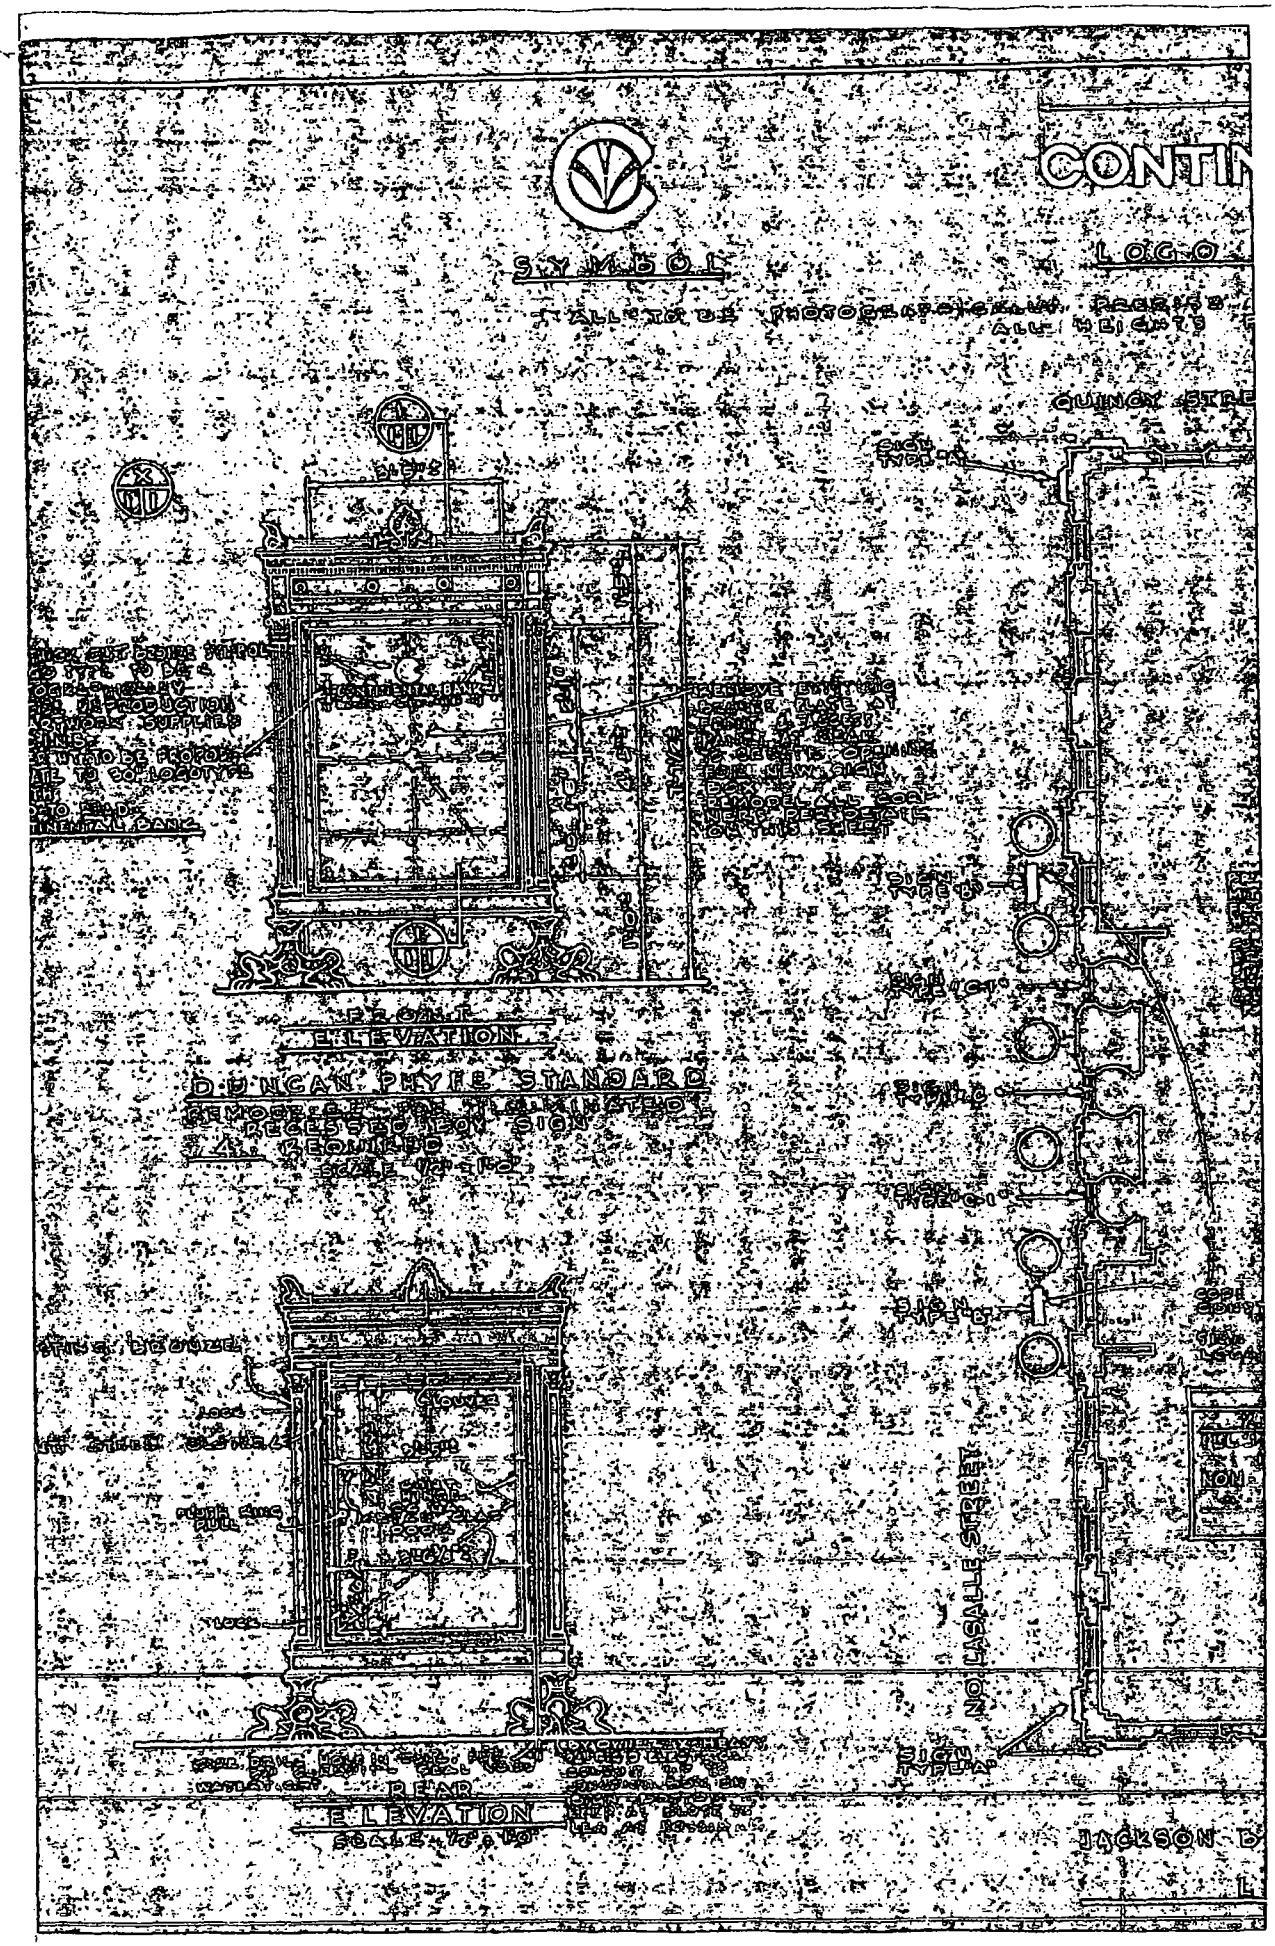
CONTIN
SYMBOL
LOGO
QUINCY STREET
FRONT
ELEVATION
DUNCAN PLYFE STANDARD
REAR
ELEVATION
SCALE
JACKSON
LASALLE STREET

City of Chicago

O2013-8237

Office of the City Clerk

Document Tracking Sheet

Meeting Date:	10/16/2013
Sponsor(s):	Reilly (42)
Type:	Ordinance
Title:	Grant(s) of privilege in public way for Specialty's Cafe Bakery
Committee(s) Assignment:	Committee on Transportation and Public Way

ORDINANCE
SPECIALTY'S CAFE BAKERY
Acct. No. 258410 - 1
Permit No. 1108167

Be It Ordained by the City Council of the City of Chicago:

SECTION 1. Permission and authority are hereby given and granted to SPECIALTY'S CAFE BAKERY, upon the terms and subject to the conditions of this ordinance to maintain and use one (1) sign(s) projecting over the public right-of-way attached to its premises known as 191 N. Wacker Dr..

Said sign structure(s) measures as follows; along LAKE ST:
One (1) at four (4) feet in length, two point three three (2.33) feet in height and eight point five (8.5) feet above grade level.

The location of said privilege shall be as shown on prints kept on file with the Department of Business Affairs and Consumer Protection and the Office of the City Clerk.

Said privilege shall be constructed in accordance with plans and specifications approved by the Department of Transportation (Division of Project Development) and Zoning Department - Signs.

This grant of privilege in the public way shall be subject to the provisions of Section 10-28-015 and all other required provisions of the Municipal Code of Chicago.

The grantee shall pay to the City of Chicago as compensation for the privilege #1108167 herein granted the sum of one hundred ($100.00) per annum in advance.


A 25% penalty will be added for payments received after due date.

The permit holder agrees to hold the City of Chicago harmless for any damage, relocation or replacement costs associated with damage, relocation or removal of private property caused by the City performing work in the public way.


Authority herein given and granted for a period of five (5) years from and after Date of Passage.

Alderman _____

Brendan Reilly 42nd Ward

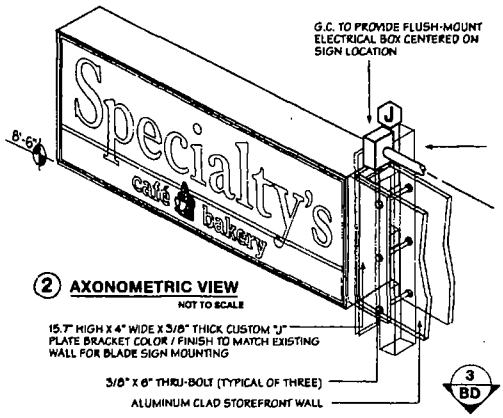

② AXONOMETRIC VIEW
NOT TO SCALE

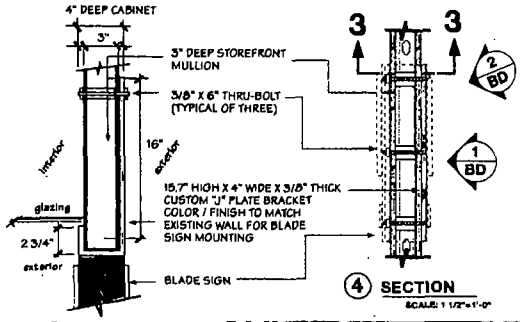

③ TOP VIEW
SCALE: 1 1/2"=1'-0"

④ SECTION
SCALE: 1 1/2"=1'-0"

BLADE SIGN DETAILS:


15.7" HIGH X 4'-0" WIDE X 4" DEEP DOUBLE-FACED INTERNALLY ILLUMINATED ALUMINUM BLADE SIGN CABINET ROUTED-OUT AND PUSHED THROUGH WITH 3/4" DEEP CLEAR DIMENSIONAL "Specialty's" LETTERS BACKED WITH TRANSLUCENT WHITE LIGHT DIFFUSSER AND FROSTED RETURNS TO CREATE HALO-LIGHTING AFFECT.

CABINET BACKGROUND PAINTED TO MATCH PMS#7533 DARK BROWN W/ SILVER OVRSPRAY RECT., MIDDLE BORDER PAINTED TO MATCH ' PMS#7530 MEDIUM TAN & LOWER BAND TO BE PAINTED TO MATCH PMS#7527 LIGHT TAN.


1/2" DEEP CLEAR DIMENSIONAL "café & bakery" LETTERS PUSHED THRU COPY WITH OPAQUE PMS#7533 DARK BROWN VINYL OVERLAY AND FROSTED RETURNS.

ROUTED OUT ICON W/ PUSH-THRU 1/2" DEEP CLEAR ACRYLIC TWO LAYERED DIMENSIONAL LOGO ELEMENTS @ 1/4" THICKNESS PER LAYER. LAYER ONE: BREAD AT 1/4" DEEP LAYER TWO: WHEAT & CUP AT THE SAME DEPTH AT 1/2" DEEP W/ PRINTED TRANSLUCENT VINYL GRAPHIC OVERLAY APPLIED FIRST SURFACE W/ FROSTED EDGES

SEE CUSTOM WALL ATTACHMENT BRACKET DETAILS TO THE LEFT

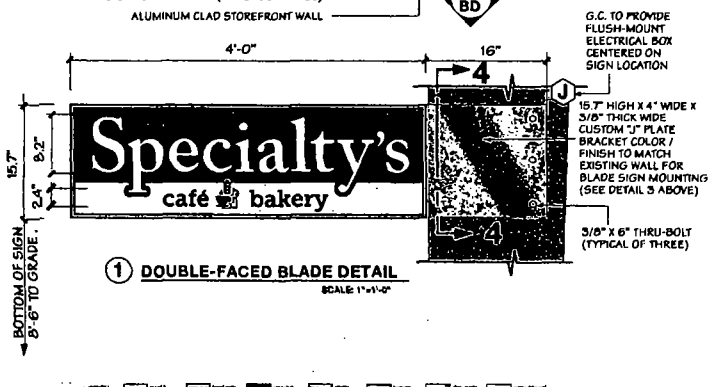

① DOUBLE-FACED BLADE DETAIL
SCALE: 1"=1'-0"

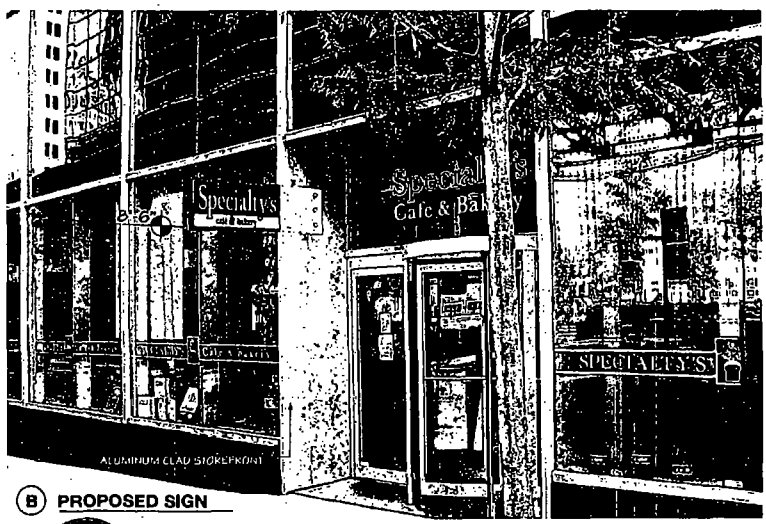

Ⓑ PROPOSED SIGN

NOTES:
CONTRACTOR TO INSTALL UNDERCANOPY SIGN AS PART OF SCOPE OF WORK
ALL EXISTING CONDITIONS AND DIMENSIONS TO BE CONFIRMED PRIOR TO INSTALL

CONTRACTOR TO PROVIDE 120V ELECTRICAL SERVICE AND ADEQUATE STRUCTURAL SUPPORT FOR SIGN

bill moore & associates
1057 solano ave.
p.o. box 6153
albany, ca 94706-0153
510/526-0296 fax 526-6092
www.billmoore.com

NORTH WACKER
191 North Wacker Drive
Chicago, IL 60606

drawn 5/23/13
revised 6/10/13

SHEET
BD

City of Chicago

O2013-8238

Office of the City Clerk

Document Tracking Sheet

Meeting Date:	10/16/2013
Sponsor(s):	Reilly (42)
Type:	Ordinance
Title:	Grant(s) of privilege in public way for St. Peter's Church
Committee(s) Assignment:	Committee on Transportation and Public Way

ORDINANCE
ST. PETER'S CHURCH
Acct. No. 265305 - 1
Permit No. 1107813

Be It Ordained by the City Council of the City of Chicago:

SECTION 1. Permission and authority are hereby given and granted to ST. PETER'S CHURCH, upon the terms and subject to the conditions of this ordinance to maintain and use, as now constructed, one (1) Kiosk(s) on the public right-of-way adjacent to its premises known as 110 W. Madison St..

Said Kiosk(s) at MADISON measure(s):
One (1) at seven point five eight (7.58) feet in length, and three (3) feet in width for a total of twenty-two point seven four (22.74) square feet.

The location of said privilege shall be as shown on prints kept on file with the Department of Business Affairs and Consumer Protection and the Office of the City Clerk.

Said privilege shall be constructed in accordance with plans and specifications approved by the Department of Transportation (Division of Project Development) and Zoning Department - Signs.

This grant of privilege in the public way shall be subject to the provisions of Section 10-28-015 and all other required provisions of the Municipal Code of Chicago.

The grantee shall pay to the City of Chicago as compensation for the privilege #1107813 herein granted the sum of four hundred ($400.00) per annum in advance.


A 25% penalty will be added for payments received after due date.

The permit holder agrees to hold the City of Chicago harmless for any damage, relocation or replacement costs associated with damage, relocation or removal of private property caused by the City performing work in the public way.

Authority herein given and granted for a period of five (5) years from and after 07/09/2013.

Alderman _____

Brendan Reilly 42nd Ward

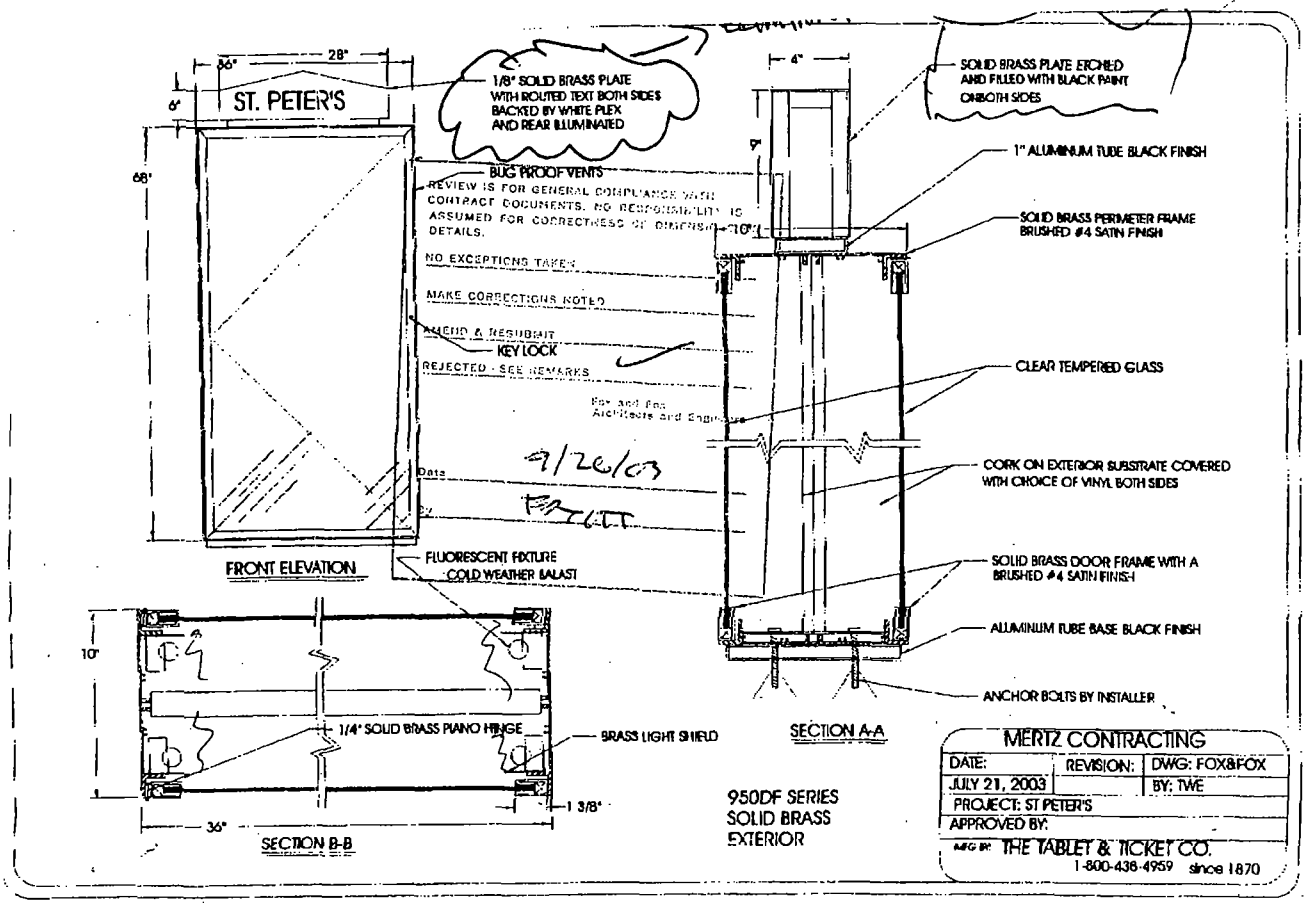
28"
36"
6"
ST. PETER'S
68"
1/8" SOLID BRASS PLATE WITH ROUTED TEXT BOTH SIDES BACKED BY WHITE PLEX AND REAR ILLUMINATED
BUG PROOF VENTS
REVIEW IS FOR GENERAL COMPLIANCE WITH CONTRACT DOCUMENTS. NO RESPONSIBILITY IS ASSUMED FOR CORRECTNESS OF DIMENSIONS OR DETAILS.
NO EXCEPTIONS TAKEN
MAKE CORRECTIONS NOTED
AMEND & RESUBMIT
REJECTED - SEE REMARKS
KEY LOCK
For and On Behalf of Architects and Engineers
Date
9/26/03
By
FRONT ELEVATION
FLUORESCENT FIXTURE COLD WEATHER BALAST
10"
1/4" SOLID BRASS PIANO HINGE
BRASS LIGHT SHIELD
1 3/8"
36"
SECTION B-B
4"
9"
10"
SOLID BRASS PLATE ETCHED AND FILLED WITH BLACK PAINT ONBOTH SIDES
1" ALUMINUM TUBE BLACK FINISH
SOLID BRASS PERIMETER FRAME BRUSHED #4 SATIN FINISH
CLEAR TEMPERED GLASS
CORK ON EXTERIOR SUBSTRATE COVERED WITH CHOICE OF VINYL BOTH SIDES
SOLID BRASS DOOR FRAME WITH A BRUSHED #4 SATIN FINISH
ALUMINUM TUBE BASE BLACK FINISH
ANCHOR BOLTS BY INSTALLER
SECTION A-A
950DF SERIES
SOLID BRASS
EXTERIOR
MERTZ CONTRACTING
DATE: JULY 21, 2003
REVISION:
DWG: FOX&FOX
BY: TWE
PROJECT: ST PETER'S
APPROVED BY:
MFG BY: THE TABLET & TICKET CO.
1-800-438-4959 since 1870

City of Chicago

O2013-8241

Office of the City Clerk

Document Tracking Sheet

Meeting Date:	10/16/2013
Sponsor(s):	Reilly (42)
Type:	Ordinance
Title:	Grant(s) of privilege in public way for Sunstone Saint Clair LLC
Committee(s) Assignment:	Committee on Transportation and Public Way

ORDINANCE
Sunstone Saint Clair, LLC
Acct. No. 372630 - 2
Permit No. 1102789

Be It Ordained by the City Council of the City of Chicago:

SECTION 1. Permission and authority are hereby given and granted to Sunstone Saint Clair, LLC, upon the terms and subject to the conditions of this ordinance to maintain and use four (4) sign(s) projecting over the public right-of-way attached to its premises known as 633 N. St Clair St..

Said sign structure(s) measures as follows; along N. Saint Clair:
One (1) at twenty-one point nine two (21.92) feet in length, four (4) feet in height and twenty-three (23) feet above grade level.
One (1) at sixteen point eight three (16.83) feet in length, four point five (4.5) feet in height and eighteen (18) feet above grade level.
Two (2) at fourteen (14) feet in length, two point nine two (2.92) feet in height and eighteen (18) feet above grade level.

The location of said privilege shall be as shown on prints kept on file with the Department of Business Affairs and Consumer Protection and the Office of the City Clerk.

Said privilege shall be constructed in accordance with plans and specifications approved by the Department of Transportation (Division of Project Development) and Zoning Department - Signs.

This grant of privilege in the public way shall be subject to the provisions of Section 10-28-015 and all other required provisions of the Municipal Code of Chicago.

The grantee shall pay to the City of Chicago as compensation for the privilege #1102789 herein granted the sum of one thousand two hundred ($1,200.00) per annum in advance.


A 25% penalty will be added for payments received after due date.

The permit holder agrees to hold the City of Chicago harmless for any damage, relocation or replacement costs associated with damage, relocation or removal of private property caused by the City performing work in the public way.

Authority herein given and granted for a period of five (5) years from and after Date of Passage.

Alderman _____

Brendan Reilly 42nd Ward

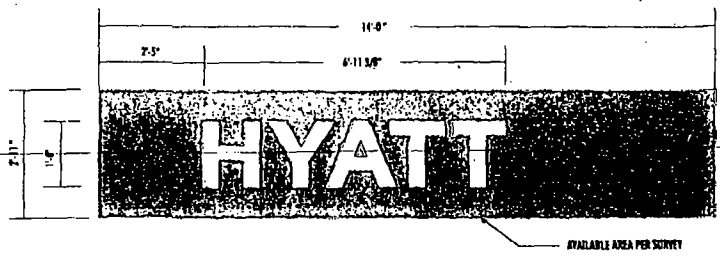

TEMPORARY

[C] [01] TEMPORARY SIGN PANEL - SCALE: ½" = 1'-0"


ONE (1) SET REQ'D.

DIGITAL PRINTED
BACKGROUND COOL GRAY #11
COPY IS VINYL 2160-87 SILVER METALLIC W/
½" OPALINE WHITE VINYL OUTLINE.


NOTE:
COPY IS INTENTIONALLY JUSTIFIED OFF-CENTER



EXISTING

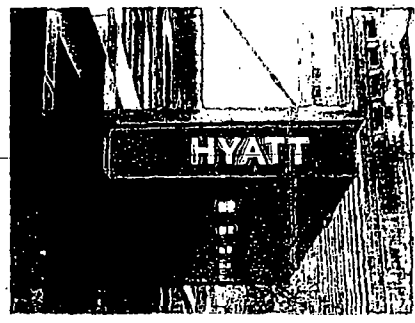

PROPOSED

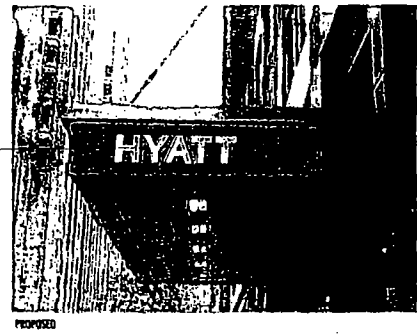

PROPOSED

FEDERAL HEATH
SIGN COMPANY
www.FederalHeath.com
2980 North Highway 121
Bedford, Texas 76009
(817) 685-9977 (800) 827-9495
Fax (817) 685-9133

Building Quality Signage Since 1991

Revisions:
1
2 R3 5.11.12 GB REV. PER BACK-UP
3 R3 5.14.12 GB REV Per AHS Notes
4
5
6


Account Rep. Saul Stauffer
Project Manager Ryan Jacobson
Drawn By Gene Bourbonnais
Project / Location

633 North St. Clair
Chicago, IL
60611

Client Approval/Date:
Landlord Approval/Date:

This original drawing is property of Federal Heath Sign Company LLC or its authorized agent. © FHSC
Colors Depicted in This Rendering May Not Match Actual In-Home Finishes. Refer to Product Samples For Exact Color Match

Job Number: 23-12143-10
Date: 3 May 2012
Sheet Number: 8 Of 14
Design Number: 23-12143-10 R3-TEMP

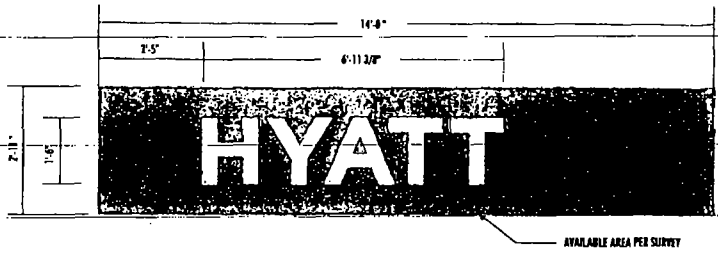

TEMPORARY

C D TEMPORARY SIGN PANEL - SCALE: ½" = 1'-0"


ONE (1) SET REQ'D.

DIGITAL PRINTED
BACKGROUND COOL GRAY #11
COPY IS VINYL 2100-07 SILVER METALLIC W/
½" OPAQUE WHITE VINYL OUTLINE.


NOTE:
COPY IS INTENTIONALLY JUSTIFIED OFF-CENTER



EXISTING

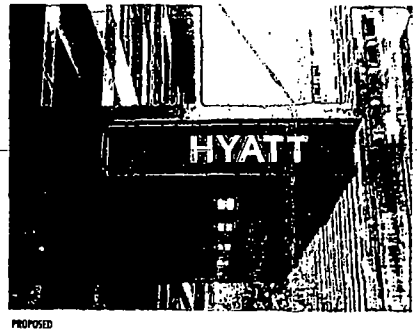

PROPOSED

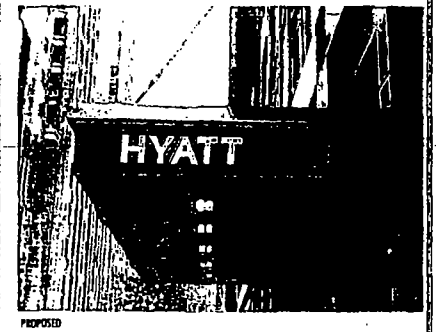

PROPOSED

FEDERAL HEATH
SIGN COMPANY
www.FederalHeath.com
2300 North Highway 121
Bedford, Texas 76039
(817) 685-9077 (800) 872-9995
Fax (817) 685-9183

Building Quality Signage Since 1901

Revisions:
1
2 R2 5.11.12 GB REVL PER MARK-UP
3 R3 5.14.12 GB REV Per AHS Notes
4
5
6


Account Rep. Saul Sterdus
Project Manager Tyson Jamison
Drawn By Gene Beerbaumis
Project / Location:

633 North St. Clair
Chicago, IL
60611

Client Approval/Date:
Landlord Approval/Date:

This original drawing is provided as part of a planned project and is not to be exhibited, copied or reproduced without the written permission of Federal Heath Sign Company LLC or its authorized agent. © FHSC
Colors Depicted in This Rendering May Not Match Actual Material Patterns. Refer to Product Samples For Exact Color Match

Job Number: 23-12143-10
Date: 3 May 2012
Sheet Number: 8 Of 14
Design Number: 23-12143-10 R3-TEMP

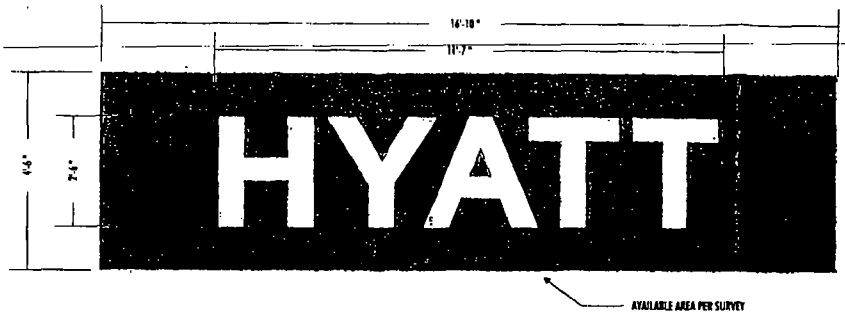

TEMPORARY

B TEMPORARY SIGN **SCALE: ½" = 1'-0"**

ONE (1) SET REQ'D.

BACKGROUND COOL GRAY #11
COPY IS VINYL 3100-07 SILVER METALLIC W/
½" OPAQUE WHITE VINYL OUTLINE



EXISTING PROPOSED

FEDERAL HEATH
SIGN COMPANY
www.FederalHeath.com
2360 North Highway 121
Euless, Texas 76039
(817) 685-9977 (800) 527-9495
Fax (817) 685-9183

Building Quality Signage Since 1901

Revisions	
1	
2	R2 5.11.12 GB REV PER MARK-UP
3	R3 5.14.12 GB REV Per AMS Notes
4	
5	
6	
Account Rep:	Saul Stanton
Project Manager:	Tyson Jamison
Drawn By:	Gene Beartommah

Project / Location:

633 North St. Clair
Chicago, IL
60611

Client Approval/Date:


Landlord Approval/Date:

This original drawing is provided as part of a planned project and is not to be published, copied or reproduced without the written permission of Federal Heath Sign Company LLC or its authorized agent. © FHSC
Colors Depicted In This Rendering May Not Match Actual Material Finishes. Refer To Product Samples For Exact Color Match

Job Number:	23-12143-10
Date	3 May 2012
Sheet Number:	5 Of 14

23-12143-10 R3-TEMP
Design Number:

TEMPORARY

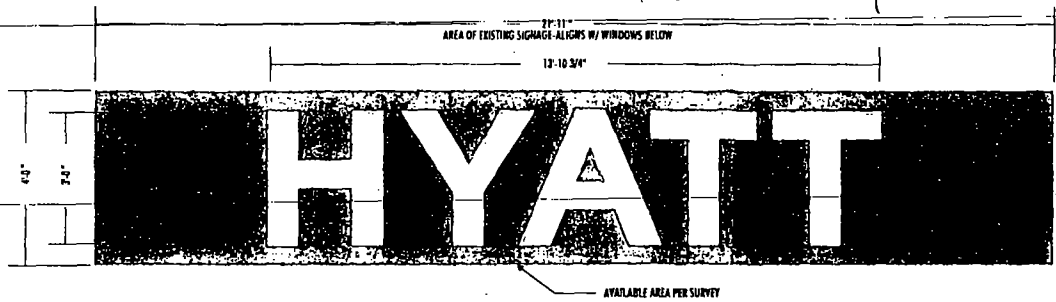


JA TEMPORARY SIGN PANEL — SCALE: ½" = 1'-0"

ONE (1) SET REQ'D.

DIGITAL PRINTED "CLING-TYPE"
BACKGROUND COOL GRAY #11
COPY IS VINYL 2180-87 SILVER METALLIC W/
½" OPAQUE WHITE VINYL OUTLINE



EXISTING

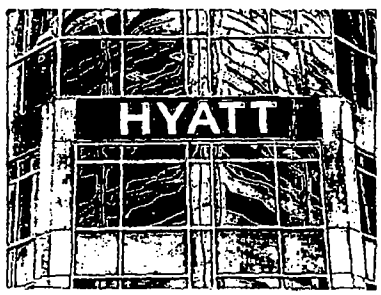

PROPOSED

FEDERAL HEATH SIGN COMPANY
www.FederalHeath.com
2380 North Highway 121
Bedford, Texas 76039
(817) 685-9977 (800) 627-9496
Fax (817) 685-9103

Building Quality Signage Since 1901

Revisions:
1
2 R2 5.11.12 GB REV PER MARK-UP
3 R3 5.14.12 GB REV Per AMS Rules
4
5
6

Account Rep: Scot Stricker
Project Manager: Ryan Jamison
Drawn By: Gene Bourbonnais

Project / Location:
633 North St. Clair
Chicago, IL
60611

Client Approval/Date:
Landlord Approval/Date:

This original drawing is provided as part of a planned project and is not to be exhibited, copied or reproduced without the written permission of Federal Heath Sign Company LLC or its authorized agent. © FHSC.
Colors Depicted in This Rendering May Not Match Actual Industrial Finishes. Refer To Product Samples For Exact Color Match.

Job Number: 23-12143-10
Date: 3 May 2012
Sheet Number: 4 Of 14
Design Number: 23-12143-10 R3-TEMP

City of Chicago

O2013-8242

Office of the City Clerk

Document Tracking Sheet

Meeting Date:	10/16/2013
Sponsor(s):	Reilly (42)
Type:	Ordinance
Title:	Grant(s) of privilege in public way for W Chicago-City Center
Committee(s) Assignment:	Committee on Transportation and Public Way

ORDINANCE
W CHICAGO-CITY CENTER
Acct. No. 369394 - 1
Permit No. 1108738

Be It Ordained by the City Council of the City of Chicago:

SECTION 1. Permission and authority are hereby given and granted to W CHICAGO-CITY CENTER, upon the terms and subject to the conditions of this ordinance to maintain and use, as now constructed, two (2) Fire Escape(s) projecting over the public right-of-way adjacent to its premises known as 172 W. Adams St..

Said Fire Escape(s) at Public Alley measure(s):
Two (2) at fifty-two (52) feet in length, and seven point one seven (7.17) feet in width for a total of seven hundred forty-five point six eight (745.68) square feet.

The location of said privilege shall be as shown on prints kept on file with the Department of Business Affairs and Consumer Protection and the Office of the City Clerk.

Said privilege shall be constructed in accordance with plans and specifications approved by the Department of Transportation (Division of Project Development).

This grant of privilege in the public way shall be subject to the provisions of Section 10-28-015 and all other required provisions of the Municipal Code of Chicago.

The grantee shall pay to the City of Chicago as compensation for the privilege #1108738 herein granted the sum of eight hundred ($800.00) per annum in advance.


A 25% penalty will be added for payments received after due date.

The permit holder agrees to hold the City of Chicago harmless for any damage, relocation or replacement costs associated with damage, relocation or removal of private property caused by the City performing work in the public way.

Authority herein given and granted for a period of five (5) years from and after 09/10/2013.

Alderman _____

Brendan Reilly 42nd Ward

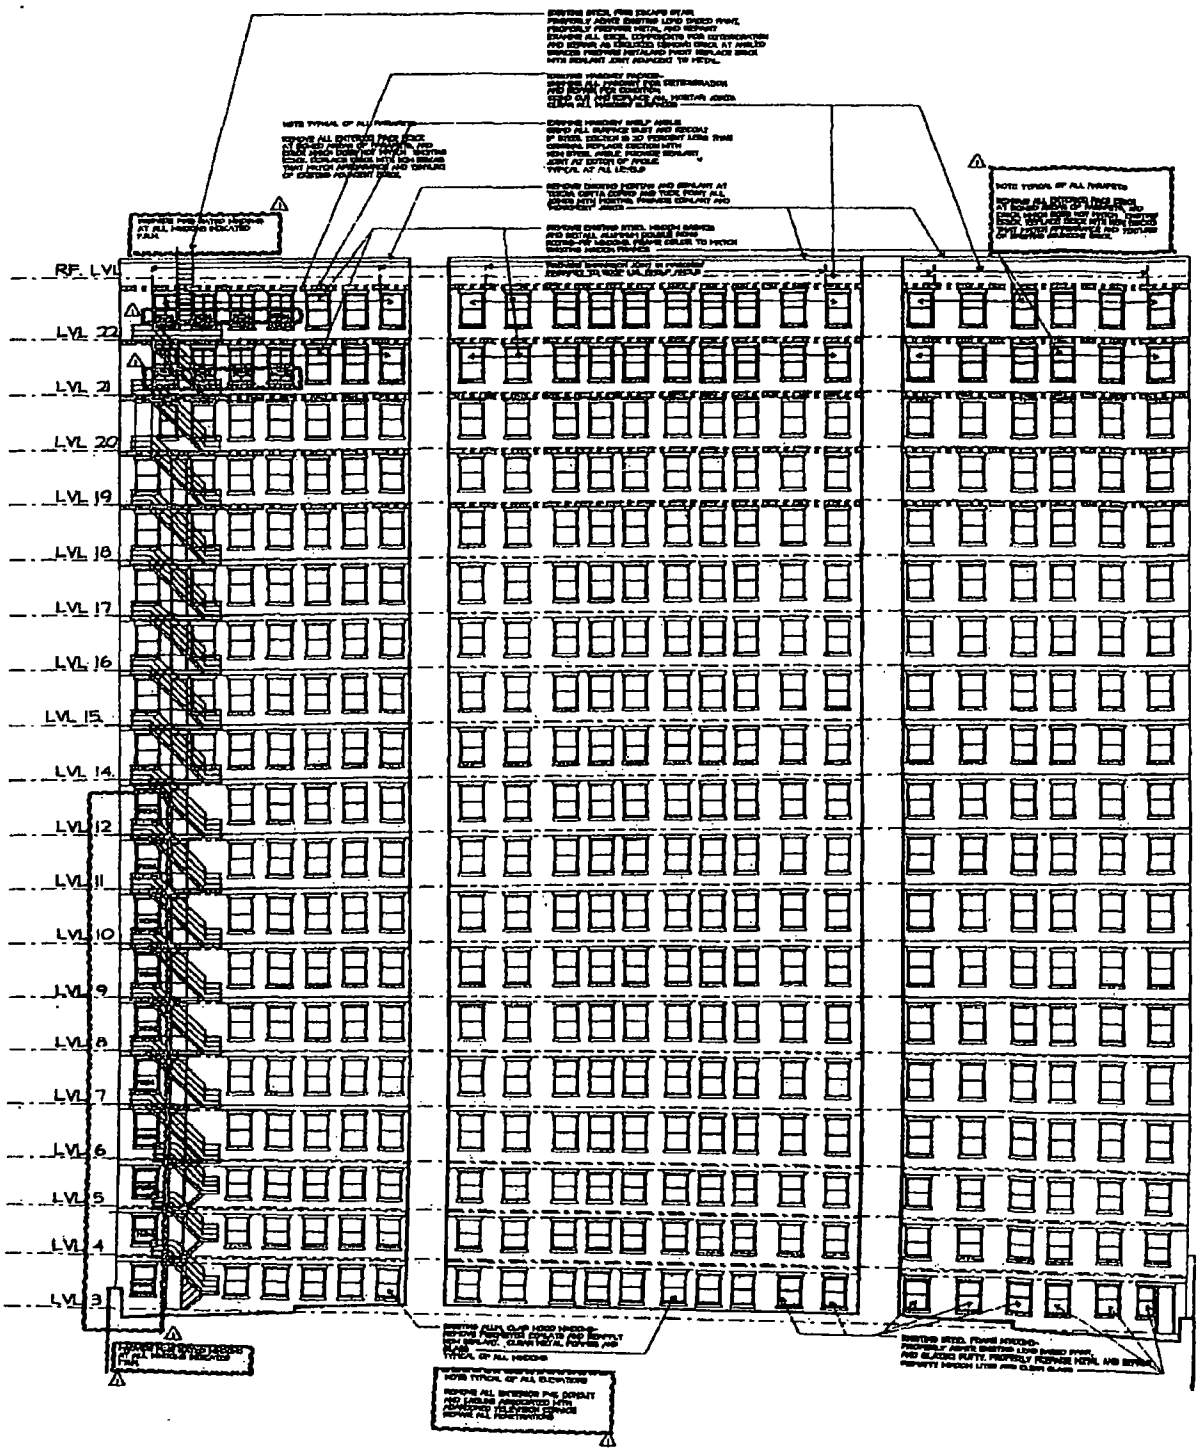

1 COURTYARD NORTH ELEVATION

2 COURTYARD EAST ELEVATION

3 COURTYARD SOUTH ELEVATION

REV. 03

ARNOLD ASSOCIATES

ROOF REPLACEMENT and EXTERIOR WALL RENOVATION at the W - HOTEL - CITY CENTRE

04/24/03

SHEET NO. 8895.8291.1

City of Chicago

O2013-8244

Office of the City Clerk

Document Tracking Sheet

Meeting Date:	10/16/2013
Sponsor(s):	Reilly (42)
Type:	Ordinance
Title:	Grant(s) of privilege in public way for Wells Hubbard Limited Partnership/Urban Innovations
Committee(s) Assignment:	Committee on Transportation and Public Way

ORDINANCE
WELLS HUBBARD LIMITED PARTHNERSHIP/URBAN INNOVATIONS
Acct. No. 88426 - 1
Permit No. 1108218

Be It Ordained by the City Council of the City of Chicago:

SECTION 1. Permission and authority are hereby given and granted to WELLS HUBBARD LIMITED PARTHNERSHIP/URBAN INNOVATIONS, upon the terms and subject to the conditions of this ordinance to maintain and use, as now constructed, one (1) Exterior mount(s) projecting over the public right-of-way adjacent to its premises known as 440 N. Wells St..

Said Exterior mount(s) at N Wells St measure(s):
One (1) at two (2) feet in length, and two point five (2.5) feet in width for a total of five (5) square feet. Existing exterior mount is approximately twelve (12) feet above grade level.

The location of said privilege shall be as shown on prints kept on file with the Department of Business Affairs and Consumer Protection and the Office of the City Clerk.

Said privilege shall be constructed in accordance with plans and specifications approved by the Department of Transportation (Division of Project Development).

This grant of privilege in the public way shall be subject to the provisions of Section 10-28-015 and all other required provisions of the Municipal Code of Chicago.

The grantee shall pay to the City of Chicago as compensation for the privilege #1108218 herein granted the sum of four hundred ($400.00) per annum in advance.

A 25% penalty will be added for payments received after due date.


The permit holder agrees to hold the City of Chicago harmless for any damage, relocation or replacement costs associated with damage, relocation or removal of private property caused by the City performing work in the public way.

Authority herein given and granted for a period of five (5) years from and after 07/09/2013.

Alderman _____

Brendan Reilly 42nd Ward

EXTERIOR MOUNT

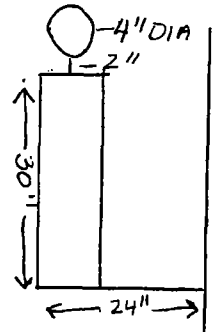

WALL

12 FEET FROM GROUND

440 N. WELLS ST ALLEY

(Page 2 of 4)

City of Chicago

O2013-8245

Office of the City Clerk

Document Tracking Sheet

Meeting Date:	10/16/2013
Sponsor(s):	Reilly (42)
Type:	Ordinance
Title:	Grant(s) of privilege in public way for Xando Coffee & Bar/Cosi Sandwich Bar
Committee(s) Assignment:	Committee on Transportation and Public Way

ORDINANCE
XANDO COFFEE & BAR / COSI SANDWICH BAR
Acct. No. 66022 - 1
Permit No. 1108711

Be It Ordained by the City Council of the City of Chicago:

SECTION 1. Permission and authority are hereby given and granted to XANDO COFFEE & BAR / COSI SANDWICH BAR, upon the terms and subject to the conditions of this ordinance to maintain and use, as now constructed, fourteen (14) Light Fixture(s) projecting over the public right-of-way adjacent to its premises known as 230 W. Washington St..

Said Light Fixture(s) at W. Washington measure(s):
Six (6) at point six six (.66) feet in length, two (2) feet in width and fourteen (14) feet above grade level.

Said Light Fixture(s) at N. Franklin measure(s):
Eight (8) at point six six (.66) feet in length, two (2) feet in width and fourteen (14) feet above grade level.

The location of said privilege shall be as shown on prints kept on file with the Department of Business Affairs and Consumer Protection and the Office of the City Clerk.

Said privilege shall be constructed in accordance with plans and specifications approved by the Department of Transportation (Division of Project Development).

This grant of privilege in the public way shall be subject to the provisions of Section 10-28-015 and all other required provisions of the Municipal Code of Chicago.

The grantee shall pay to the City of Chicago as compensation for the privilege #1108711 herein granted the sum of one hundred forty ($140.00) per annum in advance.


A 25% penalty will be added for payments received after due date.

The permit holder agrees to hold the City of Chicago harmless for any damage, relocation or replacement costs associated with damage, relocation or removal of private property caused by the City performing work in the public way.

Authority herein given and granted for a period of five (5) years from and after 06/11/2013.

Alderman _____

Brendan Reilly 42nd Ward

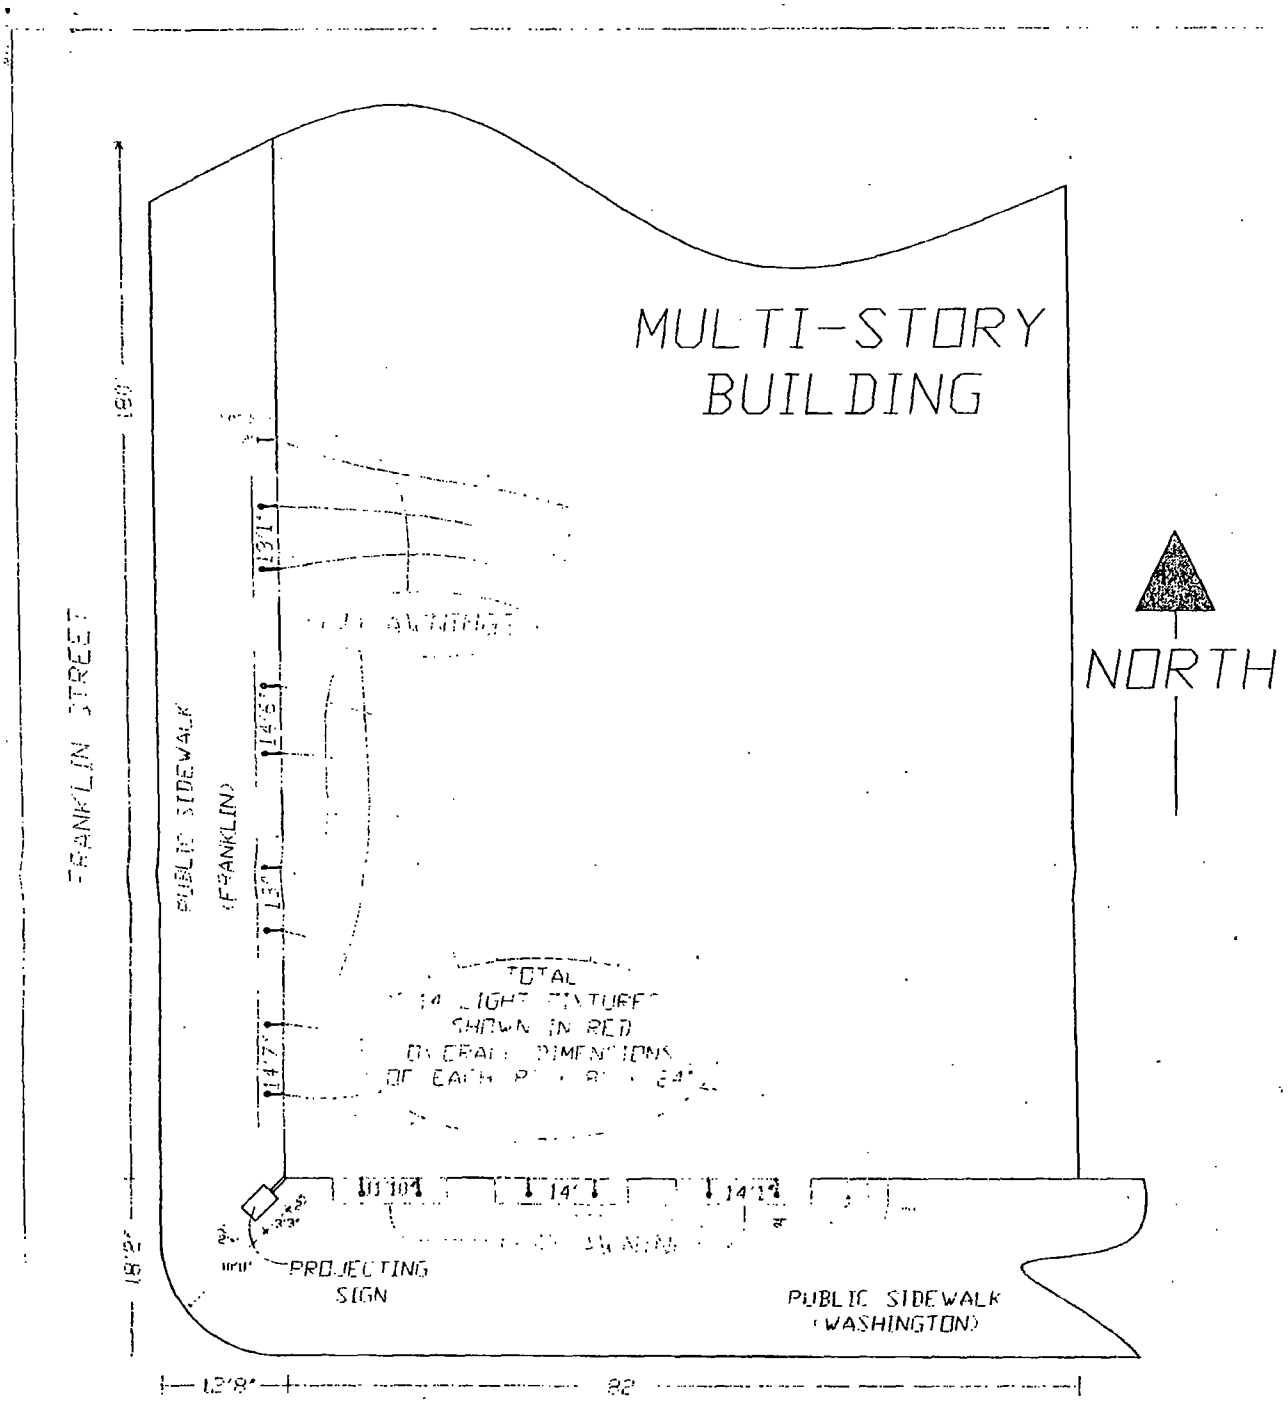

COSI RESTAURANT
230 W WASHINGTON
NO SCALE

City of Chicago

O2013-8246

Office of the City Clerk

Document Tracking Sheet

Meeting Date:	10/16/2013
Sponsor(s):	Reilly (42)
Type:	Ordinance
Title:	Grant(s) of privilege in public way for Zoup
Committee(s) Assignment:	Committee on Transportation and Public Way

ORDINANCE
ZOUP
Acct. No. 384218 - 1
Permit No. 1108347

Be It Ordained by the City Council of the City of Chicago:

SECTION 1. Permission and authority are hereby given and granted to ZOUP, upon the terms and subject to the conditions of this ordinance to maintain and use one (1) sign(s) projecting over the public right-of-way attached to its premises known as 62 W. Adams St..

Said sign structure(s) measures as follows; along W. Adams Street:
One (1) at twelve point five (12.5) feet in length, two (2) feet in height and twelve (12) feet above grade level.

The location of said privilege shall be as shown on prints kept on file with the Department of Business Affairs and Consumer Protection and the Office of the City Clerk.

Said privilege shall be constructed in accordance with plans and specifications approved by the Department of Transportation (Division of Project Development) and Zoning Department - Signs.

This grant of privilege in the public way shall be subject to the provisions of Section 10-28-015 and all other required provisions of the Municipal Code of Chicago.

The grantee shall pay to the City of Chicago as compensation for the privilege #1108347 herein granted the sum of three hundred ($300.00) per annum in advance.


A 25% penalty will be added for payments received after due date.

The permit holder agrees to hold the City of Chicago harmless for any damage, relocation or replacement costs associated with damage, relocation or removal of private property caused by the City performing work in the public way.

Authority herein given and granted for a period of five (5) years from and after Date of Passage.

Alderman _____


Brendan Reilly 42nd Ward

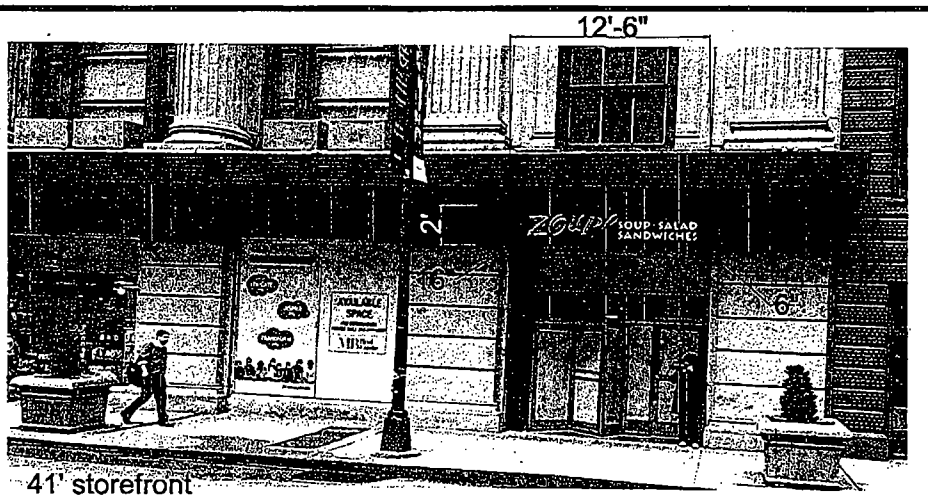

41' storefront

Scale: 1/8" = 1'-0"

White polycarbonate face with black vinyl background, and "Zoup!" orange lettering

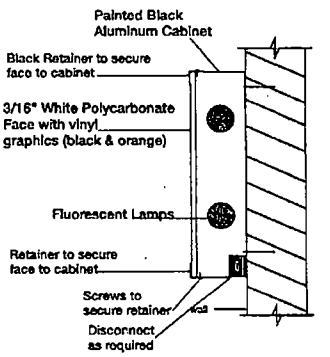

Side Elevation - No Scale

Zoup! #167
62 W. Adams St.
Chicago, IL

DRAWING APPROVED: _____

DATE: _____

INTERCITY NEON
P.O. Box 3762
Centerline, MI 48015
ph: 586-754-6020
fax: 586-754-7436
www.intercityneon.com

City of Chicago

O2013-8248

Office of the City Clerk

Document Tracking Sheet

Meeting Date:	10/16/2013
Sponsor(s):	Reilly (42)
Type:	Ordinance
Title:	Grant(s) of privilege in public way for 7-Eleven, Inc.
Committee(s) Assignment:	Committee on Transportation and Public Way

ORDINANCE
7-ELEVEN , INC.
Acct. No. 65465 - 70
Permit No. 1108309

Be It Ordained by the City Council of the City of Chicago:

SECTION 1. Permission and authority are hereby given and granted to 7-ELEVEN , INC., upon the terms and subject to the conditions of this ordinance to maintain and use two (2) sign(s) projecting over the public right-of-way attached to its premises known as 600 N. Mcclurg Ct..

Said sign structure(s) measures as follows; along McClurg Crt:
One (1) at twelve point nine two (12.92) feet in length, three point one seven (3.17) feet in height and fourteen point two five (14.25) feet above grade level.

Said sign structure(s) measures as follows; along Ontario:
One (1) at twelve point nine two (12.92) feet in length, three point one seven (3.17) feet in height and fourteen point two five (14.25) feet above grade level.

The location of said privilege shall be as shown on prints kept on file with the Department of Business Affairs and Consumer Protection and the Office of the City Clerk.

Said privilege shall be constructed in accordance with plans and specifications approved by the Department of Transportation (Division of Project Development) and Zoning Department - Signs.

This grant of privilege in the public way shall be subject to the provisions of Section 10-28-015 and all other required provisions of the Municipal Code of Chicago.

The grantee shall pay to the City of Chicago as compensation for the privilege #1108309 herein granted the sum of six hundred ($600.00) per annum in advance.

A 25% penalty will be added for payments received after due date.


The permit holder agrees to hold the City of Chicago harmless for any damage, relocation or replacement costs associated with damage, relocation or removal of private property caused by the City performing work in the public way.


Authority herein given and granted for a period of five (5) years from and after Date of Passage.

Alderman _____

Brendan Reilly 42nd Ward



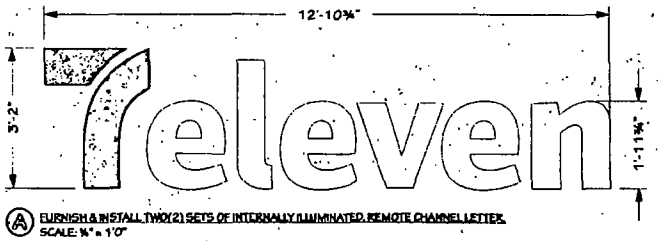


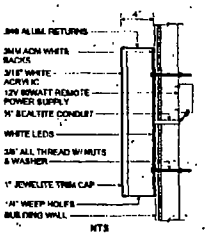


Ⓐ FURNISH & INSTALL TWO(2) SETS OF INTERNALLY ILLUMINATED, REMOTE CHANNEL LETTER.
SCALE: ¾" = 1'0"
- 3/16" WHITE ACRYLIC FACES w/ TRANS. VINYL GRAPHICS APPLIED 1st SURFACE.
- 4" ALUM. RETURNS PRE-PAINTED DURANODIC BRONZE.
- 1" DURANODIC BRONZE TRIMCAP
- INTERNALLY ILLUMINATED w/ WHITE L.E.D.

7-ELEVEN VINYL SPECS: 3M 3630-44 ORANGE, 3M 3630-33 RED

NOTE: "ELEVEN" TO REMAIN WHITE ACRYLIC FACE W/O VINYL OVERLAY

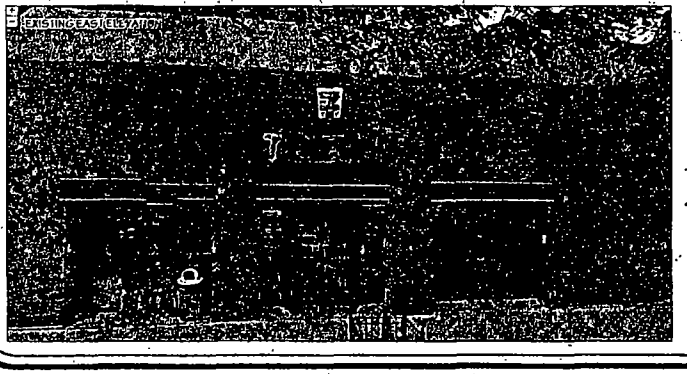

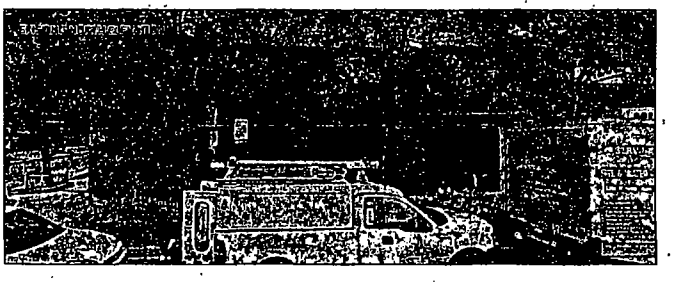

DOYLE
GENERAL SIGN CONTRACTORS

DATE	REVISION

CUSTOMER APPROVAL DATE

This design is the original and unpublished work of DOYLE SIGNS, INC. and may not be reproduced, copied or exhibited in any fashion without the expressed written consent from an authorized officer of The Company. The rights to this design may be purchased.

CLIENT 7-ELEVEN - #33781
ADDRESS 600 N. McCLURG CT.
CITY CHICAGO STATE IL DESIGNER KM SALESPERSON JST.
DRWG. NO. 13444 SCALE: NOTED DATE: 07.09.2013 SHEET NO. 2 of 2

City of Chicago

O2013-8249

Office of the City Clerk

Document Tracking Sheet

Meeting Date:	10/16/2013
Sponsor(s):	Reilly (42)
Type:	Ordinance
Title:	Grant(s) of privilege in public way for 20 East Bellevue LLC
Committee(s) Assignment:	Committee on Transportation and Public Way

ORDINANCE
20 EAST BELLEVUE L.L.C.
Acct. No. 262634 - 1
Permit No. 1107695

Be It Ordained by the City Council of the City of Chicago:

SECTION 1. Permission and authority are hereby given and granted to 20 EAST BELLEVUE L.L.C., upon the terms and subject to the conditions of this ordinance to maintain and use, as now constructed, one (1) Vault(s) under the public right-of-way adjacent to its premises known as 18-20 E. Bellevue Pl..

Said Vault(s) at East Bellevue Place measure(s):
One (1) at forty-three (43) feet in length, and thirty-two (32) feet in width for a total of one thousand three hundred seventy-six (1376) square feet.

The location of said privilege shall be as shown on prints kept on file with the Department of Business Affairs and Consumer Protection and the Office of the City Clerk.

Said privilege shall be constructed in accordance with plans and specifications approved by the Department of Transportation (Office of Underground Coordination).

This grant of privilege in the public way shall be subject to the provisions of Section 10-28-015 and all other required provisions of the Municipal Code of Chicago.

The grantee shall pay to the City of Chicago as compensation for the privilege #1107695 herein granted the sum of three thousand four hundred thirty-four ($3,434.00) per annum in advance.

A 25% penalty will be added for payments received after due date.

The permit holder agrees to hold the City of Chicago harmless for any damage, relocation or replacement costs associated with damage, relocation or removal of private property caused by the City performing work in the public way.

Authority herein given and granted for a period of five (5) years from and after 06/04/2013.

Alderman _____

Brendan Reilly 42nd Ward

VAULT LOCATED ENTIRELY BELOW GRADE.
NO ACCESS TO VAULT FROM STREET

City of Chicago

O2013-8250

Office of the City Clerk

Document Tracking Sheet

Meeting Date:	10/16/2013
Sponsor(s):	Reilly (42)
Type:	Ordinance
Title:	Grant(s) of privilege in public way for 29 E Madison LLC
Committee(s) Assignment:	Committee on Transportation and Public Way

ORDINANCE
29 E MADISON, LLC
Acct. No. 289685 - 1
Permit No. 1106659

Be It Ordained by the City Council of the City of Chicago:

SECTION 1. Permission and authority are hereby given and granted to 29 E MADISON, LLC, upon the terms and subject to the conditions of this ordinance to maintain and use, as now constructed, four (4) Vault(s) under the public right-of-way adjacent to its premises known as 29 E. Madison St..

Said Vault(s) at N. WABASH-1ST LEVEL measure(s):
One (1) at eighty-nine (89) feet in length, and fourteen point five (14.5) feet in width for a total of one thousand two hundred ninety point five (1290.5) square feet.

Said Vault(s) at N. WABASH-2ND LEVEL measure(s):
One (1) at eighty-nine (89) feet in length, and twelve (12) feet in width for a total of one thousand sixty-eight (1068) square feet.

Said Vault(s) at E. MADISON-1ST LEVEL measure(s):
One (1) at one hundred eighty (180) feet in length, and ten (10) feet in width for a total of one thousand eight hundred (1800) square feet.

Said Vault(s) at E. MADISON-2ND LEVEL measure(s):
One (1) at one hundred eighty (180) feet in length, and ten (10) feet in width for a total of one thousand eight hundred (1800) square feet.

The location of said privilege shall be as shown on prints kept on file with the Department of Business Affairs and Consumer Protection and the Office of the City Clerk.

Said privilege shall be constructed in accordance with plans and specifications approved by the Department of Transportation (Office of Underground Coordination).

This grant of privilege in the public way shall be subject to the provisions of Section 10-28-015 and all other required provisions of the Municipal Code of Chicago.

The grantee shall pay to the City of Chicago as compensation for the privilege #1106659 herein granted the sum of eleven thousand eight hundred seventy-nine ($11,879.00) per annum in advance.

A 25% penalty will be added for payments received after due date.


The permit holder agrees to hold the City of Chicago harmless for any damage, relocation or replacement costs associated with damage, relocation or removal of private property caused by the City performing work in the public way.

Authority herein given and granted for a period of five (5) years from and after 03/14/2012.

Alderman _____

Brendan Reilly 42nd Ward

WABASH

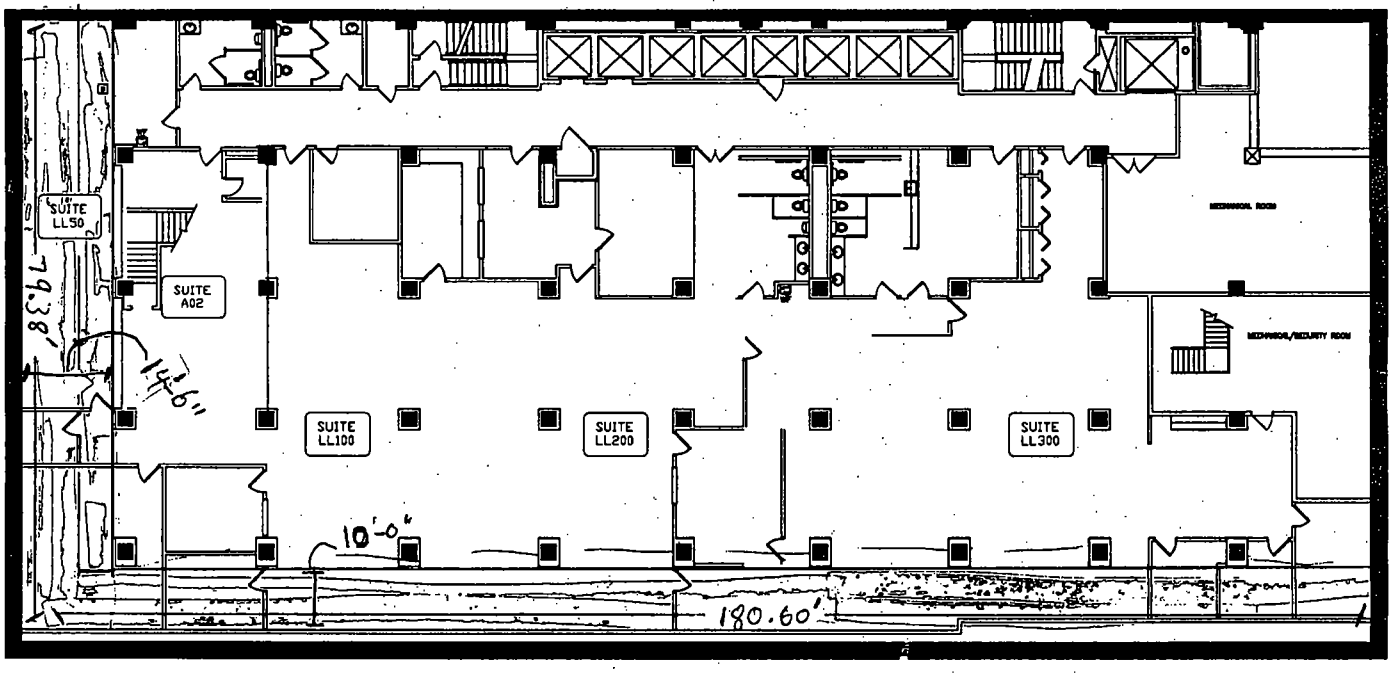

← MADISON Street →

MARC MR REALTY

DATE:
BUILDING: 29 EAST MADISON L.L.C.
FLOOR: Lower level
SCALE:

N

City of Chicago

O2013-8252

Office of the City Clerk

Document Tracking Sheet

Meeting Date:	10/16/2013
Sponsor(s):	Reilly (42)
Type:	Ordinance
Title:	Grant(s) of privilege in public way for 108 North State Street (Chicago) Owner LLC
Committee(s) Assignment:	Committee on Transportation and Public Way

ORDINANCE
108 NORTH STATE STREET (CHICAGO) OWNER, LLC
Acct. No. 381294 - 1
Permit No. 1108348

Be It Ordained by the City Council of the City of Chicago:

SECTION 1. Permission and authority are hereby given and granted to 108 NORTH STATE STREET (CHICAGO) OWNER, LLC, upon the terms and subject to the conditions of this ordinance to maintain and use one (1) sign(s) projecting over the public right-of-way attached to its premises known as 108 N. State St..

Said sign structure(s) measures as follows; along W. Randolph Street:
One (1) at five (5) feet in length, five (5) feet in height and ten point seven five (10.75) feet above grade level.

The location of said privilege shall be as shown on prints kept on file with the Department of Business Affairs and Consumer Protection and the Office of the City Clerk.

Said privilege shall be constructed in accordance with plans and specifications approved by the Department of Transportation (Division of Project Development) and Zoning Department - Signs.

This grant of privilege in the public way shall be subject to the provisions of Section 10-28-015 and all other required provisions of the Municipal Code of Chicago.

The grantee shall pay to the City of Chicago as compensation for the privilege #1108348 herein granted the sum of three hundred ($300.00) per annum in advance.


A 25% penalty will be added for payments received after due date.

The permit holder agrees to hold the City of Chicago harmless for any damage, relocation or replacement costs associated with damage, relocation or removal of private property caused by the City performing work in the public way.


Authority herein given and granted for a period of five (5) years from and after Date of Passage.

Alderman _____

Brendan Reilly 42nd Ward

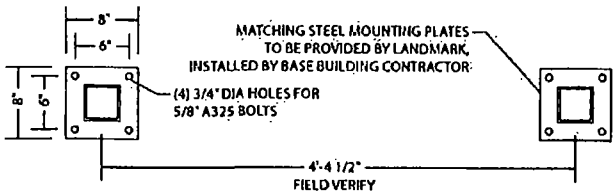

SECTION VIEW A-A

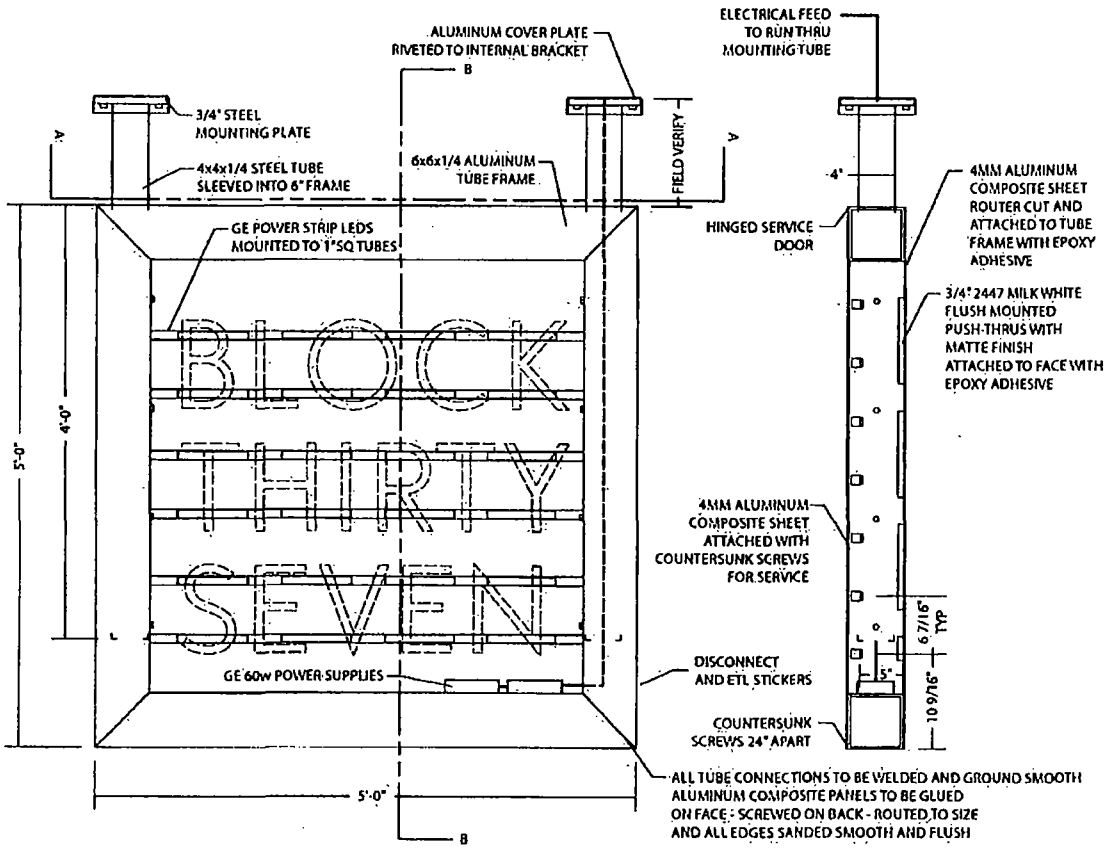

FRONT VIEW

SECTION VIEW B-B

SIGN TYPE B4 - CONSTRUCTION DETAIL

TOTAL SIGN WEIGHT = 400lbs
PRIMARY POWER = 120vac @ 2amps
SECONDARY POWER = (2) 60w 12vdc POWER SUPPLIES

NOTES: PRIOR TO FABRICATION, ALL SIZES, DIMENSIONS AND ELEVATIONS TO BE FIELD VERIFIED ALL COPY, LOGOS, COLORS AND ARTWORK FOR FINAL LAYOUTS TO BE PROVIDED BY KO FOR FINAL APPROVAL. LANDMARK TO PROVIDE SHIMS AS REQUIRED TO PROVIDE PROPER ALIGNMENT OF SIGNS.

Landmark Sign group
www.landmarksign.com
7424 Industrial Avenue
Chesterton, IN 46304
phone 219.762.9577
fax 219.762.4250

SO-21125-B4-2 PRINT #	SHAUN O'BRIEN L.S.G SALES REP.
BLOCK THIRTY SEVEN CLIENT NAME	108 N. STATE STREET CHICAGO, IL JOB LOCATION
04.01.13 DATE	TA DRAWN BY — 3/4" = 1'-0" SCALE

REVISIONS:
1. ADDED NEW LOGO 04.30.13 TA
2. CORRECTIONS 6-19-13 SO

X
Customer Acceptance SIGNATURE DATE

IF REQUIRED: Landlord Acceptance SIGNATURE DATE

L.S.G SALES INITIALS DATE

THIS DRAWING IS THE PROPERTY OF LANDMARK SIGN GROUP, INC. NO REPRODUCTIONS OR EXHIBITIONS ARE PERMITTED WITHOUT THE EXPRESS WRITTEN CONSENT OF LANDMARK SIGN GROUP, INC. AN ASSESSMENT OF UP TO $15,000.00 WILL BE CHARGED FOR ANY MISUSE OF THIS DRAWING.
By signing the Customer Acceptance on this print, I understand that I am accepting all aspects of this drawing. This includes Artwork, Specifications, Dimensions, Spelling, and all other representations herein. I also understand that color reproductions on this print are approximate, and may not match manufacturers samples exactly.

City of Chicago

O2013-8254

Office of the City Clerk

Document Tracking Sheet

Meeting Date:	10/16/2013
Sponsor(s):	Reilly (42)
Type:	Ordinance
Title:	Grant(s) of privilege in public way for 122 Property LLC
Committee(s) Assignment:	Committee on Transportation and Public Way

ORDINANCE
122 PROPERTY, LLC
Acct. No. 334733 - 1
Permit No. 1107464

Be It Ordained by the City Council of the City of Chicago:

SECTION 1. Permission and authority are hereby given and granted to 122 PROPERTY, LLC, upon the terms and subject to the conditions of this ordinance to maintain and use, as now constructed, two (2) Vault(s) under the public right-of-way adjacent to its premises known as 122 S. Michigan Ave..

Said Vault(s) at South Michigan Avenue measure(s):
One (1) at two hundred seven point five (207.5) feet in length, and thirty (30) feet in width for a total of six thousand two hundred twenty-five (6225) square feet.

Said Vault(s) at East Adams Street measure(s):
One (1) at one hundred seventy-two (172) feet in length, and fourteen (14) feet in width for a total of two thousand four hundred eight (2408) square feet.

The location of said privilege shall be as shown on prints kept on file with the Department of Business Affairs and Consumer Protection and the Office of the City Clerk.

Said privilege shall be constructed in accordance with plans and specifications approved by the Department of Transportation (Office of Underground Coordination).

This grant of privilege in the public way shall be subject to the provisions of Section 10-28-015 and all other required provisions of the Municipal Code of Chicago.

The grantee shall pay to the City of Chicago as compensation for the privilege #1107464 herein granted the sum of thirty-four thousand seven hundred four ($34,704.00) per annum in advance.


A 25% penalty will be added for payments received after due date.

The permit holder agrees to hold the City of Chicago harmless for any damage, relocation or replacement costs associated with damage, relocation or removal of private property caused by the City performing work in the public way.

Authority herein given and granted for a period of five (5) years from and after 06/28/2013.

Alderman _____

Brendan Reilly 42nd Ward

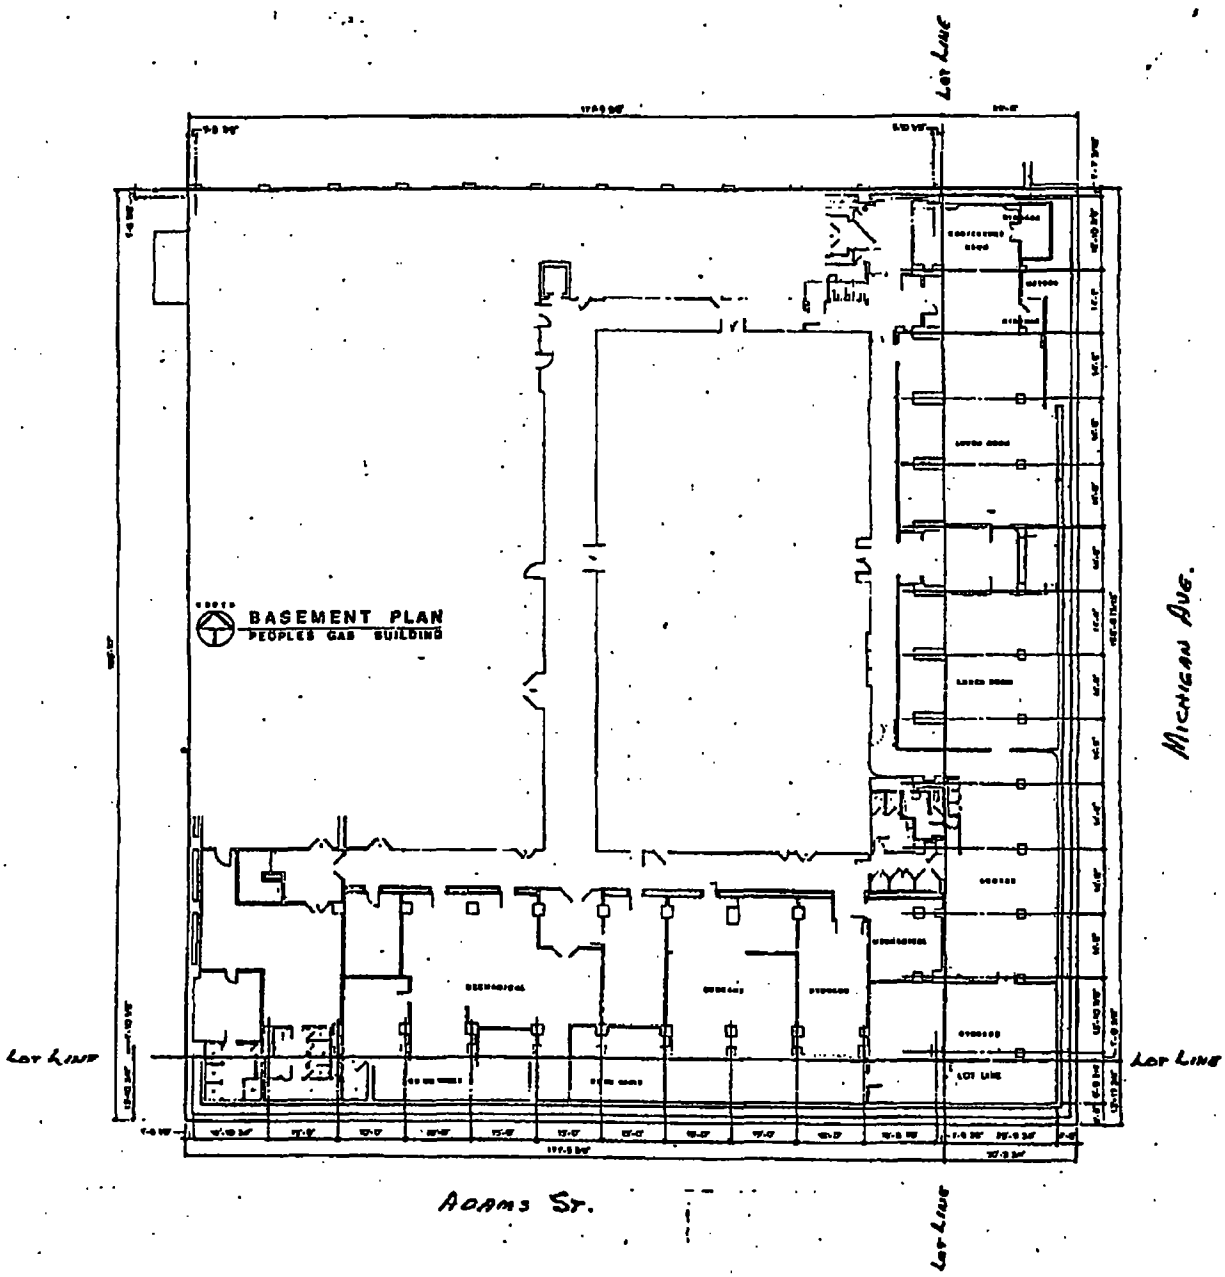
BASEMENT PLAN
PEOPLES GAS BUILDING
LOT LINE
LOT LINE
LOT LINE
LOT LINE
MICHIGAN AVE.
ADAMS ST.

City of Chicago

O2013-8255

Office of the City Clerk

Document Tracking Sheet

Meeting Date:	10/16/2013
Sponsor(s):	Reilly (42)
Type:	Ordinance
Title:	Grant(s) of privilege in public way for 247 E Ontario Bldg
Committee(s) Assignment:	Committee on Transportation and Public Way

ORDINANCE
247 E. ONTARIO BLDG
Acct. No. 29842 - 2
Permit No. 1108939

Be It Ordained by the City Council of the City of Chicago:

SECTION 1. Permission and authority are hereby given and granted to 247 E. ONTARIO BLDG, upon the terms and subject to the conditions of this ordinance to maintain and use, as now constructed, one (1) Banner(s) projecting over the public right-of-way adjacent to its premises known as 610 N. Fairbanks St..

Said Banner(s) at N. FAIRBANKS measure(s):
One (1) at three point six six (3.66) feet in length, and two point one seven (2.17) feet in width for a total of seven point nine four (7.94) square feet.

The location of said privilege shall be as shown on prints kept on file with the Department of Business Affairs and Consumer Protection and the Office of the City Clerk.

Said privilege shall be constructed in accordance with plans and specifications approved by the Zoning Department - Signs.

This grant of privilege in the public way shall be subject to the provisions of Section 10-28-015 and all other required provisions of the Municipal Code of Chicago.

The grantee shall pay to the City of Chicago as compensation for the privilege #1108939 herein granted the sum of seventy-five ($75.00) per annum in advance.


A 25% penalty will be added for payments received after due date.

The permit holder agrees to hold the City of Chicago harmless for any damage, relocation or replacement costs associated with damage, relocation or removal of private property caused by the City performing work in the public way.

Authority herein given and granted for a period of five (5) years from and after 09/10/2013.

Alderman _____

Brendan Reilly 42nd Ward

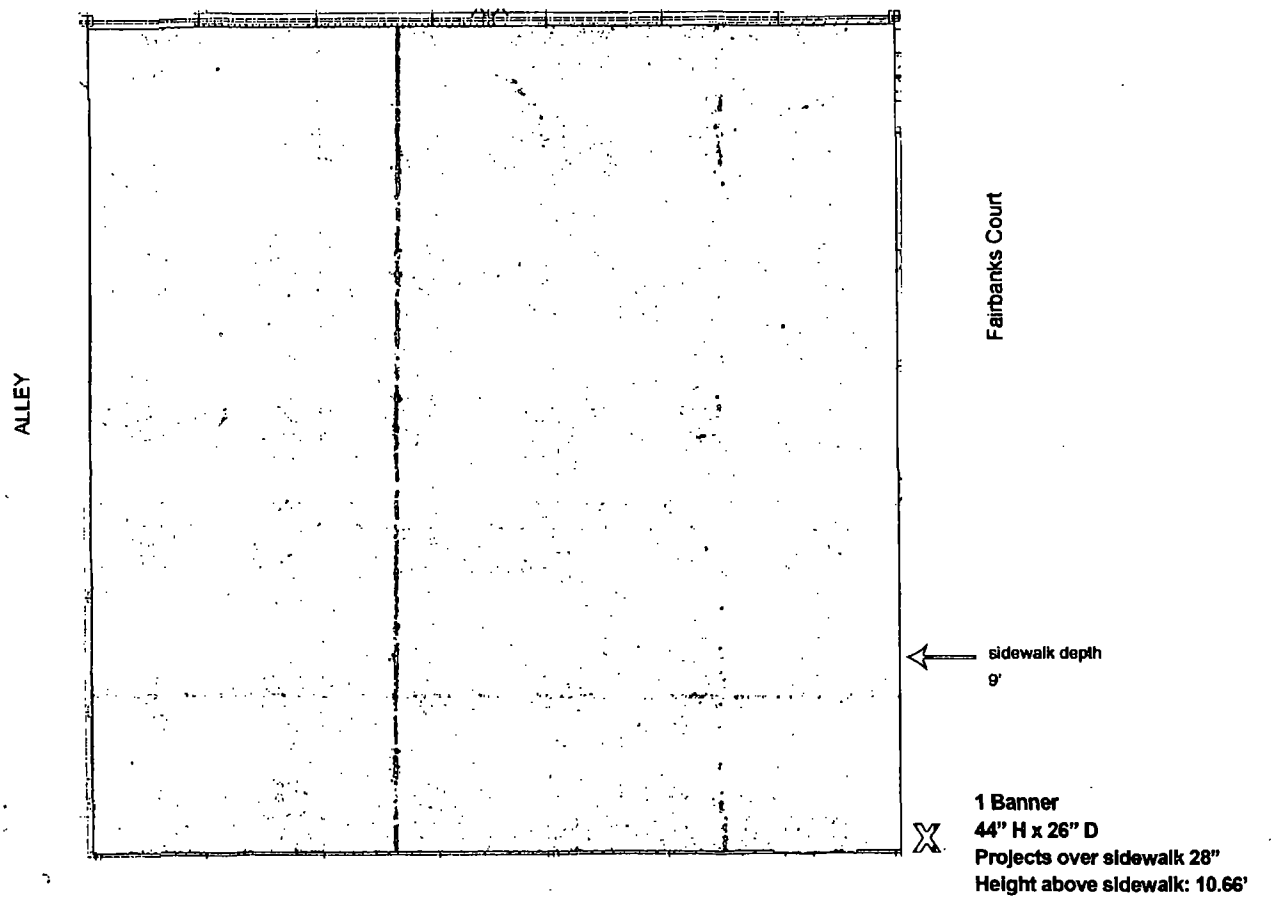

610 N Fairbanks Court, Chicago IL 60611

City of Chicago

O2013-8257

Office of the City Clerk

Document Tracking Sheet

Meeting Date:	10/16/2013
Sponsor(s):	Reilly (42)
Type:	Ordinance
Title:	Grant(s) of privilege in public way for 314 West Superior Limited Partnership
Committee(s) Assignment:	Committee on Transportation and Public Way

ORDINANCE
314 WEST SUPERIOR LIMITED PARTNERSHIP
Acct. No. 88350 - 2
Permit No. 1108219

Be It Ordained by the City Council of the City of Chicago:

SECTION 1. Permission and authority are hereby given and granted to 314 WEST SUPERIOR LIMITED PARTNERSHIP, upon the terms and subject to the conditions of this ordinance to maintain and use, as now constructed, one (1) Exterior mount(s) projecting over the public right-of-way adjacent to its premises known as 314 W. Superior St..

Said Exterior mount(s) at W. SUPERIOR measure(s):
One (1) at two (2) feet in length, and two point five (2.5) feet in width for a total of five (5) square feet. Existing exterior mount is approximately seventeen (17) feet above grade level.

The location of said privilege shall be as shown on prints kept on file with the Department of Business Affairs and Consumer Protection and the Office of the City Clerk.

Said privilege shall be constructed in accordance with plans and specifications approved by the Department of Transportation (Division of Project Development).

This grant of privilege in the public way shall be subject to the provisions of Section 10-28-015 and all other required provisions of the Municipal Code of Chicago.

The grantee shall pay to the City of Chicago as compensation for the privilege #1108219 herein granted the sum of four hundred ($400.00) per annum in advance.


A 25% penalty will be added for payments received after due date.

The permit holder agrees to hold the City of Chicago harmless for any damage, relocation or replacement costs associated with damage, relocation or removal of private property caused by the City performing work in the public way.

Authority herein given and granted for a period of five (5) years from and after 07/09/2013.

Alderman _____

Brendan Reilly 42nd Ward

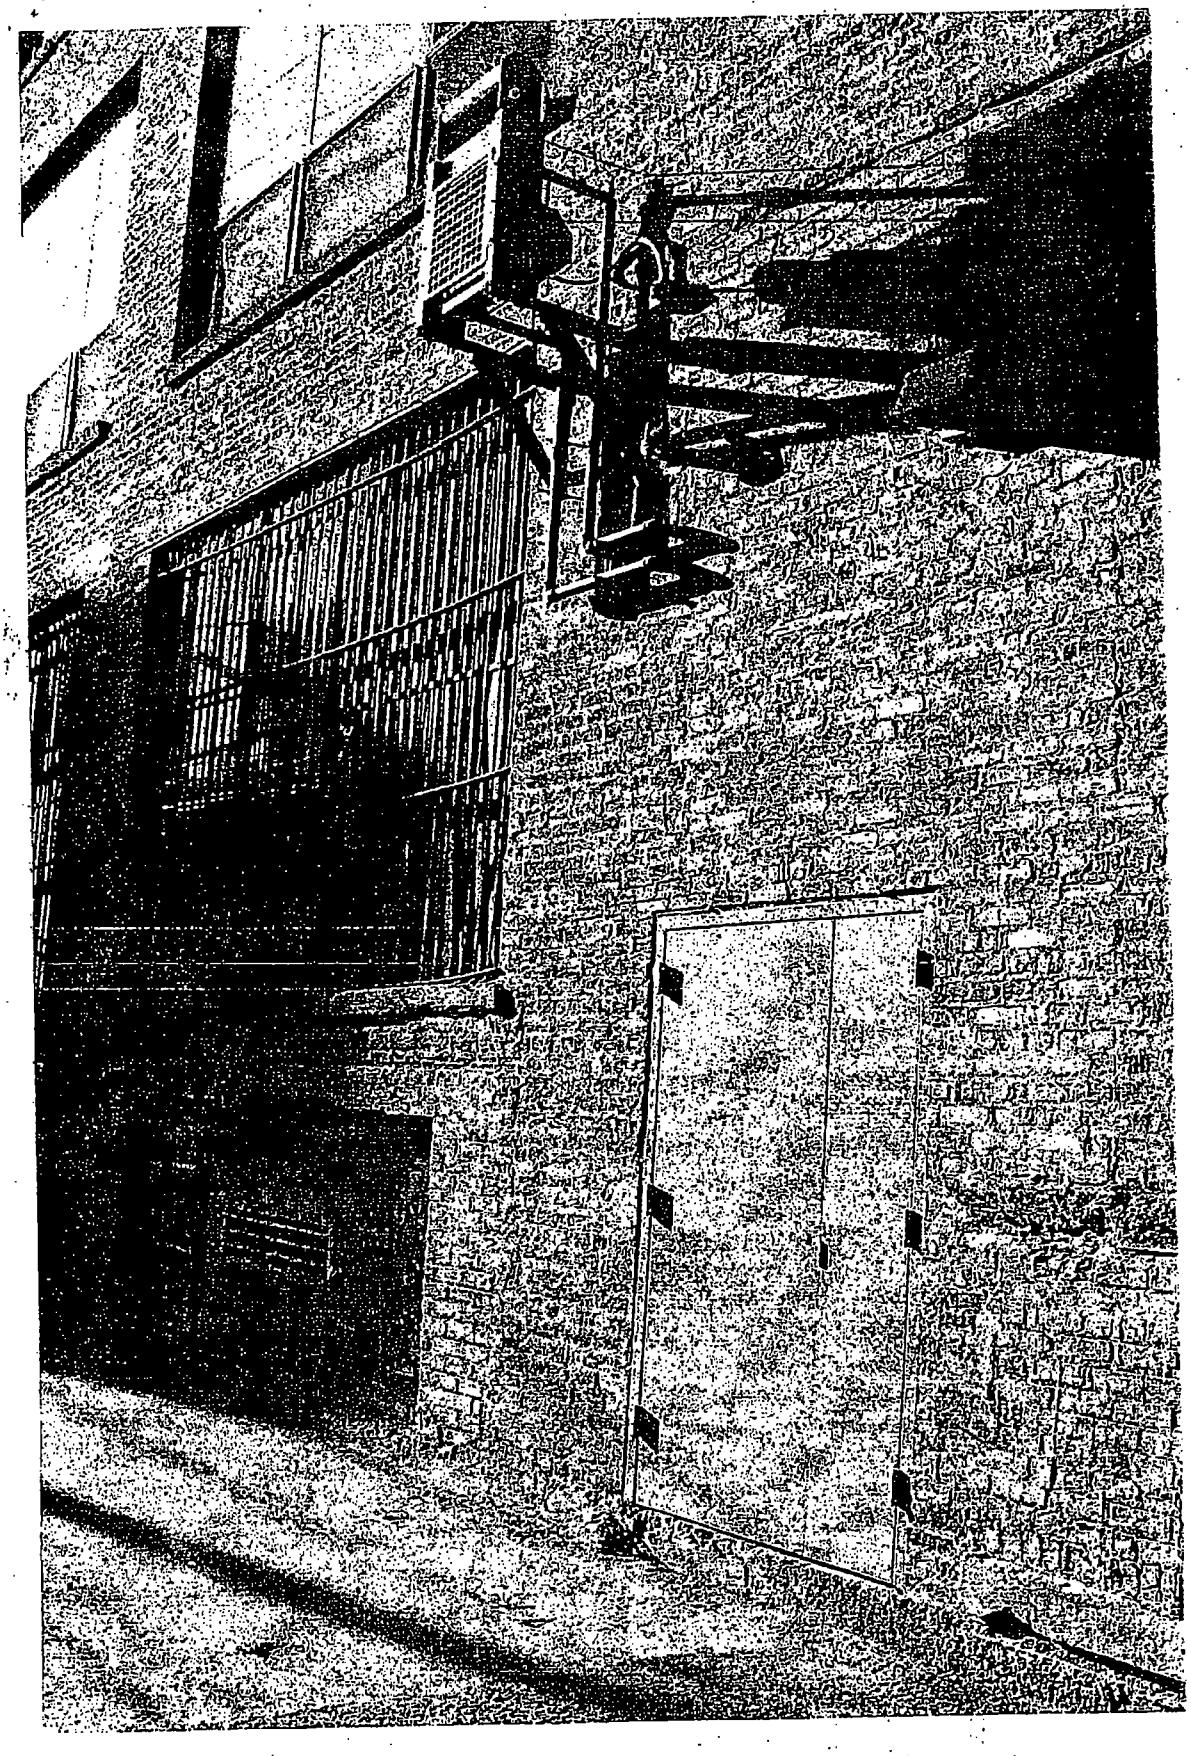

(Page 3 of 3)

City of Chicago

O2013-8259

Office of the City Clerk

Document Tracking Sheet

Meeting Date:	10/16/2013
Sponsor(s):	Reilly (42)
Type:	Ordinance
Title:	Grant(s) of privilege in public way for 316 N Michigan Associates LLC
Committee(s) Assignment:	Committee on Transportation and Public Way

ORDINANCE
316 N MICHIGAN ASSOCIATES, LLC
Acct. No. 82052 - 1
Permit No. 1108637

Be It Ordained by the City Council of the City of Chicago:

SECTION 1. Permission and authority are hereby given and granted to 316 N MICHIGAN ASSOCIATES, LLC, upon the terms and subject to the conditions of this ordinance to maintain and use, as now constructed, one (1) Occupation of Space(s) on the public right-of-way adjacent to its premises known as 316 N. Michigan Ave..

Said Occupation of Space(s) at Lower Michigan Ave measure(s):
One thousand one hundred fifty (1150) square feet. Existing occupation of space is used for parking and building operations along Lower North Michigan Avenue.

The location of said privilege shall be as shown on prints kept on file with the Department of Business Affairs and Consumer Protection and the Office of the City Clerk.

Said privilege shall be constructed in accordance with plans and specifications approved by the Department of Planning and Development, Department of Transportation (Division of Project Development), and Department of Transportation (Office of Underground Coordination).

This grant of privilege in the public way shall be subject to the provisions of Section 10-28-015 and all other required provisions of the Municipal Code of Chicago.

The grantee shall pay to the City of Chicago as compensation for the privilege #1108637 herein granted the sum of one thousand two hundred fifty-six ($1,256.00) per annum in advance.


A 25% penalty will be added for payments received after due date.

The permit holder agrees to hold the City of Chicago harmless for any damage, relocation or replacement costs associated with damage, relocation or removal of private property caused by the City performing work in the public way.

Authority herein given and granted for a period of five (5) years from and after 09/09/2013.

Alderman _____

Brendan Reilly 42nd Ward

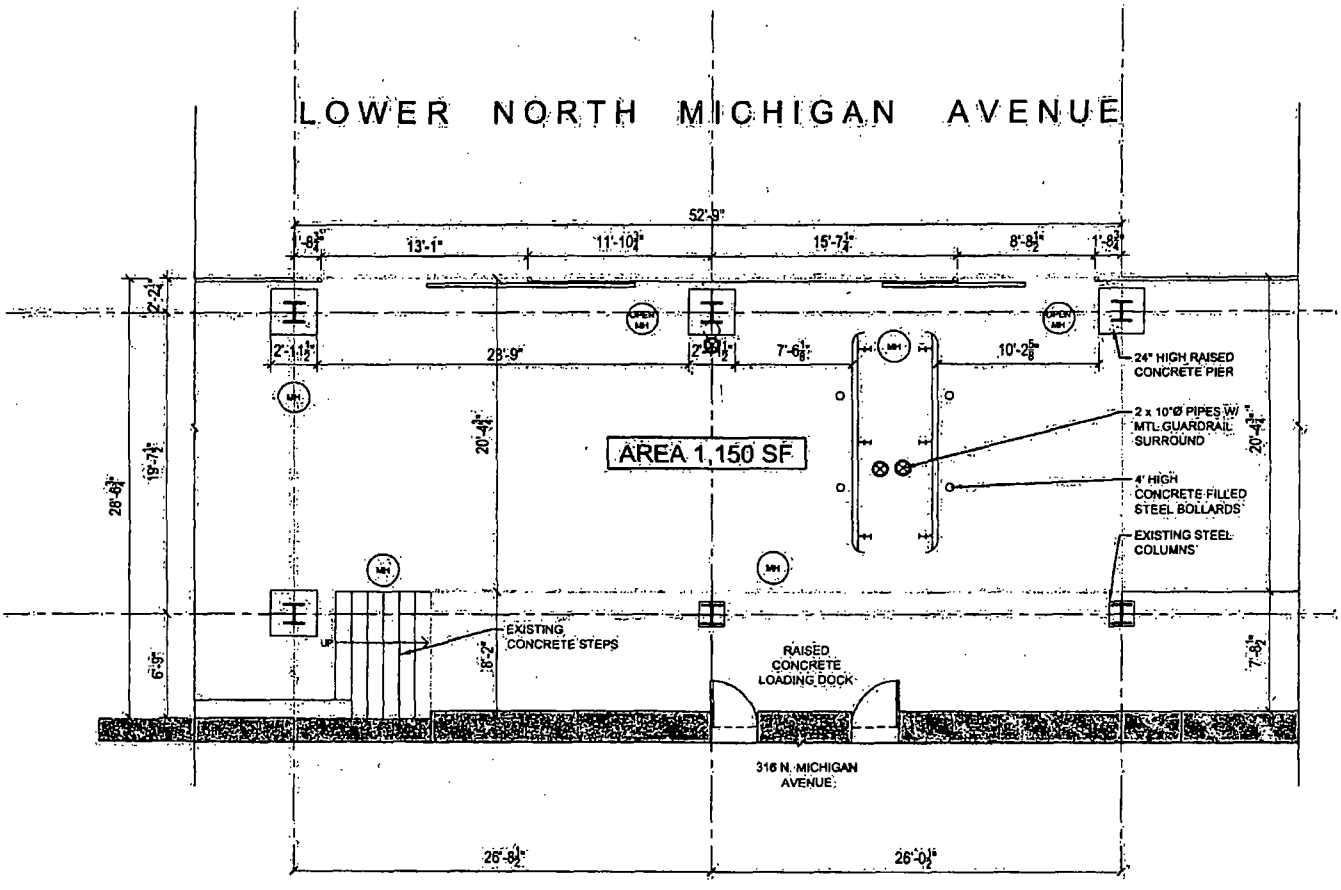

316 N. Michigan Avenue , Chicago IL.

LOWER LEVEL SITE PLAN

SCALE:

08.28.2013

316 N. Michigan Associates, LLC (Client) Antunovich Associates - Architects 224 West Huron Street, Chicago, IL 60654 | Phone: 312-266-1126 Fax: 312-266-7123

City of Chicago

O2013-8262

Office of the City Clerk

Document Tracking Sheet

Meeting Date:	10/16/2013
Sponsor(s):	Reilly (42)
Type:	Ordinance
Title:	Grant(s) of privilege in public way for 333 Building Corp - emergency generator
Committee(s) Assignment:	Committee on Transportation and Public Way

ORDINANCE
333 BUILDING CORPORATION
Acct. No. 384017 - 1
Permit No. 1108243

Be It Ordained by the City Council of the City of Chicago:

SECTION 1. Permission and authority are hereby given and granted to 333 BUILDING CORPORATION, upon the terms and subject to the conditions of this ordinance to construct, install, maintain and use one (1) Emergency Generator on the public right-of-way adjacent to its premises known as 333 N. Michigan Ave..

Said Emergency Generator at Public Alley measure(s):

One (1) at twenty-three (23) feet in length, and eight point two five (8.25) feet in width for a total of one hundred eighty-nine point seven five (189.75) square feet. Said emergency generator shall support the building's fire pumps, fire alarm system, lighting and elevators. Emergency generator will be enclosed in a sound attenuated enclosure and will be located at the southeast corner of the building in the public alley south of Lower Wacker Drive.

The location of said privilege shall be as shown on prints kept on file with the Department of Business Affairs and Consumer Protection and the Office of the City Clerk.

Said privilege shall be constructed in accordance with plans and specifications approved by the Department of Transportation (Division of Project Development).

This grant of privilege in the public way shall be subject to the provisions of Section 10-28-015 and all other required provisions of the Municipal Code of Chicago.

The grantee shall pay to the City of Chicago as compensation for the privilege #1108243 herein granted the sum of one thousand one hundred eighty-four ($1,184.00) per annum in advance.


A 25% penalty will be added for payments received after due date.

The permit holder agrees to hold the City of Chicago harmless for any damage, relocation or replacement costs associated with damage, relocation or removal of private property caused by the City performing work in the public way.

Authority herein given and granted for a period of five (5) years from and after Date of Passage.

Alderman _____

Brendan Reilly 42nd Ward

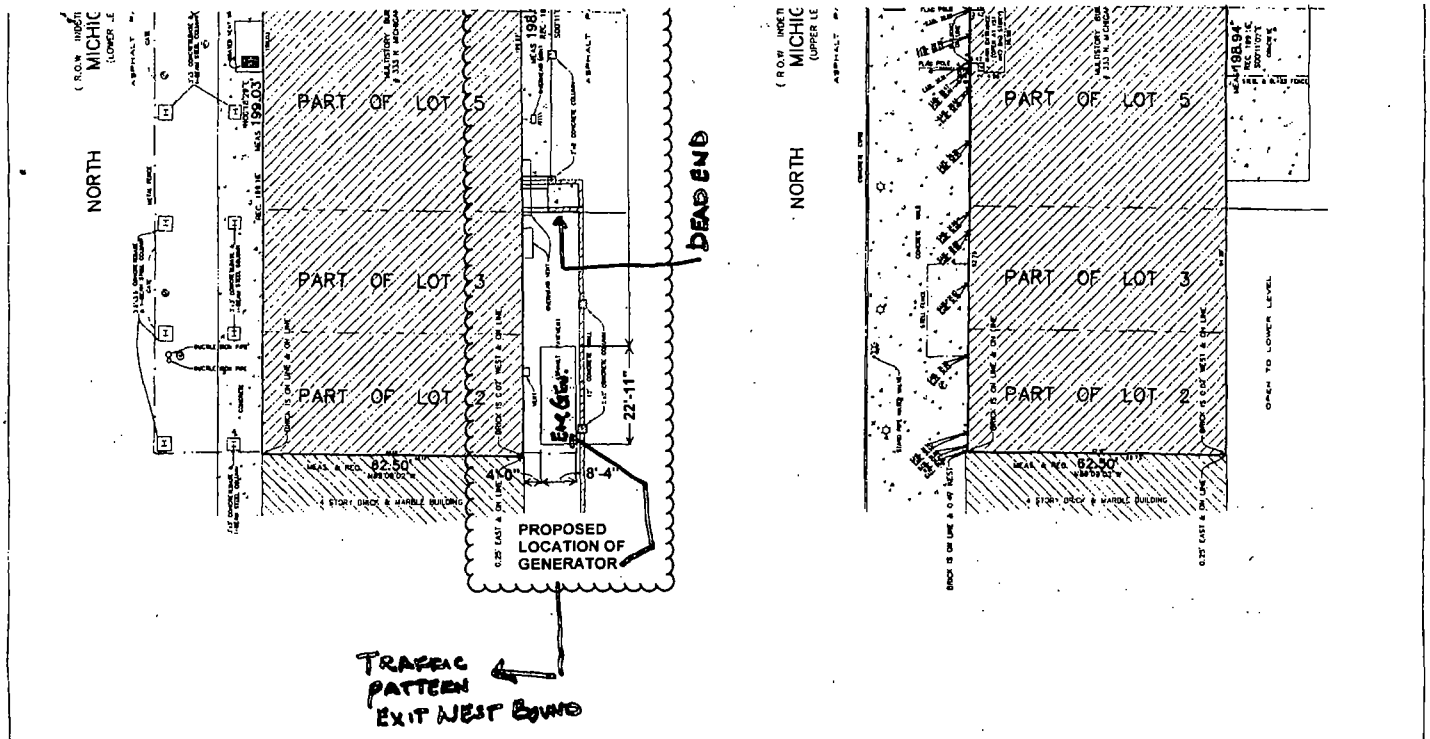

REVISED: 2/26/2013 ADDED ELEVATIONS PER ORDER 2013-17401

ORDERED BY:	WHITE REALTY CORPORATION	CHECKED: SRGAR
ADDRESS:	333 N. Michigan Ave.	FILED:

GREMLEY & BIEDERMANN
PLCS Corporation
License no. 35-3341
Professional Land Surveyors
4849 South Elston Avenue, Chicago, IL 60639
Telephone (773) 284-6400 Fax (773) 284-4384 Email: INFO@GBLS.com

ORDER NO	DATE	PAGE NO
2012-16462-001	JUNE 7, 2012	1 of 1
	SCALE: 1 Inch = 8 Feet	

O:\CAD\2012\2012-16462\dwg\2012-16462-GBI.dwg

SURVEY NOTES:

ELEVATIONS SHOWN HEREON WERE MEASURED FEBRUARY 26, 2013. PROPERTY LINE SURVEY FIELD WORK AND IMPROVEMENTS SHOWN HEREON WERE MEASURED JUNE 7, 2012

Note R, S & M denotes Record and Measured distances respectively

Offsetness are marked in feet and decimal parts thereof. Compare all points BEFORE building by same and at once report any discrepancies BEFORE damage is done

For convenience, bearings lines and other symbols are shown on survey plat refer to your abstract, deed, contract, title policy and local building line regulations

NO dimensions shall be assumed by scale measurement upon this plat

Information or address posted was not set at the client's request

Unless otherwise noted bearings the Bearing Base (Grid) on Coordinate Datum if used is ASSUMED

COPYRIGHT GREMLEY & BIEDERMANN, INC. 2012 "All Rights Reserved"

State of Illinois)
County of Cook)ss

We, GREMLEY & BIEDERMANN, INC. hereby certify that we have surveyed the above described property and that the plat hereon drawn is a correct representation of said survey corrected to a temperature of 62° Fahrenheit

Field measurements completed on June 7, 2012.

Signed on Feb. 27, 2013.

By: Robert G. Biederman

Professional Illinois Land Surveyor No. 2902
My license expires November 30, 2012
This professional service conforms to the current Illinois minimum standards for a boundary survey.

ROBERT G. BIEDERMANN 2902 PROFESSIONAL LAND SURVEYOR STATE OF ILLINOIS CHICAGO, ILLINOIS

1108243

City of Chicago

O2013-8264

Office of the City Clerk

Document Tracking Sheet

Meeting Date:	10/16/2013
Sponsor(s):	Reilly (42)
Type:	Ordinance
Title:	Grant(s) of privilege in public way for 333 Building Corp - flagpoles
Committee(s) Assignment:	Committee on Transportation and Public Way

ORDINANCE
333 BUILDING CORPORATION
Acct. No. 3845 - 1
Permit No. 1108918

Be It Ordained by the City Council of the City of Chicago:

SECTION 1. Permission and authority are hereby given and granted to 333 BUILDING CORPORATION, upon the terms and subject to the conditions of this ordinance to maintain and use, as now constructed, two (2) Flag Pole(s) projecting over the public right-of-way adjacent to its premises known as 333 N. Michigan Ave..

Said Flag Pole(s) at N. Michigan Avenue measure(s):
Two (2) at sixteen (16) feet in length, and point three three (.33) feet in width for a total of ten point five six (10.56) square feet.

The location of said privilege shall be as shown on prints kept on file with the Department of Business Affairs and Consumer Protection and the Office of the City Clerk.

Said privilege shall be constructed in accordance with plans and specifications approved by the Department of Transportation (Division of Project Development).

This grant of privilege in the public way shall be subject to the provisions of Section 10-28-015 and all other required provisions of the Municipal Code of Chicago.

The grantee shall pay to the City of Chicago as compensation for the privilege #1108918 herein granted the sum of one hundred fifty ($150.00) per annum in advance.


A 25% penalty will be added for payments received after due date.

The permit holder agrees to hold the City of Chicago harmless for any damage, relocation or replacement costs associated with damage, relocation or removal of private property caused by the City performing work in the public way.

Authority herein given and granted for a period of five (5) years from and after 07/09/2013.

Alderman _____

Brendan Reilly 42nd Ward

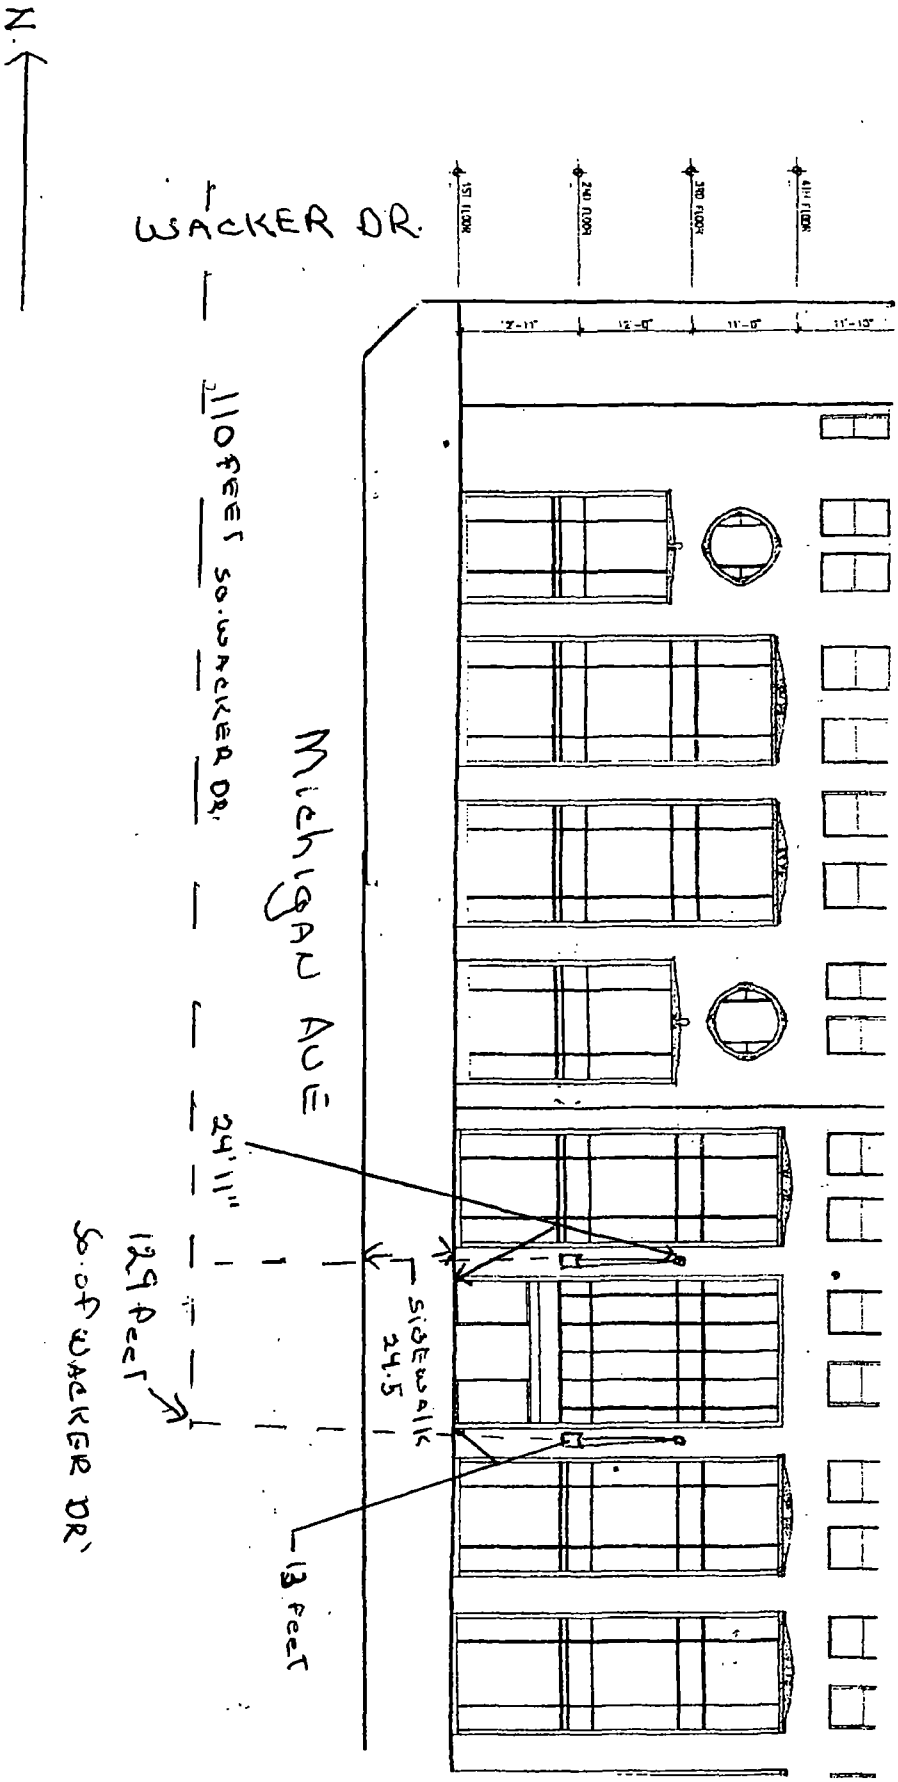
N
WACKER DR.
1ST FLOOR
2ND FLOOR
3RD FLOOR
4TH FLOOR
110 FEET SO. WACKER DR.
MICHIGAN AVE
24'11"
129 FEET
SO. OF WACKER DR.
SIDEWALK
24.5
13 FEET

City of Chicago

O2013-8266

Office of the City Clerk

Document Tracking Sheet

Meeting Date:	10/16/2013
Sponsor(s):	Reilly (42)
Type:	Ordinance
Title:	Grant(s) of privilege in public way for 340 W Superior Condo Assn - caisson bells
Committee(s) Assignment:	Committee on Transportation and Public Way

ORDINANCE
340 W. SUPERIOR CONDOMINIUM ASSOCIATION
Acct. No. 288041 - 1
Permit No. 1104947

Be It Ordained by the City Council of the City of Chicago:

SECTION 1. Permission and authority are hereby given and granted to 340 W. SUPERIOR CONDOMINIUM ASSOCIATION, upon the terms and subject to the conditions of this ordinance to maintain and use, as now constructed, sixteen (16) Caisson Bells/Caisson Shafts under the public right-of-way adjacent to its premises known as 340-352 W. Superior St.. Existing foundation caisson bells supporting caisson shafts and the building at a depth of eight-seven (87) feet below grade. Forty-five (45) feet, fifty-eight hundredths (0.58) inches in length and three (3) feet five (5) inches in width at 340-352 West Superior Street. Eighteen (18) feet, seventy-five hundredths (0.75) inches in length and four (4) feet in width at 732 North Orleans Street. Twenty-one (21) feet, seventy-five hundredths (0.75) inches in length and three (3) feet eight hundredths (0.88) inches in width at alley north of 340-352 West Superior Street.

The location of said privilege shall be as shown on prints kept on file with the Department of Business Affairs and Consumer Protection and the Office of the City Clerk.

Said privilege shall be constructed in accordance with plans and specifications approved by the Department of Planning and Development and Department of Transportation (Office of Underground Coordination).

This grant of privilege in the public way shall be subject to the provisions of Section 10-28-015 and all other required provisions of the Municipal Code of Chicago.

The grantee shall pay to the City of Chicago as compensation for the privilege #1104947 herein granted the sum of four hundred ($400.00) per annum in advance.


A 25% penalty will be added for payments received after due date.

The permit holder agrees to hold the City of Chicago harmless for any damage, relocation or replacement costs associated with damage, relocation or removal of private property caused by the City performing work in the public way.


Authority herein given and granted for a period of five (5) years from and after Date of Passage.

Alderman _____

Brendan Reilly 42nd Ward

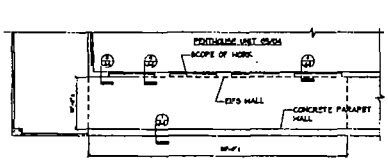

PENTHOUSE UNIT 03/04 PARTIAL TERRACE FLOOR PLAN
SCALE: 1/8" = 1'-0"

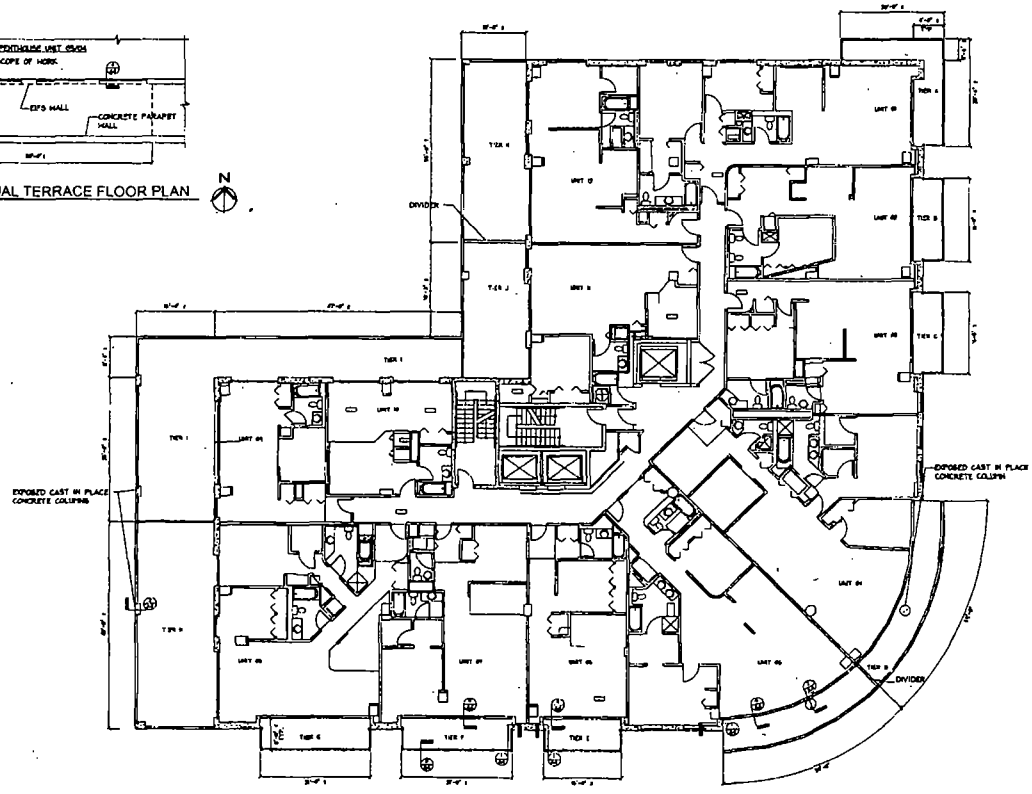

TYPICAL FLOOR PLAN
SCALE: 1/8" = 1'-0"

CONTRACTOR TO VERIFY ALL DIMENSIONS AND CONDITIONS IN FIELD. DO NOT SCALE DRAWINGS

Balcony/Terrace Maintenance and Membrane Repairs
340 West Superior Condominium Association
340 West Superior Street | Chicago | Illinois | 60654

PRELIMINARY SET
NOT FOR CONSTRUCTION
08/04/2013

TYPICAL FLOOR PLAN

SHEET NO.
A1

City of Chicago

O2013-8268

Office of the City Clerk

Document Tracking Sheet

Meeting Date:	10/16/2013
Sponsor(s):	Reilly (42)
Type:	Ordinance
Title:	Grant(s) of privilege in public way for 340 W Superior Condo Assn - exterior mount
Committee(s) Assignment:	Committee on Transportation and Public Way

ORDINANCE
340 W. SUPERIOR CONDOMINIUM ASSOCIATION
Acct. No. 288041 - 1
Permit No. 1104948

Be It Ordained by the City Council of the City of Chicago:

SECTION 1. Permission and authority are hereby given and granted to 340 W. SUPERIOR CONDOMINIUM ASSOCIATION, upon the terms and subject to the conditions of this ordinance to maintain and use, as now constructed, one (1) Exterior mount (Coil) projecting over the public right-of-way adjacent to its premises known as 340-352 W. Superior St..

Said Exterior mount (Coil) at West Superior Street measure(s):
One (1) at nineteen point five (19.5) feet in length, and one point four six (1.46) foot in width for a total of twenty-eight point four seven (28.47) square feet. Existing exterior mount (coil) is approximately fourteen (14) feet above grade level.

The location of said privilege shall be as shown on prints kept on file with the Department of Business Affairs and Consumer Protection and the Office of the City Clerk.

Said privilege shall be constructed in accordance with plans and specifications approved by the Department of Transportation (Division of Project Development).

This grant of privilege in the public way shall be subject to the provisions of Section 10-28-015 and all other required provisions of the Municipal Code of Chicago.

The grantee shall pay to the City of Chicago as compensation for the privilege #1104948 herein granted the sum of four hundred ($400.00) per annum in advance.


A 25% penalty will be added for payments received after due date.

The permit holder agrees to hold the City of Chicago harmless for any damage, relocation or replacement costs associated with damage, relocation or removal of private property caused by the City performing work in the public way.

Authority herein given and granted for a period of five (5) years from and after Date of Passage.

Alderman _____

Brendan Reilly 42nd Ward

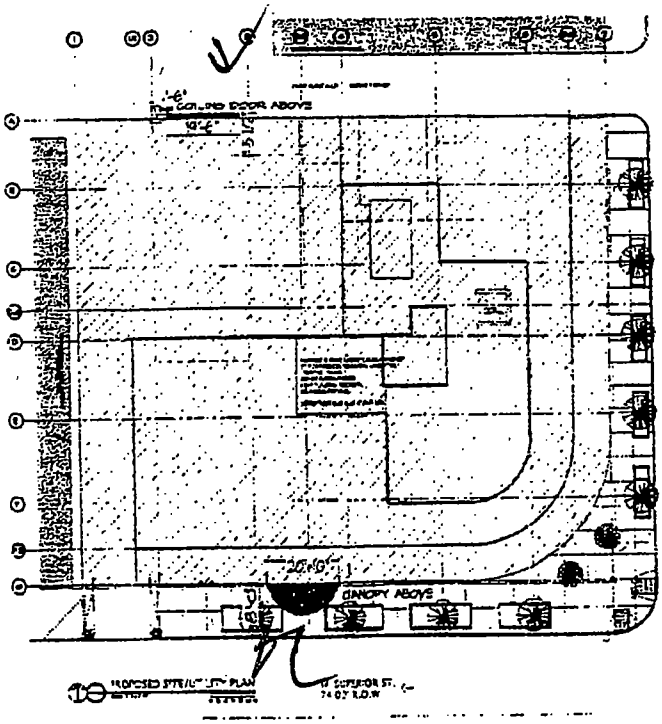
CANOPY ABOVE

City of Chicago

O2013-8269

Office of the City Clerk

Document Tracking Sheet

Meeting Date:	10/16/2013
Sponsor(s):	Reilly (42)
Type:	Ordinance
Title:	Grant(s) of privilege in public way for 340 W Superior Condo Assn - sheeting
Committee(s) Assignment:	Committee on Transportation and Public Way

ORDINANCE
340 W. SUPERIOR CONDOMINIUM ASSOCIATION
Acct. No. 288041 - 1
Permit No. 1104951

Be It Ordained by the City Council of the City of Chicago:

SECTION 1. Permission and authority are hereby given and granted to 340 W. SUPERIOR CONDOMINIUM ASSOCIATION, upon the terms and subject to the conditions of this ordinance to maintain and use, as now constructed, one (1) Sheeting(s) under the public right-of-way adjacent to its premises known as 340-352 W. Superior St..

Said Sheeting(s) at West Superior Street measure(s):
One (1) at one hundred sixty (160) feet in length, and point five (.5) feet in width for a total of eighty (80) square feet.

The location of said privilege shall be as shown on prints kept on file with the Department of Business Affairs and Consumer Protection and the Office of the City Clerk.

Said privilege shall be constructed in accordance with plans and specifications approved by the Department of Planning and Development and Department of Transportation (Office of Underground Coordination).

This grant of privilege in the public way shall be subject to the provisions of Section 10-28-015 and all other required provisions of the Municipal Code of Chicago.

The grantee shall pay to the City of Chicago as compensation for the privilege #1104951 herein granted the sum of four hundred ($400.00) per annum in advance.


A 25% penalty will be added for payments received after due date.

The permit holder agrees to hold the City of Chicago harmless for any damage, relocation or replacement costs associated with damage, relocation or removal of private property caused by the City performing work in the public way.


Authority herein given and granted for a period of five (5) years from and after Date of Passage.

Alderman _____

Brendan Reilly 42nd Ward

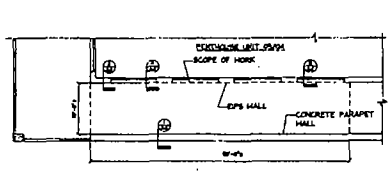

PENTHOUSE UNIT 03/04 PARTIAL TERRACE FLOOR PLAN
SCALE: 1/8" = 1'-0"

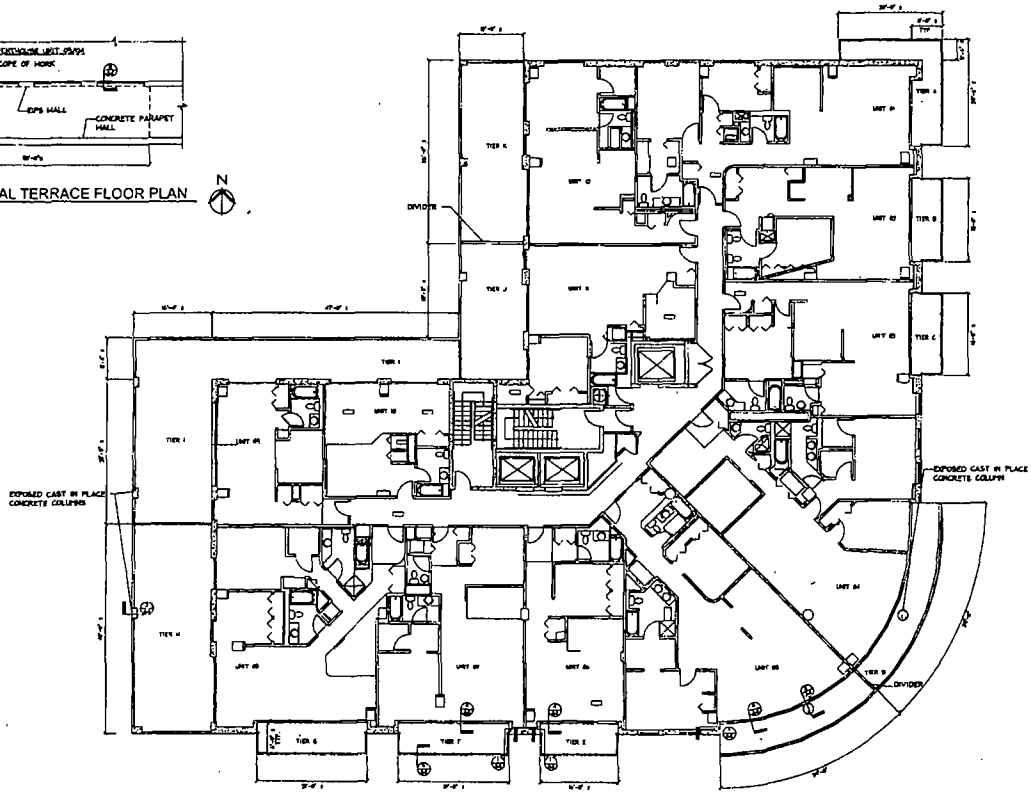

TYPICAL FLOOR PLAN
SCALE: 1/8" = 1'-0"

CONTRACTOR TO VERIFY ALL DIMENSIONS AND CONDITIONS IN FIELD. DO NOT SCALE DRAWINGS

Balcony/Terrace Maintenance and Membrane Repairs
340 West Superior Condominium Association
340 West Superior Street | Chicago | Illinois | 60654

PRELIMINARY SET
NOT FOR CONSTRUCTION
06/04/2013

TYPICAL FLOOR PLAN

SHEET NO.
A1

City of Chicago

O2013-8272

Office of the City Clerk

Document Tracking Sheet

Meeting Date:	10/16/2013
Sponsor(s):	Reilly (42)
Type:	Ordinance
Title:	Grant(s) of privilege in public way for 372 W Ontario, Ltd Partnership
Committee(s) Assignment:	Committee on Transportation and Public Way

ORDINANCE
372 W. ONTARIO LTD. PARTNERSHIP
Acct. No. 88131 - 1
Permit No. 1108220

Be It Ordained by the City Council of the City of Chicago:

SECTION 1. Permission and authority are hereby given and granted to 372 W. ONTARIO LTD. PARTNERSHIP, upon the terms and subject to the conditions of this ordinance to maintain and use, as now constructed, one (1) Exterior mount(s) projecting over the public right-of-way adjacent to its premises known as 372 W. Ontario St..

Said Exterior mount(s) at W. ONTARIO measure(s):
One (1) at two (2) feet in length, and two point five (2.5) feet in width for a total of five (5) square feet. Existing exterior mount is approximately seventeen (17) feet above grade level.

The location of said privilege shall be as shown on prints kept on file with the Department of Business Affairs and Consumer Protection and the Office of the City Clerk.

Said privilege shall be constructed in accordance with plans and specifications approved by the Department of Transportation (Division of Project Development).

This grant of privilege in the public way shall be subject to the provisions of Section 10-28-015 and all other required provisions of the Municipal Code of Chicago.

The grantee shall pay to the City of Chicago as compensation for the privilege #1108220 herein granted the sum of four hundred ($400.00) per annum in advance.


A 25% penalty will be added for payments received after due date.

The permit holder agrees to hold the City of Chicago harmless for any damage, relocation or replacement costs associated with damage, relocation or removal of private property caused by the City performing work in the public way.

Authority herein given and granted for a period of five (5) years from and after 07/09/2013.

Alderman _____

Brendan Reilly 42nd Ward

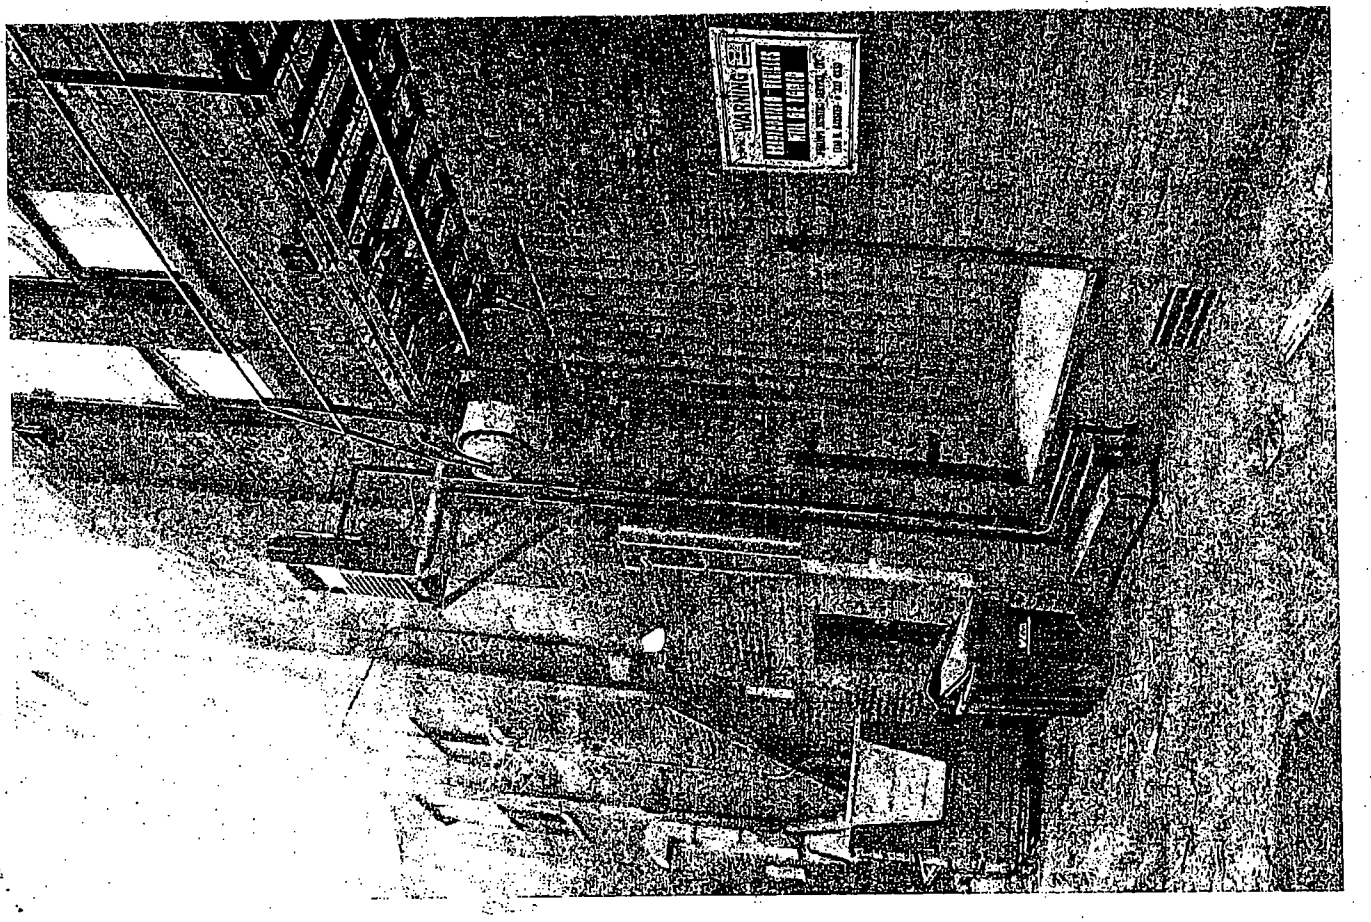

(Page 2 of 2)

City of Chicago

O2013-8274

Office of the City Clerk

Document Tracking Sheet

Meeting Date:	10/16/2013
Sponsor(s):	Reilly (42)
Type:	Ordinance
Title:	Grant(s) of privilege in public way for 535 North Michigan Venture LLC
Committee(s) Assignment:	Committee on Transportation and Public Way

ORDINANCE
535 NORTH MICHIGAN VENTURE, LLC
Acct. No. 30810 - 1
Permit No. 1107918

Be It Ordained by the City Council of the City of Chicago:

SECTION 1. Permission and authority are hereby given and granted to 535 NORTH MICHIGAN VENTURE, LLC, upon the terms and subject to the conditions of this ordinance to maintain and use, as now constructed, one (1) Lift(s) on the public right-of-way adjacent to its premises known as 537 N. Michigan Ave..

Said Lift(s) at North Michigan Avenue (Public Alley) measure(s):
One (1) at fifteen (15) feet in length, and seven point two five (7.25) feet in width for a total of one hundred eight point seven five (108.75) square feet.

The location of said privilege shall be as shown on prints kept on file with the Department of Business Affairs and Consumer Protection and the Office of the City Clerk.

Said privilege shall be constructed in accordance with plans and specifications approved by the Department of Planning and Development and Department of Transportation (Division of Project Development).

This grant of privilege in the public way shall be subject to the provisions of Section 10-28-015 and all other required provisions of the Municipal Code of Chicago.

The grantee shall pay to the City of Chicago as compensation for the privilege #1107918 herein granted the sum of nine thousand two hundred twenty-nine ($9,229.00) per annum in advance.

A 25% penalty will be added for payments received after due date.

The permit holder agrees to hold the City of Chicago harmless for any damage, relocation or replacement costs associated with damage, relocation or removal of private property caused by the City performing work in the public way.

Authority herein given and granted for a period of five (5) years from and after 06/11/2013.

Alderman _____

Brendan Reilly 42nd Ward



City of Chicago

O2013-8275

Office of the City Clerk

Document Tracking Sheet

Meeting Date:	10/16/2013
Sponsor(s):	Reilly (42)
Type:	Ordinance
Title:	Grant(s) of privilege in public way for 600 Fulton Owner LLC
Committee(s) Assignment:	Committee on Transportation and Public Way

ORDINANCE
600 FULTON OWNER LLC
Acct. No. 382547 - 1
Permit No. 1107412

Be It Ordained by the City Council of the City of Chicago:

SECTION 1. Permission and authority are hereby given and granted to 600 FULTON OWNER LLC, upon the terms and subject to the conditions of this ordinance to maintain and use, as now constructed, two (2) Vault(s) under the public right-of-way adjacent to its premises known as 600 W. Fulton St..

Said Vault(s) at West Fulton Street measure(s):
One (1) at one hundred fifty (150) feet in length, and fifteen (15) feet in width for a total of two thousand two hundred fifty (2250) square feet.

Said Vault(s) at North Jefferson Street measure(s):
One (1) at one hundred eighty-five (185) feet in length, and fifteen (15) feet in width for a total of two thousand seven hundred seventy-five (2775) square feet.

The location of said privilege shall be as shown on prints kept on file with the Department of Business Affairs and Consumer Protection and the Office of the City Clerk.

Said privilege shall be constructed in accordance with plans and specifications approved by the Department of Transportation (Office of Underground Coordination).

This grant of privilege in the public way shall be subject to the provisions of Section 10-28-015 and all other required provisions of the Municipal Code of Chicago.

The grantee shall pay to the City of Chicago as compensation for the privilege #1107412 herein granted the sum of three thousand seven hundred sixty-three ($3,763.00) per annum in advance.

A 25% penalty will be added for payments received after due date.

The permit holder agrees to hold the City of Chicago harmless for any damage, relocation or replacement costs associated with damage, relocation or removal of private property caused by the City performing work in the public way.

Authority herein given and granted for a period of five (5) years from and after Date of Passage.

Alderman _____

Brendan Reilly 42nd Ward

WEST FULTON ST. (150'L x 15'W x 11'H)
NORTH JEFFERSON ST. (185'L x 15'W x 11'H)
K
J
H
G
F
E
D
C
B
16'-6"
16'-8"
EXISTING MAIN ELECTRIC PANEL
BUILDING FACE ABOVE
6'0" HIGH CHAIN-LINK FENCE (EXISTING)
NOTE: WATERPROOF & PUMP ALL LEAKS AROUND PERIMETER OF BUILDING W/ HYDRAULIC CEMENT AND "EDNITE"
EXISTING WOOD PILASTERS ANCHORED TO WALL
SUSPENDED FRAMING AT CEILING BELOW 1ST FL. FLOOR SCALE
2'-0"
6'-6" x 12" NEW W.D. BEAMS
2 TOILETS & STORAGE ON 1'-0" HIGH WOOD DECK (EXISTING)
EXISTING STEEL SEE NOTE 2
BUILDING FACE ABOVE
AREA UNDER SIDEWALK
STORAGE VAULT
EXIST. STEEL DOORS
REPAIR VAULT DOOR & HARDWARE AS REQUIRED
REMOVE SLIDING DOOR AND INSTALL NEW DOOR AS SHOWN
FILL WITH BRICK & CONCRETE SOLIDLY
STORAGE VAULT
ELEVATOR PIT EL. -2'-6"
STORAGE VAULT
ELEVATOR PIT EL. -2'-6"
STORAGE VAULT
ELEVATOR PIT EL. -2'-6"
STORAGE VAULT D03
ELEVATOR PIT
ELEVATOR PIT
CUT OPNGS. IN WALL ABOVE FOR DUCTS - SEE MECH. DRWGS.
EXIST. SLIDING GATE
CUT & PATCH NEW 3'-4" DOOR FRAME
NEW STEEL BEAM SUPPORT FOR EXIST. WALL ABOVE
CUT OPENING IN WALL FOR NEW DOOR
REMOVE EXISTING BOILERS, ALL PIPES, PUMPS, EQUIPT., ETC. FILL PIT WITH CONCRETE & INSTALL NEW 4" CONC. FLOOR SLAB OVER. SAW CUT JOINTS AT COLUMN LINES.
CLASS A REMOVE ALL CONCRETE PADS
EXISTING TRANSFORMER VAULT
NEW CONCRETE BLOCK WALL TO ENCLOSE VAULT FOR VAULT DOOR
FULL HT. CONC. BLK.
EXISTING CONCRETE FLOOR TO REMAIN
EXISTING BASEMENT FLOOR
BOTTOM OF WOOD DECK AND ALL BEAMS TO BE RAISED AND ENCASED W/ METAL LATH AND MONOKOTE FIREPROOFING
EXISTING WOOD DECK
CUT OPENING IN WALL FOR NEW DOOR
NEW 3'-4" DOOR & FRAME
EXISTING 12" MASONRY WALL
NEW 6'-0" CONC. SLAB AT 1'-6" ABOVE FLOOR UP TO BOTTOM OF EXISTING WOOD DECK
NEW 6'-0" CONC. BLOCK WALL UP TO BOTTOM OF EXISTING WOOD DECK
NEW 6'-0" CONC. BLOCK WALL
NEW 6'-0" CONC. SLAB
WATERPROOF CONCRETE
NEW 6'-0" CONC. FLOOR SLAB
REMOVE EXISTING SASH FILL OPENINGS W/ 4" BRICK (COMMON) & 4" BLOCK BACK UP. REPAIR INTERIOR CONCRETE WASH THIS WALL AS REQ'D
BUILDING FACE ABOVE
EXISTING SPRINKLER DISTRIBUTION TRENCH, SAND FILLED 2"x WOOD BOARD COVER
FILL OPNG. 2'-8" WIDTH W/ CONC. & 4" HOLLOW FACED BRICK MASONRY
2" THICK PLASTER & LATH SHAFT WALL (EXISTING)
SPRINKLER PUMP ROOM
NEW FLOOR SLAB ABOVE
REMOVE PLUMBING AND CAP PIPING

City of Chicago

O2013-8276

Office of the City Clerk

Document Tracking Sheet

Meeting Date:	10/16/2013
Sponsor(s):	Reilly (42)
Type:	Ordinance
Title:	Grant(s) of privilege in public way for 1028 N Rush St Corp
Committee(s) Assignment:	Committee on Transportation and Public Way

ORDINANCE
1028 N RUSH ST CORP
Acct. No. 85929 - 1
Permit No. 1107694

Be It Ordained by the City Council of the City of Chicago:

SECTION 1. Permission and authority are hereby given and granted to 1028 N RUSH ST CORP, upon the terms and subject to the conditions of this ordinance to maintain and use, as now constructed, one (1) Attendant Booth(s) on the public right-of-way adjacent to its premises known as 1028 N. Rush St..

Said Attendant Booth(s) at N. RUSH ST measure(s):
One (1) at three (3) feet in length, and three (3) feet in width for a total of nine (9) square feet.

Grantee must allow a minimum of at least six (6) feet of clear and unobstructed space for pedestrian passage at all times.

The location of said privilege shall be as shown on prints kept on file with the Department of Business Affairs and Consumer Protection and the Office of the City Clerk.

Said privilege shall be constructed in accordance with plans and specifications approved by the Department of Planning and Development and Department of Transportation (Division of Project Development).

This grant of privilege in the public way shall be subject to the provisions of Section 10-28-015 and all other required provisions of the Municipal Code of Chicago.

The grantee shall pay to the City of Chicago as compensation for the privilege #1107694 herein granted the sum of four hundred ($400.00) per annum in advance.

A 25% penalty will be added for payments received after due date.


The permit holder agrees to hold the City of Chicago harmless for any damage, relocation or replacement costs associated with damage, relocation or removal of private property caused by the City performing work in the public way.

Authority herein given and granted for a period of five (5) years from and after 05/07/2013.

Alderman _____

Brendan Reilly 42nd Ward

1028 N. State Street

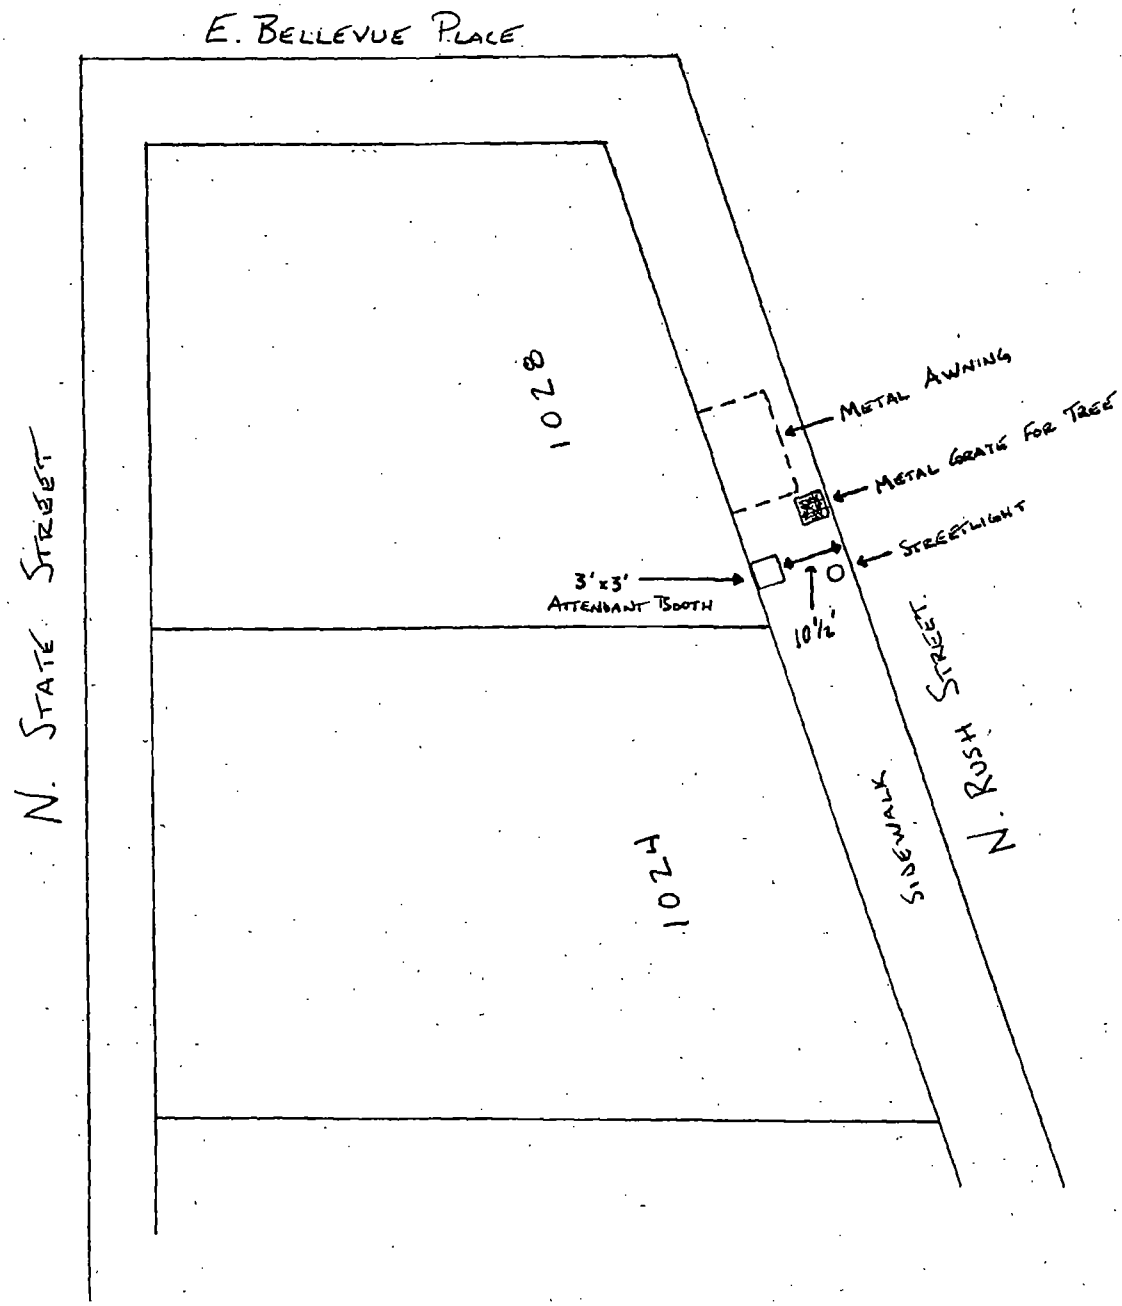

City of Chicago

O2013-8107

Office of the City Clerk

Document Tracking Sheet

Meeting Date:	10/16/2013
Sponsor(s):	Smith (43)
Type:	Ordinance
Title:	Grant(s) of privilege in public way for Ambassador House Condominium
Committee(s) Assignment:	Committee on Transportation and Public Way

ORDINANCE
AMBASSADOR HOUSE CONDOMINIUM
Acct. No. 381997 - 1
Permit No. 1107156

Be It Ordained by the City Council of the City of Chicago:

SECTION 1. Permission and authority are hereby given and granted to AMBASSADOR HOUSE CONDOMINIUM, upon the terms and subject to the conditions of this ordinance to construct, install, maintain and use two (2) Fence(s) on the public right-of-way adjacent to its premises known as 1325 N. State Pkwy..

Said Fence(s) at East Bank Street measure(s):
One (1) at one hundred seventeen point five (117.5) feet in length, and one (1) foot in width for a total of one hundred seventeen point five (117.5) square feet. Said fencing shall be approximately twenty-one (21) inches in height.

One (1) at one hundred fifty-three (153) feet in length, and one (1) foot in width for a total of one hundred fifty-three (153) square feet. Said fencing shall be approximately twenty-one (21) inches in height.

The location of said privilege shall be as shown on prints kept on file with the Department of Business Affairs and Consumer Protection and the Office of the City Clerk.

Said privilege shall be constructed in accordance with plans and specifications approved by the Department of Transportation (Division of Project Development).


This grant of privilege in the public way shall be subject to the provisions of Section 10-28-015 and all other required provisions of the Municipal Code of Chicago.

The grantee shall pay to the City of Chicago as compensation for the privilege #1107156 herein granted the sum of zero ($.00) per annum in advance.


A 25% penalty will be added for payments received after due date.

The permit holder agrees to hold the City of Chicago harmless for any damage, relocation or replacement costs associated with damage, relocation or removal of private property caused by the City performing work in the public way.

Authority herein given and granted for a period of five (5) years from and after Date of Passage.

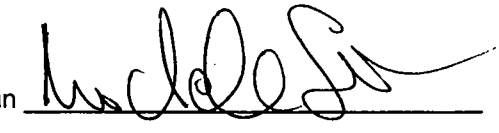Alderman 

Michele Smith 43rd Ward

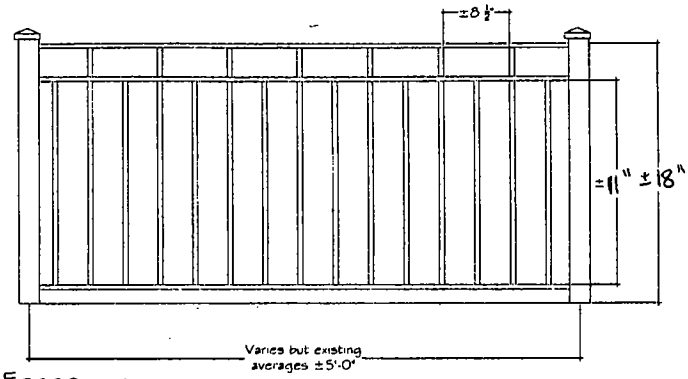

1 Fence NTS

NOTES:

- CITY OF CHICAGO TO GRIND OUT STUMP AND ROOTS OF TREE THAT THEY CUT DOWN.
- EXISTING PARKWAY BRICK TO BE REMOVED AND THE AREA TO BE PREPARED FOR PLANTING.
- PROPOSED PARKWAY FENCING TO MATCH THE STYLE, DIMENSIONS AND APPEARANCE OF THE EXISTING IRON FENCING (ALONG NORTH STATE PARKWAY)
- POST LOCATIONS ARE TO LINE UP WITH THE EXISTING ONES (EXCEPT WHERE THE PARK-WAY TREES ARE LOCATED.
- STEEL EDGING TO BE INSTALLED ON THE INSIDE OF THE FENCING TO HELP PREVENT TOPSOIL FROM ERODING ONTO THE CONCRETE.
- NEW PARKWAY PLANTINGS TO CONSIST OF 44 FLATS OF PACHYSANDRA GROUNDCOVER AND 14 GREEN VELVET BOXWOOD 24".

Ambassador House Condominiums
1325 North State Parkway Chicago, Illinois

SCHMIDTH LANDSCAPE COMPANY

18" Fence Detail

SCALE 1"=1'0" ARCH. 10/15/12
REV 3/22/13, 5/2/13
ARCH. PS PROJ. 6.C12.1013

Alternate Sheet 2

City of Chicago

O2013-8113

Office of the City Clerk

Document Tracking Sheet

Meeting Date:	10/16/2013
Sponsor(s):	Smith (43)
Type:	Ordinance
Title:	Grant(s) of privilege in public way for Bricks - light fixtures
Committee(s) Assignment:	Committee on Transportation and Public Way

ORDINANCE
BRICKS
Acct. No. 51014 - 1
Permit No. 1108729

Be It Ordained by the City Council of the City of Chicago:

SECTION 1. Permission and authority are hereby given and granted to BRICKS, upon the terms and subject to the conditions of this ordinance to maintain and use, as now constructed, two (2) Light Fixture(s) projecting over the public right-of-way adjacent to its premises known as 1909 N. Lincoln Ave..

Said Light Fixture(s) at N. Lincoln Avenue measure(s):
Two (2) at point seven five (.75) feet in length, point five (.5) feet in width and seven point four two (7.42) feet above grade level.

The location of said privilege shall be as shown on prints kept on file with the Department of Business Affairs and Consumer Protection and the Office of the City Clerk.

Said privilege shall be constructed in accordance with plans and specifications approved by the Department of Transportation (Division of Project Development).

This grant of privilege in the public way shall be subject to the provisions of Section 10-28-015 and all other required provisions of the Municipal Code of Chicago.

The grantee shall pay to the City of Chicago as compensation for the privilege #1108729 herein granted the sum of eighty ($80.00) per annum in advance.


A 25% penalty will be added for payments received after due date.

The permit holder agrees to hold the City of Chicago harmless for any damage, relocation or replacement costs associated with damage, relocation or removal of private property caused by the City performing work in the public way.

Authority herein given and granted for a period of five (5) years from and after 10/08/2013.

Alderman _____

Michele Smith 43rd Ward

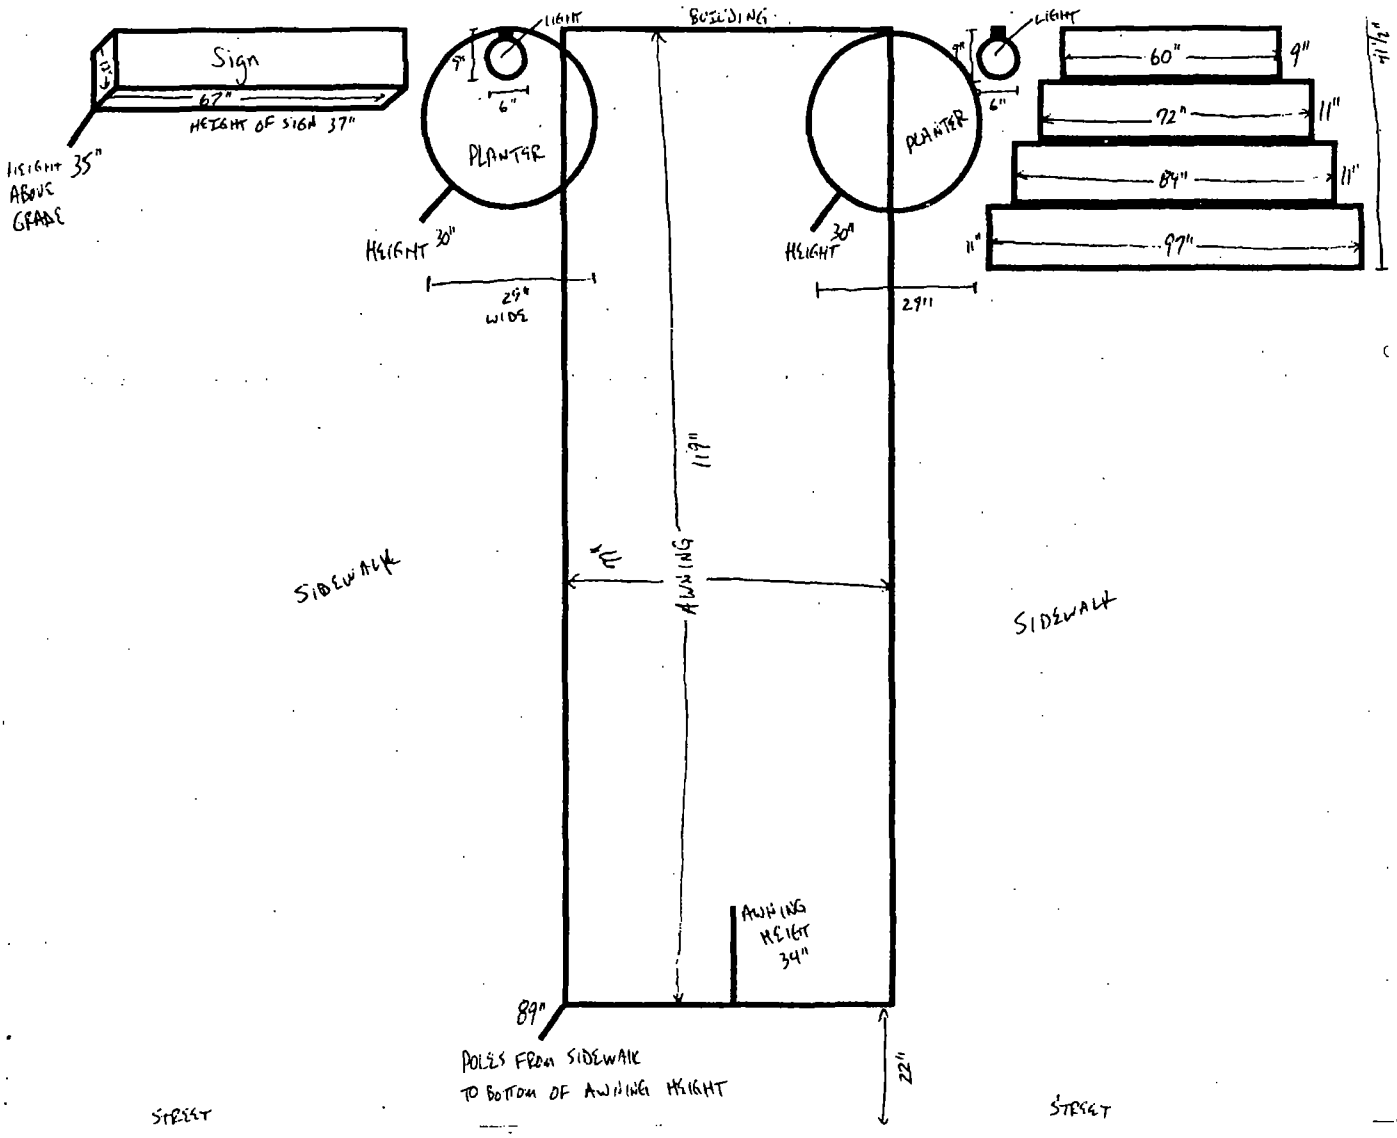
Sign
67"
HEIGHT OF SIGN 37"
HEIGHT 35" ABOVE GRADE
LIGHT
BUILDING
7"
6"
PLANTER
HEIGHT 30"
29" WIDE
PLANTER
HEIGHT 30"
29"
LIGHT
9"
6"
60"
9"
72"
11"
84"
11"
97"
11"
11½"
119"
SIDEWALK
"E"
AWNING
SIDEWALK
AWNING HEIGHT 34"
89"
POLES FROM SIDEWALK TO BOTTOM OF AWNING HEIGHT
22"
STREET
STREET

City of Chicago

O2013-8115

Office of the City Clerk

Document Tracking Sheet

Meeting Date:	10/16/2013
Sponsor(s):	Smith (43)
Type:	Ordinance
Title:	Grant(s) of privilege in public way for Bricks - planters
Committee(s) Assignment:	Committee on Transportation and Public Way

ORDINANCE
BRICKS
Acct. No. 51014 - 1
Permit No. 1108728

Be It Ordained by the City Council of the City of Chicago:

SECTION 1. Permission and authority are hereby given and granted to BRICKS, upon the terms and subject to the conditions of this ordinance to maintain and use, as now constructed, two (2) Planter(s) on the public right-of-way for beautification purposes adjacent to its premises known as 1909 N. Lincoln Ave..

Said Planter(s) at N. Lincoln Avenue measure(s):
Two (2) at two point four two (2.42) feet in length, and two point four two (2.42) feet in width for a total of eleven point seven one (11.71) square feet.

Grantee must allow the required clear and unobstructed space for pedestrian passage at all times per rules and regulations approved by the Department of Transportation.

The location of said privilege shall be as shown on prints kept on file with the Department of Business Affairs and Consumer Protection and the Office of the City Clerk.

Said privilege shall be constructed in accordance with plans and specifications approved by the Department of Planning and Development and Department of Transportation (Division of Project Development).

This grant of privilege in the public way shall be subject to the provisions of Section 10-28-015 and all other required provisions of the Municipal Code of Chicago.

The grantee shall pay to the City of Chicago as compensation for the privilege #1108728 herein granted the sum of zero ($.00) per annum in advance.


A 25% penalty will be added for payments received after due date.

The permit holder agrees to hold the City of Chicago harmless for any damage, relocation or replacement costs associated with damage, relocation or removal of private property caused by the City performing work in the public way.

Authority herein given and granted for a period of five (5) years from and after 10/08/2013.

Alderman _____

Michele Smith 43rd Ward

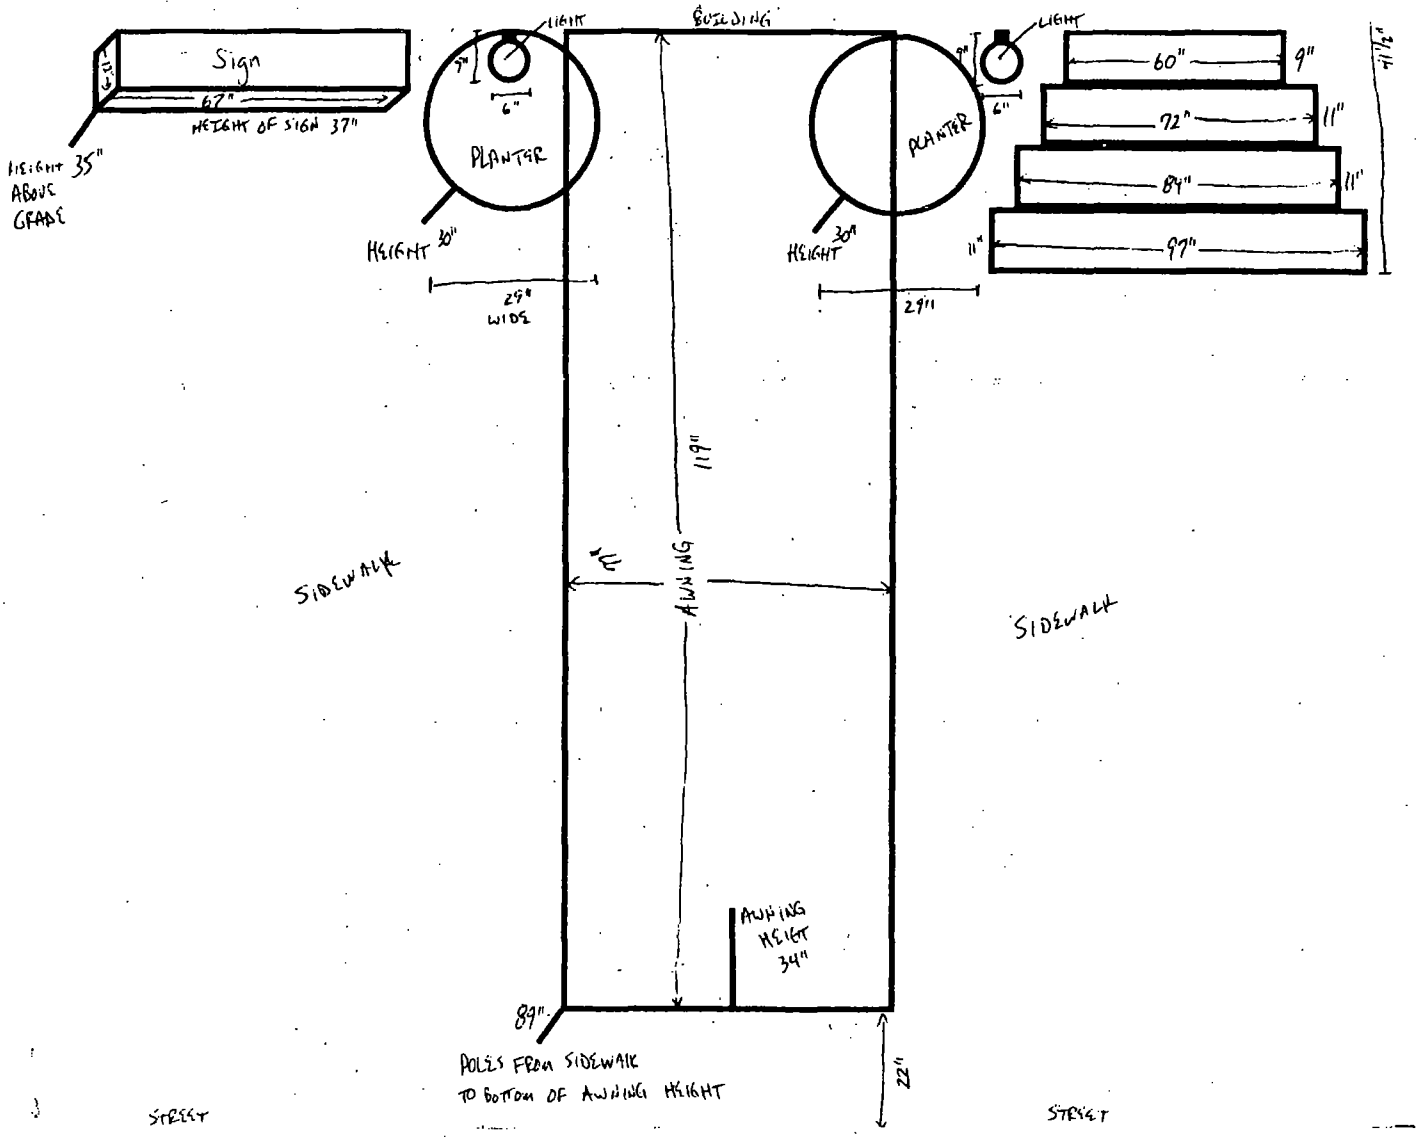
Sign
67"
HEIGHT OF SIGN 37"
HEIGHT ABOVE GRADE 35"
LIGHT
BUILDING
5"
6"
PLANTER
HEIGHT 30"
29" WIDE
LIGHT
9"
6"
PLANTER
HEIGHT 30"
29"
60"
9"
72"
11"
84"
11"
97"
11"
11½"
119"
14'
AWNING
AWNING HEIGHT 34"
89"
POLES FROM SIDEWALK TO BOTTOM OF AWNING HEIGHT
22"
SIDEWALK
SIDEWALK
STREET
STREET

City of Chicago

O2013-8118

Office of the City Clerk

Document Tracking Sheet

Meeting Date:	10/16/2013
Sponsor(s):	Smith (43)
Type:	Ordinance
Title:	Grant(s) of privilege in public way for Chicago Apartment Finders LLC - bay window
Committee(s) Assignment:	Committee on Transportation and Public Way

ORDINANCE
CHICAGO APARTMENT FINDERS, LLC
Acct. No. 380166 - 5
Permit No. 1108592

Be It Ordained by the City Council of the City of Chicago:

SECTION 1. Permission and authority are hereby given and granted to CHICAGO APARTMENT FINDERS, LLC, upon the terms and subject to the conditions of this ordinance to maintain and use, as now constructed, one (1) Bay Window(s) projecting over the public right-of-way adjacent to its premises known as 2020 N. Bissell St..

Said Bay Window(s) at N. Bissell Street measure(s):
One (1) at nine point five (9.5) feet in length, and three (3) feet in width for a total of twenty-eight point five (28.5) square feet.

The location of said privilege shall be as shown on prints kept on file with the Department of Business Affairs and Consumer Protection and the Office of the City Clerk.

Said privilege shall be constructed in accordance with plans and specifications approved by the Department of Transportation (Division of Project Development).

This grant of privilege in the public way shall be subject to the provisions of Section 10-28-015 and all other required provisions of the Municipal Code of Chicago.

The grantee shall pay to the City of Chicago as compensation for the privilege #1108592 herein granted the sum of zero ($.00) per annum in advance.


A 25% penalty will be added for payments received after due date.

The permit holder agrees to hold the City of Chicago harmless for any damage, relocation or replacement costs associated with damage, relocation or removal of private property caused by the City performing work in the public way.


Authority herein given and granted for a period of five (5) years from and after Date of Passage.

Alderman _____

Michele Smith 43rd Ward

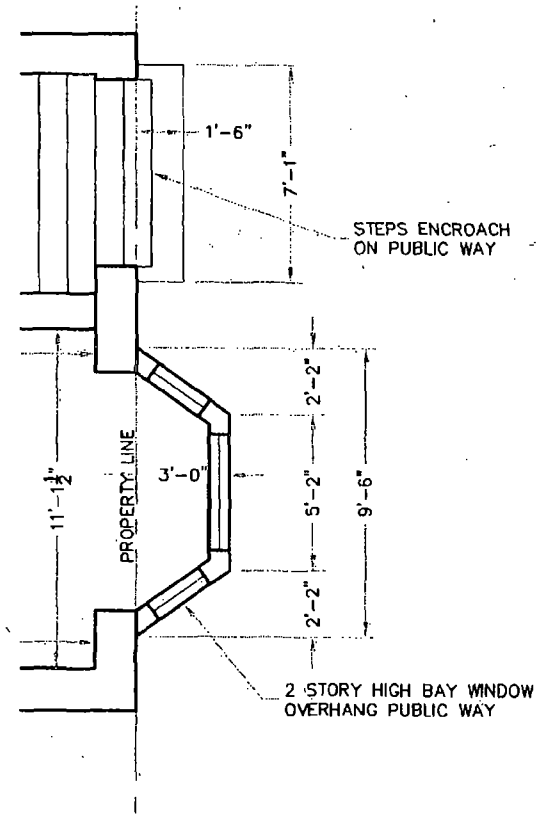

PLAN 1/4" = 1'-0"

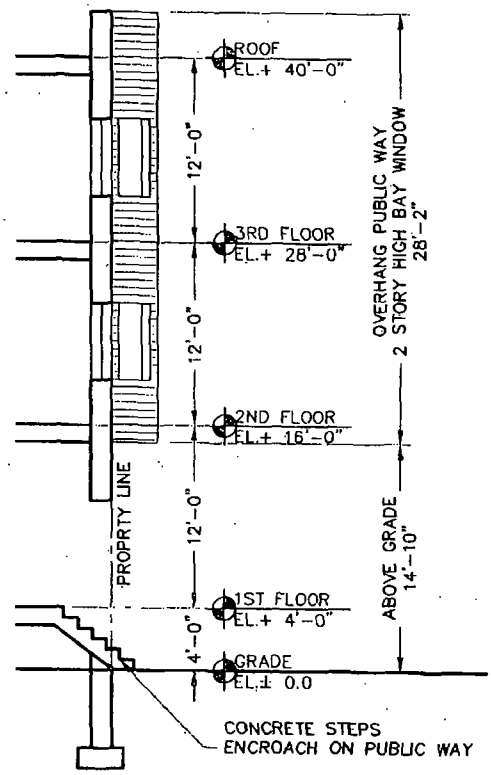

ELEVATION 1/8" = 1'-0"

City of Chicago

O2013-8120

Office of the City Clerk

Document Tracking Sheet

Meeting Date:	10/16/2013
Sponsor(s):	Smith (43)
Type:	Ordinance
Title:	Grant(s) of privilege in public way for Chicago Apartment Finders LLC - step
Committee(s) Assignment:	Committee on Transportation and Public Way

ORDINANCE
CHICAGO APARTMENT FINDERS, LLC
Acct. No. 380166 - 5
Permit No. 1108593

Be It Ordained by the City Council of the City of Chicago:

SECTION 1. Permission and authority are hereby given and granted to CHICAGO APARTMENT FINDERS, LLC, upon the terms and subject to the conditions of this ordinance to maintain and use, as now constructed, one (1) Step(s) on the public right-of-way adjacent to its premises known as 2020 N. Bissell St..

Said Step(s) at N. Bissell Street measure(s):
One (1) at seven point zero eight (7.08) feet in length, and one point five (1.5) foot in width for a total of ten point six two (10.62) square feet.

The location of said privilege shall be as shown on prints kept on file with the Department of Business Affairs and Consumer Protection and the Office of the City Clerk.

Said privilege shall be constructed in accordance with plans and specifications approved by the Department of Transportation (Division of Project Development).


This grant of privilege in the public way shall be subject to the provisions of Section 10-28-015 and all other required provisions of the Municipal Code of Chicago.

The grantee shall pay to the City of Chicago as compensation for the privilege #1108593 herein granted the sum of zero ($.00) per annum in advance.


A 25% penalty will be added for payments received after due date.

The permit holder agrees to hold the City of Chicago harmless for any damage, relocation or replacement costs associated with damage, relocation or removal of private property caused by the City performing work in the public way.


Authority herein given and granted for a period of five (5) years from and after Date of Passage.

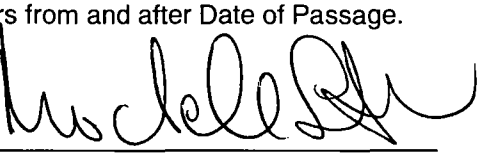Alderman 

Michele Smith 43rd Ward

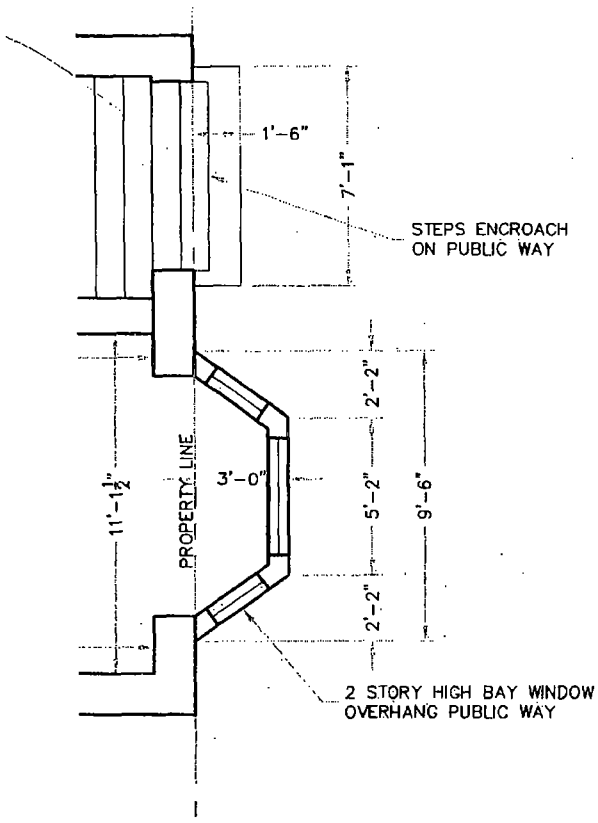

PLAN 1/4" = 1'-0"

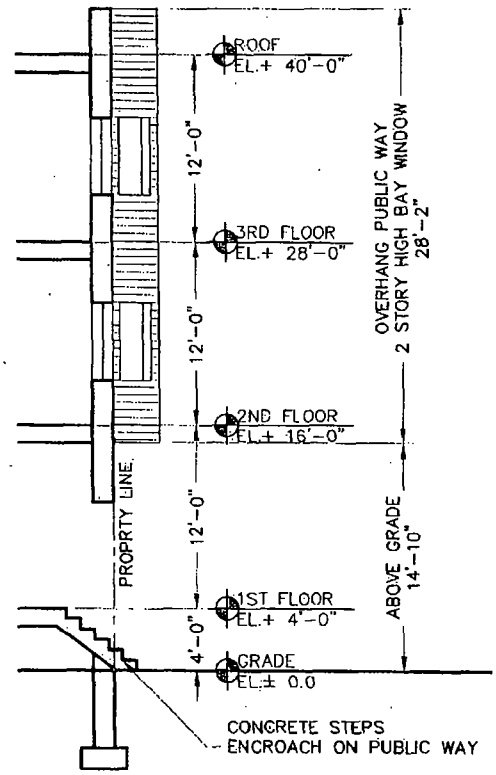

ELEVATION 1/8" = 1'-0"

8/5/2013 9:45:48 AM, www.zfengarchitect.com, 312 399 2089

City of Chicago

O2013-8124

Office of the City Clerk

Document Tracking Sheet

Meeting Date:	10/16/2013
Sponsor(s):	Smith (43)
Type:	Ordinance
Title:	Grant(s) of privilege in public way for European Wax Center
Committee(s) Assignment:	Committee on Transportation and Public Way

ORDINANCE
EUROPEAN WAX CENTER
Acct. No. 380237 - 1
Permit No. 1108135

Be It Ordained by the City Council of the City of Chicago:

SECTION 1. Permission and authority are hereby given and granted to EUROPEAN WAX CENTER, upon the terms and subject to the conditions of this ordinance to maintain and use one (1) sign(s) projecting over the public right-of-way attached to its premises known as 403 W. North Ave..

Said sign structure(s) measures as follows; along W. North Avenue:
One (1) at twelve point seven nine (12.79) feet in length, point seven nine (.79) feet in height and eight (8) feet above grade level.

The location of said privilege shall be as shown on prints kept on file with the Department of Business Affairs and Consumer Protection and the Office of the City Clerk.

Said privilege shall be constructed in accordance with plans and specifications approved by the Department of Transportation (Division of Project Development) and Zoning Department - Signs.


This grant of privilege in the public way shall be subject to the provisions of Section 10-28-015 and all other required provisions of the Municipal Code of Chicago.

The grantee shall pay to the City of Chicago as compensation for the privilege #1108135 herein granted the sum of one hundred ($100.00) per annum in advance.

A 25% penalty will be added for payments received after due date.


The permit holder agrees to hold the City of Chicago harmless for any damage, relocation or replacement costs associated with damage, relocation or removal of private property caused by the City performing work in the public way.

Authority herein given and granted for a period of five (5) years from and after Date of Passage.

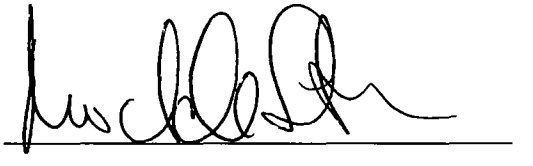Alderman 

Michele Smith 43rd Ward

Windows to be Blacked Out

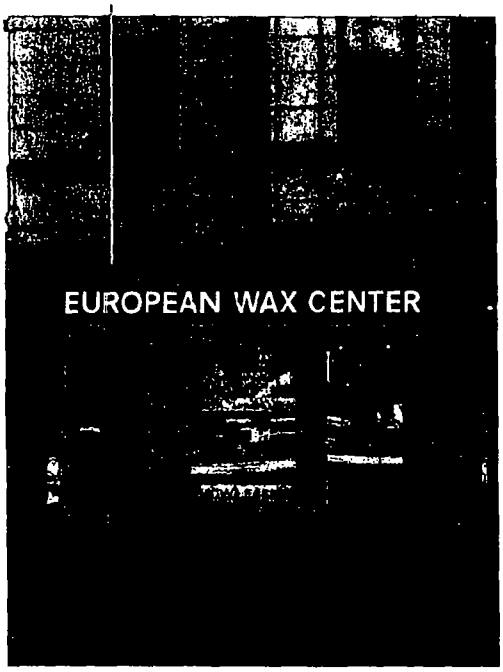


Not to Scale

Dimensions



Sq. Ft. = 10.1'

Regular Channel on Raceway

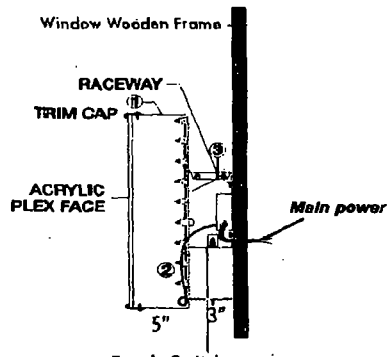

1 - ***CHANNEL LETTER TYPE:***
FACE MATERIAL: Acrylic plex face
RETURN MATERIAL: .050 Alum
BACK MATERIAL: .060 Alum

2 - ***ILLUMINATION: LED***
TRANSFORMERS: Self Contained
Input Output

3 - ***MOUNTING METHOD:*** Fasteners

LISTED

Color

Face - White Translucent Acrylic) Return / Trimcap - Brushed Aluminum Raceway - Raceway

NITE-LITE SIGNS

Project Name EWC - 403 W. North Ave - Chicago, IL

Description

Address 403 W. North Ave

City Chicago

State/Zip IL Date

Job No. Order Taken by

Approval

I have carefully reviewed and hereby accept the drawing(s) as shown. I realize that any changes made to these designs prior to or after production may alter the contract price. All changes must be in writing and approved by both parties prior to production.

Signature Date

This is an original copyright protected drawing created by Nite-Lite Signs (title 17, U.S. Code). It is submitted for your personal use in conjunction with a project being planned for you by Nite-Lite Signs and shall not be reproduced or disclosed for any purpose without written permission. Electric signs produced at Nite-Lite Signs conform to UL 48 standards and display the Underwriters Laboratories label. ©2004 NITE-LITE SIGNS, Inc.

City of Chicago

O2013-8126

Office of the City Clerk

Document Tracking Sheet

Meeting Date:	10/16/2013
Sponsor(s):	Smith (43)
Type:	Ordinance
Title:	Grant(s) of privilege in public way for Geja's Cafe
Committee(s) Assignment:	*Committee on Transportation and Public Way*

ORDINANCE
GEJA'S CAFE
Acct. No. 41 - 1
Permit No. 1108874

Be It Ordained by the City Council of the City of Chicago:

SECTION 1. Permission and authority are hereby given and granted to GEJA'S CAFE, upon the terms and subject to the conditions of this ordinance to maintain and use one (1) sign(s) projecting over the public right-of-way attached to its premises known as 340 W. Armitage Ave..

Said sign structure(s) measures as follows; along W ARMITAGE AVE:
One (1) at four point five (4.5) feet in length, three point five (3.5) feet in height and thirteen (13) feet above grade level.

The location of said privilege shall be as shown on prints kept on file with the Department of Business Affairs and Consumer Protection and the Office of the City Clerk.

Said privilege shall be constructed in accordance with plans and specifications approved by the Department of Transportation (Division of Project Development) and Zoning Department - Signs.

This grant of privilege in the public way shall be subject to the provisions of Section 10-28-015 and all other required provisions of the Municipal Code of Chicago.

The grantee shall pay to the City of Chicago as compensation for the privilege #1108874 herein granted the sum of one hundred ($100.00) per annum in advance.

A 25% penalty will be added for payments received after due date.

The permit holder agrees to hold the City of Chicago harmless for any damage, relocation or replacement costs associated with damage, relocation or removal of private property caused by the City performing work in the public way.

Authority herein given and granted for a period of five (5) years from and after 09/10/2013.

Alderman 

Michele Smith 43rd Ward


THE ACADEMIC APPROACH
Standardized Test Preparation
& Academic Tutoring
773-348-8914
www.theacademicapproach.com
Geja's cafe
fondues & fine wines
Zia
A NEW MEXICAN CAFE


THE ACADEMIC APPROACH
Standardized Test Preparation
& Academic Tutoring
773-348-8914
Geja's cafe
fondues & fine wines
Zia

City of Chicago

O2013-8128

Office of the City Clerk

Document Tracking Sheet

Meeting Date:	10/16/2013
Sponsor(s):	Smith (43)
Type:	Ordinance
Title:	Grant(s) of privilege in public way for Holy Covenant United Methodist Church
Committee(s) Assignment:	Committee on Transportation and Public Way

ORDINANCE
HOLY COVENANT UNITED METHODIST CHURCH
Acct. No. 263871 - 1
Permit No. 1108080

Be It Ordained by the City Council of the City of Chicago:

SECTION 1. Permission and authority are hereby given and granted to HOLY COVENANT UNITED METHODIST CHURCH, upon the terms and subject to the conditions of this ordinance to maintain and use, as now constructed, one (1) Pole on the public right-of-way adjacent to its premises known as 925 W. Diversey Pkwy..

Said Pole at W. Diversey measure(s):
One (1) at point three three (.33) feet in length, and point three three (.33) feet in width for a total of point one one (.11) square feet. Existing pole is triangular is shape, each of three (3) sides measuring four (4) inches and is located in the parkway in the center of an existing flower bed along the southeast corner of West Diversey Avenue and North Wilton Street.

The location of said privilege shall be as shown on prints kept on file with the Department of Business Affairs and Consumer Protection and the Office of the City Clerk.

Said privilege shall be constructed in accordance with plans and specifications approved by the Department of Transportation (Division of Project Development).

This grant of privilege in the public way shall be subject to the provisions of Section 10-28-015 and all other required provisions of the Municipal Code of Chicago.

The grantee shall pay to the City of Chicago as compensation for the privilege #1108080 herein granted the sum of seventy-five ($75.00) per annum in advance.


A 25% penalty will be added for payments received after due date.

The permit holder agrees to hold the City of Chicago harmless for any damage, relocation or replacement costs associated with damage, relocation or removal of private property caused by the City performing work in the public way.

Authority herein given and granted for a period of five (5) years from and after 07/09/2013.

Alderman _____

Michele Smith 43rd Ward

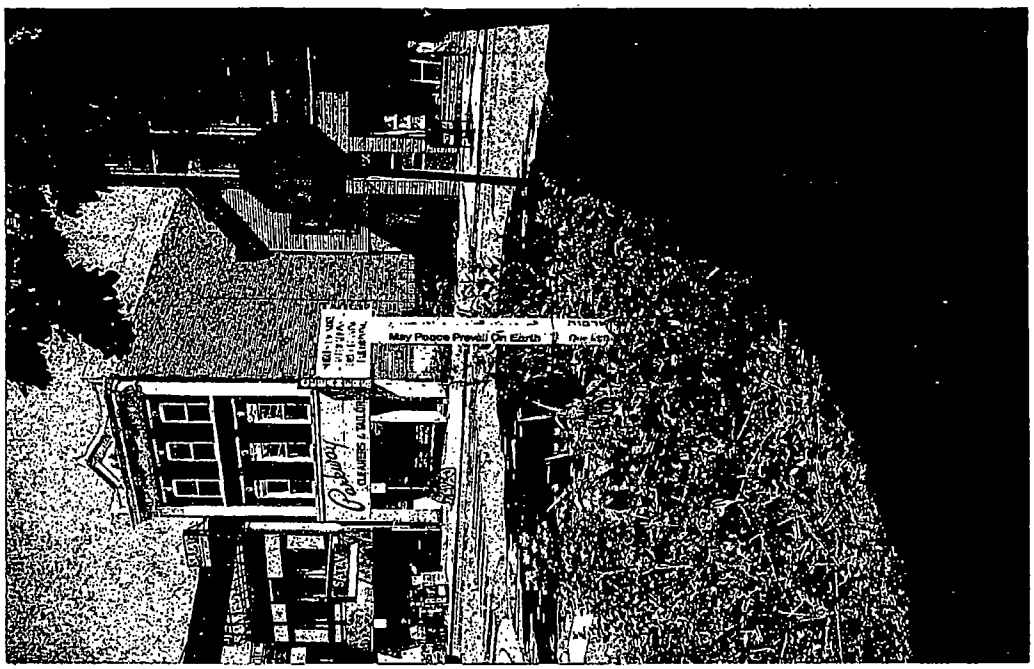

(Page 3 of 3)

City of Chicago

O2013-8132

Office of the City Clerk

Document Tracking Sheet

Meeting Date:	10/16/2013
Sponsor(s):	Smith (43)
Type:	Ordinance
Title:	Grant(s) of privilege in public way for Monika Neale
Committee(s) Assignment:	Committee on Transportation and Public Way

ORDINANCE
MONIKA NEALE
Acct. No. 262738 - 1
Permit No. 1107663

Be It Ordained by the City Council of the City of Chicago:

SECTION 1. Permission and authority are hereby given and granted to MONIKA NEALE, upon the terms and subject to the conditions of this ordinance to maintain and use, as now constructed, two (2) Fence(s) on the public right-of-way adjacent to its premises known as 1736 N. Sedgwick St..

Said Fence(s) at N. SEDGWICK measure(s):
One (1) at fifteen (15) feet in length, and three point four two (3.42) feet in width for a total of fifty-one point three (51.3) square feet.
One (1) at four point four two (4.42) feet in length, and three point four two (3.42) feet in width for a total of fifteen point one two (15.12) square feet.

The location of said privilege shall be as shown on prints kept on file with the Department of Business Affairs and Consumer Protection and the Office of the City Clerk.

Said privilege shall be constructed in accordance with plans and specifications approved by the Department of Transportation (Division of Project Development).


This grant of privilege in the public way shall be subject to the provisions of Section 10-28-015 and all other required provisions of the Municipal Code of Chicago.

The grantee shall pay to the City of Chicago as compensation for the privilege #1107663 herein granted the sum of zero ($.00) per annum in advance.

A 25% penalty will be added for payments received after due date.

The permit holder agrees to hold the City of Chicago harmless for any damage, relocation or replacement costs associated with damage, relocation or removal of private property caused by the City performing work in the public way.


Authority herein given and granted for a period of five (5) years from and after 06/04/2013.

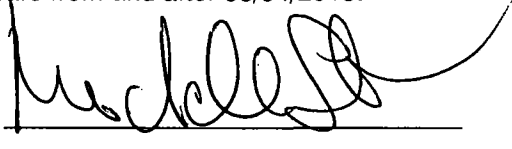Alderman 

Michele Smith 43rd Ward

PERMIT # 1077212

CONTACT MONIKA NEALE

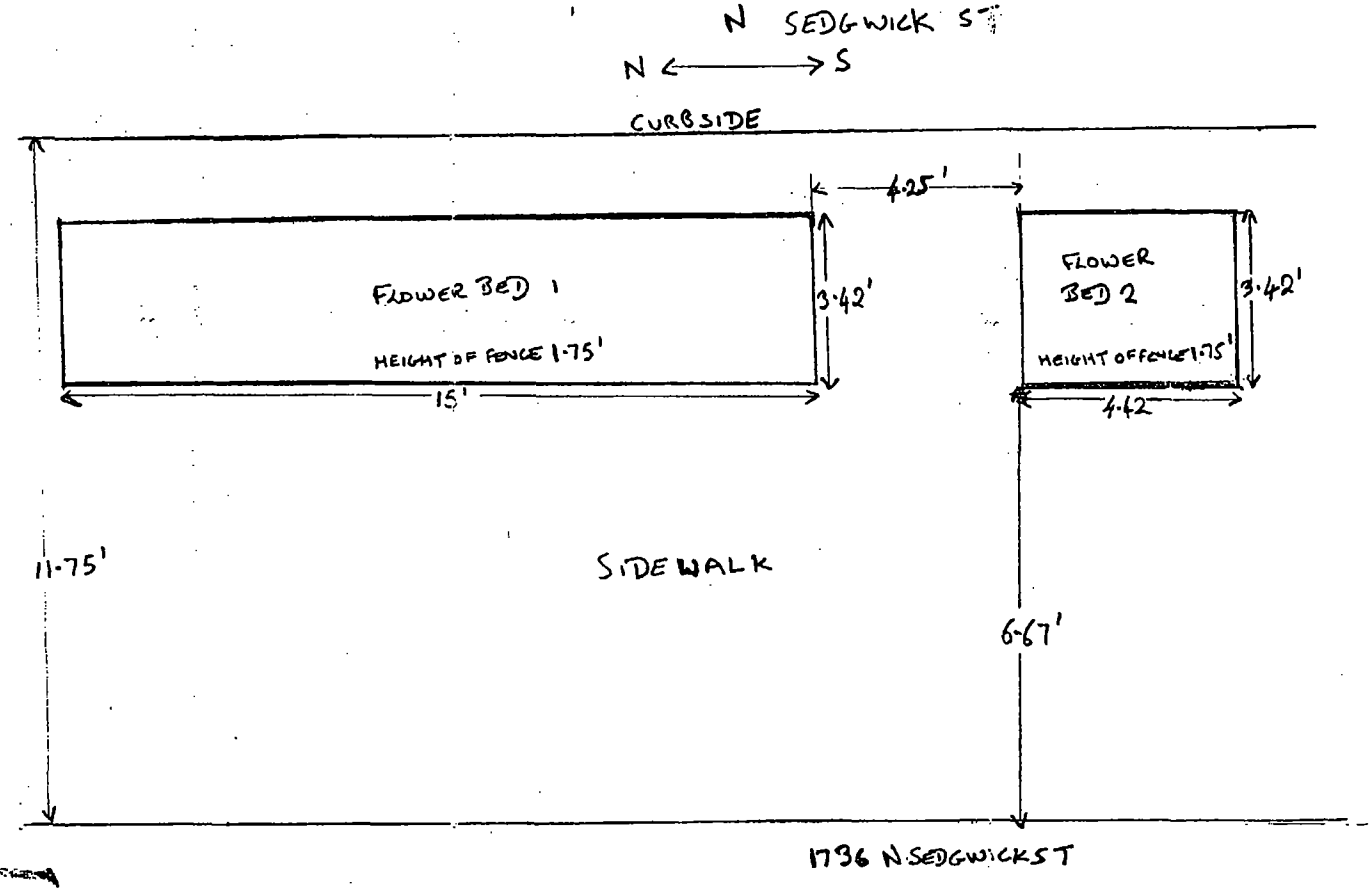

https://mail.attachment.comcast.net/service/content/attachment/?id=2&ik=7e4d5d412a&msgid=1&part=1.2&view=att&disp=inline&safe=1&auth=cookie&token=1&attid=0.3&disp=inline&realattid=f_hkiarr1 1/1

U (2500K 3300)

6/11/13

City of Chicago

O2013-8135

Office of the City Clerk

Document Tracking Sheet

Meeting Date:	10/16/2013
Sponsor(s):	Smith (43)
Type:	Ordinance
Title:	Grant(s) of privilege in public way for Old Town Development Associates LLC
Committee(s) Assignment:	Committee on Transportation and Public Way

ORDINANCE
OLD TOWN DEVELOPEMENT ASSOCIATES, LLC.
Acct. No. 316840 - 1
Permit No. 1108781

Be It Ordained by the City Council of the City of Chicago:

SECTION 1. Permission and authority are hereby given and granted to OLD TOWN DEVELOPEMENT ASSOCIATES, LLC., upon the terms and subject to the conditions of this ordinance to maintain and use one (1) sign(s) projecting over the public right-of-way attached to its premises known as 230 W. North Ave..

Said sign structure(s) measures as follows; along W. North Avenue:
One (1) at eight (8) feet in length, seventeen (17) feet in height and twenty-one (21) feet above grade level.

The location of said privilege shall be as shown on prints kept on file with the Department of Business Affairs and Consumer Protection and the Office of the City Clerk.

Said privilege shall be constructed in accordance with plans and specifications approved by the Department of Transportation (Division of Project Development) and Zoning Department - Signs.

This grant of privilege in the public way shall be subject to the provisions of Section 10-28-015 and all other required provisions of the Municipal Code of Chicago.

The grantee shall pay to the City of Chicago as compensation for the privilege #1108781 herein granted the sum of three hundred ($300.00) per annum in advance.


A 25% penalty will be added for payments received after due date.

The permit holder agrees to hold the City of Chicago harmless for any damage, relocation or replacement costs associated with damage, relocation or removal of private property caused by the City performing work in the public way.

Authority herein given and granted for a period of five (5) years from and after 06/11/2013.

Alderman _____

Michele Smith 43rd Ward

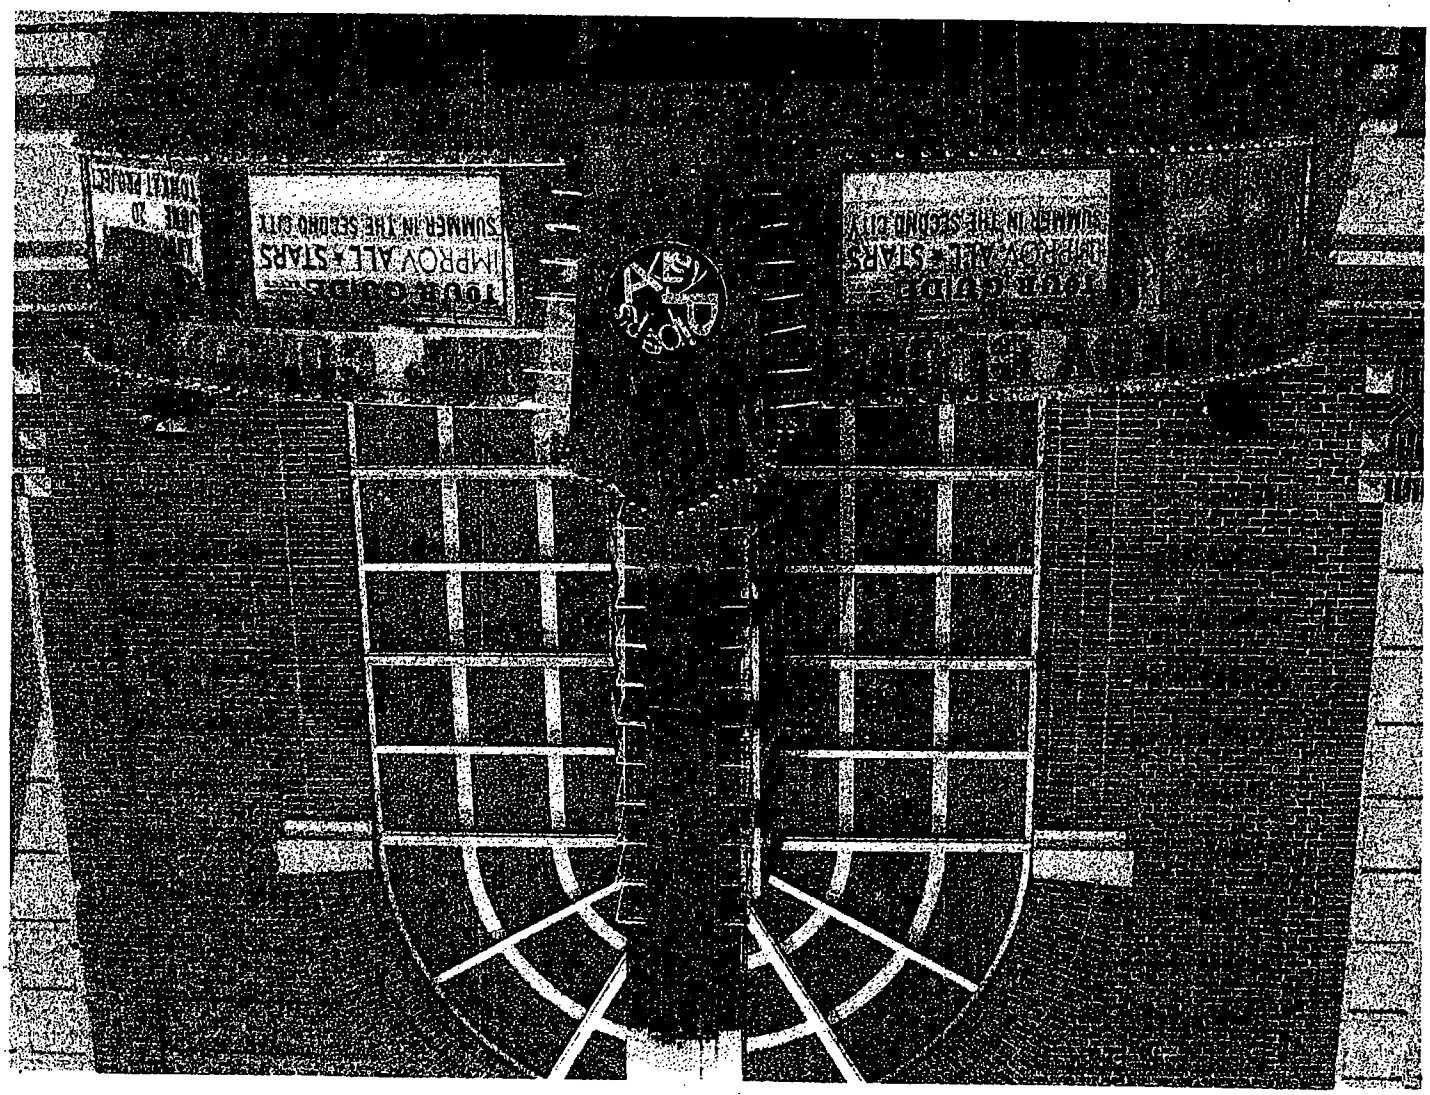
OPEN
IMPROV ALL * STARS
SUMMER IN THE SECOND CITY

City of Chicago

O2013-8138

Office of the City Clerk

Document Tracking Sheet

Meeting Date:	10/16/2013
Sponsor(s):	Smith (43)
Type:	Ordinance
Title:	Grant(s) of privilege in public way for Old Town Refinery
Committee(s) Assignment:	Committee on Transportation and Public Way

ORDINANCE
OLD TOWN REFINERY
Acct. No. 367757 - 1
Permit No. 1107953

Be It Ordained by the City Council of the City of Chicago:

SECTION 1. Permission and authority are hereby given and granted to OLD TOWN REFINERY, upon the terms and subject to the conditions of this ordinance to maintain and use one (1) sign(s) projecting over the public right-of-way attached to its premises known as 1209 N. Wells St..

Said sign structure(s) measures as follows; along N. Wells Street:
One (1) at six point eight three (6.83) feet in length, six point five (6.5) feet in height and ten (10) feet above grade level.

The location of said privilege shall be as shown on prints kept on file with the Department of Business Affairs and Consumer Protection and the Office of the City Clerk.

Said privilege shall be constructed in accordance with plans and specifications approved by the Department of Transportation (Division of Project Development) and Zoning Department - Signs.


This grant of privilege in the public way shall be subject to the provisions of Section 10-28-015 and all other required provisions of the Municipal Code of Chicago.

The grantee shall pay to the City of Chicago as compensation for the privilege #1107953 herein granted the sum of three hundred ($300.00) per annum in advance.


A 25% penalty will be added for payments received after due date.

The permit holder agrees to hold the City of Chicago harmless for any damage, relocation or replacement costs associated with damage, relocation or removal of private property caused by the City performing work in the public way.

Authority herein given and granted for a period of five (5) years from and after Date of Passage.

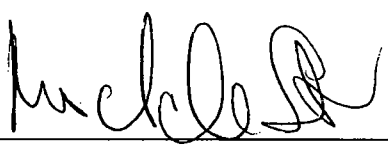Alderman 


Michele Smith 43rd Ward

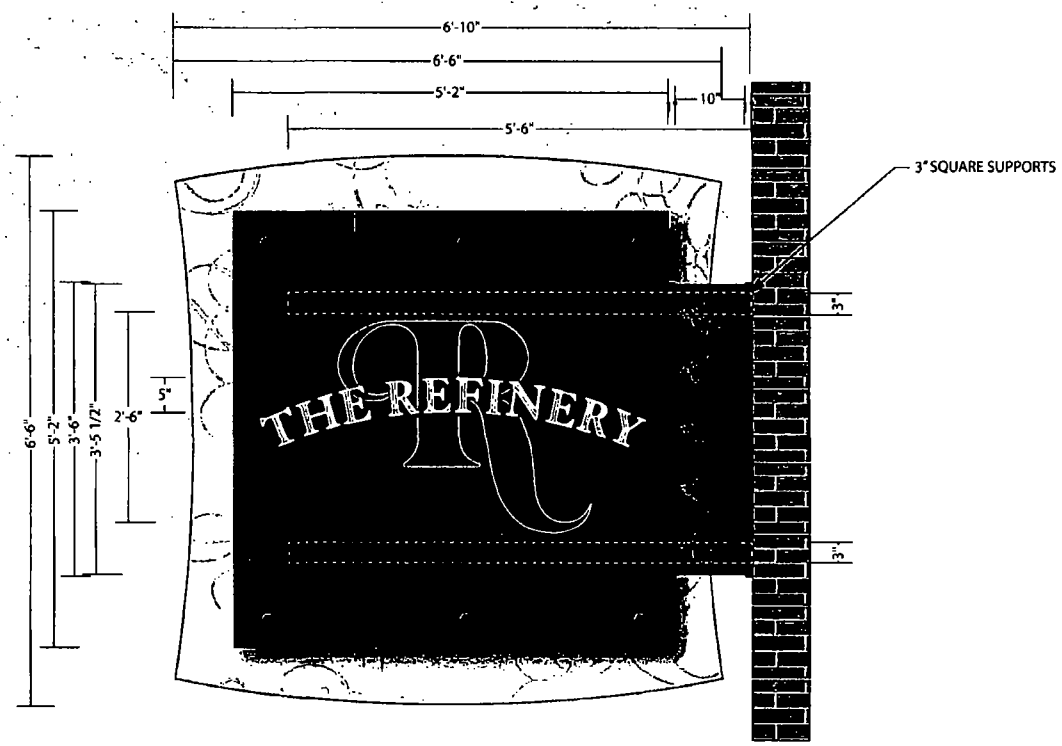

Front View 3/4" = 1'-0"

▶ **ONE DOUBLE FACE INTERNALLY ILLUMINATED SIGN/ 1/8" ALUMINUM FACE PANELS/ WITH 1" CLEAR ACRYLIC PUSH-THRU "R" MILLED TO PROJECT 1/4" FROM FACE FOR HALO GLOW/ WITH .080 ALUMINUM VENEER ON FACE/ "THE REFINERY" LETTERS TO BE FROM THE SAME 1" CLEAR ACRYLIC PUSH-THRU WITH APPLIED TRANSLUCENT VINYL ON FACES/ FOR FACE & HALO ILLUMINATION/ 1/2" PLEX FLAT CUT OUT BOLTHEADS/ EXT. PAINTED/ MOUNTED FLUSH/ TWO (2) 1/2" CLEAR PLEX PANELS WITH APPLIED TRANSPARENT VINYL SWIRL PATTERN/ FROSTED VINYL ON FRONT & BACK SIDES WITH ONE LAYER OF TRANS WHITE DIFFUSER ON BACK/ TO BE ILLUMINATED WITH COLOR CHANGING RGB LEDs/**

▶ **FABRICATED ALUMINUM "CUFF" TO HIDE SQUARE TUBE SUPPORTS/ WITH OPAQUE MEATLLIC VINYL FILLIGREE GRAPHICS/ FLAG MOUNTED FROM BRICK FASCIA**

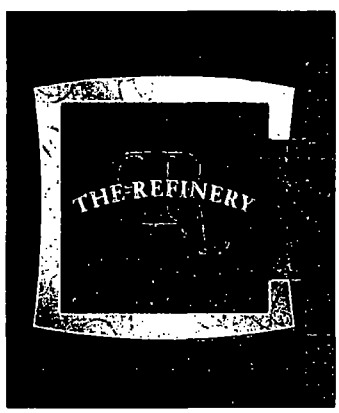

O **SWIRL PATTERN ON ACRYLIC FACES** = ORACAL 8300-074 MIDDLE GRAY TRANSPARENT VINYL APPLIED TO TOP OF 210-314 DUSTED CRYSTAL VINYL ON 1st SURFACE
ACRYLIC FACES = 210-314 DUSTED CRYSTAL VINYL ON 1st & 2nd SURFACES/ TRANSLUCENT WHITE DIFFUSER 2nd LAYER ON 2nd SURFACE
R LETTER FACE = MAP 313 DK BRONZE
THE REFINERY LETTER FACES = 3M 3630-131 GOLD METALLIC VINYL - PMS 873C

O **BOLT HEADS** = MAP 313 DK BRONZE
FACE BKGD = MAP 313 DK BRONZE OUTSIDE TO RADIAL GRADIENT MAP PMS 450U INSIDE
CUFF = MAP 313 DK BRONZE
FILLIGREE GRAPHICS ON CUFF = ORACAL 951-680 STEPPE GREEN METALLIC VINYL (TO MATCH PMS 450U)
O **ILLUMINATION** = BITRO COLOR CHANGING RGB LEDs

Designed for 110 Volts
Electrical Connection will be visible within 5 Ft. at time of Installation; Second Trip will be Charged at Time & Material

Landmark Sign group
www.landmarksign.com
7424 Industrial Avenue
Chesterton, IN 46304
phone 219.762.9577
fax 219.762.4259

RW-21141-1	RICK WILBANKS
PRINT #	LSG SALES REP.
THE REFINERY	1209 N. WELLS ST. CHICAGO, IL
CLIENT NAME	JOB LOCATION
04.05.13	JM 3/4" = 1'-0"
DATE	DRAWN BY SCALE

REVISIONS:
1. CHGD FABRICATION/ CHGD TO ILLUMINATED "THE REFINERY" LETTERS 05.13.13 JM 2. ADDED COLOR SPECS 05.22.13 JM 3. ADDED ACRYLIC FACE/ VINYL DETAILS 05.28.13 JM

X
Customer Acceptance SIGNATURE DATE

IF REQUIRED: Landlord Acceptance SIGNATURE DATE

L.S.G SALES INITIALS DATE

THIS DRAWING IS THE PROPERTY OF LANDMARK SIGN GROUP, INC. NO REPRODUCTIONS OR EXHIBITIONS ARE PERMITTED WITHOUT THE EXPRESS WRITTEN CONSENT OF LANDMARK SIGN GROUP, INC. AN ASSESSMENT OF UP TO $2500.00 WILL BE CHARGED FOR ANY MISUSE OF THIS DRAWING.
By signing the Customer Acceptance on this print, I understand that I am accepting all aspects of this drawing. This includes Artwork, Specifications, Dimensions, Spelling, and all other representations herein. I also understand that color reproductions on this print are approximate, and may not match manufactures samples exactly.

City of Chicago

O2013-8142

Office of the City Clerk

Document Tracking Sheet

Meeting Date:	10/16/2013
Sponsor(s):	Smith (43)
Type:	Ordinance
Title:	Grant(s) of privilege in public way for Ranch Triangle Community Conservation Organization - 825 -- 833 -- 859 W Armitage Ave
Committee(s) Assignment:	Committee on Transportation and Public Way

ORDINANCE
RANCH TRIANGLE COMMUNITY CONSERVATION ORGANIZATION
Acct. No. 263846 - 1
Permit No. 1108020

Be It Ordained by the City Council of the City of Chicago:

SECTION 1. Permission and authority are hereby given and granted to RANCH TRIANGLE COMMUNITY CONSERVATION ORGANIZATION, upon the terms and subject to the conditions of this ordinance to maintain and use, as now constructed, three (3) Planter(s) on the public right-of-way for beautification purposes adjacent to its premises known as 825-833-859 W. Armitage Ave..

Said Planter(s) at 825-833-859 W. Armitage Avenue measure(s):
Three (3) at six point two five (6.25) feet in length, and one (1) foot in width. Existing planters are approximately four (4) feet in height.

Grantee must allow the required clear and unobstructed space for pedestrian passage at all times per rules and regulations approved by the Department of Transportation.

The location of said privilege shall be as shown on prints kept on file with the Department of Business Affairs and Consumer Protection and the Office of the City Clerk.

Said privilege shall be constructed in accordance with plans and specifications approved by the Department of Planning and Development and Department of Transportation (Division of Project Development).

This grant of privilege in the public way shall be subject to the provisions of Section 10-28-015 and all other required provisions of the Municipal Code of Chicago.

The grantee shall pay to the City of Chicago as compensation for the privilege #1108020 herein granted the sum of zero ($.00) per annum in advance.

A 25% penalty will be added for payments received after due date.

The permit holder agrees to hold the City of Chicago harmless for any damage, relocation or replacement costs associated with damage, relocation or removal of private property caused by the City performing work in the public way.

Authority herein given and granted for a period of five (5) years from and after 07/09/2013.

Alderman

Michele Smith 43rd Ward



825 W ARMITAGE

City of Chicago

O2013-8145

Office of the City Clerk

Document Tracking Sheet

Meeting Date:	10/16/2013
Sponsor(s):	Smith (43)
Type:	Ordinance
Title:	Grant(s) of privilege in public way for Ranch Triangle Community Conservation Organization - 901 -- 951 W Armitage Ave
Committee(s) Assignment:	Committee on Transportation and Public Way

ORDINANCE
RANCH TRIANGLE COMMUNITY CONSERVATION ORGANIZATION
Acct. No. 263846 - 2
Permit No. 1108624

Be It Ordained by the City Council of the City of Chicago:

SECTION 1. Permission and authority are hereby given and granted to RANCH TRIANGLE COMMUNITY CONSERVATION ORGANIZATION, upon the terms and subject to the conditions of this ordinance to maintain and use, as now constructed, four (4) Planter(s) on the public right-of-way for beautification purposes adjacent to its premises known as 901-951 W. Armitage Ave..

Said Planter(s) at 901-925-935-951 W. Armitage Avenue measure(s):
Four (4) at six (6) feet in length, and one (1) foot in width for a total of twenty-four (24) square feet.

Grantee must allow the required clear and unobstructed space for pedestrian passage at all times per rules and regulations approved by the Department of Transportation.

The location of said privilege shall be as shown on prints kept on file with the Department of Business Affairs and Consumer Protection and the Office of the City Clerk.

Said privilege shall be constructed in accordance with plans and specifications approved by the Department of Planning and Development and Department of Transportation (Division of Project Development).

This grant of privilege in the public way shall be subject to the provisions of Section 10-28-015 and all other required provisions of the Municipal Code of Chicago.

The grantee shall pay to the City of Chicago as compensation for the privilege #1108624 herein granted the sum of zero ($.00) per annum in advance.

A 25% penalty will be added for payments received after due date.

The permit holder agrees to hold the City of Chicago harmless for any damage, relocation or replacement costs associated with damage, relocation or removal of private property caused by the City performing work in the public way.

Authority herein given and granted for a period of five (5) years from and after 07/09/2013.

Alderman _____

Michele Smith 43rd Ward



925 W ARMITAGE



935 W ARMITAGE

City of Chicago

O2013-8147

Office of the City Clerk

Document Tracking Sheet

Meeting Date:	10/16/2013
Sponsor(s):	Smith (43)
Type:	Ordinance
Title:	Grant(s) of privilege in public way for Ranch Triangle Community Conservation Organization - 1802 N Halsted St
Committee(s) Assignment:	Committee on Transportation and Public Way

ORDINANCE
RANCH TRIANGLE COMMUNITY CONSERVATION ORGANIZATION
Acct. No. 263846 - 3
Permit No. 1108626

Be It Ordained by the City Council of the City of Chicago:

SECTION 1. Permission and authority are hereby given and granted to RANCH TRIANGLE COMMUNITY CONSERVATION ORGANIZATION, upon the terms and subject to the conditions of this ordinance to maintain and use, as now constructed, one (1) Planter(s) on the public right-of-way for beautification purposes adjacent to its premises known as 1802 N. Halsted St..

Said Planter(s) at 1802 N. Halsted Street measure(s):
One (1) at six (6) feet in length, and one (1) foot in width for a total of six (6) square feet.

Grantee must allow the required clear and unobstructed space for pedestrian passage at all times per rules and regulations approved by the Department of Transportation.

The location of said privilege shall be as shown on prints kept on file with the Department of Business Affairs and Consumer Protection and the Office of the City Clerk.

Said privilege shall be constructed in accordance with plans and specifications approved by the Department of Planning and Development and Department of Transportation (Division of Project Development).

This grant of privilege in the public way shall be subject to the provisions of Section 10-28-015 and all other required provisions of the Municipal Code of Chicago.

The grantee shall pay to the City of Chicago as compensation for the privilege #1108626 herein granted the sum of zero ($.00) per annum in advance.

A 25% penalty will be added for payments received after due date.


The permit holder agrees to hold the City of Chicago harmless for any damage, relocation or replacement costs associated with damage, relocation or removal of private property caused by the City performing work in the public way.

Authority herein given and granted for a period of five (5) years from and after 07/09/2013.

Alderman _____

Michele Smith 43rd Ward

1802 N HALSTED

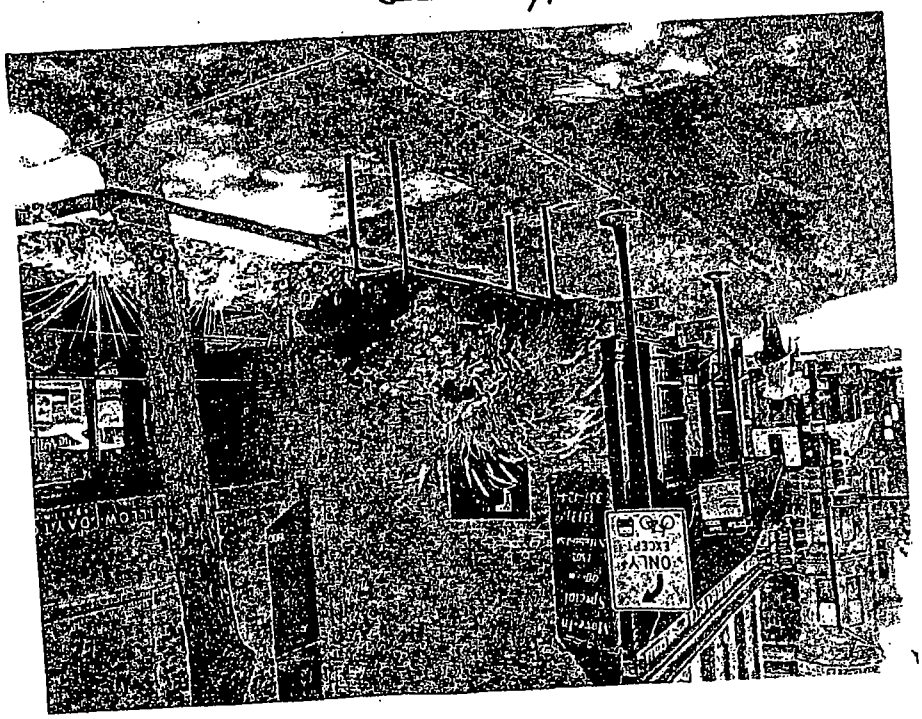

City of Chicago

O2013-8149

Office of the City Clerk

Document Tracking Sheet

Meeting Date:	10/16/2013
Sponsor(s):	Smith (43)
Type:	Ordinance
Title:	Grant(s) of privilege in public way for Ranch Triangle Community Conservation Organization - 1924 N Halsted St
Committee(s) Assignment:	Committee on Transportation and Public Way

ORDINANCE
RANCH TRIANGLE COMMUNITY CONSERVATION ORGANIZATION
Acct. No. 263846 - 4
Permit No. 1108631

Be It Ordained by the City Council of the City of Chicago:

SECTION 1. Permission and authority are hereby given and granted to RANCH TRIANGLE COMMUNITY CONSERVATION ORGANIZATION, upon the terms and subject to the conditions of this ordinance to maintain and use, as now constructed, one (1) Planter(s) on the public right-of-way for beautification purposes adjacent to its premises known as 1924 N. Halsted St..

Said Planter(s) at N. Halsted Street measure(s):
One (1) at six (6) feet in length, and one (1) foot in width for a total of six (6) square feet.

Grantee must allow the required clear and unobstructed space for pedestrian passage at all times per rules and regulations approved by the Department of Transportation.

The location of said privilege shall be as shown on prints kept on file with the Department of Business Affairs and Consumer Protection and the Office of the City Clerk.

Said privilege shall be constructed in accordance with plans and specifications approved by the Department of Planning and Development and Department of Transportation (Division of Project Development).


This grant of privilege in the public way shall be subject to the provisions of Section 10-28-015 and all other required provisions of the Municipal Code of Chicago.

The grantee shall pay to the City of Chicago as compensation for the privilege #1108631 herein granted the sum of zero ($.00) per annum in advance.

A 25% penalty will be added for payments received after due date.

The permit holder agrees to hold the City of Chicago harmless for any damage, relocation or replacement costs associated with damage, relocation or removal of private property caused by the City performing work in the public way.

Authority herein given and granted for a period of five (5) years from and after 07/09/2013.

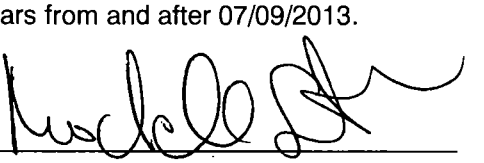Alderman 

Michele Smith 43rd Ward


1921 N. HALSTED

City of Chicago

O2013-8152

Office of the City Clerk

Document Tracking Sheet

Meeting Date:	10/16/2013
Sponsor(s):	Smith (43)
Type:	Ordinance
Title:	Grant(s) of privilege in public way for Ranch Triangle Community Conservation Organization - 1970 N Halsted St
Committee(s) Assignment:	Committee on Transportation and Public Way

ORDINANCE
RANCH TRIANGLE COMMUNITY CONSERVATION ORGANIZATION
Acct. No. 263846 - 5
Permit No. 1108632

Be It Ordained by the City Council of the City of Chicago:

SECTION 1. Permission and authority are hereby given and granted to RANCH TRIANGLE COMMUNITY CONSERVATION ORGANIZATION, upon the terms and subject to the conditions of this ordinance to maintain and use, as now constructed, one (1) Planter(s) on the public right-of-way for beautification purposes adjacent to its premises known as 1970 N. Halsted St..

Said Planter(s) at 1970 N. Halsted Street measure(s):
One (1) at six (6) feet in length, and one (1) foot in width for a total of six (6) square feet.

Grantee must allow the required clear and unobstructed space for pedestrian passage at all times per rules and regulations approved by the Department of Transportation.

The location of said privilege shall be as shown on prints kept on file with the Department of Business Affairs and Consumer Protection and the Office of the City Clerk.

Said privilege shall be constructed in accordance with plans and specifications approved by the Department of Planning and Development and Department of Transportation (Division of Project Development).

This grant of privilege in the public way shall be subject to the provisions of Section 10-28-015 and all other required provisions of the Municipal Code of Chicago.

The grantee shall pay to the City of Chicago as compensation for the privilege #1108632 herein granted the sum of zero ($.00) per annum in advance.

A 25% penalty will be added for payments received after due date.

The permit holder agrees to hold the City of Chicago harmless for any damage, relocation or replacement costs associated with damage, relocation or removal of private property caused by the City performing work in the public way.

Authority herein given and granted for a period of five (5) years from and after Date of Passage.

Alderman _____

Michele Smith 43rd Ward



1970 N HALSTED

City of Chicago

O2013-8154

Office of the City Clerk

Document Tracking Sheet

Meeting Date:	10/16/2013
Sponsor(s):	Smith (43)
Type:	Ordinance
Title:	Grant(s) of privilege in public way for Stanley's Restaurant - light fixtures
Committee(s) Assignment:	Committee on Transportation and Public Way

ORDINANCE
STANLEY'S RESTAURANT
Acct. No. 63923 - 1
Permit No. 1108771

Be It Ordained by the City Council of the City of Chicago:

SECTION 1. Permission and authority are hereby given and granted to STANLEY'S RESTAURANT, upon the terms and subject to the conditions of this ordinance to maintain and use, as now constructed, seventeen (17) Light Fixture(s) projecting over the public right-of-way adjacent to its premises known as 1970 N. Lincoln Ave..

Said Light Fixture(s) at SEDGWICK measure(s):
Eight (8) at four point one seven (4.17) feet in length, point six seven (.67) feet in width and seventeen point zero eight (17.08) feet above grade level.

Said Light Fixture(s) at LINCOLN AVE. measure(s):
Nine (9) at one point six seven (1.67) foot in length, point five eight (.58) feet in width and thirteen point seven five (13.75) feet above grade level.

The location of said privilege shall be as shown on prints kept on file with the Department of Business Affairs and Consumer Protection and the Office of the City Clerk.

Said privilege shall be constructed in accordance with plans and specifications approved by the Department of Transportation (Division of Project Development).

This grant of privilege in the public way shall be subject to the provisions of Section 10-28-015 and all other required provisions of the Municipal Code of Chicago.

The grantee shall pay to the City of Chicago as compensation for the privilege #1108771 herein granted the sum of one hundred fifty-five ($155.00) per annum in advance.

A 25% penalty will be added for payments received after due date.

The permit holder agrees to hold the City of Chicago harmless for any damage, relocation or replacement costs associated with damage, relocation or removal of private property caused by the City performing work in the public way.

Authority herein given and granted for a period of five (5) years from and after 10/08/2013.

Alderman _____

Michele Smith 43rd Ward


CATFISH
COLD BEER
MASHED POTATOES
Stanley's
Kitchen & Tap
HOME COOKING ALWAYS PLEASES

City of Chicago

O2013-8156

Office of the City Clerk

Document Tracking Sheet

Meeting Date:	10/16/2013
Sponsor(s):	Smith (43)
Type:	Ordinance
Title:	Grant(s) of privilege in public way for Stanley's Restaurant - step
Committee(s) Assignment:	Committee on Transportation and Public Way

ORDINANCE
STANLEY'S RESTAURANT
Acct. No. 63923 - 1
Permit No. 1108769

Be It Ordained by the City Council of the City of Chicago:

SECTION 1. Permission and authority are hereby given and granted to STANLEY'S RESTAURANT, upon the terms and subject to the conditions of this ordinance to maintain and use, as now constructed, one (1) Step(s) on the public right-of-way adjacent to its premises known as 1970 N. Lincoln Ave..

Said Step(s) at N. LINCOLN measure(s):
One (1) at seventeen point zero eight (17.08) feet in length, and eight point two five (8.25) feet in width for a total of one hundred forty point nine one (140.91) square feet.

The location of said privilege shall be as shown on prints kept on file with the Department of Business Affairs and Consumer Protection and the Office of the City Clerk.

Said privilege shall be constructed in accordance with plans and specifications approved by the Department of Transportation (Division of Project Development).

This grant of privilege in the public way shall be subject to the provisions of Section 10-28-015 and all other required provisions of the Municipal Code of Chicago.

The grantee shall pay to the City of Chicago as compensation for the privilege #1108769 herein granted the sum of four hundred ($400.00) per annum in advance.

A 25% penalty will be added for payments received after due date.

The permit holder agrees to hold the City of Chicago harmless for any damage, relocation or replacement costs associated with damage, relocation or removal of private property caused by the City performing work in the public way.

Authority herein given and granted for a period of five (5) years from and after 10/08/2013.

Alderman _____

Michele Smith 43rd Ward

City of Chicago

O2013-8158

Office of the City Clerk

Document Tracking Sheet

Meeting Date:	10/16/2013
Sponsor(s):	Smith (43)
Type:	Ordinance
Title:	Grant(s) of privilege in public way for Rona Talcott
Committee(s) Assignment:	Committee on Transportation and Public Way

ORDINANCE
RONA TALCOTT
Acct. No. 383551 - 1
Permit No. 1107968

Be It Ordained by the City Council of the City of Chicago:

SECTION 1. Permission and authority are hereby given and granted to RONA TALCOTT, upon the terms and subject to the conditions of this ordinance to maintain and use, as now constructed, one (1) Fence(s) on the public right-of-way adjacent to its premises known as 1758 N. North Park Ave..

Said Fence(s) at N. North Park Ave measure(s):
One (1) at fifty (50) feet in length and seven (7) feet in height.

The location of said privilege shall be as shown on prints kept on file with the Department of Business Affairs and Consumer Protection and the Office of the City Clerk.

Said privilege shall be constructed in accordance with plans and specifications approved by the Department of Transportation (Division of Project Development).

This grant of privilege in the public way shall be subject to the provisions of Section 10-28-015 and all other required provisions of the Municipal Code of Chicago.

The grantee shall pay to the City of Chicago as compensation for the privilege #1107968 herein granted the sum of four hundred ($400.00) per annum in advance.


A 25% penalty will be added for payments received after due date.

The permit holder agrees to hold the City of Chicago harmless for any damage, relocation or replacement costs associated with damage, relocation or removal of private property caused by the City performing work in the public way.

Authority herein given and granted for a period of five (5) years from and after Date of Passage.

Alderman _____

Michele Smith 43rd Ward

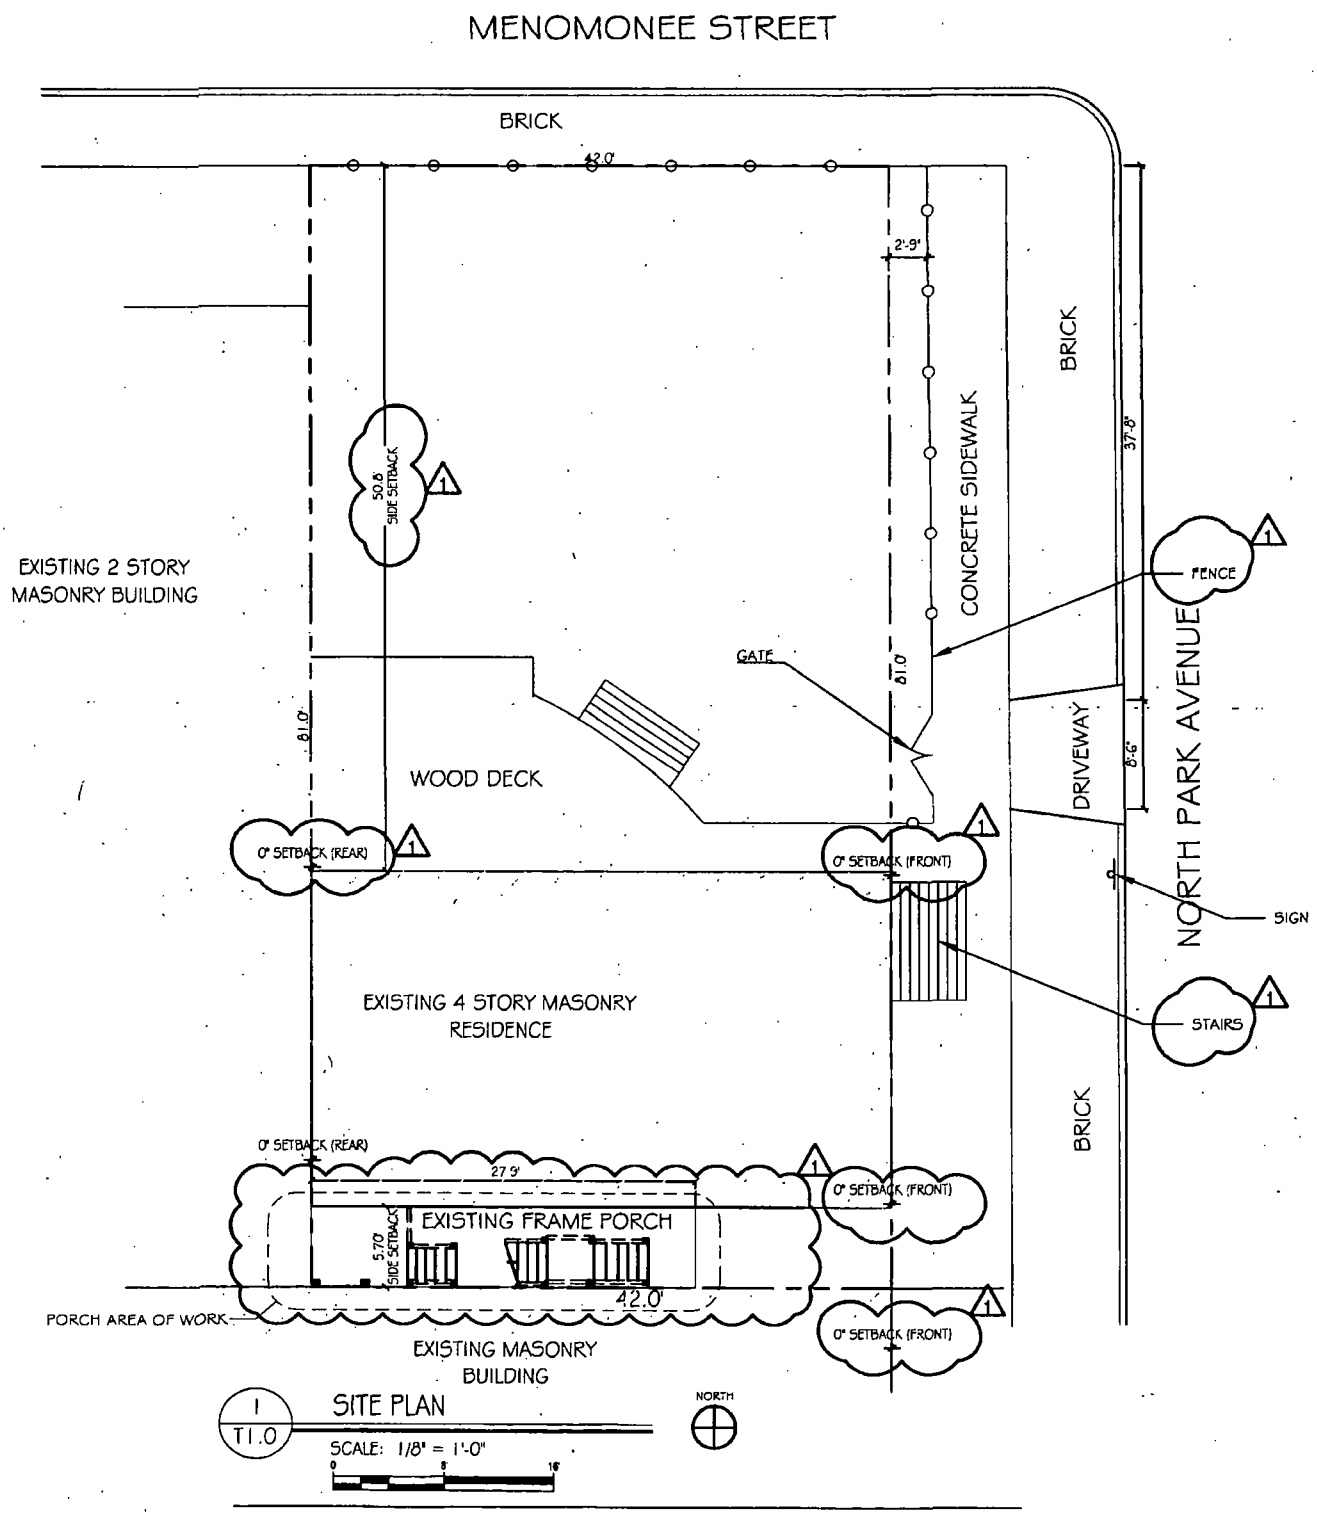
MENOMONEE STREET
BRICK
42.0'
2'-9'
BRICK
CONCRETE SIDEWALK
37'-8'
50.0' SIDE SETBACK
EXISTING 2 STORY MASONRY BUILDING
FENCE
GATE
81.0'
81.0'
WOOD DECK
DRIVEWAY
8'-6'
NORTH PARK AVENUE
0' SETBACK (REAR)
0' SETBACK (FRONT)
SIGN
EXISTING 4 STORY MASONRY RESIDENCE
STAIRS
BRICK
0' SETBACK (REAR)
27.9'
0' SETBACK (FRONT)
EXISTING FRAME PORCH
5.70' SIDE SETBACK
42.0'
PORCH AREA OF WORK
0' SETBACK (FRONT)
EXISTING MASONRY BUILDING
1
T1.0
SITE PLAN
SCALE: 1/8" = 1'-0"
NORTH

City of Chicago

O2013-8160

Office of the City Clerk

Document Tracking Sheet

Meeting Date:	10/16/2013
Sponsor(s):	Smith (43)
Type:	Ordinance
Title:	Grant(s) of privilege in public way for Webster Square Apartments LLC - 550 W Webster Ave
Committee(s) Assignment:	Committee on Transportation and Public Way

ORDINANCE
WEBSTER SQUARE APARTMENTS LLC
Acct. No. 384543 - 2
Permit No. 1108510

Be It Ordained by the City Council of the City of Chicago:

SECTION 1. Permission and authority are hereby given and granted to WEBSTER SQUARE APARTMENTS LLC, upon the terms and subject to the conditions of this ordinance to maintain and use one (1) sign(s) projecting over the public right-of-way attached to its premises known as 550 W. Webster Ave..

Said sign structure(s) measures as follows; along W. Webster Avenue:
One (1) at sixty (60) feet in length, five (5) feet in height and forty-four (44) feet above grade level.

The location of said privilege shall be as shown on prints kept on file with the Department of Business Affairs and Consumer Protection and the Office of the City Clerk.

Said privilege shall be constructed in accordance with plans and specifications approved by the Department of Transportation (Division of Project Development) and Zoning Department - Signs.


This grant of privilege in the public way shall be subject to the provisions of Section 10-28-015 and all other required provisions of the Municipal Code of Chicago.

The grantee shall pay to the City of Chicago as compensation for the privilege #1108510 herein granted the sum of three hundred ($300.00) per annum in advance.


A 25% penalty will be added for payments received after due date.

The permit holder agrees to hold the City of Chicago harmless for any damage, relocation or replacement costs associated with damage, relocation or removal of private property caused by the City performing work in the public way.

Authority herein given and granted for a period of five (5) years from and after Date of Passage.

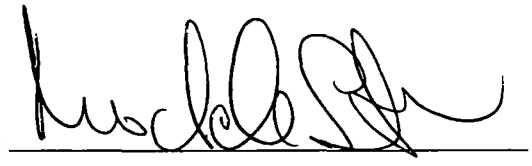Alderman 

Michele Smith 43rd Ward

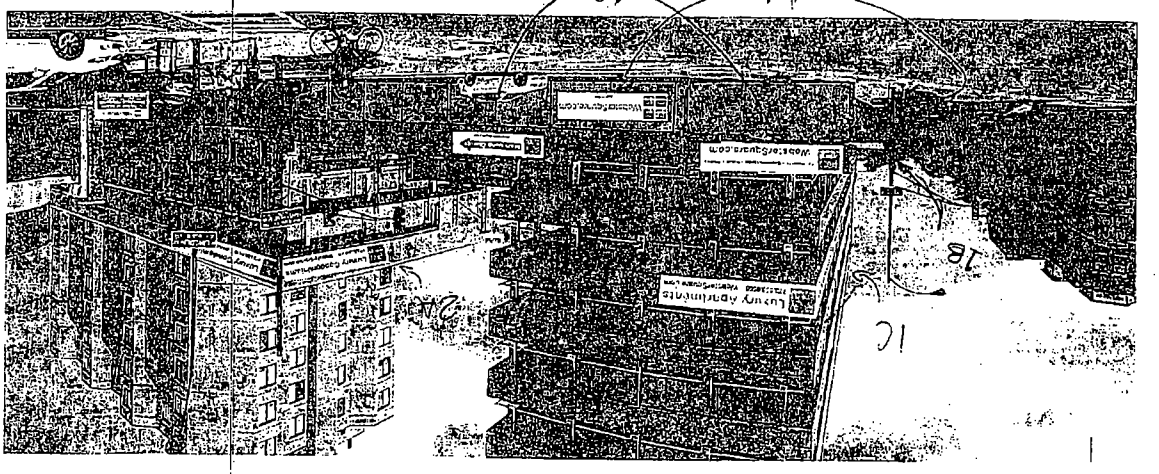
1A
1B
1C
1B

City of Chicago

O2013-8161

Office of the City Clerk

Document Tracking Sheet

Meeting Date:	10/16/2013
Sponsor(s):	Smith (43)
Type:	Ordinance
Title:	Grant(s) of privilege in public way for Webster Square Apartments LLC - 558 W Webster Ave
Committee(s) Assignment:	Committee on Transportation and Public Way

ORDINANCE
WEBSTER SQUARE APARTMENTS LLC
Acct. No. 384543 - 1
Permit No. 1108508

Be It Ordained by the City Council of the City of Chicago:

SECTION 1. Permission and authority are hereby given and granted to WEBSTER SQUARE APARTMENTS LLC, upon the terms and subject to the conditions of this ordinance to maintain and use five (5) sign(s) projecting over the public right-of-way attached to its premises known as 558 W. Webster Ave..

Said sign structure(s) measures as follows; along N. Geneva Terrace:
One (1) at twenty (20) feet in length, four (4) feet in height and eight (8) feet above grade level.

Said sign structure(s) measures as follows; along W. Webster Avenue:
One (1) at sixteen (16) feet in length, four (4) feet in height and four (4) feet above grade level.
Two (2) at twenty (20) feet in length, four (4) feet in height and eight (8) feet above grade level.

Said sign structure(s) measures as follows; along W. Webster Avenue & W. Geneva Terrace:
One (1) at forty (40) feet in length, four (4) feet in height and thirty-six (36) feet above grade level.

The location of said privilege shall be as shown on prints kept on file with the Department of Business Affairs and Consumer Protection and the Office of the City Clerk.

Said privilege shall be constructed in accordance with plans and specifications approved by the Department of Transportation (Division of Project Development) and Zoning Department - Signs.

This grant of privilege in the public way shall be subject to the provisions of Section 10-28-015 and all other required provisions of the Municipal Code of Chicago.

The grantee shall pay to the City of Chicago as compensation for the privilege #1108508 herein granted the sum of one thousand five hundred ($1,500.00) per annum in advance.


A 25% penalty will be added for payments received after due date.

The permit holder agrees to hold the City of Chicago harmless for any damage, relocation or replacement costs associated with damage, relocation or removal of private property caused by the City performing work in the public way.

Authority herein given and granted for a period of five (5) years from and after Date of Passage.

Alderman _____

Michele Smith 43rd Ward

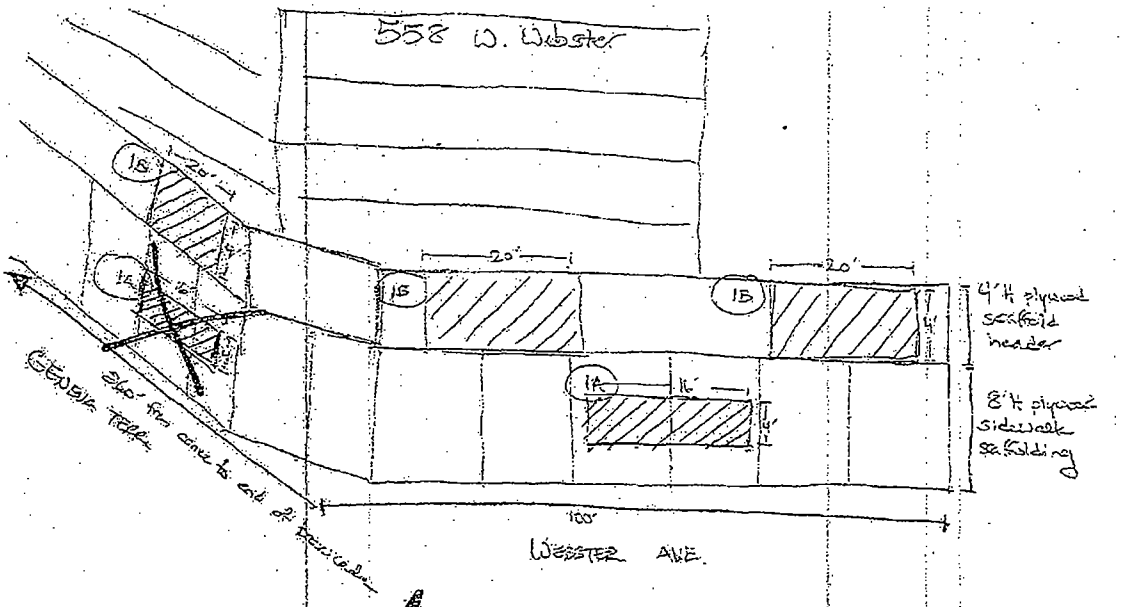

1A: Install two (2) 4'h x 16'w signs, painted graphics on dibond. Project logo, phone # & website. 1 sign on Webster and 1 [illegible]

1B: Install three (3) 4'h x 20'w signs, vinyl banners. 2 project ID signs and 1 directional sign for marketing center. 2 signs on Webster and 1 sign on Geneva Terr.

City of Chicago

O2013-8163

Office of the City Clerk

Document Tracking Sheet

Meeting Date:	10/16/2013
Sponsor(s):	Smith (43)
Type:	Ordinance
Title:	Grant(s) of privilege in public way for 7-Eleven - 957 W Armitage Ave
Committee(s) Assignment:	Committee on Transportation and Public Way

ORDINANCE
7-ELEVEN
Acct. No. 215619 - 1
Permit No. 1108902

Be It Ordained by the City Council of the City of Chicago:

SECTION 1. Permission and authority are hereby given and granted to 7-ELEVEN, upon the terms and subject to the conditions of this ordinance to maintain and use one (1) sign(s) projecting over the public right-of-way attached to its premises known as 957 W. Armitage Ave..

Said sign structure(s) measures as follows; along W. Armitage Ave.:
One (1) at three (3) feet in length, three (3) feet in height and twelve (12) feet above grade level.

The location of said privilege shall be as shown on prints kept on file with the Department of Business Affairs and Consumer Protection and the Office of the City Clerk.

Said privilege shall be constructed in accordance with plans and specifications approved by the Department of Transportation (Division of Project Development) and Zoning Department - Signs.

This grant of privilege in the public way shall be subject to the provisions of Section 10-28-015 and all other required provisions of the Municipal Code of Chicago.

The grantee shall pay to the City of Chicago as compensation for the privilege #1108902 herein granted the sum of one hundred ($100.00) per annum in advance.

A 25% penalty will be added for payments received after due date.

The permit holder agrees to hold the City of Chicago harmless for any damage, relocation or replacement costs associated with damage, relocation or removal of private property caused by the City performing work in the public way.

Authority herein given and granted for a period of five (5) years from and after 09/10/2013.

Alderman _____

Michele Smith 43rd Ward


ELEVEN
ELEVEN
HIGH
BANDO

City of Chicago

O2013-8166

Office of the City Clerk

Document Tracking Sheet

Meeting Date:	10/16/2013
Sponsor(s):	Smith (43)
Type:	Ordinance
Title:	Grant(s) of privilege in public way for 7-Eleven - 2004 N Halsted St
Committee(s) Assignment:	Committee on Transportation and Public Way

ORDINANCE
7-ELEVEN #33856J
Acct. No. 65465 - 89
Permit No. 1108700

Be It Ordained by the City Council of the City of Chicago:

SECTION 1. Permission and authority are hereby given and granted to 7-ELEVEN #33856J, upon the terms and subject to the conditions of this ordinance to maintain and use, as now constructed, three (3) Light Fixture(s) projecting over the public right-of-way adjacent to its premises known as 2004 N. Halsted St..

Said Light Fixture(s) at N Halsted St measure(s):
Three (3) at one (1) foot in length, two (2) feet in width and twelve (12) feet above grade level.

The location of said privilege shall be as shown on prints kept on file with the Department of Business Affairs and Consumer Protection and the Office of the City Clerk.

Said privilege shall be constructed in accordance with plans and specifications approved by the Department of Transportation (Division of Project Development).


This grant of privilege in the public way shall be subject to the provisions of Section 10-28-015 and all other required provisions of the Municipal Code of Chicago.

The grantee shall pay to the City of Chicago as compensation for the privilege #1108700 herein granted the sum of eighty-five ($85.00) per annum in advance.

A 25% penalty will be added for payments received after due date.

The permit holder agrees to hold the City of Chicago harmless for any damage, relocation or replacement costs associated with damage, relocation or removal of private property caused by the City performing work in the public way.

Authority herein given and granted for a period of five (5) years from and after 09/10/2013.

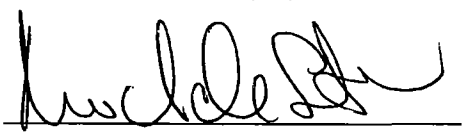Alderman 

Michele Smith 43rd Ward

(1) 1/4" F.C.O. EXT. ILLUMINATED ALUMINUM LETTER SET

TYP GOOSENECK FIXTURES W/ ADJUSTABLE DOMES

7-ELEVEN

2'-0"

10'-7 3/8"

3'-8 5/16"

7-ELEVEN

RECOVER EXISTING AWNING
SUNBRELLA FIRESIST-FOREST GREEN FABRIC
PAINT EXISTING FRAMES BLACK
8" - 7-ELEVEN COPY TO BE WHITE OPAQUE
STANDARD 5'-0" SPACING BETWEEN COPY

2'-0"

2'-0"

(2) KEYSTONE LOGOS APPLIED FIRST SURFACE AT EACH END OF AWNING (SIZE TO BE FIELD VERIFIED)



10"

7-ELEVEN 7-ELEVEN 7-ELEVEN

25'-0"

AWNING DETAIL

DOYLE
GENERAL SIGN CONTRACTORS
239 INTERSTATE RD. P.O. BOX 1088 ADDISON, IL. 60101
630-543-9400 FAX 630-543-0493

DATE	REVISION
03-02-07	REVISED PROJ. DISPLAY TO M16
04-24-07	ADD AWNING DETAIL

CUSTOMER APPROVAL DATE

This design is the original and unpublished work of DOYLE SIGNS INC. and may not be reproduced, copied or exhibited in any fashion without the expressed written consent from an authorized officer of The Company. The rights to this design may be purchased.

CLIENT 7-ELEVEN #8505/33856
ADDRESS 2004 N HALSTEO
CITY CHICAGO STATE IL. DESIGNER JRS SALESPERSON TD
DRWG. NO. 8059ALT-1 SCALE: NOTED DATE: 11-06-2007 SHEET NO. 1 OF 1

City of Chicago

O2013-8169

Office of the City Clerk

Document Tracking Sheet

Meeting Date:	10/16/2013
Sponsor(s):	Smith (43)
Type:	Ordinance
Title:	Grant(s) of privilege in public way for 2042 -- 2044 N Halsted LLC
Committee(s) Assignment:	Committee on Transportation and Public Way

ORDINANCE
2042-2044 N. HALSTED LLC
Acct. No. 334550 - 1
Permit No. 1108916

Be It Ordained by the City Council of the City of Chicago:

SECTION 1. Permission and authority are hereby given and granted to 2042-2044 N. HALSTED LLC, upon the terms and subject to the conditions of this ordinance to maintain and use, as now constructed, one (1) Clock(s) on the public right-of-way adjacent to its premises known as 2042 N. Halsted St..

Said Clock(s) at N. Halsted St. measure(s):
One (1) at one point three three (1.33) foot in length, and one point three three (1.33) foot in width for a total of one point seven seven (1.77) square feet.

The location of said privilege shall be as shown on prints kept on file with the Department of Business Affairs and Consumer Protection and the Office of the City Clerk.

Said privilege shall be constructed in accordance with plans and specifications approved by the Department of Transportation (Division of Project Development).

This grant of privilege in the public way shall be subject to the provisions of Section 10-28-015 and all other required provisions of the Municipal Code of Chicago.

The grantee shall pay to the City of Chicago as compensation for the privilege #1108916 herein granted the sum of four hundred ($400.00) per annum in advance.


A 25% penalty will be added for payments received after due date.

The permit holder agrees to hold the City of Chicago harmless for any damage, relocation or replacement costs associated with damage, relocation or removal of private property caused by the City performing work in the public way.

Authority herein given and granted for a period of five (5) years from and after 10/08/2013.

Alderman _____

Michele Smith 43rd Ward

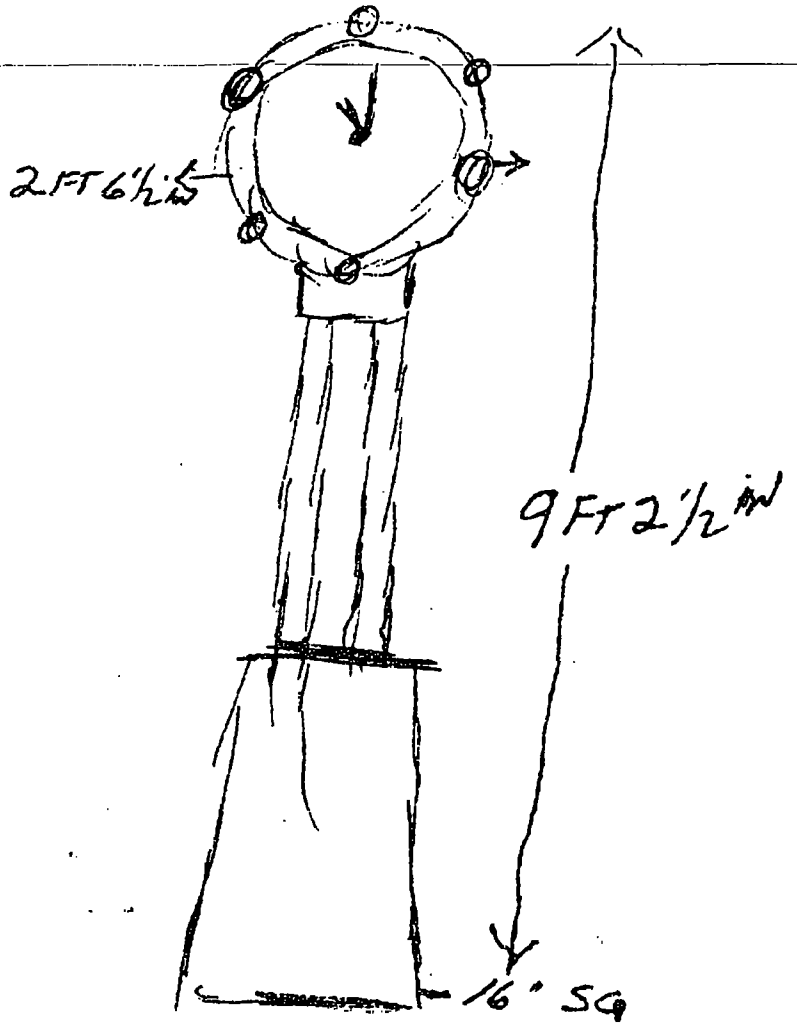

2FT 5 in From Curb
7FT 2 in To Building
Side walk 10FT 1"

City of Chicago

O2013-8072

Office of the City Clerk

Document Tracking Sheet

Meeting Date:	10/16/2013
Sponsor(s):	Tunney (44)
Type:	Ordinance
Title:	Grant(s) of privilege in public way for Advocate Illinois Masonic Medical Center
Committee(s) Assignment:	Committee on Transportation and Public Way

ORDINANCE
ADVOCATE ILLINOIS MASONIC MEDICAL CENTER
Acct. No. 63145 - 2
Permit No. 1108818

Be It Ordained by the City Council of the City of Chicago:

SECTION 1. Permission and authority are hereby given and granted to ADVOCATE ILLINOIS MASONIC MEDICAL CENTER, upon the terms and subject to the conditions of this ordinance to maintain and use, as now constructed, one (1) Landscaping(s) on the public right-of-way for beautification purposes adjacent to its premises known as 929 W. Wellington Ave..

Said Landscaping(s) at W. Wellington Avenue measure(s):
One (1) at two hundred twenty (220) feet in length, and two (2) feet in width for a total of four hundred forty (440) square feet.

The location of said privilege shall be as shown on prints kept on file with the Department of Business Affairs and Consumer Protection and the Office of the City Clerk.

Said privilege shall be constructed in accordance with plans and specifications approved by the Department of Planning and Development and Department of Transportation (Division of Project Development).

This grant of privilege in the public way shall be subject to the provisions of Section 10-28-015 and all other required provisions of the Municipal Code of Chicago.


The grantee shall pay to the City of Chicago as compensation for the privilege #1108818 herein granted the sum of zero ($.00) per annum in advance.

A 25% penalty will be added for payments received after due date.

The permit holder agrees to hold the City of Chicago harmless for any damage, relocation or replacement costs associated with damage, relocation or removal of private property caused by the City performing work in the public way.

Authority herein given and granted for a period of five (5) years from and after 09/04/2013.

Alderman _____
Thomas Tunney 44th Ward

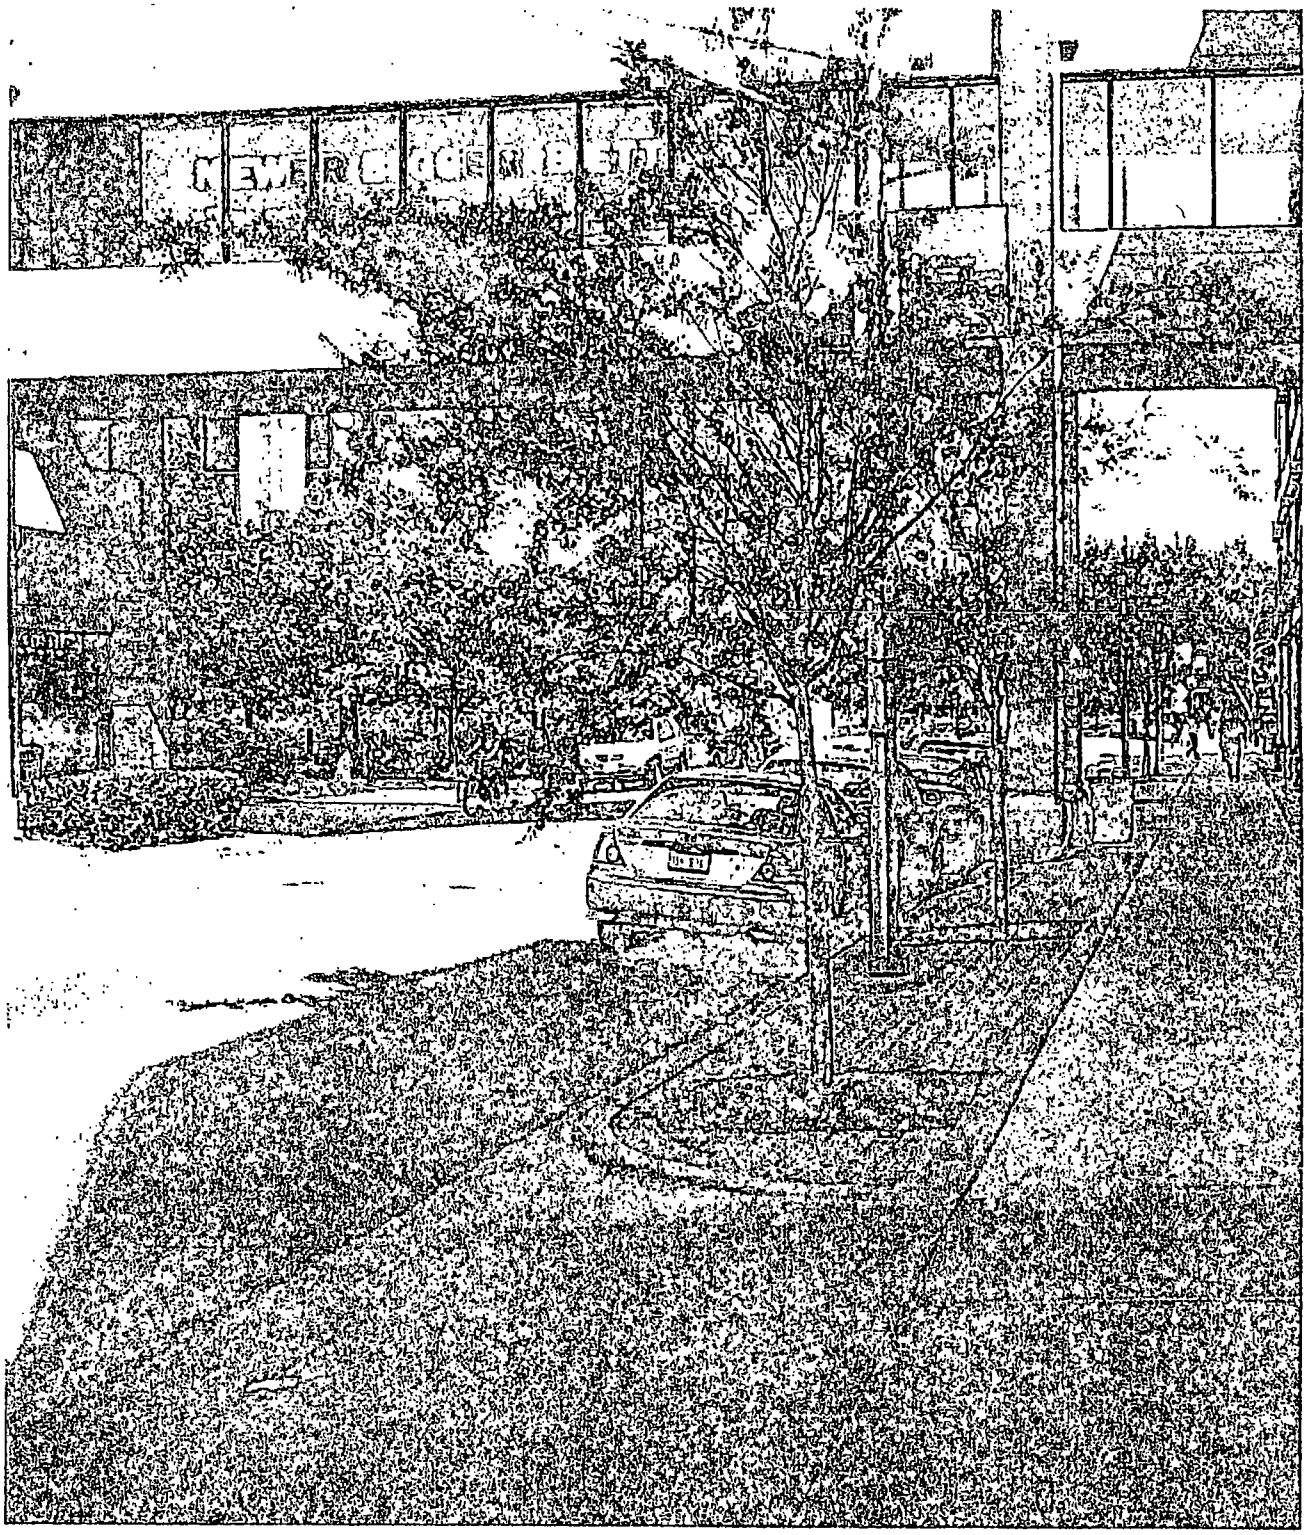

Department of Business Affairs and Consumer Protection
Business Assistance Center - Public Way Use Unit
City Hall - 121 N. LaSalle Street, Room 800 • Chicago, IL 60602
(312)-74-GOBIZ. (312-744-6249) • (312) 744-1944 (TTY)
http://www.cityofchicago.org/bacp

10/16/2013

Alderman **Thomas Tunney**
Ward # **44**
City of Chicago
City Hall, Room **203**
121 North LaSalle Street
Chicago, Illinois 60602

Re: An ordinance to use and maintain a portion of the public right-of-way for **one (1) landscaping(s)** for **ADVOCATE ILLINOIS MASONIC MEDICAL CENTER**, adjacent to the premises known as **929 W. Wellington Ave.**.

Dear Alderman **Thomas Tunney**:

The applicant referenced above has requested the use of the public right-of-way for a **landscaping(s)**. An ordinance has been prepared by the Department of Business Affairs and Consumer Protection – Business Assistance Center - Public Way Use Unit for presentation to the City Council. Because this request was made for properties located in your ward, as approved by you as per the attached, I respectfully request that you introduce the attached ordinance at the next City Council meeting.

If you have any questions regarding this ordinance, please contact Anthony Bertuca at (312) 744-5506.

Department of Business Affairs and Consumer Protection

City of Chicago

O2013-8075

Office of the City Clerk

Document Tracking Sheet

Meeting Date:	10/16/2013
Sponsor(s):	Tunney (44)
Type:	Ordinance
Title:	Grant(s) of privilege in public way for Ann Sather's Cafe
Committee(s) Assignment:	Committee on Transportation and Public Way

ORDINANCE
ANN SATHER'S CAFE
Acct. No. 2962 - 4
Permit No. 1108925

Be It Ordained by the City Council of the City of Chicago:

SECTION 1. Permission and authority are hereby given and granted to ANN SATHER'S CAFE, upon the terms and subject to the conditions of this ordinance to maintain and use one (1) sign(s) projecting over the public right-of-way attached to its premises known as 3411 N. Broadway .

Said sign structure(s) measures as follows; along N. BROADWAY:
One (1) at six (6) feet in length, four (4) feet in height and thirteen (13) feet above grade level.

The location of said privilege shall be as shown on prints kept on file with the Department of Business Affairs and Consumer Protection and the Office of the City Clerk.

Said privilege shall be constructed in accordance with plans and specifications approved by the Department of Transportation (Division of Project Development) and Zoning Department - Signs.

This grant of privilege in the public way shall be subject to the provisions of Section 10-28-015 and all other required provisions of the Municipal Code of Chicago.

The grantee shall pay to the City of Chicago as compensation for the privilege #1108925 herein granted the sum of one hundred ($100.00) per annum in advance.

A 25% penalty will be added for payments received after due date.


The permit holder agrees to hold the City of Chicago harmless for any damage, relocation or replacement costs associated with damage, relocation or removal of private property caused by the City performing work in the public way.


Authority herein given and granted for a period of five (5) years from and after 09/10/2013.

Alderman

Thomas Tunney 44th Ward

3411 N. Broadway Ave.

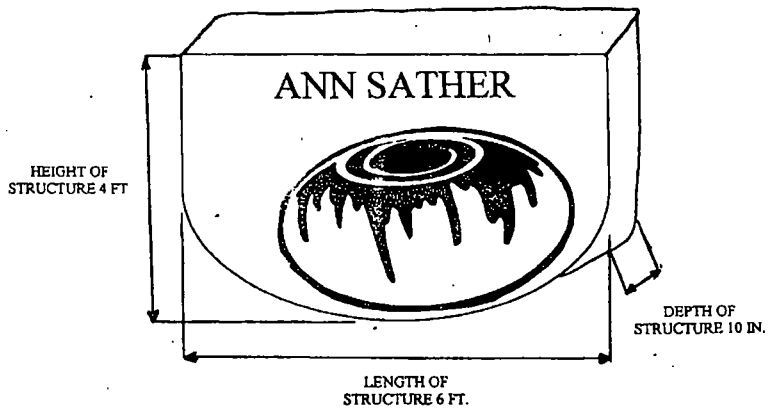

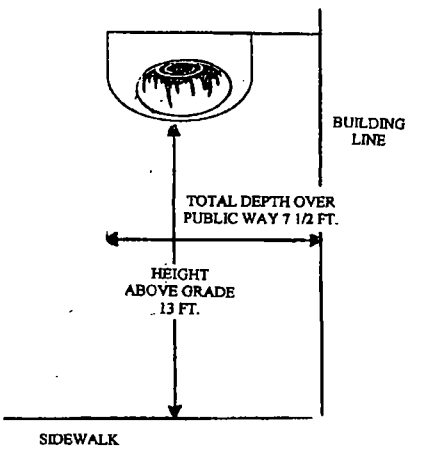

Department of Business Affairs and Consumer Protection
Business Assistance Center - Public Way Use Unit
City Hall - 121 N. LaSalle Street, Room 800 • Chicago, IL 60602
(312)-74-GOBIZ (312-744-6249) • (312) 744-1944 (TTY)
http://www.cityofchicago.org/bacp

10/16/2013

Alderman **Thomas Tunney**
Ward # **44**
City of Chicago
City Hall, Room **203**
121 North LaSalle Street
Chicago, Illinois 60602

Re: An ordinance to use and maintain a portion of the public right-of-way for **one (1) sign(s)** for **ANN SATHER'S CAFE**, adjacent to the premises known as **3411 N. Broadway** .

Dear Alderman **Thomas Tunney**:

The applicant referenced above has requested the use of the public right-of-way for a **sign(s)**. An ordinance has been prepared by the Department of Business Affairs and Consumer Protection – Business Assistance Center - Public Way Use Unit for presentation to the City Council. Because this request was made for properties located in your ward, as approved by you as per the attached, I respectfully request that you introduce the attached ordinance at the next City Council meeting.

If you have any questions regarding this ordinance, please contact Anthony Bertuca at (312) 744-5506.

Department of Business Affairs and Consumer Protection

City of Chicago

O2013-8080

Office of the City Clerk

Document Tracking Sheet

Meeting Date:	10/16/2013
Sponsor(s):	Tunney (44)
Type:	Ordinance
Title:	Grant(s) of privilege in public way for Chipotle Mexican Grill - signs
Committee(s) Assignment:	Committee on Transportation and Public Way

ORDINANCE
CHIPOTLE MEXICAN GRILL
Acct. No. 22633 - 1
Permit No. 1106949

Be It Ordained by the City Council of the City of Chicago:

SECTION 1. Permission and authority are hereby given and granted to CHIPOTLE MEXICAN GRILL, upon the terms and subject to the conditions of this ordinance to maintain and use four (4) sign(s) projecting over the public right-of-way attached to its premises known as 3181 N. Broadway .

Said sign structure(s) measures as follows; along W. Belmont Avenue:
One (1) at forty-two point five (42.5) feet in length, three (3) feet in height and nine point one seven (9.17) feet above grade level.
One (1) at five (5) feet in length, three (3) feet in height and nine point one seven (9.17) feet above grade level.

Said sign structure(s) measures as follows; along N BROADWAY:
One (1) at five (5) feet in length, three (3) feet in height and nine point one seven (9.17) feet above grade level.

Said sign structure(s) measures as follows; along N BROADWAY:
One (1) at fourteen point seven five (14.75) feet in length, three (3) feet in height and nine point one seven (9.17) feet above grade level.

The location of said privilege shall be as shown on prints kept on file with the Department of Business Affairs and Consumer Protection and the Office of the City Clerk.

Said privilege shall be constructed in accordance with plans and specifications approved by the Department of Transportation (Division of Project Development) and Zoning Department - Signs.

This grant of privilege in the public way shall be subject to the provisions of Section 10-28-015 and all other required provisions of the Municipal Code of Chicago.

The grantee shall pay to the City of Chicago as compensation for the privilege #1106949 herein granted the sum of six hundred eighty-seven dollars and fifty cents ($687.50) per annum in advance.


A 25% penalty will be added for payments received after due date.

The permit holder agrees to hold the City of Chicago harmless for any damage, relocation or replacement costs associated with damage, relocation or removal of private property caused by the City performing work in the public way.

Authority herein given and granted for a period of five (5) years from and after 06/11/2013.

Alderman _____

Thomas Tunney 44th Ward

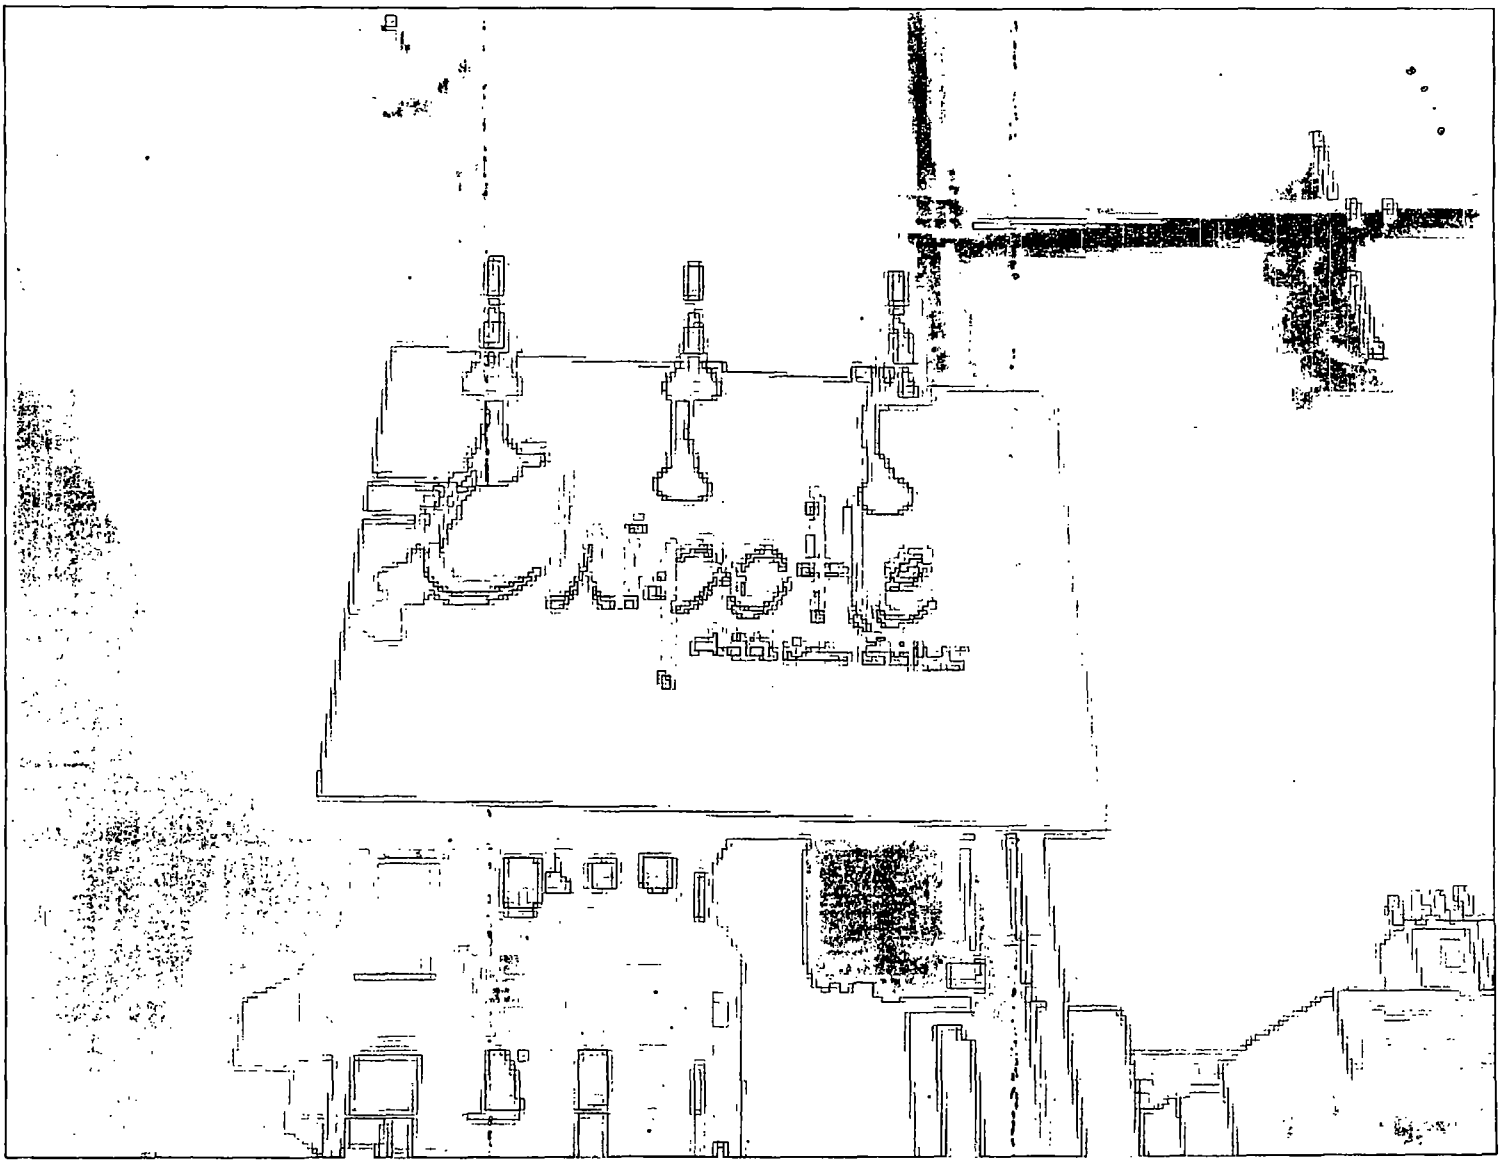

Department of Business Affairs and Consumer Protection
Business Assistance Center - Public Way Use Unit
City Hall - 121 N. LaSalle Street, Room 800 • Chicago, IL 60602
(312)-74-GOBIZ (312-744-6249) • (312) 744-1944 (TTY)
http://www.cityofchicago.org/bacp

10/16/2013

Alderman **Thomas Tunney**
Ward # **44**
City of Chicago
City Hall, Room **203**
121 North LaSalle Street
Chicago, Illinois 60602

Re: An ordinance to use and maintain a portion of the public right-of-way for **four (4) sign(s)** for **CHIPOTLE MEXICAN GRILL**, adjacent to the premises known as **3181 N. Broadway** .

Dear Alderman **Thomas Tunney**:

The applicant referenced above has requested the use of the public right-of-way for a **sign(s)**. An ordinance has been prepared by the Department of Business Affairs and Consumer Protection – Business Assistance Center - Public Way Use Unit for presentation to the City Council. Because this request was made for properties located in your ward, as approved by you as per the attached, I respectfully request that you introduce the attached ordinance at the next City Council meeting.

If you have any questions regarding this ordinance, please contact Anthony Bertuca at (312) 744-5506.

Department of Business Affairs and Consumer Protection

City of Chicago

O2013-8083

Office of the City Clerk

Document Tracking Sheet

Meeting Date:	10/16/2013
Sponsor(s):	Tunney (44)
Type:	Ordinance
Title:	Grant(s) of privilege in public way for Clark - Briar P&A LLC - door swings
Committee(s) Assignment:	Committee on Transportation and Public Way

ORDINANCE
Clark - Briar P & A, LLC
Acct. No. 385202 - 1
Permit No. 1108823

Be It Ordained by the City Council of the City of Chicago:

SECTION 1. Permission and authority are hereby given and granted to Clark - Briar P & A, LLC, upon the terms and subject to the conditions of this ordinance to construct, install, maintain and use two (2) Door Swing(s) on the public right-of-way adjacent to its premises known as 611 W. Briar Pl..

Said Door Swing(s) at Briar measure(s):
Two (2) at three (3) feet in length, and three (3) feet in width for a total of eighteen (18) square feet.

The location of said privilege shall be as shown on prints kept on file with the Department of Business Affairs and Consumer Protection and the Office of the City Clerk.

Said privilege shall be constructed in accordance with plans and specifications approved by the Department of Transportation (Division of Project Development).

This grant of privilege in the public way shall be subject to the provisions of Section 10-28-015 and all other required provisions of the Municipal Code of Chicago.


The grantee shall pay to the City of Chicago as compensation for the privilege #1108823 herein granted the sum of one hundred fifty ($150.00) per annum in advance.

A 25% penalty will be added for payments received after due date.

The permit holder agrees to hold the City of Chicago harmless for any damage, relocation or replacement costs associated with damage, relocation or removal of private property caused by the City performing work in the public way.


Authority herein given and granted for a period of five (5) years from and after Date of Passage.

Alderman _____
Thomas Tunney 44th Ward

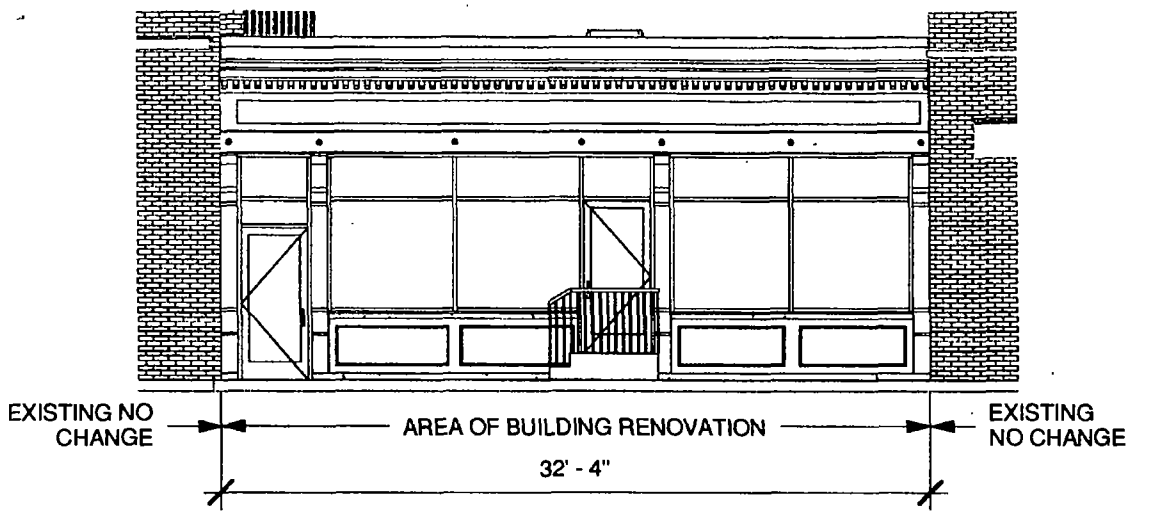

2 NORTH ELAVATION
1/8" = 1'-0"

WEST BRIAR PLACE

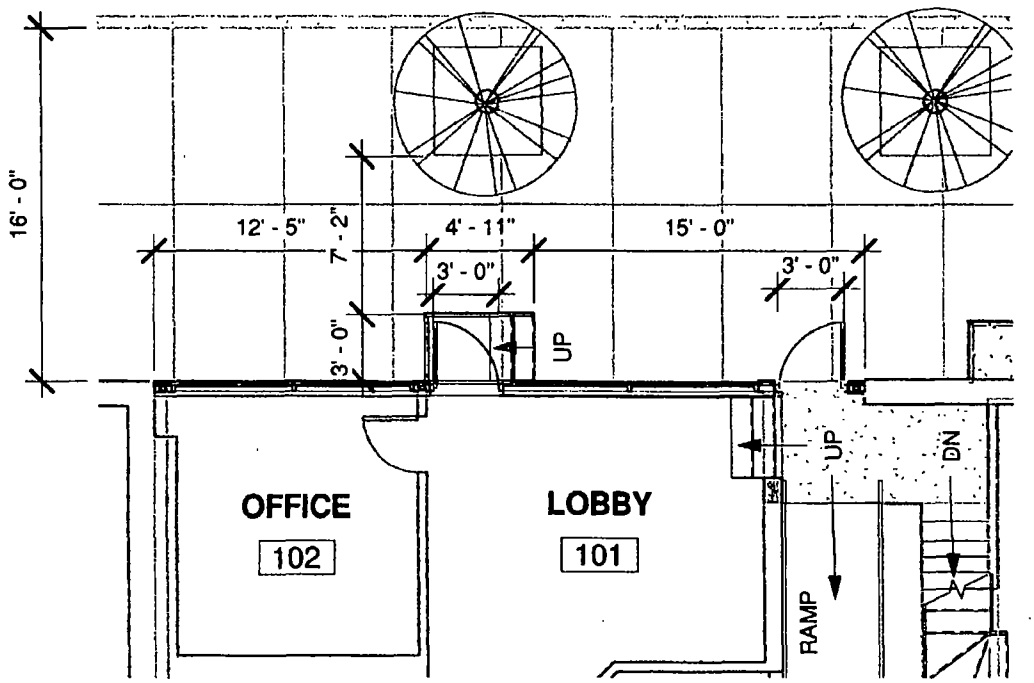

1 SITE PLAN
1/8" = 1'-0"

Graphic Scale: 1 inch = 8 feet



Department of Business Affairs and Consumer Protection
Business Assistance Center - Public Way Use Unit
City Hall - 121 N. LaSalle Street, Room 800 • Chicago, IL 60602
(312)-74-GOBIZ (312-744-6249) • (312) 744-1944 (TTY)
http://www.cityofchicago.org/bacp

10/16/2013

Alderman **Thomas Tunney**
Ward # **44**
City of Chicago
City Hall, Room **203**
121 North LaSalle Street
Chicago, Illinois 60602

Re: An ordinance to use and maintain a portion of the public right-of-way for **two (2) door swing(s)** for **Clark - Briar P & A, LLC**, adjacent to the premises known as **611 W. Briar Pl.**.

Dear Alderman **Thomas Tunney**:

The applicant referenced above has requested the use of the public right-of-way for a **door swing(s)**. An ordinance has been prepared by the Department of Business Affairs and Consumer Protection – Business Assistance Center - Public Way Use Unit for presentation to the City Council. Because this request was made for properties located in your ward, as approved by you as per the attached, I respectfully request that you introduce the attached ordinance at the next City Council meeting.

If you have any questions regarding this ordinance, please contact Anthony Bertuca at (312) 744-5506.

Department of Business Affairs and Consumer Protection

City of Chicago

O2013-8086

Office of the City Clerk

Document Tracking Sheet

Meeting Date:	10/16/2013
Sponsor(s):	Tunney (44)
Type:	Ordinance
Title:	Grant(s) of privilege in public way for Clark - Briar P&A LLC - steps
Committee(s) Assignment:	Committee on Transportation and Public Way

ORDINANCE
Clark - Briar P & A, LLC
Acct. No. 385202 - 1
Permit No. 1108824

Be It Ordained by the City Council of the City of Chicago:

SECTION 1. Permission and authority are hereby given and granted to Clark - Briar P & A, LLC, upon the terms and subject to the conditions of this ordinance to construct, install, maintain and use one (1) Step(s) on the public right-of-way adjacent to its premises known as 611 W. Briar Pl..

Said Step(s) at Briar measure(s):
One (1) at four point nine two (4.92) feet in length, and three (3) feet in width for a total of fourteen point seven six (14.76) square feet.

The location of said privilege shall be as shown on prints kept on file with the Department of Business Affairs and Consumer Protection and the Office of the City Clerk.

Said privilege shall be constructed in accordance with plans and specifications approved by the Department of Transportation (Division of Project Development).

This grant of privilege in the public way shall be subject to the provisions of Section 10-28-015 and all other required provisions of the Municipal Code of Chicago.


The grantee shall pay to the City of Chicago as compensation for the privilege #1108824 herein granted the sum of four hundred ($400.00) per annum in advance.

A 25% penalty will be added for payments received after due date.

The permit holder agrees to hold the City of Chicago harmless for any damage, relocation or replacement costs associated with damage, relocation or removal of private property caused by the City performing work in the public way.


Authority herein given and granted for a period of five (5) years from and after Date of Passage.

Alderman _____
Thomas Tunney 44th Ward

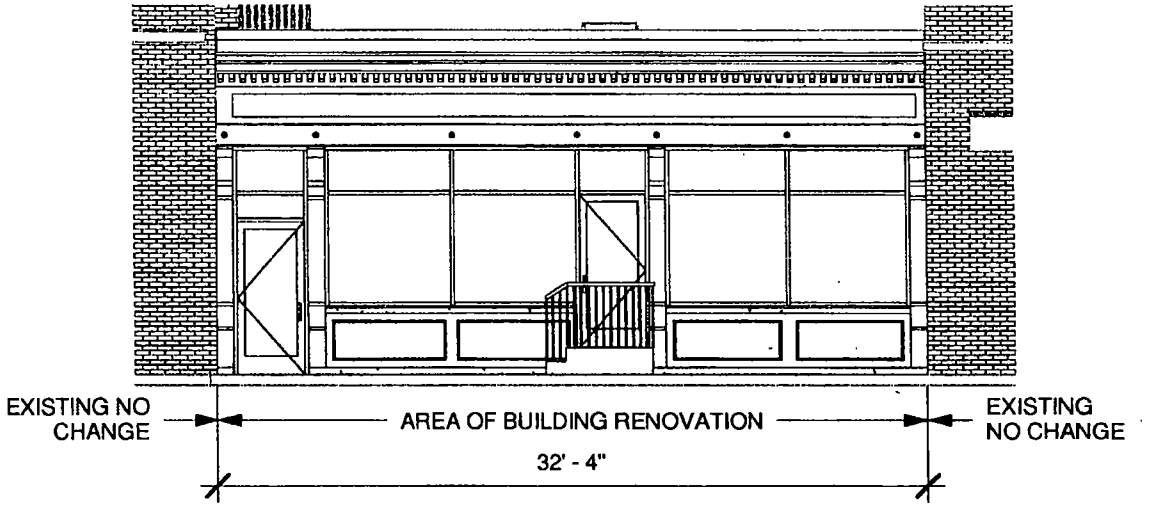


2 NORTH ELAVATION
1/8" = 1'-0"

WEST BRIAR PLACE

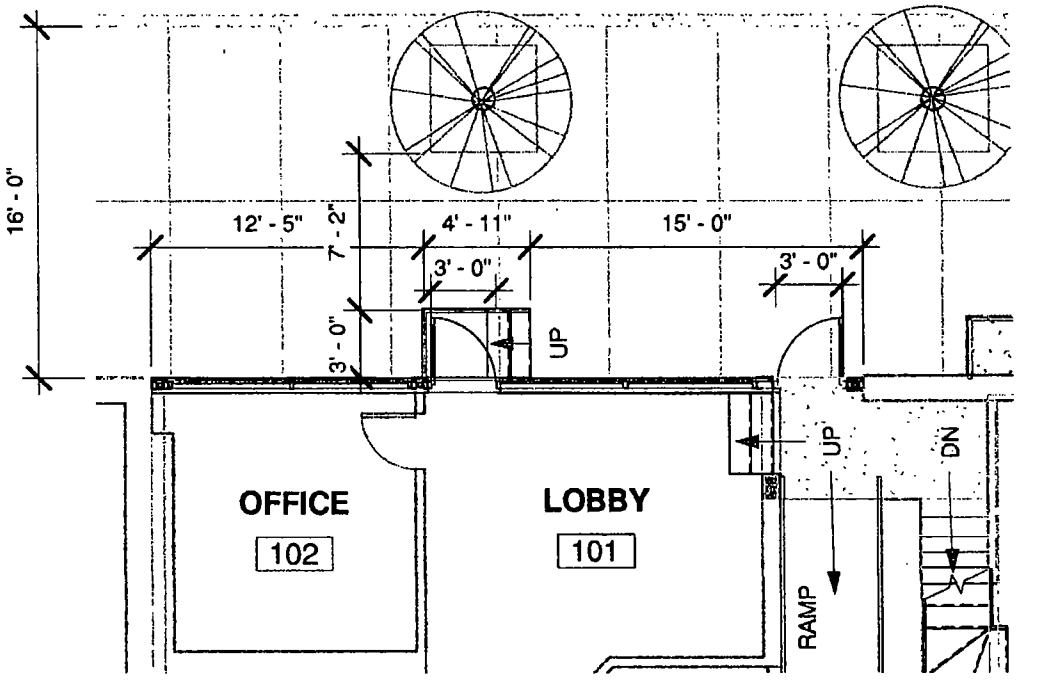

1 SITE PLAN
1/8" = 1'-0"

Graphic Scale: 1 inch = 8 feet

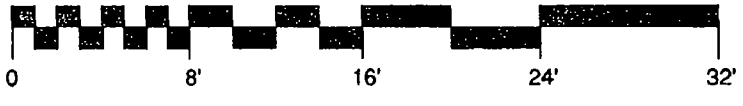

Department of Business Affairs and Consumer Protection
Business Assistance Center - Public Way Use Unit
City Hall - 121 N. LaSalle Street, Room 800 • Chicago, IL 60602
(312)-74-GOBIZ (312-744-6249) • (312) 744-1944 (TTY)
http://www.cityofchicago.org/bacp

10/16/2013

Alderman **Thomas Tunney**
Ward # **44**
City of Chicago
City Hall, Room **203**
121 North LaSalle Street
Chicago, Illinois 60602

Re: An ordinance to use and maintain a portion of the public right-of-way for **one (1) step(s)** for **Clark - Briar P & A, LLC**, adjacent to the premises known as **611 W. Briar Pl.**.

Dear Alderman **Thomas Tunney**:

The applicant referenced above has requested the use of the public right-of-way for a **step(s)**. An ordinance has been prepared by the Department of Business Affairs and Consumer Protection – Business Assistance Center - Public Way Use Unit for presentation to the City Council. Because this request was made for properties located in your ward, as approved by you as per the attached, I respectfully request that you introduce the attached ordinance at the next City Council meeting.

If you have any questions regarding this ordinance, please contact Anthony Bertuca at (312) 744-5506.

Department of Business Affairs and Consumer Protection

City of Chicago

O2013-8089

Office of the City Clerk

Document Tracking Sheet

Meeting Date:	10/16/2013
Sponsor(s):	Tunney (44)
Type:	Ordinance
Title:	Grant(s) of privilege in public way for Full Shilling
Committee(s) Assignment:	Committee on Transportation and Public Way

ORDINANCE
FULL SHILLING
Acct. No. 14590 - 1
Permit No. 1108842

Be It Ordained by the City Council of the City of Chicago:

SECTION 1. Permission and authority are hereby given and granted to FULL SHILLING, upon the terms and subject to the conditions of this ordinance to maintain and use three (3) sign(s) projecting over the public right-of-way attached to its premises known as 3724 N. Clark St..

Said sign structure(s) measures as follows; along N. Clark Street:
Three (3) at one (1) foot in length, one point five (1.5) feet in height and eighteen point five eight (18.58) feet above grade level.

The location of said privilege shall be as shown on prints kept on file with the Department of Business Affairs and Consumer Protection and the Office of the City Clerk.

Said privilege shall be constructed in accordance with plans and specifications approved by the Department of Transportation (Division of Project Development) and Zoning Department - Signs.

This grant of privilege in the public way shall be subject to the provisions of Section 10-28-015 and all other required provisions of the Municipal Code of Chicago.

The grantee shall pay to the City of Chicago as compensation for the privilege #1108842 herein granted the sum of one hundred seventy-five ($175.00) per annum in advance.

A 25% penalty will be added for payments received after due date.

The permit holder agrees to hold the City of Chicago harmless for any damage, relocation or replacement costs associated with damage, relocation or removal of private property caused by the City performing work in the public way.

Authority herein given and granted for a period of five (5) years from and after 06/11/2013.

Alderman _____

Thomas Tunney 44th Ward

3.17'
8.42'
18.58'

Department of Business Affairs and Consumer Protection
Business Assistance Center - Public Way Use Unit
City Hall - 121 N. LaSalle Street, Room 800 • Chicago, IL 60602
(312)-74-GOBIZ (312-744-6249) • (312) 744-1944 (TTY)
http://www.cityofchicago.org/bacp

10/16/2013

Alderman **Thomas Tunney**
Ward # **44**
City of Chicago
City Hall, Room **203**
121 North LaSalle Street
Chicago, Illinois 60602

Re: An ordinance to use and maintain a portion of the public right-of-way for **three (3) sign(s)** for **FULL SHILLING**, adjacent to the premises known as **3724 N. Clark St.**.

Dear Alderman **Thomas Tunney**:

The applicant referenced above has requested the use of the public right-of-way for a **sign(s)**. An ordinance has been prepared by the Department of Business Affairs and Consumer Protection – Business Assistance Center - Public Way Use Unit for presentation to the City Council. Because this request was made for properties located in your ward, as approved by you as per the attached, I respectfully request that you introduce the attached ordinance at the next City Council meeting.

If you have any questions regarding this ordinance, please contact Anthony Bertuca at (312) 744-5506.

Department of Business Affairs and Consumer Protection

City of Chicago

O2013-8091

Office of the City Clerk

Document Tracking Sheet

Meeting Date:	10/16/2013
Sponsor(s):	Tunney (44)
Type:	Ordinance
Title:	Grant(s) of privilege in public way for Harbor House Condo Assn
Committee(s) Assignment:	Committee on Transportation and Public Way

ORDINANCE
HARBOR HOUSE CONDOMINIUM ASSOCIATION
Acct. No. 68638 - 1
Permit No. 1107268

Be It Ordained by the City Council of the City of Chicago:

SECTION 1. Permission and authority are hereby given and granted to HARBOR HOUSE CONDOMINIUM ASSOCIATION, upon the terms and subject to the conditions of this ordinance to maintain and use, as now constructed, one (1) Vault under the public right-of-way adjacent to its premises known as 3200 N. Lake Shore Dr..

Said Vault at N. LAKE SHORE DR measure(s):
One (1) at three hundred thirty-one (331) feet in length, and two (2) feet in width for a total of six hundred sixty-two (662) square feet. Existing vaulted area is used for extension of a basement level parking garage commencing at the property line of 3200 North Lake Shore Drive that abuts West Melrose Street.

The location of said privilege shall be as shown on prints kept on file with the Department of Business Affairs and Consumer Protection and the Office of the City Clerk.

Said privilege shall be constructed in accordance with plans and specifications approved by the Department of Transportation (Office of Underground Coordination).

This grant of privilege in the public way shall be subject to the provisions of Section 10-28-015 and all other required provisions of the Municipal Code of Chicago.


The grantee shall pay to the City of Chicago as compensation for the privilege #1107268 herein granted the sum of four hundred ninety-six ($496.00) per annum in advance.

A 25% penalty will be added for payments received after due date.

The permit holder agrees to hold the City of Chicago harmless for any damage, relocation or replacement costs associated with damage, relocation or removal of private property caused by the City performing work in the public way.

Authority herein given and granted for a period of five (5) years from and after 06/23/2013.

Alderman _____
Thomas Tunney 44th Ward

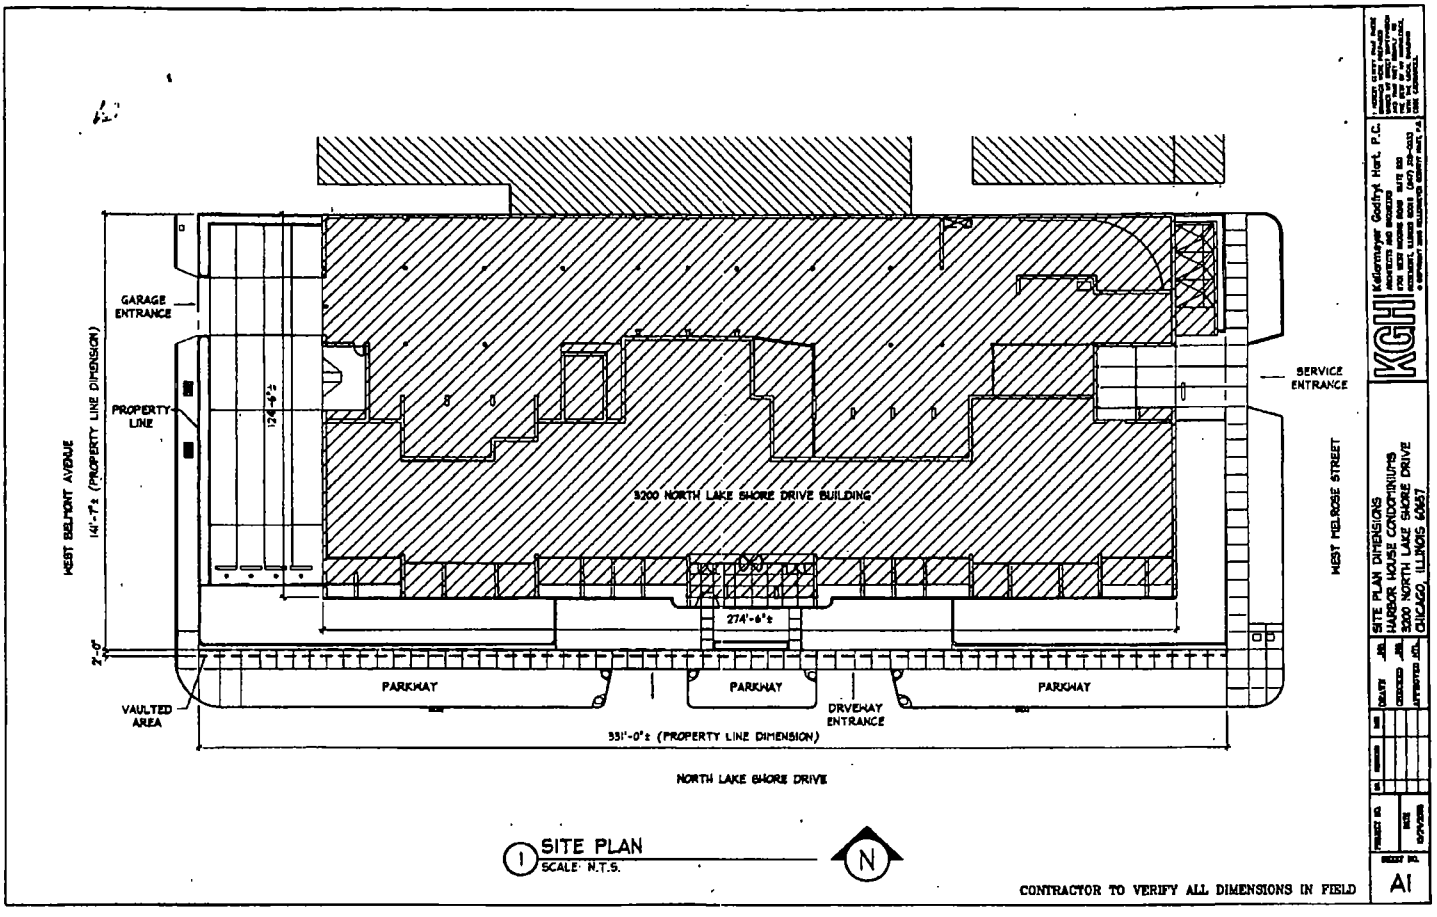
GARAGE ENTRANCE
PROPERTY LINE
124'-6"±
WEST BELMONT AVENUE
141'-7"± (PROPERTY LINE DIMENSION)
2'-0"
VAULTED AREA
3200 NORTH LAKE SHORE DRIVE BUILDING
SERVICE ENTRANCE
WEST MELROSE STREET
274'-6"±
PARKWAY
PARKWAY
DRIVEWAY ENTRANCE
PARKWAY
351'-0"± (PROPERTY LINE DIMENSION)
NORTH LAKE SHORE DRIVE
1 SITE PLAN
SCALE: N.T.S.
N
CONTRACTOR TO VERIFY ALL DIMENSIONS IN FIELD
KGH
Kidermayer Godfryt Hart, P.C.
SITE PLAN DIMENSIONS
HARBOR HOUSE CONDOMINIUMS
3200 NORTH LAKE SHORE DRIVE
CHICAGO, ILLINOIS 60657
A1

Department of Business Affairs and Consumer Protection
Business Assistance Center- Public Way Use Unit
City Hall - 121 N. LaSalle Street Room 800 • Chicago, IL 60602
(312)-74-GOBIZ (312-744-6249) • (312) 744-1944 (TTY)
http://www.cityofchicago.org/bacp

10/16/2013

Alderman **Thomas Tunney**
Ward # **44**
City of Chicago
City Hall, Room **203**
121 North LaSalle Street
Chicago, Illinois 60602

Re: An ordinance to use and maintain a portion of the public right-of-way for **one (1) vault(s)** for **HARBOR HOUSE CONDOMINIUM ASSOCIATION**, adjacent to the premises known as **3200 N. Lake Shore Dr.**.

Dear Alderman **Thomas Tunney**:

The applicant referenced above has requested the use of the public right-of-way for a **vault(s)**. An ordinance has been prepared by the Department of Business Affairs and Consumer Protection – Business Assistance Center - Public Way Use Unit for presentation to the City Council. Because this request was made for properties located in your ward, as approved by you as per the attached, I respectfully request that you introduce the attached ordinance at the next City Council meeting.

If you have any questions regarding this ordinance, please contact Anthony Bertuca at (312) 744-5506.

Department of Business Affairs and Consumer Protection

City of Chicago

O2013-8093

Office of the City Clerk

Document Tracking Sheet

Meeting Date:	10/16/2013
Sponsor(s):	Tunney (44)
Type:	Ordinance
Title:	Grant(s) of privilege in public way for Howard Brown Health Center
Committee(s) Assignment:	Committee on Transportation and Public Way

ORDINANCE
HOWARD BROWN HEALTH CENTER
Acct. No. 31561 - 15
Permit No. 1107090

Be It Ordained by the City Council of the City of Chicago:

SECTION 1. Permission and authority are hereby given and granted to HOWARD BROWN HEALTH CENTER, upon the terms and subject to the conditions of this ordinance to maintain and use one (1) sign(s) projecting over the public right-of-way attached to its premises known as 3245 N. Halsted St..

Said sign structure(s) measures as follows; along North Halsted Street:
One (1) at eleven (11) feet in length, two point two five (2.25) feet in height and twelve (12) feet above grade level.

The location of said privilege shall be as shown on prints kept on file with the Department of Business Affairs and Consumer Protection and the Office of the City Clerk.

Said privilege shall be constructed in accordance with plans and specifications approved by the Department of Transportation (Division of Project Development) and Zoning Department - Signs.

This grant of privilege in the public way shall be subject to the provisions of Section 10-28-015 and all other required provisions of the Municipal Code of Chicago.

The grantee shall pay to the City of Chicago as compensation for the privilege #1107090 herein granted the sum of one hundred ($100.00) per annum in advance.

A 25% penalty will be added for payments received after due date.

The permit holder agrees to hold the City of Chicago harmless for any damage, relocation or replacement costs associated with damage, relocation or removal of private property caused by the City performing work in the public way.

Authority herein given and granted for a period of five (5) years from and after Date of Passage.

Alderman _____

Thomas Tunney 44th Ward

By signing the Customer Acceptance on this print, I understand that I am accepting all aspects of this drawing. This includes Artwork, Specifications, Dimensions, Spelling, and all other representations herein. I also understand that color representations on this print are approximate, and may not match exact artwork samples exactly.

X Customer Acceptance SIGNATURE DATE

(X) IF REQUIRED Landlord Acceptance SIGNATURE DATE

L.S.G. SALES INITIALS DATE

Landmark group
7424 Industrial Avenue
Chesterton, IN 46304
phone 219.762.9577
fax 219.762.4259

PRINT # RB-21031-2

RANDY BENNETT
LSG SALES REPRESENTATIVE

02.06.13
DATE

ARIS HEALTH
CLIENT NAME

3245 N HALSTED
CHICAGO, IL
JOB LOCATION

JM 3/4" = 1'-0"
DRAWN BY SCALE


REVISIONS
1.CHGD LENGTH/ ADDED T&M NOTE
02.15.13 JM

26462
02.15.13

Designed for 110 Volts
Electrical connection will be made within 3 Ft. at time of installation. Second Trip will be Charged at Time & Material


THIS DRAWING IS THE PROPERTY OF LANDMARK SIGN GROUP, INC. AND IS NOT TO BE USED, REPRODUCED OR EXHIBITED WITHOUT THE CONSENT OF LANDMARK SIGN GROUP, INC. AN ACCOUNT OF UP TO $1,500.00 WILL BE CHARGED FOR ANY MISUSE OF THIS DRAWING.

1-1/2" RETAINERS EXISTING

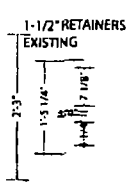




Front View 3/4" = 1'-0"

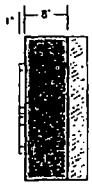


Side View 3/4" = 1'-0"

- ONE ROUTED FLAT ALUCOBOND FACE WITH 1" ACRYLIC PUSH-THRUS/ WITH TRANSLUCENT VINYL FACES/ FOR EXISTING SINGLE FACE SIGN
- RE-LAMP SIGN/ RE-PAINT SIGNCASE & RETAINERS
- T & M - CHECK BALLAST/ WIRING/ SOCKETS

⊙ SIGNCASE & RETAINERS = MAP PMS 261C PURPLE
BKGD = MAP PMS 261C PURPLE
LETTER FACES = TRANS WHITE VINYL
ILLUMINATION = NEW H.O LAMPS

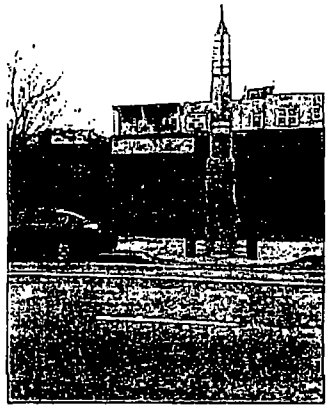

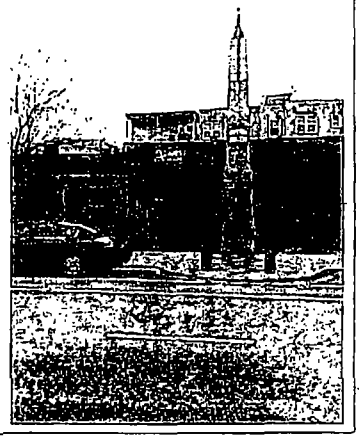

EXISTING - NTS

Department of Business Affairs and Consumer Protection
Business Assistance Center - Public Way Use Unit
City Hall - 121 N. LaSalle Street, Room 800 • Chicago, IL 60602
(312)-74-GOBIZ (312-744-6249) • (312) 744-1944 (TTY)
http://www.cityofchicago.org/bacp

10/16/2013

Alderman **Thomas Tunney**
Ward # **44**
City of Chicago
City Hall, Room **203**
121 North LaSalle Street
Chicago, Illinois 60602

Re: An ordinance to use and maintain a portion of the public right-of-way for **one (1) sign(s)** for **HOWARD BROWN HEALTH CENTER**, adjacent to the premises known as **3245 N. Halsted St.**.

Dear Alderman **Thomas Tunney**:

The applicant referenced above has requested the use of the public right-of-way for a **sign(s)**. An ordinance has been prepared by the Department of Business Affairs and Consumer Protection – Business Assistance Center - Public Way Use Unit for presentation to the City Council. Because this request was made for properties located in your ward, as approved by you as per the attached, I respectfully request that you introduce the attached ordinance at the next City Council meeting.

If you have any questions regarding this ordinance, please contact Anthony Bertuca at (312) 744-5506.

Department of Business Affairs and Consumer Protection

City of Chicago

O2013-8095

Office of the City Clerk

Document Tracking Sheet

Meeting Date:	10/16/2013
Sponsor(s):	Tunney (44)
Type:	Ordinance
Title:	Grant(s) of privilege in public way for Mid City Parking
Committee(s) Assignment:	Committee on Transportation and Public Way

ORDINANCE
MID CITY PARKING
Acct. No. 3891 - 35
Permit No. 1108834

Be It Ordained by the City Council of the City of Chicago:

SECTION 1. Permission and authority are hereby given and granted to MID CITY PARKING, upon the terms and subject to the conditions of this ordinance to maintain and use one (1) sign(s) projecting over the public right-of-way attached to its premises known as 3440 N. Broadway .

Said sign structure(s) measures as follows; along N. Broadway:
One (1) at eight (8) feet in length, four (4) feet in height and twelve (12) feet above grade level.

The location of said privilege shall be as shown on prints kept on file with the Department of Business Affairs and Consumer Protection and the Office of the City Clerk.

Said privilege shall be constructed in accordance with plans and specifications approved by the Department of Transportation (Division of Project Development) and Zoning Department - Signs.

This grant of privilege in the public way shall be subject to the provisions of Section 10-28-015 and all other required provisions of the Municipal Code of Chicago.

The grantee shall pay to the City of Chicago as compensation for the privilege #1108834 herein granted the sum of three hundred ($300.00) per annum in advance.

A 25% penalty will be added for payments received after due date.


The permit holder agrees to hold the City of Chicago harmless for any damage, relocation or replacement costs associated with damage, relocation or removal of private property caused by the City performing work in the public way.


Authority herein given and granted for a period of five (5) years from and after 06/11/2013.

Alderman _____

Thomas Tunney 44th Ward

3440 N. Broadway Sign

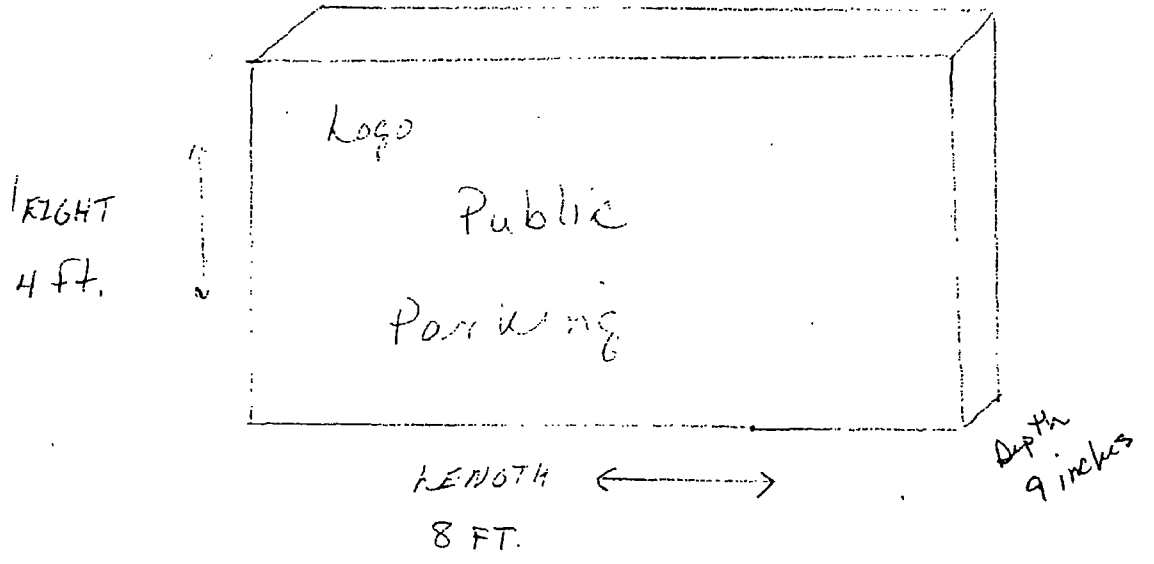

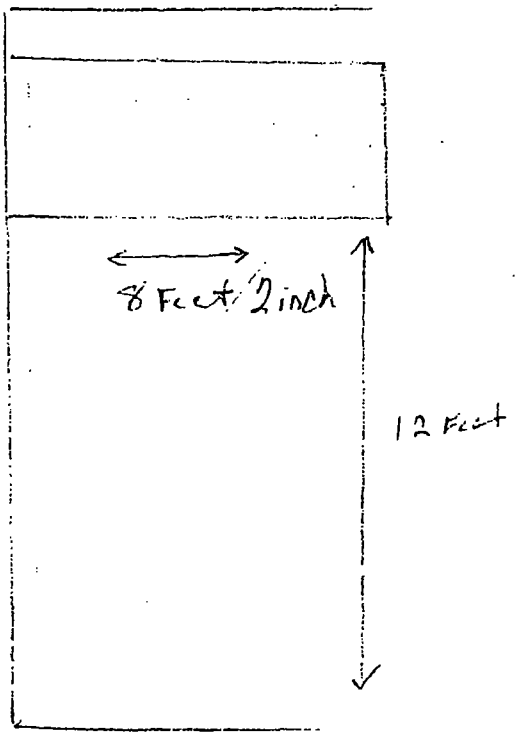

Department of Business Affairs and Consumer Protection
Business Assistance Center - Public Way Use Unit
City Hall - 121 N. LaSalle Street, Room 800 • Chicago, IL 60602
(312)-74-GOBIZ (312-744-6249) • (312) 744-1944 (TTY)
http://www.cityofchicago.org/bacp

10/16/2013

Alderman **Thomas Tunney**
Ward # **44**
City of Chicago
City Hall, Room **203**
121 North LaSalle Street
Chicago, Illinois 60602

Re: An ordinance to use and maintain a portion of the public right-of-way for **one (1) sign(s)** for **MID CITY PARKING**, adjacent to the premises known as **3440 N. Broadway** .

Dear Alderman **Thomas Tunney**:

The applicant referenced above has requested the use of the public right-of-way for a **sign(s)**. An ordinance has been prepared by the Department of Business Affairs and Consumer Protection – Business Assistance Center - Public Way Use Unit for presentation to the City Council. Because this request was made for properties located in your ward, as approved by you as per the attached, I respectfully request that you introduce the attached ordinance at the next City Council meeting.

If you have any questions regarding this ordinance, please contact Anthony Bertuca at (312) 744-5506.

Department of Business Affairs and Consumer Protection

City of Chicago

O2013-8097

Office of the City Clerk

Document Tracking Sheet

Meeting Date:	10/16/2013
Sponsor(s):	Tunney (44)
Type:	Ordinance
Title:	Grant(s) of privilege in public way for Panera Cares
Committee(s) Assignment:	Committee on Transportation and Public Way

ORDINANCE
Panera Cares
Acct. No. 372260 - 1
Permit No. 1101794

Be It Ordained by the City Council of the City of Chicago:

SECTION 1. Permission and authority are hereby given and granted to Panera Cares, upon the terms and subject to the conditions of this ordinance to maintain and use one (1) sign(s) projecting over the public right-of-way attached to its premises known as 616 W. Diversey Pkwy..

Said sign structure(s) measures as follows; along W. Diversey:
One (1) at twenty-eight point eight three (28.83) feet in length, three point one six (3.16) feet in height and thirteen point six six (13.66) feet above grade level.

The location of said privilege shall be as shown on prints kept on file with the Department of Business Affairs and Consumer Protection and the Office of the City Clerk.

Said privilege shall be constructed in accordance with plans and specifications approved by the Department of Transportation (Division of Project Development) and Zoning Department - Signs.

This grant of privilege in the public way shall be subject to the provisions of Section 10-28-015 and all other required provisions of the Municipal Code of Chicago.

The grantee shall pay to the City of Chicago as compensation for the privilege #1101794 herein granted the sum of three hundred ($300.00) per annum in advance.


A 25% penalty will be added for payments received after due date.

The permit holder agrees to hold the City of Chicago harmless for any damage, relocation or replacement costs associated with damage, relocation or removal of private property caused by the City performing work in the public way.

Authority herein given and granted for a period of five (5) years from and after Date of Passage.

Alderman _____

Thomas Tunney 44th Ward

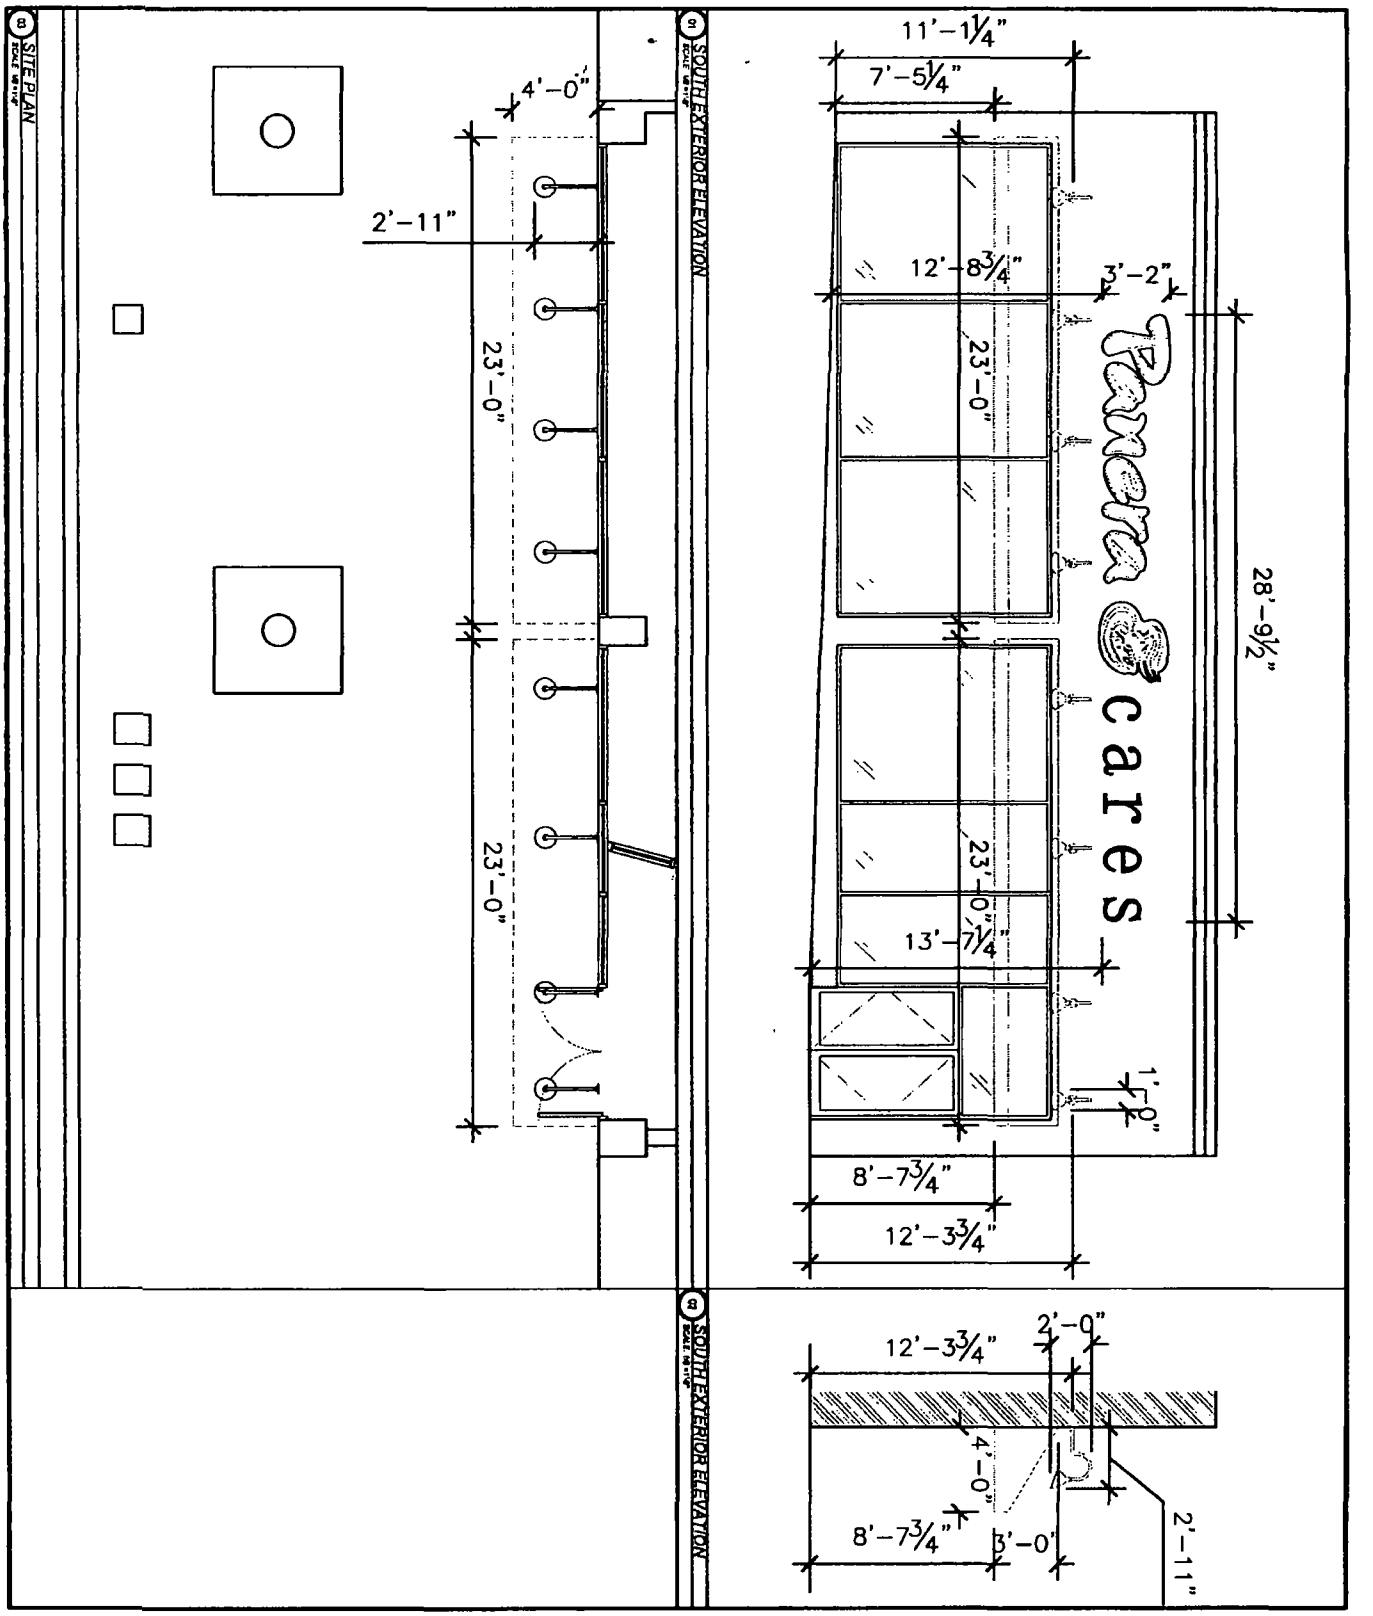

SHEET NO: A-1.0

REVISION
PUBLIC WAY LICENSE APPLICATION 05.30.12

PANERA CARES
616 W DIVERSEY
CHICAGO, IL

ARCHITECT:
NORR
ARCHITECTS PLANNERS

BAKERY CAFE: #640

Department of Business Affairs and Consumer Protection
Business Assistance Center - Public Way Use Unit
City Hall - 121 N. LaSalle Street, Room 800 • Chicago, IL 60602
(312)-74-GOBIZ (312-744-6249) • (312) 744-1944 (TTY)
http://www.cityofchicago.org/bacp

10/16/2013

Alderman **Thomas Tunney**
Ward # **44**
City of Chicago
City Hall, Room **203**
121 North LaSalle Street
Chicago, Illinois 60602

Re: An ordinance to use and maintain a portion of the public right-of-way for **one (1) sign(s)** for **Panera Cares**, adjacent to the premises known as **616 W. Diversey Pkwy.**.

Dear Alderman **Thomas Tunney**:

The applicant referenced above has requested the use of the public right-of-way for a **sign(s)**. An ordinance has been prepared by the Department of Business Affairs and Consumer Protection – Business Assistance Center - Public Way Use Unit for presentation to the City Council. Because this request was made for properties located in your ward, as approved by you as per the attached, I respectfully request that you introduce the attached ordinance at the next City Council meeting.

If you have any questions regarding this ordinance, please contact Anthony Bertuca at (312) 744-5506.

Department of Business Affairs and Consumer Protection

City of Chicago

O2013-8098

Office of the City Clerk

Document Tracking Sheet

Meeting Date:	10/16/2013
Sponsor(s):	Tunney (44)
Type:	Ordinance
Title:	Grant(s) of privilege in public way for Princeton Review, The
Committee(s) Assignment:	Committee on Transportation and Public Way

ORDINANCE
THE PRINCETON REVIEW
Acct. No. 383898 - 1
Permit No. 1108178

Be It Ordained by the City Council of the City of Chicago:

SECTION 1. Permission and authority are hereby given and granted to THE PRINCETON REVIEW, upon the terms and subject to the conditions of this ordinance to construct, install, maintain and use five (5) Banner(s) projecting over the public right-of-way adjacent to its premises known as 2801 N. Sheffield Ave..

Said Banner(s) at N. Sheffield Avenue measure(s):
Five (5) at one point five (1.5) foot in length, and five (5) feet in width for a total of thirty-seven point five (37.5) square feet.

The location of said privilege shall be as shown on prints kept on file with the Department of Business Affairs and Consumer Protection and the Office of the City Clerk.

Said privilege shall be constructed in accordance with plans and specifications approved by the Zoning Department - Signs.

This grant of privilege in the public way shall be subject to the provisions of Section 10-28-015 and all other required provisions of the Municipal Code of Chicago.

The grantee shall pay to the City of Chicago as compensation for the privilege #1108178 herein granted the sum of one hundred seventy-five ($175.00) per annum in advance.

A 25% penalty will be added for payments received after due date.

The permit holder agrees to hold the City of Chicago harmless for any damage, relocation or replacement costs associated with damage, relocation or removal of private property caused by the City performing work in the public way.

Authority herein given and granted for a period of five (5) years from and after Date of Passage.

Alderman _____
Thomas Tunney 44th Ward

(6) double face banners



Department of Business Affairs and Consumer Protection
Business Assistance Center - Public Way Use Unit
City Hall - 121 N. LaSalle Street, Room 800 • Chicago, IL 60602
(312)-74-GOBIZ (312-744-6249) • (312) 744-1944 (TTY)
http://www.cityofchicago.org/bacp

10/16/2013

Alderman **Thomas Tunney**
Ward # **44**
City of Chicago
City Hall, Room **203**
121 North LaSalle Street
Chicago, Illinois 60602

Re: An ordinance to use and maintain a portion of the public right-of-way for **five (5) banner(s)** for **THE PRINCETON REVIEW**, adjacent to the premises known as **2801 N. Sheffield Ave.**.

Dear Alderman **Thomas Tunney**:

The applicant referenced above has requested the use of the public right-of-way for a **banner(s)**. An ordinance has been prepared by the Department of Business Affairs and Consumer Protection – Business Assistance Center - Public Way Use Unit for presentation to the City Council. Because this request was made for properties located in your ward, as approved by you as per the attached, I respectfully request that you introduce the attached ordinance at the next City Council meeting.

If you have any questions regarding this ordinance, please contact Anthony Bertuca at (312) 744-5506.

Department of Business Affairs and Consumer Protection

City of Chicago

Office of the City Clerk

Document Tracking Sheet

O2013-8101

Meeting Date:	10/16/2013
Sponsor(s):	Tunney (44)
Type:	Ordinance
Title:	Grant(s) of privilege in public way for Resurrection Health Care
Committee(s) Assignment:	Committee on Transportation and Public Way

ORDINANCE
RESURRECTIO HEALTHCARE
Acct. No. 57930 - 7
Permit No. 1107582

Be It Ordained by the City Council of the City of Chicago:

SECTION 1. Permission and authority are hereby given and granted to RESURRECTIO HEALTHCARE, upon the terms and subject to the conditions of this ordinance to construct, install, maintain and use three (3) Planter(s) on the public right-of-way for beautification purposes adjacent to its premises known as 2818 N. Sheridan Rd..

Said Planter(s) at North Sheridan Road measure(s):
One (1) at ten (10) feet in length, and eight point nine two (8.92) feet in width for a total of eighty-nine point two (89.2) square feet.
One (1) at thirty-one point two five (31.25) feet in length, and eight point nine two (8.92) feet in width for a total of two hundred seventy-eight point seven five (278.75) square feet.
One (1) at twenty-four (24) feet in length, and eight point nine two (8.92) feet in width for a total of two hundred fourteen point zero eight (214.08) square feet.

Grantee must allow the required clear and unobstructed space for pedestrian passage at all times per rules and regulations approved by the Department of Transportation.

The location of said privilege shall be as shown on prints kept on file with the Department of Business Affairs and Consumer Protection and the Office of the City Clerk.

Said privilege shall be constructed in accordance with plans and specifications approved by the Department of Planning and Development and Department of Transportation (Division of Project Development).

This grant of privilege in the public way shall be subject to the provisions of Section 10-28-015 and all other required provisions of the Municipal Code of Chicago.


The grantee shall pay to the City of Chicago as compensation for the privilege #1107582 herein granted the sum of zero ($.00) per annum in advance.

A 25% penalty will be added for payments received after due date.


The permit holder agrees to hold the City of Chicago harmless for any damage, relocation or replacement costs associated with damage, relocation or removal of private property caused by the City performing work in the public way.

Authority herein given and granted for a period of five (5) years from and after Date of Passage.

Alderman _____
Thomas Tunney 44th Ward

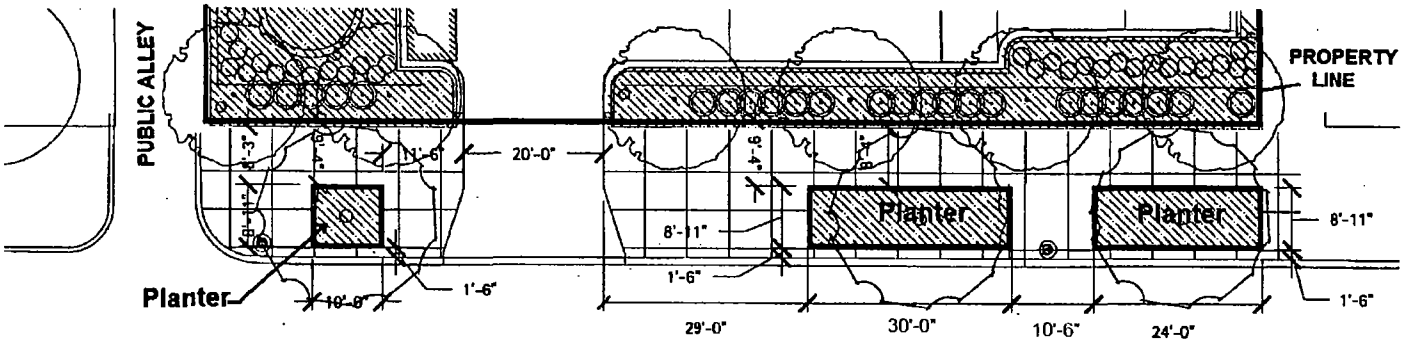

N. Sheridan Rd.

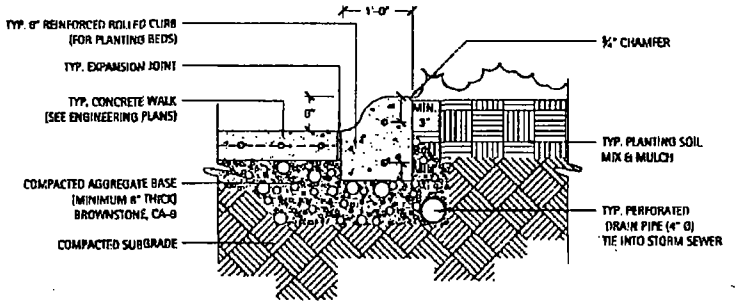

Typical 6" Ht. Concrete Planter Curb

2818 N. Sheridan Rd.

Department of Business Affairs and Consumer Protection
Business Assistance Center - Public Way Use Unit
City Hall - 121 N. LaSalle Street, Room 800 • Chicago, IL 60602
(312)-74-GOBIZ (312-744-6249) • (312) 744-1944 (TTY)
http://www.cityofchicago.org/bacp

10/16/2013

Alderman **Thomas Tunney**
Ward # **44**
City of Chicago
City Hall, Room **203**
121 North LaSalle Street
Chicago, Illinois 60602

Re: An ordinance to use and maintain a portion of the public right-of-way for **three (3) planter(s)** for **RESURRECTIO HEALTHCARE**, adjacent to the premises known as **2818 N. Sheridan Rd.**.

Dear Alderman **Thomas Tunney**:

The applicant referenced above has requested the use of the public right-of-way for a **planter(s)**. An ordinance has been prepared by the Department of Business Affairs and Consumer Protection – Business Assistance Center - Public Way Use Unit for presentation to the City Council. Because this request was made for properties located in your ward, as approved by you as per the attached, I respectfully request that you introduce the attached ordinance at the next City Council meeting.

If you have any questions regarding this ordinance, please contact Anthony Bertuca at (312) 744-5506.

Department of Business Affairs and Consumer Protection

City of Chicago

O2013-8359

Office of the City Clerk

Document Tracking Sheet

Meeting Date:	10/16/2013
Sponsor(s):	Tunney (44)
Type:	Ordinance
Title:	Grant(s) of privilege in public way for Chipotle Mexican Grill - light fixture
Committee(s) Assignment:	Committee on Transportation and Public Way

ORDINANCE
CHIPOTLE MEXICAN GRILL
Acct. No. 22633 - 1
Permit No. 1108688

Be It Ordained by the City Council of the City of Chicago:

SECTION 1. Permission and authority are hereby given and granted to CHIPOTLE MEXICAN GRILL, upon the terms and subject to the conditions of this ordinance to maintain and use, as now constructed, thirty-four (34) Light Fixture(s) projecting over the public right-of-way adjacent to its premises known as 3181 N. Broadway .

Said Light Fixture(s) at N BROADWAY measure(s):
Eleven (11) at point six six (.66) feet in length, one point three three (1.33) foot in width and eleven point eight three (11.83) feet above grade level.

Said Light Fixture(s) at W BELMONT measure(s):
Eleven (11) at point six six (.66) feet in length, one point three three (1.33) foot in width and eleven point eight three (11.83) feet above grade level.

Said Light Fixture(s) at N BROADWAY measure(s):
Six (6) at point six six (.66) feet in length, two point six six (2.66) feet in width and eleven point eight three (11.83) feet above grade level.

Said Light Fixture(s) at W BELMONT measure(s):
Six (6) at point six six (.66) feet in length, two point six six (2.66) feet in width and eleven point eight three (11.83) feet above grade level.

The location of said privilege shall be as shown on prints kept on file with the Department of Business Affairs and Consumer Protection and the Office of the City Clerk.

Said privilege shall be constructed in accordance with plans and specifications approved by the Department of Transportation (Division of Project Development).

This grant of privilege in the public way shall be subject to the provisions of Section 10-28-015 and all other required provisions of the Municipal Code of Chicago.

The grantee shall pay to the City of Chicago as compensation for the privilege #1108688 herein granted the sum of eighty-seven dollars and fifty cents ($87.50) per annum in advance.

A 25% penalty will be added for payments received after due date.


The permit holder agrees to hold the City of Chicago harmless for any damage, relocation or replacement costs associated with damage, relocation or removal of private property caused by the City performing work in the public way.

Authority herein given and granted for a period of five (5) years from and after 09/10/2013.

Alderman
Thomas Tunney 44th Ward



Facing Broadway

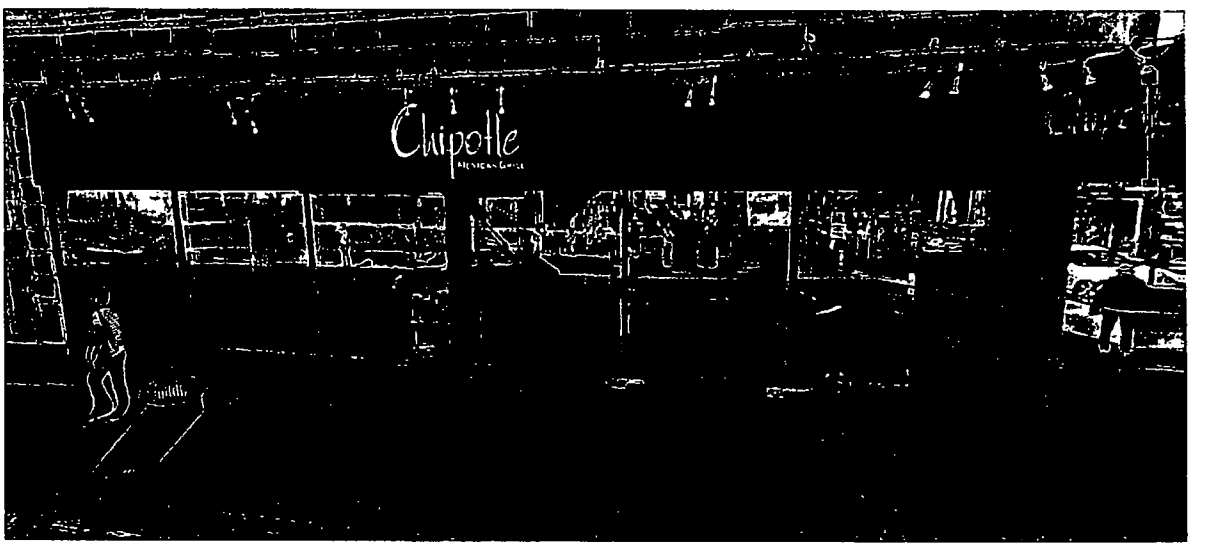

Facing Belmont

Department of Business Affairs and Consumer Protection
Business Assistance Center - Public Way Use Unit
City Hall - 121 N. LaSalle Street, Room 800 • Chicago, IL 60602
(312)-74-GOBIZ (312-744-6249) • (312) 744-1944 (TTY)
http://www.cityofchicago.org/bacp

10/16/2013

Alderman **Thomas Tunney**
Ward # **44**
City of Chicago
City Hall, Room **203**
121 North LaSalle Street
Chicago, Illinois 60602

Re: An ordinance to use and maintain a portion of the public right-of-way for **thirty-four (34) light fixture(s)** for **CHIPOTLE MEXICAN GRILL**, adjacent to the premises known as **3181 N. Broadway** .

Dear Alderman **Thomas Tunney**:

The applicant referenced above has requested the use of the public right-of-way for a **light fixture(s)**. An ordinance has been prepared by the Department of Business Affairs and Consumer Protection – Business Assistance Center - Public Way Use Unit for presentation to the City Council. Because this request was made for properties located in your ward, as approved by you as per the attached, I respectfully request that you introduce the attached ordinance at the next City Council meeting.

If you have any questions regarding this ordinance, please contact Anthony Bertuca at (312) 744-5506.

Department of Business Affairs and Consumer Protection

City of Chicago

O2013-8068

Office of the City Clerk

Document Tracking Sheet

Meeting Date:	10/16/2013
Sponsor(s):	Arena (45)
Type:	Ordinance
Title:	Grant(s) of privilege in public way for America's Financial Choice
Committee(s) Assignment:	Committee on Transportation and Public Way

ORDINANCE
AMERICA'S FINANCIAL CHIOCE
Acct. No. 203270 - 6
Permit No. 1108794

Be It Ordained by the City Council of the City of Chicago:

SECTION 1. Permission and authority are hereby given and granted to AMERICA'S FINANCIAL CHIOCE, upon the terms and subject to the conditions of this ordinance to maintain and use one (1) sign(s) projecting over the public right-of-way attached to its premises known as 4016 N. Cicero Ave..

Said sign structure(s) measures as follows; along NORTH CICERO:
One (1) at eight (8) feet in length, eight (8) feet in height and eleven (11) feet above grade level.

The location of said privilege shall be as shown on prints kept on file with the Department of Business Affairs and Consumer Protection and the Office of the City Clerk.

Said privilege shall be constructed in accordance with plans and specifications approved by the Department of Transportation (Division of Project Development) and Zoning Department - Signs.

This grant of privilege in the public way shall be subject to the provisions of Section 10-28-015 and all other required provisions of the Municipal Code of Chicago.

The grantee shall pay to the City of Chicago as compensation for the privilege #1108794 herein granted the sum of three hundred ($300.00) per annum in advance.


A 25% penalty will be added for payments received after due date.

The permit holder agrees to hold the City of Chicago harmless for any damage, relocation or replacement costs associated with damage, relocation or removal of private property caused by the City performing work in the public way.

Authority herein given and granted for a period of five (5) years from and after 09/27/2012.

Alderman _____

John Arena 45th Ward

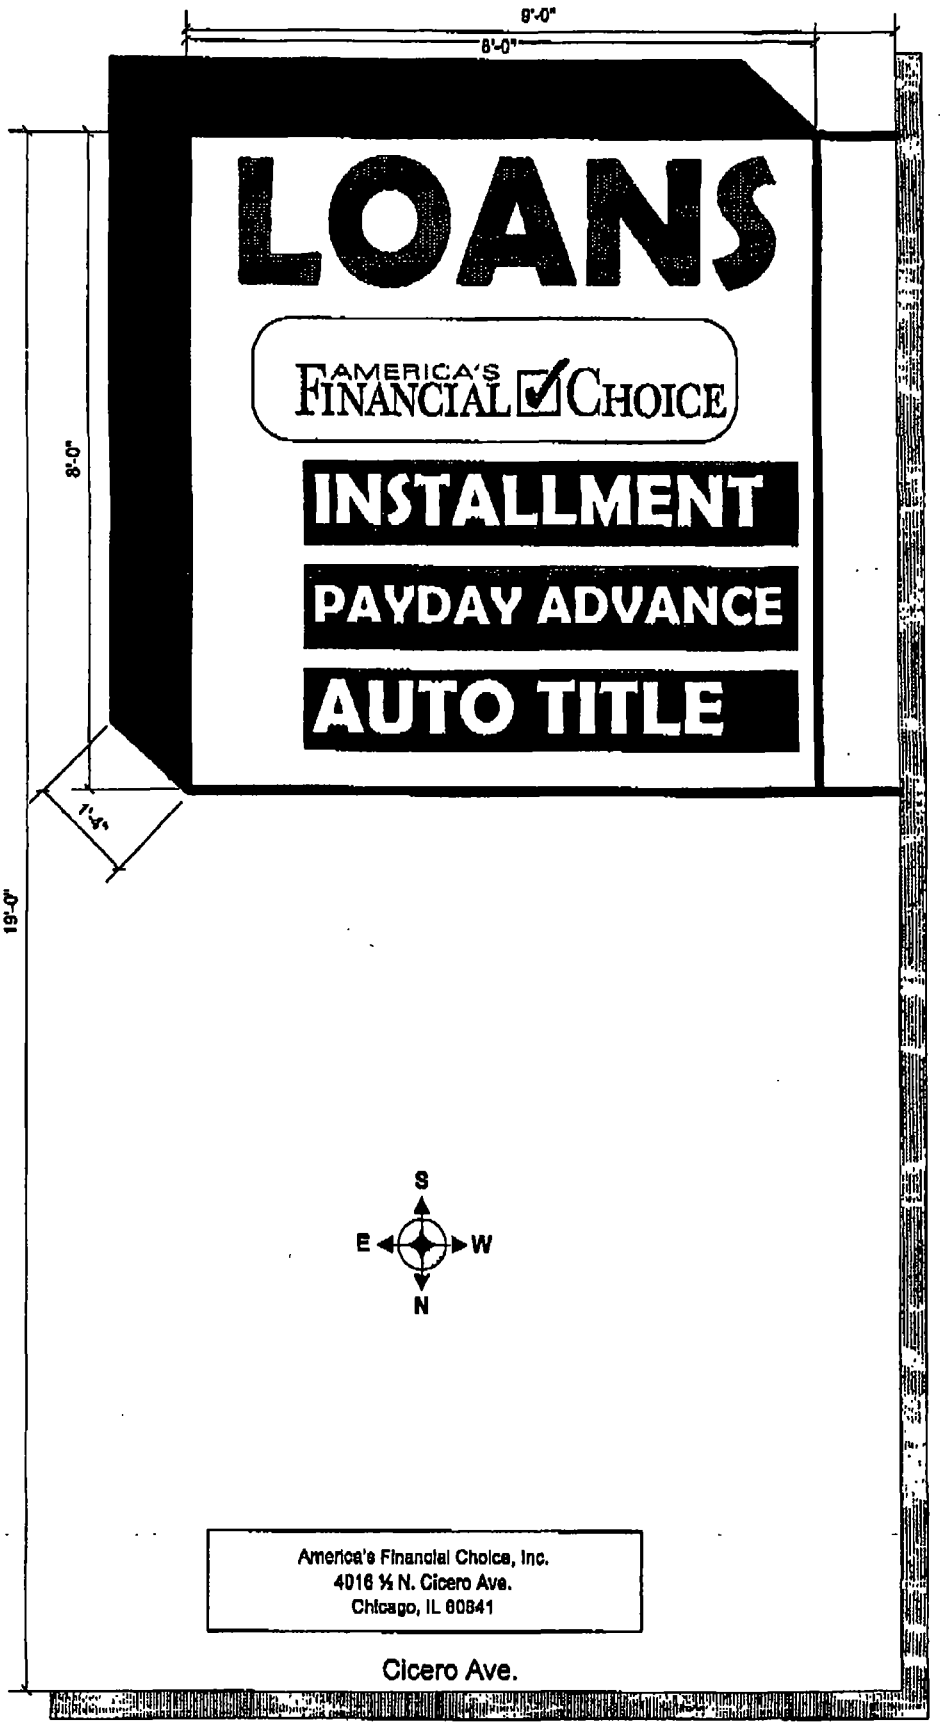
9'-0"
8'-0"
LOANS
AMERICA'S FINANCIAL CHOICE
INSTALLMENT
PAYDAY ADVANCE
AUTO TITLE
8'-0"
1'-4"
19'-0"
S
E
W
N
America's Financial Choice, Inc.
4016 ½ N. Cicero Ave.
Chicago, IL 60641
Cicero Ave.

Department of Business Affairs and Consumer Protection
Business Assistance Center - Public Way Use Unit
City Hall - 121 N. LaSalle Street, Room 800 • Chicago, IL 60602
(312)-74-GOBIZ (312-744-6249) • (312) 744-1944 (TTY)
http://www.cityofchicago.org/bacp

10/16/2013

Alderman **John Arena**
Ward # **45**
City of Chicago
City Hall, Room **305**
121 North LaSalle Street
Chicago, Illinois 60602

Re: An ordinance to use and maintain a portion of the public right-of-way for **one (1) sign(s)** for **AMERICA'S FINANCIAL CHIOCE**, adjacent to the premises known as **4016 N. Cicero Ave.**.

Dear Alderman **John Arena**:

The applicant referenced above has requested the use of the public right-of-way for a **sign(s)**. An ordinance has been prepared by the Department of Business Affairs and Consumer Protection – Business Assistance Center - Public Way Use Unit for presentation to the City Council. Because this request was made for properties located in your ward, as approved by you as per the attached, I respectfully request that you introduce the attached ordinance at the next City Council meeting.

If you have any questions regarding this ordinance, please contact Anthony Bertuca at (312) 744-5506.

Department of Business Affairs and Consumer Protection

City of Chicago

O2013-8069

Office of the City Clerk

Document Tracking Sheet

Meeting Date:	10/16/2013
Sponsor(s):	Arena (45)
Type:	Ordinance
Title:	Grant(s) of privilege in public way for Bank of America - LaSalle
Committee(s) Assignment:	Committee on Transportation and Public Way

ORDINANCE
BANK OF AMERICA - LASALLE
Acct. No. 9118 - 120
Permit No. 1108774

Be It Ordained by the City Council of the City of Chicago:

SECTION 1. Permission and authority are hereby given and granted to BANK OF AMERICA - LASALLE, upon the terms and subject to the conditions of this ordinance to maintain and use one (1) sign(s) projecting over the public right-of-way attached to its premises known as 5466 N. Milwaukee Ave..

Said sign structure(s) measures as follows; along N. Milwaukee Avenue:
One (1) at eight point five (8.5) feet in length, eight (8) feet in height and eighteen point six seven (18.67) feet above grade level.

The location of said privilege shall be as shown on prints kept on file with the Department of Business Affairs and Consumer Protection and the Office of the City Clerk.

Said privilege shall be constructed in accordance with plans and specifications approved by the Department of Transportation (Division of Project Development) and Zoning Department - Signs.

This grant of privilege in the public way shall be subject to the provisions of Section 10-28-015 and all other required provisions of the Municipal Code of Chicago.

The grantee shall pay to the City of Chicago as compensation for the privilege #1108774 herein granted the sum of three hundred ($300.00) per annum in advance.

A 25% penalty will be added for payments received after due date.

The permit holder agrees to hold the City of Chicago harmless for any damage, relocation or replacement costs associated with damage, relocation or removal of private property caused by the City performing work in the public way.

Authority herein given and granted for a period of five (5) years from and after 07/09/2013.

Alderman

John Arena 45th Ward

- Length: 11'0"
- Width: 6'0"
- Depth: 2'0"
- Bottom of sign above grade: 19'0"
- Top of sign above grade: 25'0"



5466 N. Milwaukee

Department of Business Affairs and Consumer Protection
Business Assistance Center - Public Way Use Unit
City Hall - 121 N. LaSalle Street, Room 800 • Chicago, IL 60602
(312)-74-GOBIZ (312-744-6249) • (312) 744-1944 (TTY)
http://www.cityofchicago.org/bacp

10/16/2013

Alderman **John Arena**
Ward # **45**
City of Chicago
City Hall, Room **305**
121 North LaSalle Street
Chicago, Illinois 60602

Re: An ordinance to use and maintain a portion of the public right-of-way for **one (1) sign(s)** for **BANK OF AMERICA - LASALLE**, adjacent to the premises known as **5466 N. Milwaukee Ave.**.

Dear Alderman **John Arena**:

The applicant referenced above has requested the use of the public right-of-way for a **sign(s)**. An ordinance has been prepared by the Department of Business Affairs and Consumer Protection – Business Assistance Center - Public Way Use Unit for presentation to the City Council. Because this request was made for properties located in your ward, as approved by you as per the attached, I respectfully request that you introduce the attached ordinance at the next City Council meeting.

If you have any questions regarding this ordinance, please contact Anthony Bertuca at (312) 744-5506.

Department of Business Affairs and Consumer Protection

City of Chicago

O2013-8070

Office of the City Clerk

Document Tracking Sheet

Meeting Date:	10/16/2013
Sponsor(s):	Arena (45)
Type:	Ordinance
Title:	Grant(s) of privilege in public way for Six Corners Assn
Committee(s) Assignment:	Committee on Transportation and Public Way

ORDINANCE
Six Corners Association
Acct. No. 361346 - 1
Permit No. 1108131

Be It Ordained by the City Council of the City of Chicago:

SECTION 1. Permission and authority are hereby given and granted to Six Corners Association, upon the terms and subject to the conditions of this ordinance to construct, install, maintain and use one (1) Sculpture on the public right-of-way adjacent to its premises known as 4019 N. Cicero Ave..

Said Sculpture(s) at North Cicero Avenue measure(s):
One (1) at six (6) feet in length, three (3) feet in depth and ten (10) feet in height. Said sculpture shall be mounted in a planter on the east side of North Cicero Avenue.

The location of said privilege shall be as shown on prints kept on file with the Department of Business Affairs and Consumer Protection and the Office of the City Clerk.

Said privilege shall be constructed in accordance with plans and specifications approved by the Department of Planning and Development and Department of Transportation (Division of Project Development).

This grant of privilege in the public way shall be subject to the provisions of Section 10-28-015 and all other required provisions of the Municipal Code of Chicago.

The grantee shall pay to the City of Chicago as compensation for the privilege #1108131 herein granted the sum of four hundred ($400.00) per annum in advance.

A 25% penalty will be added for payments received after due date.

The permit holder agrees to hold the City of Chicago harmless for any damage, relocation or replacement costs associated with damage, relocation or removal of private property caused by the City performing work in the public way.

Authority herein given and granted for a period of five (5) years from and after Date of Passage.

Alderman

John Arena 45th Ward



Department of Business Affairs and Consumer Protection
Business Assistance Center- Public Way Use Unit
City Hall - 121 N. LaSalle Street Room 800 • Chicago, IL 60602
(312)-74-GOBIZ (312-744-6249) • (312) 744-1944 (TTY)
http //www.cityofchicago.org/bacp

10/16/2013

Alderman **John Arena**
Ward # **45**
City of Chicago
City Hall, Room **305**
121 North LaSalle Street
Chicago, Illinois 60602

Re: An ordinance to use and maintain a portion of the public right-of-way for **one (1) sculpture(s)** for **Six Corners Association**, adjacent to the premises known as **4019 N. Cicero Ave.**.

Dear Alderman **John Arena**:

The applicant referenced above has requested the use of the public right-of-way for a **sculpture(s)**. An ordinance has been prepared by the Department of Business Affairs and Consumer Protection – Business Assistance Center - Public Way Use Unit for presentation to the City Council. Because this request was made for properties located in your ward, as approved by you as per the attached, I respectfully request that you introduce the attached ordinance at the next City Council meeting.

If you have any questions regarding this ordinance, please contact Anthony Bertuca at (312) 744-5506.

Department of Business Affairs and Consumer Protection

City of Chicago

O2013-8049

Office of the City Clerk

Document Tracking Sheet

Meeting Date:	10/16/2013
Sponsor(s):	Cappleman (46)
Type:	Ordinance
Title:	Grant(s) of privilege in public way for Graceland Cemetery
Committee(s) Assignment:	Committee on Transportation and Public Way

ORDINANCE
GRACELAND CEMETERY
Acct. No. 62581 - 1
Permit No. 1108337

Be It Ordained by the City Council of the City of Chicago:

SECTION 1. Permission and authority are hereby given and granted to GRACELAND CEMETERY, upon the terms and subject to the conditions of this ordinance to maintain and use, as now constructed, one (1) Sewer lines under the public right-of-way adjacent to its premises known as 4001 N. Clark St..

Said Sewer Line at North Seminary and West Buena Avenue measure(s):
One (1) at two hundred forty-five (245) in length, and point six seven (.67) feet in width. Existing sewer line is approximately seven (7) feet in depth. Existing sewer line measure two hundred (200) feet under and along North Seminary Avenue and turn at a right angle to run under and along West Buena Avenue a total distance of forty-five (45) feet and thence tie into an existing sewer.

The location of said privilege shall be as shown on prints kept on file with the Department of Business Affairs and Consumer Protection and the Office of the City Clerk.

Said privilege shall be constructed in accordance with plans and specifications approved by the Department of Transportation (Office of Underground Coordination) and Department of Water Management.

This grant of privilege in the public way shall be subject to the provisions of Section 10-28-015 and all other required provisions of the Municipal Code of Chicago.

The grantee shall pay to the City of Chicago as compensation for the privilege #1108337 herein granted the sum of eight hundred ($800.00) per annum in advance.


A 25% penalty will be added for payments received after due date.

The permit holder agrees to hold the City of Chicago harmless for any damage, relocation or replacement costs associated with damage, relocation or removal of private property caused by the City performing work in the public way.

Authority herein given and granted for a period of five (5) years from and after 07/28/2013.

Alderman _____

James Cappleman 46th Ward

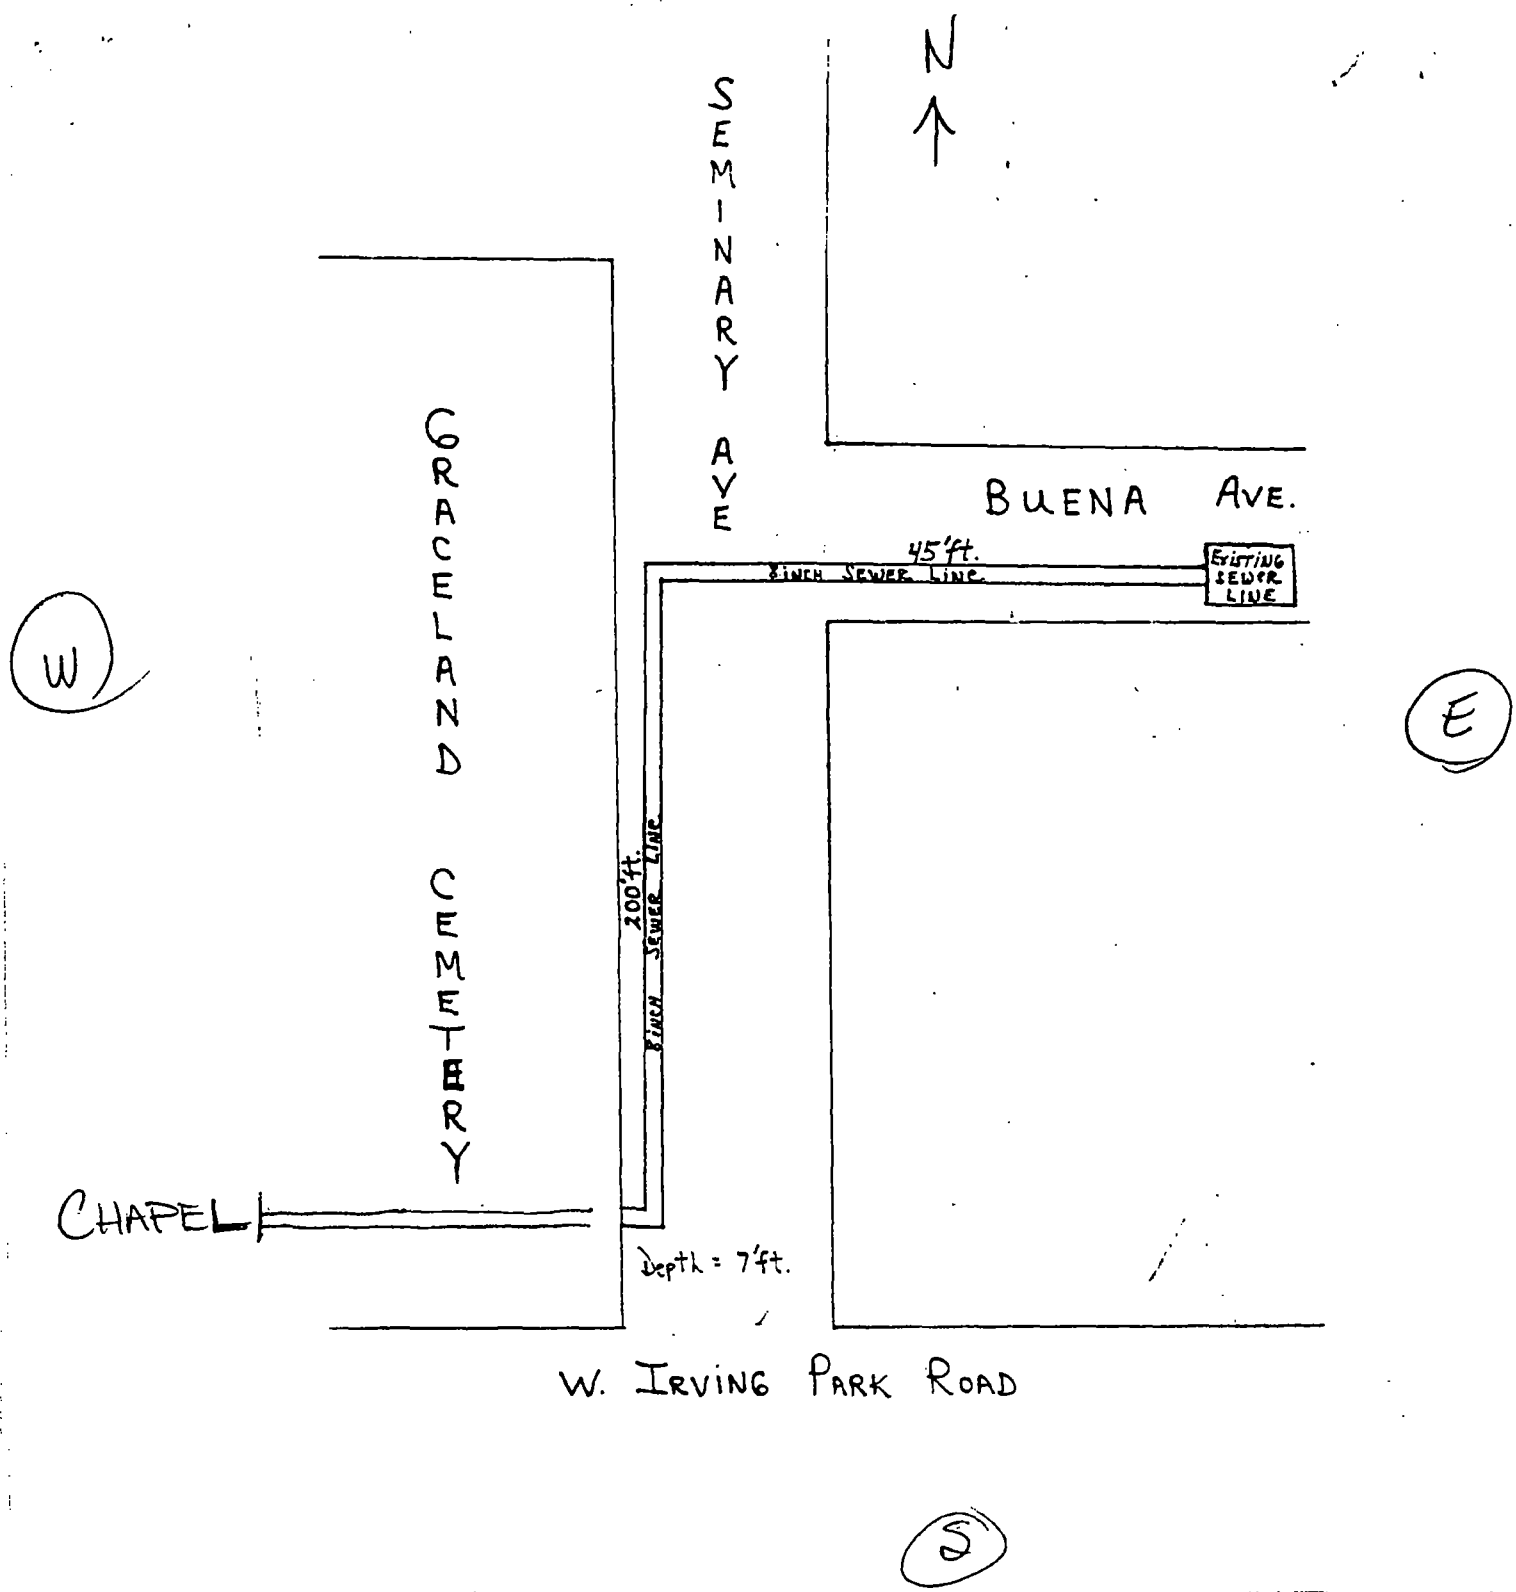
N
SEMINARY AVE
BUENA AVE.
45'ft.
8 INCH SEWER LINE
EXISTING SEWER LINE
GRACELAND CEMETERY
W
E
200'ft.
8 INCH SEWER LINE
CHAPEL
Depth = 7'ft.
W. IRVING PARK ROAD
S

Department of Business Affairs and Consumer Protection
Business Assistance Center- Public Way Use Unit
City Hall- 121 N. LaSalle Street Room 800 • Chicago, IL 60602
(312)-74-GOBIZ (312-744-6249) • (312) 744-1944 (TTY)
http://www.cityofchicago.org/bacp

10/16/2013

Alderman **James Cappleman**
Ward # **46**
City of Chicago
City Hall, Room **300**
121 North LaSalle Street
Chicago, Illinois 60602

Re: An ordinance to use and maintain a portion of the public right-of-way for one **(1) sewer line(s)** for **GRACELAND CEMETERY**, adjacent to the premises known as **4001 N. Clark St.**.

Dear Alderman **James Cappleman**:

The applicant referenced above has requested the use of the public right-of-way for a **sewer line(s)**. An ordinance has been prepared by the Department of Business Affairs and Consumer Protection – Business Assistance Center - Public Way Use Unit for presentation to the City Council. Because this request was made for properties located in your ward, as approved by you as per the attached, I respectfully request that you introduce the attached ordinance at the next City Council meeting.

If you have any questions regarding this ordinance, please contact Anthony Bertuca at (312) 744-5506.

Department of Business Affairs and Consumer Protection

City of Chicago

O2013-8050

Office of the City Clerk

Document Tracking Sheet

Meeting Date:	10/16/2013
Sponsor(s):	Cappleman (46)
Type:	Ordinance
Title:	Grant(s) of privilege in public way for North Buena Market
Committee(s) Assignment:	Committee on Transportation and Public Way

ORDINANCE
NORTH BUENA MARKET
Acct. No. 377784 - 1
Permit No. 1108295

Be It Ordained by the City Council of the City of Chicago:

SECTION 1. Permission and authority are hereby given and granted to NORTH BUENA MARKET, upon the terms and subject to the conditions of this ordinance to maintain and use one (1) sign(s) projecting over the public right-of-way attached to its premises known as 4200 N. Broadway .

Said sign structure(s) measures as follows; along Broadway and Buena:
One (1) at ten (10) feet in length, three (3) feet in height and ten (10) feet above grade level.

The location of said privilege shall be as shown on prints kept on file with the Department of Business Affairs and Consumer Protection and the Office of the City Clerk.

Said privilege shall be constructed in accordance with plans and specifications approved by the Department of Transportation (Division of Project Development) and Zoning Department - Signs.


This grant of privilege in the public way shall be subject to the provisions of Section 10-28-015 and all other required provisions of the Municipal Code of Chicago.

The grantee shall pay to the City of Chicago as compensation for the privilege #1108295 herein granted the sum of three hundred ($300.00) per annum in advance.


A 25% penalty will be added for payments received after due date.

The permit holder agrees to hold the City of Chicago harmless for any damage, relocation or replacement costs associated with damage, relocation or removal of private property caused by the City performing work in the public way.


Authority herein given and granted for a period of five (5) years from and after Date of Passage.

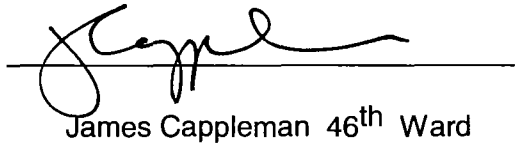Alderman 
James Cappleman 46th Ward


APPLICATION # 100505179

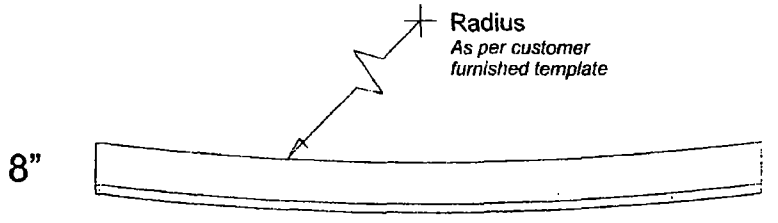

TOP VIEW

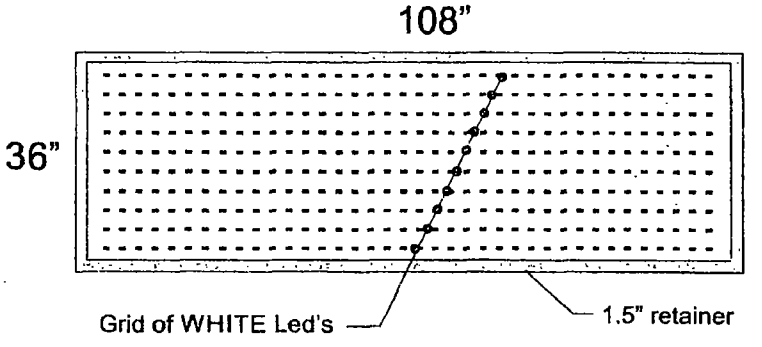

FACE VIEW

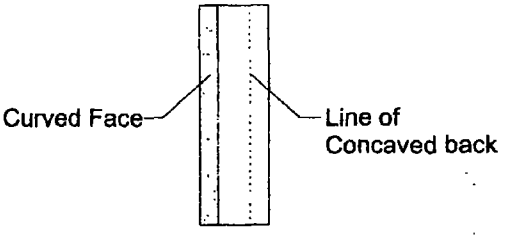

SIDE VIEW

DisplayMix
P.O. Box 51 Romeo, MI 48065
Toll Free Ph. 877-799-4448 Toll Free Fax 866-684-2208

Department of Business Affairs and Consumer Protection
Business Assistance Center - Public Way Use Unit
City Hall - 121 N. LaSalle Street, Room 800 • Chicago, IL 60602
(312)-74-GOBIZ (312-744-6249) • (312) 744-1944 (TTY)
http://www.cityofchicago.org/bacp

10/16/2013

Alderman **James Cappleman**
Ward # **46**
City of Chicago
City Hall, Room **300**
121 North LaSalle Street
Chicago, Illinois 60602

Re: An ordinance to use and maintain a portion of the public right-of-way for **one (1) sign(s)** for **NORTH BUENA MARKET**, adjacent to the premises known as **4200 N. Broadway** .

Dear Alderman **James Cappleman**:

The applicant referenced above has requested the use of the public right-of-way for a **sign(s)**. An ordinance has been prepared by the Department of Business Affairs and Consumer Protection – Business Assistance Center - Public Way Use Unit for presentation to the City Council. Because this request was made for properties located in your ward, as approved by you as per the attached, I respectfully request that you introduce the attached ordinance at the next City Council meeting.

If you have any questions regarding this ordinance, please contact Anthony Bertuca at (312) 744-5506.

Department of Business Affairs and Consumer Protection

City of Chicago

O2013-8052

Office of the City Clerk

Document Tracking Sheet

Meeting Date:	10/16/2013
Sponsor(s):	Cappleman (46)
Type:	Ordinance
Title:	Grant(s) of privilege in public way for Pine Grove Court Condominiums
Committee(s) Assignment:	Committee on Transportation and Public Way

ORDINANCE
PINE GROVE COURT CONDOMINIUMS
Acct. No. 267381 - 1
Permit No. 1108803

Be It Ordained by the City Council of the City of Chicago:

SECTION 1. Permission and authority are hereby given and granted to PINE GROVE COURT CONDOMINIUMS, upon the terms and subject to the conditions of this ordinance to maintain and use, as now constructed, one (1) Lawn Sprinkler System(s) under the public right-of-way adjacent to its premises known as 3600 N. Pine Grove Ave..

Said Lawn Sprinkler System(s) at N. PINE GROVE measure(s):
One (1) at one hundred (100) feet in length, and four (4) feet in width for a total of four hundred (400) square feet.

The location of said privilege shall be as shown on prints kept on file with the Department of Business Affairs and Consumer Protection and the Office of the City Clerk.

Said privilege shall be constructed in accordance with plans and specifications approved by the Department of Transportation (Office of Underground Coordination).

This grant of privilege in the public way shall be subject to the provisions of Section 10-28-015 and all other required provisions of the Municipal Code of Chicago.

The grantee shall pay to the City of Chicago as compensation for the privilege #1108803 herein granted the sum of four hundred ($400.00) per annum in advance.

A 25% penalty will be added for payments received after due date.

The permit holder agrees to hold the City of Chicago harmless for any damage, relocation or replacement costs associated with damage, relocation or removal of private property caused by the City performing work in the public way.

Authority herein given and granted for a period of five (5) years from and after 09/04/2013.

Alderman _____

James Cappleman 46th Ward



Department of Business Affairs and Consumer Protection
Business Assistance Center- Public Way Use Unit
City Hall - 121 N. LaSalle Street Room 800 • Chicago, IL 60602
(312)-74-GOBIZ (312-744-6249) • (312) 744-1944 (TTY)
http://www.cityofchicago.org/bacp

10/16/2013

Alderman **James Cappleman**
Ward # **46**
City of Chicago
City Hall, Room **300**
121 North LaSalle Street
Chicago, Illinois 60602

Re: An ordinance to use and maintain a portion of the public right-of-way for **one (1) lawn sprinkler system(s)** for **PINE GROVE COURT CONDOMINIUMS**, adjacent to the premises known as **3600 N. Pine Grove Ave.**.

Dear Alderman **James Cappleman**:

The applicant referenced above has requested the use of the public right-of-way for a **lawn sprinkler system(s)**. An ordinance has been prepared by the Department of Business Affairs and Consumer Protection – Business Assistance Center - Public Way Use Unit for presentation to the City Council. Because this request was made for properties located in your ward, as approved by you as per the attached, I respectfully request that you introduce the attached ordinance at the next City Council meeting.

If you have any questions regarding this ordinance, please contact Anthony Bertuca at (312) 744-5506.

Department of Business Affairs and Consumer Protection

City of Chicago

O2013-8053

Office of the City Clerk

Document Tracking Sheet

Meeting Date:	10/16/2013
Sponsor(s):	Cappleman (46)
Type:	Ordinance
Title:	Grant(s) of privilege in public way for Riviera Productions, Inc.
Committee(s) Assignment:	Committee on Transportation and Public Way

ORDINANCE
RIVIERA PRODUCTIONS INC
Acct. No. 86480 - 1
Permit No. 1108667

Be It Ordained by the City Council of the City of Chicago:

SECTION 1. Permission and authority are hereby given and granted to RIVIERA PRODUCTIONS INC, upon the terms and subject to the conditions of this ordinance to maintain and use, as now constructed, one (1) Marquee(s) projecting over the public right-of-way adjacent to its premises known as 4746 N. Racine Ave..

Said Marquee(s) at N.RACINE measure(s):
One (1) at forty (40) feet in length, and seventeen (17) feet in width for a total of six hundred eighty (680) square feet.

The location of said privilege shall be as shown on prints kept on file with the Department of Business Affairs and Consumer Protection and the Office of the City Clerk.

Said privilege shall be constructed in accordance with plans and specifications approved by the Zoning Department - Signs.

This grant of privilege in the public way shall be subject to the provisions of Section 10-28-015 and all other required provisions of the Municipal Code of Chicago.


The grantee shall pay to the City of Chicago as compensation for the privilege #1108667 herein granted the sum of sixty-five ($65.00) per annum in advance.

A 25% penalty will be added for payments received after due date.

The permit holder agrees to hold the City of Chicago harmless for any damage, relocation or replacement costs associated with damage, relocation or removal of private property caused by the City performing work in the public way.

Authority herein given and granted for a period of five (5) years from and after 11/30/2011.

Alderman _____
James Cappleman 46th Ward

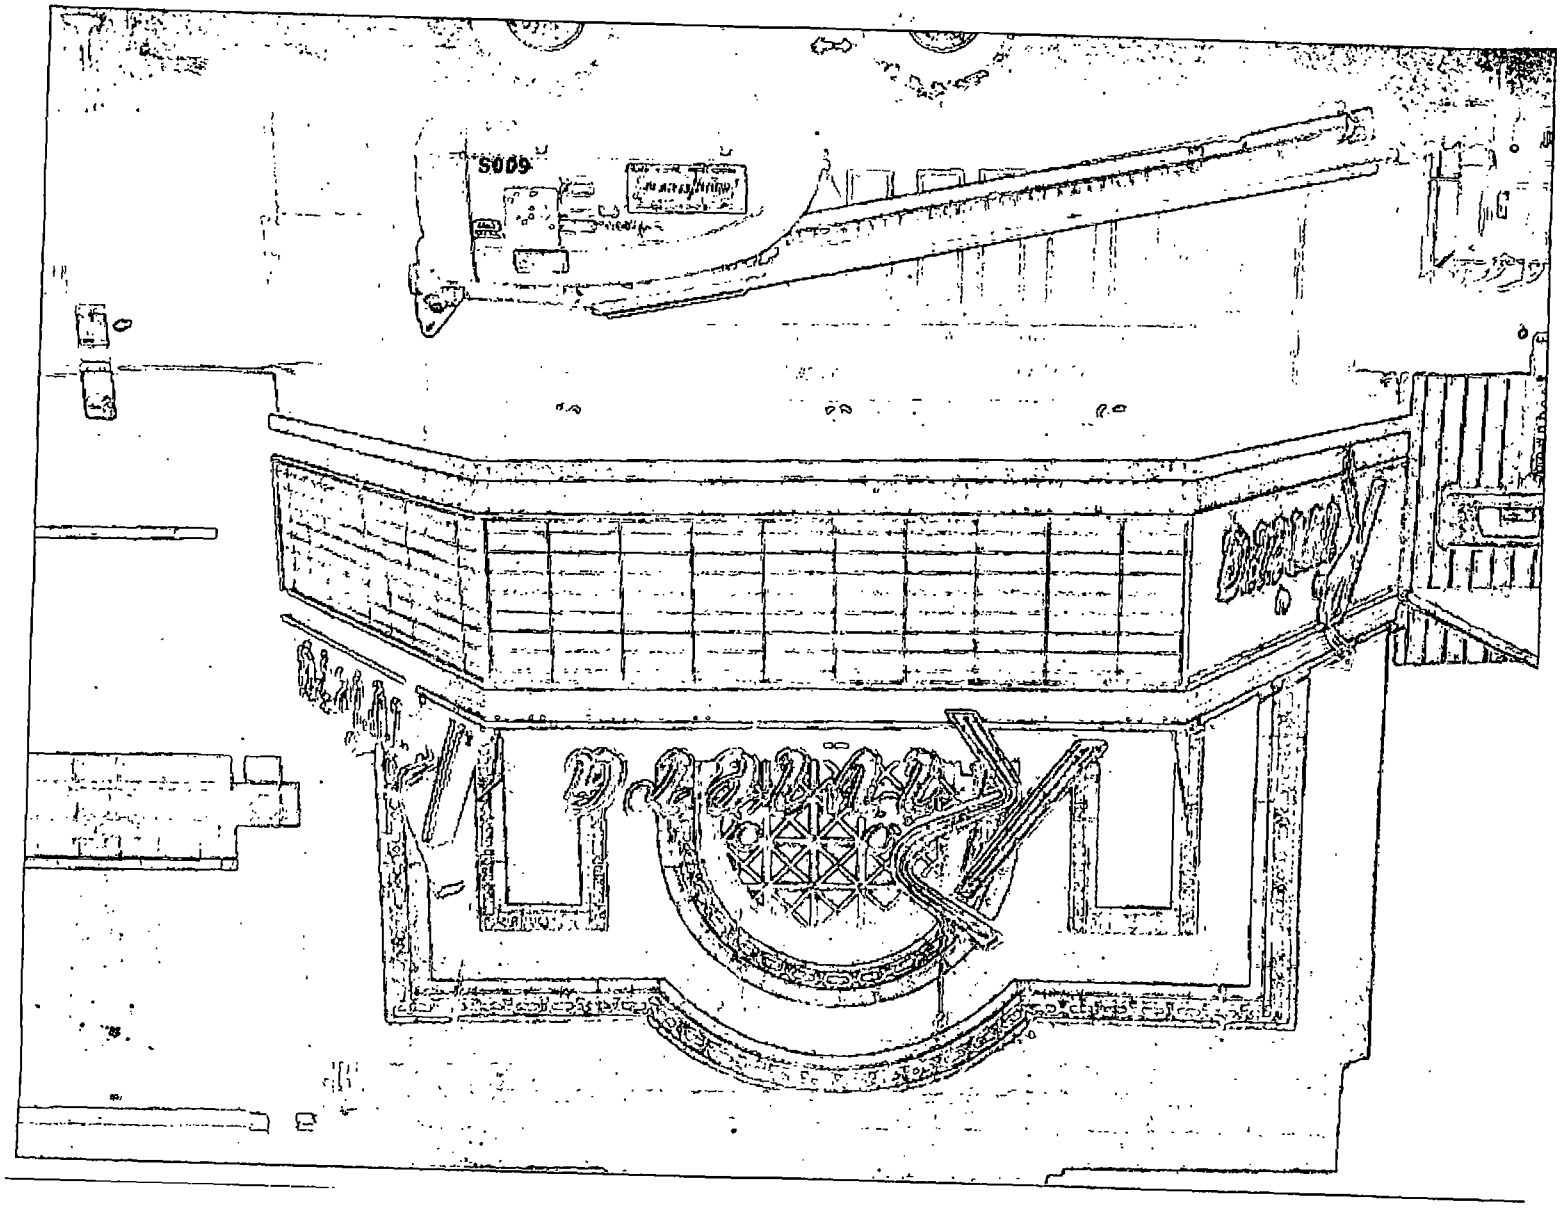
S009

Department of Business Affairs and Consumer Protection
Business Assistance Center - Public Way Use Unit
City Hall - 121 N. LaSalle Street, Room 800 • Chicago, IL 60602
(312)-74-GOBIZ (312-744-6249) • (312) 744-1944 (TTY)
http://www.cityofchicago.org/bacp

10/16/2013

Alderman **James Cappleman**
Ward # **46**
City of Chicago
City Hall, Room **300**
121 North LaSalle Street
Chicago, Illinois 60602

Re: An ordinance to use and maintain a portion of the public right-of-way for **one (1) marquee(s)** for **RIVIERA PRODUCTIONS INC**, adjacent to the premises known as **4746 N. Racine Ave.**.

Dear Alderman **James Cappleman**:

The applicant referenced above has requested the use of the public right-of-way for a **marquee(s)**. An ordinance has been prepared by the Department of Business Affairs and Consumer Protection – Business Assistance Center - Public Way Use Unit for presentation to the City Council. Because this request was made for properties located in your ward, as approved by you as per the attached, I respectfully request that you introduce the attached ordinance at the next City Council meeting.

If you have any questions regarding this ordinance, please contact Anthony Bertuca at (312) 744-5506.

Department of Business Affairs and Consumer Protection

City of Chicago

O2013-8055

Office of the City Clerk

Document Tracking Sheet

Meeting Date:	10/16/2013
Sponsor(s):	Cappleman (46)
Type:	Ordinance
Title:	Grant(s) of privilege in public way for Wilson Yard Development 1 LLC - caissons
Committee(s) Assignment:	Committee on Transportation and Public Way

ORDINANCE
WILSON YARD DEVELOPMENT 1, LLC
Acct. No. 317619 - 1
Permit No. 1107423

Be It Ordained by the City Council of the City of Chicago:

SECTION 1. Permission and authority are hereby given and granted to WILSON YARD DEVELOPMENT 1, LLC, upon the terms and subject to the conditions of this ordinance to maintain and use, as now constructed, thirty (30) Caisson(s) under the public right-of-way adjacent to its premises known as 4466 N. Broadway . Said caisson bells under and along North Broadway and West Montrose Avenue shall be approximately sixty (60) feet below grade level and described as follows:

Under North Broadway

One (1) caisson cap shall measure three (3) inches in length and forty-two (42) inches in width.
One (1) grade beam shall measure one-half (½) in length and forty-eight (48) inches in width.
Three (3) caisson caps shall each measure two (2) inches in length and forty-two (42) inches in width.
One (1) caisson cap shall measure one (1) inch in length and forty-two (42) inches in width.
One caisson cap shall measure one (1) foot eleven (11) inches in length and six (6) feet three (3) inches in width.
One grade beam shall measure twelve (12) inches in length and four (4) feet in width.
Two (2) caisson bells shall each measure one (1) foot eight (8) inches in length and five (5) feet eight (8) inches in width.
One caisson bell shall measure one (1) foot two (2) and one-half (½) inches in length and five (5) feet one inch in width.
One caisson bell shall measure one (1) foot five (5) and one-half (½) inches in length and five (5) feet eight (8) inches in width.
Five caisson bells shall each measure eight (8) and one-half (½) inches in length and four (4) feet three (3) inches in width.
One (1) caisson bell shall measure one (1) foot two (2) inches in length and five (5) feet three (3) inches in width.
One (1) caisson bell shall measure seven (7) and one-half (½) inches in length and four (4) and one-half (½) feet in width.
Two (2) caisson bells shall each measure eight (8) and one-half (½) inches in length and four (4) feet three (3) inches in width.

Under West Montrose Avenue

Nine (9) caisson bells shall each measure four (4) inches in length and forty-two (42) inches in width.

The location of said privilege shall be as shown on prints kept on file with the Department of Business Affairs and Consumer Protection and the Office of the City Clerk.

Said privilege shall be constructed in accordance with plans and specifications approved by the Department of Planning and Development and Department of Transportation (Office of Underground Coordination).

This grant of privilege in the public way shall be subject to the provisions of Section 10-28-015 and all other required provisions of the Municipal Code of Chicago.

The grantee shall pay to the City of Chicago as compensation for the privilege #1107423 herein granted the sum of four hundred ($400.00) per annum in advance.


A 25% penalty will be added for payments received after due date.

The permit holder agrees to hold the City of Chicago harmless for any damage, relocation or replacement costs associated with damage, relocation or removal of private property caused by the City performing work in the public way.

Authority herein given and granted for a period of five (5) years from and after 02/06/2013.

Alderman _____

James Cappleman 46th Ward

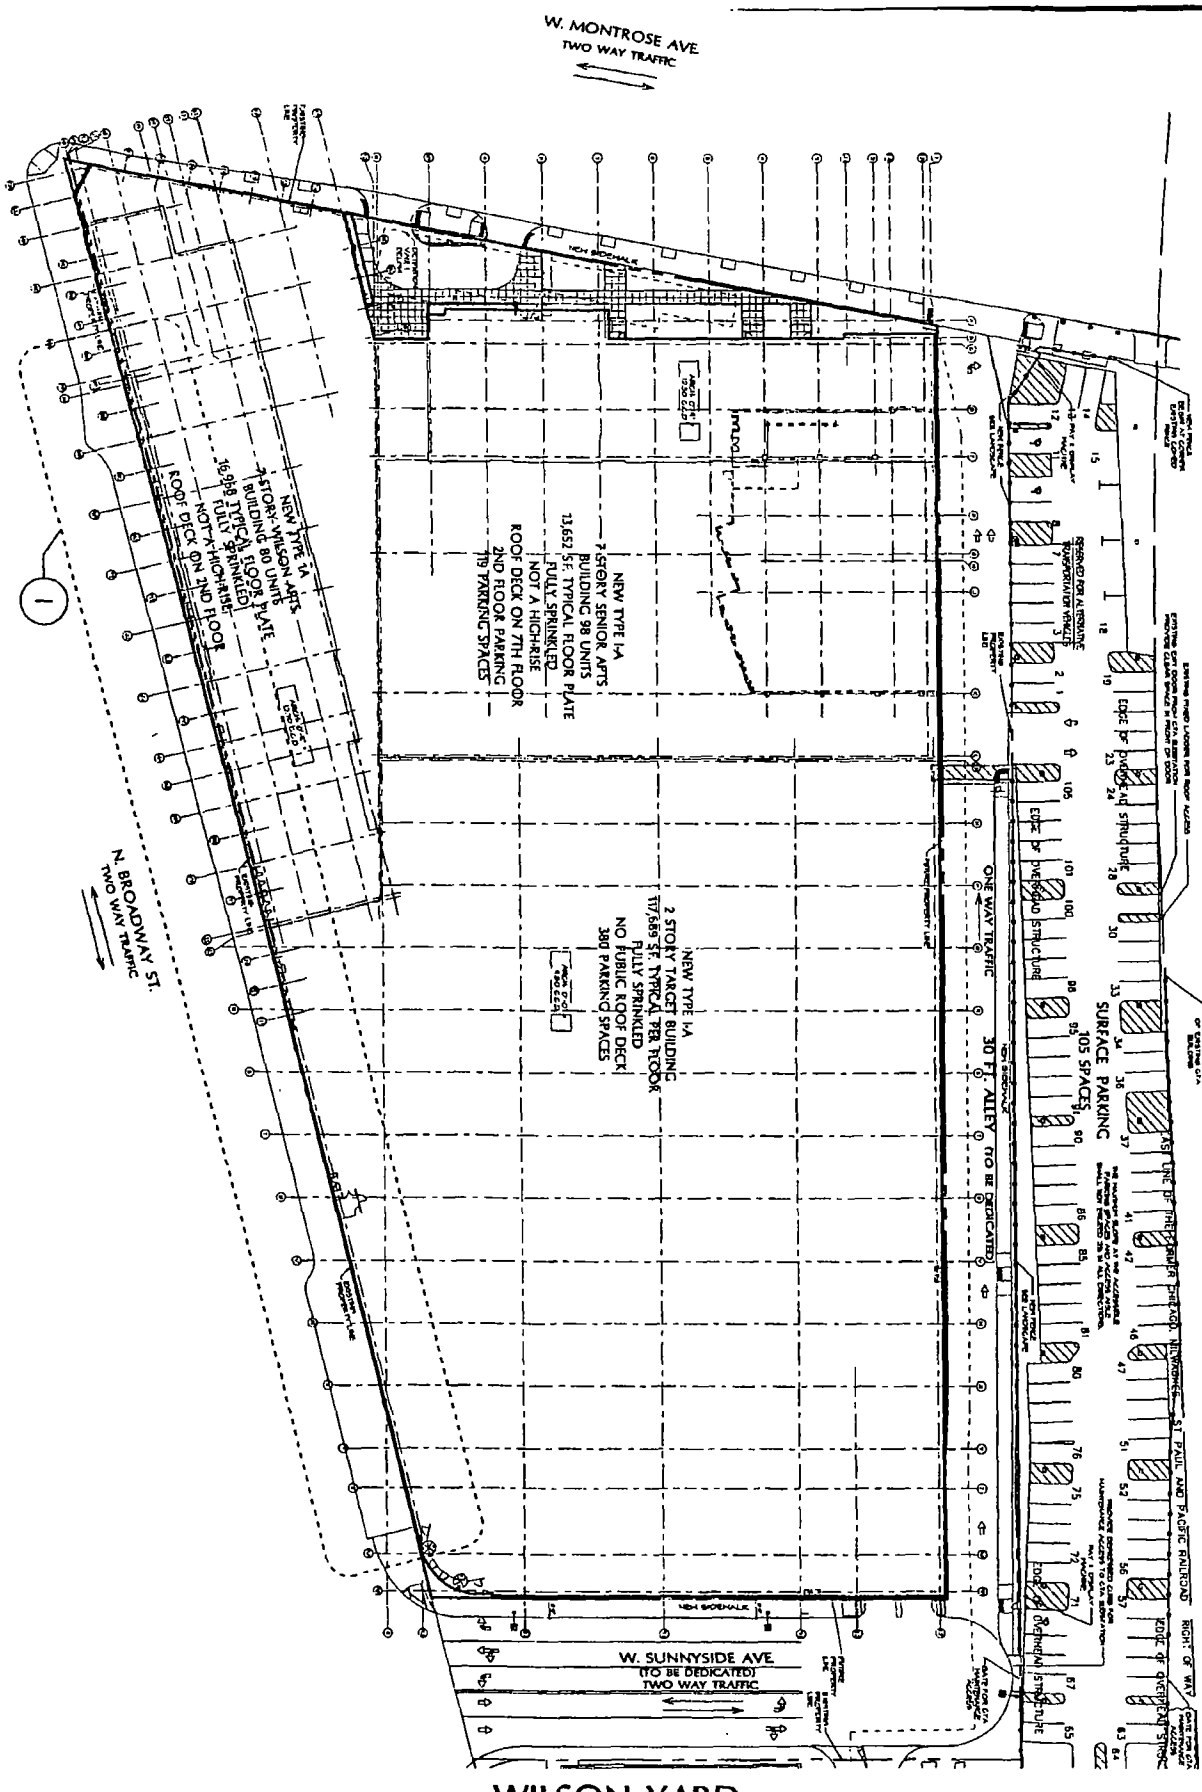

1 PUBLIC WAY - SITE PLAN
1" = 80'-0"

N


SITE PLAN

WILSON YARD

WILSON YARD DEVELOPMENT LLC

06013 | FITZGERALD ASSOCIATES ARCHITECTS | 10-22-2007

© 2003 FITZGERALD ASSOCIATES ARCHITECTS

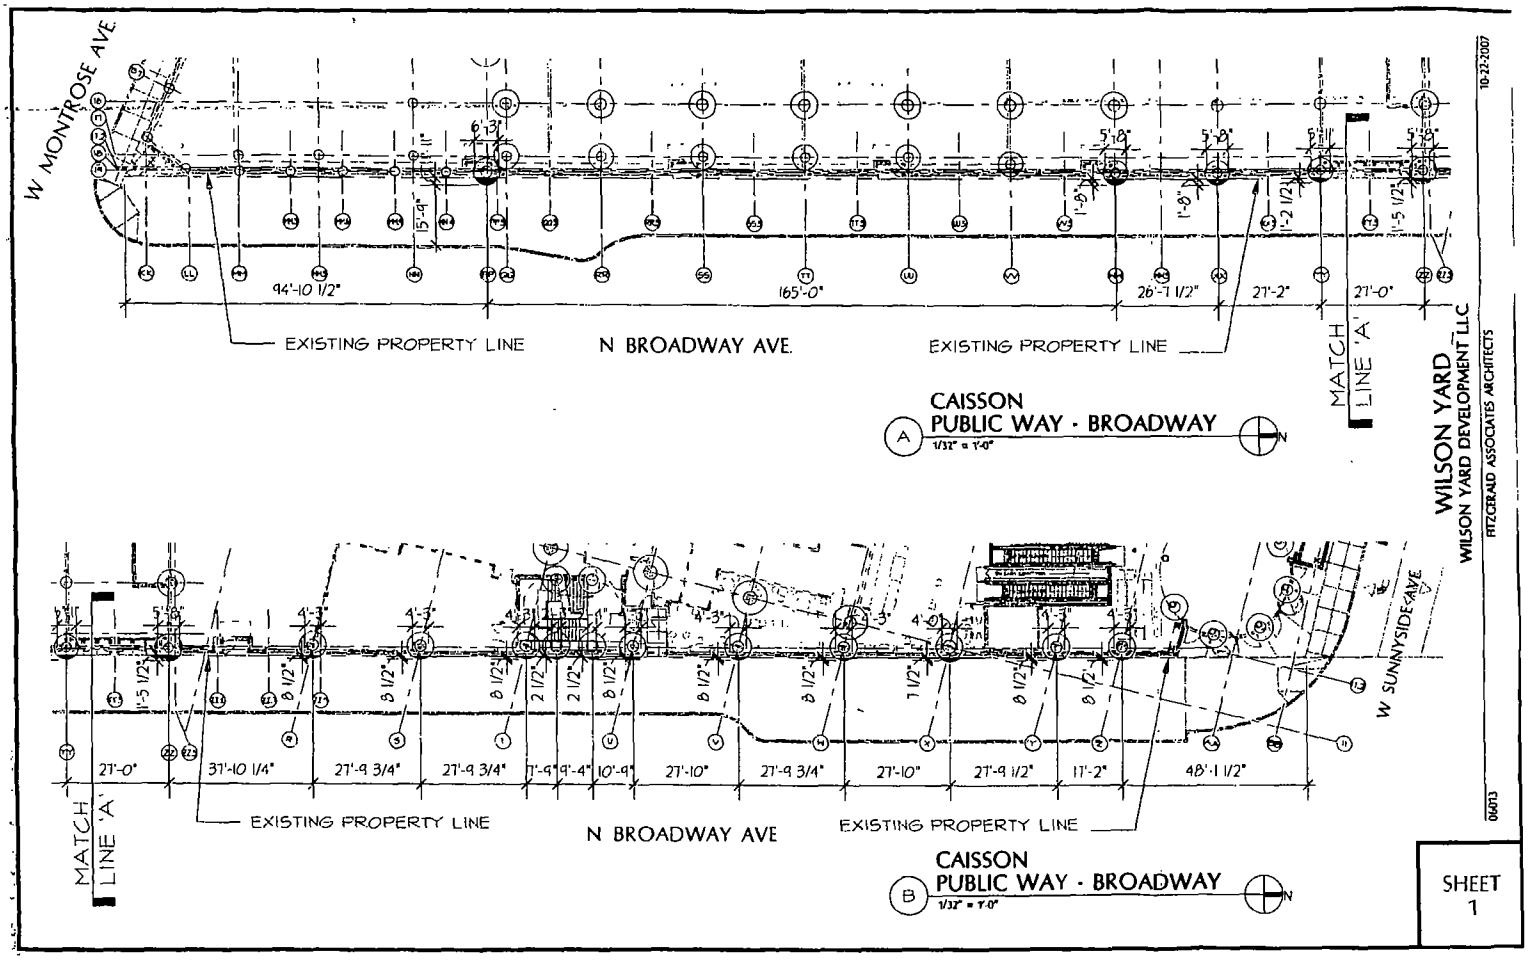
W MONTROSE AVE
94'-10 1/2"
165'-0"
26'-1 1/2"
27'-2"
27'-0"
EXISTING PROPERTY LINE
N BROADWAY AVE.
EXISTING PROPERTY LINE
MATCH LINE 'A'
CAISSON
PUBLIC WAY - BROADWAY
1/32" = 1'-0"
W SUNNYSIDE AVE
27'-0"
37'-10 1/4"
27'-9 3/4"
27'-9 3/4"
27'-10"
27'-9 3/4"
27'-10"
27'-9 1/2"
17'-2"
48'-1 1/2"
MATCH LINE 'A'
EXISTING PROPERTY LINE
N BROADWAY AVE
EXISTING PROPERTY LINE
CAISSON
PUBLIC WAY - BROADWAY
1/32" = 1'-0"
WILSON YARD
WILSON YARD DEVELOPMENT LLC
FITZGERALD ASSOCIATES ARCHITECTS
10-22-2007
06013
SHEET
1

Department of Business Affairs and Consumer Protection
Business Assistance Center - Public Way Use Unit
City Hall - 121 N. LaSalle Street, Room 800 • Chicago, IL 60602
(312)-74-GOBIZ (312-744-6249) • (312) 744-1944 (TTY)
http://www.cityofchicago.org/bacp

10/16/2013

Alderman **James Cappleman**
Ward # **46**
City of Chicago
City Hall, Room **300**
121 North LaSalle Street
Chicago, Illinois 60602

Re: An ordinance to use and maintain a portion of the public right-of-way for **thirty (30) caisson(s)** for **WILSON YARD DEVELOPMENT 1, LLC**, adjacent to the premises known as **4466 N. Broadway** .

Dear Alderman **James Cappleman**:

The applicant referenced above has requested the use of the public right-of-way for a **caisson(s)**. An ordinance has been prepared by the Department of Business Affairs and Consumer Protection – Business Assistance Center - Public Way Use Unit for presentation to the City Council. Because this request was made for properties located in your ward, as approved by you as per the attached, I respectfully request that you introduce the attached ordinance at the next City Council meeting.

If you have any questions regarding this ordinance, please contact Anthony Bertuca at (312) 744-5506.

Department of Business Affairs and Consumer Protection

City of Chicago

O2013-8058

Office of the City Clerk

Document Tracking Sheet

Meeting Date:	10/16/2013
Sponsor(s):	Cappleman (46)
Type:	Ordinance
Title:	Grant(s) of privilege in public way for Wilson Yard Development 1 LLC - sheeting
Committee(s) Assignment:	Committee on Transportation and Public Way

ORDINANCE
WILSON YARD DEVELOPMENT 1, LLC
Acct. No. 317619 - 1
Permit No. 1107424

Be It Ordained by the City Council of the City of Chicago:

SECTION 1. Permission and authority are hereby given and granted to WILSON YARD DEVELOPMENT 1, LLC, upon the terms and subject to the conditions of this ordinance to maintain and use, as now constructed, one (1) Sheeting(s) under the public right-of-way adjacent to its premises known as 4466 N. Broadway .

Said sheeting piling under and along North Broadway shall measure five hundred forty-five (545) feet ten (10) inches in length. Sheet pilings shall extend six (6) inches beyond the property line into the public way. Said sheet pilings shall be approximately thirty (30) feet below grade level.

The location of said privilege shall be as shown on prints kept on file with the Department of Business Affairs and Consumer Protection and the Office of the City Clerk.

Said privilege shall be constructed in accordance with plans and specifications approved by the Department of Planning and Development and Department of Transportation (Office of Underground Coordination).

This grant of privilege in the public way shall be subject to the provisions of Section 10-28-015 and all other required provisions of the Municipal Code of Chicago.

The grantee shall pay to the City of Chicago as compensation for the privilege #1107424 herein granted the sum of four hundred ($400.00) per annum in advance.


A 25% penalty will be added for payments received after due date.

The permit holder agrees to hold the City of Chicago harmless for any damage, relocation or replacement costs associated with damage, relocation or removal of private property caused by the City performing work in the public way.

Authority herein given and granted for a period of five (5) years from and after 02/06/2013.

Alderman _____

James Cappleman 46th Ward

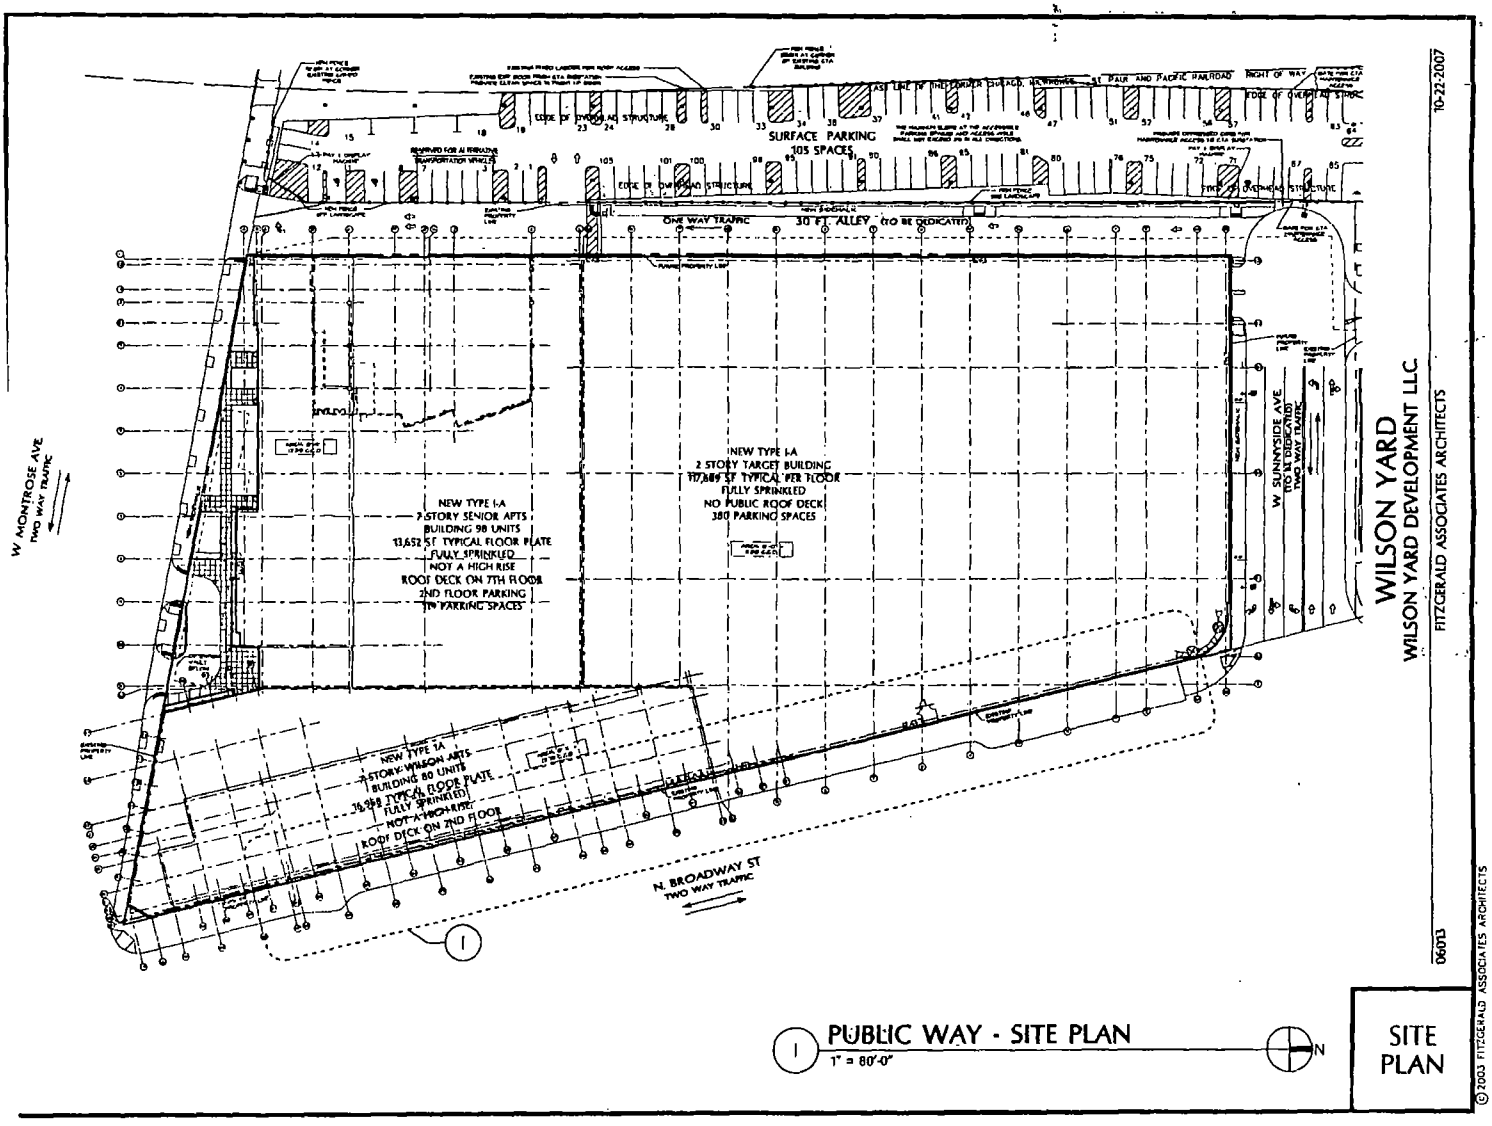

WILSON YARD

WILSON YARD DEVELOPMENT LLC


FITZGERALD ASSOCIATES ARCHITECTS

10-22-2007

06013

SITE PLAN

© 2003 FITZGERALD ASSOCIATES ARCHITECTS

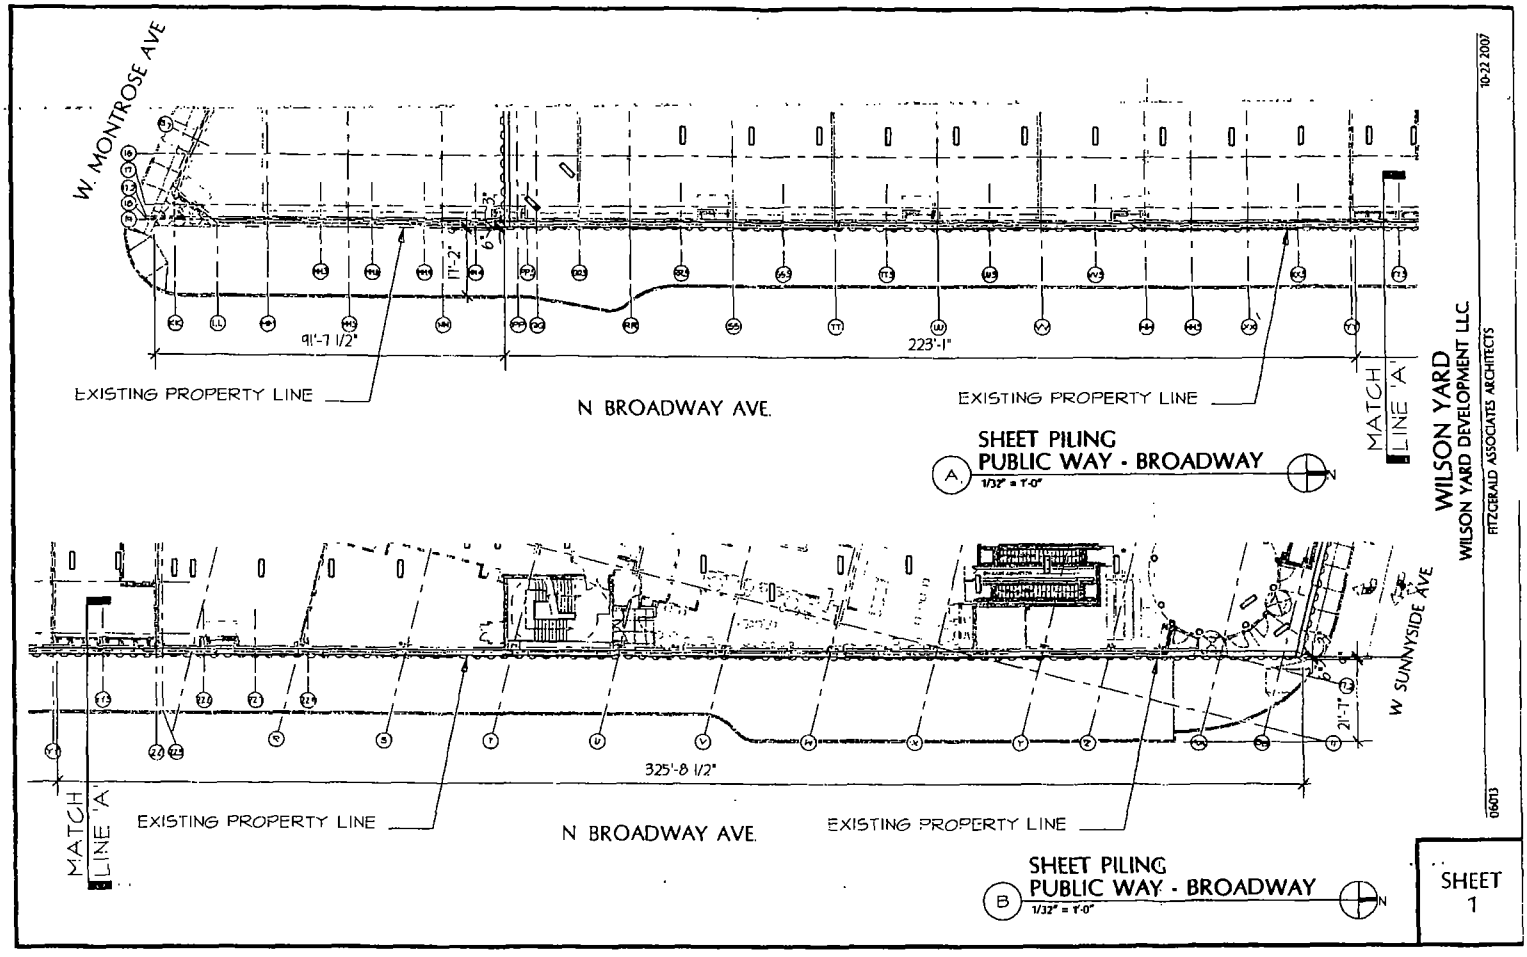
W. MONTROSE AVE
11'-2"
6"
91'-7 1/2"
223'-1"
EXISTING PROPERTY LINE
N BROADWAY AVE.
EXISTING PROPERTY LINE
MATCH LINE 'A'
SHEET PILING
PUBLIC WAY - BROADWAY
A
1/32" = 1'-0"
W SUNNYSIDE AVE
21'-7"
325'-8 1/2"
MATCH LINE 'A'
EXISTING PROPERTY LINE
N BROADWAY AVE.
EXISTING PROPERTY LINE
SHEET PILING
PUBLIC WAY - BROADWAY
B
1/32" = 1'-0"
WILSON YARD
WILSON YARD DEVELOPMENT LLC
FITZGERALD ASSOCIATES ARCHITECTS
10-22 2007
06013
SHEET
1

Department of Business Affairs and Consumer Protection
Business Assistance Center - Public Way Use Unit
City Hall - 121 N. LaSalle Street, Room 800 • Chicago, IL 60602
(312)-74-GOBIZ (312-744-6249) • (312) 744-1944 (TTY)
http://www.cityofchicago.org/bacp

10/16/2013

Alderman **James Cappleman**
Ward # **46**
City of Chicago
City Hall, Room **300**
121 North LaSalle Street
Chicago, Illinois 60602

Re: An ordinance to use and maintain a portion of the public right-of-way for **one (1) sheeting(s)** for **WILSON YARD DEVELOPMENT 1, LLC**, adjacent to the premises known as **4466 N. Broadway** .

Dear Alderman **James Cappleman**:

The applicant referenced above has requested the use of the public right-of-way for a **sheeting(s)**. An ordinance has been prepared by the Department of Business Affairs and Consumer Protection – Business Assistance Center - Public Way Use Unit for presentation to the City Council. Because this request was made for properties located in your ward, as approved by you as per the attached, I respectfully request that you introduce the attached ordinance at the next City Council meeting.

If you have any questions regarding this ordinance, please contact Anthony Bertuca at (312) 744-5506.

Department of Business Affairs and Consumer Protection

City of Chicago

O2013-8061

Office of the City Clerk

Document Tracking Sheet

Meeting Date:	10/16/2013
Sponsor(s):	Pawar (47)
Type:	Ordinance
Title:	Grant(s) of privilege in public way for Hispanic Housing Development Corp.
Committee(s) Assignment:	Committee on Transportation and Public Way

ORDINANCE
HISPANIC HOUSING DEVELOPMENT CORPORATION
Acct. No. 88356 - 1
Permit No. 1107880

Be It Ordained by the City Council of the City of Chicago:

SECTION 1. Permission and authority are hereby given and granted to HISPANIC HOUSING DEVELOPMENT CORPORATION, upon the terms and subject to the conditions of this ordinance to maintain and use, as now constructed, underground foundation footing encroaching under the public right-of-way adjacent to its premises known as 2127 W. Lawrence Ave..

Existing underground foundation footing at W. Lawrence measure(s):
One (1) at one hundred seventy-eight point six six (178.66) feet in length, and one (1) foot in width for a total of one hundred seventy-eight point six six (178.66) square feet.

Existing underground foundation footing at N. Hamilton measure(s):
One (1) at one hundred twenty-two (122) feet in length, and one (1) foot in width for a total of one hundred twenty-two (122) square feet.

Existing underground foundation footing at Public Alley South of West Lawrence. measure(s):
One (1) at one hundred seventy-eight point six six (178.66) feet in length, and one (1) foot in width for a total of one hundred seventy-eight point six six (178.66) square feet.

Existing footing are twelve (12) inches at columns and four (4) inches at walls.

The location of said privilege shall be as shown on prints kept on file with the Department of Business Affairs and Consumer Protection and the Office of the City Clerk.

Said privilege shall be constructed in accordance with plans and specifications approved by the Department of Planning and Development and Department of Transportation (Office of Underground Coordination).

This grant of privilege in the public way shall be subject to the provisions of Section 10-28-015 and all other required provisions of the Municipal Code of Chicago.

The grantee shall pay to the City of Chicago as compensation for the privilege #1107880 herein granted the sum of four hundred ($400.00) per annum in advance.


A 25% penalty will be added for payments received after due date.

The permit holder agrees to hold the City of Chicago harmless for any damage, relocation or replacement costs associated with damage, relocation or removal of private property caused by the City performing work in the public way.

Authority herein given and granted for a period of five (5) years from and after 04/29/2013.

Alderman _____

Ameya Pawar 47th Ward

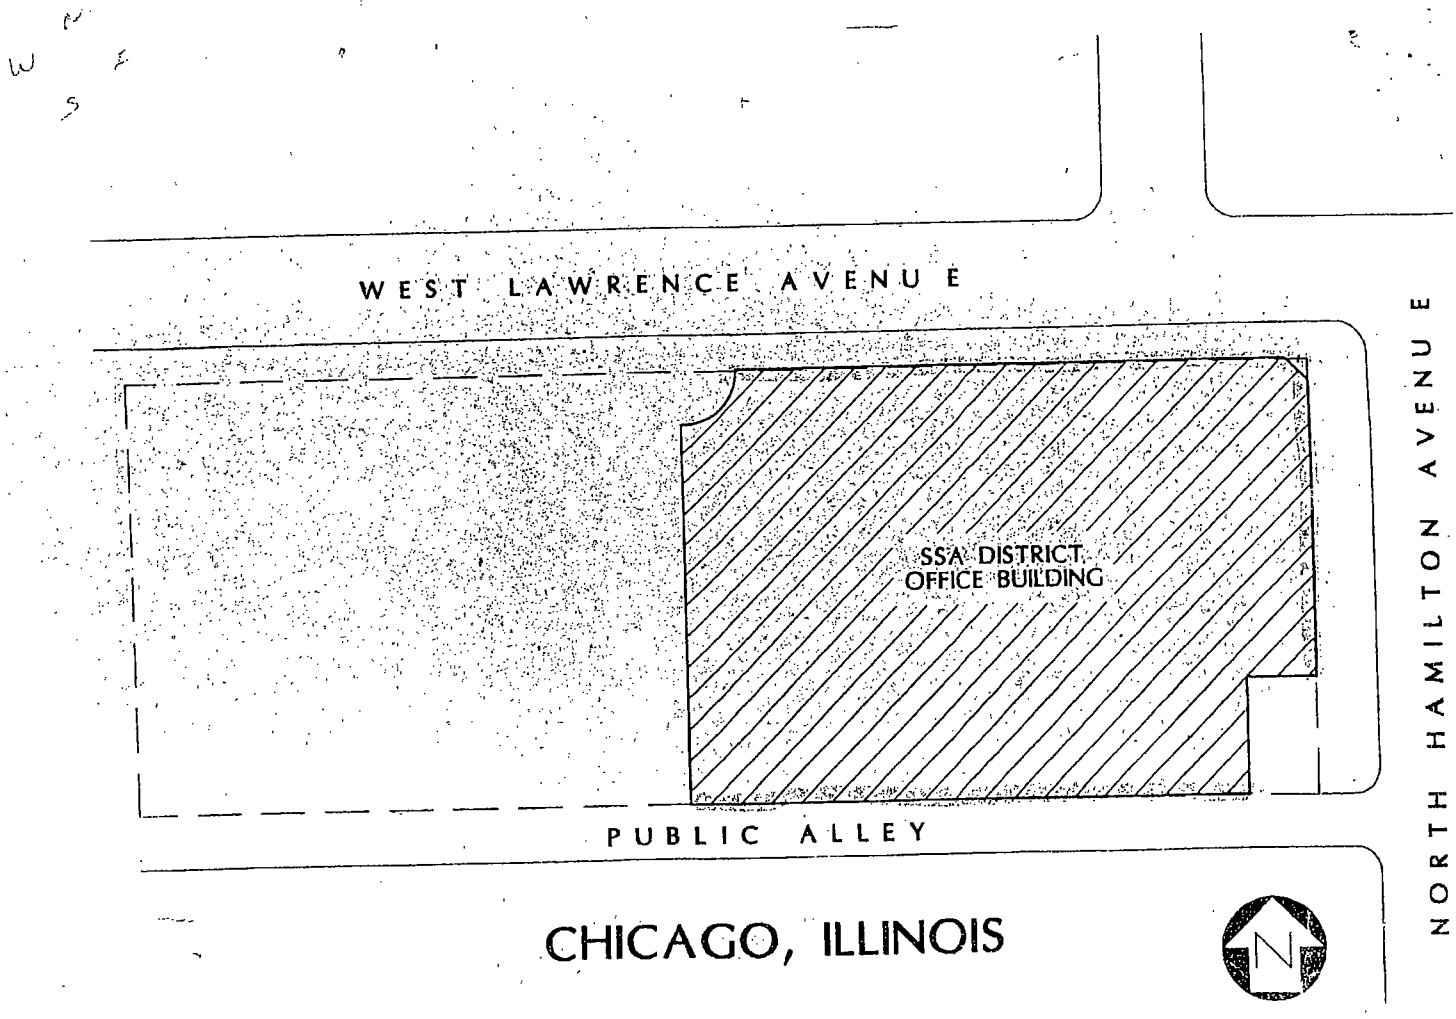
WEST LAWRENCE AVENUE
NORTH HAMILTON AVENUE
SSA DISTRICT
OFFICE BUILDING
PUBLIC ALLEY
CHICAGO, ILLINOIS
N

Department of Business Affairs and Consumer Protection
Business Assistance Center - Public Way Use Unit
City Hall - 121 N LaSalle Street, Room 800 • Chicago, IL 60602
(312)-74-GOBIZ (312-744-6249) • (312) 744-1944 (TTY)
http://www.cityofchicago.org/bacp

10/16/2013

Alderman **Ameya Pawar**
Ward # **47**
City of Chicago
City Hall, Room **300**
121 North LaSalle Street
Chicago, Illinois 60602

Re: An ordinance to use and maintain a portion of the public right-of-way for **three (3) foundation sheeting(s)** for **HISPANIC HOUSING DEVELOPMENT CORPORATION**, adjacent to the premises known as **2127 W. Lawrence Ave.**.

Dear Alderman **Ameya Pawar**:

The applicant referenced above has requested the use of the public right-of-way for a **foundation sheeting(s)**. An ordinance has been prepared by the Department of Business Affairs and Consumer Protection – Business Assistance Center - Public Way Use Unit for presentation to the City Council. Because this request was made for properties located in your ward, as approved by you as per the attached, I respectfully request that you introduce the attached ordinance at the next City Council meeting.

If you have any questions regarding this ordinance, please contact Anthony Bertuca at (312) 744-5506.

Department of Business Affairs and Consumer Protection

City of Chicago

O2013-8063

Office of the City Clerk

Document Tracking Sheet

Meeting Date:	10/16/2013
Sponsor(s):	Pawar (47)
Type:	Ordinance
Title:	Grant(s) of privilege in public way for Lincoln Wilson Service
Committee(s) Assignment:	Committee on Transportation and Public Way

ORDINANCE
LINCOLN WILSON SERVICE
Acct. No. 28218 - 1
Permit No. 1095033

Be It Ordained by the City Council of the City of Chicago:

SECTION 1. Permission and authority are hereby given and granted to LINCOLN WILSON SERVICE, upon the terms and subject to the conditions of this ordinance to maintain and use one (1) sign(s) projecting over the public right-of-way attached to its premises known as 5101 N. Western Ave..

Said sign structure(s) measures as follows; along N. Western:
One (1) at eight (8) feet in length, four (4) feet in height and twelve (12) feet above grade level.

The location of said privilege shall be as shown on prints kept on file with the Department of Business Affairs and Consumer Protection and the Office of the City Clerk.

Said privilege shall be constructed in accordance with plans and specifications approved by the Department of Transportation (Division of Project Development) and Zoning Department - Signs.

This grant of privilege in the public way shall be subject to the provisions of Section 10-28-015 and all other required provisions of the Municipal Code of Chicago.

The grantee shall pay to the City of Chicago as compensation for the privilege #1095033 herein granted the sum of three hundred ($300.00) per annum in advance.

A 25% penalty will be added for payments received after due date.

The permit holder agrees to hold the City of Chicago harmless for any damage, relocation or replacement costs associated with damage, relocation or removal of private property caused by the City performing work in the public way.


Authority herein given and granted for a period of five (5) years from and after Date of Passage.

Alderman _____

Ameya Pawar 47th Ward

APPLICATION TO USE THE PUBLIC RIGHT OF WAY

EXAMPLE OF SIGN DRAWING

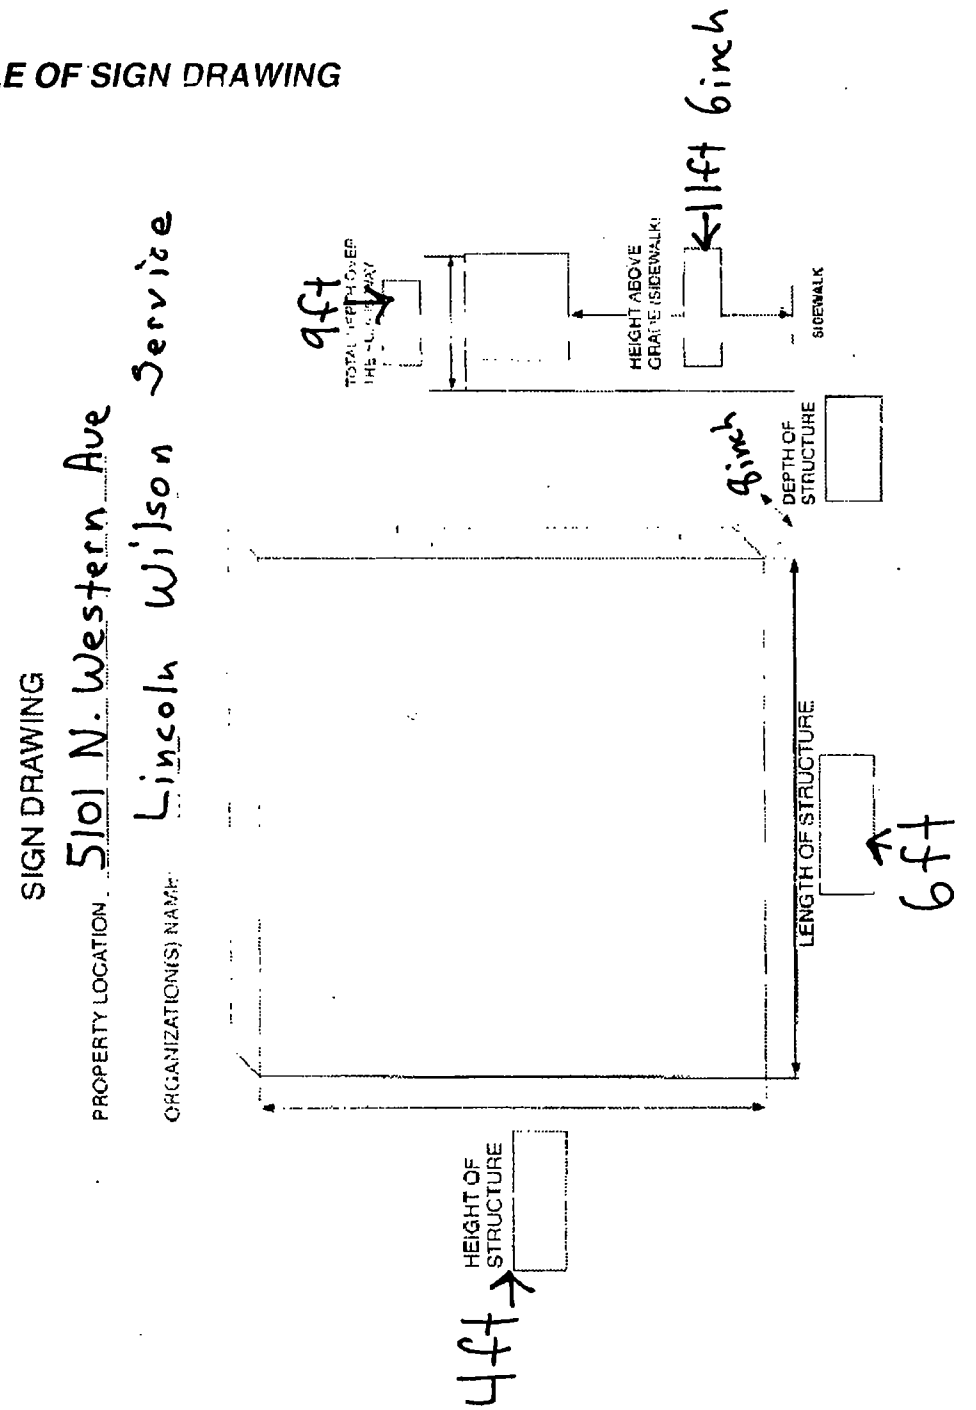

Department of Business Affairs and Consumer Protection
Business Assistance Center - Public Way Use Unit
City Hall - 121 N. LaSalle Street, Room 800 • Chicago, IL 60602
(312)-74-GOBIZ (312-744-6249) • (312) 744-1944 (TTY)
http://www.cityofchicago.org/bacp

10/16/2013

Alderman **Ameya Pawar**
Ward # **47**
City of Chicago
City Hall, Room **300**
121 North LaSalle Street
Chicago, Illinois 60602

Re: An ordinance to use and maintain a portion of the public right-of-way for **one (1) sign(s)** for **LINCOLN WILSON SERVICE**, adjacent to the premises known as **5101 N. Western Ave.**.

Dear Alderman **Ameya Pawar**:

The applicant referenced above has requested the use of the public right-of-way for a **sign(s)**. An ordinance has been prepared by the Department of Business Affairs and Consumer Protection – Business Assistance Center - Public Way Use Unit for presentation to the City Council. Because this request was made for properties located in your ward, as approved by you as per the attached, I respectfully request that you introduce the attached ordinance at the next City Council meeting.

If you have any questions regarding this ordinance, please contact Anthony Bertuca at (312) 744-5506.

Department of Business Affairs and Consumer Protection

City of Chicago

O2013-8065

Office of the City Clerk

Document Tracking Sheet

Meeting Date:	10/16/2013
Sponsor(s):	Pawar (47)
Type:	Ordinance
Title:	Grant(s) of privilege in public way for Starbucks Coffee No. 2449
Committee(s) Assignment:	Committee on Transportation and Public Way

ORDINANCE
STARBUCKS COFFEE # 2449
Acct. No. 63414 - 91
Permit No. 1108170

Be It Ordained by the City Council of the City of Chicago:

SECTION 1. Permission and authority are hereby given and granted to STARBUCKS COFFEE # 2449, upon the terms and subject to the conditions of this ordinance to maintain and use three (3) sign(s) projecting over the public right-of-way attached to its premises known as 4015 N. Lincoln Ave..

Said sign structure(s) measures as follows; along Lincoln:
One (1) at nineteen point zero four (19.04) feet in length, one point two five (1.25) feet in height and twenty-two (22) feet above grade level.

Said sign structure(s) measures as follows; along Damen / Lincoln:
One (1) at three point five (3.5) feet in length, three point five (3.5) feet in height and twelve (12) feet above grade level.

Said sign structure(s) measures as follows; along Damen:
One (1) at nineteen point zero four (19.04) feet in length, one point two five (1.25) feet in height and twenty-two (22) feet above grade level.

The location of said privilege shall be as shown on prints kept on file with the Department of Business Affairs and Consumer Protection and the Office of the City Clerk.

Said privilege shall be constructed in accordance with plans and specifications approved by the Department of Transportation (Division of Project Development) and Zoning Department - Signs.

This grant of privilege in the public way shall be subject to the provisions of Section 10-28-015 and all other required provisions of the Municipal Code of Chicago.

The grantee shall pay to the City of Chicago as compensation for the privilege #1108170 herein granted the sum of one hundred seventy-five ($175.00) per annum in advance.

A 25% penalty will be added for payments received after due date.

The permit holder agrees to hold the City of Chicago harmless for any damage, relocation or replacement costs associated with damage, relocation or removal of private property caused by the City performing work in the public way.


Authority herein given and granted for a period of five (5) years from and after Date of Passage.

Alderman _____

42" WALL SIGN ON BACKGROUND PANEL

QTY - 1

13-20121

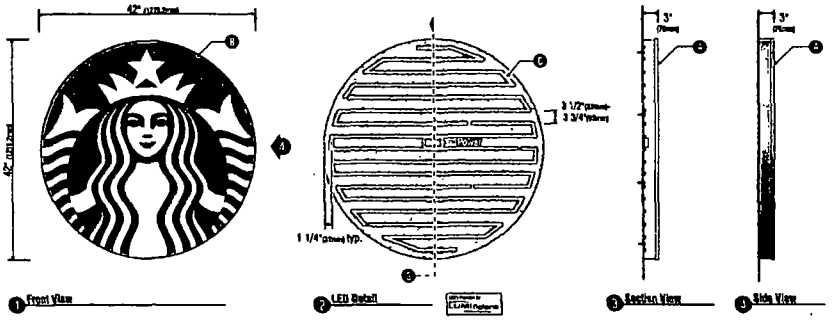

SPECIFICATIONS:


A 42" Single faced internally illuminated wall mount logo disk. Cabinet to be 3" (76mm) deep, fabricated aluminum sidewalls and back. Paint cabinet black polyurethane. Faces to be 3/16" (5mm) white acrylic. 1" (25mm) black Trimcap with square head screws retainer edging


B Graphics of logo to be 1st surface 3M translucent Scotchcal vinyl. Copy to show thru white of Holly Green #3630-76 background. Logo to show thru White of Black #230-22 background

C Internally illuminate logo disk with Lumificent™ white LED's installed to back of disk. Power with self-contained Lumificent™ power supply covered in white vinyl film. Fasten to wall with required fasteners

D Background panel fabricated from aluminum & painted Duranodic Bronze

wall mount EVOLVED		
Size	Sq.Ft	Volts
42"	9.621	120

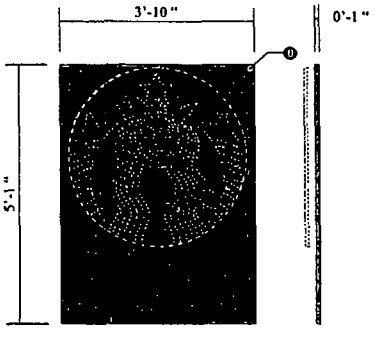

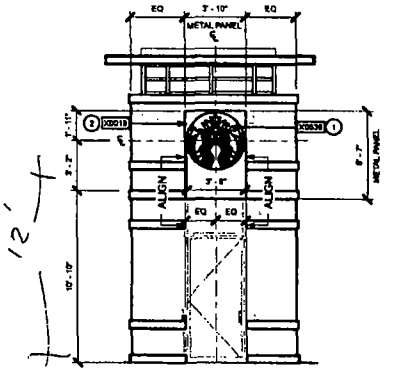

THE INTENT OF THIS DRAWING IS TO SHOW A CONCEPTUAL REPRESENTATION OF THE PROPOSED SIGNAGE. DUE TO VARIATIONS IN PRINTING DEVICES AND SUBSTRATES, THE FINISHED PRODUCT MAY DIFFER SLIGHTLY FROM DRAWING.

DRY	
DAMP	
WET	X

1 Proposed Exterior Elevation 1

1/4" = 1'-0"

JOB INFO

JOB NAME: STARBUCKS #2449	DATE: 4-17-13	DESIGN SPECIFICATIONS ACCEPTED BY:	
LOCATION: 4015 N LICOLN AVE C-1 CHICAGO IL	REV. DATE:	EST:	CLIENT:
CUSTOMER CONTACT: SUSAN ARNOLD	REV. DATE:		
SALESMAN: CHARLEA INGRAM	SCALE: NTS	SLS/PM	LANDLORD.
DESIGNER: BRIAN SOWDER	FILE: 2013/STARBUCKS/CHICAGO IL/13-20121/SB CHICAGO IL 4015		

THIS DESIGN IS THE ORIGINAL AND UNPUBLISHED WORK OF HILTON DISPLAYS AND MAY NOT BE REPRODUCED, COPIED, OR EXHIBITED IN ANY FASHION WITHOUT WRITTEN CONSENT FROM AN AUTHORIZED OFFICER OF THE COMPANY © HILTON DISPLAYS 2013

HILTON DISPLAYS
GREAT SIGNS FOR GREAT COMPANIES
www.hiltondisplays.com
125 Hillside Dr.
Greenville, SC
29607
(864) 233-0401
(800) 353-8132
Fax: (864) 242-2204

Department of Business Affairs and Consumer Protection
Business Assistance Center - Public Way Use Unit
City Hall - 121 N. LaSalle Street, Room 800 • Chicago, IL 60602
(312)-74-GOBIZ (312-744-6249) • (312) 744-1944 (TTY)
http://www.cityofchicago.org/bacp

10/16/2013

Alderman **Ameya Pawar**
Ward # **47**
City of Chicago
City Hall, Room **300**
121 North LaSalle Street
Chicago, Illinois 60602

Re: An ordinance to use and maintain a portion of the public right-of-way for **three (3) sign(s)** for **STARBUCKS COFFEE # 2449**, adjacent to the premises known as **4015 N. Lincoln Ave.**.

Dear Alderman **Ameya Pawar**:

The applicant referenced above has requested the use of the public right-of-way for a **sign(s)**. An ordinance has been prepared by the Department of Business Affairs and Consumer Protection – Business Assistance Center - Public Way Use Unit for presentation to the City Council. Because this request was made for properties located in your ward, as approved by you as per the attached, I respectfully request that you introduce the attached ordinance at the next City Council meeting.

If you have any questions regarding this ordinance, please contact Anthony Bertuca at (312) 744-5506.

Department of Business Affairs and Consumer Protection

City of Chicago

O2013-8046

Office of the City Clerk

Document Tracking Sheet

Meeting Date:	10/16/2013
Sponsor(s):	Osterman (48)
Type:	Ordinance
Title:	Grant(s) of privilege in public way for Ann & Robert H. Lurie Children's Hospital of Chicago
Committee(s) Assignment:	Committee on Transportation and Public Way

ORDINANCE
ANN & ROBERT H. LURIE CHILDREN'S HOSPITAL OF CHICAGO
Acct. No. 5640 - 12
Permit No. 1108709

Be It Ordained by the City Council of the City of Chicago:

SECTION 1. Permission and authority are hereby given and granted to ANN & ROBERT H. LURIE CHILDREN'S HOSPITAL OF CHICAGO, upon the terms and subject to the conditions of this ordinance to construct, install, maintain and use one (1) Sculpture (Public Art) on the public right-of-way adjacent to its premises known as 4711 N. Broadway .

Said Sculpture (Public Art) at North Broadway measure(s):
One (1) at eight (8) feet in length, and four (4) feet in width for a total of thirty-two (32) square feet. Said sculpture (public Art) shall be approximately five (5) feet in height.

The location of said privilege shall be as shown on prints kept on file with the Department of Business Affairs and Consumer Protection and the Office of the City Clerk.

Said privilege shall be constructed in accordance with plans and specifications approved by the Department of Planning and Development and Department of Transportation (Division of Project Development).

This grant of privilege in the public way shall be subject to the provisions of Section 10-28-015 and all other required provisions of the Municipal Code of Chicago.

The grantee shall pay to the City of Chicago as compensation for the privilege #1108709 herein granted the sum of four hundred ($400.00) per annum in advance.

A 25% penalty will be added for payments received after due date.

The permit holder agrees to hold the City of Chicago harmless for any damage, relocation or replacement costs associated with damage, relocation or removal of private property caused by the City performing work in the public way.


Authority herein given and granted for a period of five (5) years from and after Date of Passage.

Alderman _____

Harry Osterman 48th Ward

APPLICATION TO USE PUBLIC RIGH OF WAY: TO PLACE PUBLIC ART (PHOTO BELOW)

LOCATION: 4711 N. BROADWAY STREET, CHICAGO, IL

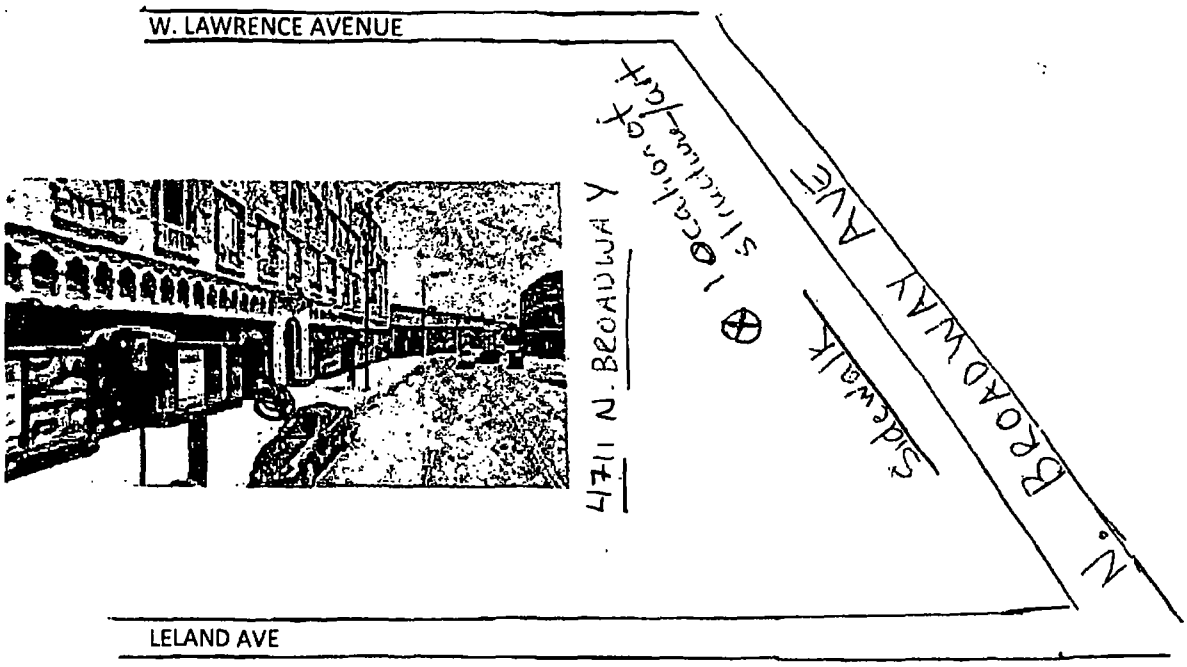



Department of Business Affairs and Consumer Protection
Business Assistance Center- Public Way Use Unit
City Hall- 121 N. LaSalle Street Room 800 • Chicago, IL 60602
(312)-74-GOBIZ (312-744-6249) • (312) 744-1944 (TTY)
http://www.cityofchicago.org/bacp

10/16/2013

Alderman **Harry Osterman**
Ward # **48**
City of Chicago
City Hall, Room **300**
121 North LaSalle Street
Chicago, Illinois 60602

Re: An ordinance to use and maintain a portion of the public right-of-way for **one (1) sculpture(s)** for **ANN & ROBERT H. LURIE CHILDREN'S HOSPITAL OF CHICAGO**, adjacent to the premises known as **4711 N. Broadway** .

Dear Alderman **Harry Osterman**:

The applicant referenced above has requested the use of the public right-of-way for a **sculpture(s)**. An ordinance has been prepared by the Department of Business Affairs and Consumer Protection – Business Assistance Center - Public Way Use Unit for presentation to the City Council. Because this request was made for properties located in your ward, as approved by you as per the attached, I respectfully request that you introduce the attached ordinance at the next City Council meeting.

If you have any questions regarding this ordinance, please contact Anthony Bertuca at (312) 744-5506.

Department of Business Affairs and Consumer Protection

City of Chicago

O2013-8047

Office of the City Clerk

Document Tracking Sheet

Meeting Date:	10/16/2013
Sponsor(s):	Osterman (48)
Type:	Ordinance
Title:	Grant(s) of privilege in public way for Hancock Fabrics No. 6186
Committee(s) Assignment:	Committee on Transportation and Public Way

ORDINANCE
HANCOCK FABRICS #6186
Acct. No. 60792 - 2
Permit No. 1102574

Be It Ordained by the City Council of the City of Chicago:

SECTION 1. Permission and authority are hereby given and granted to HANCOCK FABRICS #6186, upon the terms and subject to the conditions of this ordinance to maintain and use one (1) sign(s) projecting over the public right-of-way attached to its premises known as 6101 N. Broadway.

Said sign structure(s) measures as follows; along N. Broadway:
One (1) at fifteen point two four (15.24) feet in length, twenty-seven point eight seven (27.87) feet in height and fifteen point nine (15.9) feet above grade level.

The location of said privilege shall be as shown on prints kept on file with the Department of Business Affairs and Consumer Protection and the Office of the City Clerk.

Said privilege shall be constructed in accordance with plans and specifications approved by the Department of Transportation (Division of Project Development) and Zoning Department - Signs.

This grant of privilege in the public way shall be subject to the provisions of Section 10-28-015 and all other required provisions of the Municipal Code of Chicago.

The grantee shall pay to the City of Chicago as compensation for the privilege #1102574 herein granted the sum of three hundred ($300.00) per annum in advance.

A 25% penalty will be added for payments received after due date.

The permit holder agrees to hold the City of Chicago harmless for any damage, relocation or replacement costs associated with damage, relocation or removal of private property caused by the City performing work in the public way.


Authority herein given and granted for a period of five (5) years from and after Date of Passage.

Alderman _____

Harry Osterman 48th Ward

PROPERTY LOCATION: 6101 NORTH BROADWAY

ORGANIZATION NAME: HANCOCK FABRICS & NOTIONS

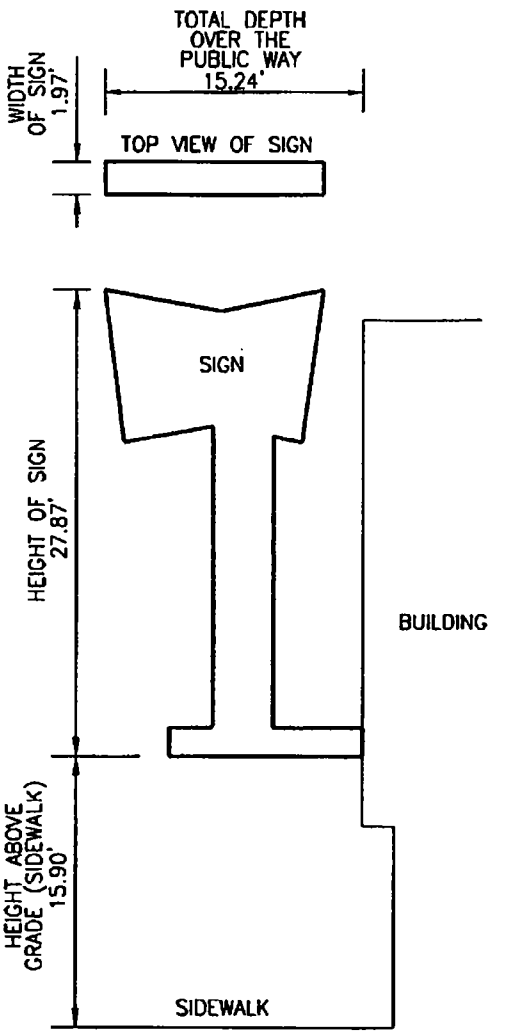

Mackie Consultants, LLC
9575 W. Higgins Road, Suite 600
Rosemont, IL 60018
(847)696-1400
www.mackieconsult.com

DATE	DESCRIPTION OF REVISION	BY

DESIGNED	
DRAWN	DAG
APPROVED	MTB
DATE	7-27-12
SCALE	1"=10'

SIGN DRAWING
6101 NORTH BROADWAY
CHICAGO, ILLINOIS

SHEET 1 OF 1

PROJECT 1996

Department of Business Affairs and Consumer Protection
Business Assistance Center - Public Way Use Unit
City Hall - 121 N. LaSalle Street, Room 800 • Chicago, IL 60602
(312)-74-GOBIZ (312-744-6249) • (312) 744-1944 (TTY)
http://www.cityofchicago.org/bacp

10/16/2013

Alderman **Harry Osterman**
Ward # **48**
City of Chicago
City Hall, Room **300**
121 North LaSalle Street
Chicago, Illinois 60602

Re: An ordinance to use and maintain a portion of the public right-of-way for **one (1) sign(s)** for **HANCOCK FABRICS #6186**, adjacent to the premises known as **6101 N. Broadway** .

Dear Alderman **Harry Osterman**:

The applicant referenced above has requested the use of the public right-of-way for a **sign(s)**. An ordinance has been prepared by the Department of Business Affairs and Consumer Protection – Business Assistance Center - Public Way Use Unit for presentation to the City Council. Because this request was made for properties located in your ward, as approved by you as per the attached, I respectfully request that you introduce the attached ordinance at the next City Council meeting.

If you have any questions regarding this ordinance, please contact Anthony Bertuca at (312) 744-5506.

Department of Business Affairs and Consumer Protection

City of Chicago

O2013-8048

Office of the City Clerk

Document Tracking Sheet

Meeting Date:	10/16/2013
Sponsor(s):	Osterman (48)
Type:	Ordinance
Title:	Grant(s) of privilege in public way for Hoppin' Hots
Committee(s) Assignment:	Committee on Transportation and Public Way

ORDINANCE
HOPPIN' HOTS
Acct. No. 380734 - 1
Permit No. 1108519

Be It Ordained by the City Council of the City of Chicago:

SECTION 1. Permission and authority are hereby given and granted to HOPPIN' HOTS, upon the terms and subject to the conditions of this ordinance to maintain and use one (1) sign(s) projecting over the public right-of-way attached to its premises known as 1477 W. Balmoral Ave..

Said sign structure(s) measures as follows; along 1477 W. Balmoral Ave.:
One (1) at six point nine two (6.92) feet in length, two point zero eight (2.08) feet in height and nine (9) feet above grade level.

The location of said privilege shall be as shown on prints kept on file with the Department of Business Affairs and Consumer Protection and the Office of the City Clerk.

Said privilege shall be constructed in accordance with plans and specifications approved by the Department of Transportation (Division of Project Development) and Zoning Department - Signs.

This grant of privilege in the public way shall be subject to the provisions of Section 10-28-015 and all other required provisions of the Municipal Code of Chicago.

The grantee shall pay to the City of Chicago as compensation for the privilege #1108519 herein granted the sum of one hundred ($100.00) per annum in advance.

A 25% penalty will be added for payments received after due date.


The permit holder agrees to hold the City of Chicago harmless for any damage, relocation or replacement costs associated with damage, relocation or removal of private property caused by the City performing work in the public way.

Authority herein given and granted for a period of five (5) years from and after Date of Passage.

Alderman _____


Harry Osterman 48th Ward

6'11"

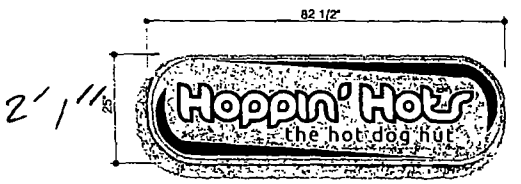

ALUMINUM CABINET & RETAINERS, PMS #109 YELLOW PAINTED FINISH WHITE LEXAN FACE W/ #53 CARDINAL RED & #015 YELLOW VINYL APPLIED GRAPHICS

S/F INT. H.O. FLO. ILLUMINATED DISPLAY 1/2" = 1'-0"

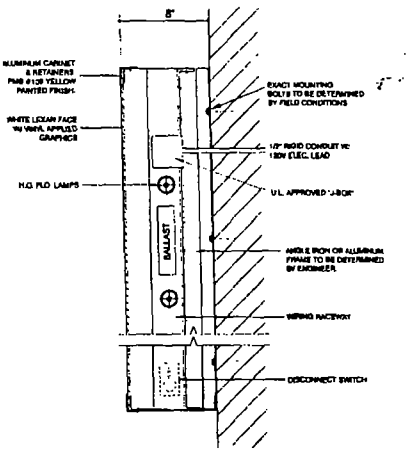

SIDE VIEW DETAIL NTS





OLYMPIC SIGNS
1150 N. Garfield
Lombard, IL 60148
Ph.# 630.424.6100 Fx.# 630.424.6120 WWW.OLYSIGNS.COM

account representative: L GOTFRIED / client: Hoppin' Hots the hot dog hut 1477 W BALMORAL CHICAGO, IL / drawn by: JOHN W / • job#: 13-5253 • 7-24-13 • rev # 7-31-13

Customer's Signature _____ Date: _____

Comments:

THIS IS AN ORIGINAL, UNPUBLISHED DESIGN CREATED BY OLYMPIC SIGNS INC. AND IS SUBMITTED FOR YOUR PERSONAL USE IN CONNECTION WITH A PROJECT NOT PLANNED FOR BY OLYMPIC SIGNS INC. IT IS NOT TO BE SHOWN TO ANYONE OUTSIDE YOUR ORGANIZATION, EXCEPTED AS STATED BELOW, NOR IS IT TO BE USED, REPRODUCED OR ASSIGNED TO ANY OTHER PERSON OR COMPANY WITHOUT THE WRITTEN PERMISSION OF OLYMPIC SIGNS INC. ALL RIGHTS IN COPYRIGHT PROPERTY OF OLYMPIC SIGNS INC.

Department of Business Affairs and Consumer Protection
Business Assistance Center - Public Way Use Unit
City Hall - 121 N. LaSalle Street, Room 800 • Chicago, IL 60602
(312)-74-GOBIZ (312-744-6249) • (312) 744-1944 (TTY)
http://www.cityofchicago.org/bacp

10/16/2013

Alderman **Harry Osterman**
Ward # **48**
City of Chicago
City Hall, Room **300**
121 North LaSalle Street
Chicago, Illinois 60602

Re: An ordinance to use and maintain a portion of the public right-of-way for **one (1) sign(s)** for **HOPPIN' HOTS**, adjacent to the premises known as **1477 W. Balmoral Ave.**.

Dear Alderman **Harry Osterman**:

The applicant referenced above has requested the use of the public right-of-way for a **sign(s)**. An ordinance has been prepared by the Department of Business Affairs and Consumer Protection – Business Assistance Center - Public Way Use Unit for presentation to the City Council. Because this request was made for properties located in your ward, as approved by you as per the attached, I respectfully request that you introduce the attached ordinance at the next City Council meeting.

If you have any questions regarding this ordinance, please contact Anthony Bertuca at (312) 744-5506.

Department of Business Affairs and Consumer Protection

City of Chicago

O2013-8034

Office of the City Clerk

Document Tracking Sheet

Meeting Date:	10/16/2013
Sponsor(s):	Moore (49)
Type:	Ordinance
Title:	Grant(s) of privilege in public way for Family Dollar No. 5983
Committee(s) Assignment:	Committee on Transportation and Public Way

ORDINANCE
FAMILY DOLLAR # 5983
Acct. No. 11071 - 51
Permit No. 1108836

Be It Ordained by the City Council of the City of Chicago:

SECTION 1. Permission and authority are hereby given and granted to FAMILY DOLLAR # 5983, upon the terms and subject to the conditions of this ordinance to maintain and use one (1) sign(s) projecting over the public right-of-way attached to its premises known as 2341 W. Howard St..

Said sign structure(s) measures as follows; along W. Howard Street:
One (1) at twenty-eight (28) feet in length, three (3) feet in height and twenty (20) feet above grade level.

The location of said privilege shall be as shown on prints kept on file with the Department of Business Affairs and Consumer Protection and the Office of the City Clerk.

Said privilege shall be constructed in accordance with plans and specifications approved by the Department of Transportation (Division of Project Development) and Zoning Department - Signs.

This grant of privilege in the public way shall be subject to the provisions of Section 10-28-015 and all other required provisions of the Municipal Code of Chicago.

The grantee shall pay to the City of Chicago as compensation for the privilege #1108836 herein granted the sum of three hundred ($300.00) per annum in advance.


A 25% penalty will be added for payments received after due date.

The permit holder agrees to hold the City of Chicago harmless for any damage, relocation or replacement costs associated with damage, relocation or removal of private property caused by the City performing work in the public way.

Authority herein given and granted for a period of five (5) years from and after 07/09/2013.

Alderman _____
Joe Moore 49th Ward

2341 W. Howard St.

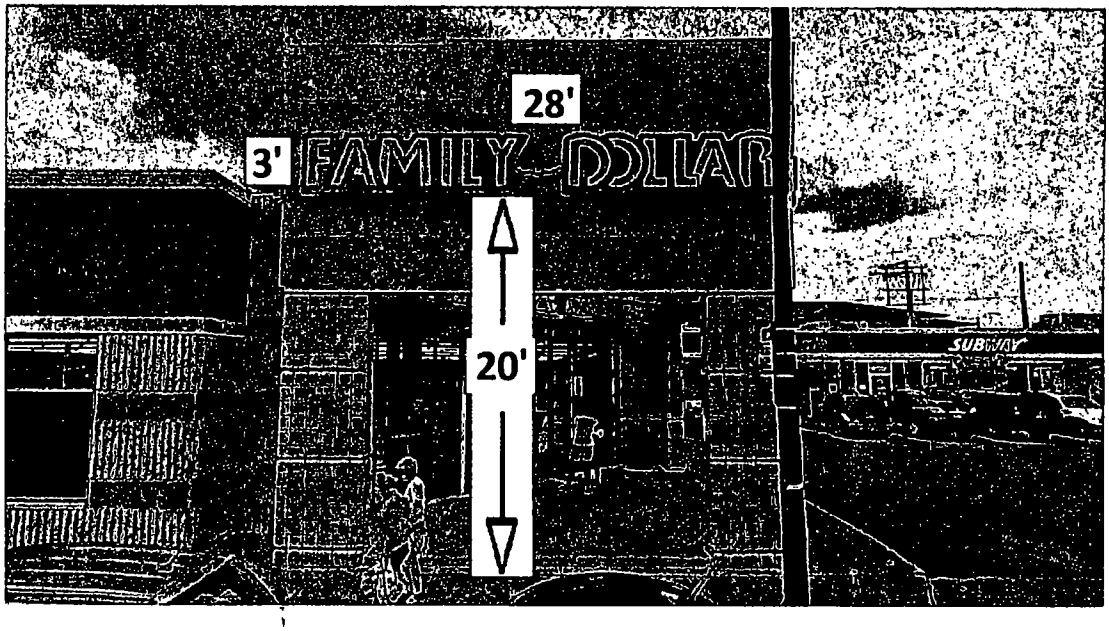

Department of Business Affairs and Consumer Protection
Business Assistance Center - Public Way Use Unit
City Hall - 121 N. LaSalle Street, Room 800 • Chicago, IL 60602
(312)-74-GOBIZ (312-744-6249) • (312) 744-1944 (TTY)
http://www.cityofchicago.org/bacp

10/16/2013

Alderman **Joe Moore**
Ward # **49**
City of Chicago
City Hall, Room **300**
121 North LaSalle Street
Chicago, Illinois 60602

Re: An ordinance to use and maintain a portion of the public right-of-way for **one (1) sign(s)** for **FAMILY DOLLAR # 5983**, adjacent to the premises known as **2341 W. Howard St.**.

Dear Alderman **Joe Moore**:

The applicant referenced above has requested the use of the public right-of-way for a **sign(s)**. An ordinance has been prepared by the Department of Business Affairs and Consumer Protection – Business Assistance Center - Public Way Use Unit for presentation to the City Council. Because this request was made for properties located in your ward, as approved by you as per the attached, I respectfully request that you introduce the attached ordinance at the next City Council meeting.

If you have any questions regarding this ordinance, please contact Anthony Bertuca at (312) 744-5506.

Department of Business Affairs and Consumer Protection

City of Chicago

O2013-8036

Office of the City Clerk

Document Tracking Sheet

Meeting Date:	10/16/2013
Sponsor(s):	Moore (49)
Type:	Ordinance
Title:	Grant(s) of privilege in public way for Rogers Park Business Alliance
Committee(s) Assignment:	Committee on Transportation and Public Way

ORDINANCE
ROGERS PARK BUSINESS ALLIANCE
Acct. No. 298799 - 17
Permit No. 1107820

Be It Ordained by the City Council of the City of Chicago:

SECTION 1. Permission and authority are hereby given and granted to ROGERS PARK BUSINESS ALLIANCE, upon the terms and subject to the conditions of this ordinance to construct, install, maintain and use Occupation of Space on the public right-of-way adjacent to its premises known as 7559 N. Paulina St.. Said occupation of space shall be used for a public bicycle repair stand.

Said Occupation of Space (Bicycle repair stand) at West Howard Street & North Paulina Street measure(s): One (1) at one (1) foot in length, and two point seven five (2.75) feet in width for a total of two point seven five (2.75) square feet. Said bicycle repair stand shall be fifty-nine (59) inches in height.

Grantee must allow a minimum of at least six (6) feet of clear and unobstructed space for pedestrian passage at all times.

The location of said privilege shall be as shown on prints kept on file with the Department of Business Affairs and Consumer Protection and the Office of the City Clerk.

Said privilege shall be constructed in accordance with plans and specifications approved by the Department of Planning and Development, Department of Transportation (Division of Project Development), and Department of Transportation (Office of Underground Coordination).

This grant of privilege in the public way shall be subject to the provisions of Section 10-28-015 and all other required provisions of the Municipal Code of Chicago.

The grantee shall pay to the City of Chicago as compensation for the privilege #1107820 herein granted the sum of four hundred ($400.00) per annum in advance.


A 25% penalty will be added for payments received after due date.

The permit holder agrees to hold the City of Chicago harmless for any damage, relocation or replacement costs associated with damage, relocation or removal of private property caused by the City performing work in the public way.


Authority herein given and granted for a period of five (5) years from and after Date of Passage.

Alderman

Joe Moore 49th Ward

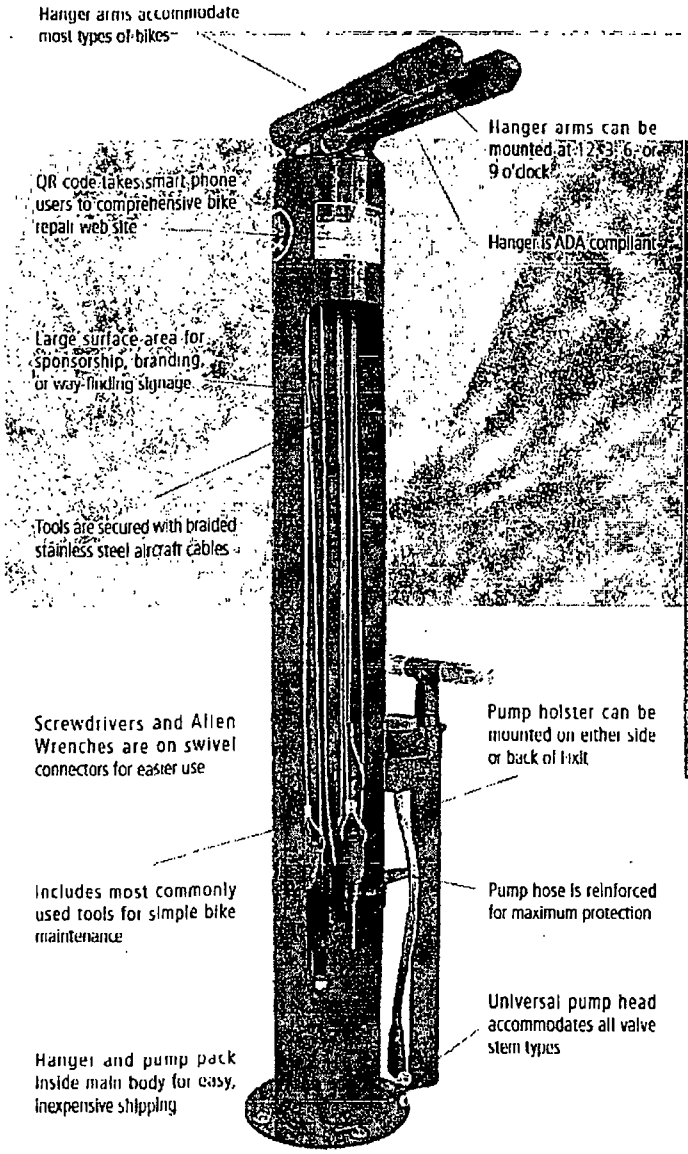

Patent D683,974 S

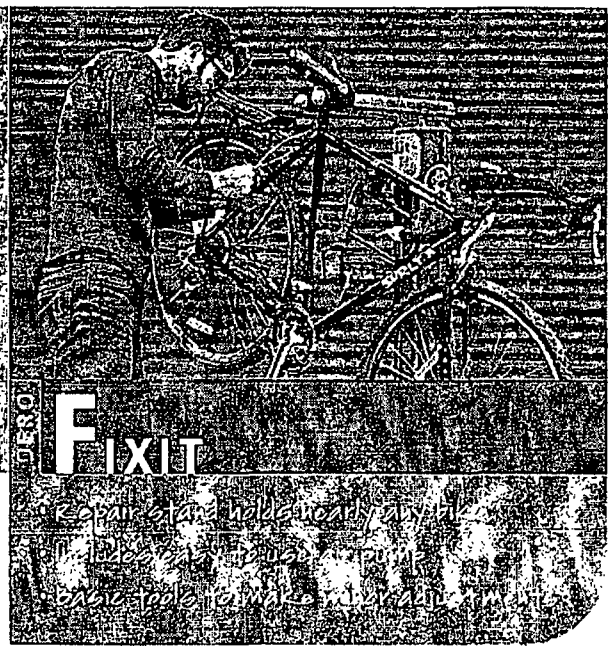

You are riding home from work when you notice your bike needs some adjusting. The bike shop is closed and out of your way, so now what? Fixit to the rescue

The Fixit includes all the tools necessary to perform basic repairs and maintenance, from changing a flat to adjusting brakes and derailleurs. The tools and air pump are securely attached to the stand with stainless steel cables and tamper-proof fasteners. Hanging the bike from the hanger arms allows the pedals and wheels to spin freely while making adjustments. For help with repairs use the Quick Read (QR) code on the front of the Fixit to view detailed instructions on your smart phone.

DERO
A PLAYCORE company

www.dero.com 1.800.337.6729

Printed on recycled paper

Department of Business Affairs and Consumer Protection
Business Assistance Center- Public Way Use Unit
City Hall - 121 N LaSalle Street Room 800 • Chicago, IL 60602
(312)-74-GOBIZ (312-744-6249) • (312) 744-1944 (TTY)
http://www.cityofchicago.org/bacp

10/16/2013

Alderman **Joe Moore**
Ward # **49**
City of Chicago
City Hall, Room **300**
121 North LaSalle Street
Chicago, Illinois 60602

Re: An ordinance to use and maintain a portion of the public right-of-way for **one (1) occupation of space(s)** for **ROGERS PARK BUSINESS ALLIANCE**, adjacent to the premises known as **7559 N. Paulina St.**.

Dear Alderman **Joe Moore**:

The applicant referenced above has requested the use of the public right-of-way for a **occupation of space(s)**. An ordinance has been prepared by the Department of Business Affairs and Consumer Protection – Business Assistance Center - Public Way Use Unit for presentation to the City Council. Because this request was made for properties located in your ward, as approved by you as per the attached, I respectfully request that you introduce the attached ordinance at the next City Council meeting.

If you have any questions regarding this ordinance, please contact Anthony Bertuca at (312) 744-5506.

Department of Business Affairs and Consumer Protection

City of Chicago

O2013-8038

Office of the City Clerk

Document Tracking Sheet

Meeting Date:	10/16/2013
Sponsor(s):	Moore (49)
Type:	Ordinance
Title:	Grant(s) of privilege in public way for Seeley of East Ridge Condo Assn, The
Committee(s) Assignment:	Committee on Transportation and Public Way

ORDINANCE
THE SEELEY OF EAST RIDGE CONDO ASSN
Acct. No. 383531 - 1
Permit No. 1107956

Be It Ordained by the City Council of the City of Chicago:

SECTION 1. Permission and authority are hereby given and granted to THE SEELEY OF EAST RIDGE CONDO ASSN, upon the terms and subject to the conditions of this ordinance to construct, install, maintain and use three (3) Fence(s) on the public right-of-way adjacent to its premises known as 2033-37 W. Fargo Ave..

Said Fence(s) at West Fargo Avenue measure(s):
One (1) at fifty-seven point eight four (57.84) feet in length, and one (1) foot in width for a total of fifty-seven point eight four (57.84) square feet.
One (1) at eighty-seven point six six (87.66) feet in length, and one (1) foot in width for a total of eighty-seven point six six (87.66) square feet.
One (1) at sixty-four point five (64.5) feet in length, and one (1) foot in width for a total of sixty-four point five (64.5) square feet.

The location of said privilege shall be as shown on prints kept on file with the Department of Business Affairs and Consumer Protection and the Office of the City Clerk.

Said privilege shall be constructed in accordance with plans and specifications approved by the Department of Transportation (Division of Project Development).

This grant of privilege in the public way shall be subject to the provisions of Section 10-28-015 and all other required provisions of the Municipal Code of Chicago.

The grantee shall pay to the City of Chicago as compensation for the privilege #1107956 herein granted the sum of zero ($.00) per annum in advance.


A 25% penalty will be added for payments received after due date.

The permit holder agrees to hold the City of Chicago harmless for any damage, relocation or replacement costs associated with damage, relocation or removal of private property caused by the City performing work in the public way.

Authority herein given and granted for a period of five (5) years from and after Date of Passage.

Alderman _____

Joe Moore 49th Ward

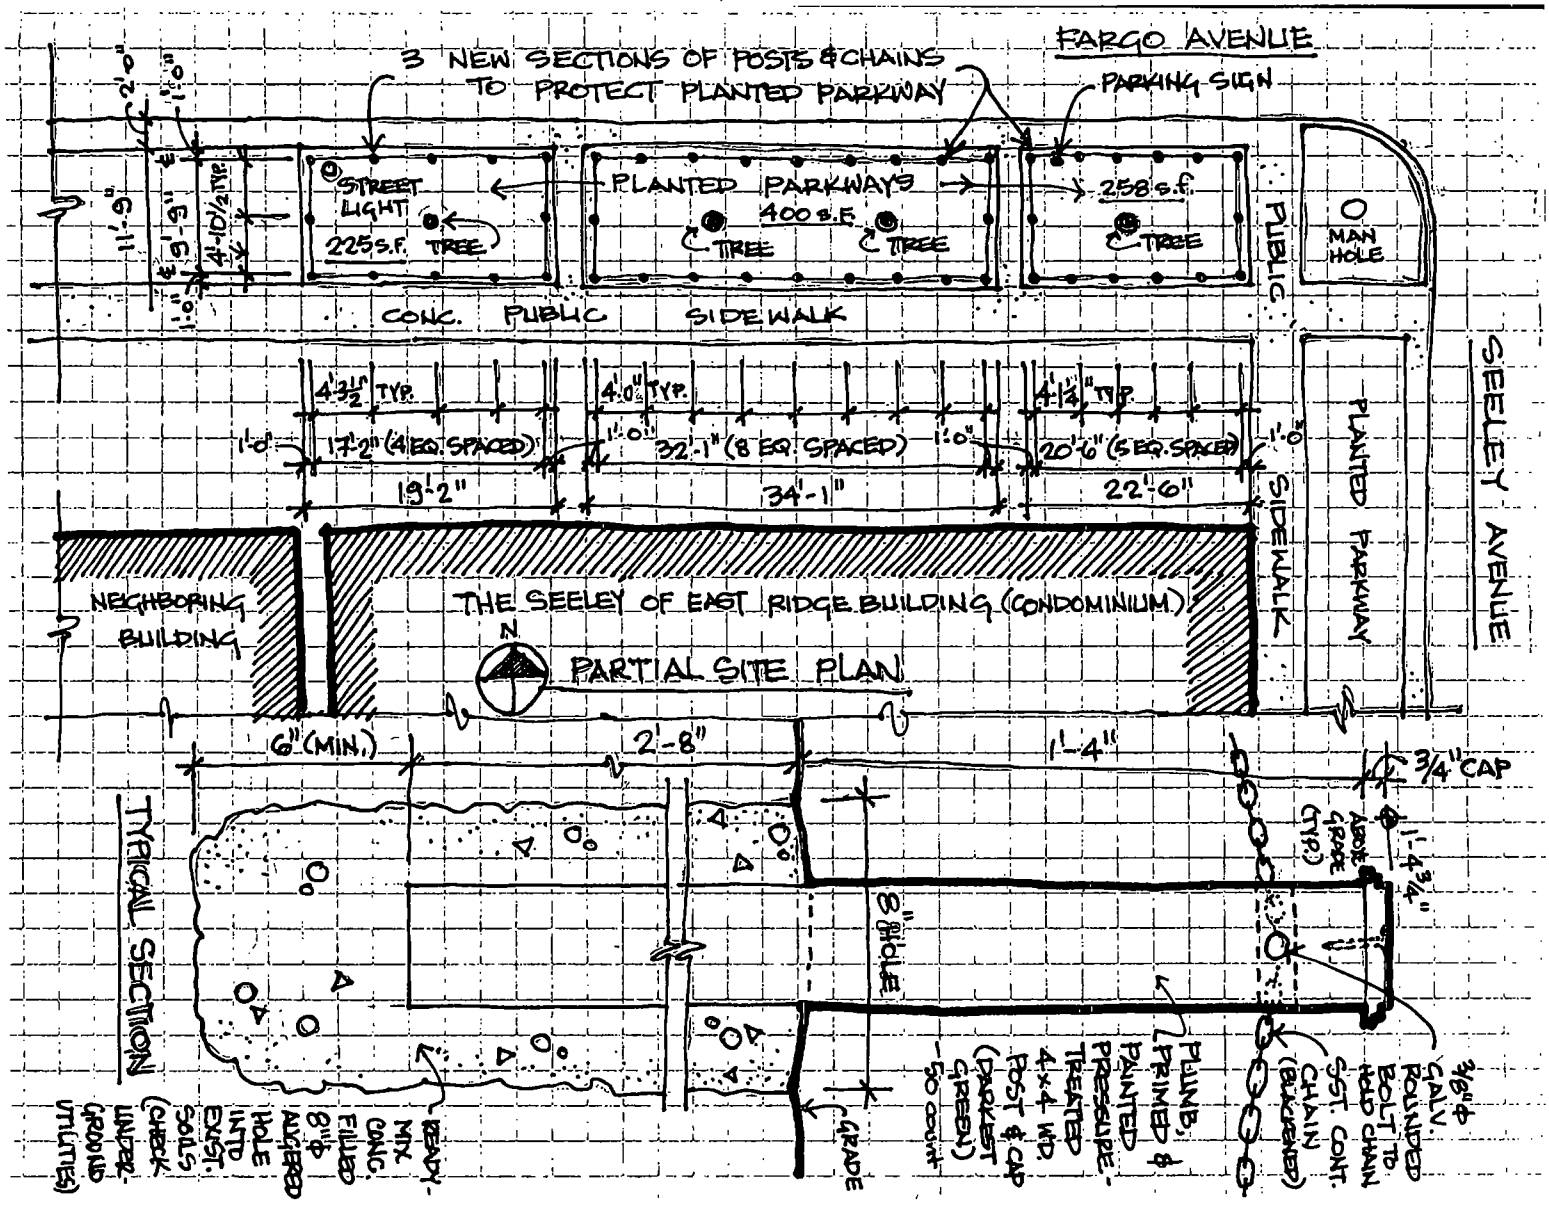
FARGO AVENUE
3 NEW SECTIONS OF POSTS & CHAINS TO PROTECT PLANTED PARKWAY
PARKING SIGN
STREET LIGHT
225 S.F.
TREE
PLANTED PARKWAYS
400 S.F.
TREE
TREE
258 S.F.
TREE
MAN HOLE
PUBLIC
CONC. PUBLIC SIDEWALK
4'-3½" TYP.
17'-2" (4 EQ. SPACED)
19'-2"
4'-0" TYP.
32'-1" (8 EQ. SPACED)
34'-1"
4'-1¼" TYP.
20'-6" (5 EQ. SPACED)
22'-6"
SIDEWALK
PLANTED PARKWAY
SEELEY AVENUE
NEIGHBORING BUILDING
THE SEELEY OF EAST RIDGE BUILDING (CONDOMINIUM)
N
PARTIAL SITE PLAN
6" (MIN.)
2'-8"
1'-4"
3/4" CAP
ABOVE GRADE (TYP.)
1'-4 3/4"
8" Ø HOLE
TYPICAL SECTION
MIX CONC. FILLED 8" Ø AUGERED HOLE INTO EXIST. SOILS (CHECK UNDER GROUND UTILITIES)
READY-
GRADE
PLUMB, PRIMED & PAINTED PRESSURE-TREATED 4x4 WD. POST & CAP (DARKEST GREEN) - 50 COUNT
3/16" Ø GALV. ROUNDED BOLT TO HOLD CHAIN
SST. CONT. CHAIN (BLACKENED)

Department of Business Affairs and Consumer Protection
Business Assistance Center - Public Way Use Unit
City Hall - 121 N. LaSalle Street, Room 800 • Chicago, IL 60602
(312)-74-GOBIZ (312-744-6249) • (312) 744-1944 (TTY)
http://www.cityofchicago.org/bacp

10/16/2013

Alderman **Joe Moore**
Ward # **49**
City of Chicago
City Hall, Room **300**
121 North LaSalle Street
Chicago, Illinois 60602

Re: An ordinance to use and maintain a portion of the public right-of-way for **three (3) fence(s)** for **THE SEELEY OF EAST RIDGE CONDO ASSN**, adjacent to the premises known as **2033-37 W. Fargo Ave.**.

Dear Alderman **Joe Moore**:

The applicant referenced above has requested the use of the public right-of-way for a **fence(s)**. An ordinance has been prepared by the Department of Business Affairs and Consumer Protection – Business Assistance Center - Public Way Use Unit for presentation to the City Council. Because this request was made for properties located in your ward, as approved by you as per the attached, I respectfully request that you introduce the attached ordinance at the next City Council meeting.

If you have any questions regarding this ordinance, please contact Anthony Bertuca at (312) 744-5506.

Department of Business Affairs and Consumer Protection

City of Chicago

O2013-8041

Office of the City Clerk

Document Tracking Sheet

Meeting Date:	10/16/2013
Sponsor(s):	Moore (49)
Type:	Ordinance
Title:	Grant(s) of privilege in public way for Twisted Tapas
Committee(s) Assignment:	Committee on Transportation and Public Way

ORDINANCE
TWISTED TAPAS
Acct. No. 328415 - 2
Permit No. 1108621

Be It Ordained by the City Council of the City of Chicago:

SECTION 1. Permission and authority are hereby given and granted to TWISTED TAPAS, upon the terms and subject to the conditions of this ordinance to maintain and use, as now constructed, two (2) Light Fixture(s) projecting over the public right-of-way adjacent to its premises known as 1148 W. Pratt Blvd..

Said Light Fixture(s) at West Pratt Blvd measure(s):
Two (2) at one (1) foot in length, two point three three (2.33) feet in width and seventeen point three three (17.33) feet above grade level.

The location of said privilege shall be as shown on prints kept on file with the Department of Business Affairs and Consumer Protection and the Office of the City Clerk.

Said privilege shall be constructed in accordance with plans and specifications approved by the Department of Transportation (Division of Project Development).

This grant of privilege in the public way shall be subject to the provisions of Section 10-28-015 and all other required provisions of the Municipal Code of Chicago.

The grantee shall pay to the City of Chicago as compensation for the privilege #1108621 herein granted the sum of twenty-five ($25.00) per annum in advance.

A 25% penalty will be added for payments received after due date.


The permit holder agrees to hold the City of Chicago harmless for any damage, relocation or replacement costs associated with damage, relocation or removal of private property caused by the City performing work in the public way.

Authority herein given and granted for a period of five (5) years from and after Date of Passage.

Alderman

Joe Moore 49th Ward

Agua Bar
1146 W. Pratt
Chicago IL 60626

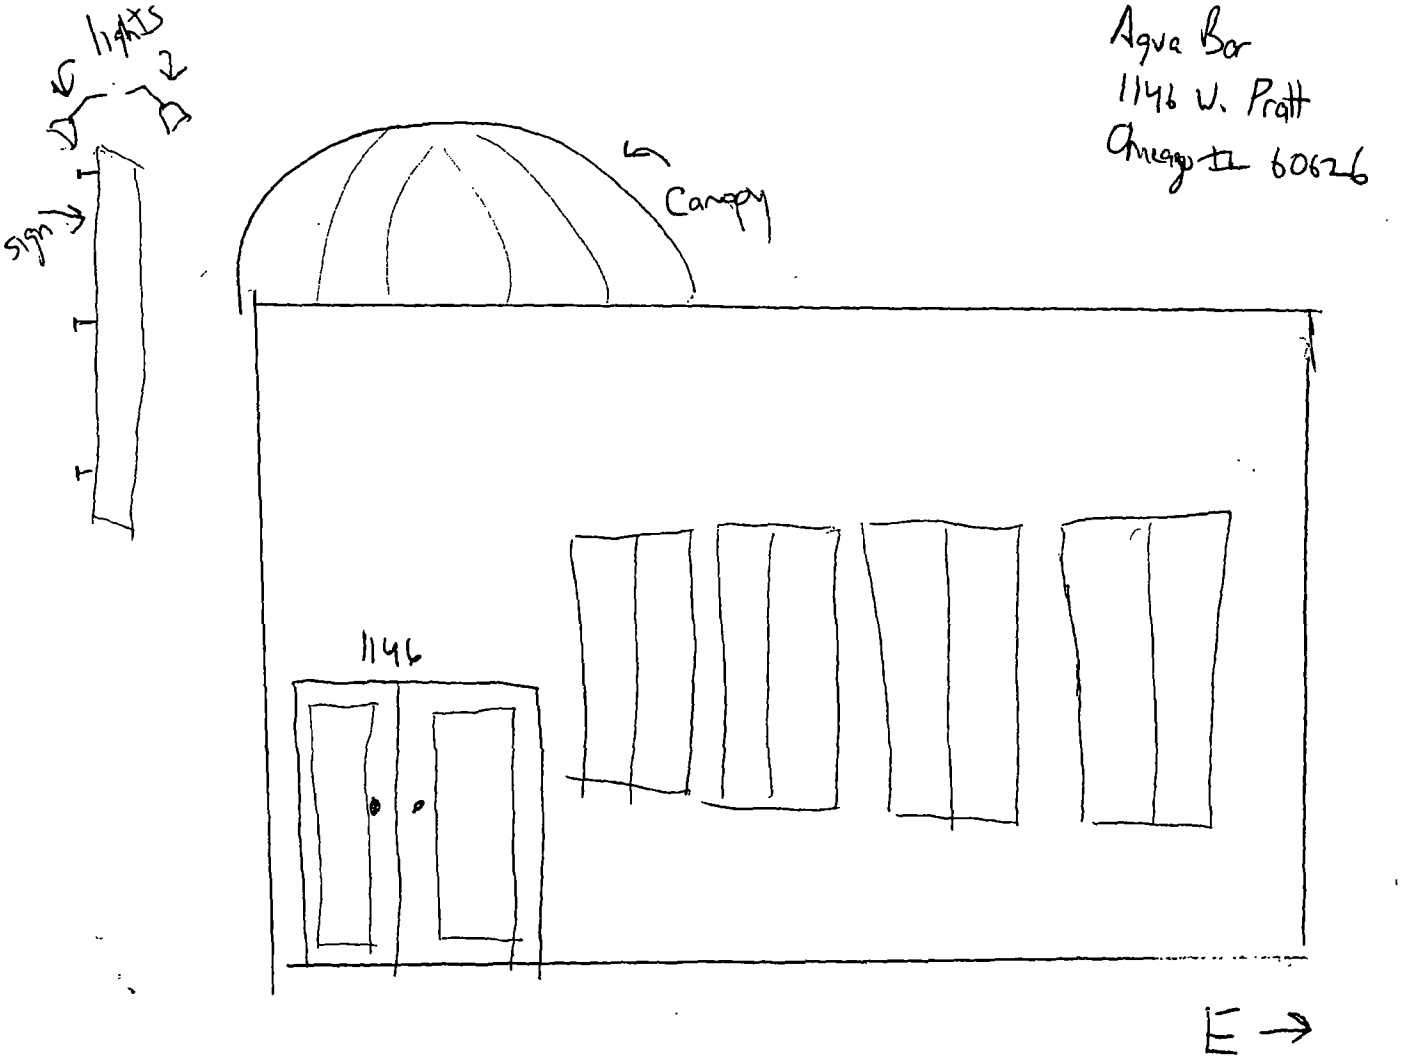

Department of Business Affairs and Consumer Protection
Business Assistance Center - Public Way Use Unit
City Hall - 121 N. LaSalle Street, Room 800 • Chicago, IL 60602
(312)-74-GOBIZ (312-744-6249) • (312) 744-1944 (TTY)
http://www.cityofchicago.org/bacp

10/16/2013

Alderman **Joe Moore**
Ward # **49**
City of Chicago
City Hall, Room **300**
121 North LaSalle Street
Chicago, Illinois 60602

Re: An ordinance to use and maintain a portion of the public right-of-way for **two (2) light fixture(s)** for **TWISTED TAPAS**, adjacent to the premises known as **1148 W. Pratt Blvd.**.

Dear Alderman **Joe Moore**:

The applicant referenced above has requested the use of the public right-of-way for a **light fixture(s)**. An ordinance has been prepared by the Department of Business Affairs and Consumer Protection – Business Assistance Center - Public Way Use Unit for presentation to the City Council. Because this request was made for properties located in your ward, as approved by you as per the attached, I respectfully request that you introduce the attached ordinance at the next City Council meeting.

If you have any questions regarding this ordinance, please contact Anthony Bertuca at (312) 744-5506.

Department of Business Affairs and Consumer Protection

City of Chicago

O2013-8016

Office of the City Clerk

Document Tracking Sheet

Meeting Date:	10/16/2013
Sponsor(s):	Silverstein (50)
Type:	Ordinance
Title:	Grant(s) of privilege in public way for Bank of America - LaSalle
Committee(s) Assignment:	Committee on Transportation and Public Way

ORDINANCE
BANK OF AMERICA - LASALLE
Acct. No. 9118 - 139
Permit No. 1108775

Be It Ordained by the City Council of the City of Chicago:

SECTION 1. Permission and authority are hereby given and granted to BANK OF AMERICA - LASALLE, upon the terms and subject to the conditions of this ordinance to maintain and use one (1) sign(s) projecting over the public right-of-way attached to its premises known as 2855 W. Touhy Ave..

Said sign structure(s) measures as follows; along W TOUHY:
One (1) at seven point six six (7.66) feet in length, four point three three (4.33) feet in height and eleven point six six (11.66) feet above grade level.

The location of said privilege shall be as shown on prints kept on file with the Department of Business Affairs and Consumer Protection and the Office of the City Clerk.

Said privilege shall be constructed in accordance with plans and specifications approved by the Department of Transportation (Division of Project Development) and Zoning Department - Signs.

This grant of privilege in the public way shall be subject to the provisions of Section 10-28-015 and all other required provisions of the Municipal Code of Chicago.

The grantee shall pay to the City of Chicago as compensation for the privilege #1108775 herein granted the sum of three hundred ($300.00) per annum in advance.

A 25% penalty will be added for payments received after due date.

The permit holder agrees to hold the City of Chicago harmless for any damage, relocation or replacement costs associated with damage, relocation or removal of private property caused by the City performing work in the public way.

Authority herein given and granted for a period of five (5) years from and after 07/30/2013.

Alderman _____

Debra L. Silverstein 50th Ward

[redacted]

- Length: 8'0"
- Width: 4'0"
- Depth: 1'4"
- Bottom of sign above grade: 12'6"
- Top of sign above grade: 16'6"



2855 W. Touhy

Department of Business Affairs and Consumer Protection
Business Assistance Center - Public Way Use Unit
City Hall - 121 N. LaSalle Street, Room 800 • Chicago, IL 60602
(312)-74-GOBIZ (312-744-6249) • (312) 744-1944 (TTY)
http://www.cityofchicago.org/bacp

10/16/2013

Alderman **Debra L. Silverstein**
Ward # **50**
City of Chicago
City Hall, Room **203**
121 North LaSalle Street
Chicago, Illinois 60602

Re: An ordinance to use and maintain a portion of the public right-of-way for **one (1) sign(s)** for **BANK OF AMERICA - LASALLE**, adjacent to the premises known as **2855 W. Touhy Ave.**.

Dear Alderman **Debra L. Silverstein**:

The applicant referenced above has requested the use of the public right-of-way for a **sign(s)**. An ordinance has been prepared by the Department of Business Affairs and Consumer Protection – Business Assistance Center - Public Way Use Unit for presentation to the City Council. Because this request was made for properties located in your ward, as approved by you as per the attached, I respectfully request that you introduce the attached ordinance at the next City Council meeting.

If you have any questions regarding this ordinance, please contact Anthony Bertuca at (312) 744-5506.

Department of Business Affairs and Consumer Protection

City of Chicago

O2013-8017

Office of the City Clerk

Document Tracking Sheet

Meeting Date:	10/16/2013
Sponsor(s):	Silverstein (50)
Type:	Ordinance
Title:	Grant(s) of privilege in public way for Carrs Honda
Committee(s) Assignment:	Committee on Transportation and Public Way

ORDINANCE
CARRS HONDA
Acct. No. 5921 - 1
Permit No. 1107666

Be It Ordained by the City Council of the City of Chicago:

SECTION 1. Permission and authority are hereby given and granted to CARRS HONDA, upon the terms and subject to the conditions of this ordinance to maintain and use, as now constructed, one (1) Building Projection(s) projecting over the public right-of-way adjacent to its premises known as 6600 N. Western Ave..

Said Building Projection(s) at N WESTERN measure(s):
One (1) at sixteen (16) feet in length, and eight (8) feet in width for a total of one hundred twenty-eight (128) square feet.

The location of said privilege shall be as shown on prints kept on file with the Department of Business Affairs and Consumer Protection and the Office of the City Clerk.

Said privilege shall be constructed in accordance with plans and specifications approved by the Department of Planning and Development and Department of Transportation (Division of Project Development).

This grant of privilege in the public way shall be subject to the provisions of Section 10-28-015 and all other required provisions of the Municipal Code of Chicago.

The grantee shall pay to the City of Chicago as compensation for the privilege #1107666 herein granted the sum of four hundred ($400.00) per annum in advance.


A 25% penalty will be added for payments received after due date.

The permit holder agrees to hold the City of Chicago harmless for any damage, relocation or replacement costs associated with damage, relocation or removal of private property caused by the City performing work in the public way.

Authority herein given and granted for a period of five (5) years from and after 07/09/2013.

Alderman _____

Debra L. Silverstein 50th Ward

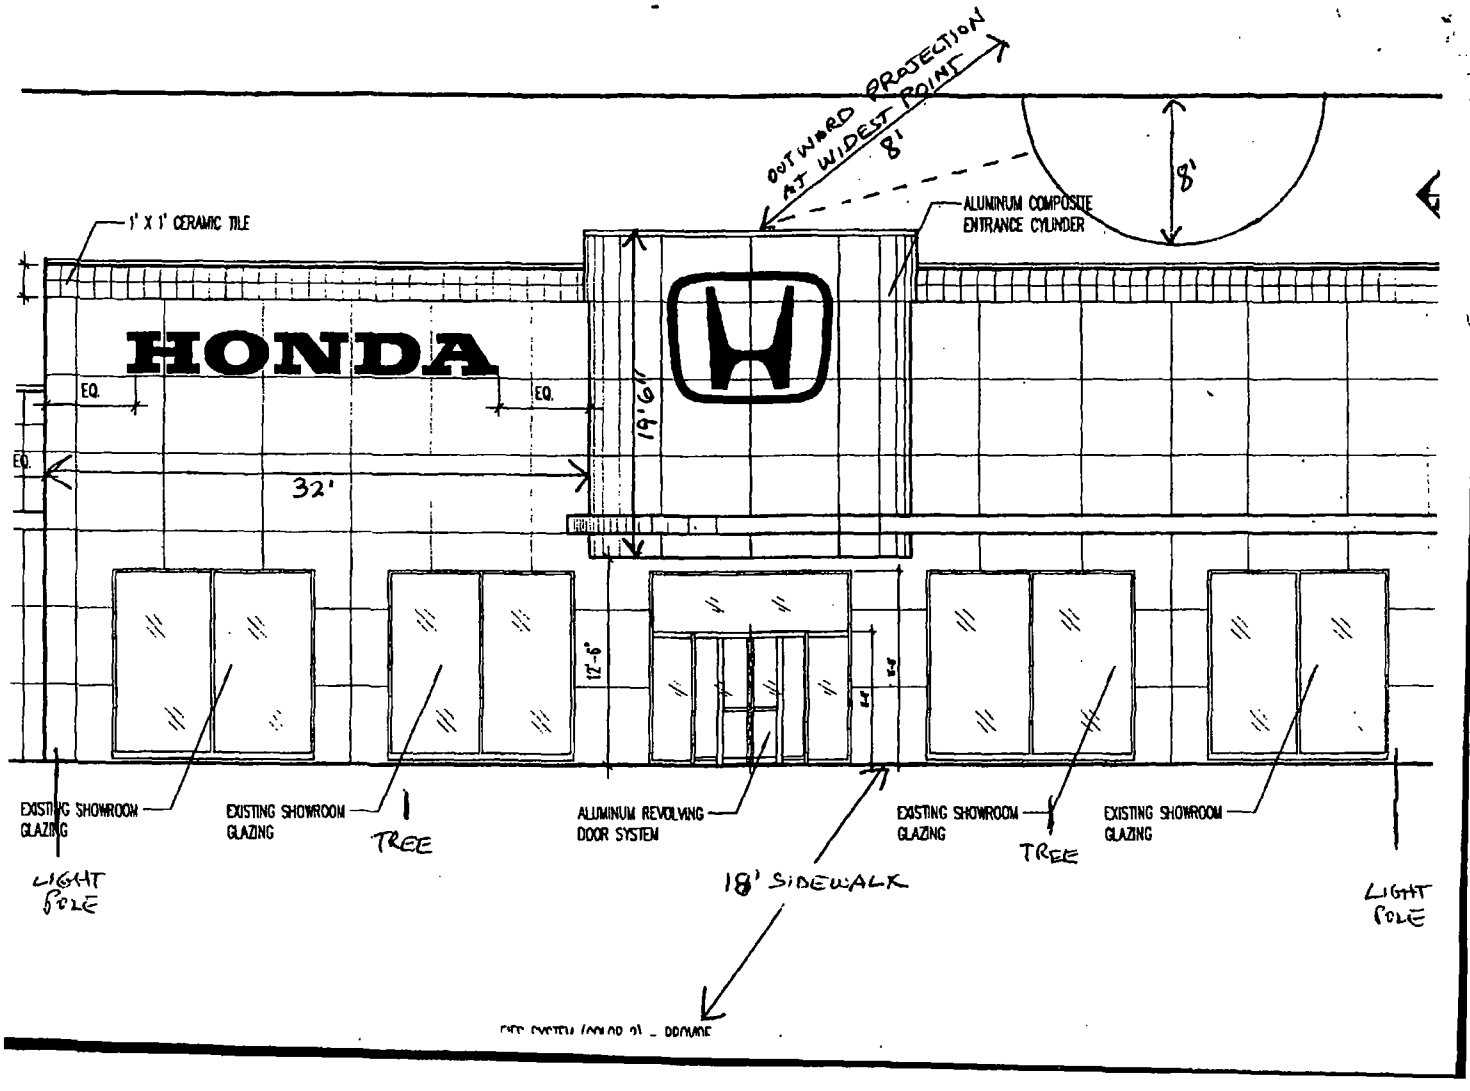
OUTWARD PROJECTION AT WIDEST POINT
8'
8'
1' X 1' CERAMIC TILE
ALUMINUM COMPOSITE ENTRANCE CYLINDER
HONDA
EQ.
EQ.
EQ.
32'
19'-6"
12'-6"
EXISTING SHOWROOM GLAZING
EXISTING SHOWROOM GLAZING
TREE
ALUMINUM REVOLVING DOOR SYSTEM
EXISTING SHOWROOM GLAZING
TREE
EXISTING SHOWROOM GLAZING
LIGHT POLE
18' SIDEWALK
LIGHT POLE

(Page 2 of 3)

Department of Business Affairs and Consumer Protection
Business Assistance Center - Public Way Use Unit
City Hall - 121 N. LaSalle Street, Room 800 • Chicago, IL 60602
(312)-74-GOBIZ (312-744-6249) • (312) 744-1944 (TTY)
http://www.cityofchicago.org/bacp

10/16/2013

Alderman **Debra L. Silverstein**
Ward # **50**
City of Chicago
City Hall, Room **203**
121 North LaSalle Street
Chicago, Illinois 60602

Re: An ordinance to use and maintain a portion of the public right-of-way for **one (1) building projection(s)** for **CARRS HONDA**, adjacent to the premises known as **6600 N. Western Ave.**.

Dear Alderman **Debra L. Silverstein**:

The applicant referenced above has requested the use of the public right-of-way for a **building projection(s)**. An ordinance has been prepared by the Department of Business Affairs and Consumer Protection – Business Assistance Center - Public Way Use Unit for presentation to the City Council. Because this request was made for properties located in your ward, as approved by you as per the attached, I respectfully request that you introduce the attached ordinance at the next City Council meeting.

If you have any questions regarding this ordinance, please contact Anthony Bertuca at (312) 744-5506.

Department of Business Affairs and Consumer Protection

City of Chicago

O2013-8020

Office of the City Clerk

Document Tracking Sheet

Meeting Date:	10/16/2013
Sponsor(s):	Silverstein (50)
Type:	Ordinance
Title:	Grant(s) of privilege in public way for Devon & Western Curr Exch, Inc. - security camera
Committee(s) Assignment:	Committee on Transportation and Public Way

ORDINANCE
DEVON & WESTERN CURR EXCH INC
Acct. No. 26469 - 1
Permit No. 1108696

Be It Ordained by the City Council of the City of Chicago:

SECTION 1. Permission and authority are hereby given and granted to DEVON & WESTERN CURR EXCH INC, upon the terms and subject to the conditions of this ordinance to maintain and use, as now constructed, one (1) Security Camera(s) projecting over the public right-of-way for security purposes adjacent to its premises known as 2400 W. Devon Ave..

Said Security Camera(s) at W. DEVON AVE. measure(s):
One (1) at two (2) feet in length, one point five (1.5) foot in width and twelve (12) feet above grade level.

The location of said privilege shall be as shown on prints kept on file with the Department of Business Affairs and Consumer Protection and the Office of the City Clerk.

Said privilege shall be constructed in accordance with plans and specifications approved by the Department of Planning and Development and Department of Transportation (Division of Project Development).

This grant of privilege in the public way shall be subject to the provisions of Section 10-28-015 and all other required provisions of the Municipal Code of Chicago.

The grantee shall pay to the City of Chicago as compensation for the privilege #1108696 herein granted the sum of zero ($.00) per annum in advance.


A 25% penalty will be added for payments received after due date.


The permit holder agrees to hold the City of Chicago harmless for any damage, relocation or replacement costs associated with damage, relocation or removal of private property caused by the City performing work in the public way.

Authority herein given and granted for a period of five (5) years from and after 07/30/2013.

Alderman

Debra L. Silverstein 50th Ward

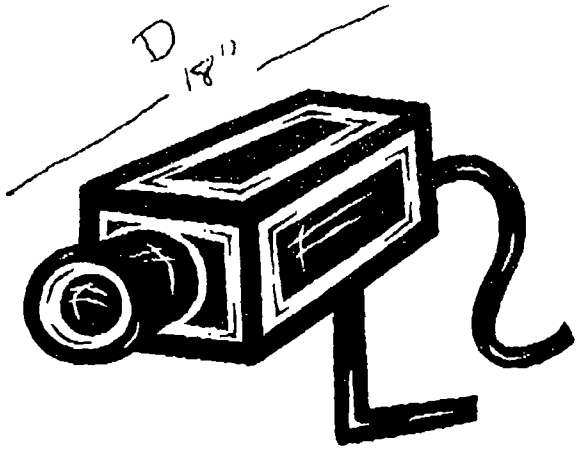

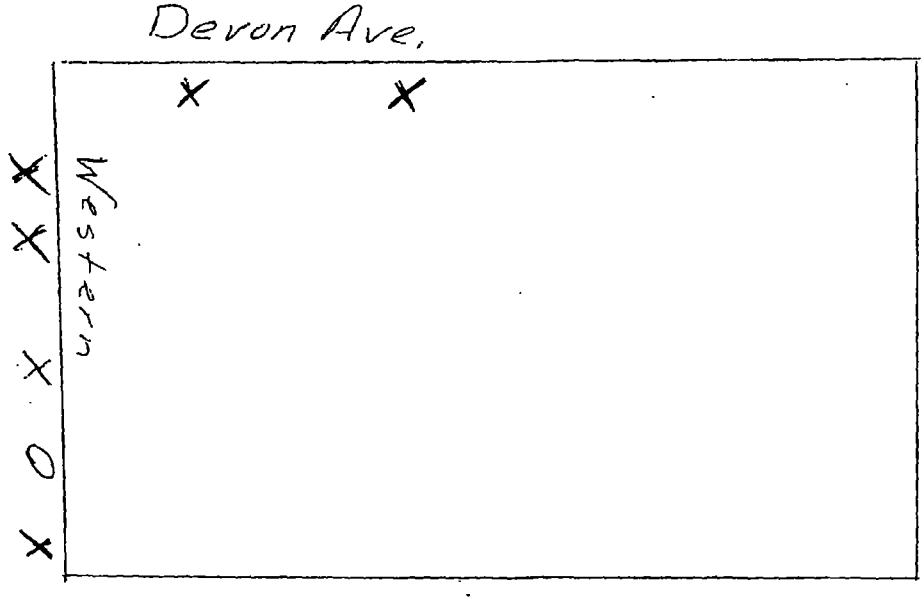

Cameras O

Lights X

Department of Business Affairs and Consumer Protection
Business Assistance Center - Public Way Use Unit
City Hall - 121 N. LaSalle Street, Room 800 • Chicago, IL 60602
(312)-74-GOBIZ (312-744-6249) • (312) 744-1944 (TTY)
http://www.cityofchicago.org/bacp

10/16/2013

Alderman **Debra L. Silverstein**
Ward # **50**
City of Chicago
City Hall, Room **203**
121 North LaSalle Street
Chicago, Illinois 60602

Re: An ordinance to use and maintain a portion of the public right-of-way for **one (1) security camera(s)** for **DEVON & WESTERN CURR EXCH INC**, adjacent to the premises known as **2400 W. Devon Ave.**.

Dear Alderman **Debra L. Silverstein**:

The applicant referenced above has requested the use of the public right-of-way for a **security camera(s)**. An ordinance has been prepared by the Department of Business Affairs and Consumer Protection – Business Assistance Center - Public Way Use Unit for presentation to the City Council. Because this request was made for properties located in your ward, as approved by you as per the attached, I respectfully request that you introduce the attached ordinance at the next City Council meeting.

If you have any questions regarding this ordinance, please contact Anthony Bertuca at (312) 744-5506.

Department of Business Affairs and Consumer Protection

City of Chicago

O2013-8025

Office of the City Clerk

Document Tracking Sheet

Meeting Date:	10/16/2013
Sponsor(s):	Silverstein (50)
Type:	Ordinance
Title:	Grant(s) of privilege in public way for Devon & Western Curr Exch, Inc. - signs
Committee(s) Assignment:	Committee on Transportation and Public Way

ORDINANCE
DEVON & WESTERN CURR EXCH INC
Acct. No. 26469 - 1
Permit No. 1108697

Be It Ordained by the City Council of the City of Chicago:

SECTION 1. Permission and authority are hereby given and granted to DEVON & WESTERN CURR EXCH INC, upon the terms and subject to the conditions of this ordinance to maintain and use four (4) sign(s) projecting over the public right-of-way attached to its premises known as 2400 W. Devon Ave..

Said sign structure(s) measures as follows; along W. Devon:
Two (2) at twenty (20) feet in length, four (4) feet in height and ten (10) feet above grade level.

Said sign structure(s) measures as follows; along W. Devon:
One (1) at seven (7) feet in length, eight (8) feet in height and ten (10) feet above grade level.

Said sign structure(s) measures as follows; along W. Devon:
One (1) at eight (8) feet in length, twelve (12) feet in height and ten (10) feet above grade level.

The location of said privilege shall be as shown on prints kept on file with the Department of Business Affairs and Consumer Protection and the Office of the City Clerk.

Said privilege shall be constructed in accordance with plans and specifications approved by the Department of Transportation (Division of Project Development) and Zoning Department - Signs.

This grant of privilege in the public way shall be subject to the provisions of Section 10-28-015 and all other required provisions of the Municipal Code of Chicago.

The grantee shall pay to the City of Chicago as compensation for the privilege #1108697 herein granted the sum of one thousand two hundred ($1,200.00) per annum in advance.


A 25% penalty will be added for payments received after due date.


The permit holder agrees to hold the City of Chicago harmless for any damage, relocation or replacement costs associated with damage, relocation or removal of private property caused by the City performing work in the public way.

Authority herein given and granted for a period of five (5) years from and after 07/30/2013.

Alderman _____

Debra L. Silverstein 50th Ward

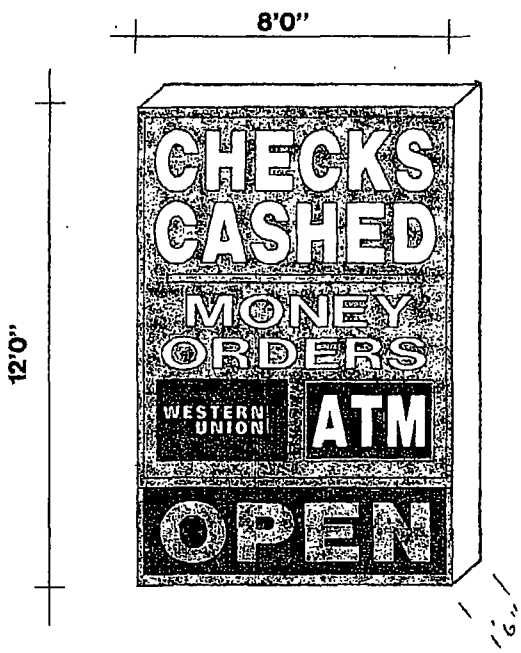


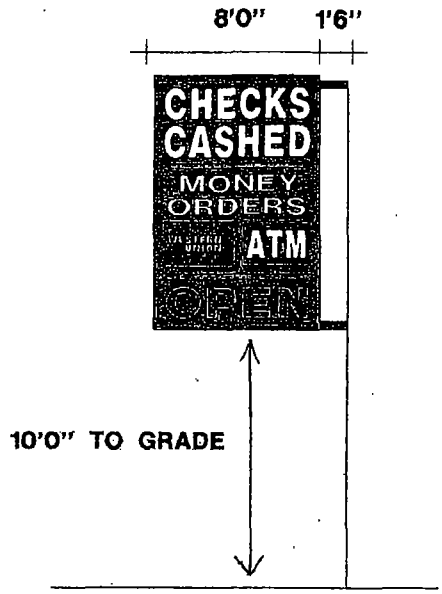

12'x8' PROJECTING SIGN

BEST NEON SIGN CO.	
SCALE NO SCALE	SK. NO. PUBVIO
CUSTOMER DEVON WESTERN C.E.	
JOB ADDRESS 2400 W. DEVON	
CITY CHICAGO	STATE IL.
ARTIST TC	DATE
SALES APPROVED	DATE
CUSTOMER APPROVAL:	

PLEASE NOTE: By signing the approval box on this sketch, I understand that I am accepting all aspects of this drawing. This includes artwork, specifications, dimensions, spelling and any other representations herein. I also understand that color reproductions on this sketch are approximate, and may not match manufactured product exactly.

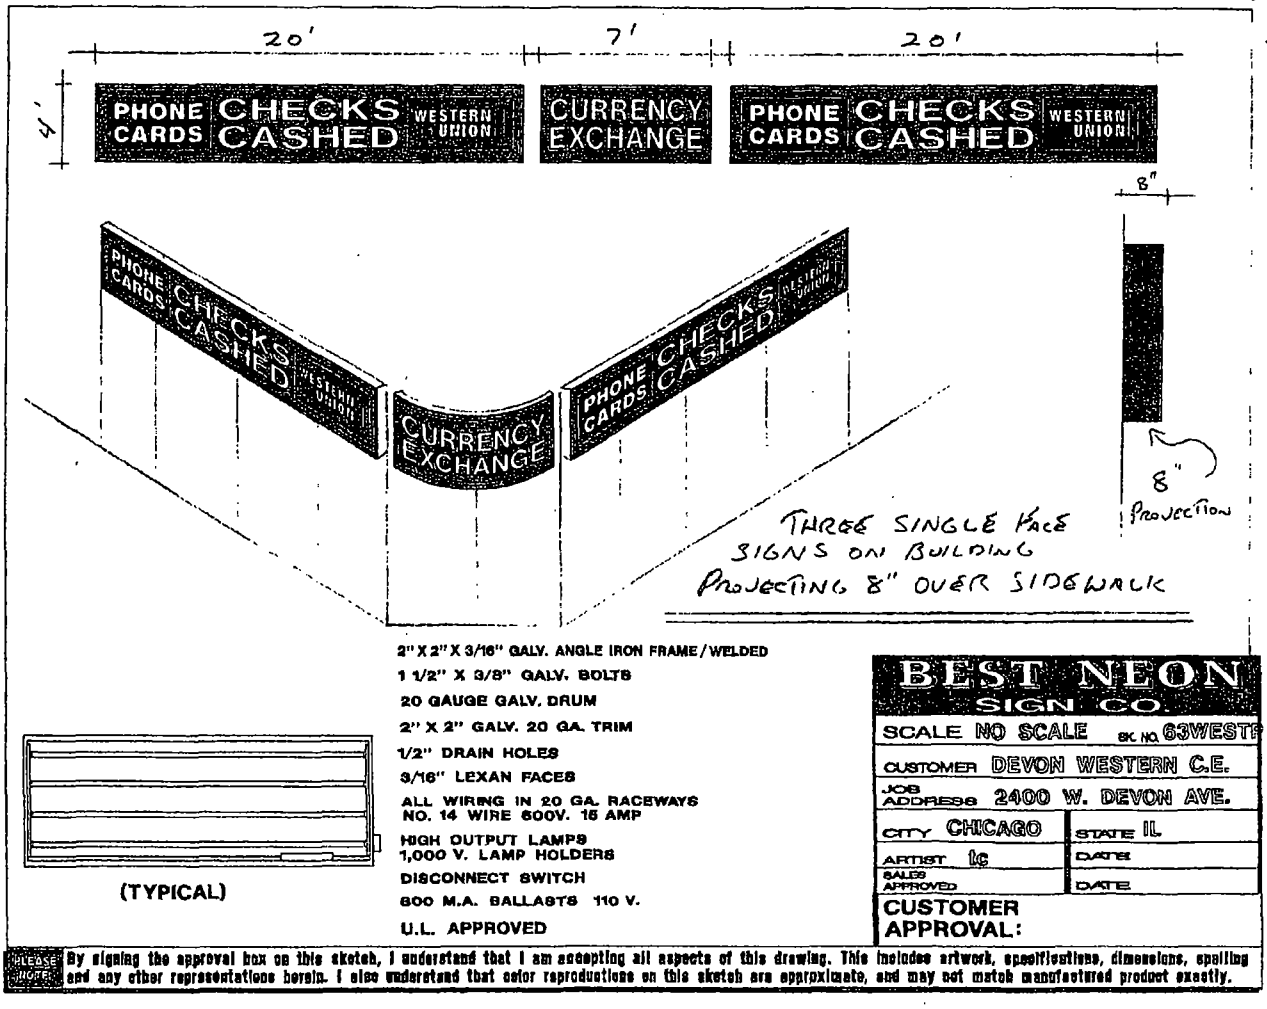

(TYPICAL)

2" X 2" X 3/16" GALV. ANGLE IRON FRAME / WELDED
1 1/2" X 3/8" GALV. BOLTS
20 GAUGE GALV. DRUM
2" X 2" GALV. 20 GA. TRIM
1/2" DRAIN HOLES
3/16" LEXAN FACES
ALL WIRING IN 20 GA. RACEWAYS
NO. 14 WIRE 600V. 15 AMP
HIGH OUTPUT LAMPS
1,000 V. LAMP HOLDERS
DISCONNECT SWITCH
600 M.A. BALLASTS 110 V.
U.L. APPROVED

BEST NEON SIGN CO.

SCALE NO SCALE	SK. NO. 63WEST
CUSTOMER DEVON WESTERN C.E.	
JOB ADDRESS 2400 W. DEVON AVE.	
CITY CHICAGO	STATE IL
ARTIST lc	DATE
SALES APPROVED	DATE

CUSTOMER APPROVAL:

PLEASE NOTE: By signing the approval box on this sketch, I understand that I am accepting all aspects of this drawing. This includes artwork, specifications, dimensions, spelling and any other representations herein. I also understand that color reproductions on this sketch are approximate, and may not match manufactured product exactly.

Department of Business Affairs and Consumer Protection
Business Assistance Center - Public Way Use Unit
City Hall - 121 N. LaSalle Street, Room 800 • Chicago, IL 60602
(312)-74-GOBIZ (312-744-6249) • (312) 744-1944 (TTY)
http://www.cityofchicago.org/bacp

10/16/2013

Alderman **Debra L. Silverstein**
Ward # **50**
City of Chicago
City Hall, Room **203**
121 North LaSalle Street
Chicago, Illinois 60602

Re: An ordinance to use and maintain a portion of the public right-of-way for **four (4) sign(s)** for **DEVON & WESTERN CURR EXCH INC**, adjacent to the premises known as **2400 W. Devon Ave.**.

Dear Alderman **Debra L. Silverstein**:

The applicant referenced above has requested the use of the public right-of-way for a **sign(s)**. An ordinance has been prepared by the Department of Business Affairs and Consumer Protection – Business Assistance Center - Public Way Use Unit for presentation to the City Council. Because this request was made for properties located in your ward, as approved by you as per the attached, I respectfully request that you introduce the attached ordinance at the next City Council meeting.

If you have any questions regarding this ordinance, please contact Anthony Bertuca at (312) 744-5506.

Department of Business Affairs and Consumer Protection

City of Chicago

O2013-8028

Office of the City Clerk

Document Tracking Sheet

Meeting Date:	10/16/2013
Sponsor(s):	Silverstein (50)
Type:	Ordinance
Title:	Grant(s) of privilege in public way for Hema's Kitchen
Committee(s) Assignment:	Committee on Transportation and Public Way

ORDINANCE
HEMA'S KITCHEN
Acct. No. 63933 - 3
Permit No. 1108356

Be It Ordained by the City Council of the City of Chicago:

SECTION 1. Permission and authority are hereby given and granted to HEMA'S KITCHEN, upon the terms and subject to the conditions of this ordinance to construct, install, maintain and use two (2) Planter(s) on the public right-of-way for beautification purposes adjacent to its premises known as 2439 W. Devon Ave..

Said Planter(s) at West Devon Avenue measure(s):
Two (2) at one (1) foot in length, and two point six seven (2.67) feet in width for a total of five point three four (5.34) square feet.

Grantee must allow the required clear and unobstructed space for pedestrian passage at all times per rules and regulations approved by the Department of Transportation.

The location of said privilege shall be as shown on prints kept on file with the Department of Business Affairs and Consumer Protection and the Office of the City Clerk.

Said privilege shall be constructed in accordance with plans and specifications approved by the Department of Planning and Development and Department of Transportation (Division of Project Development).

This grant of privilege in the public way shall be subject to the provisions of Section 10-28-015 and all other required provisions of the Municipal Code of Chicago.

The grantee shall pay to the City of Chicago as compensation for the privilege #1108356 herein granted the sum of zero ($.00) per annum in advance.

A 25% penalty will be added for payments received after due date.


The permit holder agrees to hold the City of Chicago harmless for any damage, relocation or replacement costs associated with damage, relocation or removal of private property caused by the City performing work in the public way.

Authority herein given and granted for a period of five (5) years from and after Date of ~~Pas~~sage.


Alderman

Debra L. Silverstein 50th Ward

2439 W. DEVON AVE

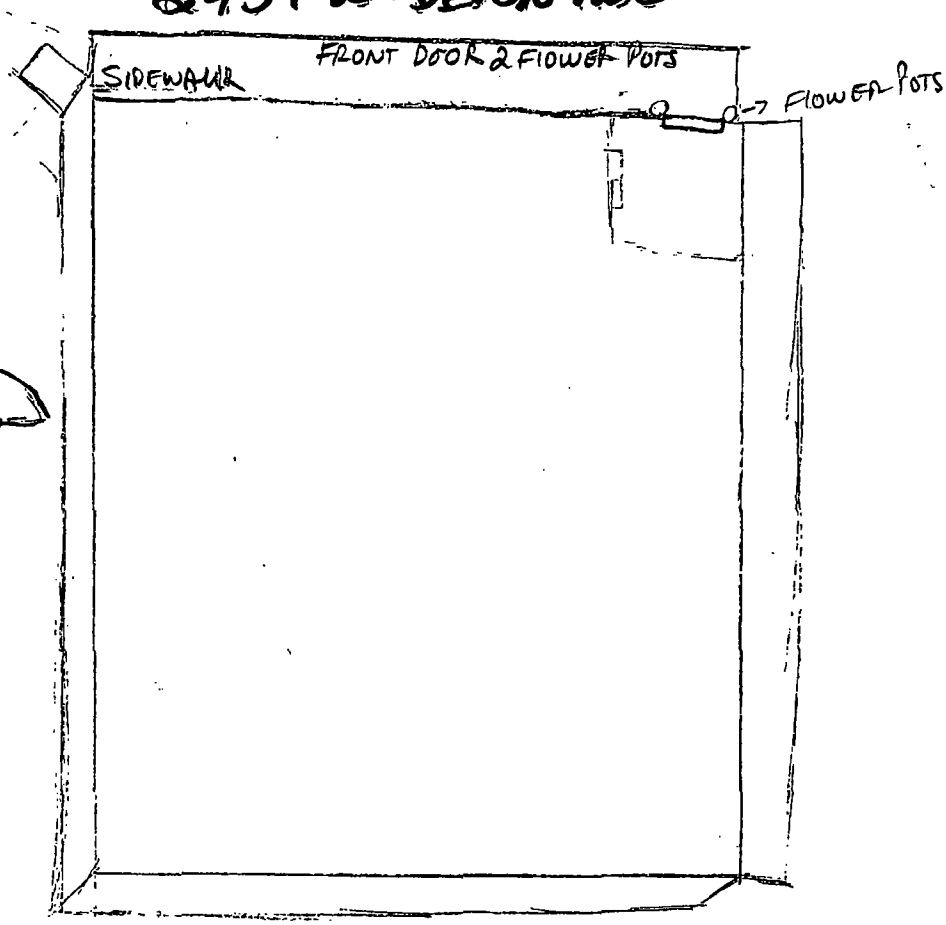

SIZE OF FLOWER POTS.

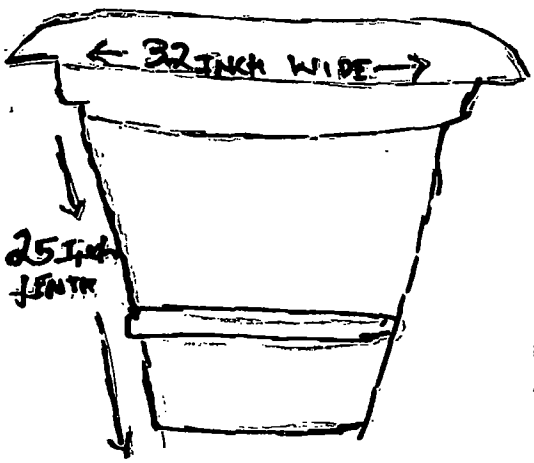

Department of Business Affairs and Consumer Protection
Business Assistance Center - Public Way Use Unit
City Hall - 121 N. LaSalle Street, Room 800 • Chicago, IL 60602
(312)-74-GOBIZ (312-744-6249) • (312) 744-1944 (TTY)
http://www.cityofchicago.org/bacp

10/16/2013

Alderman **Debra L. Silverstein**
Ward # **50**
City of Chicago
City Hall, Room **203**
121 North LaSalle Street
Chicago, Illinois 60602

Re: An ordinance to use and maintain a portion of the public right-of-way for **two (2) planter(s)** for **HEMA'S KITCHEN**, adjacent to the premises known as **2439 W. Devon Ave.**.

Dear Alderman **Debra L. Silverstein**:

The applicant referenced above has requested the use of the public right-of-way for a **planter(s)**. An ordinance has been prepared by the Department of Business Affairs and Consumer Protection – Business Assistance Center - Public Way Use Unit for presentation to the City Council. Because this request was made for properties located in your ward, as approved by you as per the attached, I respectfully request that you introduce the attached ordinance at the next City Council meeting.

If you have any questions regarding this ordinance, please contact Anthony Bertuca at (312) 744-5506.

Department of Business Affairs and Consumer Protection

City of Chicago

O2013-8030

Office of the City Clerk

Document Tracking Sheet

Meeting Date:	10/16/2013
Sponsor(s):	Silverstein (50)
Type:	Ordinance
Title:	Grant(s) of privilege in public way for Villa Palermo, Inc.
Committee(s) Assignment:	Committee on Transportation and Public Way

ORDINANCE
VILLA PALERMO INC
Acct. No. 271 - 1
Permit No. 1107834

Be It Ordained by the City Council of the City of Chicago:

SECTION 1. Permission and authority are hereby given and granted to VILLA PALERMO INC, upon the terms and subject to the conditions of this ordinance to maintain and use one (1) sign(s) projecting over the public right-of-way attached to its premises known as 2154 W. Devon Ave..

Said sign structure(s) measures as follows; along W. Devon:
One (1) at four (4) feet in length, four (4) feet in height and twelve (12) feet above grade level.

The location of said privilege shall be as shown on prints kept on file with the Department of Business Affairs and Consumer Protection and the Office of the City Clerk.

Said privilege shall be constructed in accordance with plans and specifications approved by the Department of Transportation (Division of Project Development) and Zoning Department - Signs.

This grant of privilege in the public way shall be subject to the provisions of Section 10-28-015 and all other required provisions of the Municipal Code of Chicago.

The grantee shall pay to the City of Chicago as compensation for the privilege #1107834 herein granted the sum of one hundred ($100.00) per annum in advance.

A 25% penalty will be added for payments received after due date.

The permit holder agrees to hold the City of Chicago harmless for any damage, relocation or replacement costs associated with damage, relocation or removal of private property caused by the City performing work in the public way.

Authority herein given and granted for a period of five (5) years from and after 05/14/2013.

Alderman _____

Debra L. Silverstein 50th Ward


VILLA PALERMO
PIZZA
SANDWICH • PASTA • DINNERS
CARRY-OUTS • DELIVERY
465-5400
SEND MONEY
FOR
SCHOOL SUPPLY

Department of Business Affairs and Consumer Protection
Business Assistance Center - Public Way Use Unit
City Hall - 121 N. LaSalle Street, Room 800 • Chicago, IL 60602
(312)-74-GOBIZ (312-744-6249) • (312) 744-1944 (TTY)
http://www.cityofchicago.org/bacp

2nd ATTEMPT AT INTRODUCTION

10/16/2013

Alderman **Debra L. Silverstein**
Ward # **50**
City of Chicago
City Hall, Room **203**
121 North LaSalle Street
Chicago, Illinois 60602

Re: An ordinance to use and maintain a portion of the public right-of-way for **one (1) sign(s)** for **VILLA PALERMO INC**, adjacent to the premises known as **2154 W. Devon Ave.**.

Dear Alderman **Debra L. Silverstein**:

The applicant referenced above has requested the use of the public right-of-way for a **sign(s)**. An ordinance has been prepared by the Department of Business Affairs and Consumer Protection – Business Assistance Center - Public Way Use Unit for presentation to the City Council. Because this request was made for properties located in your ward, as approved by you as per the attached, I respectfully request that you introduce the attached ordinance at the next City Council meeting.

If you have any questions regarding this ordinance, please contact Anthony Bertuca at (312) 744-5506.

Department of Business Affairs and Consumer Protection

City of Chicago

O2013-7745

Office of the City Clerk

Document Tracking Sheet

Meeting Date:	10/16/2013
Sponsor(s):	Harris (8)
Type:	Ordinance
Title:	Amendment of grant(s) of privilege in public way to Ten Thirty Five
Committee(s) Assignment:	Committee on Transportation and Public Way

ORDINANCE AMENDMENT
Acct. No. 353004 - 1
Permit No. 1091831

BE IT ORDAINED BY THE CITY COUNCIL OF THE CITY OF CHICAGO:

Section 1:

The ordinance passed by the City Council of the City of Chicago for **Ten Thirty Five** on **06/30/2010**, and printed upon page **95488** of the Journal of Proceedings of the City of Chicago is here by Amended by deleting the words "The grantee shall pay to the City of Chicago as compensation for the privilege #1091831 herein granted the sum of seventy-five ($75.00) per annum in advance."

and inserting in their place the words

"The grantee shall pay to the City of Chicago as compensation for the privilege #1091831 herein granted the sum of zero ($0.00) per annum in advance."

Section 2:

This ordinance Amendment shall be in effect upon its passage.

ALDERMAN: Michelle A Harris 10/16/2013

Michelle A. Harris **Ward: 08** **Date:**

Department of Business Affairs and Consumer Protection
Business Assistance Center - Public Way Use Unit
City Hall - 121 N. LaSalle Street, Room 800 • Chicago, IL 60602
(312)-74-GOBIZ (312-744-6249) • (312) 744-1944 (TTY)
http://www.cityofchicago.org/bacp

10/16/2013

Alderman **Michelle A. Harris**
Ward # **08**
City of Chicago
City Hall, Room **300**
121 North LaSalle Street
Chicago, Illinois 60602

Re: An amended ordinance to use and maintain a portion of the public right-of-way for **one (1) bay window(s)** for **Ten Thirty Five**, adjacent to the premises known as **1035 E. 75th St.**.

Dear Alderman **Michelle A. Harris**:

The applicant referenced above has requested the use of the public right-of-way for a **bay window(s)**. An ordinance has been prepared by the Department of Business Affairs and Consumer Protection – Business Assistance Center - Public Way Use Unit for presentation to the City Council. Because this request was made for properties located in your ward, as approved by you as per the attached, I respectfully request that you introduce the attached ordinance at the next City Council meeting.

If you have any questions regarding this ordinance, please contact Anthony Bertuca at (312) 744-5506.

Department of Business Affairs and Consumer Protection

City of Chicago

O2013-7748

Office of the City Clerk

Document Tracking Sheet

Meeting Date:	10/16/2013
Sponsor(s):	Colón (35)
Type:	Ordinance
Title:	Amendment of grant(s) of privilege in public way to Fresenius Medical Care Ventures LLC
Committee(s) Assignment:	Committee on Transportation and Public Way

ORDINANCE AMENDMENT
Acct. No. 380897 - 1
Permit No. 1106521

BE IT ORDAINED BY THE CITY COUNCIL OF THE CITY OF CHICAGO:

Section 1:

The ordinance passed by the City Council of the City of Chicago for **FRESENIUS MEDICAL CARE VENTURES, LLC** on **07/24/2013**, and printed upon page **58129** of the Journal of Proceedings of the City of Chicago is here by Amended by deleting the words "2734 N Milwaukee Ave: Said sign structure is located along N. Milwaukee Avenue" and inserting in their place the words "2721 N Spaulding Ave: Said sign structures is located along N. Spaulding Ave"

Section 2:

This ordinance Amendment shall be in effect upon its passage.

ALDERMAN:_____

Reynaldo Colon **Ward: 35** **Date:**

Department of Business Affairs and Consumer Protection
Business Assistance Center - Public Way Use Unit
City Hall - 121 N. LaSalle Street, Room 800 • Chicago, IL 60602
(312)-74-GOBIZ (312-744-6249) • (312) 744-1944 (TTY)
http://www.cityofchicago.org/bacp

10/16/2013

Alderman **Reynaldo Colon**
Ward # **35**
City of Chicago
City Hall, Room **203**
121 North LaSalle Street
Chicago, Illinois 60602

Re: An amended ordinance to use and maintain a portion of the public right-of-way for **one (1) sign(s)** for **FRESENIUS MEDICAL CARE VENTURES, LLC**, adjacent to the premises known as **2721 N. Spaulding Ave.**.

Dear Alderman **Reynaldo Colon**:

The applicant referenced above has requested the use of the public right-of-way for a **sign(s)**. An ordinance has been prepared by the Department of Business Affairs and Consumer Protection – Business Assistance Center - Public Way Use Unit for presentation to the City Council. Because this request was made for properties located in your ward, as approved by you as per the attached, I respectfully request that you introduce the attached ordinance at the next City Council meeting.

If you have any questions regarding this ordinance, please contact Anthony Bertuca at (312) 744-5506.

Department of Business Affairs and Consumer Protection

City of Chicago

O2013-7746

Office of the City Clerk

Document Tracking Sheet

Meeting Date:	10/16/2013
Sponsor(s):	Reilly (42)
Type:	Ordinance
Title:	Amendment of grant(s) of privilege in public way to Doc B's Fresh Kitchen
Committee(s) Assignment:	Committee on Transportation and Public Way

ORDINANCE AMENDMENT
Acct. No. 379567 - 1
Permit No. 1106755

BE IT ORDAINED BY THE CITY COUNCIL OF THE CITY OF CHICAGO:

Section 1:

The ordinance passed by the City Council of the City of Chicago for **DOC B'S FRESH KITCHEN** on **06/26/2013**, and printed upon page **56923** of the Journal of Proceedings of the City of Chicago is here by Amended by deleting the words "Sunday through Thursday 8:00 a.m. to 10:00 p.m. Friday and Saturday 8:00 a.m. to 11:00 a.m." and inserting in their place the words "Sunday through Thursday 8:00 a.m. to 10:00 p.m. Friday and Saturday 8:00 a.m. to 11:00 p.m."

Section 2:

This ordinance Amendment shall be in effect upon its passage.

ALDERMAN: _____

Brendan Reilly **Ward: 42** **Date:**

City of Chicago

O2013-7751

Office of the City Clerk

Document Tracking Sheet

Meeting Date:	10/16/2013
Sponsor(s):	Osterman (48)
Type:	Ordinance
Title:	Amendment of grant(s) of privilege in public way to Lickity Split Frozen Custard and Sweets
Committee(s) Assignment:	Committee on Transportation and Public Way

ORDINANCE AMENDMENT
Acct. No. 355259 - 1
Permit No. 1096176

BE IT ORDAINED BY THE CITY COUNCIL OF THE CITY OF CHICAGO:

Section 1:

The ordinance passed by the City Council of the City of Chicago for **LICKITY SPLIT FROZEN CUSTARD AND SWEETS** on **07/28/2011**, and printed upon page **5290** of the Journal of Proceedings of the City of Chicago is here by Amended by deleting the words "The grantee shall pay to the City of Chicago as compensation for the privilege #1096176 herein granted the sum of fifty ($50.00) per annum in advance" and inserting in their place the words "The grantee shall pay to the City of Chicago as compensation for the privilege #1096176 herein granted the sum of one hundred fifty ($150.00) per annum in advance."

Section 2:

This ordinance Amendment shall be in effect upon its passage.

ALDERMAN: _____ 10/16/13

Harry Osterman **Ward: 48** **Date:**

Department of Business Affairs and Consumer Protection
Business Assistance Center - Public Way Use Unit
City Hall - 121 N. LaSalle Street, Room 800 • Chicago, IL 60602
(312)-74-GOBIZ (312-744-6249) • (312) 744-1944 (TTY)
http://www.cityofchicago.org/bacp

10/16/2013

Alderman **Harry Osterman**
Ward # **48**
City of Chicago
City Hall, Room **300**
121 North LaSalle Street
Chicago, Illinois 60602

Re: An amended ordinance to use and maintain a portion of the public right-of-way for **three (3) awning(s)** for **LICKITY SPLIT FROZEN CUSTARD AND SWEETS**, adjacent to the premises known as **6056 N. Broadway** .

Dear Alderman **Harry Osterman**:

The applicant referenced above has requested the use of the public right-of-way for a **awning(s)**. An ordinance has been prepared by the Department of Business Affairs and Consumer Protection – Business Assistance Center - Public Way Use Unit for presentation to the City Council. Because this request was made for properties located in your ward, as approved by you as per the attached, I respectfully request that you introduce the attached ordinance at the next City Council meeting.

If you have any questions regarding this ordinance, please contact Anthony Bertuca at (312) 744-5506.

Department of Business Affairs and Consumer Protection

City of Chicago

O2013-7613

Office of the City Clerk

Document Tracking Sheet

Meeting Date:	10/16/2013
Sponsor(s):	Smith (43)
Type:	Ordinance
Title:	Landmark fee waiver for property at 636 W Fullerton Pkwy
Committee(s) Assignment:	Committee on Zoning, Landmarks and Building Standards

ORDER

WHEREAS, Section 2-120-815 of the Municipal Code provides that the Chicago City Council may by passage of an appropriate order waive any fees charged by the City for any permit for which approval of the Commission on Chicago Landmarks (the "Commission") is required, in accordance with chapter 2-120 of the Municipal Code; and

WHEREAS, the permits identified below require Commission approval, in accordance with Section 2-120-740 of the Municipal Code; now, therefore,

BE IT ORDAINED BY THE CITY COUNCIL OF THE CITY OF CHICAGO:

SECTION 1. The foregoing recitals are hereby adopted as the findings of the City Council.

SECTION 2. The Commissioner of the Department of Buildings, the Commissioners of the Departments of Environment and Fire, the Director of the Department of Revenue, and the Zoning Administrator are hereby directed to issue those permits for which approval of the Commission on Chicago Landmarks is required pursuant to Chapter 2-120 of the Municipal Code free of charge, notwithstanding any other ordinances of the City Council to the contrary, for the property at:

Address:	636 West Fullerton Pkwy ("Property")
District/Building:	Mid-North District

for work generally described as: Residential rehabilitation including new rear addition.

Owner:	Alan Clive Choyna and Tasha Elizabeth Seitz
Owner's Address:	2822 North Orchard St., #3
City, State, Zip:	Chicago, Illinois 60657

SECTION 3. The fee waiver authorized by this Order shall be effective from July 1, 2013 through July 1, 2014, and shall not apply to **additional developer service fees, stop-work order fees or any fines.**

SECTION 4. That the permit purchaser for the Property shall be entitled to a refund of city fees for which it has paid and which are exempt pursuant to Section 1 hereof.

SECTION 5. This order shall be in force and effect upon its passage.

Michele Smith
Alderman, 43rd Ward

NOTE: This is NOT a permit nor does it constitute a Letter of Approval for the above described work. A permit application for the work must be approved by the appropriate City department(s) as well as the Commission on Chicago Landmarks for this permit fee waiver, subject to City Council approval, to be valid.

SECTION II -- DISCLOSURE OF OWNERSHIP INTERESTS

A. NATURE OF THE DISCLOSING PARTY

1. Indicate the nature of the Disclosing Party:

[✓] Person
[ ] Publicly registered business corporation
[ ] Privately held business corporation
[ ] Sole proprietorship
[ ] General partnership
[ ] Limited partnership
[ ] Trust
[ ] Limited liability company
[ ] Limited liability partnership
[ ] Joint venture
[ ] Not-for-profit corporation
(Is the not-for-profit corporation also a 501(c)(3))?
[ ] Yes [ ] No
[ ] Other (please specify)

_____

2. For legal entities, the state (or foreign country) of incorporation or organization, if applicable:

N/A

3. For legal entities not organized in the State of Illinois: Has the organization registered to do business in the State of Illinois as a foreign entity?

[ ] Yes [ ] No [✓] N/A

B. IF THE DISCLOSING PARTY IS A LEGAL ENTITY:

1. List below the full names and titles of all executive officers and all directors of the entity. **NOTE:** For not-for-profit corporations, also list below all members, if any, which are legal entities. If there are no such members, write "no members." For trusts, estates or other similar entities, list below the legal titleholder(s).

If the entity is a general partnership, limited partnership, limited liability company, limited liability partnership or joint venture, list below the name and title of each general partner, managing member, manager or any other person or entity that controls the day-to-day management of the Disclosing Party. **NOTE**: Each legal entity listed below must submit an EDS on its own behalf.

Name Title

_____

_____

_____

_____

2. Please provide the following information concerning each person or entity having a direct or indirect beneficial interest (including ownership) in excess of 7.5% of the Disclosing Party. Examples of such an interest include shares in a corporation, partnership interest in a partnership or joint venture,

interest of a member or manager in a limited liability company, or interest of a beneficiary of a trust, estate or other similar entity. If none, state "None." **NOTE**: Pursuant to Section 2-154-030 of the Municipal Code of Chicago ("Municipal Code"), the City may require any such additional information from any applicant which is reasonably intended to achieve full disclosure.

Name	Business Address	Percentage Interest in the Disclosing Party

SECTION III -- BUSINESS RELATIONSHIPS WITH CITY ELECTED OFFICIALS

Has the Disclosing Party had a "business relationship," as defined in Chapter 2-156 of the Municipal Code, with any City elected official in the 12 months before the date this EDS is signed?

[ ] Yes [✓] No

If yes, please identify below the name(s) of such City elected official(s) and describe such relationship(s):

SECTION IV -- DISCLOSURE OF SUBCONTRACTORS AND OTHER RETAINED PARTIES

The Disclosing Party must disclose the name and business address of each subcontractor, attorney, lobbyist, accountant, consultant and any other person or entity whom the Disclosing Party has retained or expects to retain in connection with the Matter, as well as the nature of the relationship, and the total amount of the fees paid or estimated to be paid. The Disclosing Party is not required to disclose employees who are paid solely through the Disclosing Party's regular payroll.

"Lobbyist" means any person or entity who undertakes to influence any legislative or administrative action on behalf of any person or entity other than: (1) a not-for-profit entity, on an unpaid basis, or (2) himself. "Lobbyist" also means any person or entity any part of whose duties as an employee of another includes undertaking to influence any legislative or administrative action.

If the Disclosing Party is uncertain whether a disclosure is required under this Section, the Disclosing Party must either ask the City whether disclosure is required or make the disclosure.

Name (indicate whether retained or anticipated to be retained)	Business Address	Relationship to Disclosing Party (subcontractor, attorney, lobbyist, etc.)	Fees (indicate whether paid or estimated.) **NOTE:** "hourly rate" or "t.b.d." is not an acceptable response.
SPACE ARCHITECTS	689 N. MILWAUKEE CHICAGO, 60642	ARCHITECTS	EST $30,000

The dollar amount noted above is the total estimated dollar amount to be paid to the contractor and such amount will be paid by Alan Chaya and Tasha Seitz.

(Add sheets if necessary)

[ ] Check here if the Disclosing Party has not retained, nor expects to retain, any such persons or entities.

SECTION V -- CERTIFICATIONS

A. COURT-ORDERED CHILD SUPPORT COMPLIANCE

Under Municipal Code Section 2-92-415, substantial owners of business entities that contract with the City must remain in compliance with their child support obligations throughout the contract's term.

Has any person who directly or indirectly owns 10% or more of the Disclosing Party been declared in arrearage on any child support obligations by any Illinois court of competent jurisdiction?

[ ] Yes [✓] No [ ] No person directly or indirectly owns 10% or more of the Disclosing Party.

If "Yes," has the person entered into a court-approved agreement for payment of all support owed and is the person in compliance with that agreement?

[ ] Yes [ ] No

B. FURTHER CERTIFICATIONS

1. Pursuant to Municipal Code Chapter 1-23, Article I ("Article I")(which the Applicant should consult for defined terms (e.g., "doing business") and legal requirements), if the Disclosing Party submitting this EDS is the Applicant and is doing business with the City, then the Disclosing Party certifies as follows: (i) neither the Applicant nor any controlling person is currently indicted or charged with, or has admitted guilt of, or has ever been convicted of, or placed under supervision for, any criminal offense involving actual, attempted, or conspiracy to commit bribery, theft, fraud, forgery, perjury, dishonesty or deceit against an officer or employee of the City or any sister agency; and (ii) the Applicant understands and acknowledges that compliance with Article I is a continuing requirement for doing business with the City. NOTE: If Article I applies to the Applicant, the permanent compliance timeframe in Article I supersedes some five-year compliance timeframes in certifications 2 and 3 below.

2. The Disclosing Party and, if the Disclosing Party is a legal entity, all of those persons or entities identified in Section II.B.1. of this EDS:

a. are not presently debarred, suspended, proposed for debarment, declared ineligible or voluntarily excluded from any transactions by any federal, state or local unit of government;

b. have not, within a five-year period preceding the date of this EDS, been convicted of a criminal offense, adjudged guilty, or had a civil judgment rendered against them in connection with: obtaining, attempting to obtain, or performing a public (federal, state or local) transaction or contract under a public transaction; a violation of federal or state antitrust statutes; fraud; embezzlement; theft; forgery; bribery; falsification or destruction of records; making false statements; or receiving stolen property;

c. are not presently indicted for, or criminally or civilly charged by, a governmental entity (federal, state or local) with committing any of the offenses set forth in clause B.2.b. of this Section V;

d. have not, within a five-year period preceding the date of this EDS, had one or more public transactions (federal, state or local) terminated for cause or default; and

e. have not, within a five-year period preceding the date of this EDS, been convicted, adjudged guilty, or found liable in a civil proceeding, or in any criminal or civil action, including actions concerning environmental violations, instituted by the City or by the federal government, any state, or any other unit of local government.

3. The certifications in subparts 3, 4 and 5 concern:

• the Disclosing Party;
• any "Contractor" (meaning any contractor or subcontractor used by the Disclosing Party in connection with the Matter, including but not limited to all persons or legal entities disclosed under Section IV, "Disclosure of Subcontractors and Other Retained Parties");
• any "Affiliated Entity" (meaning a person or entity that, directly or indirectly: controls the Disclosing Party, is controlled by the Disclosing Party, or is, with the Disclosing Party, under common control of another person or entity. Indicia of control include, without limitation: interlocking management or ownership; identity of interests among family members, shared facilities and equipment; common use of employees; or organization of a business entity following the ineligibility of a business entity to do business with federal or state or local government, including the City, using substantially the same management, ownership, or principals as the ineligible entity); with respect to Contractors, the term Affiliated Entity means a person or entity that directly or indirectly controls the Contractor, is controlled by it, or, with the Contractor, is under common control of another person or entity;
• any responsible official of the Disclosing Party, any Contractor or any Affiliated Entity or any other official, agent or employee of the Disclosing Party, any Contractor or any Affiliated Entity, acting pursuant to the direction or authorization of a responsible official of the Disclosing Party, any Contractor or any Affiliated Entity (collectively "Agents").

Neither the Disclosing Party, nor any Contractor, nor any Affiliated Entity of either the Disclosing Party or any Contractor nor any Agents have, during the five years before the date this EDS is signed, or, with respect to a Contractor, an Affiliated Entity, or an Affiliated Entity of a Contractor during the five years before the date of such Contractor's or Affiliated Entity's contract or engagement in connection with the Matter:

a. bribed or attempted to bribe, or been convicted or adjudged guilty of bribery or attempting to bribe, a public officer or employee of the City, the State of Illinois, or any agency of the federal government or of any state or local government in the United States of America, in that officer's or employee's official capacity;

b. agreed or colluded with other bidders or prospective bidders, or been a party to any such agreement, or been convicted or adjudged guilty of agreement or collusion among bidders or prospective bidders, in restraint of freedom of competition by agreement to bid a fixed price or otherwise; or

c. made an admission of such conduct described in a. or b. above that is a matter of record, but have not been prosecuted for such conduct; or

d. violated the provisions of Municipal Code Section 2-92-610 (Living Wage Ordinance).

4. Neither the Disclosing Party, Affiliated Entity or Contractor, or any of their employees, officials, agents or partners, is barred from contracting with any unit of state or local government as a result of engaging in or being convicted of (1) bid-rigging in violation of 720 ILCS 5/33E-3; (2) bid-rotating in violation of 720 ILCS 5/33E-4; or (3) any similar offense of any state or of the United States of America that contains the same elements as the offense of bid-rigging or bid-rotating.

5. Neither the Disclosing Party nor any Affiliated Entity is listed on any of the following lists maintained by the Office of Foreign Assets Control of the U.S. Department of the Treasury or the Bureau of Industry and Security of the U.S. Department of Commerce or their successors: the Specially Designated Nationals List, the Denied Persons List, the Unverified List, the Entity List and the Debarred List.

6. The Disclosing Party understands and shall comply with the applicable requirements of Chapters 2-55 (Legislative Inspector General), 2-56 (Inspector General) and 2-156 (Governmental Ethics) of the Municipal Code.

7. If the Disclosing Party is unable to certify to any of the above statements in this Part B (Further Certifications), the Disclosing Party must explain below:

_____

_____

_____

_____

If the letters "NA," the word "None," or no response appears on the lines above, it will be conclusively presumed that the Disclosing Party certified to the above statements.

8. To the best of the Disclosing Party's knowledge after reasonable inquiry, the following is a complete list of all current employees of the Disclosing Party who were, at any time during the 12-month period preceding the execution date of this EDS, an employee, or elected or appointed official, of the City of Chicago (if none, indicate with "N/A" or "none").

N/A

9. To the best of the Disclosing Party's knowledge after reasonable inquiry, the following is a complete list of all gifts that the Disclosing Party has given or caused to be given, at any time during the 12-month period preceding the execution date of this EDS, to an employee, or elected or appointed official, of the City of Chicago. For purposes of this statement, a "gift" does not include: (i) anything made generally available to City employees or to the general public, or (ii) food or drink provided in the course of official City business and having a retail value of less than $20 per recipient (if none, indicate with "N/A" or "none"). As to any gift listed below, please also list the name of the City recipient.

N/A

C. CERTIFICATION OF STATUS AS FINANCIAL INSTITUTION

1. The Disclosing Party certifies that the Disclosing Party (check one)

[ ] is [✓] is not

a "financial institution" as defined in Section 2-32-455(b) of the Municipal Code.

2. If the Disclosing Party IS a financial institution, then the Disclosing Party pledges:

"We are not and will not become a predatory lender as defined in Chapter 2-32 of the Municipal Code. We further pledge that none of our affiliates is, and none of them will become, a predatory lender as defined in Chapter 2-32 of the Municipal Code. We understand that becoming a predatory lender or becoming an affiliate of a predatory lender may result in the loss of the privilege of doing business with the City."

If the Disclosing Party is unable to make this pledge because it or any of its affiliates (as defined in Section 2-32-455(b) of the Municipal Code) is a predatory lender within the meaning of Chapter 2-32 of the Municipal Code, explain here (attach additional pages if necessary):

If the letters "NA," the word "None," or no response appears on the lines above, it will be conclusively presumed that the Disclosing Party certified to the above statements.

D. CERTIFICATION REGARDING INTEREST IN CITY BUSINESS

Any words or terms that are defined in Chapter 2-156 of the Municipal Code have the same meanings when used in this Part D.

1. In accordance with Section 2-156-110 of the Municipal Code: Does any official or employee of the City have a financial interest in his or her own name or in the name of any other person or entity in the Matter?

[ ] Yes [✓] No

NOTE: If you checked "Yes" to Item D.1., proceed to Items D.2. and D.3. If you checked "No" to Item D.1., proceed to Part E.

2. Unless sold pursuant to a process of competitive bidding, or otherwise permitted, no City elected official or employee shall have a financial interest in his or her own name or in the name of any other person or entity in the purchase of any property that (i) belongs to the City, or (ii) is sold for taxes or assessments, or (iii) is sold by virtue of legal process at the suit of the City (collectively, "City Property Sale"). Compensation for property taken pursuant to the City's eminent domain power does not constitute a financial interest within the meaning of this Part D.

Does the Matter involve a City Property Sale?

[ ] Yes [ ] No

3. If you checked "Yes" to Item D.1., provide the names and business addresses of the City officials or employees having such interest and identify the nature of such interest:

Name	Business Address	Nature of Interest

4. The Disclosing Party further certifies that no prohibited financial interest in the Matter will be acquired by any City official or employee.

E. CERTIFICATION REGARDING SLAVERY ERA BUSINESS

Please check either 1. or 2. below. If the Disclosing Party checks 2., the Disclosing Party must disclose below or in an attachment to this EDS all information required by paragraph 2. Failure to

comply with these disclosure requirements may make any contract entered into with the City in connection with the Matter voidable by the City.

X 1. The Disclosing Party verifies that the Disclosing Party has searched any and all records of the Disclosing Party and any and all predecessor entities regarding records of investments or profits from slavery or slaveholder insurance policies during the slavery era (including insurance policies issued to slaveholders that provided coverage for damage to or injury or death of their slaves), and the Disclosing Party has found no such records.

____2. The Disclosing Party verifies that, as a result of conducting the search in step 1 above, the Disclosing Party has found records of investments or profits from slavery or slaveholder insurance policies. The Disclosing Party verifies that the following constitutes full disclosure of all such records, including the names of any and all slaves or slaveholders described in those records:

_____

_____

_____

_____

SECTION VI -- CERTIFICATIONS FOR FEDERALLY FUNDED MATTERS

NOTE: If the Matter is federally funded, complete this Section VI. **If the Matter is not federally funded**, proceed to Section VII. For purposes of this Section VI, tax credits allocated by the City and proceeds of debt obligations of the City are not federal funding.

A. CERTIFICATION REGARDING LOBBYING

1. List below the names of all persons or entities registered under the federal Lobbying Disclosure Act of 1995 who have made lobbying contacts on behalf of the Disclosing Party with respect to the Matter: (Add sheets if necessary):

_____

_____

_____

(If no explanation appears or begins on the lines above, or if the letters "NA" or if the word "None" appear, it will be conclusively presumed that the Disclosing Party means that NO persons or entities registered under the Lobbying Disclosure Act of 1995 have made lobbying contacts on behalf of the Disclosing Party with respect to the Matter.)

2. The Disclosing Party has not spent and will not expend any federally appropriated funds to pay any person or entity listed in Paragraph A.1. above for his or her lobbying activities or to pay any person or entity to influence or attempt to influence an officer or employee of any agency, as defined by applicable federal law, a member of Congress, an officer or employee of Congress, or an employee of a member of Congress, in connection with the award of any federally funded contract, making any federally funded grant or loan, entering into any cooperative agreement, or to extend, continue, renew, amend, or modify any federally funded contract, grant, loan, or cooperative agreement.

3. The Disclosing Party will submit an updated certification at the end of each calendar quarter in which there occurs any event that materially affects the accuracy of the statements and information set forth in paragraphs A.1. and A.2. above.

4. The Disclosing Party certifies that either: (i) it is not an organization described in section 501(c)(4) of the Internal Revenue Code of 1986; or (ii) it is an organization described in section 501(c)(4) of the Internal Revenue Code of 1986 but has not engaged and will not engage in "Lobbying Activities".

5. If the Disclosing Party is the Applicant, the Disclosing Party must obtain certifications equal in form and substance to paragraphs A.1. through A.4. above from all subcontractors before it awards any subcontract and the Disclosing Party must maintain all such subcontractors' certifications for the duration of the Matter and must make such certifications promptly available to the City upon request.

B. CERTIFICATION REGARDING EQUAL EMPLOYMENT OPPORTUNITY

If the Matter is federally funded, federal regulations require the Applicant and all proposed subcontractors to submit the following information with their bids or in writing at the outset of negotiations.

Is the Disclosing Party the Applicant?

[ ] Yes [ ] No

If "Yes," answer the three questions below:

1. Have you developed and do you have on file affirmative action programs pursuant to applicable federal regulations? (See 41 CFR Part 60-2.)
[ ] Yes [ ] No

2. Have you filed with the Joint Reporting Committee, the Director of the Office of Federal Contract Compliance Programs, or the Equal Employment Opportunity Commission all reports due under the applicable filing requirements?
[ ] Yes [ ] No

3. Have you participated in any previous contracts or subcontracts subject to the equal opportunity clause?
[ ] Yes [ ] No

If you checked "No" to question 1. or 2. above, please provide an explanation:

_____

_____

SECTION VII -- ACKNOWLEDGMENTS, CONTRACT INCORPORATION, COMPLIANCE, PENALTIES, DISCLOSURE

The Disclosing Party understands and agrees that:

A. The certifications, disclosures, and acknowledgments contained in this EDS will become part of any contract or other agreement between the Applicant and the City in connection with the Matter, whether procurement, City assistance, or other City action, and are material inducements to the City's execution of any contract or taking other action with respect to the Matter. The Disclosing Party understands that it must comply with all statutes, ordinances, and regulations on which this EDS is based.

B. The City's Governmental Ethics and Campaign Financing Ordinances, Chapters 2-156 and 2-164 of the Municipal Code, impose certain duties and obligations on persons or entities seeking City contracts, work, business, or transactions. The full text of these ordinances and a training program is available on line at www.cityofchicago.org/Ethics, and may also be obtained from the City's Board of Ethics, 740 N.

Sedgwick St., Suite 500, Chicago, IL 60610, (312) 744-9660. The Disclosing Party must comply fully with the applicable ordinances.

C. If the City determines that any information provided in this EDS is false, incomplete or inaccurate, any contract or other agreement in connection with which it is submitted may be rescinded or be void or voidable, and the City may pursue any remedies under the contract or agreement (if not rescinded or void), at law, or in equity, including terminating the Disclosing Party's participation in the Matter and/or declining to allow the Disclosing Party to participate in other transactions with the City. Remedies at law for a false statement of material fact may include incarceration and an award to the City of treble damages.

D. It is the City's policy to make this document available to the public on its Internet site and/or upon request. Some or all of the information provided on this EDS and any attachments to this EDS may be made available to the public on the Internet, in response to a Freedom of Information Act request, or otherwise. By completing and signing this EDS, the Disclosing Party waives and releases any possible rights or claims which it may have against the City in connection with the public release of information contained in this EDS and also authorizes the City to verify the accuracy of any information submitted in this EDS.

E. The information provided in this EDS must be kept current. In the event of changes, the Disclosing Party must supplement this EDS up to the time the City takes action on the Matter. If the Matter is a contract being handled by the City's Department of Procurement Services, the Disclosing Party must update this EDS as the contract requires. **NOTE:** With respect to Matters subject to Article I of Chapter 1-23 of the Municipal Code (imposing **PERMANENT INELIGIBILITY** for certain specified offenses), the information provided herein regarding eligibility must be kept current for a longer period, as required by Chapter 1-23 and Section 2-154-020 of the Municipal Code.

The Disclosing Party represents and warrants that:

F.1. The Disclosing Party is not delinquent in the payment of any tax administered by the Illinois Department of Revenue, nor are the Disclosing Party or its Affiliated Entities delinquent in paying any fine, fee, tax or other charge owed to the City. This includes, but is not limited to, all water charges, sewer charges, license fees, parking tickets, property taxes or sales taxes.

F.2 If the Disclosing Party is the Applicant, the Disclosing Party and its Affiliated Entities will not use, nor permit their subcontractors to use, any facility listed by the U.S. E.P.A. on the federal Excluded Parties List System ("EPLS") maintained by the U. S. General Services Administration.

F.3 If the Disclosing Party is the Applicant, the Disclosing Party will obtain from any contractors/subcontractors hired or to be hired in connection with the Matter certifications equal in form and substance to those in F.1. and F.2. above and will not, without the prior written consent of the City, use any such contractor/subcontractor that does not provide such certifications or that the Disclosing Party has reason to believe has not provided or cannot provide truthful certifications.

NOTE: If the Disclosing Party cannot certify as to any of the items in F.1., F.2. or F.3. above, an explanatory statement must be attached to this EDS.

CERTIFICATION

Under penalty of perjury, the person signing below: (1) warrants that he/she is authorized to execute this EDS and Appendix A (if applicable) on behalf of the Disclosing Party, and (2) warrants that all certifications and statements contained in this EDS and Appendix A (if applicable) are true, accurate and complete as of the date furnished to the City.

ALAN CHOYNA
(Print or type name of Disclosing Party)

By: _____
(Sign here)

ALAN CHOYNA
(Print or type name of person signing)

HOME OWNER OF 636 W. FULLERTON PKWY, 60614
(Print or type title of person signing)

Signed and sworn to before me on (date) 9/18/2013,
at COOK County, Illinois (state).

Judy Ann Benton Notary Public.

Commission expires: 10/16/2016.

Official Seal
Judy Ann Benton
Notary Public State of Illinois
My Commission Expires 10/16/2016

CITY OF CHICAGO
ECONOMIC DISCLOSURE STATEMENT AND AFFIDAVIT
APPENDIX A

FAMILIAL RELATIONSHIPS WITH ELECTED CITY OFFICIALS AND DEPARTMENT HEADS

This Appendix is to be completed only by (a) the Applicant, and (b) any legal entity which has a direct ownership interest in the Applicant exceeding 7.5 percent. It is not to be completed by any legal entity which has only an indirect ownership interest in the Applicant.

Under Municipal Code Section 2-154-015, the Disclosing Party must disclose whether such Disclosing Party or any "Applicable Party" or any Spouse or Domestic Partner thereof currently has a "familial relationship" with any elected city official or department head. A "familial relationship" exists if, as of the date this EDS is signed, the Disclosing Party or any "Applicable Party" or any Spouse or Domestic Partner thereof is related to the mayor, any alderman, the city clerk, the city treasurer or any city department head as spouse or domestic partner or as any of the following, whether by blood or adoption: parent, child, brother or sister, aunt or uncle, niece or nephew, grandparent, grandchild, father-in-law, mother-in-law, son-in-law, daughter-in-law, stepfather or stepmother, stepson or stepdaughter, stepbrother or stepsister or half-brother or half-sister.

"Applicable Party" means (1) all executive officers of the Disclosing Party listed in Section II.B.1.a., if the Disclosing Party is a corporation; all partners of the Disclosing Party, if the Disclosing Party is a general partnership; all general partners and limited partners of the Disclosing Party, if the Disclosing Party is a limited partnership; all managers, managing members and members of the Disclosing Party, if the Disclosing Party is a limited liability company; (2) all principal officers of the Disclosing Party; and (3) any person having more than a 7.5 percent ownership interest in the Disclosing Party. "Principal officers" means the president, chief operating officer, executive director, chief financial officer, treasurer or secretary of a legal entity or any person exercising similar authority.

Does the Disclosing Party or any "Applicable Party" or any Spouse or Domestic Partner thereof currently have a "familial relationship" with an elected city official or department head?

[ ] Yes [✓] No

If yes, please identify below (1) the name and title of such person, (2) the name of the legal entity to which such person is connected; (3) the name and title of the elected city official or department head to whom such person has a familial relationship, and (4) the precise nature of such familial relationship.

_____

_____

_____

SECTION II -- DISCLOSURE OF OWNERSHIP INTERESTS

A. NATURE OF THE DISCLOSING PARTY

1. Indicate the nature of the Disclosing Party:

[X] Person
[ ] Publicly registered business corporation
[ ] Privately held business corporation
[ ] Sole proprietorship
[ ] General partnership
[ ] Limited partnership
[ ] Trust
[ ] Limited liability company
[ ] Limited liability partnership
[ ] Joint venture
[ ] Not-for-profit corporation
(Is the not-for-profit corporation also a 501(c)(3))?
[ ] Yes [ ] No
[ ] Other (please specify)

_____

2. For legal entities, the state (or foreign country) of incorporation or organization, if applicable:

_____

3. For legal entities not organized in the State of Illinois: Has the organization registered to do business in the State of Illinois as a foreign entity?

[ ] Yes [ ] No [X] N/A

B. IF THE DISCLOSING PARTY IS A LEGAL ENTITY:

1. List below the full names and titles of all executive officers and all directors of the entity. **NOTE:** For not-for-profit corporations, also list below all members, if any, which are legal entities. If there are no such members, write "no members." For trusts, estates or other similar entities, list below the legal titleholder(s).

If the entity is a general partnership, limited partnership, limited liability company, limited liability partnership or joint venture, list below the name and title of each general partner, managing member, manager or any other person or entity that controls the day-to-day management of the Disclosing Party. **NOTE**: Each legal entity listed below must submit an EDS on its own behalf.

Name Title

_____

_____

_____

_____

2. Please provide the following information concerning each person or entity having a direct or indirect beneficial interest (including ownership) in excess of 7.5% of the Disclosing Party. Examples of such an interest include shares in a corporation, partnership interest in a partnership or joint venture,

interest of a member or manager in a limited liability company, or interest of a beneficiary of a trust, estate or other similar entity. If none, state "None." **NOTE**: Pursuant to Section 2-154-030 of the Municipal Code of Chicago ("Municipal Code"), the City may require any such additional information from any applicant which is reasonably intended to achieve full disclosure.

Name	Business Address	Percentage Interest in the Disclosing Party

SECTION III -- BUSINESS RELATIONSHIPS WITH CITY ELECTED OFFICIALS

Has the Disclosing Party had a "business relationship," as defined in Chapter 2-156 of the Municipal Code, with any City elected official in the 12 months before the date this EDS is signed?

[ ] Yes [X] No

If yes, please identify below the name(s) of such City elected official(s) and describe such relationship(s):

SECTION IV -- DISCLOSURE OF SUBCONTRACTORS AND OTHER RETAINED PARTIES

The Disclosing Party must disclose the name and business address of each subcontractor, attorney, lobbyist, accountant, consultant and any other person or entity whom the Disclosing Party has retained or expects to retain in connection with the Matter, as well as the nature of the relationship, and the total amount of the fees paid or estimated to be paid. The Disclosing Party is not required to disclose employees who are paid solely through the Disclosing Party's regular payroll.

"Lobbyist" means any person or entity who undertakes to influence any legislative or administrative action on behalf of any person or entity other than: (1) a not-for-profit entity, on an unpaid basis, or (2) himself. "Lobbyist" also means any person or entity any part of whose duties as an employee of another includes undertaking to influence any legislative or administrative action.

If the Disclosing Party is uncertain whether a disclosure is required under this Section, the Disclosing Party must either ask the City whether disclosure is required or make the disclosure.

Name (indicate whether retained or anticipated to be retained)	Business Address	Relationship to Disclosing Party (subcontractor, attorney, lobbyist, etc.)	Fees (indicate whether paid or estimated.) **NOTE:** "hourly rate" or "t.b.d." is not an acceptable response.
Space Architects	689 N. Milwaukee Ave, Chicago, IL 60642	(Architects)	$30,000 (estimated)

The dollar amount noted above is the total estimated dollar amount to be paid to the contractor and such amount will be paid by Alan Chayna and Tasha Seitz.

(Add sheets if necessary)

[ ] Check here if the Disclosing Party has not retained, nor expects to retain, any such persons or entities.

SECTION V -- CERTIFICATIONS

A. COURT-ORDERED CHILD SUPPORT COMPLIANCE

Under Municipal Code Section 2-92-415, substantial owners of business entities that contract with the City must remain in compliance with their child support obligations throughout the contract's term.

Has any person who directly or indirectly owns 10% or more of the Disclosing Party been declared in arrearage on any child support obligations by any Illinois court of competent jurisdiction?

[ ] Yes [X] No [ ] No person directly or indirectly owns 10% or more of the Disclosing Party.

If "Yes," has the person entered into a court-approved agreement for payment of all support owed and is the person in compliance with that agreement?

[ ] Yes [ ] No

B. FURTHER CERTIFICATIONS

1. Pursuant to Municipal Code Chapter 1-23, Article I ("Article I")(which the Applicant should consult for defined terms (e.g., "doing business") and legal requirements), if the Disclosing Party submitting this EDS is the Applicant and is doing business with the City, then the Disclosing Party certifies as follows: (i) neither the Applicant nor any controlling person is currently indicted or charged with, or has admitted guilt of, or has ever been convicted of, or placed under supervision for, any criminal offense involving actual, attempted, or conspiracy to commit bribery, theft, fraud, forgery, perjury, dishonesty or deceit against an officer or employee of the City or any sister agency; and (ii) the Applicant understands and acknowledges that compliance with Article I is a continuing requirement for doing business with the City. NOTE: If Article I applies to the Applicant, the permanent compliance timeframe in Article I supersedes some five-year compliance timeframes in certifications 2 and 3 below.

2. The Disclosing Party and, if the Disclosing Party is a legal entity, all of those persons or entities identified in Section II.B.1. of this EDS:

a. are not presently debarred, suspended, proposed for debarment, declared ineligible or voluntarily excluded from any transactions by any federal, state or local unit of government;

b. have not, within a five-year period preceding the date of this EDS, been convicted of a criminal offense, adjudged guilty, or had a civil judgment rendered against them in connection with: obtaining, attempting to obtain, or performing a public (federal, state or local) transaction or contract under a public transaction; a violation of federal or state antitrust statutes; fraud; embezzlement; theft; forgery; bribery; falsification or destruction of records; making false statements; or receiving stolen property;

c. are not presently indicted for, or criminally or civilly charged by, a governmental entity (federal, state or local) with committing any of the offenses set forth in clause B.2.b. of this Section V;

d. have not, within a five-year period preceding the date of this EDS, had one or more public transactions (federal, state or local) terminated for cause or default; and

e. have not, within a five-year period preceding the date of this EDS, been convicted, adjudged guilty, or found liable in a civil proceeding, or in any criminal or civil action, including actions concerning environmental violations, instituted by the City or by the federal government, any state, or any other unit of local government.

3. The certifications in subparts 3, 4 and 5 concern:

• the Disclosing Party;
• any "Contractor" (meaning any contractor or subcontractor used by the Disclosing Party in connection with the Matter, including but not limited to all persons or legal entities disclosed under Section IV, "Disclosure of Subcontractors and Other Retained Parties");
• any "Affiliated Entity" (meaning a person or entity that, directly or indirectly: controls the Disclosing Party, is controlled by the Disclosing Party, or is, with the Disclosing Party, under common control of another person or entity. Indicia of control include, without limitation: interlocking management or ownership; identity of interests among family members, shared facilities and equipment; common use of employees; or organization of a business entity following the ineligibility of a business entity to do business with federal or state or local government, including the City, using substantially the same management, ownership, or principals as the ineligible entity); with respect to Contractors, the term Affiliated Entity means a person or entity that directly or indirectly controls the Contractor, is controlled by it, or, with the Contractor, is under common control of another person or entity;
• any responsible official of the Disclosing Party, any Contractor or any Affiliated Entity or any other official, agent or employee of the Disclosing Party, any Contractor or any Affiliated Entity, acting pursuant to the direction or authorization of a responsible official of the Disclosing Party, any Contractor or any Affiliated Entity (collectively "Agents").

Neither the Disclosing Party, nor any Contractor, nor any Affiliated Entity of either the Disclosing Party or any Contractor nor any Agents have, during the five years before the date this EDS is signed, or, with respect to a Contractor, an Affiliated Entity, or an Affiliated Entity of a Contractor during the five years before the date of such Contractor's or Affiliated Entity's contract or engagement in connection with the Matter:

a. bribed or attempted to bribe, or been convicted or adjudged guilty of bribery or attempting to bribe, a public officer or employee of the City, the State of Illinois, or any agency of the federal government or of any state or local government in the United States of America, in that officer's or employee's official capacity;

b. agreed or colluded with other bidders or prospective bidders, or been a party to any such agreement, or been convicted or adjudged guilty of agreement or collusion among bidders or prospective bidders, in restraint of freedom of competition by agreement to bid a fixed price or otherwise; or

c. made an admission of such conduct described in a. or b. above that is a matter of record, but have not been prosecuted for such conduct; or

d. violated the provisions of Municipal Code Section 2-92-610 (Living Wage Ordinance).

4. Neither the Disclosing Party, Affiliated Entity or Contractor, or any of their employees, officials, agents or partners, is barred from contracting with any unit of state or local government as a result of engaging in or being convicted of (1) bid-rigging in violation of 720 ILCS 5/33E-3; (2) bid-rotating in violation of 720 ILCS 5/33E-4; or (3) any similar offense of any state or of the United States of America that contains the same elements as the offense of bid-rigging or bid-rotating.

5. Neither the Disclosing Party nor any Affiliated Entity is listed on any of the following lists maintained by the Office of Foreign Assets Control of the U.S. Department of the Treasury or the Bureau of Industry and Security of the U.S. Department of Commerce or their successors: the Specially Designated Nationals List, the Denied Persons List, the Unverified List, the Entity List and the Debarred List.

6. The Disclosing Party understands and shall comply with the applicable requirements of Chapters 2-55 (Legislative Inspector General), 2-56 (Inspector General) and 2-156 (Governmental Ethics) of the Municipal Code.

7. If the Disclosing Party is unable to certify to any of the above statements in this Part B (Further Certifications), the Disclosing Party must explain below:

_____

_____

_____

_____

If the letters "NA," the word "None," or no response appears on the lines above, it will be conclusively presumed that the Disclosing Party certified to the above statements.

8. To the best of the Disclosing Party's knowledge after reasonable inquiry, the following is a complete list of all current employees of the Disclosing Party who were, at any time during the 12-month period preceding the execution date of this EDS, an employee, or elected or appointed official, of the City of Chicago (if none, indicate with "N/A" or "none").

N/A

9. To the best of the Disclosing Party's knowledge after reasonable inquiry, the following is a complete list of all gifts that the Disclosing Party has given or caused to be given, at any time during the 12-month period preceding the execution date of this EDS, to an employee, or elected or appointed official, of the City of Chicago. For purposes of this statement, a "gift" does not include: (i) anything made generally available to City employees or to the general public, or (ii) food or drink provided in the course of official City business and having a retail value of less than $20 per recipient (if none, indicate with "N/A" or "none"). As to any gift listed below, please also list the name of the City recipient.

N/A

C. CERTIFICATION OF STATUS AS FINANCIAL INSTITUTION

1. The Disclosing Party certifies that the Disclosing Party (check one)

[ ] is [X] is not

a "financial institution" as defined in Section 2-32-455(b) of the Municipal Code.

2. If the Disclosing Party IS a financial institution, then the Disclosing Party pledges:

"We are not and will not become a predatory lender as defined in Chapter 2-32 of the Municipal Code. We further pledge that none of our affiliates is, and none of them will become, a predatory lender as defined in Chapter 2-32 of the Municipal Code. We understand that becoming a predatory lender or becoming an affiliate of a predatory lender may result in the loss of the privilege of doing business with the City."

If the Disclosing Party is unable to make this pledge because it or any of its affiliates (as defined in Section 2-32-455(b) of the Municipal Code) is a predatory lender within the meaning of Chapter 2-32 of the Municipal Code, explain here (attach additional pages if necessary):

If the letters "NA," the word "None," or no response appears on the lines above, it will be conclusively presumed that the Disclosing Party certified to the above statements.

D. CERTIFICATION REGARDING INTEREST IN CITY BUSINESS

Any words or terms that are defined in Chapter 2-156 of the Municipal Code have the same meanings when used in this Part D.

1. In accordance with Section 2-156-110 of the Municipal Code: Does any official or employee of the City have a financial interest in his or her own name or in the name of any other person or entity in the Matter?

[ ] Yes [X] No

NOTE: If you checked "Yes" to Item D.1., proceed to Items D.2. and D.3. If you checked "No" to Item D.1., proceed to Part E.

2. Unless sold pursuant to a process of competitive bidding, or otherwise permitted, no City elected official or employee shall have a financial interest in his or her own name or in the name of any other person or entity in the purchase of any property that (i) belongs to the City, or (ii) is sold for taxes or assessments, or (iii) is sold by virtue of legal process at the suit of the City (collectively, "City Property Sale"). Compensation for property taken pursuant to the City's eminent domain power does not constitute a financial interest within the meaning of this Part D.

Does the Matter involve a City Property Sale?

[ ] Yes [ ] No

3. If you checked "Yes" to Item D.1., provide the names and business addresses of the City officials or employees having such interest and identify the nature of such interest:

Name	Business Address	Nature of Interest

4. The Disclosing Party further certifies that no prohibited financial interest in the Matter will be acquired by any City official or employee.

E. CERTIFICATION REGARDING SLAVERY ERA BUSINESS

Please check either 1. or 2. below. If the Disclosing Party checks 2., the Disclosing Party must disclose below or in an attachment to this EDS all information required by paragraph 2. Failure to

comply with these disclosure requirements may make any contract entered into with the City in connection with the Matter voidable by the City.

X 1. The Disclosing Party verifies that the Disclosing Party has searched any and all records of the Disclosing Party and any and all predecessor entities regarding records of investments or profits from slavery or slaveholder insurance policies during the slavery era (including insurance policies issued to slaveholders that provided coverage for damage to or injury or death of their slaves), and the Disclosing Party has found no such records.

____2. The Disclosing Party verifies that, as a result of conducting the search in step 1 above, the Disclosing Party has found records of investments or profits from slavery or slaveholder insurance policies. The Disclosing Party verifies that the following constitutes full disclosure of all such records, including the names of any and all slaves or slaveholders described in those records:

_____

_____

_____

_____

SECTION VI -- CERTIFICATIONS FOR FEDERALLY FUNDED MATTERS

NOTE: If the Matter is federally funded, complete this Section VI. **If the Matter is not federally funded**, proceed to Section VII. For purposes of this Section VI, tax credits allocated by the City and proceeds of debt obligations of the City are not federal funding.

A. CERTIFICATION REGARDING LOBBYING

1. List below the names of all persons or entities registered under the federal Lobbying Disclosure Act of 1995 who have made lobbying contacts on behalf of the Disclosing Party with respect to the Matter: (Add sheets if necessary):

_____

_____

_____

(If no explanation appears or begins on the lines above, or if the letters "NA" or if the word "None" appear, it will be conclusively presumed that the Disclosing Party means that NO persons or entities registered under the Lobbying Disclosure Act of 1995 have made lobbying contacts on behalf of the Disclosing Party with respect to the Matter.)

2. The Disclosing Party has not spent and will not expend any federally appropriated funds to pay any person or entity listed in Paragraph A.1. above for his or her lobbying activities or to pay any person or entity to influence or attempt to influence an officer or employee of any agency, as defined by applicable federal law, a member of Congress, an officer or employee of Congress, or an employee of a member of Congress, in connection with the award of any federally funded contract, making any federally funded grant or loan, entering into any cooperative agreement, or to extend, continue, renew, amend, or modify any federally funded contract, grant, loan, or cooperative agreement.

3. The Disclosing Party will submit an updated certification at the end of each calendar quarter in which there occurs any event that materially affects the accuracy of the statements and information set forth in paragraphs A.1. and A.2. above.

4. The Disclosing Party certifies that either: (i) it is not an organization described in section 501(c)(4) of the Internal Revenue Code of 1986; or (ii) it is an organization described in section 501(c)(4) of the Internal Revenue Code of 1986 but has not engaged and will not engage in "Lobbying Activities".

5. If the Disclosing Party is the Applicant, the Disclosing Party must obtain certifications equal in form and substance to paragraphs A.1. through A.4. above from all subcontractors before it awards any subcontract and the Disclosing Party must maintain all such subcontractors' certifications for the duration of the Matter and must make such certifications promptly available to the City upon request.

B. CERTIFICATION REGARDING EQUAL EMPLOYMENT OPPORTUNITY

If the Matter is federally funded, federal regulations require the Applicant and all proposed subcontractors to submit the following information with their bids or in writing at the outset of negotiations.

Is the Disclosing Party the Applicant?

[ ] Yes [ ] No

If "Yes," answer the three questions below:

1. Have you developed and do you have on file affirmative action programs pursuant to applicable federal regulations? (See 41 CFR Part 60-2.)
[ ] Yes [ ] No

2. Have you filed with the Joint Reporting Committee, the Director of the Office of Federal Contract Compliance Programs, or the Equal Employment Opportunity Commission all reports due under the applicable filing requirements?
[ ] Yes [ ] No

3. Have you participated in any previous contracts or subcontracts subject to the equal opportunity clause?
[ ] Yes [ ] No

If you checked "No" to question 1. or 2. above, please provide an explanation:

_____

_____

SECTION VII -- ACKNOWLEDGMENTS, CONTRACT INCORPORATION, COMPLIANCE, PENALTIES, DISCLOSURE

The Disclosing Party understands and agrees that:

A. The certifications, disclosures, and acknowledgments contained in this EDS will become part of any contract or other agreement between the Applicant and the City in connection with the Matter, whether procurement, City assistance, or other City action, and are material inducements to the City's execution of any contract or taking other action with respect to the Matter. The Disclosing Party understands that it must comply with all statutes, ordinances, and regulations on which this EDS is based.

B. The City's Governmental Ethics and Campaign Financing Ordinances, Chapters 2-156 and 2-164 of the Municipal Code, impose certain duties and obligations on persons or entities seeking City contracts, work, business, or transactions. The full text of these ordinances and a training program is available on line at www.cityofchicago.org/Ethics, and may also be obtained from the City's Board of Ethics, 740 N.

Sedgwick St., Suite 500, Chicago, IL 60610, (312) 744-9660. The Disclosing Party must comply fully with the applicable ordinances.

C. If the City determines that any information provided in this EDS is false, incomplete or inaccurate, any contract or other agreement in connection with which it is submitted may be rescinded or be void or voidable, and the City may pursue any remedies under the contract or agreement (if not rescinded or void), at law, or in equity, including terminating the Disclosing Party's participation in the Matter and/or declining to allow the Disclosing Party to participate in other transactions with the City. Remedies at law for a false statement of material fact may include incarceration and an award to the City of treble damages.

D. It is the City's policy to make this document available to the public on its Internet site and/or upon request. Some or all of the information provided on this EDS and any attachments to this EDS may be made available to the public on the Internet, in response to a Freedom of Information Act request, or otherwise. By completing and signing this EDS, the Disclosing Party waives and releases any possible rights or claims which it may have against the City in connection with the public release of information contained in this EDS and also authorizes the City to verify the accuracy of any information submitted in this EDS.

E. The information provided in this EDS must be kept current. In the event of changes, the Disclosing Party must supplement this EDS up to the time the City takes action on the Matter. If the Matter is a contract being handled by the City's Department of Procurement Services, the Disclosing Party must update this EDS as the contract requires. **NOTE:** With respect to Matters subject to Article I of Chapter 1-23 of the Municipal Code (imposing **PERMANENT INELIGIBILITY** for certain specified offenses), the information provided herein regarding eligibility must be kept current for a longer period, as required by Chapter 1-23 and Section 2-154-020 of the Municipal Code.

The Disclosing Party represents and warrants that:

F.1. The Disclosing Party is not delinquent in the payment of any tax administered by the Illinois Department of Revenue, nor are the Disclosing Party or its Affiliated Entities delinquent in paying any fine, fee, tax or other charge owed to the City. This includes, but is not limited to, all water charges, sewer charges, license fees, parking tickets, property taxes or sales taxes.

F.2 If the Disclosing Party is the Applicant, the Disclosing Party and its Affiliated Entities will not use, nor permit their subcontractors to use, any facility listed by the U.S. E.P.A. on the federal Excluded Parties List System ("EPLS") maintained by the U. S. General Services Administration.

F.3 If the Disclosing Party is the Applicant, the Disclosing Party will obtain from any contractors/subcontractors hired or to be hired in connection with the Matter certifications equal in form and substance to those in F.1. and F.2. above and will not, without the prior written consent of the City, use any such contractor/subcontractor that does not provide such certifications or that the Disclosing Party has reason to believe has not provided or cannot provide truthful certifications.

NOTE: If the Disclosing Party cannot certify as to any of the items in F.1., F.2. or F.3. above, an explanatory statement must be attached to this EDS.

CERTIFICATION

Under penalty of perjury, the person signing below: (1) warrants that he/she is authorized to execute this EDS and Appendix A (if applicable) on behalf of the Disclosing Party, and (2) warrants that all certifications and statements contained in this EDS and Appendix A (if applicable) are true, accurate and complete as of the date furnished to the City.

Tasha Seitz
(Print or type name of Disclosing Party)

By: Tasha Seitz
(Sign here)

Tasha Seitz
(Print or type name of person signing)

Home owner of 636 W. Fullerton
(Print or type title of person signing)

Signed and sworn to before me on (date) 9/18/2013,
at Cook County, Illinois (state).

Judy Ann Benton Notary Public.

Commission expires: 10/16/2016.

Official Seal
Judy Ann Benton
Notary Public State of Illinois
My Commission Expires 10/16/2016

CITY OF CHICAGO
ECONOMIC DISCLOSURE STATEMENT AND AFFIDAVIT
APPENDIX A

FAMILIAL RELATIONSHIPS WITH ELECTED CITY OFFICIALS AND DEPARTMENT HEADS

This Appendix is to be completed only by (a) the Applicant, and (b) any legal entity which has a direct ownership interest in the Applicant exceeding 7.5 percent. It is not to be completed by any legal entity which has only an indirect ownership interest in the Applicant.

Under Municipal Code Section 2-154-015, the Disclosing Party must disclose whether such Disclosing Party or any "Applicable Party" or any Spouse or Domestic Partner thereof currently has a "familial relationship" with any elected city official or department head. A "familial relationship" exists if, as of the date this EDS is signed, the Disclosing Party or any "Applicable Party" or any Spouse or Domestic Partner thereof is related to the mayor, any alderman, the city clerk, the city treasurer or any city department head as spouse or domestic partner or as any of the following, whether by blood or adoption: parent, child, brother or sister, aunt or uncle, niece or nephew, grandparent, grandchild, father-in-law, mother-in-law, son-in-law, daughter-in-law, stepfather or stepmother, stepson or stepdaughter, stepbrother or stepsister or half-brother or half-sister.

"Applicable Party" means (1) all executive officers of the Disclosing Party listed in Section II.B.1.a., if the Disclosing Party is a corporation; all partners of the Disclosing Party, if the Disclosing Party is a general partnership; all general partners and limited partners of the Disclosing Party, if the Disclosing Party is a limited partnership; all managers, managing members and members of the Disclosing Party, if the Disclosing Party is a limited liability company; (2) all principal officers of the Disclosing Party; and (3) any person having more than a 7.5 percent ownership interest in the Disclosing Party. "Principal officers" means the president, chief operating officer, executive director, chief financial officer, treasurer or secretary of a legal entity or any person exercising similar authority.

Does the Disclosing Party or any "Applicable Party" or any Spouse or Domestic Partner thereof currently have a "familial relationship" with an elected city official or department head?

[ ] Yes [X] No

If yes, please identify below (1) the name and title of such person, (2) the name of the legal entity to which such person is connected; (3) the name and title of the elected city official or department head to whom such person has a familial relationship, and (4) the precise nature of such familial relationship.

_____

_____

_____

City of Chicago

O2013-7731

Office of the City Clerk

Document Tracking Sheet

Meeting Date:	10/16/2013
Sponsor(s):	Fioretti (2)
Type:	Ordinance
Title:	Honorary street designation as "Merri Dee Way"
Committee(s) Assignment:	Committee on Transportation and Public Way

Introduced: October 16, 2013
Referred to: Committee on Transportation and Public Way

BE IT ORDAINED BY THE CITY OF CHICAGO:

SECTION 1. That an ordinance heretofore passed by the City Council which allows erection of honorary street-name signs, the Commissioner of Transportation shall take necessary action for the standardization on the block of 1300 South Damen Avenue at West 13th Street as Merri Dee Way. (SE and NW corners) for a period of three (3) years not to exceed December 31, 2016.

SECTION 2. This ordinance shall take effect upon its passage and publication.

Robert W. Fioretti
Alderman, 2nd Ward

City of Chicago

O2013-7501

Office of the City Clerk

Document Tracking Sheet

Meeting Date:	10/16/2013
Sponsor(s):	Harris, Michelle A. (8)
Type:	Ordinance
Title:	Honorary street designation as "Velma P. Little Way"
Committee(s) Assignment:	Committee on Transportation and Public Way

DIRECT INTRODUCTION
Committee on Transportation and Public Way
September 18, 2013

BE IT ORDAINED BY THE CITY COUNCIL OF THE CITY OF CHICAGO:

SECTION 1. Pursuant to an ordinance heretofore passed by the City Council which allows erection of honorary street-name signs, the Commissioner of Transportation shall take the necessary action for standardization of East 84th Place as "Velma P. Little Way," installing a sign at 1600 East 84th Place.

SECTION 2. This ordinance shall take effect upon its passage and publication.

Michelle A. Harris

Michelle A. Harris
Alderman, 8th Ward

City of Chicago

O2013-7743

Office of the City Clerk

Document Tracking Sheet

Meeting Date:	10/16/2013
Sponsor(s):	Quinn (13)
Type:	Ordinance
Title:	Honorary street designation as "Gregory W. Baine Way"
Committee(s) Assignment:	Committee on Transportation and Public Way

BE IT ORDAINED BY THE CITY COUNCIL OF THE CITY OF CHICAGO;

SECTION 1. Pursuant to an ordinance heretofore passed by the City Council which allows erection of honorary street-name signs, the Commissioner of Transportation shall take the necessary action for standardization of 5717 South New England Avenue as "Gregory W. Baine Way."

SECTION 2. This ordinance shall take effect upon its passage and publication.

MARTY QUINN
Alderman, 13th Ward

City of Chicago

O2013-7589

Office of the City Clerk

Document Tracking Sheet

Meeting Date:	10/16/2013
Sponsor(s):	Ervin (28)
Type:	Ordinance
Title:	Honorary street designation as "Ruth Carter Lane"
Committee(s) Assignment:	Committee on Transportation and Public Way

BE IT ORDAINED BY THE CITY COUNCIL OF THE CITY OF CHICAGO;

SECTION 1. Pursuant to an ordinance heretofore passed by the City Council which allows erection of honorary street-name signs, the Commissioner of Transportation shall take the necessary action for standardization of the 3400 block of West Fifth Ave as "Ruth Carter Lane."

SECTION 2. This ordinance shall take effect upon its passage and publication.

JASON C. ERVIN
Alderman, 28th Ward

City of Chicago

O2013-7591

Office of the City Clerk

Document Tracking Sheet

Meeting Date:	10/16/2013
Sponsor(s):	Tunney (44)
Type:	Ordinance
Title:	Honorary street designation as "Dewey Herrington Way"
Committee(s) Assignment:	Committee on Transportation and Public Way

City Council Meeting
October 16, 2013

Be It Ordained by the City Council of the City of Chicago:

SECTION 1. Pursuant to an ordinance heretofore passed by the City Council, which allows the erection of honorary street-name signs, the Commissioner of Transportation shall take the necessary action for the standardization of Broadway, at the intersection of Broadway (west side) and Aldine, as "Dewey Herrington Way".

SECTION 2. This ordinance shall be in full force and effect from and after passage and publication.

Thomas M. Tunney
Alderman, 44th Ward

City of Chicago

O2013-7620

Office of the City Clerk

Document Tracking Sheet

Meeting Date:	10/16/2013
Sponsor(s):	Burke (14) Burns (4)
Type:	Ordinance
Title:	Amendment of Chapter 2-154 of Municipal Code by adding new Section 2-154-018 entitled Executive Compensation Disclosure Ordinance
Committee(s) Assignment:	Committee on Finance

Committee on Finance

ORDINANCE

WHEREAS, the City of Chicago is a home rule unit of government pursuant to the 1970 Illinois Constitution, Article VII, Section 6 (a); and

WHEREAS, pursuant to its home rule power, the City of Chicago may exercise any power and perform any function relating to its government and affairs including the power to regulate for the protection of the public health, safety, morals, and welfare; and

WHEREAS, the gap in pay between chief executives and rank-and-file employees has been growing steadily; and

WHEREAS, across the Standard & Poor's 500 Index of companies, the average multiple of chief executive officer compensation to that of rank-and-file workers is 204, up 20 percent since 2009, and up 1,000 percent since 1950, according to data compiled by Bloomberg; and

WHEREAS, a similar analysis conducted by the AFL-CIO calculated the ratio of chief executive to other worker pay at companies in the S&P 500 to be 354-1; and

WHEREAS, executive pay is now more than 277 times an average worker's pay, compared with just 20 times in 1965, according to the Economic Policy Institute; and

WHEREAS, on September 18, 2013, the U.S. Securities and Exchange Commission voted to propose a new rule that would require public companies to disclose the difference between the pay of chief executives and their employees; and

WHEREAS, the corporate authorities of the City of Chicago intend to require the full and accurate public disclosure of executive compensation pay ratios of corporations seeking city action and intend to encourage such corporations to adhere to reasonable compensation policies; NOW, THEREFORE,

BE IT ORDAINED BY THE CITY COUNCIL OF THE CITY OF CHICAGO:

SECTION 1. The above recitals are expressly incorporated herein and made part hereof as though fully set forth herein.

SECTION 2. Chapter 2-154 of the Municipal Code of the City of Chicago is hereby amended by inserting a new Section 2-154-018, as follows:

2-154-018 Executive compensation – Disclosure required.

(a) This section shall be known as the "Executive Compensation Disclosure Ordinance." The purpose of this section is to promote the full and accurate disclosure of

the ratio of top executive compensation to the median compensation of the employees of publicly traded corporations seeking city action.

(b) As used in this section:

"Annual total compensation" means total compensation for the corporation's last completed fiscal year.

"City action" means any action requiring an ordinance, an amendment to an ordinance, city council approval or other city agency approval with respect to the sale or purchase of real estate, real property tax reclassification, zoning, vacation of streets and alleys, leases or contracts, or involving the award of loan funds, grant funds, bond proceeds, tax increment financing, concession agreements or similar matters.

"Corporation" means any entity required make periodic filings with the Federal Security and Exchange Commission in accordance with 17 C.F.R. § 229.402, also known as Item 402 of Regulation S-K.

"Employee or employee of the corporation" means an individual employed by the corporation or any of its subsidiaries as of the last day of the corporation's last completed fiscal year. This includes any full-time, part-time, seasonal or temporary worker employed by the corporation or any of its subsidiaries on that day (including officers other than the principal executive officer).

"Principal executive officer" means the corporation's chief executive officer or the individual acting in a similar capacity.

"Total compensation" of the employees of the corporation (including the principal executive officer of the corporation) shall be determined in accordance with 17 C.F.R. § 229.402, also known as Item 402 of Regulation S-K. In determining the total compensation, all references to "named executive officer" in Item 402 of Regulation S-K and the instructions thereto may be deemed to refer instead, as applicable, to "employee" and, for non-salaried employees, references to "base salary" and "salary" in Item 402 of Regulation S-K and the instructions thereto may be deemed to refer instead, as applicable, to "wages plus overtime."

(c) In addition to any other information required by law, whenever any corporation makes application to the City for any city action as defined in subsection (b) of this section, the following disclosures and information shall be certified and attached to the application:

(1) The median of the annual total compensation of all employees of the corporation, except the principal executive officer of the corporation;

(2) The annual total compensation of the principal executive officer of the corporation; and

(3) The ratio of the amount in subsection (c)(1) of this section to the amount in subsection (c)(2) of this section. For purposes of the ratio required by this subsection, the amount in subsection (c)(1) shall equal one, or alternatively, the ratio may be expressed narratively as the multiple that the amount in subsection (c)(2) bears to the amount in subsection (c)(1) of this section.

SECTION 3. This ordinance shall be in full force and effect upon its passage and publication.

Edward M. Burke, Alderman, 14th Ward

William Burns, Alderman, 4th Ward

City of Chicago

O2013-7750

Office of the City Clerk

Document Tracking Sheet

Meeting Date:	10/16/2013
Sponsor(s):	Solis (25)
Type:	Ordinance
Title:	Amendment of Section 17-6-0403-F of Municipal Code to allow artist work space in Planned Manufacturing District No. 11
Committee(s) Assignment:	Committee on Zoning, Landmarks and Building Standards

City Council
October 16, 2013
Committee on Zoning Landmarks & Building Standards

BE IT ORDAINED BY THE CITY COUNCIL OF THE CITY OF CHICAGO:

SECTION 1. Title 17, Section 17-6-0403-F of the Municipal Code of Chicago is hereby amended by adding the language underscored and by deleting the language struck through, as follows:

17-6-0403-F Use Table and Standards.

USE GROUP	PMD (Planned Manufacturing District)																				
Use Category	No. 1		No. 2		No.	No. 4		No.	No.	No. 7		No.	No.		No. 11				No.		
Specific Use Type	A	B	A	B	3	A	B	5	6	A	B	8	9	No. 10	A	B	No. 12	No. 13	14	No. 15	Use Standard
P = permitted by rightS = special use approval req'dPD = planned development approval req'd- = not allowed																					
(Omitted text is unaffected by this ordinance)																					
P = permitted by rightS = special use approval req'dPD = planned development approval req'd- = not allowed																					
J. Artist Work Space	-	-	-	-	-	-	-	-	-	-	P	P	-	-	P	P	S	S	-	-	
(Omitted text is unaffected by this ordinance)																					

SECTION 2. This ordinance takes effect after its passage and approval.

DANIEL SOLIS
Alderman, 25th Ward

City of Chicago

O2013-7565

Office of the City Clerk

Document Tracking Sheet

Meeting Date:	10/16/2013
Sponsor(s):	Burnett (27)
Type:	Ordinance
Title:	Amendment of Section 2-32-082 of Municipal Code to modify duty of Comptroller regarding debit collection contracts employing ex-offeners
Committee(s) Assignment:	Committee on Budget and Government Operations

BUDG.

ORDINANCE

BE IT ORDAINED BY THE CITY COUNCIL OF THE CITY OF CHICAGO:

SECTION 1. Section 2-32-082 of the Municipal Code of the City of Chicago is hereby amended by deleting the language stricken through, as follows:

2-32-082 Comptroller – Debt collection contracts employing ex-offenders.

(a) The city comptroller is authorized, subject to the availability of duly appropriated funds, to negotiate and enter into contracts from time to time with one or more collection agencies which employ ex-offenders to perform debt collection services on the City's behalf (for purposes of this section, "Services").

(b) A collection agency shall not be eligible to contract with the City pursuant to this section unless all ex-offenders it employs to perform Services have been trained and screened for employment by one or more not-for-profit corporations that provide appropriate ex- offender training and screening services.

(c) As a prerequisite to entering into contracts pursuant to this section, the comptroller shall establish and apply standards of conduct and performance that the applicable not-for-profit corporation and collection agency must meet.

(d) The contracts authorized by this section may contain terms that the comptroller determines to be reasonable and appropriate, including terms governing reasonable compensation. Compensation for Services may, in the discretion of the comptroller, include payment based upon a percentage of debts collected that are attributable to Services performed ~~by ex-offenders~~.

SECTION 2. This ordinance shall be effective upon passage and publication.

Walter Burnett, Jr.
Alderman, 27th Ward

City of Chicago

O2013-7619

Office of the City Clerk

Document Tracking Sheet

Meeting Date:	10/16/2013
Sponsor(s):	Laurino (39)
Type:	Ordinance
Title:	Amendment of Section 9-100-045 of Municipal Code concerning notice of violation for automated speed enforcement system and automated traffic law enforcement system violations
Committee(s) Assignment:	Committee on Pedestrian and Traffic Safety

Traffic

ORDINANCE

BE IT ORDAINED BY THE CITY COUNCIL OF THE CITY OF CHICAGO:

SECTION 1. Section 9-100-045 of the Municipal Code of the City of Chicago is hereby amended by inserting the language underscored as the last paragraph of subsection 9-100-045(b), as follows:

9-100-045 Notice of Violation – Automated Speed Enforcement System and Automated Traffic Law Enforcement System Violation.

* * * * * * *

(Subsections (a), (b)(1) and (b)(2) unaffected by this amendatory ordinance)

* * * * * * *

(3) A warning notice issued pursuant to this section shall include the same information as notice of violation issued pursuant to this section.

* * * * * * *

(Remainder of section unaffected by this amendatory ordinance)

SECTION 2. This ordinance shall take effect upon its passage and approval.

Margaret Laurino

Alderman, 39th Ward

City of Chicago

O2013-7724

Office of the City Clerk

Document Tracking Sheet

Meeting Date:	10/16/2013
Sponsor(s):	Laurino (39)
Type:	Ordinance
Title:	Amendment of Chapter 2-8 of Municipal Code concerning powers and duties of Legislative Reference Bureau
Committee(s) Assignment:	Committee on Committees, Rules and Ethics

Rules

ORDINANCE

BE IT ORDAINED BY THE CITY COUNCIL OF THE CITY OF CHICAGO:

SECTION 1. Section 2-8-840 of the Municipal Code of the City of Chicago is hereby amended by deleting the language struck through and inserting the language underscored, as follows:

2-8-840 Office location and hours.

The office of the bureau shall be established in the City Hall building and shall be located as near as may be possible to the chamber of the city council. It shall be open daily excepting Saturdays, Sundays and legal holidays, including all hours during which the city council is in session.

SECTION 2. Section 2-8-850 of the Municipal Code of the City of Chicago is hereby amended by deleting the language struck through and inserting the language underscored, as follows:

2-8-850 Powers and duties.

It shall be the duty of said bureau:

(a) To prepare, upon the request of any member of the city council, ordinances, resolutions and orders proposed to be introduced in the city council by said members, including amendments, substitutes and revisions of existing or proposed ordinances, resolutions and orders;

(b) ~~To collect, catalogue, classify, index, completely digest, topically index, checklist and summarize all ordinances, resolutions and orders as well as amendments or revisions thereof, if any, introduced in the city council, as soon as practicable after the same have been printed, and to furnish copies of the digest, indexed and topically indexed, to each member of the city council after each meeting of the city council~~ To provide to each member of the city council a summary of matters introduced in the city council, as soon as practicable after introduction. The summary need not include purely local matters or ceremonial resolutions;

(c) To ~~collect, assemble and catalogue in such manner as may make the same readily accessible, the ordinances, resolutions, orders and laws~~ obtain information concerning the laws and codes of other cities and municipal corporations, and such other electronic, printed or written material as may be appropriate to aid the members of the city council in the performance of their duties.

SECTION 3. This ordinance shall take effect upon its passage and approval.

Margaret Laurino
Alderman, 39th Ward

City of Chicago

O2013-7618

Office of the City Clerk

Document Tracking Sheet

Meeting Date:	10/16/2013
Sponsor(s):	O'Connor (40)
Type:	Ordinance
Title:	Amendment of Section 9-64-170 of Municipal Code concerning parking restrictions for special types of vehicles
Committee(s) Assignment:	Committee on Pedestrian and Traffic Safety

ORDINANCE

SECTION 1. Section 9-64-170 of the Municipal Code of Chicago is hereby amended by deleting the language stricken, as follows:

9-64-170 Parking Restrictions – Special Types of vehicles.

(Omitted text is unaffected by this ordinance)

(b) It shall be unlawful to park any truck, self-contained motor home, or bus on any business street in the city for a longer period than is necessary for the reasonably expeditious loading or unloading of such vehicle, except that a driver of a bus may park the bus in a designated bus stand as authorized elsewhere in the traffic code. It shall be unlawful to park any taxicab on any business street in the city for a period longer than two hours between the hours of 2:00 A.M. and 7:00 A.M.; provided that this prohibition shall not apply to taxicabs parked on business streets in the 23rd Ward, 40th Ward ~~for a six-month trial period starting on the effective date of this amendatory ordinance of 2012, and~~ only on the (north side) North Lincoln Avenue, from North California Avenue to West Peterson Avenue, (south side) of North Lincoln Avenue, from North California Avenue to West Foster Avenue, (both sides) of North Western Avenue, from West Glenlake Avenue to West Peterson Avenue, (east side) of North Western Avenue, from West Balmoral Avenue to West Peterson Avenue and (east side) of West Peterson Avenue, from North Lincoln Avenue to North California Avenue, 46th Ward, 49th Ward and in the 50th Ward (on Devon Avenue and Western Avenue). A violator of this subsection shall be subject to the fine set forth in Section 9-100-020.

SECTION 2. This ordinance shall take effect upon passage and publication.

PATRICK J. O'CONNOR
Alderman, 40th Ward

City of Chicago

O2013-7761

Office of the City Clerk

Document Tracking Sheet

Meeting Date:	10/16/2013
Sponsor(s):	O'Connor (40)
Type:	Ordinance
Title:	Amendment of Chapter 2-156 of Municipal Code regarding review of campaign finance filing under governmental ethics ordinance
Committee(s) Assignment:	Committee on Committees, Rules and Ethics

Rules

ORDINANCE

BE IT ORDAINED BY THE CITY COUNCIL OF THE CITY OF CHICAGO:

SECTION 1. Sections 2-156-380 and 2-156-445 of the Municipal Code of Chicago are hereby amended by deleting the language struck through and by inserting the language underscored, as follows:

2-156-380 Powers and duties.

In addition to other powers and duties specifically mentioned in this chapter, the board of ethics shall have the following powers and duties:

(Omitted text is not affected by this ordinance)

(n) to receive conflict of interest disclosures from any city employee or official, including aldermen;

(n-1) to review campaign finance filings for compliance with Article VI of this Chapter, and to refer potential violations discovered by such review to the appropriate investigating authority as a complaint;

(o) to recommend polices, procedures and practices designed to ensure compliance with any federal, state or local law or regulation or any of the city's compliance-related polices and internal controls.

2-156-445 Limitation of contributing to candidates and elected officials.

(Omitted text is not affected by this ordinance)

(d) Any person who solicits, ~~or~~ accepts, offers or makes a financial contribution ~~with knowledge~~ that ~~such contribution~~ violates the limits set forth in this section shall be subject to the penalty provided in Article VII of this Chapter; provided, however, such person shall not be deemed in violation of this section if such person returns or requests in writing the return of such financial contribution within 10 calendar days of the recipient's or contributor's knowledge of the violation.

SECTION 2. The Board of Ethics is hereby authorized to transfer unconcluded campaign finance filing investigations that it commenced before July 1, 2013 to the city's Inspector General or Legislative Inspector General, as appropriate. For unconcluded campaign finance filing investigations that the Board of Ethics commenced before July 1, 2013, the two-year investigation time period referenced in subsections 2-55-080(i) and 2-56-050(b)(3) of the Municipal Code of Chicago shall start on the effective date of this ordinance.

SECTION 3. This ordinance shall take effect upon passage and approval.

Alderman Patrick J. O'Connor, 40th Ward

City of Chicago

O2013-7773

Office of the City Clerk

Document Tracking Sheet

Meeting Date:	10/16/2013
Sponsor(s):	O'Connor (40)
Type:	Ordinance
Title:	Amendment of Section 2-55-060 of Municipal Code to review campaign finance filings under Office of Legislative Inspector General
Committee(s) Assignment:	Committee on Committees, Rules and Ethics

Rules

ORDINANCE

BE IT ORDAINED BY THE CITY COUNCIL OF THE CITY OF CHICAGO:

SECTION 1. Section 2-55-060 of the Municipal Code of Chicago is hereby amended by inserting the language underscored, as follows:

2-55-060 Powers and duties.

The legislative inspector general shall have jurisdiction over all aldermen and city council employees. In addition to other powers and duties specifically mentioned in Chapters 2-55 and 2-156, the legislative inspector general shall have the following powers and duties:

(Omitted text is not affected by this ordinance)

(a) To receive and register complaints alleging misconduct against aldermen, city council employees and lobbyists engaged in the lobbying of aldermen or city council employees. The legislative inspector general's powers and duties shall extend to misconduct concerning, but not limited to: (i) the improper receipt of gifts or favors; (ii) the improper receipt of money or other thing of value for advice or assistance on matters concerning city business; (iii) the improper and unauthorized use of city property; (iv) the improper use or disclosure of confidential information; (v) conflicts of interest not properly disclosed; (vi) the improper solicitation or acceptance of political contributions; (vii) the improper use of one's position to influence any city government decision or action in which one has any economic interest; and/or (viii) the breach of one's fiduciary duty to the city;

(a-1) To review campaign finance filings of aldermen and aldermanic candidates for compliance with Article VI of Chapter 2-156 of this Code, and to investigate potential violations discovered by such review following a finding of reasonable cause or issuance of a letter of direction by the board of ethics;

(b) To investigate signed and sworn complaints alleging misconduct against aldermen and city council employees only upon a finding of reasonable cause or issuance of a letter of direction by the board of ethics. The legislative inspector general may exercise appropriate discretion in determining whether to petition the board of ethics for a finding of reasonable cause and act upon any particular complaint or conduct, except where otherwise directed by the board of ethics;

(Omitted text is not affected by this ordinance)

SECTION 2. Sections 2-156-380 and 2-156-445 of the Municipal Code of Chicago are hereby amended by deleting the language struck through and by inserting the language underscored, as follows:

2-156-380 Powers and duties.

In addition to other powers and duties specifically mentioned in this chapter, the board of ethics shall have the following powers and duties:

(Omitted text is not affected by this ordinance)

(n) to receive conflict of interest disclosures from any city employee or official, including aldermen;

(n-1) to review campaign finance filings by the mayor, the city clerk, the city treasurer and candidates for any of these offices for compliance with Article VI of this Chapter, and to refer potential violations discovered by such review to the inspector general as a complaint;

(o) to recommend polices, procedures and practices designed to ensure compliance with any federal, state or local law or regulation or any of the city's compliance-related polices and internal controls.

2-156-445 Limitation of contributing to candidates and elected officials.

(Omitted text is not affected by this ordinance)

(d) Any person who solicits, ~~or~~ accepts, offers or makes a financial contribution ~~with knowledge~~ that ~~such contribution~~ violates the limits set forth in this section shall be subject to the penalty provided in Article VII of this Chapter; provided, however, such person shall not be deemed in violation of this section if such person returns or requests in writing the return of such financial contribution within 10 calendar days of the recipient's or contributor's knowledge of the violation.

SECTION 3. The Board of Ethics is hereby authorized to transfer unconcluded campaign finance filing investigations that it commenced before July 1, 2013 to the city's Inspector General or Legislative Inspector General, as appropriate. For unconcluded campaign finance filing investigations that the Board of Ethics commenced before July 1, 2013, the two-year investigation time period referenced in subsections 2-55-080(i) and 2-56-050(b)(3) of the Municipal Code of Chicago shall start on the effective date of this ordinance.

SECTION 4. This ordinance shall take effect upon passage and approval.

Alderman Patrick J. O'Connor, 40th Ward

City of Chicago

O2013-7607

Office of the City Clerk

Document Tracking Sheet

Meeting Date:	10/16/2013
Sponsor(s):	Arena (45)
Type:	Ordinance
Title:	Amendment of Titles 4 and 9 of Municipal Code regarding booting of motor vehicles on private property within 45th Ward
Committee(s) Assignment:	Committee on License and Consumer Protection

BE IT ORDAINED BY THE CITY COUNCIL OF THE CITY OF CHICAGO:

SECTION 1. That an ordinance heretofore passed by the City Council amending Title 4, Chapter 4, section 010 and Title 9, Chapter 84, Section 015 of Municipal Code of Chicago and addition of new Chapter 4-233 regarding "Booting" of Motor Vehicles on Private Property, be and the same is hereby amended by inserting the following:

"45th "

This amendment would include the 45th Ward to the existing pilot program in the 1st, 12th,22nd,25th, 27th, 30th, 32nd, 33rd, 34th, 37th, 40th, 42nd, 43rd, 44th, 46th, 48th and 49th Wards and other wards not listed.

SECTION 2. This ordinance shall be in full force and effect from and after its passage and approval.

John Arena

Alderman – 45th Ward

City of Chicago

O2013-7752

Office of the City Clerk

Document Tracking Sheet

Meeting Date:	10/16/2013
Sponsor(s):	Tunney (44)
Type:	Ordinance
Title:	Sidewalk cafe(s) for Starbucks No. 231
Committee(s) Assignment:	Committee on Transportation and Public Way

ORDINANCE
STARBUCKS #231
Acct. No. 63414 - 158
Permit No. 1109037

Be It Ordained by the City Council of the City of Chicago:

Permission and authority are hereby given and granted to STARBUCKS #231 upon the terms and subject to the conditions of this ordinance, to maintain and use a portion of the public right of way for a sidewalk cafe adjacent to its premises located at 3400 N. Southport Ave.. Said sidewalk cafe area #1 shall be twenty point five (20.5) feet in length and eight point five (8.5) feet in width, area #2 shall be thirty-one point eight three (31.83) feet in length and seven point two five (7.25) feet in width for a total of four hundred five point zero two (405.02) square feet and shall allow six (6) feet of clear space from the face of the curb/building line along W. Roscoe Street, N. Southport Avenue. The compensation for said space and the days and hours of operation for the sidewalk cafe shall be as follows:

Sunday through Thursday 8:00 a.m. to 10:00 p.m. Friday and Saturday 8:00 a.m. to 11:00 p.m.
Compensation: $600.00
SEATING CAPACITY: 24

Sidewalk Cafe Permit and approved plan must be posted at all times.

This grant of privilege #1109037 for a sidewalk cafe shall be subject to the provisions of Section 10-28-800 though 10-28-885 of the Municipal Code of Chicago and the directions of the Commissioner of Department of Business Affairs and Consumer Protection, the Commissioner of Streets and Sanitation, and the Commissioner of Transportation.

The permit holder agrees to hold the City of Chicago harmless for any damage, relocation or replacement costs associated with damage, relocation or removal of private property caused by the City performing work in the public way.

Authority for the above named privilege is herein given and granted from and after March 1, 2013 through and including December 1, 2013.

Alderman _____

Thomas Tunney 44th Ward

Department of Business Affairs and Consumer Protection
Business Assistance Center - Public Way Use Unit
City Hall - 121 N LaSalle Street, Room 800 • Chicago, IL 60602
(312)-74-GOBIZ (312-744-6249) • (312) 744-1944 (TTY)
http://www.cityofchicago.org/bacp

10/16/2013

Alderman **Thomas Tunney**
Ward # **44**
City of Chicago
City Hall, Room **203**
121 North LaSalle Street
Chicago, Illinois 60602

Re: An ordinance to use and maintain a portion of the public right-of-way for **two (2) sidewalk cafe(s)** for **STARBUCKS #231**, adjacent to the premises known as **3400 N. Southport Ave.**.

Dear Alderman **Thomas Tunney**:

The applicant referenced above has requested the use of the public right-of-way for a **sidewalk cafe(s)**. An ordinance has been prepared by the Department of Business Affairs and Consumer Protection – Business Assistance Center - Public Way Use Unit for presentation to the City Council. Because this request was made for properties located in your ward, as approved by you as per the attached, I respectfully request that you introduce the attached ordinance at the next City Council meeting.

If you have any questions regarding this ordinance, please contact Anthony Bertuca at (312) 744-5506.

Department of Business Affairs and Consumer Protection

City of Chicago

Or2013-610

Office of the City Clerk

Document Tracking Sheet

Meeting Date:	10/16/2013
Sponsor(s):	Fioretti (2)
Type:	Order
Title:	Issuance of permits for sign(s)/signboard(s) at 1100 S Delano Ct
Committee(s) Assignment:	Committee on Zoning, Landmarks and Building Standards

ORDERED, That the Commissioner of the Building Department is hereby directed to issue a sign permit to: (*Contractor's name and address*)

Chesterfield Awning Co.
16999 Van Dam Road
South Holland, IL 60473

For the erection of a sign / signboard (**awning**) over twenty-four (24) feet in height and / or over one hundred (100) square feet (in area of one face) at:

1100 S. Delano Ct.
Chicago IL 60605

With the following Dimensions, height, and square foot area:

Dimensions: **Length: 25 feet, 10 inches** **Height 5 feet, 10 inches**
Height Above Grade / Roof to top of Sign: 9'-8" to bottom of awning
Total Square Foot Area: **150 Square Feet**

Such signs shall comply with all provisions of Title 17 of the Chicago Zoning Ordinance and all other applicable provisions of the Municipal Code of the City of Chicago governing the construction and maintenance of outdoor signs, sign boards, and structures.

Robert W. Fioretti
Alderman, 2nd Ward

City of Chicago

Or2013-635

Office of the City Clerk

Document Tracking Sheet

Meeting Date:	10/16/2013
Sponsor(s):	Fioretti (2)
Type:	Order
Title:	Issuance of permits for sign(s)/signboard(s) at 845 N Michigan Ave - Application No. 100505594
Committee(s) Assignment:	Committee on Zoning, Landmarks and Building Standards

100505594
Committee on Buildings

(signs)

ORDERED, That the Commissioner of Buildings is hereby directed to issue a sign permit to: (Contractor's name and address)

OLYMPIC SIGNS, INC

1130 N GARFIELD

LOMBARD, IL 60148

for the erection of a sign / signboard over 24 feet in height and / or over 100 square feet (in area of one face) at : (Busines NAME & ADDRESS)

WATER TOWER PLACE

845 N. MICHIGAN AVE.

CHICAGO, IL 60611

Dimensions: length 23' 8" height 34' 2"

height above grade/roof to top of sign 69' 2"

TOTAL SQUARE FOOT AREA 809 sq ft of total sign surface; **logo & text area of 595 sq ft**

Such sign (s) shall comply with all applicable provisions of TITLE 17 of the Chicago Zoning Ordinance and all other applicable provisions of the Municipal Code of the City of the City of Chicago governing the construction and maintenance of outdoor signs, signboards and structures.

Alderman, 2nd Ward

CITY OF CHICAGO

DEPARTMENT OF BUILDINGS

Sign Permit Application

APPROVAL NUMBER	APPLICATION NUMBER	ANNUAL FEE	WORK CODE	DRAWINGS ATTACHED
20055	100505594			☐ YES ☐ NO

DATE OF APPLICATION: 08/22/2013

ADDRESS OF SIGN: 845 N MICHIGAN AVE, 60611-

BUILDING:

ORIGINAL PERMIT NUMBER:

TYPE OF PERMIT: NEW CONSTRUCTION (SIGN)

PAYER OF ANNUAL INSPECTION:
FELDMEN, MITCHELL
845 N MICHIGAN AVE
CHICAGO, IL 60611
(312)550-3586

SIGN MANUFACTURER: OLYMPIC SIGNS

ADDRESS WHERE SIGN CAN BE SEEN PRIOR TO ERECTION:

TICKET NUMBER: 0

REINSPECTION CONTROL NUMBER:

TYPE OF SUPPORT FOR SIGN: BUILDING

SIGN BOARD SUPPORT MEMBERS: OTHER

ANNUAL FEE	
CONSTRUCTION FEE	1,200.00
1017 B FEE	
TOTAL FEE	1,200.00
AMOUNT PAID	200.00
BALANCE DUE	$ 1,000.00

Check # for Zoning:

Check # for DCAP:

TYPE OF SIGN: FLAT OR BOX

LENGTH	FT	IN	HEIGHT	FT	IN
	23	8		34	2

AREA	SQ FT	WEIGHT	LBS
	809		400

SIGN HEIGHT ABOVE GRADE/ROOF: FT 35

SHAPE OF SIGN: REGULAR

SIGN WILL READ:
VARIOUS TENANTS: LOGO & TEXT AREA OF 595 SQ FT

NO OF LAMPS:

TOTAL WATTAGE:

TYPE OF LAMP:

NO OF BALLAST/TRANSFORMERS:

INPUT OF TRANSFORMERS:

CONTRACTOR WILL INSTALL: [N] FEEDERS [N] CUSTOMER LEADS

TYPE OF SWITCH:

LOCATION OF SWITCH:

SIGN LOCATION:
INSTALL NON-ILLUMINATED WINDOW SIGN (LOGO & TEXT AREA OF 595 SQ FT) ON WEST ELEVATION OF BUILDING.

The undersigned certify that the statements in this application are true and correct and that all work done under the proposed permit will conform to the requirements of the Chicago Municipal Code

REG. NO.	
ELECT CONTR	
ADDRESS	
SUPERVISOR SIGNATURE	

BOND NO	REG NO: N91822
SIGN ERECTOR: OLYMPIC SIGNS INC.	SIGNER
ADDRESS: 1130 N. GARFIELD LOMBARD IL, 60148	
SIGNATURE	

The permit issued on this application will authorize only signs here applied for. If other signs are to be erected they must be covered by additional permits.

City of Chicago
Rahm Emanuel, Mayor

Department of Buildings
Michael Merchant, Commissioner

TYPE OF BUSINESS

COMMERCIAL Other

Name.

LIC # 202179

Renewal Date.

Projects Over:

[Y] Private Property

[N] Public Way Grant Permit #.

[ ] Planned Development/Manufacturing PMD/PD#

Zoning District: DX Other: DX12

TYPE OF SIGN

[ ] ADVERTISING [ ] ILLUMINATE [ ] MOVEABLE

[X] BUSINESS [ ] FLASHING

TOTAL STREET FRONTAGE OF LOT (IN FEET)	1,490
TOTAL AREA OF NEW SIGN (SQ FT.)	809
TOTAL AREA OF ALL SIGNS ON LOT (SQ.FT.)	1,518
HEIGHT OF SIGN ABOVE GRADE (TO TOP)	69ft 2in
DISTANCE OF CURB LINE OUTER EDGE (ft)	22
DISTANCE OF STRUCTURE INNER EDGE (ft)	1

DISTANCE FROM (ft):

A. PUBLIC PARK (OVER 10 ACRES)	375
B. EXPRESSWAY (IF LESS THAN 1,000 FT)	1,000
C. RESIDENCE DISTRICT (ADVERTISING SIGNS ONLY)	1,000

IF REPLACEMENT SIGN OR CHANGE OF FACE, WHAT DOES THE EXISTING SIGN READ?

Original Payee:

Landmark Hold: [ ] **Status:**

ZONING (OFFICE USE ONLY)

SIGN BOND REQUIRED? [ ] YES

COUNCIL ORDER REQUIRED [X] YES

IS SPECIAL PERMISSION REQUIRED FROM CHIEF ELECTRICAL

[ ] YES

IF YES, ATTACH LETTER OF REQUEST

TIME STAMP

SIGN CLERK

APPROVED FOR PERMIT

REMARKS


CITY OFCHICAGO
DEPARTMENT OF ZONING AND LAND USE PLANNING
SIGN SITE PLAN
(ALL INFORMATION MUST BE COMPLETED AND LEGIBLE)

Site Address: 845 N. MICHIGAN AVE. 1 of 2 applications

Sign Company: OLYMPIC SIGNS INC. Rep Name: BILL PYTER JR.

Phone (630) 424 – 6100 EXT 231 *(Below: Building, streets and location of sign on lot or structure)*

North

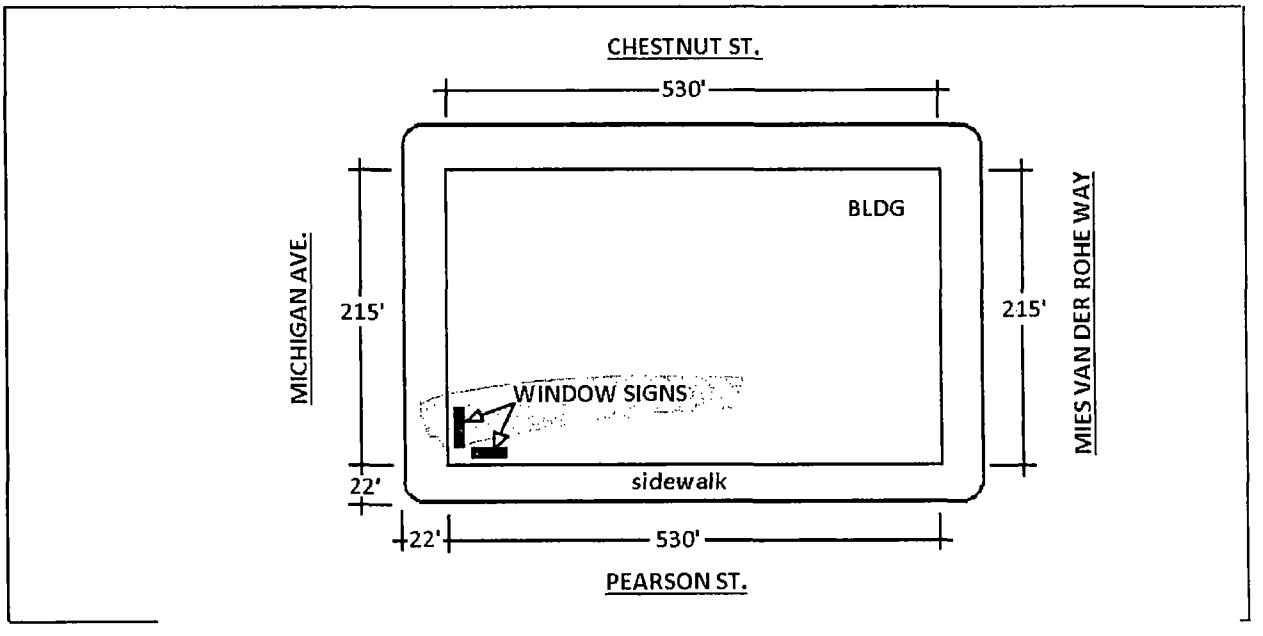

South

SIGN USE:

Bus. ID (On-premise) ■
Business Lice. # ____
Advertising (Off-premise) ☐

PERMIT TYPE:

New Construction ■
Change of Face
Previous Permit # ☐

TYPE OF SIGN:

Flat Wall ■
Freestanding ☐
Awning ☐
Marquee ☐
High Rise Building ☐
Projecting Private ■
Projecting Public Way ☐
Public Way Use -Permit # ____

SIGN CHARACTERISTICS:

Non- Illuminated ■
Illuminated ☐
Changing Image ☐
Video Display ☐
Flashing ☐

DISTANCE FROM:

Curb Line: 22'
Expressway, Toll Roads or Major Route (n/a if over 1000 ft) 1000'
Park (over 10 acres) 375'
Residential Zone 1000'
Existing Off-premise on same side of street: n/a

TOTAL SQUARE FOOTAGE:

Square footage of this proposed sign Sign surface of 809 sq ft; Logo & text area of 595 sq ft

Gross area of all proposed signs Total sign surface of 1,618 sq ft; total logo & text area of 1,172 sq ft

Area of all existing signs *(not including proposed)* on Zoning Lot 1,518 sq ft


Signature: Bill Pyter Jr. Date: 8/22/13

(Revied4RO

23'8"

Scale: 1:10

#2Rev

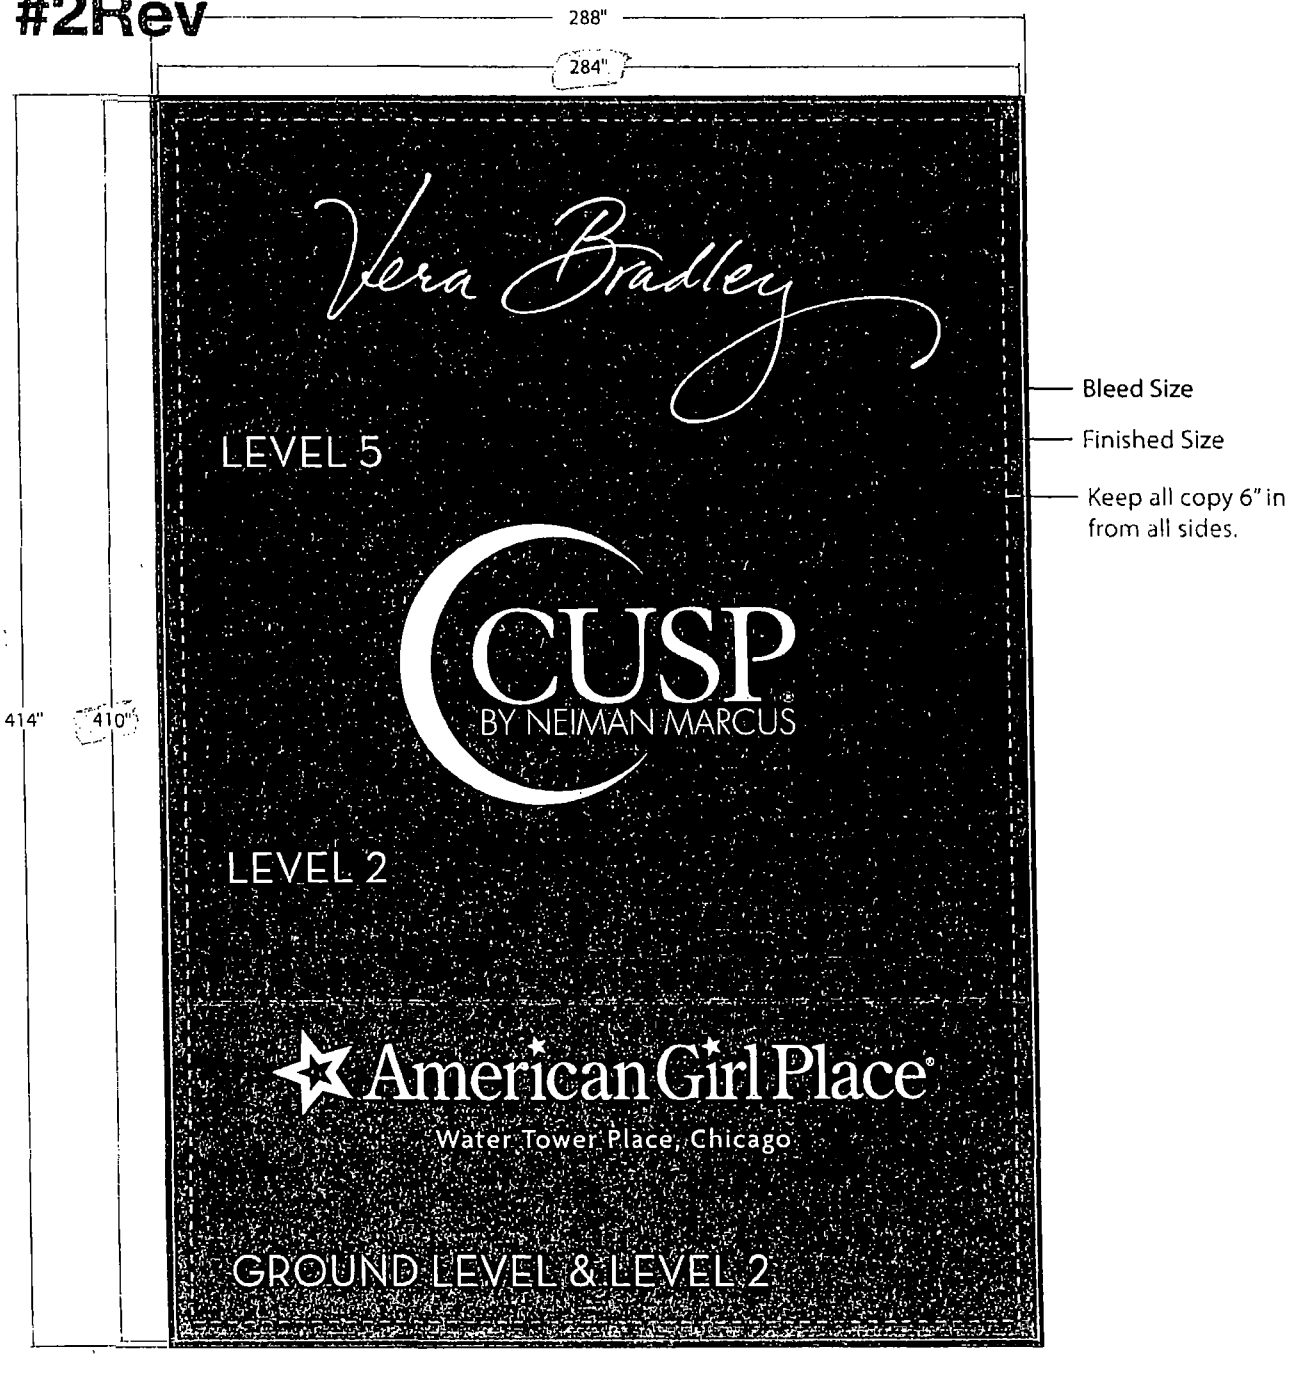

34'4"

Bleed Size

Finished Size

Keep all copy 6" in from all sides.

Logo & Text Square Footage: 594.57 sq ft


SEPHORA
LEEN
SHER
macy's

City of Chicago

Or2013-636

Office of the City Clerk

Document Tracking Sheet

Meeting Date:	10/16/2013
Sponsor(s):	Fioretti (2)
Type:	Order
Title:	Issuance of permits for sign(s)/signboard(s) at 584 N Michigan Ave - Application No. 100505595
Committee(s) Assignment:	Committee on Zoning, Landmarks and Building Standards

100505595
Committee on Buildings

(signs)

ORDERED, That the Commissioner of Buildings is hereby directed to issue a sign permit to: (Contractor's name and address)

OLYMPIC SIGNS, INC

1130 N GARFIELD

LOMBARD, IL 60148

for the erection of a sign / signboard over 24 feet in height and / or over 100 square feet (in area of one face) at : (Busines NAME & ADDRESS)

WATER TOWER PLACE

845 N. MICHIGAN AVE.

CHICAGO, IL 60611

Dimensions: length 23' 8" height 34' 2"

height above grade/roof to top of sign 69' 2"

TOTAL SQUARE FOOT AREA 809 sq ft of total sign surface; **logo & text area of 577 sq ft**

Such sign (s) shall comply with all applicable provisions of TITLE 17 of the Chicago Zoning Ordinance and all other applicable provisions of the Municipal Code of the City of the City of Chicago governing the construction and maintenance of outdoor signs, signboards and structures.

Alderman, 2nd Ward

CITY OF CHICAGO

DEPARTMENT OF BUILDINGS

Sign Permit Application

APPROVAL NUMBER	APPLICATION NUMBER	ANNUAL FEE	WORK CODE	DRAWINGS ATTACHED
20055	100505595			☐ YES ☐ NO

DATE OF APPLICATION: 08/22/2013

ADDRESS OF SIGN: 845 N MICHIGAN AVE, 60611-

BUILDING:

ORIGINAL PERMIT NUMBER:

TYPE OF PERMIT: NEW CONSTRUCTION (SIGN)

PAYER OF ANNUAL INSPECTION:
FELDMEN, MITCHELL
845 N MICHIGAN AVE
CHICAGO, IL 60611
(312)550-3586

SIGN MANUFACTURER: OLYMPIC SIGNS

ADDRESS WHERE SIGN CAN BE SEEN PRIOR TO ERECTION:

TICKET NUMBER: 0

REINSPECTION CONTROL NUMBER:

TYPE OF SUPPORT FOR SIGN: BUILDING

SIGN BOARD SUPPORT MEMBERS: OTHER

ANNUAL FEE	
CONSTRUCTION FEE	1,200.00
1017 B FEE	
TOTAL FEE	1,200.00
AMOUNT PAID	200.00
BALANCE DUE	$ 1,000.00

Check # for Zoning

Check # for DCAP

TYPE OF SIGN: FLAT OR BOX

LENGTH	FT	IN.	HEIGHT	FT	IN
	23	8		34	2

AREA	SQ. FT	WEIGHT	LBS.
	809		400

SIGN HEIGHT ABOVE GRADE/ROOF: FT 35

SHAPE OF SIGN: REGULAR

SIGN WILL READ:
VARIOUS TENANTS; LOGO & TEXT AREA OF 577 SQ FT

NO OF LAMPS:

TOTAL WATTAGE:

TYPE OF LAMP:

NO OF BALLAST/TRANSFORMERS:

INPUT OF TRANSFORMERS:

CONTRACTOR WILL INSTALL: [N] FEEDERS [N] CUSTOMER LEADS

TYPE OF SWITCH:

LOCATION OF SWITCH:

SIGN LOCATION:
INSTALL NON-ILLUMINATED WINDOW SIGN (LOGO & TEXT AREA OF 577 SQ FT) ON SOUTH ELEVATION OF BUILDING.

The undersigned certify that the statements in this application are true and correct and that all work done under the proposed permit will conform to the requirements of the Chicago Municipal Code

REG NO	
ELECT CONTR	
ADDRESS	
SUPERVISOR SIGNATURE	

BOND NO	REG NO N91822
SIGN ERECTOR	OLYMPIC SIGNS INC. SIGNER
ADDRESS	1130 N. GARFIELD LOMBARD IL, 60148
SIGNATURE	

The permit issued on this application will authorize only signs here applied for. If other signs are to be erected they must be covered by additional permits

City of Chicago
Rahm Emanuel, Mayor

Department of Buildings
Michael Merchant, Commissioner

TYPE OF BUSINESS
COMMERCIAL Other
Name
LIC #: 202179
Renewal Date

Projects Over:
[Y] Private Property
[N] Public Way Grant Permit #.
[ ] Planned Development/Manufacturing PMD/PD#
Zoning District: DX Other: DX12

TYPE OF SIGN:
[ ] ADVERTISING [ ] ILLUMINATE [ ] MOVEABLE
[X] BUSINESS [ ] FLASHING

TOTAL STREET FRONTAGE OF LOT (IN FEET)	1,490
TOTAL AREA OF NEW SIGN (SQ.FT.)	809
TOTAL AREA OF ALL SIGNS ON LOT (SQ.FT.)	1,518
HEIGHT OF SIGN ABOVE GRADE (TO TOP)	69ft 2in
DISTANCE OF CURB LINE OUTER EDGE (ft)	22
DISTANCE OF STRUCTURE INNER EDGE (ft)	1

DISTANCE FROM (ft):

A. PUBLIC PARK (OVER 10 ACRES)	375
B. EXPRESSWAY (IF LESS THAN 1,000 FT.)	1,000
C. RESIDENCE DISTRICT (ADVERTISING SIGNS ONLY)	1,000

IF REPLACEMENT SIGN OR CHANGE OF FACE, WHAT DOES THE EXISTING SIGN READ?

Original Payee:

Landmark Hold: [ ] **Status:**

ZONING (OFFICE USE ONLY)

SIGN BOND REQUIRED? [ ] YES

COUNCIL ORDER REQUIRED [X] YES

IS SPECIAL PERMISSION REQUIRED FROM CHIEF ELECTRICAL
[ ] YES

IF YES, ATTACH LETTER OF REQUEST

TIME STAMP

SIGN CLERK

APPROVED FOR PERMIT

REMARKS


CITY OFCHICAGO
DEPARTMENT OF ZONING AND LAND USE PLANNING
SIGN SITE PLAN
(ALL INFORMATION MUST BE COMPLETED AND LEGIBLE)

Site Address: 845 N. MICHIGAN AVE. 2 of 2 applications

Sign Company: OLYMPIC SIGNS INC. Rep Name: BILL PYTER JR.

Phone (630) 424 – 6100 EXT 231 *(Below: Building, streets and location of sign on lot or structure)*

North

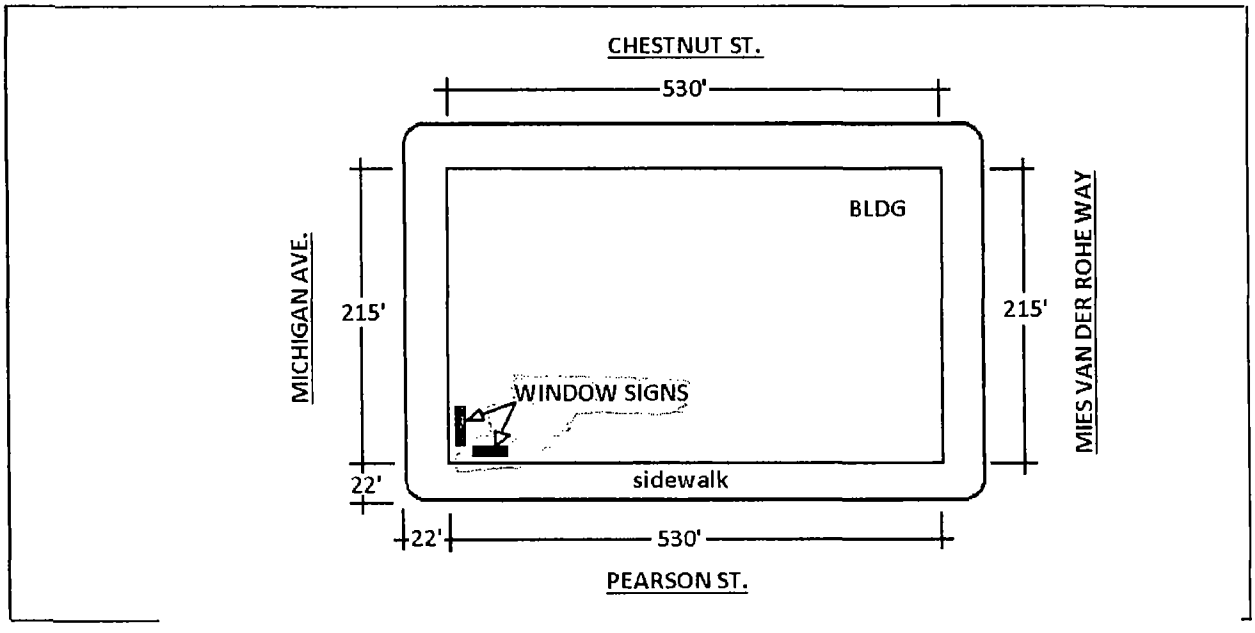

South

SIGN USE:

Bus. ID (On-premise)	■
Business Lice. #	
Advertising (Off-premise)	☐

PERMIT TYPE:

New Construction	■
Change of Face	
Previous Permit #	☐

TYPE OF SIGN:

Flat Wall	■
Freestanding	☐
Awning	☐
Marquee	☐
High Rise Building	☐
Projecting Private	■
Projecting Public Way	☐

Public Way Use -Permit # _____

SIGN CHARACTERISTICS:

Non- Illuminated	■
Illuminated	☐
Changing Image	☐
Video Display	☐
Flashing	☐

DISTANCE FROM:

Curb Line: 22'
Expressway, Toll Roads or Major Route (n/a if over 1000 ft) 1000'
Park (over 10 acres) 375'
Residential Zone 1000'
Existing Off-premise on same side of street: n/a

TOTAL SQUARE FOOTAGE:

Square footage of this proposed sign Sign surface of 809 sq ft; Logo & text area of 577 sq ft

Gross area of all proposed signs Total sign surface of 1,618 sq ft; total logo & text area of 1,172 sq ft

Area of all existing signs *(not including proposed)* on Zoning Lot 1,518 sq ft


Signature: Bill Pyter Jr. Date: 8/22/13

(Revied4RO

23'8"

Scale: 1:10

#1

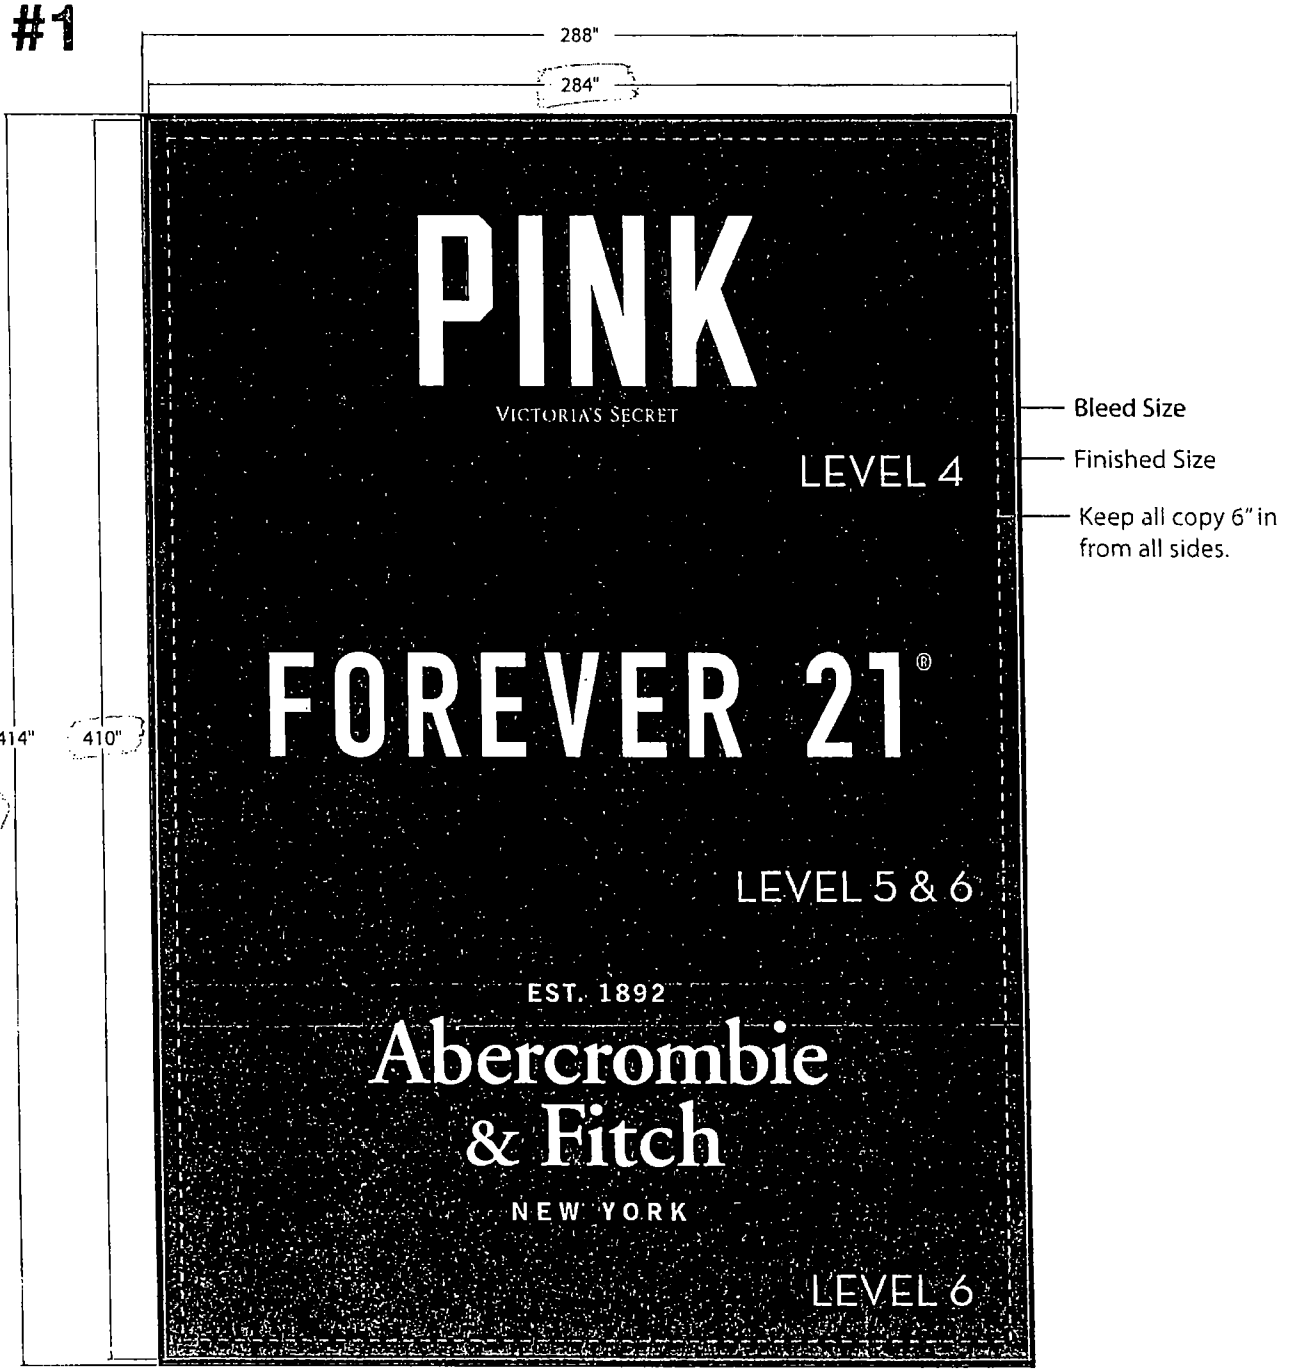

Logo & Text Square Footage: 576.74 sq ft


elite
macy's

City of Chicago

Or2013-599

Office of the City Clerk

Document Tracking Sheet

Meeting Date:	10/16/2013
Sponsor(s):	Lane (18)
Type:	Order
Title:	Issuance of permits for sign(s)/signboard(s) at 7239 S Western Ave
Committee(s) Assignment:	Committee on Zoning, Landmarks and Building Standards

ORDERED, that the Commissioner of Buildings is hereby authorized and directed to give consideration to issue a sign permit to Madison Awning, 2526 W. Madison, Chicago, Illinois 60612 for the erection of a sign over 24 feet in height and/or 100 square feet at G. M. Imports 7239 S. Western Avenue, Chicago, Illinois 60636 with the dimensions height and square foot area.

Dimensions: Length 120 feet; Height 4 feet
High above grade/roof to top of sign: 9 feet
Total square foot area 480 feet

Such sign (s) shall comply with all applicable provisions of TITTLE 17 of the Chicago Zoning Ordinance and all other applicable provisions of the Municipal Code of the City of the City of Chicago governing the construction and maintenance of outdoor signs, signboards and structures.

Lona Lane
18th Ward Alderman
City Council: October 16, 2013

City of Chicago

Or2013-596

Office of the City Clerk

Document Tracking Sheet

Meeting Date:	10/16/2013
Sponsor(s):	Brookins (21)
Type:	Order
Title:	Issuance of permits for sign(s)/signboard(s) at 9249 S Halsted St - 230 sq ft
Committee(s) Assignment:	Committee on Zoning, Landmarks and Building Standards

Committee on Buildings

(signs)

ORDERED, That the Commissioner of Buildings is hereby directed to issue a sign permit to:

TYCO'S GRAPHIC DESIGN
10340 SOUTH HALSTED
CHICAGO, IL 60628

for the erection of a sign/signboard over 24 feet in height and/or over 100 square feet (in area of one face) at:

SMART FOOD MART & CELLULAR PHONE
9249 S HALSTED STREET
CHICAGO, ILLINOIS 60620

Dimensions: length 46'0" height 5'0"

Height above grade/roof to top of sign 9'0''

TOTAL SQUARE FOOT AREA 230 sq ft

Such sign(s) shall comply with all applicable provisions of Chapter 194A of the Chicago Zoning Ordinance and all other applicable provisions of the Municipal Code of the City of Chicago governing the construction and maintenance of outdoor signs, signboards and structures.

Alderman, 21st Ward

CITY OF CHICAGO

DEPARTMENT OF BUILDINGS

Sign Permit Application

APPROVAL NUMBER	APPLICATION NUMBER	ANNUAL FEE	WORK CODE	DRAWINGS ATTACHED
	100482888			☐ YES ☐ NO

DATE OF APPLICATION: 03/25/2013

ADDRESS OF SIGN: 9249 S HALSTED ST, 60620-

BUILDING:

ORIGINAL PERMIT NUMBER:

TYPE OF PERMIT: NEW CONSTRUCTION (SIGN)

PAYER OF ANNUAL INSPECTION
ALSALAHI, YASSER
9249 S. HALSTED ST.
CHICAGO, IN 60620
(773)952-4042

SIGN MANUFACTURER: AWNINGS

ADDRESS WHERE SIGN CAN BE SEEN PRIOR TO ERECTION:

TICKET NUMBER: 0

REINSPECTION CONTROL NUMBER:

TYPE OF SUPPORT FOR SIGN: AWNINGS

SIGN BOARD SUPPORT MEMBERS: STEEL

ANNUAL FEE	
CONSTRUCTION FEE	700.00
1017 B FEE	
TOTAL FEE	700.00
AMOUNT PAID	200.00
BALANCE DUE	$ 500.00

Check # for Zoning

Check # for DCAP

TYPE OF SIGN: AWNING

LENGTH FT.	LENGTH IN.	HEIGHT FT.	HEIGHT IN.
46	0	5	0

AREA SQ. FT.	WEIGHT LBS.
230	400

SIGN HEIGHT ABOVE GRADE/ROOF: 9 FT.

SHAPE OF SIGN: REGULAR

SIGN WILL READ
SMART FOOD MART & CELLULAR

NO. OF LAMPS:

TOTAL WATTAGE:

TYPE OF LAMP:

NO. OF BALLAST/TRANSFORMERS:

INPUT OF TRANSFORMERS:

CONTRACTOR WILL INSTALL: N FEEDERS, N CUSTOMER LEADS

TYPE OF SWITCH:

LOCATION OF SWITCH:

SIGN LOCATION
AWNINGS

The undersigned certify that the statements in this application are true and correct and that all work done under the proposed permit will conform to the requirements of the Chicago Municipal Code

	REG. NO.
ELECT CONTR	
ADDRESS	
SUPERVISOR SIGNATURE	

BOND NO.	REG. NO.	N93136
SIGN ERECTOR		SIGNER
TYCO'S PRINTING		
ADDRESS		
17082 WATERFORD DRIVE LANSING IL, 60438		
SIGNATURE		

The permit issued on this application will authorize only signs here applied for. If other signs are to be erected they must be covered by additional permits

City of Chicago
Rahm Emanuel, Mayor

Department of Buildings
Michael Merchant, Commissioner

TYPE OF BUSINESS
COMMERCIAL Other: FOOD MART
Name: SMART FOOD MART & CELLULAR
LIC #: 2137324
Renewal Date: 04/15/2013

Projects Over:
[Y] Private Property
[N] Public Way Grant Permit #:

[ ] Planned Development/Manufacturing PMD/PD#:
Zoning District: B1 Other: BUSI

TYPE OF SIGN:
[ ] ADVERTISING [ ] ILLUMINATE [ ] MOVEABLE
[X] BUSINESS [ ] FLASHING

TOTAL STREET FRONTAGE OF LOT (IN FEET)	65
TOTAL AREA OF NEW SIGN (SQ.FT.)	230
TOTAL AREA OF ALL SIGNS ON LOT (SQ.FT.)	576
HEIGHT OF SIGN ABOVE GRADE (TO TOP)	14ft 0in
DISTANCE OF CURB LINE OUTER EDGE (ft)	15
DISTANCE OF STRUCTURE INNER EDGE (ft)	53

DISTANCE FROM (ft):

A. PUBLIC PARK (OVER 10 ACRES)

B. EXPRESSWAY (IF LESS THAN 1,000 FT.)

C. RESIDENCE DISTRICT (ADVERTISING SIGNS ONLY)

IF REPLACEMENT SIGN OR CHANGE OF FACE, WHAT DOES THE EXISTING SIGN READ?

Original Payee:

Landmark Hold: [ ] **Status:**

ZONING (OFFICE USE ONLY)

SIGN BOND REQUIRED? [X] YES

COUNCIL ORDER REQUIRED [X] YES

IS SPECIAL PERMISSION REQUIRED FROM CHIEF ELECTRICAL
[ ] YES
IF YES, ATTACH LETTER OF REQUEST

TIME STAMP

SIGN CLERK | APPROVED FOR PERMIT

REMARKS


CITY OF CHICAGO
DEPARTMENT OF ZONING AND LAND USE PLANNING
SIGN SITE PLAN
(ALL INFORMATION MUST BE COMPLETED AND LEGIBLE)

Site Address: 9249 S. Halsted St ___ **of** ___ **applications**

Sign Company: Tyco's Printing. **Rep Name:** GROVER TYRONE

Phone (773) 429 - 1906 **EXT** _____ *(Below: Building, streets and location of sign on lot or structure)*

North

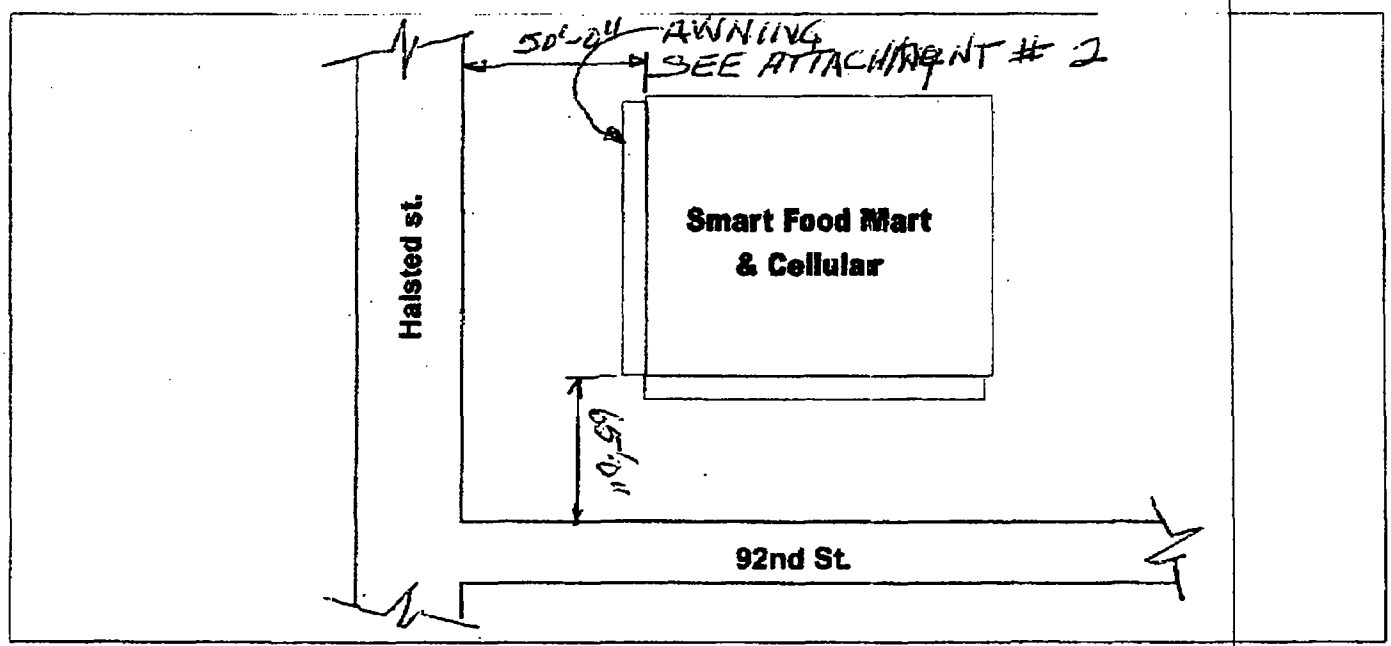

West **East**

South

SIGN USE:
Bus. ID (On-premise) ☒
Business Lice. #
( ) ☐

PERMIT TYPE:
New Construction ☒
Change of Face
Previous Permit # ☐

TYPE OF SIGN:
Flat Wall ☐
Freestanding ☐
Awning ☒
Marquee ☐
High Rise Building ☐
Projecting Private ☒
Projecting Public Way ☐
Public Way Use -Permit #


SIGN CHARACTERISTICS:
Non- Illuminated ☐
Illuminated ☒
Changing Image ☐
Video Display ☐
Flashing ☐

TOTAL SQUARE FOOTAGE:
Square footage of **this proposed sign** 230'-0'
Gross area of **all proposed signs** 576
Area of **all existing signs**
(not including proposed) on Zoning Lot B-1

DISTANCE FROM:
Curb Line: _____
Expressway, Toll Roads or Major Route (n/a if over 1000 ft) _____
Park (over 10 acres) _____
Residential Zone _____
Existing Off-premise on same side of street: _____

Signature : Grover Tyrone **Date:** 8-26-13

Revised 4/10)

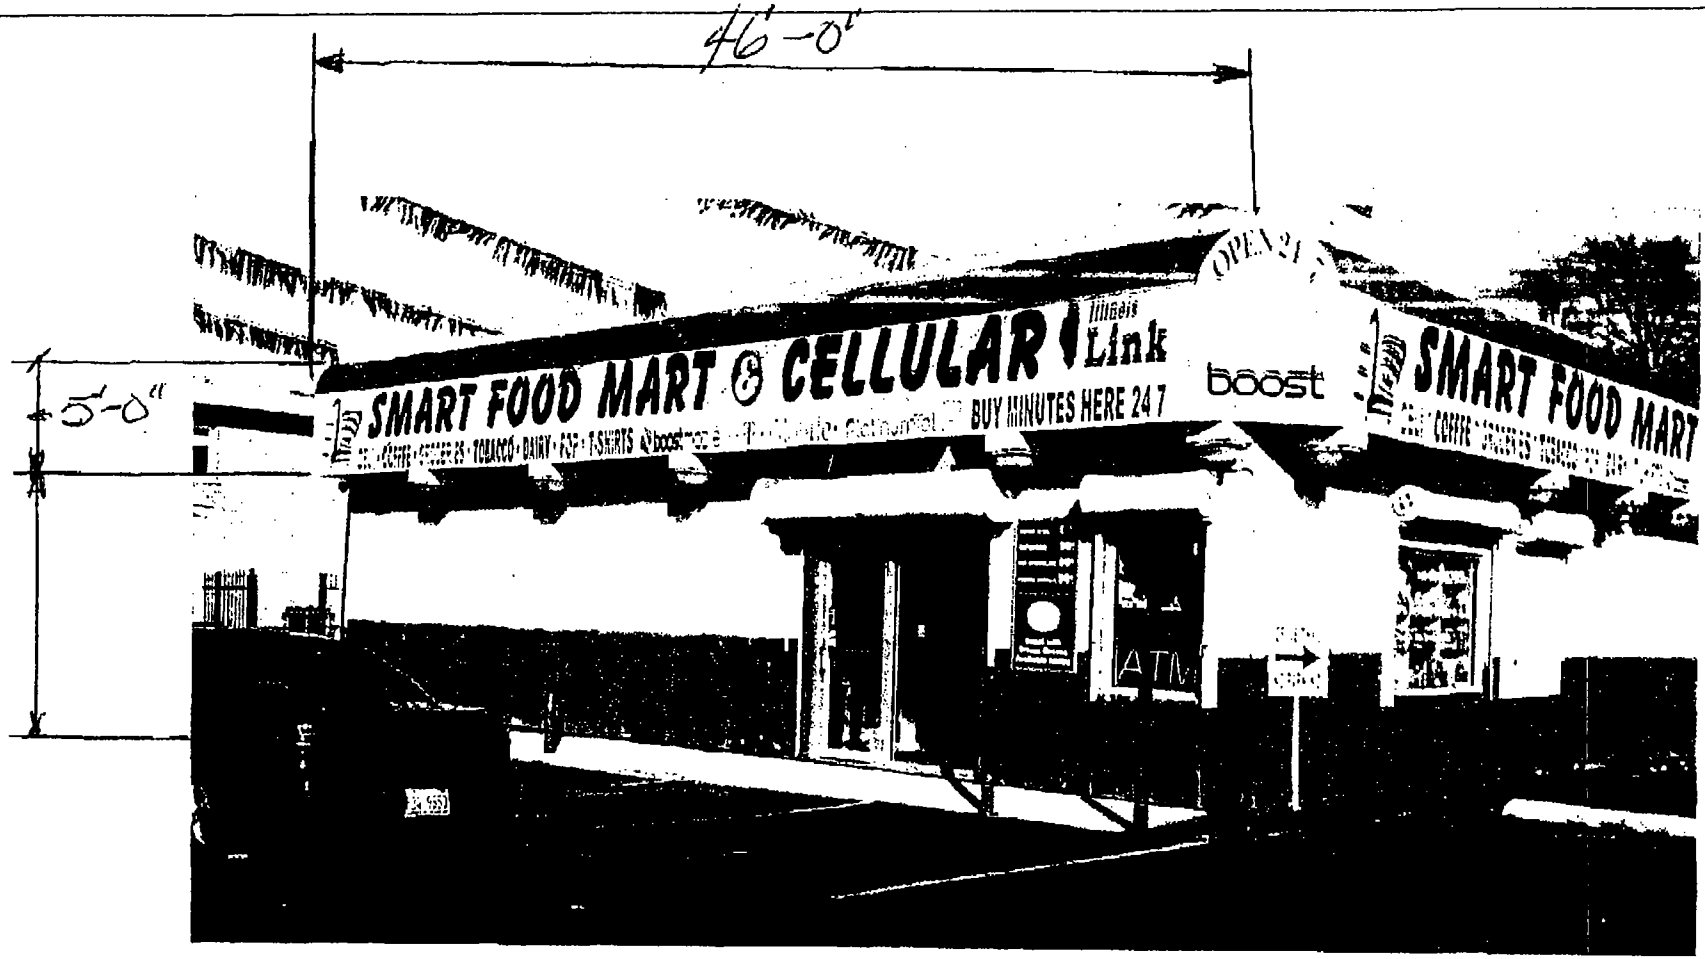

WEST SIDE OF BUILDING (FRONT)
ATTACHMENT 2

council order and Drawings

Pg 1 00482888

CITY OF CHICAGO

DEPARTMENT OF BUILDINGS

Sign Permit Application

APPROVAL NUMBER	PERMIT NUMBER	ANNUAL FEE	WORK CODE	DRAWINGS ATTACHED
				☒ YES ☒ NO

CONTRACTOR WILL FILL OUT BLANKS BELOW

DATE OF APPLICATION 03-25-13

ADDRESS OF SIGN (NUMBER, DIRECTION AND STREET NAME) 9249 S. HALSTED ST.

BUILDING | ORIGINAL PERMIT NUMBER

TYPE OF PERMIT: ☒ (1) NEW SIGN ☐ (2) CHANGE OF FACE ☐ (4) REPAIR ☐ (1) ADDITIONAL SEGMENT ☐ (3) REHANG ☐ (5) REMODEL

PAYER OF ANNUAL INSPECTION FEE SMART Food MART & CELLULAR

ADDRESS 9249 S. HALSTED ST

CITY CHICAGO STATE IL ZIP CODE 60643

SIGN MANUFACTURER

ADDRESS WHERE SIGN CAN BE SEEN PRIOR TO ERECTION 9249 S. HALSTED St

TICKET NUMBER | FORM # 1017B | REINSPECTION CONTROL NUMBER

TYPE OF SUPPORT FOR SIGN: ☐ (1) BEAM ☐ (3) POLE ☐ (5) GROUND STRUCTURE ☐ (2) CANOPY ☒ BUILDING ☐ (6) ROOF

SIGN BOARD SUPPORT MEMBERS: ○ WOOD ☒ STEEL

ANNUAL FEE

CONSTRUCTION FEE

1017 B FEE

TOTAL FEE

☐ (1) PROJECTING OVER PUBLIC WAY ☐ (3) ROOF ☐ (2) FLAT ☐ (4) SIGNBOARD ☒ PROJECTING OVER PRIVATE PROPERTY

LENGTH	FT.	IN.	HEIGHT	FT.	IN.
	46	0		5	0

AREA: SQ. FT. 230 WEIGHT 400 LBS.

SIGN HEIGHT ABOVE GRADE/ROOF 9 FT.

SHAPE OF SIGN ☒ REGULAR ☐ IRREGULAR

SIGN WILL READ: SMART Food MART & CELLULAR

NO. OF LAMPS | TOTAL WATTAGE

☐ (1) INCANDESCENT ☐ (3) NEON ☐ (2) FLUORESCENT ☐ (4) OTHER

NO. OF BALLASTS/TRANSFORMERS

INPUT OF TRANSFORMERS

WILL FEEDERS BE INSTALLED BY YOU? ○ YES ○ NO

WILL CONNECTIONS BE MADE TO CUSTOMER'S LOAD BY YOU? ○ YES ○ NO

TYPE OF SWITCH ○ KNIFE ○ SPECIAL

LOCATION OF SWITCH ○ OUTSIDE ○ INSIDE

SIGN LOCATION 9249 S. HALSTED St CHICAGO

The undersigned certify that the statements in this application are true and correct and that all work done under the proposed permit will conform to the Requirements of the Chicago Municipal Code.

REG. NO.	
ELEC. CONTR.	
ADDRESS	
SUPERVISOR SIGNATURE:	

BOND NO. 93-BR-0171-0	REG. NO. N93136
SIGN ERECTOR	TYCO'S PAINTING
ADDRESS	17032 WATERFORD DR, LANSING, IL
SIGNATURE	Steven Tyrone

The permit issued on this application will authorize only signs here applied for. If other signs are to be erected they must be covered by additional permits.

STAMPED Drawing
council order

OVER

PRINT out
APPLICATION
ONLINE

BDE 444
(1994-03-18-e-11/07)

ATTACH CHECK HERE

ZONING INFORMATION

TYPE OF BUSINESS: COMMERCIAL FOOD MART

TYPE OF SIGN:
- ☐ ADVERTISING
- ☐ ILLUMINATED
- ☒ BUSINESS
- ☐ FLASHING

TOTAL STREET FRONTAGE OF LOT (IN FEET): 65'-0"

TOTAL AREA OF NEW SIGN (SQ. FT): 230' SQ FT.

TOTAL AREA OF ALL SIGNS ON LOT (SQ. FT): 576

HEIGHT OF SIGN ABOVE GRADE (TO TOP): 9'0"

DISTANCE FROM CURB LINE OUTER EDGE: 65'-0"
DISTANCE FROM STRUCTURE INNER EDGE: 53'-0"

DISTANCE FROM:

A. PUBLIC PARK (OVER 10 ACRES): N/A

B. EXPRESSWAY (IF LESS THAN 1,000 FT.): N/A

C. RESIDENCE DISTRICT (ADVERTISING SIGNS ONLY): _____

IF REPLACEMENT SIGN OR CHANGE OF FACE, WHAT DOES EXISTING SIGN READ?
SMART FOOD MART & CELLULAR

ZONING (OFFICE USE ONLY)

☐ APPROVED ☐ REJECTED

ELECTRICAL INSPECTION INFORMATION

SIGN BOND REQUIRED?

☐ YES ☐ NO

COUNCIL ORDER REQUIRED?

☐ YES ☐ NO

IS SPECIAL PERMISSION REQUIRED FROM CHIEF ELECTRICAL INSPECTOR?

☐ YES ☐ NO

IF YES, ATTACH LETTER REQUEST.

TIME STAMP

SIGN CLERK	APPROVED FOR PERMIT

REMARKS

9 100482888

CITY OF CHICAGO

DEPARTMENT OF BUILDINGS

Sign Permit Application

APPROVAL NUMBER	PERMIT NUMBER	ANNUAL FEE	WORK CODE	DRAWINGS ATTACHED
				☒ YES ☒ NO

CONTRACTOR WILL FILL OUT BLANKS BELOW

DATE OF APPLICATION: 03-25-13

ADDRESS OF SIGN (NUMBER, DIRECTION AND STREET NAME): 9249 S. HALSTED ST.

BUILDING | ORIGINAL PERMIT NUMBER

TYPE OF PERMIT: ☒ (1) NEW SIGN ☐ (2) CHANGE OF FACE ☐ (4) REPAIR ☐ (1) ADDITIONAL SEGMENT ☐ (3) REHANG ☐ (5) REMODEL

PAYER OF ANNUAL INSPECTION FEE: SMART FOOD MART & CELLULAR

ADDRESS: 9249 S. HALSTED ST

CITY: CHICAGO STATE: IL ZIP CODE: 60643

SIGN MANUFACTURER:

ADDRESS WHERE SIGN CAN BE SEEN PRIOR TO ERECTION: 9249 S. HALSTED ST

TICKET NUMBER | FORM # 1017B | REINSPECTION CONTROL NUMBER

TYPE OF SUPPORT FOR SIGN: ☐ (1) BEAM ☐ (3) POLE ☐ (5) GROUND STRUCTURE ☐ (2) CANOPY ☒ (7) BUILDING ☐ (6) ROOF

SIGN BOARD SUPPORT MEMBERS: ○ WOOD ☒ STEEL

ANNUAL FEE _____

CONSTRUCTION FEE _____

1017 B FEE _____

TOTAL FEE _____

☐ (1) PROJECTING OVER PUBLIC WAY ☐ (3) ROOF ☐ (2) FLAT ☐ (4) SIGNBOARD ☒ PROJECTING OVER PRIVATE PROPERTY

LENGTH	FT.	IN.	HEIGHT	FT.	IN.
	46	0		5	0

AREA	SQ. FT.	WEIGHT	LBS.
	230		400

SIGN HEIGHT ABOVE GRADE/ROOF: 9 FT.

SHAPE OF SIGN: ☒ REGULAR ☐ IRREGULAR

SIGN WILL READ: SMART FOOD MART & CELLULAR

NO. OF LAMPS | TOTAL WATTAGE

☐ (1) INCANDESCENT ☐ (3) NEON ☐ (2) FLUORESCENT ☐ (4) OTHER

NO. OF BALLASTS/TRANSFORMERS

INPUT OF TRANSFORMERS

WILL FEEDERS BE INSTALLED BY YOU? ○ YES ○ NO

WILL CONNECTIONS BE MADE TO CUSTOMERS LEAD BY YOU? ○ YES ○ NO

TYPE OF SWITCH: ○ KNIFE ○ SPECIAL

LOCATION OF SWITCH: ○ OUTSIDE ○ INSIDE

SIGN LOCATION: 9249 S. HALSTED ST CHICAGO

The undersigned certify that the statements in this application are true and correct and that all work done under the proposed permit will conform to the Requirements of the Chicago Municipal Code.

REG. NO.

ELEC. CONTR.

ADDRESS

SUPERVISOR SIGNATURE:

BOND NO. 93-BR-0171-0 REG. NO. N93136

SIGN ERECTOR: TYCO'S PAINTING

ADDRESS: 17032 WATERFORD DR. LANSING, IL

SIGNATURE: [signature]

The permit issued on this application will authorize only signs here applied for. If other signs are to be erected they must be covered by additional permits.

OVER

BDE 444

196443-19-cl-11/07

Pg. 3

ATTACH CHECK HERE

ZONING INFORMATION

TYPE OF BUSINESS

Commercial Food Mart

TYPE OF SIGN:

☐ ADVERTISING ☐ ILLUMINATED

☒ BUSINESS ☐ FLASHING

TOTAL STREET FRONTAGE OF LOT (IN FEET)

65 ~~25~~'-0

TOTAL AREA OF NEW SIGN (SQ. FT)

230' SQ FT.

TOTAL AREA OF ALL SIGNS ON LOT (SQ. FT)

576

HEIGHT OF SIGN ABOVE GRADE (TO TOP)

9'0"

DISTANCE FROM CURB LINE OUTER EDGE ~~65'-0"~~

DISTANCE FROM STRUCTURE INNER EDGE 53'-0"

DISTANCE FROM:

A. PUBLIC PARK (OVER 10 ACRES) N/A

B. EXPRESSWAY (IF LESS THAN 1,000 FT.) N/A

C. RESIDENCE DISTRICT (ADVERTISING SIGNS ONLY) _____

IF REPLACEMENT SIGN OR CHANGE OF FACE, WHAT DOES EXISTING SIGN READ?

SMART Food Mart & Cellular

ZONING (OFFICE USE ONLY)

☐ APPROVED ☐ REJECTED

ELECTRICAL INSPECTION INFORMATION

SIGN BOND REQUIRED?

☐ YES ☐ NO

COUNCIL ORDER REQUIRED?

☐ YES ☐ NO

IS SPECIAL PERMISSION REQUIRED FROM CHIEF ELECTRICAL INSPECTOR?

☐ YES ☐ NO

IF YES, ATTACH LETTER REQUEST.


TIME STAMP

SIGN CLERK

APPROVED FOR PERMIT

REMARKS

SMART FOOD MART
CELLULAR
Link
Illinois
BUY MINUTES HERE 24/7
boost
ATM
SMART FOOD MART

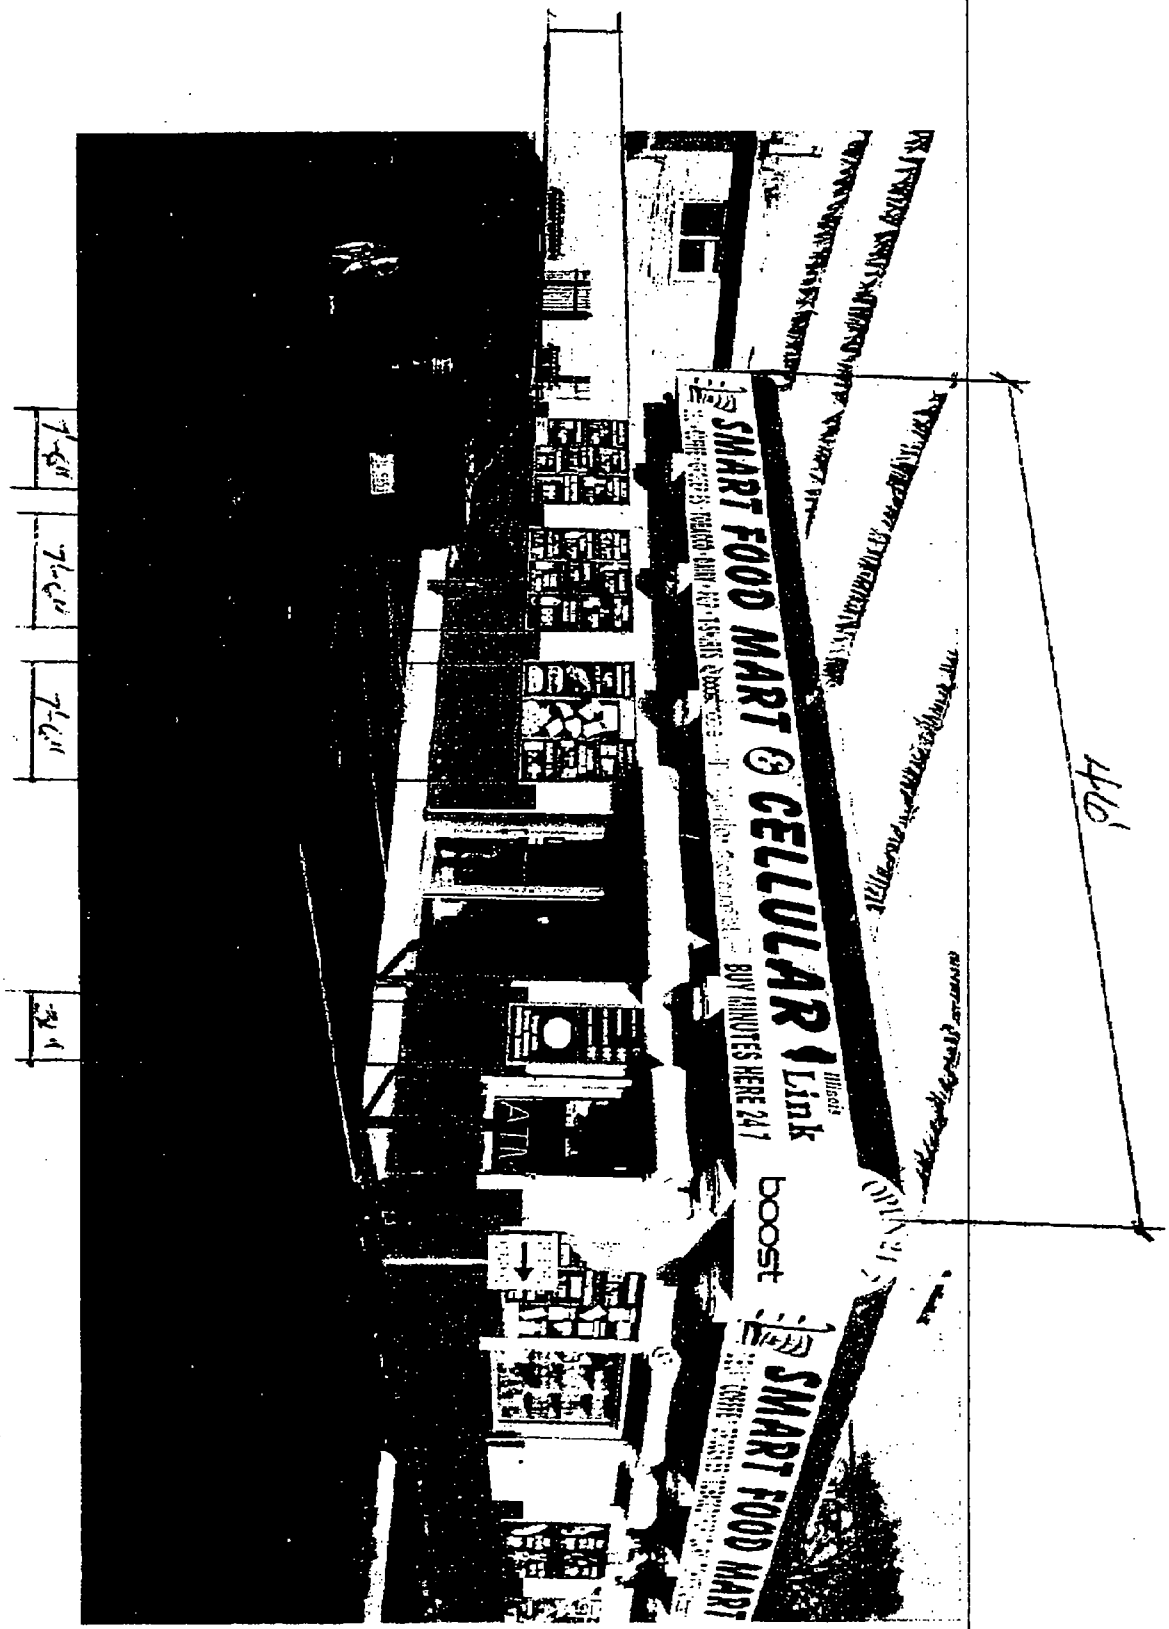
SMART FOOD MART @ CELLULAR
Link
BUY MINUTES HERE 24/7
boost
SMART FOOD MART
ATM
44'

CITY OF CHICAGO
DEPARTMENT OF ZONING AND LAND USE PLANNING
SIGN SITE PLAN
(ALL INFORMATION MUST BE COMPLETED AND LEGIBLE)

Site Address: 9249 S. HALSTED ST ___ **of** ___ **applications**

Sign Company: TYDD'S PAINTING **Rep Name:** GROVER TYRONE

Phone (773) 429 - 1906 **EXT** _____ *(Below: Building, streets and location of sign on lot or structure)*

North

West **East**

South

SIGN USE:
- Bus. ID (On-premise) ☐
- ***Business Lice. #*** _____
- Advertising (Off-premise) ☐

PERMIT TYPE:
- New Construction ☐
- Change of Face
- ***Previous Permit #*** ☐

_____

TYPE OF SIGN:
- Flat Wall ☐
- Freestanding ☐
- Awning ☐
- Marquee ☐
- High Rise Building ☐
- Projecting Private ☐
- Projecting Public Way ☐
- ***Public Way Use -Permit #*** _____

SIGN CHARACTERISTICS:
- Non- Illuminated ☐
- Illuminated ☐
- Changing Image ☐
- Video Display ☐
- Flashing ☐

DISTANCE FROM:
- Curb Line: _____
- Expressway, Toll Roads or Major Route (n/a if over 1000 ft) _____
- Park (over 10 acres) _____
- Residential Zone _____
- Existing Off-premise on same side of street: _____

TOTAL SQUARE FOOTAGE:
- Square footage of **this proposed sign** _____
- Gross area of **all proposed signs** _____
- Area of **all existing signs** ***(not including proposed)*** on Zoning Lot _____

Signature : _____ **Date:** _____

(Revised 4/10)

City of Chicago

Or2013-597

Office of the City Clerk

Document Tracking Sheet

Meeting Date:	10/16/2013
Sponsor(s):	Brookins (21)
Type:	Order
Title:	Issuance of permits for sign(s)/signboard(s) at 9249 S Halsted St - 265 sq. ft.
Committee(s) Assignment:	Committee on Zoning, Landmarks and Building Standards

Committee on Buildings

(signs)

ORDERED, That the Commissioner of Buildings is hereby directed to issue a sign permit to:

TYCO'S GRAPHIC DESIGN
10340 SOUTH HALSTED
CHICAGO, IL 60628

for the erection of a sign/signboard over 24 feet in height and/or over 100 square feet (in area of one face) at:

SMART FOOD MART & CELLULAR PHONE
9249 S HALSTED STREET
CHICAGO, ILLINOIS 60620

Dimensions: length 53'0" height 5'0"

Height above grade/roof to top of sign 9'0"

TOTAL SQUARE FOOT AREA 265 sq ft

Such sign(s) shall comply with all applicable provisions of Chapter 194A of the Chicago Zoning Ordinance and all other applicable provisions of the Municipal Code of the City of Chicago governing the construction and maintenance of outdoor signs, signboards and structures.

Howard B. Brookins Jr.
Alderman, 21st Ward

CITY OF CHICAGO

DEPARTMENT OF BUILDINGS

Sign Permit Application

APPROVAL NUMBER	APPLICATION NUMBER	ANNUAL FEE	WORK CODE	DRAWINGS ATTACHED
	100482882			☐ YES ☐ NO

DATE OF APPLICATION: 03/25/2013

ADDRESS OF SIGN: 9249 S HALSTED ST, 60620-

BUILDING:

ORIGINAL PERMIT NUMBER:

TYPE OF PERMIT: NEW CONSTRUCTION (SIGN)

PAYER OF ANNUAL INSPECTION:
ALSAIAHI, YASSER
9249 S. HALSTED ST.
CHICAGO, IL 60620
(773)952-4042

SIGN MANUFACTURER: AWNINGS

ADDRESS WHERE SIGN CAN BE SEEN PRIOR TO ERECTION:

TICKET NUMBER: 0

REINSPECTION CONTROL NUMBER:

TYPE OF SUPPORT FOR SIGN: AWNINGS

SIGN BOARD SUPPORT MEMBERS: STEEL

ANNUAL FEE	
CONSTRUCTION FEE	700.00
1017 B FEE	
TOTAL FEE	700.00
AMOUNT PAID	200.00
BALANCE DUE	$ 500.00

Check # for Zoning

Check # for DCAP

TYPE OF SIGN: AWNING

LENGTH	FT.	IN.	HEIGHT	FT.	IN.
	53	0		5	0

AREA	SQ. FT.	WEIGHT	LBS.
	265		400

SIGN HEIGHT ABOVE GRADE/ROOF: FT. 9

SHAPE OF SIGN: REGULAR

SIGN WILL READ:
SMART FOOD MART $ CELLULAR

NO. OF LAMPS:

TOTAL WATTAGE:

TYPE OF LAMP:

NO. OF BALLAST/TRANSFORMERS:

INPUT OF TRANSFORMERS:

CONTRACTOR WILL INSTALL: [N] FEEDERS [N] CUSTOMER LEADS

TYPE OF SWITCH:

LOCATION OF SWITCH:

SIGN LOCATION:
AWNINGS

The undersigned certify that the statements in this application are true and correct and that all work done under the proposed permit will conform to the requirements of the Chicago Municipal Code

	REG. NO.
ELECT CONTR	
ADDRESS	
SUPERVISOR SIGNATURE	

BOND. NO.	REG. NO.	N93136
SIGN ERECTOR: TYCO'S PRINTING		SIGNER
ADDRESS: 17082 WATERFORD DRIVE LANSING IL, 60438		
SIGNATURE		

The permit issued on this application will authorize only signs here applied for. If other signs are to be erected they must be covered by additional permits.

City of Chicago
Rahm Emanuel, Mayor

Department of Buildings
Michael Merchant, Commissioner

TYPE OF BUSINESS
COMMERCIAL Other: FOOD MART
Name: SMART FOOD MART & CULLULAR
LIC #: 2137324
Renewal Date: 02/15/2014

Projects Over:
[Y] Private Property
[N] Public Way Grant Permit #:
[ ] Planned Development/Manufacturing PMD/PD#:
Zoning District: B1 Other: BUSI

TYPE OF SIGN:
[ ] ADVERTISING [ ] ILLUMINATE [ ] MOVEABLE
[X] BUSINESS [ ] FLASHING

TOTAL STREET FRONTAGE OF LOT (IN FEET)	65
TOTAL AREA OF NEW SIGN (SQ.FT.)	265
TOTAL AREA OF ALL SIGNS ON LOT (SQ.FT.)	265
HEIGHT OF SIGN ABOVE GRADE (TO TOP)	14ft 0in
DISTANCE OF CURB LINE OUTER EDGE (ft)	15
DISTANCE OF STRUCTURE INNER EDGE (ft)	53

DISTANCE FROM (ft):

A. PUBLIC PARK (OVER 10 ACRES)

B. EXPRESSWAY (IF LESS THAN 1,000 FT.)

C. RESIDENCE DISTRICT (ADVERTISING SIGNS ONLY)

IF REPLACEMENT SIGN OR CHANGE OF FACE, WHAT DOES THE EXISTING SIGN READ?

Original Payee:

Landmark Hold: [ ] **Status:**

ZONING (OFFICE USE ONLY)

SIGN BOND REQUIRED? [X] YES

COUNCIL ORDER REQUIRED [X] YES

IS SPECIAL PERMISSION REQUIRED FROM CHIEF ELECTRICAL
[ ] YES
IF YES, ATTACH LETTER OF REQUEST

TIME STAMP

SIGN CLERK

APPROVED FOR PERMIT

REMARKS


CITY OF CHICAGO
DEPARTMENT OF ZONING AND LAND USE PLANNING
SIGN SITE PLAN
(ALL INFORMATION MUST BE COMPLETED AND LEGIBLE)

Site Address: 9249 S. Halsted St 1 of ___ applications

Sign Company: Tyco's Printing. **Rep Name:** GROVER TYRONE

Phone (773) 429 - 1906 **EXT** _____ (*Below: Building, streets and location of sign on lot or structure*)

North

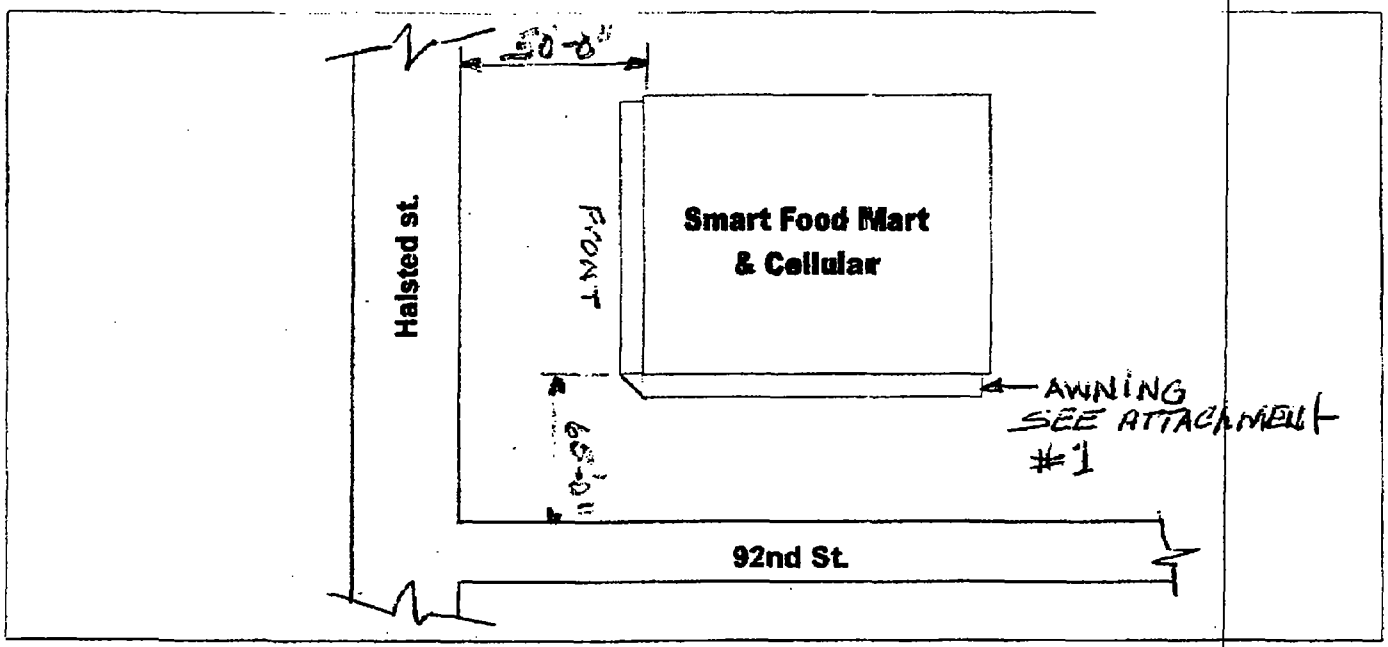

West East

South

SIGN USE:
- Bus. ID (On-premise) [X]
- *Business Lice. #* ___
- Advertising (Off-premise) [ ]

PERMIT TYPE:
- New Construction [X]
- Change of Face
- *Previous Permit #* [ ]
- 2137324

TYPE OF SIGN:
- Flat Wall [ ]
- Freestanding [ ]
- Awning [X]
- Marquee [ ]
- High Rise Building [ ]
- Projecting Private [X]
- Projecting Public Way [ ]
- *Public Way Use -Permit #* _____

SIGN CHARACTERISTICS:
- Non- Illuminated [ ]
- Illuminated [X]
- Changing Image [ ]
- Video Display [ ]
- Flashing [ ]

TOTAL SQUARE FOOTAGE:
- Square footage of **this proposed sign** 24.5'
- Gross area of **all proposed signs** 57.1
- Area of **all existing signs** *(not including proposed)* on Zoning Lot B1-1

DISTANCE FROM:
- Curb Line: _____
- Expressway, Toll Roads or Major Route (n/a if over 1000 ft) _____
- Park (over 10 acres) _____
- Residential Zone _____
- Existing Off-premise on same side of street: _____

Signature : [signature] **Date:** 3-26-13

(Revised 4/10)

DRAWINGS

Page 4



South Side of Building
ATTACHMENT #1

the Council order
from ALDERMAN
over 100' sqft.

City of Chicago

O2013-7583

Office of the City Clerk

Document Tracking Sheet

Meeting Date:	10/16/2013
Sponsor(s):	Maldonado (26)
Type:	Ordinance
Title:	Issuance of permits for sign(s)/signboard(s) at 4052 W Grand Ave
Committee(s) Assignment:	Committee on Zoning, Landmarks and Building Standards

ORDINANCE

BE IT ORDAINED BY THE CITY COUNCIL OF THE CITY OF CHICAGO:

SECTION 1. That the Commissioner of Buildings is hereby authorized and directed to issue a sign permit to Midwest Sign Lighting, Inc., 4910 W. Wilshire Boulevard, Country Club Hills, IL 60478 for the erection of a sign/signboard over 24 feet in height and/or over 24 feet in height and/or over 100 sq.ft. (in area of one face) at The Salvation Army Family Store, 4052 W. Grand Avenue with the dimensions, height and sq.ft. area:

Dimensions: length 50'6"; height, 5'0"
Height Above Grade/Roof to top of Sign: 18'
Total Square Foot Area: 252.5

Such sign(s) shall comply with all applicable provisions of TITLE 17 of the Chicago Zoning Ordinance and all other applicable provisions of the Municipal Code of the City of Chicago governing the construction and maintenance of outdoor signs, signboards and structures.

4052 W. Grand Avenue

Roberto Maldonado
Alderman, 26th Ward

City of Chicago

Office of the City Clerk

Document Tracking Sheet

Or2013-622

Meeting Date:	10/16/2013
Sponsor(s):	Burnett (27)
Type:	Order
Title:	Issuance of permits for sign(s)/signboard(s) at 2323 W Madison St
Committee(s) Assignment:	Committee on Zoning, Landmarks and Building Standards

City Council
Meeting Date: 10-16-13
Committee on Buildings (signs)

ORDERED, That the Commissioner of Buildings is hereby directed to issue a sign permit to: (Contractor's name and address)

THE HOLLAND DESIGN GROUP INC.
1090 BROWN ST
WAUCONDA IL 60084

for the erection of a sign / signboard over 24 feet in height and / or over 100 square feet (in area of one face) at: (Business NAME & ADDRESS)

2323 W MADISON ST. PETES FRESH MARKET
CHICAGO IL 60612

Dimensions: Length 16'-0" Height 8'-0"

Height above grade / roof to top of sign 32

TOTAL SQUARE FOOT AREA 128 ± S.F. (D.F. 256 ±)

Such sign(s) shall comply with all applicable provisions of TITLE 17 of the Chicago Zoning Ordinance and all other applicable provisions of the Municipal Code of the City of Chicago governing the construction and maintenance of outdoor signs, signboards and structures.

Walter Burnett Jr.
Alderman, 37th Ward

City of Chicago

Office of the City Clerk

Document Tracking Sheet

Or2013-598

Meeting Date:	10/16/2013
Sponsor(s):	Ervin (28)
Type:	Order
Title:	Issuance of permits for sign(s)/signboard(s) at 1200 W Roosevelt Rd
Committee(s) Assignment:	Committee on Zoning, Landmarks and Building Standards

(SIGNS)

ORDERED, That the Commissioner of Buildings is hereby directed to issue a sign permit to Related Midwest, LLC., 350 W. Hubbard, Suite 300, Chicago, IL 60654 for the erection of a sign/signboard over 24 feet in height and/or over 100 square feet (in area of one face) at Roosevelt Square, 1200 W. Roosevelt, Chicago, IL 60607.

Dimensions: length 30' height 8'

Height above grade/roof to top for of the sign 0

Total Square Feet Area: 240

Such sign(s) shall comply with all applicable provisions of the TITLE 17 of the Chicago Zoning Ordinance and all other applicable provisions of the Municipal Code of the City of Chicago governing the construction and maintenance of the outdoor signs, signs boards and structures.

Jason C. Ervin, Alderman – 28th Ward

City of Chicago

Office of the City Clerk

Document Tracking Sheet

Or2013-600

Meeting Date:	10/16/2013
Sponsor(s):	Ervin (28)
Type:	Order
Title:	Issuance of permits for sign(s)/signboard(s) at Roosevelt Square, 1200 W Roosevelt Rd
Committee(s) Assignment:	Committee on Zoning, Landmarks and Building Standards

(SIGNS)

ORDERED, That the Commissioner of Buildings is hereby directed to issue a sign permit to Related Midwest, LLC., 350 W. Hubbard, Suite 300, Chicago, IL 60654 for the erection of a sign/signboard over 24 feet in height and/or over 100 square feet (in area of one face) at Roosevelt Square, 1200 W. Roosevelt, Chicago, IL 60607.

Dimensions: length 30' height 8'

Height above grade/roof to top for of the sign 0

Total Square Feet Area: 240

Such sign(s) shall comply with all applicable provisions of the TITLE 17 of the Chicago Zoning Ordinance and all other applicable provisions of the Municipal Code of the City of Chicago governing the construction and maintenance of the outdoor signs, signs boards and structures.

Jason C. Ervin, Alderman – 28th Ward

City of Chicago

Or2013-602

Office of the City Clerk

Document Tracking Sheet

Meeting Date:	10/16/2013
Sponsor(s):	Reilly (42)
Type:	Order
Title:	Issuance of permits for sign(s)/signboard(s) 737 N Michigan Ave
Committee(s) Assignment:	Committee on Zoning, Landmarks and Building Standards

Committee on Buildings

(signs)

ORDERED, That the Commissioner of Buildings is hereby directed to issue a sign permit to: (Contractor's name and address)

DESIGN GROUP SIGNAGE CORPORATION

2135 S. FRONTAGE RD

DES PLAINES IL 60018

for the erection of a sign/signboard over 24 feet in height and/or over 100 square feet (in area of one face) at: (Business NAME & ADDRESS)

NEIMAN MARCUS

737 N. MICHIGAN AVE

CHICAGO IL

Dimensions: length 23'-5" height 9'-0"

height above grade/roof to top of sign 56'-0"

TOTAL SQUARE FOOT AREA 210.75

Such sign(s) shall comply with all applicable provisions of TITLE 17 of the Chicago Zoning Ordinance and all other applicable provisions of the Municipal Code of the City of Chicago governing the construction and maintenance of outdoor signs, signboards and structures.

42

1

Alderman, Ward

CITY OF CHICAGO

DEPARTMENT OF BUILDINGS

Sign Permit Application

APPROVAL NUMBER	APPLICATION NUMBER	ANNUAL FEE	WORK CODE	DRAWINGS ATTACHED
	100506619			☐ YES ☐ NO

DATE OF APPLICATION: 08/29/2013

ADDRESS OF SIGN: 737 N MICHIGAN AVE, 60611-

BUILDING:

ORIGINAL PERMIT NUMBER:

TYPE OF PERMIT: NEW CONSTRUCTION (SIGN)

PAYER OF ANNUAL INSPECTION
TAYLOR, WAYNE
737 N. MICHIGAN
CHICAGO, IL 60611
(312)642-5900

SIGN MANUFACTURER: DESIGN GROUP SIGNAGE CORP

ADDRESS WHERE SIGN CAN BE SEEN PRIOR TO ERECTION:

TICKET NUMBER: 0

REINSPECTION CONTROL NUMBER:

TYPE OF SUPPORT FOR SIGN: BUILDING

SIGN BOARD SUPPORT MEMBERS: OTHER

ANNUAL FEE	
CONSTRUCTION FEE	200.00
1017 B FEE	
TOTAL FEE	200.00
AMOUNT PAID	200.00
BALANCE DUE	

Check # for Zoning

Check # for DCAP

TYPE OF SIGN: FLAT OR BOX

LENGTH FT.	LENGTH IN.	HEIGHT FT.	HEIGHT IN.
21	6	9	

AREA SQ. FT.	WEIGHT LBS.
194	350

SIGN HEIGHT ABOVE GRADE/ROOF FT.: 56

SHAPE OF SIGN: REGULAR

SIGN WILL READ
NEIMAN MARCUS

NO. OF LAMPS	TOTAL WATTAGE
1	12

TYPE OF LAMP: OTHER

NO. OF BALLAST/TRANSFORMERS	INPUT OF TRANSFORMERS
5	120

CONTRACTOR WILL INSTALL: [N] FEEDERS [Y] CUSTOMER LEADS

TYPE OF SWITCH: KNIFE

LOCATION OF SWITCH: OUTSIDE SIGN

SIGN LOCATION
REMOVE EXISTING ILLUMINATED CHANNEL LETTERS
AND INSTALL NEW INTERNALLY ILLUMINATED
REVERSE CHANNEL LETTERS

The undersigned certify that the statements in this application are true and correct and that all work done under the proposed permit will conform to the requirements of the Chicago Municipal Code

	REG. NO.
	E92009

ELECT CONTR
HOWARD UNELL ELECTR

ADDRESS
0N730 BARRY AVE.
WHEATON, IL 60187-

SUPERVISOR SIGNATURE: Howard Unell

BOND. NO.	REG. NO
	N92250

SIGN ERECTOR
DESIGN GROUP SIGNER

ADDRESS
2135 S. FRONTAGE RD
DES PLAINES, IL. 60018-

SIGNATURE: James Gilmore

The permit issued on this application will authorize only signs here applied for. If other signs are to be erected they must be covered by additional permits

City of Chicago
Rahm Emanuel, Mayor

Department of Buildings
Michael Merchant, Commissioner

TYPE OF BUSINESS

COMMERCIAL Other: RETAIL

Name: NEIMAN MARCUS

LIC #:

Renewal Date:

Projects Over:

[Y] Private Property

[N] Public Way Grant Permit #:

[X] Planned Development/Manufacturing PMD/PD#: 218

Zoning District: OTHER Other: PD

TYPE OF SIGN:

[ ] ADVERTISING [X] ILLUMINATE [ ] MOVEABLE

[X] BUSINESS [ ] FLASHING

TOTAL STREET FRONTAGE OF LOT (IN FEET)	234
TOTAL AREA OF NEW SIGN (SQ.FT.)	194
TOTAL AREA OF ALL SIGNS ON LOT (SQ.FT.)	210
HEIGHT OF SIGN ABOVE GRADE (TO TOP)	65ft in
DISTANCE OF CURB LINE OUTER EDGE (ft)	29
DISTANCE OF STRUCTURE INNER EDGE (ft)	29

DISTANCE FROM (ft):

A. PUBLIC PARK (OVER 10 ACRES)	1,000
B. EXPRESSWAY (IF LESS THAN 1,000 FT.)	1,000
C. RESIDENCE DISTRICT (ADVERTISING SIGNS ONLY)	1,000

IF REPLACEMENT SIGN OR CHANGE OF FACE, WHAT DOES THE EXISTING SIGN READ?

Original Payee:

Landmark Hold: [ ] **Status:**

ZONING (OFFICE USE ONLY)

SIGN BOND REQUIRED? [ ] YES

COUNCIL ORDER REQUIRED [ ] YES

IS SPECIAL PERMISSION REQUIRED FROM CHIEF ELECTRICAL

[ ] YES

IF YES, ATTACH LETTER OF REQUEST

TIME STAMP

SIGN CLERK	APPROVED FOR PERMIT

REMARKS

City of Chicago

Office of the City Clerk

Document Tracking Sheet

Or2013-603

Meeting Date:	10/16/2013
Sponsor(s):	Smith (43)
Type:	Order
Title:	Issuance of permits for sign(s)/signboard(s) at 2121 N Clybourn Ave
Committee(s) Assignment:	Committee on Zoning, Landmarks and Building Standards

City Council, meeting date: _____
Committee on Zoning, Landmarks, & Building Standards

ORDERED, That the Commissioner of the Building Department is hereby directed to issue a sign permit to: (*Contractor's name and address*)

Doyle Signs, Inc

232 W Interstate Road

Addison, IL 60101

For the erection of a sign / signboard over twenty-four (24) feet in height and / or over one hundred (100) square feet (in area of one face) at:

On-Premise / Business ID signs: indicate Business Name and Address
Off-Premise / Advertising sings: must indicate that it is for Advertising

Treasure Island Foods

2121 N Clybourn Ave

Chicago, IL 60614

Such signs shall comply with all provisions of Title 17 of the Chicago Zoning Ordinance and all other applicable provisions of the Municipal Code of the City of Chicago governing the construction and maintenance of outdoor signs, sign boards, and structures.

43rd Ward Alderman
Michelle Smith

CITY OF CHICAGO

DEPARTMENT OF BUILDINGS

Sign Permit Application

APPROVAL NUMBER	APPLICATION NUMBER	ANNUAL FEE	WORK CODE	DRAWINGS ATTACHED
	100509945			☐ YES ☒ NO

DATE OF APPLICATION: 09/23/2013

ADDRESS OF SIGN: 2121 N CLYBOURN AVE, 60614-

BUILDING:

ORIGINAL PERMIT NUMBER:

TYPE OF PERMIT: NEW CONSTRUCTION (SIGN)

PAYER OF ANNUAL INSPECTION:
TREASURE ISLAND FOODS, TREASURE ISLAND FOODS
2121 N CLYBOURN AVE
CHICAGO, IL 60614
(630)543-9490

SIGN MANUFACTURER: DOYLE SIGNS, INC

ADDRESS WHERE SIGN CAN BE SEEN PRIOR TO ERECTION:

TICKET NUMBER: 0

REINSPECTION CONTROL NUMBER: U.# E31060

TYPE OF SUPPORT FOR SIGN: POLE

SIGN BOARD SUPPORT MEMBERS: NONE

ANNUAL FEE	
CONSTRUCTION FEE	1,200.00
1017 B FEE	
TOTAL FEE	1,200.00
AMOUNT PAID	200.00
BALANCE DUE	**$ 1,000.00**

Check # for Zoning

Check # for DCAP

TYPE OF SIGN: FLAT OR BOX

LENGTH FT	LENGTH IN	HEIGHT FT	HEIGHT IN
17	0	20	2

AREA SQ FT	WEIGHT LBS.
343	600

SIGN HEIGHT ABOVE GRADE/ROOF: 11 FT

SHAPE OF SIGN: REGULAR

SIGN WILL READ:
TREASURE ISLAND FOODS

NO OF LAMPS	TOTAL WATTAGE
28	860

TYPE OF LAMP: FLUORESCENT

NO OF BALLAST/TRANSFORMERS	INPUT OF TRANSFORMERS
4	120

CONTRACTOR WILL INSTALL: [N] FEEDERS [Y] CUSTOMER LEADS

TYPE OF SWITCH: SPECIAL

LOCATION OF SWITCH: OUTSIDE SIGN

SIGN LOCATION:
INSTALLATION OF (1) INTERNALLY ILLUMINATED PYLON SIGN TO BE MOUNTED PER THE ATTACHED SITE PLAN IN THE SAME LOCATION AS THE EXISTING STRUCTURE

The undersigned certify that the statements in this application are true and correct and that all work done under the proposed permit will conform to the requirements of the Chicago Municipal Code

	REG. NO
ELECT CONTR: DOYLE SIGINS INC	E92684
ADDRESS: 232 INTERSTATE RD - P.O. BOX 1068, ADDISON, IL 60101-	ELECTR
SUPERVISOR SIGNATURE	

BOND NO 04609060	REG NO E92684
SIGN ERECTOR: DOYLE SIGINS INC	SIGNER
ADDRESS: 232 INTERSTATE RD - P.O. BOX 1068 ADDISON IL, 60101-	
SIGNATURE	

The permit issued on this application will authorize only signs here applied for. If other signs are to be erected they must be covered by additional permits

City of Chicago
Rahm Emanuel, Mayor

Department of Buildings
Michael Merchant, Commissioner

TYPE OF BUSINESS
COMMERCIAL Other:
Name:
LIC #:
Renewal Date:

Projects Over:
[Y] Private Property
[N] Public Way Grant Permit #:

[X] Planned Development/Manufacturing PMD/PD#: PD389
Zoning District: OTHER Other: 389

TYPE OF SIGN:
[ ] ADVERTISING [X] ILLUMINATE [ ] MOVEABLE
[X] BUSINESS [ ] FLASHING

TOTAL STREET FRONTAGE OF LOT (IN FEET)	374
TOTAL AREA OF NEW SIGN (SQ.FT.)	343
TOTAL AREA OF ALL SIGNS ON LOT (SQ.FT.)	250
HEIGHT OF SIGN ABOVE GRADE (TO TOP)	31ft 2in
DISTANCE OF CURB LINE OUTER EDGE (ft)	15
DISTANCE OF STRUCTURE INNER EDGE (ft)	32

DISTANCE FROM (ft):

A. PUBLIC PARK (OVER 10 ACRES)	1,181
B. EXPRESSWAY (IF LESS THAN 1,000 FT.)	495
C. RESIDENCE DISTRICT (ADVERTISING SIGNS ONLY)	269

IF REPLACEMENT SIGN OR CHANGE OF FACE, WHAT DOES THE EXISTING SIGN READ?

Original Payee:

Landmark Hold: [ ] **Status:**

ZONING (OFFICE USE ONLY)

SIGN BOND REQUIRED? [ ] YES

COUNCIL ORDER REQUIRED [X] YES

IS SPECIAL PERMISSION REQUIRED FROM CHIEF ELECTRICAL
[ ] YES
IF YES, ATTACH LETTER OF REQUEST

TIME STAMP

SIGN CLERK

APPROVED FOR PERMIT


REMARKS

CITY OF CHICAGO
DEPARTMENT OF ZONING AND LAND USE PLANNING
SIGN SITE PLAN
(ALL INFORMATION MUST BE COMPLETED AND LEGIBLE)

Site Address: 2121 N Clybourn 1 of 1 applications

Sign Company: Dake Signs Inc Rep Name: Lisa Neal

Phone ((630) 543-9440 EXT 28 *(Below: Building, streets and location of sign on lot or structure)*

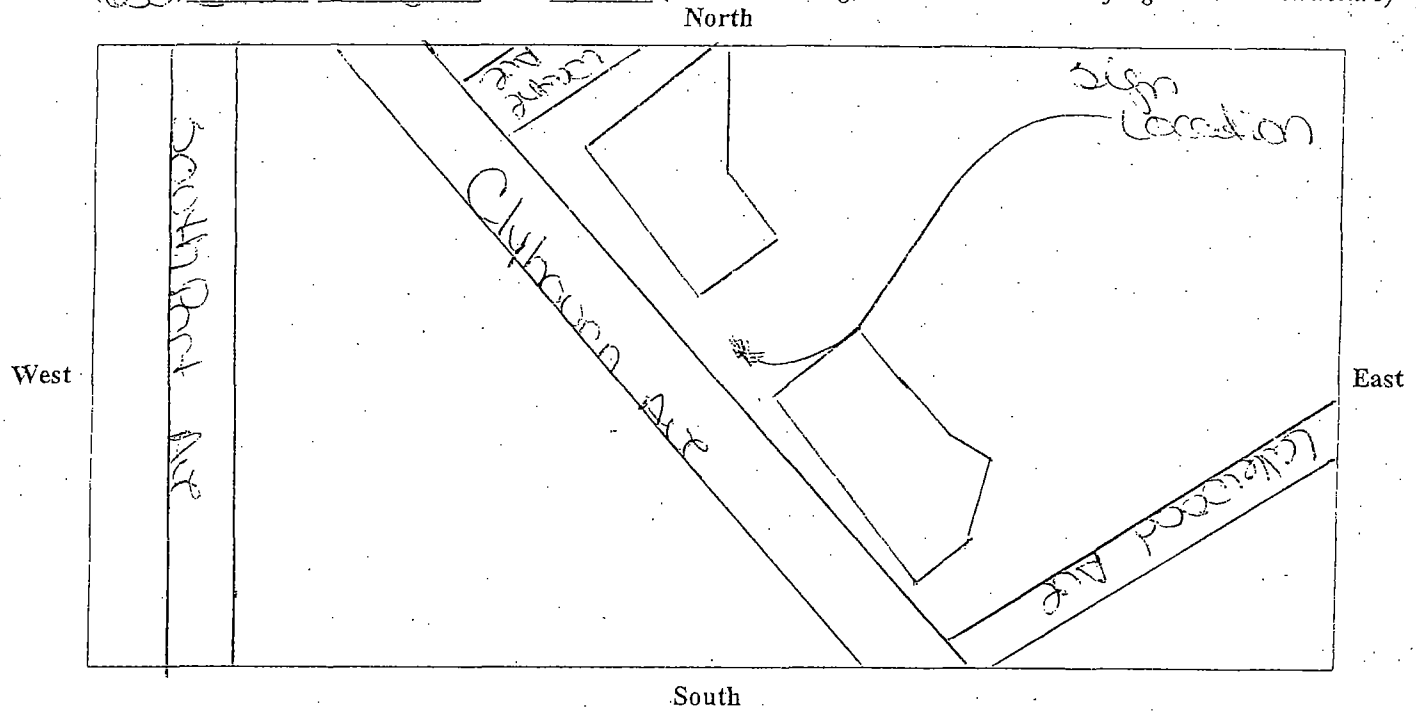

SIGN USE:
- Bus. ID (On-premise) [X]
- *Business Lice. #* ____
- Advertising (Off-premise) [ ]

TYPE OF SIGN:
- Flat Wall [ ]
- Freestanding [X]
- Awning [ ]
- Marquee [ ]
- High Rise Building [ ]
- Projecting Private [ ]
- Projecting Public Way [ ]
- *Public Way Use -Permit #* ____

SIGN CHARACTERISTICS:
- Non- Illuminated [ ]
- Illuminated [X]
- Changing Image [ ]
- Video Display [ ]
- Flashing [ ]

PERMIT TYPE:
- New Construction [X]
- Change of Face
- *Previous Permit #* [ ]

DISTANCE FROM:
- Curb Line: 15
- Expressway, Toll Roads or Major Route (n/a if over 1000 ft) 405
- Park (over 10 acres) 1321
- Residential Zone 2169
- Existing Off-premise on same side of street: N/A

TOTAL SQUARE FOOTAGE:
- Square footage of **this proposed sign** 343
- Gross area of **all proposed signs** 343
- Area of **all existing signs** *(not including proposed)* on Zoning Lot 250

Signature : _____ **Date:** 10/7/13

(Revised 4/10)

374' Frontage // PD 359 / Ward 43

City of Chicago

Or2013-601

Office of the City Clerk

Document Tracking Sheet

Meeting Date:	10/16/2013
Sponsor(s):	Tunney (44)
Type:	Order
Title:	Issuance of permits for sign(s)/signboard(s) at 3216 N Broadway
Committee(s) Assignment:	Committee on Zoning, Landmarks and Building Standards

COMMITTEE ON ZONING, LANDMARKS & BUILDING STANDARDS

(signs)

ORDERED, That the Commissioner of Buildings is hereby directed to issue a sign permit to:

First Ad Comm
3744 W. Lawrence Ave.
Chicago, IL 60625

For the erection of **TWO** signs/signboards over 24 feet in height and/or 100 square feet (in area of one face) at:

3216 N. Broadway
Chicago, IL 60657

Dimensions: Length: 23 feet - 8 inches Height: 4 feet - 4 inches

Height above grade/roof to top of sign: 14 feet - 0 inches

TOTAL SQUARE FOOT AREA: 102.33 square feet

Such sign(s) shall comply with all applicable provisions of TITLE 17 of the Chicago Zoning Ordinance and all other applicable provisions of the Municipal Code of the CITY OF CHICAGO governing the construction and maintenance of outdoor sign, signboards and structures.

Thomas M. Tunney
October 16, 2013

City of Chicago

Or2013-604

Office of the City Clerk

Document Tracking Sheet

Meeting Date:	10/16/2013
Sponsor(s):	Pawar (47)
Type:	Order
Title:	Issuance of permits for sign(s)/signboard(s) at 3400 N Western Ave
Committee(s) Assignment:	Committee on Zoning, Landmarks and Building Standards

City Council Meeting
October 16, 2013
Committee on Zoning, Landmarks and Building Standards

(Signs)

ORDERED, That the Commissioner of Buildings is hereby directed to issue a sign permit to:

Doyle Signs, Inc.
232 W Interstate Road
Addison, IL 60101

For the erection of sign / signboard over 24 feet in height and / or over 100 square feet (in area of one face) at:

Jewel Osco
3400 N Western Ave
Chicago, IL 60618

Dimensions: Length 14' 7" **Height** 9' 1"

Height above grade / roof to top of sign 24' 1"

TOTAL SQUARE FOOT AREA 132

Such Sign (s) shall comply with all applicable provisions of Title 17 of the Chicago Zoning Ordinance and all other applicable provisions of the Municipal Code of the City of Chicago Governing the construction and maintenance of outdoor signs, sign boards and structures.

Ameya Pawar
Alderman, 47th Ward

City of Chicago

O2013-7629

Office of the City Clerk

Document Tracking Sheet

Meeting Date:	10/16/2013
Sponsor(s):	Ervin (28)
Type:	Ordinance
Title:	Vacation of public alley and street in area bounded S Wood St, W Hasting St, W 14th St and S Paulina St
Committee(s) Assignment:	Committee on Transportation and Public Way

Transportation

INTERGOVERNMENTAL ORDINANCE

WHEREAS, the City of Chicago ("City") is a home rule unit of local government pursuant to Article VII, Section 6 (a) of the 1970 constitution of the State of Illinois and, as such, may exercise any power and perform any function pertaining to its government and affairs; and

WHEREAS, the properties at 1711-1759 W. Hastings Street, 1710-1758 and 1711-1759 W. 14th Street, 1706-1758 and 1707-1759 W. 14th Place, and 1706-1758 W. 15th Street are owned by the Illinois Medical District and the Chicago Transit Authority; and

WHEREAS, the Illinois Medical District proposes to assemble and develop the properties including the portion of the streets and alleys to be vacated; and

WHEREAS, The City Council of the City of Chicago, after due investigation and consideration, has determined that the nature and extent of public use and the public interest to be subserved is such as to warrant the vacation of part of the public streets and alleys described in the following ordinance; now, therefore,

BE IT ORDAINED BY THE CITY COUNCIL OF THE CITY OF CHICAGO:

SECTION 1. THAT PART OF THE EAST-WEST 16 FOOT PUBLIC ALLEY LYING SOUTH OF AND ADJOINING LOTS 55 TO 75, INCLUSIVE, LYING NORTH OF AND ADJOINING LOTS 76 TO 96, INCLUSIVE, LYING EAST OF THE EAST LINE OF SOUTH WOOD STREET AND LYING WEST OF A LINE DESCRIBED AS FOLLOWS:
BEGINNING AT THE SOUTHEAST CORNER OF SAID LOT 55; THENCE SOUTH 16.00 FEET TO THE NORTHEAST CORNER OF SAID LOT 96, AND THE POINT OF TERMINUS OF SAID LINE, ALL IN STINSON'S SUBDIVISION OF BLOCK 15 IN THE DIVISION OF SECTION 19, TOWNSHIP 39 NORTH, RANGE 14 EAST OF THE THIRD PRINCIPAL MERIDIAN, RECORDED AS DOCUMENT #141970 JULY 5, 1867 IN BOOK 165, PAGE 35; ALSO

THAT PART OF WEST 14TH STREET LYING EAST OF THE EAST LINE OF SOUTH WOOD STREET AND LYING WEST OF A LINE BEING DESCRIBED AS FOLLOWS:
BEGINNING AT THE SOUTHEAST CORNER OF LOT 96 IN STINSON'S SUBDIVISION OF BLOCK 15 IN THE DIVISION OF SECTION 19, TOWNSHIP 39 NORTH, RANGE 14 EAST OF THE THIRD PRINCIPAL MERIDIAN, RECORDED AS DOCUMENT #141969 JULY 5, 1867 IN BOOK 165, PAGE 35; THENCE SOUTH 66.00 FEET TO THE NORTHEAST CORNER OF LOT 5 IN STINSON'S SUBDIVISION OF BLOCK 18 IN THE DIVISION OF SECTION 19 AFORESAID, AND THE POINT OF TERMINUS OF SAID LINE; ALSO

THAT PART OF THE EAST-WEST 16 FOOT PUBLIC ALLEY LYING SOUTH OF AND ADJOINING THE WEST 5.7 FEET OF LOT 4 AND ALL OF LOTS 5 TO 25, INCLUSIVE, LYING NORTH OF AND ADJOINING THE WEST 5.7 FEET OF LOT 47 AND ALL OF LOTS 26 TO 46, INCLUSIVE, LYING EAST OF THE EAST LINE OF SOUTH WOOD STREET AND LYING WEST OF A LINE DESCRIBED AS FOLLOWS:
BEGINNING AT THE SOUTHEAST CORNER OF THE WEST 5.7 FEET OF LOT 4 AFORESAID; THENCE SOUTH 16.00 FEET TO THE NORTHEAST CORNER OF THE WEST

5.7 FEET OF LOT 47 AFORESAID, AND THE POINT OF TERMINUS OF SAID LINE, ALL IN STINSON'S SUBDIVISION OF BLOCK 18 IN THE DIVISION OF SECTION 19, TOWNSHIP 39 NORTH, RANGE 14 EAST OF THE THIRD PRINCIPAL MERIDIAN, RECORDED AS DOCUMENT #141969 JULY 5, 1867 IN BOOK 165, PAGE 35; ALSO

THAT PART OF WEST 14TH PLACE LYING EAST OF THE EAST LINE OF SOUTH WOOD STREET AND LYING WEST OF A LINE BEING DESCRIBED AS FOLLOWS:
BEGINNING AT THE SOUTHEAST CORNER OF LOT 47 IN STINSON'S SUBDIVISION OF BLOCK 18 IN THE DIVISION OF SECTION 19, TOWNSHIP 39 NORTH, RANGE 14 EAST OF THE THIRD PRINCIPAL MERIDIAN, RECORDED AS DOCUMENT #141969 JULY 5, 1867 IN BOOK 165, PAGE 35; THENCE SOUTH 66.00 FEET TO THE NORTHEAST CORNER OF LOT 54 IN STINSON'S SUBDIVISION OF BLOCK 18 AFORESAID, AND THE POINT OF TERMINUS OF SAID LINE; AND ALSO

THAT PART OF THE EAST-WEST 16 FOOT PUBLIC ALLEY LYING SOUTH OF AND ADJOINING LOTS 54 TO 75, INCLUSIVE, LYING NORTH OF AND ADJOINING LOTS 76 TO 97, INCLUSIVE, LYING EAST OF THE EAST LINE OF SOUTH WOOD STREET AND LYING WEST OF A LINE DESCRIBED AS FOLLOWS:

BEGINNING AT THE SOUTHEAST CORNER OF LOT 54 AFORESAID; THENCE SOUTH 16.00 FEET TO THE NORTHEAST CORNER OF LOT 97 AFORESAID, AND THE POINT OF TERMINUS OF SAID LINE, ALL IN STINSON'S SUBDIVISION OF BLOCK 18 IN THE DIVISION OF SECTION 19, TOWNSHIP 39 NORTH, RANGE 14 EAST OF THE THIRD PRINCIPAL MERIDIAN, RECORDED AS DOCUMENT #141969 JULY 5, 1867 IN BOOK 165, PAGE 35; ALL IN COOK COUNTY, ILLINOIS. PROPERTY AREA= 92,915 SQ. FT. OR 2.130 ACRES, MORE OR LESS

as shaded and legally described by the words "HEREBY VACATED" on the drawing hereto attached as Exhibit A, which drawing for greater clarity, is hereby made a part of this ordinance, be and the same is hereby vacated and closed, inasmuch as the same is no longer required for public use and the public interest will be subserved by such vacations.

SECTION 2. The Illinois Medical District acknowledges that all currently public Chicago Water Department sewer facilities and appurtenances within the areas to be vacated shall become the private property and maintenance responsibility of the Illinois Medical District. If and when the existing sewers and appurtenances within the areas being vacated are abandoned, the abandonment plans must meet the Department of Water Management- Sewer Design Section's requirements.

SECTION 3. The City of Chicago hereby reserves for the benefit of Commonwealth Edison, AT&T/SBC and their successors or assigns, a non-exclusive utility easement to operate, maintain, construct, replace and renew overhead wires, poles, and associated equipment and underground conduit, cables, and associated equipment for the transmission and distribution of electrical energy, telephonic and associated services under, over and along the alleys and streets herein vacated, with the right of ingress and egress. The grade of the vacated public ways shall not be altered in a manner so as to interfere with the operation and maintenance of Commonwealth Edison and/or AT&T/SBC Illinois facilities. No buildings, permanent structures or obstructions shall be placed over Commonwealth Edison and or A&T/SBC Illinois's facilities without written release of easement by the respective utilities. Any

future Illinois Medical District prompted relocation of Commonwealth Edison and/or AT&T/SBC Illinois facilities lying within the area being vacated will be accomplished by the respective utilities and done at the expense of the Illinois Medical District.

SECTION 4. The vacation herein provided for is made upon the express condition that within 180 days after the passage of this ordinance, the Illinois Medical District shall deposit in the City Treasury of the City of Chicago, a sum sufficient to defray the costs of removing paving and curb returns and constructing sidewalk and curb at the entrance to those parts of the alleys and streets hereby vacated, similar to the adjacent and contiguous remaining public sidewalk and curb.

SECTION 5. The City of Chicago hereby reserves for the benefit of The Peoples Gas Light and Coke Co. an easement to operate, maintain, repair, renew and replace existing underground facilities and to construct new facilities in all of the area to be vacated, with the right of ingress and egress at all times for any and all such purposes. It is further provided that no buildings or other structures shall be erected on said easement herein reserved for The Peoples Gas Light and Coke Co. or other use made of the said area which would interfere with the construction, operation, maintenance, repair, removal, or replacement of said facilities, or the construction of additional facilities. Any future Illinois Medical District prompted relocation of Peoples Gas facilities lying within the area being vacated will be accomplished by Peoples Gas, and done at the expense of the Illinois Medical District.

SECTION 6. The City of Chicago hereby reserves for the benefit of the Chicago Transit Authority ("C.T.A.") the alleys and streets as herein vacated, as a right of way for existing facilities and appurtenances thereto, and for the installation of any additional facilities and appurtenances which in the future may be located in the alleys and streets as herein vacated, and for the maintenance, renewal, and reconstruction of such facilities, with the right of ingress and egress at all times upon reasonable notice. It is further provided that no buildings or other structures shall be erected on the said right of way herein reserved or other use made of said area, which in the judgment of the Chicago Transit Authority would interfere with the use, maintenance, renewal, or reconstruction of said facilities, or the construction of additional municipally-owned transit facilities. It is further provided that any Illinois Medical District prompted adjustments to C.T.A. facilities in the area to be vacated, and the repair, renewal or replacement of any private materials, or private property damaged in the area to be vacated as a result of the C.T.A. exercising its easement rights, shall be done at the Illinois Medical District's expense. Further, the C.T.A. shall be and is hereby deemed to be the sole beneficiary of and be entitled to all right, title and interest of that portion of the streets herein vacated falling within the area of (1) the east 32.1 feet, more or less, of the west 504.84 feet of the vacated public alley lying between West Hastings Street and West 14th Street, (2) the east 32.1 feet, more or less, of the west 504.84 feet of vacated West 14th Street, (3) the east 32.1 feet more or less, of the north 8.0 feet of the west 510.45 feet, and the east 45.0 feet, more or less, of the south 8.0 feet of the west 528.71 feet of the vacated public alley lying between West 14th Street and West 14th Place, (4) the east 45.0 feet more or less, of the north 33.0 feet of the west 528.76 feet, and the east 72.0 feet, more or less, of the south 33.0 feet of the west 528.71 feet of West 14th Place, and (5) the east 72.0 feet, more or less, of the north 8.0 feet of the west 528.71 feet, and the east 32.1 feet, more or less, of the south 8.0 feet of the west 528.68 feet of the vacated public alley lying between West 14th Place and West 15th Street, all being subject to

any existing rights or easements not extinguished by this vacation, existing public and quasi-public utilities and any easement reservations contained in this ordinance.

SECTION 7. The vacation herein provided for is made upon the express condition that within one hundred eighty (180) days after the passage of this ordinance, the Illinois Medical District shall file or cause to be filed for record in the Office of the Recorder of Deeds of Cook County, Illinois a certified copy of this ordinance, together with an attached plat as approved by the Superintendent of Maps and Plats.

SECTION 8. This ordinance shall take effect and be in force from and after its passage and publication. The vacation shall take effect and be in force from and after its recording. The vacation shall take effect and be in force from and after its recording.

Vacations Approved:

Gabe Klein
Commissioner

Approved as to Form and Legality

Richard Wendy
Deputy Corporation Counsel


Honorable Jason C. Ervin
Alderman, 28th Ward

EXHIBIT "A"

PLAT OF VACATION

THAT PART OF THE EAST-WEST 16 FOOT PUBLIC ALLEY LYING SOUTH OF AND ADJOINING LOTS 55 TO 75, INCLUSIVE, LYING NORTH OF AND ADJOINING LOTS 76 TO 96, INCLUSIVE, LYING EAST OF THE EAST LINE OF SOUTH WOOD STREET AND LYING WEST OF A LINE DESCRIBED AS FOLLOWS: BEGINNING AT THE SOUTHEAST CORNER OF SAID LOT 55; THENCE SOUTH 16.00 FEET TO THE NORTHEAST CORNER OF SAID LOT 96, AND THE POINT OF TERMINUS OF SAID LINE, ALL IN STINSON'S SUBDIVISION OF BLOCK 15 IN THE DIVISION OF SECTION 19, TOWNSHIP 39 NORTH, RANGE 14 EAST OF THE THIRD PRINCIPAL MERIDIAN, RECORDED AS DOCUMENT #141970 JULY 5, 1867 IN BOOK 165, PAGE 35; ALSO
THAT PART OF WEST 14TH STREET LYING EAST OF THE EAST LINE OF SOUTH WOOD STREET AND LYING WEST OF A LINE BEING DESCRIBED AS FOLLOWS: BEGINNING AT THE SOUTHEAST CORNER OF LOT 96 IN STINSON'S SUBDIVISION OF BLOCK 15 IN THE DIVISION OF SECTION 19, TOWNSHIP 39 NORTH, RANGE 14 EAST OF THE THIRD PRINCIPAL MERIDIAN, RECORDED AS DOCUMENT #141969 JULY 5, 1867 IN BOOK 165, PAGE 35; THENCE SOUTH 66.00 FEET TO THE NORTHEAST CORNER OF LOT 5 IN STINSON'S SUBDIVISION OF BLOCK 18 IN THE DIVISION OF SECTION 19 AFORESAID, AND THE POINT OF TERMINUS OF SAID LINE; ALSO
THAT PART OF THE EAST-WEST 16 FOOT PUBLIC ALLEY LYING SOUTH OF AND ADJOINING THE WEST 5.7 FEET OF LOT 4 AND ALL OF LOTS 5 TO 25, INCLUSIVE, LYING NORTH OF AND ADJOINING THE WEST 5.7 FEET OF LOT 47 AND ALL OF LOTS 26 TO 46, INCLUSIVE, LYING EAST OF THE EAST LINE OF SOUTH WOOD STREET AND LYING WEST OF A LINE DESCRIBED AS FOLLOWS: BEGINNING AT THE SOUTHEAST CORNER OF THE WEST 5.7 FEET OF LOT 4 AFORESAID; THENCE SOUTH 16.00 FEET TO THE NORTHEAST CORNER OF THE WEST 5.7 FEET OF LOT 47 AFORESAID, AND THE POINT OF TERMINUS OF SAID LINE, ALL IN STINSON'S SUBDIVISION OF BLOCK 18 IN THE DIVISION OF SECTION 19, TOWNSHIP 39 NORTH, RANGE 14 EAST OF THE THIRD PRINCIPAL MERIDIAN, RECORDED AS DOCUMENT #141969 JULY 5, 1867 IN BOOK 165, PAGE 35; ALSO
THAT PART OF WEST 14TH PLACE LYING EAST OF THE EAST LINE OF SOUTH WOOD STREET AND LYING WEST OF A LINE BEING DESCRIBED AS FOLLOWS: BEGINNING AT THE SOUTHEAST CORNER OF LOT 47 IN STINSON'S SUBDIVISION OF BLOCK 18 IN THE DIVISION OF SECTION 19, TOWNSHIP 39 NORTH, RANGE 14 EAST OF THE THIRD PRINCIPAL MERIDIAN, RECORDED AS DOCUMENT #141969 JULY 5, 1867 IN BOOK 165, PAGE 35; THENCE SOUTH 66.00 FEET TO THE NORTHEAST CORNER OF LOT 54 IN STINSON'S SUBDIVISION OF BLOCK 18 AFORESAID, AND THE POINT OF TERMINUS OF SAID LINE; AND ALSO
THAT PART OF THE EAST-WEST 16 FOOT PUBLIC ALLEY LYING SOUTH OF AND ADJOINING LOTS 54 TO 75, INCLUSIVE, LYING NORTH OF AND ADJOINING LOTS 76 TO 97, INCLUSIVE, LYING EAST OF THE EAST LINE OF SOUTH WOOD STREET AND LYING WEST OF A LINE DESCRIBED AS FOLLOWS: BEGINNING AT THE SOUTHEAST CORNER OF LOT 54 AFORESAID; THENCE SOUTH 16.00 FEET TO THE NORTHEAST CORNER OF LOT 97 AFORESAID, AND THE POINT OF TERMINUS OF SAID LINE, ALL IN STINSON'S SUBDIVISION OF BLOCK 18 IN THE DIVISION OF SECTION 19, TOWNSHIP 39 NORTH, RANGE 14 EAST OF THE THIRD PRINCIPAL MERIDIAN, RECORDED AS DOCUMENT #141969 JULY 5, 1867 IN BOOK 165, PAGE 35; ALL IN COOK COUNTY, ILLINOIS.

PROPERTY AREA= 92,915 SQ. FT. OR 2.130 ACRES, MORE OR LESS.

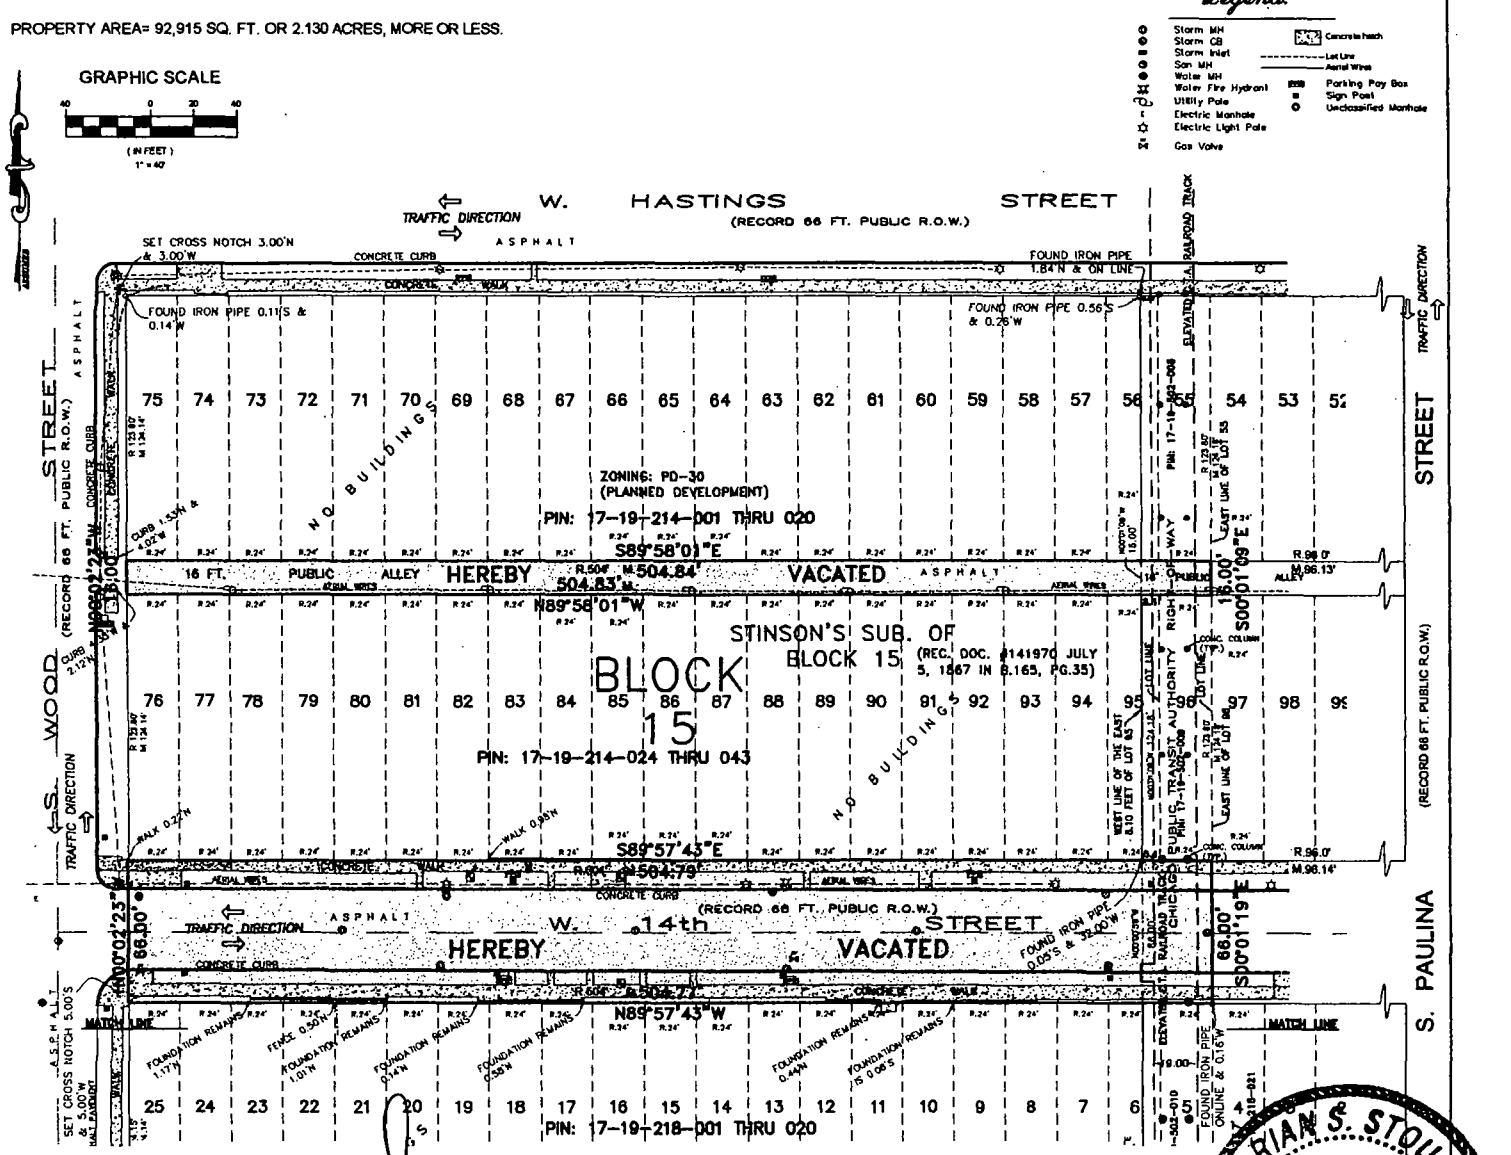

CDOT# 19-28-13-3618

REVISED SEPT. 30, 2013 PER CDOT COMMENT LETTER
REVISED SEPT. 27, 2013 PER CDOT COMMENT LETTER
REVISED SEPT. 18, 2013 S. ALLEY BRG LABEL

ORDERED BY: DLA PIPER	CHECKED: ND	DRAWN: BS
ADDRESS: 65TH & S. WOOD ST. - ILLINOIS MEDICAL DISTRICT		

GREMLEY & BIEDERMANN
A Division of PLCS, Corporation
License No. 184-001328
Professional Land Surveyor
4505 North Elston Avenue, Chicago, IL 60630
Telephone: (773) 463-6400 Fax: (773) 286-4184 Email: INFO@PLCS-Surrey.com

ORDER NO.	DATE:	PAGE NO.
2013-17682-001	MAY 3, 2013	1 OF 2
	SCALE: 1 INCH = 40 FEET	

G:\CAD\2009\2009-12887\dwg\2013-17682-001.dwg

PREPARED FOR:
DLA PIPER LLP
203 N. LASALLE ST., STE. 1900
CHICAGO, IL 60601-1293

SURVEY NOTES:

Note R. & M. denotes Record and Measured distances respectively.

Distances are marked in feet and decimal parts thereof.

Monumentation or witness points were not set at the clients request.

NO dimensions shall be assumed by scale measurement upon this plat.

Unless otherwise noted hereon the Bearing Basis, Elevation Datum and Coordinate Datum if used is ASSUMED.

State of Illinois)
County of Cook)ss

We, GREMLEY & BIEDERMANN, INC. Hereby certify that we have surveyed the above described property and that the plat hereon drawn is a correct representation of said survey corrected to a temperature of 62° Fahrenheit. Field measurements completed on APRIL 27, 2013.

Signed on OCTOBER 1, 2013.


By: _____

Professional Illinois Land Surveyor No. 3584
My license expires November 30, 2014
This professional service conforms to the current Illinois minimum standards for a boundary survey.

BRIAN S. STOUT
NO. 3584
PROFESSIONAL LAND SURVEYOR
STATE OF ILLINOIS
CHICAGO, ILLINOIS

EXHIBIT "A"

PLAT OF VACATION

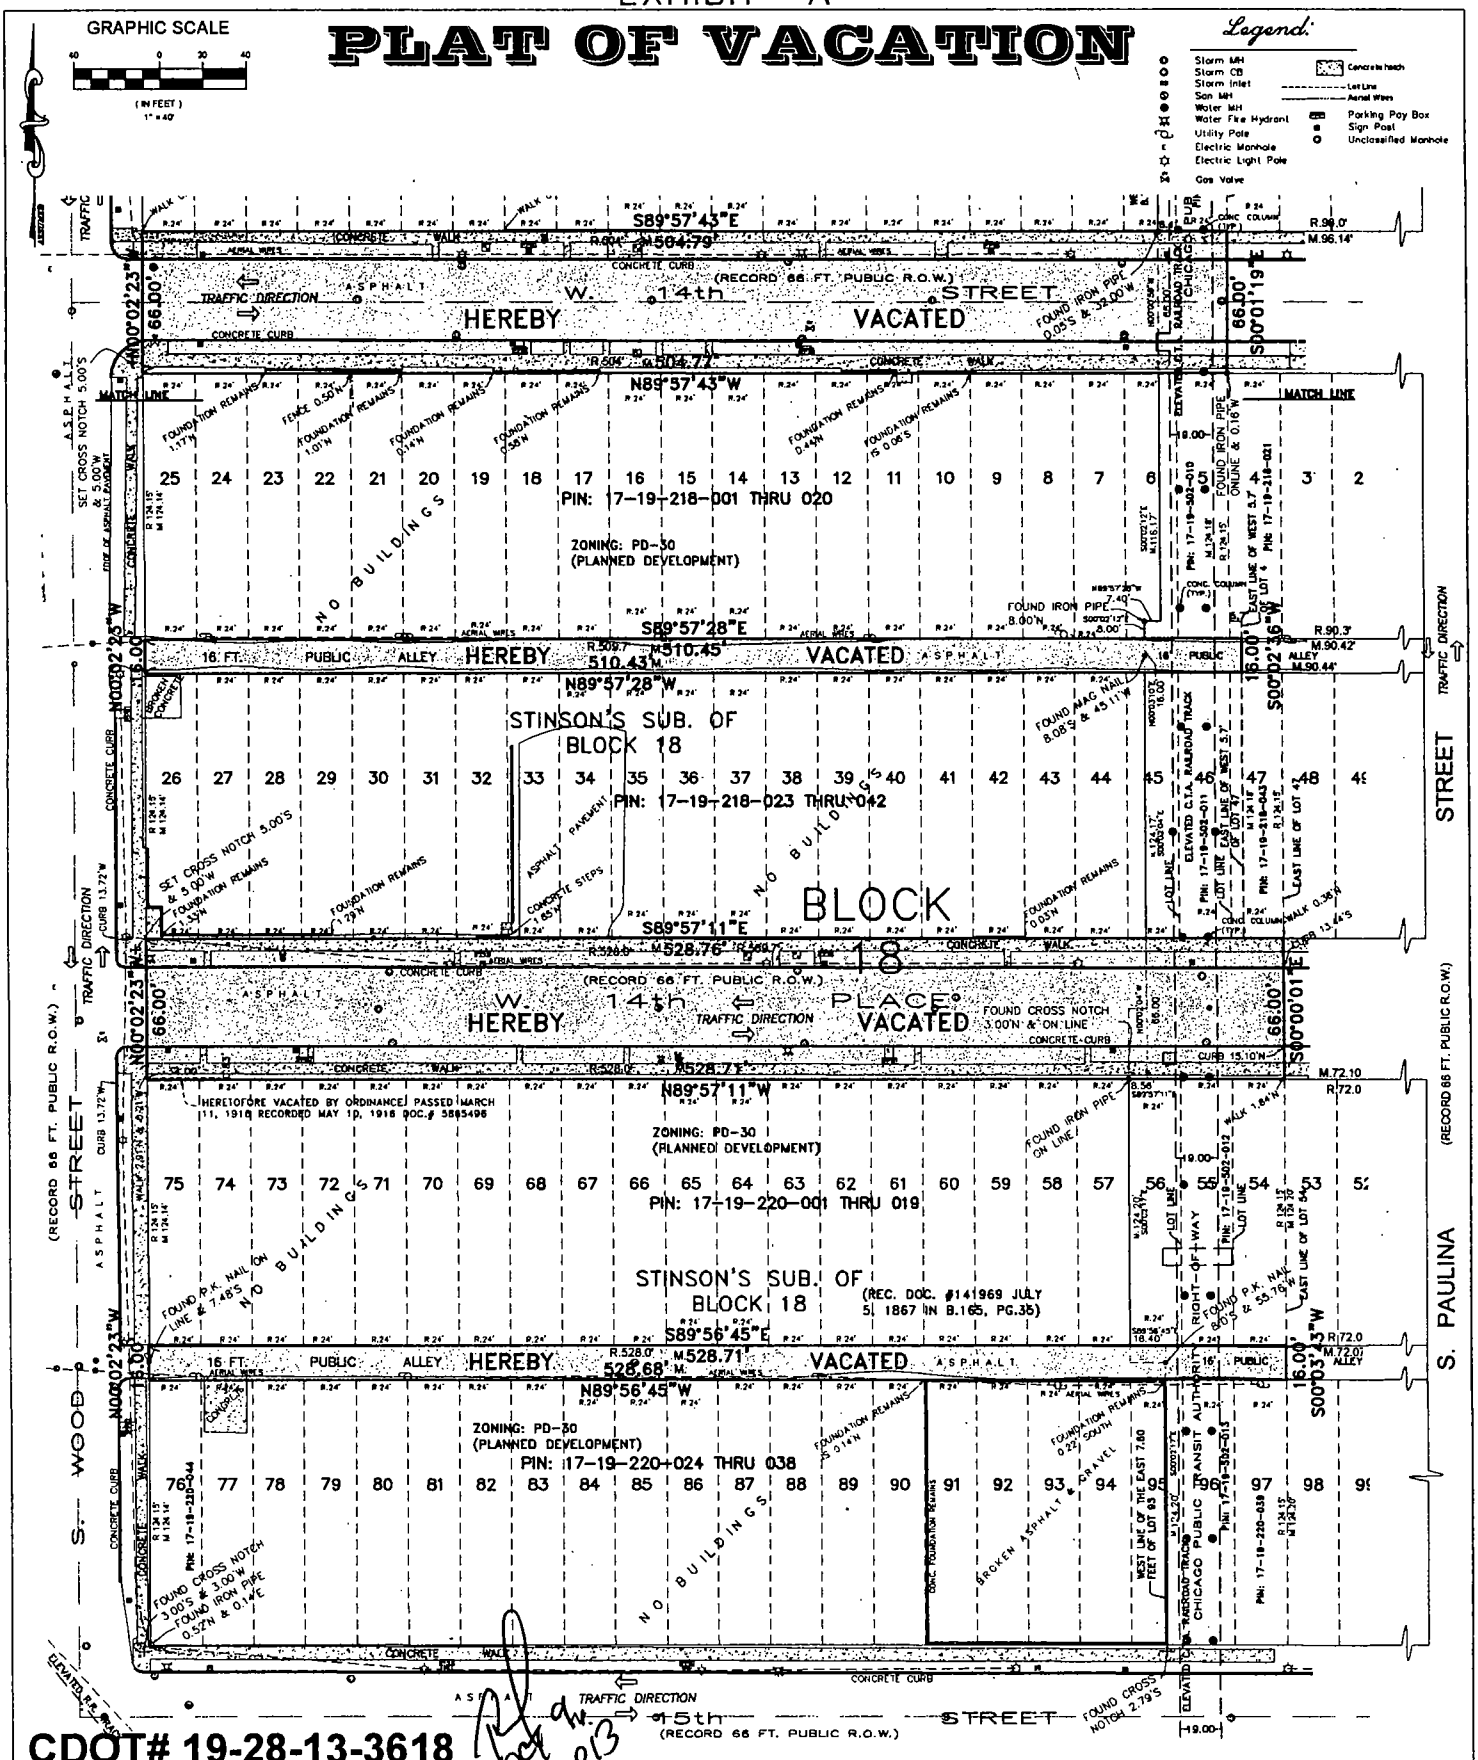

CDOT# 19-28-13-3618

ORDERED BY: DLA PIPER		CHECKED: MD	DRAWN: BS
ADDRESS: 15TH & S. WOOD ST. - ILLINOIS MEDICAL DISTRICT			

GREMLEY & BIEDERMANN
PLCS, CORPORATION
License No. 184-005322
Professional Land Surveyors
4505 North Elston Avenue, Chicago, IL 60630
Telephone: (773) 686-6012 Fax: (773) 286-4284 Email: INFO@PLCS-Survey.com

ORDER NO.	DATE	PAGE NO.
2013-17682-001	MAY 3, 2013	2 of 2
	SCALE: 1 INCH = 40 FEET	

G:\CAD\2009\2009-12687\dwg\2013-17682-001.dwg

SURVEY NOTES
PLAT OF VACATION PREPARED FOR DLA PIPER

Note R & M. denotes Record and Measured distances respectively.

Distances are marked in feet and decimal parts thereof.

Monumentation or witness points were not set at the clients request.

NO dimensions shall be assumed by scale measurement upon this plat.

Unless otherwise noted hereon the Bearing Basis, Elevation Datum and Coordinate Datum if used is ASSUMED

THE ZONING CLASSIFICATIONS OF THE PROPERTY AS SHOWN HEREON IS IS DELINEATED ON THE CITY OF CHICAGO, DEPARTMENT OF ZONING WEBSITE.
(https://gisapps.cityofchicago.org/zoning/)
THE SURVEYOR HAS NOT RESEARCHED THE APPLICABLE ZONING, BUILDING CODES, SETBACKS OR SPECIFIC USES ALLOWED WITHIN THIS ZONING CLASSIFICATION.
CONTACT THE CITY OF CHICAGO.
DEPARTMENT OF ZONING, CITY HALL, 121 NORTH LASALLE STREET, ROOM 905, CHICAGO, ILLINOIS, (312) 744-6317, FAX: (312)-744-6552 FOR CERTIFICATION, VERIFICATION AND SPECIFIC MATTERS PERTAINING TO THE ABOVE NOTED ZONING CLASSIFICATION.