City of Chicago
Office of the City Clerk

City Hall
121 North LaSalle Street
Room 107
Chicago, IL 60602
www.chicityclerk.com

Legislation Referred to Committees at the Chicago City Council Meeting
11/13/2013
Section 3c - Aldermanic Introductions Regarding Unclassified Matters

	File #	Title	Sponsor(s)	Committee Referral
4-60-022 Disallow Alcoholic Liquor				
1	O2013-8411	Amendment of Section 4-60-022 of Municipal Code to disallow additional alcoholic liquor licenses on portion(s) of S State St	Dowell (3)	License
4-60-023 Allow Package Goods				
2	O2013-8410	Amendment of Section 4-60-023 of Municipal Code to allow additional package goods licenses on portion(s) of N Elston Ave	Colón (35)	License
Alley Access Barrier(s)				
3	O2013-8440	Exemption from physical barrier requirement for commercial driveway alley access for Mitch Auto Sales, Inc.	Cardenas (12)	Transportation
4	O2013-8412	Exemption from physical barrier requirement for commercial driveway alley access for Liz-Ney-Land Learning Center	Quinn (13)	Transportation
5	O2013-8449	Exemption from physical barrier requirement for commercial driveway alley access for Precious Memories Funeral Home	Thomas (17)	Transportation
6	O2013-8450	Exemption from physical barrier requirement for commercial driveway alley access for Learning Circle	Zalewski (23)	Transportation
7	O2013-8432	Exemption from physical barrier requirement for commercial driveway alley access for Atotonilco Taqueria	Solis (25)	Transportation
8	O2013-8451	Exemption from physical barrier requirement for commercial driveway alley access for Spot Light Automotive	Burnett (27)	Transportation
9	O2013-8452	Exemption from physical barrier requirement for commercial driveway alley access for Robert Lattas	Waguespack (32)	Transportation
10	O2013-8453	Exemption from physical barrier requirement for commercial driveway alley access for 1611 N Hermitage LLC	Waguespack (32)	Transportation
11	O2013-8441	Exemption from physical barrier requirement for commercial driveway alley access for Belmont Development LLC	Mell (33)	Transportation
12	O2013-8455	Exemption from physical barrier requirement for commercial driveway alley access for MAO Tire Shop	Mell (33)	Transportation
13	O2013-8415	Exemption from physical barrier requirement for commercial driveway alley access for 4007 N Paulina LLC	Pawar (47)	Transportation

	File #	Title	Sponsor(s)	Committee Referral
14	O2013-8416	Exemption from physical barrier requirement for commercial driveway alley access for 4011 N Paulina LLC	Pawar (47)	Transportation
15	O2013-8456	Exemption from physical barrier requirement for commercial driveway alley access for Shaarei Chinuch Day School	Silverstein (50)	Transportation
Awning(s)				
16	O2013-8740	Awning(s) for Bacci Pizzeria On Chicago Ave	Moreno (1)	Transportation
17	O2013-8743	Awning(s) for CVS/Pharmacy No. 2809	Moreno (1)	Transportation
18	O2013-8745	Awning(s) for Garden Gourmet Market	Moreno (1)	Transportation
19	O2013-8747	Awning(s) for Pizano's Pizza & Pasta On Division	Moreno (1)	Transportation
20	O2013-8749	Awning(s) for State Farm Insurance	Moreno (1)	Transportation
21	O2013-8575	Awning(s) for Printers Square Condo Assn., The	Fioretti (2)	Transportation
22	O2013-8755	Awning(s) for Fairlife	Fioretti (2)	Transportation
23	O2013-8756	Awning(s) for Sugars Plus	Dowell (3)	Transportation
24	O2013-8757	Awning(s) for Cleopatra Hair Designs	Burns (4)	Transportation
25	O2013-8758	Awning(s) for Golden Hangers Cleaners	Burns (4)	Transportation
26	O2013-8760	Awning(s) for Norman's	Burns (4)	Transportation
27	O2013-8761	Awning(s) for Franco's Ristorante	Balcer (11)	Transportation
28	O2013-8763	Awning(s) for K-Buenz Super Market	Quinn (13)	Transportation
29	O2013-8764	Awning(s) for Primera Iglesia Cristiana Pentecostes, Inc.	Burke (14)	Transportation
30	O2013-8765	Awning(s) for Yanci's Furniture	Burke (14)	Transportation
31	O2013-8768	Awning(s) for Skin Passion Tattoos	Foulkes (15)	Transportation
32	O2013-8770	Awning(s) for TV Video Repair	Foulkes (15)	Transportation
33	O2013-8772	Awning(s) for Catholic Charities d/b/a/ WIC Food Centers	Thomas (17)	Transportation
34	O2013-8774	Awning(s) for J & J Food	Thomas (17)	Transportation
35	O2013-8776	Awning(s) for Lots Of Love Pre-School Academy	Thomas (17)	Transportation
36	O2013-8780	Awning(s) for Chesterfield Awning Company, Inc.	O'Shea (19)	Transportation
37	O2013-8782	Awning(s) for Neveria Auros, Inc.	Munoz (22)	Transportation
38	O2013-8783	Awning(s) for Richmond Glass & Construction	Munoz (22)	Transportation
39	O2013-8784	Awning(s) for Redmond's Pub	Zalewski (23)	Transportation
40	O2013-8785	Awning(s) for Tots N Tales Pre-School ll	Zalewski (23)	Transportation
41	O2013-8788	Awning(s) for Livin' Clean Entertainment	Chandler (24)	Transportation
42	O2013-8791	Awning(s) for Al's Italian Beef, Inc.	Solis (25)	Transportation

Legislation Referred to Committees at the Chicago City Council Meeting 11/13/2013
Section 3c - Aldermanic Introductions Regarding Unclassified Matters

	File #	Title	Sponsor(s)	Committee Referral
43	O2013-8792	Awning(s) for Carana Realty Group	Solis (25)	Transportation
44	O2013-8793	Awning(s) for Graphic Image Corporation	Maldonado (26)	Transportation
45	O2013-8795	Awning(s) for Green Grocer Chicago	Burnett (27)	Transportation
46	O2013-8796	Awning(s) for West Humboldt Park Family & Community Development Council	Burnett (27)	Transportation
47	O2013-8585	Awning(s) for Tampico Tailor Shop	Graham (29)	Transportation
48	O2013-8588	Awning(s) for Smith & Thomas Funeral Home	Graham (29)	Transportation
49	O2013-8591	Awning(s) for Tampico Tailor Shop	Graham (29)	Transportation
50	O2013-8797	Awning(s) for El Gran Burrito	Graham (29)	Transportation
51	O2013-8798	Awning(s) for Magical Scissors Beauty Salon	Suarez (31)	Transportation
52	O2013-8799	Awning(s) for Drybar	Waguespack (32)	Transportation
53	O2013-8802	Awning(s) for Midtown Lofts Condo Assn.	Waguespack (32)	Transportation
54	O2013-8803	Awning(s) for Peerless Imported Rugs, Inc.	Waguespack (32)	Transportation
55	O2013-8804	Awning(s) for Streets of Lodon	Waguespack (32)	Transportation
56	O2013-8806	Awning(s) for Ultimate In Dry Cleaning, The	Waguespack (32)	Transportation
57	O2013-8809	Awning(s) for Scissors Hands	Colón (35)	Transportation
58	O2013-8810	Awning(s) for Tapia-Ruano & Gunn P.C. Imigration Law Office	Colón (35)	Transportation
59	O2013-8814	Awning(s) for Valentino Club Cafe	Sposato (36)	Transportation
60	O2013-8819	Awning(s) for McCaffery/WRT Loyola Sub LLC	O'Connor (40)	Transportation
61	O2013-8820	Awning(s) for Sir Speedy	O'Connor (41)	Transportation
62	O2013-8822	Awning(s) for Brehon Pub	Reilly (42)	Transportation
63	O2013-8823	Awning(s) for Cape Cod Room	Reilly (42)	Transportation
64	O2013-8824	Awning(s) for Cucine del Vento	Reilly (42)	Transportation
65	O2013-8825	Awning(s) for Dragon Ranch Moonshine & BBQ	Reilly (42)	Transportation
66	O2013-8826	Awning(s) for Fashion Nails	Reilly (42)	Transportation
67	O2013-8827	Awning(s) for Lester Lampert	Reilly (42)	Transportation
68	O2013-8830	Awning(s) for McDonalds	Reilly (42)	Transportation
69	O2013-8833	Awning(s) for Petterino's - 150 N Dearborn St	Reilly (42)	Transportation
70	O2013-8835	Awning(s) for Petterino's - 50 W Randolph St	Reilly (42)	Transportation
71	O2013-8837	Awning(s) for Pranzi	Reilly (42)	Transportation
72	O2013-8842	Awning(s) for Tremont Hotel	Reilly (42)	Transportation
73	O2013-8844	Awning(s) for Twelvewest	Reilly (42)	Transportation
74	O2013-8845	Awning(s) for University Club of Chicago	Reilly (42)	Transportation

	File #	Title	Sponsor(s)	Committee Referral
75	O2013-8849	Awning(s) for 2 Q Nails	Reilly (42)	Transportation
76	O2013-8862	Awning(s) for Michael Cleaners	Smith (43)	Transportation
77	O2013-8869	Awning(s) for Chicago's Blarney Stone	Tunney (44)	Transportation
78	O2013-8871	Awning(s) for Custom Eyes	Tunney (44)	Transportation
79	O2013-8873	Awning(s) for Davids Tea	Tunney (44)	Transportation
80	O2013-8878	Awning(s) for Evergreen Oak Electric Supply	Tunney (44)	Transportation
81	O2013-8882	Awning(s) for Fifth Third Bank	Tunney (44)	Transportation
82	O2013-8883	Awning(s) for I-C Spring	Tunney (44)	Transportation
83	O2013-8885	Awning(s) for Raw Bar & Grill - Privilege No. 1109059	Tunney (44)	Transportation
84	O2013-8888	Awning(s) for Raw Bar & Grill - Privilege No. 1109124	Tunney (44)	Transportation
85	O2013-8890	Awning(s) for Sleep City	Tunney (44)	Transportation
86	O2013-8892	Awning(s) for Starbucks Coffee No. 2218	Tunney (44)	Transportation
87	O2013-8894	Awning(s) for Taco & Burrito House	Tunney (44)	Transportation
88	O2013-8897	Awning(s) for Uncommon Ground	Tunney (44)	Transportation
89	O2013-8904	Awning(s) for Wakamono	Tunney (44)	Transportation
90	O2013-8914	Awning(s) for Phil's Pizza D'Oro	Arena (45)	Transportation
91	O2013-8916	Awning(s) for Schierer & Popp Jewelers, Inc.	Arena (45)	Transportation
92	O2013-8919	Awning(s) for Green Genes	Cappleman (46)	Transportation
93	O2013-8921	Awning(s) for Phuoc Le	Cappleman (46)	Transportation
94	O2013-8926	Awning(s) for Antica Pizzeria	Osterman (48)	Transportation
95	O2013-8928	Awning(s) for Jewel Food Store No. 3443	Osterman (48)	Transportation
96	O2013-8929	Awning(s) for Steep Theatre Company	Osterman (48)	Transportation
97	O2013-8935	Awning(s) for Flowers Gallery & Design	Moore (49)	Transportation
98	O2013-8939	Awning(s) for ABC Academy, Inc.	Silverstein (50)	Transportation

Budget Amendment(s)

99	O2013-8457	Corrections and revisions of 2014 Budget Recommendations	Sawyer (6) Foulkes (15) Munoz (22) Hairston (5) Brookins (21) Reilly (42) Tunney (44) Fioretti (2) Arena (45) Sposato (36) Waguespack (32) Cochran (20) Smith (43)	Budget

Canopy(s)

	File #	Title	Sponsor(s)	Committee Referral	
100	O2013-8540	Canopy(s) for Michelle Berger	Moreno (1)	Transportation	
101	O2013-8546	Canopy(s) for Columbian Condominium Association, The	Fioretti (2)	Transportation	
102	O2013-8548	Canopy(s) for John Marshall Law School, The	Fioretti (2)	Transportation	
103	O2013-8556	Canopy(s) for New Harrison Hotel, Inc.	Fioretti (2)	Transportation	
104	O2013-8559	Canopy(s) for Hair Design International Ltd.	Hairston (5)	Transportation	
105	O2013-8562	Canopy(s) for Clyde Quality Food	Harris (8)	Transportation	
106	O2013-8564	Canopy(s) for Khalil's Food & Liquor	Beale (9)	Transportation	
107	O2013-8567	Canopy(s) for Giant Beauty Supply	Beale (9)	Transportation	
108	O2013-8569	Canopy(s) for Nicky's Hot Dogs	Burke (14)	Transportation	
109	O2013-8571	Canopy(s) for Palm Realty Co.	Cochran (20)	Transportation	
110	O2013-8574	Canopy(s) for Los Tres Hermanos	Munoz (22)	Transportation	
111	O2013-8576	Canopy(s) for A-OK Automotive, Inc.	Zalewski (23)	Transportation	
112	O2013-8577	Canopy(s) for Los Delfines No. 2	Zalewski (23)	Transportation	
113	O2013-8579	Canopy(s) for Rednofive	Burnett (27)	Transportation	
114	O2013-8582	Canopy(s) for Garfield Partners LLC	Ervin (28)	Transportation	
115	O2013-8594	Canopy(s) for MJH Education Assistance Illinois IV LLC	Waguespack (32)	Transportation	
116	O2013-8597	Canopy(s) for TCF National Bank - Branch	Waguespack (32)	Transportation	*Redacted Record*
117	O2013-8599	Canopy(s) for Mounsef International	Mell (33)	Transportation	
118	O2013-8600	Canopy(s) for Las Americas Food & Liquor, Inc.	Mitts (37)	Transportation	
119	O2013-8603	Canopy(s) for Sullivan's Steakhouse	Reilly (42)	Transportation	
120	O2013-8610	Canopy(s) for Fulton's on the River	Reilly (42)	Transportation	
121	O2013-8614	Canopy(s) for Palmolive Building Condominium Association	Reilly (42)	Transportation	
122	O2013-8616	Canopy(s) for MHF Chicago MC IV LLC	Reilly (42)	Transportation	
123	O2013-8618	Canopy(s) for Riverview Condominium	Reilly (42)	Transportation	
124	O2013-8628	Canopy(s) for Acme Hotel Company/Berkshire, The	Reilly (42)	Transportation	
125	O2013-8629	Canopy(s) for Icebreaker	Reilly (42)	Transportation	
126	O2013-8631	Canopy(s) for Nordstrom Rack	Reilly (42)	Transportation	
127	O2013-8632	Canopy(s) for Exchequer Restaurant	Reilly (42)	Transportation	
128	O2013-8640	Canopy(s) for Ritz - Carlton Water Tower	Reilly (42)	Transportation	
129	O2013-8645	Canopy(s) for Holiday Inn Express Mag Mile Cass	Reilly (42)	Transportation	
130	O2013-8650	Canopy(s) for Qdoba Mexican Grill No. 2447	Reilly (42)	Transportation	

	File #	Title	Sponsor(s)	Committee Referral
131	O2013-8654	Canopy(s) for Petterino's	Reilly (42)	Transportation
132	O2013-8660	Canopy(s) for Chipotle Mexican Grill	Smith (43)	Transportation
133	O2013-8662	Canopy(s) for Self Storage No. 1	Tunney (44)	Transportation
134	O2013-8667	Canopy(s) for Lutz Continental Cafe & Pastry Shop	Pawar (47)	Transportation
135	O2013-8671	Canopy(s) for Chris Dallas-Edgewater Produce	Osterman (48)	Transportation
136	O2013-8676	Canopy(s) for Crossroads Broadway LLC	Osterman (48)	Transportation
137	O2013-8679	Canopy(s) for Broadway Hood LLC	Osterman (48)	Transportation
Closed to Traffic				
138	O2013-9083	Street/Alley Closure (school days only)	Moreno (1)	Pedestrian and Traffic Safety
Commemoration				
139	R2013-987	Tribute to Marcella Juszynski	Waguespack (32)	Human Relations
Committee/Public Hearing(s)				
140	R2013-984	Call for hearing(s) on service-related issues and projected timeline for completion of transition by Chicago Transit Authority to Ventra card system	Fioretti (2) Hairston (5) Sawyer (6) Foulkes (15) Munoz (22) Waguespack (32) Sposato (36) Arena (45)	Transportation
141	R2013-986	Call for hearing(s) on naming of Cihicago Cultural Center as "The Eleanor 'Sis' Daley Cultural Center"	Balcer (11)	Special Events
142	R2013-989	Reaffirmation of commitment to end all forms of violence and trafficking of women	Burke (14) O'Connor (40) Laurino (39) Mell (33) Pawar (47)	Human Relations
143	R2013-990	Call for honorary designation of plaza bounded by N Ashland Ave, W Division St and N Milwaukee Ave as "Polonia Triangle"	Suarez (31) Fioretti (2) Moreno (1) Waguespack (32)	Housing
Grant(s) of Privilege				
144	O2013-8519	Grant(s) of privilege in public way for Beadniks	Moreno (1)	Transportation
145	O2013-8521	Grant(s) of privilege in public way for Car Center, Inc.	Moreno (1)	Transportation
146	O2013-8522	Grant(s) of privilege in public way for Chicago Auto Repair Service, Inc.	Moreno (1)	Transportation
147	O2013-8526	Grant(s) of privilege in public way for East Village Dental Care	Moreno (1)	Transportation
148	O2013-8527	Grant(s) of privilege in public way for El Mexico Moderno	Moreno (1)	Transportation

Legislation Referred to Committees at the Chicago City Council Meeting
11/13/2013
Section 3c - Aldermanic Introductions Regarding Unclassified Matters

	File #	Title	Sponsor(s)	Committee Referral
149	O2013-8528	Grant(s) of privilege in public way for Fullerton Restaurant	Moreno (1)	Transportation
150	O2013-8531	Grant(s) of privilege in public way for M & A Auto Spa, Inc.	Moreno (1)	Transportation
151	O2013-8533	Grant(s) of privilege in public way for Modern Vapor	Moreno (1)	Transportation
152	O2013-8536	Grant(s) of privilege in public way for Old Oak Tap, The	Moreno (1)	Transportation
153	O2013-8538	Grant(s) of privilege in public way for Saieda	Moreno (1)	Transportation
154	O2013-8539	Grant(s) of privilege in public way for Sunny Nails	Moreno (1)	Transportation
155	O2013-8542	Grant(s) of privilege in public way for Tecalitlan	Moreno (1)	Transportation
156	O2013-8544	Grant(s) of privilege in public way for Urban Eyecare, Inc.	Moreno (1)	Transportation
157	O2013-8547	Grant(s) of privilege in public way for Zeller Textile Co.	Moreno (1)	Transportation
158	O2013-8550	Grant(s) of privilege in public way for CB Richard Ellis, Inc.	Fioretti (2)	Transportation
159	O2013-8553	Grant(s) of privilege in public way for Chicago Board of Trade of the City of Chicago, Inc.	Fioretti (2)	Transportation
160	O2013-8555	Grant(s) of privilege in public way for Chicago Park District	Fioretti (2)	Transportation
161	O2013-8558	Grant(s) of privilege in public way for Dentologie	Fioretti (2)	Transportation
162	O2013-8561	Grant(s) of privilege in public way for East Coast Pantry Chicago	Fioretti (2)	Transportation
163	O2013-8563	Grant(s) of privilege in public way for East-West University - pedestrian bridge	Fioretti (2)	Transportation
164	O2013-8565	Grant(s) of privilege in public way for East-West University - vault	Fioretti (2)	Transportation
165	O2013-8568	Grant(s) of privilege in public way for Field Museum	Fioretti (2)	Transportation
166	O2013-8570	Grant(s) of privilege in public way for Jewish Federation of Metropolitan Chicago	Fioretti (2)	Transportation
167	O2013-8572	Grant(s) of privilege in public way for New Harrison Hotel, Inc.	Fioretti (2)	Transportation
168	O2013-8573	Grant(s) of privilege in public way for Pianoforte	Fioretti (2)	Transportation
169	O2013-8578	Grant(s) of privilege in public way for Printers Square Condo Assn., The - flagpoles	Fioretti (2)	Transportation
170	O2013-8580	Grant(s) of privilege in public way for Public Storage - fire escape	Fioretti (2)	Transportation
171	O2013-8581	Grant(s) of privilege in public way for Public Storage - signs	Fioretti (2)	Transportation
172	O2013-8584	Grant(s) of privilege in public way for St. Paul Square Townhome Assn.	Fioretti (2)	Transportation
173	O2013-8589	Grant(s) of privilege in public way for SEB Immibilien Investment GMBH - planters	Fioretti (2)	Transportation

	File #	Title	Sponsor(s)	Committee Referral
174	O2013-8593	Grant(s) of privilege in public way for SEB Immibilien Investment GMBH - manhole	Fioretti (2)	Transportation
175	O2013-8596	Grant(s) of privilege in public way for Umai	Fioretti (2)	Transportation
176	O2013-8598	Grant(s) of privilege in public way for Vanilla Blue LLC	Fioretti (2)	Transportation
177	O2013-8621	Grant(s) of privilege in public way for Amber Inn, Inc.	Dowell (3)	Transportation
178	O2013-8623	Grant(s) of privilege in public way for Boulevard Ace Hardware	Dowell (3)	Transportation
179	O2013-8627	Grant(s) of privilege in public way for Cain's Barber College, Inc.	Dowell (3)	Transportation
180	O2013-8630	Grant(s) of privilege in public way for International Supermarket, Inc.	Dowell (3)	Transportation
181	O2013-8636	Grant(s) of privilege in public way for Smart Hotels/Olympia Chicago LLC	Burns (4)	Transportation
182	O2013-8639	Grant(s) of privilege in public way for Starbucks Coffee	Burns (4)	Transportation
183	O2013-8642	Grant(s) of privilege in public way for 5000 East End Condo Assn. - light fixtures	Burns (4)	Transportation
184	O2013-8647	Grant(s) of privilege in public way for 5000 East End Condo Assn. - planters	Burns (4)	Transportation
185	O2013-8651	Grant(s) of privilege in public way for 5000 East End Condo Assn. - step	Burns (4)	Transportation
186	O2013-8655	Grant(s) of privilege in public way for Snail Thai Cuisine	Hairston (5)	Transportation
187	O2013-8659	Grant(s) of privilege in public way for University of Chicago, The - manholes	Hairston (5)	Transportation
188	O2013-8661	Grant(s) of privilege in public way for University of Chicago, The - pedestrian bridge	Hairston (5)	Transportation
189	O2013-8664	Grant(s) of privilege in public way for University of Chicago, The - (File No. 56)	Hairston (5)	Transportation
190	O2013-8668	Grant(s) of privilege in public way for Park's Beauty, Inc.	Sawyer (6)	Transportation
191	O2013-8951	Grant(s) of privilege in public way for AT&T Mobility	Sawyer (6)	Transportation
192	O2013-8675	Grant(s) of privilege in public way for Chicago Lakeside Development LLC - foundation support	Holmes (7)	Transportation
193	O2013-8680	Grant(s) of privilege in public way for Chicago Lakeside Development LLC - landscaping	Holmes (7)	Transportation
194	O2013-8682	Grant(s) of privilege in public way for Chicago Lakeside Development LLC - sculpture	Holmes (7)	Transportation
195	O2013-8684	Grant(s) of privilege in public way for Rock & Joe Foods	Harris (8)	Transportation
196	O2013-8685	Grant(s) of privilege in public way for Autozone	Pope (10)	Transportation

	File #	Title	Sponsor(s)	Committee Referral
197	O2013-8686	Grant(s) of privilege in public way for KCBX Terminals	Pope (10)	Transportation
198	O2013-8687	Grant(s) of privilege in public way for Praxair, Inc.	Pope (10)	Transportation
199	O2013-8688	Grant(s) of privilege in public way for Franco's Ristorante	Balcer (11)	Transportation
200	O2013-8689	Grant(s) of privilege in public way for Gold Dust Coin	Balcer (11)	Transportation
201	O2013-8690	Grant(s) of privilege in public way for Jimmy John's No. 717	Balcer (11)	Transportation
202	O2013-8691	Grant(s) of privilege in public way for Roy Alanis Agency	Balcer (11)	Transportation
203	O2013-8692	Grant(s) of privilege in public way for Caprio's Shoes	Quinn (13)	Transportation
204	O2013-8693	Grant(s) of privilege in public way for Save-A-Lot No. 860	Quinn (13)	Transportation
205	O2013-8694	Grant(s) of privilege in public way for Tacos Mario's Limited	Quinn (13)	Transportation
206	O2013-8695	Grant(s) of privilege in public way for Astrid Beauty Salon	Burke (14)	Transportation
207	O2013-8697	Grant(s) of privilege in public way for Nicky's Hot Dogs	Burke (14)	Transportation
208	O2013-8698	Grant(s) of privilege in public way for Rokaitis Industries, Inc.	Burke (14)	Transportation
209	O2013-8699	Grant(s) of privilege in public way for Franks Auto Glass	Foulkes (15)	Transportation
210	O2013-8700	Grant(s) of privilege in public way for Pepe's Mexican Restaurant	Foulkes (15)	Transportation
211	O2013-8701	Grant(s) of privilege in public way for Premium Food Mart, Inc.	Foulkes (15)	Transportation
212	O2013-8702	Grant(s) of privilege in public way for Garfield Discount	Thompson (16)	Transportation
213	O2013-8703	Grant(s) of privilege in public way for Save More Food & Liquor	Thompson (16)	Transportation
214	O2013-8705	Grant(s) of privilege in public way for Aida Food & Liquor	Thomas (17)	Transportation
215	O2013-8707	Grant(s) of privilege in public way for Catholic Charities d/b/a WIC Food Centers - security camera	Thomas (17)	Transportation
216	O2013-8709	Grant(s) of privilege in public way for Catholic Charities d/b/a WIC Food Centers - sign	Thomas (17)	Transportation
217	O2013-8710	Grant(s) of privilege in public way for Fred & Jack's El Gran Burrito	Thomas (17)	Transportation
218	O2013-8711	Grant(s) of privilege in public way for Stewart Liquors, Inc.	Thomas (17)	Transportation
219	O2013-8712	Grant(s) of privilege in public way for Toyota on Western, Inc.	Thomas (17)	Transportation
220	O2013-8713	Grant(s) of privilege in public way for Aloha Motel	Lane (18)	Transportation

	File #	Title	Sponsor(s)	Committee Referral
221	O2013-8714	Grant(s) of privilege in public way for Blue Bird Bowl	Lane (18)	Transportation
222	O2013-8715	Grant(s) of privilege in public way for Talman Auto Rebuilders, Inc.	Lane (18)	Transportation
223	O2013-8716	Grant(s) of privilege in public way for Beverly Cigar Co.	O'Shea (19)	Transportation
224	O2013-8717	Grant(s) of privilege in public way for Beverly Hills Garage	O'Shea (19)	Transportation
225	O2013-8718	Grant(s) of privilege in public way for Delaney Heald Cleaners	O'Shea (19)	Transportation
226	O2013-8721	Grant(s) of privilege in public way for Dent-Sure Dental Services PC	O'Shea (19)	Transportation
227	O2013-8724	Grant(s) of privilege in public way for Home Run Inn Pizza Express, Inc.	O'Shea (19)	Transportation
228	O2013-8725	Grant(s) of privilege in public way for Lumes Pancake House	O'Shea (19)	Transportation
229	O2013-8726	Grant(s) of privilege in public way for Family Dollar	Cochran (20)	Transportation
230	O2013-8728	Grant(s) of privilege in public way for J's Nail	Cochran (20)	Transportation
231	O2013-8732	Grant(s) of privilege in public way for King Discount, Inc. - building projection	Cochran (20)	Transportation
232	O2013-8733	Grant(s) of privilege in public way for King Discount, Inc. - signs	Cochran (20)	Transportation
233	O2013-8735	Grant(s) of privilege in public way for Palm Realty Co.	Cochran (20)	Transportation
234	O2013-8742	Grant(s) of privilege in public way for El Faro Restaurant	Munoz (22)	Transportation
235	O2013-8751	Grant(s) of privilege in public way for Go Smart Mobile	Munoz (22)	Transportation
236	O2013-8752	Grant(s) of privilege in public way for Morenos Discount Liquors, Inc.	Munoz (22)	Transportation
237	O2013-8754	Grant(s) of privilege in public way for Richmond Glass & Construction - light fixtures	Munoz (22)	Transportation
238	O2013-8762	Grant(s) of privilege in public way for Richmond Glass & Construction security cameras	Munoz (22)	Transportation
239	O2013-8766	Grant(s) of privilege in public way for A-OK Automotive, Inc.	Zalewski (23)	Transportation
240	O2013-8767	Grant(s) of privilege in public way for Archer Austin	Zalewski (23)	Transportation
241	O2013-8769	Grant(s) of privilege in public way for Blooming Lotus, The	Zalewski (23)	Transportation
242	O2013-8771	Grant(s) of privilege in public way for Giordano's On Pulaski	Zalewski (23)	Transportation
243	O2013-8773	Grant(s) of privilege in public way for Home Market Realty	Zalewski (23)	Transportation
244	O2013-8775	Grant(s) of privilege in public way for Jugolandia No. 2	Zalewski (23)	Transportation

	File #	Title	Sponsor(s)	Committee Referral
245	O2013-8777	Grant(s) of privilege in public way for Los Amantes	Zalewski (23)	Transportation
246	O2013-8778	Grant(s) of privilege in public way for Midway Cleaners	Zalewski (23)	Transportation
247	O2013-8779	Grant(s) of privilege in public way for Your Community Agency-Allstate	Zalewski (23)	Transportation
248	O2013-8781	Grant(s) of privilege in public way for Al's Italian Beef, Inc.	Solis (25)	Transportation
249	O2013-8786	Grant(s) of privilege in public way for Family Coin Laundry, Inc.	Solis (25)	Transportation
250	O2013-8787	Grant(s) of privilege in public way for Happy Cake	Solis (25)	Transportation
251	O2013-8789	Grant(s) of privilege in public way for Perez Restaurant	Solis (25)	Transportation
252	O2013-8790	Grant(s) of privilege in public way for St. Pius V Church	Solis (25)	Transportation
253	O2013-8794	Grant(s) of privilege in public way for A-Aaron Jewelry & Pawnshop	Maldonado (26)	Transportation
254	O2013-8805	Grant(s) of privilege in public way for Earras Outdoor, Inc.	Burnett (27)	Transportation
255	O2013-8807	Grant(s) of privilege in public way for Michael Dragovich - fire escape	Burnett (27)	Transportation
256	O2013-8811	Grant(s) of privilege in public way for Michael Dragovich - staircase	Burnett (27)	Transportation
257	O2013-8812	Grant(s) of privilege in public way for MK-The Restaurant	Burnett (27)	Transportation
258	O2013-8813	Grant(s) of privilege in public way for New Star Auto & Body Shop	Burnett (27)	Transportation
259	O2013-8815	Grant(s) of privilege in public way for Publican Quality Meats	Burnett (27)	Transportation
260	O2013-8816	Grant(s) of privilege in public way for Rednofive	Burnett (27)	Transportation
261	O2013-8817	Grant(s) of privilege in public way for Sterling Bay Companies	Burnett (27)	Transportation
262	O2013-8821	Grant(s) of privilege in public way for G K Tops & Bottoms, Inc. - Privilege No. 1108914	Ervin (28)	Transportation
263	O2013-8829	Grant(s) of privilege in public way for Tops & Bottoms, Inc.	Ervin (28)	Transportation
264	O2013-8831	Grant(s) of privilege in public way for Interior Crafts, Inc.	Ervin (28)	Transportation
265	O2013-8832	Grant(s) of privilege in public way for Lamberts Realty	Graham (29)	Transportation
266	O2013-8834	Grant(s) of privilege in public way for Tasty Gyros	Graham (29)	Transportation
267	O2013-8836	Grant(s) of privilege in public way for Cano Auto Electric	Reboyras (30)	Transportation
268	O2013-8839	Grant(s) of privilege in public way for Car Outlet, Inc. - sign	Reboyras (30)	Transportation
269	O2013-8850	Grant(s) of privilege in public way for Car Outlet, Inc. - banners	Reboyras (30)	Transportation

Legislation Referred to Committees at the Chicago City Council Meeting
11/13/2013
Section 3c - Aldermanic Introductions Regarding Unclassified Matters

	File #	Title	Sponsor(s)	Committee Referral
270	O2013-8858	Grant(s) of privilege in public way for Car Outlet, Inc. - light fixtures	Reboyras (30)	Transportation
271	O2013-8866	Grant(s) of privilege in public way for Carnicerias Jimenez - light fixtures	Reboyras (30)	Transportation
272	O2013-8868	Grant(s) of privilege in public way for Carnicerias Jimenez - signs	Reboyras (30)	Transportation
273	O2013-8874	Grant(s) of privilege in public way for My Fair Lady	Reboyras (30)	Transportation
274	O2013-8877	Grant(s) of privilege in public way for Olympia Carpet	Reboyras (30)	Transportation
275	O2013-8840	Grant(s) of privilege in public way for A Best Insurance	Suarez (31)	Transportation
276	O2013-8848	Grant(s) of privilege in public way for Car Outlet	Suarez (31)	Transportation
277	O2013-8859	Grant(s) of privilege in public way for Car Outlet Inc.	Suarez (31)	Transportation
278	O2013-8865	Grant(s) of privilege in public way for Jackies and Benis	Suarez (31)	Transportation
279	O2013-8875	Grant(s) of privilege in public way for Pulaski Fullerton Currency Exchange	Suarez (31)	Transportation
280	O2013-8881	Grant(s) of privilege in public way for Valve Auto Mart Inc.	Suarez (31)	Transportation
281	O2013-8846	Grant(s) of privilege in public way for Citgo	Waguespack (32)	Transportation
282	O2013-8851	Grant(s) of privilege in public way for Family Pet Animal Hospital	Waguespack (32)	Transportation
283	O2013-8853	Grant(s) of privilege in public way for Filippo's	Waguespack (32)	Transportation
284	O2013-8854	Grant(s) of privilege in public way for Flour and Water	Waguespack (32)	Transportation
285	O2013-8856	Grant(s) of privilege in public way for Floyd's Pub	Waguespack (32)	Transportation
286	O2013-8861	Grant(s) of privilege in public way for Map Room, The	Waguespack (32)	Transportation
287	O2013-8864	Grant(s) of privilege in public way for Nick's Pit Stop	Waguespack (32)	Transportation
288	O2013-8870	Grant(s) of privilege in public way for Northwestern Medical Hospital	Waguespack (32)	Transportation
289	O2013-8872	Grant(s) of privilege in public way for Public Storage	Waguespack (32)	Transportation
290	O2013-8876	Grant(s) of privilege in public way for Simona Calla	Waguespack (32)	Transportation
291	O2013-8880	Grant(s) of privilege in public way for Starbucks Coffee No. 228	Waguespack (32)	Transportation
292	O2013-8884	Grant(s) of privilege in public way for TCF National Bank-Branch - banners	Waguespack (32)	Transportation
293	O2013-8893	Grant(s) of privilege in public way for TCF National Bank-Branch - planters	Waguespack (32)	Transportation
294	O2013-8896	Grant(s) of privilege in public way for Visual Cast Media	Waguespack (32)	Transportation

Legislation Referred to Committees at the Chicago City Council Meeting 11/13/2013
Section 3c - Aldermanic Introductions Regarding Unclassified Matters

	File #	Title	Sponsor(s)	Committee Referral	
295	O2013-8898	Grant(s) of privilege in public way for 1611 N Hermitage LLC	Waguespack (32)	Transportation	
296	O2013-8913	Grant(s) of privilege in public way for Central Buy Low Liquor	Mell (33)	Transportation	
297	O2013-8922	Grant(s) of privilege in public way for C-Manny's Mexican Cuisine II, Inc.	Mell (33)	Transportation	
298	O2013-8923	Grant(s) of privilege in public way for Mounsef International	Mell (33)	Transportation	
299	O2013-8927	Grant(s) of privilege in public way for Perl Mortgage, Inc.	Mell (33)	Transportation	
300	O2013-8931	Grant(s) of privilege in public way for Wing Chong Restaurant	Mell (33)	Transportation	
301	O2013-8886	Grant(s) of privilege in public way for Phalanx Family Services	Austin (34)	Transportation	
302	O2013-8887	Grant(s) of privilege in public way for El Quetzal No. 2	Colón (35)	Transportation	
303	O2013-8891	Grant(s) of privilege in public way for Late Bar - Security Camera	Colón (35)	Transportation	*Redacted Record*
304	O2013-8901	Grant(s) of privilege in public way for Late Bar - Bay Window	Colón (35)	Transportation	
305	O2013-8905	Grant(s) of privilege in public way for Sony Submarine	Sposato (36)	Transportation	
306	O2013-8800	Grant(s) of privilege in public way for Las Americas Food & Liquor, Inc.	Mitts (37)	Transportation	
307	O2013-8889	Grant(s) of privilege in public way for McCaffery/WRT Loyola Sub LLC	O'Connor (40)	Transportation	
308	O2013-8895	Grant(s) of privilege in public way for Abell Animal Hospital	O'Connor (41)	Transportation	
309	O2013-8899	Grant(s) of privilege in public way for Harry's Lumber Co.	O'Connor (41)	Transportation	
310	O2013-8900	Grant(s) of privilege in public way for Norwood Auto Service Center, Inc.	O'Connor (41)	Transportation	
311	O2013-8902	Grant(s) of privilege in public way for Papa Chris Place, Inc.	O'Connor (41)	Transportation	
312	O2013-8903	Grant(s) of privilege in public way for Sandy's Restaurant	O'Connor (41)	Transportation	
313	O2013-8906	Grant(s) of privilege in public way for Sunrise Hitek Service, Inc.	O'Connor (41)	Transportation	
314	O2013-8908	Grant(s) of privilege in public way for 6174-6190 Northwest Highway LLC/McLennan Management	O'Connor (41)	Transportation	
315	O2013-8947	Grant(s) of privilege in public way for AMC Theaters 600 North Michigan 9	Reilly (42)	Transportation	
316	O2013-8949	Grant(s) of privilege in public way for Americash Loans LLC	Reilly (42)	Transportation	
317	O2013-8953	Grant(s) of privilege in public way for Bank of American/LaSalle	Reilly (42)	Transportation	
318	O2013-8955	Grant(s) of privilege in public way for Blue Cross Blue Shield Illinois	Reilly (42)	Transportation	
319	O2013-8957	Grant(s) of privilege in public way for Brunch	Reilly (42)	Transportation	

	File #	Title	Sponsor(s)	Committee Referral
320	O2013-8959	Grant(s) of privilege in public way for Carlyle Apartments Homeowners Association, The	Reilly (42)	Transportation
321	O2013-8962	Grant(s) of privilege in public way for Centro	Reilly (42)	Transportation
322	O2013-8968	Grant(s) of privilege in public way for Chicago Marriott Downtown - buildings	Reilly (42)	Transportation
323	O2013-8971	Grant(s) of privilege in public way for Chicago Marriott Downtown - cornices	Reilly (42)	Transportation
324	O2013-8973	Grant(s) of privilege in public way for Chicago Marriott Downtown - facades	Reilly (42)	Transportation
325	O2013-8977	Grant(s) of privilege in public way for Cloverfield, Inc. - decorative archway	Reilly (42)	Transportation
326	O2013-8979	Grant(s) of privilege in public way for Cloverfield, Inc. - flagpoles	Reilly (42)	Transportation
327	O2013-8981	Grant(s) of privilege in public way for Corner Bakery Cafe	Reilly (42)	Transportation
328	O2013-8982	Grant(s) of privilege in public way for Fordham Condominium, The	Reilly (42)	Transportation
329	O2013-8985	Grant(s) of privilege in public way for Froyo	Reilly (42)	Transportation
330	O2013-8986	Grant(s) of privilege in public way for Golub & Company - bollards	Reilly (42)	Transportation
331	O2013-8990	Grant(s) of privilege in public way for Golub & Company - catch basin	Reilly (42)	Transportation
332	O2013-8992	Grant(s) of privilege in public way for Hampton Inn - planters	Reilly (42)	Transportation
333	O2013-8993	Grant(s) of privilege in public way for Hampton Inn - sign	Reilly (42)	Transportation
334	O2013-8997	Grant(s) of privilege in public way for HUB 51/SUB 51	Reilly (42)	Transportation
335	O2013-8999	Grant(s) of privilege in public way for IA Collaborative	Reilly (42)	Transportation
336	O2013-9000	Grant(s) of privilege in public way for Inter Capital Realty	Reilly (42)	Transportation
337	O2013-9003	Grant(s) of privilege in public way for Intercontinental Hotel Chicago	Reilly (42)	Transportation
338	O2013-9007	Grant(s) of privilege in public way for Intercontinental River East, LLC - caisson bells and shafts	Reilly (42)	Transportation
339	O2013-9009	Grant(s) of privilege in public way for Intercontinental River East LLC - landscaping	Reilly (42)	Transportation
340	O2013-9010	Grant(s) of privilege in public way for Intercontinental River East LLC - retaining walls	Reilly (42)	Transportation
341	O2013-9012	Grant(s) of privilege in public way for Intercontinental River East LLC - slurry wall	Reilly (42)	Transportation
342	O2013-9013	Grant(s) of privilege in public way for Interpark	Reilly (42)	Transportation
343	O2013-9014	Grant(s) of privilege in public way for Joseph Freed and Associates LLC	Reilly (42)	Transportation

	File #	Title	Sponsor(s)	Committee Referral
344	O2013-9015	Grant(s) of privilege in public way for KFR LLC	Reilly (42)	Transportation
345	O2013-9016	Grant(s) of privilege in public way for Knight Building LLC, The	Reilly (42)	Transportation
346	O2013-9017	Grant(s) of privilege in public way for Lincoln Property Co.	Reilly (42)	Transportation
347	O2013-9018	Grant(s) of privilege in public way for Lyfe Kitchen	Reilly (42)	Transportation
348	O2013-9019	Grant(s) of privilege in public way for Macerich Management Company	Reilly (42)	Transportation
349	O2013-9020	Grant(s) of privilege in public way for Mr. Beef	Reilly (42)	Transportation
350	O2013-9021	Grant(s) of privilege in public way for Mr. J's	Reilly (42)	Transportation
351	O2013-9022	Grant(s) of privilege in public way for Northern Trust Company	Reilly (42)	Transportation
352	O2013-9023	Grant(s) of privilege in public way for Omni Chicago Hotel - flagpoles	Reilly (42)	Transportation
353	O2013-9024	Grant(s) of privilege in public way for Omni Chicago Hotel - windscreen	Reilly (42)	Transportation
354	O2013-9025	Grant(s) of privilege in public way for Parenteau Studios	Reilly (42)	Transportation
355	O2013-9026	Grant(s) of privilege in public way for Park Hyatt Water Tower Associates	Reilly (42)	Transportation
356	O2013-9027	Grant(s) of privilege in public way for Pizzeria Due	Reilly (42)	Transportation
357	O2013-9028	Grant(s) of privilege in public way for Pure Barre Chicago River North	Reilly (42)	Transportation
358	O2013-9030	Grant(s) of privilege in public way for Related Bit Lake Shore Owner LLC	Reilly (42)	Transportation
359	O2013-9032	Grant(s) of privilege in public way for River North Limited Partnership No. 2 - exhaust duct	Reilly (42)	Transportation
360	O2013-9033	Grant(s) of privilege in public way for River North Limited Partnership No. 2 - planters	Reilly (42)	Transportation
361	O2013-9035	Grant(s) of privilege in public way for River North Limited Partnership No. 2 - siamese connections	Reilly (42)	Transportation
362	O2013-9036	Grant(s) of privilege in public way for River North Self Park	Reilly (42)	Transportation
363	O2013-9038	Grant(s) of privilege in public way for Riverview Condominium - caissons	Reilly (42)	Transportation
364	O2013-9040	Grant(s) of privilege in public way for Riverview Condominium - trees	Reilly (42)	Transportation
365	O2013-9041	Grant(s) of privilege in public way for Sayat Nova	Reilly (42)	Transportation
366	O2013-9042	Grant(s) of privilege in public way for Sotheby's, Inc.	Reilly (42)	Transportation
367	O2013-9043	Grant(s) of privilege in public way for Standard Parking	Reilly (42)	Transportation

	File #	Title	Sponsor(s)	Committee Referral
368	O2013-9045	Grant(s) of privilege in public way for Subway	Reilly (42)	Transportation
369	O2013-9046	Grant(s) of privilege in public way for Sunglass Hut No. 1583	Reilly (42)	Transportation
370	O2013-9048	Grant(s) of privilege in public way for Sushi Samba	Reilly (42)	Transportation
371	O2013-9053	Grant(s) of privilege in public way for Tishman Speyer - caissons	Reilly (42)	Transportation
372	O2013-9054	Grant(s) of privilege in public way for Tishman Speyer - grease basin	Reilly (42)	Transportation
373	O2013-9061	Grant(s) of privilege in public way for Tommy Bahoma R&R Holding, Inc.	Reilly (42)	Transportation
374	O2013-9063	Grant(s) of privilege in public way for Tre Soldi	Reilly (42)	Transportation
375	O2013-9065	Grant(s) of privilege in public way for USA Parking LLC	Reilly (42)	Transportation
376	O2013-9066	Grant(s) of privilege in public way for VIP Nails	Reilly (42)	Transportation
377	O2013-9068	Grant(s) of privilege in public way for WWL DHotel Investors LLC - flagpole	Reilly (42)	Transportation
378	O2013-9069	Grant(s) of privilege in public way for Wells Hubbard Limited Partnership/Urban Innovations	Reilly (42)	Transportation
379	O2013-9071	Grant(s) of privilege in public way for WWL DHotel Investors LLC - light fixtures	Reilly (42)	Transportation
380	O2013-9072	Grant(s) of privilege in public way for WWL DHotel Investors LLC - planters	Reilly (42)	Transportation
381	O2013-9073	Grant(s) of privilege in public way for 35 W. Wacker Venture LP	Reilly (42)	Transportation
382	O2013-9074	Grant(s) of privilege in public way for 77 West Wacker Drive LLC	Reilly (42)	Transportation
383	O2013-9075	Grant(s) of privilege in public way for400-410 Michigan Real Estate LLC	Reilly (42)	Transportation
384	O2013-9076	Grant(s) of privilege in public way for 222 NLS Properties LLC	Reilly (42)	Transportation
385	O2013-8932	Grant(s) of privilege in public way for Armitage Racine Currency Exchange	Smith (43)	Transportation
386	O2013-8934	Grant(s) of privilege in public way for Economy Currency Exchange	Smith (43)	Transportation
387	O2013-8938	Grant(s) of privilege in public way for European Wax Center	Smith (43)	Transportation
388	O2013-8941	Grant(s) of privilege in public way for Eve Tyree	Smith (43)	Transportation
389	O2013-8943	Grant(s) of privilege in public way for Fullerton Parkway Towers LLC	Smith (43)	Transportation
390	O2013-8945	Grant(s) of privilege in public way for Harris Company, The - stairwell	Smith (43)	Transportation
391	O2013-8946	Grant(s) of privilege in public way for Harris Company, The - step	Smith (43)	Transportation

	File #	Title	Sponsor(s)	Committee Referral
392	O2013-8948	Grant(s) of privilege in public way for Harris Company, The - light fixtures	Smith (43)	Transportation
393	O2013-8950	Grant(s) of privilege in public way for Lance R Hornaday	Smith (43)	Transportation
394	O2013-8952	Grant(s) of privilege in public way for John B, Inc.	Smith (43)	Transportation
395	O2013-8954	Grant(s) of privilege in public way for Lincoln Park Market, Inc.	Smith (43)	Transportation
396	O2013-8956	Grant(s) of privilege in public way for Mildred Court Condo Assn	Smith (43)	Transportation
397	O2013-8960	Grant(s) of privilege in public way for Ranch Triangle Community Conservation Organization	Smith (43)	Transportation
398	O2013-8964	Grant(s) of privilege in public way for Sultan's	Smith (43)	Transportation
399	O2013-8966	Grant(s) of privilege in public way for Twisted Baker, The	Smith (43)	Transportation
400	O2013-8970	Grant(s) of privilege in public way for Victory Gardens Theater	Smith (43)	Transportation
401	O2013-8972	Grant(s) of privilege in public way for Webster House Assoc.	Smith (43)	Transportation
402	O2013-8975	Grant(s) of privilege in public way for Young's Cleaners	Smith (43)	Transportation
403	O2013-9037	Grant(s) of privilege in public way for Advocate Illinois Masonic Medical Center	Tunney (44)	Transportation
404	O2013-9039	Grant(s) of privilege in public way for B.R.A., Inc.	Tunney (44)	Transportation
405	O2013-9044	Grant(s) of privilege in public way for Central Lakeview Merchants Assn.	Tunney (44)	Transportation
406	O2013-9047	Grant(s) of privilege in public way for Fifth Third Bank - light fixture	Tunney (44)	Transportation
407	O2013-9049	Grant(s) of privilege in public way for Fifth Third Bank - sign	Tunney (44)	Transportation
408	O2013-9050	Grant(s) of privilege in public way for Fishbar	Tunney (44)	Transportation
409	O2013-9051	Grant(s) of privilege in public way for Groovin' High	Tunney (44)	Transportation
410	O2013-9052	Grant(s) of privilege in public way for Just Service, Inc.	Tunney (44)	Transportation
411	O2013-9055	Grant(s) of privilege in public way for Paddy Long's	Tunney (44)	Transportation
412	O2013-9057	Grant(s) of privilege in public way for Raw Bar and Grill - light fixture	Tunney (44)	Transportation
413	O2013-9058	Grant(s) of privilege in public way for Raw Bar and Grill - sign	Tunney (44)	Transportation
414	O2013-9059	Grant(s) of privilege in public way for Second Time Around	Tunney (44)	Transportation
415	O2013-9060	Grant(s) of privilege in public way for Sports Authority, The	Tunney (44)	Transportation
416	O2013-9062	Grant(s) of privilege in public way for Strange Cargo	Tunney (44)	Transportation

Legislation Referred to Committees at the Chicago City Council Meeting
11/13/2013
Section 3c - Aldermanic Introductions Regarding Unclassified Matters

	File #	Title	Sponsor(s)	Committee Referral
417	O2013-9064	Grant(s) of privilege in public way for Visual Cast Media	Tunney (44)	Transportation
418	O2013-9067	Grant(s) of privilege in public way for Young Mens Christian Association of Metropolitan Chicago - sign	Tunney (44)	Transportation
419	O2013-9070	Grant(s) of privilege in public way for Young Mens Christian Association of Metroplitan Chicago - Handicap Ramp	Tunney (44)	Transportation
420	O2013-8998	Grant(s) of privilege in public way for Bank of America - LaSalle	Arena (45)	Transportation
421	O2013-9001	Grant(s) of privilege in public way for Beatra Danek	Arena (45)	Transportation
422	O2013-9004	Grant(s) of privilege in public way for Schierer and Popp Jewelers Inc.	Arena (45)	Transportation
423	O2013-9005	Grant(s) of privilege in public way for Sonny and Jenny LLC	Arena (45)	Transportation
424	O2013-8988	Grant(s) of privilege in public way for Alba Auto Service	Cappleman (46)	Transportation
425	O2013-8989	Grant(s) of privilege in public way for New Broadway and Montrose C.E Inc.	Cappleman (46)	Transportation
426	O2013-8991	Grant(s) of privilege in public way for Thorek Hospital and Medical Center	Cappleman (46)	Transportation
427	O2013-8958	Grant(s) of privilege in public way for Daily Bar and Grill, The	Pawar (47)	Transportation
428	O2013-8963	Grant(s) of privilege in public way for Leen Jewelry Inc.	Pawar (47)	Transportation
429	O2013-8965	Grant(s) of privilege in public way for Lucas Tires	Pawar (47)	Transportation
430	O2013-8969	Grant(s) of privilege in public way for Lutz Continental Cafe and Pastry Shop	Pawar (47)	Transportation
431	O2013-8976	Grant(s) of privilege in public way for Oakwood '83	Pawar (47)	Transportation
432	O2013-8980	Grant(s) of privilege in public way for O'Shaughnessy's Public House - clock	Pawar (47)	Transportation
433	O2013-8983	Grant(s) of privilege in public way for O'Shaughnessy's Public House - sign	Pawar (47)	Transportation
434	O2013-8933	Grant(s) of privilege in public way for Gethsemane Garden Center	Osterman (48)	Transportation
435	O2013-8937	Grant(s) of privilege in public way for Hernandez Auto Repair	Osterman (48)	Transportation
436	O2013-8940	Grant(s) of privilege in public way for Steep Theatre Company	Osterman (48)	Transportation
437	O2013-8918	Grant(s) of privilege in public way for Grande Noodles	Moore (49)	Transportation
438	O2013-8924	Grant(s) of privilege in public way for Roberts's Cycle Co.	Moore (49)	Transportation
439	O2013-8930	Grant(s) of privilege in public way for Rogers Park Business Alliance	Moore (49)	Transportation
440	O2013-8907	Grant(s) of privilege in public way for Alibis	Silverstein (50)	Transportation

	File #	Title	Sponsor(s)	Committee Referral	
441	O2013-8909	Grant(s) of privilege in public way for Cary's Lounge	Silverstein (50)	Transportation	
442	O2013-8911	Grant(s) of privilege in public way for J K Kabab House	Silverstein (50)	Transportation	
443	O2013-8915	Grant(s) of privilege in public way for Nikhar Beauty Salon	Silverstein (50)	Transportation	
Grant(s) of Privilege - Amend					
444	O2013-8493	Amendment of grant(s) of privilege in public way to Shurgard Storage Centers, Inc.	Fioretti (2)	Transportation	
445	O2013-8706	Amendment of grant(s) of privilege in public way to Macerich Management Company	Reilly (42)	Transportation	
446	O2013-8708	Amendment of grant(s) of privilege in public way to Johnny's State St. Grill (Privilege No. 1098765)	Reilly (42)	Transportation	
447	O2013-8730	Amendment of grant(s) of privilege in public way to Johnny's State St. Grill (Privilege No. 1089178)	Reilly (42)	Transportation	
448	O2013-8696	Amendment of grant(s) of privilege in public way to My Fit Foods (Privilege No. 1104715)	Smith (43)	Transportation	
449	O2013-8704	Amendment of grant(s) of privilege in public way to My Fit Foods (Privilege No. 1104714)	Smith (43)	Transportation	
450	O2013-8492	Amendment of grant(s) of privilege in public way to Newport Bar & Grille	Tunney (44)	Transportation	
Historical Landmark Fee Waiver(s)					
451	Or2013-699	Landmark fee waiver for property at 4921 S Dorchester Ave	Burns (4)	Zoning	
452	Or2013-668	Landmark fee waiver for property at 11348 S St. Lawrence Ave	Beale (9)	Zoning	*Redacted Record*
Honorary Street Designation(s)					
453	O2013-8439	Honorary street designation as "Ray D'Oronzo Blvd."	Zalewski (23)	Transportation	
454	Or2013-697	Honorary street designation as "Reverend Doctor Alvin Love Street"	Austin (34)	Transportation	
Municipal Code Amendment(s)					
455	O2013-8429	Amendment of Title 17 of Municipal Code by reclassifying segments of S Blue Island Ave as pedestrian streets	Solis (25)	Zoning	
456	O2013-8430	Amendment of Title 17 of Municipal Code by classifying segments of W Cermak Rd as pedestrian and retail streets	Solis (25)	Zoning	
457	O2013-8443	Amendment of Section 17-3-0502-B of Municipal Code regarding criteria for designation of pedestrian streets	Solis (25)	Zoning	
458	O2013-8433	Amendment of Title 1 of Municipal Code by adding new Section 1-24 regarding regulation and operation of drones	Waguespack (32)	Public Safety	
459	O2013-8435	Amendment of Chapter 9-120 of Municipal Code concerning regulation and oeration of low-speed electric bicycles	Waguespack (32) Moreno (1)	Transportation	

	File #	Title	Sponsor(s)	Committee Referral	
460	O2013-8437	Amendment of Section 4-4-10 of Municipal Code regarding definition of tax preparer	Waguespack (32)	License	
461	O2013-8424	Amendment of Section 17-6-0403-F of Municipal Code regarding Sports and Recreation participant for Planned Development No. 14	Colón (35)	Zoning	
Plat(s) of Subdivision					
462	O2013-8408	Approval of plat of Oakwood Shores Terrace Subdivision	Burns (4)	Transportation	
Sign(s)/Signboard(s)					
463	Or2013-671	Issuance of permits for sign(s)/signboard(s) at 7201 S Stony Island Ave	Hairston (5)	Zoning	
464	Or2013-669	Issuance of permits for sign(s)/signboard(s) at 201 E 95th St - 50 sq ft	Sawyer (6)	Zoning	
465	Or2013-670	Issuance of permits for sign(s)/signboard(s) at 201 E 95th St - 115 sq ft	Sawyer (6)	Zoning	
466	Or2013-672	Issuance of permits for sign(s)/signboard(s) at 10808 S Doty Ave - 458 sq ft	Beale (9)	Zoning	
467	Or2013-673	Issuance of permits for sign(s)/signboard(s) at 10808 S Doty Ave - 132 sq ft	Beale (9)	Zoning	
468	Or2013-674	Issuance of permits for sign(s)/signboard(s) at 10808 S Doty Ave - 412 sq ft	Beale (9)	Zoning	
469	Or2013-663	Issuance of permits for sign(s)/signboard(s) at 4000 E 106th St - Privilege No 100501445	Pope (10)	Zoning	
470	Or2013-664	Issuance of permits for sign(s)/signboard(s) 4000 E 106th St - Privilege No. 100501443	Pope (10)	Zoning	
471	Or2013-665	Issuance of permits for sign(s)/signboard(s) at 4000 E 106th St - Privilege No 100501446	Pope (10)	Zoning	
472	Or2013-696	Issuance of permits for sign(s)/signboard(s) at 4000 E 106th St - Privilege No 100501442	Pope (10)	Zoning	
473	Or2013-657	Issuance of permits for sign(s)/signboard(s) at 2215 S Union Ave	Balcer (11)	Zoning	
474	Or2013-658	Issuance of permits for sign(s)/signboard(s) at 2215 S Union Ave - 450 sq. ft.	Balcer (11)	Zoning	
475	Or2013-659	Issuance of permits for sign(s)/signboard(s) at 2215 S Union Ave - 450 sq ft	Balcer (11)	Zoning	
476	Or2013-660	Issuance of permits for sign(s)/signboard(s) at 2215 S Union Ave - 672 sq ft	Balcer (11)	Zoning	*Redacted Record*
477	Or2013-675	Issuance of permits for sign(s)/signboard(s) at 2701 W 68th St - Sign 1	Foulkes (15)	Zoning	
478	Or2013-677	Issuance of permits for sign(s)/signboard(s) at 2701 W 68th St - Sign 2	Foulkes (15)	Zoning	
479	Or2013-678	Issuance of permits for sign(s)/signboard(s) at 1734 W 47th St	Foulkes (15)	Zoning	*Redacted Record*
480	Or2013-662	Issuance of permits for sign(s)/signboard(s) at 3400 W Division St - 215 feet	Maldonado (26)	Zoning	
481	Or2013-667	Issuance of permits for sign(s)/signboard(s) at 3400 W Division St - 119 feet	Maldonado (26)	Zoning	

Legislation Referred to Committees at the Chicago City Council Meeting
11/13/2013
Section 3c - Aldermanic Introductions Regarding Unclassified Matters

	File #	Title	Sponsor(s)	Committee Referral
482	Or2013-655	Issuance of permits for sign(s)/signboard(s) at 2923 N California Ave	Mell (33)	Zoning
483	Or2013-661	Issuance of permits for sign(s)/signboard(s) at 6420 W Fullerton Ave	Sposato (36)	Zoning
484	Or2013-680	Issuance of permits for sign(s)/signboard(s) at 5361 N Harlem Ave	O'Connor (41)	Zoning
485	Or2013-666	Issuance of permits for sign(s)/signboard(s) at 345 E Ohio St	Reilly (42)	Zoning
486	Or2013-681	Issuance of permits for sign(s)/signboard(s) at 455 N Park Dr - 45 sq ft	Reilly (42)	Zoning
487	Or2013-683	Issuance of permits for sign(s)/signboard(s) at 455 N Park Dr - 552 sq ft	Reilly (42)	Zoning

City of Chicago

O2013-8411

Office of the City Clerk

Document Tracking Sheet

Meeting Date:	11/13/2013
Sponsor(s):	Dowell (3)
Type:	Ordinance
Title:	Amendment of Section 4-60-022 of Municipal Code to disallow additional alcoholic liquor licenses on portion(s) of S State St
Committee(s) Assignment:	Committee on License and Consumer Protection

ORDINANCE

BE IT ORDAINED BY THE CITY COUNCIL OF THE CITY OF CHICAGO:

SECTION 1. The City Council finds that the area described in Section 2 of this ordinance is adversely affected by the over-concentration of businesses licensed to sell alcoholic liquor within and near the area.

SECTION 2. Section 4-60-022 of the Municipal Code of Chicago is hereby amended by inserting the underscored language as a new subsection 4-60-022 (3.45) through 4-60-022(3.47), as follows:

4-60-022 Restrictions On Additional Licenses.
Subject to the provisions of subsection 4-60-021(c), no additional license shall be issued for the sale of alcoholic liquor, for consumption on the premises within the following areas:

(Omitted text is unaffected by this ordinance)

(3.45) On State Street, from 18th Street to Cullerton Avenue.

(3.46) On State Street, from Cullerton Avenue to Cermak Road.

(3.47) On State Street, from Cermak Road to Adlai E. Stevenson Expressway (I-55).

(Omitted text is unaffected by this ordinance)

SECTION 3. This ordinance shall be in full force and effect from and after its passage and publication.

Pat Dowell
Alderman, 3rd Ward

City of Chicago

O2013-8410

Office of the City Clerk

Document Tracking Sheet

Meeting Date:	11/13/2013
Sponsor(s):	Colón (35)
Type:	Ordinance
Title:	Amendment of Section 4-60-023 of Municipal Code to allow additional package goods licenses on portion(s) of N Elston Ave
Committee(s) Assignment:	Committee on License and Consumer Protection

License 11-13-2013

ORDINANCE

BE IT ORDAINED BY THE CITY COUNCIL OF THE CITY OF CHICAGO:

SECTION 1. Section 4-60-023 of the Municipal Code of Chicago is hereby amended by deleting the language struck through, as follows:

4-60-023 Restrictions on additional licenses.

Subject to the provisions of subsection 4-60-021(c), no additional package goods license shall be issued for any premises located within the following areas:

(Omitted text is unaffected by this ordinance)

~~(35.22) On the southwest side of North Elston Avenue, from North Kedzie Avenue to North Christania Avenue; and on both sides of North Elston Avenue, from North Christiana Avenue to West Grace Street.~~

~~(35.56) On Elston Avenue, from Grace Street to Addison Street.~~

(Omitted text is unaffected by this ordinance)

SECTION 2. This ordinance shall be in force and effect upon passage and publication.

Rey Colon
Alderman, 35th Ward

City of Chicago

O2013-8440

Office of the City Clerk


Document Tracking Sheet

Meeting Date:	11/13/2013
Sponsor(s):	Cardenas (12)
Type:	Ordinance
Title:	Exemption from physical barrier requirement for commercial driveway alley access for Mitch Auto Sales, Inc.
Committee(s) Assignment:	Committee on Transportation and Public Way

BE IT ORDAINED BY THE CITY COUNCIL OF CHICAGO:

SECTION 1. Section 10-20-430 of the Municipal Code of Chicago, the Commissioner of Transportation is hereby authorized and directed to exempt **Mitch Auto Sales, Inc., of 3984-86 South Archer Avenue,** from the provisions requiring barriers as a prerequisite to prohibit alley ingress and egress to parking facilities for premise address.

SECTION 2. This ordinance shall take effect and be in force from and after its passage and publication.

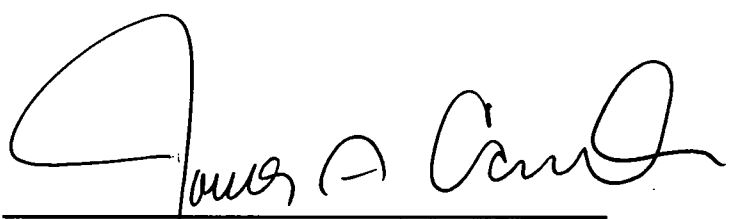

GEORGE A. CARDENAS
Alderman, 12th Ward

City of Chicago

O2013-8412

Office of the City Clerk

Document Tracking Sheet

Meeting Date:	11/13/2013
Sponsor(s):	Quinn (13)
Type:	Ordinance
Title:	Exemption from physical barrier requirement for commercial driveway alley access for Liz-Ney-Land Learning Center
Committee(s) Assignment:	Committee on Transportation and Public Way

BE IT ORDAINED BY THE CITY COUNCIL OF CHICAGO:

SECTION 1. Section 10-20-430 of the Municipal Code of Chicago, the Commissioner of Transportation is hereby authorized and directed to exempt **Liz-Ney-Land Learning Center** from the provisions requiring barriers as a prerequisite to prohibit alley ingress and egress to parking facilities for premise address of **6006-6018 South Pulaski Road.**

SECTION 2. This ordinance shall take effect and be in force from and after its passage and publication.

MARTY QUINN
Alderman, 13th Ward

City of Chicago

O2013-8449

Office of the City Clerk

Document Tracking Sheet

Meeting Date:	11/13/2013
Sponsor(s):	Thomas (17)
Type:	Ordinance
Title:	Exemption from physical barrier requirement for commercial driveway alley access for Precious Memories Funeral Home
Committee(s) Assignment:	Committee on Transportation and Public Way

CITY COUNCIL MEETING
November 13, 2013

BE IT ORDAINED BY THE CITY COUNCIL OF THE CITY OF CHICAGO:

SECTION 1. Pursuant to Section 10-20-430 of the Municipal code of Chicago, the Director of Revenue is hereby authorized and directed to exempt **Precious Memories Funeral Home** from the provisions requiring barriers as a prerequisite to prohibit alley ingress and/or egress to parking facilities for **7605 S. Halsted St.**

SECTION 2. This ordinance shall take effect and be in force upon its passage and publication.

Latasha R. Thomas
Alderman, 17th Ward

City of Chicago

O2013-8450

Office of the City Clerk


Document Tracking Sheet

Meeting Date:	11/13/2013
Sponsor(s):	Zalewski (23)
Type:	Ordinance
Title:	Exemption from physical barrier requirement for commercial driveway alley access for Learning Circle
Committee(s) Assignment:	Committee on Transportation and Public Way

BE IT ORDAINED BY THE COUNCIL OF THE CITY OF CHICAGO:

SECTIONS 1. Pursuant to Section 10-20-430 of the Municipal Code of Chicago, the Commissioner of Transportation is hereby authorized and directed to exempt Learning Circle; located at 4250 West 63rd Street, Chicago, IL. from the provisions requiring barriers as a prerequisite to prohibit alley ingress and egress to parking facilities for premise address.

SECTION 2. This ordinance shall take effect and be in force from and after its passage and publication.

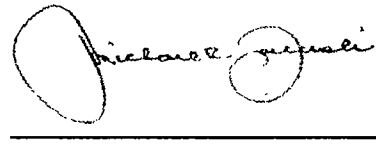

City Council Meeting
November 13, 2013

Michael R. Zalewski
Alderman, 23rd Ward

City of Chicago

O2013-8432

Office of the City Clerk

Document Tracking Sheet

Meeting Date:	11/13/2013
Sponsor(s):	Solis (25)
Type:	Ordinance
Title:	Exemption from physical barrier requirement for commercial driveway alley access for Atotonilco Taqueria
Committee(s) Assignment:	Committee on Transportation and Public Way

City Council: November 13, 2013

ORDINANCE

BE IT ORDAINED BY THE CITY COUNCIL OF THE CITY OF CHICAGO:

SECTION 1. Section 10-20-430 of the Municipal Code of Chicago, Commissioner of Transportation is hereby authorized and directed to exempt:

Property Owner:	Oscar Munoz
Business:	Atotonilco Taqueria - Restaurant
Address:	1631 S. Blue Island Ave., Chicago, IL 60608
Business Contact:	Oscar Munoz (708) 829-5116

from the provisions requiring barriers as a prerequisite to prohibit alley ingress and egress to parking facilities for Premise Address.

SECTION 2. This ordinance shall take effect and be in force from and after its passage and publication.

DANIEL SOLIS
Alderman, 25th Ward

City of Chicago

O2013-8451

Office of the City Clerk

Document Tracking Sheet

Meeting Date:	11/13/2013
Sponsor(s):	Burnett (27)
Type:	Ordinance
Title:	Exemption from physical barrier requirement for commercial driveway alley access for Spot Light Automotive
Committee(s) Assignment:	Committee on Transportation and Public Way

City Council Meeting
November 13, 2013

BE IT ORDAINED BY THE CITY COUNCIL OF THE CITY OF CHICAGO

SECTION 1. Section 10-20-430 of the Municipal Code of Chicago, Commissioner of Transportation is hereby authorized and directed to exempt

Spot Light Automotive
1474 Hubbard St
Chicago, IL 60642

From the provisions requiring barriers as a prerequisite to prohibit alley ingress and egress to parking facilities for premise address.

SECTION 2. This ordinance shall take effect and be in force from and after its passage and publication

Walter Burnett, Jr.
Alderman, 27th Ward

City of Chicago

O2013-8452

Office of the City Clerk

Document Tracking Sheet

Meeting Date:	11/13/2013
Sponsor(s):	Waguespack (32)
Type:	Ordinance
Title:	Exemption from physical barrier requirement for commercial driveway alley access for Robert Lattas
Committee(s) Assignment:	Committee on Transportation and Public Way

BE IT ORDAINED BY THE CITY COUNCIL OF THE CITY OF CHICAGO:

SECTION 1. Pursuant to Section 10-20-430 of the Municipal Code of Chicago, the Director of the Department of Revenue is hereby authorized and directed to exempt Robert Lattas at 1456 W Fullerton from requiring barriers as a prerequisite to prohibit alley ingress and egress.

SECTION 2. This ordinance shall take effect and be in force upon its passage and publication.

Scott Waguespack
Alderman, 32nd Ward

City of Chicago

O2013-8453

Office of the City Clerk

Document Tracking Sheet

Meeting Date:	11/13/2013
Sponsor(s):	Waguespack (32)
Type:	Ordinance
Title:	Exemption from physical barrier requirement for commercial driveway alley access for 1611 N Hermitage LLC
Committee(s) Assignment:	Committee on Transportation and Public Way

BE IT ORDAINED BY THE CITY COUNCIL OF THE CITY OF CHICAGO:

SECTION 1. Pursuant to Section 10-20-430 of the Municipal Code of Chicago, the Director of the Department of Revenue is hereby authorized and directed to exempt 1611N Hermitage, LLC at 1720 W North from requiring barriers as a prerequisite to prohibit alley ingress and egress.

SECTION 2. This ordinance shall take effect and be in force upon its passage and publication.

Scott Waguespack
Alderman, 32nd Ward

City of Chicago

O2013-8441

Office of the City Clerk

Document Tracking Sheet

Meeting Date:	11/13/2013
Sponsor(s):	Mell (33)
Type:	Ordinance
Title:	Exemption from physical barrier requirement for commercial driveway alley access for Belmont Development LLC
Committee(s) Assignment:	Committee on Transportation and Public Way

BE IT ORDAINED BY THE CITY COUNCIL OF CHICAGO:

SECTION 1. Section 10-20-430 of the Municipal Code of Chicago, the Commissioner of Transportation is hereby authorized and directed to exempt

Business: Belmont Development, LLC

Business No.: 847.830.3154

Contact Person: Anita Goyal

Phone Number: 847.830.3154

from the provisions requiring barriers as a prerequisite to prohibit alley ingress and egress to parking facilities for premise address: **2609 West Belmont Avenue.**

SECTION 2. This ordinance shall take effect and be in force from and after its passage and publication.

DEBORAH L. MELL
Alderman, 33rd Ward

City of Chicago

O2013-8455

Office of the City Clerk

Document Tracking Sheet

Meeting Date:	11/13/2013
Sponsor(s):	Mell (33)
Type:	Ordinance
Title:	Exemption from physical barrier requirement for commercial driveway alley access for MAO Tire Shop
Committee(s) Assignment:	Committee on Transportation and Public Way

BE IT ORDAINED BY THE CITY COUNCIL OF CHICAGO:

SECTION 1. Section 10-20-430 of the Municipal Code of Chicago, the Commissioner of Transportation is hereby authorized and directed to exempt

Business: MAO Tire Shop
Business No.: 773.712.3559
Contact Person: Miguel Ocana Ayala
Phone Number: 773.712.3559

from the provisions requiring barriers as a prerequisite to prohibit alley ingress and egress to parking facilities for premise address: **4945 North Kedzie Avenue.**

SECTION 2. This ordinance shall take effect and be in force from and after its passage and publication.

DEBORAH L. MELL
Alderman, 33rd Ward

City of Chicago

O2013-8415

Office of the City Clerk

Document Tracking Sheet

Meeting Date:	11/13/2013
Sponsor(s):	Pawar (47)
Type:	Ordinance
Title:	Exemption from physical barrier requirement for commercial driveway alley access for 4007 N Paulina LLC
Committee(s) Assignment:	Committee on Transportation and Public Way

Committee on Transportation and Public Way
November 13, 2013
City Council

BE IT ORDAINED BY THE CITY COUNCIL OF THE CITY OF CHICAGO:

SECTION 1. Pursuant to section 10-20-430 of the Municipal Code of Chicago, the Commissioner of the Department of Transportation is hereby authorized and direct to exempt **4007 N Paulina, LLC, at 4007 N Paulina** from requiring barriers as a prerequisite to prohibit alley ingress and egress to parking facilities for premise address.

SECTION 2. This ordinance shall take effect and be in force upon its passage and publication.

Ameya Pawar
Alderman, 47th Ward

City of Chicago

O2013-8416

Office of the City Clerk

Document Tracking Sheet

Meeting Date:	11/13/2013
Sponsor(s):	Pawar (47)
Type:	Ordinance
Title:	Exemption from physical barrier requirement for commercial driveway alley access for 4011 N Paulina LLC
Committee(s) Assignment:	Committee on Transportation and Public Way

Committee on Transportation and Public Way
November 13, 2013
City Council

BE IT ORDAINED BY THE CITY COUNCIL OF THE CITY OF CHICAGO:

SECTION 1. Pursuant to section 10-20-430 of the Municipal Code of Chicago, the Commissioner of the Department of Transportation is hereby authorized and direct to exempt **4011 N Paulina, LLC, at 4011 N Paulina** from requiring barriers as a prerequisite to prohibit alley ingress and egress to parking facilities for premise address.

SECTION 2. This ordinance shall take effect and be in force upon its passage and publication.

Ameya Pawar
Alderman, 47th Ward

City of Chicago

O2013-8456

Office of the City Clerk

Document Tracking Sheet

Meeting Date:	11/13/2013
Sponsor(s):	Silverstein (50)
Type:	Ordinance
Title:	Exemption from physical barrier requirement for commercial driveway alley access for Shaarei Chinuch Day School
Committee(s) Assignment:	Committee on Transportation and Public Way

City Council Meeting
November 13, 2013
Transportation & Public Way

BE IT ORDAINED BY THE CITY COUNCIL OF CHICAGO:

SECTION 1. Pursuant to Section 10-20-430 of the Municipal Code of Chicago, the Commissioner of Transportation is hereby authorized and directed to exempt Shaarei Chinuch Day School, 2717 W. Touhy Avenue, from provisions requiring barriers as a prerequisite to prohibit alley ingress and egress to parking facilities for premise address.

SECTION 2. This ordinance shall take effect and be force from and after its passage and publication.

DEBRA L. SILVERSTEIN
Alderman, 50th Ward

City of Chicago

O2013-8740

Office of the City Clerk

Document Tracking Sheet

Meeting Date:	11/13/2013
Sponsor(s):	Moreno (1)
Type:	Ordinance
Title:	Awning(s) for Bacci Pizzeria On Chicago Ave
Committee(s) Assignment:	Committee on Transportation and Public Way

ORDINANCE
BACCI PIZZERIA ON CHICAGO AVE
Acct. No. 22252 - 2
Permit No. 1105928

Be It Ordained by the City Council of the City of Chicago:

SECTION 1. Permission and authority are hereby given and granted to BACCI PIZZERIA ON CHICAGO AVE, upon the terms and subject to the conditions of this ordinance to maintain and use, as now constructed, one (1) Awning(s) projecting over the public right-of-way adjacent to its premises known as 2343 W. Chicago Ave..

Said Awning(s) at W. Chicago Avenue measure(s):
One (1) at twenty (20) feet in length, and two (2) feet in width for a total of forty (40) square feet.

The location of said privilege shall be as shown on prints kept on file with the Department of Business Affairs and Consumer Protection and the Office of the City Clerk.

Said privilege shall be constructed in accordance with plans and specifications approved by the Zoning Department - Signs.

This grant of privilege in the public way shall be subject to the provisions of Section 10-28-015 and all other required provisions of the Municipal Code of Chicago.

The grantee shall pay to the City of Chicago as compensation for the privilege #1105928 herein granted the sum of fifty ($50.00) per annum in advance.

A 25% penalty will be added for payments received after due date.

The permit holder agrees to hold the City of Chicago harmless for any damage, relocation or replacement costs associated with damage, relocation or removal of private property caused by the City performing work in the public way.

Authority herein given and granted for a period of five (5) years from and after 02/06/2013.


Alderman Joe Moreno

Proco Joe Moreno 1st Ward

CANOPY

BACCI PIZZERIA

2343 W. CHICAGO AVE

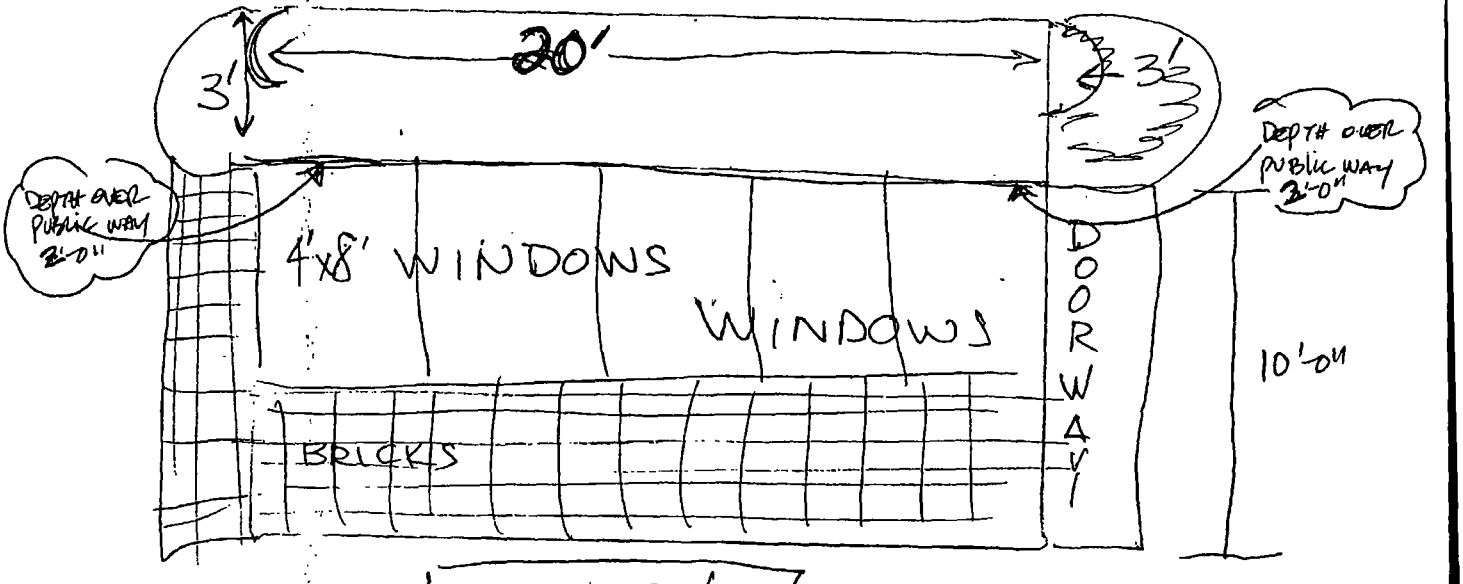

CANOPY

TO READ:

" BACCI PIZZERIA"

DINE-IN 773-342-6500 WE DELIVER 773 342-6500 CARRYOUT

Department of Business Affairs and Consumer Protection
Business Assistance Center - Public Way Use Unit
City Hall - 121 N. LaSalle Street, Room 800 • Chicago, IL 60602
(312)-74-GOBIZ (312-744-6249) • (312) 744-1944 (TTY)
http://www.cityofchicago.org/bacp

11/13/2013

Alderman **Proco Joe Moreno**
Ward # **01**
City of Chicago
City Hall, Room **300**
121 North LaSalle Street
Chicago, Illinois 60602

Re: An ordinance to use and maintain a portion of the public right-of-way for **one (1) awning(s)** for **BACCI PIZZERIA ON CHICAGO AVE**, adjacent to the premises known as **2343 W. Chicago Ave.**.

Dear Alderman **Proco Joe Moreno**:

The applicant referenced above has requested the use of the public right-of-way for a **awning(s)**. An ordinance has been prepared by the Department of Business Affairs and Consumer Protection – Business Assistance Center - Public Way Use Unit for presentation to the City Council. Because this request was made for properties located in your ward, as approved by you as per the attached, I respectfully request that you introduce the attached ordinance at the next City Council meeting.

If you have any questions regarding this ordinance, please contact Anthony Bertuca at (312) 744-5506.

Department of Business Affairs and Consumer Protection

City of Chicago

O2013-8743

Office of the City Clerk

Document Tracking Sheet

Meeting Date:	11/13/2013
Sponsor(s):	Moreno (1)
Type:	Ordinance
Title:	Awning(s) for CVS/Pharmacy No. 2809
Committee(s) Assignment:	Committee on Transportation and Public Way

ORDINANCE
CVS/PHARMACY #2809
Acct. No. 299710 - 47
Permit No. 1109273

Be It Ordained by the City Council of the City of Chicago:

SECTION 1. Permission and authority are hereby given and granted to CVS/PHARMACY #2809, upon the terms and subject to the conditions of this ordinance to maintain and use, as now constructed, two (2) Awning(s) projecting over the public right-of-way adjacent to its premises known as 2815 N. Western Ave..

Said Awning(s) at N. Western Ave. measure(s):
One (1) at eighteen point five (18.5) feet in length, and four point three (4.3) feet in width for a total of seventy-nine point five five (79.55) square feet.

Said Awning(s) at W. Diversey St. measure(s):
One (1) at eighteen point five (18.5) feet in length, and four point three (4.3) feet in width for a total of seventy-nine point five five (79.55) square feet.

The location of said privilege shall be as shown on prints kept on file with the Department of Business Affairs and Consumer Protection and the Office of the City Clerk.

Said privilege shall be constructed in accordance with plans and specifications approved by the Zoning Department - Signs.

This grant of privilege in the public way shall be subject to the provisions of Section 10-28-015 and all other required provisions of the Municipal Code of Chicago.

The grantee shall pay to the City of Chicago as compensation for the privilege #1109273 herein granted the sum of one hundred ($100.00) per annum in advance.

A 25% penalty will be added for payments received after due date.


The permit holder agrees to hold the City of Chicago harmless for any damage, relocation or replacement costs associated with damage, relocation or removal of private property caused by the City performing work in the public way.


Authority herein given and granted for a period of five (5) years from and after 09/04/2013.

Alderman _____

Proco Joe Moreno 1st Ward

Canopy sign on Western Ave

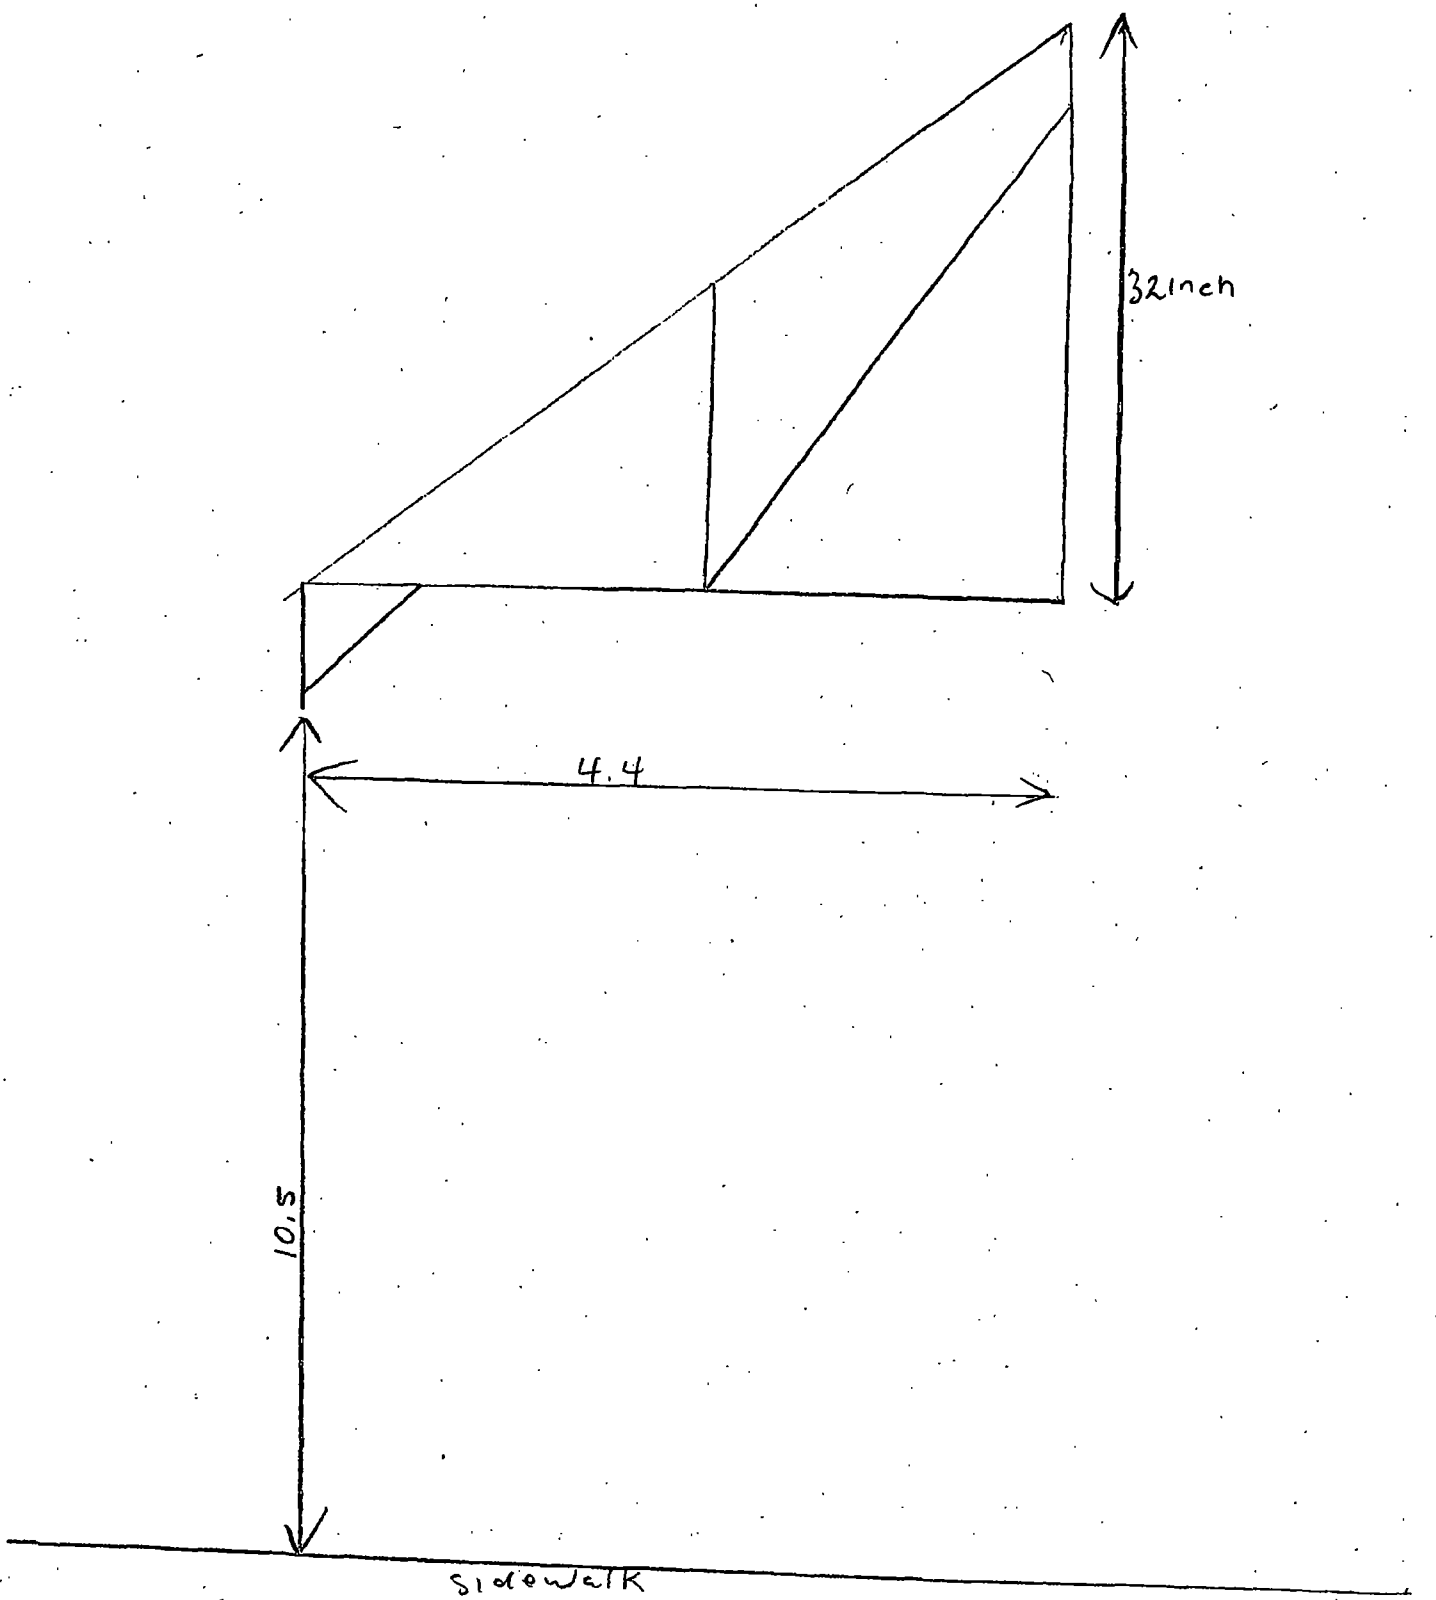

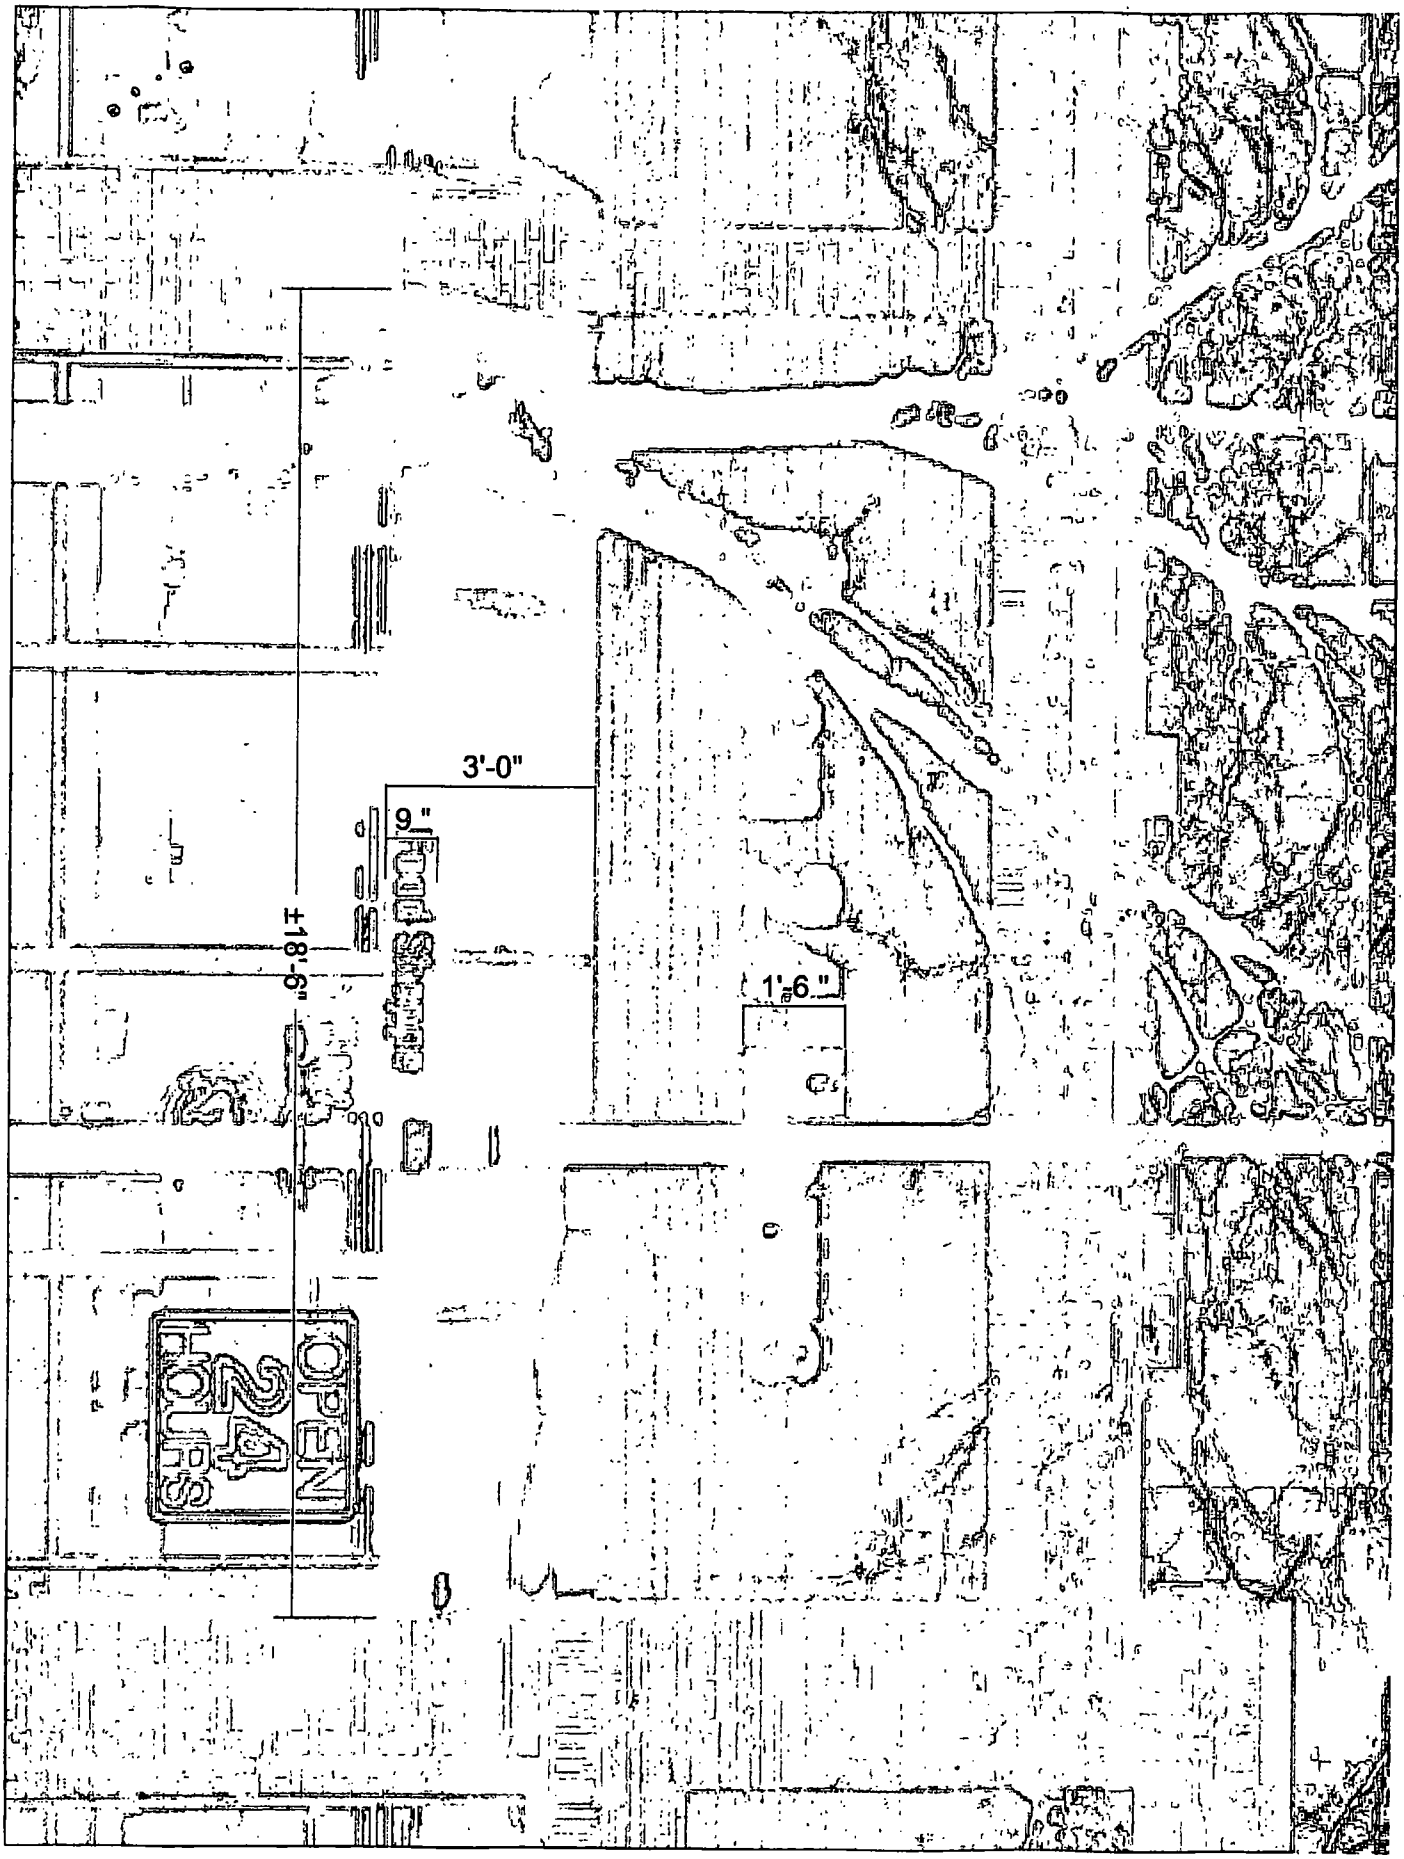
3'-0"
9"
±18'-6"
1'-6"
OPEN

Department of Business Affairs and Consumer Protection
Business Assistance Center - Public Way Use Unit
City Hall - 121 N. LaSalle Street, Room 800 • Chicago, IL 60602
(312)-74-GOBIZ (312-744-6249) • (312) 744-1944 (TTY)
http://www.cityofchicago.org/bacp

11/13/2013

Alderman **Proco Joe Moreno**
Ward # **01**
City of Chicago
City Hall, Room **300**
121 North LaSalle Street
Chicago, Illinois 60602

Re: An ordinance to use and maintain a portion of the public right-of-way for **two (2) awning(s)** for **CVS/PHARMACY #2809**, adjacent to the premises known as **2815 N. Western Ave.**.

Dear Alderman **Proco Joe Moreno**:

The applicant referenced above has requested the use of the public right-of-way for a **awning(s)**. An ordinance has been prepared by the Department of Business Affairs and Consumer Protection – Business Assistance Center - Public Way Use Unit for presentation to the City Council. Because this request was made for properties located in your ward, as approved by you as per the attached, I respectfully request that you introduce the attached ordinance at the next City Council meeting.

If you have any questions regarding this ordinance, please contact Anthony Bertuca at (312) 744-5506.

Department of Business Affairs and Consumer Protection

City of Chicago

O2013-8745

Office of the City Clerk

Document Tracking Sheet

Meeting Date:	11/13/2013
Sponsor(s):	Moreno (1)
Type:	Ordinance
Title:	Awning(s) for Garden Gourmet Market
Committee(s) Assignment:	Committee on Transportation and Public Way

ORDINANCE
GARDEN GOURMET MARKET
Acct. No. 366903 - 1
Permit No. 1098332

Be It Ordained by the City Council of the City of Chicago:

SECTION 1. Permission and authority are hereby given and granted to GARDEN GOURMET MARKET, upon the terms and subject to the conditions of this ordinance to maintain and use, as now constructed, one (1) Awning(s) projecting over the public right-of-way adjacent to its premises known as 1130 N. Ashland Ave..

Said Awning(s) at N. Ashland measure(s):
One (1) at twenty-three (23) feet in length, and two (2) feet in width for a total of forty-six (46) square feet.

The location of said privilege shall be as shown on prints kept on file with the Department of Business Affairs and Consumer Protection and the Office of the City Clerk.

Said privilege shall be constructed in accordance with plans and specifications approved by the Zoning Department - Signs.

This grant of privilege in the public way shall be subject to the provisions of Section 10-28-015 and all other required provisions of the Municipal Code of Chicago.

The grantee shall pay to the City of Chicago as compensation for the privilege #1098332 herein granted the sum of fifty ($50.00) per annum in advance.

A 25% penalty will be added for payments received after due date.

The permit holder agrees to hold the City of Chicago harmless for any damage, relocation or replacement costs associated with damage, relocation or removal of private property caused by the City performing work in the public way.

Authority herein given and granted for a period of five (5) years from and after Date of Passage.

Alderman _____

Proco Joe Moreno 1st Ward


APPLICATION TO USE THE PUBLIC RIGHT OF WAY

EXAMPLE OF CANOPY/AWNING DRAWING

CANOPY DRAWINGS

PROPERTY LOCATION: 1130 N. Ashland Chicago IL 60622

ORGANIZATION'S NAME: Garden Gourmet Market

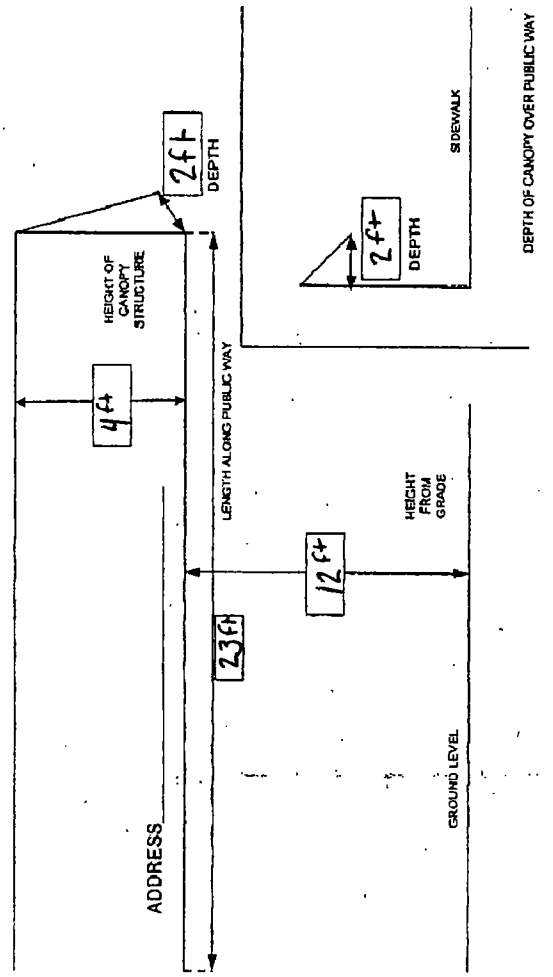

Department of Business Affairs and Consumer Protection
Business Assistance Center - Public Way Use Unit
City Hall - 121 N. LaSalle Street, Room 800 • Chicago, IL 60602
(312)-74-GOBIZ (312-744-6249) • (312) 744-1944 (TTY)
http://www.cityofchicago.org/bacp

11/13/2013

Alderman **Proco Joe Moreno**
Ward # **01**
City of Chicago
City Hall, Room **300**
121 North LaSalle Street
Chicago, Illinois 60602

Re: An ordinance to use and maintain a portion of the public right-of-way for **one (1) awning(s)** for **GARDEN GOURMET MARKET**, adjacent to the premises known as **1130 N. Ashland Ave.**.

Dear Alderman **Proco Joe Moreno**:

The applicant referenced above has requested the use of the public right-of-way for a **awning(s)**. An ordinance has been prepared by the Department of Business Affairs and Consumer Protection – Business Assistance Center - Public Way Use Unit for presentation to the City Council. Because this request was made for properties located in your ward, as approved by you as per the attached, I respectfully request that you introduce the attached ordinance at the next City Council meeting.

If you have any questions regarding this ordinance, please contact Anthony Bertuca at (312) 744-5506.

Department of Business Affairs and Consumer Protection

City of Chicago

O2013-8747

Office of the City Clerk

Document Tracking Sheet

Meeting Date:	11/13/2013
Sponsor(s):	Moreno (1)
Type:	Ordinance
Title:	Awning(s) forPizano's Pizza & Pasta On Division
Committee(s) Assignment:	Committee on Transportation and Public Way

ORDINANCE
PIZANO's PIZZA & PASTA ON DIVISION
Acct. No. 362346 - 3
Permit No. 1102130

Be It Ordained by the City Council of the City of Chicago:

SECTION 1. Permission and authority are hereby given and granted to PIZANO's PIZZA & PASTA ON DIVISION, upon the terms and subject to the conditions of this ordinance to construct, install, maintain and use one (1) Awning(s) projecting over the public right-of-way adjacent to its premises known as 2056 W. Division St..

Said Awning(s) at W. Division measure(s):
One (1) at sixty-two (62) feet in length, and three (3) feet in width for a total of one hundred eighty-six (186) square feet.

The location of said privilege shall be as shown on prints kept on file with the Department of Business Affairs and Consumer Protection and the Office of the City Clerk.

Said privilege shall be constructed in accordance with plans and specifications approved by the Zoning Department - Signs.

This grant of privilege in the public way shall be subject to the provisions of Section 10-28-015 and all other required provisions of the Municipal Code of Chicago.

The grantee shall pay to the City of Chicago as compensation for the privilege #1102130 herein granted the sum of eighty-seven ($87.00) per annum in advance.

A 25% penalty will be added for payments received after due date.

The permit holder agrees to hold the City of Chicago harmless for any damage, relocation or replacement costs associated with damage, relocation or removal of private property caused by the City performing work in the public way.


Authority herein given and granted for a period of five (5) years from and after Date of Passage.


Alderman _____

Proco Joe Moreno 1st Ward

AWNING WITH TUBULAR ALUMINUM SKELETON, FABRICATE AND INSTALL:

62 ft wide

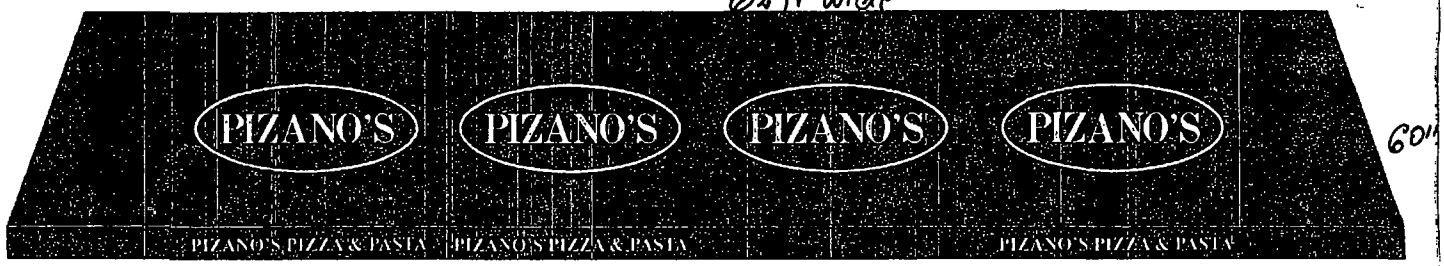


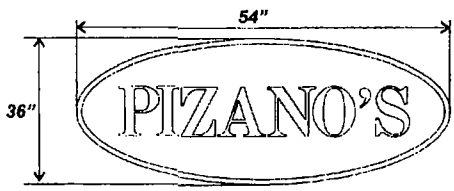







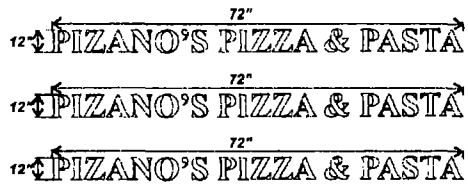

Total: 72 Sq ft

tfasigns 5500 N. Kedzie Ave Chicago, IL 60625 773-267-6007 | sales@tfasigns.com	Client Name: Pizano's Location: 2056 W. Division St Chicago, IL 60622	Start Date: Last Revision: Job#: Drawing#: Page:	Client Approval Landlord Approval	Sales Rep: Designer:

Department of Business Affairs and Consumer Protection
Business Assistance Center - Public Way Use Unit
City Hall - 121 N. LaSalle Street, Room 800 • Chicago, IL 60602
(312)-74-GOBIZ (312-744-6249) • (312) 744-1944 (TTY)
http://www.cityofchicago.org/bacp

11/13/2013

Alderman **Proco Joe Moreno**
Ward # **01**
City of Chicago
City Hall, Room **300**
121 North LaSalle Street
Chicago, Illinois 60602

Re: An ordinance to use and maintain a portion of the public right-of-way for **one (1) awning(s)** for **PIZANO's PIZZA & PASTA ON DIVISION**, adjacent to the premises known as **2056 W. Division St.**.

Dear Alderman **Proco Joe Moreno**:

The applicant referenced above has requested the use of the public right-of-way for a **awning(s)**. An ordinance has been prepared by the Department of Business Affairs and Consumer Protection – Business Assistance Center - Public Way Use Unit for presentation to the City Council. Because this request was made for properties located in your ward, as approved by you as per the attached, I respectfully request that you introduce the attached ordinance at the next City Council meeting.

If you have any questions regarding this ordinance, please contact Anthony Bertuca at (312) 744-5506.

Department of Business Affairs and Consumer Protection

City of Chicago

O2013-8749

Office of the City Clerk

Document Tracking Sheet

Meeting Date:	11/13/2013
Sponsor(s):	Moreno (1)
Type:	Ordinance
Title:	Awning(s) for State Farm Insurance
Committee(s) Assignment:	Committee on Transportation and Public Way

ORDINANCE
STATE FARM INSURANCE
Acct. No. 310694 - 2
Permit No. 1109167

Be It Ordained by the City Council of the City of Chicago:

SECTION 1. Permission and authority are hereby given and granted to STATE FARM INSURANCE, upon the terms and subject to the conditions of this ordinance to maintain and use, as now constructed, one (1) Awning(s) projecting over the public right-of-way adjacent to its premises known as 2332 W. Belmont Ave..

Said Awning(s) at W BELMONT AVE measure(s):
One (1) at sixteen (16) feet in length, and three point three three (3.33) feet in width for a total of fifty-three point two eight (53.28) square feet.

The location of said privilege shall be as shown on prints kept on file with the Department of Business Affairs and Consumer Protection and the Office of the City Clerk.

Said privilege shall be constructed in accordance with plans and specifications approved by the Zoning Department - Signs.

This grant of privilege in the public way shall be subject to the provisions of Section 10-28-015 and all other required provisions of the Municipal Code of Chicago.

The grantee shall pay to the City of Chicago as compensation for the privilege #1109167 herein granted the sum of fifty ($50.00) per annum in advance.


A 25% penalty will be added for payments received after due date.


The permit holder agrees to hold the City of Chicago harmless for any damage, relocation or replacement costs associated with damage, relocation or removal of private property caused by the City performing work in the public way.

Authority herein given and granted for a period of five (5) years from and after 10/08/2013.


Alderman _____


Proco Joe Moreno 1st Ward

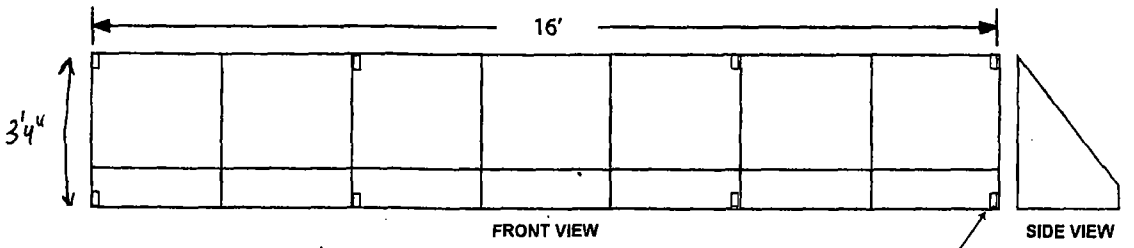

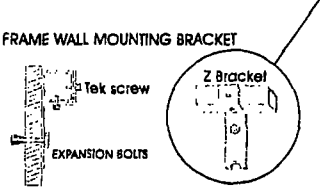

Awning frames can easily be mounted with these bracket.
Made from 3/16 in hot rolled steel.
Two holes spaced equally for lagging into mortar are-
Provided to secure bracket to wall. There is also a 3/16 in. Lag screw.
Dare a tek screw for fastening the frame. Will accommodate a 3/8 in. Lag screw

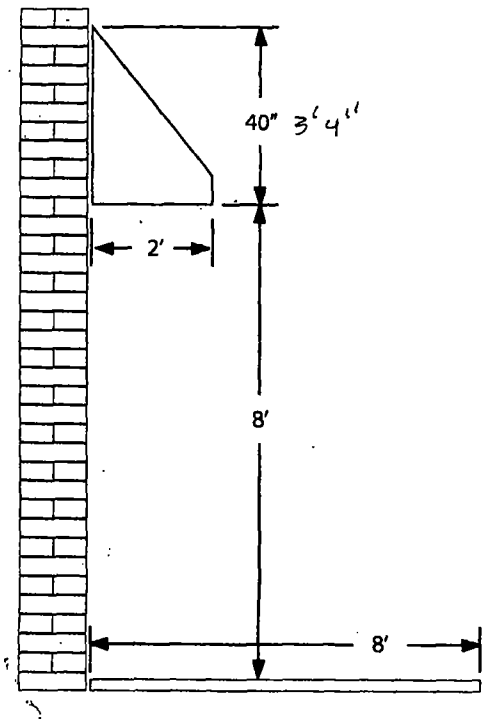

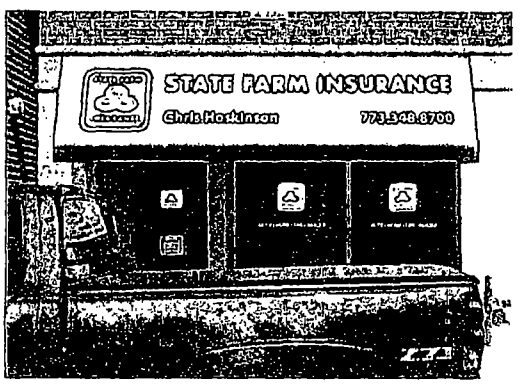

Department of Business Affairs and Consumer Protection
Business Assistance Center - Public Way Use Unit
City Hall - 121 N. LaSalle Street, Room 800 • Chicago, IL 60602
(312)-74-GOBIZ (312-744-6249) • (312) 744-1944 (TTY)
http://www.cityofchicago.org/bacp

11/13/2013

Alderman **Proco Joe Moreno**
Ward # **01**
City of Chicago
City Hall, Room **300**
121 North LaSalle Street
Chicago, Illinois 60602

Re: An ordinance to use and maintain a portion of the public right-of-way for **one (1) awning(s)** for **STATE FARM INSURANCE**, adjacent to the premises known as **2332 W. Belmont Ave.**.

Dear Alderman **Proco Joe Moreno**:

The applicant referenced above has requested the use of the public right-of-way for a **awning(s)**. An ordinance has been prepared by the Department of Business Affairs and Consumer Protection – Business Assistance Center - Public Way Use Unit for presentation to the City Council. Because this request was made for properties located in your ward, as approved by you as per the attached, I respectfully request that you introduce the attached ordinance at the next City Council meeting.

If you have any questions regarding this ordinance, please contact Anthony Bertuca at (312) 744-5506.

Department of Business Affairs and Consumer Protection

City of Chicago

O2013-8575

Office of the City Clerk

Document Tracking Sheet

Meeting Date:	11/13/2013
Sponsor(s):	Fioretti (2)
Type:	Ordinance
Title:	Awning(s) for Printers Square Condo Assn., The
Committee(s) Assignment:	Committee on Transportation and Public Way

ORDINANCE
THE PRINTERS SQUARE CONDOMINIUM ASSOCIATION
Acct. No. 334164 - 1
Permit No. 1109297

Be It Ordained by the City Council of the City of Chicago:

SECTION 1. Permission and authority are hereby given and granted to THE PRINTERS SQUARE CONDOMINIUM ASSOCIATION, upon the terms and subject to the conditions of this ordinance to maintain and use, as now constructed, thirty (30) Awning(s) projecting over the public right-of-way adjacent to its premises known as 620-780 S. Federal St..

Said Awning(s) at 620-640 S. Federal Street measure(s):
Two (2) at twelve point one seven (12.17) feet in length, and five (5) feet in width for a total of one hundred twenty-one point seven (121.7) square feet.
One (1) at twenty-three point five (23.5) feet in length, and five (5) feet in width for a total of one hundred seventeen point five (117.5) square feet.
Four (4) at fourteen point six seven (14.67) feet in length, and five (5) feet in width for a total of two hundred ninety-three point four (293.4) square feet.

Said Awning(s) at 640-700 S. Federal Street measure(s):
Three (3) at twelve point one seven (12.17) feet in length, and five (5) feet in width for a total of one hundred eighty-two point five five (182.55) square feet.
Three (3) at fourteen point six seven (14.67) feet in length, and five (5) feet in width for a total of two hundred twenty point zero five (220.05) square feet.
One (1) at twenty-three point five (23.5) feet in length, and five (5) feet in width for a total of one hundred seventeen point five (117.5) square feet.

Said Awning(s) at 700-780 S. Federal Street measure(s):
Three (3) at twelve (12) feet in length, and four point six seven (4.67) feet in width for a total of one hundred sixty-eight point one two (168.12) square feet.
Three (3) at fourteen point six seven (14.67) feet in length, and four point six seven (4.67) feet in width for a total of two hundred five point five three (205.53) square feet.
One (1) at twenty-three point five (23.5) feet in length, and four point six seven (4.67) feet in width for a total of one hundred nine point seven five (109.75) square feet.

Said Awning(s) at 780 S. Federal Street & W. Polk Street measure(s):
One (1) at fourteen point six seven (14.67) feet in length, and four point six seven (4.67) feet in width for a total of sixty-eight point five one (68.51) square feet.
One (1) at twelve point one seven (12.17) feet in length, and four point six seven (4.67) feet in width for a total of fifty-six point eight three (56.83) square feet.
Two (2) at sixteen point nine two (16.92) feet in length, and four point six seven (4.67) feet in width for a total of one hundred fifty-eight point zero three (158.03) square feet.

Said Awning(s) at W. Polk Street measure(s):
One (1) at eight (8) feet in length, and four point six seven (4.67) feet in width for a total of thirty-seven point three six (37.36) square feet.
Four (4) at eleven (11) feet in length, and four point six seven (4.67) feet in width for a total of two hundred five point four eight (205.48) square feet.

The location of said privilege shall be as shown on prints kept on file with the Department of Business Affairs and Consumer Protection and the Office of the City Clerk.

Said privilege shall be constructed in accordance with plans and specifications approved by the Zoning Department - Signs.

This grant of privilege in the public way shall be subject to the provisions of Section 10-28-015 and all other required provisions of the Municipal Code of Chicago.

The grantee shall pay to the City of Chicago as compensation for the privilege #1109297 herein granted the sum of one hundred seventy-five ($175.00) per annum in advance.

A 25% penalty will be added for payments received after due date.


The permit holder agrees to hold the City of Chicago harmless for any damage, relocation or replacement costs associated with damage, relocation or removal of private property caused by the City performing work in the public way.

Authority herein given and granted for a period of five (5) years from and after 11/19/2013.


Alderman _____

Bob Fioretti 2nd Ward


640 - 620 S. FEDERAL

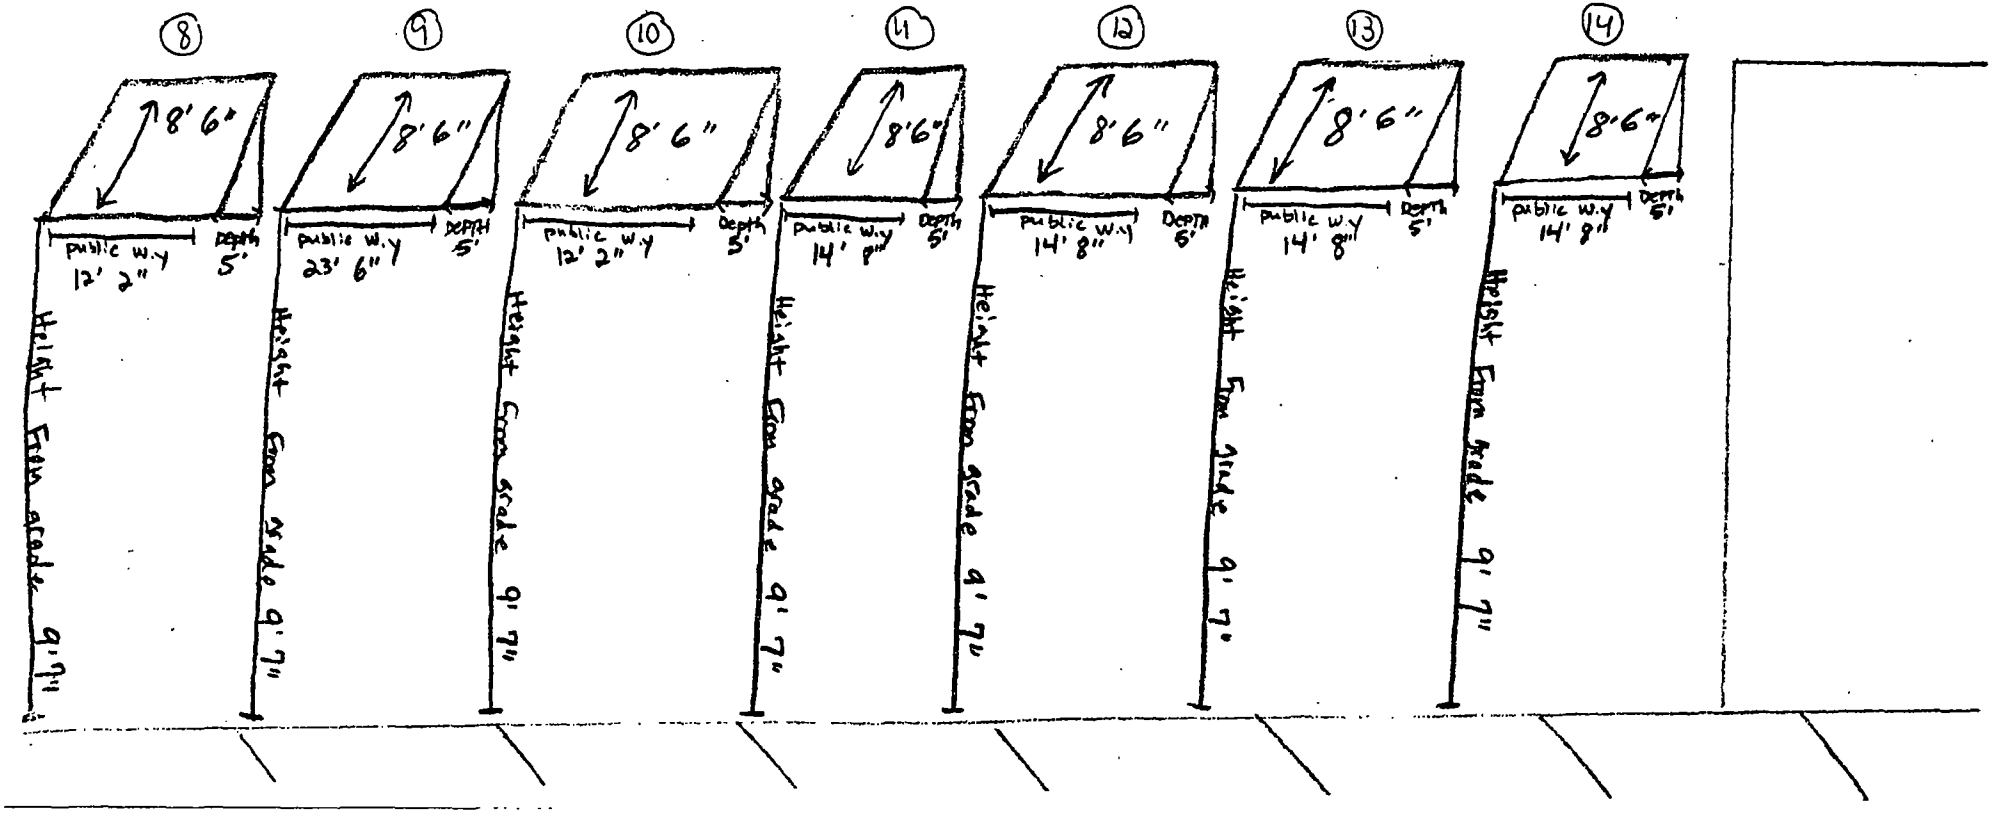


700 – 640 S. FEDERAL

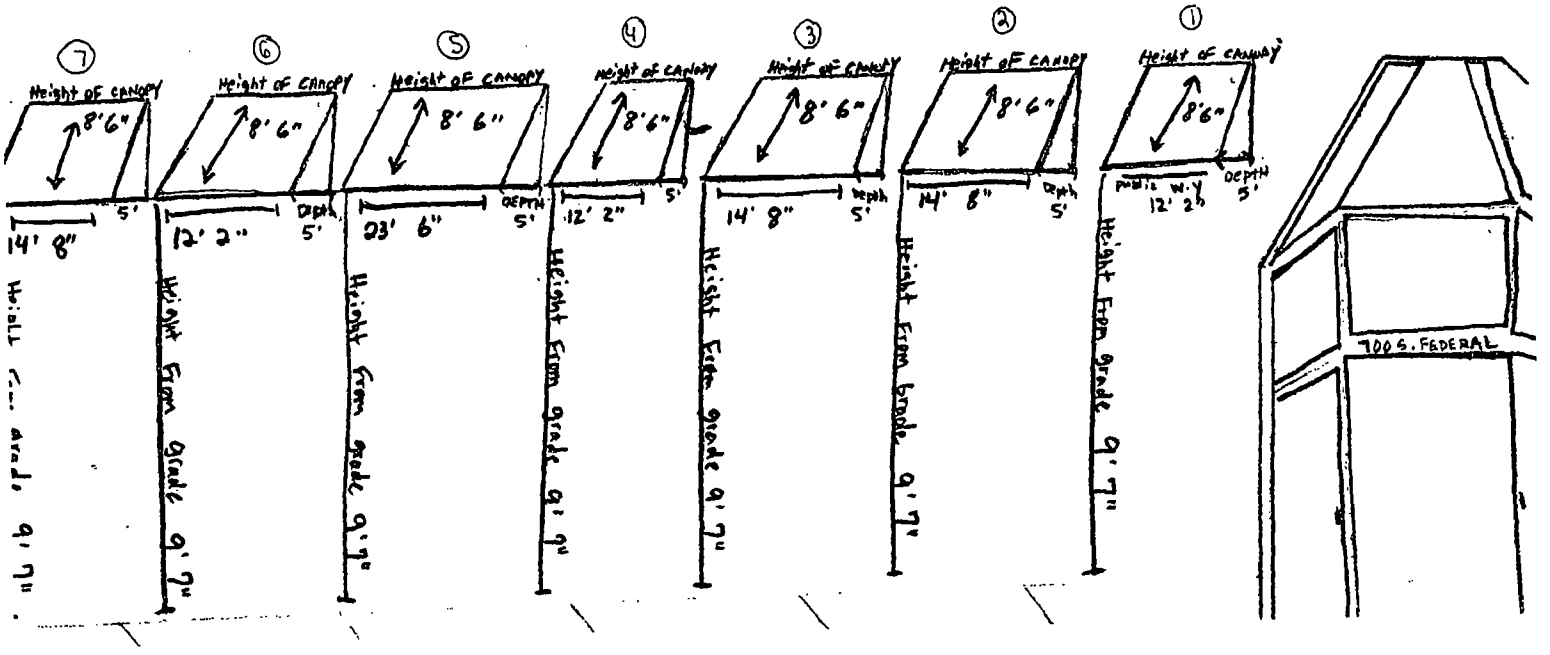


700 – 780 S. FEDERAL

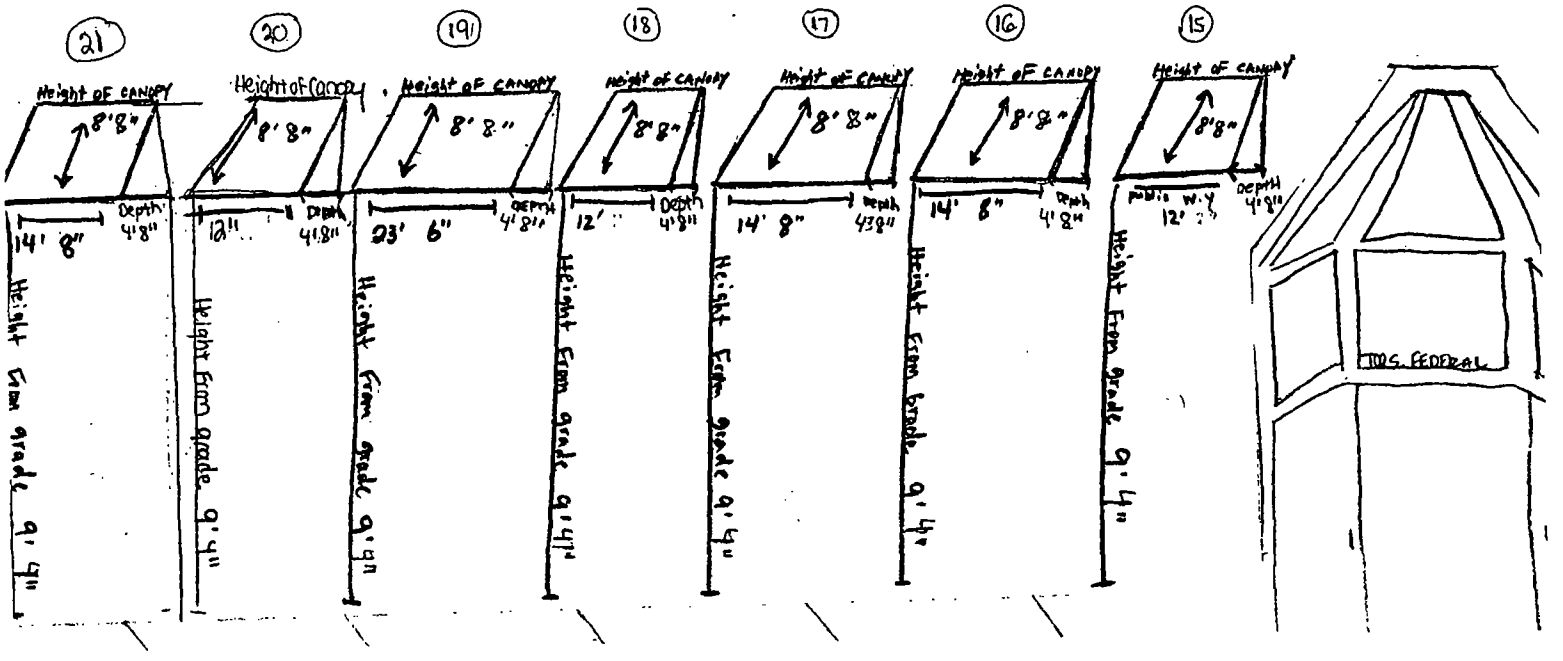

780 S. FEDERAL TO POLK STREET

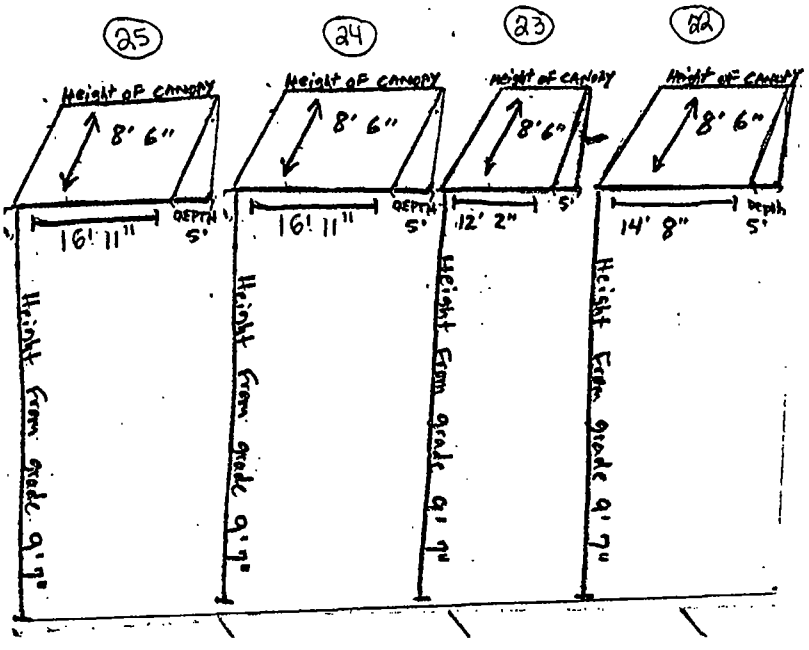

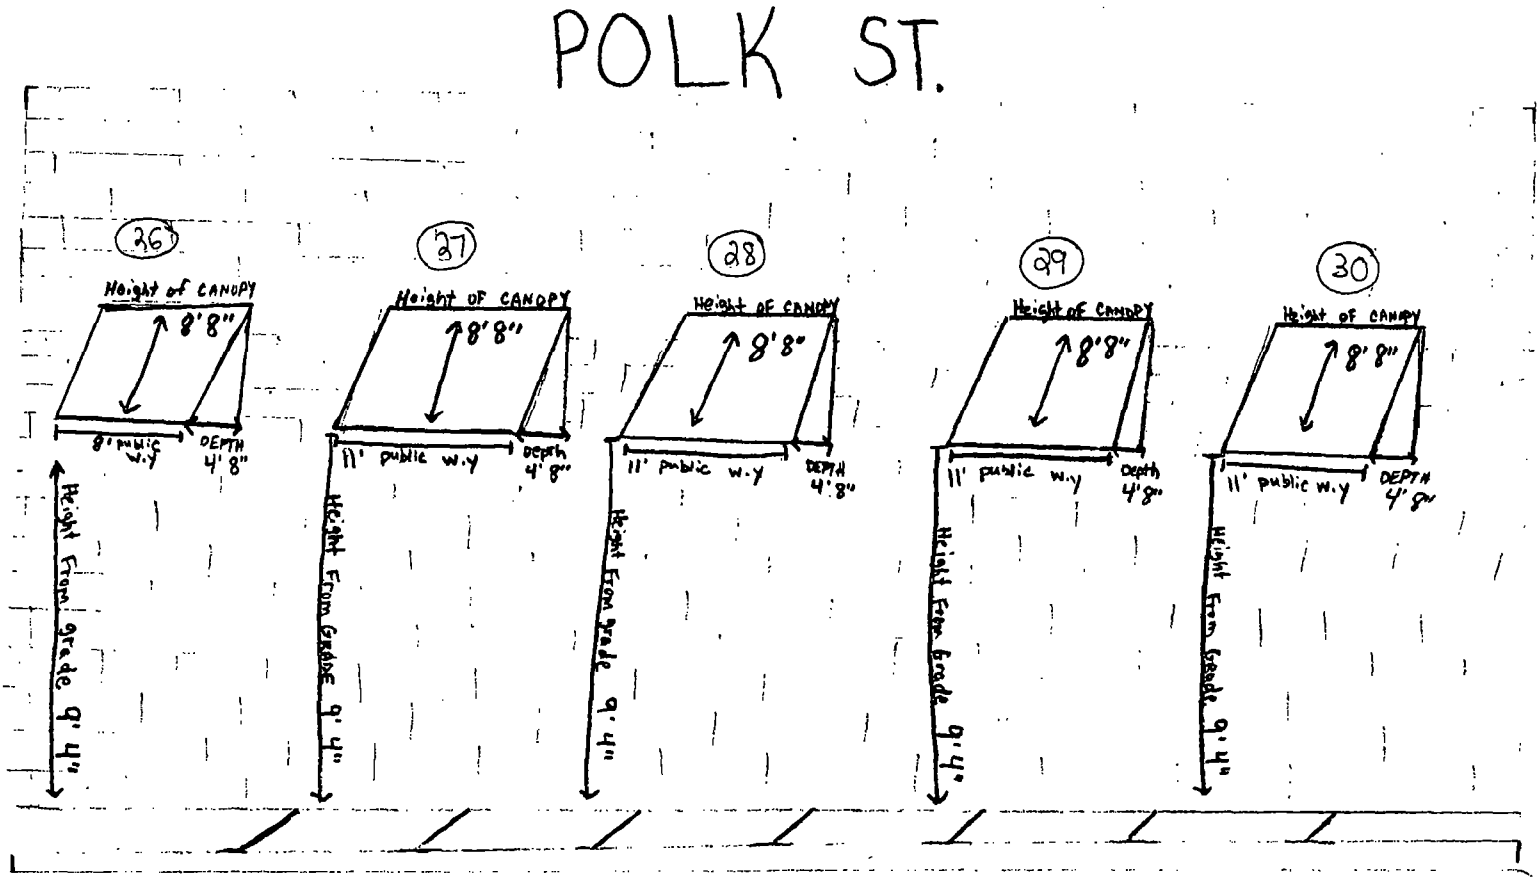
POLK ST.
26
Height of CANOPY
8'8"
8' public w.y
DEPTH 4'8"
Height From grade 9'4"
27
Height OF CANOPY
8'8"
11' public w.y
Depth 4'8"
Height From Grade 9'4"
28
Height OF CANOPY
8'8"
11' public w.y
DEPTH 4'8"
Height From grade 9'4"
29
Height OF CANOPY
8'8"
11' public w.y
Depth 4'8"
Height From Grade 9'4"
30
Height of CANOPY
8'8"
11' public w.y
DEPTH 4'8"
Height From Grade 9'4"

Department of Business Affairs and Consumer Protection
Business Assistance Center - Public Way Use Unit
City Hall - 121 N. LaSalle Street, Room 800 • Chicago, IL 60602
(312)-74-GOBIZ (312-744-6249) • (312) 744-1944 (TTY)
http://www.cityofchicago.org/bacp

11/13/2013

Alderman **Bob Fioretti**
Ward # **02**
City of Chicago
City Hall, Room **300**
121 North LaSalle Street
Chicago, Illinois 60602

Re: An ordinance to use and maintain a portion of the public right-of-way for **thirty (30) awning(s)** for **THE PRINTERS SQUARE CONDOMINIUM ASSOCIATION**, adjacent to the premises known as **620-780 S. Federal St.**.

Dear Alderman **Bob Fioretti**:

The applicant referenced above has requested the use of the public right-of-way for a **awning(s)**. An ordinance has been prepared by the Department of Business Affairs and Consumer Protection – Business Assistance Center - Public Way Use Unit for presentation to the City Council. Because this request was made for properties located in your ward, as approved by you as per the attached, I respectfully request that you introduce the attached ordinance at the next City Council meeting.

If you have any questions regarding this ordinance, please contact Anthony Bertuca at (312) 744-5506.

Department of Business Affairs and Consumer Protection

City of Chicago

O2013-8755

Office of the City Clerk

Document Tracking Sheet

Meeting Date:	11/13/2013
Sponsor(s):	Fioretti (2)
Type:	Ordinance
Title:	Awning(s) for Fairlife
Committee(s) Assignment:	Committee on Transportation and Public Way

ORDINANCE
FAIRLIFE
Acct. No. 384721 - 1
Permit No. 1109118

Be It Ordained by the City Council of the City of Chicago:

SECTION 1. Permission and authority are hereby given and granted to FAIRLIFE, upon the terms and subject to the conditions of this ordinance to construct, install, maintain and use one (1) Awning(s) projecting over the public right-of-way adjacent to its premises known as 1001 W. Adams St..

Said Awning(s) at W ADAMS ST measure(s):
One (1) at five (5) feet in length, and two (2) feet in width for a total of ten (10) square feet.

The location of said privilege shall be as shown on prints kept on file with the Department of Business Affairs and Consumer Protection and the Office of the City Clerk.

Said privilege shall be constructed in accordance with plans and specifications approved by the Zoning Department - Signs.

This grant of privilege in the public way shall be subject to the provisions of Section 10-28-015 and all other required provisions of the Municipal Code of Chicago.

The grantee shall pay to the City of Chicago as compensation for the privilege #1109118 herein granted the sum of fifty ($50.00) per annum in advance.

A 25% penalty will be added for payments received after due date.


The permit holder agrees to hold the City of Chicago harmless for any damage, relocation or replacement costs associated with damage, relocation or removal of private property caused by the City performing work in the public way.

Authority herein given and granted for a period of five (5) ~~years from~~ and after Date of Passage.


Alderman _____

Bob Fioretti 2nd Ward


Rendering

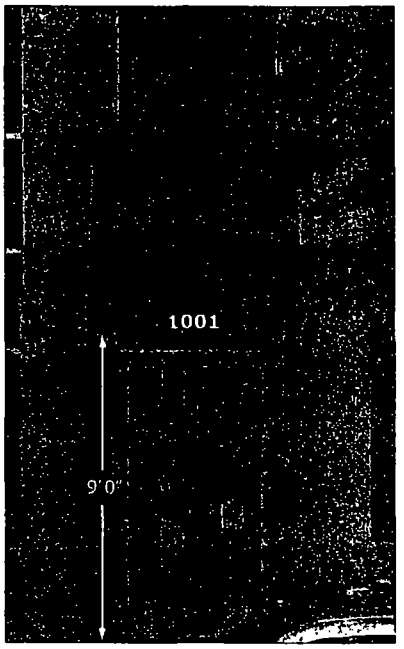

End view

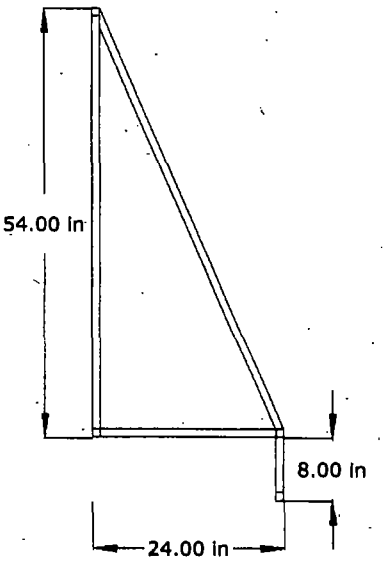

Isometric view

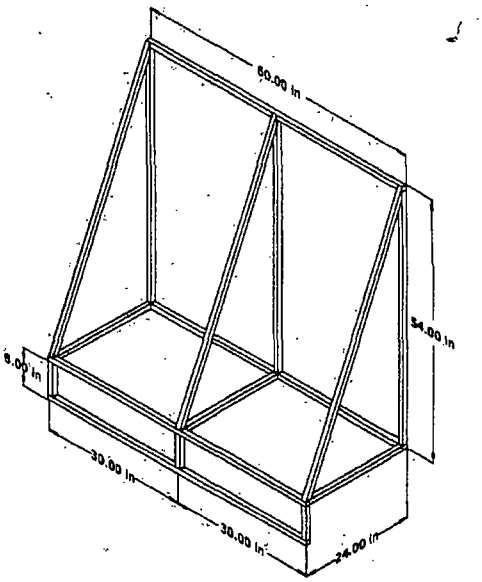

Notes:

Render depicts awning with Black Sunbrella fabric and address number on valance.

Awning frame is constructed of 1"x1" extruded, welded aluminum, using staple-in fabric.

Frame dimensions: 4'6" Drop, 2' Projection, 5' Wide, 8" Rigid Valance.

Bottom of awing is 9' from grade

ATTENTION: PROOF ALL DRAWINGS CAREFULLY! IT IS THE RESPONSIBILITY OF THE CUSTOMER TO APPROVE COLOR, STYLE, SHAPE, PROPORTION OF GRAPHICS AND LOGOS, AND SPELLING OF TRADEMARKS AND SERVICEMARKS

ASL Awning Sign & Lighting Group, Inc.

We've got you covered!

Project/Location:
FairLife
1001 West Adams
Chicago, IL

ACCOUNT REP: KENT WEBER
PROJECT MANAGER: KENT STONEBURNER
DRAWN BY: E. SADDLER

ALL ELECTRICAL SIGNS ARE TO COMPLY WITH U.L. 48 AND ARTICLE 600 OF THE N. E. C. STANDARDS, INCLUDING THE PROPER GROUNDING AND BONDING OF ALL SIGNS.

DATE: 09/21/2013
SCALE:
SHEET #:
DESIGN ORDER #:
FILE NAME:

REVISIONS:

CLIENT APPROVAL DATE:
LANDLORD APPROVAL DATE:

This original drawing is provided as part of a planned project and is not to be exhibited, copied or reproduced without the written permission of Awning Sign & Lighting Group, Inc or its authorized agent. © 2012

Department of Business Affairs and Consumer Protection
Business Assistance Center - Public Way Use Unit
City Hall - 121 N. LaSalle Street, Room 800 • Chicago, IL 60602
(312)-74-GOBIZ (312-744-6249) • (312) 744-1944 (TTY)
http://www.cityofchicago.org/bacp

11/13/2013

Alderman **Bob Fioretti**
Ward # **02**
City of Chicago
City Hall, Room **300**
121 North LaSalle Street
Chicago, Illinois 60602

Re: An ordinance to use and maintain a portion of the public right-of-way for **one (1) awning(s)** for **FAIRLIFE**, adjacent to the premises known as **1001 W. Adams St..**

Dear Alderman **Bob Fioretti**:

The applicant referenced above has requested the use of the public right-of-way for a **awning(s)**. An ordinance has been prepared by the Department of Business Affairs and Consumer Protection – Business Assistance Center - Public Way Use Unit for presentation to the City Council. Because this request was made for properties located in your ward, as approved by you as per the attached, I respectfully request that you introduce the attached ordinance at the next City Council meeting.

If you have any questions regarding this ordinance, please contact Anthony Bertuca at (312) 744-5506.

Department of Business Affairs and Consumer Protection

City of Chicago

O2013-8756

Office of the City Clerk

Document Tracking Sheet

Meeting Date:	11/13/2013
Sponsor(s):	Dowell (3)
Type:	Ordinance
Title:	Awning(s) for Sugars Plus
Committee(s) Assignment:	Committee on Transportation and Public Way

ORDINANCE
SUGARS PLUS
Acct. No. 290411 - 1
Permit No. 1109048

Be It Ordained by the City Council of the City of Chicago:

SECTION 1. Permission and authority are hereby given and granted to SUGARS PLUS, upon the terms and subject to the conditions of this ordinance to maintain and use, as now constructed, two (2) Awning(s) projecting over the public right-of-way adjacent to its premises known as 525 E. 47th St..

Said Awning(s) at E 47TH ST measure(s):
One (1) at twelve point five eight (12.58) feet in length, and three point five (3.5) feet in width for a total of forty-four point zero three (44.03) square feet.

Said Awning(s) at E 47TH ST measure(s):
One (1) at sixteen (16) feet in length, and three point five (3.5) feet in width for a total of fifty-six (56) square feet.

The location of said privilege shall be as shown on prints kept on file with the Department of Business Affairs and Consumer Protection and the Office of the City Clerk.

Said privilege shall be constructed in accordance with plans and specifications approved by the Zoning Department - Signs.

This grant of privilege in the public way shall be subject to the provisions of Section 10-28-015 and all other required provisions of the Municipal Code of Chicago.

The grantee shall pay to the City of Chicago as compensation for the privilege #1109048 herein granted the sum of one hundred ($100.00) per annum in advance.

A 25% penalty will be added for payments received after due date.


The permit holder agrees to hold the City of Chicago harmless for any damage, relocation or replacement costs associated with damage, relocation or removal of private property caused by the City performing work in the public way.

Authority herein given and granted for a period of five (5) years from and after 09/10/2013.

Alderman Pat Dowell

Pat Dowell 3rd Ward

1339
3612

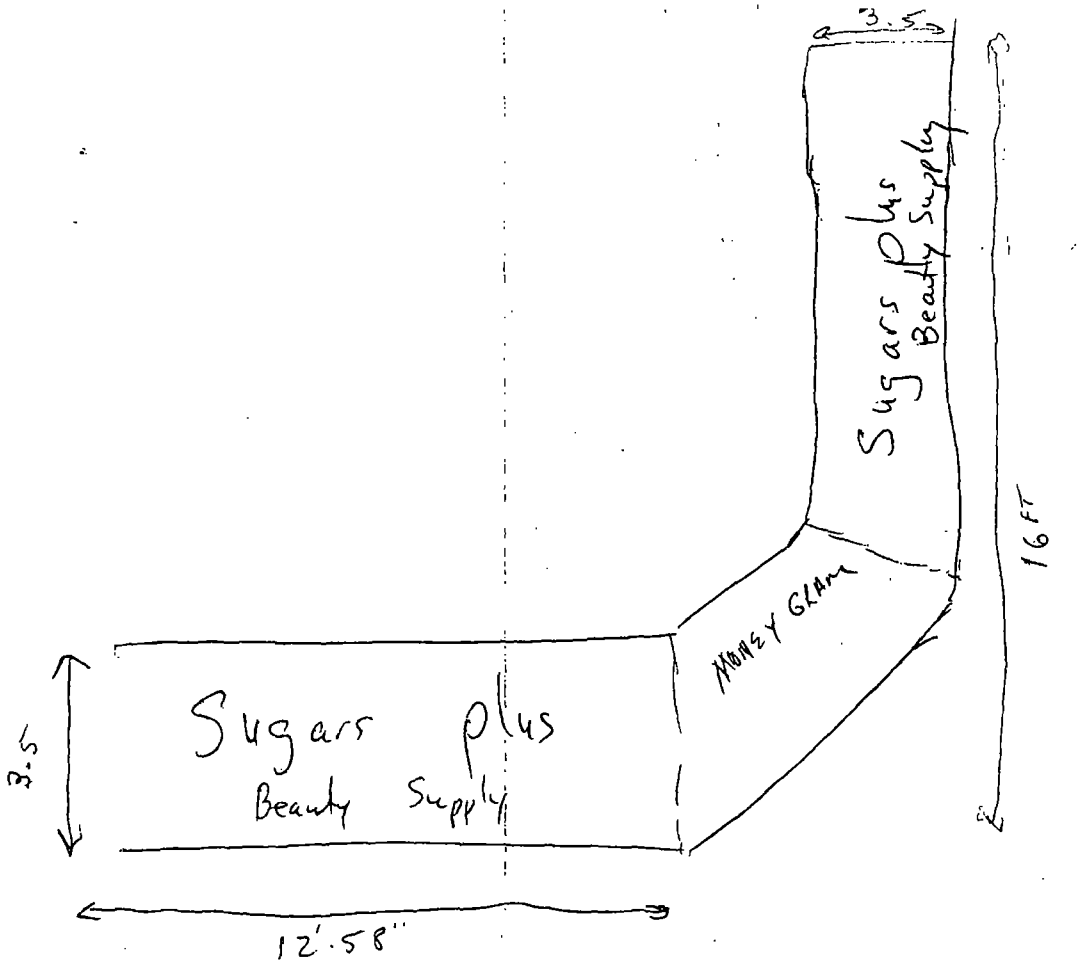
3.5
Sugars plus
Beauty Supply
16 FT
MONEY GRAM
Sugars plus
Beauty Supply
3.5
12'.5 8"

Department of Business Affairs and Consumer Protection
Business Assistance Center - Public Way Use Unit
City Hall - 121 N. LaSalle Street, Room 800 • Chicago, IL 60602
(312)-74-GOBIZ (312-744-6249) • (312) 744-1944 (TTY)
http://www.cityofchicago.org/bacp

11/13/2013

Alderman **Pat Dowell**
Ward # **03**
City of Chicago
City Hall, Room **300**
121 North LaSalle Street
Chicago, Illinois 60602

Re: An ordinance to use and maintain a portion of the public right-of-way for **two (2) awning(s)** for **SUGARS PLUS**, adjacent to the premises known as **525 E. 47th St.**.

Dear Alderman **Pat Dowell**:

The applicant referenced above has requested the use of the public right-of-way for a **awning(s)**. An ordinance has been prepared by the Department of Business Affairs and Consumer Protection – Business Assistance Center - Public Way Use Unit for presentation to the City Council. Because this request was made for properties located in your ward, as approved by you as per the attached, I respectfully request that you introduce the attached ordinance at the next City Council meeting.

If you have any questions regarding this ordinance, please contact Anthony Bertuca at (312) 744-5506.

Department of Business Affairs and Consumer Protection

City of Chicago

O2013-8757

Office of the City Clerk

Document Tracking Sheet

Meeting Date:	11/13/2013
Sponsor(s):	Burns (4)
Type:	Ordinance
Title:	Awning(s) for Cleopatra Hair Designs
Committee(s) Assignment:	Committee on Transportation and Public Way

ORDINANCE
CLEOPATRA HAIR DESIGNS
Acct. No. 332227 - 1
Permit No. 1109106

Be It Ordained by the City Council of the City of Chicago:

SECTION 1. Permission and authority are hereby given and granted to CLEOPATRA HAIR DESIGNS, upon the terms and subject to the conditions of this ordinance to maintain and use, as now constructed, one (1) Awning(s) projecting over the public right-of-way adjacent to its premises known as 1316 E. 53rd St..

Said Awning(s) at E 53RD ST measure(s):
One (1) at fifteen point five eight (15.58) feet in length, and four (4) feet in width for a total of sixty-two point three two (62.32) square feet.

The location of said privilege shall be as shown on prints kept on file with the Department of Business Affairs and Consumer Protection and the Office of the City Clerk.

Said privilege shall be constructed in accordance with plans and specifications approved by the Zoning Department - Signs.

This grant of privilege in the public way shall be subject to the provisions of Section 10-28-015 and all other required provisions of the Municipal Code of Chicago.

The grantee shall pay to the City of Chicago as compensation for the privilege #1109106 herein granted the sum of fifty ($50.00) per annum in advance.


A 25% penalty will be added for payments received after due date.

The permit holder agrees to hold the City of Chicago harmless for any damage, relocation or replacement costs associated with damage, relocation or removal of private property caused by the City performing work in the public way.

Authority herein given and granted for a period of five (5) years from and after 10/08/2013.

Alderman _____

William D. Burns 4th Ward

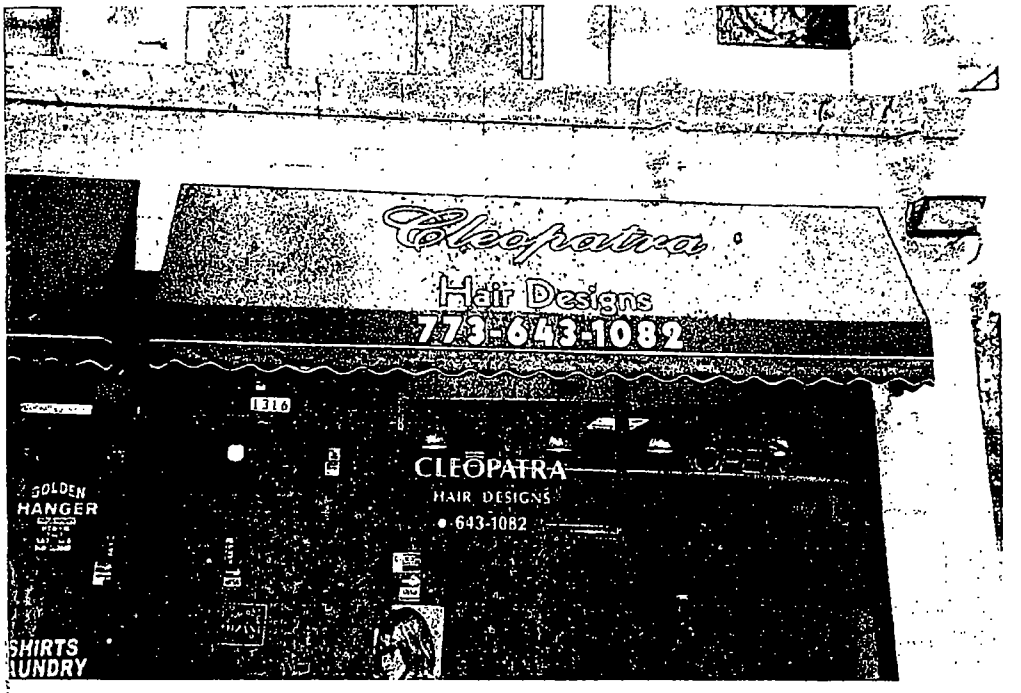
Cleopatra
Hair Designs
773-643-1082
1316
CLEOPATRA
HAIR DESIGNS
643-1082
GOLDEN
HANGER
SHIRTS
LAUNDRY

Department of Business Affairs and Consumer Protection
Business Assistance Center - Public Way Use Unit
City Hall - 121 N. LaSalle Street, Room 800 • Chicago, IL 60602
(312)-74-GOBIZ (312-744-6249) • (312) 744-1944 (TTY)
http://www.cityofchicago.org/bacp

11/13/2013

Alderman **William D. Burns**
Ward # **04**
City of Chicago
City Hall, Room **300**
121 North LaSalle Street
Chicago, Illinois 60602

Re: An ordinance to use and maintain a portion of the public right-of-way for **one (1) awning(s)** for **CLEOPATRA HAIR DESIGNS**, adjacent to the premises known as **1316 E. 53rd St.**.

Dear Alderman **William D. Burns**:

The applicant referenced above has requested the use of the public right-of-way for a **awning(s)**. An ordinance has been prepared by the Department of Business Affairs and Consumer Protection – Business Assistance Center - Public Way Use Unit for presentation to the City Council. Because this request was made for properties located in your ward, as approved by you as per the attached, I respectfully request that you introduce the attached ordinance at the next City Council meeting.

If you have any questions regarding this ordinance, please contact Anthony Bertuca at (312) 744-5506.

Department of Business Affairs and Consumer Protection

City of Chicago

O2013-8758

Office of the City Clerk

Document Tracking Sheet

Meeting Date:	11/13/2013
Sponsor(s):	Burns (4)
Type:	Ordinance
Title:	Awning(s) for Golden Hangers Cleaners
Committee(s) Assignment:	Committee on Transportation and Public Way

ORDINANCE
GOLDEN HANGERS CLEANERS
Acct. No. 56603 - 1
Permit No. 1109104

Be It Ordained by the City Council of the City of Chicago:

SECTION 1. Permission and authority are hereby given and granted to GOLDEN HANGERS CLEANERS, upon the terms and subject to the conditions of this ordinance to maintain and use, as now constructed, one (1) Awning(s) projecting over the public right-of-way adjacent to its premises known as 1314 E. 53rd St..

Said Awning(s) at E 53RD ST measure(s):
One (1) at eleven point one seven (11.17) feet in length, and four (4) feet in width for a total of forty-four point six eight (44.68) square feet.

The location of said privilege shall be as shown on prints kept on file with the Department of Business Affairs and Consumer Protection and the Office of the City Clerk.

Said privilege shall be constructed in accordance with plans and specifications approved by the Zoning Department - Signs.

This grant of privilege in the public way shall be subject to the provisions of Section 10-28-015 and all other required provisions of the Municipal Code of Chicago.

The grantee shall pay to the City of Chicago as compensation for the privilege #1109104 herein granted the sum of fifty ($50.00) per annum in advance.

A 25% penalty will be added for payments received after due date.

The permit holder agrees to hold the City of Chicago harmless for any damage, relocation or replacement costs associated with damage, relocation or removal of private property caused by the City performing work in the public way.

Authority herein given and granted for a period of five (5) years from and after 10/08/2013.

Alderman _____

William D. Burns 4th Ward


Golden Hangers
773-684 2680
1315
GOLDEN
HANGER

Department of Business Affairs and Consumer Protection
Business Assistance Center - Public Way Use Unit
City Hall - 121 N. LaSalle Street, Room 800 • Chicago, IL 60602
(312)-74-GOBIZ (312-744-6249) • (312) 744-1944 (TTY)
http://www.cityofchicago.org/bacp

11/13/2013

Alderman **William D. Burns**
Ward # **04**
City of Chicago
City Hall, Room **300**
121 North LaSalle Street
Chicago, Illinois 60602

Re: An ordinance to use and maintain a portion of the public right-of-way for **one (1) awning(s)** for **GOLDEN HANGERS CLEANERS**, adjacent to the premises known as **1314 E. 53rd St.**.

Dear Alderman **William D. Burns**:

The applicant referenced above has requested the use of the public right-of-way for a **awning(s)**. An ordinance has been prepared by the Department of Business Affairs and Consumer Protection – Business Assistance Center - Public Way Use Unit for presentation to the City Council. Because this request was made for properties located in your ward, as approved by you as per the attached, I respectfully request that you introduce the attached ordinance at the next City Council meeting.

If you have any questions regarding this ordinance, please contact Anthony Bertuca at (312) 744-5506.

Department of Business Affairs and Consumer Protection

City of Chicago

O2013-8760

Office of the City Clerk

Document Tracking Sheet

Meeting Date:	11/13/2013
Sponsor(s):	Burns (4)
Type:	Ordinance
Title:	Awning(s) for Norman's
Committee(s) Assignment:	Committee on Transportation and Public Way

ORDINANCE
NORMAN'S
Acct. No. 218249 - 6
Permit No. 1109426

Be It Ordained by the City Council of the City of Chicago:

SECTION 1. Permission and authority are hereby given and granted to NORMAN'S, upon the terms and subject to the conditions of this ordinance to construct, install, maintain and use three (3) Awning(s) projecting over the public right-of-way adjacent to its premises known as 1001-1003 E. 43rd St..

Said Awning(s) at 43rd measure(s):
Two (2) at twelve (12) feet in length, and three (3) feet in width for a total of seventy-two (72) square feet.

Said Awning(s) at Ellis measure(s):
One (1) at twelve (12) feet in length, and three (3) feet in width for a total of thirty-six (36) square feet.

The location of said privilege shall be as shown on prints kept on file with the Department of Business Affairs and Consumer Protection and the Office of the City Clerk.

Said privilege shall be constructed in accordance with plans and specifications approved by the Zoning Department - Signs.

This grant of privilege in the public way shall be subject to the provisions of Section 10-28-015 and all other required provisions of the Municipal Code of Chicago.

The grantee shall pay to the City of Chicago as compensation for the privilege #1109426 herein granted the sum of one hundred fifty ($150.00) per annum in advance.

A 25% penalty will be added for payments received after due date.

The permit holder agrees to hold the City of Chicago harmless for any damage, relocation or replacement costs associated with damage, relocation or removal of private property caused by the City performing work in the public way.

Authority herein given and granted for a period of five (5) years from and after Date of Passage.

Alderman _____

William D. Burns 4th Ward


APPLICATION TO USE THE PUBLIC RIGHT OF WAY

EXAMPLE OF CANOPY/AWNING DRAWING

CANOPY DRAWINGS

PROPERTY LOCATION: 1001 E 43rd St

ORGANIZATION'S NAME: Nordic Holding Corp.

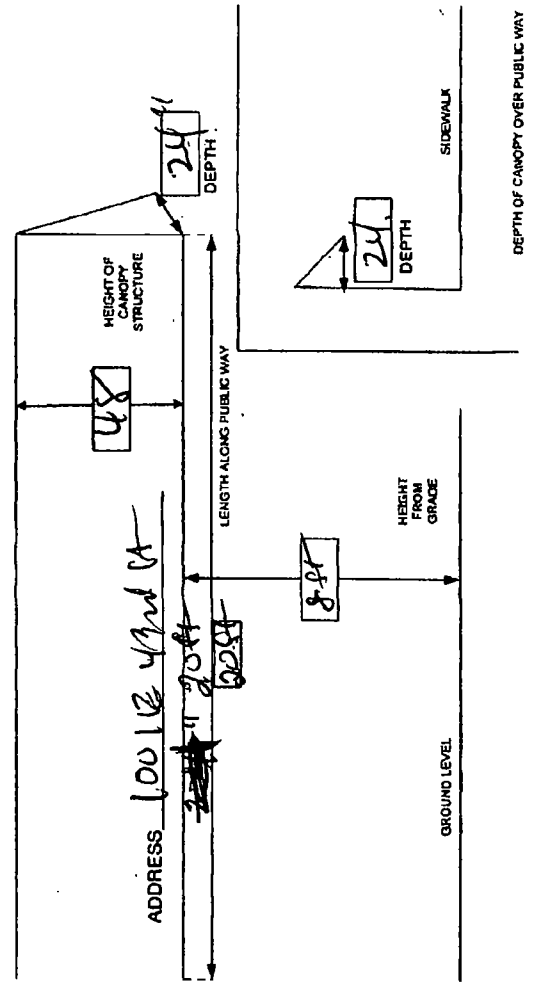

Department of Business Affairs and Consumer Protection
Business Assistance Center - Public Way Use Unit
City Hall - 121 N LaSalle Street, Room 800 • Chicago, IL 60602
(312)-74-GOBIZ (312-744-6249) • (312) 744-1944 (TTY)
http://www.cityofchicago.org/bacp

11/13/2013

Alderman **William D. Burns**
Ward # **04**
City of Chicago
City Hall, Room **300**
121 North LaSalle Street
Chicago, Illinois 60602

Re: An ordinance to use and maintain a portion of the public right-of-way for **three (3) awning(s)** for **NORMAN'S**, adjacent to the premises known as **1001-1003 E. 43rd St.**.

Dear Alderman **William D. Burns**:

The applicant referenced above has requested the use of the public right-of-way for a **awning(s)**. An ordinance has been prepared by the Department of Business Affairs and Consumer Protection – Business Assistance Center - Public Way Use Unit for presentation to the City Council. Because this request was made for properties located in your ward, as approved by you as per the attached, I respectfully request that you introduce the attached ordinance at the next City Council meeting.

If you have any questions regarding this ordinance, please contact Anthony Bertuca at (312) 744-5506.

Department of Business Affairs and Consumer Protection

City of Chicago

O2013-8761

Office of the City Clerk

Document Tracking Sheet

Meeting Date:	11/13/2013
Sponsor(s):	Balcer (11)
Type:	Ordinance
Title:	Awning(s) for Franco's Ristorante
Committee(s) Assignment:	Committee on Transportation and Public Way

ORDINANCE
FRANCO'S RISTORANTE
Acct. No. 6921 - 1
Permit No. 1109242

Be It Ordained by the City Council of the City of Chicago:

SECTION 1. Permission and authority are hereby given and granted to FRANCO'S RISTORANTE, upon the terms and subject to the conditions of this ordinance to maintain and use, as now constructed, four (4) Awning(s) projecting over the public right-of-way adjacent to its premises known as 300 W. 31st St..

Said Awning(s) at S. Princeton Ave measure(s):
One (1) at twenty-nine (29) feet in length, and eleven point five (11.5) feet in width for a total of three hundred thirty-three point five (333.5) square feet.
One (1) at four (4) feet in length, and three (3) feet in width for a total of twelve (12) square feet.

Said Awning(s) at S. Princeton measure(s):
Two (2) at eleven (11) feet in length, and four (4) feet in width for a total of eighty-eight (88) square feet.

The location of said privilege shall be as shown on prints kept on file with the Department of Business Affairs and Consumer Protection and the Office of the City Clerk.

Said privilege shall be constructed in accordance with plans and specifications approved by the Zoning Department - Signs.

This grant of privilege in the public way shall be subject to the provisions of Section 10-28-015 and all other required provisions of the Municipal Code of Chicago.

The grantee shall pay to the City of Chicago as compensation for the privilege #1109242 herein granted the sum of one hundred seventy-five ($175.00) per annum in advance.


A 25% penalty will be added for payments received after due date.

The permit holder agrees to hold the City of Chicago harmless for any damage, relocation or replacement costs associated with damage, relocation or removal of private property caused by the City performing work in the public way.

Authority herein given and granted for a period of five (5) years from and after 06/09/2013.

Alderman _____

James A. Balcer 11th Ward

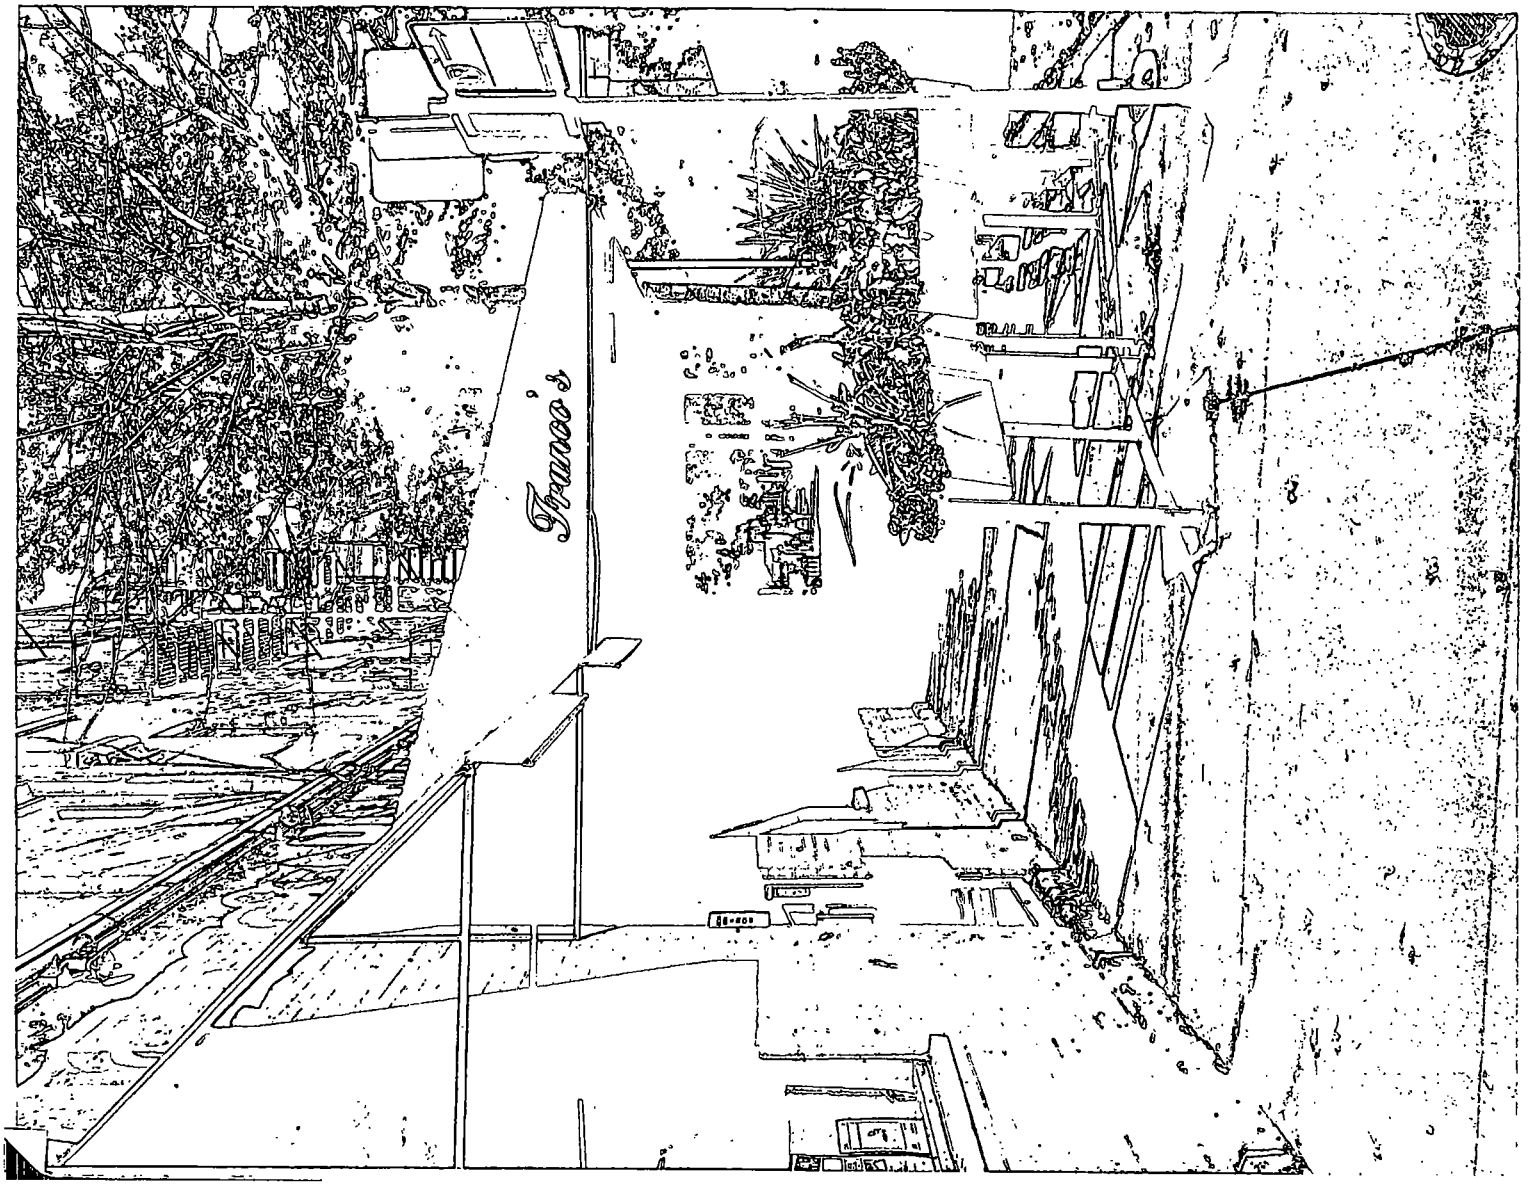
France

Department of Business Affairs and Consumer Protection
Business Assistance Center - Public Way Use Unit
City Hall - 121 N. LaSalle Street, Room 800 • Chicago, IL 60602
(312)-74-GOBIZ (312-744-6249) • (312) 744-1944 (TTY)
http://www.cityofchicago.org/bacp

11/13/2013

Alderman **James A. Balcer**
Ward # **11**
City of Chicago
City Hall, Room **203**
121 North LaSalle Street
Chicago, Illinois 60602

Re: An ordinance to use and maintain a portion of the public right-of-way for **four (4) awning(s)** for **FRANCO'S RISTORANTE**, adjacent to the premises known as **300 W. 31st St.**.

Dear Alderman **James A. Balcer**:

The applicant referenced above has requested the use of the public right-of-way for a **awning(s)**. An ordinance has been prepared by the Department of Business Affairs and Consumer Protection – Business Assistance Center - Public Way Use Unit for presentation to the City Council. Because this request was made for properties located in your ward, as approved by you as per the attached, I respectfully request that you introduce the attached ordinance at the next City Council meeting.

If you have any questions regarding this ordinance, please contact Anthony Bertuca at (312) 744-5506.

Department of Business Affairs and Consumer Protection

City of Chicago

O2013-8763

Office of the City Clerk

Document Tracking Sheet

Meeting Date:	11/13/2013
Sponsor(s):	Quinn (13)
Type:	Ordinance
Title:	Awning(s) for K-Buenz Super Market
Committee(s) Assignment:	Committee on Transportation and Public Way

ORDINANCE
K-BUENZ SUPER MARKET
Acct. No. 65396 - 4
Permit No. 1109145

Be It Ordained by the City Council of the City of Chicago:

SECTION 1. Permission and authority are hereby given and granted to K-BUENZ SUPER MARKET, upon the terms and subject to the conditions of this ordinance to maintain and use, as now constructed, one (1) Awning(s) projecting over the public right-of-way adjacent to its premises known as 4324 W. Marquette Rd..

Said Awning(s) at Corner of Marquette and side street measure(s):
One (1) at sixty-four (64) feet in length, and point five (.5) feet in width for a total of thirty-two (32) square feet.

The location of said privilege shall be as shown on prints kept on file with the Department of Business Affairs and Consumer Protection and the Office of the City Clerk.

Said privilege shall be constructed in accordance with plans and specifications approved by the Zoning Department - Signs.

This grant of privilege in the public way shall be subject to the provisions of Section 10-28-015 and all other required provisions of the Municipal Code of Chicago.

The grantee shall pay to the City of Chicago as compensation for the privilege #1109145 herein granted the sum of eighty-nine ($89.00) per annum in advance.

A 25% penalty will be added for payments received after due date.


The permit holder agrees to hold the City of Chicago harmless for any damage, relocation or replacement costs associated with damage, relocation or removal of private property caused by the City performing work in the public way.

Authority herein given and granted for a period of five (5) years from and after 11/05/2013.

Alderman _____

Marty Quinn 13th Ward

t	Qty	Length	Width	Depth	Height / Height Above Grade
larq		64	.5	2	9.83

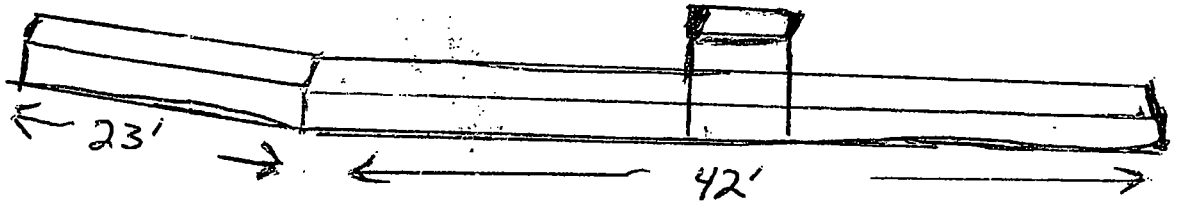

ing Change

if changes to dimensions and include below:

Length	Width
Feet	



Department of Business Affairs and Consumer Protection
Business Assistance Center - Public Way Use Unit
City Hall - 121 N. LaSalle Street, Room 800 • Chicago, IL 60602
(312)-74-GOBIZ (312-744-6249) • (312) 744-1944 (TTY)
http://www.cityofchicago.org/bacp

11/13/2013

Alderman **Marty Quinn**
Ward # **13**
City of Chicago
City Hall, Room **203**
121 North LaSalle Street
Chicago, Illinois 60602

Re: An ordinance to use and maintain a portion of the public right-of-way for **one (1) awning(s)** for **K-BUENZ SUPER MARKET**, adjacent to the premises known as **4324 W. Marquette Rd.**.

Dear Alderman **Marty Quinn**:

The applicant referenced above has requested the use of the public right-of-way for a **awning(s)**. An ordinance has been prepared by the Department of Business Affairs and Consumer Protection – Business Assistance Center - Public Way Use Unit for presentation to the City Council. Because this request was made for properties located in your ward, as approved by you as per the attached, I respectfully request that you introduce the attached ordinance at the next City Council meeting.

If you have any questions regarding this ordinance, please contact Anthony Bertuca at (312) 744-5506.

Department of Business Affairs and Consumer Protection

City of Chicago

O2013-8764

Office of the City Clerk

Document Tracking Sheet

Meeting Date:	11/13/2013
Sponsor(s):	Burke (14)
Type:	Ordinance
Title:	Awning(s) for Primera Iglesia Cristiana Pentecostes, Inc.
Committee(s) Assignment:	Committee on Transportation and Public Way

ORDINANCE
Primera Iglesia Cristiana Pentecostes Inc.
Acct. No. 382218 - 1
Permit No. 1107280

Be It Ordained by the City Council of the City of Chicago:

SECTION 1. Permission and authority are hereby given and granted to Primera Iglesia Cristiana Pentecostes Inc., upon the terms and subject to the conditions of this ordinance to maintain and use, as now constructed, one (1) Awning(s) projecting over the public right-of-way adjacent to its premises known as 2944-2946 W. 59th St..

Said Awning(s) at 59th measure(s):
One (1) at fifty (50) feet in length, and three (3) feet in width for a total of one hundred fifty (150) square feet.

The location of said privilege shall be as shown on prints kept on file with the Department of Business Affairs and Consumer Protection and the Office of the City Clerk.

Said privilege shall be constructed in accordance with plans and specifications approved by the Zoning Department - Signs.

This grant of privilege in the public way shall be subject to the provisions of Section 10-28-015 and all other required provisions of the Municipal Code of Chicago.

The grantee shall pay to the City of Chicago as compensation for the privilege #1107280 herein granted the sum of seventy-five ($75.00) per annum in advance.

A 25% penalty will be added for payments received after due date.

The permit holder agrees to hold the City of Chicago harmless for any damage, relocation or replacement costs associated with damage, relocation or removal of private property caused by the City performing work in the public way.

Authority herein given and granted for a period of five (5) years from and after Date of Passage.


Alderman _____

Edward M. Burke 14th Ward

Primera Iglesia Cristiana Pentecostes, Inc.
Rev. Ricardo Rodriguez
2946 W. 59 St. Chicago, Illinois 60629


Canopie


Material: Galv, tube square 1" x1"

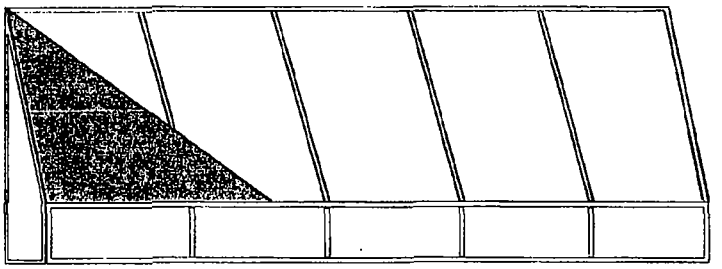

All joints are to be 100 % weld

INSTALLATION

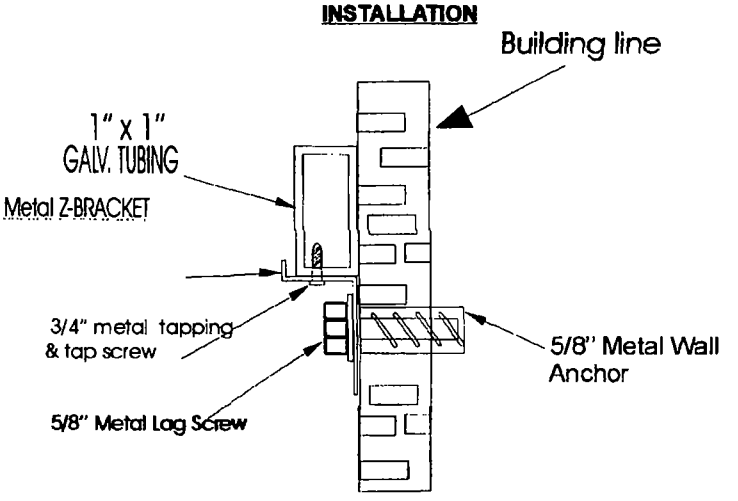

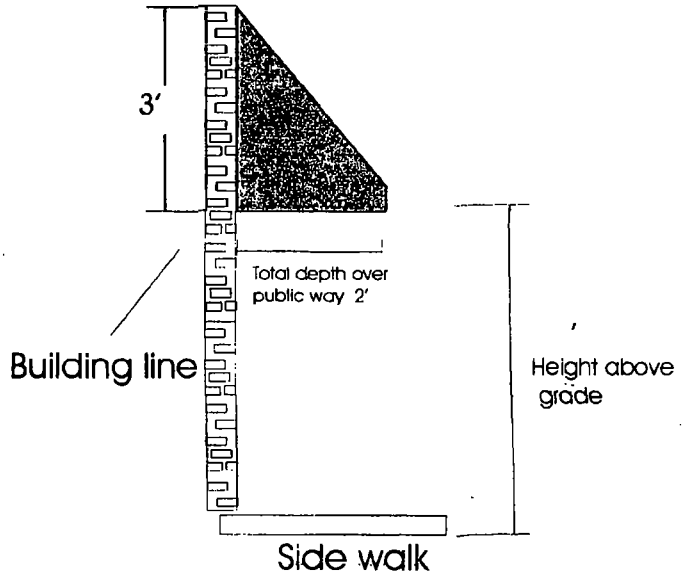

General Specifications

Sign Type:	Canopie
Material:	Galv,. tube square 1" x 1"
	All joints are to be 100 % weld
Face Material:	Sumbrellal Fabric
Face color:	Burgundy
Vinyl Graphics	white letters

Department of Business Affairs and Consumer Protection
Business Assistance Center - Public Way Use Unit
City Hall - 121 N. LaSalle Street. Room 800 • Chicago. IL. 60602
(312)-74-GOBIZ (312-744-6249) • (312) 744-1944 (TTY)
http://www.cityofchicago.org/bacp

11/13/2013

Alderman **Edward M. Burke**
Ward # **14**
City of Chicago
City Hall, Room **302**
121 North LaSalle Street
Chicago, Illinois 60602

Re: An ordinance to use and maintain a portion of the public right-of-way for **one (1) awning(s)** for **Primera Iglesia Cristiana Pentecostes Inc.**, adjacent to the premises known as **2944-2946 W. 59th St.**.

Dear Alderman **Edward M. Burke**:

The applicant referenced above has requested the use of the public right-of-way for a **awning(s)**. An ordinance has been prepared by the Department of Business Affairs and Consumer Protection – Business Assistance Center - Public Way Use Unit for presentation to the City Council. Because this request was made for properties located in your ward, as approved by you as per the attached, I respectfully request that you introduce the attached ordinance at the next City Council meeting.

If you have any questions regarding this ordinance, please contact Anthony Bertuca at (312) 744-5506.

Department of Business Affairs and Consumer Protection

City of Chicago

O2013-8765

Office of the City Clerk

Document Tracking Sheet

Meeting Date:	11/13/2013
Sponsor(s):	Burke (14)
Type:	Ordinance
Title:	Awning(s) for Yanci's Furniture
Committee(s) Assignment:	Committee on Transportation and Public Way

ORDINANCE
YANCI'S FURNITURE
Acct. No. 248584 - 4
Permit No. 1109233

Be It Ordained by the City Council of the City of Chicago:

SECTION 1. Permission and authority are hereby given and granted to YANCI'S FURNITURE, upon the terms and subject to the conditions of this ordinance to maintain and use, as now constructed, one (1) Awning(s) projecting over the public right-of-way adjacent to its premises known as 5200 S. Kedzie Ave..

Said Awning(s) at S. Kedzie measure(s):
One (1) at thirty-three point nine two (33.92) feet in length, and two (2) feet in width for a total of sixty-seven point eight four (67.84) square feet.

The location of said privilege shall be as shown on prints kept on file with the Department of Business Affairs and Consumer Protection and the Office of the City Clerk.

Said privilege shall be constructed in accordance with plans and specifications approved by the Zoning Department - Signs.

This grant of privilege in the public way shall be subject to the provisions of Section 10-28-015 and all other required provisions of the Municipal Code of Chicago.

The grantee shall pay to the City of Chicago as compensation for the privilege #1109233 herein granted the sum of fifty-eight dollars and ninety-two cents ($58.92) per annum in advance.

A 25% penalty will be added for payments received after due date.

The permit holder agrees to hold the City of Chicago harmless for any damage, relocation or replacement costs associated with damage, relocation or removal of private property caused by the City performing work in the public way.

Authority herein given and granted for a period of five (5) years from and after 02/06/2013.

Alderman _____

Edward M. Burke 14th Ward

YANCI'S TUXEDO
5300 S. KEDZIE

Department of Business Affairs and Consumer Protection
Business Assistance Center - Public Way Use Unit
City Hall - 121 N. LaSalle Street, Room 800 • Chicago, IL 60602
(312)-74-GOBIZ (312-744-6249) • (312) 744-1944 (TTY)
http://www.cityofchicago.org/bacp

11/13/2013

Alderman **Edward M. Burke**
Ward # **14**
City of Chicago
City Hall, Room **302**
121 North LaSalle Street
Chicago, Illinois 60602

Re: An ordinance to use and maintain a portion of the public right-of-way for **one (1) awning(s)** for **YANCI'S FURNITURE**, adjacent to the premises known as **5200 S. Kedzie Ave.**.

Dear Alderman **Edward M. Burke**:

The applicant referenced above has requested the use of the public right-of-way for a **awning(s)**. An ordinance has been prepared by the Department of Business Affairs and Consumer Protection – Business Assistance Center - Public Way Use Unit for presentation to the City Council. Because this request was made for properties located in your ward, as approved by you as per the attached, I respectfully request that you introduce the attached ordinance at the next City Council meeting.

If you have any questions regarding this ordinance, please contact Anthony Bertuca at (312) 744-5506.

Department of Business Affairs and Consumer Protection

City of Chicago

O2013-8768

Office of the City Clerk

Document Tracking Sheet

Meeting Date:	11/13/2013
Sponsor(s):	Foulkes (15)
Type:	Ordinance
Title:	Awning(s) for Skin Passion Tattoos
Committee(s) Assignment:	Committee on Transportation and Public Way

ORDINANCE
SKIN PASSION TATTOOS
Acct. No. 338932 - 1
Permit No. 1106951

Be It Ordained by the City Council of the City of Chicago:

SECTION 1. Permission and authority are hereby given and granted to SKIN PASSION TATTOOS, upon the terms and subject to the conditions of this ordinance to construct, install, maintain and use one (1) Awning(s) projecting over the public right-of-way adjacent to its premises known as 2523 W. 63rd St..

Said Awning(s) at W 63RD ST measure(s):
One (1) at sixteen (16) feet in length, and two (2) feet in width for a total of thirty-two (32) square feet.

The location of said privilege shall be as shown on prints kept on file with the Department of Business Affairs and Consumer Protection and the Office of the City Clerk.

Said privilege shall be constructed in accordance with plans and specifications approved by the Zoning Department - Signs.

This grant of privilege in the public way shall be subject to the provisions of Section 10-28-015 and all other required provisions of the Municipal Code of Chicago.

The grantee shall pay to the City of Chicago as compensation for the privilege #1106951 herein granted the sum of fifty ($50.00) per annum in advance.

A 25% penalty will be added for payments received after due date.


The permit holder agrees to hold the City of Chicago harmless for any damage, relocation or replacement costs associated with damage, relocation or removal of private property caused by the City performing work in the public way.

Authority herein given and granted for a period of five (5) years from and after Date of Passage.

Alderman _____

Toni Foulkes 15th Ward

2523 W. 63 St.
Skin Passion Tattoos

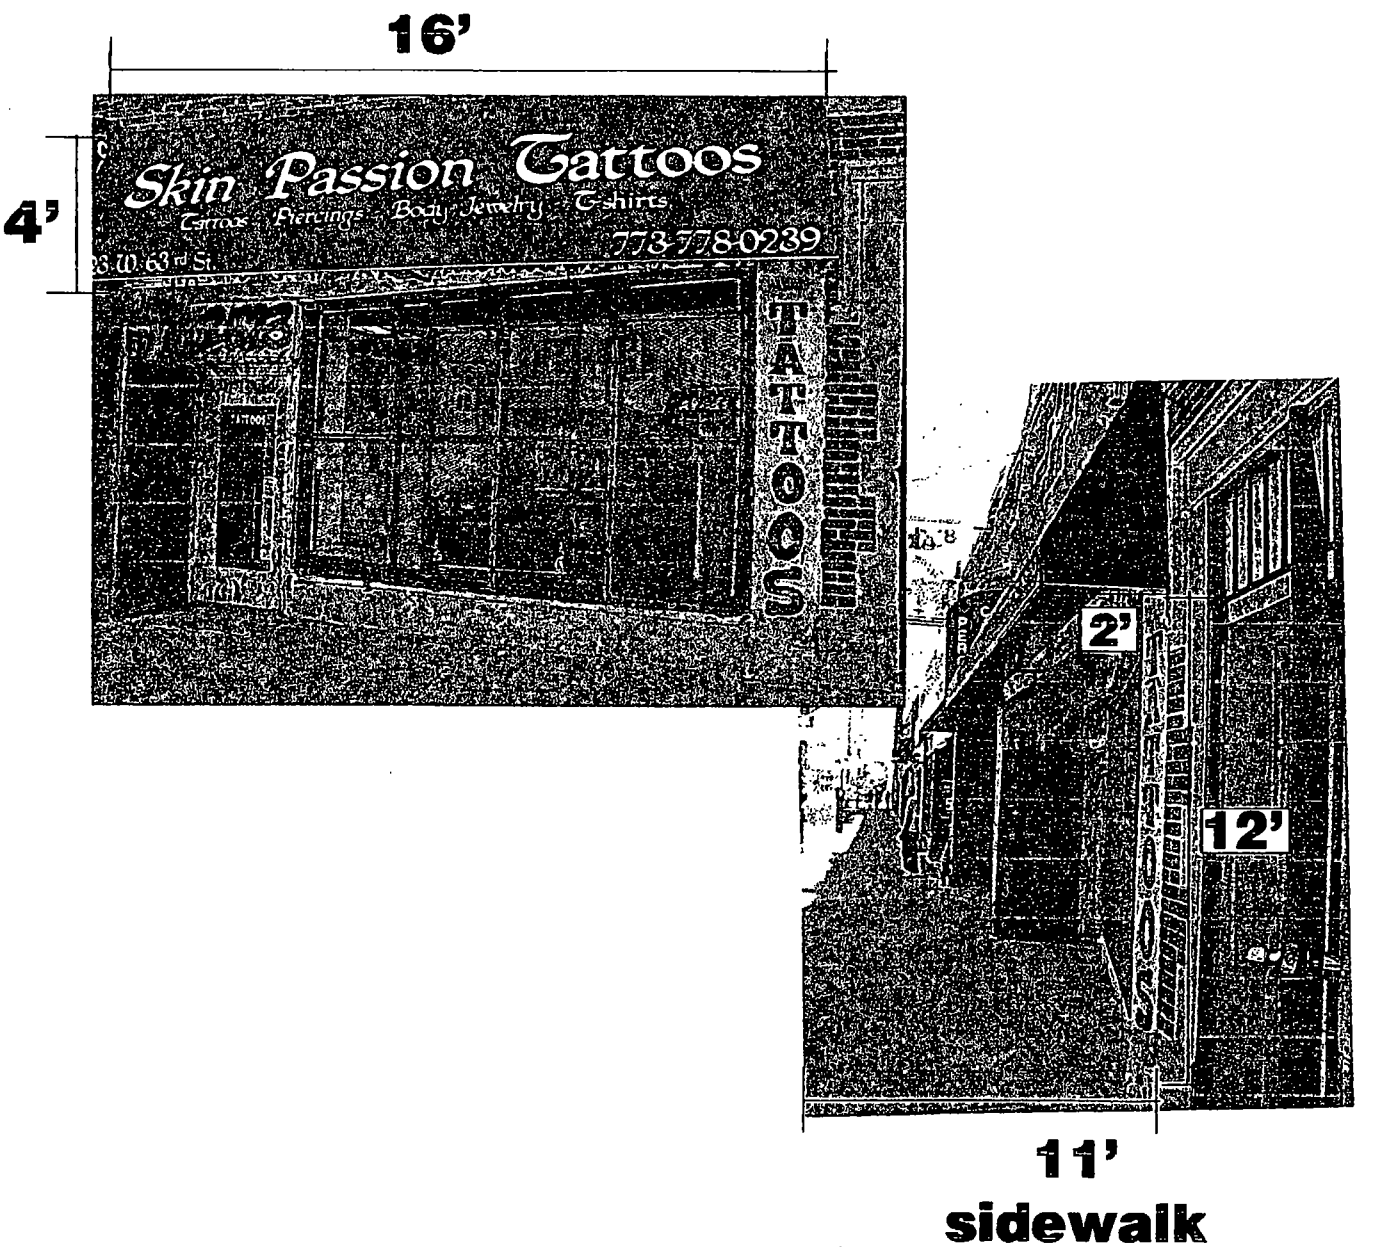

City of Chicago

O2013-8770

Office of the City Clerk

Document Tracking Sheet

Meeting Date:	11/13/2013
Sponsor(s):	Foulkes (15)
Type:	Ordinance
Title:	Awning(s) for TV Video Repair
Committee(s) Assignment:	Committee on Transportation and Public Way

ORDINANCE
TV VIDEO REPAIR
Acct. No. 255931 - 3
Permit No. 1092951

Be It Ordained by the City Council of the City of Chicago:

SECTION 1. Permission and authority are hereby given and granted to TV VIDEO REPAIR, upon the terms and subject to the conditions of this ordinance to construct, install, maintain and use one (1) Awning(s) projecting over the public right-of-way adjacent to its premises known as 2856 W. 63rd St..

Said Awning(s) at W. 63rd Street measure(s):
One (1) at forty (40) feet in length, and two point five (2.5) feet in width for a total of one hundred (100) square feet.

The location of said privilege shall be as shown on prints kept on file with the Department of Business Affairs and Consumer Protection and the Office of the City Clerk.

Said privilege shall be constructed in accordance with plans and specifications approved by the Zoning Department - Signs.

This grant of privilege in the public way shall be subject to the provisions of Section 10-28-015 and all other required provisions of the Municipal Code of Chicago.

The grantee shall pay to the City of Chicago as compensation for the privilege #1092951 herein granted the sum of sixty-five ($65.00) per annum in advance.

A 25% penalty will be added for payments received after due date.

The permit holder agrees to hold the City of Chicago harmless for any damage, relocation or replacement costs associated with damage, relocation or removal of private property caused by the City performing work in the public way.


Authority herein given and granted for a period of five (5) years from and after Date of Passage.


Alderman _____

Toni Foulkes 15th Ward

PROPERTY LOCATION: 2856 W. 63 Rd. st. CHICAGO, IL. 60629

ORGANIZATION(S) NAME: TV.VIDEO REPAIR

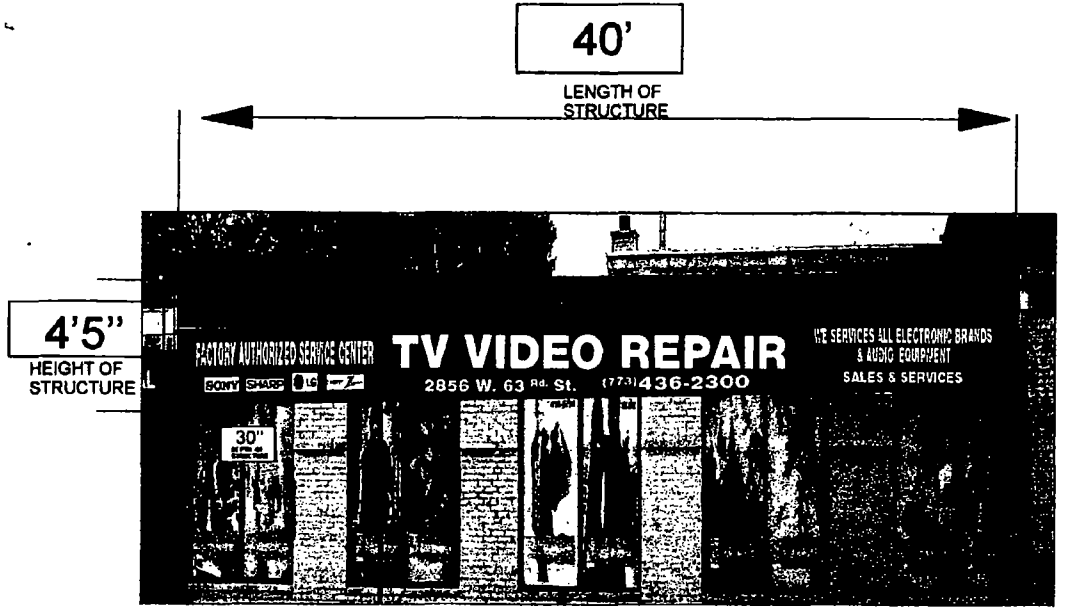

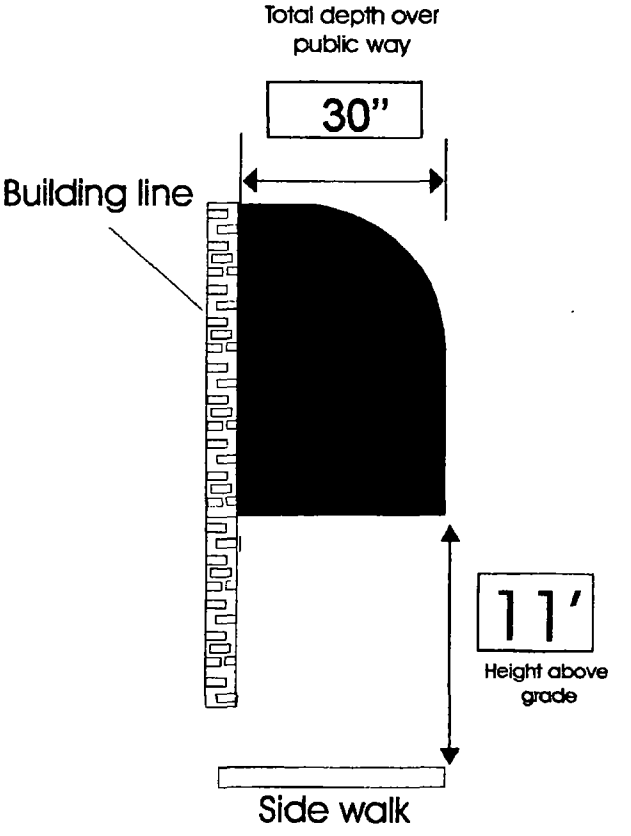

City of Chicago

O2013-8772

Office of the City Clerk

Document Tracking Sheet

Meeting Date:	11/13/2013
Sponsor(s):	Thomas (17)
Type:	Ordinance
Title:	Awning(s) for Catholic Charities d/b/a/ WIC Food Centers
Committee(s) Assignment:	Committee on Transportation and Public Way

ORDINANCE
Catholic Charities d/b/a/ WIC Food Centers
Acct. No. 87875 - 4
Permit No. 1108393

Be It Ordained by the City Council of the City of Chicago:

SECTION 1. Permission and authority are hereby given and granted to Catholic Charities d/b/a/ WIC Food Centers, upon the terms and subject to the conditions of this ordinance to maintain and use, as now constructed, ten (10) Awning(s) projecting over the public right-of-way adjacent to its premises known as 1106-20 W. 79th St..

Said Awning(s) at W. 79th Street measure(s):
Ten (10) at eight point three three (8.33) feet in length, and two (2) feet in width for a total of one hundred sixty-six point six (166.6) square feet.

The location of said privilege shall be as shown on prints kept on file with the Department of Business Affairs and Consumer Protection and the Office of the City Clerk.

Said privilege shall be constructed in accordance with plans and specifications approved by the Zoning Department - Signs.

This grant of privilege in the public way shall be subject to the provisions of Section 10-28-015 and all other required provisions of the Municipal Code of Chicago.

The grantee shall pay to the City of Chicago as compensation for the privilege #1108393 herein granted the sum of one hundred seventy-five ($175.00) per annum in advance.

A 25% penalty will be added for payments received after due date.

The permit holder agrees to hold the City of Chicago harmless for any damage, relocation or replacement costs associated with damage, relocation or removal of private property caused by the City performing work in the public way.

Authority herein given and granted for a period of five (5) years from and after 07/30/2013.

Alderman _____


Latasha R. Thomas 17th Ward

Feb. 02 2003 04:06PM P1
FAX NO. :
FROM :

1

CANOPIES 79th

BURGANDY # 6031/ WHITE LETTERING

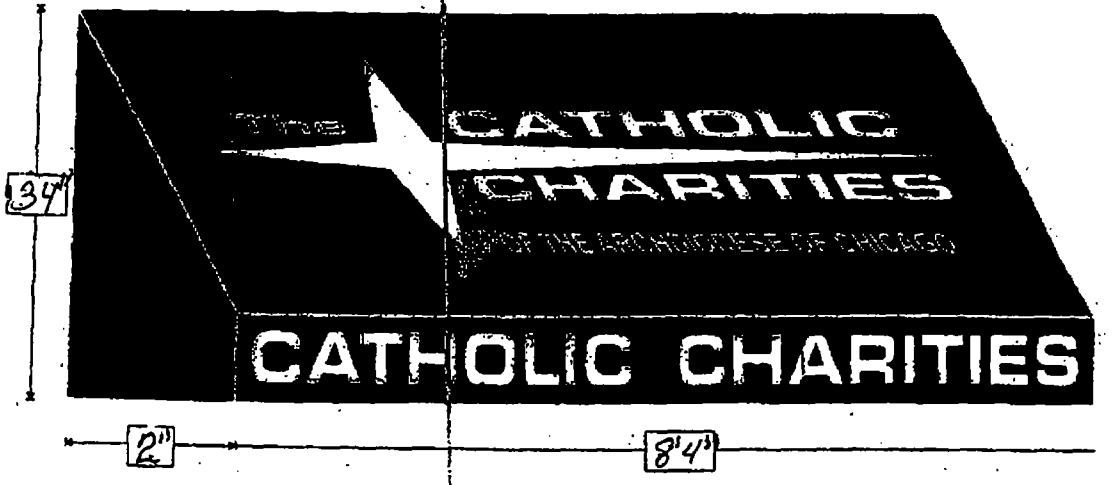

APPROVED: _____

Madison Awning
Complete Awning Service • Repair
2828 W. Madison
Chicago IL 60612
312.733.2328
FAX 312.733.3492

Material: Sumbrela >Burgundy
Color: white>logo-White letters

The CATHOLIC CHARITIES

City of Chicago

O2013-8774

Office of the City Clerk

Document Tracking Sheet

Meeting Date:	11/13/2013
Sponsor(s):	Thomas (17)
Type:	Ordinance
Title:	Awning(s) for J & J Food
Committee(s) Assignment:	Committee on Transportation and Public Way

ORDINANCE
J & J FOOD
Acct. No. 289280 - 1
Permit No. 1107369

Be It Ordained by the City Council of the City of Chicago:

SECTION 1. Permission and authority are hereby given and granted to J & J FOOD, upon the terms and subject to the conditions of this ordinance to maintain and use, as now constructed, one (1) Awning(s) projecting over the public right-of-way adjacent to its premises known as 1001-05 W. 71st St..

Said Awning(s) at W. 71st Street measure(s):
One (1) at seventy (70) feet in length, and one point five (1.5) foot in width for a total of one hundred five (105) square feet.

The location of said privilege shall be as shown on prints kept on file with the Department of Business Affairs and Consumer Protection and the Office of the City Clerk.

Said privilege shall be constructed in accordance with plans and specifications approved by the Zoning Department - Signs.

This grant of privilege in the public way shall be subject to the provisions of Section 10-28-015 and all other required provisions of the Municipal Code of Chicago.

The grantee shall pay to the City of Chicago as compensation for the privilege #1107369 herein granted the sum of ninety-five ($95.00) per annum in advance.

A 25% penalty will be added for payments received after due date.


The permit holder agrees to hold the City of Chicago harmless for any damage, relocation or replacement costs associated with damage, relocation or removal of private property caused by the City performing work in the public way.

Authority herein given and granted for a period of five (5) years from and after 09/05/2012.

Alderman

Latasha R. Thomas 17th Ward

1001 - 1005
W. 71st

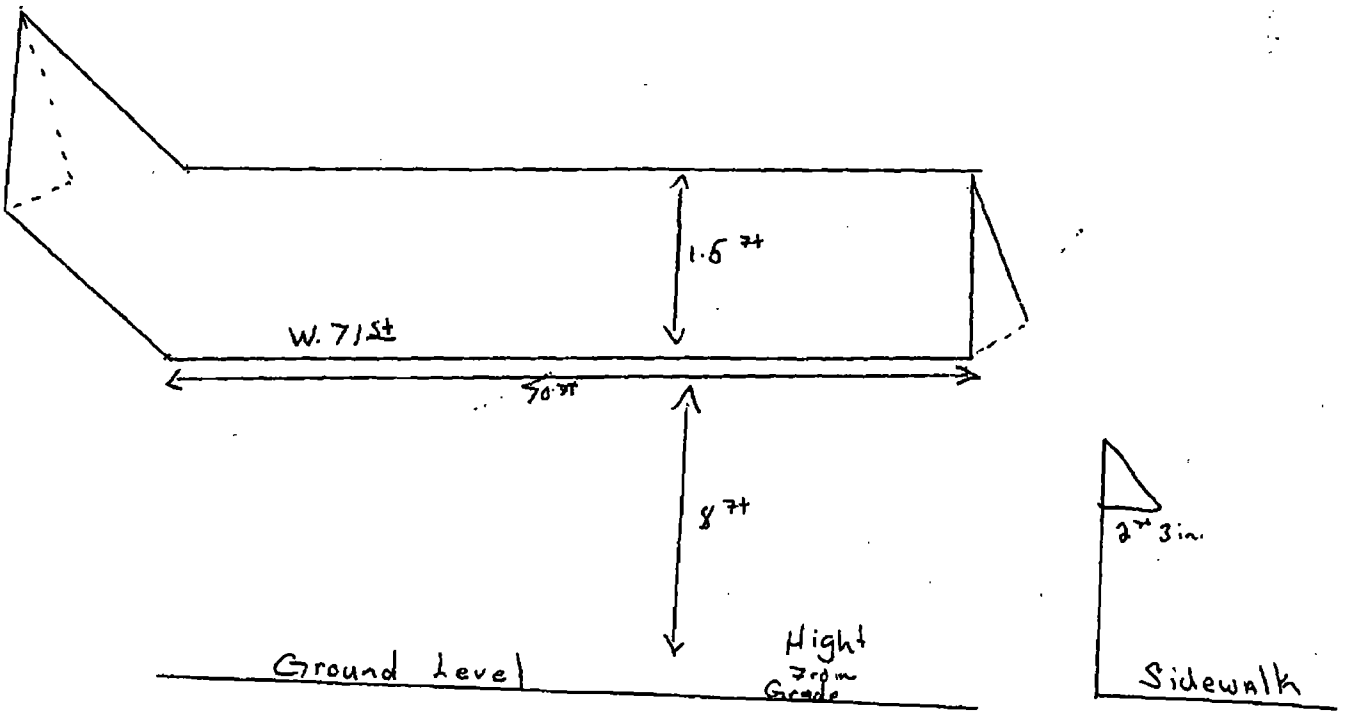

City of Chicago

O2013-8776

Office of the City Clerk

Document Tracking Sheet

Meeting Date:	11/13/2013
Sponsor(s):	Thomas (17)
Type:	Ordinance
Title:	Awning(s) for Lots Of Love Pre-School Academy
Committee(s) Assignment:	Committee on Transportation and Public Way

ORDINANCE
LOTS OF LOVE PRE-SCHOOL ACADEMY
Acct. No. 281325 - 1
Permit No. 1109308

Be It Ordained by the City Council of the City of Chicago:

SECTION 1. Permission and authority are hereby given and granted to LOTS OF LOVE PRE-SCHOOL ACADEMY, upon the terms and subject to the conditions of this ordinance to maintain and use, as now constructed, one (1) Awning(s) projecting over the public right-of-way adjacent to its premises known as 1139 W. 79th St..

Said Awning(s) at W 79TH ST measure(s):
One (1) at two hundred (200) feet in length, and four (4) feet in width for a total of eight hundred (800) square feet.

The location of said privilege shall be as shown on prints kept on file with the Department of Business Affairs and Consumer Protection and the Office of the City Clerk.

Said privilege shall be constructed in accordance with plans and specifications approved by the Zoning Department - Signs.

This grant of privilege in the public way shall be subject to the provisions of Section 10-28-015 and all other required provisions of the Municipal Code of Chicago.

The grantee shall pay to the City of Chicago as compensation for the privilege #1109308 herein granted the sum of one hundred seventy-five ($175.00) per annum in advance.

A 25% penalty will be added for payments received after due date.

The permit holder agrees to hold the City of Chicago harmless for any damage, relocation or replacement costs associated with damage, relocation or removal of private property caused by the City performing work in the public way.

Authority herein given and granted for a period of five (5) years from and after 10/08/2013.


Alderman _____
Latasha R. Thomas 17th Ward

FROM : Chesterfield Awning Co.; Inc. FAX NO. : 768 596 9469 May. 28 2004 05:27PM P1

Chesterfield Awning Co.

File Name: lolslove.rcv
Job Name:
Job Number:

708-9
708-1

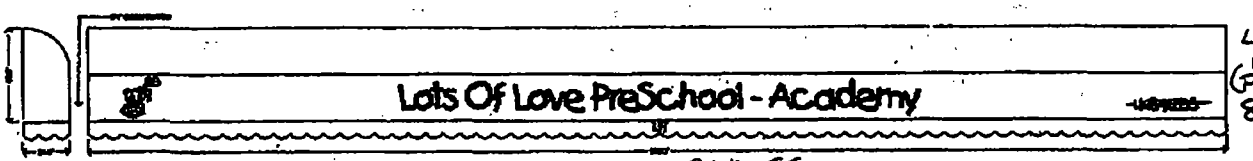

4'
Phone Numbe
874-4954

200 FT

9'

Graphics Sizes =
Base = 22.1" x 22.5"
Lots of Love Preschool - Academy = 183" x 275.2"
~~Hug = 1864~~ = 874-4954 75" x 34.6"
H39 = 58" x 74"

This is an original drawing created by Chesterfield Awning Company, Inc. It is being submitted for your personal use in connection with a project being planned for you by Chesterfield Awning Company, Inc. It is not to be used, reproduced, copied or exhibited in any fashion. In the event any of the above occurs, Chesterfield Awning Company, Inc. reserves its statutory $250.00 in compensation for the time and effort entailed in creating this drawing.

Colors are representative only - for exact colors, please see samples.

Size/Style: 9" Mitered Bottom.
Color/Method: #4537 Sunbrella Blue Navy.
Location:
Misc. Notes: MAY 19 2004

Robin Wright
Customer Approval
Sales Approval

City of Chicago

O2013-8780

Office of the City Clerk

Document Tracking Sheet

Meeting Date:	11/13/2013
Sponsor(s):	O'Shea (19)
Type:	Ordinance
Title:	Awning(s) for Chesterfield Awning Company, Inc.
Committee(s) Assignment:	Committee on Transportation and Public Way

ORDINANCE
CHESTERFIELD AWNING COMPANY, INC.
Acct. No. 68684 - 1
Permit No. 1109081

Be It Ordained by the City Council of the City of Chicago:

SECTION 1. Permission and authority are hereby given and granted to CHESTERFIELD AWNING COMPANY, INC., upon the terms and subject to the conditions of this ordinance to maintain and use, as now constructed, three (3) Awning(s) projecting over the public right-of-way adjacent to its premises known as 9301 S. Western Ave..

Said Awning(s) at S. Western Ave. measure(s):
One (1) at sixteen point six seven (16.67) feet in length, and four point five (4.5) feet in width for a total of seventy-five point zero two (75.02) square feet.
One (1) at sixteen point six seven (16.67) feet in length, and four point five (4.5) feet in width for a total of seventy-five point zero two (75.02) square feet.
One (1) at ten point eight three (10.83) feet in length, and four point five (4.5) feet in width for a total of forty-eight point seven four (48.74) square feet.

The location of said privilege shall be as shown on prints kept on file with the Department of Business Affairs and Consumer Protection and the Office of the City Clerk.

Said privilege shall be constructed in accordance with plans and specifications approved by the Zoning Department - Signs.

This grant of privilege in the public way shall be subject to the provisions of Section 10-28-015 and all other required provisions of the Municipal Code of Chicago.

The grantee shall pay to the City of Chicago as compensation for the privilege #1109081 herein granted the sum of one hundred fifty ($150.00) per annum in advance.

A 25% penalty will be added for payments received after due date.

The permit holder agrees to hold the City of Chicago harmless for any damage, relocation or replacement costs associated with damage, relocation or removal of private property caused by the City performing work in the public way.


Authority herein given and granted for a period of five (5) years from and after 10/31/2013.

Alderman _____

Matthew J. O'Shea 19th Ward

CHESTERFIELD AWNING CO.
9301 S. WESTERN AVE
CHICAGO IL

1. AWNINGS FACE WEST
2. AWNINGS ARE APPROX 280 FT FROM NEAREST CROSS STREET 92ND PLACE
3. HEIGHT OFF GROUND TO BOTTOM OF AWNING IS APPROX 7'- 4"
4. STOREFRONT FOOTAGE IS APPROX 45'- 0"
5. AWNINGS TOTAL LINEAR FEET IS APPROX 44' - 0"
5. FRONT EDGE OF AWNINGS ARE APPROX 10'- 6" TO CURB

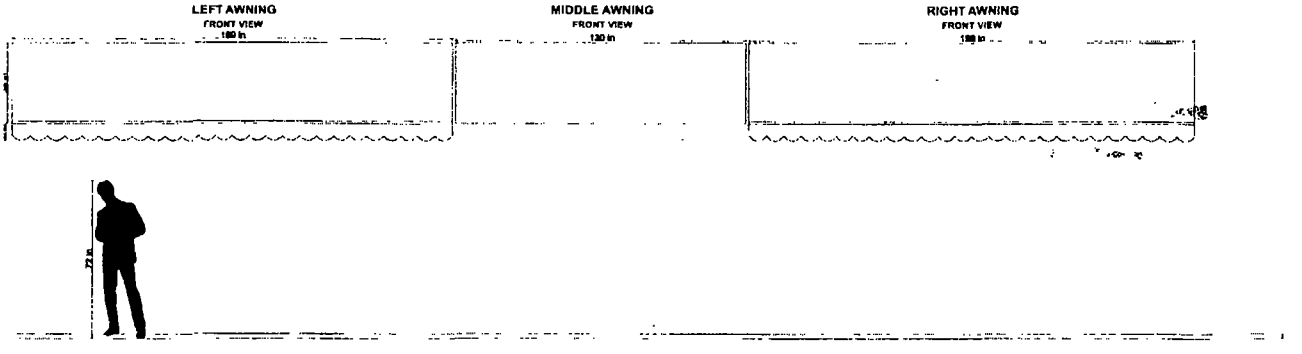

Department of Business Affairs and Consumer Protection
Business Assistance Center - Public Way Use Unit
City Hall - 121 N. LaSalle Street, Room 800 • Chicago, IL 60602
(312)-74-GOBIZ (312-744-6249) • (312) 744-1944 (TTY)
http://www.cityofchicago.org/baep

11/13/2013

Alderman **Matthew J. O'Shea**
Ward # **19**
City of Chicago
City Hall, Room **300**
121 North LaSalle Street
Chicago, Illinois 60602

Re: An ordinance to use and maintain a portion of the public right-of-way for **three (3) awning(s)** for **CHESTERFIELD AWNING COMPANY, INC.**, adjacent to the premises known as **9301 S. Western Ave.**.

Dear Alderman **Matthew J. O'Shea**:

The applicant referenced above has requested the use of the public right-of-way for a **awning(s)**. An ordinance has been prepared by the Department of Business Affairs and Consumer Protection – Business Assistance Center - Public Way Use Unit for presentation to the City Council. Because this request was made for properties located in your ward, as approved by you as per the attached, I respectfully request that you introduce the attached ordinance at the next City Council meeting.

If you have any questions regarding this ordinance, please contact Anthony Bertuca at (312) 744-5506.

Department of Business Affairs and Consumer Protection

City of Chicago

O2013-8782

Office of the City Clerk

Document Tracking Sheet

Meeting Date:	11/13/2013
Sponsor(s):	Munoz (22)
Type:	Ordinance
Title:	Awning(s) for Neveria Auros, Inc.
Committee(s) Assignment:	Committee on Transportation and Public Way

ORDINANCE
NEVERIA AUROS, INC.
Acct. No. 279492 - 1
Permit No. 1109209

Be It Ordained by the City Council of the City of Chicago:

SECTION 1. Permission and authority are hereby given and granted to NEVERIA AUROS, INC., upon the terms and subject to the conditions of this ordinance to maintain and use, as now constructed, one (1) Awning(s) projecting over the public right-of-way adjacent to its premises known as 3633 W. 26th St..

Said Awning(s) at S. Millard measure(s):
One (1) at forty-nine point eight (49.8) feet in length, and three point five (3.5) feet in width for a total of one hundred seventy-four point three (174.3) square feet.

The location of said privilege shall be as shown on prints kept on file with the Department of Business Affairs and Consumer Protection and the Office of the City Clerk.

Said privilege shall be constructed in accordance with plans and specifications approved by the Zoning Department - Signs.

This grant of privilege in the public way shall be subject to the provisions of Section 10-28-015 and all other required provisions of the Municipal Code of Chicago.

The grantee shall pay to the City of Chicago as compensation for the privilege #1109209 herein granted the sum of seventy-four dollars and eighty cents ($74.80) per annum in advance.

A 25% penalty will be added for payments received after due date.


The permit holder agrees to hold the City of Chicago harmless for any damage, relocation or replacement costs associated with damage, relocation or removal of private property caused by the City performing work in the public way.

Authority herein given and granted for a period of five (5) years from and after 10/06/2013.

Alderman _____

Ricardo Munoz 22nd Ward


AURO'S ICE CREAM
AURO'S
SMOOTHIES & ENSALADAS · NACHOS · SANDWICHES · RICO TEJUINO
ICE CREAM
3633
NIEVE
CAPUCCINO
SUBMARINES
CAPUCCINO
PASTAS

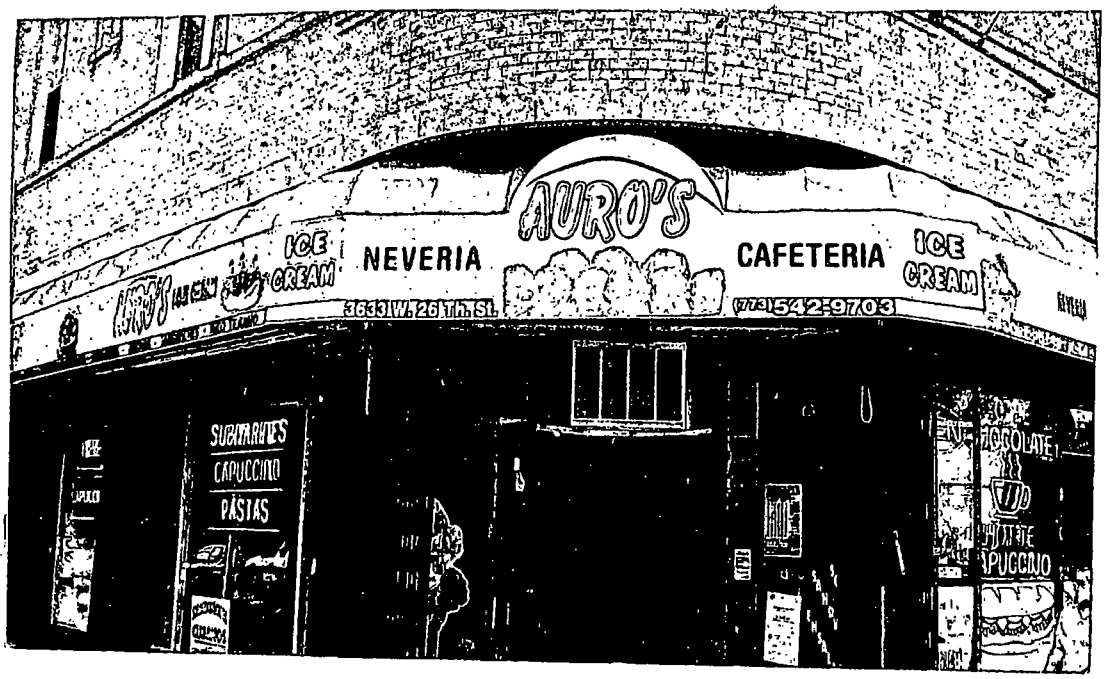
AURO'S
ICE CREAM
NEVERIA
CAFETERIA
ICE CREAM
3633 W. 26TH ST.
(773) 542-9703
SUBMARINES
CAPUCCINO
PASTAS

City of Chicago

O2013-8783

Office of the City Clerk

Document Tracking Sheet

Meeting Date:	11/13/2013
Sponsor(s):	Munoz (22)
Type:	Ordinance
Title:	Awning(s) for Richmond Glass & Construction
Committee(s) Assignment:	Committee on Transportation and Public Way

ORDINANCE
RICHMOND GLASS & CONSTRUCTION
Acct. No. 33693 - 1
Permit No. 1109064

Be It Ordained by the City Council of the City of Chicago:

SECTION 1. Permission and authority are hereby given and granted to RICHMOND GLASS & CONSTRUCTION, upon the terms and subject to the conditions of this ordinance to maintain and use, as now constructed, one (1) Awning(s) projecting over the public right-of-way adjacent to its premises known as 2501 S. Spaulding Ave..

Said Awning(s) at S. Spaulding Avenue measure(s):
One (1) at one hundred forty-five (145) feet in length, and two point nine two (2.92) feet in width for a total of four hundred twenty-three point four (423.4) square feet.

The location of said privilege shall be as shown on prints kept on file with the Department of Business Affairs and Consumer Protection and the Office of the City Clerk.

Said privilege shall be constructed in accordance with plans and specifications approved by the Zoning Department - Signs.


This grant of privilege in the public way shall be subject to the provisions of Section 10-28-015 and all other required provisions of the Municipal Code of Chicago.

The grantee shall pay to the City of Chicago as compensation for the privilege #1109064 herein granted the sum of one hundred seventy ($170.00) per annum in advance.

A 25% penalty will be added for payments received after due date.


The permit holder agrees to hold the City of Chicago harmless for any damage, relocation or replacement costs associated with damage, relocation or removal of private property caused by the City performing work in the public way.

Authority herein given and granted for a period of five (5) years from and after 11/05/2013.

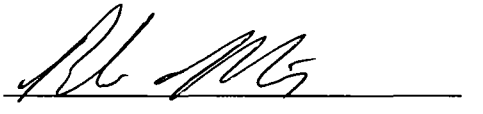Alderman 

Ricardo Munoz 22nd Ward

10'.17
From
Ground.

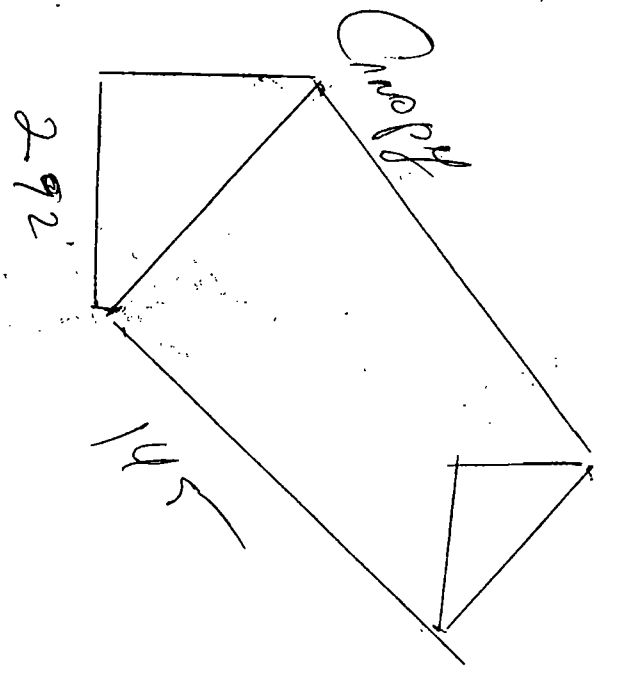

City of Chicago

O2013-8784

Office of the City Clerk

Document Tracking Sheet

Meeting Date:	11/13/2013
Sponsor(s):	Zalewski (23)
Type:	Ordinance
Title:	Awning(s) for Redmond's Pub
Committee(s) Assignment:	Committee on Transportation and Public Way

ORDINANCE
REDMOND'S PUB
Acct. No. 266068 - 1
Permit No. 1109350

Be It Ordained by the City Council of the City of Chicago:

SECTION 1. Permission and authority are hereby given and granted to REDMOND'S PUB, upon the terms and subject to the conditions of this ordinance to maintain and use, as now constructed, one (1) Awning(s) projecting over the public right-of-way adjacent to its premises known as 5730 S. Archer Ave..

Said Awning(s) at S. Archer Avenue measure(s):
One (1) at twenty-three point five eight (23.58) feet in length, and four (4) feet in width for a total of ninety-four point three two (94.32) square feet.

The location of said privilege shall be as shown on prints kept on file with the Department of Business Affairs and Consumer Protection and the Office of the City Clerk.

Said privilege shall be constructed in accordance with plans and specifications approved by the Zoning Department - Signs.

This grant of privilege in the public way shall be subject to the provisions of Section 10-28-015 and all other required provisions of the Municipal Code of Chicago.

The grantee shall pay to the City of Chicago as compensation for the privilege #1109350 herein granted the sum of fifty ($50.00) per annum in advance.


A 25% penalty will be added for payments received after due date.

The permit holder agrees to hold the City of Chicago harmless for any damage, relocation or replacement costs associated with damage, relocation or removal of private property caused by the City performing work in the public way.

Authority herein given and granted for a period of five (5) years from and after 11/05/2013.

Alderman _____

Michael R. Zalewski 23rd Ward

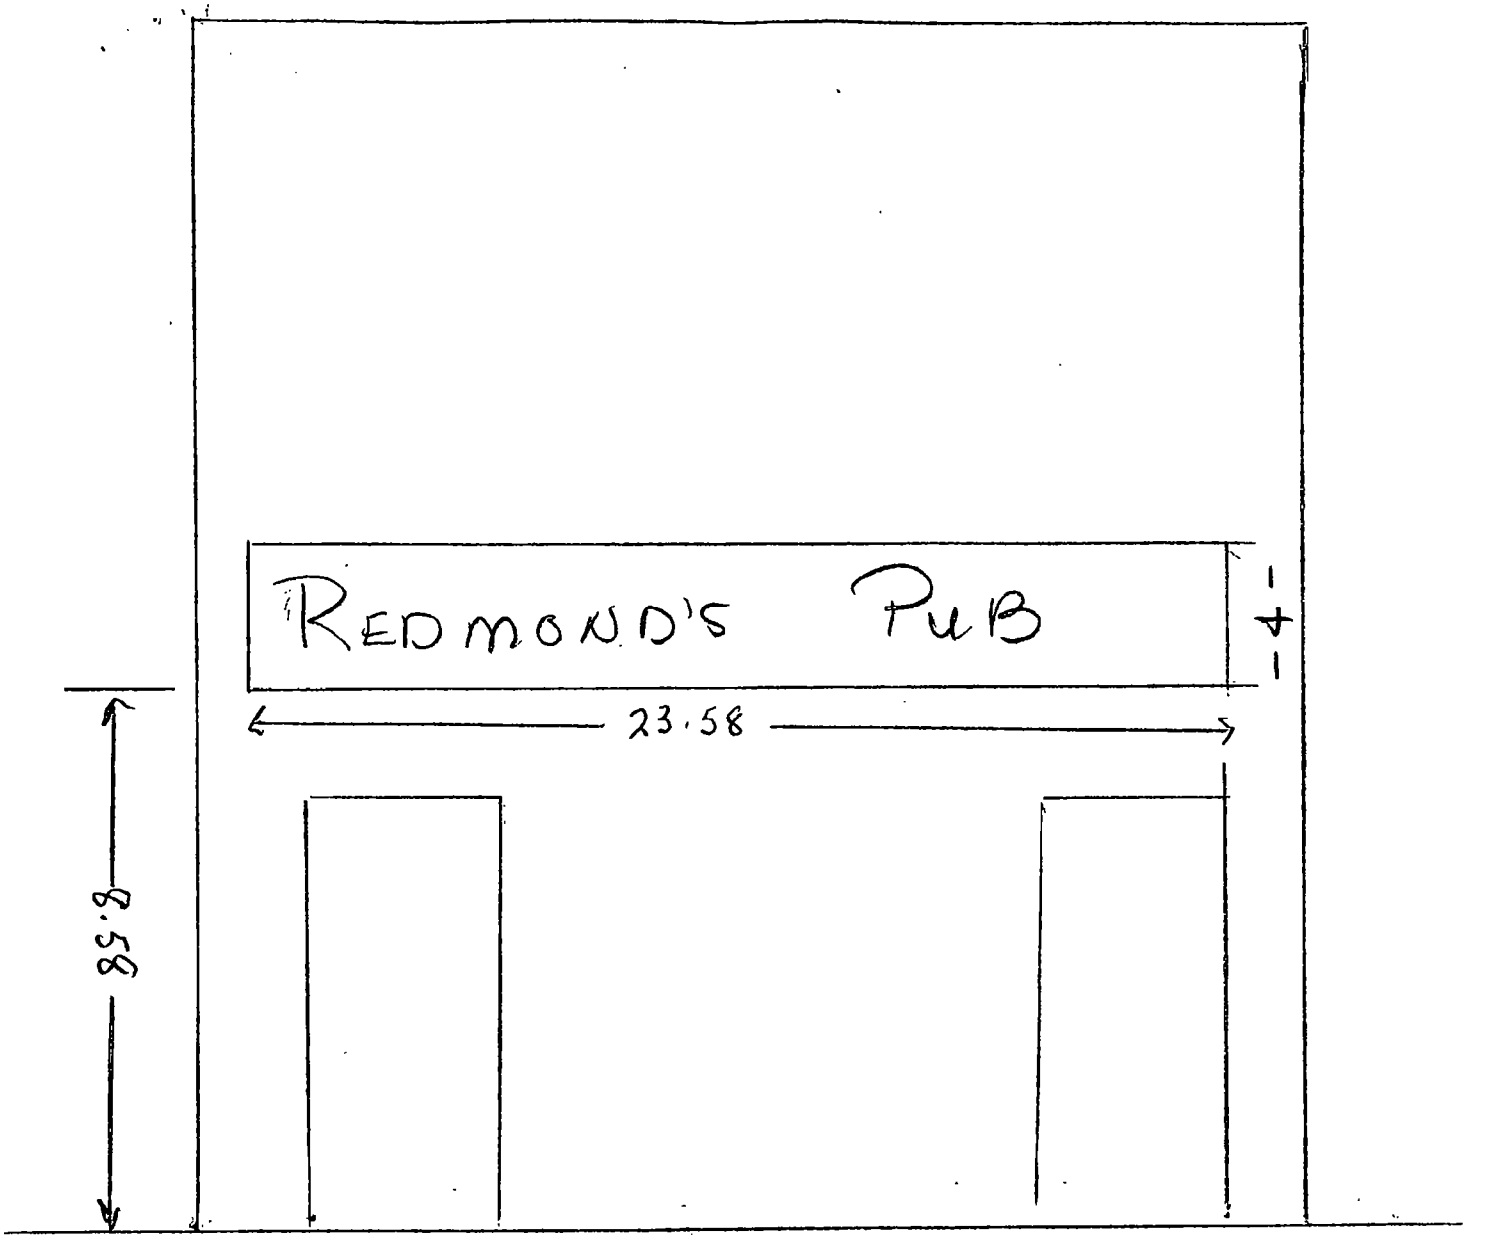
REDMOND'S PUB
1'-4"
23.58
85.8

Department of Business Affairs and Consumer Protection
Business Assistance Center - Public Way Use Unit
City Hall - 121 N LaSalle Street, Room 800 • Chicago, IL 60602
(312)-74-GOBIZ (312-744-6249) • (312) 744-1944 (TTY)
http://www.cityofchicago.org/bacp

11/13/2013

Alderman **Michael R. Zalewski**
Ward # **23**
City of Chicago
City Hall, Room **203**
121 North LaSalle Street
Chicago, Illinois 60602

Re: An ordinance to use and maintain a portion of the public right-of-way for **one (1) awning(s)** for **REDMOND'S PUB**, adjacent to the premises known as **5730 S. Archer Ave.**.

Dear Alderman **Michael R. Zalewski**:

The applicant referenced above has requested the use of the public right-of-way for a **awning(s)**. An ordinance has been prepared by the Department of Business Affairs and Consumer Protection – Business Assistance Center - Public Way Use Unit for presentation to the City Council. Because this request was made for properties located in your ward, as approved by you as per the attached, I respectfully request that you introduce the attached ordinance at the next City Council meeting.

If you have any questions regarding this ordinance, please contact Anthony Bertuca at (312) 744-5506.

Department of Business Affairs and Consumer Protection

City of Chicago

O2013-8785

Office of the City Clerk

Document Tracking Sheet

Meeting Date:	11/13/2013
Sponsor(s):	Zalewski (23)
Type:	Ordinance
Title:	Awning(s) for Tots N Tales Pre-School II
Committee(s) Assignment:	Committee on Transportation and Public Way

ORDINANCE
TOTS N TALES PRE-SCHOOL II
Acct. No. 27350 - 1
Permit No. 1109433

Be It Ordained by the City Council of the City of Chicago:

SECTION 1. Permission and authority are hereby given and granted to TOTS N TALES PRE-SCHOOL II, upon the terms and subject to the conditions of this ordinance to maintain and use, as now constructed, one (1) Awning(s) projecting over the public right-of-way adjacent to its premises known as 5784 S. Archer Ave..

Said Awning(s) at S. Archer Avenue measure(s):
One (1) at twenty-five (25) feet in length, and twelve point one seven (12.17) feet in width for a total of three hundred four point two five (304.25) square feet.

The location of said privilege shall be as shown on prints kept on file with the Department of Business Affairs and Consumer Protection and the Office of the City Clerk.

Said privilege shall be constructed in accordance with plans and specifications approved by the Zoning Department - Signs.

This grant of privilege in the public way shall be subject to the provisions of Section 10-28-015 and all other required provisions of the Municipal Code of Chicago.

The grantee shall pay to the City of Chicago as compensation for the privilege #1109433 herein granted the sum of fifty ($50.00) per annum in advance.

A 25% penalty will be added for payments received after due date.


The permit holder agrees to hold the City of Chicago harmless for any damage, relocation or replacement costs associated with damage, relocation or removal of private property caused by the City performing work in the public way.

Authority herein given and granted for a period of five (5) years from and after 11/05/2013.

Alderman _____

Michael R. Zalewski 23rd Ward

TOTS n Tales Pre School

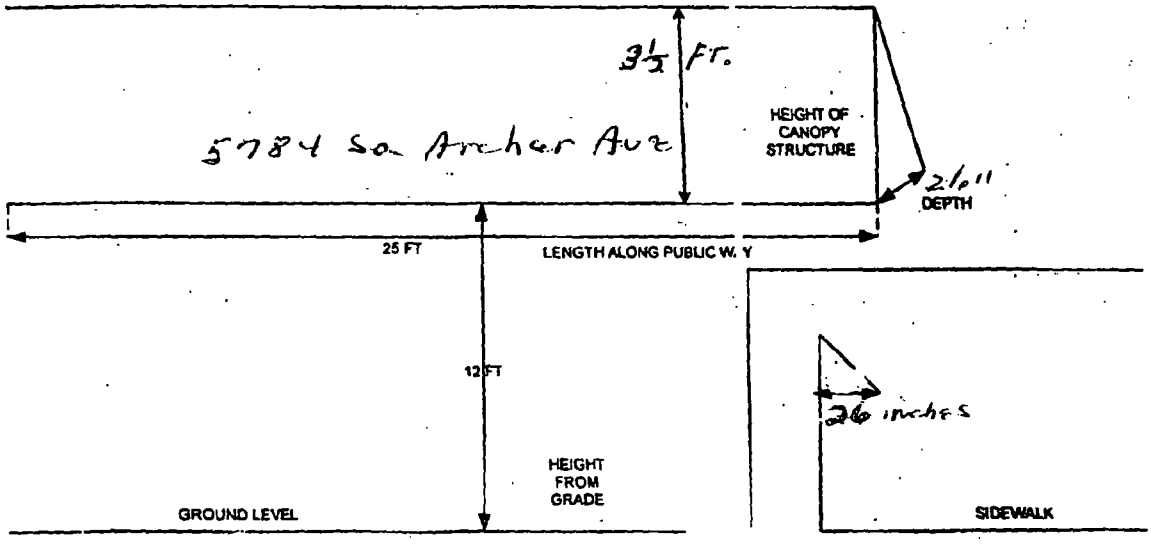

DEPTH OF CANOPY OVER PUBLIC WAY

Department of Business Affairs and Consumer Protection
Business Assistance Center - Public Way Use Unit
City Hall - 121 N. LaSalle Street, Room 800 • Chicago, IL 60602
(312)-74-GOBIZ (312-744-6249) • (312) 744-1944 (TTY)
http://www.cityofchicago.org/bacp

11/13/2013

Alderman **Michael R. Zalewski**
Ward # **23**
City of Chicago
City Hall, Room **203**
121 North LaSalle Street
Chicago, Illinois 60602

Re: An ordinance to use and maintain a portion of the public right-of-way for **one (1) awning(s)** for **TOTS N TALES PRE-SCHOOL II**, adjacent to the premises known as **5784 S. Archer Ave.**.

Dear Alderman **Michael R. Zalewski**:

The applicant referenced above has requested the use of the public right-of-way for a **awning(s)**. An ordinance has been prepared by the Department of Business Affairs and Consumer Protection – Business Assistance Center - Public Way Use Unit for presentation to the City Council. Because this request was made for properties located in your ward, as approved by you as per the attached, I respectfully request that you introduce the attached ordinance at the next City Council meeting.

If you have any questions regarding this ordinance, please contact Anthony Bertuca at (312) 744-5506.

Department of Business Affairs and Consumer Protection

City of Chicago

O2013-8788

Office of the City Clerk

Document Tracking Sheet

Meeting Date:	11/13/2013
Sponsor(s):	Chandler (24)
Type:	Ordinance
Title:	Awning(s) for Livin' Clean Entertainment
Committee(s) Assignment:	Committee on Transportation and Public Way

ORDINANCE
Livin' Clean Entertainment
Acct. No. 254217 - 2
Permit No. 1109429

Be It Ordained by the City Council of the City of Chicago:

SECTION 1. Permission and authority are hereby given and granted to Livin' Clean Entertainment, upon the terms and subject to the conditions of this ordinance to maintain and use, as now constructed, one (1) Awning(s) projecting over the public right-of-way adjacent to its premises known as 1539 S. Pulaski Rd..

Said Awning(s) at S. PULASKI measure(s):
One (1) at fifteen point two five (15.25) feet in length, and three (3) feet in width for a total of forty-five point seven five (45.75) square feet.

The location of said privilege shall be as shown on prints kept on file with the Department of Business Affairs and Consumer Protection and the Office of the City Clerk.

Said privilege shall be constructed in accordance with plans and specifications approved by the Zoning Department - Signs.

This grant of privilege in the public way shall be subject to the provisions of Section 10-28-015 and all other required provisions of the Municipal Code of Chicago.

The grantee shall pay to the City of Chicago as compensation for the privilege #1109429 herein granted the sum of fifty ($50.00) per annum in advance.

A 25% penalty will be added for payments received after due date.

The permit holder agrees to hold the City of Chicago harmless for any damage, relocation or replacement costs associated with damage, relocation or removal of private property caused by the City performing work in the public way.


Authority herein given and granted for a period of five (5) years from and after 11/05/2013.

Alderman _____

Michael D. Chandler 24th Ward

1539 South Pulaski → Chgo

CANOPY SKETCH

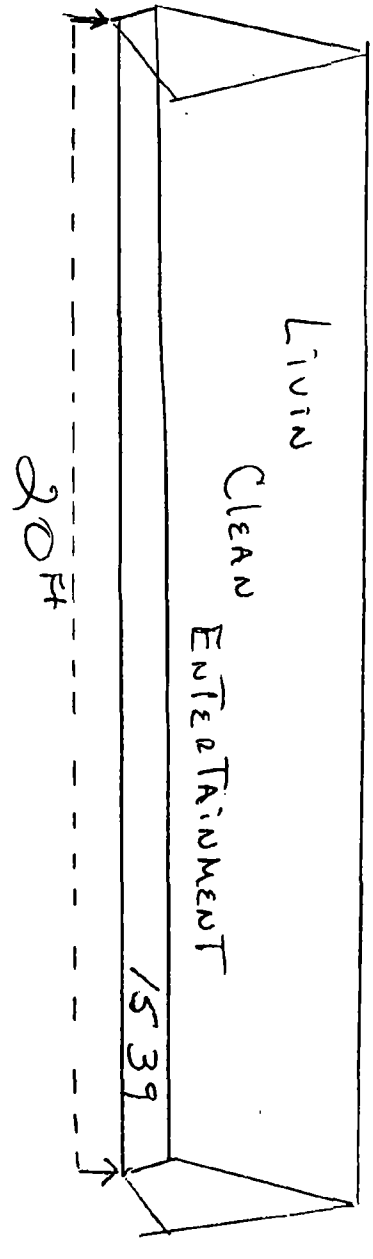

Department of Business Affairs and Consumer Protection
Business Assistance Center - Public Way Use Unit
City Hall - 121 N. LaSalle Street, Room 800 • Chicago, IL 60602
(312)-74-GOBIZ (312-744-6249) • (312) 744-1944 (TTY)
http://www.cityofchicago.org/bacp

11/13/2013

Alderman **Michael D. Chandler**
Ward # **24**
City of Chicago
City Hall, Room **203**
121 North LaSalle Street
Chicago, Illinois 60602

Re: An ordinance to use and maintain a portion of the public right-of-way for **one (1) awning(s)** for **Livin' Clean Entertainment**, adjacent to the premises known as **1539 S. Pulaski Rd.**.

Dear Alderman **Michael D. Chandler**:

The applicant referenced above has requested the use of the public right-of-way for a **awning(s)**. An ordinance has been prepared by the Department of Business Affairs and Consumer Protection – Business Assistance Center - Public Way Use Unit for presentation to the City Council. Because this request was made for properties located in your ward, as approved by you as per the attached, I respectfully request that you introduce the attached ordinance at the next City Council meeting.

If you have any questions regarding this ordinance, please contact Anthony Bertuca at (312) 744-5506.

Department of Business Affairs and Consumer Protection

City of Chicago

O2013-8791

Office of the City Clerk

Document Tracking Sheet

Meeting Date:	11/13/2013
Sponsor(s):	Solis (25)
Type:	Ordinance
Title:	Awning(s) for Al's Italian Beef, Inc.
Committee(s) Assignment:	Committee on Transportation and Public Way

ORDINANCE
AL'S ITALIAN BEEF INC
Acct. No. 15482 - 1
Permit No. 1109375

Be It Ordained by the City Council of the City of Chicago:

SECTION 1. Permission and authority are hereby given and granted to AL'S ITALIAN BEEF INC, upon the terms and subject to the conditions of this ordinance to maintain and use, as now constructed, one (1) Awning(s) projecting over the public right-of-way adjacent to its premises known as 1079 W. Taylor St..

Said Awning(s) at W. Taylor measure(s):
One (1) at forty-two (42) feet in length, and two (2) feet in width for a total of eighty-four (84) square feet.

The location of said privilege shall be as shown on prints kept on file with the Department of Business Affairs and Consumer Protection and the Office of the City Clerk.

Said privilege shall be constructed in accordance with plans and specifications approved by the Zoning Department - Signs.

This grant of privilege in the public way shall be subject to the provisions of Section 10-28-015 and all other required provisions of the Municipal Code of Chicago.

The grantee shall pay to the City of Chicago as compensation for the privilege #1109375 herein granted the sum of sixty-seven ($67.00) per annum in advance.

A 25% penalty will be added for payments received after due date.

The permit holder agrees to hold the City of Chicago harmless for any damage, relocation or replacement costs associated with damage, relocation or removal of private property caused by the City performing work in the public way.

Authority herein given and granted for a period of five (5) years from and after 11/05/2013.

Alderman _____

Daniel S. Solis 25th Ward

SIGNS Channel Letters

AWNINGS EXPRESS
QUALITY SIGNS
www.awningexpress.net
e-mail: Awningexpress@sbcglobal.net

Office (773) 579-1437

Fax (773) 277-0097

PROPOSAL SUBMITTED TO: ALI'S #1 ITALIAN BEEF	FABRIC DESC. 1250 # 2462 COOLEY-BRITE	DATE: 4/11/07
ADDRESS 1075 W. TAYLOR	JOB NAME SAME	
CITY, STATE AND ZIP CODE CHICAGO, IL.	JOB LOCATION SAME	
DRAWINGS BY:	SALESMAN	TYPE OF WORK RECOVER
		CONTACT PHONE 312) 510-1905 Fax 312) 421-0302

132"X3'X24"

CHECK # 7161

12'

FLAME RESISTANT
HIGH COLOR BRILLIANCE
HIGH QUALITY
EASY CLEANED

5 YEAR MANUFACTURERS WARRANTY

40'

COOLEY-BRITE

36"

INSTALLED WITH LOGOS AND LETTERS

WILL CLEAN WITH WATER HOSE PRESSURE THE "WHITE" PLASTIC GRILLS

42'

CUSTOMER GOT HIS SIGN AWNING PERMIT

Paid in Full Thank you Veronica Segovia

FOR BACKLITE JOBS CUSTOMER WILL SUPPLY ELECTRICAL CIRCUITS FROM INSIDE BUILDING

We Propose hereby to furnish material and labor complete in accordance with above specifications, for the sum of: SEVEN THOUSAND AND TWO HUNDRED dollars ($ 7200.00)

Payment to be made as follows: DEPOSIT $3600.00 DULIAN BALANCE WHEN COMPLETED $3600.00

Received Check # 7215 for $3,600.00 on 5-23-07 Thank U!!!

All material is guaranteed to be as specified. All work to be completed in a workmanlike manner according to standard practices. Any alteration or deviation from above specifications involving extra cost will be executed only upon written orders, and will become an extra charge over and above the estimate. All agreements contingent upon strikes, accidents or delays beyond our control. Owner to carry fire, tornado and other necessary insurance. Our workers are fully covered by Workman's Compensation Insurance.

Authorized Signature

Note: This proposal may be withdrawn by us if not accepted within 30 days.

Acceptance of Proposal - The above prices, specifications and conditions are satisfactory and are hereby accepted. You are authorized to do the work as specified. Payment will be made as outlined above.

Date of Acceptance 4/11/07

Signature

Signature

SIGNS Channel Letters

AWNINGS EXPRESS
Quality Signs

www.Awningexpress.net
e-mail: Awningexpress@sbcglobal.net
2415 W. 24th Place - Chicago, IL 60608

Channel Letters

Department of Business Affairs and Consumer Protection
Business Assistance Center - Public Way Use Unit
City Hall - 121 N LaSalle Street, Room 800 • Chicago, IL 60602
(312)-74-GOBIZ (312-744-6249) • (312) 744-1944 (TTY)
http://www.cityofchicago.org/bacp

11/13/2013

Alderman **Daniel S. Solis**
Ward # **25**
City of Chicago
City Hall, Room **203**
121 North LaSalle Street
Chicago, Illinois 60602

Re: An ordinance to use and maintain a portion of the public right-of-way for **one (1) awning(s)** for **AL'S ITALIAN BEEF INC**, adjacent to the premises known as **1079 W. Taylor St.**.

Dear Alderman **Daniel S. Solis**:

The applicant referenced above has requested the use of the public right-of-way for a **awning(s)**. An ordinance has been prepared by the Department of Business Affairs and Consumer Protection – Business Assistance Center - Public Way Use Unit for presentation to the City Council. Because this request was made for properties located in your ward, as approved by you as per the attached, I respectfully request that you introduce the attached ordinance at the next City Council meeting.

If you have any questions regarding this ordinance, please contact Anthony Bertuca at (312) 744-5506.

Department of Business Affairs and Consumer Protection

City of Chicago

O2013-8792

Office of the City Clerk

Document Tracking Sheet

Meeting Date:	11/13/2013
Sponsor(s):	Solis (25)
Type:	Ordinance
Title:	Awning(s) for Carana Realty Group
Committee(s) Assignment:	Committee on Transportation and Public Way

ORDINANCE
CARANA REALTY GROUP
Acct. No. 289441 - 1
Permit No. 1109356

Be It Ordained by the City Council of the City of Chicago:

SECTION 1. Permission and authority are hereby given and granted to CARANA REALTY GROUP, upon the terms and subject to the conditions of this ordinance to maintain and use, as now constructed, seven (7) Awning(s) projecting over the public right-of-way adjacent to its premises known as 923 S. Loomis St..

Said Awning(s) at S. Loomis measure(s):
Five (5) at fourteen (14) feet in length, and three (3) feet in width for a total of two hundred ten (210) square feet.

Said Awning(s) at W. Taylor measure(s):
Two (2) at fourteen (14) feet in length, and three (3) feet in width for a total of eighty-four (84) square feet.

The location of said privilege shall be as shown on prints kept on file with the Department of Business Affairs and Consumer Protection and the Office of the City Clerk.

Said privilege shall be constructed in accordance with plans and specifications approved by the Zoning Department - Signs.

This grant of privilege in the public way shall be subject to the provisions of Section 10-28-015 and all other required provisions of the Municipal Code of Chicago.

The grantee shall pay to the City of Chicago as compensation for the privilege #1109356 herein granted the sum of one hundred seventy-five ($175.00) per annum in advance.

A 25% penalty will be added for payments received after due date.

The permit holder agrees to hold the City of Chicago harmless for any damage, relocation or replacement costs associated with damage, relocation or removal of private property caused by the City performing work in the public way.


Authority herein given and granted for a period of five (5) years from and after 11/01/2013.


Alderman _____

Daniel S. Solis 25th Ward

919-927 S. Loomis

FRONT VIEW

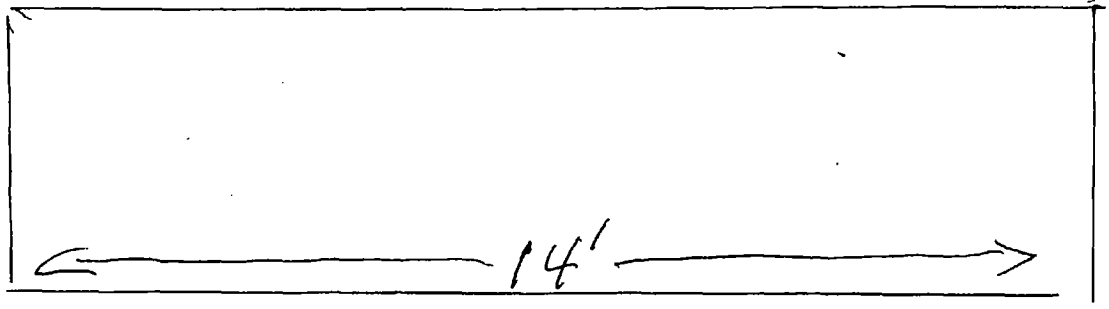

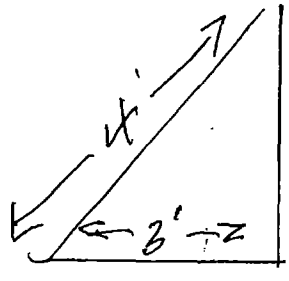

SIDE VIEW

X 4 AWNINGS

Department of Business Affairs and Consumer Protection
Business Assistance Center - Public Way Use Unit
City Hall - 121 N. LaSalle Street, Room 800 • Chicago, IL 60602
(312)-74-GOBIZ (312-744-6249) • (312) 744-1944 (TTY)
http://www.cityofchicago.org/bacp

11/13/2013

Alderman **Daniel S. Solis**
Ward # **25**
City of Chicago
City Hall, Room **203**
121 North LaSalle Street
Chicago, Illinois 60602

Re: An ordinance to use and maintain a portion of the public right-of-way for **seven (7) awning(s)** for **CARANA REALTY GROUP**, adjacent to the premises known as **923 S. Loomis St.**.

Dear Alderman **Daniel S. Solis**:

The applicant referenced above has requested the use of the public right-of-way for a **awning(s)**. An ordinance has been prepared by the Department of Business Affairs and Consumer Protection – Business Assistance Center - Public Way Use Unit for presentation to the City Council. Because this request was made for properties located in your ward, as approved by you as per the attached, I respectfully request that you introduce the attached ordinance at the next City Council meeting.

If you have any questions regarding this ordinance, please contact Anthony Bertuca at (312) 744-5506.

Department of Business Affairs and Consumer Protection

City of Chicago

O2013-8793

Office of the City Clerk

Document Tracking Sheet

Meeting Date:	11/13/2013
Sponsor(s):	Maldonado (26)
Type:	Ordinance
Title:	Awning(s) for Graphic Image Corporation
Committee(s) Assignment:	Committee on Transportation and Public Way

ORDINANCE
GRAPHIC IMAGE CORPORATION
Acct. No. 61652 - 2
Permit No. 1107522

Be It Ordained by the City Council of the City of Chicago:

SECTION 1. Permission and authority are hereby given and granted to GRAPHIC IMAGE CORPORATION, upon the terms and subject to the conditions of this ordinance to maintain and use, as now constructed, one (1) Awning(s) projecting over the public right-of-way adjacent to its premises known as 2035 W. Grand Ave..

Said Awning(s) at W. GRAND AVE. measure(s):
One (1) at eight point eight three (8.83) feet in length, and four point four two (4.42) feet in width for a total of thirty-nine point zero three (39.03) square feet.

The location of said privilege shall be as shown on prints kept on file with the Department of Business Affairs and Consumer Protection and the Office of the City Clerk.

Said privilege shall be constructed in accordance with plans and specifications approved by the Zoning Department - Signs.

This grant of privilege in the public way shall be subject to the provisions of Section 10-28-015 and all other required provisions of the Municipal Code of Chicago.

The grantee shall pay to the City of Chicago as compensation for the privilege #1107522 herein granted the sum of fifty ($50.00) per annum in advance.

A 25% penalty will be added for payments received after due date.

The permit holder agrees to hold the City of Chicago harmless for any damage, relocation or replacement costs associated with damage, relocation or removal of private property caused by the City performing work in the public way.


Authority herein given and granted for a period of five (5) years from and after 07/09/2013.

Alderman _____

Roberto Maldonado 26th Ward

Canopy Dimensions

2035 W. Grand Ave.

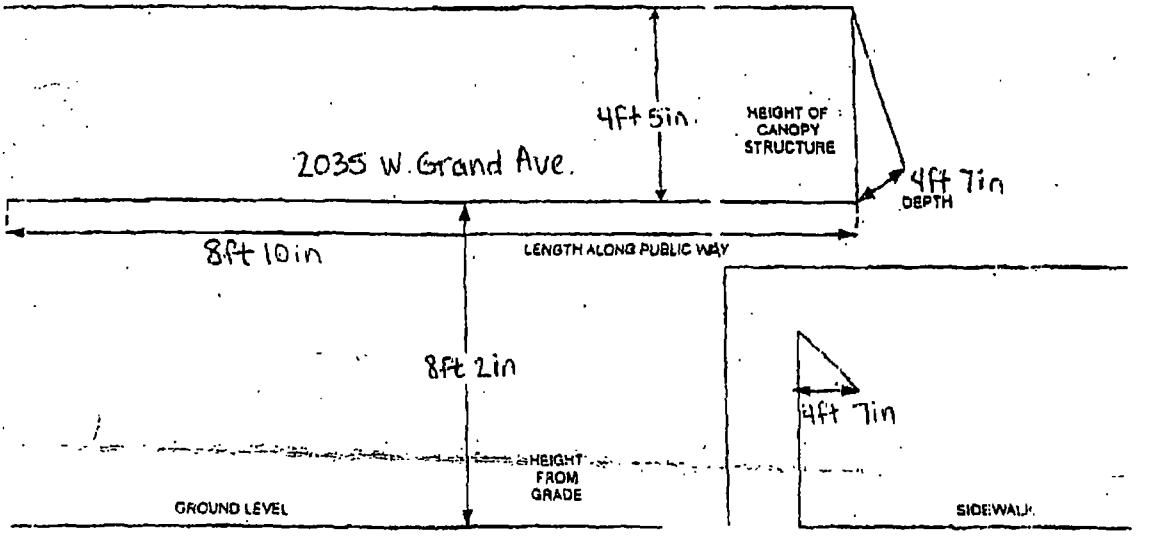

DEPTH OF CANOPY OVER PUBLIC WAY

Department of Business Affairs and Consumer Protection
Business Assistance Center - Public Way Use Unit
City Hall - 121 N. LaSalle Street, Room 800 • Chicago, IL 60602
(312)-74-GOBIZ (312-744-6249) • (312) 744-1944 (TTY)
http://www.cityofchicago.org/bacp

11/13/2013

Alderman **Roberto Maldonado**
Ward # **26**
City of Chicago
City Hall, Room **300**
121 North LaSalle Street
Chicago, Illinois 60602

Re: An ordinance to use and maintain a portion of the public right-of-way for **one (1) awning(s)** for **GRAPHIC IMAGE CORPORATION**, adjacent to the premises known as **2035 W. Grand Ave.**.

Dear Alderman **Roberto Maldonado**:

The applicant referenced above has requested the use of the public right-of-way for a **awning(s)**. An ordinance has been prepared by the Department of Business Affairs and Consumer Protection – Business Assistance Center - Public Way Use Unit for presentation to the City Council. Because this request was made for properties located in your ward, as approved by you as per the attached, I respectfully request that you introduce the attached ordinance at the next City Council meeting.

If you have any questions regarding this ordinance, please contact Anthony Bertuca at (312) 744-5506.

Department of Business Affairs and Consumer Protection

City of Chicago

O2013-8795

Office of the City Clerk

Document Tracking Sheet

Meeting Date:	11/13/2013
Sponsor(s):	Burnett (27)
Type:	Ordinance
Title:	Awning(s) for Green Grocer Chicago
Committee(s) Assignment:	Committee on Transportation and Public Way

ORDINANCE
GREEN GROCER CHICAGO
Acct. No. 323733 - 1
Permit No. 1109166

Be It Ordained by the City Council of the City of Chicago:

SECTION 1. Permission and authority are hereby given and granted to GREEN GROCER CHICAGO, upon the terms and subject to the conditions of this ordinance to maintain and use, as now constructed, twelve (12) Awning(s) projecting over the public right-of-way adjacent to its premises known as 1400-1406 W. Grand Ave..

Said Awning(s) at W. Grand measure(s):
Four (4) at ten (10) feet in length, and three (3) feet in width for a total of one hundred twenty (120) square feet.
Eight (8) at three point three (3.3) feet in length, and three (3) feet in width for a total of seventy-nine point two (79.2) square feet.

The location of said privilege shall be as shown on prints kept on file with the Department of Business Affairs and Consumer Protection and the Office of the City Clerk.

Said privilege shall be constructed in accordance with plans and specifications approved by the Zoning Department - Signs.

This grant of privilege in the public way shall be subject to the provisions of Section 10-28-015 and all other required provisions of the Municipal Code of Chicago.

The grantee shall pay to the City of Chicago as compensation for the privilege #1109166 herein granted the sum of one hundred seventy-five ($175.00) per annum in advance.

A 25% penalty will be added for payments received after due date.

The permit holder agrees to hold the City of Chicago harmless for any damage, relocation or replacement costs associated with damage, relocation or removal of private property caused by the City performing work in the public way.

Authority herein given and granted for a period of five (5) years from and after 06/11/2013.

Alderman _____

Walter Burnett Jr. 27th Ward

SUSHI

Department of Business Affairs and Consumer Protection
Business Assistance Center - Public Way Use Unit
City Hall - 121 N. LaSalle Street, Room 800 • Chicago, IL 60602
(312)-74-GOBIZ (312-744-6249) • (312) 744-1944 (TTY)
http://www.cityofchicago.org/bacp

11/13/2013

Alderman **Walter Burnett Jr.**
Ward # **27**
City of Chicago
City Hall, Room **203**
121 North LaSalle Street
Chicago, Illinois 60602

Re: An ordinance to use and maintain a portion of the public right-of-way for **twelve (12) awning(s)** for **GREEN GROCER CHICAGO**, adjacent to the premises known as **1400-1406 W. Grand Ave.**.

Dear Alderman **Walter Burnett Jr.**:

The applicant referenced above has requested the use of the public right-of-way for a **awning(s)**. An ordinance has been prepared by the Department of Business Affairs and Consumer Protection – Business Assistance Center - Public Way Use Unit for presentation to the City Council. Because this request was made for properties located in your ward, as approved by you as per the attached, I respectfully request that you introduce the attached ordinance at the next City Council meeting.

If you have any questions regarding this ordinance, please contact Anthony Bertuca at (312) 744-5506.

Department of Business Affairs and Consumer Protection

City of Chicago

O2013-8796

Office of the City Clerk

Document Tracking Sheet

Meeting Date:	11/13/2013
Sponsor(s):	Burnett (27)
Type:	Ordinance
Title:	Awning(s) for West Humboldt Park Family & Community Development Council
Committee(s) Assignment:	Committee on Transportation and Public Way

ORDINANCE
WEST HUMBOLDT PARK FAMILY & COMMUNITY DEVELOPMENT COUNCIL
Acct. No. 279145 - 2
Permit No. 1102061

Be It Ordained by the City Council of the City of Chicago:

SECTION 1. Permission and authority are hereby given and granted to WEST HUMBOLDT PARK FAMILY & COMMUNITY DEVELOPMENT COUNCIL, upon the terms and subject to the conditions of this ordinance to construct, install, maintain and use one (1) Awning(s) projecting over the public right-of-way adjacent to its premises known as 3506 W. Chicago Ave..

Said Awning(s) at W. Chicago measure(s):
One (1) at twenty-four (24) feet in length, and four (4) feet in width for a total of ninety-six (96) square feet.

The location of said privilege shall be as shown on prints kept on file with the Department of Business Affairs and Consumer Protection and the Office of the City Clerk.

Said privilege shall be constructed in accordance with plans and specifications approved by the Zoning Department - Signs.

This grant of privilege in the public way shall be subject to the provisions of Section 10-28-015 and all other required provisions of the Municipal Code of Chicago.

The grantee shall pay to the City of Chicago as compensation for the privilege #1102061 herein granted the sum of fifty ($50.00) per annum in advance.

A 25% penalty will be added for payments received after due date.

The permit holder agrees to hold the City of Chicago harmless for any damage, relocation or replacement costs associated with damage, relocation or removal of private property caused by the City performing work in the public way.

Authority herein given and granted for a period of five (5) years from and after Date of Passage.

Alderman _____

Walter Burnett Jr. 27th Ward

Awning Sign


- ALUMINUM FRAMED AWNING
- PRINTED LOGO IN RED, GOLD & BLUE
- 13 oz. CANVAS IN COCOA COLOR
- WALL MOUNTED
- READS: TURKEY CHOP. NO BEEF, GOURMET GRILL NO PORK


Customer

WEST HUMBODLDT PARK FAMILY & COMMUNITY D.C.

CROSS SECTION DETAIL

Installation Detail

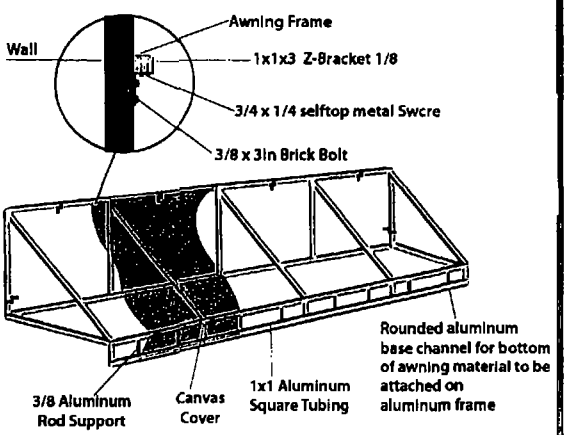

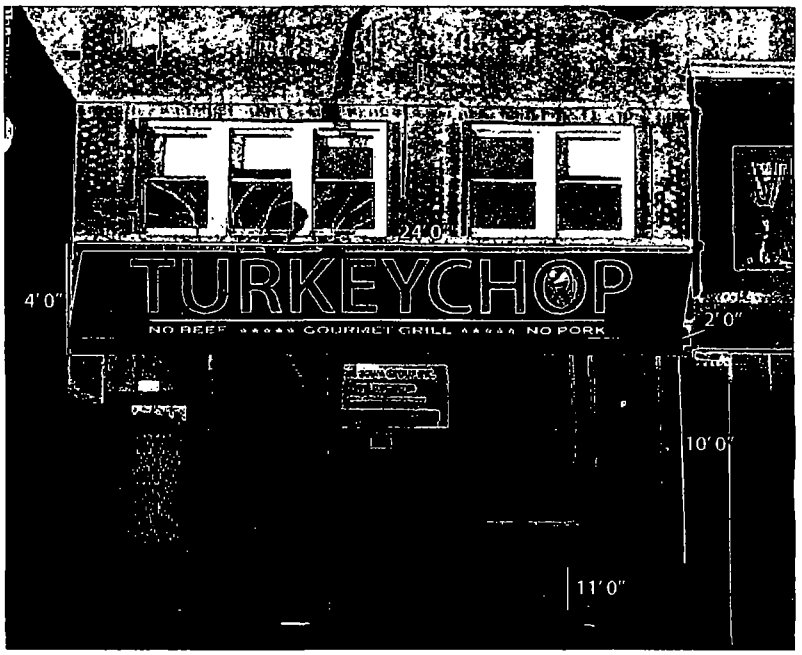

NOTE: Photo for representational purposes only. Signs are not to scale and may appear larger or smaller than shown.



Scale:

Sign Erector:
PRO IMAGE
2008 W. Chicago, Ave
Chicago, IL 60622
Tel. 773 292 1111
Fax. 773 292 1113

Designer:	DW
Rev:	X
	X
	X
	X

Location:	Front Elevation
Address:	3506 W. CHICAGO Ave. Chicago, IL 60651
Date:	02-05-2013

Approval:

I.D. #	Artwork #	Drawing #
-	As Shown	

City of Chicago

O2013-8585

Office of the City Clerk

Document Tracking Sheet

Meeting Date:	11/13/2013
Sponsor(s):	Graham (29)
Type:	Ordinance
Title:	Awning(s) for Tampico Tailor Shop
Committee(s) Assignment:	Committee on Transportation and Public Way

ORDINANCE
TAMPICO TAILOR SHOP
Acct. No. 48105 - 2
Permit No. 1109108

Be It Ordained by the City Council of the City of Chicago:

SECTION 1. Permission and authority are hereby given and granted to TAMPICO TAILOR SHOP, upon the terms and subject to the conditions of this ordinance to maintain and use, as now constructed, one (1) Awning(s) projecting over the public right-of-way adjacent to its premises known as 6054 W. North Ave..

Said Awning(s) at W. North Avenue measure(s):
One (1) at fifteen point six seven (15.67) feet in length, and two point zero eight (2.08) feet in width for a total of thirty-two point five nine (32.59) square feet.

The location of said privilege shall be as shown on prints kept on file with the Department of Business Affairs and Consumer Protection and the Office of the City Clerk.

Said privilege shall be constructed in accordance with plans and specifications approved by the Zoning Department - Signs.

This grant of privilege in the public way shall be subject to the provisions of Section 10-28-015 and all other required provisions of the Municipal Code of Chicago.

The grantee shall pay to the City of Chicago as compensation for the privilege #1109108 herein granted the sum of fifty ($50.00) per annum in advance.


A 25% penalty will be added for payments received after due date.

The permit holder agrees to hold the City of Chicago harmless for any damage, relocation or replacement costs associated with damage, relocation or removal of private property caused by the City performing work in the public way.

Authority herein given and granted for a period of five (5) years from and after 09/10/2013.

Alderman Deborah T. Graham

Deborah Graham 29th Ward

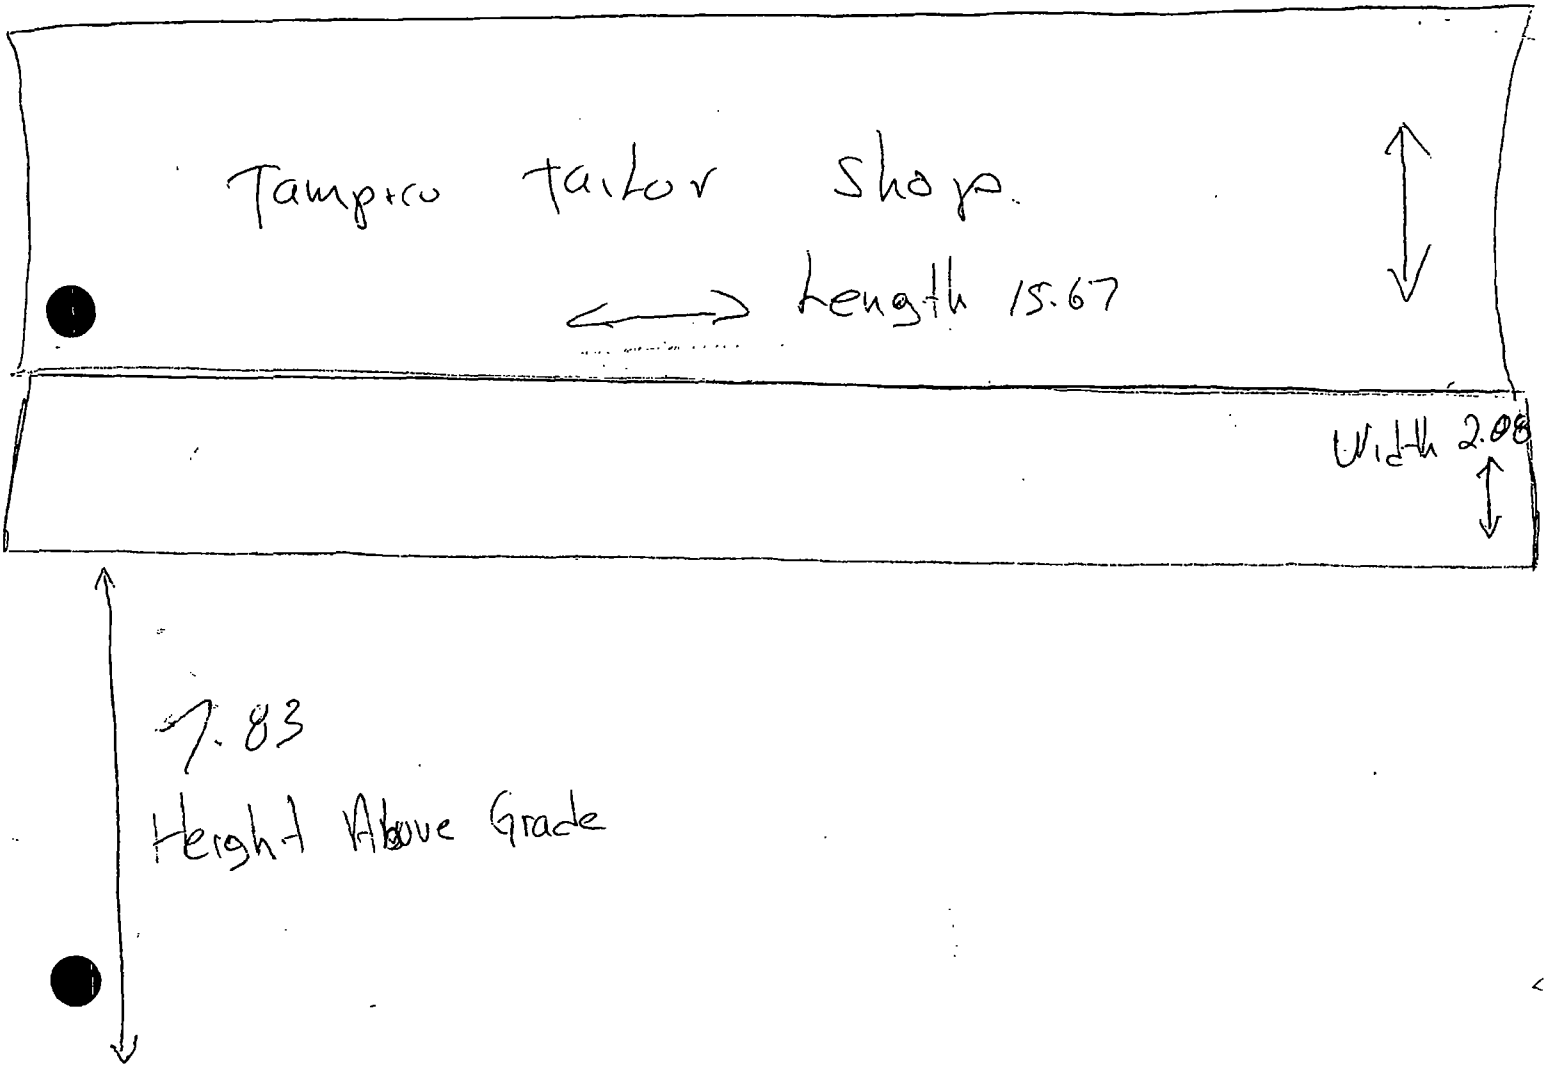
Tampico tailor Shop
Length 15.67
Width 2.08
7.83
Height Above Grade

City of Chicago

O2013-8588

Office of the City Clerk

Document Tracking Sheet

Meeting Date:	11/13/2013
Sponsor(s):	Graham (29)
Type:	Ordinance
Title:	Awning(s) for Smith & Thomas Funeral Home
Committee(s) Assignment:	Committee on Transportation and Public Way

ORDINANCE
SMITH & THOMAS FUNERAL HOME
Acct. No. 24731 - 1
Permit No. 1109082

Be It Ordained by the City Council of the City of Chicago:

SECTION 1. Permission and authority are hereby given and granted to SMITH & THOMAS FUNERAL HOME, upon the terms and subject to the conditions of this ordinance to maintain and use, as now constructed, eight (8) Awning(s) projecting over the public right-of-way adjacent to its premises known as 5708 W. Madison St..

Said Awning(s) at W. Madison St. measure(s):
Six (6) at five (5) feet in length, and three (3) feet in width for a total of ninety (90) square feet.
Two (2) at ten (10) feet in length, and five (5) feet in width for a total of one hundred (100) square feet.

The location of said privilege shall be as shown on prints kept on file with the Department of Business Affairs and Consumer Protection and the Office of the City Clerk.

Said privilege shall be constructed in accordance with plans and specifications approved by the Zoning Department - Signs.

This grant of privilege in the public way shall be subject to the provisions of Section 10-28-015 and all other required provisions of the Municipal Code of Chicago.

The grantee shall pay to the City of Chicago as compensation for the privilege #1109082 herein granted the sum of one hundred seventy-five ($175.00) per annum in advance.

A 25% penalty will be added for payments received after due date.

The permit holder agrees to hold the City of Chicago harmless for any damage, relocation or replacement costs associated with damage, relocation or removal of private property caused by the City performing work in the public way.

Authority herein given and granted for a period of five (5) years from and after 07/12/2013.

Alderman Deborah J. Graham

Deborah Graham 29th Ward

X

AWNING WORLD
542 Zenith Dr
Glenview IL 60025
708-827-5770
Fax 708-827-5824

DATE 12/8/93
P.O. NUMBER 312-241-1000

NAME SMITH & THOMAS FUNERAL PHONE #

ADDRESS JOB SITE

APPROXIMATE INSTALLATION DATE


[ ] ESTIMATE [ ] SALES ORDER

CLOTH FRAMEWORK LETTERING STYLE

BORDER SIZE

RECOVER ( ) COMPLETE ( ) COLOR

BACK IT ( ) SEW ON LETTERS ( )

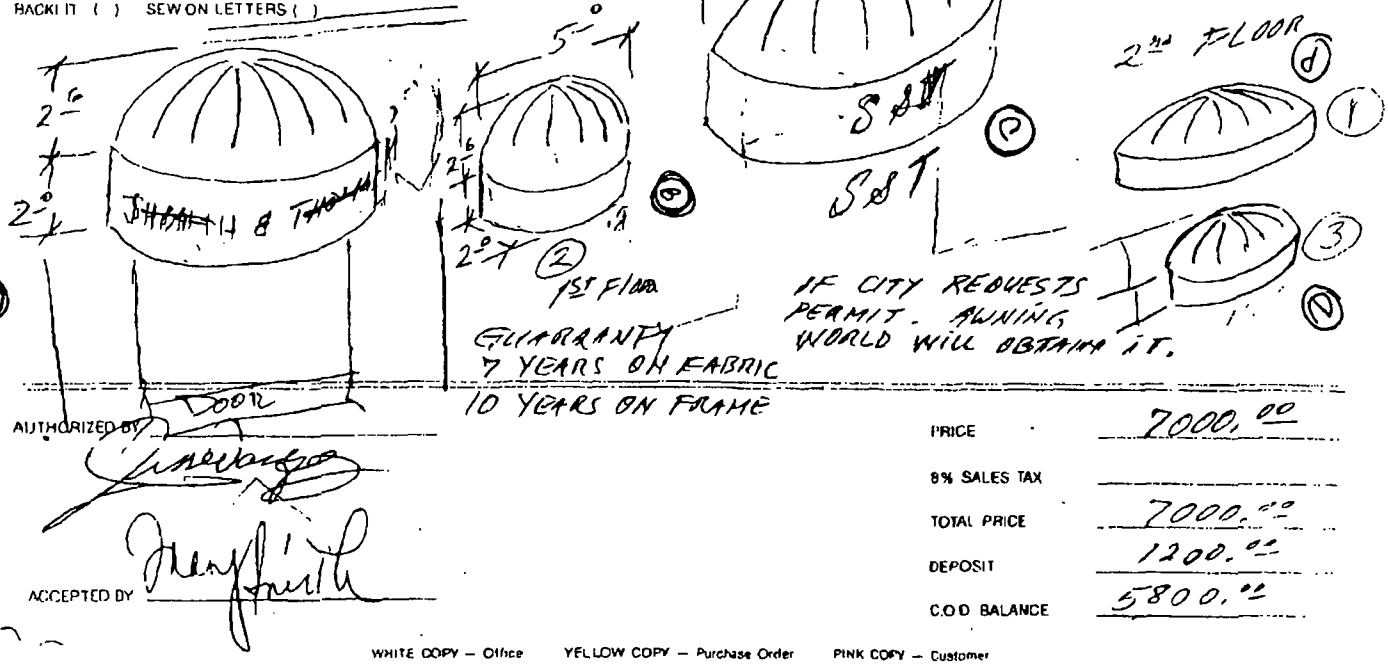

1ST FLOOR

GUARANTY
7 YEARS ON FABRIC
10 YEARS ON FRAME

IF CITY REQUESTS PERMIT - AWNING WORLD WILL OBTAIN IT.

AUTHORIZED BY

ACCEPTED BY

PRICE	7000.00
8% SALES TAX	
TOTAL PRICE	7000.00
DEPOSIT	1200.00
C.O.D. BALANCE	5800.00

WHITE COPY — Office YELLOW COPY — Purchase Order PINK COPY — Customer

10/15/2013 03:30 7732611001 SMITHTHOMASFH PAGE 04/06

City of Chicago

O2013-8591

Office of the City Clerk

Document Tracking Sheet

Meeting Date:	11/13/2013
Sponsor(s):	Graham (29)
Type:	Ordinance
Title:	Awning(s) for Tampico Tailor Shop
Committee(s) Assignment:	Committee on Transportation and Public Way

ORDINANCE
TAMPICO TAILOR SHOP
Acct. No. 48105 - 2
Permit No. 1109108

Be It Ordained by the City Council of the City of Chicago:

SECTION 1. Permission and authority are hereby given and granted to TAMPICO TAILOR SHOP, upon the terms and subject to the conditions of this ordinance to maintain and use, as now constructed, one (1) Awning(s) projecting over the public right-of-way adjacent to its premises known as 6054 W. North Ave..

Said Awning(s) at W. North Avenue measure(s):
One (1) at fifteen point six seven (15.67) feet in length, and two point zero eight (2.08) feet in width for a total of thirty-two point five nine (32.59) square feet.

The location of said privilege shall be as shown on prints kept on file with the Department of Business Affairs and Consumer Protection and the Office of the City Clerk.

Said privilege shall be constructed in accordance with plans and specifications approved by the Zoning Department - Signs.

This grant of privilege in the public way shall be subject to the provisions of Section 10-28-015 and all other required provisions of the Municipal Code of Chicago.

The grantee shall pay to the City of Chicago as compensation for the privilege #1109108 herein granted the sum of fifty ($50.00) per annum in advance.


A 25% penalty will be added for payments received after due date.


The permit holder agrees to hold the City of Chicago harmless for any damage, relocation or replacement costs associated with damage, relocation or removal of private property caused by the City performing work in the public way.

Authority herein given and granted for a period of five (5) years from and after 09/10/2013.

Alderman Deborah J. Graham

Deborah Graham 29th Ward

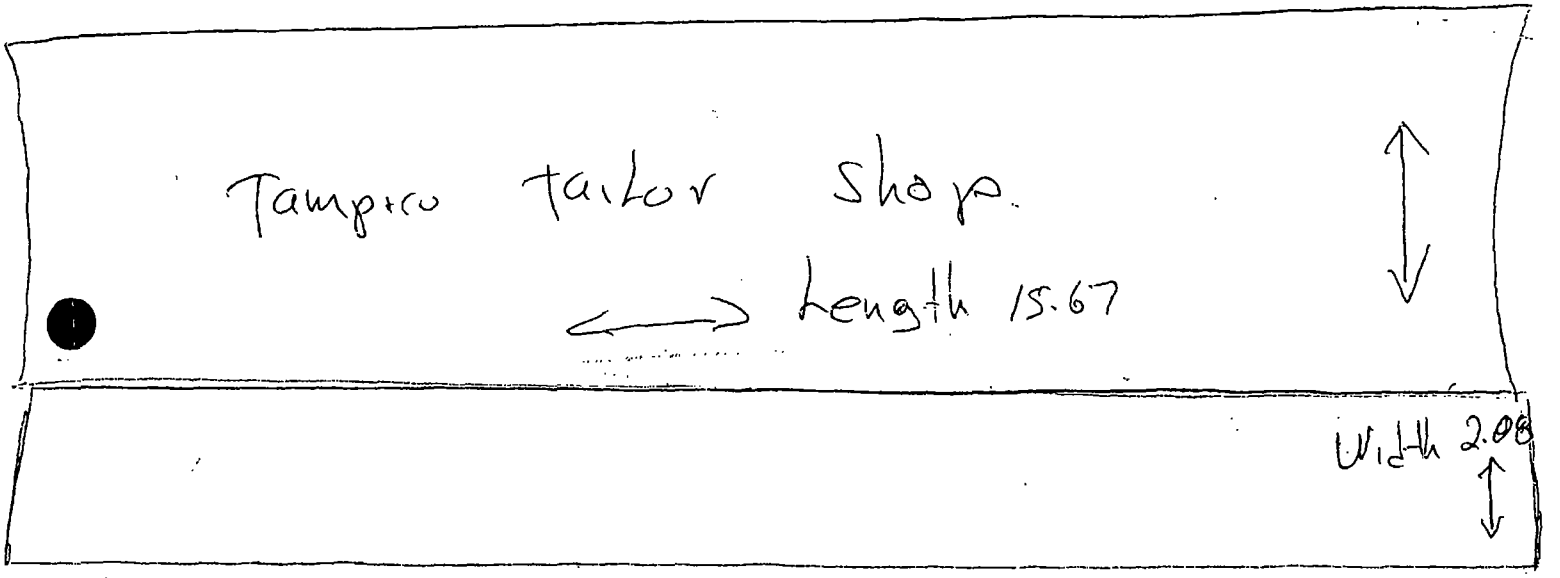
Tampico tailor shop.
Length 15.67
Width 2.08

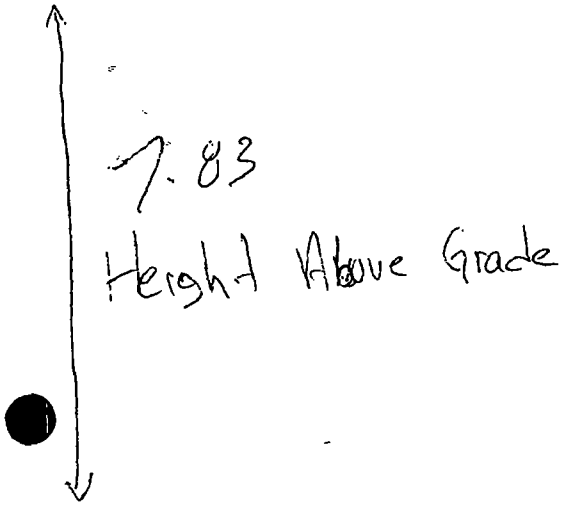
7.83
Height Above Grade

City of Chicago

O2013-8797

Office of the City Clerk

Document Tracking Sheet

Meeting Date:	11/13/2013
Sponsor(s):	Graham (29)
Type:	Ordinance
Title:	Awning(s) for El Gran Burrito
Committee(s) Assignment:	Committee on Transportation and Public Way

ORDINANCE
EL GRAN BURRITO
Acct. No. 5880 - 1
Permit No. 1109174

Be It Ordained by the City Council of the City of Chicago:

SECTION 1. Permission and authority are hereby given and granted to EL GRAN BURRITO, upon the terms and subject to the conditions of this ordinance to maintain and use, as now constructed, one (1) Awning(s) projecting over the public right-of-way adjacent to its premises known as 5632 W. North Ave..

Said Awning(s) at W. North Ave measure(s):
One (1) at three point six seven (3.67) feet in length, and two (2) feet in width for a total of seven point three four (7.34) square feet.

The location of said privilege shall be as shown on prints kept on file with the Department of Business Affairs and Consumer Protection and the Office of the City Clerk.

Said privilege shall be constructed in accordance with plans and specifications approved by the Zoning Department - Signs.

This grant of privilege in the public way shall be subject to the provisions of Section 10-28-015 and all other required provisions of the Municipal Code of Chicago.

The grantee shall pay to the City of Chicago as compensation for the privilege #1109174 herein granted the sum of fifty ($50.00) per annum in advance.

A 25% penalty will be added for payments received after due date.


The permit holder agrees to hold the City of Chicago harmless for any damage, relocation or replacement costs associated with damage, relocation or removal of private property caused by the City performing work in the public way.

Authority herein given and granted for a period of five (5) years from and after 10/06/2013.

Alderman Deborah J. Graham

Deborah Graham 29th Ward



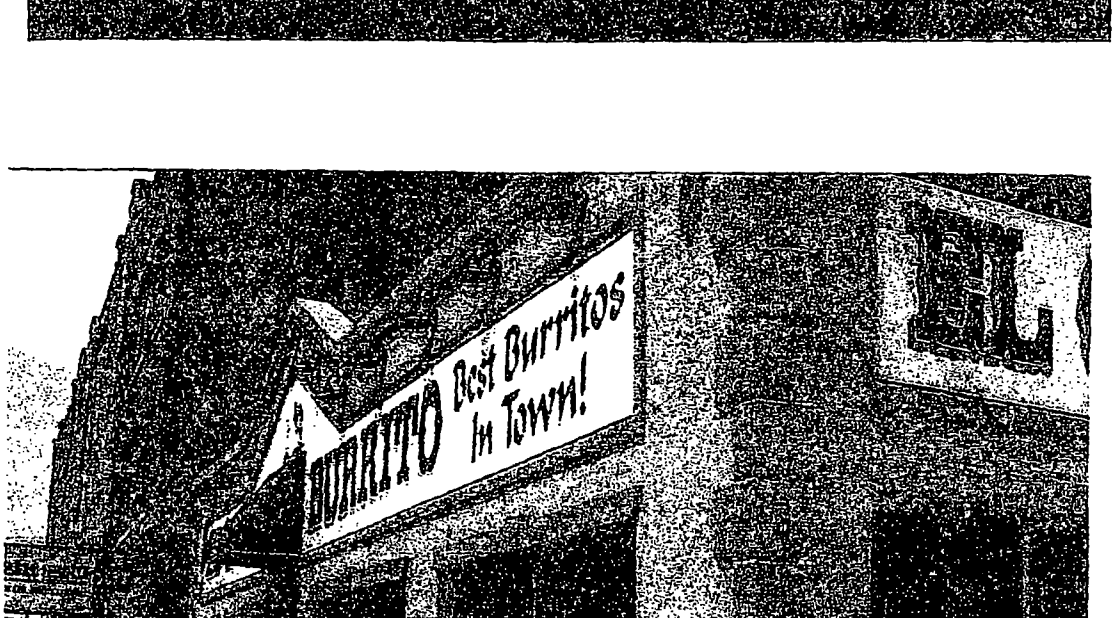

EL GRAN BURRITO INC
5632 W. NORTH AVE
CHICAGO, IL

City of Chicago

O2013-8798

Office of the City Clerk

Document Tracking Sheet

Meeting Date:	11/13/2013
Sponsor(s):	Suarez (31)
Type:	Ordinance
Title:	Awning(s) for Magical Scissors Beauty Salon
Committee(s) Assignment:	Committee on Transportation and Public Way

ORDINANCE
MAGICAL SCISSORS BEAUTY SALON
Acct. No. 372490 - 1
Permit No. 1104418

Be It Ordained by the City Council of the City of Chicago:

SECTION 1. Permission and authority are hereby given and granted to MAGICAL SCISSORS BEAUTY SALON, upon the terms and subject to the conditions of this ordinance to maintain and use, as now constructed, one (1) Awning(s) projecting over the public right-of-way adjacent to its premises known as 4426 W. Fullerton Ave..

Said Awning(s) at W Fullerton Ave measure(s):
One (1) at twenty-five (25) feet in length, and two point one (2.1) feet in width for a total of fifty-two point five (52.5) square feet.

The location of said privilege shall be as shown on prints kept on file with the Department of Business Affairs and Consumer Protection and the Office of the City Clerk.

Said privilege shall be constructed in accordance with plans and specifications approved by the Zoning Department - Signs.

This grant of privilege in the public way shall be subject to the provisions of Section 10-28-015 and all other required provisions of the Municipal Code of Chicago.

The grantee shall pay to the City of Chicago as compensation for the privilege #1104418 herein granted the sum of fifty ($50.00) per annum in advance.

A 25% penalty will be added for payments received after due date.

The permit holder agrees to hold the City of Chicago harmless for any damage, relocation or replacement costs associated with damage, relocation or removal of private property caused by the City performing work in the public way.

Authority herein given and granted for a period of five (5) years from and after Date of Passage.

Alderman _____

Ray Suarez 31st Ward


APPLICATION TO USE THE PUBLIC RIGHT OF WAY

EXAMPLE OF CANOPY/AWNING DRAWING

CANOPY DRAWINGS

PROPERTY LOCATION: 4426 W FULLERTON AVE

ORGANIZATION'S NAME: MAGICAL SCISSORS

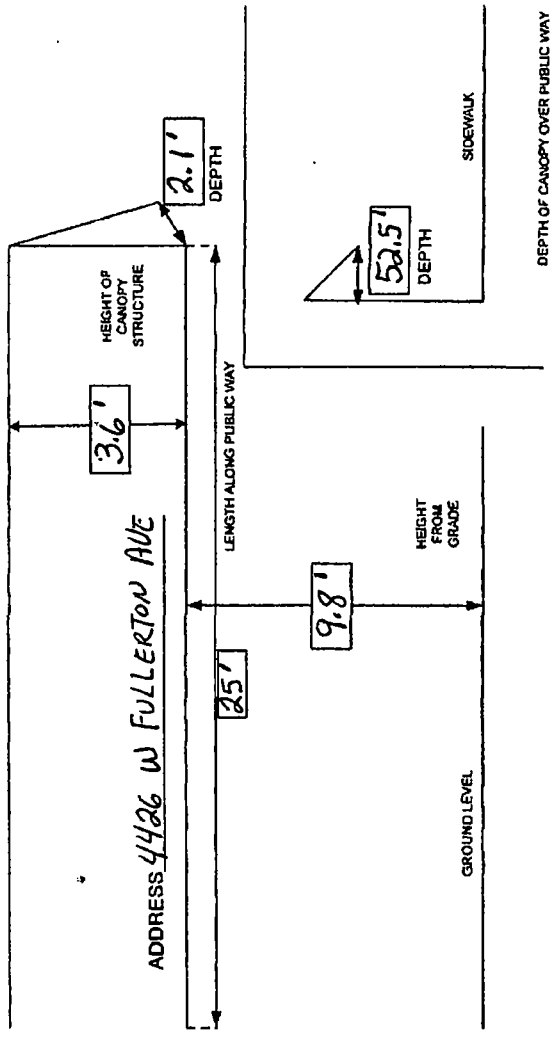

Department of Business Affairs and Consumer Protection
Business Assistance Center - Public Way Use Unit
City Hall - 121 N. LaSalle Street, Room 800 • Chicago, IL 60602
(312)-74-GOBIZ (312-744-6249) • (312) 744-1944 (TTY)
http://www.cityofchicago.org/bacp

11/13/2013

Alderman **Ray Suarez**
Ward # **31**
City of Chicago
City Hall, Room **203**
121 North LaSalle Street
Chicago, Illinois 60602

Re: An ordinance to use and maintain a portion of the public right-of-way for **one (1) awning(s)** for **MAGICAL SCISSORS BEAUTY SALON**, adjacent to the premises known as **4426 W. Fullerton Ave.**.

Dear Alderman **Ray Suarez**:

The applicant referenced above has requested the use of the public right-of-way for a **awning(s)**. An ordinance has been prepared by the Department of Business Affairs and Consumer Protection – Business Assistance Center - Public Way Use Unit for presentation to the City Council. Because this request was made for properties located in your ward, as approved by you as per the attached, I respectfully request that you introduce the attached ordinance at the next City Council meeting.

If you have any questions regarding this ordinance, please contact Anthony Bertuca at (312) 744-5506.

Department of Business Affairs and Consumer Protection

City of Chicago

O2013-8799

Office of the City Clerk

Document Tracking Sheet

Meeting Date:	11/13/2013
Sponsor(s):	Waguespack (32)
Type:	Ordinance
Title:	Awning(s) for Drybar
Committee(s) Assignment:	Committee on Transportation and Public Way

ORDINANCE
Drybar
Acct. No. 384732 - 1
Permit No. 1109126

Be It Ordained by the City Council of the City of Chicago:

SECTION 1. Permission and authority are hereby given and granted to Drybar, upon the terms and subject to the conditions of this ordinance to construct, install, maintain and use one (1) Awning(s) projecting over the public right-of-way adjacent to its premises known as 1611 N. Sheffield Ave..

Said Awning(s) at N Sheffield Ave measure(s):
One (1) at six point zero eight (6.08) feet in length, and three (3) feet in width for a total of eighteen point two four (18.24) square feet.

The location of said privilege shall be as shown on prints kept on file with the Department of Business Affairs and Consumer Protection and the Office of the City Clerk.

Said privilege shall be constructed in accordance with plans and specifications approved by the Zoning Department - Signs.

This grant of privilege in the public way shall be subject to the provisions of Section 10-28-015 and all other required provisions of the Municipal Code of Chicago.

The grantee shall pay to the City of Chicago as compensation for the privilege #1109126 herein granted the sum of fifty ($50.00) per annum in advance.


A 25% penalty will be added for payments received after due date.

The permit holder agrees to hold the City of Chicago harmless for any damage, relocation or replacement costs associated with damage, relocation or removal of private property caused by the City performing work in the public way.

Authority herein given and granted for a period of five (5) years from and after Date of Passage.


Alderman Scott Waguespack


Scott Waguespack 32nd Ward

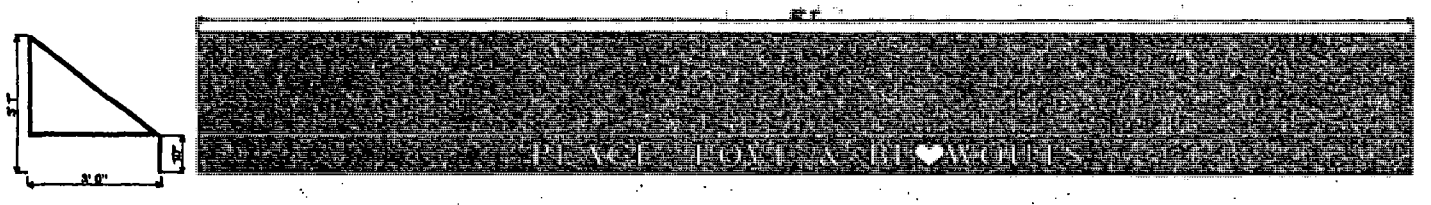

Overall Graphic Dimension
6"h X 147"w

THATCHER OAKS AWNINGS & SIGNS 630-833-5700 voice 630-833-5795 fax 718 Industrial Dr. Elmhurst, IL 60126	CLIENT: Drybar			APPROVED MATERIAL: SUNBRELLA	FILE NAME: Drybar
	DRAWING DESCRIPTION: Graphic Approval Layout	DATE: 10/8/12	DRAWN BY: af.	CANOPY COLOR: SLATE	NO. 2 / REVISION BY: af / DATE: 10/9/12
	CLIENT APPROVAL			GRAPHIC APPLICATION: 6GS TRI VINYL	
	ORDER #: 722690	SALESMAN: Jim Patten	SCALE: Not To Certain Scale	GRAPHIC COLOR: WHITE	

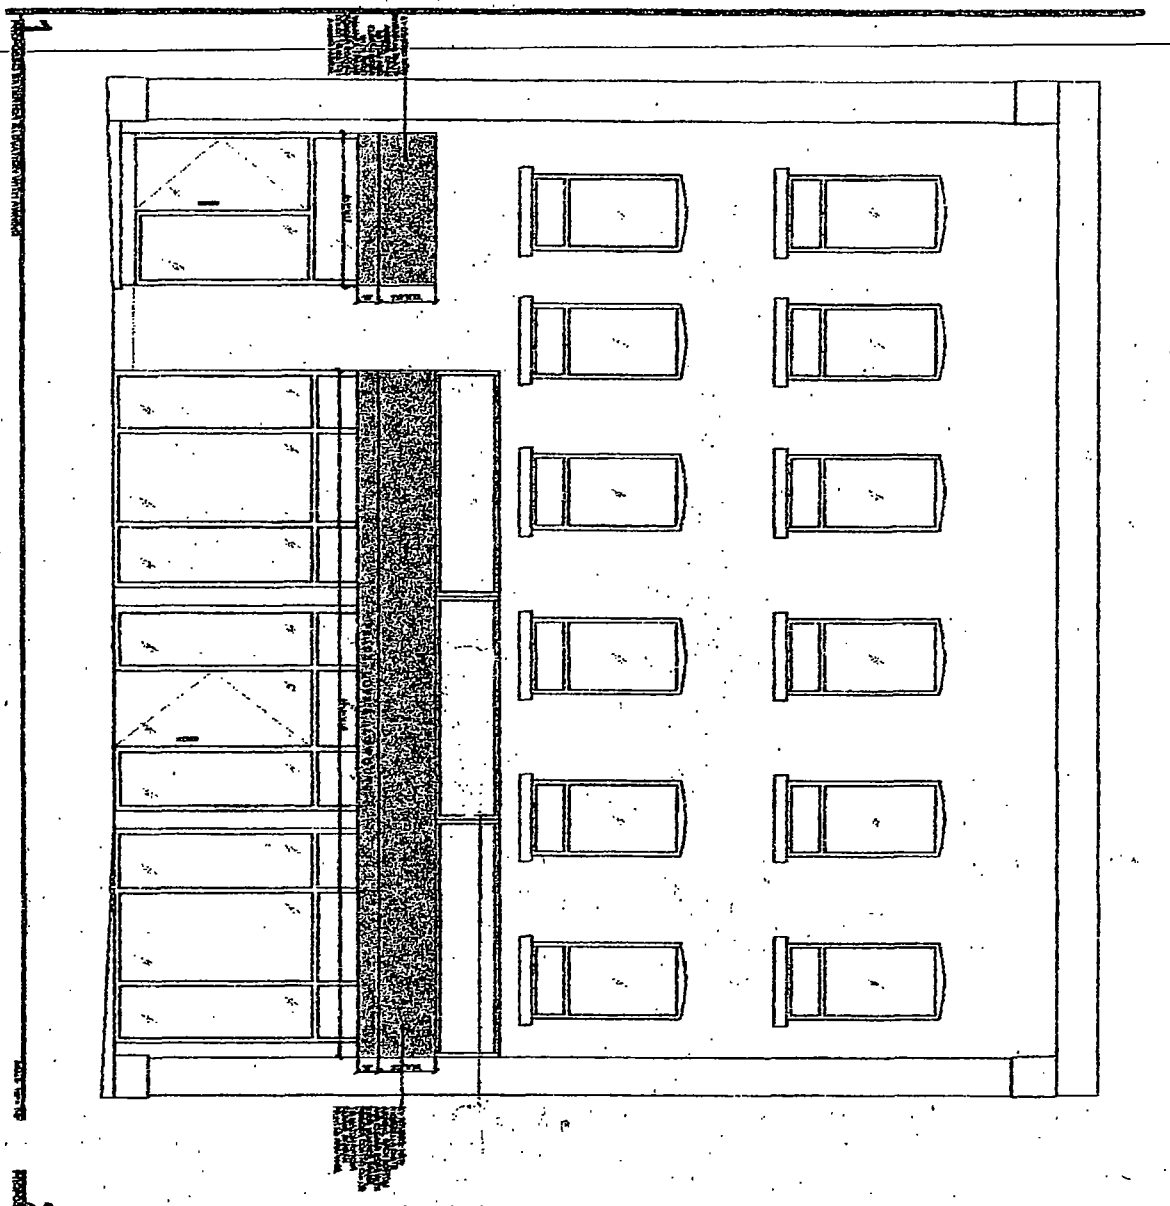

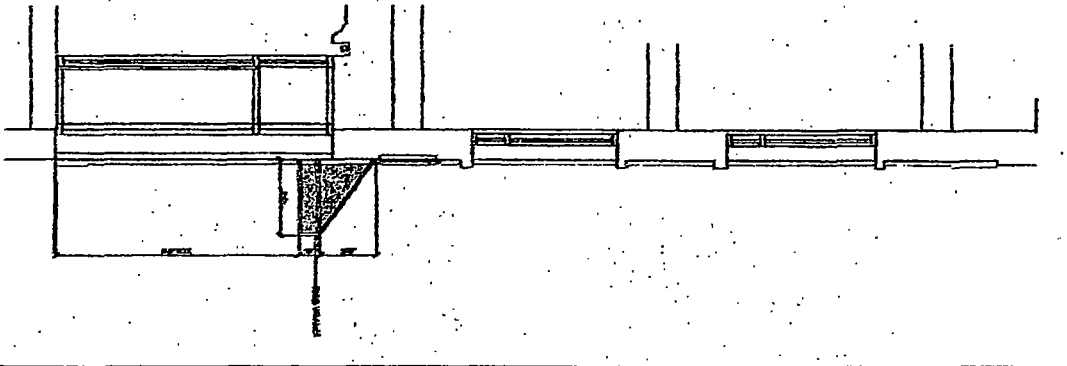

WARREN JOHNSON ARCHITECTS, INC.

DRYBAR SHEFFIELD
1811 N. SHEFFIELD AVE
CHICAGO, IL 60614

PROPOSED EXTERIOR ELEVATION & SECTION WITH AWNING

A.080.00

Department of Business Affairs and Consumer Protection
Business Assistance Center - Public Way Use Unit
City Hall - 121 N. LaSalle Street, Room 800 • Chicago, IL 60602
(312)-74-GOBIZ (312-744-6249) • (312) 744-1944 (TTY)
http://www.cityofchicago.org/bacp

11/13/2013

Alderman **Scott Waguespack**
Ward # **32**
City of Chicago
City Hall, Room **300**
121 North LaSalle Street
Chicago, Illinois 60602

Re: An ordinance to use and maintain a portion of the public right-of-way for **one (1) awning(s)** for **Drybar**, adjacent to the premises known as **1611 N. Sheffield Ave.**.

Dear Alderman **Scott Waguespack**:

The applicant referenced above has requested the use of the public right-of-way for a **awning(s)**. An ordinance has been prepared by the Department of Business Affairs and Consumer Protection – Business Assistance Center - Public Way Use Unit for presentation to the City Council. Because this request was made for properties located in your ward, as approved by you as per the attached, I respectfully request that you introduce the attached ordinance at the next City Council meeting.

If you have any questions regarding this ordinance, please contact Anthony Bertuca at (312) 744-5506.

Department of Business Affairs and Consumer Protection

City of Chicago

O2013-8802

Office of the City Clerk

Document Tracking Sheet

Meeting Date:	11/13/2013
Sponsor(s):	Waguespack (32)
Type:	Ordinance
Title:	Awning(s) for Midtown Lofts Condo Assn.
Committee(s) Assignment:	Committee on Transportation and Public Way

ORDINANCE
MIDTOWN LOFTS CONDO ASSOCIATION
Acct. No. 318713 - 1
Permit No. 1108018

Be It Ordained by the City Council of the City of Chicago:

SECTION 1. Permission and authority are hereby given and granted to MIDTOWN LOFTS CONDO ASSOCIATION, upon the terms and subject to the conditions of this ordinance to maintain and use, as now constructed, five (5) Awning(s) projecting over the public right-of-way adjacent to its premises known as 2355-57 N. Damen Ave..

Said Awning(s) at N. Damen measure(s):
One (1) at thirty-one (31) feet in length, and two (2) feet in width for a total of sixty-two (62) square feet.
Two (2) at four (4) feet in length, and two (2) feet in width for a total of sixteen (16) square feet.
One (1) at sixteen (16) feet in length, and two (2) feet in width for a total of thirty-two (32) square feet.
One (1) at six (6) feet in length, and two (2) feet in width for a total of twelve (12) square feet.

The location of said privilege shall be as shown on prints kept on file with the Department of Business Affairs and Consumer Protection and the Office of the City Clerk.

Said privilege shall be constructed in accordance with plans and specifications approved by the Zoning Department - Signs.

This grant of privilege in the public way shall be subject to the provisions of Section 10-28-015 and all other required provisions of the Municipal Code of Chicago.

The grantee shall pay to the City of Chicago as compensation for the privilege #1108018 herein granted the sum of one hundred seventy-five ($175.00) per annum in advance.


A 25% penalty will be added for payments received after due date.

The permit holder agrees to hold the City of Chicago harmless for any damage, relocation or replacement costs associated with damage, relocation or removal of private property caused by the City performing work in the public way.

Authority herein given and granted for a period of five (5) years from and after 01/09/2013.

Alderman _____

Scott Waguespack 32nd Ward

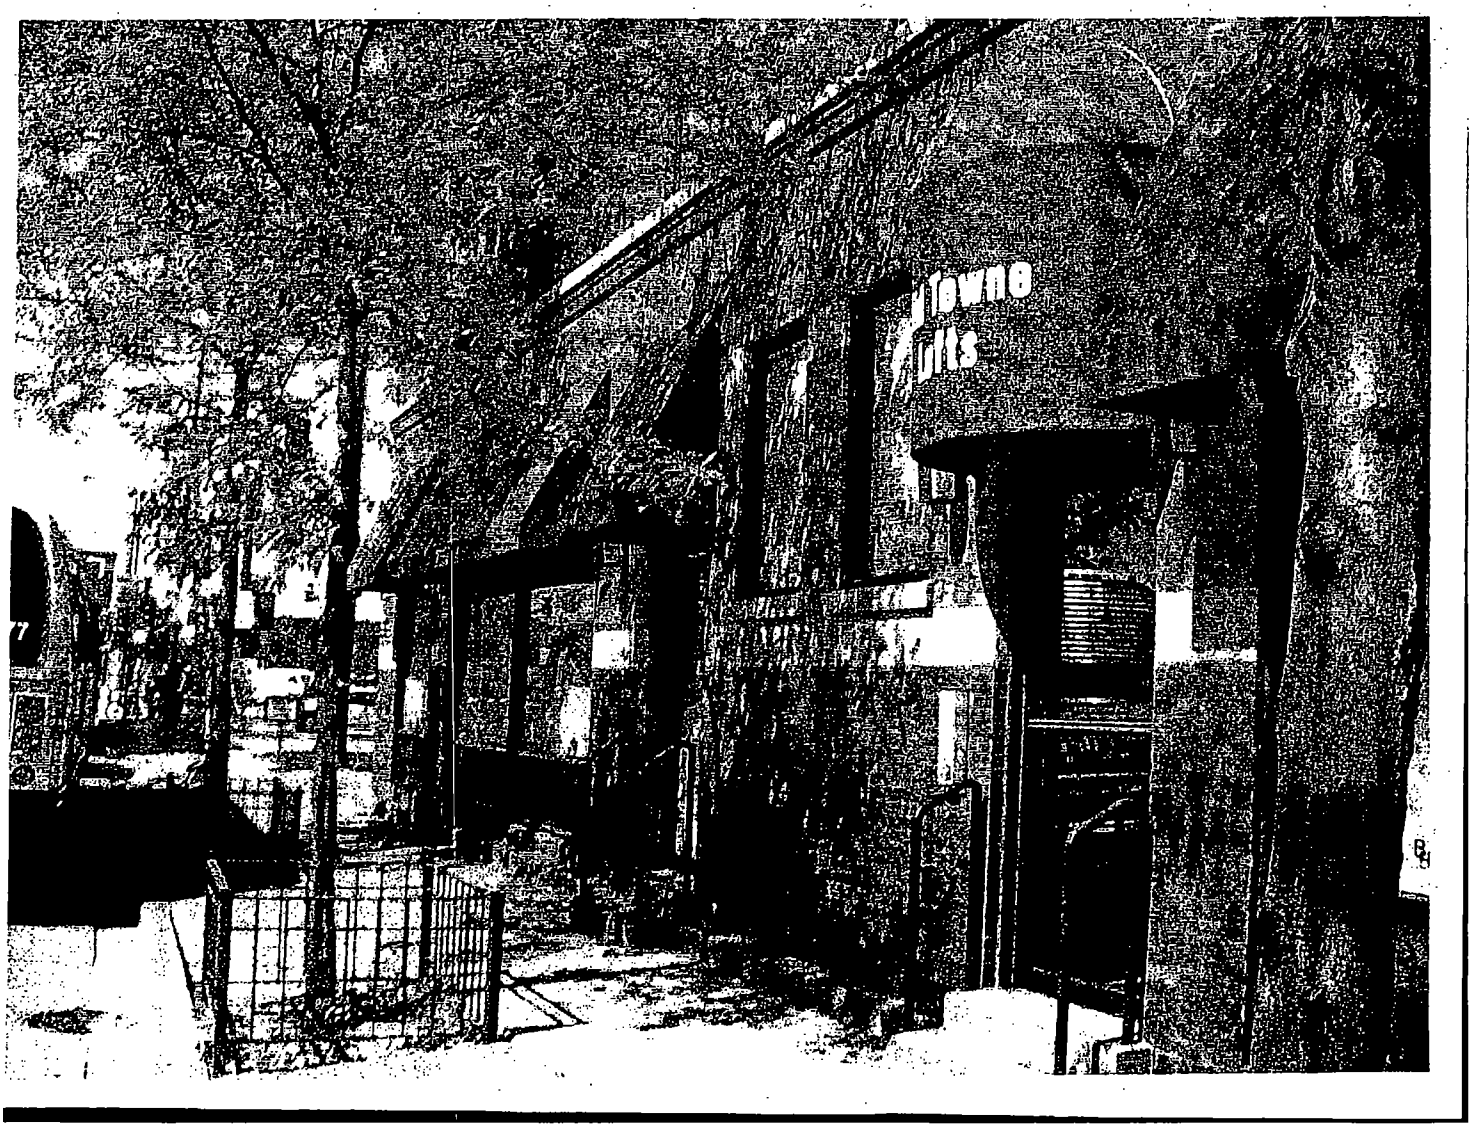

Department of Business Affairs and Consumer Protection
Business Assistance Center - Public Way Use Unit
City Hall - 121 N. LaSalle Street, Room 800 • Chicago, IL 60602
(312)-74-GOBIZ (312-744-6249) • (312) 744-1944 (TTY)
http://www.cityofchicago.org/bacp

2nd ATTEMPT AT INTRODUCTION

11/13/2013

Alderman **Scott Waguespack**
Ward # **32**
City of Chicago
City Hall, Room **300**
121 North LaSalle Street
Chicago, Illinois 60602

Re: An ordinance to use and maintain a portion of the public right-of-way for **five (5) awning(s)** for **MIDTOWN LOFTS CONDO ASSOCIATION**, adjacent to the premises known as **2355-57 N. Damen Ave.**.

Dear Alderman **Scott Waguespack**:

The applicant referenced above has requested the use of the public right-of-way for a **awning(s)**. An ordinance has been prepared by the Department of Business Affairs and Consumer Protection – Business Assistance Center - Public Way Use Unit for presentation to the City Council. Because this request was made for properties located in your ward, as approved by you as per the attached, I respectfully request that you introduce the attached ordinance at the next City Council meeting.

If you have any questions regarding this ordinance, please contact Anthony Bertuca at (312) 744-5506.

Department of Business Affairs and Consumer Protection

City of Chicago

O2013-8803

Office of the City Clerk

Document Tracking Sheet

Meeting Date:	11/13/2013
Sponsor(s):	Waguespack (32)
Type:	Ordinance
Title:	Awning(s) for Peerless Imported Rugs, Inc.
Committee(s) Assignment:	Committee on Transportation and Public Way

ORDINANCE
PEERLESS IMPORTED RUGS INC
Acct. No. 86636 - 1
Permit No. 1109170

Be It Ordained by the City Council of the City of Chicago:

SECTION 1. Permission and authority are hereby given and granted to PEERLESS IMPORTED RUGS INC, upon the terms and subject to the conditions of this ordinance to maintain and use, as now constructed, one (1) Awning(s) projecting over the public right-of-way adjacent to its premises known as 3029-3033 N. Lincoln Ave..

Said Awning(s) at N. Lincoln Avenue measure(s):
One (1) at seventy-five (75) feet in length, and two (2) feet in width for a total of one hundred fifty (150) square feet.

The location of said privilege shall be as shown on prints kept on file with the Department of Business Affairs and Consumer Protection and the Office of the City Clerk.

Said privilege shall be constructed in accordance with plans and specifications approved by the Zoning Department - Signs.

This grant of privilege in the public way shall be subject to the provisions of Section 10-28-015 and all other required provisions of the Municipal Code of Chicago.

The grantee shall pay to the City of Chicago as compensation for the privilege #1109170 herein granted the sum of one hundred ($100.00) per annum in advance.


A 25% penalty will be added for payments received after due date.

The permit holder agrees to hold the City of Chicago harmless for any damage, relocation or replacement costs associated with damage, relocation or removal of private property caused by the City performing work in the public way.

Authority herein given and granted for a period of five (5) years from and after 10/06/2013.

Alderman _____

Scott Waguespack 32nd Ward

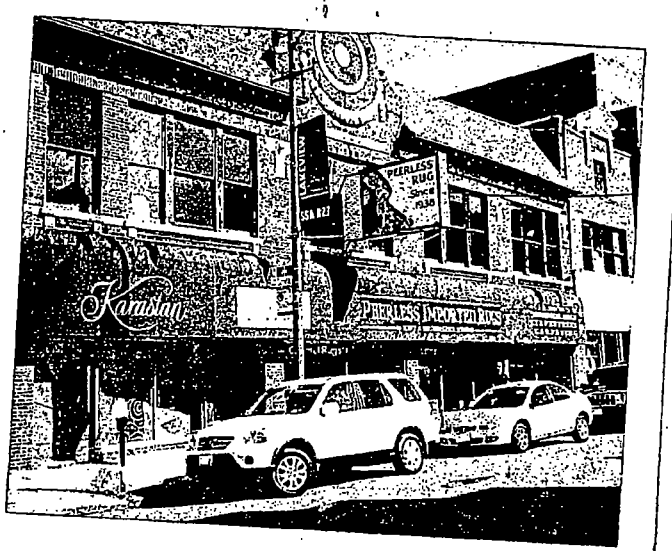
PEERLESS
RUG
Karastan

Department of Business Affairs and Consumer Protection
Business Assistance Center - Public Way Use Unit
City Hall - 121 N. LaSalle Street, Room 800 • Chicago, IL 60602
(312)-74-GOBIZ (312-744-6249) • (312) 744-1944 (TTY)
http://www.cityofchicago.org/baep

11/13/2013

Alderman **Scott Waguespack**
Ward # **32**
City of Chicago
City Hall, Room **300**
121 North LaSalle Street
Chicago, Illinois 60602

Re: An ordinance to use and maintain a portion of the public right-of-way for **one (1) awning(s)** for **PEERLESS IMPORTED RUGS INC**, adjacent to the premises known as **3029-3033 N. Lincoln Ave.**.

Dear Alderman **Scott Waguespack**:

The applicant referenced above has requested the use of the public right-of-way for a **awning(s)**. An ordinance has been prepared by the Department of Business Affairs and Consumer Protection – Business Assistance Center - Public Way Use Unit for presentation to the City Council. Because this request was made for properties located in your ward, as approved by you as per the attached, I respectfully request that you introduce the attached ordinance at the next City Council meeting.

If you have any questions regarding this ordinance, please contact Anthony Bertuca at (312) 744-5506.

Department of Business Affairs and Consumer Protection

City of Chicago

O2013-8804

Office of the City Clerk

Document Tracking Sheet

Meeting Date:	11/13/2013
Sponsor(s):	Waguespack (32)
Type:	Ordinance
Title:	Awning(s) for Streets Of Lodon
Committee(s) Assignment:	Committee on Transportation and Public Way

ORDINANCE
STREETS OF LONDON
Acct. No. 324428 - 1
Permit No. 1109096

Be It Ordained by the City Council of the City of Chicago:

SECTION 1. Permission and authority are hereby given and granted to STREETS OF LONDON, upon the terms and subject to the conditions of this ordinance to maintain and use, as now constructed, one (1) Awning(s) projecting over the public right-of-way adjacent to its premises known as 1907 W. Diversey Pkwy..

Said Awning(s) at W DIVERSEY PKWY measure(s):
One (1) at fifteen (15) feet in length, and three (3) feet in width for a total of forty-five (45) square feet.

The location of said privilege shall be as shown on prints kept on file with the Department of Business Affairs and Consumer Protection and the Office of the City Clerk.

Said privilege shall be constructed in accordance with plans and specifications approved by the Zoning Department - Signs.

This grant of privilege in the public way shall be subject to the provisions of Section 10-28-015 and all other required provisions of the Municipal Code of Chicago.

The grantee shall pay to the City of Chicago as compensation for the privilege #1109096 herein granted the sum of fifty ($50.00) per annum in advance.


A 25% penalty will be added for payments received after due date.

The permit holder agrees to hold the City of Chicago harmless for any damage, relocation or replacement costs associated with damage, relocation or removal of private property caused by the City performing work in the public way.

Authority herein given and granted for a period of five (5) years from and after 10/08/2013.

Alderman Scott Waguespack

Scott Waguespack 32nd Ward

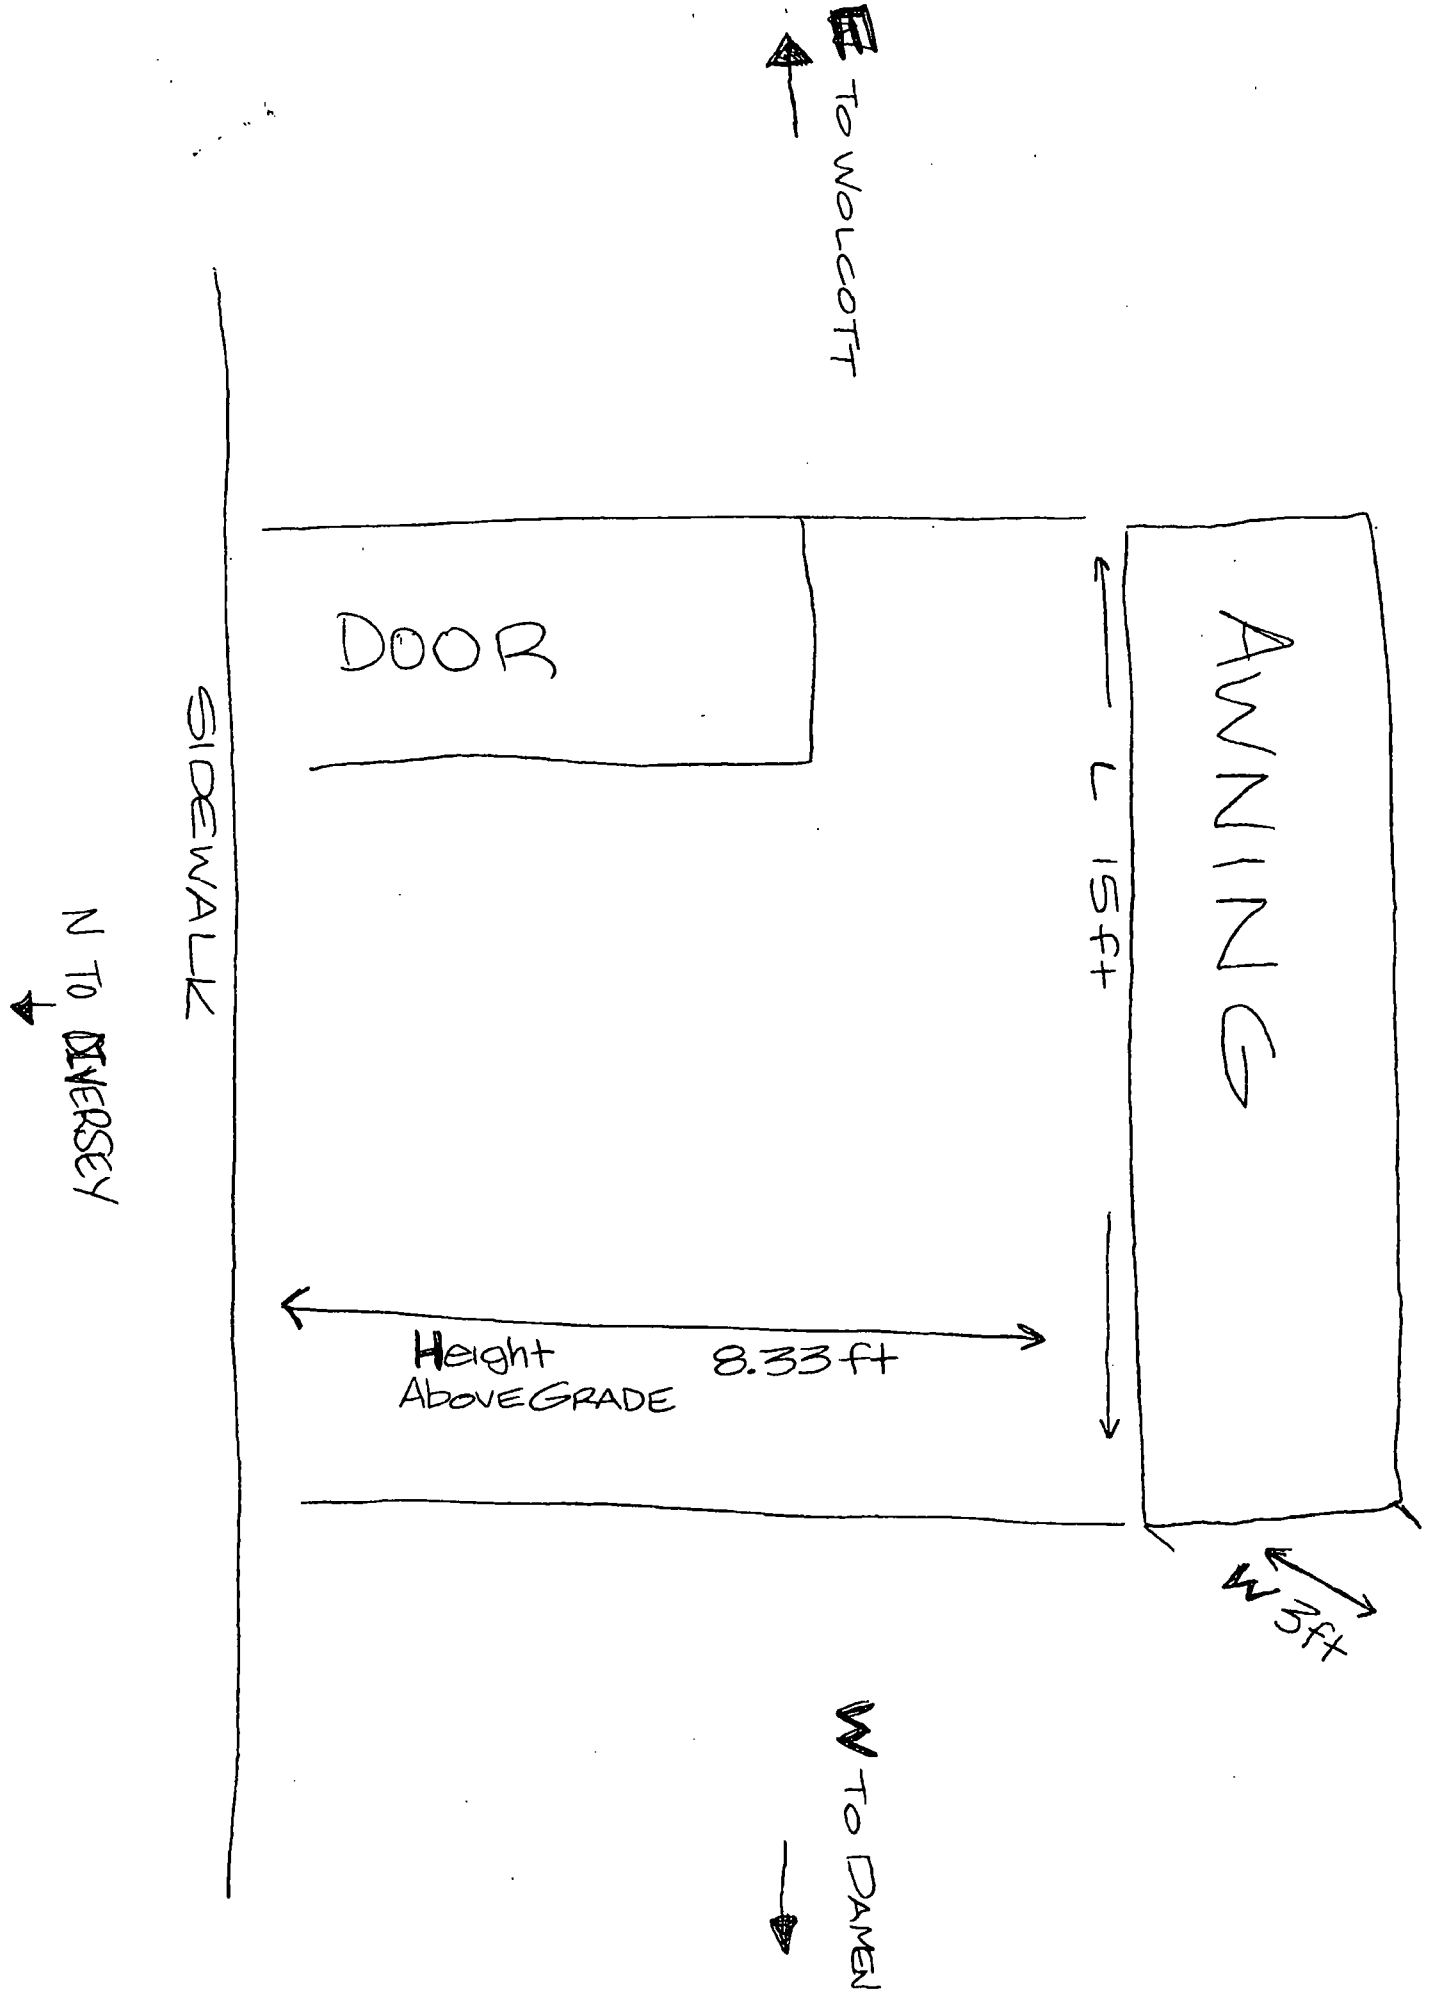
E TO WOLCOTT
DOOR
AWNING
L 15ft
SIDEWALK
N TO DIVERSEY
Height Above GRADE
8.33ft
W 3ft
W TO DAMEN

Department of Business Affairs and Consumer Protection
Business Assistance Center - Public Way Use Unit
City Hall - 121 N. LaSalle Street, Room 800 • Chicago, IL 60602
(312)-74-GOBIZ (312-744-6249) • (312) 744-1944 (TTY)
http://www.cityofchicago.org/bacp

11/13/2013

Alderman **Scott Waguespack**
Ward # **32**
City of Chicago
City Hall, Room **300**
121 North LaSalle Street
Chicago, Illinois 60602

Re: An ordinance to use and maintain a portion of the public right-of-way for **one (1) awning(s)** for **STREETS OF LONDON**, adjacent to the premises known as **1907 W. Diversey Pkwy.**.

Dear Alderman **Scott Waguespack**:

The applicant referenced above has requested the use of the public right-of-way for a **awning(s)**. An ordinance has been prepared by the Department of Business Affairs and Consumer Protection – Business Assistance Center - Public Way Use Unit for presentation to the City Council. Because this request was made for properties located in your ward, as approved by you as per the attached, I respectfully request that you introduce the attached ordinance at the next City Council meeting.

If you have any questions regarding this ordinance, please contact Anthony Bertuca at (312) 744-5506.

Department of Business Affairs and Consumer Protection

City of Chicago

O2013-8806

Office of the City Clerk

Document Tracking Sheet

Meeting Date:	11/13/2013
Sponsor(s):	Waguespack (32)
Type:	Ordinance
Title:	Awning(s) for Ultimate In dry Cleaning, The
Committee(s) Assignment:	Committee on Transportation and Public Way

ORDINANCE
THE ULTIMATE IN DRY CLEANING
Acct. No. 36756 - 1
Permit No. 1109441

Be It Ordained by the City Council of the City of Chicago:

SECTION 1. Permission and authority are hereby given and granted to THE ULTIMATE IN DRY CLEANING, upon the terms and subject to the conditions of this ordinance to maintain and use, as now constructed, two (2) Awning(s) projecting over the public right-of-way adjacent to its premises known as 1158 W. Wrightwood Ave..

Said Awning(s) at W. Wrightwood & N. Racine measure(s):
One (1) at twenty-four (24) feet in length, and two (2) feet in width for a total of forty-eight (48) square feet.

Said Awning(s) at N. Racine measure(s):
One (1) at four (4) feet in length, and two (2) feet in width for a total of eight (8) square feet.

The location of said privilege shall be as shown on prints kept on file with the Department of Business Affairs and Consumer Protection and the Office of the City Clerk.

Said privilege shall be constructed in accordance with plans and specifications approved by the Zoning Department - Signs.

This grant of privilege in the public way shall be subject to the provisions of Section 10-28-015 and all other required provisions of the Municipal Code of Chicago.

The grantee shall pay to the City of Chicago as compensation for the privilege #1109441 herein granted the sum of one hundred ($100.00) per annum in advance.


A 25% penalty will be added for payments received after due date.

The permit holder agrees to hold the City of Chicago harmless for any damage, relocation or replacement costs associated with damage, relocation or removal of private property caused by the City performing work in the public way.

Authority herein given and granted for a period of five (5) years from and after 11/01/2013.

Alderman Scott Waguespack

Scott Waguespack 32nd Ward

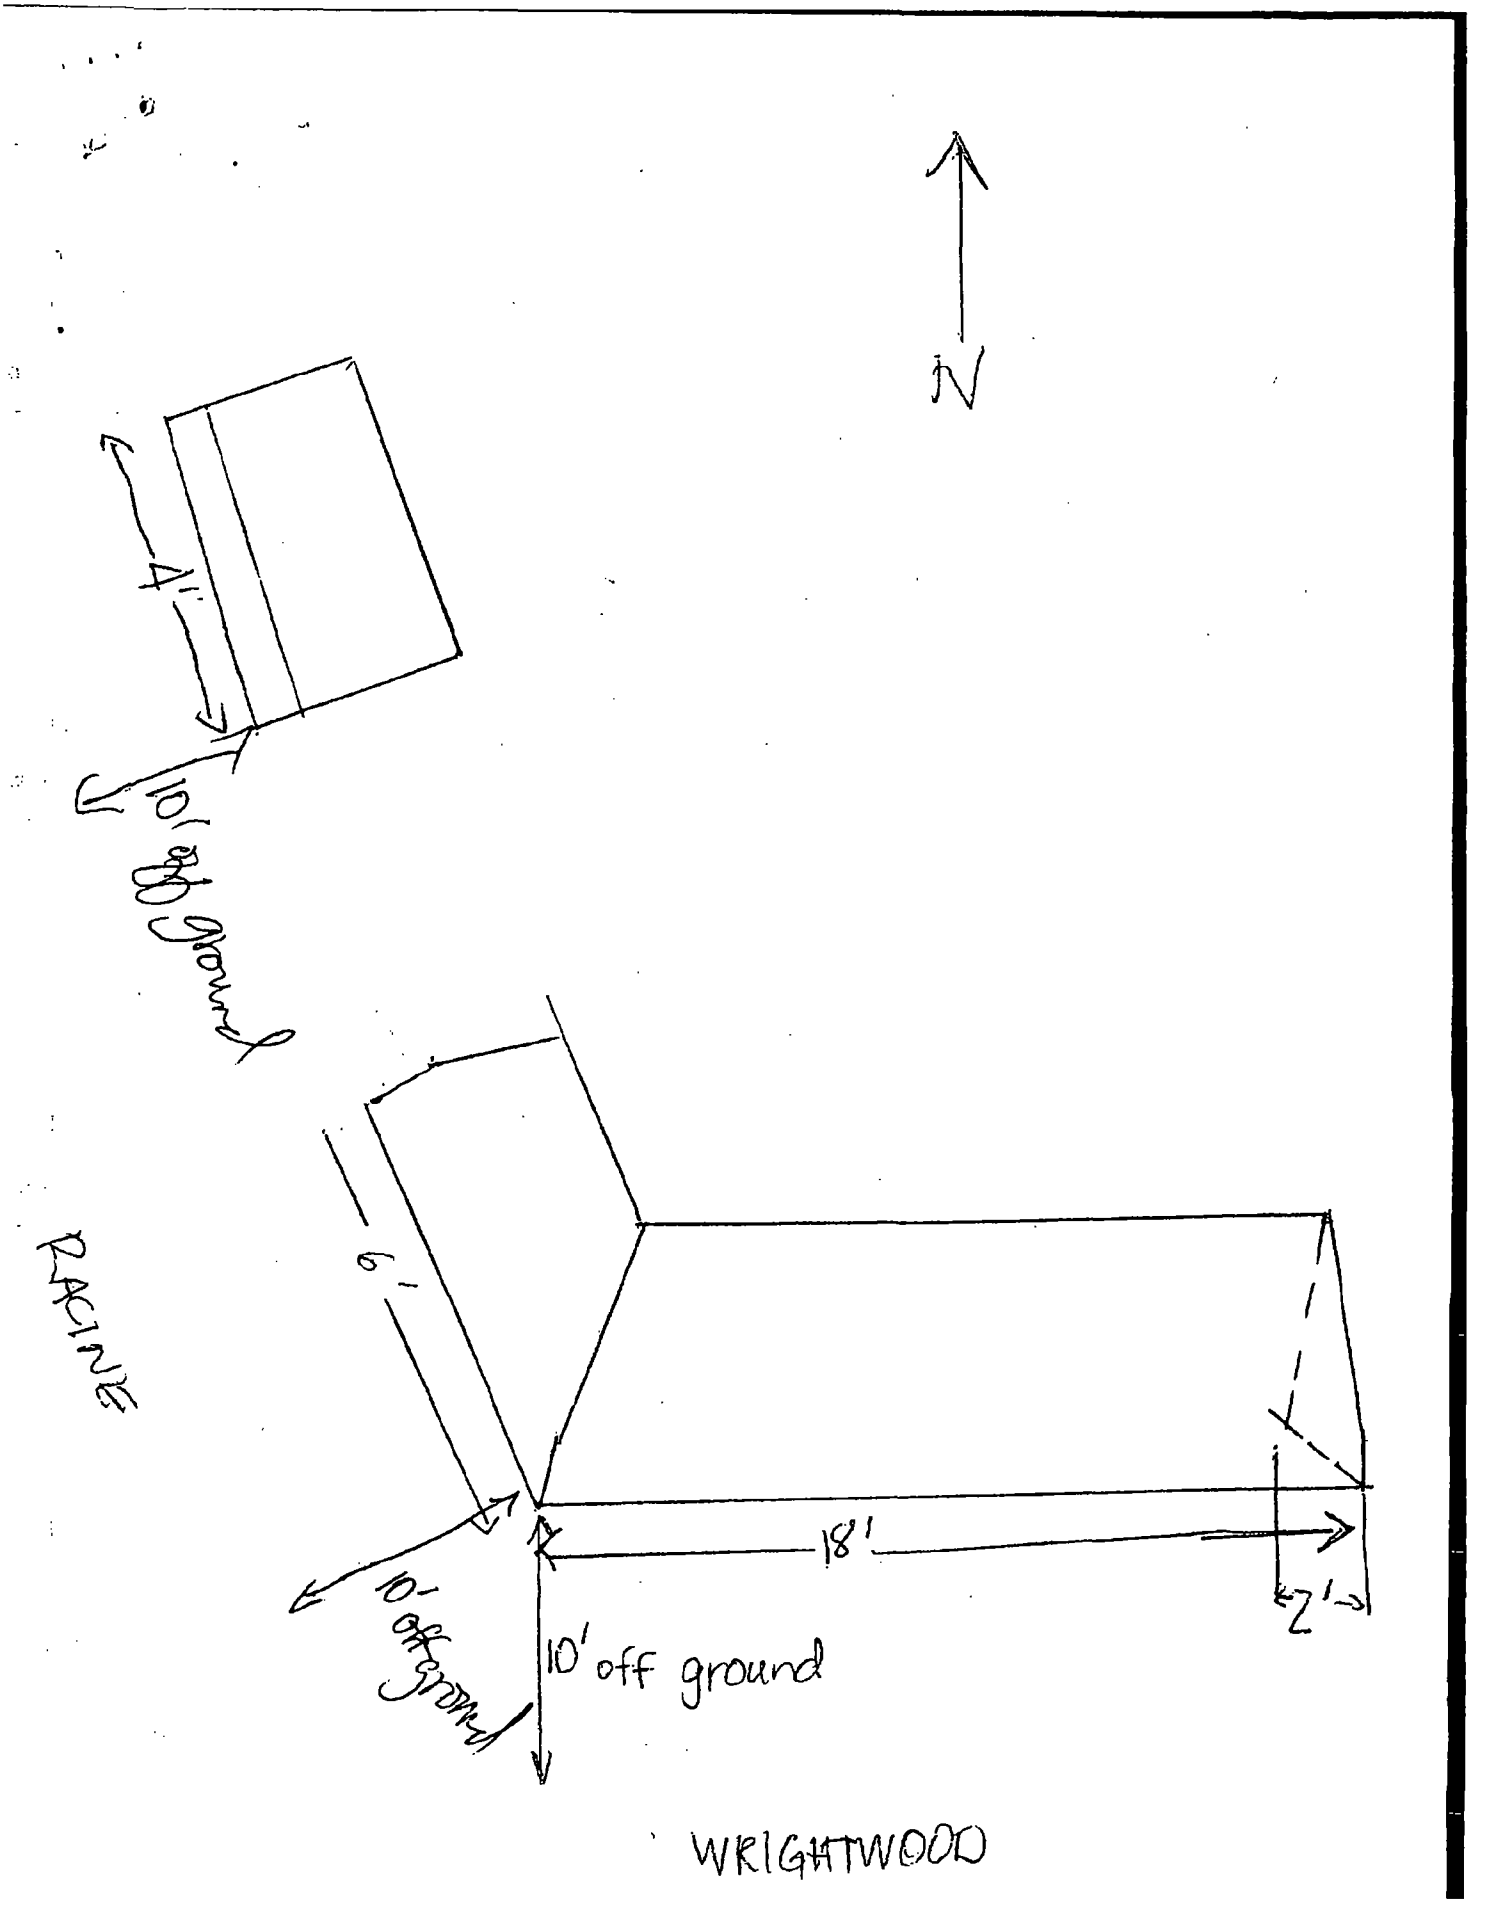
N
4'
10' off ground
RACINE
6'
18'
2'
10' off ground
10' off ground
WRIGHTWOOD

Department of Business Affairs and Consumer Protection
Business Assistance Center - Public Way Use Unit
City Hall - 121 N. LaSalle Street. Room 800 • Chicago, IL 60602
(312)-74-GOBIZ (312-744-6249) • (312) 744-1944 (TTY)
http://www.cityofchicago.org/bacp

11/13/2013

Alderman **Scott Waguespack**
Ward # **32**
City of Chicago
City Hall, Room **300**
121 North LaSalle Street
Chicago, Illinois 60602

Re: An ordinance to use and maintain a portion of the public right-of-way for **two (2) awning(s)** for **THE ULTIMATE IN DRY CLEANING**, adjacent to the premises known as **1158 W. Wrightwood Ave.**.

Dear Alderman **Scott Waguespack**:

The applicant referenced above has requested the use of the public right-of-way for a **awning(s)**. An ordinance has been prepared by the Department of Business Affairs and Consumer Protection – Business Assistance Center - Public Way Use Unit for presentation to the City Council. Because this request was made for properties located in your ward, as approved by you as per the attached, I respectfully request that you introduce the attached ordinance at the next City Council meeting.

If you have any questions regarding this ordinance, please contact Anthony Bertuca at (312) 744-5506.

Department of Business Affairs and Consumer Protection

City of Chicago

O2013-8809

Office of the City Clerk

Document Tracking Sheet

Meeting Date:	11/13/2013
Sponsor(s):	Colón (35)
Type:	Ordinance
Title:	Awning(s) for Scissors Hands
Committee(s) Assignment:	Committee on Transportation and Public Way

ORDINANCE
SCISSORS HANDS
Acct. No. 309768 - 2
Permit No. 1109343

Be It Ordained by the City Council of the City of Chicago:

SECTION 1. Permission and authority are hereby given and granted to SCISSORS HANDS, upon the terms and subject to the conditions of this ordinance to maintain and use, as now constructed, one (1) Awning(s) projecting over the public right-of-way adjacent to its premises known as 3302 W. Armitage Ave..

Said Awning(s) at W. Armitage measure(s):
One (1) at twenty (20) feet in length, and two (2) feet in width for a total of forty (40) square feet.

The location of said privilege shall be as shown on prints kept on file with the Department of Business Affairs and Consumer Protection and the Office of the City Clerk.

Said privilege shall be constructed in accordance with plans and specifications approved by the Zoning Department - Signs.

This grant of privilege in the public way shall be subject to the provisions of Section 10-28-015 and all other required provisions of the Municipal Code of Chicago.

The grantee shall pay to the City of Chicago as compensation for the privilege #1109343 herein granted the sum of fifty ($50.00) per annum in advance.


A 25% penalty will be added for payments received after due date.

The permit holder agrees to hold the City of Chicago harmless for any damage, relocation or replacement costs associated with damage, relocation or removal of private property caused by the City performing work in the public way.

Authority herein given and granted for a period of five (5) years from and after 11/19/2013.

Alderman

Reynaldo Colon 35th Ward

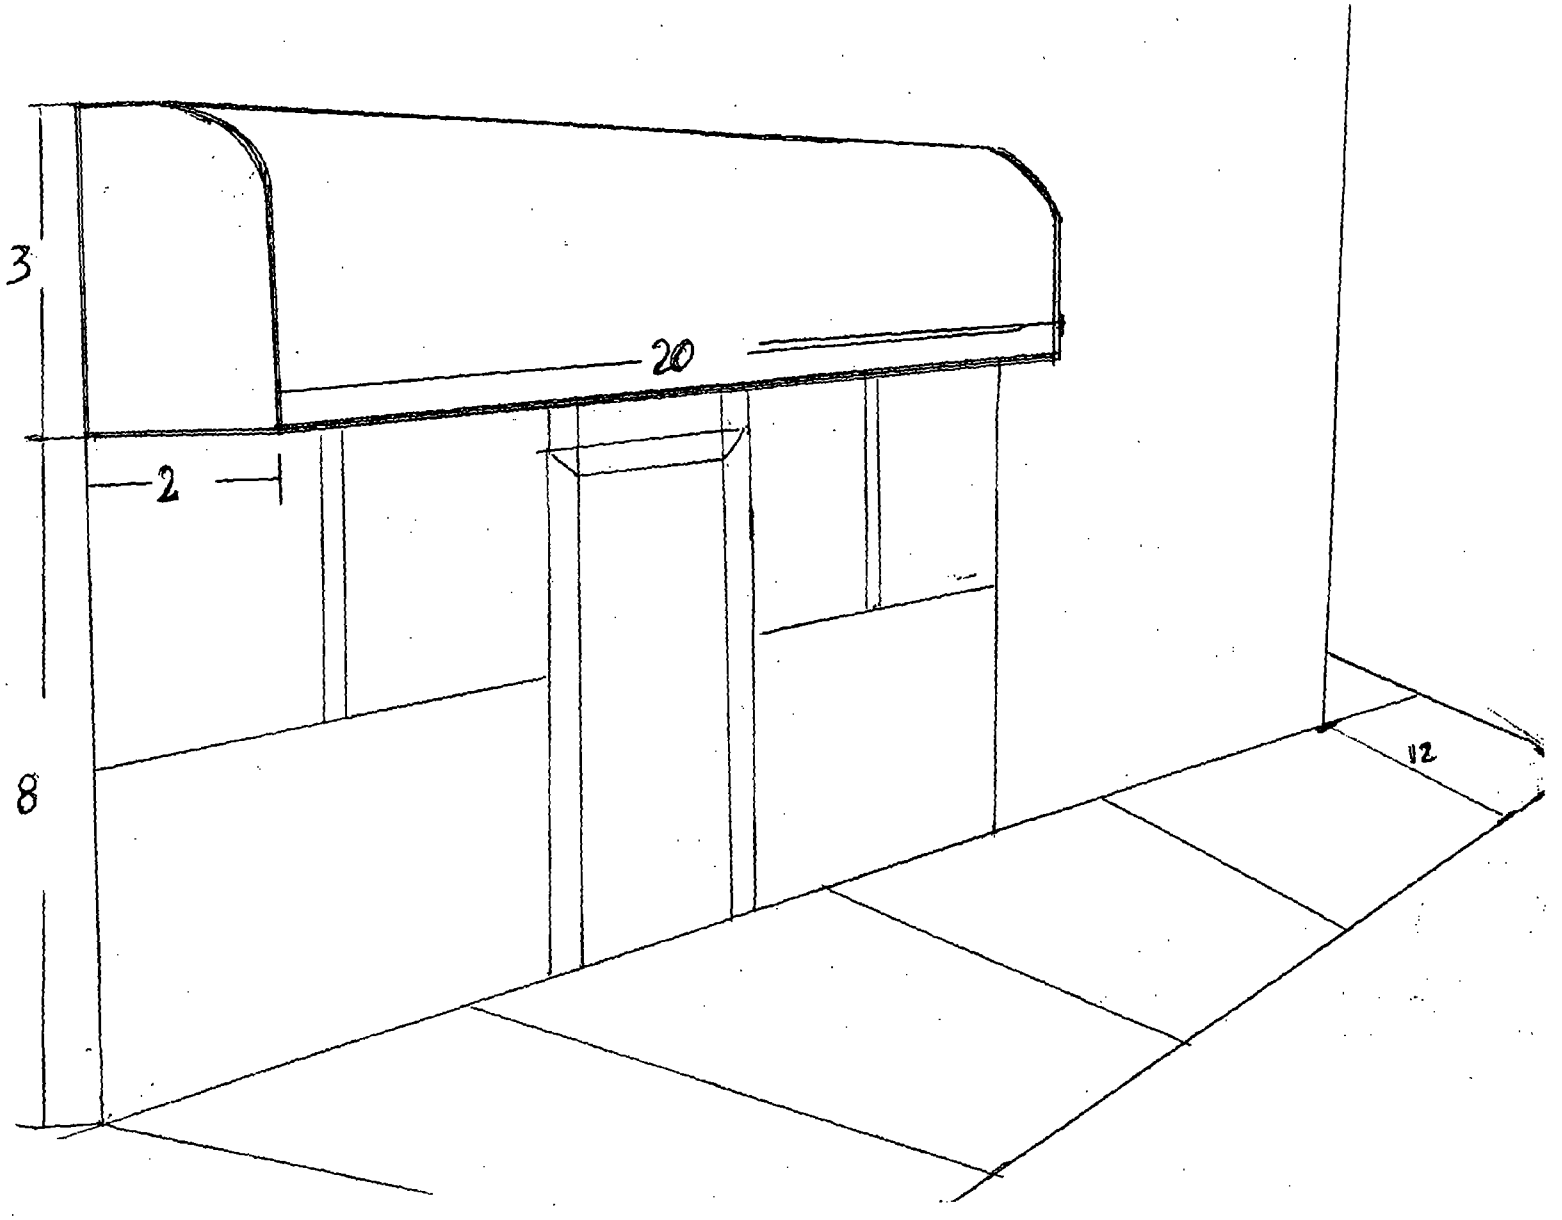
3
20
2
8
12

Department of Business Affairs and Consumer Protection
Business Assistance Center - Public Way Use Unit
City Hall - 121 N. LaSalle Street, Room 800 • Chicago, IL 60602
(312)-74-GOBIZ (312-744-6249) • (312) 744-1944 (TTY)
http://www.cityofchicago.org/bacp

11/13/2013

Alderman **Reynaldo Colon**
Ward # **35**
City of Chicago
City Hall, Room **203**
121 North LaSalle Street
Chicago, Illinois 60602

Re: An ordinance to use and maintain a portion of the public right-of-way for **one (1) awning(s)** for **SCISSORS HANDS**, adjacent to the premises known as **3302 W. Armitage Ave.**.

Dear Alderman **Reynaldo Colon**:

The applicant referenced above has requested the use of the public right-of-way for a **awning(s)**. An ordinance has been prepared by the Department of Business Affairs and Consumer Protection – Business Assistance Center - Public Way Use Unit for presentation to the City Council. Because this request was made for properties located in your ward, as approved by you as per the attached, I respectfully request that you introduce the attached ordinance at the next City Council meeting.

If you have any questions regarding this ordinance, please contact Anthony Bertuca at (312) 744-5506.

Department of Business Affairs and Consumer Protection

City of Chicago

O2013-8810

Office of the City Clerk

Document Tracking Sheet

Meeting Date:	11/13/2013
Sponsor(s):	Colón (35)
Type:	Ordinance
Title:	Awning(s) for Tapia-Ruano & Gunn P.C. Imigration Law Office
Committee(s) Assignment:	Committee on Transportation and Public Way

ORDINANCE
TAPIA-RUANO & GUNNP.C. IMMIGRATION LAW OFFICE
Acct. No. 382276 - 1
Permit No. 1107305

Be It Ordained by the City Council of the City of Chicago:

SECTION 1. Permission and authority are hereby given and granted to TAPIA-RUANO & GUNNP.C. IMMIGRATION LAW OFFICE, upon the terms and subject to the conditions of this ordinance to construct, install, maintain and use one (1) Awning(s) projecting over the public right-of-way adjacent to its premises known as 2407 N. Milwaukee Ave..

Said Awning(s) at N MILWAUKEE AVE measure(s):
One (1) at ten (10) feet in length, and two (2) feet in width for a total of twenty (20) square feet.

The location of said privilege shall be as shown on prints kept on file with the Department of Business Affairs and Consumer Protection and the Office of the City Clerk.

Said privilege shall be constructed in accordance with plans and specifications approved by the Zoning Department - Signs.

This grant of privilege in the public way shall be subject to the provisions of Section 10-28-015 and all other required provisions of the Municipal Code of Chicago.

The grantee shall pay to the City of Chicago as compensation for the privilege #1107305 herein granted the sum of fifty ($50.00) per annum in advance.

A 25% penalty will be added for payments received after due date.


The permit holder agrees to hold the City of Chicago harmless for any damage, relocation or replacement costs associated with damage, relocation or removal of private property caused by the City performing work in the public way.


Authority herein given and granted for a period of five (5) years from and after Date of Passage.


Alderman


Reynaldo Colon 35th Ward

tfasigns

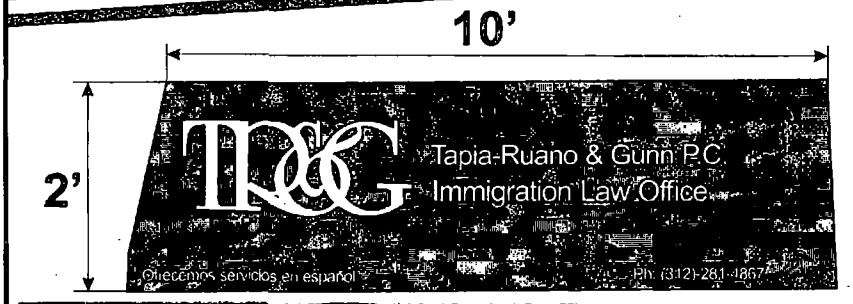

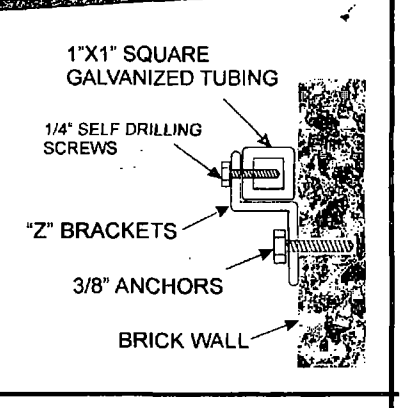

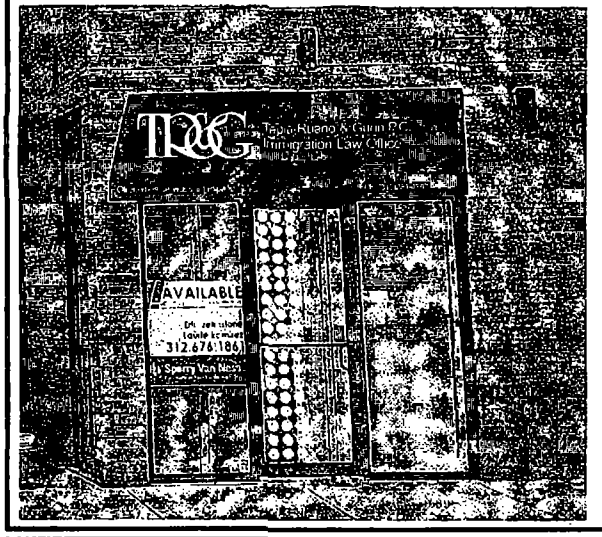

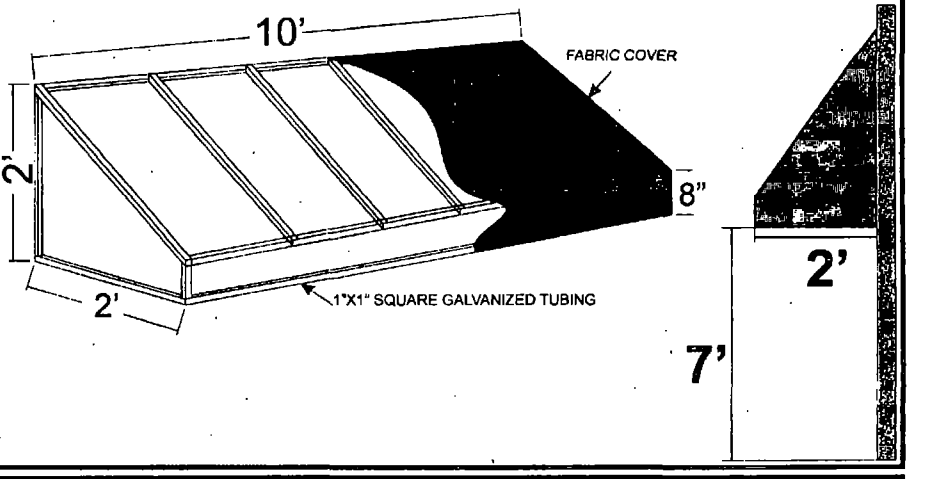

tfasigns	**Store Name:** *Tapia-Ruano & Gunn P.C.* **Location:** *2407 N. Milwaukee Ave., Chicago, IL 60647*	**Client Name:** **Phone:** **Landlord:** **Address:**	Client Approval (signature) Date Landlord Approval (signature) Date	**Sales Rep:** SEAN PARK **Designer:** SEAN PARK

Department of Business Affairs and Consumer Protection
Business Assistance Center - Public Way Use Unit
City Hall - 121 N. LaSalle Street, Room 800 • Chicago, IL 60602
(312)-74-GOBIZ (312-744-6249) • (312) 744-1944 (TTY)
http://www.cityofchicago.org/bacp

11/13/2013

Alderman **Reynaldo Colon**
Ward # **35**
City of Chicago
City Hall, Room **203**
121 North LaSalle Street
Chicago, Illinois 60602

Re: An ordinance to use and maintain a portion of the public right-of-way for **one (1) awning(s)** for **TAPIA-RUANO & GUNNP.C. IMMIGRATION LAW OFFICE**, adjacent to the premises known as **2407 N. Milwaukee Ave.**.

Dear Alderman **Reynaldo Colon**:

The applicant referenced above has requested the use of the public right-of-way for a **awning(s)**. An ordinance has been prepared by the Department of Business Affairs and Consumer Protection – Business Assistance Center - Public Way Use Unit for presentation to the City Council. Because this request was made for properties located in your ward, as approved by you as per the attached, I respectfully request that you introduce the attached ordinance at the next City Council meeting.

If you have any questions regarding this ordinance, please contact Anthony Bertuca at (312) 744-5506.

Department of Business Affairs and Consumer Protection

City of Chicago

O2013-8814

Office of the City Clerk

Document Tracking Sheet

Meeting Date:	11/13/2013
Sponsor(s):	Sposato (36)
Type:	Ordinance
Title:	Awning(s) for Valentino Club Cafe
Committee(s) Assignment:	Committee on Transportation and Public Way

ORDINANCE
VALENTINO CLUB CAFE
Acct. No. 343 - 1
Permit No. 1109320

Be It Ordained by the City Council of the City of Chicago:

SECTION 1. Permission and authority are hereby given and granted to VALENTINO CLUB CAFE, upon the terms and subject to the conditions of this ordinance to maintain and use, as now constructed, two (2) Awning(s) projecting over the public right-of-way adjacent to its premises known as 7150 W. Grand Ave..

Said Awning(s) at W. Grand Ave. measure(s):
One (1) at seventy-three (73) feet in length, and eight point five (8.5) feet in width for a total of six hundred twenty point five (620.5) square feet.

Said Awning(s) at N. Neva measure(s):
One (1) at fourteen (14) feet in length, and four point five (4.5) feet in width for a total of sixty-three (63) square feet.

The location of said privilege shall be as shown on prints kept on file with the Department of Business Affairs and Consumer Protection and the Office of the City Clerk.

Said privilege shall be constructed in accordance with plans and specifications approved by the Zoning Department - Signs.


This grant of privilege in the public way shall be subject to the provisions of Section 10-28-015 and all other required provisions of the Municipal Code of Chicago.

The grantee shall pay to the City of Chicago as compensation for the privilege #1109320 herein granted the sum of one hundred forty-eight ($148.00) per annum in advance.


A 25% penalty will be added for payments received after due date.

The permit holder agrees to hold the City of Chicago harmless for any damage, relocation or replacement costs associated with damage, relocation or removal of private property caused by the City performing work in the public way.

Authority herein given and granted for a period of five (5) years from and after 10/06/2013.

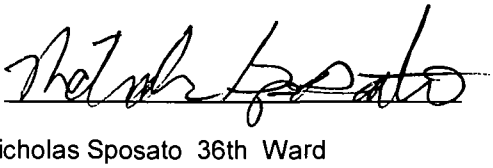Alderman 

Nicholas Sposato 36th Ward

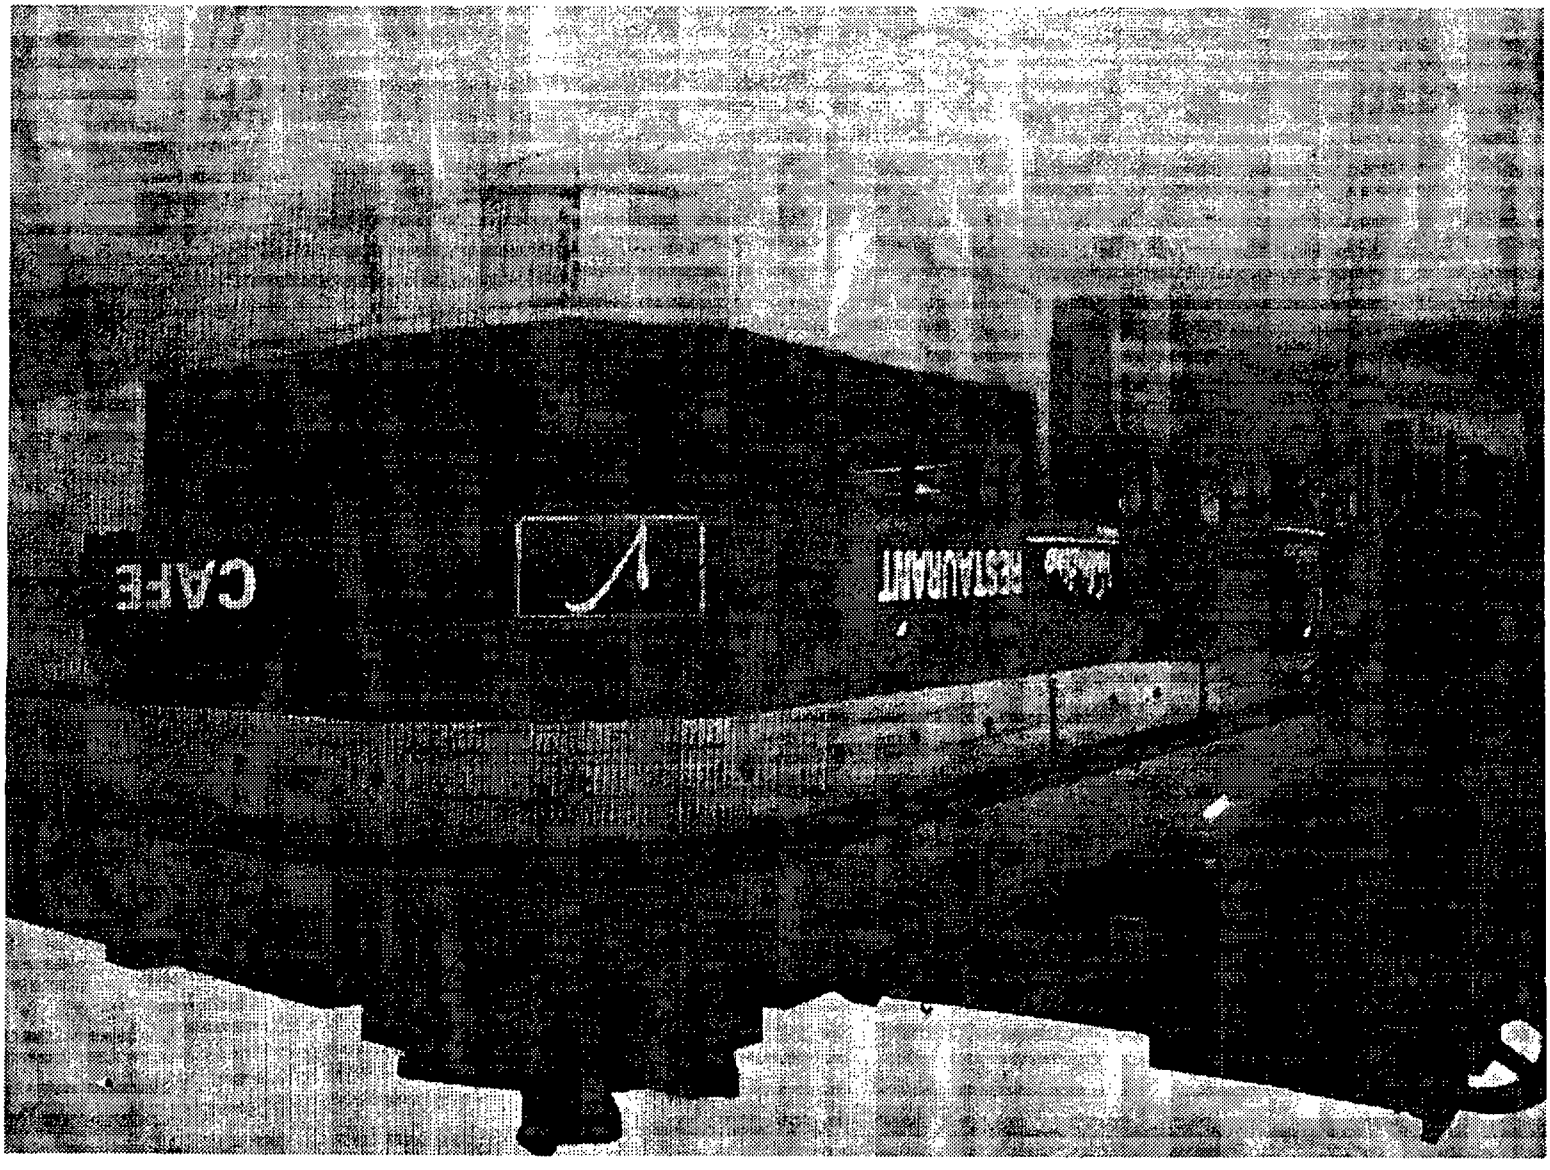
CAFE
RESTAURANT

Department of Business Affairs and Consumer Protection
Business Assistance Center - Public Way Use Unit
City Hall - 121 N. LaSalle Street. Room 800 • Chicago. IL 60602
(312)-74-GOBIZ (312-744-6249) • (312) 744-1944 (TTY)
http://www.cityofchicago.org/bacp

11/13/2013

Alderman **Nicholas Sposato**
Ward # **36**
City of Chicago
City Hall, Room **304**
121 North LaSalle Street
Chicago, Illinois 60602

Re: An ordinance to use and maintain a portion of the public right-of-way for **two (2) awning(s)** for **VALENTINO CLUB CAFE**, adjacent to the premises known as **7150 W. Grand Ave.**.

Dear Alderman **Nicholas Sposato**:

The applicant referenced above has requested the use of the public right-of-way for a **awning(s)**. An ordinance has been prepared by the Department of Business Affairs and Consumer Protection – Business Assistance Center - Public Way Use Unit for presentation to the City Council. Because this request was made for properties located in your ward, as approved by you as per the attached, I respectfully request that you introduce the attached ordinance at the next City Council meeting.

If you have any questions regarding this ordinance, please contact Anthony Bertuca at (312) 744-5506.

Department of Business Affairs and Consumer Protection

City of Chicago

O2013-8819

Office of the City Clerk

Document Tracking Sheet

Meeting Date:	11/13/2013
Sponsor(s):	O'Connor (40)
Type:	Ordinance
Title:	Awning(s) for McCaffery/WRT Loyola Sub LLC
Committee(s) Assignment:	Committee on Transportation and Public Way

ORDINANCE
McCAFFERY/WRT LOYOLA SUB, LLC
Acct. No. 324361 - 2
Permit No. 1109298

Be It Ordained by the City Council of the City of Chicago:

SECTION 1. Permission and authority are hereby given and granted to McCAFFERY/WRT LOYOLA SUB, LLC, upon the terms and subject to the conditions of this ordinance to maintain and use, as now constructed, fourteen (14) Awning(s) projecting over the public right-of-way adjacent to its premises known as 1209 W. Arthur Ave..

Said Awning(s) at N. Sheridan measure(s):
One (1) at twenty point nine one (20.91) feet in length, and two point six six (2.66) feet in width for a total of fifty-five point six two (55.62) square feet.

Said Awning(s) at N. Sheridan measure(s):
One (1) at sixteen (16) feet in length, and two point six six (2.66) feet in width for a total of forty-two point five six (42.56) square feet.

Said Awning(s) at N. Sheridan measure(s):
One (1) at twenty-two point five (22.5) feet in length, and two point six six (2.66) feet in width for a total of fifty-nine point eight five (59.85) square feet.

Said Awning(s) at N. Sheridan measure(s):
One (1) at eleven (11) feet in length, and two point six six (2.66) feet in width for a total of twenty-nine point two six (29.26) square feet.

Said Awning(s) at N. Sheridan measure(s):
One (1) at fifteen point seven five (15.75) feet in length, and two point six six (2.66) feet in width for a total of forty-one point nine (41.9) square feet.

Said Awning(s) at N. Sheridan measure(s):
One (1) at sixteen point five (16.5) feet in length, and two point six six (2.66) feet in width for a total of forty-three point eight nine (43.89) square feet.

Said Awning(s) at N. Sheridan measure(s):
Two (2) at ten point two five (10.25) feet in length, and two point seven five (2.75) feet in width for a total of fifty-six point three eight (56.38) square feet.

Said Awning(s) at N. Sheridan measure(s):
One (1) at fourteen point seven five (14.75) feet in length, and two point six six (2.66) feet in width for a total of thirty-nine point two four (39.24) square feet.

Said Awning(s) at W. Arthur measure(s):
One (1) at seventeen point four one (17.41) feet in length, and two (2) feet in width for a total of thirty-four point eight two (34.82) square feet.

Said Awning(s) at W. Arthur measure(s):
One (1) at fourteen point four one (14.41) feet in length, and two (2) feet in width for a total of twenty-eight point eight two (28.82) square feet.

Said Awning(s) at W. Arthur measure(s):
One (1) at sixteen point one six (16.16) feet in length, and one point two five (1.25) foot in width for a total of twenty point two (20.2) square feet.

Said Awning(s) at W Arthur measure(s):
One (1) at thirty-one (31) feet in length, and five point eight three (5.83) feet in width for a total of one hundred eighty point seven three (180.73) square feet.

Said Awning(s) at W. Arthur measure(s):
One (1) at thirty-seven point five eight (37.58) feet in length, and five point five (5.5) feet in width for a total of two hundred six point six nine (206.69) square feet.

The location of said privilege shall be as shown on prints kept on file with the Department of Business Affairs and Consumer Protection and the Office of the City Clerk.

Said privilege shall be constructed in accordance with plans and specifications approved by the Zoning Department - Signs.

This grant of privilege in the public way shall be subject to the provisions of Section 10-28-015 and all other required provisions of the Municipal Code of Chicago.

The grantee shall pay to the City of Chicago as compensation for the privilege #1109298 herein granted the sum of one hundred seventy-five ($175.00) per annum in advance.

A 25% penalty will be added for payments received after due date.

The permit holder agrees to hold the City of Chicago harmless for any damage, relocation or replacement costs associated with damage, relocation or removal of private property caused by the City performing work in the public way.

Authority herein given and granted for a period of five (5) years from and after 06/11/2013.

Alderman _____

Patrick O'Connor 40th Ward



Department of Business Affairs and Consumer Protection
Business Assistance Center - Public Way Use Unit
City Hall - 121 N. LaSalle Street, Room 800 • Chicago, IL 60602
(312)-74-GOBIZ (312-744-6249) • (312) 744-1944 (TTY)
http://www.cityofchicago.org/bacp

11/13/2013

Alderman **Patrick O'Connor**
Ward # **40**
City of Chicago
City Hall, Room **305**
121 North LaSalle Street
Chicago, Illinois 60602

Re: An ordinance to use and maintain a portion of the public right-of-way for **fourteen (14) awning(s)** for **McCAFFERY/WRT LOYOLA SUB, LLC**, adjacent to the premises known as **1209 W. Arthur Ave.**.

Dear Alderman **Patrick O'Connor**:

The applicant referenced above has requested the use of the public right-of-way for a **awning(s)**. An ordinance has been prepared by the Department of Business Affairs and Consumer Protection – Business Assistance Center - Public Way Use Unit for presentation to the City Council. Because this request was made for properties located in your ward, as approved by you as per the attached, I respectfully request that you introduce the attached ordinance at the next City Council meeting.

If you have any questions regarding this ordinance, please contact Anthony Bertuca at (312) 744-5506.

Department of Business Affairs and Consumer Protection

City of Chicago

O2013-8820

Office of the City Clerk

Document Tracking Sheet

Meeting Date:	11/13/2013
Sponsor(s):	O'Connor (41)
Type:	Ordinance
Title:	Awning(s) for Sir Speedy
Committee(s) Assignment:	Committee on Transportation and Public Way

ORDINANCE
Sir Speedy
Acct. No. 341798 - 1
Permit No. 1109434

Be It Ordained by the City Council of the City of Chicago:

SECTION 1. Permission and authority are hereby given and granted to Sir Speedy, upon the terms and subject to the conditions of this ordinance to maintain and use, as now constructed, one (1) Awning(s) projecting over the public right-of-way adjacent to its premises known as 6725 N. Northwest Hwy..

Said Awning(s) at N NORTHWEST HWY measure(s):
One (1) at seventeen (17) feet in length, and four (4) feet in width for a total of sixty-eight (68) square feet.

The location of said privilege shall be as shown on prints kept on file with the Department of Business Affairs and Consumer Protection and the Office of the City Clerk.

Said privilege shall be constructed in accordance with plans and specifications approved by the Zoning Department - Signs.

This grant of privilege in the public way shall be subject to the provisions of Section 10-28-015 and all other required provisions of the Municipal Code of Chicago.

The grantee shall pay to the City of Chicago as compensation for the privilege #1109434 herein granted the sum of fifty ($50.00) per annum in advance.

A 25% penalty will be added for payments received after due date.


The permit holder agrees to hold the City of Chicago harmless for any damage, relocation or replacement costs associated with damage, relocation or removal of private property caused by the City performing work in the public way.

Authority herein given and granted for a period of five (5) years from and after 09/10/2013.

Alderman Mary O'Connor

Mary O'Connor 41st Ward

(Page 2 of 3)

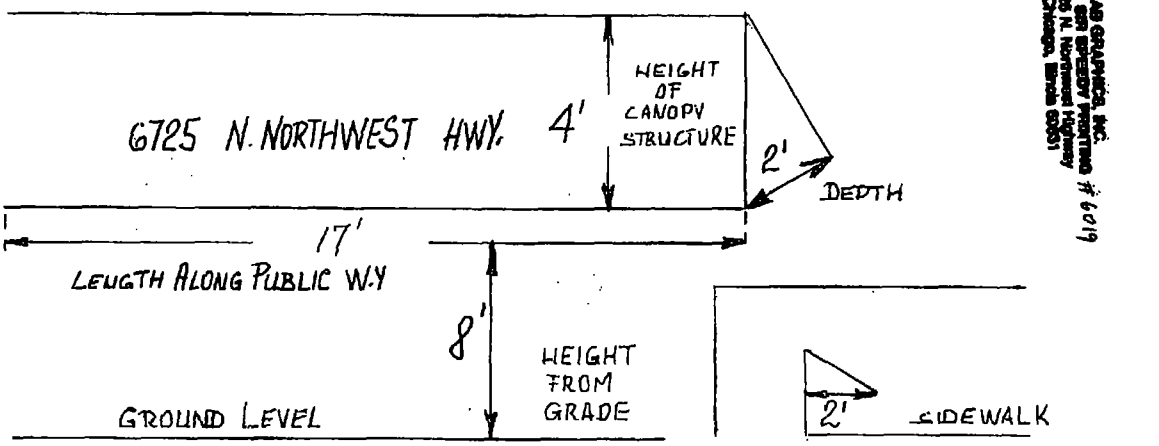

DEPT OF CANOPY OVER PUBLIC WAY

AB GRAPHICS INC.
#6019

Department of Business Affairs and Consumer Protection
Business Assistance Center - Public Way Use Unit
City Hall - 121 N. LaSalle Street, Room 800 • Chicago, IL 60602
(312)-74-GOBIZ (312-744-6249) • (312) 744-1944 (TTY)
http://www.cityofchicago.org/bacp

11/13/2013

Alderman **Mary O'Connor**
Ward # **41**
City of Chicago
City Hall, Room **203**
121 North LaSalle Street
Chicago, Illinois 60602

Re: An ordinance to use and maintain a portion of the public right-of-way for **one (1) awning(s)** for **Sir Speedy**, adjacent to the premises known as **6725 N. Northwest Hwy.**.

Dear Alderman **Mary O'Connor**:

The applicant referenced above has requested the use of the public right-of-way for a **awning(s)**. An ordinance has been prepared by the Department of Business Affairs and Consumer Protection – Business Assistance Center - Public Way Use Unit for presentation to the City Council. Because this request was made for properties located in your ward, as approved by you as per the attached, I respectfully request that you introduce the attached ordinance at the next City Council meeting.

If you have any questions regarding this ordinance, please contact Anthony Bertuca at (312) 744-5506.

Department of Business Affairs and Consumer Protection

City of Chicago

O2013-8822

Office of the City Clerk

Document Tracking Sheet

Meeting Date:	11/13/2013
Sponsor(s):	Reilly (42)
Type:	Ordinance
Title:	Awning(s) for Brehon Pub
Committee(s) Assignment:	Committee on Transportation and Public Way

ORDINANCE
BREHON PUB
Acct. No. 242 - 1
Permit No. 1108976

Be It Ordained by the City Council of the City of Chicago:

SECTION 1. Permission and authority are hereby given and granted to BREHON PUB, upon the terms and subject to the conditions of this ordinance to maintain and use, as now constructed, ten (10) Awning(s) projecting over the public right-of-way adjacent to its premises known as 731-33 N. Wells St..

Said Awning(s) at N. Wells St. measure(s):
Four (4) at five point five (5.5) feet in length, and three point five eight (3.58) feet in width for a total of seventy-eight point seven six (78.76) square feet.

Said Awning(s) at W. Superior St. measure(s):
One (1) at five point five (5.5) feet in length, and three point five eight (3.58) feet in width for a total of nineteen point six nine (19.69) square feet.
Four (4) at three point two five (3.25) feet in length, and two point six seven (2.67) feet in width for a total of thirty-four point seven one (34.71) square feet.
One (1) at five point five (5.5) feet in length, and two point nine two (2.92) feet in width for a total of sixteen point zero six (16.06) square feet.

The location of said privilege shall be as shown on prints kept on file with the Department of Business Affairs and Consumer Protection and the Office of the City Clerk.

Said privilege shall be constructed in accordance with plans and specifications approved by the Zoning Department - Signs.

This grant of privilege in the public way shall be subject to the provisions of Section 10-28-015 and all other required provisions of the Municipal Code of Chicago.

The grantee shall pay to the City of Chicago as compensation for the privilege #1108976 herein granted the sum of one hundred seventy-five ($175.00) per annum in advance.

A 25% penalty will be added for payments received after due date.

The permit holder agrees to hold the City of Chicago harmless for any damage, relocation or replacement costs associated with damage, relocation or removal of private property caused by the City performing work in the public way.

Authority herein given and granted for a period of five (5) years from and after 11/01/2013.

Alderman _____

Brendan Reilly 42nd Ward



W SUPERIOR ST

City of Chicago

O2013-8823

Office of the City Clerk

Document Tracking Sheet

Meeting Date:	11/13/2013
Sponsor(s):	Reilly (42)
Type:	Ordinance
Title:	Awning(s) for Cape Cod Room
Committee(s) Assignment:	Committee on Transportation and Public Way

ORDINANCE
CAPE COD ROOM
Acct. No. 309247 - 3
Permit No. 1097879

Be It Ordained by the City Council of the City of Chicago:

SECTION 1. Permission and authority are hereby given and granted to CAPE COD ROOM, upon the terms and subject to the conditions of this ordinance to maintain and use, as now constructed, one (1) Awning(s) projecting over the public right-of-way adjacent to its premises known as 140 E. Walton Pl..

Said Awning(s) at E. Lake Shore Drive measure(s):
One (1) at thirty-seven point three three (37.33) feet in length, and twenty-two (22) feet in width for a total of eight hundred twenty-one point two six (821.26) square feet.

The location of said privilege shall be as shown on prints kept on file with the Department of Business Affairs and Consumer Protection and the Office of the City Clerk.

Said privilege shall be constructed in accordance with plans and specifications approved by the Zoning Department - Signs.

This grant of privilege in the public way shall be subject to the provisions of Section 10-28-015 and all other required provisions of the Municipal Code of Chicago.

The grantee shall pay to the City of Chicago as compensation for the privilege #1097879 herein granted the sum of sixty-two dollars and thirty-three cents ($62.33) per annum in advance.


A 25% penalty will be added for payments received after due date.


The permit holder agrees to hold the City of Chicago harmless for any damage, relocation or replacement costs associated with damage, relocation or removal of private property caused by the City performing work in the public way.


Authority herein given and granted for a period of five (5) years from and after Date of Passage.

Alderman _____

Brendan Reilly 42nd Ward

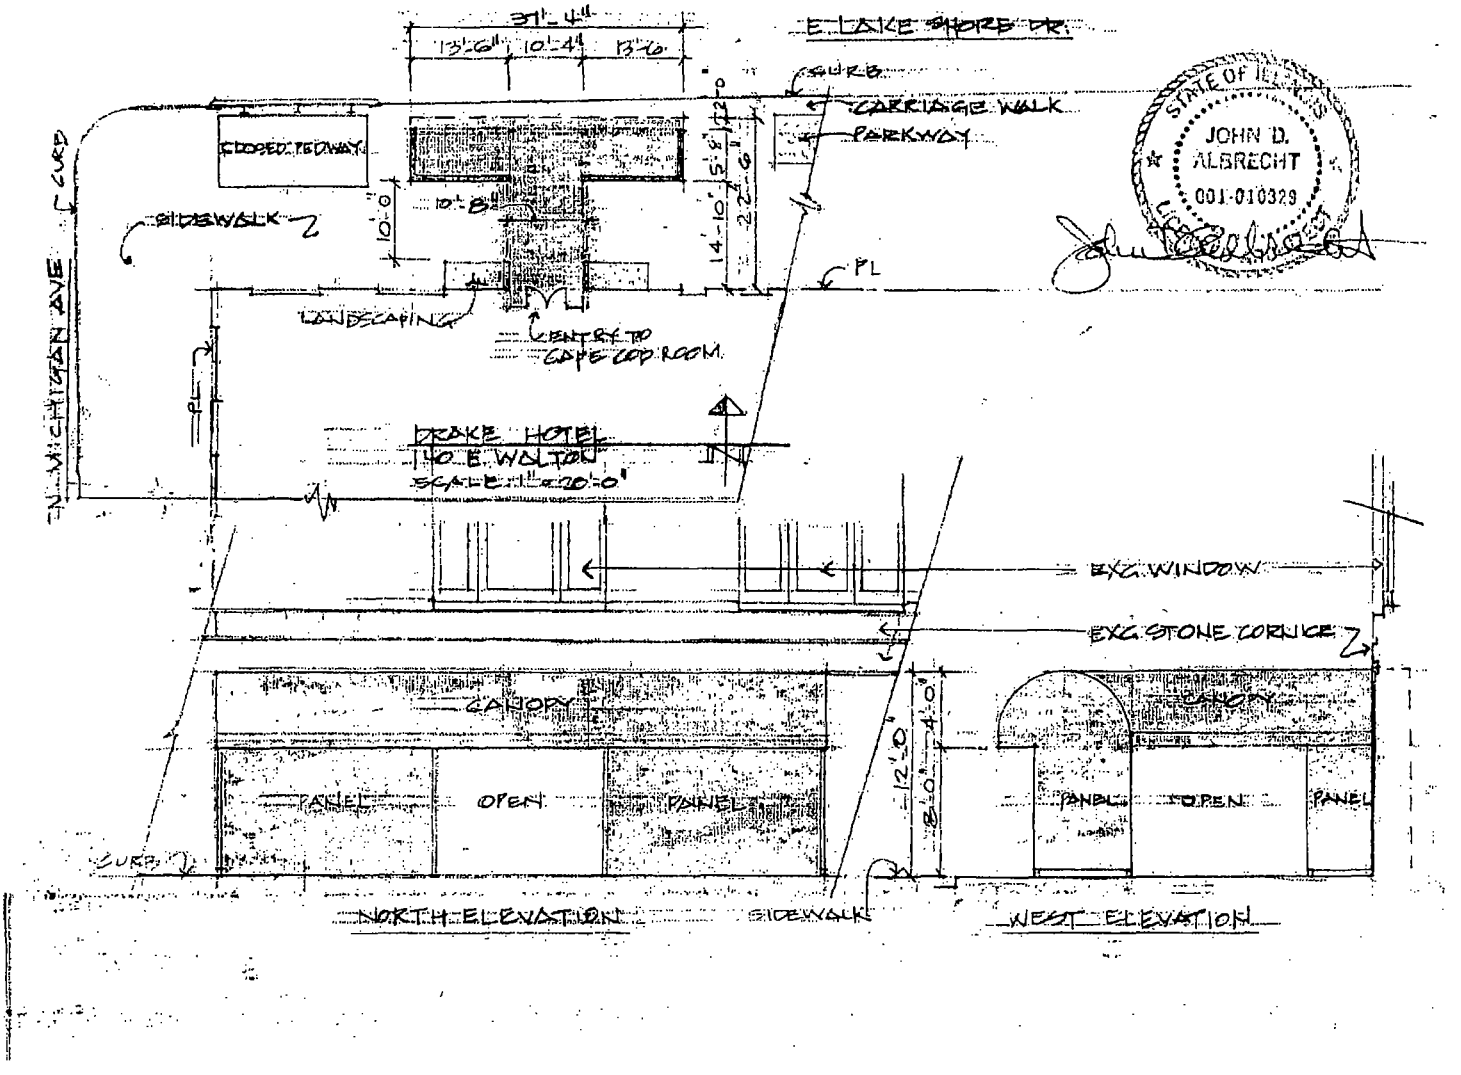
31'-4"
13'-6"
10'-4"
13'-6"
E. LAKE SHORE DR.
CURB
CARRIAGE WALK
PARKWAY
CLOSED ROADWAY
SIDEWALK
10'-0"
10'-8"
5'-8 1/2"
2'-2"
6'-1"
14'-10"
PL
LANDSCAPING
ENTRY TO CAPE COD ROOM
N. MICHIGAN AVE
CURB
PL
DRAKE HOTEL
140 E. WALTON
SCALE: 1" = 20'-0"
EXG. WINDOW
EXG. STONE CORNICE
CANOPY
PANEL
OPEN
PANEL
CURB
NORTH ELEVATION
SIDEWALK
BALCONY
12'-0"
4'-0"
8'-0"
PANEL
OPEN
PANEL
WEST ELEVATION
STATE OF ILLINOIS
JOHN D. ALBRECHT
001-010329

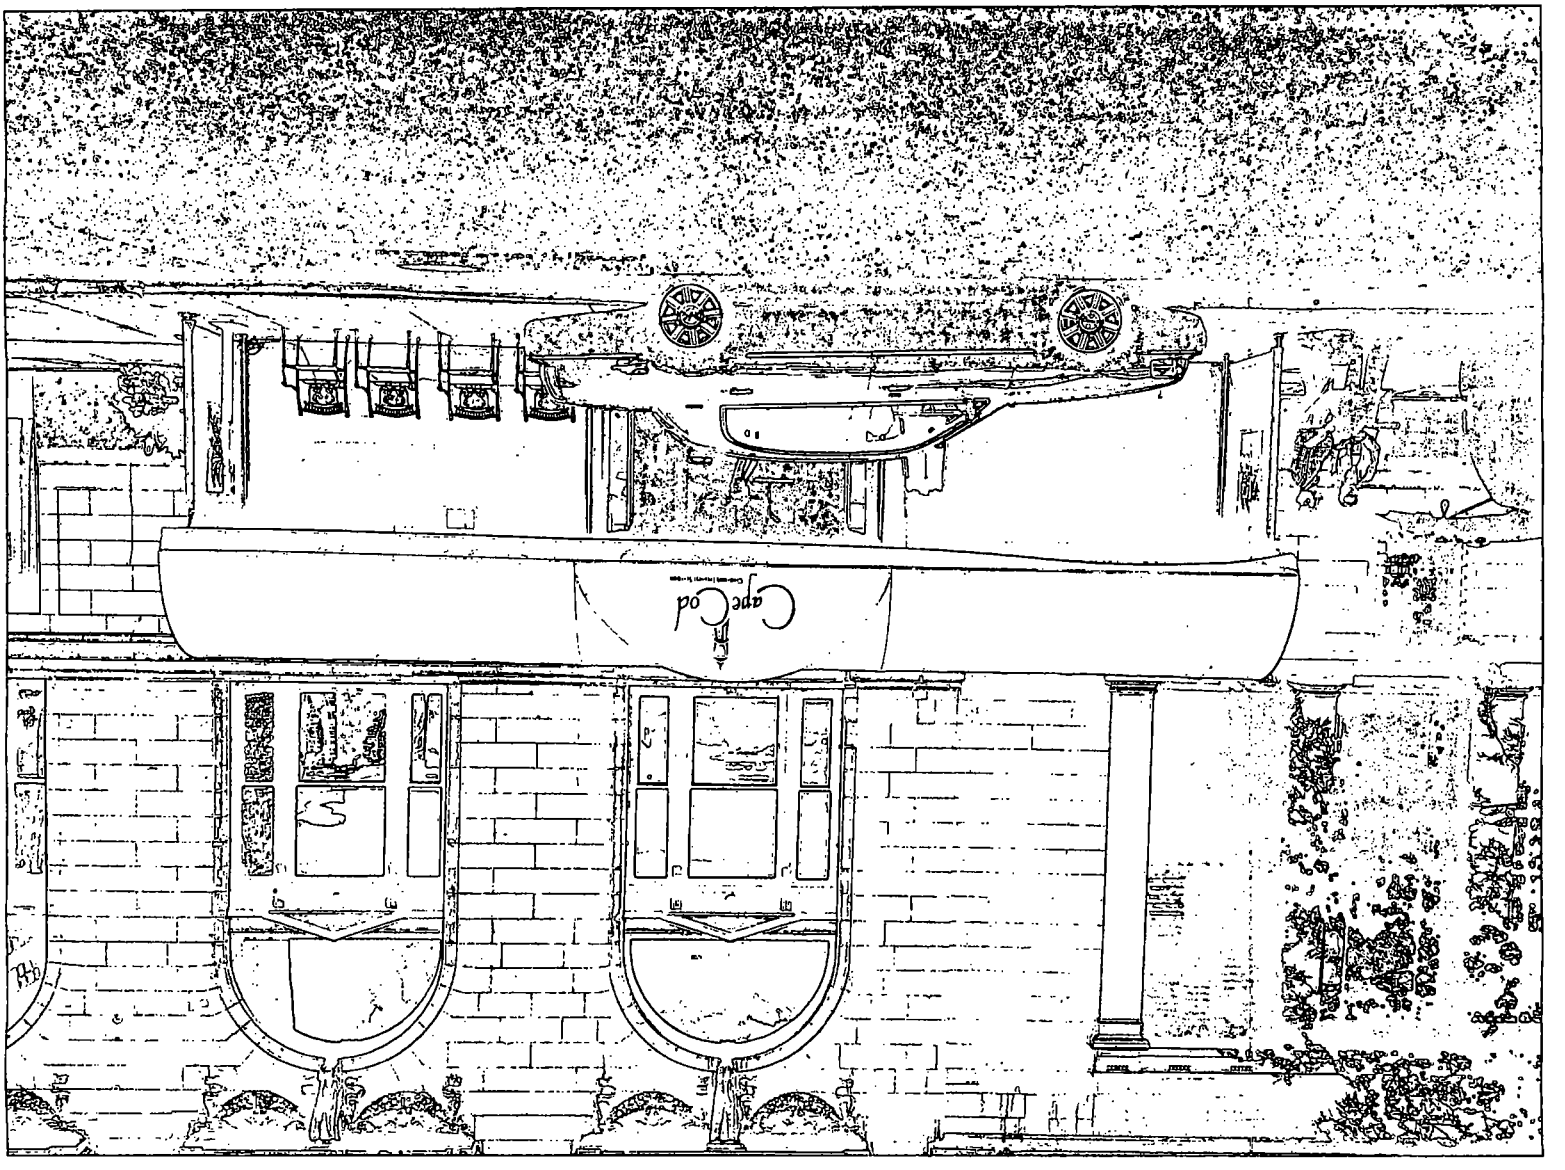
Cape Cod

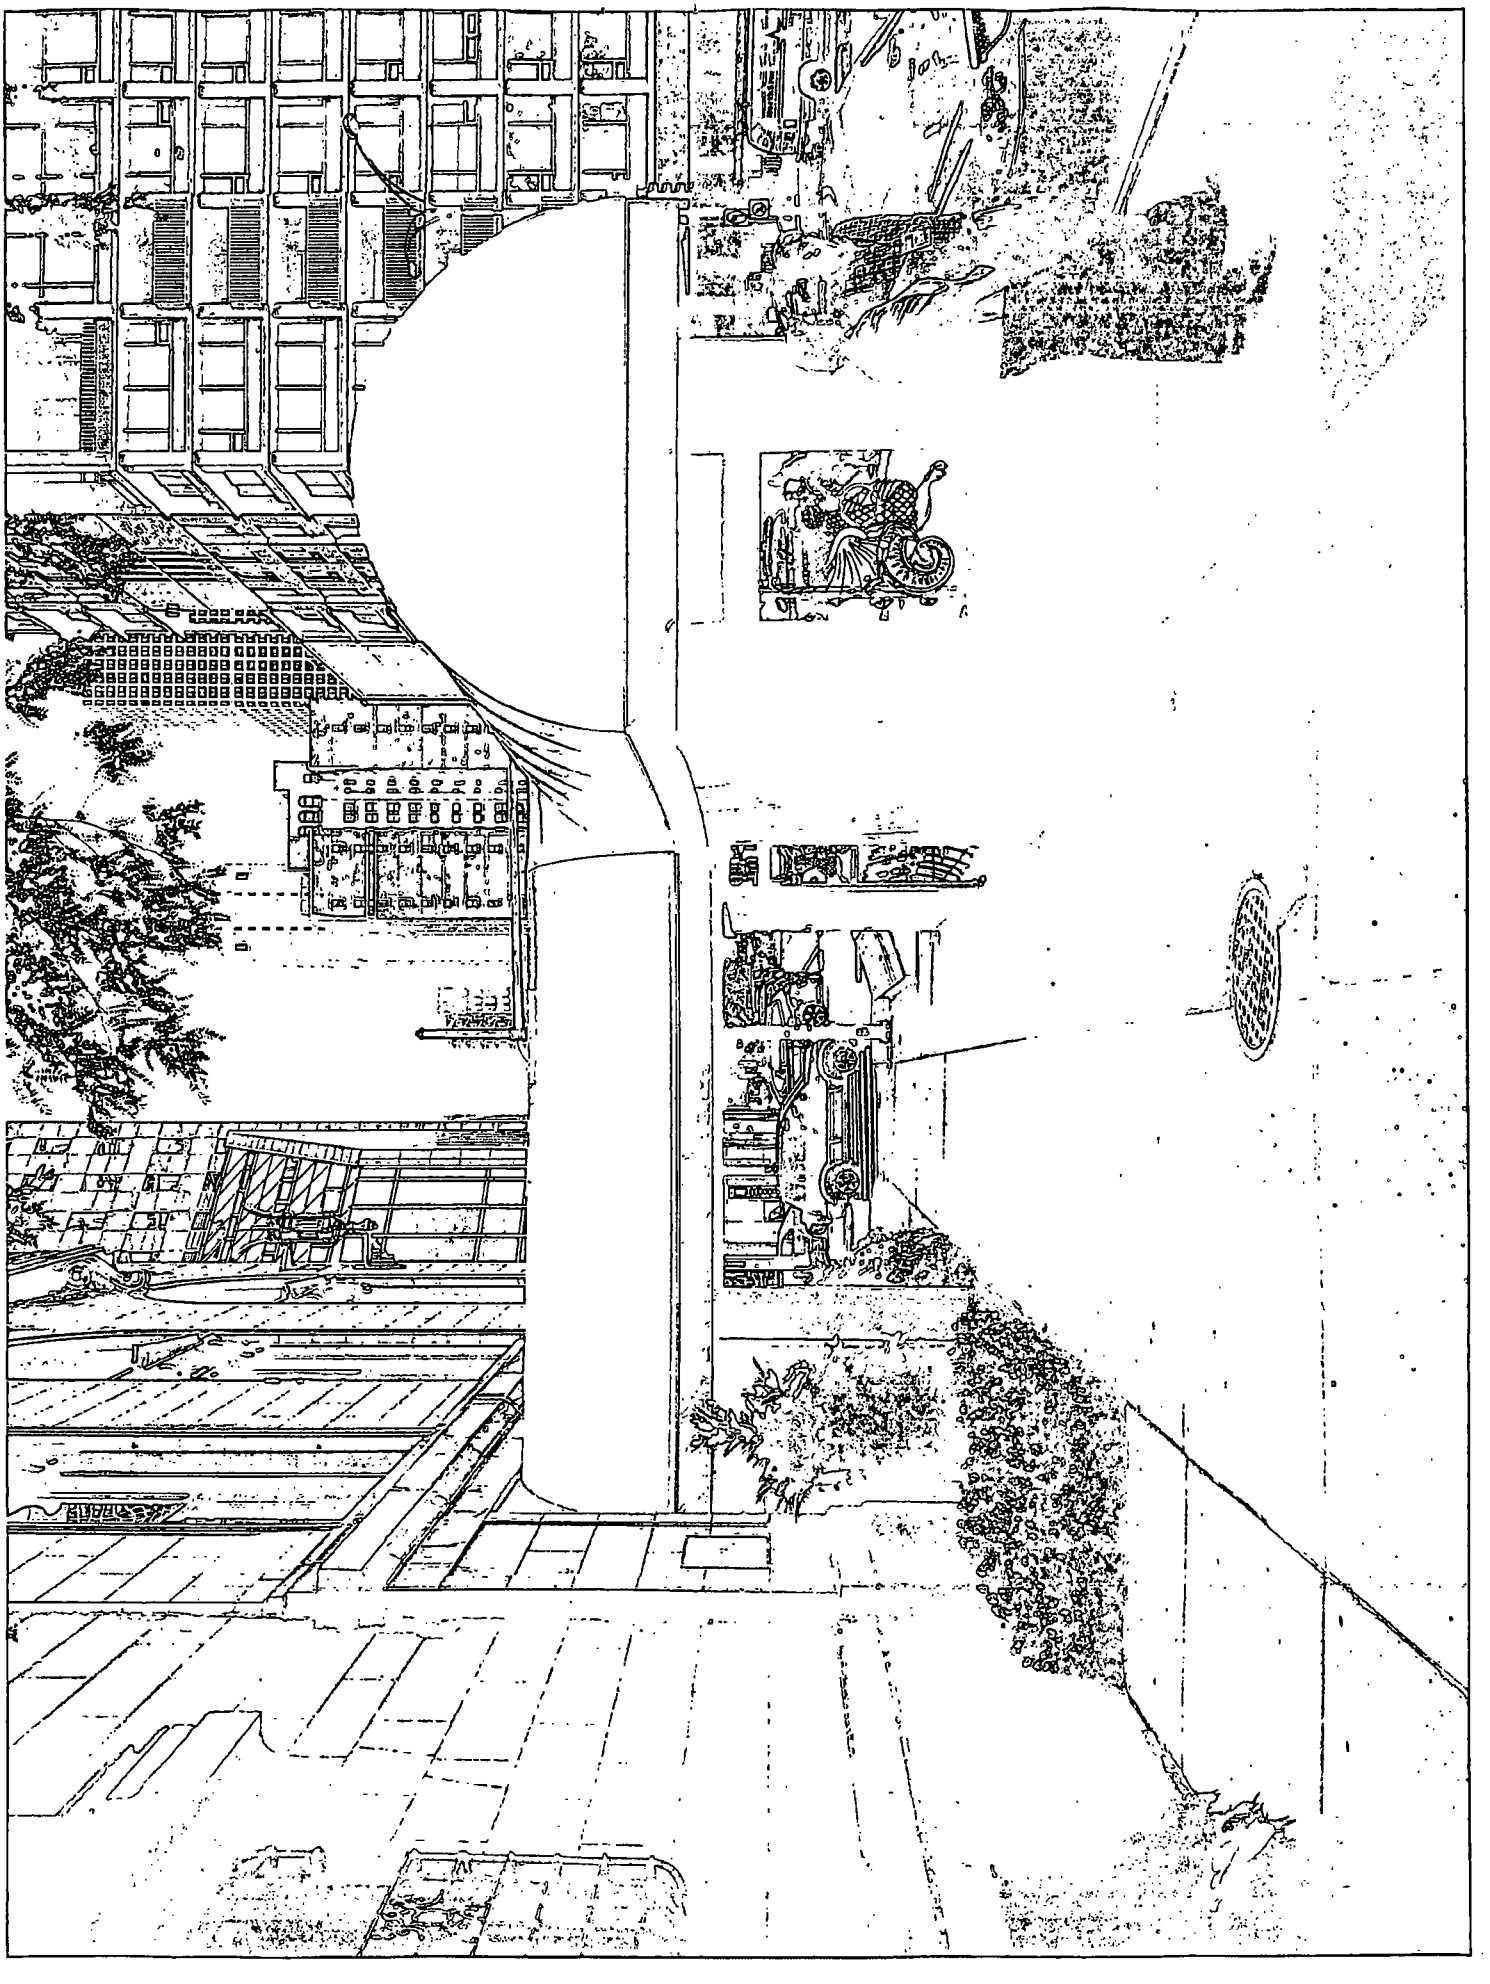

CHANEL
Cape Cod
Chicago's Freshest Seafood

City of Chicago

O2013-8824

Office of the City Clerk

Document Tracking Sheet

Meeting Date:	11/13/2013
Sponsor(s):	Reilly (42)
Type:	Ordinance
Title:	Awning(s) for Cucine del Vento
Committee(s) Assignment:	Committee on Transportation and Public Way

ORDINANCE
Cucine del Vento
Acct. No. 56140 - 3
Permit No. 1109261

Be It Ordained by the City Council of the City of Chicago:

SECTION 1. Permission and authority are hereby given and granted to Cucine del Vento, upon the terms and subject to the conditions of this ordinance to maintain and use, as now constructed, four (4) Awning(s) projecting over the public right-of-way adjacent to its premises known as 224-30 W. Huron St..

Said Awning(s) at W. Huron measure(s):
Two (2) at twelve point seven five (12.75) feet in length, and three point five (3.5) feet in width for a total of eighty-nine point two five (89.25) square feet.

Said Awning(s) at N. Franklin measure(s):
One (1) at eleven point one seven (11.17) feet in length, and three point five (3.5) feet in width for a total of thirty-nine point one (39.1) square feet.

Said Awning(s) at N. Franklin measure(s):
One (1) at eleven point six seven (11.67) feet in length, and three (3) feet in width for a total of thirty-five point zero one (35.01) square feet.

The location of said privilege shall be as shown on prints kept on file with the Department of Business Affairs and Consumer Protection and the Office of the City Clerk.

Said privilege shall be constructed in accordance with plans and specifications approved by the Zoning Department - Signs.

This grant of privilege in the public way shall be subject to the provisions of Section 10-28-015 and all other required provisions of the Municipal Code of Chicago.

The grantee shall pay to the City of Chicago as compensation for the privilege #1109261 herein granted the sum of one hundred seventy-five ($175.00) per annum in advance.


A 25% penalty will be added for payments received after due date.

The permit holder agrees to hold the City of Chicago harmless for any damage, relocation or replacement costs associated with damage, relocation or removal of private property caused by the City performing work in the public way.

Authority herein given and granted for a period of five (5) years from and after 10/08/2013.

Alderman _____

Brendan Reilly 42nd Ward

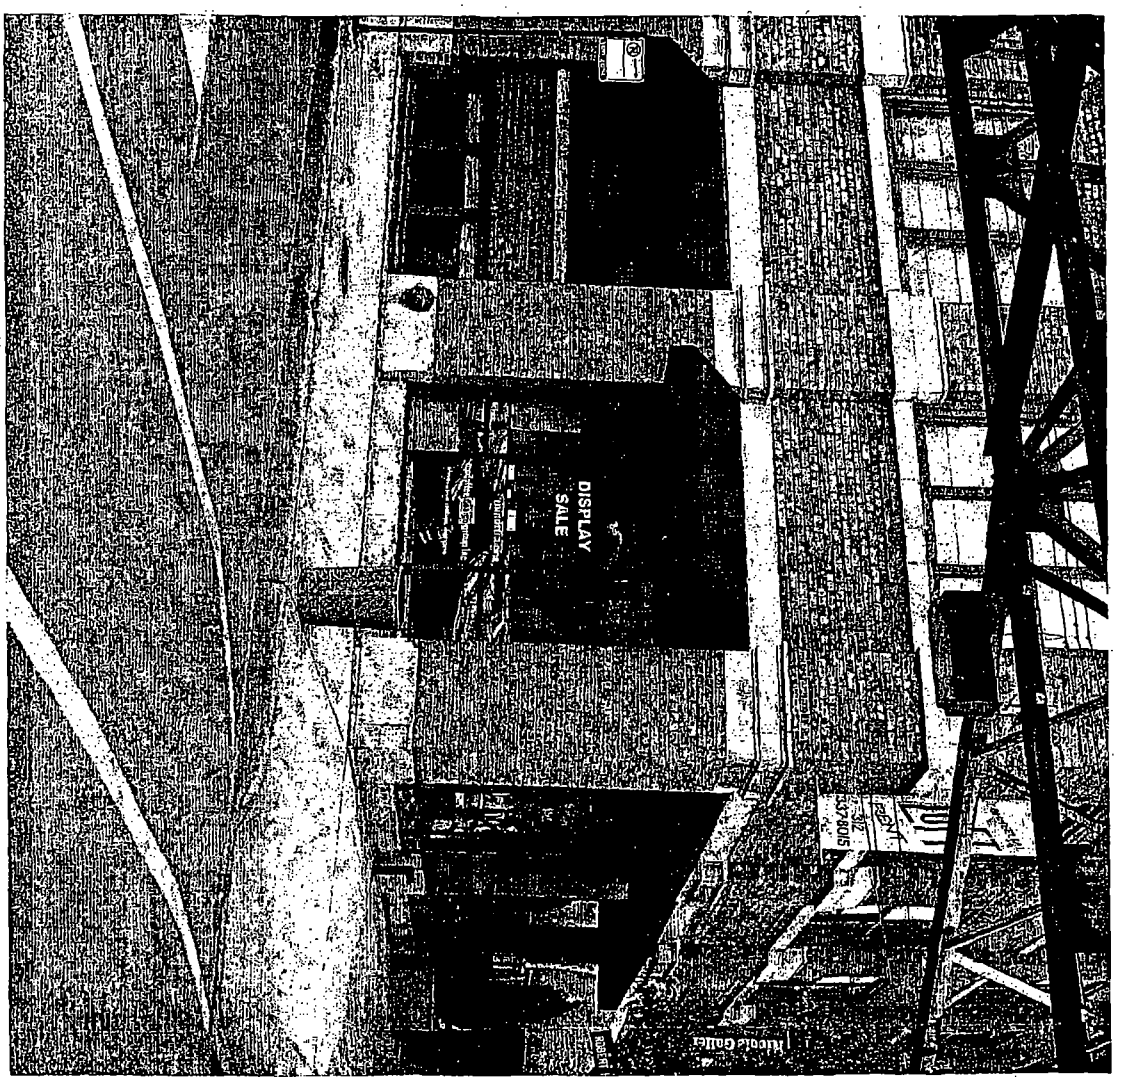
DISPLAY
SALE

City of Chicago

O2013-8825

Office of the City Clerk

Document Tracking Sheet

Meeting Date:	11/13/2013
Sponsor(s):	Reilly (42)
Type:	Ordinance
Title:	Awning(s) for Dragon Ranch Moonshine & BBQ
Committee(s) Assignment:	Committee on Transportation and Public Way

ORDINANCE
DRAGON RANCH MOONSHINE & BBQ
Acct. No. 369429 - 1
Permit No. 1108958

Be It Ordained by the City Council of the City of Chicago:

SECTION 1. Permission and authority are hereby given and granted to DRAGON RANCH MOONSHINE & BBQ, upon the terms and subject to the conditions of this ordinance to construct, install, maintain and use three (3) Awning(s) projecting over the public right-of-way adjacent to its premises known as 441 N. Clark St..

Said Awning(s) at Clark measure(s):
Two (2) at five point seven five (5.75) feet in length, and four (4) feet in width for a total of forty-six (46) square feet.
One (1) at five point four two (5.42) feet in length, and four (4) feet in width for a total of twenty-one point six eight (21.68) square feet.

The location of said privilege shall be as shown on prints kept on file with the Department of Business Affairs and Consumer Protection and the Office of the City Clerk.

Said privilege shall be constructed in accordance with plans and specifications approved by the Zoning Department - Signs.

This grant of privilege in the public way shall be subject to the provisions of Section 10-28-015 and all other required provisions of the Municipal Code of Chicago.

The grantee shall pay to the City of Chicago as compensation for the privilege #1108958 herein granted the sum of one hundred fifty ($150.00) per annum in advance.


A 25% penalty will be added for payments received after due date.

The permit holder agrees to hold the City of Chicago harmless for any damage, relocation or replacement costs associated with damage, relocation or removal of private property caused by the City performing work in the public way.

Authority herein given and granted for a period of five (5) years from and after Date of Passage.

Alderman _____

Brendan Reilly 42nd Ward

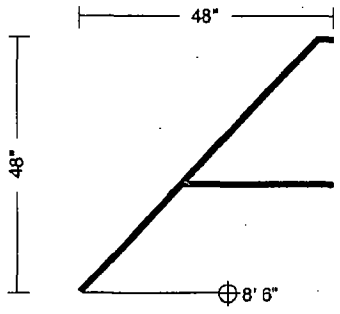


Open ended awning with Black Sunbrella fabric covering, framing painted black

Mounted between vertical column supports to mullions. Exact dimensions required - VIF

Opt 1 - Black fabric & framing

Option 1
Black Awnings

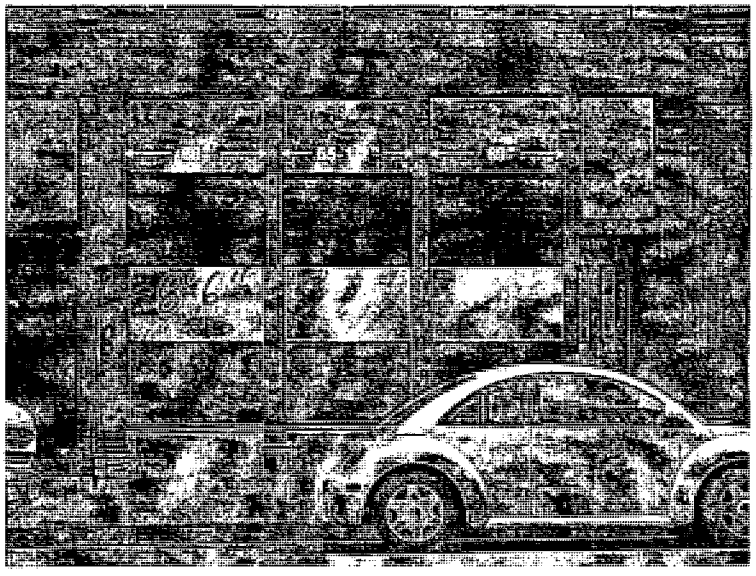

Window Awnings

3/4" = 1'

SOUTH WATER
SIGNS
304 N Church
Elmhurst IL 60126

Rocket Ranch	Awning & Vinyl Work Dragon Ranch Chicago IL	08.20.13	09.16.13
	7005054		

THIS DRAWING IS THE PROPERTY OF SOUTH WATER SIGNS, LLC. ALL RIGHTS OF REPRODUCTION ARE RESERVED BY SOUTH WATER SIGNS, LLC.

City of Chicago

O2013-8826

Office of the City Clerk

Document Tracking Sheet

Meeting Date:	11/13/2013
Sponsor(s):	Reilly (42)
Type:	Ordinance
Title:	Awning(s) for Fashion Nails
Committee(s) Assignment:	Committee on Transportation and Public Way

ORDINANCE
FASHION NAILS
Acct. No. 210674 - 1
Permit No. 1109099

Be It Ordained by the City Council of the City of Chicago:

SECTION 1. Permission and authority are hereby given and granted to FASHION NAILS, upon the terms and subject to the conditions of this ordinance to maintain and use, as now constructed, one (1) Awning(s) projecting over the public right-of-way adjacent to its premises known as 210 N. Michigan Ave..

Said Awning(s) at N. MICHIGAN measure(s):
One (1) at twelve (12) feet in length, and three point five (3.5) feet in width for a total of forty-two (42) square feet.

The location of said privilege shall be as shown on prints kept on file with the Department of Business Affairs and Consumer Protection and the Office of the City Clerk.

Said privilege shall be constructed in accordance with plans and specifications approved by the Zoning Department - Signs.

This grant of privilege in the public way shall be subject to the provisions of Section 10-28-015 and all other required provisions of the Municipal Code of Chicago.

The grantee shall pay to the City of Chicago as compensation for the privilege #1109099 herein granted the sum of fifty ($50.00) per annum in advance.

A 25% penalty will be added for payments received after due date.

The permit holder agrees to hold the City of Chicago harmless for any damage, relocation or replacement costs associated with damage, relocation or removal of private property caused by the City performing work in the public way.

Authority herein given and granted for a period of five (5) years from and after 09/10/2013.

Alderman _____

Brendan Reilly 42nd Ward


(Page 2 of 3)


CANOPY DIMESIONS

210 NORTH MICHIGAN AVE

CHICAGO IL

FASHION NAILS

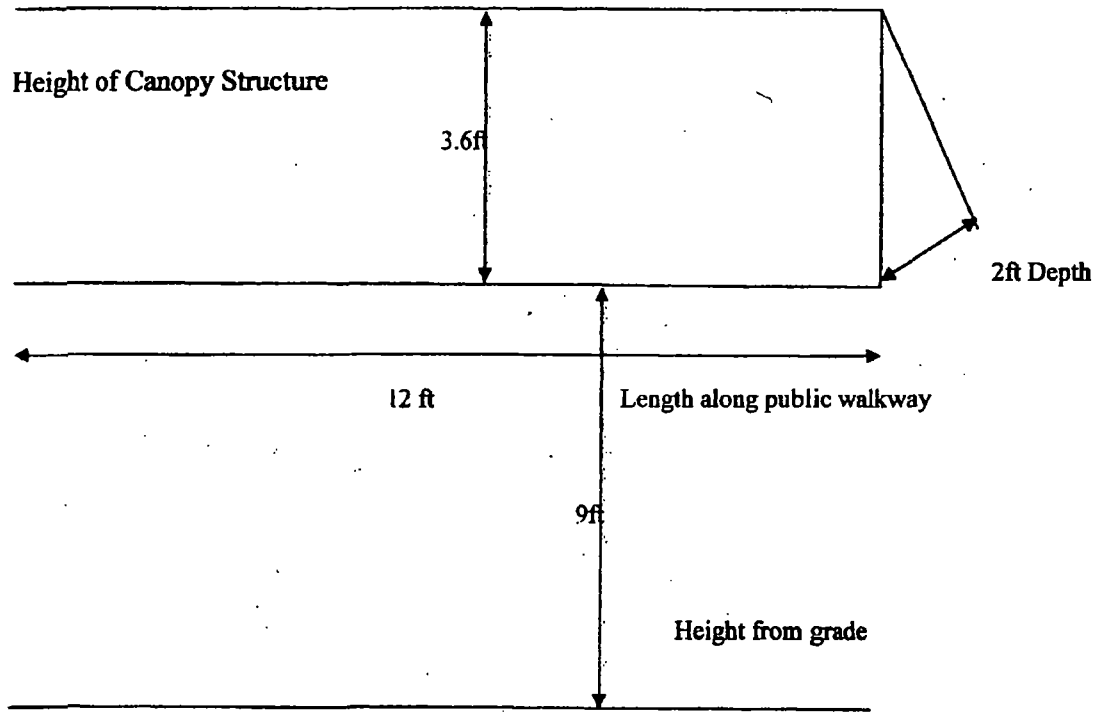

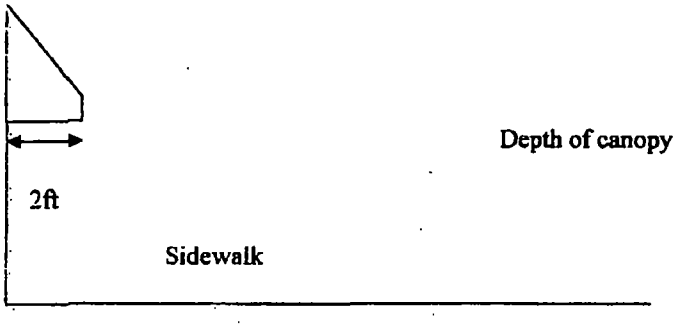

City of Chicago

O2013-8827

Office of the City Clerk

Document Tracking Sheet

Meeting Date:	11/13/2013
Sponsor(s):	Reilly (42)
Type:	Ordinance
Title:	Awning(s) for Lester Lampert
Committee(s) Assignment:	Committee on Transportation and Public Way

ORDINANCE
LESTER LAMPERT
Acct. No. 26954 - 1
Permit No. 1109317

Be It Ordained by the City Council of the City of Chicago:

SECTION 1. Permission and authority are hereby given and granted to LESTER LAMPERT, upon the terms and subject to the conditions of this ordinance to maintain and use, as now constructed, one (1) Awning(s) projecting over the public right-of-way adjacent to its premises known as 57 E. Oak St..

Said Awning(s) at E. OAK ST. measure(s):
One (1) at twenty-one point eight three (21.83) feet in length, and nine point eight three (9.83) feet in width for a total of two hundred fourteen point five nine (214.59) square feet.

The location of said privilege shall be as shown on prints kept on file with the Department of Business Affairs and Consumer Protection and the Office of the City Clerk.

Said privilege shall be constructed in accordance with plans and specifications approved by the Zoning Department - Signs.

This grant of privilege in the public way shall be subject to the provisions of Section 10-28-015 and all other required provisions of the Municipal Code of Chicago.

The grantee shall pay to the City of Chicago as compensation for the privilege #1109317 herein granted the sum of fifty ($50.00) per annum in advance.

A 25% penalty will be added for payments received after due date.


The permit holder agrees to hold the City of Chicago harmless for any damage, relocation or replacement costs associated with damage, relocation or removal of private property caused by the City performing work in the public way.

Authority herein given and granted for a period of five (5) years from and after 11/19/2013.


Alderman _____

Brendan Reilly 42nd Ward

(Page 2 of 3)

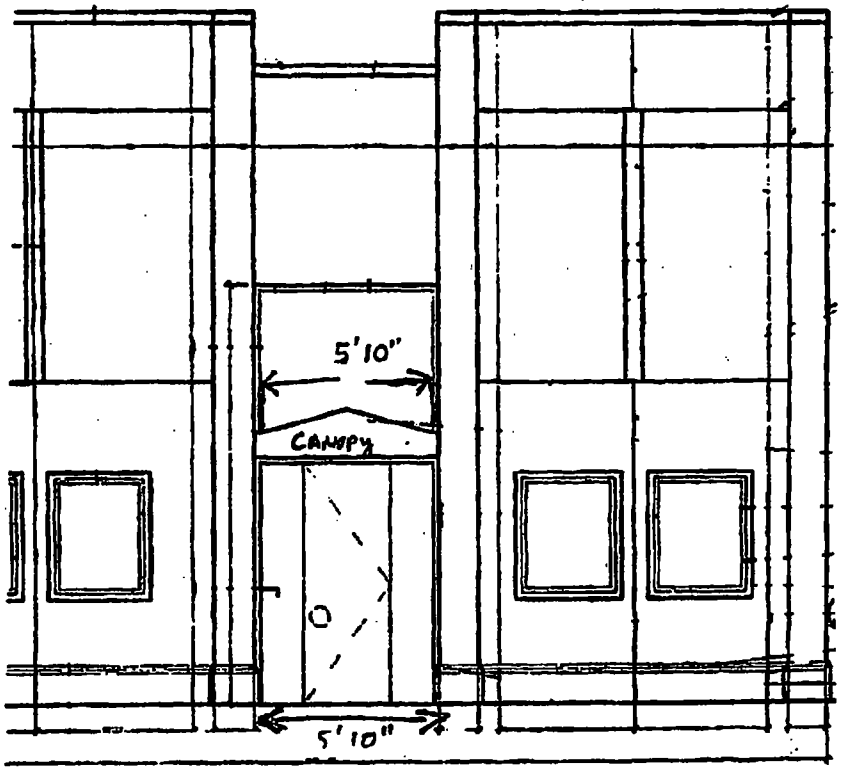

(FRONT VIEW)

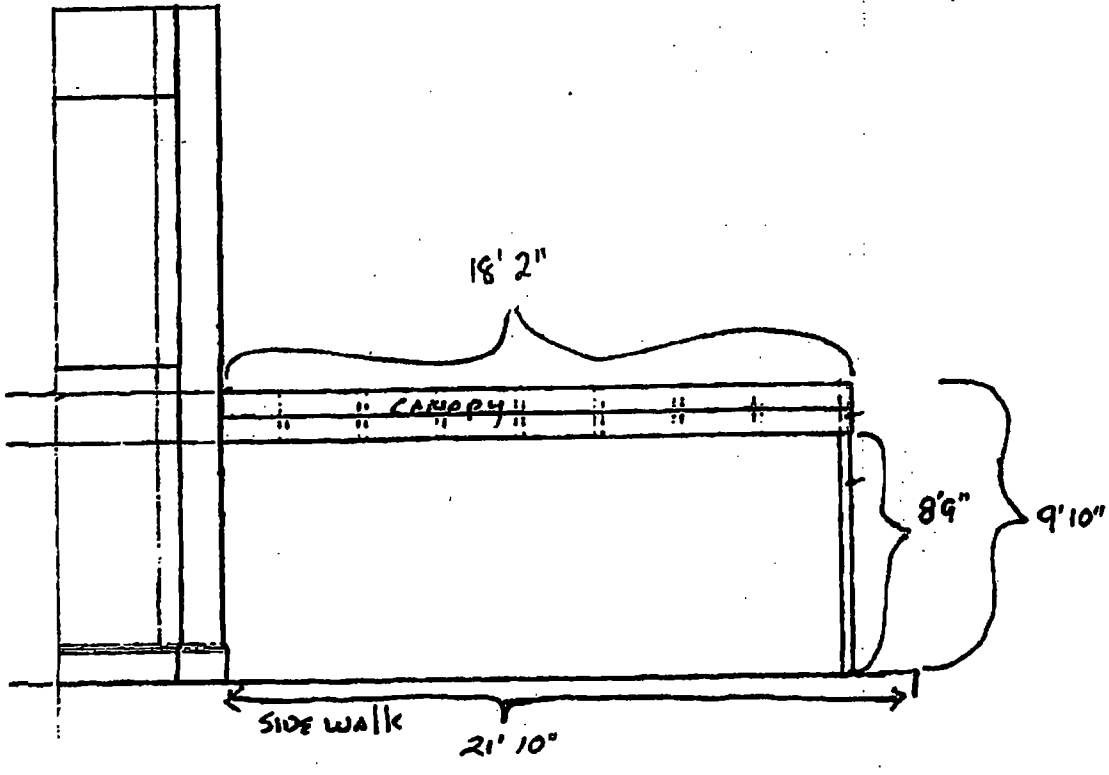

City of Chicago

O2013-8830

Office of the City Clerk

Document Tracking Sheet

Meeting Date:	11/13/2013
Sponsor(s):	Reilly (42)
Type:	Ordinance
Title:	Awning(s) for McDonalds
Committee(s) Assignment:	Committee on Transportation and Public Way

ORDINANCE
MCDONALDS
Acct. No. 50398 - 10
Permit No. 1109188

Be It Ordained by the City Council of the City of Chicago:

SECTION 1. Permission and authority are hereby given and granted to MCDONALDS, upon the terms and subject to the conditions of this ordinance to maintain and use, as now constructed, one (1) Awning(s) projecting over the public right-of-way adjacent to its premises known as 119 N. Wabash Ave..

Said Awning(s) at N. Wabash Avenue measure(s):
One (1) at thirty-two (32) feet in length, and three point two five (3.25) feet in width for a total of one hundred four (104) square feet.

The location of said privilege shall be as shown on prints kept on file with the Department of Business Affairs and Consumer Protection and the Office of the City Clerk.

Said privilege shall be constructed in accordance with plans and specifications approved by the Zoning Department - Signs.

This grant of privilege in the public way shall be subject to the provisions of Section 10-28-015 and all other required provisions of the Municipal Code of Chicago.

The grantee shall pay to the City of Chicago as compensation for the privilege #1109188 herein granted the sum of fifty-seven ($57.00) per annum in advance.

A 25% penalty will be added for payments received after due date.


The permit holder agrees to hold the City of Chicago harmless for any damage, relocation or replacement costs associated with damage, relocation or removal of private property caused by the City performing work in the public way.

Authority herein given and granted for a period of five (5) years from and after 11/05/2013.

Alderman _____

Brendan Reilly 42nd Ward

2 of 2 Pictures

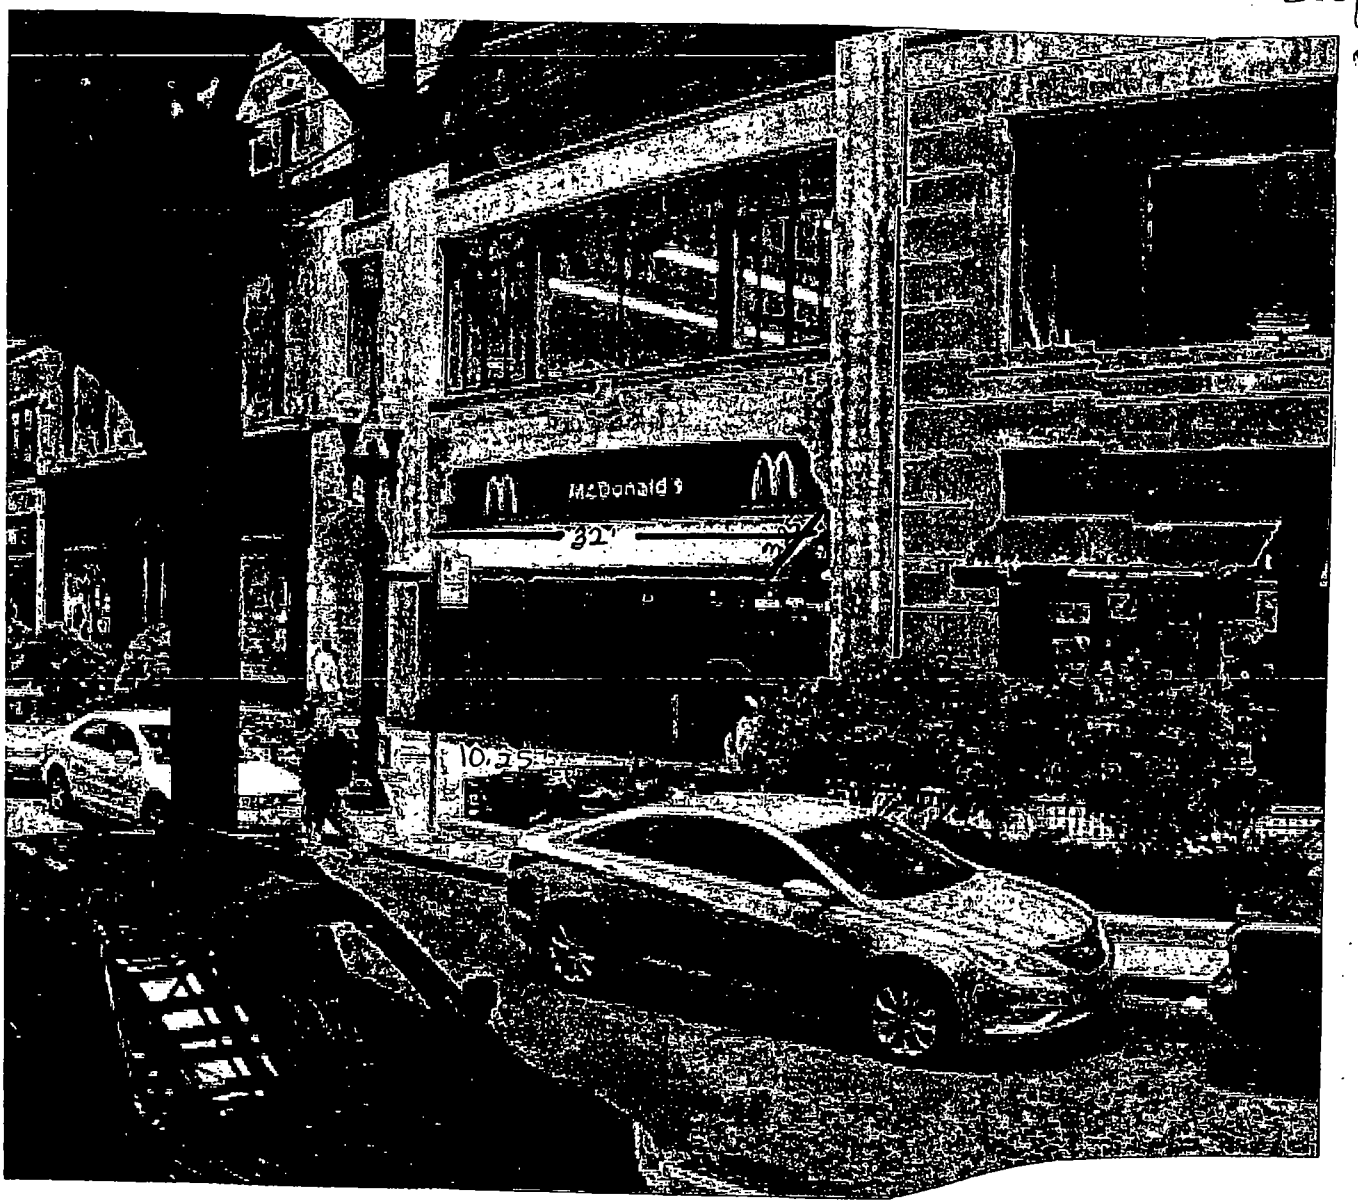

32' in Length

3.25' in Width

10.25' Height Above Grade

City of Chicago

O2013-8833

Office of the City Clerk

Document Tracking Sheet

Meeting Date:	11/13/2013
Sponsor(s):	Reilly (42)
Type:	Ordinance
Title:	Awning(s) for Petterino's - 150 North Dearborn Street
Committee(s) Assignment:	Committee on Transportation and Public Way

ORDINANCE
PETTERINO'S
Acct. No. 205657 - 1
Permit No. 1109341

Be It Ordained by the City Council of the City of Chicago:

SECTION 1. Permission and authority are hereby given and granted to PETTERINO'S, upon the terms and subject to the conditions of this ordinance to maintain and use, as now constructed, two (2) Awning(s) projecting over the public right-of-way adjacent to its premises known as 150 N. Dearborn St..

Said Awning(s) at N. Dearborn Street measure(s):
Two (2) at twenty-two point nine (22.9) feet in length, and five (5) feet in width for a total of two hundred twenty-nine (229) square feet.

The location of said privilege shall be as shown on prints kept on file with the Department of Business Affairs and Consumer Protection and the Office of the City Clerk.

Said privilege shall be constructed in accordance with plans and specifications approved by the Zoning Department - Signs.

This grant of privilege in the public way shall be subject to the provisions of Section 10-28-015 and all other required provisions of the Municipal Code of Chicago.

The grantee shall pay to the City of Chicago as compensation for the privilege #1109341 herein granted the sum of one hundred ($100.00) per annum in advance.

A 25% penalty will be added for payments received after due date.

The permit holder agrees to hold the City of Chicago harmless for any damage, relocation or replacement costs associated with damage, relocation or removal of private property caused by the City performing work in the public way.

Authority herein given and granted for a period of five (5) years from and after 11/01/2013.


Alderman _____

Brendan Reilly 42nd Ward


Pettibone's

Site Identification
Partial Front Elevation


SECTION E

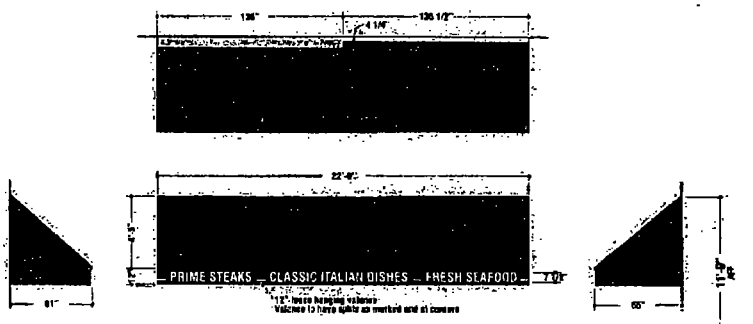

SECTION F

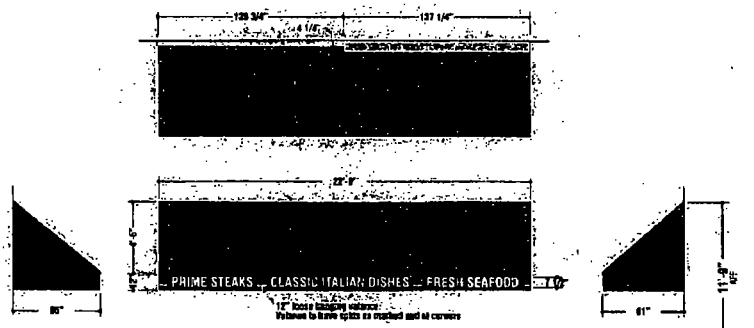

3/16" = 1'-0"

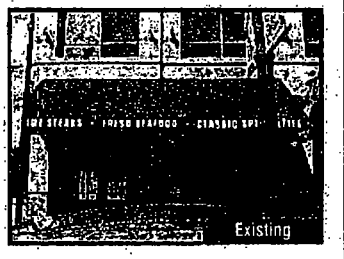



True Brown Sunbrella awning fabric attached with matching trim. Awning valance decorated w/ heat transferred graphics to match 3M #7725-99 Fawn.
1" thick stripes are spaced 3" from bottom of valance.

Kieffer & Co., Inc.

© 2012 KIEFFER & CO., INC.
966 Reed Street • Libertyville, IL 60048
PHONE: (847) 526-1388 FAX: (847) 680-1648
www.kiefferco.com

CUSTOMER:
LOCATION: CHICAGO, IL
SALESMAN:
DESIGNER: JTM
DATE: 06/04/12

cULus LISTED
COMPARISON FILE

PRODUCTION PROCESSING
-Kieffer Item #
-Job #
-001
-002
-003
-004

INITIALS: DATE:
JTM 06/20/12
JTM 07/20/12

REVISION:
A Rev. awning material / layout
A Added split in valance per customer

B63042D

City of Chicago

O2013-8835

Office of the City Clerk

Document Tracking Sheet

Meeting Date:	11/13/2013
Sponsor(s):	Reilly (42)
Type:	Ordinance
Title:	Awning(s) for Petterino's - 50 West Randolph Street
Committee(s) Assignment:	Committee on Transportation and Public Way

ORDINANCE
PETTERINO'S
Acct. No. 205657 - 2
Permit No. 1109339

Be It Ordained by the City Council of the City of Chicago:

SECTION 1. Permission and authority are hereby given and granted to PETTERINO'S, upon the terms and subject to the conditions of this ordinance to maintain and use, as now constructed, one (1) Awning(s) projecting over the public right-of-way adjacent to its premises known as 50 W. Randolph St..

Said Awning(s) at W. Randolph Street measure(s):
One (1) at twenty-three (23) feet in length, and eight point two (8.2) feet in width for a total of one hundred eighty-eight point six (188.6) square feet.

The location of said privilege shall be as shown on prints kept on file with the Department of Business Affairs and Consumer Protection and the Office of the City Clerk.

Said privilege shall be constructed in accordance with plans and specifications approved by the Zoning Department - Signs.

This grant of privilege in the public way shall be subject to the provisions of Section 10-28-015 and all other required provisions of the Municipal Code of Chicago.

The grantee shall pay to the City of Chicago as compensation for the privilege #1109339 herein granted the sum of fifty ($50.00) per annum in advance.

A 25% penalty will be added for payments received after due date.

The permit holder agrees to hold the City of Chicago harmless for any damage, relocation or replacement costs associated with damage, relocation or removal of private property caused by the City performing work in the public way.

Authority herein given and granted for a period of five (5) years from and after 11/01/2013.


Alderman _____

Brendan Reilly 42nd Ward

Pettirino's

Site Identification
Partial Front Elevation

SECTION A

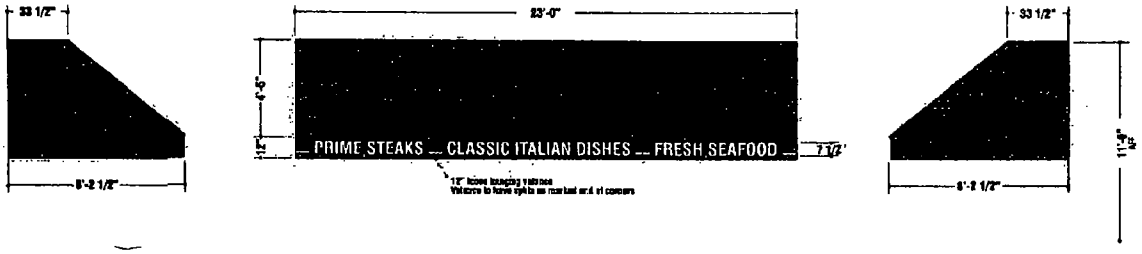



True Brown Sunbrella awning fabric attached with matching trim.
Awning valance decorated w/ heat transfered graphics to match 3M #7725-99 Fawn.
1" thick stripes are spaced 3" from bottom of valance.

1/4" = 1'-0"

Kieffer & CO., INC.

© 2012 KIEFFER & CO., INC.

CUSTOMER: Pettirino's
LOCATION: Chicago, IL
SALESMAN: Mike Metz
DESIGNER: JTM
DATE: 06/04/12

c UL us LISTED

COMPANION FILES

PRODUCTION PROGRESSES
Kieffer Item #
Job #
-831
-903
-809
-804

REVISION:	INITIALS:	DATE:
Rev. awning material / layout.	JTM	06/06/12
Added split in valance per customer.	JTM	01/02/13

B63042C

City of Chicago

O2013-8837

Office of the City Clerk

Document Tracking Sheet

Meeting Date:	11/13/2013
Sponsor(s):	Reilly (42)
Type:	Ordinance
Title:	Awning(s) for Pranzi
Committee(s) Assignment:	Committee on Transportation and Public Way

ORDINANCE
PRANZI
Acct. No. 381507 - 1
Permit No. 1108844

Be It Ordained by the City Council of the City of Chicago:

SECTION 1. Permission and authority are hereby given and granted to PRANZI, upon the terms and subject to the conditions of this ordinance to construct, install, maintain and use one (1) Awning(s) projecting over the public right-of-way adjacent to its premises known as 434 W. Ontario St..

Said Awning(s) at W. Ontario Street measure(s):
One (1) at six point five (6.5) feet in length, and four (4) feet in width for a total of twenty-six (26) square feet.

The location of said privilege shall be as shown on prints kept on file with the Department of Business Affairs and Consumer Protection and the Office of the City Clerk.

Said privilege shall be constructed in accordance with plans and specifications approved by the Zoning Department - Signs.

This grant of privilege in the public way shall be subject to the provisions of Section 10-28-015 and all other required provisions of the Municipal Code of Chicago.

The grantee shall pay to the City of Chicago as compensation for the privilege #1108844 herein granted the sum of fifty ($50.00) per annum in advance.


A 25% penalty will be added for payments received after due date.

The permit holder agrees to hold the City of Chicago harmless for any damage, relocation or replacement costs associated with damage, relocation or removal of private property caused by the City performing work in the public way.

Authority herein given and granted for a period of five (5) years from and after Date of Passage.


Alderman _____

Brendan Reilly 42nd Ward

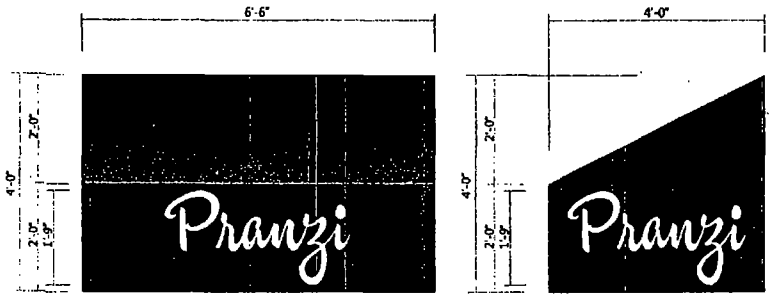


NON-ILLUMINATED AWNING (OPTION 1) 1/4" = 1'-0"

Note: Awning to be black W/ White copy on three sides.

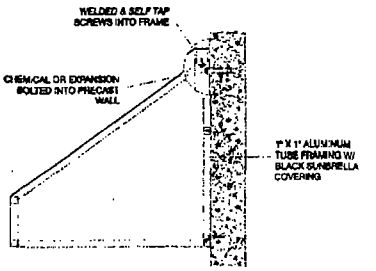


TYP. SECTION THRU AWNING DETAIL

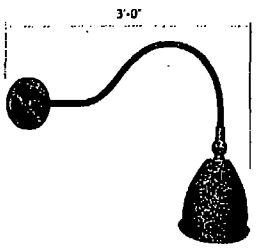

TWO (2) LED GOOSENECK LIGHTING FIXTURES NTS

EXACT SIZE OF GOOSENECK LIGHTING TO BE DETERMINED.
LAMP FIXTURES COLOR TO BE DETERMINED.

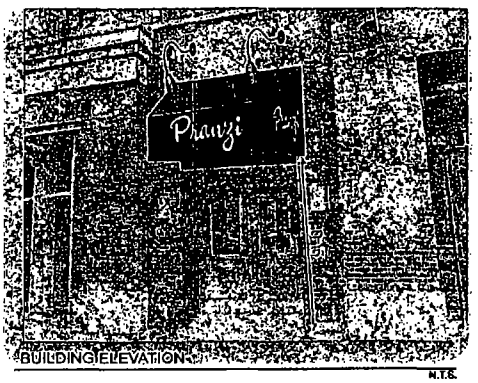

BUILDING ELEVATION N.T.S.

Customer's Signature:_____ Date:_____

Comments:

OLYMPIC SIGNS

account representative: R WHITEHEAD / client: Pranzi 434 W. Ontario, Chicago Il. / drawn by: DAN S / job#: 13-5264 • 8-6-13 • rev.# 8-29-13

1180 N. Garfield Lombard, IL 60148 Ph.# 630.424.6100 Fx.# 630.424.6120 WWW.OLYSIGNS.COM

THIS IS AN ORIGINAL, UNPUBLISHED DRAWING SUBMITTED IN CONNECTION WITH A PROJECT NOT LIST PLANNING FOR YOU. IT IS NOT TO BE COPIED, REPRODUCED, CIRCULATED OR DISCLOSED TO ANYONE OUTSIDE OF YOUR ORGANIZATION WITHOUT THE WRITTEN PERMISSION OF OLYMPIC SIGNS, INC. ARTWORK IS EXCLUSIVE PROPERTY OF OLYMPIC SIGNS INC.

City of Chicago

O2013-8842

Office of the City Clerk

Document Tracking Sheet

Meeting Date:	11/13/2013
Sponsor(s):	Reilly (42)
Type:	Ordinance
Title:	Awning(s) for Tremont Hotel
Committee(s) Assignment:	Committee on Transportation and Public Way

ORDINANCE
Tremont Hotel
Acct. No. 68708 - 2
Permit No. 1109419

Be It Ordained by the City Council of the City of Chicago:

SECTION 1. Permission and authority are hereby given and granted to Tremont Hotel, upon the terms and subject to the conditions of this ordinance to maintain and use, as now constructed, one (1) Awning(s) projecting over the public right-of-way adjacent to its premises known as 100 E. Chestnut St..

Said Awning(s) at E Chestnut St measure(s):
One (1) at six point seven five (6.75) feet in length, and sixteen point five (16.5) feet in width for a total of one hundred eleven point three eight (111.38) square feet.

The location of said privilege shall be as shown on prints kept on file with the Department of Business Affairs and Consumer Protection and the Office of the City Clerk.

Said privilege shall be constructed in accordance with plans and specifications approved by the Zoning Department - Signs.

This grant of privilege in the public way shall be subject to the provisions of Section 10-28-015 and all other required provisions of the Municipal Code of Chicago.

The grantee shall pay to the City of Chicago as compensation for the privilege #1109419 herein granted the sum of fifty ($50.00) per annum in advance.


A 25% penalty will be added for payments received after due date.


The permit holder agrees to hold the City of Chicago harmless for any damage, relocation or replacement costs associated with damage, relocation or removal of private property caused by the City performing work in the public way.

Authority herein given and granted for a period of five (5) years from and after 11/06/2013.

Alderman _____

Brendan Reilly 42nd Ward

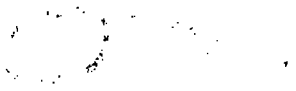

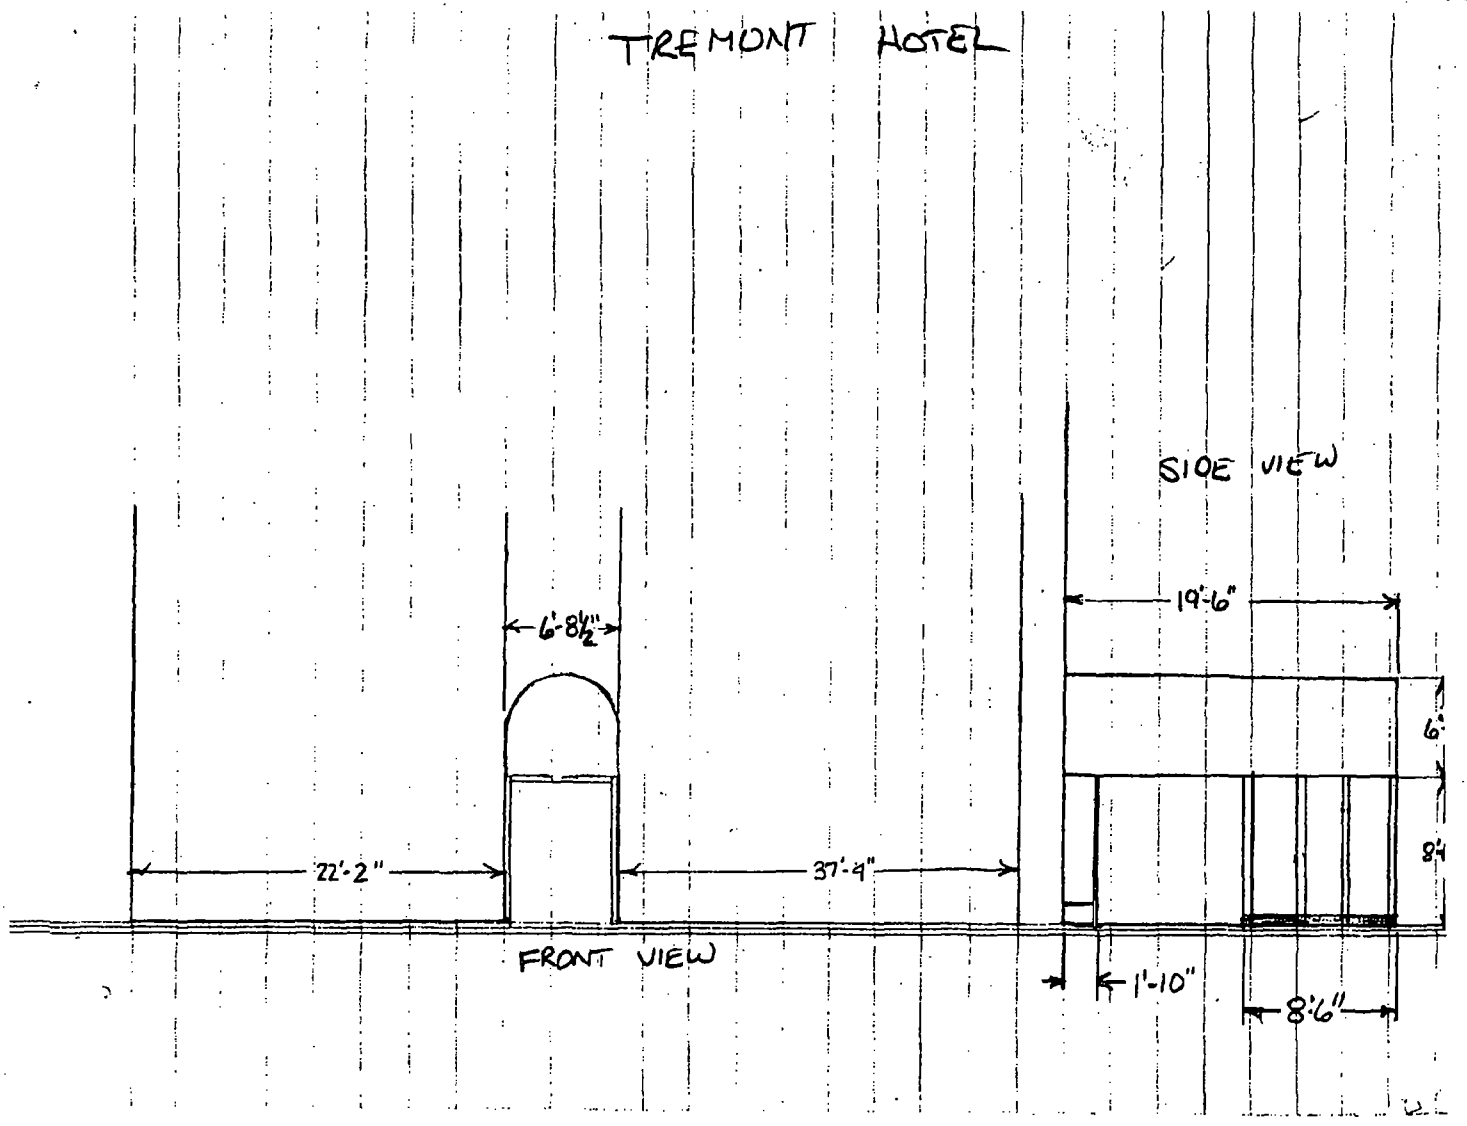
TREMONT HOTEL
SIDE VIEW
19'-6"
6'-8½"
22'-2"
37'-9"
FRONT VIEW
1'-10"
8'-6"

City of Chicago

O2013-8844

Office of the City Clerk

Document Tracking Sheet

Meeting Date:	11/13/2013
Sponsor(s):	Reilly (42)
Type:	Ordinance
Title:	Awning(s) for Twelvewest
Committee(s) Assignment:	Committee on Transportation and Public Way

ORDINANCE
TWELVEWEST
Acct. No. 63392 - 1
Permit No. 1099054

Be It Ordained by the City Council of the City of Chicago:

SECTION 1. Permission and authority are hereby given and granted to TWELVEWEST, upon the terms and subject to the conditions of this ordinance to construct, install, maintain and use one (1) Awning(s) projecting over the public right-of-way adjacent to its premises known as 12 W. Elm St..

Said Awning(s) at W. Elm Street measure(s):
One (1) at twelve (12) feet in length, and two point five (2.5) feet in width for a total of thirty (30) square feet.

The location of said privilege shall be as shown on prints kept on file with the Department of Business Affairs and Consumer Protection and the Office of the City Clerk.

Said privilege shall be constructed in accordance with plans and specifications approved by the Zoning Department - Signs.

This grant of privilege in the public way shall be subject to the provisions of Section 10-28-015 and all other required provisions of the Municipal Code of Chicago.

The grantee shall pay to the City of Chicago as compensation for the privilege #1099054 herein granted the sum of fifty ($50.00) per annum in advance.

A 25% penalty will be added for payments received after due date.


The permit holder agrees to hold the City of Chicago harmless for any damage, relocation or replacement costs associated with damage, relocation or removal of private property caused by the City performing work in the public way.


Authority herein given and granted for a period of five (5) years from and after Date of Passage.

Alderman _____

Brendan Reilly 42nd Ward

TO SCALE

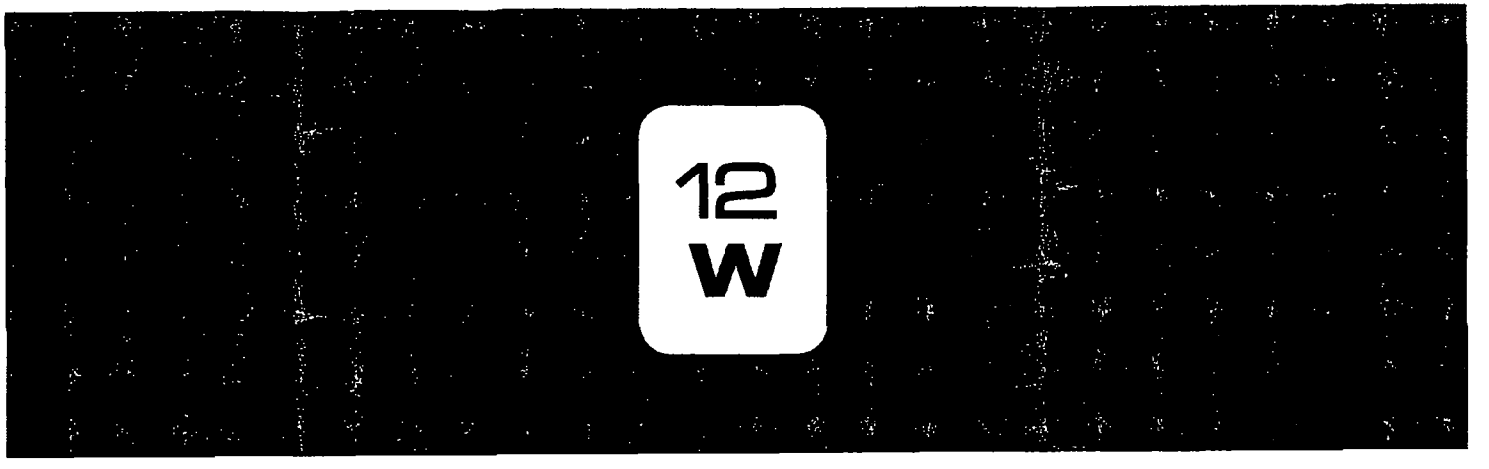

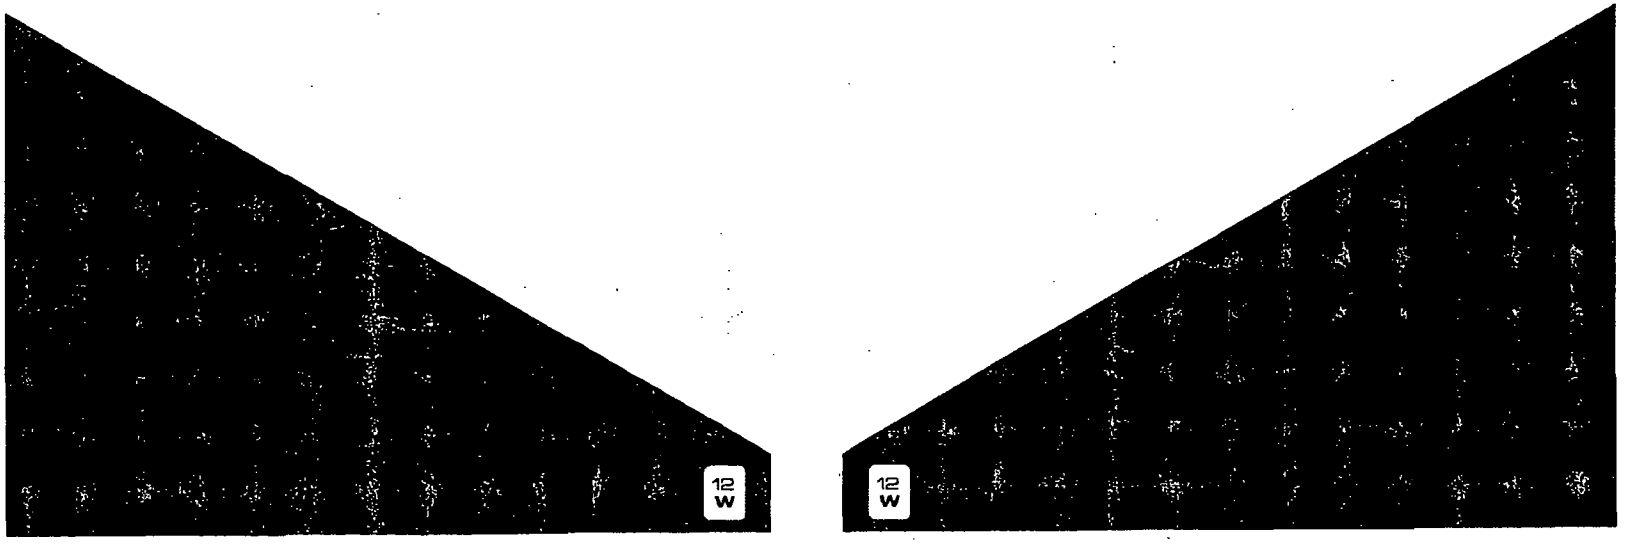

12 WEST ELM STREET

City of Chicago

O2013-8845

Office of the City Clerk

Document Tracking Sheet

Meeting Date:	11/13/2013
Sponsor(s):	Reilly (42)
Type:	Ordinance
Title:	Awning(s) for University Club Of Chicago
Committee(s) Assignment:	Committee on Transportation and Public Way

ORDINANCE
UNIVERSITY CLUB OF CHICAGO
Acct. No. 4116 - 1
Permit No. 1109352

Be It Ordained by the City Council of the City of Chicago:

SECTION 1. Permission and authority are hereby given and granted to UNIVERSITY CLUB OF CHICAGO, upon the terms and subject to the conditions of this ordinance to maintain and use, as now constructed, one (1) Awning(s) projecting over the public right-of-way adjacent to its premises known as 76 E. Monroe St..

Said Awning(s) at E. Monroe Street measure(s):
One (1) at twelve (12) feet in length, and twelve (12) feet in width for a total of one hundred forty-four (144) square feet.

The location of said privilege shall be as shown on prints kept on file with the Department of Business Affairs and Consumer Protection and the Office of the City Clerk.

Said privilege shall be constructed in accordance with plans and specifications approved by the Zoning Department - Signs.

This grant of privilege in the public way shall be subject to the provisions of Section 10-28-015 and all other required provisions of the Municipal Code of Chicago.

The grantee shall pay to the City of Chicago as compensation for the privilege #1109352 herein granted the sum of fifty ($50.00) per annum in advance.


A 25% penalty will be added for payments received after due date.

The permit holder agrees to hold the City of Chicago harmless for any damage, relocation or replacement costs associated with damage, relocation or removal of private property caused by the City performing work in the public way.

Authority herein given and granted for a period of five (5) years from and after 09/09/2013.

Alderman _____

Brendan Reilly 42nd Ward

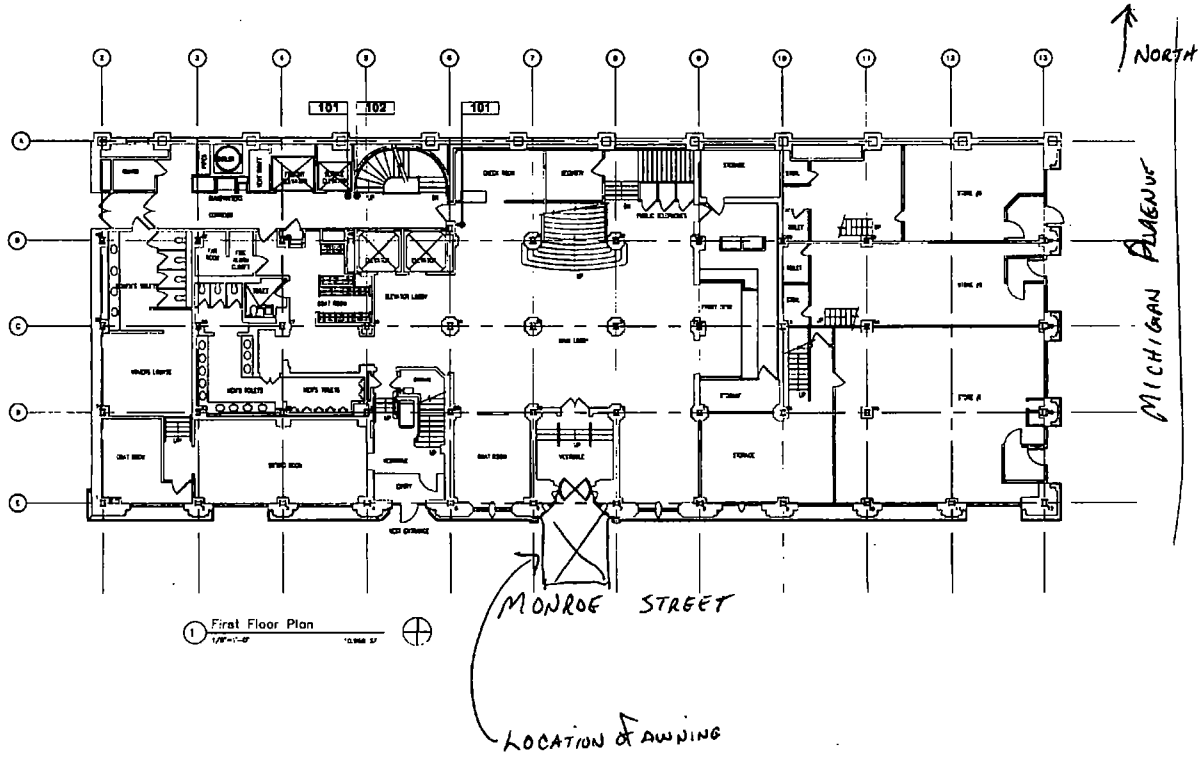

University Club of Chicago
76 East Monroe Chicago, IL 60622

Cord Houghton + Associates, Inc.
313 West Institute Place Suite 708
Chicago, Illinois 60610
312.951.8533
312.951.8388 FAX

Job Number: 2005-1
Date:
Revisions:

First Floor Plan
Scale: 1" = 16'

1

City of Chicago

O2013-8849

Office of the City Clerk

Document Tracking Sheet

Meeting Date:	11/13/2013
Sponsor(s):	Reilly (42)
Type:	Ordinance
Title:	Awning(s) for 2 Q Nails
Committee(s) Assignment:	Committee on Transportation and Public Way

ORDINANCE
2 Q NAILS
Acct. No. 263455 - 1
Permit No. 1109205

Be It Ordained by the City Council of the City of Chicago:

SECTION 1. Permission and authority are hereby given and granted to 2 Q NAILS, upon the terms and subject to the conditions of this ordinance to maintain and use, as now constructed, two (2) Awning(s) projecting over the public right-of-way adjacent to its premises known as 445 N. State St..

Said Awning(s) at N. State St. measure(s):
One (1) at four point three (4.3) feet in length, and three (3) feet in width for a total of twelve point nine (12.9) square feet.

Said Awning(s) at N. State St. measure(s):
One (1) at nine point eight (9.8) feet in length, and three (3) feet in width for a total of twenty-nine point four (29.4) square feet.

The location of said privilege shall be as shown on prints kept on file with the Department of Business Affairs and Consumer Protection and the Office of the City Clerk.

Said privilege shall be constructed in accordance with plans and specifications approved by the Zoning Department - Signs.

This grant of privilege in the public way shall be subject to the provisions of Section 10-28-015 and all other required provisions of the Municipal Code of Chicago.

The grantee shall pay to the City of Chicago as compensation for the privilege #1109205 herein granted the sum of one hundred ($100.00) per annum in advance.

A 25% penalty will be added for payments received after due date.

The permit holder agrees to hold the City of Chicago harmless for any damage, relocation or replacement costs associated with damage, relocation or removal of private property caused by the City performing work in the public way.

Authority herein given and granted for a period of five (5) years from and after 11/01/2013.

Alderman _____

Brendan Reilly 42nd Ward

4.3 feet
20 Nails
312 222 9191
5 feet
445. N. State
9.8 feet
20 Nails
312-222-9191
5 feet
20 Nails
Nails → 11 inches + 30 inches

City of Chicago

O2013-8862

Office of the City Clerk

Document Tracking Sheet

Meeting Date:	11/13/2013
Sponsor(s):	Smith (43)
Type:	Ordinance
Title:	Awning(s) for Michael Cleaners
Committee(s) Assignment:	Committee on Transportation and Public Way

ORDINANCE
MICHAEL CLEANERS
Acct. No. 272946 - 1
Permit No. 1109311

Be It Ordained by the City Council of the City of Chicago:

SECTION 1. Permission and authority are hereby given and granted to MICHAEL CLEANERS, upon the terms and subject to the conditions of this ordinance to maintain and use, as now constructed, two (2) Awning(s) projecting over the public right-of-way adjacent to its premises known as 2059 N. Clark St..

Said Awning(s) at N. Clark Street measure(s):
One (1) at thirteen (13) feet in length, and three (3) feet in width for a total of thirty-nine (39) square feet.
One (1) at sixteen (16) feet in length, and three (3) feet in width for a total of forty-eight (48) square feet.

The location of said privilege shall be as shown on prints kept on file with the Department of Business Affairs and Consumer Protection and the Office of the City Clerk.

Said privilege shall be constructed in accordance with plans and specifications approved by the Zoning Department - Signs.

This grant of privilege in the public way shall be subject to the provisions of Section 10-28-015 and all other required provisions of the Municipal Code of Chicago.

The grantee shall pay to the City of Chicago as compensation for the privilege #1109311 herein granted the sum of one hundred ($100.00) per annum in advance.

A 25% penalty will be added for payments received after due date.

The permit holder agrees to hold the City of Chicago harmless for any damage, relocation or replacement costs associated with damage, relocation or removal of private property caused by the City performing work in the public way.

Authority herein given and granted for a period of five (5) years from and after 11/05/2013.

Alderman _____

Michele Smith 43rd Ward


MICHAEL'S
CLEANERS

City of Chicago

O2013-8869

Office of the City Clerk

Document Tracking Sheet

Meeting Date:	11/13/2013
Sponsor(s):	Tunney (44)
Type:	Ordinance
Title:	Awning(s) for Chicago's Blarney Stone
Committee(s) Assignment:	Committee on Transportation and Public Way

ORDINANCE
Chicago's Blarney Stone
Acct. No. 11604 - 2
Permit No. 1109181

Be It Ordained by the City Council of the City of Chicago:

SECTION 1. Permission and authority are hereby given and granted to Chicago's Blarney Stone, upon the terms and subject to the conditions of this ordinance to maintain and use, as now constructed, three (3) Awning(s) projecting over the public right-of-way adjacent to its premises known as 3422-24 N. Sheffield Ave..

Said Awning(s) at N. Sheffield Avenue & W. Newport Avenue measure(s):
One (1) at forty-nine (49) feet in length, and two (2) feet in width for a total of ninety-eight (98) square feet.

Said Awning(s) at N. Sheffield Avenue measure(s):
One (1) at three point seven five (3.75) feet in length, and two (2) feet in width for a total of seven point five (7.5) square feet.
One (1) at eighteen (18) feet in length, and two (2) feet in width for a total of thirty-six (36) square feet.

The location of said privilege shall be as shown on prints kept on file with the Department of Business Affairs and Consumer Protection and the Office of the City Clerk.

Said privilege shall be constructed in accordance with plans and specifications approved by the Zoning Department - Signs.

This grant of privilege in the public way shall be subject to the provisions of Section 10-28-015 and all other required provisions of the Municipal Code of Chicago.

The grantee shall pay to the City of Chicago as compensation for the privilege #1109181 herein granted the sum of one hundred seventy-four ($174.00) per annum in advance.


A 25% penalty will be added for payments received after due date.

The permit holder agrees to hold the City of Chicago harmless for any damage, relocation or replacement costs associated with damage, relocation or removal of private property caused by the City performing work in the public way.

Authority herein given and granted for a period of five (5) years from and after 11/01/2013.

Alderman _____
Thomas Tunney 44th Ward

1009 W. Newport

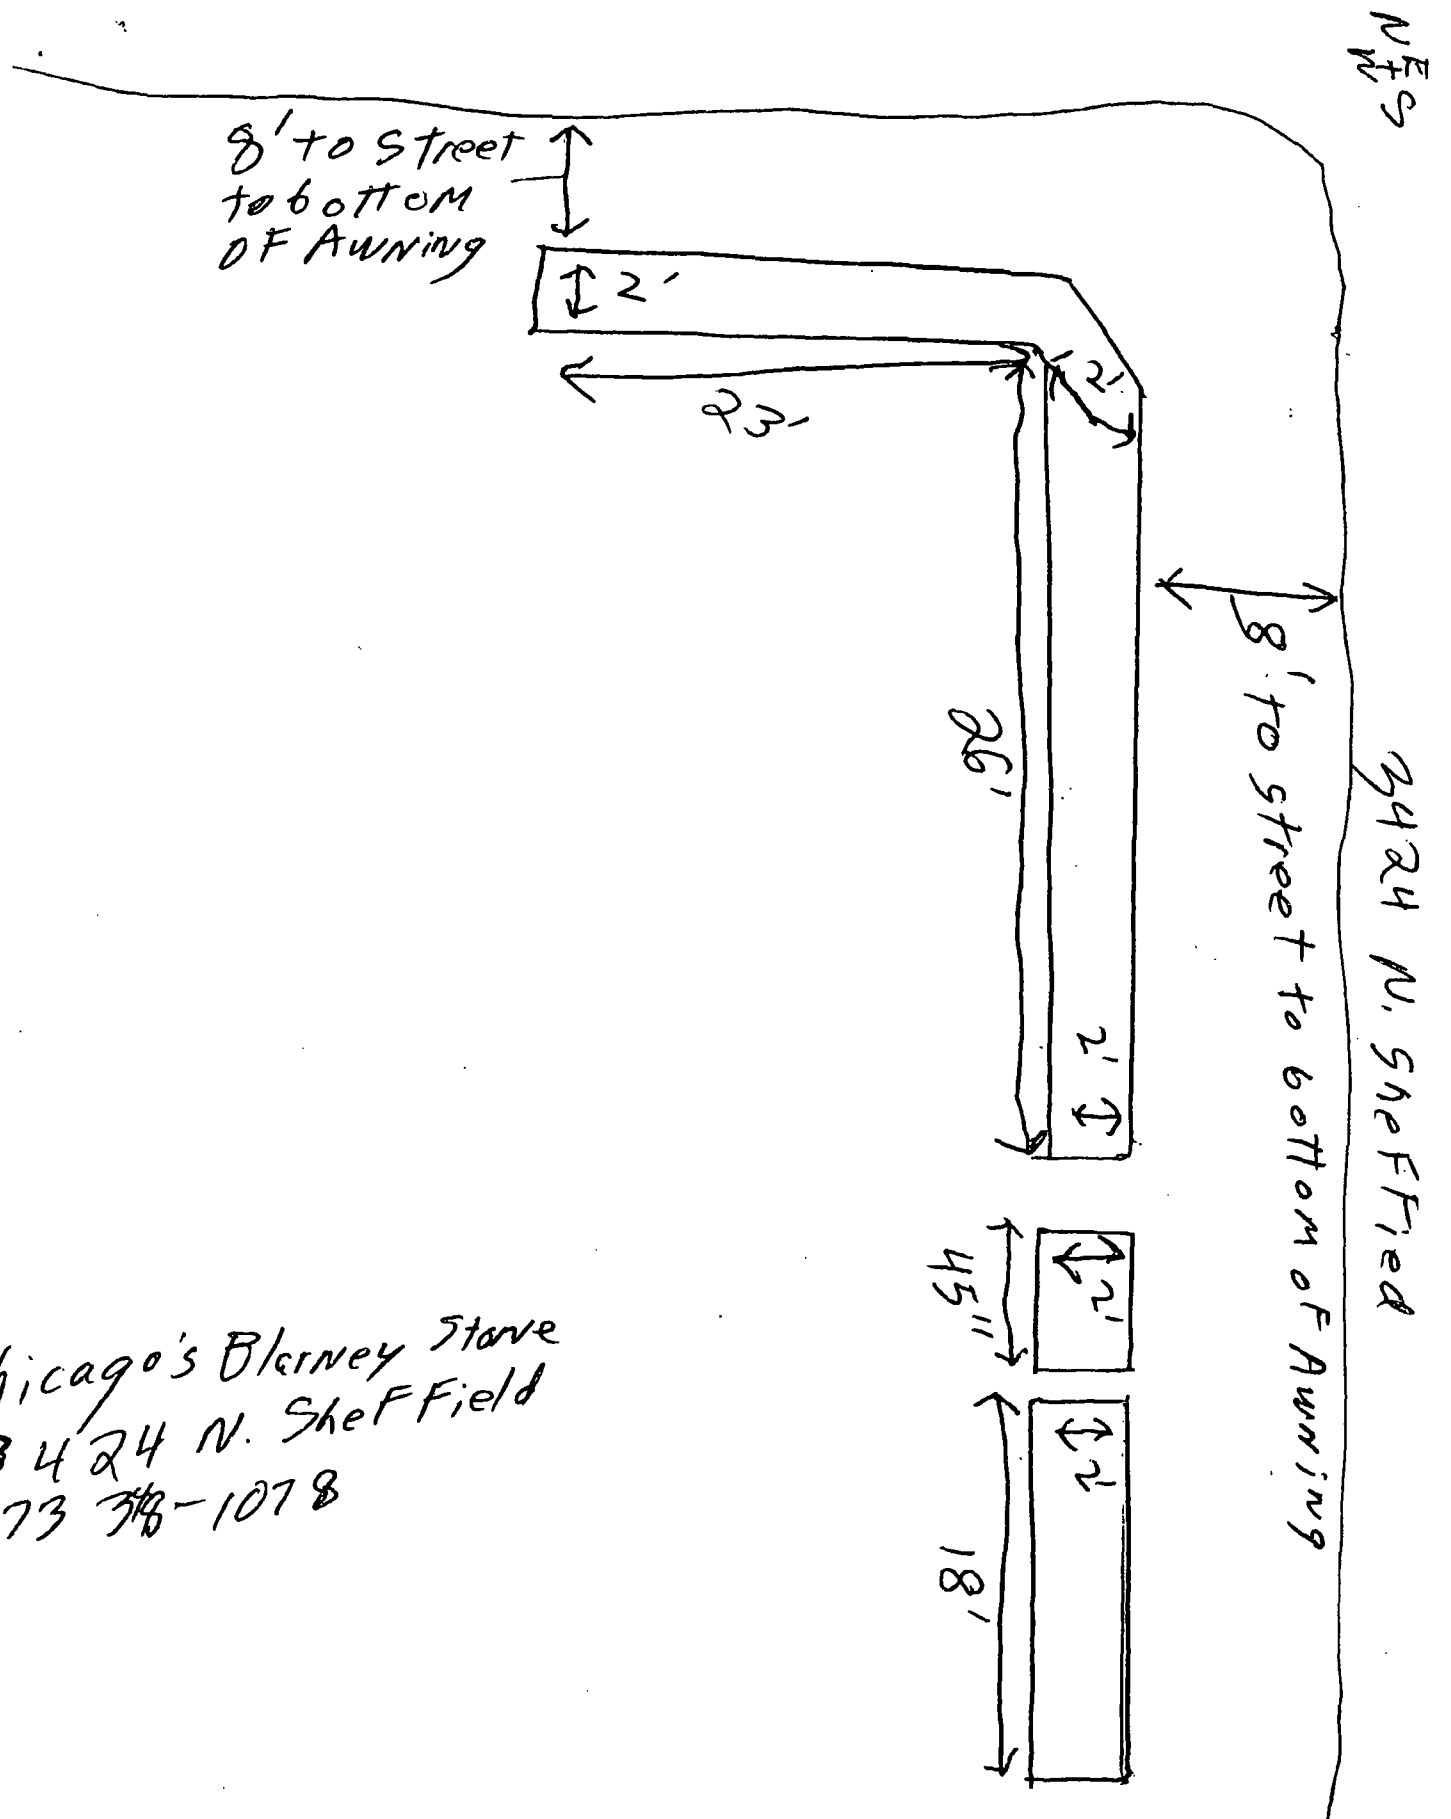

Chicago's Blarney Stone
3424 N. SheFField
773 ~~3~~48-1078

Department of Business Affairs and Consumer Protection
Business Assistance Center - Public Way Use Unit
City Hall - 121 N. LaSalle Street, Room 800 • Chicago, IL 60602
(312)-74-GOBIZ (312-744-6249) • (312) 744-1944 (TTY)
http://www.cityofchicago.org/bacp

11/13/2013

Alderman **Thomas Tunney**
Ward # **44**
City of Chicago
City Hall, Room **203**
121 North LaSalle Street
Chicago, Illinois 60602

Re: An ordinance to use and maintain a portion of the public right-of-way for **three (3) awning(s)** for **Chicago's Blarney Stone**, adjacent to the premises known as **3422-24 N. Sheffield Ave.**.

Dear Alderman **Thomas Tunney**:

The applicant referenced above has requested the use of the public right-of-way for a **awning(s)**. An ordinance has been prepared by the Department of Business Affairs and Consumer Protection – Business Assistance Center - Public Way Use Unit for presentation to the City Council. Because this request was made for properties located in your ward, as approved by you as per the attached, I respectfully request that you introduce the attached ordinance at the next City Council meeting.

If you have any questions regarding this ordinance, please contact Anthony Bertuca at (312) 744-5506.

Department of Business Affairs and Consumer Protection

City of Chicago

O2013-8871

Office of the City Clerk

Document Tracking Sheet

Meeting Date:	11/13/2013
Sponsor(s):	Tunney (44)
Type:	Ordinance
Title:	Awning(s) for Custom Eyes
Committee(s) Assignment:	Committee on Transportation and Public Way

ORDINANCE
CUSTOM EYES
Acct. No. 277923 - 1
Permit No. 1109251

Be It Ordained by the City Council of the City of Chicago:

SECTION 1. Permission and authority are hereby given and granted to CUSTOM EYES, upon the terms and subject to the conditions of this ordinance to maintain and use, as now constructed, one (1) Awning(s) projecting over the public right-of-way adjacent to its premises known as 3539 N. Southport Ave..

Said Awning(s) at N. Southport Ave. measure(s):
One (1) at fourteen point four (14.4) feet in length, and two point six (2.6) feet in width for a total of thirty-seven point four four (37.44) square feet.

The location of said privilege shall be as shown on prints kept on file with the Department of Business Affairs and Consumer Protection and the Office of the City Clerk.

Said privilege shall be constructed in accordance with plans and specifications approved by the Zoning Department - Signs.

This grant of privilege in the public way shall be subject to the provisions of Section 10-28-015 and all other required provisions of the Municipal Code of Chicago.

The grantee shall pay to the City of Chicago as compensation for the privilege #1109251 herein granted the sum of fifty ($50.00) per annum in advance.


A 25% penalty will be added for payments received after due date.

The permit holder agrees to hold the City of Chicago harmless for any damage, relocation or replacement costs associated with damage, relocation or removal of private property caused by the City performing work in the public way.


Authority herein given and granted for a period of five (5) years from and after 10/06/2013.

Alderman _____
Thomas Tunney 44th Ward

View from Southport

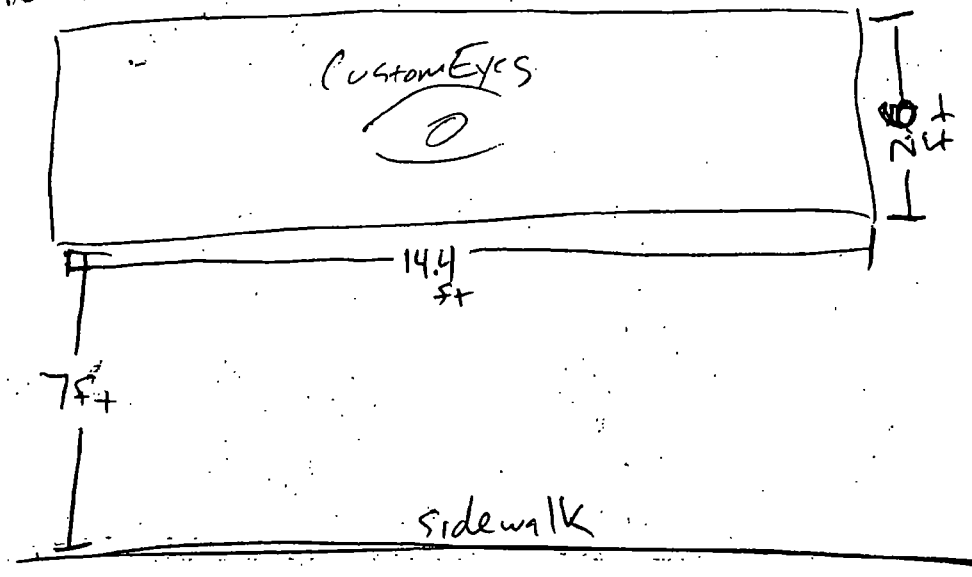

Sideview

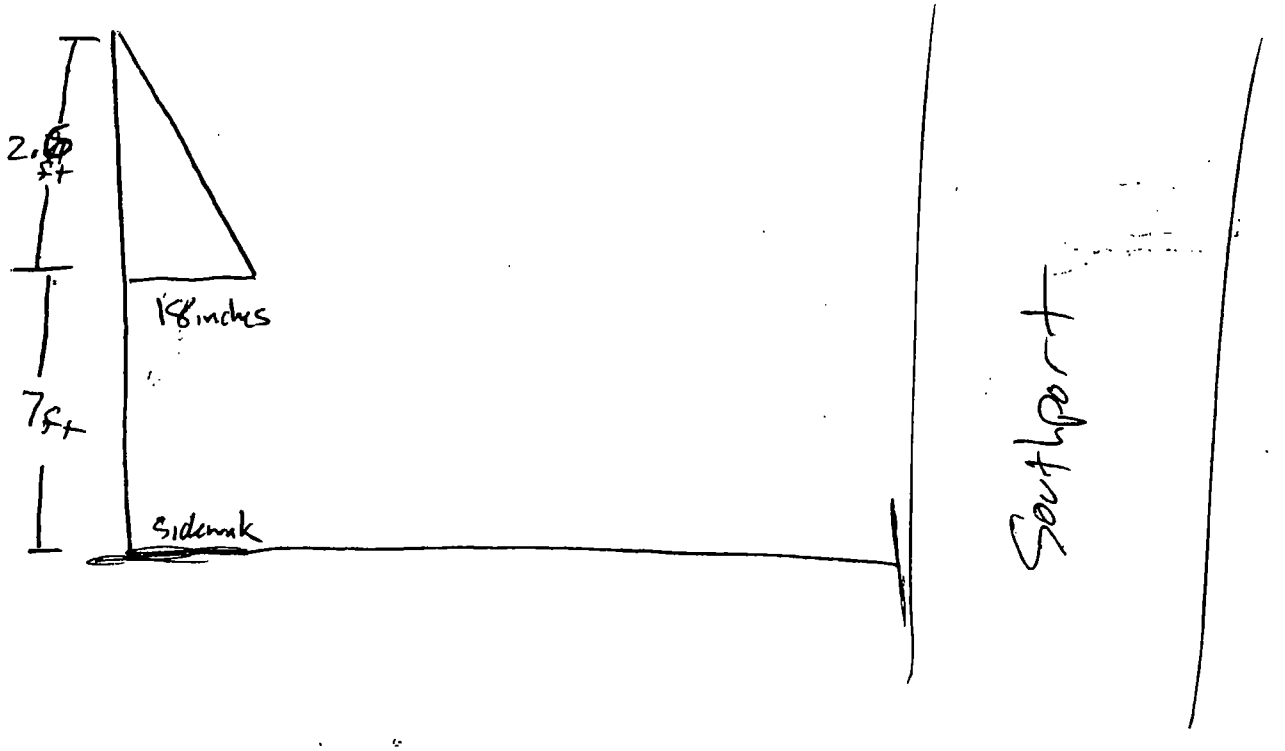

Department of Business Affairs and Consumer Protection
Business Assistance Center - Public Way Use Unit
City Hall - 121 N. LaSalle Street, Room 800 • Chicago, IL 60602
(312)-74-GOBIZ (312-744-6249) • (312) 744-1944 (TTY)
http://www.cityofchicago.org/bacp

11/13/2013

Alderman **Thomas Tunney**
Ward # **44**
City of Chicago
City Hall, Room **203**
121 North LaSalle Street
Chicago, Illinois 60602

Re: An ordinance to use and maintain a portion of the public right-of-way for **one (1) awning(s)** for **CUSTOM EYES**, adjacent to the premises known as **3539 N. Southport Ave.**.

Dear Alderman **Thomas Tunney**:

The applicant referenced above has requested the use of the public right-of-way for a **awning(s)**. An ordinance has been prepared by the Department of Business Affairs and Consumer Protection – Business Assistance Center - Public Way Use Unit for presentation to the City Council. Because this request was made for properties located in your ward, as approved by you as per the attached, I respectfully request that you introduce the attached ordinance at the next City Council meeting.

If you have any questions regarding this ordinance, please contact Anthony Bertuca at (312) 744-5506.

Department of Business Affairs and Consumer Protection

City of Chicago

O2013-8873

Office of the City Clerk

Document Tracking Sheet

Meeting Date:	11/13/2013
Sponsor(s):	Tunney (44)
Type:	Ordinance
Title:	Awning(s) for Davids Tea
Committee(s) Assignment:	Committee on Transportation and Public Way

ORDINANCE
DAVIDS TEA
Acct. No. 375708 - 2
Permit No. 1104233

Be It Ordained by the City Council of the City of Chicago:

SECTION 1. Permission and authority are hereby given and granted to DAVIDS TEA, upon the terms and subject to the conditions of this ordinance to construct, install, maintain and use one (1) Awning(s) projecting over the public right-of-way adjacent to its premises known as 3530 N. Southport Ave..

Said Awning(s) at N. Southport measure(s):
One (1) at twenty-two point eight three (22.83) feet in length, and three (3) feet in width for a total of sixty-eight point four nine (68.49) square feet.

The location of said privilege shall be as shown on prints kept on file with the Department of Business Affairs and Consumer Protection and the Office of the City Clerk.

Said privilege shall be constructed in accordance with plans and specifications approved by the Zoning Department - Signs.

This grant of privilege in the public way shall be subject to the provisions of Section 10-28-015 and all other required provisions of the Municipal Code of Chicago.

The grantee shall pay to the City of Chicago as compensation for the privilege #1104233 herein granted the sum of fifty ($50.00) per annum in advance.


A 25% penalty will be added for payments received after due date.

The permit holder agrees to hold the City of Chicago harmless for any damage, relocation or replacement costs associated with damage, relocation or removal of private property caused by the City performing work in the public way.

Authority herein given and granted for a period of five (5) years from and after Date of Passage.

Alderman _____

Thomas Tunney 44th Ward

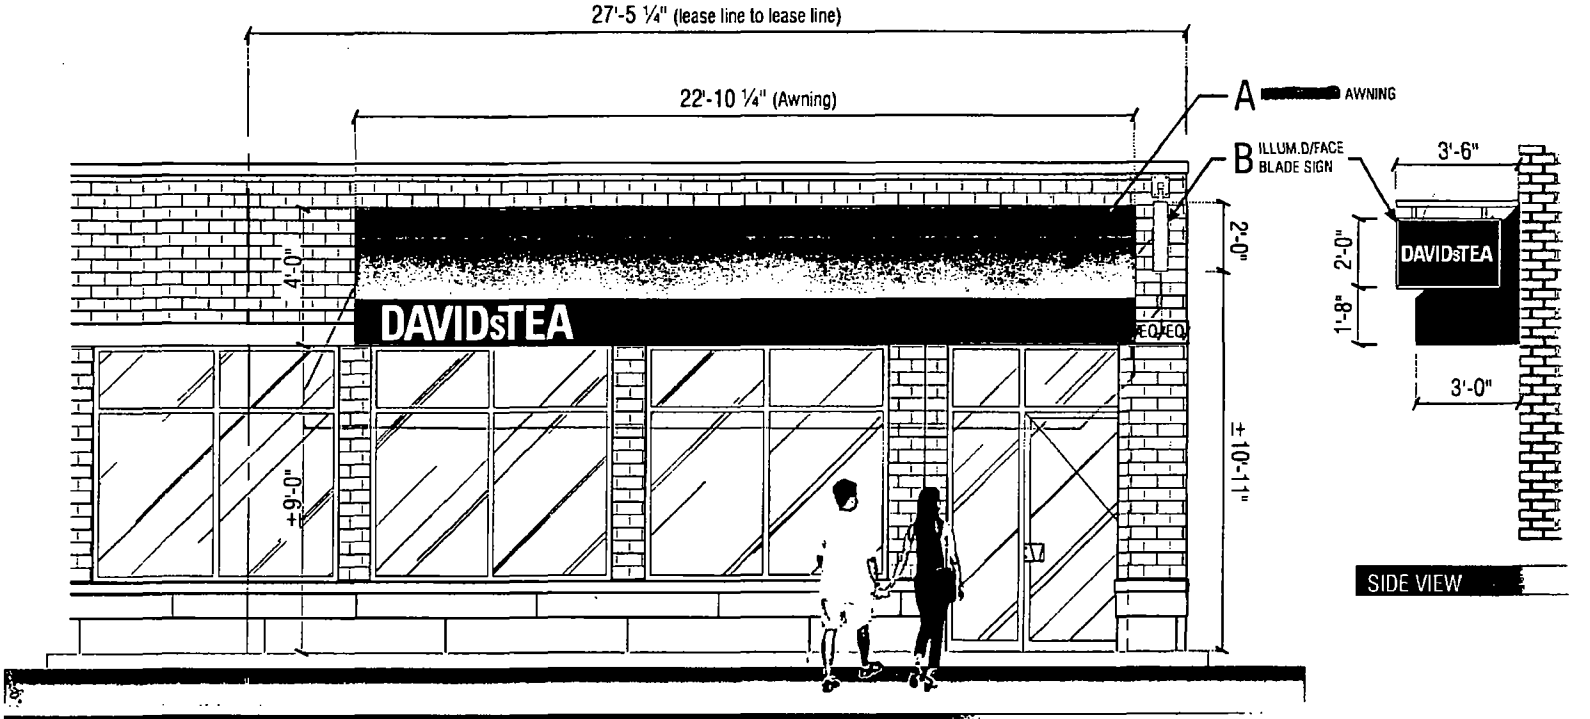

SURVEY REQUIRED BEFORE PRODUCTION

ACCESS
Your Sign Department
www.accessigns.com
2351 Fernand-Lafontaine Blvd, Longueuil, Qc J4R 1N7
tel: 450.674.3333 / 888.655.6866 / fax: 450.674.4098

This artwork is protected by copyright.
All rights reserved by Access Signs Inc.

DT12_Southport_Chicago IL_CITY

☑ PRELIMINARY
☐ FINAL

CUSTOMER APPROVAL

Signature

Printed name please

Revisions	Date
Change rev. blade (JFM)	2012-10-18 (A)
3'-0" Awning Projection (NT)	2012-10-19 (A)
Raise Blade from the ground (NT)	2012-10-19 (A)
Change awning size (JFM)	2012-10-23 (A)

DAVIDsTEA

3530 N. Southport,
Chicago IL
60657

Date: 2012-08-29

Designer: N.Tremblay Acc. Rep.: Tammi Derkson UL: #E183093 Request #5395 Page: 1/5

Department of Business Affairs and Consumer Protection
Business Assistance Center - Public Way Use Unit
City Hall - 121 N. LaSalle Street, Room 800 • Chicago, IL 60602
(312)-74-GOBIZ (312-744-6249) • (312) 744-1944 (TTY)
http://www.cityofchicago.org/bacp

11/13/2013

Alderman **Thomas Tunney**
Ward # **44**
City of Chicago
City Hall, Room **203**
121 North LaSalle Street
Chicago, Illinois 60602

Re: An ordinance to use and maintain a portion of the public right-of-way for **one (1) awning(s)** for **DAVIDS TEA**, adjacent to the premises known as **3530 N. Southport Ave.**.

Dear Alderman **Thomas Tunney**:

The applicant referenced above has requested the use of the public right-of-way for a **awning(s)**. An ordinance has been prepared by the Department of Business Affairs and Consumer Protection – Business Assistance Center - Public Way Use Unit for presentation to the City Council. Because this request was made for properties located in your ward, as approved by you as per the attached, I respectfully request that you introduce the attached ordinance at the next City Council meeting.

If you have any questions regarding this ordinance, please contact Anthony Bertuca at (312) 744-5506.

Department of Business Affairs and Consumer Protection

City of Chicago

O2013-8878

Office of the City Clerk

Document Tracking Sheet

Meeting Date:	11/13/2013
Sponsor(s):	Tunney (44)
Type:	Ordinance
Title:	Awning(s) for Evergreen Oak Electric Supply
Committee(s) Assignment:	Committee on Transportation and Public Way

ORDINANCE
EVERGREEN OAK ELECTRIC SUPPLY
Acct. No. 30797 - 1
Permit No. 1109307

Be It Ordained by the City Council of the City of Chicago:

SECTION 1. Permission and authority are hereby given and granted to EVERGREEN OAK ELECTRIC SUPPLY, upon the terms and subject to the conditions of this ordinance to maintain and use, as now constructed, five (5) Awning(s) projecting over the public right-of-way adjacent to its premises known as 3300 N. Sheffield Ave..

Said Awning(s) at N. Sheffield Ave. measure(s):
One (1) at five point eight three (5.83) feet in length, and two (2) feet in width for a total of eleven point six six (11.66) square feet.
One (1) at thirteen point seven (13.7) feet in length, and three point three three (3.33) feet in width for a total of forty-five point six two (45.62) square feet.
One (1) at five point eight three (5.83) feet in length, and two (2) feet in width for a total of eleven point six six (11.66) square feet.
One (1) at thirteen point seven (13.7) feet in length, and three point three three (3.33) feet in width for a total of forty-five point six two (45.62) square feet.
One (1) at four point six six (4.66) feet in length, and two (2) feet in width for a total of nine point three two (9.32) square feet.

The location of said privilege shall be as shown on prints kept on file with the Department of Business Affairs and Consumer Protection and the Office of the City Clerk.

Said privilege shall be constructed in accordance with plans and specifications approved by the Zoning Department - Signs.

This grant of privilege in the public way shall be subject to the provisions of Section 10-28-015 and all other required provisions of the Municipal Code of Chicago.


The grantee shall pay to the City of Chicago as compensation for the privilege #1109307 herein granted the sum of one hundred seventy-five ($175.00) per annum in advance.


A 25% penalty will be added for payments received after due date.

The permit holder agrees to hold the City of Chicago harmless for any damage, relocation or replacement costs associated with damage, relocation or removal of private property caused by the City performing work in the public way.

Authority herein given and granted for a period of five (5) years from and after 09/14/2013.

Alderman _____
Thomas Tunney 44th Ward

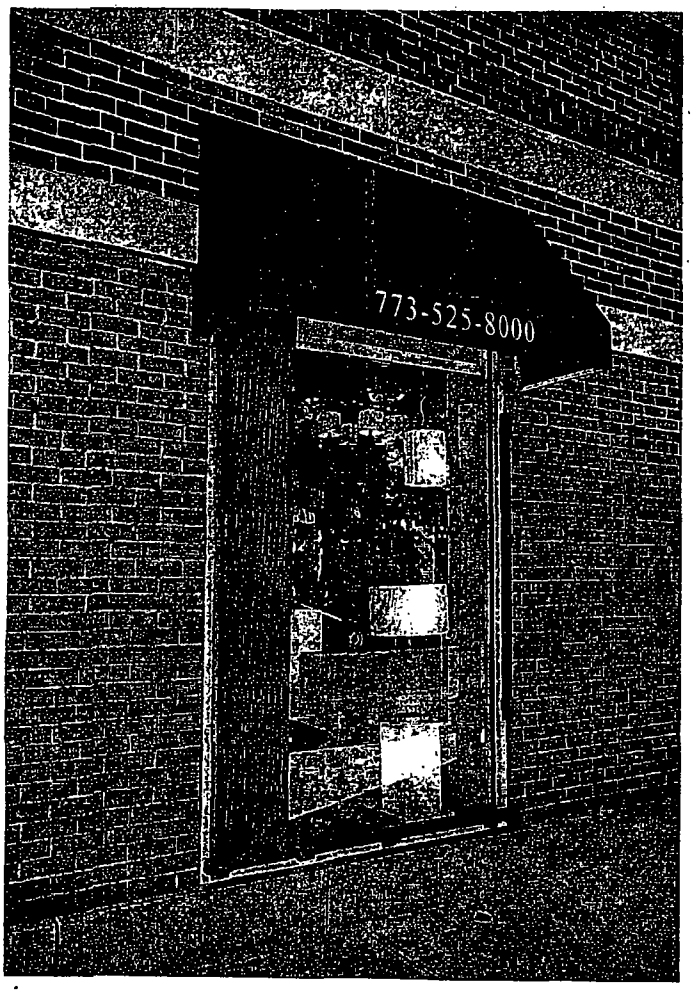

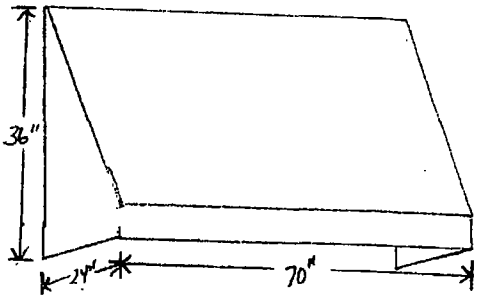

(1)

Department of Business Affairs and Consumer Protection
Business Assistance Center - Public Way Use Unit
City Hall - 121 N. LaSalle Street, Room 800 • Chicago, IL 60602
(312)-74-GOBIZ (312-744-6249) • (312) 744-1944 (TTY)
http://www.cityofchicago.org/bacp

11/13/2013

Alderman **Thomas Tunney**
Ward # **44**
City of Chicago
City Hall, Room **203**
121 North LaSalle Street
Chicago, Illinois 60602

Re: An ordinance to use and maintain a portion of the public right-of-way for **five (5) awning(s)** for **EVERGREEN OAK ELECTRIC SUPPLY**, adjacent to the premises known as **3300 N. Sheffield Ave.**.

Dear Alderman **Thomas Tunney**:

The applicant referenced above has requested the use of the public right-of-way for a **awning(s)**. An ordinance has been prepared by the Department of Business Affairs and Consumer Protection – Business Assistance Center - Public Way Use Unit for presentation to the City Council. Because this request was made for properties located in your ward, as approved by you as per the attached, I respectfully request that you introduce the attached ordinance at the next City Council meeting.

If you have any questions regarding this ordinance, please contact Anthony Bertuca at (312) 744-5506.

Department of Business Affairs and Consumer Protection

City of Chicago

O2013-8882

Office of the City Clerk

Document Tracking Sheet

Meeting Date:	11/13/2013
Sponsor(s):	Tunney (44)
Type:	Ordinance
Title:	Awning(s) for Fifth Third Bank
Committee(s) Assignment:	Committee on Transportation and Public Way

ORDINANCE
FIFTH THIRD BANK
Acct. No. 68597 - 11
Permit No. 1109315

Be It Ordained by the City Council of the City of Chicago:

SECTION 1. Permission and authority are hereby given and granted to FIFTH THIRD BANK, upon the terms and subject to the conditions of this ordinance to maintain and use, as now constructed, one (1) Awning(s) projecting over the public right-of-way adjacent to its premises known as 640 W. Diversey Pkwy..

Said Awning(s) at W. Diversey measure(s):
One (1) at seventy-four point five (74.5) feet in length, and two point five (2.5) feet in width for a total of one hundred eighty-six point two five (186.25) square feet.

The location of said privilege shall be as shown on prints kept on file with the Department of Business Affairs and Consumer Protection and the Office of the City Clerk.

Said privilege shall be constructed in accordance with plans and specifications approved by the Zoning Department - Signs.

This grant of privilege in the public way shall be subject to the provisions of Section 10-28-015 and all other required provisions of the Municipal Code of Chicago.


The grantee shall pay to the City of Chicago as compensation for the privilege #1109315 herein granted the sum of ninety-nine dollars and fifty cents ($99.50) per annum in advance.

A 25% penalty will be added for payments received after due date.

The permit holder agrees to hold the City of Chicago harmless for any damage, relocation or replacement costs associated with damage, relocation or removal of private property caused by the City performing work in the public way.

Authority herein given and granted for a period of five (5) years from and after 09/14/2013.

Alderman _____
Thomas Tunney 44th Ward

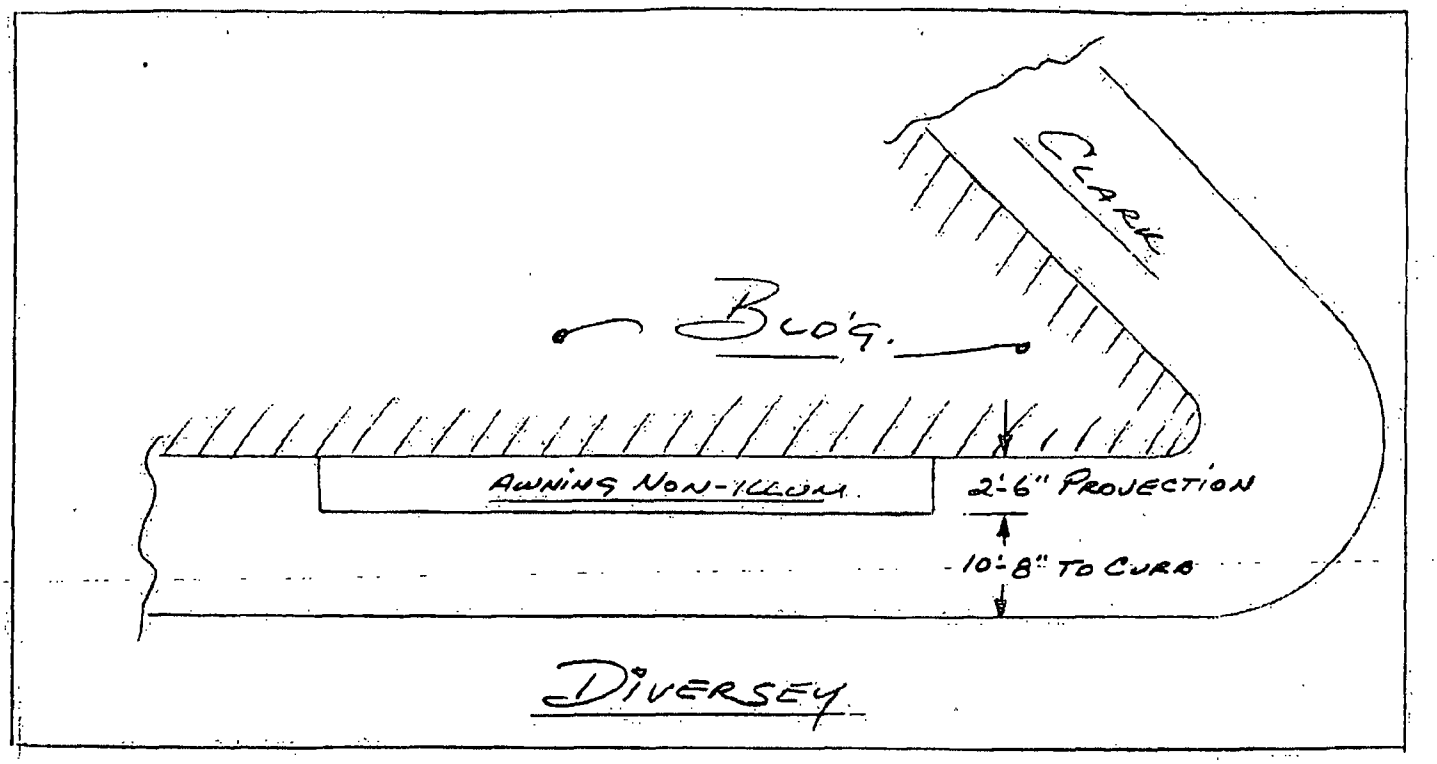
CLARK
BLDG.
AWNING NON-ILLUM.
2'-6" PROJECTION
10'-8" TO CURB
DIVERSEY

Department of Business Affairs and Consumer Protection
Business Assistance Center - Public Way Use Unit
City Hall - 121 N. LaSalle Street, Room 800 • Chicago, IL 60602
(312)-74-GOBIZ (312-744-6249) • (312) 744-1944 (TTY)
http://www.cityofchicago.org/bacp

11/13/2013

Alderman **Thomas Tunney**
Ward # **44**
City of Chicago
City Hall, Room **203**
121 North LaSalle Street
Chicago, Illinois 60602

Re: An ordinance to use and maintain a portion of the public right-of-way for **one (1) awning(s)** for **FIFTH THIRD BANK**, adjacent to the premises known as **640 W. Diversey Pkwy.**.

Dear Alderman **Thomas Tunney**:

The applicant referenced above has requested the use of the public right-of-way for a **awning(s)**. An ordinance has been prepared by the Department of Business Affairs and Consumer Protection – Business Assistance Center - Public Way Use Unit for presentation to the City Council. Because this request was made for properties located in your ward, as approved by you as per the attached, I respectfully request that you introduce the attached ordinance at the next City Council meeting.

If you have any questions regarding this ordinance, please contact Anthony Bertuca at (312) 744-5506.

Department of Business Affairs and Consumer Protection

City of Chicago

O2013-8883

Office of the City Clerk

Document Tracking Sheet

Meeting Date:	11/13/2013
Sponsor(s):	Tunney (44)
Type:	Ordinance
Title:	Awning(s) for I-C Spring
Committee(s) Assignment:	Committee on Transportation and Public Way

ORDINANCE
I-C SPRING
Acct. No. 32562 - 1
Permit No. 1109103

Be It Ordained by the City Council of the City of Chicago:

SECTION 1. Permission and authority are hereby given and granted to I-C SPRING, upon the terms and subject to the conditions of this ordinance to maintain and use, as now constructed, one (1) Awning(s) projecting over the public right-of-way adjacent to its premises known as 3454 N. Sheffield Ave..

Said Awning(s) at N SHEFFIELD measure(s):
One (1) at twenty-five (25) feet in length, and two point five (2.5) feet in width for a total of sixty-two point five (62.5) square feet.

The location of said privilege shall be as shown on prints kept on file with the Department of Business Affairs and Consumer Protection and the Office of the City Clerk.

Said privilege shall be constructed in accordance with plans and specifications approved by the Zoning Department - Signs.

This grant of privilege in the public way shall be subject to the provisions of Section 10-28-015 and all other required provisions of the Municipal Code of Chicago.

The grantee shall pay to the City of Chicago as compensation for the privilege #1109103 herein granted the sum of fifty ($50.00) per annum in advance.

A 25% penalty will be added for payments received after due date.


The permit holder agrees to hold the City of Chicago harmless for any damage, relocation or replacement costs associated with damage, relocation or removal of private property caused by the City performing work in the public way.

Authority herein given and granted for a period of five (5) years from and after 10/08/2013.

Alderman

Thomas Tunney 44th Ward

Sketch

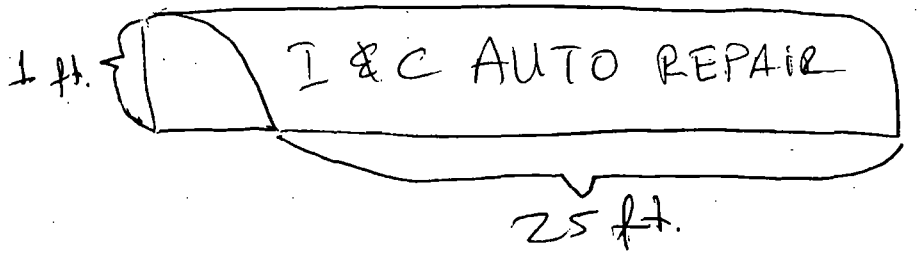

Department of Business Affairs and Consumer Protection
Business Assistance Center - Public Way Use Unit
City Hall - 121 N. LaSalle Street, Room 800 • Chicago, IL 60602
(312)-74-GOBIZ (312-744-6249) • (312) 744-1944 (TTY)
http://www.cityofchicago.org/bacp

11/13/2013

Alderman **Thomas Tunney**
Ward # **44**
City of Chicago
City Hall, Room **203**
121 North LaSalle Street
Chicago, Illinois 60602

Re: An ordinance to use and maintain a portion of the public right-of-way for **one (1) awning(s)** for **I-C SPRING**, adjacent to the premises known as **3454 N. Sheffield Ave.**.

Dear Alderman **Thomas Tunney**:

The applicant referenced above has requested the use of the public right-of-way for a **awning(s)**. An ordinance has been prepared by the Department of Business Affairs and Consumer Protection – Business Assistance Center - Public Way Use Unit for presentation to the City Council. Because this request was made for properties located in your ward, as approved by you as per the attached, I respectfully request that you introduce the attached ordinance at the next City Council meeting.

If you have any questions regarding this ordinance, please contact Anthony Bertuca at (312) 744-5506.

Department of Business Affairs and Consumer Protection

City of Chicago

O2013-8885

Office of the City Clerk

Document Tracking Sheet

Meeting Date:	11/13/2013
Sponsor(s):	Tunney (44)
Type:	Ordinance
Title:	Awning(s) for Raw Bar & Grill - Privilege No. 1109059
Committee(s) Assignment:	Committee on Transportation and Public Way

ORDINANCE
RAW BAR & GRILL
Acct. No. 7938 - 1
Permit No. 1109059

Be It Ordained by the City Council of the City of Chicago:

SECTION 1. Permission and authority are hereby given and granted to RAW BAR & GRILL, upon the terms and subject to the conditions of this ordinance to maintain and use, as now constructed, one (1) Awning(s) projecting over the public right-of-way adjacent to its premises known as 3720 N. Clark St..

Said Awning(s) at N. Clark measure(s):
One (1) at two (2) feet in length, and five (5) feet in width for a total of ten (10) square feet.

The location of said privilege shall be as shown on prints kept on file with the Department of Business Affairs and Consumer Protection and the Office of the City Clerk.

Said privilege shall be constructed in accordance with plans and specifications approved by the Zoning Department - Signs.

This grant of privilege in the public way shall be subject to the provisions of Section 10-28-015 and all other required provisions of the Municipal Code of Chicago.


The grantee shall pay to the City of Chicago as compensation for the privilege #1109059 herein granted the sum of fifty ($50.00) per annum in advance.

A 25% penalty will be added for payments received after due date.

The permit holder agrees to hold the City of Chicago harmless for any damage, relocation or replacement costs associated with damage, relocation or removal of private property caused by the City performing work in the public way.

Authority herein given and granted for a period of five (5) years from and after 09/10/2013.

Alderman _____
Thomas Tunney 44th Ward

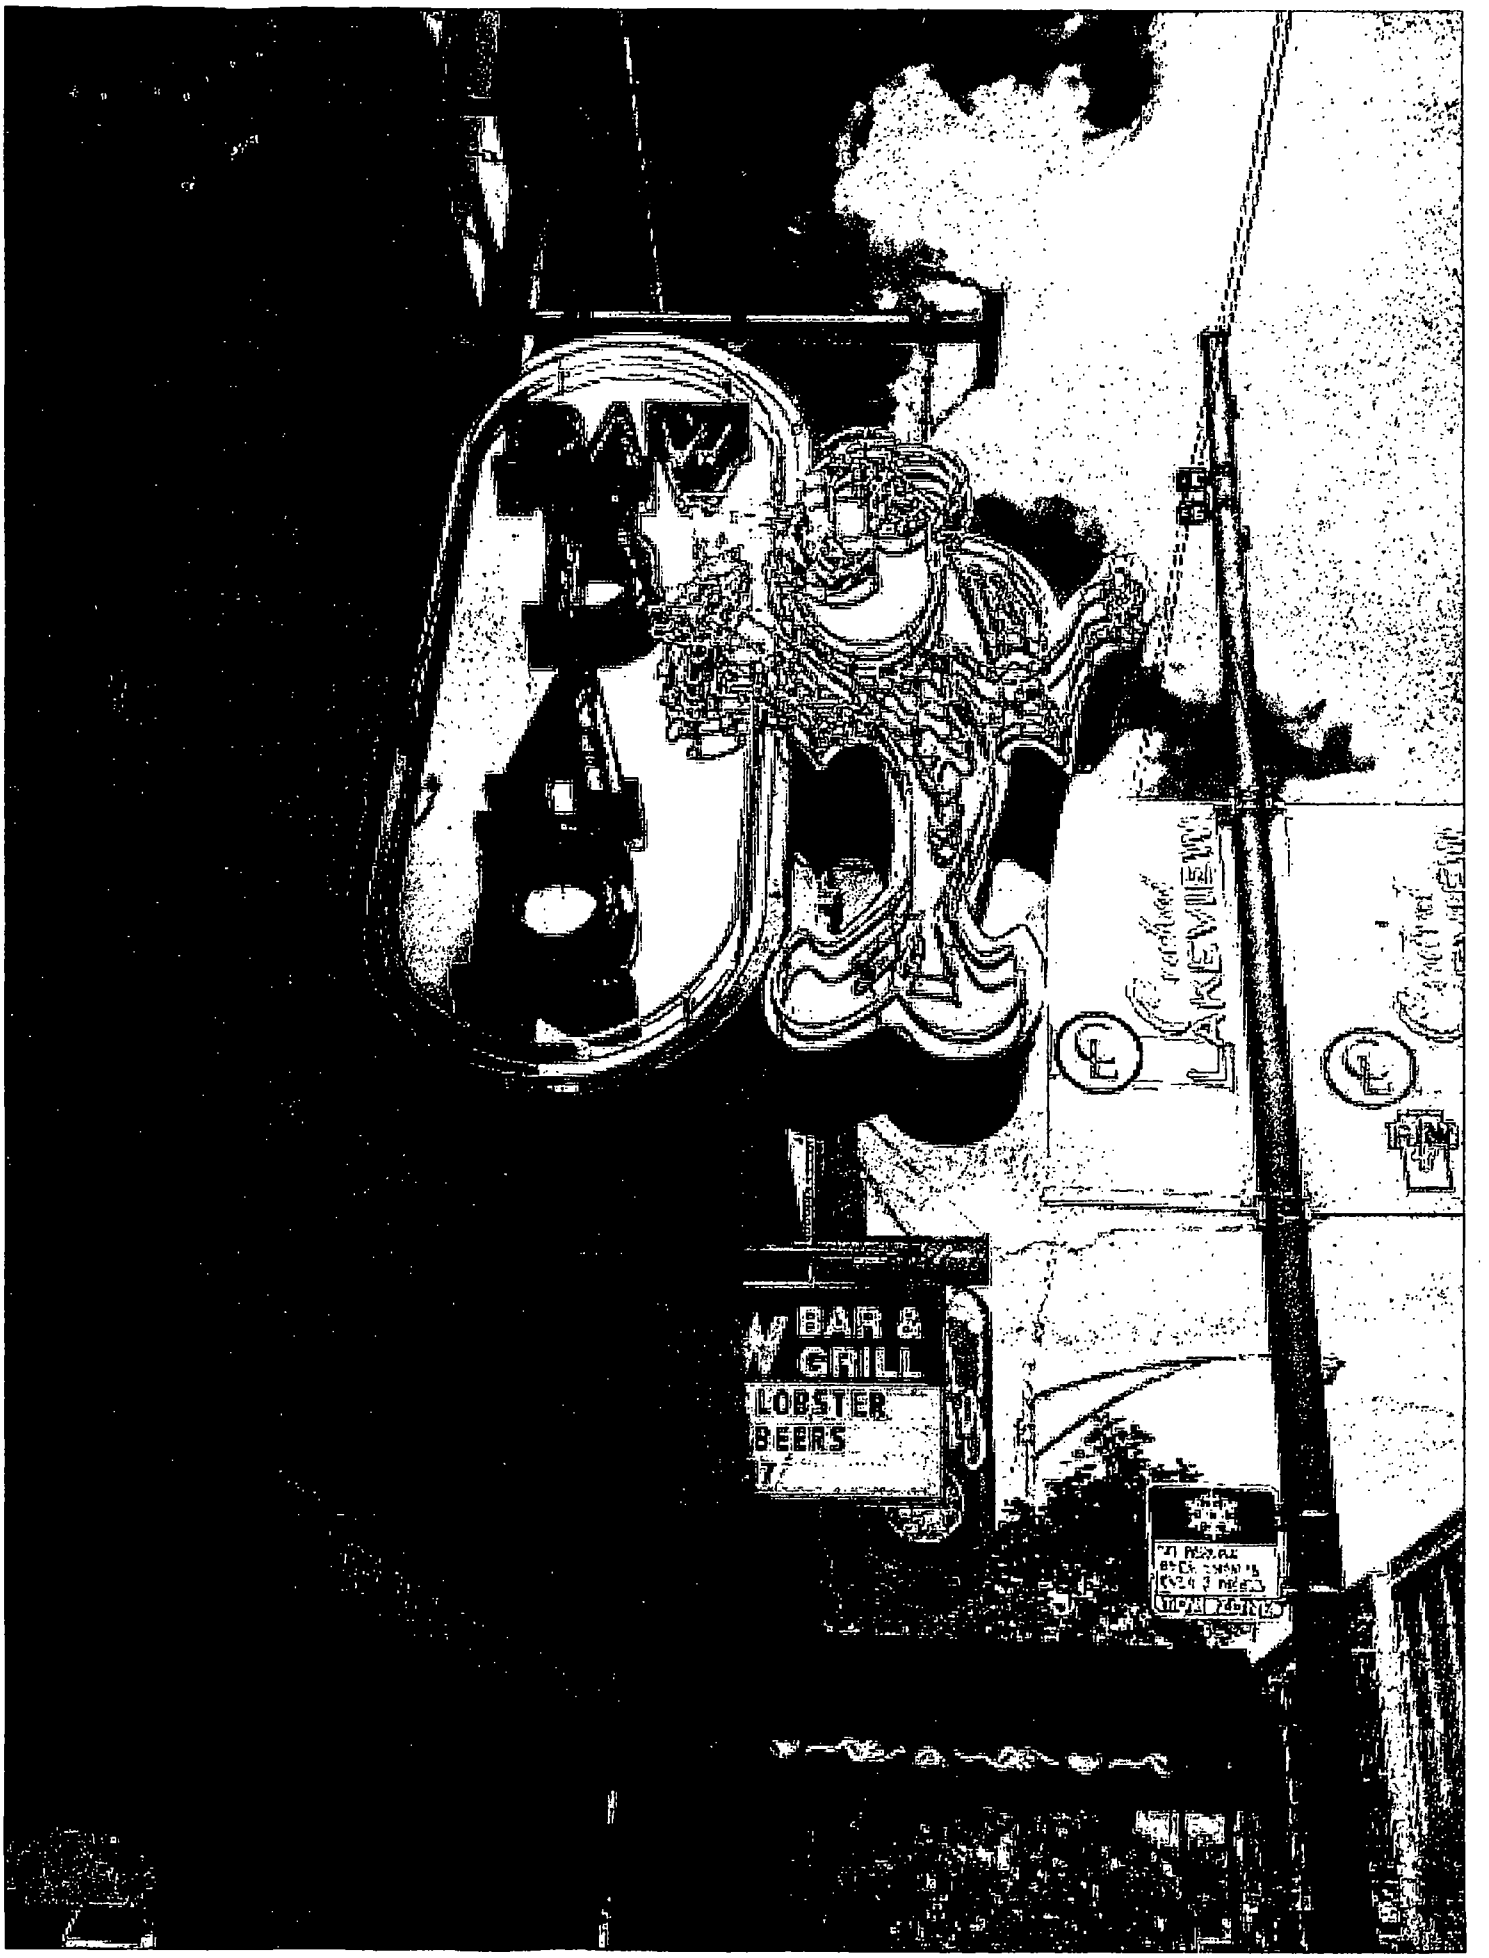
BAR &
GRILL
LOBSTER
BEERS
LAKEVIEW

Department of Business Affairs and Consumer Protection
Business Assistance Center - Public Way Use Unit
City Hall - 121 N. LaSalle Street, Room 800 • Chicago, IL 60602
(312)-74-GOBIZ (312-744-6249) • (312) 744-1944 (TTY)
http://www.cityofchicago.org/bacp

11/13/2013

Alderman **Thomas Tunney**
Ward # **44**
City of Chicago
City Hall, Room **203**
121 North LaSalle Street
Chicago, Illinois 60602

Re: An ordinance to use and maintain a portion of the public right-of-way for **one (1) awning(s)** for **RAW BAR & GRILL**, adjacent to the premises known as **3720 N. Clark St.**.

Dear Alderman **Thomas Tunney**:

The applicant referenced above has requested the use of the public right-of-way for a **awning(s)**. An ordinance has been prepared by the Department of Business Affairs and Consumer Protection – Business Assistance Center - Public Way Use Unit for presentation to the City Council. Because this request was made for properties located in your ward, as approved by you as per the attached, I respectfully request that you introduce the attached ordinance at the next City Council meeting.

If you have any questions regarding this ordinance, please contact Anthony Bertuca at (312) 744-5506.

Department of Business Affairs and Consumer Protection

City of Chicago

O2013-8888

Office of the City Clerk

Document Tracking Sheet

Meeting Date:	11/13/2013
Sponsor(s):	Tunney (44)
Type:	Ordinance
Title:	Awning(s) for Raw Bar & Grill - privilege No. 1109124
Committee(s) Assignment:	Committee on Transportation and Public Way

ORDINANCE
RAW BAR & GRILL
Acct. No. 7938 - 1
Permit No. 1109124

Be It Ordained by the City Council of the City of Chicago:

SECTION 1. Permission and authority are hereby given and granted to RAW BAR & GRILL, upon the terms and subject to the conditions of this ordinance to maintain and use, as now constructed, three (3) Awning(s) projecting over the public right-of-way adjacent to its premises known as 3720 N. Clark St..

Said Awning(s) at N. CLARK ST. measure(s):
One (1) at nine point seven five (9.75) feet in length, and three (3) feet in width for a total of twenty-nine point two five (29.25) square feet.
One (1) at nine point seven five (9.75) feet in length, and three (3) feet in width for a total of twenty-nine point two five (29.25) square feet.
One (1) at nine point seven five (9.75) feet in length, and one point six (1.6) foot in width for a total of fifteen point six (15.6) square feet.

The location of said privilege shall be as shown on prints kept on file with the Department of Business Affairs and Consumer Protection and the Office of the City Clerk.

Said privilege shall be constructed in accordance with plans and specifications approved by the Zoning Department - Signs.

This grant of privilege in the public way shall be subject to the provisions of Section 10-28-015 and all other required provisions of the Municipal Code of Chicago.


The grantee shall pay to the City of Chicago as compensation for the privilege #1109124 herein granted the sum of one hundred fifty ($150.00) per annum in advance.

A 25% penalty will be added for payments received after due date.

The permit holder agrees to hold the City of Chicago harmless for any damage, relocation or replacement costs associated with damage, relocation or removal of private property caused by the City performing work in the public way.

Authority herein given and granted for a period of five (5) years from and after 10/08/2013.

Alderman _____
Thomas Tunney 44th Ward

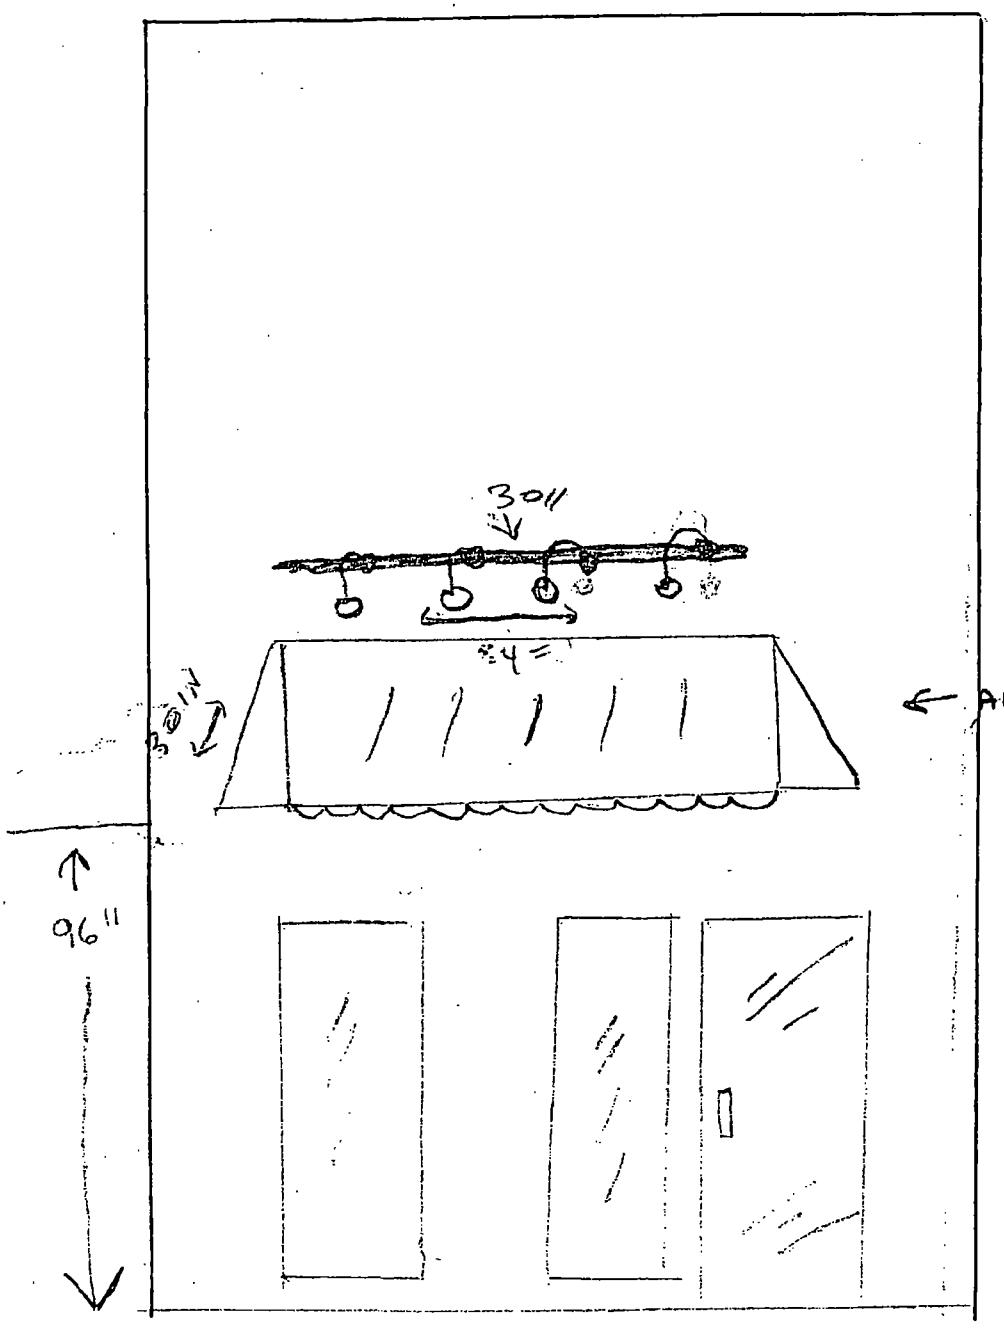
30"
4"
30"
96"
← AWNING #1

Department of Business Affairs and Consumer Protection
Business Assistance Center - Public Way Use Unit
City Hall - 121 N. LaSalle Street, Room 800 • Chicago, IL 60602
(312)-74-GOBIZ (312-744-6249) • (312) 744-1944 (TTY)
http://www.cityofchicago.org/bacp

11/13/2013

Alderman **Thomas Tunney**
Ward # **44**
City of Chicago
City Hall, Room **203**
121 North LaSalle Street
Chicago, Illinois 60602

Re: An ordinance to use and maintain a portion of the public right-of-way for **three (3) awning(s)** for **RAW BAR & GRILL**, adjacent to the premises known as **3720 N. Clark St.**.

Dear Alderman **Thomas Tunney**:

The applicant referenced above has requested the use of the public right-of-way for a **awning(s)**. An ordinance has been prepared by the Department of Business Affairs and Consumer Protection – Business Assistance Center - Public Way Use Unit for presentation to the City Council. Because this request was made for properties located in your ward, as approved by you as per the attached, I respectfully request that you introduce the attached ordinance at the next City Council meeting.

If you have any questions regarding this ordinance, please contact Anthony Bertuca at (312) 744-5506.

Department of Business Affairs and Consumer Protection

City of Chicago

O2013-8890

Office of the City Clerk

Document Tracking Sheet

Meeting Date:	11/13/2013
Sponsor(s):	Tunney (44)
Type:	Ordinance
Title:	Awning(s) for Sleep City
Committee(s) Assignment:	Committee on Transportation and Public Way

ORDINANCE
SLEEP CITY
Acct. No. 219434 - 2
Permit No. 1109470

Be It Ordained by the City Council of the City of Chicago:

SECTION 1. Permission and authority are hereby given and granted to SLEEP CITY, upon the terms and subject to the conditions of this ordinance to maintain and use, as now constructed, one (1) Awning(s) projecting over the public right-of-way adjacent to its premises known as 3154 N. Clark St..

Said Awning(s) at N. Clark Street and W. Fletcher measure(s):
One (1) at sixty-five (65) feet in length, and two (2) feet in width for a total of one hundred thirty (130) square feet.

The location of said privilege shall be as shown on prints kept on file with the Department of Business Affairs and Consumer Protection and the Office of the City Clerk.

Said privilege shall be constructed in accordance with plans and specifications approved by the Zoning Department - Signs.

This grant of privilege in the public way shall be subject to the provisions of Section 10-28-015 and all other required provisions of the Municipal Code of Chicago.

The grantee shall pay to the City of Chicago as compensation for the privilege #1109470 herein granted the sum of ninety ($90.00) per annum in advance.


A 25% penalty will be added for payments received after due date.

The permit holder agrees to hold the City of Chicago harmless for any damage, relocation or replacement costs associated with damage, relocation or removal of private property caused by the City performing work in the public way.

Authority herein given and granted for a period of five (5) years from and after 11/05/2013.

Alderman _____
Thomas Tunney 44th Ward

3154 N. Clark

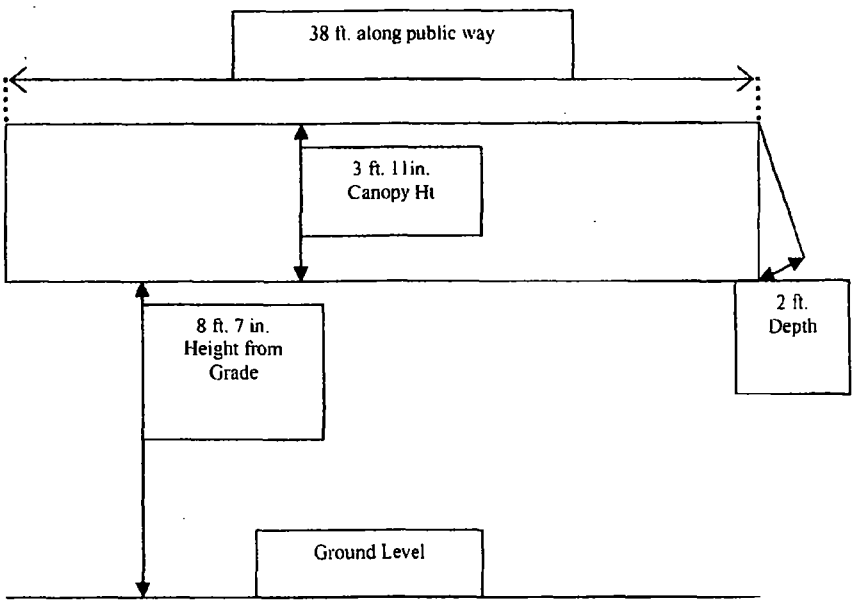

View Looking West from Clark

Department of Business Affairs and Consumer Protection
Business Assistance Center - Public Way Use Unit
City Hall - 121 N. LaSalle Street, Room 800 • Chicago, IL 60602
(312)-74-GOBIZ (312-744-6249) • (312) 744-1944 (TTY)
http://www.cityofchicago.org/bacp

11/13/2013

Alderman **Thomas Tunney**
Ward # **44**
City of Chicago
City Hall, Room **203**
121 North LaSalle Street
Chicago, Illinois 60602

Re: An ordinance to use and maintain a portion of the public right-of-way for **one (1) awning(s)** for **SLEEP CITY**, adjacent to the premises known as **3154 N. Clark St.**.

Dear Alderman **Thomas Tunney**:

The applicant referenced above has requested the use of the public right-of-way for a **awning(s)**. An ordinance has been prepared by the Department of Business Affairs and Consumer Protection – Business Assistance Center - Public Way Use Unit for presentation to the City Council. Because this request was made for properties located in your ward, as approved by you as per the attached, I respectfully request that you introduce the attached ordinance at the next City Council meeting.

If you have any questions regarding this ordinance, please contact Anthony Bertuca at (312) 744-5506.

Department of Business Affairs and Consumer Protection

City of Chicago

O2013-8892

Office of the City Clerk

Document Tracking Sheet

Meeting Date:	11/13/2013
Sponsor(s):	Tunney (44)
Type:	Ordinance
Title:	Awning(s) for Starbucks Coffee No. 2218
Committee(s) Assignment:	Committee on Transportation and Public Way

ORDINANCE
STARBUCKS COFFEE #2218
Acct. No. 63414 - 24
Permit No. 1109280

Be It Ordained by the City Council of the City of Chicago:

SECTION 1. Permission and authority are hereby given and granted to STARBUCKS COFFEE #2218, upon the terms and subject to the conditions of this ordinance to maintain and use, as now constructed, one (1) Awning(s) projecting over the public right-of-way adjacent to its premises known as 1000-02 W. Diversey Pkwy..

Said Awning(s) at W. Diversey measure(s):
One (1) at thirty point eight (30.8) feet in length, and three (3) feet in width for a total of ninety-two point four (92.4) square feet.

The location of said privilege shall be as shown on prints kept on file with the Department of Business Affairs and Consumer Protection and the Office of the City Clerk.

Said privilege shall be constructed in accordance with plans and specifications approved by the Zoning Department - Signs.

This grant of privilege in the public way shall be subject to the provisions of Section 10-28-015 and all other required provisions of the Municipal Code of Chicago.

The grantee shall pay to the City of Chicago as compensation for the privilege #1109280 herein granted the sum of fifty-five dollars and eighty cents ($55.80) per annum in advance.

A 25% penalty will be added for payments received after due date.

The permit holder agrees to hold the City of Chicago harmless for any damage, relocation or replacement costs associated with damage, relocation or removal of private property caused by the City performing work in the public way.

Authority herein given and granted for a period of five (5) years from and after 09/14/2013.


Alderman _____
Thomas Tunney 44th Ward

APPLICATION TO USE THE PUBLIC RIGHT OF WAY

CANOPY DRAWINGS

PROPERTY LOCATION: 1000-02 W. Diversey

ORGANIZATION'S NAME: Starbucks

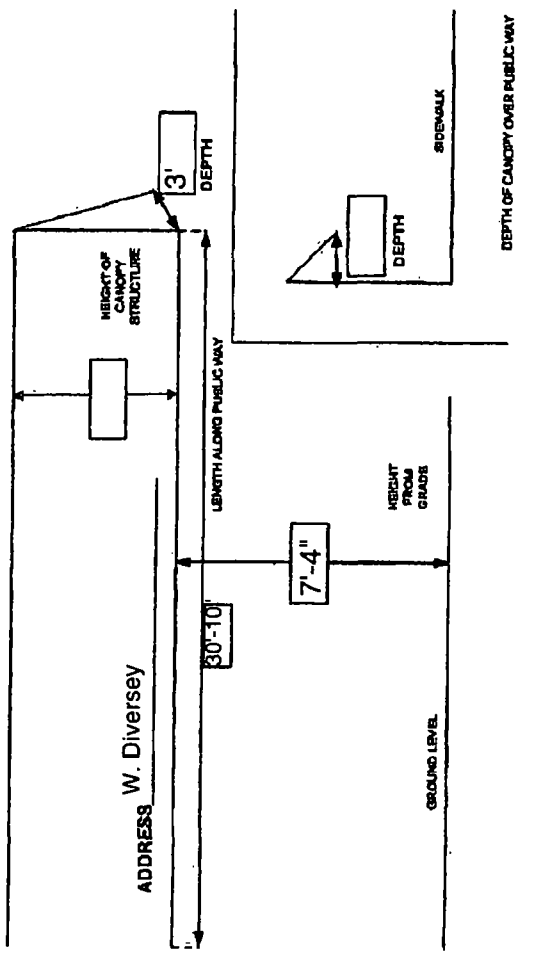

Department of Business Affairs and Consumer Protection
Business Assistance Center - Public Way Use Unit
City Hall - 121 N. LaSalle Street, Room 800 • Chicago, IL 60602
(312)-74-GOBIZ (312-744-6249) • (312) 744-1944 (TTY)
http://www.cityofchicago.org/bacp

11/13/2013

Alderman **Thomas Tunney**
Ward # **44**
City of Chicago
City Hall, Room **203**
121 North LaSalle Street
Chicago, Illinois 60602

Re: An ordinance to use and maintain a portion of the public right-of-way for **one (1) awning(s)** for **STARBUCKS COFFEE #2218**, adjacent to the premises known as **1000-02 W. Diversey Pkwy.**.

Dear Alderman **Thomas Tunney**:

The applicant referenced above has requested the use of the public right-of-way for a **awning(s)**. An ordinance has been prepared by the Department of Business Affairs and Consumer Protection – Business Assistance Center - Public Way Use Unit for presentation to the City Council. Because this request was made for properties located in your ward, as approved by you as per the attached, I respectfully request that you introduce the attached ordinance at the next City Council meeting.

If you have any questions regarding this ordinance, please contact Anthony Bertuca at (312) 744-5506.

Department of Business Affairs and Consumer Protection

City of Chicago

O2013-8894

Office of the City Clerk

Document Tracking Sheet

Meeting Date:	11/13/2013
Sponsor(s):	Tunney (44)
Type:	Ordinance
Title:	Awning(s) for Taco & Burrito House
Committee(s) Assignment:	Committee on Transportation and Public Way

ORDINANCE
Taco & Burrito House
Acct. No. 247670 - 1
Permit No. 1109442

Be It Ordained by the City Council of the City of Chicago:

SECTION 1. Permission and authority are hereby given and granted to Taco & Burrito House, upon the terms and subject to the conditions of this ordinance to maintain and use, as now constructed, one (1) Awning(s) projecting over the public right-of-way adjacent to its premises known as 3038 N. Broadway .

Said Awning(s) at N. Broadway measure(s):
One (1) at twelve (12) feet in length, and two (2) feet in width for a total of twenty-four (24) square feet.

The location of said privilege shall be as shown on prints kept on file with the Department of Business Affairs and Consumer Protection and the Office of the City Clerk.

Said privilege shall be constructed in accordance with plans and specifications approved by the Zoning Department - Signs.

This grant of privilege in the public way shall be subject to the provisions of Section 10-28-015 and all other required provisions of the Municipal Code of Chicago.

The grantee shall pay to the City of Chicago as compensation for the privilege #1109442 herein granted the sum of fifty ($50.00) per annum in advance.

A 25% penalty will be added for payments received after due date.

The permit holder agrees to hold the City of Chicago harmless for any damage, relocation or replacement costs associated with damage, relocation or removal of private property caused by the City performing work in the public way.

Authority herein given and granted for a period of five (5) years from and after 10/06/2013.

Alderman _____
Thomas Tunney 44th Ward


NACHOS • BURRITOS •
• TORTAS
DELIVERY 773 529 2624 CATERING


NACHOS • BURRITOS • TACOS • TORTAS
CATERING
ATM
MONDAY OLD STYLE

Department of Business Affairs and Consumer Protection
Business Assistance Center - Public Way Use Unit
City Hall - 121 N. LaSalle Street. Room 800 • Chicago, IL 60602
(312)-74-GOBIZ (312-744-6249) • (312) 744-1944 (TTY)
http://www.cityofchicago.org/bacp

11/13/2013

Alderman **Thomas Tunney**
Ward # **44**
City of Chicago
City Hall, Room **203**
121 North LaSalle Street
Chicago, Illinois 60602

Re: An ordinance to use and maintain a portion of the public right-of-way for **one (1) awning(s)** for **Taco & Burrito House**, adjacent to the premises known as **3038 N. Broadway** .

Dear Alderman **Thomas Tunney**:

The applicant referenced above has requested the use of the public right-of-way for a **awning(s)**. An ordinance has been prepared by the Department of Business Affairs and Consumer Protection – Business Assistance Center - Public Way Use Unit for presentation to the City Council. Because this request was made for properties located in your ward, as approved by you as per the attached, I respectfully request that you introduce the attached ordinance at the next City Council meeting.

If you have any questions regarding this ordinance, please contact Anthony Bertuca at (312) 744-5506.

Department of Business Affairs and Consumer Protection

City of Chicago

O2013-8897

Office of the City Clerk

Document Tracking Sheet

Meeting Date:	11/13/2013
Sponsor(s):	Tunney (44)
Type:	Ordinance
Title:	Awning(s) for Uncommon Ground
Committee(s) Assignment:	Committee on Transportation and Public Way

ORDINANCE
UNCOMMON GROUND
Acct. No. 9207 - 3
Permit No. 1109309

Be It Ordained by the City Council of the City of Chicago:

SECTION 1. Permission and authority are hereby given and granted to UNCOMMON GROUND, upon the terms and subject to the conditions of this ordinance to maintain and use, as now constructed, one (1) Awning(s) projecting over the public right-of-way adjacent to its premises known as 3800 N. Clark St..

Said Awning(s) at W. Grace St. measure(s):
One (1) at twenty (20) feet in length, and ten (10) feet in width for a total of two hundred (200) square feet.

The location of said privilege shall be as shown on prints kept on file with the Department of Business Affairs and Consumer Protection and the Office of the City Clerk.

Said privilege shall be constructed in accordance with plans and specifications approved by the Zoning Department - Signs.

This grant of privilege in the public way shall be subject to the provisions of Section 10-28-015 and all other required provisions of the Municipal Code of Chicago.

The grantee shall pay to the City of Chicago as compensation for the privilege #1109309 herein granted the sum of fifty ($50.00) per annum in advance.


A 25% penalty will be added for payments received after due date.

The permit holder agrees to hold the City of Chicago harmless for any damage, relocation or replacement costs associated with damage, relocation or removal of private property caused by the City performing work in the public way.

Authority herein given and granted for a period of five (5) years from and after 10/06/2013.

Alderman _____
Thomas Tunney 44th Ward

Uncommon Ground 1220 West Grace Street Chicago, IL 60613

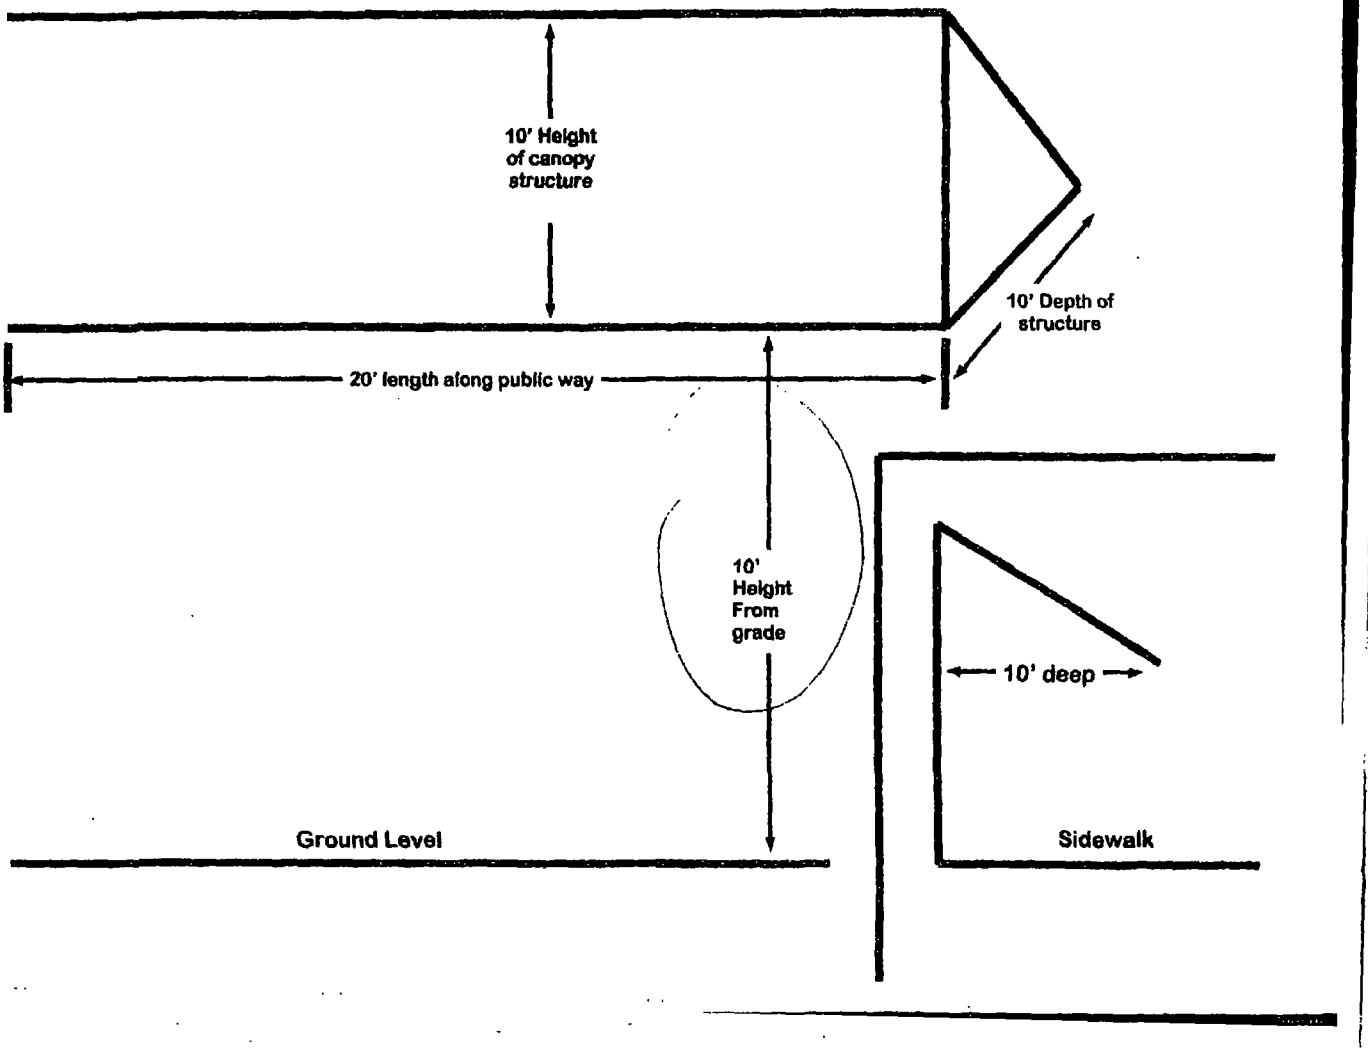

Department of Business Affairs and Consumer Protection
Business Assistance Center - Public Way Use Unit
City Hall - 121 N. LaSalle Street, Room 800 • Chicago, IL 60602
(312)-74-GOBIZ (312-744-6249) • (312) 744-1944 (TTY)
http://www.cityofchicago.org/bacp

11/13/2013

Alderman **Thomas Tunney**
Ward # **44**
City of Chicago
City Hall, Room **203**
121 North LaSalle Street
Chicago, Illinois 60602

Re: An ordinance to use and maintain a portion of the public right-of-way for **one (1) awning(s)** for **UNCOMMON GROUND**, adjacent to the premises known as **3800 N. Clark St.**.

Dear Alderman **Thomas Tunney**:

The applicant referenced above has requested the use of the public right-of-way for a **awning(s)**. An ordinance has been prepared by the Department of Business Affairs and Consumer Protection – Business Assistance Center - Public Way Use Unit for presentation to the City Council. Because this request was made for properties located in your ward, as approved by you as per the attached, I respectfully request that you introduce the attached ordinance at the next City Council meeting.

If you have any questions regarding this ordinance, please contact Anthony Bertuca at (312) 744-5506.

Department of Business Affairs and Consumer Protection

City of Chicago

O2013-8904

Office of the City Clerk

Document Tracking Sheet

Meeting Date:	11/13/2013
Sponsor(s):	Tunney (44)
Type:	Ordinance
Title:	Awning(s) for Wakamono
Committee(s) Assignment:	Committee on Transportation and Public Way

ORDINANCE
WAKAMONO
Acct. No. 257616 - 2
Permit No. 1109292

Be It Ordained by the City Council of the City of Chicago:

SECTION 1. Permission and authority are hereby given and granted to WAKAMONO, upon the terms and subject to the conditions of this ordinance to maintain and use, as now constructed, one (1) Awning(s) projecting over the public right-of-way adjacent to its premises known as 3313-19 N. Broadway .

Said Awning(s) at N. Broadway measure(s):
One (1) at sixty-two (62) feet in length, and five (5) feet in width for a total of three hundred ten (310) square feet.

The location of said privilege shall be as shown on prints kept on file with the Department of Business Affairs and Consumer Protection and the Office of the City Clerk.

Said privilege shall be constructed in accordance with plans and specifications approved by the Zoning Department - Signs.

This grant of privilege in the public way shall be subject to the provisions of Section 10-28-015 and all other required provisions of the Municipal Code of Chicago.

The grantee shall pay to the City of Chicago as compensation for the privilege #1109292 herein granted the sum of eighty-seven ($87.00) per annum in advance.


A 25% penalty will be added for payments received after due date.

The permit holder agrees to hold the City of Chicago harmless for any damage, relocation or replacement costs associated with damage, relocation or removal of private property caused by the City performing work in the public way.

Authority herein given and granted for a period of five (5) years from and after 07/30/2013.

Alderman _____
Thomas Tunney 44th Ward

AWNING SKETCH (EXISTING)
3313 - 3319 N. BROADWAY

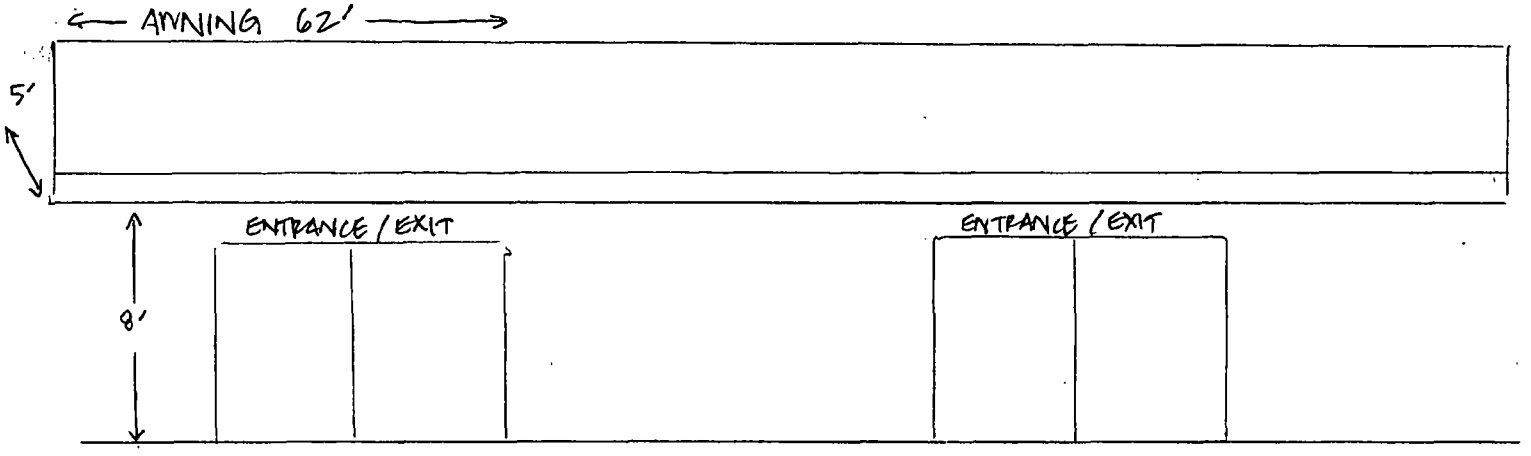

3313-19 N. BROADWAY STREET

← N

Department of Business Affairs and Consumer Protection
Business Assistance Center - Public Way Use Unit
City Hall - 121 N. LaSalle Street, Room 800 • Chicago, IL 60602
(312)-74-GOBIZ (312-744-6249) • (312) 744-1944 (TTY)
http://www.cityofchicago.org/baep

11/13/2013

Alderman **Thomas Tunney**
Ward # **44**
City of Chicago
City Hall, Room **203**
121 North LaSalle Street
Chicago, Illinois 60602

Re: An ordinance to use and maintain a portion of the public right-of-way for **one (1) awning(s)** for **WAKAMONO**, adjacent to the premises known as **3313-19 N. Broadway** .

Dear Alderman **Thomas Tunney**:

The applicant referenced above has requested the use of the public right-of-way for a **awning(s)**. An ordinance has been prepared by the Department of Business Affairs and Consumer Protection – Business Assistance Center - Public Way Use Unit for presentation to the City Council. Because this request was made for properties located in your ward, as approved by you as per the attached, I respectfully request that you introduce the attached ordinance at the next City Council meeting.

If you have any questions regarding this ordinance, please contact Anthony Bertuca at (312) 744-5506.

Department of Business Affairs and Consumer Protection

City of Chicago

O2013-8914

Office of the City Clerk

Document Tracking Sheet

Meeting Date:	11/13/2013
Sponsor(s):	Arena (45)
Type:	Ordinance
Title:	Awning(s) for Phil's Pizza D'Oro
Committee(s) Assignment:	Committee on Transportation and Public Way

ORDINANCE
PHIL'S PIZZA D'ORO
Acct. No. 15513 - 2
Permit No. 1109074

Be It Ordained by the City Council of the City of Chicago:

SECTION 1. Permission and authority are hereby given and granted to PHIL'S PIZZA D'ORO, upon the terms and subject to the conditions of this ordinance to maintain and use, as now constructed, one (1) Awning(s) projecting over the public right-of-way adjacent to its premises known as 5800 N. Milwaukee Ave..

Said Awning(s) at n. milwaukee measure(s):
One (1) at fifty-three (53) feet in length, and six point five (6.5) feet in width for a total of three hundred forty-four point five (344.5) square feet.

The location of said privilege shall be as shown on prints kept on file with the Department of Business Affairs and Consumer Protection and the Office of the City Clerk.

Said privilege shall be constructed in accordance with plans and specifications approved by the Zoning Department - Signs.

This grant of privilege in the public way shall be subject to the provisions of Section 10-28-015 and all other required provisions of the Municipal Code of Chicago.

The grantee shall pay to the City of Chicago as compensation for the privilege #1109074 herein granted the sum of seventy-eight ($78.00) per annum in advance.

A 25% penalty will be added for payments received after due date.


The permit holder agrees to hold the City of Chicago harmless for any damage, relocation or replacement costs associated with damage, relocation or removal of private property caused by the City performing work in the public way.

Authority herein given and granted for a period of five (5) years from and after 10/08/2013.

Alderman _____

John Arena 45th Ward


E101

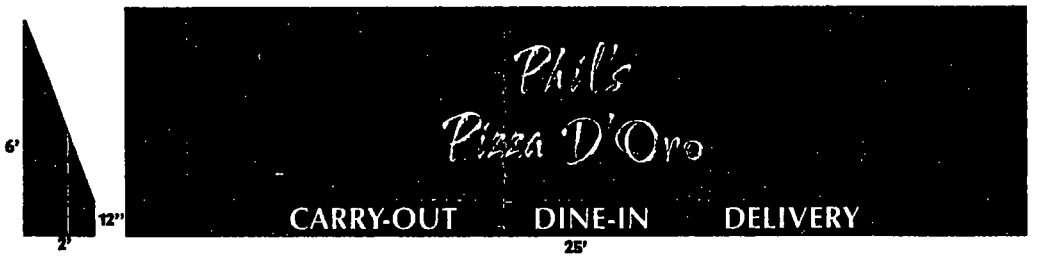


E102



E103

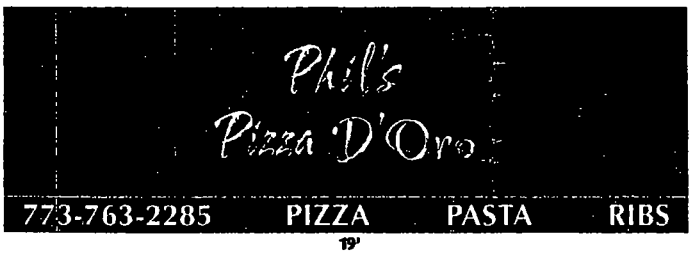

enlarged to show detail

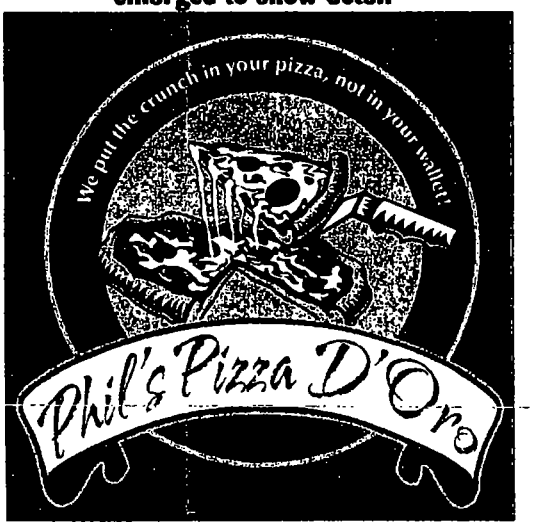

Material Cooley CB112 Holly Green
descriptors - 7"h

Phil's... - 16.25"h
Overall Dimension - 41"h X 87"w

E102 Logo - 55"h X 55.6"w
address - 7"h X 22"w

Graphic Color Eradicated to White with translucent vinyl inserts

THATCHER OAKS AWNINGS & SIGNS 630-833-5700 voice 630-833-5795 fax 718 Industrial Dr. Elmhurst, IL 60126	CLIENT: Phil's Pizza D'Oro		FILE NAME: Phil's Pizza D'Oro			
	DRAWING DESCRIPTION: Graphic Approval Layout		DRAWN BY: af	NO.	REVISION BY:	DATE:
	CLIENT APPROVAL: R. Barbazzo 3/4/08		DATE: 02/27/08			
	ORDER #: 714314	SALESMAN: Joe Potocki	SCALE: Not To Certain Scale			

Department of Business Affairs and Consumer Protection
Business Assistance Center - Public Way Use Unit
City Hall - 121 N. LaSalle Street, Room 800 • Chicago, IL 60602
(312)-74-GOBIZ (312-744-6249) • (312) 744-1944 (TTY)
http://www.cityofchicago.org/bacp

11/13/2013

Alderman **John Arena**
Ward # **45**
City of Chicago
City Hall, Room **305**
121 North LaSalle Street
Chicago, Illinois 60602

Re: An ordinance to use and maintain a portion of the public right-of-way for **one (1) awning(s)** for **PHIL'S PIZZA D'ORO**, adjacent to the premises known as **5800 N. Milwaukee Ave.**.

Dear Alderman **John Arena**:

The applicant referenced above has requested the use of the public right-of-way for a **awning(s)**. An ordinance has been prepared by the Department of Business Affairs and Consumer Protection – Business Assistance Center - Public Way Use Unit for presentation to the City Council. Because this request was made for properties located in your ward, as approved by you as per the attached, I respectfully request that you introduce the attached ordinance at the next City Council meeting.

If you have any questions regarding this ordinance, please contact Anthony Bertuca at (312) 744-5506.

Department of Business Affairs and Consumer Protection

City of Chicago

O2013-8916

Office of the City Clerk

Document Tracking Sheet

Meeting Date:	11/13/2013
Sponsor(s):	Arena (45)
Type:	Ordinance
Title:	Awning(s) for Schierer & Popp Jewelers, Inc.
Committee(s) Assignment:	Committee on Transportation and Public Way

ORDINANCE
SCHIERER & POPP JEWELERS INC
Acct. No. 65315 - 1
Permit No. 1109143

Be It Ordained by the City Council of the City of Chicago:

SECTION 1. Permission and authority are hereby given and granted to SCHIERER & POPP JEWELERS INC, upon the terms and subject to the conditions of this ordinance to maintain and use, as now constructed, one (1) Awning(s) projecting over the public right-of-way adjacent to its premises known as 3912 N. Cicero Ave..

Said Awning(s) at N CICERO AVE measure(s):
One (1) at fifteen (15) feet in length, and six (6) feet in width for a total of ninety (90) square feet.

The location of said privilege shall be as shown on prints kept on file with the Department of Business Affairs and Consumer Protection and the Office of the City Clerk.

Said privilege shall be constructed in accordance with plans and specifications approved by the Zoning Department - Signs.

This grant of privilege in the public way shall be subject to the provisions of Section 10-28-015 and all other required provisions of the Municipal Code of Chicago.

The grantee shall pay to the City of Chicago as compensation for the privilege #1109143 herein granted the sum of fifty ($50.00) per annum in advance.


A 25% penalty will be added for payments received after due date.

The permit holder agrees to hold the City of Chicago harmless for any damage, relocation or replacement costs associated with damage, relocation or removal of private property caused by the City performing work in the public way.

Authority herein given and granted for a period of five (5) years from and after 07/09/2013.

Alderman

John Arena 45th Ward

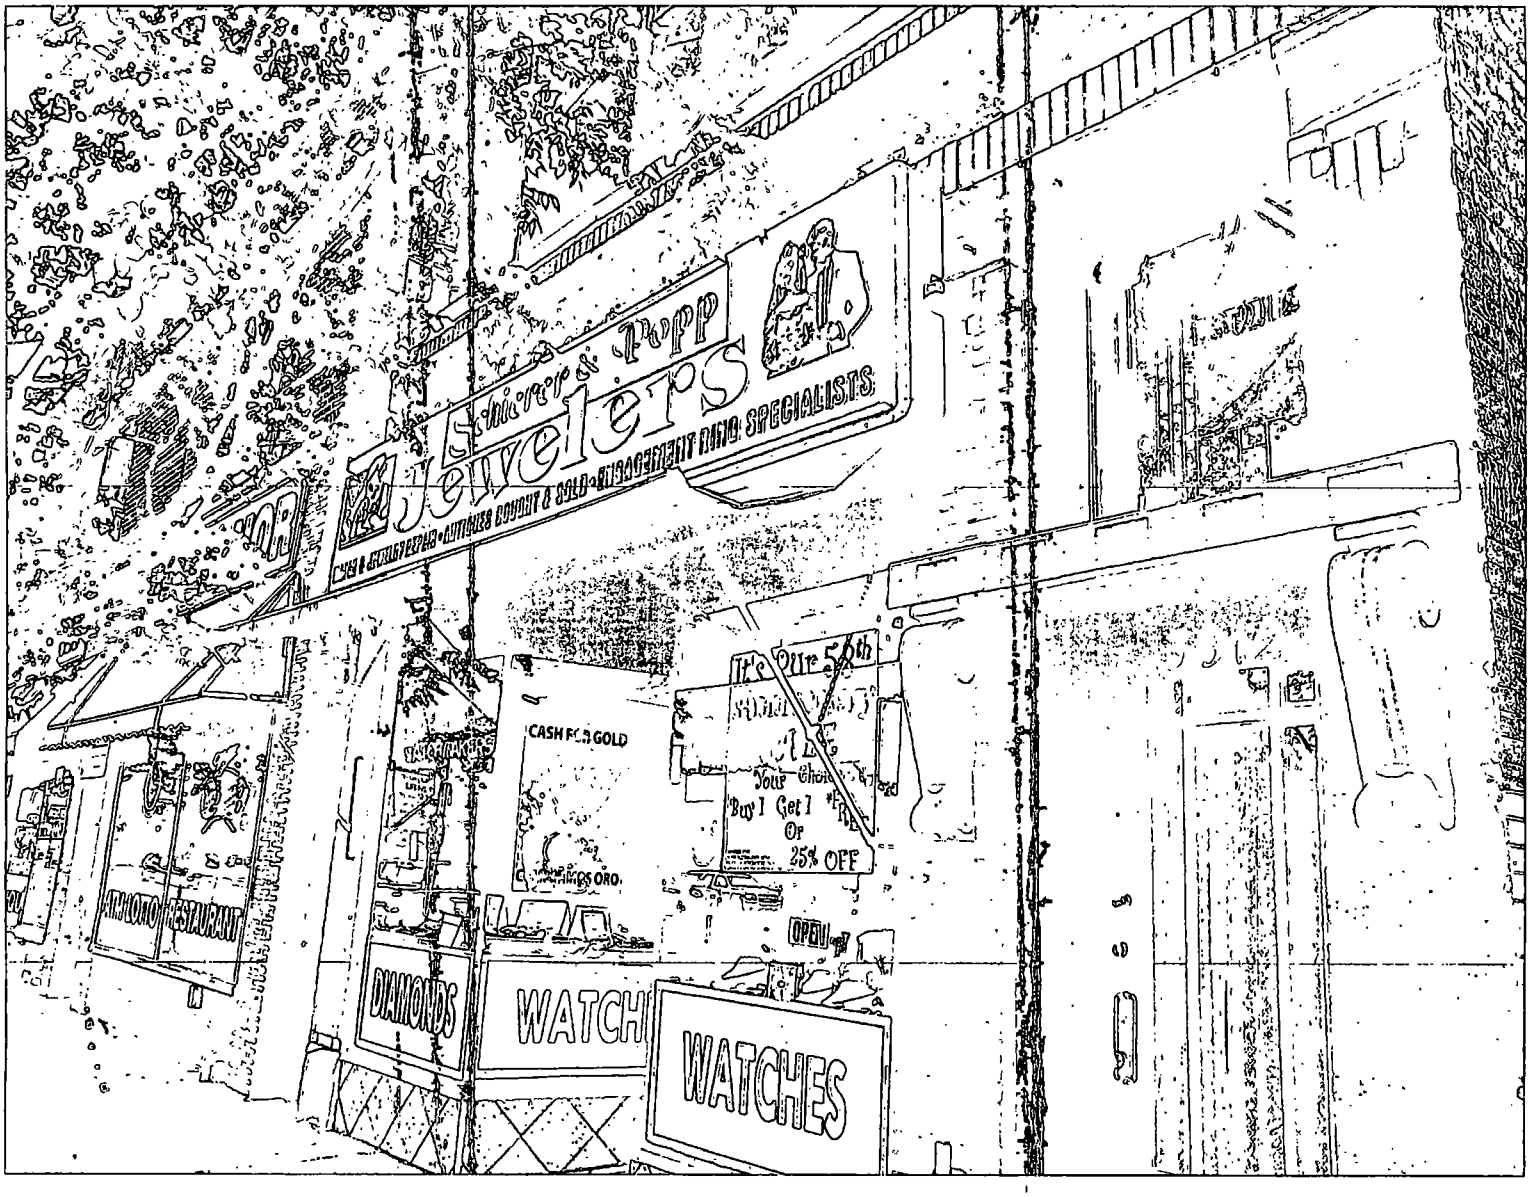
Jewelers
CASH FOR GOLD
Buy 1 Get 1
Or
25% OFF
DIAMONDS
WATCHES

Department of Business Affairs and Consumer Protection
Business Assistance Center - Public Way Use Unit
City Hall - 121 N. LaSalle Street, Room 800 • Chicago, IL 60602
(312)-74-GOBIZ (312-744-6249) • (312) 744-1944 (TTY)
http://www.cityofchicago.org/bacp

11/13/2013

Alderman **John Arena**
Ward # **45**
City of Chicago
City Hall, Room **305**
121 North LaSalle Street
Chicago, Illinois 60602

Re: An ordinance to use and maintain a portion of the public right-of-way for **one (1) awning(s)** for **SCHIERER & POPP JEWELERS INC**, adjacent to the premises known as **3912 N. Cicero Ave.**.

Dear Alderman **John Arena**:

The applicant referenced above has requested the use of the public right-of-way for a **awning(s)**. An ordinance has been prepared by the Department of Business Affairs and Consumer Protection – Business Assistance Center - Public Way Use Unit for presentation to the City Council. Because this request was made for properties located in your ward, as approved by you as per the attached, I respectfully request that you introduce the attached ordinance at the next City Council meeting.

If you have any questions regarding this ordinance, please contact Anthony Bertuca at (312) 744-5506.

Department of Business Affairs and Consumer Protection

City of Chicago

O2013-8919

Office of the City Clerk

Document Tracking Sheet

Meeting Date:	11/13/2013
Sponsor(s):	Cappleman (46)
Type:	Ordinance
Title:	Awning(s) for Green Genes
Committee(s) Assignment:	Committee on Transportation and Public Way

ORDINANCE
Green Genes
Acct. No. 326053 - 1
Permit No. 1109369

Be It Ordained by the City Council of the City of Chicago:

SECTION 1. Permission and authority are hereby given and granted to Green Genes, upon the terms and subject to the conditions of this ordinance to maintain and use, as now constructed, one (1) Awning(s) projecting over the public right-of-way adjacent to its premises known as 5111 N. Clark St..

Said Awning(s) at N CLARK ST measure(s):
One (1) at sixteen point eight (16.8) feet in length, and three (3) feet in width for a total of fifty point four (50.4) square feet.

The location of said privilege shall be as shown on prints kept on file with the Department of Business Affairs and Consumer Protection and the Office of the City Clerk.

Said privilege shall be constructed in accordance with plans and specifications approved by the Zoning Department - Signs.

This grant of privilege in the public way shall be subject to the provisions of Section 10-28-015 and all other required provisions of the Municipal Code of Chicago.

The grantee shall pay to the City of Chicago as compensation for the privilege #1109369 herein granted the sum of fifty ($50.00) per annum in advance.

A 25% penalty will be added for payments received after due date.

The permit holder agrees to hold the City of Chicago harmless for any damage, relocation or replacement costs associated with damage, relocation or removal of private property caused by the City performing work in the public way.

Authority herein given and granted for a period of five (5) years from and after 10/08/2013.

Alderman _____
James Cappleman 46th Ward

ROBERT BRIAN AWNING COMPANY

8152 North Lawndale, Skokie, Illinois 60076


(773) 274-6461
(847) 679-1145
FAX # (847) 679-1165

HEATHERK@GREEN-GENES.COM

C/o HEATHER M. Fx 773-944-9850

SUBMITTED TO GREEN GENES	PHONE 773-944-9250	DATE 5-9-08
STREET 5111 N. CLARK	JOB NAME —	
CITY, STATE, AND ZIP CODE CHGO, IL. 60640	JOB SITE —	

1 - STRAIGHT CANOPY W/ WEIGHTED VALANCE

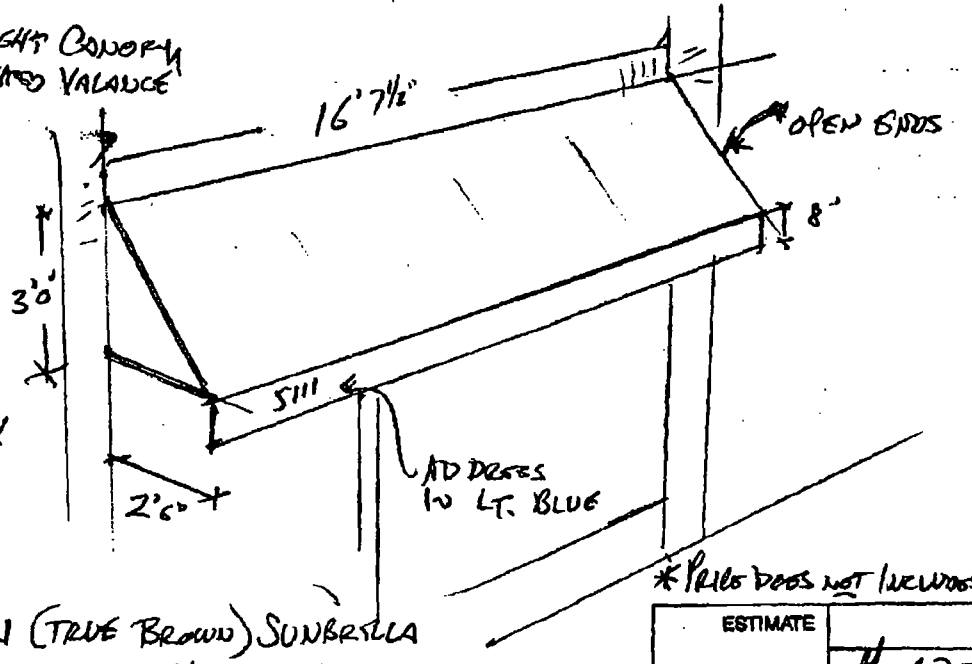

COMPLETE: X

RECOVER:

REPAIR:

CLOTH: 4621 (TRUE BROWN) SUNBRELLA

BORDER: 8" STRAIGHT VALANCE W/ ROD IN POCKET

FRAMEWORK: GALV. TUBING (PAINT BLACK OR BROWN)

INSTALLATION ON OR ABOUT 4 WEEKS OF DEPOSIT

AUTHORIZED SIGNATURE _____
ROBERT HUGHES

* PRICE DOES NOT INCLUDE PUBLIC USE PERMIT

ESTIMATE	
PRICE	$ 1250.00
8% SALES TAX	$ 17.50
TOTAL PRICE	$ 1267.50
DEPOSIT	$ 600.00
C.O.D. BALANCE	$ 667.50

No additions or changes to be made in above specifications.

Erection or delivery subject to delays caused by strikes, lockouts, fires, accidents or other causes beyond our control.
Title shall not pass to Buyer with delivery of said personal property but shall remain vested in Seller until the entire purchase price is paid. Buyer hereby acknowledges receipt of said personal property. Upon default by Buyer in the payment of any installment of the price or in the performance of any agreement of Buyer herein, Seller may, without notice, take possession of said personal property as Seller's own individual and sole property, free and clear of any claim by Buyer, and retain any and all payments made as liquidated damages for the use by Buyer and for depreciation and for expense to Seller of taking possession of said personal property, or Seller, without notice, may take possession of said personal property and sell same without notice, in which case the proceeds of sale shall be applied upon the unpaid balance of the price and expenses to Seller of taking possession, storage and resale.

Acceptance of Proposal

The above prices, specifications and conditions are satisfactory and are hereby accepted. You are authorized to do the work as specified. Payment will be made as outlined above.

Signature _____

Date of Acceptance: _____

Signature _____

Department of Business Affairs and Consumer Protection
Business Assistance Center - Public Way Use Unit
City Hall - 121 N LaSalle Street, Room 800 • Chicago, IL 60602
(312)-74-GOBIZ (312-744-6249) • (312) 744-1944 (TTY)
http://www.cityofchicago.org/bacp

11/13/2013

Alderman **James Cappleman**
Ward # **46**
City of Chicago
City Hall, Room **300**
121 North LaSalle Street
Chicago, Illinois 60602

Re: An ordinance to use and maintain a portion of the public right-of-way for **one (1) awning(s)** for **Green Genes**, adjacent to the premises known as **5111 N. Clark St.**.

Dear Alderman **James Cappleman**:

The applicant referenced above has requested the use of the public right-of-way for a **awning(s)**. An ordinance has been prepared by the Department of Business Affairs and Consumer Protection – Business Assistance Center - Public Way Use Unit for presentation to the City Council. Because this request was made for properties located in your ward, as approved by you as per the attached, I respectfully request that you introduce the attached ordinance at the next City Council meeting.

If you have any questions regarding this ordinance, please contact Anthony Bertuca at (312) 744-5506.

Department of Business Affairs and Consumer Protection

City of Chicago

O2013-8921

Office of the City Clerk

Document Tracking Sheet

Meeting Date:	11/13/2013
Sponsor(s):	Cappleman (46)
Type:	Ordinance
Title:	Awning(s) for Phuoc Le
Committee(s) Assignment:	Committee on Transportation and Public Way

ORDINANCE
PHUOC LE
Acct. No. 366770 - 1
Permit No. 1106594

Be It Ordained by the City Council of the City of Chicago:

SECTION 1. Permission and authority are hereby given and granted to PHUOC LE, upon the terms and subject to the conditions of this ordinance to maintain and use, as now constructed, one (1) Awning(s) projecting over the public right-of-way adjacent to its premises known as 5043-45 N. Clark St..

Said Awning(s) at Clark measure(s):
One (1) at twenty (20) feet in length, and six (6) feet in width for a total of one hundred twenty (120) square feet.

The location of said privilege shall be as shown on prints kept on file with the Department of Business Affairs and Consumer Protection and the Office of the City Clerk.

Said privilege shall be constructed in accordance with plans and specifications approved by the Zoning Department - Signs.

This grant of privilege in the public way shall be subject to the provisions of Section 10-28-015 and all other required provisions of the Municipal Code of Chicago.

The grantee shall pay to the City of Chicago as compensation for the privilege #1106594 herein granted the sum of fifty ($50.00) per annum in advance.

A 25% penalty will be added for payments received after due date.

The permit holder agrees to hold the City of Chicago harmless for any damage, relocation or replacement costs associated with damage, relocation or removal of private property caused by the City performing work in the public way.

Authority herein given and granted for a period of five (5) years from and after Date of Passage.

Alderman _____
James Cappleman 46th Ward


APPLICATION TO USE THE PUBLIC RIGHT OF WAY

EXAMPLE OF CANOPY/AWNING DRAWING

CANOPY DRAWINGS

PROPERTY LOCATION: 5043 N Clark

ORGANIZATION'S NAME: Phuoc Le

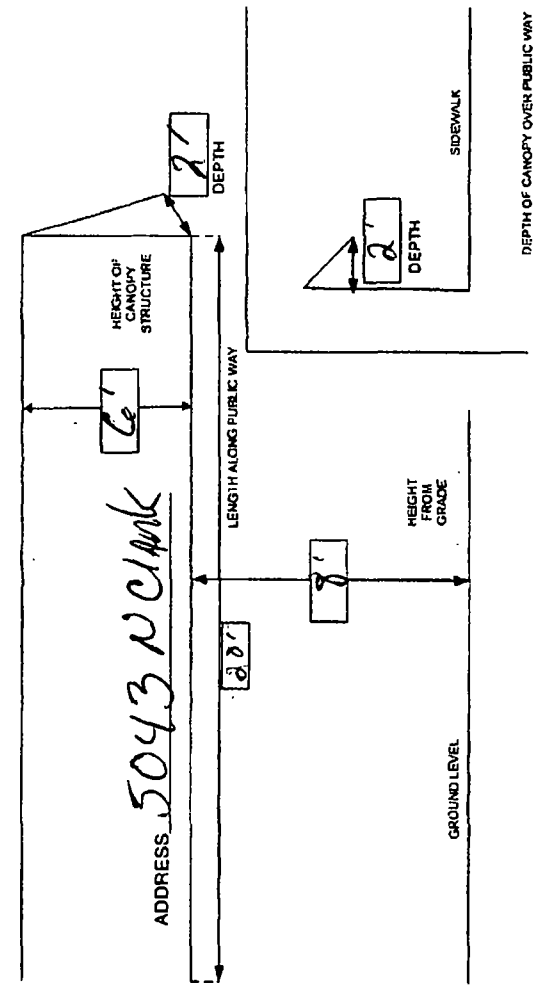

Department of Business Affairs and Consumer Protection
Business Assistance Center - Public Way Use Unit
City Hall - 121 N. LaSalle Street, Room 800 • Chicago, IL 60602
(312)-74-GOBIZ (312-744-6249) • (312) 744-1944 (TTY)
http://www.cityofchicago.org/bacp

11/13/2013

Alderman **James Cappleman**
Ward # **46**
City of Chicago
City Hall, Room **300**
121 North LaSalle Street
Chicago, Illinois 60602

Re: An ordinance to use and maintain a portion of the public right-of-way for **one (1) awning(s)** for **PHUOC LE**, adjacent to the premises known as **5043-45 N. Clark St.**.

Dear Alderman **James Cappleman**:

The applicant referenced above has requested the use of the public right-of-way for a **awning(s)**. An ordinance has been prepared by the Department of Business Affairs and Consumer Protection – Business Assistance Center - Public Way Use Unit for presentation to the City Council. Because this request was made for properties located in your ward, as approved by you as per the attached, I respectfully request that you introduce the attached ordinance at the next City Council meeting.

If you have any questions regarding this ordinance, please contact Anthony Bertuca at (312) 744-5506.

Department of Business Affairs and Consumer Protection

City of Chicago

O2013-8926

Office of the City Clerk

Document Tracking Sheet

Meeting Date:	11/13/2013
Sponsor(s):	Osterman (48)
Type:	Ordinance
Title:	Awning(s) for Antica Pizzeria
Committee(s) Assignment:	Committee on Transportation and Public Way

ORDINANCE
ANTICA PIZZERIA
Acct. No. 333045 - 1
Permit No. 1093525

Be It Ordained by the City Council of the City of Chicago:

SECTION 1. Permission and authority are hereby given and granted to ANTICA PIZZERIA, upon the terms and subject to the conditions of this ordinance to maintain and use, as now constructed, two (2) Awning(s) projecting over the public right-of-way adjacent to its premises known as 5663-5665 N. Clark St..

Said Awning(s) at N. Clark measure(s):
Two (2) at fifteen (15) feet in length, and two point five (2.5) feet in width for a total of seventy-five (75) square feet.

The location of said privilege shall be as shown on prints kept on file with the Department of Business Affairs and Consumer Protection and the Office of the City Clerk.

Said privilege shall be constructed in accordance with plans and specifications approved by the Zoning Department - Signs.

This grant of privilege in the public way shall be subject to the provisions of Section 10-28-015 and all other required provisions of the Municipal Code of Chicago.

The grantee shall pay to the City of Chicago as compensation for the privilege #1093525 herein granted the sum of one hundred ($100.00) per annum **to commence (1) one year after passage**.

A 25% penalty will be added for payments received after due date.

The permit holder agrees to hold the City of Chicago harmless for any damage, relocation or replacement costs associated with damage, relocation or removal of private property caused by the City performing work in the public way.

Authority herein given and granted for a period of five (5) years from and after Date of Passage.


Alderman _____

Harry Osterman 48th Ward

ANTICA PIZZERIA
5663 North Clark Street
Chicago, IL 60660

15' AWNING



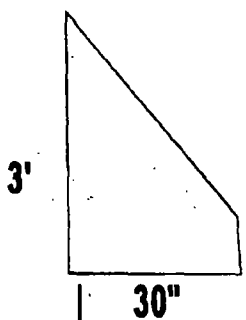

99" FROM GRADE

- 3'x15"CANVAS AWNING
- 30" PROJECTION
- 99" FROM GRADE
- 12' SIDEWALK

12' SIDEWALK

Department of Business Affairs and Consumer Protection
Business Assistance Center - Public Way Use Unit
City Hall - 121 N. LaSalle Street, Room 800 • Chicago, IL 60602
(312)-74-GOBIZ (312-744-6249) • (312) 744-1944 (TTY)
http://www.cityofchicago.org/bacp

11/13/2013

Alderman **Harry Osterman**
Ward # **48**
City of Chicago
City Hall, Room **300**
121 North LaSalle Street
Chicago, Illinois 60602

Re: An ordinance to use and maintain a portion of the public right-of-way for **two (2) awning(s)** for **ANTICA PIZZERIA**, adjacent to the premises known as **5663-5665 N. Clark St.**.

Dear Alderman **Harry Osterman**:

The applicant referenced above has requested the use of the public right-of-way for a **awning(s)**. An ordinance has been prepared by the Department of Business Affairs and Consumer Protection – Business Assistance Center - Public Way Use Unit for presentation to the City Council. Because this request was made for properties located in your ward, as approved by you as per the attached, I respectfully request that you introduce the attached ordinance at the next City Council meeting.

If you have any questions regarding this ordinance, please contact Anthony Bertuca at (312) 744-5506.

Department of Business Affairs and Consumer Protection

City of Chicago

O2013-8928

Office of the City Clerk

Document Tracking Sheet

Meeting Date:	11/13/2013
Sponsor(s):	Osterman (48)
Type:	Ordinance
Title:	Awning(s) for Jewel Food Store No. 3443
Committee(s) Assignment:	Committee on Transportation and Public Way

ORDINANCE
JEWEL FOOD STORE #3443
Acct. No. 259 - 3
Permit No. 1109011

Be It Ordained by the City Council of the City of Chicago:

SECTION 1. Permission and authority are hereby given and granted to JEWEL FOOD STORE #3443, upon the terms and subject to the conditions of this ordinance to maintain and use, as now constructed, two (2) Awning(s) projecting over the public right-of-way adjacent to its premises known as 5345 N. Broadway .

Said Awning(s) at N.BROADWAY measure(s):
Two (2) at twenty (20) feet in length, and three (3) feet in width for a total of one hundred twenty (120) square feet.

The location of said privilege shall be as shown on prints kept on file with the Department of Business Affairs and Consumer Protection and the Office of the City Clerk.

Said privilege shall be constructed in accordance with plans and specifications approved by the Zoning Department - Signs.

This grant of privilege in the public way shall be subject to the provisions of Section 10-28-015 and all other required provisions of the Municipal Code of Chicago.

The grantee shall pay to the City of Chicago as compensation for the privilege #1109011 herein granted the sum of one hundred ($100.00) per annum in advance.

A 25% penalty will be added for payments received after due date.


The permit holder agrees to hold the City of Chicago harmless for any damage, relocation or replacement costs associated with damage, relocation or removal of private property caused by the City performing work in the public way.

Authority herein given and granted for a period of five (5) years from and after 10/08/2013.

Alderman _____

Harry Osterman 48th Ward

5345 N. Broadway

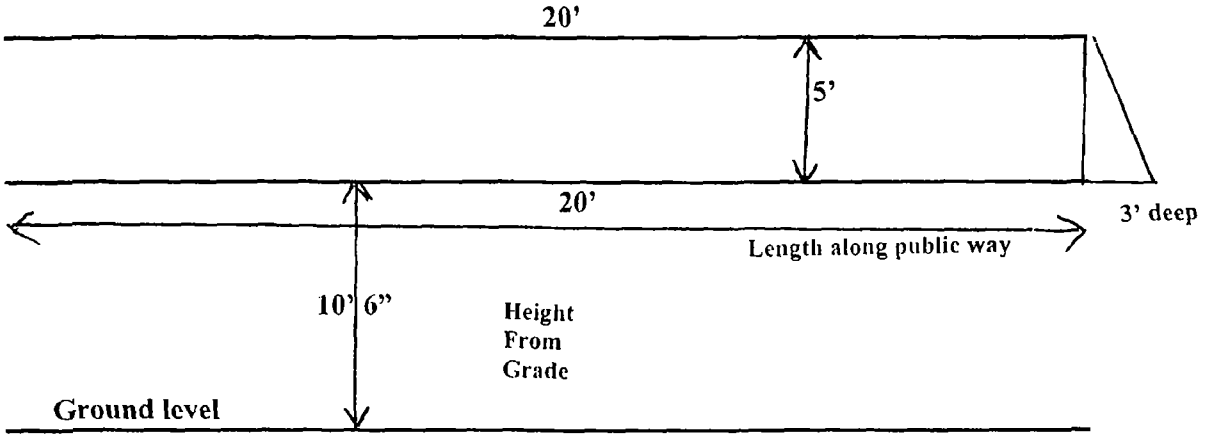



Depth of canopy over public way

Department of Business Affairs and Consumer Protection
Business Assistance Center - Public Way Use Unit
City Hall - 121 N. LaSalle Street, Room 800 • Chicago, IL 60602
(312)-74-GOBIZ (312-744-6249) • (312) 744-1944 (TTY)
http://www.cityofchicago.org/bacp

11/13/2013

Alderman **Harry Osterman**
Ward # **48**
City of Chicago
City Hall, Room **300**
121 North LaSalle Street
Chicago, Illinois 60602

Re: An ordinance to use and maintain a portion of the public right-of-way for **two (2) awning(s)** for **JEWEL FOOD STORE #3443**, adjacent to the premises known as **5345 N. Broadway** .

Dear Alderman **Harry Osterman**:

The applicant referenced above has requested the use of the public right-of-way for a **awning(s)**. An ordinance has been prepared by the Department of Business Affairs and Consumer Protection – Business Assistance Center - Public Way Use Unit for presentation to the City Council. Because this request was made for properties located in your ward, as approved by you as per the attached, I respectfully request that you introduce the attached ordinance at the next City Council meeting.

If you have any questions regarding this ordinance, please contact Anthony Bertuca at (312) 744-5506.

Department of Business Affairs and Consumer Protection

City of Chicago

O2013-8929

Office of the City Clerk

Document Tracking Sheet

Meeting Date:	11/13/2013
Sponsor(s):	Osterman (48)
Type:	Ordinance
Title:	Awning(s) for Steep Theatre Company
Committee(s) Assignment:	Committee on Transportation and Public Way

ORDINANCE
STEEP THEATRE COMPANY
Acct. No. 336562 - 1
Permit No. 1109102

Be It Ordained by the City Council of the City of Chicago:

SECTION 1. Permission and authority are hereby given and granted to STEEP THEATRE COMPANY, upon the terms and subject to the conditions of this ordinance to maintain and use, as now constructed, one (1) Awning(s) projecting over the public right-of-way adjacent to its premises known as 1115 W. Berwyn Ave..

Said Awning(s) at W. Berwyn Avenue measure(s):
One (1) at seven point zero eight (7.08) feet in length, and two (2) feet in width for a total of fourteen point one six (14.16) square feet.

The location of said privilege shall be as shown on prints kept on file with the Department of Business Affairs and Consumer Protection and the Office of the City Clerk.

Said privilege shall be constructed in accordance with plans and specifications approved by the Zoning Department - Signs.

This grant of privilege in the public way shall be subject to the provisions of Section 10-28-015 and all other required provisions of the Municipal Code of Chicago.

The grantee shall pay to the City of Chicago as compensation for the privilege #1109102 herein granted the sum of fifty ($50.00) per annum in advance.


A 25% penalty will be added for payments received after due date.

The permit holder agrees to hold the City of Chicago harmless for any damage, relocation or replacement costs associated with damage, relocation or removal of private property caused by the City performing work in the public way.


Authority herein given and granted for a period of five (5) years from and after 10/08/2013.

Alderman _____

Harry Osterman 48th Ward

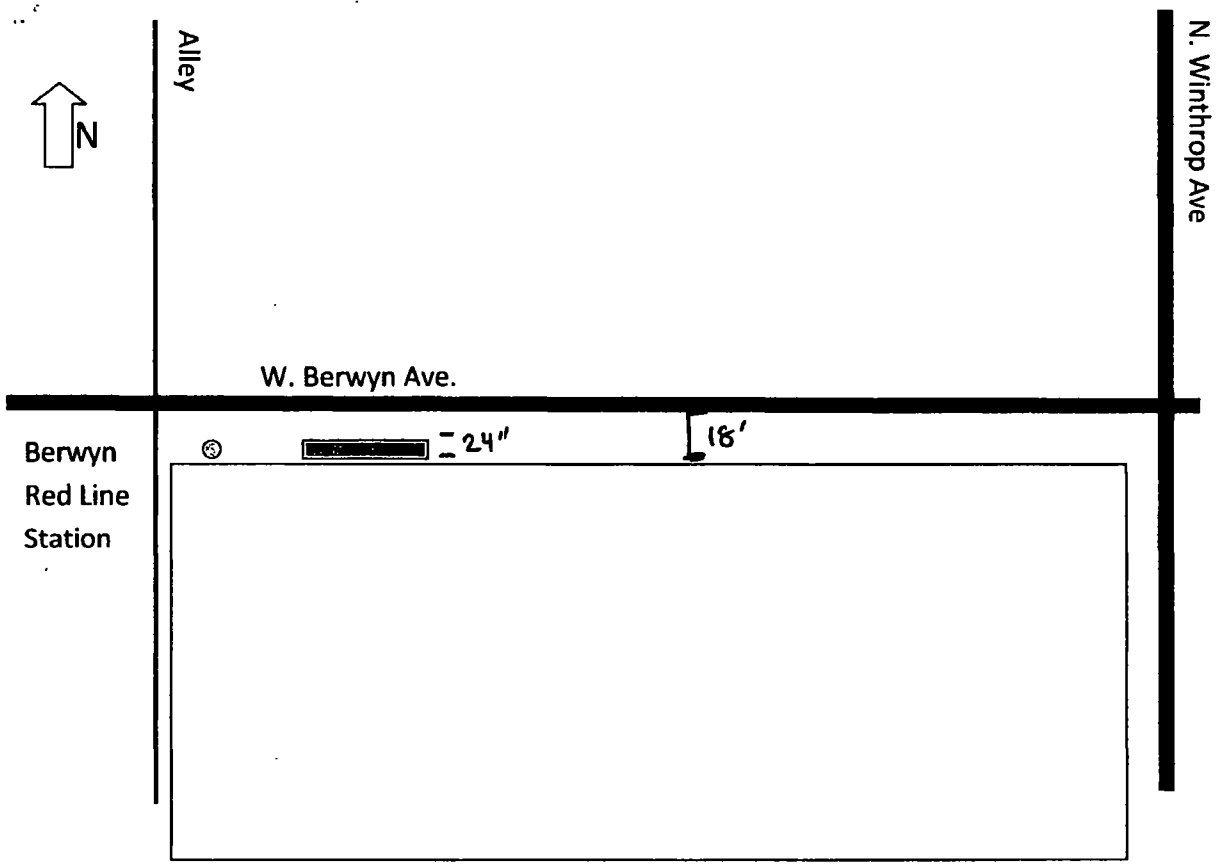

Elevation, facing property

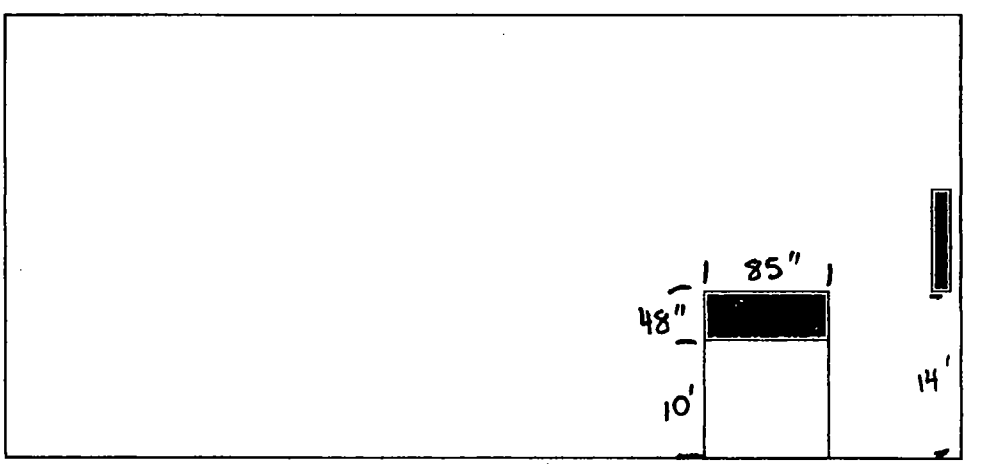

Department of Business Affairs and Consumer Protection
Business Assistance Center - Public Way Use Unit
City Hall - 121 N. LaSalle Street, Room 800 • Chicago, IL 60602
(312)-74-GOBIZ (312-744-6249) • (312) 744-1944 (TTY)
http://www.cityofchicago.org/bacp

11/13/2013

Alderman **Harry Osterman**
Ward # **48**
City of Chicago
City Hall, Room **300**
121 North LaSalle Street
Chicago, Illinois 60602

Re: An ordinance to use and maintain a portion of the public right-of-way for **one (1) awning(s)** for **STEEP THEATRE COMPANY**, adjacent to the premises known as **1115 W. Berwyn Ave.**.

Dear Alderman **Harry Osterman**:

The applicant referenced above has requested the use of the public right-of-way for a **awning(s)**. An ordinance has been prepared by the Department of Business Affairs and Consumer Protection – Business Assistance Center - Public Way Use Unit for presentation to the City Council. Because this request was made for properties located in your ward, as approved by you as per the attached, I respectfully request that you introduce the attached ordinance at the next City Council meeting.

If you have any questions regarding this ordinance, please contact Anthony Bertuca at (312) 744-5506.

Department of Business Affairs and Consumer Protection

City of Chicago

O2013-8935

Office of the City Clerk

Document Tracking Sheet

Meeting Date:	11/13/2013
Sponsor(s):	Moore (49)
Type:	Ordinance
Title:	Awning(s) for Flowers Gallery & Design
Committee(s) Assignment:	Committee on Transportation and Public Way

ORDINANCE
FLOWERS GALLERY & DESIGN
Acct. No. 36009 - 1
Permit No. 1107923

Be It Ordained by the City Council of the City of Chicago:

SECTION 1. Permission and authority are hereby given and granted to FLOWERS GALLERY & DESIGN, upon the terms and subject to the conditions of this ordinance to maintain and use, as now constructed, one (1) Awning(s) projecting over the public right-of-way adjacent to its premises known as 6971 N. Clark St..

Said Awning(s) at N. Clark measure(s):
One (1) at twelve (12) feet in length, and two point four two (2.42) feet in width for a total of twenty-nine point zero four (29.04) square feet.

The location of said privilege shall be as shown on prints kept on file with the Department of Business Affairs and Consumer Protection and the Office of the City Clerk.

Said privilege shall be constructed in accordance with plans and specifications approved by the Zoning Department - Signs.

This grant of privilege in the public way shall be subject to the provisions of Section 10-28-015 and all other required provisions of the Municipal Code of Chicago.

The grantee shall pay to the City of Chicago as compensation for the privilege #1107923 herein granted the sum of fifty ($50.00) per annum in advance.

A 25% penalty will be added for payments received after due date.


The permit holder agrees to hold the City of Chicago harmless for any damage, relocation or replacement costs associated with damage, relocation or removal of private property caused by the City performing work in the public way.


Authority herein given and granted for a period of five (5) years from and after 02/06/2013.

Alderman Joe Moore DCS

Joe Moore 49th Ward

Name Flowers Gallery & Dosing.
6971 N. Clark st., Floor 1st
Zip Code 60626

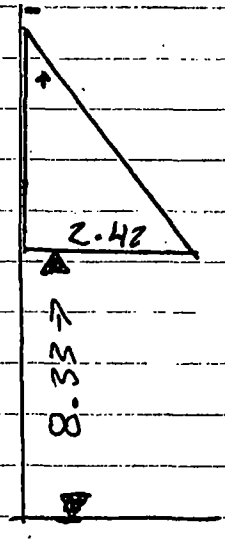

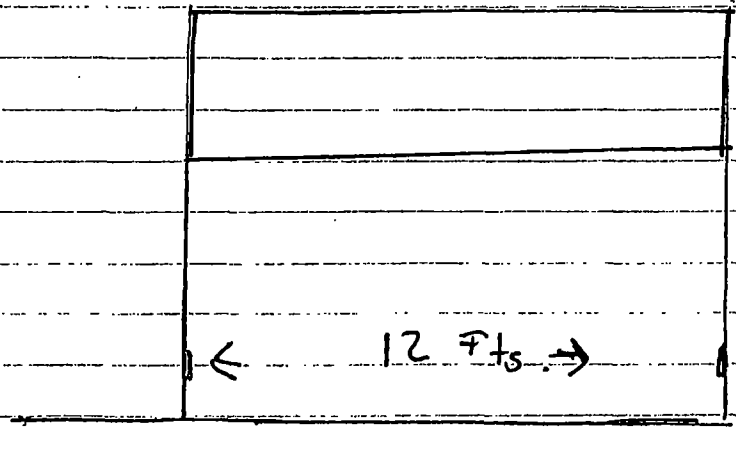

Department of Business Affairs and Consumer Protection
Business Assistance Center - Public Way Use Unit
City Hall - 121 N. LaSalle Street, Room 800 • Chicago, IL 60602
(312)-74-GOBIZ (312-744-6249) • (312) 744-1944 (TTY)
http://www.cityofchicago.org/bacp

2nd ATTEMPT AT INTRODUCTION

11/13/2013

Alderman **Joe Moore**
Ward # **49**
City of Chicago
City Hall, Room **300**
121 North LaSalle Street
Chicago, Illinois 60602

Re: An ordinance to use and maintain a portion of the public right-of-way for **one (1) awning(s)** for **FLOWERS GALLERY & DESIGN**, adjacent to the premises known as **6971 N. Clark St.**.

Dear Alderman **Joe Moore**:

The applicant referenced above has requested the use of the public right-of-way for a **awning(s)**. An ordinance has been prepared by the Department of Business Affairs and Consumer Protection – Business Assistance Center - Public Way Use Unit for presentation to the City Council. Because this request was made for properties located in your ward, as approved by you as per the attached, I respectfully request that you introduce the attached ordinance at the next City Council meeting.

If you have any questions regarding this ordinance, please contact Anthony Bertuca at (312) 744-5506.

Department of Business Affairs and Consumer Protection

City of Chicago

O2013-8939

Office of the City Clerk

Document Tracking Sheet

Meeting Date:	11/13/2013
Sponsor(s):	Silverstein (50)
Type:	Ordinance
Title:	Awning(s) for ABC Academy, Inc.
Committee(s) Assignment:	Committee on Transportation and Public Way

ORDINANCE
A B C ACADEMY INC.
Acct. No. 41262 - 1
Permit No. 1109403

Be It Ordained by the City Council of the City of Chicago:

SECTION 1. Permission and authority are hereby given and granted to A B C ACADEMY INC., upon the terms and subject to the conditions of this ordinance to maintain and use, as now constructed, one (1) Awning(s) projecting over the public right-of-way adjacent to its premises known as 2714 W. Pratt Blvd..

Said Awning(s) at W. Pratt measure(s):
One (1) at twenty-five (25) feet in length, and two (2) feet in width for a total of fifty (50) square feet.

The location of said privilege shall be as shown on prints kept on file with the Department of Business Affairs and Consumer Protection and the Office of the City Clerk.

Said privilege shall be constructed in accordance with plans and specifications approved by the Zoning Department - Signs.

This grant of privilege in the public way shall be subject to the provisions of Section 10-28-015 and all other required provisions of the Municipal Code of Chicago.

The grantee shall pay to the City of Chicago as compensation for the privilege #1109403 herein granted the sum of fifty ($50.00) per annum in advance.

A 25% penalty will be added for payments received after due date.

The permit holder agrees to hold the City of Chicago harmless for any damage, relocation or replacement costs associated with damage, relocation or removal of private property caused by the City performing work in the public way.

Authority herein given and granted for a period of five (5) years from and after 11/05/2013.


Alderman

Debra L. Silverstein 50th Ward

(Page 2 of 3)

CANOPY DIMENSIONS

2714 W. PRATT BLVD.

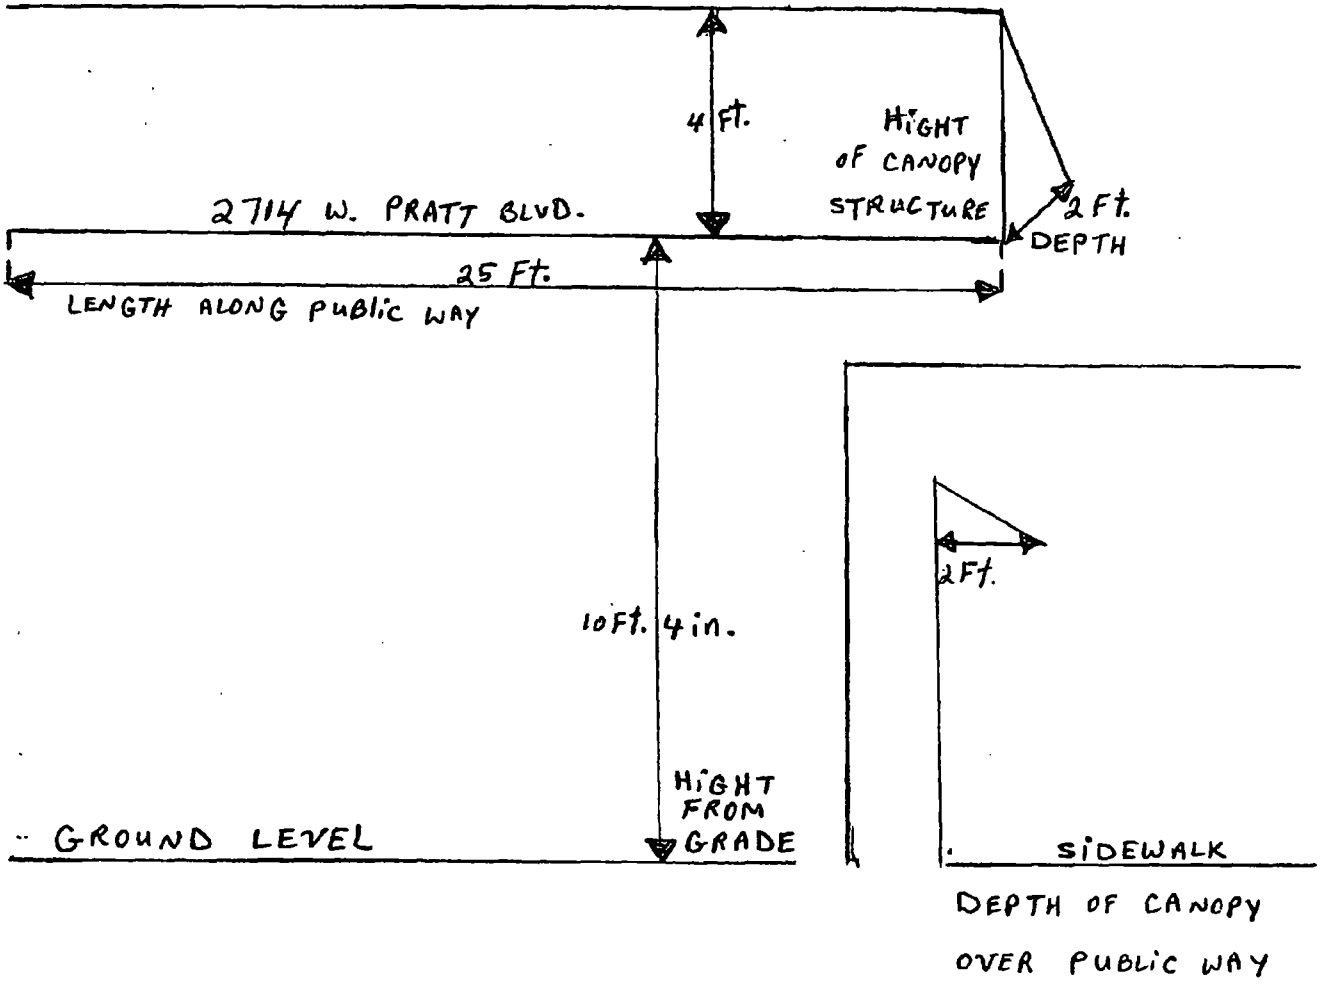

Department of Business Affairs and Consumer Protection
Business Assistance Center - Public Way Use Unit
City Hall - 121 N. LaSalle Street, Room 800 • Chicago, IL 60602
(312)-74-GOBIZ (312-744-6249) • (312) 744-1944 (TTY)
http://www.cityofchicago.org/bacp

11/13/2013

Alderman **Debra L. Silverstein**
Ward # **50**
City of Chicago
City Hall, Room **203**
121 North LaSalle Street
Chicago, Illinois 60602

Re: An ordinance to use and maintain a portion of the public right-of-way for **one (1) awning(s)** for **A B C ACADEMY INC.**, adjacent to the premises known as **2714 W. Pratt Blvd.**.

Dear Alderman **Debra L. Silverstein**:

The applicant referenced above has requested the use of the public right-of-way for a **awning(s)**. An ordinance has been prepared by the Department of Business Affairs and Consumer Protection – Business Assistance Center - Public Way Use Unit for presentation to the City Council. Because this request was made for properties located in your ward, as approved by you as per the attached, I respectfully request that you introduce the attached ordinance at the next City Council meeting.

If you have any questions regarding this ordinance, please contact Anthony Bertuca at (312) 744-5506.

Department of Business Affairs and Consumer Protection

City of Chicago

O2013-8457

Office of the City Clerk


Document Tracking Sheet

Meeting Date:	11/13/2013
Sponsor(s):	Sawyer (6) Foulkes (15) Munoz (22) Hairston (5) Brookins (21) Reilly (42) Tunney (44) Fioretti (2) Arena (45) Sposato (36) Waguespack (32) Cochran (20) Smith (43)
Type:	Ordinance
Title:	Corrections and revisions of 2014 Budget Recommendations
Committee(s) Assignment:	Committee on Budget and Government Operations

Corrections and Revisions of the 2014 Budget Recommendations

Corporate Fund – 0100

Code	057 – Department of Police	Strike Number	Strike Amount	Add Number	Add Amount
0020	Overtime		71,000,000		56,000,000
9000	**Specific Purpose – General**				
9013	**Safe City Initiative: all costs related to the selection, hiring, training, assignment and compensation of 500 additional new police officers during the year 2014; to be allocated for the various necessary costs by the budget director**				**25,000,000**
	2012 – Patrol Services Positions and Salaries				
	3286 – Patrol Services				
	4319 – District Law Enforcement				
9161	Police Officer	254	43,104	754	43,104
	Subsection Position Total	10,318		10,818	
	Section Position Total	10,392		10,898	
	Organization Position Total	**13,992**		**14,492**	
	099 – Finance General (099/1005/2005)				
0042	For the cost of claims and administration for hospital and medical care provided to eligible employee; provided, however, that all payment to the Independent Utilization Reviewer shall be subject to the approval of the Chairman of the Committee on the Budget and Government Operations		204,657,095		194,657,095
0000	**Personnel Services – Total**		**$437,994,226**		**$427,994,226**

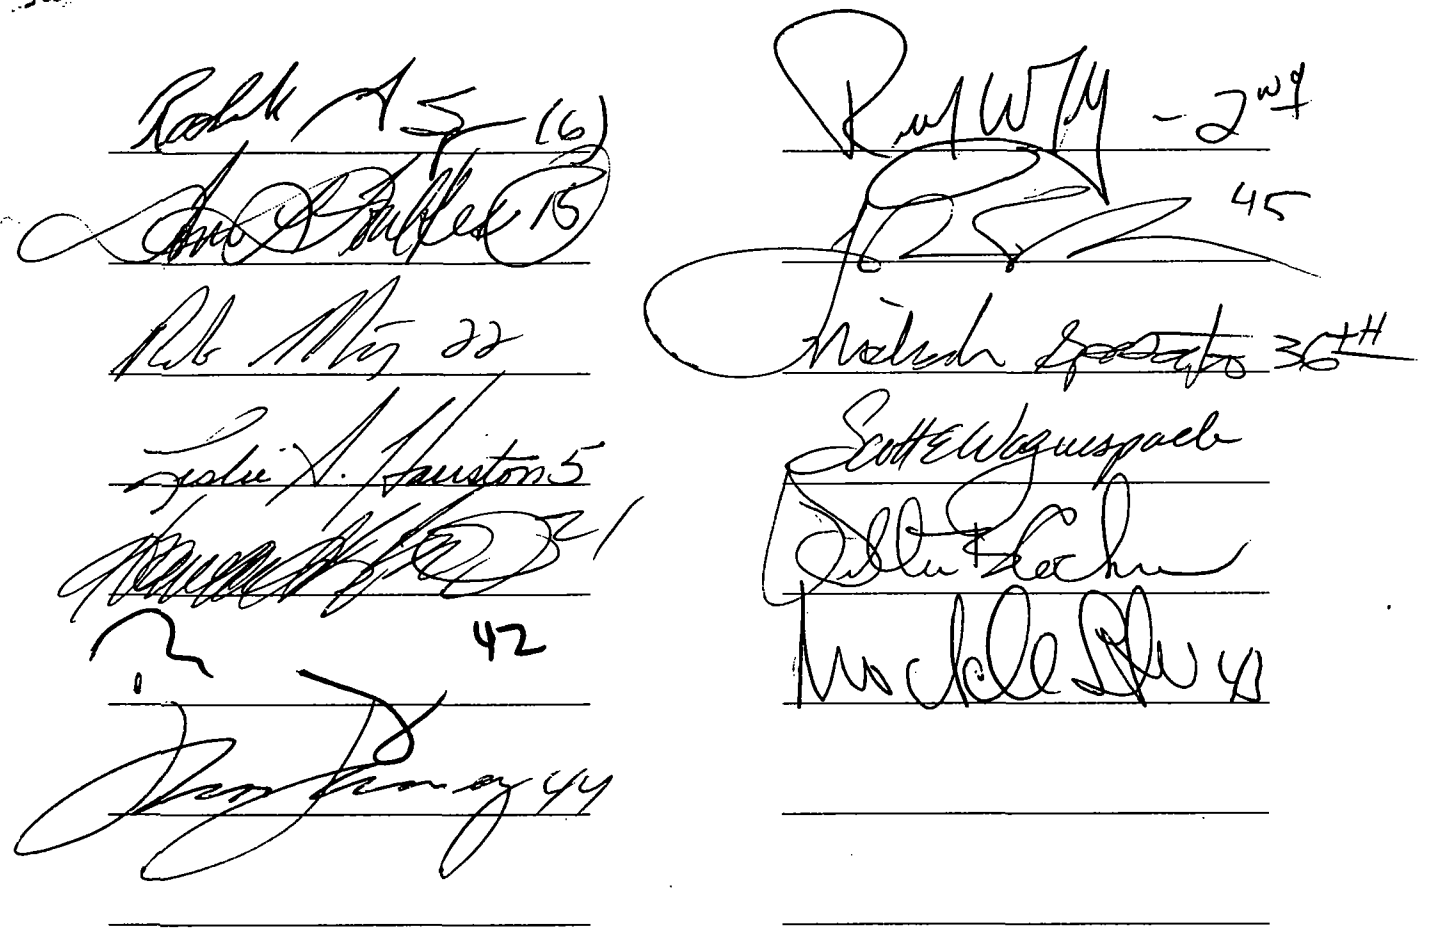

City of Chicago

O2013-8540

Office of the City Clerk

Document Tracking Sheet

Meeting Date:	11/13/2013
Sponsor(s):	Moreno (1)
Type:	Ordinance
Title:	Canopy(s) for Michelle Berger
Committee(s) Assignment:	Committee on Transportation and Public Way

ORDINANCE
MICHELLE BERGER
Acct. No. 385539 - 1
Permit No. 1108969

Be It Ordained by the City Council of the City of Chicago:

SECTION 1. Permission and authority are hereby given and granted to MICHELLE BERGER, upon the terms and subject to the conditions of this ordinance to construct, install, maintain and use one (1) Canopy(s) projecting over the public right-of-way adjacent to its premises known as 1015 N. Wood St..

Said Canopy(s) at Alley adjacent to 1015 N Wood St measure(s):
One (1) at sixty-three (63) feet in length, and one point five (1.5) foot in width for a total of ninety-four point five (94.5) square feet.

The location of said privilege shall be as shown on prints kept on file with the Department of Business Affairs and Consumer Protection and the Office of the City Clerk.

Said privilege shall be constructed in accordance with plans and specifications approved by the Zoning Department - Signs.

This grant of privilege in the public way shall be subject to the provisions of Section 10-28-015 and all other required provisions of the Municipal Code of Chicago.

The grantee shall pay to the City of Chicago as compensation for the privilege #1108969 herein granted the sum of eighty-eight ($88.00) per annum in advance.

A 25% penalty will be added for payments received after due date.

The permit holder agrees to hold the City of Chicago harmless for any damage, relocation or replacement costs associated with damage, relocation or removal of private property caused by the City performing work in the public way.

Authority herein given and granted for a period of five (5) years from and after Date of Passage.


Alderman _____


Proco Joe Moreno 1st Ward


CANOPY DESCRIPTION

CITY OF CHICAGO · BACP-PWU · BUNDLE PERMIT APPLICATION □ V.12.21.12

APPLICATION TO USE THE PUBLIC RIGHT OF WAY

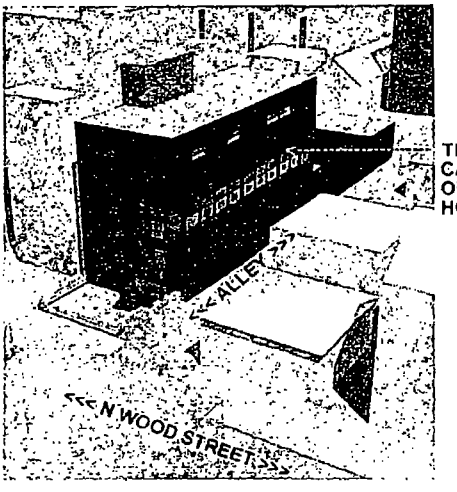

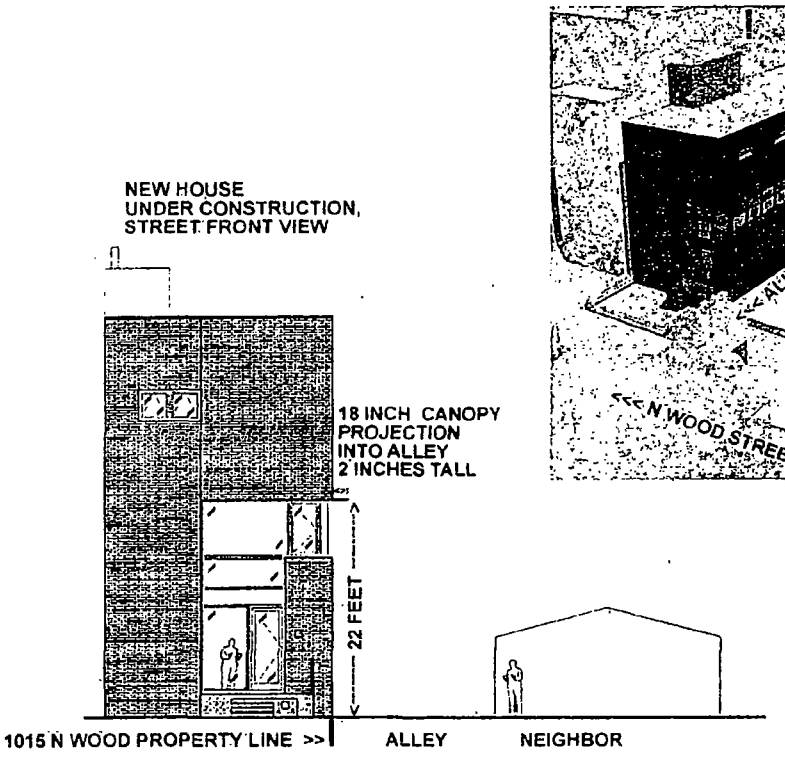

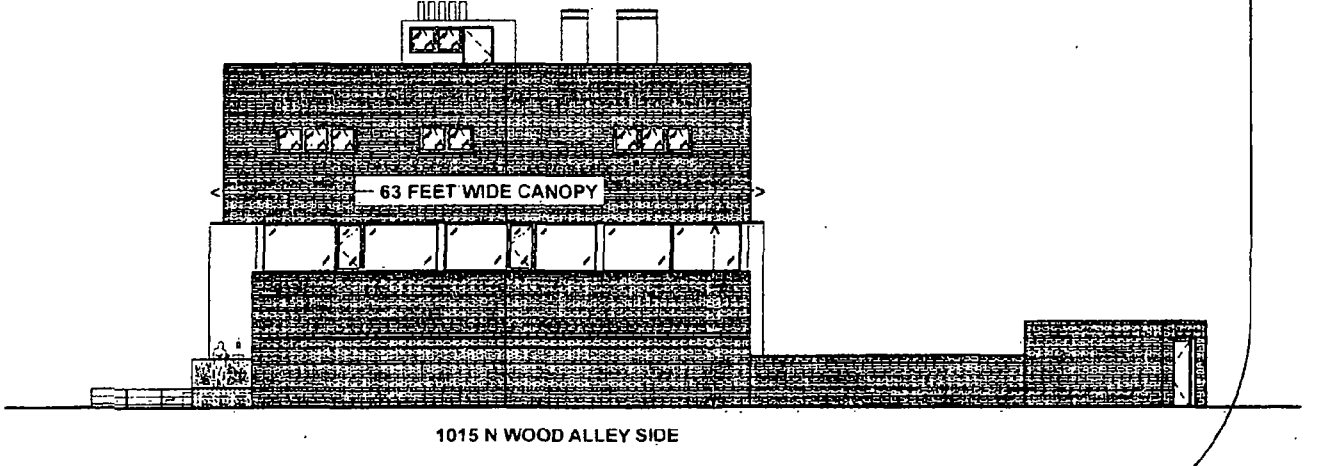

Department of Business Affairs and Consumer Protection
Business Assistance Center - Public Way Use Unit
City Hall - 121 N. LaSalle Street, Room 800 • Chicago, IL 60602
(312)-74-GOBIZ (312-744-6249) • (312) 744-1944 (TTY)
http://www.cityofchicago.org/bacp

11/13/2013

Alderman **Proco Joe Moreno**
Ward # **01**
City of Chicago
City Hall, Room **300**
121 North LaSalle Street
Chicago, Illinois 60602

Re: An ordinance to use and maintain a portion of the public right-of-way for **one (1) canopy(ies)** for **MICHELLE BERGER**, adjacent to the premises known as **1015 N. Wood St.**.

Dear Alderman **Proco Joe Moreno**:

The applicant referenced above has requested the use of the public right-of-way for a **canopy(ies)**. An ordinance has been prepared by the Department of Business Affairs and Consumer Protection – Business Assistance Center - Public Way Use Unit for presentation to the City Council. Because this request was made for properties located in your ward, as approved by you as per the attached, I respectfully request that you introduce the attached ordinance at the next City Council meeting.

If you have any questions regarding this ordinance, please contact Anthony Bertuca at (312) 744-5506.

Department of Business Affairs and Consumer Protection

City of Chicago

O2013-8546

Office of the City Clerk

Document Tracking Sheet

Meeting Date:	11/13/2013
Sponsor(s):	Fioretti (2)
Type:	Ordinance
Title:	Canopy(s) for Columbian Condominium Association, The
Committee(s) Assignment:	Committee on Transportation and Public Way

ORDINANCE
THE COLUMBIAN CONDOMINIUM ASSOCIATION
Acct. No. 348398 - 1
Permit No. 1109092

Be It Ordained by the City Council of the City of Chicago:

SECTION 1. Permission and authority are hereby given and granted to THE COLUMBIAN CONDOMINIUM ASSOCIATION, upon the terms and subject to the conditions of this ordinance to maintain and use, as now constructed, one (1) Canopy(s) projecting over the public right-of-way adjacent to its premises known as 1160 S. Michigan Ave..

Said Canopy(s) at S. MICHIGAN measure(s):
One (1) at seventeen (17) feet in length, and eleven point six seven (11.67) feet in width for a total of one hundred ninety-eight point three nine (198.39) square feet.

The location of said privilege shall be as shown on prints kept on file with the Department of Business Affairs and Consumer Protection and the Office of the City Clerk.

Said privilege shall be constructed in accordance with plans and specifications approved by the Zoning Department - Signs.

This grant of privilege in the public way shall be subject to the provisions of Section 10-28-015 and all other required provisions of the Municipal Code of Chicago.

The grantee shall pay to the City of Chicago as compensation for the privilege #1109092 herein granted the sum of fifty ($50.00) per annum in advance.


A 25% penalty will be added for payments received after due date.

The permit holder agrees to hold the City of Chicago harmless for any damage, relocation or replacement costs associated with damage, relocation or removal of private property caused by the City performing work in the public way.

Authority herein given and granted for a period of five (5) years from and after 09/14/2013.

Alderman

Bob Fioretti 2nd Ward

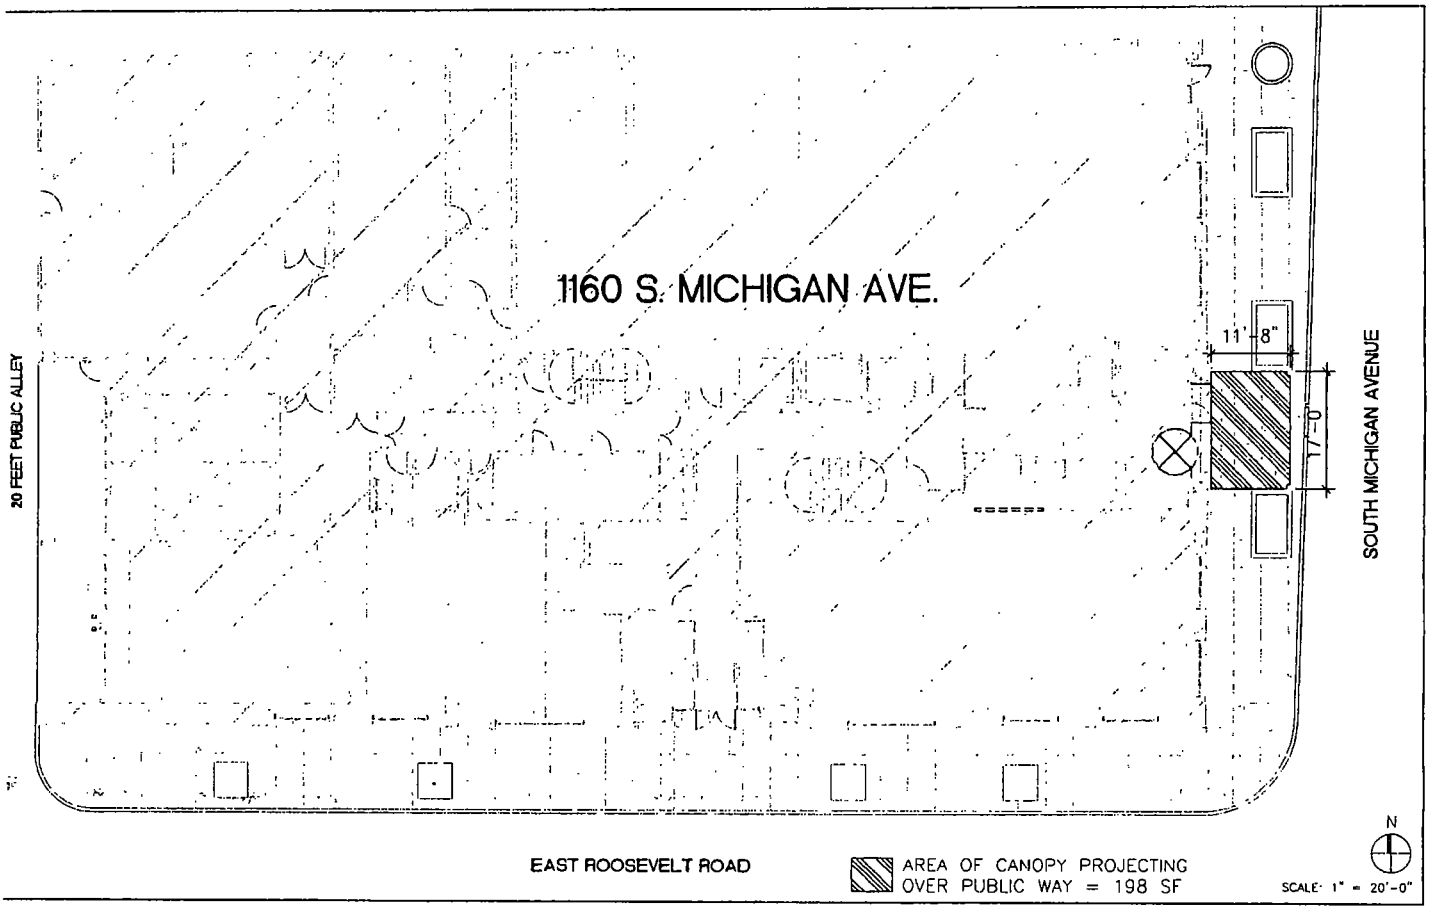

DE STEFANO + PARTNERS
DeStefano and Partners, Ltd.
444 East Illinois Street
Chicago, Illinois 60611
Architecture
Planning
Interior Design

THE COLUMBIAN - 1160 S. MICHIGAN AVE.

SITE PLAN - USE OF PUBLIC RIGHT OF WAY
ENTRANCE CANOPY

Date	02/10/05
Drawn	MHC
Checked	
Job No	1935

Revisions No	Date

Drawing Number: ASK 308

© 2005 De Stefano + Partners

Department of Business Affairs and Consumer Protection
Business Assistance Center - Public Way Use Unit
City Hall - 121 N. LaSalle Street, Room 800 • Chicago, IL 60602
(312)-74-GOBIZ (312-744-6249) • (312) 744-1944 (TTY)
http://www.cityofchicago.org/baep

11/13/2013

Alderman **Bob Fioretti**
Ward # **02**
City of Chicago
City Hall, Room **300**
121 North LaSalle Street
Chicago, Illinois 60602

Re: An ordinance to use and maintain a portion of the public right-of-way for **one (1) canopy(ies)** for **THE COLUMBIAN CONDOMINIUM ASSOCIATION**, adjacent to the premises known as **1160 S. Michigan Ave.**.

Dear Alderman **Bob Fioretti**:

The applicant referenced above has requested the use of the public right-of-way for a **canopy(ies)**. An ordinance has been prepared by the Department of Business Affairs and Consumer Protection – Business Assistance Center - Public Way Use Unit for presentation to the City Council. Because this request was made for properties located in your ward, as approved by you as per the attached, I respectfully request that you introduce the attached ordinance at the next City Council meeting.

If you have any questions regarding this ordinance, please contact Anthony Bertuca at (312) 744-5506.

Department of Business Affairs and Consumer Protection

City of Chicago

O2013-8548

Office of the City Clerk

Document Tracking Sheet

Meeting Date:	11/13/2013
Sponsor(s):	Fioretti (2)
Type:	Ordinance
Title:	Canopy(s) for John Marshall Law School, The
Committee(s) Assignment:	Committee on Transportation and Public Way

ORDINANCE
THE JOHN MARSHALL LAW SCHOOL
Acct. No. 88040 - 1
Permit No. 1109148

Be It Ordained by the City Council of the City of Chicago:

SECTION 1. Permission and authority are hereby given and granted to THE JOHN MARSHALL LAW SCHOOL, upon the terms and subject to the conditions of this ordinance to maintain and use, as now constructed, one (1) Canopy(s) projecting over the public right-of-way adjacent to its premises known as 315 S. Plymouth Ct..

Said Canopy(s) at S. PLYMOUTH measure(s):
One (1) at eleven point five (11.5) feet in length, and nine point eight three (9.83) feet in width for a total of one hundred thirteen point zero five (113.05) square feet.

The location of said privilege shall be as shown on prints kept on file with the Department of Business Affairs and Consumer Protection and the Office of the City Clerk.

Said privilege shall be constructed in accordance with plans and specifications approved by the Zoning Department - Signs.

This grant of privilege in the public way shall be subject to the provisions of Section 10-28-015 and all other required provisions of the Municipal Code of Chicago.

The grantee shall pay to the City of Chicago as compensation for the privilege #1109148 herein granted the sum of fifty ($50.00) per annum in advance.

A 25% penalty will be added for payments received after due date.


The permit holder agrees to hold the City of Chicago harmless for any damage, relocation or replacement costs associated with damage, relocation or removal of private property caused by the City performing work in the public way.

Authority herein given and granted for a period of five (5) years from and after 10/14/2013.

Alderman _____

Bob Fioretti 2nd Ward

315 S Plymouth Ct - Dimensions
Sidewall Depth = 11'1/16"
Canopy Depth = 9'10" from bldg to outer corner supports
11'8" wide
13' tall

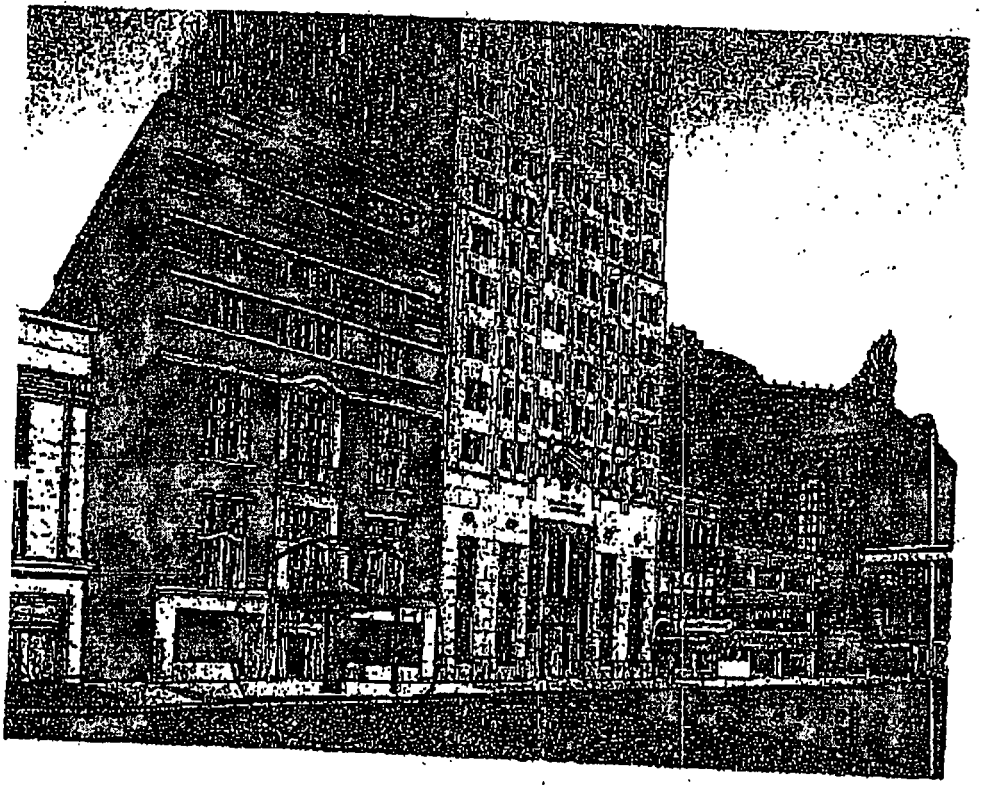

Department of Business Affairs and Consumer Protection
Business Assistance Center - Public Way Use Unit
City Hall - 121 N. LaSalle Street, Room 800 • Chicago, IL 60602
(312)-74-GOBIZ (312-744-6249) • (312) 744-1944 (TTY)
http://www.cityofchicago.org/bacp

11/13/2013

Alderman **Bob Fioretti**
Ward # **02**
City of Chicago
City Hall, Room **300**
121 North LaSalle Street
Chicago, Illinois 60602

Re: An ordinance to use and maintain a portion of the public right-of-way for **one (1) canopy(ies)** for **THE JOHN MARSHALL LAW SCHOOL**, adjacent to the premises known as **315 S. Plymouth Ct.**.

Dear Alderman **Bob Fioretti**:

The applicant referenced above has requested the use of the public right-of-way for a **canopy(ies)**. An ordinance has been prepared by the Department of Business Affairs and Consumer Protection – Business Assistance Center - Public Way Use Unit for presentation to the City Council. Because this request was made for properties located in your ward, as approved by you as per the attached, I respectfully request that you introduce the attached ordinance at the next City Council meeting.

If you have any questions regarding this ordinance, please contact Anthony Bertuca at (312) 744-5506.

Department of Business Affairs and Consumer Protection

City of Chicago

O2013-8556

Office of the City Clerk

Document Tracking Sheet

Meeting Date:	11/13/2013
Sponsor(s):	Fioretti (2)
Type:	Ordinance
Title:	Canopy(s) for New Harrison Hotel, Inc.
Committee(s) Assignment:	Committee on Transportation and Public Way

ORDINANCE
NEW HARRISON HOTEL INC
Acct. No. 10387 - 1
Permit No. 1108938

Be It Ordained by the City Council of the City of Chicago:

SECTION 1. Permission and authority are hereby given and granted to NEW HARRISON HOTEL INC, upon the terms and subject to the conditions of this ordinance to maintain and use, as now constructed, one (1) Canopy(s) projecting over the public right-of-way adjacent to its premises known as 65 E. Harrison St..

Said Canopy(s) at E Harrison measure(s):
One (1) at eighteen (18) feet in length, and twelve (12) feet in width for a total of two hundred sixteen (216) square feet.

The location of said privilege shall be as shown on prints kept on file with the Department of Business Affairs and Consumer Protection and the Office of the City Clerk.

Said privilege shall be constructed in accordance with plans and specifications approved by the Zoning Department - Signs.

This grant of privilege in the public way shall be subject to the provisions of Section 10-28-015 and all other required provisions of the Municipal Code of Chicago.

The grantee shall pay to the City of Chicago as compensation for the privilege #1108938 herein granted the sum of fifty ($50.00) per annum in advance.


A 25% penalty will be added for payments received after due date.

The permit holder agrees to hold the City of Chicago harmless for any damage, relocation or replacement costs associated with damage, relocation or removal of private property caused by the City performing work in the public way.

Authority herein given and granted for a period of five ~~(5) years from~~ and after 03/12/2013.

Alderman

Bob Fioretti 2nd Ward

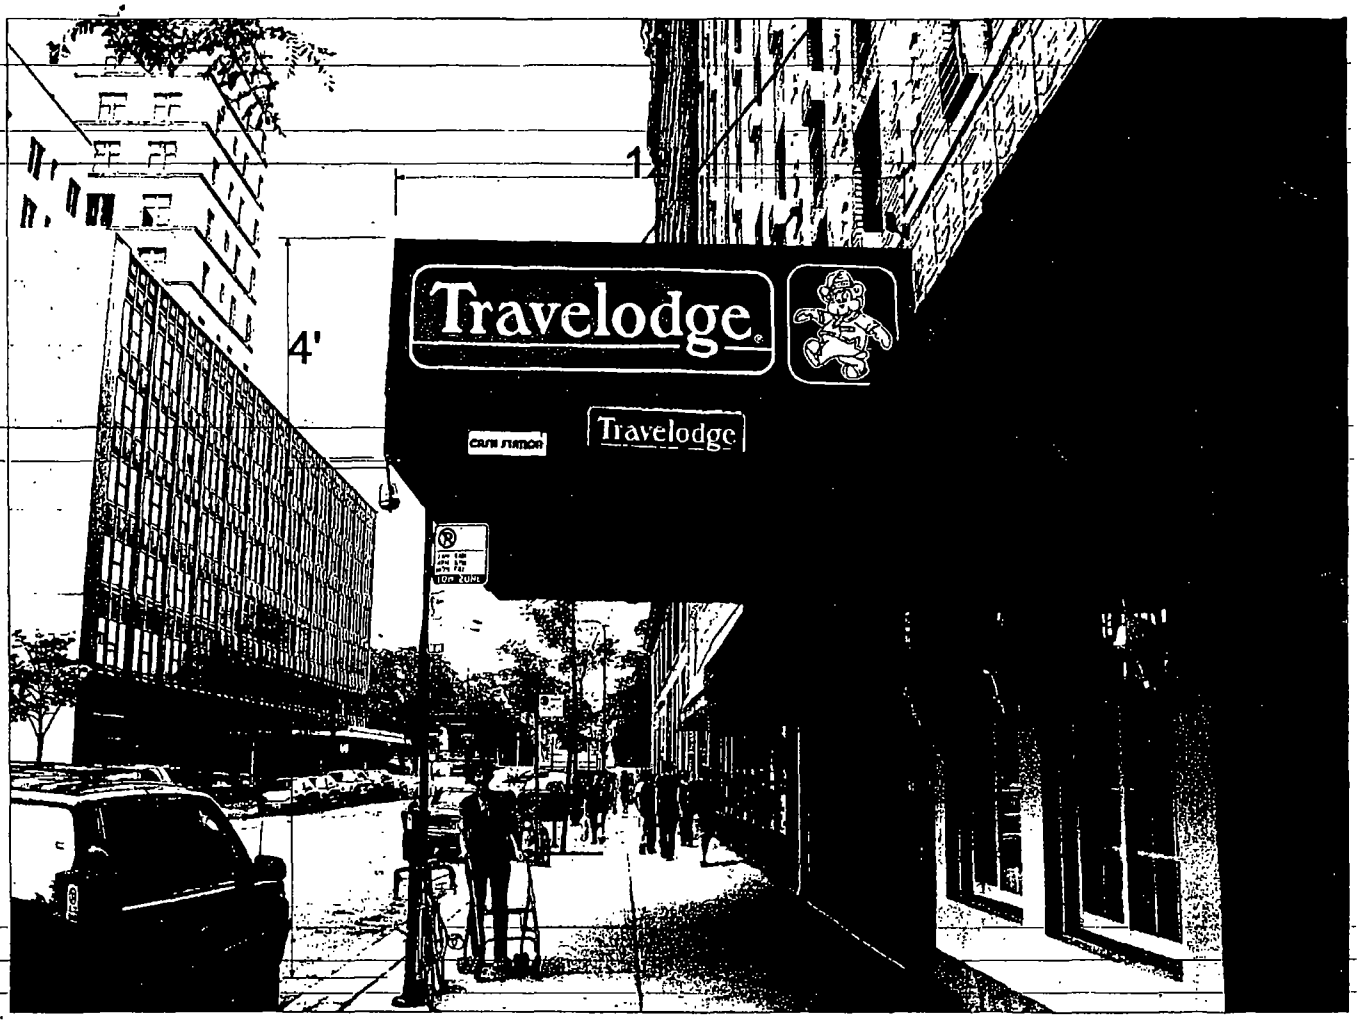
12'
4'
Travelodge
Travelodge

Department of Business Affairs and Consumer Protection
Business Assistance Center - Public Way Use Unit
City Hall - 121 N. LaSalle Street, Room 800 • Chicago, IL 60602
(312)-74-GOBIZ (312-744-6249) • (312) 744-1944 (TTY)
http://www.cityofchicago.org/bacp

11/13/2013

Alderman **Bob Fioretti**
Ward # **02**
City of Chicago
City Hall, Room **300**
121 North LaSalle Street
Chicago, Illinois 60602

Re: An ordinance to use and maintain a portion of the public right-of-way for **one (1) canopy(ies)** for **NEW HARRISON HOTEL INC**, adjacent to the premises known as **65 E. Harrison St.**.

Dear Alderman **Bob Fioretti**:

The applicant referenced above has requested the use of the public right-of-way for a **canopy(ies)**. An ordinance has been prepared by the Department of Business Affairs and Consumer Protection – Business Assistance Center - Public Way Use Unit for presentation to the City Council. Because this request was made for properties located in your ward, as approved by you as per the attached, I respectfully request that you introduce the attached ordinance at the next City Council meeting.

If you have any questions regarding this ordinance, please contact Anthony Bertuca at (312) 744-5506.

Department of Business Affairs and Consumer Protection

City of Chicago

O2013-8559

Office of the City Clerk

Document Tracking Sheet

Meeting Date:	11/13/2013
Sponsor(s):	Hairston (5)
Type:	Ordinance
Title:	Canopy(s) for Hair Design International Ltd.
Committee(s) Assignment:	Committee on Transportation and Public Way

ORDINANCE
HAIR DESIGN INTERNATIONAL LTD
Acct. No. 42143 - 1
Permit No. 1109386

Be It Ordained by the City Council of the City of Chicago:

SECTION 1. Permission and authority are hereby given and granted to HAIR DESIGN INTERNATIONAL LTD, upon the terms and subject to the conditions of this ordinance to maintain and use, as now constructed, one (1) Canopy(s) projecting over the public right-of-way adjacent to its premises known as 1309 E. 57th St..

Said Canopy(s) at E. 57th Street measure(s):
One (1) at twenty-four point one seven (24.17) feet in length, and two point one seven (2.17) feet in width for a total of fifty-two point four five (52.45) square feet.

The location of said privilege shall be as shown on prints kept on file with the Department of Business Affairs and Consumer Protection and the Office of the City Clerk.

Said privilege shall be constructed in accordance with plans and specifications approved by the Zoning Department - Signs.

This grant of privilege in the public way shall be subject to the provisions of Section 10-28-015 and all other required provisions of the Municipal Code of Chicago.


The grantee shall pay to the City of Chicago as compensation for the privilege #1109386 herein granted the sum of fifty ($50.00) per annum in advance.

A 25% penalty will be added for payments received after due date.

The permit holder agrees to hold the City of Chicago harmless for any damage, relocation or replacement costs associated with damage, relocation or removal of private property caused by the City performing work in the public way.

Authority herein given and granted for a period of five (5) years from and after 11/05/2013.

Alderman Leslie A. Hairston
Leslie Hairston 5th Ward

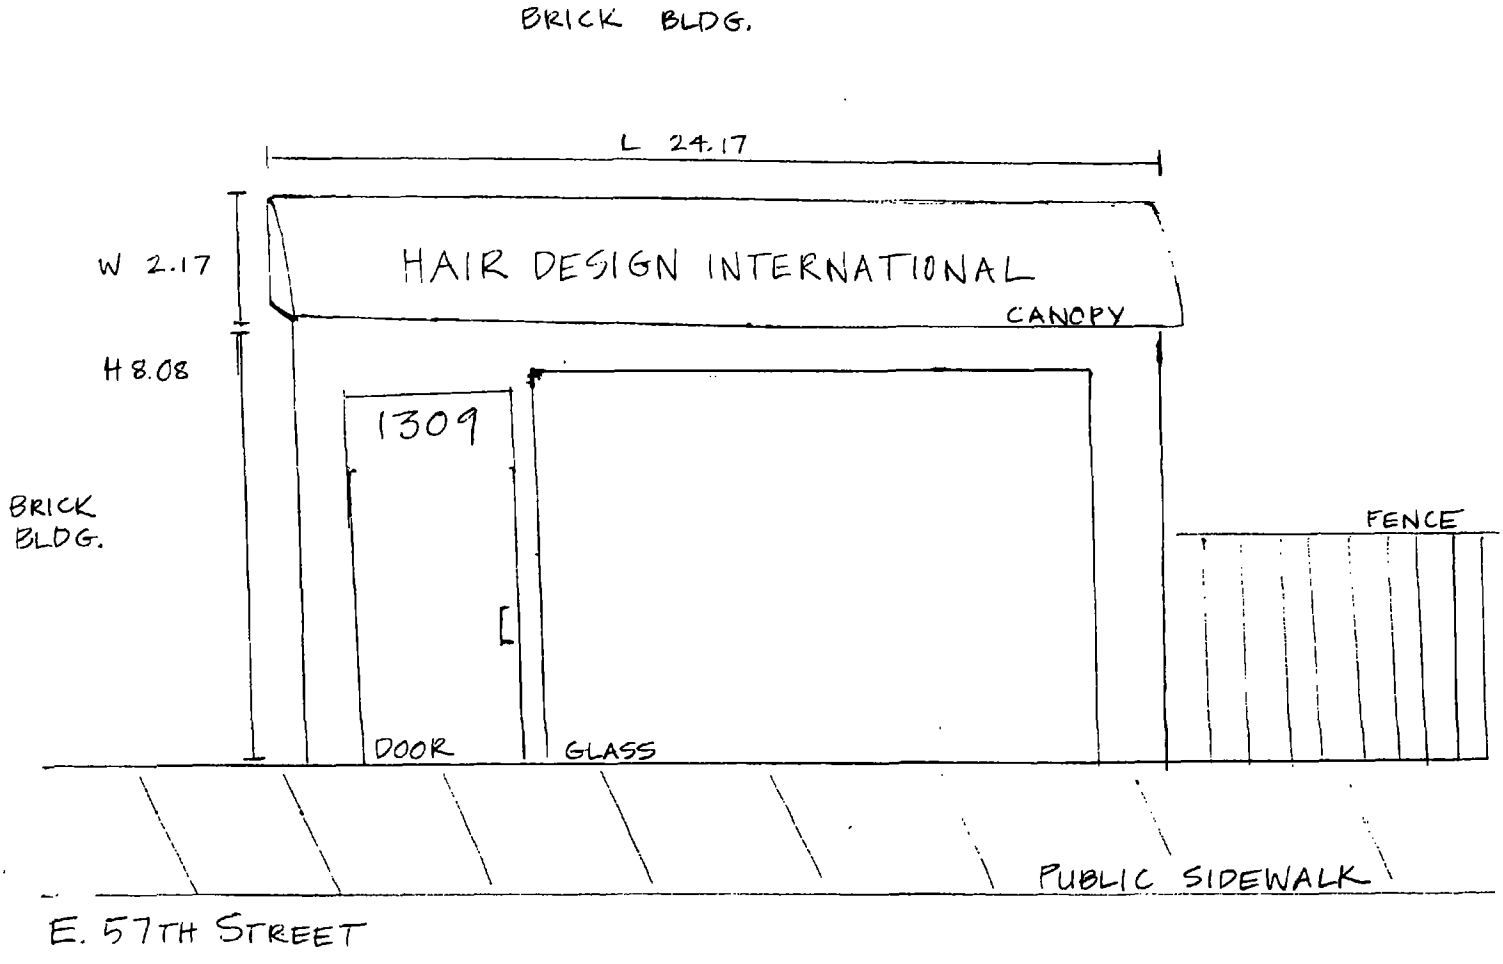
BRICK BLDG.
L 24.17
W 2.17
HAIR DESIGN INTERNATIONAL
CANOPY
H 8.08
1309
BRICK BLDG.
FENCE
DOOR
GLASS
PUBLIC SIDEWALK
E. 57TH STREET

Department of Business Affairs and Consumer Protection
Business Assistance Center - Public Way Use Unit
City Hall - 121 N LaSalle Street, Room 800 • Chicago, IL 60602
(312)-74-GOBIZ (312-744-6249) • (312) 744-1944 (TTY)
http://www.cityofchicago.org/bacp

11/13/2013

Alderman **Leslie Hairston**
Ward # **05**
City of Chicago
City Hall, Room **300**
121 North LaSalle Street
Chicago, Illinois 60602

Re: An ordinance to use and maintain a portion of the public right-of-way for **one (1) canopy(ies)** for **HAIR DESIGN INTERNATIONAL LTD**, adjacent to the premises known as **1309 E. 57th St.**.

Dear Alderman **Leslie Hairston**:

The applicant referenced above has requested the use of the public right-of-way for a **canopy(ies)**. An ordinance has been prepared by the Department of Business Affairs and Consumer Protection – Business Assistance Center - Public Way Use Unit for presentation to the City Council. Because this request was made for properties located in your ward, as approved by you as per the attached, I respectfully request that you introduce the attached ordinance at the next City Council meeting.

If you have any questions regarding this ordinance, please contact Anthony Bertuca at (312) 744-5506.

Department of Business Affairs and Consumer Protection

City of Chicago

O2013-8562

Office of the City Clerk

Document Tracking Sheet

Meeting Date:	11/13/2013
Sponsor(s):	Harris (8)
Type:	Ordinance
Title:	Canopy(s) for Clyde Quality Food
Committee(s) Assignment:	Committee on Transportation and Public Way

ORDINANCE
CLYDE QUALITY FOOD
Acct. No. 248635 - 1
Permit No. 1106662

Be It Ordained by the City Council of the City of Chicago:

SECTION 1. Permission and authority are hereby given and granted to CLYDE QUALITY FOOD, upon the terms and subject to the conditions of this ordinance to maintain and use, as now constructed, one (1) Canopy(s) projecting over the public right-of-way adjacent to its premises known as 2047 E. 79th St..

Said Canopy(s) at E. 79th Street measure(s):
One (1) at forty-one (41) feet in length, and two (2) feet in width for a total of eighty-two (82) square feet.

The location of said privilege shall be as shown on prints kept on file with the Department of Business Affairs and Consumer Protection and the Office of the City Clerk.

Said privilege shall be constructed in accordance with plans and specifications approved by the Zoning Department - Signs.

This grant of privilege in the public way shall be subject to the provisions of Section 10-28-015 and all other required provisions of the Municipal Code of Chicago.

The grantee shall pay to the City of Chicago as compensation for the privilege #1106662 herein granted the sum of sixty-six ($66.00) per annum in advance.


A 25% penalty will be added for payments received after due date.


The permit holder agrees to hold the City of Chicago harmless for any damage, relocation or replacement costs associated with damage, relocation or removal of private property caused by the City performing work in the public way.

Authority herein given and granted for a period of five (5) years from and after 02/06/2013.

Alderman Michelle A Harris

Michelle A. Harris 8th Ward

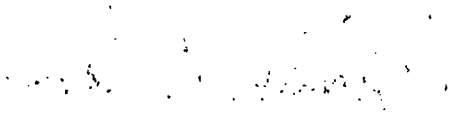

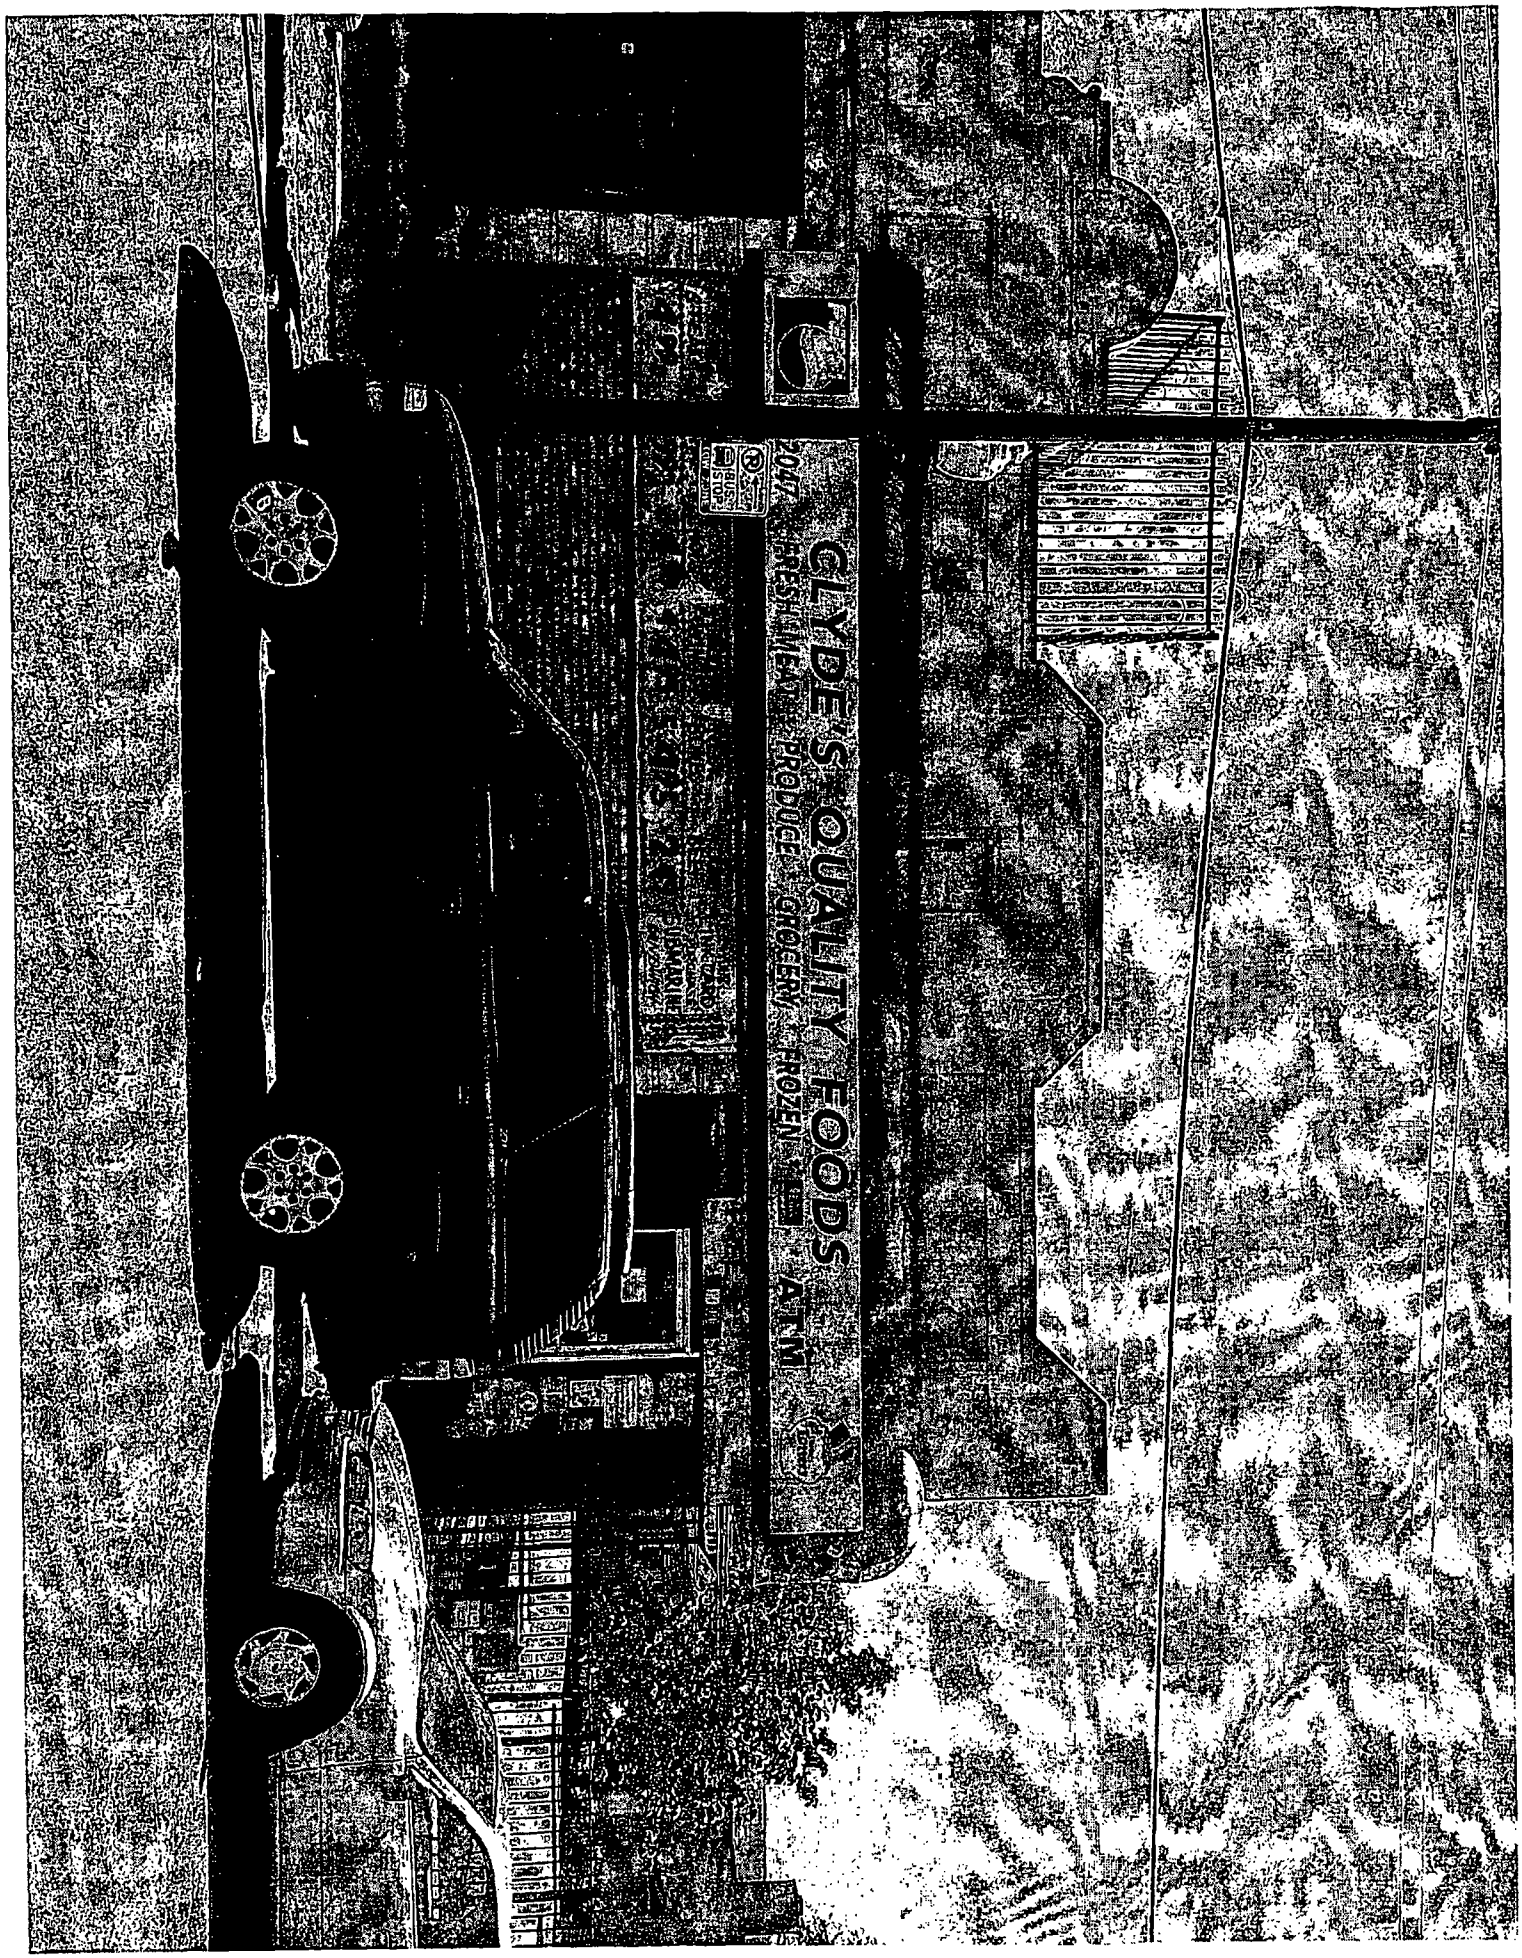
CLYDE'S QUALITY FOODS
FRESH MEAT, PRODUCE, GROCERY, FROZEN FOODS
ATM

Department of Business Affairs and Consumer Protection
Business Assistance Center - Public Way Use Unit
City Hall - 121 N. LaSalle Street, Room 800 • Chicago, IL 60602
(312)-74-GOBIZ (312-744-6249) • (312) 744-1944 (TTY)
http://www.cityofchicago.org/bacp

11/13/2013

Alderman **Michelle A. Harris**
Ward # **08**
City of Chicago
City Hall, Room **300**
121 North LaSalle Street
Chicago, Illinois 60602

Re: An ordinance to use and maintain a portion of the public right-of-way for **one (1) canopy(ies)** for **CLYDE QUALITY FOOD**, adjacent to the premises known as **2047 E. 79th St.**.

Dear Alderman **Michelle A. Harris**:

The applicant referenced above has requested the use of the public right-of-way for a **canopy(ies)**. An ordinance has been prepared by the Department of Business Affairs and Consumer Protection – Business Assistance Center - Public Way Use Unit for presentation to the City Council. Because this request was made for properties located in your ward, as approved by you as per the attached, I respectfully request that you introduce the attached ordinance at the next City Council meeting.

If you have any questions regarding this ordinance, please contact Anthony Bertuca at (312) 744-5506.

Department of Business Affairs and Consumer Protection

City of Chicago

O2013-8564

Office of the City Clerk

Document Tracking Sheet

Meeting Date:	11/13/2013
Sponsor(s):	Beale (9)
Type:	Ordinance
Title:	Canopy(s) for Khalil's Food & Liquor
Committee(s) Assignment:	Committee on Transportation and Public Way

ORDINANCE
KHALIL'S FOOD & LIQUOR
Acct. No. 16717 - 1
Permit No. 1109039

Be It Ordained by the City Council of the City of Chicago:

SECTION 1. Permission and authority are hereby given and granted to KHALIL'S FOOD & LIQUOR, upon the terms and subject to the conditions of this ordinance to maintain and use, as now constructed, one (1) Canopy(s) projecting over the public right-of-way adjacent to its premises known as 146 W. 103rd St..

Said Canopy(s) at W. 103rd Street measure(s):
One (1) at seventy-five (75) feet in length, and two (2) feet in width for a total of one hundred fifty (150) square feet.

The location of said privilege shall be as shown on prints kept on file with the Department of Business Affairs and Consumer Protection and the Office of the City Clerk.

Said privilege shall be constructed in accordance with plans and specifications approved by the Zoning Department - Signs.

This grant of privilege in the public way shall be subject to the provisions of Section 10-28-015 and all other required provisions of the Municipal Code of Chicago.

The grantee shall pay to the City of Chicago as compensation for the privilege #1109039 herein granted the sum of one hundred ($100.00) per annum in advance.


A 25% penalty will be added for payments received after due date.

The permit holder agrees to hold the City of Chicago harmless for any damage, relocation or replacement costs associated with damage, relocation or removal of private property caused by the City performing work in the public way.

Authority herein given and granted for a period of five (5) years from and after 01/09/2013.

Alderman Anthony A. Beale 11-13-13

Anthony Beale 9th Ward

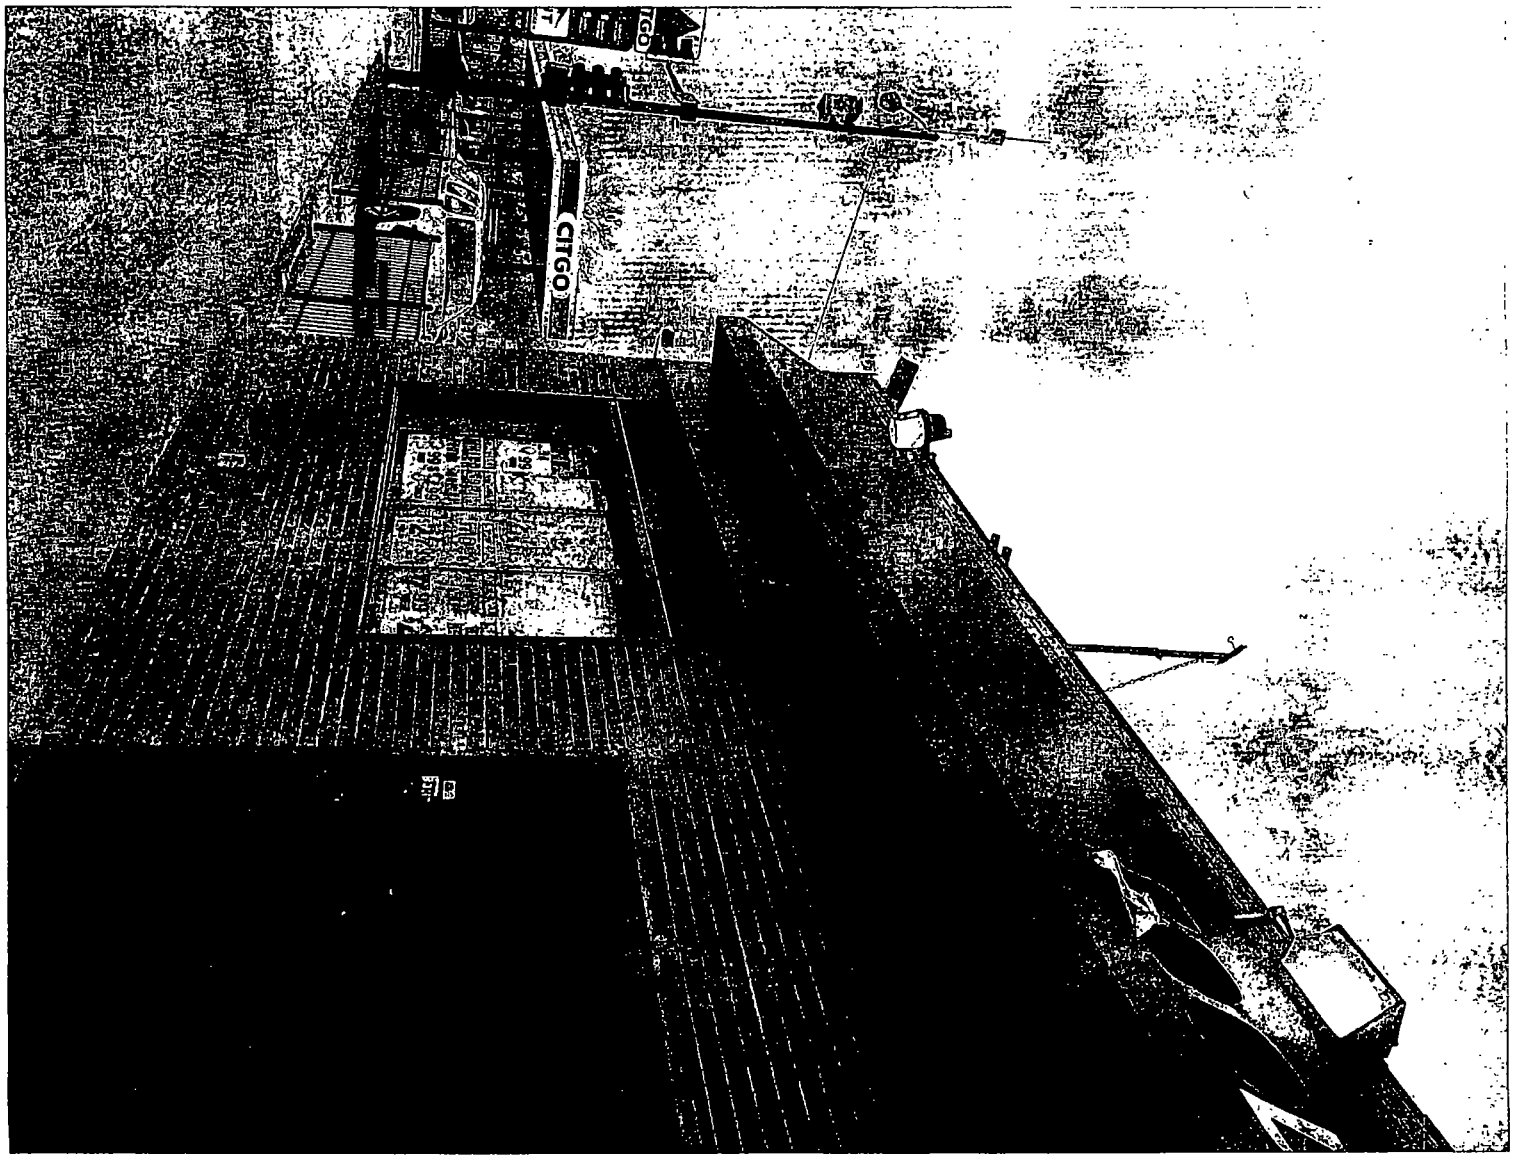
CITGO

Department of Business Affairs and Consumer Protection
Business Assistance Center - Public Way Use Unit
City Hall - 121 N. LaSalle Street, Room 800 • Chicago, IL 60602
(312)-74-GOBIZ (312-744-6249) • (312) 744-1944 (TTY)
http://www.cityofchicago.org/bacp

11/13/2013

Alderman **Anthony Beale**
Ward # **09**
City of Chicago
City Hall, Room **300**
121 North LaSalle Street
Chicago, Illinois 60602

Re: An ordinance to use and maintain a portion of the public right-of-way for **one (1) canopy(ies)** for **KHALIL'S FOOD & LIQUOR**, adjacent to the premises known as **146 W. 103rd St.**.

Dear Alderman **Anthony Beale**:

The applicant referenced above has requested the use of the public right-of-way for a **canopy(ies)**. An ordinance has been prepared by the Department of Business Affairs and Consumer Protection – Business Assistance Center - Public Way Use Unit for presentation to the City Council. Because this request was made for properties located in your ward, as approved by you as per the attached, I respectfully request that you introduce the attached ordinance at the next City Council meeting.

If you have any questions regarding this ordinance, please contact Anthony Bertuca at (312) 744-5506.

Department of Business Affairs and Consumer Protection

City of Chicago

O2013-8567

Office of the City Clerk

Document Tracking Sheet

Meeting Date:	11/13/2013
Sponsor(s):	Beale (9)
Type:	Ordinance
Title:	Canopy(s) for Giant Beauty Supply
Committee(s) Assignment:	Committee on Transportation and Public Way

ORDINANCE
GIANT BEAUTY SUPPLY
Acct. No. 25395 - 1
Permit No. 1109149

Be It Ordained by the City Council of the City of Chicago:

SECTION 1. Permission and authority are hereby given and granted to GIANT BEAUTY SUPPLY, upon the terms and subject to the conditions of this ordinance to maintain and use, as now constructed, one (1) Canopy(s) projecting over the public right-of-way adjacent to its premises known as 11219 S. Michigan Ave..

Said Canopy(s) at SOUTH MICHIGAN measure(s):
One (1) at fifty (50) feet in length, and two (2) feet in width for a total of one hundred (100) square feet.

The location of said privilege shall be as shown on prints kept on file with the Department of Business Affairs and Consumer Protection and the Office of the City Clerk.

Said privilege shall be constructed in accordance with plans and specifications approved by the Zoning Department - Signs.

This grant of privilege in the public way shall be subject to the provisions of Section 10-28-015 and all other required provisions of the Municipal Code of Chicago.

The grantee shall pay to the City of Chicago as compensation for the privilege #1109149 herein granted the sum of seventy-five ($75.00) per annum in advance.

A 25% penalty will be added for payments received after due date.

The permit holder agrees to hold the City of Chicago harmless for any damage, relocation or replacement costs associated with damage, relocation or removal of private property caused by the City performing work in the public way.

Authority herein given and granted for a period of five (5) years from and after 07/19/2012.

Alderman Anthony A. Beale

Anthony Beale 9th Ward

11-13-13

GIANT BEAUTY SUPPLY
50f
2f
8f

Department of Business Affairs and Consumer Protection
Business Assistance Center - Public Way Use Unit
City Hall - 121 N. LaSalle Street, Room 800 • Chicago, IL 60602
(312)-74-GOBIZ (312-744-6249) • (312) 744-1944 (TTY)
http://www.cityofchicago.org/bacp

11/13/2013

Alderman **Anthony Beale**
Ward # **09**
City of Chicago
City Hall, Room **300**
121 North LaSalle Street
Chicago, Illinois 60602

Re: An ordinance to use and maintain a portion of the public right-of-way for **one (1) canopy(ies)** for **GIANT BEAUTY SUPPLY**, adjacent to the premises known as **11219 S. Michigan Ave.**.

Dear Alderman **Anthony Beale**:

The applicant referenced above has requested the use of the public right-of-way for a **canopy(ies)**. An ordinance has been prepared by the Department of Business Affairs and Consumer Protection – Business Assistance Center - Public Way Use Unit for presentation to the City Council. Because this request was made for properties located in your ward, as approved by you as per the attached, I respectfully request that you introduce the attached ordinance at the next City Council meeting.

If you have any questions regarding this ordinance, please contact Anthony Bertuca at (312) 744-5506.

Department of Business Affairs and Consumer Protection

City of Chicago

O2013-8569

Office of the City Clerk

Document Tracking Sheet

Meeting Date:	11/13/2013
Sponsor(s):	Burke (14)
Type:	Ordinance
Title:	Canopy(s) for Nicky's Hot Dogs
Committee(s) Assignment:	Committee on Transportation and Public Way

ORDINANCE
NICKY'S HOT DOGS
Acct. No. 62656 - 1
Permit No. 1109157

Be It Ordained by the City Council of the City of Chicago:

SECTION 1. Permission and authority are hereby given and granted to NICKY'S HOT DOGS, upon the terms and subject to the conditions of this ordinance to maintain and use, as now constructed, one (1) Canopy(s) projecting over the public right-of-way adjacent to its premises known as 3140 W. 47th St..

Said Canopy(s) at W. 47th Street measure(s):
One (1) at twenty (20) feet in length, and two (2) feet in width for a total of forty (40) square feet.

The location of said privilege shall be as shown on prints kept on file with the Department of Business Affairs and Consumer Protection and the Office of the City Clerk.

Said privilege shall be constructed in accordance with plans and specifications approved by the Zoning Department - Signs.

This grant of privilege in the public way shall be subject to the provisions of Section 10-28-015 and all other required provisions of the Municipal Code of Chicago.

The grantee shall pay to the City of Chicago as compensation for the privilege #1109157 herein granted the sum of fifty ($50.00) per annum in advance.


A 25% penalty will be added for payments received after due date.

The permit holder agrees to hold the City of Chicago harmless for any damage, relocation or replacement costs associated with damage, relocation or removal of private property caused by the City performing work in the public way.

Authority herein given and granted for a period of five (5) years from and after 10/08/2013.

Alderman _____

Edward M. Burke 14th Ward

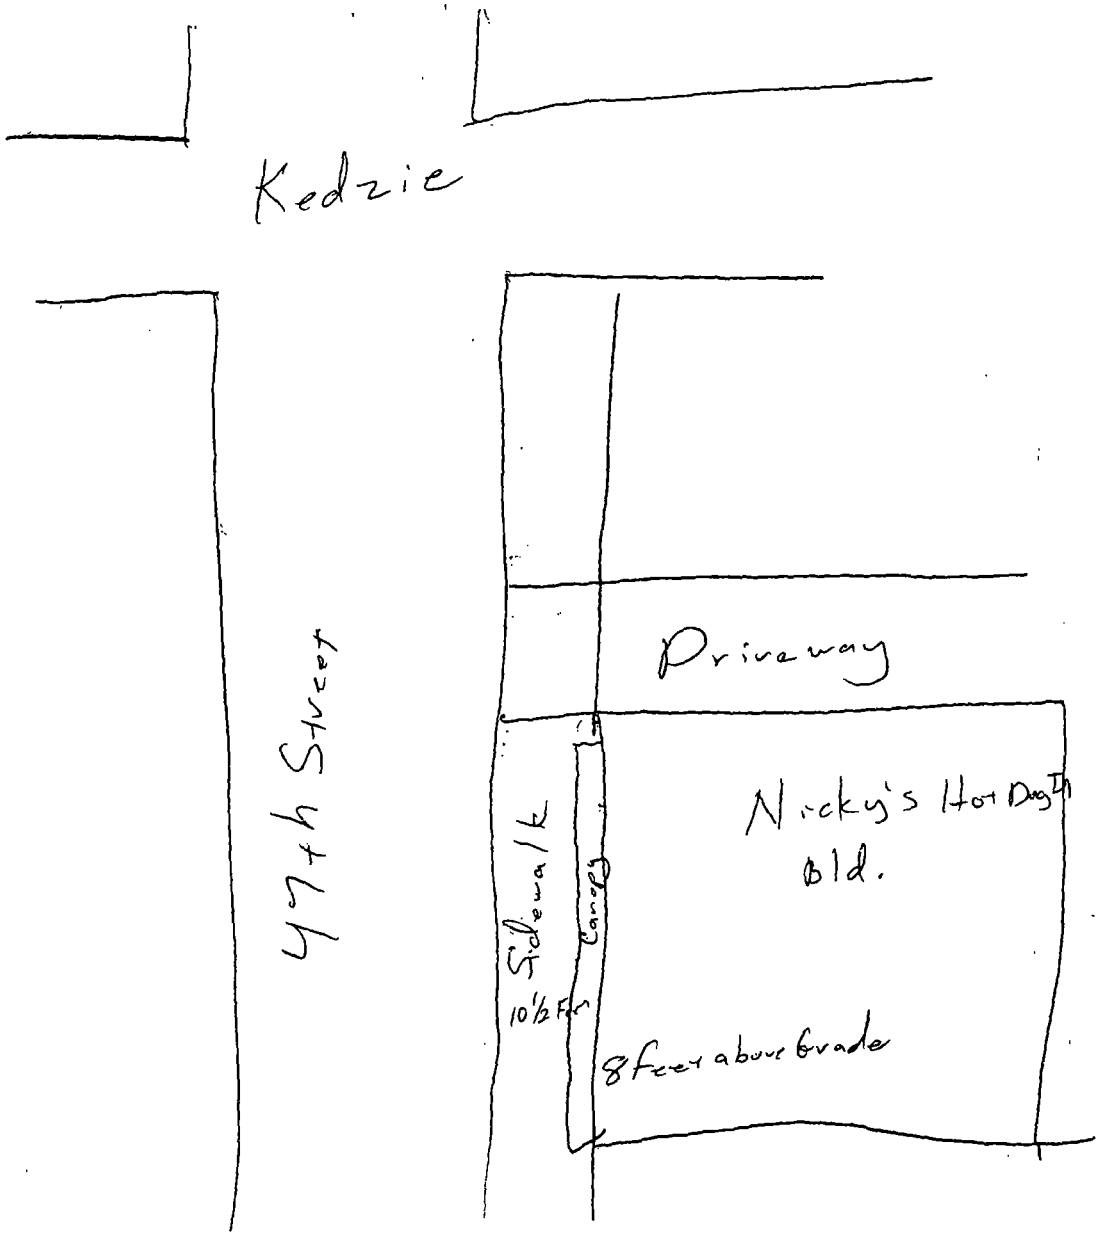
Kedzie
47th Street
Driveway
Nicky's Hot Dog
Bld.
Sidewalk
10½ Feet
Canopy
8 feet above Grade

Department of Business Affairs and Consumer Protection
Business Assistance Center - Public Way Use Unit
City Hall - 121 N. LaSalle Street, Room 800 • Chicago, IL 60602
(312)-74-GOBIZ (312-744-6249) • (312) 744-1944 (TTY)
http://www.cityofchicago.org/bacp

11/13/2013

Alderman **Edward M. Burke**
Ward # **14**
City of Chicago
City Hall, Room **302**
121 North LaSalle Street
Chicago, Illinois 60602

Re: An ordinance to use and maintain a portion of the public right-of-way for **one (1) canopy(ies)** for **NICKY'S HOT DOGS**, adjacent to the premises known as **3140 W. 47th St.**.

Dear Alderman **Edward M. Burke**:

The applicant referenced above has requested the use of the public right-of-way for a **canopy(ies)**. An ordinance has been prepared by the Department of Business Affairs and Consumer Protection – Business Assistance Center - Public Way Use Unit for presentation to the City Council. Because this request was made for properties located in your ward, as approved by you as per the attached, I respectfully request that you introduce the attached ordinance at the next City Council meeting.

If you have any questions regarding this ordinance, please contact Anthony Bertuca at (312) 744-5506.

Department of Business Affairs and Consumer Protection

City of Chicago

O2013-8571

Office of the City Clerk

Document Tracking Sheet

Meeting Date:	11/13/2013
Sponsor(s):	Cochran (20)
Type:	Ordinance
Title:	Canopy(s) for Palm Realty Co.
Committee(s) Assignment:	Committee on Transportation and Public Way

ORDINANCE
Palm Realty Co.
Acct. No. 205075 - 2
Permit No. 1109046

Be It Ordained by the City Council of the City of Chicago:

SECTION 1. Permission and authority are hereby given and granted to Palm Realty Co., upon the terms and subject to the conditions of this ordinance to maintain and use, as now constructed, one (1) Canopy(s) projecting over the public right-of-way adjacent to its premises known as 6531-35 S. Halsted Pkwy..

Said Canopy(s) at S. Halsted St. measure(s):
One (1) at one hundred eighty-five (185) feet in length, and six (6) feet in width for a total of one thousand one hundred ten (1110) square feet.

The location of said privilege shall be as shown on prints kept on file with the Department of Business Affairs and Consumer Protection and the Office of the City Clerk.

Said privilege shall be constructed in accordance with plans and specifications approved by the Zoning Department - Signs.

This grant of privilege in the public way shall be subject to the provisions of Section 10-28-015 and all other required provisions of the Municipal Code of Chicago.

The grantee shall pay to the City of Chicago as compensation for the privilege #1109046 herein granted the sum of one hundred seventy-five ($175.00) per annum in advance.


A 25% penalty will be added for payments received after due date.

The permit holder agrees to hold the City of Chicago harmless for any damage, relocation or replacement costs associated with damage, relocation or removal of private property caused by the City performing work in the public way.

Authority herein given and granted for a period of five (5) years from and after 09/14/2013.

Alderman

Willie Cochran 20th Ward

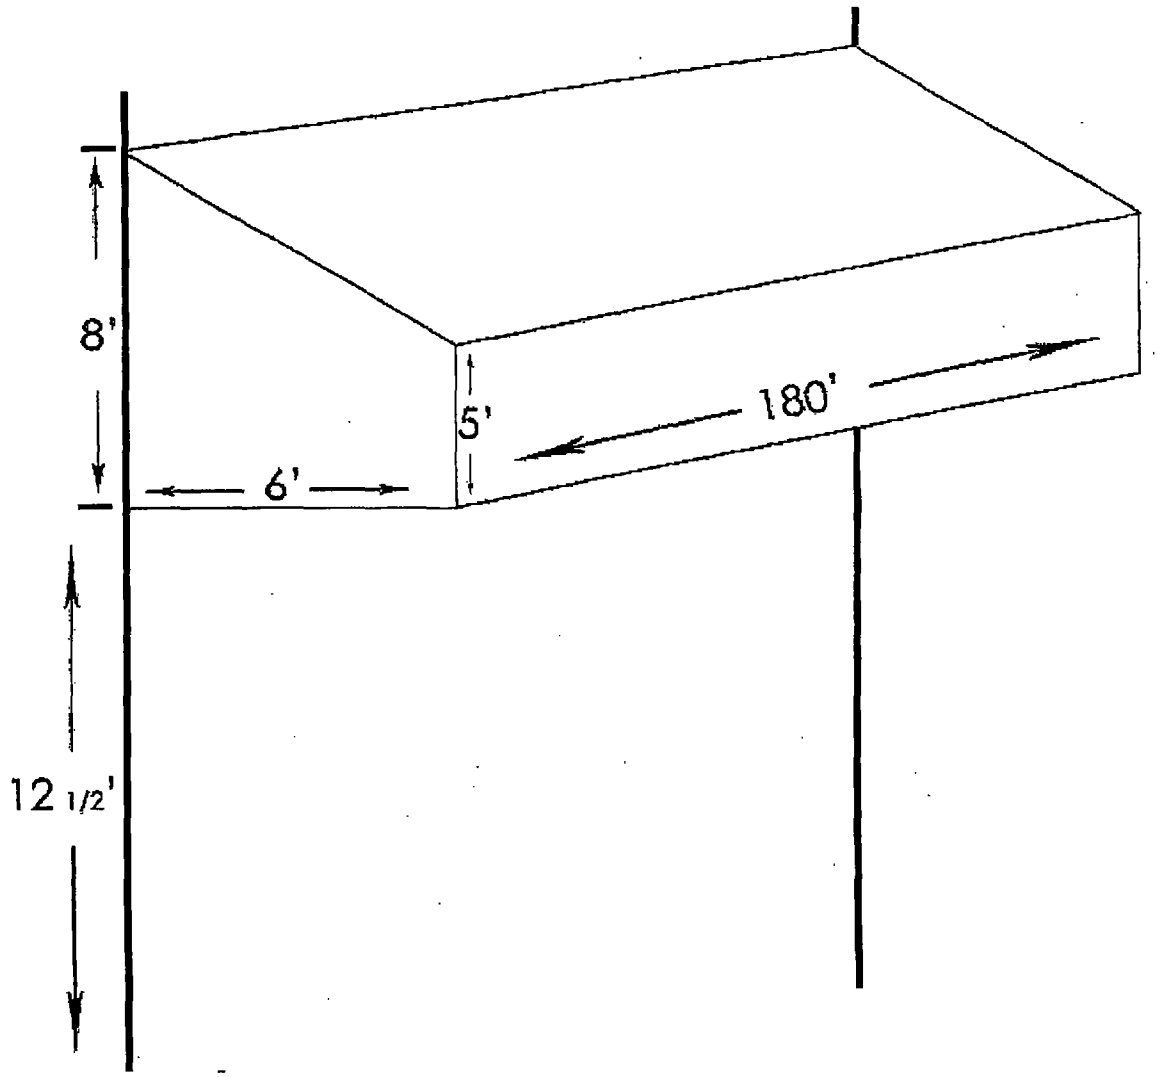
8'
5'
180'
6'
12 1/2'

Department of Business Affairs and Consumer Protection
Business Assistance Center - Public Way Use Unit
City Hall - 121 N. LaSalle Street, Room 800 • Chicago, IL 60602
(312)-74-GOBIZ (312-744-6249) • (312) 744-1944 (TTY)
http://www.cityofchicago.org/bacp

11/13/2013

Alderman **Willie Cochran**
Ward # **20**
City of Chicago
City Hall, Room **300**
121 North LaSalle Street
Chicago, Illinois 60602

Re: An ordinance to use and maintain a portion of the public right-of-way for **one (1) canopy(ies)** for **Palm Realty Co.**, adjacent to the premises known as **6531-35 S. Halsted Pkwy.**.

Dear Alderman **Willie Cochran**:

The applicant referenced above has requested the use of the public right-of-way for a **canopy(ies)**. An ordinance has been prepared by the Department of Business Affairs and Consumer Protection – Business Assistance Center - Public Way Use Unit for presentation to the City Council. Because this request was made for properties located in your ward, as approved by you as per the attached, I respectfully request that you introduce the attached ordinance at the next City Council meeting.

If you have any questions regarding this ordinance, please contact Anthony Bertuca at (312) 744-5506.

Department of Business Affairs and Consumer Protection

City of Chicago

O2013-8574

Office of the City Clerk

Document Tracking Sheet

Meeting Date:	11/13/2013
Sponsor(s):	Munoz (22)
Type:	Ordinance
Title:	Canopy(s) for Los Tres Hermanos
Committee(s) Assignment:	Committee on Transportation and Public Way

ORDINANCE
LOS TRES HERMANOS
Acct. No. 14700 - 1
Permit No. 1109160

Be It Ordained by the City Council of the City of Chicago:

SECTION 1. Permission and authority are hereby given and granted to LOS TRES HERMANOS, upon the terms and subject to the conditions of this ordinance to maintain and use, as now constructed, one (1) Canopy(s) projecting over the public right-of-way adjacent to its premises known as 2858 S. Pulaski Rd..

Said Canopy(s) at S PULASKI RD measure(s):
One (1) at twenty-eight (28) feet in length, and two (2) feet in width for a total of fifty-six (56) square feet.

The location of said privilege shall be as shown on prints kept on file with the Department of Business Affairs and Consumer Protection and the Office of the City Clerk.

Said privilege shall be constructed in accordance with plans and specifications approved by the Zoning Department - Signs.


This grant of privilege in the public way shall be subject to the provisions of Section 10-28-015 and all other required provisions of the Municipal Code of Chicago.

The grantee shall pay to the City of Chicago as compensation for the privilege #1109160 herein granted the sum of fifty-three ($53.00) per annum in advance.


A 25% penalty will be added for payments received after due date.


The permit holder agrees to hold the City of Chicago harmless for any damage, relocation or replacement costs associated with damage, relocation or removal of private property caused by the City performing work in the public way.

Authority herein given and granted for a period of five (5) years from and after 10/08/2013.

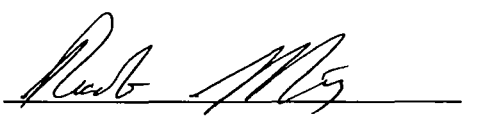Alderman 

Ricardo Munoz 22nd Ward

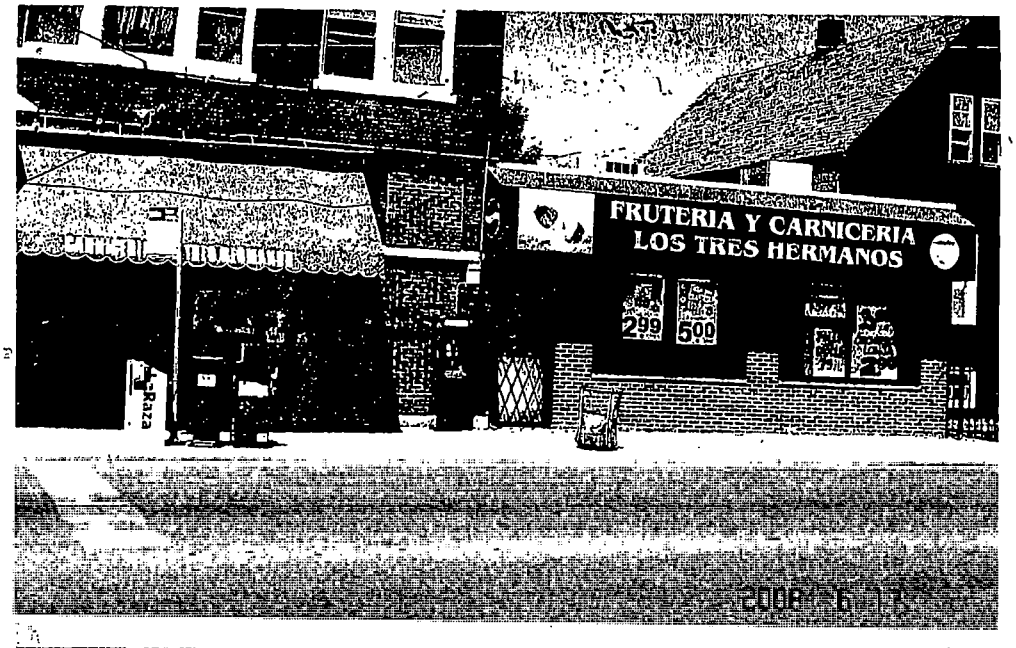
FRUTERIA Y CARNICERIA
LOS TRES HERMANOS
2008 6 17

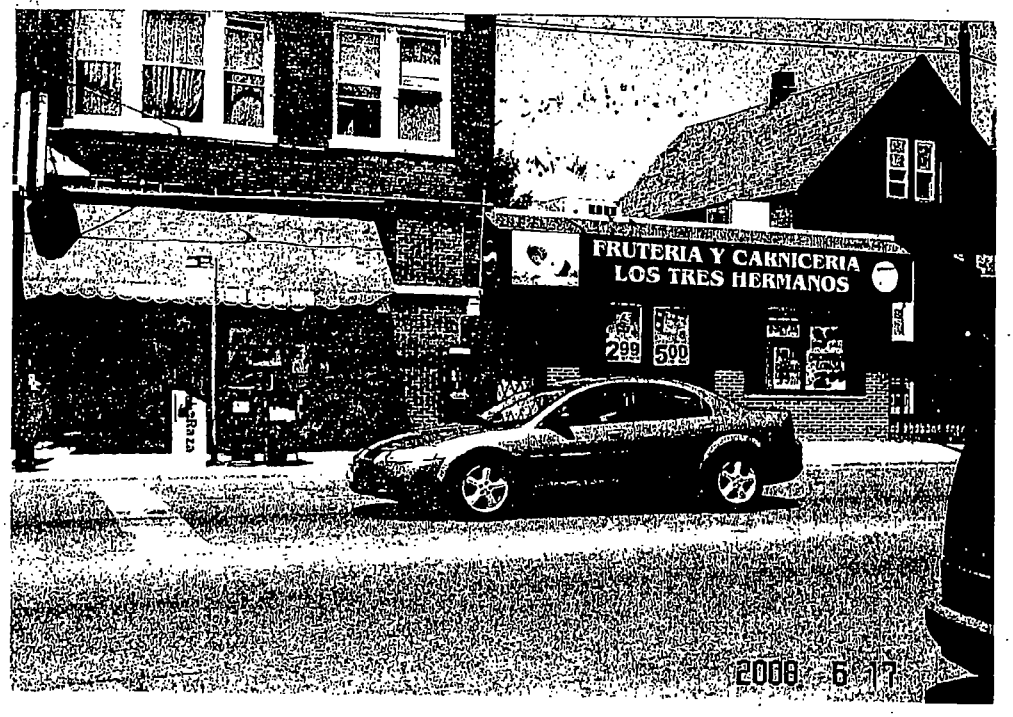
FRUTERIA Y CARNICERIA
LOS TRES HERMANOS
2008 6 17

BEFORE


HERMANOS
CARNICERIA
FRUTERIA
LOS 3 HERMANOS
CARNICERIA LOS TRES HERMANOS
STOP

City of Chicago

O2013-8576

Office of the City Clerk

Document Tracking Sheet

Meeting Date:	11/13/2013
Sponsor(s):	Zalewski (23)
Type:	Ordinance
Title:	Canopy(s) for A-OK Automotive, Inc.
Committee(s) Assignment:	Committee on Transportation and Public Way

ORDINANCE
A-OK AUTOMOTIVE INC
Acct. No. 54123 - 2
Permit No. 1109303

Be It Ordained by the City Council of the City of Chicago:

SECTION 1. Permission and authority are hereby given and granted to A-OK AUTOMOTIVE INC, upon the terms and subject to the conditions of this ordinance to maintain and use, as now constructed, one (1) Canopy(s) projecting over the public right-of-way adjacent to its premises known as 5809 S. Archer Ave..

Said Canopy(s) at S. ARCHER measure(s):
One (1) at twenty-eight (28) feet in length, and four (4) feet in width for a total of one hundred twelve (112) square feet.

The location of said privilege shall be as shown on prints kept on file with the Department of Business Affairs and Consumer Protection and the Office of the City Clerk.

Said privilege shall be constructed in accordance with plans and specifications approved by the Zoning Department - Signs.

This grant of privilege in the public way shall be subject to the provisions of Section 10-28-015 and all other required provisions of the Municipal Code of Chicago.

The grantee shall pay to the City of Chicago as compensation for the privilege #1109303 herein granted the sum of fifty-three ($53.00) per annum in advance.


A 25% penalty will be added for payments received after due date.

The permit holder agrees to hold the City of Chicago harmless for any damage, relocation or replacement costs associated with damage, relocation or removal of private property caused by the City performing work in the public way.

Authority herein given and granted for a period of five (5) years from and after 09/10/2013.

Alderman _____

Michael R. Zalewski 23rd Ward

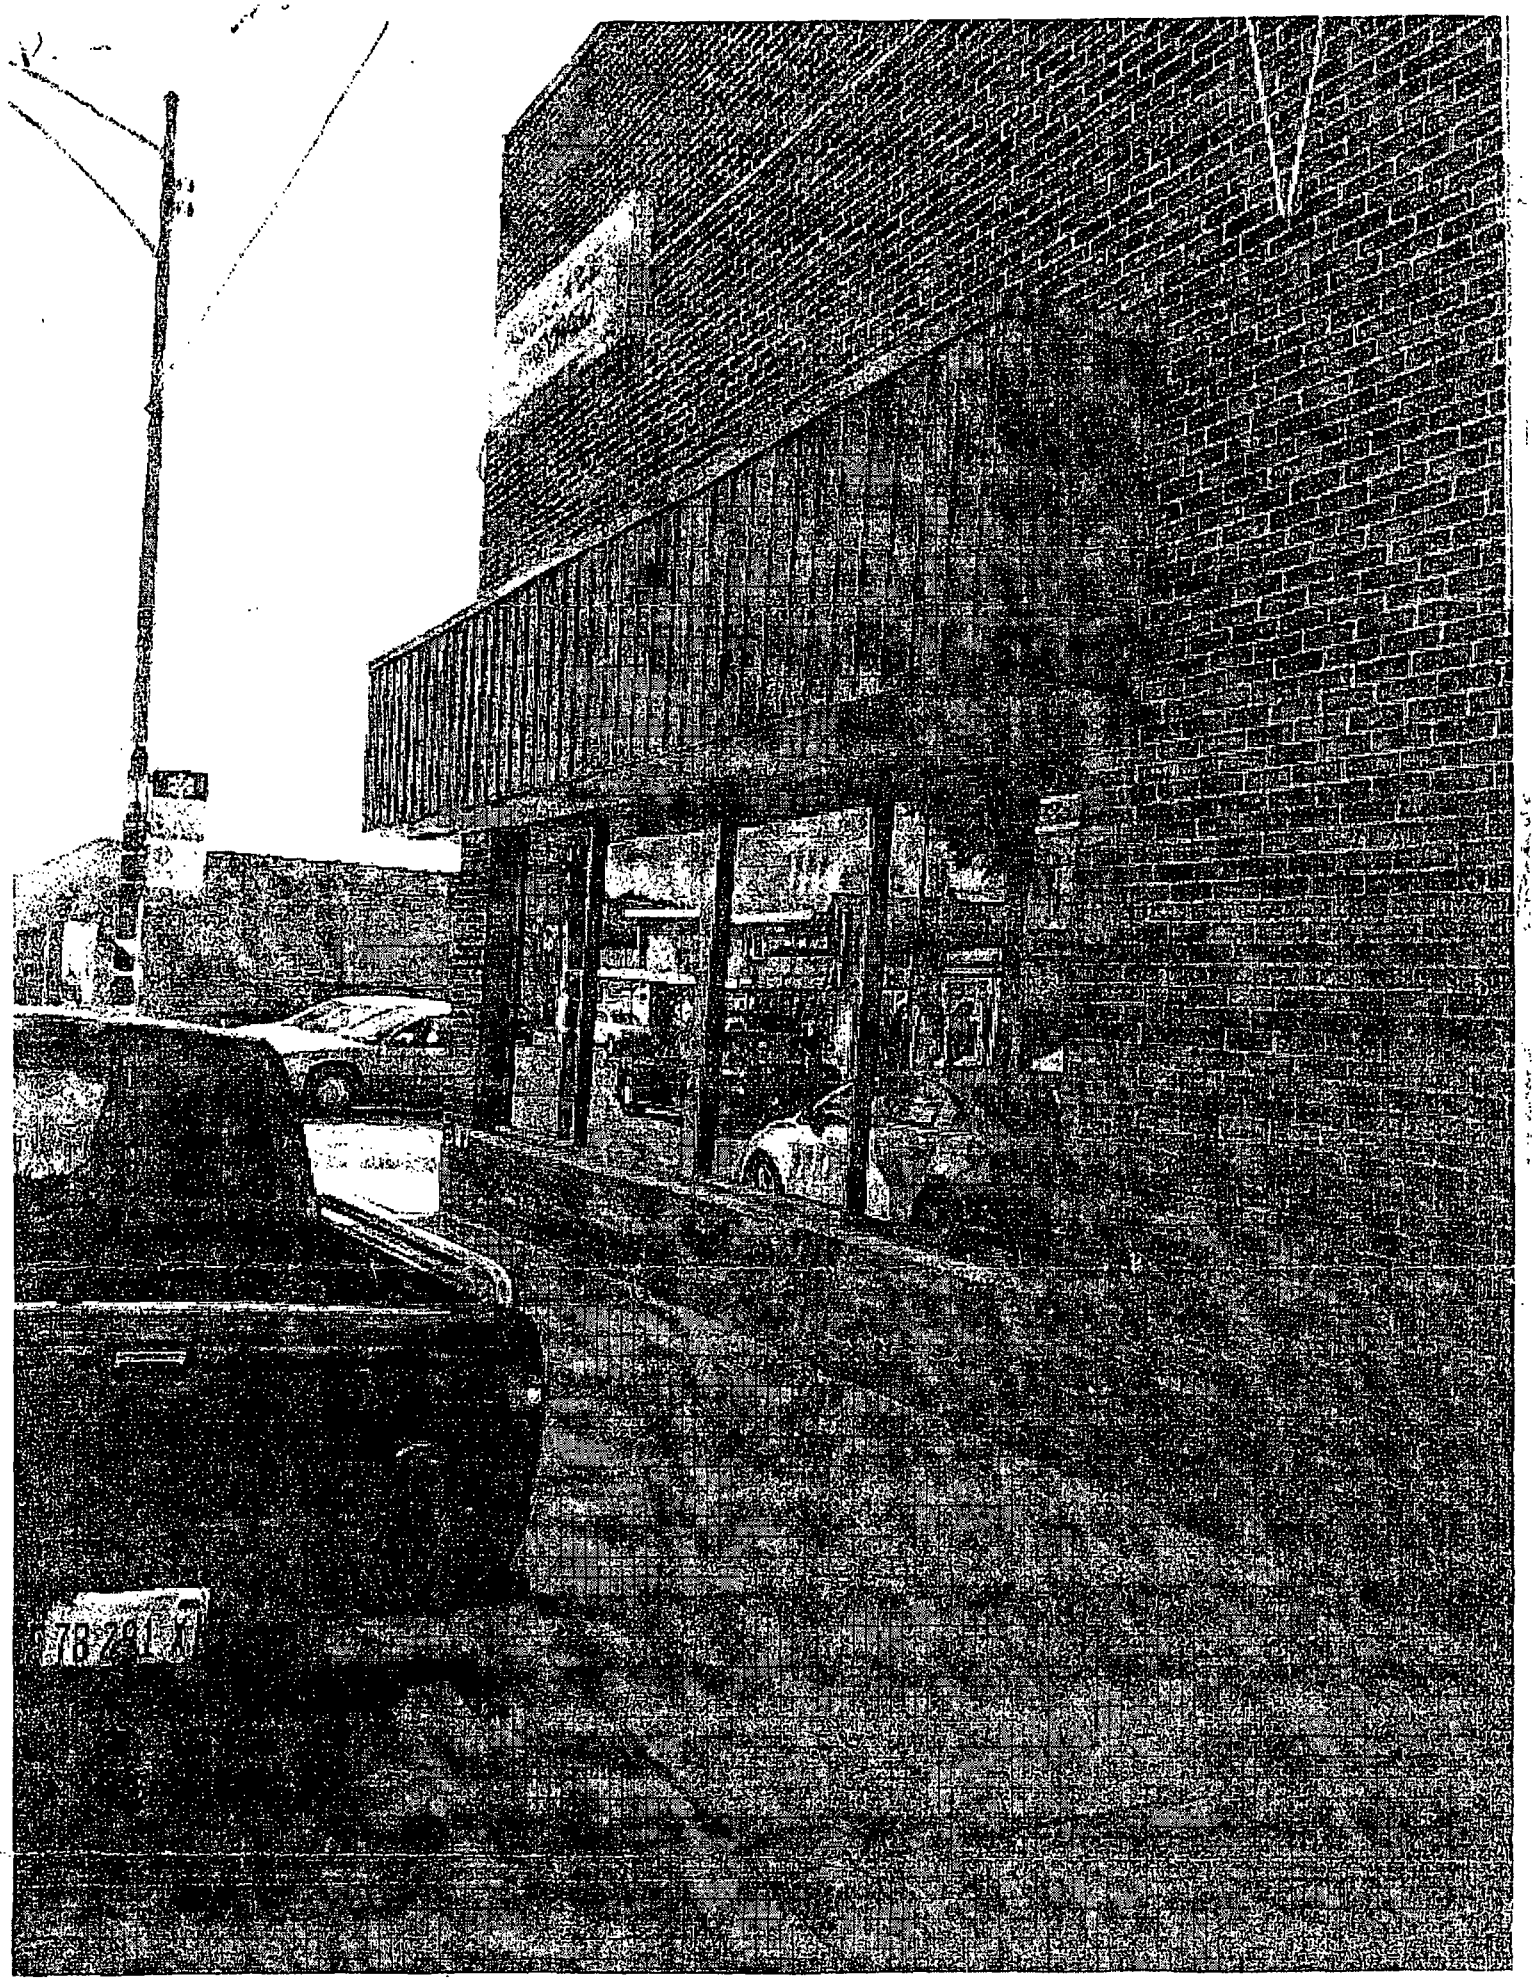

Department of Business Affairs and Consumer Protection
Business Assistance Center - Public Way Use Unit
City Hall - 121 N. LaSalle Street, Room 800 • Chicago, IL 60602
(312)-74-GOBIZ (312-744-6249) • (312) 744-1944 (TTY)
http://www.cityofchicago.org/bacp

11/13/2013

Alderman **Michael R. Zalewski**
Ward # **23**
City of Chicago
City Hall, Room **203**
121 North LaSalle Street
Chicago, Illinois 60602

Re: An ordinance to use and maintain a portion of the public right-of-way for **one (1) canopy(ies)** for **A-OK AUTOMOTIVE INC**, adjacent to the premises known as **5809 S. Archer Ave.**.

Dear Alderman **Michael R. Zalewski**:

The applicant referenced above has requested the use of the public right-of-way for a **canopy(ies)**. An ordinance has been prepared by the Department of Business Affairs and Consumer Protection – Business Assistance Center - Public Way Use Unit for presentation to the City Council. Because this request was made for properties located in your ward, as approved by you as per the attached, I respectfully request that you introduce the attached ordinance at the next City Council meeting.

If you have any questions regarding this ordinance, please contact Anthony Bertuca at (312) 744-5506.

Department of Business Affairs and Consumer Protection

City of Chicago

O2013-8577

Office of the City Clerk

Document Tracking Sheet

Meeting Date:	11/13/2013
Sponsor(s):	Zalewski (23)
Type:	Ordinance
Title:	Canopy(s) for Los Delfines No. 2
Committee(s) Assignment:	Committee on Transportation and Public Way

ORDINANCE
Los Delfines #2
Acct. No. 6058 - 2
Permit No. 1109319

Be It Ordained by the City Council of the City of Chicago:

SECTION 1. Permission and authority are hereby given and granted to Los Delfines #2, upon the terms and subject to the conditions of this ordinance to maintain and use, as now constructed, one (1) Canopy(s) projecting over the public right-of-way adjacent to its premises known as 5207 S. Archer Ave..

Said Canopy(s) at S. Archer measure(s):
One (1) at fifty-two (52) feet in length, and two point five (2.5) feet in width for a total of one hundred thirty (130) square feet.

The location of said privilege shall be as shown on prints kept on file with the Department of Business Affairs and Consumer Protection and the Office of the City Clerk.

Said privilege shall be constructed in accordance with plans and specifications approved by the Zoning Department - Signs.

This grant of privilege in the public way shall be subject to the provisions of Section 10-28-015 and all other required provisions of the Municipal Code of Chicago.

The grantee shall pay to the City of Chicago as compensation for the privilege #1109319 herein granted the sum of seventy-seven ($77.00) per annum in advance.


A 25% penalty will be added for payments received after due date.

The permit holder agrees to hold the City of Chicago harmless for any damage, relocation or replacement costs associated with damage, relocation or removal of private property caused by the City performing work in the public way.

Authority herein given and granted for a period of five (5) years from and after 10/08/2013.

Alderman _____

Michael R. Zalewski 23rd Ward

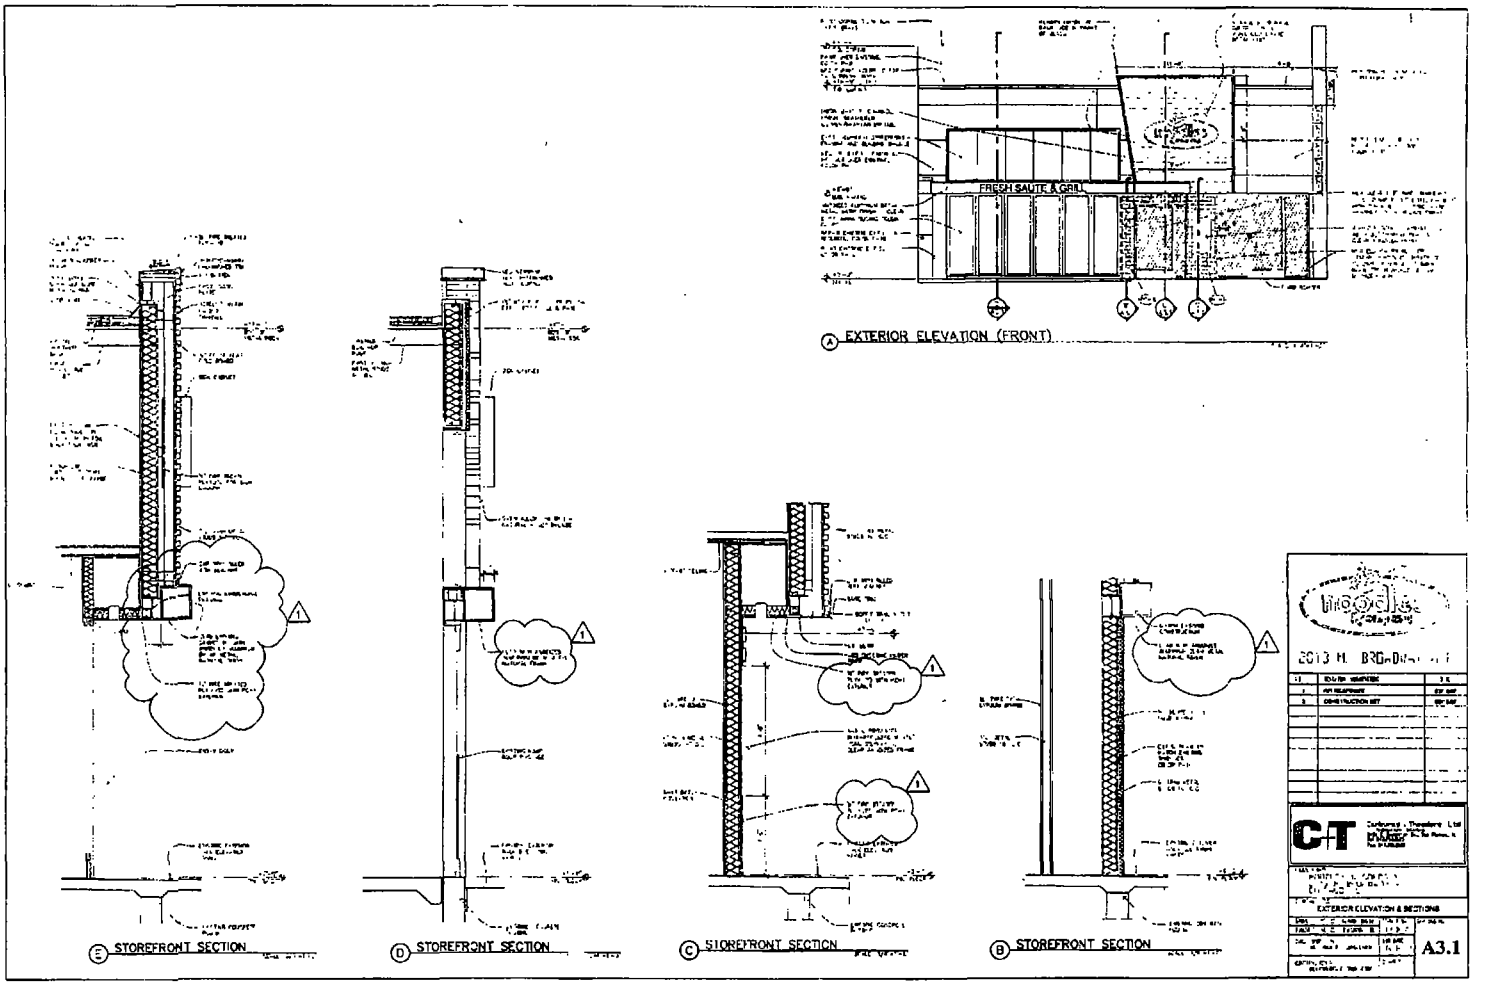
FRESH SAUTE & GRILL
A EXTERIOR ELEVATION (FRONT)
E STOREFRONT SECTION
D STOREFRONT SECTION
C STOREFRONT SECTION
B STOREFRONT SECTION
A3.1

Department of Business Affairs and Consumer Protection
Business Assistance Center - Public Way Use Unit
City Hall - 121 N. LaSalle Street, Room 800 • Chicago, IL 60602
(312)-74-GOBIZ (312-744-6249) • (312) 744-1944 (TTY)
http://www.cityofchicago.org/bacp

11/13/2013

Alderman **Michael R. Zalewski**
Ward # **23**
City of Chicago
City Hall, Room **203**
121 North LaSalle Street
Chicago, Illinois 60602

Re: An ordinance to use and maintain a portion of the public right-of-way for **one (1) canopy(ies)** for **Los Delfines #2**, adjacent to the premises known as **5207 S. Archer Ave.**.

Dear Alderman **Michael R. Zalewski**:

The applicant referenced above has requested the use of the public right-of-way for a **canopy(ies)**. An ordinance has been prepared by the Department of Business Affairs and Consumer Protection – Business Assistance Center - Public Way Use Unit for presentation to the City Council. Because this request was made for properties located in your ward, as approved by you as per the attached, I respectfully request that you introduce the attached ordinance at the next City Council meeting.

If you have any questions regarding this ordinance, please contact Anthony Bertuca at (312) 744-5506.

Department of Business Affairs and Consumer Protection

City of Chicago

O2013-8579

Office of the City Clerk

Document Tracking Sheet

Meeting Date:	11/13/2013
Sponsor(s):	Burnett (27)
Type:	Ordinance
Title:	Canopy(s) for Rednofive
Committee(s) Assignment:	Committee on Transportation and Public Way

ORDINANCE
REDNOFIVE
Acct. No. 16923 - 1
Permit No. 1109255

Be It Ordained by the City Council of the City of Chicago:

SECTION 1. Permission and authority are hereby given and granted to REDNOFIVE, upon the terms and subject to the conditions of this ordinance to maintain and use, as now constructed, two (2) Canopy(s) projecting over the public right-of-way adjacent to its premises known as 440 N. Halsted St..

Said Canopy(s) at N. Halsted Street measure(s):
Two (2) at eight (8) feet in length, and three (3) feet in width for a total of forty-eight (48) square feet.

The location of said privilege shall be as shown on prints kept on file with the Department of Business Affairs and Consumer Protection and the Office of the City Clerk.

Said privilege shall be constructed in accordance with plans and specifications approved by the Zoning Department - Signs.

This grant of privilege in the public way shall be subject to the provisions of Section 10-28-015 and all other required provisions of the Municipal Code of Chicago.

The grantee shall pay to the City of Chicago as compensation for the privilege #1109255 herein granted the sum of one hundred ($100.00) per annum in advance.

A 25% penalty will be added for payments received after due date.

The permit holder agrees to hold the City of Chicago harmless for any damage, relocation or replacement costs associated with damage, relocation or removal of private property caused by the City performing work in the public way.

Authority herein given and granted for a period of five (5) years from and after 06/11/2013.

Alderman

Walter Burnett Jr. 27th Ward



Figure 3

Exterior Lighting

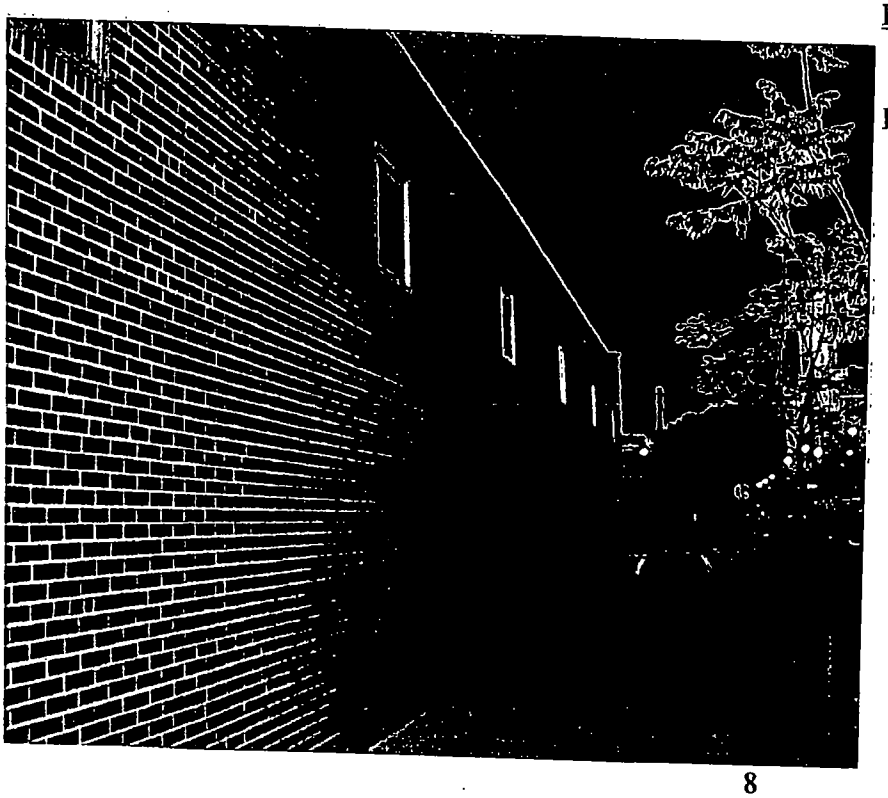


Figure 4

Exterior Lighting

City of Chicago

O2013-8582

Office of the City Clerk

Document Tracking Sheet

Meeting Date:	11/13/2013
Sponsor(s):	Ervin (28)
Type:	Ordinance
Title:	Canopy(s) for Garfield Partners LLC
Committee(s) Assignment:	Committee on Transportation and Public Way

ORDINANCE
GARFIELD PARNTERS LLC
Acct. No. 333292 - 1
Permit No. 1109253

Be It Ordained by the City Council of the City of Chicago:

SECTION 1. Permission and authority are hereby given and granted to GARFIELD PARNTERS LLC, upon the terms and subject to the conditions of this ordinance to maintain and use, as now constructed, three (3) Canopy(s) projecting over the public right-of-way adjacent to its premises known as 3913-59 W. Madison St..

Said Canopy(s) at W. Madison Street measure(s):
One (1) at three hundred six (306) feet in length, and six point seven five (6.75) feet in width for a total of two thousand sixty-five point five (2065.5) square feet.

Said Canopy(s) at Madison/Pulaski measure(s):
One (1) at forty-four (44) feet in length, and six point seven five (6.75) feet in width for a total of two hundred ninety-seven (297) square feet.

Said Canopy(s) at S. Pulaski Road measure(s):
One (1) at eighty-three (83) feet in length, and six point seven five (6.75) feet in width for a total of five hundred sixty point two five (560.25) square feet.

The location of said privilege shall be as shown on prints kept on file with the Department of Business Affairs and Consumer Protection and the Office of the City Clerk.

Said privilege shall be constructed in accordance with plans and specifications approved by the Zoning Department - Signs.

This grant of privilege in the public way shall be subject to the provisions of Section 10-28-015 and all other required provisions of the Municipal Code of Chicago.

The grantee shall pay to the City of Chicago as compensation for the privilege #1109253 herein granted the sum of one hundred seventy-five ($175.00) per annum in advance.


A 25% penalty will be added for payments received after due date.

The permit holder agrees to hold the City of Chicago harmless for any damage, relocation or replacement costs associated with damage, relocation or removal of private property caused by the City performing work in the public way.

Authority herein given and granted for a period of five (5) years from and after 09/10/2013.

Alderman

Jason Ervin 28th Ward

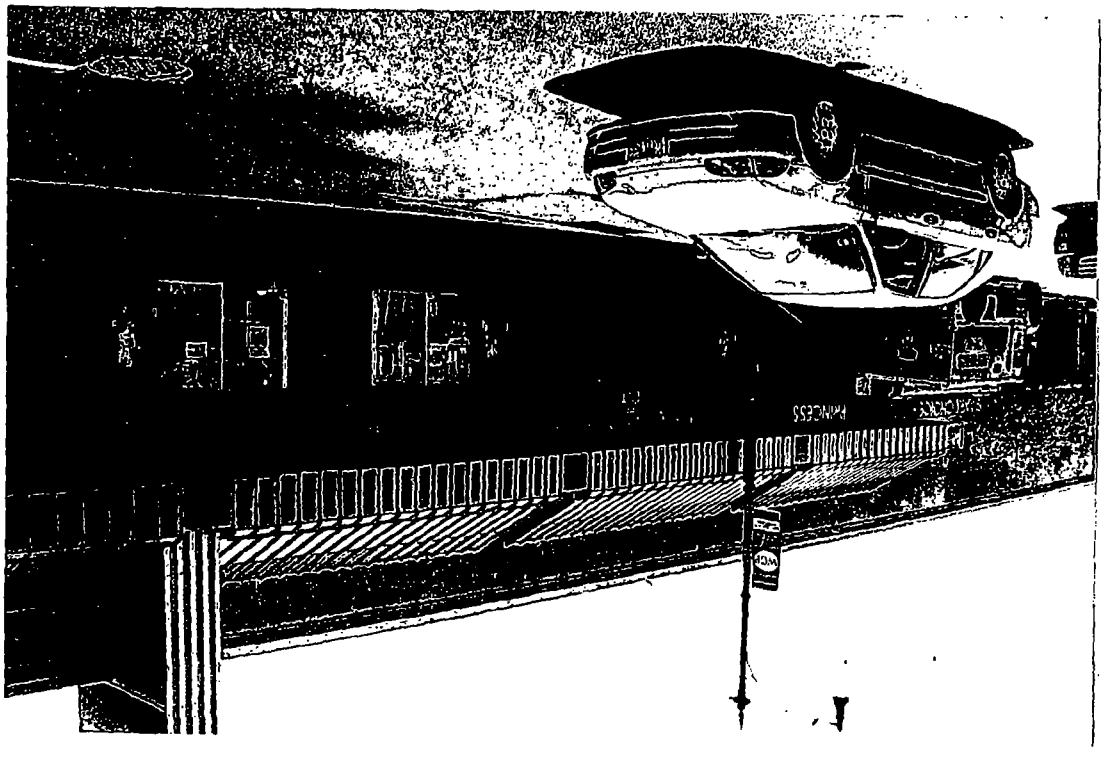

City of Chicago

O2013-8594

Office of the City Clerk

Document Tracking Sheet

Meeting Date:	11/13/2013
Sponsor(s):	Waguespack (32)
Type:	Ordinance
Title:	Canopy(s) for MJH Education Assistance Illinois IV LLC
Committee(s) Assignment:	Committee on Transportation and Public Way

ORDINANCE
MJH EDUCATION ASSISTANCE ILLINOIS IV, LLC
Acct. No. 303979 - 1
Permit No. 1109313

Be It Ordained by the City Council of the City of Chicago:

SECTION 1. Permission and authority are hereby given and granted to MJH EDUCATION ASSISTANCE ILLINOIS IV, LLC, upon the terms and subject to the conditions of this ordinance to maintain and use, as now constructed, one (1) Canopy(s) projecting over the public right-of-way adjacent to its premises known as 1237 W. Fullerton Ave..

Said Canopy(s) at W. Fullerton Pkwy measure(s):
One (1) at thirty point nine (30.9) feet in length, and four point five (4.5) feet in width for a total of one hundred thirty-nine point zero five (139.05) square feet.

The location of said privilege shall be as shown on prints kept on file with the Department of Business Affairs and Consumer Protection and the Office of the City Clerk.

Said privilege shall be constructed in accordance with plans and specifications approved by the Zoning Department - Signs.

This grant of privilege in the public way shall be subject to the provisions of Section 10-28-015 and all other required provisions of the Municipal Code of Chicago.

The grantee shall pay to the City of Chicago as compensation for the privilege #1109313 herein granted the sum of fifty-five dollars and ninety cents ($55.90) per annum in advance.


A 25% penalty will be added for payments received after due date.

The permit holder agrees to hold the City of Chicago harmless for any damage, relocation or replacement costs associated with damage, relocation or removal of private property caused by the City performing work in the public way.

Authority herein given and granted for a period of five (5) years from and after 07/26/2011.

Alderman Scott Waguespack

Scott Waguespack 32nd Ward

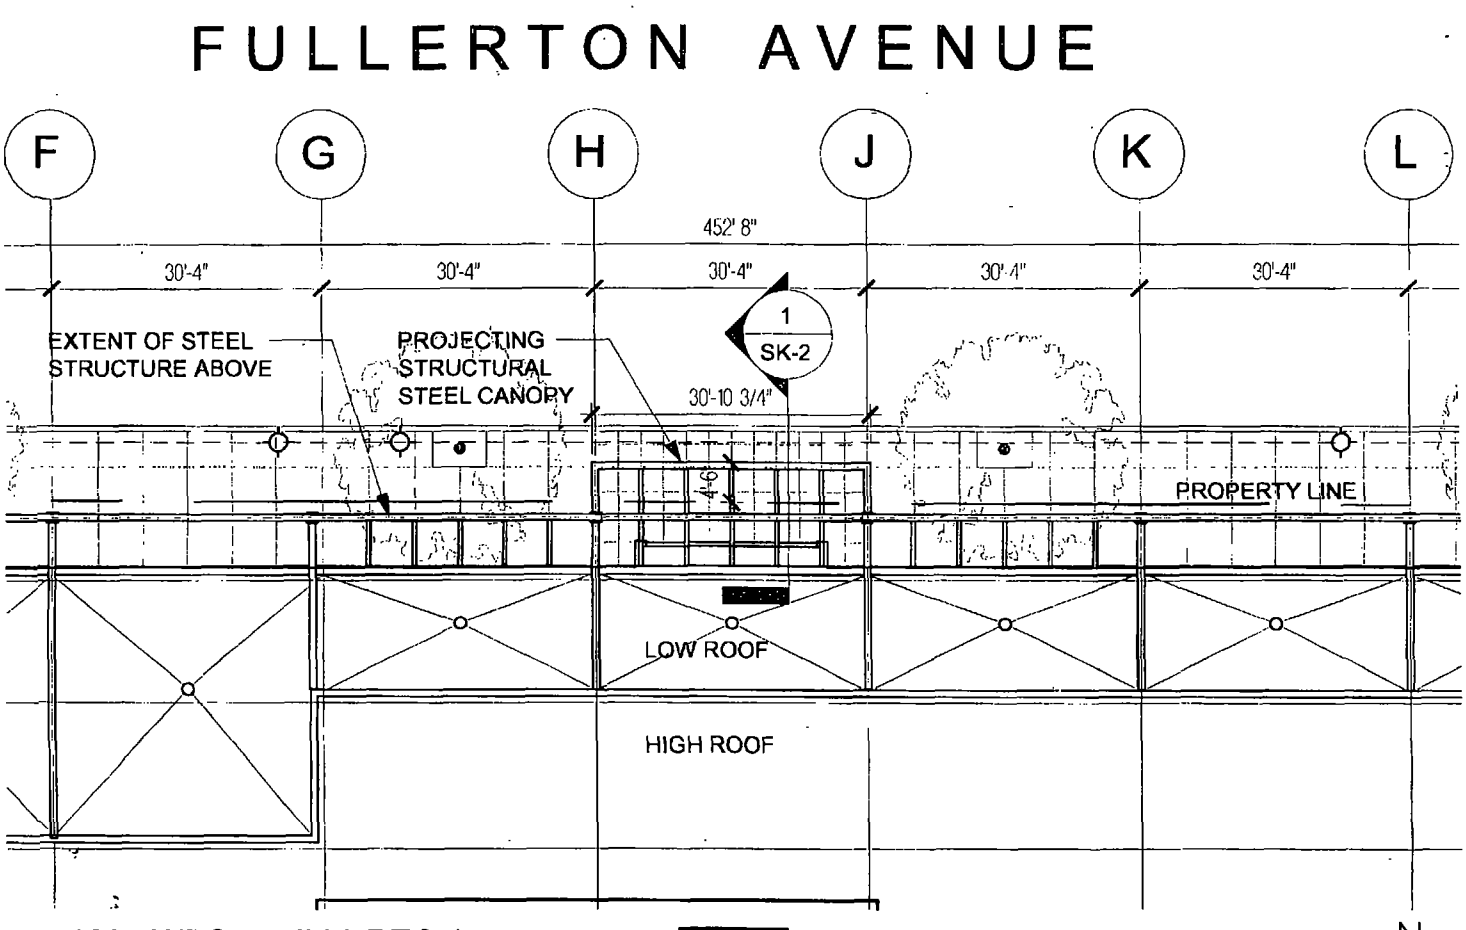

1237 WEST FULLERTON
STUDENT RESIDENCES

1 - SK-1 SITE PLAN DETAIL AT CANOPY

SCALE: 1/16"=1'-0"

N

Department of Business Affairs and Consumer Protection
Business Assistance Center - Public Way Use Unit
City Hall - 121 N. LaSalle Street, Room 800 • Chicago, IL 60602
(312)-74-GOBIZ (312-744-6249) • (312) 744-1944 (TTY)
http://www.cityofchicago.org/bacp

11/13/2013

Alderman **Scott Waguespack**
Ward # **32**
City of Chicago
City Hall, Room **300**
121 North LaSalle Street
Chicago, Illinois 60602

Re: An ordinance to use and maintain a portion of the public right-of-way for **one (1) canopy(ies)** for **MJH EDUCATION ASSISTANCE ILLINOIS IV, LLC**, adjacent to the premises known as **1237 W. Fullerton Ave.**.

Dear Alderman **Scott Waguespack**:

The applicant referenced above has requested the use of the public right-of-way for a **canopy(ies)**. An ordinance has been prepared by the Department of Business Affairs and Consumer Protection – Business Assistance Center - Public Way Use Unit for presentation to the City Council. Because this request was made for properties located in your ward, as approved by you as per the attached, I respectfully request that you introduce the attached ordinance at the next City Council meeting.

If you have any questions regarding this ordinance, please contact Anthony Bertuca at (312) 744-5506.

Department of Business Affairs and Consumer Protection

City of Chicago

O2013-8597

Office of the City Clerk

Document Tracking Sheet

Meeting Date:	11/13/2013
Sponsor(s):	Waguespack (32)
Type:	Ordinance
Title:	Canopy(s) for TCF National Bank - Branch
Committee(s) Assignment:	Committee on Transportation and Public Way

ORDINANCE
TCF NATIONAL BANK - BRANCH
Acct. No. 79381 - 48
Permit No. 1108985

Be It Ordained by the City Council of the City of Chicago:

SECTION 1. Permission and authority are hereby given and granted to TCF NATIONAL BANK - BRANCH, upon the terms and subject to the conditions of this ordinance to maintain and use, as now constructed, three (3) Canopy(s) projecting over the public right-of-way adjacent to its premises known as 1400 W. Fullerton Ave..

Said Canopy(s) at W. Fullerton measure(s):
One (1) at twenty-three point six seven (23.67) feet in length, and two (2) feet in width for a total of forty-seven point three four (47.34) square feet.

Said Canopy(s) at N. Southport measure(s):
One (1) at twenty-four point three three (24.33) feet in length, and one point five (1.5) foot in width for a total of thirty-six point five (36.5) square feet.
One (1) at fifteen (15) feet in length, and one point five (1.5) foot in width for a total of twenty-two point five (22.5) square feet.

The location of said privilege shall be as shown on prints kept on file with the Department of Business Affairs and Consumer Protection and the Office of the City Clerk.

Said privilege shall be constructed in accordance with plans and specifications approved by the Zoning Department - Signs.

This grant of privilege in the public way shall be subject to the provisions of Section 10-28-015 and all other required provisions of the Municipal Code of Chicago.

The grantee shall pay to the City of Chicago as compensation for the privilege #1108985 herein granted the sum of one hundred fifty ($150.00) per annum in advance.

A 25% penalty will be added for payments received after due date.


The permit holder agrees to hold the City of Chicago harmless for any damage, relocation or replacement costs associated with damage, relocation or removal of private property caused by the City performing work in the public way.

Authority herein given and granted for a period of five (5) years from and after 10/01/2013.

Alderman Scott Waguespack

Scott Waguespack 32nd Ward

Ordinance associated with this drawing printed on pages 9003 through 9004 of this *Journal*.

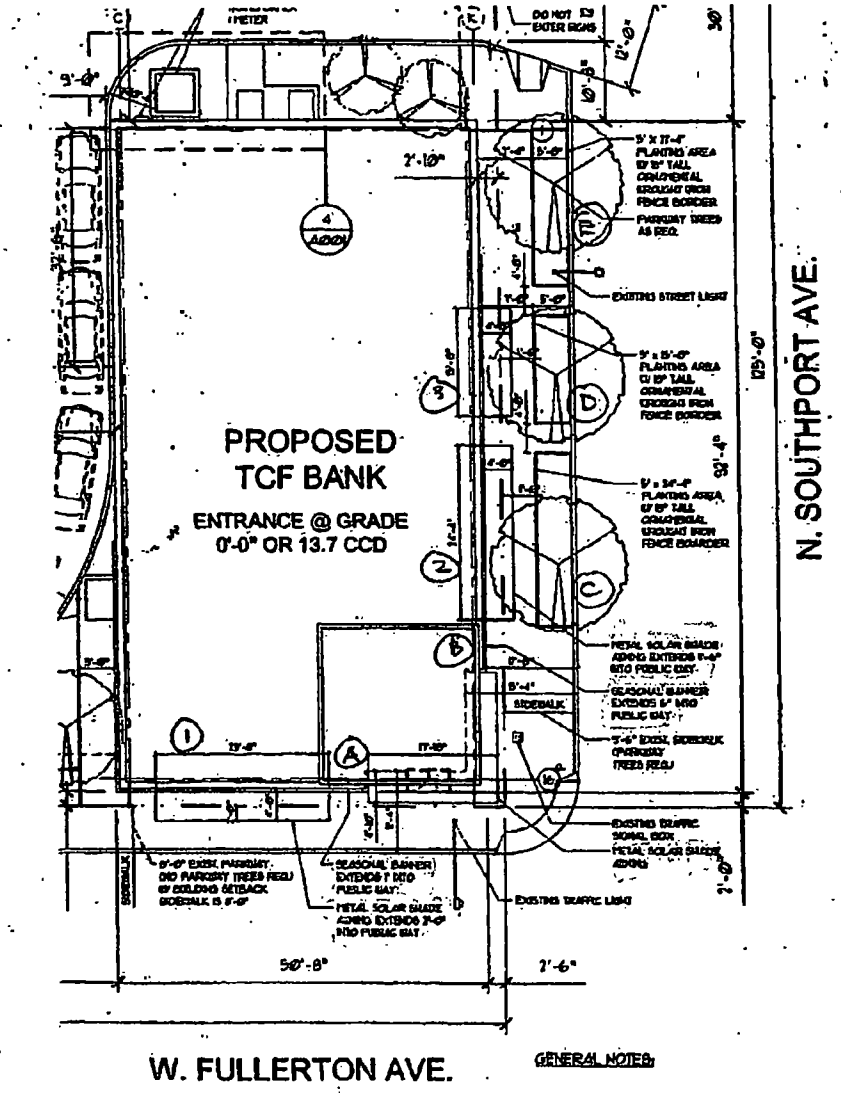

Department of Business Affairs and Consumer Protection
Business Assistance Center - Public Way Use Unit
City Hall - 121 N. LaSalle Street, Room 800 • Chicago, IL 60602
(312)-74-GOBIZ (312-744-6249) • (312) 744-1944 (TTY)
http://www.cityofchicago.org/bacp

11/13/2013

Alderman **Scott Waguespack**
Ward # **32**
City of Chicago
City Hall, Room **300**
121 North LaSalle Street
Chicago, Illinois 60602

Re: An ordinance to use and maintain a portion of the public right-of-way for **three (3) canopy(ies)** for **TCF NATIONAL BANK - BRANCH**, adjacent to the premises known as **1400 W. Fullerton Ave.**.

Dear Alderman **Scott Waguespack**:

The applicant referenced above has requested the use of the public right-of-way for a **canopy(ies)**. An ordinance has been prepared by the Department of Business Affairs and Consumer Protection – Business Assistance Center - Public Way Use Unit for presentation to the City Council. Because this request was made for properties located in your ward, as approved by you as per the attached, I respectfully request that you introduce the attached ordinance at the next City Council meeting.

If you have any questions regarding this ordinance, please contact Anthony Bertuca at (312) 744-5506.

Department of Business Affairs and Consumer Protection

City of Chicago

O2013-8599

Office of the City Clerk

Document Tracking Sheet

Meeting Date:	11/13/2013
Sponsor(s):	Mell (33)
Type:	Ordinance
Title:	Canopy(s) for Mounsef International
Committee(s) Assignment:	Committee on Transportation and Public Way

ORDINANCE
MOUNSEF INTERNATIONAL
Acct. No. 86704 - 1
Permit No. 1109357

Be It Ordained by the City Council of the City of Chicago:

SECTION 1. Permission and authority are hereby given and granted to MOUNSEF INTERNATIONAL, upon the terms and subject to the conditions of this ordinance to maintain and use, as now constructed, one (1) Canopy(s) projecting over the public right-of-way adjacent to its premises known as 4738-46 N. Kedzie Ave..

Said Canopy(s) at N Kedzie Ave measure(s):
One (1) at one hundred (100) feet in length, and two point two five (2.25) feet in width for a total of two hundred twenty-five (225) square feet.

The location of said privilege shall be as shown on prints kept on file with the Department of Business Affairs and Consumer Protection and the Office of the City Clerk.

Said privilege shall be constructed in accordance with plans and specifications approved by the Zoning Department - Signs.

This grant of privilege in the public way shall be subject to the provisions of Section 10-28-015 and all other required provisions of the Municipal Code of Chicago.

The grantee shall pay to the City of Chicago as compensation for the privilege #1109357 herein granted the sum of one hundred twenty-five ($125.00) per annum in advance.

A 25% penalty will be added for payments received after due date.


The permit holder agrees to hold the City of Chicago harmless for any damage, relocation or replacement costs associated with damage, relocation or removal of private property caused by the City performing work in the public way.

Authority herein given and granted for a period of five (5) years from and after 11/19/2013.

Alderman _____

Deborah Mell 33rd Ward


AL-KHYAM BAKERY
Al-khyam Grocery & Me
Halal-zabiha

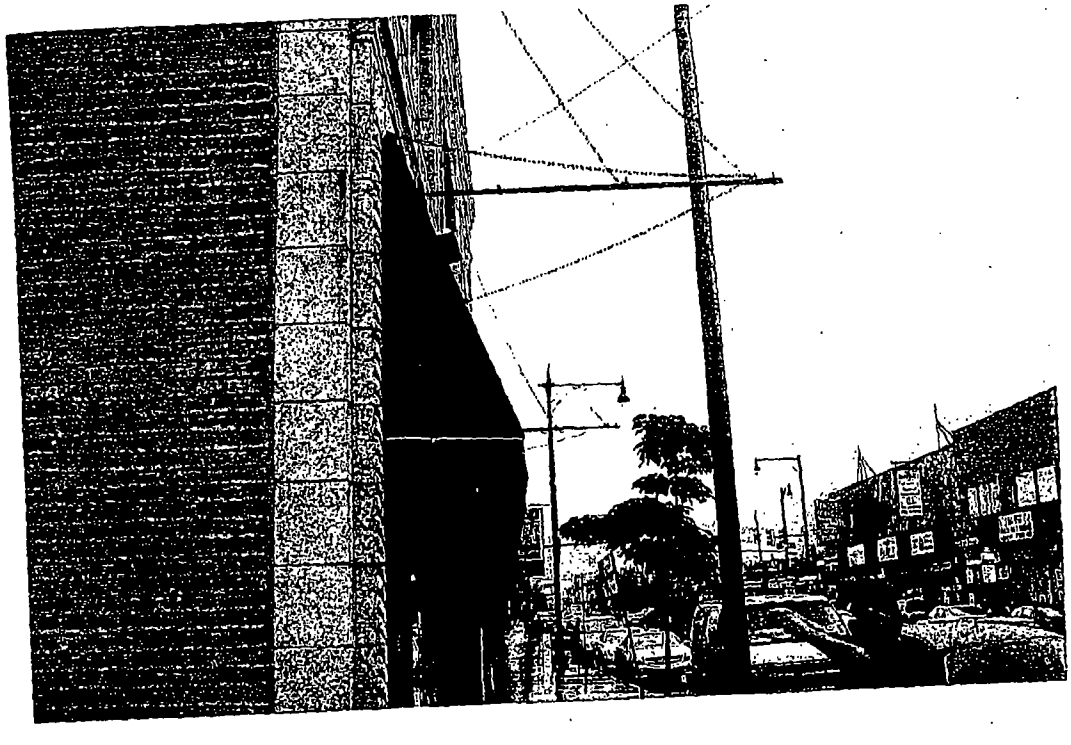

Department of Business Affairs and Consumer Protection
Business Assistance Center - Public Way Use Unit
City Hall - 121 N. LaSalle Street, Room 800 • Chicago, IL 60602
(312)-74-GOBIZ (312-744-6249) • (312) 744-1944 (TTY)
http://www.cityofchicago.org/bacp

11/13/2013

Alderman **Deborah Mell**
Ward # **33**
City of Chicago
City Hall, Room **208**
121 North LaSalle Street
Chicago, Illinois 60602

Re: An ordinance to use and maintain a portion of the public right-of-way for **one (1) canopy(ies)** for **MOUNSEF INTERNATIONAL**, adjacent to the premises known as **4738-46 N. Kedzie Ave.**.

Dear Alderman **Deborah Mell**:

The applicant referenced above has requested the use of the public right-of-way for a **canopy(ies)**. An ordinance has been prepared by the Department of Business Affairs and Consumer Protection – Business Assistance Center - Public Way Use Unit for presentation to the City Council. Because this request was made for properties located in your ward, as approved by you as per the attached, I respectfully request that you introduce the attached ordinance at the next City Council meeting.

If you have any questions regarding this ordinance, please contact Anthony Bertuca at (312) 744-5506.

Department of Business Affairs and Consumer Protection

City of Chicago

O2013-8600

Office of the City Clerk

Document Tracking Sheet

Meeting Date:	11/13/2013
Sponsor(s):	Mitts (37)
Type:	Ordinance
Title:	Canopy(s) for Las Americas Food & Liquor, Inc.
Committee(s) Assignment:	Committee on Transportation and Public Way

ORDINANCE
LAS AMERICAS FOOD& LIQUOR INC.
Acct. No. 16975 - 1
Permit No. 1109260

Be It Ordained by the City Council of the City of Chicago:

SECTION 1. Permission and authority are hereby given and granted to LAS AMERICAS FOOD& LIQUOR INC., upon the terms and subject to the conditions of this ordinance to maintain and use, as now constructed, one (1) Canopy(s) projecting over the public right-of-way adjacent to its premises known as 1156 N. Pulaski Rd..

Said Canopy(s) at N. PULASKI measure(s):
One (1) at forty (40) feet in length, and four (4) feet in width for a total of one hundred sixty (160) square feet.

The location of said privilege shall be as shown on prints kept on file with the Department of Business Affairs and Consumer Protection and the Office of the City Clerk.

Said privilege shall be constructed in accordance with plans and specifications approved by the Zoning Department - Signs.

This grant of privilege in the public way shall be subject to the provisions of Section 10-28-015 and all other required provisions of the Municipal Code of Chicago.

The grantee shall pay to the City of Chicago as compensation for the privilege #1109260 herein granted the sum of sixty-five ($65.00) per annum in advance.

A 25% penalty will be added for payments received after due date.

The permit holder agrees to hold the City of Chicago harmless for any damage, relocation or replacement costs associated with damage, relocation or removal of private property caused by the City performing work in the public way.


Authority herein given and granted for a period of five (5) years from and after 07/30/2013.


Alderman Emma Mitts

~~Walter Burnett Jr. 27th Ward~~
Emma Mitts 37th Ward

(Page 2 of 4)

Las Americas Food and Liquor Inc.
1156 North Pulaski Road

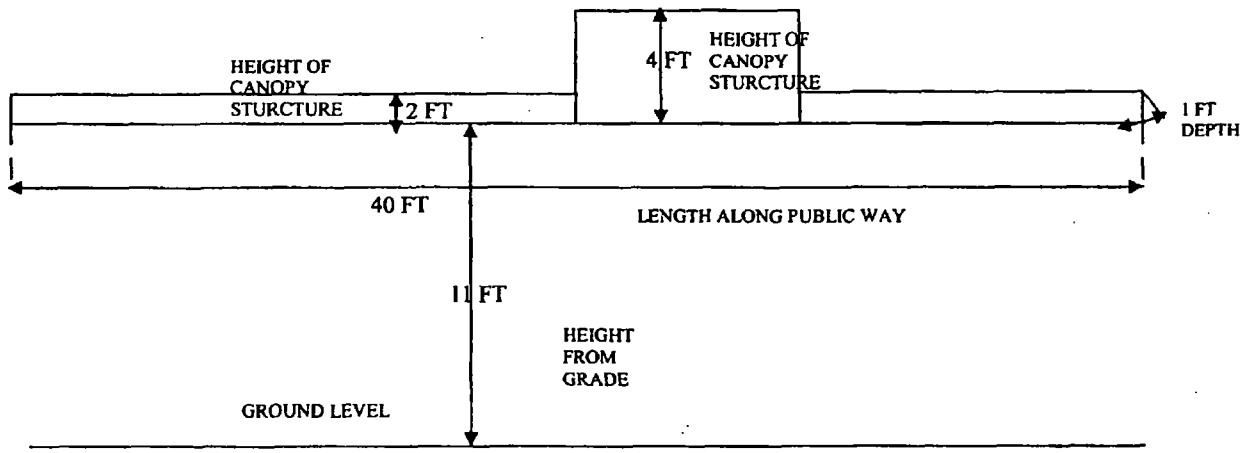

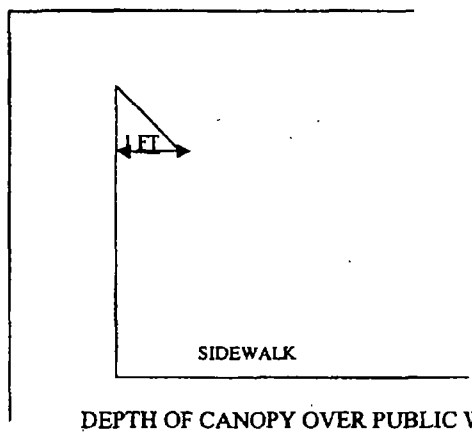

DEPTH OF CANOPY OVER PUBLIC WAY

Department of Business Affairs and Consumer Protection
Business Assistance Center - Public Way Use Unit
City Hall - 121 N. LaSalle Street, Room 800 • Chicago, IL 60602
(312)-74-GOBIZ (312-744-6249) • (312) 744-1944 (TTY)
http://www.cityofchicago.org/bacp

11/13/2013

Emma Mitts

Alderman ~~**Walter Burnett Jr.**~~
Ward # 37
City of Chicago
City Hall, Room **203**
121 North LaSalle Street
Chicago, Illinois 60602

Re: An ordinance to use and maintain a portion of the public right-of-way for **one (1) canopy(ies)** for **LAS AMERICAS FOOD& LIQUOR INC.**, adjacent to the premises known as **1156 N. Pulaski Rd.**.

Dear Alderman **Walter Burnett Jr.**:

The applicant referenced above has requested the use of the public right-of-way for a **canopy(ies)**. An ordinance has been prepared by the Department of Business Affairs and Consumer Protection – Business Assistance Center - Public Way Use Unit for presentation to the City Council. Because this request was made for properties located in your ward, as approved by you as per the attached, I respectfully request that you introduce the attached ordinance at the next City Council meeting.

If you have any questions regarding this ordinance, please contact Anthony Bertuca at (312) 744-5506.

Department of Business Affairs and Consumer Protection

City of Chicago

O2013-8603

Office of the City Clerk

Document Tracking Sheet

Meeting Date:	11/13/2013
Sponsor(s):	Reilly (42)
Type:	Ordinance
Title:	Canopy(s) for Sullivan's Steakhouse
Committee(s) Assignment:	Committee on Transportation and Public Way

ORDINANCE
SULLIVAN'S STEAKHOUSE
Acct. No. 86412 - 2
Permit No. 1105558

Be It Ordained by the City Council of the City of Chicago:

SECTION 1. Permission and authority are hereby given and granted to SULLIVAN'S STEAKHOUSE, upon the terms and subject to the conditions of this ordinance to maintain and use, as now constructed, twelve (12) Canopy(s) projecting over the public right-of-way adjacent to its premises known as 415 N. Dearborn St..

Said Canopy(s) at N. Dearborn Street measure(s):
Three (3) at four (4) feet in length, and three (3) feet in width for a total of thirty-six (36) square feet.

Said Canopy(s) at W. Hubbard Street measure(s):
Nine (9) at four (4) feet in length, and three (3) feet in width for a total of one hundred eight (108) square feet.

The location of said privilege shall be as shown on prints kept on file with the Department of Business Affairs and Consumer Protection and the Office of the City Clerk.

Said privilege shall be constructed in accordance with plans and specifications approved by the Zoning Department - Signs.

This grant of privilege in the public way shall be subject to the provisions of Section 10-28-015 and all other required provisions of the Municipal Code of Chicago.

The grantee shall pay to the City of Chicago as compensation for the privilege #1105558 herein granted the sum of one hundred seventy-five ($175.00) per annum in advance.


A 25% penalty will be added for payments received after due date.

The permit holder agrees to hold the City of Chicago harmless for any damage, relocation or replacement costs associated with damage, relocation or removal of private property caused by the City performing work in the public way.


Authority herein given and granted for a period of five (5) years from and after 04/21/2013.

Alderman _____


Brendan Reilly 42nd Ward

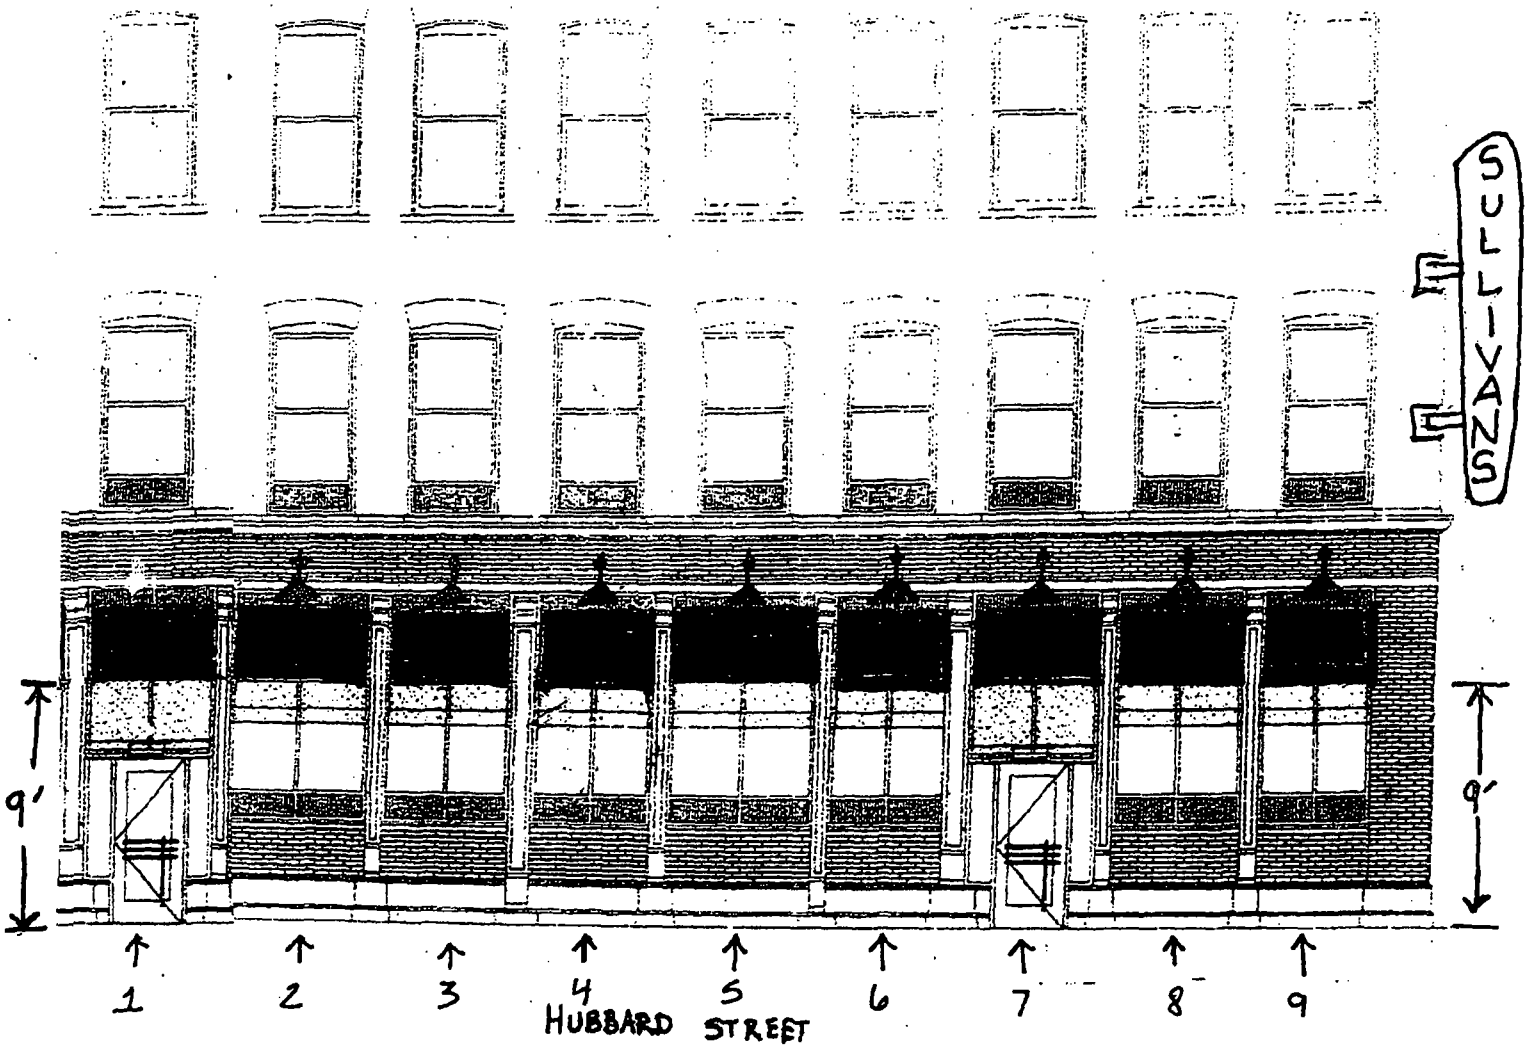


SULLIVAN'S STEAKHOUSE
415 N. DEARBORN
CHICAGO, IL 60654

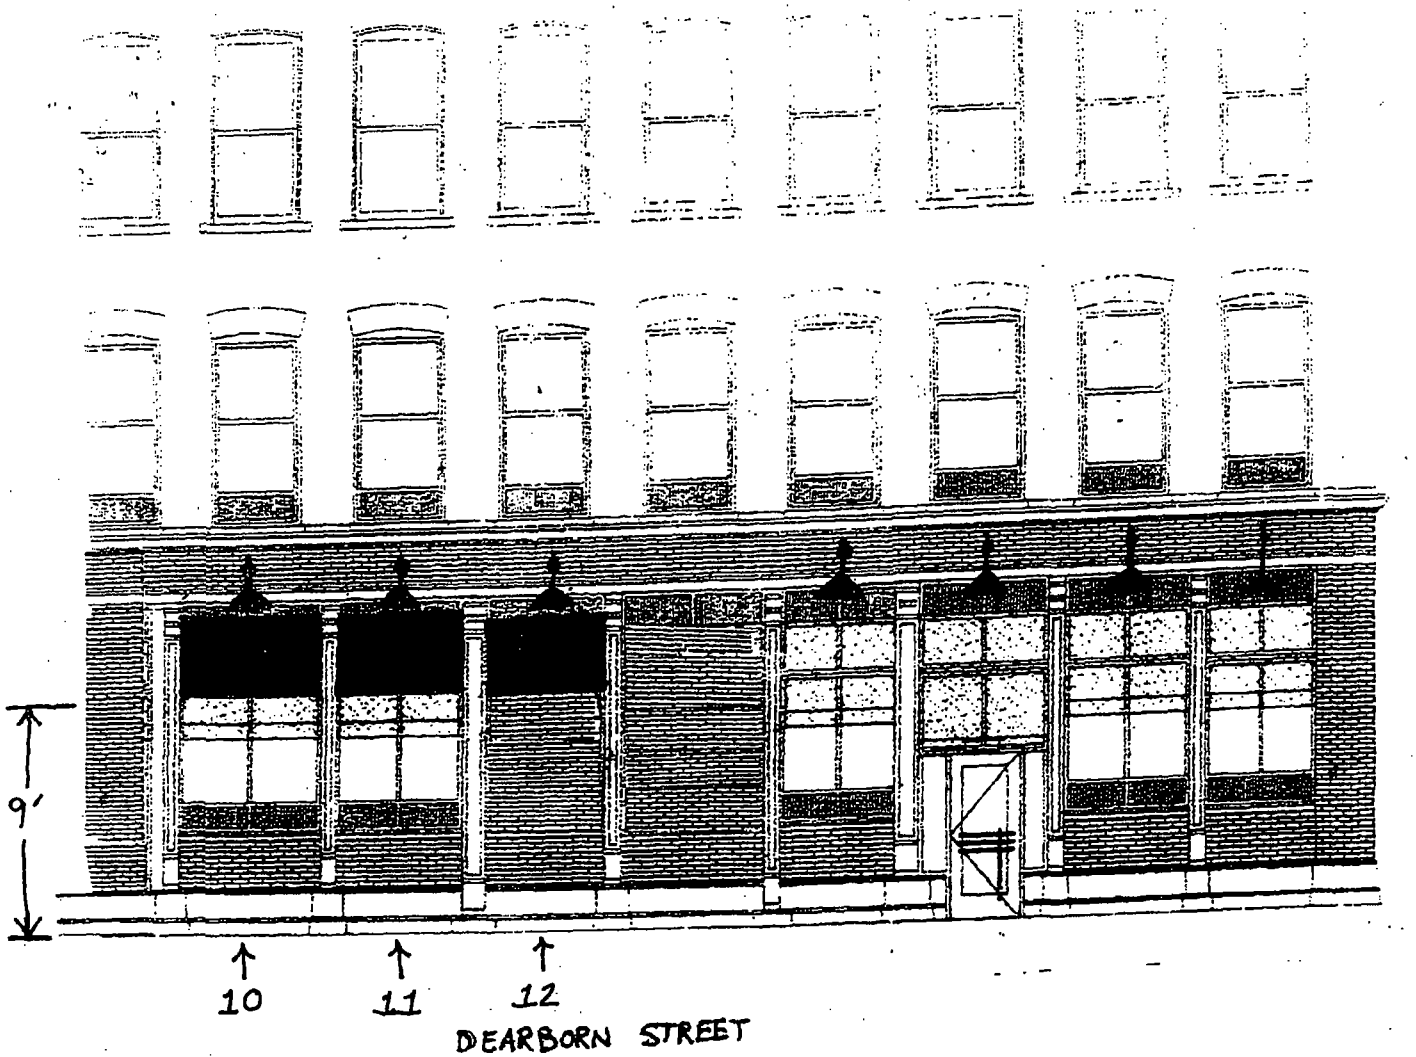

SULLIVAN'S STEAKHOUSE
415 N. DEARBORN
CHICAGO, IL 60654

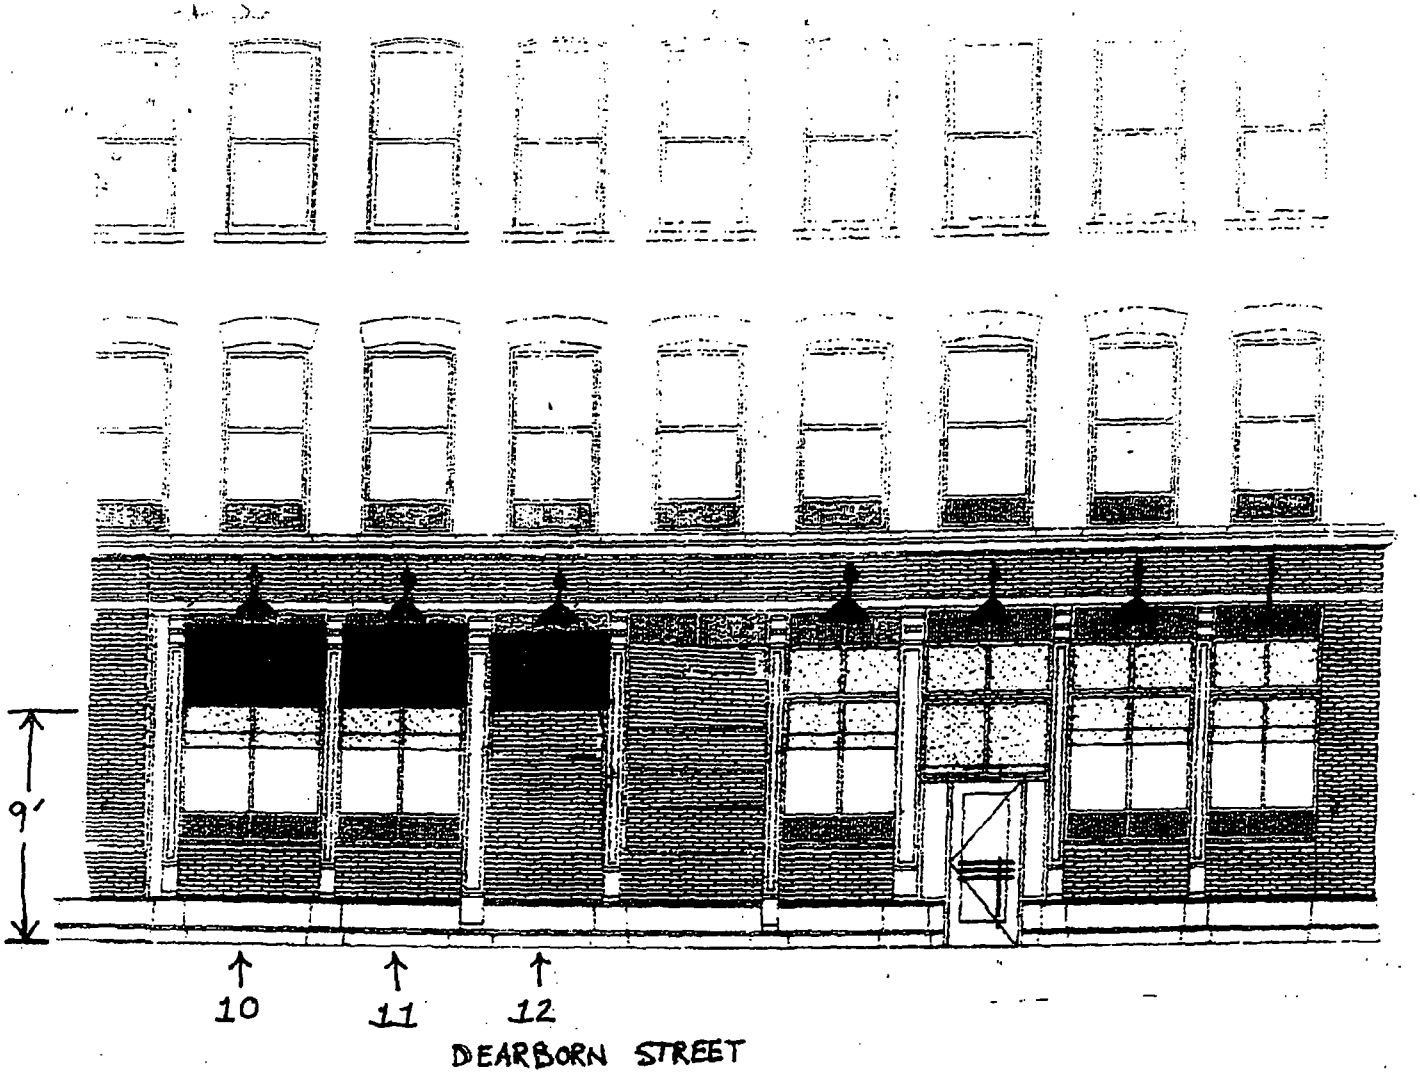

SULLIVAN'S STEAKHOUSE
415 N. DEARBORN
CHICAGO, IL 60654

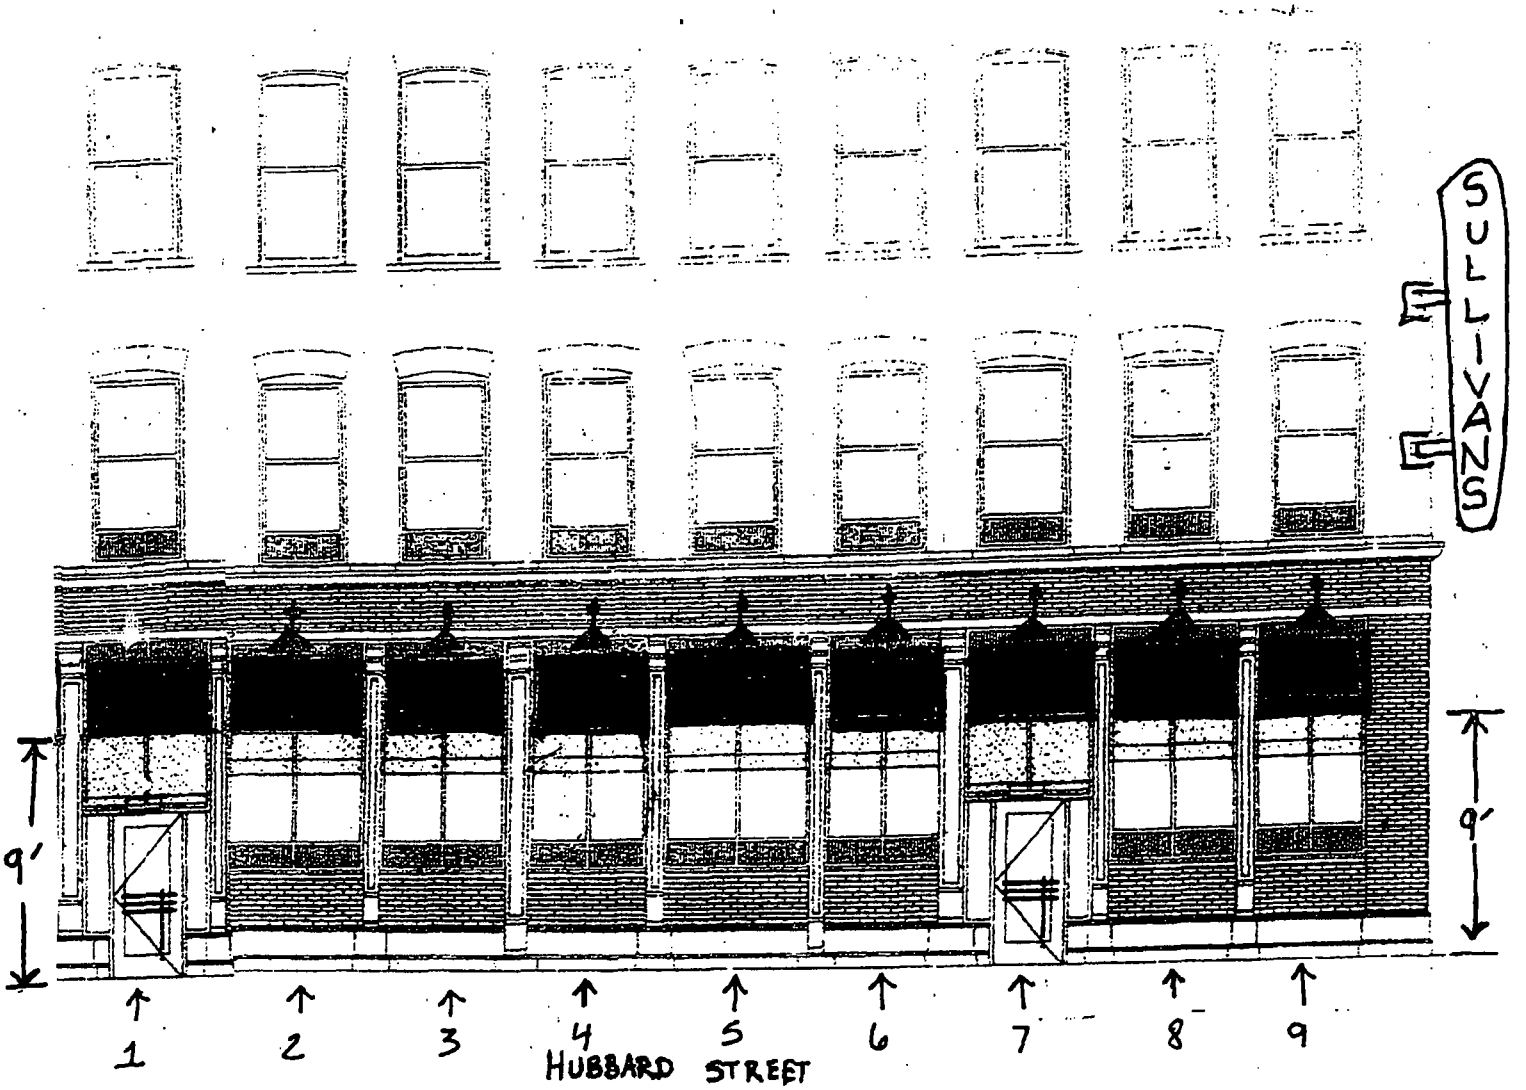

SULLIVAN'S STEAKHOUSE
415 N. DEARBORN
CHICAGO, IL 60654

City of Chicago

O2013-8610

Office of the City Clerk

Document Tracking Sheet

Meeting Date:	11/13/2013
Sponsor(s):	Reilly (42)
Type:	Ordinance
Title:	Canopy(s) for Fulton's On The River
Committee(s) Assignment:	Committee on Transportation and Public Way

ORDINANCE
FULTON'S ON THE RIVER
Acct. No. 297339 - 1
Permit No. 1109183

Be It Ordained by the City Council of the City of Chicago:

SECTION 1. Permission and authority are hereby given and granted to FULTON'S ON THE RIVER, upon the terms and subject to the conditions of this ordinance to maintain and use, as now constructed, three (3) Canopy(s) projecting over the public right-of-way adjacent to its premises known as 315 N. La Salle St..

Said Canopy(s) at N LASALLE ST measure(s):
One (1) at twenty (20) feet in length, and three (3) feet in width for a total of sixty (60) square feet.

Said Canopy(s) at N LASALLE ST measure(s):
One (1) at eight (8) feet in length, and three (3) feet in width for a total of twenty-four (24) square feet.

Said Canopy(s) at N LASALLE ST measure(s):
One (1) at ten (10) feet in length, and three (3) feet in width for a total of thirty (30) square feet.

The location of said privilege shall be as shown on prints kept on file with the Department of Business Affairs and Consumer Protection and the Office of the City Clerk.

Said privilege shall be constructed in accordance with plans and specifications approved by the Zoning Department - Signs.

This grant of privilege in the public way shall be subject to the provisions of Section 10-28-015 and all other required provisions of the Municipal Code of Chicago.

The grantee shall pay to the City of Chicago as compensation for the privilege #1109183 herein granted the sum of one hundred fifty ($150.00) per annum in advance.


A 25% penalty will be added for payments received after due date.

The permit holder agrees to hold the City of Chicago harmless for any damage, relocation or replacement costs associated with damage, relocation or removal of private property caused by the City performing work in the public way.

Authority herein given and granted for a period of five (5) years from and after 10/08/2013.

Alderman _____

Brendan Reilly 42nd Ward

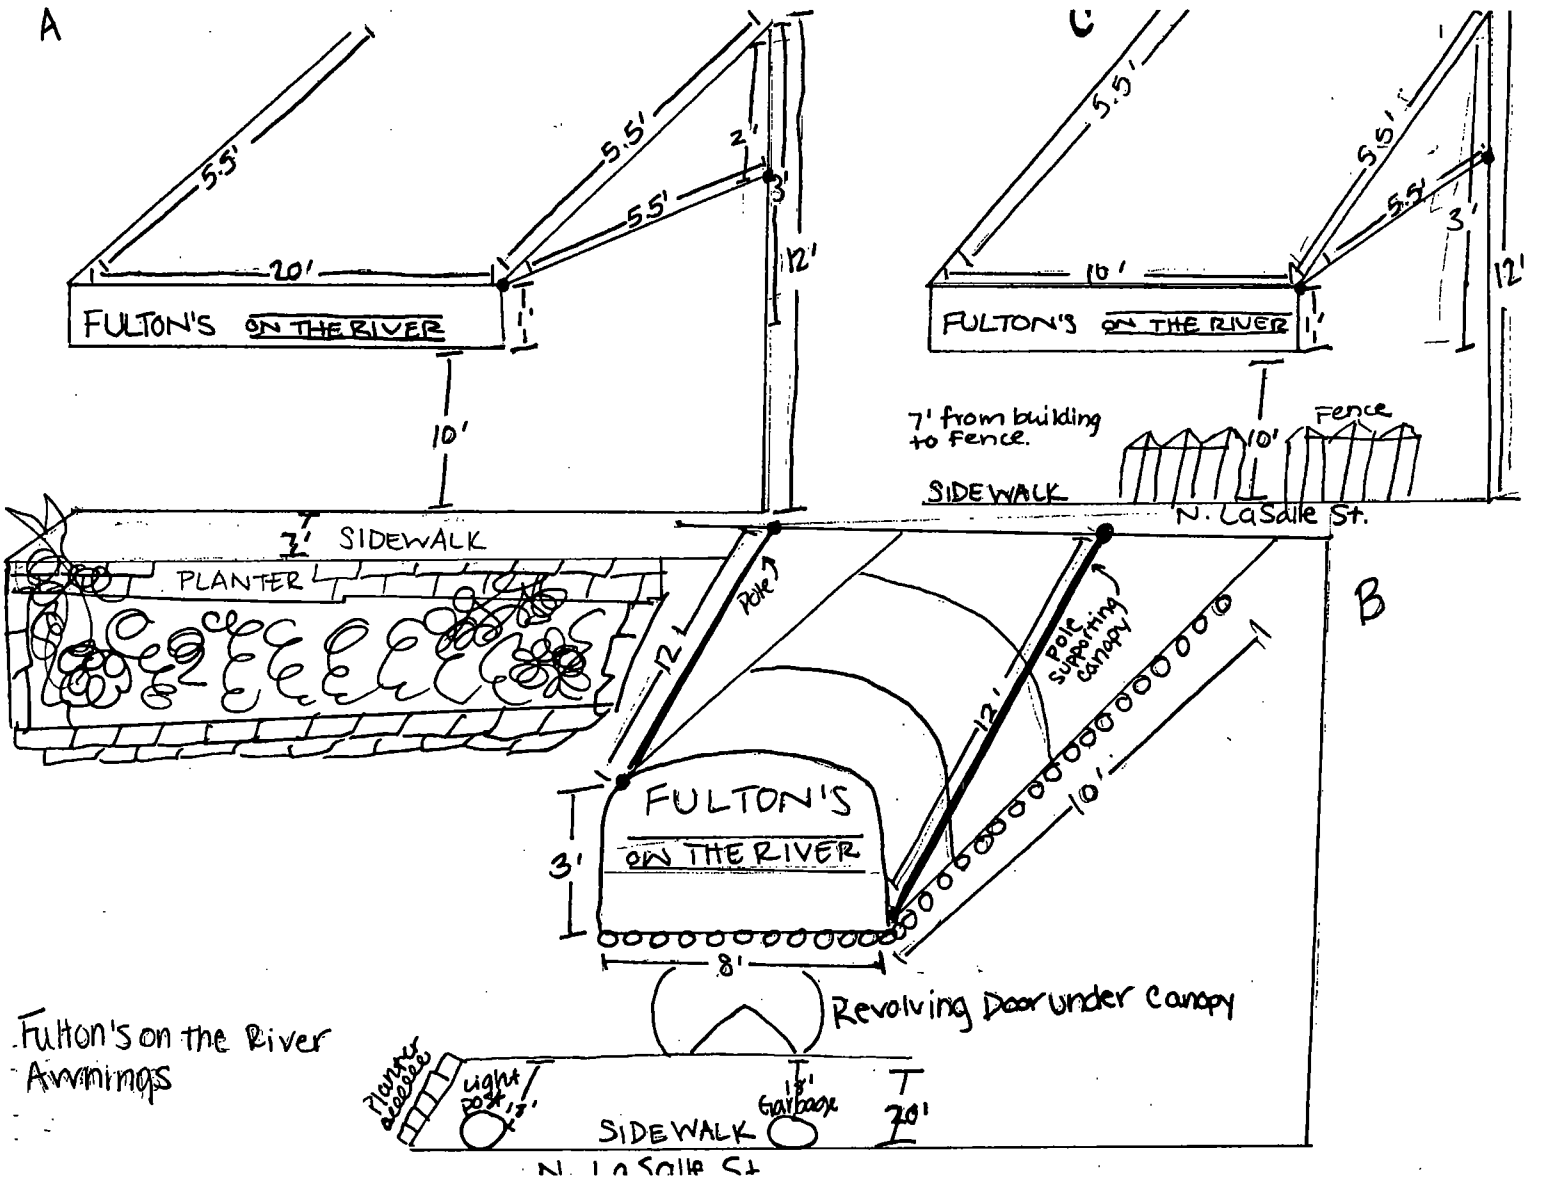

Fulton's on the River
Awnings

City of Chicago

O2013-8614

Office of the City Clerk

Document Tracking Sheet

Meeting Date:	11/13/2013
Sponsor(s):	Reilly (42)
Type:	Ordinance
Title:	Canopy(s) for Palmolive Building Condominium Association
Committee(s) Assignment:	Committee on Transportation and Public Way

ORDINANCE
PALMOLIVE BUILDING CONDOMINIUM ASSOCIATION
Acct. No. 335774 - 1
Permit No. 1109204

Be It Ordained by the City Council of the City of Chicago:

SECTION 1. Permission and authority are hereby given and granted to PALMOLIVE BUILDING CONDOMINIUM ASSOCIATION, upon the terms and subject to the conditions of this ordinance to maintain and use, as now constructed, one (1) Canopy(s) projecting over the public right-of-way adjacent to its premises known as 159 E. Walton Pl..

Said Canopy(s) at E. Walton Place measure(s):
One (1) at fourteen point one seven (14.17) feet in length, and three (3) feet in width for a total of forty-two point five one (42.51) square feet.

The location of said privilege shall be as shown on prints kept on file with the Department of Business Affairs and Consumer Protection and the Office of the City Clerk.

Said privilege shall be constructed in accordance with plans and specifications approved by the Zoning Department - Signs.

This grant of privilege in the public way shall be subject to the provisions of Section 10-28-015 and all other required provisions of the Municipal Code of Chicago.

The grantee shall pay to the City of Chicago as compensation for the privilege #1109204 herein granted the sum of fifty ($50.00) per annum in advance.


A 25% penalty will be added for payments received after due date.

The permit holder agrees to hold the City of Chicago harmless for any damage, relocation or replacement costs associated with damage, relocation or removal of private property caused by the City performing work in the public way.

Authority herein given and granted for a period of five (5) years from and after 10/08/2013.

Alderman _____

Brendan Reilly 42nd Ward

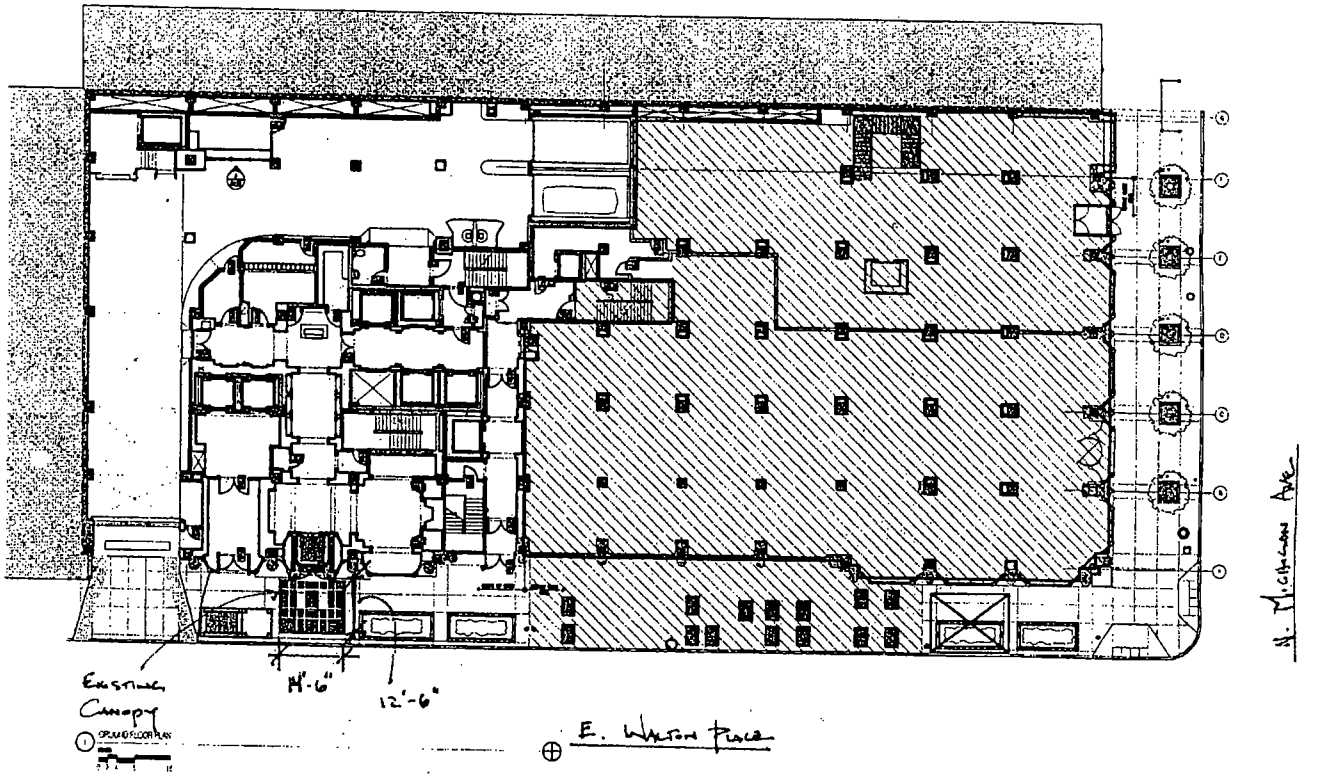


BOOTHHANSEN	PALMOLIVE BUILDING
Booth Hansen Associates Architects/Planners 555 S. Dearborn Street Chicago, IL 60605	SITE PLAN


PROJECT NO.	0111
DRAWN BY	CH
CHECKED BY	CH
SCALE	N.T.S.
DATE	18 JULY 2008

SK-01

THE PALMOLIVE BUILDING CONDOMINIUM ASSOCIATION
159 E. WALTON PLACE
CHICAGO, IL 60611


CANOPY DIMENSIONS

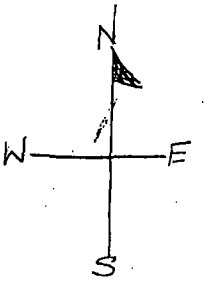


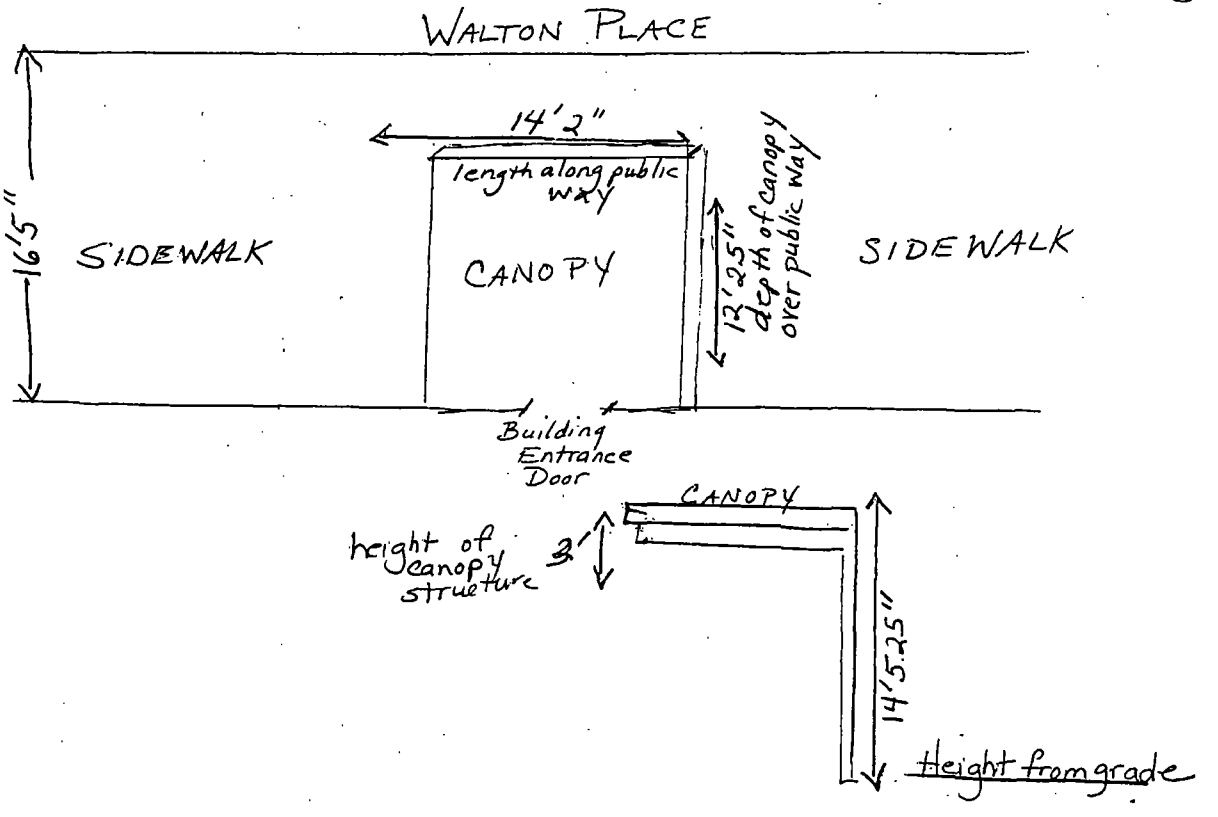


THE PALMOLIVE BUILDING CONDOMINIUM ASSOCIATION
159 E. WALTON PLACE
CHICAGO, IL 60611

CANOPY DIMENSIONS

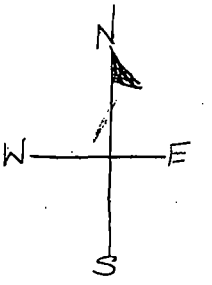

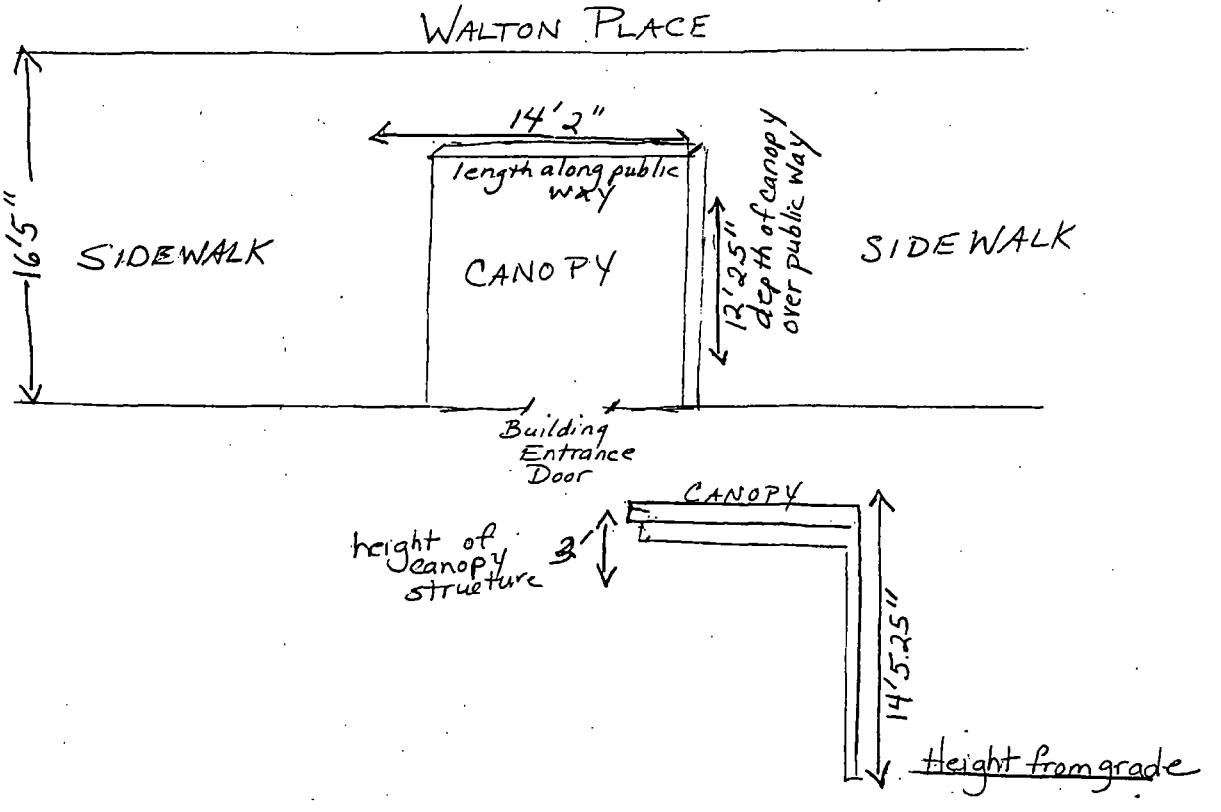

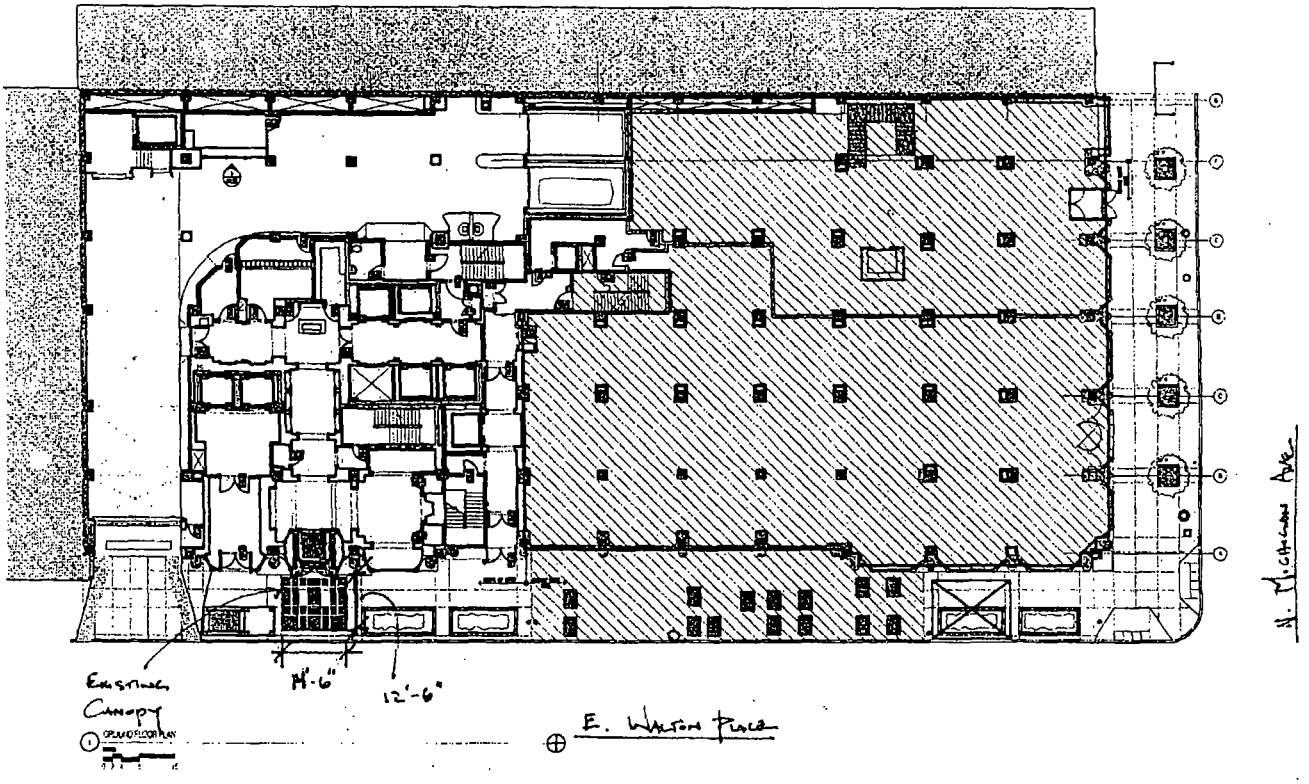

BOOTHHANSEN Booth Hansen Associates Architects/Planners 555 S. Dearborn Street Chicago, IL 60605	PALMOLIVE BUILDING SITE PLAN	PROJECT NO. 0111 DRAWN BY CH CHECKED BY CH SCALE N.T.S. DATE 18 JULY 2008	SK-01

City of Chicago

O2013-8616

Office of the City Clerk

Document Tracking Sheet

Meeting Date:	11/13/2013
Sponsor(s):	Reilly (42)
Type:	Ordinance
Title:	Canopy(s) for MHF Chicago MC IV LLC
Committee(s) Assignment:	Committee on Transportation and Public Way

ORDINANCE
MHF CHICAGO MC IV LLC
Acct. No. 384336 - 1
Permit No. 1108959

Be It Ordained by the City Council of the City of Chicago:

SECTION 1. Permission and authority are hereby given and granted to MHF CHICAGO MC IV LLC, upon the terms and subject to the conditions of this ordinance to construct, install, maintain and use one (1) Canopy(s) projecting over the public right-of-way adjacent to its premises known as 66 E. Wacker Pl..

Said Canopy(s) at E Wacker Pl measure(s):
One (1) at thirty-two point five eight (32.58) feet in length, and six point three three (6.33) feet in width for a total of two hundred six point two three (206.23) square feet.

The location of said privilege shall be as shown on prints kept on file with the Department of Business Affairs and Consumer Protection and the Office of the City Clerk.

Said privilege shall be constructed in accordance with plans and specifications approved by the Zoning Department - Signs.

This grant of privilege in the public way shall be subject to the provisions of Section 10-28-015 and all other required provisions of the Municipal Code of Chicago.

The grantee shall pay to the City of Chicago as compensation for the privilege #1108959 herein granted the sum of fifty-seven dollars and fifty-eight cents ($57.58) per annum in advance.


A 25% penalty will be added for payments received after due date.

The permit holder agrees to hold the City of Chicago harmless for any damage, relocation or replacement costs associated with damage, relocation or removal of private property caused by the City performing work in the public way.


Authority herein given and granted for a period of five (5) years from and after Date of Passage.

Alderman _____


Brendan Reilly 42nd Ward

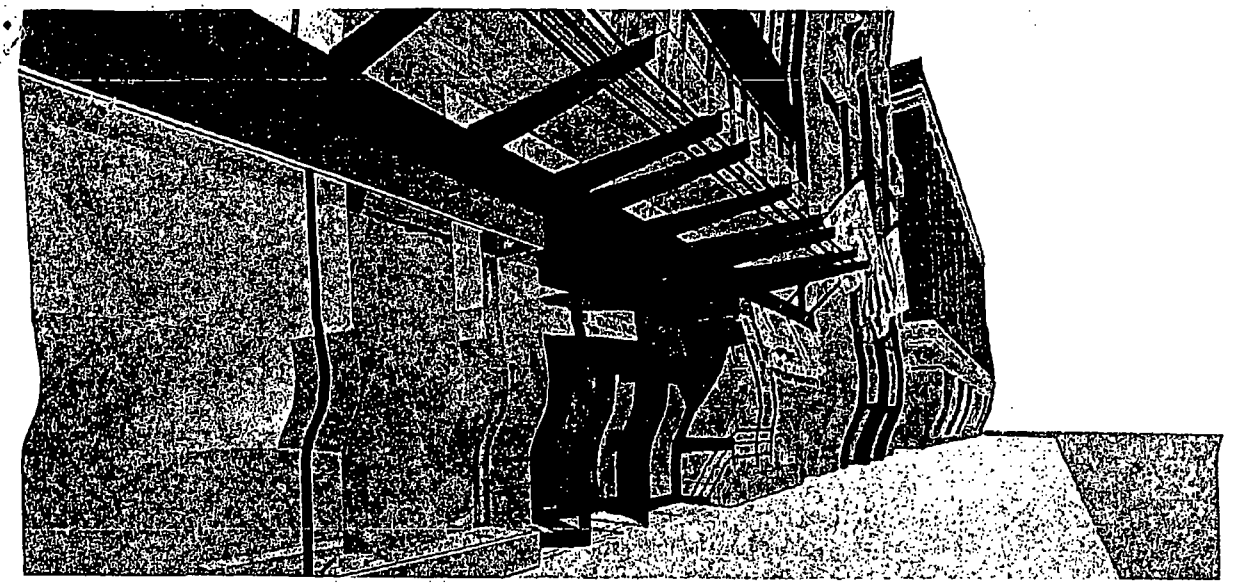


RENDERING OF ENTRANCE

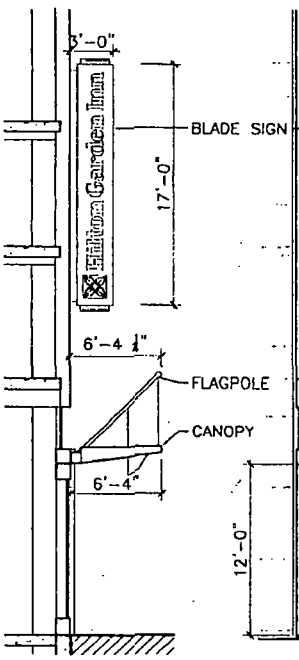

PARTIAL SECTION
SCALE: 1/8" = 1'-0"

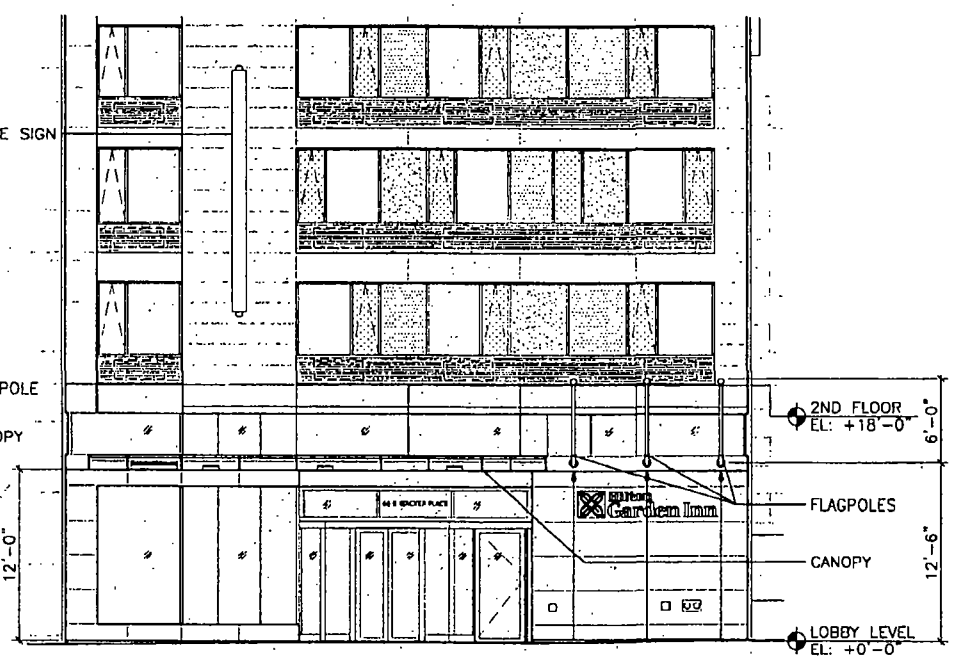

PARTIAL ELEVATION
SCALE: 1/8" = 1'-0"

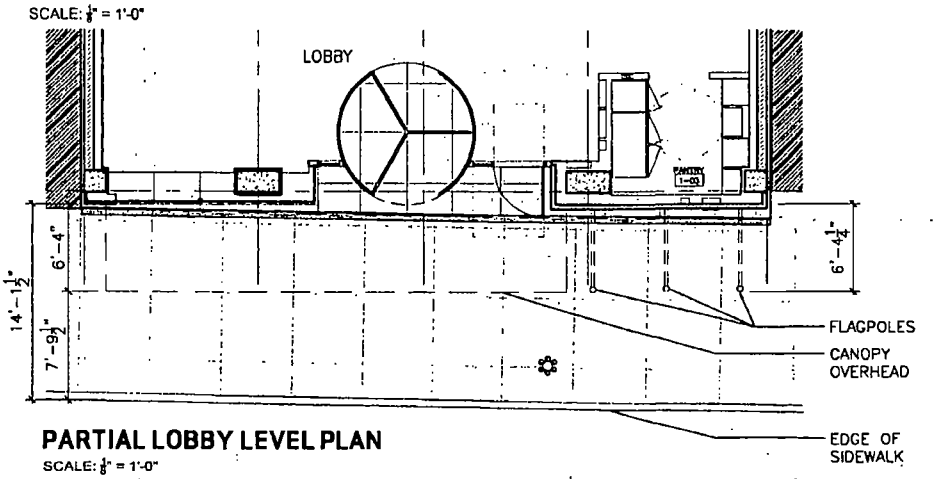

PARTIAL LOBBY LEVEL PLAN
SCALE: 1/8" = 1'-0"

E:\1226 - Hilton Garden Inn-Chicago\2.0 DATA\2.05 drawings\A-07-WALL-STOREFRONT.dwg

8 August 2013

HILTON GARDEN INN
66 E. WACKER PL, CHICAGO

G|R|E|C ARCHITECTS

City of Chicago

O2013-8618

Office of the City Clerk

Document Tracking Sheet

Meeting Date:	11/13/2013
Sponsor(s):	Reilly (42)
Type:	Ordinance
Title:	Canopy(s) for Riverview Condominium
Committee(s) Assignment:	Committee on Transportation and Public Way

ORDINANCE
RIVERVIEW CONDOMINIUM
Acct. No. 88498 - 1
Permit No. 1109050

Be It Ordained by the City Council of the City of Chicago:

SECTION 1. Permission and authority are hereby given and granted to RIVERVIEW CONDOMINIUM, upon the terms and subject to the conditions of this ordinance to maintain and use, as now constructed, four (4) Canopy(s) projecting over the public right-of-way adjacent to its premises known as 445 E. North Water St..

Said Canopy(s) at E. NORTH WATER ST measure(s):
Four (4) at twenty-nine point seven five (29.75) feet in length, and six point seven five (6.75) feet in width for a total of eight hundred three point two five (803.25) square feet.

The location of said privilege shall be as shown on prints kept on file with the Department of Business Affairs and Consumer Protection and the Office of the City Clerk.

Said privilege shall be constructed in accordance with plans and specifications approved by the Zoning Department - Signs.

This grant of privilege in the public way shall be subject to the provisions of Section 10-28-015 and all other required provisions of the Municipal Code of Chicago.

The grantee shall pay to the City of Chicago as compensation for the privilege #1109050 herein granted the sum of one hundred seventy-five ($175.00) per annum in advance.


A 25% penalty will be added for payments received after due date.

The permit holder agrees to hold the City of Chicago harmless for any damage, relocation or replacement costs associated with damage, relocation or removal of private property caused by the City performing work in the public way.

Authority herein given and granted for a period of five (5) years from and after 10/07/2013.


Alderman _____

Brendan Reilly 42nd Ward

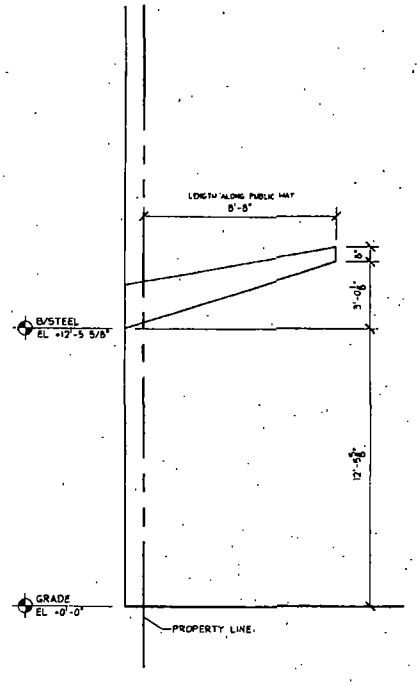


SECTION - CANOPY A AND B (HIGH POINT)

SCALE: 1/4" = 1'-0"

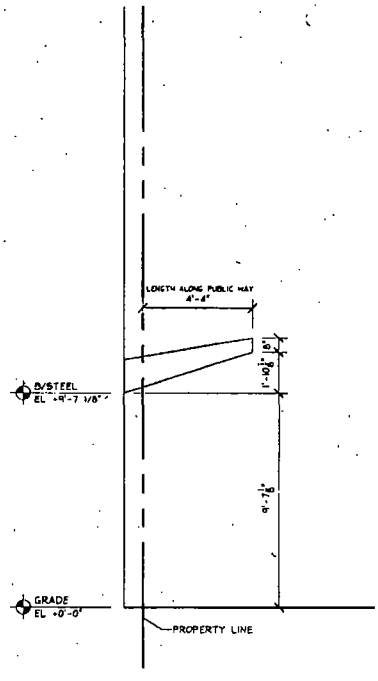

SECTION - CANOPY A AND B (LOW POINT)

SCALE: 1/4" = 1'-0"

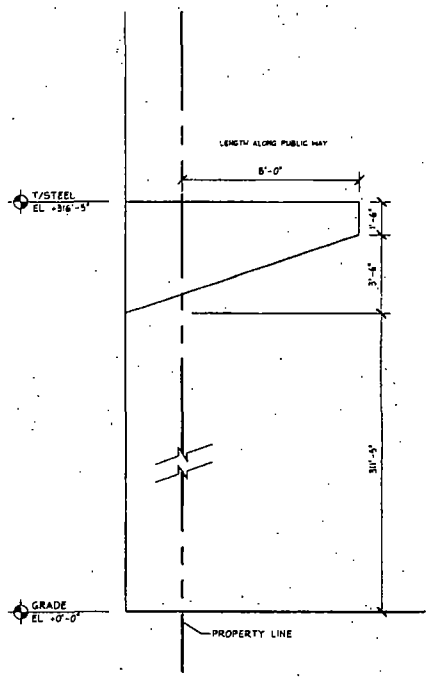

SECTION - CANOPY C

SCALE: 1/4" = 1'-0"

Kellermeyer Godfryt Hart, P.C.
ARCHITECTS AND ENGINEERS
KGH

CANOPIES OVER HANGING THE PUBLIC WAY
RIVERVIEW CONDOMINIUMS
445 EAST NORTH WATER STREET
CHICAGO, ILLINOIS 60611

DRAWN
CHECKED
APPROVED

PROJECT NO 08-05-170
DATE 1/21/2009

SHEET NO
SK.2

City of Chicago

O2013-8628

Office of the City Clerk

Document Tracking Sheet

Meeting Date:	11/13/2013
Sponsor(s):	Reilly (42)
Type:	Ordinance
Title:	Canopy(s) for Acme Hotel Company/Berkshire, The
Committee(s) Assignment:	Committee on Transportation and Public Way

ORDINANCE
ACME HOTEL COMPANY/THE BERKSHIRE
Acct. No. 222101 - 2
Permit No. 1105956

Be It Ordained by the City Council of the City of Chicago:

SECTION 1. Permission and authority are hereby given and granted to ACME HOTEL COMPANY/THE BERKSHIRE, upon the terms and subject to the conditions of this ordinance to maintain and use, as now constructed, one (1) Canopy(s) projecting over the public right-of-way adjacent to its premises known as 15 E. Ohio St..

Said Canopy(s) at E. Ohio Street measure(s):
One (1) at twenty-four (24) feet in length, and eight (8) feet in width for a total of one hundred ninety-two (192) square feet.

The location of said privilege shall be as shown on prints kept on file with the Department of Business Affairs and Consumer Protection and the Office of the City Clerk.

Said privilege shall be constructed in accordance with plans and specifications approved by the Zoning Department - Signs.

This grant of privilege in the public way shall be subject to the provisions of Section 10-28-015 and all other required provisions of the Municipal Code of Chicago.

The grantee shall pay to the City of Chicago as compensation for the privilege #1105956 herein granted the sum of fifty ($50.00) per annum in advance.

A 25% penalty will be added for payments received after due date.

The permit holder agrees to hold the City of Chicago harmless for any damage, relocation or replacement costs associated with damage, relocation or removal of private property caused by the City performing work in the public way.

Authority herein given and granted for a period of five (5) years from and after 02/06/2013.


Alderman _____

Brendan Reilly 42nd Ward

ACME HOTEL COMPANY

L.E.D. Channel Letters / Reface Existing Illuminated Canopy

PHASE 2

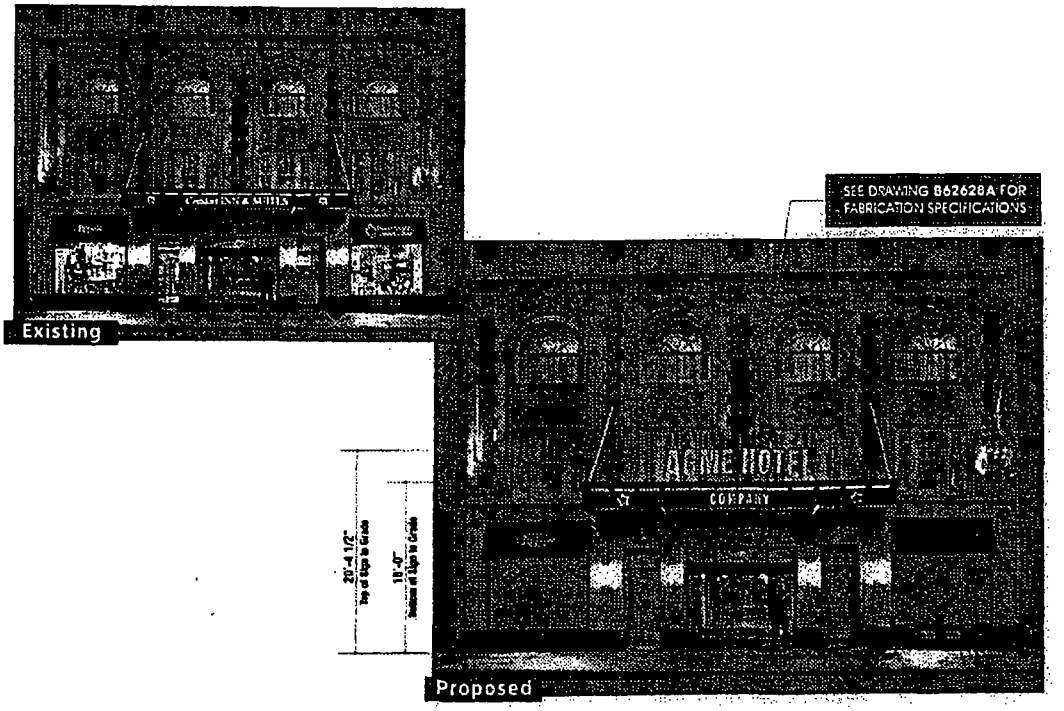

Front Elevation

Location: Chicago, IL

Kieffer & Co., Inc.

CUSTOMER: ACME HOTEL

LOCATION: Chicago, IL

DATE: 2/23/12

B62628

City of Chicago

O2013-8629

Office of the City Clerk

Document Tracking Sheet

Meeting Date:	11/13/2013
Sponsor(s):	Reilly (42)
Type:	Ordinance
Title:	Canopy(s) for Icebreaker
Committee(s) Assignment:	Committee on Transportation and Public Way

ORDINANCE
ICEBREAKER
Acct. No. 386149 - 1
Permit No. 1109365

Be It Ordained by the City Council of the City of Chicago:

SECTION 1. Permission and authority are hereby given and granted to ICEBREAKER, upon the terms and subject to the conditions of this ordinance to construct, install, maintain and use one (1) Canopy(s) projecting over the public right-of-way adjacent to its premises known as 44 E. Walton St..

Said Canopy(s) at E. Walton measure(s):
One (1) at twenty-four (24) feet in length, and point three three (.33) feet in width for a total of seven point nine two (7.92) square feet.

The location of said privilege shall be as shown on prints kept on file with the Department of Business Affairs and Consumer Protection and the Office of the City Clerk.

Said privilege shall be constructed in accordance with plans and specifications approved by the Zoning Department - Signs.

This grant of privilege in the public way shall be subject to the provisions of Section 10-28-015 and all other required provisions of the Municipal Code of Chicago.


The grantee shall pay to the City of Chicago as compensation for the privilege #1109365 herein granted the sum of fifty ($50.00) per annum in advance.

A 25% penalty will be added for payments received after due date.

The permit holder agrees to hold the City of Chicago harmless for any damage, relocation or replacement costs associated with damage, relocation or removal of private property caused by the City performing work in the public way.

Authority herein given and granted for a period of five (5) years from and after Date of Passage.

Alderman _____
Brendan Reilly 42nd Ward

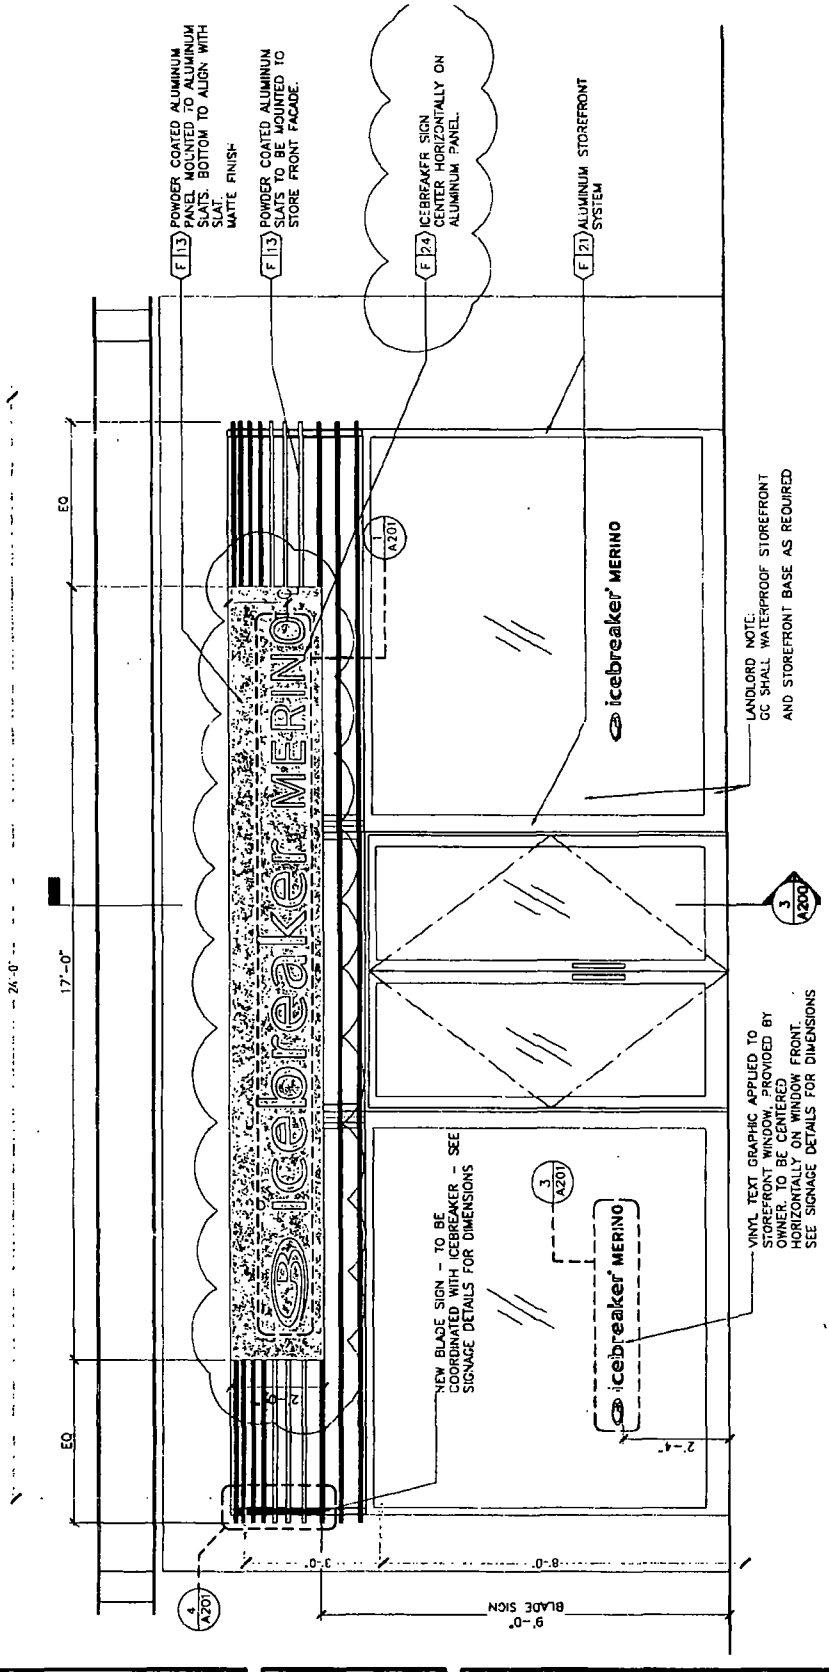

2 STOREFRONT ELEVATION
SCALE: 1/4" = 1'-0"

door thirteen
architects construction designbuild
2128 N DAMEN AVE | CHICAGO ILLINOIS 60647
T 773 252 4688 | INFO@DOORTHIRTEEN.COM

Seal

Title: ICEBREAKER - CHICAGO
Address: 44 EAST WALTON CHICAGO, IL 60611

Date: 10/16/2013
Job: [IBCH]
Drawn: JAB
Revision: PUW PERMIT

Sheet: 1.1

City of Chicago

O2013-8631

Office of the City Clerk

Document Tracking Sheet

Meeting Date:	11/13/2013
Sponsor(s):	Reilly (42)
Type:	Ordinance
Title:	Canopy(s) for Nordstrom Rack
Committee(s) Assignment:	Committee on Transportation and Public Way

ORDINANCE
NORDSTROM RACK
Acct. No. 201501 - 6
Permit No. 1109406

Be It Ordained by the City Council of the City of Chicago:

SECTION 1. Permission and authority are hereby given and granted to NORDSTROM RACK, upon the terms and subject to the conditions of this ordinance to maintain and use, as now constructed, one (1) Canopy(s) projecting over the public right-of-way adjacent to its premises known as 24 N. State St..

Said Canopy(s) at STATE ST. measure(s):
One (1) at sixty-one point one seven (61.17) feet in length, and five point five (5.5) feet in width for a total of three hundred thirty-six point four four (336.44) square feet.

The location of said privilege shall be as shown on prints kept on file with the Department of Business Affairs and Consumer Protection and the Office of the City Clerk.

Said privilege shall be constructed in accordance with plans and specifications approved by the Zoning Department - Signs.

This grant of privilege in the public way shall be subject to the provisions of Section 10-28-015 and all other required provisions of the Municipal Code of Chicago.

The grantee shall pay to the City of Chicago as compensation for the privilege #1109406 herein granted the sum of eighty-six dollars and seventeen cents ($86.17) per annum in advance.

A 25% penalty will be added for payments received after due date.

The permit holder agrees to hold the City of Chicago harmless for any damage, relocation or replacement costs associated with damage, relocation or removal of private property caused by the City performing work in the public way.

Authority herein given and granted for a period of five (5) years from and after 10/08/2013.

Alderman _____

Brendan Reilly 42nd Ward

CANOP
13.58
style
M rack
MEASUREMENT IN FEET

City of Chicago

O2013-8632

Office of the City Clerk

Document Tracking Sheet

Meeting Date:	11/13/2013
Sponsor(s):	Reilly (42)
Type:	Ordinance
Title:	Canopy(s) for Exchequer Restaurant
Committee(s) Assignment:	Committee on Transportation and Public Way

ORDINANCE
EXCHEQUER RESTAURANT
Acct. No. 85294 - 2
Permit No. 1109421

Be It Ordained by the City Council of the City of Chicago:

SECTION 1. Permission and authority are hereby given and granted to EXCHEQUER RESTAURANT, upon the terms and subject to the conditions of this ordinance to maintain and use, as now constructed, one (1) Canopy(s) projecting over the public right-of-way adjacent to its premises known as 226 S. Wabash Ave..

Said Canopy(s) at S. Wabash Ave. measure(s):
One (1) at fourteen (14) feet in length, and six (6) feet in width for a total of eighty-four (84) square feet.

The location of said privilege shall be as shown on prints kept on file with the Department of Business Affairs and Consumer Protection and the Office of the City Clerk.

Said privilege shall be constructed in accordance with plans and specifications approved by the Zoning Department - Signs.

This grant of privilege in the public way shall be subject to the provisions of Section 10-28-015 and all other required provisions of the Municipal Code of Chicago.

The grantee shall pay to the City of Chicago as compensation for the privilege #1109421 herein granted the sum of fifty ($50.00) per annum in advance.

A 25% penalty will be added for payments received after due date.

The permit holder agrees to hold the City of Chicago harmless for any damage, relocation or replacement costs associated with damage, relocation or removal of private property caused by the City performing work in the public way.


Authority herein given and granted for a period of five (5) years from and after 11/18/2013.

Alderman _____

Brendan Reilly 42nd Ward

CANOPY PERMIT DRAWING

4 M Enterprises Inc

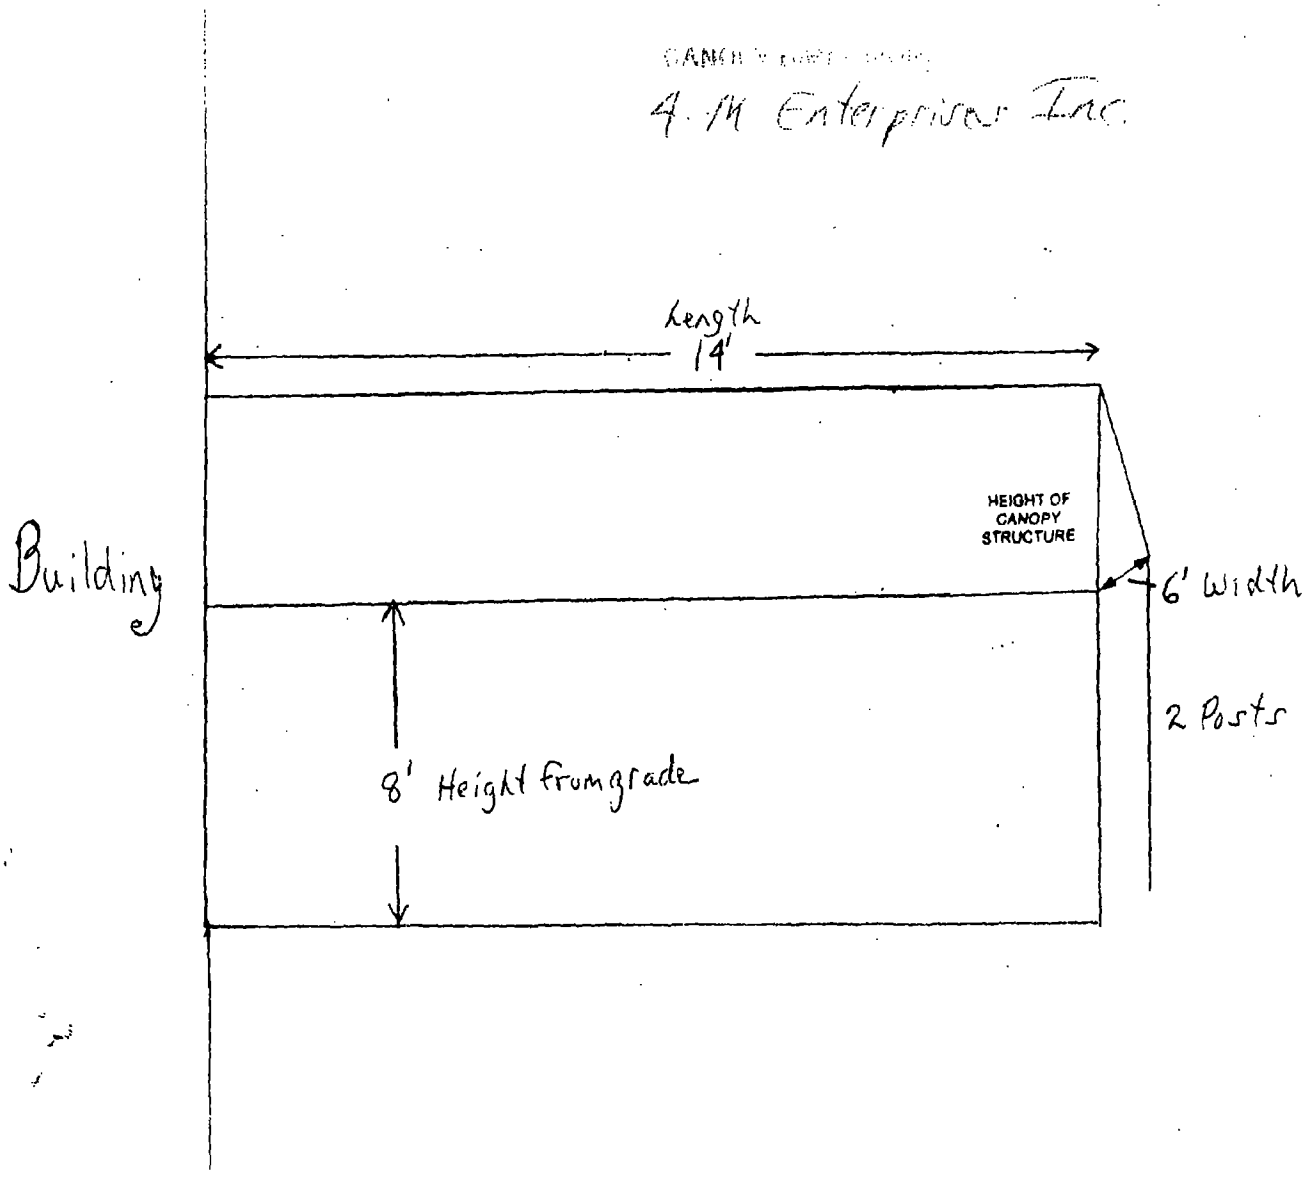

City of Chicago

O2013-8640

Office of the City Clerk

Document Tracking Sheet

Meeting Date:	11/13/2013
Sponsor(s):	Reilly (42)
Type:	Ordinance
Title:	Canopy(s) for Ritz - Carlton Water Tower
Committee(s) Assignment:	Committee on Transportation and Public Way

ORDINANCE
RITZ- CARLTON WATER TOWER
Acct. No. 319268 - 1
Permit No. 1109427

Be It Ordained by the City Council of the City of Chicago:

SECTION 1. Permission and authority are hereby given and granted to RITZ- CARLTON WATER TOWER, upon the terms and subject to the conditions of this ordinance to maintain and use, as now constructed, one (1) Canopy(s) projecting over the public right-of-way adjacent to its premises known as 160 E. Pearson St..

Said Canopy(s) at E. Pearson Street measure(s):
One (1) at forty-two point three three (42.33) feet in length, and fifteen (15) feet in width for a total of six hundred thirty-four point nine five (634.95) square feet.

The location of said privilege shall be as shown on prints kept on file with the Department of Business Affairs and Consumer Protection and the Office of the City Clerk.

Said privilege shall be constructed in accordance with plans and specifications approved by the Zoning Department - Signs.

This grant of privilege in the public way shall be subject to the provisions of Section 10-28-015 and all other required provisions of the Municipal Code of Chicago.

The grantee shall pay to the City of Chicago as compensation for the privilege #1109427 herein granted the sum of sixty-seven dollars and thirty-three cents ($67.33) per annum in advance.


A 25% penalty will be added for payments received after due date.

The permit holder agrees to hold the City of Chicago harmless for any damage, relocation or replacement costs associated with damage, relocation or removal of private property caused by the City performing work in the public way.


Authority herein given and granted for a period of five (5) years from and after 11/05/2013.

Alderman _____

Brendan Reilly 42nd Ward

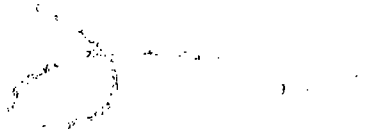

Ritz Carlton Hotel
160 E. Pearson St
Chicago

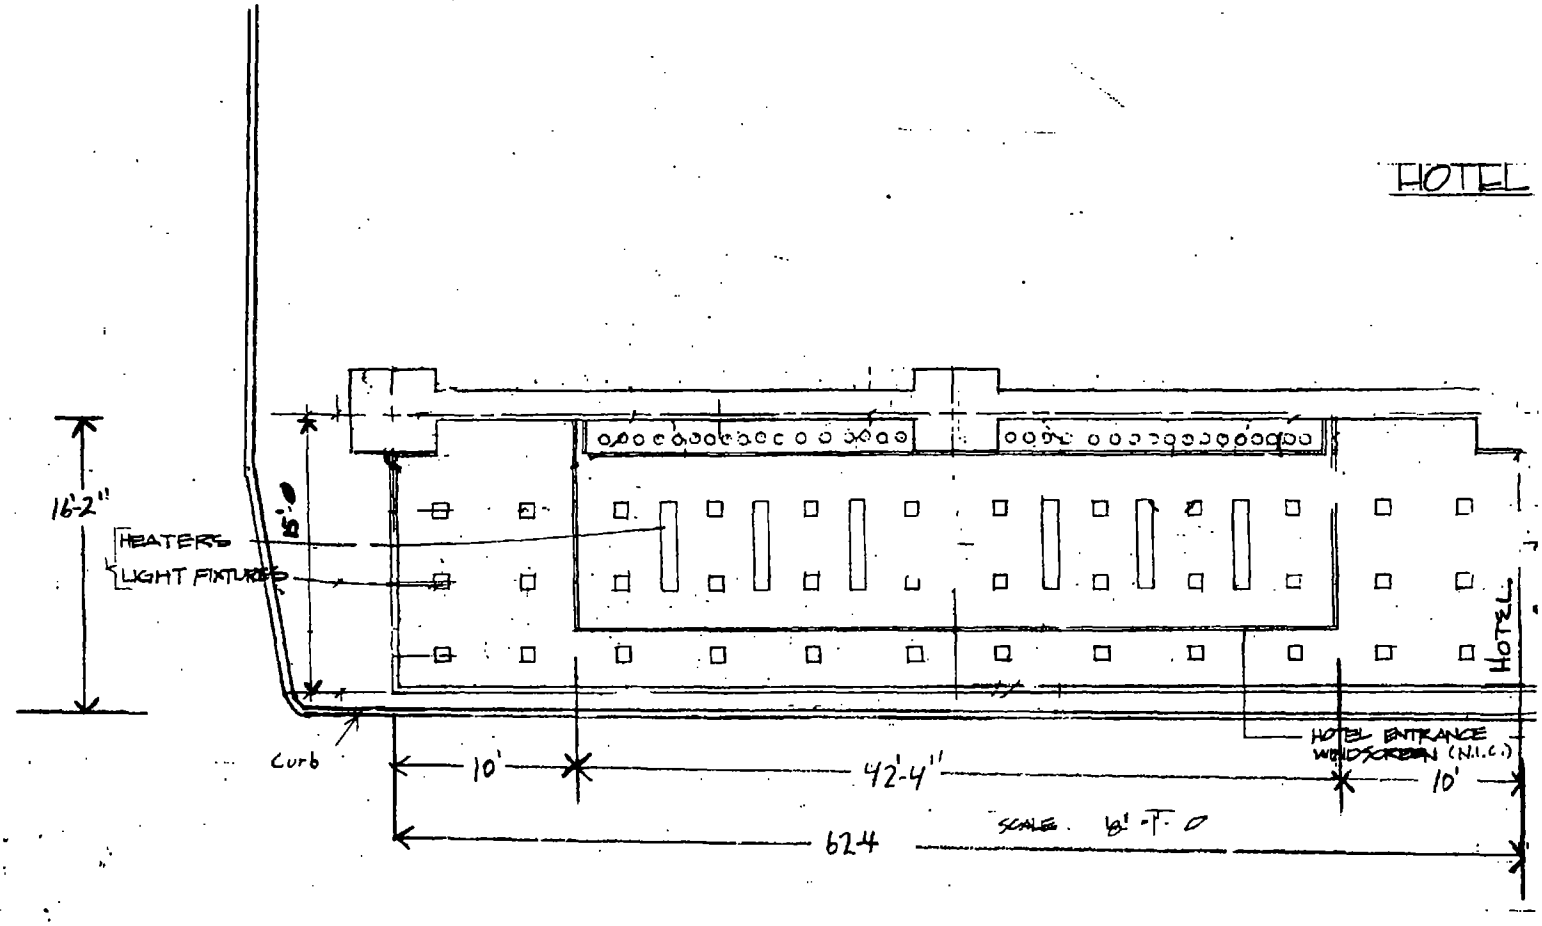

City of Chicago

O2013-8645

Office of the City Clerk

Document Tracking Sheet

Meeting Date:	11/13/2013
Sponsor(s):	Reilly (42)
Type:	Ordinance
Title:	Canopy(s) for Holiday Inn Express Mag Mile Cass
Committee(s) Assignment:	Committee on Transportation and Public Way

ORDINANCE
HOLIDAY INN EXPRESS MAG MILE CASS
Acct. No. 317381 - 1
Permit No. 1109416

Be It Ordained by the City Council of the City of Chicago:

SECTION 1. Permission and authority are hereby given and granted to HOLIDAY INN EXPRESS MAG MILE CASS, upon the terms and subject to the conditions of this ordinance to maintain and use, as now constructed, one (1) Canopy(s) projecting over the public right-of-way adjacent to its premises known as 640 N. Wabash Ave..

Said Canopy(s) at N. Wabash Avenue measure(s):
One (1) at ten (10) feet in length, and ten (10) feet in width for a total of one hundred (100) square feet.

The location of said privilege shall be as shown on prints kept on file with the Department of Business Affairs and Consumer Protection and the Office of the City Clerk.

Said privilege shall be constructed in accordance with plans and specifications approved by the Zoning Department - Signs.

This grant of privilege in the public way shall be subject to the provisions of Section 10-28-015 and all other required provisions of the Municipal Code of Chicago.

The grantee shall pay to the City of Chicago as compensation for the privilege #1109416 herein granted the sum of fifty ($50.00) per annum in advance.


A 25% penalty will be added for payments received after due date.

The permit holder agrees to hold the City of Chicago harmless for any damage, relocation or replacement costs associated with damage, relocation or removal of private property caused by the City performing work in the public way.

Authority herein given and granted for a period of five (5) years from and after 11/19/2013.

Alderman _____

Brendan Reilly 42nd Ward

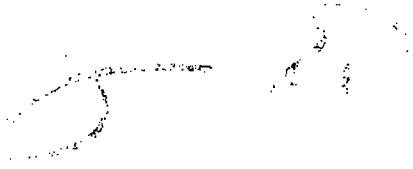


Holiday Inn
Express

City of Chicago

O2013-8650

Office of the City Clerk

Document Tracking Sheet

Meeting Date:	11/13/2013
Sponsor(s):	Reilly (42)
Type:	Ordinance
Title:	Canopy(s) for Qdoba Mexican Grill No. 2447
Committee(s) Assignment:	Committee on Transportation and Public Way

ORDINANCE
Qdoba Mexican Grill #2447
Acct. No. 269555 - 3
Permit No. 1109404

Be It Ordained by the City Council of the City of Chicago:

SECTION 1. Permission and authority are hereby given and granted to Qdoba Mexican Grill #2447, upon the terms and subject to the conditions of this ordinance to maintain and use, as now constructed, one (1) Canopy(s) projecting over the public right-of-way adjacent to its premises known as 58 E. Randolph St..

Said Canopy(s) at E RANDOLPH ST measure(s):
One (1) at twenty-one point six seven (21.67) feet in length, and six (6) feet in width for a total of one hundred thirty point zero two (130.02) square feet.

The location of said privilege shall be as shown on prints kept on file with the Department of Business Affairs and Consumer Protection and the Office of the City Clerk.

Said privilege shall be constructed in accordance with plans and specifications approved by the Zoning Department - Signs.

This grant of privilege in the public way shall be subject to the provisions of Section 10-28-015 and all other required provisions of the Municipal Code of Chicago.

The grantee shall pay to the City of Chicago as compensation for the privilege #1109404 herein granted the sum of fifty ($50.00) per annum in advance.


A 25% penalty will be added for payments received after due date.

The permit holder agrees to hold the City of Chicago harmless for any damage, relocation or replacement costs associated with damage, relocation or removal of private property caused by the City performing work in the public way.

Authority herein given and granted for a period of five (5) years from and after 07/09/2013.

Alderman _____

Brendan Reilly 42nd Ward

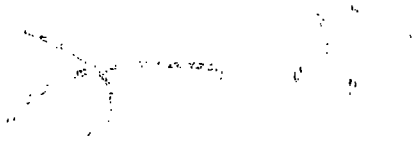


BREAKFAST
BURRITOS

City of Chicago

O2013-8654

Office of the City Clerk

Document Tracking Sheet

Meeting Date:	11/13/2013
Sponsor(s):	Reilly (42)
Type:	Ordinance
Title:	Canopy(s) for Petterino's
Committee(s) Assignment:	Committee on Transportation and Public Way

ORDINANCE
PETTERINO'S
Acct. No. 205657 - 2
Permit No. 1109340

Be It Ordained by the City Council of the City of Chicago:

SECTION 1. Permission and authority are hereby given and granted to PETTERINO'S, upon the terms and subject to the conditions of this ordinance to maintain and use, as now constructed, one (1) Canopy(s) projecting over the public right-of-way adjacent to its premises known as 50 W. Randolph St..

Said Canopy(s) at W. Randolph Street measure(s):
One (1) at ten point six seven (10.67) feet in length, and seven point four two (7.42) feet in width for a total of seventy-nine point one seven (79.17) square feet.

The location of said privilege shall be as shown on prints kept on file with the Department of Business Affairs and Consumer Protection and the Office of the City Clerk.

Said privilege shall be constructed in accordance with plans and specifications approved by the Zoning Department - Signs.

This grant of privilege in the public way shall be subject to the provisions of Section 10-28-015 and all other required provisions of the Municipal Code of Chicago.

The grantee shall pay to the City of Chicago as compensation for the privilege #1109340 herein granted the sum of fifty ($50.00) per annum in advance.

A 25% penalty will be added for payments received after due date.

The permit holder agrees to hold the City of Chicago harmless for any damage, relocation or replacement costs associated with damage, relocation or removal of private property caused by the City performing work in the public way.


Authority herein given and granted for a period of five (5) years from and after 11/01/2013.


Alderman _____

Brendan Reilly 42nd Ward

10/8/08

Petterino's Banquets Entrance Canopy

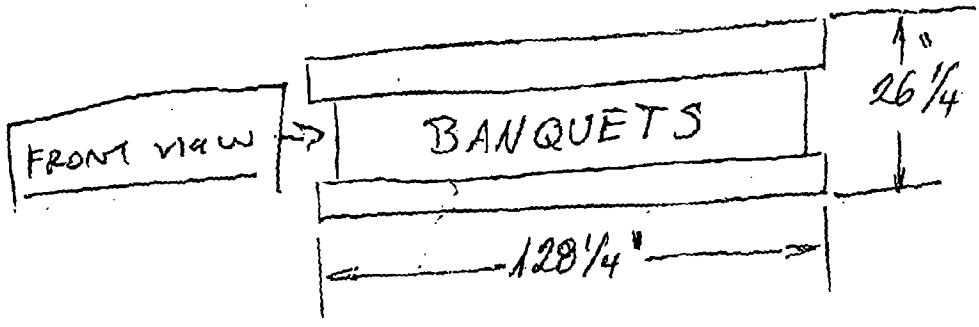

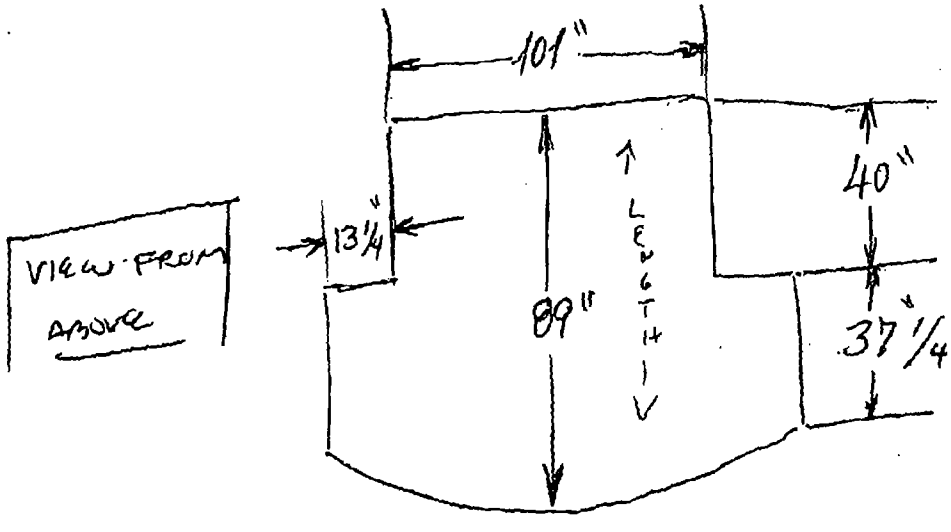

City of Chicago

O2013-8660

Office of the City Clerk

Document Tracking Sheet

Meeting Date:	11/13/2013
Sponsor(s):	Smith (43)
Type:	Ordinance
Title:	Canopy(s) for Chipotle Mexican Grill
Committee(s) Assignment:	Committee on Transportation and Public Way

ORDINANCE
CHIPOTLE MEXICAN GRILL
Acct. No. 22633 - 2
Permit No. 1109243

Be It Ordained by the City Council of the City of Chicago:

SECTION 1. Permission and authority are hereby given and granted to CHIPOTLE MEXICAN GRILL, upon the terms and subject to the conditions of this ordinance to maintain and use, as now constructed, two (2) Canopy(s) projecting over the public right-of-way adjacent to its premises known as 2256 N. Orchard St..

Said Canopy(s) at N Orchard St. measure(s):
One (1) at twenty-two point one one (22.11) feet in length, and four point four (4.4) feet in width for a total of ninety-seven point two eight (97.28) square feet.

Said Canopy(s) at W. Belden Ave. measure(s):
One (1) at fourteen point one one (14.11) feet in length, and four point two (4.2) feet in width for a total of fifty-nine point two six (59.26) square feet.

The location of said privilege shall be as shown on prints kept on file with the Department of Business Affairs and Consumer Protection and the Office of the City Clerk.

Said privilege shall be constructed in accordance with plans and specifications approved by the Zoning Department - Signs.


This grant of privilege in the public way shall be subject to the provisions of Section 10-28-015 and all other required provisions of the Municipal Code of Chicago.

The grantee shall pay to the City of Chicago as compensation for the privilege #1109243 herein granted the sum of one hundred ($100.00) per annum in advance.

A 25% penalty will be added for payments received after due date.

The permit holder agrees to hold the City of Chicago harmless for any damage, relocation or replacement costs associated with damage, relocation or removal of private property caused by the City performing work in the public way.

Authority herein given and granted for a period of five (5) years from and after 09/14/2013.

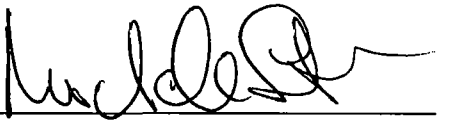Alderman 

Michele Smith 43rd Ward


2256 North Orchard Street
Chipotle
Chipot

City of Chicago

O2013-8662

Office of the City Clerk

Document Tracking Sheet

Meeting Date:	11/13/2013
Sponsor(s):	Tunney (44)
Type:	Ordinance
Title:	Canopy(s) for Self Storage No. 1
Committee(s) Assignment:	Committee on Transportation and Public Way

ORDINANCE
SELF STORAGE #1
Acct. No. 59931 - 3
Permit No. 1109326

Be It Ordained by the City Council of the City of Chicago:

SECTION 1. Permission and authority are hereby given and granted to SELF STORAGE #1, upon the terms and subject to the conditions of this ordinance to maintain and use, as now constructed, two (2) Canopy(s) projecting over the public right-of-way adjacent to its premises known as 3839 N. Sheffield Ave..

Said Canopy(s) at W. Sheridan measure(s):
One (1) at twelve point nine two (12.92) feet in length, and eight point three (8.3) feet in width for a total of one hundred seven point two four (107.24) square feet.

Said Canopy(s) at N. Sheffield measure(s):
One (1) at twelve point nine two (12.92) feet in length, and eight point two five (8.25) feet in width for a total of one hundred six point five nine (106.59) square feet.

The location of said privilege shall be as shown on prints kept on file with the Department of Business Affairs and Consumer Protection and the Office of the City Clerk.

Said privilege shall be constructed in accordance with plans and specifications approved by the Zoning Department - Signs.

This grant of privilege in the public way shall be subject to the provisions of Section 10-28-015 and all other required provisions of the Municipal Code of Chicago.

The grantee shall pay to the City of Chicago as compensation for the privilege #1109326 herein granted the sum of one hundred ($100.00) per annum in advance.

A 25% penalty will be added for payments received after due date.

The permit holder agrees to hold the City of Chicago harmless for any damage, relocation or replacement costs associated with damage, relocation or removal of private property caused by the City performing work in the public way.

Authority herein given and granted for a period of five (5) years from and after Date of Passage.

Alderman _____
Thomas Tunney 44th Ward


Chicago Self Storage

Signage Elevations


Signage Areas

A- 16sf (2)
B- 45sf (2)
C- 148sf
D- 234sf


Total Signage Area : 486sf

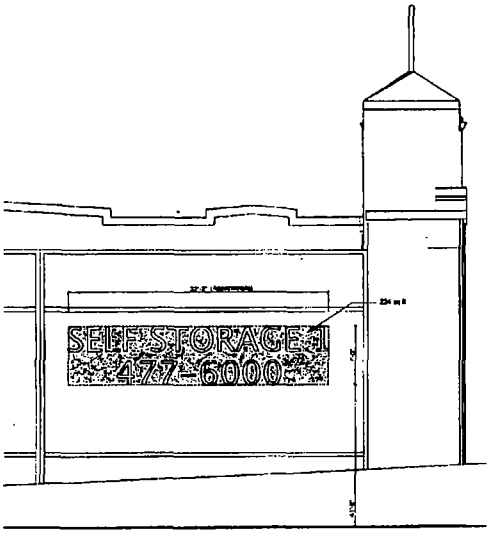

D- Existing Relocated Signage

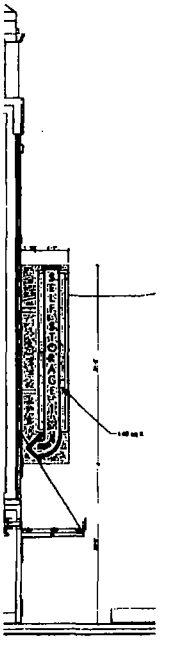

C- Electric Sign

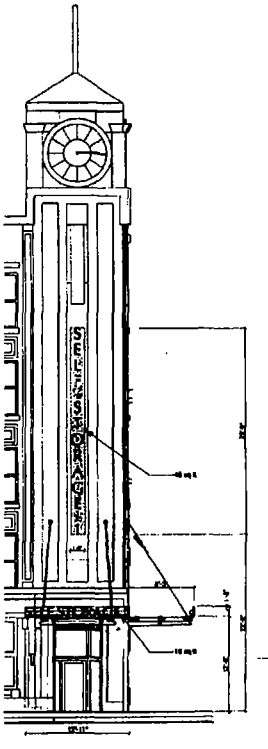

A - Wall Mounted Lettering on Tower
B- Canopy with Electric Sign

Chicago Self Storage LLC.



pappageorgehaymes partners

Department of Business Affairs and Consumer Protection
Business Assistance Center - Public Way Use Unit
City Hall - 121 N. LaSalle Street, Room 800 • Chicago, IL 60602
(312)-74-GOBIZ (312-744-6249) • (312) 744-1944 (TTY)
http://www.cityofchicago.org/bacp

11/13/2013

Alderman **Thomas Tunney**
Ward # **44**
City of Chicago
City Hall, Room **203**
121 North LaSalle Street
Chicago, Illinois 60602

Re: An ordinance to use and maintain a portion of the public right-of-way for **two (2) canopy(ies)** for **SELF STORAGE #1**, adjacent to the premises known as **3839 N. Sheffield Ave.**.

Dear Alderman **Thomas Tunney**:

The applicant referenced above has requested the use of the public right-of-way for a **canopy(ies)**. An ordinance has been prepared by the Department of Business Affairs and Consumer Protection – Business Assistance Center - Public Way Use Unit for presentation to the City Council. Because this request was made for properties located in your ward, as approved by you as per the attached, I respectfully request that you introduce the attached ordinance at the next City Council meeting.

If you have any questions regarding this ordinance, please contact Anthony Bertuca at (312) 744-5506.

Department of Business Affairs and Consumer Protection

City of Chicago

O2013-8667

Office of the City Clerk

Document Tracking Sheet

Meeting Date:	11/13/2013
Sponsor(s):	Pawar (47)
Type:	Ordinance
Title:	Canopy(s) for Lutz Continental Cafe & Pastry Shop
Committee(s) Assignment:	Committee on Transportation and Public Way

ORDINANCE
LUTZ CONTINENTAL CAFE & PASTRY SHOP
Acct. No. 263697 - 1
Permit No. 1109464

Be It Ordained by the City Council of the City of Chicago:

SECTION 1. Permission and authority are hereby given and granted to LUTZ CONTINENTAL CAFE & PASTRY SHOP, upon the terms and subject to the conditions of this ordinance to maintain and use, as now constructed, one (1) Canopy(s) projecting over the public right-of-way adjacent to its premises known as 2458 W. Montrose Ave..

Said Canopy(s) at W MONTROSE AVE measure(s):
One (1) at fifty-eight (58) feet in length, and four (4) feet in width for a total of two hundred thirty-two (232) square feet.

The location of said privilege shall be as shown on prints kept on file with the Department of Business Affairs and Consumer Protection and the Office of the City Clerk.

Said privilege shall be constructed in accordance with plans and specifications approved by the Zoning Department - Signs.

This grant of privilege in the public way shall be subject to the provisions of Section 10-28-015 and all other required provisions of the Municipal Code of Chicago.

The grantee shall pay to the City of Chicago as compensation for the privilege #1109464 herein granted the sum of eighty-three ($83.00) per annum in advance.

A 25% penalty will be added for payments received after due date.


The permit holder agrees to hold the City of Chicago harmless for any damage, relocation or replacement costs associated with damage, relocation or removal of private property caused by the City performing work in the public way.


Authority herein given and granted for a period of five (5) years from and after 09/10/2013.

Alderman _____

Ameya Pawar 47th Ward

Permit
1077231
Acct
263697

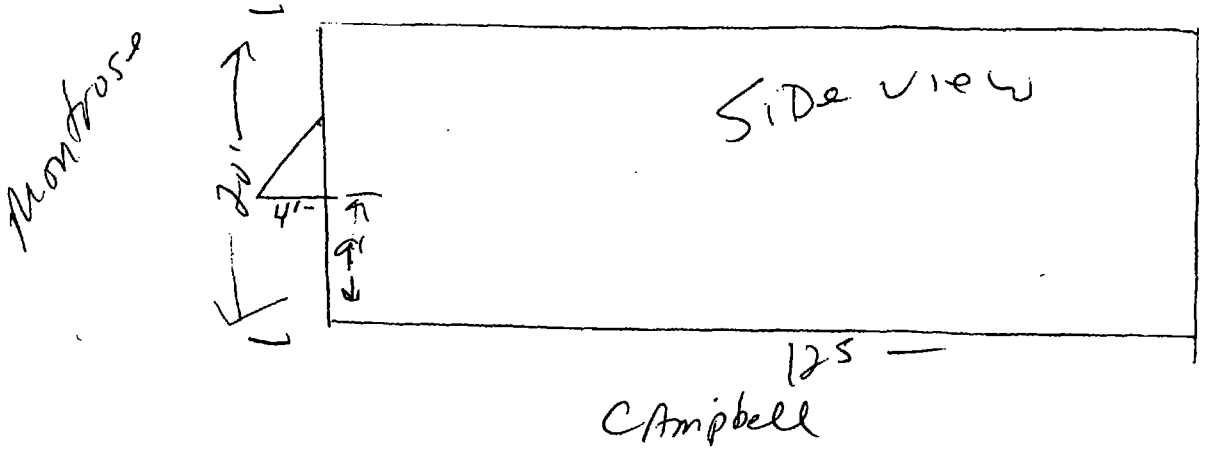

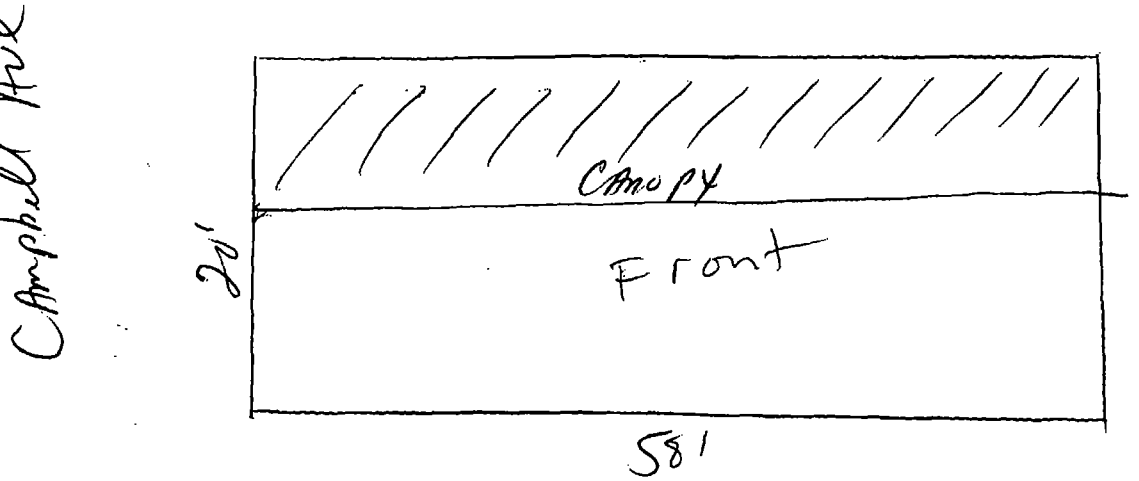

2458 Montrose

Department of Business Affairs and Consumer Protection
Business Assistance Center - Public Way Use Unit
City Hall - 121 N. LaSalle Street, Room 800 • Chicago, IL 60602
(312)-74-GOBIZ (312-744-6249) • (312) 744-1944 (TTY)
http://www.cityofchicago.org/bacp

11/13/2013

Alderman **Ameya Pawar**
Ward # **47**
City of Chicago
City Hall, Room **300**
121 North LaSalle Street
Chicago, Illinois 60602

Re: An ordinance to use and maintain a portion of the public right-of-way for **one (1) canopy(ies)** for **LUTZ CONTINENTAL CAFE & PASTRY SHOP**, adjacent to the premises known as **2458 W. Montrose Ave.**.

Dear Alderman **Ameya Pawar**:

The applicant referenced above has requested the use of the public right-of-way for a **canopy(ies)**. An ordinance has been prepared by the Department of Business Affairs and Consumer Protection – Business Assistance Center - Public Way Use Unit for presentation to the City Council. Because this request was made for properties located in your ward, as approved by you as per the attached, I respectfully request that you introduce the attached ordinance at the next City Council meeting.

If you have any questions regarding this ordinance, please contact Anthony Bertuca at (312) 744-5506.

Department of Business Affairs and Consumer Protection

City of Chicago

O2013-8671

Office of the City Clerk

Document Tracking Sheet

Meeting Date:	11/13/2013
Sponsor(s):	Osterman (48)
Type:	Ordinance
Title:	Canopy(s) for Chris Dallas-Edgewater Produce
Committee(s) Assignment:	Committee on Transportation and Public Way

ORDINANCE
CHRIS DALLAS-EDGEWATER PRODUCE
Acct. No. 68674 - 1
Permit No. 1109165

Be It Ordained by the City Council of the City of Chicago:

SECTION 1. Permission and authority are hereby given and granted to CHRIS DALLAS-EDGEWATER PRODUCE, upon the terms and subject to the conditions of this ordinance to maintain and use, as now constructed, one (1) Canopy(s) projecting over the public right-of-way adjacent to its premises known as 5509 N. Clark St..

Said Canopy(s) at N. Clark St. measure(s):
One (1) at seventy-four (74) feet in length, and three point six (3.6) feet in width for a total of two hundred sixty-six point four (266.4) square feet.

The location of said privilege shall be as shown on prints kept on file with the Department of Business Affairs and Consumer Protection and the Office of the City Clerk.

Said privilege shall be constructed in accordance with plans and specifications approved by the Zoning Department - Signs.

This grant of privilege in the public way shall be subject to the provisions of Section 10-28-015 and all other required provisions of the Municipal Code of Chicago.

The grantee shall pay to the City of Chicago as compensation for the privilege #1109165 herein granted the sum of ninety-nine ($99.00) per annum in advance.


A 25% penalty will be added for payments received after due date.

The permit holder agrees to hold the City of Chicago harmless for any damage, relocation or replacement costs associated with damage, relocation or removal of private property caused by the City performing work in the public way.

Authority herein given and granted for a period of five (5) years from and after 10/31/2013.

Alderman _____

Harry Osterman 48th Ward

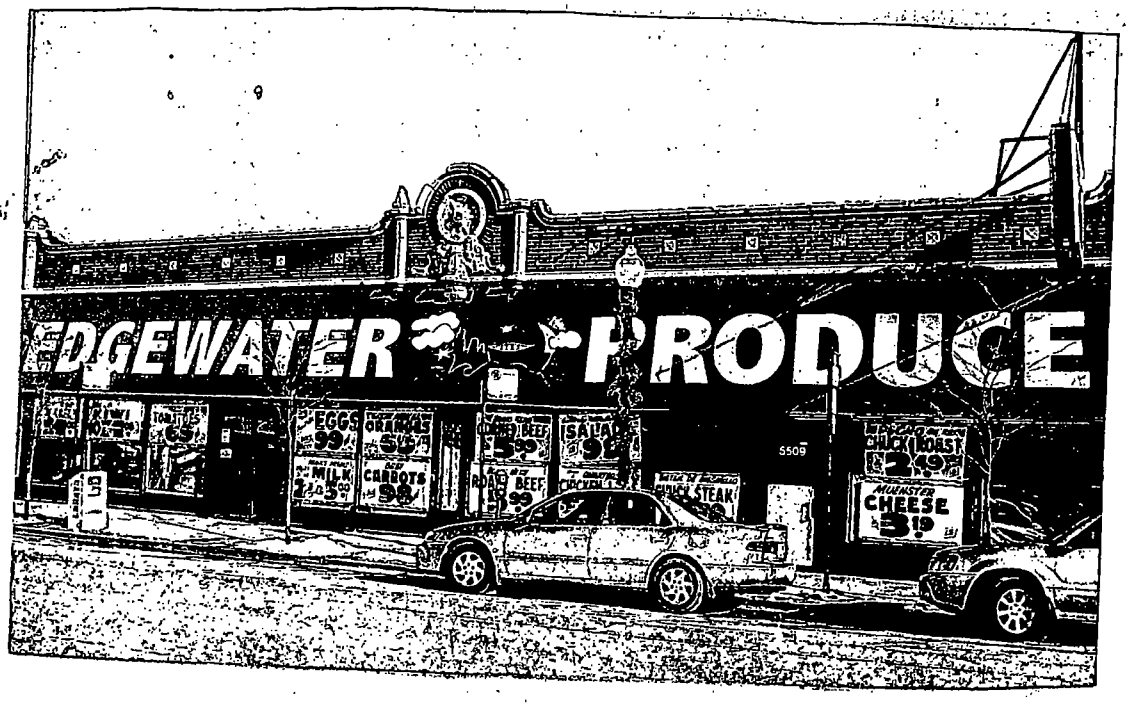
EDGEWATER PRODUCE
EGGS 99¢
MILK 2.05
CARROTS 98¢
SALAD 3.99
CHUCK STEAK
CHUCK ROAST 2.49
MUENSTER CHEESE 3.19
5509


FOR SALE
RE/MAX
MARKET
www.stepsells
PAUL STEPAN
(708) 525-4

Department of Business Affairs and Consumer Protection
Business Assistance Center - Public Way Use Unit
City Hall - 121 N. LaSalle Street, Room 800 • Chicago, IL 60602
(312)-74-GOBIZ (312-744-6249) • (312) 744-1944 (TTY)
http://www.cityofchicago.org/bacp

11/13/2013

Alderman **Harry Osterman**
Ward # **48**
City of Chicago
City Hall, Room **300**
121 North LaSalle Street
Chicago, Illinois 60602

Re: An ordinance to use and maintain a portion of the public right-of-way for **one (1) canopy(ies)** for **CHRIS DALLAS-EDGEWATER PRODUCE**, adjacent to the premises known as **5509 N. Clark St.**.

Dear Alderman **Harry Osterman**:

The applicant referenced above has requested the use of the public right-of-way for a **canopy(ies)**. An ordinance has been prepared by the Department of Business Affairs and Consumer Protection – Business Assistance Center - Public Way Use Unit for presentation to the City Council. Because this request was made for properties located in your ward, as approved by you as per the attached, I respectfully request that you introduce the attached ordinance at the next City Council meeting.

If you have any questions regarding this ordinance, please contact Anthony Bertuca at (312) 744-5506.

Department of Business Affairs and Consumer Protection

City of Chicago

O2013-8676

Office of the City Clerk

Document Tracking Sheet

Meeting Date:	11/13/2013
Sponsor(s):	Osterman (48)
Type:	Ordinance
Title:	Canopy(s) for Crossroads Broadway LLC
Committee(s) Assignment:	Committee on Transportation and Public Way

ORDINANCE
CROSSROADS BROADWAY LLC
Acct. No. 385889 - 1
Permit No. 1109184

Be It Ordained by the City Council of the City of Chicago:

SECTION 1. Permission and authority are hereby given and granted to CROSSROADS BROADWAY LLC, upon the terms and subject to the conditions of this ordinance to maintain and use, as now constructed, one (1) Canopy(s) projecting over the public right-of-way adjacent to its premises known as 6121 N. Broadway .

Said Canopy(s) at N BROADWAY measure(s):
One (1) at eighty point five (80.5) feet in length, and five point nine two (5.92) feet in width for a total of four hundred seventy-six point five six (476.56) square feet.

The location of said privilege shall be as shown on prints kept on file with the Department of Business Affairs and Consumer Protection and the Office of the City Clerk.

Said privilege shall be constructed in accordance with plans and specifications approved by the Zoning Department - Signs.

This grant of privilege in the public way shall be subject to the provisions of Section 10-28-015 and all other required provisions of the Municipal Code of Chicago.

The grantee shall pay to the City of Chicago as compensation for the privilege #1109184 herein granted the sum of one hundred five dollars and fifty cents ($105.50) per annum in advance.


A 25% penalty will be added for payments received after due date.

The permit holder agrees to hold the City of Chicago harmless for any damage, relocation or replacement costs associated with damage, relocation or removal of private property caused by the City performing work in the public way.

Authority herein given and granted for a period of five (5) years from and after Date of Passage.


Alderman _____

Harry Osterman 48th Ward

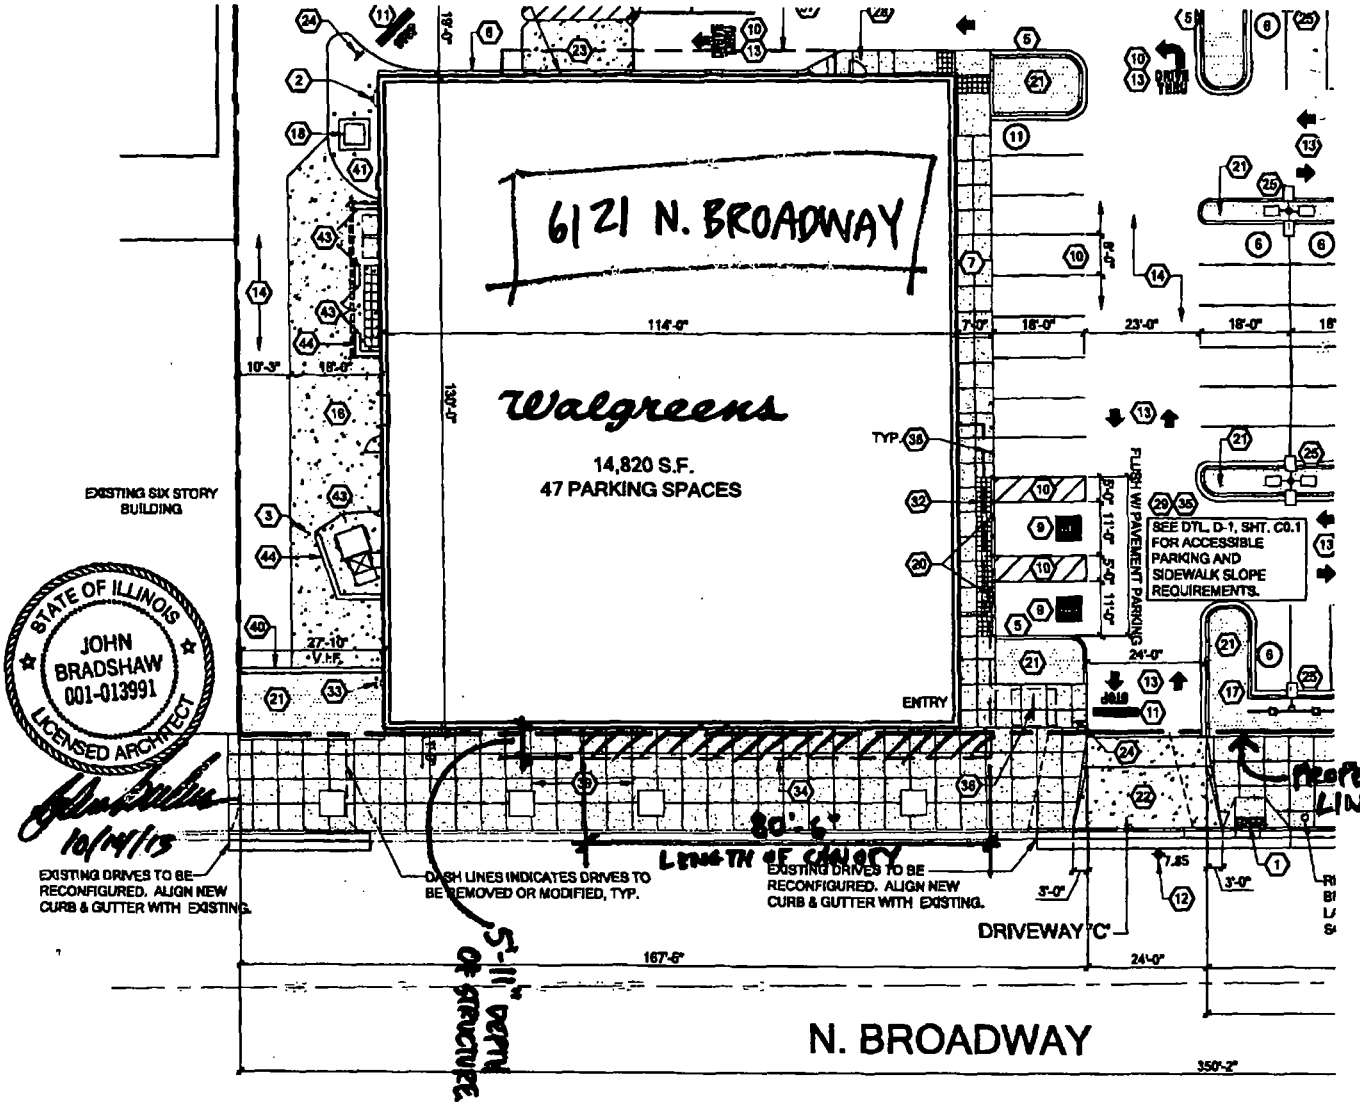
6121 N. BROADWAY
Walgreens
14,820 S.F.
47 PARKING SPACES
EXISTING SIX STORY BUILDING
STATE OF ILLINOIS
JOHN BRADSHAW
001-013991
LICENSED ARCHITECT
10/14/13
EXISTING DRIVES TO BE RECONFIGURED. ALIGN NEW CURB & GUTTER WITH EXISTING.
DASH LINES INDICATES DRIVES TO BE REMOVED OR MODIFIED, TYP.
EXISTING DRIVES TO BE RECONFIGURED. ALIGN NEW CURB & GUTTER WITH EXISTING.
LENGTH OF CANOPY
80'-6"
5'-11" DEPTH OF STRUCTURE
ENTRY
SEE DTL D-1, SHT. C0.1 FOR ACCESSIBLE PARKING AND SIDEWALK SLOPE REQUIREMENTS.
FLUSH W/ PAVEMENT PARKING
DRIVEWAY 'C'
PROPERTY LINE
N. BROADWAY
114'-6"
167'-6"
350'-2"


6121 N. BROADWAY

2'-0" DEPTH OF CANOPY.

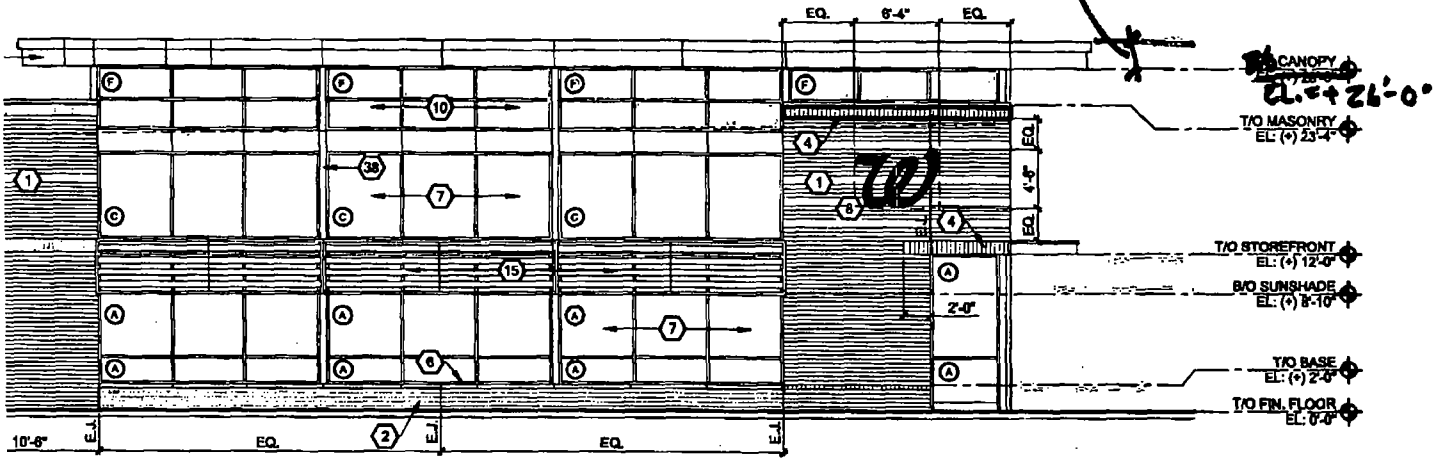

STATE OF ILLINOIS
JOHN BRADSHAW
001-013991
LICENSED ARCHITECT

10/14/13

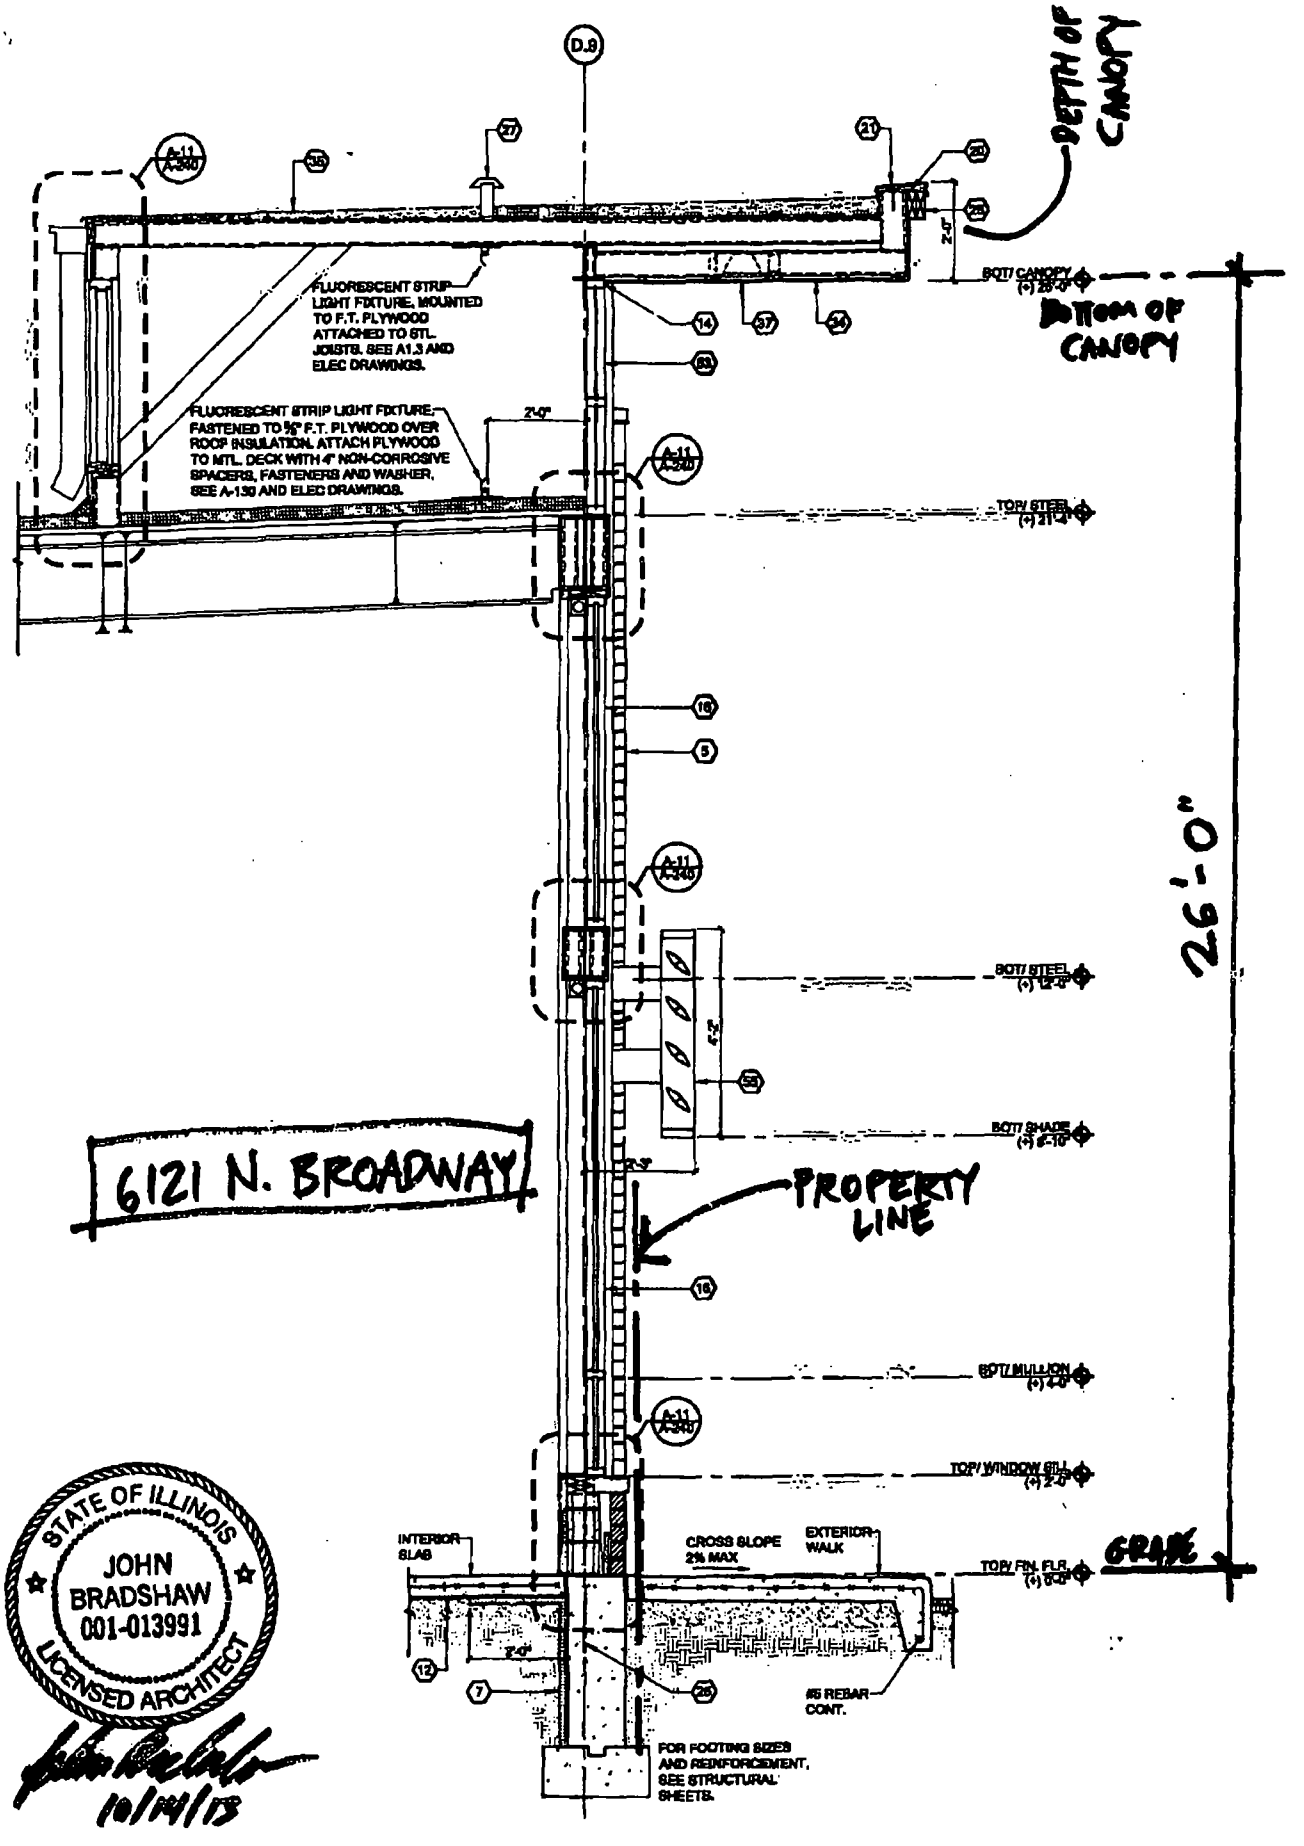

STATE OF ILLINOIS
JOHN BRADSHAW
001-013991
LICENSED ARCHITECT

10/14/15

Department of Business Affairs and Consumer Protection
Business Assistance Center - Public Way Use Unit
City Hall - 121 N. LaSalle Street, Room 800 • Chicago, IL 60602
(312)-74-GOBIZ (312-744-6249) • (312) 744-1944 (TTY)
http://www.cityofchicago.org/bacp

11/13/2013

Alderman **Harry Osterman**
Ward # **48**
City of Chicago
City Hall, Room **300**
121 North LaSalle Street
Chicago, Illinois 60602

Re: An ordinance to use and maintain a portion of the public right-of-way for **one (1) canopy(ies)** for **CROSSROADS BROADWAY LLC**, adjacent to the premises known as **6121 N. Broadway** .

Dear Alderman **Harry Osterman**:

The applicant referenced above has requested the use of the public right-of-way for a **canopy(ies)**. An ordinance has been prepared by the Department of Business Affairs and Consumer Protection – Business Assistance Center - Public Way Use Unit for presentation to the City Council. Because this request was made for properties located in your ward, as approved by you as per the attached, I respectfully request that you introduce the attached ordinance at the next City Council meeting.

If you have any questions regarding this ordinance, please contact Anthony Bertuca at (312) 744-5506.

Department of Business Affairs and Consumer Protection

City of Chicago

O2013-8679

Office of the City Clerk

Document Tracking Sheet

Meeting Date:	11/13/2013
Sponsor(s):	Osterman (48)
Type:	Ordinance
Title:	Canopy(s) for Broadway Hood LLC
Committee(s) Assignment:	Committee on Transportation and Public Way

ORDINANCE
BROADWAY HOOD LLC
Acct. No. 385890 - 1
Permit No. 1109185

Be It Ordained by the City Council of the City of Chicago:

SECTION 1. Permission and authority are hereby given and granted to BROADWAY HOOD LLC, upon the terms and subject to the conditions of this ordinance to construct, install, maintain and use one (1) Canopy(s) projecting over the public right-of-way adjacent to its premises known as 6140 N. Broadway .

Said Canopy(s) at Corner of N Broadway & W Hood measure(s):
One (1) at sixty point five (60.5) feet in length, and four (4) feet in width for a total of two hundred forty-two (242) square feet.

The location of said privilege shall be as shown on prints kept on file with the Department of Business Affairs and Consumer Protection and the Office of the City Clerk.

Said privilege shall be constructed in accordance with plans and specifications approved by the Zoning Department - Signs.

This grant of privilege in the public way shall be subject to the provisions of Section 10-28-015 and all other required provisions of the Municipal Code of Chicago.

The grantee shall pay to the City of Chicago as compensation for the privilege #1109185 herein granted the sum of eighty-five dollars and fifty cents ($85.50) per annum in advance.


A 25% penalty will be added for payments received after due date.

The permit holder agrees to hold the City of Chicago harmless for any damage, relocation or replacement costs associated with damage, relocation or removal of private property caused by the City performing work in the public way.

Authority herein given and granted for a period of five (5) years from and after Date of Passage.


Alderman _____

Harry Osterman 48th Ward

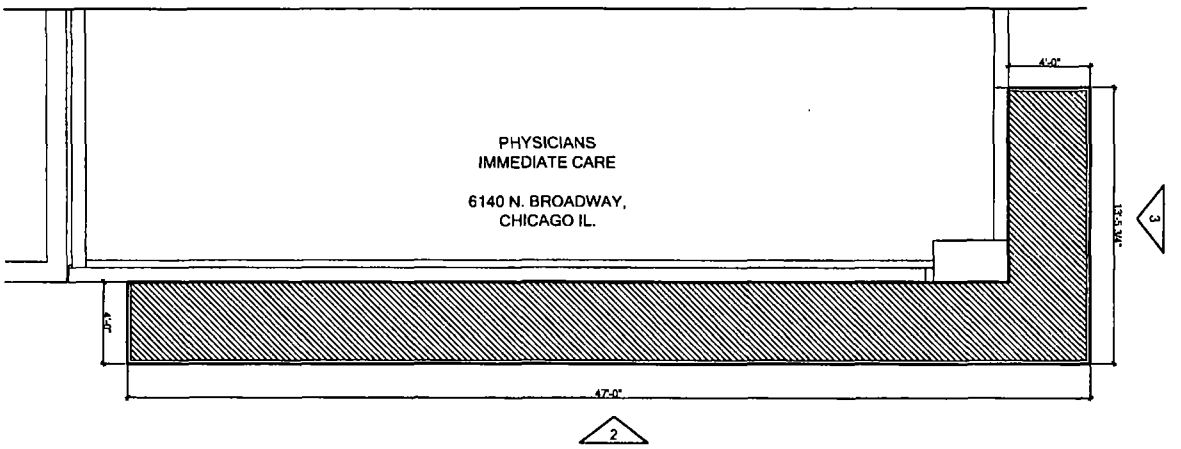


1 ROOF AWNING PLAN
SCALE: N.T.S.

N

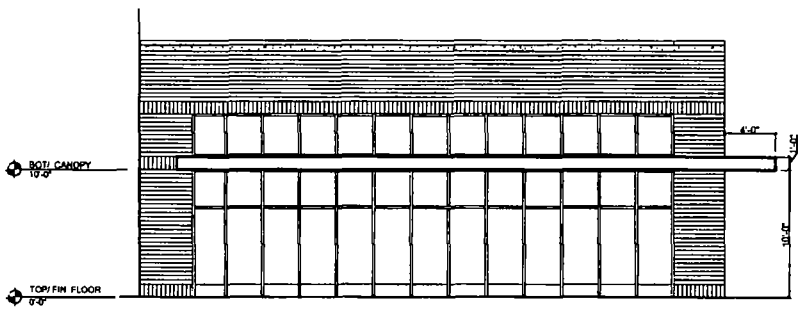

2 EAST ELEVATION
SCALE: N.T.S.
N. BROADWAY AVE

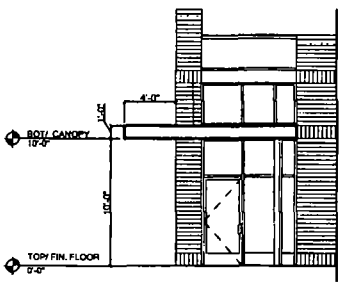

3 NORTH ELEVATION
SCALE: N.T.S.
W. HOOD AVE.

physicians immediate care

NO.	DATE	BY	DESCRIPTION
1	10/2/13	AB	PUBLIC WAY APPLICATION


REVISIONS

DRAWING TITLE: ROOF AWNING
SCALE: AS SHOWN
DRAWN BY: AB
DATE:
REVIEWED:
PROJECT NO. 13-92200002

PHYSICIANS IMMEDIATE CARE
6140 N. BROADWAY
CHICAGO, IL 60660

PSK #1

ALL DRAWINGS AND WRITTEN MATERIAL APPEARING HEREIN CONSTITUTE THE ORIGINAL AND UNPUBLISHED WORK OF THE ARCHITECT, AND THE SAME MAY NOT BE DUPLICATED, USED OR DISCLOSED WITHOUT THE WRITTEN CONSENT OF THE ARCHITECT. COPYRIGHT CAMERAN & THEODORE, LTD

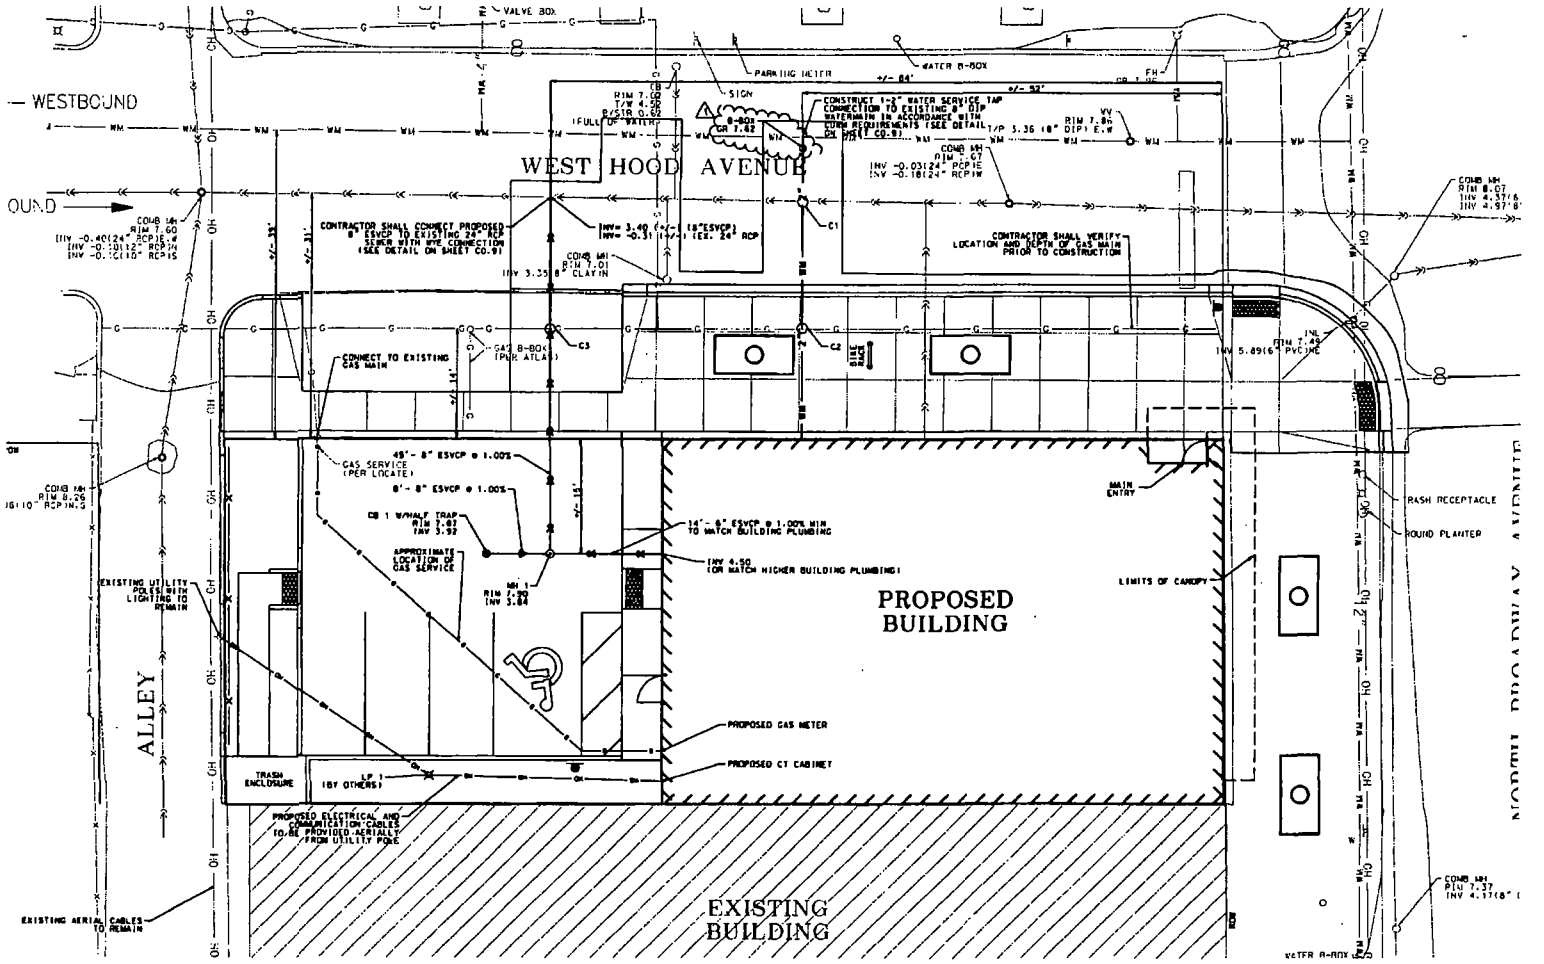
WEST HOOD AVENUE
WESTBOUND
EASTBOUND
ALLEY
PROPOSED BUILDING
EXISTING BUILDING
MAIN ENTRY
LIMITS OF CANOPY
TRASH ENCLOSURE
PROPOSED GAS METER
PROPOSED CT CABINET
CONNECT TO EXISTING GAS MAIN
CONTRACTOR SHALL VERIFY LOCATION AND DEPTH OF GAS MAIN PRIOR TO CONSTRUCTION
TRASH RECEPTACLE
ROUND PLANTER
EXISTING AERIAL CABLES TO REMAIN

Department of Business Affairs and Consumer Protection
Business Assistance Center - Public Way Use Unit
City Hall - 121 N. LaSalle Street, Room 800 • Chicago, IL 60602
(312)-74-GOBIZ (312-744-6249) • (312) 744-1944 (TTY)
http://www.cityofchicago.org/bacp

11/13/2013

Alderman **Harry Osterman**
Ward # **48**
City of Chicago
City Hall, Room **300**
121 North LaSalle Street
Chicago, Illinois 60602

Re: An ordinance to use and maintain a portion of the public right-of-way for **one (1) canopy(ies)** for **BROADWAY HOOD LLC**, adjacent to the premises known as **6140 N. Broadway** .

Dear Alderman **Harry Osterman**:

The applicant referenced above has requested the use of the public right-of-way for a **canopy(ies)**. An ordinance has been prepared by the Department of Business Affairs and Consumer Protection – Business Assistance Center - Public Way Use Unit for presentation to the City Council. Because this request was made for properties located in your ward, as approved by you as per the attached, I respectfully request that you introduce the attached ordinance at the next City Council meeting.

If you have any questions regarding this ordinance, please contact Anthony Bertuca at (312) 744-5506.

Department of Business Affairs and Consumer Protection

This record is currently unavailable.

City of Chicago

R2013-987

Office of the City Clerk

Document Tracking Sheet

Meeting Date:	11/13/2013
Sponsor(s):	Waguespack (32)
Type:	Resolution
Title:	Commemoration of Marcella Juszynski
Committee(s) Assignment:	Committee on Human Relations

Human Relations

In Commemoration of Marcella Juszynski

WHEREAS, Marcella Juszynski, after living a long and fulfilled life, passed away at the age of 90 years old; and

WHEREAS, The Chicago City Council has been informed of her passing by Alderman Scott Waguespack; and

WHEREAS, Marcella Juszynski was a valued and long-time resident of the Bucktown neighborhood; known for her friendly attitude, kind heart, neighborly service, and care for others; and

WHEREAS, Marcella Juszynski is remembered fondly by her neighbors, friends, and family, including her children, Tony, Kathy, and Chris; her daughter-in-law, Marcia; her grandchildren, Diane, Greg, Ron, Helen, Christine, Kim, and Danine; and her five great-grandchildren; and

WHEREAS, Marcella Juszynski was born the 30th of October in the year 1922 in Dubno, Poland. Due to her father's work as a forestry worker in the government, Marcella Juszynski and her family were imprisoned by the Russian Army during World War II. In the winter of 1940, she was deported to a labor camp by the Russian Army. After being released in 1942, she was forced to walk alongside thousands of other prisoners 266 miles to a train station before being picked up by the Red Cross; and

WHEREAS, Marcella Juszynski immigrated with her mother to Iran where she met her husband Jan in the year 1944. They subsequently moved to Chicago and started a family, settling in the neighborhood of Bucktown, then known as the Near Northwest; and

WHEREAS, upon moving to the city, Marcella Juszynski worked at the YMCA hotel at 1611 W. Division, where she was employed for 31 years. Known for her work ethic and eagerness to help others, Marcella Juszynski became a neighborhood resource for new immigrants, helping them overcome language barriers and get settled in a new city; and

WHEREAS, Marcella Juszynski was always known for helping her fellow Chicagoans, looking after elderly neighbors and even nursing injured pigeons back to health; and

WHEREAS, Marcella Juszynski will be remembered as a unique, valued, and dynamic part of the fabric of the Bucktown neighborhood and the City of Chicago; now, therefore

BE IT RESOLVED, That we, the Mayor and the members of the Chicago City Council, assembled this 16th day of October, 2013, do hereby commemorate the life of Marcella Juszynski, and do hereby express our sincerest condolences to her family, friends, and neighbors; and

BE IT FURTHER RESOLVED, That a suitable copy of this resolution be presented to the family of Marcella Juszynski.

Scott Waguespack
Alderman, 32nd Ward

City of Chicago

R2013-984

Office of the City Clerk

Document Tracking Sheet

Meeting Date:	11/13/2013
Sponsor(s):	Fioretti (2) Hairston (5) Sawyer (6) Foulkes (15) Munoz (22) Waguespack (32) Sposato (36) Arena (45)
Type:	Resolution
Title:	Call for Committee on Transportation and Public Way to request from the Chicago Transit Authority and Cubic Transportation Systems an updated timeline for completion transition away from the previous fare collection system, number of employees assigned to Ventra customer service, also request a copy of budget to enact these plans
Committee(s) Assignment:	Committee on Transportation and Public Way

RESOLUTION

WHEREAS, the Chicago Transit Authority is the nation's second largest public transportation system, providing 1.6 million transit rides daily and 516 million transit rides annually, directly servicing two major international airports; and

WHEREAS, the Chicago Transit Authority operates on the public way, pursuant to a franchise granted in 1945 by the City Council of Chicago, and receives funds from the Chicago Real Property Transfer Tax; and

WHEREAS, the Chicago Transit Authority is the sole means of reliable transportation for thousands of Chicago metropolitan area residents and a crucial component in reducing carbon emissions and urban congestion; and

WHEREAS, payment options for ridership have regularly evolved and expanded to provide convenience to the customer and to stay current with technology: entering the digital age in 1997 by replacing tokens with a magnetic strip fare card, then adding the contactless Chicago Card system, which featured an automatic payment option when linked to a credit card. Ventra, in keeping with technological advances, is intended to replace a sixteen-year-old magnetic strip card and eleven-year-old Chicago Card payment system, and;

WHEREAS, the Chicago Transit Authority entered into a ten-year contract valued at $454 million with Cubic Transportation Systems to transition customers completely to the Ventra card system; and

WHEREAS, Ventra has been created to standardize payment options for the customers of the Chicago Transit Authority and Pace bus system, and for the convenience of both the transit system and passengers and improved and accessible customer service; and

WHEREAS, reported complaints about Ventra and its parent company, Cubic Transportations Systems, include, but are not limited to: customers experiencing prohibitively long wait times to receive or activate Ventra cards, customers charged multiple times for a single ride, inconveniently long wait times for customer service calls, customers charged for calls placed to the customer service center, excessive delivery of cards to registered addresses, and delays in overcharge complaints being reconciled; and

WHEREAS, persistent failure to resolve system-wide problems and delay in the planned transition process has caused frustration and immeasurable inconvenience to transit users of the City of Chicago; and

WHEREAS, a consistent and orderly transit system in a city as large and populous as Chicago is a component of effective infrastructure and a viable local economy; now, therefore,

BE IT RESOLVED, the Committee on Transportation and Public Way of the City of Chicago shall conduct a hearing on matters pertaining to the Ventra card transition, and shall request the appearance knowledgeable representatives of the Chicago Transit Authority and

Cubic Transportation System. The hearing shall address problematic issues in the Ventra system, as well as feasible and timely solutions. The hearing will also request accountability from Cubic Transportation Systems and require an update on the status of the Ventra program; and

BE IT FURTHER RESOLVED: the Committee on Transportation and Public Way shall request from the Chicago Transit Authority and Cubic Transportation Systems an updated timeline for complete transition away from the previous fare collection system, numbers of employees assigned to Ventra customer service, current average wait times for customer service calls, details of software and system changes to eliminate multiple charges to customers who posses contactless cards, a plan of action for reimbursement to customers, and an increase in customer service staff. The Committee shall also request a copy of the budget to enact these plans, illustrating the availability and quantity of funds necessary for these improvements.

Robert W. Fioretti
Alderman, 2nd Ward

Leslie Hairston
Alderman, 5th Ward

Roderick T. Sawyer
Alderman, 6th Ward

Toni Foulkes
Alderman, 15th Ward

Ricardo Munoz
Alderman, 22nd Ward

Scott Waguespack
Alderman, 32nd Ward

Nicholas Sposato
Alderman, 36th Ward

John Arena
Alderman, 45th Ward

City of Chicago

R2013-986

Office of the City Clerk

Document Tracking Sheet

Meeting Date:	11/13/2013
Sponsor(s):	Balcer (11)
Type:	Resolution
Title:	Call for hearing(s) on naming the City's cultural center as "The Eleanor 'Sis' Daley Cultural Center"
Committee(s) Assignment:	Committee on Special Events, Cultural Affairs and Recreation

Special Events

RESOLUTION

WHEREAS, Located at 78 East Washington Street, the Cultural Center of the City of Chicago is an important contributor to the artistic vitality and cultural vibrancy of our City; and

WHEREAS, Groundbreaking for this neo-classical building took place on July 27, 1892. Featuring Greek columns and Roman arches, it measures 352 feet north to south and 134 feet east to west. In October 1897 the building was completed for what would originally become the Chicago Public Library; and

WHEREAS, The building originally housed a grand library and a serenely beautiful Memorial Hall dedicated to Northern soldiers who fought in the Civil War. The instructions to the architects specified that the new library convey to the beholder the idea that the building would be an enduring monument worthy of a great and public-spirited city; and

WHEREAS, When the building first opened to the public, almost 10,000 Chicagoans a day flocked to see the elegant structure with its two dazzling stained-glass domes; white marble stairways and walls decorated with shimmering mother-of-pearl and colored glass mosaics; green marble war memorial rooms containing the names of important battles; and beautiful coffered ceilings; and

WHEREAS, The mission of the Cultural Center includes fostering the development of Chicago's non-profit arts sector, independent working artists and for-profit arts businesses; providing a framework to guide the City's future cultural and economic growth, via the 2012 Chicago Cultural Plan; marketing the City's cultural assets to a worldwide audience and presenting high-quality, free and affordable cultural programs for residents and visitors; and

WHEREAS, On February 7, 1972, Mayor Richard J. Daley formed a special six-person committee to consider the future of the beautiful edifice at 78 East Washington Street. Four days later, in a rare public comment, Eleanor "Sis" Daley, the Mayor's wife, was quoted in the Chicago press as saying that she was for restoring and keeping all the beautiful buildings in Chicago. Within three weeks, the Mayor's committee announced that the building would be saved; and

WHEREAS, As First Lady of Chicago from 1955 until 1976, Eleanor "Sis" Daley was an inspirational advocate for the cultural scene in Chicago. Her legacy in Chicago is one of raising public awareness regarding cultural events and for that she should be honored; now, therefore,

BE IT RESOLVED, That we, the Mayor and Members of the City Council of the City of Chicago, assembled this thirteenth day of November, 2013, do hereby call upon the City Council Committee on Special Events, Cultural Affairs and Recreation to convene a hearing to consider the feasibility, advisability and appropriateness of naming the City's cultural center as: "The Eleanor 'Sis' Daley Cultural Center" to suitably commemorate Eleanor Daley's work in preserving the building where the Cultural Center currently resides and for her dedication to the arts and civic life of Chicago.

James A. Balcer

James A. Balcer
Alderman, 11th Ward

City of Chicago

R2013-989

Office of the City Clerk

Document Tracking Sheet

Meeting Date:	11/13/2013
Sponsor(s):	Burke (14) O'Connor (40) Laurino (39) Mell (33) Pawar (47)
Type:	Resolution
Title:	Call to reaffirm commitment to ending all forms of violence and trafficking of women in the City of Chicago
Committee(s) Assignment:	Committee on Human Relations

Human Relations

RESOLUTION

WHEREAS, During the Japanese colonial and wartime expansion of Asia and the Pacific Islands from 1932 through the duration of World War II, approximately 200,000 women and girls were coerced into a system of forced military prostitution; and

WHEREAS, The term "comfort women" was a euphemism used by the Japanese government to describe women and girls forced into sexual slavery by the Imperial Japanese military at camps, known as "comfort stations"; and

WHEREAS, The majority of "comfort women" were of Korean or Chinese descent, but women from Thailand, Vietnam, Indonesia, Malaysia, the Philippines, Australia, and the Netherlands were also interned in military camps run directly by the Imperial Japanese military or private agents working for the military; and

WHEREAS, Some of the women were sold to these military camps as minors, others were deceptively recruited by middlemen with the promise of employment and financial security, and still others were forcibly kidnapped and forced to become "sexual slaves" for soldiers stationed throughout the Japanese occupied territories; and

WHEREAS, Approximately three-quarters of the "comfort women" have died as a direct result of the brutality inflicted upon them during their internment; some of those who survived were left infertile due to sexual violence or sexually transmitted disease; and many are now dying without an official acknowledgement or apology by the Japanese government of the suffering they endured during their forced internment in these military "comfort stations"; and

WHEREAS, The stories of the "comfort women" are a critical part of the history of human trafficking; and

WHEREAS, The United Nations reports that 2.4 million people across the globe are victims of human trafficking at any one time, and 80 percent of them are being exploited as sexual slaves; and

WHEREAS, At least 16,000 women and girls are involved in the sex trade every year in Chicago, many of whom are victims of human trafficking; and

WHEREAS, In 2007, the United States House of Representatives passed H.R. 121 which called upon the Japanese government to accept historical responsibility for the sexual enslavement of "comfort women" by the Imperial Japanese Army and educate future generations about these crimes; and

WHEREAS, The City of Chicago stands against human trafficking in all its forms; now therefore

BE IT RESOLVED, That we, the Mayor and the members of the Chicago City Council, assembled this thirteenth day of November, 2013, do hereby recognize and support "comfort women" by acknowledging as historical fact the suffering they endured during their forced internment in Japanese military comfort stations; and

BE IT FURTHER RESOLVED, That we urge all Chicago educators to share with students of an appropriate age the story of "comfort women" when discussing the history of Asia or World War II, or the issue of human trafficking; and

BE IT FURTHER RESOLVED, That we further commit to exploring ways to develop an Asian American social science and history curriculum for public schools that would provide one centralized structure for the shared history of events, such as the story of "comfort women" or the forced incarceration of Japanese-Americans during World War II, along with many other examples of Asian American experiences in the United States; and

BE IT FURTHER RESOLVED, That we reaffirm our commitment to ending all forms of violence and trafficking of women in the City of Chicago; and

BE IT FURTHER RESOLVED, That suitable copies of this resolution be presented to the executive directors of the Korean American Resource & Cultural Center, Korean American Voter Organizing Initiative & Community Empowerment, Korean American Women in Need, the Japanese American Service Committee, the Cambodian Association of Illinois, and Asian Americans Advancing Justice-Chicago.

Edward M. Burke, Alderman, 14th Ward

40th

39

33

47

City of Chicago

R2013-990

Office of the City Clerk

Document Tracking Sheet

Meeting Date:	11/13/2013
Sponsor(s):	Suarez (31) Fioretti (2) Moreno (1) Waguespack (32)
Type:	Resolution
Title:	Call for honorary designation of plaza bounded by intersection of N Ashland Ave, W Division St and N Milwaukee Ave as "Polonia Triangle"
Committee(s) Assignment:	Committee on Housing and Real Estate

ORDINANCE

WHEREAS, northwest Chicago is home to one of the nation's oldest and most prominent Polish settlements; and

WHEREAS, an existing plaza located in the area bounded by the intersection of Ashland Avenue, Division Street and Milwaukee Avenue is at the heart of Chicago's Old Polish Downtown; and

WHEREAS, the surrounding area functioned as the de-facto capital for Polish Americans from the 1870s through the first half of the 20th century; and

WHEREAS, the headquarters of many major Polish organizations were once clustered within the surrounding area; and

WHEREAS, four Polish-language daily newspapers were published in the surrounding area and delivered throughout the United States and to several foreign countries; and

WHEREAS, the surrounding area was once home to multiple polka clubs, Polish-owned banks, Polish bars and pierogi spots; and

WHEREAS, the plaza is still at the center of a large Polish American community in Chicago; and

WHEREAS, Polish American businesses and institutions such as the Polish Museum of America, the Polish Roman Catholic Union of America, the Chopin Theater and the Podhalanka Polska Restauracja are located in the surrounding area near the plaza; and

WHEREAS, the historically Polish parishes of St. Stanislaus Kostka, Holy Trinity, and St. John Cantius are also located near the surrounding area; and

WHEREAS, naming the plaza to reflect this rich historical heritage will pay tribute to the many Polish Americans that have settled and contributed to the City of Chicago over the past 150 years; now, therefore:

BE IT RESOLVED, that an honorary designation is hereby conferred upon the aforesaid plaza, which shall hereafter be referred to as the "Polonia Triangle".

Alderman Ray Suarez

Alderman Bob Fioretti

Alderman Joe Moreno

Alderman Scott Waguespak

City of Chicago

O2013-8519

Office of the City Clerk

Document Tracking Sheet

Meeting Date:	11/13/2013
Sponsor(s):	Moreno (1)
Type:	Ordinance
Title:	Grant(s) of privilege in public way for Beadniks
Committee(s) Assignment:	Committee on Transportation and Public Way

ORDINANCE
BEADNIKS
Acct. No. 315798 - 1
Permit No. 1103725

Be It Ordained by the City Council of the City of Chicago:

SECTION 1. Permission and authority are hereby given and granted to BEADNIKS, upon the terms and subject to the conditions of this ordinance to maintain and use one (1) sign(s) projecting over the public right-of-way attached to its premises known as 1937 W. Division St..

Said sign structure(s) measures as follows; along w. Division:
One (1) at six point five eight (6.58) feet in length, two (2) feet in height and twelve (12) feet above grade level.

The location of said privilege shall be as shown on prints kept on file with the Department of Business Affairs and Consumer Protection and the Office of the City Clerk.

Said privilege shall be constructed in accordance with plans and specifications approved by the Department of Transportation (Division of Project Development) and Zoning Department - Signs.

This grant of privilege in the public way shall be subject to the provisions of Section 10-28-015 and all other required provisions of the Municipal Code of Chicago.

The grantee shall pay to the City of Chicago as compensation for the privilege #1103725 herein granted the sum of one hundred ($100.00) per annum in advance.


A 25% penalty will be added for payments received after due date.

The permit holder agrees to hold the City of Chicago harmless for any damage, relocation or replacement costs associated with damage, relocation or removal of private property caused by the City performing work in the public way.

Authority herein given and granted for a period of five (5) years from and after 10/31/2012.

Alderman _____

Proco Joe Moreno 1st Ward

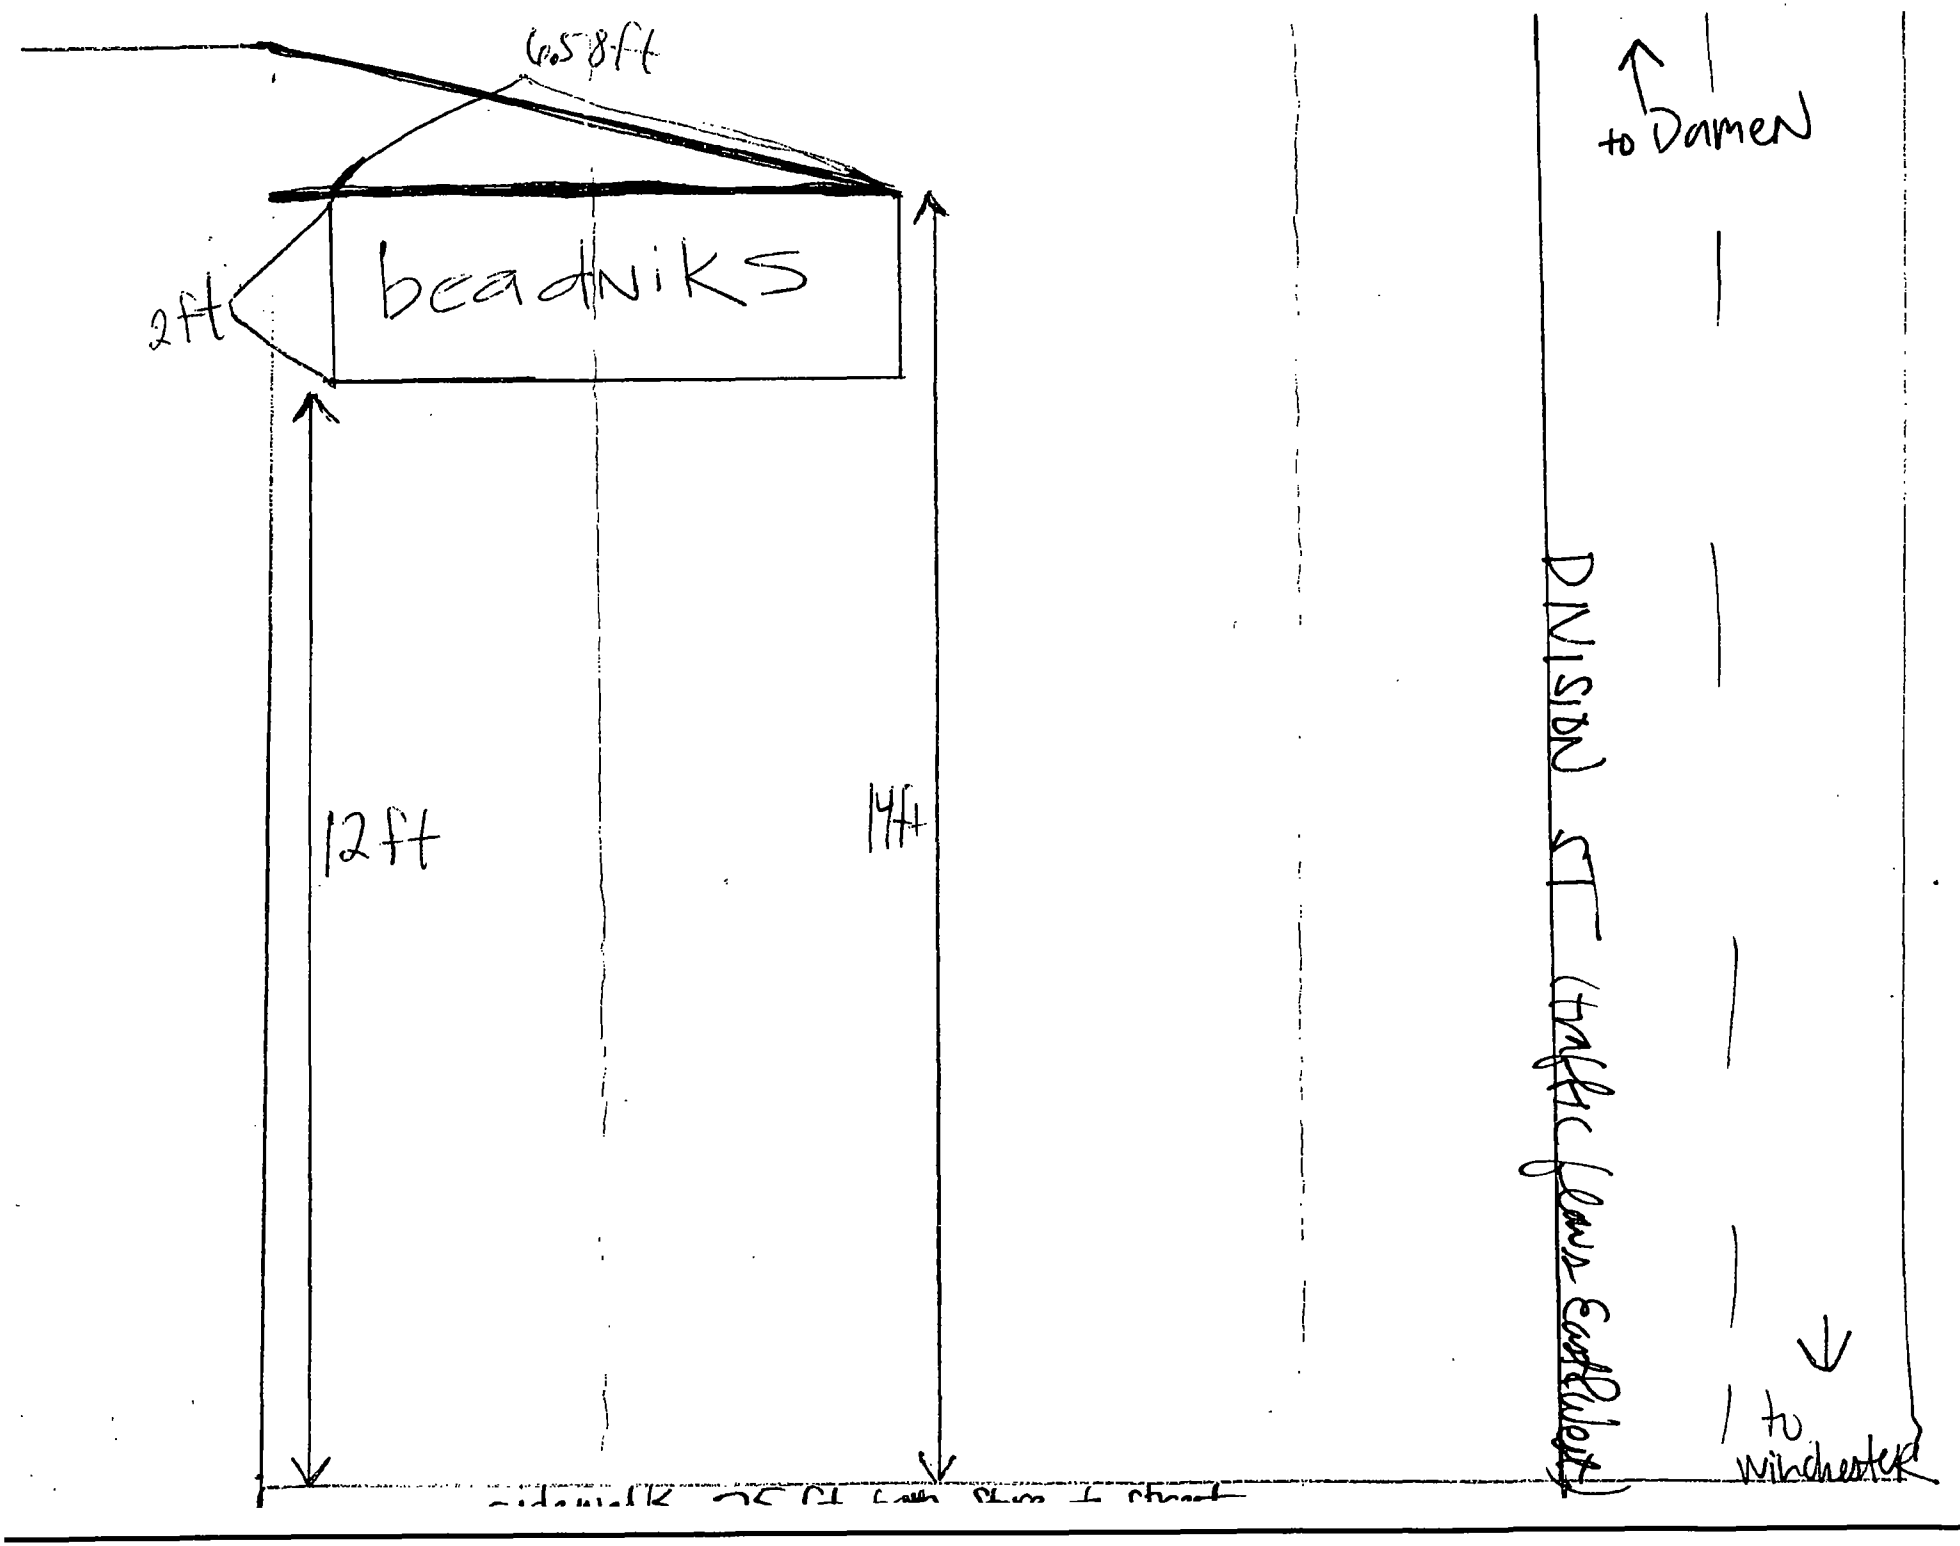
6.58ft
beadNiKS
2ft
12ft
14ft
to Damen
DIVISION ST (traffic flows eastbound)
to Winchester

Department of Business Affairs and Consumer Protection
Business Assistance Center - Public Way Use Unit
City Hall - 121 N. LaSalle Street, Room 800 • Chicago, IL 60602
(312)-74-GOBIZ (312-744-6249) • (312) 744-1944 (TTY)
http://www.cityofchicago.org/baep

11/13/2013

Alderman **Proco Joe Moreno**
Ward # **01**
City of Chicago
City Hall, Room **300**
121 North LaSalle Street
Chicago, Illinois 60602

Re: An ordinance to use and maintain a portion of the public right-of-way for **one (1) sign(s)** for **BEADNIKS**, adjacent to the premises known as **1937 W. Division St.**.

Dear Alderman **Proco Joe Moreno**:

The applicant referenced above has requested the use of the public right-of-way for a **sign(s)**. An ordinance has been prepared by the Department of Business Affairs and Consumer Protection – Business Assistance Center - Public Way Use Unit for presentation to the City Council. Because this request was made for properties located in your ward, as approved by you as per the attached, I respectfully request that you introduce the attached ordinance at the next City Council meeting.

If you have any questions regarding this ordinance, please contact Anthony Bertuca at (312) 744-5506.

Department of Business Affairs and Consumer Protection

City of Chicago

O2013-8521

Office of the City Clerk

Document Tracking Sheet

Meeting Date:	11/13/2013
Sponsor(s):	Moreno (1)
Type:	Ordinance
Title:	Grant(s) of privilege in public way for Car Center, Inc.
Committee(s) Assignment:	Committee on Transportation and Public Way

ORDINANCE
CAR CENTER INC
Acct. No. 48950 - 1
Permit No. 1109264

Be It Ordained by the City Council of the City of Chicago:

SECTION 1. Permission and authority are hereby given and granted to CAR CENTER INC, upon the terms and subject to the conditions of this ordinance to maintain and use two (2) sign(s) projecting over the public right-of-way attached to its premises known as 655 N. Western Ave..

Said sign structure(s) measures as follows; along N. Western Avenue:
One (1) at two (2) feet in length, four (4) feet in height and eleven (11) feet above grade level.
One (1) at ten (10) feet in length, eight (8) feet in height and fourteen (14) feet above grade level.

The location of said privilege shall be as shown on prints kept on file with the Department of Business Affairs and Consumer Protection and the Office of the City Clerk.

Said privilege shall be constructed in accordance with plans and specifications approved by the Department of Transportation (Division of Project Development) and Zoning Department - Signs.

This grant of privilege in the public way shall be subject to the provisions of Section 10-28-015 and all other required provisions of the Municipal Code of Chicago.

The grantee shall pay to the City of Chicago as compensation for the privilege #1109264 herein granted the sum of four hundred ($400.00) per annum in advance.


A 25% penalty will be added for payments received after due date.


The permit holder agrees to hold the City of Chicago harmless for any damage, relocation or replacement costs associated with damage, relocation or removal of private property caused by the City performing work in the public way.

Authority herein given and granted for a period of five (5) years from and after 11/19/2013.

Alderman _____

Proco Joe Moreno 1st Ward

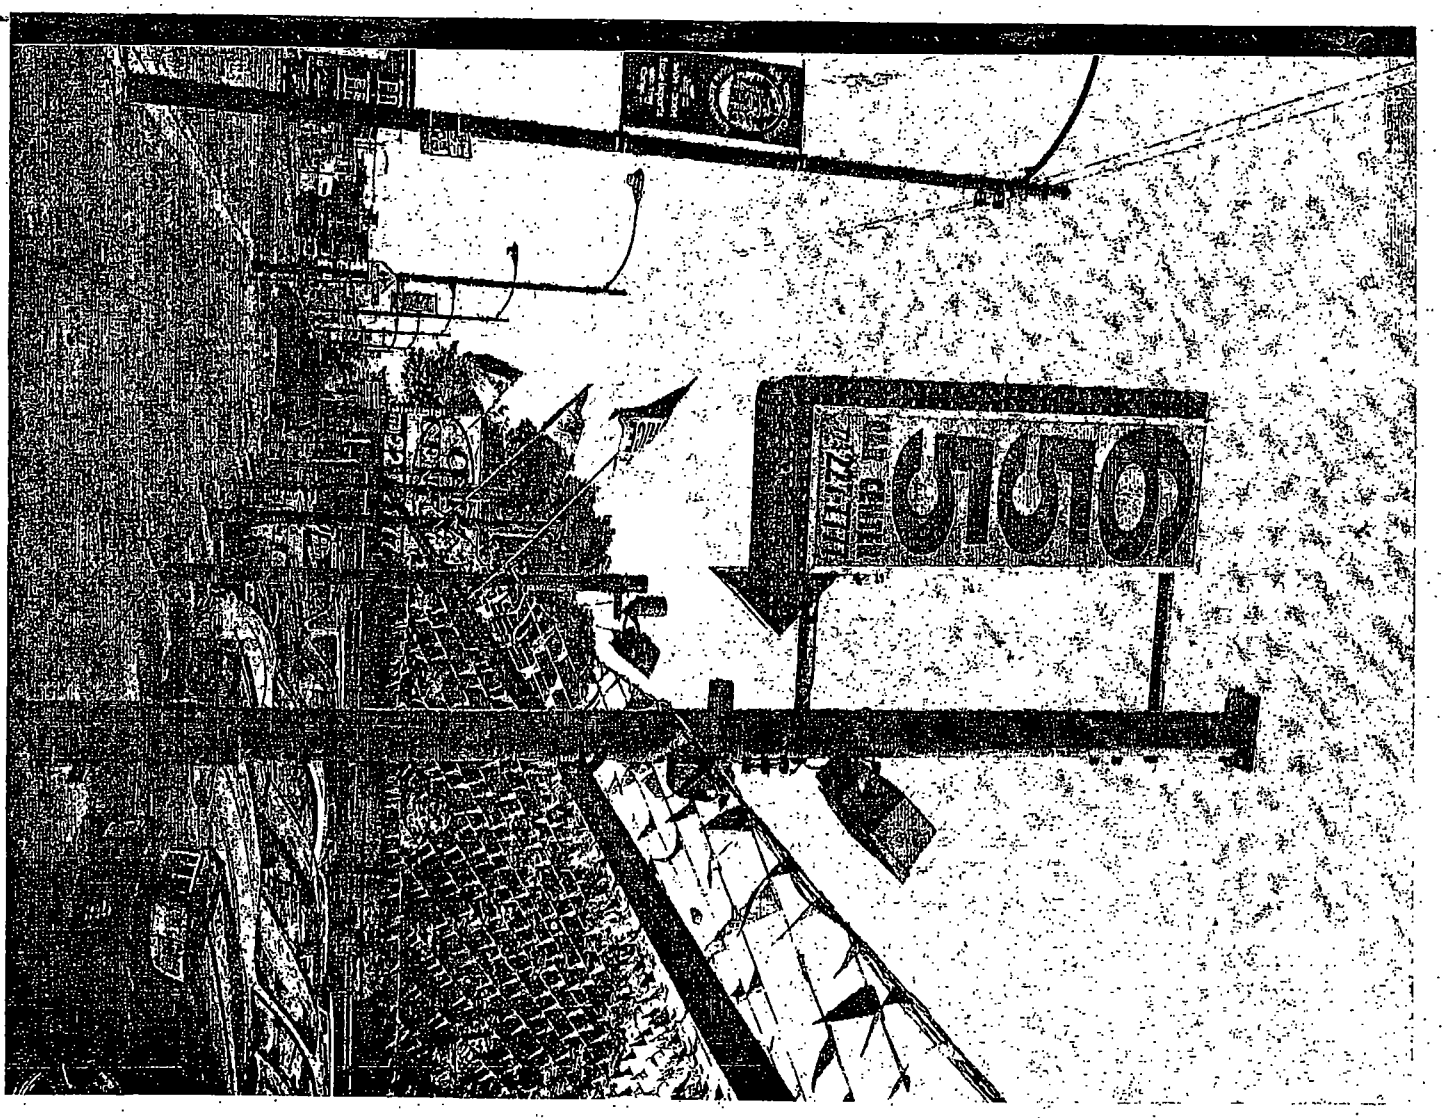

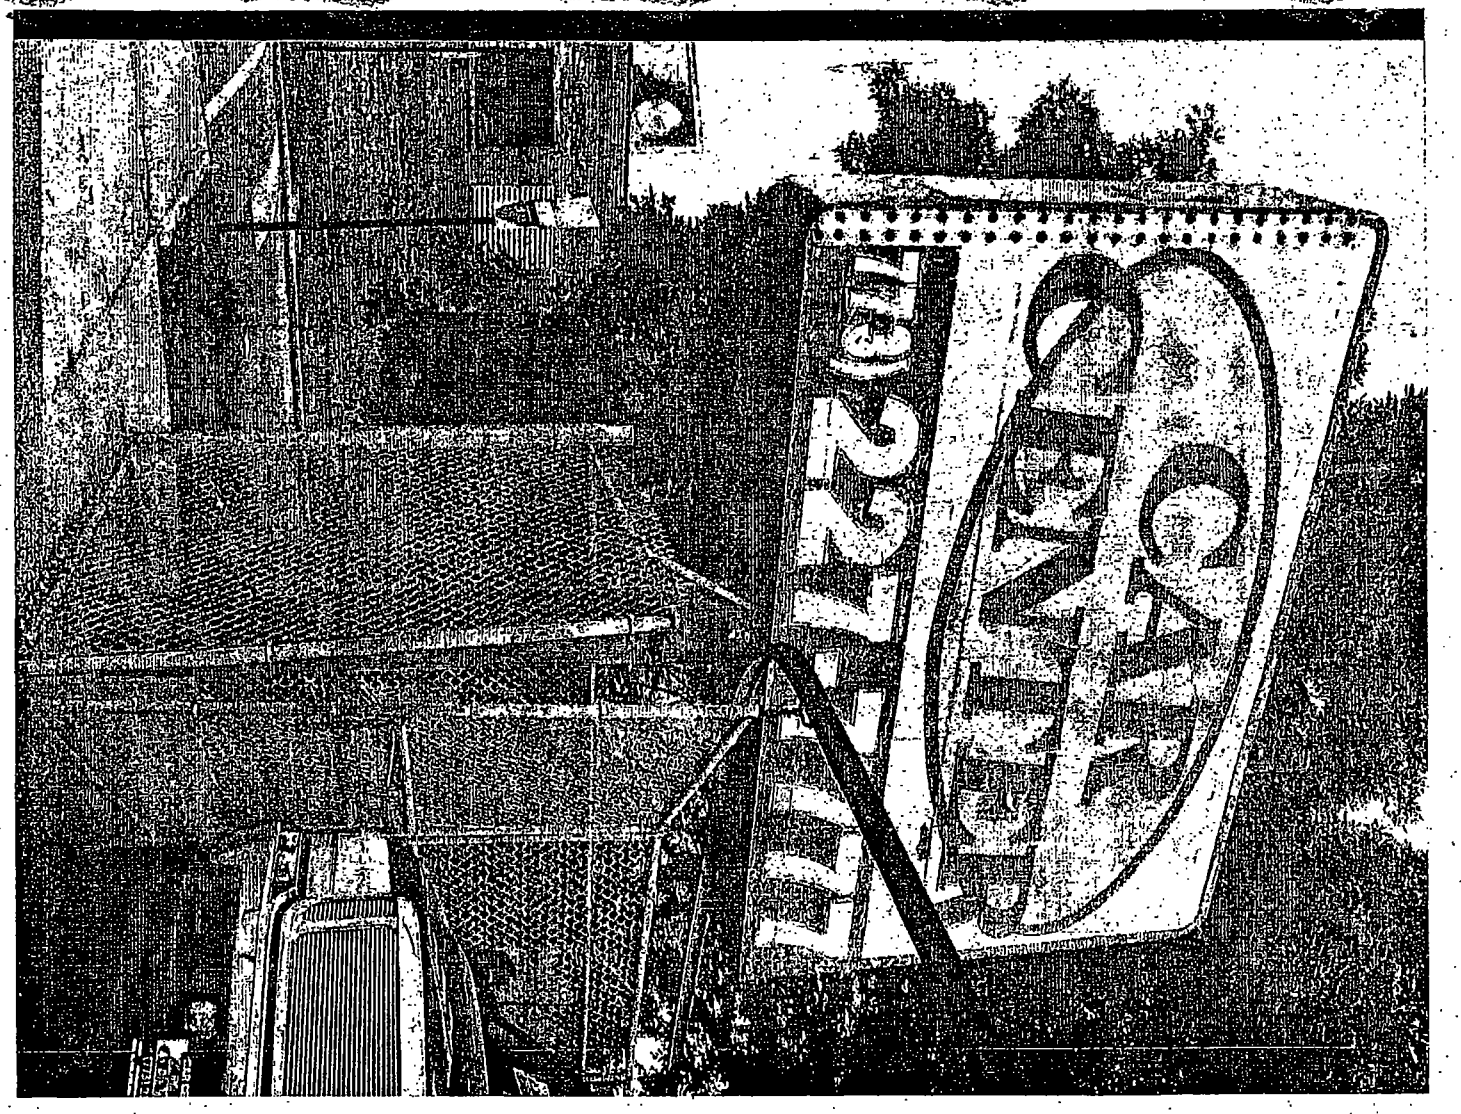
GENERAL

Department of Business Affairs and Consumer Protection
Business Assistance Center - Public Way Use Unit
City Hall - 121 N. LaSalle Street, Room 800 • Chicago, IL 60602
(312)-74-GOBIZ (312-744-6249) • (312) 744-1944 (TTY)
http://www.cityofchicago.org/bacp

11/13/2013

Alderman **Proco Joe Moreno**
Ward # **01**
City of Chicago
City Hall, Room **300**
121 North LaSalle Street
Chicago, Illinois 60602

Re: An ordinance to use and maintain a portion of the public right-of-way for **two (2) sign(s)** for **CAR CENTER INC**, adjacent to the premises known as **655 N. Western Ave.**.

Dear Alderman **Proco Joe Moreno**:

The applicant referenced above has requested the use of the public right-of-way for a **sign(s)**. An ordinance has been prepared by the Department of Business Affairs and Consumer Protection – Business Assistance Center - Public Way Use Unit for presentation to the City Council. Because this request was made for properties located in your ward, as approved by you as per the attached, I respectfully request that you introduce the attached ordinance at the next City Council meeting.

If you have any questions regarding this ordinance, please contact Anthony Bertuca at (312) 744-5506.

Department of Business Affairs and Consumer Protection

City of Chicago

O2013-8522

Office of the City Clerk

Document Tracking Sheet

Meeting Date:	11/13/2013
Sponsor(s):	Moreno (1)
Type:	Ordinance
Title:	Grant(s) of privilege in public way for Chicago Auto Repair Service, Inc.
Committee(s) Assignment:	Committee on Transportation and Public Way

ORDINANCE
CHICAGO AUTO REPAIR SERVICE INC.
Acct. No. 357853 - 1
Permit No. 1103487

Be It Ordained by the City Council of the City of Chicago:

SECTION 1. Permission and authority are hereby given and granted to CHICAGO AUTO REPAIR SERVICE INC., upon the terms and subject to the conditions of this ordinance to maintain and use one (1) sign(s) projecting over the public right-of-way attached to its premises known as 1710 W. Chicago Ave..

Said sign structure(s) measures as follows; along W. Chicago:
One (1) at thirteen (13) feet in length, five point five (5.5) feet in height and seventeen (17) feet above grade level.

The location of said privilege shall be as shown on prints kept on file with the Department of Business Affairs and Consumer Protection and the Office of the City Clerk.

Said privilege shall be constructed in accordance with plans and specifications approved by the Department of Transportation (Division of Project Development) and Zoning Department - Signs.

This grant of privilege in the public way shall be subject to the provisions of Section 10-28-015 and all other required provisions of the Municipal Code of Chicago.

The grantee shall pay to the City of Chicago as compensation for the privilege #1103487 herein granted the sum of three hundred ($300.00) per annum in advance.

A 25% penalty will be added for payments received after due date.

The permit holder agrees to hold the City of Chicago harmless for any damage, relocation or replacement costs associated with damage, relocation or removal of private property caused by the City performing work in the public way.

Authority herein given and granted for a period of five (5) years from and after Date of Passage.

Alderman _____

Proco Joe Moreno 1st Ward



Location At :
1710W. Chicago Ave.
Chicago, Il.60622

MOHAMMED KHAN
312-624-8665
224-735-1697

Hight of Structure	5'06"
Leght of Structure	13'05"
Depth of Structure	12"
Hihgt Above Grade Sidewalk	17'09"
	14'04"

Department of Business Affairs and Consumer Protection
Business Assistance Center - Public Way Use Unit
City Hall - 121 N. LaSalle Street, Room 800 • Chicago, IL 60602
(312)-74-GOBIZ (312-744-6249) • (312) 744-1944 (TTY)
http://www.cityofchicago.org/bacp

11/13/2013

Alderman **Proco Joe Moreno**
Ward # **01**
City of Chicago
City Hall, Room **300**
121 North LaSalle Street
Chicago, Illinois 60602

Re: An ordinance to use and maintain a portion of the public right-of-way for **one (1) sign(s)** for **CHICAGO AUTO REPAIR SERVICE INC.**, adjacent to the premises known as **1710 W. Chicago Ave.**.

Dear Alderman **Proco Joe Moreno**:

The applicant referenced above has requested the use of the public right-of-way for a **sign(s)**. An ordinance has been prepared by the Department of Business Affairs and Consumer Protection – Business Assistance Center - Public Way Use Unit for presentation to the City Council. Because this request was made for properties located in your ward, as approved by you as per the attached, I respectfully request that you introduce the attached ordinance at the next City Council meeting.

If you have any questions regarding this ordinance, please contact Anthony Bertuca at (312) 744-5506.

Department of Business Affairs and Consumer Protection

City of Chicago

O2013-8526

Office of the City Clerk

Document Tracking Sheet

Meeting Date:	11/13/2013
Sponsor(s):	Moreno (1)
Type:	Ordinance
Title:	Grant(s) of privilege in public way for East Village Dental Care
Committee(s) Assignment:	Committee on Transportation and Public Way

ORDINANCE
EAST VILLAGE DENTAL CARE
Acct. No. 72622 - 1
Permit No. 1109117

Be It Ordained by the City Council of the City of Chicago:

SECTION 1. Permission and authority are hereby given and granted to EAST VILLAGE DENTAL CARE, upon the terms and subject to the conditions of this ordinance to maintain and use one (1) sign(s) projecting over the public right-of-way attached to its premises known as 901 N. Ashland Ave..

Said sign structure(s) measures as follows; along N. Ashland:
One (1) at ten (10) feet in length, seven (7) feet in height and nine (9) feet above grade level.

The location of said privilege shall be as shown on prints kept on file with the Department of Business Affairs and Consumer Protection and the Office of the City Clerk.

Said privilege shall be constructed in accordance with plans and specifications approved by the Department of Transportation (Division of Project Development) and Zoning Department - Signs.


This grant of privilege in the public way shall be subject to the provisions of Section 10-28-015 and all other required provisions of the Municipal Code of Chicago.

The grantee shall pay to the City of Chicago as compensation for the privilege #1109117 herein granted the sum of three hundred ($300.00) per annum in advance.


A 25% penalty will be added for payments received after due date.

The permit holder agrees to hold the City of Chicago harmless for any damage, relocation or replacement costs associated with damage, relocation or removal of private property caused by the City performing work in the public way.


Authority herein given and granted for a period of five (5) years from and after 09/10/2013.

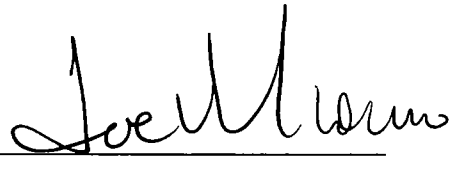Alderman 

Proco Joe Moreno 1st Ward

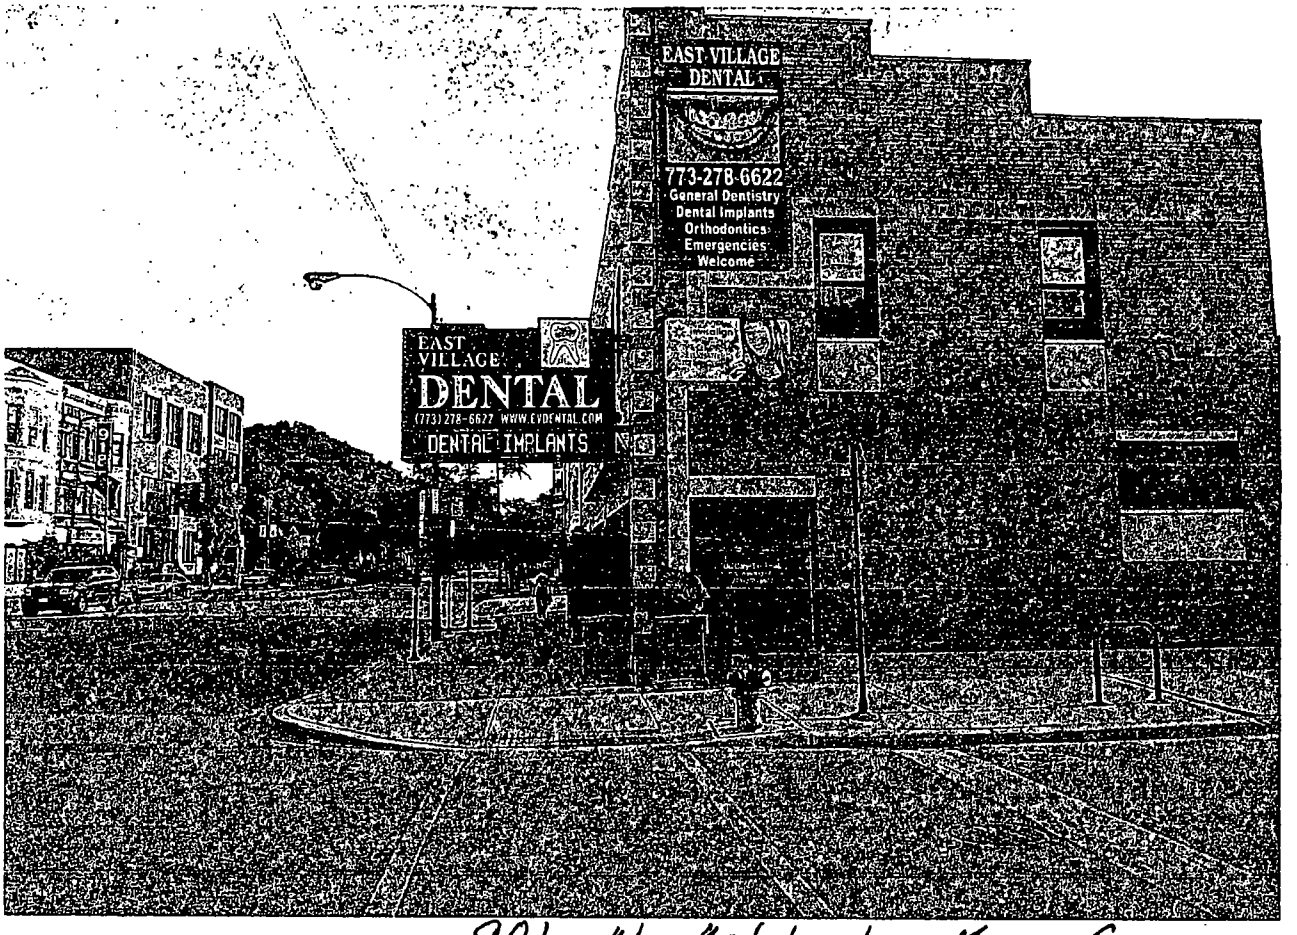

901 W. Ashland Ave Sign

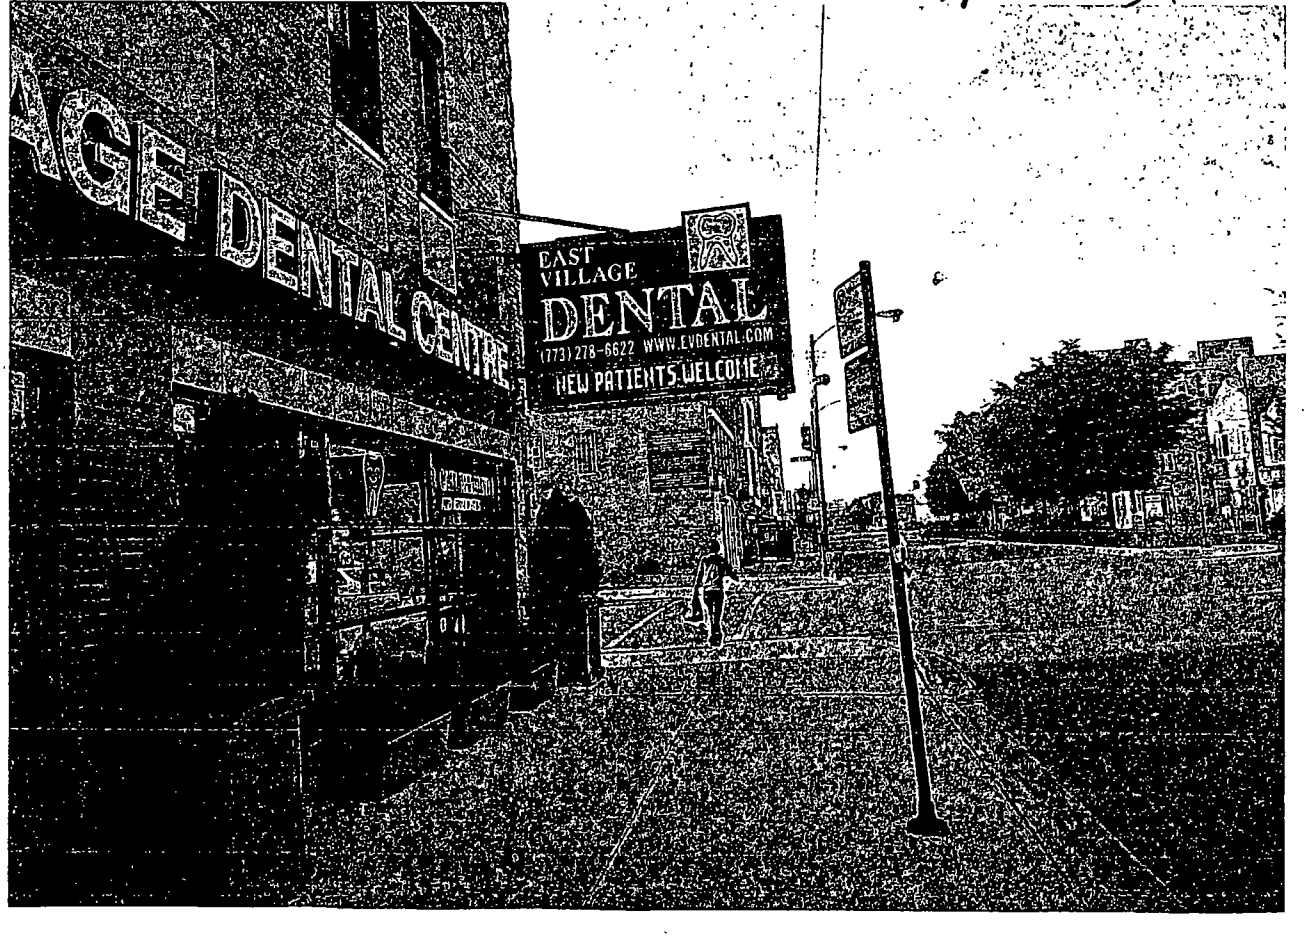

Department of Business Affairs and Consumer Protection
Business Assistance Center - Public Way Use Unit
City Hall - 121 N. LaSalle Street, Room 800 • Chicago, IL 60602
(312)-74-GOBIZ (312-744-6249) • (312) 744-1944 (TTY)
http://www.cityofchicago.org/bacp

11/13/2013

Alderman **Proco Joe Moreno**
Ward # **01**
City of Chicago
City Hall, Room **300**
121 North LaSalle Street
Chicago, Illinois 60602

Re: An ordinance to use and maintain a portion of the public right-of-way for **one (1) sign(s)** for **EAST VILLAGE DENTAL CARE**, adjacent to the premises known as **901 N. Ashland Ave.**.

Dear Alderman **Proco Joe Moreno**:

The applicant referenced above has requested the use of the public right-of-way for a **sign(s)**. An ordinance has been prepared by the Department of Business Affairs and Consumer Protection – Business Assistance Center - Public Way Use Unit for presentation to the City Council. Because this request was made for properties located in your ward, as approved by you as per the attached, I respectfully request that you introduce the attached ordinance at the next City Council meeting.

If you have any questions regarding this ordinance, please contact Anthony Bertuca at (312) 744-5506.

Department of Business Affairs and Consumer Protection

City of Chicago

O2013-8527

Office of the City Clerk

Document Tracking Sheet

Meeting Date:	11/13/2013
Sponsor(s):	Moreno (1)
Type:	Ordinance
Title:	Grant(s) of privilege in public way for El Mexico Moderno
Committee(s) Assignment:	Committee on Transportation and Public Way

ORDINANCE
EL MEXICO MODERNO
Acct. No. 62546 - 1
Permit No. 1109400

Be It Ordained by the City Council of the City of Chicago:

SECTION 1. Permission and authority are hereby given and granted to EL MEXICO MODERNO, upon the terms and subject to the conditions of this ordinance to maintain and use one (1) sign(s) projecting over the public right-of-way attached to its premises known as 1245-47 N. Ashland Ave..

Said sign structure(s) measures as follows; along N. Ashland Avenue:
One (1) at four point eight three (4.83) feet in length, three point one seven (3.17) feet in height and ten (10) feet above grade level.

The location of said privilege shall be as shown on prints kept on file with the Department of Business Affairs and Consumer Protection and the Office of the City Clerk.

Said privilege shall be constructed in accordance with plans and specifications approved by the Department of Transportation (Division of Project Development) and Zoning Department - Signs.

This grant of privilege in the public way shall be subject to the provisions of Section 10-28-015 and all other required provisions of the Municipal Code of Chicago.

The grantee shall pay to the City of Chicago as compensation for the privilege #1109400 herein granted the sum of one hundred ($100.00) per annum in advance.

A 25% penalty will be added for payments received after due date.


The permit holder agrees to hold the City of Chicago harmless for any damage, relocation or replacement costs associated with damage, relocation or removal of private property caused by the City performing work in the public way.

Authority herein given and granted for a period of five (5) years from and after 11/05/2013.

Alderman _____

Proco Joe Moreno 1st Ward

Sign Drawing

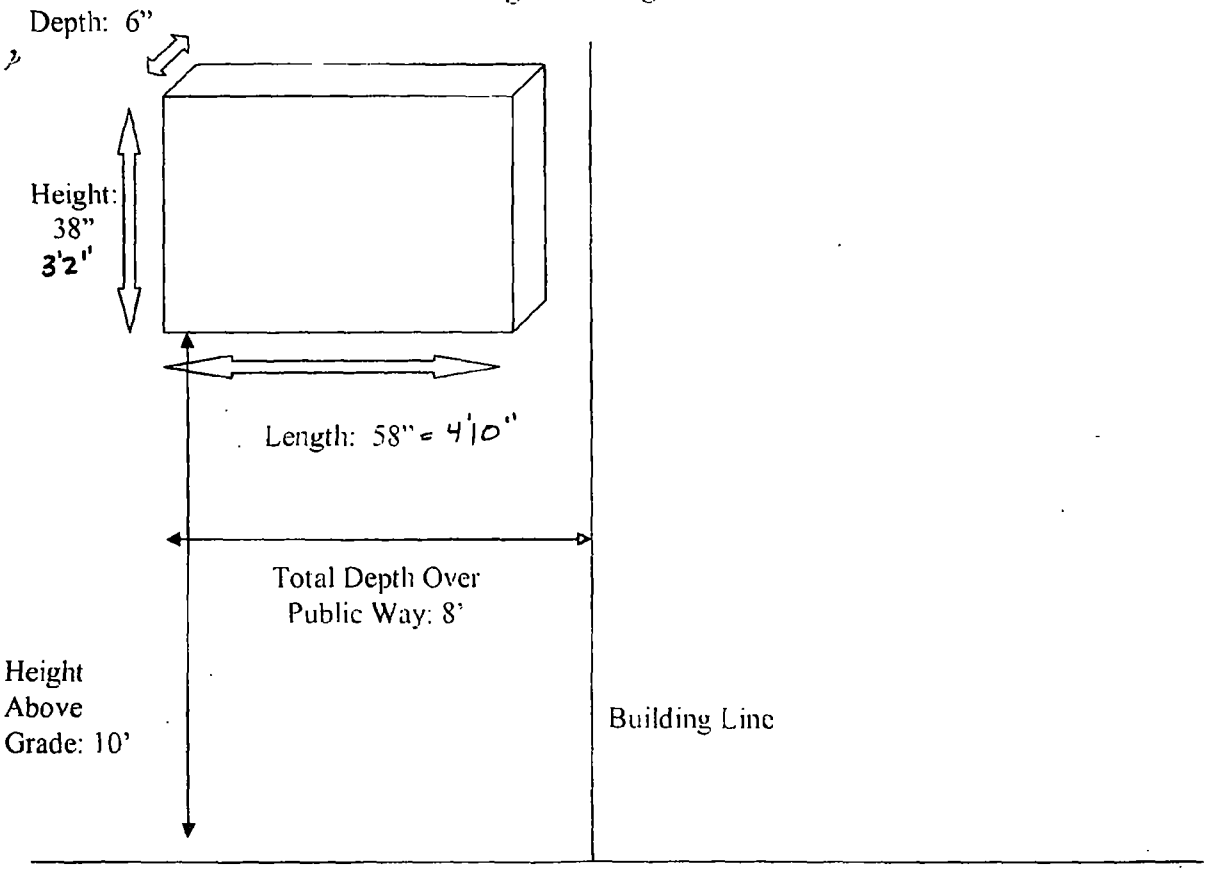

Department of Business Affairs and Consumer Protection
Business Assistance Center - Public Way Use Unit
City Hall - 121 N LaSalle Street, Room 800 • Chicago, IL 60602
(312)-74-GOBIZ (312-744-6249) • (312) 744-1944 (TTY)
http://www.cityofchicago.org/bacp

11/13/2013

Alderman **Proco Joe Moreno**
Ward # **01**
City of Chicago
City Hall, Room **300**
121 North LaSalle Street
Chicago, Illinois 60602

Re: An ordinance to use and maintain a portion of the public right-of-way for **one (1) sign(s)** for **EL MEXICO MODERNO**, adjacent to the premises known as **1245-47 N. Ashland Ave.**.

Dear Alderman **Proco Joe Moreno**:

The applicant referenced above has requested the use of the public right-of-way for a **sign(s)**. An ordinance has been prepared by the Department of Business Affairs and Consumer Protection – Business Assistance Center - Public Way Use Unit for presentation to the City Council. Because this request was made for properties located in your ward, as approved by you as per the attached, I respectfully request that you introduce the attached ordinance at the next City Council meeting.

If you have any questions regarding this ordinance, please contact Anthony Bertuca at (312) 744-5506.

Department of Business Affairs and Consumer Protection

City of Chicago

O2013-8528

Office of the City Clerk

Document Tracking Sheet

Meeting Date:	11/13/2013
Sponsor(s):	Moreno (1)
Type:	Ordinance
Title:	Grant(s) of privilege in public way for Fullerton Restaurant
Committee(s) Assignment:	Committee on Transportation and Public Way

ORDINANCE
FULLERTON RESTAURANT
Acct. No. 339791 - 1
Permit No. 1103432

Be It Ordained by the City Council of the City of Chicago:

SECTION 1. Permission and authority are hereby given and granted to FULLERTON RESTAURANT, upon the terms and subject to the conditions of this ordinance to maintain and use one (1) sign(s) projecting over the public right-of-way attached to its premises known as 2400 W. Fullerton Ave..

Said sign structure(s) measures as follows; along Fullerton:
One (1) at four (4) feet in length, twelve (12) feet in height and fourteen (14) feet above grade level.

The location of said privilege shall be as shown on prints kept on file with the Department of Business Affairs and Consumer Protection and the Office of the City Clerk.

Said privilege shall be constructed in accordance with plans and specifications approved by the Department of Transportation (Division of Project Development) and Zoning Department - Signs.

This grant of privilege in the public way shall be subject to the provisions of Section 10-28-015 and all other required provisions of the Municipal Code of Chicago.

The grantee shall pay to the City of Chicago as compensation for the privilege #1103432 herein granted the sum of three hundred ($300.00) per annum in advance.

A 25% penalty will be added for payments received after due date.

The permit holder agrees to hold the City of Chicago harmless for any damage, relocation or replacement costs associated with damage, relocation or removal of private property caused by the City performing work in the public way.


Authority herein given and granted for a period of five (5) years from and after Date of Passage.

Alderman _____

Proco Joe Moreno 1st Ward

2400 W. Fullerton Ave 60647

Winmando, Inc.

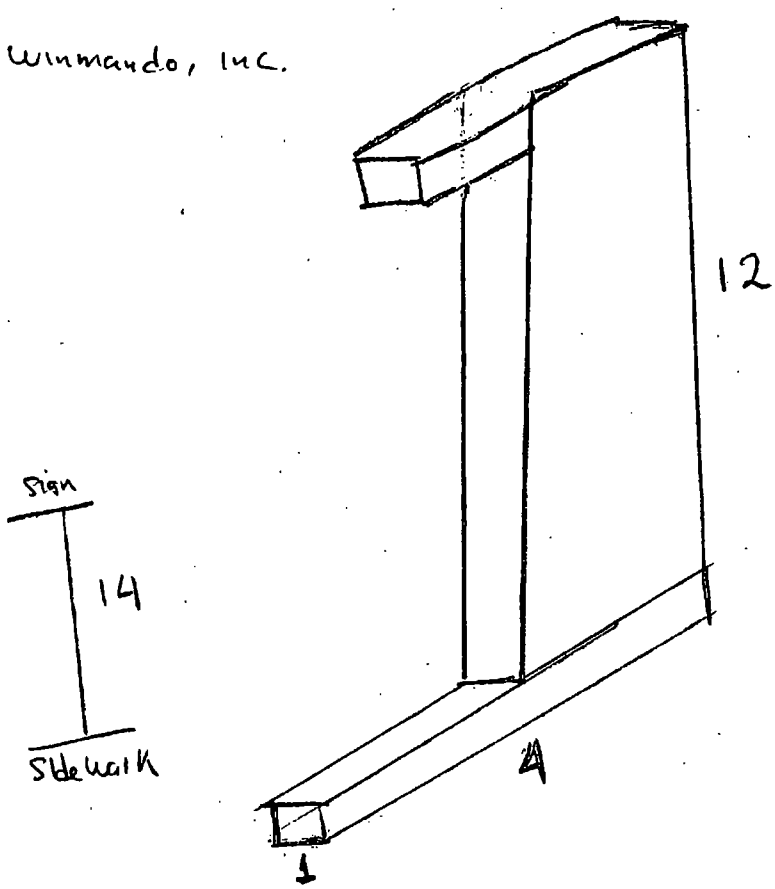

Department of Business Affairs and Consumer Protection
Business Assistance Center - Public Way Use Unit
City Hall - 121 N LaSalle Street, Room 800 • Chicago, IL 60602
(312)-74-GOBIZ (312-744-6249) • (312) 744-1944 (TTY)
http //www cityofchicago.org/bacp

11/13/2013

Alderman **Proco Joe Moreno**
Ward # **01**
City of Chicago
City Hall, Room **300**
121 North LaSalle Street
Chicago, Illinois 60602

Re: An ordinance to use and maintain a portion of the public right-of-way for **one (1) sign(s)** for **FULLERTON RESTAURANT**, adjacent to the premises known as **2400 W. Fullerton Ave.**.

Dear Alderman **Proco Joe Moreno**:

The applicant referenced above has requested the use of the public right-of-way for a **sign(s)**. An ordinance has been prepared by the Department of Business Affairs and Consumer Protection – Business Assistance Center - Public Way Use Unit for presentation to the City Council. Because this request was made for properties located in your ward, as approved by you as per the attached, I respectfully request that you introduce the attached ordinance at the next City Council meeting.

If you have any questions regarding this ordinance, please contact Anthony Bertuca at (312) 744-5506.

Department of Business Affairs and Consumer Protection

City of Chicago

O2013-8531

Office of the City Clerk

Document Tracking Sheet

Meeting Date:	11/13/2013
Sponsor(s):	Moreno (1)
Type:	Ordinance
Title:	Grant(s) of privilege in public way for M & A Auto Spa, Inc.
Committee(s) Assignment:	Committee on Transportation and Public Way

ORDINANCE
M & A AUTO SPA INC.
Acct. No. 356440 - 1
Permit No. 1109366

Be It Ordained by the City Council of the City of Chicago:

SECTION 1. Permission and authority are hereby given and granted to M & A AUTO SPA INC., upon the terms and subject to the conditions of this ordinance to construct, install, maintain and use two (2) Light Fixture(s) projecting over the public right-of-way adjacent to its premises known as 3126 N. Clybourn Ave..

Said Light Fixture(s) at Clybourn measure(s):
Two (2) at point five (.5) feet in length, one (1) foot in width and fourteen (14) feet above grade level.

The location of said privilege shall be as shown on prints kept on file with the Department of Business Affairs and Consumer Protection and the Office of the City Clerk.

Said privilege shall be constructed in accordance with plans and specifications approved by the Department of Transportation (Division of Project Development).

This grant of privilege in the public way shall be subject to the provisions of Section 10-28-015 and all other required provisions of the Municipal Code of Chicago.

The grantee shall pay to the City of Chicago as compensation for the privilege #1109366 herein granted the sum of eighty ($80.00) per annum in advance.

A 25% penalty will be added for payments received after due date.

The permit holder agrees to hold the City of Chicago harmless for any damage, relocation or replacement costs associated with damage, relocation or removal of private property caused by the City performing work in the public way.


Authority herein given and granted for a period of five (5) years from and after Date of Passage.

Alderman _____

Proco Joe Moreno 1st Ward

APPLICATION TO USE THE PUBLIC RIGHT OF WAY

EXAMPLE OF LIGHT(S) DRAWING

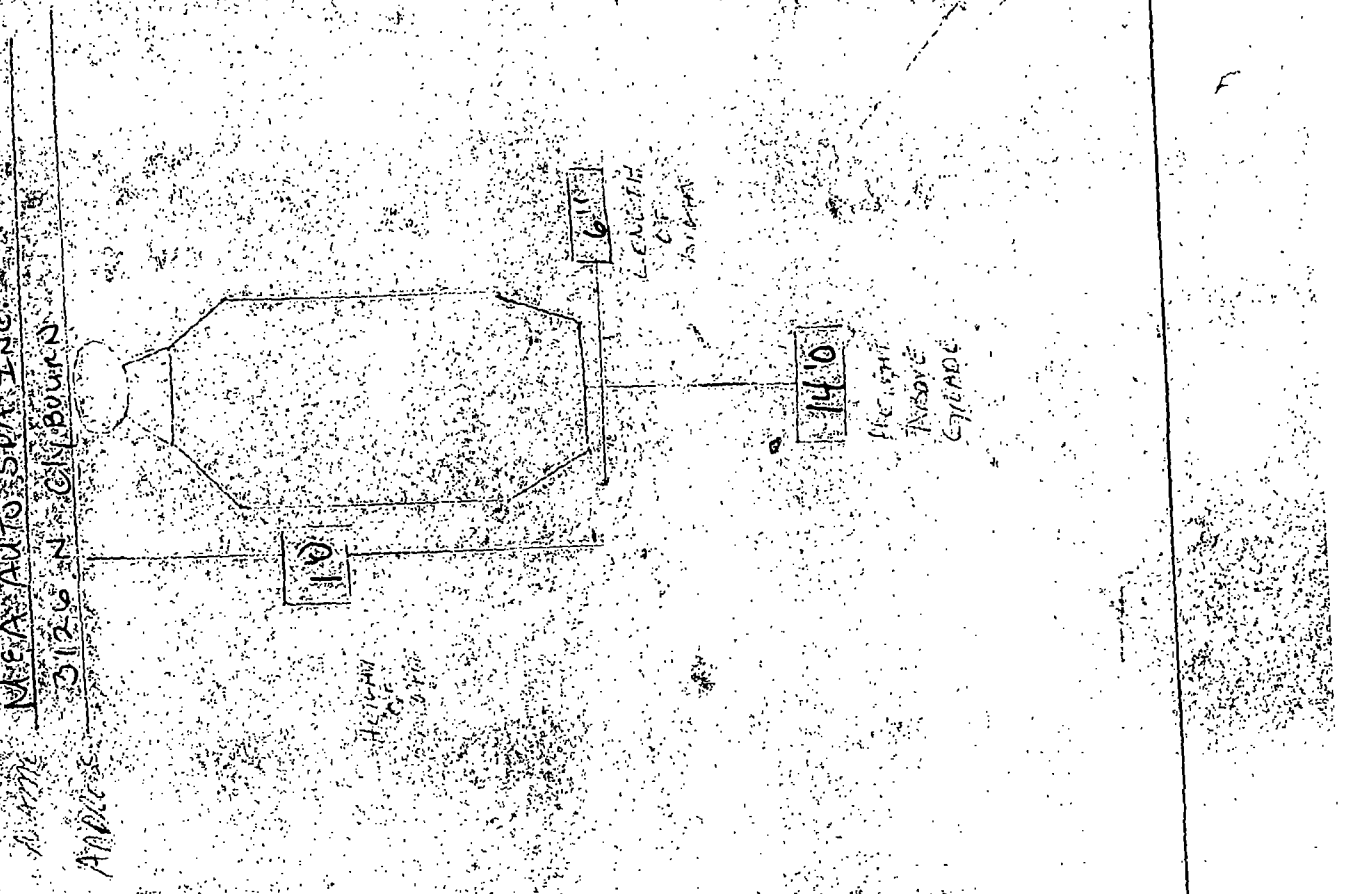

Department of Business Affairs and Consumer Protection
Business Assistance Center - Public Way Use Unit
City Hall - 121 N LaSalle Street, Room 800 • Chicago, IL 60602
(312)-74-GOBIZ (312-744-6249) • (312) 744-1944 (TTY)
http://www.cityofchicago.org/bacp

11/13/2013

Alderman **Proco Joe Moreno**
Ward # **01**
City of Chicago
City Hall, Room **300**
121 North LaSalle Street
Chicago, Illinois 60602

Re: An ordinance to use and maintain a portion of the public right-of-way for **two (2) light fixture(s)** for **M & A AUTO SPA INC.**, adjacent to the premises known as **3126 N. Clybourn Ave.**.

Dear Alderman **Proco Joe Moreno**:

The applicant referenced above has requested the use of the public right-of-way for a **light fixture(s)**. An ordinance has been prepared by the Department of Business Affairs and Consumer Protection – Business Assistance Center - Public Way Use Unit for presentation to the City Council. Because this request was made for properties located in your ward, as approved by you as per the attached, I respectfully request that you introduce the attached ordinance at the next City Council meeting.

If you have any questions regarding this ordinance, please contact Anthony Bertuca at (312) 744-5506.

Department of Business Affairs and Consumer Protection

City of Chicago

O2013-8533

Office of the City Clerk

Document Tracking Sheet

Meeting Date:	11/13/2013
Sponsor(s):	Moreno (1)
Type:	Ordinance
Title:	Grant(s) of privilege in public way for Modern Vapor
Committee(s) Assignment:	Committee on Transportation and Public Way

ORDINANCE
MODERN VAPOR
Acct. No. 358573 - 2
Permit No. 1102019

Be It Ordained by the City Council of the City of Chicago:

SECTION 1. Permission and authority are hereby given and granted to MODERN VAPOR, upon the terms and subject to the conditions of this ordinance to maintain and use one (1) sign(s) projecting over the public right-of-way attached to its premises known as 1400 N. Milwaukee Ave..

Said sign structure(s) measures as follows; along N. Milwaukee:
One (1) at six (6) feet in length, six (6) feet in height and eleven (11) feet above grade level.

The location of said privilege shall be as shown on prints kept on file with the Department of Business Affairs and Consumer Protection and the Office of the City Clerk.

Said privilege shall be constructed in accordance with plans and specifications approved by the Department of Transportation (Division of Project Development) and Zoning Department - Signs.

This grant of privilege in the public way shall be subject to the provisions of Section 10-28-015 and all other required provisions of the Municipal Code of Chicago.

The grantee shall pay to the City of Chicago as compensation for the privilege #1102019 herein granted the sum of three hundred ($300.00) per annum in advance.


A 25% penalty will be added for payments received after due date.

The permit holder agrees to hold the City of Chicago harmless for any damage, relocation or replacement costs associated with damage, relocation or removal of private property caused by the City performing work in the public way.

Authority herein given and granted for a period of five (5) years from and after Date of Passage.

Alderman _____

Proco Joe Moreno 1st Ward

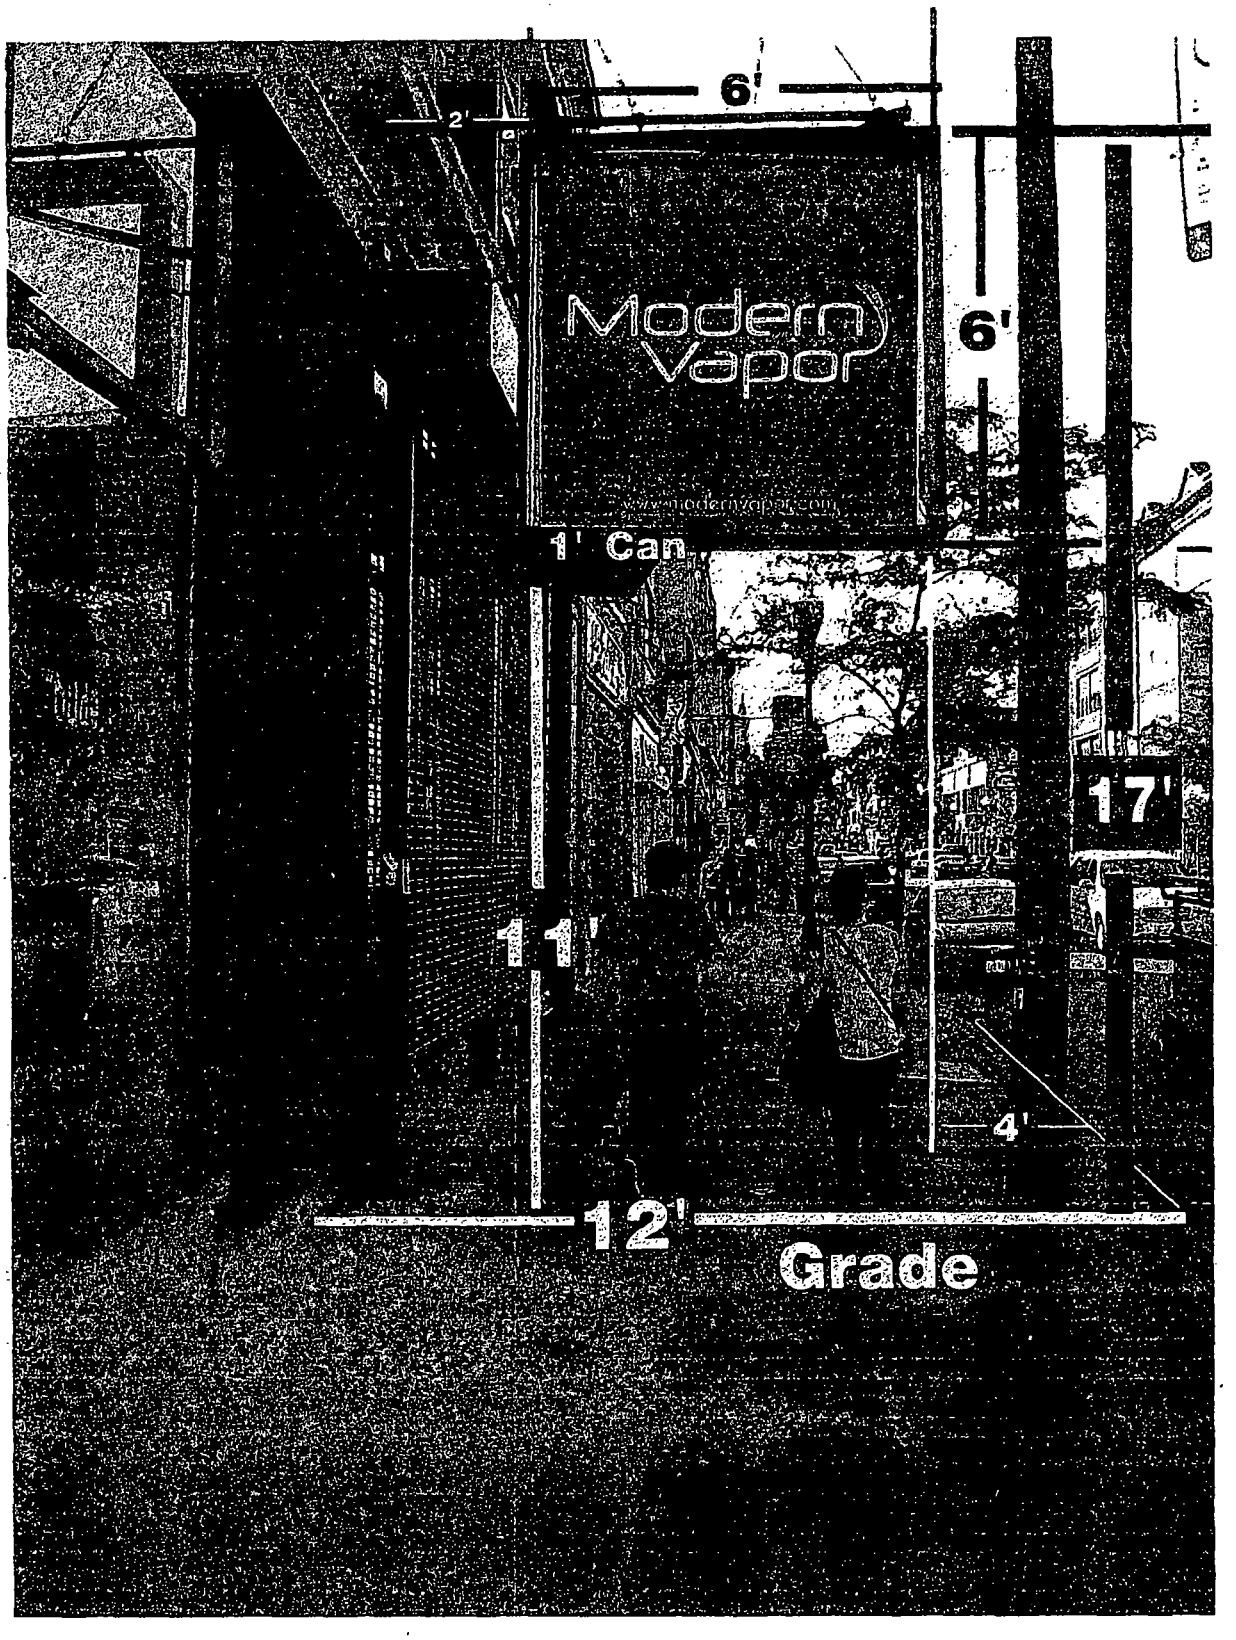
6'
2'
Modern Vapor
6'
1' Can
17'
11'
4'
12'
Grade

Department of Business Affairs and Consumer Protection
Business Assistance Center - Public Way Use Unit
City Hall - 121 N. LaSalle Street, Room 800 • Chicago, IL 60602
(312)-74-GOBIZ (312-744-6249) • (312) 744-1944 (TTY)
http://www.cityofchicago.org/bacp

11/13/2013

Alderman **Proco Joe Moreno**
Ward # **01**
City of Chicago
City Hall, Room **300**
121 North LaSalle Street
Chicago, Illinois 60602

Re: An ordinance to use and maintain a portion of the public right-of-way for **one (1) sign(s)** for **MODERN VAPOR**, adjacent to the premises known as **1400 N. Milwaukee Ave.**.

Dear Alderman **Proco Joe Moreno**:

The applicant referenced above has requested the use of the public right-of-way for a **sign(s)**. An ordinance has been prepared by the Department of Business Affairs and Consumer Protection – Business Assistance Center - Public Way Use Unit for presentation to the City Council. Because this request was made for properties located in your ward, as approved by you as per the attached, I respectfully request that you introduce the attached ordinance at the next City Council meeting.

If you have any questions regarding this ordinance, please contact Anthony Bertuca at (312) 744-5506.

Department of Business Affairs and Consumer Protection

City of Chicago

O2013-8536

Office of the City Clerk

Document Tracking Sheet

Meeting Date:	11/13/2013
Sponsor(s):	Moreno (1)
Type:	Ordinance
Title:	Grant(s) of privilege in public way for Old Oak Tap, The
Committee(s) Assignment:	Committee on Transportation and Public Way

ORDINANCE
THE OLD OAK TAP
Acct. No. 323260 - 1
Permit No. 1109100

Be It Ordained by the City Council of the City of Chicago:

SECTION 1. Permission and authority are hereby given and granted to THE OLD OAK TAP, upon the terms and subject to the conditions of this ordinance to maintain and use one (1) sign(s) projecting over the public right-of-way attached to its premises known as 2109 W. Chicago Ave..

Said sign structure(s) measures as follows; along W CHICAGO AVE:
One (1) at four (4) feet in length, one (1) foot in height and ten (10) feet above grade level.

The location of said privilege shall be as shown on prints kept on file with the Department of Business Affairs and Consumer Protection and the Office of the City Clerk.

Said privilege shall be constructed in accordance with plans and specifications approved by the Department of Transportation (Division of Project Development) and Zoning Department - Signs.


This grant of privilege in the public way shall be subject to the provisions of Section 10-28-015 and all other required provisions of the Municipal Code of Chicago.

The grantee shall pay to the City of Chicago as compensation for the privilege #1109100 herein granted the sum of one hundred ($100.00) per annum in advance.


A 25% penalty will be added for payments received after due date.

The permit holder agrees to hold the City of Chicago harmless for any damage, relocation or replacement costs associated with damage, relocation or removal of private property caused by the City performing work in the public way.

Authority herein given and granted for a period of five (5) years from and after 10/08/2013.

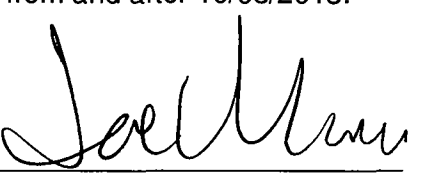Alderman 

Proco Joe Moreno 1st Ward

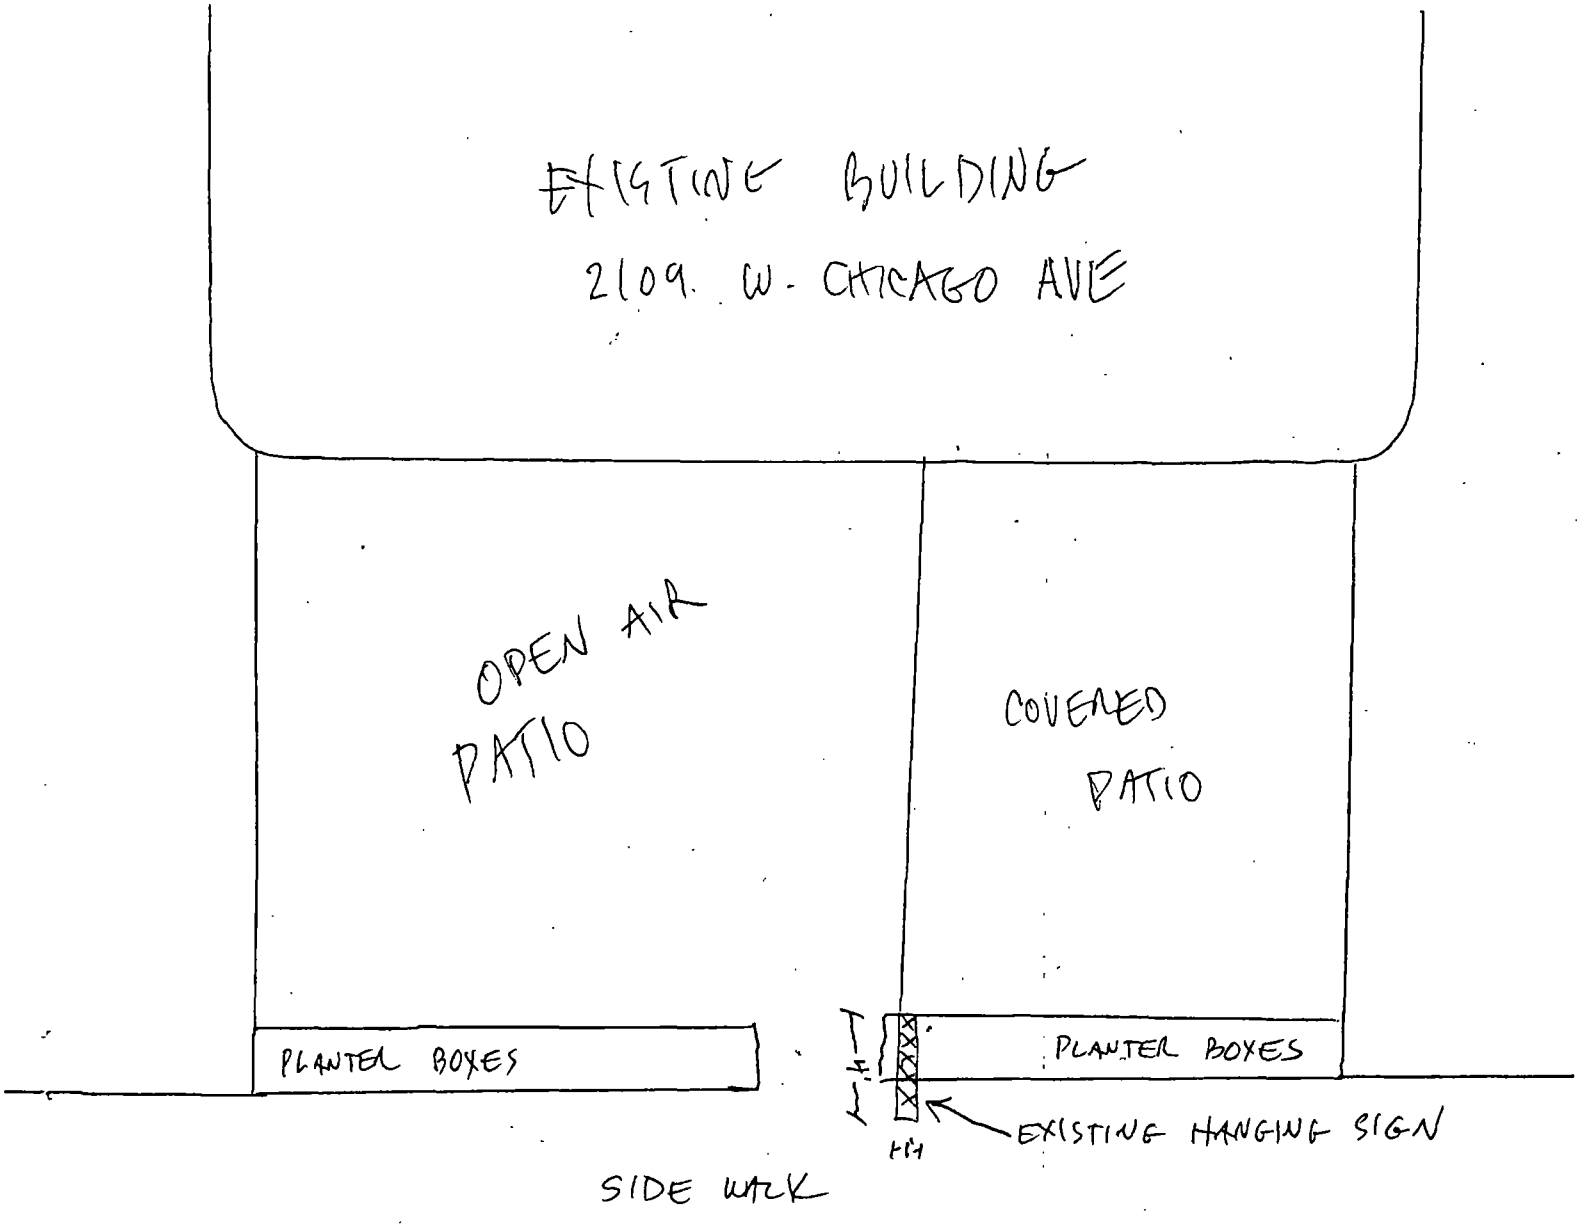
EXISTING BUILDING
2109. W. CHICAGO AVE
OPEN AIR PATIO
COVERED PATIO
PLANTER BOXES
PLANTER BOXES
EXISTING HANGING SIGN
SIDE WALK

Department of Business Affairs and Consumer Protection
Business Assistance Center - Public Way Use Unit
City Hall - 121 N. LaSalle Street, Room 800 • Chicago, IL 60602
(312)-74-GOBIZ (312-744-6249) • (312) 744-1944 (TTY)
http://www.cityofchicago.org/bacp

11/13/2013

Alderman **Proco Joe Moreno**
Ward # **01**
City of Chicago
City Hall, Room **300**
121 North LaSalle Street
Chicago, Illinois 60602

Re: An ordinance to use and maintain a portion of the public right-of-way for **one (1) sign(s)** for **THE OLD OAK TAP**, adjacent to the premises known as **2109 W. Chicago Ave.**.

Dear Alderman **Proco Joe Moreno**:

The applicant referenced above has requested the use of the public right-of-way for a **sign(s)**. An ordinance has been prepared by the Department of Business Affairs and Consumer Protection – Business Assistance Center - Public Way Use Unit for presentation to the City Council. Because this request was made for properties located in your ward, as approved by you as per the attached, I respectfully request that you introduce the attached ordinance at the next City Council meeting.

If you have any questions regarding this ordinance, please contact Anthony Bertuca at (312) 744-5506.

Department of Business Affairs and Consumer Protection

City of Chicago

O2013-8538

Office of the City Clerk

Document Tracking Sheet

Meeting Date:	11/13/2013
Sponsor(s):	Moreno (1)
Type:	Ordinance
Title:	Grant(s) of privilege in public way for Saieda
Committee(s) Assignment:	Committee on Transportation and Public Way

ORDINANCE
SAIEDA
Acct. No. 220601 - 2
Permit No. 1103672

Be It Ordained by the City Council of the City of Chicago:

SECTION 1. Permission and authority are hereby given and granted to SAIEDA, upon the terms and subject to the conditions of this ordinance to maintain and use one (1) sign(s) projecting over the public right-of-way attached to its premises known as 1379 N. Milwaukee Ave..

Said sign structure(s) measures as follows; along N. MILWAUKEE:
One (1) at six (6) feet in length, twelve (12) feet in height and twelve (12) feet above grade level.

The location of said privilege shall be as shown on prints kept on file with the Department of Business Affairs and Consumer Protection and the Office of the City Clerk.

Said privilege shall be constructed in accordance with plans and specifications approved by the Department of Transportation (Division of Project Development) and Zoning Department - Signs.

This grant of privilege in the public way shall be subject to the provisions of Section 10-28-015 and all other required provisions of the Municipal Code of Chicago.

The grantee shall pay to the City of Chicago as compensation for the privilege #1103672 herein granted the sum of three hundred ($300.00) per annum in advance.

A 25% penalty will be added for payments received after due date.


The permit holder agrees to hold the City of Chicago harmless for any damage, relocation or replacement costs associated with damage, relocation or removal of private property caused by the City performing work in the public way.

Authority herein given and granted for a period of five (5) years from and after 11/13/2012.

Alderman _____

Proco Joe Moreno 1st Ward

Exact Street	Qty	Length	Width	Depth	Height / Height Above Grade
N. MILWAUKEE		6	12		12

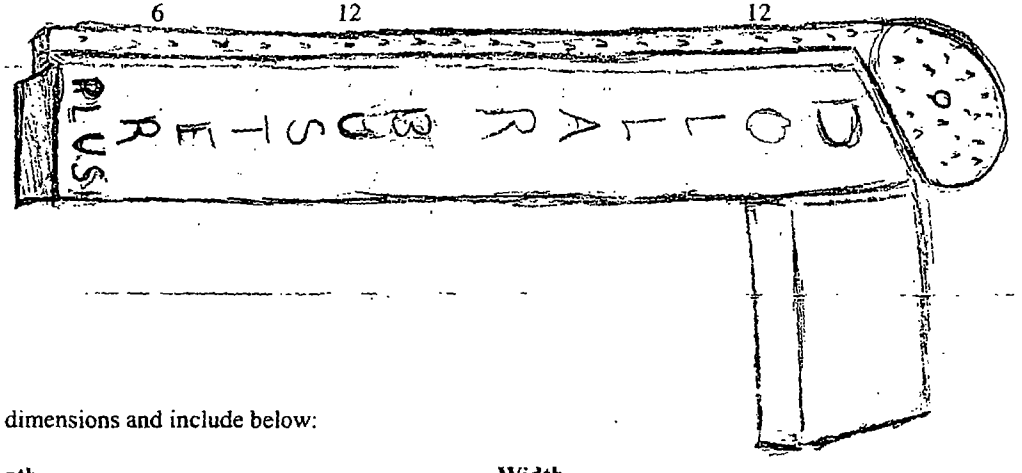

☐ Check if changes to dimensions and include below:

Length	Width

002600

Department of Business Affairs and Consumer Protection
Business Assistance Center - Public Way Use Unit
City Hall - 121 N. LaSalle Street, Room 800 • Chicago, IL 60602
(312)-74-GOBIZ (312-744-6249) • (312) 744-1944 (TTY)
http://www.cityofchicago.org/baep

11/13/2013

Alderman **Proco Joe Moreno**
Ward # **01**
City of Chicago
City Hall, Room **300**
121 North LaSalle Street
Chicago, Illinois 60602

Re: An ordinance to use and maintain a portion of the public right-of-way for **one (1) sign(s)** for **SAIEDA**, adjacent to the premises known as **1379 N. Milwaukee Ave.**.

Dear Alderman **Proco Joe Moreno**:

The applicant referenced above has requested the use of the public right-of-way for a **sign(s)**. An ordinance has been prepared by the Department of Business Affairs and Consumer Protection – Business Assistance Center - Public Way Use Unit for presentation to the City Council. Because this request was made for properties located in your ward, as approved by you as per the attached, I respectfully request that you introduce the attached ordinance at the next City Council meeting.

If you have any questions regarding this ordinance, please contact Anthony Bertuca at (312) 744-5506.

Department of Business Affairs and Consumer Protection

City of Chicago

O2013-8539

Office of the City Clerk

Document Tracking Sheet

Meeting Date:	11/13/2013
Sponsor(s):	Moreno (1)
Type:	Ordinance
Title:	Grant(s) of privilege in public way for Sunny Nails
Committee(s) Assignment:	Committee on Transportation and Public Way

ORDINANCE
SUNNY NAILS
Acct. No. 55697 - 1
Permit No. 1109363

Be It Ordained by the City Council of the City of Chicago:

SECTION 1. Permission and authority are hereby given and granted to SUNNY NAILS, upon the terms and subject to the conditions of this ordinance to maintain and use one (1) sign(s) projecting over the public right-of-way attached to its premises known as 1310 N. Milwaukee Ave..

Said sign structure(s) measures as follows; along N. Milwaukee:
One (1) at fourteen (14) feet in length, two point five (2.5) feet in height and thirteen (13) feet above grade level.

The location of said privilege shall be as shown on prints kept on file with the Department of Business Affairs and Consumer Protection and the Office of the City Clerk.

Said privilege shall be constructed in accordance with plans and specifications approved by the Department of Transportation (Division of Project Development) and Zoning Department - Signs.

This grant of privilege in the public way shall be subject to the provisions of Section 10-28-015 and all other required provisions of the Municipal Code of Chicago.

The grantee shall pay to the City of Chicago as compensation for the privilege #1109363 herein granted the sum of three hundred ($300.00) per annum in advance.

A 25% penalty will be added for payments received after due date.

The permit holder agrees to hold the City of Chicago harmless for any damage, relocation or replacement costs associated with damage, relocation or removal of private property caused by the City performing work in the public way.

Authority herein given and granted for a period of five (5) years from and after 11/19/2013.

Alderman _____

Proco Joe Moreno 1st Ward


Sunny NAILS
FULL SET
$20.00

Department of Business Affairs and Consumer Protection
Business Assistance Center - Public Way Use Unit
City Hall - 121 N. LaSalle Street, Room 800 • Chicago, IL 60602
(312)-74-GOBIZ (312-744-6249) • (312) 744-1944 (TTY)
http://www.cityofchicago.org/bacp

11/13/2013

Alderman **Proco Joe Moreno**
Ward # **01**
City of Chicago
City Hall, Room **300**
121 North LaSalle Street
Chicago, Illinois 60602

Re: An ordinance to use and maintain a portion of the public right-of-way for **one (1) sign(s)** for **SUNNY NAILS**, adjacent to the premises known as **1310 N. Milwaukee Ave.**.

Dear Alderman **Proco Joe Moreno**:

The applicant referenced above has requested the use of the public right-of-way for a **sign(s)**. An ordinance has been prepared by the Department of Business Affairs and Consumer Protection – Business Assistance Center - Public Way Use Unit for presentation to the City Council. Because this request was made for properties located in your ward, as approved by you as per the attached, I respectfully request that you introduce the attached ordinance at the next City Council meeting.

If you have any questions regarding this ordinance, please contact Anthony Bertuca at (312) 744-5506.

Department of Business Affairs and Consumer Protection

City of Chicago

O2013-8542

Office of the City Clerk

Document Tracking Sheet

Meeting Date:	11/13/2013
Sponsor(s):	Moreno (1)
Type:	Ordinance
Title:	Grant(s) of privilege in public way for Tecalitlan
Committee(s) Assignment:	Committee on Transportation and Public Way

ORDINANCE
TECALITLAN
Acct. No. 62813 - 1
Permit No. 1108971

Be It Ordained by the City Council of the City of Chicago:

SECTION 1. Permission and authority are hereby given and granted to TECALITLAN, upon the terms and subject to the conditions of this ordinance to maintain and use one (1) sign(s) projecting over the public right-of-way attached to its premises known as 1814 W. Chicago Ave..

Said sign structure(s) measures as follows; along W. Chicago:
One (1) at thirteen point two five (13.25) feet in length, sixteen point six seven (16.67) feet in height and nine point five eight (9.58) feet above grade level.

The location of said privilege shall be as shown on prints kept on file with the Department of Business Affairs and Consumer Protection and the Office of the City Clerk.

Said privilege shall be constructed in accordance with plans and specifications approved by the Department of Transportation (Division of Project Development) and Zoning Department - Signs.

This grant of privilege in the public way shall be subject to the provisions of Section 10-28-015 and all other required provisions of the Municipal Code of Chicago.

The grantee shall pay to the City of Chicago as compensation for the privilege #1108971 herein granted the sum of three hundred ($300.00) per annum in advance.

A 25% penalty will be added for payments received after due date.

The permit holder agrees to hold the City of Chicago harmless for any damage, relocation or replacement costs associated with damage, relocation or removal of private property caused by the City performing work in the public way.


Authority herein given and granted for a period of five (5) years from and after 09/10/2013.

Alderman _____

Proco Joe Moreno 1st Ward

Tecalitlan Restaurant
1814 W. Chicago Ave.
(773) 384-4285

SIGN PERMIT / PUBLIC WAY SKETCH

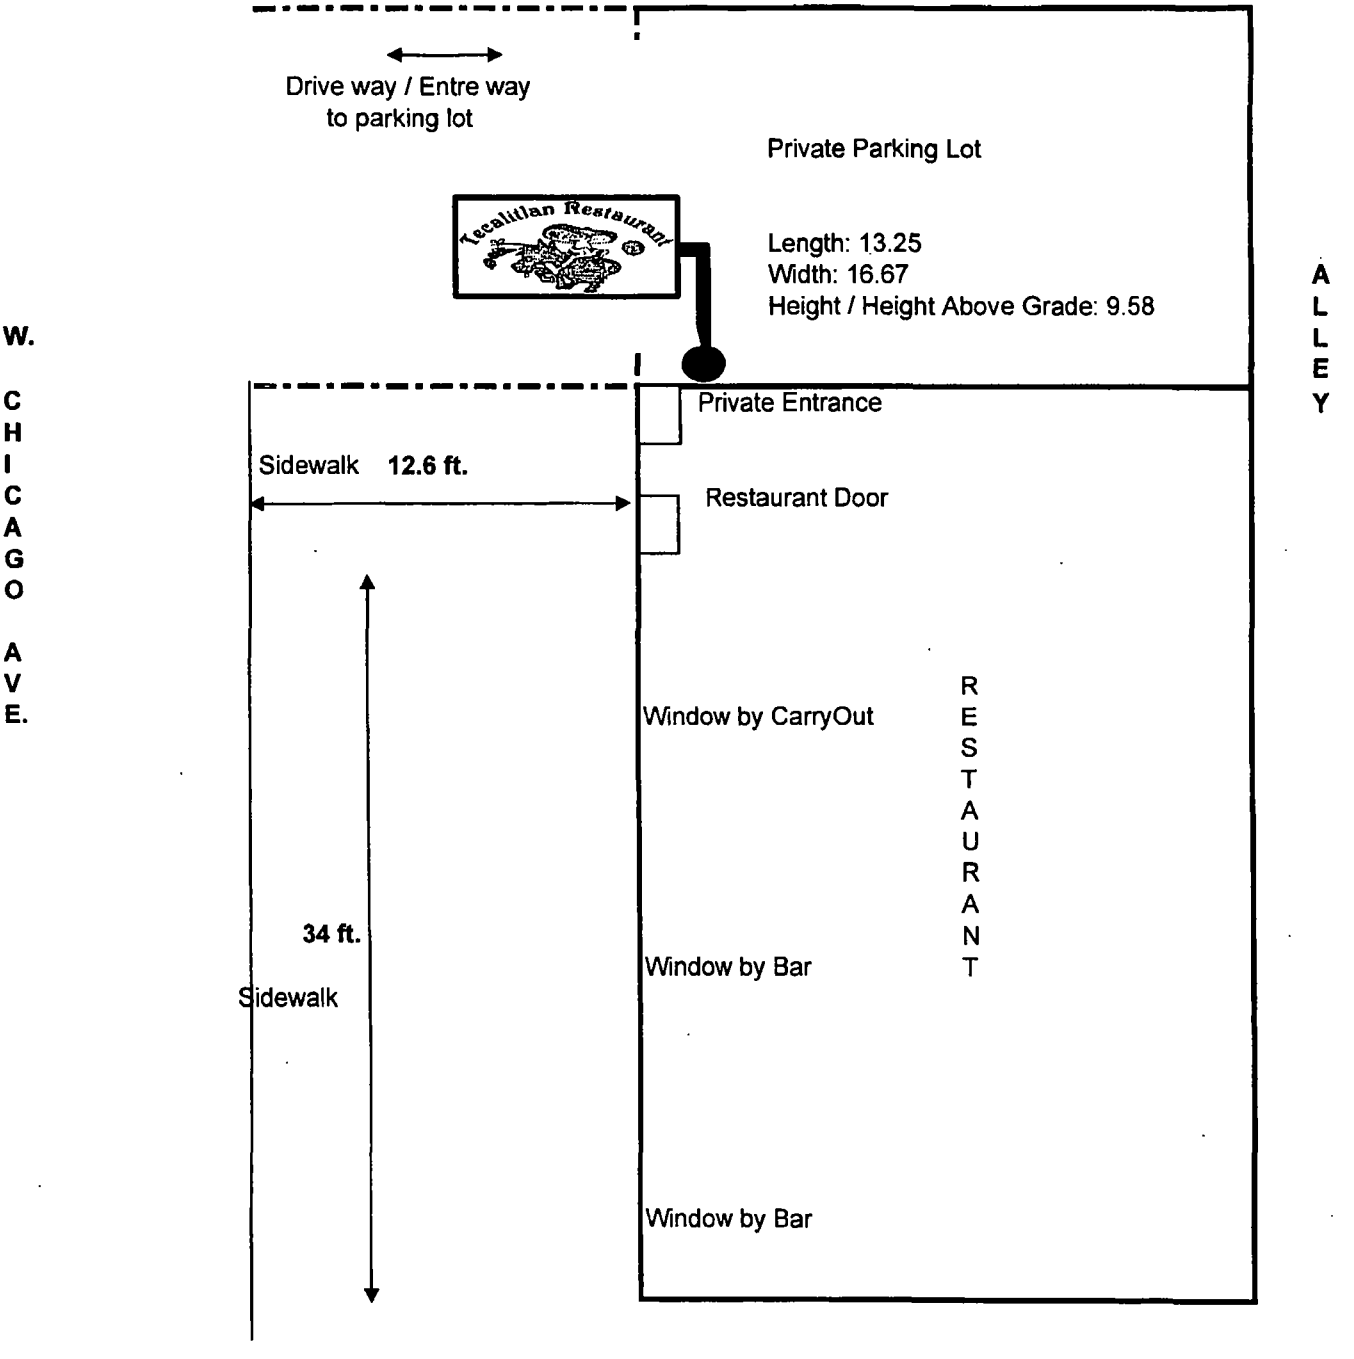

Department of Business Affairs and Consumer Protection
Business Assistance Center - Public Way Use Unit
City Hall - 121 N. LaSalle Street, Room 800 • Chicago, IL 60602
(312)-74-GOBIZ (312-744-6249) • (312) 744-1944 (TTY)
http://www.cityofchicago.org/baep

11/13/2013

Alderman **Proco Joe Moreno**
Ward # **01**
City of Chicago
City Hall, Room **300**
121 North LaSalle Street
Chicago, Illinois 60602

Re: An ordinance to use and maintain a portion of the public right-of-way for **one (1) sign(s)** for **TECALITLAN**, adjacent to the premises known as **1814 W. Chicago Ave.**.

Dear Alderman **Proco Joe Moreno**:

The applicant referenced above has requested the use of the public right-of-way for a **sign(s)**. An ordinance has been prepared by the Department of Business Affairs and Consumer Protection – Business Assistance Center - Public Way Use Unit for presentation to the City Council. Because this request was made for properties located in your ward, as approved by you as per the attached, I respectfully request that you introduce the attached ordinance at the next City Council meeting.

If you have any questions regarding this ordinance, please contact Anthony Bertuca at (312) 744-5506.

Department of Business Affairs and Consumer Protection

City of Chicago

O2013-8544

Office of the City Clerk

Document Tracking Sheet

Meeting Date:	11/13/2013
Sponsor(s):	Moreno (1)
Type:	Ordinance
Title:	Grant(s) of privilege in public way for Urban Eyecare, Inc.
Committee(s) Assignment:	Committee on Transportation and Public Way

ORDINANCE
URBAN EYECARE INC.
Acct. No. 292097 - 1
Permit No. 1109047

Be It Ordained by the City Council of the City of Chicago:

SECTION 1. Permission and authority are hereby given and granted to URBAN EYECARE INC., upon the terms and subject to the conditions of this ordinance to maintain and use one (1) sign(s) projecting over the public right-of-way attached to its premises known as 1515 N. Milwaukee Ave..

Said sign structure(s) measures as follows; along N MILWAUKEE AVE:
One (1) at four (4) feet in length, three (3) feet in height and twelve (12) feet above grade level.

The location of said privilege shall be as shown on prints kept on file with the Department of Business Affairs and Consumer Protection and the Office of the City Clerk.

Said privilege shall be constructed in accordance with plans and specifications approved by the Department of Transportation (Division of Project Development) and Zoning Department - Signs.

This grant of privilege in the public way shall be subject to the provisions of Section 10-28-015 and all other required provisions of the Municipal Code of Chicago.

The grantee shall pay to the City of Chicago as compensation for the privilege #1109047 herein granted the sum of one hundred ($100.00) per annum in advance.


A 25% penalty will be added for payments received after due date.

The permit holder agrees to hold the City of Chicago harmless for any damage, relocation or replacement costs associated with damage, relocation or removal of private property caused by the City performing work in the public way.

Authority herein given and granted for a period of five (5) years from and after 10/08/2013.

Alderman _____

Proco Joe Moreno 1st Ward

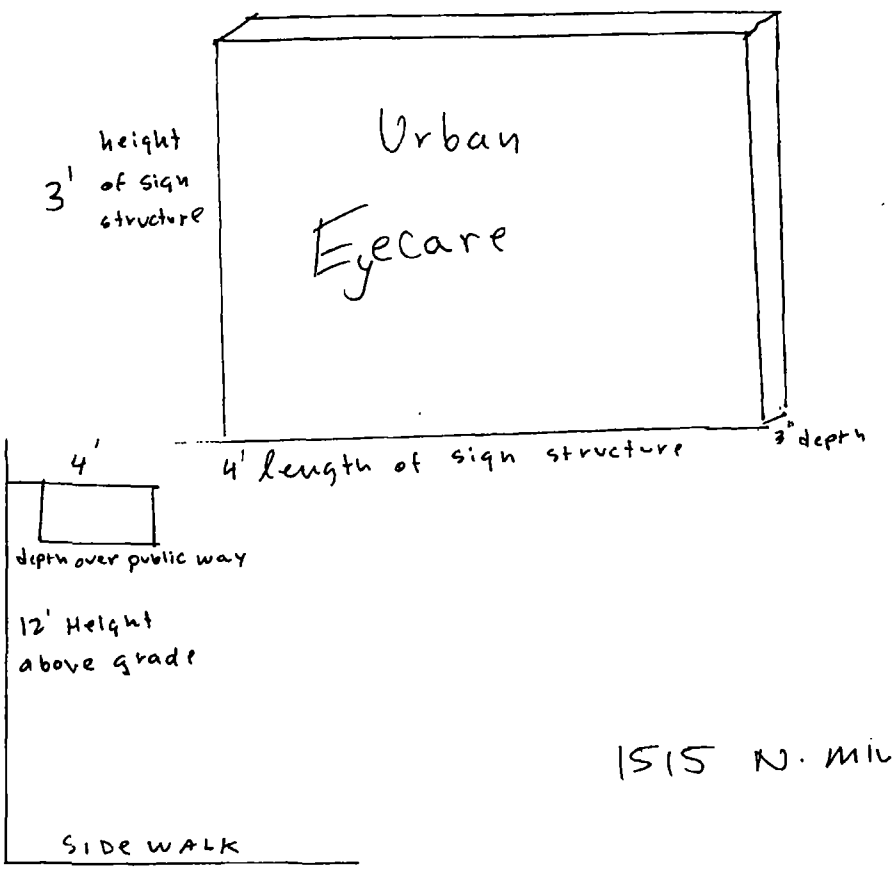

1515 N. MILWAUKEE

Department of Business Affairs and Consumer Protection
Business Assistance Center - Public Way Use Unit
City Hall - 121 N. LaSalle Street, Room 800 • Chicago, IL 60602
(312)-74-GOBIZ (312-744-6249) • (312) 744-1944 (TTY)
http://www.cityofchicago.org/bacp

11/13/2013

Alderman **Proco Joe Moreno**
Ward # **01**
City of Chicago
City Hall, Room **300**
121 North LaSalle Street
Chicago, Illinois 60602

Re: An ordinance to use and maintain a portion of the public right-of-way for **one (1) sign(s)** for **URBAN EYECARE INC.**, adjacent to the premises known as **1515 N. Milwaukee Ave.**.

Dear Alderman **Proco Joe Moreno**:

The applicant referenced above has requested the use of the public right-of-way for a **sign(s)**. An ordinance has been prepared by the Department of Business Affairs and Consumer Protection – Business Assistance Center - Public Way Use Unit for presentation to the City Council. Because this request was made for properties located in your ward, as approved by you as per the attached, I respectfully request that you introduce the attached ordinance at the next City Council meeting.

If you have any questions regarding this ordinance, please contact Anthony Bertuca at (312) 744-5506.

Department of Business Affairs and Consumer Protection

City of Chicago

O2013-8547

Office of the City Clerk

Document Tracking Sheet

Meeting Date:	11/13/2013
Sponsor(s):	Moreno (1)
Type:	Ordinance
Title:	Grant(s) of privilege in public way for Zeller Textile Co.
Committee(s) Assignment:	Committee on Transportation and Public Way

ORDINANCE
ZELLER TEXTILE CO
Acct. No. 26527 - 2
Permit No. 1109002

Be It Ordained by the City Council of the City of Chicago:

SECTION 1. Permission and authority are hereby given and granted to ZELLER TEXTILE CO, upon the terms and subject to the conditions of this ordinance to maintain and use one (1) sign(s) projecting over the public right-of-way attached to its premises known as 1723 W. Chicago Ave..

Said sign structure(s) measures as follows; along WEST CHICAGO:
One (1) at three point eight three (3.83) feet in length, three point eight three (3.83) feet in height and seven (7) feet above grade level.

The location of said privilege shall be as shown on prints kept on file with the Department of Business Affairs and Consumer Protection and the Office of the City Clerk.

Said privilege shall be constructed in accordance with plans and specifications approved by the Department of Transportation (Division of Project Development) and Zoning Department - Signs.

This grant of privilege in the public way shall be subject to the provisions of Section 10-28-015 and all other required provisions of the Municipal Code of Chicago.

The grantee shall pay to the City of Chicago as compensation for the privilege #1109002 herein granted the sum of one hundred ($100.00) per annum in advance.

A 25% penalty will be added for payments received after due date.

The permit holder agrees to hold the City of Chicago harmless for any damage, relocation or replacement costs associated with damage, relocation or removal of private property caused by the City performing work in the public way.

Authority herein given and granted for a period of five (5) years from and after 07/19/2012.

Alderman Joe Moreno

Proco Joe Moreno 1st Ward


Zeller's
TEXTILE
CO.
WEST TOWN
The
TUXEDO
PALACE
Bridal Shoppe
ALLEY

Department of Business Affairs and Consumer Protection
Business Assistance Center - Public Way Use Unit
City Hall - 121 N. LaSalle Street, Room 800 • Chicago, IL 60602
(312)-74-GOBIZ (312-744-6249) • (312) 744-1944 (TTY)
http://www.cityofchicago.org/bacp

11/13/2013

Alderman **Proco Joe Moreno**
Ward # **01**
City of Chicago
City Hall, Room **300**
121 North LaSalle Street
Chicago, Illinois 60602

Re: An ordinance to use and maintain a portion of the public right-of-way for **one (1) sign(s)** for **ZELLER TEXTILE CO**, adjacent to the premises known as **1723 W. Chicago Ave.**.

Dear Alderman **Proco Joe Moreno**:

The applicant referenced above has requested the use of the public right-of-way for a **sign(s)**. An ordinance has been prepared by the Department of Business Affairs and Consumer Protection – Business Assistance Center - Public Way Use Unit for presentation to the City Council. Because this request was made for properties located in your ward, as approved by you as per the attached, I respectfully request that you introduce the attached ordinance at the next City Council meeting.

If you have any questions regarding this ordinance, please contact Anthony Bertuca at (312) 744-5506.

Department of Business Affairs and Consumer Protection

City of Chicago

O2013-8550

Office of the City Clerk

Document Tracking Sheet

Meeting Date:	11/13/2013
Sponsor(s):	Fioretti (2)
Type:	Ordinance
Title:	Grant(s) of privilege in public way for CB Richard Ellis, Inc.
Committee(s) Assignment:	Committee on Transportation and Public Way

ORDINANCE
CB RICHARD ELLIS INC
Acct. No. 256981 - 9
Permit No. 1109132

Be It Ordained by the City Council of the City of Chicago:

SECTION 1. Permission and authority are hereby given and granted to CB RICHARD ELLIS INC, upon the terms and subject to the conditions of this ordinance to maintain and use, as now constructed, one (1) Security Camera(s) projecting over the public right-of-way for security purposes adjacent to its premises known as 311 S. Wacker Dr..

Said Security Camera(s) at S. Franklin Street measure(s):
One (1) at one point three three (1.33) foot in length, point four two (.42) feet in width and seventeen point six seven (17.67) feet above grade level.

The location of said privilege shall be as shown on prints kept on file with the Department of Business Affairs and Consumer Protection and the Office of the City Clerk.

Said privilege shall be constructed in accordance with plans and specifications approved by the Department of Planning and Development and Department of Transportation (Division of Project Development).

This grant of privilege in the public way shall be subject to the provisions of Section 10-28-015 and all other required provisions of the Municipal Code of Chicago.

The grantee shall pay to the City of Chicago as compensation for the privilege #1109132 herein granted the sum of zero ($.00) per annum in advance.


A 25% penalty will be added for payments received after due date.


The permit holder agrees to hold the City of Chicago harmless for any damage, relocation or replacement costs associated with damage, relocation or removal of private property caused by the City performing work in the public way.

Authority herein given and granted for a period of five (5) years from and after 09/10/2013.

Alderman

Bob Fioretti 2nd Ward

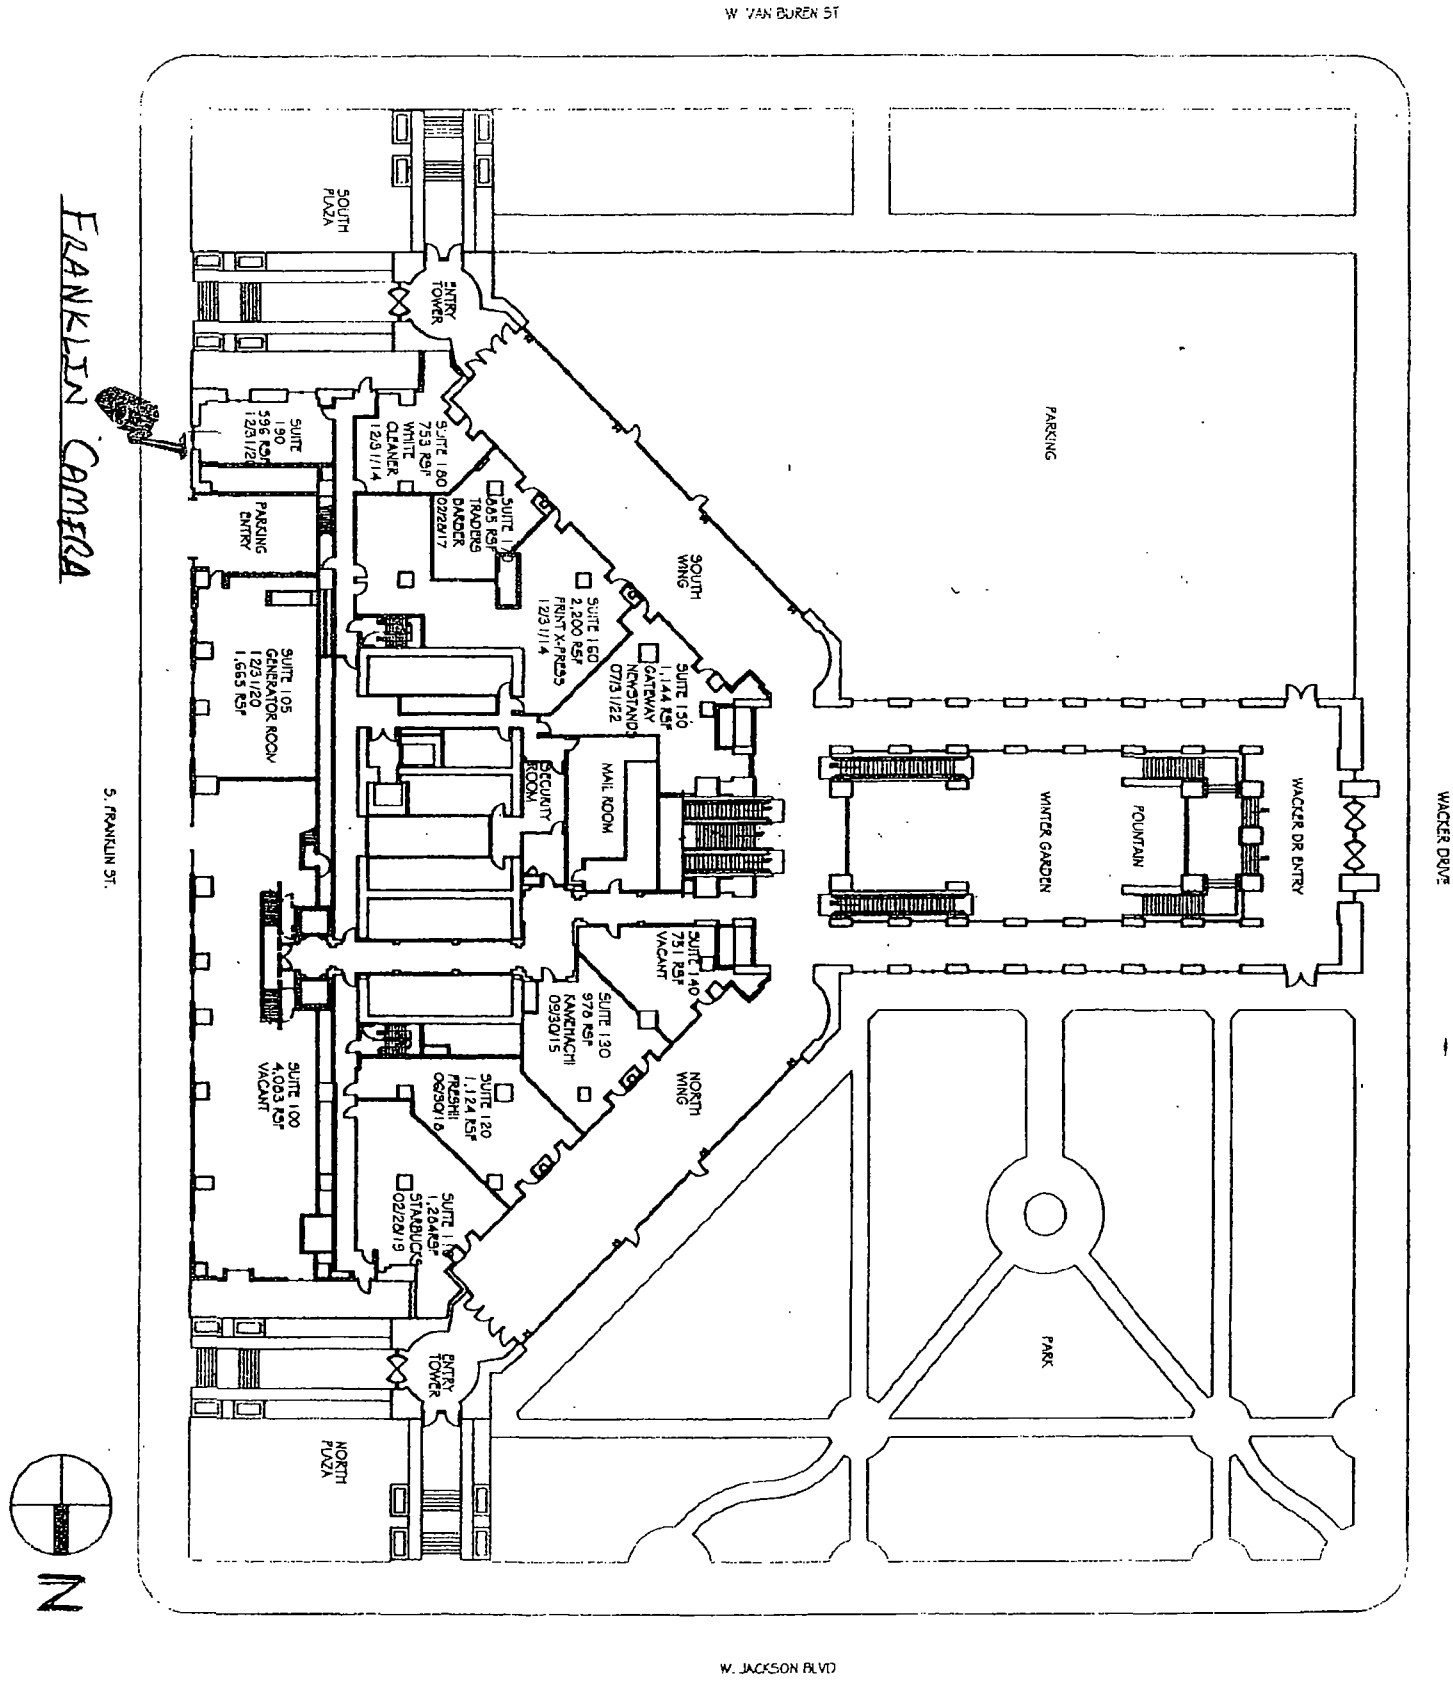
W. VAN BUREN ST
W. JACKSON BLVD
S. FRANKLIN ST.
WACKER DRIVE
FRANKLIN CAMERA
N
SOUTH PLAZA
NORTH PLAZA
ENTRY TOWER
ENTRY TOWER
PARKING
SOUTH WING
NORTH WING
WACKER DR ENTRY
WINTER GARDEN
FOUNTAIN
PARK
PARKING ENTRY
SECURITY ROOM
MAIL ROOM
SUITE 190
596 RSF
12/31/28
SUITE 180
753 RSF
WHITE CLEANER
12/31/14
SUITE 160
2,200 RSF
FRONT X-PRESS
12/31/14
SUITE 150
1,144 RSF
GATEWAY NEWSTANDS
07/31/22
SUITE 105
GENERATOR ROOM
12/31/20
1,665 RSF
SUITE 140
751 RSF
VACANT
SUITE 130
976 RSF
SANDWICH
09/30/15
SUITE 120
1,124 RSF
FRESHII
06/30/16
SUITE 100
4,083 RSF
VACANT
SUITE 110
1,264 RSF
STARBUCKS
02/28/19
SUITE 170
865 RSF
TRADERS
BARBER
02/28/17

 

Department of Business Affairs and Consumer Protection
Business Assistance Center - Public Way Use Unit
City Hall - 121 N. LaSalle Street, Room 800 • Chicago, IL 60602
(312)-74-GOBIZ (312-744-6249) • (312) 744-1944 (TTY)
http://www.cityofchicago.org/bacp

11/13/2013

Alderman **Bob Fioretti**
Ward # **02**
City of Chicago
City Hall, Room **300**
121 North LaSalle Street
Chicago, Illinois 60602

Re: An ordinance to use and maintain a portion of the public right-of-way for **one (1) security camera(s)** for **CB RICHARD ELLIS INC**, adjacent to the premises known as **311 S. Wacker Dr.**.

Dear Alderman **Bob Fioretti**:

The applicant referenced above has requested the use of the public right-of-way for a **security camera(s)**. An ordinance has been prepared by the Department of Business Affairs and Consumer Protection – Business Assistance Center - Public Way Use Unit for presentation to the City Council. Because this request was made for properties located in your ward, as approved by you as per the attached, I respectfully request that you introduce the attached ordinance at the next City Council meeting.

If you have any questions regarding this ordinance, please contact Anthony Bertuca at (312) 744-5506.

Department of Business Affairs and Consumer Protection

City of Chicago

O2013-8553

Office of the City Clerk

Document Tracking Sheet

Meeting Date:	11/13/2013
Sponsor(s):	Fioretti (2)
Type:	Ordinance
Title:	Grant(s) of privilege in public way for Chicago Board of Trade of the City of Chicago, Inc.
Committee(s) Assignment:	Committee on Transportation and Public Way

ORDINANCE
CHICAGO BOARD OF TRADE OF THE CITY OF CHICAGO, INC.
Acct. No. 8472 - 1
Permit No. 1100476

Be It Ordained by the City Council of the City of Chicago:

SECTION 1. Permission and authority are hereby given and granted to CHICAGO BOARD OF TRADE OF THE CITY OF CHICAGO, INC., upon the terms and subject to the conditions of this ordinance to maintain and use, as now constructed, seventy-nine (79) Bollard(s) on the public right-of-way adjacent to its premises known as 141 W. Jackson Blvd..

Said Bollard(s) at W. Jackson Blvd measure(s):
Seventy-nine (79) at three (3) feet in length, and one (1) foot in width for a total of two hundred thirty-seven (237) square feet.

The location of said privilege shall be as shown on prints kept on file with the Department of Business Affairs and Consumer Protection and the Office of the City Clerk.

Said privilege shall be constructed in accordance with plans and specifications approved by the Department of Planning and Development and Department of Transportation (Division of Project Development).

This grant of privilege in the public way shall be subject to the provisions of Section 10-28-015 and all other required provisions of the Municipal Code of Chicago.

The grantee shall pay to the City of Chicago as compensation for the privilege #1100476 herein granted the sum of five thousand nine hundred twenty-five ($5,925.00) per annum in advance.


A 25% penalty will be added for payments received after due date.

The permit holder agrees to hold the City of Chicago harmless for any damage, relocation or replacement costs associated with damage, relocation or removal of private property caused by the City performing work in the public way.

Authority herein given and granted for a period of five (5) years from and after 07/26/2011.

Alderman _____

Bob Fioretti 2nd Ward

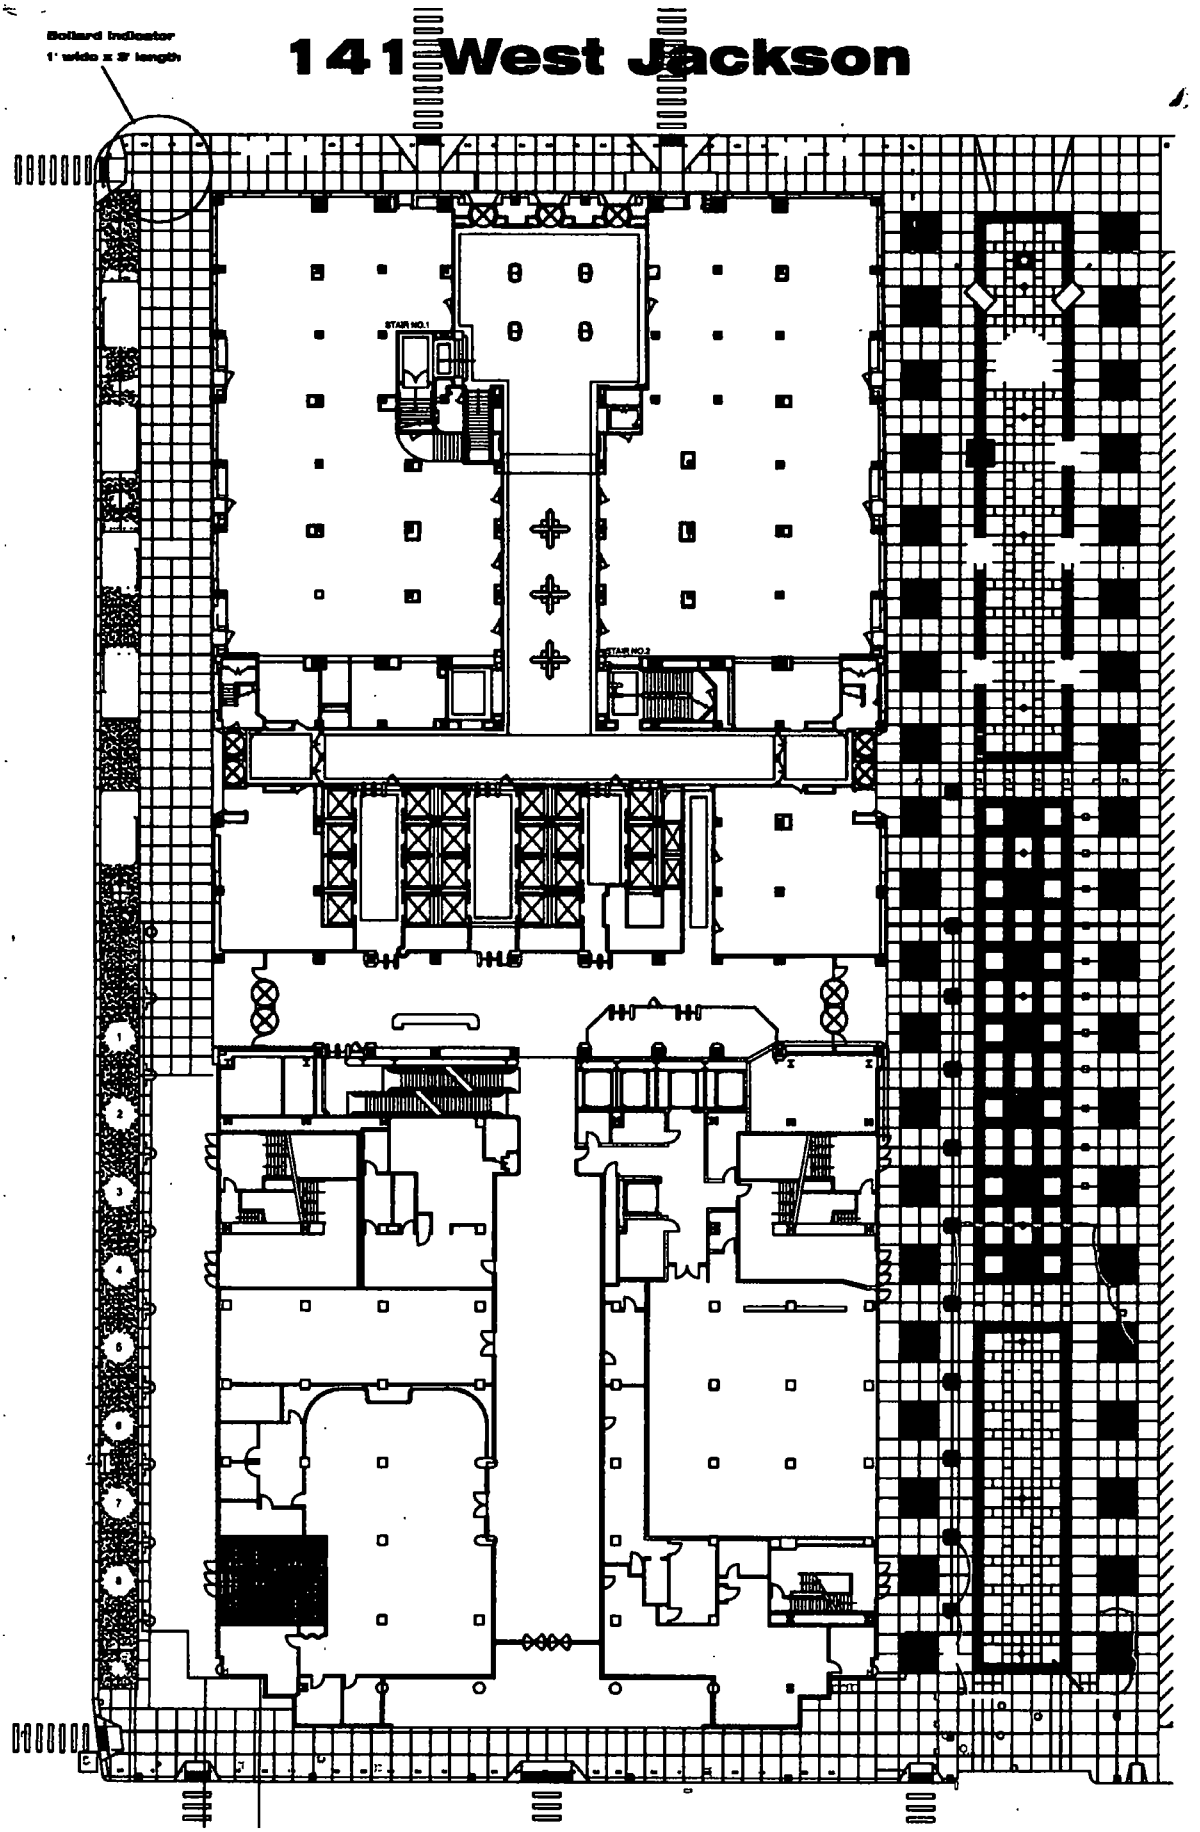
Bollard Indicator
1' wide x 3' length
141 West Jackson
STAIR NO.1
STAIR NO.2

Department of Business Affairs and Consumer Protection
Business Assistance Center - Public Way Use Unit
City Hall - 121 N. LaSalle Street, Room 800 • Chicago, IL 60602
(312)-74-GOBIZ (312-744-6249) • (312) 744-1944 (TTY)
http://www.cityofchicago.org/bacp

11/13/2013

Alderman **Bob Fioretti**
Ward # **02**
City of Chicago
City Hall, Room **300**
121 North LaSalle Street
Chicago, Illinois 60602

Re: An ordinance to use and maintain a portion of the public right-of-way for **seventy-nine (79) bollard(s)** for **CHICAGO BOARD OF TRADE OF THE CITY OF CHICAGO, INC.**, adjacent to the premises known as **141 W. Jackson Blvd.**.

Dear Alderman **Bob Fioretti**:

The applicant referenced above has requested the use of the public right-of-way for a **bollard(s)**. An ordinance has been prepared by the Department of Business Affairs and Consumer Protection – Business Assistance Center - Public Way Use Unit for presentation to the City Council. Because this request was made for properties located in your ward, as approved by you as per the attached, I respectfully request that you introduce the attached ordinance at the next City Council meeting.

If you have any questions regarding this ordinance, please contact Anthony Bertuca at (312) 744-5506.

Department of Business Affairs and Consumer Protection

City of Chicago

O2013-8555

Office of the City Clerk

Document Tracking Sheet

Meeting Date:	11/13/2013
Sponsor(s):	Fioretti (2)
Type:	Ordinance
Title:	Grant(s) of privilege in public way for Chicago Park District
Committee(s) Assignment:	Committee on Transportation and Public Way

ORDINANCE
CHICAGO PARK DISTRICT
Acct. No. 17339 - 51
Permit No. 1108921

Be It Ordained by the City Council of the City of Chicago:

SECTION 1. Permission and authority are hereby given and granted to CHICAGO PARK DISTRICT, upon the terms and subject to the conditions of this ordinance to construct, install, maintain and use seven (7) Planter(s) on the public right-of-way for beautification purposes adjacent to its premises known as 1629 S. Wabash Ave..

Said Planter(s) at South Wabash Avenue measure(s):
Seven (7) at eight point six seven (8.67) feet in length, and one point five (1.5) foot in width for a total of ninety-one point zero four (91.04) square feet.

Grantee must allow the required clear and unobstructed space for pedestrian passage at all times per rules and regulations approved by the Department of Transportation.

The location of said privilege shall be as shown on prints kept on file with the Department of Business Affairs and Consumer Protection and the Office of the City Clerk.

Said privilege shall be constructed in accordance with plans and specifications approved by the Department of Planning and Development and Department of Transportation (Division of Project Development).

This grant of privilege in the public way shall be subject to the provisions of Section 10-28-015 and all other required provisions of the Municipal Code of Chicago.

The grantee shall pay to the City of Chicago as compensation for the privilege #1108921 herein granted the sum of zero ($.00) per annum in advance.


A 25% penalty will be added for payments received after due date.

The permit holder agrees to hold the City of Chicago harmless for any damage, relocation or replacement costs associated with damage, relocation or removal of private property caused by the City performing work in the public way.

Authority herein given and granted for a period of five (5) years from and after Date of Passage.

Alderman _____

Bob Fioretti 2nd Ward

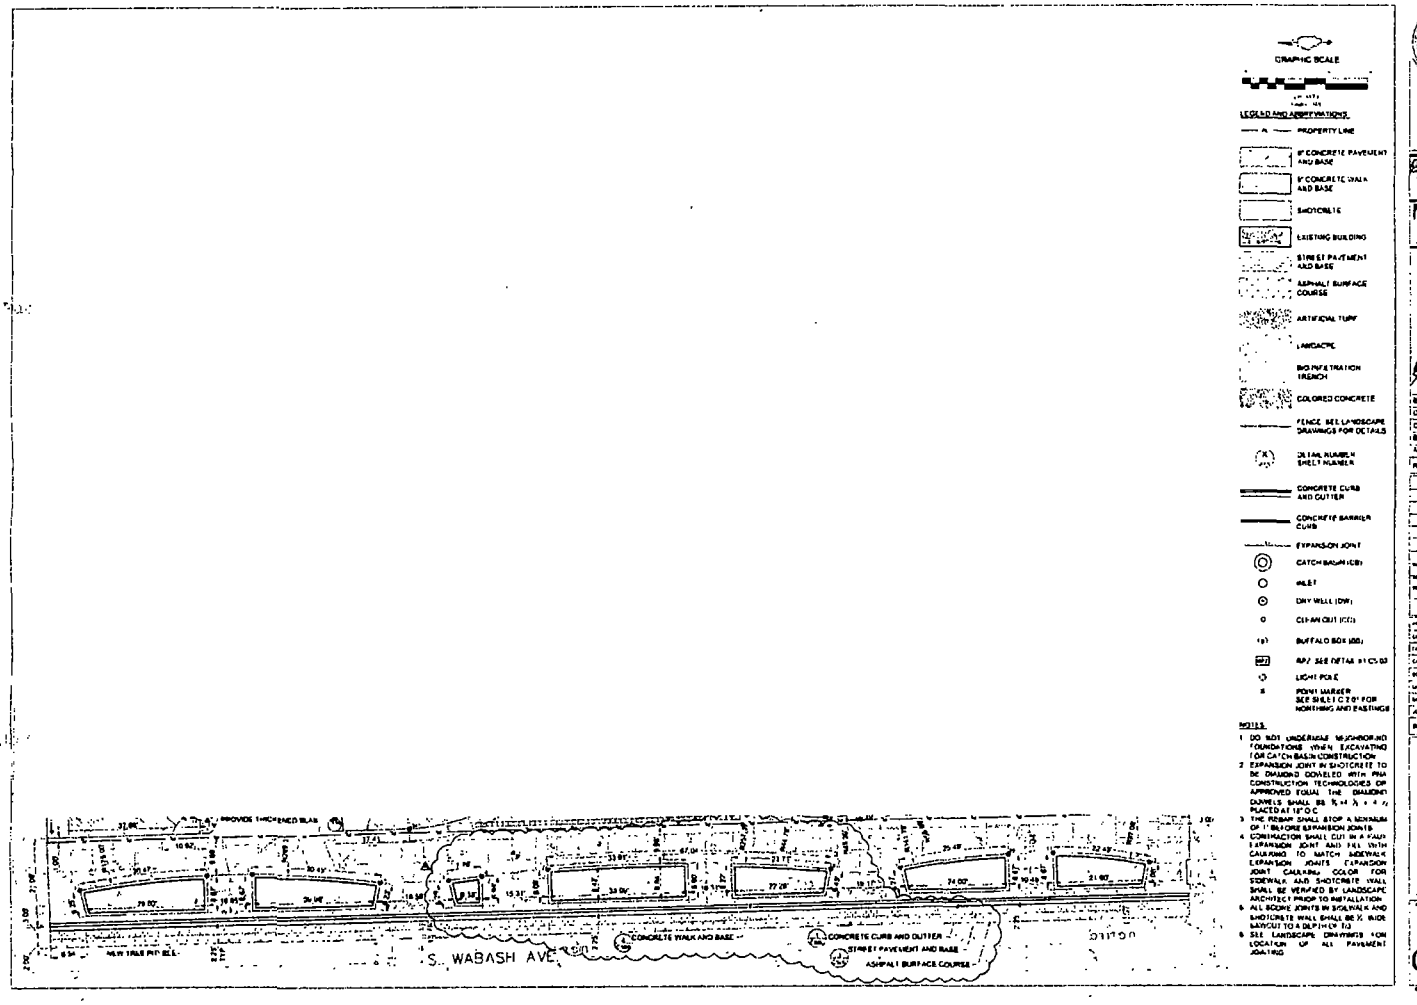
GRAPHIC SCALE
LEGEND AND ABBREVIATIONS
PROPERTY LINE
8" CONCRETE PAVEMENT AND BASE
6" CONCRETE WALK AND BASE
SHOTCRETE
EXISTING BUILDING
STREET PAVEMENT AND BASE
ASPHALT SURFACE COURSE
ARTIFICIAL TURF
LANDSCAPE
BIO INFILTRATION TRENCH
COLORED CONCRETE
FENCE SEE LANDSCAPE DRAWINGS FOR DETAILS
DETAIL NUMBER SHEET NUMBER
CONCRETE CURB AND GUTTER
CONCRETE BARRIER CURB
EXPANSION JOINT
CATCH BASIN (CB)
INLET
DRY WELL (DW)
CLEAN OUT (CO)
BUFFALO BOX (BB)
RP/ SEE DETAIL #1 C5.00
LIGHT POLE
POINT MARKER SEE SHEET C2.01 FOR NORTHING AND EASTINGS
NOTES
1 DO NOT UNDERMINE NEIGHBORING FOUNDATIONS WHEN EXCAVATING FOR CATCH BASIN CONSTRUCTION
2 EXPANSION JOINT IN SHOTCRETE TO BE DIAMOND DOWELED WITH PMA CONSTRUCTION TECHNOLOGIES OR APPROVED EQUAL THE DIAMOND DOWELS SHALL BE 5/8 x 4 x 12 PLACED AT 12" O.C.
3 THE PRIMP SHALL STOP A MINIMUM OF 1" BEFORE EXPANSION JOINTS
4 CONTRACTOR SHALL CUT IN A FULL EXPANSION JOINT AND FILL WITH CAULKING TO MATCH SIDEWALK EXPANSION JOINTS EXPANSION JOINT CAULKING COLOR FOR SIDEWALK AND SHOTCRETE WALL SHALL BE VERIFIED BY LANDSCAPE ARCHITECT PRIOR TO INSTALLATION
5 ALL SCORE JOINTS IN SIDEWALK AND SHOTCRETE WALL SHALL BE 1/4" WIDE SAWCUT TO A DEPTH OF 1/3
6 SEE LANDSCAPE DRAWINGS FOR LOCATION OF ALL PAVEMENT JOINTING
PROVIDE THICKENED SLAB
NEW TREE PIT SEE L...
S. WABASH AVE.
CONCRETE WALK AND BASE
CONCRETE CURB AND GUTTER
STREET PAVEMENT AND BASE
ASPHALT SURFACE COURSE
CHICAGO PARK DISTRICT
REVISIONS DATE
SCALE AS SHOWN
DATE 07/19/2013
SITE NO. P.11004-057
JOB NO. 33158
SHEET NO. DESCRIPTION
Fred Anderson Park
Site Dimension Plan
561/2012
C-2.00



Department of Business Affairs and Consumer Protection
Business Assistance Center - Public Way Use Unit
City Hall - 121 N. LaSalle Street, Room 800 • Chicago, IL 60602
(312)-74-GOBIZ (312-744-6249) • (312) 744-1944 (TTY)
http://www.cityofchicago.org/bacp

11/13/2013

Alderman **Bob Fioretti**
Ward # **02**
City of Chicago
City Hall, Room **300**
121 North LaSalle Street
Chicago, Illinois 60602

Re: An ordinance to use and maintain a portion of the public right-of-way for **seven (7) planter(s)** for **CHICAGO PARK DISTRICT**, adjacent to the premises known as **1629 S. Wabash Ave.**.

Dear Alderman **Bob Fioretti**:

The applicant referenced above has requested the use of the public right-of-way for a **planter(s)**. An ordinance has been prepared by the Department of Business Affairs and Consumer Protection – Business Assistance Center - Public Way Use Unit for presentation to the City Council. Because this request was made for properties located in your ward, as approved by you as per the attached, I respectfully request that you introduce the attached ordinance at the next City Council meeting.

If you have any questions regarding this ordinance, please contact Anthony Bertuca at (312) 744-5506.

Department of Business Affairs and Consumer Protection

City of Chicago

O2013-8558

Office of the City Clerk

Document Tracking Sheet

Meeting Date:	11/13/2013
Sponsor(s):	Fioretti (2)
Type:	Ordinance
Title:	Grant(s) of privilege in public way for Dentologie
Committee(s) Assignment:	Committee on Transportation and Public Way

ORDINANCE
DENTOLOGIE
Acct. No. 384215 - 1
Permit No. 1108346

Be It Ordained by the City Council of the City of Chicago:

SECTION 1. Permission and authority are hereby given and granted to DENTOLOGIE, upon the terms and subject to the conditions of this ordinance to maintain and use three (3) sign(s) projecting over the public right-of-way attached to its premises known as 1259 S. Wabash Ave..

Said sign structure(s) measures as follows; along S WABASH AVE:
One (1) at seventeen point five (17.5) feet in length, two point zero eight (2.08) feet in height and eleven (11) feet above grade level.
One (1) at two point zero eight (2.08) feet in length, two point zero eight (2.08) feet in height and eleven (11) feet above grade level.
One (1) at seventeen point five (17.5) feet in length, two point zero eight (2.08) feet in height and eleven (11) feet above grade level.

The location of said privilege shall be as shown on prints kept on file with the Department of Business Affairs and Consumer Protection and the Office of the City Clerk.

Said privilege shall be constructed in accordance with plans and specifications approved by the Department of Transportation (Division of Project Development) and Zoning Department - Signs.

This grant of privilege in the public way shall be subject to the provisions of Section 10-28-015 and all other required provisions of the Municipal Code of Chicago.

The grantee shall pay to the City of Chicago as compensation for the privilege #1108346 herein granted the sum of seven hundred ($700.00) per annum in advance.

A 25% penalty will be added for payments received after due date.

The permit holder agrees to hold the City of Chicago harmless for any damage, relocation or replacement costs associated with damage, relocation or removal of private property caused by the City performing work in the public way.


Authority herein given and granted for a period of five (5) years from and after Date of Passage.

Alderman _____

Bob Fioretti 2nd Ward


APPLICATION TO USE THE PUBLIC RIGHT OF WAY

EXAMPLE OF SIGN DRAWING

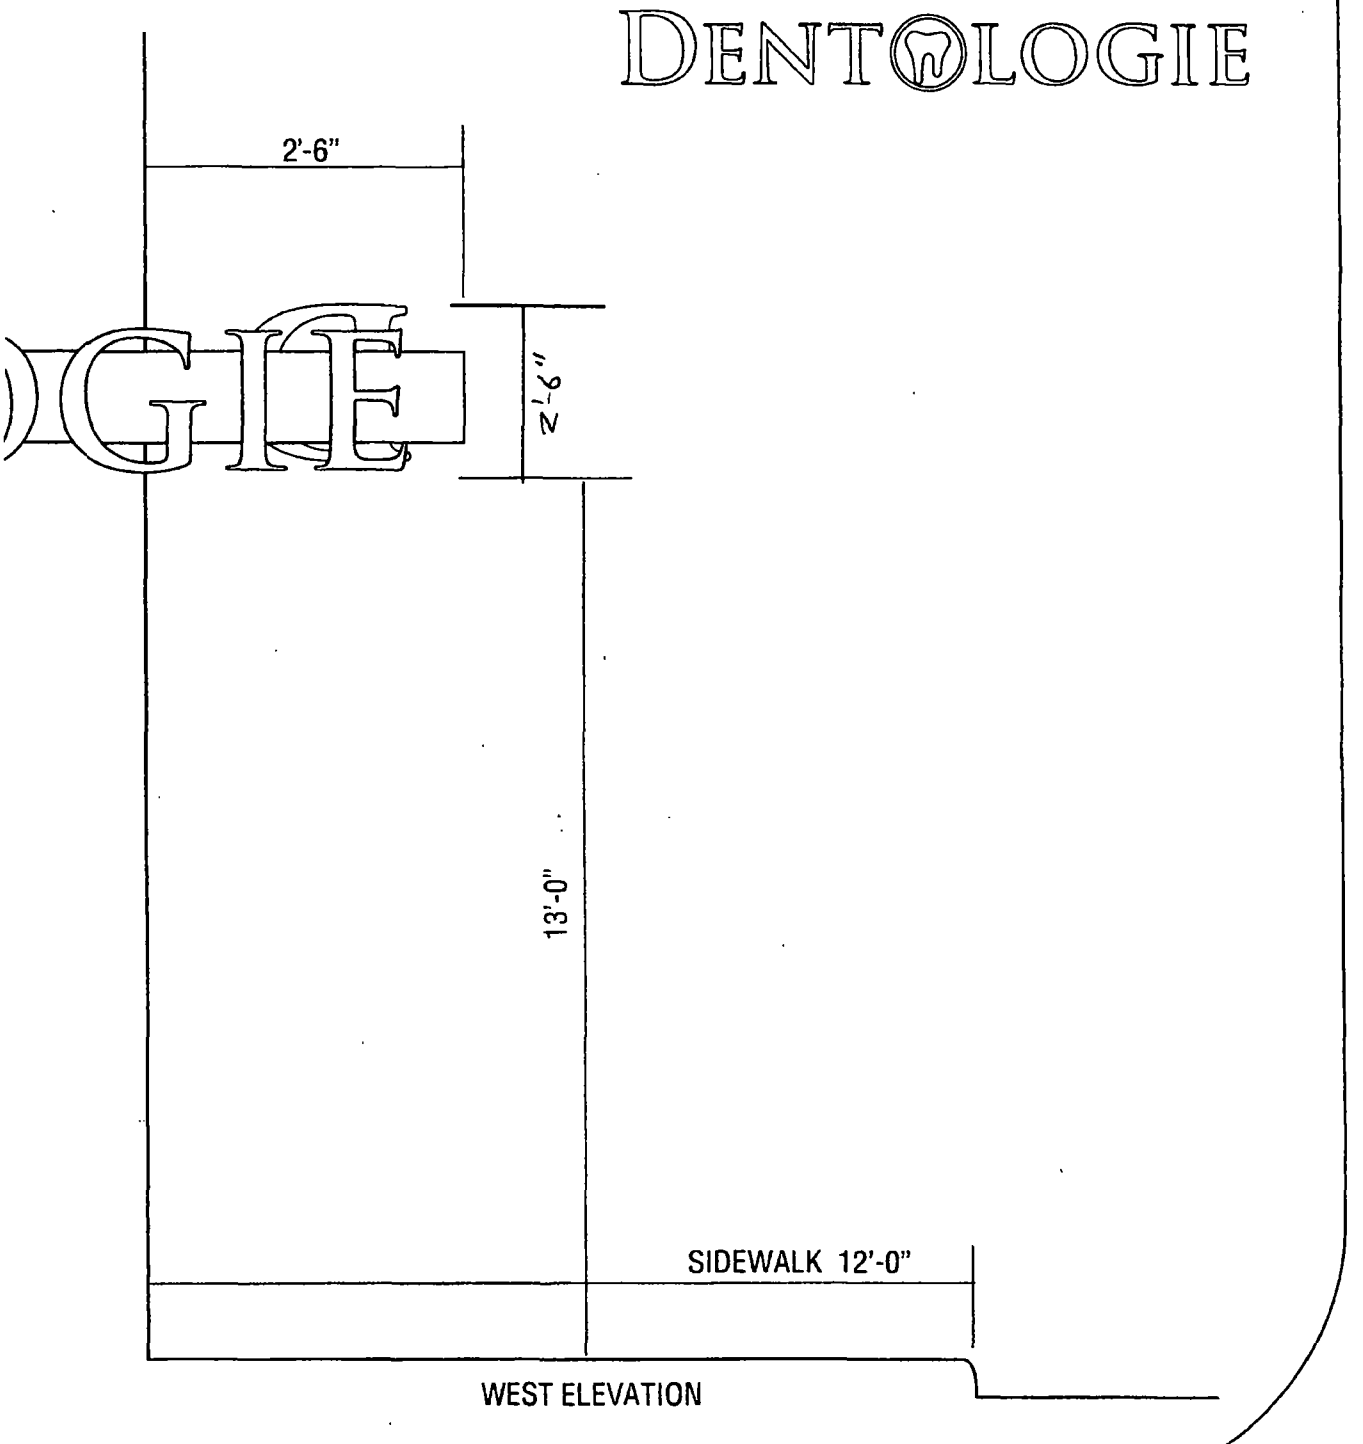



APPLICATION TO USE THE PUBLIC RIGHT OF WAY

EXAMPLE OF SIGN DRAWING

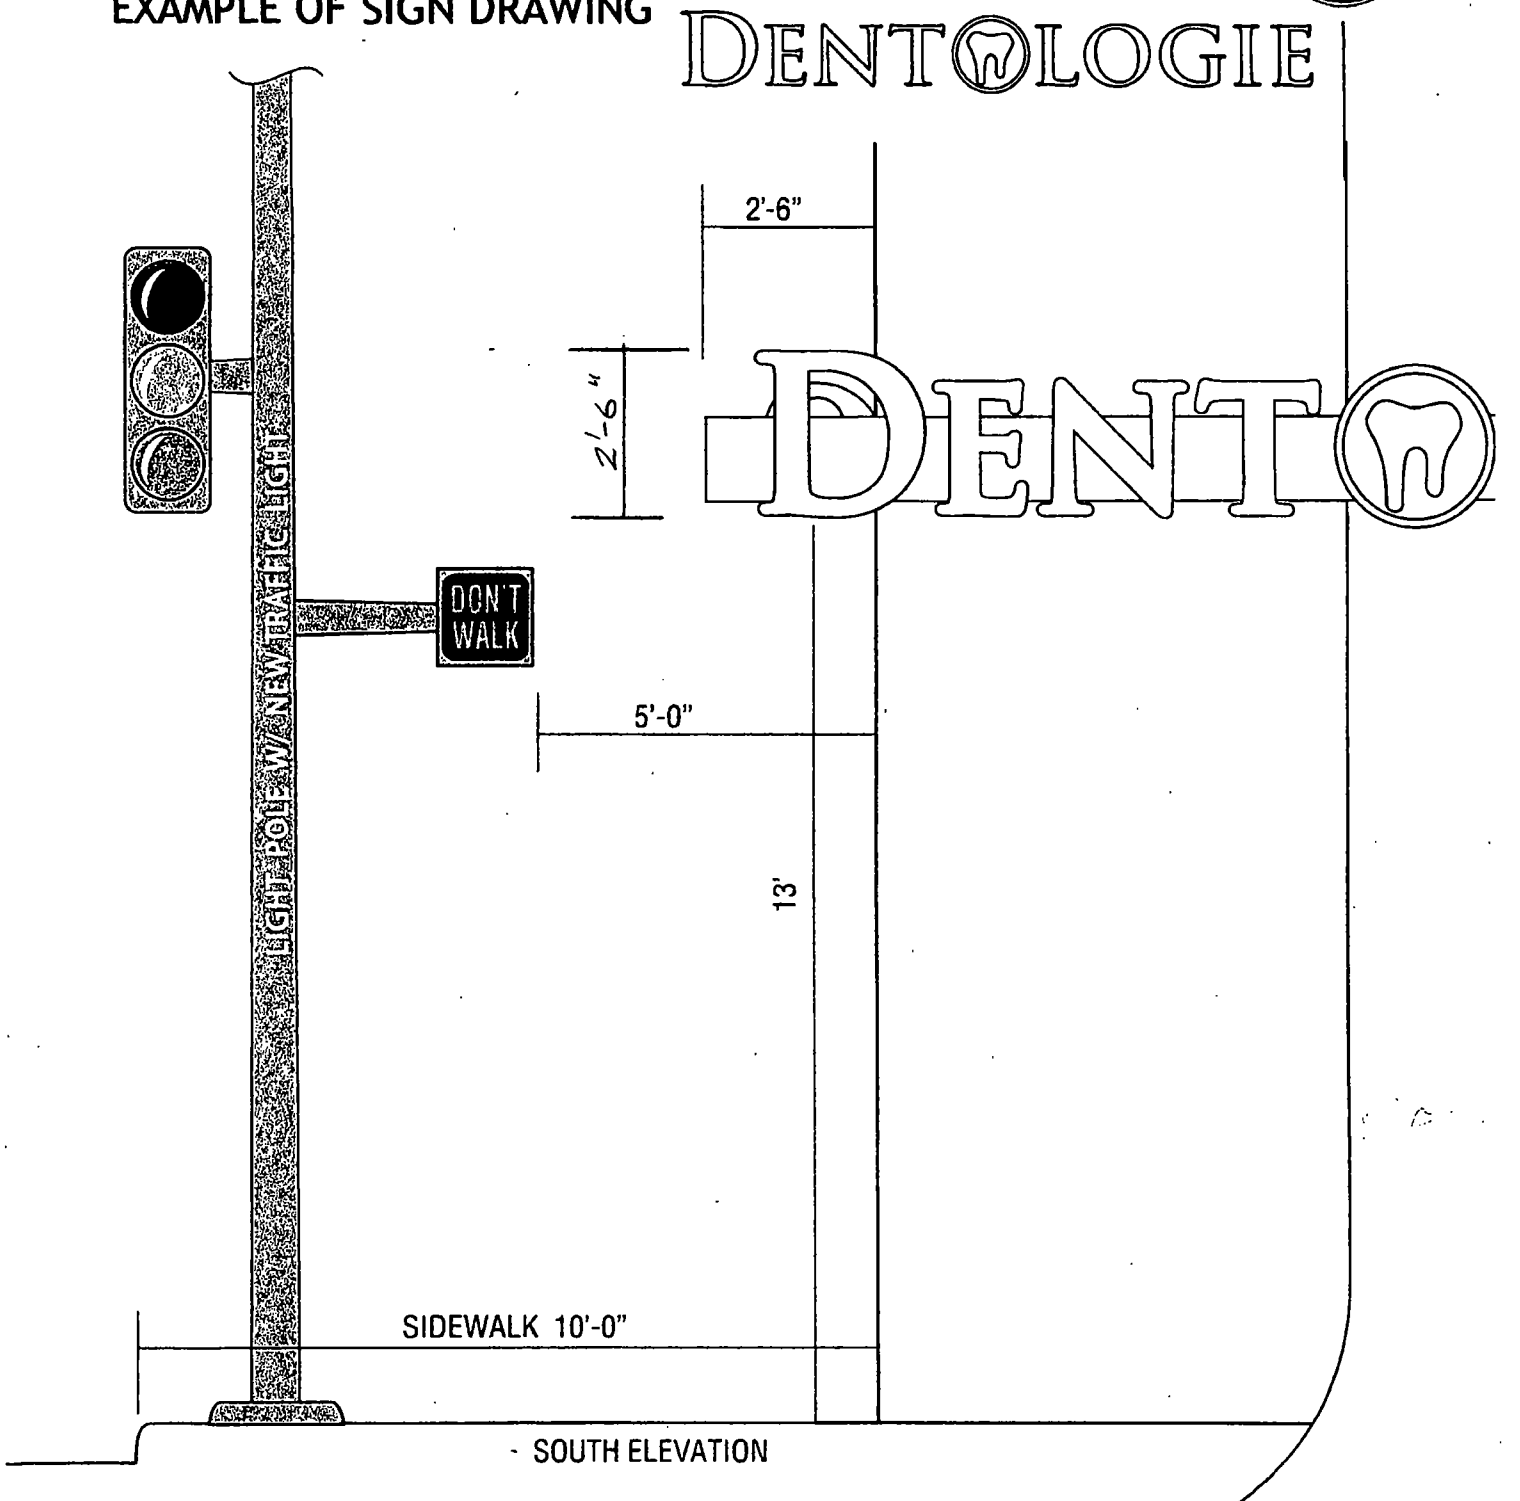

APPLICATION TO USE THE PUBLIC RIGHT OF WAY

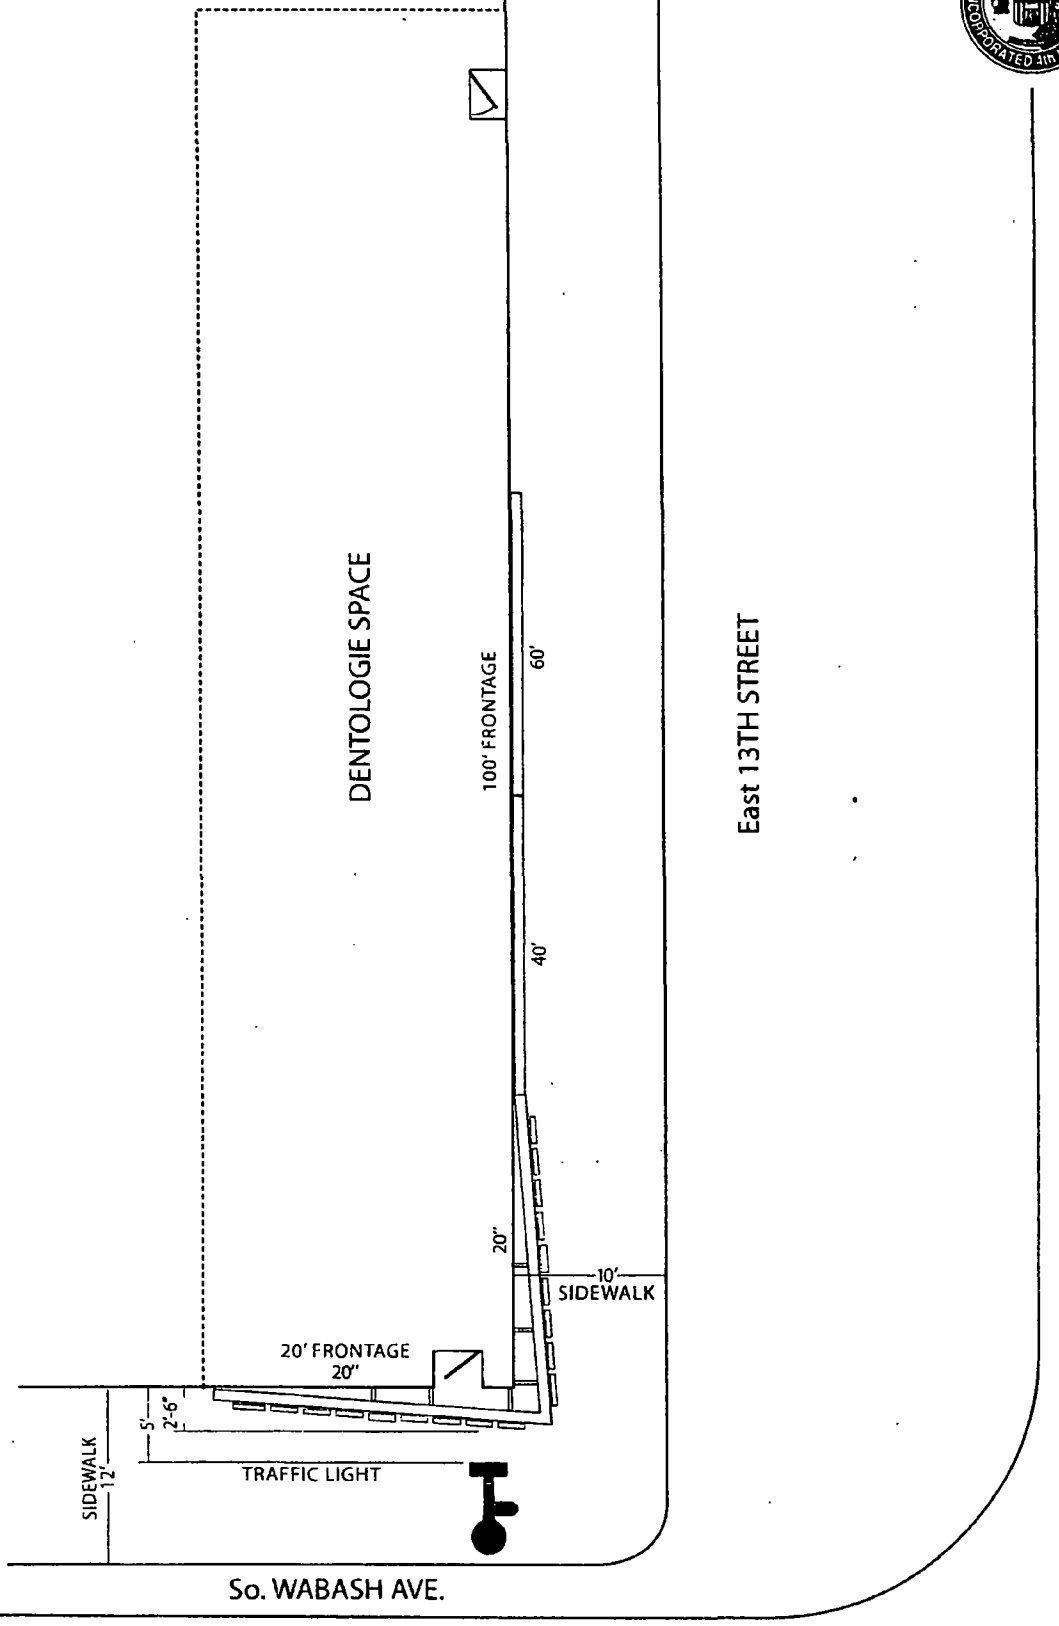

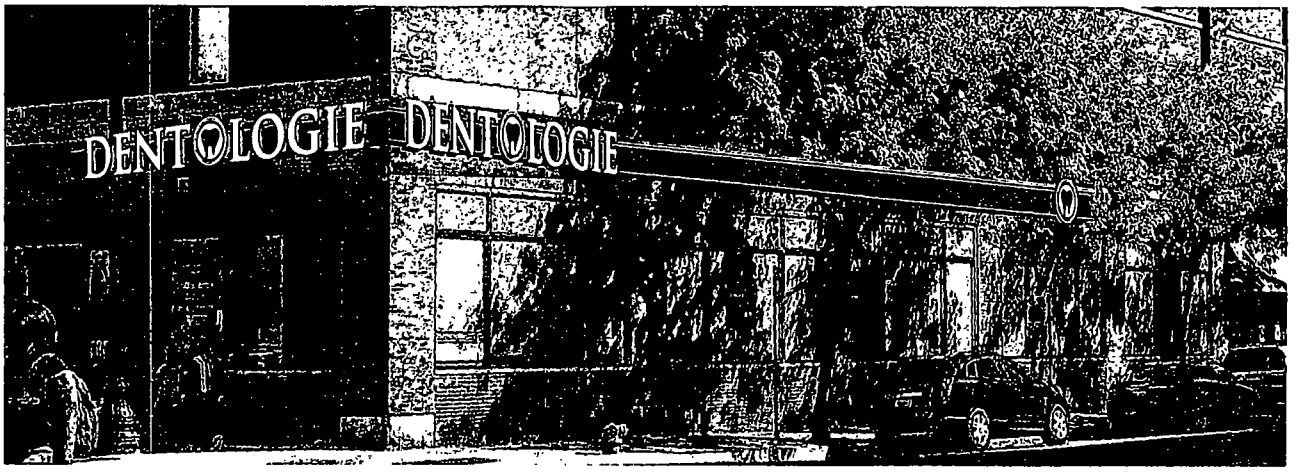

NORTH SHORE SIGN
1925 Industrial Drive Libertyville, Illinois 60048 847-816-7020
"Quality Signage Since 1930"


Colors depicted on this drawing are printed simulations to assist in visualizing the design. They do not accurately reflect the actual colors specified.

This design is the exclusive property of North Shore Sign Company Inc., and is the result of the original and creative work of its employees. This drawing is submitted to the respective customer for the sole purpose of consideration of whether or not to purchase this design, or a sign manufactured to this design from North Shore Sign Co. Distribution, use of, or exhibition of this drawing to anyone outside customers organization, in order to secure quotation, design work, or purchase of a sign other than this design or similar to this design, is expressly forbidden. In the event that such distribution, use or exhibition occurs, North Shore Sign is to be compensated $1500.00 for time, effort and creative service entailed in creating these plans, as well as any and all legal fees and expenses to enforce its rights. Copyright 2013 North Shore Sign Company Inc.

REVISED		COMMENTS
F	5/14/13	COLOR CHANGE/LOGO CHANGE

DENTOLOGIE
SOUTH WABASH ST. CHICAGD, IL.

SCALE: NOTED		SALESPERSON: GV
DATE: 11/5/12		DRAWING #: 09813 PG 1
DRAWN BY: AS		

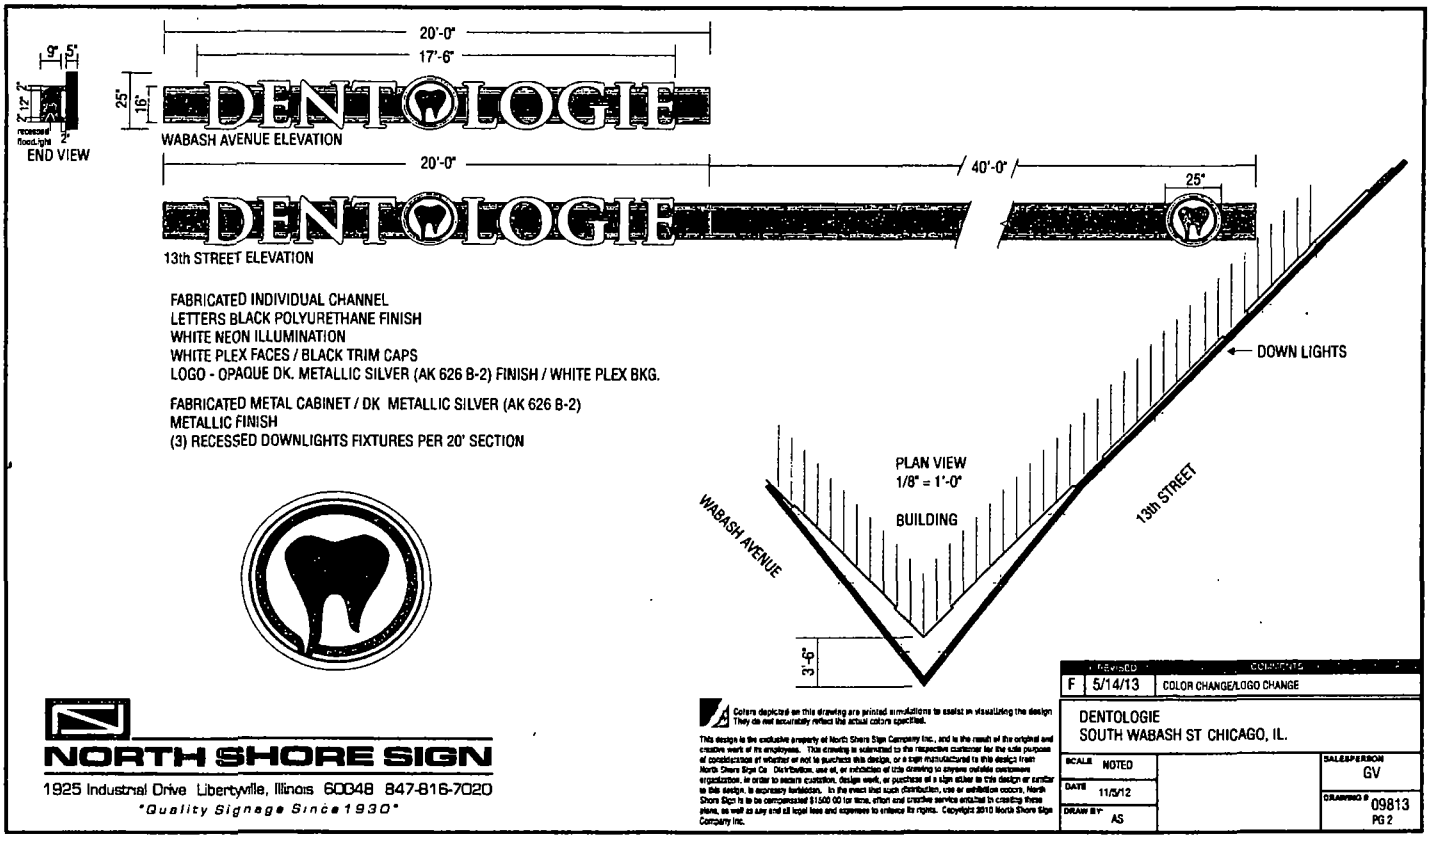

NORTH SHORE SIGN
1925 Industrial Drive Libertyville, Illinois 60048 847-816-7020
"Quality Signage Since 1930"

Colors depicted on this drawing are printed simulations to assist in visualizing the design. They do not accurately reflect the actual colors specified.

This design is the exclusive property of North Shore Sign Company Inc., and is the result of the original and creative work of its employees. This drawing is submitted to the respective customer for the sole purpose of consideration of whether or not to purchase this design, or a sign manufactured to this design from North Shore Sign Co. Distribution, use of, or reproduction of this drawing or anyone outside companies organization, in order to secure quotation, design work, or purchase of a sign other than this design or similar to this design, is expressly forbidden. In the event that such distribution, use or exhibition occurs, North Shore Sign is to be compensated $1500.00 for time, effort and creative service entailed in creating these plans, as well as any and all legal fees and expenses to enforce its rights. Copyright© 2010 North Shore Sign Company Inc.

REVISED	COMMENTS
F 5/14/13	COLOR CHANGE/LOGO CHANGE

DENTOLOGIE
SOUTH WABASH ST CHICAGO, IL.

SCALE	NOTED	SALESPERSON	GV
DATE	11/5/12	DRAWING #	09813 PG 2
DRAWN BY	AS		

Department of Business Affairs and Consumer Protection
Business Assistance Center - Public Way Use Unit
City Hall - 121 N. LaSalle Street, Room 800 • Chicago, IL 60602
(312)-74-GOBIZ (312-744-6249) • (312) 744-1944 (TTY)
http://www.cityofchicago.org/bacp

11/13/2013

Alderman **Bob Fioretti**
Ward # **02**
City of Chicago
City Hall, Room **300**
121 North LaSalle Street
Chicago, Illinois 60602

Re: An ordinance to use and maintain a portion of the public right-of-way for **three (3) sign(s)** for **DENTOLOGIE**, adjacent to the premises known as **1259 S. Wabash Ave.**.

Dear Alderman **Bob Fioretti**:

The applicant referenced above has requested the use of the public right-of-way for a **sign(s)**. An ordinance has been prepared by the Department of Business Affairs and Consumer Protection – Business Assistance Center - Public Way Use Unit for presentation to the City Council. Because this request was made for properties located in your ward, as approved by you as per the attached, I respectfully request that you introduce the attached ordinance at the next City Council meeting.

If you have any questions regarding this ordinance, please contact Anthony Bertuca at (312) 744-5506.

Department of Business Affairs and Consumer Protection

City of Chicago

O2013-8561

Office of the City Clerk

Document Tracking Sheet

Meeting Date:	11/13/2013
Sponsor(s):	Fioretti (2)
Type:	Ordinance
Title:	Grant(s) of privilege in public way for East Coast Pantry Chicago
Committee(s) Assignment:	Committee on Transportation and Public Way

ORDINANCE
EAST COAST PANTRY CHICAGO
Acct. No. 376930 - 1
Permit No. 1108261

Be It Ordained by the City Council of the City of Chicago:

SECTION 1. Permission and authority are hereby given and granted to EAST COAST PANTRY CHICAGO, upon the terms and subject to the conditions of this ordinance to maintain and use two (2) sign(s) projecting over the public right-of-way attached to its premises known as 611 S. Wells St..

Said sign structure(s) measures as follows; along Wells:
One (1) at nineteen (19) feet in length, point six seven (.67) feet in height and twelve (12) feet above grade level.
One (1) at four point five (4.5) feet in length, two (2) feet in height and twelve (12) feet above grade level.

The location of said privilege shall be as shown on prints kept on file with the Department of Business Affairs and Consumer Protection and the Office of the City Clerk.

Said privilege shall be constructed in accordance with plans and specifications approved by the Department of Transportation (Division of Project Development) and Zoning Department - Signs.

This grant of privilege in the public way shall be subject to the provisions of Section 10-28-015 and all other required provisions of the Municipal Code of Chicago.

The grantee shall pay to the City of Chicago as compensation for the privilege #1108261 herein granted the sum of one hundred seventy-five ($175.00) per annum in advance.

A 25% penalty will be added for payments received after due date.

The permit holder agrees to hold the City of Chicago harmless for any damage, relocation or replacement costs associated with damage, relocation or removal of private property caused by the City performing work in the public way.

Authority herein given and granted for a period of five (5) years from and after Date of Passage.

Alderman _____


Bob Fioretti 2nd Ward

tfasigns

CERTIFIED COMPANY

19'

8" EAST COAST PANTRY — disconnect switch

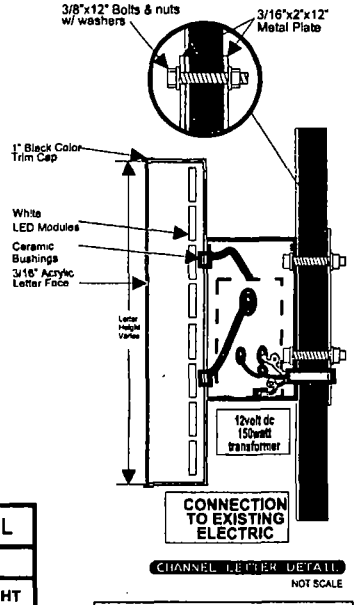

CHANNEL LETTER DETAIL
NOT SCALE

462" Storefront



COLORS:

Silver

Address	611 S Wells St, Chicago, IL			
Sign Type	Channel Letter Sign			
Physical Information	FACE	RETURN	TRIM	LIGHT
	Silver	Silver	Silver	WHITE LED

WORK DESCRIPTION
LED-LIT Channel Letters Attached to Raceway on Front of Business

tfasigns

Store Name: EAST COAST PANTRY
Location: 611 S Wells St, Chicago, IL

Client Name:
Phone:
Landlord:
Address:


Client Approval (signature) — Date: 05/13/13


Landlord Approval (signature) — Date: 05/13/13

Sales Rep: SEAN PARK
Designer: SEAN PARK

LISTED

tfasigns

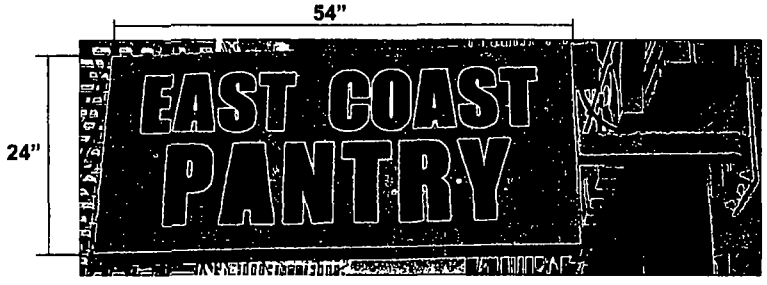

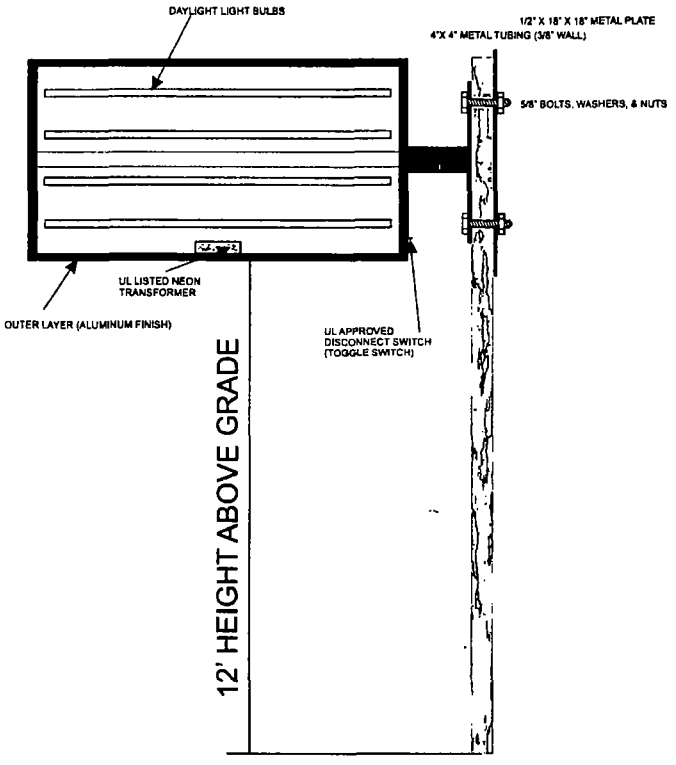

COLORS:

Silver

tfasigns	**Store Name:** EAST COAST PANTRY **Location:** 611 S Wells St, Chicago, IL	**Client Name:** **Phone:** **Landlord:** **Address:**	Client Approval (signature) 5/13/13 Date Landlord Approval (signature) 5/13/13 Date	**Sales Rep:** SEAN PARK **Designer:** SEAN PARK

Department of Business Affairs and Consumer Protection
Business Assistance Center - Public Way Use Unit
City Hall - 121 N. LaSalle Street, Room 800 • Chicago, IL 60602
(312)-74-GOBIZ (312-744-6249) • (312) 744-1944 (TTY)
http://www.cityofchicago.org/bacp

11/13/2013

Alderman **Bob Fioretti**
Ward # **02**
City of Chicago
City Hall, Room **300**
121 North LaSalle Street
Chicago, Illinois 60602

Re: An ordinance to use and maintain a portion of the public right-of-way for **two (2) sign(s)** for **EAST COAST PANTRY CHICAGO**, adjacent to the premises known as **611 S. Wells St.**.

Dear Alderman **Bob Fioretti**:

The applicant referenced above has requested the use of the public right-of-way for a **sign(s)**. An ordinance has been prepared by the Department of Business Affairs and Consumer Protection – Business Assistance Center - Public Way Use Unit for presentation to the City Council. Because this request was made for properties located in your ward, as approved by you as per the attached, I respectfully request that you introduce the attached ordinance at the next City Council meeting.

If you have any questions regarding this ordinance, please contact Anthony Bertuca at (312) 744-5506.

Department of Business Affairs and Consumer Protection

City of Chicago

O2013-8563

Office of the City Clerk

Document Tracking Sheet

Meeting Date:	11/13/2013
Sponsor(s):	Fioretti (2)
Type:	Ordinance
Title:	Grant(s) of privilege in public way for East-West University - pedestrian bridge
Committee(s) Assignment:	Committee on Transportation and Public Way

ORDINANCE
EAST-WEST UNIVERSITY
Acct. No. 26053 - 1
Permit No. 1109194

Be It Ordained by the City Council of the City of Chicago:

SECTION 1. Permission and authority are hereby given and granted to EAST-WEST UNIVERSITY, upon the terms and subject to the conditions of this ordinance to maintain and use, as now constructed, one (1) Pedestrian Bridge projecting over the public right-of-way adjacent to its premises known as 816 S. Michigan Ave.. Existing pedestrian bridge over alley between the 816 South Michigan Avenue building and the 819 South Wabash Avenue building measure thirty (30) feet in length, ten (10) feet in width and approximately twenty-eight (28) feet above grade level.

The location of said privilege shall be as shown on prints kept on file with the Department of Business Affairs and Consumer Protection and the Office of the City Clerk.

Said privilege shall be constructed in accordance with plans and specifications approved by the Department of Planning and Development, Department of Transportation (Division of Project Development), and Department of Transportation (Office of Underground Coordination).

This grant of privilege in the public way shall be subject to the provisions of Section 10-28-015 and all other required provisions of the Municipal Code of Chicago.

The grantee shall pay to the City of Chicago as compensation for the privilege #1109194 herein granted the sum of five hundred twenty-four ($524.00) per annum in advance.


A 25% penalty will be added for payments received after due date.

The permit holder agrees to hold the City of Chicago harmless for any damage, relocation or replacement costs associated with damage, relocation or removal of private property caused by the City performing work in the public way.


Authority herein given and granted for a period of five (5) years from and after 07/30/2013.

Alderman _____

Bob Fioretti 2nd Ward

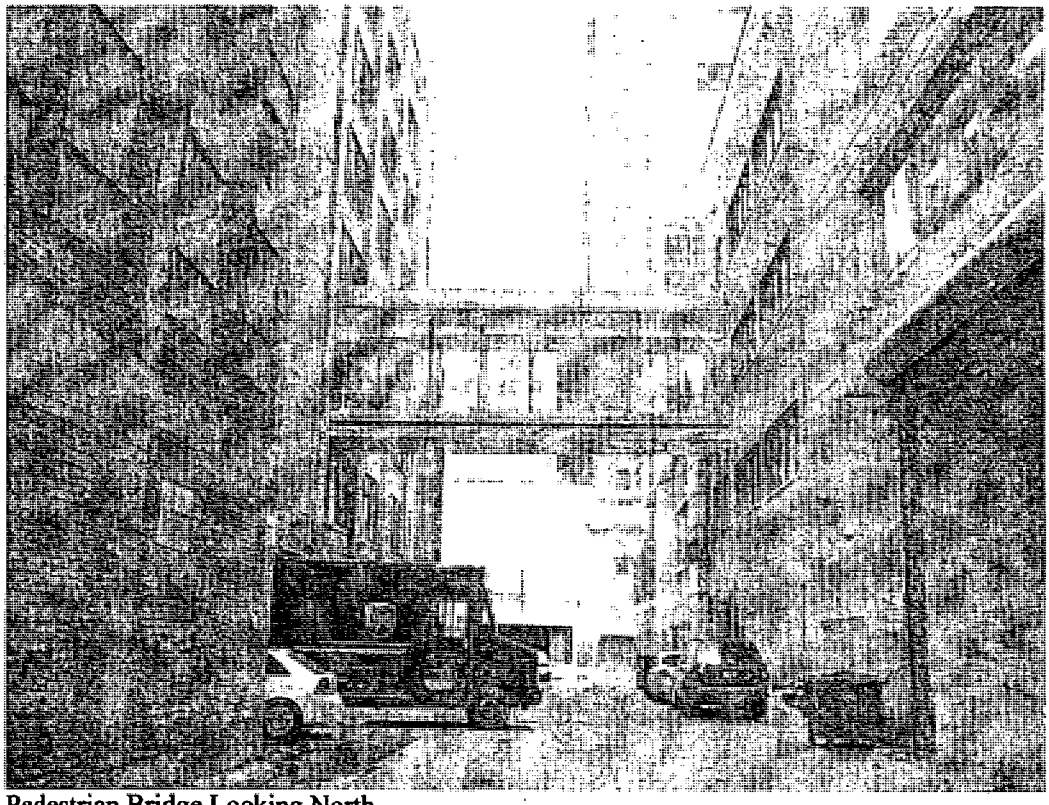

Pedestrian Bridge Looking North

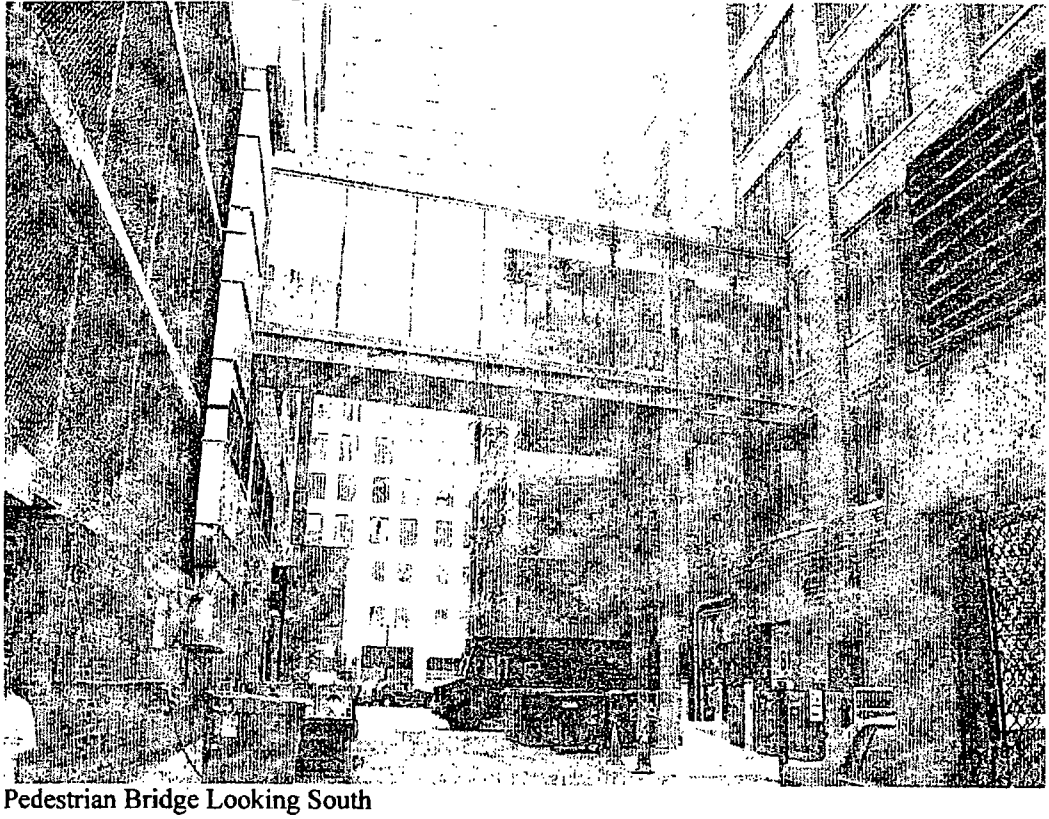

Pedestrian Bridge Looking South

Department of Business Affairs and Consumer Protection
Business Assistance Center- Public Way Use Unit
City Hall - 121 N. LaSalle Street Room 800 • Chicago, IL 60602
(312)-74-GOBIZ (312-744-6249) • (312) 744-1944 (TTY)
http://www.cityofchicago.org/bacp

11/13/2013

Alderman **Bob Fioretti**
Ward # **02**
City of Chicago
City Hall, Room **300**
121 North LaSalle Street
Chicago, Illinois 60602

Re: An ordinance to use and maintain a portion of the public right-of-way for **one (1) pedestrian bridge(s)** for **EAST-WEST UNIVERSITY**, adjacent to the premises known as **816 S. Michigan Ave.**.

Dear Alderman **Bob Fioretti**:

The applicant referenced above has requested the use of the public right-of-way for a **pedestrian bridge(s)**. An ordinance has been prepared by the Department of Business Affairs and Consumer Protection – Business Assistance Center - Public Way Use Unit for presentation to the City Council. Because this request was made for properties located in your ward, as approved by you as per the attached, I respectfully request that you introduce the attached ordinance at the next City Council meeting.

If you have any questions regarding this ordinance, please contact Anthony Bertuca at (312) 744-5506.

Department of Business Affairs and Consumer Protection

City of Chicago

O2013-8565

Office of the City Clerk

Document Tracking Sheet

Meeting Date:	11/13/2013
Sponsor(s):	Fioretti (2)
Type:	Ordinance
Title:	Grant(s) of privilege in public way for East-West University - vault
Committee(s) Assignment:	Committee on Transportation and Public Way

ORDINANCE
EAST-WEST UNIVERSITY
Acct. No. 26053 - 1
Permit No. 1109418

Be It Ordained by the City Council of the City of Chicago:

SECTION 1. Permission and authority are hereby given and granted to EAST-WEST UNIVERSITY, upon the terms and subject to the conditions of this ordinance to maintain and use, as now constructed, one (1) Vault(s) under the public right-of-way adjacent to its premises known as 819 S. Wabash Ave..

Said Vault(s) at S. WABASH measure(s):
One (1) at ninety-one (91) feet in length, and twenty (20) feet in width for a total of one thousand eight hundred twenty (1820) square feet.

The location of said privilege shall be as shown on prints kept on file with the Department of Business Affairs and Consumer Protection and the Office of the City Clerk.

Said privilege shall be constructed in accordance with plans and specifications approved by the Department of Transportation (Office of Underground Coordination).

This grant of privilege in the public way shall be subject to the provisions of Section 10-28-015 and all other required provisions of the Municipal Code of Chicago.

The grantee shall pay to the City of Chicago as compensation for the privilege #1109418 herein granted the sum of one thousand four hundred seventy-six ($1,476.00) per annum in advance.


A 25% penalty will be added for payments received after due date.

The permit holder agrees to hold the City of Chicago harmless for any damage, relocation or replacement costs associated with damage, relocation or removal of private property caused by the City performing work in the public way.

Authority herein given and granted for a period of five (5) years from and after 07/09/2013.

Alderman

Bob Fioretti 2nd Ward

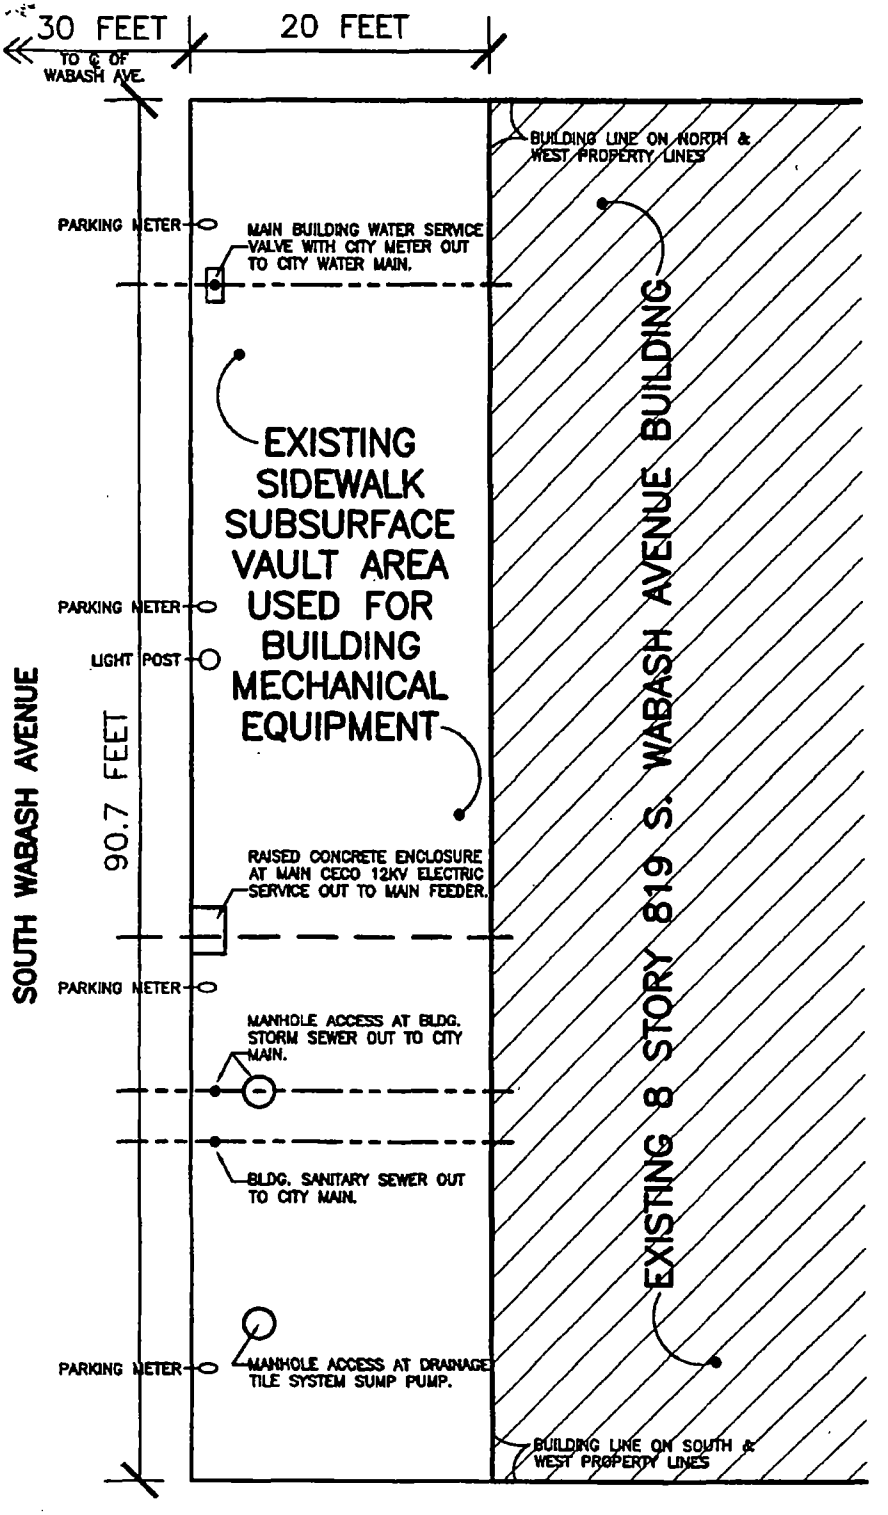

SITE PLAN AT SIDEWALK VAULT AREA USED FOR MECHANICAL EQUIPMENT

SCALE: 0' 5' 10'

20030301

N

819 SOUTH WABASH AVENUE, CHICAGO,IL. 60605

Department of Business Affairs and Consumer Protection
Business Assistance Center- Public Way Use Unit
City Hall- 121 N. LaSalle Street Room 800 • Chicago, IL 60602
(312)-74-GOBIZ (312-744-6249) • (312) 744-1944 (TTY)
http://www.cityofchicago.org/bacp

11/13/2013

Alderman **Bob Fioretti**
Ward # **02**
City of Chicago
City Hall, Room **300**
121 North LaSalle Street
Chicago, Illinois 60602

Re: An ordinance to use and maintain a portion of the public right-of-way for **one (1) vault(s)** for **EAST-WEST UNIVERSITY**, adjacent to the premises known as **819 S. Wabash Ave.**.

Dear Alderman **Bob Fioretti**:

The applicant referenced above has requested the use of the public right-of-way for a **vault(s)**. An ordinance has been prepared by the Department of Business Affairs and Consumer Protection – Business Assistance Center - Public Way Use Unit for presentation to the City Council. Because this request was made for properties located in your ward, as approved by you as per the attached, I respectfully request that you introduce the attached ordinance at the next City Council meeting.

If you have any questions regarding this ordinance, please contact Anthony Bertuca at (312) 744-5506.

Department of Business Affairs and Consumer Protection

City of Chicago

O2013-8568

Office of the City Clerk

Document Tracking Sheet

Meeting Date:	11/13/2013
Sponsor(s):	Fioretti (2)
Type:	Ordinance
Title:	Grant(s) of privilege in public way for Field Museum
Committee(s) Assignment:	Committee on Transportation and Public Way

ORDINANCE
FIELD MUSEUM
Acct. No. 50575 - 1
Permit No. 1109078

Be It Ordained by the City Council of the City of Chicago:

SECTION 1. Permission and authority are hereby given and granted to FIELD MUSEUM, upon the terms and subject to the conditions of this ordinance to maintain and use, as now constructed, two (2) Sewer Line(s) under the public right-of-way adjacent to its premises known as 1400 S. Lake Shore Dr..

Said Sewer Line(s) at East McFetridge Dr. measure(s):

One (1) at two hundred sixty-nine (269) feet in length, and point five (.5) feet in width for a total of one hundred thirty-four point five (134.5) square feet. Existing sewer line is approximately three (3) feet in depth.

One (1) at nine hundred forty-one (941) feet in length, and one (1) foot in width for a total of nine hundred forty-one (941) square feet. Existing sewer line is approximately three (3) feet in depth.

The location of said privilege shall be as shown on prints kept on file with the Department of Business Affairs and Consumer Protection and the Office of the City Clerk.

Said privilege shall be constructed in accordance with plans and specifications approved by the Department of Transportation (Office of Underground Coordination) and Department of Water Management.

This grant of privilege in the public way shall be subject to the provisions of Section 10-28-015 and all other required provisions of the Municipal Code of Chicago.

The grantee shall pay to the City of Chicago as compensation for the privilege #1109078 herein granted the sum of eight hundred ($800.00) per annum in advance.


A 25% penalty will be added for payments received after due date.

The permit holder agrees to hold the City of Chicago harmless for any damage, relocation or replacement costs associated with damage, relocation or removal of private property caused by the City performing work in the public way.

Authority herein given and granted for a period of five (5) years from and after 10/01/2013.

Alderman _____

Bob Fioretti 2nd Ward

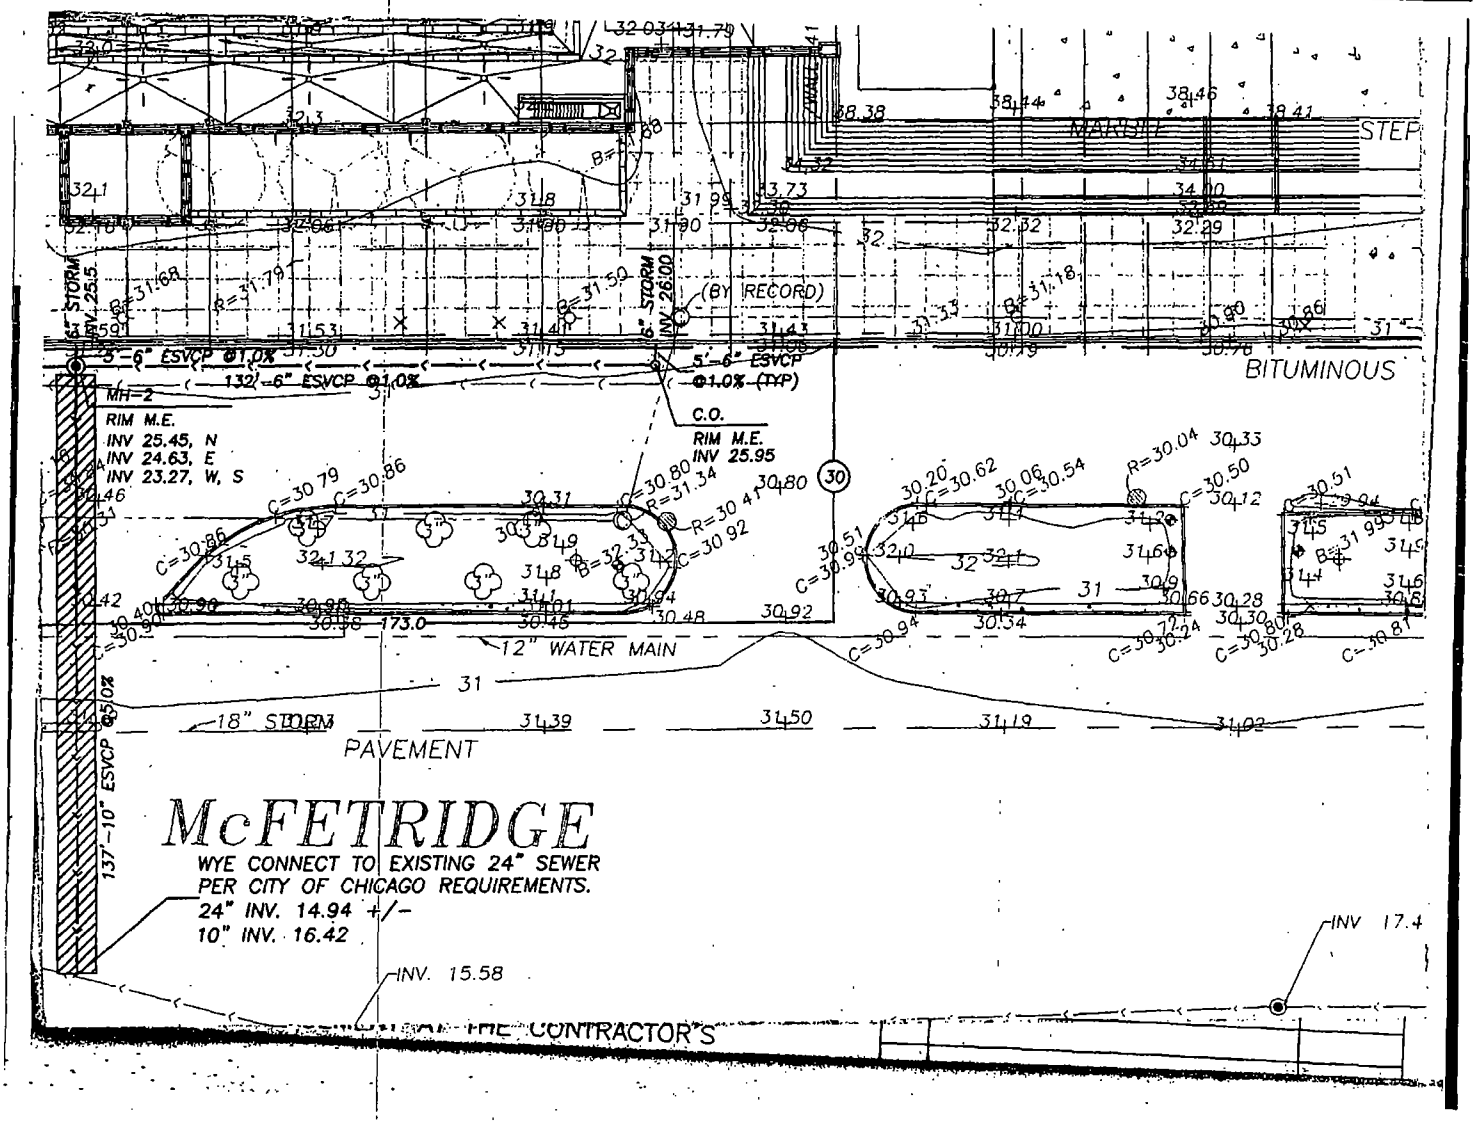
MARBLE STEP
BITUMINOUS
(BY RECORD)
5'-6" ESVCP @1.0%
132'-6" ESVCP @1.0%
5'-6" ESVCP @1.0% (TYP)
MH=2
RIM M.E.
INV 25.45, N
INV 24.63, E
INV 23.27, W, S
C.O.
RIM M.E.
INV 25.95
12" WATER MAIN
18" STORM
PAVEMENT
137'-10" ESVCP @5.0%
McFETRIDGE
WYE CONNECT TO EXISTING 24" SEWER
PER CITY OF CHICAGO REQUIREMENTS.
24" INV. 14.94 +/-
10" INV. 16.42
INV. 15.58
INV 17.4
CONTRACTOR'S

Department of Business Affairs and Consumer Protection
Business Assistance Center- Public Way Use Unit
City Hall - 121 N. LaSalle Street Room 800 • Chicago, IL 60602
(312)-74-GOBIZ (312-744-6249) • (312) 744-1944 (TTY)
http://www.cityofchicago.org/bacp

11/13/2013

Alderman **Bob Fioretti**
Ward # **02**
City of Chicago
City Hall, Room **300**
121 North LaSalle Street
Chicago, Illinois 60602

Re: An ordinance to use and maintain a portion of the public right-of-way for **two (2) sewer(s)** for **FIELD MUSEUM**, adjacent to the premises known as **1400 S. Lake Shore Dr.**.

Dear Alderman **Bob Fioretti**:

The applicant referenced above has requested the use of the public right-of-way for **sewer(s)**. An ordinance has been prepared by the Department of Business Affairs and Consumer Protection – Business Assistance Center - Public Way Use Unit for presentation to the City Council. Because this request was made for properties located in your ward, as approved by you as per the attached, I respectfully request that you introduce the attached ordinance at the next City Council meeting.

If you have any questions regarding this ordinance, please contact Anthony Bertuca at (312) 744-5506.

Department of Business Affairs and Consumer Protection

City of Chicago

O2013-8570

Office of the City Clerk

Document Tracking Sheet

Meeting Date:	11/13/2013
Sponsor(s):	Fioretti (2)
Type:	Ordinance
Title:	Grant(s) of privilege in public way for Jewish Federation of Metropolitan Chicago
Committee(s) Assignment:	Committee on Transportation and Public Way

ORDINANCE
Jewish Federation of Metropolitan Chicago
Acct. No. 348739 - 2
Permit No. 1100793

Be It Ordained by the City Council of the City of Chicago:

SECTION 1. Permission and authority are hereby given and granted to Jewish Federation of Metropolitan Chicago, upon the terms and subject to the conditions of this ordinance to construct, install, maintain and use twenty-five (25) Bollard(s) on the public right-of-way adjacent to its premises known as 30 S. Wells St..

Said Bollard(s) at S. Wells measure(s):
Nine (9) at six (6) feet in length, and point six seven (.67) feet in width for a total of thirty-six point one eight (36.18) square feet.

Said Bollard(s) at W. Monroe measure(s):
Sixteen (16) at six (6) feet in length, and point six seven (.67) feet in width for a total of sixty-four point three two (64.32) square feet.

The location of said privilege shall be as shown on prints kept on file with the Department of Business Affairs and Consumer Protection and the Office of the City Clerk.

Said privilege shall be constructed in accordance with plans and specifications approved by the Department of Planning and Development and Department of Transportation (Division of Project Development).

This grant of privilege in the public way shall be subject to the provisions of Section 10-28-015 and all other required provisions of the Municipal Code of Chicago.

The grantee shall pay to the City of Chicago as compensation for the privilege #1100793 herein granted the sum of one thousand eight hundred seventy-five ($1,875.00) per annum in advance.


A 25% penalty will be added for payments received after due date.

The permit holder agrees to hold the City of Chicago harmless for any damage, relocation or replacement costs associated with damage, relocation or removal of private property caused by the City performing work in the public way.

Authority herein given and granted for a period of five (5) years from and after Date of Passage.

Alderman _____

Bob Fioretti 2nd Ward

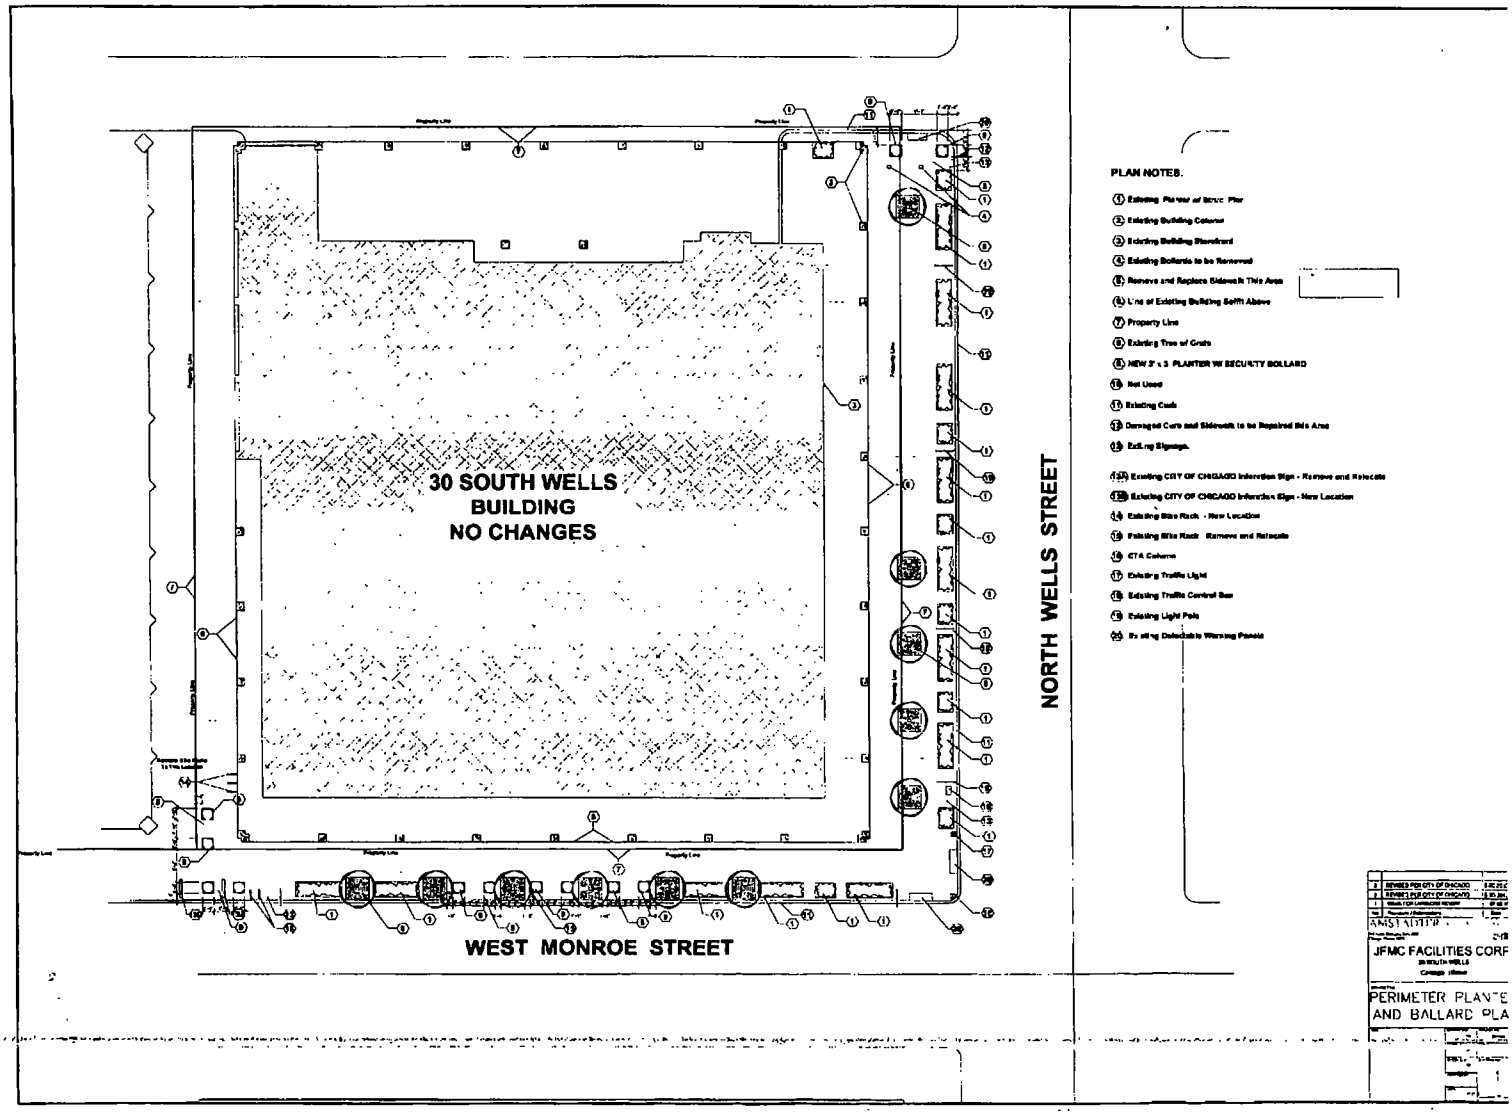
30 SOUTH WELLS
BUILDING
NO CHANGES
NORTH WELLS STREET
WEST MONROE STREET
PLAN NOTES:
JFMC FACILITIES CORP
PERIMETER PLANTE
AND BALLARD PLA

Department of Business Affairs and Consumer Protection
Business Assistance Center - Public Way Use Unit
City Hall - 121 N LaSalle Street, Room 800 • Chicago, IL 60602
(312)-74-GOBIZ (312-744-6249) • (312) 744-1944 (TTY)
http://www.cityofchicago.org/bacp

11/13/2013

Alderman **Bob Fioretti**
Ward # **02**
City of Chicago
City Hall, Room **300**
121 North LaSalle Street
Chicago, Illinois 60602

Re: An ordinance to use and maintain a portion of the public right-of-way for **twenty-five (25) bollard(s)** for **Jewish Federation of Metropolitan Chicago**, adjacent to the premises known as **30 S. Wells St.**.

Dear Alderman **Bob Fioretti**:

The applicant referenced above has requested the use of the public right-of-way for a **bollard(s)**. An ordinance has been prepared by the Department of Business Affairs and Consumer Protection – Business Assistance Center - Public Way Use Unit for presentation to the City Council. Because this request was made for properties located in your ward, as approved by you as per the attached, I respectfully request that you introduce the attached ordinance at the next City Council meeting.

If you have any questions regarding this ordinance, please contact Anthony Bertuca at (312) 744-5506.

Department of Business Affairs and Consumer Protection

City of Chicago

O2013-8572

Office of the City Clerk

Document Tracking Sheet

Meeting Date:	11/13/2013
Sponsor(s):	Fioretti (2)
Type:	Ordinance
Title:	Grant(s) of privilege in public way for New Harrison Hotel, Inc.
Committee(s) Assignment:	Committee on Transportation and Public Way

ORDINANCE
NEW HARRISON HOTEL INC
Acct. No. 10387 - 1
Permit No. 1108941

Be It Ordained by the City Council of the City of Chicago:

SECTION 1. Permission and authority are hereby given and granted to NEW HARRISON HOTEL INC, upon the terms and subject to the conditions of this ordinance to maintain and use one (1) sign(s) projecting over the public right-of-way attached to its premises known as 65 E. Harrison St..

Said sign structure(s) measures as follows; along E. Harrison:
One (1) at eight (8) feet in length, eleven (11) feet in height and fourteen (14) feet above grade level.

The location of said privilege shall be as shown on prints kept on file with the Department of Business Affairs and Consumer Protection and the Office of the City Clerk.

Said privilege shall be constructed in accordance with plans and specifications approved by the Department of Transportation (Division of Project Development) and Zoning Department - Signs.

This grant of privilege in the public way shall be subject to the provisions of Section 10-28-015 and all other required provisions of the Municipal Code of Chicago.

The grantee shall pay to the City of Chicago as compensation for the privilege #1108941 herein granted the sum of three hundred ($300.00) per annum in advance.

A 25% penalty will be added for payments received after due date.

The permit holder agrees to hold the City of Chicago harmless for any damage, relocation or replacement costs associated with damage, relocation or removal of private property caused by the City performing work in the public way.


Authority herein given and granted for a period of five (5) years from and after 06/11/2013.

Alderman

Bob Fioretti 2nd Ward

APPLICATION TO USE THE PUBLIC RIGHT OF WAY

EXAMPLE OF SIGN DRAWING

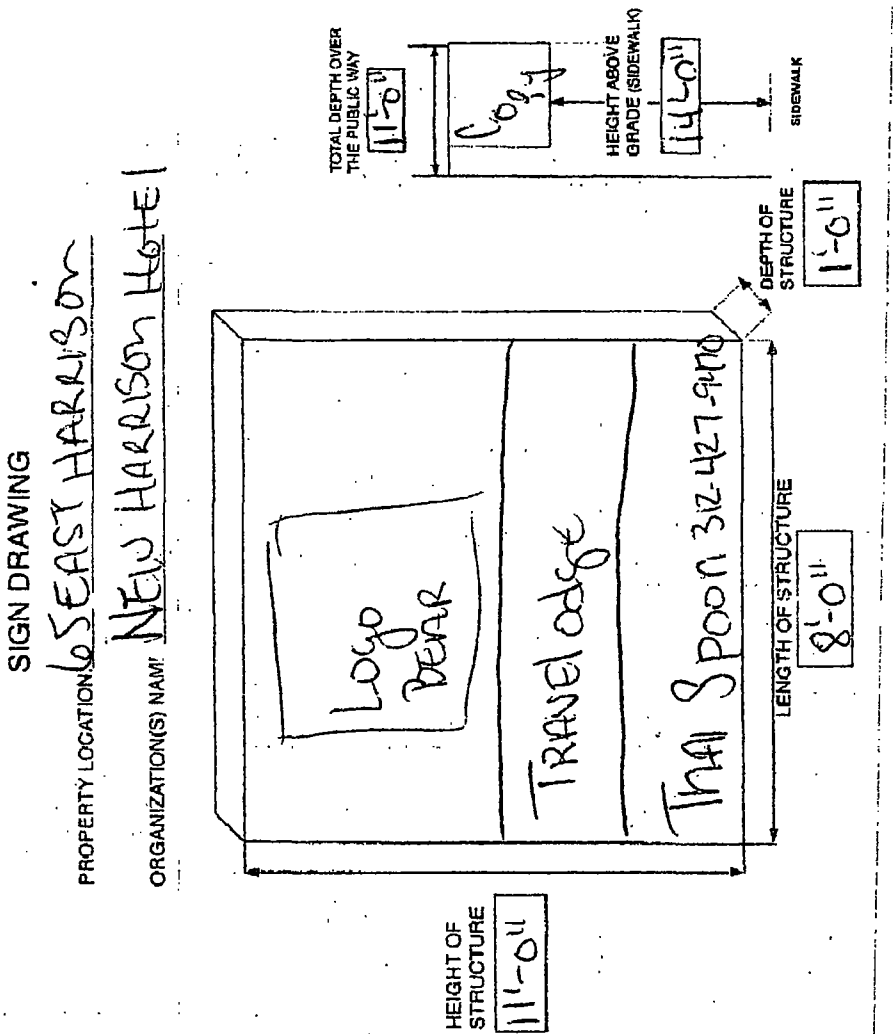

Department of Business Affairs and Consumer Protection
Business Assistance Center - Public Way Use Unit
City Hall - 121 N. LaSalle Street, Room 800 • Chicago, IL 60602
(312)-74-GOBIZ (312-744-6249) • (312) 744-1944 (TTY)
http://www.cityofchicago.org/bacp

11/13/2013

Alderman **Bob Fioretti**
Ward # **02**
City of Chicago
City Hall, Room **300**
121 North LaSalle Street
Chicago, Illinois 60602

Re: An ordinance to use and maintain a portion of the public right-of-way for **one (1) sign(s)** for **NEW HARRISON HOTEL INC**, adjacent to the premises known as **65 E. Harrison St.**.

Dear Alderman **Bob Fioretti**:

The applicant referenced above has requested the use of the public right-of-way for a **sign(s)**. An ordinance has been prepared by the Department of Business Affairs and Consumer Protection – Business Assistance Center - Public Way Use Unit for presentation to the City Council. Because this request was made for properties located in your ward, as approved by you as per the attached, I respectfully request that you introduce the attached ordinance at the next City Council meeting.

If you have any questions regarding this ordinance, please contact Anthony Bertuca at (312) 744-5506.

Department of Business Affairs and Consumer Protection

City of Chicago

O2013-8573

Office of the City Clerk

Document Tracking Sheet

Meeting Date:	11/13/2013
Sponsor(s):	Fioretti (2)
Type:	Ordinance
Title:	Grant(s) of privilege in public way for Pianoforte
Committee(s) Assignment:	Committee on Transportation and Public Way

ORDINANCE
PIANOFORTE
Acct. No. 290797 - 2
Permit No. 1107789

Be It Ordained by the City Council of the City of Chicago:

SECTION 1. Permission and authority are hereby given and granted to PIANOFORTE, upon the terms and subject to the conditions of this ordinance to maintain and use, as now constructed, two (2) Door Swing(s) on the public right-of-way adjacent to its premises known as 1335 S. Michigan Ave..

Said Door Swing(s) at S. Michigan Avenue measure(s):
One (1) at four point eight three (4.83) feet in length, and two point two five (2.25) feet in width for a total of ten point eight seven (10.87) square feet.

Said Door Swing(s) at S. Michigan Avenue Alley measure(s):
One (1) at two point eight three (2.83) feet in length, and two (2) feet in width for a total of five point six six (5.66) square feet.

The location of said privilege shall be as shown on prints kept on file with the Department of Business Affairs and Consumer Protection and the Office of the City Clerk.

Said privilege shall be constructed in accordance with plans and specifications approved by the Department of Transportation (Division of Project Development).

This grant of privilege in the public way shall be subject to the provisions of Section 10-28-015 and all other required provisions of the Municipal Code of Chicago.

The grantee shall pay to the City of Chicago as compensation for the privilege #1107789 herein granted the sum of one hundred fifty ($150.00) per annum in advance.


A 25% penalty will be added for payments received after due date.

The permit holder agrees to hold the City of Chicago harmless for any damage, relocation or replacement costs associated with damage, relocation or removal of private property caused by the City performing work in the public way.

Authority herein given and granted for a period of five (5) years from and after Date of Passage.

Alderman

Bob Fioretti 2nd Ward

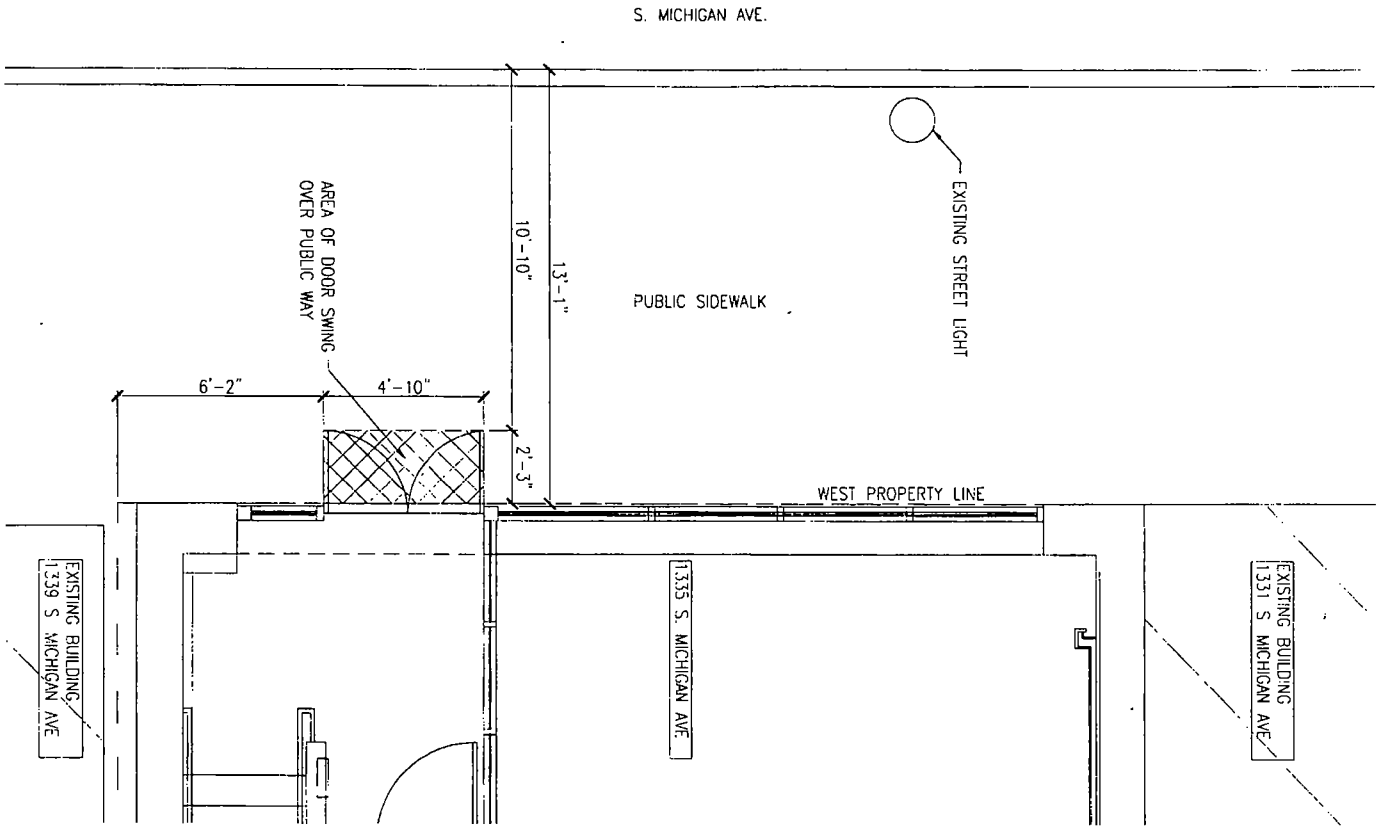

TITLE: PLAN DETAIL AT FRONT DOOR SWING		PROJECT. PIANOFORTE	SP ARCH
DWG #: PWA 001.0	SCALE: 1/4" = 1'-0"	REF.. A102 1 B-1	
		DATE 06/12/2013	

Department of Business Affairs and Consumer Protection
Business Assistance Center - Public Way Use Unit
City Hall - 121 N. LaSalle Street, Room 800 • Chicago, IL 60602
(312)-74-GOBIZ (312-744-6249) • (312) 744-1944 (TTY)
http://www.cityofchicago.org/bacp

2nd ATTEMPT AT INTRODUCTION

11/13/2013

Alderman **Bob Fioretti**
Ward # **02**
City of Chicago
City Hall, Room **300**
121 North LaSalle Street
Chicago, Illinois 60602

Re: An ordinance to use and maintain a portion of the public right-of-way for **two (2) door swing(s)** for **PIANOFORTE**, adjacent to the premises known as **1335 S. Michigan Ave.**.

Dear Alderman **Bob Fioretti**:

The applicant referenced above has requested the use of the public right-of-way for a **door swing(s)**. An ordinance has been prepared by the Department of Business Affairs and Consumer Protection – Business Assistance Center - Public Way Use Unit for presentation to the City Council. Because this request was made for properties located in your ward, as approved by you as per the attached, I respectfully request that you introduce the attached ordinance at the next City Council meeting.

If you have any questions regarding this ordinance, please contact Anthony Bertuca at (312) 744-5506.

Department of Business Affairs and Consumer Protection

City of Chicago

O2013-8578

Office of the City Clerk

Document Tracking Sheet

Meeting Date:	11/13/2013
Sponsor(s):	Fioretti (2)
Type:	Ordinance
Title:	Grant(s) of privilege in public way for Printers Square Condo Assn., The - flagpoles
Committee(s) Assignment:	Committee on Transportation and Public Way

ORDINANCE
THE PRINTERS SQUARE CONDOMINIUM ASSOCIATION
Acct. No. 334164 - 1
Permit No. 1109296

Be It Ordained by the City Council of the City of Chicago:

SECTION 1. Permission and authority are hereby given and granted to THE PRINTERS SQUARE CONDOMINIUM ASSOCIATION, upon the terms and subject to the conditions of this ordinance to maintain and use, as now constructed, three (3) Flag Pole(s) projecting over the public right-of-way adjacent to its premises known as 700 S. Federal St..

Said Flag Pole(s) at S. FEDERAL ST. measure(s):
Three (3) at thirty-nine (39) feet in length, and five point two five (5.25) feet in width for a total of six hundred fourteen point two five (614.25) square feet.

The location of said privilege shall be as shown on prints kept on file with the Department of Business Affairs and Consumer Protection and the Office of the City Clerk.

Said privilege shall be constructed in accordance with plans and specifications approved by the Department of Transportation (Division of Project Development).

This grant of privilege in the public way shall be subject to the provisions of Section 10-28-015 and all other required provisions of the Municipal Code of Chicago.

The grantee shall pay to the City of Chicago as compensation for the privilege #1109296 herein granted the sum of two hundred twenty-five ($225.00) per annum in advance.


A 25% penalty will be added for payments received after due date.

The permit holder agrees to hold the City of Chicago harmless for any damage, relocation or replacement costs associated with damage, relocation or removal of private property caused by the City performing work in the public way.

Authority herein given and granted for a period of five (5) years from and after 11/19/2013.

Alderman

Bob Fioretti 2nd Ward

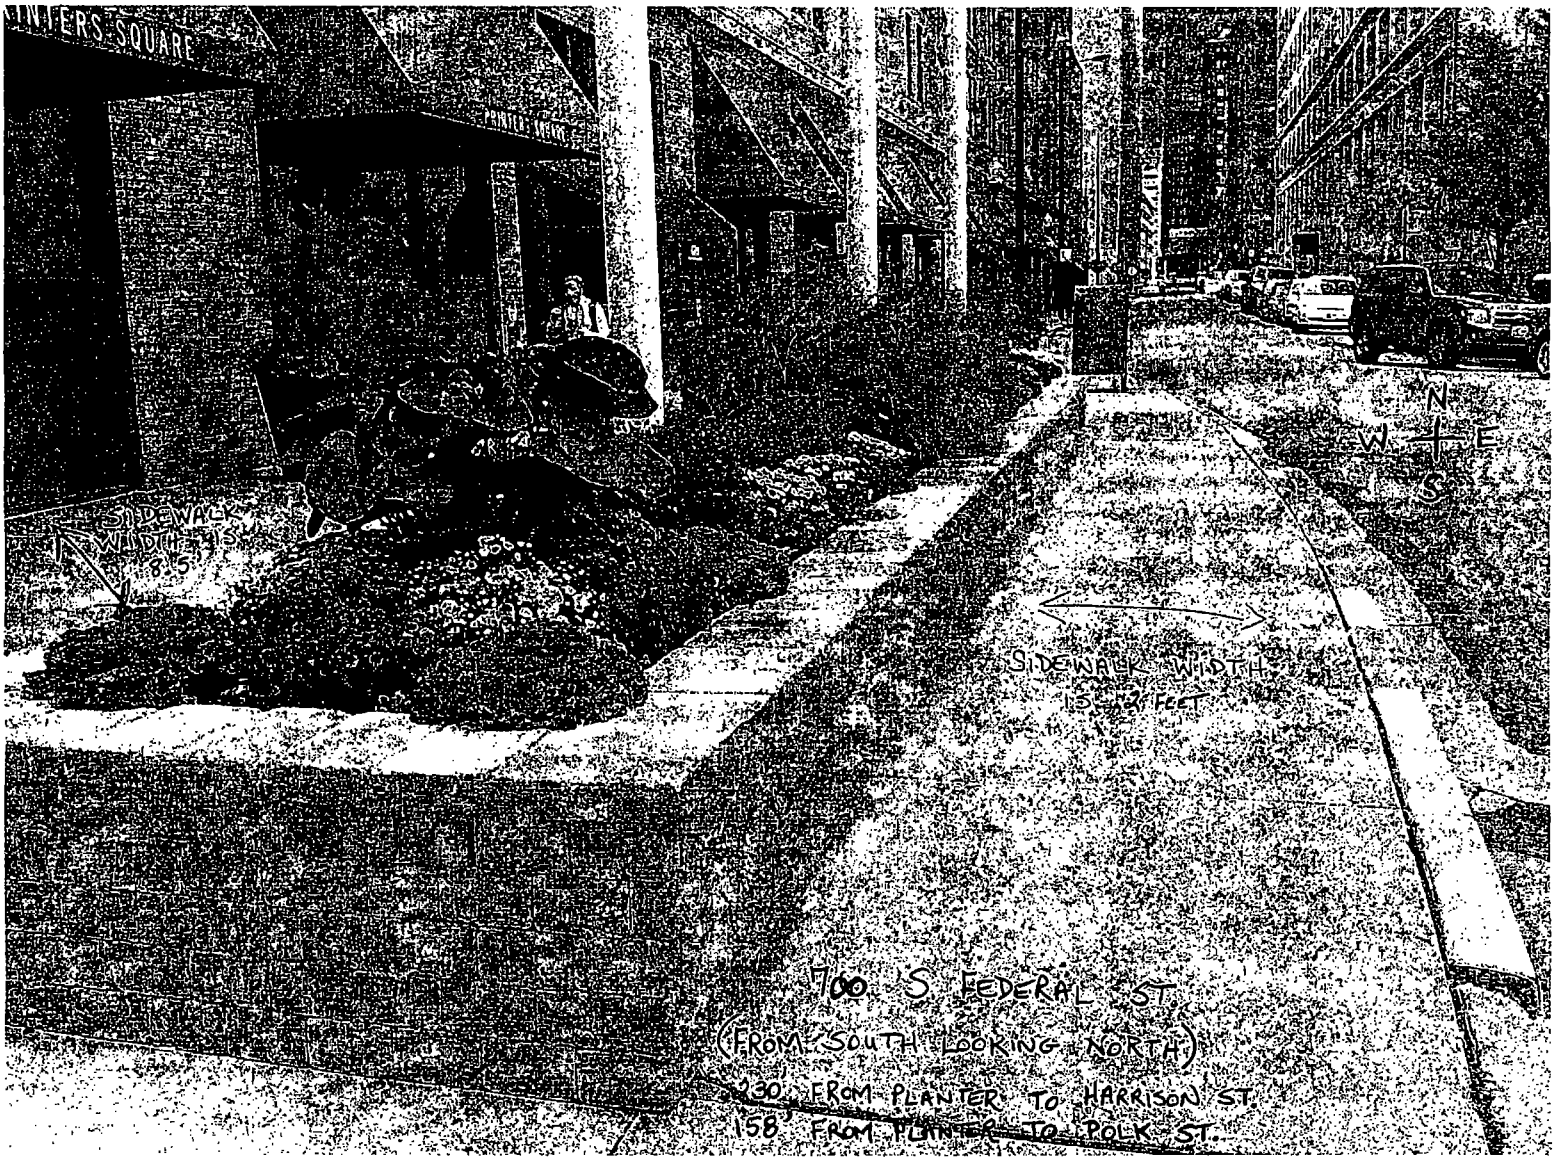
SIDEWALK WIDTH IS 8.5
SIDEWALK WIDTH IS 8 FEET
N
W
E
S
700 S FEDERAL ST.
(FROM SOUTH LOOKING NORTH)
130' FROM PLANTER TO HARRISON ST.
158' FROM PLANTER TO POLK ST.

Department of Business Affairs and Consumer Protection
Business Assistance Center - Public Way Use Unit
City Hall - 121 N. LaSalle Street, Room 800 • Chicago, IL 60602
(312)-74-GOBIZ (312-744-6249) • (312) 744-1944 (TTY)
http://www.cityofchicago.org/bacp

11/13/2013

Alderman **Bob Fioretti**
Ward # **02**
City of Chicago
City Hall, Room **300**
121 North LaSalle Street
Chicago, Illinois 60602

Re: An ordinance to use and maintain a portion of the public right-of-way for **three (3) flag pole(s)** for **THE PRINTERS SQUARE CONDOMINIUM ASSOCIATION**, adjacent to the premises known as **700 S. Federal St.**.

Dear Alderman **Bob Fioretti**:

The applicant referenced above has requested the use of the public right-of-way for a **flag pole(s)**. An ordinance has been prepared by the Department of Business Affairs and Consumer Protection – Business Assistance Center - Public Way Use Unit for presentation to the City Council. Because this request was made for properties located in your ward, as approved by you as per the attached, I respectfully request that you introduce the attached ordinance at the next City Council meeting.

If you have any questions regarding this ordinance, please contact Anthony Bertuca at (312) 744-5506.

Department of Business Affairs and Consumer Protection

City of Chicago

O2013-8580

Office of the City Clerk

Document Tracking Sheet

Meeting Date:	11/13/2013
Sponsor(s):	Fioretti (2)
Type:	Ordinance
Title:	Grant(s) of privilege in public way for Public Storage - fire escape
Committee(s) Assignment:	Committee on Transportation and Public Way

ORDINANCE
PUBLIC STORAGE
Acct. No. 211743 - 27
Permit No. 1109219

Be It Ordained by the City Council of the City of Chicago:

SECTION 1. Permission and authority are hereby given and granted to PUBLIC STORAGE, upon the terms and subject to the conditions of this ordinance to maintain and use, as now constructed, one (1) Fire Escape(s) projecting over the public right-of-way adjacent to its premises known as 947 W. Van Buren St..

Said Fire Escape(s) at Morgan St. measure(s):
One (1) at sixty (60) feet in length, and eighteen (18) feet in width for a total of one thousand eighty (1080) square feet.

The location of said privilege shall be as shown on prints kept on file with the Department of Business Affairs and Consumer Protection and the Office of the City Clerk.

Said privilege shall be constructed in accordance with plans and specifications approved by the Department of Transportation (Division of Project Development).

This grant of privilege in the public way shall be subject to the provisions of Section 10-28-015 and all other required provisions of the Municipal Code of Chicago.

The grantee shall pay to the City of Chicago as compensation for the privilege #1109219 herein granted the sum of four hundred ($400.00) per annum in advance.

A 25% penalty will be added for payments received after due date.

The permit holder agrees to hold the City of Chicago harmless for any damage, relocation or replacement costs associated with damage, relocation or removal of private property caused by the City performing work in the public way.

Authority herein given and granted for a period of five (5) years from and after 05/07/2013.

Alderman _____

Bob Fioretti 2nd Ward



Fire Escape - Morgan St

Department of Business Affairs and Consumer Protection
Business Assistance Center - Public Way Use Unit
City Hall - 121 N LaSalle Street, Room 800 • Chicago, IL 60602
(312)-74-GOBIZ (312-744-6249) • (312) 744-1944 (TTY)
http://www.cityofchicago.org/bacp

11/13/2013

Alderman **Bob Fioretti**
Ward # **02**
City of Chicago
City Hall, Room **300**
121 North LaSalle Street
Chicago, Illinois 60602

Re: An ordinance to use and maintain a portion of the public right-of-way for **one (1) fire escape(s)** for **PUBLIC STORAGE**, adjacent to the premises known as **947 W. Van Buren St.**.

Dear Alderman **Bob Fioretti**:

The applicant referenced above has requested the use of the public right-of-way for a **fire escape(s)**. An ordinance has been prepared by the Department of Business Affairs and Consumer Protection – Business Assistance Center - Public Way Use Unit for presentation to the City Council. Because this request was made for properties located in your ward, as approved by you as per the attached, I respectfully request that you introduce the attached ordinance at the next City Council meeting.

If you have any questions regarding this ordinance, please contact Anthony Bertuca at (312) 744-5506.

Department of Business Affairs and Consumer Protection

City of Chicago

O2013-8581

Office of the City Clerk

Document Tracking Sheet

Meeting Date:	11/13/2013
Sponsor(s):	Fioretti (2)
Type:	Ordinance
Title:	Grant(s) of privilege in public way for Public Storage - signs
Committee(s) Assignment:	Committee on Transportation and Public Way

ORDINANCE
PUBLIC STORAGE
Acct. No. 211743 - 27
Permit No. 1109221

Be It Ordained by the City Council of the City of Chicago:

SECTION 1. Permission and authority are hereby given and granted to PUBLIC STORAGE, upon the terms and subject to the conditions of this ordinance to maintain and use two (2) sign(s) projecting over the public right-of-way attached to its premises known as 947 W. Van Buren St..

Said sign structure(s) measures as follows; along W VAN BUREN ST:
One (1) at five (5) feet in length, twenty-five (25) feet in height and eighteen point two five (18.25) feet above grade level.

Said sign structure(s) measures as follows; along S MORGAN ST:
One (1) at five (5) feet in length, twenty-five (25) feet in height and eighteen point two five (18.25) feet above grade level.

The location of said privilege shall be as shown on prints kept on file with the Department of Business Affairs and Consumer Protection and the Office of the City Clerk.

Said privilege shall be constructed in accordance with plans and specifications approved by the Department of Transportation (Division of Project Development) and Zoning Department - Signs.

This grant of privilege in the public way shall be subject to the provisions of Section 10-28-015 and all other required provisions of the Municipal Code of Chicago.

The grantee shall pay to the City of Chicago as compensation for the privilege #1109221 herein granted the sum of six hundred ($600.00) per annum in advance.

A 25% penalty will be added for payments received after due date.

The permit holder agrees to hold the City of Chicago harmless for any damage, relocation or replacement costs associated with damage, relocation or removal of private property caused by the City performing work in the public way.

Authority herein given and granted for a period of five (5) years from and after Date of Passage.

Alderman _____

Bob Fioretti 2nd Ward

Sign - Van Buren St

Sign - Van Buren St

Department of Business Affairs and Consumer Protection
Business Assistance Center - Public Way Use Unit
City Hall - 121 N. LaSalle Street, Room 800 • Chicago, IL 60602
(312)-74-GOBIZ (312-744-6249) • (312) 744-1944 (TTY)
http://www.cityofchicago.org/baep

11/13/2013

Alderman **Bob Fioretti**
Ward # **02**
City of Chicago
City Hall, Room **300**
121 North LaSalle Street
Chicago, Illinois 60602

Re: An ordinance to use and maintain a portion of the public right-of-way for **two (2) sign(s)** for **PUBLIC STORAGE**, adjacent to the premises known as **947 W. Van Buren St.**.

Dear Alderman **Bob Fioretti**:

The applicant referenced above has requested the use of the public right-of-way for a **sign(s)**. An ordinance has been prepared by the Department of Business Affairs and Consumer Protection – Business Assistance Center - Public Way Use Unit for presentation to the City Council. Because this request was made for properties located in your ward, as approved by you as per the attached, I respectfully request that you introduce the attached ordinance at the next City Council meeting.

If you have any questions regarding this ordinance, please contact Anthony Bertuca at (312) 744-5506.

Department of Business Affairs and Consumer Protection

City of Chicago

O2013-8584

Office of the City Clerk

Document Tracking Sheet

Meeting Date:	11/13/2013
Sponsor(s):	Fioretti (2)
Type:	Ordinance
Title:	Grant(s) of privilege in public way for St. Paul Square Townhome Assn.
Committee(s) Assignment:	Committee on Transportation and Public Way

ORDINANCE
ST. PAUL SQUARE TOWNHOME ASSOCIATION
Acct. No. 384822 - 1
Permit No. 1108607

Be It Ordained by the City Council of the City of Chicago:

SECTION 1. Permission and authority are hereby given and granted to ST. PAUL SQUARE TOWNHOME ASSOCIATION, upon the terms and subject to the conditions of this ordinance to construct, install, maintain and use two (2) Fence(s) on the public right-of-way adjacent to its premises known as 1427 S. Plymouth Ct..

Said Fence(s) at West 14th Street measure(s):
One (1) at one hundred fifty-two point one seven (152.17) feet in length, and one (1) foot in width for a total of one hundred fifty-two point one seven (152.17) square feet.
One (1) at one hundred eighteen point five (118.5) feet in length, and one (1) foot in width for a total of one hundred eighteen point five (118.5) square feet.

The location of said privilege shall be as shown on prints kept on file with the Department of Business Affairs and Consumer Protection and the Office of the City Clerk.

Said privilege shall be constructed in accordance with plans and specifications approved by the Department of Transportation (Division of Project Development).

This grant of privilege in the public way shall be subject to the provisions of Section 10-28-015 and all other required provisions of the Municipal Code of Chicago.

The grantee shall pay to the City of Chicago as compensation for the privilege #1108607 herein granted the sum of zero ($.00) per annum in advance.

A 25% penalty will be added for payments received after due date.

The permit holder agrees to hold the City of Chicago harmless for any damage, relocation or replacement costs associated with damage, relocation or removal of private property caused by the City performing work in the public way.

Authority herein given and granted for a period of five (5) years from and after Date of Passage.

Alderman

Bob Fioretti 2nd Ward

CLARENCE DAVIDS & COMPANY
22901 S Ridgeland, Matteson, IL 60443
708-720-4100

St. Paul's Square Town Homes
Chicago, IL

Scale: 0' 4' 8' 16'

Date: 02/22/12
Drawn By:
Keith G. Nowakowski, RLA
Account Rep: William J. Davids
Sheet #: 1 of 1
Project #: 12-038, M-KN

Revisions by: Date:

This plan and all concepts therein are the sole property of Clarence Davids & Co. and no reproduction or use, in whole or in part, without the express written consent of Clarence Davids & Co. shall be made.

L1
Landscape Plan

Department of Business Affairs and Consumer Protection
Business Assistance Center - Public Way Use Unit
City Hall - 121 N LaSalle Street, Room 800 • Chicago, IL 60602
(312)-74-GOBIZ (312-744-6249) • (312) 744-1944 (TTY)
http://www.cityofchicago.org/bacp

11/13/2013

Alderman **Bob Fioretti**
Ward # **02**
City of Chicago
City Hall, Room **300**
121 North LaSalle Street
Chicago, Illinois 60602

Re: An ordinance to use and maintain a portion of the public right-of-way for **two (2) fence(s)** for **ST. PAUL SQUARE TOWNHOME ASSOCIATION**, adjacent to the premises known as **1427 S. Plymouth Ct.**.

Dear Alderman **Bob Fioretti**:

The applicant referenced above has requested the use of the public right-of-way for a **fence(s)**. An ordinance has been prepared by the Department of Business Affairs and Consumer Protection – Business Assistance Center - Public Way Use Unit for presentation to the City Council. Because this request was made for properties located in your ward, as approved by you as per the attached, I respectfully request that you introduce the attached ordinance at the next City Council meeting.

If you have any questions regarding this ordinance, please contact Anthony Bertuca at (312) 744-5506.

Department of Business Affairs and Consumer Protection

City of Chicago

O2013-8589

Office of the City Clerk

Document Tracking Sheet

Meeting Date:	11/13/2013
Sponsor(s):	Fioretti (2)
Type:	Ordinance
Title:	Grant(s) of privilege in public way for SEB Immibilien Investment GMBH - planters
Committee(s) Assignment:	Committee on Transportation and Public Way

ORDINANCE
SEB IMMIBILIEN INVESTMENT GMBH
Acct. No. 322757 - 1
Permit No. 1109156

Be It Ordained by the City Council of the City of Chicago:

SECTION 1. Permission and authority are hereby given and granted to SEB IMMIBILIEN INVESTMENT GMBH, upon the terms and subject to the conditions of this ordinance to maintain and use, as now constructed, seven (7) Planter Railling(s) on the public right-of-way for beautification purposes adjacent to its premises known as 550 W. Adams St..

Said Planter Railling(s) at W. Adams measure(s):
Two (2) at forty (40) feet in length, and five (5) feet in width for a total of four hundred (400) square feet.
Two (2) at thirty (30) feet in length, and five (5) feet in width for a total of three hundred (300) square feet.

Said Planter Railling(s) at S. Cliton measure(s):
Two (2) at thirty (30) feet in length, and five (5) feet in width for a total of three hundred (300) square feet.
One (1) at twenty-five (25) feet in length, and five (5) feet in width for a total of one hundred twenty-five (125) square feet.

Grantee must allow the required clear and unobstructed space for pedestrian passage at all times per rules and regulations approved by the Department of Transportation.

The location of said privilege shall be as shown on prints kept on file with the Department of Business Affairs and Consumer Protection and the Office of the City Clerk.

Said privilege shall be constructed in accordance with plans and specifications approved by the Department of Planning and Development and Department of Transportation (Division of Project Development).

This grant of privilege in the public way shall be subject to the provisions of Section 10-28-015 and all other required provisions of the Municipal Code of Chicago.

The grantee shall pay to the City of Chicago as compensation for the privilege #1109156 herein granted the sum of zero ($.00) per annum in advance.


A 25% penalty will be added for payments received after due date.

The permit holder agrees to hold the City of Chicago harmless for any damage, relocation or replacement costs associated with damage, relocation or removal of private property caused by the City performing work in the public way.

Authority herein given and granted for a period of five ~~(5) years from and~~ after 10/08/2013.

Alderman _____

Bob Fioretti 2nd Ward

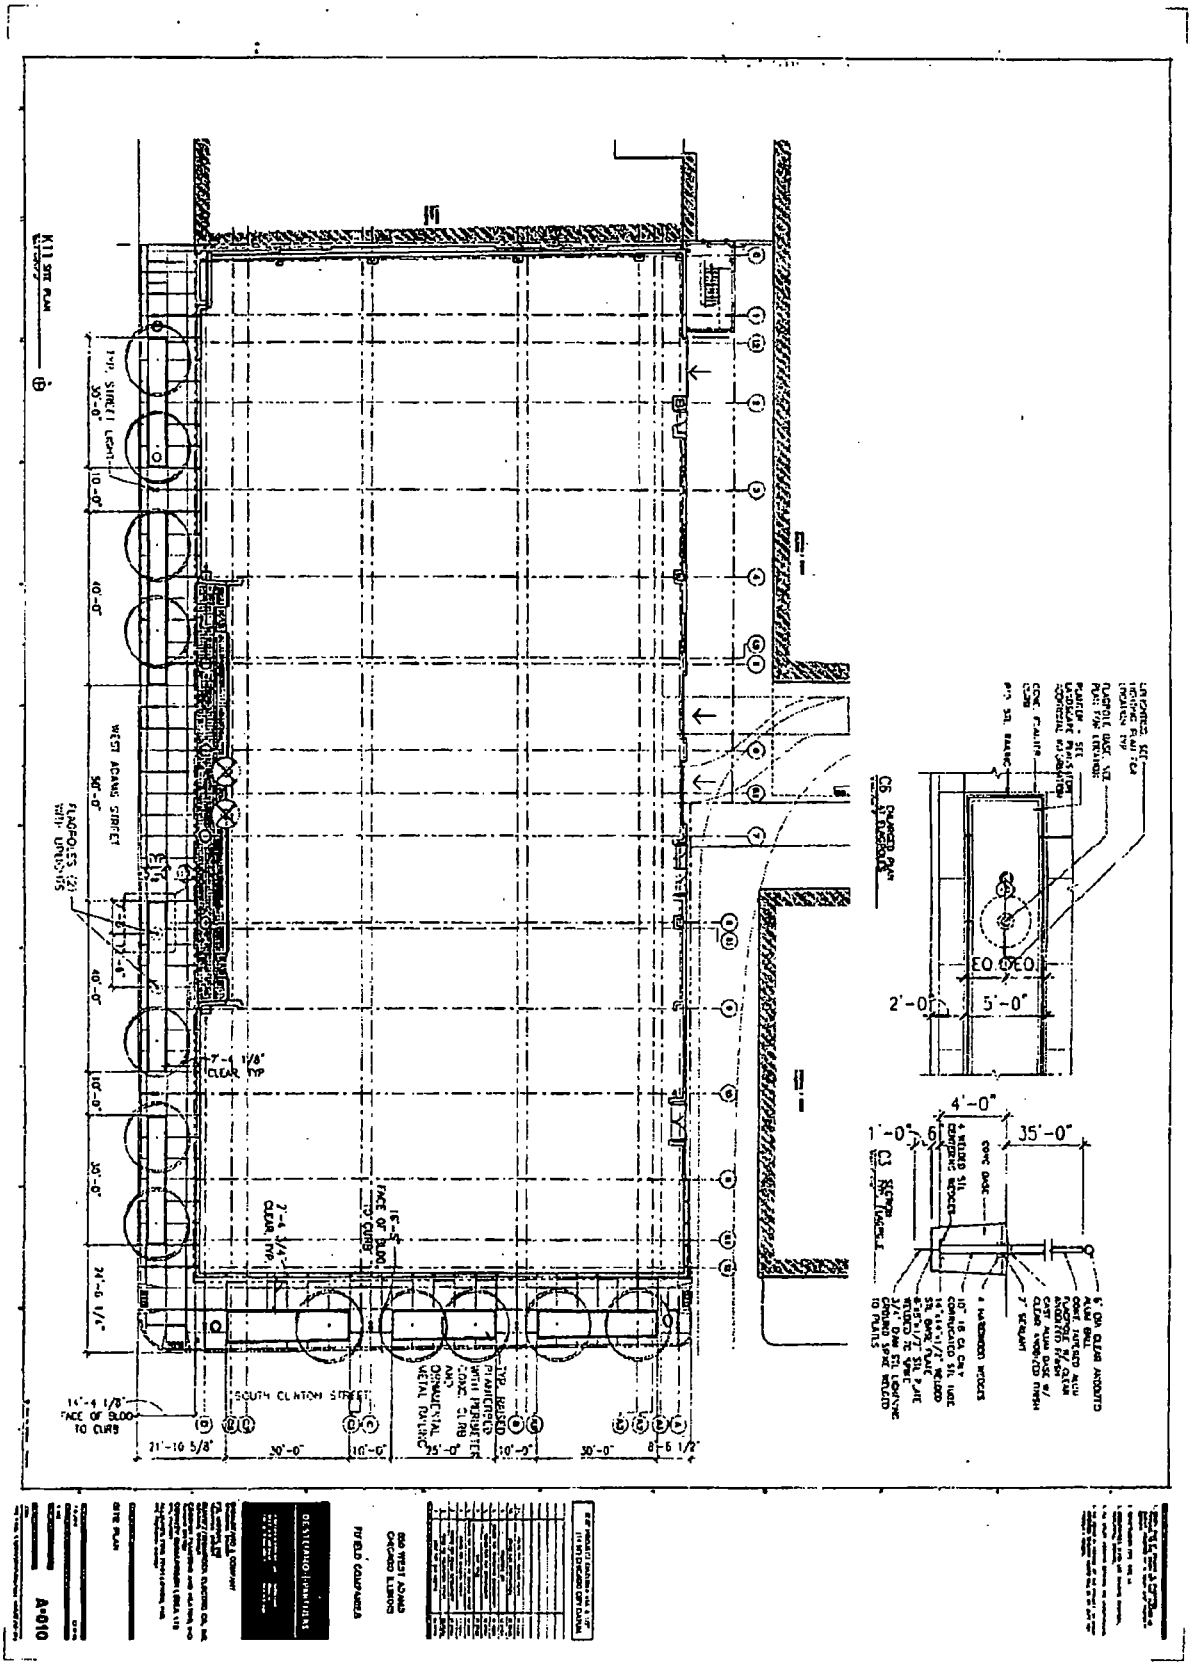
SOUTH CLINTON STREET
WEST ADAMS STREET
35'-0"
4'-0"
35'-0"
2'-0"
5'-0"
A010

Department of Business Affairs and Consumer Protection
Business Assistance Center - Public Way Use Unit
City Hall - 121 N. LaSalle Street, Room 800 • Chicago, IL 60602
(312)-74-GOBIZ (312-744-6249) • (312) 744-1944 (TTY)
http://www.cityofchicago.org/bacp

11/13/2013

Alderman **Bob Fioretti**
Ward # **02**
City of Chicago
City Hall, Room **300**
121 North LaSalle Street
Chicago, Illinois 60602

Re: An ordinance to use and maintain a portion of the public right-of-way for **seven (7) planter railling(s)** for **SEB IMMIBILIEN INVESTMENT GMBH**, adjacent to the premises known as **550 W. Adams St.**.

Dear Alderman **Bob Fioretti**:

The applicant referenced above has requested the use of the public right-of-way for a **planter railling(s)**. An ordinance has been prepared by the Department of Business Affairs and Consumer Protection – Business Assistance Center - Public Way Use Unit for presentation to the City Council. Because this request was made for properties located in your ward, as approved by you as per the attached, I respectfully request that you introduce the attached ordinance at the next City Council meeting.

If you have any questions regarding this ordinance, please contact Anthony Bertuca at (312) 744-5506.

Department of Business Affairs and Consumer Protection

City of Chicago

O2013-8593

Office of the City Clerk

Document Tracking Sheet

Meeting Date:	11/13/2013
Sponsor(s):	Fioretti (2)
Type:	Ordinance
Title:	Grant(s) of privilege in public way for SEB Immibilien Investment GMBH - manhole
Committee(s) Assignment:	Committee on Transportation and Public Way

ORDINANCE
SEB IMMIBILIEN INVESTMENT GMBH
Acct. No. 322757 - 1
Permit No. 1109216

Be It Ordained by the City Council of the City of Chicago:

SECTION 1. Permission and authority are hereby given and granted to SEB IMMIBILIEN INVESTMENT GMBH, upon the terms and subject to the conditions of this ordinance to maintain and use, as now constructed, one (1) Manhole(s) under the public right-of-way adjacent to its premises known as 550 W. Adams St..

Said Manhole(s) at W. ADAMS measure(s):
One (1) at two (2) feet in length, and two (2) feet in width for a total of four (4) square feet.

The location of said privilege shall be as shown on prints kept on file with the Department of Business Affairs and Consumer Protection and the Office of the City Clerk.

Said privilege shall be constructed in accordance with plans and specifications approved by the Department of Transportation (Office of Underground Coordination) and Department of Water Management.

This grant of privilege in the public way shall be subject to the provisions of Section 10-28-015 and all other required provisions of the Municipal Code of Chicago.

The grantee shall pay to the City of Chicago as compensation for the privilege #1109216 herein granted the sum of four hundred ($400.00) per annum in advance.

A 25% penalty will be added for payments received after due date.


The permit holder agrees to hold the City of Chicago harmless for any damage, relocation or replacement costs associated with damage, relocation or removal of private property caused by the City performing work in the public way.

Authority herein given and granted for a period of five (5) years from and after 11/19/2013.

Alderman _____

Bob Fioretti 2nd Ward

550 W. Adams
Manhole Permit Documentation

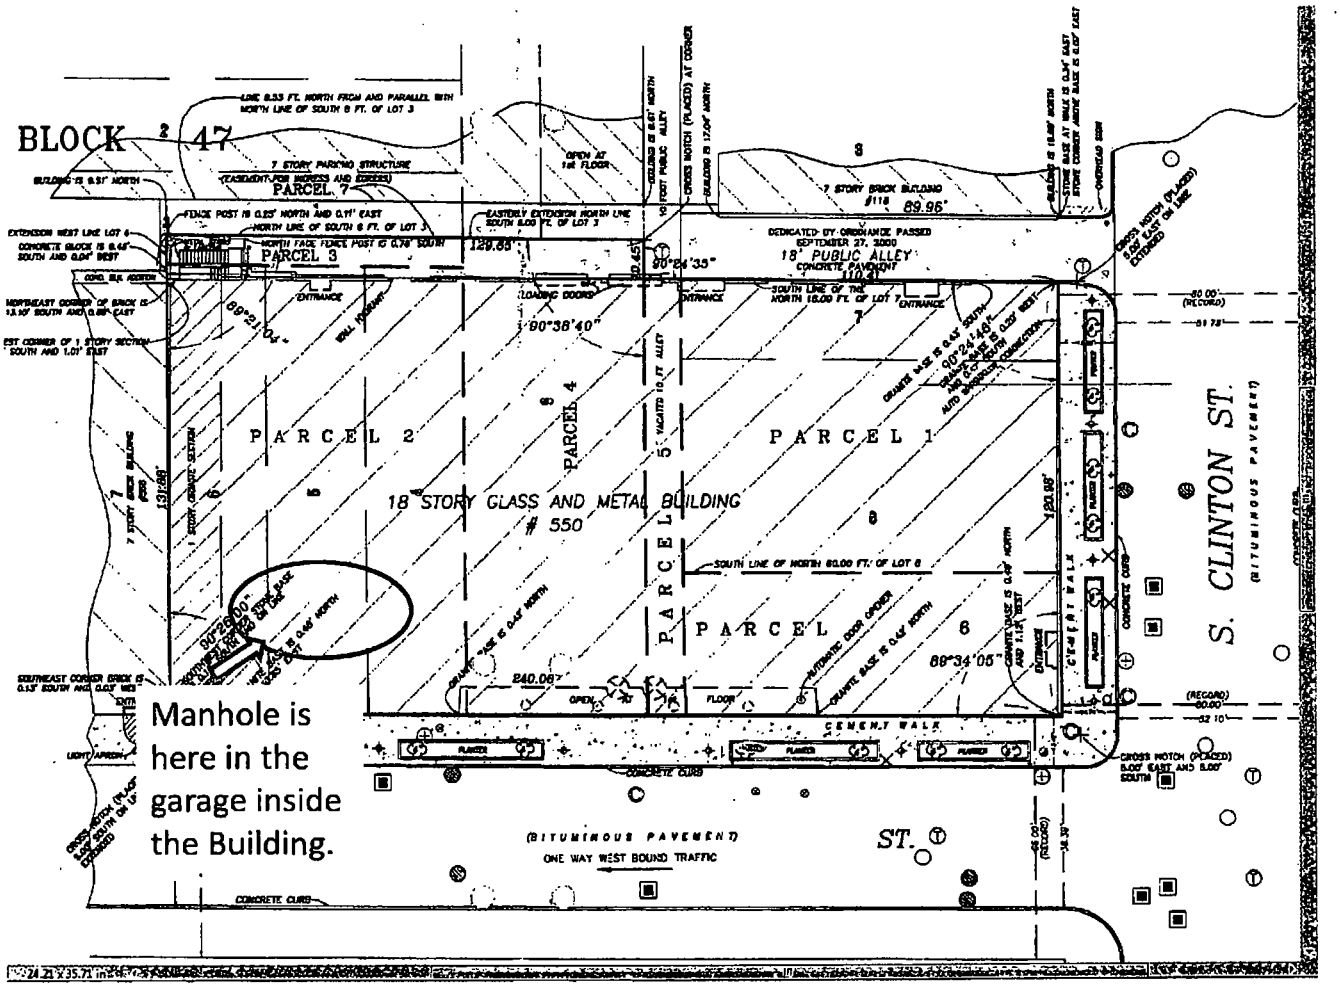

Department of Business Affairs and Consumer Protection
Business Assistance Center - Public Way Use Unit
City Hall - 121 N. LaSalle Street, Room 800 • Chicago, IL 60602
(312)-74-GOBIZ (312-744-6249) • (312) 744-1944 (TTY)
http://www.cityofchicago.org/bacp

11/13/2013

Alderman **Bob Fioretti**
Ward # **02**
City of Chicago
City Hall, Room **300**
121 North LaSalle Street
Chicago, Illinois 60602

Re: An ordinance to use and maintain a portion of the public right-of-way for **one (1) manhole(s)** for **SEB IMMIBILIEN INVESTMENT GMBH**, adjacent to the premises known as **550 W. Adams St.**.

Dear Alderman **Bob Fioretti**:

The applicant referenced above has requested the use of the public right-of-way for a **manhole(s)**. An ordinance has been prepared by the Department of Business Affairs and Consumer Protection – Business Assistance Center - Public Way Use Unit for presentation to the City Council. Because this request was made for properties located in your ward, as approved by you as per the attached, I respectfully request that you introduce the attached ordinance at the next City Council meeting.

If you have any questions regarding this ordinance, please contact Anthony Bertuca at (312) 744-5506.

Department of Business Affairs and Consumer Protection

City of Chicago

O2013-8596

Office of the City Clerk

Document Tracking Sheet

Meeting Date:	11/13/2013
Sponsor(s):	Fioretti (2)
Type:	Ordinance
Title:	Grant(s) of privilege in public way for Umai
Committee(s) Assignment:	Committee on Transportation and Public Way

ORDINANCE
UMAI
Acct. No. 375082 - 1
Permit No. 1106541

Be It Ordained by the City Council of the City of Chicago:

SECTION 1. Permission and authority are hereby given and granted to UMAI, upon the terms and subject to the conditions of this ordinance to construct, install, maintain and use one (1) Wind Screen(s) on the public right-of-way adjacent to its premises known as 730 S. Clark St..

Said Wind Screen(s) at Clark measure(s):
One (1) at twelve (12) feet in length, and six (6) feet in width for a total of seventy-two (72) square feet.

The location of said privilege shall be as shown on prints kept on file with the Department of Business Affairs and Consumer Protection and the Office of the City Clerk.

Said privilege shall be constructed in accordance with plans and specifications approved by the Department of Transportation (Division of Project Development).

This grant of privilege in the public way shall be subject to the provisions of Section 10-28-015 and all other required provisions of the Municipal Code of Chicago.

The grantee shall pay to the City of Chicago as compensation for the privilege #1106541 herein granted the sum of four hundred ($400.00) per annum in advance.


A 25% penalty will be added for payments received after due date.

The permit holder agrees to hold the City of Chicago harmless for any damage, relocation or replacement costs associated with damage, relocation or removal of private property caused by the City performing work in the public way.

Authority herein given and granted for a period of five (5) years from and after Date of Passage.

Alderman _____

Bob Fioretti 2nd Ward

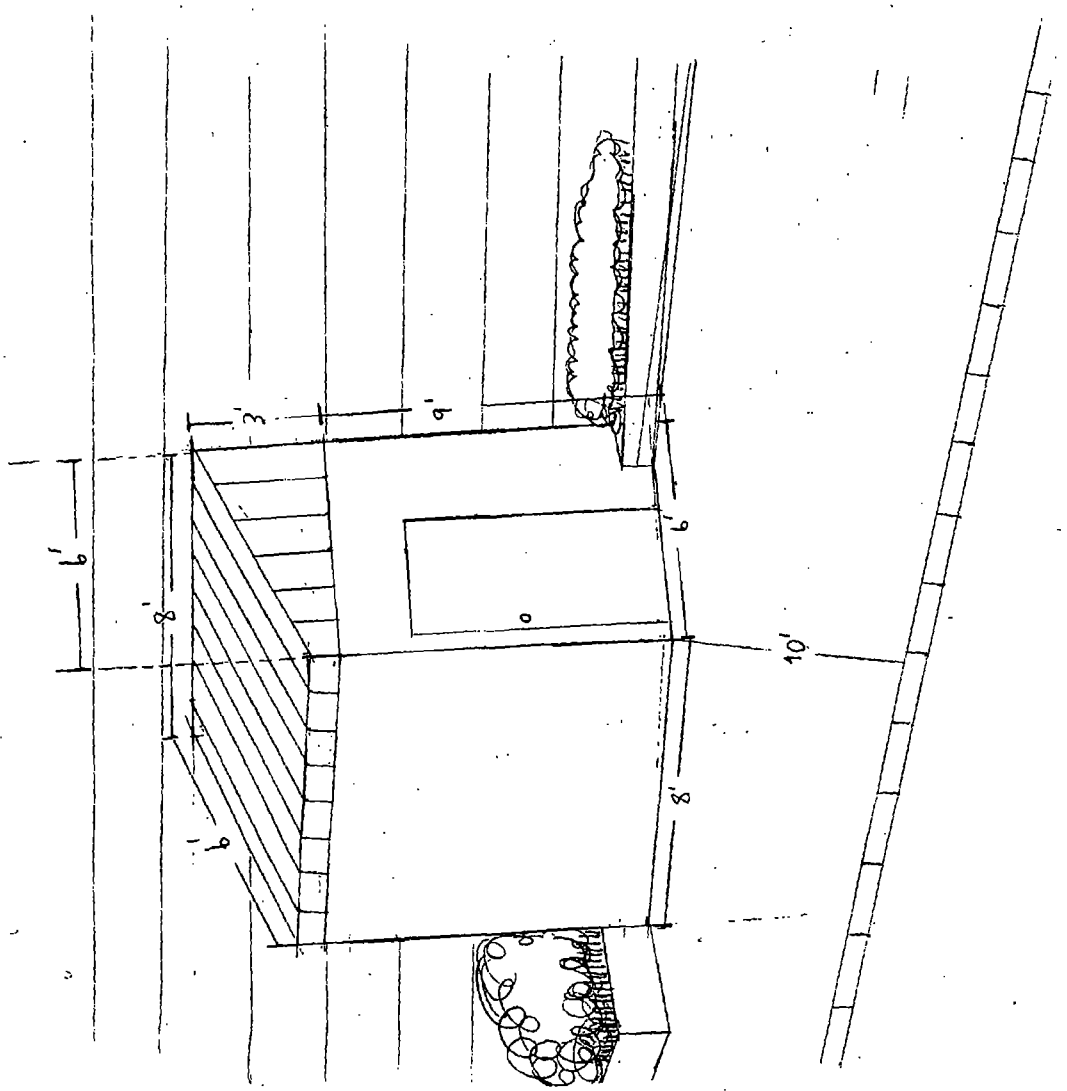
3'
6'
6'
8'
6'
8'
10'
6'

Department of Business Affairs and Consumer Protection
Business Assistance Center - Public Way Use Unit
City Hall - 121 N. LaSalle Street, Room 800 • Chicago, IL 60602
(312)-74-GOBIZ (312-744-6249) • (312) 744-1944 (TTY)
http://www.cityofchicago.org/bacp

11/13/2013

Alderman **Bob Fioretti**
Ward # **02**
City of Chicago
City Hall, Room **300**
121 North LaSalle Street
Chicago, Illinois 60602

Re: An ordinance to use and maintain a portion of the public right-of-way for **one (1) wind screen(s)** for **UMAI**, adjacent to the premises known as **730 S. Clark St.**.

Dear Alderman **Bob Fioretti**:

The applicant referenced above has requested the use of the public right-of-way for a **wind screen(s)**. An ordinance has been prepared by the Department of Business Affairs and Consumer Protection – Business Assistance Center - Public Way Use Unit for presentation to the City Council. Because this request was made for properties located in your ward, as approved by you as per the attached, I respectfully request that you introduce the attached ordinance at the next City Council meeting.

If you have any questions regarding this ordinance, please contact Anthony Bertuca at (312) 744-5506.

Department of Business Affairs and Consumer Protection

City of Chicago

O2013-8598

Office of the City Clerk

Document Tracking Sheet

Meeting Date:	11/13/2013
Sponsor(s):	Fioretti (2)
Type:	Ordinance
Title:	Grant(s) of privilege in public way for Vanilla Blue LLC
Committee(s) Assignment:	Committee on Transportation and Public Way

ORDINANCE
VANILLA BLUE, LLC
Acct. No. 328925 - 1
Permit No. 1109318

Be It Ordained by the City Council of the City of Chicago:

SECTION 1. Permission and authority are hereby given and granted to VANILLA BLUE, LLC, upon the terms and subject to the conditions of this ordinance to maintain and use three (3) sign(s) projecting over the public right-of-way attached to its premises known as 201 W. Madison St..

Said sign structure(s) measures as follows; along W. Madison Street:
One (1) at eight (8) feet in length, nine (9) feet in height and ten (10) feet above grade level.
One (1) at eight (8) feet in length, eight (8) feet in height and twenty-five (25) feet above grade level.

Said sign structure(s) measures as follows; along N. Wells Street:
One (1) at eight (8) feet in length, nine (9) feet in height and ten (10) feet above grade level.

The location of said privilege shall be as shown on prints kept on file with the Department of Business Affairs and Consumer Protection and the Office of the City Clerk.

Said privilege shall be constructed in accordance with plans and specifications approved by the Department of Transportation (Division of Project Development) and Zoning Department - Signs.

This grant of privilege in the public way shall be subject to the provisions of Section 10-28-015 and all other required provisions of the Municipal Code of Chicago.

The grantee shall pay to the City of Chicago as compensation for the privilege #1109318 herein granted the sum of nine hundred ($900.00) per annum in advance.

A 25% penalty will be added for payments received after due date.


The permit holder agrees to hold the City of Chicago harmless for any damage, relocation or replacement costs associated with damage, relocation or removal of private property caused by the City performing work in the public way.


Authority herein given and granted for a period of five (5) years from and after 06/11/2013.

Alderman

Bob Fioretti 2nd Ward

201 W. MADISON

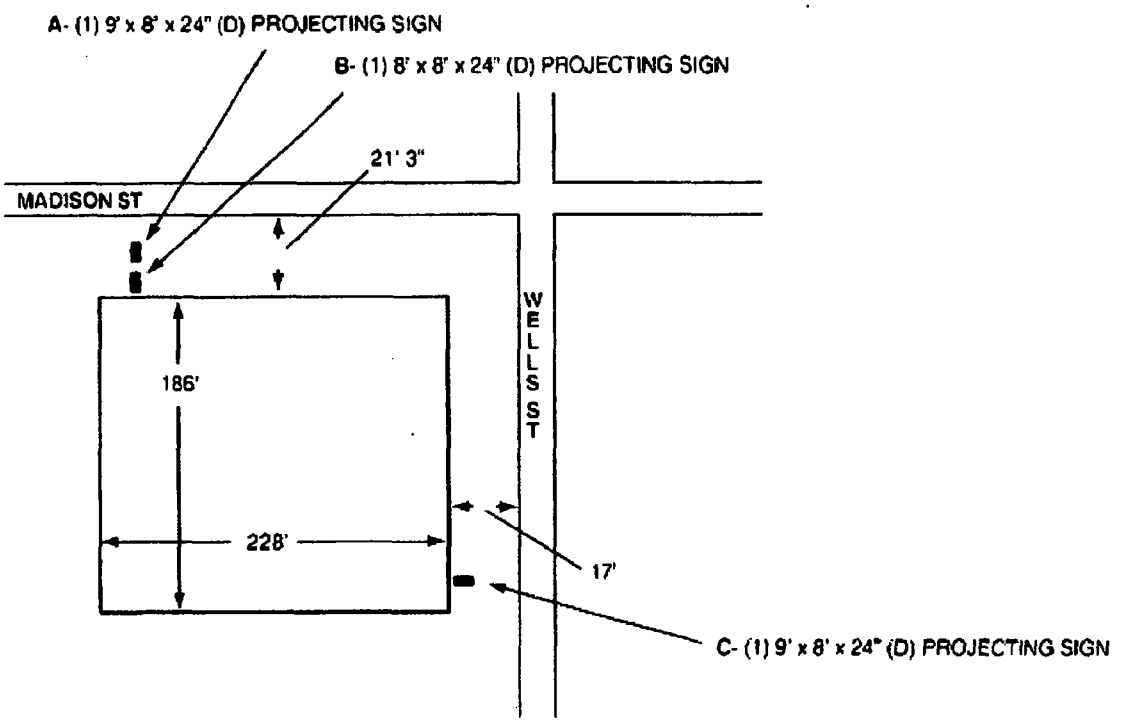

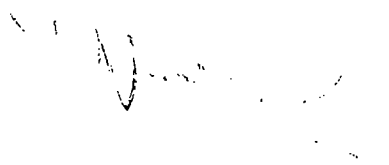

Department of Business Affairs and Consumer Protection
Business Assistance Center - Public Way Use Unit
City Hall - 121 N LaSalle Street, Room 800 • Chicago, IL 60602
(312)-74-GOBIZ (312-744-6249) • (312) 744-1944 (TTY)
http://www.cityofchicago.org/bacp

11/13/2013

Alderman **Bob Fioretti**
Ward # **02**
City of Chicago
City Hall, Room **300**
121 North LaSalle Street
Chicago, Illinois 60602

Re: An ordinance to use and maintain a portion of the public right-of-way for **three (3) sign(s)** for **VANILLA BLUE, LLC**, adjacent to the premises known as **201 W. Madison St.**.

Dear Alderman **Bob Fioretti**:

The applicant referenced above has requested the use of the public right-of-way for a **sign(s)**. An ordinance has been prepared by the Department of Business Affairs and Consumer Protection – Business Assistance Center - Public Way Use Unit for presentation to the City Council. Because this request was made for properties located in your ward, as approved by you as per the attached, I respectfully request that you introduce the attached ordinance at the next City Council meeting.

If you have any questions regarding this ordinance, please contact Anthony Bertuca at (312) 744-5506.

Department of Business Affairs and Consumer Protection

City of Chicago

O2013-8621

Office of the City Clerk

Document Tracking Sheet

Meeting Date:	11/13/2013
Sponsor(s):	Dowell (3)
Type:	Ordinance
Title:	Grant(s) of privilege in public way for Amber Inn, Inc.
Committee(s) Assignment:	Committee on Transportation and Public Way

ORDINANCE
AMBER INN INC.
Acct. No. 20749 - 1
Permit No. 1103603

Be It Ordained by the City Council of the City of Chicago:

SECTION 1. Permission and authority are hereby given and granted to AMBER INN INC., upon the terms and subject to the conditions of this ordinance to maintain and use two (2) sign(s) projecting over the public right-of-way attached to its premises known as 3901 S. Michigan Ave..

Said sign structure(s) measures as follows; along SOUTH MICHIGAN:
One (1) at six (6) feet in length, six (6) feet in height and ten (10) feet above grade level.
One (1) at eight (8) feet in length, twelve (12) feet in height and ten (10) feet above grade level.

The location of said privilege shall be as shown on prints kept on file with the Department of Business Affairs and Consumer Protection and the Office of the City Clerk.

Said privilege shall be constructed in accordance with plans and specifications approved by the Department of Transportation (Division of Project Development) and Zoning Department - Signs.

This grant of privilege in the public way shall be subject to the provisions of Section 10-28-015 and all other required provisions of the Municipal Code of Chicago.

The grantee shall pay to the City of Chicago as compensation for the privilege #1103603 herein granted the sum of six hundred ($600.00) per annum in advance.


A 25% penalty will be added for payments received after due date.

The permit holder agrees to hold the City of Chicago harmless for any damage, relocation or replacement costs associated with damage, relocation or removal of private property caused by the City performing work in the public way.

Authority herein given and granted for a period of five (5) years from and after 11/13/2012.

Alderman Pat Dowell

Pat Dowell 3rd Ward

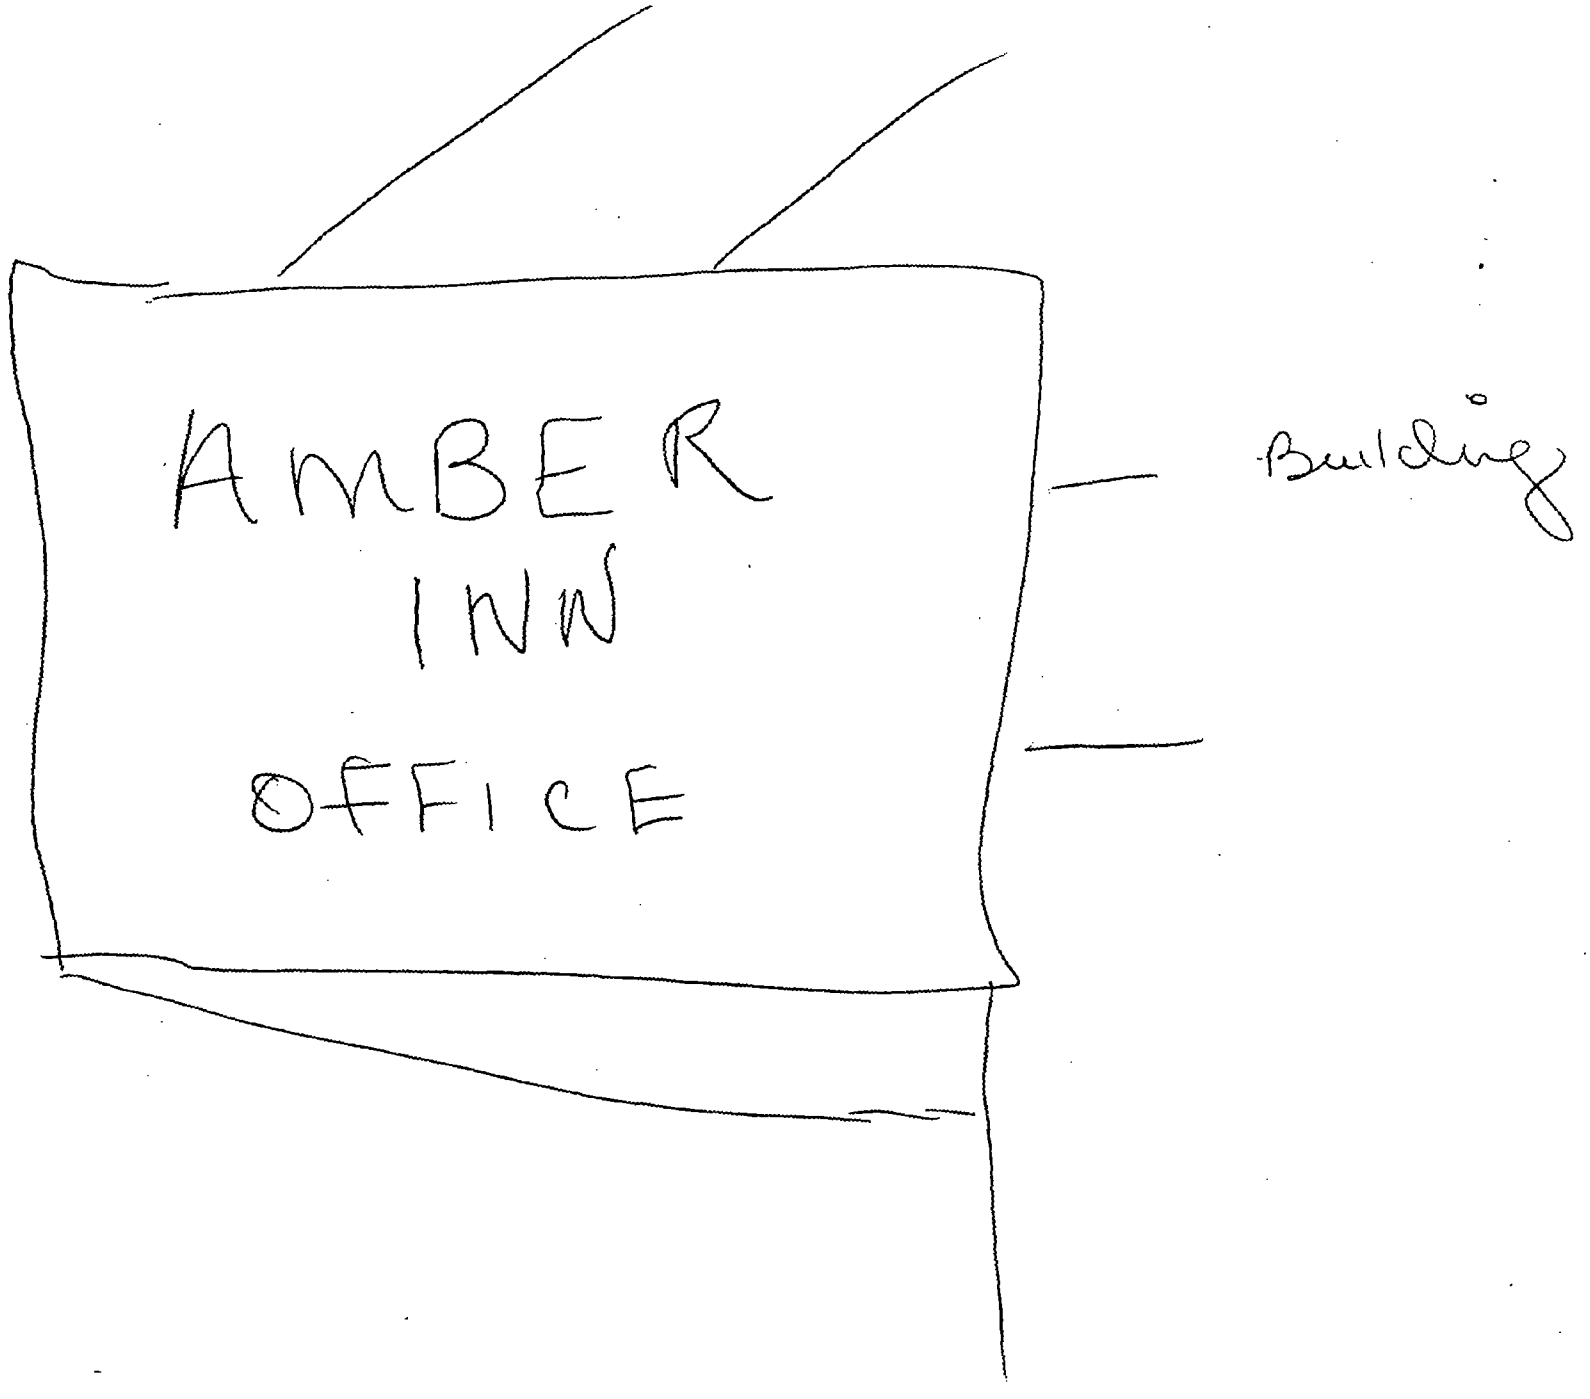
AMBER
INN
OFFICE
Building

Department of Business Affairs and Consumer Protection
Business Assistance Center - Public Way Use Unit
City Hall - 121 N. LaSalle Street, Room 800 • Chicago, IL 60602
(312)-74-GOBIZ (312-744-6249) • (312) 744-1944 (TTY)
http://www.cityofchicago.org/bacp

11/13/2013

Alderman **Pat Dowell**
Ward # **03**
City of Chicago
City Hall, Room **300**
121 North LaSalle Street
Chicago, Illinois 60602

Re: An ordinance to use and maintain a portion of the public right-of-way for **two (2) sign(s)** for **AMBER INN INC.**, adjacent to the premises known as **3901 S. Michigan Ave.**.

Dear Alderman **Pat Dowell**:

The applicant referenced above has requested the use of the public right-of-way for a **sign(s)**. An ordinance has been prepared by the Department of Business Affairs and Consumer Protection – Business Assistance Center - Public Way Use Unit for presentation to the City Council. Because this request was made for properties located in your ward, as approved by you as per the attached, I respectfully request that you introduce the attached ordinance at the next City Council meeting.

If you have any questions regarding this ordinance, please contact Anthony Bertuca at (312) 744-5506.

Department of Business Affairs and Consumer Protection

City of Chicago

O2013-8623

Office of the City Clerk

Document Tracking Sheet

Meeting Date:	11/13/2013
Sponsor(s):	Dowell (3)
Type:	Ordinance
Title:	Grant(s) of privilege in public way for Boulevard Ace Hardware
Committee(s) Assignment:	Committee on Transportation and Public Way

ORDINANCE
BOULEVARD ACE HARDWARE
Acct. No. 85915 - 1
Permit No. 1109234

Be It Ordained by the City Council of the City of Chicago:

SECTION 1. Permission and authority are hereby given and granted to BOULEVARD ACE HARDWARE, upon the terms and subject to the conditions of this ordinance to maintain and use one (1) sign(s) projecting over the public right-of-way attached to its premises known as 227 E. Garfield Blvd..

Said sign structure(s) measures as follows; along E Garfield Blvd:
One (1) at twenty-four (24) feet in length, five (5) feet in height and eight point five (8.5) feet above grade level.

The location of said privilege shall be as shown on prints kept on file with the Department of Business Affairs and Consumer Protection and the Office of the City Clerk.

Said privilege shall be constructed in accordance with plans and specifications approved by the Department of Transportation (Division of Project Development) and Zoning Department - Signs.

This grant of privilege in the public way shall be subject to the provisions of Section 10-28-015 and all other required provisions of the Municipal Code of Chicago.

The grantee shall pay to the City of Chicago as compensation for the privilege #1109234 herein granted the sum of three hundred ($300.00) per annum in advance.


A 25% penalty will be added for payments received after due date.


The permit holder agrees to hold the City of Chicago harmless for any damage, relocation or replacement costs associated with damage, relocation or removal of private property caused by the City performing work in the public way.


Authority herein given and granted for a period of five (5) years from and after 11/19/2013.

Alderman Pat Dowell

Pat Dowell 3rd Ward

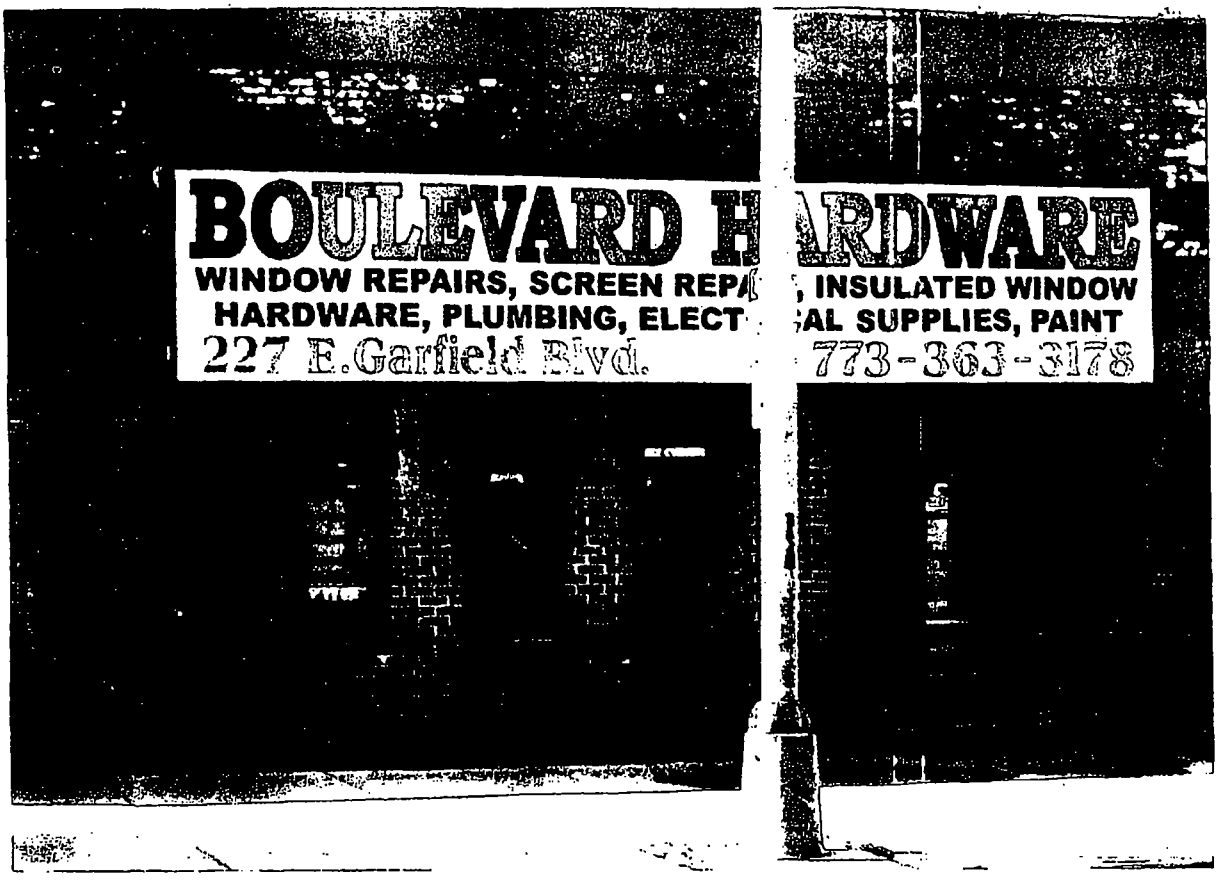
BOULEVARD H ARDWARE
WINDOW REPAIRS, SCREEN REPA , INSULATED WINDOW
HARDWARE, PLUMBING, ELECT AL SUPPLIES, PAINT
227 E.Garfield Blvd.
773-363-3178

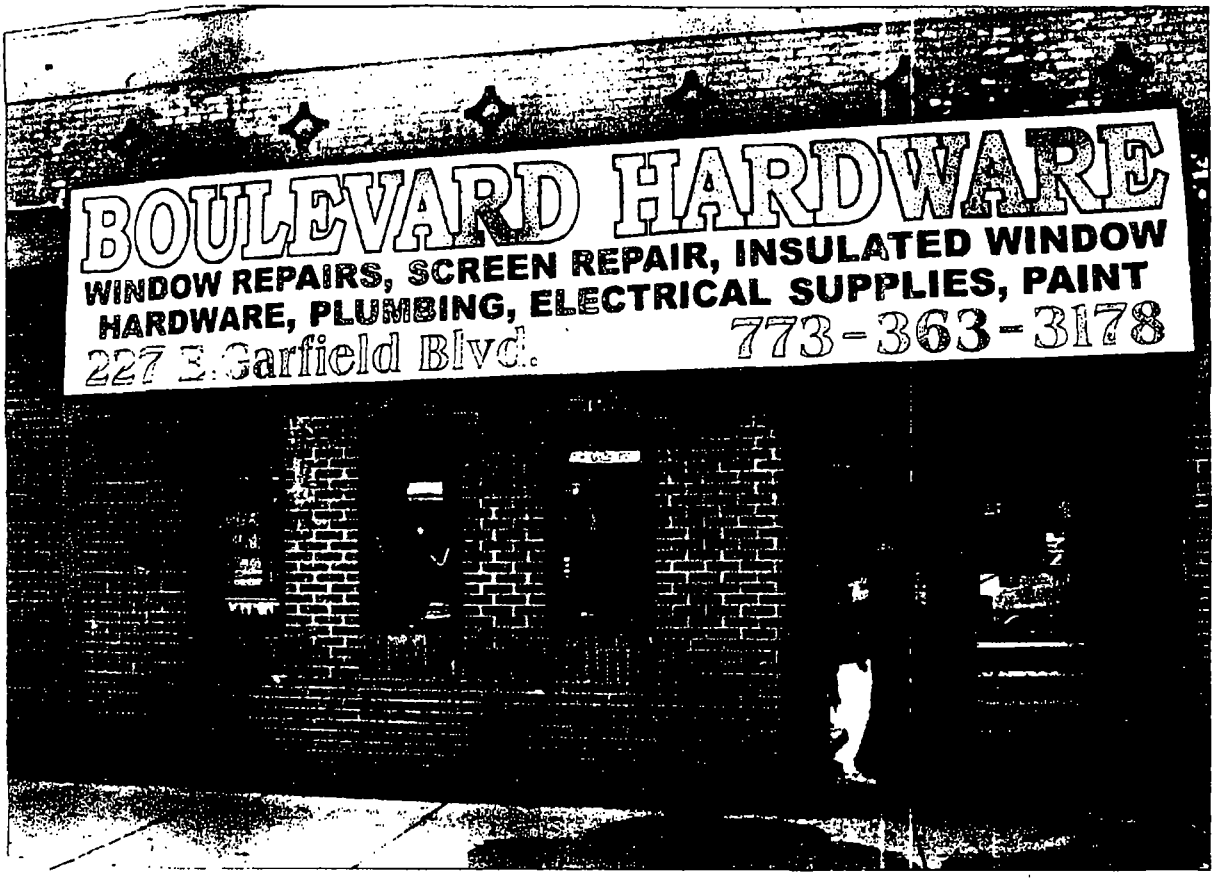
BOULEVARD HARDWARE
WINDOW REPAIRS, SCREEN REPAIR, INSULATED WINDOW
HARDWARE, PLUMBING, ELECTRICAL SUPPLIES, PAINT
227 E.Garfield Blvd.
773-363-3178

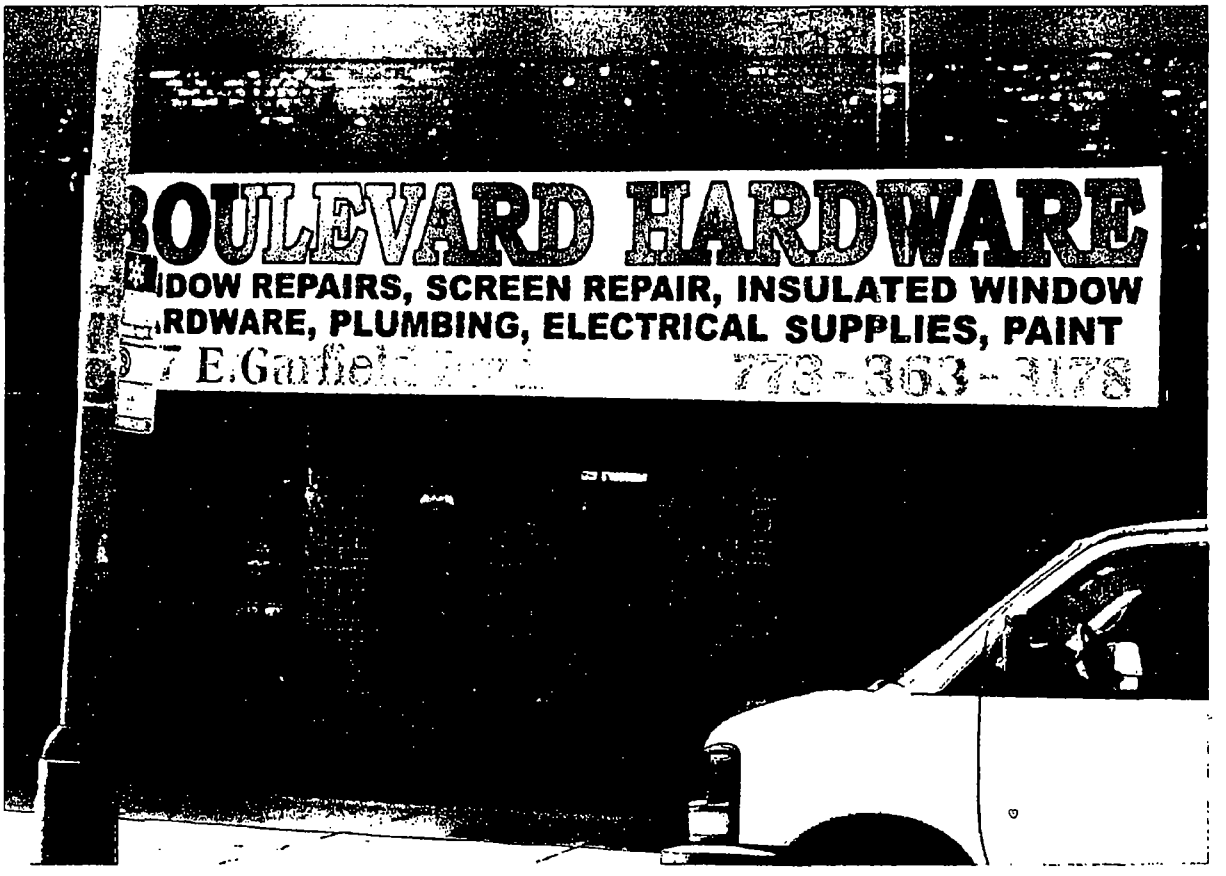
BOULEVARD HARDWARE
DOW REPAIRS, SCREEN REPAIR, INSULATED WINDOW
RDWARE, PLUMBING, ELECTRICAL SUPPLIES, PAINT
7 E.Garfiel
773-363-3178

Department of Business Affairs and Consumer Protection
Business Assistance Center - Public Way Use Unit
City Hall - 121 N. LaSalle Street, Room 800 • Chicago, IL 60602
(312)-74-GOBIZ (312-744-6249) • (312) 744-1944 (TTY)
http://www.cityofchicago.org/bacp

11/13/2013

Alderman **Pat Dowell**
Ward # **03**
City of Chicago
City Hall, Room **300**
121 North LaSalle Street
Chicago, Illinois 60602

Re: An ordinance to use and maintain a portion of the public right-of-way for **one (1) sign(s)** for **BOULEVARD ACE HARDWARE**, adjacent to the premises known as **227 E. Garfield Blvd.**.

Dear Alderman **Pat Dowell**:

The applicant referenced above has requested the use of the public right-of-way for a **sign(s)**. An ordinance has been prepared by the Department of Business Affairs and Consumer Protection – Business Assistance Center - Public Way Use Unit for presentation to the City Council. Because this request was made for properties located in your ward, as approved by you as per the attached, I respectfully request that you introduce the attached ordinance at the next City Council meeting.

If you have any questions regarding this ordinance, please contact Anthony Bertuca at (312) 744-5506.

Department of Business Affairs and Consumer Protection

City of Chicago

O2013-8627

Office of the City Clerk

Document Tracking Sheet

Meeting Date:	11/13/2013
Sponsor(s):	Dowell (3)
Type:	Ordinance
Title:	Grant(s) of privilege in public way for Cain's Barber College, Inc.
Committee(s) Assignment:	Committee on Transportation and Public Way

ORDINANCE
CAIN'S BARBER COLLEGE, INC.
Acct. No. 26151 - 1
Permit No. 1109164

Be It Ordained by the City Council of the City of Chicago:

SECTION 1. Permission and authority are hereby given and granted to CAIN'S BARBER COLLEGE, INC., upon the terms and subject to the conditions of this ordinance to maintain and use one (1) sign(s) projecting over the public right-of-way attached to its premises known as 365 E. 51st St..

Said sign structure(s) measures as follows; along E. 51st St:
One (1) at sixteen (16) feet in length, three (3) feet in height and ten (10) feet above grade level.

The location of said privilege shall be as shown on prints kept on file with the Department of Business Affairs and Consumer Protection and the Office of the City Clerk.

Said privilege shall be constructed in accordance with plans and specifications approved by the Department of Transportation (Division of Project Development) and Zoning Department - Signs.

This grant of privilege in the public way shall be subject to the provisions of Section 10-28-015 and all other required provisions of the Municipal Code of Chicago.

The grantee shall pay to the City of Chicago as compensation for the privilege #1109164 herein granted the sum of three hundred ($300.00) per annum in advance.

A 25% penalty will be added for payments received after due date.


The permit holder agrees to hold the City of Chicago harmless for any damage, relocation or replacement costs associated with damage, relocation or removal of private property caused by the City performing work in the public way.

Authority herein given and granted for a period of five (5) years from and after 05/14/2013.

Alderman Pat Dowell

Pat Dowell 3rd Ward

(Page 2 of 3)

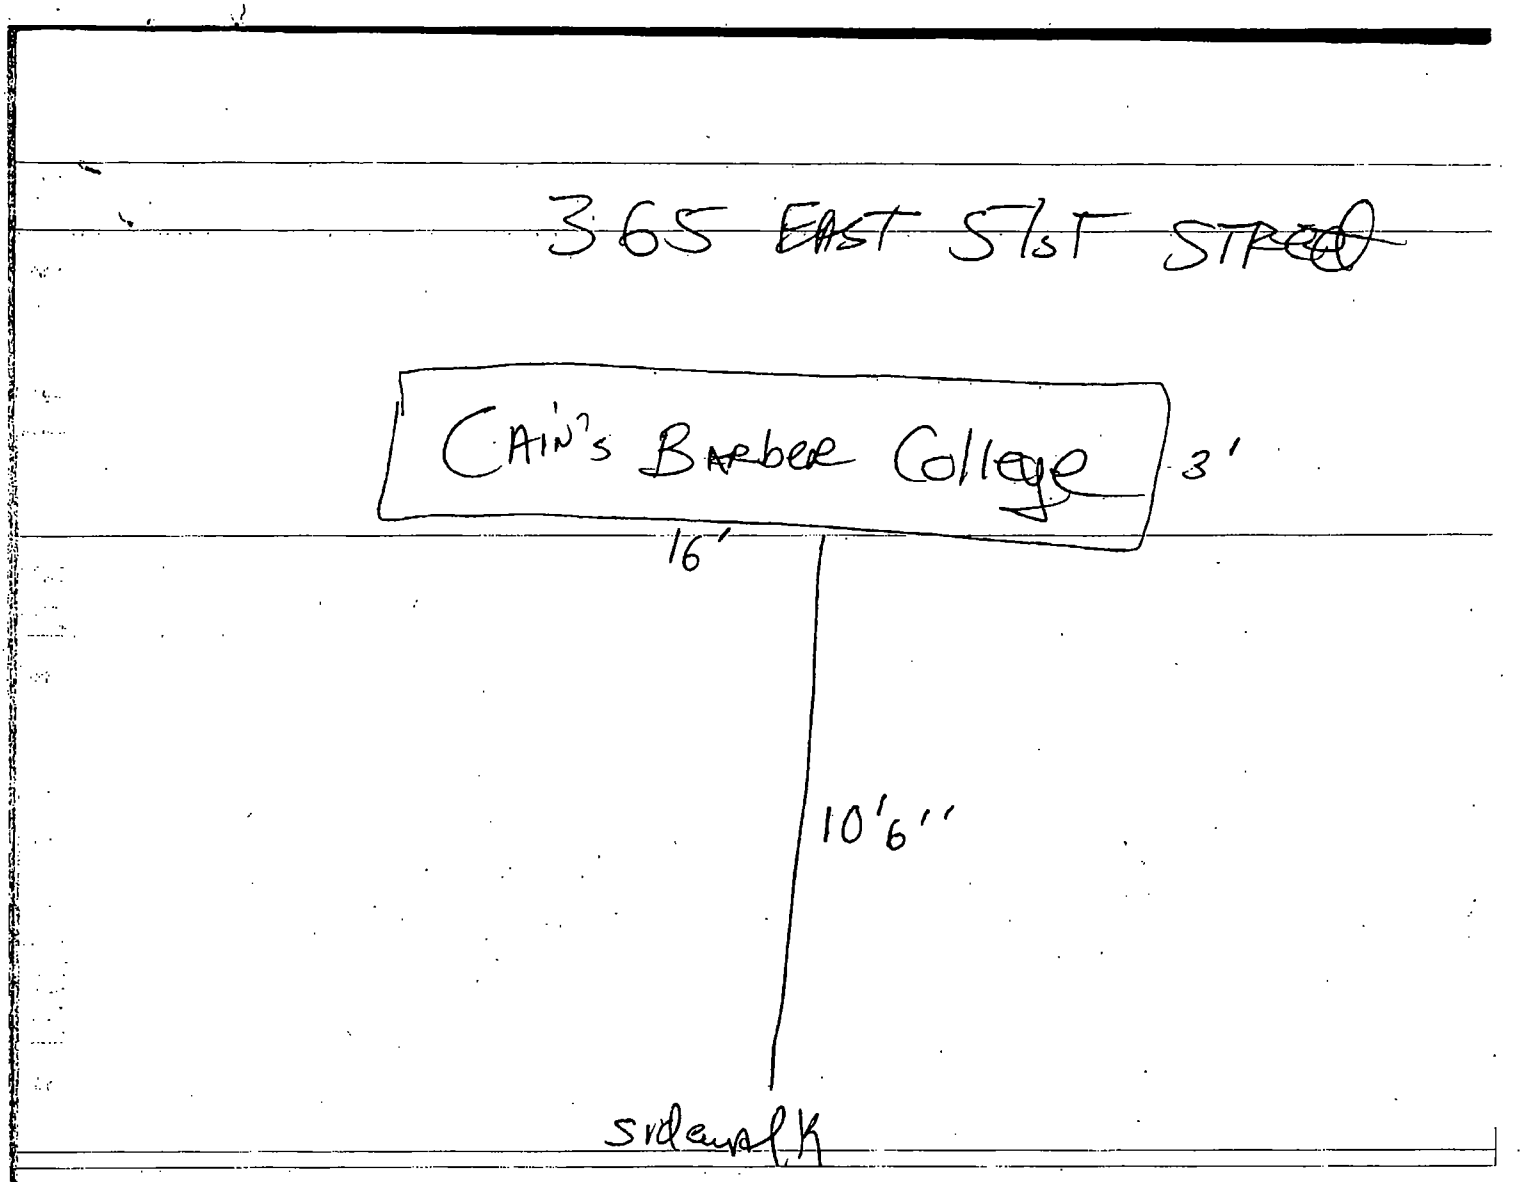

Department of Business Affairs and Consumer Protection
Business Assistance Center - Public Way Use Unit
City Hall - 121 N. LaSalle Street, Room 800 • Chicago, IL 60602
(312)-74-GOBIZ (312-744-6249) • (312) 744-1944 (TTY)
http://www.cityofchicago.org/bacp

11/13/2013

Alderman **Pat Dowell**
Ward # **03**
City of Chicago
City Hall, Room **300**
121 North LaSalle Street
Chicago, Illinois 60602

Re: An ordinance to use and maintain a portion of the public right-of-way for **one (1) sign(s)** for **CAIN'S BARBER COLLEGE, INC.**, adjacent to the premises known as **365 E. 51st St.**.

Dear Alderman **Pat Dowell**:

The applicant referenced above has requested the use of the public right-of-way for a **sign(s)**. An ordinance has been prepared by the Department of Business Affairs and Consumer Protection – Business Assistance Center - Public Way Use Unit for presentation to the City Council. Because this request was made for properties located in your ward, as approved by you as per the attached, I respectfully request that you introduce the attached ordinance at the next City Council meeting.

If you have any questions regarding this ordinance, please contact Anthony Bertuca at (312) 744-5506.

Department of Business Affairs and Consumer Protection

City of Chicago

O2013-8630

Office of the City Clerk

Document Tracking Sheet

Meeting Date:	11/13/2013
Sponsor(s):	Dowell (3)
Type:	Ordinance
Title:	Grant(s) of privilege in public way for International Supermarket, Inc.
Committee(s) Assignment:	Committee on Transportation and Public Way

ORDINANCE
INTERNATIONAL SUPERMARKET INC
Acct. No. 6917 - 1
Permit No. 1109075

Be It Ordained by the City Council of the City of Chicago:

SECTION 1. Permission and authority are hereby given and granted to INTERNATIONAL SUPERMARKET INC, upon the terms and subject to the conditions of this ordinance to maintain and use one (1) sign(s) projecting over the public right-of-way attached to its premises known as 4556 S. Ashland Ave..

Said sign structure(s) measures as follows; along S ASHLAND AVE:
One (1) at thirty (30) feet in length, four (4) feet in height and ten (10) feet above grade level.

The location of said privilege shall be as shown on prints kept on file with the Department of Business Affairs and Consumer Protection and the Office of the City Clerk.

Said privilege shall be constructed in accordance with plans and specifications approved by the Department of Transportation (Division of Project Development) and Zoning Department - Signs.

This grant of privilege in the public way shall be subject to the provisions of Section 10-28-015 and all other required provisions of the Municipal Code of Chicago.

The grantee shall pay to the City of Chicago as compensation for the privilege #1109075 herein granted the sum of three hundred ($300.00) per annum in advance.

A 25% penalty will be added for payments received after due date.


The permit holder agrees to hold the City of Chicago harmless for any damage, relocation or replacement costs associated with damage, relocation or removal of private property caused by the City performing work in the public way.


Authority herein given and granted for a period of five (5) years from and after 10/08/2013.

Alderman Pat Dowell

Pat Dowell 3rd Ward

4556 S. ASHLAND AVE

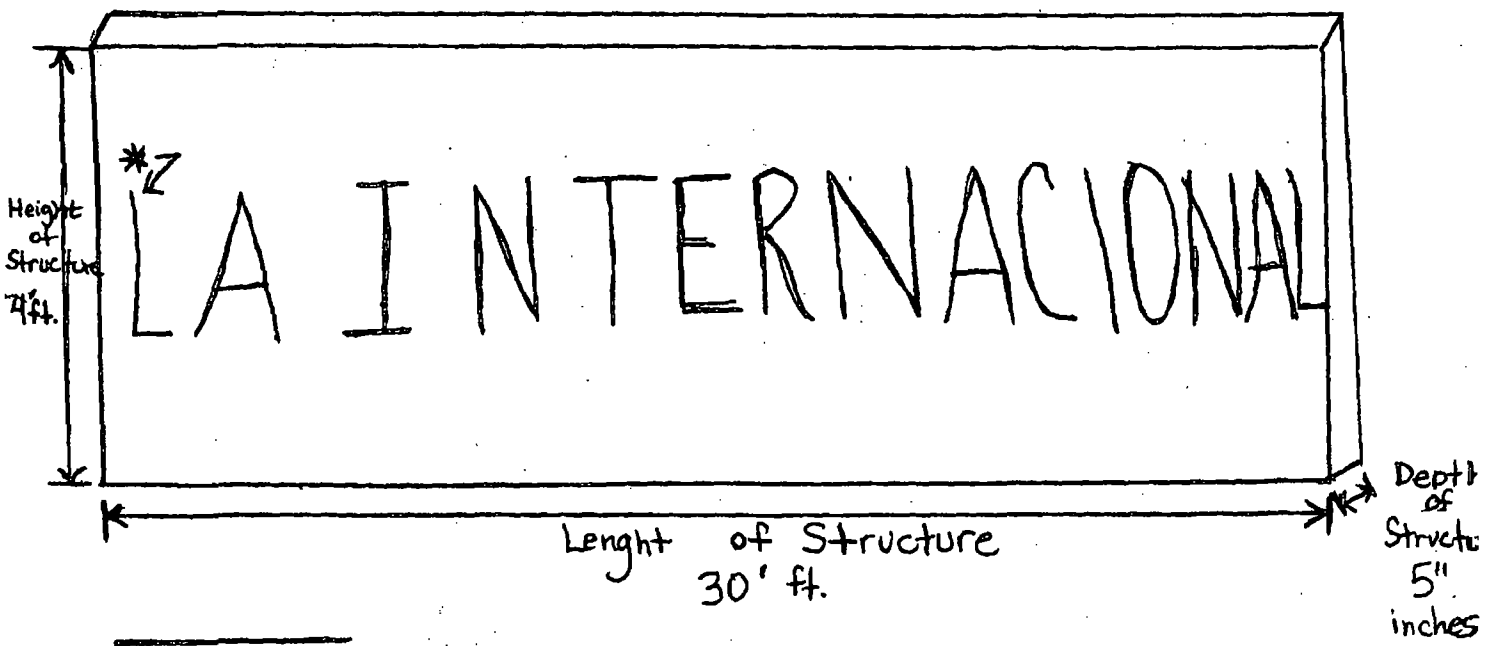

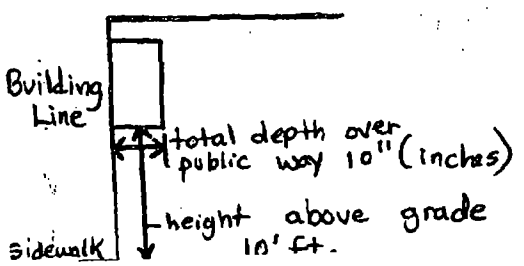

* Letters are raised individually 5" deep.

Department of Business Affairs and Consumer Protection
Business Assistance Center - Public Way Use Unit
City Hall - 121 N. LaSalle Street, Room 800 • Chicago, IL 60602
(312)-74-GOBIZ (312-744-6249) • (312) 744-1944 (TTY)
http://www.cityofchicago.org/bacp

11/13/2013

Alderman **Pat Dowell**
Ward # **03**
City of Chicago
City Hall, Room **300**
121 North LaSalle Street
Chicago, Illinois 60602

Re: An ordinance to use and maintain a portion of the public right-of-way for **one (1) sign(s)** for **INTERNATIONAL SUPERMARKET INC**, adjacent to the premises known as **4556 S. Ashland Ave.**.

Dear Alderman **Pat Dowell**:

The applicant referenced above has requested the use of the public right-of-way for a **sign(s)**. An ordinance has been prepared by the Department of Business Affairs and Consumer Protection – Business Assistance Center - Public Way Use Unit for presentation to the City Council. Because this request was made for properties located in your ward, as approved by you as per the attached, I respectfully request that you introduce the attached ordinance at the next City Council meeting.

If you have any questions regarding this ordinance, please contact Anthony Bertuca at (312) 744-5506.

Department of Business Affairs and Consumer Protection

City of Chicago

O2013-8636

Office of the City Clerk

Document Tracking Sheet

Meeting Date:	11/13/2013
Sponsor(s):	Burns (4)
Type:	Ordinance
Title:	Grant(s) of privilege in public way for Smart Hotels/Olympia Chicago LLC
Committee(s) Assignment:	Committee on Transportation and Public Way

ORDINANCE
SMART HOTELS/OLYMPIA CHICAGO, LLC
Acct. No. 378858 - 1
Permit No. 1106175

Be It Ordained by the City Council of the City of Chicago:

SECTION 1. Permission and authority are hereby given and granted to SMART HOTELS/OLYMPIA CHICAGO, LLC, upon the terms and subject to the conditions of this ordinance to maintain and use one (1) sign(s) projecting over the public right-of-way attached to its premises known as 5225 S. Harper Ave..

Said sign structure(s) measures as follows; along Harper:
One (1) at two point five (2.5) feet in length, twenty-two (22) feet in height and twenty-five (25) feet above grade level.

The location of said privilege shall be as shown on prints kept on file with the Department of Business Affairs and Consumer Protection and the Office of the City Clerk.

Said privilege shall be constructed in accordance with plans and specifications approved by the Department of Transportation (Division of Project Development) and Zoning Department - Signs.

This grant of privilege in the public way shall be subject to the provisions of Section 10-28-015 and all other required provisions of the Municipal Code of Chicago.

The grantee shall pay to the City of Chicago as compensation for the privilege #1106175 herein granted the sum of three hundred ($300.00) per annum in advance.

A 25% penalty will be added for payments received after due date.

The permit holder agrees to hold the City of Chicago harmless for any damage, relocation or replacement costs associated with damage, relocation or removal of private property caused by the City performing work in the public way.

Authority herein given and granted for a period of five (5) years from and after Date of Passage.

Alderman _____


William D. Burns 4th Ward

APPLICATION TO USE THE PUBLIC RIGHT OF WAY

SMART HOTELS / OLYMPIA CHICAGO, LLC
5225 S HARPER AVE
CHICAGO, IL 60615

Sign

Proposed Sign

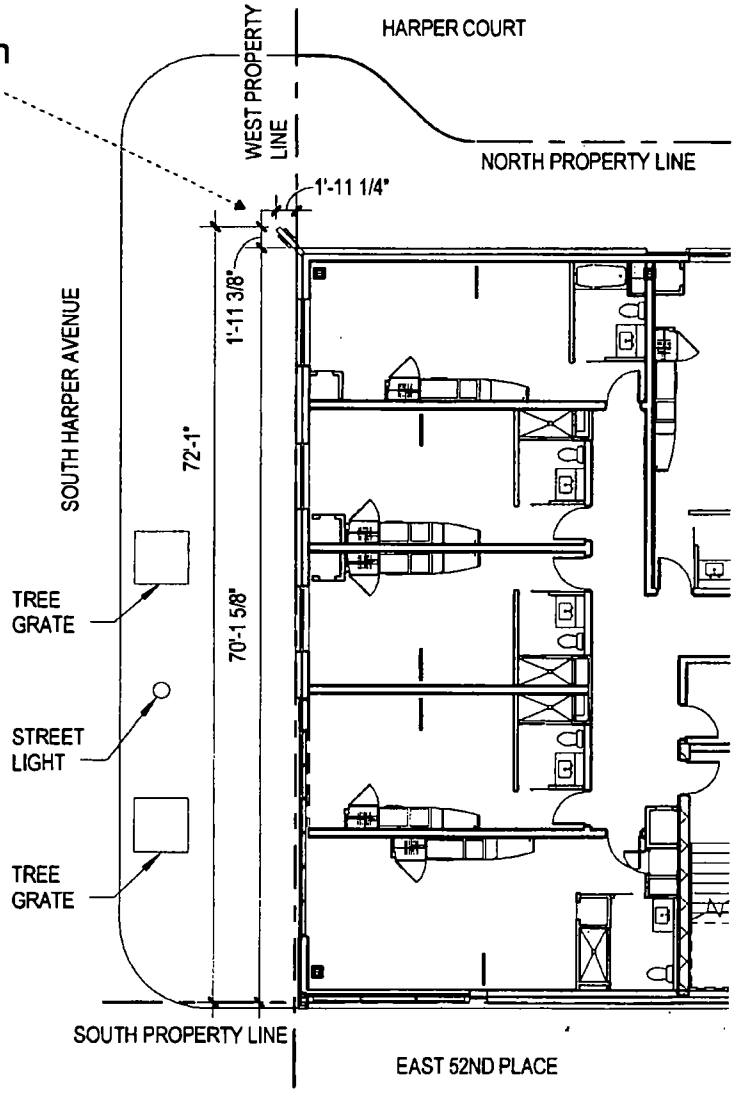

Hyatt Place at Harper Court
Plan View (at Third Floor)

Department of Business Affairs and Consumer Protection
Business Assistance Center - Public Way Use Unit
City Hall - 121 N. LaSalle Street, Room 800 • Chicago, IL 60602
(312)-74-GOBIZ (312-744-6249) • (312) 744-1944 (TTY)
http://www.cityofchicago.org/baep

2nd ATTEMPT AT INTRODUCTION

11/13/2013

Alderman **William D. Burns**
Ward # **04**
City of Chicago
City Hall, Room **300**
121 North LaSalle Street
Chicago, Illinois 60602

Re: An ordinance to use and maintain a portion of the public right-of-way for **one (1) sign(s)** for **HYATT PLACE CHICAGO SOUTH**, adjacent to the premises known as **5225 S. Harper Ave.**.

Dear Alderman **William D. Burns**:

The applicant referenced above has requested the use of the public right-of-way for a **sign(s)**. An ordinance has been prepared by the Department of Business Affairs and Consumer Protection – Business Assistance Center - Public Way Use Unit for presentation to the City Council. Because this request was made for properties located in your ward, as approved by you as per the attached, I respectfully request that you introduce the attached ordinance at the next City Council meeting.

If you have any questions regarding this ordinance, please contact Anthony Bertuca at (312) 744-5506.

Department of Business Affairs and Consumer Protection

City of Chicago

O2013-8639

Office of the City Clerk

Document Tracking Sheet

Meeting Date:	11/13/2013
Sponsor(s):	Burns (4)
Type:	Ordinance
Title:	Grant(s) of privilege in public way for Starbucks Coffee
Committee(s) Assignment:	Committee on Transportation and Public Way

ORDINANCE
STARBUCKS COFFEE
Acct. No. 63414 - 98
Permit No. 1109281

Be It Ordained by the City Council of the City of Chicago:

SECTION 1. Permission and authority are hereby given and granted to STARBUCKS COFFEE, upon the terms and subject to the conditions of this ordinance to maintain and use, as now constructed, one (1) Handicap Accessible Ramp on the public right-of-way adjacent to its premises known as 1174 E. 55th St..

Said Handicap Accessible Ramp at E. 55th St measure(s):
One (1) at thirty-five (35) feet in length, and five point four two (5.42) feet in width for a total of one hundred eighty-nine point seven (189.7) square feet.

The location of said privilege shall be as shown on prints kept on file with the Department of Business Affairs and Consumer Protection and the Office of the City Clerk.

Said privilege shall be constructed in accordance with plans and specifications approved by the Department of Transportation (Division of Project Development) and Mayor's Office for People with Disabilities.

This grant of privilege in the public way shall be subject to the provisions of Section 10-28-015 and all other required provisions of the Municipal Code of Chicago.

The grantee shall pay to the City of Chicago as compensation for the privilege #1109281 herein granted the sum of four hundred ($400.00) per annum in advance.


A 25% penalty will be added for payments received after due date.

The permit holder agrees to hold the City of Chicago harmless for any damage, relocation or replacement costs associated with damage, relocation or removal of private property caused by the City performing work in the public way.

Authority herein given and granted for a period of five (5) years from and after 10/01/2013.

Alderman _____

William D. Burns 4th Ward

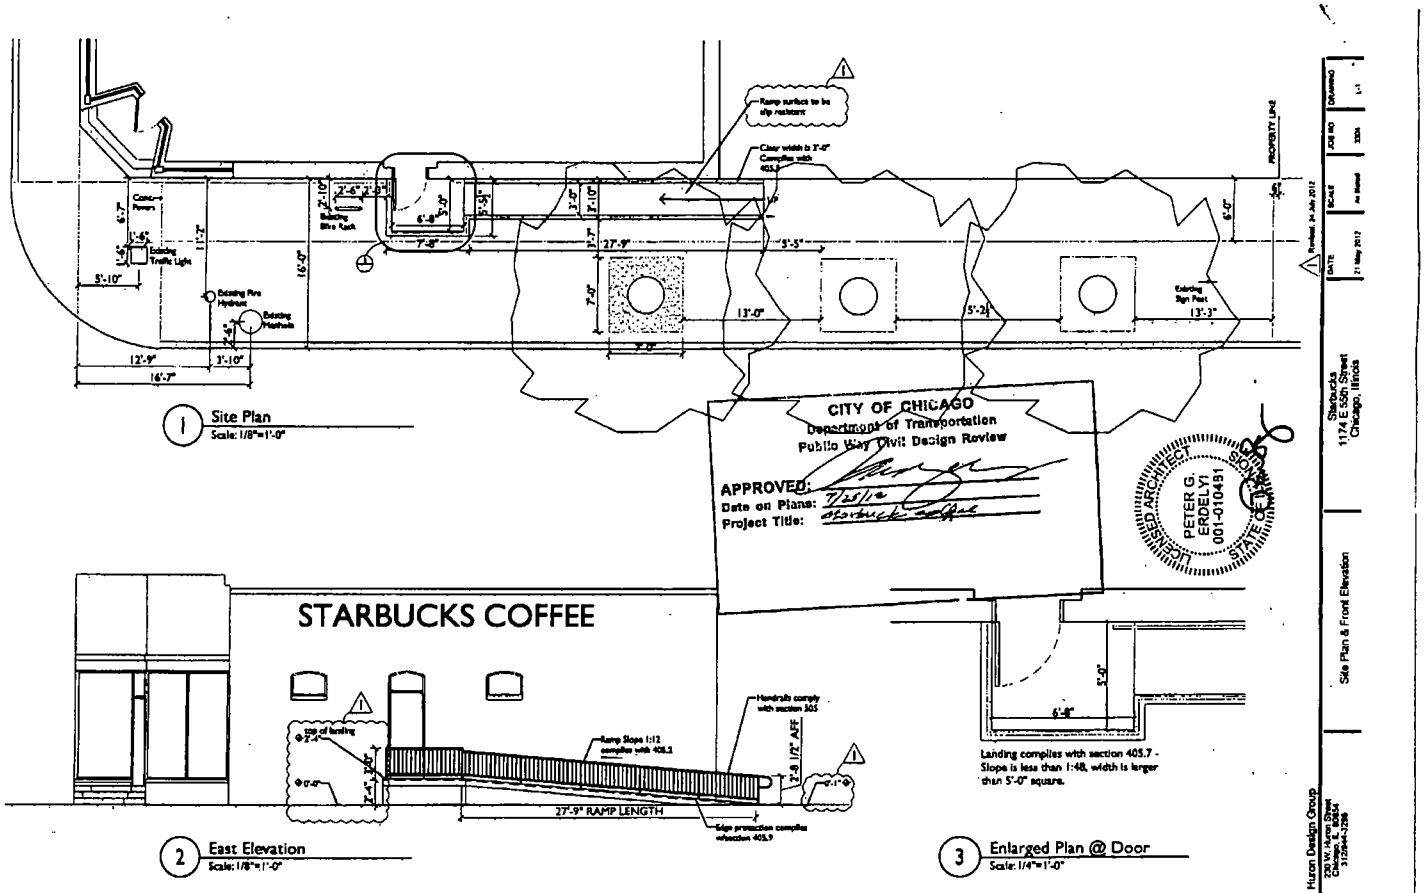

1 Site Plan
Scale: 1/8"=1'-0"

2 East Elevation
Scale: 1/8"=1'-0"

3 Enlarged Plan @ Door
Scale: 1/4"=1'-0"

Starbucks
1174 E 55th Street
Chicago, Illinois

Side Plan & Front Elevation

Huron Design Group

Department of Business Affairs and Consumer Protection
Business Assistance Center- Public Way Use Unit
City Hall - 121 N. LaSalle Street Room 800 • Chicago, IL 60602
(312)-74-GOBIZ (312-744-6249) • (312) 744-1944 (TTY)
http://www.cityofchicago.org/bacp

11/13/2013

Alderman **William D. Burns**
Ward # **04**
City of Chicago
City Hall, Room **300**
121 North LaSalle Street
Chicago, Illinois 60602

Re: An ordinance to use and maintain a portion of the public right-of-way for **one (1) ramp(s)** for **STARBUCKS COFFEE**, adjacent to the premises known as **1174 E. 55th St.**.

Dear Alderman **William D. Burns**:

The applicant referenced above has requested the use of the public right-of-way for a **ramp(s)**. An ordinance has been prepared by the Department of Business Affairs and Consumer Protection – Business Assistance Center - Public Way Use Unit for presentation to the City Council. Because this request was made for properties located in your ward, as approved by you as per the attached, I respectfully request that you introduce the attached ordinance at the next City Council meeting.

If you have any questions regarding this ordinance, please contact Anthony Bertuca at (312) 744-5506.

Department of Business Affairs and Consumer Protection

City of Chicago

O2013-8642

Office of the City Clerk

Document Tracking Sheet

Meeting Date:	11/13/2013
Sponsor(s):	Burns (4)
Type:	Ordinance
Title:	Grant(s) of privilege in public way for 5000 East End Condo Assn. - light fixtures
Committee(s) Assignment:	Committee on Transportation and Public Way

ORDINANCE
5000 East End Condominium Association
Acct. No. 385694 - 1
Permit No. 1109054

Be It Ordained by the City Council of the City of Chicago:

SECTION 1. Permission and authority are hereby given and granted to 5000 East End Condominium Association, upon the terms and subject to the conditions of this ordinance to construct, install, maintain and use two (2) Light Fixture(s) projecting over the public right-of-way adjacent to its premises known as 5000 S. East End Ave..

Said Light Fixture(s) at E. 50th measure(s):
Two (2) at one point three three (1.33) foot in length, three point zero eight (3.08) feet in width and nine point six seven (9.67) feet above grade level.

The location of said privilege shall be as shown on prints kept on file with the Department of Business Affairs and Consumer Protection and the Office of the City Clerk.

Said privilege shall be constructed in accordance with plans and specifications approved by the Department of Transportation (Division of Project Development).

This grant of privilege in the public way shall be subject to the provisions of Section 10-28-015 and all other required provisions of the Municipal Code of Chicago.

The grantee shall pay to the City of Chicago as compensation for the privilege #1109054 herein granted the sum of eighty ($80.00) per annum in advance.


A 25% penalty will be added for payments received after due date.

The permit holder agrees to hold the City of Chicago harmless for any damage, relocation or replacement costs associated with damage, relocation or removal of private property caused by the City performing work in the public way.


Authority herein given and granted for a period of five (5) years from and after Date of Passage.

Alderman William D. Burns


William D. Burns 4th Ward

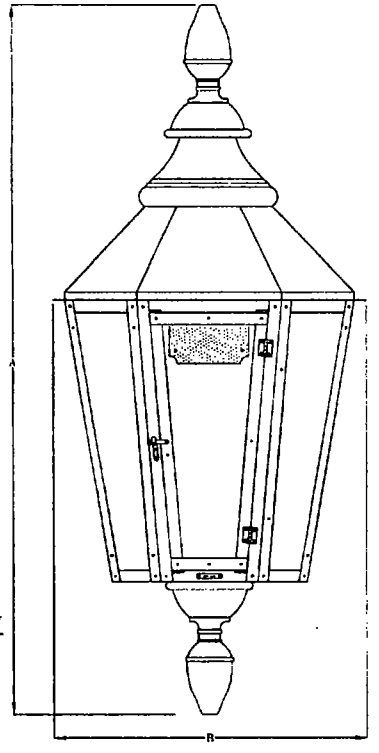

FRONT VIEW
(NTS)

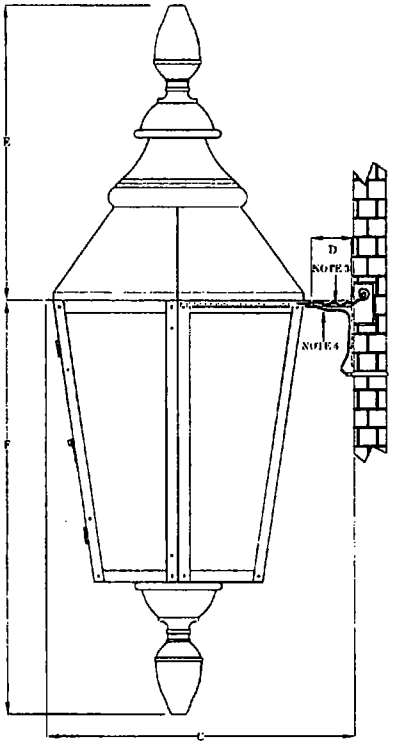

SIDE VIEW
(NTS)

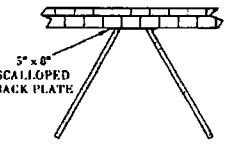

TOP VIEW
(NTS-BRACKET ONLY)

NOTES:

1. MOUNTING HARDWARE SUPPLIED BY OTHERS
2. FIXTURES ARE HANDCRAFTED. DIMENSIONS MAY VARY PLUS OR MINUS $\frac{1}{4}$"
3. ELECTRIC LIGHTS SUPPLIED WITH 18/2 WIRE WITH GROUND
4. GAS LIGHTS SUPPLIED WITH $\frac{3}{16}$" COPPER GAS LINE AND $\frac{3}{16}$" x $\frac{1}{4}$" GAS LINE ADAPTOR

SIZE:	29"	36"
A:	37"	45 $\frac{1}{4}$"
B:	15 $\frac{3}{4}$"	20 $\frac{1}{4}$"
C:	15 $\frac{3}{4}$"	21 $\frac{3}{4}$"
D:	3"	4 $\frac{1}{4}$"
E:	15 $\frac{1}{2}$"	18 $\frac{1}{2}$"
F:	21 $\frac{3}{4}$"	26 $\frac{3}{4}$"

BEVOLO GAS & ELECTRIC LIGHTS

LIGHT:	SIX SIDED LONDON STREET w/ LONDON BOTTOM	DATE:	DRW BY:	JJG	COPYRIGHT 2009, BEVOLO GAS & ELECTRIC LIGHTS. DRAWINGS & DESIGNS ARE OWNED BY BEVOLO AND REMAIN THE SOLE AND EXCLUSIVE PROPERTY OF BEVOLO GAS & ELECTRIC LIGHTS. DRAWINGS AND DESIGNS SHALL NOT BE DUPLICATED IN WHOLE OR PART.
			APP. BY:	MAJ	
BRACKET:	STANDARD WALL MOUNT	8-5-10	REVISION:	1	

Department of Business Affairs and Consumer Protection
Business Assistance Center - Public Way Use Unit
City Hall - 121 N. LaSalle Street, Room 800 • Chicago, IL 60602
(312)-74-GOBIZ (312-744-6249) • (312) 744-1944 (TTY)
http://www.cityofchicago.org/bacp

11/13/2013

Alderman **William D. Burns**
Ward # **04**
City of Chicago
City Hall, Room **300**
121 North LaSalle Street
Chicago, Illinois 60602

Re: An ordinance to use and maintain a portion of the public right-of-way for **two (2) light fixture(s)** for **5000 East End Condominium Association**, adjacent to the premises known as **5000 S. East End Ave.**.

Dear Alderman **William D. Burns**:

The applicant referenced above has requested the use of the public right-of-way for a **light fixture(s)**. An ordinance has been prepared by the Department of Business Affairs and Consumer Protection – Business Assistance Center - Public Way Use Unit for presentation to the City Council. Because this request was made for properties located in your ward, as approved by you as per the attached, I respectfully request that you introduce the attached ordinance at the next City Council meeting.

If you have any questions regarding this ordinance, please contact Anthony Bertuca at (312) 744-5506.

Department of Business Affairs and Consumer Protection

City of Chicago

O2013-8647

Office of the City Clerk

Document Tracking Sheet

Meeting Date:	11/13/2013
Sponsor(s):	Burns (4)
Type:	Ordinance
Title:	Grant(s) of privilege in public way for 5000 East End Condo Assn. - planters
Committee(s) Assignment:	Committee on Transportation and Public Way

ORDINANCE
5000 East End Condominium Association
Acct. No. 385694 - 1
Permit No. 1109053

Be It Ordained by the City Council of the City of Chicago:

SECTION 1. Permission and authority are hereby given and granted to 5000 East End Condominium Association, upon the terms and subject to the conditions of this ordinance to maintain and use, as now constructed, four (4) Planter(s) on the public right-of-way for beautification purposes adjacent to its premises known as 5000 S. East End Ave..

Said Planter(s) at E. 50th measure(s):
Two (2) at three point six seven (3.67) feet in length, and five point six seven (5.67) feet in width for a total of forty-one point six two (41.62) square feet.
Two (2) at one point three three (1.33) foot in length, and one point three three (1.33) foot in width for a total of three point five four (3.54) square feet.

Grantee must allow the required clear and unobstructed space for pedestrian passage at all times per rules and regulations approved by the Department of Transportation.

The location of said privilege shall be as shown on prints kept on file with the Department of Business Affairs and Consumer Protection and the Office of the City Clerk.

Said privilege shall be constructed in accordance with plans and specifications approved by the Department of Planning and Development and Department of Transportation (Division of Project Development).

This grant of privilege in the public way shall be subject to the provisions of Section 10-28-015 and all other required provisions of the Municipal Code of Chicago.

The grantee shall pay to the City of Chicago as compensation for the privilege #1109053 herein granted the sum of zero ($.00) per annum in advance.

A 25% penalty will be added for payments received after due date.


The permit holder agrees to hold the City of Chicago harmless for any damage, relocation or replacement costs associated with damage, relocation or removal of private property caused by the City performing work in the public way.

Authority herein given and granted for a period of five (5) years from and after Date of Passage.

Alderman William D. Burns

William D. Burns 4th Ward

EXISTING CANOPY DRAWINGS
5000 S. EAST END CHICAGO IL
5000 S. EAST END CONDOMINIUM ASSOCIATION

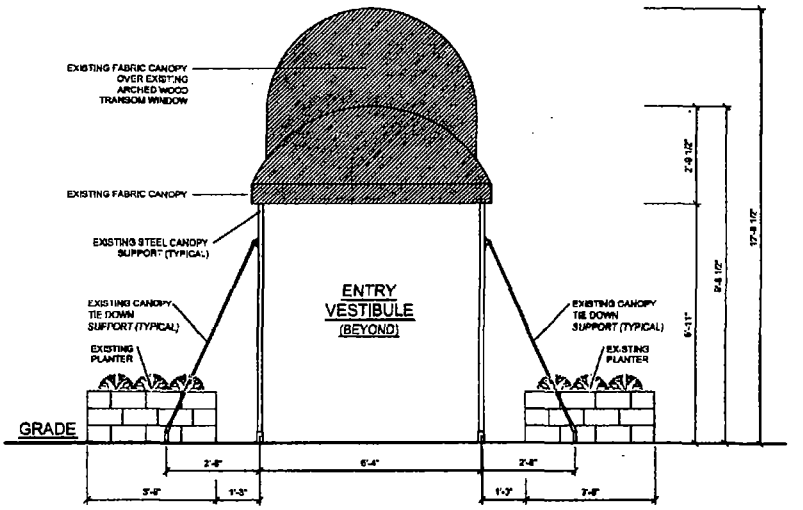

5000 S. EAST END BLDG.
CHICAGO, IL
1 EXISTING CANOPY ELEVATION NORTH AT NORTH ENTRANCE
SCALE : 1/4" = 1'-0"



9.24.2013

Department of Business Affairs and Consumer Protection
Business Assistance Center - Public Way Use Unit
City Hall - 121 N. LaSalle Street, Room 800 • Chicago, IL 60602
(312)-74-GOBIZ (312-744-6249) • (312) 744-1944 (TTY)
http://www.cityofchicago.org/bacp

11/13/2013

Alderman **William D. Burns**
Ward # **04**
City of Chicago
City Hall, Room **300**
121 North LaSalle Street
Chicago, Illinois 60602

Re: An ordinance to use and maintain a portion of the public right-of-way for **four (4) planter(s)** for **5000 East End Condominium Association**, adjacent to the premises known as **5000 S. East End Ave.**.

Dear Alderman **William D. Burns**:

The applicant referenced above has requested the use of the public right-of-way for a **planter(s)**. An ordinance has been prepared by the Department of Business Affairs and Consumer Protection – Business Assistance Center - Public Way Use Unit for presentation to the City Council. Because this request was made for properties located in your ward, as approved by you as per the attached, I respectfully request that you introduce the attached ordinance at the next City Council meeting.

If you have any questions regarding this ordinance, please contact Anthony Bertuca at (312) 744-5506.

Department of Business Affairs and Consumer Protection

City of Chicago

O2013-8651

Office of the City Clerk

Document Tracking Sheet

Meeting Date:	11/13/2013
Sponsor(s):	Burns (4)
Type:	Ordinance
Title:	Grant(s) of privilege in public way for 5000 East End Condo Assn. - step
Committee(s) Assignment:	Committee on Transportation and Public Way

ORDINANCE
5000 East End Condominium Association
Acct. No. 385694 - 1
Permit No. 1109052

Be It Ordained by the City Council of the City of Chicago:

SECTION 1. Permission and authority are hereby given and granted to 5000 East End Condominium Association, upon the terms and subject to the conditions of this ordinance to construct, install, maintain and use one (1) Step(s) on the public right-of-way adjacent to its premises known as 5000 S. East End Ave..

Said Step(s) at E. 50th measure(s):
One (1) at ten point three three (10.33) feet in length, and one point three three (1.33) foot in width for a total of thirteen point seven four (13.74) square feet.

The location of said privilege shall be as shown on prints kept on file with the Department of Business Affairs and Consumer Protection and the Office of the City Clerk.

Said privilege shall be constructed in accordance with plans and specifications approved by the Department of Transportation (Division of Project Development).

This grant of privilege in the public way shall be subject to the provisions of Section 10-28-015 and all other required provisions of the Municipal Code of Chicago.

The grantee shall pay to the City of Chicago as compensation for the privilege #1109052 herein granted the sum of four hundred ($400.00) per annum in advance.


A 25% penalty will be added for payments received after due date.

The permit holder agrees to hold the City of Chicago harmless for any damage, relocation or replacement costs associated with damage, relocation or removal of private property caused by the City performing work in the public way.

Authority herein given and granted for a period of five (5) years from and after Date of Passage.

Alderman _____

William D. Burns 4th Ward

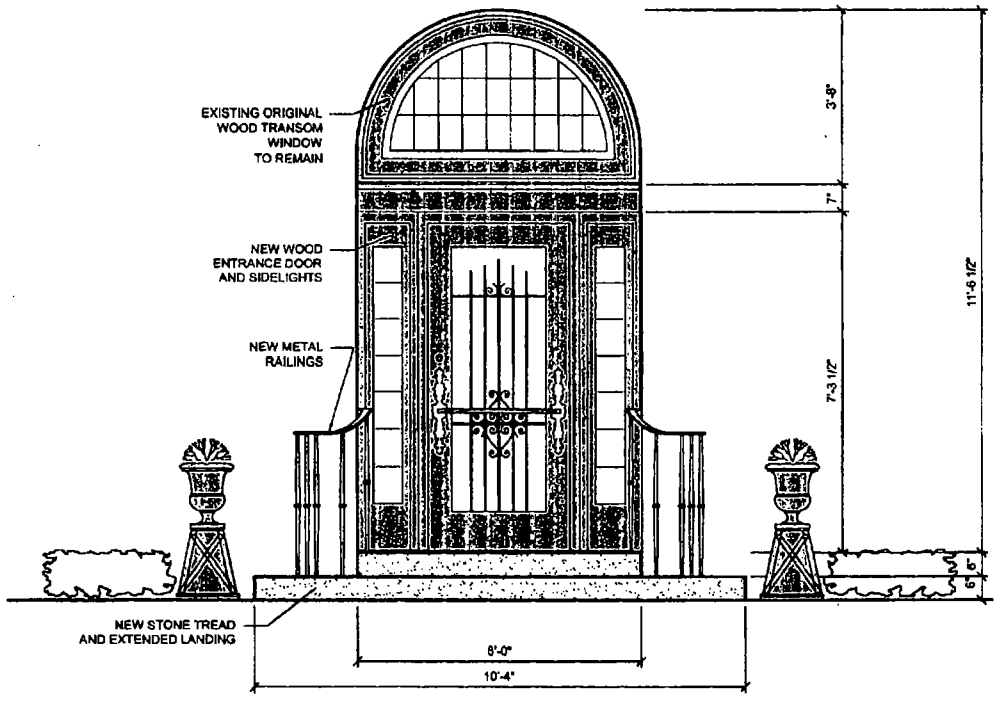

5000 S. EAST END BLDG.
CHICAGO, IL

1 NORTH EXTERIOR ELEVATION
AT ENTRANCE

0 1" 6" 1' 2 3 4 5'

SCALE : 1/2"=1'-0" 9.27.2011 REVISED 9.29.2011

Department of Business Affairs and Consumer Protection
Business Assistance Center - Public Way Use Unit
City Hall - 121 N. LaSalle Street, Room 800 • Chicago, IL 60602
(312)-74-GOBIZ (312-744-6249) • (312) 744-1944 (TTY)
http://www.cityofchicago.org/bacp

11/13/2013

Alderman **William D. Burns**
Ward # **04**
City of Chicago
City Hall, Room **300**
121 North LaSalle Street
Chicago, Illinois 60602

Re: An ordinance to use and maintain a portion of the public right-of-way for **one (1) step(s)** for **5000 East End Condominium Association**, adjacent to the premises known as **5000 S. East End Ave.**.

Dear Alderman **William D. Burns**:

The applicant referenced above has requested the use of the public right-of-way for a **step(s)**. An ordinance has been prepared by the Department of Business Affairs and Consumer Protection – Business Assistance Center - Public Way Use Unit for presentation to the City Council. Because this request was made for properties located in your ward, as approved by you as per the attached, I respectfully request that you introduce the attached ordinance at the next City Council meeting.

If you have any questions regarding this ordinance, please contact Anthony Bertuca at (312) 744-5506.

Department of Business Affairs and Consumer Protection

City of Chicago

O2013-8655

Office of the City Clerk

Document Tracking Sheet

Meeting Date:	11/13/2013
Sponsor(s):	Hairston (5)
Type:	Ordinance
Title:	Grant(s) of privilege in public way for Snail Thai Cuisine
Committee(s) Assignment:	Committee on Transportation and Public Way

ORDINANCE
SNAIL THAI CUISINE
Acct. No. 293798 - 1
Permit No. 1109378

Be It Ordained by the City Council of the City of Chicago:

SECTION 1. Permission and authority are hereby given and granted to SNAIL THAI CUISINE, upon the terms and subject to the conditions of this ordinance to maintain and use one (1) sign(s) projecting over the public right-of-way attached to its premises known as 1649 E. 55th St..

Said sign structure(s) measures as follows; along E. 55th Street:
One (1) at five point one seven (5.17) feet in length, three point zero eight (3.08) feet in height and ten point seven one (10.71) feet above grade level.

The location of said privilege shall be as shown on prints kept on file with the Department of Business Affairs and Consumer Protection and the Office of the City Clerk.

Said privilege shall be constructed in accordance with plans and specifications approved by the Department of Transportation (Division of Project Development) and Zoning Department - Signs.


This grant of privilege in the public way shall be subject to the provisions of Section 10-28-015 and all other required provisions of the Municipal Code of Chicago.

The grantee shall pay to the City of Chicago as compensation for the privilege #1109378 herein granted the sum of one hundred ($100.00) per annum in advance.


A 25% penalty will be added for payments received after due date.

The permit holder agrees to hold the City of Chicago harmless for any damage, relocation or replacement costs associated with damage, relocation or removal of private property caused by the City performing work in the public way.

Authority herein given and granted for a period of five (5) years from and after 11/05/2013.

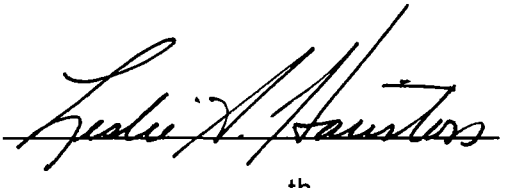Alderman 

Leslie Hairston 5th Ward

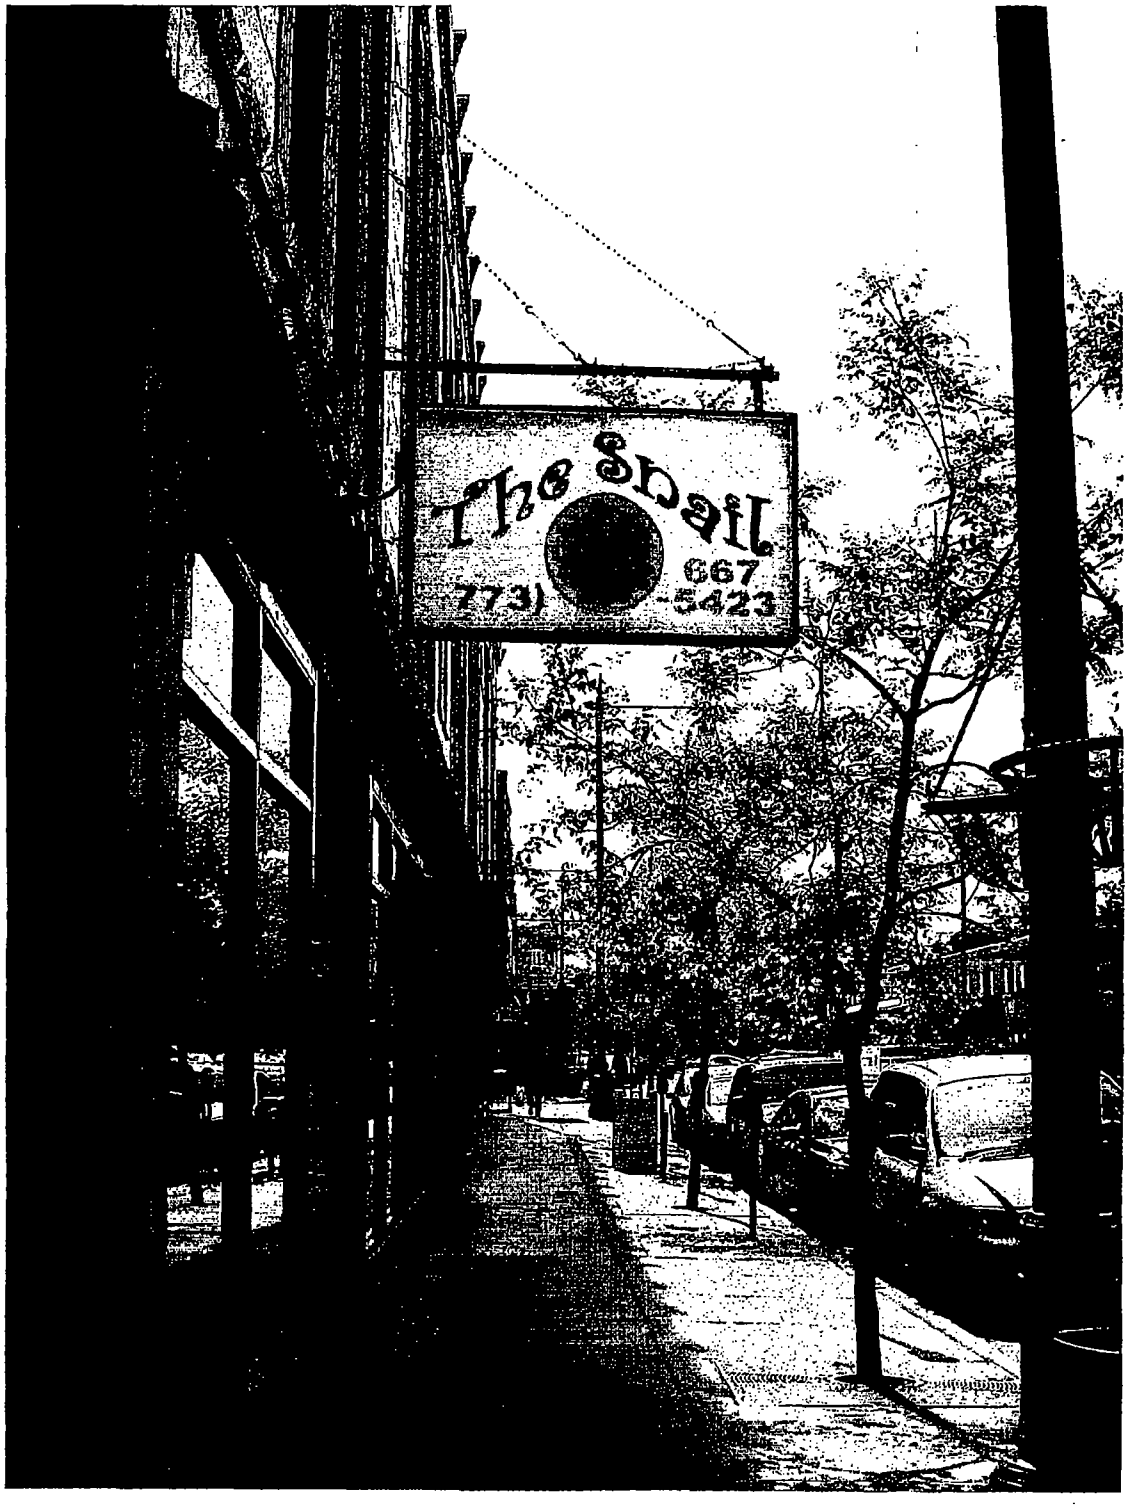
The Snail
667
773)
-5423

Department of Business Affairs and Consumer Protection
Business Assistance Center - Public Way Use Unit
City Hall - 121 N. LaSalle Street, Room 800 • Chicago, IL 60602
(312)-74-GOBIZ (312-744-6249) • (312) 744-1944 (TTY)
http://www.cityofchicago.org/bacp

11/13/2013

Alderman **Leslie Hairston**
Ward # **05**
City of Chicago
City Hall, Room **300**
121 North LaSalle Street
Chicago, Illinois 60602

Re: An ordinance to use and maintain a portion of the public right-of-way for **one (1) sign(s)** for **SNAIL THAI CUISINE,** adjacent to the premises known as **1649 E. 55th St.**.

Dear Alderman **Leslie Hairston**:

The applicant referenced above has requested the use of the public right-of-way for a **sign(s)**. An ordinance has been prepared by the Department of Business Affairs and Consumer Protection – Business Assistance Center - Public Way Use Unit for presentation to the City Council. Because this request was made for properties located in your ward, as approved by you as per the attached, I respectfully request that you introduce the attached ordinance at the next City Council meeting.

If you have any questions regarding this ordinance, please contact Anthony Bertuca at (312) 744-5506.

Department of Business Affairs and Consumer Protection

City of Chicago

O2013-8659

Office of the City Clerk

Document Tracking Sheet

Meeting Date:	11/13/2013
Sponsor(s):	Hairston (5)
Type:	Ordinance
Title:	Grant(s) of privilege in public way for University of Chicago, The - manholes
Committee(s) Assignment:	Committee on Transportation and Public Way

ORDINANCE
THE UNIVERSITY OF CHICAGO
Acct. No. 43697 - 118
Permit No. 1109003

Be It Ordained by the City Council of the City of Chicago:

SECTION 1. Permission and authority are hereby given and granted to THE UNIVERSITY OF CHICAGO, upon the terms and subject to the conditions of this ordinance to construct, install, maintain and use three (3) Manhole(s) on the public right-of-way adjacent to its premises known as 5201 S. Cottage Grove Ave..

Said Manhole(s) at S COTTAGE GROVE measure(s):
Three (3) at three (3) feet in length, and three (3) feet in width for a total of twenty-seven (27) square feet.

The location of said privilege shall be as shown on prints kept on file with the Department of Business Affairs and Consumer Protection and the Office of the City Clerk.

Said privilege shall be constructed in accordance with plans and specifications approved by the Department of Transportation (Office of Underground Coordination) and Department of Water Management.


This grant of privilege in the public way shall be subject to the provisions of Section 10-28-015 and all other required provisions of the Municipal Code of Chicago.

The grantee shall pay to the City of Chicago as compensation for the privilege #1109003 herein granted the sum of one thousand two hundred ($1,200.00) per annum in advance.

A 25% penalty will be added for payments received after due date.

The permit holder agrees to hold the City of Chicago harmless for any damage, relocation or replacement costs associated with damage, relocation or removal of private property caused by the City performing work in the public way.


Authority herein given and granted for a period of five (5) years from and after Date of Passage.

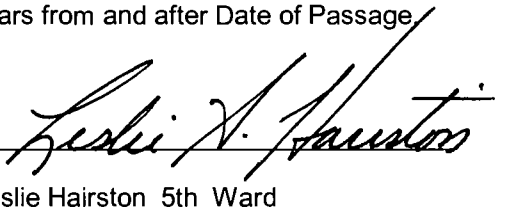Alderman 

Leslie Hairston 5th Ward

PROPOSED FIBER OPTIC CABLE ROUTE
(TO CONNECT PROPOSED ATS REPLACEMENT FACILITY)

UNIVERSITY OF CHICAGO
CHICAGO, IL COOK COUNTY
SEC. 11, T38N-R14E

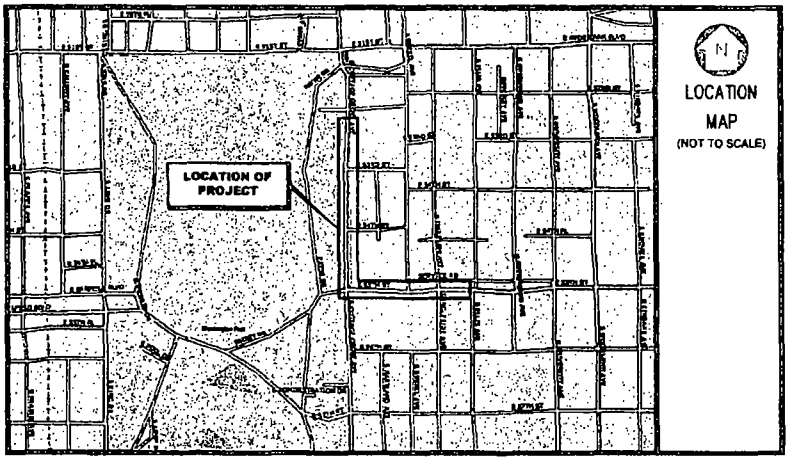

LOCATION MAP
(NOT TO SCALE)

INDEX OF DRAWING(S).

SHEET NO.	DRAWING TITLE
SHT. 01	COVER/TITLE SHEET
SHT. 02	NOTES AND SYMBOLS
SHT. 03	SUMMARY OF QUANTITY
SHT. 04 TO 06	CONSTRUCTION DETAILS
SHT. 07	MANHOLE DETAILS
SHT. 08	INDEX SHEETS
SHT. 09 TO 15	DRAWING PLANS

CONTACT LIST

OWNER'S REPRESENTATIVE:
University of Chicago

Tom Bolan
IT Services
Telephone No. (773) 702-4959
E-mail: tbolan@uchicago.edu

Al Chavoen
IT Services
Telephone No. 773-834-4821
E-mail: achavoen@uchicago.edu

ENGINEERING:
Mr. Marino D. Fernandez, P.E.
Telecom Engineering Services, Inc.
Telephone no. (312) 612 - 5218
E-mail: mfernandez@telecom-eng.com

Rev. No.	Date	Description

Owner:
THE UNIVERSITY OF CHICAGO
UNIVERSITY OF CHICAGO
CHICAGO, IL 60637
Phone: (773) 834-4821

Engineering:
telecom ENGINEERING SERVICES, INC.
220 S. Halsted Street
Chicago, Illinois 60661
Phone: (312) 612 - 5218
Fax: (312) 612 - 5218

NAME/PROJECT LOCATION
FIBER OPTIC CABLE ROUTE
(TO CONNECT PROPOSED ATS REPLACEMENT FACILITY)
UNIVERSITY OF CHICAGO

Scale: NOT TO SCALE

Designed By	TES
Drawn By	TES
Checked By	TES
Approved By	TES

Date: 08/20/13
Project No.: 3012-056-001
Cust. No.: 000-086
Sheet No.
01
01 of 15 Sheets

Department of Business Affairs and Consumer Protection
Business Assistance Center - Public Way Use Unit
City Hall - 121 N. LaSalle Street, Room 800 • Chicago, IL 60602
(312)-74-GOBIZ (312-744-6249) • (312) 744-1944 (TTY)
http://www.cityofchicago.org/bacp

11/13/2013

Alderman **Leslie Hairston**
Ward # **05**
City of Chicago
City Hall, Room **300**
121 North LaSalle Street
Chicago, Illinois 60602

Re: An ordinance to use and maintain a portion of the public right-of-way for **three (3) manhole(s)** for **THE UNIVERSITY OF CHICAGO**, adjacent to the premises known as **5201 S. Cottage Grove Ave.**.

Dear Alderman **Leslie Hairston**:

The applicant referenced above has requested the use of the public right-of-way for a **manhole(s)**. An ordinance has been prepared by the Department of Business Affairs and Consumer Protection – Business Assistance Center - Public Way Use Unit for presentation to the City Council. Because this request was made for properties located in your ward, as approved by you as per the attached, I respectfully request that you introduce the attached ordinance at the next City Council meeting.

If you have any questions regarding this ordinance, please contact Anthony Bertuca at (312) 744-5506.

Department of Business Affairs and Consumer Protection

City of Chicago

O2013-8661

Office of the City Clerk

Document Tracking Sheet

Meeting Date:	11/13/2013
Sponsor(s):	Hairston (5)
Type:	Ordinance
Title:	Grant(s) of privilege in public way for University of Chicago, The - pedestrian bridge
Committee(s) Assignment:	Committee on Transportation and Public Way

ORDINANCE
The University of Chicago
Acct. No. 63878 - 93
Permit No. 1109393

Be It Ordained by the City Council of the City of Chicago:

SECTION 1. Permission and authority are hereby given and granted to The University of Chicago, upon the terms and subject to the conditions of this ordinance to construct, install, maintain and use one (1) Pedestrian Bridge projecting over the public right-of-way adjacent to its premises known as 5656 S. Maryland Ave..

Said Pedestrian Bridge at East 57th Street measure(s):
One (1) at eighty-six point five eight (86.58) feet in length, and twenty-two point five eight (22.58) feet in width for a total of one thousand nine hundred fifty-four point nine eight (1954.98) square feet. Pedestrian bridge shall be approximately eighteen (18) feet above grade level.

The location of said privilege shall be as shown on prints kept on file with the Department of Business Affairs and Consumer Protection and the Office of the City Clerk.

Said privilege shall be constructed in accordance with plans and specifications approved by the Department of Planning and Development and Department of Transportation (Division of Project Development).

This grant of privilege in the public way shall be subject to the provisions of Section 10-28-015 and all other required provisions of the Municipal Code of Chicago.

The grantee shall pay to the City of Chicago as compensation for the privilege #1109393 herein granted the sum of four hundred ($400.00) per annum in advance.


A 25% penalty will be added for payments received after due date.

The permit holder agrees to hold the City of Chicago harmless for any damage, relocation or replacement costs associated with damage, relocation or removal of private property caused by the City performing work in the public way.

Authority herein given and granted for a period of five (5) years from and after Date of Passage.

Alderman Leslie A. Hairston

Leslie Hairston 5th Ward

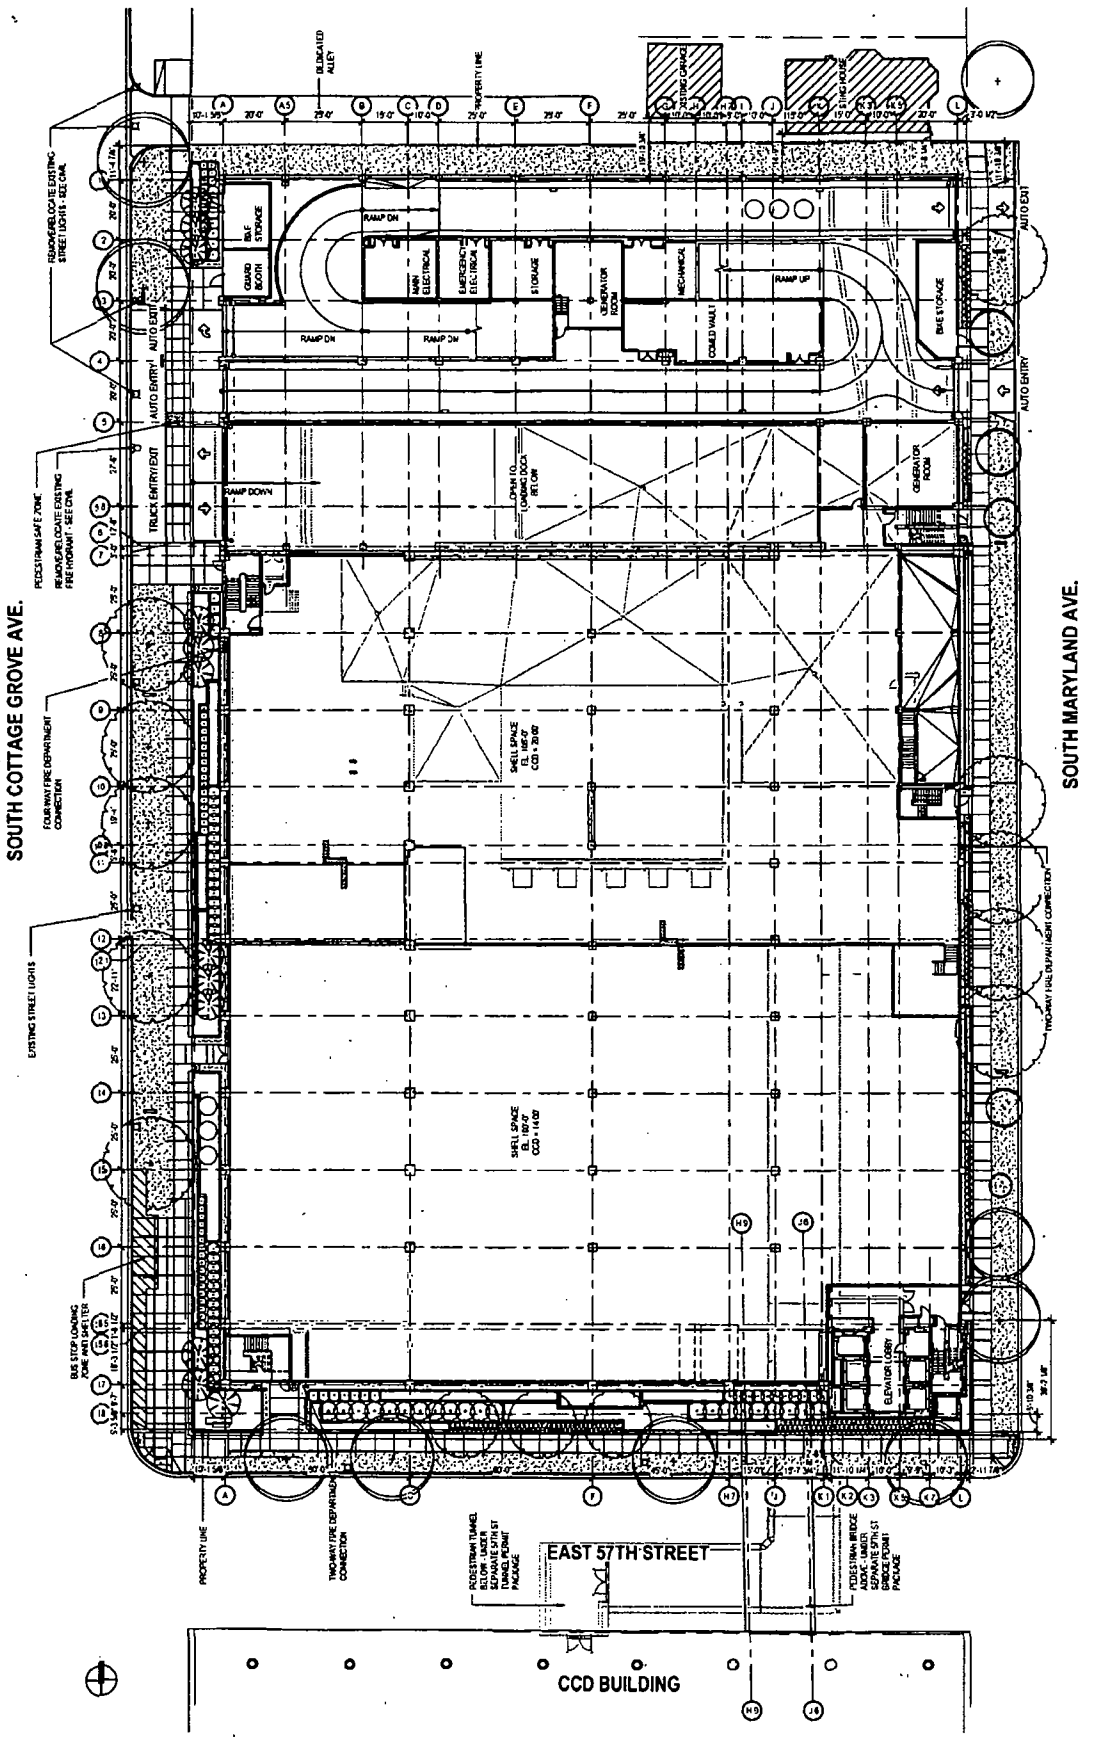
SOUTH COTTAGE GROVE AVE.
SOUTH MARYLAND AVE.
EAST 57TH STREET
CCD BUILDING
RAMP DN
RAMP UP
RAMP DOWN
AUTO ENTRY
AUTO EXIT
TRUCK ENTRY/EXIT
GUARD BOOTH
SELF STORAGE
MAIN ELECTRICAL
EMERGENCY ELECTRICAL
STORAGE
GENERATOR ROOM
MECHANICAL
COMED VAULT
BIKE STORAGE
ELEVATOR LOBBY
SHELL SPACE EL. 187'-0" CCD + 14'-0"
SHELL SPACE EL. 187'-0" CCD + 30'-0"
OPEN TO LOADING DOCK BELOW
EXISTING GARAGE
EXISTING STING HOUSE
ELEVATED ALLEY
PROPERTY LINE
EXISTING STREET LIGHTS
PEDESTRIAN SAFE ZONE
REMOVE/RELOCATE EXISTING FIRE HYDRANT - SEE CIVIL
REMOVE/RELOCATE EXISTING STREET LIGHTS - SEE CIVIL
FOUR-WAY FIRE DEPARTMENT CONNECTION
TWO-WAY FIRE DEPARTMENT CONNECTION
BUS STOP LOADING ZONE AND SHELTER
PEDESTRIAN TUNNEL BELOW TUNNEL SEPARATE 57TH ST TUNNEL PERMIT PACKAGE
PEDESTRIAN BRIDGE ABOVE TUNNEL SEPARATE 57TH ST BRIDGE PERMIT PACKAGE

Department of Business Affairs and Consumer Protection
Business Assistance Center- Public Way Use Unit
City Hall - 121 N. LaSalle Street Room 800 • Chicago, IL 60602
(312)-74-GOBIZ (312-744-6249) • (312) 744-1944 (TTY)
http://www.cityofchicago.org/bacp

11/13/2013

Alderman **Leslie Hairston**
Ward # **05**
City of Chicago
City Hall, Room **300**
121 North LaSalle Street
Chicago, Illinois 60602

Re: An ordinance to use and maintain a portion of the public right-of-way for **one (1) bridge(s)** for **The University of Chicago**, adjacent to the premises known as **5656 S. Maryland Ave.**.

Dear Alderman **Leslie Hairston**:

The applicant referenced above has requested the use of the public right-of-way for a **bridge(s)**. An ordinance has been prepared by the Department of Business Affairs and Consumer Protection – Business Assistance Center - Public Way Use Unit for presentation to the City Council. Because this request was made for properties located in your ward, as approved by you as per the attached, I respectfully request that you introduce the attached ordinance at the next City Council meeting.

If you have any questions regarding this ordinance, please contact Anthony Bertuca at (312) 744-5506.

Department of Business Affairs and Consumer Protection

City of Chicago

O2013-8664

Office of the City Clerk

Document Tracking Sheet

Meeting Date:	11/13/2013
Sponsor(s):	Hairston (5)
Type:	Ordinance
Title:	Grant(s) of privilege in public way for University of Chicago, The - (File No. 56)
Committee(s) Assignment:	Committee on Transportation and Public Way

ORDINANCE
THE UNIVERSITY OF CHICAGO (FILE #56)
Acct. No. 43697 - 75
Permit No. 1109358

Be It Ordained by the City Council of the City of Chicago:

SECTION 1. Permission and authority are hereby given and granted to THE UNIVERSITY OF CHICAGO (FILE #56), upon the terms and subject to the conditions of this ordinance to maintain and use, as now constructed, an Earth Retention System(s) under the public right-of-way adjacent to its premises known as 5640 S. Ellis Ave..

Said Earth Retention System(s) at S. Ellis Avenue measure(s):
One (1) at one hundred forty-five point eight three (145.83) feet in length, and one point seven five (1.75) foot in width for a total of two hundred fifty-five point two (255.2) square feet.

The location of said privilege shall be as shown on prints kept on file with the Department of Business Affairs and Consumer Protection and the Office of the City Clerk.

Said privilege shall be constructed in accordance with plans and specifications approved by the Department of Transportation (Office of Underground Coordination).

This grant of privilege in the public way shall be subject to the provisions of Section 10-28-015 and all other required provisions of the Municipal Code of Chicago.

The grantee shall pay to the City of Chicago as compensation for the privilege #1109358 herein granted the sum of four hundred ($400.00) per annum in advance.


A 25% penalty will be added for payments received after due date.

The permit holder agrees to hold the City of Chicago harmless for any damage, relocation or replacement costs associated with damage, relocation or removal of private property caused by the City performing work in the public way.

Authority herein given and granted for a period of five (5) years from and after Date of Passage.

Alderman Leslie N. Hairston

Leslie Hairston 5th Ward

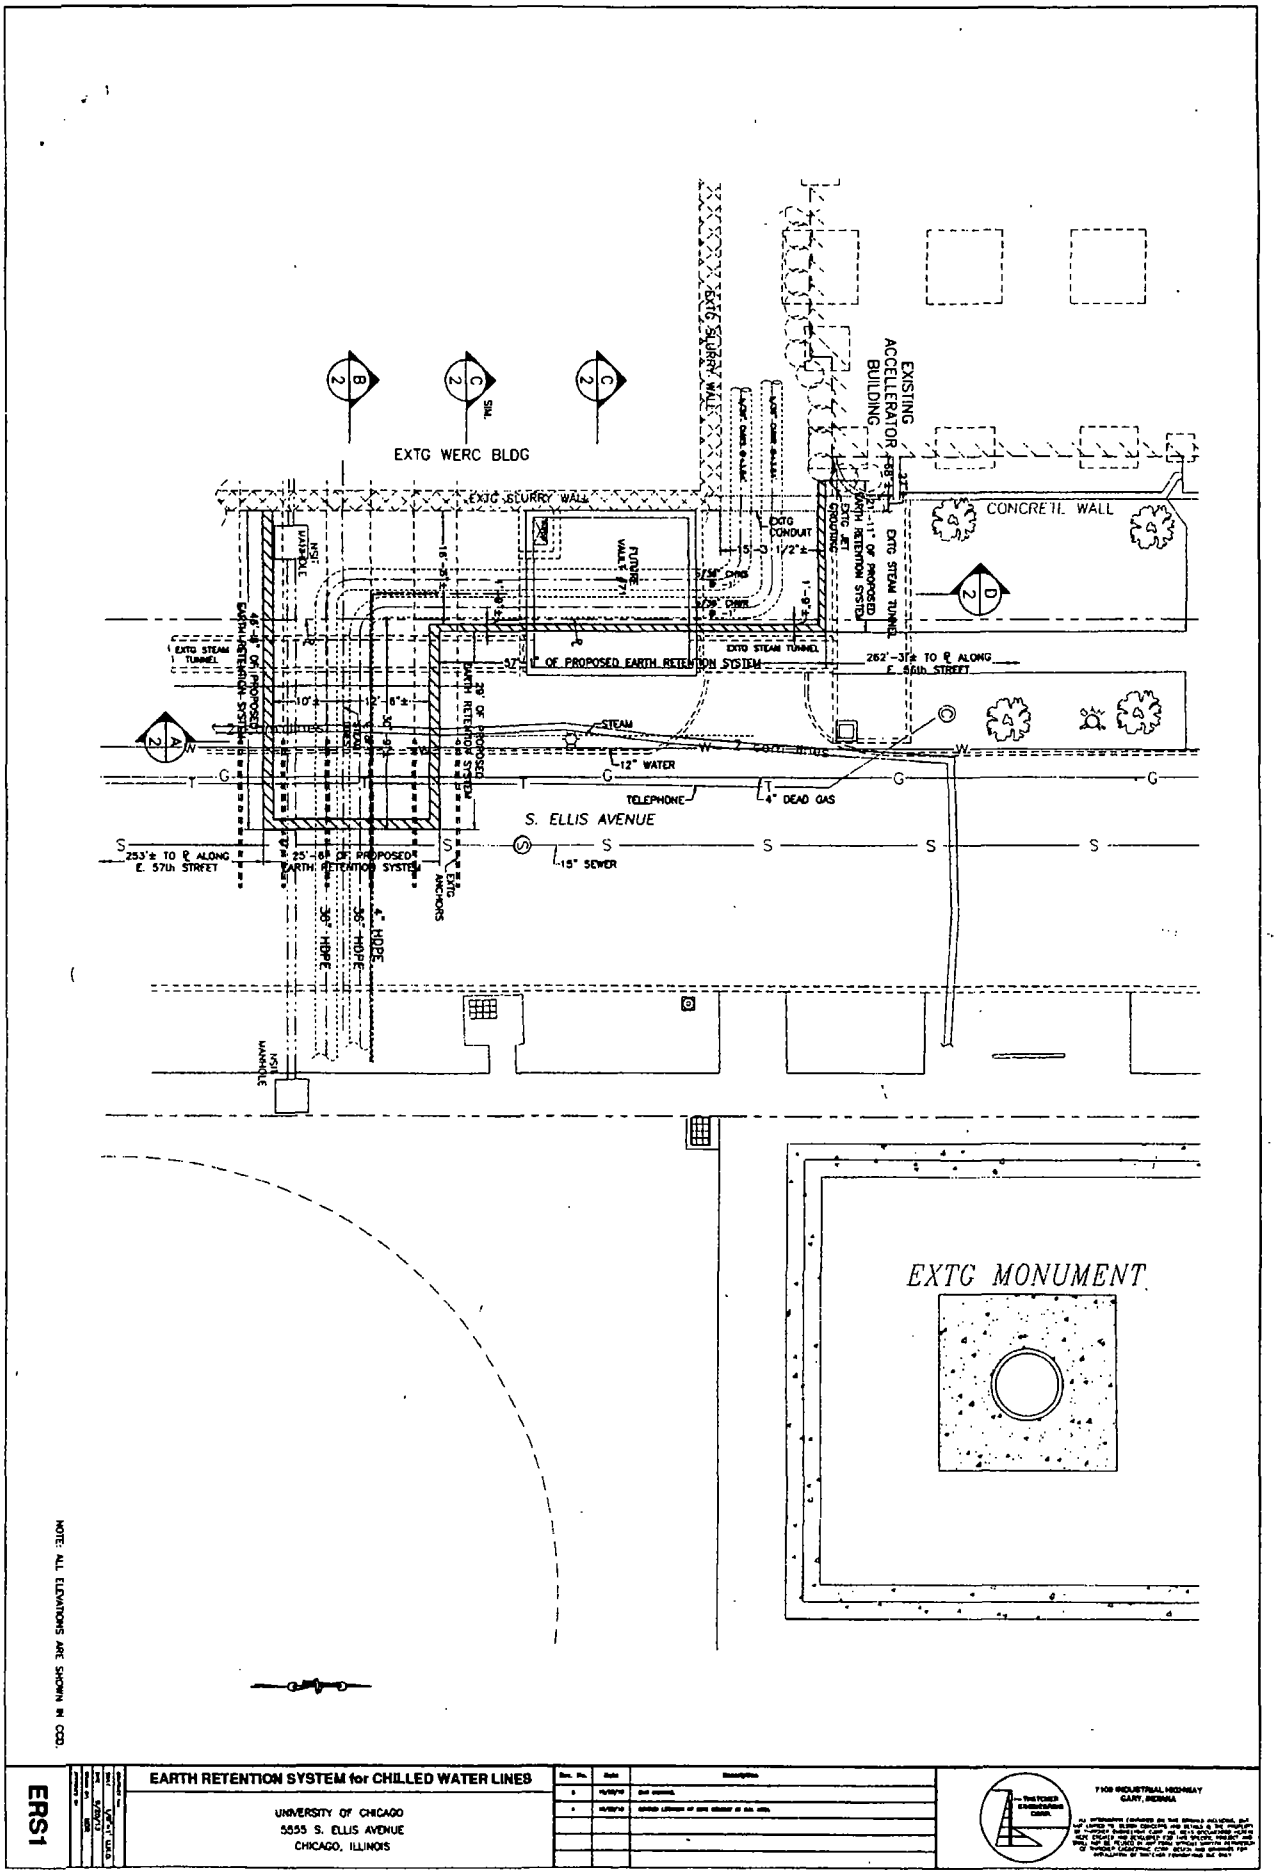

NOTE: ALL ELEVATIONS ARE SHOWN IN CCD.

ERS1

EARTH RETENTION SYSTEM for CHILLED WATER LINES

UNIVERSITY OF CHICAGO
5555 S. ELLIS AVENUE
CHICAGO, ILLINOIS

No.	Date	Description
0	10/30/12	[illegible]
1	10/30/12	[illegible]

7108 INDUSTRIAL HIGHWAY
GARY, INDIANA

Department of Business Affairs and Consumer Protection
Business Assistance Center- Public Way Use Unit
City Hall- 121 N. LaSalle Street Room 800 • Chicago, IL 60602
(312)-74-GOBIZ (312-744-6249) • (312) 744-1944 (TTY)
http://www.cityofchicago.org/bacp

11/13/2013

Alderman **Leslie Hairston**
Ward # **05**
City of Chicago
City Hall, Room **300**
121 North LaSalle Street
Chicago, Illinois 60602

Re: An ordinance to use and maintain a portion of the public right-of-way for **one (1) earth retention system(s)** for **THE UNIVERSITY OF CHICAGO (FILE #56)**, adjacent to the premises known as **5640 S. Ellis Ave.**.

Dear Alderman **Leslie Hairston**:

The applicant referenced above has requested the use of the public right-of-way for a **earth retention system(s)**. An ordinance has been prepared by the Department of Business Affairs and Consumer Protection – Business Assistance Center - Public Way Use Unit for presentation to the City Council. Because this request was made for properties located in your ward, as approved by you as per the attached, I respectfully request that you introduce the attached ordinance at the next City Council meeting.

If you have any questions regarding this ordinance, please contact Anthony Bertuca at (312) 744-5506.

Department of Business Affairs and Consumer Protection

City of Chicago

O2013-8668

Office of the City Clerk

Document Tracking Sheet

Meeting Date:	11/13/2013
Sponsor(s):	Sawyer (6)
Type:	Ordinance
Title:	Grant(s) of privilege in public way for Park's Beauty, Inc.
Committee(s) Assignment:	Committee on Transportation and Public Way

ORDINANCE
PARK'S BEAUTY, INC..
Acct. No. 322789 - 2
Permit No. 1109440

Be It Ordained by the City Council of the City of Chicago:

SECTION 1. Permission and authority are hereby given and granted to PARK'S BEAUTY, INC.., upon the terms and subject to the conditions of this ordinance to maintain and use one (1) sign(s) projecting over the public right-of-way attached to its premises known as 76 E. 71st St..

Said sign structure(s) measures as follows; along E. 71ST ST:
One (1) at eight (8) feet in length, four (4) feet in height and fifteen (15) feet above grade level.

The location of said privilege shall be as shown on prints kept on file with the Department of Business Affairs and Consumer Protection and the Office of the City Clerk.

Said privilege shall be constructed in accordance with plans and specifications approved by the Department of Transportation (Division of Project Development) and Zoning Department - Signs.

This grant of privilege in the public way shall be subject to the provisions of Section 10-28-015 and all other required provisions of the Municipal Code of Chicago.

The grantee shall pay to the City of Chicago as compensation for the privilege #1109440 herein granted the sum of three hundred ($300.00) per annum in advance.

A 25% penalty will be added for payments received after due date.

The permit holder agrees to hold the City of Chicago harmless for any damage, relocation or replacement costs associated with damage, relocation or removal of private property caused by the City performing work in the public way.

Authority herein given and granted for a period of five (5) years from and after 11/05/2013.

Alderman _____ (6)

Roderick T. Sawyer 6th Ward


BEAUTY SUPPLY
PARK'S
BEAUTY SUPPL
76E
OPEN
FAMILY DOLLAR

Department of Business Affairs and Consumer Protection
Business Assistance Center - Public Way Use Unit
City Hall - 121 N. LaSalle Street, Room 800 • Chicago, IL 60602
(312)-74-GOBIZ (312-744-6249) • (312) 744-1944 (TTY)
http://www.cityofchicago.org/bacp

11/13/2013

Alderman **Roderick T. Sawyer**
Ward # **06**
City of Chicago
City Hall, Room **300**
121 North LaSalle Street
Chicago, Illinois 60602

Re: An ordinance to use and maintain a portion of the public right-of-way for **one (1) sign(s)** for **PARK'S BEAUTY, INC.**., adjacent to the premises known as **76 E. 71st St.**.

Dear Alderman **Roderick T. Sawyer**:

The applicant referenced above has requested the use of the public right-of-way for a **sign(s)**. An ordinance has been prepared by the Department of Business Affairs and Consumer Protection – Business Assistance Center - Public Way Use Unit for presentation to the City Council. Because this request was made for properties located in your ward, as approved by you as per the attached, I respectfully request that you introduce the attached ordinance at the next City Council meeting.

If you have any questions regarding this ordinance, please contact Anthony Bertuca at (312) 744-5506.

Department of Business Affairs and Consumer Protection

City of Chicago

O2013-8951

Office of the City Clerk

Document Tracking Sheet

Meeting Date:	11/13/2013
Sponsor(s):	Sawyer (6)
Type:	Ordinance
Title:	Grant(s) of privilege in public way for AT&T Mobility
Committee(s) Assignment:	Committee on Transportation and Public Way

ORDINANCE
AT&T MOBILITY
Acct. No. 89154 - 39
Permit No. 1108060

Be It Ordained by the City Council of the City of Chicago:

SECTION 1. Permission and authority are hereby given and granted to AT&T MOBILITY, upon the terms and subject to the conditions of this ordinance to maintain and use two (2) sign(s) projecting over the public right-of-way attached to its premises known as 600 N. Michigan Ave..

Said sign structure(s) measures as follows; along North Michigan Avenue:
One (1) at two point four two (2.42) feet in length, two (2) feet in height and nine (9) feet above grade level.

Said sign structure(s) measures as follows; along East Ontario Street:
One (1) at two point four two (2.42) feet in length, two (2) feet in height and nine (9) feet above grade level.

The location of said privilege shall be as shown on prints kept on file with the Department of Business Affairs and Consumer Protection and the Office of the City Clerk.

Said privilege shall be constructed in accordance with plans and specifications approved by the Department of Transportation (Division of Project Development) and Zoning Department - Signs.

This grant of privilege in the public way shall be subject to the provisions of Section 10-28-015 and all other required provisions of the Municipal Code of Chicago.

The grantee shall pay to the City of Chicago as compensation for the privilege #1108060 herein granted the sum of one hundred seventy-five ($175.00) per annum in advance.

A 25% penalty will be added for payments received after due date.

The permit holder agrees to hold the City of Chicago harmless for any damage, relocation or replacement costs associated with damage, relocation or removal of private property caused by the City performing work in the public way.

Authority herein given and granted for a period of five (5) years from and after Date of Passage.

Alderman _____

Brendan Reilly 42nd Ward


2
identical
signs
- 1 sign on Ontario St.
- 1 sign on Michigan Ave.
2'
9'
property line
2' 5"
sidewalk
curb
9' sidewalk on Ontario St.
25' sidewal on Michigan Ave.

City of Chicago

O2013-8675

Office of the City Clerk

Document Tracking Sheet

Meeting Date:	11/13/2013
Sponsor(s):	Holmes (7)
Type:	Ordinance
Title:	Grant(s) of privilege in public way for Chicago Lakeside Development LLC - foundation support
Committee(s) Assignment:	Committee on Transportation and Public Way

ORDINANCE
CHICAGO LAKESIDE DEVELOPMENT, LLC
Acct. No. 385526 - 1
Permit No. 1108961

Be It Ordained by the City Council of the City of Chicago:

SECTION 1. Permission and authority are hereby given and granted to CHICAGO LAKESIDE DEVELOPMENT, LLC, upon the terms and subject to the conditions of this ordinance to construct, install, maintain and use one (1) Foundation Support(s) under the public right-of-way adjacent to its premises known as 3139-43 E. 79th St..

Said Foundation Support(s) at East 79th Street measure(s):
One (1) at eight (8) feet in length, and eight (8) feet in width for a total of sixty-four (64) square feet. Said foundation support shall be five (5) feet in depth and will be used to support a sculpture.

The location of said privilege shall be as shown on prints kept on file with the Department of Business Affairs and Consumer Protection and the Office of the City Clerk.

Said privilege shall be constructed in accordance with plans and specifications approved by the Department of Planning and Development and Department of Transportation (Office of Underground Coordination).

This grant of privilege in the public way shall be subject to the provisions of Section 10-28-015 and all other required provisions of the Municipal Code of Chicago.

The grantee shall pay to the City of Chicago as compensation for the privilege #1108961 herein granted the sum of four hundred ($400.00) per annum in advance.


A 25% penalty will be added for payments received after due date.


The permit holder agrees to hold the City of Chicago harmless for any damage, relocation or replacement costs associated with damage, relocation or removal of private property caused by the City performing work in the public way.

Authority herein given and granted for a period of five (5) years from and after Date of Passage.

Alderman Natasha Z. Holmes

Natashia Holmes 7th Ward

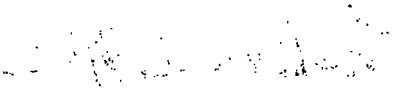

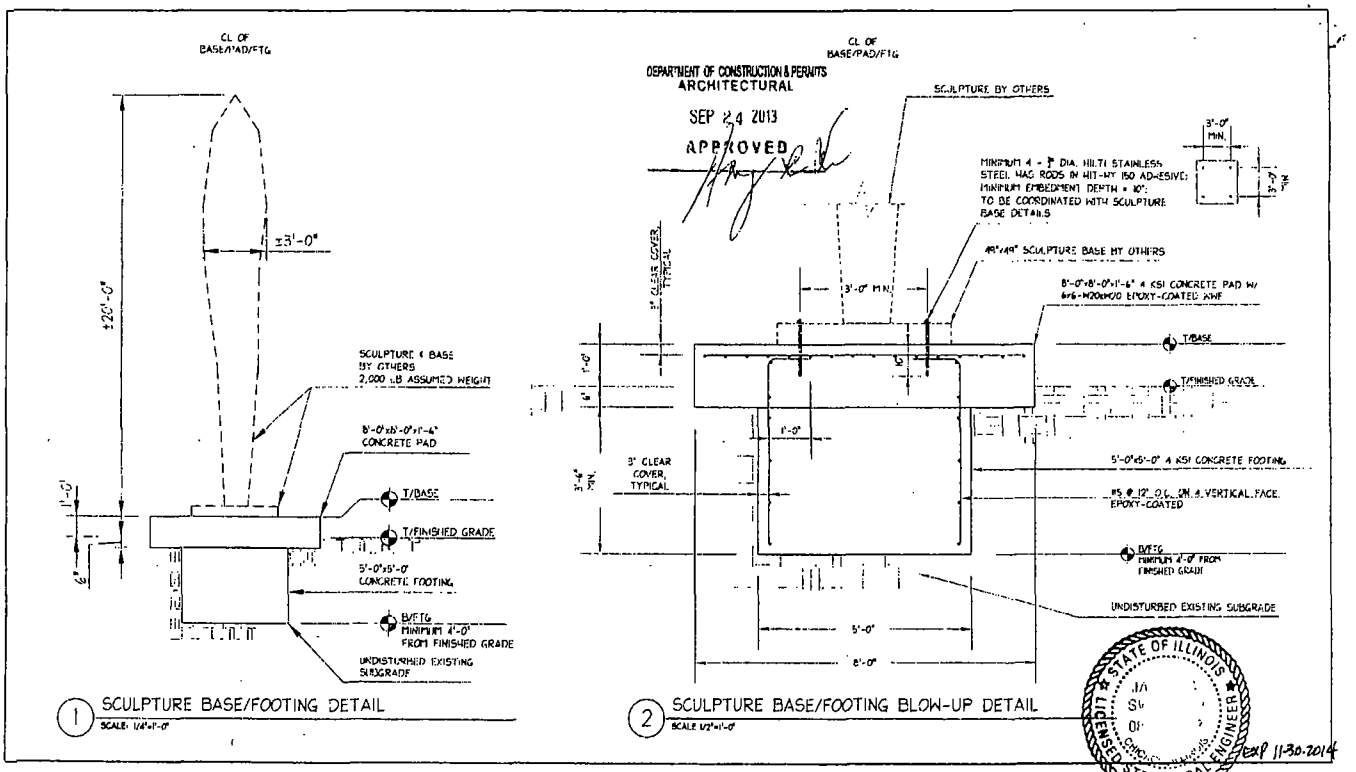

DEPARTMENT OF CONSTRUCTION & PERMITS
ARCHITECTURAL
SEP 24 2013
APPROVED

STATE OF ILLINOIS
LICENSED STRUCTURAL ENGINEER
CHICAGO
exp 11-30-2014

HALVORSON and PARTNERS STRUCTURAL ENGINEERS	SCULPTURE BASE / FOOTING DETAIL		AS SHOWN
	McCAFFERY INTEREST - LAKESIDE DEVELOPMENT	13-058.0	09.23.2013 SSK-001

CHICAGO LAKESIDE DEVELOPMENT, LLC.
c/o McCAFFERY INTERESTS, INC
875 N. MICHIGAN AV., SUITE 1800
CHICAGO, IL. 60611

Department of Business Affairs and Consumer Protection
Business Assistance Center- Public Way Use Unit
City Hall - 121 N. LaSalle Street, Room 800 • Chicago, IL 60602
(312)-74-GOBIZ (312-744-6249) • (312) 744-1944 (TTY)
http://www.cityofchicago.org/bacp

11/13/2013

Alderman **Natashia Holmes**
Ward # **07**
City of Chicago
City Hall, Room **207**
121 North LaSalle Street
Chicago, Illinois 60602

Re: An ordinance to use and maintain a portion of the public right-of-way for **one (1) foundation support(s)** for **CHICAGO LAKESIDE DEVELOPMENT, LLC**, adjacent to the premises known as **3139-43 E. 79th St.**.

Dear Alderman **Natashia Holmes**:

The applicant referenced above has requested the use of the public right-of-way for a **foundation support(s)**. An ordinance has been prepared by the Department of Business Affairs and Consumer Protection – Business Assistance Center - Public Way Use Unit for presentation to the City Council. Because this request was made for properties located in your ward, as approved by you as per the attached, I respectfully request that you introduce the attached ordinance at the next City Council meeting.

If you have any questions regarding this ordinance, please contact Anthony Bertuca at (312) 744-5506.

Department of Business Affairs and Consumer Protection

City of Chicago

O2013-8680

Office of the City Clerk

Document Tracking Sheet

Meeting Date:	11/13/2013
Sponsor(s):	Holmes (7)
Type:	Ordinance
Title:	Grant(s) of privilege in public way for Chicago Lakeside Development LLC - landscaping
Committee(s) Assignment:	Committee on Transportation and Public Way

ORDINANCE
CHICAGO LAKESIDE DEVELOPMENT, LLC
Acct. No. 385526 - 1
Permit No. 1108960

Be It Ordained by the City Council of the City of Chicago:

SECTION 1. Permission and authority are hereby given and granted to CHICAGO LAKESIDE DEVELOPMENT, LLC; upon the terms and subject to the conditions of this ordinance to construct, install, maintain and use one (1) Landscaping(s) on the public right-of-way for beautification purposes adjacent to its premises known as 3139-43 E. 79th St..

Said Landscaping(s) at East 79th Street measure(s):
One (1) at two hundred fifty (250) feet in length, and fifteen (15) feet in width for a total of three thousand seven hundred fifty (3750) square feet.

The location of said privilege shall be as shown on prints kept on file with the Department of Business Affairs and Consumer Protection and the Office of the City Clerk.

Said privilege shall be constructed in accordance with plans and specifications approved by the Department of Planning and Development and Department of Transportation (Division of Project Development).

This grant of privilege in the public way shall be subject to the provisions of Section 10-28-015 and all other required provisions of the Municipal Code of Chicago.

The grantee shall pay to the City of Chicago as compensation for the privilege #1108960 herein granted the sum of zero ($.00) per annum in advance.


A 25% penalty will be added for payments received after due date.


The permit holder agrees to hold the City of Chicago harmless for any damage, relocation or replacement costs associated with damage, relocation or removal of private property caused by the City performing work in the public way.

Authority herein given and granted for a period of five (5) years from and after Date of Passage.

Alderman Natasha J. Holmes

Natashia Holmes 7th Ward

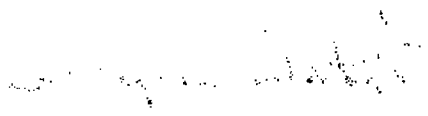

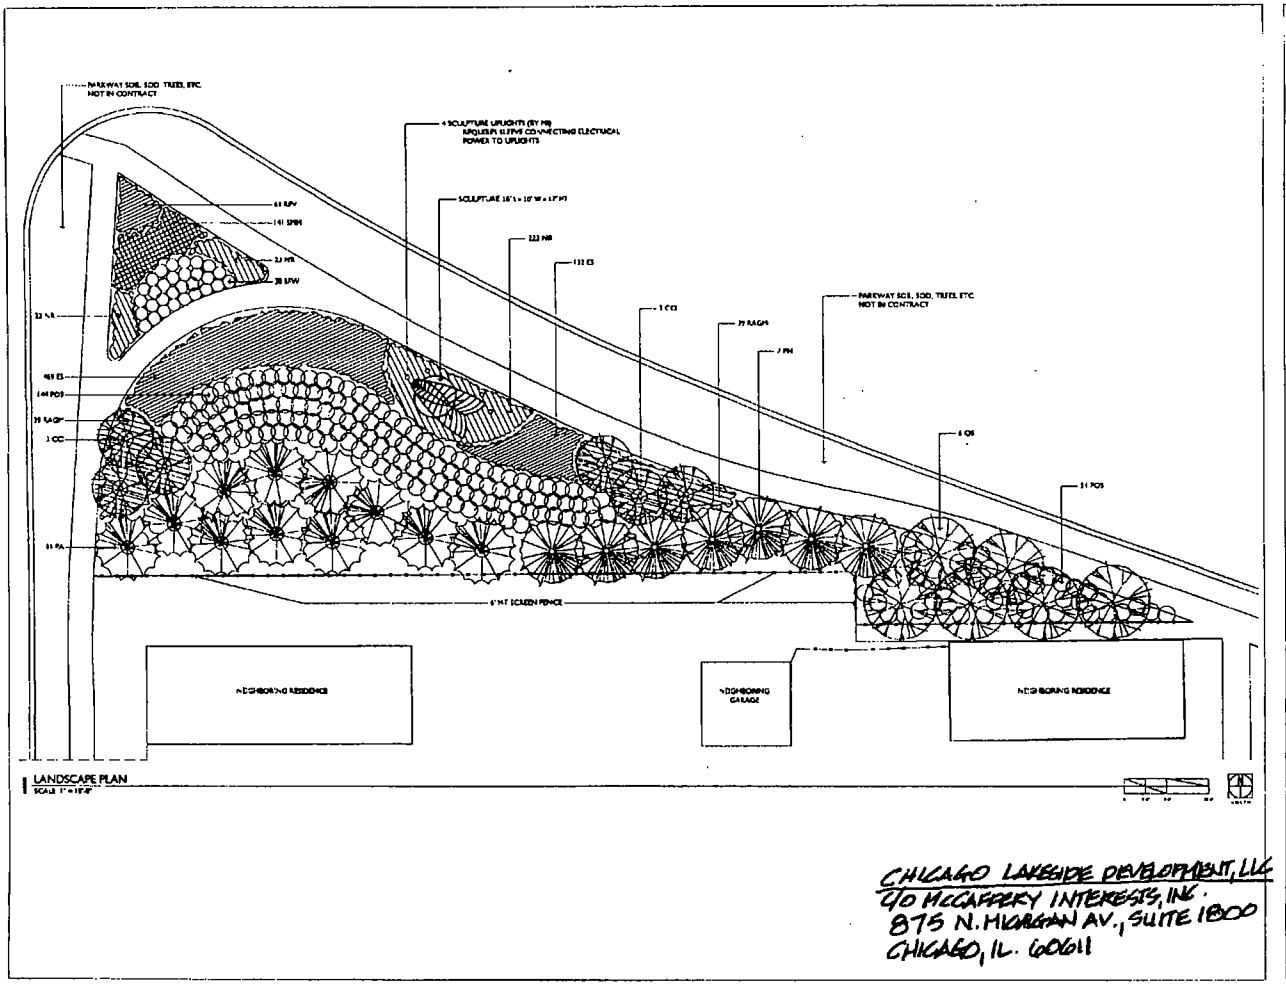

LANDSCAPE PLAN
SCALE 1" = 10'-0"

CHICAGO LAKESIDE DEVELOPMENT, LLC
C/O McCAFFERY INTERESTS, INC.
875 N. MICHIGAN AV., SUITE 1800
CHICAGO, IL. 60611

WOLFE LANDSCAPE ARCHITECTURE

TRIANGLE PARK
LAKESIDE
DEVELOPMENT
McCAFFERY INTERESTS
SOUTH SHORE DRIVE & E. 79TH ST.
CHICAGO, IL

LANDSCAPE PLAN

LI-1

Department of Business Affairs and Consumer Protection
Business Assistance Center - Public Way Use Unit
City Hall - 121 N. LaSalle Street. Room 800 • Chicago, IL 60602
(312)-74-GOBIZ (312-744-6249) • (312) 744-1944 (TTY)
http://www.cityofchicago.org/bacp

11/13/2013

Alderman **Natashia Holmes**
Ward # **07**
City of Chicago
City Hall, Room **207**
121 North LaSalle Street
Chicago, Illinois 60602

Re: An ordinance to use and maintain a portion of the public right-of-way for **one (1) landscaping(s)** for **CHICAGO LAKESIDE DEVELOPMENT, LLC**, adjacent to the premises known as **3139-43 E. 79th St.**.

Dear Alderman **Natashia Holmes**:

The applicant referenced above has requested the use of the public right-of-way for a **landscaping(s)**. An ordinance has been prepared by the Department of Business Affairs and Consumer Protection – Business Assistance Center - Public Way Use Unit for presentation to the City Council. Because this request was made for properties located in your ward, as approved by you as per the attached, I respectfully request that you introduce the attached ordinance at the next City Council meeting.

If you have any questions regarding this ordinance, please contact Anthony Bertuca at (312) 744-5506.

Department of Business Affairs and Consumer Protection

City of Chicago

O2013-8682

Office of the City Clerk

Document Tracking Sheet

Meeting Date:	11/13/2013
Sponsor(s):	Holmes (7)
Type:	Ordinance
Title:	Grant(s) of privilege in public way for Chicago Lakeside Development LLC - sculpture
Committee(s) Assignment:	Committee on Transportation and Public Way

ORDINANCE
CHICAGO LAKESIDE DEVELOPMENT, LLC
Acct. No. 385526 - 1
Permit No. 1108962

Be It Ordained by the City Council of the City of Chicago:

SECTION 1. Permission and authority are hereby given and granted to CHICAGO LAKESIDE DEVELOPMENT, LLC, upon the terms and subject to the conditions of this ordinance to construct, install, maintain and use one (1) Sculpture(s) on the public right-of-way adjacent to its premises known as 3139-43 E. 79th St..

Said Sculpture(s) at East 79th Street measure(s):
One (1) at eight (8) feet in length, and four (4) feet in width for a total of thirty-two (32) square feet. Said sculpture shall be approximately twenty (20) feet in height.

The location of said privilege shall be as shown on prints kept on file with the Department of Business Affairs and Consumer Protection and the Office of the City Clerk.

Said privilege shall be constructed in accordance with plans and specifications approved by the Department of Planning and Development and Department of Transportation (Division of Project Development).

This grant of privilege in the public way shall be subject to the provisions of Section 10-28-015 and all other required provisions of the Municipal Code of Chicago.

The grantee shall pay to the City of Chicago as compensation for the privilege #1108962 herein granted the sum of four hundred ($400.00) per annum in advance.


A 25% penalty will be added for payments received after due date.


The permit holder agrees to hold the City of Chicago harmless for any damage, relocation or replacement costs associated with damage, relocation or removal of private property caused by the City performing work in the public way.

Authority herein given and granted for a period of five (5) years from and after Date of Passage.

Alderman Natasha 2. Holmes

Natashia Holmes 7th Ward

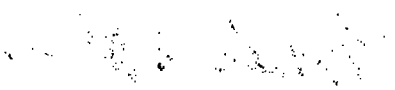

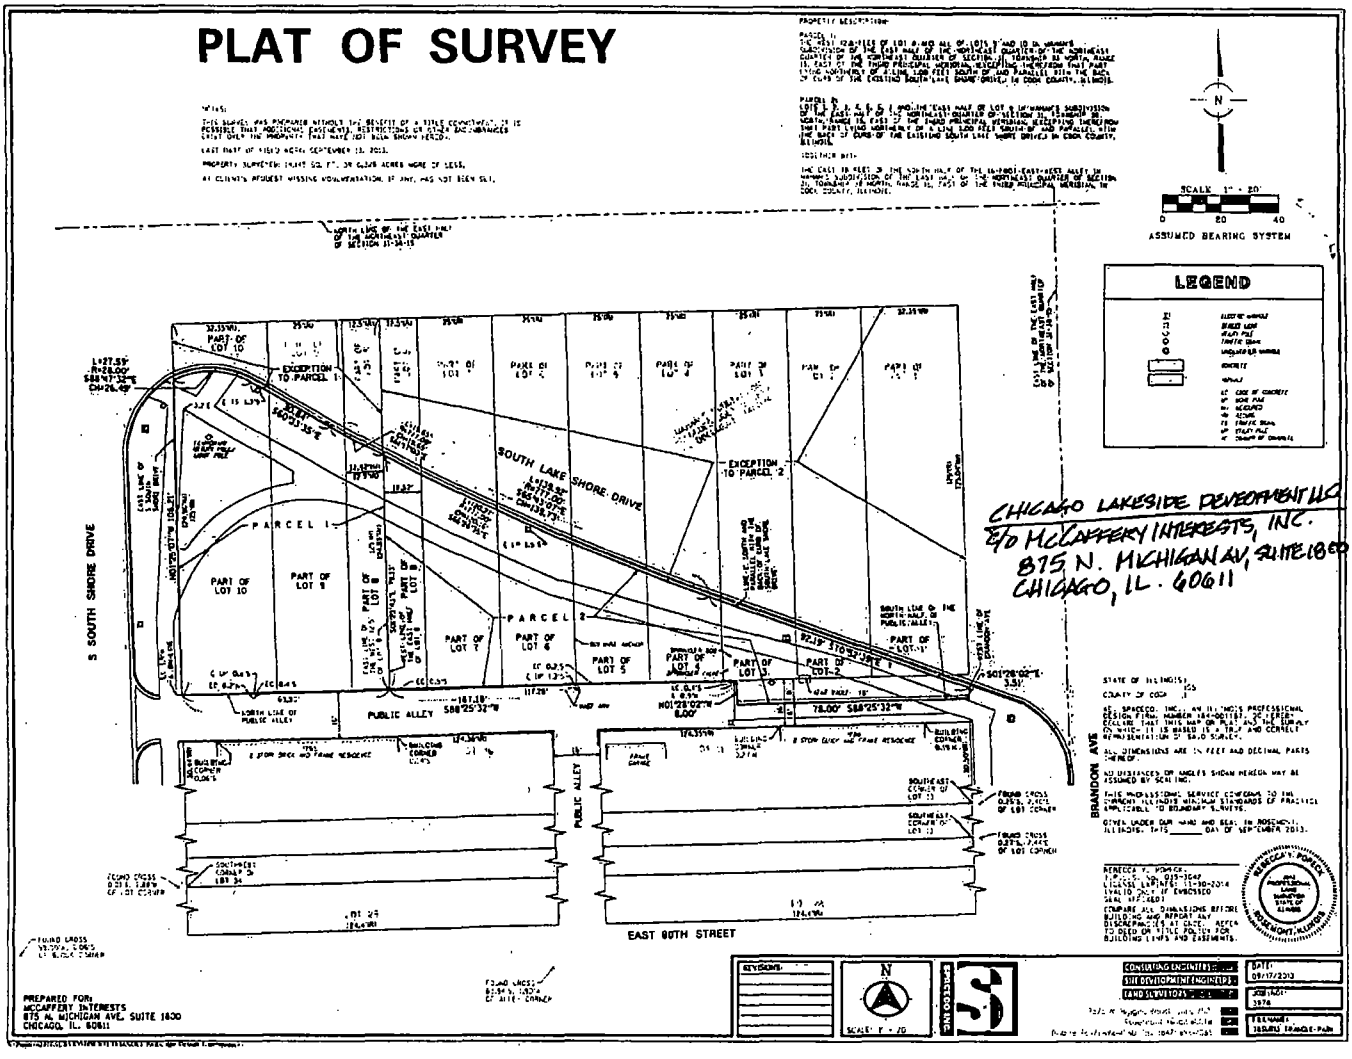
PLAT OF SURVEY
LEGEND
ASSUMED BEARING SYSTEM
SCALE 1" = 20'
SOUTH LAKE SHORE DRIVE
S SOUTH SHORE DRIVE
BRANDON AVE
PUBLIC ALLEY
EAST 80TH STREET
PARCEL 1
PARCEL 2
EXCEPTION TO PARCEL 1
EXCEPTION TO PARCEL 2
CHICAGO LAKESIDE DEVELOPMENT LLC
C/O McCAFFERY INTERESTS, INC.
875 N. MICHIGAN AV, SUITE 1800
CHICAGO, IL. 60611
PREPARED FOR:
McCAFFERY INTERESTS
875 N. MICHIGAN AVE. SUITE 1800
CHICAGO, IL. 60611
REVISIONS
SCALE: 1" = 20'
DATE: 09/17/2013
JOB NO: 1976
FIELDWORK: 10/8/13 DRAWN: PMH

Department of Business Affairs and Consumer Protection
Business Assistance Center- Public Way Use Unit
City Hall - 121 N. LaSalle Street Room 800 • Chicago, IL 60602
(312)-74-GOBIZ (312-744-6249) • (312) 744-1944 (TTY)
http://www.cityofchicago.org/bacp

11/13/2013

Alderman **Natashia Holmes**
Ward # **07**
City of Chicago
City Hall, Room **207**
121 North LaSalle Street
Chicago, Illinois 60602

Re: An ordinance to use and maintain a portion of the public right-of-way for **one (1) sculpture(s)** for **CHICAGO LAKESIDE DEVELOPMENT, LLC**, adjacent to the premises known as **3139-43 E. 79th St.**.

Dear Alderman **Natashia Holmes**:

The applicant referenced above has requested the use of the public right-of-way for a **sculpture(s)**. An ordinance has been prepared by the Department of Business Affairs and Consumer Protection – Business Assistance Center - Public Way Use Unit for presentation to the City Council. Because this request was made for properties located in your ward, as approved by you as per the attached, I respectfully request that you introduce the attached ordinance at the next City Council meeting.

If you have any questions regarding this ordinance, please contact Anthony Bertuca at (312) 744-5506.

Department of Business Affairs and Consumer Protection

City of Chicago

O2013-8684

Office of the City Clerk

Document Tracking Sheet

Meeting Date:	11/13/2013
Sponsor(s):	Harris (8)
Type:	Ordinance
Title:	Grant(s) of privilege in public way for Rock & Joe Foods
Committee(s) Assignment:	Committee on Transportation and Public Way

ORDINANCE
ROCK & JOE FOODS
Acct. No. 361764 - 1
Permit No. 1108953

Be It Ordained by the City Council of the City of Chicago:

SECTION 1. Permission and authority are hereby given and granted to ROCK & JOE FOODS, upon the terms and subject to the conditions of this ordinance to maintain and use, as now constructed, one (1) Security Camera(s) projecting over the public right-of-way for security purposes adjacent to its premises known as 2301 E. 83rd St..

Said Security Camera(s) at 83rd Street measure(s):
One (1) at point four two (.42) feet in length, point four two (.42) feet in width and ten (10) feet above grade level.

The location of said privilege shall be as shown on prints kept on file with the Department of Business Affairs and Consumer Protection and the Office of the City Clerk.

Said privilege shall be constructed in accordance with plans and specifications approved by the Department of Planning and Development and Department of Transportation (Division of Project Development).

This grant of privilege in the public way shall be subject to the provisions of Section 10-28-015 and all other required provisions of the Municipal Code of Chicago.

The grantee shall pay to the City of Chicago as compensation for the privilege #1108953 herein granted the sum of zero ($.00) per annum in advance.

A 25% penalty will be added for payments received after due date.

The permit holder agrees to hold the City of Chicago harmless for any damage, relocation or replacement costs associated with damage, relocation or removal of private property caused by the City performing work in the public way.

Authority herein given and granted for a period of five (5) years from and after Date of Passage.

Alderman Michelle A Harris

Michelle A. Harris 8th Ward

4)

Department of Business Affairs and Consumer Protection
Business Assistance Center - Public Way Use Unit
City Hall - 121 N. LaSalle Street, Room 800 • Chicago, IL 60602
(312)-74-GOBIZ (312-744-6249) • (312) 744-1944 (TTY)
http://www.cityofchicago.org/bacp

11/13/2013

Alderman **Michelle A. Harris**
Ward # **08**
City of Chicago
City Hall, Room **300**
121 North LaSalle Street
Chicago, Illinois 60602

Re: An ordinance to use and maintain a portion of the public right-of-way for **one (1) security camera(s)** for **ROCK & JOE FOODS**, adjacent to the premises known as **2301 E. 83rd St.**.

Dear Alderman **Michelle A. Harris**:

The applicant referenced above has requested the use of the public right-of-way for a **security camera(s)**. An ordinance has been prepared by the Department of Business Affairs and Consumer Protection – Business Assistance Center - Public Way Use Unit for presentation to the City Council. Because this request was made for properties located in your ward, as approved by you as per the attached, I respectfully request that you introduce the attached ordinance at the next City Council meeting.

If you have any questions regarding this ordinance, please contact Anthony Bertuca at (312) 744-5506.

Department of Business Affairs and Consumer Protection

City of Chicago

O2013-8685

Office of the City Clerk

Document Tracking Sheet

Meeting Date:	11/13/2013
Sponsor(s):	Pope (10)
Type:	Ordinance
Title:	Grant(s) of privilege in public way for Autozone
Committee(s) Assignment:	Committee on Transportation and Public Way

ORDINANCE
Autozone
Acct. No. 42995 - 21
Permit No. 1109111

Be It Ordained by the City Council of the City of Chicago:

SECTION 1. Permission and authority are hereby given and granted to Autozone, upon the terms and subject to the conditions of this ordinance to maintain and use, as now constructed, two (2) Planter Curb(s) on the public right-of-way for beautification purposes adjacent to its premises known as 8811 S. Commercial Ave..

Said Planter Curb(s) at COMMERCIAL measure(s):
One (1) at sixty-two (62) feet in length, and three (3) feet in width for a total of one hundred eighty-six (186) square feet.

Said Planter Curb(s) at E. 88th Street measure(s):
One (1) at forty-six (46) feet in length, and three (3) feet in width for a total of one hundred thirty-eight (138) square feet.

Grantee must allow the required clear and unobstructed space for pedestrian passage at all times per rules and regulations approved by the Department of Transportation.

The location of said privilege shall be as shown on prints kept on file with the Department of Business Affairs and Consumer Protection and the Office of the City Clerk.

Said privilege shall be constructed in accordance with plans and specifications approved by the Department of Planning and Development and Department of Transportation (Division of Project Development).

This grant of privilege in the public way shall be subject to the provisions of Section 10-28-015 and all other required provisions of the Municipal Code of Chicago.

The grantee shall pay to the City of Chicago as compensation for the privilege #1109111 herein granted the sum of zero ($.00) per annum in advance.


A 25% penalty will be added for payments received after due date.

The permit holder agrees to hold the City of Chicago harmless for any damage, relocation or replacement costs associated with damage, relocation or removal of private property caused by the City performing work in the public way.

Authority herein given and granted for a period of five (5) years from and after 09/04/2013.

Alderman _____

John Pope 10th Ward

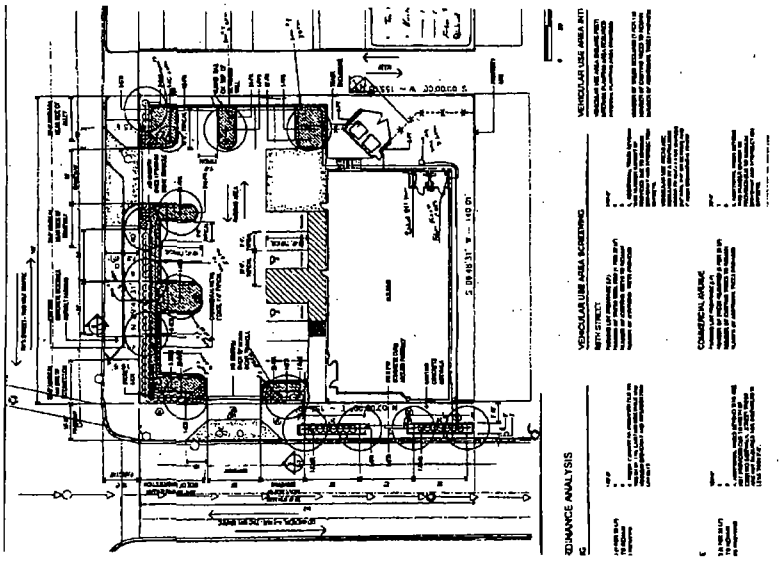

Department of Business Affairs and Consumer Protection
Business Assistance Center - Public Way Use Unit
City Hall - 121 N. LaSalle Street, Room 800 • Chicago, IL 60602
(312)-74-GOBIZ (312-744-6249) • (312) 744-1944 (TTY)
http://www.cityofchicago.org/bacp

11/13/2013

Alderman **John Pope**
Ward # **10**
City of Chicago
City Hall, Room **300**
121 North LaSalle Street
Chicago, Illinois 60602

Re: An ordinance to use and maintain a portion of the public right-of-way for **two (2) planter curb(s)** for **Autozone**, adjacent to the premises known as **8811 S. Commercial Ave.**.

Dear Alderman **John Pope**:

The applicant referenced above has requested the use of the public right-of-way for a **planter curb(s)**. An ordinance has been prepared by the Department of Business Affairs and Consumer Protection – Business Assistance Center - Public Way Use Unit for presentation to the City Council. Because this request was made for properties located in your ward, as approved by you as per the attached, I respectfully request that you introduce the attached ordinance at the next City Council meeting.

If you have any questions regarding this ordinance, please contact Anthony Bertuca at (312) 744-5506.

Department of Business Affairs and Consumer Protection

City of Chicago

O2013-8686

Office of the City Clerk

Document Tracking Sheet

Meeting Date:	11/13/2013
Sponsor(s):	Pope (10)
Type:	Ordinance
Title:	Grant(s) of privilege in public way for KCBX Terminals
Committee(s) Assignment:	Committee on Transportation and Public Way

ORDINANCE
KCBX TERMINALS
Acct. No. 85212 - 2
Permit No. 1109061

Be It Ordained by the City Council of the City of Chicago:

SECTION 1. Permission and authority are hereby given and granted to KCBX TERMINALS, upon the terms and subject to the conditions of this ordinance to maintain and use, as now constructed, a portion of pubic way one (1) slip lying adjacent to the Calumet River and 3259 East 100th Street, such slip being commonly known as "Slip Number Two" for purposes of maintaining a sediment control facility. Such position of Slip Number Two is referred to as "Pubic Way".

The location of said privilege shall be as shown on prints kept on file with the Department of Business Affairs and Consumer Protection and the Office of the City Clerk.

Said privilege shall be constructed in accordance with plans and specifications approved by the Department of Transportation (Division of Project Development).

This grant of privilege in the public way shall be subject to the provisions of Section 10-28-015 and all other required provisions of the Municipal Code of Chicago.

The grantee shall pay to the City of Chicago as compensation for the privilege #1109061 herein granted the sum of four hundred ($400.00) per annum in advance.


A 25% penalty will be added for payments received after due date.

The permit holder agrees to hold the City of Chicago harmless for any damage, relocation or replacement costs associated with damage, relocation or removal of private property caused by the City performing work in the public way.

Authority herein given and granted for a period of five (5) years from and after 10/07/2013.

Alderman _____

John Pope 10th Ward

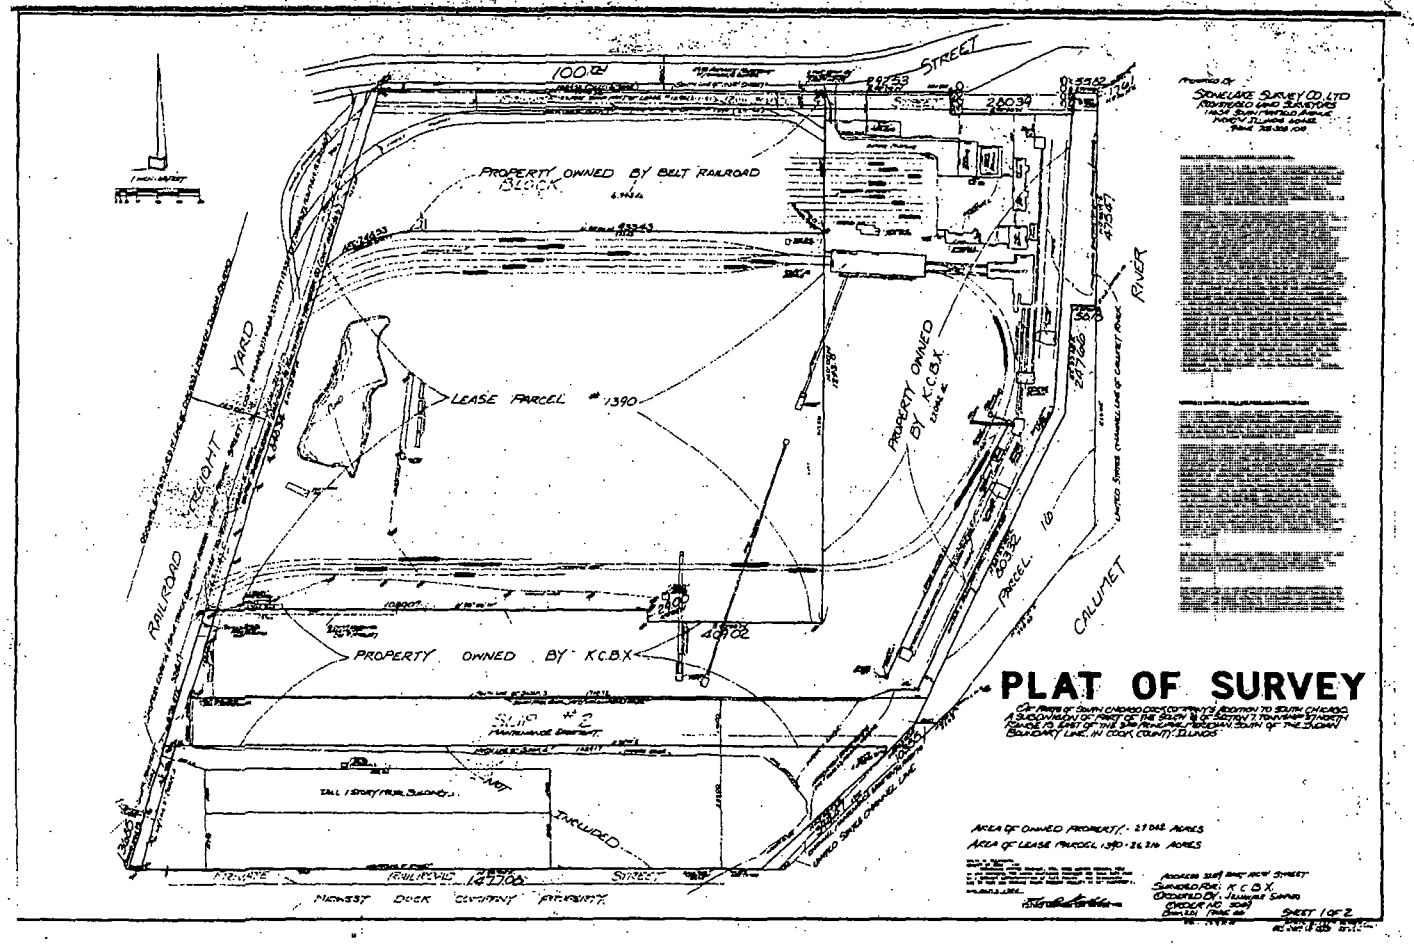
PROPERTY OWNED BY BELT RAILROAD
LEASE PARCEL # 1390
PROPERTY OWNED BY K.C.B.X
PROPERTY OWNED BY K.C.B.X
RAILROAD YARD
FREIGHT
RAILROAD
SLIP #2
STREET
RIVER
CALUMET
PARCEL 1B
PLAT OF SURVEY
AREA OF OWNED PROPERTY: 27.042 ACRES
AREA OF LEASE PARCEL 1390: 24.314 ACRES
SHEET 1 OF 2

Department of Business Affairs and Consumer Protection
Business Assistance Center- Public Way Use Unit
City Hall- 121 N. LaSalle Street Room 800 • Chicago, IL 60602
(312)-74-GOBIZ (312-744-6249) • (312) 744-1944 (TTY)
http://www.cityofchicago.org/bacp

11/13/2013

Alderman **John Pope**
Ward # **10**
City of Chicago
City Hall, Room **300**
121 North LaSalle Street
Chicago, Illinois 60602

Re: An ordinance to use and maintain a portion of the public right-of-way for **one (1) slip lying(s)** for **KCBX TERMINALS**, adjacent to the premises known as **3259 E. 100th St.**.

Dear Alderman **John Pope**:

The applicant referenced above has requested the use of the public right-of-way for a **slip lying(s)**. An ordinance has been prepared by the Department of Business Affairs and Consumer Protection – Business Assistance Center - Public Way Use Unit for presentation to the City Council. Because this request was made for properties located in your ward, as approved by you as per the attached, I respectfully request that you introduce the attached ordinance at the next City Council meeting.

If you have any questions regarding this ordinance, please contact Anthony Bertuca at (312) 744-5506.

Department of Business Affairs and Consumer Protection

City of Chicago

O2013-8687

Office of the City Clerk

Document Tracking Sheet

Meeting Date:	11/13/2013
Sponsor(s):	Pope (10)
Type:	Ordinance
Title:	Grant(s) of privilege in public way for Praxair, Inc.
Committee(s) Assignment:	Committee on Transportation and Public Way

ORDINANCE
PRAXAIR, INC.
Acct. No. 2099 - 2
Permit No. 1109195

Be It Ordained by the City Council of the City of Chicago:

SECTION 1. Permission and authority are hereby given and granted to PRAXAIR, INC., upon the terms and subject to the conditions of this ordinance to maintain and use, as now constructed, one (1) private Pipe Line for the transmission of gaseous oxygen consisting of a steel pipe eight (8) inches in diameter and encased in a steel pipe sleeve twelve (12) inches in diameter at all crossings. Said pipe shall run under, along and across the following public streets and highway as follows:

Beginning at a point approximately one thousand eight hundred ninety (1,890) feet westerly of the west line of South Indiana Avenue and approximately four (4) feet southerly of the south line of West 127th Street, at the eastern boundary line of the premises of said grantee, thence through, across and along the properties of the Metropolitan Sanitary District of Chicago and the Commonwealth Edison Company, thence under and across South Indiana Avenue at a point approximately one thousand three hundred (1,300) feet northerly of the centerline of East 130th Street, thence easterly through and across the properties of the Illinois Central Railroad continuing easterly along and within the northerly boundary line of East 130th Street and under the crossings where the Chicago and Western Indiana Railroad, South St. Lawrence Avenue and South Corliss Avenue cross over East 130th Street, thence southerly under and across East 130th Street at a point approximately four hundred fifty (450) feet, thence continuing easterly along and within the boundary lines of East 130th Street and under the crossing where South Ellis Avenue crosses East 130th Street, continuing easterly under and across properties of the Penn Central Railroad and along the Chicago South Shore and South Bend Railroad right-of-way to a point where the said Chicago South Shore and South Bend Railroad bridge crosses the extended portion of the Calumet Expressway. Again, proceeding easterly under and across said Calumet Expressway along the southern portion of the said Chicago South Shore and South Bend Railroad right-of-way, continuing over and across the Chicago South Shore and South Bend Railroad bridge over the southern branch of the Calumet River approximately four hundred twenty (420) feet from the southerly line of East 130th Street along the said Chicago South Shore and South Bend Railroad right-of-way approximately three thousand five hundred (3,500) feet east of said bridge. Thence through and across the properties of the Norfolk & Western Railroad, thence under and across South Torrence Avenue at a point approximately four hundred fifty-nine (459) feet southerly of the centerline of East 130th Street said centerline also being the South Line Section 25-37-14E, thence northerly through and across the properties of the Chicago and Western Indiana Railroad, thence easterly along the southern portion of East 130th Street right-of-way and under the crossing where South Saginaw crosses over East 130th Street, thence northerly under and across East 130th Street, thence continuing easterly along the northern portion of East 130th Street right-of-way and under the crossing where South Marquette Avenue, South Manistee Avenue, South Muskegon Avenue, South Escanaba Avenue, South Exchange Avenue, South Commercial Avenue, South Carondolet Avenue, South Houston Avenue, South Baltimore Avenue and South Brandon Avenue cross over East 130th Street, thence continuing easterly along and within the southern boundary line of the Penn Central Railroad right-of-way, thence northerly along and within the eastern boundary line of the Penn Central Railroad right-of-way, under and across Squaw Creek approximately two thousand seventy-five (2,075) feet north of the centerline of East 130th Street, continuing northerly along within the eastern boundary line of the Penn Central Railroad right-of-way, thence continuing northerly along and within the western boundary line of South Avenue O, thence continuing northerly through and within the properties of Republic Steel Corporation and under the crossings where East 117th Street, East 114th Street, a 16 foot alley right-of-way which is north of East 114th Street, East 112th Street, East 111th Street, pass over the pipeline, thence westerly under the crossings where South Mackinaw Avenue, South Buffalo Avenue and South Burley Avenue pass over the pipeline, thence continuing through and across the properties of the Penn Central and Pittsburgh, Fort Wayne and Chicago Railroads and terminating at a point within lands of the Interlake Steel Corporation.

The location of said privilege shall be as shown on prints kept on file with the Department of Business Affairs and Consumer Protection and the Office of the City Clerk.

Said privilege shall be constructed in accordance with plans and specifications approved by the Department of

Planning and Development, Department of Transportation (Office of Underground Coordination), and Department of Water Management.

This grant of privilege in the public way shall be subject to the provisions of Section 10-28-015 and all other required provisions of the Municipal Code of Chicago.

The grantee shall pay to the City of Chicago as compensation for the privilege #1109195 herein granted the sum of fourteen thousand four hundred sixty-four ($14,464.00) per annum in advance.

A 25% penalty will be added for payments received after due date.

The permit holder agrees to hold the City of Chicago harmless for any damage, relocation or replacement costs associated with damage, relocation or removal of private property caused by the City performing work in the public way.

Authority herein given and granted for a period of five (5) years from and after 10/29/2013.

Alderman _____

John Pope 10th Ward

STEEL CORP.

— FOR LOCATION & LAYOUT OF COMPRESSOR SITE SEE DETAIL-PLAN 'B'

BLINE MARKER: SEE "L" DWG. 1058

PITTSBURGH, FORT WAYNE & CHICAGO R.R.

14"ø CASING 15' COVER

CHARGE LINE

SIDE LINE | MATCH LINE

PIPE LINE

PENNSYLVANIA R.R.

BLINE MARKER SEE "L" DWG. 1058

6'0 HIGH CHAIN LINK FENCE WITH TOP RAIL, NO BARBED WIRE TOP, (TYPICAL EXCEPT WHERE NOTED OTHERWISE) SEE DWG. 1056 FOR DET'S. & SPECS.

S 35°55'E 33.14'

100.00'

LINDE AIR PRODUCTS COMPRESSOR SITE

N 35°55'W 100.00'

TRANSF. YARD FENCE, 84'ø 8'0" HIGH, CHAIN LINK WITH TOP RAIL AND BARBED WIRE TOP (PROJECTED OUT) ON 4 SIDES. SEE DWG. 1056 FOR DET'S. & SPECS.

ASPHALTIC MACADAM

EXISTING 16" ø GAS LINE

EXISTING 12" ø WATER LINE

EXISTING 8" ø SEWER

EXISTING 8" ø GAS LINE

EXISTING 6" ø GAS LINE

EXISTING 4" ø GAS LINE

EXISTING 4" ø WATER LINE

EXISTING 4" ø SEWER

EXISTING 2" ø GAS LINE

EXISTING 2" ø WATER LINE

EXISTING 2" ø SEWER

EXISTING 1" ø GAS LINE

EXISTING 1" ø WATER LINE

EXISTING 1" ø SEWER

EXISTING 6" ø WATER LINE

EXISTING 6" ø SEWER

EXISTING 12" ø GAS LINE

EXISTING 12" ø SEWER

EXISTING 16" ø WATER LINE

EXISTING 16" ø SEWER

EXISTING 14" ø GAS LINE

EXISTING 14" ø WATER LINE

EXISTING 14" ø SEWER

EXISTING 10" ø GAS LINE

EXISTING 10" ø WATER LINE

EXISTING 10" ø SEWER

EXISTING 8" ø GAS LINE

EXISTING 8" ø WATER LINE

EXISTING 8" ø SEWER

EXISTING 6" ø GAS LINE

EXISTING 6" ø WATER LINE

EXISTING 6" ø SEWER

Department of Business Affairs and Consumer Protection
Business Assistance Center - Public Way Use Unit
City Hall - 121 N. LaSalle Street, Room 800 • Chicago, IL 60602
(312)-74-GOBIZ (312-744-6249) • (312) 744-1944 (TTY)
http://www.cityofchicago.org/bacp

11/13/2013

Alderman **John Pope**
Ward # **10**
City of Chicago
City Hall, Room **300**
121 North LaSalle Street
Chicago, Illinois 60602

Re: An ordinance to use and maintain a portion of the public right-of-way for **one (1) pipe line(s)** for **PRAXAIR, INC.**, adjacent to the premises known as **12700 S. Indiana** .

Dear Alderman **John Pope**:

The applicant referenced above has requested the use of the public right-of-way for a **pipe line(s)**. An ordinance has been prepared by the Department of Business Affairs and Consumer Protection – Business Assistance Center - Public Way Use Unit for presentation to the City Council. Because this request was made for properties located in your ward, as approved by you as per the attached, I respectfully request that you introduce the attached ordinance at the next City Council meeting.

If you have any questions regarding this ordinance, please contact Anthony Bertuca at (312) 744-5506.

Department of Business Affairs and Consumer Protection

City of Chicago

O2013-8688

Office of the City Clerk

Document Tracking Sheet

Meeting Date:	11/13/2013
Sponsor(s):	Balcer (11)
Type:	Ordinance
Title:	Grant(s) of privilege in public way for Franco's Ristorante
Committee(s) Assignment:	Committee on Transportation and Public Way

ORDINANCE
FRANCO'S RISTORANTE
Acct. No. 6921 - 1
Permit No. 1109241

Be It Ordained by the City Council of the City of Chicago:

SECTION 1. Permission and authority are hereby given and granted to FRANCO'S RISTORANTE, upon the terms and subject to the conditions of this ordinance to maintain and use one (1) sign(s) projecting over the public right-of-way attached to its premises known as 300 W. 31st St..

Said sign structure(s) measures as follows; along W 31st St.:
One (1) at nine (9) feet in length, four (4) feet in height and twenty (20) feet above grade level.

The location of said privilege shall be as shown on prints kept on file with the Department of Business Affairs and Consumer Protection and the Office of the City Clerk.

Said privilege shall be constructed in accordance with plans and specifications approved by the Department of Transportation (Division of Project Development) and Zoning Department - Signs.

This grant of privilege in the public way shall be subject to the provisions of Section 10-28-015 and all other required provisions of the Municipal Code of Chicago.

The grantee shall pay to the City of Chicago as compensation for the privilege #1109241 herein granted the sum of three hundred ($300.00) per annum in advance.

A 25% penalty will be added for payments received after due date.

The permit holder agrees to hold the City of Chicago harmless for any damage, relocation or replacement costs associated with damage, relocation or removal of private property caused by the City performing work in the public way.

Authority herein given and granted for a period of five (5) years from and after 07/30/2013.

Alderman James A Balcer

James A. Balcer 11th Ward


Franco's
STORANTE
NIZZO
REAL ESTA
& INSURANCE CO.

Department of Business Affairs and Consumer Protection
Business Assistance Center - Public Way Use Unit
City Hall - 121 N. LaSalle Street, Room 800 • Chicago, IL 60602
(312)-74-GOBIZ (312-744-6249) • (312) 744-1944 (TTY)
http://www.cityofchicago.org/bacp

11/13/2013

Alderman **James A. Balcer**
Ward # **11**
City of Chicago
City Hall, Room **203**
121 North LaSalle Street
Chicago, Illinois 60602

Re: An ordinance to use and maintain a portion of the public right-of-way for **one (1) sign(s)** for **FRANCO'S RISTORANTE**, adjacent to the premises known as **300 W. 31st St.**.

Dear Alderman **James A. Balcer**:

The applicant referenced above has requested the use of the public right-of-way for a **sign(s)**. An ordinance has been prepared by the Department of Business Affairs and Consumer Protection – Business Assistance Center - Public Way Use Unit for presentation to the City Council. Because this request was made for properties located in your ward, as approved by you as per the attached, I respectfully request that you introduce the attached ordinance at the next City Council meeting.

If you have any questions regarding this ordinance, please contact Anthony Bertuca at (312) 744-5506.

Department of Business Affairs and Consumer Protection

City of Chicago

O2013-8689

Office of the City Clerk

Document Tracking Sheet

Meeting Date:	11/13/2013
Sponsor(s):	Balcer (11)
Type:	Ordinance
Title:	Grant(s) of privilege in public way for Gold Dust Coin
Committee(s) Assignment:	Committee on Transportation and Public Way

ORDINANCE
GOLD DUST COIN
Acct. No. 54599 - 1
Permit No. 1109240

Be It Ordained by the City Council of the City of Chicago:

SECTION 1. Permission and authority are hereby given and granted to GOLD DUST COIN, upon the terms and subject to the conditions of this ordinance to maintain and use one (1) sign(s) projecting over the public right-of-way attached to its premises known as 3115 S. Halsted St..

Said sign structure(s) measures as follows; along S. Halsted:
One (1) at four (4) feet in length, three (3) feet in height and ten (10) feet above grade level.

The location of said privilege shall be as shown on prints kept on file with the Department of Business Affairs and Consumer Protection and the Office of the City Clerk.

Said privilege shall be constructed in accordance with plans and specifications approved by the Department of Transportation (Division of Project Development) and Zoning Department - Signs.


This grant of privilege in the public way shall be subject to the provisions of Section 10-28-015 and all other required provisions of the Municipal Code of Chicago.

The grantee shall pay to the City of Chicago as compensation for the privilege #1109240 herein granted the sum of one hundred ($100.00) per annum in advance.


A 25% penalty will be added for payments received after due date.

The permit holder agrees to hold the City of Chicago harmless for any damage, relocation or replacement costs associated with damage, relocation or removal of private property caused by the City performing work in the public way.

Authority herein given and granted for a period of five (5) years from and after 10/08/2013.

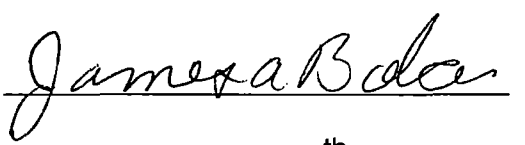Alderman 

James A. Balcer 11th Ward

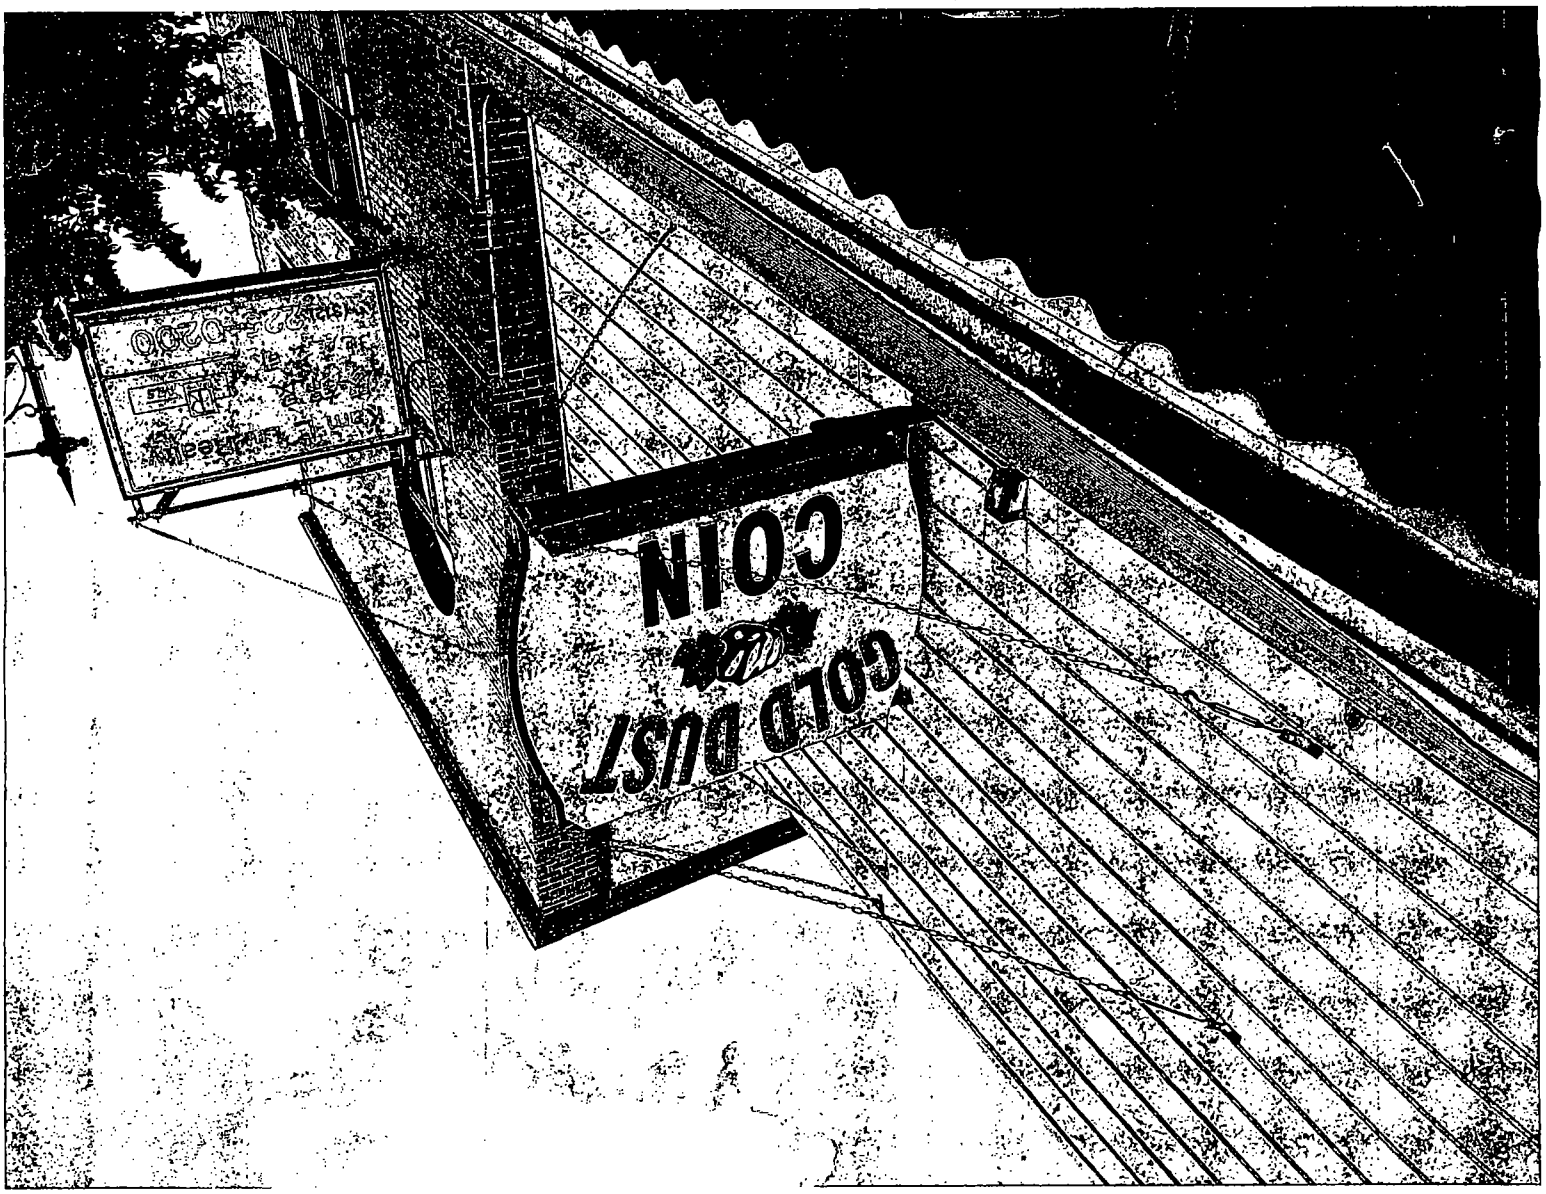
COIN
GOLD DUST

Department of Business Affairs and Consumer Protection
Business Assistance Center - Public Way Use Unit
City Hall - 121 N. LaSalle Street, Room 800 • Chicago, IL 60602
(312)-74-GOBIZ (312-744-6249) • (312) 744-1944 (TTY)
http://www.cityofchicago.org/bacp

11/13/2013

Alderman **James A. Balcer**
Ward # **11**
City of Chicago
City Hall, Room **203**
121 North LaSalle Street
Chicago, Illinois 60602

Re: An ordinance to use and maintain a portion of the public right-of-way for **one (1) sign(s)** for **GOLD DUST COIN**, adjacent to the premises known as **3115 S. Halsted St.**.

Dear Alderman **James A. Balcer**:

The applicant referenced above has requested the use of the public right-of-way for a **sign(s)**. An ordinance has been prepared by the Department of Business Affairs and Consumer Protection – Business Assistance Center - Public Way Use Unit for presentation to the City Council. Because this request was made for properties located in your ward, as approved by you as per the attached, I respectfully request that you introduce the attached ordinance at the next City Council meeting.

If you have any questions regarding this ordinance, please contact Anthony Bertuca at (312) 744-5506.

Department of Business Affairs and Consumer Protection

City of Chicago

O2013-8690

Office of the City Clerk

Document Tracking Sheet

Meeting Date:	11/13/2013
Sponsor(s):	Balcer (11)
Type:	Ordinance
Title:	Grant(s) of privilege in public way for Jimmy John's No. 717
Committee(s) Assignment:	Committee on Transportation and Public Way

ORDINANCE
JIMMY JOHN'S #717
Acct. No. 376665 - 1
Permit No. 1103834

Be It Ordained by the City Council of the City of Chicago:

SECTION 1. Permission and authority are hereby given and granted to JIMMY JOHN'S #717, upon the terms and subject to the conditions of this ordinance to maintain and use one (1) sign(s) projecting over the public right-of-way attached to its premises known as 974 W. 35th Pl..

Said sign structure(s) measures as follows; along Morgan:
One (1) at three point nine two (3.92) feet in length, three point nine two (3.92) feet in height and eleven (11) feet above grade level.

The location of said privilege shall be as shown on prints kept on file with the Department of Business Affairs and Consumer Protection and the Office of the City Clerk.

Said privilege shall be constructed in accordance with plans and specifications approved by the Department of Transportation (Division of Project Development) and Zoning Department - Signs.

This grant of privilege in the public way shall be subject to the provisions of Section 10-28-015 and all other required provisions of the Municipal Code of Chicago.

The grantee shall pay to the City of Chicago as compensation for the privilege #1103834 herein granted the sum of one hundred ($100.00) per annum in advance.

A 25% penalty will be added for payments received after due date.

The permit holder agrees to hold the City of Chicago harmless for any damage, relocation or replacement costs associated with damage, relocation or removal of private property caused by the City performing work in the public way.


Authority herein given and granted for a period of five (5) years from and after Date of Passage.

Alderman James A Balcer

James A. Balcer 11th Ward

DOUBLE FACED NON ILLUMINATED SIGN


FRONT VIEW

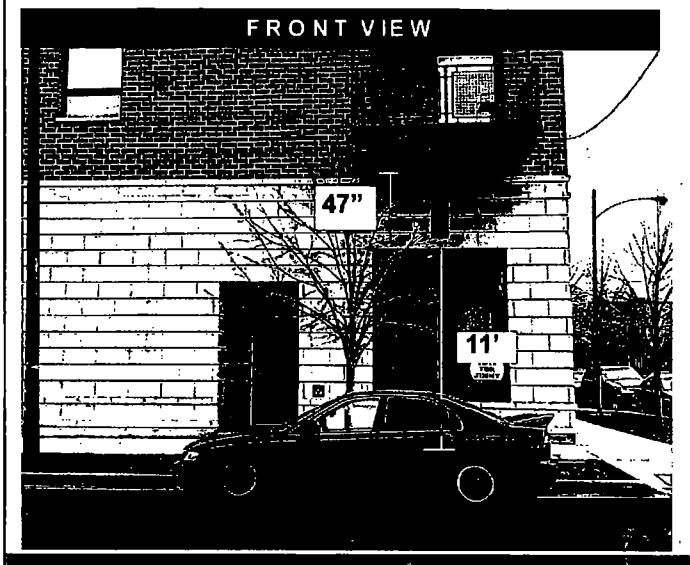

SIDEVIEW




SPECIFICATIONS

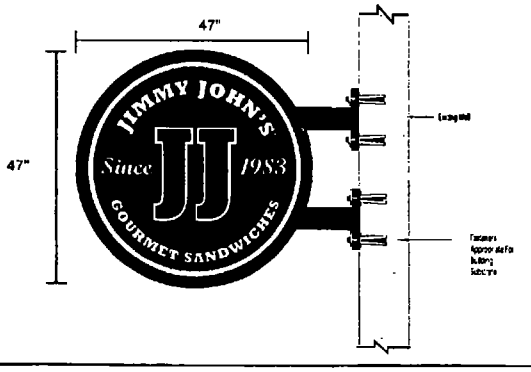

COLOR SCHEDULE

Red | Black | White

MOUNTING DETAIL

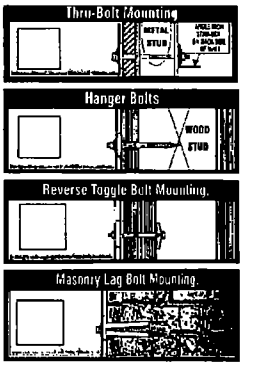

THIS DESIGN AND ENGINEERING IS SUBMITTED AS OUR PROPOSAL, AND THE RIGHT TO USE OR EXHIBIT IN ANY FORM, IS NOT AUTHORIZED WITHOUT WRITTEN PERMISSION BY MONSIBIC, INC.

MONSIBIC™
Signs & Graphic
(Bridgeport)
Chicago, IL
3401 S. Halsted St.
Chicago, IL 60608
773-847-2828
Fax 773-847-0088

SIGN ELEVATION EXHIBIT

Address: 3531 S Morgan
City: Chicago,
State: IL
Account Rep.:
Sales Rep.: K. WONG
APPROVALS
CLIENT:
DESIGN:
PROD.:
Designer: K. WONG
Design No.:
DATE: 11-21-12
Rev. Date:

The purchaser agrees to hold the seller harmless against any cause for action for damage which may occur as a result of drilling for piers and foundations, including but not limited to sewer, gas lines or any underground obstacles, in which the purchaser and/or his agent/contractor shall

Department of Business Affairs and Consumer Protection
Business Assistance Center - Public Way Use Unit
City Hall - 121 N. LaSalle Street, Room 800 • Chicago, IL 60602
(312)-74-GOBIZ (312-744-6249) • (312) 744-1944 (TTY)
http://www.cityofchicago.org/bacp

11/13/2013

Alderman **James A. Balcer**
Ward # **11**
City of Chicago
City Hall, Room **203**
121 North LaSalle Street
Chicago, Illinois 60602

Re: An ordinance to use and maintain a portion of the public right-of-way for **one (1) sign(s)** for **JIMMY JOHN'S #717**, adjacent to the premises known as **974 W. 35th Pl.**.

Dear Alderman **James A. Balcer**:

The applicant referenced above has requested the use of the public right-of-way for a **sign(s)**. An ordinance has been prepared by the Department of Business Affairs and Consumer Protection – Business Assistance Center - Public Way Use Unit for presentation to the City Council. Because this request was made for properties located in your ward, as approved by you as per the attached, I respectfully request that you introduce the attached ordinance at the next City Council meeting.

If you have any questions regarding this ordinance, please contact Anthony Bertuca at (312) 744-5506.

Department of Business Affairs and Consumer Protection

City of Chicago

O2013-8691

Office of the City Clerk

Document Tracking Sheet

Meeting Date:	11/13/2013
Sponsor(s):	Balcer (11)
Type:	Ordinance
Title:	Grant(s) of privilege in public way for Roy Alanis Agency
Committee(s) Assignment:	Committee on Transportation and Public Way

ORDINANCE
ROY ALANIS AGENCY
Acct. No. 211681 - 1
Permit No. 1109384

Be It Ordained by the City Council of the City of Chicago:

SECTION 1. Permission and authority are hereby given and granted to ROY ALANIS AGENCY, upon the terms and subject to the conditions of this ordinance to maintain and use one (1) sign(s) projecting over the public right-of-way attached to its premises known as 753 W. 35th St..

Said sign structure(s) measures as follows; along W 35TH ST:
One (1) at six (6) feet in length, five (5) feet in height and eighteen (18) feet above grade level.

The location of said privilege shall be as shown on prints kept on file with the Department of Business Affairs and Consumer Protection and the Office of the City Clerk.

Said privilege shall be constructed in accordance with plans and specifications approved by the Department of Transportation (Division of Project Development) and Zoning Department - Signs.

This grant of privilege in the public way shall be subject to the provisions of Section 10-28-015 and all other required provisions of the Municipal Code of Chicago.

The grantee shall pay to the City of Chicago as compensation for the privilege #1109384 herein granted the sum of three hundred ($300.00) per annum in advance.


A 25% penalty will be added for payments received after due date.


The permit holder agrees to hold the City of Chicago harmless for any damage, relocation or replacement costs associated with damage, relocation or removal of private property caused by the City performing work in the public way.

Authority herein given and granted for a period of five (5) years from and after 11/05/2013.

Alderman James A Balcer

James A. Balcer 11th Ward

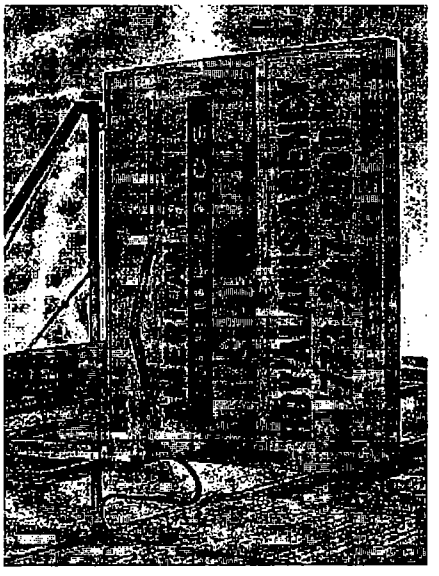

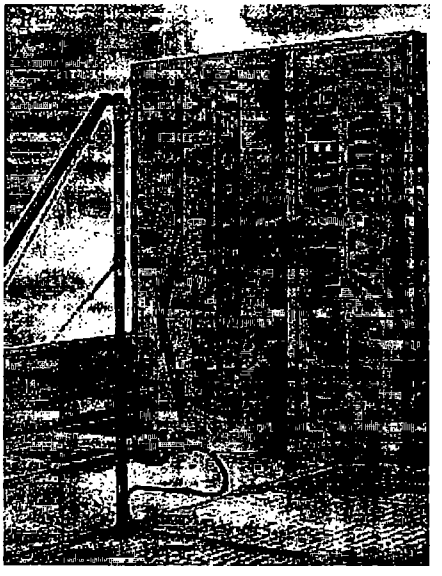

Department of Business Affairs and Consumer Protection
Business Assistance Center - Public Way Use Unit
City Hall - 121 N. LaSalle Street, Room 800 • Chicago, IL 60602
(312)-74-GOBIZ (312-744-6249) • (312) 744-1944 (TTY)
http://www.cityofchicago.org/bacp

11/13/2013

Alderman **James A. Balcer**
Ward # **11**
City of Chicago
City Hall, Room **203**
121 North LaSalle Street
Chicago, Illinois 60602

Re: An ordinance to use and maintain a portion of the public right-of-way for **one (1) sign(s)** for **ROY ALANIS AGENCY**, adjacent to the premises known as **753 W. 35th St.**.

Dear Alderman **James A. Balcer**:

The applicant referenced above has requested the use of the public right-of-way for a **sign(s)**. An ordinance has been prepared by the Department of Business Affairs and Consumer Protection – Business Assistance Center - Public Way Use Unit for presentation to the City Council. Because this request was made for properties located in your ward, as approved by you as per the attached, I respectfully request that you introduce the attached ordinance at the next City Council meeting.

If you have any questions regarding this ordinance, please contact Anthony Bertuca at (312) 744-5506.

Department of Business Affairs and Consumer Protection

City of Chicago

O2013-8692

Office of the City Clerk

Document Tracking Sheet

Meeting Date:	11/13/2013
Sponsor(s):	Quinn (13)
Type:	Ordinance
Title:	Grant(s) of privilege in public way for Caprio's Shoes
Committee(s) Assignment:	Committee on Transportation and Public Way

ORDINANCE
CAPRIO'S SHOES
Acct. No. 54633 - 1
Permit No. 1109089

Be It Ordained by the City Council of the City of Chicago:

SECTION 1. Permission and authority are hereby given and granted to CAPRIO'S SHOES, upon the terms and subject to the conditions of this ordinance to maintain and use one (1) sign(s) projecting over the public right-of-way attached to its premises known as 3958 W. 63rd St..

Said sign structure(s) measures as follows; along W. 63RD ST.:
One (1) at six (6) feet in length, four (4) feet in height and eleven (11) feet above grade level.

The location of said privilege shall be as shown on prints kept on file with the Department of Business Affairs and Consumer Protection and the Office of the City Clerk.

Said privilege shall be constructed in accordance with plans and specifications approved by the Department of Transportation (Division of Project Development) and Zoning Department - Signs.


This grant of privilege in the public way shall be subject to the provisions of Section 10-28-015 and all other required provisions of the Municipal Code of Chicago.


The grantee shall pay to the City of Chicago as compensation for the privilege #1109089 herein granted the sum of one hundred ($100.00) per annum in advance.

A 25% penalty will be added for payments received after due date.

The permit holder agrees to hold the City of Chicago harmless for any damage, relocation or replacement costs associated with damage, relocation or removal of private property caused by the City performing work in the public way.

Authority herein given and granted for a period of five (5) years from and after 10/08/2013.

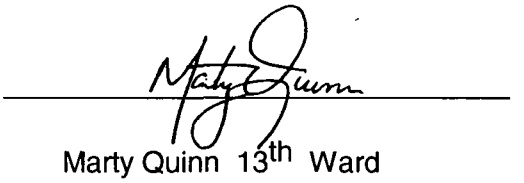Alderman 
Marty Quinn 13th Ward

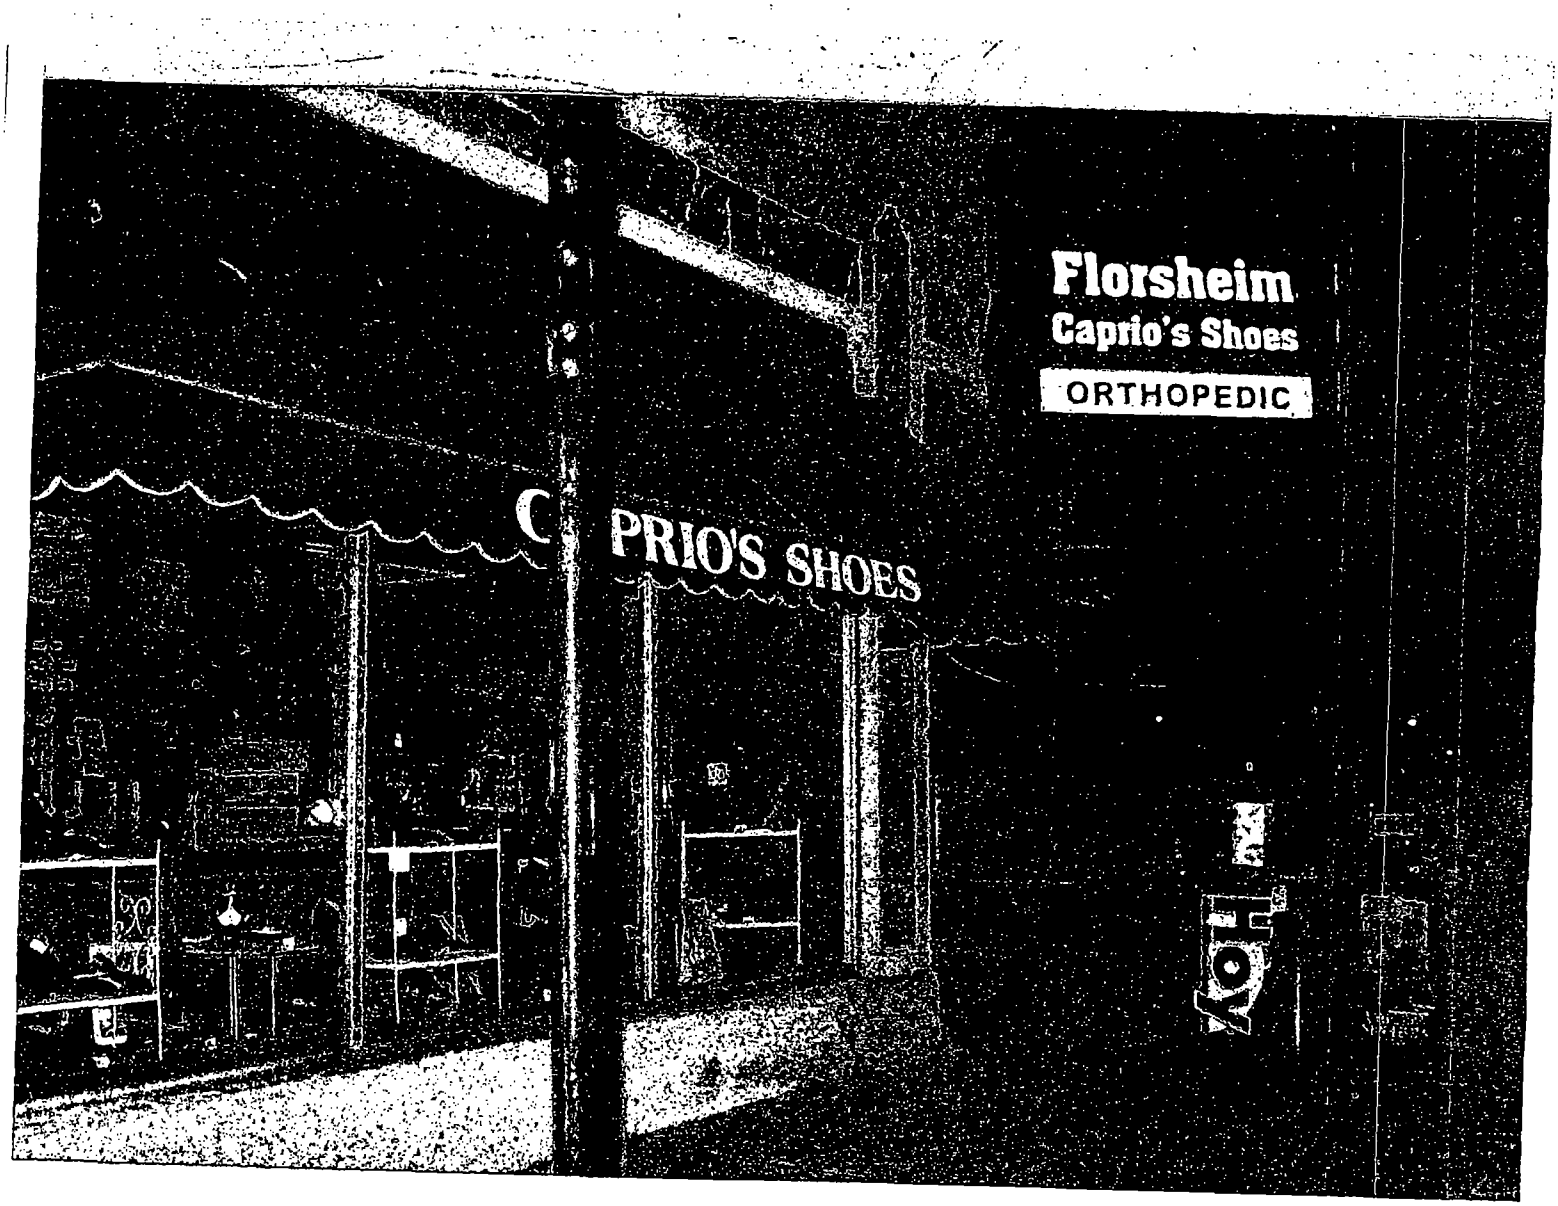
Florsheim
Caprio's Shoes
ORTHOPEDIC
PRIO'S SHOES

Department of Business Affairs and Consumer Protection
Business Assistance Center - Public Way Use Unit
City Hall - 121 N. LaSalle Street, Room 800 • Chicago, IL 60602
(312)-74-GOBIZ (312-744-6249) • (312) 744-1944 (TTY)
http://www.cityofchicago.org/bacp

11/13/2013

Alderman **Marty Quinn**
Ward # **13**
City of Chicago
City Hall, Room **203**
121 North LaSalle Street
Chicago, Illinois 60602

Re: An ordinance to use and maintain a portion of the public right-of-way for **one (1) sign(s)** for **CAPRIO'S SHOES**, adjacent to the premises known as **3958 W. 63rd St.**.

Dear Alderman **Marty Quinn**:

The applicant referenced above has requested the use of the public right-of-way for a **sign(s)**. An ordinance has been prepared by the Department of Business Affairs and Consumer Protection – Business Assistance Center - Public Way Use Unit for presentation to the City Council. Because this request was made for properties located in your ward, as approved by you as per the attached, I respectfully request that you introduce the attached ordinance at the next City Council meeting.

If you have any questions regarding this ordinance, please contact Anthony Bertuca at (312) 744-5506.

Department of Business Affairs and Consumer Protection

City of Chicago

O2013-8693

Office of the City Clerk

Document Tracking Sheet

Meeting Date:	11/13/2013
Sponsor(s):	Quinn (13)
Type:	Ordinance
Title:	Grant(s) of privilege in public way for Save-A-Lot No. 860
Committee(s) Assignment:	Committee on Transportation and Public Way

ORDINANCE
SAVE-A-LOT #860
Acct. No. 216203 - 3
Permit No. 1109179

Be It Ordained by the City Council of the City of Chicago:

SECTION 1. Permission and authority are hereby given and granted to SAVE-A-LOT #860, upon the terms and subject to the conditions of this ordinance to maintain and use one (1) sign(s) projecting over the public right-of-way attached to its premises known as 4439 W. 63rd St..

Said sign structure(s) measures as follows; along W 63RD ST:
One (1) at ten (10) feet in length, four (4) feet in height and twenty (20) feet above grade level.

The location of said privilege shall be as shown on prints kept on file with the Department of Business Affairs and Consumer Protection and the Office of the City Clerk.

Said privilege shall be constructed in accordance with plans and specifications approved by the Department of Transportation (Division of Project Development) and Zoning Department - Signs.

This grant of privilege in the public way shall be subject to the provisions of Section 10-28-015 and all other required provisions of the Municipal Code of Chicago.

The grantee shall pay to the City of Chicago as compensation for the privilege #1109179 herein granted the sum of three hundred ($300.00) per annum in advance.


A 25% penalty will be added for payments received after due date.

The permit holder agrees to hold the City of Chicago harmless for any damage, relocation or replacement costs associated with damage, relocation or removal of private property caused by the City performing work in the public way.

Authority herein given and granted for a period of five (5) years from and after 09/10/2013.

Alderman _____

Marty Quinn 13th Ward

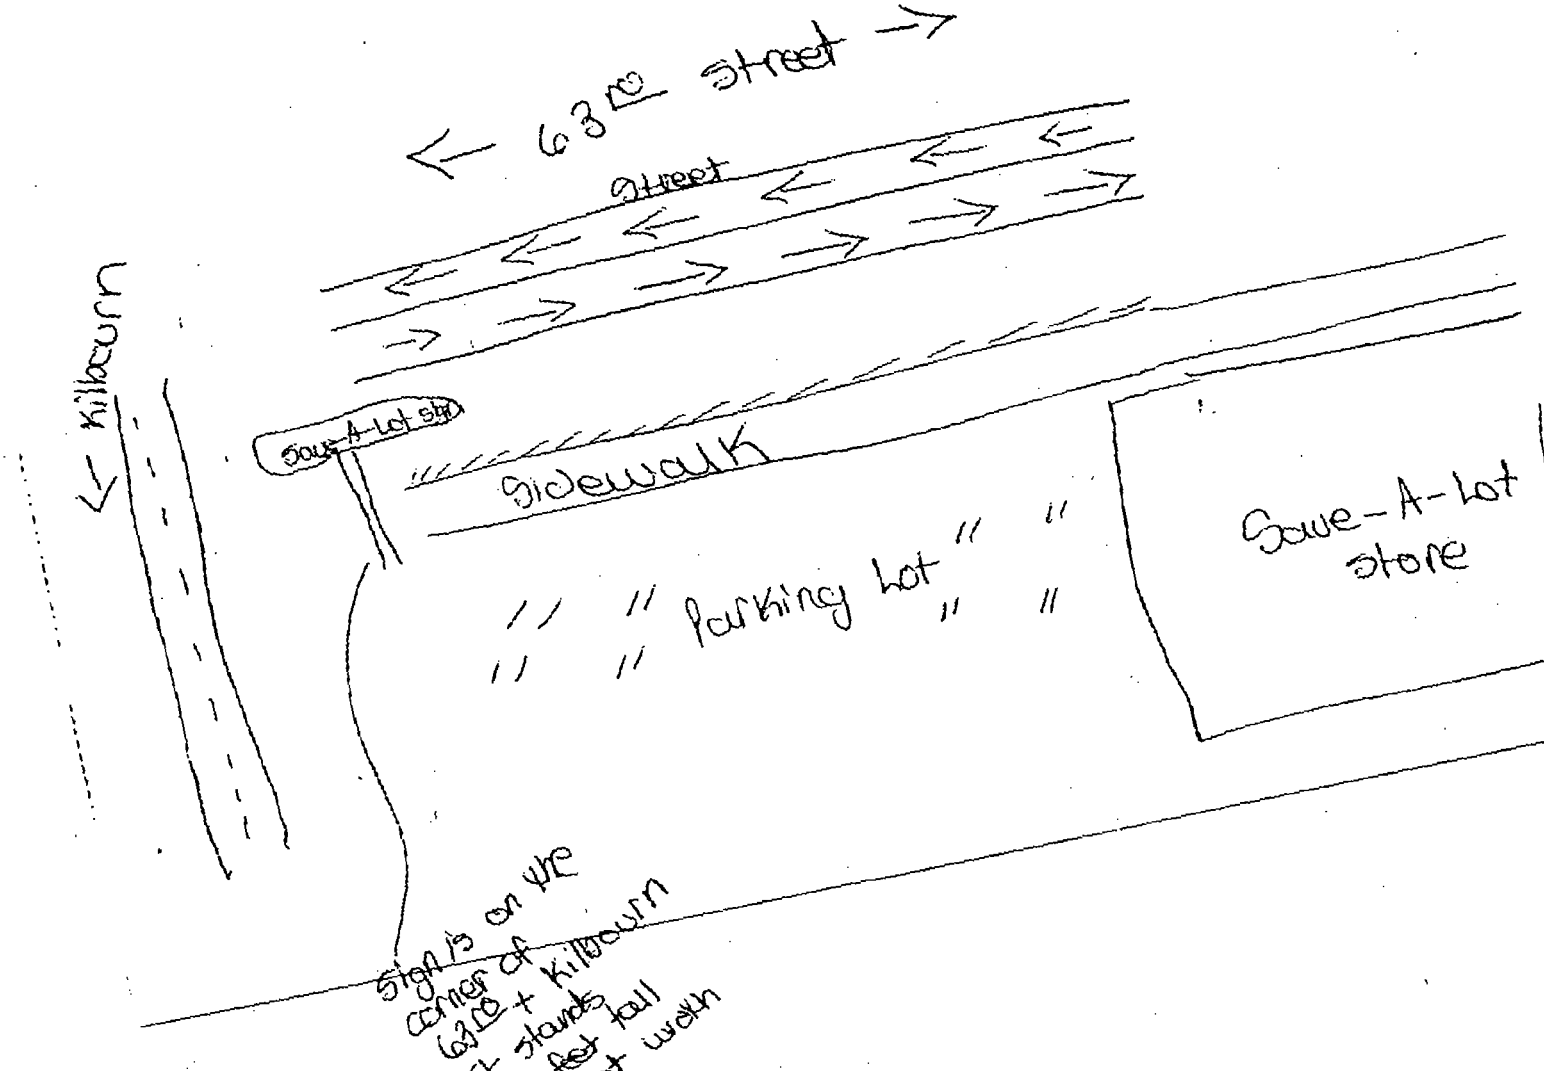
← 63rd Street →
Street
← Kilbourn
Save-A-Lot Sign
Sidewalk
Parking Lot
Save-A-Lot store
Sign is on the corner of 63rd + Kilbourn It stands 20 feet tall + 4 feet wide

Department of Business Affairs and Consumer Protection
Business Assistance Center - Public Way Use Unit
City Hall - 121 N. LaSalle Street, Room 800 • Chicago, IL 60602
(312)-74-GOBIZ (312-744-6249) • (312) 744-1944 (TTY)
http://www.cityofchicago.org/bacp

11/13/2013

Alderman **Marty Quinn**
Ward # **13**
City of Chicago
City Hall, Room **203**
121 North LaSalle Street
Chicago, Illinois 60602

Re: An ordinance to use and maintain a portion of the public right-of-way for **one (1) sign(s)** for **SAVE-A-LOT #860**, adjacent to the premises known as **4439 W. 63rd St.**.

Dear Alderman **Marty Quinn**:

The applicant referenced above has requested the use of the public right-of-way for a **sign(s)**. An ordinance has been prepared by the Department of Business Affairs and Consumer Protection – Business Assistance Center - Public Way Use Unit for presentation to the City Council. Because this request was made for properties located in your ward, as approved by you as per the attached, I respectfully request that you introduce the attached ordinance at the next City Council meeting.

If you have any questions regarding this ordinance, please contact Anthony Bertuca at (312) 744-5506.

Department of Business Affairs and Consumer Protection

City of Chicago

O2013-8694

Office of the City Clerk

Document Tracking Sheet

Meeting Date:	11/13/2013
Sponsor(s):	Quinn (13)
Type:	Ordinance
Title:	Grant(s) of privilege in public way for Tacos Mario's Limited
Committee(s) Assignment:	Committee on Transportation and Public Way

ORDINANCE
TACOS MARIO'S LIMITED
Acct. No. 271111 - 1
Permit No. 1109262

Be It Ordained by the City Council of the City of Chicago:

SECTION 1. Permission and authority are hereby given and granted to TACOS MARIO'S LIMITED, upon the terms and subject to the conditions of this ordinance to maintain and use one (1) sign(s) projecting over the public right-of-way attached to its premises known as 4540 W. 63rd St..

Said sign structure(s) measures as follows; along W 63RD ST:
One (1) at six (6) feet in length, three (3) feet in height and fifteen (15) feet above grade level.

The location of said privilege shall be as shown on prints kept on file with the Department of Business Affairs and Consumer Protection and the Office of the City Clerk.

Said privilege shall be constructed in accordance with plans and specifications approved by the Department of Transportation (Division of Project Development) and Zoning Department - Signs.

This grant of privilege in the public way shall be subject to the provisions of Section 10-28-015 and all other required provisions of the Municipal Code of Chicago.

The grantee shall pay to the City of Chicago as compensation for the privilege #1109262 herein granted the sum of one hundred ($100.00) per annum in advance.


A 25% penalty will be added for payments received after due date.


The permit holder agrees to hold the City of Chicago harmless for any damage, relocation or replacement costs associated with damage, relocation or removal of private property caused by the City performing work in the public way.

Authority herein given and granted for a period of five (5) years from and after 09/10/2013.


Alderman _____

Marty Quinn 13th Ward

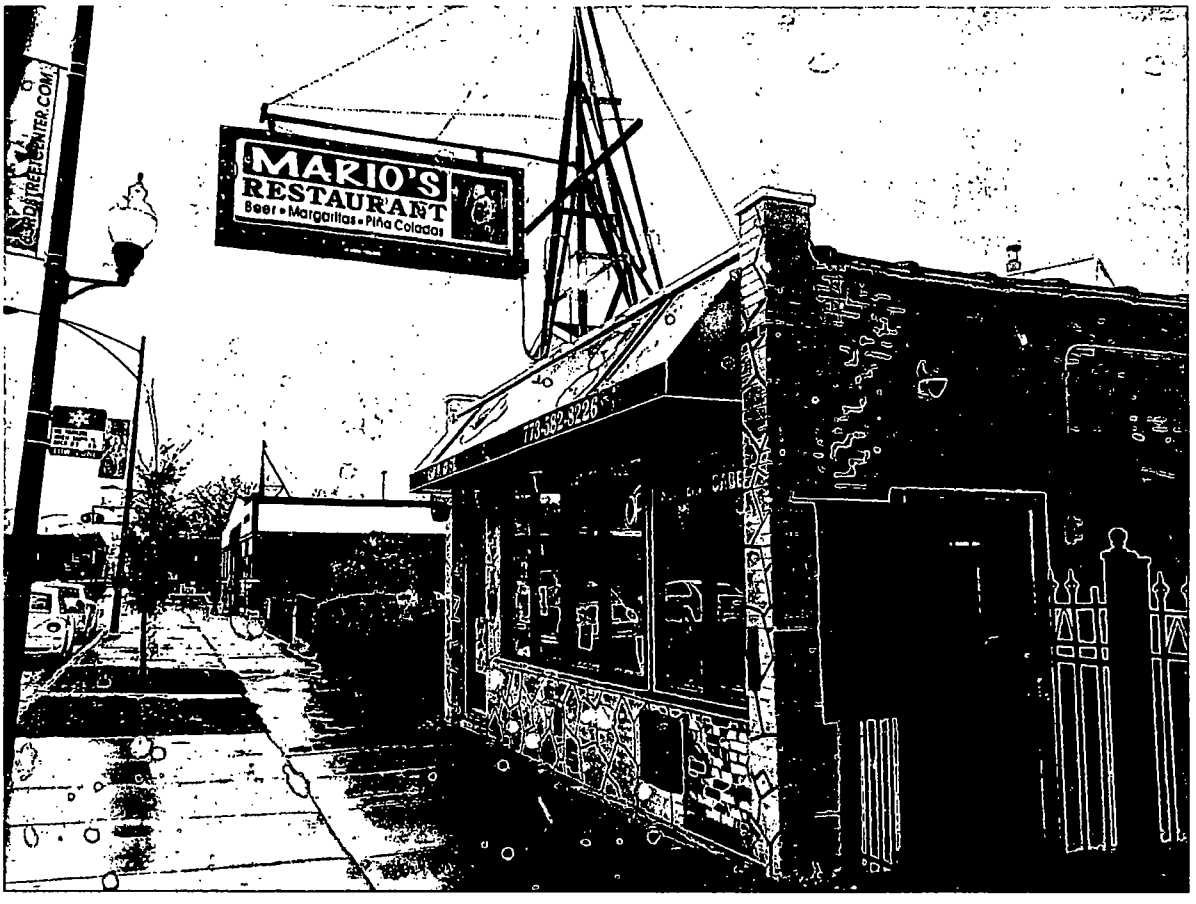
MARIO'S
RESTAURANT
Beer • Margaritas • Piña Coladas
773-582-3226

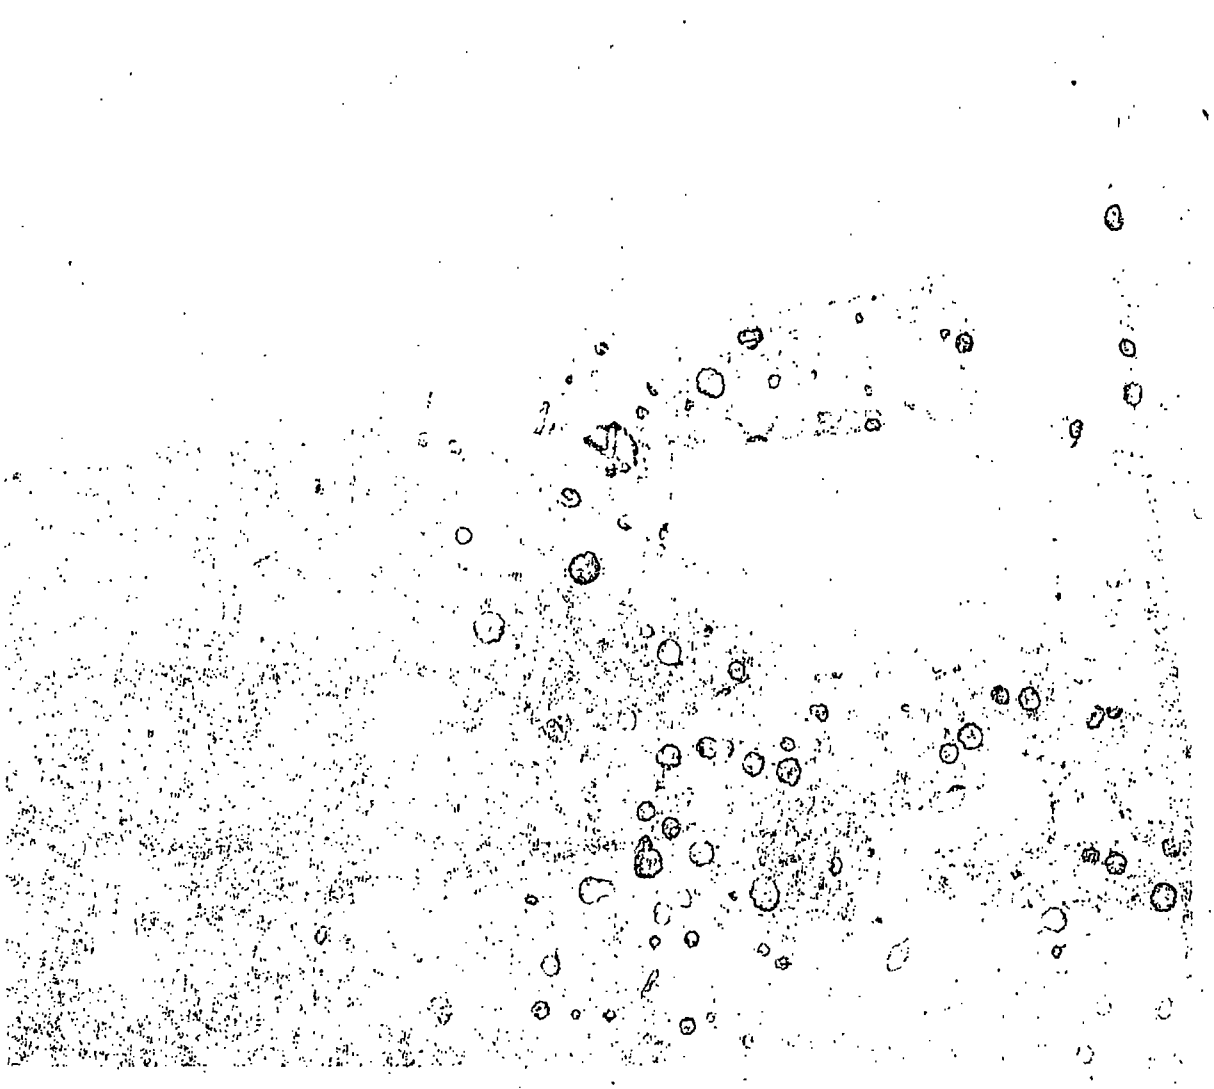


MARIO'S
RESTAURANT
NO PARKING
AREA SNOW IS
OVER 2 INCHES
TOW ZONES
4540 W. 63 ST.
773-582-8226
OPEN
OFFICE

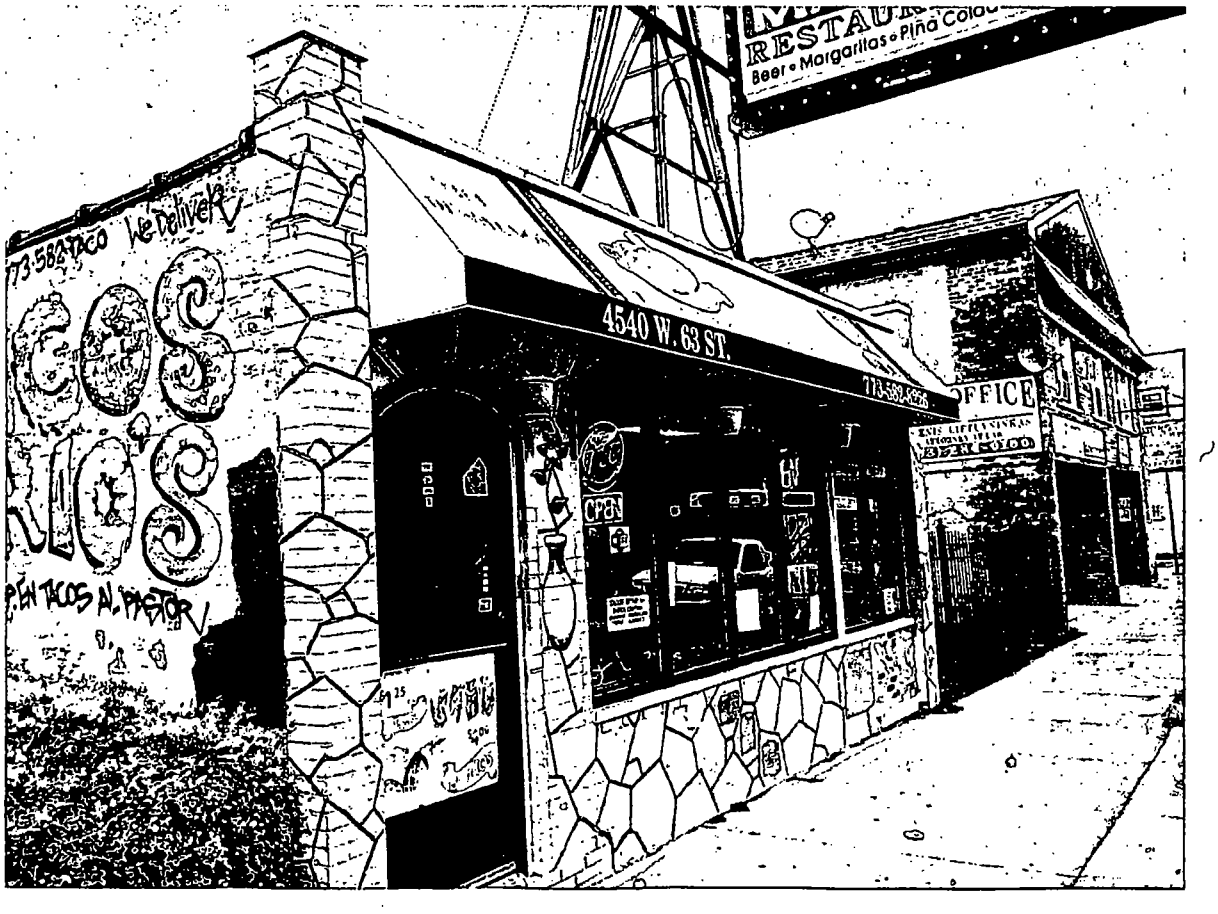
RESTAU
Beer • Margaritas • Piña Colad
773-582-TACO We Deliver!
TACOS
TACOS AL PASTOR
4540 W. 63 ST.
OPEN
OFFICE

Department of Business Affairs and Consumer Protection
Business Assistance Center - Public Way Use Unit
City Hall - 121 N. LaSalle Street, Room 800 • Chicago, IL 60602
(312)-74-GOBIZ (312-744-6249) • (312) 744-1944 (TTY)
http://www.cityofchicago.org/baep

11/13/2013

Alderman **Marty Quinn**
Ward # **13**
City of Chicago
City Hall, Room **203**
121 North LaSalle Street
Chicago, Illinois 60602

Re: An ordinance to use and maintain a portion of the public right-of-way for **one (1) sign(s)** for **TACOS MARIO'S LIMITED**, adjacent to the premises known as **4540 W. 63rd St.**.

Dear Alderman **Marty Quinn**:

The applicant referenced above has requested the use of the public right-of-way for a **sign(s)**. An ordinance has been prepared by the Department of Business Affairs and Consumer Protection – Business Assistance Center - Public Way Use Unit for presentation to the City Council. Because this request was made for properties located in your ward, as approved by you as per the attached, I respectfully request that you introduce the attached ordinance at the next City Council meeting.

If you have any questions regarding this ordinance, please contact Anthony Bertuca at (312) 744-5506.

Department of Business Affairs and Consumer Protection

City of Chicago

O2013-8695

Office of the City Clerk

Document Tracking Sheet

Meeting Date:	11/13/2013
Sponsor(s):	Burke (14)
Type:	Ordinance
Title:	Grant(s) of privilege in public way for Astrid Beauty Salon
Committee(s) Assignment:	Committee on Transportation and Public Way

ORDINANCE
ASTRID BEAUTY SALON
Acct. No. 89460 - 4
Permit No. 1109191

Be It Ordained by the City Council of the City of Chicago:

SECTION 1. Permission and authority are hereby given and granted to ASTRID BEAUTY SALON, upon the terms and subject to the conditions of this ordinance to maintain and use one (1) sign(s) projecting over the public right-of-way attached to its premises known as 3222 W. 55th St..

Said sign structure(s) measures as follows; along W 55th St:
One (1) at six (6) feet in length, five (5) feet in height and ten (10) feet above grade level.

The location of said privilege shall be as shown on prints kept on file with the Department of Business Affairs and Consumer Protection and the Office of the City Clerk.

Said privilege shall be constructed in accordance with plans and specifications approved by the Department of Transportation (Division of Project Development) and Zoning Department - Signs.

This grant of privilege in the public way shall be subject to the provisions of Section 10-28-015 and all other required provisions of the Municipal Code of Chicago.

The grantee shall pay to the City of Chicago as compensation for the privilege #1109191 herein granted the sum of three hundred ($300.00) per annum in advance.

A 25% penalty will be added for payments received after due date.

The permit holder agrees to hold the City of Chicago harmless for any damage, relocation or replacement costs associated with damage, relocation or removal of private property caused by the City performing work in the public way.

Authority herein given and granted for a period of five (5) years from and after 11/05/2013.

Alderman _____

Edward M. Burke 14th Ward

SIGN DRAWING



5'
HEIGHT OF STRUCTURE

6'
LENGTH OF STRUCTURE

9"
DEPTH OF STRUCTURE



6'
TOTAL DEPTH OVER PUBLIC WAY

BUILDING LINE

10'
HEIGHT ABOVE GRADE

12' SIDE WALK

Department of Business Affairs and Consumer Protection
Business Assistance Center - Public Way Use Unit
City Hall - 121 N. LaSalle Street, Room 800 • Chicago, IL 60602
(312)-74-GOBIZ (312-744-6249) • (312) 744-1944 (TTY)
http://www.cityofchicago.org/bacp

11/13/2013

Alderman **Edward M. Burke**
Ward # **14**
City of Chicago
City Hall, Room **302**
121 North LaSalle Street
Chicago, Illinois 60602

Re: An ordinance to use and maintain a portion of the public right-of-way for **one (1) sign(s)** for **ASTRID BEAUTY SALON**, adjacent to the premises known as **3222 W. 55th St.**.

Dear Alderman **Edward M. Burke**:

The applicant referenced above has requested the use of the public right-of-way for a **sign(s)**. An ordinance has been prepared by the Department of Business Affairs and Consumer Protection – Business Assistance Center - Public Way Use Unit for presentation to the City Council. Because this request was made for properties located in your ward, as approved by you as per the attached, I respectfully request that you introduce the attached ordinance at the next City Council meeting.

If you have any questions regarding this ordinance, please contact Anthony Bertuca at (312) 744-5506.

Department of Business Affairs and Consumer Protection

City of Chicago

O2013-8697

Office of the City Clerk

Document Tracking Sheet

Meeting Date:	11/13/2013
Sponsor(s):	Burke (14)
Type:	Ordinance
Title:	Grant(s) of privilege in public way for Nicky's Hot Dogs
Committee(s) Assignment:	Committee on Transportation and Public Way

ORDINANCE
NICKY'S HOT DOGS
Acct. No. 62656 - 1
Permit No. 1109158

Be It Ordained by the City Council of the City of Chicago:

SECTION 1. Permission and authority are hereby given and granted to NICKY'S HOT DOGS, upon the terms and subject to the conditions of this ordinance to maintain and use one (1) sign(s) projecting over the public right-of-way attached to its premises known as 3140 W. 47th St..

Said sign structure(s) measures as follows; along W. 47th Street:
One (1) at eight (8) feet in length, four (4) feet in height and twenty-two (22) feet above grade level.

The location of said privilege shall be as shown on prints kept on file with the Department of Business Affairs and Consumer Protection and the Office of the City Clerk.

Said privilege shall be constructed in accordance with plans and specifications approved by the Department of Transportation (Division of Project Development) and Zoning Department - Signs.


This grant of privilege in the public way shall be subject to the provisions of Section 10-28-015 and all other required provisions of the Municipal Code of Chicago.

The grantee shall pay to the City of Chicago as compensation for the privilege #1109158 herein granted the sum of three hundred ($300.00) per annum in advance.


A 25% penalty will be added for payments received after due date.

The permit holder agrees to hold the City of Chicago harmless for any damage, relocation or replacement costs associated with damage, relocation or removal of private property caused by the City performing work in the public way.

Authority herein given and granted for a period of five (5) years from and after 10/08/2013.

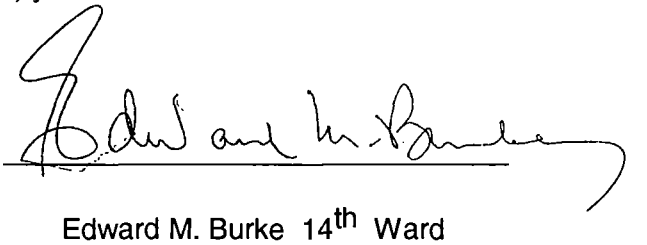Alderman 

Edward M. Burke 14th Ward

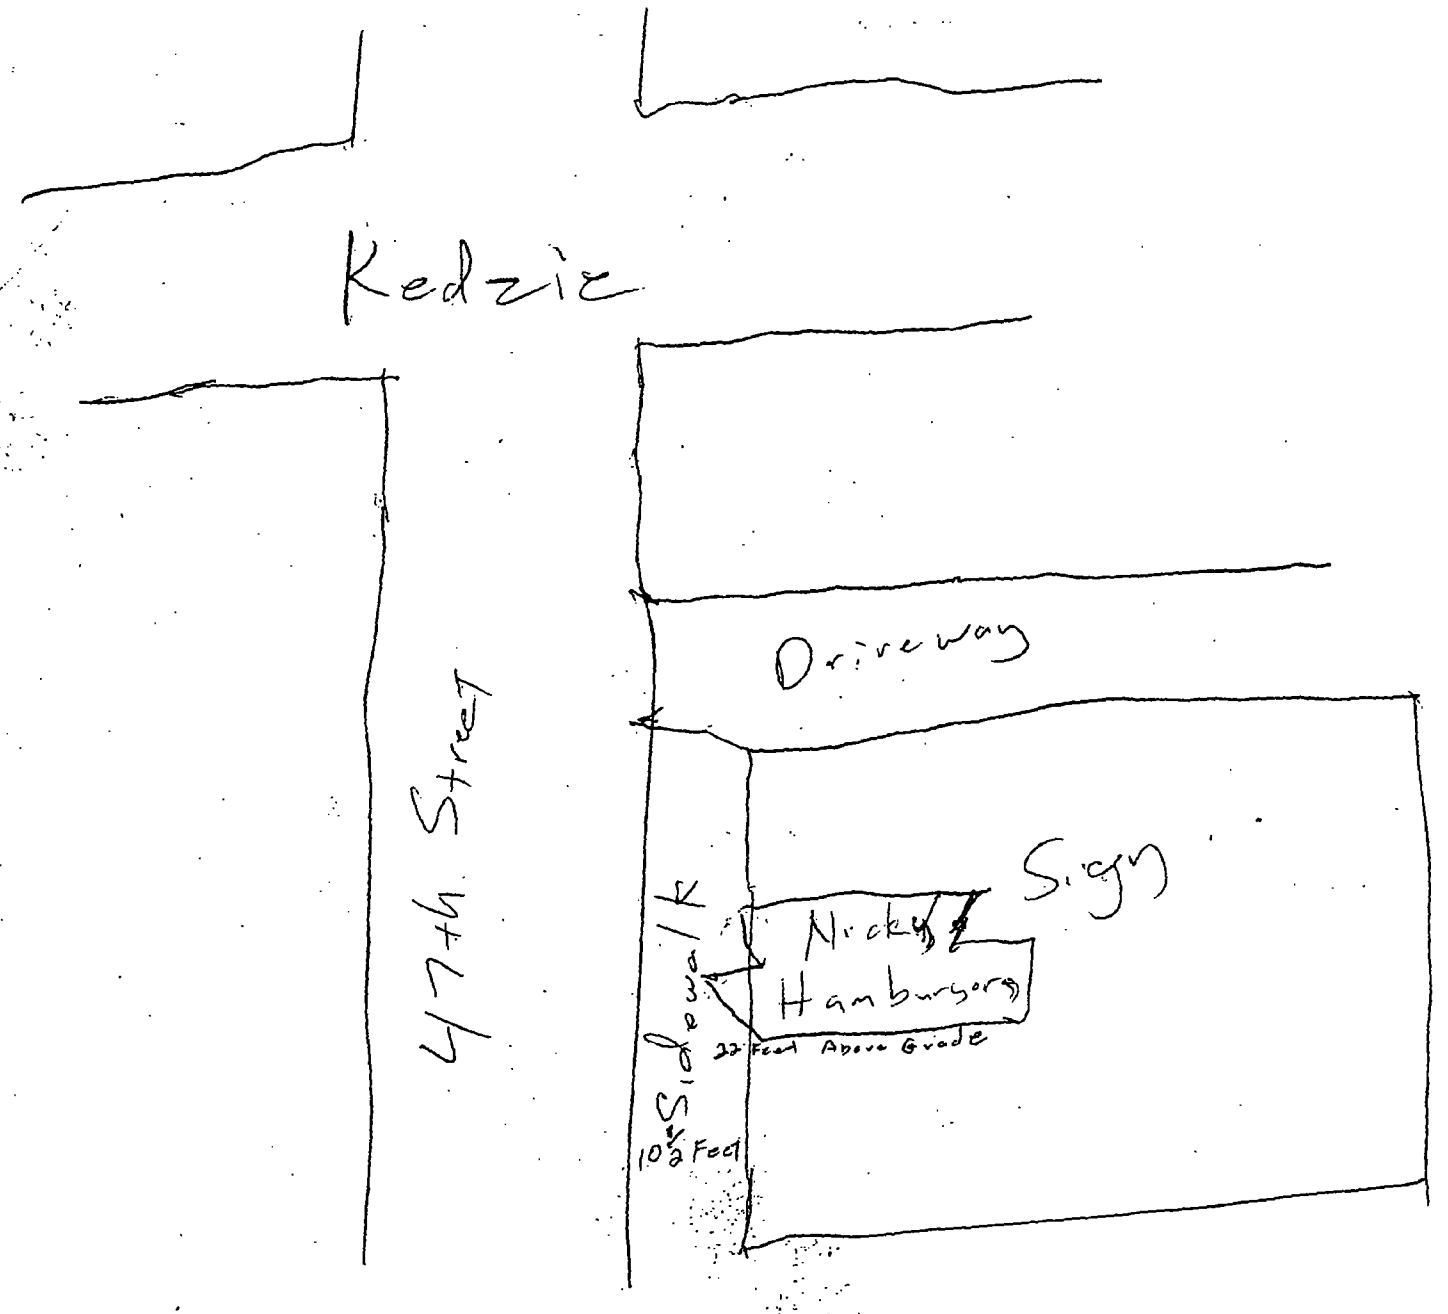
Kedzie
47th Street
Driveway
Sign
Nicky's
Hamburgers
22 Feet Above Grade
Sign
10½ Feet

Department of Business Affairs and Consumer Protection
Business Assistance Center - Public Way Use Unit
City Hall - 121 N. LaSalle Street, Room 800 • Chicago, IL 60602
(312)-74-GOBIZ (312-744-6249) • (312) 744-1944 (TTY)
http://www.cityofchicago.org/bacp

11/13/2013

Alderman **Edward M. Burke**
Ward # **14**
City of Chicago
City Hall, Room **302**
121 North LaSalle Street
Chicago, Illinois 60602

Re: An ordinance to use and maintain a portion of the public right-of-way for **one (1) sign(s)** for **NICKY'S HOT DOGS**, adjacent to the premises known as **3140 W. 47th St.**.

Dear Alderman **Edward M. Burke**:

The applicant referenced above has requested the use of the public right-of-way for a **sign(s)**. An ordinance has been prepared by the Department of Business Affairs and Consumer Protection – Business Assistance Center - Public Way Use Unit for presentation to the City Council. Because this request was made for properties located in your ward, as approved by you as per the attached, I respectfully request that you introduce the attached ordinance at the next City Council meeting.

If you have any questions regarding this ordinance, please contact Anthony Bertuca at (312) 744-5506.

Department of Business Affairs and Consumer Protection

City of Chicago

O2013-8698

Office of the City Clerk

Document Tracking Sheet

Meeting Date:	11/13/2013
Sponsor(s):	Burke (14)
Type:	Ordinance
Title:	Grant(s) of privilege in public way for Rokaitis Industries, Inc.
Committee(s) Assignment:	Committee on Transportation and Public Way

ORDINANCE
ROKAITIS INDUSTRIES INC
Acct. No. 24544 - 1
Permit No. 1107781

Be It Ordained by the City Council of the City of Chicago:

SECTION 1. Permission and authority are hereby given and granted to ROKAITIS INDUSTRIES INC, upon the terms and subject to the conditions of this ordinance to maintain and use one (1) sign(s) projecting over the public right-of-way attached to its premises known as 4546 S. Archer Ave..

Said sign structure(s) measures as follows; along S. Archer Avenue:
One (1) at ten (10) feet in length, six (6) feet in height and eighteen (18) feet above grade level.

The location of said privilege shall be as shown on prints kept on file with the Department of Business Affairs and Consumer Protection and the Office of the City Clerk.

Said privilege shall be constructed in accordance with plans and specifications approved by the Department of Transportation (Division of Project Development) and Zoning Department - Signs.

This grant of privilege in the public way shall be subject to the provisions of Section 10-28-015 and all other required provisions of the Municipal Code of Chicago.

The grantee shall pay to the City of Chicago as compensation for the privilege #1107781 herein granted the sum of three hundred ($300.00) per annum in advance.

A 25% penalty will be added for payments received after due date.


The permit holder agrees to hold the City of Chicago harmless for any damage, relocation or replacement costs associated with damage, relocation or removal of private property caused by the City performing work in the public way.

Authority herein given and granted for a period of five (5) years from and after 07/09/2013.

Alderman _____

Edward M. Burke 14th Ward

Rokaitis
INDUSTRIES INC.
4546 So. Archer Ave.
Chicago, IL 60632
(773) 247-3195

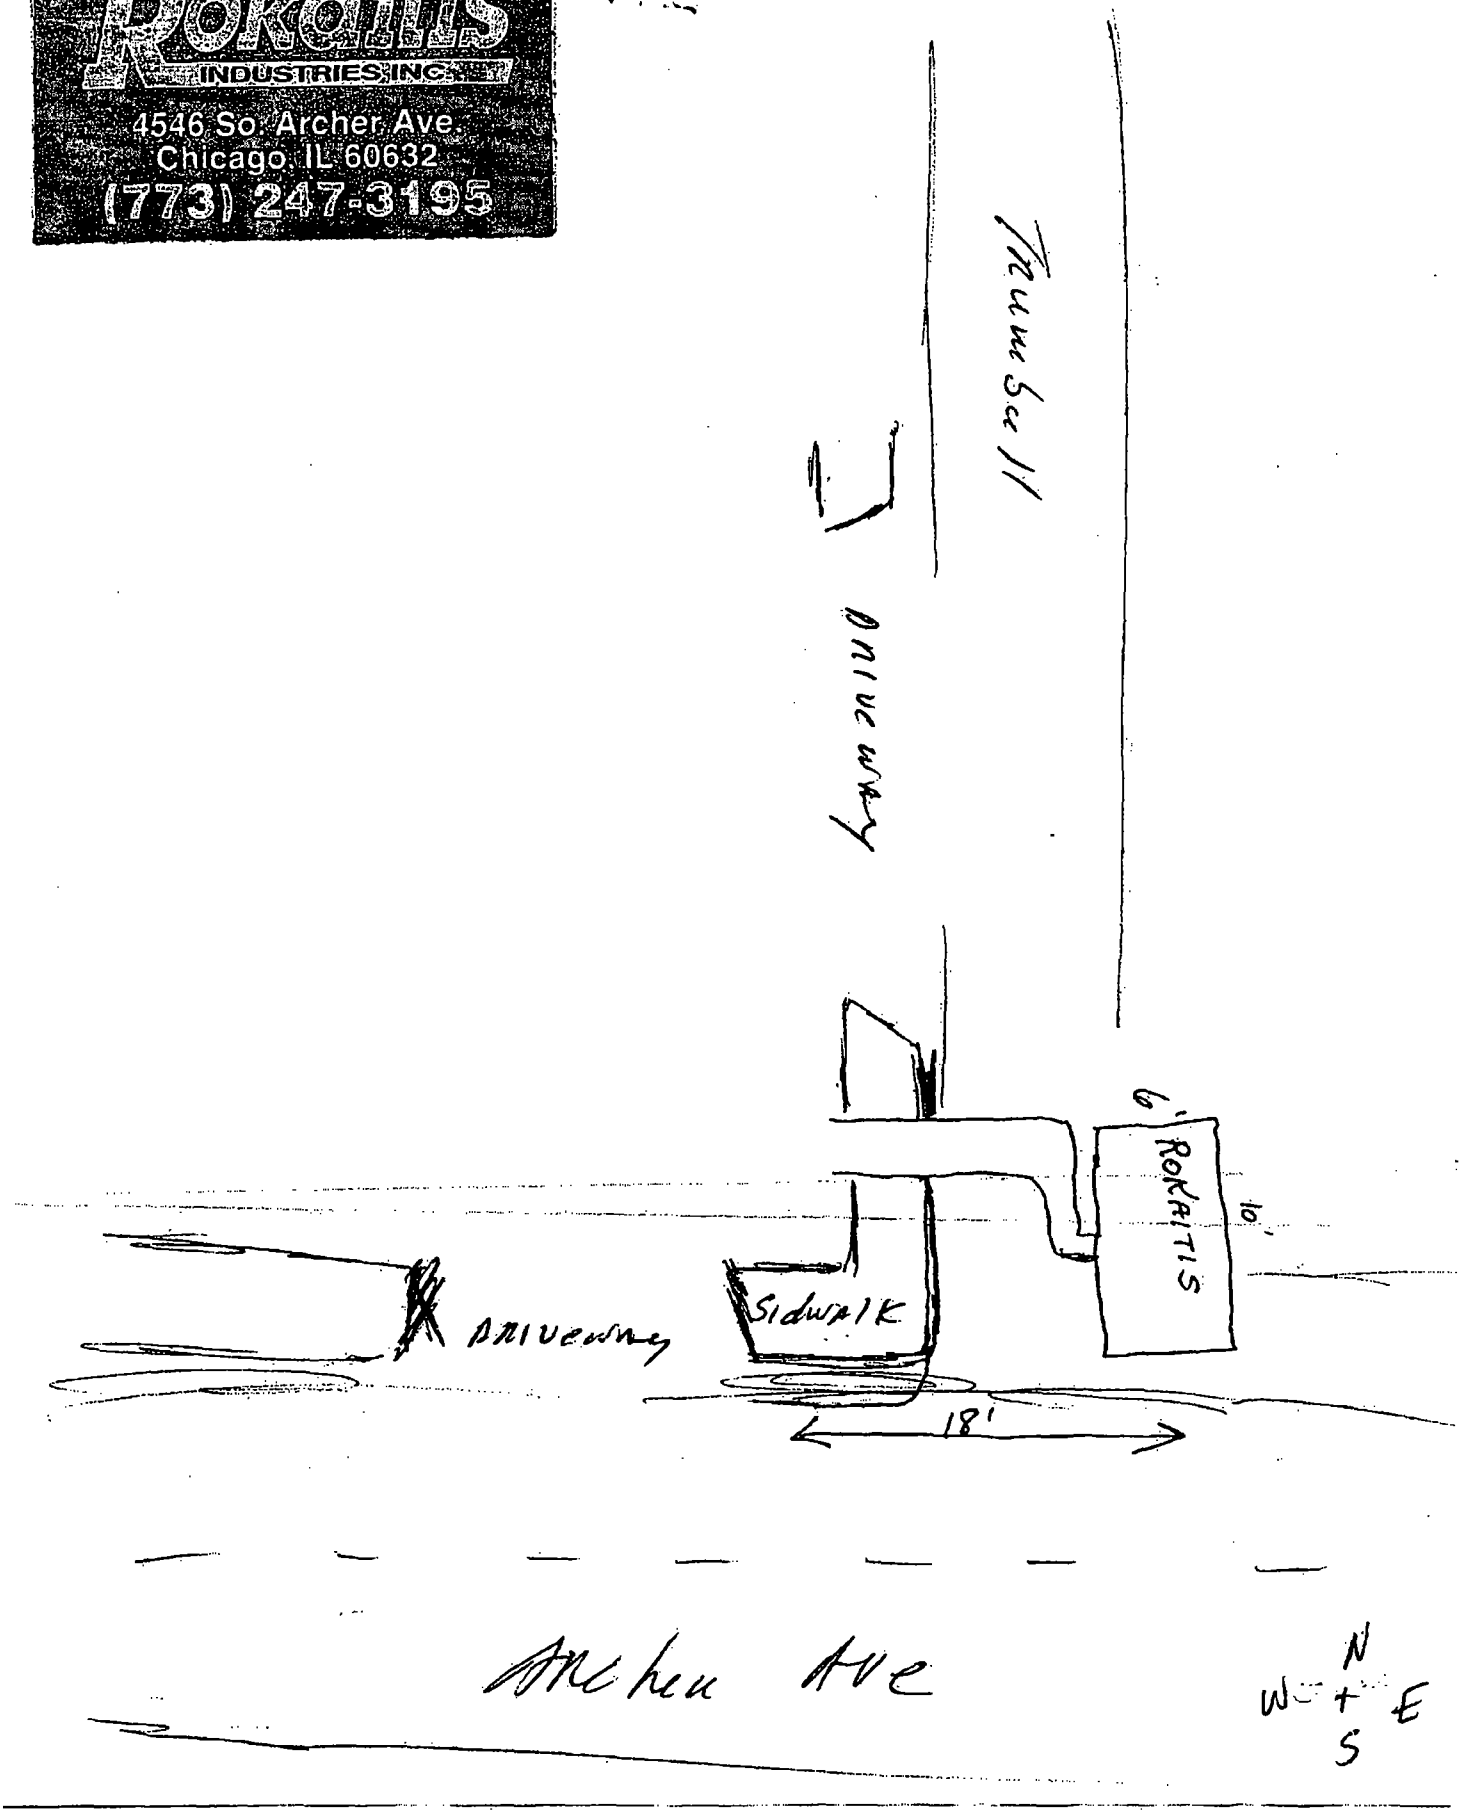

Department of Business Affairs and Consumer Protection
Business Assistance Center - Public Way Use Unit
City Hall - 121 N. LaSalle Street, Room 800 • Chicago, IL 60602
(312)-74-GOBIZ (312-744-6249) • (312) 744-1944 (TTY)
http://www.cityofchicago.org/bacp

2nd ATTEMPT AT INTRODUCTION

11/13/2013

Alderman **Edward M. Burke**
Ward # **14**
City of Chicago
City Hall, Room **302**
121 North LaSalle Street
Chicago, Illinois 60602

Re: An ordinance to use and maintain a portion of the public right-of-way for **one (1) sign(s)** for **ROKAITIS INDUSTRIES INC**, adjacent to the premises known as **4546 S. Archer Ave.**.

Dear Alderman **Edward M. Burke**:

The applicant referenced above has requested the use of the public right-of-way for a **sign(s)**. An ordinance has been prepared by the Department of Business Affairs and Consumer Protection – Business Assistance Center - Public Way Use Unit for presentation to the City Council. Because this request was made for properties located in your ward, as approved by you as per the attached, I respectfully request that you introduce the attached ordinance at the next City Council meeting.

If you have any questions regarding this ordinance, please contact Anthony Bertuca at (312) 744-5506.

Department of Business Affairs and Consumer Protection

City of Chicago

O2013-8699

Office of the City Clerk

Document Tracking Sheet

Meeting Date:	11/13/2013
Sponsor(s):	Foulkes (15)
Type:	Ordinance
Title:	Grant(s) of privilege in public way for Franks Auto Glass
Committee(s) Assignment:	Committee on Transportation and Public Way

ORDINANCE
FRANKS AUTO GLASS
Acct. No. 39758 - 1
Permit No. 1109379

Be It Ordained by the City Council of the City of Chicago:

SECTION 1. Permission and authority are hereby given and granted to FRANKS AUTO GLASS, upon the terms and subject to the conditions of this ordinance to maintain and use one (1) sign(s) projecting over the public right-of-way attached to its premises known as 5918 S. Ashland Ave..

Said sign structure(s) measures as follows; along S. ASHLAND:
One (1) at eight (8) feet in length, four (4) feet in height and ten (10) feet above grade level.

The location of said privilege shall be as shown on prints kept on file with the Department of Business Affairs and Consumer Protection and the Office of the City Clerk.

Said privilege shall be constructed in accordance with plans and specifications approved by the Department of Transportation (Division of Project Development) and Zoning Department - Signs.

This grant of privilege in the public way shall be subject to the provisions of Section 10-28-015 and all other required provisions of the Municipal Code of Chicago.

The grantee shall pay to the City of Chicago as compensation for the privilege #1109379 herein granted the sum of three hundred ($300.00) per annum in advance.


A 25% penalty will be added for payments received after due date.

The permit holder agrees to hold the City of Chicago harmless for any damage, relocation or replacement costs associated with damage, relocation or removal of private property caused by the City performing work in the public way.

Authority herein given and granted for a period of five (5) years from and after 11/19/2013.

Alderman _____

Toni Foulkes 15th Ward

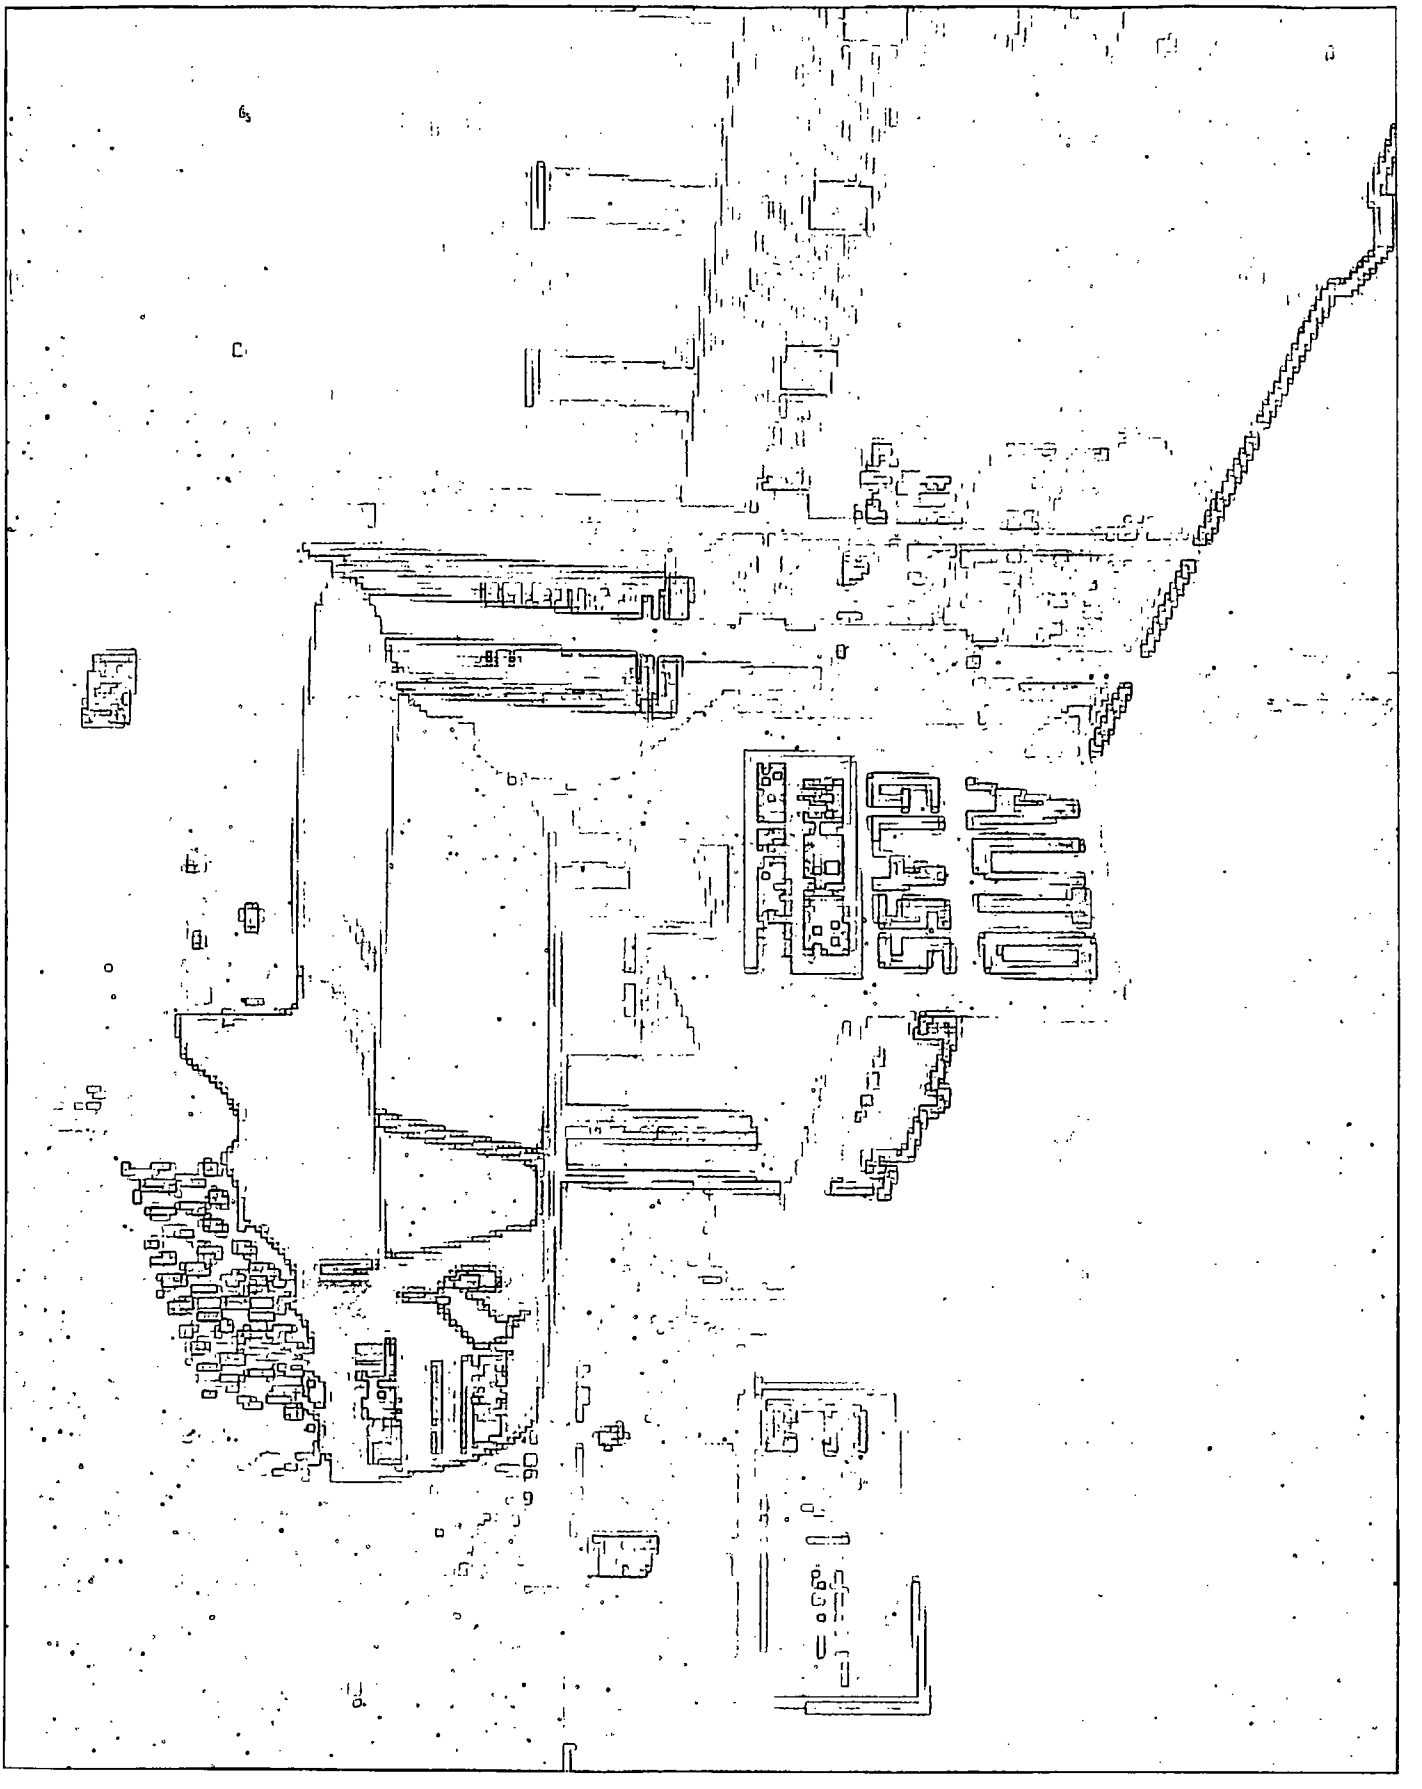

City of Chicago

O2013-8700

Office of the City Clerk

Document Tracking Sheet

Meeting Date:	11/13/2013
Sponsor(s):	Foulkes (15)
Type:	*Ordinance*
Title:	Grant(s) of privilege in public way for Pepe's Mexican Restaurant
Committee(s) Assignment:	Committee on Transportation and Public Way

ORDINANCE
PEPE'S MEXICAN RESTAURANT
Acct. No. 16259 - 1
Permit No. 1109271

Be It Ordained by the City Council of the City of Chicago:

SECTION 1. Permission and authority are hereby given and granted to PEPE'S MEXICAN RESTAURANT, upon the terms and subject to the conditions of this ordinance to maintain and use, as now constructed, one (1) Building Projection(s) projecting over the public right-of-way adjacent to its premises known as 3231-37 W. 63rd St..

Said Building Projection(s) at W. 63rd St measure(s):
One (1) at seventy-five (75) feet in length, and one point six six (1.66) foot in width for a total of one hundred twenty-four point five (124.5) square feet. Existing building projection is approximately ten (10) feet above grade level.

The location of said privilege shall be as shown on prints kept on file with the Department of Business Affairs and Consumer Protection and the Office of the City Clerk.

Said privilege shall be constructed in accordance with plans and specifications approved by the Department of Planning and Development and Department of Transportation (Division of Project Development).

This grant of privilege in the public way shall be subject to the provisions of Section 10-28-015 and all other required provisions of the Municipal Code of Chicago.

The grantee shall pay to the City of Chicago as compensation for the privilege #1109271 herein granted the sum of four hundred ($400.00) per annum in advance.


A 25% penalty will be added for payments received after due date.

The permit holder agrees to hold the City of Chicago harmless for any damage, relocation or replacement costs associated with damage, relocation or removal of private property caused by the City performing work in the public way.

Authority herein given and granted for a period of five (5) years from and after 10/08/2013.

Alderman

Toni Foulkes 15th Ward

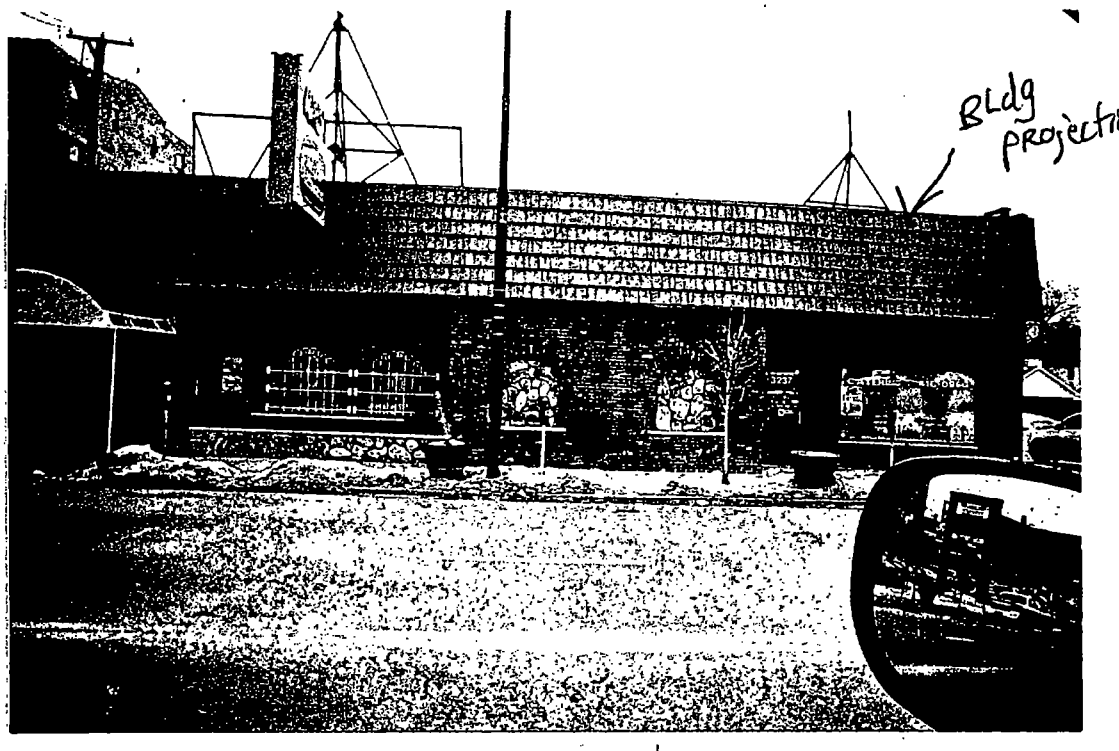
Bldg projection


Bldg projection

City of Chicago

O2013-8701

Office of the City Clerk

Document Tracking Sheet

Meeting Date:	11/13/2013
Sponsor(s):	Foulkes (15)
Type:	Ordinance
Title:	Grant(s) of privilege in public way for Premium Food Mart, Inc.
Committee(s) Assignment:	Committee on Transportation and Public Way

ORDINANCE
PREMIUM FOOD MART, INC.
Acct. No. 316194 - 1
Permit No. 1109067

Be It Ordained by the City Council of the City of Chicago:

SECTION 1. Permission and authority are hereby given and granted to PREMIUM FOOD MART, INC., upon the terms and subject to the conditions of this ordinance to maintain and use one (1) sign(s) projecting over the public right-of-way attached to its premises known as 2432 W. 63rd St..

Said sign structure(s) measures as follows; along W. 63rd Street:
One (1) at eight (8) feet in length, twelve (12) feet in height and ten (10) feet above grade level.

The location of said privilege shall be as shown on prints kept on file with the Department of Business Affairs and Consumer Protection and the Office of the City Clerk.

Said privilege shall be constructed in accordance with plans and specifications approved by the Department of Transportation (Division of Project Development) and Zoning Department - Signs.

This grant of privilege in the public way shall be subject to the provisions of Section 10-28-015 and all other required provisions of the Municipal Code of Chicago.

The grantee shall pay to the City of Chicago as compensation for the privilege #1109067 herein granted the sum of three hundred ($300.00) per annum in advance.


A 25% penalty will be added for payments received after due date.

The permit holder agrees to hold the City of Chicago harmless for any damage, relocation or replacement costs associated with damage, relocation or removal of private property caused by the City performing work in the public way.

Authority herein given and granted for a period of five (5) years from and after 06/11/2013.

Alderman

Toni Foulkes 15th Ward

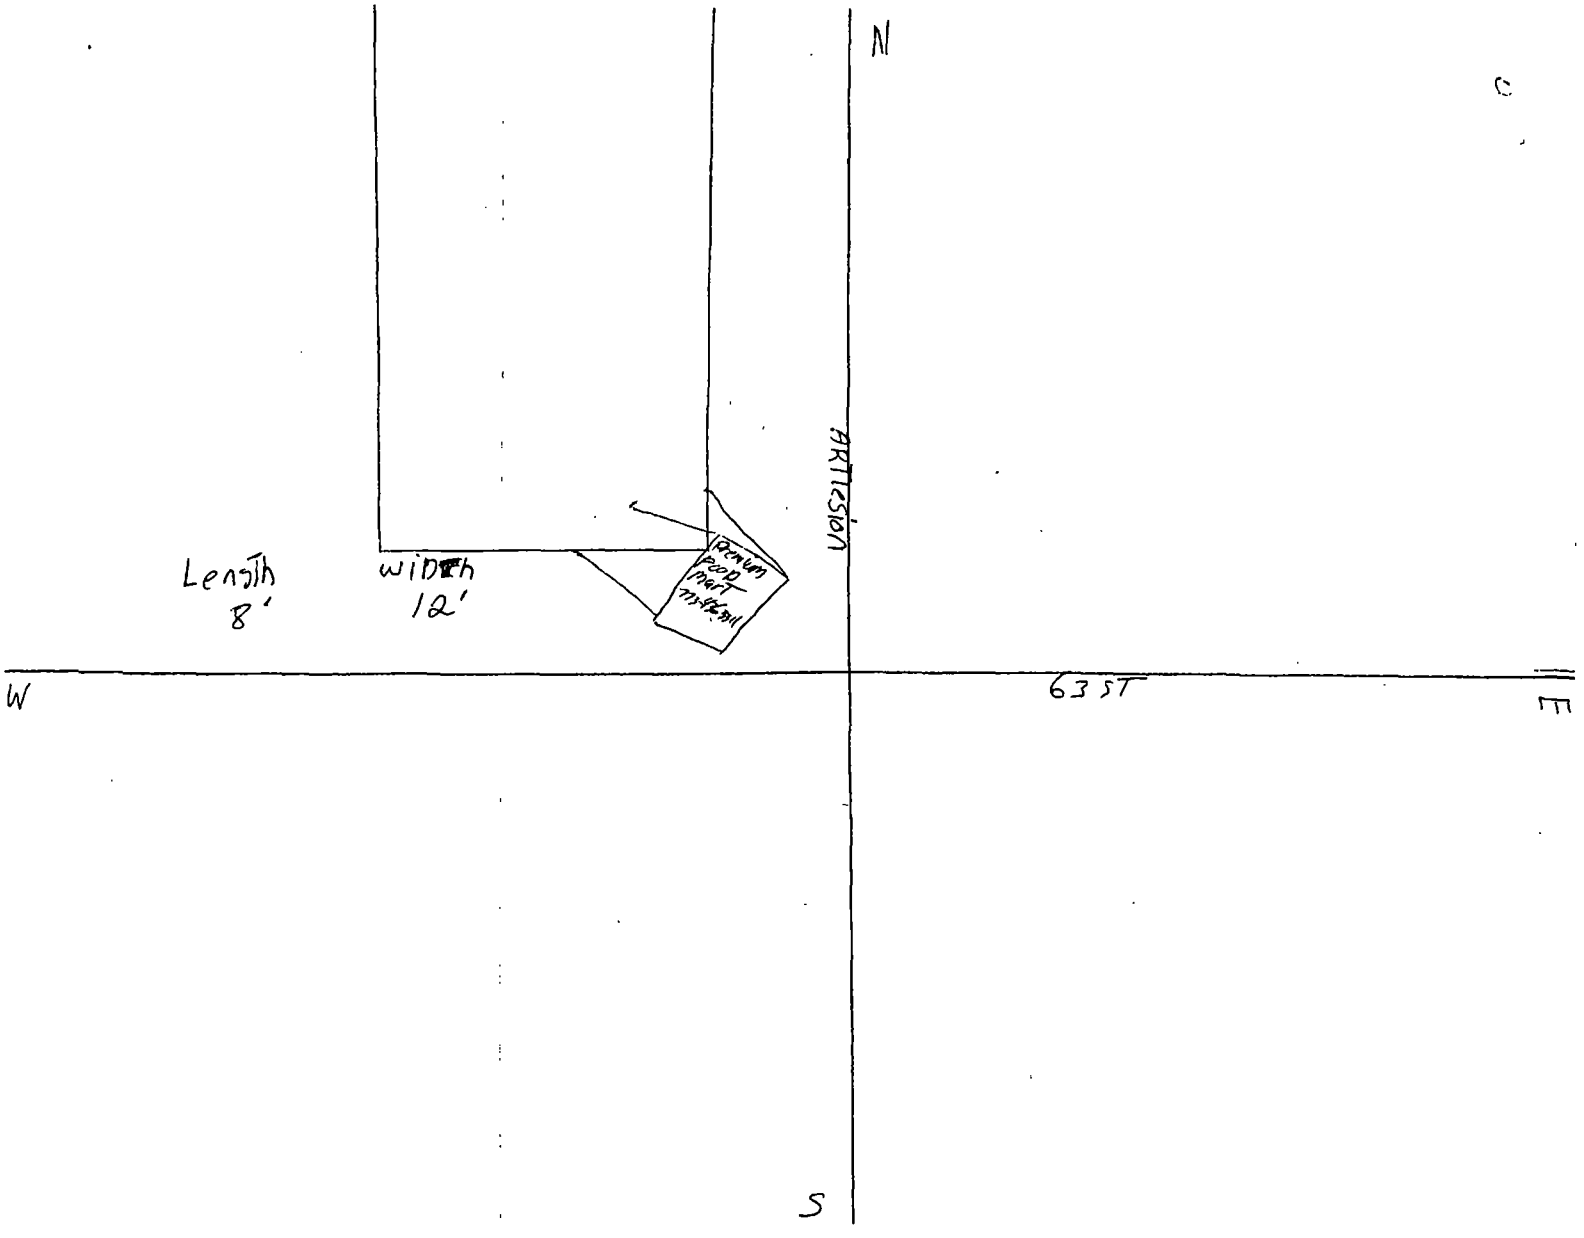
N
ARLISON
Length
8'
width
12'
635T
W
S

City of Chicago

O2013-8702

Office of the City Clerk

Document Tracking Sheet

Meeting Date:	11/13/2013
Sponsor(s):	Thompson (16)
Type:	Ordinance
Title:	Grant(s) of privilege in public way for Garfield Discount
Committee(s) Assignment:	Committee on Transportation and Public Way

ORDINANCE
GARFIELD DISCOUNT
Acct. No. 64815 - 3
Permit No. 1109079

Be It Ordained by the City Council of the City of Chicago:

SECTION 1. Permission and authority are hereby given and granted to GARFIELD DISCOUNT, upon the terms and subject to the conditions of this ordinance to maintain and use one (1) sign(s) projecting over the public right-of-way attached to its premises known as 1616 W. 63rd St..

Said sign structure(s) measures as follows; along W. 63rd Street:
One (1) at fourteen (14) feet in length, six (6) feet in height and nineteen (19) feet above grade level.

The location of said privilege shall be as shown on prints kept on file with the Department of Business Affairs and Consumer Protection and the Office of the City Clerk.

Said privilege shall be constructed in accordance with plans and specifications approved by the Department of Transportation (Division of Project Development) and Zoning Department - Signs.

This grant of privilege in the public way shall be subject to the provisions of Section 10-28-015 and all other required provisions of the Municipal Code of Chicago.

The grantee shall pay to the City of Chicago as compensation for the privilege #1109079 herein granted the sum of three hundred ($300.00) per annum in advance.

A 25% penalty will be added for payments received after due date.

The permit holder agrees to hold the City of Chicago harmless for any damage, relocation or replacement costs associated with damage, relocation or removal of private property caused by the City performing work in the public way.


Authority herein given and granted for a period of five (5) years from and after 06/11/2013.

Alderman JoAnn Thompson


Joann Thompson 16th Ward

DESIGN DRAWING : PLAN FOR INSTALLATION

DRAWING

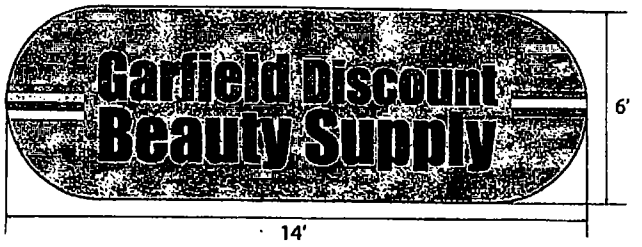

DETAIL VIEW

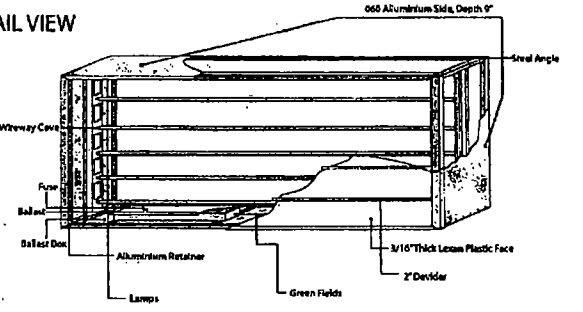

SIMULATION



19'
above from ground

CUSTOMER	GARFIELD				
ADRESS	1616 W. 63rd Street				
COLOR	LETTER	BOX	FACES	RACEWAY	ILLUMINATION
	BLACK/ DARK BLUE	BLACK	ORANGE		WHITE
DRAWING NO.					

SIGN FACTORY
1235 Rand Rd. Des Plaines, IL 60016
847-803-3232 847-803-3531(F)

we don't make; we CREATE!

erated by CamScanner from intsig.com

City of Chicago

O2013-8703

Office of the City Clerk

Document Tracking Sheet

Meeting Date:	11/13/2013
Sponsor(s):	Thompson (16)
Type:	Ordinance
Title:	Grant(s) of privilege in public way for Save More Food & Liquor
Committee(s) Assignment:	Committee on Transportation and Public Way

ORDINANCE
SAVE MORE FOOD & LIQUOR
Acct. No. 7015 - 1
Permit No. 1109021

Be It Ordained by the City Council of the City of Chicago:

SECTION 1. Permission and authority are hereby given and granted to SAVE MORE FOOD & LIQUOR, upon the terms and subject to the conditions of this ordinance to maintain and use one (1) sign(s) projecting over the public right-of-way attached to its premises known as 2534 W. 59th St..

Said sign structure(s) measures as follows; along W. 59th St.:
One (1) at four (4) feet in length, four (4) feet in height and fourteen (14) feet above grade level.

The location of said privilege shall be as shown on prints kept on file with the Department of Business Affairs and Consumer Protection and the Office of the City Clerk.

Said privilege shall be constructed in accordance with plans and specifications approved by the Department of Transportation (Division of Project Development) and Zoning Department - Signs.

This grant of privilege in the public way shall be subject to the provisions of Section 10-28-015 and all other required provisions of the Municipal Code of Chicago.

The grantee shall pay to the City of Chicago as compensation for the privilege #1109021 herein granted the sum of one hundred ($100.00) per annum in advance.

A 25% penalty will be added for payments received after due date.

The permit holder agrees to hold the City of Chicago harmless for any damage, relocation or replacement costs associated with damage, relocation or removal of private property caused by the City performing work in the public way.

Authority herein given and granted for a period of five (5) years from and after 05/14/2013.

Alderman JoAnn Thompson

Joann Thompson 16th Ward


SAVEMORE
COLD BEER
COLD BEER


COLD BEER
LIQUORS

City of Chicago

O2013-8705

Office of the City Clerk

Document Tracking Sheet

Meeting Date:	11/13/2013
Sponsor(s):	Thomas (17)
Type:	Ordinance
Title:	Grant(s) of privilege in public way for Aida Food & Liquor
Committee(s) Assignment:	Committee on Transportation and Public Way

ORDINANCE
AIDA FOOD & LIQUOR
Acct. No. 3601 - 1
Permit No. 1109168

Be It Ordained by the City Council of the City of Chicago:

SECTION 1. Permission and authority are hereby given and granted to AIDA FOOD & LIQUOR, upon the terms and subject to the conditions of this ordinance to maintain and use, as now constructed, three (3) Door Swing(s) on the public right-of-way adjacent to its premises known as 7923 S. Halsted St..

Said Door Swing(s) at S. Halsted measure(s):
One (1) at one (1) foot in length, and three (3) feet in width for a total of three (3) square feet.
One (1) at one (1) foot in length, and five (5) feet in width for a total of five (5) square feet.

Said Door Swing(s) at Public Alley measure(s):
One (1) at one (1) foot in length, and five (5) feet in width for a total of five (5) square feet.

The location of said privilege shall be as shown on prints kept on file with the Department of Business Affairs and Consumer Protection and the Office of the City Clerk.

Said privilege shall be constructed in accordance with plans and specifications approved by the Department of Transportation (Division of Project Development).

This grant of privilege in the public way shall be subject to the provisions of Section 10-28-015 and all other required provisions of the Municipal Code of Chicago.

The grantee shall pay to the City of Chicago as compensation for the privilege #1109168 herein granted the sum of two hundred twenty-five ($225.00) per annum in advance.


A 25% penalty will be added for payments received after due date.

The permit holder agrees to hold the City of Chicago harmless for any damage, relocation or replacement costs associated with damage, relocation or removal of private property caused by the City performing work in the public way.

Authority herein given and granted for a period of five (5) years from and after Date of Passage.

Alderman _____
Latasha R. Thomas 17th Ward

AIDA FOOD & LIQUOR
7923 S. HALSTED
CHICAGO, IL. 60620

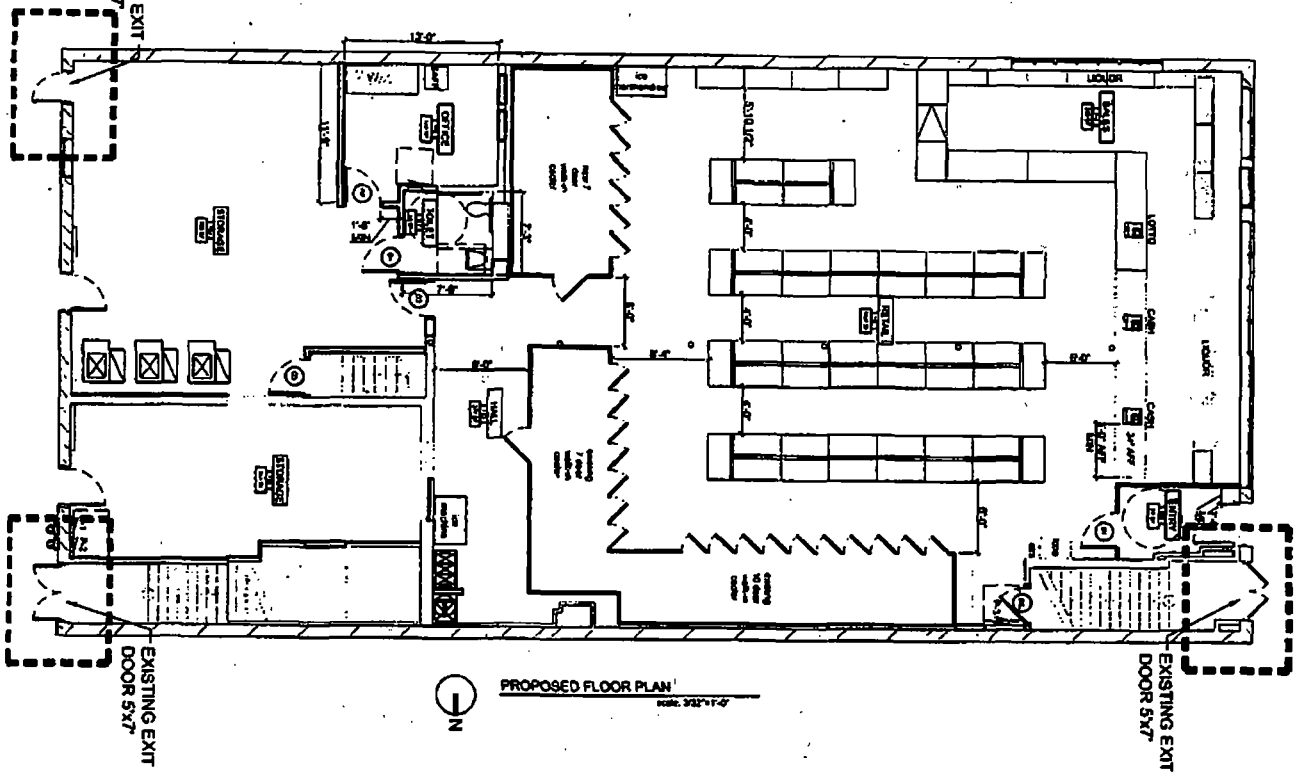

PROPOSED FLOOR PLAN

City of Chicago

O2013-8707

Office of the City Clerk

Document Tracking Sheet

Meeting Date:	11/13/2013
Sponsor(s):	Thomas (17)
Type:	Ordinance
Title:	Grant(s) of privilege in public way for Catholic Charities d/b/a WIC Food Centers - security camera
Committee(s) Assignment:	Committee on Transportation and Public Way

ORDINANCE
Catholic Charities d/b/a/ WIC Food Centers
Acct. No. 87875 - 4
Permit No. 1108390

Be It Ordained by the City Council of the City of Chicago:

SECTION 1. Permission and authority are hereby given and granted to Catholic Charities d/b/a/ WIC Food Centers, upon the terms and subject to the conditions of this ordinance to maintain and use, as now constructed, one (1) Security Camera(s) projecting over the public right-of-way for security purposes adjacent to its premises known as 1106-20 W. 79th St..

Said Security Camera(s) at W. 79TH ST measure(s):
One (1) at one point five (1.5) foot in length, one point five (1.5) foot in width and eighteen (18) feet above grade level.

The location of said privilege shall be as shown on prints kept on file with the Department of Business Affairs and Consumer Protection and the Office of the City Clerk.

Said privilege shall be constructed in accordance with plans and specifications approved by the Department of Planning and Development and Department of Transportation (Division of Project Development).

This grant of privilege in the public way shall be subject to the provisions of Section 10-28-015 and all other required provisions of the Municipal Code of Chicago.


The grantee shall pay to the City of Chicago as compensation for the privilege #1108390 herein granted the sum of zero ($.00) per annum in advance.

A 25% penalty will be added for payments received after due date.

The permit holder agrees to hold the City of Chicago harmless for any damage, relocation or replacement costs associated with damage, relocation or removal of private property caused by the City performing work in the public way.

Authority herein given and granted for a period of five (5) years from and after 07/30/2013.

Alderman _____
Latasha R. Thomas 17th Ward

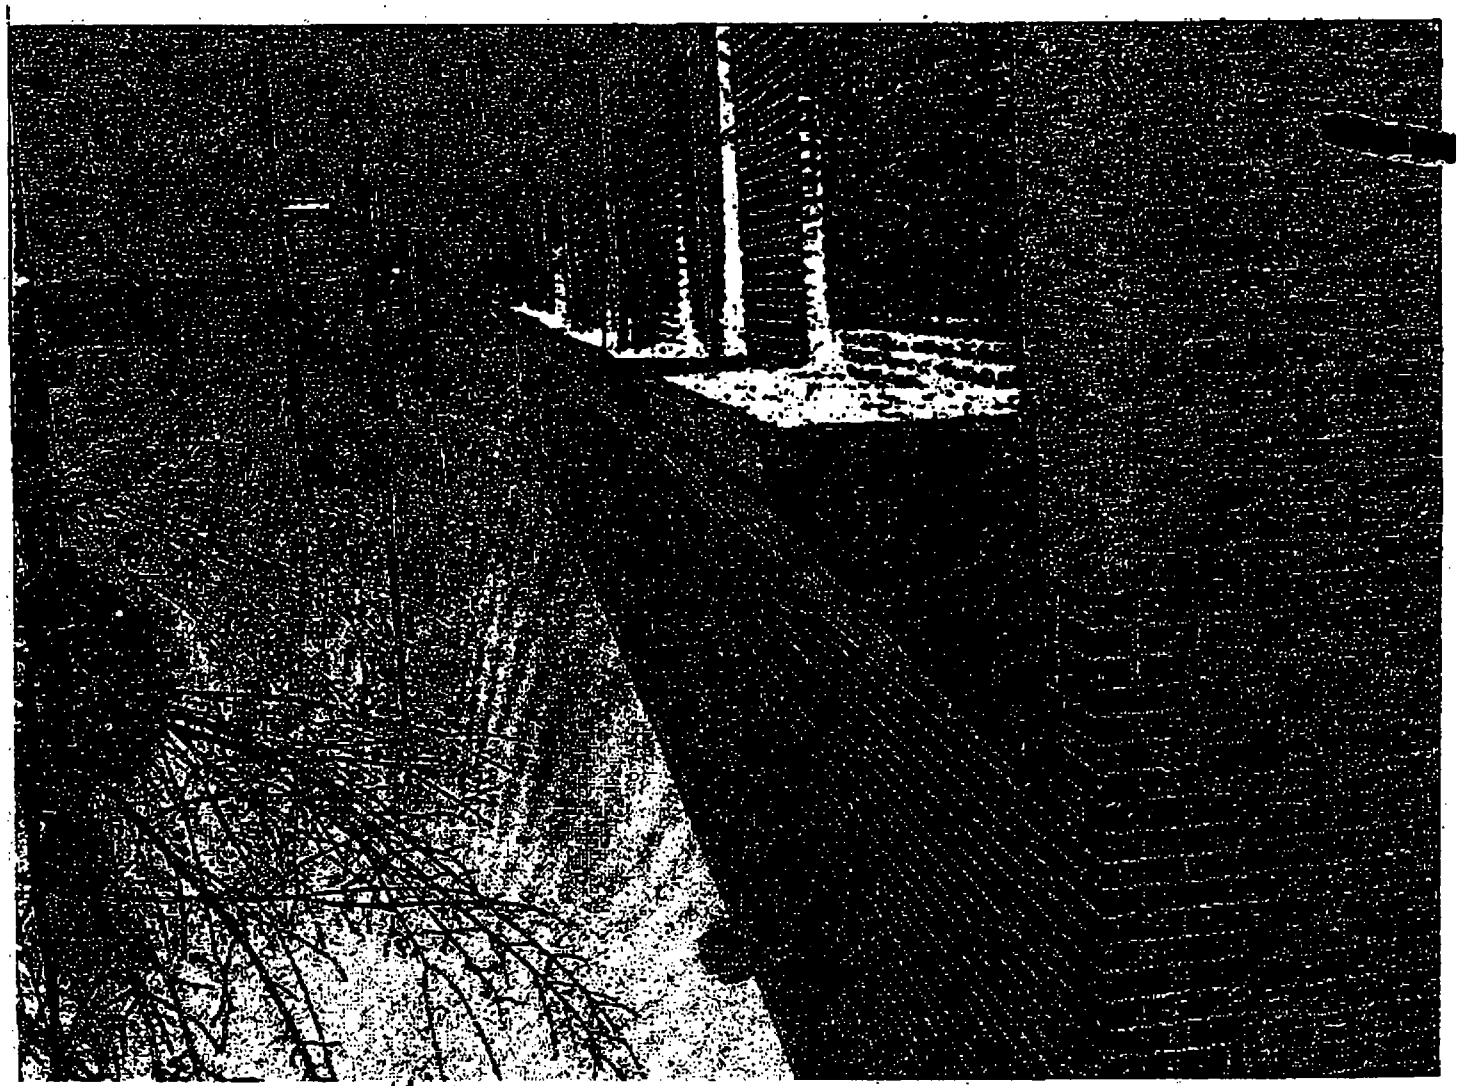

9786

City of Chicago

O2013-8709

Office of the City Clerk

Document Tracking Sheet

Meeting Date:	11/13/2013
Sponsor(s):	Thomas (17)
Type:	Ordinance
Title:	Grant(s) of privilege in public way for Catholic Charities d/b/a WIC Food Centers - sign
Committee(s) Assignment:	Committee on Transportation and Public Way

ORDINANCE
Catholic Charities d/b/a/ WIC Food Centers
Acct. No. 87875 - 4
Permit No. 1109093

Be It Ordained by the City Council of the City of Chicago:

SECTION 1. Permission and authority are hereby given and granted to Catholic Charities d/b/a/ WIC Food Centers, upon the terms and subject to the conditions of this ordinance to maintain and use one (1) sign(s) projecting over the public right-of-way attached to its premises known as 1106 W. 79th St..

Said sign structure(s) measures as follows; along W. 79th Street:
One (1) at six point zero eight (6.08) feet in length, three (3) feet in height and twelve point one seven (12.17) feet above grade level.

The location of said privilege shall be as shown on prints kept on file with the Department of Business Affairs and Consumer Protection and the Office of the City Clerk.

Said privilege shall be constructed in accordance with plans and specifications approved by the Department of Transportation (Division of Project Development) and Zoning Department - Signs.

This grant of privilege in the public way shall be subject to the provisions of Section 10-28-015 and all other required provisions of the Municipal Code of Chicago.

The grantee shall pay to the City of Chicago as compensation for the privilege #1109093 herein granted the sum of one hundred ($100.00) per annum in advance.

A 25% penalty will be added for payments received after due date.

The permit holder agrees to hold the City of Chicago harmless for any damage, relocation or replacement costs associated with damage, relocation or removal of private property caused by the City performing work in the public way.


Authority herein given and granted for a period of five (5) years from and after 10/08/2013.

Alderman _____

Latasha R. Thomas 17th Ward

EXAMPLE OF SIGN DRAWING.

1106-1120 W. 79th St.

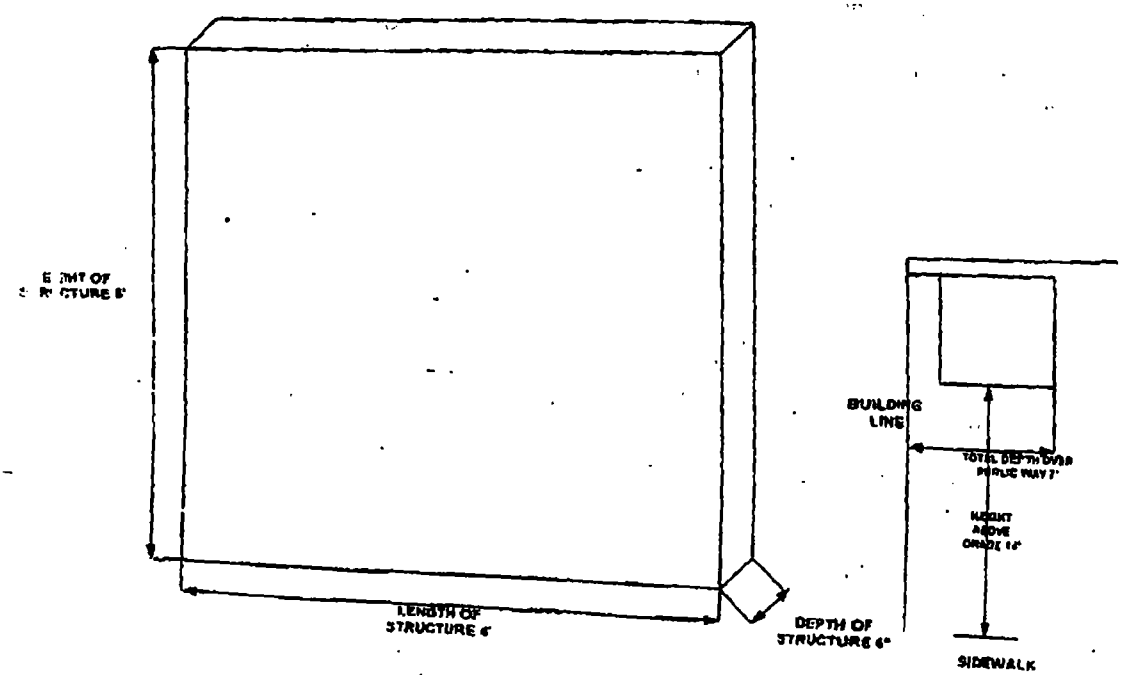

City of Chicago

O2013-8710

Office of the City Clerk

Document Tracking Sheet

Meeting Date:	11/13/2013
Sponsor(s):	Thomas (17)
Type:	Ordinance
Title:	Grant(s) of privilege in public way for Fred & Jack's El Gran Burrito
Committee(s) Assignment:	Committee on Transportation and Public Way

ORDINANCE
FRED & JACK'S EL GRAN BURRITO
Acct. No. 20492 - 1
Permit No. 1109267

Be It Ordained by the City Council of the City of Chicago:

SECTION 1. Permission and authority are hereby given and granted to FRED & JACK'S EL GRAN BURRITO, upon the terms and subject to the conditions of this ordinance to maintain and use one (1) sign(s) projecting over the public right-of-way attached to its premises known as 7600 S. Yale Ave..

Said sign structure(s) measures as follows; along W. 76 St:
One (1) at ten (10) feet in length, ten (10) feet in height and nine point six six (9.66) feet above grade level.

The location of said privilege shall be as shown on prints kept on file with the Department of Business Affairs and Consumer Protection and the Office of the City Clerk.

Said privilege shall be constructed in accordance with plans and specifications approved by the Department of Transportation (Division of Project Development) and Zoning Department - Signs.

This grant of privilege in the public way shall be subject to the provisions of Section 10-28-015 and all other required provisions of the Municipal Code of Chicago.


The grantee shall pay to the City of Chicago as compensation for the privilege #1109267 herein granted the sum of three hundred ($300.00) per annum in advance.

A 25% penalty will be added for payments received after due date.

The permit holder agrees to hold the City of Chicago harmless for any damage, relocation or replacement costs associated with damage, relocation or removal of private property caused by the City performing work in the public way.

Authority herein given and granted for a period of five (5) years from and after 10/08/2013.

Alderman _____
Latasha R. Thomas 17th Ward

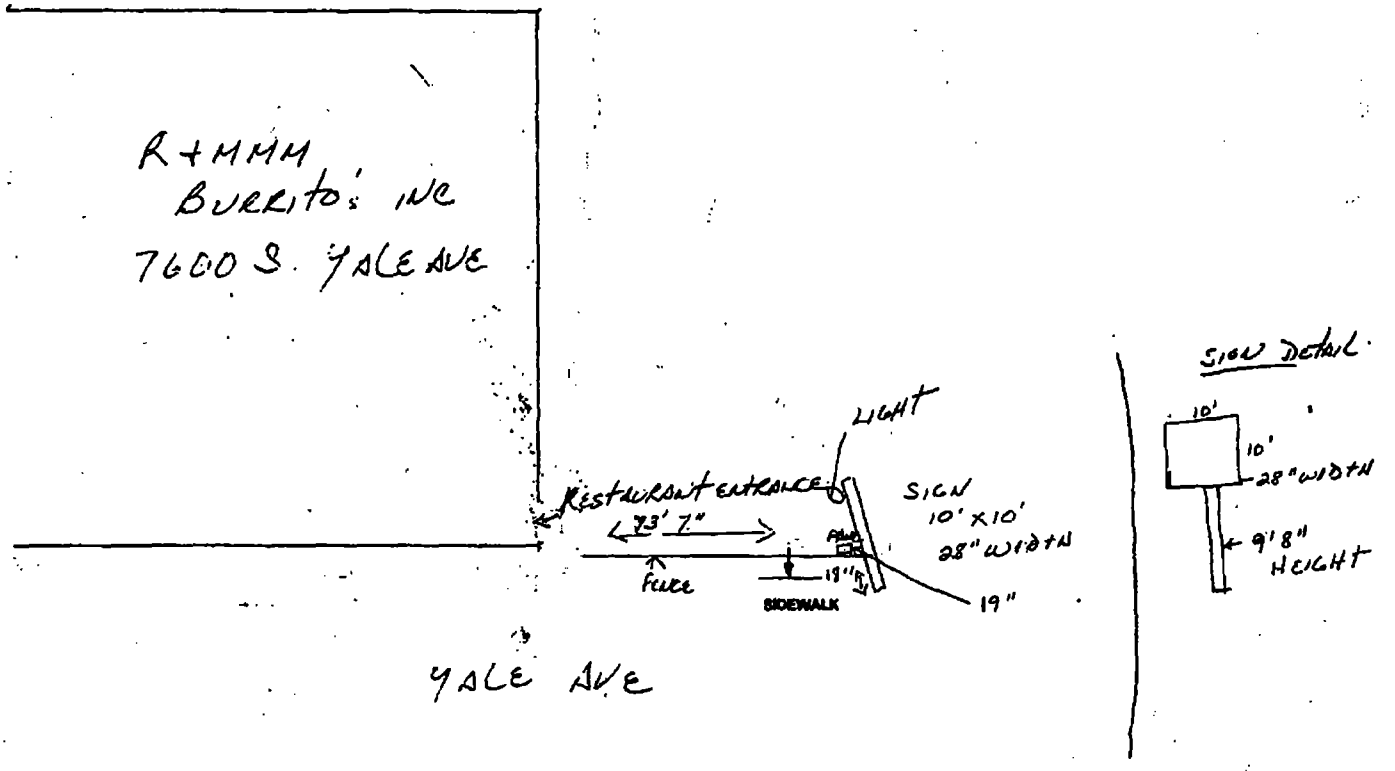
R+MMM
BURRITOS INC
7600 S. YALE AVE
LIGHT
RESTAURANT ENTRANCE
73' 7"
SIGN
10' X 10'
28" WIDTH
FENCE
19"
SIDEWALK
19"
YALE AVE
SIGN DETAIL
10'
10'
28" WIDTH
9' 8"
HEIGHT

City of Chicago

O2013-8711

Office of the City Clerk

Document Tracking Sheet

Meeting Date:	11/13/2013
Sponsor(s):	Thomas (17)
Type:	Ordinance
Title:	Grant(s) of privilege in public way for Stewart Liquors, Inc.
Committee(s) Assignment:	Committee on Transportation and Public Way

ORDINANCE
STEWART LIQUORS INC
Acct. No. 3783 - 1
Permit No. 1108536

Be It Ordained by the City Council of the City of Chicago:

SECTION 1. Permission and authority are hereby given and granted to STEWART LIQUORS INC, upon the terms and subject to the conditions of this ordinance to maintain and use one (1) sign(s) projecting over the public right-of-way attached to its premises known as 356 W. 75th St..

Said sign structure(s) measures as follows; along W 75th St:
One (1) at five (5) feet in length, four (4) feet in height and eleven point two five (11.25) feet above grade level.

The location of said privilege shall be as shown on prints kept on file with the Department of Business Affairs and Consumer Protection and the Office of the City Clerk.

Said privilege shall be constructed in accordance with plans and specifications approved by the Department of Transportation (Division of Project Development) and Zoning Department - Signs.

This grant of privilege in the public way shall be subject to the provisions of Section 10-28-015 and all other required provisions of the Municipal Code of Chicago.

The grantee shall pay to the City of Chicago as compensation for the privilege #1108536 herein granted the sum of one hundred ($100.00) per annum in advance.


A 25% penalty will be added for payments received after due date.

The permit holder agrees to hold the City of Chicago harmless for any damage, relocation or replacement costs associated with damage, relocation or removal of private property caused by the City performing work in the public way.

Authority herein given and granted for a period of five (5) years from and after Date of Passage.

Alderman _____

Latasha R. Thomas 17th Ward

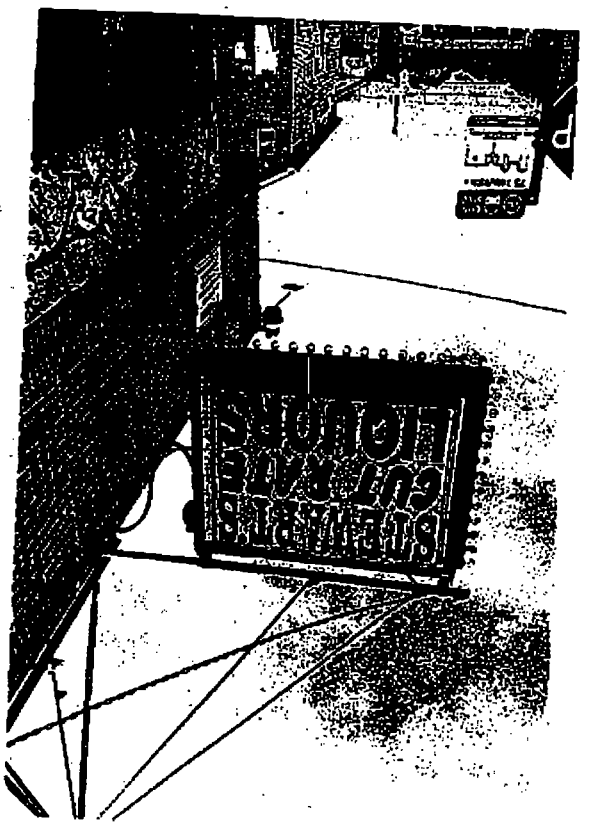

City of Chicago

O2013-8712

Office of the City Clerk

Document Tracking Sheet

Meeting Date:	11/13/2013
Sponsor(s):	Thomas (17)
Type:	Ordinance
Title:	Grant(s) of privilege in public way for Toyota on Western, Inc.
Committee(s) Assignment:	Committee on Transportation and Public Way

ORDINANCE
TOYOTA ON WESTERN, INC
Acct. No. 12014 - 1
Permit No. 1107683

Be It Ordained by the City Council of the City of Chicago:

SECTION 1. Permission and authority are hereby given and granted to TOYOTA ON WESTERN, INC, upon the terms and subject to the conditions of this ordinance to maintain and use, as now constructed, nine (9) Light Fixture(s) projecting over the public right-of-way adjacent to its premises known as 6941 S. Western Ave..

Said Light Fixture(s) at S. Western Ave. measure(s):
Nine (9) at one point five (1.5) foot in length, one point five (1.5) foot in width and sixteen (16) feet above grade level.

The location of said privilege shall be as shown on prints kept on file with the Department of Business Affairs and Consumer Protection and the Office of the City Clerk.

Said privilege shall be constructed in accordance with plans and specifications approved by the Department of Transportation (Division of Project Development).

This grant of privilege in the public way shall be subject to the provisions of Section 10-28-015 and all other required provisions of the Municipal Code of Chicago.


The grantee shall pay to the City of Chicago as compensation for the privilege #1107683 herein granted the sum of one hundred fifteen ($115.00) per annum in advance.

A 25% penalty will be added for payments received after due date.

The permit holder agrees to hold the City of Chicago harmless for any damage, relocation or replacement costs associated with damage, relocation or removal of private property caused by the City performing work in the public way.

Authority herein given and granted for a period of five (5) years from and after 02/06/2013.

Alderman _____
Latasha R. Thomas 17th Ward

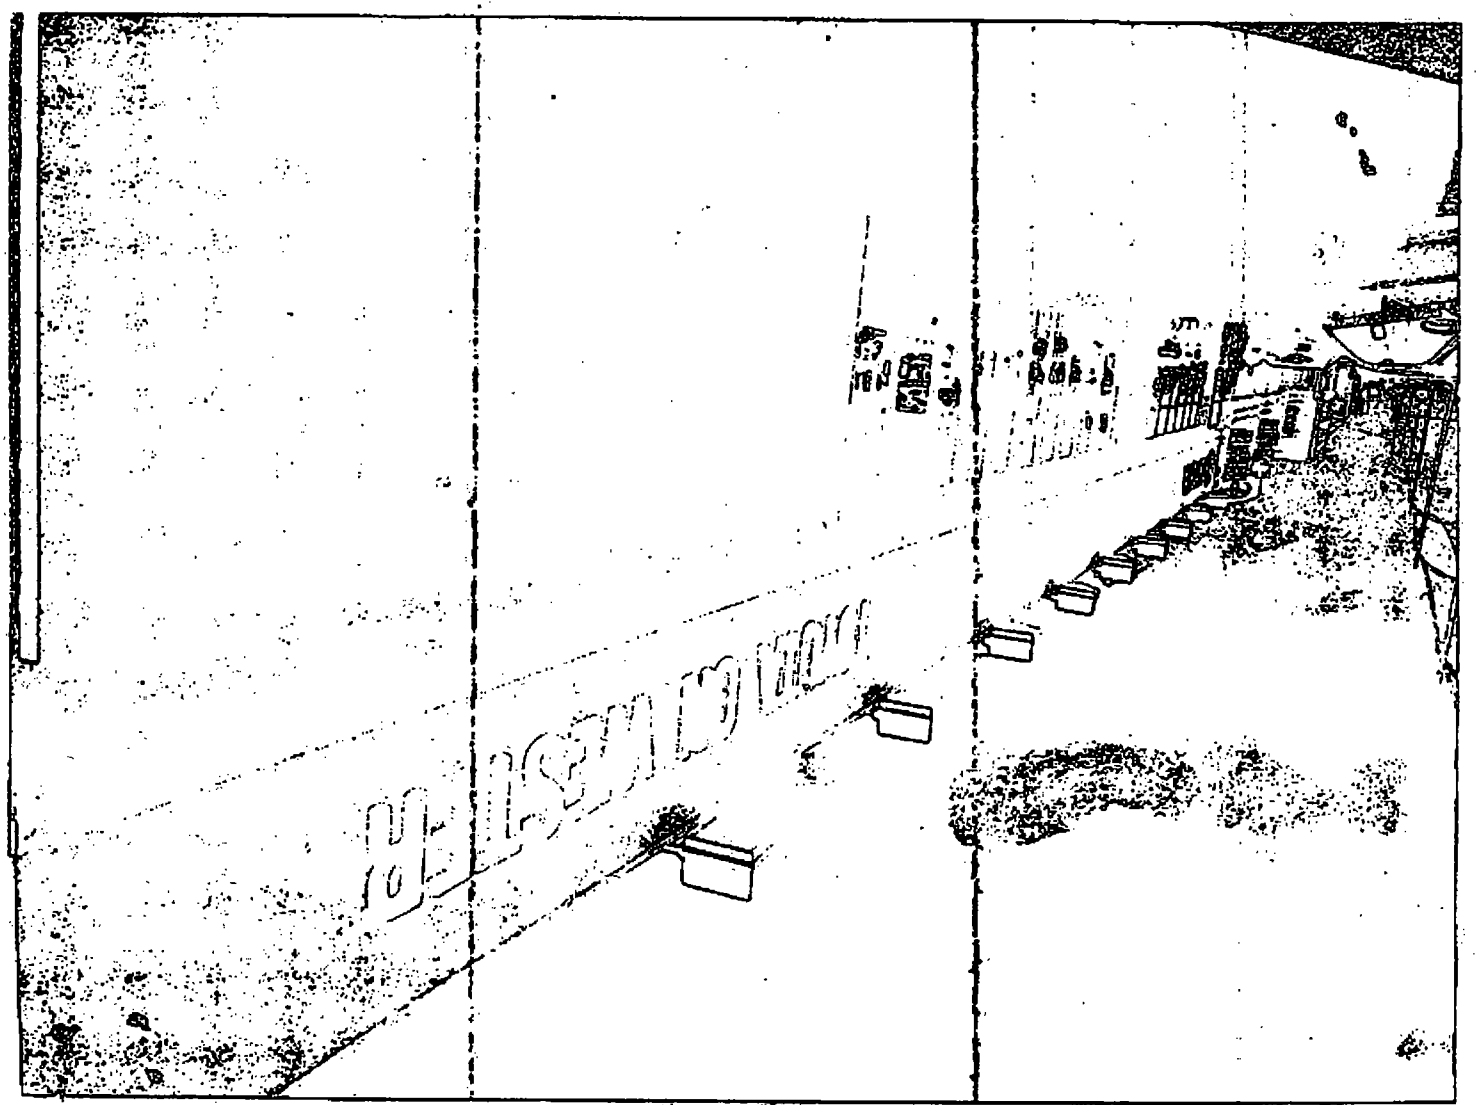

City of Chicago

O2013-8713

Office of the City Clerk

Document Tracking Sheet

Meeting Date:	11/13/2013
Sponsor(s):	Lane (18)
Type:	Ordinance
Title:	Grant(s) of privilege in public way for Aloha Motel
Committee(s) Assignment:	Committee on Transportation and Public Way

ORDINANCE
ALOHA MOTEL
Acct. No. 318192 - 1
Permit No. 1109454

Be It Ordained by the City Council of the City of Chicago:

SECTION 1. Permission and authority are hereby given and granted to ALOHA MOTEL, upon the terms and subject to the conditions of this ordinance to maintain and use one (1) sign(s) projecting over the public right-of-way attached to its premises known as 8515 S. Cicero Ave..

Said sign structure(s) measures as follows; along S. Cicero:
One (1) at twelve (12) feet in length, fourteen point seven (14.7) feet in height and nine point two (9.2) feet above grade level.

The location of said privilege shall be as shown on prints kept on file with the Department of Business Affairs and Consumer Protection and the Office of the City Clerk.

Said privilege shall be constructed in accordance with plans and specifications approved by the Department of Transportation (Division of Project Development) and Zoning Department - Signs.

This grant of privilege in the public way shall be subject to the provisions of Section 10-28-015 and all other required provisions of the Municipal Code of Chicago.

The grantee shall pay to the City of Chicago as compensation for the privilege #1109454 herein granted the sum of three hundred ($300.00) per annum in advance.


A 25% penalty will be added for payments received after due date.


The permit holder agrees to hold the City of Chicago harmless for any damage, relocation or replacement costs associated with damage, relocation or removal of private property caused by the City performing work in the public way.

Authority herein given and granted for a period of five (5) years from and after 05/14/2013.

Alderman _____

Lona Lane 18th Ward

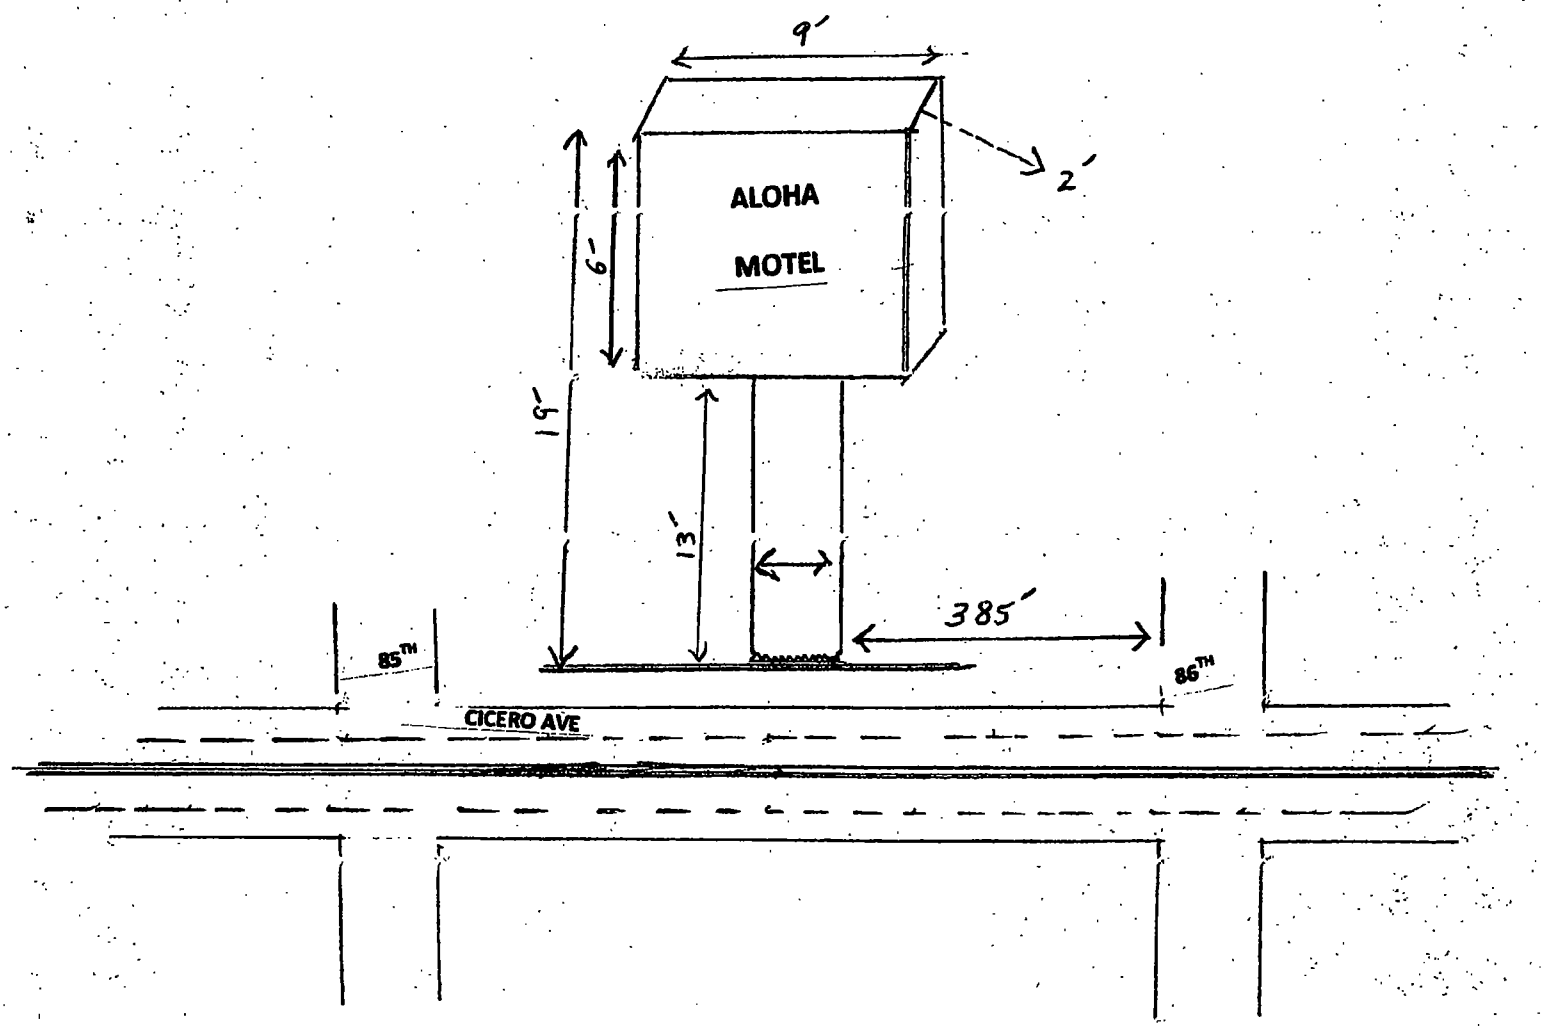
9'
2'
ALOHA
MOTEL
6'
15'
13'
385'
85TH
86TH
CICERO AVE

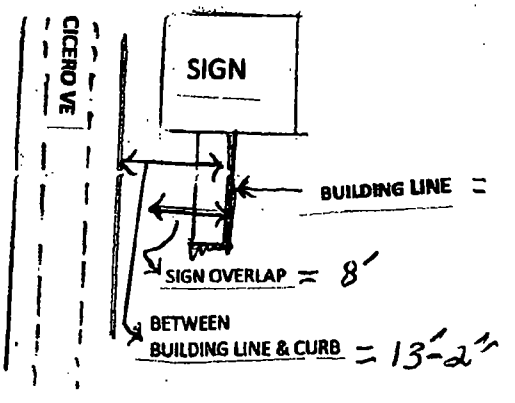
CICERO VE
SIGN
BUILDING LINE =
SIGN OVERLAP = 8'
BETWEEN
BUILDING LINE & CURB = 13'-2"

Department of Business Affairs and Consumer Protection
Business Assistance Center - Public Way Use Unit
City Hall - 121 N. LaSalle Street, Room 800 • Chicago, IL 60602
(312)-74-GOBIZ (312-744-6249) • (312) 744-1944 (TTY)
http://www.cityofchicago.org/bacp

11/13/2013

Alderman **Lona Lane**
Ward # **18**
City of Chicago
City Hall, Room **300**
121 North LaSalle Street
Chicago, Illinois 60602

Re: An ordinance to use and maintain a portion of the public right-of-way for **one (1) sign(s)** for **ALOHA MOTEL**, adjacent to the premises known as **8515 S. Cicero Ave.**.

Dear Alderman **Lona Lane**:

The applicant referenced above has requested the use of the public right-of-way for a **sign(s)**. An ordinance has been prepared by the Department of Business Affairs and Consumer Protection – Business Assistance Center - Public Way Use Unit for presentation to the City Council. Because this request was made for properties located in your ward, as approved by you as per the attached, I respectfully request that you introduce the attached ordinance at the next City Council meeting.

If you have any questions regarding this ordinance, please contact Anthony Bertuca at (312) 744-5506.

Department of Business Affairs and Consumer Protection

City of Chicago

O2013-8714

Office of the City Clerk

Document Tracking Sheet

Meeting Date:	11/13/2013
Sponsor(s):	Lane (18)
Type:	Ordinance
Title:	Grant(s) of privilege in public way for Blue Bird Bowl
Committee(s) Assignment:	Committee on Transportation and Public Way

ORDINANCE
BLUE BIRD BOWL
Acct. No. 260003 - 1
Permit No. 1107705

Be It Ordained by the City Council of the City of Chicago:

SECTION 1. Permission and authority are hereby given and granted to BLUE BIRD BOWL, upon the terms and subject to the conditions of this ordinance to maintain and use one (1) sign(s) projecting over the public right-of-way attached to its premises known as 3900 W. Columbus Ave..

Said sign structure(s) measures as follows; along W. Columbus Ave.:
One (1) at twenty-four (24) feet in length, four (4) feet in height and ten (10) feet above grade level.

The location of said privilege shall be as shown on prints kept on file with the Department of Business Affairs and Consumer Protection and the Office of the City Clerk.

Said privilege shall be constructed in accordance with plans and specifications approved by the Department of Transportation (Division of Project Development) and Zoning Department - Signs.

This grant of privilege in the public way shall be subject to the provisions of Section 10-28-015 and all other required provisions of the Municipal Code of Chicago.

The grantee shall pay to the City of Chicago as compensation for the privilege #1107705 herein granted the sum of three hundred ($300.00) per annum in advance.


A 25% penalty will be added for payments received after due date.

The permit holder agrees to hold the City of Chicago harmless for any damage, relocation or replacement costs associated with damage, relocation or removal of private property caused by the City performing work in the public way.

Authority herein given and granted for a period of five (5) years from and after 05/14/2013.

Alderman _____

Lona Lane 18th Ward

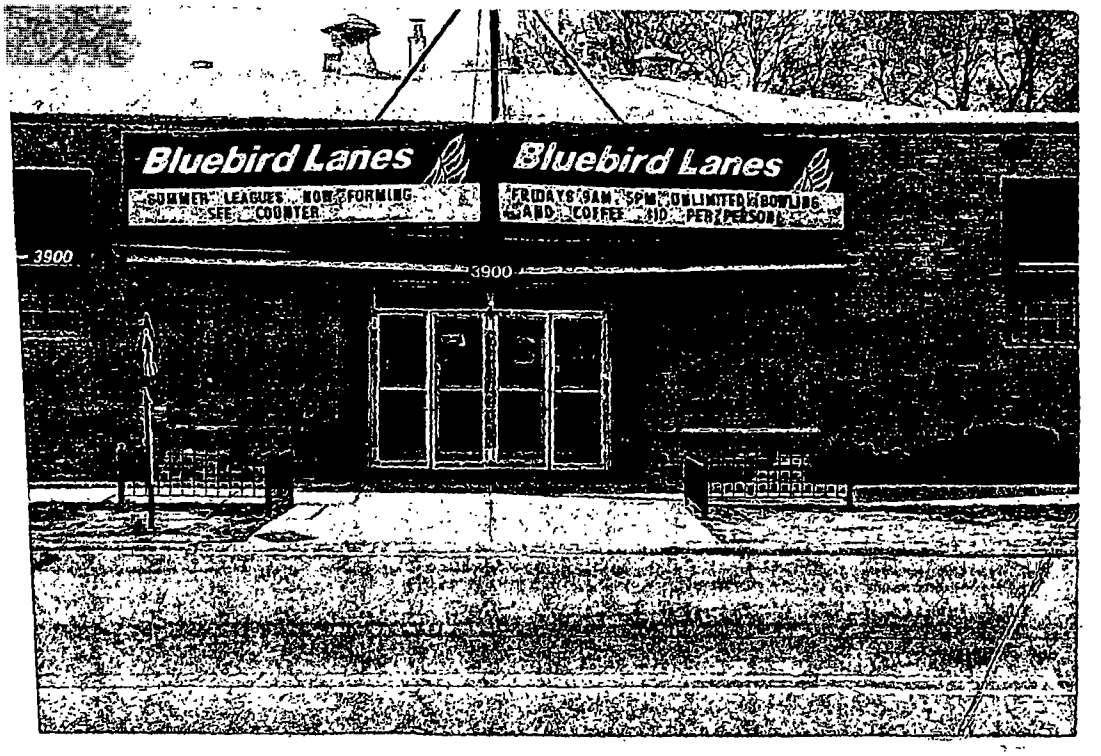
Bluebird Lanes
SUMMER LEAGUES NOW FORMING
SEE COUNTER
Bluebird Lanes
FRIDAYS 9AM 5PM UNLIMITED BOWLING
AND COFFEE $10 PER PERSON
3900
3900

Department of Business Affairs and Consumer Protection
Business Assistance Center - Public Way Use Unit
City Hall - 121 N LaSalle Street. Room 800 • Chicago, IL 60602
(312)-74-GOBIZ (312-744-6249) • (312) 744-1944 (TTY)
http://www.cityofchicago.org/bacp

11/13/2013

Alderman **Lona Lane**
Ward # **18**
City of Chicago
City Hall, Room **300**
121 North LaSalle Street
Chicago, Illinois 60602

Re: An ordinance to use and maintain a portion of the public right-of-way for **one (1) sign(s)** for **BLUE BIRD BOWL**, adjacent to the premises known as **3900 W. Columbus Ave.**.

Dear Alderman **Lona Lane**:

The applicant referenced above has requested the use of the public right-of-way for a **sign(s)**. An ordinance has been prepared by the Department of Business Affairs and Consumer Protection – Business Assistance Center - Public Way Use Unit for presentation to the City Council. Because this request was made for properties located in your ward, as approved by you as per the attached, I respectfully request that you introduce the attached ordinance at the next City Council meeting.

If you have any questions regarding this ordinance, please contact Anthony Bertuca at (312) 744-5506.

Department of Business Affairs and Consumer Protection

City of Chicago

O2013-8715

Office of the City Clerk

Document Tracking Sheet

Meeting Date:	11/13/2013
Sponsor(s):	Lane (18)
Type:	Ordinance
Title:	Grant(s) of privilege in public way for Talman Auto Rebuilders, Inc.
Committee(s) Assignment:	Committee on Transportation and Public Way

ORDINANCE
TALMAN AUTO REBUILDERS INC
Acct. No. 85503 - 1
Permit No. 1109461

Be It Ordained by the City Council of the City of Chicago:

SECTION 1. Permission and authority are hereby given and granted to TALMAN AUTO REBUILDERS INC, upon the terms and subject to the conditions of this ordinance to maintain and use one (1) sign(s) projecting over the public right-of-way attached to its premises known as 7659 S. Western Ave..

Said sign structure(s) measures as follows; along S Western Ave:
One (1) at fourteen (14) feet in length, six (6) feet in height and eleven (11) feet above grade level.

The location of said privilege shall be as shown on prints kept on file with the Department of Business Affairs and Consumer Protection and the Office of the City Clerk.

Said privilege shall be constructed in accordance with plans and specifications approved by the Department of Transportation (Division of Project Development) and Zoning Department - Signs.

This grant of privilege in the public way shall be subject to the provisions of Section 10-28-015 and all other required provisions of the Municipal Code of Chicago.

The grantee shall pay to the City of Chicago as compensation for the privilege #1109461 herein granted the sum of three hundred ($300.00) per annum in advance.

A 25% penalty will be added for payments received after due date.


The permit holder agrees to hold the City of Chicago harmless for any damage, relocation or replacement costs associated with damage, relocation or removal of private property caused by the City performing work in the public way.


Authority herein given and granted for a period of five (5) years from and after 11/19/2013.

Alderman _____

Lona Lane 18th Ward

7659 S WESTERN AVE

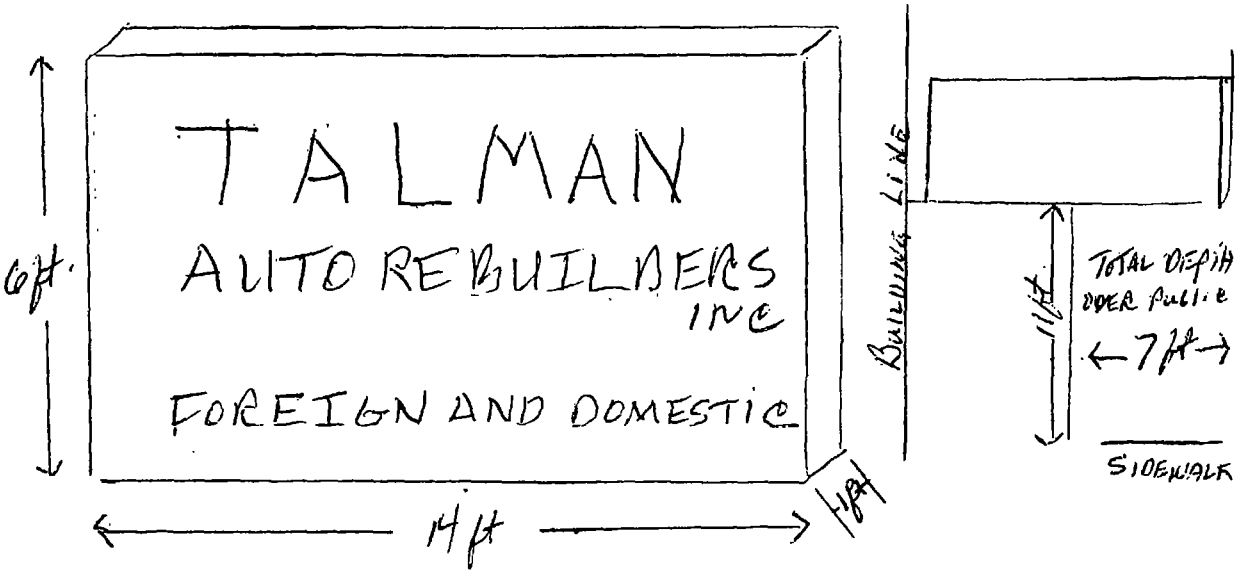

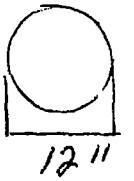

STEEL FRAME AND POLE

Department of Business Affairs and Consumer Protection
Business Assistance Center - Public Way Use Unit
City Hall - 121 N LaSalle Street, Room 800 • Chicago, IL 60602
(312)-74-GOBIZ (312-744-6249) • (312) 744-1944 (TTY)
http //www cityofchicago.org/bacp

11/13/2013

Alderman **Lona Lane**
Ward # **18**
City of Chicago
City Hall, Room **300**
121 North LaSalle Street
Chicago, Illinois 60602

Re: An ordinance to use and maintain a portion of the public right-of-way for **one (1) sign(s)** for **TALMAN AUTO REBUILDERS INC**, adjacent to the premises known as **7659 S. Western Ave.**.

Dear Alderman **Lona Lane**:

The applicant referenced above has requested the use of the public right-of-way for a **sign(s)**. An ordinance has been prepared by the Department of Business Affairs and Consumer Protection – Business Assistance Center - Public Way Use Unit for presentation to the City Council. Because this request was made for properties located in your ward, as approved by you as per the attached, I respectfully request that you introduce the attached ordinance at the next City Council meeting.

If you have any questions regarding this ordinance, please contact Anthony Bertuca at (312) 744-5506.

Department of Business Affairs and Consumer Protection

City of Chicago

O2013-8716

Office of the City Clerk

Document Tracking Sheet

Meeting Date:	11/13/2013
Sponsor(s):	O'Shea (19)
Type:	Ordinance
Title:	Grant(s) of privilege in public way for Beverly Cigar Co.
Committee(s) Assignment:	Committee on Transportation and Public Way

ORDINANCE
BEVERLY CIGAR CO
Acct. No. 39534 - 1
Permit No. 1109162

Be It Ordained by the City Council of the City of Chicago:

SECTION 1. Permission and authority are hereby given and granted to BEVERLY CIGAR CO, upon the terms and subject to the conditions of this ordinance to maintain and use one (1) sign(s) projecting over the public right-of-way attached to its premises known as 10513 S. Western Ave..

Said sign structure(s) measures as follows; along S. Western Avenue:
One (1) at nine (9) feet in length, five (5) feet in height and fifteen (15) feet above grade level.

The location of said privilege shall be as shown on prints kept on file with the Department of Business Affairs and Consumer Protection and the Office of the City Clerk.

Said privilege shall be constructed in accordance with plans and specifications approved by the Department of Transportation (Division of Project Development) and Zoning Department - Signs.

This grant of privilege in the public way shall be subject to the provisions of Section 10-28-015 and all other required provisions of the Municipal Code of Chicago.

The grantee shall pay to the City of Chicago as compensation for the privilege #1109162 herein granted the sum of three hundred ($300.00) per annum in advance.


A 25% penalty will be added for payments received after due date.


The permit holder agrees to hold the City of Chicago harmless for any damage, relocation or replacement costs associated with damage, relocation or removal of private property caused by the City performing work in the public way.

Authority herein given and granted for a period of five (5) years from and after 10/08/2013.

Alderman _____

Matthew J. O'Shea 19th Ward

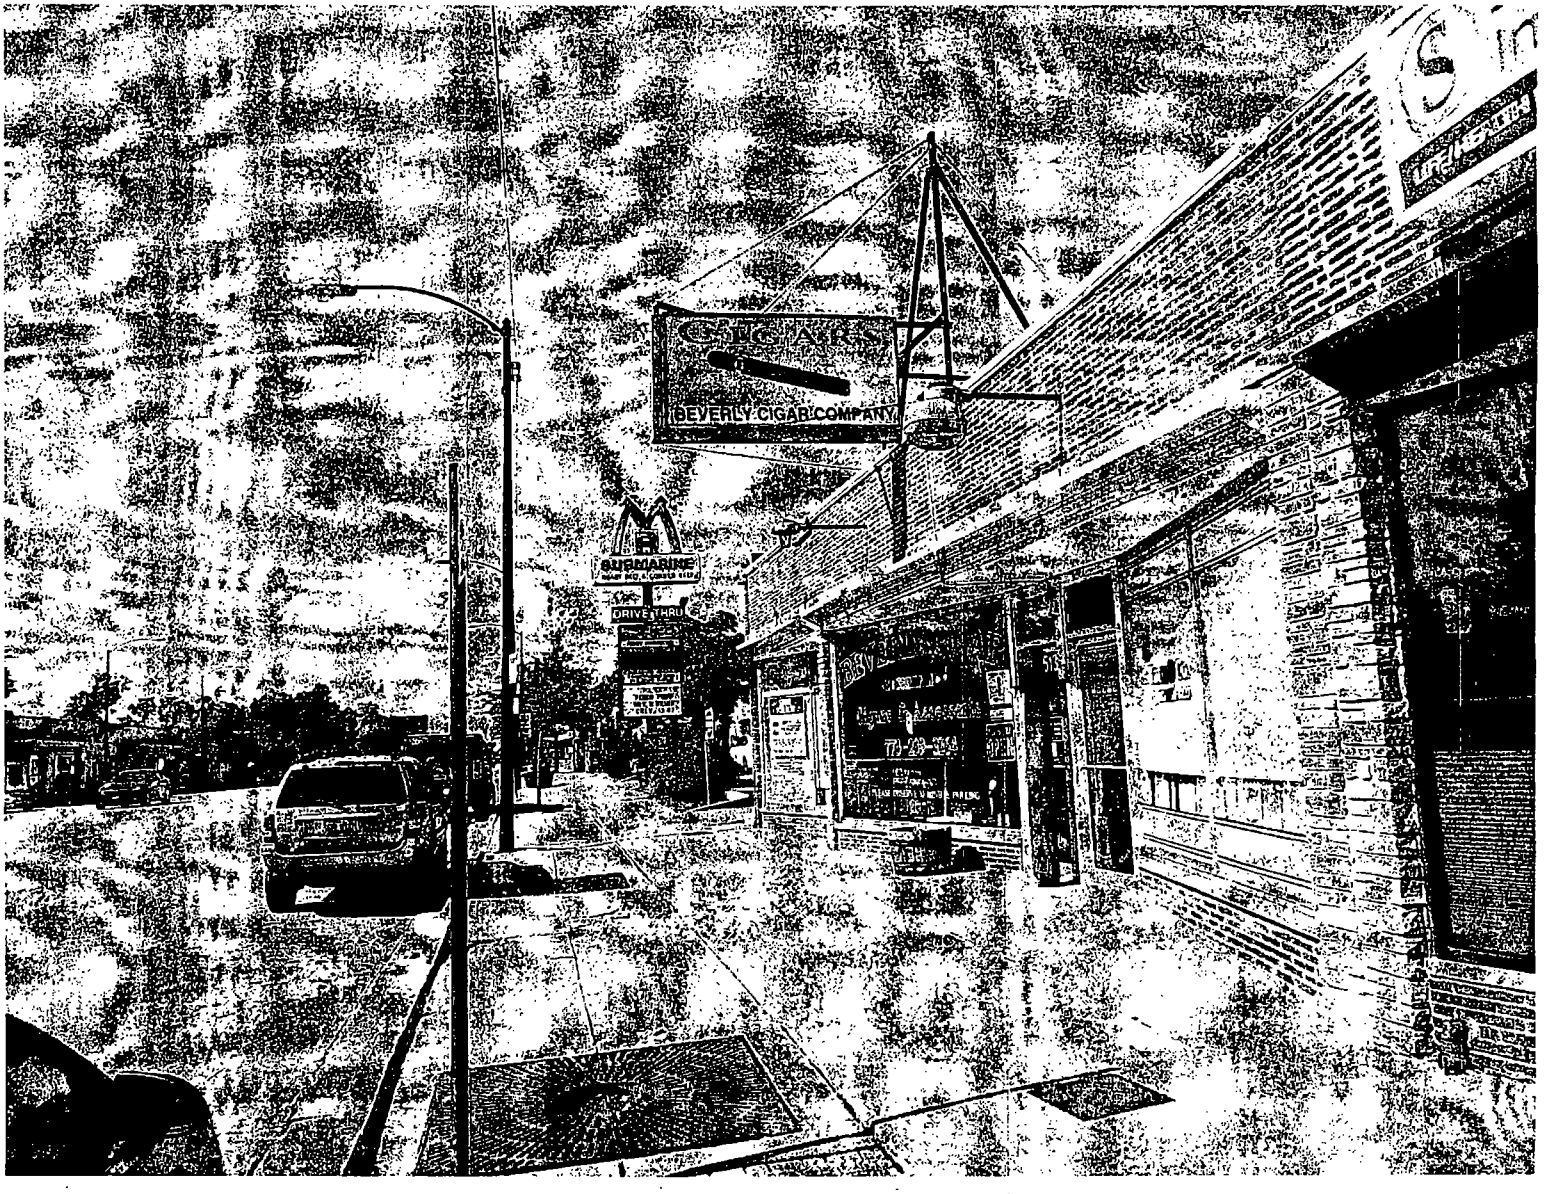
BEVERLY CIGAR COMPANY
SUBMARINE
DRIVE THRU

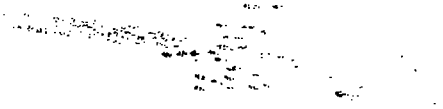

Department of Business Affairs and Consumer Protection
Business Assistance Center - Public Way Use Unit
City Hall - 121 N. LaSalle Street, Room 800 • Chicago, IL 60602
(312)-74-GOBIZ (312-744-6249) • (312) 744-1944 (TTY)
http://www.cityofchicago.org/bacp

11/13/2013

Alderman **Matthew J. O'Shea**
Ward # **19**
City of Chicago
City Hall, Room **300**
121 North LaSalle Street
Chicago, Illinois 60602

Re: An ordinance to use and maintain a portion of the public right-of-way for **one (1) sign(s)** for **BEVERLY CIGAR CO**, adjacent to the premises known as **10513 S. Western Ave.**.

Dear Alderman **Matthew J. O'Shea**:

The applicant referenced above has requested the use of the public right-of-way for a **sign(s)**. An ordinance has been prepared by the Department of Business Affairs and Consumer Protection – Business Assistance Center - Public Way Use Unit for presentation to the City Council. Because this request was made for properties located in your ward, as approved by you as per the attached, I respectfully request that you introduce the attached ordinance at the next City Council meeting.

If you have any questions regarding this ordinance, please contact Anthony Bertuca at (312) 744-5506.

Department of Business Affairs and Consumer Protection

City of Chicago

O2013-8717

Office of the City Clerk

Document Tracking Sheet

Meeting Date:	11/13/2013
Sponsor(s):	O'Shea (19)
Type:	Ordinance
Title:	Grant(s) of privilege in public way for Beverly Hills Garage
Committee(s) Assignment:	Committee on Transportation and Public Way

ORDINANCE
BEVERLY HILLS GARAGE
Acct. No. 265041 - 1
Permit No. 1109161

Be It Ordained by the City Council of the City of Chicago:

SECTION 1. Permission and authority are hereby given and granted to BEVERLY HILLS GARAGE, upon the terms and subject to the conditions of this ordinance to maintain and use one (1) sign(s) projecting over the public right-of-way attached to its premises known as 2043 W. 95th St..

Said sign structure(s) measures as follows; along W. 95TH ST.:
One (1) at six (6) feet in length, four (4) feet in height and thirteen (13) feet above grade level.

The location of said privilege shall be as shown on prints kept on file with the Department of Business Affairs and Consumer Protection and the Office of the City Clerk.

Said privilege shall be constructed in accordance with plans and specifications approved by the Department of Transportation (Division of Project Development) and Zoning Department - Signs.

This grant of privilege in the public way shall be subject to the provisions of Section 10-28-015 and all other required provisions of the Municipal Code of Chicago.

The grantee shall pay to the City of Chicago as compensation for the privilege #1109161 herein granted the sum of one hundred ($100.00) per annum in advance.

A 25% penalty will be added for payments received after due date.

The permit holder agrees to hold the City of Chicago harmless for any damage, relocation or replacement costs associated with damage, relocation or removal of private property caused by the City performing work in the public way.


Authority herein given and granted for a period of five (5) years from and after 10/08/2013.

Alderman _____

Matthew J. O'Shea 19th Ward

SIGN DRAWING.

2043 W. 95TH STREET

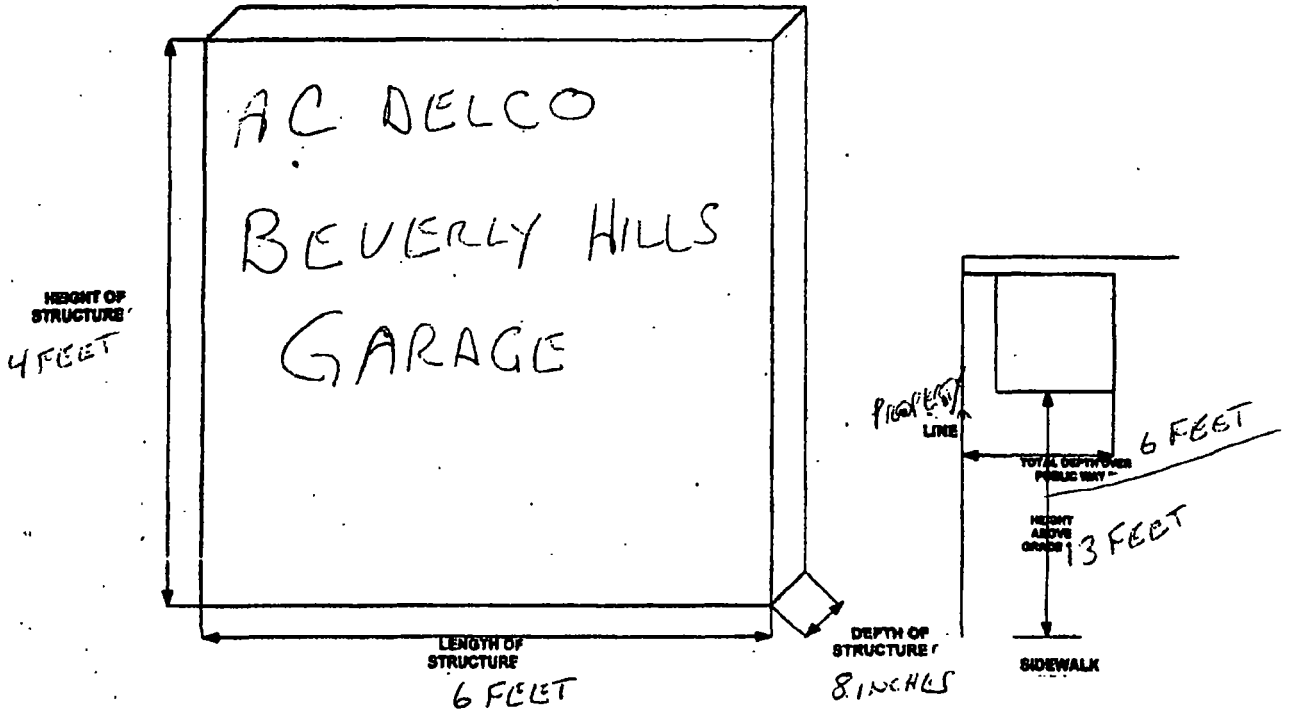

Department of Business Affairs and Consumer Protection
Business Assistance Center - Public Way Use Unit
City Hall - 121 N. LaSalle Street, Room 800 • Chicago, IL 60602
(312)-74-GOBIZ (312-744-6249) • (312) 744-1944 (TTY)
http://www.cityofchicago.org/bacp

11/13/2013

Alderman **Matthew J. O'Shea**
Ward # **19**
City of Chicago
City Hall, Room **300**
121 North LaSalle Street
Chicago, Illinois 60602

Re: An ordinance to use and maintain a portion of the public right-of-way for **one (1) sign(s)** for **BEVERLY HILLS GARAGE**, adjacent to the premises known as **2043 W. 95th St.**.

Dear Alderman **Matthew J. O'Shea**:

The applicant referenced above has requested the use of the public right-of-way for a **sign(s)**. An ordinance has been prepared by the Department of Business Affairs and Consumer Protection – Business Assistance Center - Public Way Use Unit for presentation to the City Council. Because this request was made for properties located in your ward, as approved by you as per the attached, I respectfully request that you introduce the attached ordinance at the next City Council meeting.

If you have any questions regarding this ordinance, please contact Anthony Bertuca at (312) 744-5506.

Department of Business Affairs and Consumer Protection

City of Chicago

O2013-8718

Office of the City Clerk

Document Tracking Sheet

Meeting Date:	11/13/2013
Sponsor(s):	O'Shea (19)
Type:	Ordinance
Title:	Grant(s) of privilege in public way for Delaney Heald Cleaners
Committee(s) Assignment:	Committee on Transportation and Public Way

ORDINANCE
DELANEY HEALD CLEANERS
Acct. No. 307650 - 1
Permit No. 1109270

Be It Ordained by the City Council of the City of Chicago:

SECTION 1. Permission and authority are hereby given and granted to DELANEY HEALD CLEANERS, upon the terms and subject to the conditions of this ordinance to maintain and use one (1) sign(s) projecting over the public right-of-way attached to its premises known as 10555 S. Western Ave..

Said sign structure(s) measures as follows; along S. WESTERN:
One (1) at ten point six seven (10.67) feet in length, seventeen point three three (17.33) feet in height and ten point seven five (10.75) feet above grade level.

The location of said privilege shall be as shown on prints kept on file with the Department of Business Affairs and Consumer Protection and the Office of the City Clerk.

Said privilege shall be constructed in accordance with plans and specifications approved by the Department of Transportation (Division of Project Development) and Zoning Department - Signs.

This grant of privilege in the public way shall be subject to the provisions of Section 10-28-015 and all other required provisions of the Municipal Code of Chicago.

The grantee shall pay to the City of Chicago as compensation for the privilege #1109270 herein granted the sum of three hundred ($300.00) per annum in advance.


A 25% penalty will be added for payments received after due date.


The permit holder agrees to hold the City of Chicago harmless for any damage, relocation or replacement costs associated with damage, relocation or removal of private property caused by the City performing work in the public way.

Authority herein given and granted for a period of five (5) years from and after 10/08/2013.

Alderman _____

Matthew J. O'Shea 19th Ward

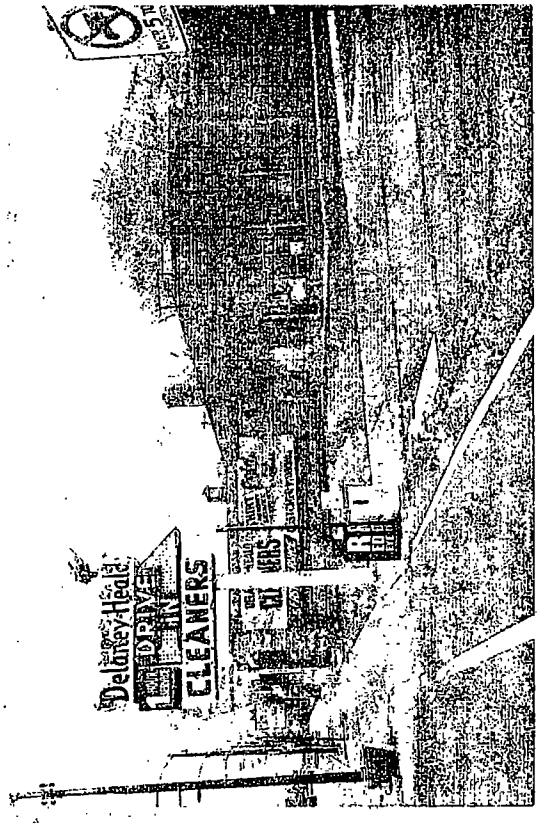
Delaney-Heald
DRIVE IN
CLEANERS

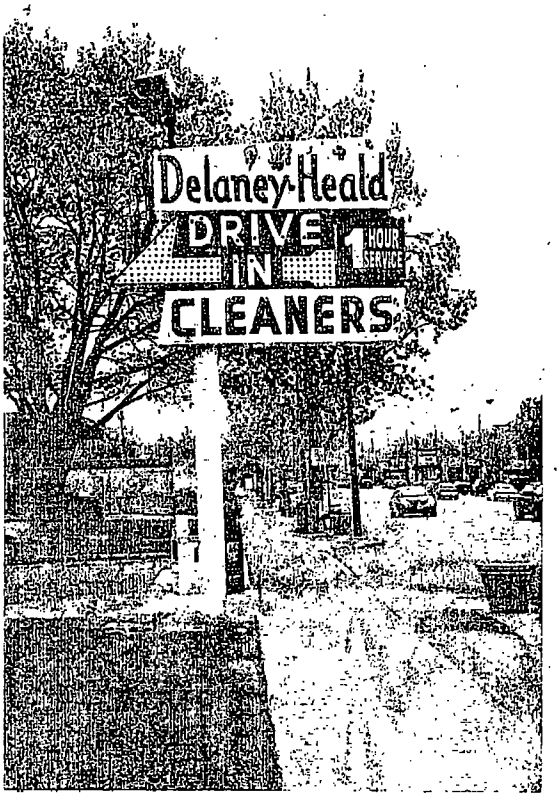
Delaney-Heald
DRIVE IN
1 HOUR
CLEANERS

Department of Business Affairs and Consumer Protection
Business Assistance Center - Public Way Use Unit
City Hall - 121 N. LaSalle Street, Room 800 • Chicago, IL 60602
(312)-74-GOBIZ (312-744-6249) • (312) 744-1944 (TTY)
http://www.cityofchicago.org/bacp

11/13/2013

Alderman **Matthew J. O'Shea**
Ward # **19**
City of Chicago
City Hall, Room **300**
121 North LaSalle Street
Chicago, Illinois 60602

Re: An ordinance to use and maintain a portion of the public right-of-way for **one (1) sign(s)** for **DELANEY HEALD CLEANERS**, adjacent to the premises known as **10555 S. Western Ave.**.

Dear Alderman **Matthew J. O'Shea**:

The applicant referenced above has requested the use of the public right-of-way for a **sign(s)**. An ordinance has been prepared by the Department of Business Affairs and Consumer Protection – Business Assistance Center - Public Way Use Unit for presentation to the City Council. Because this request was made for properties located in your ward, as approved by you as per the attached, I respectfully request that you introduce the attached ordinance at the next City Council meeting.

If you have any questions regarding this ordinance, please contact Anthony Bertuca at (312) 744-5506.

Department of Business Affairs and Consumer Protection

City of Chicago

O2013-8721

Office of the City Clerk

Document Tracking Sheet

Meeting Date:	11/13/2013
Sponsor(s):	O'Shea (19)
Type:	Ordinance
Title:	Grant(s) of privilege in public way for Dent-Sure Dental Services PC
Committee(s) Assignment:	Committee on Transportation and Public Way

ORDINANCE
DENT-SURE DENTAL SERVICES PC
Acct. No. 320979 - 1
Permit No. 1109268

Be It Ordained by the City Council of the City of Chicago:

SECTION 1. Permission and authority are hereby given and granted to DENT-SURE DENTAL SERVICES PC, upon the terms and subject to the conditions of this ordinance to maintain and use one (1) sign(s) projecting over the public right-of-way attached to its premises known as 3942 W. 111th St..

Said sign structure(s) measures as follows; along W. 111th Street:
One (1) at seven (7) feet in length, six (6) feet in height and nine (9) feet above grade level.

The location of said privilege shall be as shown on prints kept on file with the Department of Business Affairs and Consumer Protection and the Office of the City Clerk.

Said privilege shall be constructed in accordance with plans and specifications approved by the Department of Transportation (Division of Project Development) and Zoning Department - Signs.

This grant of privilege in the public way shall be subject to the provisions of Section 10-28-015 and all other required provisions of the Municipal Code of Chicago.

The grantee shall pay to the City of Chicago as compensation for the privilege #1109268 herein granted the sum of three hundred ($300.00) per annum in advance.

A 25% penalty will be added for payments received after due date.

The permit holder agrees to hold the City of Chicago harmless for any damage, relocation or replacement costs associated with damage, relocation or removal of private property caused by the City performing work in the public way.


Authority herein given and granted for a period of five (5) years from and after 10/08/2013.

Alderman _____

Matthew J. O'Shea 19th Ward

CHICAGO SIGN FACTORY 225 James Street, Bensenville, IL. 60104 847-298-3603 Fax: 847-235-5155

SEP 27 2007 01:56PM P4
PHONE NO. : 1 312 445 6048
FROM-SOUTHWATER 5185

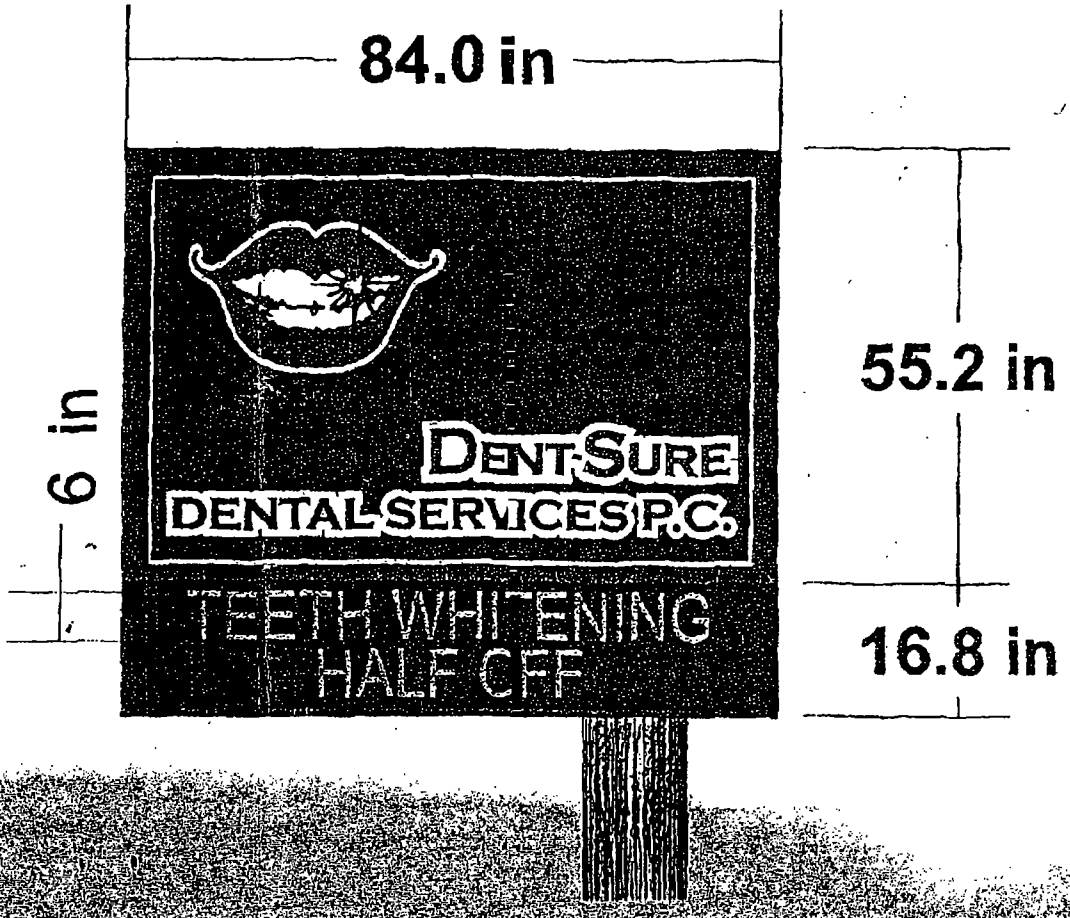

Department of Business Affairs and Consumer Protection
Business Assistance Center - Public Way Use Unit
City Hall - 121 N. LaSalle Street, Room 800 • Chicago, IL 60602
(312)-74-GOBIZ (312-744-6249) • (312) 744-1944 (TTY)
http://www.cityofchicago.org/bacp

11/13/2013

Alderman **Matthew J. O'Shea**
Ward # **19**
City of Chicago
City Hall, Room **300**
121 North LaSalle Street
Chicago, Illinois 60602

Re: An ordinance to use and maintain a portion of the public right-of-way for **one (1) sign(s)** for **DENT-SURE DENTAL SERVICES PC**, adjacent to the premises known as **3942 W. 111th St.**.

Dear Alderman **Matthew J. O'Shea**:

The applicant referenced above has requested the use of the public right-of-way for a **sign(s)**. An ordinance has been prepared by the Department of Business Affairs and Consumer Protection – Business Assistance Center - Public Way Use Unit for presentation to the City Council. Because this request was made for properties located in your ward, as approved by you as per the attached, I respectfully request that you introduce the attached ordinance at the next City Council meeting.

If you have any questions regarding this ordinance, please contact Anthony Bertuca at (312) 744-5506.

Department of Business Affairs and Consumer Protection

City of Chicago

O2013-8724

Office of the City Clerk

Document Tracking Sheet

Meeting Date:	11/13/2013
Sponsor(s):	O'Shea (19)
Type:	Ordinance
Title:	Grant(s) of privilege in public way for Home Run Inn Pizza Express, Inc.
Committee(s) Assignment:	Committee on Transportation and Public Way

ORDINANCE
HOME RUN INN PIZZA EXPRESS, INC.
Acct. No. 371760 - 1
Permit No. 1103217

Be It Ordained by the City Council of the City of Chicago:

SECTION 1. Permission and authority are hereby given and granted to HOME RUN INN PIZZA EXPRESS, INC., upon the terms and subject to the conditions of this ordinance to maintain and use two (2) sign(s) projecting over the public right-of-way attached to its premises known as 10900 S. Western Ave..

Said sign structure(s) measures as follows; along W. 109th Street:
One (1) at six point five (6.5) feet in length, three point two five (3.25) feet in height and twelve (12) feet above grade level.

Said sign structure(s) measures as follows; along S. Western:
One (1) at six point five (6.5) feet in length, three point two five (3.25) feet in height and twelve (12) feet above grade level.

The location of said privilege shall be as shown on prints kept on file with the Department of Business Affairs and Consumer Protection and the Office of the City Clerk.

Said privilege shall be constructed in accordance with plans and specifications approved by the Department of Transportation (Division of Project Development) and Zoning Department - Signs.

This grant of privilege in the public way shall be subject to the provisions of Section 10-28-015 and all other required provisions of the Municipal Code of Chicago.

The grantee shall pay to the City of Chicago as compensation for the privilege #1103217 herein granted the sum of one hundred seventy-five ($175.00) per annum in advance.

A 25% penalty will be added for payments received after due date.

The permit holder agrees to hold the City of Chicago harmless for any damage, relocation or replacement costs associated with damage, relocation or removal of private property caused by the City performing work in the public way.

Authority herein given and granted for a period of five (5) years from and after Date of Passage.

Alderman _____

Matthew J. O'Shea 19th Ward

wo7624 p15 9/17/12
1/2




5"Deep fabricated letter shape with std .040 black coil with necessary weep holes, interior painted white

External disconnect switch

#7328 white polycarb face with respective translucent vinyl graphics, 1"Black trimcap

Entire logo medallion mounted flush to exterior building facade with tapcon anchors
Remote power supplies behind wall

Approved
9/17/12

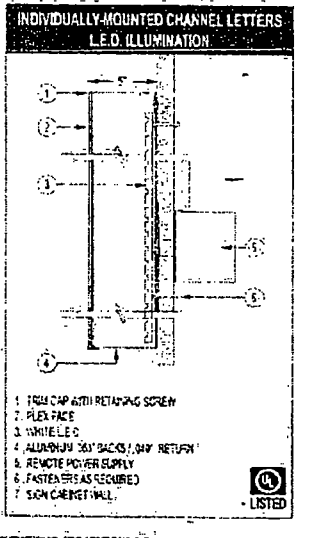

SOUTH WATER
SIGNS

Home Run Inn
Building ID Wall Signs
05.2.12

Department of Business Affairs and Consumer Protection
Business Assistance Center - Public Way Use Unit
City Hall - 121 N. LaSalle Street, Room 800 • Chicago, IL 60602
(312)-74-GOBIZ (312-744-6249) • (312) 744-1944 (TTY)
http://www.cityofchicago.org/bacp

11/13/2013

Alderman **Matthew J. O'Shea**
Ward # **19**
City of Chicago
City Hall, Room **300**
121 North LaSalle Street
Chicago, Illinois 60602

Re: An ordinance to use and maintain a portion of the public right-of-way for **two (2) sign(s)** for **HOME RUN INN PIZZA EXPRESS, INC.**, adjacent to the premises known as **10900 S. Western Ave.**.

Dear Alderman **Matthew J. O'Shea**:

The applicant referenced above has requested the use of the public right-of-way for a **sign(s)**. An ordinance has been prepared by the Department of Business Affairs and Consumer Protection – Business Assistance Center - Public Way Use Unit for presentation to the City Council. Because this request was made for properties located in your ward, as approved by you as per the attached, I respectfully request that you introduce the attached ordinance at the next City Council meeting.

If you have any questions regarding this ordinance, please contact Anthony Bertuca at (312) 744-5506.

Department of Business Affairs and Consumer Protection

City of Chicago

O2013-8725

Office of the City Clerk

Document Tracking Sheet

Meeting Date:	11/13/2013
Sponsor(s):	O'Shea (19)
Type:	Ordinance
Title:	Grant(s) of privilege in public way for Lumes Pancake House
Committee(s) Assignment:	Committee on Transportation and Public Way

ORDINANCE
LUMES PANCAKE HOUSE
Acct. No. 15842 - 1
Permit No. 1109107

Be It Ordained by the City Council of the City of Chicago:

SECTION 1. Permission and authority are hereby given and granted to LUMES PANCAKE HOUSE, upon the terms and subject to the conditions of this ordinance to maintain and use one (1) sign(s) projecting over the public right-of-way attached to its premises known as 11601 S. Western Ave..

Said sign structure(s) measures as follows; along S. Western Avenue:
One (1) at nine point six seven (9.67) feet in length, six (6) feet in height and nine point five (9.5) feet above grade level.

The location of said privilege shall be as shown on prints kept on file with the Department of Business Affairs and Consumer Protection and the Office of the City Clerk.

Said privilege shall be constructed in accordance with plans and specifications approved by the Department of Transportation (Division of Project Development) and Zoning Department - Signs.

This grant of privilege in the public way shall be subject to the provisions of Section 10-28-015 and all other required provisions of the Municipal Code of Chicago.

The grantee shall pay to the City of Chicago as compensation for the privilege #1109107 herein granted the sum of three hundred ($300.00) per annum in advance.

A 25% penalty will be added for payments received after due date.

The permit holder agrees to hold the City of Chicago harmless for any damage, relocation or replacement costs associated with damage, relocation or removal of private property caused by the City performing work in the public way.

Authority herein given and granted for a period of five (5) years from and after 10/08/2013.

Alderman _____

Matthew J. O'Shea 19th Ward





Department of Business Affairs and Consumer Protection
Business Assistance Center - Public Way Use Unit
City Hall - 121 N LaSalle Street, Room 800 • Chicago, IL 60602
(312)-74-GOBIZ (312-744-6249) • (312) 744-1944 (TTY)
http://www.cityofchicago.org/bacp

11/13/2013

Alderman **Matthew J. O'Shea**
Ward # **19**
City of Chicago
City Hall, Room **300**
121 North LaSalle Street
Chicago, Illinois 60602

Re: An ordinance to use and maintain a portion of the public right-of-way for **one (1) sign(s)** for **LUMES PANCAKE HOUSE**, adjacent to the premises known as **11601 S. Western Ave.**.

Dear Alderman **Matthew J. O'Shea**:

The applicant referenced above has requested the use of the public right-of-way for a **sign(s)**. An ordinance has been prepared by the Department of Business Affairs and Consumer Protection – Business Assistance Center - Public Way Use Unit for presentation to the City Council. Because this request was made for properties located in your ward, as approved by you as per the attached, I respectfully request that you introduce the attached ordinance at the next City Council meeting.

If you have any questions regarding this ordinance, please contact Anthony Bertuca at (312) 744-5506.

Department of Business Affairs and Consumer Protection

City of Chicago

O2013-8726

Office of the City Clerk

Document Tracking Sheet

Meeting Date:	11/13/2013
Sponsor(s):	Cochran (20)
Type:	Ordinance
Title:	Grant(s) of privilege in public way for Family Dollar
Committee(s) Assignment:	Committee on Transportation and Public Way

ORDINANCE
FAMILY DOLLAR
Acct. No. 11071 - 118
Permit No. 1109015

Be It Ordained by the City Council of the City of Chicago:

SECTION 1. Permission and authority are hereby given and granted to FAMILY DOLLAR, upon the terms and subject to the conditions of this ordinance to maintain and use one (1) sign(s) projecting over the public right-of-way attached to its premises known as 6349 S. Cottage Grove Ave..

Said sign structure(s) measures as follows; along S Cottage Grove Ave.:
One (1) at twenty-five point one seven (25.17) feet in length, four (4) feet in height and fourteen (14) feet above grade level.

The location of said privilege shall be as shown on prints kept on file with the Department of Business Affairs and Consumer Protection and the Office of the City Clerk.

Said privilege shall be constructed in accordance with plans and specifications approved by the Department of Transportation (Division of Project Development) and Zoning Department - Signs.

This grant of privilege in the public way shall be subject to the provisions of Section 10-28-015 and all other required provisions of the Municipal Code of Chicago.

The grantee shall pay to the City of Chicago as compensation for the privilege #1109015 herein granted the sum of three hundred ($300.00) per annum in advance.

A 25% penalty will be added for payments received after due date.

The permit holder agrees to hold the City of Chicago harmless for any damage, relocation or replacement costs associated with damage, relocation or removal of private property caused by the City performing work in the public way.

Authority herein given and granted for a period of five (5) years from and after 10/08/2013.

Alderman _____

Willie Cochran 20th Ward

6349 S. Cottage Grove Ave.



Department of Business Affairs and Consumer Protection
Business Assistance Center - Public Way Use Unit
City Hall - 121 N. LaSalle Street, Room 800 • Chicago, IL 60602
(312)-74-GOBIZ (312-744-6249) • (312) 744-1944 (TTY)
http://www.cityofchicago.org/bacp

11/13/2013

Alderman **Willie Cochran**
Ward # **20**
City of Chicago
City Hall, Room **300**
121 North LaSalle Street
Chicago, Illinois 60602

Re: An ordinance to use and maintain a portion of the public right-of-way for **one (1) sign(s)** for **FAMILY DOLLAR**, adjacent to the premises known as **6349 S. Cottage Grove Ave.**.

Dear Alderman **Willie Cochran**:

The applicant referenced above has requested the use of the public right-of-way for a **sign(s)**. An ordinance has been prepared by the Department of Business Affairs and Consumer Protection – Business Assistance Center - Public Way Use Unit for presentation to the City Council. Because this request was made for properties located in your ward, as approved by you as per the attached, I respectfully request that you introduce the attached ordinance at the next City Council meeting.

If you have any questions regarding this ordinance, please contact Anthony Bertuca at (312) 744-5506.

Department of Business Affairs and Consumer Protection

City of Chicago

O2013-8728

Office of the City Clerk

Document Tracking Sheet

Meeting Date:	11/13/2013
Sponsor(s):	Cochran (20)
Type:	Ordinance
Title:	Grant(s) of privilege in public way for J's Nail
Committee(s) Assignment:	Committee on Transportation and Public Way

ORDINANCE
J'S NAIL
Acct. No. 292123 - 1
Permit No. 1109306

Be It Ordained by the City Council of the City of Chicago:

SECTION 1. Permission and authority are hereby given and granted to J'S NAIL, upon the terms and subject to the conditions of this ordinance to maintain and use one (1) sign(s) projecting over the public right-of-way attached to its premises known as 6309 S. Dr Martin Luther King Jr Dr..

Said sign structure(s) measures as follows; along S. MARTIN LUTHER KING:
One (1) at ten (10) feet in length, four (4) feet in height and eleven (11) feet above grade level.

The location of said privilege shall be as shown on prints kept on file with the Department of Business Affairs and Consumer Protection and the Office of the City Clerk.

Said privilege shall be constructed in accordance with plans and specifications approved by the Department of Transportation (Division of Project Development) and Zoning Department - Signs.

This grant of privilege in the public way shall be subject to the provisions of Section 10-28-015 and all other required provisions of the Municipal Code of Chicago.

The grantee shall pay to the City of Chicago as compensation for the privilege #1109306 herein granted the sum of three hundred ($300.00) per annum in advance.

A 25% penalty will be added for payments received after due date.


The permit holder agrees to hold the City of Chicago harmless for any damage, relocation or replacement costs associated with damage, relocation or removal of private property caused by the City performing work in the public way.

Authority herein given and granted for a period of five (5) years from and after 09/10/2013.

Alderman _____

Willie Cochran 20th Ward

J'S NAILS
6309 S KING DR
CHICAGO IL. 60637

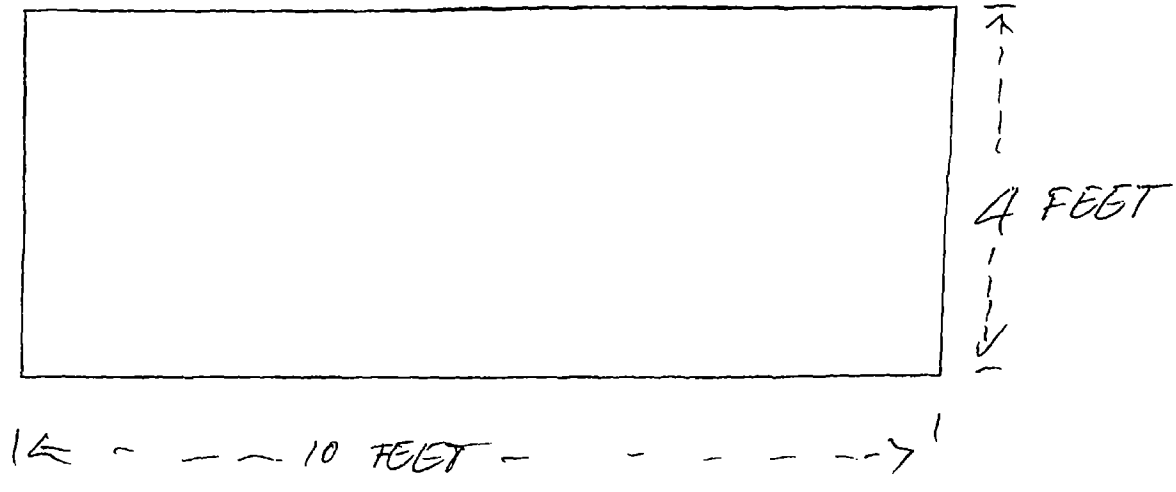

Department of Business Affairs and Consumer Protection
Business Assistance Center - Public Way Use Unit
City Hall - 121 N. LaSalle Street, Room 800 • Chicago, IL 60602
(312)-74-GOBIZ (312-744-6249) • (312) 744-1944 (TTY)
http://www.cityofchicago.org/bacp

11/13/2013

Alderman **Willie Cochran**
Ward # **20**
City of Chicago
City Hall, Room **300**
121 North LaSalle Street
Chicago, Illinois 60602

Re: An ordinance to use and maintain a portion of the public right-of-way for **one (1) sign(s)** for **J'S NAIL**, adjacent to the premises known as **6309 S. Dr Martin Luther King Jr Dr.**.

Dear Alderman **Willie Cochran**:

The applicant referenced above has requested the use of the public right-of-way for a **sign(s)**. An ordinance has been prepared by the Department of Business Affairs and Consumer Protection – Business Assistance Center - Public Way Use Unit for presentation to the City Council. Because this request was made for properties located in your ward, as approved by you as per the attached, I respectfully request that you introduce the attached ordinance at the next City Council meeting.

If you have any questions regarding this ordinance, please contact Anthony Bertuca at (312) 744-5506.

Department of Business Affairs and Consumer Protection

City of Chicago

O2013-8732

Office of the City Clerk

Document Tracking Sheet

Meeting Date:	11/13/2013
Sponsor(s):	Cochran (20)
Type:	Ordinance
Title:	Grant(s) of privilege in public way for King Discount, Inc. - building projection
Committee(s) Assignment:	Committee on Transportation and Public Way

ORDINANCE
KING DISCOUNT, INC
Acct. No. 247001 - 1
Permit No. 1109120

Be It Ordained by the City Council of the City of Chicago:

SECTION 1. Permission and authority are hereby given and granted to KING DISCOUNT, INC, upon the terms and subject to the conditions of this ordinance to maintain and use, as now constructed, one (1) Building Projection(s) projecting over the public right-of-way adjacent to its premises known as 6301 S. Dr Martin Luther King Jr Dr..

Said Building Projection(s) at S. King Dr & E. 63rd St measure(s):
One (1) at one hundred forty-one point six six (141.66) feet in length, and point eight three (.83) feet in width for a total of one hundred seventeen point five eight (117.58) square feet. Existing building projection is ten (10) feet eight (8) inches above grade level.

The location of said privilege shall be as shown on prints kept on file with the Department of Business Affairs and Consumer Protection and the Office of the City Clerk.

Said privilege shall be constructed in accordance with plans and specifications approved by the Department of Planning and Development and Department of Transportation (Division of Project Development).

This grant of privilege in the public way shall be subject to the provisions of Section 10-28-015 and all other required provisions of the Municipal Code of Chicago.

The grantee shall pay to the City of Chicago as compensation for the privilege #1109120 herein granted the sum of four hundred ($400.00) per annum in advance.

A 25% penalty will be added for payments received after due date.


The permit holder agrees to hold the City of Chicago harmless for any damage, relocation or replacement costs associated with damage, relocation or removal of private property caused by the City performing work in the public way.

Authority herein given and granted for a period of five (5) years from and after 10/08/2013.


Alderman

Willie Cochran 20th Ward

King Discount, Inc.
6301 S. Dr. Martin Luther King Jr. Drive

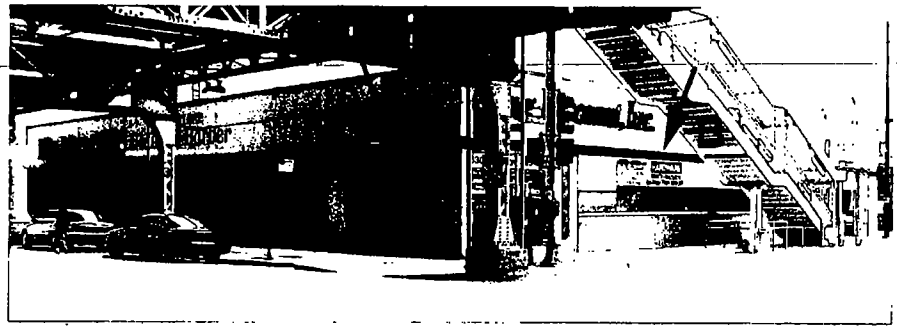



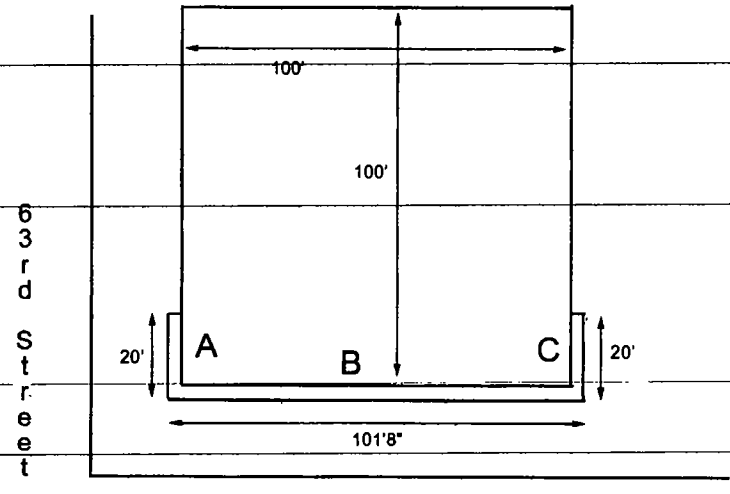

Dr. Martin Luther King Jr. Drive

Department of Business Affairs and Consumer Protection
Business Assistance Center- Public Way Use Unit
City Hall- 121 N LaSalle Street Room 800 • Chicago, IL 60602
(312)-74-GOBIZ (312-744-6249) • (312) 744-1944 (TTY)
http://www.cityofchicago.org/bacp

11/13/2013

Alderman **Willie Cochran**
Ward # **20**
City of Chicago
City Hall, Room **300**
121 North LaSalle Street
Chicago, Illinois 60602

Re: An ordinance to use and maintain a portion of the public right-of-way for **one (1) building projection(s)** for **KING DISCOUNT, INC**, adjacent to the premises known as **6301 S. Dr Martin Luther King Jr Dr.**.

Dear Alderman **Willie Cochran**:

The applicant referenced above has requested the use of the public right-of-way for a **building projection(s)**. An ordinance has been prepared by the Department of Business Affairs and Consumer Protection – Business Assistance Center - Public Way Use Unit for presentation to the City Council. Because this request was made for properties located in your ward, as approved by you as per the attached, I respectfully request that you introduce the attached ordinance at the next City Council meeting.

If you have any questions regarding this ordinance, please contact Anthony Bertuca at (312) 744-5506.

Department of Business Affairs and Consumer Protection

City of Chicago

O2013-8733

Office of the City Clerk

Document Tracking Sheet

Meeting Date:	11/13/2013
Sponsor(s):	Cochran (20)
Type:	Ordinance
Title:	Grant(s) of privilege in public way for King Discount, Inc. - signs
Committee(s) Assignment:	Committee on Transportation and Public Way

ORDINANCE
KING DISCOUNT, INC
Acct. No. 247001 - 1
Permit No. 1109122

Be It Ordained by the City Council of the City of Chicago:

SECTION 1. Permission and authority are hereby given and granted to KING DISCOUNT, INC, upon the terms and subject to the conditions of this ordinance to maintain and use two (2) sign(s) projecting over the public right-of-way attached to its premises known as 6301 S. Dr Martin Luther King Jr Dr..

Said sign structure(s) measures as follows; along S King Dr:
One (1) at twenty-eight point five (28.5) feet in length, three point zero eight (3.08) feet in height and twelve point eight three (12.83) feet above grade level.

Said sign structure(s) measures as follows; along 401 E 63rd St:
One (1) at twenty-eight point five (28.5) feet in length, three point zero eight (3.08) feet in height and twelve point eight three (12.83) feet above grade level.

The location of said privilege shall be as shown on prints kept on file with the Department of Business Affairs and Consumer Protection and the Office of the City Clerk.

Said privilege shall be constructed in accordance with plans and specifications approved by the Department of Transportation (Division of Project Development) and Zoning Department - Signs.


This grant of privilege in the public way shall be subject to the provisions of Section 10-28-015 and all other required provisions of the Municipal Code of Chicago.

The grantee shall pay to the City of Chicago as compensation for the privilege #1109122 herein granted the sum of six hundred ($600.00) per annum in advance.

A 25% penalty will be added for payments received after due date.

The permit holder agrees to hold the City of Chicago harmless for any damage, relocation or replacement costs associated with damage, relocation or removal of private property caused by the City performing work in the public way.


Authority herein given and granted for a period of five (5) years from and after 10/08/2013.

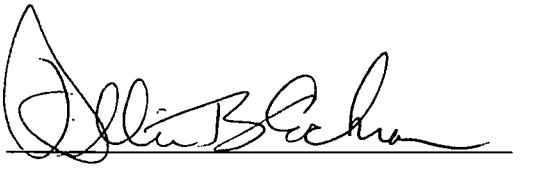Alderman 

Willie Cochran 20th Ward

King Discount, Inc.

401 E. 63rd St.

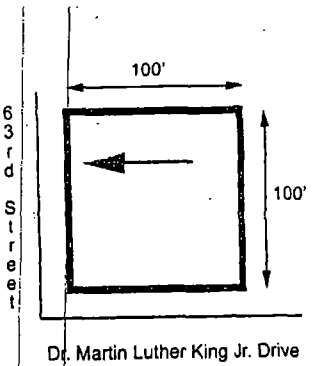

Length of structure = 28' 5"



DEPTH OF STRUCTURE = 13"

Height of Structure = 3'.8"

Height Above Grade = 12' 83"

WIDTH OF SIDEWALK = 10'6"

Department of Business Affairs and Consumer Protection
Business Assistance Center - Public Way Use Unit
City Hall - 121 N. LaSalle Street, Room 800 • Chicago, IL 60602
(312)-74-GOBIZ (312-744-6249) • (312) 744-1944 (TTY)
http://www.cityofchicago.org/bacp

11/13/2013

Alderman **Willie Cochran**
Ward # **20**
City of Chicago
City Hall, Room **300**
121 North LaSalle Street
Chicago, Illinois 60602

Re: An ordinance to use and maintain a portion of the public right-of-way for **two (2) sign(s)** for **KING DISCOUNT, INC**, adjacent to the premises known as **6301 S. Dr Martin Luther King Jr Dr.**.

Dear Alderman **Willie Cochran**:

The applicant referenced above has requested the use of the public right-of-way for a **sign(s)**. An ordinance has been prepared by the Department of Business Affairs and Consumer Protection – Business Assistance Center - Public Way Use Unit for presentation to the City Council. Because this request was made for properties located in your ward, as approved by you as per the attached, I respectfully request that you introduce the attached ordinance at the next City Council meeting.

If you have any questions regarding this ordinance, please contact Anthony Bertuca at (312) 744-5506.

Department of Business Affairs and Consumer Protection

City of Chicago

O2013-8735

Office of the City Clerk

Document Tracking Sheet

Meeting Date:	11/13/2013
Sponsor(s):	Cochran (20)
Type:	Ordinance
Title:	Grant(s) of privilege in public way for Palm Realty Co.
Committee(s) Assignment:	Committee on Transportation and Public Way

ORDINANCE
Palm Realty Co.
Acct. No. 205075 - 2
Permit No. 1109373

Be It Ordained by the City Council of the City of Chicago:

SECTION 1. Permission and authority are hereby given and granted to Palm Realty Co., upon the terms and subject to the conditions of this ordinance to maintain and use, as now constructed, one (1) Fire Escape(s) projecting over the public right-of-way adjacent to its premises known as 6531-6535 S. Halsted Pkwy..

Said Fire Escape(s) at S. HALSTED measure(s):
One (1) at thirty-three (33) feet in length, and six point four two (6.42) feet in width for a total of two hundred eleven point eight six (211.86) square feet.

The location of said privilege shall be as shown on prints kept on file with the Department of Business Affairs and Consumer Protection and the Office of the City Clerk.

Said privilege shall be constructed in accordance with plans and specifications approved by the Department of Transportation (Division of Project Development).

This grant of privilege in the public way shall be subject to the provisions of Section 10-28-015 and all other required provisions of the Municipal Code of Chicago.

The grantee shall pay to the City of Chicago as compensation for the privilege #1109373 herein granted the sum of four hundred ($400.00) per annum in advance.


A 25% penalty will be added for payments received after due date.

The permit holder agrees to hold the City of Chicago harmless for any damage, relocation or replacement costs associated with damage, relocation or removal of private property caused by the City performing work in the public way.

Authority herein given and granted for a period of five (5) years from and after 11/05/2013.

Alderman

Willie Cochran 20th Ward

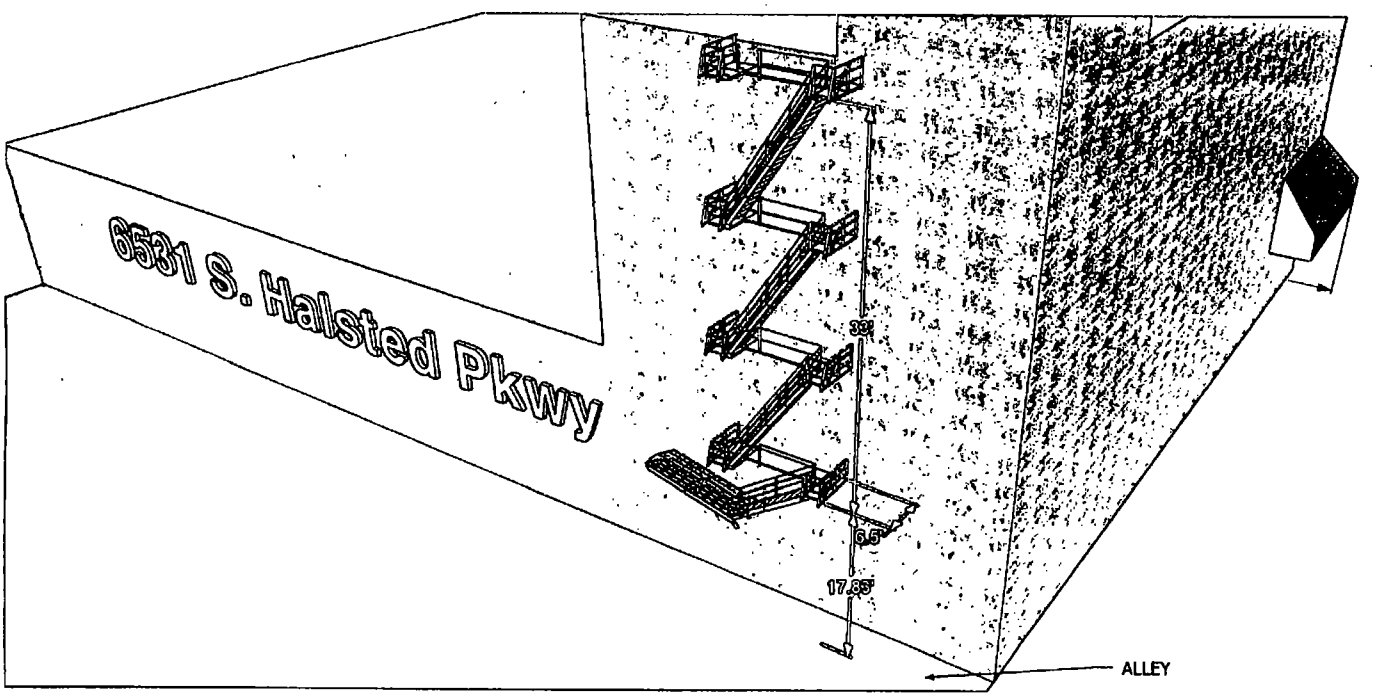
6531 S. Halsted Pkwy
39'
6.5'
17.83'
ALLEY

Department of Business Affairs and Consumer Protection
Business Assistance Center - Public Way Use Unit
City Hall - 121 N. LaSalle Street, Room 800 • Chicago, IL 60602
(312)-74-GOBIZ (312-744-6249) • (312) 744-1944 (TTY)
http://www.cityofchicago.org/bacp

11/13/2013

Alderman **Willie Cochran**
Ward # **20**
City of Chicago
City Hall, Room **300**
121 North LaSalle Street
Chicago, Illinois 60602

Re: An ordinance to use and maintain a portion of the public right-of-way for **one (1) fire escape(s)** for **Palm Realty Co.**, adjacent to the premises known as **6531-6535 S. Halsted Pkwy.**.

Dear Alderman **Willie Cochran**:

The applicant referenced above has requested the use of the public right-of-way for a **fire escape(s)**. An ordinance has been prepared by the Department of Business Affairs and Consumer Protection – Business Assistance Center - Public Way Use Unit for presentation to the City Council. Because this request was made for properties located in your ward, as approved by you as per the attached, I respectfully request that you introduce the attached ordinance at the next City Council meeting.

If you have any questions regarding this ordinance, please contact Anthony Bertuca at (312) 744-5506.

Department of Business Affairs and Consumer Protection

City of Chicago

O2013-8742

Office of the City Clerk

Document Tracking Sheet

Meeting Date:	11/13/2013
Sponsor(s):	Munoz (22)
Type:	Ordinance
Title:	Grant(s) of privilege in public way for El Faro Restaurant
Committee(s) Assignment:	Committee on Transportation and Public Way

ORDINANCE
EL FARO RESTAURANT
Acct. No. 22768 - 1
Permit No. 1109471

Be It Ordained by the City Council of the City of Chicago:

SECTION 1. Permission and authority are hereby given and granted to EL FARO RESTAURANT, upon the terms and subject to the conditions of this ordinance to maintain and use one (1) sign(s) projecting over the public right-of-way attached to its premises known as 3936 W. 31st St..

Said sign structure(s) measures as follows; along W 31ST ST:
One (1) at six (6) feet in length, ten (10) feet in height and eleven point five (11.5) feet above grade level.

The location of said privilege shall be as shown on prints kept on file with the Department of Business Affairs and Consumer Protection and the Office of the City Clerk.

Said privilege shall be constructed in accordance with plans and specifications approved by the Department of Transportation (Division of Project Development) and Zoning Department - Signs.


This grant of privilege in the public way shall be subject to the provisions of Section 10-28-015 and all other required provisions of the Municipal Code of Chicago.

The grantee shall pay to the City of Chicago as compensation for the privilege #1109471 herein granted the sum of three hundred ($300.00) per annum in advance.


A 25% penalty will be added for payments received after due date.

The permit holder agrees to hold the City of Chicago harmless for any damage, relocation or replacement costs associated with damage, relocation or removal of private property caused by the City performing work in the public way.

Authority herein given and granted for a period of five (5) years from and after 11/05/2013.

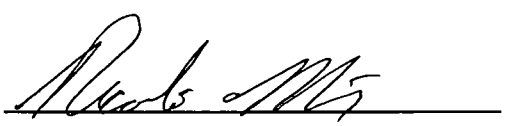Alderman 

Ricardo Munoz 22nd Ward

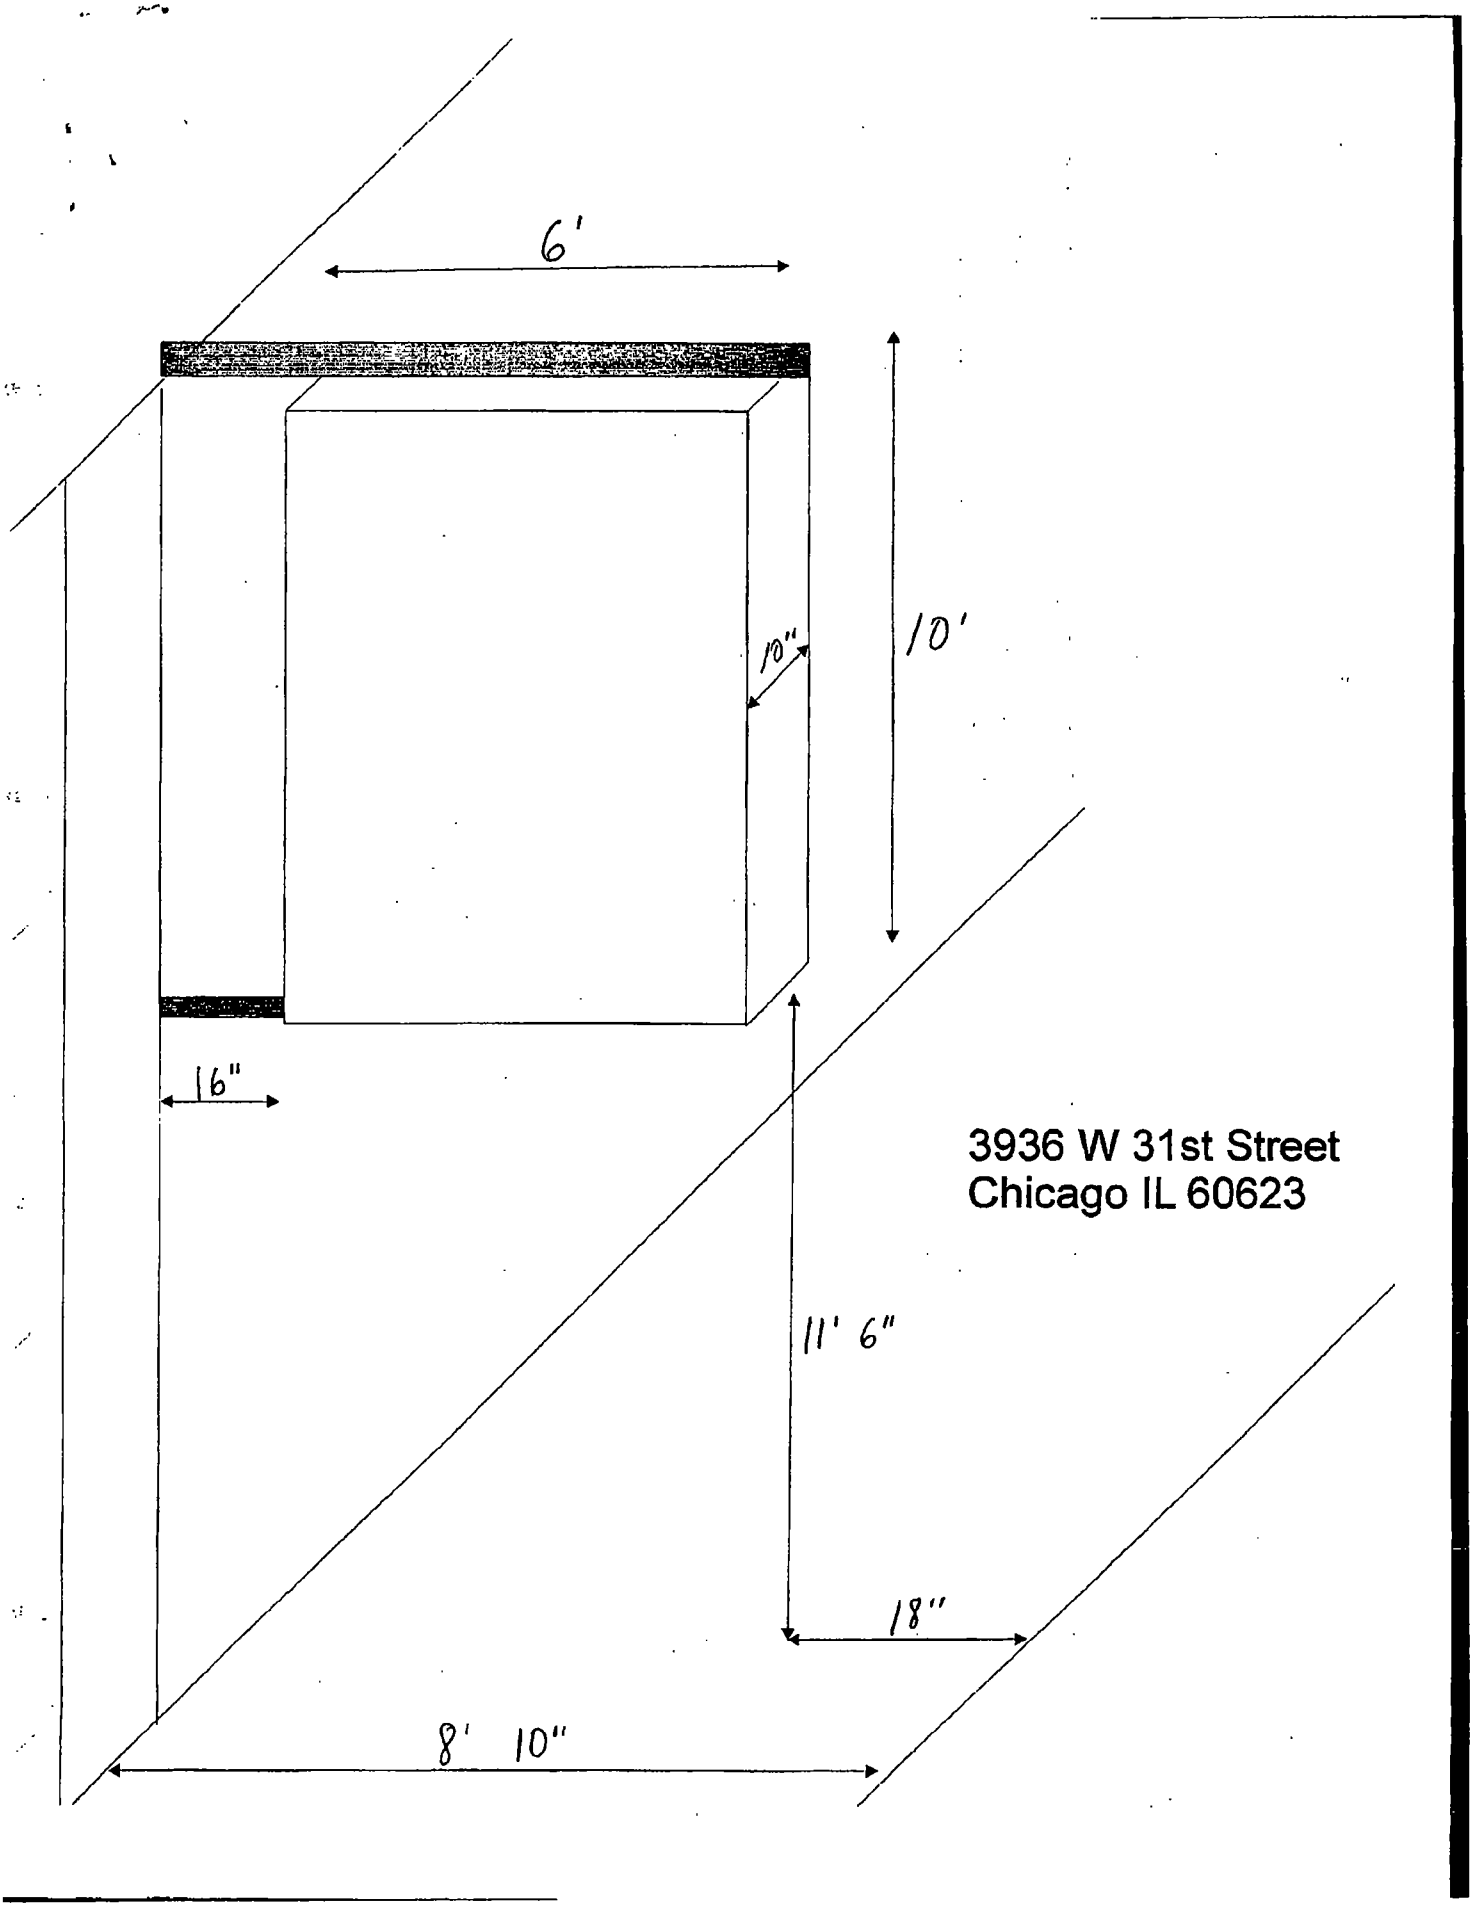
6'
10'
10"
16"
11' 6"
18"
8' 10"
3936 W 31st Street
Chicago IL 60623

City of Chicago

O2013-8751

Office of the City Clerk

Document Tracking Sheet

Meeting Date:	11/13/2013
Sponsor(s):	Munoz (22)
Type:	Ordinance
Title:	Grant(s) of privilege in public way for Go Smart Mobile
Committee(s) Assignment:	Committee on Transportation and Public Way

ORDINANCE
Go Smart Mobile
Acct. No. 49687 - 7
Permit No. 1107608

Be It Ordained by the City Council of the City of Chicago:

SECTION 1. Permission and authority are hereby given and granted to Go Smart Mobile, upon the terms and subject to the conditions of this ordinance to maintain and use one (1) sign(s) projecting over the public right-of-way attached to its premises known as 4225 W. 26th St..

Said sign structure(s) measures as follows; along 26th Street:
One (1) at five (5) feet in length, one point three three (1.33) feet in height and ten (10) feet above grade level.

The location of said privilege shall be as shown on prints kept on file with the Department of Business Affairs and Consumer Protection and the Office of the City Clerk.

Said privilege shall be constructed in accordance with plans and specifications approved by the Department of Transportation (Division of Project Development) and Zoning Department - Signs.

This grant of privilege in the public way shall be subject to the provisions of Section 10-28-015 and all other required provisions of the Municipal Code of Chicago.

The grantee shall pay to the City of Chicago as compensation for the privilege #1107608 herein granted the sum of one hundred ($100.00) per annum in advance.

A 25% penalty will be added for payments received after due date.

The permit holder agrees to hold the City of Chicago harmless for any damage, relocation or replacement costs associated with damage, relocation or removal of private property caused by the City performing work in the public way.

Authority herein given and granted for a period of five (5) years from and after Date of Passage.


Alderman _____

Ricardo Munoz 22nd Ward

S/F ILLUM. CABINET SIGN
Scale 1"=1'-0"

6.7 square feet

FRONT ELEVATION

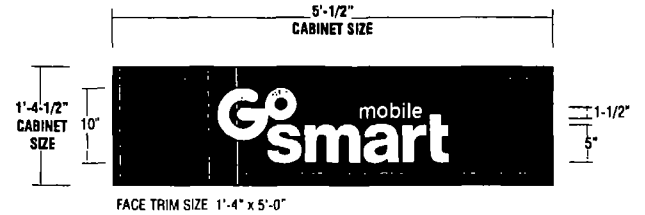

FACE TRIM SIZE 1'-4" x 5'-0"

CABINET: 6" deep fabricated aluminum with 1-5/8" retainers - all to be painted black


BACK: .050 Alum. - pre-painted white

FACE: .150 flat white polycarbonate


GRAPHICS: Surface applied vinyl graphics to match colors shown

ILLUM: H.O. Fluorescent lamps as required by manufacturer


MOUNTING: Cabinet to be flush mounted to sign band using appropriate fasteners as required

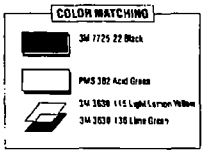


EXISTING CONDITIONS

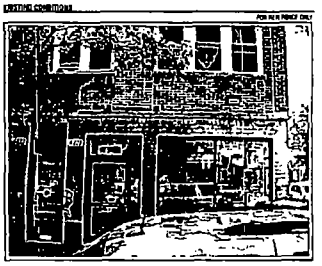

PROPOSED STOREFRONT

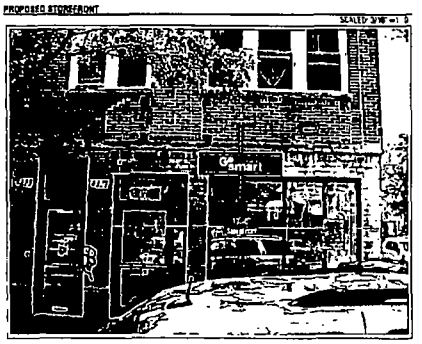

S/F ILLUMINATED CABINET- Flat Face

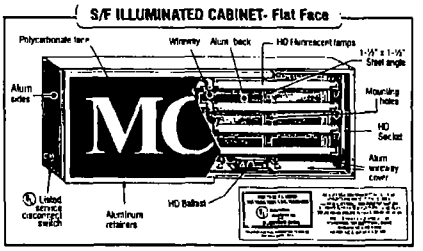

MC SIGN COMPANY
8959 TYLER BLVD.
MENTOR, OHIO 44060
PH. 440-209-6200
FAX 440-209-8277
www.mcsign.com

CLIENT: mobile Gosmart

ADDRESS: 4227 W. 26TH STREET CHICAGO IL 60623

PAGE NUMBER	DOCKET NO.	DATE
2	266891	05/11/13

PROJECT MANAGER	DESIGNER
ALYSSA BACON	JR

ELECTRONIC FILE NAME: TMO/GO SMART MOBILE/2013/IL/CHICAGO

DATE: REVISIONS
5/13: R/S JR | REMOVED OPTION A

Sign On.™ Partner with the Best.

CLIENT SIGNATURE & APPROVAL DATE:

NOTE: PRINTS ARE THE EXCLUSIVE PROPERTY OF "MCSIGN COMPANY" ANY UNAUTHORIZED USE OR DUPLICATION WILL RESULT IN A 20% CHARGE PER OCCURANCE PER THE VALUE OF THE DISPLAY © MC SIGN CO 1998

City of Chicago

O2013-8752

Office of the City Clerk

Document Tracking Sheet

Meeting Date:	11/13/2013
Sponsor(s):	Munoz (22)
Type:	Ordinance
Title:	Grant(s) of privilege in public way for Morenos Discount Liquors, Inc.
Committee(s) Assignment:	Committee on Transportation and Public Way

ORDINANCE
MORENOS DISCOUNT LIQUORS INC
Acct. No. 6214 - 1
Permit No. 1097450

Be It Ordained by the City Council of the City of Chicago:

SECTION 1. Permission and authority are hereby given and granted to MORENOS DISCOUNT LIQUORS INC, upon the terms and subject to the conditions of this ordinance to maintain and use one (1) sign(s) projecting over the public right-of-way attached to its premises known as 3724 W. 26th St..

Said sign structure(s) measures as follows; along WEST 26TH ST:
One (1) at four (4) feet in length, twenty (20) feet in height and twelve point six six (12.66) feet above grade level.

The location of said privilege shall be as shown on prints kept on file with the Department of Business Affairs and Consumer Protection and the Office of the City Clerk.

Said privilege shall be constructed in accordance with plans and specifications approved by the Department of Transportation (Division of Project Development) and Zoning Department - Signs.


This grant of privilege in the public way shall be subject to the provisions of Section 10-28-015 and all other required provisions of the Municipal Code of Chicago.

The grantee shall pay to the City of Chicago as compensation for the privilege #1097450 herein granted the sum of three hundred ($300.00) per annum in advance.

A 25% penalty will be added for payments received after due date.

The permit holder agrees to hold the City of Chicago harmless for any damage, relocation or replacement costs associated with damage, relocation or removal of private property caused by the City performing work in the public way.


Authority herein given and granted for a period of five (5) years from and after 05/09/2012.

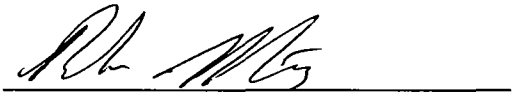
Alderman 

Ricardo Munoz 22nd Ward

3714-3724 W 26TH ST

3720 W 26TH ST

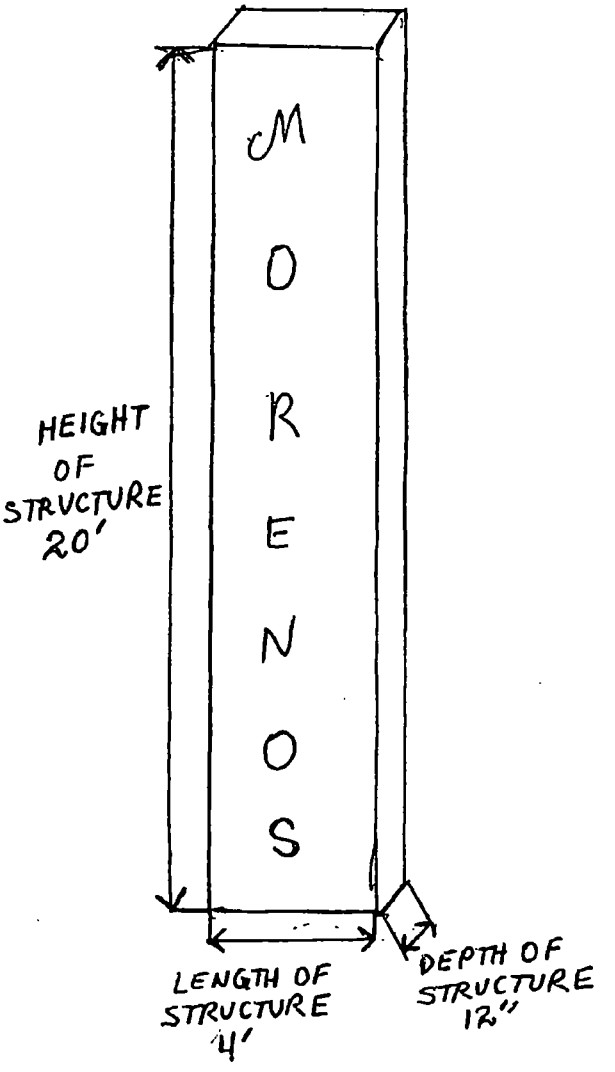

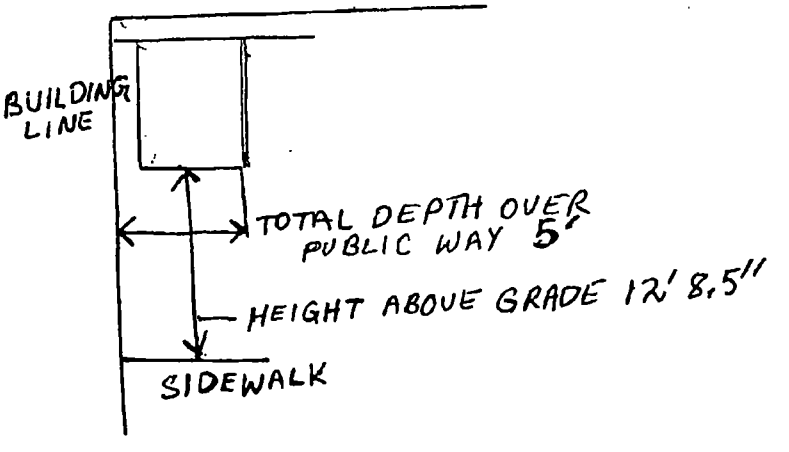

City of Chicago

O2013-8754

Office of the City Clerk

Document Tracking Sheet

Meeting Date:	11/13/2013
Sponsor(s):	Munoz (22)
Type:	Ordinance
Title:	Grant(s) of privilege in public way for Richmond Glass & Construction - light fixtures
Committee(s) Assignment:	Committee on Transportation and Public Way

ORDINANCE
RICHMOND GLASS & CONSTRUCTION
Acct. No. 33693 - 1
Permit No. 1109065

Be It Ordained by the City Council of the City of Chicago:

SECTION 1. Permission and authority are hereby given and granted to RICHMOND GLASS & CONSTRUCTION, upon the terms and subject to the conditions of this ordinance to maintain and use, as now constructed, seven (7) Light Fixture(s) projecting over the public right-of-way adjacent to its premises known as 2501 S. Spaulding Ave..

Said Light Fixture(s) at S. SPAULDING measure(s):
Seven (7) at two (2) feet in length, point five (.5) feet in width and ten point five (10.5) feet above grade level.

The location of said privilege shall be as shown on prints kept on file with the Department of Business Affairs and Consumer Protection and the Office of the City Clerk.

Said privilege shall be constructed in accordance with plans and specifications approved by the Department of Transportation (Division of Project Development).

This grant of privilege in the public way shall be subject to the provisions of Section 10-28-015 and all other required provisions of the Municipal Code of Chicago.

The grantee shall pay to the City of Chicago as compensation for the privilege #1109065 herein granted the sum of five ($5.00) per annum in advance.


A 25% penalty will be added for payments received after due date.

The permit holder agrees to hold the City of Chicago harmless for any damage, relocation or replacement costs associated with damage, relocation or removal of private property caused by the City performing work in the public way.

Authority herein given and granted for a period of five (5) years from and after 11/05/2013.

Alderman _____

Ricardo Munoz 22nd Ward

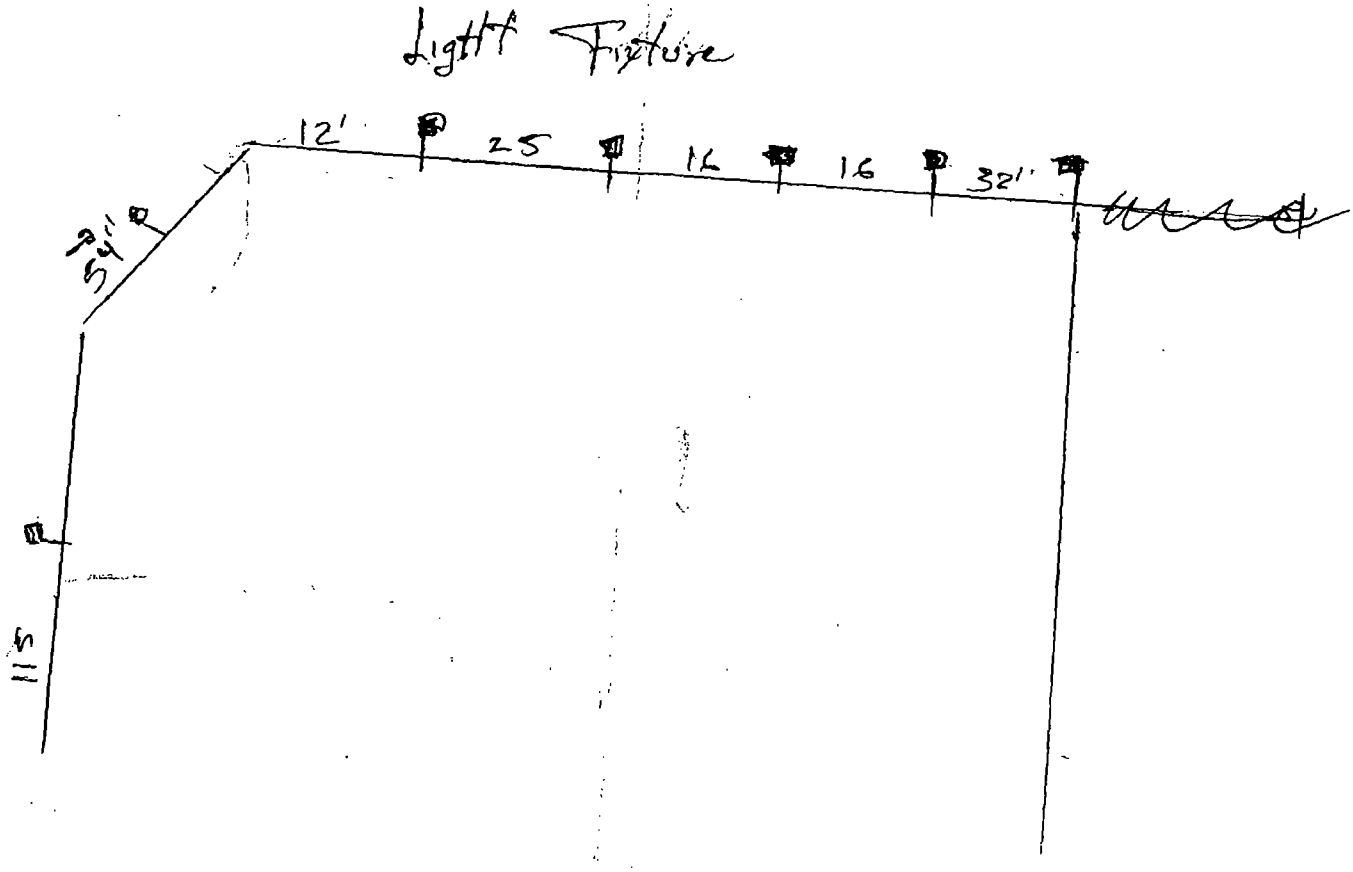
Light Fixture
12'
25
16
16
32'
21'
5'
11'

City of Chicago

O2013-8762

Office of the City Clerk

Document Tracking Sheet

Meeting Date:	11/13/2013
Sponsor(s):	Munoz (22)
Type:	Ordinance
Title:	Grant(s) of privilege in public way for Richmond Glass & Construction security cameras
Committee(s) Assignment:	Committee on Transportation and Public Way

ORDINANCE
RICHMOND GLASS & CONSTRUCTION
Acct. No. 33693 - 1
Permit No. 1109063

Be It Ordained by the City Council of the City of Chicago:

SECTION 1. Permission and authority are hereby given and granted to RICHMOND GLASS & CONSTRUCTION, upon the terms and subject to the conditions of this ordinance to maintain and use, as now constructed, five (5) Security Camera(s) projecting over the public right-of-way for security purposes adjacent to its premises known as 2501 S. Spaulding Ave..

Said Security Camera(s) at S. SPAULDING measure(s):
Five (5) at one point five (1.5) foot in length, one (1) foot in width and ten point one seven (10.17) feet above grade level.

The location of said privilege shall be as shown on prints kept on file with the Department of Business Affairs and Consumer Protection and the Office of the City Clerk.

Said privilege shall be constructed in accordance with plans and specifications approved by the Department of Planning and Development and Department of Transportation (Division of Project Development).

This grant of privilege in the public way shall be subject to the provisions of Section 10-28-015 and all other required provisions of the Municipal Code of Chicago.

The grantee shall pay to the City of Chicago as compensation for the privilege #1109063 herein granted the sum of zero ($.00) per annum in advance.

A 25% penalty will be added for payments received after due date.


The permit holder agrees to hold the City of Chicago harmless for any damage, relocation or replacement costs associated with damage, relocation or removal of private property caused by the City performing work in the public way.

Authority herein given and granted for a period of five (5) years from and after 11/19/2013.

Alderman 

Ricardo Munoz 22nd Ward

Security Camera

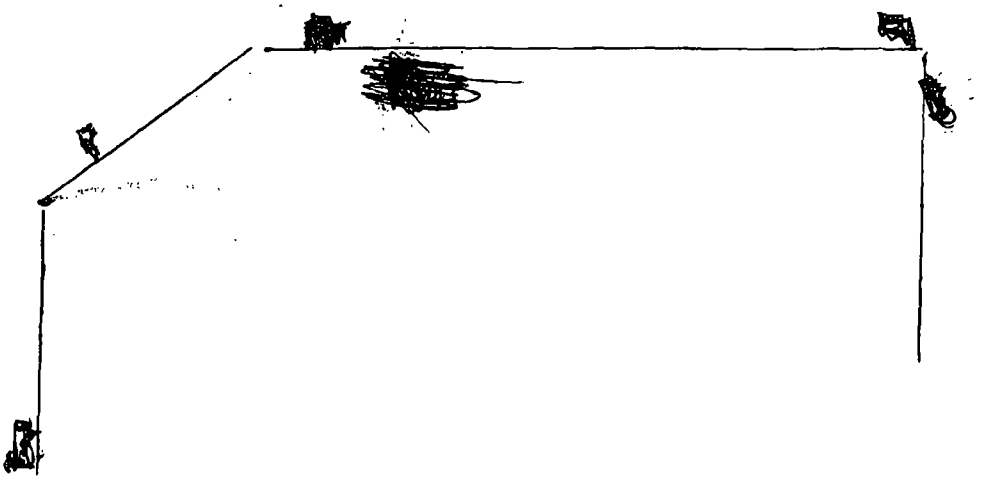

City of Chicago

O2013-8766

Office of the City Clerk

Document Tracking Sheet

Meeting Date:	11/13/2013
Sponsor(s):	Zalewski (23)
Type:	Ordinance
Title:	Grant(s) of privilege in public way for A-OK Automotive, Inc.
Committee(s) Assignment:	Committee on Transportation and Public Way

ORDINANCE
A-OK AUTOMOTIVE INC
Acct. No. 54123 - 2
Permit No. 1109305

Be It Ordained by the City Council of the City of Chicago:

SECTION 1. Permission and authority are hereby given and granted to A-OK AUTOMOTIVE INC, upon the terms and subject to the conditions of this ordinance to maintain and use, as now constructed, four (4) Light Fixture(s) projecting over the public right-of-way adjacent to its premises known as 5809 S. Archer Ave..

Said Light Fixture(s) at S. ARCHER measure(s):
Four (4) at one point three three (1.33) foot in length, one point five (1.5) foot in width and twelve point five (12.5) feet above grade level.

The location of said privilege shall be as shown on prints kept on file with the Department of Business Affairs and Consumer Protection and the Office of the City Clerk.

Said privilege shall be constructed in accordance with plans and specifications approved by the Department of Transportation (Division of Project Development).

This grant of privilege in the public way shall be subject to the provisions of Section 10-28-015 and all other required provisions of the Municipal Code of Chicago.

The grantee shall pay to the City of Chicago as compensation for the privilege #1109305 herein granted the sum of ninety ($90.00) per annum in advance.

A 25% penalty will be added for payments received after due date.


The permit holder agrees to hold the City of Chicago harmless for any damage, relocation or replacement costs associated with damage, relocation or removal of private property caused by the City performing work in the public way.

Authority herein given and granted for a period of five (5) years from and after 10/08/2013.

Alderman _____

Michael R. Zalewski 23rd Ward

5809 S. Archer

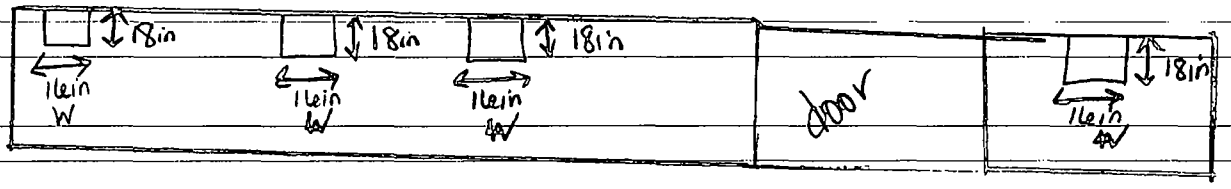

Department of Business Affairs and Consumer Protection
Business Assistance Center - Public Way Use Unit
City Hall - 121 N. LaSalle Street. Room 800 • Chicago, IL 60602
(312)-74-GOBIZ (312-744-6249) • (312) 744-1944 (TTY)
http://www.cityofchicago.org/bacp

11/13/2013

Alderman **Michael R. Zalewski**
Ward # **23**
City of Chicago
City Hall, Room **203**
121 North LaSalle Street
Chicago, Illinois 60602

Re: An ordinance to use and maintain a portion of the public right-of-way for **four (4) light fixture(s)** for **A-OK AUTOMOTIVE INC**, adjacent to the premises known as **5809 S. Archer Ave.**.

Dear Alderman **Michael R. Zalewski**:

The applicant referenced above has requested the use of the public right-of-way for a **light fixture(s)**. An ordinance has been prepared by the Department of Business Affairs and Consumer Protection – Business Assistance Center - Public Way Use Unit for presentation to the City Council. Because this request was made for properties located in your ward, as approved by you as per the attached, I respectfully request that you introduce the attached ordinance at the next City Council meeting.

If you have any questions regarding this ordinance, please contact Anthony Bertuca at (312) 744-5506.

Department of Business Affairs and Consumer Protection

City of Chicago

O2013-8767

Office of the City Clerk

Document Tracking Sheet

Meeting Date:	11/13/2013
Sponsor(s):	Zalewski (23)
Type:	Ordinance
Title:	Grant(s) of privilege in public way for Archer Austin
Committee(s) Assignment:	Committee on Transportation and Public Way

ORDINANCE
ARCHER AUSTIN HARDWARE INC
Acct. No. 7352 - 1
Permit No. 1109201

Be It Ordained by the City Council of the City of Chicago:

SECTION 1. Permission and authority are hereby given and granted to ARCHER AUSTIN HARDWARE INC, upon the terms and subject to the conditions of this ordinance to maintain and use one (1) sign(s) projecting over the public right-of-way attached to its premises known as 6146 S. Archer Ave..

Said sign structure(s) measures as follows; along S. Archer Avenue:
One (1) at six (6) feet in length, three (3) feet in height and fourteen point five eight (14.58) feet above grade level.

The location of said privilege shall be as shown on prints kept on file with the Department of Business Affairs and Consumer Protection and the Office of the City Clerk.

Said privilege shall be constructed in accordance with plans and specifications approved by the Department of Transportation (Division of Project Development) and Zoning Department - Signs.

This grant of privilege in the public way shall be subject to the provisions of Section 10-28-015 and all other required provisions of the Municipal Code of Chicago.

The grantee shall pay to the City of Chicago as compensation for the privilege #1109201 herein granted the sum of one hundred ($100.00) per annum in advance.

A 25% penalty will be added for payments received after due date.

The permit holder agrees to hold the City of Chicago harmless for any damage, relocation or replacement costs associated with damage, relocation or removal of private property caused by the City performing work in the public way.

Authority herein given and granted for a period of five (5) years from and after 11/05/2013.

Alderman _____

Michael R. Zalewski 23rd Ward


S AUSTIN AV
Hardware


AUSTIN AV
Hardware

Department of Business Affairs and Consumer Protection
Business Assistance Center - Public Way Use Unit
City Hall - 121 N. LaSalle Street, Room 800 • Chicago, IL 60602
(312)-74-GOBIZ (312-744-6249) • (312) 744-1944 (TTY)
http://www.cityofchicago.org/bacp

11/13/2013

Alderman **Michael R. Zalewski**
Ward # **23**
City of Chicago
City Hall, Room **203**
121 North LaSalle Street
Chicago, Illinois 60602

Re: An ordinance to use and maintain a portion of the public right-of-way for **one (1) sign(s)** for **ARCHER AUSTIN HARDWARE INC**, adjacent to the premises known as **6146 S. Archer Ave.**.

Dear Alderman **Michael R. Zalewski**:

The applicant referenced above has requested the use of the public right-of-way for a **sign(s)**. An ordinance has been prepared by the Department of Business Affairs and Consumer Protection – Business Assistance Center - Public Way Use Unit for presentation to the City Council. Because this request was made for properties located in your ward, as approved by you as per the attached, I respectfully request that you introduce the attached ordinance at the next City Council meeting.

If you have any questions regarding this ordinance, please contact Anthony Bertuca at (312) 744-5506.

Department of Business Affairs and Consumer Protection

City of Chicago

O2013-8769

Office of the City Clerk

Document Tracking Sheet

Meeting Date:	11/13/2013
Sponsor(s):	Zalewski (23)
Type:	Ordinance
Title:	Grant(s) of privilege in public way for Blooming Lotus, The
Committee(s) Assignment:	Committee on Transportation and Public Way

ORDINANCE
THE BLOOMING LOTUS, CORP
Acct. No. 230024 - 2
Permit No. 1109456

Be It Ordained by the City Council of the City of Chicago:

SECTION 1. Permission and authority are hereby given and granted to THE BLOOMING LOTUS, CORP, upon the terms and subject to the conditions of this ordinance to maintain and use one (1) sign(s) projecting over the public right-of-way attached to its premises known as 6842 W. Archer Ave..

Said sign structure(s) measures as follows; along W. ARCHER:
One (1) at six (6) feet in length, three (3) feet in height and fourteen (14) feet above grade level.

The location of said privilege shall be as shown on prints kept on file with the Department of Business Affairs and Consumer Protection and the Office of the City Clerk.

Said privilege shall be constructed in accordance with plans and specifications approved by the Department of Transportation (Division of Project Development) and Zoning Department - Signs.

This grant of privilege in the public way shall be subject to the provisions of Section 10-28-015 and all other required provisions of the Municipal Code of Chicago.


The grantee shall pay to the City of Chicago as compensation for the privilege #1109456 herein granted the sum of one hundred ($100.00) per annum in advance.

A 25% penalty will be added for payments received after due date.

The permit holder agrees to hold the City of Chicago harmless for any damage, relocation or replacement costs associated with damage, relocation or removal of private property caused by the City performing work in the public way.

Authority herein given and granted for a period of five (5) years from and after 11/05/2013.

Alderman _____
Michael R. Zalewski 23rd Ward

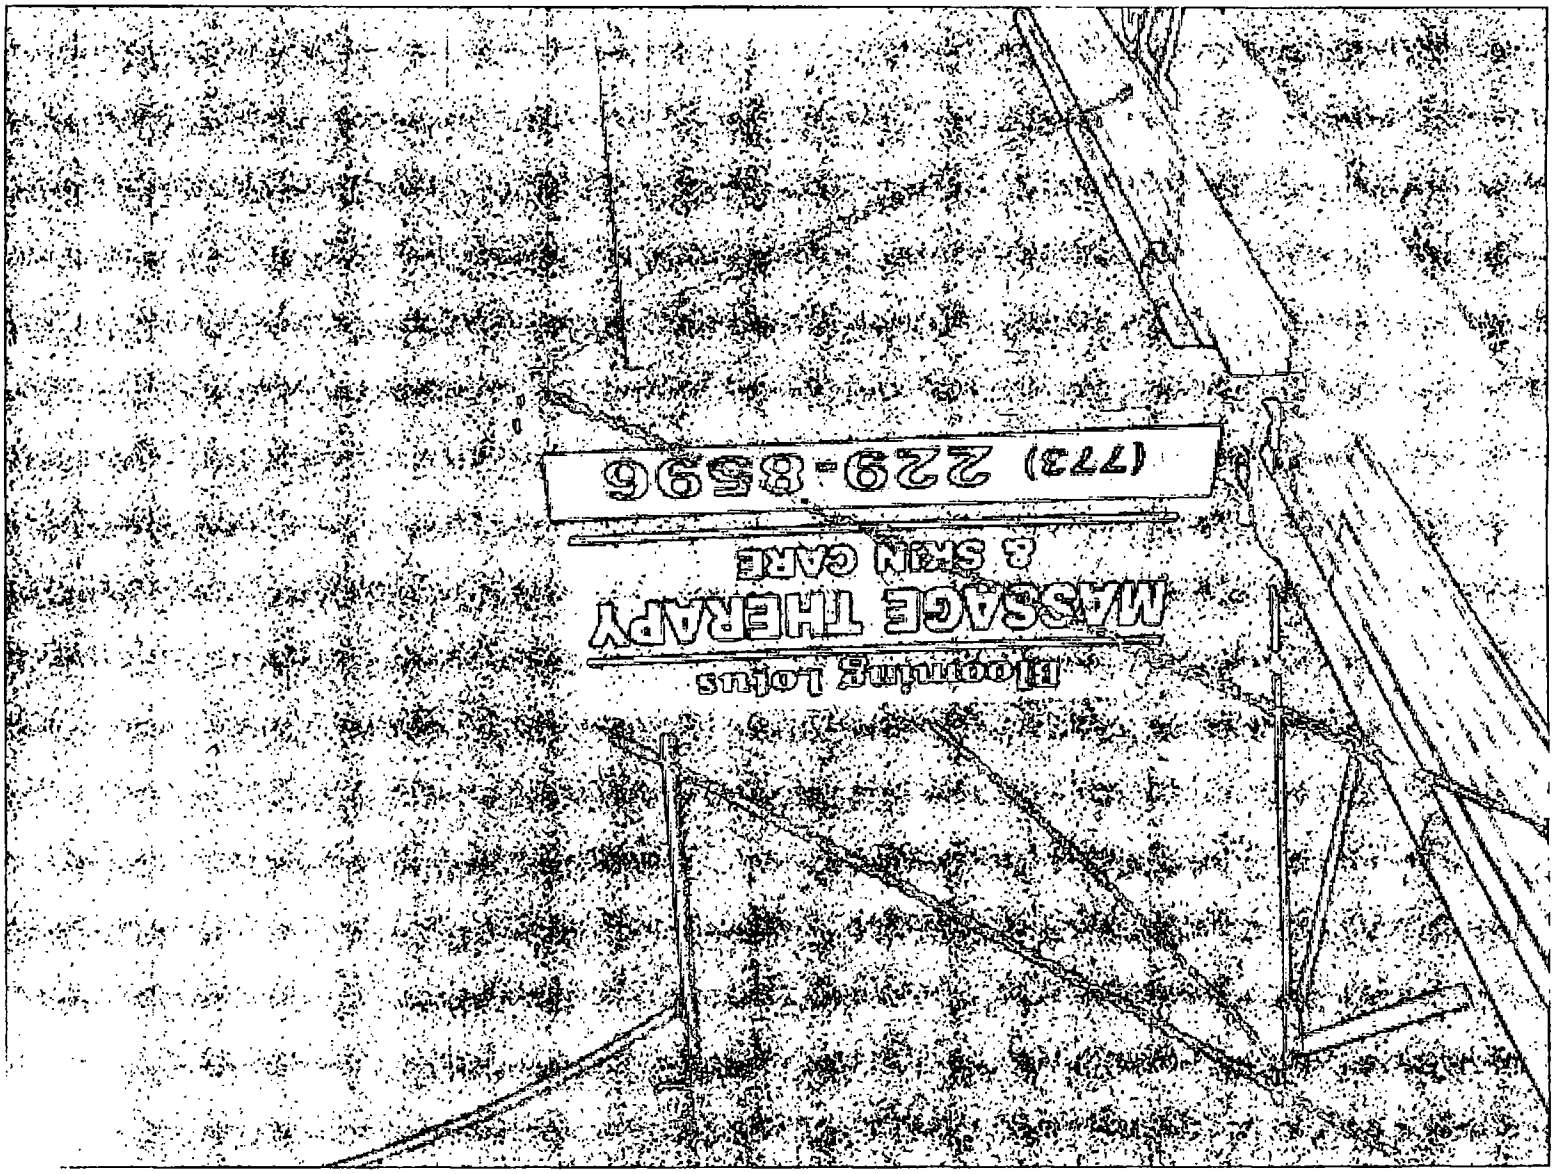
Blooming Lotus
MASSAGE THERAPY
& SKIN CARE
(773) 229-8596

Department of Business Affairs and Consumer Protection
Business Assistance Center - Public Way Use Unit
City Hall - 121 N LaSalle Street, Room 800 • Chicago, IL 60602
(312)-74-GOBIZ (312-744-6249) • (312) 744-1944 (TTY)
http://www.cityofchicago.org/bacp

11/13/2013

Alderman **Michael R. Zalewski**
Ward # **23**
City of Chicago
City Hall, Room **203**
121 North LaSalle Street
Chicago, Illinois 60602

Re: An ordinance to use and maintain a portion of the public right-of-way for **one (1) sign(s)** for **THE BLOOMING LOTUS, CORP**, adjacent to the premises known as **6842 W. Archer Ave.**.

Dear Alderman **Michael R. Zalewski**:

The applicant referenced above has requested the use of the public right-of-way for a **sign(s)**. An ordinance has been prepared by the Department of Business Affairs and Consumer Protection – Business Assistance Center - Public Way Use Unit for presentation to the City Council. Because this request was made for properties located in your ward, as approved by you as per the attached, I respectfully request that you introduce the attached ordinance at the next City Council meeting.

If you have any questions regarding this ordinance, please contact Anthony Bertuca at (312) 744-5506.

Department of Business Affairs and Consumer Protection

City of Chicago

O2013-8771

Office of the City Clerk

Document Tracking Sheet

Meeting Date:	11/13/2013
Sponsor(s):	Zalewski (23)
Type:	Ordinance
Title:	Grant(s) of privilege in public way for Giordano's On Pulaski
Committee(s) Assignment:	Committee on Transportation and Public Way

ORDINANCE
GIORDANO'S ON PULASKI
Acct. No. 257974 - 2
Permit No. 1109310

Be It Ordained by the City Council of the City of Chicago:

SECTION 1. Permission and authority are hereby given and granted to GIORDANO'S ON PULASKI, upon the terms and subject to the conditions of this ordinance to maintain and use one (1) sign(s) projecting over the public right-of-way attached to its premises known as 5159 S. Pulaski Rd..

Said sign structure(s) measures as follows; along S Pulaski Rd:
One (1) at fourteen (14) feet in length, eight (8) feet in height and ten (10) feet above grade level.

The location of said privilege shall be as shown on prints kept on file with the Department of Business Affairs and Consumer Protection and the Office of the City Clerk.

Said privilege shall be constructed in accordance with plans and specifications approved by the Department of Transportation (Division of Project Development) and Zoning Department - Signs.

This grant of privilege in the public way shall be subject to the provisions of Section 10-28-015 and all other required provisions of the Municipal Code of Chicago.

The grantee shall pay to the City of Chicago as compensation for the privilege #1109310 herein granted the sum of three hundred ($300.00) per annum in advance.


A 25% penalty will be added for payments received after due date.

The permit holder agrees to hold the City of Chicago harmless for any damage, relocation or replacement costs associated with damage, relocation or removal of private property caused by the City performing work in the public way.


Authority herein given and granted for a period of five (5) years from and after 11/19/2013.

Alderman _____

Michael R. Zalewski 23rd Ward

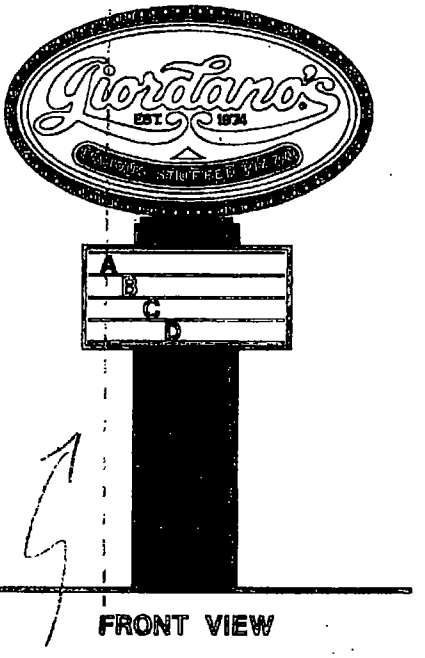

FRONT VIEW

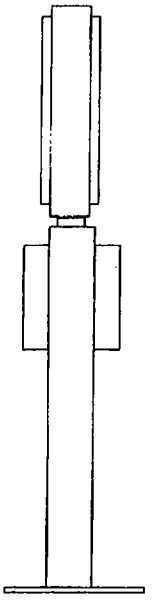

SIDE VIEW

FOUR FEET EXTENDING
OVER PUBLIC RIGHT OF WAY

BEST NEON SIGN CO.

SCALE NO SCALE SK. NO. GPERM5A	
CUSTOMER Giordano	
JOB ADDRESS 5159 S. PULASKI	
CITY CHICAGO	STATE IL.
ARTIST tc	DATE
SALES APPROVED	DATE

CUSTOMER APPROVAL:

PLEASE NOTE: By signing the approval box on this sketch, I understand that I am accepting all aspects of this drawing. This includes artwork, specifications, dimensions, spelling and any other representations herein. I also understand that color reproductions on this sketch are approximate, and may not match manufactured product exactly.

Department of Business Affairs and Consumer Protection
Business Assistance Center - Public Way Use Unit
City Hall - 121 N. LaSalle Street. Room 800 • Chicago. IL. 60602
(312)-74-GOBIZ (312-744-6249) • (312) 744-1944 (TTY)
http://www.cityofchicago.org/bacp

11/13/2013

Alderman **Michael R. Zalewski**
Ward # **23**
City of Chicago
City Hall, Room **203**
121 North LaSalle Street
Chicago, Illinois 60602

Re: An ordinance to use and maintain a portion of the public right-of-way for **one (1) sign(s)** for **GIORDANO'S ON PULASKI**, adjacent to the premises known as **5159 S. Pulaski Rd.**.

Dear Alderman **Michael R. Zalewski**:

The applicant referenced above has requested the use of the public right-of-way for a **sign(s)**. An ordinance has been prepared by the Department of Business Affairs and Consumer Protection – Business Assistance Center - Public Way Use Unit for presentation to the City Council. Because this request was made for properties located in your ward, as approved by you as per the attached, I respectfully request that you introduce the attached ordinance at the next City Council meeting.

If you have any questions regarding this ordinance, please contact Anthony Bertuca at (312) 744-5506.

Department of Business Affairs and Consumer Protection

City of Chicago

O2013-8773

Office of the City Clerk

Document Tracking Sheet

Meeting Date:	11/13/2013
Sponsor(s):	Zalewski (23)
Type:	Ordinance
Title:	Grant(s) of privilege in public way for Home Market Realty
Committee(s) Assignment:	Committee on Transportation and Public Way

ORDINANCE
HOME MARKET REALTY, INC.
Acct. No. 332959 - 1
Permit No. 1109472

Be It Ordained by the City Council of the City of Chicago:

SECTION 1. Permission and authority are hereby given and granted to HOME MARKET REALTY, INC., upon the terms and subject to the conditions of this ordinance to maintain and use one (1) sign(s) projecting over the public right-of-way attached to its premises known as 5649 S. Harlem Ave..

Said sign structure(s) measures as follows; along S HARLEM:
One (1) at eight (8) feet in length, four (4) feet in height and eight point six six (8.66) feet above grade level.

The location of said privilege shall be as shown on prints kept on file with the Department of Business Affairs and Consumer Protection and the Office of the City Clerk.

Said privilege shall be constructed in accordance with plans and specifications approved by the Department of Transportation (Division of Project Development) and Zoning Department - Signs.

This grant of privilege in the public way shall be subject to the provisions of Section 10-28-015 and all other required provisions of the Municipal Code of Chicago.

The grantee shall pay to the City of Chicago as compensation for the privilege #1109472 herein granted the sum of three hundred ($300.00) per annum in advance.

A 25% penalty will be added for payments received after due date.

The permit holder agrees to hold the City of Chicago harmless for any damage, relocation or replacement costs associated with damage, relocation or removal of private property caused by the City performing work in the public way.

Authority herein given and granted for a period of five (5) years from and after 11/05/2013.

Alderman _____
Michael R. Zalewski 23rd Ward

HARLEM
Curb
Public Walk
Public Walk
Side Walk
Concrete
8"
5"
13"
16½"
11'
1st Avenue
Bridge Line
Title Line
Building Line

Department of Business Affairs and Consumer Protection
Business Assistance Center - Public Way Use Unit
City Hall - 121 N LaSalle Street, Room 800 • Chicago, IL 60602
(312)-74-GOBIZ (312-744-6249) • (312) 744-1944 (TTY)
http://www.cityofchicago.org/bacp

11/13/2013

Alderman **Michael R. Zalewski**
Ward # **23**
City of Chicago
City Hall, Room **203**
121 North LaSalle Street
Chicago, Illinois 60602

Re: An ordinance to use and maintain a portion of the public right-of-way for **one (1) sign(s)** for **HOME MARKET REALTY, INC.**, adjacent to the premises known as **5649 S. Harlem Ave.**.

Dear Alderman **Michael R. Zalewski**:

The applicant referenced above has requested the use of the public right-of-way for a **sign(s)**. An ordinance has been prepared by the Department of Business Affairs and Consumer Protection – Business Assistance Center - Public Way Use Unit for presentation to the City Council. Because this request was made for properties located in your ward, as approved by you as per the attached, I respectfully request that you introduce the attached ordinance at the next City Council meeting.

If you have any questions regarding this ordinance, please contact Anthony Bertuca at (312) 744-5506.

Department of Business Affairs and Consumer Protection

City of Chicago

O2013-8775

Office of the City Clerk

Document Tracking Sheet

Meeting Date:	11/13/2013
Sponsor(s):	Zalewski (23)
Type:	Ordinance
Title:	Grant(s) of privilege in public way for Jugolandia No. 2
Committee(s) Assignment:	Committee on Transportation and Public Way

ORDINANCE
Jugolandia #2
Acct. No. 385918 - 1
Permit No. 1109193

Be It Ordained by the City Council of the City of Chicago:

SECTION 1. Permission and authority are hereby given and granted to Jugolandia #2, upon the terms and subject to the conditions of this ordinance to construct, install, maintain and use four (4) Light Fixture(s) projecting over the public right-of-way adjacent to its premises known as 5145 S. Archer Ave..

Said Light Fixture(s) at Archer measure(s):
Four (4) at one point five (1.5) foot in length, point five (.5) feet in width and thirteen point five (13.5) feet above grade level.

The location of said privilege shall be as shown on prints kept on file with the Department of Business Affairs and Consumer Protection and the Office of the City Clerk.

Said privilege shall be constructed in accordance with plans and specifications approved by the Department of Transportation (Division of Project Development).

This grant of privilege in the public way shall be subject to the provisions of Section 10-28-015 and all other required provisions of the Municipal Code of Chicago.

The grantee shall pay to the City of Chicago as compensation for the privilege #1109193 herein granted the sum of ninety ($90.00) per annum in advance.

A 25% penalty will be added for payments received after due date.

The permit holder agrees to hold the City of Chicago harmless for any damage, relocation or replacement costs associated with damage, relocation or removal of private property caused by the City performing work in the public way.

Authority herein given and granted for a period of five (5) years from and after Date of Passage.


Alderman _____

Michael R. Zalewski 23rd Ward

5145 S. ARCHER AVE. CHICAGO IL. 60632



NORTH ELEVATION
SCALE: 1/4" = 1'-0"

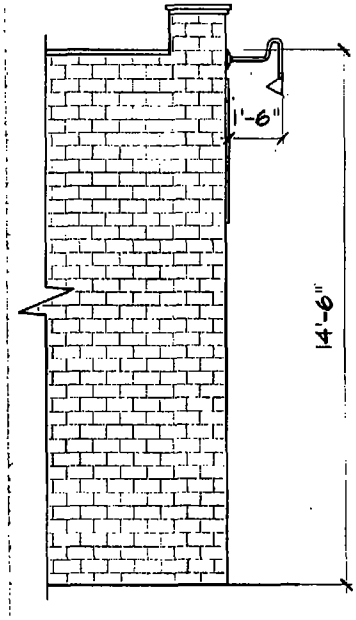

SIDE ELEVATION
SCALE: 1/4" = 1'-0"

Department of Business Affairs and Consumer Protection
Business Assistance Center - Public Way Use Unit
City Hall - 121 N. LaSalle Street, Room 800 • Chicago, IL 60602
(312)-74-GOBIZ (312-744-6249) • (312) 744-1944 (TTY)
http://www.cityofchicago.org/bacp

11/13/2013

Alderman **Michael R. Zalewski**
Ward # **23**
City of Chicago
City Hall, Room **203**
121 North LaSalle Street
Chicago, Illinois 60602

Re: An ordinance to use and maintain a portion of the public right-of-way for **four (4) light fixture(s)** for **Jugolandia #2**, adjacent to the premises known as **5145 S. Archer Ave.**.

Dear Alderman **Michael R. Zalewski**:

The applicant referenced above has requested the use of the public right-of-way for a **light fixture(s)**. An ordinance has been prepared by the Department of Business Affairs and Consumer Protection – Business Assistance Center - Public Way Use Unit for presentation to the City Council. Because this request was made for properties located in your ward, as approved by you as per the attached, I respectfully request that you introduce the attached ordinance at the next City Council meeting.

If you have any questions regarding this ordinance, please contact Anthony Bertuca at (312) 744-5506.

Department of Business Affairs and Consumer Protection

City of Chicago

O2013-8777

Office of the City Clerk

Document Tracking Sheet

Meeting Date:	11/13/2013
Sponsor(s):	Zalewski (23)
Type:	Ordinance
Title:	Grant(s) of privilege in public way for Los Amantes
Committee(s) Assignment:	Committee on Transportation and Public Way

ORDINANCE
LOS AMANTES
Acct. No. 20692 - 1
Permit No. 1103629

Be It Ordained by the City Council of the City of Chicago:

SECTION 1. Permission and authority are hereby given and granted to LOS AMANTES, upon the terms and subject to the conditions of this ordinance to maintain and use one (1) sign(s) projecting over the public right-of-way attached to its premises known as 4753 W. 47th St..

Said sign structure(s) measures as follows; along W. 47th Street:
One (1) at seven (7) feet in length, twenty (20) feet in height and ten (10) feet above grade level.

The location of said privilege shall be as shown on prints kept on file with the Department of Business Affairs and Consumer Protection and the Office of the City Clerk.

Said privilege shall be constructed in accordance with plans and specifications approved by the Department of Transportation (Division of Project Development) and Zoning Department - Signs.

This grant of privilege in the public way shall be subject to the provisions of Section 10-28-015 and all other required provisions of the Municipal Code of Chicago.

The grantee shall pay to the City of Chicago as compensation for the privilege #1103629 herein granted the sum of three hundred ($300.00) per annum in advance.


A 25% penalty will be added for payments received after due date.

The permit holder agrees to hold the City of Chicago harmless for any damage, relocation or replacement costs associated with damage, relocation or removal of private property caused by the City performing work in the public way.

Authority herein given and granted for a period of five (5) years from and after 11/13/2012.

Alderman _____

Michael R. Zalewski 23rd Ward

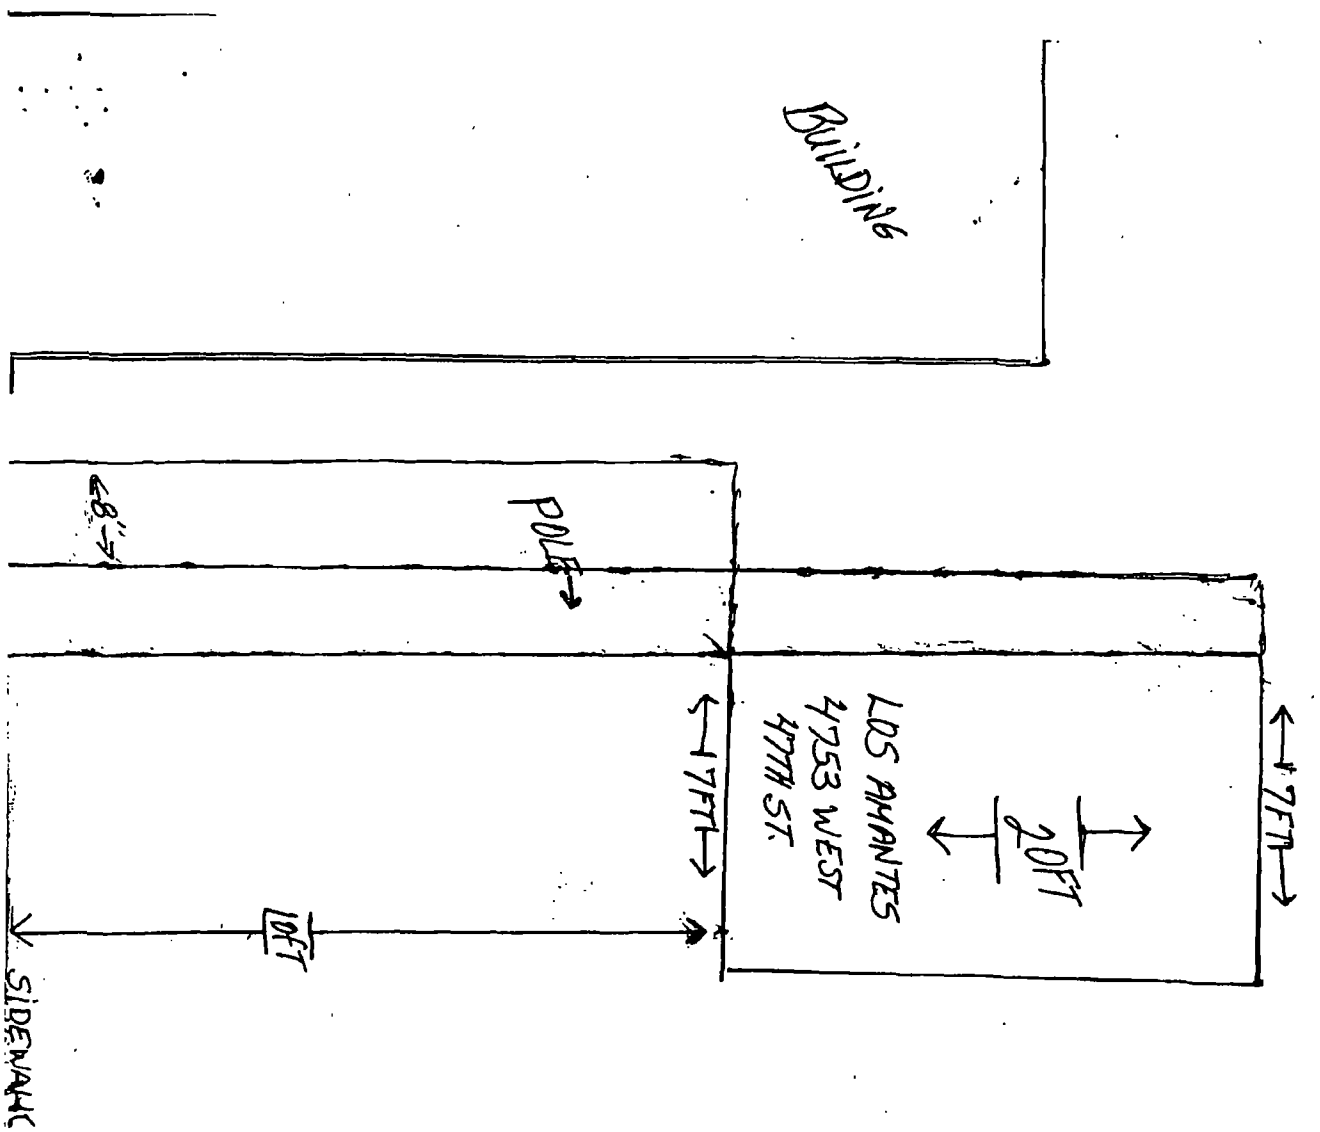
BUILDING
8"
POLE
7FT
LOS ANANTES
4753 WEST
47TH ST.
20FT
7FT
10FT
SIDEWALK

Department of Business Affairs and Consumer Protection
Business Assistance Center - Public Way Use Unit
City Hall - 121 N. LaSalle Street, Room 800 • Chicago, IL 60602
(312)-74-GOBIZ (312-744-6249) • (312) 744-1944 (TTY)
http://www.cityofchicago.org/bacp

11/13/2013

Alderman **Michael R. Zalewski**
Ward # **23**
City of Chicago
City Hall, Room **203**
121 North LaSalle Street
Chicago, Illinois 60602

Re: An ordinance to use and maintain a portion of the public right-of-way for **one (1) sign(s)** for **LOS AMANTES**, adjacent to the premises known as **4753 W. 47th St.**.

Dear Alderman **Michael R. Zalewski**:

The applicant referenced above has requested the use of the public right-of-way for a **sign(s)**. An ordinance has been prepared by the Department of Business Affairs and Consumer Protection – Business Assistance Center - Public Way Use Unit for presentation to the City Council. Because this request was made for properties located in your ward, as approved by you as per the attached, I respectfully request that you introduce the attached ordinance at the next City Council meeting.

If you have any questions regarding this ordinance, please contact Anthony Bertuca at (312) 744-5506.

Department of Business Affairs and Consumer Protection

City of Chicago

O2013-8778

Office of the City Clerk

Document Tracking Sheet

Meeting Date:	11/13/2013
Sponsor(s):	Zalewski (23)
Type:	Ordinance
Title:	Grant(s) of privilege in public way for Midway Cleaners
Committee(s) Assignment:	Committee on Transportation and Public Way

ORDINANCE
MIDWAY CLEANERS DEPOT
Acct. No. 317230 - 1
Permit No. 1105486

Be It Ordained by the City Council of the City of Chicago:

SECTION 1. Permission and authority are hereby given and granted to MIDWAY CLEANERS DEPOT, upon the terms and subject to the conditions of this ordinance to maintain and use one (1) sign(s) projecting over the public right-of-way attached to its premises known as 4950-54 S. Cicero Ave..

Said sign structure(s) measures as follows; along S. Cicero:
One (1) at twenty-nine (29) feet in length, three (3) feet in height and twelve point one six (12.16) feet above grade level.

The location of said privilege shall be as shown on prints kept on file with the Department of Business Affairs and Consumer Protection and the Office of the City Clerk.

Said privilege shall be constructed in accordance with plans and specifications approved by the Department of Transportation (Division of Project Development) and Zoning Department - Signs.

This grant of privilege in the public way shall be subject to the provisions of Section 10-28-015 and all other required provisions of the Municipal Code of Chicago.

The grantee shall pay to the City of Chicago as compensation for the privilege #1105486 herein granted the sum of three hundred ($300.00) per annum in advance.


A 25% penalty will be added for payments received after due date.


The permit holder agrees to hold the City of Chicago harmless for any damage, relocation or replacement costs associated with damage, relocation or removal of private property caused by the City performing work in the public way.

Authority herein given and granted for a period of five (5) years from and after 04/09/2013.

Alderman _____

Michael R. Zalewski 23rd Ward

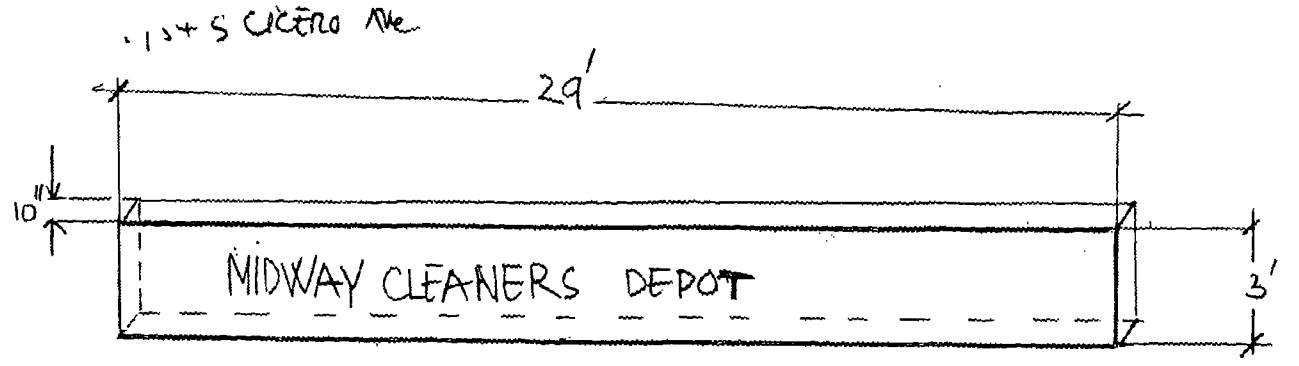
134 S Cicero Ave
29'
10"
MIDWAY CLEANERS DEPOT
3'

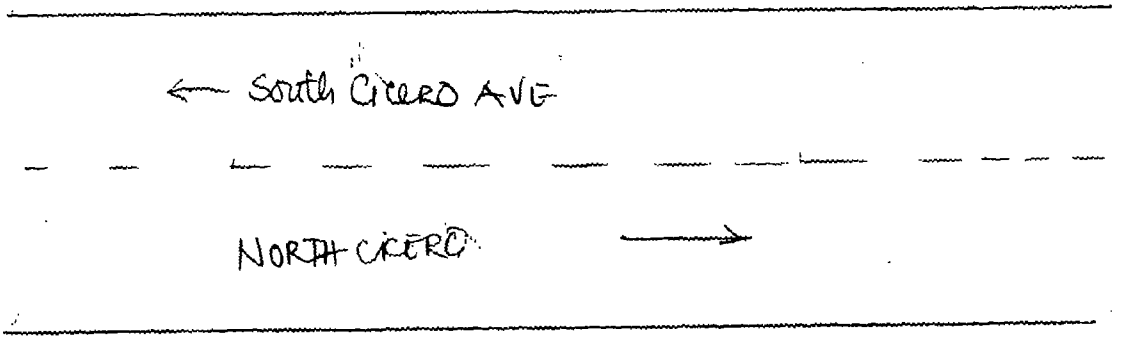
← South Cicero Ave
North Cicero →

Department of Business Affairs and Consumer Protection
Business Assistance Center - Public Way Use Unit
City Hall - 121 N. LaSalle Street, Room 800 • Chicago, IL 60602
(312)-74-GOBIZ (312-744-6249) • (312) 744-1944 (TTY)
http://www.cityofchicago.org/baep

11/13/2013

Alderman **Michael R. Zalewski**
Ward # **23**
City of Chicago
City Hall, Room **203**
121 North LaSalle Street
Chicago, Illinois 60602

Re: An ordinance to use and maintain a portion of the public right-of-way for **one (1) sign(s)** for **MIDWAY CLEANERS DEPOT**, adjacent to the premises known as **4950-54 S. Cicero Ave.**.

Dear Alderman **Michael R. Zalewski**:

The applicant referenced above has requested the use of the public right-of-way for a **sign(s)**. An ordinance has been prepared by the Department of Business Affairs and Consumer Protection – Business Assistance Center - Public Way Use Unit for presentation to the City Council. Because this request was made for properties located in your ward, as approved by you as per the attached, I respectfully request that you introduce the attached ordinance at the next City Council meeting.

If you have any questions regarding this ordinance, please contact Anthony Bertuca at (312) 744-5506.

Department of Business Affairs and Consumer Protection

City of Chicago

O2013-8779

Office of the City Clerk

Document Tracking Sheet

Meeting Date:	11/13/2013
Sponsor(s):	Zalewski (23)
Type:	Ordinance
Title:	Grant(s) of privilege in public way for Your Community Agency-Allstate
Committee(s) Assignment:	Committee on Transportation and Public Way

ORDINANCE
YOUR COMMUNITY AGENCY-ALLSTATE
Acct. No. 383258 - 1
Permit No. 1107748

Be It Ordained by the City Council of the City of Chicago:

SECTION 1. Permission and authority are hereby given and granted to YOUR COMMUNITY AGENCY-ALLSTATE, upon the terms and subject to the conditions of this ordinance to maintain and use one (1) sign(s) projecting over the public right-of-way attached to its premises known as 6179 S. Archer Ave..

Said sign structure(s) measures as follows; along S. Archer Avenue:
One (1) at fourteen point one seven (14.17) feet in length, three point four two (3.42) feet in height and twelve (12) feet above grade level.

The location of said privilege shall be as shown on prints kept on file with the Department of Business Affairs and Consumer Protection and the Office of the City Clerk.

Said privilege shall be constructed in accordance with plans and specifications approved by the Department of Transportation (Division of Project Development) and Zoning Department - Signs.

This grant of privilege in the public way shall be subject to the provisions of Section 10-28-015 and all other required provisions of the Municipal Code of Chicago.

The grantee shall pay to the City of Chicago as compensation for the privilege #1107748 herein granted the sum of three hundred ($300.00) per annum in advance.

A 25% penalty will be added for payments received after due date.


The permit holder agrees to hold the City of Chicago harmless for any damage, relocation or replacement costs associated with damage, relocation or removal of private property caused by the City performing work in the public way.

Authority herein given and granted for a period of five (5) years from and after Date of Passage.

Alderman _____

Michael R. Zalewski 23rd Ward

ENGINEERING
SHOP
VINYL / LAYOUT
ROUTING / KNIFE

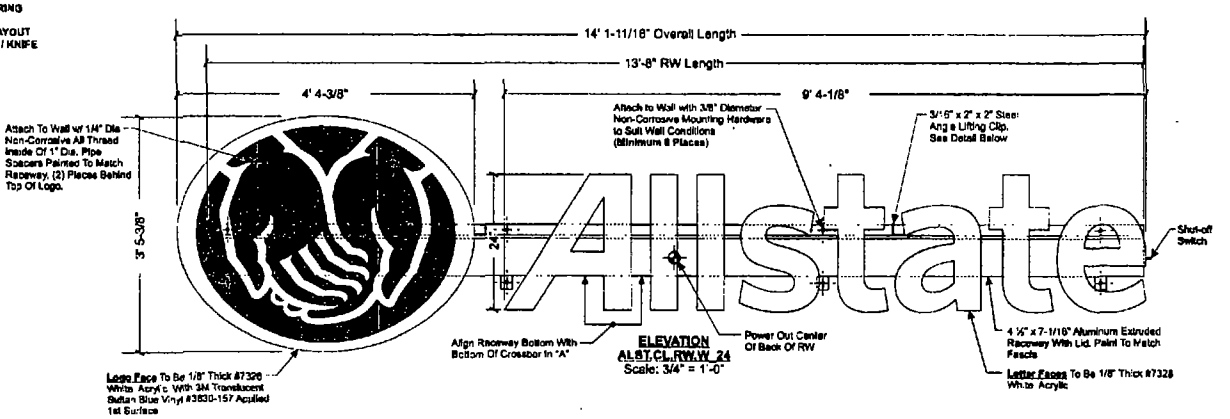

ELEVATION
ALST.CL.RW.W_24
Scale: 3/4" = 1'-0"


PERMITS ONLY

ELECTRICAL LOAD
(1.74) Amps @ 120 Volts
ELECTRICAL REQ'MTS
(1) 20 Amp/120 Volt Circuits


LED Specifications
1. (3) BITRO - ASU-60-12U 60 Watt LED Power Supply
2. (205 Each) Bitro TriMax Pure White LEDs (69w ea) 48 Lumens Per Module

STANDARD LETTER NOTES:
1. Sufficient Primary Circuit In Vicinity Of Sign By Others
2. Letter To Letter Wiring & Final Primary Hook-up By Sign Installer, Where Allowed By Local Codes.
3. Sign Shall Be U L. Listed.
4. Mounting Hardware By Sign Installer.
5. Full Size Drilling Template Furnished With Sign

Note. This sign is intended to be installed in accordance with the requirements of Article 600 of the National Electrical Code and/or other appl cable local codes This includes proper grounding and bonding of the sign.

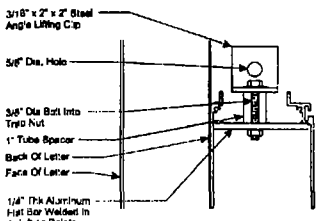

LIFTER DETAIL
Scale 3" = 1'-0"

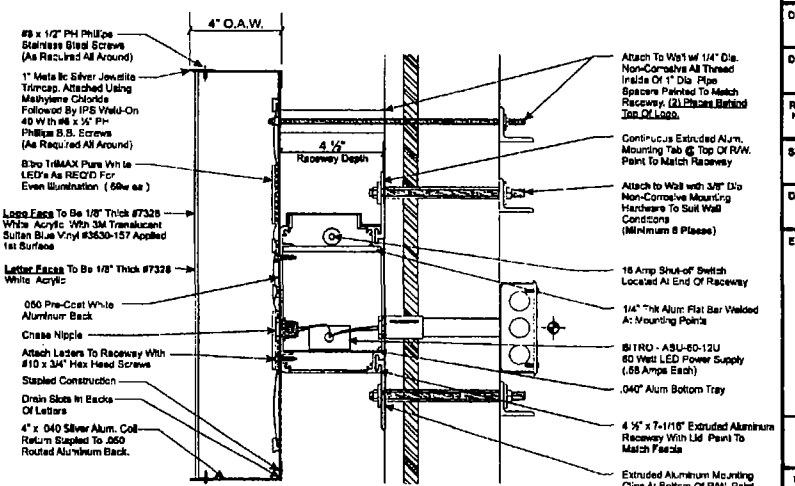

SECTION
Scale: 3" = 1'-0"

Philadelphia Sign COMPANY
707 West Spring Garden Street
Palmyra, New Jersey 08065

CUSTOMER:
ALLSTATE

JOB NUMBER:

SIGN TYPE:
ALST.CL.RW.W_24

LOCATION:
Enter Text

DATE.
07-06-12

DRAWN BY.
JMG

REVISION:
Number. Date. By:

SHEET: END DEPT
1 of 1

DWG NUMBER:
B444757

ENGINEER SEAL:

MAX DESIGN WIND SPEED 90 MPH
EXPOSURE C

THIS IS AN ORIGINAL UNPUBLISHED DRAWING CREATED BY PSCo IT IS SUBMITTED FOR YOUR PERSONAL USE IN CONJUNCTION WITH A PROJECT BEING PLANNED FOR YOU BY PSCo IT IS NOT TO BE SHOWN TO ANYONE OUTSIDE YOUR ORGANIZATION NOR IS IT TO BE USED COPIED REPRODUCED, OR EXHIBITED IN ANY FASHION

Department of Business Affairs and Consumer Protection
Business Assistance Center - Public Way Use Unit
City Hall - 121 N. LaSalle Street, Room 800 • Chicago, IL 60602
(312)-74-GOBIZ (312-744-6249) • (312) 744-1944 (TTY)
http://www.cityofchicago.org/bacp

11/13/2013

Alderman **Michael R. Zalewski**
Ward # **23**
City of Chicago
City Hall, Room **203**
121 North LaSalle Street
Chicago, Illinois 60602

Re: An ordinance to use and maintain a portion of the public right-of-way for **one (1) sign(s)** for **YOUR COMMUNITY AGENCY-ALLSTATE**, adjacent to the premises known as **6179 S. Archer Ave.**.

Dear Alderman **Michael R. Zalewski**:

The applicant referenced above has requested the use of the public right-of-way for a **sign(s)**. An ordinance has been prepared by the Department of Business Affairs and Consumer Protection – Business Assistance Center - Public Way Use Unit for presentation to the City Council. Because this request was made for properties located in your ward, as approved by you as per the attached, I respectfully request that you introduce the attached ordinance at the next City Council meeting.

If you have any questions regarding this ordinance, please contact Anthony Bertuca at (312) 744-5506.

Department of Business Affairs and Consumer Protection

City of Chicago

O2013-8781

Office of the City Clerk

Document Tracking Sheet

Meeting Date:	11/13/2013
Sponsor(s):	Solis (25)
Type:	Ordinance
Title:	Grant(s) of privilege in public way for Al's Italian Beef, Inc.
Committee(s) Assignment:	Committee on Transportation and Public Way

ORDINANCE
AL'S ITALIAN BEEF INC
Acct. No. 15482 - 1
Permit No. 1109376

Be It Ordained by the City Council of the City of Chicago:

SECTION 1. Permission and authority are hereby given and granted to AL'S ITALIAN BEEF INC, upon the terms and subject to the conditions of this ordinance to maintain and use one (1) sign(s) projecting over the public right-of-way attached to its premises known as 1079 W. Taylor St..

Said sign structure(s) measures as follows; along W Taylor:
One (1) at three (3) feet in length, five (5) feet in height and twelve (12) feet above grade level.

The location of said privilege shall be as shown on prints kept on file with the Department of Business Affairs and Consumer Protection and the Office of the City Clerk.

Said privilege shall be constructed in accordance with plans and specifications approved by the Department of Transportation (Division of Project Development) and Zoning Department - Signs.

This grant of privilege in the public way shall be subject to the provisions of Section 10-28-015 and all other required provisions of the Municipal Code of Chicago.

The grantee shall pay to the City of Chicago as compensation for the privilege #1109376 herein granted the sum of one hundred ($100.00) per annum in advance.

A 25% penalty will be added for payments received after due date.


The permit holder agrees to hold the City of Chicago harmless for any damage, relocation or replacement costs associated with damage, relocation or removal of private property caused by the City performing work in the public way.

Authority herein given and granted for a period of five (5) years from and after 11/05/2013.

Alderman _____

Daniel S. Solis 25th Ward

(Page 2 of 3)

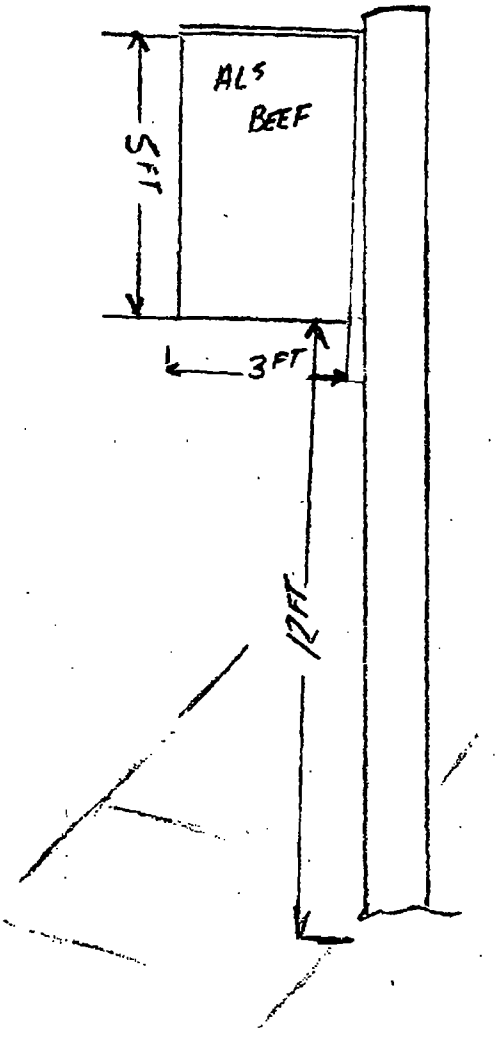

1079 W TAYLOR
1548 2

Department of Business Affairs and Consumer Protection
Business Assistance Center - Public Way Use Unit
City Hall - 121 N LaSalle Street, Room 800 • Chicago, IL 60602
(312)-74-GOBIZ (312-744-6249) • (312) 744-1944 (TTY)
http://www.cityofchicago.org/bacp

11/13/2013

Alderman **Daniel S. Solis**
Ward # **25**
City of Chicago
City Hall, Room **203**
121 North LaSalle Street
Chicago, Illinois 60602

Re: An ordinance to use and maintain a portion of the public right-of-way for **one (1) sign(s)** for **AL'S ITALIAN BEEF INC**, adjacent to the premises known as **1079 W. Taylor St.**.

Dear Alderman **Daniel S. Solis**:

The applicant referenced above has requested the use of the public right-of-way for a **sign(s)**. An ordinance has been prepared by the Department of Business Affairs and Consumer Protection – Business Assistance Center - Public Way Use Unit for presentation to the City Council. Because this request was made for properties located in your ward, as approved by you as per the attached, I respectfully request that you introduce the attached ordinance at the next City Council meeting.

If you have any questions regarding this ordinance, please contact Anthony Bertuca at (312) 744-5506.

Department of Business Affairs and Consumer Protection

City of Chicago

O2013-8786

Office of the City Clerk

Document Tracking Sheet

Meeting Date:	11/13/2013
Sponsor(s):	Solis (25)
Type:	Ordinance
Title:	Grant(s) of privilege in public way for Family Coin Laundry, Inc.
Committee(s) Assignment:	Committee on Transportation and Public Way

ORDINANCE
FAMILY COIN LAUNDRY INC
Acct. No. 251198 - 2
Permit No. 1109203

Be It Ordained by the City Council of the City of Chicago:

SECTION 1. Permission and authority are hereby given and granted to FAMILY COIN LAUNDRY INC, upon the terms and subject to the conditions of this ordinance to maintain and use one (1) sign(s) projecting over the public right-of-way attached to its premises known as 1908 W. Cermak Rd..

Said sign structure(s) measures as follows; along W. Cermak Road:
One (1) at five point one seven (5.17) feet in length, three point zero eight (3.08) feet in height and nine point three three (9.33) feet above grade level.

The location of said privilege shall be as shown on prints kept on file with the Department of Business Affairs and Consumer Protection and the Office of the City Clerk.

Said privilege shall be constructed in accordance with plans and specifications approved by the Department of Transportation (Division of Project Development) and Zoning Department - Signs.

This grant of privilege in the public way shall be subject to the provisions of Section 10-28-015 and all other required provisions of the Municipal Code of Chicago.

The grantee shall pay to the City of Chicago as compensation for the privilege #1109203 herein granted the sum of one hundred ($100.00) per annum in advance.


A 25% penalty will be added for payments received after due date.


The permit holder agrees to hold the City of Chicago harmless for any damage, relocation or replacement costs associated with damage, relocation or removal of private property caused by the City performing work in the public way.

Authority herein given and granted for a period of five (5) years from and after 10/08/2013.

Alderman _____

Daniel S. Solis 25th Ward

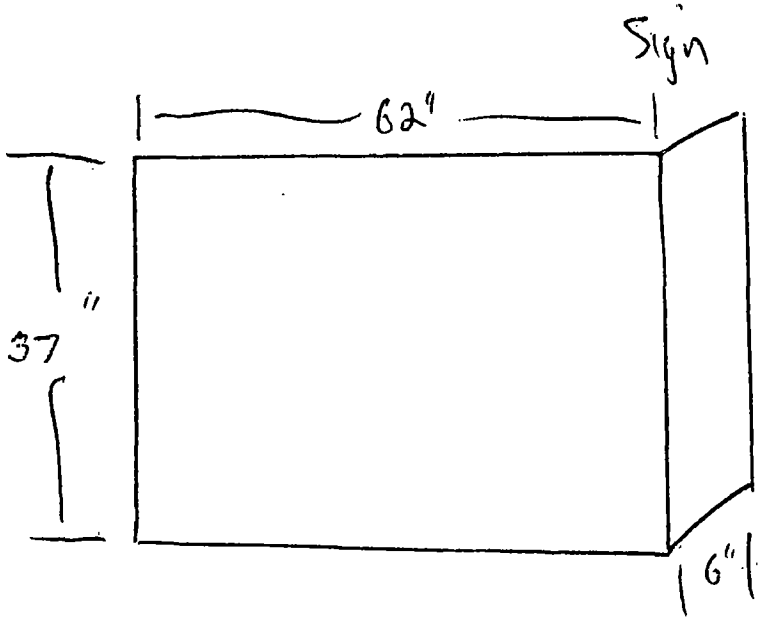
Sign
62"
37"
6"

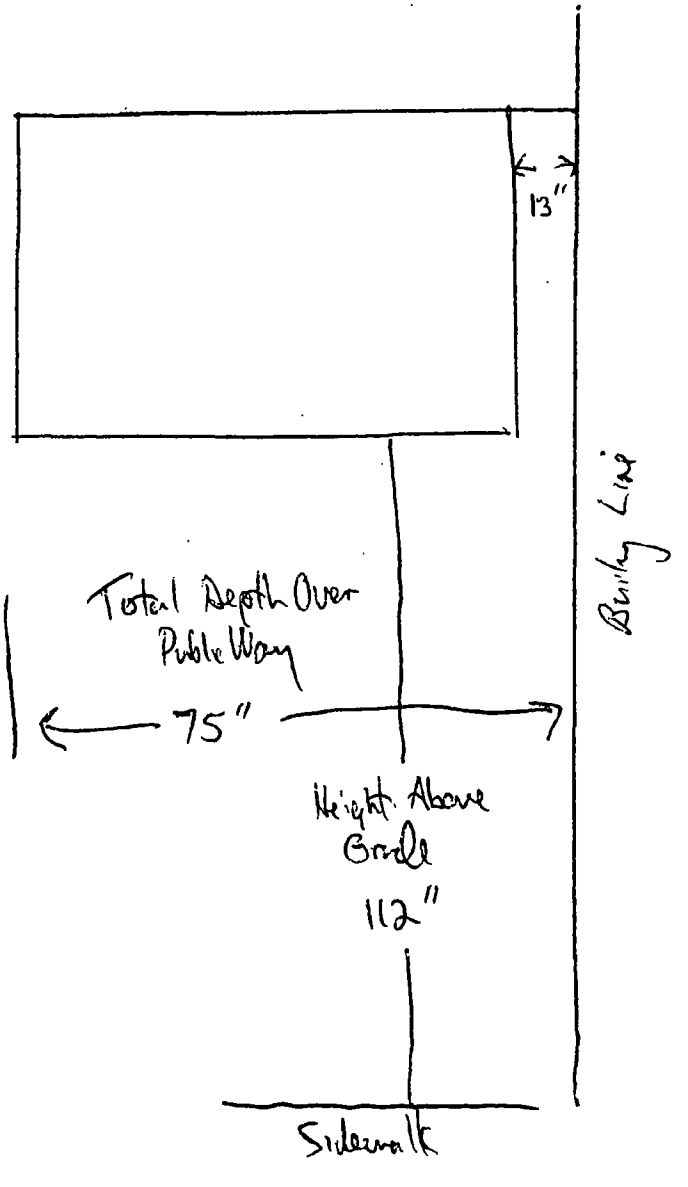
13"
Building Line
Total Depth Over Public Way
75"
Height Above Grade
112"
Sidewalk

Department of Business Affairs and Consumer Protection
Business Assistance Center - Public Way Use Unit
City Hall - 121 N. LaSalle Street, Room 800 • Chicago, IL 60602
(312)-74-GOBIZ (312-744-6249) • (312) 744-1944 (TTY)
http://www.cityofchicago.org/baep

11/13/2013

Alderman **Daniel S. Solis**
Ward # **25**
City of Chicago
City Hall, Room **203**
121 North LaSalle Street
Chicago, Illinois 60602

Re: An ordinance to use and maintain a portion of the public right-of-way for **one (1) sign(s)** for **FAMILY COIN LAUNDRY INC**, adjacent to the premises known as **1908 W. Cermak Rd.**.

Dear Alderman **Daniel S. Solis**:

The applicant referenced above has requested the use of the public right-of-way for a **sign(s)**. An ordinance has been prepared by the Department of Business Affairs and Consumer Protection – Business Assistance Center - Public Way Use Unit for presentation to the City Council. Because this request was made for properties located in your ward, as approved by you as per the attached, I respectfully request that you introduce the attached ordinance at the next City Council meeting.

If you have any questions regarding this ordinance, please contact Anthony Bertuca at (312) 744-5506.

Department of Business Affairs and Consumer Protection

City of Chicago

O2013-8787

Office of the City Clerk

Document Tracking Sheet

Meeting Date:	11/13/2013
Sponsor(s):	Solis (25)
Type:	Ordinance
Title:	Grant(s) of privilege in public way for Happy Cake
Committee(s) Assignment:	Committee on Transportation and Public Way

ORDINANCE
HAPPY CAKE
Acct. No. 346010 - 2
Permit No. 1109291

Be It Ordained by the City Council of the City of Chicago:

SECTION 1. Permission and authority are hereby given and granted to HAPPY CAKE, upon the terms and subject to the conditions of this ordinance to maintain and use, as now constructed, two (2) Security Camera(s) projecting over the public right-of-way for security purposes adjacent to its premises known as 1350 W. 18th St..

Said Security Camera(s) at W. 18th Street measure(s):
One (1) at one (1) foot in length, one (1) foot in width and nine (9) feet above grade level.

Said Security Camera(s) at S. Blue Island measure(s):
One (1) at one (1) foot in length, one (1) foot in width and nine (9) feet above grade level.

The location of said privilege shall be as shown on prints kept on file with the Department of Business Affairs and Consumer Protection and the Office of the City Clerk.

Said privilege shall be constructed in accordance with plans and specifications approved by the Department of Planning and Development and Department of Transportation (Division of Project Development).

This grant of privilege in the public way shall be subject to the provisions of Section 10-28-015 and all other required provisions of the Municipal Code of Chicago.

The grantee shall pay to the City of Chicago as compensation for the privilege #1109291 herein granted the sum of zero ($.00) per annum in advance.

A 25% penalty will be added for payments received after due date.


The permit holder agrees to hold the City of Chicago harmless for any damage, relocation or replacement costs associated with damage, relocation or removal of private property caused by the City performing work in the public way.

Authority herein given and granted for a period of five (5) years from and after Date of Passage.


Alderman _____


Daniel S. Solis 25th Ward

SECURITY CAMERAS

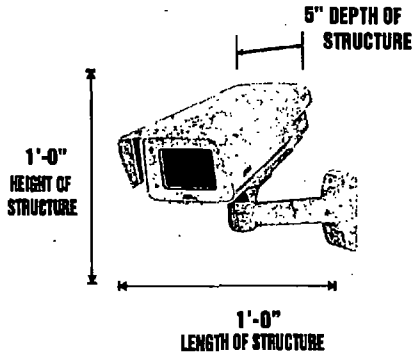



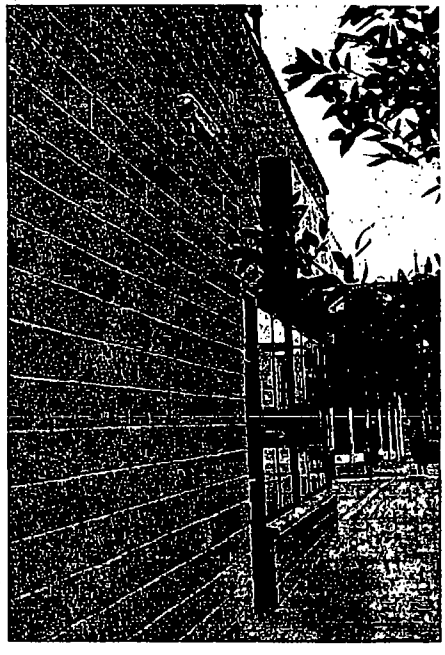

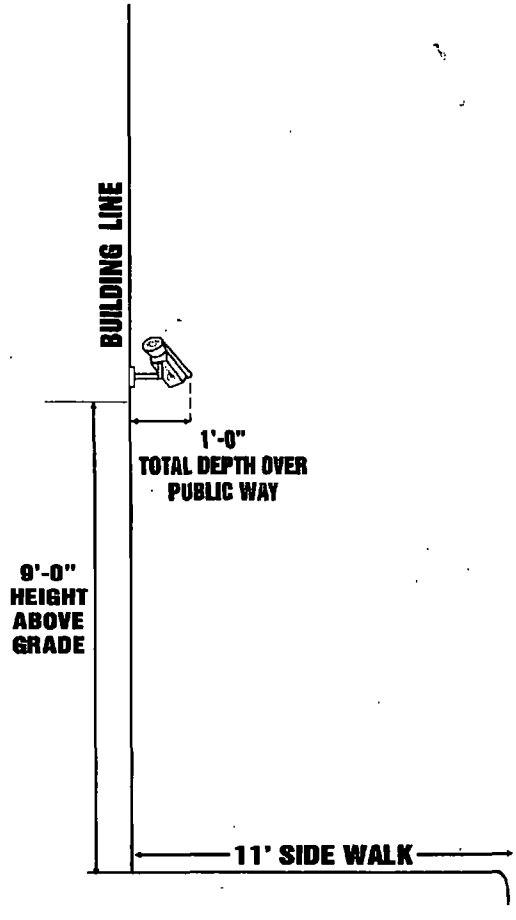

Client: HAPPY CAKE LA BAGUETTE- 1350 W 18th STREET-CHICAGO,IL		
Revised:	Sales: LC	Date:10-04-13
Client approval Included: Color, spelling & Artwork	Drawn by: MM	

MARSHALL SIGN COMPANY
3610 S. ALBANY AVE
CHICAGO, IL 60632
773.927-4442 Fax 773.927.0091
e-mail:almasigncorp@abcglobal.net

All sign designs and concepts shown here are confidential and are property o Marshall Sign Company. They are not to be distributed, exhibited, copied, or otherwise used without our written permission.
COMPUTER GENERATED COLORS ARE NOT A TRUE MATCH TO ANY PMS, VINYL, OR PAINT
©MARSHALL Sign, Co 2013

Department of Business Affairs and Consumer Protection
Business Assistance Center - Public Way Use Unit
City Hall - 121 N. LaSalle Street, Room 800 • Chicago, IL 60602
(312)-74-GOBIZ (312-744-6249) • (312) 744-1944 (TTY)
http://www.cityofchicago.org/bacp

11/13/2013

Alderman **Daniel S. Solis**
Ward # **25**
City of Chicago
City Hall, Room **203**
121 North LaSalle Street
Chicago, Illinois 60602

Re: An ordinance to use and maintain a portion of the public right-of-way for **two (2) security camera(s)** for **HAPPY CAKE**, adjacent to the premises known as **1350 W. 18th St.**.

Dear Alderman **Daniel S. Solis**:

The applicant referenced above has requested the use of the public right-of-way for a **security camera(s)**. An ordinance has been prepared by the Department of Business Affairs and Consumer Protection – Business Assistance Center - Public Way Use Unit for presentation to the City Council. Because this request was made for properties located in your ward, as approved by you as per the attached, I respectfully request that you introduce the attached ordinance at the next City Council meeting.

If you have any questions regarding this ordinance, please contact Anthony Bertuca at (312) 744-5506.

Department of Business Affairs and Consumer Protection

City of Chicago

O2013-8789

Office of the City Clerk

Document Tracking Sheet

Meeting Date:	11/13/2013
Sponsor(s):	Solis (25)
Type:	Ordinance
Title:	Grant(s) of privilege in public way for Perez Restaurant
Committee(s) Assignment:	Committee on Transportation and Public Way

ORDINANCE
PEREZ RESTAURANT
Acct. No. 10141 - 4
Permit No. 1109431

Be It Ordained by the City Council of the City of Chicago:

SECTION 1. Permission and authority are hereby given and granted to PEREZ RESTAURANT, upon the terms and subject to the conditions of this ordinance to maintain and use one (1) sign(s) projecting over the public right-of-way attached to its premises known as 1163 W. 18th St..

Said sign structure(s) measures as follows; along W. 18th Street:
One (1) at ten (10) feet in length, eight (8) feet in height and nine (9) feet above grade level.

The location of said privilege shall be as shown on prints kept on file with the Department of Business Affairs and Consumer Protection and the Office of the City Clerk.

Said privilege shall be constructed in accordance with plans and specifications approved by the Department of Transportation (Division of Project Development) and Zoning Department - Signs.

This grant of privilege in the public way shall be subject to the provisions of Section 10-28-015 and all other required provisions of the Municipal Code of Chicago.

The grantee shall pay to the City of Chicago as compensation for the privilege #1109431 herein granted the sum of three hundred ($300.00) per annum in advance.

A 25% penalty will be added for payments received after due date.

The permit holder agrees to hold the City of Chicago harmless for any damage, relocation or replacement costs associated with damage, relocation or removal of private property caused by the City performing work in the public way.

Authority herein given and granted for a period of five (5) years from and after 11/05/2013.

Alderman _____

Daniel S. Solis 25th Ward


Perez
Restaurant
312.421.3631
try our
famous margaritas
and domestic
imported beer

Department of Business Affairs and Consumer Protection
Business Assistance Center - Public Way Use Unit
City Hall - 121 N. LaSalle Street, Room 800 • Chicago, IL 60602
(312)-74-GOBIZ (312-744-6249) • (312) 744-1944 (TTY)
http://www.cityofchicago.org/bacp

11/13/2013

Alderman **Daniel S. Solis**
Ward # **25**
City of Chicago
City Hall, Room **203**
121 North LaSalle Street
Chicago, Illinois 60602

Re: An ordinance to use and maintain a portion of the public right-of-way for **one (1) sign(s)** for **PEREZ RESTAURANT**, adjacent to the premises known as **1163 W. 18th St.**.

Dear Alderman **Daniel S. Solis**:

The applicant referenced above has requested the use of the public right-of-way for a **sign(s)**. An ordinance has been prepared by the Department of Business Affairs and Consumer Protection – Business Assistance Center - Public Way Use Unit for presentation to the City Council. Because this request was made for properties located in your ward, as approved by you as per the attached, I respectfully request that you introduce the attached ordinance at the next City Council meeting.

If you have any questions regarding this ordinance, please contact Anthony Bertuca at (312) 744-5506.

Department of Business Affairs and Consumer Protection

City of Chicago

O2013-8790

Office of the City Clerk

Document Tracking Sheet

Meeting Date:	11/13/2013
Sponsor(s):	Solis (25)
Type:	Ordinance
Title:	Grant(s) of privilege in public way for St. Pius V Church
Committee(s) Assignment:	Committee on Transportation and Public Way

ORDINANCE
St. Pius V Church
Acct. No. 49412 - 17
Permit No. 1108990

Be It Ordained by the City Council of the City of Chicago:

SECTION 1. Permission and authority are hereby given and granted to St. Pius V Church, upon the terms and subject to the conditions of this ordinance to maintain and use, as now constructed, two (2) Door Swing(s) projecting over the public right-of-way adjacent to its premises known as 2020 S. Blue Island Ave..

Said Door Swing(s) at S. Blue Island Ave measure(s):
Two (2) at three point three three (3.33) feet in length, and three point three three (3.33) feet in width for a total of twenty-two point one eight (22.18) square feet.

The location of said privilege shall be as shown on prints kept on file with the Department of Business Affairs and Consumer Protection and the Office of the City Clerk.

Said privilege shall be constructed in accordance with plans and specifications approved by the Department of Transportation (Division of Project Development).

This grant of privilege in the public way shall be subject to the provisions of Section 10-28-015 and all other required provisions of the Municipal Code of Chicago.

The grantee shall pay to the City of Chicago as compensation for the privilege #1108990 herein granted the sum of one hundred fifty ($150.00) per annum in advance.


A 25% penalty will be added for payments received after due date.


The permit holder agrees to hold the City of Chicago harmless for any damage, relocation or replacement costs associated with damage, relocation or removal of private property caused by the City performing work in the public way.

Authority herein given and granted for a period of five (5) years from and after Date of Passage.

Alderman _____

Daniel S. Solis 25th Ward

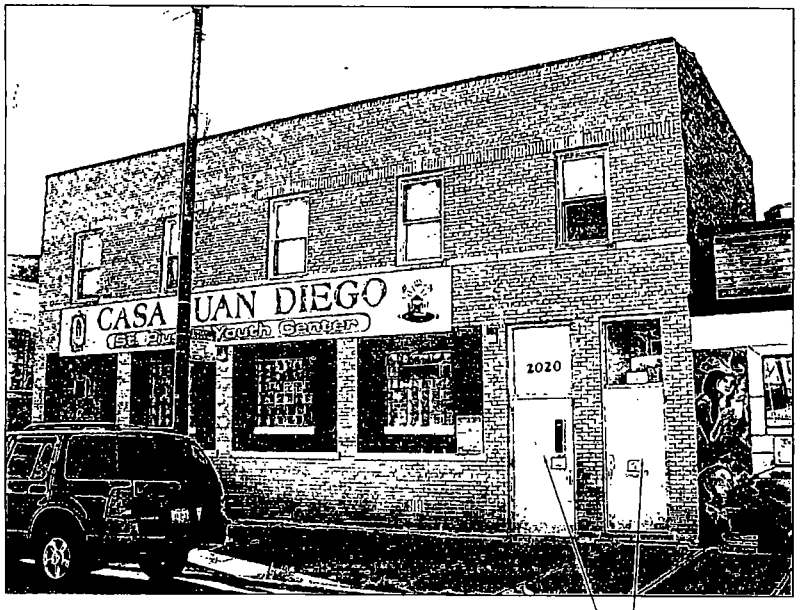

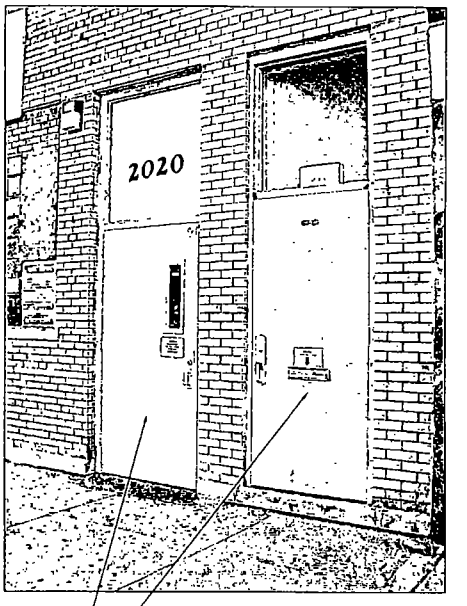

EXISTING DOORS SWING
3'-4" OVER PROPERTY LINE.

j S a
jonathan SPLITT architects ltd
4081 north ravenswood ave suite 601
chicago illinois 60613
773 883 1617 phone 773 883 2881 fax

EXISTING DOOR SWINGS ALONG
S. BLUE ISLAND AVE.

1

proj.# 1311
proj. CASA JUAN DIEGO COMMUNITY CENTER, ST PIUS V PARISH
2020 S BLUE ISLAND
CHICAGO, IL 60608
description 10/01/13 ISSUED FOR PUBLIC WAY

A
2

Department of Business Affairs and Consumer Protection
Business Assistance Center - Public Way Use Unit
City Hall - 121 N. LaSalle Street, Room 800 • Chicago, IL 60602
(312)-74-GOBIZ (312-744-6249) • (312) 744-1944 (TTY)
http://www.cityofchicago.org/bacp

11/13/2013

Alderman **Daniel S. Solis**
Ward # **25**
City of Chicago
City Hall, Room **203**
121 North LaSalle Street
Chicago, Illinois 60602

Re: An ordinance to use and maintain a portion of the public right-of-way for **two (2) door swing(s)** for **St. Pius V Church**, adjacent to the premises known as **2020 S. Blue Island Ave.**.

Dear Alderman **Daniel S. Solis**:

The applicant referenced above has requested the use of the public right-of-way for a **door swing(s)**. An ordinance has been prepared by the Department of Business Affairs and Consumer Protection – Business Assistance Center - Public Way Use Unit for presentation to the City Council. Because this request was made for properties located in your ward, as approved by you as per the attached, I respectfully request that you introduce the attached ordinance at the next City Council meeting.

If you have any questions regarding this ordinance, please contact Anthony Bertuca at (312) 744-5506.

Department of Business Affairs and Consumer Protection

City of Chicago

O2013-8794

Office of the City Clerk

Document Tracking Sheet

Meeting Date:	11/13/2013
Sponsor(s):	Maldonado (26)
Type:	Ordinance
Title:	Grant(s) of privilege in public way for A-Aaron Jewelry & Pawnshop
Committee(s) Assignment:	Committee on Transportation and Public Way

ORDINANCE
A-AARON JEWELRY & PAWNSHOP
Acct. No. 31416 - 1
Permit No. 1107893

Be It Ordained by the City Council of the City of Chicago:

SECTION 1. Permission and authority are hereby given and granted to A-AARON JEWELRY & PAWNSHOP, upon the terms and subject to the conditions of this ordinance to maintain and use one (1) sign(s) projecting over the public right-of-way attached to its premises known as 3411 W. North Ave..

Said sign structure(s) measures as follows; along West North Avenue:
One (1) at two (2) feet in length, fifteen (15) feet in height and fourteen (14) feet above grade level.

The location of said privilege shall be as shown on prints kept on file with the Department of Business Affairs and Consumer Protection and the Office of the City Clerk.

Said privilege shall be constructed in accordance with plans and specifications approved by the Department of Transportation (Division of Project Development) and Zoning Department - Signs.

This grant of privilege in the public way shall be subject to the provisions of Section 10-28-015 and all other required provisions of the Municipal Code of Chicago.

The grantee shall pay to the City of Chicago as compensation for the privilege #1107893 herein granted the sum of three hundred ($300.00) per annum in advance.

A 25% penalty will be added for payments received after due date.

The permit holder agrees to hold the City of Chicago harmless for any damage, relocation or replacement costs associated with damage, relocation or removal of private property caused by the City performing work in the public way.


Authority herein given and granted for a period of five (5) years from and after Date of Passage.

Alderman _____

Roberto Maldonado 26th Ward

APPLICATION TO USE THE PUBLIC RIGHT OF WAY

EXAMPLE OF SIGN DRAWING

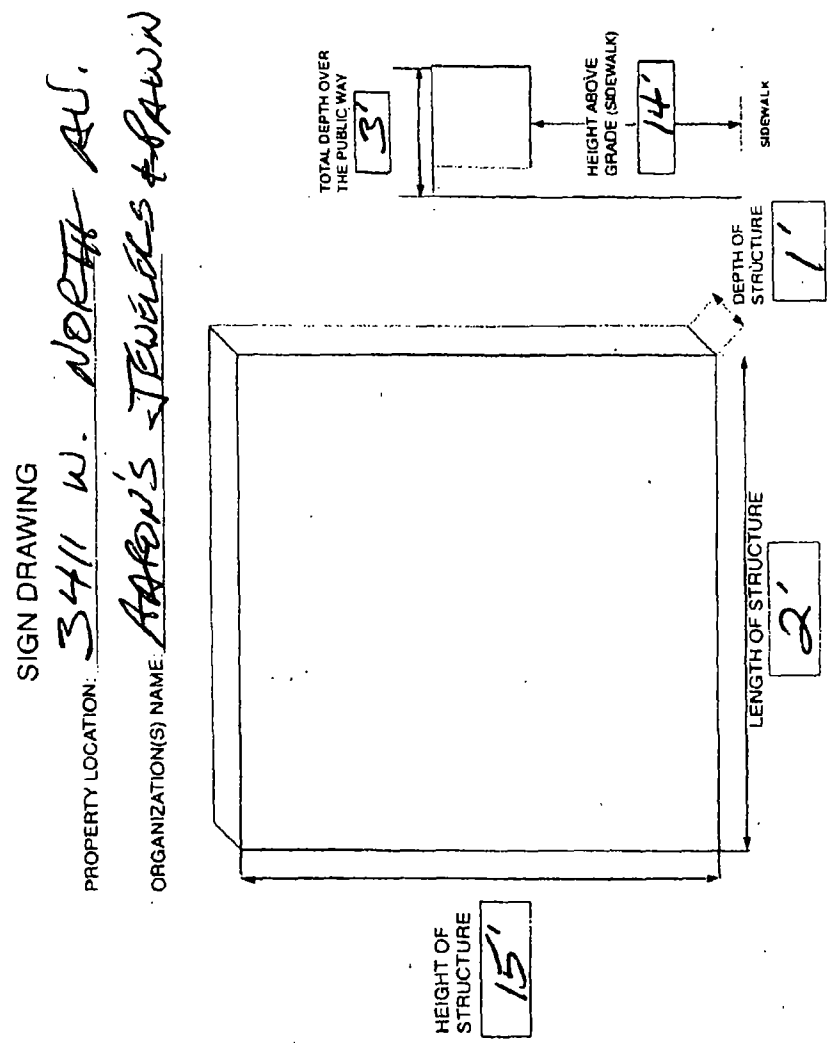

Department of Business Affairs and Consumer Protection
Business Assistance Center - Public Way Use Unit
City Hall - 121 N. LaSalle Street, Room 800 • Chicago, IL 60602
(312)-74-GOBIZ (312-744-6249) • (312) 744-1944 (TTY)
http://www.cityofchicago.org/bacp

11/13/2013

Alderman **Roberto Maldonado**
Ward # **26**
City of Chicago
City Hall, Room **300**
121 North LaSalle Street
Chicago, Illinois 60602

Re: An ordinance to use and maintain a portion of the public right-of-way for **one (1) sign(s)** for **A-AARON JEWELRY & PAWNSHOP**, adjacent to the premises known as **3411 W. North Ave.**.

Dear Alderman **Roberto Maldonado**:

The applicant referenced above has requested the use of the public right-of-way for a **sign(s)**. An ordinance has been prepared by the Department of Business Affairs and Consumer Protection – Business Assistance Center - Public Way Use Unit for presentation to the City Council. Because this request was made for properties located in your ward, as approved by you as per the attached, I respectfully request that you introduce the attached ordinance at the next City Council meeting.

If you have any questions regarding this ordinance, please contact Anthony Bertuca at (312) 744-5506.

Department of Business Affairs and Consumer Protection

City of Chicago

O2013-8805

Office of the City Clerk

Document Tracking Sheet

Meeting Date:	11/13/2013
Sponsor(s):	Burnett (27)
Type:	Ordinance
Title:	Grant(s) of privilege in public way for Earras Outdoor, Inc.
Committee(s) Assignment:	Committee on Transportation and Public Way

ORDINANCE
EARRAS OUTDOOR, INC
Acct. No. 372088 - 2
Permit No. 1109228

Be It Ordained by the City Council of the City of Chicago:

SECTION 1. Permission and authority are hereby given and granted to EARRAS OUTDOOR, INC, upon the terms and subject to the conditions of this ordinance to maintain and use one (1) sign(s) projecting over the public right-of-way attached to its premises known as 1401 W. Lake St..

Said sign structure(s) measures as follows; along West Lake Street:
One (1) at thirty-six (36) feet in length, ten point five (10.5) feet in height and thirty-five (35) feet above grade level.

The location of said privilege shall be as shown on prints kept on file with the Department of Business Affairs and Consumer Protection and the Office of the City Clerk.

Said privilege shall be constructed in accordance with plans and specifications approved by the Department of Transportation (Division of Project Development) and Zoning Department - Signs.

This grant of privilege in the public way shall be subject to the provisions of Section 10-28-015 and all other required provisions of the Municipal Code of Chicago.

The grantee shall pay to the City of Chicago as compensation for the privilege #1109228 herein granted the sum of three hundred ($300.00) per annum in advance.

A 25% penalty will be added for payments received after due date.


The permit holder agrees to hold the City of Chicago harmless for any damage, relocation or replacement costs associated with damage, relocation or removal of private property caused by the City performing work in the public way.

Authority herein given and granted for a period of five (5) years from and after Date of Passage.

Alderman _____

Walter Burnett Jr. 27th Ward

Application to USE the Public Right of Way
1401 W LAKE St.

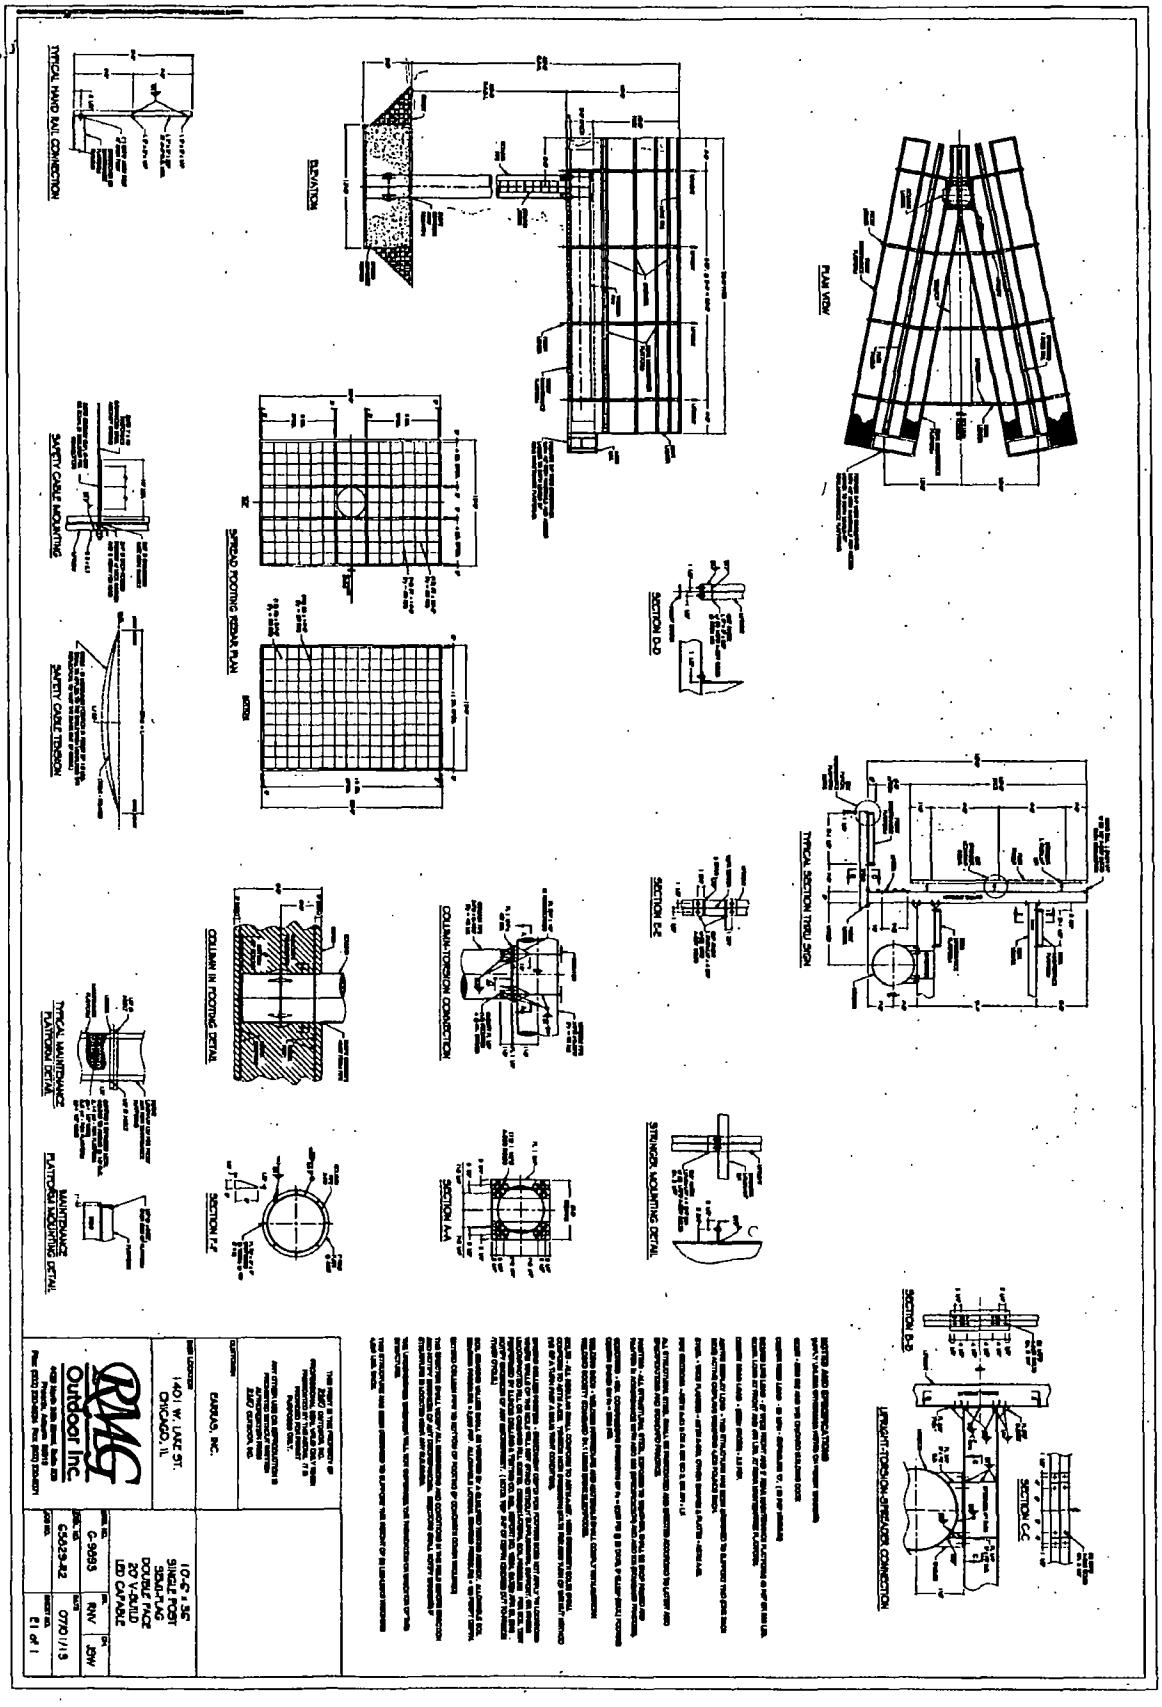

City of Chicago

O2013-8807

Office of the City Clerk

Document Tracking Sheet

Meeting Date:	11/13/2013
Sponsor(s):	Burnett (27)
Type:	Ordinance
Title:	Grant(s) of privilege in public way for Michael Dragovich - fire escape
Committee(s) Assignment:	Committee on Transportation and Public Way

ORDINANCE
MICHAEL DRAGOVICH
Acct. No. 330527 - 1
Permit No. 1109112

Be It Ordained by the City Council of the City of Chicago:

SECTION 1. Permission and authority are hereby given and granted to MICHAEL DRAGOVICH, upon the terms and subject to the conditions of this ordinance to maintain and use, as now constructed, one (1) Fire Escape(s) projecting over the public right-of-way adjacent to its premises known as 1378 W. Grand Ave..

Said Fire Escape(s) at N NOBLE measure(s):
One (1) at thirty (30) feet in length, and four point five (4.5) feet in width for a total of one hundred thirty-five (135) square feet.

The location of said privilege shall be as shown on prints kept on file with the Department of Business Affairs and Consumer Protection and the Office of the City Clerk.

Said privilege shall be constructed in accordance with plans and specifications approved by the Department of Transportation (Division of Project Development).

This grant of privilege in the public way shall be subject to the provisions of Section 10-28-015 and all other required provisions of the Municipal Code of Chicago.

The grantee shall pay to the City of Chicago as compensation for the privilege #1109112 herein granted the sum of zero ($.00) per annum in advance.


A 25% penalty will be added for payments received after due date.

The permit holder agrees to hold the City of Chicago harmless for any damage, relocation or replacement costs associated with damage, relocation or removal of private property caused by the City performing work in the public way.

Authority herein given and granted for a period of five (5) years from and after 07/30/2013.

Alderman _____

Walter Burnett Jr. 27th Ward

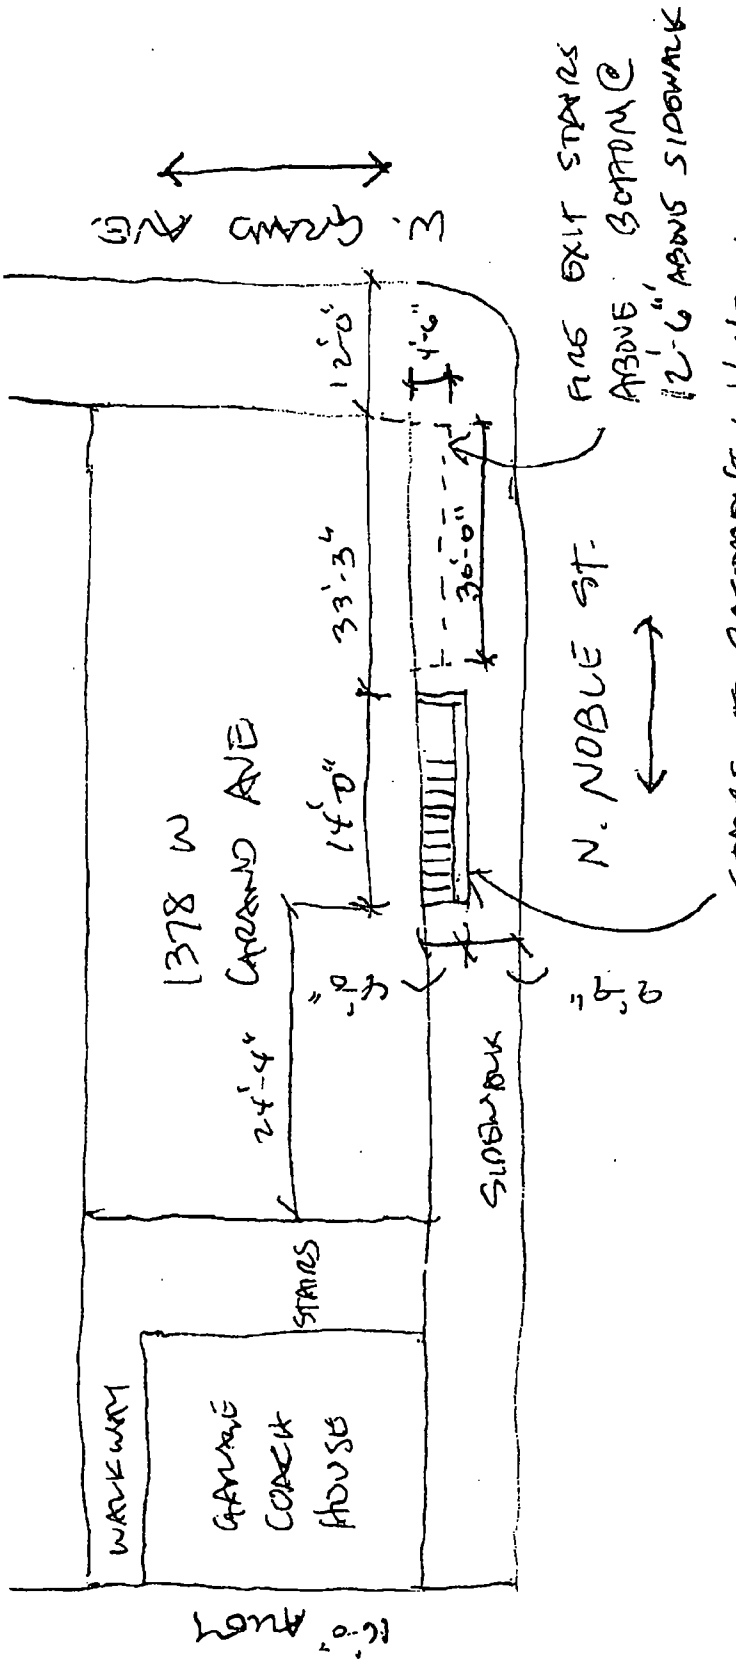

1378 W. GRAND AVE. STAIRCASE & FIRE EXIT STAIRS

Department of Business Affairs and Consumer Protection
Business Assistance Center - Public Way Use Unit
City Hall - 121 N. LaSalle Street, Room 800 • Chicago, IL 60602
(312)-74-GOBIZ (312-744-6249) • (312) 744-1944 (TTY)
http://www.cityofchicago.org/bacp

11/13/2013

Alderman **Walter Burnett Jr.**
Ward # **27**
City of Chicago
City Hall, Room **203**
121 North LaSalle Street
Chicago, Illinois 60602

Re: An ordinance to use and maintain a portion of the public right-of-way for **one (1) fire escape(s)** for **MICHAEL DRAGOVICH**, adjacent to the premises known as **1378 W. Grand Ave.**.

Dear Alderman **Walter Burnett Jr.**:

The applicant referenced above has requested the use of the public right-of-way for a **fire escape(s)**. An ordinance has been prepared by the Department of Business Affairs and Consumer Protection – Business Assistance Center - Public Way Use Unit for presentation to the City Council. Because this request was made for properties located in your ward, as approved by you as per the attached, I respectfully request that you introduce the attached ordinance at the next City Council meeting.

If you have any questions regarding this ordinance, please contact Anthony Bertuca at (312) 744-5506.

Department of Business Affairs and Consumer Protection



City of Chicago

O2013-8811

Office of the City Clerk

Document Tracking Sheet

Meeting Date:	11/13/2013
Sponsor(s):	Burnett (27)
Type:	Ordinance
Title:	Grant(s) of privilege in public way for Michael Dragovich - staircase
Committee(s) Assignment:	Committee on Transportation and Public Way

ORDINANCE
MICHAEL DRAGOVICH
Acct. No. 330527 - 1
Permit No. 1109113

Be It Ordained by the City Council of the City of Chicago:

SECTION 1. Permission and authority are hereby given and granted to MICHAEL DRAGOVICH, upon the terms and subject to the conditions of this ordinance to maintain and use, as now constructed, one (1) Stair Case(s) under the public right-of-way adjacent to its premises known as 1378 W. Grand Ave..

Said Stair Case(s) at N NOBLE measure(s):
One (1) at fourteen (14) feet in length, and four (4) feet in width for a total of fifty-six (56) square feet.

The location of said privilege shall be as shown on prints kept on file with the Department of Business Affairs and Consumer Protection and the Office of the City Clerk.

Said privilege shall be constructed in accordance with plans and specifications approved by the Department of Transportation (Division of Project Development).

This grant of privilege in the public way shall be subject to the provisions of Section 10-28-015 and all other required provisions of the Municipal Code of Chicago.

The grantee shall pay to the City of Chicago as compensation for the privilege #1109113 herein granted the sum of four hundred ($400.00) per annum in advance.


A 25% penalty will be added for payments received after due date.

The permit holder agrees to hold the City of Chicago harmless for any damage, relocation or replacement costs associated with damage, relocation or removal of private property caused by the City performing work in the public way.

Authority herein given and granted for a period of five (5) years from and after 07/30/2013.

Alderman _____

Walter Burnett Jr. 27th Ward

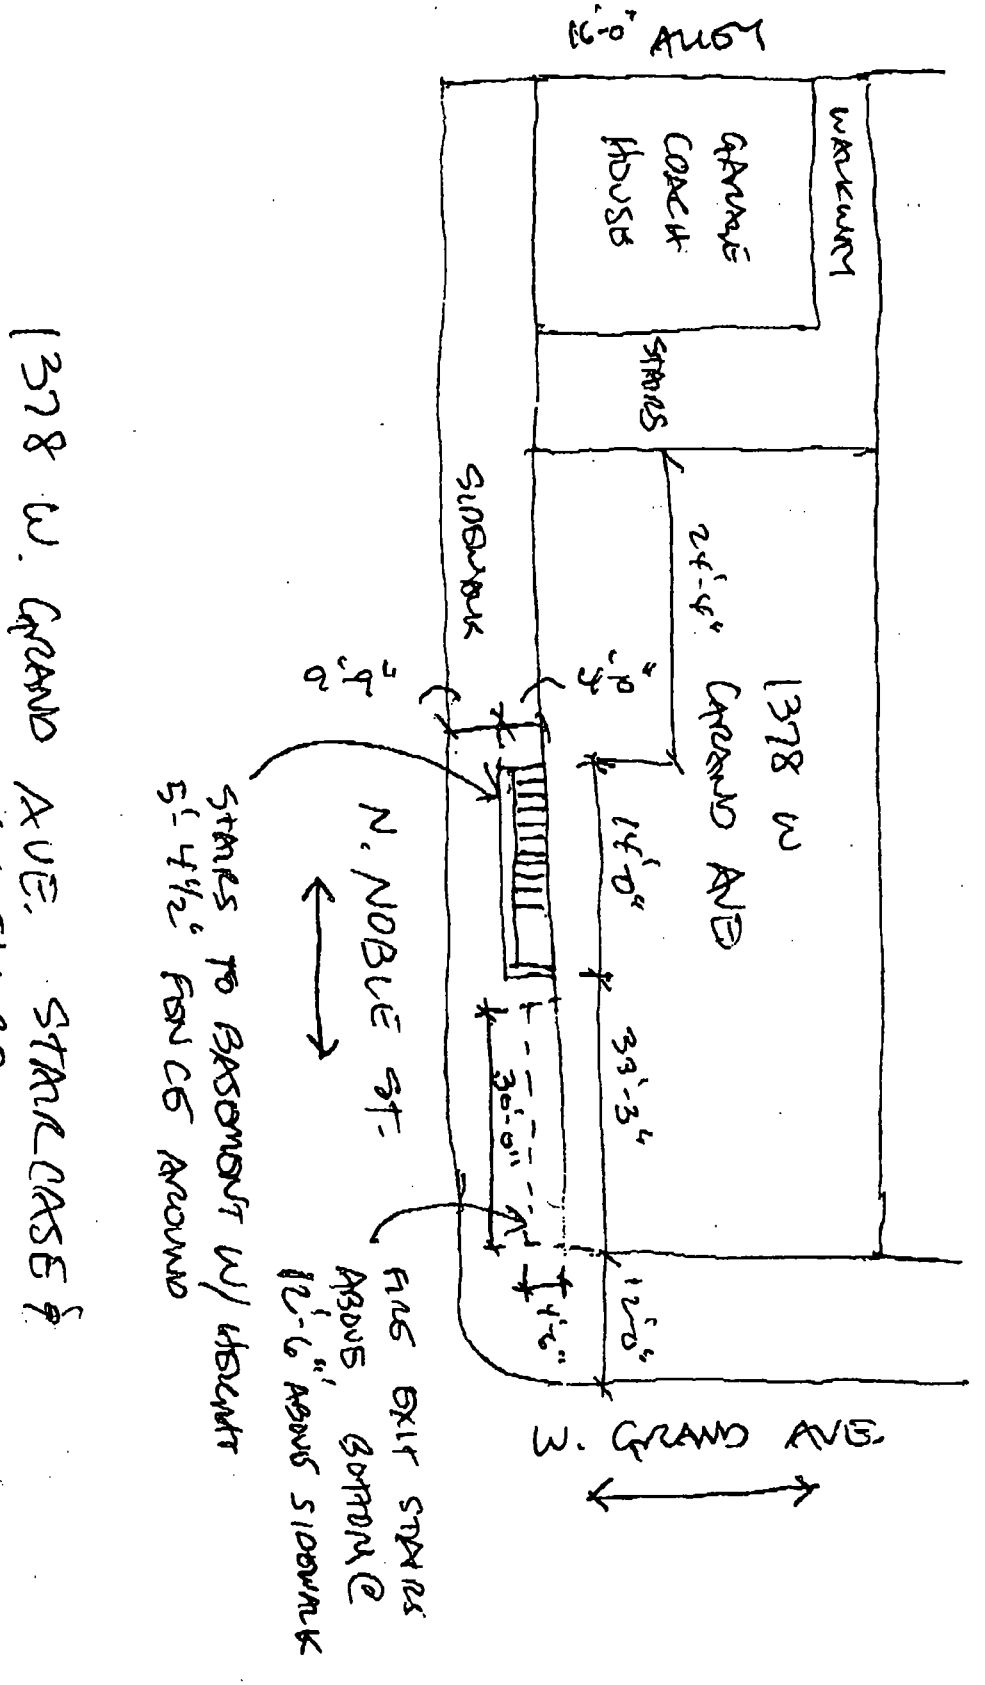

1378 W. GRAND AVE. STAIRCASE & FIRE EXIT STAIRS

Department of Business Affairs and Consumer Protection
Business Assistance Center- Public Way Use Unit
City Hall - 121 N. LaSalle Street Room 800 • Chicago, IL 60602
(312)-74-GOBIZ (312-744-6249) • (312) 744-1944 (TTY)
http://www.cityofchicago.org/bacp

11/13/2013

Alderman **Walter Burnett Jr.**
Ward # **27**
City of Chicago
City Hall, Room **203**
121 North LaSalle Street
Chicago, Illinois 60602

Re: An ordinance to use and maintain a portion of the public right-of-way for **one (1) stair case(s)** for **MICHAEL DRAGOVICH**, adjacent to the premises known as **1378 W. Grand Ave.**.

Dear Alderman **Walter Burnett Jr.**:

The applicant referenced above has requested the use of the public right-of-way for a **stair case(s)**. An ordinance has been prepared by the Department of Business Affairs and Consumer Protection – Business Assistance Center - Public Way Use Unit for presentation to the City Council. Because this request was made for properties located in your ward, as approved by you as per the attached, I respectfully request that you introduce the attached ordinance at the next City Council meeting.

If you have any questions regarding this ordinance, please contact Anthony Bertuca at (312) 744-5506.

Department of Business Affairs and Consumer Protection



City of Chicago

O2013-8812

Office of the City Clerk

Document Tracking Sheet

Meeting Date:	11/13/2013
Sponsor(s):	Burnett (27)
Type:	Ordinance
Title:	Grant(s) of privilege in public way for MK-The Restaurant
Committee(s) Assignment:	Committee on Transportation and Public Way

ORDINANCE
MK-THE RESTAURANT
Acct. No. 20976 - 1
Permit No. 1109413

Be It Ordained by the City Council of the City of Chicago:

SECTION 1. Permission and authority are hereby given and granted to MK-THE RESTAURANT, upon the terms and subject to the conditions of this ordinance to construct, install, maintain and use one (1) Wind Screen(s) on the public right-of-way adjacent to its premises known as 868 N. Franklin St..

Said Wind Screen(s) at Franklin measure(s):
One (1) at six (6) feet in length, and three point five (3.5) feet in width for a total of twenty-one (21) square feet.

The location of said privilege shall be as shown on prints kept on file with the Department of Business Affairs and Consumer Protection and the Office of the City Clerk.

Said privilege shall be constructed in accordance with plans and specifications approved by the Department of Transportation (Division of Project Development).

This grant of privilege in the public way shall be subject to the provisions of Section 10-28-015 and all other required provisions of the Municipal Code of Chicago.

The grantee shall pay to the City of Chicago as compensation for the privilege #1109413 herein granted the sum of four hundred ($400.00) per annum in advance.


A 25% penalty will be added for payments received after due date.

The permit holder agrees to hold the City of Chicago harmless for any damage, relocation or replacement costs associated with damage, relocation or removal of private property caused by the City performing work in the public way.

Authority herein given and granted for a period of five (5) years from and after Date of Passage.

Alderman _____

Walter Burnett Jr. 27th Ward

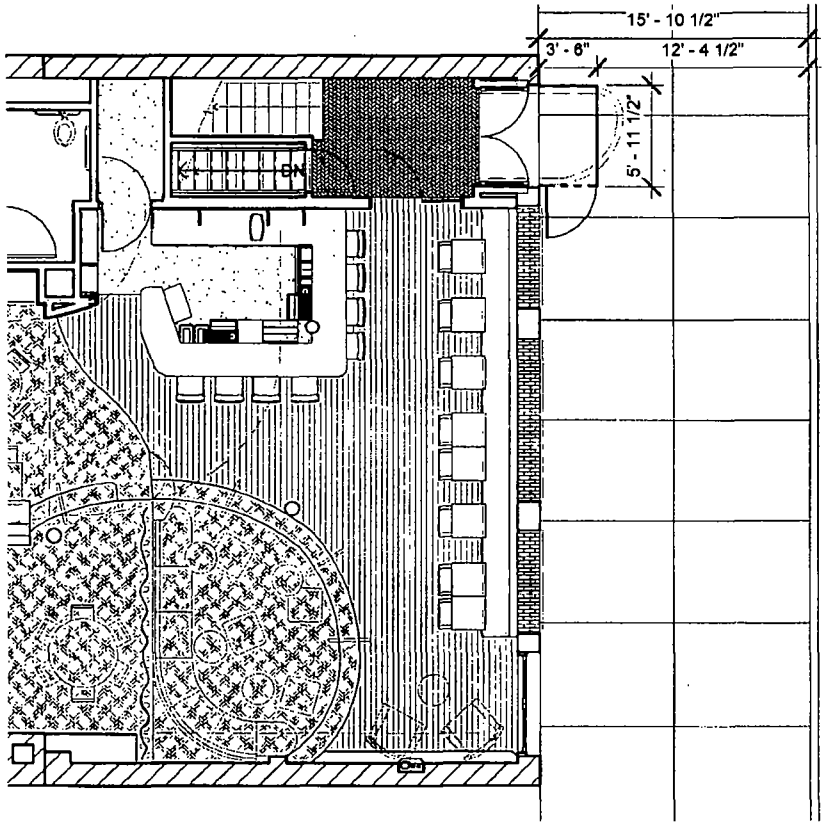
15' - 10 1/2"
3' - 6"
12' - 4 1/2"
5' - 11 1/2"
mk RESTAURANT
668 N FRANKLIN
FRANKLIN ST.

City of Chicago

O2013-8813

Office of the City Clerk

Document Tracking Sheet

Meeting Date:	11/13/2013
Sponsor(s):	Burnett (27)
Type:	Ordinance
Title:	Grant(s) of privilege in public way for New Star Auto & Body Shop
Committee(s) Assignment:	Committee on Transportation and Public Way

ORDINANCE
NEW STAR AUTO & BODY SHOP
Acct. No. 49236 - 3
Permit No. 1109008

Be It Ordained by the City Council of the City of Chicago:

SECTION 1. Permission and authority are hereby given and granted to NEW STAR AUTO & BODY SHOP, upon the terms and subject to the conditions of this ordinance to maintain and use one (1) sign(s) projecting over the public right-of-way attached to its premises known as 228 N. Washtenaw Ave..

Said sign structure(s) measures as follows; along N. Washtenaw Avenue:
One (1) at four (4) feet in length, five (5) feet in height and ten (10) feet above grade level.

The location of said privilege shall be as shown on prints kept on file with the Department of Business Affairs and Consumer Protection and the Office of the City Clerk.

Said privilege shall be constructed in accordance with plans and specifications approved by the Department of Transportation (Division of Project Development) and Zoning Department - Signs.

This grant of privilege in the public way shall be subject to the provisions of Section 10-28-015 and all other required provisions of the Municipal Code of Chicago.

The grantee shall pay to the City of Chicago as compensation for the privilege #1109008 herein granted the sum of one hundred ($100.00) per annum in advance.


A 25% penalty will be added for payments received after due date.

The permit holder agrees to hold the City of Chicago harmless for any damage, relocation or replacement costs associated with damage, relocation or removal of private property caused by the City performing work in the public way.

Authority herein given and granted for a period of five (5) years from and after 06/11/2013.

Alderman _____

Walter Burnett Jr. 27th Ward

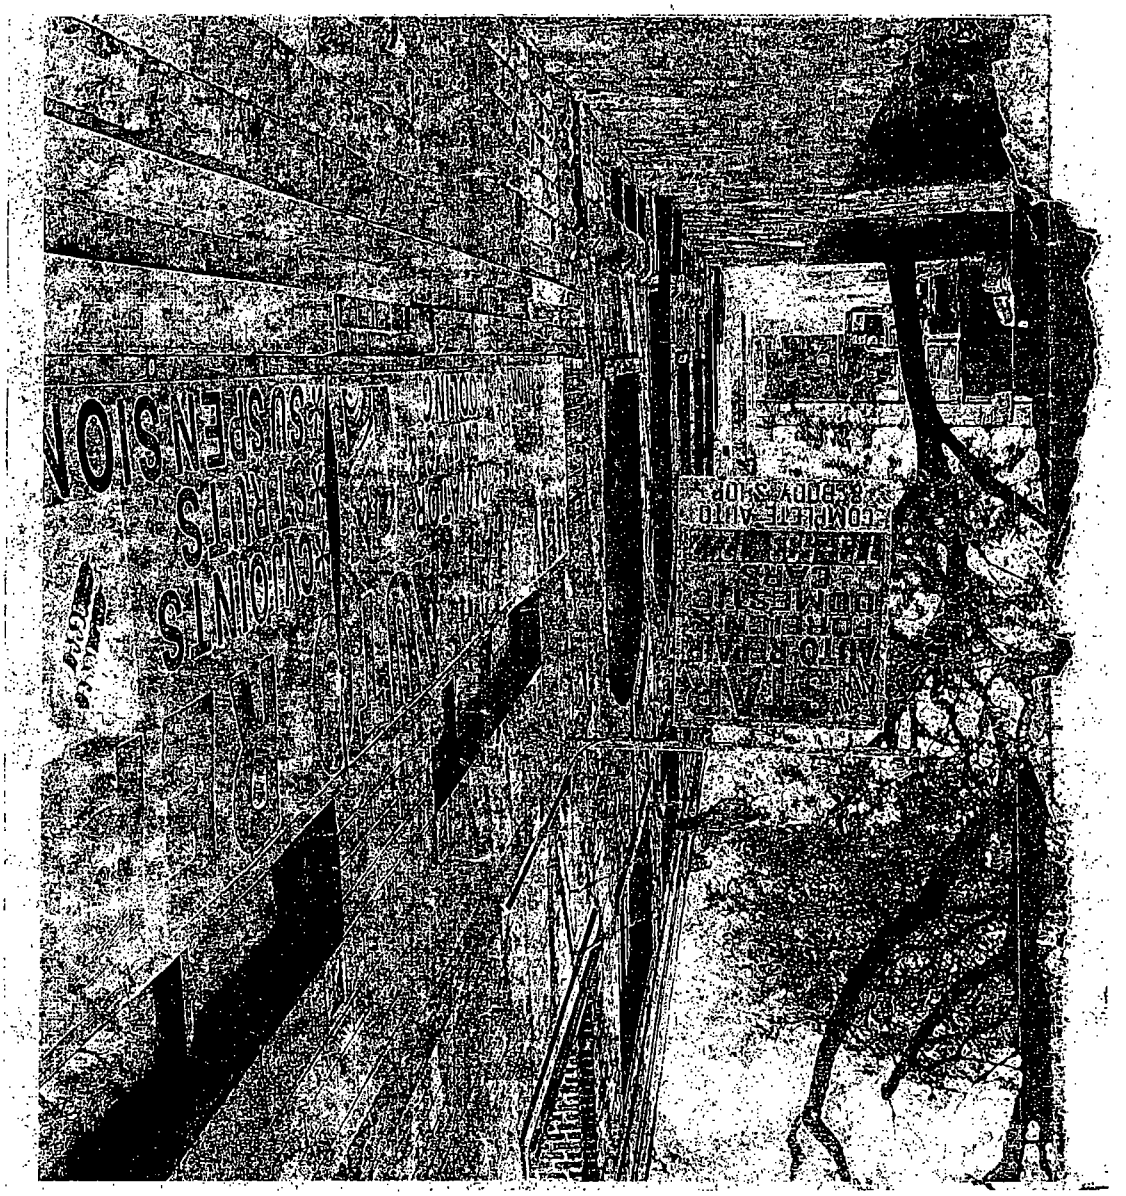
JOINTS
SUSPENSION

City of Chicago

O2013-8815

Office of the City Clerk

Document Tracking Sheet

Meeting Date:	11/13/2013
Sponsor(s):	Burnett (27)
Type:	Ordinance
Title:	Grant(s) of privilege in public way for Publican Quality Meats
Committee(s) Assignment:	Committee on Transportation and Public Way

ORDINANCE
PUBLICAN QUALITY MEATS
Acct. No. 362776 - 1
Permit No. 1101767

Be It Ordained by the City Council of the City of Chicago:

SECTION 1. Permission and authority are hereby given and granted to PUBLICAN QUALITY MEATS, upon the terms and subject to the conditions of this ordinance to maintain and use one (1) sign(s) projecting over the public right-of-way attached to its premises known as 825 W. Fulton Market .

Said sign structure(s) measures as follows; along Fulton Market:
One (1) at four point three three (4.33) feet in length, three point six seven (3.67) feet in height and fourteen point five (14.5) feet above grade level.

The location of said privilege shall be as shown on prints kept on file with the Department of Business Affairs and Consumer Protection and the Office of the City Clerk.

Said privilege shall be constructed in accordance with plans and specifications approved by the Department of Transportation (Division of Project Development) and Zoning Department - Signs.

This grant of privilege in the public way shall be subject to the provisions of Section 10-28-015 and all other required provisions of the Municipal Code of Chicago.

The grantee shall pay to the City of Chicago as compensation for the privilege #1101767 herein granted the sum of one hundred ($100.00) per annum in advance.

A 25% penalty will be added for payments received after due date.

The permit holder agrees to hold the City of Chicago harmless for any damage, relocation or replacement costs associated with damage, relocation or removal of private property caused by the City performing work in the public way.


Authority herein given and granted for a period of five (5) years from and after Date of Passage.

Alderman _____

Walter Burnett Jr. 27th Ward


Internally Illuminate Box Sign


CROSS SECTION DETAIL

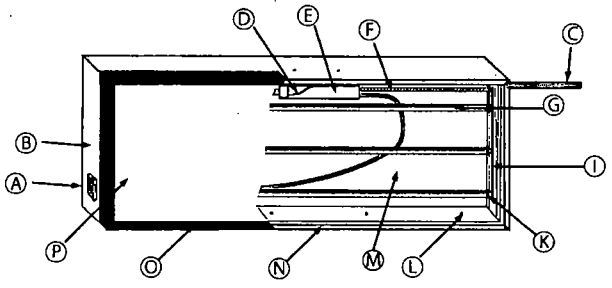

All electrical to be UL Listed

A	listed disconnect switch
B	Aluminum side
C	primary electrical source
D	H.O. Ballast
E	Ballast box
F	1/2" greenfield
G	Flourescent Lamp
H	
I	Wire way box
J	
K	Socket
L	Weep Holes
M	3/16 " White Lexon
N	1 1/2" x 1 1/2"x 1/8" Steel Angle
O	2' x 2" Aluminum Retainers
P	3/16 " White Lexon

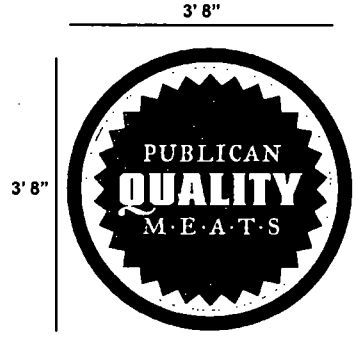

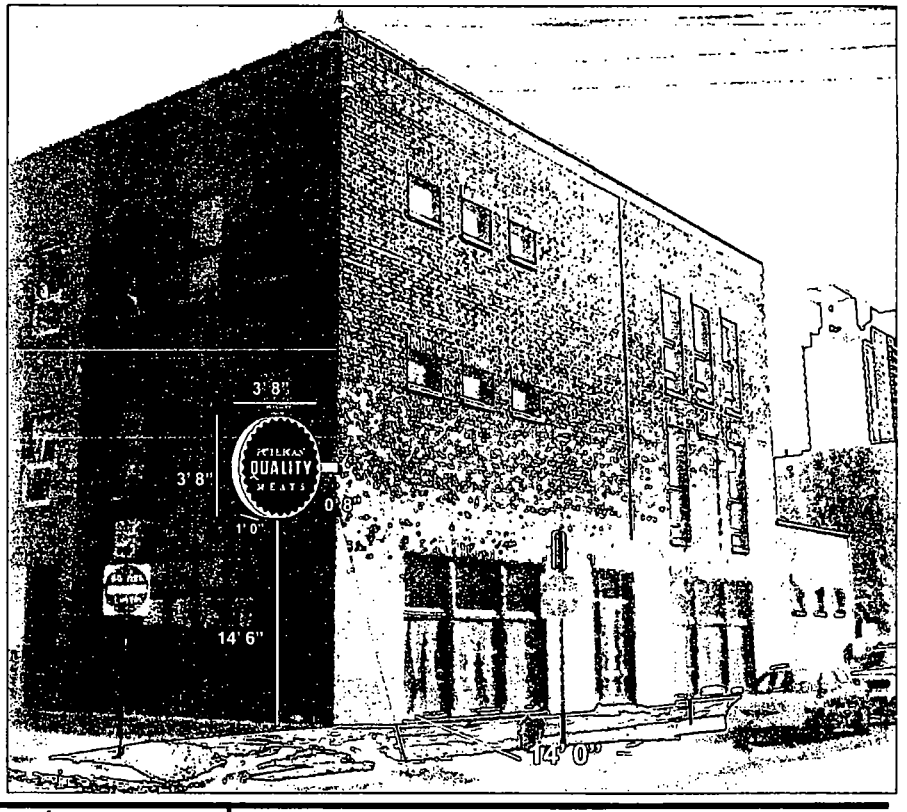

Sign Erector:

PRO IMAGE
2006 W. Chicago, Ave.
Chicago, IL 60622
Tel. 773 292 1111
Fax. 773 292 1113

Location

825 W. Fulton Market st.
CHICAGO, IL 60607

Client

THE PUBLICAN QUALITY MEATS

Description

- BOX INTERNALLY ILLUMINATE SIGN
- DOUBLE SIDED IMAGE
- WALL MOUNTED.
- VINYL LETTERING BLUE.
- 3/16 WHITE LEXON.
- INTERNALLY ILLUMINATE 3 FT. FLOURESCENT LAMPS
- READS: PUBLICAN QUALITY MEATS

City of Chicago

O2013-8816

Office of the City Clerk

Document Tracking Sheet

Meeting Date:	11/13/2013
Sponsor(s):	Burnett (27)
Type:	Ordinance
Title:	Grant(s) of privilege in public way for Rednofive
Committee(s) Assignment:	Committee on Transportation and Public Way

ORDINANCE
REDNOFIVE
Acct. No. 16923 - 1
Permit No. 1109256

Be It Ordained by the City Council of the City of Chicago:

SECTION 1. Permission and authority are hereby given and granted to REDNOFIVE, upon the terms and subject to the conditions of this ordinance to maintain and use, as now constructed, six (6) Security Camera(s) projecting over the public right-of-way for security purposes adjacent to its premises known as 440 N. Halsted St..

Said Security Camera(s) at N. Halsted Street measure(s):
Three (3) at point three three (.33) feet in length, point one seven (.17) feet in width and ten (10) feet above grade level.

Said Security Camera(s) at W. Hubbard measure(s):
Two (2) at point three three (.33) feet in length, point one seven (.17) feet in width and ten (10) feet above grade level.

Said Security Camera(s) at Alley parralel to N. Halsted Street measure(s):
One (1) at point three three (.33) feet in length, point one seven (.17) feet in width and ten (10) feet above grade level.

The location of said privilege shall be as shown on prints kept on file with the Department of Business Affairs and Consumer Protection and the Office of the City Clerk.

Said privilege shall be constructed in accordance with plans and specifications approved by the Department of Planning and Development and Department of Transportation (Division of Project Development).

This grant of privilege in the public way shall be subject to the provisions of Section 10-28-015 and all other required provisions of the Municipal Code of Chicago.

The grantee shall pay to the City of Chicago as compensation for the privilege #1109256 herein granted the sum of zero ($.00) per annum in advance.

A 25% penalty will be added for payments received after due date.

The permit holder agrees to hold the City of Chicago harmless for any damage, relocation or replacement costs associated with damage, relocation or removal of private property caused by the City performing work in the public way.

Authority herein given and granted for a period of five (5) years from and after 06/11/2013.

Alderman _____

Walter Burnett Jr. 27th Ward

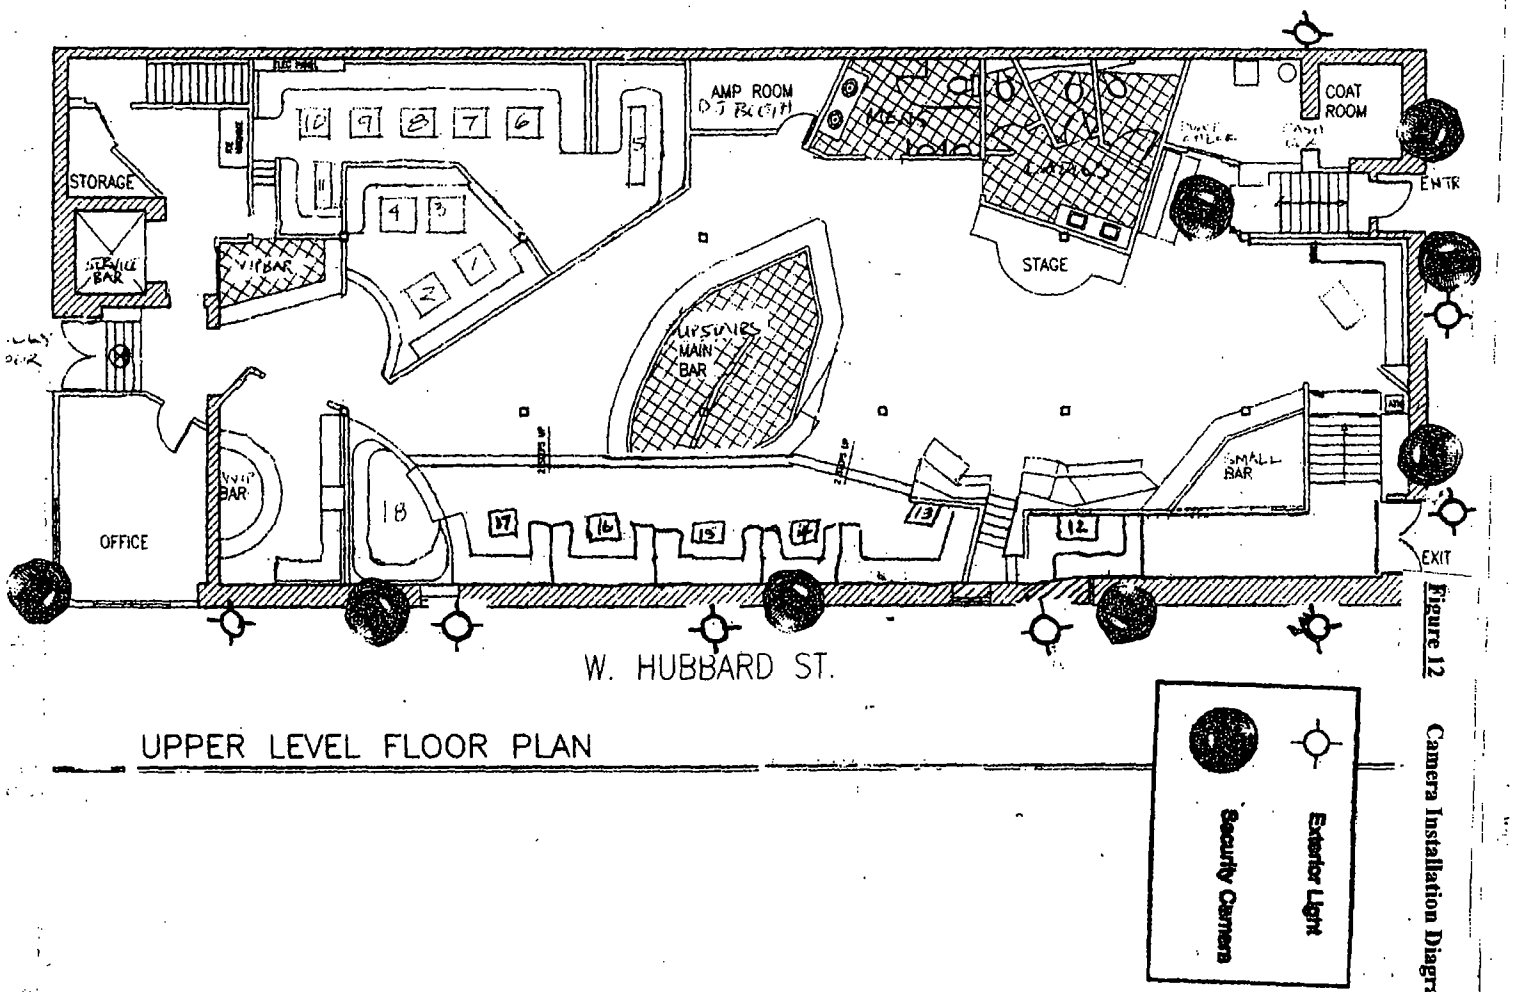


Figure 12 Camera Installation Diagram

City of Chicago

O2013-8817

Office of the City Clerk

Document Tracking Sheet

Meeting Date:	11/13/2013
Sponsor(s):	Burnett (27)
Type:	Ordinance
Title:	Grant(s) of privilege in public way for Sterling Bay Companies
Committee(s) Assignment:	Committee on Transportation and Public Way

ORDINANCE
STERLING BAY COMPANIES
Acct. No. 334370 - 3
Permit No. 1105962

Be It Ordained by the City Council of the City of Chicago:

SECTION 1. Permission and authority are hereby given and granted to STERLING BAY COMPANIES, upon the terms and subject to the conditions of this ordinance to maintain and use one (1) sign(s) projecting over the public right-of-way attached to its premises known as 1040 W. Randolph St..

Said sign structure(s) measures as follows; along W. Randolph:
One (1) at seven point five (7.5) feet in length, seven point five (7.5) feet in height and sixty-eight point four two (68.42) feet above grade level.

The location of said privilege shall be as shown on prints kept on file with the Department of Business Affairs and Consumer Protection and the Office of the City Clerk.

Said privilege shall be constructed in accordance with plans and specifications approved by the Department of Transportation (Division of Project Development) and Zoning Department - Signs.

This grant of privilege in the public way shall be subject to the provisions of Section 10-28-015 and all other required provisions of the Municipal Code of Chicago.

The grantee shall pay to the City of Chicago as compensation for the privilege #1105962 herein granted the sum of three hundred ($300.00) per annum in advance.


A 25% penalty will be added for payments received after due date.

The permit holder agrees to hold the City of Chicago harmless for any damage, relocation or replacement costs associated with damage, relocation or removal of private property caused by the City performing work in the public way.

Authority herein given and granted for a period of five (5) years from and after Date of Passage.

Alderman _____

Walter Burnett Jr. 27th Ward

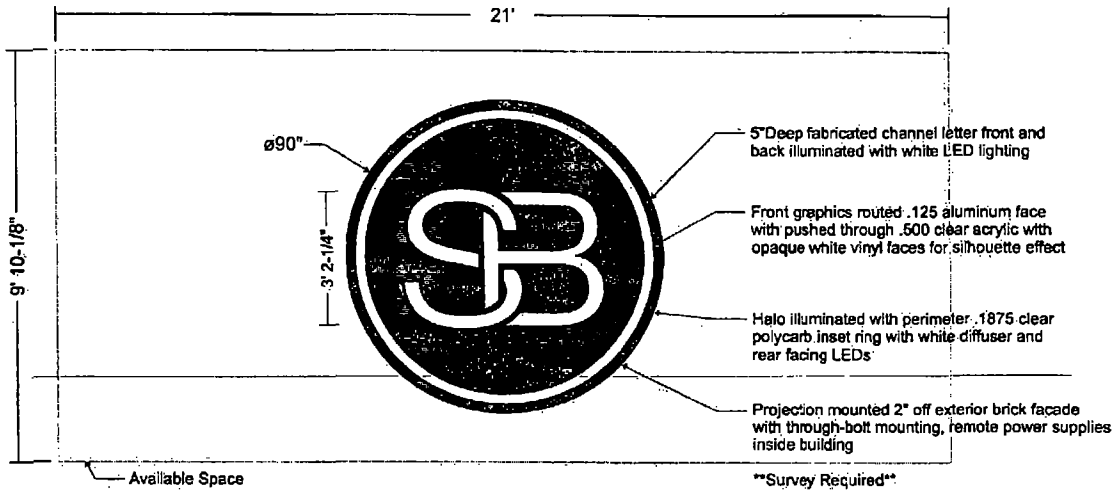

Illuminated Logo
1/2" = 1'

SOUTH WATER
SIGNS
934 N Church
Elmhurst, IL 60126
tel: 630.333.4900
fax: 630.333.4915

CLIENT: Sterling Bay	PROJECT NAME: Tower Signs 1040 W Randolph	DATE: 10.22.12	REVISIONS: 01.17.13
CUSTOMER APPROVAL:	TRACKER NUMBER: 33415	DRAWN BY:	

THIS DRAWING IS THE PROPERTY OF SOUTH WATER SIGNS, LLC. ALL RIGHTS ARE RESERVED BY SOUTH WATER SIGNS.

City of Chicago

O2013-8821

Office of the City Clerk

Document Tracking Sheet

Meeting Date:	11/13/2013
Sponsor(s):	Ervin (28)
Type:	Ordinance
Title:	Grant(s) of privilege in public way for G K Tops & Bottoms, Inc. - Privilege No. 1108914
Committee(s) Assignment:	Committee on Transportation and Public Way

ORDINANCE
G K TOPS & BOTTOMS INC
Acct. No. 30070 - 1
Permit No. 1108914

Be It Ordained by the City Council of the City of Chicago:

SECTION 1. Permission and authority are hereby given and granted to G K TOPS & BOTTOMS INC, upon the terms and subject to the conditions of this ordinance to maintain and use one (1) sign(s) projecting over the public right-of-way attached to its premises known as 3940 W. Madison St..

Said sign structure(s) measures as follows; along West Madison Street:
One (1) at nineteen point three three (19.33) feet in length, four point nine two (4.92) feet in height and thirteen (13) feet above grade level.

The location of said privilege shall be as shown on prints kept on file with the Department of Business Affairs and Consumer Protection and the Office of the City Clerk.

Said privilege shall be constructed in accordance with plans and specifications approved by the Department of Transportation (Division of Project Development) and Zoning Department - Signs.

This grant of privilege in the public way shall be subject to the provisions of Section 10-28-015 and all other required provisions of the Municipal Code of Chicago.

The grantee shall pay to the City of Chicago as compensation for the privilege #1108914 herein granted the sum of three hundred ($300.00) per annum in advance.


A 25% penalty will be added for payments received after due date.

The permit holder agrees to hold the City of Chicago harmless for any damage, relocation or replacement costs associated with damage, relocation or removal of private property caused by the City performing work in the public way.

Authority herein given and granted for a period of five (5) years from and after Date of Passage.


Alderman

Jason Ervin 28th Ward

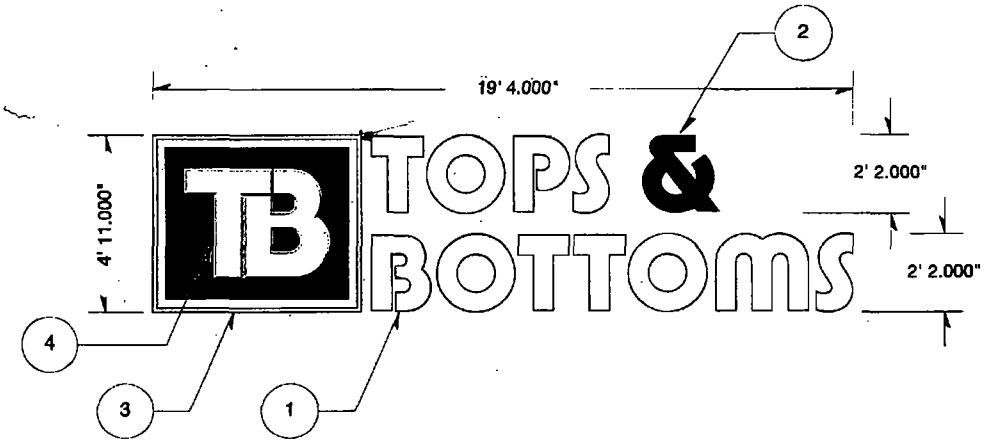

DESIGN & LAYOUT NOTES:

1. INDIVIDUAL CHANNEL LETTERS TO BE FRONT/REVERSE LIT ILLUMINATED
   - "TOPS" "BOTTOMS": WHITE ACRYLIC FACES;
     RETURNS: BRIGHT CLEAR SATIN FINISH
   - LETTERS TRIM CAP: POLISHED SILVER
2. "&" (017) CHERRY RED TRANSLUCENT VINYL APPLIED TO FACE
   RETURNS: BRIGHT CLEAR SATIN FINISH
3. SIGN CABINET/RETAINERS : WHITE LEXAN FACE WITH TRANSLUCENT GRAPHICS
   RETURNS: BRIGHT CLEAR SATIN FINISH
   - SIGN CABINET TRANSVINYL COLORS: (017) CHERRY RED; (001) CHROME
4. RAISED LOGO CHANNEL LETTERS APPLIED TO ILLUMINATED SIGN CABINET FACE
   - (017) CHERRY RED APPLIED TO THE SIGN CABINET FACE

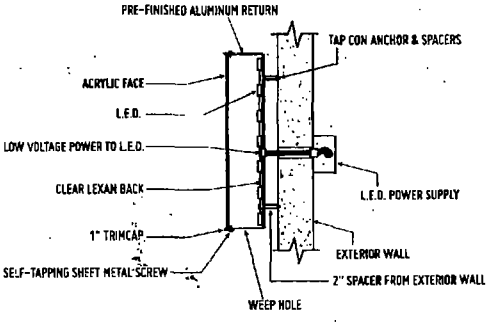

L.E.D. ILLUMINATED CHANNEL LETTER - FLUSH MOUNT
NOT TO SCALE

ALL-RIGHT Sign INC.
3628 Union Ave.
Steger, Illinois 60475
PHONE: 708.754.6366
FAX: 708.754.6066
allrightsign.com

Client:
TOPS & BOTTOMS
Sales Rep: JIM BOWEN

Project:
NEW SET OF INDIVIDUAL LIT CHANNEL LETTERS
Project Location:
3940 W. MADISON
CHICAGO, IL

Project Number: ARS013-873
Drawing Number: 873-1
Date: 09.23.13
Page: 1
Scale: 1/4"=1'

PLEASE REVIEW THE INFORMATION DISPLAYED ON THIS DESIGN PROOF CAREFULLY.
ALL RIGHT SIGN IS NOT RESPONSIBLE FOR ANY MISSPELLINGS, ERRORS OR OMISSIONS AFTER APPROVAL OF DESIGN PROOF. APPROVAL INCLUDED VIA EMAIL, FAX AND SIGNED PRINTED COPY. ANY MISSPELLINGS, ERRORS OR OMISSIONS AFTER APPROVAL WILL BE CHARGED TO CUSTOMER OF THE PROJECT.

BY SIGNING THIS PRINT, I *UNDERSTAND THAT I AM ACCEPTING* ALL ASPECTS OF THIS DRAWING. THIS INCLUDES ARTWORK, SPECIFICATIONS, DIMENSIONS, SPELLING AND ANY OTHER REPRESENTATION AS HEREIN. THE ARTWORK LISTED ON THIS DESIGN PROOF IN HARD COPY OR DIGITAL FORM, IS PROPERTY OF ALL-RIGHT SIGN INC. UNTIL FINAL PAYMENT HAS BEEN RECEIVED.

SIGN TYPE: 1.1

©2013 ALL-RIGHT SIGN INC.

City of Chicago

O2013-8829

Office of the City Clerk

Document Tracking Sheet

Meeting Date:	11/13/2013
Sponsor(s):	Ervin (28)
Type:	Ordinance
Title:	Grant(s) of privilege in public way for Tops & Bottoms, Inc.
Committee(s) Assignment:	Committee on Transportation and Public Way

ORDINANCE
TOPS & BOTTOMS INC
Acct. No. 283169 - 1
Permit No. 1108876

Be It Ordained by the City Council of the City of Chicago:

SECTION 1. Permission and authority are hereby given and granted to TOPS & BOTTOMS INC, upon the terms and subject to the conditions of this ordinance to maintain and use three (3) sign(s) projecting over the public right-of-way attached to its premises known as 3960 W. Madison St..

Said sign structure(s) measures as follows; along W. Madison:
One (1) at thirty-two point eight three (32.83) feet in length, three (3) feet in height and twelve (12) feet above grade level.
One (1) at six point one one (6.11) feet in length, six (6) feet in height and sixteen (16) feet above grade level.

Said sign structure(s) measures as follows; along Pulaski:
One (1) at nineteen (19) feet in length, five point one seven (5.17) feet in height and thirteen (13) feet above grade level.

The location of said privilege shall be as shown on prints kept on file with the Department of Business Affairs and Consumer Protection and the Office of the City Clerk.

Said privilege shall be constructed in accordance with plans and specifications approved by the Department of Transportation (Division of Project Development) and Zoning Department - Signs.

This grant of privilege in the public way shall be subject to the provisions of Section 10-28-015 and all other required provisions of the Municipal Code of Chicago.

The grantee shall pay to the City of Chicago as compensation for the privilege #1108876 herein granted the sum of nine hundred ($900.00) per annum in advance.


A 25% penalty will be added for payments received after due date.

The permit holder agrees to hold the City of Chicago harmless for any damage, relocation or replacement costs associated with damage, relocation or removal of private property caused by the City performing work in the public way.

Authority herein given and granted for a period of five (5) years from and after Date of Passage.


Alderman _____

Jason Ervin 28th Ward

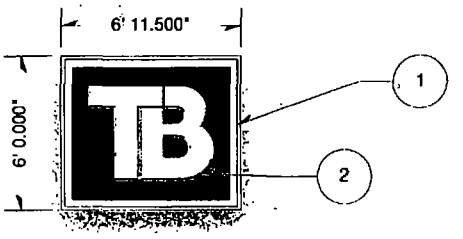

PULASKI (WEST ELEV.)
DESIGN & LAYOUT NOTES:

1. SIGN CABINET/RETAINERS : WHITE LEXAN FACE WITH TRANSLUCENT GRAPHICS
   RETURNS: BRIGHT CLEAR SATIN FINISH
   • SIGN CABINET TRANSVINYL COLORS: (017) CHERRY RED; (001) CHROME
2. RAISED LOGO CHANNEL LETTERS APPLIED TO ILLUMINATED SIGN CABINET FACE
   • (017) CHERRY RED APPLIED TO THE SIGN CABINET FACE

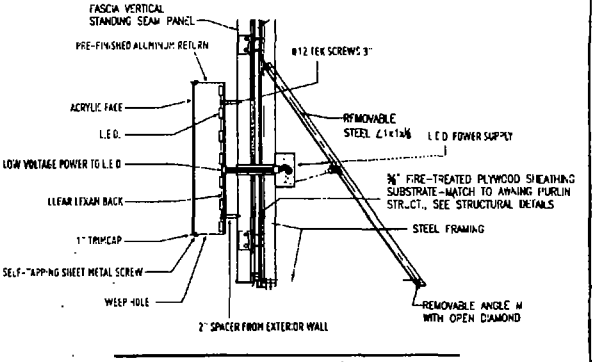

L.E.D. ILLUMINATED CHANNEL LETTER - STUD/SPACER MOUNT
NOT TO SCALE

ALL-RIGHT Sign INC.
3628 Union Ave.
Steger, Illinois 60475
PHONE: 708.754.6366
FAX: 708.754.6066
allrightsign.com

Client:
TOPS & BOTTOMS
Sales Rep: JIM BOWEN

Project:
NEW SET OF INDIVIDUAL LIT CHANNEL LETTERS
Project Location:
3960 W. MADISON
CHICAGO, IL


Project Number: ARS013-874
Drawing Number: 874-2
Date: 09.23.13
Page: 2
Scale: 3/16"=1'

PLEASE REVIEW THE INFORMATION DISPLAYED ON THIS DESIGN PROOF CAREFULLY.
ALL RIGHT SIGN IS NOT RESPONSIBLE FOR ANY MISSPELLINGS, ERRORS OR OMISSIONS AFTER APPROVAL OF DESIGN PROOF. APPROVAL INCLUDED VIA EMAIL, FAX AND SIGNED PRINTED COPY. ANY MISSPELLINGS, ERRORS OR OMISSIONS AFTER APPROVAL WILL BE CHARGED TO CUSTOMER OF THE PROJECT.


BY SIGNING THIS PRINT, I UNDERSTAND THAT I AM ACCEPTING ALL ASPECTS OF THIS DRAWING. THIS INCLUDES ARTWORK, SPECIFICATIONS, DIMENSIONS, SPELLING AND ANY OTHER REPRESENTATION AS HEREIN. THE ARTWORK LISTED ON THIS DESIGN PROOF IN HARD COPY OR DIGITAL FORM, IS PROPERTY OF ALL-RIGHT SIGN INC. UNTIL FINAL PAYMENT HAS BEEN RECEIVED.

SIGN TYPE: 2.1

©2013 ALL-RIGHT SIGN INC.

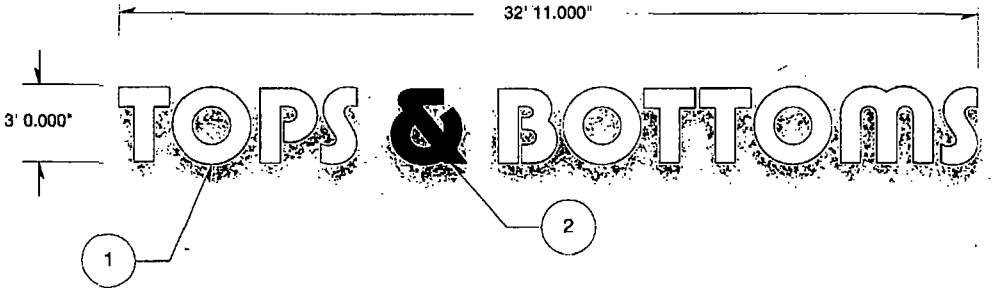

MADISON (SOUTH ELEV.)
DESIGN & LAYOUT NOTES:
1. INDIVIDUAL CHANNEL LETTERS TO BE FRONT/REVERSE LIT ILLUMINATED
   - "TOPS" "BOTTOMS": WHITE ACRYLIC FACES;
     RETURNS: BRIGHT CLEAR SATIN FINISH
   - LETTERS TRIM CAP: POLISHED SILVER
2. "&" (017) CHERRY RED TRANSLUCENT VINYL APPLIED TO FACE
   RETURNS: BRIGHT CLEAR SATIN FINISH

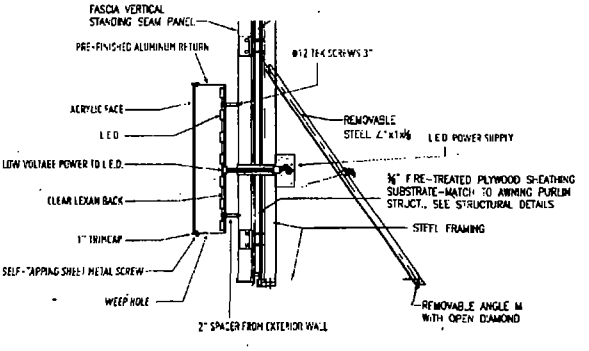

L.E.D. ILLUMINATED CHANNEL LETTER - STUD/SPACER MOUNT
NOT TO SCALE

ALL-RIGHT Sign INC.
3628 Union Ave.
Steger, Illinois 60475
PHONE: 708.754.6366
FAX: 708.754.6066
allrightsign.com

Client:
TOPS & BOTTOMS
Sales Rep: JIM BOWEN

Project:
NEW SET OF INDIVIDUAL LIT CHANNEL LETTERS
Project Location:
3960 W. MADISON
CHICAGO, IL


Project Number: ARS013-874
Drawing Number: 874-1
Date: 09.23.13
Page: 1
Scale: 3/16"=1'

PLEASE REVIEW THE INFORMATION DISPLAYED ON THIS DESIGN PROOF CAREFULLY.
ALL RIGHT SIGN IS NOT RESPONSIBLE FOR ANY MISSPELLINGS, ERRORS OR OMISSIONS AFTER APPROVAL OF DESIGN PROOF. *APPROVAL INCLUDED VIA EMAIL, FAX* AND SIGNED PRINTED COPY.
ANY MISSPELLINGS, ERRORS OR OMISSIONS AFTER APPROVAL WILL BE CHARGED TO CUSTOMER OF THE PROJECT.

BY SIGNING THIS PRINT, I UNDERSTAND THAT I AM ACCEPTING ALL ASPECTS OF THIS DRAWING. THIS INCLUDES ARTWORK, SPECIFICATIONS, DIMENSIONS, SPELLING AND ANY OTHER REPRESENTATION AS HEREIN. THE ARTWORK LISTED ON THIS DESIGN PROOF IN HARD COPY OR DIGITAL FORM, IS PROPERTY OF ALL-RIGHT SIGN INC. UNTIL FINAL PAYMENT HAS BEEN RECEIVED.


SIGN TYPE: 1.1

©2013 ALL-RIGHT SIGN INC.

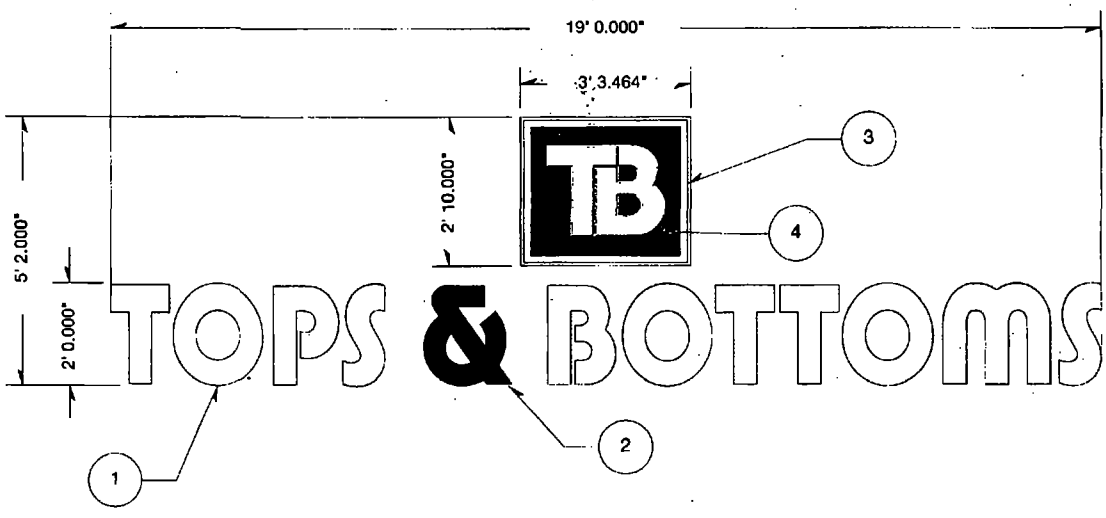

PULASKI (WEST ELEV.)
DESIGN & LAYOUT NOTES:

1. INDIVIDUAL CHANNEL LETTERS TO BE FRONT/REVERSE LIT ILLUMINATED
   - "TOPS" "BOTTOMS": WHITE ACRYLIC FACES;
   RETURNS: BRIGHT CLEAR SATIN FINISH
   - LETTERS TRIM CAP: POLISHED SILVER
2. "&" (017) CHERRY RED TRANSLUCENT VINYL APPLIED TO FACE
   RETURNS: BRIGHT CLEAR SATIN FINISH
3. SIGN CABINET/RETAINERS : WHITE LEXAN FACE WITH TRANSLUCENT GRAPHICS
   RETURNS: BRIGHT CLEAR SATIN FINISH
   - SIGN CABINET TRANSVINYL COLORS: (017) CHERRY RED; (001) CHROME
4. RAISED LOGO CHANNEL LETTERS APPLIED TO ILLUMINATED SIGN CABINET FACE
   - (017) CHERRY RED APPLIED TO THE SIGN CABINET FACE

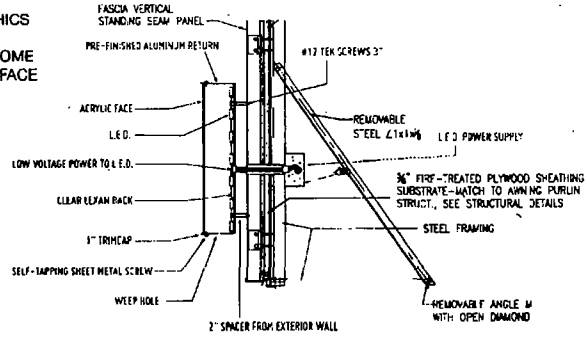

L.E.D. ILLUMINATED CHANNEL LETTER - STUD/SPACER MOUNT
NOT TO SCALE

ALL-RIGHT Sign INC.
3628 Union Ave.
Steger, Illinois 60475
PHONE: 708.754.6366
FAX: 708.754.6066
allrightsign.com

Client:
TOPS & BOTTOMS
Sales Rep: JIM BOWEN

Project:
NEW SET OF INDIVIDUAL LIT CHANNEL LETTERS
Project Location:
3960 W. MADISON
CHICAGO, IL

Project Number: ARS013-874
Drawing Number: 874-3
Date: 09.23.13
Page: 3
Scale: 3/8"=1'

PLEASE REVIEW THE INFORMATION DISPLAYED ON THIS DESIGN PROOF CAREFULLY.
ALL RIGHT SIGN IS NOT RESPONSIBLE FOR ANY MISSPELLINGS, ERRORS OR OMISSIONS AFTER APPROVAL OF DESIGN PROOF. APPROVAL INCLUDED VIA EMAIL, FAX AND SIGNED PRINTED COPY. ANY MISSPELLINGS, ERRORS OR OMISSIONS AFTER APPROVAL WILL BE CHARGED TO CUSTOMER OF THE PROJECT.

BY SIGNING THIS PRINT, I UNDERSTAND THAT I AM ACCEPTING ALL ASPECTS OF THIS DRAWING. THIS INCLUDES ARTWORK, SPECIFICATIONS, DIMENSIONS, SPELLING AND ANY OTHER REPRESENTATION AS HEREIN. THE ARTWORK LISTED ON THIS DESIGN PROOF IN HARD COPY OR DIGITAL FORM, IS PROPERTY OF ALL-RIGHT SIGN INC. UNTIL FINAL PAYMENT HAS BEEN RECEIVED.

SIGN TYPE: 3.1

©2013 ALL-RIGHT SIGN INC.

City of Chicago

O2013-8831

Office of the City Clerk

Document Tracking Sheet

Meeting Date:	11/13/2013
Sponsor(s):	Ervin (28)
Type:	Ordinance
Title:	Grant(s) of privilege in public way for Interior Crafts, Inc.
Committee(s) Assignment:	Committee on Transportation and Public Way

ORDINANCE
INTERIOR CRAFTS INC
Acct. No. 85407 - 1
Permit No. 1109017

Be It Ordained by the City Council of the City of Chicago:

SECTION 1. Permission and authority are hereby given and granted to INTERIOR CRAFTS INC, upon the terms and subject to the conditions of this ordinance to maintain and use, as now constructed, one (1) covered two (2) level Passageway across the east/west sixteen (16) feet alley. Existing passageway is approximately sixteen (16) feet in length and twenty-four (24) feet in width located at a distance of approximately one hundred twenty-three (123) feet north of the north line of West 21st Street and three hundred forty-nine (349) feet east of the east line of South Rockwell Street connecting the rear buildings at 2513 West Cullerton Street and 2512 West 21st Street. Existing passageway is sixteen (16) feet in length and twenty-four (24) feet in width for a total of three hundred eighty-four (384) square feet.

The location of said privilege shall be as shown on prints kept on file with the Department of Business Affairs and Consumer Protection and the Office of the City Clerk.

Said privilege shall be constructed in accordance with plans and specifications approved by the Department of Planning and Development and Department of Transportation (Division of Project Development).

This grant of privilege in the public way shall be subject to the provisions of Section 10-28-015 and all other required provisions of the Municipal Code of Chicago.

The grantee shall pay to the City of Chicago as compensation for the privilege #1109017 herein granted the sum of four hundred ($400.00) per annum in advance.

A 25% penalty will be added for payments received after due date.

The permit holder agrees to hold the City of Chicago harmless for any damage, relocation or replacement costs associated with damage, relocation or removal of private property caused by the City performing work in the public way.


Authority herein given and granted for a period of five (5) years from and after 10/20/2013.

Alderman

Jason Ervin 28th Ward

Permit # 108 2955
Acct # 85407

Interior Crafts Inc
2513 W. Cullerton Ave
Chicago, IL 60608

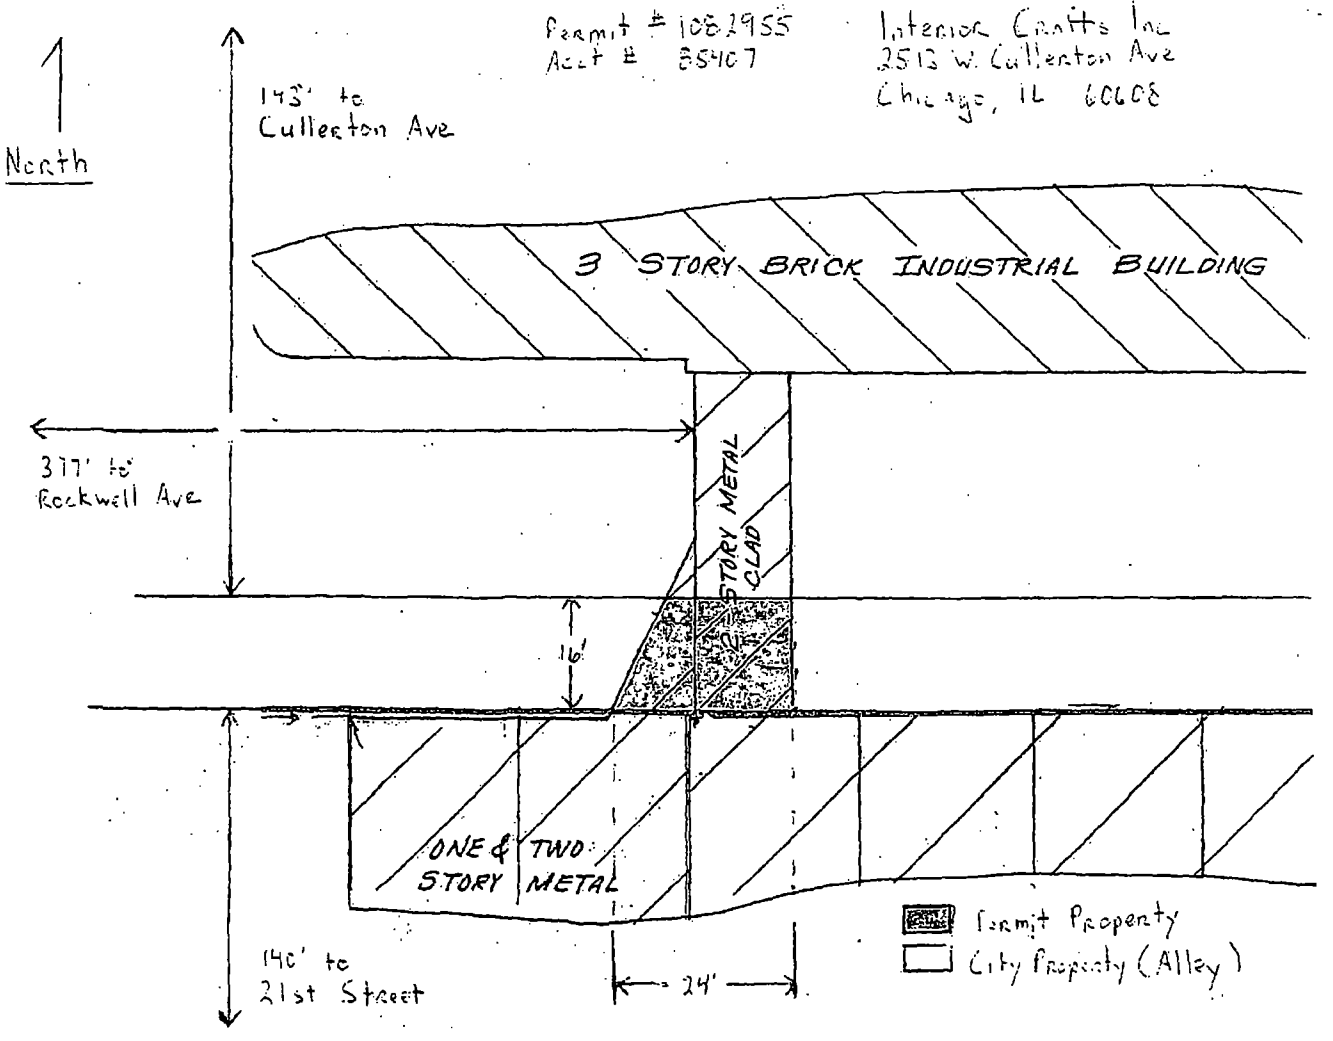

City of Chicago

O2013-8832

Office of the City Clerk

Document Tracking Sheet

Meeting Date:	11/13/2013
Sponsor(s):	Graham (29)
Type:	Ordinance
Title:	Grant(s) of privilege in public way for Lamberts Realty
Committee(s) Assignment:	Committee on Transportation and Public Way

ORDINANCE
Lamberts Realty
Acct. No. 319931 - 1
Permit No. 1105491

Be It Ordained by the City Council of the City of Chicago:

SECTION 1. Permission and authority are hereby given and granted to Lamberts Realty, upon the terms and subject to the conditions of this ordinance to maintain and use one (1) sign(s) projecting over the public right-of-way attached to its premises known as 5361 W. Madison St..

Said sign structure(s) measures as follows; along W. Madison:
One (1) at six (6) feet in length, five point four one (5.41) feet in height and seven point four one (7.41) feet above grade level.

The location of said privilege shall be as shown on prints kept on file with the Department of Business Affairs and Consumer Protection and the Office of the City Clerk.

Said privilege shall be constructed in accordance with plans and specifications approved by the Department of Transportation (Division of Project Development) and Zoning Department - Signs.

This grant of privilege in the public way shall be subject to the provisions of Section 10-28-015 and all other required provisions of the Municipal Code of Chicago.

The grantee shall pay to the City of Chicago as compensation for the privilege #1105491 herein granted the sum of three hundred ($300.00) per annum in advance.


A 25% penalty will be added for payments received after due date.


The permit holder agrees to hold the City of Chicago harmless for any damage, relocation or replacement costs associated with damage, relocation or removal of private property caused by the City performing work in the public way.

Authority herein given and granted for a period of five (5) years from and after 04/09/2013.

Alderman Deborah F. Graham

Deborah Graham 29th Ward

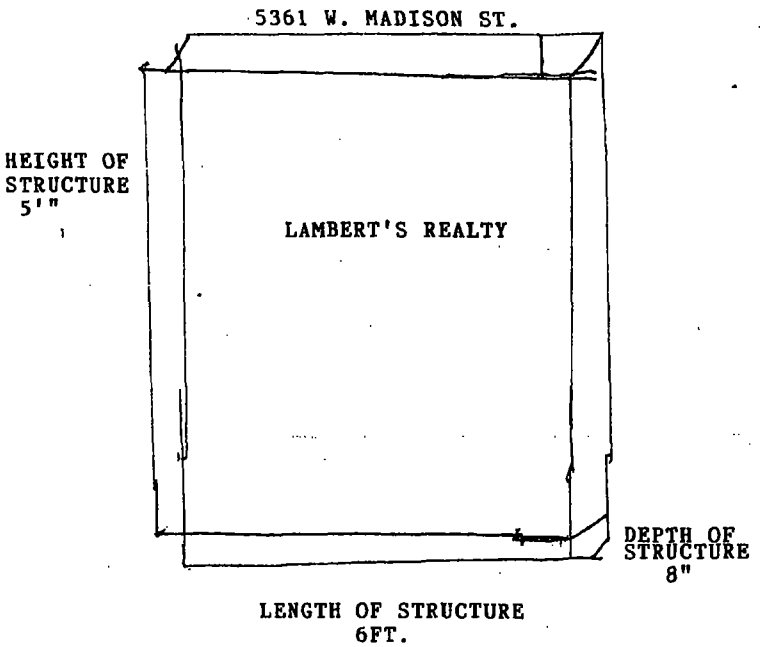
5361 W. MADISON ST.
HEIGHT OF STRUCTURE 5'"
LAMBERT'S REALTY
DEPTH OF STRUCTURE 8"
LENGTH OF STRUCTURE 6FT.

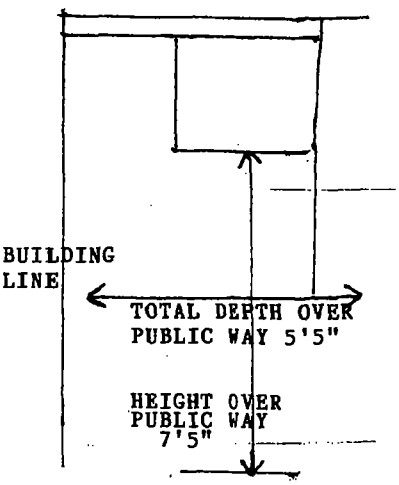
BUILDING LINE
TOTAL DEPTH OVER PUBLIC WAY 5'5"
HEIGHT OVER PUBLIC WAY 7'5"

City of Chicago

Office of the City Clerk

Document Tracking Sheet

O2013-8834

Meeting Date:	11/13/2013
Sponsor(s):	Graham (29)
Type:	Ordinance
Title:	Grant(s) of privilege in public way for Tasty Gyros
Committee(s) Assignment:	Committee on Transportation and Public Way

ORDINANCE
TASTY GYROS
Acct. No. 323460 - 2
Permit No. 1109154

Be It Ordained by the City Council of the City of Chicago:

SECTION 1. Permission and authority are hereby given and granted to TASTY GYROS, upon the terms and subject to the conditions of this ordinance to maintain and use one (1) sign(s) projecting over the public right-of-way attached to its premises known as 5945 W. Division St..

Said sign structure(s) measures as follows; along W DIVISION ST:
One (1) at nine (9) feet in length, six (6) feet in height and twelve (12) feet above grade level.

The location of said privilege shall be as shown on prints kept on file with the Department of Business Affairs and Consumer Protection and the Office of the City Clerk.

Said privilege shall be constructed in accordance with plans and specifications approved by the Department of Transportation (Division of Project Development) and Zoning Department - Signs.

This grant of privilege in the public way shall be subject to the provisions of Section 10-28-015 and all other required provisions of the Municipal Code of Chicago.

The grantee shall pay to the City of Chicago as compensation for the privilege #1109154 herein granted the sum of three hundred ($300.00) per annum in advance.


A 25% penalty will be added for payments received after due date.

The permit holder agrees to hold the City of Chicago harmless for any damage, relocation or replacement costs associated with damage, relocation or removal of private property caused by the City performing work in the public way.

Authority herein given and granted for a period of five (5) years from and after 06/11/2013.

Alderman Deborah S Graham

Deborah Graham 29th Ward

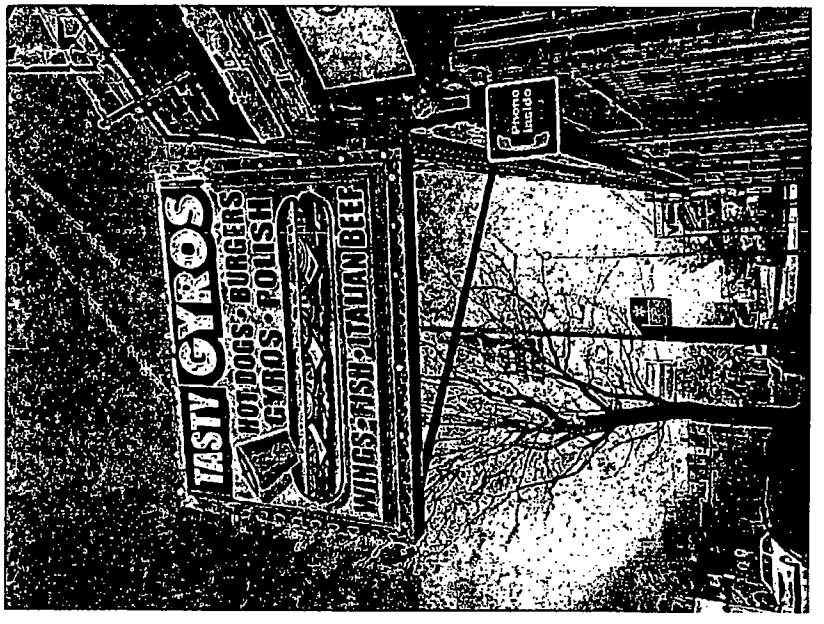

~~Sent from my iPhone~~

City of Chicago

O2013-8836

Office of the City Clerk

Document Tracking Sheet

Meeting Date:	11/13/2013
Sponsor(s):	Reboyras (30)
Type:	Ordinance
Title:	Grant(s) of privilege in public way for Cano Auto Electric
Committee(s) Assignment:	Committee on Transportation and Public Way

ORDINANCE
CANO AUTO ELECTRIC
Acct. No. 303896 - 1
Permit No. 1106242

Be It Ordained by the City Council of the City of Chicago:

SECTION 1. Permission and authority are hereby given and granted to CANO AUTO ELECTRIC, upon the terms and subject to the conditions of this ordinance to maintain and use three (3) sign(s) projecting over the public right-of-way attached to its premises known as 2723 N. Pulaski Rd..

Said sign structure(s) measures as follows; along N. Pulaski Rd.:
One (1) at thirty-one point five (31.5) feet in length, three (3) feet in height and twelve (12) feet above grade level.
One (1) at seven (7) feet in length, five (5) feet in height and fourteen (14) feet above grade level.
One (1) at seven point five (7.5) feet in length, seven (7) feet in height and twelve (12) feet above grade level.

The location of said privilege shall be as shown on prints kept on file with the Department of Business Affairs and Consumer Protection and the Office of the City Clerk.

Said privilege shall be constructed in accordance with plans and specifications approved by the Department of Transportation (Division of Project Development) and Zoning Department - Signs.

This grant of privilege in the public way shall be subject to the provisions of Section 10-28-015 and all other required provisions of the Municipal Code of Chicago.

The grantee shall pay to the City of Chicago as compensation for the privilege #1106242 herein granted the sum of nine hundred ($900.00) per annum in advance.


A 25% penalty will be added for payments received after due date.

The permit holder agrees to hold the City of Chicago harmless for any damage, relocation or replacement costs associated with damage, relocation or removal of private property caused by the City performing work in the public way.

Authority herein given and granted for a period of five (5) years from and after 02/06/2013.

Alderman _____

Ariel Reboyras 30th Ward

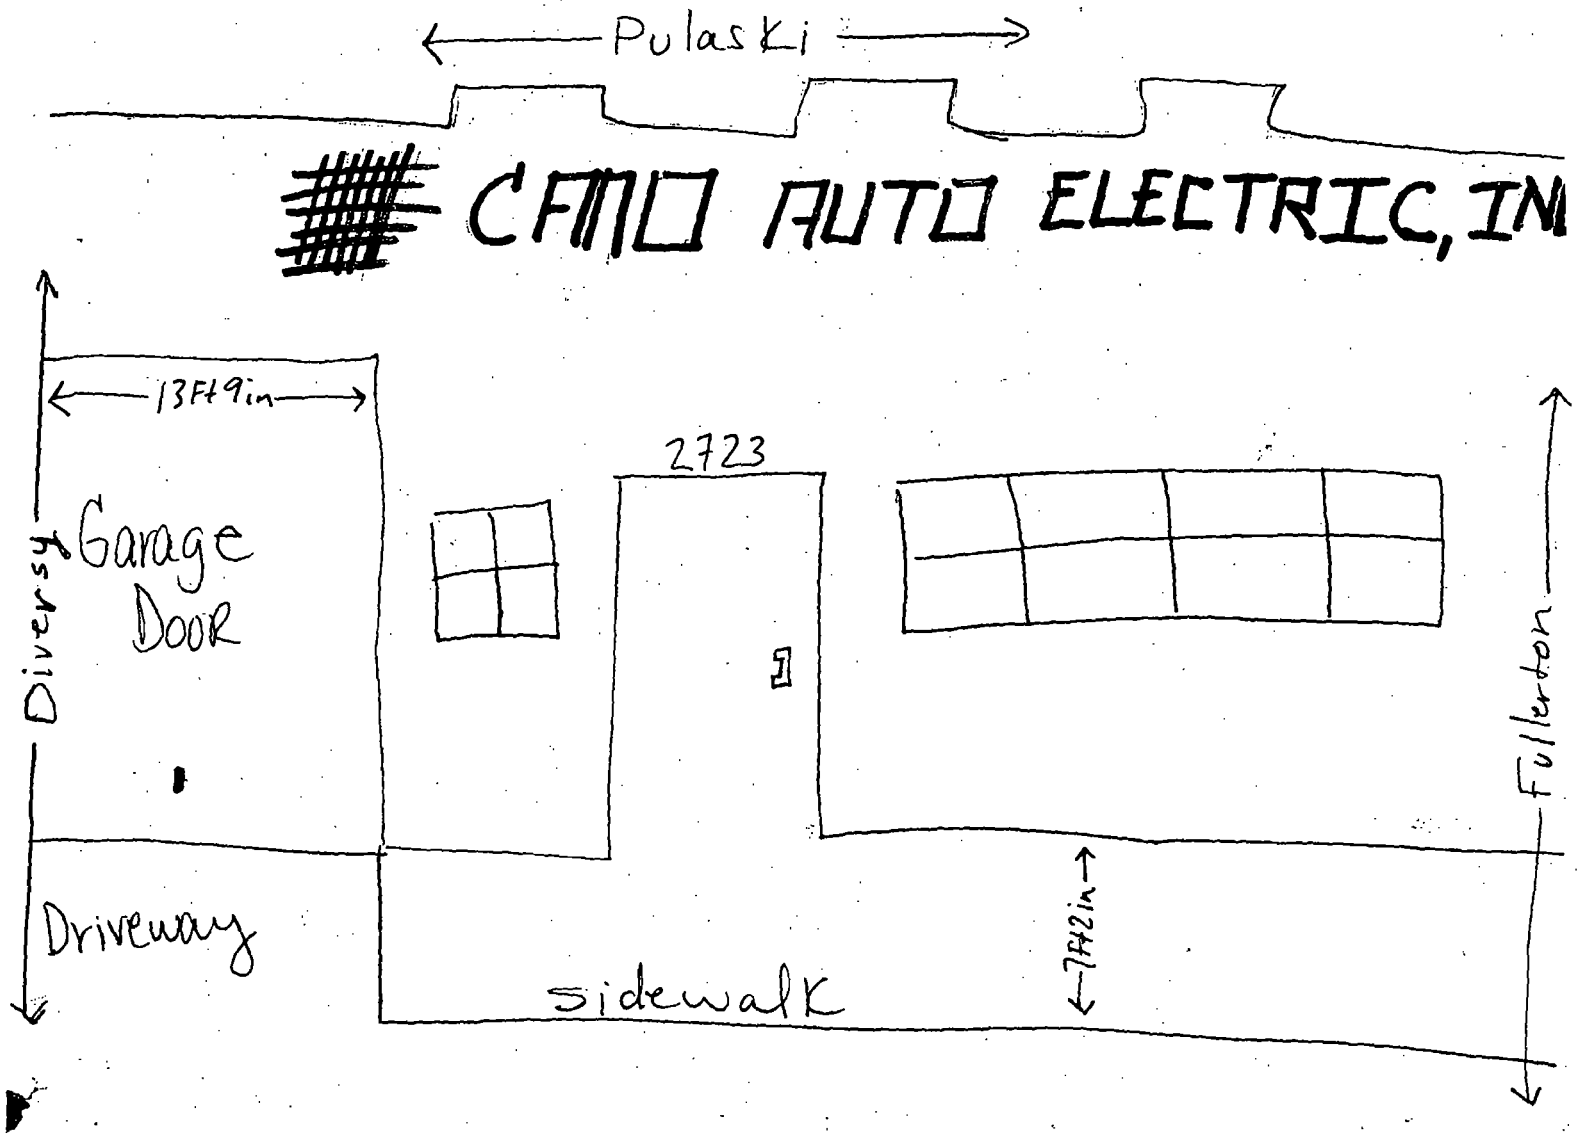
Pulaski
CAMO AUTO ELECTRIC, IN
13Ft9in
2723
Garage Door
Diversy
Fullerton
Driveway
sidewalk
7Ft2in

Department of Business Affairs and Consumer Protection
Business Assistance Center - Public Way Use Unit
City Hall - 121 N. LaSalle Street, Room 800 • Chicago, IL 60602
(312)-74-GOBIZ (312-744-6249) • (312) 744-1944 (TTY)
http://www.cityofchicago.org/bacp

11/13/2013

Alderman **Ariel Reboyras**
Ward # **30**
City of Chicago
City Hall, Room **203**
121 North LaSalle Street
Chicago, Illinois 60602

Re: An ordinance to use and maintain a portion of the public right-of-way for **three (3) sign(s)** for **CANO AUTO ELECTRIC**, adjacent to the premises known as **2723 N. Pulaski Rd.**.

Dear Alderman **Ariel Reboyras**:

The applicant referenced above has requested the use of the public right-of-way for a **sign(s)**. An ordinance has been prepared by the Department of Business Affairs and Consumer Protection – Business Assistance Center - Public Way Use Unit for presentation to the City Council. Because this request was made for properties located in your ward, as approved by you as per the attached, I respectfully request that you introduce the attached ordinance at the next City Council meeting.

If you have any questions regarding this ordinance, please contact Anthony Bertuca at (312) 744-5506.

Department of Business Affairs and Consumer Protection

City of Chicago

O2013-8839

Office of the City Clerk

Document Tracking Sheet

Meeting Date:	11/13/2013
Sponsor(s):	Reboyras (30)
Type:	Ordinance
Title:	Grant(s) of privilege in public way for Car Outlet, Inc. - sign
Committee(s) Assignment:	Committee on Transportation and Public Way

ORDINANCE
CAR OUTLET INC
Acct. No. 66905 - 10
Permit No. 1109302

Be It Ordained by the City Council of the City of Chicago:

SECTION 1. Permission and authority are hereby given and granted to CAR OUTLET INC, upon the terms and subject to the conditions of this ordinance to maintain and use one (1) sign(s) projecting over the public right-of-way attached to its premises known as 3401 N. Cicero Ave..

Said sign structure(s) measures as follows; along N. Cicero Avenue:
One (1) at ten (10) feet in length, eight (8) feet in height and fifteen (15) feet above grade level.

The location of said privilege shall be as shown on prints kept on file with the Department of Business Affairs and Consumer Protection and the Office of the City Clerk.

Said privilege shall be constructed in accordance with plans and specifications approved by the Department of Transportation (Division of Project Development) and Zoning Department - Signs.

This grant of privilege in the public way shall be subject to the provisions of Section 10-28-015 and all other required provisions of the Municipal Code of Chicago.

The grantee shall pay to the City of Chicago as compensation for the privilege #1109302 herein granted the sum of three hundred ($300.00) per annum in advance.

A 25% penalty will be added for payments received after due date.


The permit holder agrees to hold the City of Chicago harmless for any damage, relocation or replacement costs associated with damage, relocation or removal of private property caused by the City performing work in the public way.

Authority herein given and granted for a period of five (5) years from and after 06/11/2013.

Alderman 

Ariel Reboyras 30th Ward

Account: 66905-10
Location: 3401 N. Cicero Ave.
Type: Sign
Passage Date: 06/11/08
Permit term: 5 years
Expires: 06/10/13

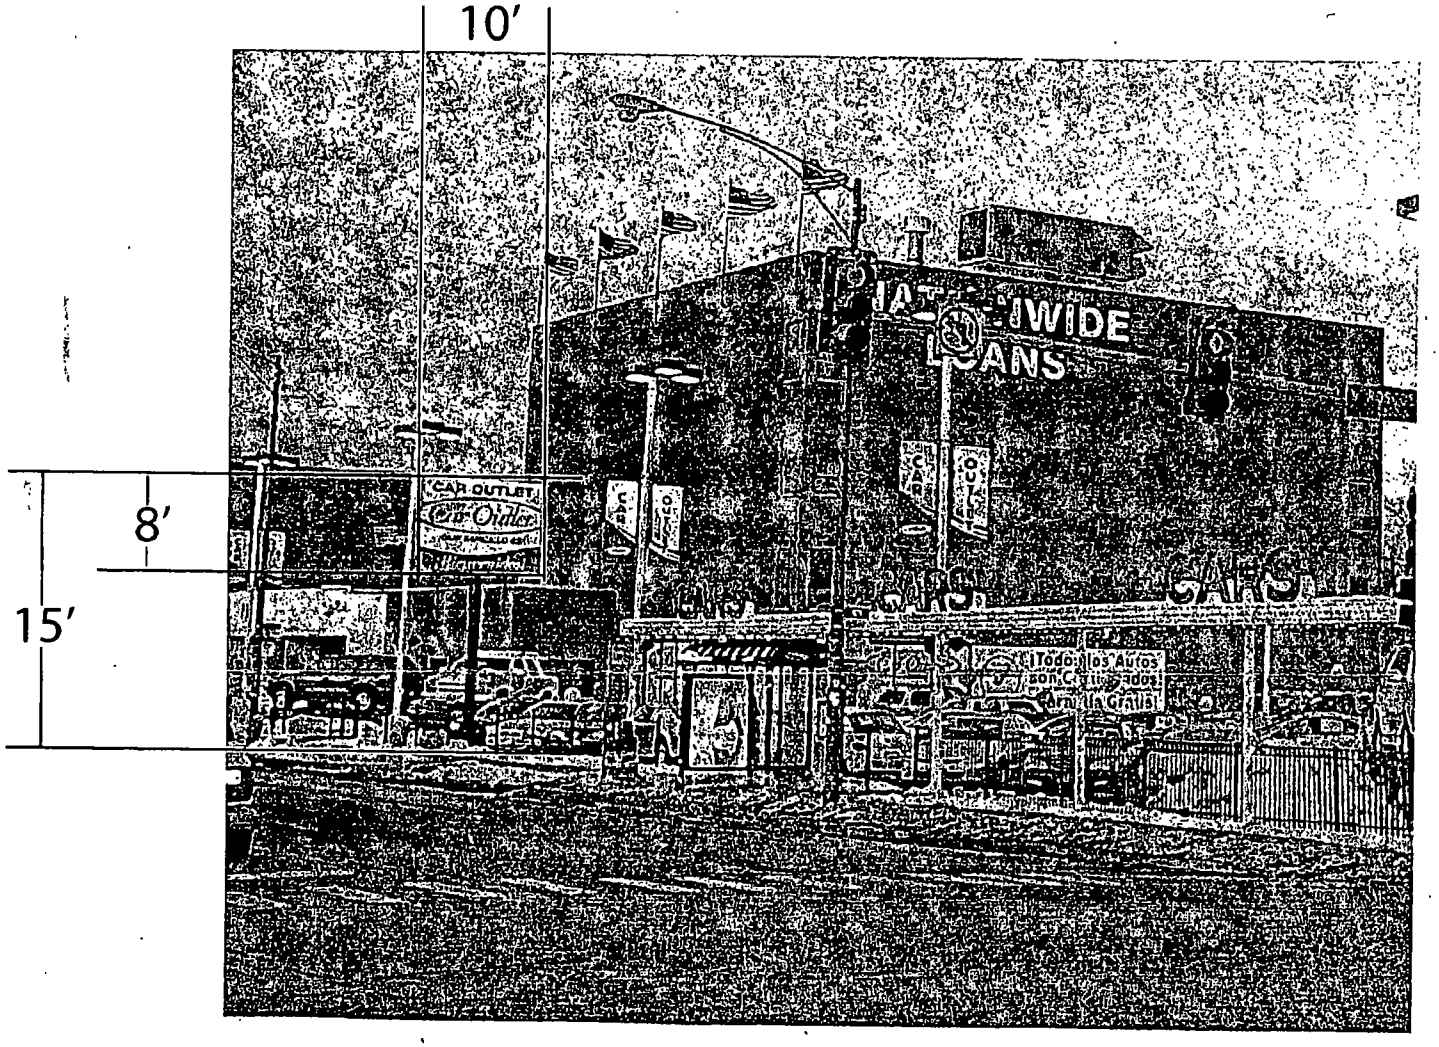

Department of Business Affairs and Consumer Protection
Business Assistance Center - Public Way Use Unit
City Hall - 121 N. LaSalle Street, Room 800 • Chicago, IL 60602
(312)-74-GOBIZ (312-744-6249) • (312) 744-1944 (TTY)
http://www.cityofchicago.org/bacp

11/13/2013

Alderman **Ariel Reboyras**
Ward # **30**
City of Chicago
City Hall, Room **203**
121 North LaSalle Street
Chicago, Illinois 60602

Re: An ordinance to use and maintain a portion of the public right-of-way for **one (1) sign(s)** for **CAR OUTLET INC**, adjacent to the premises known as **3401 N. Cicero Ave.**.

Dear Alderman **Ariel Reboyras**:

The applicant referenced above has requested the use of the public right-of-way for a **sign(s)**. An ordinance has been prepared by the Department of Business Affairs and Consumer Protection – Business Assistance Center - Public Way Use Unit for presentation to the City Council. Because this request was made for properties located in your ward, as approved by you as per the attached, I respectfully request that you introduce the attached ordinance at the next City Council meeting.

If you have any questions regarding this ordinance, please contact Anthony Bertuca at (312) 744-5506.

Department of Business Affairs and Consumer Protection

City of Chicago

O2013-8850

Office of the City Clerk

Document Tracking Sheet

Meeting Date:	11/13/2013
Sponsor(s):	Reboyras (30)
Type:	Ordinance
Title:	Grant(s) of privilege in public way for Car Outlet, Inc. - banners
Committee(s) Assignment:	Committee on Transportation and Public Way

ORDINANCE
CAR OUTLET INC
Acct. No. 66905 - 10
Permit No. 1109300

Be It Ordained by the City Council of the City of Chicago:

SECTION 1. Permission and authority are hereby given and granted to CAR OUTLET INC, upon the terms and subject to the conditions of this ordinance to maintain and use, as now constructed, eight (8) Banner(s) projecting over the public right-of-way adjacent to its premises known as 3401 N. Cicero Ave..

Said Banner(s) at N. CICERO AVE. measure(s):
Six (6) at five (5) feet in length, and four (4) feet in width for a total of one hundred twenty (120) square feet.

Said Banner(s) at W. ROSCOE ST. measure(s):
Two (2) at five (5) feet in length, and four (4) feet in width for a total of forty (40) square feet.

The location of said privilege shall be as shown on prints kept on file with the Department of Business Affairs and Consumer Protection and the Office of the City Clerk.

Said privilege shall be constructed in accordance with plans and specifications approved by the Zoning Department - Signs.

This grant of privilege in the public way shall be subject to the provisions of Section 10-28-015 and all other required provisions of the Municipal Code of Chicago.

The grantee shall pay to the City of Chicago as compensation for the privilege #1109300 herein granted the sum of one hundred seventy-five ($175.00) per annum in advance.


A 25% penalty will be added for payments received after due date.

The permit holder agrees to hold the City of Chicago harmless for any damage, relocation or replacement costs associated with damage, relocation or removal of private property caused by the City performing work in the public way.

Authority herein given and granted for a period of five (5) years from and ~~after 04/09/~~2013.


Alderman _____

Ariel Reboyras 30th Ward

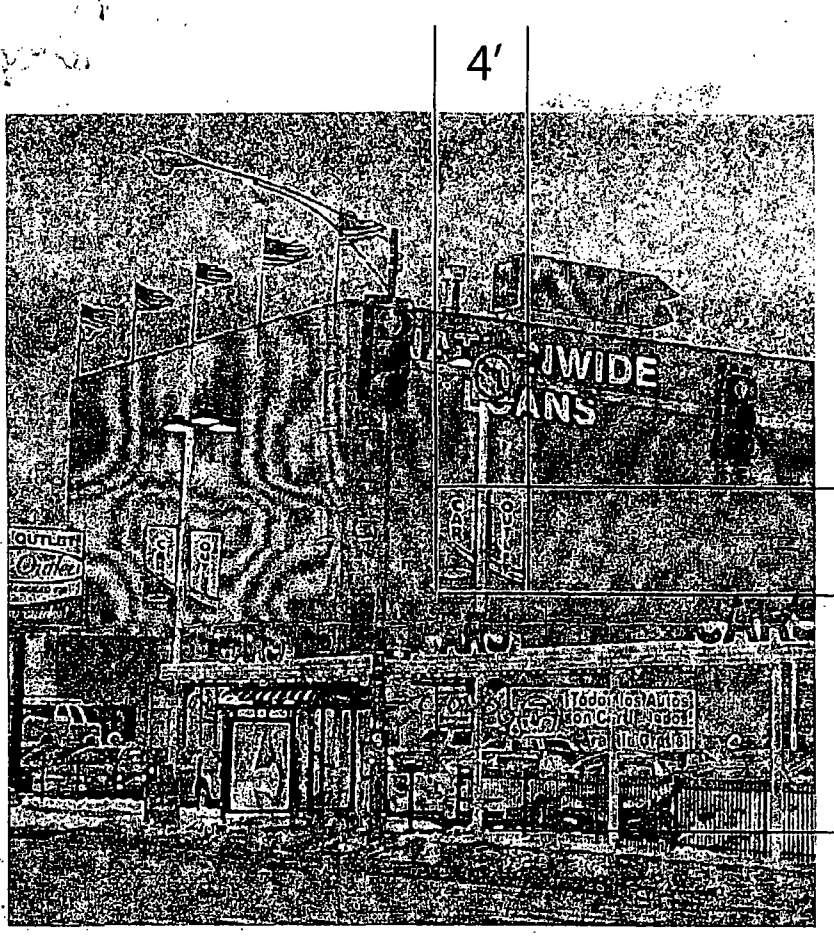

Account: 66905-10
Location: 3401 N. Cicero Ave.
Type: Sign
Passage Date: 06/11/08
Permit term: 5 years
Expires: 06/10/13

8 - BANNERS TOTAL

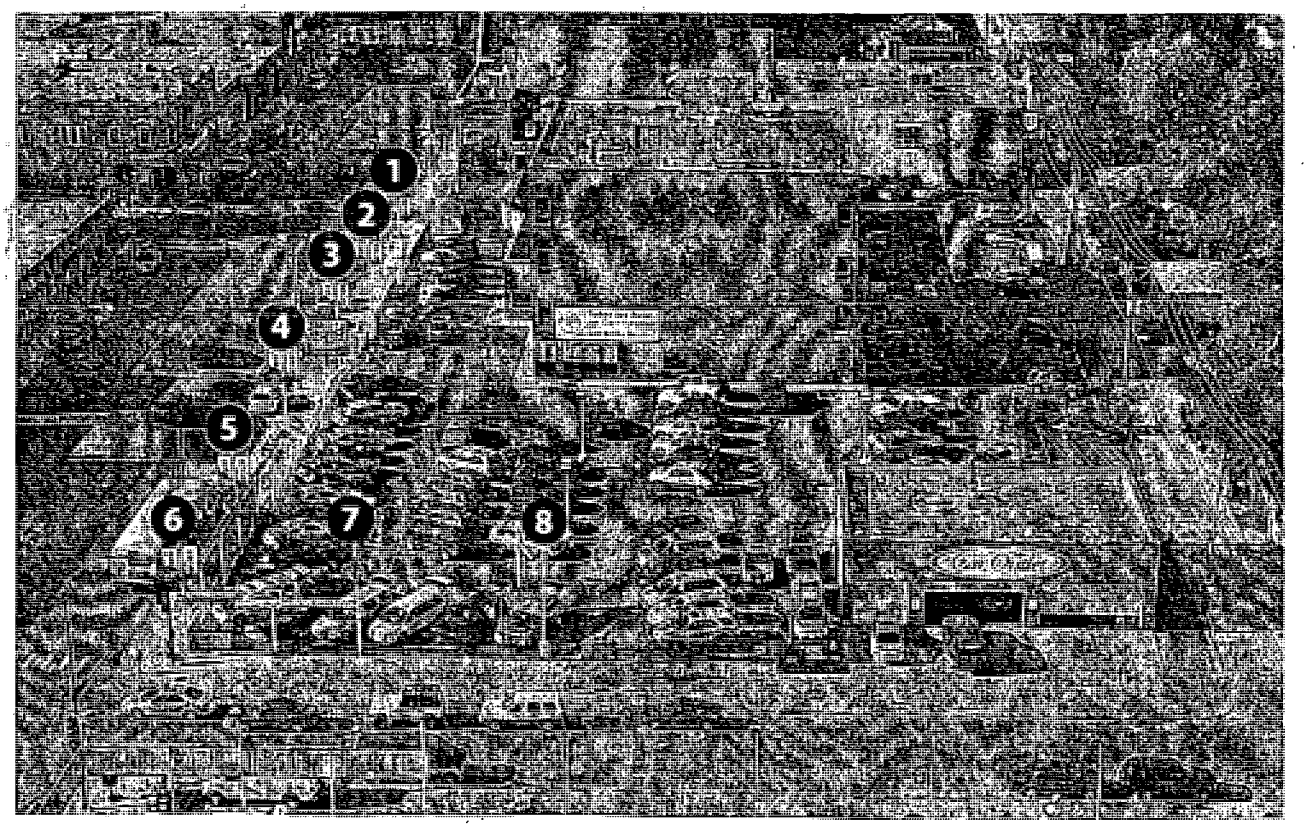

Department of Business Affairs and Consumer Protection
Business Assistance Center - Public Way Use Unit
City Hall - 121 N. LaSalle Street, Room 800 • Chicago, IL 60602
(312)-74-GOBIZ (312-744-6249) • (312) 744-1944 (TTY)
http://www.cityofchicago.org/bacp

11/13/2013

Alderman **Ariel Reboyras**
Ward # **30**
City of Chicago
City Hall, Room **203**
121 North LaSalle Street
Chicago, Illinois 60602

Re: An ordinance to use and maintain a portion of the public right-of-way for **eight (8) banner(s)** for **CAR OUTLET INC**, adjacent to the premises known as **3401 N. Cicero Ave.**.

Dear Alderman **Ariel Reboyras**:

The applicant referenced above has requested the use of the public right-of-way for a **banner(s)**. An ordinance has been prepared by the Department of Business Affairs and Consumer Protection – Business Assistance Center - Public Way Use Unit for presentation to the City Council. Because this request was made for properties located in your ward, as approved by you as per the attached, I respectfully request that you introduce the attached ordinance at the next City Council meeting.

If you have any questions regarding this ordinance, please contact Anthony Bertuca at (312) 744-5506.

Department of Business Affairs and Consumer Protection

City of Chicago

O2013-8858

Office of the City Clerk

Document Tracking Sheet

Meeting Date:	11/13/2013
Sponsor(s):	Reboyras (30)
Type:	Ordinance
Title:	Grant(s) of privilege in public way for Car Outlet, Inc. - light fixtures
Committee(s) Assignment:	Committee on Transportation and Public Way

ORDINANCE
CAR OUTLET INC
Acct. No. 66905 - 10
Permit No. 1109299

Be It Ordained by the City Council of the City of Chicago:

SECTION 1. Permission and authority are hereby given and granted to CAR OUTLET INC, upon the terms and subject to the conditions of this ordinance to maintain and use, as now constructed, two (2) Light Fixture(s) projecting over the public right-of-way adjacent to its premises known as 3401 N. Cicero Ave..

Said Light Fixture(s) at N. Cicero measure(s):
One (1) at ninety-one (91) feet in length, one (1) foot in width and twelve (12) feet above grade level.

Said Light Fixture(s) at W. Roscoe measure(s):
One (1) at thirty-one point five (31.5) feet in length, one (1) foot in width and twelve (12) feet above grade level.

The location of said privilege shall be as shown on prints kept on file with the Department of Business Affairs and Consumer Protection and the Office of the City Clerk.

Said privilege shall be constructed in accordance with plans and specifications approved by the Department of Transportation (Division of Project Development).

This grant of privilege in the public way shall be subject to the provisions of Section 10-28-015 and all other required provisions of the Municipal Code of Chicago.

The grantee shall pay to the City of Chicago as compensation for the privilege #1109299 herein granted the sum of eighty ($80.00) per annum in advance.

A 25% penalty will be added for payments received after due date.

The permit holder agrees to hold the City of Chicago harmless for any damage, relocation or replacement costs associated with damage, relocation or removal of private property caused by the City performing work in the public way.


Authority herein given and granted for a period of five (5) years from and after ~~06/11/2013~~.

Alderman _____

Ariel Reboyras 30th Ward

Renewal Application

Account: 66905-10
Locations: 3401 N. Cicero Ave.
Type: Lighting Fixture
Passage Date: 06/11/2008
Permit Term: 5 years
Expires: 06/10/2013

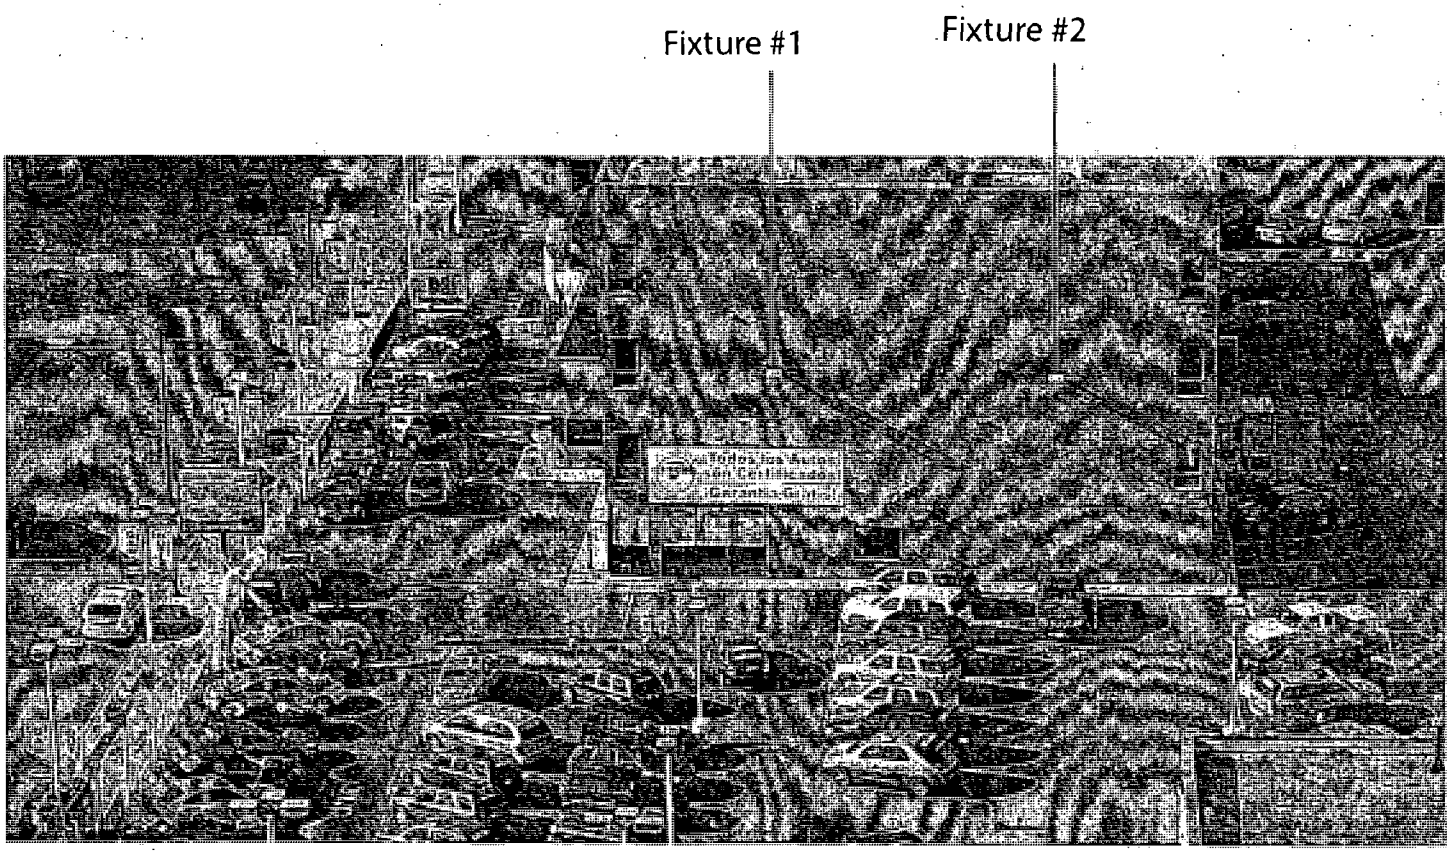

Department of Business Affairs and Consumer Protection
Business Assistance Center - Public Way Use Unit
City Hall - 121 N. LaSalle Street, Room 800 • Chicago, IL 60602
(312)-74-GOBIZ (312-744-6249) • (312) 744-1944 (TTY)
http://www.cityofchicago.org/bacp

11/13/2013

Alderman **Ariel Reboyras**
Ward # **30**
City of Chicago
City Hall, Room **203**
121 North LaSalle Street
Chicago, Illinois 60602

Re: An ordinance to use and maintain a portion of the public right-of-way for **two (2) light fixture(s)** for **CAR OUTLET INC**, adjacent to the premises known as **3401 N. Cicero Ave.**.

Dear Alderman **Ariel Reboyras**:

The applicant referenced above has requested the use of the public right-of-way for a **light fixture(s)**. An ordinance has been prepared by the Department of Business Affairs and Consumer Protection – Business Assistance Center - Public Way Use Unit for presentation to the City Council. Because this request was made for properties located in your ward, as approved by you as per the attached, I respectfully request that you introduce the attached ordinance at the next City Council meeting.

If you have any questions regarding this ordinance, please contact Anthony Bertuca at (312) 744-5506.

Department of Business Affairs and Consumer Protection

City of Chicago

O2013-8866

Office of the City Clerk

Document Tracking Sheet

Meeting Date:	11/13/2013
Sponsor(s):	Reboyras (30)
Type:	Ordinance
Title:	Grant(s) of privilege in public way for Carnicerias Jimenez - light fixtures
Committee(s) Assignment:	Committee on Transportation and Public Way

ORDINANCE
Carnicerias Jimenez
Acct. No. 85292 - 7
Permit No. 1109070

Be It Ordained by the City Council of the City of Chicago:

SECTION 1. Permission and authority are hereby given and granted to Carnicerias Jimenez, upon the terms and subject to the conditions of this ordinance to maintain and use, as now constructed, three (3) Light Fixture(s) projecting over the public right-of-way adjacent to its premises known as 4204-4216 W. North Ave..

Said Light Fixture(s) at W. North Ave. measure(s):
One (1) at point seven five (.75) feet in length, point five eight (.58) feet in width and nine point one (9.1) feet above grade level.
One (1) at point seven five (.75) feet in length, point five eight (.58) feet in width and nine point one seven (9.17) feet above grade level.
One (1) at point seven five (.75) feet in length, point five eight (.58) feet in width and nine point five (9.5) feet above grade level.

The location of said privilege shall be as shown on prints kept on file with the Department of Business Affairs and Consumer Protection and the Office of the City Clerk.

Said privilege shall be constructed in accordance with plans and specifications approved by the Department of Transportation (Division of Project Development).

This grant of privilege in the public way shall be subject to the provisions of Section 10-28-015 and all other required provisions of the Municipal Code of Chicago.

The grantee shall pay to the City of Chicago as compensation for the privilege #1109070 herein granted the sum of eighty-five ($85.00) per annum in advance.

A 25% penalty will be added for payments received after due date.

The permit holder agrees to hold the City of Chicago harmless for any damage, relocation or replacement costs associated with damage, relocation or removal of private property caused by the City performing work in the public way.

Authority herein given and granted for a period of five (5) years from and after 06/11/2013.

Alderman _____

Ariel Reboyras 30th Ward

CARNICERIAS JIMENEZ INC.

ACCOUNT: 85292-7
LOCATION: 4204-4216 W. North Ave.
TYPE OF PRIVILEGE: Light Fixture
COUNCIL PASSAGE DATE: 06/11/2008
PERMIT TERM: 5 Years
EXPIRATION DATE: 06/10/2013

FIGURE 1. PICTURES




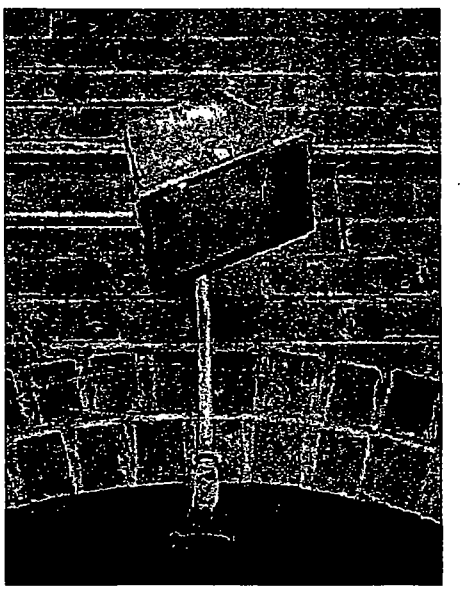


FIGURE 2. SKETCH/DIAGRAM

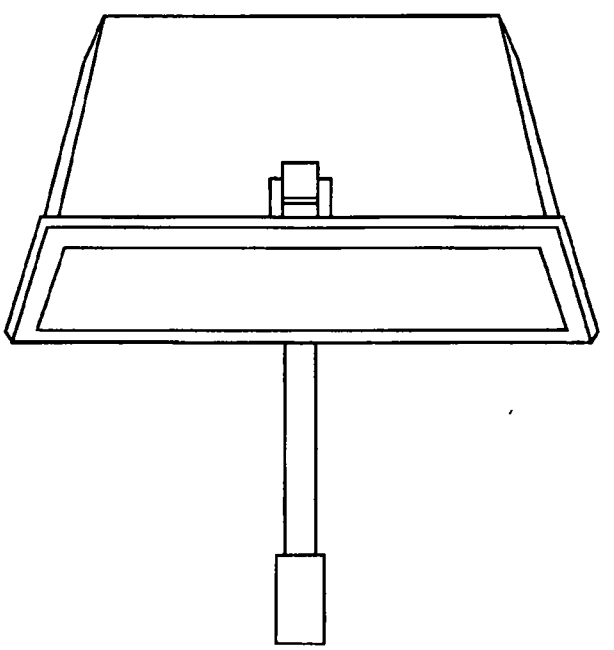

Department of Business Affairs and Consumer Protection
Business Assistance Center - Public Way Use Unit
City Hall - 121 N. LaSalle Street, Room 800 • Chicago, IL 60602
(312)-74-GOBIZ (312-744-6249) • (312) 744-1944 (TTY)
http://www.cityofchicago.org/bacp

11/13/2013

Alderman **Ariel Reboyras**
Ward # **30**
City of Chicago
City Hall, Room **203**
121 North LaSalle Street
Chicago, Illinois 60602

Re: An ordinance to use and maintain a portion of the public right-of-way for **three (3) light fixture(s)** for **Carnicerias Jimenez**, adjacent to the premises known as **4204-4216 W. North Ave.**.

Dear Alderman **Ariel Reboyras**:

The applicant referenced above has requested the use of the public right-of-way for a **light fixture(s)**. An ordinance has been prepared by the Department of Business Affairs and Consumer Protection – Business Assistance Center - Public Way Use Unit for presentation to the City Council. Because this request was made for properties located in your ward, as approved by you as per the attached, I respectfully request that you introduce the attached ordinance at the next City Council meeting.

If you have any questions regarding this ordinance, please contact Anthony Bertuca at (312) 744-5506.

Department of Business Affairs and Consumer Protection

City of Chicago

O2013-8868

Office of the City Clerk

Document Tracking Sheet

Meeting Date:	11/13/2013
Sponsor(s):	Reboyras (30)
Type:	Ordinance
Title:	Grant(s) of privilege in public way for Carnicerias Jimenez - signs
Committee(s) Assignment:	Committee on Transportation and Public Way

ORDINANCE
Carnicerias Jimenez
Acct. No. 85292 - 7
Permit No. 1109049

Be It Ordained by the City Council of the City of Chicago:

SECTION 1. Permission and authority are hereby given and granted to Carnicerias Jimenez, upon the terms and subject to the conditions of this ordinance to maintain and use four (4) sign(s) projecting over the public right-of-way attached to its premises known as 4204-04216 W. North Ave..

Said sign structure(s) measures as follows; along W. NORTH AVE.:
One (1) at sixty-seven point one seven (67.17) feet in length, four (4) feet in height and nine point seven five (9.75) feet above grade level.
One (1) at eighteen point two five (18.25) feet in length, four (4) feet in height and nine point five (9.5) feet above grade level.
One (1) at twenty-five (25) feet in length, four (4) feet in height and nine point seven five (9.75) feet above grade level.
One (1) at forty-eight (48) feet in length, four (4) feet in height and nine point seven five (9.75) feet above grade level.

The location of said privilege shall be as shown on prints kept on file with the Department of Business Affairs and Consumer Protection and the Office of the City Clerk.

Said privilege shall be constructed in accordance with plans and specifications approved by the Department of Transportation (Division of Project Development) and Zoning Department - Signs.

This grant of privilege in the public way shall be subject to the provisions of Section 10-28-015 and all other required provisions of the Municipal Code of Chicago.

The grantee shall pay to the City of Chicago as compensation for the privilege #1109049 herein granted the sum of one thousand two hundred ($1,200.00) per annum in advance.

A 25% penalty will be added for payments received after due date.

The permit holder agrees to hold the City of Chicago harmless for any damage, relocation or replacement costs associated with damage, relocation or removal of private property caused by the City performing work in the public way.


Authority herein given and granted for a period of five (5) years from and after 07/09/2013.


Alderman _____


Ariel Reboyras 30th Ward





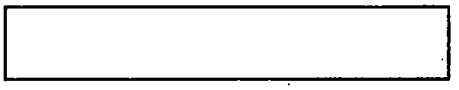


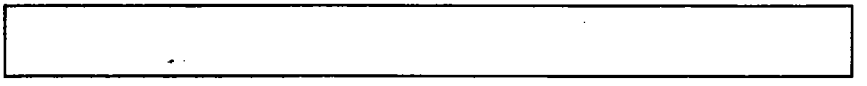

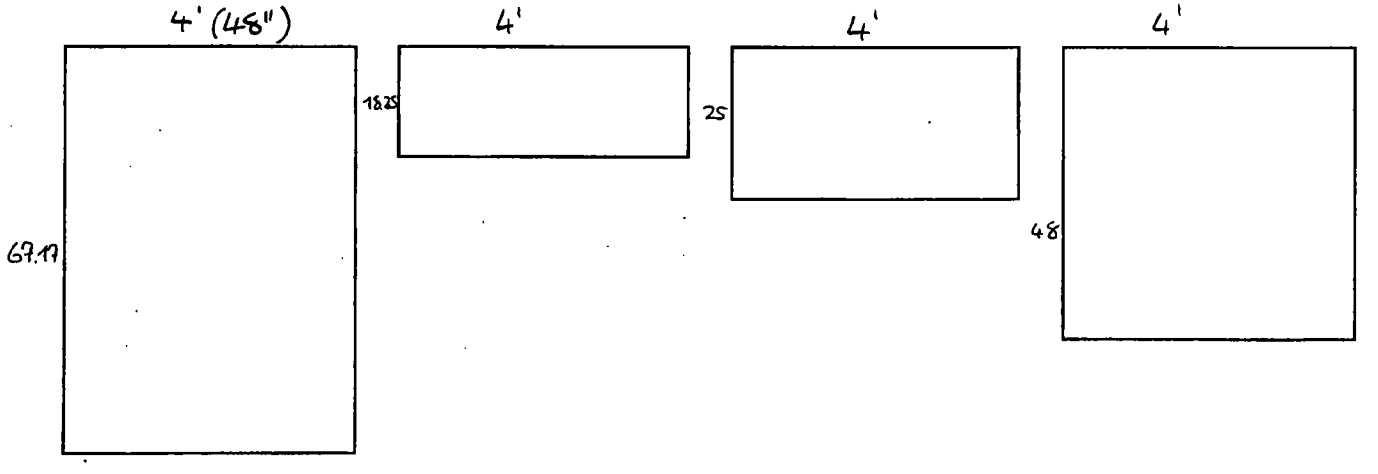
4' (48")
4'
4'
4'
67.17
18.25
25
48

ACCOUNT: 85292-7
LOCATION: 4204-4216 W. North Ave.
TYPE OF PRIVILEGE: Sign
COUNCIL PASSAGE DATE: 07/09/2008
PERMIT TERM: 5 Years
EXPIRATION DATE: 07/08/2013

FIGURE 2. DIAGRAMS/SKETCHES

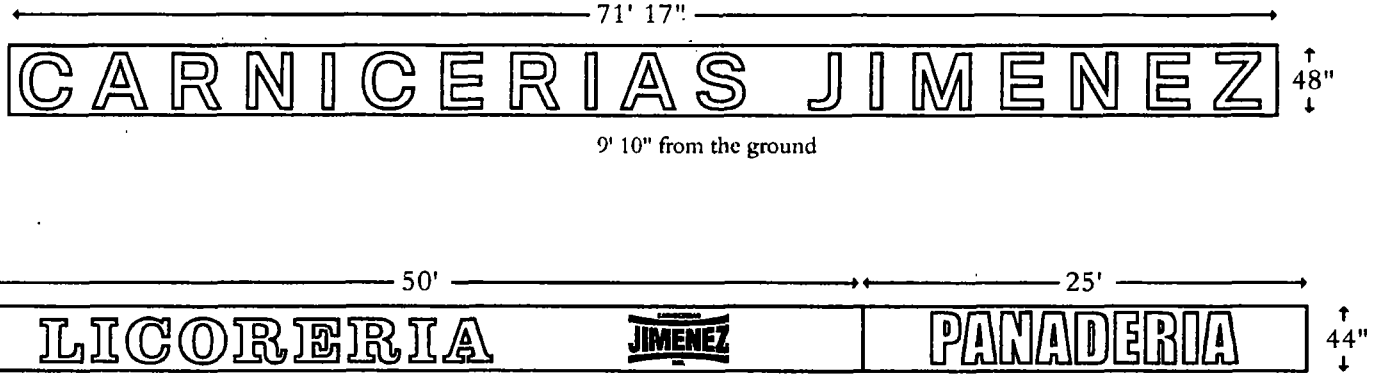

Department of Business Affairs and Consumer Protection
Business Assistance Center - Public Way Use Unit
City Hall - 121 N. LaSalle Street, Room 800 • Chicago, IL 60602
(312)-74-GOBIZ (312-744-6249) • (312) 744-1944 (TTY)
http://www.cityofchicago.org/bacp

11/13/2013

Alderman **Ariel Reboyras**
Ward # **30**
City of Chicago
City Hall, Room **203**
121 North LaSalle Street
Chicago, Illinois 60602

Re: An ordinance to use and maintain a portion of the public right-of-way for **four (4) sign(s)** for **Carnicerias Jimenez**, adjacent to the premises known as **4204-04216 W. North Ave.**.

Dear Alderman **Ariel Reboyras**:

The applicant referenced above has requested the use of the public right-of-way for a **sign(s)**. An ordinance has been prepared by the Department of Business Affairs and Consumer Protection – Business Assistance Center - Public Way Use Unit for presentation to the City Council. Because this request was made for properties located in your ward, as approved by you as per the attached, I respectfully request that you introduce the attached ordinance at the next City Council meeting.

If you have any questions regarding this ordinance, please contact Anthony Bertuca at (312) 744-5506.

Department of Business Affairs and Consumer Protection

City of Chicago

O2013-8874

Office of the City Clerk

Document Tracking Sheet

Meeting Date:	11/13/2013
Sponsor(s):	Reboyras (30)
Type:	Ordinance
Title:	Grant(s) of privilege in public way for My Fair Lady
Committee(s) Assignment:	Committee on Transportation and Public Way

ORDINANCE
MY FAIR LADY
Acct. No. 64057 - 1
Permit No. 1109295

Be It Ordained by the City Council of the City of Chicago:

SECTION 1. Permission and authority are hereby given and granted to MY FAIR LADY, upon the terms and subject to the conditions of this ordinance to maintain and use one (1) sign(s) projecting over the public right-of-way attached to its premises known as 5824 W. Diversey Ave..

Said sign structure(s) measures as follows; along 9/9/2018:
One (1) at nine point seven five (9.75) feet in length, two point three three (2.33) feet in height and ten point six seven (10.67) feet above grade level.

The location of said privilege shall be as shown on prints kept on file with the Department of Business Affairs and Consumer Protection and the Office of the City Clerk.

Said privilege shall be constructed in accordance with plans and specifications approved by the Department of Transportation (Division of Project Development) and Zoning Department - Signs.

This grant of privilege in the public way shall be subject to the provisions of Section 10-28-015 and all other required provisions of the Municipal Code of Chicago.

The grantee shall pay to the City of Chicago as compensation for the privilege #1109295 herein granted the sum of one hundred ($100.00) per annum in advance.


A 25% penalty will be added for payments received after due date.

The permit holder agrees to hold the City of Chicago harmless for any damage, relocation or replacement costs associated with damage, relocation or removal of private property caused by the City performing work in the public way.

Authority herein given and granted for a period of five (5) years from and after 09/10/2013.

Alderman _____

Ariel Reboyras 30th Ward

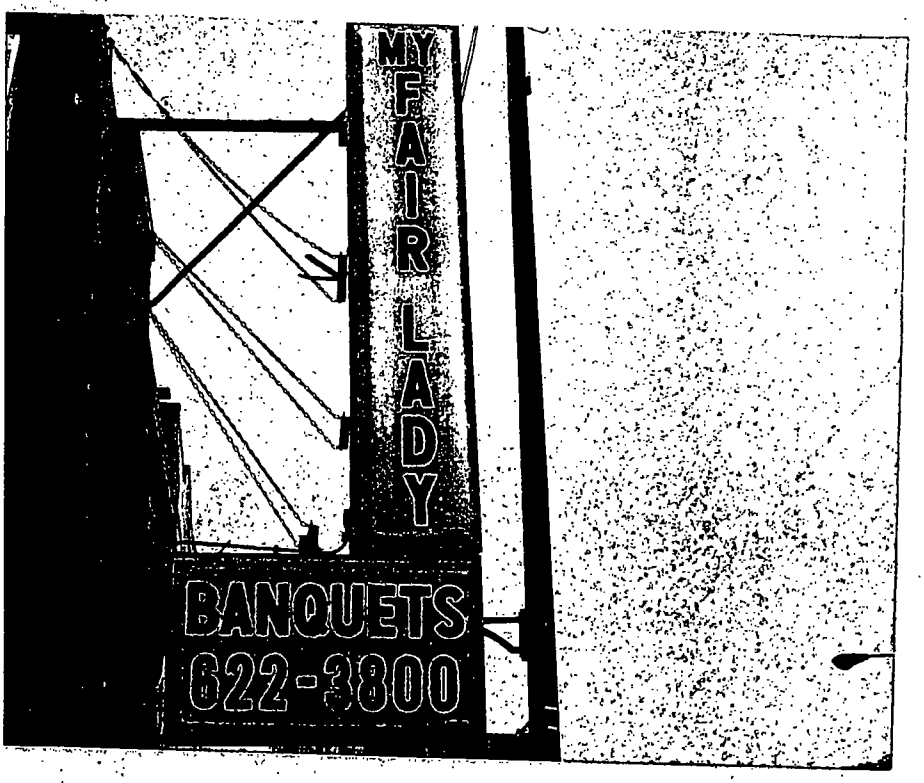
MY FAIR LADY
BANQUETS
622-3800


MY FAIR LADY
BANQUETS

Department of Business Affairs and Consumer Protection
Business Assistance Center - Public Way Use Unit
City Hall - 121 N. LaSalle Street, Room 800 • Chicago, IL 60602
(312)-74-GOBIZ (312-744-6249) • (312) 744-1944 (TTY)
http://www.cityofchicago.org/baep

11/13/2013

Alderman **Ariel Reboyras**
Ward # **30**
City of Chicago
City Hall, Room **203**
121 North LaSalle Street
Chicago, Illinois 60602

Re: An ordinance to use and maintain a portion of the public right-of-way for **one (1) sign(s)** for **MY FAIR LADY**, adjacent to the premises known as **5824 W. Diversey Ave.**.

Dear Alderman **Ariel Reboyras**:

The applicant referenced above has requested the use of the public right-of-way for a **sign(s)**. An ordinance has been prepared by the Department of Business Affairs and Consumer Protection – Business Assistance Center - Public Way Use Unit for presentation to the City Council. Because this request was made for properties located in your ward, as approved by you as per the attached, I respectfully request that you introduce the attached ordinance at the next City Council meeting.

If you have any questions regarding this ordinance, please contact Anthony Bertuca at (312) 744-5506.

Department of Business Affairs and Consumer Protection

City of Chicago

O2013-8877

Office of the City Clerk

Document Tracking Sheet

Meeting Date:	11/13/2013
Sponsor(s):	Reboyras (30)
Type:	Ordinance
Title:	Grant(s) of privilege in public way for Olympia Carpet
Committee(s) Assignment:	Committee on Transportation and Public Way

ORDINANCE
Olympia Carpet
Acct. No. 257306 - 1
Permit No. 1109114

Be It Ordained by the City Council of the City of Chicago:

SECTION 1. Permission and authority are hereby given and granted to Olympia Carpet, upon the terms and subject to the conditions of this ordinance to maintain and use two (2) sign(s) projecting over the public right-of-way attached to its premises known as 2901 N. Pulaski Rd..

Said sign structure(s) measures as follows; along N. Pulaski:
One (1) at seven (7) feet in length, six (6) feet in height and six (6) feet above grade level.
One (1) at six (6) feet in length, two (2) feet in height and six (6) feet above grade level.

The location of said privilege shall be as shown on prints kept on file with the Department of Business Affairs and Consumer Protection and the Office of the City Clerk.

Said privilege shall be constructed in accordance with plans and specifications approved by the Department of Transportation (Division of Project Development) and Zoning Department - Signs.

This grant of privilege in the public way shall be subject to the provisions of Section 10-28-015 and all other required provisions of the Municipal Code of Chicago.

The grantee shall pay to the City of Chicago as compensation for the privilege #1109114 herein granted the sum of four hundred ($400.00) per annum in advance.


A 25% penalty will be added for payments received after due date.

The permit holder agrees to hold the City of Chicago harmless for any damage, relocation or replacement costs associated with damage, relocation or removal of private property caused by the City performing work in the public way.

Authority herein given and granted for a period of five (5) years from and after 07/19/2012.

Alderman _____

Ariel Reboyras 30th Ward

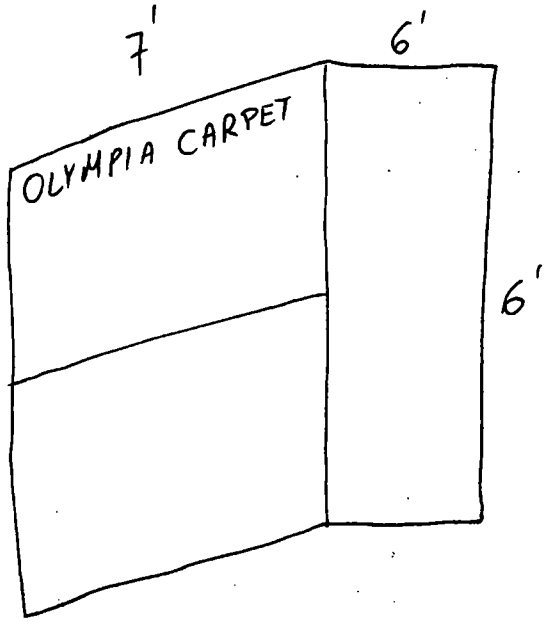

Sidewalk

Department of Business Affairs and Consumer Protection
Business Assistance Center - Public Way Use Unit
City Hall - 121 N. LaSalle Street, Room 800 • Chicago, IL 60602
(312)-74-GOBIZ (312-744-6249) • (312) 744-1944 (TTY)
http://www.cityofchicago.org/bacp

11/13/2013

Alderman **Ariel Reboyras**
Ward # **30**
City of Chicago
City Hall, Room **203**
121 North LaSalle Street
Chicago, Illinois 60602

Re: An ordinance to use and maintain a portion of the public right-of-way for **two (2) sign(s)** for **Olympia Carpet**, adjacent to the premises known as **2901 N. Pulaski Rd.**.

Dear Alderman **Ariel Reboyras**:

The applicant referenced above has requested the use of the public right-of-way for a **sign(s)**. An ordinance has been prepared by the Department of Business Affairs and Consumer Protection – Business Assistance Center - Public Way Use Unit for presentation to the City Council. Because this request was made for properties located in your ward, as approved by you as per the attached, I respectfully request that you introduce the attached ordinance at the next City Council meeting.

If you have any questions regarding this ordinance, please contact Anthony Bertuca at (312) 744-5506.

Department of Business Affairs and Consumer Protection

City of Chicago

O2013-8840

Office of the City Clerk

Document Tracking Sheet

Meeting Date:	11/13/2013
Sponsor(s):	Suarez (31)
Type:	Ordinance
Title:	Grant(s) of privilege in public way for A Best Insurance
Committee(s) Assignment:	Committee on Transportation and Public Way

ORDINANCE
A BEST INSURANCE
Acct. No. 320873 - 1
Permit No. 1109347

Be It Ordained by the City Council of the City of Chicago:

SECTION 1. Permission and authority are hereby given and granted to A BEST INSURANCE, upon the terms and subject to the conditions of this ordinance to maintain and use one (1) sign(s) projecting over the public right-of-way attached to its premises known as 2448 N. Cicero Ave..

Said sign structure(s) measures as follows; along N. Cicero Ave.:
One (1) at four (4) feet in length, five (5) feet in height and ten (10) feet above grade level.

The location of said privilege shall be as shown on prints kept on file with the Department of Business Affairs and Consumer Protection and the Office of the City Clerk.

Said privilege shall be constructed in accordance with plans and specifications approved by the Department of Transportation (Division of Project Development) and Zoning Department - Signs.

This grant of privilege in the public way shall be subject to the provisions of Section 10-28-015 and all other required provisions of the Municipal Code of Chicago.

The grantee shall pay to the City of Chicago as compensation for the privilege #1109347 herein granted the sum of one hundred ($100.00) per annum in advance.


A 25% penalty will be added for payments received after due date.

The permit holder agrees to hold the City of Chicago harmless for any damage, relocation or replacement costs associated with damage, relocation or removal of private property caused by the City performing work in the public way.

Authority herein given and granted for a period of five (5) years from and after 09/10/2013.

Alderman _____

Ray Suarez 31st Ward

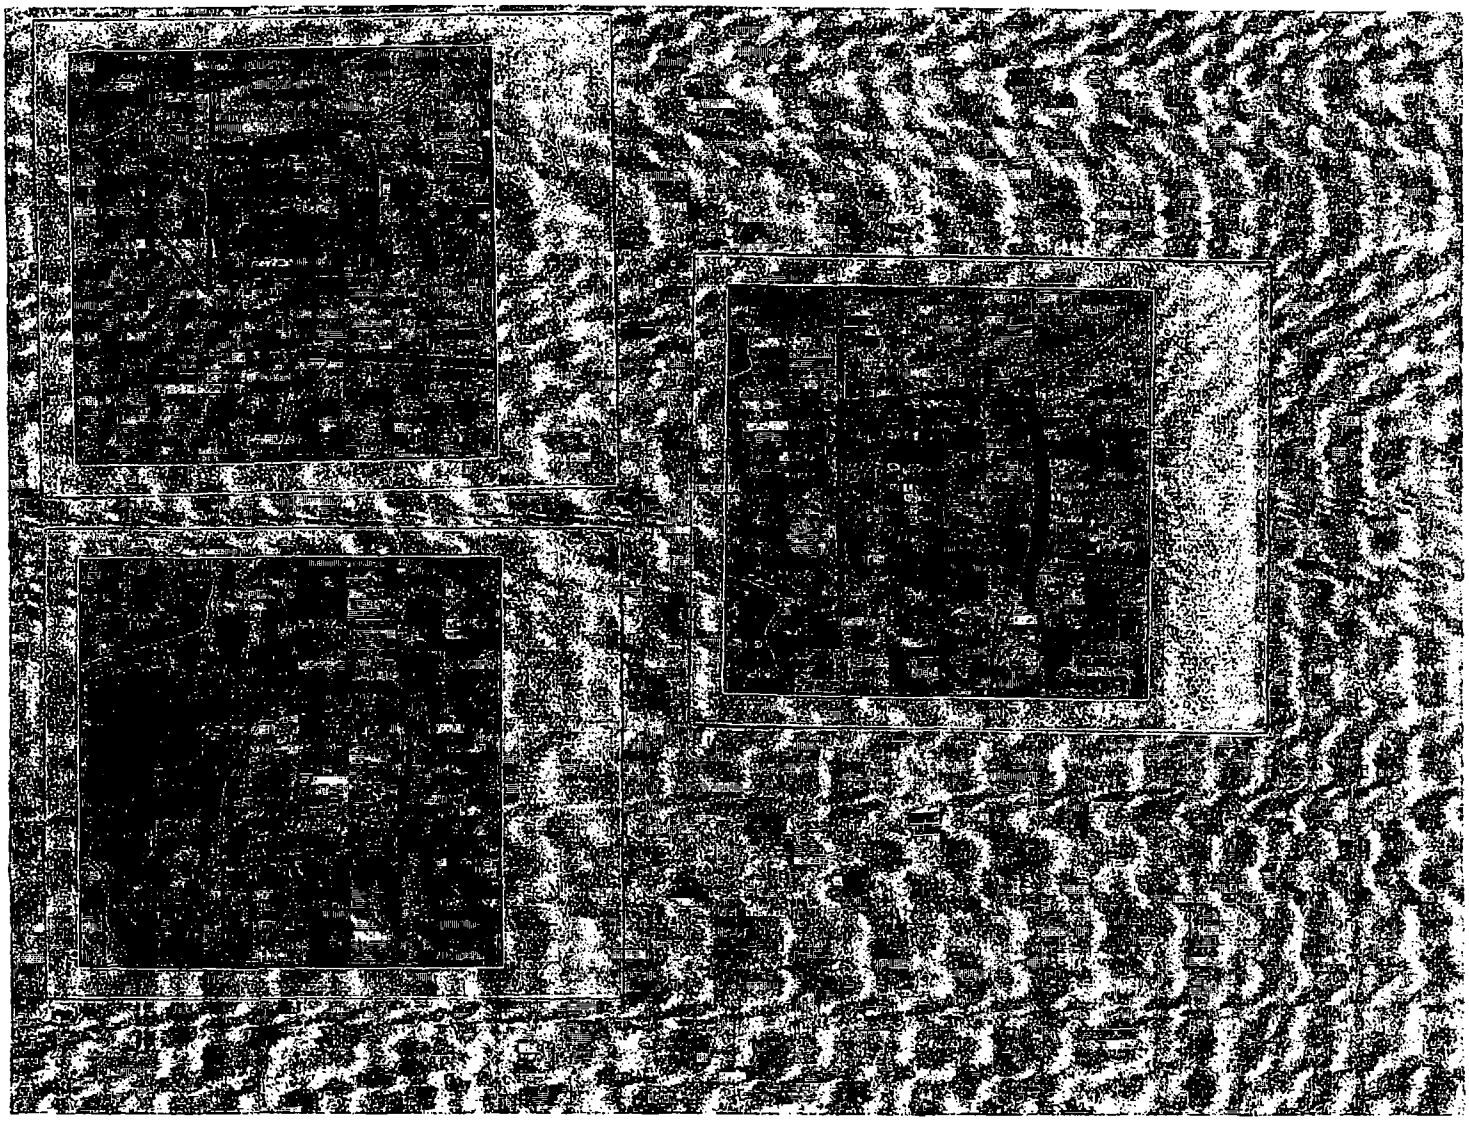

Department of Business Affairs and Consumer Protection
Business Assistance Center - Public Way Use Unit
City Hall - 121 N. LaSalle Street, Room 800 • Chicago, IL 60602
(312)-74-GOBIZ (312-744-6249) • (312) 744-1944 (TTY)
http://www.cityofchicago.org/bacp

11/13/2013

Alderman **Ray Suarez**
Ward # **31**
City of Chicago
City Hall, Room **203**
121 North LaSalle Street
Chicago, Illinois 60602

Re: An ordinance to use and maintain a portion of the public right-of-way for **one (1) sign(s)** for **A BEST INSURANCE**, adjacent to the premises known as **2448 N. Cicero Ave.**.

Dear Alderman **Ray Suarez**:

The applicant referenced above has requested the use of the public right-of-way for a **sign(s)**. An ordinance has been prepared by the Department of Business Affairs and Consumer Protection – Business Assistance Center - Public Way Use Unit for presentation to the City Council. Because this request was made for properties located in your ward, as approved by you as per the attached, I respectfully request that you introduce the attached ordinance at the next City Council meeting.

If you have any questions regarding this ordinance, please contact Anthony Bertuca at (312) 744-5506.

Department of Business Affairs and Consumer Protection

City of Chicago

O2013-8848

Office of the City Clerk

Document Tracking Sheet

Meeting Date:	11/13/2013
Sponsor(s):	Suarez (31)
Type:	Ordinance
Title:	Grant(s) of privilege in public way for Car Outlet
Committee(s) Assignment:	Committee on Transportation and Public Way

ORDINANCE
CAR OUTLET
Acct. No. 66905 - 7
Permit No. 1109238

Be It Ordained by the City Council of the City of Chicago:

SECTION 1. Permission and authority are hereby given and granted to CAR OUTLET, upon the terms and subject to the conditions of this ordinance to maintain and use, as now constructed, eleven (11) Banner(s) projecting over the public right-of-way adjacent to its premises known as 2158 N. Cicero Ave..

Said Banner(s) at N. CICERO measure(s):
Eleven (11) at two (2) feet in length, and three (3) feet in width for a total of sixty-six (66) square feet.

The location of said privilege shall be as shown on prints kept on file with the Department of Business Affairs and Consumer Protection and the Office of the City Clerk.

Said privilege shall be constructed in accordance with plans and specifications approved by the Zoning Department - Signs.

This grant of privilege in the public way shall be subject to the provisions of Section 10-28-015 and all other required provisions of the Municipal Code of Chicago.

The grantee shall pay to the City of Chicago as compensation for the privilege #1109238 herein granted the sum of one hundred seventy-five ($175.00) per annum in advance.

A 25% penalty will be added for payments received after due date.

The permit holder agrees to hold the City of Chicago harmless for any damage, relocation or replacement costs associated with damage, relocation or removal of private property caused by the City performing work in the public way.


Authority herein given and granted for a period of five (5) years from and after 02/06/2013.

Alderman Ray Suarez

Ray Suarez 31st Ward

Account: 66905-10
Location: 2158 N. Cicero Ave.
Type: Sign
Passage Date: 06/11/08
Permit term: 5 years
Expires: 02/05/13

11 - BANNERS TOTAL

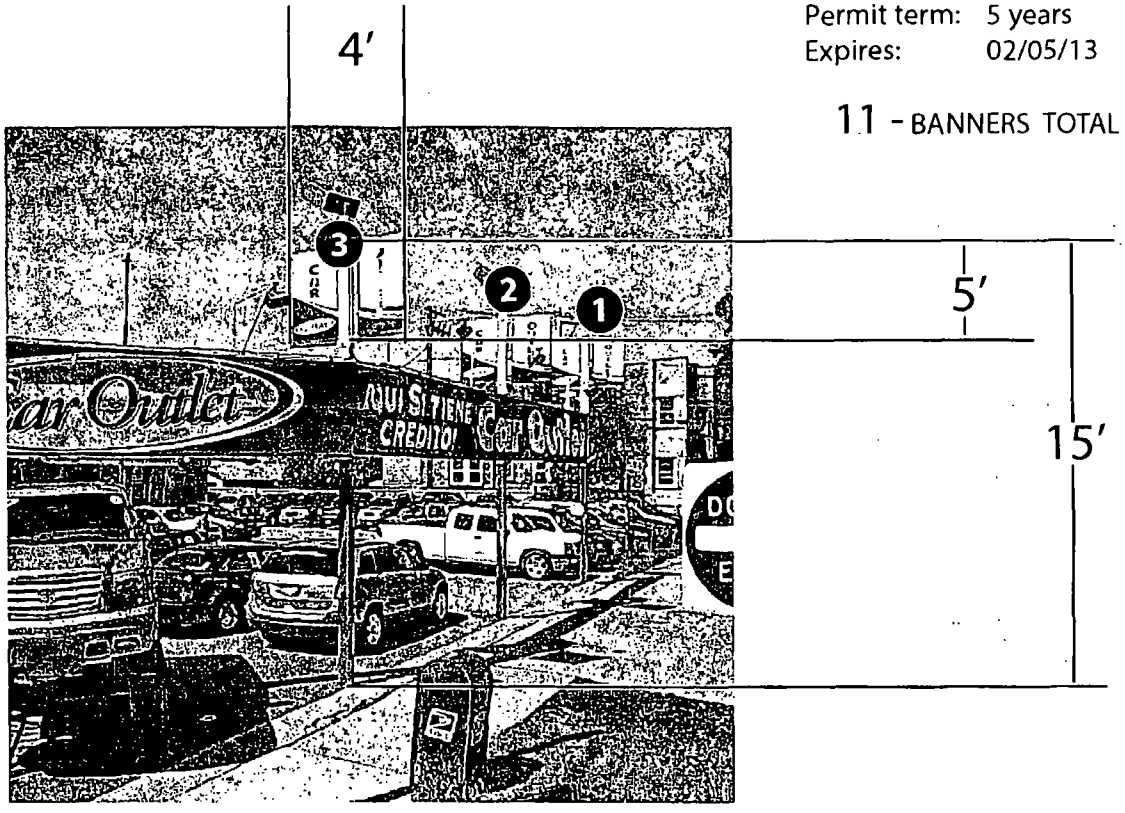



Department of Business Affairs and Consumer Protection
Business Assistance Center - Public Way Use Unit
City Hall - 121 N. LaSalle Street, Room 800 • Chicago, IL 60602
(312)-74-GOBIZ (312-744-6249) • (312) 744-1944 (TTY)
http://www.cityofchicago.org/bacp

11/13/2013

Alderman **Ray Suarez**
Ward # **31**
City of Chicago
City Hall, Room **203**
121 North LaSalle Street
Chicago, Illinois 60602

Re: An ordinance to use and maintain a portion of the public right-of-way for **eleven (11) banner(s)** for **CAR OUTLET**, adjacent to the premises known as **2158 N. Cicero Ave.**.

Dear Alderman **Ray Suarez**:

The applicant referenced above has requested the use of the public right-of-way for a **banner(s)**. An ordinance has been prepared by the Department of Business Affairs and Consumer Protection – Business Assistance Center - Public Way Use Unit for presentation to the City Council. Because this request was made for properties located in your ward, as approved by you as per the attached, I respectfully request that you introduce the attached ordinance at the next City Council meeting.

If you have any questions regarding this ordinance, please contact Anthony Bertuca at (312) 744-5506.

Department of Business Affairs and Consumer Protection

City of Chicago

O2013-8859

Office of the City Clerk

Document Tracking Sheet

Meeting Date:	11/13/2013
Sponsor(s):	Suarez (31)
Type:	Ordinance
Title:	Grant(s) of privilege in public way for Car Outlet Inc.
Committee(s) Assignment:	Committee on Transportation and Public Way

ORDINANCE
CAR OUTLET INC
Acct. No. 66905 - 9
Permit No. 1109245

Be It Ordained by the City Council of the City of Chicago:

SECTION 1. Permission and authority are hereby given and granted to CAR OUTLET INC, upon the terms and subject to the conditions of this ordinance to maintain and use, as now constructed, three (3) Light Fixture(s) projecting over the public right-of-way adjacent to its premises known as 2625-29 N. Cicero Ave..

Said Light Fixture(s) at N. CICERO measure(s):
Three (3) at point eight three (.83) feet in length, point five (.5) feet in width and fourteen (14) feet above grade level.

The location of said privilege shall be as shown on prints kept on file with the Department of Business Affairs and Consumer Protection and the Office of the City Clerk.

Said privilege shall be constructed in accordance with plans and specifications approved by the Department of Transportation (Division of Project Development).

This grant of privilege in the public way shall be subject to the provisions of Section 10-28-015 and all other required provisions of the Municipal Code of Chicago.

The grantee shall pay to the City of Chicago as compensation for the privilege #1109245 herein granted the sum of eighty-five ($85.00) per annum in advance.

A 25% penalty will be added for payments received after due date.

The permit holder agrees to hold the City of Chicago harmless for any damage, relocation or replacement costs associated with damage, relocation or removal of private property caused by the City performing work in the public way.


Authority herein given and granted for a period of five (5) years from and after 02/06/2013.

Alderman _____

Ray Suarez 31st Ward

Renewal Application

Account:	66905-9
Locations:	2625-29 N. Cicero Ave.
Type:	Lighting Fixture
Passage Date:	02/06/2008
Permit Term:	5 years
Expires:	02/05/2013

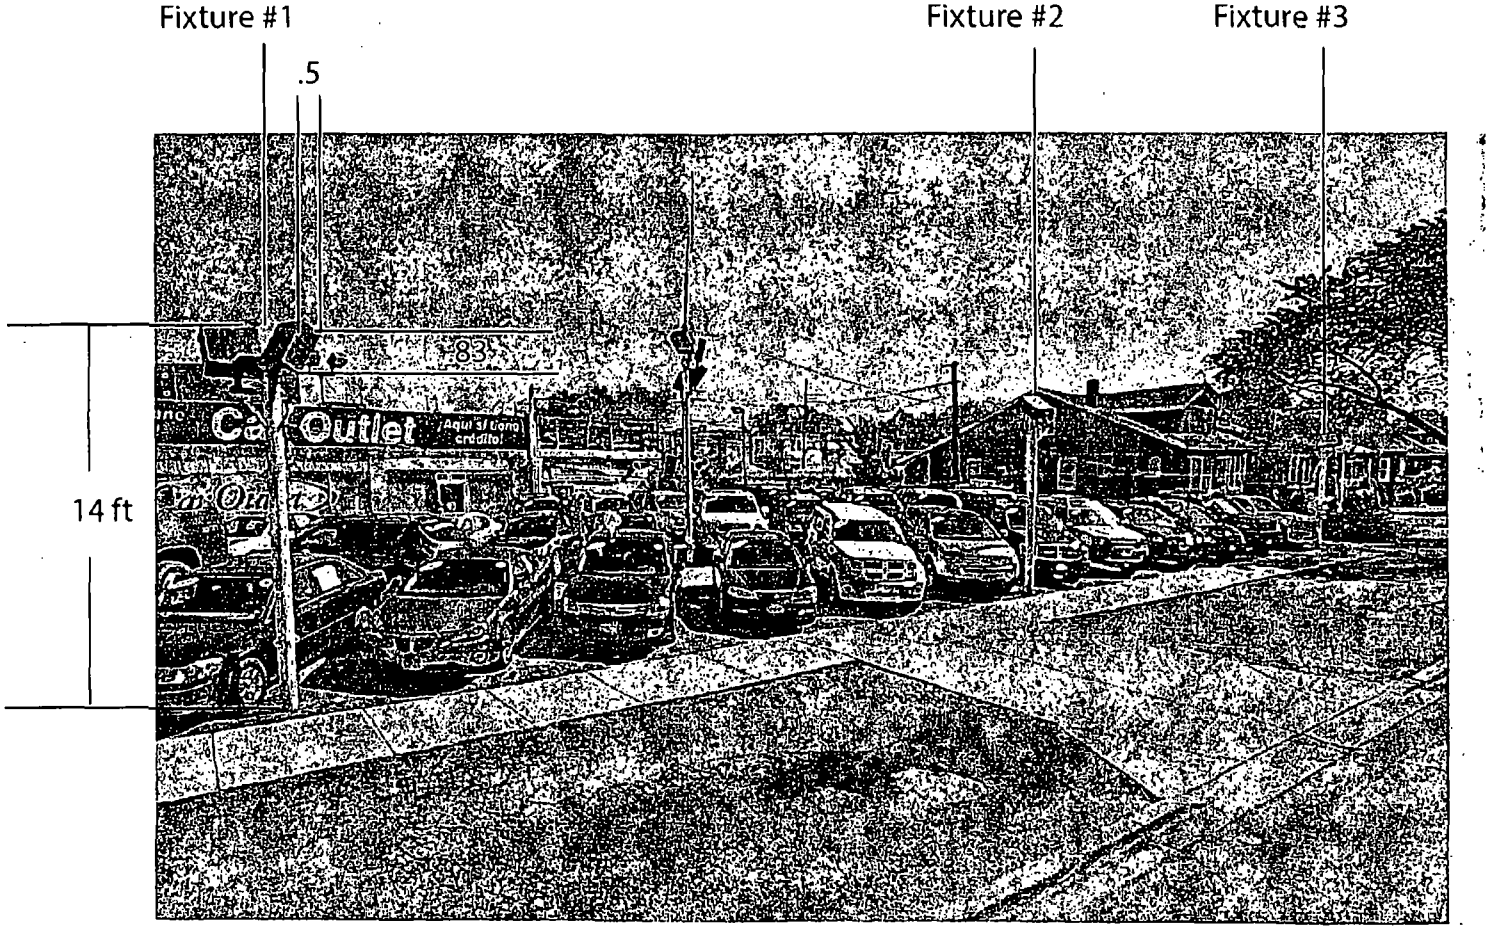

Department of Business Affairs and Consumer Protection
Business Assistance Center - Public Way Use Unit
City Hall - 121 N. LaSalle Street, Room 800 • Chicago, IL 60602
(312)-74-GOBIZ (312-744-6249) • (312) 744-1944 (TTY)
http://www.cityofchicago.org/bacp

11/13/2013

Alderman **Ray Suarez**
Ward # **31**
City of Chicago
City Hall, Room **203**
121 North LaSalle Street
Chicago, Illinois 60602

Re: An ordinance to use and maintain a portion of the public right-of-way for **three (3) light fixture(s)** for **CAR OUTLET INC**, adjacent to the premises known as **2625-29 N. Cicero Ave.**.

Dear Alderman **Ray Suarez**:

The applicant referenced above has requested the use of the public right-of-way for a **light fixture(s)**. An ordinance has been prepared by the Department of Business Affairs and Consumer Protection – Business Assistance Center - Public Way Use Unit for presentation to the City Council. Because this request was made for properties located in your ward, as approved by you as per the attached, I respectfully request that you introduce the attached ordinance at the next City Council meeting.

If you have any questions regarding this ordinance, please contact Anthony Bertuca at (312) 744-5506.

Department of Business Affairs and Consumer Protection

City of Chicago

Office of the City Clerk

Document Tracking Sheet

O2013-8865

Meeting Date:	11/13/2013
Sponsor(s):	Suarez (31)
Type:	Ordinance
Title:	Grant(s) of privilege in public way for Jackies and Benis
Committee(s) Assignment:	Committee on Transportation and Public Way

ORDINANCE
JACKIES AND BENIS
Acct. No. 31601 - 1
Permit No. 1109139

Be It Ordained by the City Council of the City of Chicago:

SECTION 1. Permission and authority are hereby given and granted to JACKIES AND BENIS, upon the terms and subject to the conditions of this ordinance to maintain and use one (1) sign(s) projecting over the public right-of-way attached to its premises known as 4413 W. Belmont Ave..

Said sign structure(s) measures as follows; along W. BELMONT:
One (1) at nine (9) feet in length, six (6) feet in height and ten (10) feet above grade level.

The location of said privilege shall be as shown on prints kept on file with the Department of Business Affairs and Consumer Protection and the Office of the City Clerk.

Said privilege shall be constructed in accordance with plans and specifications approved by the Department of Transportation (Division of Project Development) and Zoning Department - Signs.

This grant of privilege in the public way shall be subject to the provisions of Section 10-28-015 and all other required provisions of the Municipal Code of Chicago.

The grantee shall pay to the City of Chicago as compensation for the privilege #1109139 herein granted the sum of three hundred ($300.00) per annum in advance.


A 25% penalty will be added for payments received after due date.

The permit holder agrees to hold the City of Chicago harmless for any damage, relocation or replacement costs associated with damage, relocation or removal of private property caused by the City performing work in the public way.

Authority herein given and granted for a period of five (5) years from and after 10/08/2013.

Alderman _____

Ray Suarez 31st Ward

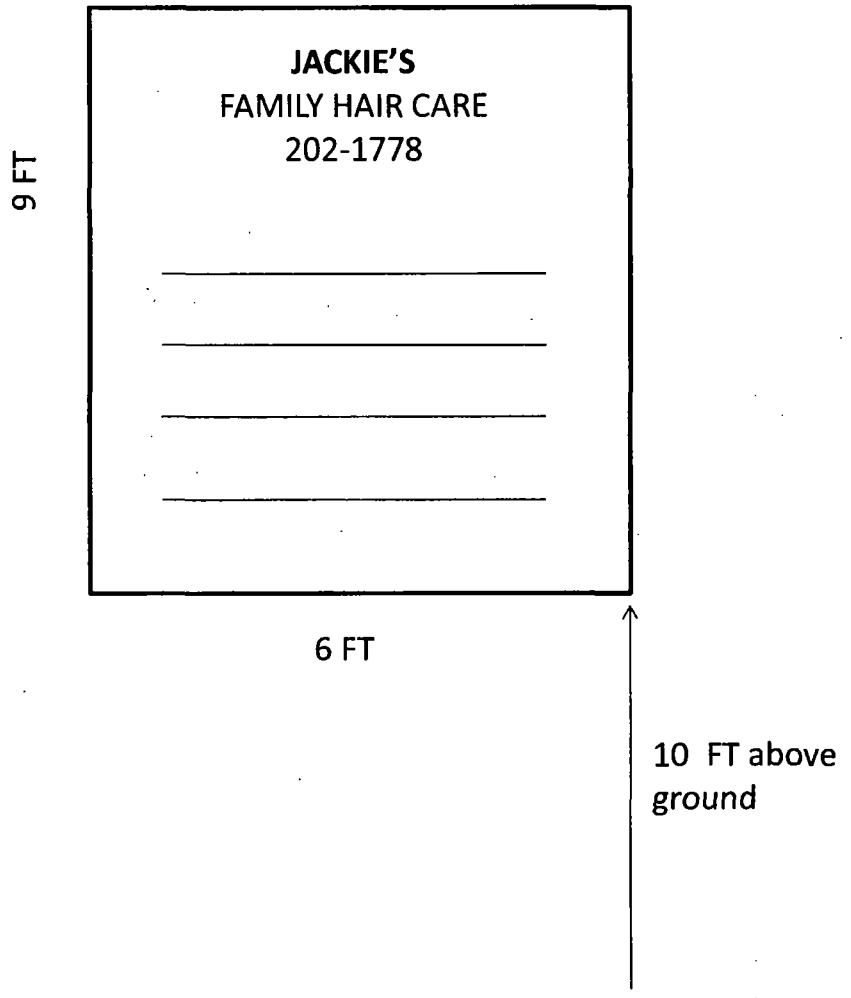
JACKIE'S
FAMILY HAIR CARE
202-1778
9 FT
6 FT
10 FT above ground



Department of Business Affairs and Consumer Protection
Business Assistance Center - Public Way Use Unit
City Hall - 121 N. LaSalle Street, Room 800 • Chicago, IL 60602
(312)-74-GOBIZ (312-744-6249) • (312) 744-1944 (TTY)
http://www.cityofchicago.org/bacp

11/13/2013

Alderman **Ray Suarez**
Ward # **31**
City of Chicago
City Hall, Room **203**
121 North LaSalle Street
Chicago, Illinois 60602

Re: An ordinance to use and maintain a portion of the public right-of-way for **one (1) sign(s)** for **JACKIES AND BENIS**, adjacent to the premises known as **4413 W. Belmont Ave.**.

Dear Alderman **Ray Suarez**:

The applicant referenced above has requested the use of the public right-of-way for a **sign(s)**. An ordinance has been prepared by the Department of Business Affairs and Consumer Protection – Business Assistance Center - Public Way Use Unit for presentation to the City Council. Because this request was made for properties located in your ward, as approved by you as per the attached, I respectfully request that you introduce the attached ordinance at the next City Council meeting.

If you have any questions regarding this ordinance, please contact Anthony Bertuca at (312) 744-5506.

Department of Business Affairs and Consumer Protection

City of Chicago

O2013-8875

Office of the City Clerk

Document Tracking Sheet

Meeting Date:	11/13/2013
Sponsor(s):	Suarez (31)
Type:	Ordinance
Title:	Grant(s) of privilege in public way for Pulaski Fullerton Currency Exchange
Committee(s) Assignment:	Committee on Transportation and Public Way

ORDINANCE
PULASKI FULLERTON CURRENCY EXCHANGE
Acct. No. 55389 - 1
Permit No. 1109169

Be It Ordained by the City Council of the City of Chicago:

SECTION 1. Permission and authority are hereby given and granted to PULASKI FULLERTON CURRENCY EXCHANGE, upon the terms and subject to the conditions of this ordinance to maintain and use two (2) sign(s) projecting over the public right-of-way attached to its premises known as 4001 W. Fullerton Ave..

Said sign structure(s) measures as follows; along W. Fullerton Avenue:
One (1) at six (6) feet in length, twelve (12) feet in height and twelve (12) feet above grade level.

Said sign structure(s) measures as follows; along N. Pulaski Rd.:
One (1) at five (5) feet in length, twelve (12) feet in height and thirteen (13) feet above grade level.

The location of said privilege shall be as shown on prints kept on file with the Department of Business Affairs and Consumer Protection and the Office of the City Clerk.

Said privilege shall be constructed in accordance with plans and specifications approved by the Department of Transportation (Division of Project Development) and Zoning Department - Signs.

This grant of privilege in the public way shall be subject to the provisions of Section 10-28-015 and all other required provisions of the Municipal Code of Chicago.

The grantee shall pay to the City of Chicago as compensation for the privilege #1109169 herein granted the sum of six hundred ($600.00) per annum in advance.

A 25% penalty will be added for payments received after due date.


The permit holder agrees to hold the City of Chicago harmless for any damage, relocation or replacement costs associated with damage, relocation or removal of private property caused by the City performing work in the public way.

Authority herein given and granted for a period of five (5) years from and after 01/09/2013.

Alderman _____

Ray Suarez 31st Ward


CASHED
MoneyGram
LICENSE
SERVICE

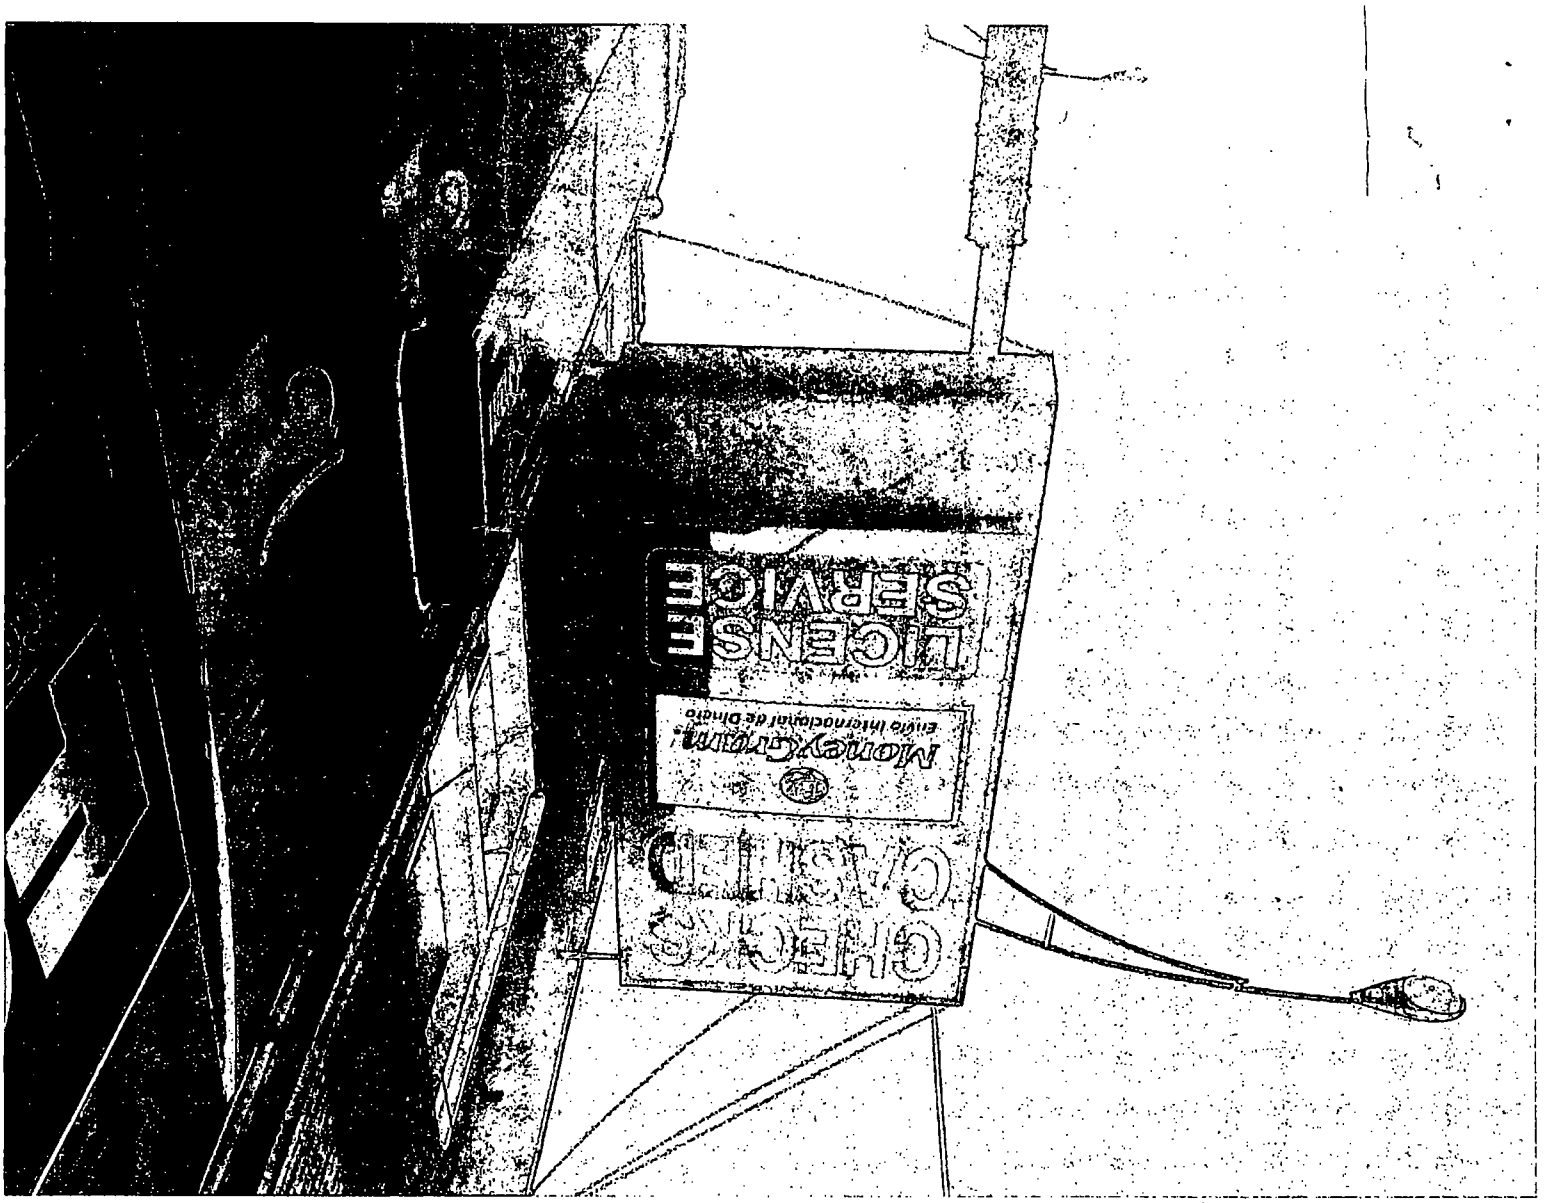
LICENSE
SERVICE
MoneyGram
envío internacional de dinero

Department of Business Affairs and Consumer Protection
Business Assistance Center - Public Way Use Unit
City Hall - 121 N. LaSalle Street, Room 800 • Chicago, IL 60602
(312)-74-GOBIZ (312-744-6249) • (312) 744-1944 (TTY)
http://www.cityofchicago.org/bacp

11/13/2013

Alderman **Ray Suarez**
Ward # **31**
City of Chicago
City Hall, Room **203**
121 North LaSalle Street
Chicago, Illinois 60602

Re: An ordinance to use and maintain a portion of the public right-of-way for **two (2) sign(s)** for **PULASKI FULLERTON CURRENCY EXCHANGE**, adjacent to the premises known as **4001 W. Fullerton Ave.**.

Dear Alderman **Ray Suarez**:

The applicant referenced above has requested the use of the public right-of-way for a **sign(s)**. An ordinance has been prepared by the Department of Business Affairs and Consumer Protection – Business Assistance Center - Public Way Use Unit for presentation to the City Council. Because this request was made for properties located in your ward, as approved by you as per the attached, I respectfully request that you introduce the attached ordinance at the next City Council meeting.

If you have any questions regarding this ordinance, please contact Anthony Bertuca at (312) 744-5506.

Department of Business Affairs and Consumer Protection

City of Chicago

O2013-8881

Office of the City Clerk

Document Tracking Sheet

Meeting Date:	11/13/2013
Sponsor(s):	Suarez (31)
Type:	Ordinance
Title:	Grant(s) of privilege in public way for Valve Auto Mart Inc.
Committee(s) Assignment:	Committee on Transportation and Public Way

ORDINANCE
VALVE AUTO MART INC
Acct. No. 86610 - 3
Permit No. 1103707

Be It Ordained by the City Council of the City of Chicago:

SECTION 1. Permission and authority are hereby given and granted to VALVE AUTO MART INC, upon the terms and subject to the conditions of this ordinance to maintain and use one (1) sign(s) projecting over the public right-of-way attached to its premises known as 2734 N. Cicero Ave..

Said sign structure(s) measures as follows; along N. Cicero Avenue:
One (1) at twelve point zero eight (12.08) feet in length, three point eight three (3.83) feet in height and twenty-one point nine two (21.92) feet above grade level.

The location of said privilege shall be as shown on prints kept on file with the Department of Business Affairs and Consumer Protection and the Office of the City Clerk.

Said privilege shall be constructed in accordance with plans and specifications approved by the Department of Transportation (Division of Project Development) and Zoning Department - Signs.


This grant of privilege in the public way shall be subject to the provisions of Section 10-28-015 and all other required provisions of the Municipal Code of Chicago.

The grantee shall pay to the City of Chicago as compensation for the privilege #1103707 herein granted the sum of three hundred ($300.00) per annum in advance.


A 25% penalty will be added for payments received after due date.

The permit holder agrees to hold the City of Chicago harmless for any damage, relocation or replacement costs associated with damage, relocation or removal of private property caused by the City performing work in the public way.

Authority herein given and granted for a period of five (5) years from and after 12/12/2012.

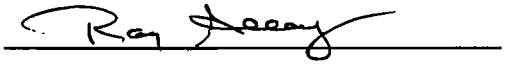Alderman 

Ray Suarez 31st Ward

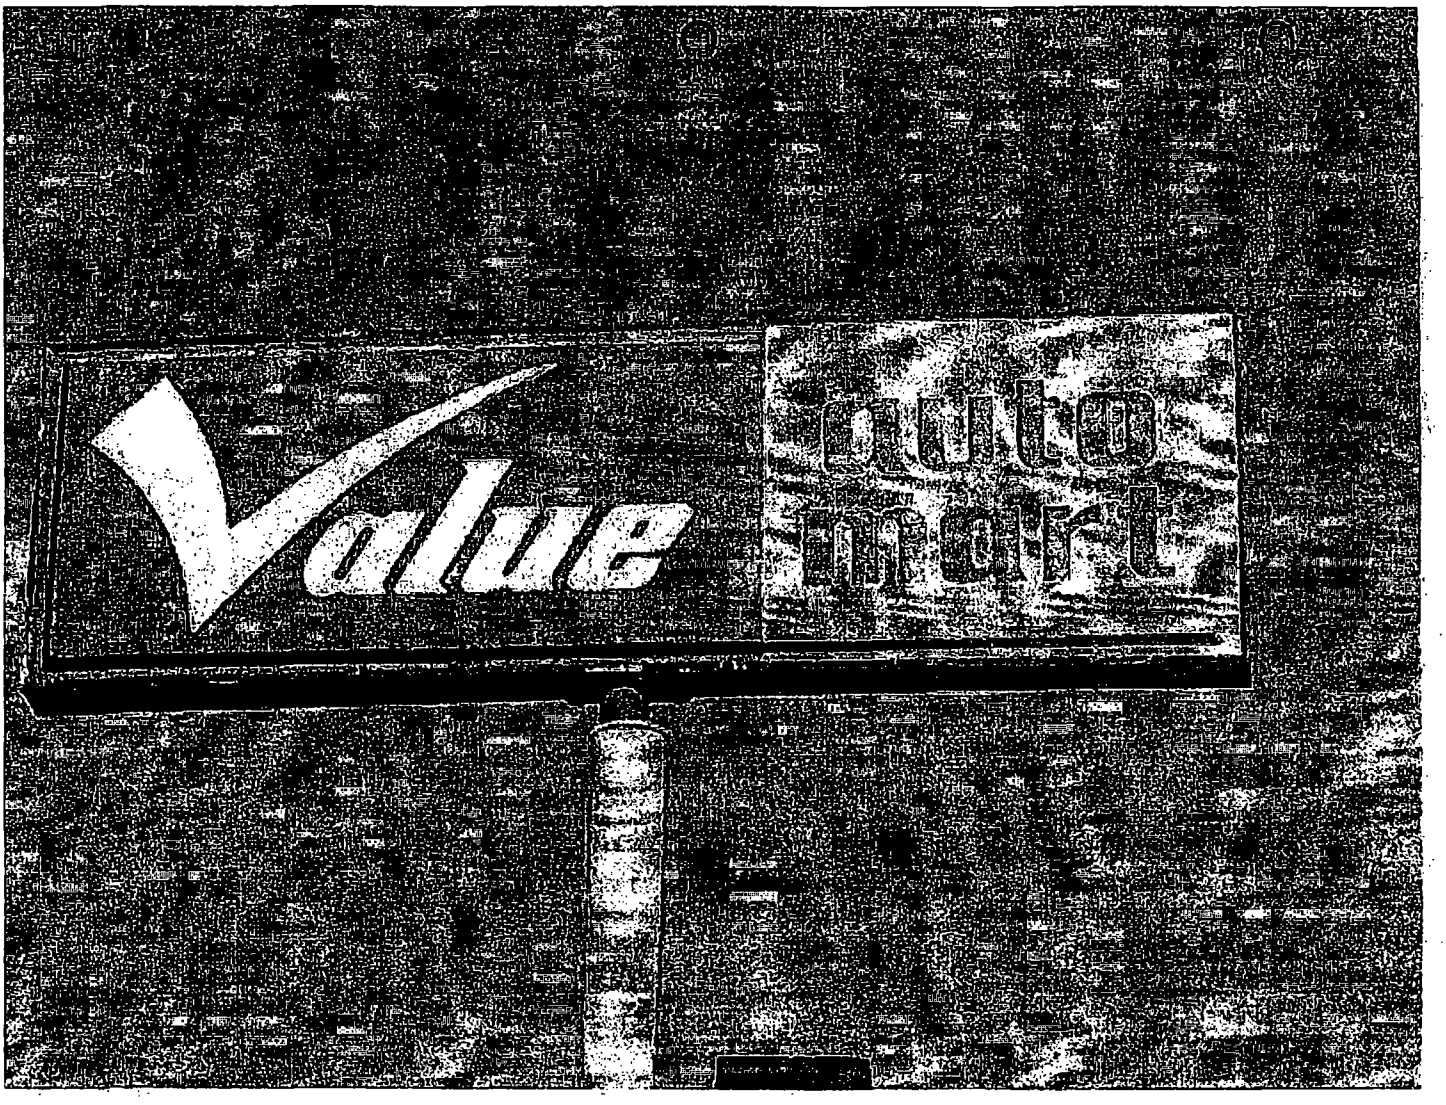
Value
Auto
Mart

Department of Business Affairs and Consumer Protection
Business Assistance Center - Public Way Use Unit
City Hall - 121 N. LaSalle Street, Room 800 • Chicago, IL 60602
(312)-74-GOBIZ (312-744-6249) • (312) 744-1944 (TTY)
http://www.cityofchicago.org/bacp

11/13/2013

Alderman **Ray Suarez**
Ward # **31**
City of Chicago
City Hall, Room **203**
121 North LaSalle Street
Chicago, Illinois 60602

Re: An ordinance to use and maintain a portion of the public right-of-way for **one (1) sign(s)** for **VALVE AUTO MART INC**, adjacent to the premises known as **2734 N. Cicero Ave.**.

Dear Alderman **Ray Suarez**:

The applicant referenced above has requested the use of the public right-of-way for a **sign(s)**. An ordinance has been prepared by the Department of Business Affairs and Consumer Protection – Business Assistance Center - Public Way Use Unit for presentation to the City Council. Because this request was made for properties located in your ward, as approved by you as per the attached, I respectfully request that you introduce the attached ordinance at the next City Council meeting.

If you have any questions regarding this ordinance, please contact Anthony Bertuca at (312) 744-5506.

Department of Business Affairs and Consumer Protection

City of Chicago

O2013-8846

Office of the City Clerk

Document Tracking Sheet

Meeting Date:	11/13/2013
Sponsor(s):	Waguespack (32)
Type:	Ordinance
Title:	Grant(s) of privilege in public way for Citgo
Committee(s) Assignment:	Committee on Transportation and Public Way

ORDINANCE
CITGO
Acct. No. 63588 - 1
Permit No. 1109128

Be It Ordained by the City Council of the City of Chicago:

SECTION 1. Permission and authority are hereby given and granted to CITGO, upon the terms and subject to the conditions of this ordinance to maintain and use one (1) sign(s) projecting over the public right-of-way attached to its premises known as 823 N. Western Ave..

Said sign structure(s) measures as follows; along N. Westren Avenue:
One (1) at ten (10) feet in length, ten (10) feet in height and fourteen (14) feet above grade level.

The location of said privilege shall be as shown on prints kept on file with the Department of Business Affairs and Consumer Protection and the Office of the City Clerk.

Said privilege shall be constructed in accordance with plans and specifications approved by the Department of Transportation (Division of Project Development) and Zoning Department - Signs.

This grant of privilege in the public way shall be subject to the provisions of Section 10-28-015 and all other required provisions of the Municipal Code of Chicago.

The grantee shall pay to the City of Chicago as compensation for the privilege #1109128 herein granted the sum of three hundred ($300.00) per annum in advance.


A 25% penalty will be added for payments received after due date.

The permit holder agrees to hold the City of Chicago harmless for any damage, relocation or replacement costs associated with damage, relocation or removal of private property caused by the City performing work in the public way.

Authority herein given and granted for a period of five (5) years from and after 07/30/2013.

Alderman _____

Scott Waguespack 32nd Ward

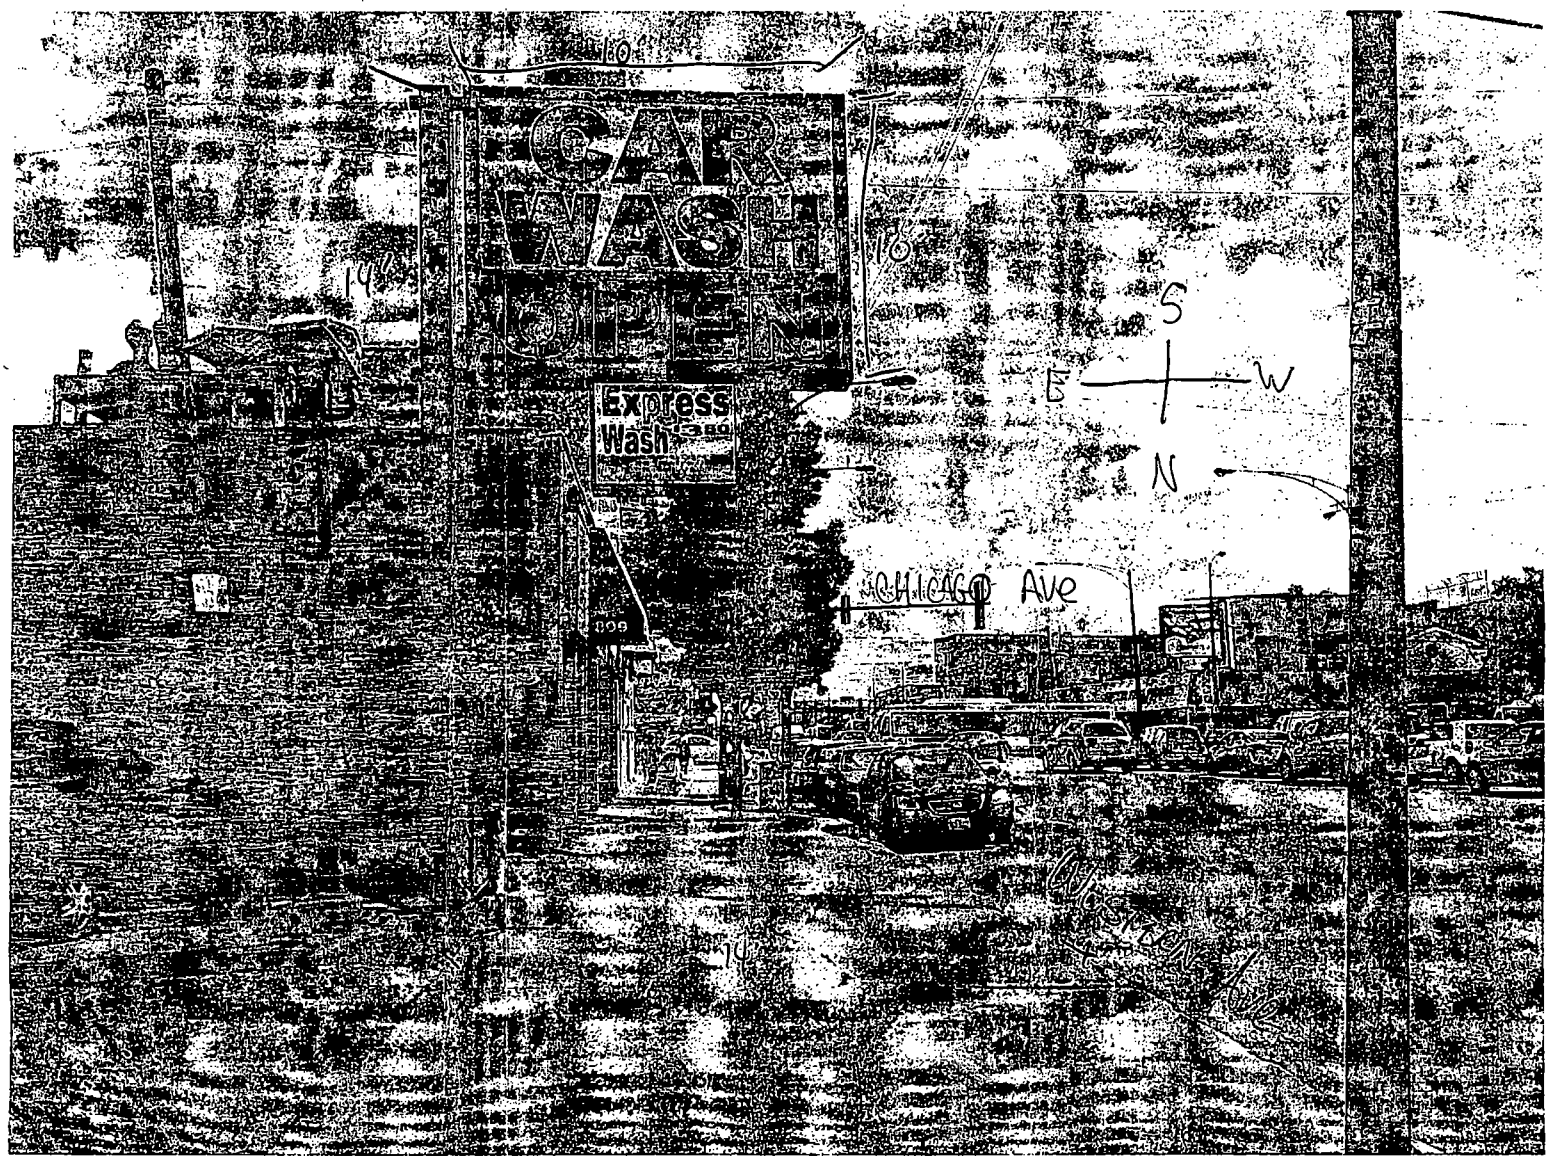
CAR
WASH
Express
Wash
CHICAGO Ave
S
E
W
N

Department of Business Affairs and Consumer Protection
Business Assistance Center - Public Way Use Unit
City Hall - 121 N. LaSalle Street, Room 800 • Chicago, IL 60602
(312)-74-GOBIZ (312-744-6249) • (312) 744-1944 (TTY)
http://www.cityofchicago.org/bacp

11/13/2013

Alderman **Scott Waguespack**
Ward # **32**
City of Chicago
City Hall, Room **300**
121 North LaSalle Street
Chicago, Illinois 60602

Re: An ordinance to use and maintain a portion of the public right-of-way for **one (1) sign(s)** for **CITGO**, adjacent to the premises known as **823 N. Western Ave.**.

Dear Alderman **Scott Waguespack**:

The applicant referenced above has requested the use of the public right-of-way for a **sign(s)**. An ordinance has been prepared by the Department of Business Affairs and Consumer Protection – Business Assistance Center - Public Way Use Unit for presentation to the City Council. Because this request was made for properties located in your ward, as approved by you as per the attached, I respectfully request that you introduce the attached ordinance at the next City Council meeting.

If you have any questions regarding this ordinance, please contact Anthony Bertuca at (312) 744-5506.

Department of Business Affairs and Consumer Protection

City of Chicago

O2013-8851

Office of the City Clerk

Document Tracking Sheet

Meeting Date:	11/13/2013
Sponsor(s):	Waguespack (32)
Type:	Ordinance
Title:	Grant(s) of privilege in public way for Family Pet Animal Hospital
Committee(s) Assignment:	Committee on Transportation and Public Way

ORDINANCE
FAMILY PET ANIMAL HOSPITAL
Acct. No. 8630 - 1
Permit No. 1109224

Be It Ordained by the City Council of the City of Chicago:

SECTION 1. Permission and authority are hereby given and granted to FAMILY PET ANIMAL HOSPITAL, upon the terms and subject to the conditions of this ordinance to construct, install, maintain and use seven (7) Planter(s) on the public right-of-way for beautification purposes adjacent to its premises known as 1401 W. Webster Ave..

Said Planter(s) at Webster measure(s):
Four (4) at one point six seven (1.67) foot in length, and one point six seven (1.67) foot in width for a total of eleven point one six (11.16) square feet.
Three (3) at three point three three (3.33) feet in length, and one point three three (1.33) foot in width for a total of thirteen point two nine (13.29) square feet.

Grantee must allow the required clear and unobstructed space for pedestrian passage at all times per rules and regulations approved by the Department of Transportation.

The location of said privilege shall be as shown on prints kept on file with the Department of Business Affairs and Consumer Protection and the Office of the City Clerk.

Said privilege shall be constructed in accordance with plans and specifications approved by the Department of Planning and Development and Department of Transportation (Division of Project Development).

This grant of privilege in the public way shall be subject to the provisions of Section 10-28-015 and all other required provisions of the Municipal Code of Chicago.

The grantee shall pay to the City of Chicago as compensation for the privilege #1109224 herein granted the sum of zero ($.00) per annum in advance.

A 25% penalty will be added for payments received after due date.

The permit holder agrees to hold the City of Chicago harmless for any damage, relocation or replacement costs associated with damage, relocation or removal of private property caused by the City performing work in the public way.

Authority herein given and granted for a period of five (5) years from and after Date of Passage.

Alderman Scott Waguespack

Scott Waguespack 32nd Ward

Family Pet Animal Hospital, P.C.
1401 W. Webster Ave., Chicago, IL 60614



Angled view of front of building from across the street.

Front of building faces north and is on Webster. Cross street is Southport Avenue.



Another view of the front of the building and sidewalk.

Proposed planters would sit against the building. Four of the proposed seven planters are 20" x 20" x 20". The remaining three proposed planters are 40" x "16" by 16" (which would be set lengthwise against the building).

Length of the front of building is 71'. The width of the sidewalk from building to street is 13.5'.

Department of Business Affairs and Consumer Protection
Business Assistance Center - Public Way Use Unit
City Hall - 121 N. LaSalle Street, Room 800 • Chicago, IL 60602
(312)-74-GOBIZ (312-744-6249) • (312) 744-1944 (TTY)
http://www.cityofchicago.org/bacp

11/13/2013

Alderman **Scott Waguespack**
Ward # **32**
City of Chicago
City Hall, Room **300**
121 North LaSalle Street
Chicago, Illinois 60602

Re: An ordinance to use and maintain a portion of the public right-of-way for **seven (7) planter(s)** for **FAMILY PET ANIMAL HOSPITAL**, adjacent to the premises known as **1401 W. Webster Ave.**.

Dear Alderman **Scott Waguespack**:

The applicant referenced above has requested the use of the public right-of-way for a **planter(s)**. An ordinance has been prepared by the Department of Business Affairs and Consumer Protection – Business Assistance Center - Public Way Use Unit for presentation to the City Council. Because this request was made for properties located in your ward, as approved by you as per the attached, I respectfully request that you introduce the attached ordinance at the next City Council meeting.

If you have any questions regarding this ordinance, please contact Anthony Bertuca at (312) 744-5506.

Department of Business Affairs and Consumer Protection

City of Chicago

O2013-8853

Office of the City Clerk

Document Tracking Sheet

Meeting Date:	11/13/2013
Sponsor(s):	Waguespack (32)
Type:	Ordinance
Title:	Grant(s) of privilege in public way for Filippo's
Committee(s) Assignment:	Committee on Transportation and Public Way

ORDINANCE
FILIPPO'S
Acct. No. 14663 - 1
Permit No. 1109025

Be It Ordained by the City Council of the City of Chicago:

SECTION 1. Permission and authority are hereby given and granted to FILIPPO'S, upon the terms and subject to the conditions of this ordinance to maintain and use one (1) sign(s) projecting over the public right-of-way attached to its premises known as 2211 N. Clybourn Ave..

Said sign structure(s) measures as follows; along NORTH CLYBOURN:
One (1) at four (4) feet in length, three (3) feet in height and fourteen (14) feet above grade level.

The location of said privilege shall be as shown on prints kept on file with the Department of Business Affairs and Consumer Protection and the Office of the City Clerk.

Said privilege shall be constructed in accordance with plans and specifications approved by the Department of Transportation (Division of Project Development) and Zoning Department - Signs.

This grant of privilege in the public way shall be subject to the provisions of Section 10-28-015 and all other required provisions of the Municipal Code of Chicago.

The grantee shall pay to the City of Chicago as compensation for the privilege #1109025 herein granted the sum of one hundred ($100.00) per annum in advance.

A 25% penalty will be added for payments received after due date.

The permit holder agrees to hold the City of Chicago harmless for any damage, relocation or replacement costs associated with damage, relocation or removal of private property caused by the City performing work in the public way.


Authority herein given and granted for a period of five (5) years from and after 05/09/2012.

Alderman _____

Scott Waguespack 32nd Ward

APPLICATION TO USE THE PUBLIC RIGHT OF WAY

EXAMPLE OF SIGN DRAWING

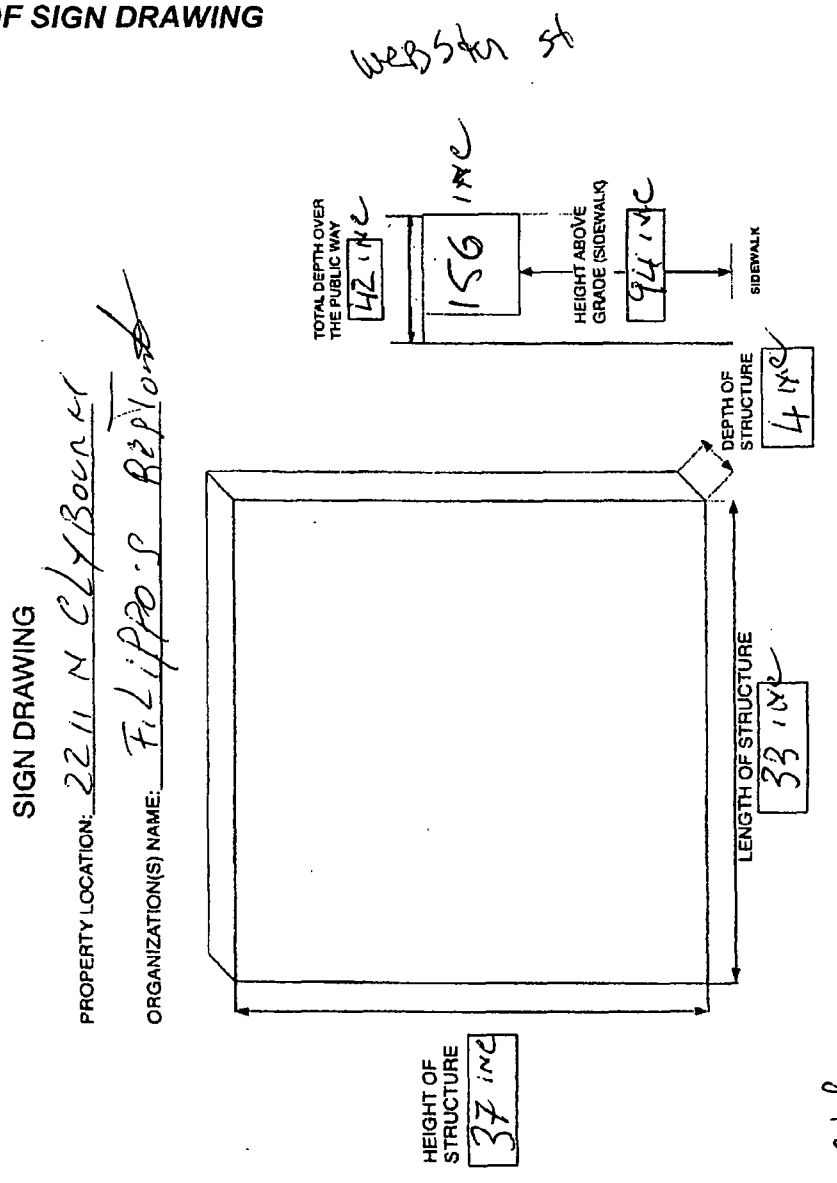

Department of Business Affairs and Consumer Protection
Business Assistance Center - Public Way Use Unit
City Hall - 121 N. LaSalle Street, Room 800 • Chicago, IL 60602
(312)-74-GOBIZ (312-744-6249) • (312) 744-1944 (TTY)
http://www.cityofchicago.org/bacp

11/13/2013

Alderman **Scott Waguespack**
Ward # **32**
City of Chicago
City Hall, Room **300**
121 North LaSalle Street
Chicago, Illinois 60602

Re: An ordinance to use and maintain a portion of the public right-of-way for **one (1) sign(s)** for **FILIPPO'S**, adjacent to the premises known as **2211 N. Clybourn Ave.**.

Dear Alderman **Scott Waguespack**:

The applicant referenced above has requested the use of the public right-of-way for a **sign(s)**. An ordinance has been prepared by the Department of Business Affairs and Consumer Protection – Business Assistance Center - Public Way Use Unit for presentation to the City Council. Because this request was made for properties located in your ward, as approved by you as per the attached, I respectfully request that you introduce the attached ordinance at the next City Council meeting.

If you have any questions regarding this ordinance, please contact Anthony Bertuca at (312) 744-5506.

Department of Business Affairs and Consumer Protection

City of Chicago

O2013-8854

Office of the City Clerk

Document Tracking Sheet

Meeting Date:	11/13/2013
Sponsor(s):	Waguespack (32)
Type:	Ordinance
Title:	Grant(s) of privilege in public way for Flour and Water
Committee(s) Assignment:	Committee on Transportation and Public Way

ORDINANCE
FLOUR AND WATER
Acct. No. 372625 - 1
Permit No. 1103860

Be It Ordained by the City Council of the City of Chicago:

SECTION 1. Permission and authority are hereby given and granted to FLOUR AND WATER, upon the terms and subject to the conditions of this ordinance to maintain and use one (1) sign(s) projecting over the public right-of-way attached to its premises known as 2965 N. Lincoln Ave..

Said sign structure(s) measures as follows; along N. Lincoln Avenue:
One (1) at four (4) feet in length, four point four one (4.41) feet in height and nine point one six (9.16) feet above grade level.

The location of said privilege shall be as shown on prints kept on file with the Department of Business Affairs and Consumer Protection and the Office of the City Clerk.

Said privilege shall be constructed in accordance with plans and specifications approved by the Department of Transportation (Division of Project Development) and Zoning Department - Signs.

This grant of privilege in the public way shall be subject to the provisions of Section 10-28-015 and all other required provisions of the Municipal Code of Chicago.

The grantee shall pay to the City of Chicago as compensation for the privilege #1103860 herein granted the sum of one hundred ($100.00) per annum in advance.

A 25% penalty will be added for payments received after due date.

The permit holder agrees to hold the City of Chicago harmless for any damage, relocation or replacement costs associated with damage, relocation or removal of private property caused by the City performing work in the public way.


Authority herein given and granted for a period of five (5) years from and after Date of Passage.

Alderman Scott Waguespack

Scott Waguespack 32nd Ward

APPLICATION TO USE THE PUBLIC RIGHT OF WAY

EXAMPLE OF SIGN DRAWING

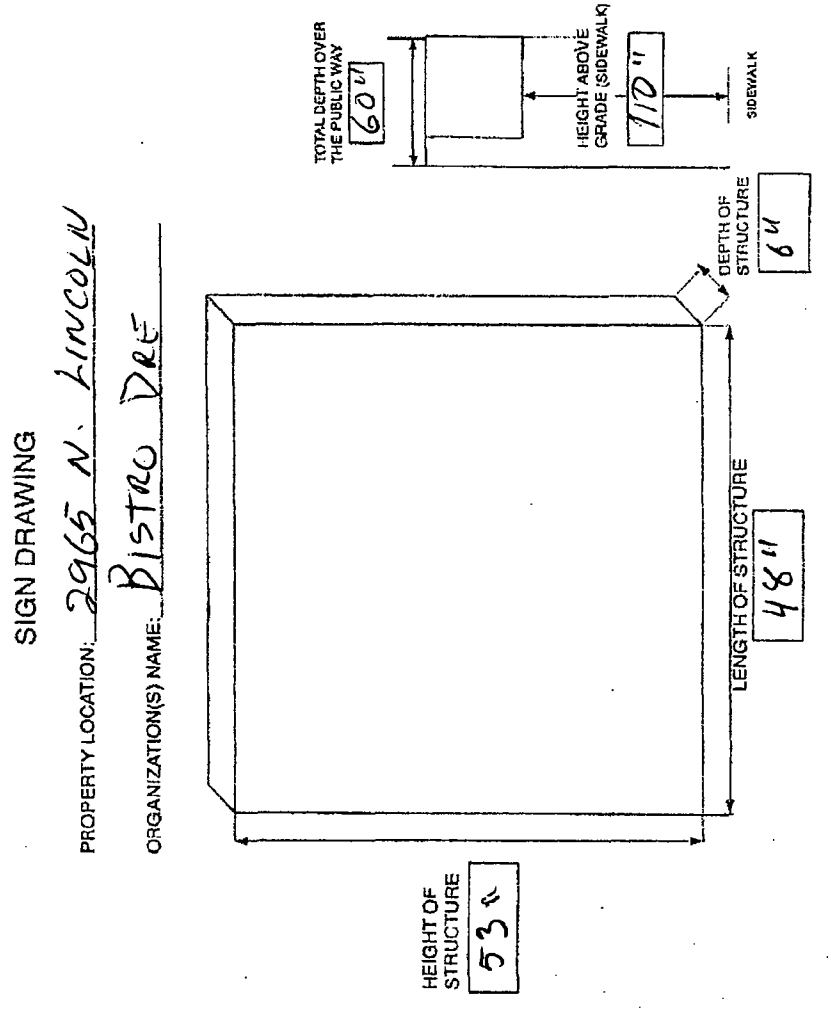

Department of Business Affairs and Consumer Protection
Business Assistance Center - Public Way Use Unit
City Hall - 121 N. LaSalle Street, Room 800 • Chicago, IL 60602
(312)-74-GOBIZ (312-744-6249) • (312) 744-1944 (TTY)
http://www.cityofchicago.org/bacp

11/13/2013

Alderman **Scott Waguespack**
Ward # **32**
City of Chicago
City Hall, Room **300**
121 North LaSalle Street
Chicago, Illinois 60602

Re: An ordinance to use and maintain a portion of the public right-of-way for **one (1) sign(s)** for **FLOUR AND WATER**, adjacent to the premises known as **2965 N. Lincoln Ave.**.

Dear Alderman **Scott Waguespack**:

The applicant referenced above has requested the use of the public right-of-way for a **sign(s)**. An ordinance has been prepared by the Department of Business Affairs and Consumer Protection – Business Assistance Center - Public Way Use Unit for presentation to the City Council. Because this request was made for properties located in your ward, as approved by you as per the attached, I respectfully request that you introduce the attached ordinance at the next City Council meeting.

If you have any questions regarding this ordinance, please contact Anthony Bertuca at (312) 744-5506.

Department of Business Affairs and Consumer Protection

City of Chicago

O2013-8856

Office of the City Clerk

Document Tracking Sheet

Meeting Date:	11/13/2013
Sponsor(s):	Waguespack (32)
Type:	Ordinance
Title:	Grant(s) of privilege in public way for Floyd's Pub
Committee(s) Assignment:	Committee on Transportation and Public Way

ORDINANCE
FLOYD'S PUB
Acct. No. 222699 - 1
Permit No. 1109288

Be It Ordained by the City Council of the City of Chicago:

SECTION 1. Permission and authority are hereby given and granted to FLOYD'S PUB, upon the terms and subject to the conditions of this ordinance to maintain and use one (1) sign(s) projecting over the public right-of-way attached to its premises known as 1944 N. Oakley Ave..

Said sign structure(s) measures as follows; along N OAKLEY AVE:
One (1) at four (4) feet in length, two (2) feet in height and ten (10) feet above grade level.

The location of said privilege shall be as shown on prints kept on file with the Department of Business Affairs and Consumer Protection and the Office of the City Clerk.

Said privilege shall be constructed in accordance with plans and specifications approved by the Department of Transportation (Division of Project Development) and Zoning Department - Signs.

This grant of privilege in the public way shall be subject to the provisions of Section 10-28-015 and all other required provisions of the Municipal Code of Chicago.

The grantee shall pay to the City of Chicago as compensation for the privilege #1109288 herein granted the sum of one hundred ($100.00) per annum in advance.

A 25% penalty will be added for payments received after due date.


The permit holder agrees to hold the City of Chicago harmless for any damage, relocation or replacement costs associated with damage, relocation or removal of private property caused by the City performing work in the public way.


Authority herein given and granted for a period of five (5) years from and after 11/05/2013.

Alderman Scott Waguespack

Scott Waguespack 32nd Ward

1944 N. OAKLEY AVE.

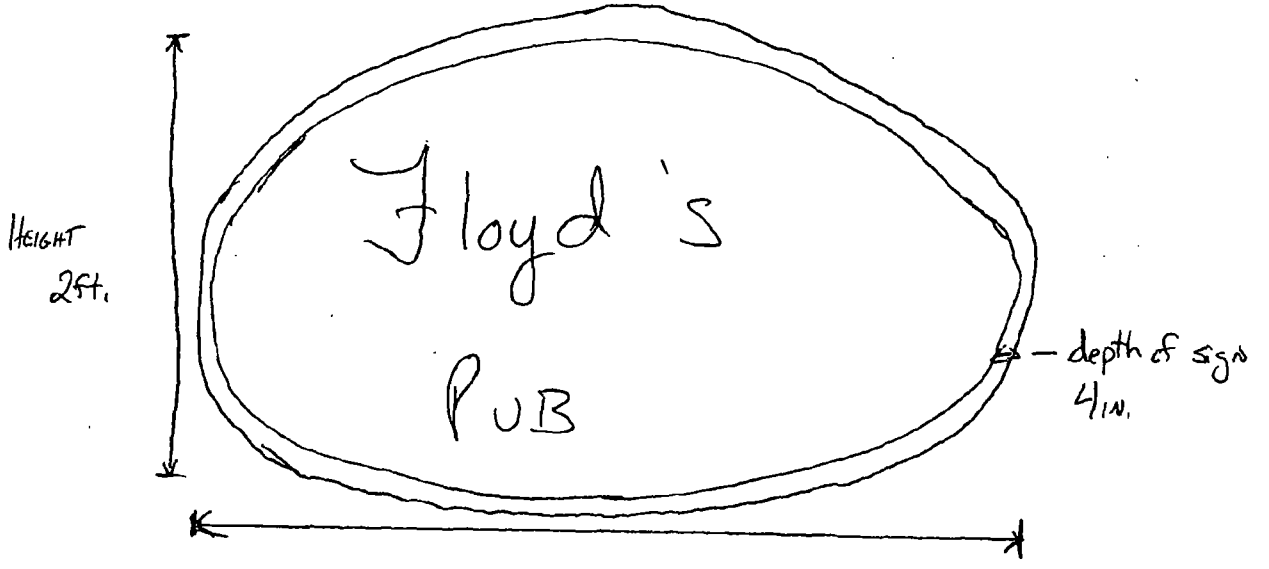

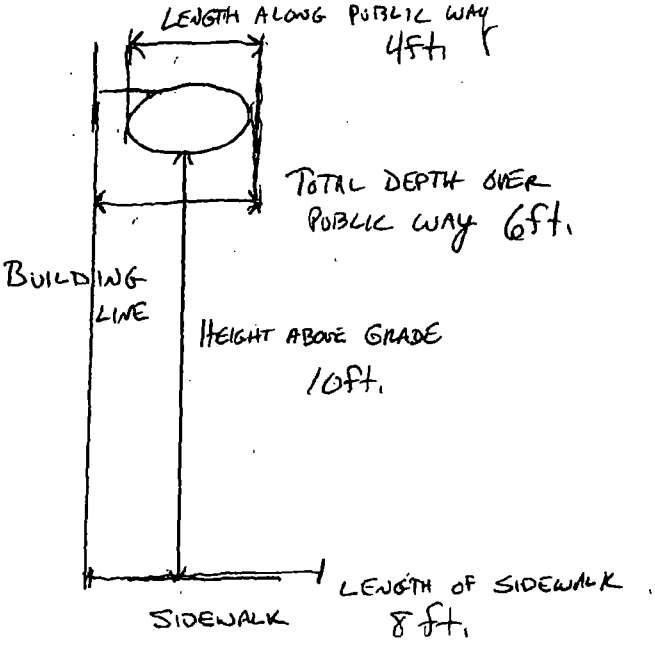

NEAREST CROSS STREET IS
ARMITAGE WHICH IS 4ft
NORTH OF STRUCTURE

Department of Business Affairs and Consumer Protection
Business Assistance Center - Public Way Use Unit
City Hall - 121 N. LaSalle Street, Room 800 • Chicago, IL 60602
(312)-74-GOBIZ (312-744-6249) • (312) 744-1944 (TTY)
http://www.cityofchicago.org/bacp

11/13/2013

Alderman **Scott Waguespack**
Ward # **32**
City of Chicago
City Hall, Room **300**
121 North LaSalle Street
Chicago, Illinois 60602

Re: An ordinance to use and maintain a portion of the public right-of-way for **one (1) sign(s)** for **FLOYD'S PUB**, adjacent to the premises known as **1944 N. Oakley Ave.**.

Dear Alderman **Scott Waguespack**:

The applicant referenced above has requested the use of the public right-of-way for a **sign(s)**. An ordinance has been prepared by the Department of Business Affairs and Consumer Protection – Business Assistance Center - Public Way Use Unit for presentation to the City Council. Because this request was made for properties located in your ward, as approved by you as per the attached, I respectfully request that you introduce the attached ordinance at the next City Council meeting.

If you have any questions regarding this ordinance, please contact Anthony Bertuca at (312) 744-5506.

Department of Business Affairs and Consumer Protection

City of Chicago

O2013-8861

Office of the City Clerk

Document Tracking Sheet

Meeting Date:	11/13/2013
Sponsor(s):	Waguespack (32)
Type:	Ordinance
Title:	Grant(s) of privilege in public way for Map Room, The
Committee(s) Assignment:	Committee on Transportation and Public Way

ORDINANCE
THE MAP ROOM
Acct. No. 9421 - 1
Permit No. 1109115

Be It Ordained by the City Council of the City of Chicago:

SECTION 1. Permission and authority are hereby given and granted to THE MAP ROOM, upon the terms and subject to the conditions of this ordinance to maintain and use three (3) sign(s) projecting over the public right-of-way attached to its premises known as 1949 N. Hoyne Ave..

Said sign structure(s) measures as follows; along W ARMITAGE AVE:
One (1) at two point three three (2.33) feet in length, one point three three (1.33) feet in height and eleven point three three (11.33) feet above grade level.
One (1) at three point zero eight (3.08) feet in length, point nine six (.96) feet in height and thirteen point zero eight (13.08) feet above grade level.
One (1) at three point eight three (3.83) feet in length, three point two five (3.25) feet in height and fourteen point three three (14.33) feet above grade level.

The location of said privilege shall be as shown on prints kept on file with the Department of Business Affairs and Consumer Protection and the Office of the City Clerk.

Said privilege shall be constructed in accordance with plans and specifications approved by the Department of Transportation (Division of Project Development) and Zoning Department - Signs.

This grant of privilege in the public way shall be subject to the provisions of Section 10-28-015 and all other required provisions of the Municipal Code of Chicago.

The grantee shall pay to the City of Chicago as compensation for the privilege #1109115 herein granted the sum of one hundred seventy-five ($175.00) per annum in advance.


A 25% penalty will be added for payments received after due date.

The permit holder agrees to hold the City of Chicago harmless for any damage, relocation or replacement costs associated with damage, relocation or removal of private property caused by the City performing work in the public way.

Authority herein given and granted for a period of five (5) years from and after 10/08/2013.

Alderman _____

Scott Waguespack 32nd Ward

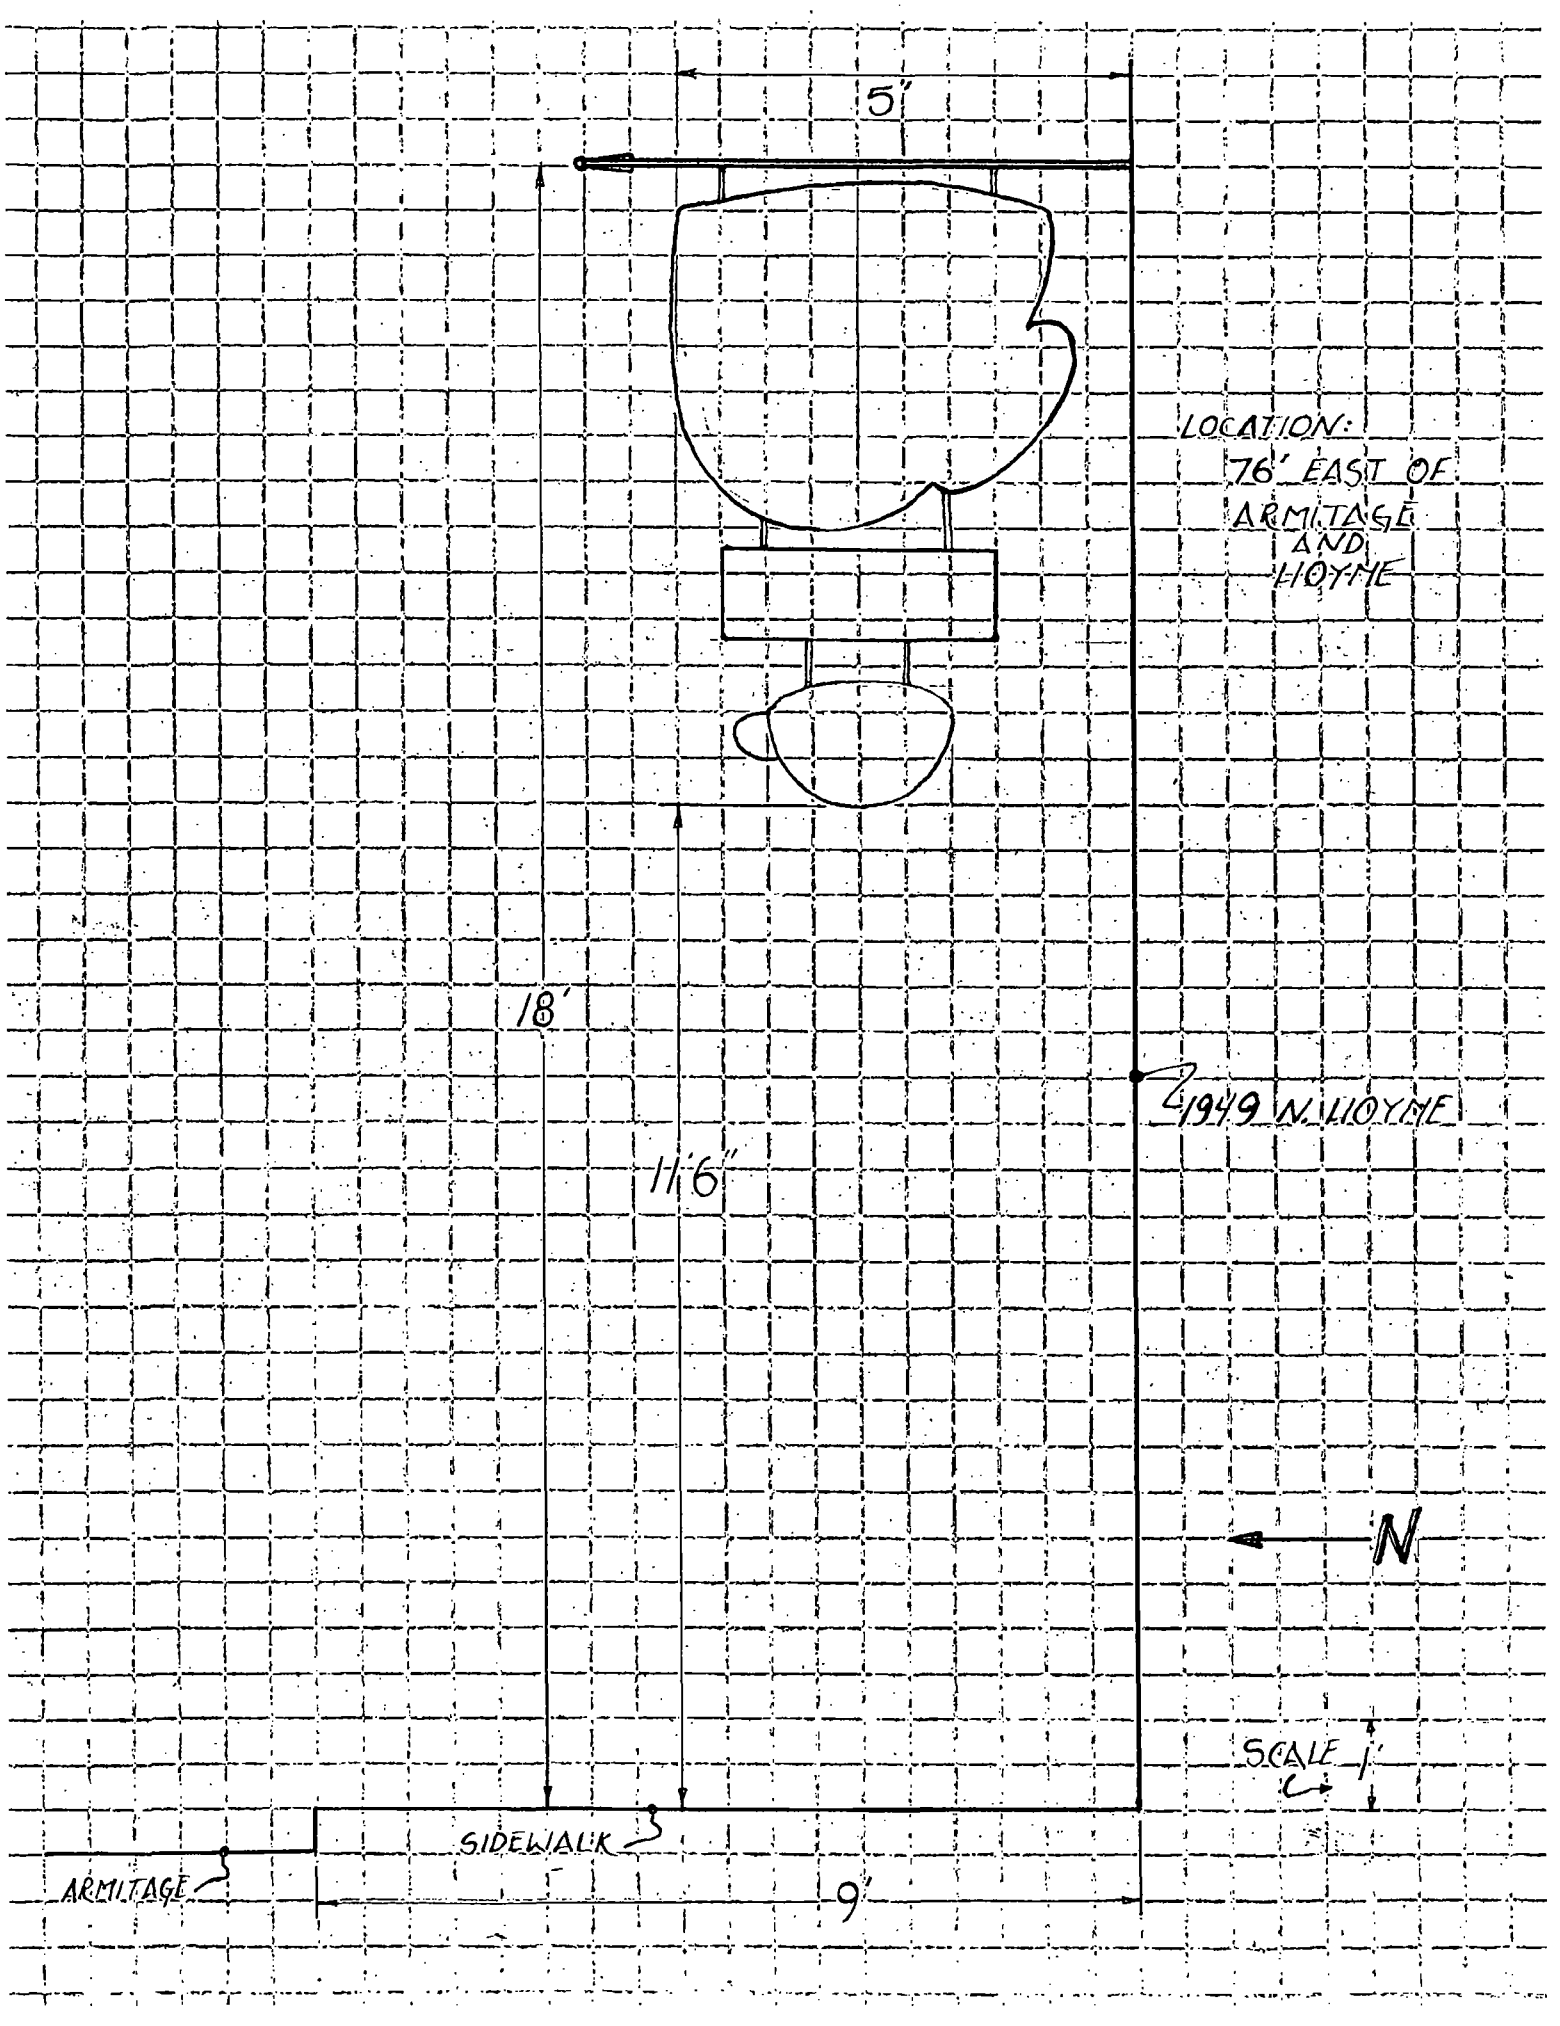
5'
LOCATION:
76' EAST OF
ARMITAGE
AND
HOYNE
18'
11'6"
1949 N. HOYNE
N
SCALE 1'
SIDEWALK
ARMITAGE
9'

Department of Business Affairs and Consumer Protection
Business Assistance Center - Public Way Use Unit
City Hall - 121 N. LaSalle Street, Room 800 • Chicago, IL 60602
(312)-74-GOBIZ (312-744-6249) • (312) 744-1944 (TTY)
http://www.cityofchicago.org/bacp

11/13/2013

Alderman **Scott Waguespack**
Ward # **32**
City of Chicago
City Hall, Room **300**
121 North LaSalle Street
Chicago, Illinois 60602

Re: An ordinance to use and maintain a portion of the public right-of-way for **three (3) sign(s)** for **THE MAP ROOM**, adjacent to the premises known as **1949 N. Hoyne Ave.**.

Dear Alderman **Scott Waguespack**:

The applicant referenced above has requested the use of the public right-of-way for a **sign(s)**. An ordinance has been prepared by the Department of Business Affairs and Consumer Protection – Business Assistance Center - Public Way Use Unit for presentation to the City Council. Because this request was made for properties located in your ward, as approved by you as per the attached, I respectfully request that you introduce the attached ordinance at the next City Council meeting.

If you have any questions regarding this ordinance, please contact Anthony Bertuca at (312) 744-5506.

Department of Business Affairs and Consumer Protection

City of Chicago

O2013-8864

Office of the City Clerk

Document Tracking Sheet

Meeting Date:	11/13/2013
Sponsor(s):	Waguespack (32)
Type:	Ordinance
Title:	Grant(s) of privilege in public way for Nick's Pit Stop
Committee(s) Assignment:	Committee on Transportation and Public Way

ORDINANCE
NICK'S PIT STOP
Acct. No. 329662 - 1
Permit No. 1109246

Be It Ordained by the City Council of the City of Chicago:

SECTION 1. Permission and authority are hereby given and granted to NICK'S PIT STOP, upon the terms and subject to the conditions of this ordinance to maintain and use one (1) sign(s) projecting over the public right-of-way attached to its premises known as 2011 N. Damen Ave..

Said sign structure(s) measures as follows; along N. Damen Avenue:
One (1) at three (3) feet in length, three (3) feet in height and twelve (12) feet above grade level.

The location of said privilege shall be as shown on prints kept on file with the Department of Business Affairs and Consumer Protection and the Office of the City Clerk.

Said privilege shall be constructed in accordance with plans and specifications approved by the Department of Transportation (Division of Project Development) and Zoning Department - Signs.

This grant of privilege in the public way shall be subject to the provisions of Section 10-28-015 and all other required provisions of the Municipal Code of Chicago.

The grantee shall pay to the City of Chicago as compensation for the privilege #1109246 herein granted the sum of one hundred ($100.00) per annum in advance.


A 25% penalty will be added for payments received after due date.


The permit holder agrees to hold the City of Chicago harmless for any damage, relocation or replacement costs associated with damage, relocation or removal of private property caused by the City performing work in the public way.

Authority herein given and granted for a period of five (5) years from and after 11/19/2013.

Alderman Scott Waguespack

Scott Waguespack 32nd Ward

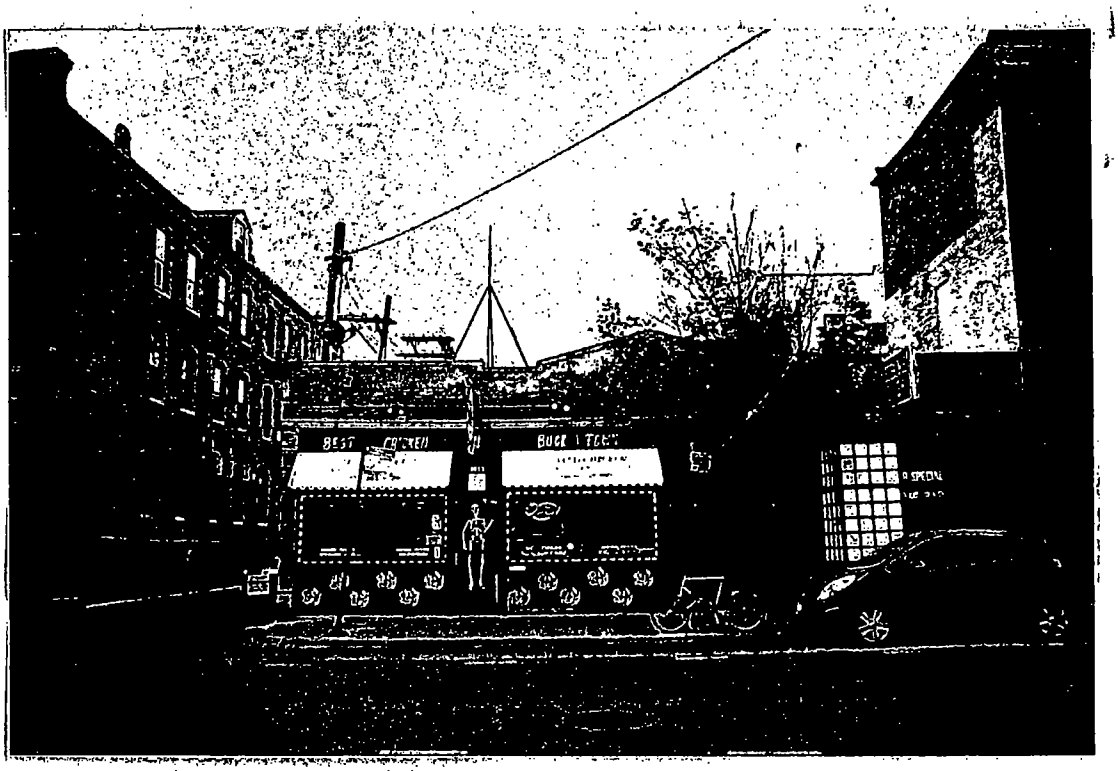

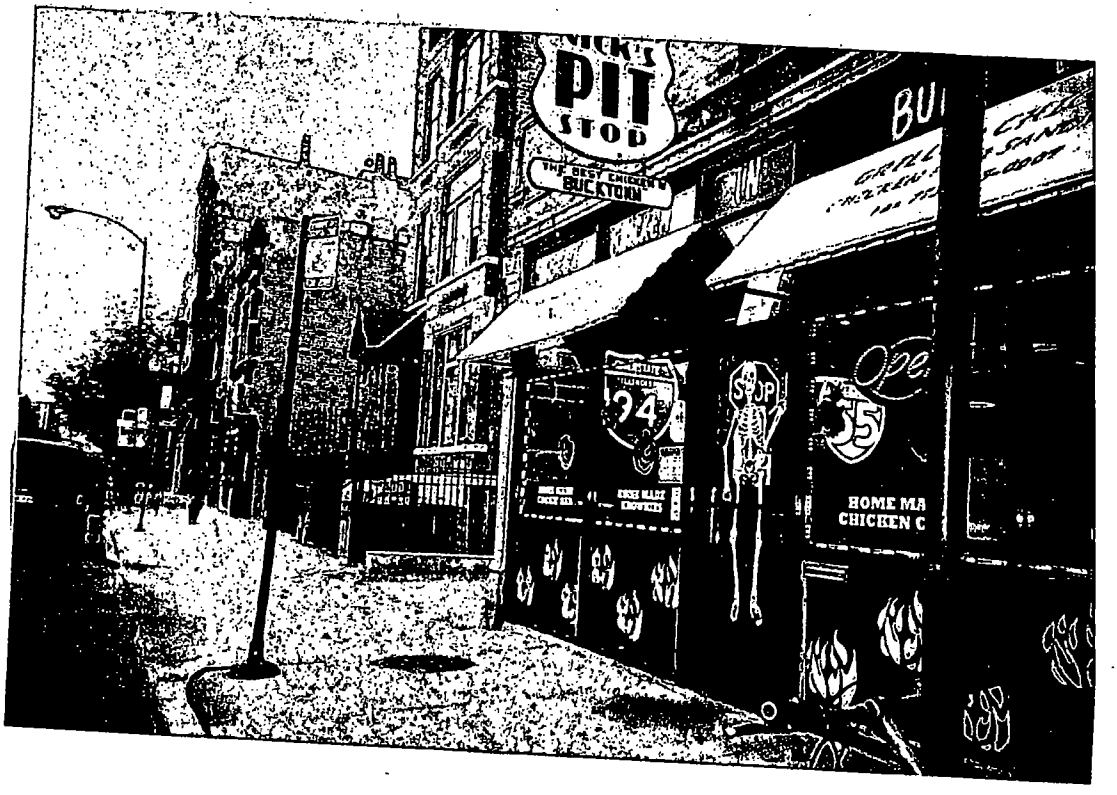
PIT
STOP
THE BEST CHICKEN IN
BUCKTOWN
STOP
24
35


EXIT
PLO
UNIVERSITY OF CHICAGO
LIBRARY

Department of Business Affairs and Consumer Protection
Business Assistance Center - Public Way Use Unit
City Hall - 121 N. LaSalle Street, Room 800 • Chicago, IL 60602
(312)-74-GOBIZ (312-744-6249) • (312) 744-1944 (TTY)
http://www.cityofchicago.org/bacp

11/13/2013

Alderman **Scott Waguespack**
Ward # **32**
City of Chicago
City Hall, Room **300**
121 North LaSalle Street
Chicago, Illinois 60602

Re: An ordinance to use and maintain a portion of the public right-of-way for **one (1) sign(s)** for **NICK'S PIT STOP**, adjacent to the premises known as **2011 N. Damen Ave.**.

Dear Alderman **Scott Waguespack**:

The applicant referenced above has requested the use of the public right-of-way for a **sign(s)**. An ordinance has been prepared by the Department of Business Affairs and Consumer Protection – Business Assistance Center - Public Way Use Unit for presentation to the City Council. Because this request was made for properties located in your ward, as approved by you as per the attached, I respectfully request that you introduce the attached ordinance at the next City Council meeting.

If you have any questions regarding this ordinance, please contact Anthony Bertuca at (312) 744-5506.

Department of Business Affairs and Consumer Protection

City of Chicago

O2013-8870

Office of the City Clerk

Document Tracking Sheet

Meeting Date:	11/13/2013
Sponsor(s):	Waguespack (32)
Type:	Ordinance
Title:	Grant(s) of privilege in public way for Northwestern Medical Hospital
Committee(s) Assignment:	Committee on Transportation and Public Way

ORDINANCE
NORTHWESTERN MEDICAL HOSPITAL
Acct. No. 11102 - 2
Permit No. 1104083

Be It Ordained by the City Council of the City of Chicago:

SECTION 1. Permission and authority are hereby given and granted to NORTHWESTERN MEDICAL HOSPITAL, upon the terms and subject to the conditions of this ordinance to maintain and use one (1) sign(s) projecting over the public right-of-way attached to its premises known as 1333 W. Belmont Ave..

Said sign structure(s) measures as follows; along W. Belmont:
One (1) at twelve (12) feet in length, three point three three (3.33) feet in height and eleven (11) feet above grade level.

The location of said privilege shall be as shown on prints kept on file with the Department of Business Affairs and Consumer Protection and the Office of the City Clerk.

Said privilege shall be constructed in accordance with plans and specifications approved by the Department of Transportation (Division of Project Development) and Zoning Department - Signs.

This grant of privilege in the public way shall be subject to the provisions of Section 10-28-015 and all other required provisions of the Municipal Code of Chicago.

The grantee shall pay to the City of Chicago as compensation for the privilege #1104083 herein granted the sum of three hundred ($300.00) per annum in advance.

A 25% penalty will be added for payments received after due date.

The permit holder agrees to hold the City of Chicago harmless for any damage, relocation or replacement costs associated with damage, relocation or removal of private property caused by the City performing work in the public way.

Authority herein given and granted for a period of five (5) years from and after Date of Passage.

Alderman Scott Waguespack

Scott Waguespack 32nd Ward

LETTERS (illuminated)

QUANTITY
■1 ☐2 ☐3 ☐4 ☐Other

SURVEY
☐N/A ☐Required ■Completed


VOLTAGE
☐120v ☐277v ☐Other

LIGHTING
☐ Neon
■ LED
☐ Fiber Optics
☐ Other

☐ Face-Lit Remote
☐ Face-Lit Raceway
☐ Face-Lit Self-Contained / Vertex
☐ Face-Lit Self-Contained
■ Back-Lit Remote (pan)
☐ Face-Lit & Back-Lit
☐ Open Channel Ltrs

INSTALLATION
■ Pan Flush to wall
■ Stand off pan 3 1/2"
☐ Other

COLORS
FACE
Paint to Match PMS Red 186c
RETURNS
Paint to Match PMS Red 186c
LED
white
PAN
Matthews 48749/ "aluminum" 57GR/ TNEMEC

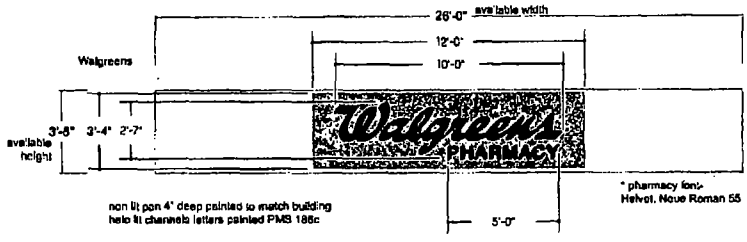

proposed



*approx size/ location

"THIS DOCUMENT IS OWNED BY AND THE INFORMATION CONTAINED IN IT IS PROPRIETARY TO, POBLOCKI SIGN COMPANY, LLC. BY RECEIPT HEREOF THE HOLDER AGREES NOT TO USE THE INFORMATION, DISCLOSE IT TO ANY THIRD PARTY, NOR REPRODUCE THIS DOCUMENT WITHOUT THE PRIOR WRITTEN CONSENT OF POBLOCKI SIGN COMPANY, LLC. HOLDER ALSO AGREES TO IMMEDIATELY RETURN THIS DOCUMENT UPON REQUEST OF POBLOCKI SIGN COMPANY, LLC."

© Copyright _____ By Poblocki Sign Company, LLC.

POBLOCKI SIGN COMPANY

PROJECT:
Walgreens
Lakeview

CUSTOMER APPROVAL:

AUTHORIZED SIGNATURE

DATE

JOB ORDER NO.
J58114

REVISION NO.
01

MISSING INFORMATION
☐ Color (s)
☐ Copy
☐ Accurate size (s)
☐ Clean artwork
☐ specs

REPRESENTATIVE
Dawn Reinhart

DRAWN BY
Joan Hardeman

DATE
9-24-12

SCALE
1/4" = 1'-0"

SHEET
03

DRAWING NO.
58114

Department of Business Affairs and Consumer Protection
Business Assistance Center - Public Way Use Unit
City Hall - 121 N. LaSalle Street, Room 800 • Chicago, IL 60602
(312)-74-GOBIZ (312-744-6249) • (312) 744-1944 (TTY)
http://www.cityofchicago.org/bacp

11/13/2013

Alderman **Scott Waguespack**
Ward # **32**
City of Chicago
City Hall, Room **300**
121 North LaSalle Street
Chicago, Illinois 60602

Re: An ordinance to use and maintain a portion of the public right-of-way for **one (1) sign(s)** for **NORTHWESTERN MEDICAL HOSPITAL**, adjacent to the premises known as **1333 W. Belmont Ave.**.

Dear Alderman **Scott Waguespack**:

The applicant referenced above has requested the use of the public right-of-way for a **sign(s)**. An ordinance has been prepared by the Department of Business Affairs and Consumer Protection – Business Assistance Center - Public Way Use Unit for presentation to the City Council. Because this request was made for properties located in your ward, as approved by you as per the attached, I respectfully request that you introduce the attached ordinance at the next City Council meeting.

If you have any questions regarding this ordinance, please contact Anthony Bertuca at (312) 744-5506.

Department of Business Affairs and Consumer Protection

City of Chicago

O2013-8872

Office of the City Clerk

Document Tracking Sheet

Meeting Date:	11/13/2013
Sponsor(s):	Waguespack (32)
Type:	Ordinance
Title:	Grant(s) of privilege in public way for Public Storage
Committee(s) Assignment:	Committee on Transportation and Public Way

ORDINANCE
PUBLIC STORAGE
Acct. No. 211743 - 28
Permit No. 1109223

Be It Ordained by the City Council of the City of Chicago:

SECTION 1. Permission and authority are hereby given and granted to PUBLIC STORAGE, upon the terms and subject to the conditions of this ordinance to maintain and use one (1) sign(s) projecting over the public right-of-way attached to its premises known as 1711 W. Fullerton Ave..

Said sign structure(s) measures as follows; along W FULLERTON AVE:
One (1) at five (5) feet in length, eighteen point five (18.5) feet in height and sixteen point four two (16.42) feet above grade level.

The location of said privilege shall be as shown on prints kept on file with the Department of Business Affairs and Consumer Protection and the Office of the City Clerk.

Said privilege shall be constructed in accordance with plans and specifications approved by the Department of Transportation (Division of Project Development) and Zoning Department - Signs.

This grant of privilege in the public way shall be subject to the provisions of Section 10-28-015 and all other required provisions of the Municipal Code of Chicago.

The grantee shall pay to the City of Chicago as compensation for the privilege #1109223 herein granted the sum of three hundred ($300.00) per annum in advance.


A 25% penalty will be added for payments received after due date.


The permit holder agrees to hold the City of Chicago harmless for any damage, relocation or replacement costs associated with damage, relocation or removal of private property caused by the City performing work in the public way.

Authority herein given and granted for a period of five (5) years from and after Date of Passage.

Alderman _____

Scott Waguespack 32nd Ward

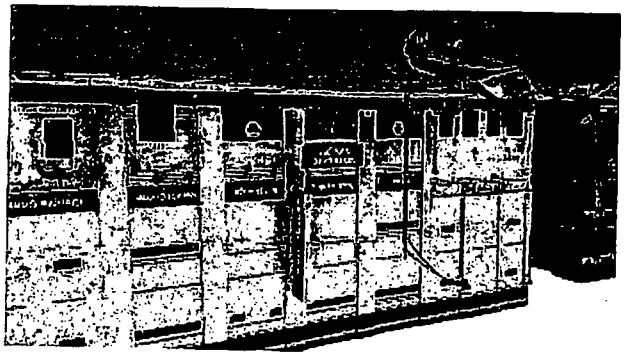

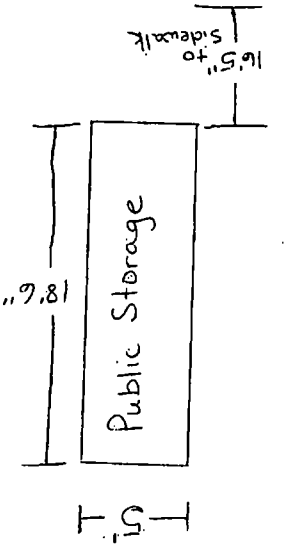
16.5" to Sidewalk
9.81"
Public Storage
15'

Department of Business Affairs and Consumer Protection
Business Assistance Center - Public Way Use Unit
City Hall - 121 N. LaSalle Street, Room 800 • Chicago, IL 60602
(312)-74-GOBIZ (312-744-6249) • (312) 744-1944 (TTY)
http://www.cityofchicago.org/baep

11/13/2013

Alderman **Scott Waguespack**
Ward # **32**
City of Chicago
City Hall, Room **300**
121 North LaSalle Street
Chicago, Illinois 60602

Re: An ordinance to use and maintain a portion of the public right-of-way for **one (1) sign(s)** for **PUBLIC STORAGE**, adjacent to the premises known as **1711 W. Fullerton Ave.**.

Dear Alderman **Scott Waguespack**:

The applicant referenced above has requested the use of the public right-of-way for a **sign(s)**. An ordinance has been prepared by the Department of Business Affairs and Consumer Protection – Business Assistance Center - Public Way Use Unit for presentation to the City Council. Because this request was made for properties located in your ward, as approved by you as per the attached, I respectfully request that you introduce the attached ordinance at the next City Council meeting.

If you have any questions regarding this ordinance, please contact Anthony Bertuca at (312) 744-5506.

Department of Business Affairs and Consumer Protection

City of Chicago

O2013-8876

Office of the City Clerk

Document Tracking Sheet

Meeting Date:	11/13/2013
Sponsor(s):	Waguespack (32)
Type:	Ordinance
Title:	Grant(s) of privilege in public way for Simona Calla
Committee(s) Assignment:	Committee on Transportation and Public Way

ORDINANCE
SIMONA CALLA
Acct. No. 386038 - 1
Permit No. 1109289

Be It Ordained by the City Council of the City of Chicago:

SECTION 1. Permission and authority are hereby given and granted to SIMONA CALLA, upon the terms and subject to the conditions of this ordinance to construct, install, maintain and use three (3) Planter(s) on the public right-of-way for beautification purposes adjacent to its premises known as 2124 W. Division St..

Said Planter(s) at W. Division measure(s):
Three (3) at four point seven five (4.75) feet in length, and one point five (1.5) foot in width for a total of twenty-one point three eight (21.38) square feet.

Grantee must allow the required clear and unobstructed space for pedestrian passage at all times per rules and regulations approved by the Department of Transportation.

The location of said privilege shall be as shown on prints kept on file with the Department of Business Affairs and Consumer Protection and the Office of the City Clerk.

Said privilege shall be constructed in accordance with plans and specifications approved by the Department of Planning and Development and Department of Transportation (Division of Project Development).

This grant of privilege in the public way shall be subject to the provisions of Section 10-28-015 and all other required provisions of the Municipal Code of Chicago.

The grantee shall pay to the City of Chicago as compensation for the privilege #1109289 herein granted the sum of zero ($.00) per annum in advance.

A 25% penalty will be added for payments received after due date.

The permit holder agrees to hold the City of Chicago harmless for any damage, relocation or replacement costs associated with damage, relocation or removal of private property caused by the City performing work in the public way.

Authority herein given and granted for a period of five (5) years from and after Date of Passage.

Alderman Scott Waguespack

Scott Waguespack 32nd Ward


PLANTERS - DRAWING

LOCATION: 2124 W. DIVISION STREET

ORG. NAME: BOADA ALCAINO GROUP, INC.

dba: SIMONA CALLA'

NOTE: THE CANOPY IS NOT SHOWN!

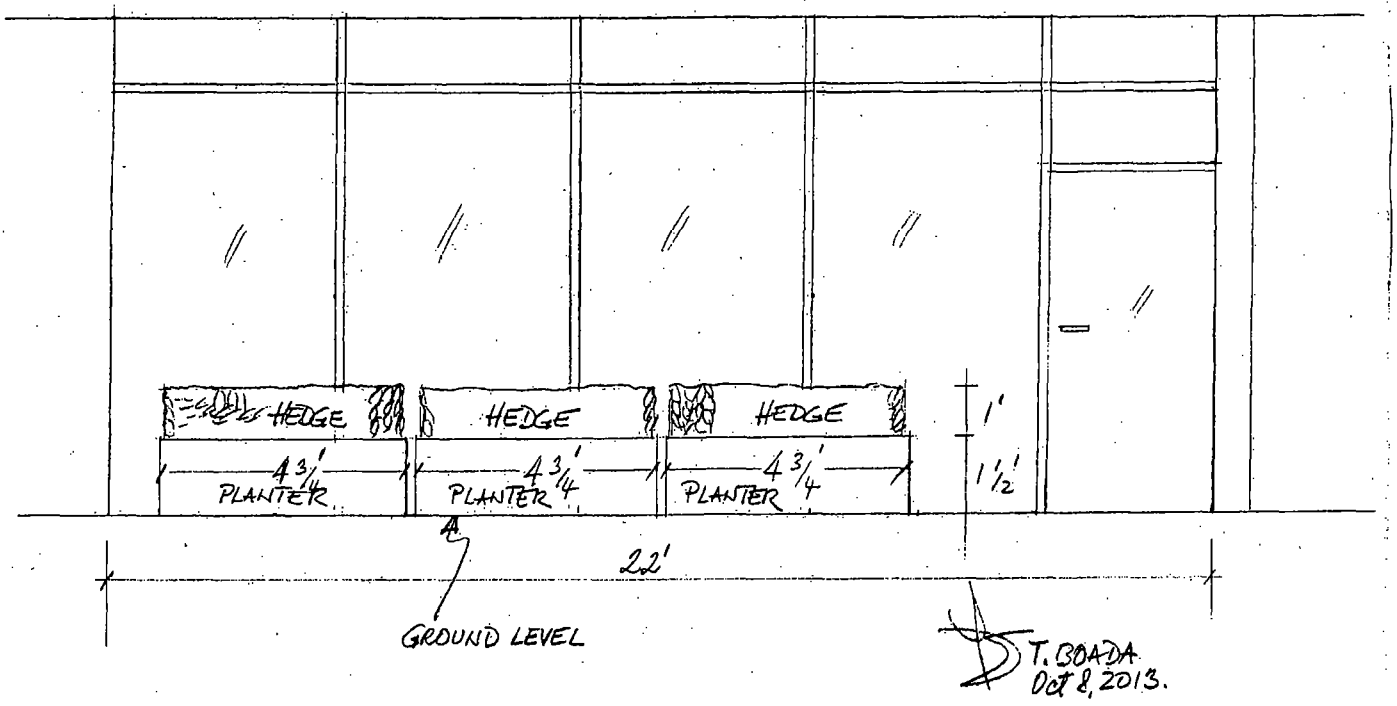

T. BOADA
Oct 8, 2013.

Department of Business Affairs and Consumer Protection
Business Assistance Center - Public Way Use Unit
City Hall - 121 N. LaSalle Street, Room 800 • Chicago, IL 60602
(312)-74-GOBIZ (312-744-6249) • (312) 744-1944 (TTY)
http://www.cityofchicago.org/bacp

11/13/2013

Alderman **Scott Waguespack**
Ward # **32**
City of Chicago
City Hall, Room **300**
121 North LaSalle Street
Chicago, Illinois 60602

Re: An ordinance to use and maintain a portion of the public right-of-way for **three (3) planter(s)** for **SIMONA CALLA**, adjacent to the premises known as **2124 W. Division St.**.

Dear Alderman **Scott Waguespack**:

The applicant referenced above has requested the use of the public right-of-way for a **planter(s)**. An ordinance has been prepared by the Department of Business Affairs and Consumer Protection – Business Assistance Center - Public Way Use Unit for presentation to the City Council. Because this request was made for properties located in your ward, as approved by you as per the attached, I respectfully request that you introduce the attached ordinance at the next City Council meeting.

If you have any questions regarding this ordinance, please contact Anthony Bertuca at (312) 744-5506.

Department of Business Affairs and Consumer Protection

City of Chicago

O2013-8880

Office of the City Clerk

Document Tracking Sheet

Meeting Date:	11/13/2013
Sponsor(s):	Waguespack (32)
Type:	Ordinance
Title:	Grant(s) of privilege in public way for Starbucks Coffee No. 228
Committee(s) Assignment:	Committee on Transportation and Public Way

ORDINANCE
STARBUCKS COFFEE #228
Acct. No. 63414 - 18
Permit No. 1109282

Be It Ordained by the City Council of the City of Chicago:

SECTION 1. Permission and authority are hereby given and granted to STARBUCKS COFFEE #228, upon the terms and subject to the conditions of this ordinance to maintain and use one (1) sign(s) projecting over the public right-of-way attached to its premises known as 1001 W. Armitage Ave..

Said sign structure(s) measures as follows; along W. ARMITAGE:
One (1) at five (5) feet in length, five (5) feet in height and twelve (12) feet above grade level.

The location of said privilege shall be as shown on prints kept on file with the Department of Business Affairs and Consumer Protection and the Office of the City Clerk.

Said privilege shall be constructed in accordance with plans and specifications approved by the Department of Transportation (Division of Project Development) and Zoning Department - Signs.

This grant of privilege in the public way shall be subject to the provisions of Section 10-28-015 and all other required provisions of the Municipal Code of Chicago.

The grantee shall pay to the City of Chicago as compensation for the privilege #1109282 herein granted the sum of three hundred ($300.00) per annum in advance.

A 25% penalty will be added for payments received after due date.


The permit holder agrees to hold the City of Chicago harmless for any damage, relocation or replacement costs associated with damage, relocation or removal of private property caused by the City performing work in the public way.

Authority herein given and granted for a period of five (5) years from and after 09/10/2013.

Alderman Scott Waguespack

Scott Waguespack 32nd Ward

Starbucks Coffee Co. - 1001 W Armitage

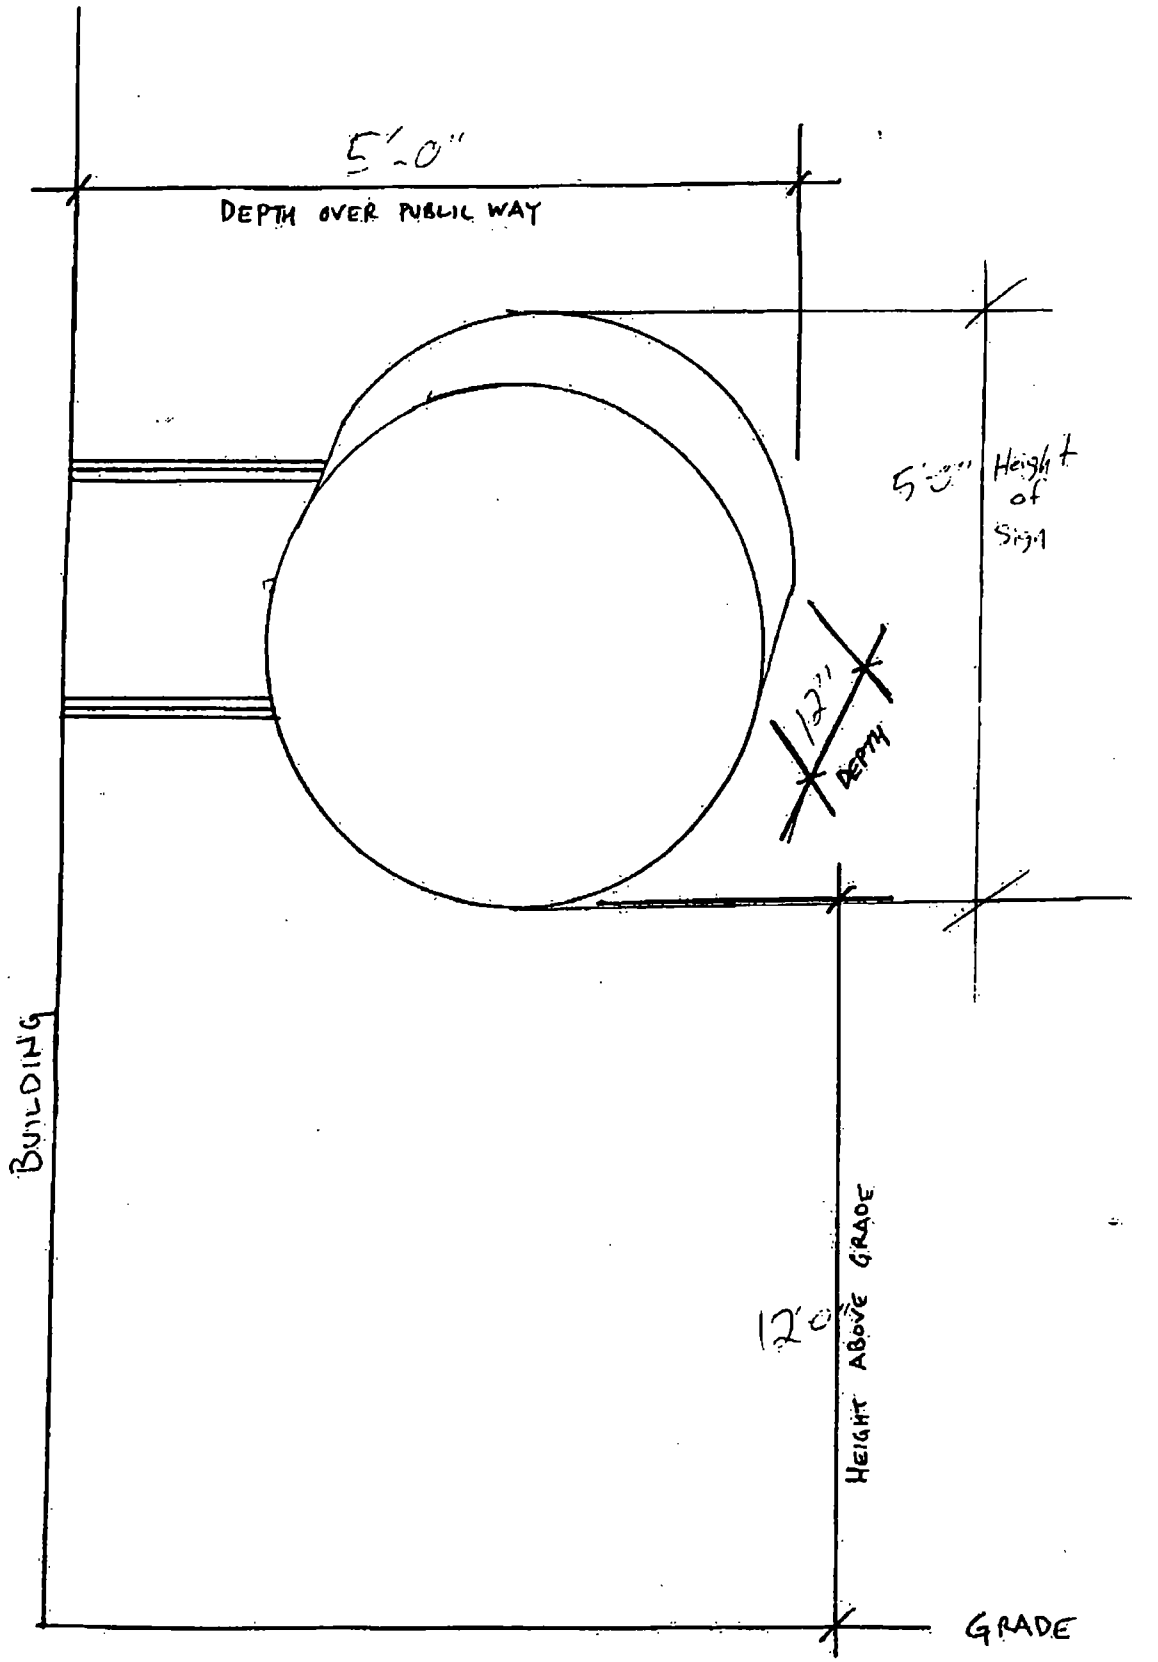

Department of Business Affairs and Consumer Protection
Business Assistance Center - Public Way Use Unit
City Hall - 121 N. LaSalle Street, Room 800 • Chicago, IL 60602
(312)-74-GOBIZ (312-744-6249) • (312) 744-1944 (TTY)
http://www.cityofchicago.org/bacp

11/13/2013

Alderman **Scott Waguespack**
Ward # **32**
City of Chicago
City Hall, Room **300**
121 North LaSalle Street
Chicago, Illinois 60602

Re: An ordinance to use and maintain a portion of the public right-of-way for **one (1) sign(s)** for **STARBUCKS COFFEE #228**, adjacent to the premises known as **1001 W. Armitage Ave.**.

Dear Alderman **Scott Waguespack**:

The applicant referenced above has requested the use of the public right-of-way for a **sign(s)**. An ordinance has been prepared by the Department of Business Affairs and Consumer Protection – Business Assistance Center - Public Way Use Unit for presentation to the City Council. Because this request was made for properties located in your ward, as approved by you as per the attached, I respectfully request that you introduce the attached ordinance at the next City Council meeting.

If you have any questions regarding this ordinance, please contact Anthony Bertuca at (312) 744-5506.

Department of Business Affairs and Consumer Protection

City of Chicago

O2013-8884

Office of the City Clerk

Document Tracking Sheet

Meeting Date:	11/13/2013
Sponsor(s):	Waguespack (32)
Type:	Ordinance
Title:	Grant(s) of privilege in public way for TCF National Bank-Branch - banners
Committee(s) Assignment:	Committee on Transportation and Public Way

ORDINANCE
TCF NATIONAL BANK - BRANCH
Acct. No. 79381 - 48
Permit No. 1108986

Be It Ordained by the City Council of the City of Chicago:

SECTION 1. Permission and authority are hereby given and granted to TCF NATIONAL BANK - BRANCH, upon the terms and subject to the conditions of this ordinance to maintain and use, as now constructed, two (2) Banner(s) projecting over the public right-of-way adjacent to its premises known as 1400 W. Fullerton Ave..

Said Banner(s) at W. Fullerton measure(s):
One (1) at one (1) foot in length, and one (1) foot in width for a total of one (1) square feet.

Said Banner(s) at N. Southport measure(s):
One (1) at point five (.5) feet in length, and point five (.5) feet in width for a total of point two five (.25) square feet.

The location of said privilege shall be as shown on prints kept on file with the Department of Business Affairs and Consumer Protection and the Office of the City Clerk.

Said privilege shall be constructed in accordance with plans and specifications approved by the Zoning Department - Signs.

This grant of privilege in the public way shall be subject to the provisions of Section 10-28-015 and all other required provisions of the Municipal Code of Chicago.

The grantee shall pay to the City of Chicago as compensation for the privilege #1108986 herein granted the sum of one hundred fifty ($150.00) per annum in advance.

A 25% penalty will be added for payments received after due date.


The permit holder agrees to hold the City of Chicago harmless for any damage, relocation or replacement costs associated with damage, relocation or removal of private property caused by the City performing work in the public way.

Authority herein given and granted for a period of five (5) years from and after 10/01/2013.

Alderman Scott Waguespack

Scott Waguespack 32nd Ward

Ordinance associated with this drawing printed on pages 9003 through 9004 of this *Journal*.

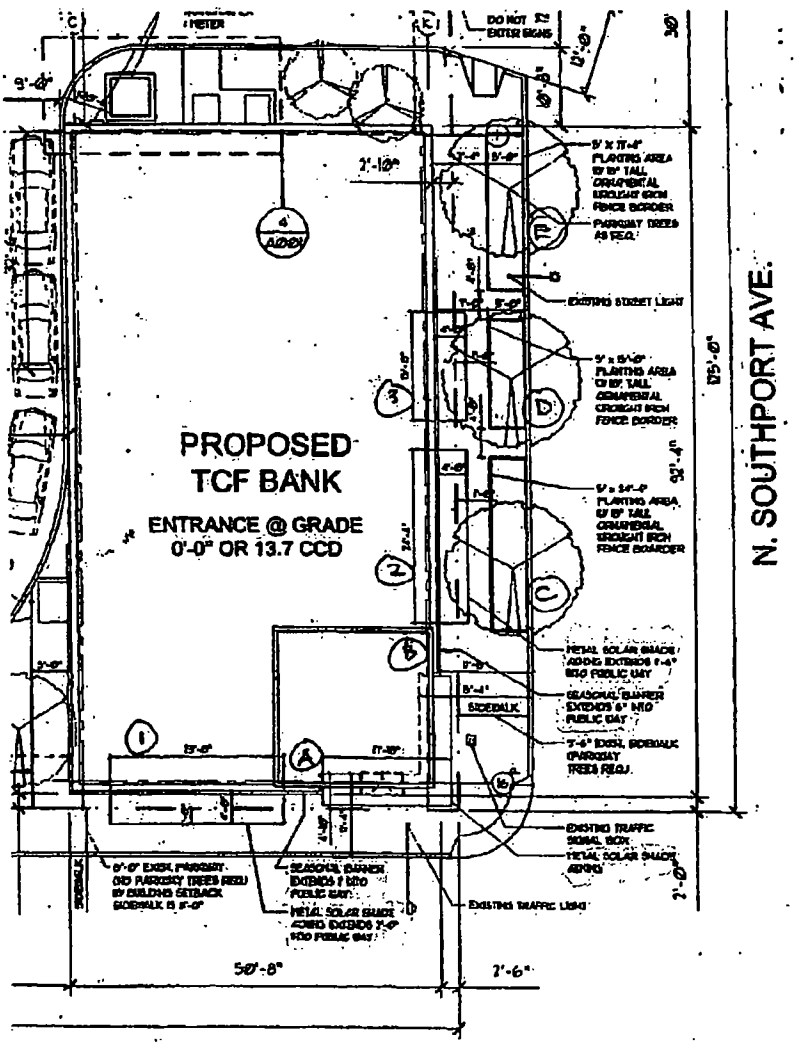

GENERAL NOTES:

Department of Business Affairs and Consumer Protection
Business Assistance Center - Public Way Use Unit
City Hall - 121 N. LaSalle Street, Room 800 • Chicago, IL 60602
(312)-74-GOBIZ (312-744-6249) • (312) 744-1944 (TTY)
http://www.cityofchicago.org/bacp

11/13/2013

Alderman **Scott Waguespack**
Ward # **32**
City of Chicago
City Hall, Room **300**
121 North LaSalle Street
Chicago, Illinois 60602

Re: An ordinance to use and maintain a portion of the public right-of-way for **two (2) banner(s)** for **TCF NATIONAL BANK - BRANCH**, adjacent to the premises known as **1400 W. Fullerton Ave.**.

Dear Alderman **Scott Waguespack**:

The applicant referenced above has requested the use of the public right-of-way for a **banner(s)**. An ordinance has been prepared by the Department of Business Affairs and Consumer Protection – Business Assistance Center - Public Way Use Unit for presentation to the City Council. Because this request was made for properties located in your ward, as approved by you as per the attached, I respectfully request that you introduce the attached ordinance at the next City Council meeting.

If you have any questions regarding this ordinance, please contact Anthony Bertuca at (312) 744-5506.

Department of Business Affairs and Consumer Protection

City of Chicago

O2013-8893

Office of the City Clerk

Document Tracking Sheet

Meeting Date:	11/13/2013
Sponsor(s):	Waguespack (32)
Type:	Ordinance
Title:	Grant(s) of privilege in public way for TCF National Bank-Branch - planters
Committee(s) Assignment:	Committee on Transportation and Public Way

ORDINANCE
TCF NATIONAL BANK - BRANCH
Acct. No. 79381 - 48
Permit No. 1108984

Be It Ordained by the City Council of the City of Chicago:

SECTION 1. Permission and authority are hereby given and granted to TCF NATIONAL BANK - BRANCH, upon the terms and subject to the conditions of this ordinance to maintain and use, as now constructed, three (3) Planter Railling(s) on the public right-of-way for beautification purposes adjacent to its premises known as 1400 W. Fullerton Ave..

Said Planter Railling(s) at N. SOUTHPORT measure(s):
One (1) at twenty-four point three three (24.33) feet in length, and five (5) feet in width for a total of one hundred twenty-one point six five (121.65) square feet.

Said Planter Railling(s) at N. SOUTHPORT measure(s):
One (1) at fifteen (15) feet in length, and five (5) feet in width for a total of seventy-five (75) square feet.

Said Planter Railling(s) at N. SOUTHPORT measure(s):
One (1) at twenty-one point three three (21.33) feet in length, and five (5) feet in width for a total of one hundred six point six five (106.65) square feet.

Grantee must allow the required clear and unobstructed space for pedestrian passage at all times per rules and regulations approved by the Department of Transportation.

The location of said privilege shall be as shown on prints kept on file with the Department of Business Affairs and Consumer Protection and the Office of the City Clerk.

Said privilege shall be constructed in accordance with plans and specifications approved by the Department of Planning and Development and Department of Transportation (Division of Project Development).

This grant of privilege in the public way shall be subject to the provisions of Section 10-28-015 and all other required provisions of the Municipal Code of Chicago.

The grantee shall pay to the City of Chicago as compensation for the privilege #1108984 herein granted the sum of zero ($.00) per annum in advance.


A 25% penalty will be added for payments received after due date.

The permit holder agrees to hold the City of Chicago harmless for any damage, relocation or replacement costs associated with damage, relocation or removal of private property caused by the City performing work in the public way.

Authority herein given and granted for a period of five (5) years from and after 10/01/2013.

Alderman Scott Waguespack

Scott Waguespack 32nd Ward

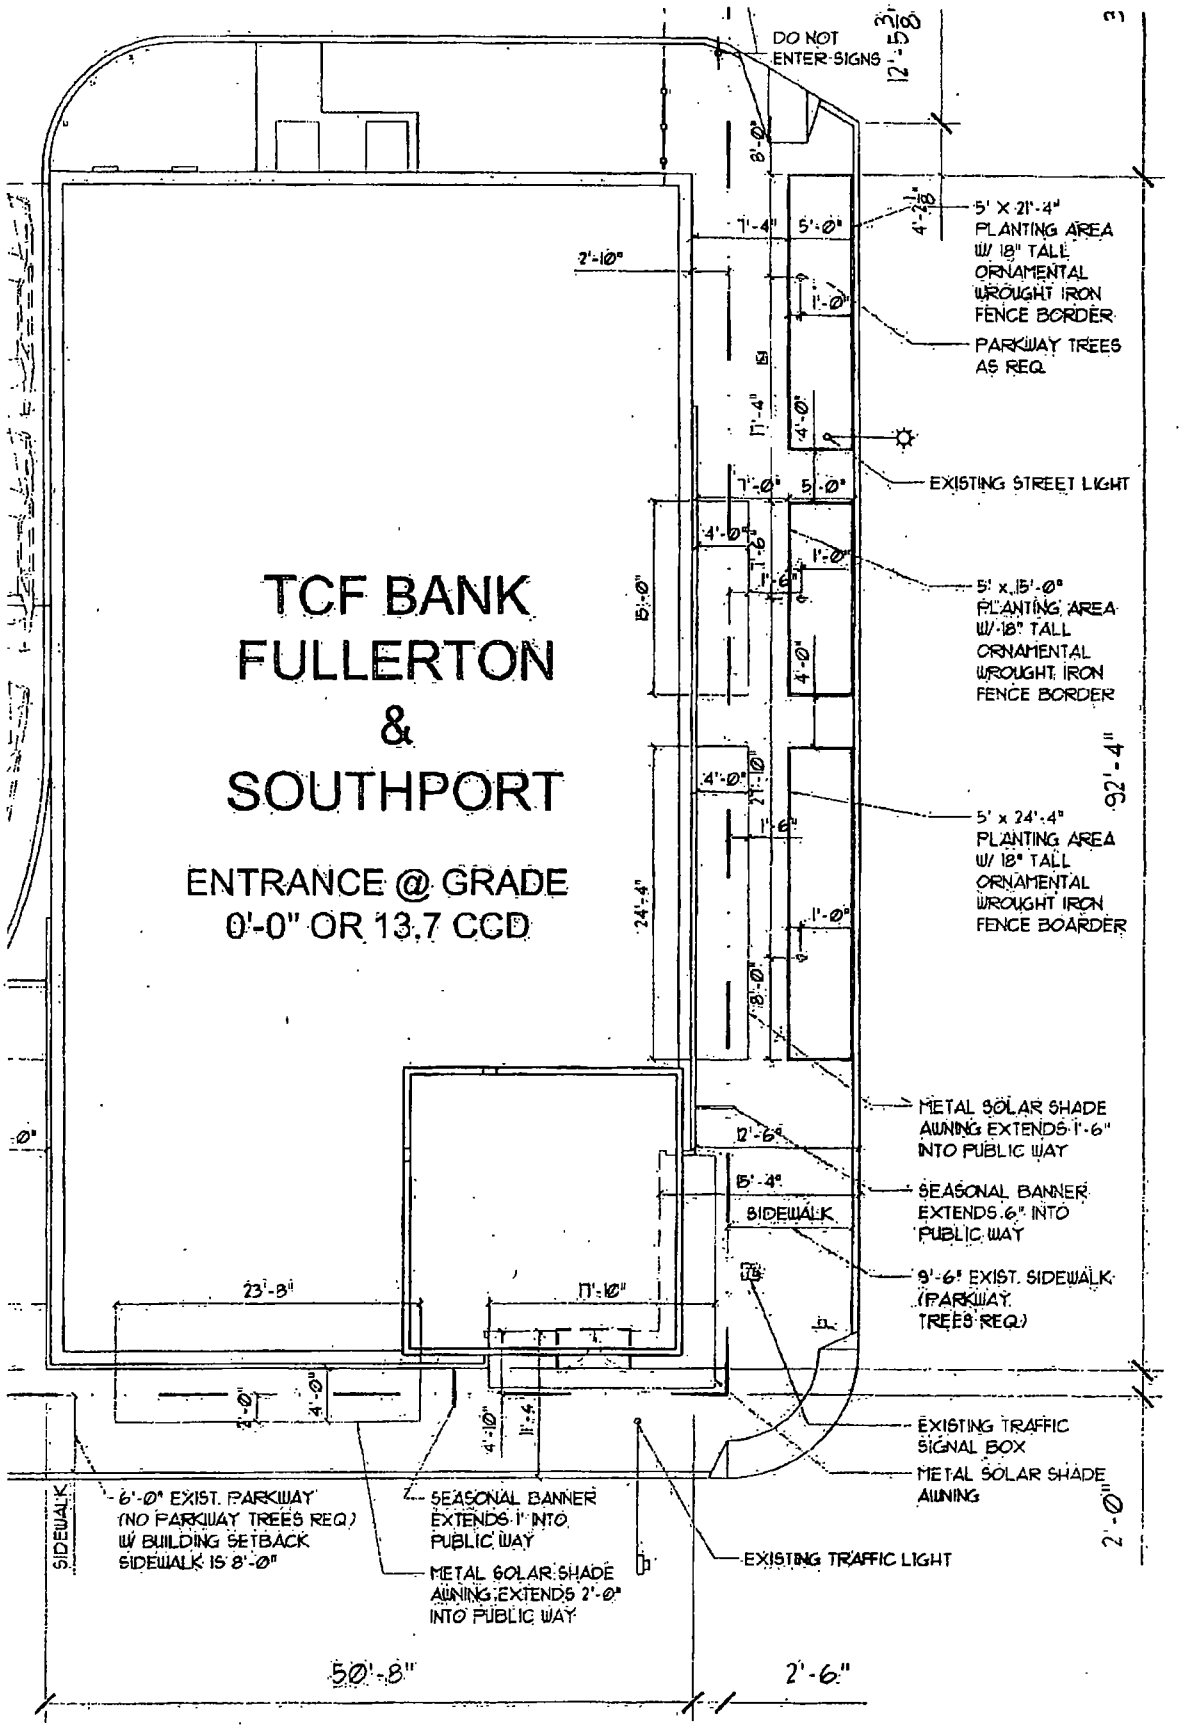
TCF BANK
FULLERTON
&
SOUTHPORT
ENTRANCE @ GRADE
0'-0" OR 13.7 CCD
DO NOT ENTER SIGNS
12'-5 3/8"
8'-0"
5' X 21'-4" PLANTING AREA W/ 18" TALL ORNAMENTAL WROUGHT IRON FENCE BORDER
PARKWAY TREES AS REQ.
EXISTING STREET LIGHT
5' x 15'-0" PLANTING AREA W/ 18" TALL ORNAMENTAL WROUGHT IRON FENCE BORDER
5' x 24'-4" PLANTING AREA W/ 18" TALL ORNAMENTAL WROUGHT IRON FENCE BOARDER
92'-4"
METAL SOLAR SHADE AWNING EXTENDS 1'-6" INTO PUBLIC WAY
SEASONAL BANNER EXTENDS 6" INTO PUBLIC WAY
SIDEWALK
9'-6" EXIST. SIDEWALK (PARKWAY TREES REQ.)
EXISTING TRAFFIC SIGNAL BOX
METAL SOLAR SHADE AWNING
2'-0"
6'-0" EXIST. PARKWAY (NO PARKWAY TREES REQ.) W/ BUILDING SETBACK SIDEWALK IS 8'-0"
SEASONAL BANNER EXTENDS 1' INTO PUBLIC WAY
METAL SOLAR SHADE AWNING EXTENDS 2'-0" INTO PUBLIC WAY
EXISTING TRAFFIC LIGHT
50'-8"
2'-6"

Department of Business Affairs and Consumer Protection
Business Assistance Center - Public Way Use Unit
City Hall - 121 N. LaSalle Street, Room 800 • Chicago, IL 60602
(312)-74-GOBIZ (312-744-6249) • (312) 744-1944 (TTY)
http://www.cityofchicago.org/bacp

11/13/2013

Alderman **Scott Waguespack**
Ward # **32**
City of Chicago
City Hall, Room **300**
121 North LaSalle Street
Chicago, Illinois 60602

Re: An ordinance to use and maintain a portion of the public right-of-way for **three (3) planter railling(s)** for **TCF NATIONAL BANK - BRANCH**, adjacent to the premises known as **1400 W. Fullerton Ave.**.

Dear Alderman **Scott Waguespack**:

The applicant referenced above has requested the use of the public right-of-way for a **planter railling(s)**. An ordinance has been prepared by the Department of Business Affairs and Consumer Protection – Business Assistance Center - Public Way Use Unit for presentation to the City Council. Because this request was made for properties located in your ward, as approved by you as per the attached, I respectfully request that you introduce the attached ordinance at the next City Council meeting.

If you have any questions regarding this ordinance, please contact Anthony Bertuca at (312) 744-5506.

Department of Business Affairs and Consumer Protection

City of Chicago

O2013-8896

Office of the City Clerk

Document Tracking Sheet

Meeting Date:	11/13/2013
Sponsor(s):	Waguespack (32)
Type:	Ordinance
Title:	Grant(s) of privilege in public way for Visual Cast Media
Committee(s) Assignment:	Committee on Transportation and Public Way

ORDINANCE
Visual Cast Media
Acct. No. 22064 - 6
Permit No. 1107255

Be It Ordained by the City Council of the City of Chicago:

SECTION 1. Permission and authority are hereby given and granted to Visual Cast Media, upon the terms and subject to the conditions of this ordinance to maintain and use, as now constructed, one (1) Security Camera(s) projecting over the public right-of-way for security purposes adjacent to its premises known as 2000 W. Chicago Ave..

Said Security Camera(s) at Chicago measure(s):
One (1) at six (6) feet in length, point five eight (.58) feet in width and fourteen (14) feet above grade level.

The location of said privilege shall be as shown on prints kept on file with the Department of Business Affairs and Consumer Protection and the Office of the City Clerk.

Said privilege shall be constructed in accordance with plans and specifications approved by the Department of Planning and Development and Department of Transportation (Division of Project Development).

This grant of privilege in the public way shall be subject to the provisions of Section 10-28-015 and all other required provisions of the Municipal Code of Chicago.

The grantee shall pay to the City of Chicago as compensation for the privilege #1107255 herein granted the sum of zero ($.00) per annum in advance.

A 25% penalty will be added for payments received after due date.

The permit holder agrees to hold the City of Chicago harmless for any damage, relocation or replacement costs associated with damage, relocation or removal of private property caused by the City performing work in the public way.

Authority herein given and granted for a period of five (5) years from and after Date of Passage.

Alderman Scott Waguespack

Scott Waguespack 32nd Ward



Google earth 2000 W CHICAGO

Department of Business Affairs and Consumer Protection
Business Assistance Center - Public Way Use Unit
City Hall - 121 N. LaSalle Street, Room 800 • Chicago, IL 60602
(312)-74-GOBIZ (312-744-6249) • (312) 744-1944 (TTY)
http://www.cityofchicago.org/bacp

2nd ATTEMPT AT INTRODUCTION

11/13/2013

Alderman **Scott Waguespack**
Ward # **32**
City of Chicago
City Hall, Room **300**
121 North LaSalle Street
Chicago, Illinois 60602

Re: An ordinance to use and maintain a portion of the public right-of-way for **one (1) security camera(s)** for **Visual Cast Media**, adjacent to the premises known as **2000 W. Chicago Ave.**.

Dear Alderman **Scott Waguespack**:

The applicant referenced above has requested the use of the public right-of-way for a **security camera(s)**. An ordinance has been prepared by the Department of Business Affairs and Consumer Protection – Business Assistance Center - Public Way Use Unit for presentation to the City Council. Because this request was made for properties located in your ward, as approved by you as per the attached, I respectfully request that you introduce the attached ordinance at the next City Council meeting.

If you have any questions regarding this ordinance, please contact Anthony Bertuca at (312) 744-5506.

Department of Business Affairs and Consumer Protection

City of Chicago

O2013-8898

Office of the City Clerk

Document Tracking Sheet

Meeting Date:	11/13/2013
Sponsor(s):	Waguespack (32)
Type:	Ordinance
Title:	Grant(s) of privilege in public way for 1611 N Hermitage LLC
Committee(s) Assignment:	Committee on Transportation and Public Way

ORDINANCE
1611 N. HERMITAGE, LLC
Acct. No. 386146 - 1
Permit No. 1109359

Be It Ordained by the City Council of the City of Chicago:

SECTION 1. Permission and authority are hereby given and granted to 1611 N. HERMITAGE, LLC, upon the terms and subject to the conditions of this ordinance to construct, install, maintain and use one (1) Bay Window(s) projecting over the public right-of-way adjacent to its premises known as 1611 N. Hermitage Ave..

Said Bay Window(s) at N. Hermitage measure(s):
One (1) at ten point eight three (10.83) feet in length, and one point three three (1.33) foot in width for a total of fourteen point four (14.4) square feet.

The location of said privilege shall be as shown on prints kept on file with the Department of Business Affairs and Consumer Protection and the Office of the City Clerk.

Said privilege shall be constructed in accordance with plans and specifications approved by the Department of Transportation (Division of Project Development).

This grant of privilege in the public way shall be subject to the provisions of Section 10-28-015 and all other required provisions of the Municipal Code of Chicago.

The grantee shall pay to the City of Chicago as compensation for the privilege #1109359 herein granted the sum of seventy-five ($75.00) per annum in advance.


A 25% penalty will be added for payments received after due date.

The permit holder agrees to hold the City of Chicago harmless for any damage, relocation or replacement costs associated with damage, relocation or removal of private property caused by the City performing work in the public way.

Authority herein given and granted for a period of five (5) years from and after Date of Passage.

Alderman Scott Waguespack

Scott Waguespack 32nd Ward

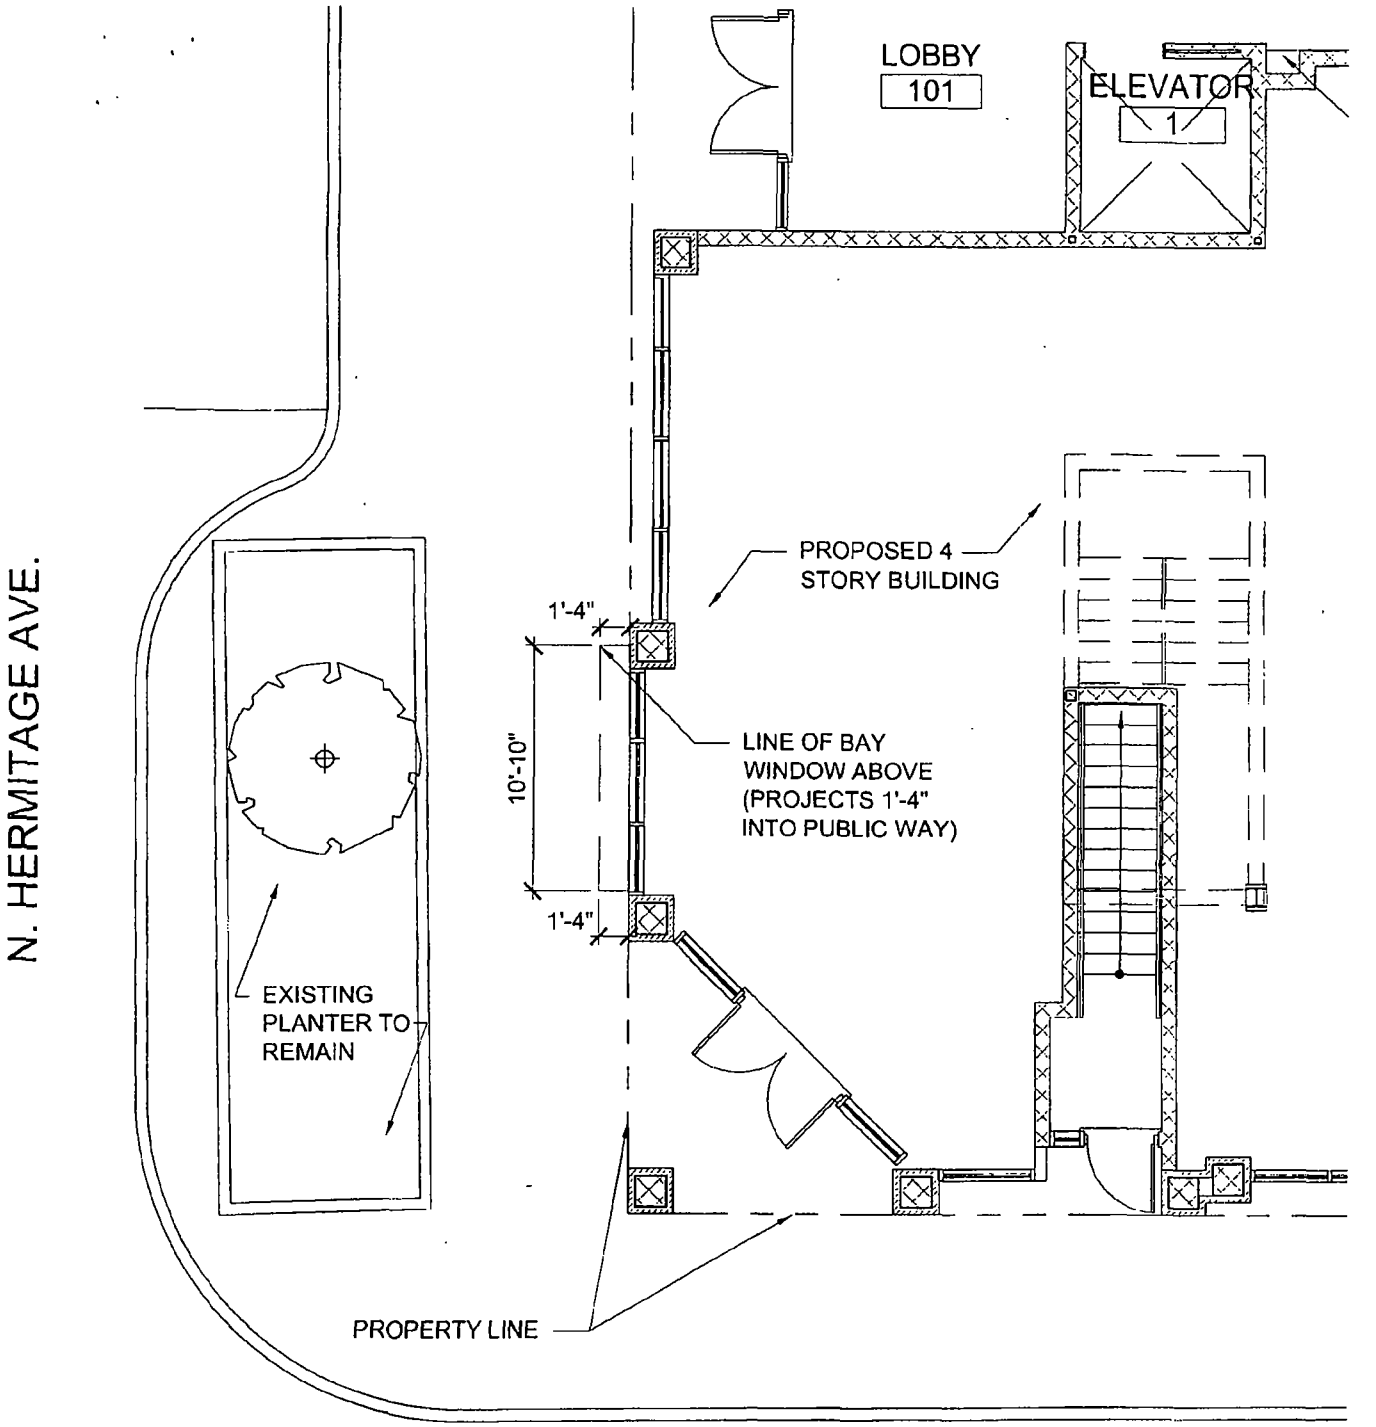

1 / A1 GROUND FLOOR PLAN
1/8" = 1'-0"

0 4' 8' 16'


SCALE: 1/8" = 1'-0"

N

1611 N. HERMITAGE CHICAGO IL 60622

APP. #100498016

1611 N. HERMITAGE, LLC
1525 W. HOMER, SUITE 401
CHICAGO, IL 60642

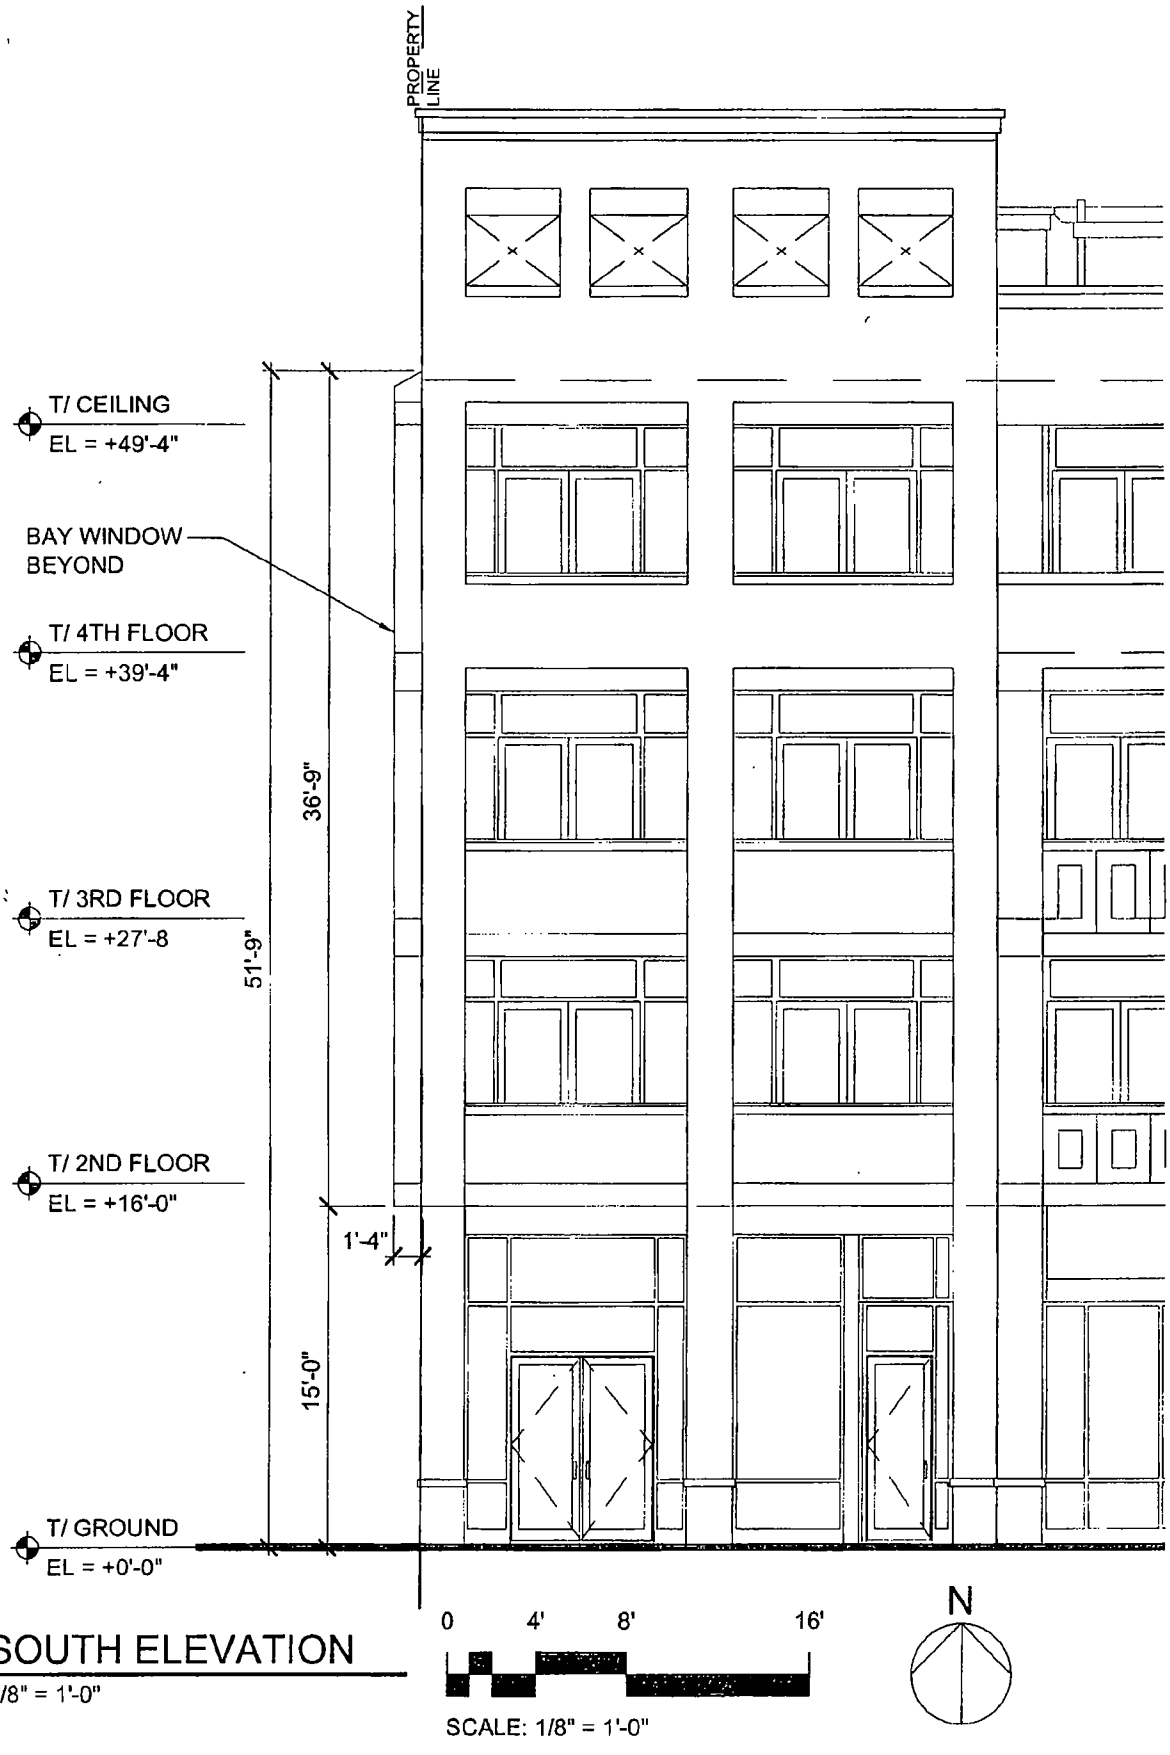

1 / A3 SOUTH ELEVATION

1/8" = 1'-0"

SCALE: 1/8" = 1'-0"

1611 N. HERMITAGE CHICAGO IL 60622

APP. #100498016

1611 N. HERMITAGE, LLC
1525 W. HOMER, SUITE 401
CHICAGO, IL 60642

Department of Business Affairs and Consumer Protection
Business Assistance Center - Public Way Use Unit
City Hall - 121 N. LaSalle Street, Room 800 • Chicago, IL 60602
(312)-74-GOBIZ (312-744-6249) • (312) 744-1944 (TTY)
http://www.cityofchicago.org/bacp

11/13/2013

Alderman **Scott Waguespack**
Ward # **32**
City of Chicago
City Hall, Room **300**
121 North LaSalle Street
Chicago, Illinois 60602

Re: An ordinance to use and maintain a portion of the public right-of-way for **one (1) bay window(s)** for **1611 N. HERMITAGE, LLC**, adjacent to the premises known as **1611 N. Hermitage Ave.**.

Dear Alderman **Scott Waguespack**:

The applicant referenced above has requested the use of the public right-of-way for a **bay window(s)**. An ordinance has been prepared by the Department of Business Affairs and Consumer Protection – Business Assistance Center - Public Way Use Unit for presentation to the City Council. Because this request was made for properties located in your ward, as approved by you as per the attached, I respectfully request that you introduce the attached ordinance at the next City Council meeting.

If you have any questions regarding this ordinance, please contact Anthony Bertuca at (312) 744-5506.

Department of Business Affairs and Consumer Protection

City of Chicago

O2013-8913

Office of the City Clerk

Document Tracking Sheet

Meeting Date:	11/13/2013
Sponsor(s):	Mell (33)
Type:	Ordinance
Title:	Grant(s) of privilege in public way for Central Buy Low Liquor
Committee(s) Assignment:	Committee on Transportation and Public Way

ORDINANCE
CENTRAL BUY LOW LIQUOR
Acct. No. 216137 - 1
Permit No. 1106867

Be It Ordained by the City Council of the City of Chicago:

SECTION 1. Permission and authority are hereby given and granted to CENTRAL BUY LOW LIQUOR, upon the terms and subject to the conditions of this ordinance to maintain and use one (1) sign(s) projecting over the public right-of-way attached to its premises known as 3360 W. Montrose Ave..

Said sign structure(s) measures as follows; along W. Montrose Avenue:
One (1) at ten (10) feet in length, four (4) feet in height and fifteen (15) feet above grade level.

The location of said privilege shall be as shown on prints kept on file with the Department of Business Affairs and Consumer Protection and the Office of the City Clerk.

Said privilege shall be constructed in accordance with plans and specifications approved by the Department of Transportation (Division of Project Development) and Zoning Department - Signs.

This grant of privilege in the public way shall be subject to the provisions of Section 10-28-015 and all other required provisions of the Municipal Code of Chicago.

The grantee shall pay to the City of Chicago as compensation for the privilege #1106867 herein granted the sum of three hundred ($300.00) per annum in advance.

A 25% penalty will be added for payments received after due date.

The permit holder agrees to hold the City of Chicago harmless for any damage, relocation or replacement costs associated with damage, relocation or removal of private property caused by the City performing work in the public way.

Authority herein given and granted for a period of five (5) years from and after 06/11/2013.

Alderman _____


Deborah Mell 33rd Ward

(Page 2 of 2)

3360 w. MONTROSE
CHICAGO IL 60618





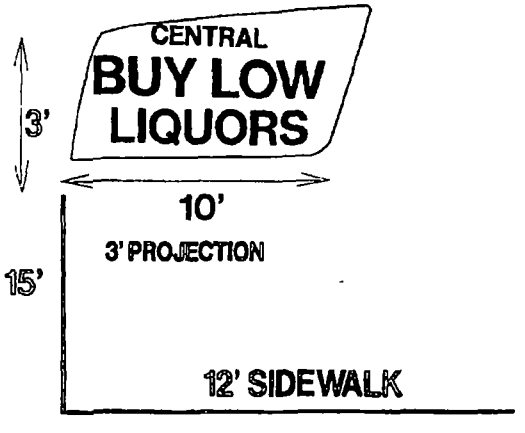

- 4' x 10' PROJECTION SIGN
- 12' SIDE WALK
- 15' FROM GRADE
- 10' PROJECTION

Department of Business Affairs and Consumer Protection
Business Assistance Center - Public Way Use Unit
City Hall - 121 N. LaSalle Street. Room 800 • Chicago, IL 60602
(312)-74-GOBIZ (312-744-6249) • (312) 744-1944 (TTY)
http://www.cityofchicago.org/bacp

11/13/2013

Alderman **Deborah Mell**
Ward # **33**
City of Chicago
City Hall, Room **208**
121 North LaSalle Street
Chicago, Illinois 60602

Re: An ordinance to use and maintain a portion of the public right-of-way for **one (1) sign(s)** for **CENTRAL BUY LOW LIQUOR**, adjacent to the premises known as **3360 W. Montrose Ave.**.

Dear Alderman **Deborah Mell**:

The applicant referenced above has requested the use of the public right-of-way for a **sign(s)**. An ordinance has been prepared by the Department of Business Affairs and Consumer Protection – Business Assistance Center - Public Way Use Unit for presentation to the City Council. Because this request was made for properties located in your ward, as approved by you as per the attached, I respectfully request that you introduce the attached ordinance at the next City Council meeting.

If you have any questions regarding this ordinance, please contact Anthony Bertuca at (312) 744-5506.

Department of Business Affairs and Consumer Protection

City of Chicago

O2013-8922

Office of the City Clerk

Document Tracking Sheet

Meeting Date:	11/13/2013
Sponsor(s):	Mell (33)
Type:	Ordinance
Title:	Grant(s) of privilege in public way for C-Manny's Mexican Cuisine II, Inc.
Committee(s) Assignment:	Committee on Transportation and Public Way

ORDINANCE
C-MANNY'S MEXICAN CUISINE II, INC.
Acct. No. 243564 - 1
Permit No. 1109023

Be It Ordained by the City Council of the City of Chicago:

SECTION 1. Permission and authority are hereby given and granted to C-MANNY'S MEXICAN CUISINE II, INC., upon the terms and subject to the conditions of this ordinance to maintain and use one (1) sign(s) projecting over the public right-of-way attached to its premises known as 3641 W. Irving Park Rd..

Said sign structure(s) measures as follows; along W IRVING PARK RD:
One (1) at six (6) feet in length, four (4) feet in height and fourteen (14) feet above grade level.

The location of said privilege shall be as shown on prints kept on file with the Department of Business Affairs and Consumer Protection and the Office of the City Clerk.

Said privilege shall be constructed in accordance with plans and specifications approved by the Department of Transportation (Division of Project Development) and Zoning Department - Signs.

This grant of privilege in the public way shall be subject to the provisions of Section 10-28-015 and all other required provisions of the Municipal Code of Chicago.

The grantee shall pay to the City of Chicago as compensation for the privilege #1109023 herein granted the sum of one hundred ($100.00) per annum in advance.

A 25% penalty will be added for payments received after due date.


The permit holder agrees to hold the City of Chicago harmless for any damage, relocation or replacement costs associated with damage, relocation or removal of private property caused by the City performing work in the public way.

Authority herein given and granted for a period of five (5) years from and after 09/10/2013.

Alderman _____

Deborah Mell 33rd Ward

3641 W. Irving Park.

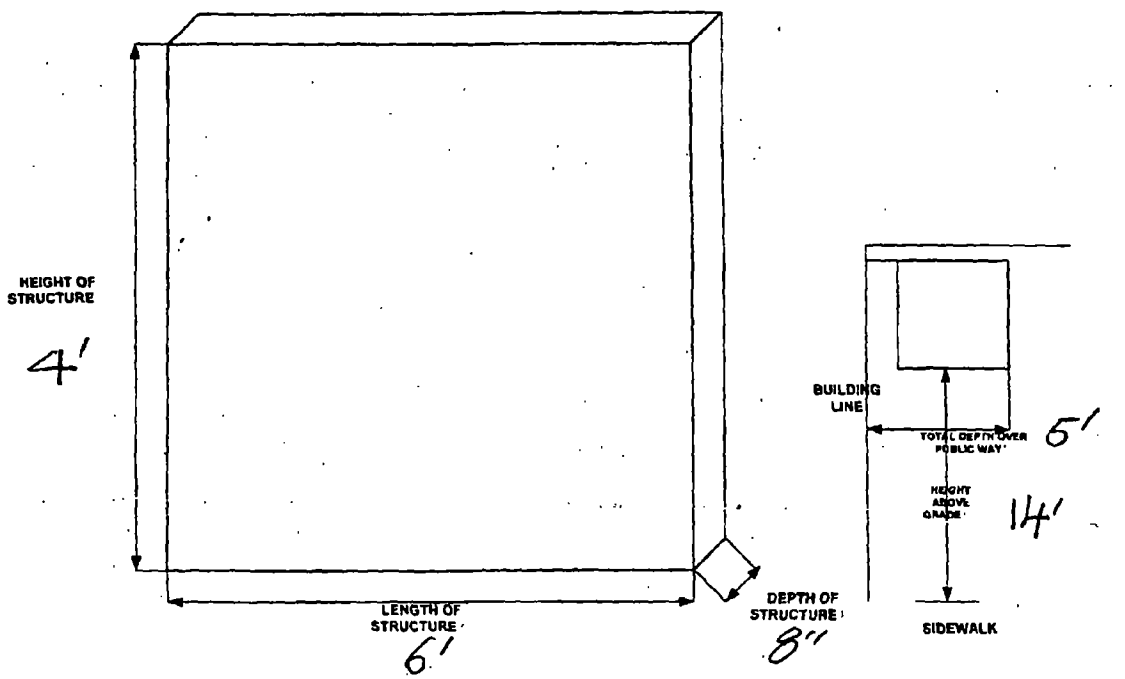

Department of Business Affairs and Consumer Protection
Business Assistance Center - Public Way Use Unit
City Hall - 121 N. LaSalle Street, Room 800 • Chicago, IL 60602
(312)-74-GOBIZ (312-744-6249) • (312) 744-1944 (TTY)
http://www.cityofchicago.org/bacp

11/13/2013

Alderman **Deborah Mell**
Ward # **33**
City of Chicago
City Hall, Room **208**
121 North LaSalle Street
Chicago, Illinois 60602

Re: An ordinance to use and maintain a portion of the public right-of-way for **one (1) sign(s)** for **C-MANNY'S MEXICAN CUISINE II, INC.**, adjacent to the premises known as **3641 W. Irving Park Rd.**.

Dear Alderman **Deborah Mell**:

The applicant referenced above has requested the use of the public right-of-way for a **sign(s)**. An ordinance has been prepared by the Department of Business Affairs and Consumer Protection – Business Assistance Center - Public Way Use Unit for presentation to the City Council. Because this request was made for properties located in your ward, as approved by you as per the attached, I respectfully request that you introduce the attached ordinance at the next City Council meeting.

If you have any questions regarding this ordinance, please contact Anthony Bertuca at (312) 744-5506.

Department of Business Affairs and Consumer Protection

City of Chicago

O2013-8923

Office of the City Clerk

Document Tracking Sheet

Meeting Date:	11/13/2013
Sponsor(s):	Mell (33)
Type:	Ordinance
Title:	Grant(s) of privilege in public way for Mounsef International
Committee(s) Assignment:	Committee on Transportation and Public Way

ORDINANCE
MOUNSEF INTERNATIONAL
Acct. No. 86704 - 1
Permit No. 1109372

Be It Ordained by the City Council of the City of Chicago:

SECTION 1. Permission and authority are hereby given and granted to MOUNSEF INTERNATIONAL, upon the terms and subject to the conditions of this ordinance to maintain and use one (1) sign(s) projecting over the public right-of-way attached to its premises known as 4738 N. Kedzie Ave..

Said sign structure(s) measures as follows; along N Kedzie Ave:
One (1) at eight (8) feet in length, five (5) feet in height and twenty-two (22) feet above grade level.

The location of said privilege shall be as shown on prints kept on file with the Department of Business Affairs and Consumer Protection and the Office of the City Clerk.

Said privilege shall be constructed in accordance with plans and specifications approved by the Department of Transportation (Division of Project Development) and Zoning Department - Signs.

This grant of privilege in the public way shall be subject to the provisions of Section 10-28-015 and all other required provisions of the Municipal Code of Chicago.

The grantee shall pay to the City of Chicago as compensation for the privilege #1109372 herein granted the sum of three hundred ($300.00) per annum in advance.

A 25% penalty will be added for payments received after due date.


The permit holder agrees to hold the City of Chicago harmless for any damage, relocation or replacement costs associated with damage, relocation or removal of private property caused by the City performing work in the public way.

Authority herein given and granted for a period of five (5) years from and after 11/19/2013.

Alderman _____

Deborah Mell 33rd Ward

(Page 2 of 3)

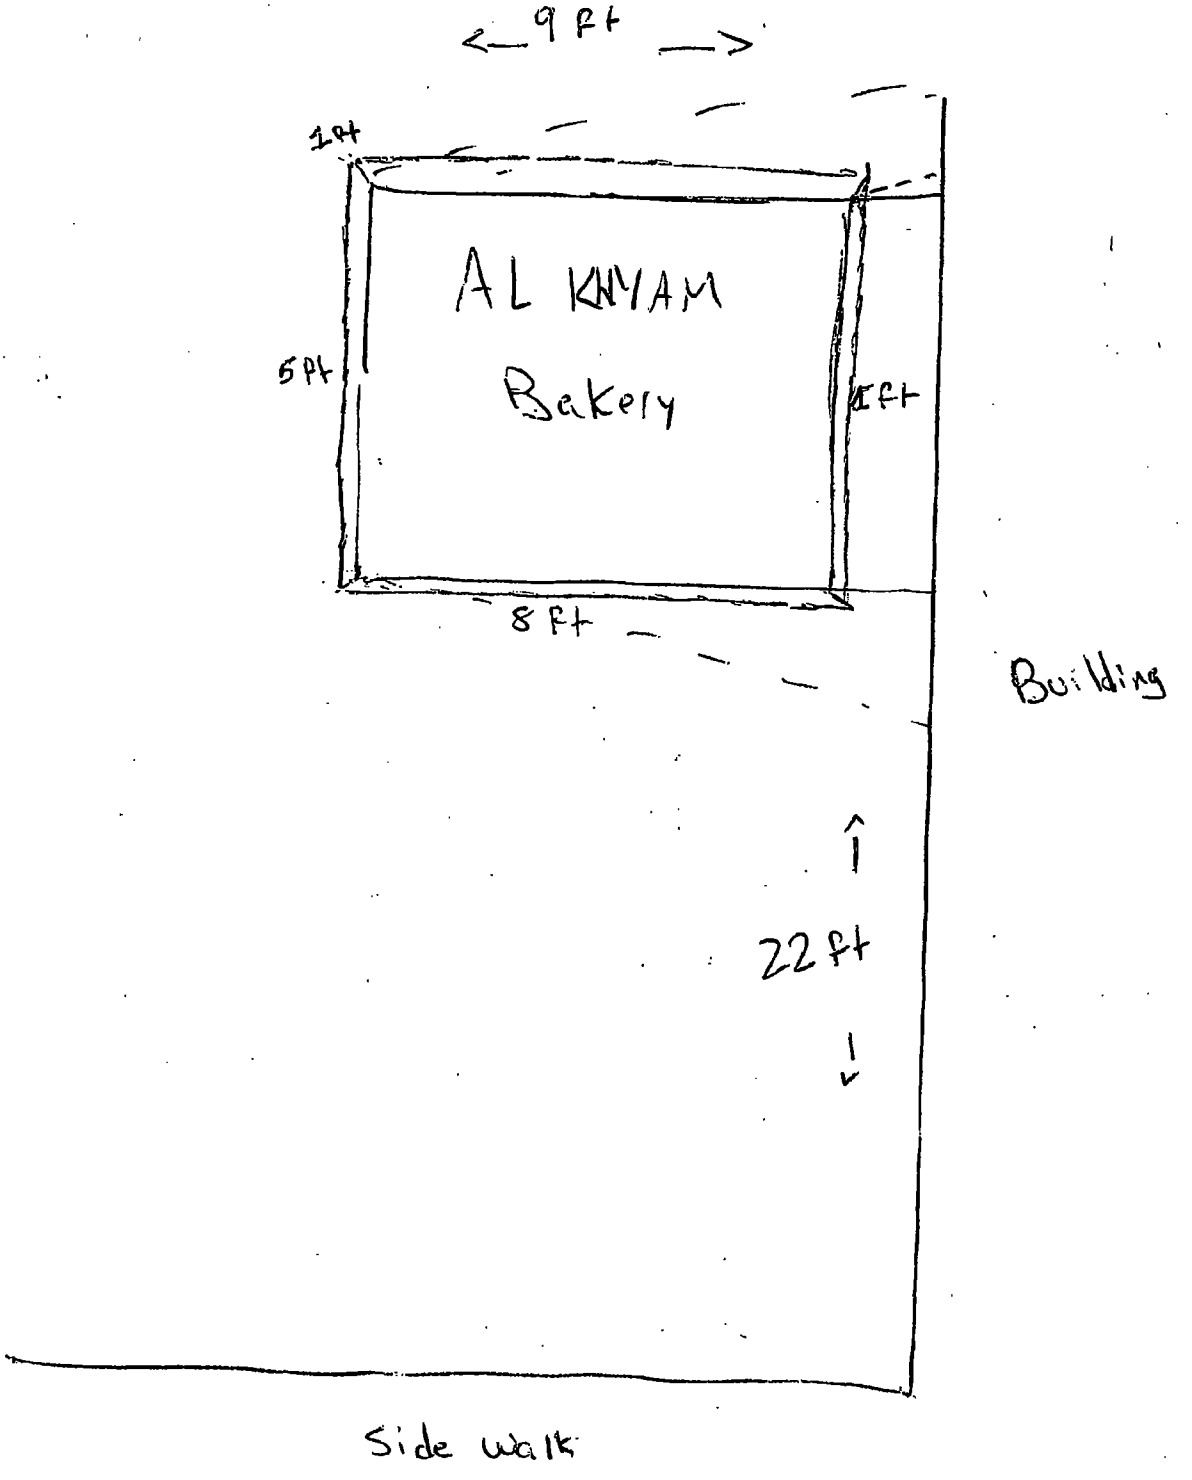

Department of Business Affairs and Consumer Protection
Business Assistance Center - Public Way Use Unit
City Hall - 121 N. LaSalle Street, Room 800 • Chicago, IL 60602
(312)-74-GOBIZ (312-744-6249) • (312) 744-1944 (TTY)
http://www.cityofchicago.org/bacp

11/13/2013

Alderman **Deborah Mell**
Ward # **33**
City of Chicago
City Hall, Room **208**
121 North LaSalle Street
Chicago, Illinois 60602

Re: An ordinance to use and maintain a portion of the public right-of-way for **one (1) sign(s)** for **MOUNSEF INTERNATIONAL**, adjacent to the premises known as **4738 N. Kedzie Ave.**.

Dear Alderman **Deborah Mell**:

The applicant referenced above has requested the use of the public right-of-way for a **sign(s)**. An ordinance has been prepared by the Department of Business Affairs and Consumer Protection – Business Assistance Center - Public Way Use Unit for presentation to the City Council. Because this request was made for properties located in your ward, as approved by you as per the attached, I respectfully request that you introduce the attached ordinance at the next City Council meeting.

If you have any questions regarding this ordinance, please contact Anthony Bertuca at (312) 744-5506.

Department of Business Affairs and Consumer Protection

City of Chicago

O2013-8927

Office of the City Clerk

Document Tracking Sheet

Meeting Date:	11/13/2013
Sponsor(s):	Mell (33)
Type:	Ordinance
Title:	Grant(s) of privilege in public way for Perl Mortgage, Inc.
Committee(s) Assignment:	Committee on Transportation and Public Way

ORDINANCE
PERL MORTGAGE INC
Acct. No. 77370 - 4
Permit No. 1103417

Be It Ordained by the City Council of the City of Chicago:

SECTION 1. Permission and authority are hereby given and granted to PERL MORTGAGE INC, upon the terms and subject to the conditions of this ordinance to construct, install, maintain and use two (2) Banner(s) projecting over the public right-of-way adjacent to its premises known as 2936 W. Belmont Ave..

Said Banner(s) at W. Belmont measure(s):
Two (2) at one point six six (1.66) foot in length, and five (5) feet in width for a total of sixteen point six (16.6) square feet.

The location of said privilege shall be as shown on prints kept on file with the Department of Business Affairs and Consumer Protection and the Office of the City Clerk.

Said privilege shall be constructed in accordance with plans and specifications approved by the Zoning Department - Signs.

This grant of privilege in the public way shall be subject to the provisions of Section 10-28-015 and all other required provisions of the Municipal Code of Chicago.

The grantee shall pay to the City of Chicago as compensation for the privilege #1103417 herein granted the sum of one hundred fifty ($150.00) per annum in advance.

A 25% penalty will be added for payments received after due date.

The permit holder agrees to hold the City of Chicago harmless for any damage, relocation or replacement costs associated with damage, relocation or removal of private property caused by the City performing work in the public way.

Authority herein given and granted for a period of five (5) years from and after Date of Passage.

Alderman _____

Deborah Mell 33rd Ward


APPLICATION TO USE THE PUBLIC RIGHT OF WAY

EXAMPLE OF SIGN DRAWING

SIGN DRAWING

PROPERTY LOCATION: 2936 W Belmont Ave Chicago IL 60618

ORGANIZATION(S) NAME: PERL Mortgage

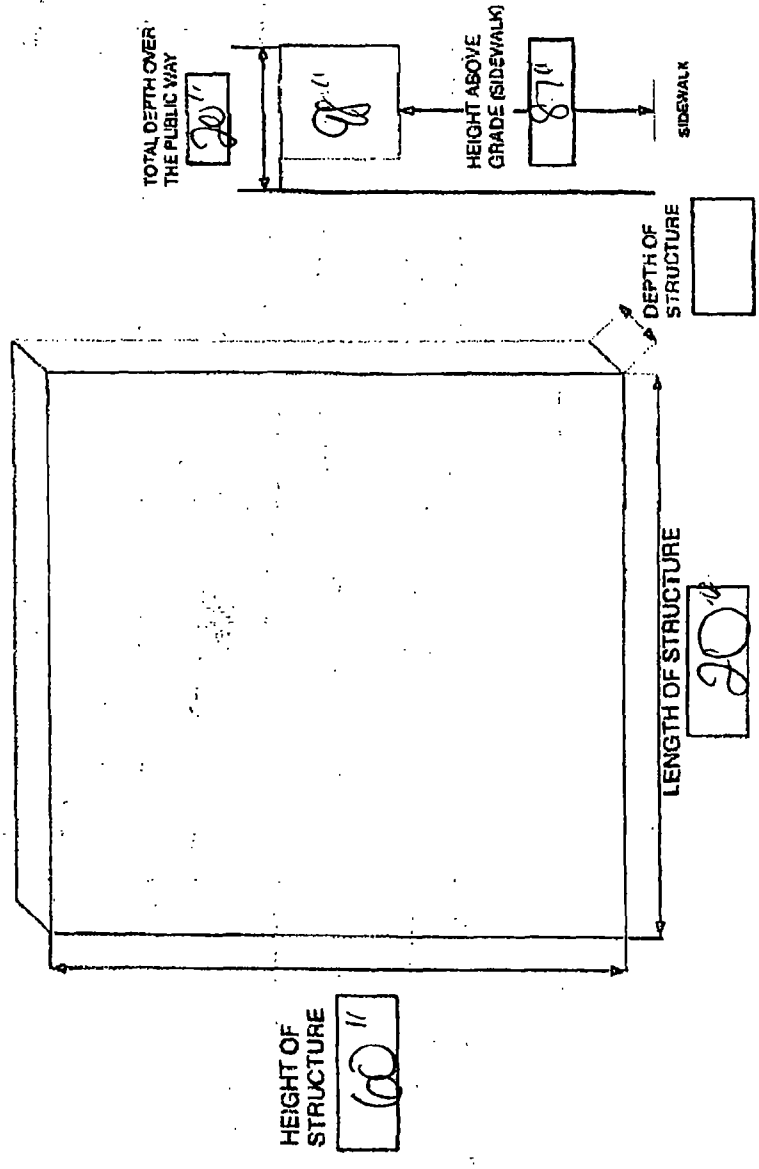

Department of Business Affairs and Consumer Protection
Business Assistance Center - Public Way Use Unit
City Hall - 121 N LaSalle Street, Room 800 • Chicago, IL 60602
(312)-74-GOBIZ (312-744-6249) • (312) 744-1944 (TTY)
http://www.cityofchicago.org/bacp

11/13/2013

Alderman **Deborah Mell**
Ward # **33**
City of Chicago
City Hall, Room **208**
121 North LaSalle Street
Chicago, Illinois 60602

Re: An ordinance to use and maintain a portion of the public right-of-way for **two (2) banner(s)** for **PERL MORTGAGE INC**, adjacent to the premises known as **2936 W. Belmont Ave.**.

Dear Alderman **Deborah Mell**:

The applicant referenced above has requested the use of the public right-of-way for a **banner(s)**. An ordinance has been prepared by the Department of Business Affairs and Consumer Protection – Business Assistance Center - Public Way Use Unit for presentation to the City Council. Because this request was made for properties located in your ward, as approved by you as per the attached, I respectfully request that you introduce the attached ordinance at the next City Council meeting.

If you have any questions regarding this ordinance, please contact Anthony Bertuca at (312) 744-5506.

Department of Business Affairs and Consumer Protection

City of Chicago

O2013-8931

Office of the City Clerk

Document Tracking Sheet

Meeting Date:	11/13/2013
Sponsor(s):	Mell (33)
Type:	Ordinance
Title:	Grant(s) of privilege in public way for Wing Chong Restaurant
Committee(s) Assignment:	Committee on Transportation and Public Way

ORDINANCE
WING CHONG RESTAURANT
Acct. No. 243246 - 1
Permit No. 1109086

Be It Ordained by the City Council of the City of Chicago:

SECTION 1. Permission and authority are hereby given and granted to WING CHONG RESTAURANT, upon the terms and subject to the conditions of this ordinance to maintain and use one (1) sign(s) projecting over the public right-of-way attached to its premises known as 4077 N. Elston Ave..

Said sign structure(s) measures as follows; along N. Elston:
One (1) at three (3) feet in length, four (4) feet in height and fourteen (14) feet above grade level.

The location of said privilege shall be as shown on prints kept on file with the Department of Business Affairs and Consumer Protection and the Office of the City Clerk.

Said privilege shall be constructed in accordance with plans and specifications approved by the Department of Transportation (Division of Project Development) and Zoning Department - Signs.

This grant of privilege in the public way shall be subject to the provisions of Section 10-28-015 and all other required provisions of the Municipal Code of Chicago.

The grantee shall pay to the City of Chicago as compensation for the privilege #1109086 herein granted the sum of one hundred ($100.00) per annum in advance.

A 25% penalty will be added for payments received after due date.


The permit holder agrees to hold the City of Chicago harmless for any damage, relocation or replacement costs associated with damage, relocation or removal of private property caused by the City performing work in the public way.

Authority herein given and granted for a period of five (5) years from and after 06/11/2013.

Alderman _____

Deborah Mell 33rd Ward

4077 N. Elston

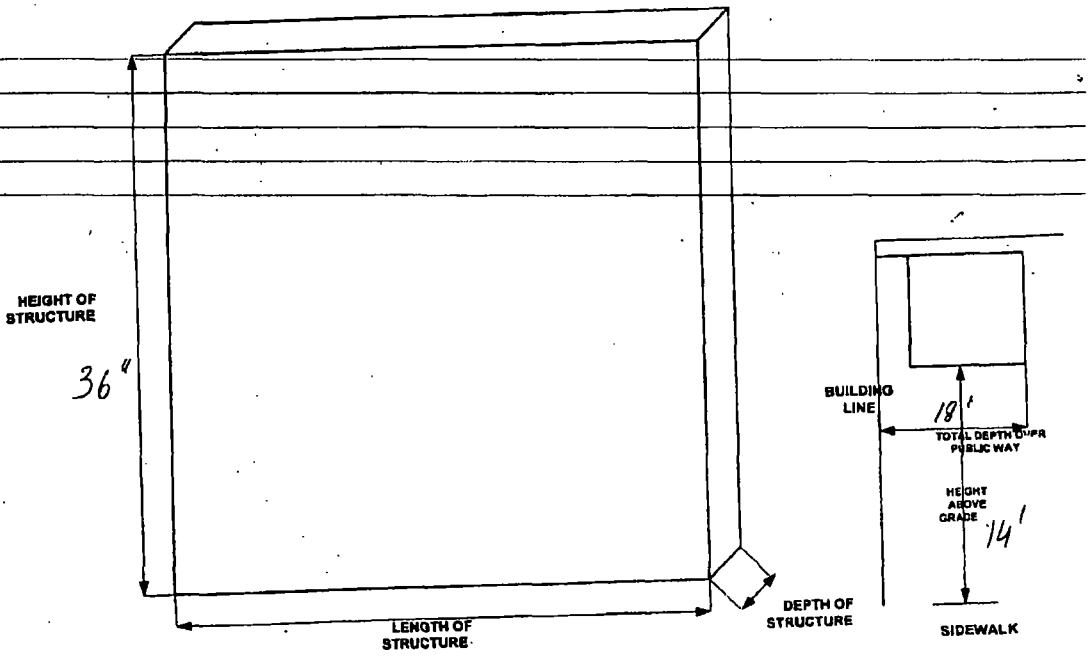

Department of Business Affairs and Consumer Protection
Business Assistance Center - Public Way Use Unit
City Hall - 121 N. LaSalle Street, Room 800 • Chicago, IL 60602
(312)-74-GOBIZ (312-744-6249) • (312) 744-1944 (TTY)
http://www.cityofchicago.org/baep

11/13/2013

Alderman **Deborah Mell**
Ward # **33**
City of Chicago
City Hall, Room **208**
121 North LaSalle Street
Chicago, Illinois 60602

Re: An ordinance to use and maintain a portion of the public right-of-way for **one (1) sign(s)** for **WING CHONG RESTAURANT**, adjacent to the premises known as **4077 N. Elston Ave.**.

Dear Alderman **Deborah Mell**:

The applicant referenced above has requested the use of the public right-of-way for a **sign(s)**. An ordinance has been prepared by the Department of Business Affairs and Consumer Protection – Business Assistance Center - Public Way Use Unit for presentation to the City Council. Because this request was made for properties located in your ward, as approved by you as per the attached, I respectfully request that you introduce the attached ordinance at the next City Council meeting.

If you have any questions regarding this ordinance, please contact Anthony Bertuca at (312) 744-5506.

Department of Business Affairs and Consumer Protection

City of Chicago

O2013-8886

Office of the City Clerk

Document Tracking Sheet

Meeting Date:	11/13/2013
Sponsor(s):	Austin (34)
Type:	Ordinance
Title:	Grant(s) of privilege in public way for Phalanx Family Services
Committee(s) Assignment:	Committee on Transportation and Public Way

ORDINANCE
Phalanx Family Services
Acct. No. 351287 - 2
Permit No. 1101434

Be It Ordained by the City Council of the City of Chicago:

SECTION 1. Permission and authority are hereby given and granted to Phalanx Family Services, upon the terms and subject to the conditions of this ordinance to maintain and use one (1) sign(s) projecting over the public right-of-way attached to its premises known as 1201 W. 115th St..

Said sign structure(s) measures as follows; along W. 115th Street:
One (1) at sixteen point four (16.4) feet in length, one point two five (1.25) feet in height and thirteen (13) feet above grade level.

The location of said privilege shall be as shown on prints kept on file with the Department of Business Affairs and Consumer Protection and the Office of the City Clerk.

Said privilege shall be constructed in accordance with plans and specifications approved by the Department of Transportation (Division of Project Development) and Zoning Department - Signs.

This grant of privilege in the public way shall be subject to the provisions of Section 10-28-015 and all other required provisions of the Municipal Code of Chicago.

The grantee shall pay to the City of Chicago as compensation for the privilege #1101434 herein granted the sum of one hundred ($100.00) per annum in advance.

A 25% penalty will be added for payments received after due date.


The permit holder agrees to hold the City of Chicago harmless for any damage, relocation or replacement costs associated with damage, relocation or removal of private property caused by the City performing work in the public way.

Authority herein given and granted for a period of five (5) years from and after Date of Passage.

Alderman Carrie M. Austin

Carrie M. Austin 34th Ward

Picture (1)

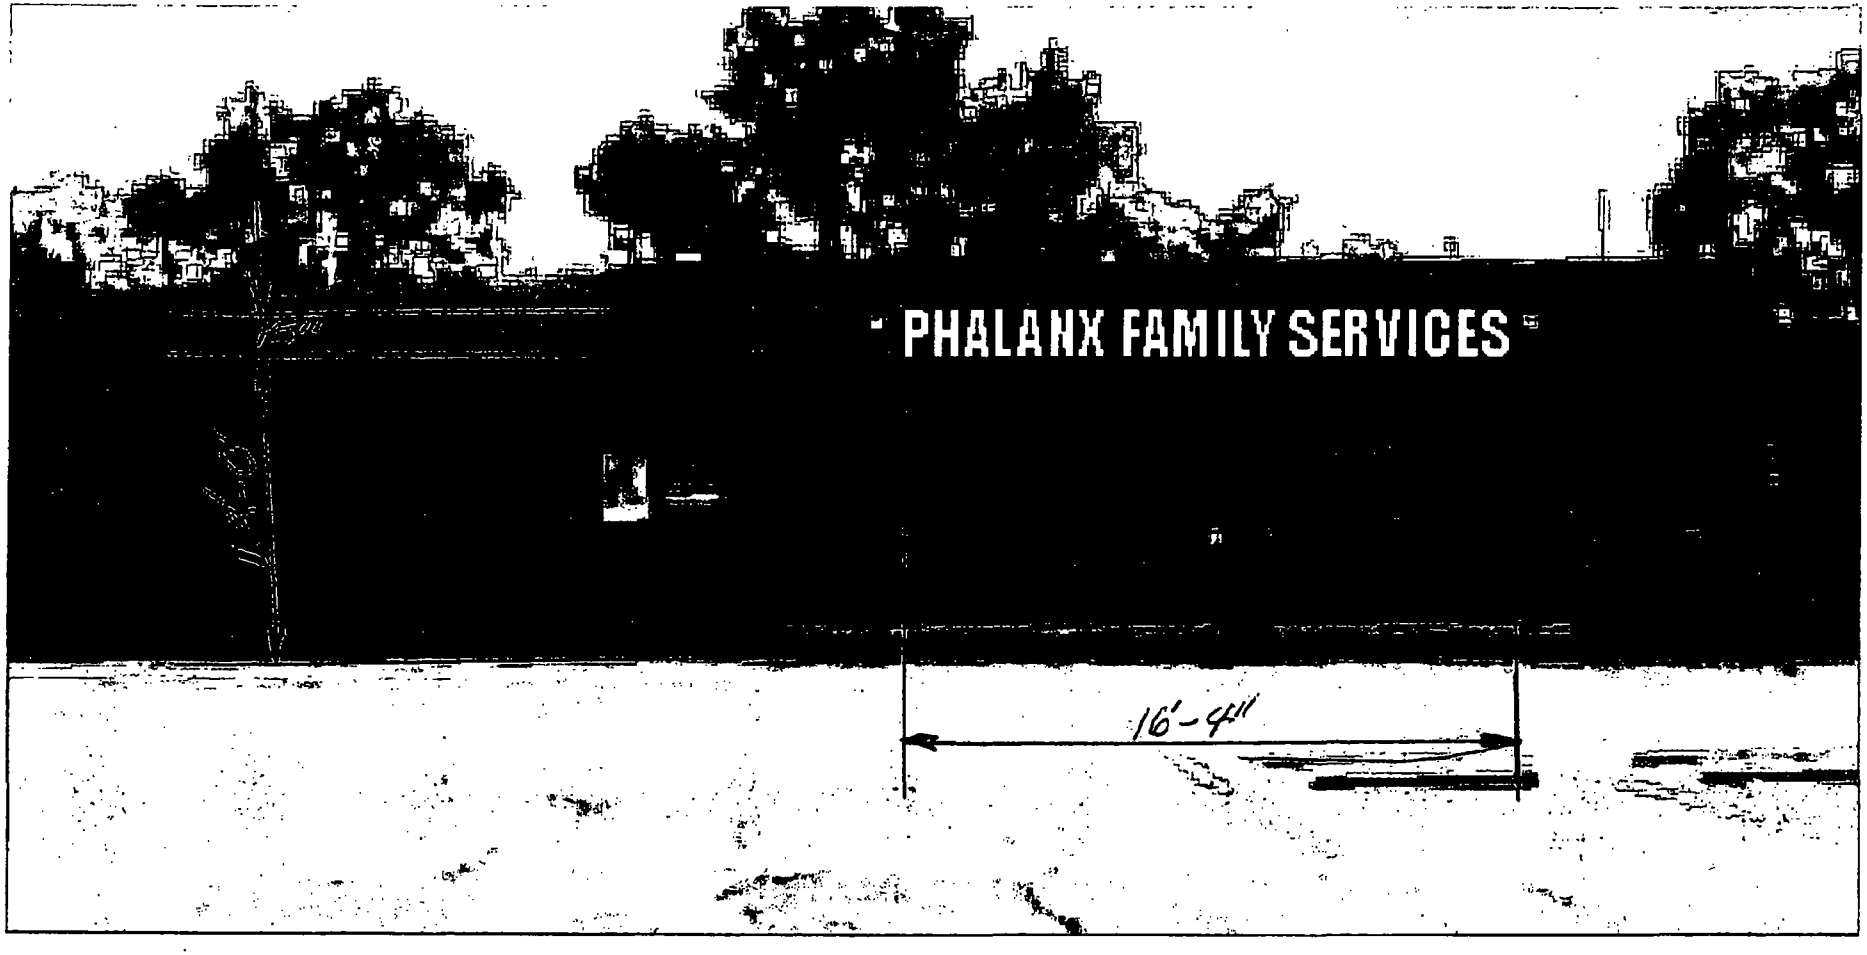

205 Sq. Ft

1201 W. 115th St.
Chicago

Department of Business Affairs and Consumer Protection
Business Assistance Center - Public Way Use Unit
City Hall - 121 N. LaSalle Street, Room 800 • Chicago, IL 60602
(312)-74-GOBIZ (312-744-6249) • (312) 744-1944 (TTY)
http://www.cityofchicago.org/bacp

11/13/2013

Alderman **Carrie M. Austin**
Ward # **34**
City of Chicago
City Hall, Room **203**
121 North LaSalle Street
Chicago, Illinois 60602

Re: An ordinance to use and maintain a portion of the public right-of-way for **one (1) sign(s)** for **Phalanx Family Services**, adjacent to the premises known as **1201 W. 115th St.**.

Dear Alderman **Carrie M. Austin**:

The applicant referenced above has requested the use of the public right-of-way for a **sign(s)**. An ordinance has been prepared by the Department of Business Affairs and Consumer Protection – Business Assistance Center - Public Way Use Unit for presentation to the City Council. Because this request was made for properties located in your ward, as approved by you as per the attached, I respectfully request that you introduce the attached ordinance at the next City Council meeting.

If you have any questions regarding this ordinance, please contact Anthony Bertuca at (312) 744-5506.

Department of Business Affairs and Consumer Protection

City of Chicago

O2013-8887

Office of the City Clerk

Document Tracking Sheet

Meeting Date:	11/13/2013
Sponsor(s):	Colón (35)
Type:	Ordinance
Title:	Grant(s) of privilege in public way for El Quetzal No. 2
Committee(s) Assignment:	Committee on Transportation and Public Way

ORDINANCE
EL QUETZAL #2
Acct. No. 53901 - 1
Permit No. 1109337

Be It Ordained by the City Council of the City of Chicago:

SECTION 1. Permission and authority are hereby given and granted to EL QUETZAL #2, upon the terms and subject to the conditions of this ordinance to maintain and use one (1) sign(s) projecting over the public right-of-way attached to its premises known as 3303 W. Armitage Ave..

Said sign structure(s) measures as follows; along W. Armitage:
One (1) at five (5) feet in length, five (5) feet in height and eleven (11) feet above grade level.

The location of said privilege shall be as shown on prints kept on file with the Department of Business Affairs and Consumer Protection and the Office of the City Clerk.

Said privilege shall be constructed in accordance with plans and specifications approved by the Department of Transportation (Division of Project Development) and Zoning Department - Signs.

This grant of privilege in the public way shall be subject to the provisions of Section 10-28-015 and all other required provisions of the Municipal Code of Chicago.

The grantee shall pay to the City of Chicago as compensation for the privilege #1109337 herein granted the sum of three hundred ($300.00) per annum in advance.

A 25% penalty will be added for payments received after due date.


The permit holder agrees to hold the City of Chicago harmless for any damage, relocation or replacement costs associated with damage, relocation or removal of private property caused by the City performing work in the public way.

Authority herein given and granted for a period of five (5) years from and after 06/11/2013.

Alderman

Reynaldo Colon 35th Ward


ROPA PARA TODA
LA FAMILIA

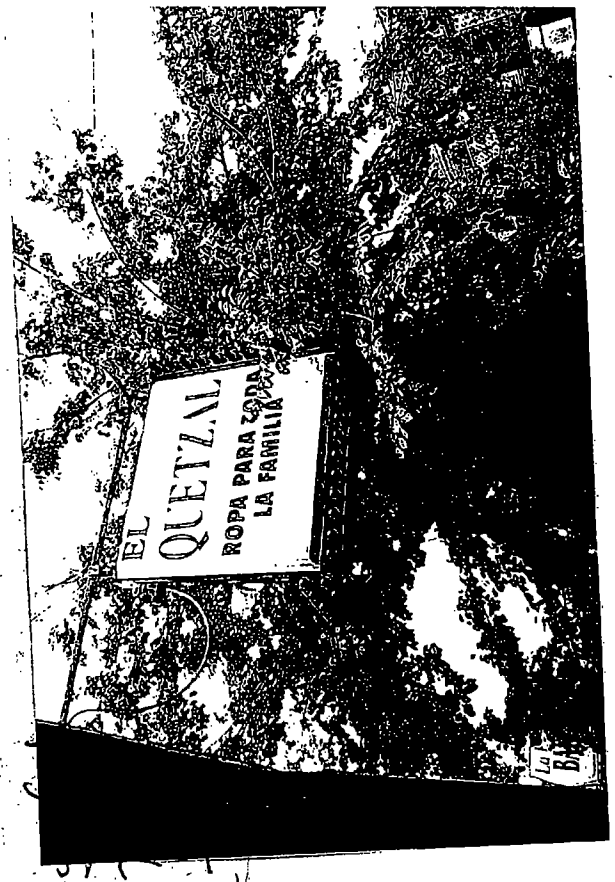
EL QUETZAL
ROPA PARA TODA
LA FAMILIA

Department of Business Affairs and Consumer Protection
Business Assistance Center - Public Way Use Unit
City Hall - 121 N. LaSalle Street, Room 800 • Chicago, IL 60602
(312)-74-GOBIZ (312-744-6249) • (312) 744-1944 (TTY)
http://www.cityofchicago.org/bacp

11/13/2013

Alderman **Reynaldo Colon**
Ward # **35**
City of Chicago
City Hall, Room **203**
121 North LaSalle Street
Chicago, Illinois 60602

Re: An ordinance to use and maintain a portion of the public right-of-way for **one (1) sign(s)** for **EL QUETZAL #2**, adjacent to the premises known as **3303 W. Armitage Ave.**.

Dear Alderman **Reynaldo Colon**:

The applicant referenced above has requested the use of the public right-of-way for a **sign(s)**. An ordinance has been prepared by the Department of Business Affairs and Consumer Protection – Business Assistance Center - Public Way Use Unit for presentation to the City Council. Because this request was made for properties located in your ward, as approved by you as per the attached, I respectfully request that you introduce the attached ordinance at the next City Council meeting.

If you have any questions regarding this ordinance, please contact Anthony Bertuca at (312) 744-5506.

Department of Business Affairs and Consumer Protection

City of Chicago

O2013-8891

Office of the City Clerk

Document Tracking Sheet

Meeting Date:	11/13/2013
Sponsor(s):	Colón (35)
Type:	Ordinance
Title:	Grant(s) of privilege in public way for Late Bar - Security Camera
Committee(s) Assignment:	Committee on Transportation and Public Way

ORDINANCE
LATE BAR
Acct. No. 58 - 1
Permit No. 1109141

Be It Ordained by the City Council of the City of Chicago:

SECTION 1. Permission and authority are hereby given and granted to LATE BAR, upon the terms and subject to the conditions of this ordinance to maintain and use, as now constructed, three (3) Security Camera(s) projecting over the public right-of-way for security purposes adjacent to its premises known as 3534 W. Belmont Ave..

Said Security Camera(s) at BELMONT AVE. measure(s):
One (1) at point four two (.42) feet in length, one point zero eight (1.08) foot in width and nine (9) feet above grade level.

Said Security Camera(s) at DRAKE AVE. measure(s):
Two (2) at point four two (.42) feet in length, one point zero eight (1.08) foot in width and nine (9) feet above grade level.

The location of said privilege shall be as shown on prints kept on file with the Department of Business Affairs and Consumer Protection and the Office of the City Clerk.

Said privilege shall be constructed in accordance with plans and specifications approved by the Department of Planning and Development and Department of Transportation (Division of Project Development).

This grant of privilege in the public way shall be subject to the provisions of Section 10-28-015 and all other required provisions of the Municipal Code of Chicago.

The grantee shall pay to the City of Chicago as compensation for the privilege #1109141 herein granted the sum of zero ($.00) per annum in advance.


A 25% penalty will be added for payments received after due date.

The permit holder agrees to hold the City of Chicago harmless for any damage, relocation or replacement costs associated with damage, relocation or removal of private property caused by the City performing work in the public way.

Authority herein given and granted for a period of five (5) years from and after 10/08/2013.

Alderman _____

Reynaldo Colon 35th Ward

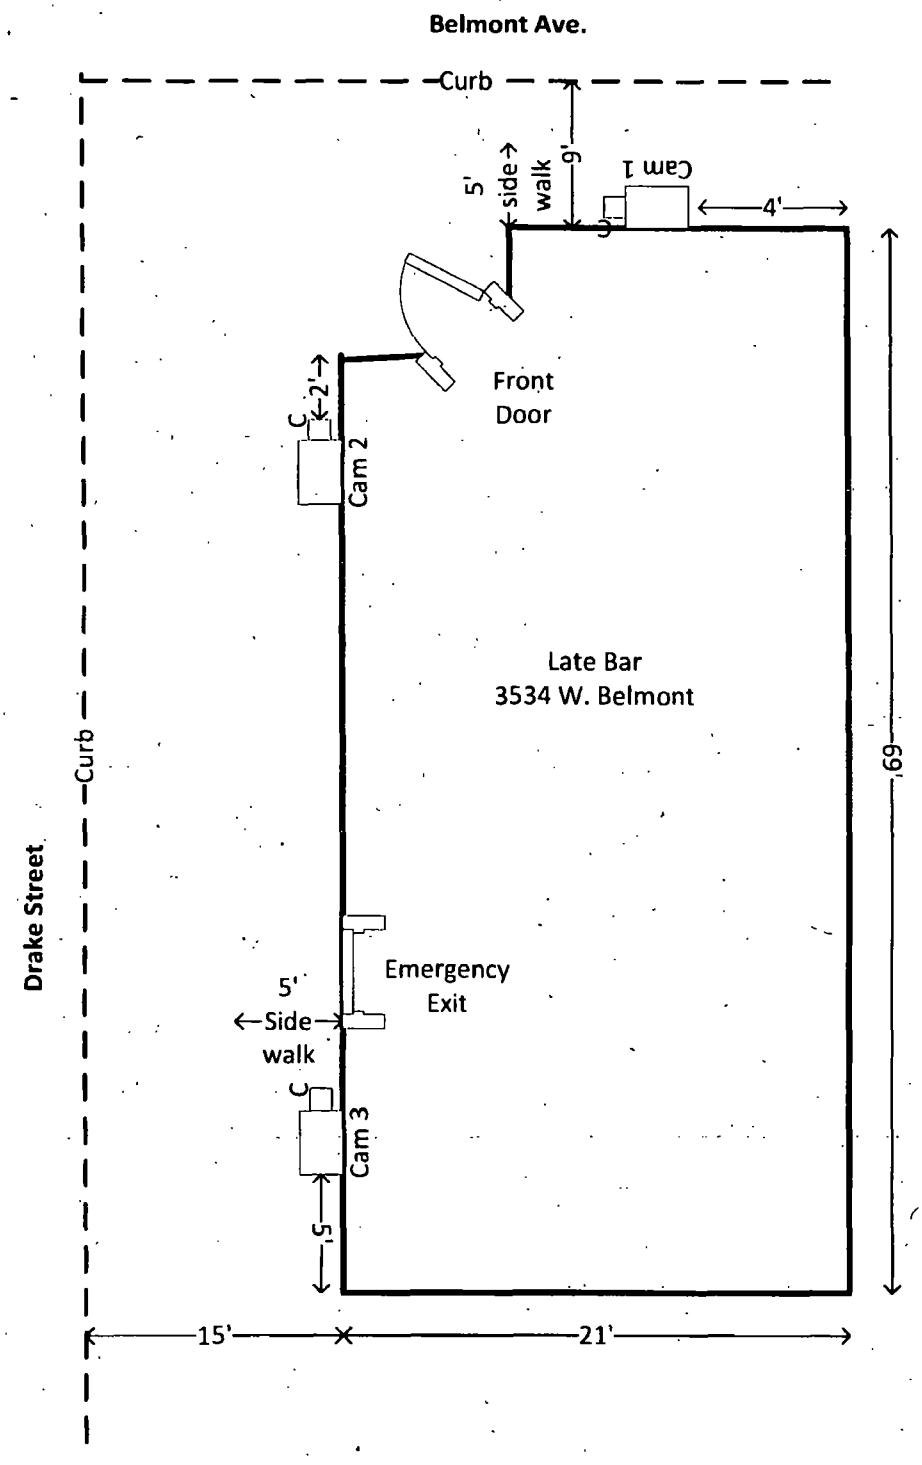
Belmont Ave.
Curb
9'
5'
side walk
Cam 1
4'
Front Door
2'
Cam 2
Late Bar
3534 W. Belmont
69'
Curb
Drake Street
Emergency Exit
5'
Side walk
Cam 3
5'
15'
21'

Department of Business Affairs and Consumer Protection
Business Assistance Center - Public Way Use Unit
City Hall - 121 N. LaSalle Street, Room 800 • Chicago, IL 60602
(312)-74-GOBIZ (312-744-6249) • (312) 744-1944 (TTY)
http://www.cityofchicago.org/bacp

11/13/2013

Alderman **Reynaldo Colon**
Ward # **35**
City of Chicago
City Hall, Room **203**
121 North LaSalle Street
Chicago, Illinois 60602

Re: An ordinance to use and maintain a portion of the public right-of-way for **three (3) security camera(s)** for **LATE BAR**, adjacent to the premises known as **3534 W. Belmont Ave.**.

Dear Alderman **Reynaldo Colon**:

The applicant referenced above has requested the use of the public right-of-way for a **security camera(s)**. An ordinance has been prepared by the Department of Business Affairs and Consumer Protection – Business Assistance Center - Public Way Use Unit for presentation to the City Council. Because this request was made for properties located in your ward, as approved by you as per the attached, I respectfully request that you introduce the attached ordinance at the next City Council meeting.

If you have any questions regarding this ordinance, please contact Anthony Bertuca at (312) 744-5506.

Department of Business Affairs and Consumer Protection

City of Chicago

O2013-8901

Office of the City Clerk

Document Tracking Sheet

Meeting Date:	11/13/2013
Sponsor(s):	Colón (35)
Type:	Ordinance
Title:	Grant(s) of privilege in public way for Late Bar - Bay Window
Committee(s) Assignment:	Committee on Transportation and Public Way

ORDINANCE
LATE BAR
Acct. No. 58 - 1
Permit No. 1109155

Be It Ordained by the City Council of the City of Chicago:

SECTION 1. Permission and authority are hereby given and granted to LATE BAR, upon the terms and subject to the conditions of this ordinance to maintain and use, as now constructed, one (1) Bay Window(s) projecting over the public right-of-way adjacent to its premises known as 3534 W. Belmont Ave..

Said Bay Window(s) at W BELMONT AVE. measure(s):
One (1) at twelve (12) feet in length, and seven point eight three (7.83) feet in width for a total of ninety-three point nine six (93.96) square feet.

The location of said privilege shall be as shown on prints kept on file with the Department of Business Affairs and Consumer Protection and the Office of the City Clerk.

Said privilege shall be constructed in accordance with plans and specifications approved by the Department of Transportation (Division of Project Development).

This grant of privilege in the public way shall be subject to the provisions of Section 10-28-015 and all other required provisions of the Municipal Code of Chicago.

The grantee shall pay to the City of Chicago as compensation for the privilege #1109155 herein granted the sum of seventy-five ($75.00) per annum in advance.


A 25% penalty will be added for payments received after due date.

The permit holder agrees to hold the City of Chicago harmless for any damage, relocation or replacement costs associated with damage, relocation or removal of private property caused by the City performing work in the public way.

Authority herein given and granted for a period of five (5) years from and after 10/08/2013.

Alderman _____

Reynaldo Colon 35th Ward

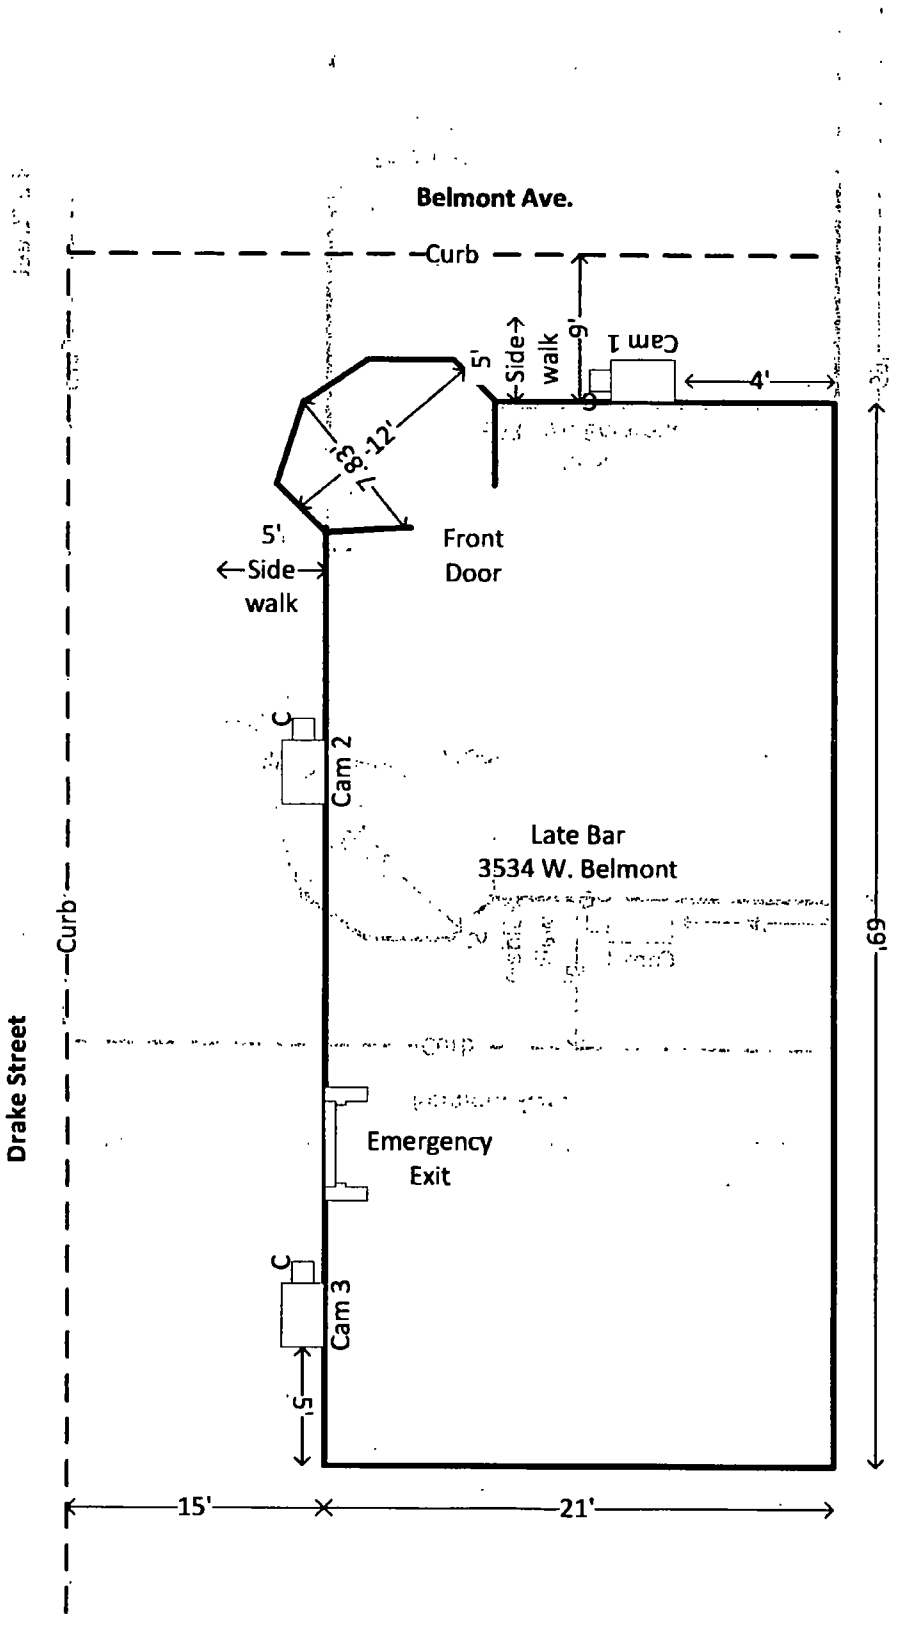
Belmont Ave.
Curb
9'
Side→
walk
5'
Cam 1
4'
8'
12'
5'
←Side→
walk
Front
Door
C
Cam 2
Late Bar
3534 W. Belmont
Curb
Drake Street
69'
Emergency
Exit
C
Cam 3
5'
15'
21'

Department of Business Affairs and Consumer Protection
Business Assistance Center - Public Way Use Unit
City Hall - 121 N LaSalle Street, Room 800 • Chicago, IL 60602
(312)-74-GOBIZ (312-744-6249) • (312) 744-1944 (TTY)
http://www.cityofchicago.org/bacp

11/13/2013

Alderman **Reynaldo Colon**
Ward # **35**
City of Chicago
City Hall, Room **203**
121 North LaSalle Street
Chicago, Illinois 60602

Re: An ordinance to use and maintain a portion of the public right-of-way for **one (1) bay window(s)** for **LATE BAR**, adjacent to the premises known as **3534 W. Belmont Ave.**.

Dear Alderman **Reynaldo Colon**:

The applicant referenced above has requested the use of the public right-of-way for a **bay window(s)**. An ordinance has been prepared by the Department of Business Affairs and Consumer Protection – Business Assistance Center - Public Way Use Unit for presentation to the City Council. Because this request was made for properties located in your ward, as approved by you as per the attached, I respectfully request that you introduce the attached ordinance at the next City Council meeting.

If you have any questions regarding this ordinance, please contact Anthony Bertuca at (312) 744-5506.

Department of Business Affairs and Consumer Protection

City of Chicago

O2013-8905

Office of the City Clerk

Document Tracking Sheet

Meeting Date:	11/13/2013
Sponsor(s):	Sposato (36)
Type:	Ordinance
Title:	Grant(s) of privilege in public way for Sony Submarine
Committee(s) Assignment:	Committee on Transportation and Public Way

ORDINANCE
SONY SUBMARINE
Acct. No. 323547 - 1
Permit No. 1109137

Be It Ordained by the City Council of the City of Chicago:

SECTION 1. Permission and authority are hereby given and granted to SONY SUBMARINE, upon the terms and subject to the conditions of this ordinance to maintain and use one (1) sign(s) projecting over the public right-of-way attached to its premises known as 5124 W. Chicago Ave..

Said sign structure(s) measures as follows; along W. CHICAGO:
One (1) at eight (8) feet in length, six (6) feet in height and ten point five eight (10.58) feet above grade level.

The location of said privilege shall be as shown on prints kept on file with the Department of Business Affairs and Consumer Protection and the Office of the City Clerk.

Said privilege shall be constructed in accordance with plans and specifications approved by the Department of Transportation (Division of Project Development) and Zoning Department - Signs.

This grant of privilege in the public way shall be subject to the provisions of Section 10-28-015 and all other required provisions of the Municipal Code of Chicago.

The grantee shall pay to the City of Chicago as compensation for the privilege #1109137 herein granted the sum of three hundred ($300.00) per annum in advance.


A 25% penalty will be added for payments received after due date.

The permit holder agrees to hold the City of Chicago harmless for any damage, relocation or replacement costs associated with damage, relocation or removal of private property caused by the City performing work in the public way.

Authority herein given and granted for a period of five (5) years from and after 09/10/2013.

Alderman _____

Emma Mitts 37th Ward

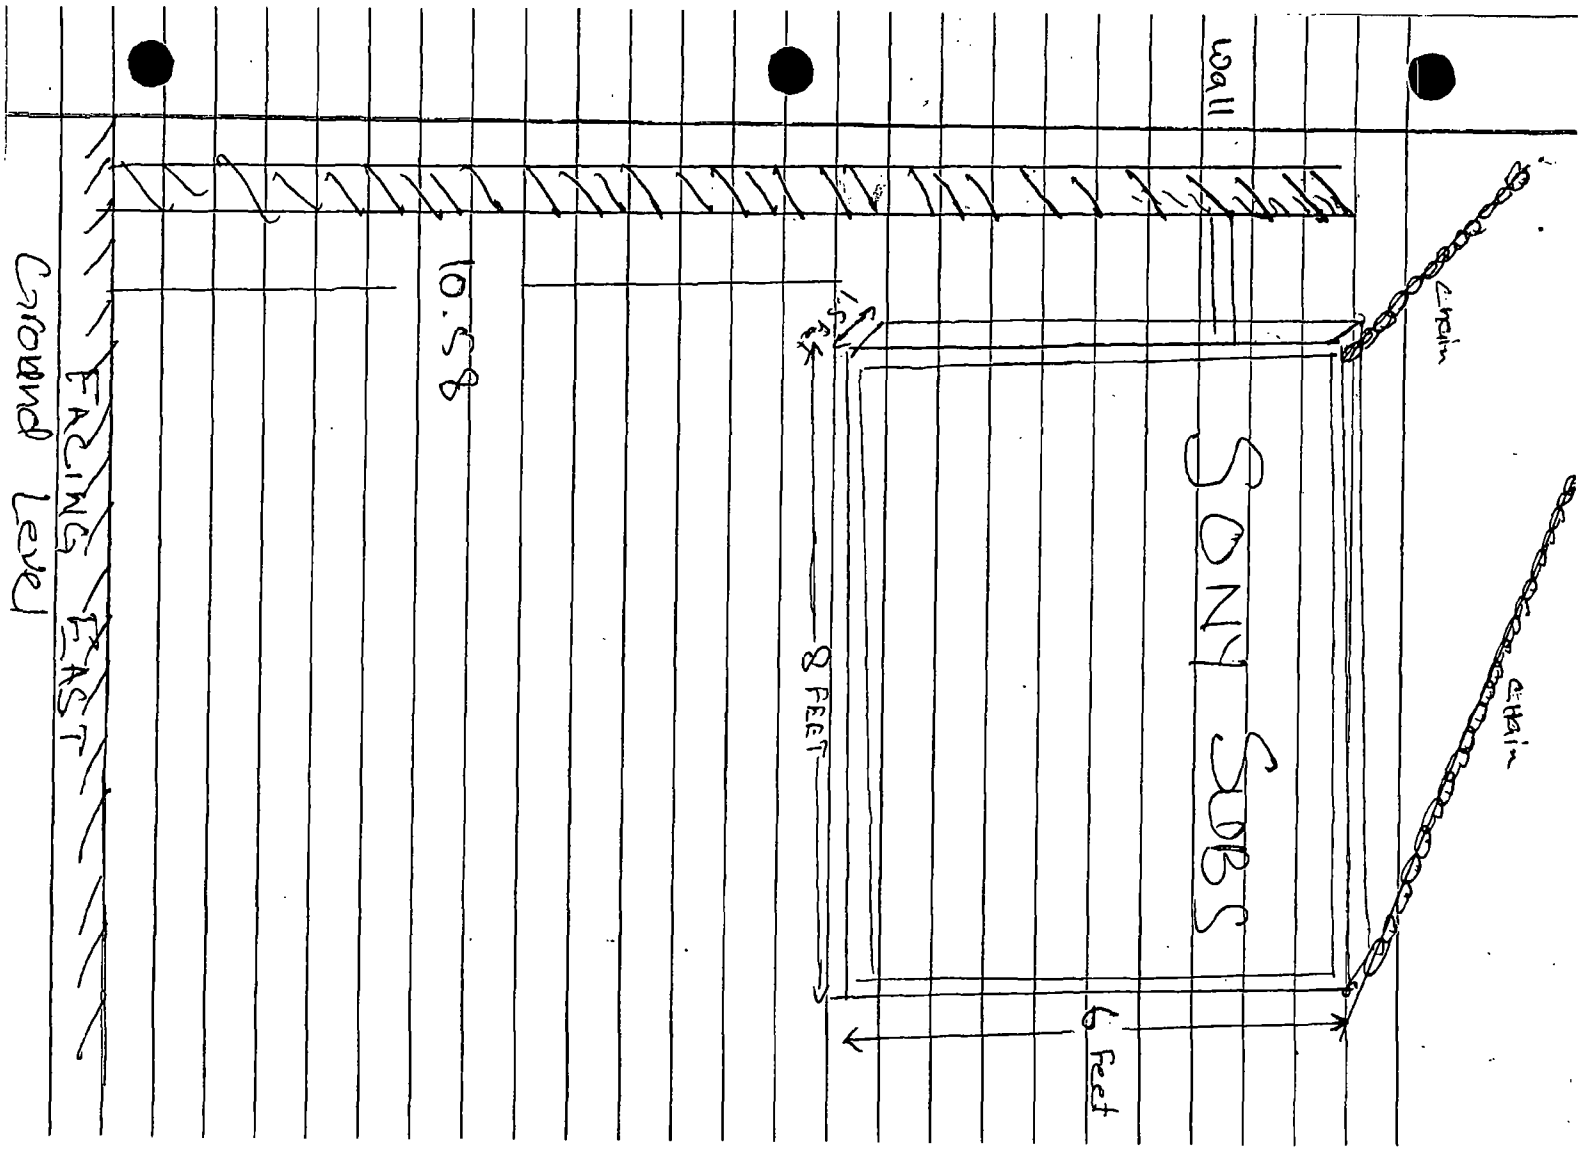
Wall
Chain
Chain
SONY SUBS
8 FEET
6 Feet
10.58
FACING EAST
Ground Level

Department of Business Affairs and Consumer Protection
Business Assistance Center - Public Way Use Unit
City Hall - 121 N. LaSalle Street, Room 800 • Chicago, IL 60602
(312)-74-GOBIZ (312-744-6249) • (312) 744-1944 (TTY)
http://www.cityofchicago.org/bacp

11/13/2013

Alderman **Emma Mitts**
Ward # **37**
City of Chicago
City Hall, Room **300**
121 North LaSalle Street
Chicago, Illinois 60602

Re: An ordinance to use and maintain a portion of the public right-of-way for **one (1) sign(s)** for **SONY SUBMARINE**, adjacent to the premises known as **5124 W. Chicago Ave.**.

Dear Alderman **Emma Mitts**:

The applicant referenced above has requested the use of the public right-of-way for a **sign(s)**. An ordinance has been prepared by the Department of Business Affairs and Consumer Protection – Business Assistance Center - Public Way Use Unit for presentation to the City Council. Because this request was made for properties located in your ward, as approved by you as per the attached, I respectfully request that you introduce the attached ordinance at the next City Council meeting.

If you have any questions regarding this ordinance, please contact Anthony Bertuca at (312) 744-5506.

Department of Business Affairs and Consumer Protection

City of Chicago

O2013-8800

Office of the City Clerk

Document Tracking Sheet

Meeting Date:	11/13/2013
Sponsor(s):	Mitts (37)
Type:	Ordinance
Title:	Grant(s) of privilege in public way for Las Americas Food & Liquor, Inc.
Committee(s) Assignment:	Committee on Transportation and Public Way

ORDINANCE
LAS AMERICAS FOOD& LIQUOR INC.
Acct. No. 16975 - 1
Permit No. 1109259

Be It Ordained by the City Council of the City of Chicago:

SECTION 1. Permission and authority are hereby given and granted to LAS AMERICAS FOOD& LIQUOR INC., upon the terms and subject to the conditions of this ordinance to maintain and use one (1) sign(s) projecting over the public right-of-way attached to its premises known as 1156 N. Pulaski Rd..

Said sign structure(s) measures as follows; along N. PULASKI:
One (1) at four (4) feet in length, six (6) feet in height and fifteen (15) feet above grade level.

The location of said privilege shall be as shown on prints kept on file with the Department of Business Affairs and Consumer Protection and the Office of the City Clerk.

Said privilege shall be constructed in accordance with plans and specifications approved by the Department of Transportation (Division of Project Development) and Zoning Department - Signs.

This grant of privilege in the public way shall be subject to the provisions of Section 10-28-015 and all other required provisions of the Municipal Code of Chicago.

The grantee shall pay to the City of Chicago as compensation for the privilege #1109259 herein granted the sum of one hundred ($100.00) per annum in advance.

A 25% penalty will be added for payments received after due date.

The permit holder agrees to hold the City of Chicago harmless for any damage, relocation or replacement costs associated with damage, relocation or removal of private property caused by the City performing work in the public way.

Authority herein given and granted for a period of five (5) years from and after 07/30/2013.

Alderman Emma Mitts 37th Ward
~~Walter Burnett Jr. 27th Ward~~

Google

Address **4002 West Division Street**

Address is approximate



Department of Business Affairs and Consumer Protection
Business Assistance Center - Public Way Use Unit
City Hall - 121 N. LaSalle Street, Room 800 • Chicago, IL 60602
(312)-74-GOBIZ (312-744-6249) • (312) 744-1944 (TTY)
http://www.cityofchicago.org/bacp

11/13/2013

EMMA MITTS
Alderman ~~**Walter Burnett Jr.**~~
Ward # 37
City of Chicago
City Hall, Room **203**
121 North LaSalle Street
Chicago, Illinois 60602

Re: An ordinance to use and maintain a portion of the public right-of-way for **one (1) sign(s)** for **LAS AMERICAS FOOD& LIQUOR INC.**, adjacent to the premises known as **1156 N. Pulaski Rd.**.

EMMA MITTS
Dear Alderman ~~**Walter Burnett Jr.**~~

The applicant referenced above has requested the use of the public right-of-way for a **sign(s)**. An ordinance has been prepared by the Department of Business Affairs and Consumer Protection – Business Assistance Center - Public Way Use Unit for presentation to the City Council. Because this request was made for properties located in your ward, as approved by you as per the attached, I respectfully request that you introduce the attached ordinance at the next City Council meeting.

If you have any questions regarding this ordinance, please contact Anthony Bertuca at (312) 744-5506.

Department of Business Affairs and Consumer Protection

City of Chicago

O2013-8889

Office of the City Clerk

Document Tracking Sheet

Meeting Date:	11/13/2013
Sponsor(s):	O'Connor (40)
Type:	Ordinance
Title:	Grant(s) of privilege in public way for McCaffery/WRT Loyola Sub LLC
Committee(s) Assignment:	Committee on Transportation and Public Way

ORDINANCE
McCAFFERY/WRT LOYOLA SUB, LLC
Acct. No. 324361 - 3
Permit No. 1109257

Be It Ordained by the City Council of the City of Chicago:

SECTION 1. Permission and authority are hereby given and granted to McCAFFERY/WRT LOYOLA SUB, LLC, upon the terms and subject to the conditions of this ordinance to maintain and use, as now constructed, nineteen (19) Caisson(s) under the public right-of-way adjacent to its premises known as 1210 W. Arthur Ave..

Said Caisson(s) at W ARTHUR measure(s):
Three (3) at one (1) foot in length, and five point one (5.1) feet in width for a total of fifteen point three (15.3) square feet.
Two (2) at one (1) foot in length, and fourteen point eight (14.8) feet in width for a total of twenty-nine point six (29.6) square feet.
Two (2) at one (1) foot in length, and six point eight (6.8) feet in width for a total of thirteen point six (13.6) square feet.

Said Caisson(s) at N. Sheridan Rd measure(s):
One (1) at one (1) foot in length, and seven point nine (7.9) feet in width for a total of seven point nine (7.9) square feet.

Said Caisson(s) at W. Loyola Avenue measure(s):
One (1) at one (1) foot in length, and five point five (5.5) feet in width for a total of five point five (5.5) square feet.
Two (2) at one (1) foot in length, and four (4) feet in width for a total of eight (8) square feet.
One (1) at one (1) foot in length, and eight point eight (8.8) feet in width for a total of eight point eight (8.8) square feet.

Said Caisson(s) at Public Alley measure(s):
One (1) at one (1) foot in length, and six point nine (6.9) feet in width for a total of six point nine (6.9) square feet.
Four (4) at one (1) foot in length, and twenty-one point five (21.5) feet in width for a total of eighty-six (86) square feet.
One (1) at one (1) foot in length, and eight point three (8.3) feet in width for a total of eight point three (8.3) square feet.

Said Caisson(s) at Public Alley measure(s):
One (1) at one (1) foot in length, and one point six (1.6) foot in width for a total of one point six (1.6) square feet.

The location of said privilege shall be as shown on prints kept on file with the Department of Business Affairs and Consumer Protection and the Office of the City Clerk.

Said privilege shall be constructed in accordance with plans and specifications approved by the Department of Planning and Development and Department of Transportation (Office of Underground Coordination).

This grant of privilege in the public way shall be subject to the provisions of Section 10-28-015 and all other required provisions of the Municipal Code of Chicago.

The grantee shall pay to the City of Chicago as compensation for the privilege #1109257 herein granted the sum of four hundred ($400.00) per annum in advance.


A 25% penalty will be added for payments received after due date.

The permit holder agrees to hold the City of Chicago harmless for any damage, relocation or replacement costs associated with damage, relocation or removal of private property caused by the City performing work in the public way.

Authority herein given and granted for a period of five (5) years from and after 06/11/2013.

Alderman

Patrick O'Connor 40th Ward

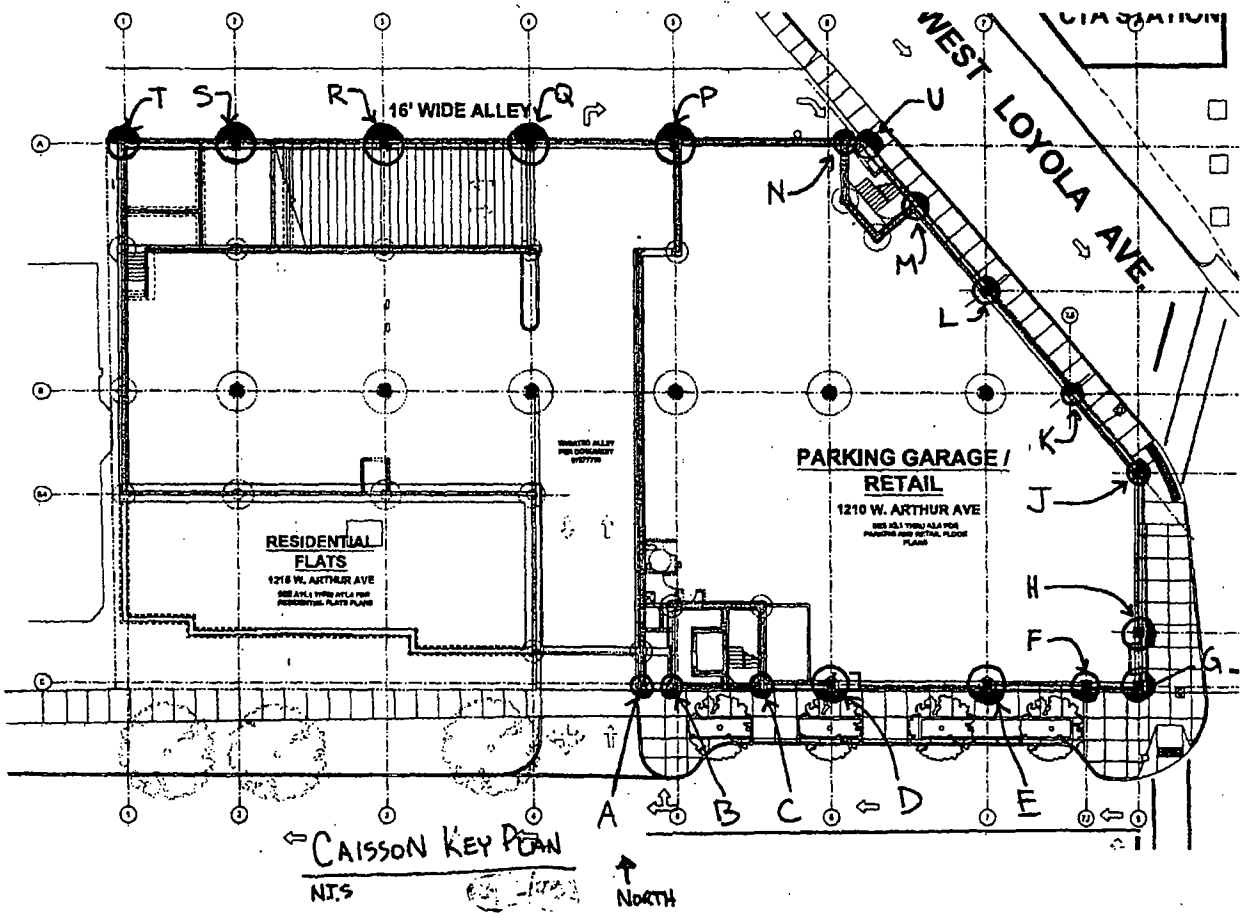
T
S
R
16' WIDE ALLEY
Q
P
U
N
M
L
K
J
H
F
G
A
B
C
D
E
WEST LOYOLA AVE
RESIDENTIAL FLATS
1216 W. ARTHUR AVE
PARKING GARAGE / RETAIL
1210 W. ARTHUR AVE
CAISSON KEY PLAN
N.T.S
NORTH

Department of Business Affairs and Consumer Protection
Business Assistance Center- Public Way Use Unit
City Hall- 121 N. LaSalle Street Room 800 • Chicago, IL 60602
(312)-74-GOBIZ (312-744-6249) • (312) 744-1944 (TTY)
http://www.cityofchicago.org/bacp

11/13/2013

Alderman **Patrick O'Connor**
Ward # **40**
City of Chicago
City Hall, Room **305**
121 North LaSalle Street
Chicago, Illinois 60602

Re: An ordinance to use and maintain a portion of the public right-of-way for **nineteen (19) caisson(s)** for **McCAFFERY/WRT LOYOLA SUB, LLC**, adjacent to the premises known as **1210 W. Arthur Ave.**.

Dear Alderman **Patrick O'Connor**:

The applicant referenced above has requested the use of the public right-of-way for **caisson(s)**. An ordinance has been prepared by the Department of Business Affairs and Consumer Protection – Business Assistance Center - Public Way Use Unit for presentation to the City Council. Because this request was made for properties located in your ward, as approved by you as per the attached, I respectfully request that you introduce the attached ordinance at the next City Council meeting.

If you have any questions regarding this ordinance, please contact Anthony Bertuca at (312) 744-5506.

Department of Business Affairs and Consumer Protection

City of Chicago

O2013-8895

Office of the City Clerk

Document Tracking Sheet

Meeting Date:	11/13/2013
Sponsor(s):	O'Connor (41)
Type:	Ordinance
Title:	Grant(s) of privilege in public way for Abell Animal Hospital
Committee(s) Assignment:	Committee on Transportation and Public Way

ORDINANCE
ABELL ANIMAL HOSPITAL
Acct. No. 380379 - 1
Permit No. 1109105

Be It Ordained by the City Council of the City of Chicago:

SECTION 1. Permission and authority are hereby given and granted to ABELL ANIMAL HOSPITAL, upon the terms and subject to the conditions of this ordinance to maintain and use one (1) sign(s) projecting over the public right-of-way attached to its premises known as 6032 N. Northwest Hwy..

Said sign structure(s) measures as follows; along N. NORTHWEST HWY:
One (1) at five point two five (5.25) feet in length, three (3) feet in height and ten (10) feet above grade level.

The location of said privilege shall be as shown on prints kept on file with the Department of Business Affairs and Consumer Protection and the Office of the City Clerk.

Said privilege shall be constructed in accordance with plans and specifications approved by the Department of Transportation (Division of Project Development) and Zoning Department - Signs.

This grant of privilege in the public way shall be subject to the provisions of Section 10-28-015 and all other required provisions of the Municipal Code of Chicago.

The grantee shall pay to the City of Chicago as compensation for the privilege #1109105 herein granted the sum of one hundred ($100.00) per annum in advance.

A 25% penalty will be added for payments received after due date.

The permit holder agrees to hold the City of Chicago harmless for any damage, relocation or replacement costs associated with damage, relocation or removal of private property caused by the City performing work in the public way.


Authority herein given and granted for a period of five (5) years from and after 07/09/2013.

Alderman Mary E O'Connor

Mary O'Connor 41st Ward

APPLICATION TO USE THE PUBLIC RIGHT OF WAY

EXAMPLE OF SIGN DRAWING

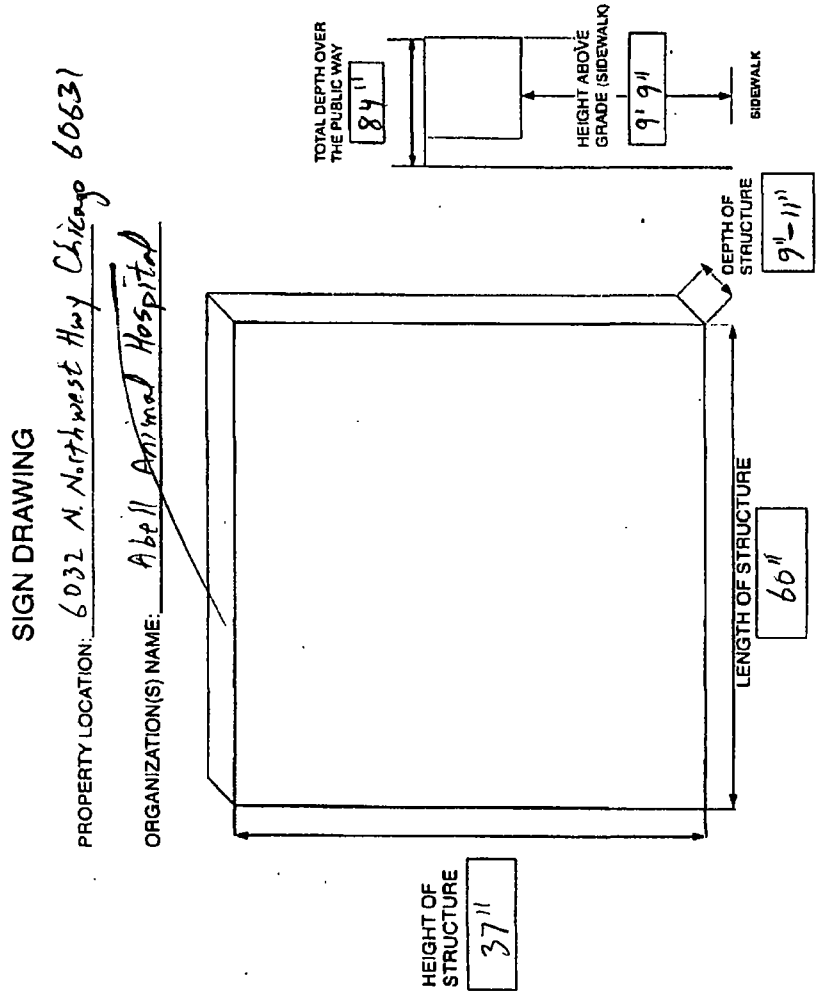

Department of Business Affairs and Consumer Protection
Business Assistance Center - Public Way Use Unit
City Hall - 121 N. LaSalle Street, Room 800 • Chicago, IL 60602
(312)-74-GOBIZ (312-744-6249) • (312) 744-1944 (TTY)
http://www.cityofchicago.org/bacp

11/13/2013

Alderman **Mary O'Connor**
Ward # **41**
City of Chicago
City Hall, Room **203**
121 North LaSalle Street
Chicago, Illinois 60602

Re: An ordinance to use and maintain a portion of the public right-of-way for **one (1) sign(s)** for **ABELL ANIMAL HOSPITAL**, adjacent to the premises known as **6032 N. Northwest Hwy.**.

Dear Alderman **Mary O'Connor**:

The applicant referenced above has requested the use of the public right-of-way for a **sign(s)**. An ordinance has been prepared by the Department of Business Affairs and Consumer Protection – Business Assistance Center - Public Way Use Unit for presentation to the City Council. Because this request was made for properties located in your ward, as approved by you as per the attached, I respectfully request that you introduce the attached ordinance at the next City Council meeting.

If you have any questions regarding this ordinance, please contact Anthony Bertuca at (312) 744-5506.

Department of Business Affairs and Consumer Protection

City of Chicago

O2013-8899

Office of the City Clerk

Document Tracking Sheet

Meeting Date:	11/13/2013
Sponsor(s):	O'Connor (41)
Type:	Ordinance
Title:	Grant(s) of privilege in public way for Harry's Lumber Co.
Committee(s) Assignment:	Committee on Transportation and Public Way

ORDINANCE
HARRY'S LUMBER CO
Acct. No. 25090 - 1
Permit No. 1109207

Be It Ordained by the City Council of the City of Chicago:

SECTION 1. Permission and authority are hereby given and granted to HARRY'S LUMBER CO, upon the terms and subject to the conditions of this ordinance to maintain and use one (1) sign(s) projecting over the public right-of-way attached to its premises known as 6220 N. Northwest Hwy..

Said sign structure(s) measures as follows; along N. NORTHWEST HWY.:
One (1) at seven point four two (7.42) feet in length, ten point two five (10.25) feet in height and fourteen (14) feet above grade level.

The location of said privilege shall be as shown on prints kept on file with the Department of Business Affairs and Consumer Protection and the Office of the City Clerk.

Said privilege shall be constructed in accordance with plans and specifications approved by the Department of Transportation (Division of Project Development) and Zoning Department - Signs.


This grant of privilege in the public way shall be subject to the provisions of Section 10-28-015 and all other required provisions of the Municipal Code of Chicago.

The grantee shall pay to the City of Chicago as compensation for the privilege #1109207 herein granted the sum of three hundred ($300.00) per annum in advance.


A 25% penalty will be added for payments received after due date.

The permit holder agrees to hold the City of Chicago harmless for any damage, relocation or replacement costs associated with damage, relocation or removal of private property caused by the City performing work in the public way.

Authority herein given and granted for a period of five (5) years from and after 10/08/2013.

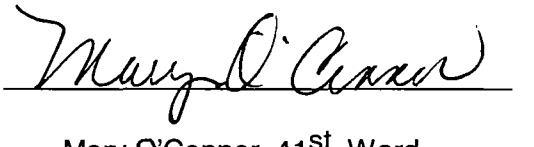Alderman 

Mary O'Connor 41st Ward

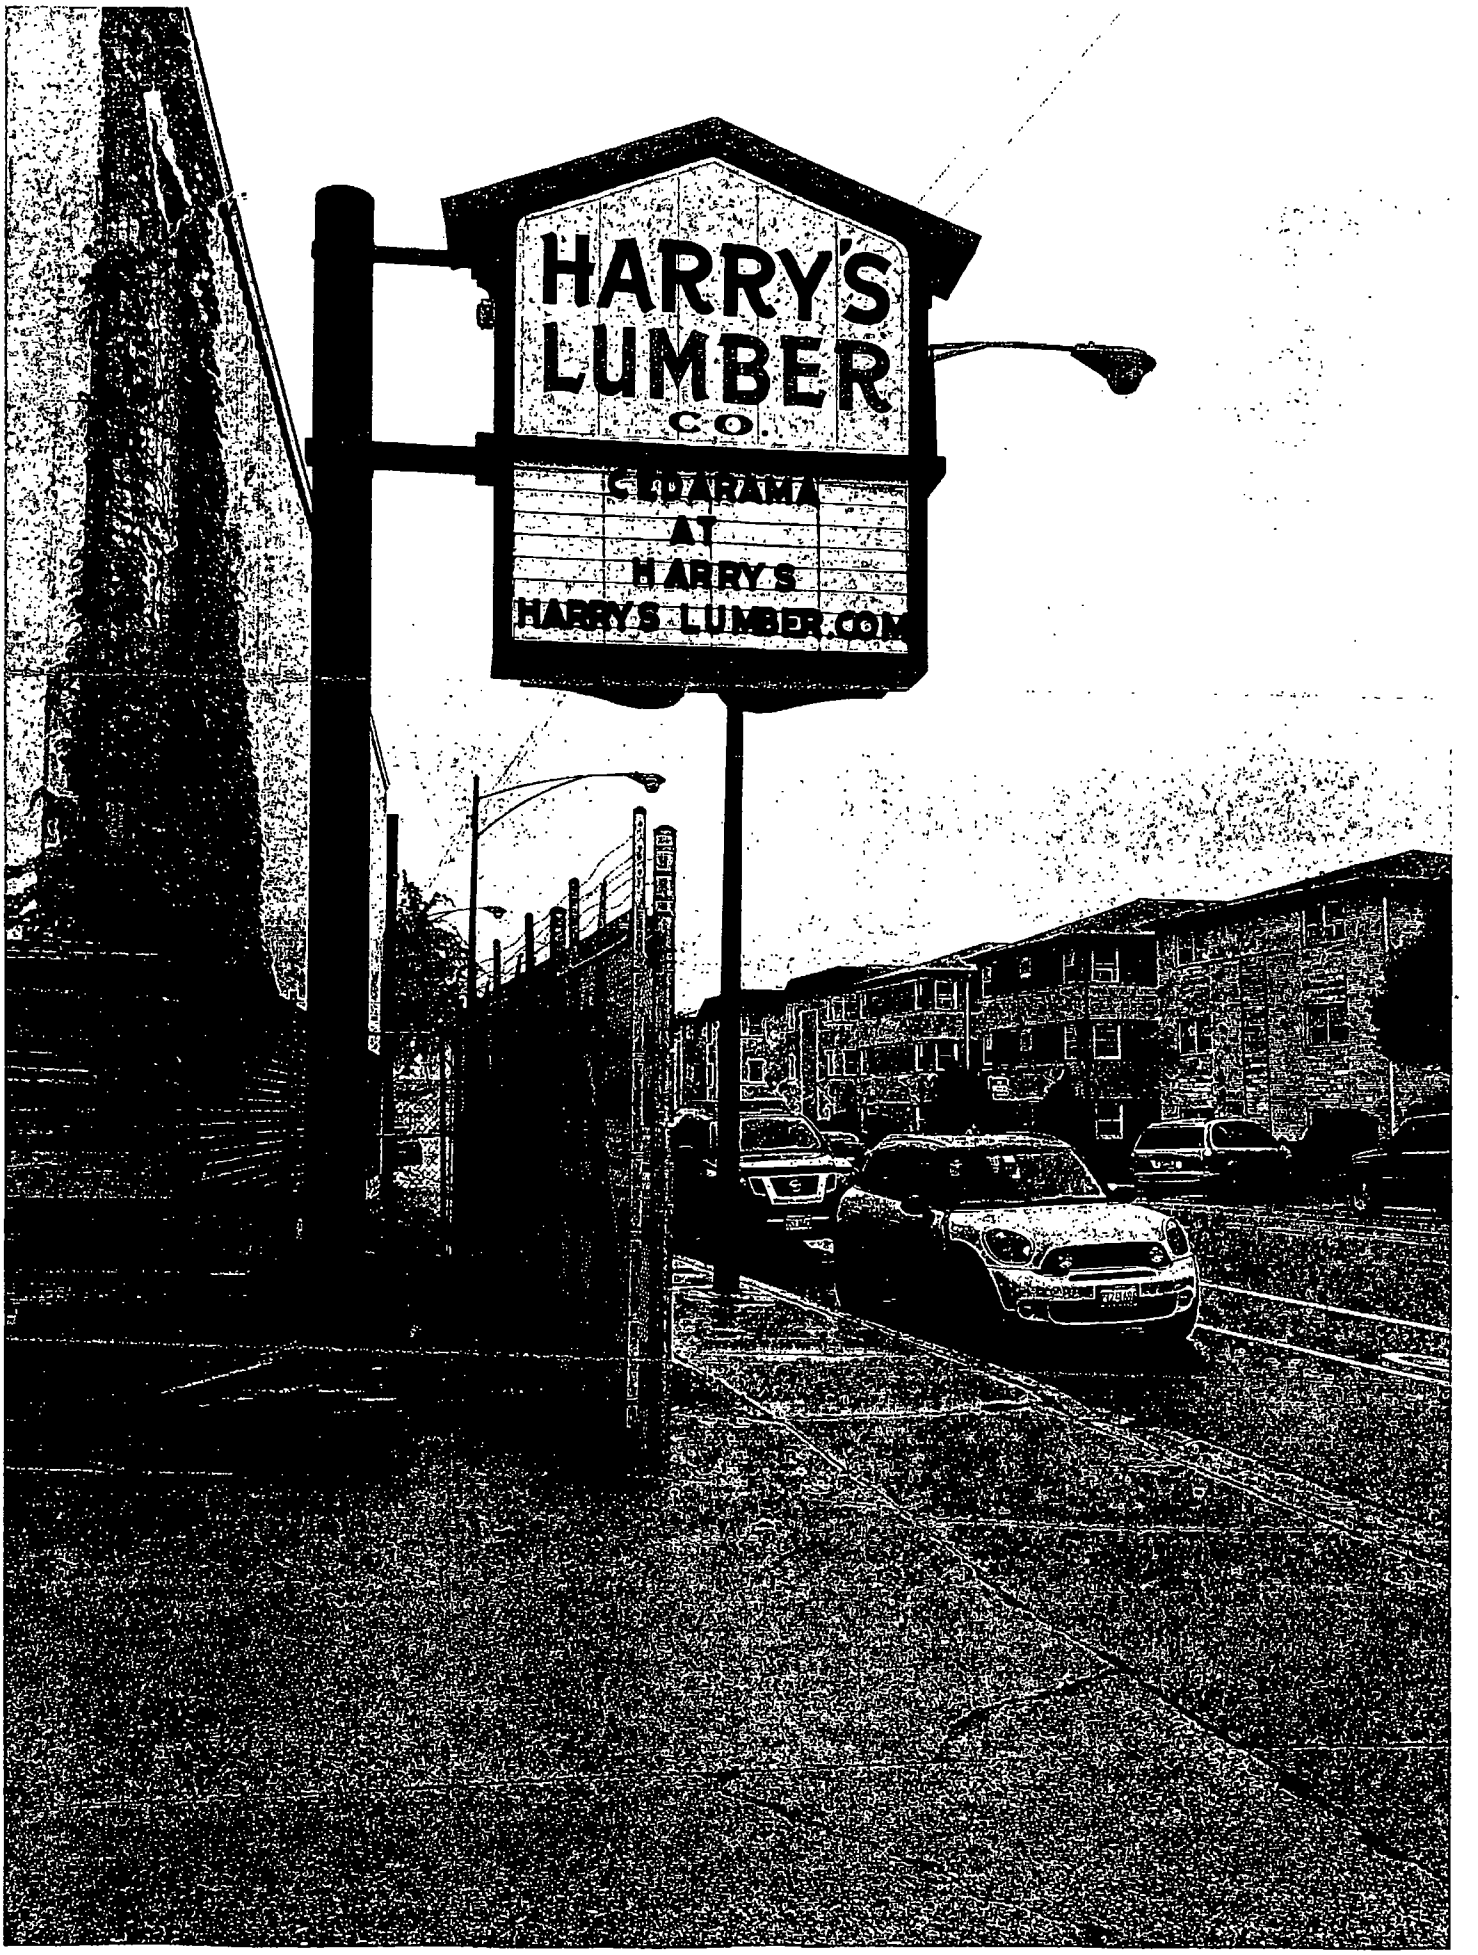
HARRY'S
LUMBER
CO.
AT
HARRY'S
HARRYS LUMBER.COM

Department of Business Affairs and Consumer Protection
Business Assistance Center - Public Way Use Unit
City Hall - 121 N. LaSalle Street, Room 800 • Chicago, IL 60602
(312)-74-GOBIZ (312-744-6249) • (312) 744-1944 (TTY)
http://www.cityofchicago.org/bacp

11/13/2013

Alderman **Mary O'Connor**
Ward # **41**
City of Chicago
City Hall, Room **203**
121 North LaSalle Street
Chicago, Illinois 60602

Re: An ordinance to use and maintain a portion of the public right-of-way for **one (1) sign(s)** for **HARRY'S LUMBER CO**, adjacent to the premises known as **6220 N. Northwest Hwy.**.

Dear Alderman **Mary O'Connor**:

The applicant referenced above has requested the use of the public right-of-way for a **sign(s)**. An ordinance has been prepared by the Department of Business Affairs and Consumer Protection – Business Assistance Center - Public Way Use Unit for presentation to the City Council. Because this request was made for properties located in your ward, as approved by you as per the attached, I respectfully request that you introduce the attached ordinance at the next City Council meeting.

If you have any questions regarding this ordinance, please contact Anthony Bertuca at (312) 744-5506.

Department of Business Affairs and Consumer Protection

City of Chicago

O2013-8900

Office of the City Clerk

Document Tracking Sheet

Meeting Date:	11/13/2013
Sponsor(s):	O'Connor (41)
Type:	Ordinance
Title:	Grant(s) of privilege in public way for Norwood Auto Service Center, Inc.
Committee(s) Assignment:	Committee on Transportation and Public Way

ORDINANCE
NORWOOD AUTO SERVICE CENTER, INC.
Acct. No. 264126 - 2
Permit No. 1109116

Be It Ordained by the City Council of the City of Chicago:

SECTION 1. Permission and authority are hereby given and granted to NORWOOD AUTO SERVICE CENTER, INC., upon the terms and subject to the conditions of this ordinance to maintain and use two (2) sign(s) projecting over the public right-of-way attached to its premises known as 6055 N. Northwest Hwy..

Said sign structure(s) measures as follows; along N. Northwest Highway:
One (1) at fourteen point eight three (14.83) feet in length, four point five (4.5) feet in height and fifteen point five (15.5) feet above grade level.

Said sign structure(s) measures as follows; along N. Northwest Highway:
One (1) at six (6) feet in length, five (5) feet in height and ten (10) feet above grade level.

The location of said privilege shall be as shown on prints kept on file with the Department of Business Affairs and Consumer Protection and the Office of the City Clerk.

Said privilege shall be constructed in accordance with plans and specifications approved by the Department of Transportation (Division of Project Development) and Zoning Department - Signs.

This grant of privilege in the public way shall be subject to the provisions of Section 10-28-015 and all other required provisions of the Municipal Code of Chicago.

The grantee shall pay to the City of Chicago as compensation for the privilege #1109116 herein granted the sum of six hundred ($600.00) per annum in advance.


A 25% penalty will be added for payments received after due date.


The permit holder agrees to hold the City of Chicago harmless for any damage, relocation or replacement costs associated with damage, relocation or removal of private property caused by the City performing work in the public way.

Authority herein given and granted for a period of five (5) years from and after 10/08/2013.

Alderman Mary O'Connor

Mary O'Connor 41st Ward

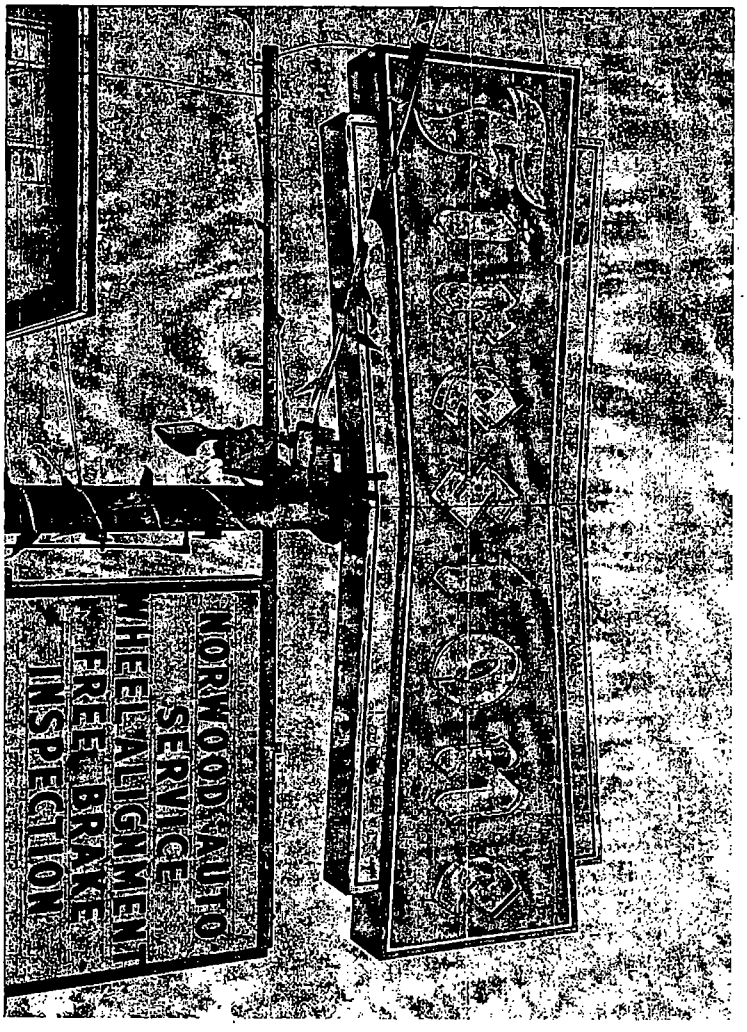
NORWOOD AUTO
SERVICE
WHEEL ALIGNMENT
FREE BRAKE
INSPECTION

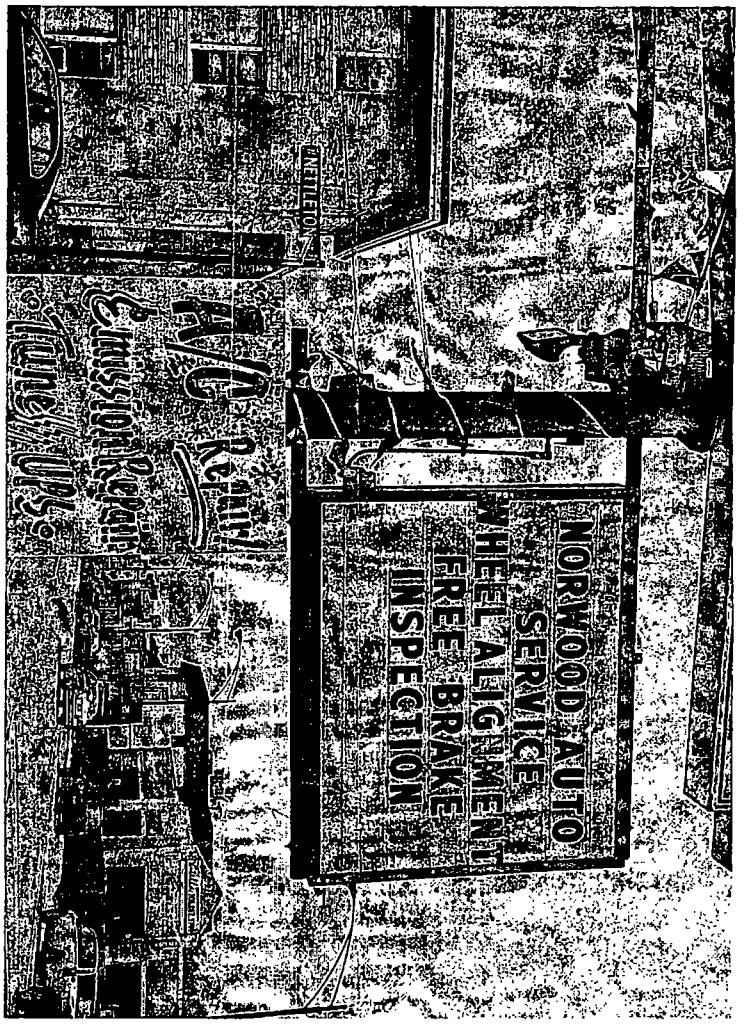
NORWOOD AUTO
SERVICE
WHEEL ALIGNMENT
FREE BRAKE
INSPECTION

Department of Business Affairs and Consumer Protection
Business Assistance Center - Public Way Use Unit
City Hall - 121 N. LaSalle Street, Room 800 • Chicago, IL 60602
(312)-74-GOBIZ (312-744-6249) • (312) 744-1944 (TTY)
http://www.cityofchicago.org/baep

11/13/2013

Alderman **Mary O'Connor**
Ward # **41**
City of Chicago
City Hall, Room **203**
121 North LaSalle Street
Chicago, Illinois 60602

Re: An ordinance to use and maintain a portion of the public right-of-way for **two (2) sign(s)** for **NORWOOD AUTO SERVICE CENTER, INC.**, adjacent to the premises known as **6055 N. Northwest Hwy.**.

Dear Alderman **Mary O'Connor**:

The applicant referenced above has requested the use of the public right-of-way for a **sign(s)**. An ordinance has been prepared by the Department of Business Affairs and Consumer Protection – Business Assistance Center - Public Way Use Unit for presentation to the City Council. Because this request was made for properties located in your ward, as approved by you as per the attached, I respectfully request that you introduce the attached ordinance at the next City Council meeting.

If you have any questions regarding this ordinance, please contact Anthony Bertuca at (312) 744-5506.

Department of Business Affairs and Consumer Protection

City of Chicago

O2013-8902

Office of the City Clerk

Document Tracking Sheet

Meeting Date:	11/13/2013
Sponsor(s):	O'Connor (41)
Type:	Ordinance
Title:	Grant(s) of privilege in public way for Papa Chris Place, Inc.
Committee(s) Assignment:	Committee on Transportation and Public Way

ORDINANCE
PAPA CHRIS PLACE INC
Acct. No. 4698 - 1
Permit No. 1109180

Be It Ordained by the City Council of the City of Chicago:

SECTION 1. Permission and authority are hereby given and granted to PAPA CHRIS PLACE INC, upon the terms and subject to the conditions of this ordinance to maintain and use one (1) sign(s) projecting over the public right-of-way attached to its premises known as 6235 W. Touhy Ave..

Said sign structure(s) measures as follows; along W TOUHY AVE.:
One (1) at seven (7) feet in length, thirteen (13) feet in height and eleven point five eight (11.58) feet above grade level.

The location of said privilege shall be as shown on prints kept on file with the Department of Business Affairs and Consumer Protection and the Office of the City Clerk.

Said privilege shall be constructed in accordance with plans and specifications approved by the Department of Transportation (Division of Project Development) and Zoning Department - Signs.

This grant of privilege in the public way shall be subject to the provisions of Section 10-28-015 and all other required provisions of the Municipal Code of Chicago.

The grantee shall pay to the City of Chicago as compensation for the privilege #1109180 herein granted the sum of three hundred ($300.00) per annum in advance.


A 25% penalty will be added for payments received after due date.

The permit holder agrees to hold the City of Chicago harmless for any damage, relocation or replacement costs associated with damage, relocation or removal of private property caused by the City performing work in the public way.

Authority herein given and granted for a period of five (5) years from and after 10/08/2013.

Alderman Mary O'Connor

Mary O'Connor 41st Ward

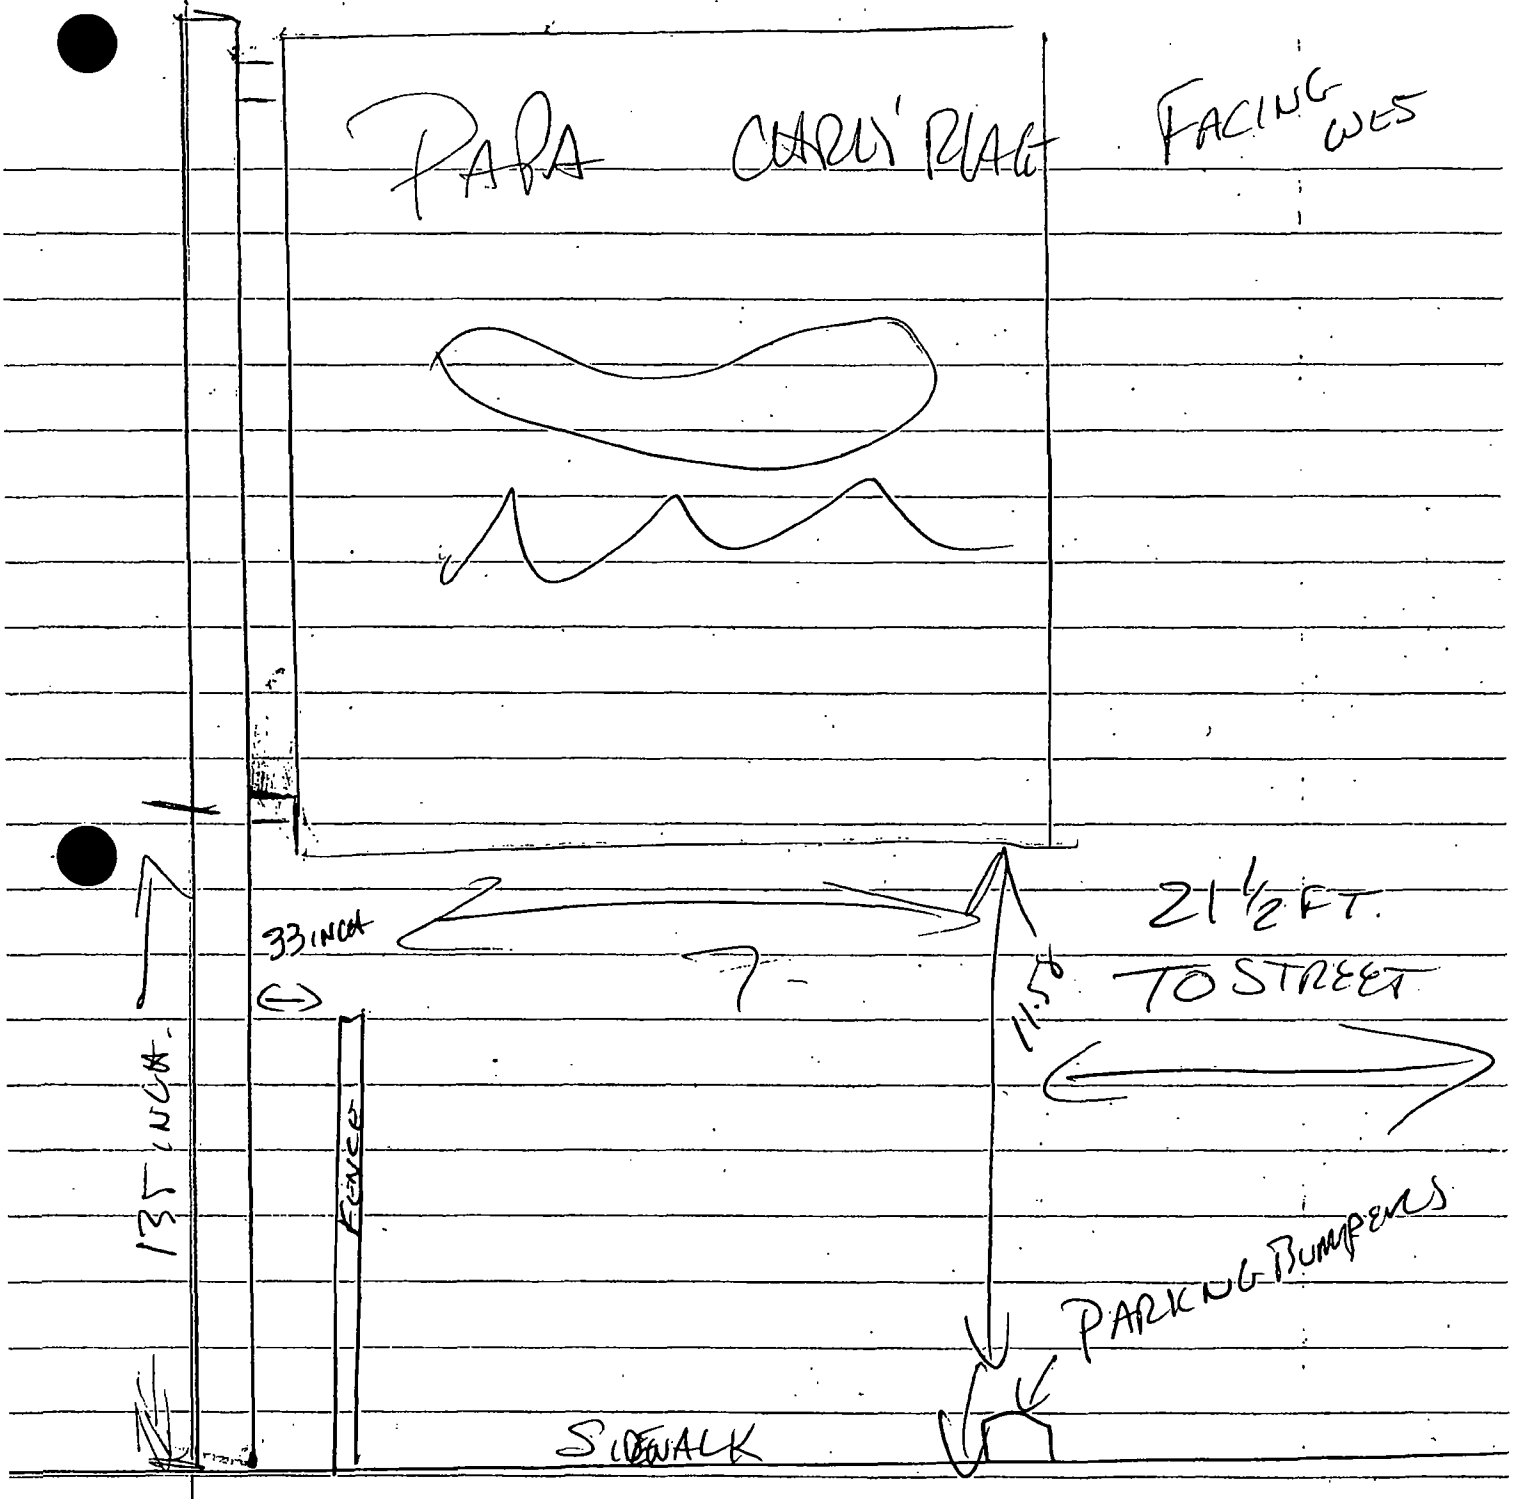
PAPA CARL'S PLACE FACING WEST
33 INCH
21 1/2 FT.
TO STREET
11.5
135 INCH.
FENCE
PARKING BUMPERS
SIDEWALK

Department of Business Affairs and Consumer Protection
Business Assistance Center - Public Way Use Unit
City Hall - 121 N. LaSalle Street, Room 800 • Chicago, IL 60602
(312)-74-GOBIZ (312-744-6249) • (312) 744-1944 (TTY)
http://www.cityofchicago.org/bacp

11/13/2013

Alderman **Mary O'Connor**
Ward # **41**
City of Chicago
City Hall, Room **203**
121 North LaSalle Street
Chicago, Illinois 60602

Re: An ordinance to use and maintain a portion of the public right-of-way for **one (1) sign(s)** for **PAPA CHRIS PLACE INC**, adjacent to the premises known as **6235 W. Touhy Ave.**.

Dear Alderman **Mary O'Connor**:

The applicant referenced above has requested the use of the public right-of-way for a **sign(s)**. An ordinance has been prepared by the Department of Business Affairs and Consumer Protection – Business Assistance Center - Public Way Use Unit for presentation to the City Council. Because this request was made for properties located in your ward, as approved by you as per the attached, I respectfully request that you introduce the attached ordinance at the next City Council meeting.

If you have any questions regarding this ordinance, please contact Anthony Bertuca at (312) 744-5506.

Department of Business Affairs and Consumer Protection

City of Chicago

O2013-8903

Office of the City Clerk

Document Tracking Sheet

Meeting Date:	11/13/2013
Sponsor(s):	O'Connor (41)
Type:	Ordinance
Title:	Grant(s) of privilege in public way for Sandy's Restaurant
Committee(s) Assignment:	Committee on Transportation and Public Way

ORDINANCE
Sandy's Restaurant
Acct. No. 273336 - 1
Permit No. 1109094

Be It Ordained by the City Council of the City of Chicago:

SECTION 1. Permission and authority are hereby given and granted to Sandy's Restaurant, upon the terms and subject to the conditions of this ordinance to maintain and use one (1) sign(s) projecting over the public right-of-way attached to its premises known as 7021 W. Higgins Ave..

Said sign structure(s) measures as follows; along W. Higgins:
One (1) at eight (8) feet in length, eight (8) feet in height and eleven (11) feet above grade level.

The location of said privilege shall be as shown on prints kept on file with the Department of Business Affairs and Consumer Protection and the Office of the City Clerk.

Said privilege shall be constructed in accordance with plans and specifications approved by the Department of Transportation (Division of Project Development) and Zoning Department - Signs.

This grant of privilege in the public way shall be subject to the provisions of Section 10-28-015 and all other required provisions of the Municipal Code of Chicago.

The grantee shall pay to the City of Chicago as compensation for the privilege #1109094 herein granted the sum of three hundred ($300.00) per annum in advance.


A 25% penalty will be added for payments received after due date.

The permit holder agrees to hold the City of Chicago harmless for any damage, relocation or replacement costs associated with damage, relocation or removal of private property caused by the City performing work in the public way.

Authority herein given and granted for a period of five (5) years from and after 07/30/2013.

Alderman Mary O'Connor

Mary O'Connor 41st Ward

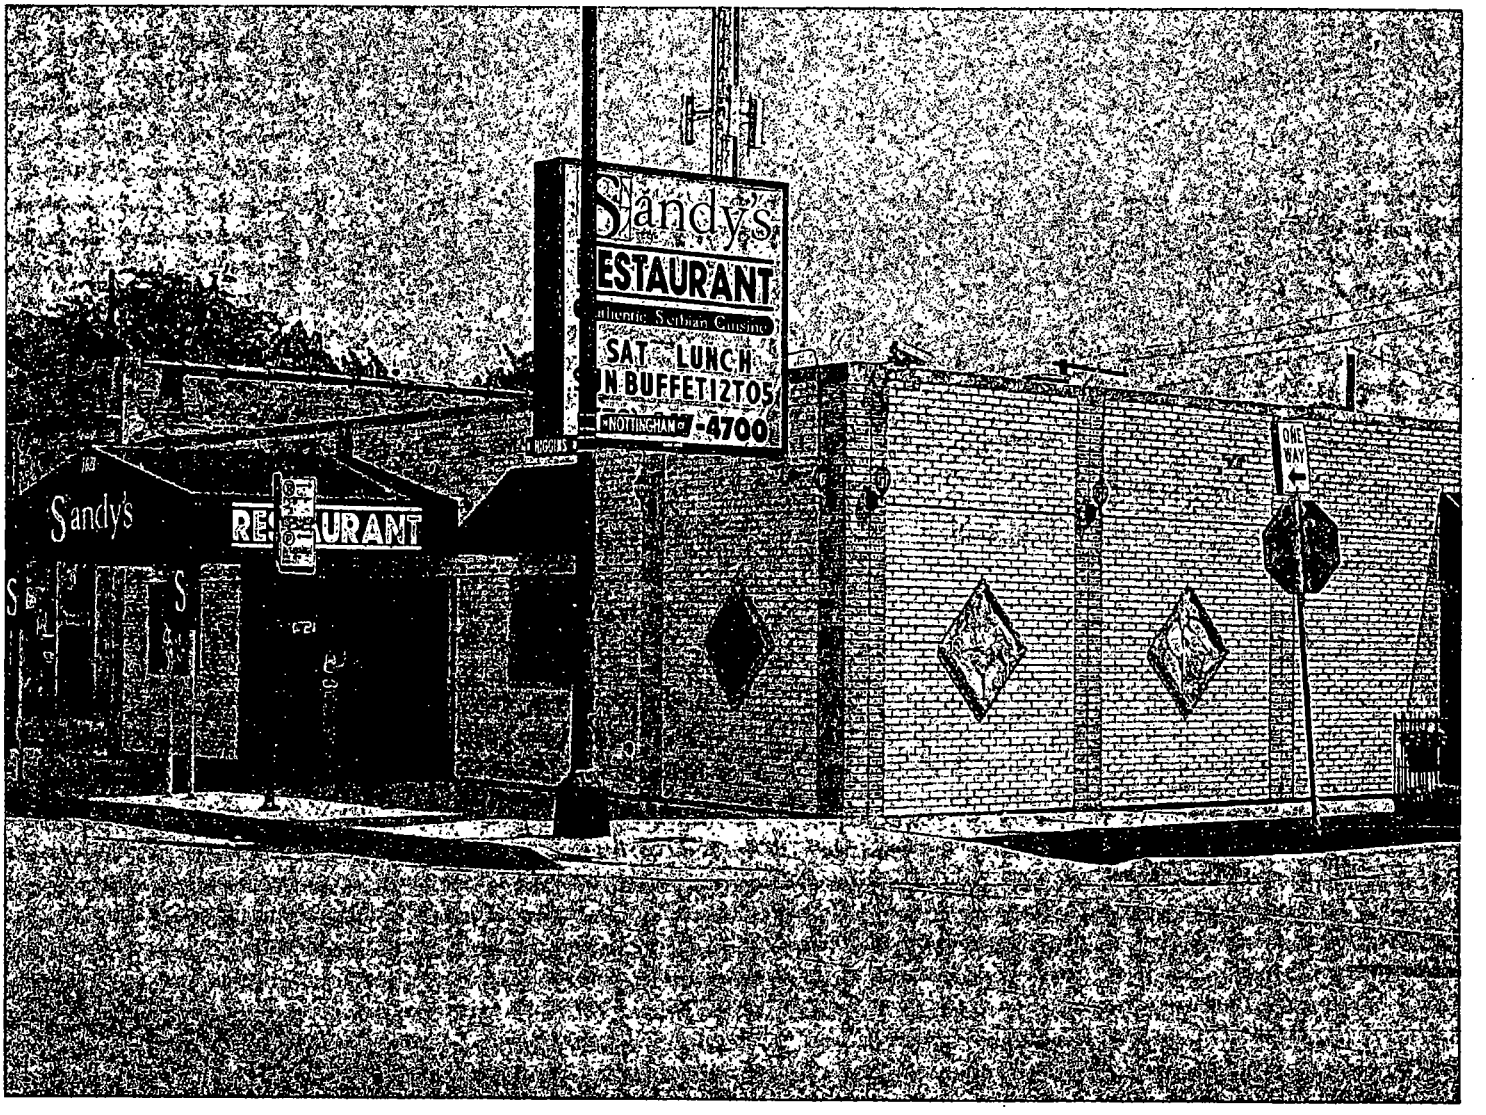
Sandy's
ESTAURANT
SAT LUNCH
N BUFFET 12TO5
-4700
Sandy's
RE URANT
ONE WAY

Department of Business Affairs and Consumer Protection
Business Assistance Center - Public Way Use Unit
City Hall - 121 N. LaSalle Street, Room 800 • Chicago, IL 60602
(312)-74-GOBIZ (312-744-6249) • (312) 744-1944 (TTY)
http://www.cityofchicago.org/bacp

11/13/2013

Alderman **Mary O'Connor**
Ward # **41**
City of Chicago
City Hall, Room **203**
121 North LaSalle Street
Chicago, Illinois 60602

Re: An ordinance to use and maintain a portion of the public right-of-way for **one (1) sign(s)** for **Sandy's Restaurant**, adjacent to the premises known as **7021 W. Higgins Ave.**.

Dear Alderman **Mary O'Connor**:

The applicant referenced above has requested the use of the public right-of-way for a **sign(s)**. An ordinance has been prepared by the Department of Business Affairs and Consumer Protection – Business Assistance Center - Public Way Use Unit for presentation to the City Council. Because this request was made for properties located in your ward, as approved by you as per the attached, I respectfully request that you introduce the attached ordinance at the next City Council meeting.

If you have any questions regarding this ordinance, please contact Anthony Bertuca at (312) 744-5506.

Department of Business Affairs and Consumer Protection

City of Chicago

O2013-8906

Office of the City Clerk

Document Tracking Sheet

Meeting Date:	11/13/2013
Sponsor(s):	O'Connor (41)
Type:	Ordinance
Title:	Grant(s) of privilege in public way for Sunrise Hitek Service, Inc.
Committee(s) Assignment:	Committee on Transportation and Public Way

ORDINANCE
SUNRISE HITEK SERVICE INC
Acct. No. 28858 - 2
Permit No. 1109269

Be It Ordained by the City Council of the City of Chicago:

SECTION 1. Permission and authority are hereby given and granted to SUNRISE HITEK SERVICE INC, upon the terms and subject to the conditions of this ordinance to maintain and use one (1) sign(s) projecting over the public right-of-way attached to its premises known as 5915 N. Northwest Hwy..

Said sign structure(s) measures as follows; along N. Northwest Highway:
One (1) at five (5) feet in length, four (4) feet in height and sixteen (16) feet above grade level.

The location of said privilege shall be as shown on prints kept on file with the Department of Business Affairs and Consumer Protection and the Office of the City Clerk.

Said privilege shall be constructed in accordance with plans and specifications approved by the Department of Transportation (Division of Project Development) and Zoning Department - Signs.


This grant of privilege in the public way shall be subject to the provisions of Section 10-28-015 and all other required provisions of the Municipal Code of Chicago.

The grantee shall pay to the City of Chicago as compensation for the privilege #1109269 herein granted the sum of one hundred ($100.00) per annum in advance.


A 25% penalty will be added for payments received after due date.

The permit holder agrees to hold the City of Chicago harmless for any damage, relocation or replacement costs associated with damage, relocation or removal of private property caused by the City performing work in the public way.

Authority herein given and granted for a period of five (5) years from and after 11/05/2013.

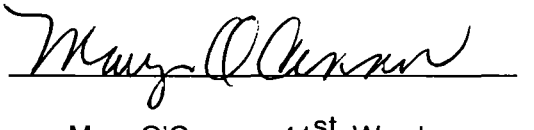Alderman 

Mary O'Connor 41st Ward

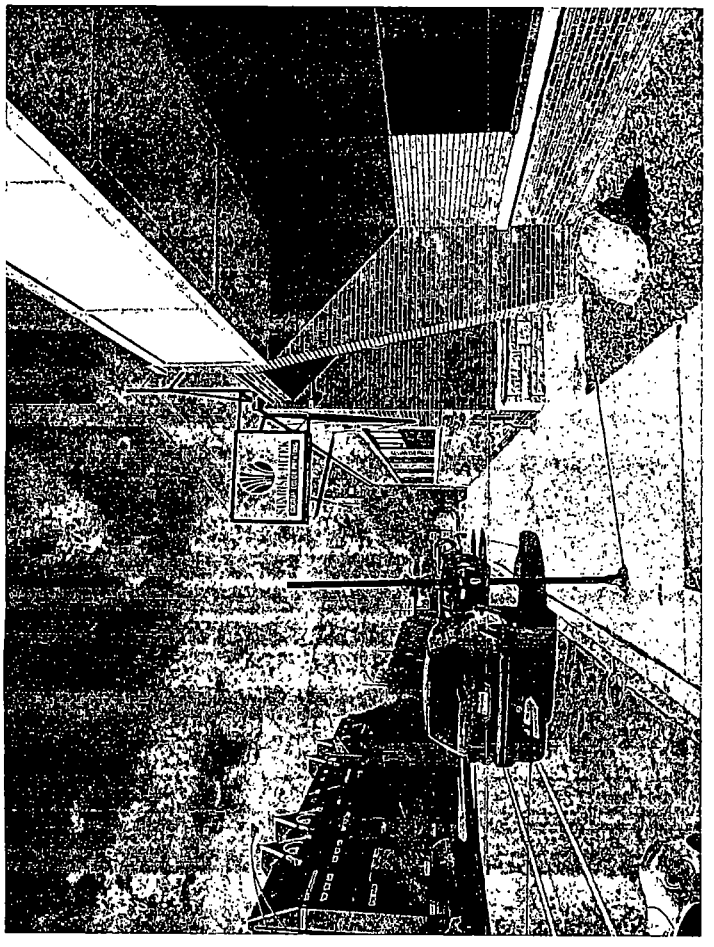

Department of Business Affairs and Consumer Protection
Business Assistance Center - Public Way Use Unit
City Hall - 121 N. LaSalle Street, Room 800 • Chicago, IL 60602
(312)-74-GOBIZ (312-744-6249) • (312) 744-1944 (TTY)
http://www.cityofchicago.org/bacp

11/13/2013

Alderman **Mary O'Connor**
Ward # **41**
City of Chicago
City Hall, Room **203**
121 North LaSalle Street
Chicago, Illinois 60602

Re: An ordinance to use and maintain a portion of the public right-of-way for **one (1) sign(s)** for **SUNRISE HITEK SERVICE INC**, adjacent to the premises known as **5915 N. Northwest Hwy.**.

Dear Alderman **Mary O'Connor**:

The applicant referenced above has requested the use of the public right-of-way for a **sign(s)**. An ordinance has been prepared by the Department of Business Affairs and Consumer Protection – Business Assistance Center - Public Way Use Unit for presentation to the City Council. Because this request was made for properties located in your ward, as approved by you as per the attached, I respectfully request that you introduce the attached ordinance at the next City Council meeting.

If you have any questions regarding this ordinance, please contact Anthony Bertuca at (312) 744-5506.

Department of Business Affairs and Consumer Protection

City of Chicago

O2013-8908

Office of the City Clerk

Document Tracking Sheet

Meeting Date:	11/13/2013
Sponsor(s):	O'Connor (41)
Type:	Ordinance
Title:	Grant(s) of privilege in public way for 6174-6190 Northwest Highway LLC/Mclennan Management
Committee(s) Assignment:	Committee on Transportation and Public Way

ORDINANCE
6174-90 Northwest Highway, LLC/ C/o MCLENNAN MANAGEMENT
Acct. No. 330602 - 1
Permit No. 1108926

Be It Ordained by the City Council of the City of Chicago:

SECTION 1. Permission and authority are hereby given and granted to 6174-90 Northwest Highway, LLC/ C/o MCLENNAN MANAGEMENT, upon the terms and subject to the conditions of this ordinance to maintain and use one (1) sign(s) projecting over the public right-of-way attached to its premises known as 6190 N. Northwest Hwy..

Said sign structure(s) measures as follows; along N. NORTHWEST HWY:
One (1) at six (6) feet in length, eight (8) feet in height and twenty (20) feet above grade level.

The location of said privilege shall be as shown on prints kept on file with the Department of Business Affairs and Consumer Protection and the Office of the City Clerk.

Said privilege shall be constructed in accordance with plans and specifications approved by the Department of Transportation (Division of Project Development) and Zoning Department - Signs.

This grant of privilege in the public way shall be subject to the provisions of Section 10-28-015 and all other required provisions of the Municipal Code of Chicago.

The grantee shall pay to the City of Chicago as compensation for the privilege #1108926 herein granted the sum of three hundred ($300.00) per annum in advance.


A 25% penalty will be added for payments received after due date.

The permit holder agrees to hold the City of Chicago harmless for any damage, relocation or replacement costs associated with damage, relocation or removal of private property caused by the City performing work in the public way.

Authority herein given and granted for a period of five (5) years from and after 10/08/2013.


Alderman Mary O'Connor

Mary O'Connor 41st Ward

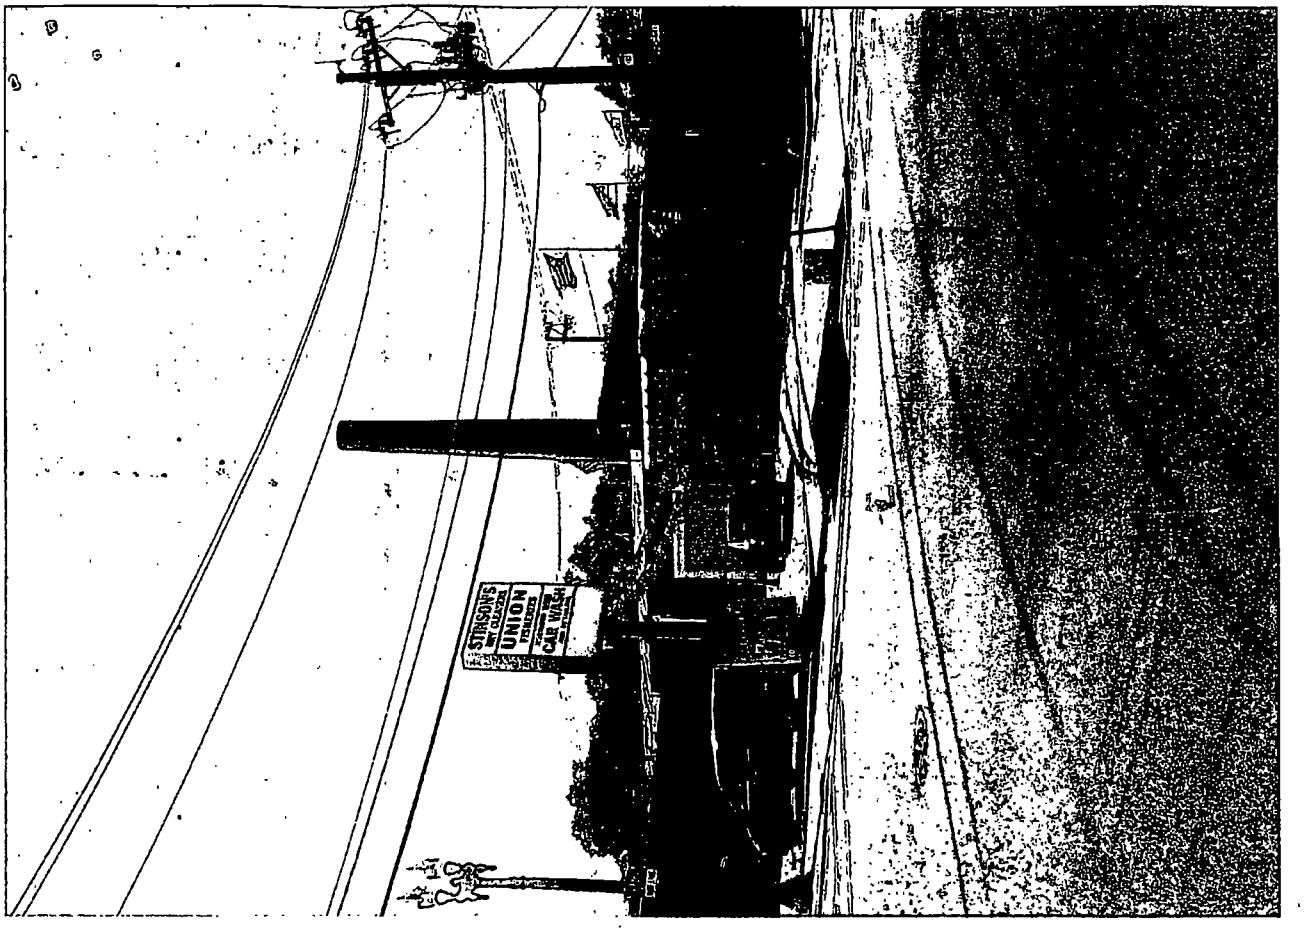

STRASON'S
UNION
CAR WASH


UNION


STINSON'S
DRY CLEANERS
UNION
FISHERIES
CAR WASH

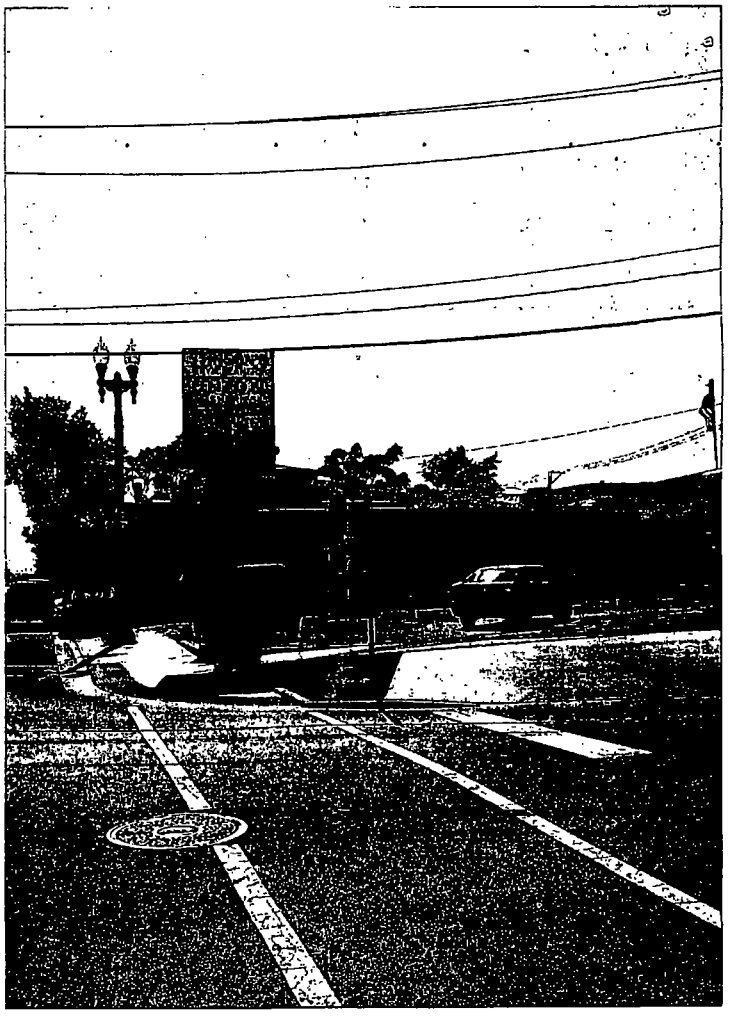


AVAILABLE
McLENNAN
(847)825-0011
BIKE LANE
HAND
CAR
WASH
COMPLETE DETAILING

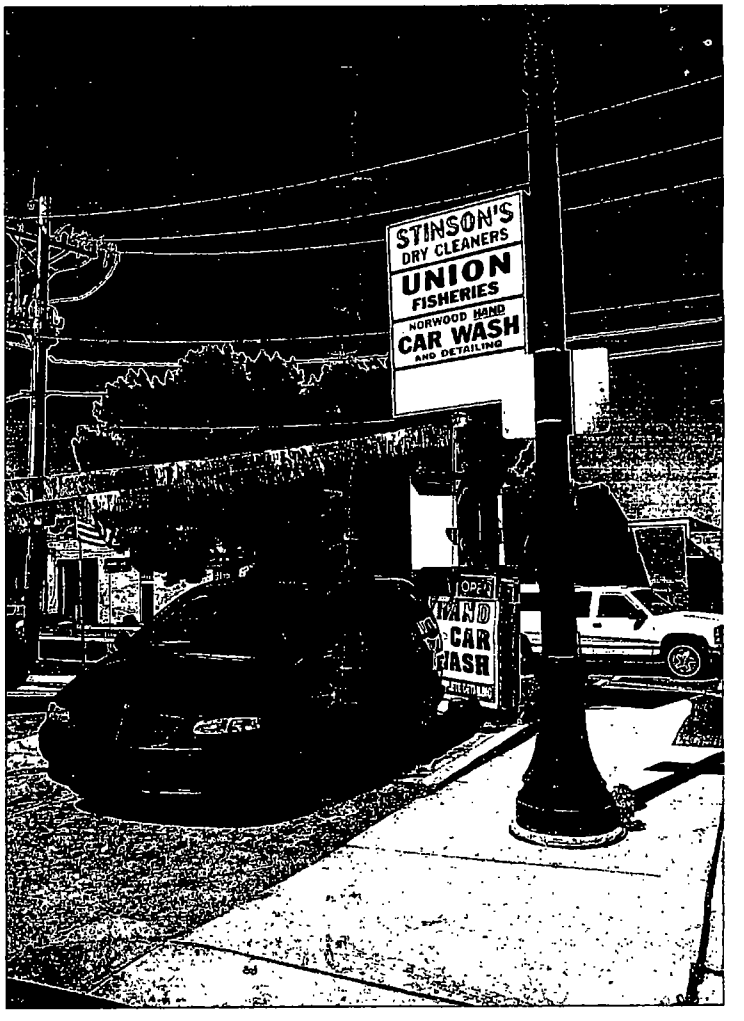
STINSON'S
DRY CLEANERS
UNION
FISHERIES
NORWOOD HAND
CAR WASH
AND DETAILING
OPEN

Department of Business Affairs and Consumer Protection
Business Assistance Center - Public Way Use Unit
City Hall - 121 N. LaSalle Street, Room 800 • Chicago, IL 60602
(312)-74-GOBIZ (312-744-6249) • (312) 744-1944 (TTY)
http://www.cityofchicago.org/bacp

11/13/2013

Alderman **Mary O'Connor**
Ward # **41**
City of Chicago
City Hall, Room **203**
121 North LaSalle Street
Chicago, Illinois 60602

Re: An ordinance to use and maintain a portion of the public right-of-way for **one (1) sign(s)** for **6174-90 Northwest Highway, LLC/ C/o MCLENNAN MANAGEMENT**, adjacent to the premises known as **6190 N. Northwest Hwy.**.

Dear Alderman **Mary O'Connor**:

The applicant referenced above has requested the use of the public right-of-way for a **sign(s)**. An ordinance has been prepared by the Department of Business Affairs and Consumer Protection – Business Assistance Center - Public Way Use Unit for presentation to the City Council. Because this request was made for properties located in your ward, as approved by you as per the attached, I respectfully request that you introduce the attached ordinance at the next City Council meeting.

If you have any questions regarding this ordinance, please contact Anthony Bertuca at (312) 744-5506.

Department of Business Affairs and Consumer Protection

City of Chicago

O2013-8947

Office of the City Clerk

Document Tracking Sheet

Meeting Date:	11/13/2013
Sponsor(s):	Reilly (42)
Type:	Ordinance
Title:	Grant(s) of privilege in public way for AMC Theaters 600 North Michigan 9
Committee(s) Assignment:	Committee on Transportation and Public Way

ORDINANCE
AMC THEATRES 600 NORTH MICHIGAN 9
Acct. No. 313337 - 4
Permit No. 1108524

Be It Ordained by the City Council of the City of Chicago:

SECTION 1. Permission and authority are hereby given and granted to AMC THEATRES 600 NORTH MICHIGAN 9, upon the terms and subject to the conditions of this ordinance to maintain and use one (1) sign(s) projecting over the public right-of-way attached to its premises known as 600 N. Michigan Ave..

Said sign structure(s) measures as follows; along N. Michigan Avenue:
One (1) at six (6) feet in length, sixty (60) feet in height and twenty-five (25) feet above grade level.

The location of said privilege shall be as shown on prints kept on file with the Department of Business Affairs and Consumer Protection and the Office of the City Clerk.

Said privilege shall be constructed in accordance with plans and specifications approved by the Department of Transportation (Division of Project Development) and Zoning Department - Signs.

This grant of privilege in the public way shall be subject to the provisions of Section 10-28-015 and all other required provisions of the Municipal Code of Chicago.

The grantee shall pay to the City of Chicago as compensation for the privilege #1108524 herein granted the sum of three hundred ($300.00) per annum in advance.


A 25% penalty will be added for payments received after due date.


The permit holder agrees to hold the City of Chicago harmless for any damage, relocation or replacement costs associated with damage, relocation or removal of private property caused by the City performing work in the public way.


Authority herein given and granted for a period of five (5) years from and after 07/30/2013.

Alderman _____

Brendan Reilly 42nd Ward

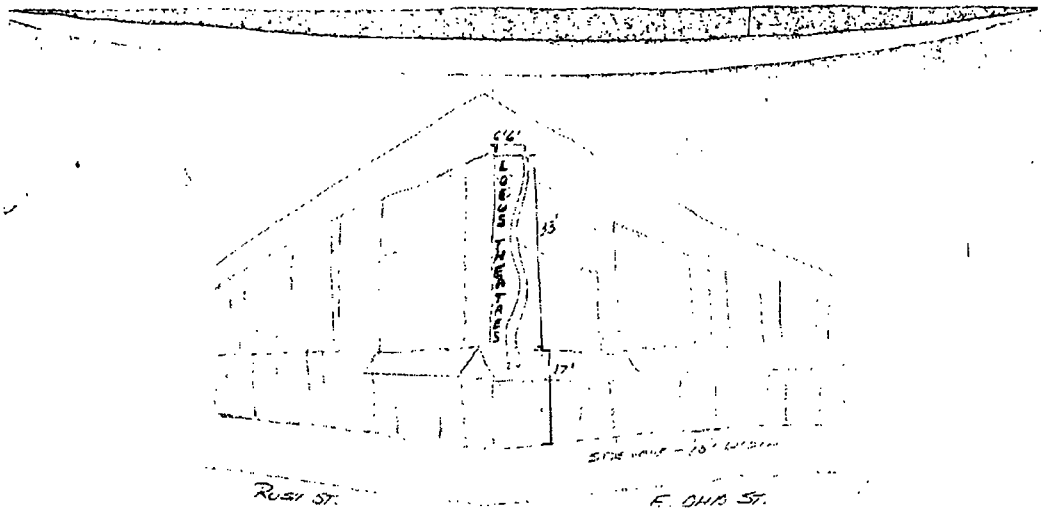
66'
LOEW'S LEASE LINE
33'
17'
RUSH ST.
E. OHIO ST.

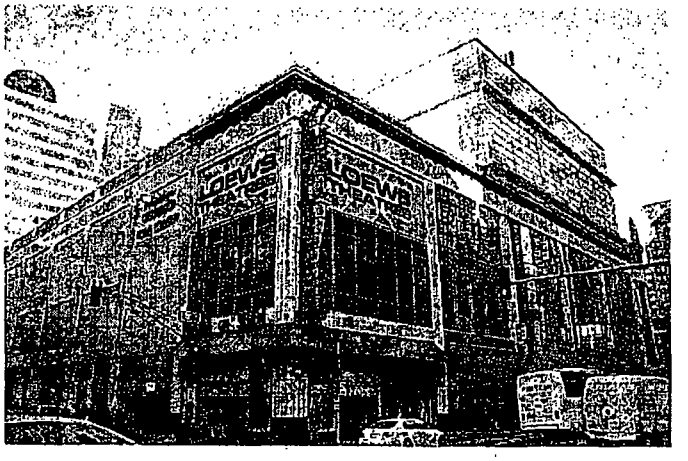
LOEW'S
LOEW'S

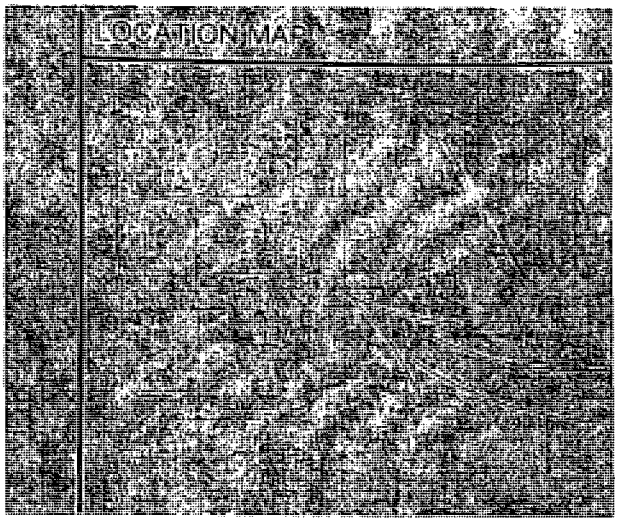
LOCATION MAP

City of Chicago

O2013-8949

Office of the City Clerk

Document Tracking Sheet

Meeting Date:	11/13/2013
Sponsor(s):	Reilly (42)
Type:	Ordinance
Title:	Grant(s) of privilege in public way for Americash Loans LLC
Committee(s) Assignment:	Committee on Transportation and Public Way

ORDINANCE
AMERICASH LOANS, LLC
Acct. No. 86350 - 19
Permit No. 1108669

Be It Ordained by the City Council of the City of Chicago:

SECTION 1. Permission and authority are hereby given and granted to AMERICASH LOANS, LLC, upon the terms and subject to the conditions of this ordinance to maintain and use one (1) sign(s) projecting over the public right-of-way attached to its premises known as 719 N. State St..

Said sign structure(s) measures as follows; along North State Street:
One (1) at five (5) feet in length, three point three three (3.33) feet in height and fifteen (15) feet above grade level.

The location of said privilege shall be as shown on prints kept on file with the Department of Business Affairs and Consumer Protection and the Office of the City Clerk.

Said privilege shall be constructed in accordance with plans and specifications approved by the Department of Transportation (Division of Project Development) and Zoning Department - Signs.

This grant of privilege in the public way shall be subject to the provisions of Section 10-28-015 and all other required provisions of the Municipal Code of Chicago.

The grantee shall pay to the City of Chicago as compensation for the privilege #1108669 herein granted the sum of one hundred ($100.00) per annum in advance.


A 25% penalty will be added for payments received after due date.

The permit holder agrees to hold the City of Chicago harmless for any damage, relocation or replacement costs associated with damage, relocation or removal of private property caused by the City performing work in the public way.

Authority herein given and granted for a period of five (5) years from and after Date of Passage.

Alderman _____

Brendan Reilly 42nd Ward

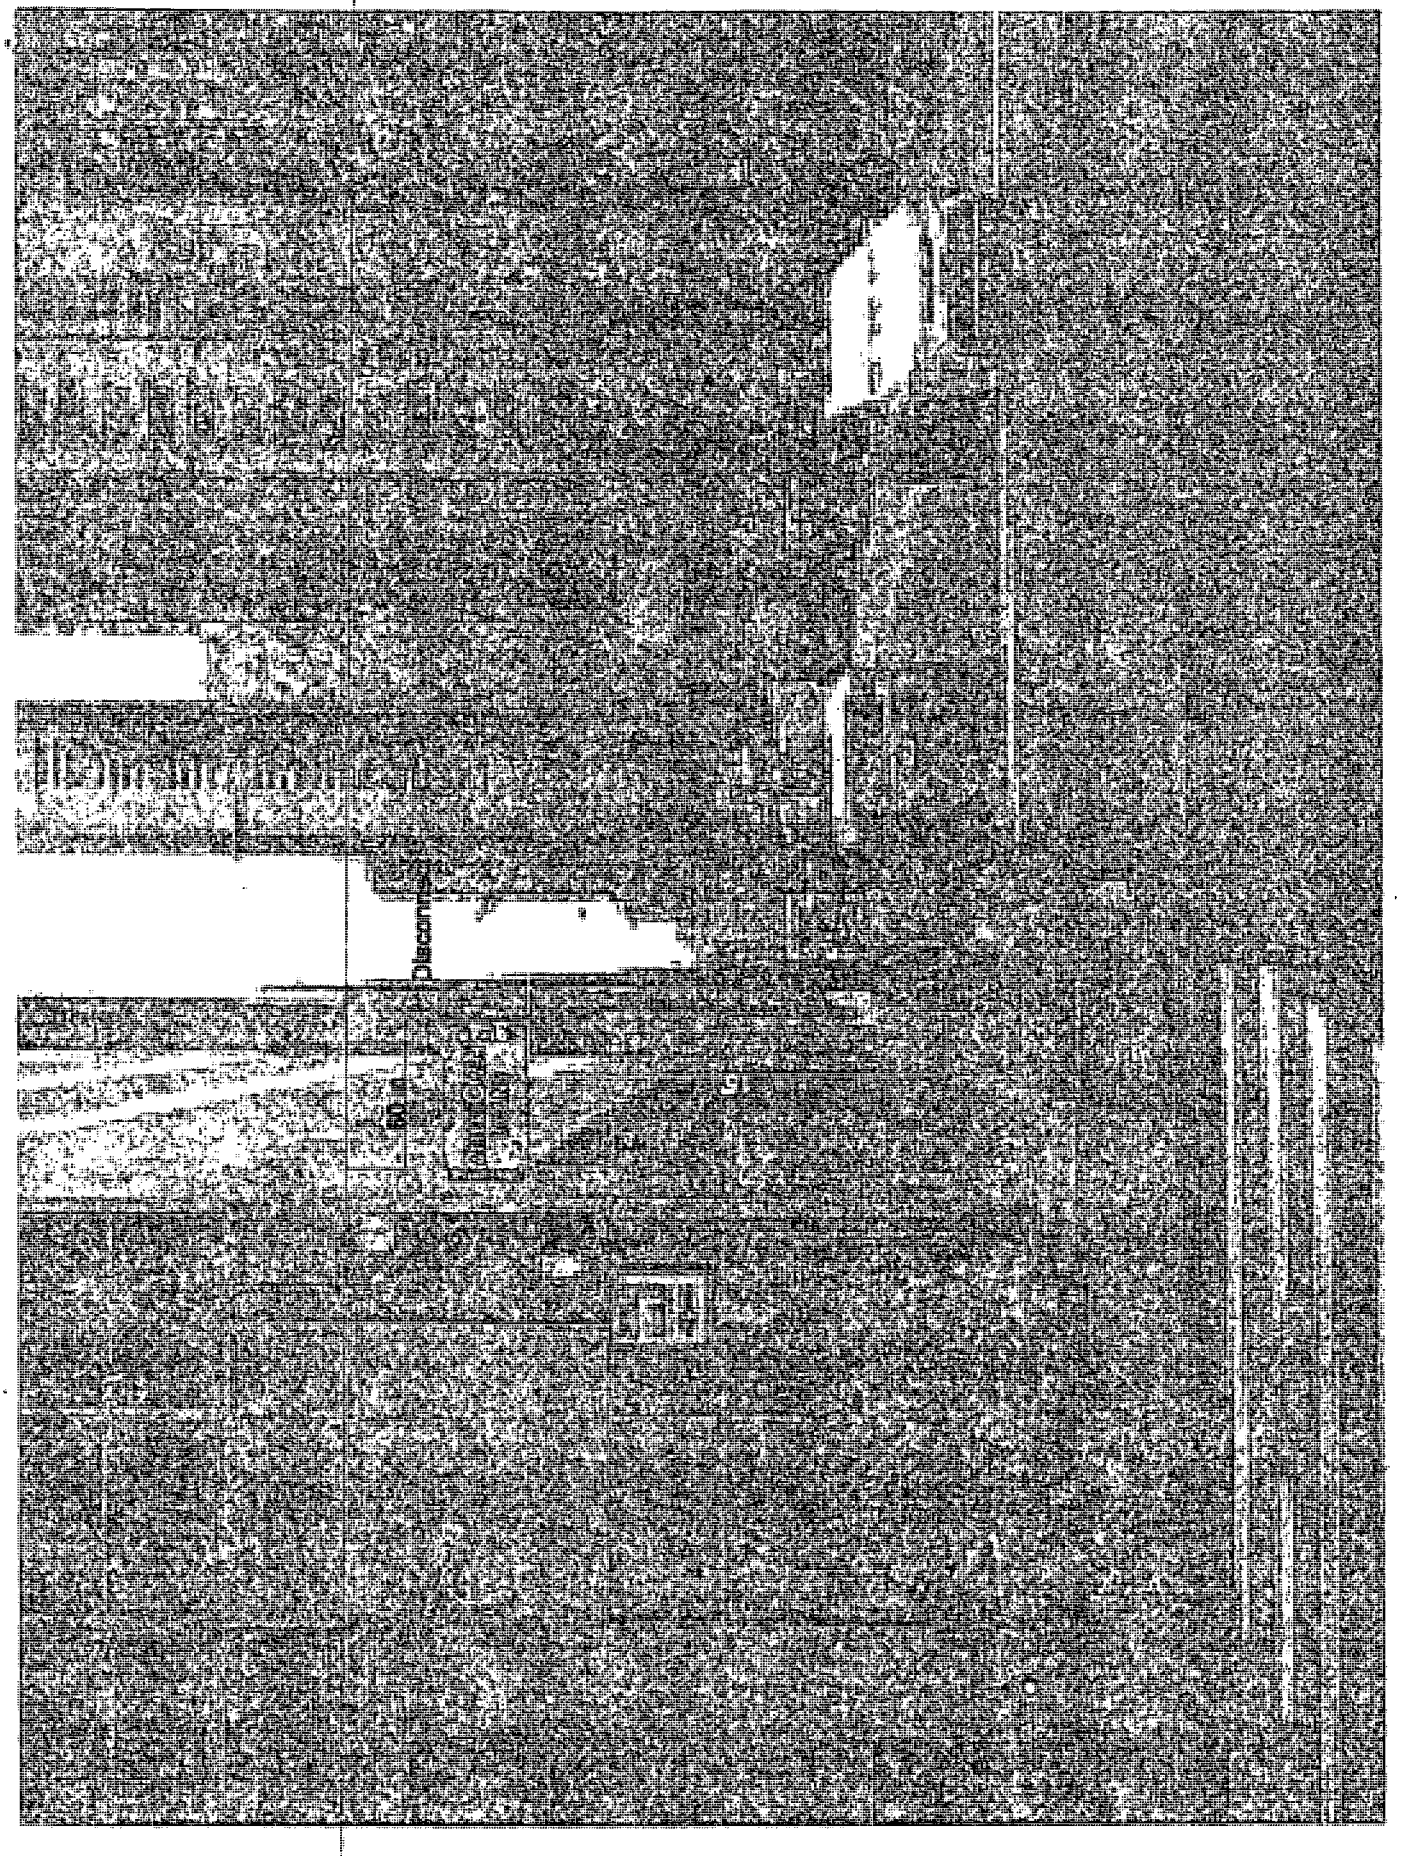

City of Chicago

O2013-8953

Office of the City Clerk

Document Tracking Sheet

Meeting Date:	11/13/2013
Sponsor(s):	Reilly (42)
Type:	Ordinance
Title:	Grant(s) of privilege in public way for Bank of American/LaSalle
Committee(s) Assignment:	Committee on Transportation and Public Way

ORDINANCE
BANK OF AMERICAN/LASALLE
Acct. No. 9118 - 95
Permit No. 1109030

Be It Ordained by the City Council of the City of Chicago:

SECTION 1. Permission and authority are hereby given and granted to BANK OF AMERICAN/LASALLE, upon the terms and subject to the conditions of this ordinance to maintain and use one (1) sign(s) projecting over the public right-of-way attached to its premises known as 515 N. La Salle Dr..

Said sign structure(s) measures as follows; along N La Salle:
One (1) at two point seven five (2.75) feet in length, nineteen (19) feet in height and one (1) foot above grade level.

The location of said privilege shall be as shown on prints kept on file with the Department of Business Affairs and Consumer Protection and the Office of the City Clerk.

Said privilege shall be constructed in accordance with plans and specifications approved by the Department of Transportation (Division of Project Development) and Zoning Department - Signs.

This grant of privilege in the public way shall be subject to the provisions of Section 10-28-015 and all other required provisions of the Municipal Code of Chicago.

The grantee shall pay to the City of Chicago as compensation for the privilege #1109030 herein granted the sum of three hundred ($300.00) per annum in advance.

A 25% penalty will be added for payments received after due date.

The permit holder agrees to hold the City of Chicago harmless for any damage, relocation or replacement costs associated with damage, relocation or removal of private property caused by the City performing work in the public way.

Authority herein given and granted for a period of five (5) years from and after 09/10/2013.

Alderman _____

Brendan Reilly 42nd Ward

- Length: 3'0"
- Width: 23'0"
- Depth: 3'0"
- Bottom of sign above grade: 9'0"
- Top of sign above grade: 32'0"



515 N. LaSalle Street
Bank of America Right of Way

City of Chicago

O2013-8955

Office of the City Clerk

Document Tracking Sheet

Meeting Date:	11/13/2013
Sponsor(s):	Reilly (42)
Type:	Ordinance
Title:	Grant(s) of privilege in public way for Blue Cross Blue Shield Illinois
Committee(s) Assignment:	Committee on Transportation and Public Way

ORDINANCE
BLUE CROSS BLUE SHIELD OF ILLINOIS
Acct. No. 69289 - 1
Permit No. 1107888

Be It Ordained by the City Council of the City of Chicago:

SECTION 1. Permission and authority are hereby given and granted to BLUE CROSS BLUE SHIELD OF ILLINOIS, upon the terms and subject to the conditions of this ordinance to maintain and use, as now constructed, fifty-six (56) Bollard(s) on the public right-of-way adjacent to its premises known as 300 E. Randolph St..

Said Bollard(s) at E. Randolph (Upper Level) measure(s):
Forty (40) at one (1) foot in length, and one point five (1.5) foot in width for a total of sixty (60) square feet.

Said Bollard(s) at E. Randolph (Intermediate Level) measure(s):
Eight (8) at one (1) foot in length, and one point five (1.5) foot in width for a total of twelve (12) square feet.

Said Bollard(s) at E. Randolph (Lower Level) measure(s):
Eight (8) at one (1) foot in length, and one point five (1.5) foot in width for a total of twelve (12) square feet.

The location of said privilege shall be as shown on prints kept on file with the Department of Business Affairs and Consumer Protection and the Office of the City Clerk.

Said privilege shall be constructed in accordance with plans and specifications approved by the Department of Planning and Development and Department of Transportation (Division of Project Development).

This grant of privilege in the public way shall be subject to the provisions of Section 10-28-015 and all other required provisions of the Municipal Code of Chicago.

The grantee shall pay to the City of Chicago as compensation for the privilege #1107888 herein granted the sum of four thousand two hundred ($4,200.00) per annum in advance.

A 25% penalty will be added for payments received after due date.


The permit holder agrees to hold the City of Chicago harmless for any damage, relocation or replacement costs associated with damage, relocation or removal of private property caused by the City performing work in the public way.


Authority herein given and granted for a period of five (5) years from and after 07/29/2013.

Alderman _____


Brendan Reilly 42nd Ward

300 E. Randolph

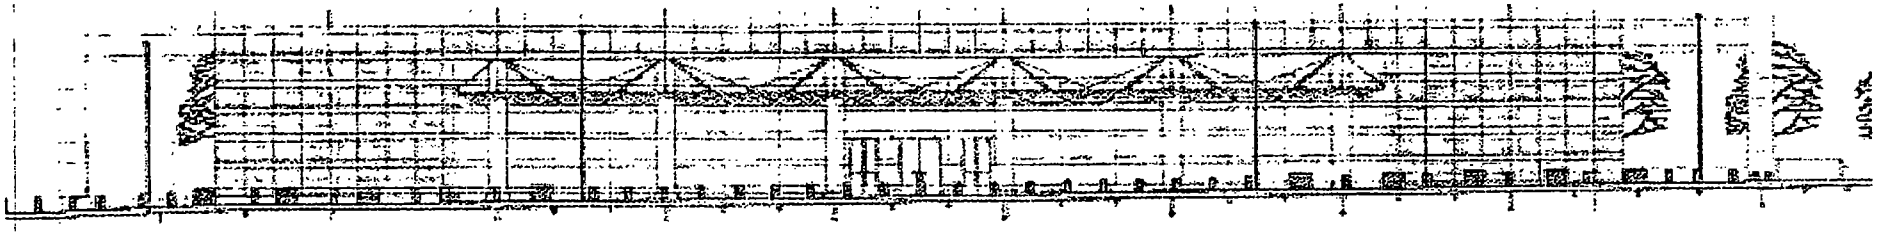


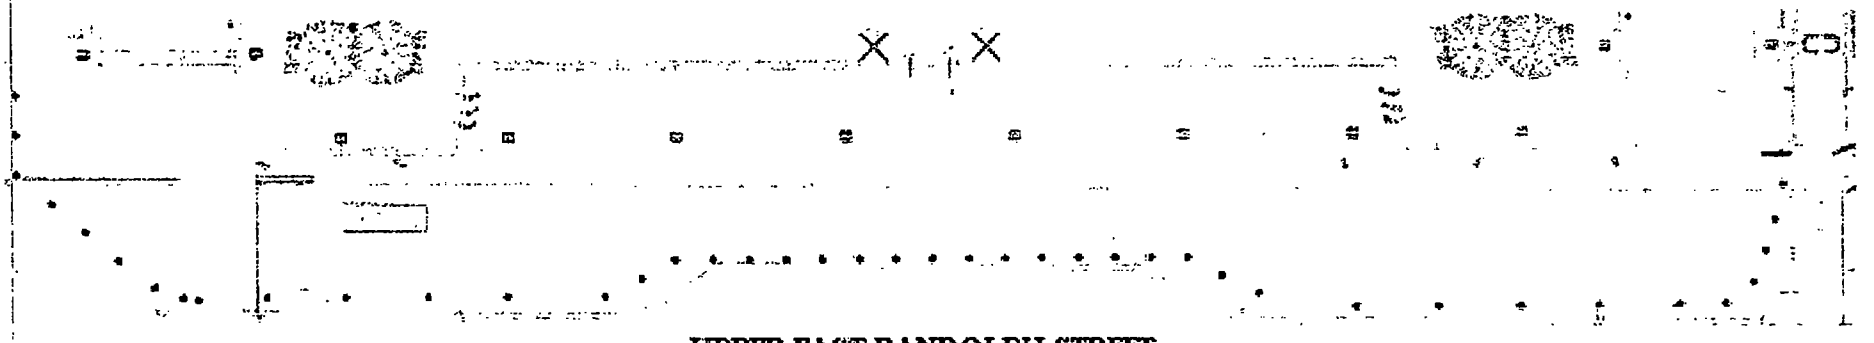

UPPER EAST RANDOLPH STREET

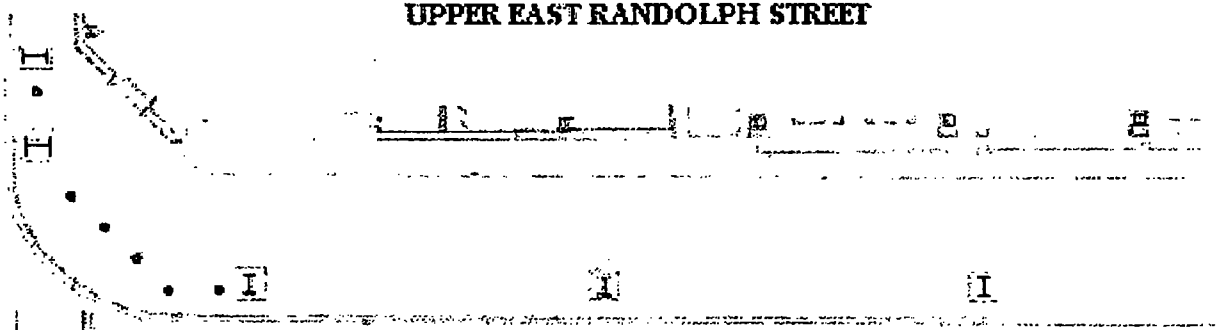

INTERMEDIATE E RANDOLPH STREET

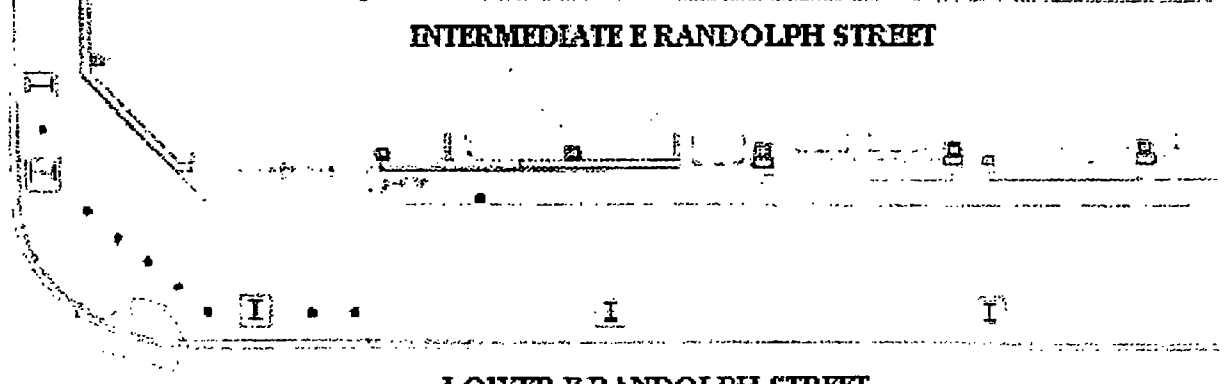

LOWER E RANDOLPH STREET

City of Chicago

O2013-8957

Office of the City Clerk

Document Tracking Sheet

Meeting Date:	11/13/2013
Sponsor(s):	Reilly (42)
Type:	Ordinance
Title:	Grant(s) of privilege in public way for Brunch
Committee(s) Assignment:	Committee on Transportation and Public Way

ORDINANCE
BRUNCH
Acct. No. 362939 - 2
Permit No. 1101184

Be It Ordained by the City Council of the City of Chicago:

SECTION 1. Permission and authority are hereby given and granted to BRUNCH, upon the terms and subject to the conditions of this ordinance to maintain and use, as now constructed, seven (7) Banner(s) projecting over the public right-of-way adjacent to its premises known as 343 W. Erie St..

Said Banner(s) at N. Orleans measure(s):
Five (5) at two (2) feet in length, and three (3) feet in width for a total of thirty (30) square feet.

Said Banner(s) at W. Erie measure(s):
Two (2) at two (2) feet in length, and three (3) feet in width for a total of twelve (12) square feet.

The location of said privilege shall be as shown on prints kept on file with the Department of Business Affairs and Consumer Protection and the Office of the City Clerk.

Said privilege shall be constructed in accordance with plans and specifications approved by the Zoning Department - Signs.

This grant of privilege in the public way shall be subject to the provisions of Section 10-28-015 and all other required provisions of the Municipal Code of Chicago.

The grantee shall pay to the City of Chicago as compensation for the privilege #1101184 herein granted the sum of one hundred seventy-five ($175.00) per annum in advance.

A 25% penalty will be added for payments received after due date.


The permit holder agrees to hold the City of Chicago harmless for any damage, relocation or replacement costs associated with damage, relocation or removal of private property caused by the City performing work in the public way.

Authority herein given and granted for a period of five (5) years from and after Date of Passage.

Alderman _____

Brendan Reilly 42nd Ward

1/2" = 1'

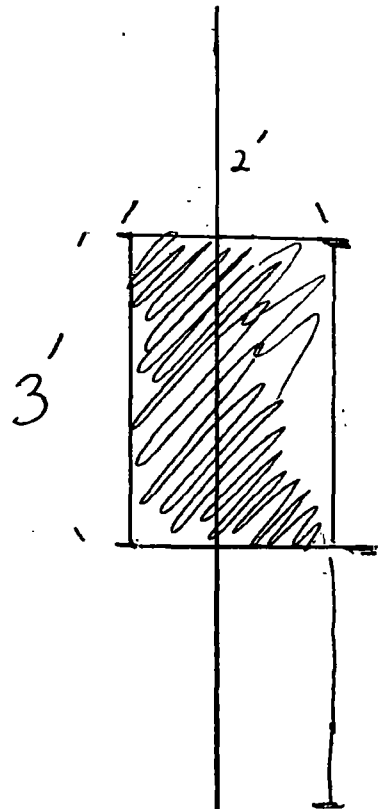

orleans

City of Chicago

O2013-8959

Office of the City Clerk

Document Tracking Sheet

Meeting Date:	11/13/2013
Sponsor(s):	Reilly (42)
Type:	Ordinance
Title:	Grant(s) of privilege in public way for Carlyle Apartments Homeowners Association, The
Committee(s) Assignment:	Committee on Transportation and Public Way

ORDINANCE
THE CARLYLE APARTMENTS HOMEOWNERS ASSOCIATION
Acct. No. 82038 - 1
Permit No. 1109109

Be It Ordained by the City Council of the City of Chicago:

SECTION 1. Permission and authority are hereby given and granted to THE CARLYLE APARTMENTS HOMEOWNERS ASSOCIATION, upon the terms and subject to the conditions of this ordinance to maintain and use, as now constructed, three (3) Vault(s) under the public right-of-way adjacent to its premises known as 1040 N. Lake Shore Dr..

Said Vault(s) at N. Lake Shore Dr. measure(s):
One (1) at two hundred twenty-two point five five (222.55) feet in length, and seventeen point six seven (17.67) feet in width for a total of three thousand nine hundred thirty-two point four six (3932.46) square feet.

Said Vault(s) at E. Bellevue Place measure(s):
One (1) at one hundred twenty-one point two one (121.21) feet in length, and twenty-one point seven five (21.75) feet in width for a total of two thousand six hundred thirty-six point three two (2636.32) square feet.

Said Vault(s) at E. Cedar Street measure(s):
One (1) at one hundred sixty-four point seven three (164.73) feet in length, and nineteen point three three (19.33) feet in width for a total of three thousand one hundred eighty-four point two three (3184.23) square feet.

The location of said privilege shall be as shown on prints kept on file with the Department of Business Affairs and Consumer Protection and the Office of the City Clerk.

Said privilege shall be constructed in accordance with plans and specifications approved by the Department of Transportation (Office of Underground Coordination).

This grant of privilege in the public way shall be subject to the provisions of Section 10-28-015 and all other required provisions of the Municipal Code of Chicago.

The grantee shall pay to the City of Chicago as compensation for the privilege #1109109 herein granted the sum of eighteen thousand two hundred fifty-seven ($18,257.00) per annum in advance.

A 25% penalty will be added for payments received after due date.

The permit holder agrees to hold the City of Chicago harmless for any damage, relocation or replacement costs associated with damage, relocation or removal of private property caused by the City performing work in the public way.


Authority herein given and granted for a period of five (5) years from and after 10/14/2013.

Alderman _____

Brendan Reilly 42nd Ward

CARLYLE APARTMENTS SUBSURFACE VAULT

CHICAGO, ILLINOIS

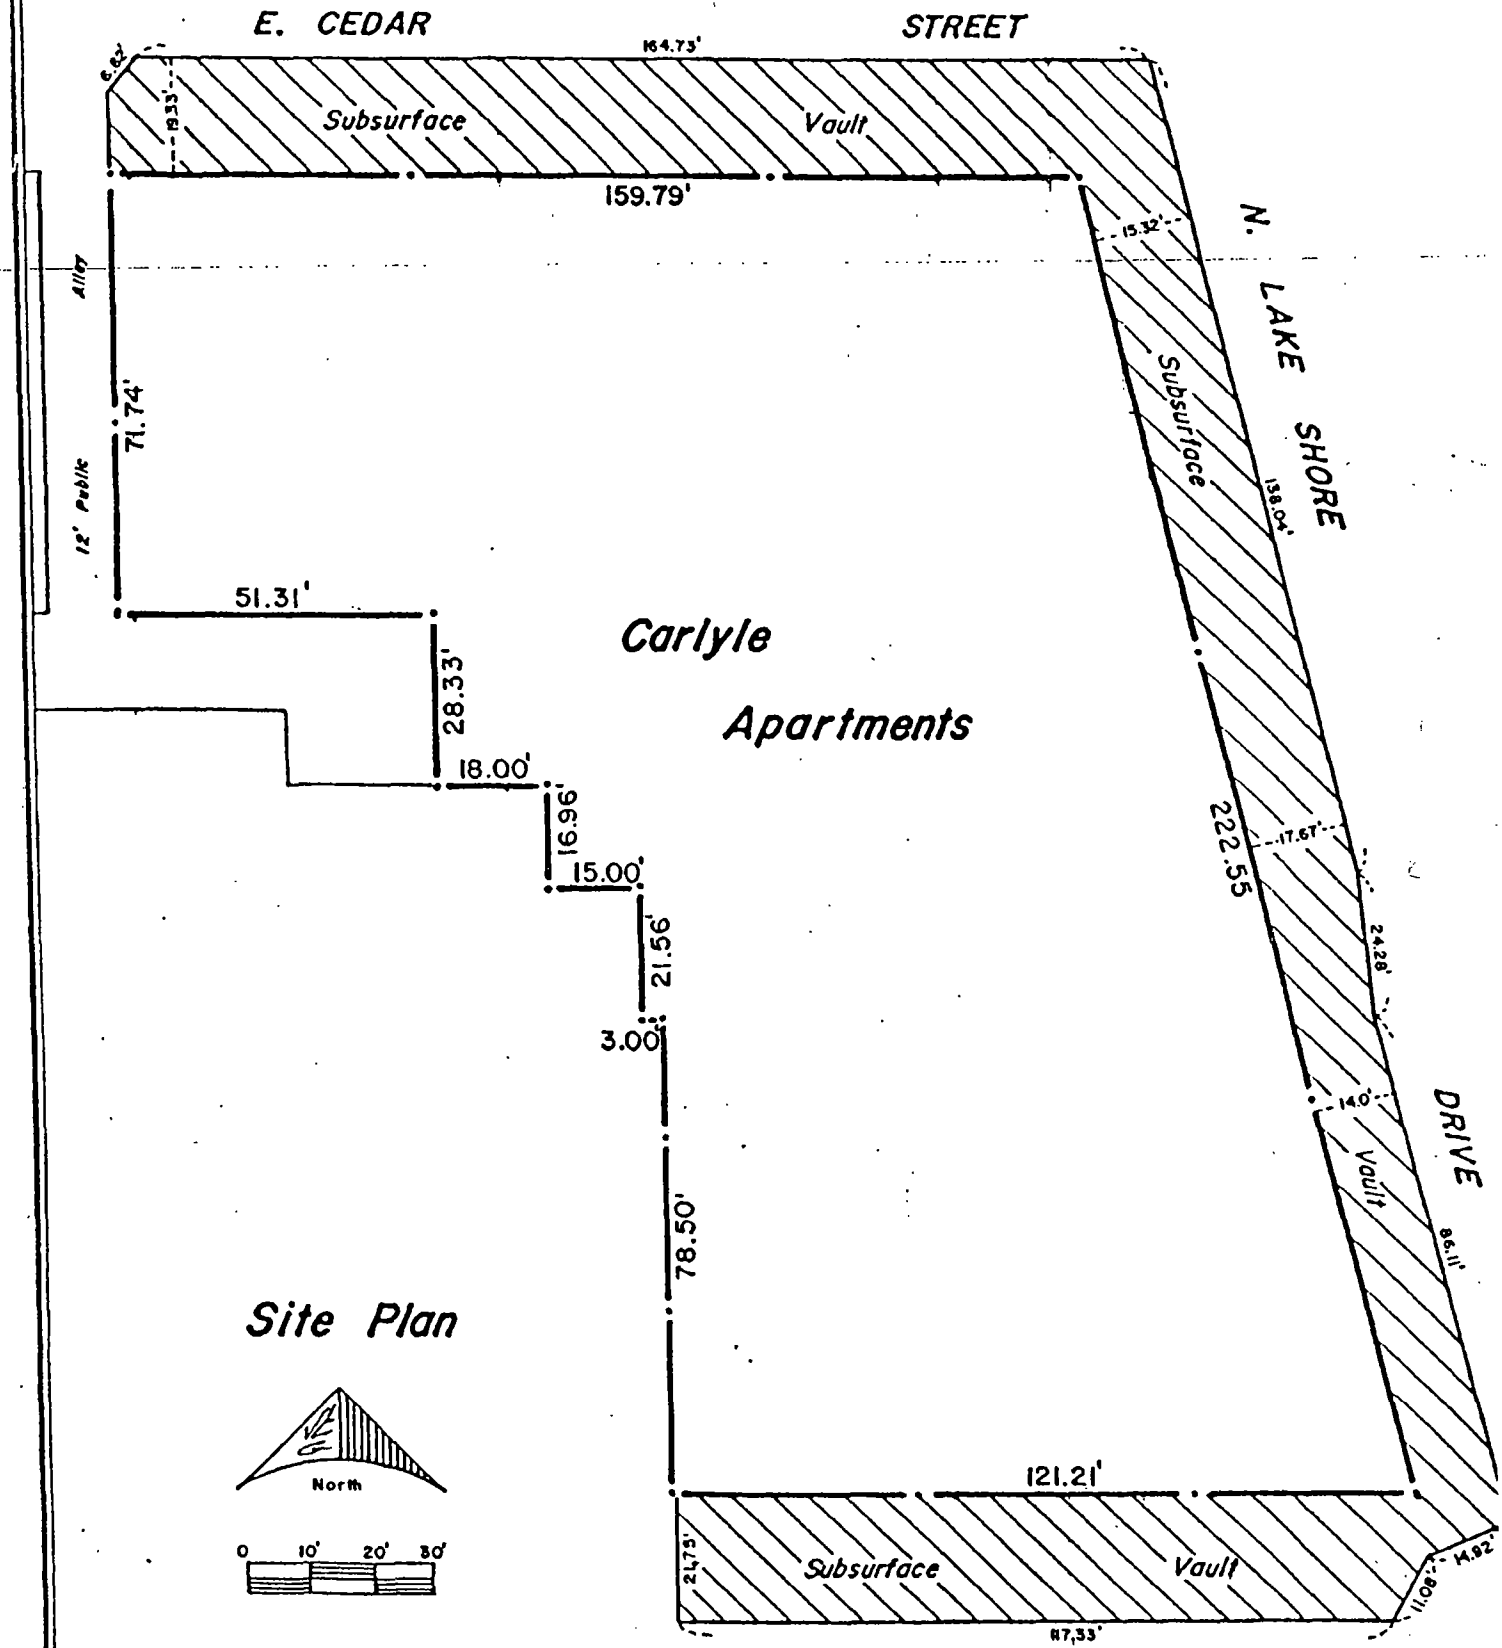

PREPARED BY
JAMES P. FOLEY ASSOCIATES, INC.

City of Chicago

O2013-8962

Office of the City Clerk

Document Tracking Sheet

Meeting Date:	11/13/2013
Sponsor(s):	Reilly (42)
Type:	Ordinance
Title:	Grant(s) of privilege in public way for Centro
Committee(s) Assignment:	Committee on Transportation and Public Way

ORDINANCE
CENTRO
Acct. No. 352100 - 1
Permit No. 1109215

Be It Ordained by the City Council of the City of Chicago:

SECTION 1. Permission and authority are hereby given and granted to CENTRO, upon the terms and subject to the conditions of this ordinance to maintain and use, as now constructed, twenty-five (25) Light Fixture(s) projecting over the public right-of-way adjacent to its premises known as 6 W. Hubbard St..

Said Light Fixture(s) at N. State Street measure(s):
Fourteen (14) at two point five (2.5) feet in length, point five (.5) feet in width and thirteen (13) feet above grade level.

Said Light Fixture(s) at W. Hubbard Street measure(s):
Eleven (11) at two point five (2.5) feet in length, point five (.5) feet in width and thirteen (13) feet above grade level.

The location of said privilege shall be as shown on prints kept on file with the Department of Business Affairs and Consumer Protection and the Office of the City Clerk.

Said privilege shall be constructed in accordance with plans and specifications approved by the Department of Transportation (Division of Project Development).

This grant of privilege in the public way shall be subject to the provisions of Section 10-28-015 and all other required provisions of the Municipal Code of Chicago.

The grantee shall pay to the City of Chicago as compensation for the privilege #1109215 herein granted the sum of one hundred seventy-five ($175.00) per annum in advance.

A 25% penalty will be added for payments received after due date.

The permit holder agrees to hold the City of Chicago harmless for any damage, relocation or replacement costs associated with damage, relocation or removal of private property caused by the City performing work in the public way.


Authority herein given and granted for a period of five (5) years from and after Date of Passage.

Alderman _____

Brendan Reilly 42nd Ward

APPLICATION TO USE THE PUBLIC RIGHT OF WAY

EXAMPLE OF LIGHT(S) DRAWING

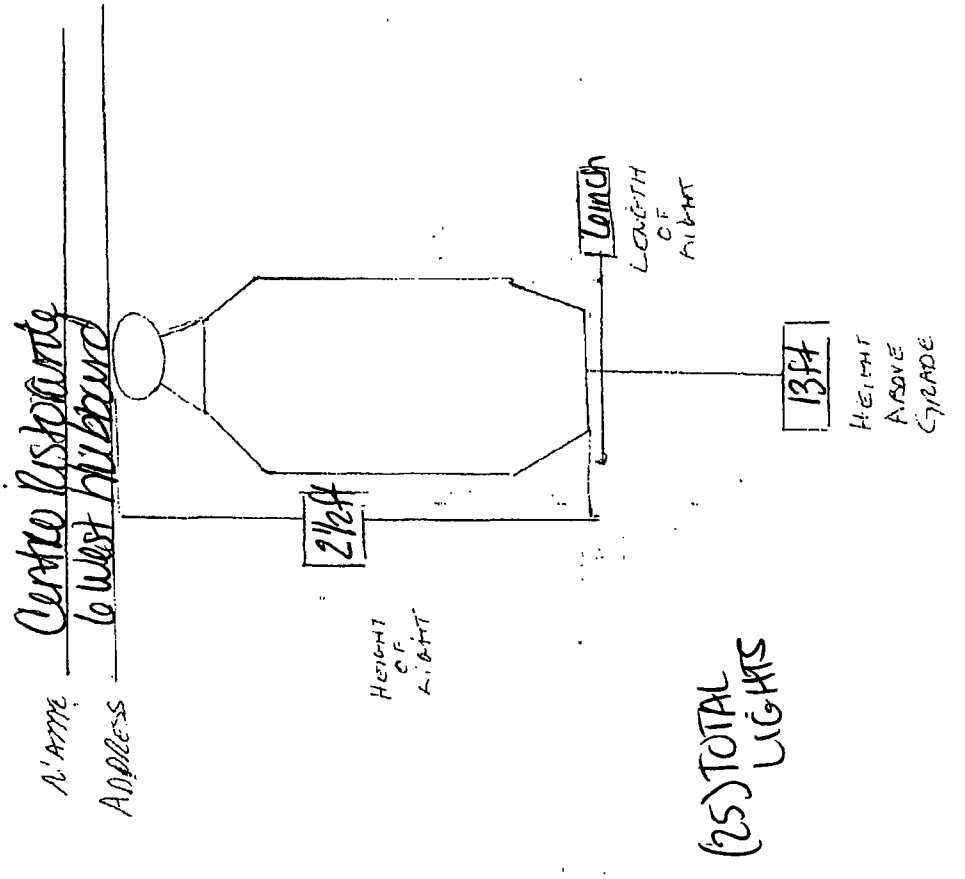

City of Chicago

O2013-8968

Office of the City Clerk

Document Tracking Sheet

Meeting Date:	11/13/2013
Sponsor(s):	Reilly (42)
Type:	Ordinance
Title:	Grant(s) of privilege in public way for Chicago Marriott Downtown - buildings
Committee(s) Assignment:	Committee on Transportation and Public Way

ORDINANCE
CHICAGO MARRIOTT DOWNTOWN
Acct. No. 4154 - 2
Permit No. 1106600

Be It Ordained by the City Council of the City of Chicago:

SECTION 1. Permission and authority are hereby given and granted to CHICAGO MARRIOTT DOWNTOWN, upon the terms and subject to the conditions of this ordinance to maintain and use, as now constructed, six (6) Building Projections (Illumination Feature) over the public right-of-way adjacent to its premises known as 540 N. Michigan Ave..

Said Building Projections (Illumination Feature) at N Michigan measure(s):
Four (4) at five point one six (5.16) feet in length, and one (1) foot in depth and thirty-two (32) feet ten (10) inches in height.

Said Building Projection (Illumination Feature) at E Ohio measure(s):
Two (2) at five point one six (5.16) feet in length, one (1) foot in depth and thirty-two (32) feet ten (10) inches in height.

The location of said privilege shall be as shown on prints kept on file with the Department of Business Affairs and Consumer Protection and the Office of the City Clerk.

Said privilege shall be constructed in accordance with plans and specifications approved by the Department of Planning and Development and Department of Transportation (Division of Project Development).

This grant of privilege in the public way shall be subject to the provisions of Section 10-28-015 and all other required provisions of the Municipal Code of Chicago.

The grantee shall pay to the City of Chicago as compensation for the privilege #1106600 herein granted the sum of two thousand four hundred ($2,400.00) per annum in advance.

A 25% penalty will be added for payments received after due date.


The permit holder agrees to hold the City of Chicago harmless for any damage, relocation or replacement costs associated with damage, relocation or removal of private property caused by the City performing work in the public way.

Authority herein given and granted for a period of five (5) years from and after 02/05/2013.

Alderman _____

Brendan Reilly 42nd Ward

(Page 3 of 4)

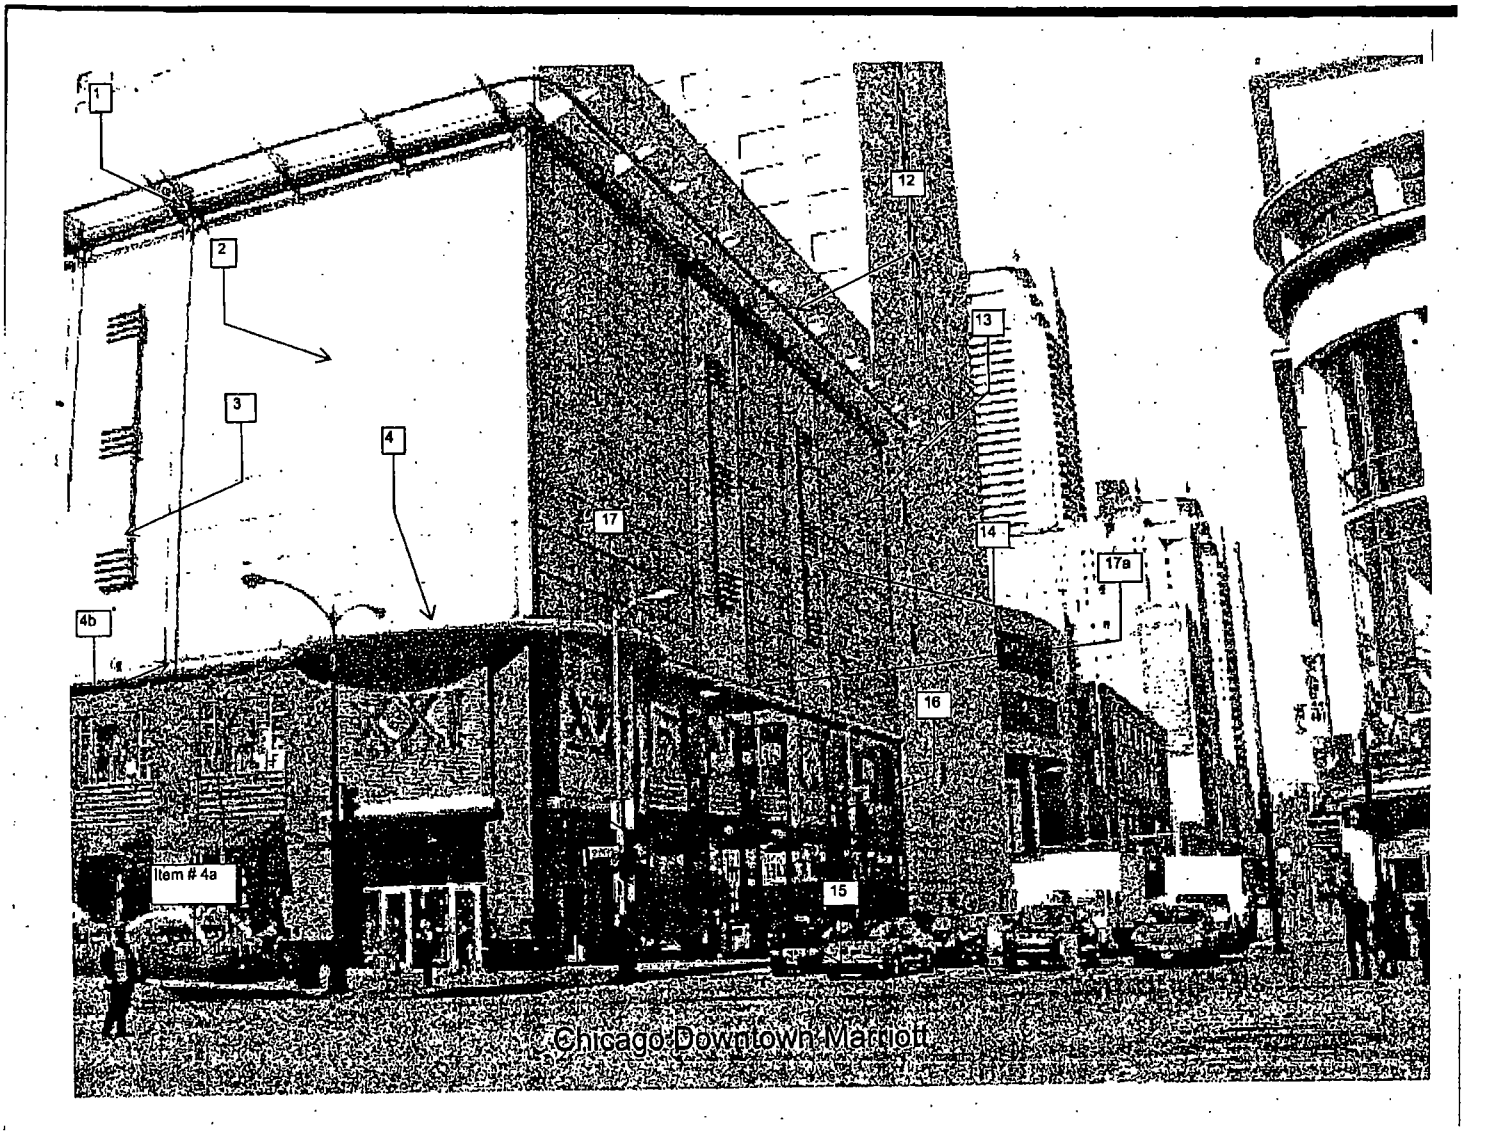
1
2
3
4
4b
12
13
14
17
17a
16
15
Item # 4a
Chicago Downtown Marriott

City of Chicago

O2013-8971

Office of the City Clerk

Document Tracking Sheet

Meeting Date:	11/13/2013
Sponsor(s):	Reilly (42)
Type:	Ordinance
Title:	Grant(s) of privilege in public way for Chicago Marriott Downtown - cornices
Committee(s) Assignment:	Committee on Transportation and Public Way

ORDINANCE
CHICAGO MARRIOTT DOWNTOWN
Acct. No. 4154 - 2
Permit No. 1106560

Be It Ordained by the City Council of the City of Chicago:

SECTION 1. Permission and authority are hereby given and granted to CHICAGO MARRIOTT DOWNTOWN, upon the terms and subject to the conditions of this ordinance to maintain and use, as now constructed, two (2) Cornice(s) (Bullnose Cornices & Fin Feature) projecting over the public right-of-way adjacent to its premises known as 540 N. Michigan Ave..

Said Cornice (Bullnose Cornice & Fin Feature) at N. Michigan measure(s):
One (1) at two hundred thirty-three point five (233.5) feet in length, and two point five (2.5) feet in width for a total of five hundred eighty-three point seven five (583.75) square feet.

Said Cornice (Bullnose Cornice & Fin Feature) at E. Ohio measure(s):
One (1) at one hundred forty (140) feet in length, and two point five (2.5) feet in width for a total of three hundred fifty (350) square feet.

The location of said privilege shall be as shown on prints kept on file with the Department of Business Affairs and Consumer Protection and the Office of the City Clerk.

Said privilege shall be constructed in accordance with plans and specifications approved by the Department of Transportation (Division of Project Development).

This grant of privilege in the public way shall be subject to the provisions of Section 10-28-015 and all other required provisions of the Municipal Code of Chicago.

The grantee shall pay to the City of Chicago as compensation for the privilege #1106560 herein granted the sum of two thousand ninety-four ($2,094.00) per annum in advance.


A 25% penalty will be added for payments received after due date.

The permit holder agrees to hold the City of Chicago harmless for any damage, relocation or replacement costs associated with damage, relocation or removal of private property caused by the City performing work in the public way.

Authority herein given and granted for a period of five (5) years from and after 02/05/2013.

Alderman _____

Brendan Reilly 42nd Ward

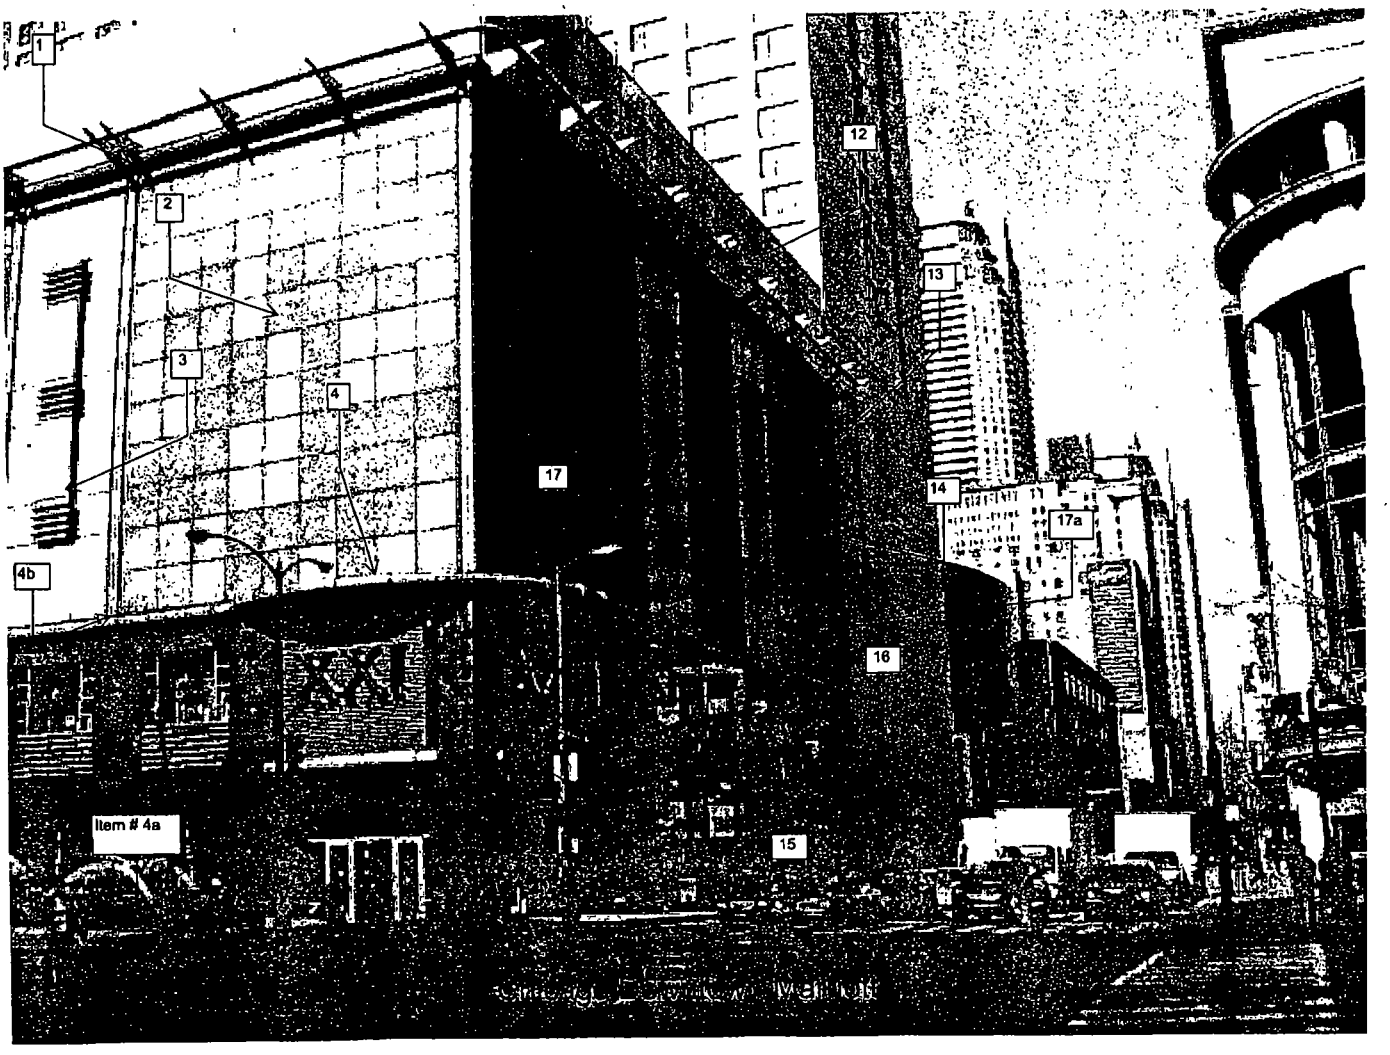
1
2
3
4
4b
Item # 4a
12
13
14
15
16
17
17a

City of Chicago

O2013-8973

Office of the City Clerk

Document Tracking Sheet

Meeting Date:	11/13/2013
Sponsor(s):	Reilly (42)
Type:	Ordinance
Title:	Grant(s) of privilege in public way for Chicago Marriott Downtown - facades
Committee(s) Assignment:	Committee on Transportation and Public Way

ORDINANCE
CHICAGO MARRIOTT DOWNTOWN
Acct. No. 4154 - 2
Permit No. 1106574

Be It Ordained by the City Council of the City of Chicago:

SECTION 1. Permission and authority are hereby given and granted to CHICAGO MARRIOTT DOWNTOWN, upon the terms and subject to the conditions of this ordinance to maintain and use, as now constructed, two (2) Facades (Window Wall System) projecting over the public right-of-way adjacent to its premises known as 540 N. Michigan Ave..

Said Façade (Window Wall System) at N Michigan measure(s):
One (1) at two hundred ten (210) feet in length, point four two (.42) feet in depth and seventy-six (76) feet three (3) inches in height.

Said Façade (Window Wall System) at E Ohio measure(s):
One (1) at one hundred thirty-four point four two (134.42) feet in length, and point four two (.42) feet in depth and seventy-six (76) feet three (3) inches in height.

The location of said privilege shall be as shown on prints kept on file with the Department of Business Affairs and Consumer Protection and the Office of the City Clerk.

Said privilege shall be constructed in accordance with plans and specifications approved by the Department of Planning and Development and Department of Transportation (Division of Project Development).

This grant of privilege in the public way shall be subject to the provisions of Section 10-28-015 and all other required provisions of the Municipal Code of Chicago.

The grantee shall pay to the City of Chicago as compensation for the privilege #1106574 herein granted the sum of one thousand one hundred six ($1,106.00) per annum in advance.


A 25% penalty will be added for payments received after due date.


The permit holder agrees to hold the City of Chicago harmless for any damage, relocation or replacement costs associated with damage, relocation or removal of private property caused by the City performing work in the public way.

Authority herein given and granted for a period of five (5) years from and after 02/05/2013.

Alderman _____

Brendan Reilly 42nd Ward

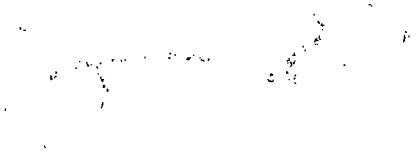

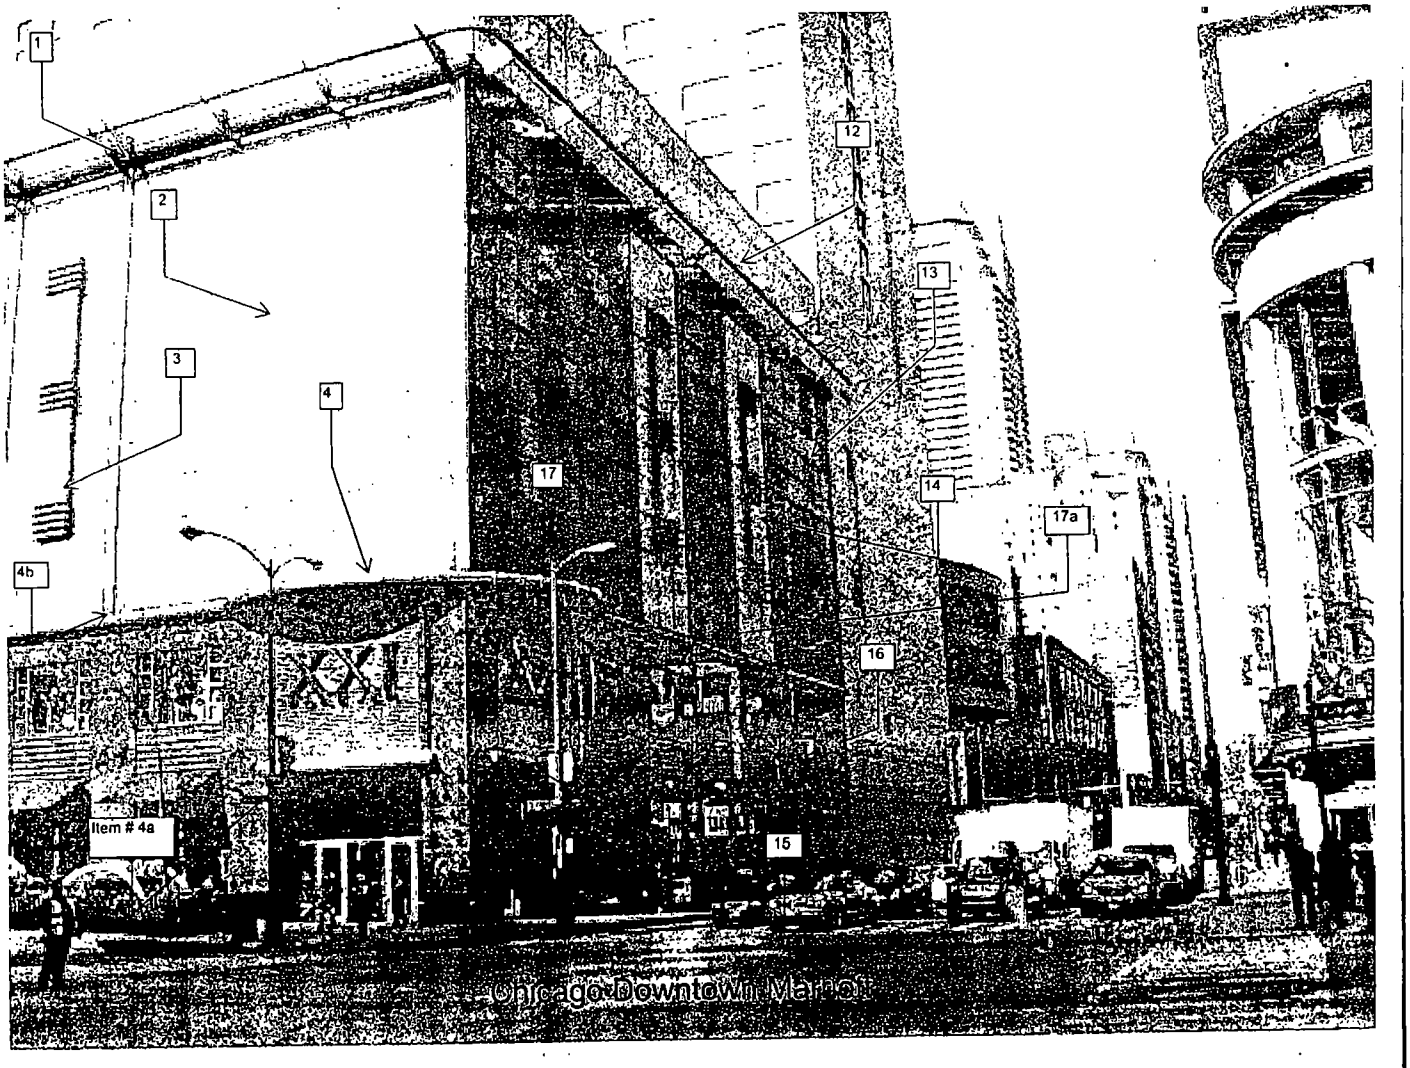

(Page 2 of 4)

City of Chicago

O2013-8977

Office of the City Clerk

Document Tracking Sheet

Meeting Date:	11/13/2013
Sponsor(s):	Reilly (42)
Type:	Ordinance
Title:	Grant(s) of privilege in public way for Cloverfield, Inc. - decorative archway
Committee(s) Assignment:	Committee on Transportation and Public Way

ORDINANCE
Cloverfield, Inc
Acct. No. 314719 - 1
Permit No. 1109389

Be It Ordained by the City Council of the City of Chicago:

SECTION 1. Permission and authority are hereby given and granted to Cloverfield, Inc, upon the terms and subject to the conditions of this ordinance to maintain and use, as now constructed, one (1) Decorative Archway on the public right-of-way adjacent to its premises known as 19 S. La Salle St..

Said Decorative Archway at W. ARCADE Pl. measure(s):
One (1) at fifteen (15) feet in length and three (3) feet in width for a total of forty-five (45) square feet. Existing decorative archway extends over West Arcade Place approximately fifteen (15) feet in height.

The location of said privilege shall be as shown on prints kept on file with the Department of Business Affairs and Consumer Protection and the Office of the City Clerk.

Said privilege shall be constructed in accordance with plans and specifications approved by the Department of Planning and Development and Department of Transportation (Division of Project Development).

This grant of privilege in the public way shall be subject to the provisions of Section 10-28-015 and all other required provisions of the Municipal Code of Chicago.

The grantee shall pay to the City of Chicago as compensation for the privilege #1109389 herein granted the sum of three thousand eight hundred twenty ($3,820.00) per annum in advance.


A 25% penalty will be added for payments received after due date.


The permit holder agrees to hold the City of Chicago harmless for any damage, relocation or replacement costs associated with damage, relocation or removal of private property caused by the City performing work in the public way.

Authority herein given and granted for a period of five (5) years from and after 11/19/2013.

Alderman _____

Brendan Reilly 42nd Ward

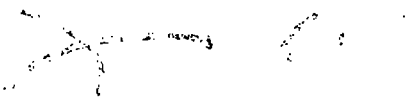

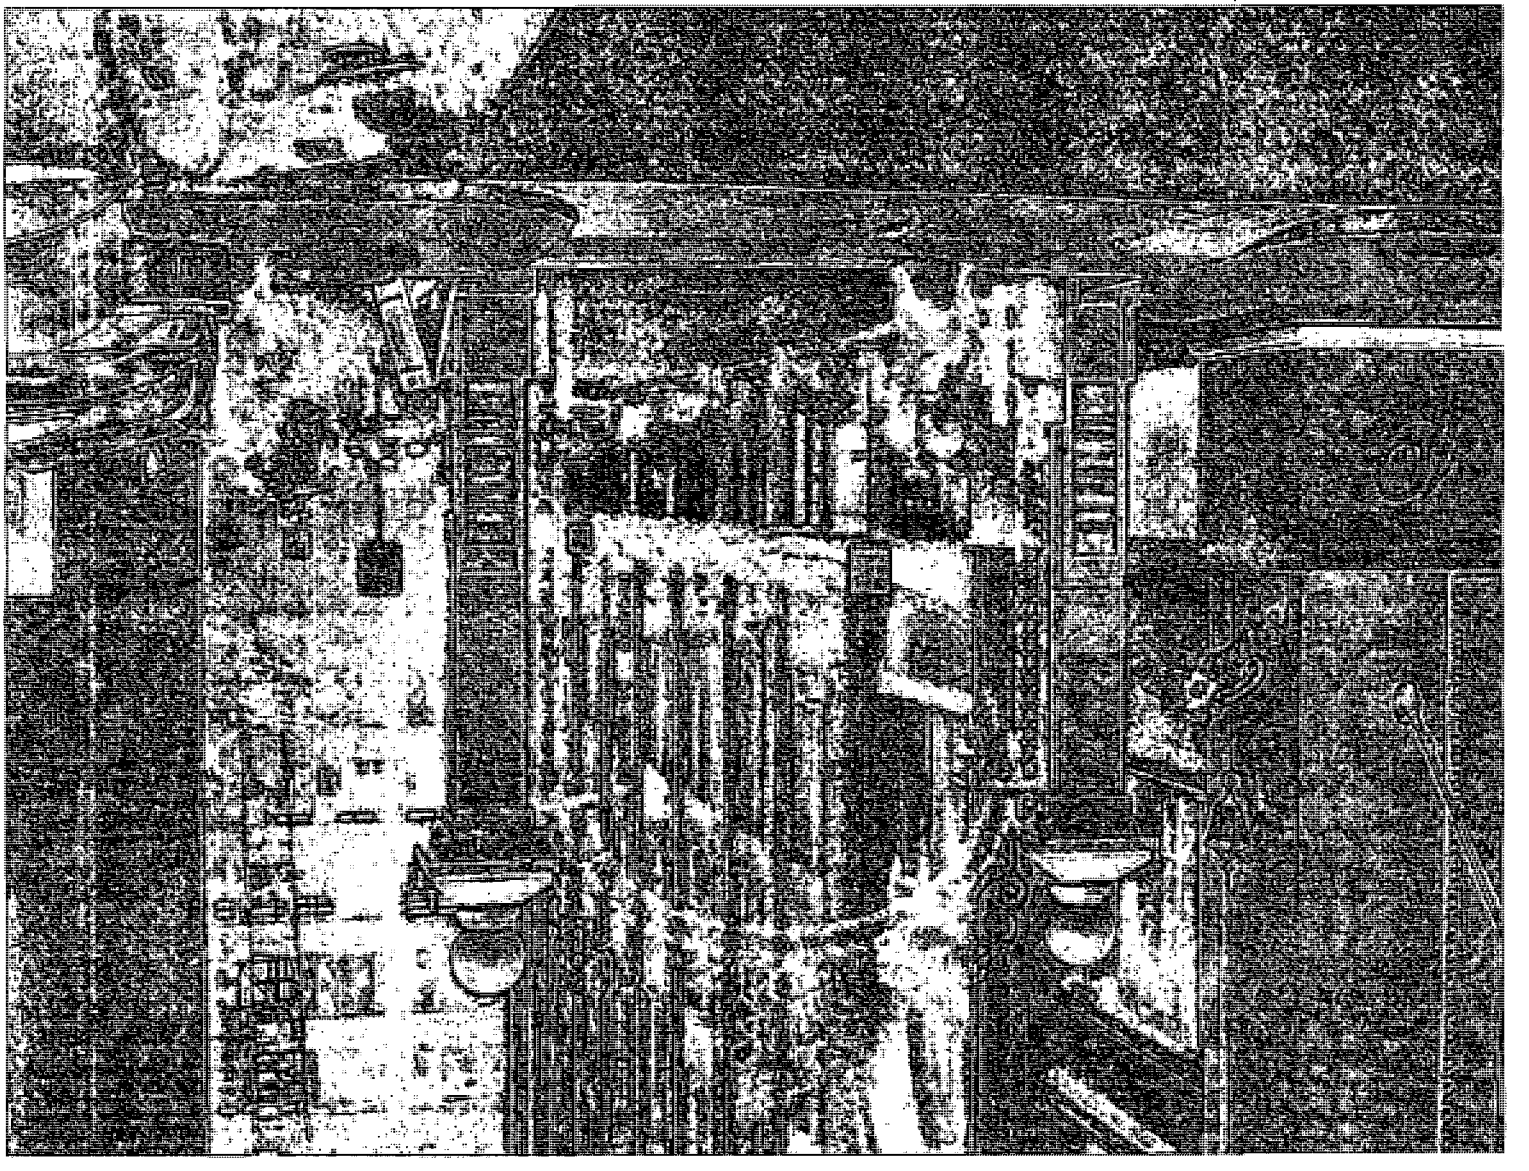

City of Chicago

O2013-8979

Office of the City Clerk

Document Tracking Sheet

Meeting Date:	11/13/2013
Sponsor(s):	Reilly (42)
Type:	Ordinance
Title:	Grant(s) of privilege in public way for Cloverfield, Inc. - flagpoles
Committee(s) Assignment:	Committee on Transportation and Public Way

ORDINANCE
Cloverfield, Inc
Acct. No. 314719 - 1
Permit No. 1109390

Be It Ordained by the City Council of the City of Chicago:

SECTION 1. Permission and authority are hereby given and granted to Cloverfield, Inc, upon the terms and subject to the conditions of this ordinance to maintain and use, as now constructed, three (3) Flag Pole(s) projecting over the public right-of-way adjacent to its premises known as 19 S. La Salle St..

Said Flag Pole(s) at S. LA SALLE measure(s):
Three (3) at thirteen (13) feet in length, and one (1) foot in width for a total of thirty-nine (39) square feet.

The location of said privilege shall be as shown on prints kept on file with the Department of Business Affairs and Consumer Protection and the Office of the City Clerk.

Said privilege shall be constructed in accordance with plans and specifications approved by the Department of Transportation (Division of Project Development).

This grant of privilege in the public way shall be subject to the provisions of Section 10-28-015 and all other required provisions of the Municipal Code of Chicago.

The grantee shall pay to the City of Chicago as compensation for the privilege #1109390 herein granted the sum of two hundred twenty-five ($225.00) per annum in advance.


A 25% penalty will be added for payments received after due date.

The permit holder agrees to hold the City of Chicago harmless for any damage, relocation or replacement costs associated with damage, relocation or removal of private property caused by the City performing work in the public way.

Authority herein given and granted for a period of five (5) years from and after 11/05/2013.

Alderman _____

Brendan Reilly 42nd Ward

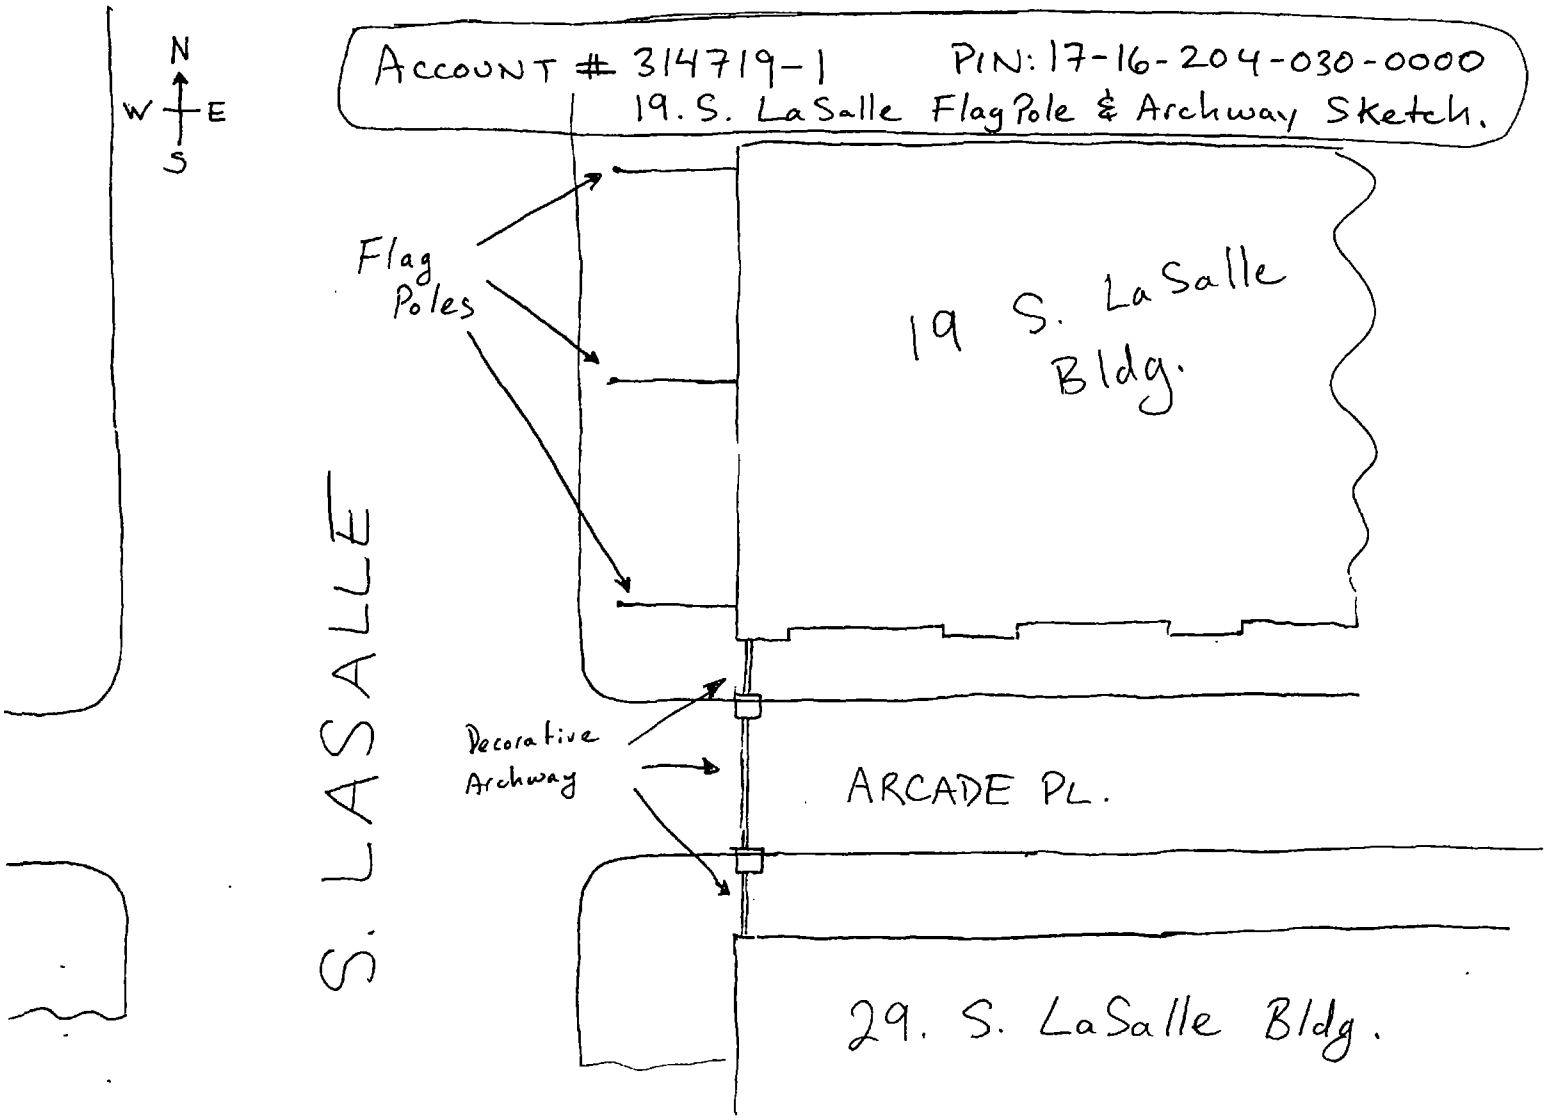
N
W
E
S
ACCOUNT # 314719-1 PIN: 17-16-204-030-0000
19. S. LaSalle Flag Pole & Archway Sketch.
Flag Poles
19 S. LaSalle Bldg.
S. LASALLE
Decorative Archway
ARCADE PL.
29. S. LaSalle Bldg.

City of Chicago

O2013-8981

Office of the City Clerk

Document Tracking Sheet

Meeting Date:	11/13/2013
Sponsor(s):	Reilly (42)
Type:	Ordinance
Title:	Grant(s) of privilege in public way for Corner Bakery Cafe
Committee(s) Assignment:	Committee on Transportation and Public Way

ORDINANCE
CORNER BAKERY CAFE
Acct. No. 298727 - 19
Permit No. 1109040

Be It Ordained by the City Council of the City of Chicago:

SECTION 1. Permission and authority are hereby given and granted to CORNER BAKERY CAFE, upon the terms and subject to the conditions of this ordinance to maintain and use one (1) sign(s) projecting over the public right-of-way attached to its premises known as 444 N. Michigan Ave..

Said sign structure(s) measures as follows; along E. Illinois:
One (1) at one point eight three (1.83) feet in length, sixteen point one seven (16.17) feet in height and nineteen point five eight (19.58) feet above grade level.

The location of said privilege shall be as shown on prints kept on file with the Department of Business Affairs and Consumer Protection and the Office of the City Clerk.

Said privilege shall be constructed in accordance with plans and specifications approved by the Department of Transportation (Division of Project Development) and Zoning Department - Signs.

This grant of privilege in the public way shall be subject to the provisions of Section 10-28-015 and all other required provisions of the Municipal Code of Chicago.

The grantee shall pay to the City of Chicago as compensation for the privilege #1109040 herein granted the sum of three hundred ($300.00) per annum in advance.


A 25% penalty will be added for payments received after due date.

The permit holder agrees to hold the City of Chicago harmless for any damage, relocation or replacement costs associated with damage, relocation or removal of private property caused by the City performing work in the public way.

Authority herein given and granted for a period of five (5) years from and after 10/08/2013.

Alderman _____

Brendan Reilly 42nd Ward

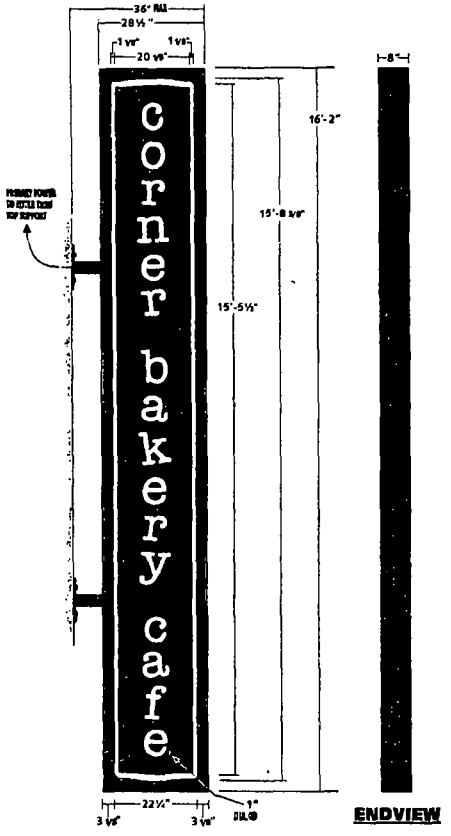

ENDVIEW


S/P ROST
INTERNALLY ILLUM. **½" = 1'-0"**

CUT (1) SET OF PLEX FABRICATING & INSTALL — 18.39 SQ. FT. - APPROX. WT: 150 LB


- **CABINET:** ALL ALUM. CONST. W/ 8" RETURNS PTD. MATTE BLACK
- **RETAINERS:** RETAINERS ARE TO BE FABRICATED TO MATCH THE BORDER TO COVER THE SCREWS IN THE LEXAN. SEE DETAIL
- **ILLUMINATION:** 800ma @ COOL WHITE FLOURESCENT LAMPS
- **CABINET MOUNTING:** 3" x 3" x .125" WALL SUPPORTS W/ WELDED ⅜" THICK ALUM. BASE PLATE BOLTED TO EXISTING WALL. (USE NON-CORROSIVE HARDWARE) MOUNTING FRAME IS TO BE PTD. MATTE BLACK.
- **FACE:** .125" ALUM FACE PAINTED MATTE BLACK COPY & BORDER IS ROUTED OUT & BACKED UP WHITE LEXAN. LEXAN IS TO BE SECURED TO THE FACE USING WELDED STUDS W/ WASHERS, LOCK NUTS, & SILICONE ADHESIVE. - LEXAN IS TO BE SECURED TO S/G-4 CABINET WITH STAINLESS WASHERS & COUNTERSUNK SCREWS TO ALLOW FOR EXPANSION & CONTRACTION OF THE FACE MATERIALS.

MOUNTING METHOD TO BE DETERMINED & VERIFIED BY A PROFESSIONAL ENGINEER.

FIELD SURVEY REQ'D TO DETERMINE HOW TO ROUTE ELECTRICAL POWER TO SIGN

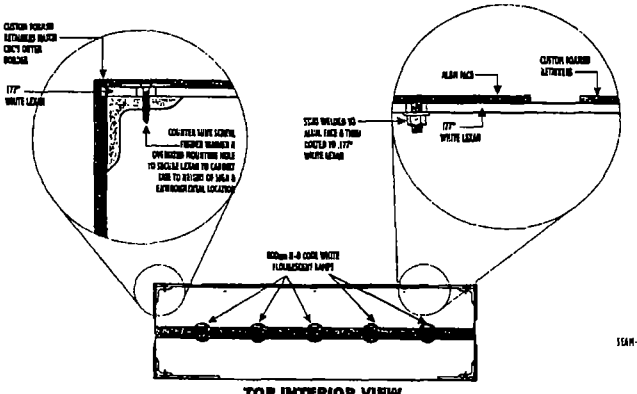

TOP INTERIOR VIEW
SCALE: 1½" = 1' 0"

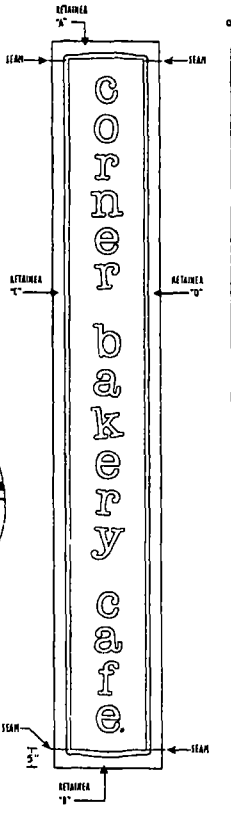

corner bakery

Drawing # 07-779 R7
Sheet 4 of 11
Client CORNER BAKERY
Address/Job # 444 N. MICHIGAN CHICAGO, IL
Account Rep. DEBBIE MOLTZ / LAUREN MOLTZ
Designer
Date 07/19/07
Approval/ Date
Client
Sales
Engineering
Art
Engineering
Landlord
Client Revision/ Date Issued

Chandler Signs

FINAL ELECTRICAL CONNECTION BY CUSTOMER

City of Chicago

O2013-8982

Office of the City Clerk

Document Tracking Sheet

Meeting Date:	11/13/2013
Sponsor(s):	Reilly (42)
Type:	Ordinance
Title:	Grant(s) of privilege in public way for Fordham Condominium, The
Committee(s) Assignment:	Committee on Transportation and Public Way

ORDINANCE
THE FORDHAM CONDOMINIUM
Acct. No. 300373 - 1
Permit No. 1103167

Be It Ordained by the City Council of the City of Chicago:

SECTION 1. Permission and authority are hereby given and granted to THE FORDHAM CONDOMINIUM, upon the terms and subject to the conditions of this ordinance to maintain and use, as now constructed, sixteen (16) Planter(s) on the public right-of-way for beautification purposes adjacent to its premises known as 25 E. Superior St..

Said Planter(s) at E. Superior measure(s):
One (1) at thirty-seven (37) feet in length, and eleven point five (11.5) feet in width for a total of four hundred twenty-five point five (425.5) square feet.
One (1) at thirty-six (36) feet in length, and eleven point five (11.5) feet in width for a total of four hundred fourteen (414) square feet.
Two (2) at twenty-nine (29) feet in length, and eleven point five (11.5) feet in width for a total of six hundred sixty-seven (667) square feet.
Two (2) at eleven point one seven (11.17) feet in length, and eight point five (8.5) feet in width for a total of one hundred eighty-nine point eight nine (189.89) square feet.
One (1) at ten point eight three (10.83) feet in length, and five point five eight (5.58) feet in width for a total of sixty point four three (60.43) square feet.

Said Planter(s) at N. Wabash measure(s):
One (1) at sixteen point seven five (16.75) feet in length, and four (4) feet in width for a total of sixty-seven (67) square feet.
Four (4) at ten point eight three (10.83) feet in length, and four (4) feet in width for a total of one hundred seventy-three point two eight (173.28) square feet.

Said Planter(s) at E. Huron measure(s):
Three (3) at twelve point one seven (12.17) feet in length, and seven (7) feet in width for a total of two hundred fifty-five point five seven (255.57) square feet.
One (1) at twelve point one seven (12.17) feet in length, and seven (7) feet in width for a total of eighty-five point one nine (85.19) square feet.

Grantee must allow the required clear and unobstructed space for pedestrian passage at all times per rules and regulations approved by the Department of Transportation.

The location of said privilege shall be as shown on prints kept on file with the Department of Business Affairs and Consumer Protection and the Office of the City Clerk.

Said privilege shall be constructed in accordance with plans and specifications approved by the Department of Planning and Development and Department of Transportation (Division of Project Development).

This grant of privilege in the public way shall be subject to the provisions of Section 10-28-015 and all other required provisions of the Municipal Code of Chicago.

The grantee shall pay to the City of Chicago as compensation for the privilege #1103167 herein granted the sum of zero ($.00) per annum in advance.


A 25% penalty will be added for payments received after due date.

The permit holder agrees to hold the City of Chicago harmless for any damage, relocation or replacement costs associated with damage, relocation or removal of private property caused by the City performing work in the public way.

Authority herein given and granted for a period of five (5) years from and after 05/02/2016.

Alderman _____


Brendan Reilly 42nd Ward

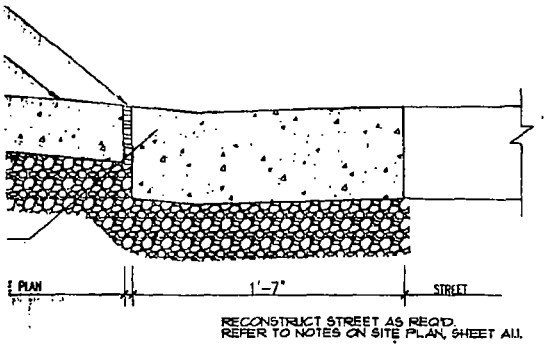

RECONSTRUCT STREET AS REQ'D.
REFER TO NOTES ON SITE PLAN, SHEET A1.1


TION @ DEPRESSED CURB

1 1/2" = 1'-0"

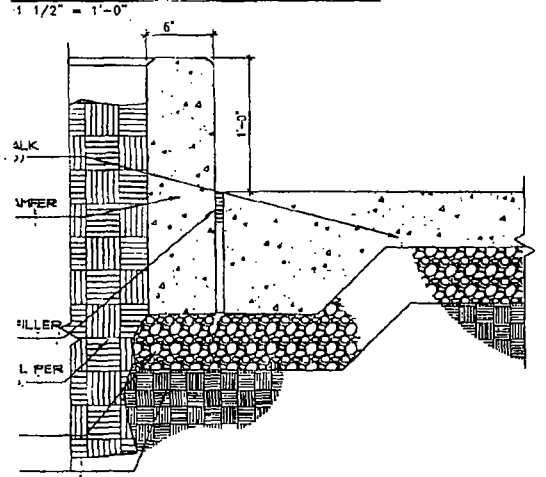


NCRETE CURB DETAIL @ PLANTER


1 1/2" = 1'-0"

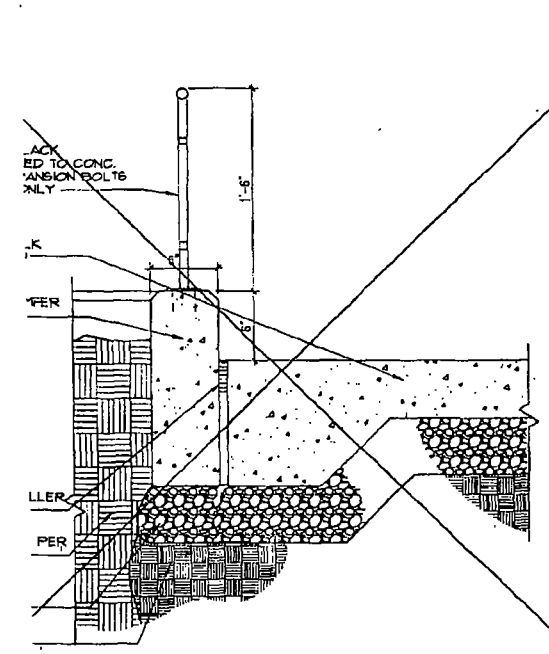

CRETE CURB DETAIL @ PLANTER


1/2" = 1'-0"

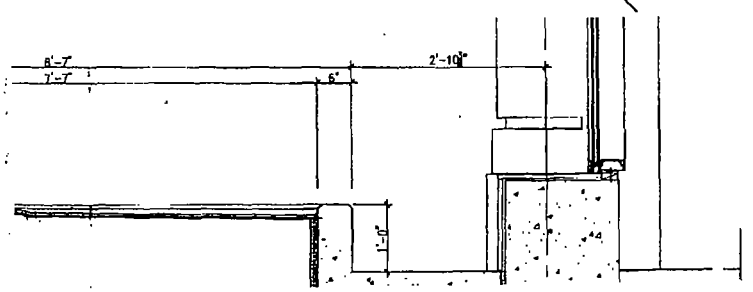

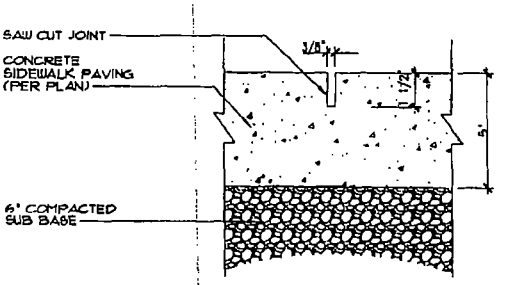


3 SAW CUT DETAIL

SCALE. 3" = 1'-0"

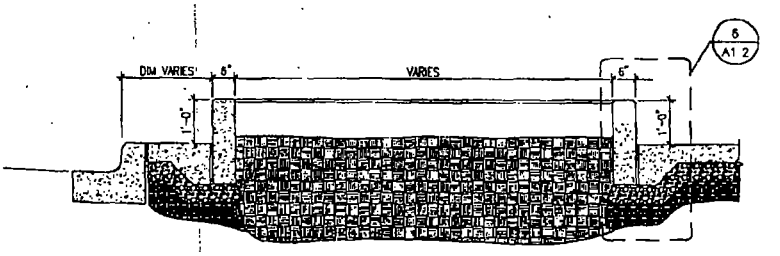


7 SECTION @ CONCRETE PLANTER

SCALE. 1/2" = 1'-0"

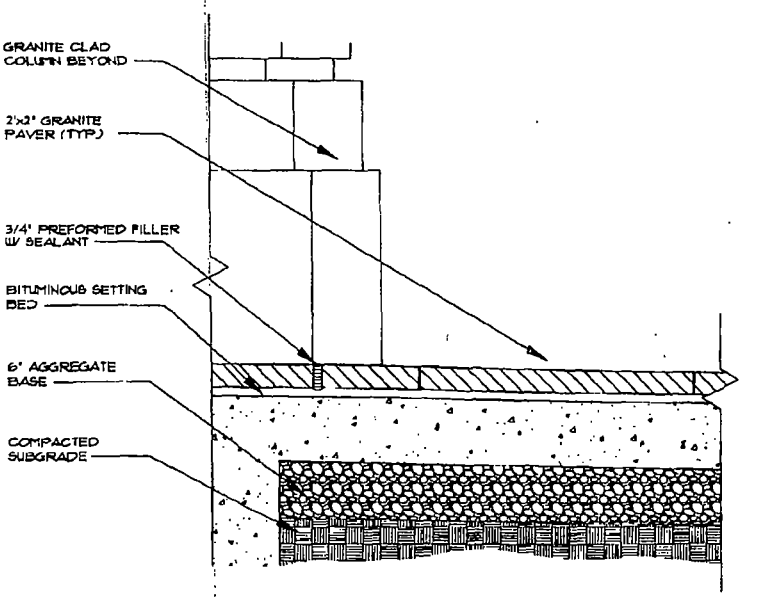

11 ALTERNATE: PAVER DETAIL

SCALE. 1 1/2" = 1'-0"

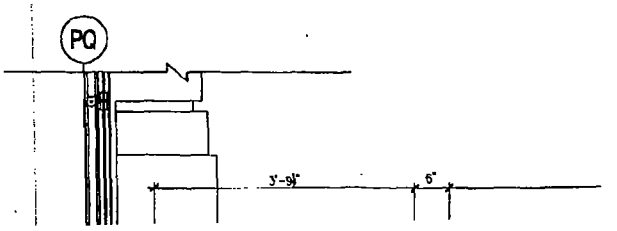

City of Chicago

O2013-8985

Office of the City Clerk

Document Tracking Sheet

Meeting Date:	11/13/2013
Sponsor(s):	Reilly (42)
Type:	Ordinance
Title:	Grant(s) of privilege in public way for Froyo
Committee(s) Assignment:	Committee on Transportation and Public Way

ORDINANCE
FROYO
Acct. No. 359982 - 1
Permit No. 1096721

Be It Ordained by the City Council of the City of Chicago:

SECTION 1. Permission and authority are hereby given and granted to FROYO, upon the terms and subject to the conditions of this ordinance to maintain and use one (1) sign(s) projecting over the public right-of-way attached to its premises known as 446 N. State St..

Said sign structure(s) measures as follows; along N. State:
One (1) at fifteen (15) feet in length, four (4) feet in height and nine point five (9.5) feet above grade level.

The location of said privilege shall be as shown on prints kept on file with the Department of Business Affairs and Consumer Protection and the Office of the City Clerk.

Said privilege shall be constructed in accordance with plans and specifications approved by the Department of Transportation (Division of Project Development) and Zoning Department - Signs.

This grant of privilege in the public way shall be subject to the provisions of Section 10-28-015 and all other required provisions of the Municipal Code of Chicago.

The grantee shall pay to the City of Chicago as compensation for the privilege #1096721 herein granted the sum of three hundred ($300.00) per annum in advance.


A 25% penalty will be added for payments received after due date.


The permit holder agrees to hold the City of Chicago harmless for any damage, relocation or replacement costs associated with damage, relocation or removal of private property caused by the City performing work in the public way.

Authority herein given and granted for a period of five (5) years from and after Date of Passage.


Alderman _____


Brendan Reilly 42nd Ward

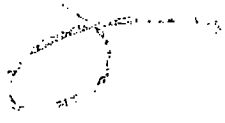

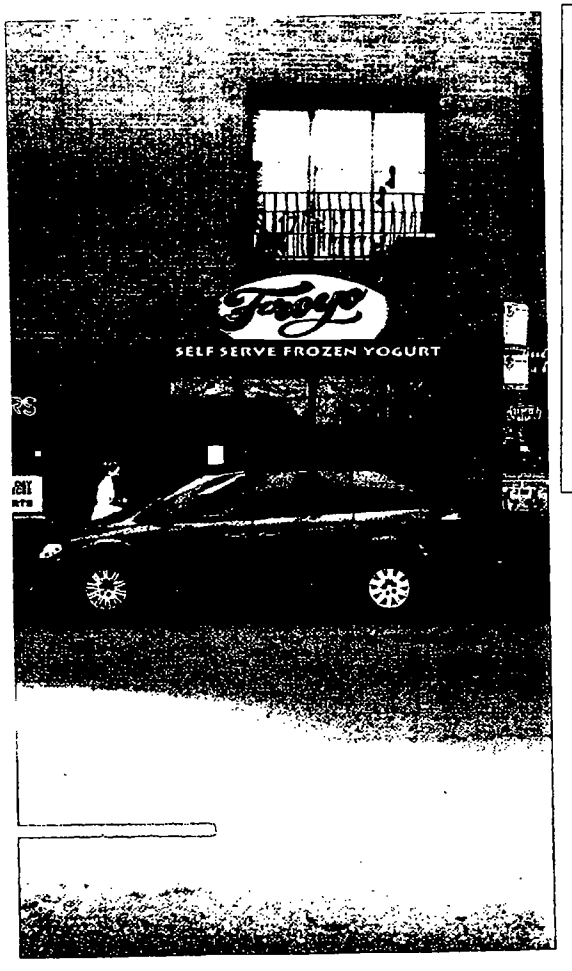

446 N. State st.
Chicago, IL
60654

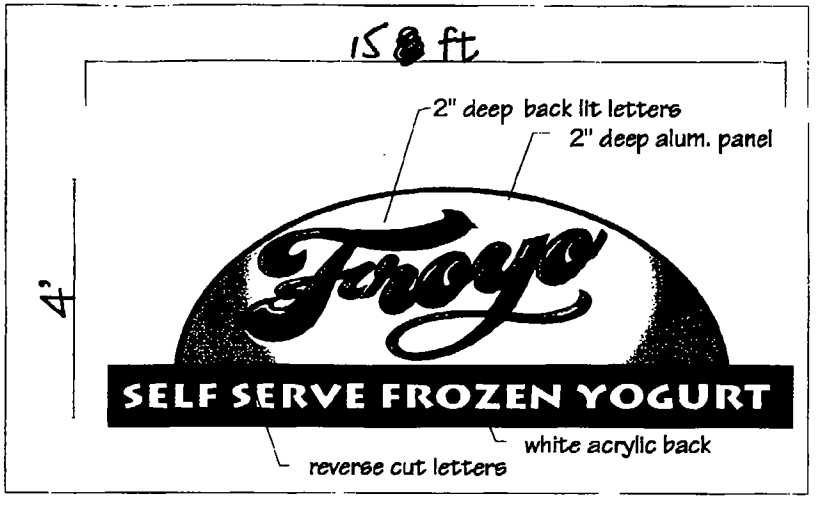

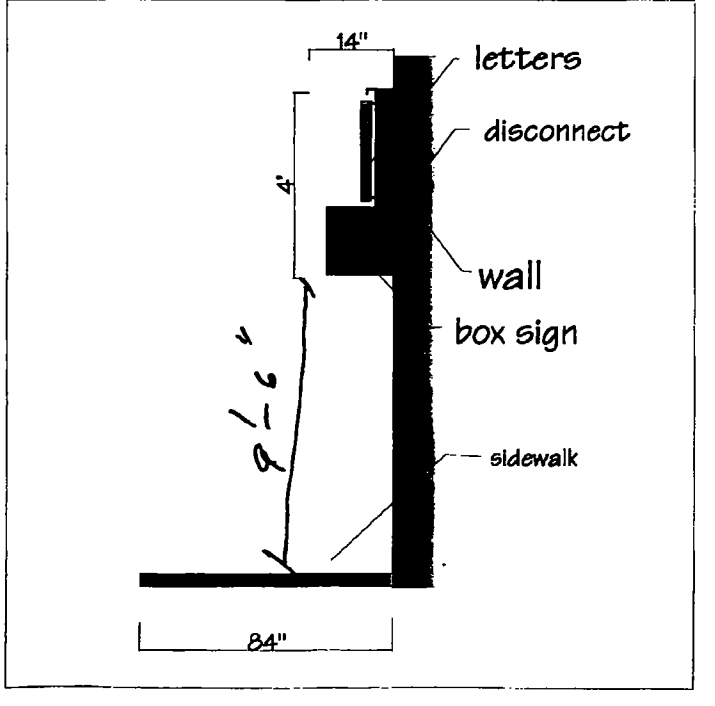

side view

City of Chicago

O2013-8986

Office of the City Clerk

Document Tracking Sheet

Meeting Date:	11/13/2013
Sponsor(s):	Reilly (42)
Type:	Ordinance
Title:	Grant(s) of privilege in public way for Golub & Company - bollards
Committee(s) Assignment:	Committee on Transportation and Public Way

ORDINANCE
GOLUB & COMPANY
Acct. No. 312655 - 2
Permit No. 1109033

Be It Ordained by the City Council of the City of Chicago:

SECTION 1. Permission and authority are hereby given and granted to GOLUB & COMPANY, upon the terms and subject to the conditions of this ordinance to maintain and use, as now constructed, two (2) Bollard(s) on the public right-of-way adjacent to its premises known as 680 N. Lake Shore Dr..

Said Bollard(s) at N. LAKE SHORE DR. measure(s):
Two (2) at point five (.5) feet in length, and point five (.5) feet in width for a total of point five (.5) square feet.

The location of said privilege shall be as shown on prints kept on file with the Department of Business Affairs and Consumer Protection and the Office of the City Clerk.

Said privilege shall be constructed in accordance with plans and specifications approved by the Department of Planning and Development and Department of Transportation (Division of Project Development).

This grant of privilege in the public way shall be subject to the provisions of Section 10-28-015 and all other required provisions of the Municipal Code of Chicago.

The grantee shall pay to the City of Chicago as compensation for the privilege #1109033 herein granted the sum of one hundred fifty ($150.00) per annum in advance.


A 25% penalty will be added for payments received after due date.

The permit holder agrees to hold the City of Chicago harmless for any damage, relocation or replacement costs associated with damage, relocation or removal of private property caused by the City performing work in the public way.

Authority herein given and granted for a period of five (5) years from and after 07/09/2013.

Alderman _____

Brendan Reilly 42nd Ward

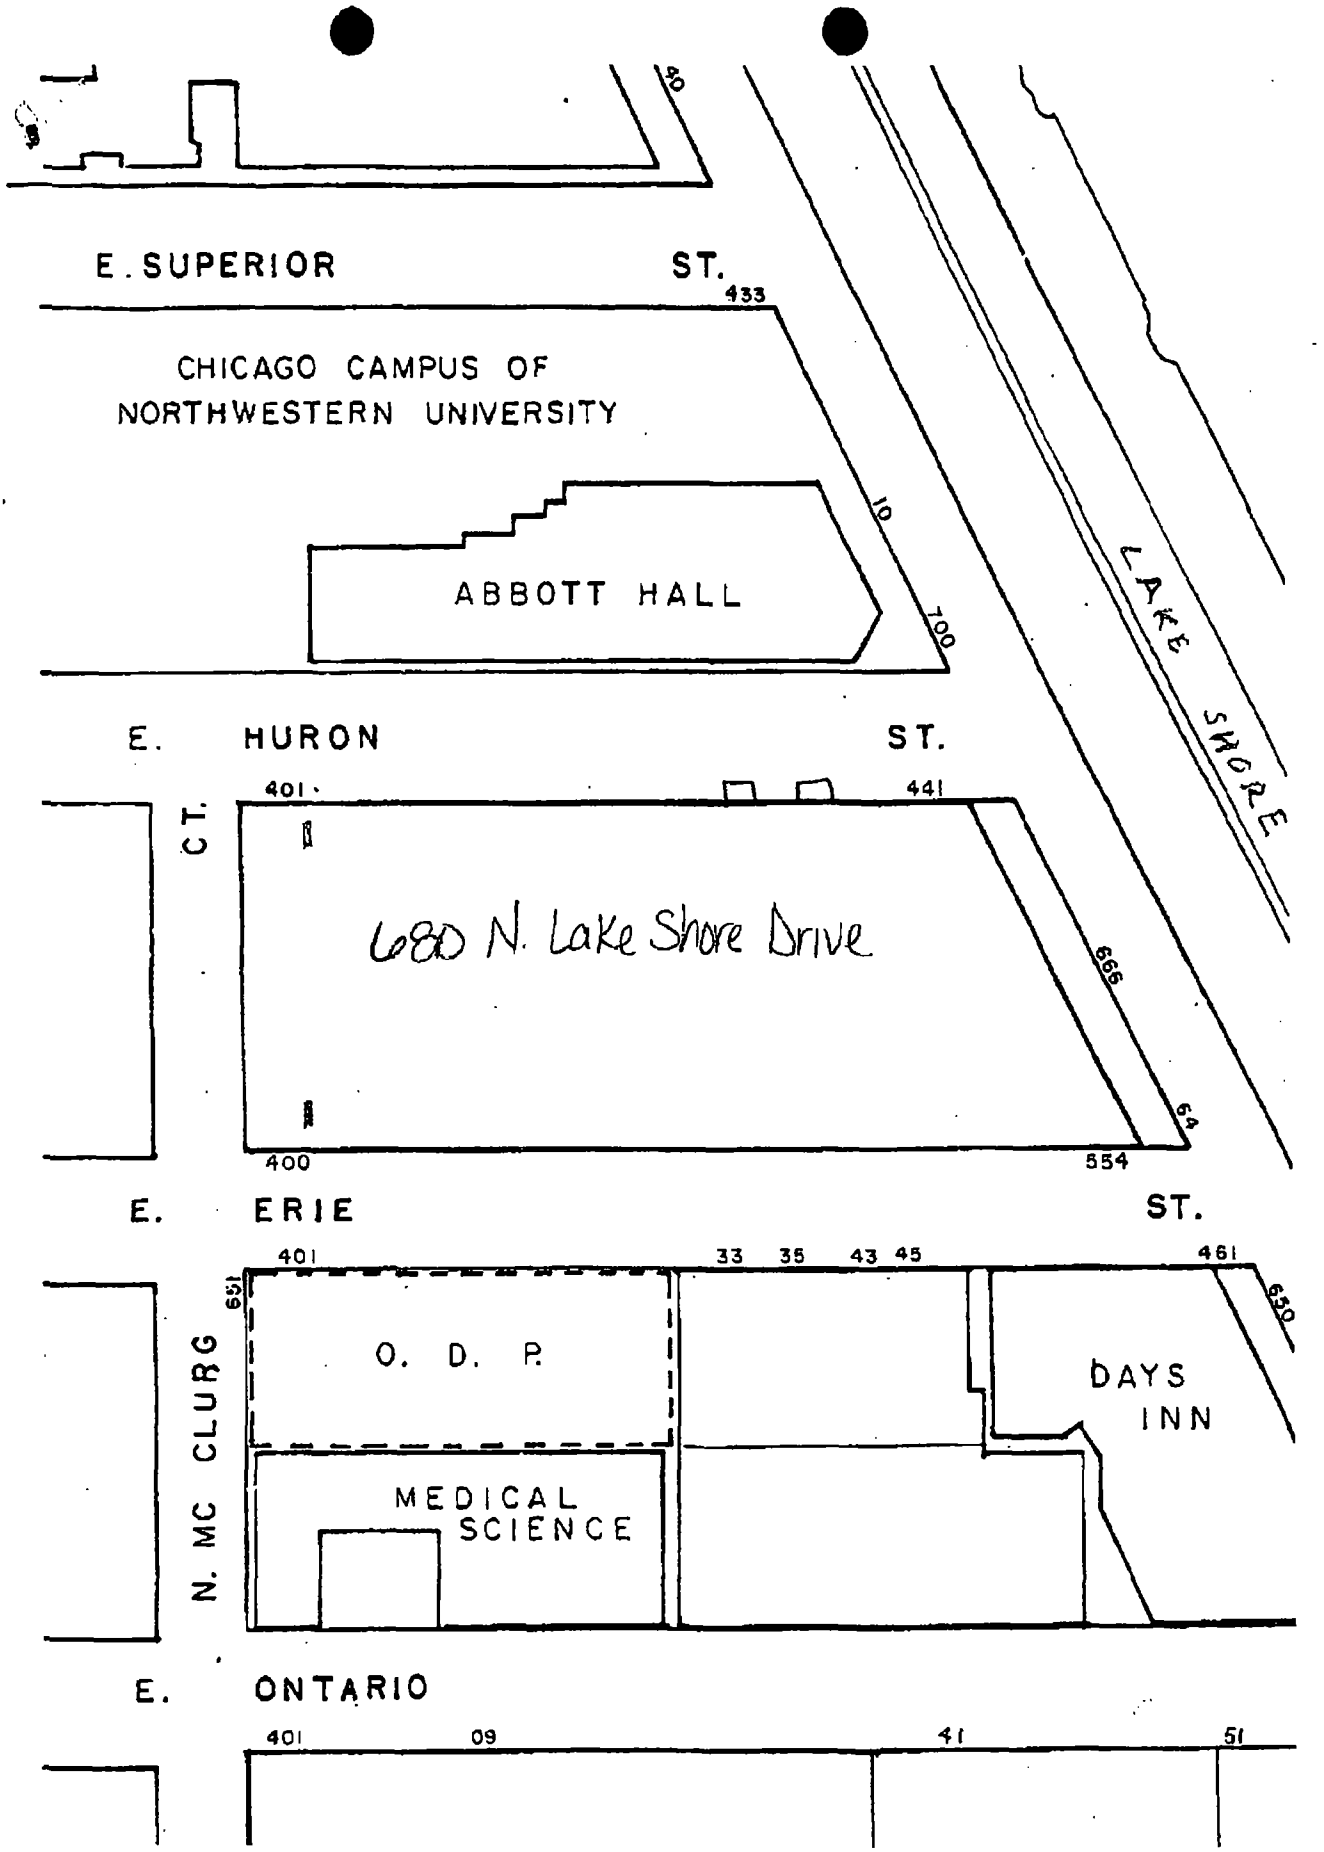

N.E.1/4 FRAC.SEC. 10 - 39 - 14

City of Chicago

O2013-8990

Office of the City Clerk

Document Tracking Sheet

Meeting Date:	11/13/2013
Sponsor(s):	Reilly (42)
Type:	Ordinance
Title:	Grant(s) of privilege in public way for Golub & Company - catch basin
Committee(s) Assignment:	Committee on Transportation and Public Way

ORDINANCE
GOLUB & COMPANY
Acct. No. 312655 - 2
Permit No. 1109098

Be It Ordained by the City Council of the City of Chicago:

SECTION 1. Permission and authority are hereby given and granted to GOLUB & COMPANY, upon the terms and subject to the conditions of this ordinance to maintain and use, as now constructed, one (1) Catch Basin(s) under the public right-of-way adjacent to its premises known as 680 N. Lake Shore Dr..

Said Catch Basin(s) at N. Lakeshore Drive measure(s):
One (1) at one (1) foot in length, and one (1) foot in width for a total of one (1) square feet.

The location of said privilege shall be as shown on prints kept on file with the Department of Business Affairs and Consumer Protection and the Office of the City Clerk.

Said privilege shall be constructed in accordance with plans and specifications approved by the Department of Transportation (Office of Underground Coordination) and Department of Water Management.

This grant of privilege in the public way shall be subject to the provisions of Section 10-28-015 and all other required provisions of the Municipal Code of Chicago.

The grantee shall pay to the City of Chicago as compensation for the privilege #1109098 herein granted the sum of four hundred ($400.00) per annum in advance.

A 25% penalty will be added for payments received after due date.


The permit holder agrees to hold the City of Chicago harmless for any damage, relocation or replacement costs associated with damage, relocation or removal of private property caused by the City performing work in the public way.

Authority herein given and granted for a period of five (5) years from and after 10/25/2013.

Alderman _____

Brendan Reilly 42nd Ward

(Page 2 of 2)

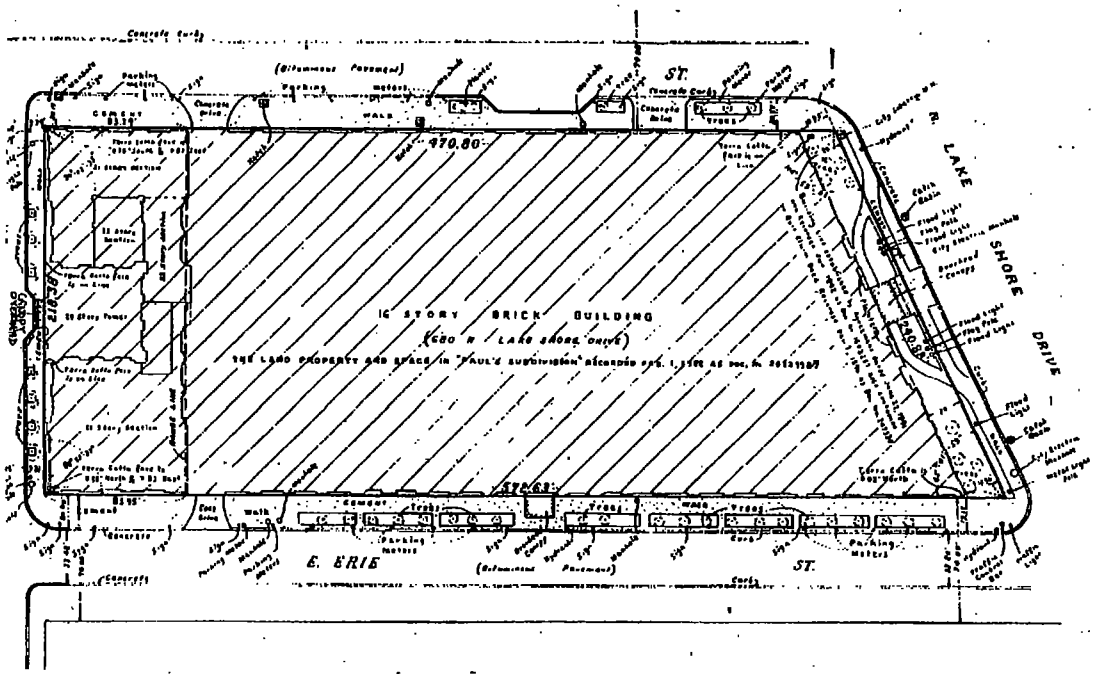
ST.
470.80
16 STORY BRICK BUILDING
(220 N. LAKE SHORE DRIVE)
N. LAKE SHORE DRIVE
E. ERIE
ST.

Department of Business Affairs and Consumer Protection
Business Assistance Center - Public Way Use Unit
City Hall - 121 N. LaSalle Street, Room 800 • Chicago, IL 60602
(312)-74-GOBIZ (312-744-6249) • (312) 744-1944 (TTY)
http://www.cityofchicago.org/bacp

11/13/2013

Alderman **Brendan Reilly**
Ward # **42**
City of Chicago
City Hall, Room **306**
121 North LaSalle Street
Chicago, Illinois 60602

Re: An ordinance to use and maintain a portion of the public right-of-way for **one (1) catch basin(s)** for **GOLUB & COMPANY**, adjacent to the premises known as **680 N. Lake Shore Dr.**.

Dear Alderman **Brendan Reilly**:

The applicant referenced above has requested the use of the public right-of-way for a **catch basin(s)**. An ordinance has been prepared by the Department of Business Affairs and Consumer Protection – Business Assistance Center - Public Way Use Unit for presentation to the City Council. Because this request was made for properties located in your ward, as approved by you as per the attached, I respectfully request that you introduce the attached ordinance at the next City Council meeting.

If you have any questions regarding this ordinance, please contact Anthony Bertuca at (312) 744-5506.

Department of Business Affairs and Consumer Protection

City of Chicago

O2013-8992

Office of the City Clerk

Document Tracking Sheet

Meeting Date:	11/13/2013
Sponsor(s):	Reilly (42)
Type:	Ordinance
Title:	Grant(s) of privilege in public way for Hampton Inn - planters
Committee(s) Assignment:	Committee on Transportation and Public Way

ORDINANCE
HAMPTON INN
Acct. No. 308575 - 1
Permit No. 1108931

Be It Ordained by the City Council of the City of Chicago:

SECTION 1. Permission and authority are hereby given and granted to HAMPTON INN, upon the terms and subject to the conditions of this ordinance to maintain and use, as now constructed, four (4) Planter(s) on the public right-of-way for beautification purposes adjacent to its premises known as 22 W. Monroe St..

Said Planter(s) at W. MONROE measure(s):
Two (2) at two (2) feet in length, and two (2) feet in width for a total of eight (8) square feet.
Two (2) at one point five (1.5) foot in length, and one point five (1.5) foot in width for a total of four point five (4.5) square feet.

Grantee must allow the required clear and unobstructed space for pedestrian passage at all times per rules and regulations approved by the Department of Transportation.

The location of said privilege shall be as shown on prints kept on file with the Department of Business Affairs and Consumer Protection and the Office of the City Clerk.

Said privilege shall be constructed in accordance with plans and specifications approved by the Department of Planning and Development and Department of Transportation (Division of Project Development).

This grant of privilege in the public way shall be subject to the provisions of Section 10-28-015 and all other required provisions of the Municipal Code of Chicago.

The grantee shall pay to the City of Chicago as compensation for the privilege #1108931 herein granted the sum of zero ($.00) per annum in advance.


A 25% penalty will be added for payments received after due date.

The permit holder agrees to hold the City of Chicago harmless for any damage, relocation or replacement costs associated with damage, relocation or removal of private property caused by the City performing work in the public way.

Authority herein given and granted for a period of five (5) years from and after 07/09/2013.

Alderman _____

Brendan Reilly 42nd Ward

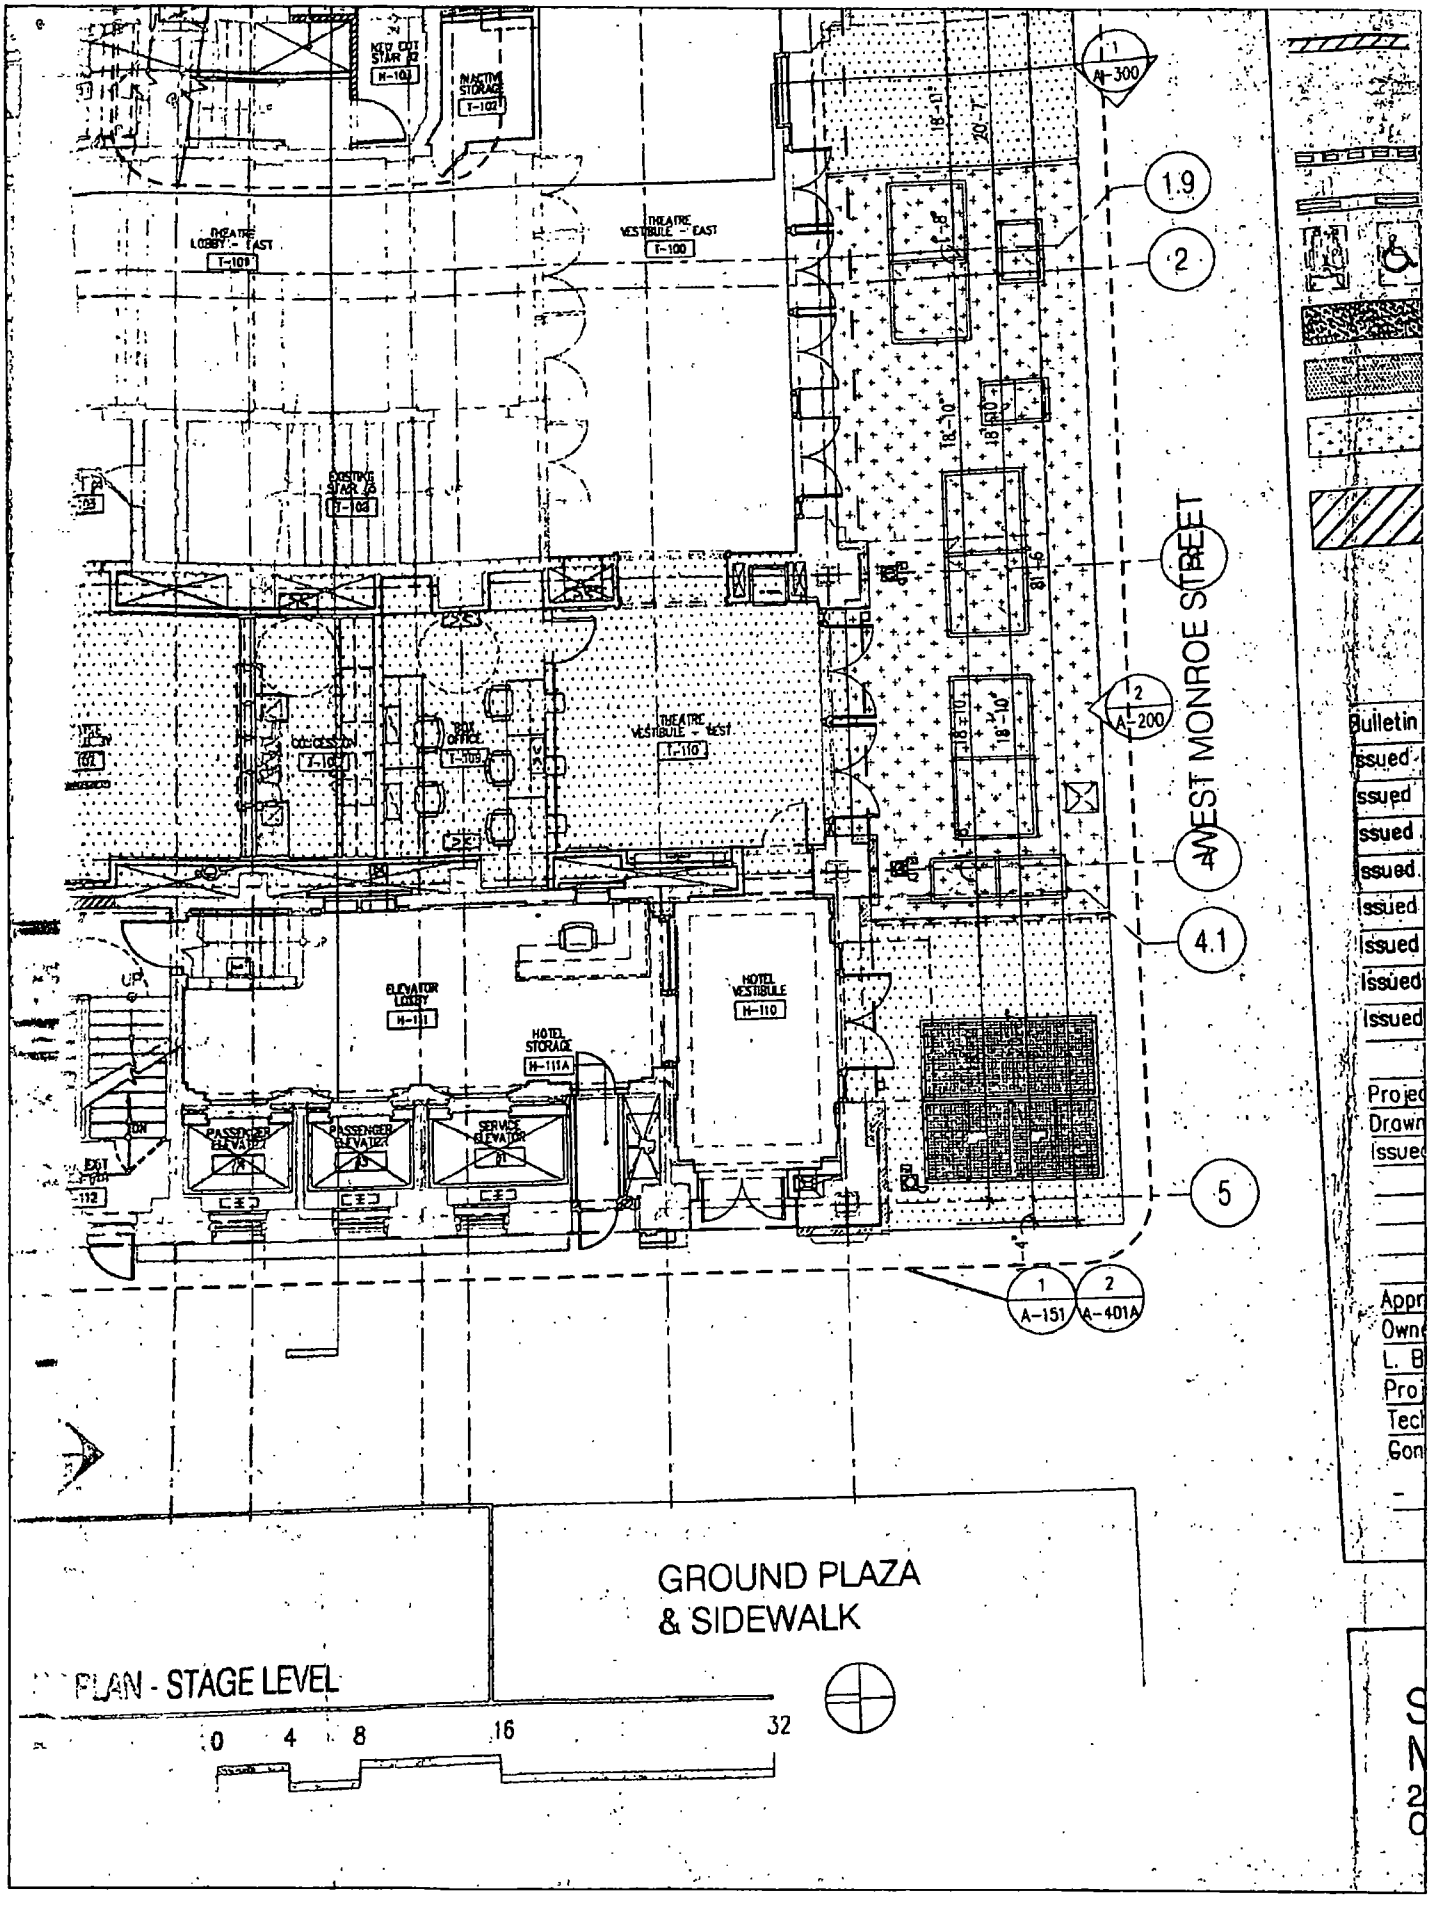
KEY DOT STAIR H-101
INACTIVE STORAGE T-102
THEATRE LOBBY - EAST T-109
THEATRE VESTIBULE - EAST T-100
EXISTING STAIR 'A' T-103
BOX OFFICE T-108
CONCESSION T-107
THEATRE VESTIBULE - WEST T-110
ELEVATOR LOBBY H-111
HOTEL STORAGE H-111A
HOTEL VESTIBULE H-110
PASSENGER ELEVATOR
PASSENGER ELEVATOR
SERVICE ELEVATOR
EXIT
UP
DN
WEST MONROE STREET
GROUND PLAZA & SIDEWALK
PLAN - STAGE LEVEL
0 4 8 16 32
1 A-300
1.9
2
1 A-200
4
4.1
5
1 A-151
2 A-401A
Bulletin
Issued
Issued
Issued
Issued
Issued
Issued
Issued

City of Chicago

O2013-8993

Office of the City Clerk

Document Tracking Sheet

Meeting Date:	11/13/2013
Sponsor(s):	Reilly (42)
Type:	Ordinance
Title:	Grant(s) of privilege in public way for Hampton Inn - sign
Committee(s) Assignment:	Committee on Transportation and Public Way

ORDINANCE
HAMPTON INN
Acct. No. 308575 - 1
Permit No. 1109152

Be It Ordained by the City Council of the City of Chicago:

SECTION 1. Permission and authority are hereby given and granted to HAMPTON INN, upon the terms and subject to the conditions of this ordinance to maintain and use one (1) sign(s) projecting over the public right-of-way attached to its premises known as 22 W. Monroe St..

Said sign structure(s) measures as follows; along W. MONROE:
One (1) at four (4) feet in length, twenty point one seven (20.17) feet in height and thirty-one point eight three (31.83) feet above grade level.

The location of said privilege shall be as shown on prints kept on file with the Department of Business Affairs and Consumer Protection and the Office of the City Clerk.

Said privilege shall be constructed in accordance with plans and specifications approved by the Department of Transportation (Division of Project Development) and Zoning Department - Signs.

This grant of privilege in the public way shall be subject to the provisions of Section 10-28-015 and all other required provisions of the Municipal Code of Chicago.

The grantee shall pay to the City of Chicago as compensation for the privilege #1109152 herein granted the sum of three hundred ($300.00) per annum in advance.


A 25% penalty will be added for payments received after due date.

The permit holder agrees to hold the City of Chicago harmless for any damage, relocation or replacement costs associated with damage, relocation or removal of private property caused by the City performing work in the public way.

Authority herein given and granted for a period of five (5) years from and after 09/10/2013.

Alderman _____

Brendan Reilly 42nd Ward

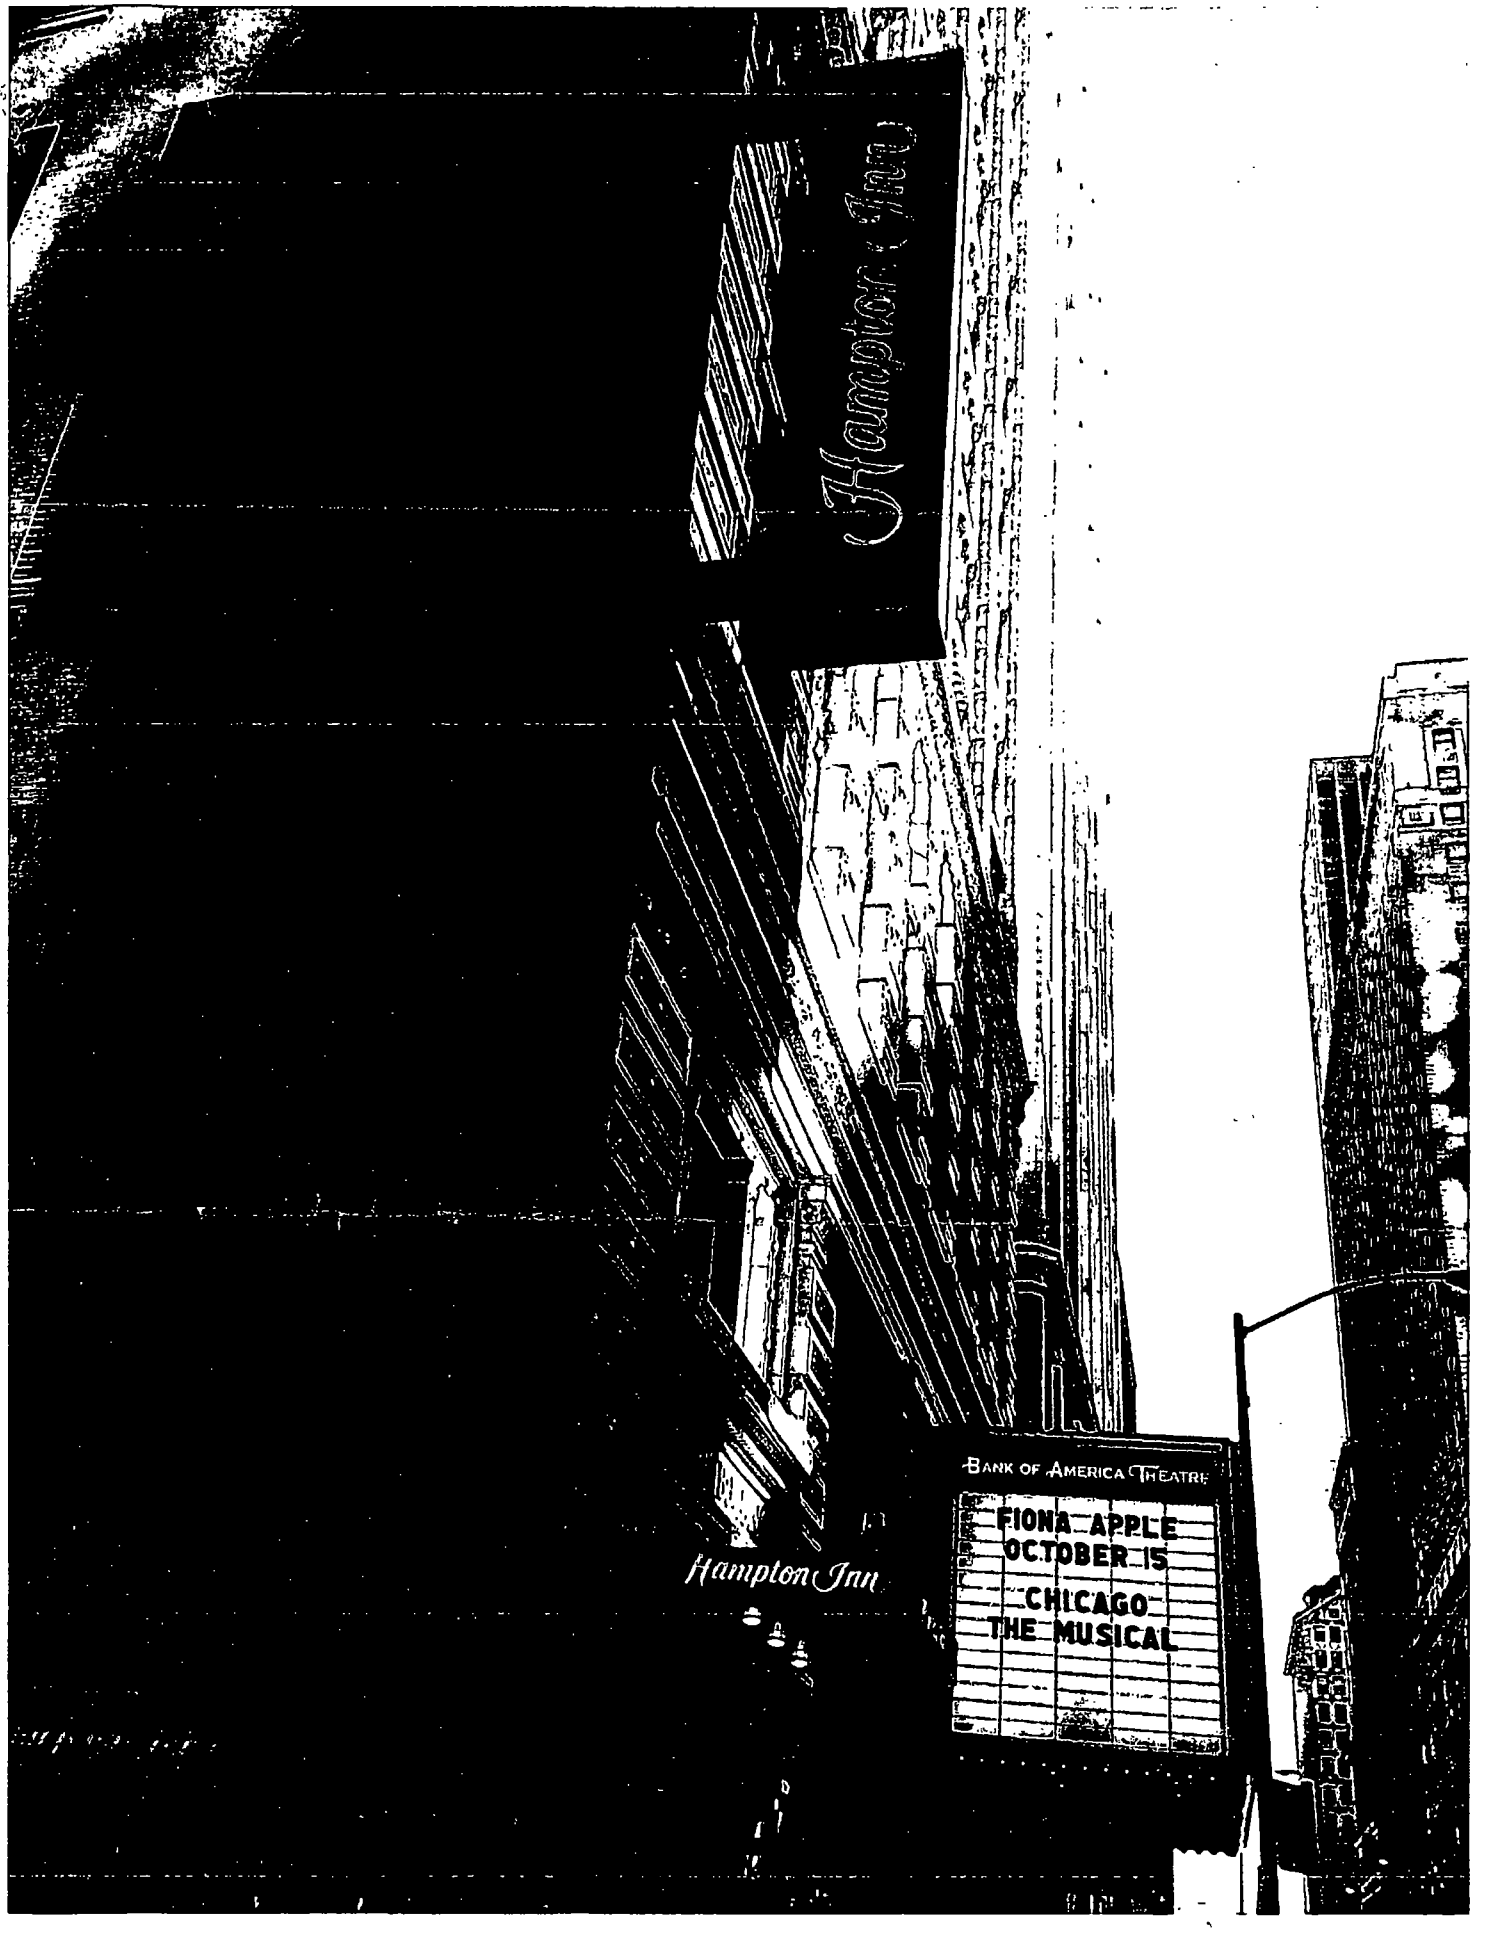
Hampton Inn
Hampton Inn
BANK OF AMERICA THEATRE
FIONA APPLE
OCTOBER 15
CHICAGO
THE MUSICAL

City of Chicago

O2013-8997

Office of the City Clerk

Document Tracking Sheet

Meeting Date:	11/13/2013
Sponsor(s):	Reilly (42)
Type:	Ordinance
Title:	Grant(s) of privilege in public way for HUB 51/SUB 51
Committee(s) Assignment:	Committee on Transportation and Public Way

ORDINANCE
HUB 51 / SUB 51
Acct. No. 325071 - 1
Permit No. 1109265

Be It Ordained by the City Council of the City of Chicago:

SECTION 1. Permission and authority are hereby given and granted to HUB 51 / SUB 51, upon the terms and subject to the conditions of this ordinance to maintain and use two (2) sign(s) projecting over the public right-of-way attached to its premises known as 51 W. Hubbard St..

Said sign structure(s) measures as follows; along W Hubbard St:
Two (2) at three point one seven (3.17) feet in length, three point one seven (3.17) feet in height and fourteen point one seven (14.17) feet above grade level.

The location of said privilege shall be as shown on prints kept on file with the Department of Business Affairs and Consumer Protection and the Office of the City Clerk.

Said privilege shall be constructed in accordance with plans and specifications approved by the Department of Transportation (Division of Project Development) and Zoning Department - Signs.

This grant of privilege in the public way shall be subject to the provisions of Section 10-28-015 and all other required provisions of the Municipal Code of Chicago.

The grantee shall pay to the City of Chicago as compensation for the privilege #1109265 herein granted the sum of one hundred seventy-five ($175.00) per annum in advance.

A 25% penalty will be added for payments received after due date.

The permit holder agrees to hold the City of Chicago harmless for any damage, relocation or replacement costs associated with damage, relocation or removal of private property caused by the City performing work in the public way.


Authority herein given and granted for a period of five (5) years from and after 11/19/2013.

Alderman _____

Brendan Reilly 42nd Ward


(2) D/F H.O. FLUORESCENT INT. ILLUMATED PROJ. DISPLAYS

3/4" = 1"

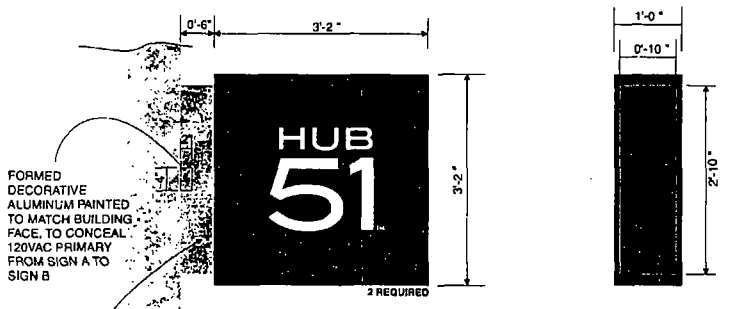

DESCRIPTION

MONOLITHIC STYLE ALUMINUM PROJ. SEAMLESS DISPLAY.
FACES TO BE ROUTED. FULL DISPLAY TO BE PAINTED TO MATCH.
BLACK W/ ENAMEL FINISH
ROUTED COPY TO HAVE WHITE PLEX BACK UP
ILLUMINATED W/ H.O. FLUORESCENT LAMPS.
MOUNTED TO BUILDING FACE AS SHOWN

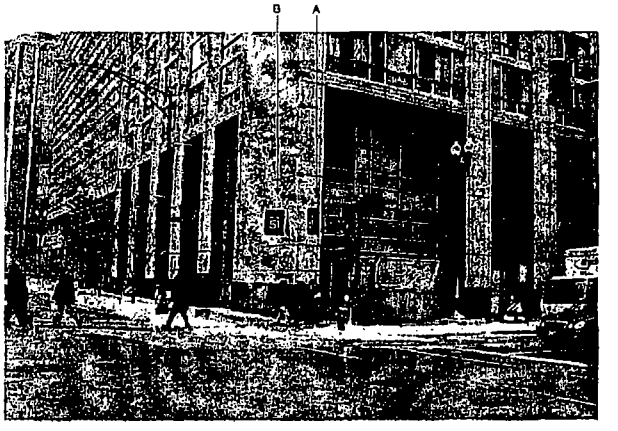

DOYLE
GENERAL SIGN CONTRACTORS
333 INTERSTATE RD. P.O. BOX 1069
ADDISON, IL. 60101
630-543-9490
FAX 630-543-6496

DATE	REVISION
5-5-08	ADD DEC. ALUM.

CUSTOMER APPROVAL DATE

This design is the original and unpublished work of DOYLE SIGNS INC. and may not be reproduced, copied or exhibited in any fashion without the expressed written consent from an authorized officer of The Company. The rights to this design may be purchased.

CLIENT HUB 51
ADDRESS 51 HUBBARD STREET
CITY CHICAGO STATE IL. DESIGNER JRS SALESPERSON RC
DRWG. NO. 9972 SCALE: NOTED DATE: 03-31-2008 SHEET NO. 1 OF 1

City of Chicago

O2013-8999

Office of the City Clerk

Document Tracking Sheet

Meeting Date:	11/13/2013
Sponsor(s):	Reilly (42)
Type:	Ordinance
Title:	Grant(s) of privilege in public way for IA Collaborative
Committee(s) Assignment:	Committee on Transportation and Public Way

ORDINANCE
IA Collaborative
Acct. No. 243457 - 3
Permit No. 1108741

Be It Ordained by the City Council of the City of Chicago:

SECTION 1. Permission and authority are hereby given and granted to IA Collaborative, upon the terms and subject to the conditions of this ordinance to maintain and use two (2) sign(s) projecting over the public right-of-way attached to its premises known as 218 S. Wabash Ave..

Said sign structure(s) measures as follows; along S. Wabash:
One (1) at two point six seven (2.67) feet in length, two point six seven (2.67) feet in height and nine (9) feet above grade level.
One (1) at one point eight three (1.83) feet in length, three point six seven (3.67) feet in height and three point four two (3.42) feet above grade level.

The location of said privilege shall be as shown on prints kept on file with the Department of Business Affairs and Consumer Protection and the Office of the City Clerk.

Said privilege shall be constructed in accordance with plans and specifications approved by the Department of Transportation (Division of Project Development) and Zoning Department - Signs.

This grant of privilege in the public way shall be subject to the provisions of Section 10-28-015 and all other required provisions of the Municipal Code of Chicago.

The grantee shall pay to the City of Chicago as compensation for the privilege #1108741 herein granted the sum of one hundred seventy-five ($175.00) per annum in advance.

A 25% penalty will be added for payments received after due date.

The permit holder agrees to hold the City of Chicago harmless for any damage, relocation or replacement costs associated with damage, relocation or removal of private property caused by the City performing work in the public way.

Authority herein given and granted for a period of five (5) years from and after Date of Passage.

Alderman _____

Brendan Reilly 42nd Ward


(1)


By signing the Customer Acceptance on this print, I understand that I am accepting all aspects of this drawing. This includes Artwork, Specifications, Dimensions, Spacing, and all other representations herein. I also understand that color reproductions on this print are approximate, and may not match manufacturers samples exactly.


X Customer Acceptance SIGNATURE DATE

X If required: Landlord Acceptance SIGNATURE DATE


LSG SALES INITIALS DATE

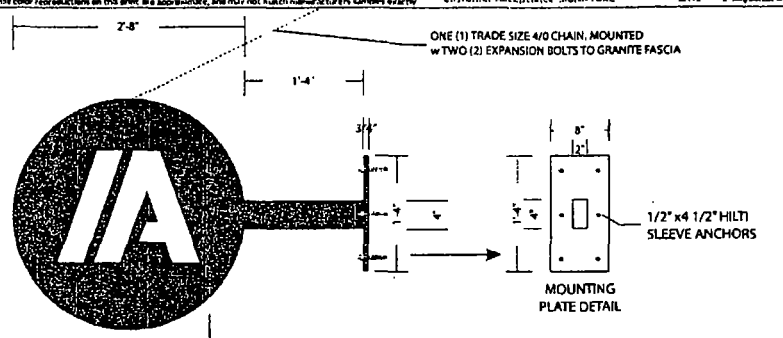

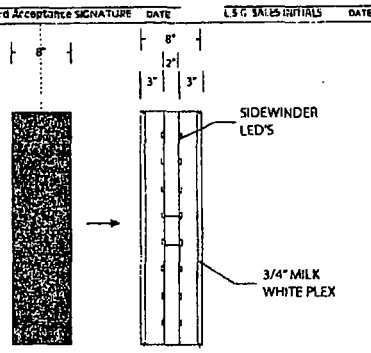

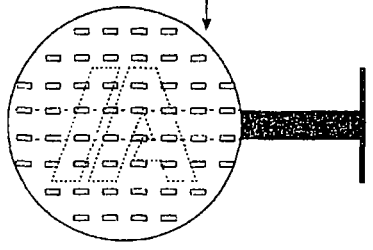

Standard Tenant Exterior Signage

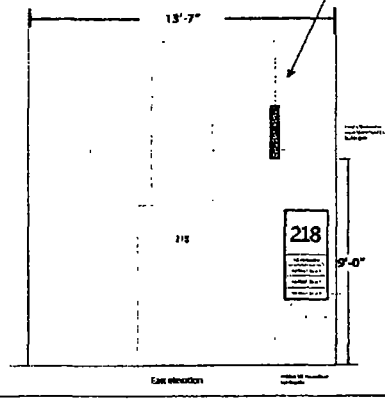



▷ ONE DOUBLE FACE /INTERNALLY ILLUMINATED/PROJECTING ALUMINUM SIGN/ EXT PAINTED/MILK WHITE PLEX w APPLIED FIRST SURFACE MATTE BLACK VINYL/ MOUNTED TO GRANITE FASCIA

○ SIGN FACE = 3/4" MILK WHITE PLEX w APPLIED FIRST SURFACE MATTE BLACK VINYL
RETURNS = MAP MATTE BLACK
ILLUMINATION = RGB LEDs w RGB CONTROLLER

Landmark Sign Group

7424 Industrial Avenue
Chesterton, IN 46304
phone 219.762.9577
fax 219.762.4259
www.landmarksign.com

PRINT: # RB-21281-1

RANDY BENNETT
LSG SALES REPRESENTATIVE

07.11.13
DATE

IA COLLABORATIVE
CLIENT NAME

218 S WABASH
CHICAGO, IL
JOB LOCATION

AF 1" = 1'-0"
DRAWN BY SCALE

REVISIONS:
1. ADDED CHAIN MOUNT & DETAIL 08.14.13 AF

27001

Designed for 110 Volts

Electrical Connection will be Visible within 6 Ft. of Time of Installation; Second Trip will be Charged at Time & Material

THIS DRAWING IS THE PROPERTY OF LANDMARK SIGN GROUP, INC. ITS REPRODUCTION OR DISCLOSURE AS A PRINTED OR WITHOUT THE EXPRESS WRITTEN CONSENT OF LANDMARK SIGN GROUP, INC. AN INFRINGEMENT OF UP TO $150,000 WILL BE CHARGED FOR ANY MISUSE OF THIS DRAWING.


(2)

By signing the Customer Acceptance on this print, I understand that I am accepting all aspects of this drawing. This includes Artwork, Specifications, Dimensions, Spelling, and all other representations herein. I also understand that color reproductions on this print are approximate, and may not match manufacturers samples exactly.

X Customer Acceptance SIGNATURE DATE


X IF REQUIRED Landlord Acceptance SIGNATURE DATE

L.S.G. SALES INITIALS DATE

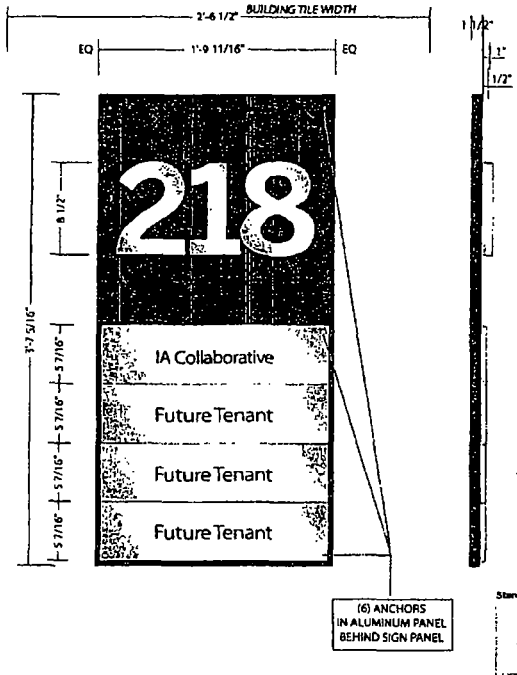



▶ **ONE (1) ALUCOBOND SHOEBOX/NON ILLUMINATED/EXT PAINTED/ w FOUR (4) SINGLE FACE 1/2" ACRYLIC TENANT PANELS/ NON ILLUMINATED/ EXT PAINTED/ WITH APPLIED BLACK VINYL / ONE SET OF 1" FCO ACRYLIC NUMBERS/EXT PAINTED/ MOUNTED FLUSH TO GRANITE BUILDING FASCIA**

⊙ **SIGNCASE & BKGD** = MAP BLACK
218 & 1" RETURNS = MAP BRUSHED ALUMINUM
TENANT PANELS = MAP BRUSHED ALUMINUM
COPY = BLACK VINYL

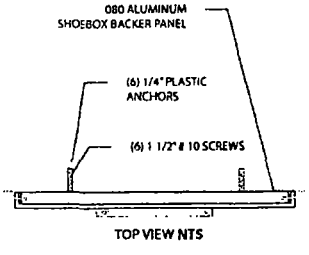

TOP VIEW NTS

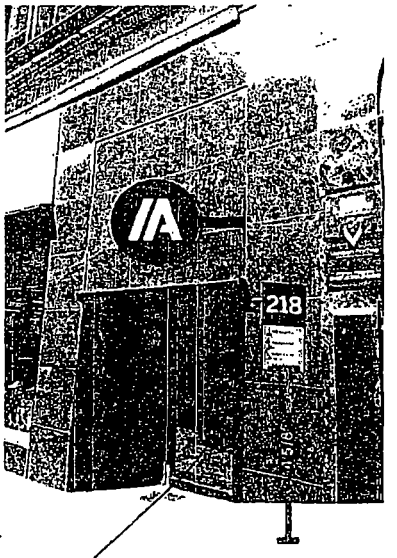

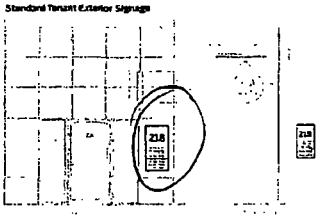

Landmark Sign group

7424 Industrial Avenue
Chesterton, IN 46304
phone 219.762.8577
fax 219.762.4259
www.landmarksign.com

PRINT #: RB-21281-2B

RANDY BENNETT
LSG SALES REPRESENTATIVE

07.11.13
DATE

IA COLLABORATIVE
CLIENT NAME

218 S WABASH CHICAGO, IL
JOB LOCATION

AF — 1 1/2" = 1'-0"
DRAWN BY — SCALE

REVISIONS
1. REV LAYOUT 08.22.13 AF
2. REV LAYOUT 08 29.13 AF
3. REDUCED SIZE 08 30 13 JM

THIS DRAWING IS THE PROPERTY OF LANDMARK SIGN GROUP, INC. AS SUCH IT CANNOT BE COPIED OR REPRODUCED WITHOUT THE EXPRESS WRITTEN CONSENT OF LANDMARK SIGN GROUP, INC.

City of Chicago

O2013-9000

Office of the City Clerk

Document Tracking Sheet

Meeting Date:	11/13/2013
Sponsor(s):	Reilly (42)
Type:	Ordinance
Title:	Grant(s) of privilege in public way for Inter Capital Realty
Committee(s) Assignment:	Committee on Transportation and Public Way

ORDINANCE
INTER CAPITAL REALTY
Acct. No. 27203 - 1
Permit No. 1108917

Be It Ordained by the City Council of the City of Chicago:

SECTION 1. Permission and authority are hereby given and granted to INTER CAPITAL REALTY, upon the terms and subject to the conditions of this ordinance to maintain and use, as now constructed, three (3) Occupation of Space(s) on the public right-of-way adjacent to its premises known as 307-323 N. Michigan Ave.. Existing occupation of space is used for deliveries, storage of dumpsters, parking and building operations.

Said Occupation of Space(s) at 307 N. Michigan measure(s):
One (1) at one hundred thirty (130) feet in length, and twenty-five point seven five (25.75) feet in width for a total of three thousand three hundred forty-seven point five (3347.5) square feet.

Said Occupation of Space(s) at 323 N. Michigan measure(s):
One (1) at eighty (80) feet in length, and twenty-five point seven five (25.75) feet in width for a total of two thousand sixty (2060) square feet.

Said Occupation of Space(s) at East/West Public Alley Between 307 and 323 Properties measure(s):
One (1) at sixty-three point three three (63.33) feet in length, and nineteen point five eight (19.58) feet in width for a total of one thousand two hundred forty (1240) square feet.

Total square feet equals six thousand six hundred forty-seven point five (6,647.5) square feet.

The location of said privilege shall be as shown on prints kept on file with the Department of Business Affairs and Consumer Protection and the Office of the City Clerk.

Said privilege shall be constructed in accordance with plans and specifications approved by the Department of Planning and Development, Department of Transportation (Division of Project Development), and Department of Transportation (Office of Underground Coordination).

This grant of privilege in the public way shall be subject to the provisions of Section 10-28-015 and all other required provisions of the Municipal Code of Chicago.

The grantee shall pay to the City of Chicago as compensation for the privilege #1108917 herein granted the sum of eight thousand two hundred ninety-six ($8,296.00) per annum in advance.


A 25% penalty will be added for payments received after due date.

The permit holder agrees to hold the City of Chicago harmless for any damage, relocation or replacement costs associated with damage, relocation or removal of private property caused by the City performing work in the public way.

Authority herein given and granted for a period of five (5) years from and after 09/09/2013.

Alderman _____

Brendan Reilly 42nd Ward

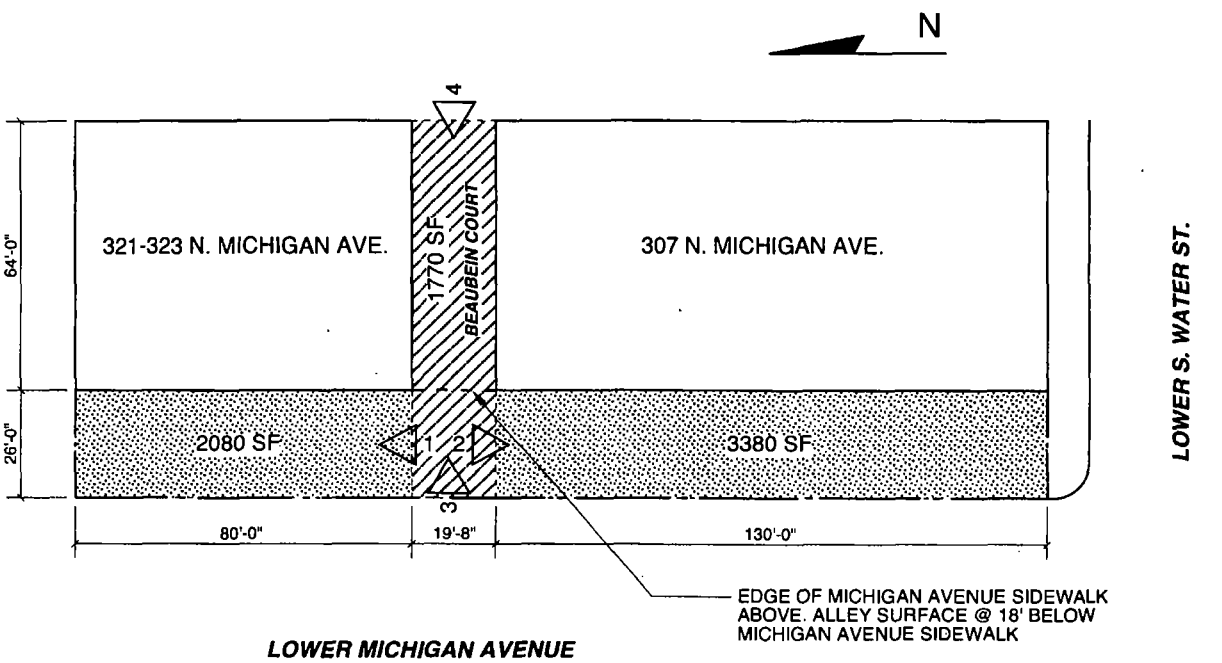

PLAN - PUBLIC WAY

SCALE : 1/32" = 1'-0"

307-323 N. MICHIGAN AVE.

▷ INDICATES PHOTO NUMBER & DIRECTION

City of Chicago

O2013-9003

Office of the City Clerk

Document Tracking Sheet

Meeting Date:	11/13/2013
Sponsor(s):	Reilly (42)
Type:	Ordinance
Title:	Grant(s) of privilege in public way for Intercontinental Hotel Chicago
Committee(s) Assignment:	Committee on Transportation and Public Way

ORDINANCE
INTERCONTINENTAL HOTEL CHICAGO
Acct. No. 322399 - 1
Permit No. 1107189

Be It Ordained by the City Council of the City of Chicago:

SECTION 1. Permission and authority are hereby given and granted to INTERCONTINENTAL HOTEL CHICAGO, upon the terms and subject to the conditions of this ordinance to maintain and use, a portion of the public right-of-way for a Curb Cut adjacent to its premises known as 505 N. Michigan Ave..

Said Curb Cut at N. Michigan measure(s) approximately:
One (1) at eighty (80) feet in length, and eight (8) feet in width for a total of six hundred forty (640) square feet.
Existing curb cut is used for taxicabs.

The location of said privilege shall be as shown on prints kept on file with the Department of Business Affairs and Consumer Protection and the Office of the City Clerk.

Said privilege shall be constructed in accordance with plans and specifications approved by the Department of Planning and Development and Department of Transportation (Division of Project Development).

This grant of privilege in the public way shall be subject to the provisions of Section 10-28-015 and all other required provisions of the Municipal Code of Chicago.

The grantee shall pay to the City of Chicago as compensation for the privilege #1107189 herein granted the sum of seven thousand two hundred fifteen ($7,215.00) per annum in advance.


A 25% penalty will be added for payments received after due date.

The permit holder agrees to hold the City of Chicago harmless for any damage, relocation or replacement costs associated with damage, relocation or removal of private property caused by the City performing work in the public way.

Authority herein given and granted for a period of five (5) years from and after 06/11/2013.

Alderman _____

Brendan Reilly 42nd Ward

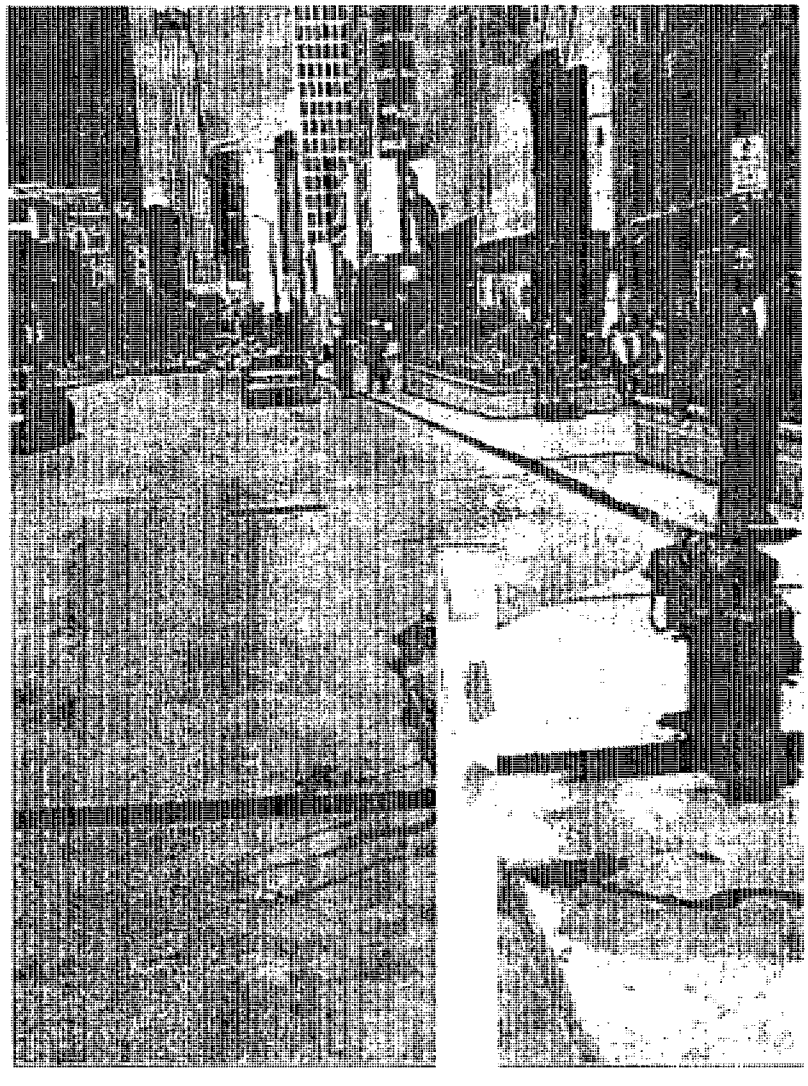

CURB CUT

City of Chicago

O2013-9007

Office of the City Clerk

Document Tracking Sheet

Meeting Date:	11/13/2013
Sponsor(s):	Reilly (42)
Type:	Ordinance
Title:	Grant(s) of privilege in public way for Intercontinental River East, LLC - caisson bells and shafts
Committee(s) Assignment:	Committee on Transportation and Public Way

ORDINANCE
INTERCONTINENTAL RIVER EAST,LLC
Acct. No. 339593 - 1
Permit No. 1108864

Be It Ordained by the City Council of the City of Chicago:

SECTION 1. Permission and authority are hereby given and granted to INTERCONTINENTAL RIVER EAST,LLC, upon the terms and subject to the conditions of this ordinance to maintain and use, as now constructed, fifty (50) Caisson Bells & Shafts under the public right-of-way adjacent to its premises known as 300 E. Illinois St.. Existing caisson bells and shafts are positioned outside of property line along East Illinois Street and East Grand Avenue in order to accommodate foundation built close to property line.

The location of said privilege shall be as shown on prints kept on file with the Department of Business Affairs and Consumer Protection and the Office of the City Clerk.

Said privilege shall be constructed in accordance with plans and specifications approved by the Department of Planning and Development and Department of Transportation (Office of Underground Coordination).

This grant of privilege in the public way shall be subject to the provisions of Section 10-28-015 and all other required provisions of the Municipal Code of Chicago.

The grantee shall pay to the City of Chicago as compensation for the privilege #1108864 herein granted the sum of four hundred ($400.00) per annum in advance.


A 25% penalty will be added for payments received after due date.

The permit holder agrees to hold the City of Chicago harmless for any damage, relocation or replacement costs associated with damage, relocation or removal of private property caused by the City performing work in the public way.

Authority herein given and granted for a period of five (5) years from and after 10/07/2013.

Alderman _____

Brendan Reilly 42nd Ward

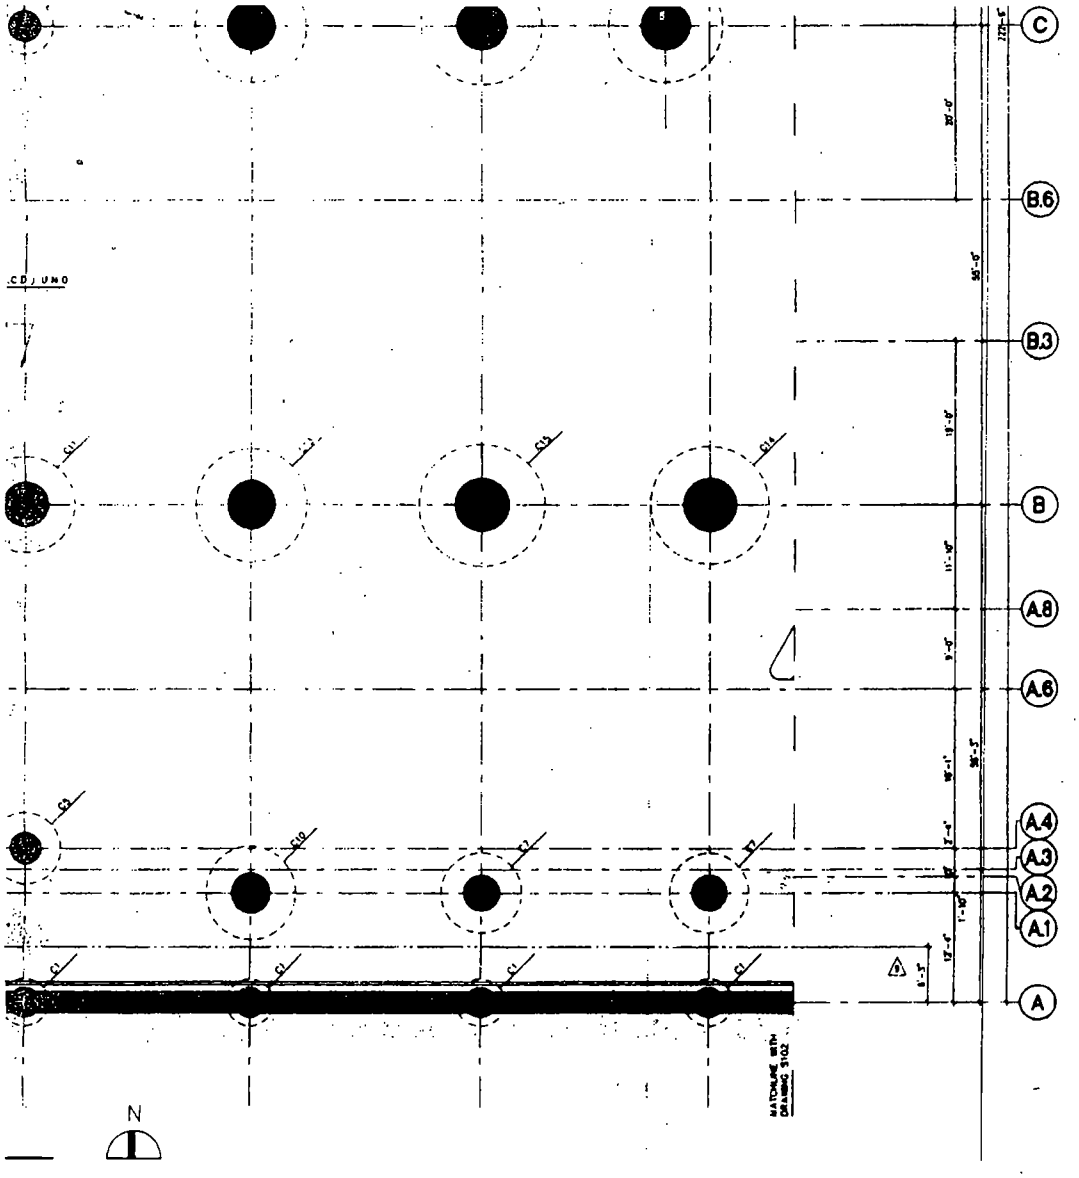

8	ISSUED FOR BUILDING PERMIT	02
7	ISSUED FOR BULLETIN NO 1	02
6	REVISED FOUNDATION TO GRADE	01
5	ISSUED FOR CAISSON REVISION	11
4	ISSUED FOR FINAL GMP	11
3	ISSUED FOR 85% SCOPE REVIEW	09
2	FOUNDATION TO GRADE PERMIT	06
1	ISSUED FOR SCOPE PACKAGE 2	06
	CAISSON/SLURRY WALL PERMIT	05
	DESIGN DEVELOPMENT	05
	B.O.U. ISSUE	05

RIVER EAST

RIVER EAST CENTER
MIXED USE DEVELOPMENT
300 EAST ILLINOIS STREET
CHICAGO, ILLINOIS

RIVER EAST, L.L.C.
DEVELOPER

Chris P. Stefanos Associates, Inc.
STRUCTURAL ENGINEERS

McCiller Corporation
CIVIL ENGINEERS

WMA Consulting Engineers, Ltd.
MEP ENGINEERS

HOTEL
PARTIAL LOWER LEVEL
/ FOUNDATION PLAN

RS NOVEMBER 6, 1999

City of Chicago

O2013-9009

Office of the City Clerk

Document Tracking Sheet

Meeting Date:	11/13/2013
Sponsor(s):	Reilly (42)
Type:	Ordinance
Title:	Grant(s) of privilege in public way for Intercontinental River East LLC - landscaping
Committee(s) Assignment:	Committee on Transportation and Public Way

ORDINANCE
INTERCONTINENTAL RIVER EAST,LLC
Acct. No. 339593 - 1
Permit No. 1108867

Be It Ordained by the City Council of the City of Chicago:

SECTION 1. Permission and authority are hereby given and granted to INTERCONTINENTAL RIVER EAST,LLC, upon the terms and subject to the conditions of this ordinance to maintain and use, as now constructed, one (1) Landscaping(s) on the public right-of-way for beautification purposes adjacent to its premises known as 300 E. Illinois St..

Said Landscaping(s) at E. ILLINOIS ST measure(s):
One (1) at one (1) foot in length, and one (1) foot in width for a total of one (1) square feet.

The location of said privilege shall be as shown on prints kept on file with the Department of Business Affairs and Consumer Protection and the Office of the City Clerk.

Said privilege shall be constructed in accordance with plans and specifications approved by the Department of Planning and Development and Department of Transportation (Division of Project Development).

This grant of privilege in the public way shall be subject to the provisions of Section 10-28-015 and all other required provisions of the Municipal Code of Chicago.

The grantee shall pay to the City of Chicago as compensation for the privilege #1108867 herein granted the sum of zero ($.00) per annum in advance.


A 25% penalty will be added for payments received after due date.

The permit holder agrees to hold the City of Chicago harmless for any damage, relocation or replacement costs associated with damage, relocation or removal of private property caused by the City performing work in the public way.

Authority herein given and granted for a period of five (5) years from and after 10/07/2013.

Alderman _____

Brendan Reilly 42nd Ward

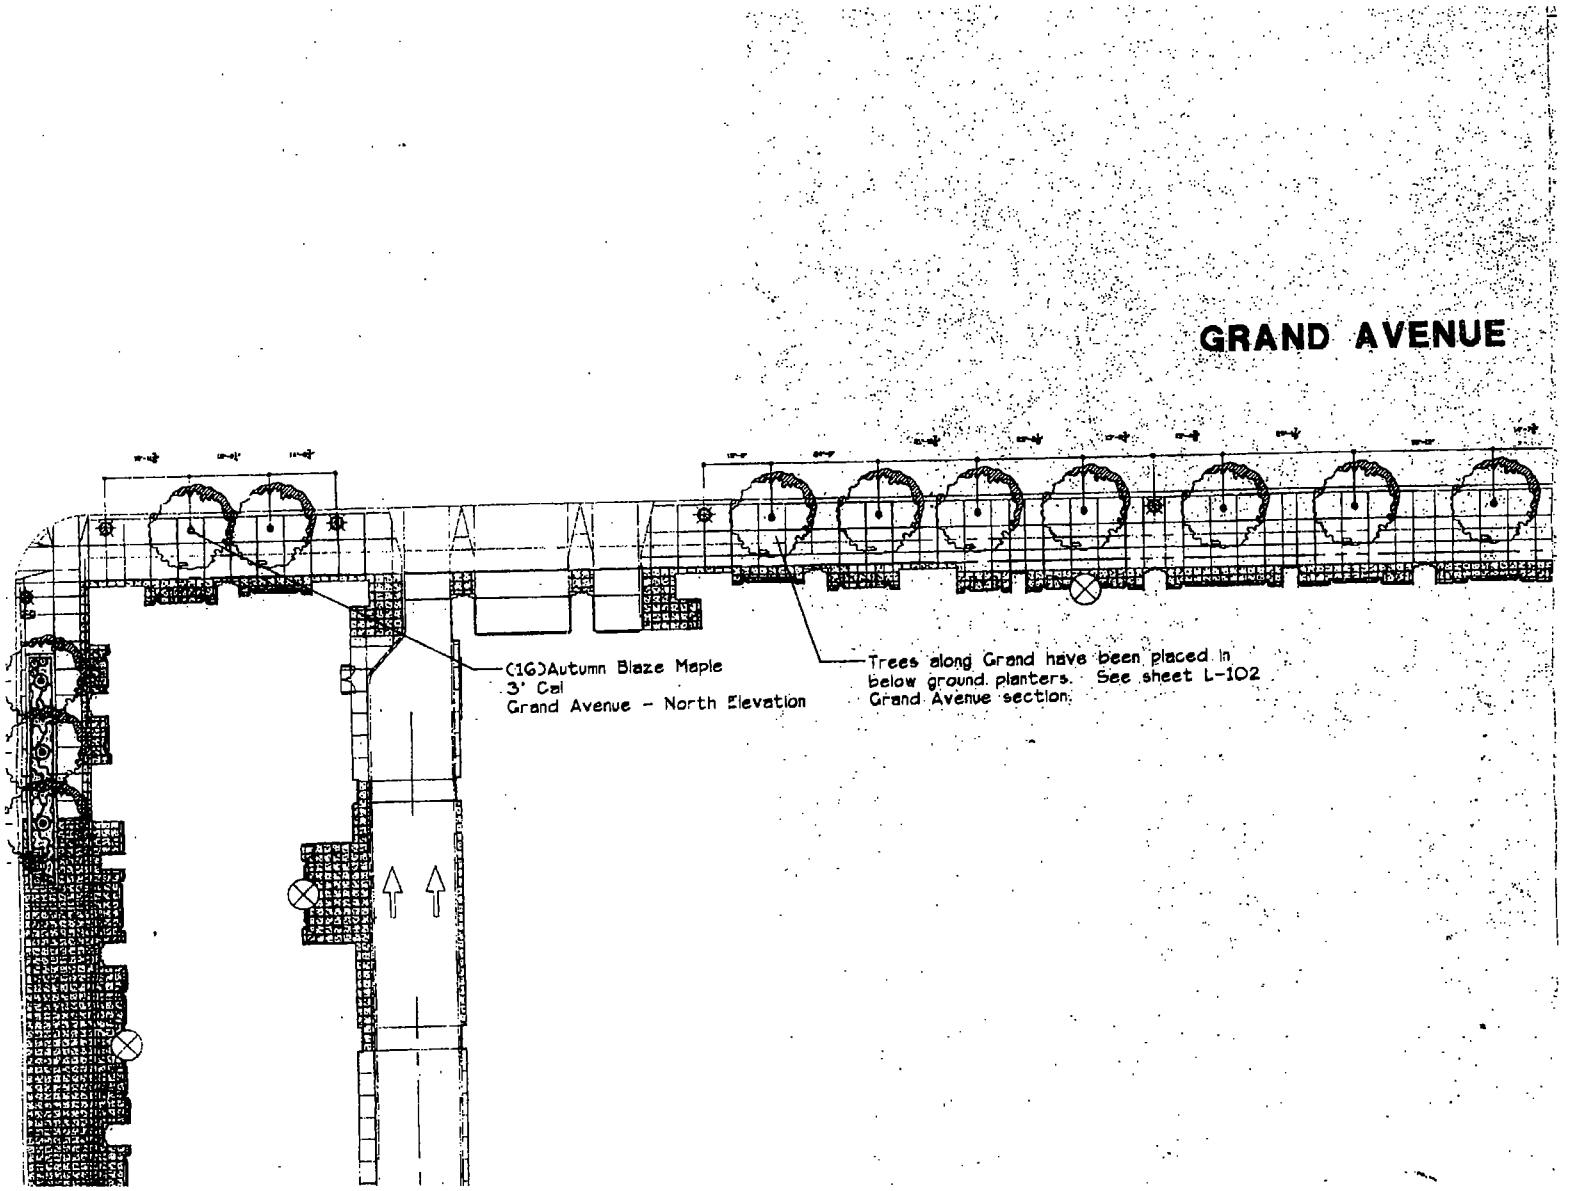
GRAND AVENUE
(1G)Autumn Blaze Maple
3" Cal
Grand Avenue - North Elevation
Trees along Grand have been placed in
below ground planters. See sheet L-102
Grand Avenue section.

City of Chicago

O2013-9010

Office of the City Clerk

Document Tracking Sheet

Meeting Date:	11/13/2013
Sponsor(s):	Reilly (42)
Type:	Ordinance
Title:	Grant(s) of privilege in public way for Intercontinental River East LLC - retaining walls
Committee(s) Assignment:	Committee on Transportation and Public Way

ORDINANCE
INTERCONTINENTAL RIVER EAST,LLC
Acct. No. 339593 - 1
Permit No. 1108865

Be It Ordained by the City Council of the City of Chicago:

SECTION 1. Permission and authority are hereby given and granted to INTERCONTINENTAL RIVER EAST,LLC, upon the terms and subject to the conditions of this ordinance to maintain and use, as now constructed, two (2) Retaining Wall(s) under the public right-of-way adjacent to its premises known as 300 E. Illinois St..

Said Retaining Wall(s) at E. ILLINOIS ST measure(s):
Two (2) at fourteen (14) feet in length, and two (2) feet in width for a total of fifty-six (56) square feet. Retaining walls are inside existing vaulted area.

The location of said privilege shall be as shown on prints kept on file with the Department of Business Affairs and Consumer Protection and the Office of the City Clerk.

Said privilege shall be constructed in accordance with plans and specifications approved by the Department of Planning and Development and Department of Transportation (Office of Underground Coordination).

This grant of privilege in the public way shall be subject to the provisions of Section 10-28-015 and all other required provisions of the Municipal Code of Chicago.

The grantee shall pay to the City of Chicago as compensation for the privilege #1108865 herein granted the sum of zero ($.00) per annum in advance.


A 25% penalty will be added for payments received after due date.

The permit holder agrees to hold the City of Chicago harmless for any damage, relocation or replacement costs associated with damage, relocation or removal of private property caused by the City performing work in the public way.

Authority herein given and granted for a period of five (5) years from and after 10/07/2013.

Alderman _____

Brendan Reilly 42nd Ward

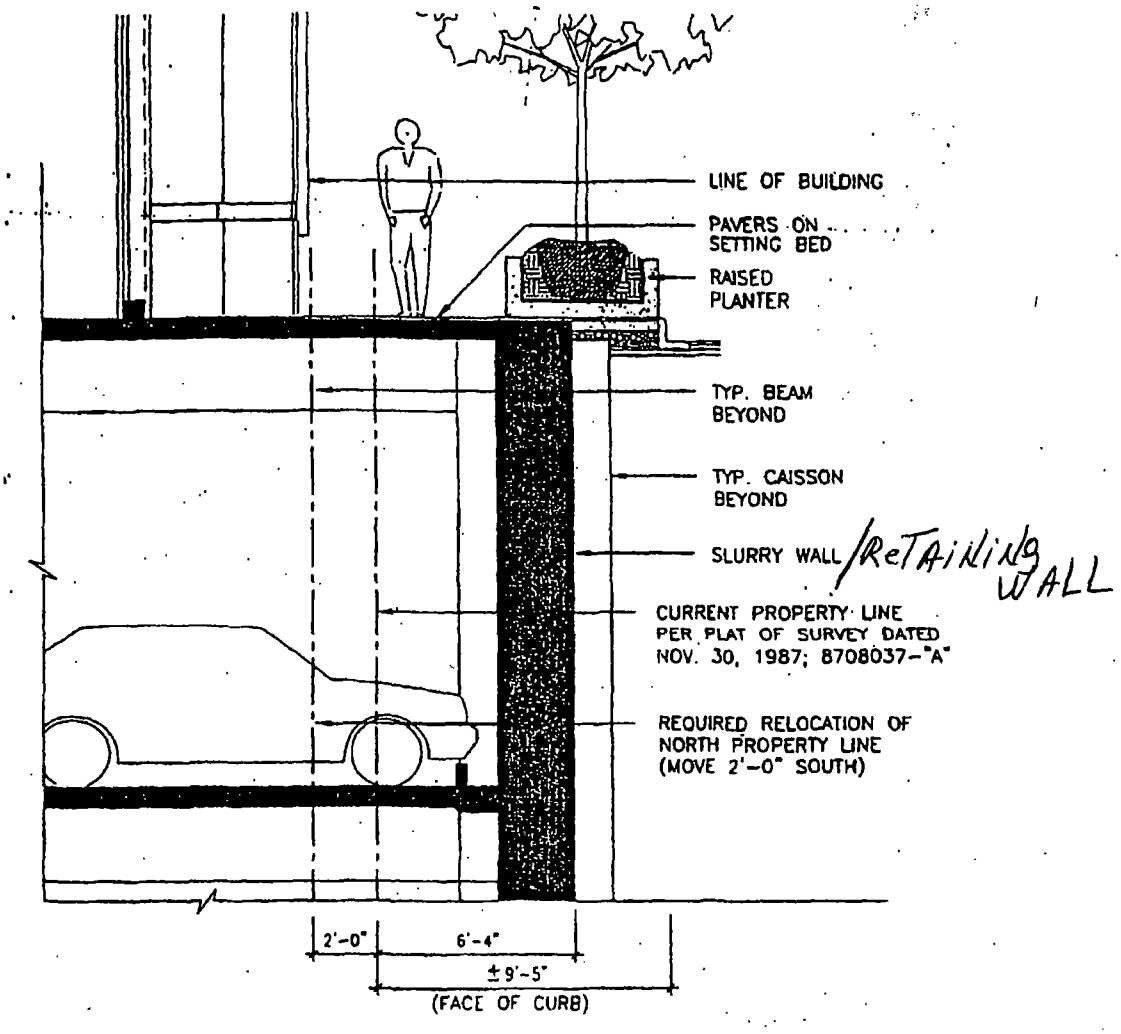
LINE OF BUILDING
PAVERS ON SETTING BED
RAISED PLANTER
TYP. BEAM BEYOND
TYP. CAISSON BEYOND
SLURRY WALL/RETAINING WALL
CURRENT PROPERTY LINE PER PLAT OF SURVEY DATED NOV. 30, 1987; 8708037-"A"
REQUIRED RELOCATION OF NORTH PROPERTY LINE (MOVE 2'-0" SOUTH)
2'-0"
6'-4"
±9'-5"
(FACE OF CURB)

City of Chicago

O2013-9012

Office of the City Clerk

Document Tracking Sheet

Meeting Date:	11/13/2013
Sponsor(s):	Reilly (42)
Type:	Ordinance
Title:	Grant(s) of privilege in public way for Intercontinental River East LLC - slurry wall
Committee(s) Assignment:	Committee on Transportation and Public Way

ORDINANCE
INTERCONTINENTAL RIVER EAST,LLC
Acct. No. 339593 - 1
Permit No. 1108863

Be It Ordained by the City Council of the City of Chicago:

SECTION 1. Permission and authority are hereby given and granted to INTERCONTINENTAL RIVER EAST,LLC, upon the terms and subject to the conditions of this ordinance to maintain and use, as now constructed, Slurry Wall(s) under the public right-of-way adjacent to its premises known as 300 E. Illinois St.. Existing slurry walls under and along East Illinois Street and East Grand Avenue is used to accommodate below grade parking and is included within the dimensions of the sidewalk vaults.

The location of said privilege shall be as shown on prints kept on file with the Department of Business Affairs and Consumer Protection and the Office of the City Clerk.

Said privilege shall be constructed in accordance with plans and specifications approved by the Department of Planning and Development and Department of Transportation (Office of Underground Coordination).

This grant of privilege in the public way shall be subject to the provisions of Section 10-28-015 and all other required provisions of the Municipal Code of Chicago.

The grantee shall pay to the City of Chicago as compensation for the privilege #1108863 herein granted the sum of zero ($.00) per annum in advance.


A 25% penalty will be added for payments received after due date.

The permit holder agrees to hold the City of Chicago harmless for any damage, relocation or replacement costs associated with damage, relocation or removal of private property caused by the City performing work in the public way.

Authority herein given and granted for a period of five (5) years from and after 10/07/2013.

Alderman _____

Brendan Reilly 42nd Ward

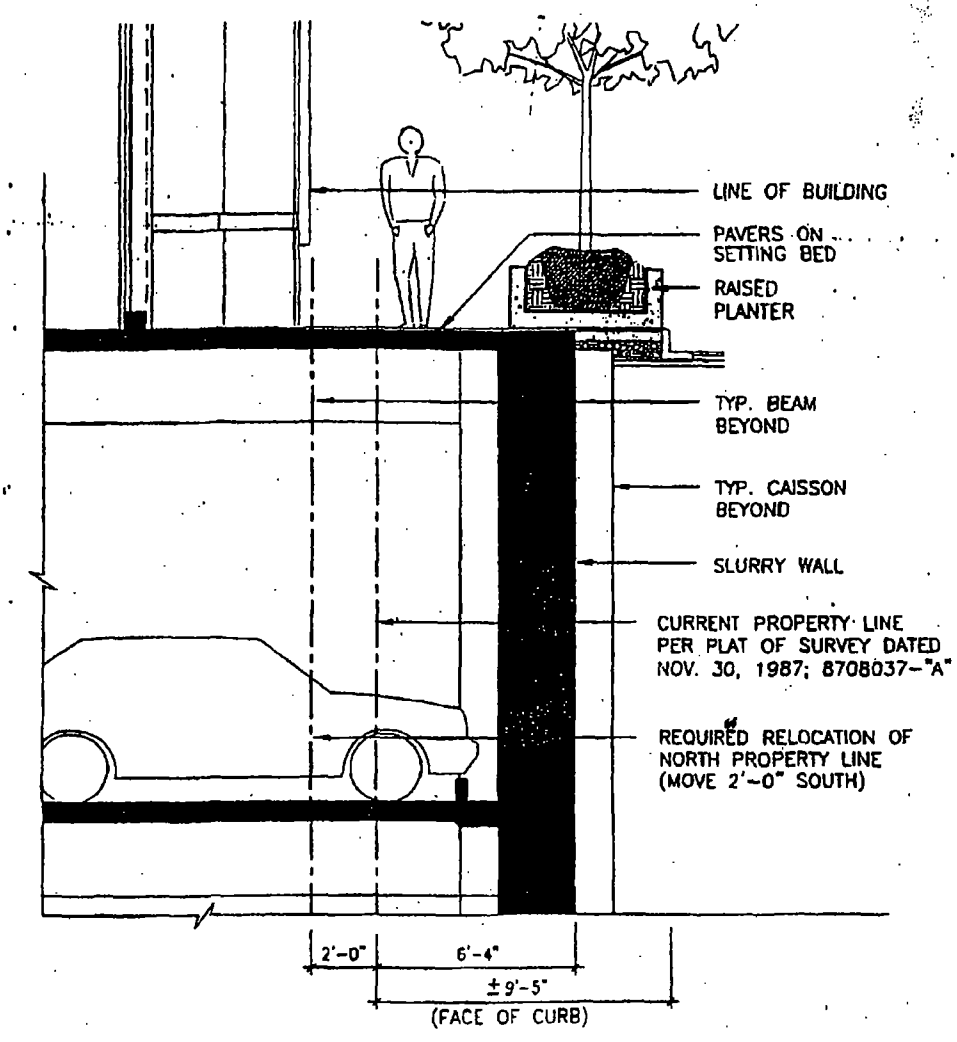
LINE OF BUILDING
PAVERS ON SETTING BED
RAISED PLANTER
TYP. BEAM BEYOND
TYP. CAISSON BEYOND
SLURRY WALL
CURRENT PROPERTY LINE PER PLAT OF SURVEY DATED NOV. 30, 1987; 8708037-"A"
REQUIRED RELOCATION OF NORTH PROPERTY LINE (MOVE 2'-0" SOUTH)
2'-0"
6'-4"
±9'-5"
(FACE OF CURB)

City of Chicago

O2013-9013

Office of the City Clerk

Document Tracking Sheet

Meeting Date:	11/13/2013
Sponsor(s):	Reilly (42)
Type:	Ordinance
Title:	Grant(s) of privilege in public way for Interpark
Committee(s) Assignment:	Committee on Transportation and Public Way

ORDINANCE
INTERPARK
Acct. No. 63376 - 139
Permit No. 1107206

Be It Ordained by the City Council of the City of Chicago:

SECTION 1. Permission and authority are hereby given and granted to INTERPARK, upon the terms and subject to the conditions of this ordinance to maintain and use four (4) sign(s) projecting over the public right-of-way attached to its premises known as 17 E. Adams St..

Said sign structure(s) measures as follows; along S. Wabash:
One (1) at eight (8) feet in length, ten (10) feet in height and thirty (30) feet above grade level.

Said sign structure(s) measures as follows; along E Adams Street:
One (1) at eight (8) feet in length, ten (10) feet in height and thirty (30) feet above grade level.
One (1) at eight (8) feet in length, ten (10) feet in height and fifty (50) feet above grade level.

Said sign structure(s) measures as follows; along S. Wabash Street:
One (1) at eight (8) feet in length, ten (10) feet in height and thirty (30) feet above grade level.

The location of said privilege shall be as shown on prints kept on file with the Department of Business Affairs and Consumer Protection and the Office of the City Clerk.

Said privilege shall be constructed in accordance with plans and specifications approved by the Department of Transportation (Division of Project Development) and Zoning Department - Signs.

This grant of privilege in the public way shall be subject to the provisions of Section 10-28-015 and all other required provisions of the Municipal Code of Chicago.

The grantee shall pay to the City of Chicago as compensation for the privilege #1107206 herein granted the sum of one thousand two hundred ($1,200.00) per annum in advance.


A 25% penalty will be added for payments received after due date.

The permit holder agrees to hold the City of Chicago harmless for any damage, relocation or replacement costs associated with damage, relocation or removal of private property caused by the City performing work in the public way.

Authority herein given and granted for a period of five (5) years from and after 06/11/2013.

Alderman _____

Brendan Reilly 42nd Ward

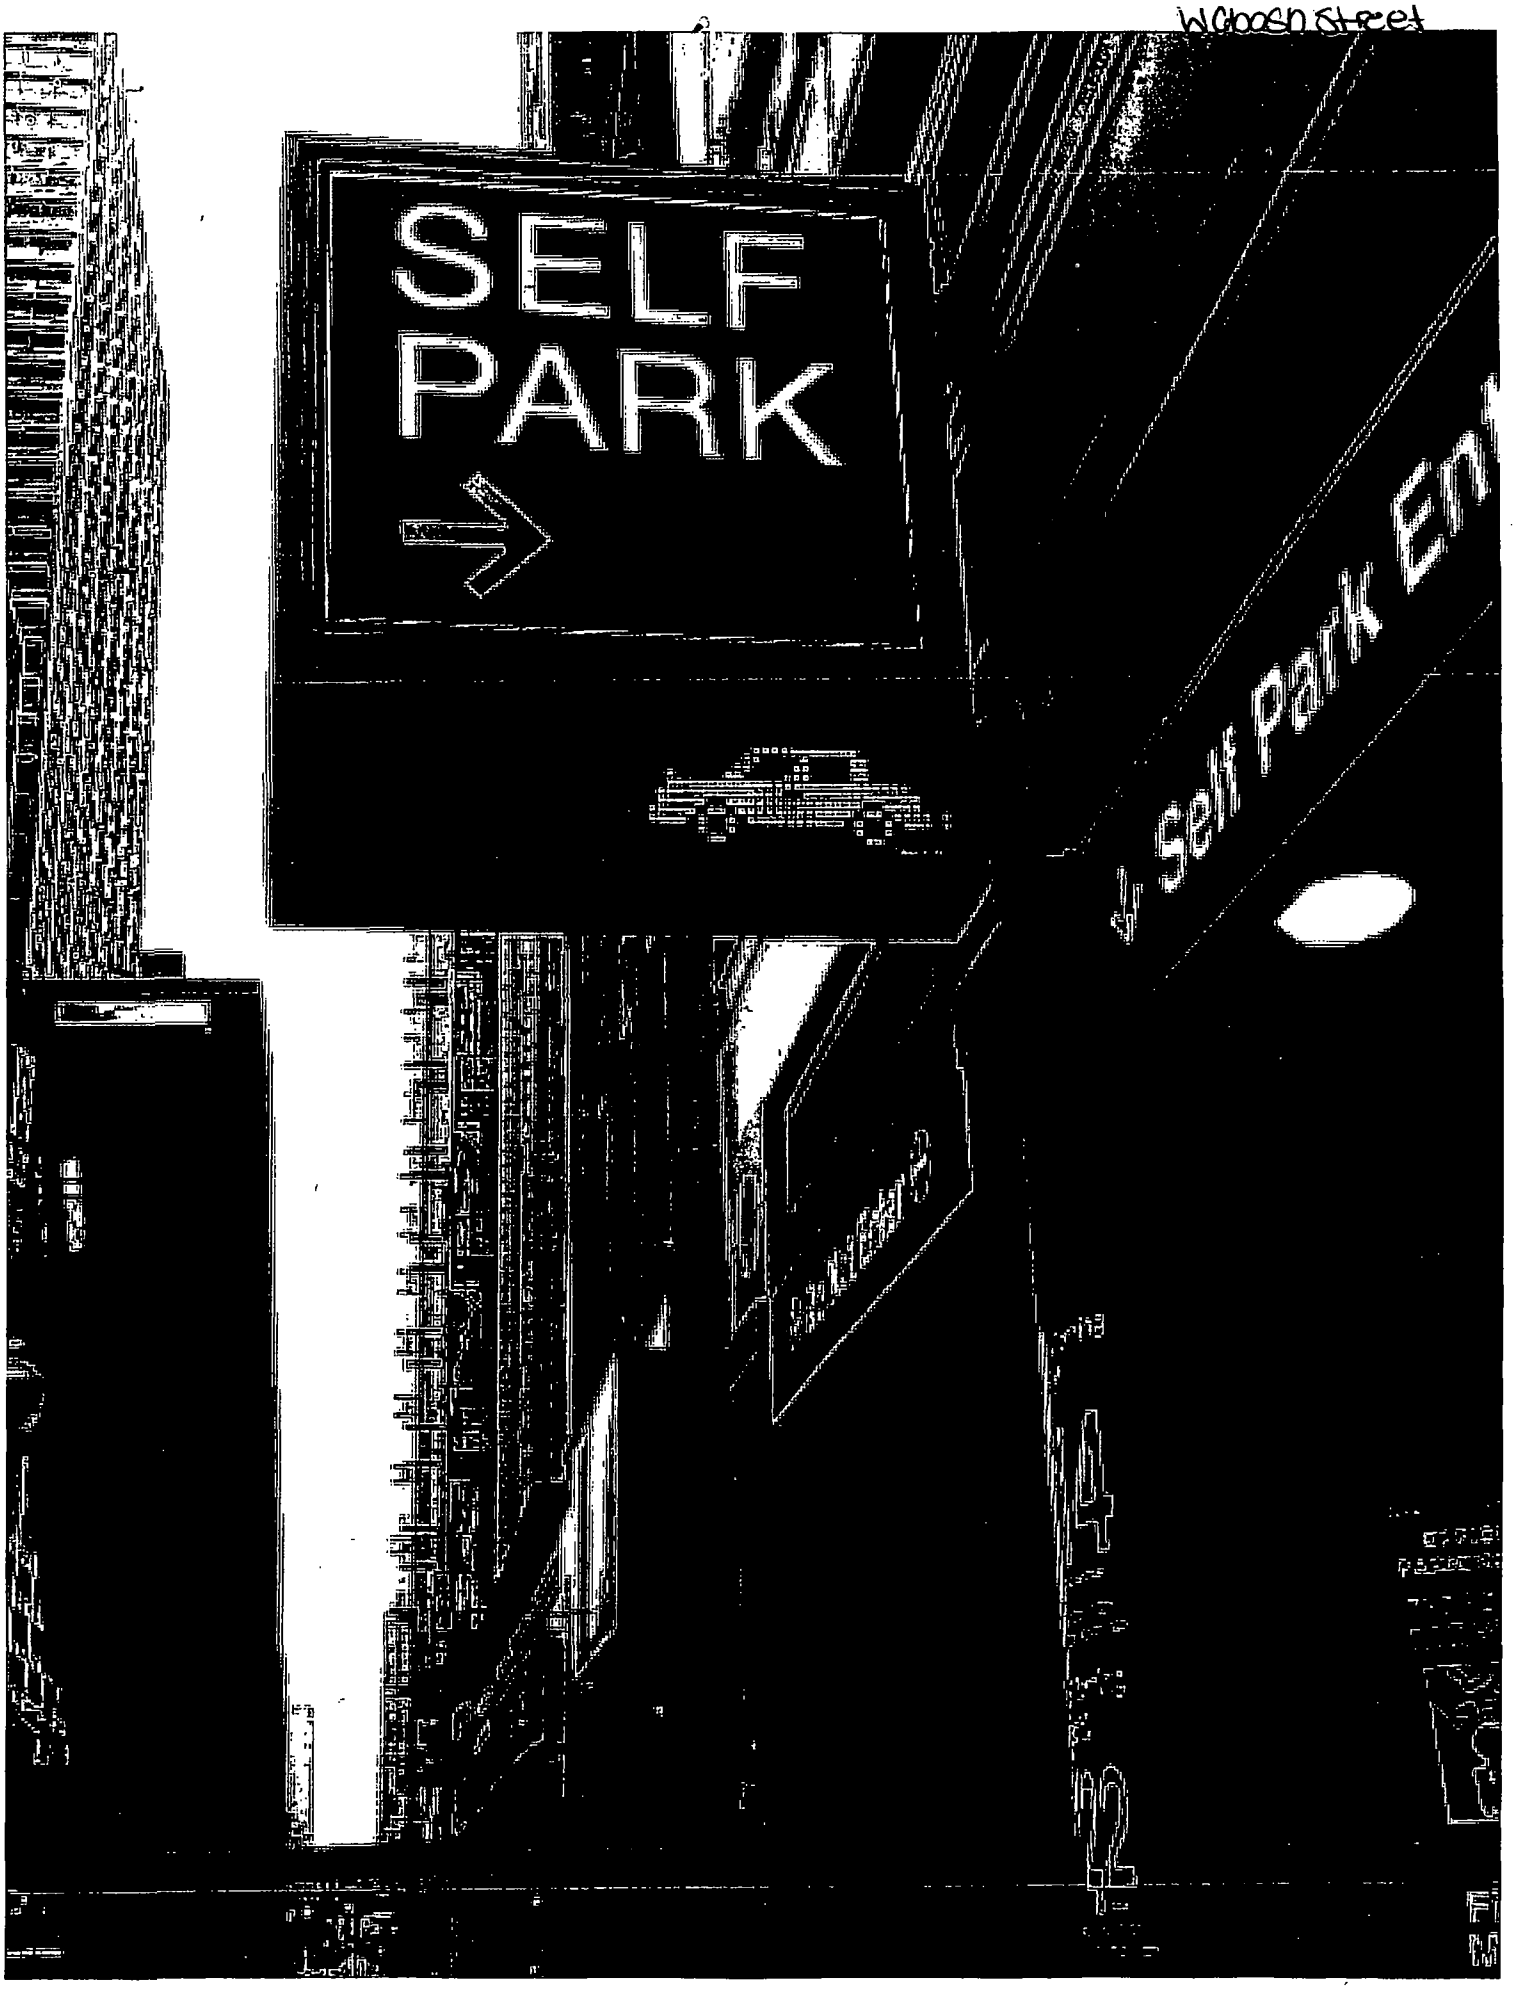
W Goosh Street
SELF
PARK
Self Park En

City of Chicago

O2013-9014

Office of the City Clerk

Document Tracking Sheet

Meeting Date:	11/13/2013
Sponsor(s):	Reilly (42)
Type:	Ordinance
Title:	Grant(s) of privilege in public way for Joseph Freed and Associates LLC
Committee(s) Assignment:	Committee on Transportation and Public Way

ORDINANCE
JOSEPH FREED AND ASSOCIATES LLC
Acct. No. 382879 - 1
Permit No. 1107496

Be It Ordained by the City Council of the City of Chicago:

SECTION 1. Permission and authority are hereby given and granted to JOSEPH FREED AND ASSOCIATES LLC, upon the terms and subject to the conditions of this ordinance to maintain and use, as now constructed, one (1) Entrance Enclosure on the public right-of-way adjacent to its premises known as 1 S. State St..

Said Entrance Enclosure at S. STATE & E. MADISON measure(s):

One (1) at fifty-nine point zero eight (59.08) feet in length, and three point six six (3.66) feet in width for a total of two hundred sixteen point two three (216.23) square feet. Existing cast iron entrance enclosure encroaches the public way three (3) feet eight (8) inches along South State Street and East Madison Street.

The location of said privilege shall be as shown on prints kept on file with the Department of Business Affairs and Consumer Protection and the Office of the City Clerk.

Said privilege shall be constructed in accordance with plans and specifications approved by the Department of Planning and Development and Department of Transportation (Division of Project Development).

This grant of privilege in the public way shall be subject to the provisions of Section 10-28-015 and all other required provisions of the Municipal Code of Chicago.

The grantee shall pay to the City of Chicago as compensation for the privilege #1107496 herein granted the sum of five thousand seven hundred thirty-four ($5,734.00) per annum in advance.

A 25% penalty will be added for payments received after due date.

The permit holder agrees to hold the City of Chicago harmless for any damage, relocation or replacement costs associated with damage, relocation or removal of private property caused by the City performing work in the public way.

Authority herein given and granted for a period of five (5) years from and after 07/09/2013.

Alderman _____

Brendan Reilly 42nd Ward



South State – Projecting Cast Iron Entrance along S. State & E. Madison

City of Chicago

O2013-9015

Office of the City Clerk

Document Tracking Sheet

Meeting Date:	11/13/2013
Sponsor(s):	Reilly (42)
Type:	Ordinance
Title:	Grant(s) of privilege in public way for KFR LLC
Committee(s) Assignment:	Committee on Transportation and Public Way

ORDINANCE
KFR, LLC
Acct. No. 220327 - 1
Permit No. 1109436

Be It Ordained by the City Council of the City of Chicago:

SECTION 1. Permission and authority are hereby given and granted to KFR, LLC, upon the terms and subject to the conditions of this ordinance to maintain and use, as now constructed, four (4) Fence(s) on the public right-of-way for beautification purposes adjacent to its premises known as 15 W. Burton Pl..

Said Fence(s) at W. Burton Pl measure(s):
One (1) at forty-four (44) feet in length, and one (1) foot in width for a total of forty-four (44) square feet. Existing fencing is approximately two (2) feet in height.

Said Fence(s) at W. Burton Pl measure(s):
One (1) at fifty-four (54) feet in length, and one (1) foot in width for a total of fifty-four (54) square feet. Existing fencing is approximately two (2) feet in height.

Said Fence(s) at W. Burton Pl measure(s):
One (1) at sixteen (16) feet in length, and one (1) foot in width for a total of sixteen (16) square feet. Existing fencing is approximately two (2) feet in height.

Said Fence(s) at W. Burton Pl measure(s):
One (1) at thirty-two (32) feet in length, and one (1) foot in width for a total of thirty-two (32) square feet. Existing fencing is approximately two (2) feet in height.

The location of said privilege shall be as shown on prints kept on file with the Department of Business Affairs and Consumer Protection and the Office of the City Clerk.

Said privilege shall be constructed in accordance with plans and specifications approved by the Department of Transportation (Division of Project Development).

This grant of privilege in the public way shall be subject to the provisions of Section 10-28-015 and all other required provisions of the Municipal Code of Chicago.

The grantee shall pay to the City of Chicago as compensation for the privilege #1109436 herein granted the sum of zero ($.00) per annum in advance.

A 25% penalty will be added for payments received after due date.

The permit holder agrees to hold the City of Chicago harmless for any damage, relocation or replacement costs associated with damage, relocation or removal of private property caused by the City performing work in the public way.

Authority herein given and granted for a period of five (5) years from and after 11/19/2013.

Alderman _____

Brendan Reilly 42nd Ward


Darcy Bonner and Associates LLC
312.853.3470
312.853.3530
DARCY BONNER
AND ASSOCIATES LLC
FENCE
FENCE

City of Chicago

O2013-9016

Office of the City Clerk

Document Tracking Sheet

Meeting Date:	11/13/2013
Sponsor(s):	Reilly (42)
Type:	Ordinance
Title:	Grant(s) of privilege in public way for Knight Building LLC, The
Committee(s) Assignment:	Committee on Transportation and Public Way

ORDINANCE
THE KNIGHT BUILDING LLC
Acct. No. 4416 - 1
Permit No. 1109129

Be It Ordained by the City Council of the City of Chicago:

SECTION 1. Permission and authority are hereby given and granted to THE KNIGHT BUILDING LLC, upon the terms and subject to the conditions of this ordinance to maintain and use, as now constructed, one (1) Vault(s) under the public right-of-way adjacent to its premises known as 549 W. Randolph St..

Said Vault(s) at North Clinton Street measure(s):
One (1) at one hundred twenty-five (125) feet in length, and twelve point five (12.5) feet in width for a total of one thousand five hundred sixty-two point five (1562.5) square feet.

The location of said privilege shall be as shown on prints kept on file with the Department of Business Affairs and Consumer Protection and the Office of the City Clerk.

Said privilege shall be constructed in accordance with plans and specifications approved by the Department of Transportation (Office of Underground Coordination).

This grant of privilege in the public way shall be subject to the provisions of Section 10-28-015 and all other required provisions of the Municipal Code of Chicago.

The grantee shall pay to the City of Chicago as compensation for the privilege #1109129 herein granted the sum of one thousand seven hundred fifty-five ($1,755.00) per annum in advance.


A 25% penalty will be added for payments received after due date.

The permit holder agrees to hold the City of Chicago harmless for any damage, relocation or replacement costs associated with damage, relocation or removal of private property caused by the City performing work in the public way.

Authority herein given and granted for a period of five (5) years from and after 10/08/2013.

Alderman _____

Brendan Reilly 42nd Ward

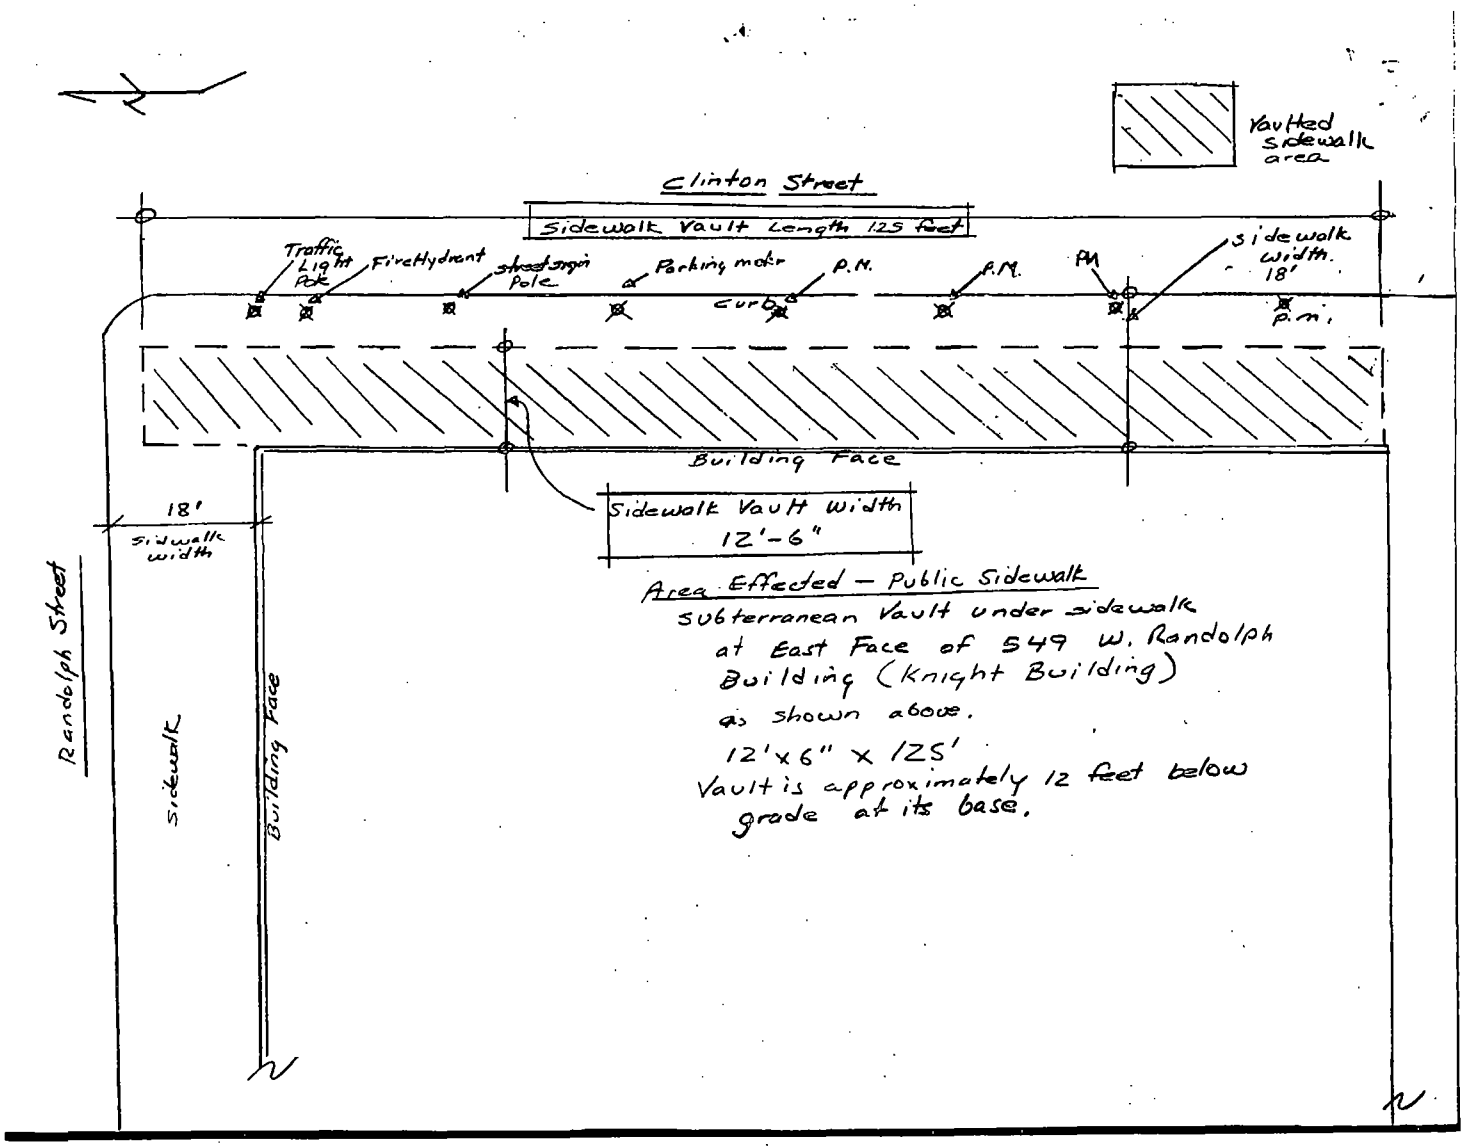
Vaulted Sidewalk area
Clinton Street
Sidewalk Vault Length 125 feet
Traffic Light Pole
Fire Hydrant
Street sign Pole
Parking meter
P.M.
Curb
P.M.
P.M.
Sidewalk width. 18'
P.M.
Building Face
Sidewalk Vault Width 12'-6"
18' sidewalk width
Randolph Street
Sidewalk
Building Face
Area Effected – Public Sidewalk
Subterranean Vault under sidewalk at East Face of 549 W. Randolph Building (Knight Building) as shown above.
12'x6" x 125'
Vault is approximately 12 feet below grade at its base.

(Page 2 of 4)

City of Chicago

O2013-9017

Office of the City Clerk

Document Tracking Sheet

Meeting Date:	11/13/2013
Sponsor(s):	Reilly (42)
Type:	Ordinance
Title:	Grant(s) of privilege in public way for Lincoln Property Co.
Committee(s) Assignment:	Committee on Transportation and Public Way

ORDINANCE
LINCOLN PROPERTY CO
Acct. No. 310569 - 1
Permit No. 1109182

Be It Ordained by the City Council of the City of Chicago:

SECTION 1. Permission and authority are hereby given and granted to LINCOLN PROPERTY CO, upon the terms and subject to the conditions of this ordinance to construct, install, maintain and use two (2) Flag Pole(s) projecting over the public right-of-way adjacent to its premises known as 120 S. La Salle St..

Said Flag Pole(s) at S. La Salle Street measure(s):
Two (2) at twenty (20) feet in length, and fourteen point one seven (14.17) feet in width for a total of five hundred sixty-six point eight (566.8) square feet.

The location of said privilege shall be as shown on prints kept on file with the Department of Business Affairs and Consumer Protection and the Office of the City Clerk.

Said privilege shall be constructed in accordance with plans and specifications approved by the Department of Transportation (Division of Project Development).

This grant of privilege in the public way shall be subject to the provisions of Section 10-28-015 and all other required provisions of the Municipal Code of Chicago.

The grantee shall pay to the City of Chicago as compensation for the privilege #1109182 herein granted the sum of one hundred fifty ($150.00) per annum in advance.


A 25% penalty will be added for payments received after due date.

The permit holder agrees to hold the City of Chicago harmless for any damage, relocation or replacement costs associated with damage, relocation or removal of private property caused by the City performing work in the public way.

Authority herein given and granted for a period of five (5) years from and after Date of Passage.

Alderman _____

Brendan Reilly 42nd Ward

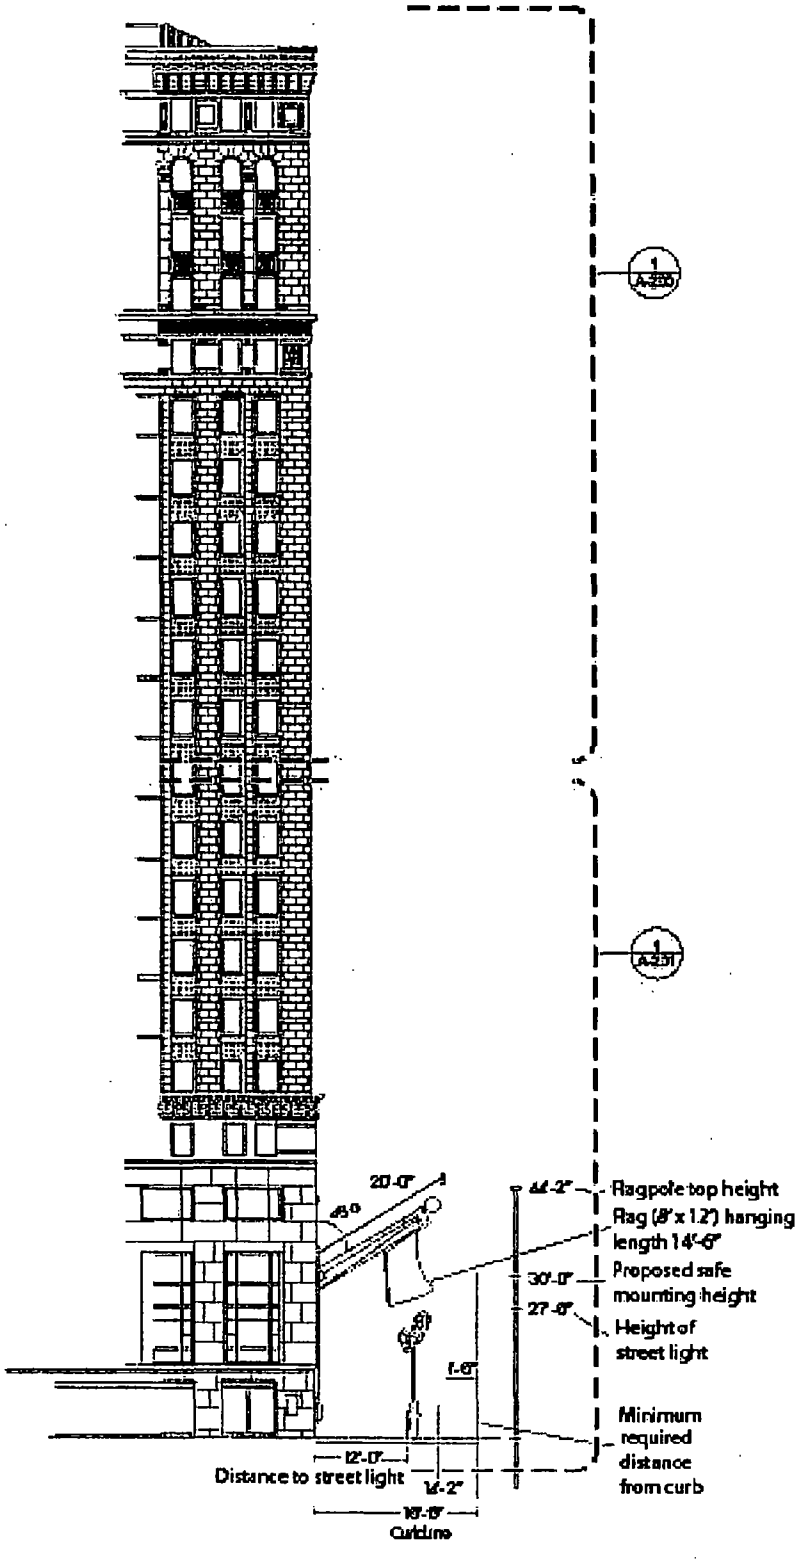
1
A-250
1
A-251
20'-0"
45°
44'-2"
Flagpole top height
Flag (8' x 12') hanging length 14'-6"
30'-0"
Proposed safe mounting height
27'-6"
Height of street light
1'-6"
Minimum required distance from curb
12'-0"
Distance to street light
14'-2"
18'-8"
Curbline

City of Chicago

O2013-9018

Office of the City Clerk

Document Tracking Sheet

Meeting Date:	11/13/2013
Sponsor(s):	Reilly (42)
Type:	Ordinance
Title:	Grant(s) of privilege in public way for Lyfe Kitchen
Committee(s) Assignment:	Committee on Transportation and Public Way

ORDINANCE
LYFE KITCHEN
Acct. No. 382225 - 1
Permit No. 1109000

Be It Ordained by the City Council of the City of Chicago:

SECTION 1. Permission and authority are hereby given and granted to LYFE KITCHEN, upon the terms and subject to the conditions of this ordinance to maintain and use three (3) sign(s) projecting over the public right-of-way attached to its premises known as 413-419 N. Clark St..

Said sign structure(s) measures as follows; along Clark:
One (1) at nine point six seven (9.67) feet in length, four point four two (4.42) feet in height and nine (9) feet above grade level.
One (1) at two point two five (2.25) feet in length, three point five eight (3.58) feet in height and five point nine six (5.96) feet above grade level.
One (1) at point three eight (.38) feet in length, five (5) feet in height and nine (9) feet above grade level.

The location of said privilege shall be as shown on prints kept on file with the Department of Business Affairs and Consumer Protection and the Office of the City Clerk.

Said privilege shall be constructed in accordance with plans and specifications approved by the Department of Transportation (Division of Project Development) and Zoning Department - Signs.

This grant of privilege in the public way shall be subject to the provisions of Section 10-28-015 and all other required provisions of the Municipal Code of Chicago.

The grantee shall pay to the City of Chicago as compensation for the privilege #1109000 herein granted the sum of four hundred seventy-five ($475.00) per annum in advance.

A 25% penalty will be added for payments received after due date.

The permit holder agrees to hold the City of Chicago harmless for any damage, relocation or replacement costs associated with damage, relocation or removal of private property caused by the City performing work in the public way.


Authority herein given and granted for a period of five (5) years from and after Date of Passage.

Alderman _____

Brendan Reilly 42nd Ward





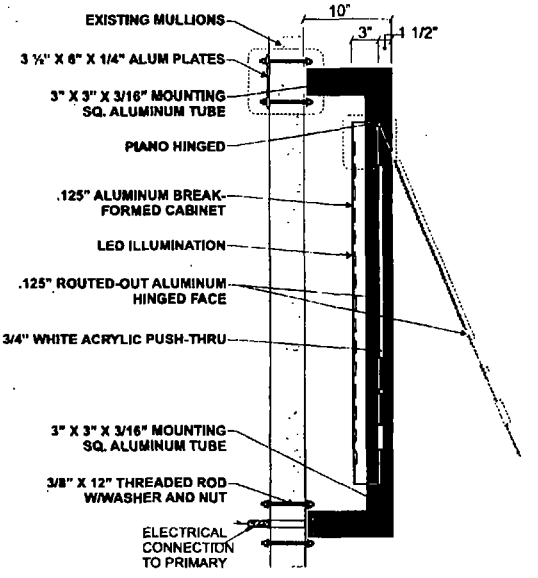

(A) FRONT VIEW @ SINGLE FACE ILLUMINATED CABINET SIGN W/ PUSH THRU LETTERS
SCALE: 1/2"=1'-0"

SIDE VIEW
NTS

SECTION DETAILS

SPECIFICATIONS:

WALL CABINET:

FACES ..... .125" ALUMINUM WITH 3/4" WHITE PUSH THRU ACRYLIC W/VINYL
CABINET ..... .125" BREAK-FORMED ALUMINUM PAINT TO BE DETERMINED
FRAME ..... 3" X 3" X 3/16" SQ. TUBE
PLATE ..... 3 ½" X 6" X 1/4" ALUMINUM PLATE
ILLUMINATION ..... LED ILLUMINATION

ELECTRICAL SPECIFICATIONS:

(X'-X") XXXX LED = XX.X"
(X) XXXXXX POWER SUPPLIES @ X.XX AMPS EA.
(X) CUSTOMER PROVIDED 120VOLT/AC/1Ø
DEDICATED CIRCUIT REQUIRED

TOTAL CIRCUIT LOAD:
XX.X AMPS @ 120 VAC

COLOR SPECIFICATIONS:

- 3M VINYL: WHITE VINYL PAINTED TO MATCH COOL GRAY 11C
  PAINT: PANTONE COOL GRAY 11C
- ARLON 2500: 84 TANGERINE
  PAINT: PMS 1505C
- 3M VINYL: 3630-3792
  PAINT: PMS 137C

NOTE: EXACT SIZE TO BE DETERMINED PER SITE CONDITIONS

CONCEPTUAL IMAGE ONLY

COAST SIGN INCORPORATED
1500 West Embassy St. Anaheim, CA 92802
(714) 539-9164 FAX: (714) 539-3867

Date:	6-13-13
Scale:	
Drawing:	MA
Sales:	DR
Project Name:	LYFE KITCHEN
Address:	418 Clark Street
City / State / Zip:	Chicago, IL
Client Approval:	Date:

This is an original unpublished drawing created by Coast Sign, Inc. It is submitted for you, personal use in conjunction with a project being planned for you by Coast Sign, Inc. And shall not be reproduced, used by or disclosed to any firm or corporation for any purpose whatsoever without written permission.


No.	Designer	Date	Revision Notes
7	JT	10-7-13	See PAYMENT DOR request for more details.
8			
9			
10			
11			
12			

DESIGN DRAWING 3 of 5

Request Number:
DEV-LYFE-00001-R7

File Location:
W:\Lyfe Kitchen\MA1\Drawings\

11 X 17 TEMPLATE VERSION 6.0

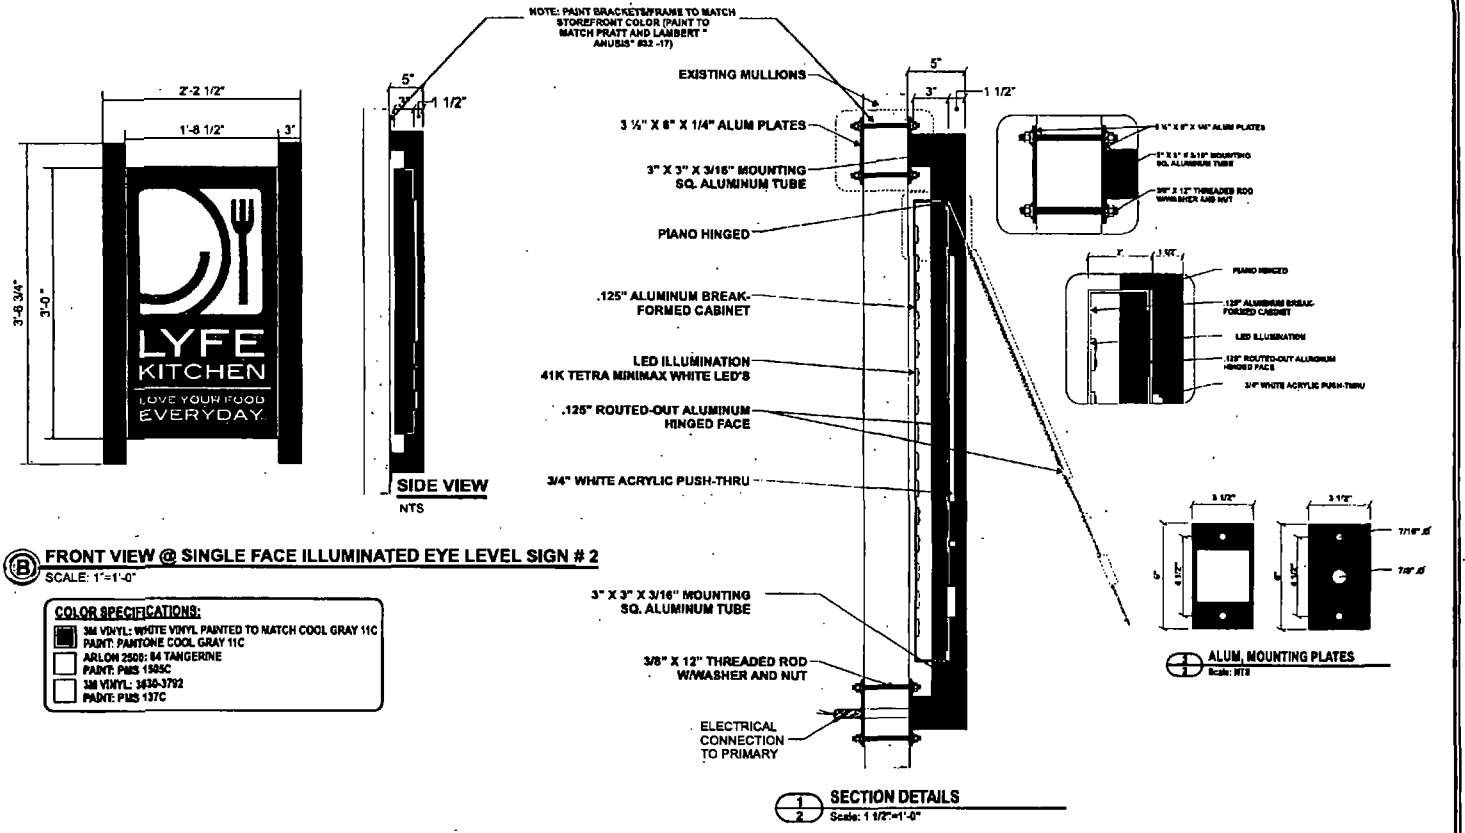

B FRONT VIEW @ SINGLE FACE ILLUMINATED EYE LEVEL SIGN # 2
SCALE: 1"=1'-0"

COLOR SPECIFICATIONS:

- 3M VINYL: WHITE VINYL PAINTED TO MATCH COOL GRAY 11C PAINT: PANTONE COOL GRAY 11C
- ARLON 2500: 84 TANGERINE PAINT: PMS 1505C
- 3M VINYL: 3630-3792 PAINT: PMS 137C

1/2 SECTION DETAILS
Scale: 1 1/2"=1'-0"

1/1 ALUM. MOUNTING PLATES
Scale: NTS

COAST SIGN INCORPORATED
1866 West Embassy St. Anaheim, CA 92843
(714) 238-9144 FAX: (714) 528-3867

Date:	6-13-13
Scale:	
Drawn:	HA
Sales:	DR
Project Name:	LYFE KITCHEN
Address:	419 Clark Street
City / State / Zip:	Chicago, IL
Client Approval:	Date:

This is an original unpublished drawing created by Coast Sign, Inc. It is submitted for your personal use in conjunction with a project being planned for you by Coast Sign, Inc., And shall not be reproduced, used by or disclosed to any firm or corporation for any purpose whatsoever without written permission.


No.	Designer	Date	Revision Notes
7	JY	10-7-13	See PATIO SIDER request for more details.
6			
5			
13			
11			
12			

DESIGN DRAWING 4 of 5

Request Number:
DEV-LYFE-00001-R7

File Location:
W:\Lyfe Kitchen\Art\Drawings

11 X 17 TEMPLATE VERSION 6.0

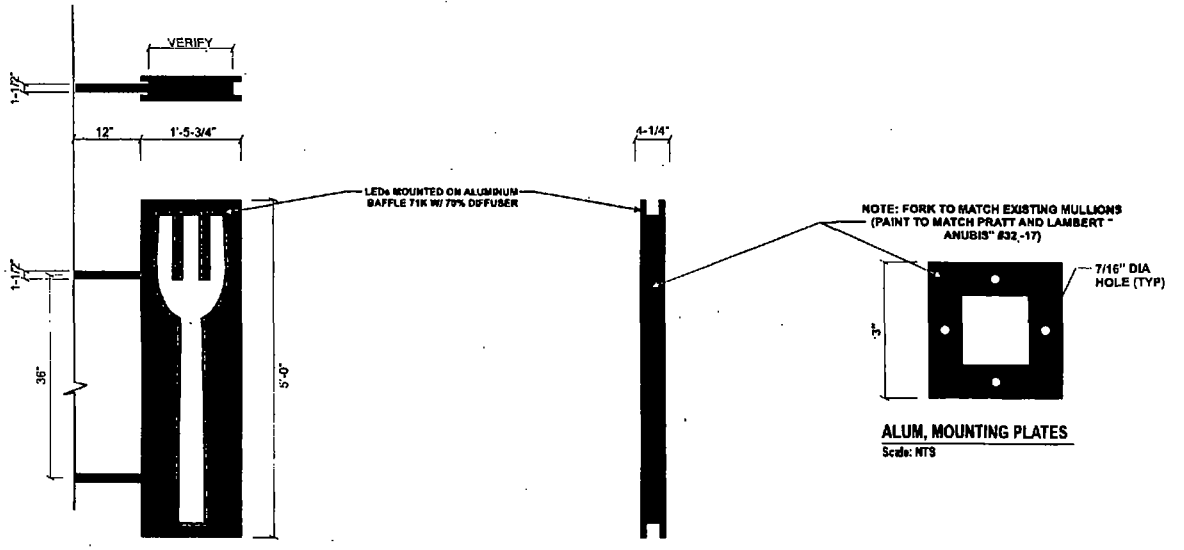

ALUM. MOUNTING PLATES
Scale: NTS

FRONT VIEW @ ILLUMINATED BLADE SIGN # 2
Scale: 3/4" = 1'-0"

SIDE VIEW

GENERAL SPECIFICATIONS:

MANUFACTURE & INSTALL NEW FLAG SIGN.
ALUMINUM ROUTED OUT BLADE SIGN LED's ILLUMINATED.

ATTACHMENT DETAILS COMING

CONCEPTUAL IMAGE ONLY ARTWORK TO BE PROVIDED BY CUSTOMER

CONCEPTUAL IMAGE ONLY

COAST SIGN INCORPORATED
1566 West Bonberry St., Anaheim, CA 92801
(714) 939-9144 FAX: (714) 519-3647

Date: 6-13-13	Project Name: LYFE KITCHEN
Scale:	Address: 419 Clark Street
Drawn: HA	City / State / Zip: Chicago, IL
Sales: DR	Client Approval: Date:

This is an original unpublished drawing created by Coast Sign, Inc. It is submitted for your personal use in conjunction with a project being planned for you by Coast Sign, Inc.. And shall not be reproduced, used by or disclosed to any firm or corporation for any purpose whatsoever without written permission.

No.	Designer	Date	Revision Notes
7	JT	10-7-13	See PART-RADER "revised" for more details.
8			
9			
10			
11			
12			

DESIGN DRAWING 5 of 5

Request Number:
DEV-LYFE-00001-R7

File Location:
W:\Lyfe Kitchen\Art\Drawings\

11 X 17 TEMPLATE VERSION 8.3

City of Chicago

O2013-9019

Office of the City Clerk

Document Tracking Sheet

Meeting Date:	11/13/2013
Sponsor(s):	Reilly (42)
Type:	Ordinance
Title:	Grant(s) of privilege in public way for Macerich Management Company
Committee(s) Assignment:	Committee on Transportation and Public Way

ORDINANCE
MACERICH MANAGEMENT COMPANY
Acct. No. 334172 - 4
Permit No. 1107052

Be It Ordained by the City Council of the City of Chicago:

SECTION 1. Permission and authority are hereby given and granted to MACERICH MANAGEMENT COMPANY, upon the terms and subject to the conditions of this ordinance to maintain and use, as now constructed, one (1) Elevated Public Pedestrian Walkway on over the public right-of-way adjacent to its premises known as 500 N. Michigan Ave.. Outside dimensions of the walkway are one hundred sixty-five (165) feet in length and sixteen (16) feet in width equaling an area approximately two thousand six hundred forty (2,640) square feet. Beginning point of walkway is directly adjacent to the west line of North Michigan Avenue and from that point proceeding westerly at an elevation approximately sixteen (16) feet from the street grade of East Illinois Street, approximately one hundred sixty-five (165) feet in length. Existing elevated walkway coincide with the existing upper level of North Michigan Avenue public sidewalk with which it connects and is adjacent to the south side of the building known as 500 North Michigan Avenue.

The location of said privilege shall be as shown on prints kept on file with the Department of Business Affairs and Consumer Protection and the Office of the City Clerk.

Said privilege shall be constructed in accordance with plans and specifications approved by the Department of Planning and Development and Department of Transportation (Division of Project Development).

This grant of privilege in the public way shall be subject to the provisions of Section 10-28-015 and all other required provisions of the Municipal Code of Chicago.

The grantee shall pay to the City of Chicago as compensation for the privilege #1107052 herein granted the sum of thirty-nine thousand nine hundred seventeen ($39,917.00) per annum in advance.


A 25% penalty will be added for payments received after due date.

The permit holder agrees to hold the City of Chicago harmless for any damage, relocation or replacement costs associated with damage, relocation or removal of private property caused by the City performing work in the public way.

Authority herein given and granted for a period of five (5) years from and after 4/8/2013.

Alderman _____

Brendan Reilly 42nd Ward

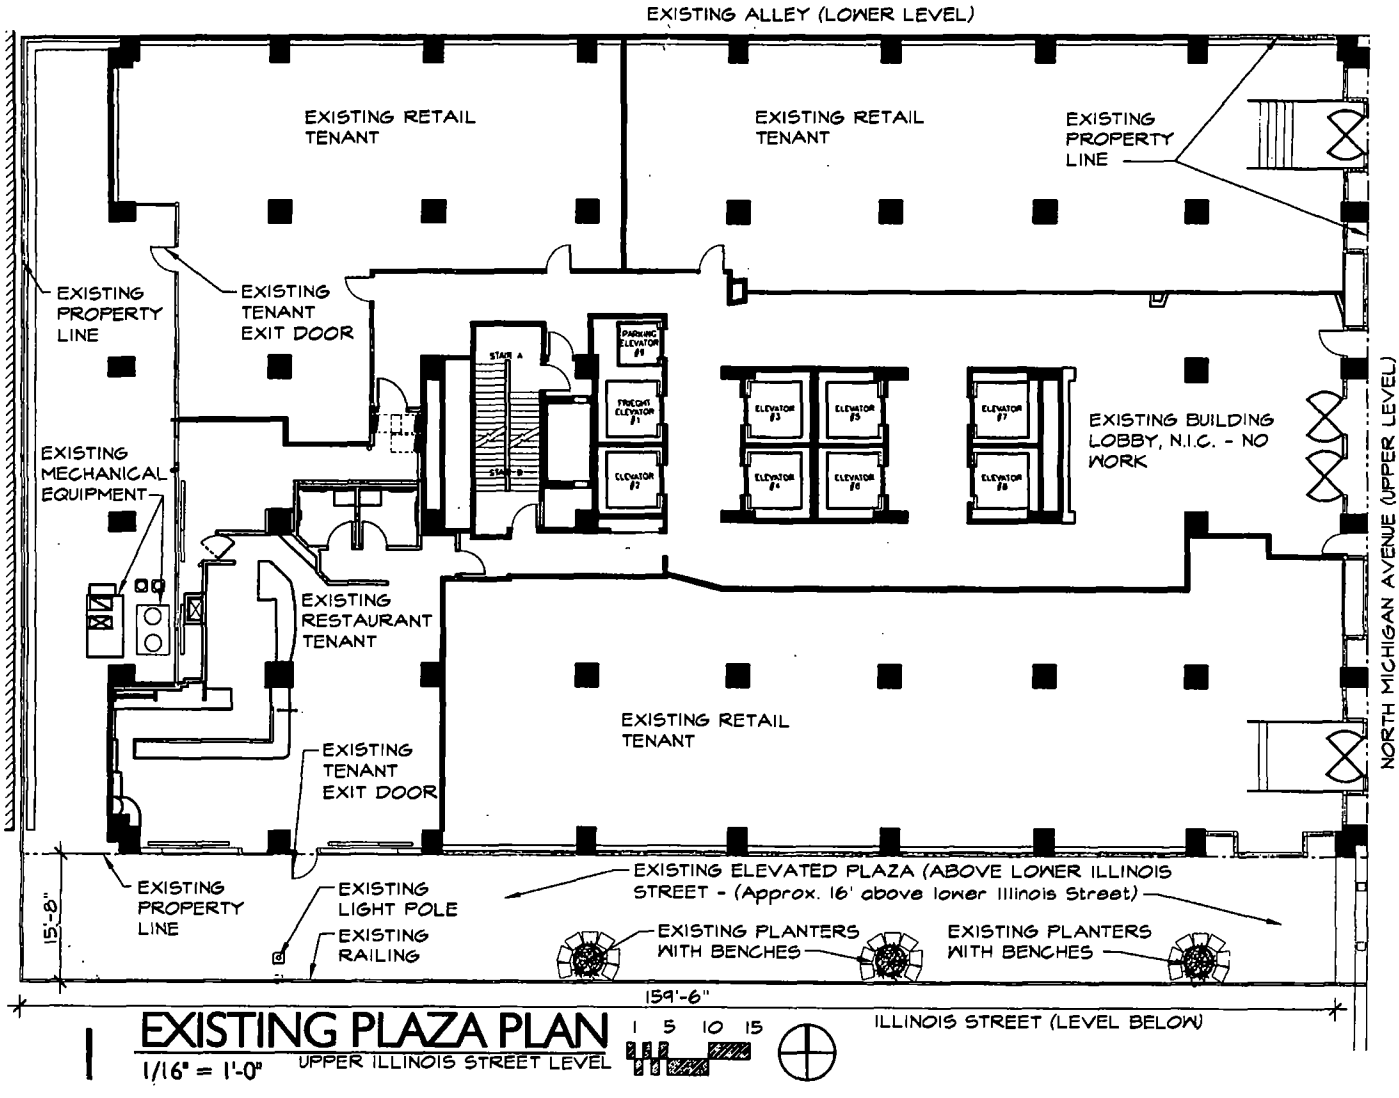
EXISTING ALLEY (LOWER LEVEL)
EXISTING RETAIL TENANT
EXISTING RETAIL TENANT
EXISTING PROPERTY LINE
EXISTING PROPERTY LINE
EXISTING TENANT EXIT DOOR
EXISTING MECHANICAL EQUIPMENT
EXISTING RESTAURANT TENANT
EXISTING RETAIL TENANT
EXISTING TENANT EXIT DOOR
EXISTING BUILDING LOBBY, N.I.C. - NO WORK
NORTH MICHIGAN AVENUE (UPPER LEVEL)
EXISTING PROPERTY LINE
EXISTING LIGHT POLE
EXISTING RAILING
EXISTING ELEVATED PLAZA (ABOVE LOWER ILLINOIS STREET - (Approx. 16' above lower Illinois Street)
EXISTING PLANTERS WITH BENCHES
EXISTING PLANTERS WITH BENCHES
15'-8"
159'-6"
ILLINOIS STREET (LEVEL BELOW)
1 EXISTING PLAZA PLAN
1/16" = 1'-0"
UPPER ILLINOIS STREET LEVEL
1 5 10 15

City of Chicago

O2013-9020

Office of the City Clerk

Document Tracking Sheet

Meeting Date:	11/13/2013
Sponsor(s):	Reilly (42)
Type:	Ordinance
Title:	Grant(s) of privilege in public way for Mr. Beef
Committee(s) Assignment:	Committee on Transportation and Public Way

ORDINANCE
MR BEEF
Acct. No. 2921 - 1
Permit No. 1109360

Be It Ordained by the City Council of the City of Chicago:

SECTION 1. Permission and authority are hereby given and granted to MR BEEF, upon the terms and subject to the conditions of this ordinance to maintain and use one (1) sign(s) projecting over the public right-of-way attached to its premises known as 666 N. Orleans St..

Said sign structure(s) measures as follows; along N. Orleans St.:
One (1) at six (6) feet in length, six (6) feet in height and nine point five eight (9.58) feet above grade level.

The location of said privilege shall be as shown on prints kept on file with the Department of Business Affairs and Consumer Protection and the Office of the City Clerk.

Said privilege shall be constructed in accordance with plans and specifications approved by the Department of Transportation (Division of Project Development) and Zoning Department - Signs.

This grant of privilege in the public way shall be subject to the provisions of Section 10-28-015 and all other required provisions of the Municipal Code of Chicago.

The grantee shall pay to the City of Chicago as compensation for the privilege #1109360 herein granted the sum of three hundred ($300.00) per annum in advance.

A 25% penalty will be added for payments received after due date.

The permit holder agrees to hold the City of Chicago harmless for any damage, relocation or replacement costs associated with damage, relocation or removal of private property caused by the City performing work in the public way.

Authority herein given and granted for a period of five (5) years from and after 09/10/2013.

Alderman _____

Brendan Reilly 42nd Ward

HURON
666 N. Orleans
9'-9"
11'-10"
sidewalk
Orleans
ERIE

City of Chicago

O2013-9021

Office of the City Clerk

Document Tracking Sheet

Meeting Date:	11/13/2013
Sponsor(s):	Reilly (42)
Type:	Ordinance
Title:	Grant(s) of privilege in public way for Mr. J's
Committee(s) Assignment:	Committee on Transportation and Public Way

ORDINANCE
MR. J'S
Acct. No. 308150 - 1
Permit No. 1109091

Be It Ordained by the City Council of the City of Chicago:

SECTION 1. Permission and authority are hereby given and granted to MR. J'S, upon the terms and subject to the conditions of this ordinance to maintain and use three (3) sign(s) projecting over the public right-of-way attached to its premises known as 822 N. State St..

Said sign structure(s) measures as follows; along N. STATE:
One (1) at six (6) feet in length, nine point five (9.5) feet in height and eleven point five (11.5) feet above grade level.

Said sign structure(s) measures as follows; along N. STATE:
One (1) at twenty point five (20.5) feet in length, three point five (3.5) feet in height and nine point three three (9.33) feet above grade level.

Said sign structure(s) measures as follows; along N. STATE:
One (1) at twenty point five (20.5) feet in length, three point five (3.5) feet in height and nine point three three (9.33) feet above grade level.

The location of said privilege shall be as shown on prints kept on file with the Department of Business Affairs and Consumer Protection and the Office of the City Clerk.

Said privilege shall be constructed in accordance with plans and specifications approved by the Department of Transportation (Division of Project Development) and Zoning Department - Signs.

This grant of privilege in the public way shall be subject to the provisions of Section 10-28-015 and all other required provisions of the Municipal Code of Chicago.

The grantee shall pay to the City of Chicago as compensation for the privilege #1109091 herein granted the sum of nine hundred ($900.00) per annum in advance.


A 25% penalty will be added for payments received after due date.

The permit holder agrees to hold the City of Chicago harmless for any damage, relocation or replacement costs associated with damage, relocation or removal of private property caused by the City performing work in the public way.

Authority herein given and granted for a period of five (5) years from and after 09/10/2013.

Alderman _____

Brendan Reilly 42nd Ward

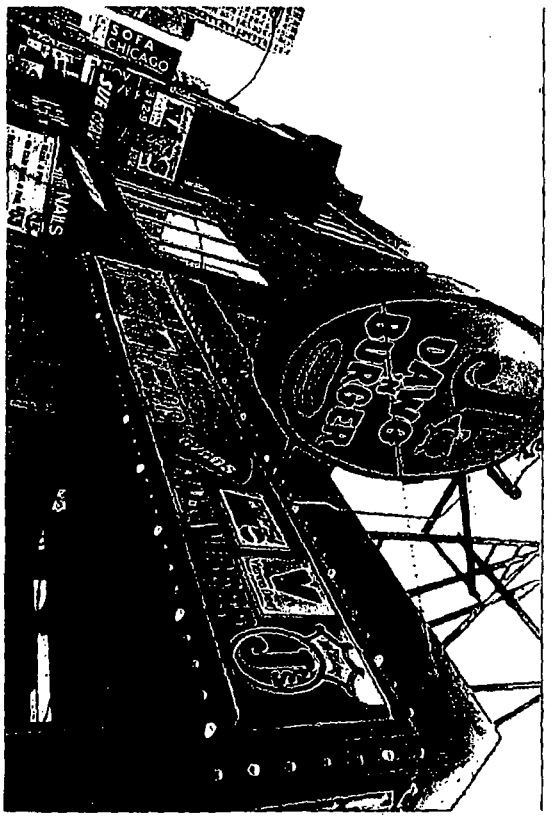
SOFA
CHICAGO
NAILS
BURGER

City of Chicago

O2013-9022

Office of the City Clerk

Document Tracking Sheet

Meeting Date:	11/13/2013
Sponsor(s):	Reilly (42)
Type:	Ordinance
Title:	Grant(s) of privilege in public way for Northern Trust Company
Committee(s) Assignment:	Committee on Transportation and Public Way

ORDINANCE
NORTHERN TRUST COMPANY
Acct. No. 209648 - 2
Permit No. 1109283

Be It Ordained by the City Council of the City of Chicago:

SECTION 1. Permission and authority are hereby given and granted to NORTHERN TRUST COMPANY, upon the terms and subject to the conditions of this ordinance to construct, install, maintain and use one (1) Bollard(s) on the public right-of-way adjacent to its premises known as 50 S. La Salle St..

Said Bollard(s) at W. Monroe Street measure(s):
One (1) at point five (.5) feet in length, and point five (.5) feet in width for a total of point two five (.25) square feet.

The location of said privilege shall be as shown on prints kept on file with the Department of Business Affairs and Consumer Protection and the Office of the City Clerk.

Said privilege shall be constructed in accordance with plans and specifications approved by the Department of Planning and Development and Department of Transportation (Division of Project Development).

This grant of privilege in the public way shall be subject to the provisions of Section 10-28-015 and all other required provisions of the Municipal Code of Chicago.

The grantee shall pay to the City of Chicago as compensation for the privilege #1109283 herein granted the sum of seventy-five ($75.00) per annum in advance.


A 25% penalty will be added for payments received after due date.

The permit holder agrees to hold the City of Chicago harmless for any damage, relocation or replacement costs associated with damage, relocation or removal of private property caused by the City performing work in the public way.

Authority herein given and granted for a period of five (5) years from and after Date of Passage.

Alderman _____

Brendan Reilly 42nd Ward

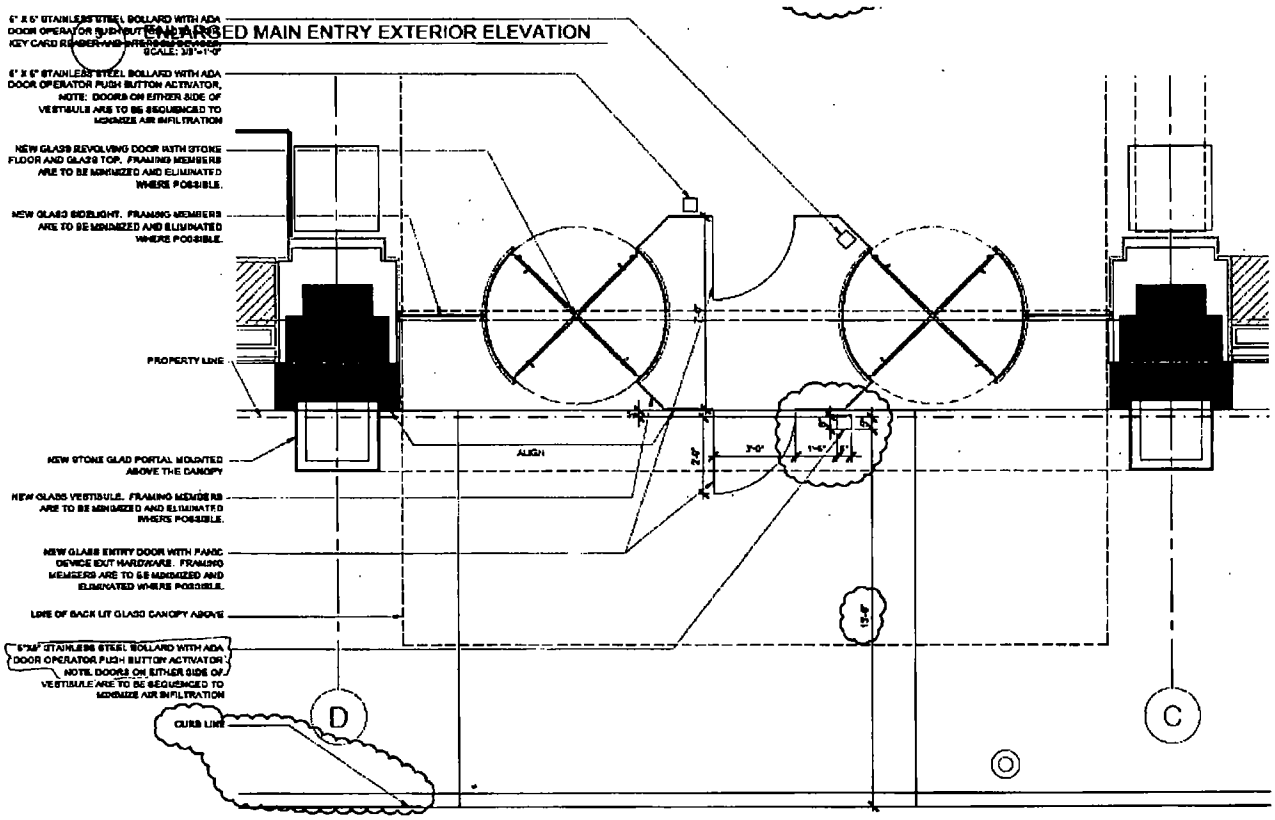

2 ENLARGED MAIN ENTRY PLAN
SCALE: 3/8"=1'-0"

City of Chicago

O2013-9023

Office of the City Clerk

Document Tracking Sheet

Meeting Date:	11/13/2013
Sponsor(s):	Reilly (42)
Type:	Ordinance
Title:	Grant(s) of privilege in public way for Omni Chicago Hotel - flagpoles
Committee(s) Assignment:	Committee on Transportation and Public Way

ORDINANCE
OMNI CHICAGO HOTEL
Acct. No. 14647 - 1
Permit No. 1109276

Be It Ordained by the City Council of the City of Chicago:

SECTION 1. Permission and authority are hereby given and granted to OMNI CHICAGO HOTEL, upon the terms and subject to the conditions of this ordinance to maintain and use, as now constructed, three (3) Flag Pole(s) projecting over the public right-of-way adjacent to its premises known as 676 N. Michigan Ave..

Said Flag Pole(s) at HURON ST. measure(s):
Three (3) at six (6) feet in length, and four (4) feet in width for a total of seventy-two (72) square feet.

The location of said privilege shall be as shown on prints kept on file with the Department of Business Affairs and Consumer Protection and the Office of the City Clerk.

Said privilege shall be constructed in accordance with plans and specifications approved by the Department of Transportation (Division of Project Development).

This grant of privilege in the public way shall be subject to the provisions of Section 10-28-015 and all other required provisions of the Municipal Code of Chicago.

The grantee shall pay to the City of Chicago as compensation for the privilege #1109276 herein granted the sum of two hundred twenty-five ($225.00) per annum in advance.


A 25% penalty will be added for payments received after due date.

The permit holder agrees to hold the City of Chicago harmless for any damage, relocation or replacement costs associated with damage, relocation or removal of private property caused by the City performing work in the public way.

Authority herein given and granted for a period of five (5) years from and after 09/10/2013.

Alderman _____

Brendan Reilly 42nd Ward

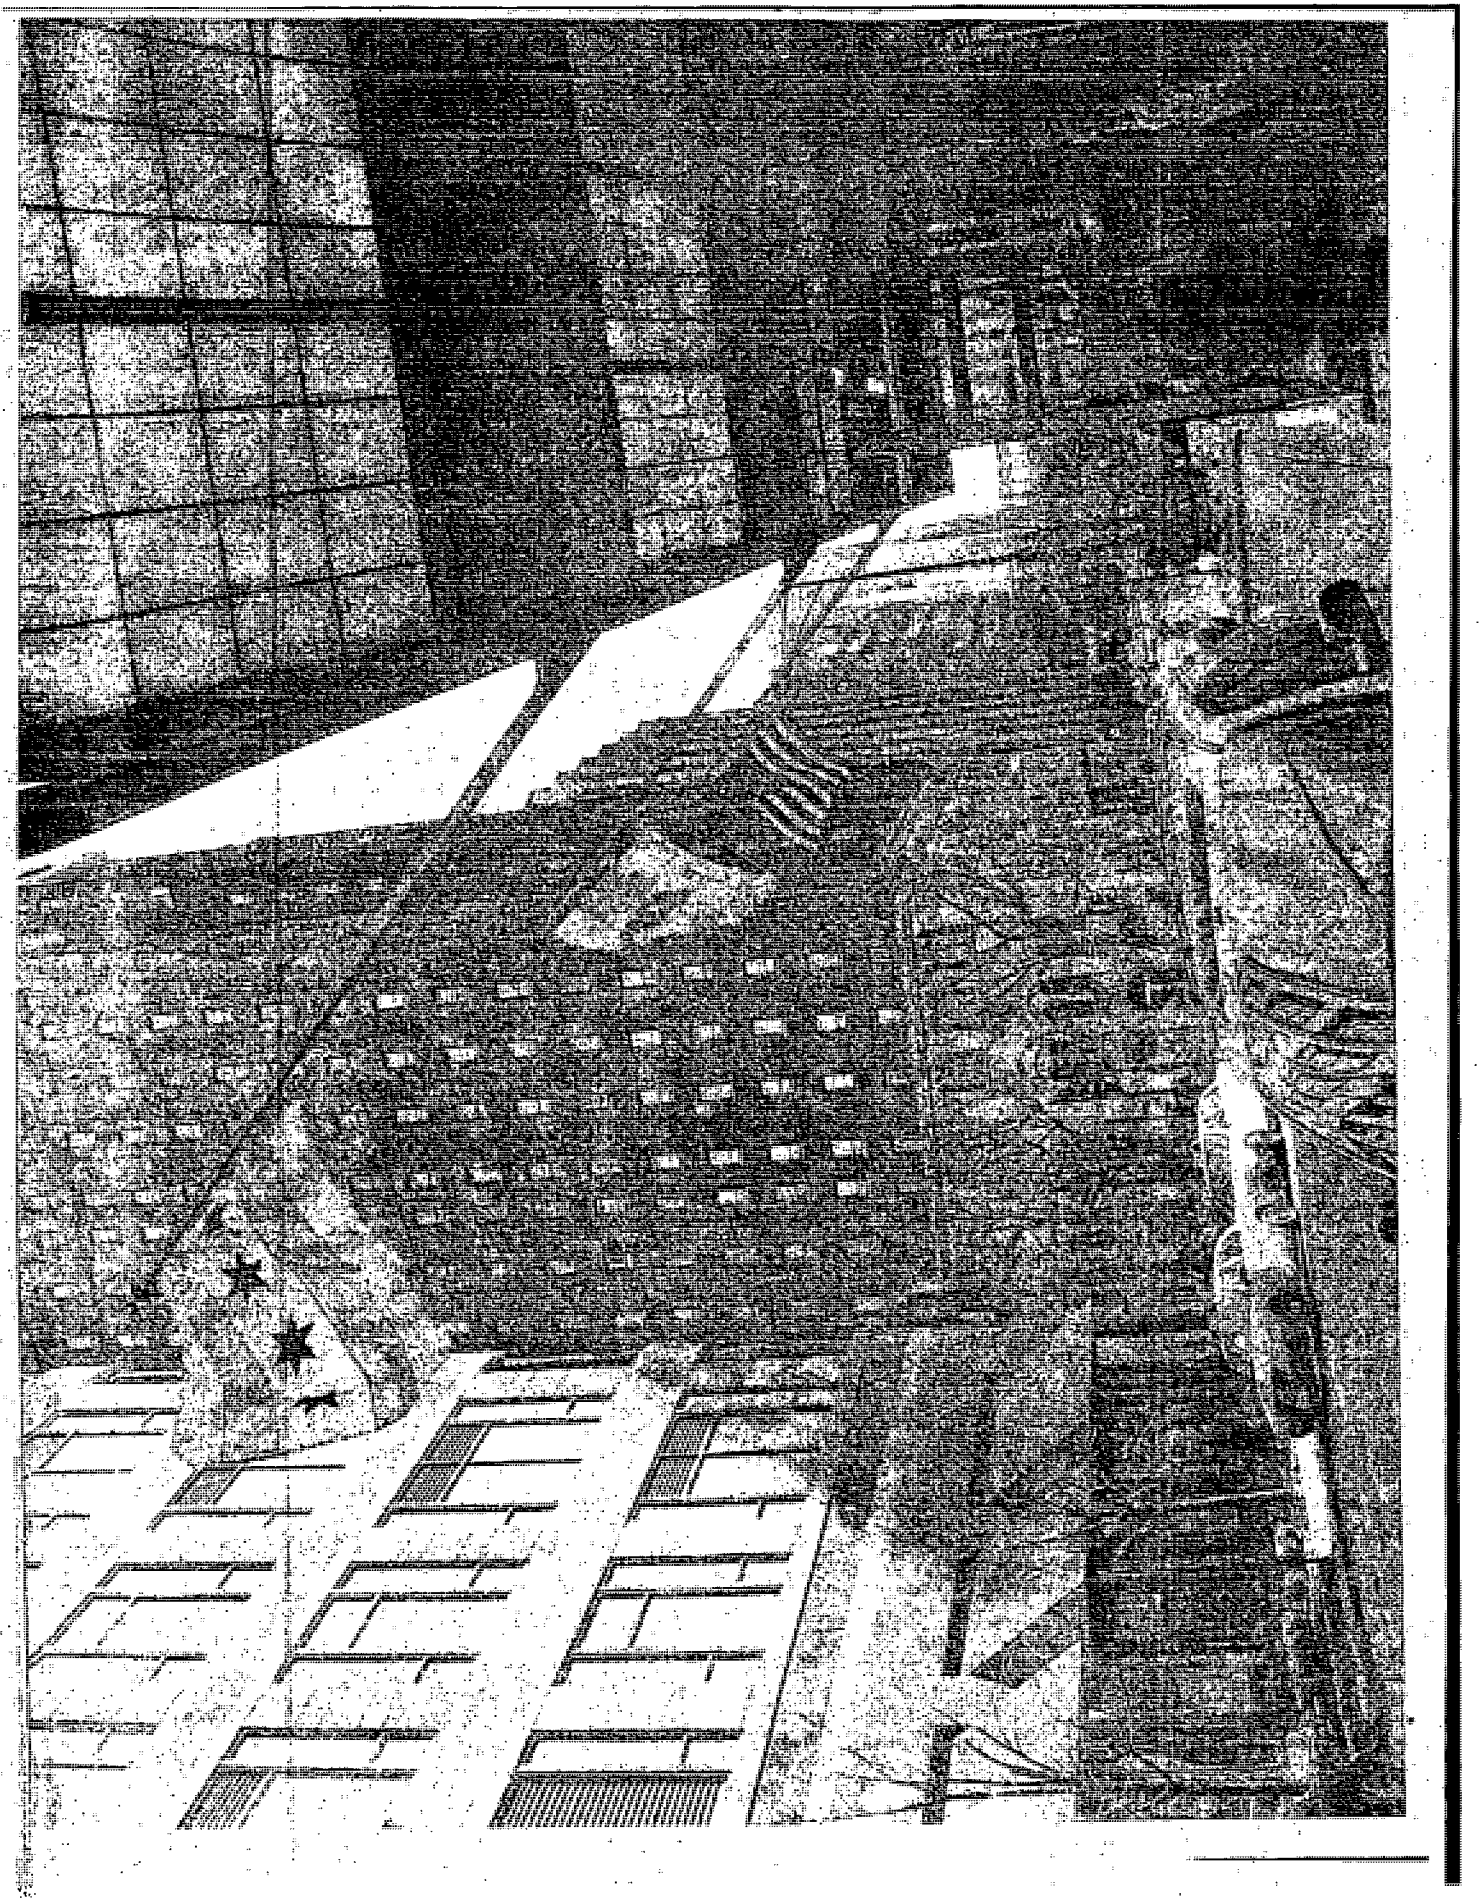

City of Chicago

O2013-9024

Office of the City Clerk

Document Tracking Sheet

Meeting Date:	11/13/2013
Sponsor(s):	Reilly (42)
Type:	Ordinance
Title:	Grant(s) of privilege in public way for Omni Chicago Hotel - windscreen
Committee(s) Assignment:	Committee on Transportation and Public Way

ORDINANCE
OMNI CHICAGO HOTEL
Acct. No. 14647 - 1
Permit No. 1109274

Be It Ordained by the City Council of the City of Chicago:

SECTION 1. Permission and authority are hereby given and granted to OMNI CHICAGO HOTEL, upon the terms and subject to the conditions of this ordinance to maintain and use, as now constructed, one (1) Wind Screen(s) on the public right-of-way adjacent to its premises known as 676 N. Michigan Ave..

Said Wind Screen(s) at HURON ST. measure(s):
One (1) at twenty-six point five (26.5) feet in length, and four point one seven (4.17) feet in width for a total of one hundred ten point five one (110.51) square feet.

The location of said privilege shall be as shown on prints kept on file with the Department of Business Affairs and Consumer Protection and the Office of the City Clerk.

Said privilege shall be constructed in accordance with plans and specifications approved by the Department of Transportation (Division of Project Development).

This grant of privilege in the public way shall be subject to the provisions of Section 10-28-015 and all other required provisions of the Municipal Code of Chicago.

The grantee shall pay to the City of Chicago as compensation for the privilege #1109274 herein granted the sum of four hundred ($400.00) per annum in advance.


A 25% penalty will be added for payments received after due date.

The permit holder agrees to hold the City of Chicago harmless for any damage, relocation or replacement costs associated with damage, relocation or removal of private property caused by the City performing work in the public way.

Authority herein given and granted for a period of five (5) years from and after 10/08/2013.

Alderman _____

Brendan Reilly 42nd Ward

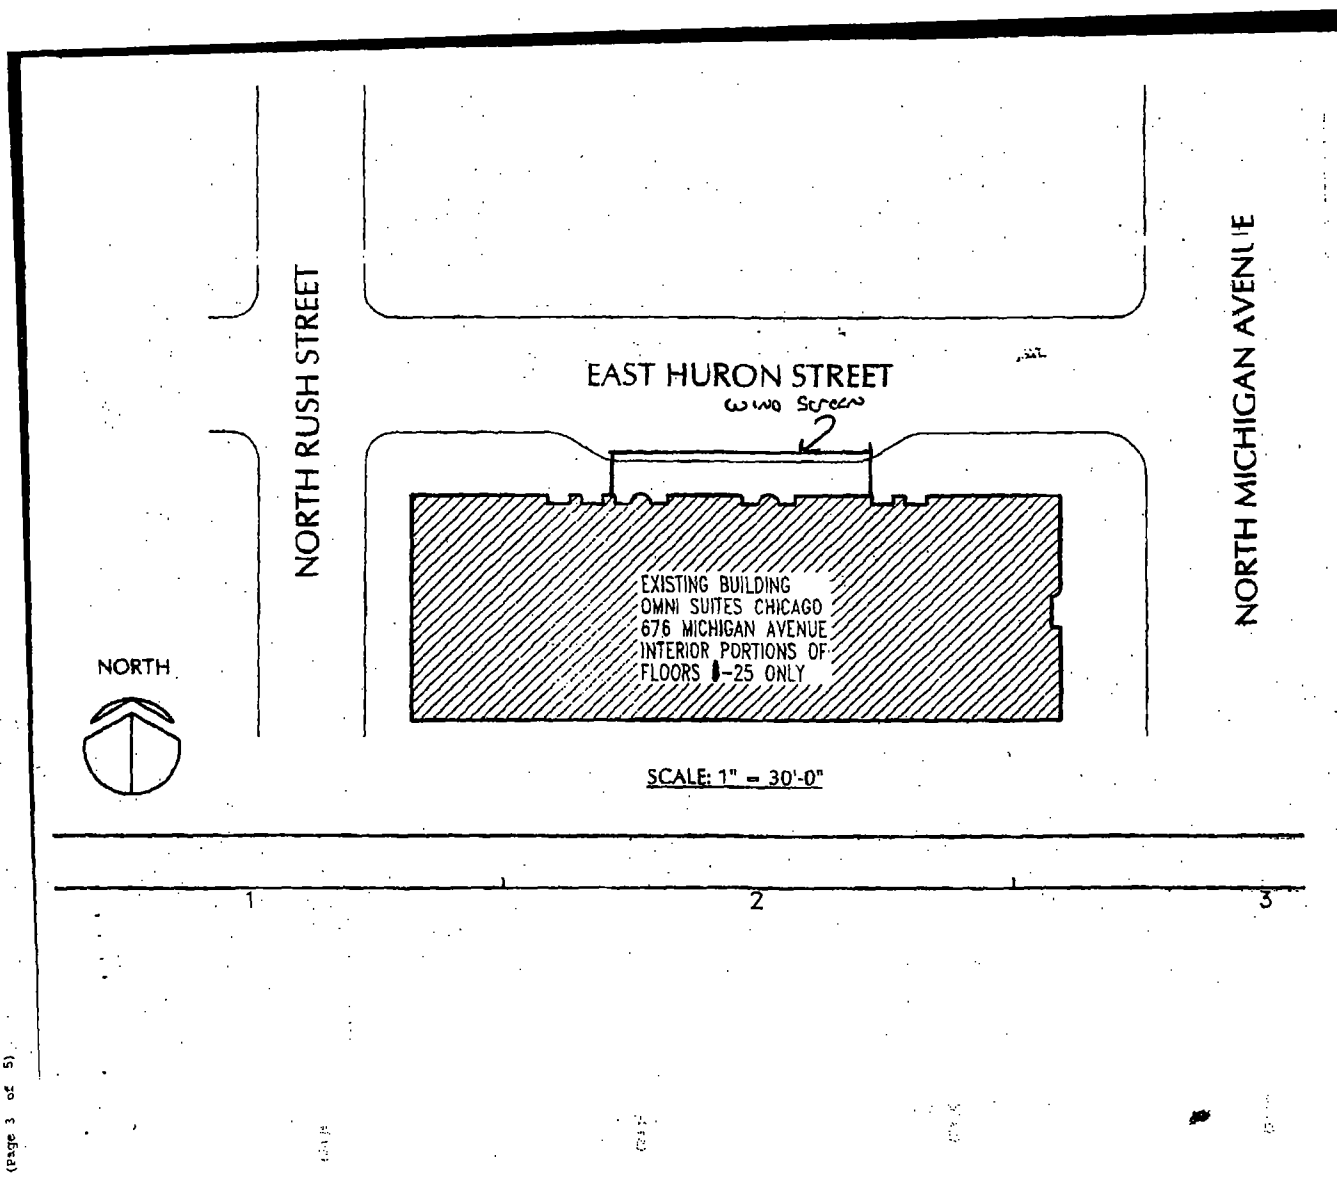
NORTH RUSH STREET
EAST HURON STREET
w/wo Screen
NORTH MICHIGAN AVENUE
EXISTING BUILDING
OMNI SUITES CHICAGO
676 MICHIGAN AVENUE
INTERIOR PORTIONS OF
FLOORS 1-25 ONLY
NORTH
SCALE: 1" = 30'-0"
1
2
3

City of Chicago

O2013-9025

Office of the City Clerk

Document Tracking Sheet

Meeting Date:	11/13/2013
Sponsor(s):	Reilly (42)
Type:	Ordinance
Title:	Grant(s) of privilege in public way for Parenteau Studios
Committee(s) Assignment:	Committee on Transportation and Public Way

ORDINANCE
PARENTEAU STUDIOS
Acct. No. 51149 - 1
Permit No. 1109250

Be It Ordained by the City Council of the City of Chicago:

SECTION 1. Permission and authority are hereby given and granted to PARENTEAU STUDIOS, upon the terms and subject to the conditions of this ordinance to maintain and use, as now constructed, three (3) Siamese Connection(s) projecting over the public right-of-way adjacent to its premises known as 224-230 W. Huron St..

Said Siamese Connection(s) at FRANKLIN ST. measure(s):
Two (2) at one (1) foot in length, and point six seven (.67) feet in width for a total of one point three four (1.34) square feet.

Said Siamese Connection(s) at HURON ST. measure(s):
One (1) at one point five eight (1.58) foot in length, and point eight three (.83) feet in width for a total of one point three one (1.31) square feet.

The location of said privilege shall be as shown on prints kept on file with the Department of Business Affairs and Consumer Protection and the Office of the City Clerk.

Said privilege shall be constructed in accordance with plans and specifications approved by the Department of Transportation (Division of Project Development).

This grant of privilege in the public way shall be subject to the provisions of Section 10-28-015 and all other required provisions of the Municipal Code of Chicago.

The grantee shall pay to the City of Chicago as compensation for the privilege #1109250 herein granted the sum of one thousand two hundred ($1,200.00) per annum in advance.


A 25% penalty will be added for payments received after due date.

The permit holder agrees to hold the City of Chicago harmless for any damage, relocation or replacement costs associated with damage, relocation or removal of private property caused by the City performing work in the public way.

Authority herein given and granted for a period of five (5) years from and after 11/05/2013.

Alderman _____

Brendan Reilly 42nd Ward

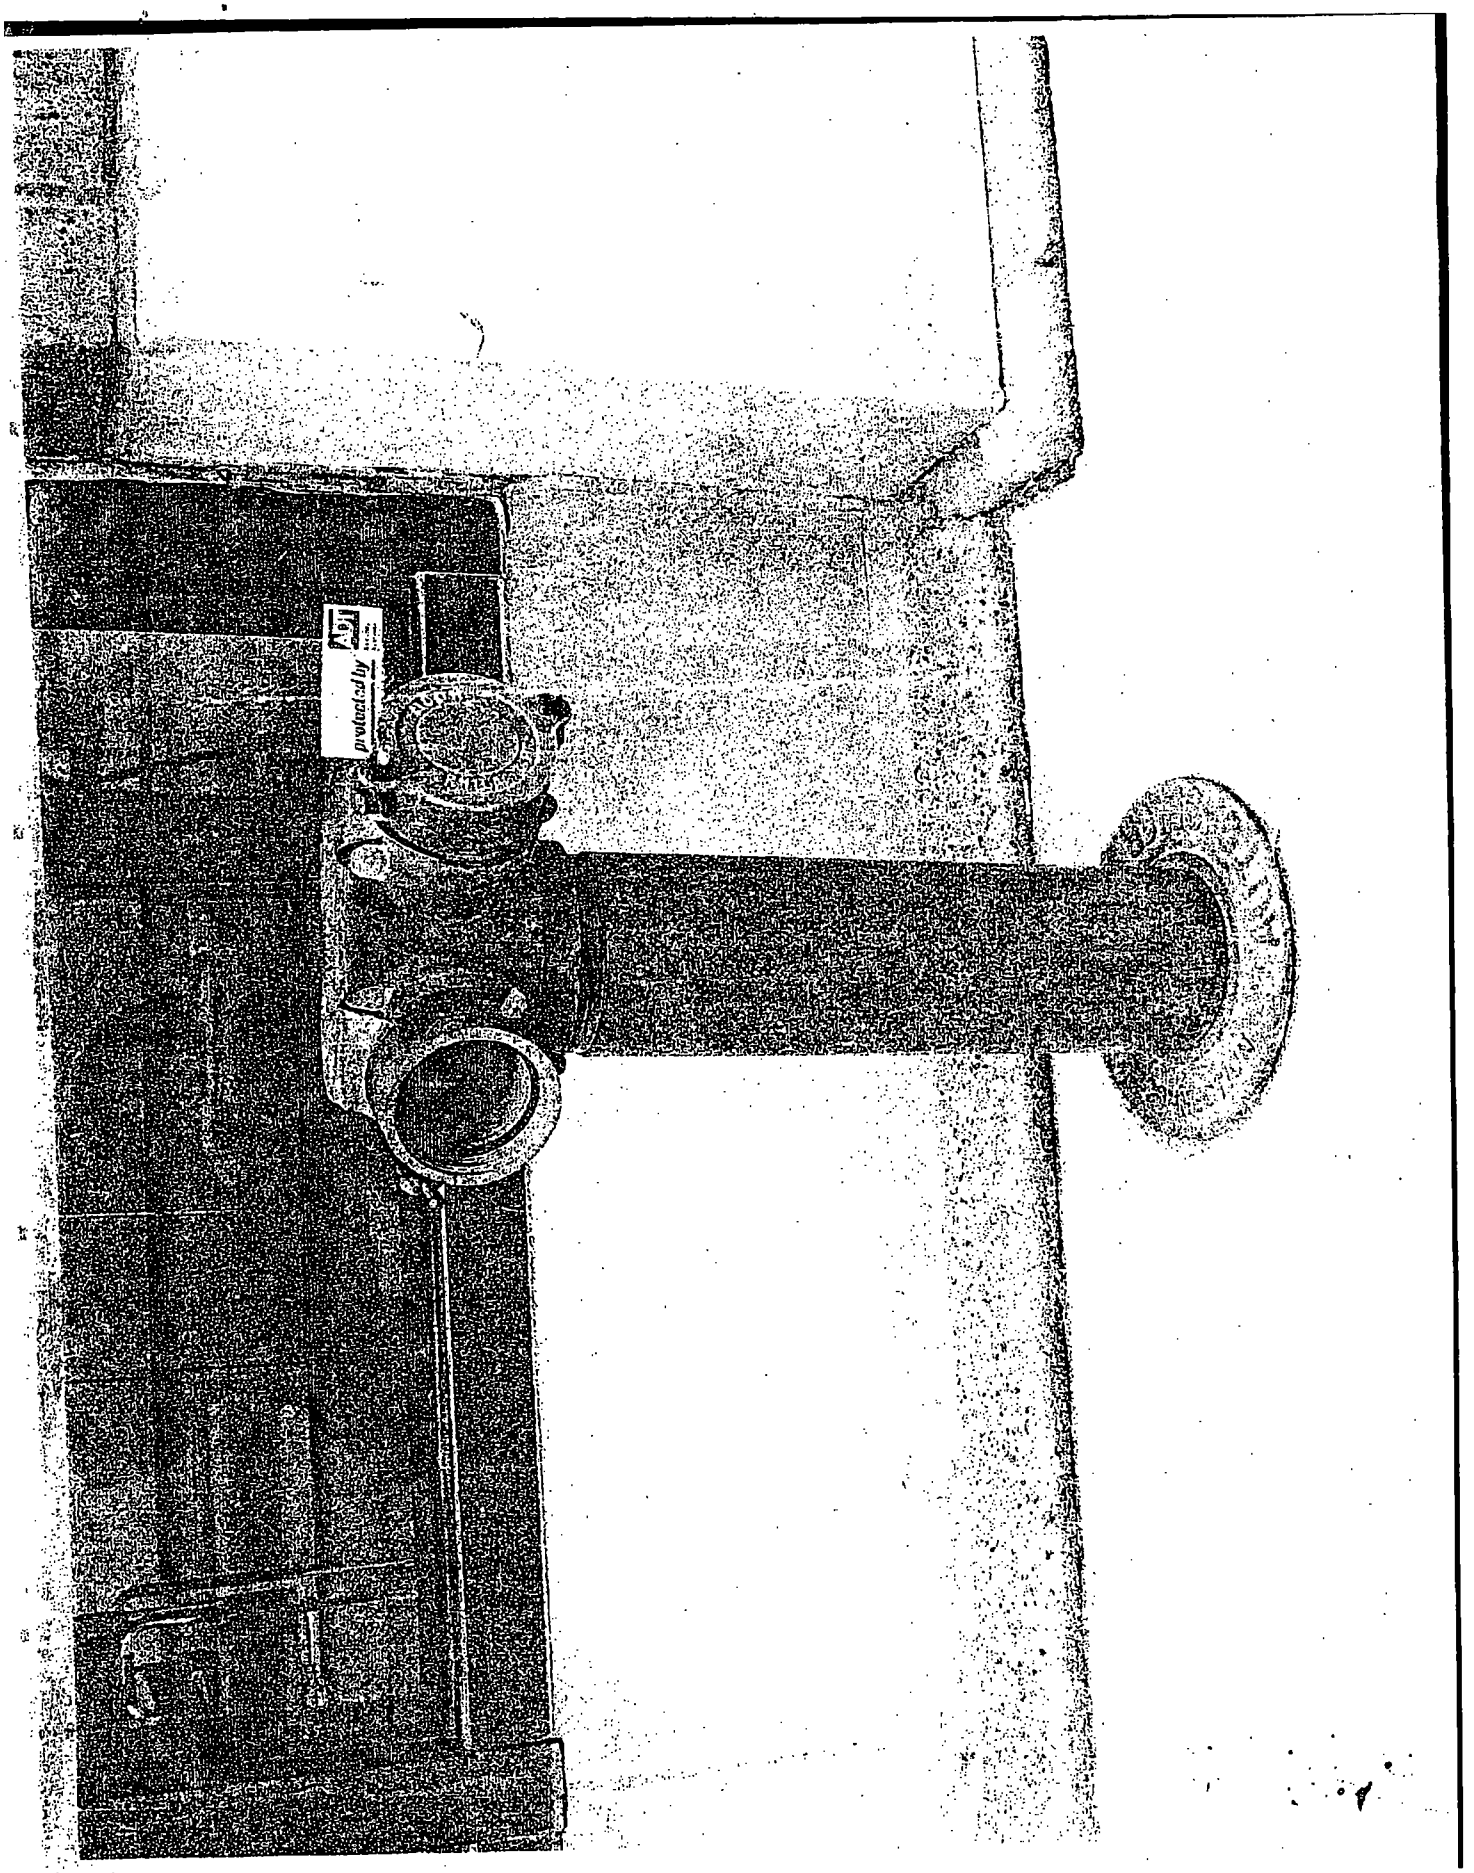
protected by

City of Chicago

O2013-9026

Office of the City Clerk

Document Tracking Sheet

Meeting Date:	11/13/2013
Sponsor(s):	Reilly (42)
Type:	Ordinance
Title:	Grant(s) of privilege in public way for Park Hyatt Water Tower Associates
Committee(s) Assignment:	Committee on Transportation and Public Way

ORDINANCE
PARK HYATT WATER TOWER ASSOCIATES
Acct. No. 64854 - 9
Permit No. 1108797

Be It Ordained by the City Council of the City of Chicago:

SECTION 1. Permission and authority are hereby given and granted to PARK HYATT WATER TOWER ASSOCIATES, upon the terms and subject to the conditions of this ordinance to maintain and use, as now constructed, two (2) Tieback System(s) under the public right-of-way adjacent to its premises known as 800 N. Michigan Ave..

Said Tieback System(s) at N. MICHIGAN measure(s):
One (1) at thirty-five (35) feet in length, and one (1) foot in width for a total of thirty-five (35) square feet.

Said Tieback System(s) at E. Chicago measure(s):
One (1) at twenty-seven (27) feet in length, and one (1) foot in width for a total of twenty-seven (27) square feet.

The location of said privilege shall be as shown on prints kept on file with the Department of Business Affairs and Consumer Protection and the Office of the City Clerk.

Said privilege shall be constructed in accordance with plans and specifications approved by the Department of Transportation (Office of Underground Coordination).

This grant of privilege in the public way shall be subject to the provisions of Section 10-28-015 and all other required provisions of the Municipal Code of Chicago.

The grantee shall pay to the City of Chicago as compensation for the privilege #1108797 herein granted the sum of four hundred ($400.00) per annum in advance.


A 25% penalty will be added for payments received after due date.

The permit holder agrees to hold the City of Chicago harmless for any damage, relocation or replacement costs associated with damage, relocation or removal of private property caused by the City performing work in the public way.

Authority herein given and granted for a period of five (5) years from and after 04/01/2013.

Alderman _____

Brendan Reilly 42nd Ward

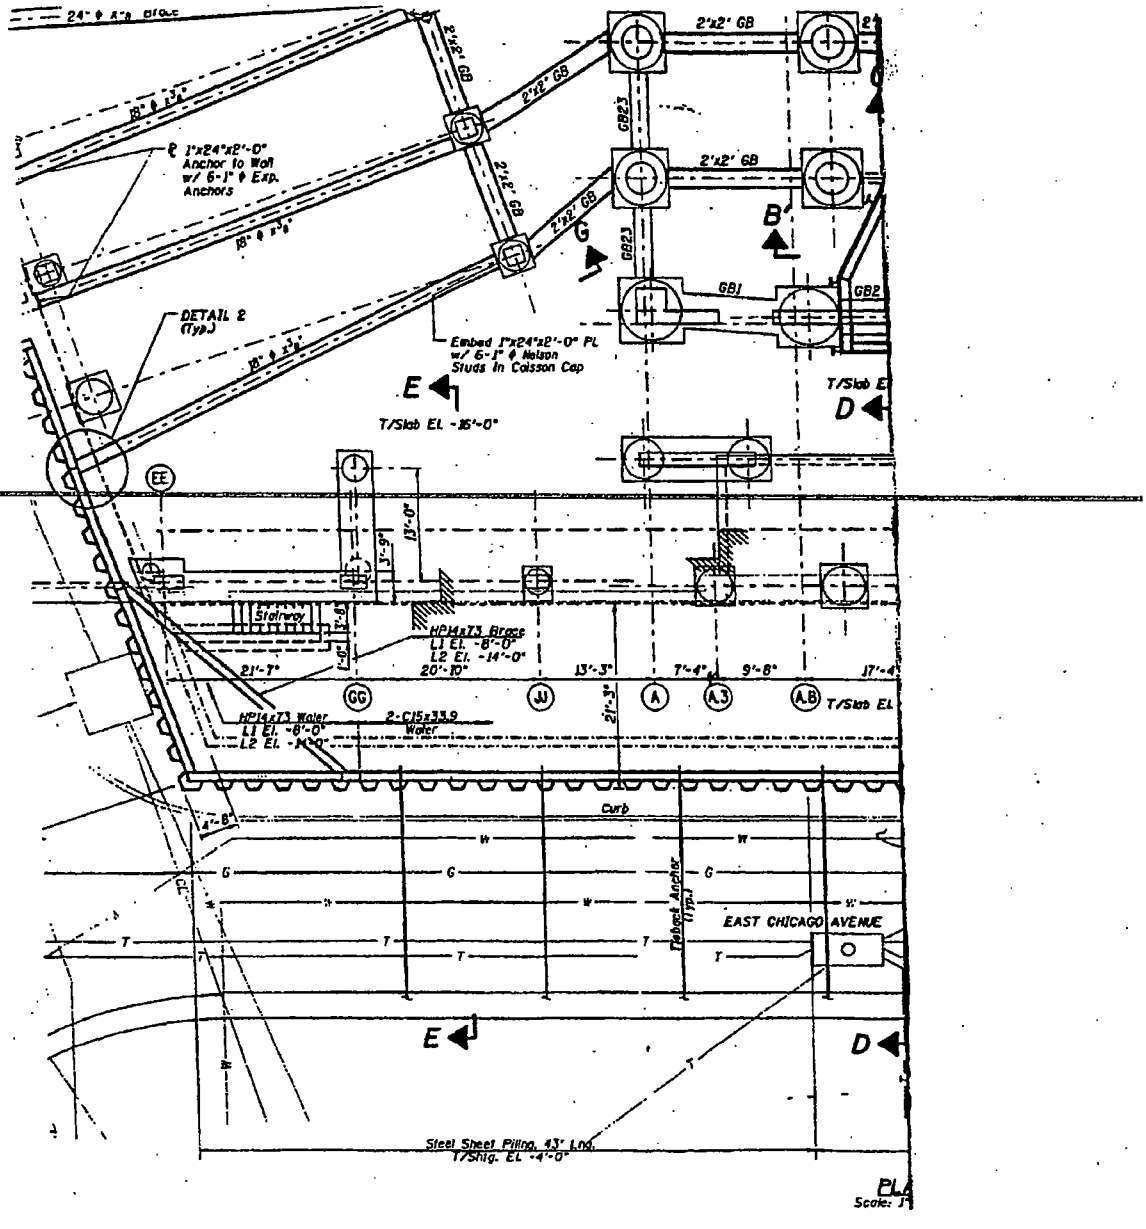
24" ϕ Brace
2'x2' GB
GB23
GB1
GB2
℄ 1"x24"x2'-0" Anchor to Wall w/ 6-1" ϕ Exp. Anchors
DETAIL 2 (Typ.)
Embed 1"x24"x2'-0" PL w/ 6-1" ϕ Nelson Studs in Caisson Cap
T/Slab El. -35'-0"
T/Slab El.
Stairway
HP14x73 Brace
L1 El. -8'-0"
L2 El. -14'-0"
HP14x73 Waler
L1 El. -6'-0"
L2 El. -14'-0"
2-C15x33.9 Waler
Curb
Rebar Anchor (Typ.)
EAST CHICAGO AVENUE
Steel Sheet Piling, 43' Lng.
T/Shlg. El. -4'-0"
EE
GG
JJ
A
A.3
A.B

City of Chicago

O2013-9027

Office of the City Clerk

Document Tracking Sheet

Meeting Date:	11/13/2013
Sponsor(s):	Reilly (42)
Type:	Ordinance
Title:	Grant(s) of privilege in public way for Pizzeria Due
Committee(s) Assignment:	Committee on Transportation and Public Way

ORDINANCE
PIZZERIA DUE
Acct. No. 220602 - 1
Permit No. 1109244

Be It Ordained by the City Council of the City of Chicago:

SECTION 1. Permission and authority are hereby given and granted to PIZZERIA DUE, upon the terms and subject to the conditions of this ordinance to maintain and use, as now constructed, two (2) Park bench(s) on the public right-of-way adjacent to its premises known as 619 N. Wabash Ave..

Said Park bench(s) at N. WABSH measure(s):
Two (2) at seven (7) feet in length, and two (2) feet in width for a total of twenty-eight (28) square feet.

The location of said privilege shall be as shown on prints kept on file with the Department of Business Affairs and Consumer Protection and the Office of the City Clerk.

Said privilege shall be constructed in accordance with plans and specifications approved by the Department of Transportation (Division of Project Development).

This grant of privilege in the public way shall be subject to the provisions of Section 10-28-015 and all other required provisions of the Municipal Code of Chicago.

The grantee shall pay to the City of Chicago as compensation for the privilege #1109244 herein granted the sum of one hundred fifty ($150.00) per annum in advance.

A 25% penalty will be added for payments received after due date.


The permit holder agrees to hold the City of Chicago harmless for any damage, relocation or replacement costs associated with damage, relocation or removal of private property caused by the City performing work in the public way.

Authority herein given and granted for a period of five (5) years from and after 10/08/2013.

Alderman _____

Brendan Reilly 42nd Ward

PIZZERIA DUE
619 N WABASH
DREV #

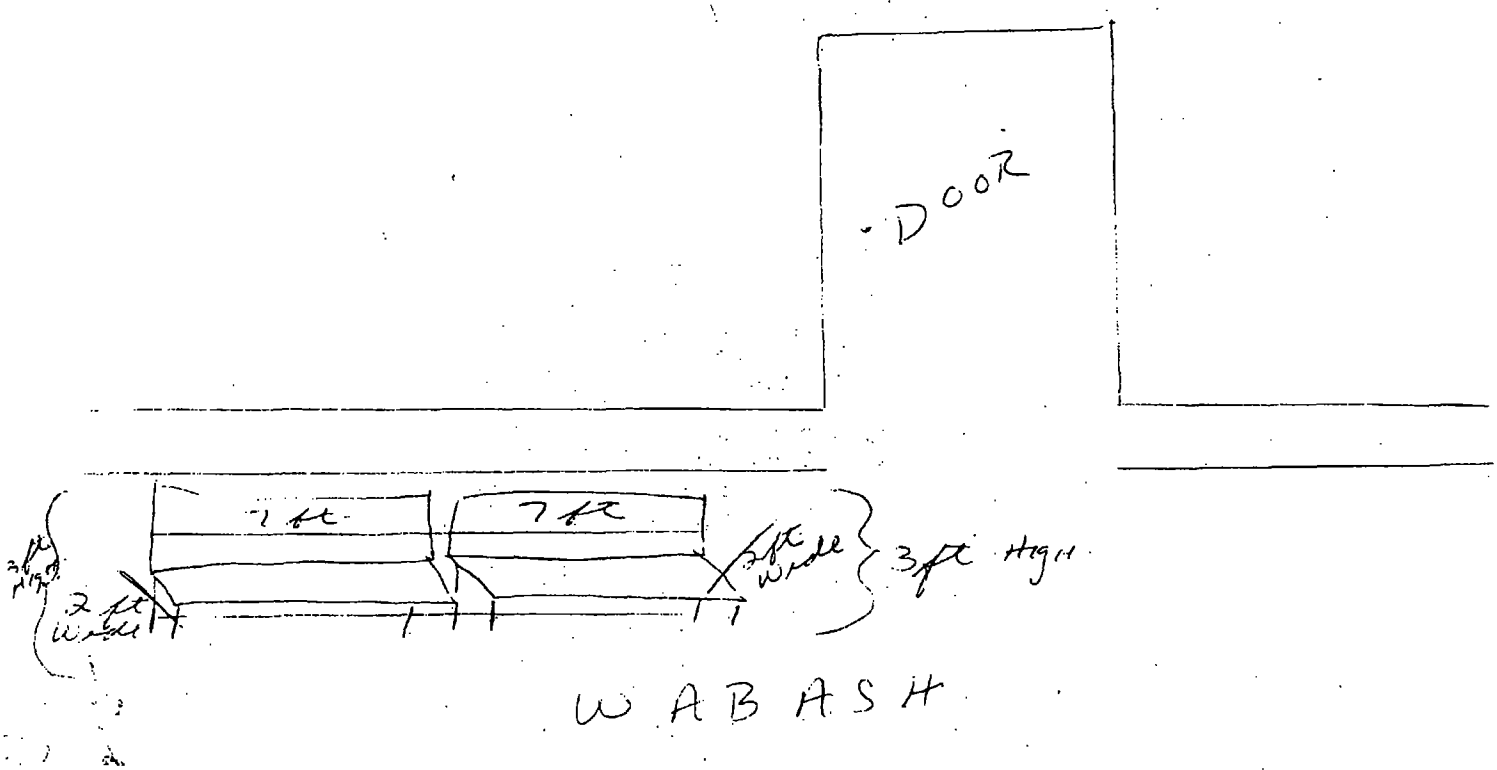

City of Chicago

O2013-9028

Office of the City Clerk

Document Tracking Sheet

Meeting Date:	11/13/2013
Sponsor(s):	Reilly (42)
Type:	Ordinance
Title:	Grant(s) of privilege in public way for Pure Barre Chicago River North
Committee(s) Assignment:	Committee on Transportation and Public Way

ORDINANCE
Pure Barre Chicago River North
Acct. No. 381214 - 1
Permit No. 1107891

Be It Ordained by the City Council of the City of Chicago:

SECTION 1. Permission and authority are hereby given and granted to Pure Barre Chicago River North, upon the terms and subject to the conditions of this ordinance to maintain and use one (1) sign(s) projecting over the public right-of-way attached to its premises known as 1 E. Huron St..

Said sign structure(s) measures as follows; along E. Huron Street:
One (1) at fifteen (15) feet in length, two point eight three (2.83) feet in height and twenty (20) feet above grade level.

The location of said privilege shall be as shown on prints kept on file with the Department of Business Affairs and Consumer Protection and the Office of the City Clerk.

Said privilege shall be constructed in accordance with plans and specifications approved by the Department of Transportation (Division of Project Development) and Zoning Department - Signs.

This grant of privilege in the public way shall be subject to the provisions of Section 10-28-015 and all other required provisions of the Municipal Code of Chicago.

The grantee shall pay to the City of Chicago as compensation for the privilege #1107891 herein granted the sum of three hundred ($300.00) per annum in advance.

A 25% penalty will be added for payments received after due date.

The permit holder agrees to hold the City of Chicago harmless for any damage, relocation or replacement costs associated with damage, relocation or removal of private property caused by the City performing work in the public way.


Authority herein given and granted for a period of five (5) years from and after Date of Passage.

Alderman _____

Brendan Reilly 42nd Ward

3DIDENTITY IDEAS THAT ILLUMINATE 3D Identity, LLC | 1742 W. 35th Ave | Denver, CO 80211	Client: pure barre Project: Pure Barre Chicago, IL 60611	Sales: 3DID Drawn By: MP Date: 04/09/2013 Sheet: 5 of 5	Approval Signature: _____ Landlord: _____ Customer: _____ Date _____	☐ Concept ☐ Production Design: sb-PB-CHICAGO Revisions:	©COPYRIGHT Design done by 3D Identity cannot be reproduced either in whole or part and are the exclusive property of 3D Identity. Consent must be given in client by 3D Identity if designs are to be used by anyone other than 3D Identity. Colors shown on design are printer colors only. These colors do not represent the actual colors used on your design at the time of manufacturing due to color properties on varying materials and substrates. We will closely match any color needed where specified using PMS color charts or paint swatches.



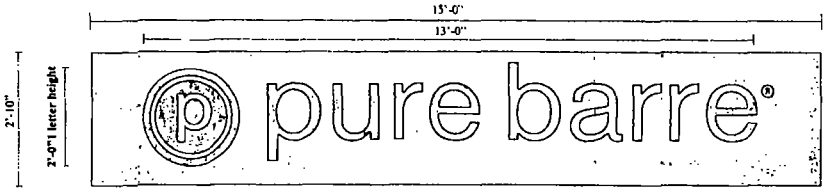


Side view

Reverse Pan Channel Display w/backer plate and wireway

Scale: 3/4"=1'-0" Quantity (1)

Fabricate (1) sets of reverse pan channel letters with White LED illumination.
Aluminum faces painted to match Pantone 1797C Pure Barre Red.
Paint letter returns to match Pantone 1797C Pure Barre Red.
Power supply to be mounted behind 1/8" backer panel.
Pure Barre circle P logo - Routed face with ¼" clear plex push through.
Overlay 2nd surface clear plex with 3m white diffuser.
Wireway, paint MAP Brushed Aluminum
Mounted method TBD.
EC to provide primary electrical to sign location.

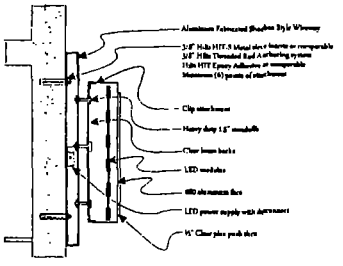

Detail - Section thru

ALL COMPONENTS LISTED
This sign is intended to be installed in accordance with the requirements of Article 600 of the National Electrical Code and/or other applicable local codes. This includes proper grounding and bonding of the sign.
TITLE 24 COMPLIANT



100 491 837

City of Chicago

O2013-9030

Office of the City Clerk

Document Tracking Sheet

Meeting Date:	11/13/2013
Sponsor(s):	Reilly (42)
Type:	Ordinance
Title:	Grant(s) of privilege in public way for Related Bit Lake Shore Owner LLC
Committee(s) Assignment:	Committee on Transportation and Public Way

ORDINANCE
RELATED BIT LAKE SHORE OWNER LLC
Acct. No. 363004 - 3
Permit No. 1106823

Be It Ordained by the City Council of the City of Chicago:

SECTION 1. Permission and authority are hereby given and granted to RELATED BIT LAKE SHORE OWNER LLC, upon the terms and subject to the conditions of this ordinance to maintain and use two (2) sign(s) projecting over the public right-of-way attached to its premises known as 500 N. Lake Shore Dr..

Said sign structure(s) measures as follows; along East Illinois Street:
One (1) at five (5) feet in length, eight (8) feet in height and nineteen point six seven (19.67) feet above grade level.

Said sign structure(s) measures as follows; along North Peshitigo Court:
One (1) at five (5) feet in length, eight (8) feet in height and nineteen point six seven (19.67) feet above grade level.

The location of said privilege shall be as shown on prints kept on file with the Department of Business Affairs and Consumer Protection and the Office of the City Clerk.

Said privilege shall be constructed in accordance with plans and specifications approved by the Department of Transportation (Division of Project Development) and Zoning Department - Signs.

This grant of privilege in the public way shall be subject to the provisions of Section 10-28-015 and all other required provisions of the Municipal Code of Chicago.

The grantee shall pay to the City of Chicago as compensation for the privilege #1106823 herein granted the sum of six hundred ($600.00) per annum in advance.

A 25% penalty will be added for payments received after due date.

The permit holder agrees to hold the City of Chicago harmless for any damage, relocation or replacement costs associated with damage, relocation or removal of private property caused by the City performing work in the public way.


Authority herein given and granted for a period of five (5) years from and after Date of Passage.

Alderman _____

Brendan Reilly 42nd Ward

500 LAKE SHORE DRIVE-ILLINOIS ST-WEST ELEVATION (EAST ELEVATION SIMILAR)

8' H X 5' W ILLUMINATED SIGN DISPLAY

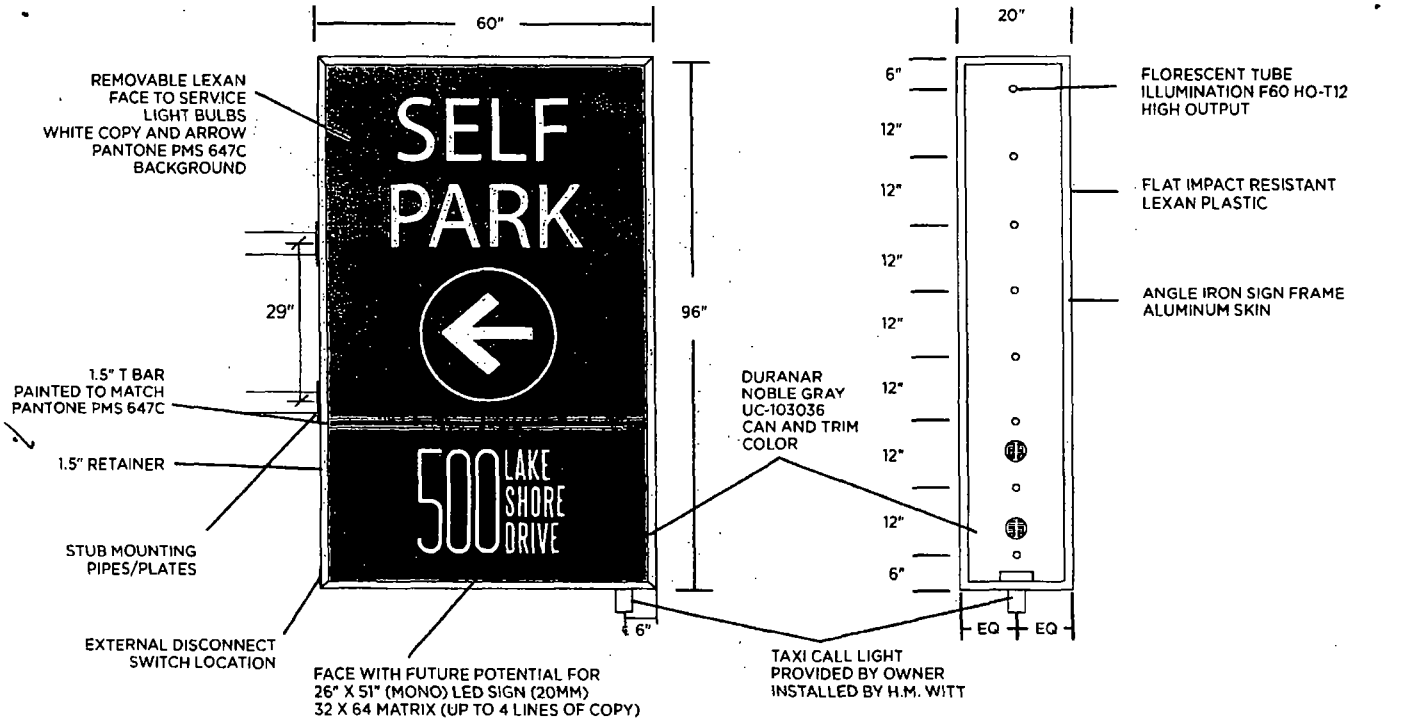

H.M. WITT & Co. Signs
FINE SIGNAGE SINCE 1894
3313 West Newport Ave. Chicago, IL 60618
office | 773 250 5000 fax | 773 250 5100
toll free | 1 888 427 0703 web | www.hmwitt.com

APPROVED AS IS ○
APPROVED W/CHANGES ○
REVISE AND RESUBMIT ○
APPROVAL
DATE

REVISIONS

CLIENT	RELATED
DATE	08.23.13
JOB #	RMW13023_ILLUMINATED DISPLAY
DRAWN BY	HP/BF
SCALE	1/2" = 1'

THIS IS AN ORIGINAL DRAWING BY H.M. WITT & CO. SIGNS AND IS NOT TO BE REPRODUCED WITHOUT PERMISSION OF H.M. WITT & CO. SIGNS.

City of Chicago

O2013-9032

Office of the City Clerk

Document Tracking Sheet

Meeting Date:	11/13/2013
Sponsor(s):	Reilly (42)
Type:	Ordinance
Title:	Grant(s) of privilege in public way for River North Limited Partnership No. 2 - exhaust duct
Committee(s) Assignment:	Committee on Transportation and Public Way

ORDINANCE
RIVER NORTH LIMITED PARTNERSHIP #2
Acct. No. 88238 - 1
Permit No. 1109177

Be It Ordained by the City Council of the City of Chicago:

SECTION 1. Permission and authority are hereby given and granted to RIVER NORTH LIMITED PARTNERSHIP #2, upon the terms and subject to the conditions of this ordinance to maintain and use, as now constructed, one (1) Exhaust Duct(s) projecting over the public right-of-way adjacent to its premises known as 325 W. Huron St..

Said Exhaust Duct(s) at Public Alley measure(s):
One (1) at two (2) feet in length, and one point four two (1.42) foot in width for a total of two point eight four (2.84) square feet. Existing exhaust duct is approximately nine (9) feet above grade level.

The location of said privilege shall be as shown on prints kept on file with the Department of Business Affairs and Consumer Protection and the Office of the City Clerk.

Said privilege shall be constructed in accordance with plans and specifications approved by the Department of Transportation (Division of Project Development) and Department of Transportation (Office of Underground Coordination).

This grant of privilege in the public way shall be subject to the provisions of Section 10-28-015 and all other required provisions of the Municipal Code of Chicago.

The grantee shall pay to the City of Chicago as compensation for the privilege #1109177 herein granted the sum of four hundred ($400.00) per annum in advance.


A 25% penalty will be added for payments received after due date.

The permit holder agrees to hold the City of Chicago harmless for any damage, relocation or replacement costs associated with damage, relocation or removal of private property caused by the City performing work in the public way.

Authority herein given and granted for a period of five (5) years from and after 10/08/2013.

Alderman _____

Brendan Reilly 42nd Ward

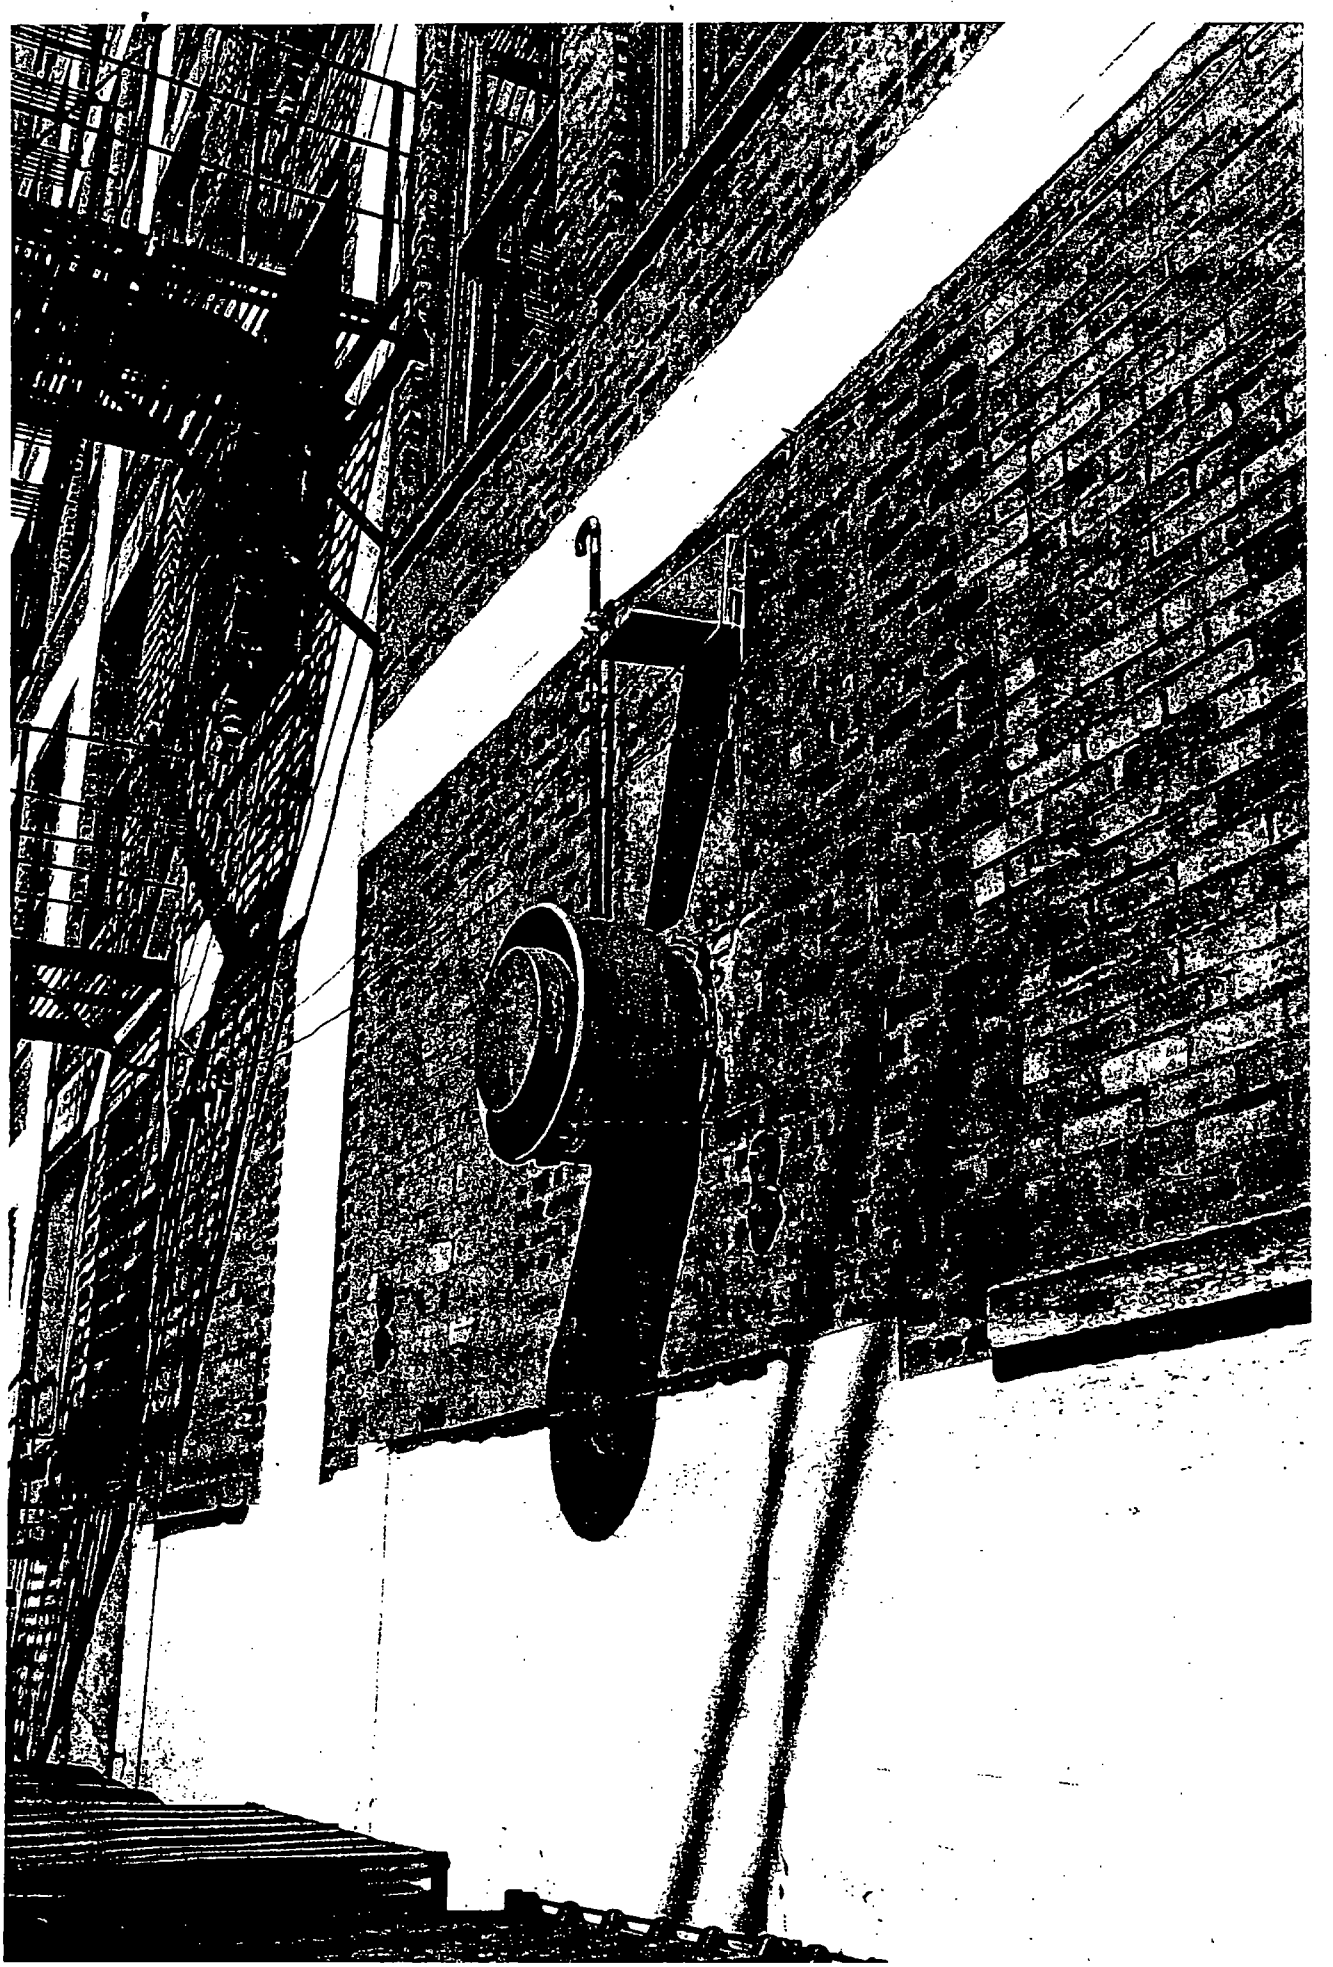

City of Chicago

O2013-9033

Office of the City Clerk

Document Tracking Sheet

Meeting Date:	11/13/2013
Sponsor(s):	Reilly (42)
Type:	Ordinance
Title:	Grant(s) of privilege in public way for River North Limited Partnership No. 2 - planters
Committee(s) Assignment:	Committee on Transportation and Public Way

ORDINANCE
RIVER NORTH LIMITED PARTNERSHIP #2
Acct. No. 88238 - 1
Permit No. 1109206

Be It Ordained by the City Council of the City of Chicago:

SECTION 1. Permission and authority are hereby given and granted to RIVER NORTH LIMITED PARTNERSHIP #2, upon the terms and subject to the conditions of this ordinance to maintain and use, as now constructed, six (6) Planter(s) on the public right-of-way for beautification purposes adjacent to its premises known as 325 W. Huron St..

Said Planter(s) at W Huron St measure(s):
Six (6) at three (3) feet in length, and three (3) feet in width for a total of fifty-four (54) square feet.

Grantee must allow the required clear and unobstructed space for pedestrian passage at all times per rules and regulations approved by the Department of Transportation.

The location of said privilege shall be as shown on prints kept on file with the Department of Business Affairs and Consumer Protection and the Office of the City Clerk.

Said privilege shall be constructed in accordance with plans and specifications approved by the Department of Planning and Development and Department of Transportation (Division of Project Development).

This grant of privilege in the public way shall be subject to the provisions of Section 10-28-015 and all other required provisions of the Municipal Code of Chicago.

The grantee shall pay to the City of Chicago as compensation for the privilege #1109206 herein granted the sum of zero ($.00) per annum in advance.

A 25% penalty will be added for payments received after due date.


The permit holder agrees to hold the City of Chicago harmless for any damage, relocation or replacement costs associated with damage, relocation or removal of private property caused by the City performing work in the public way.

Authority herein given and granted for a period of five (5) years from and after 10/08/2013.

Alderman _____

Brendan Reilly 42nd Ward

(Page 2 of 4)

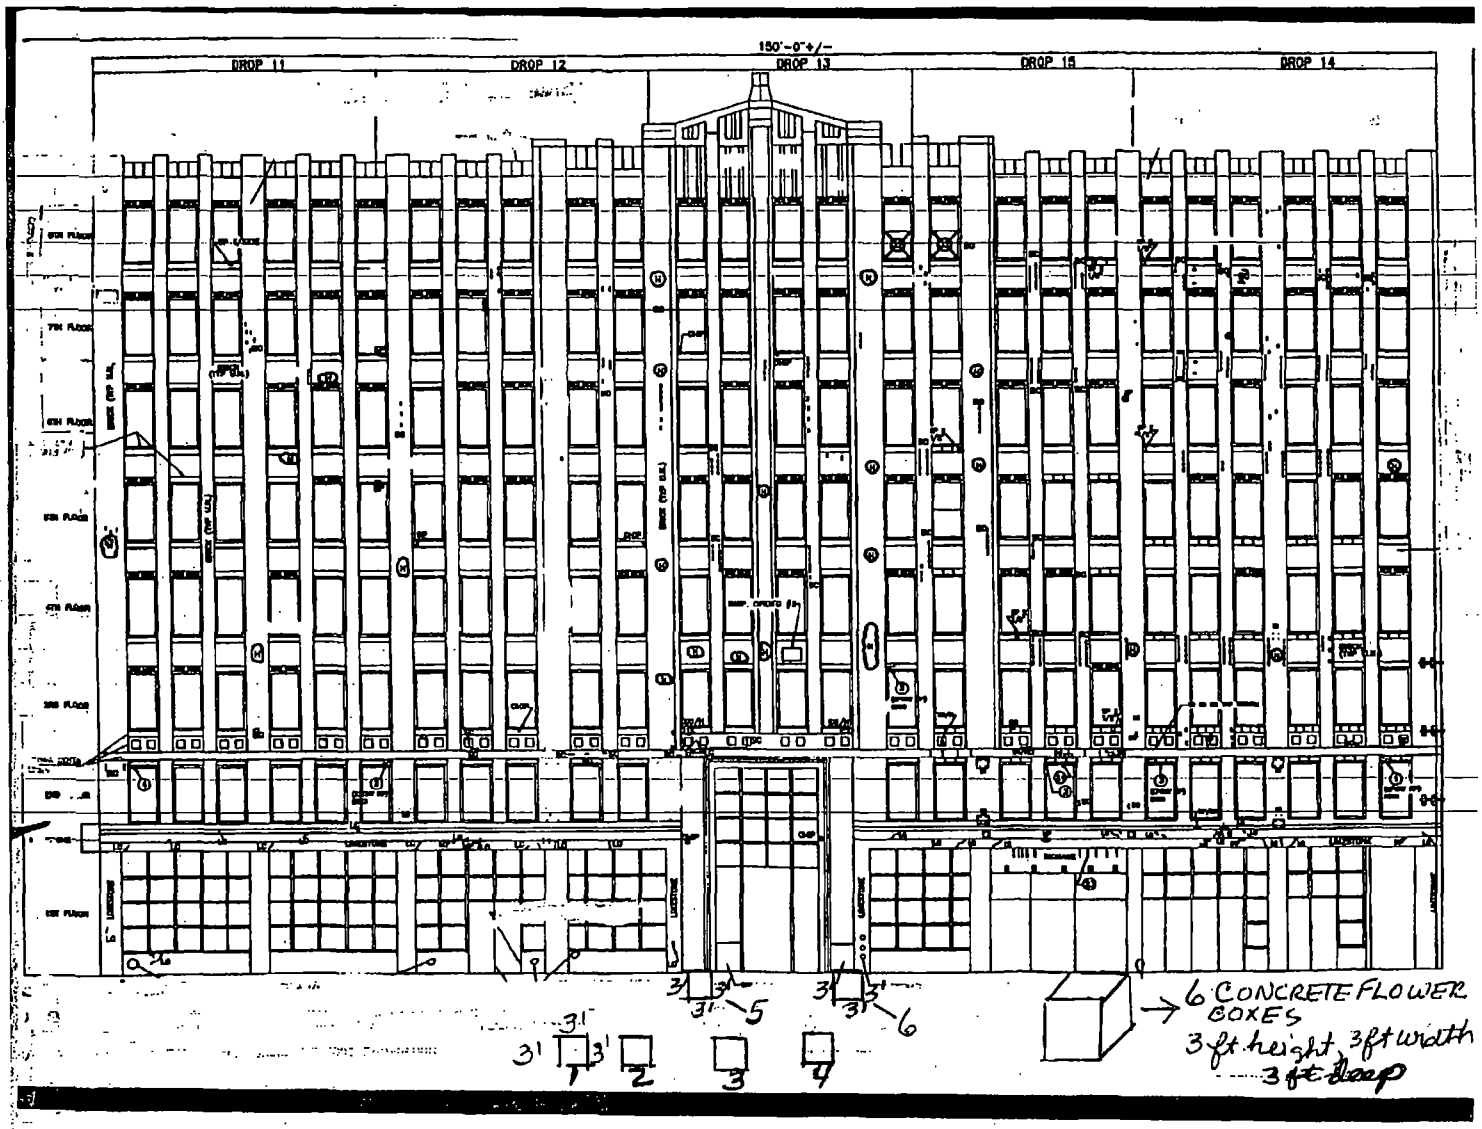
150'-0"+/-
DROP 11
DROP 12
DROP 13
DROP 15
DROP 14
6 CONCRETE FLOWER BOXES
3 ft height 3ft width
3 ft deep

City of Chicago

O2013-9035

Office of the City Clerk

Document Tracking Sheet

Meeting Date:	11/13/2013
Sponsor(s):	Reilly (42)
Type:	Ordinance
Title:	Grant(s) of privilege in public way for River North Limited Partnership No. 2 - siamese connections
Committee(s) Assignment:	Committee on Transportation and Public Way

ORDINANCE
RIVER NORTH LIMITED PARTNERSHIP #2
Acct. No. 88238 - 1
Permit No. 1109176

Be It Ordained by the City Council of the City of Chicago:

SECTION 1. Permission and authority are hereby given and granted to RIVER NORTH LIMITED PARTNERSHIP #2, upon the terms and subject to the conditions of this ordinance to maintain and use, as now constructed, two (2) Siamese Connection(s) projecting over the public right-of-way adjacent to its premises known as 325 W. Huron St..

Said Siamese Connection(s) at W Huron St measure(s):
Two (2) at three point seven five (3.75) feet in length, and point two five (.25) feet in width for a total of one point eight eight (1.88) square feet.

The location of said privilege shall be as shown on prints kept on file with the Department of Business Affairs and Consumer Protection and the Office of the City Clerk.

Said privilege shall be constructed in accordance with plans and specifications approved by the Department of Transportation (Division of Project Development).

This grant of privilege in the public way shall be subject to the provisions of Section 10-28-015 and all other required provisions of the Municipal Code of Chicago.

The grantee shall pay to the City of Chicago as compensation for the privilege #1109176 herein granted the sum of eight hundred ($800.00) per annum in advance.


A 25% penalty will be added for payments received after due date.

The permit holder agrees to hold the City of Chicago harmless for any damage, relocation or replacement costs associated with damage, relocation or removal of private property caused by the City performing work in the public way.

Authority herein given and granted for a period of five (5) years from and after 10/08/2013.

Alderman _____

Brendan Reilly 42nd Ward

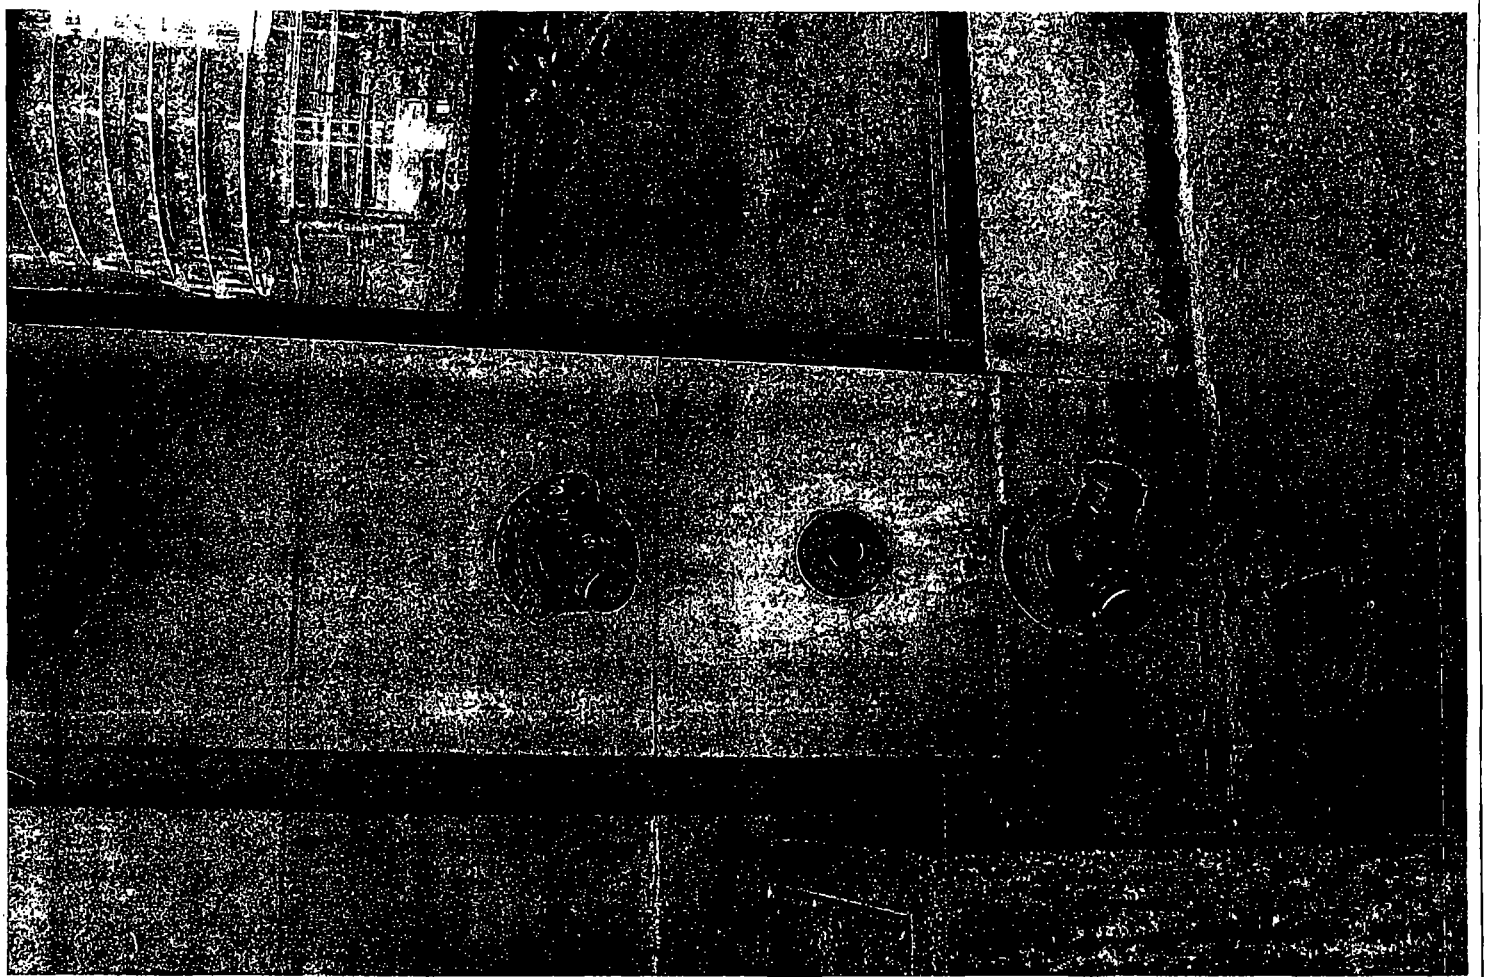

City of Chicago

O2013-9036

Office of the City Clerk

Document Tracking Sheet

Meeting Date:	11/13/2013
Sponsor(s):	Reilly (42)
Type:	Ordinance
Title:	Grant(s) of privilege in public way for River North Self Park
Committee(s) Assignment:	Committee on Transportation and Public Way

ORDINANCE
RIVER NORTH SELF PARK
Acct. No. 331961 - 1
Permit No. 1109068

Be It Ordained by the City Council of the City of Chicago:

SECTION 1. Permission and authority are hereby given and granted to RIVER NORTH SELF PARK, upon the terms and subject to the conditions of this ordinance to maintain and use, as now constructed, forty-two (42) Light Fixture(s) projecting over the public right-of-way adjacent to its premises known as 60 W. Kinzie St..

Said Light Fixture(s) at W Kinzie measure(s):
Thirty-one (31) at point seven five (.75) feet in length, point nine one (.91) feet in width and thirteen (13) feet above grade level.

Said Light Fixture(s) at N Clark measure(s):
Eleven (11) at point seven five (.75) feet in length, point nine one (.91) feet in width and thirteen (13) feet above grade level.

The location of said privilege shall be as shown on prints kept on file with the Department of Business Affairs and Consumer Protection and the Office of the City Clerk.

Said privilege shall be constructed in accordance with plans and specifications approved by the Department of Transportation (Division of Project Development).

This grant of privilege in the public way shall be subject to the provisions of Section 10-28-015 and all other required provisions of the Municipal Code of Chicago.

The grantee shall pay to the City of Chicago as compensation for the privilege #1109068 herein granted the sum of one hundred seventy-five ($175.00) per annum in advance.

A 25% penalty will be added for payments received after due date.


The permit holder agrees to hold the City of Chicago harmless for any damage, relocation or replacement costs associated with damage, relocation or removal of private property caused by the City performing work in the public way.

Authority herein given and granted for a period of five (5) years from and after 10/08/2013.

Alderman _____

Brendan Reilly 42nd Ward

Drawing2.dwg
COPYRIGHT (C) BY CUBELLIS ASSOCIATES INC. ALL RIGHTS RESERVED

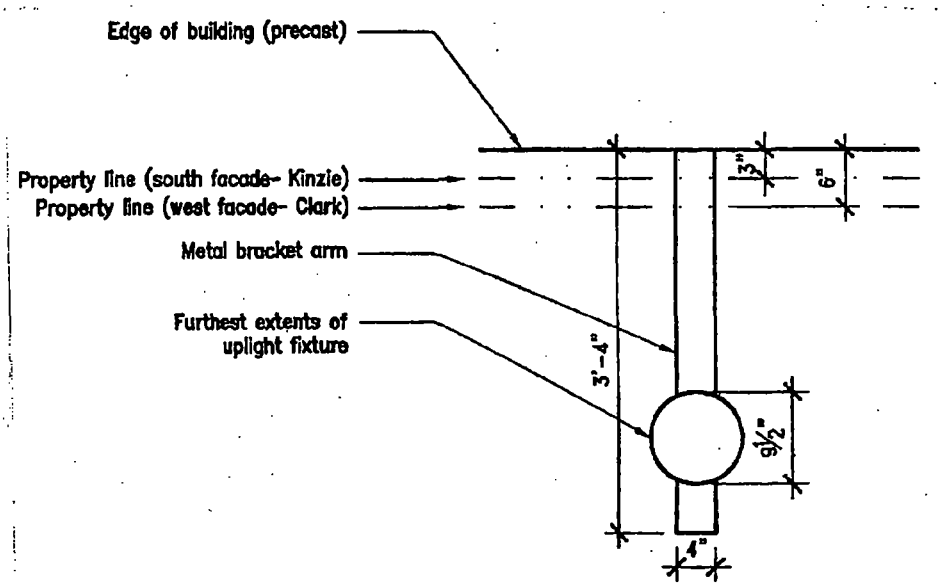

1 EXTERIOR LIGHT FIXTURE

NTS

LIGHT FIXTURE TOTAL SQUARE FOOTAGE = 1.6

SK-1
070769

cubellis

architects interior designers engineers

cubellis mgdf www.cubellis.com

MA · ME · NJ · PA · VA · MI · IL · FL

DATE	DRAWN BY	CHECKED BY	SCRIBER
5-21-08			

TITLE: EXTERIOR LIGHT FIXTURE

PROJECT: RIVER NORTH SELF PARKING

PROJECT NORTH

NO	DATE	REVISIONS

City of Chicago

O2013-9038

Office of the City Clerk

Document Tracking Sheet

Meeting Date:	11/13/2013
Sponsor(s):	Reilly (42)
Type:	Ordinance
Title:	Grant(s) of privilege in public way for Riverview Condominium - caissons
Committee(s) Assignment:	Committee on Transportation and Public Way

ORDINANCE
RIVERVIEW CONDOMINIUM
Acct. No. 88498 - 1
Permit No. 1108972

Be It Ordained by the City Council of the City of Chicago:

SECTION 1. Permission and authority are hereby given and granted to RIVERVIEW CONDOMINIUM, upon the terms and subject to the conditions of this ordinance to maintain and use, as now constructed, ten (10) Caisson(s) under the public right-of-way adjacent to its premises known as 445 E. North Water St..

Said Caisson(s) at E. NORTH WATER ST measure(s):
Four (4) at one (1) foot in length, and six point four (6.4) feet in width for a total of twenty-five point six (25.6) square feet.
One (1) at one (1) foot in length, and ten point four (10.4) feet in width for a total of ten point four (10.4) square feet.
One (1) at one (1) foot in length, and thirteen point one (13.1) feet in width for a total of thirteen point one (13.1) square feet.
One (1) at one (1) foot in length, and eighteen point seven (18.7) feet in width for a total of eighteen point seven (18.7) square feet.
Two (2) at one (1) foot in length, and point three (.3) feet in width for a total of point six (.6) square feet.
One (1) at one (1) foot in length, and one point eight (1.8) foot in width for a total of one point eight (1.8) square feet.

The location of said privilege shall be as shown on prints kept on file with the Department of Business Affairs and Consumer Protection and the Office of the City Clerk.

Said privilege shall be constructed in accordance with plans and specifications approved by the Department of Planning and Development and Department of Transportation (Office of Underground Coordination).

This grant of privilege in the public way shall be subject to the provisions of Section 10-28-015 and all other required provisions of the Municipal Code of Chicago.

The grantee shall pay to the City of Chicago as compensation for the privilege #1108972 herein granted the sum of four hundred ($400.00) per annum in advance.

A 25% penalty will be added for payments received after due date.


The permit holder agrees to hold the City of Chicago harmless for any damage, relocation or replacement costs associated with damage, relocation or removal of private property caused by the City performing work in the public way.

Authority herein given and granted for a period of five (5) years from and after 10/07/2013.

Alderman _____

Brendan Reilly 42nd Ward

(Page 2 of 2)

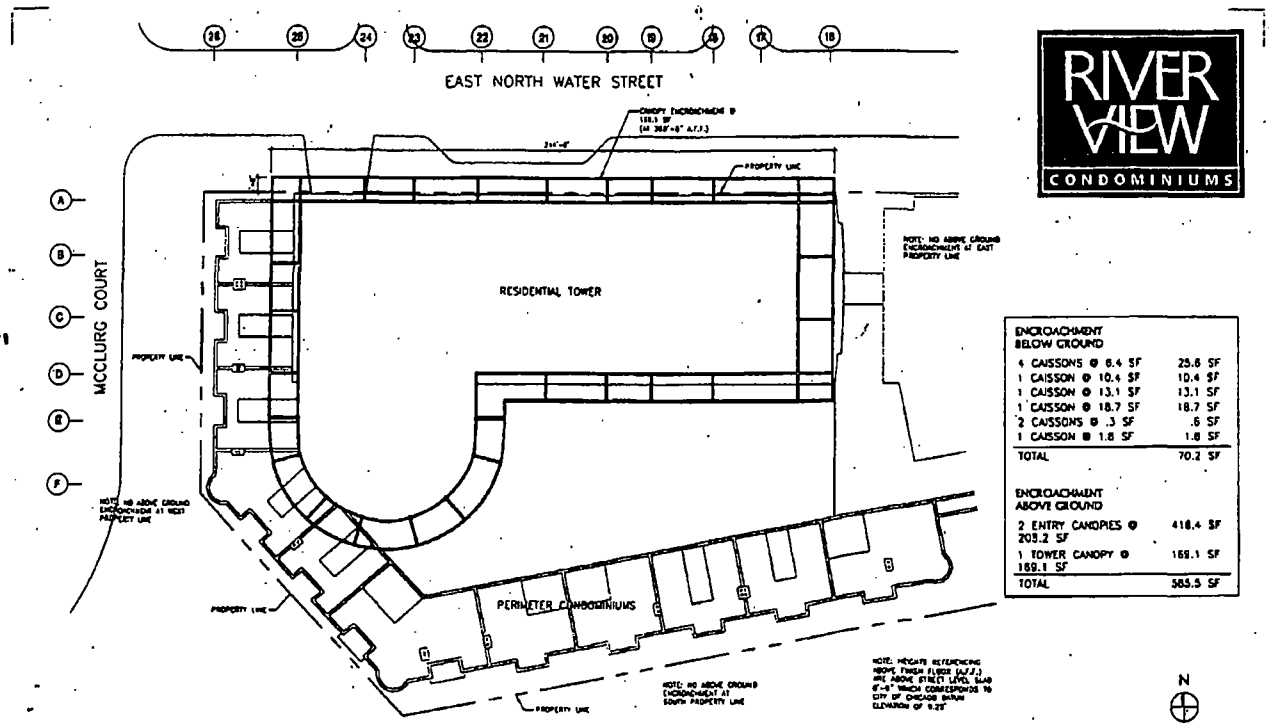

RIVERVIEW PHASE 2 RESIDENTIAL DEVELOPEMENT - ABOVE GROUND ENCROACHMENT PLAN - B

DE STEFANO+PARTNERS

MCI COMPANIES

SCALE 1" = 30'-0"

06 AUGUST 2001

City of Chicago

O2013-9040

Office of the City Clerk

Document Tracking Sheet

Meeting Date:	11/13/2013
Sponsor(s):	Reilly (42)
Type:	Ordinance
Title:	Grant(s) of privilege in public way for Riverview Condominium - trees
Committee(s) Assignment:	Committee on Transportation and Public Way

ORDINANCE
RIVERVIEW CONDOMINIUM
Acct. No. 88498 - 1
Permit No. 1108973

Be It Ordained by the City Council of the City of Chicago:

SECTION 1. Permission and authority are hereby given and granted to RIVERVIEW CONDOMINIUM, upon the terms and subject to the conditions of this ordinance to maintain and use, as now constructed, nine (9) Trees(s) on the public right-of-way for beautification purposes adjacent to its premises known as 445 E. North Water St..

Said Trees(s) at E. NORTH WATER ST measure(s):
Nine (9) at one (1) foot in length, and one (1) foot in width for a total of nine (9) square feet.

The location of said privilege shall be as shown on prints kept on file with the Department of Business Affairs and Consumer Protection and the Office of the City Clerk.

Said privilege shall be constructed in accordance with plans and specifications approved by the Department of Planning and Development and Department of Transportation (Division of Project Development).

This grant of privilege in the public way shall be subject to the provisions of Section 10-28-015 and all other required provisions of the Municipal Code of Chicago.

The grantee shall pay to the City of Chicago as compensation for the privilege #1108973 herein granted the sum of zero ($.00) per annum in advance.

A 25% penalty will be added for payments received after due date.

The permit holder agrees to hold the City of Chicago harmless for any damage, relocation or replacement costs associated with damage, relocation or removal of private property caused by the City performing work in the public way.

Authority herein given and granted for a period of five (5) years from and after 10/07/2013.

Alderman _____

Brendan Reilly 42nd Ward



City of Chicago

O2013-9041

Office of the City Clerk

Document Tracking Sheet

Meeting Date:	11/13/2013
Sponsor(s):	Reilly (42)
Type:	Ordinance
Title:	Grant(s) of privilege in public way for Sayat Nova
Committee(s) Assignment:	Committee on Transportation and Public Way

ORDINANCE
Sayat Nova
Acct. No. 9763 - 1
Permit No. 1109361

Be It Ordained by the City Council of the City of Chicago:

SECTION 1. Permission and authority are hereby given and granted to Sayat Nova, upon the terms and subject to the conditions of this ordinance to maintain and use one (1) sign(s) projecting over the public right-of-way attached to its premises known as 157 E. Ohio St..

Said sign structure(s) measures as follows; along E Ohio:
One (1) at six (6) feet in length, four (4) feet in height and sixteen (16) feet above grade level.

The location of said privilege shall be as shown on prints kept on file with the Department of Business Affairs and Consumer Protection and the Office of the City Clerk.

Said privilege shall be constructed in accordance with plans and specifications approved by the Department of Transportation (Division of Project Development) and Zoning Department - Signs.

This grant of privilege in the public way shall be subject to the provisions of Section 10-28-015 and all other required provisions of the Municipal Code of Chicago.

The grantee shall pay to the City of Chicago as compensation for the privilege #1109361 herein granted the sum of one hundred ($100.00) per annum in advance.


A 25% penalty will be added for payments received after due date.

The permit holder agrees to hold the City of Chicago harmless for any damage, relocation or replacement costs associated with damage, relocation or removal of private property caused by the City performing work in the public way.

Authority herein given and granted for a period of five (5) years from and after 11/05/2013.

Alderman _____

Brendan Reilly 42nd Ward

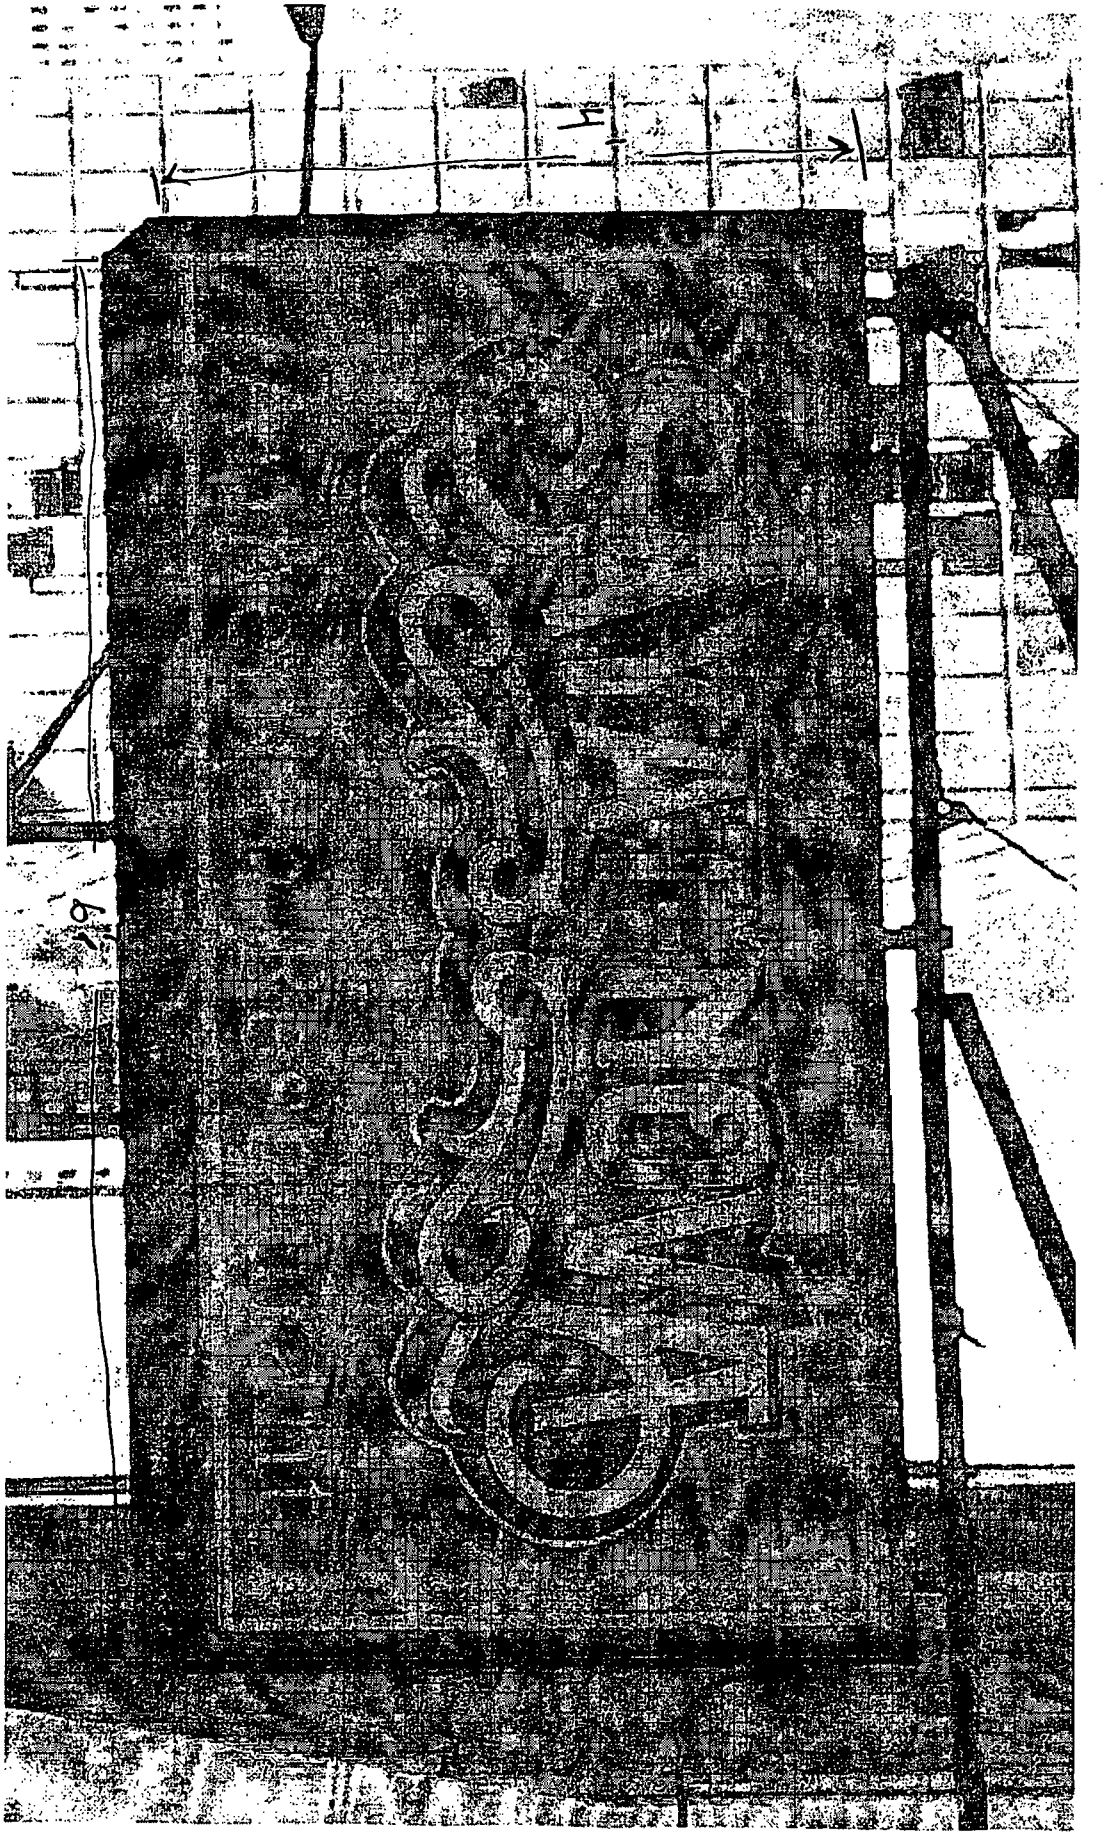

City of Chicago

O2013-9042

Office of the City Clerk

Document Tracking Sheet

Meeting Date:	11/13/2013
Sponsor(s):	Reilly (42)
Type:	Ordinance
Title:	Grant(s) of privilege in public way for Sotheby's, Inc.
Committee(s) Assignment:	Committee on Transportation and Public Way

ORDINANCE
SOTHEBY'S INC
Acct. No. 14490 - 5
Permit No. 1109272

Be It Ordained by the City Council of the City of Chicago:

SECTION 1. Permission and authority are hereby given and granted to SOTHEBY'S INC, upon the terms and subject to the conditions of this ordinance to maintain and use, as now constructed, two (2) Planter(s) on the public right-of-way for beautification purposes adjacent to its premises known as 188 E. Walton Pl..

Said Planter(s) at E Walton measure(s):
Two (2) at one point two five (1.25) foot in length, and one point two five (1.25) foot in width for a total of three point one three (3.13) square feet.

Grantee must allow the required clear and unobstructed space for pedestrian passage at all times per rules and regulations approved by the Department of Transportation.

The location of said privilege shall be as shown on prints kept on file with the Department of Business Affairs and Consumer Protection and the Office of the City Clerk.

Said privilege shall be constructed in accordance with plans and specifications approved by the Department of Planning and Development and Department of Transportation (Division of Project Development).

This grant of privilege in the public way shall be subject to the provisions of Section 10-28-015 and all other required provisions of the Municipal Code of Chicago.

The grantee shall pay to the City of Chicago as compensation for the privilege #1109272 herein granted the sum of zero ($.00) per annum in advance.


A 25% penalty will be added for payments received after due date.

The permit holder agrees to hold the City of Chicago harmless for any damage, relocation or replacement costs associated with damage, relocation or removal of private property caused by the City performing work in the public way.

Authority herein given and granted for a period of five (5) years from and after 11/05/2013.

Alderman _____

Brendan Reilly 42nd Ward

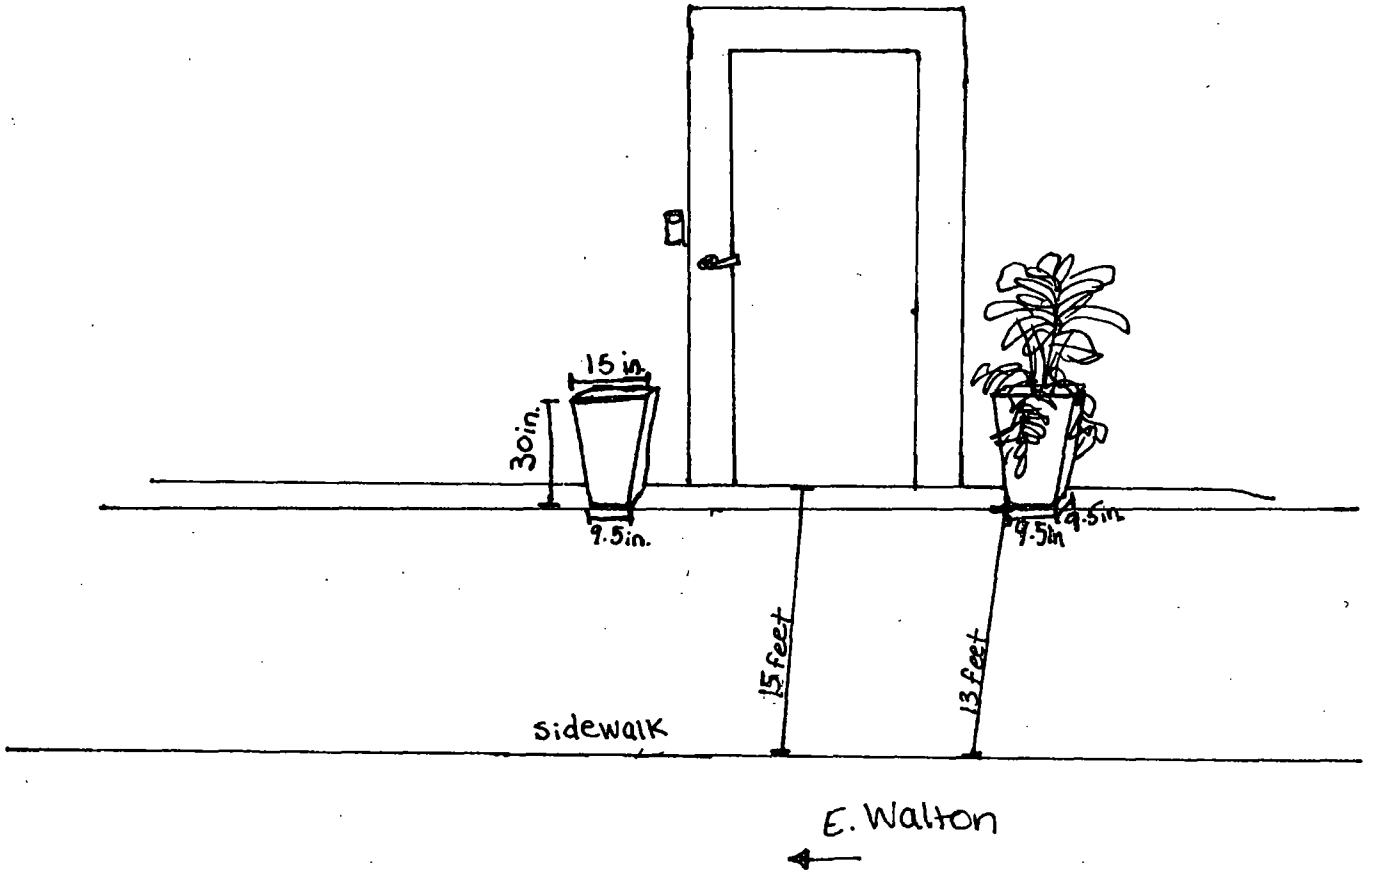
15 in.
30in.
9.5in.
9.5in.
9.5in.
15 feet
13 feet
sidewalk
E. Walton

City of Chicago

O2013-9043

Office of the City Clerk

Document Tracking Sheet

Meeting Date:	11/13/2013
Sponsor(s):	Reilly (42)
Type:	Ordinance
Title:	Grant(s) of privilege in public way for Standard Parking
Committee(s) Assignment:	Committee on Transportation and Public Way

ORDINANCE
STANDARD PARKING
Acct. No. 63160 - 301
Permit No. 1109012

Be It Ordained by the City Council of the City of Chicago:

SECTION 1. Permission and authority are hereby given and granted to STANDARD PARKING, upon the terms and subject to the conditions of this ordinance to maintain and use three (3) sign(s) projecting over the public right-of-way attached to its premises known as 180 N. Franklin St..

Said sign structure(s) measures as follows; along LAKE ST.:
One (1) at eight (8) feet in length, ten (10) feet in height and ten (10) feet above grade level.

Said sign structure(s) measures as follows; along FRANKLIN ST.:
One (1) at eight (8) feet in length, eight (8) feet in height and forty-five (45) feet above grade level.

Said sign structure(s) measures as follows; along FRANKLIN ST.:
One (1) at eight (8) feet in length, ten (10) feet in height and ten (10) feet above grade level.

The location of said privilege shall be as shown on prints kept on file with the Department of Business Affairs and Consumer Protection and the Office of the City Clerk.

Said privilege shall be constructed in accordance with plans and specifications approved by the Department of Transportation (Division of Project Development) and Zoning Department - Signs.

This grant of privilege in the public way shall be subject to the provisions of Section 10-28-015 and all other required provisions of the Municipal Code of Chicago.

The grantee shall pay to the City of Chicago as compensation for the privilege #1109012 herein granted the sum of nine hundred ($900.00) per annum in advance.

A 25% penalty will be added for payments received after due date.

The permit holder agrees to hold the City of Chicago harmless for any damage, relocation or replacement costs associated with damage, relocation or removal of private property caused by the City performing work in the public way.


Authority herein given and granted for a period of five (5) years from and after 10/08/2013.

Alderman _____

Brendan Reilly 42nd Ward

Standard Parking.

FRANKLIN / LAKE

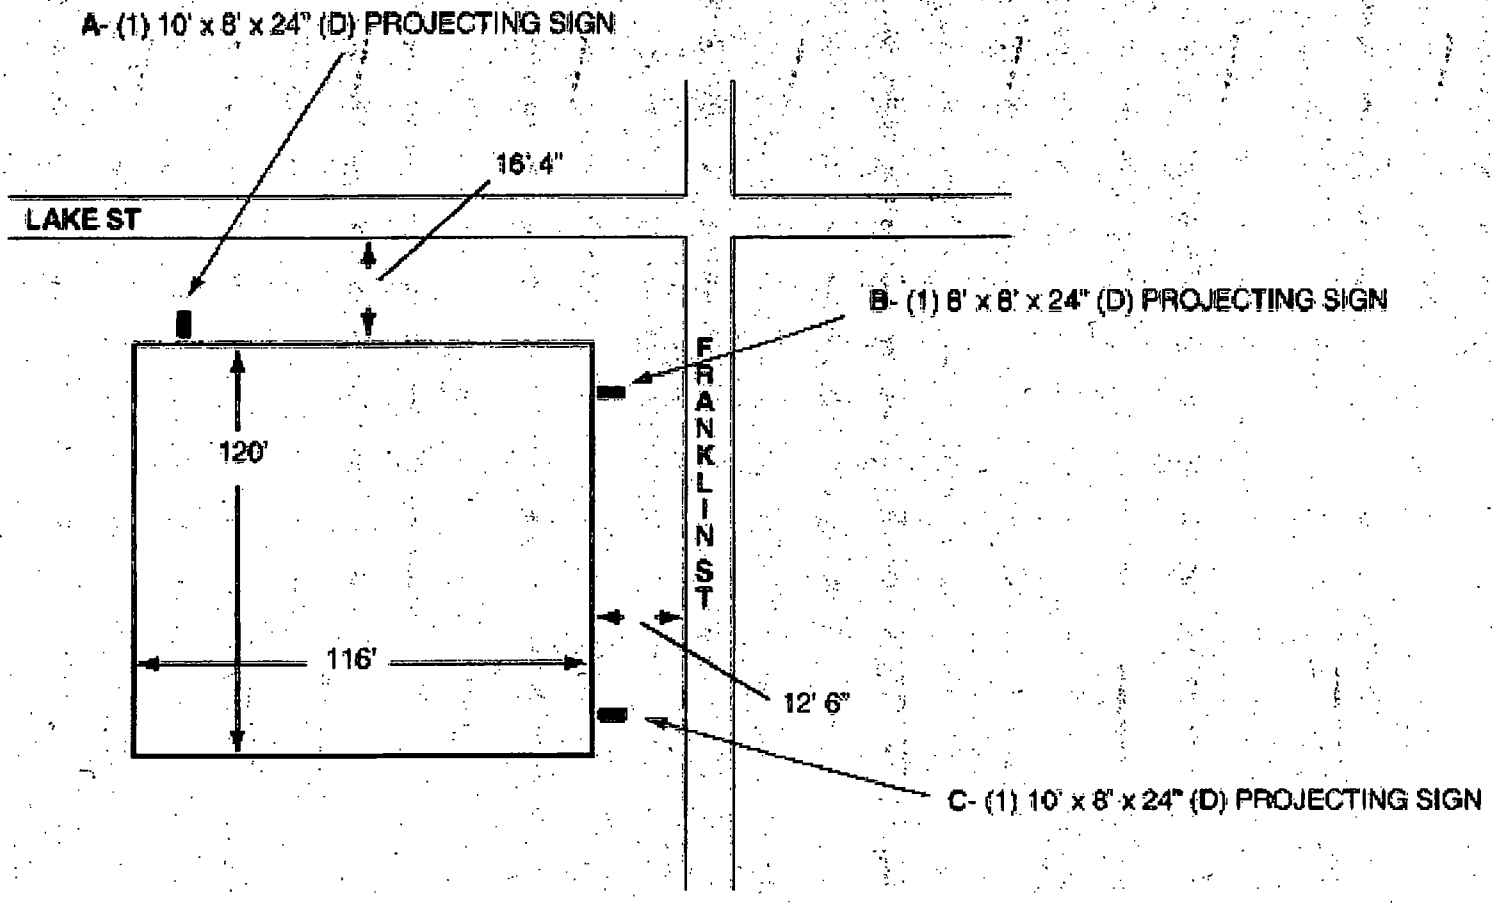

City of Chicago

O2013-9045

Office of the City Clerk

Document Tracking Sheet

Meeting Date:	11/13/2013
Sponsor(s):	Reilly (42)
Type:	Ordinance
Title:	Grant(s) of privilege in public way for Subway
Committee(s) Assignment:	Committee on Transportation and Public Way

ORDINANCE
SUBWAY
Acct. No. 362375 - 1
Permit No. 1104022

Be It Ordained by the City Council of the City of Chicago:

SECTION 1. Permission and authority are hereby given and granted to SUBWAY, upon the terms and subject to the conditions of this ordinance to maintain and use one (1) sign(s) projecting over the public right-of-way attached to its premises known as 615 W. Lake St..

Said sign structure(s) measures as follows; along Lake:
One (1) at four (4) feet in length, one point six seven (1.67) feet in height and nine point five (9.5) feet above grade level.

The location of said privilege shall be as shown on prints kept on file with the Department of Business Affairs and Consumer Protection and the Office of the City Clerk.

Said privilege shall be constructed in accordance with plans and specifications approved by the Department of Transportation (Division of Project Development) and Zoning Department - Signs.

This grant of privilege in the public way shall be subject to the provisions of Section 10-28-015 and all other required provisions of the Municipal Code of Chicago.

The grantee shall pay to the City of Chicago as compensation for the privilege #1104022 herein granted the sum of one hundred ($100.00) per annum in advance.


A 25% penalty will be added for payments received after due date.

The permit holder agrees to hold the City of Chicago harmless for any damage, relocation or replacement costs associated with damage, relocation or removal of private property caused by the City performing work in the public way.


Authority herein given and granted for a period of five (5) years from and after Date of Passage.


Alderman _____

Brendan Reilly 42nd Ward

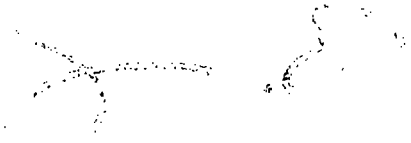

Non-Illumimated Blade Sign

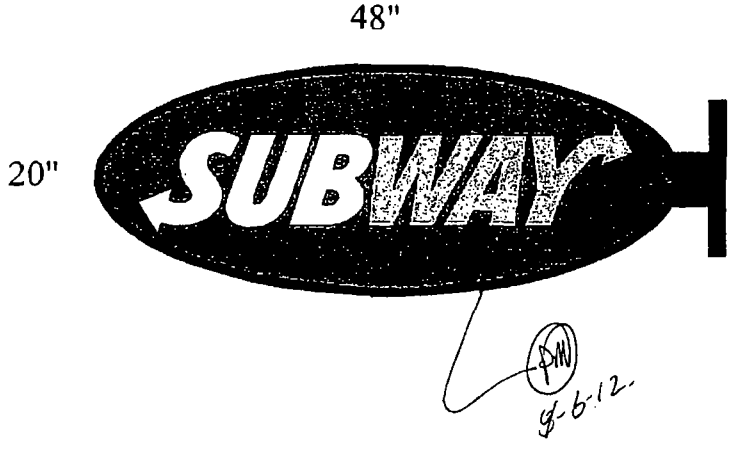

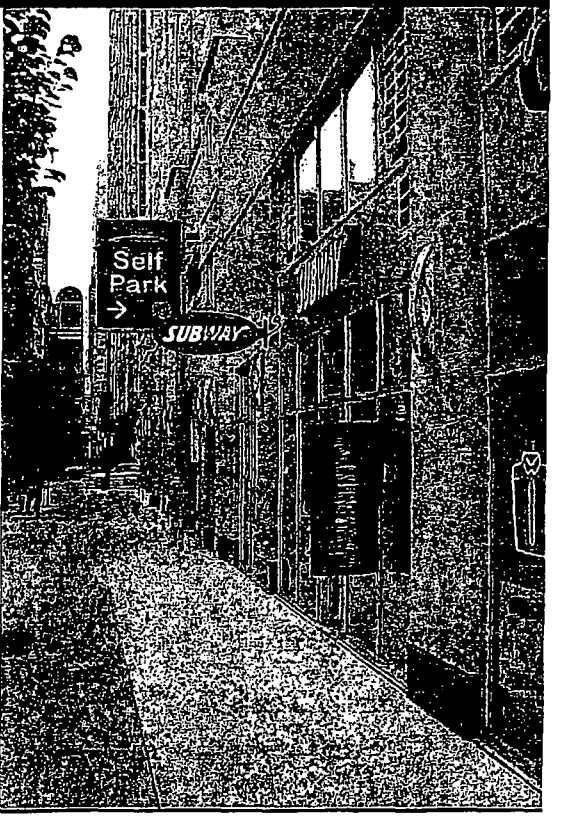

STRICTLY NEON, INC.
4608 W. 137TH ST.
CRESTWOOD, IL 60445
(708)597-1616
(708)597-8638 FAX

LOCATION
615 W. LAKE ST.
CHICAGO, IL

CLIENT
SUBWAY#22105

PYLON FACES FOR EXISTING SIGN.
* COPY EMBOSSED.
* FACES 3/16" WHITE AND YELLOW.
* BACKGROUND PMS3 554 GREEN OPAQUE.

City of Chicago

O2013-9046

Office of the City Clerk

Document Tracking Sheet

Meeting Date:	11/13/2013
Sponsor(s):	Reilly (42)
Type:	Ordinance
Title:	Grant(s) of privilege in public way for Sunglass Hut No. 1583
Committee(s) Assignment:	Committee on Transportation and Public Way

ORDINANCE
SUNGLASS HUT #1583
Acct. No. 16205 - 3
Permit No. 1109130

Be It Ordained by the City Council of the City of Chicago:

SECTION 1. Permission and authority are hereby given and granted to SUNGLASS HUT #1583, upon the terms and subject to the conditions of this ordinance to maintain and use two (2) sign(s) projecting over the public right-of-way attached to its premises known as 1047 N. Rush St..

Said sign structure(s) measures as follows; along N RUSH ST:
One (1) at thirteen (13) feet in length, three point zero eight (3.08) feet in height and thirteen point eight three (13.83) feet above grade level.

Said sign structure(s) measures as follows; along N RUSH ST:
One (1) at three (3) feet in length, one (1) foot in height and nine (9) feet above grade level.

The location of said privilege shall be as shown on prints kept on file with the Department of Business Affairs and Consumer Protection and the Office of the City Clerk.

Said privilege shall be constructed in accordance with plans and specifications approved by the Department of Transportation (Division of Project Development) and Zoning Department - Signs.

This grant of privilege in the public way shall be subject to the provisions of Section 10-28-015 and all other required provisions of the Municipal Code of Chicago.

The grantee shall pay to the City of Chicago as compensation for the privilege #1109130 herein granted the sum of four hundred ($400.00) per annum in advance.

A 25% penalty will be added for payments received after due date.

The permit holder agrees to hold the City of Chicago harmless for any damage, relocation or replacement costs associated with damage, relocation or removal of private property caused by the City performing work in the public way.


Authority herein given and granted for a period of five (5) years from and after 10/08/2013.


Alderman _____

Brendan Reilly 42nd Ward

1047B NORTH RUSH ST., CHICAGO

IN-LINE

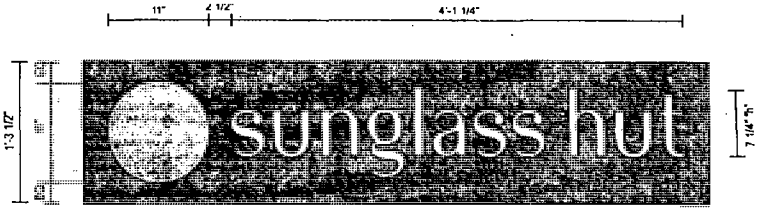

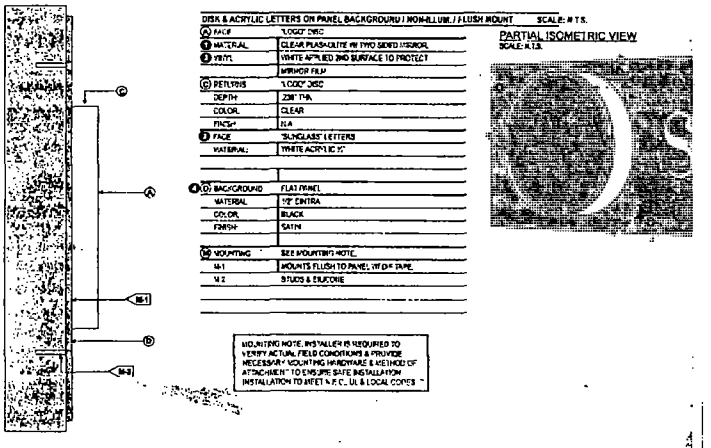

10-11840

THIS DESIGN IS THE ORIGINAL AND UNPUBLISHED WORK OF HILTON DISPLAYS AND MAY NOT BE REPRODUCED, COPIED, OR EXHIBITED IN ANY FASHION WITHOUT WRITTEN CONSENT

City of Chicago

O2013-9048

Office of the City Clerk

Document Tracking Sheet

Meeting Date:	11/13/2013
Sponsor(s):	Reilly (42)
Type:	Ordinance
Title:	Grant(s) of privilege in public way for Sushi Samba
Committee(s) Assignment:	Committee on Transportation and Public Way

ORDINANCE
SUSHI SAMBA
Acct. No. 230209 - 1
Permit No. 1107462

Be It Ordained by the City Council of the City of Chicago:

SECTION 1. Permission and authority are hereby given and granted to SUSHI SAMBA, upon the terms and subject to the conditions of this ordinance to maintain and use, as now constructed, one (1) Building Projection(s) projecting over the public right-of-way adjacent to its premises known as 504 N. Wells St..

Said Building Projection(s) at N. Wells. St. measure(s):
One (1) at twenty-nine (29) feet in length, and two (2) feet in width for a total of fifty-eight (58) square feet. Existing building projection is approximately ten (10) feet above grade level.

The location of said privilege shall be as shown on prints kept on file with the Department of Business Affairs and Consumer Protection and the Office of the City Clerk.

Said privilege shall be constructed in accordance with plans and specifications approved by the Department of Planning and Development and Department of Transportation (Division of Project Development).

This grant of privilege in the public way shall be subject to the provisions of Section 10-28-015 and all other required provisions of the Municipal Code of Chicago.

The grantee shall pay to the City of Chicago as compensation for the privilege #1107462 herein granted the sum of four hundred ($400.00) per annum in advance.

A 25% penalty will be added for payments received after due date.

The permit holder agrees to hold the City of Chicago harmless for any damage, relocation or replacement costs associated with damage, relocation or removal of private property caused by the City performing work in the public way.

Authority herein given and granted for a period of five (5) years from and after 06/11/2013.

Alderman _____

Brendan Reilly 42nd Ward

SATURDAY AND

City of Chicago

O2013-9053

Office of the City Clerk

Document Tracking Sheet

Meeting Date:	11/13/2013
Sponsor(s):	Reilly (42)
Type:	Ordinance
Title:	Grant(s) of privilege in public way for Tishman Speyer - caissons
Committee(s) Assignment:	Committee on Transportation and Public Way

ORDINANCE
TISHMAN SPEYER
Acct. No. 324688 - 1
Permit No. 1108977

Be It Ordained by the City Council of the City of Chicago:

SECTION 1. Permission and authority are hereby given and granted to TISHMAN SPEYER, upon the terms and subject to the conditions of this ordinance to maintain and use, as now constructed, nine (9) Caisson(s) under the public right-of-way adjacent to its premises known as 161 N. Clark St..

Said Caisson(s) at W. RANDOLPH measure(s):
Two (2) at eleven (11) feet in length, and two (2) feet in width for a total of forty-four (44) square feet.

Said Caisson(s) at W. RANDOLPH measure(s):
Three (3) at eight (8) feet in length, and six (6) feet in width for a total of one hundred forty-four (144) square feet.

Said Caisson(s) at N. CLARK measure(s):
Four (4) at ten (10) feet in length, and three (3) feet in width for a total of one hundred twenty (120) square feet.

The location of said privilege shall be as shown on prints kept on file with the Department of Business Affairs and Consumer Protection and the Office of the City Clerk.

Said privilege shall be constructed in accordance with plans and specifications approved by the Department of Planning and Development and Department of Transportation (Office of Underground Coordination).

This grant of privilege in the public way shall be subject to the provisions of Section 10-28-015 and all other required provisions of the Municipal Code of Chicago.

The grantee shall pay to the City of Chicago as compensation for the privilege #1108977 herein granted the sum of four hundred ($400.00) per annum in advance.


A 25% penalty will be added for payments received after due date.

The permit holder agrees to hold the City of Chicago harmless for any damage, relocation or replacement costs associated with damage, relocation or removal of private property caused by the City performing work in the public way.

Authority herein given and granted for a period of five (5) years from and after 09/10/2013.

Alderman _____

Brendan Reilly 42nd Ward

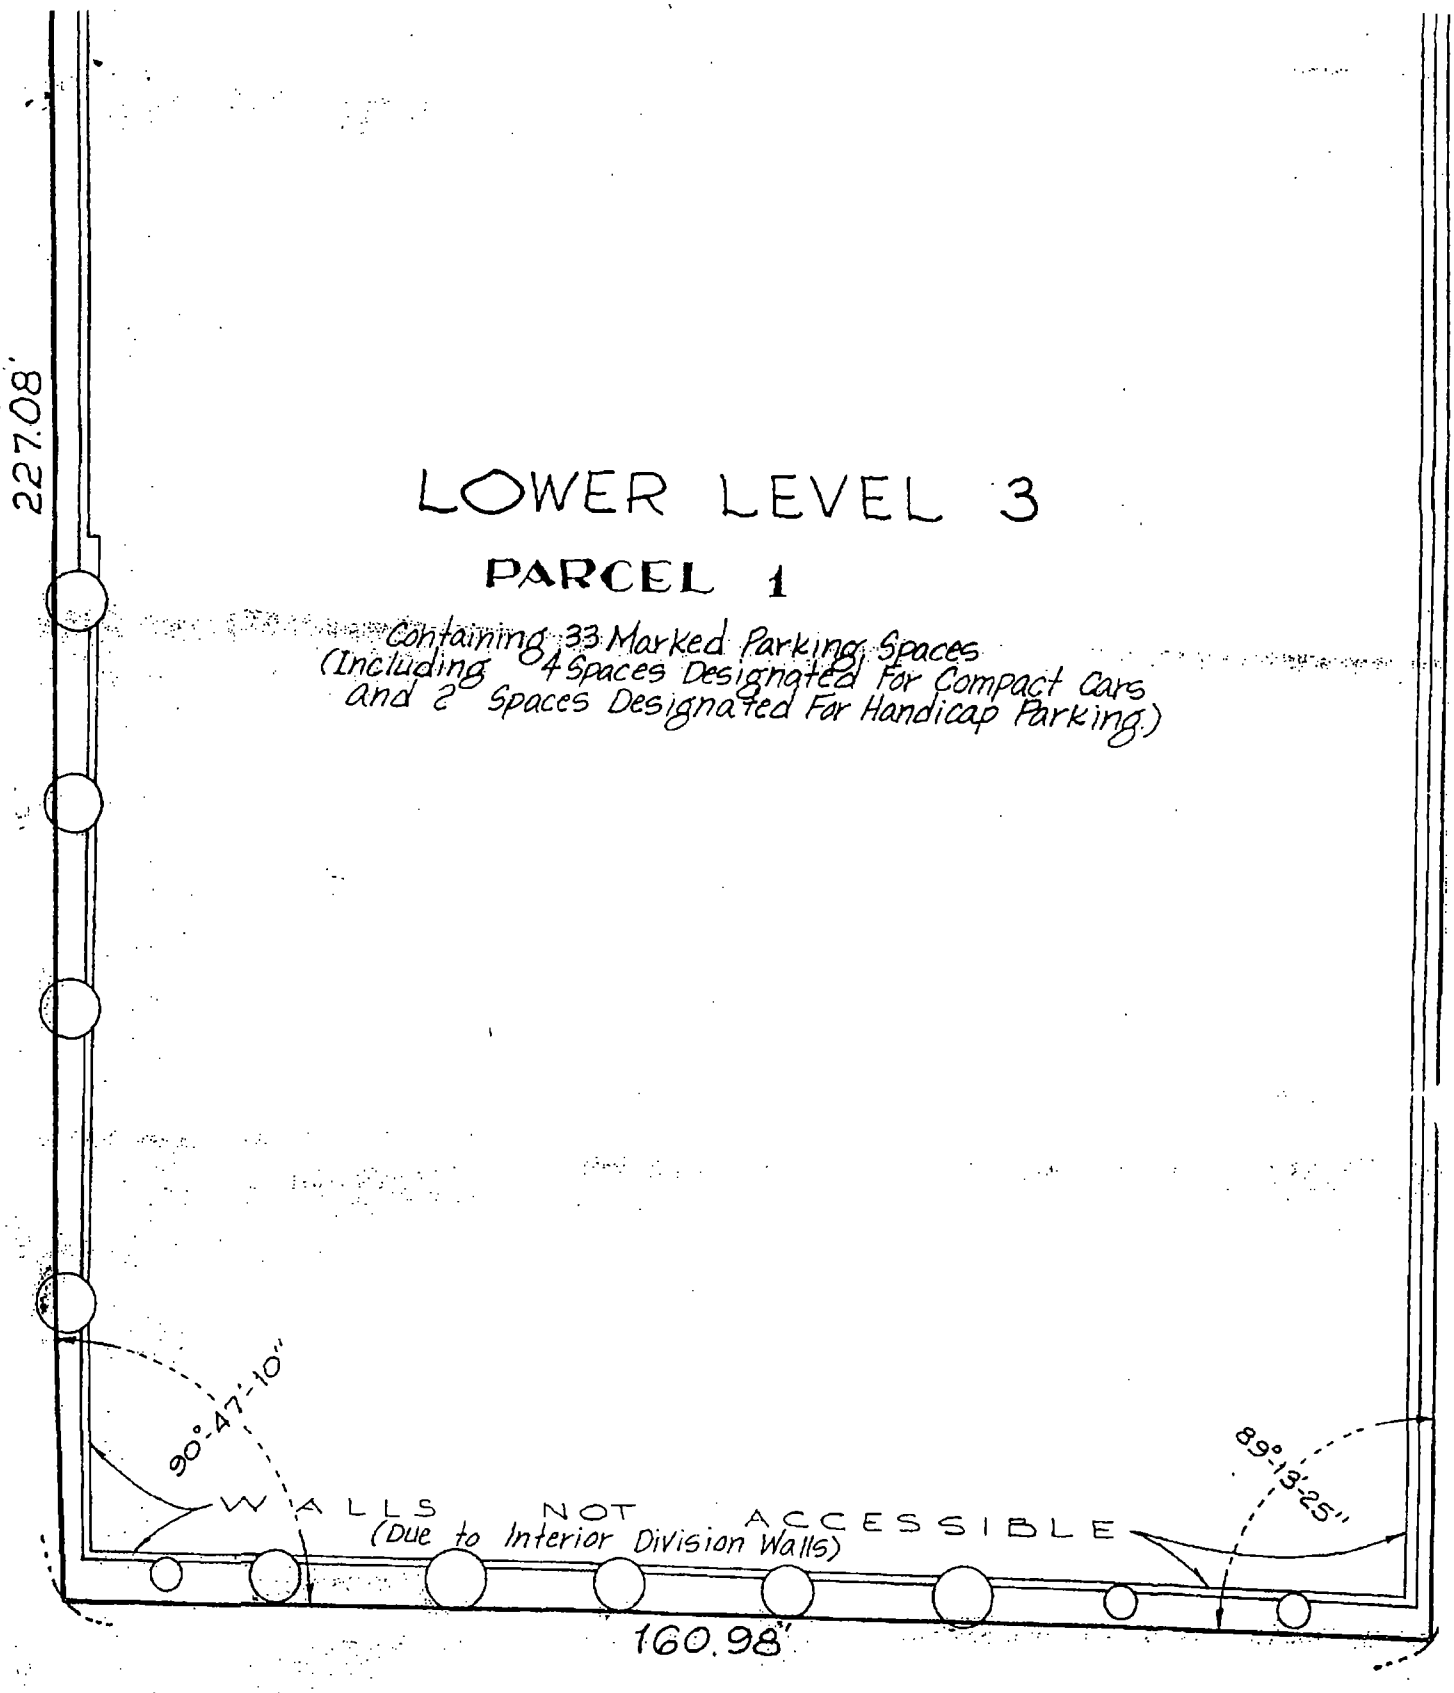
227.08'
LOWER LEVEL 3
PARCEL 1
Containing 33 Marked Parking Spaces
(Including 4 Spaces Designated For Compact Cars
and 2 Spaces Designated For Handicap Parking.)
90°-47'-10"
WALLS NOT ACCESSIBLE
(Due to Interior Division Walls)
89°-13'-25"
160.98'

City of Chicago

O2013-9054

Office of the City Clerk

Document Tracking Sheet

Meeting Date:	11/13/2013
Sponsor(s):	Reilly (42)
Type:	Ordinance
Title:	Grant(s) of privilege in public way for Tishman Speyer - grease basin
Committee(s) Assignment:	Committee on Transportation and Public Way

ORDINANCE
TISHMAN SPEYER
Acct. No. 324688 - 1
Permit No. 1108979

Be It Ordained by the City Council of the City of Chicago:

SECTION 1. Permission and authority are hereby given and granted to TISHMAN SPEYER, upon the terms and subject to the conditions of this ordinance to maintain and use, as now constructed, one (1) Grease Basin(s) under the public right-of-way adjacent to its premises known as 161 N. Clark St..

Said Grease Basin(s) at W. RANDOLPH measure(s):
One (1) at ten (10) feet in length, and five (5) feet in width for a total of fifty (50) square feet.

The location of said privilege shall be as shown on prints kept on file with the Department of Business Affairs and Consumer Protection and the Office of the City Clerk.

Said privilege shall be constructed in accordance with plans and specifications approved by the Department of Transportation (Office of Underground Coordination) and Department of Water Management.

This grant of privilege in the public way shall be subject to the provisions of Section 10-28-015 and all other required provisions of the Municipal Code of Chicago.

The grantee shall pay to the City of Chicago as compensation for the privilege #1108979 herein granted the sum of four hundred ($400.00) per annum in advance.


A 25% penalty will be added for payments received after due date.

The permit holder agrees to hold the City of Chicago harmless for any damage, relocation or replacement costs associated with damage, relocation or removal of private property caused by the City performing work in the public way.

Authority herein given and granted for a period of five (5) years from and after 09/10/2013.

Alderman _____

Brendan Reilly 42nd Ward

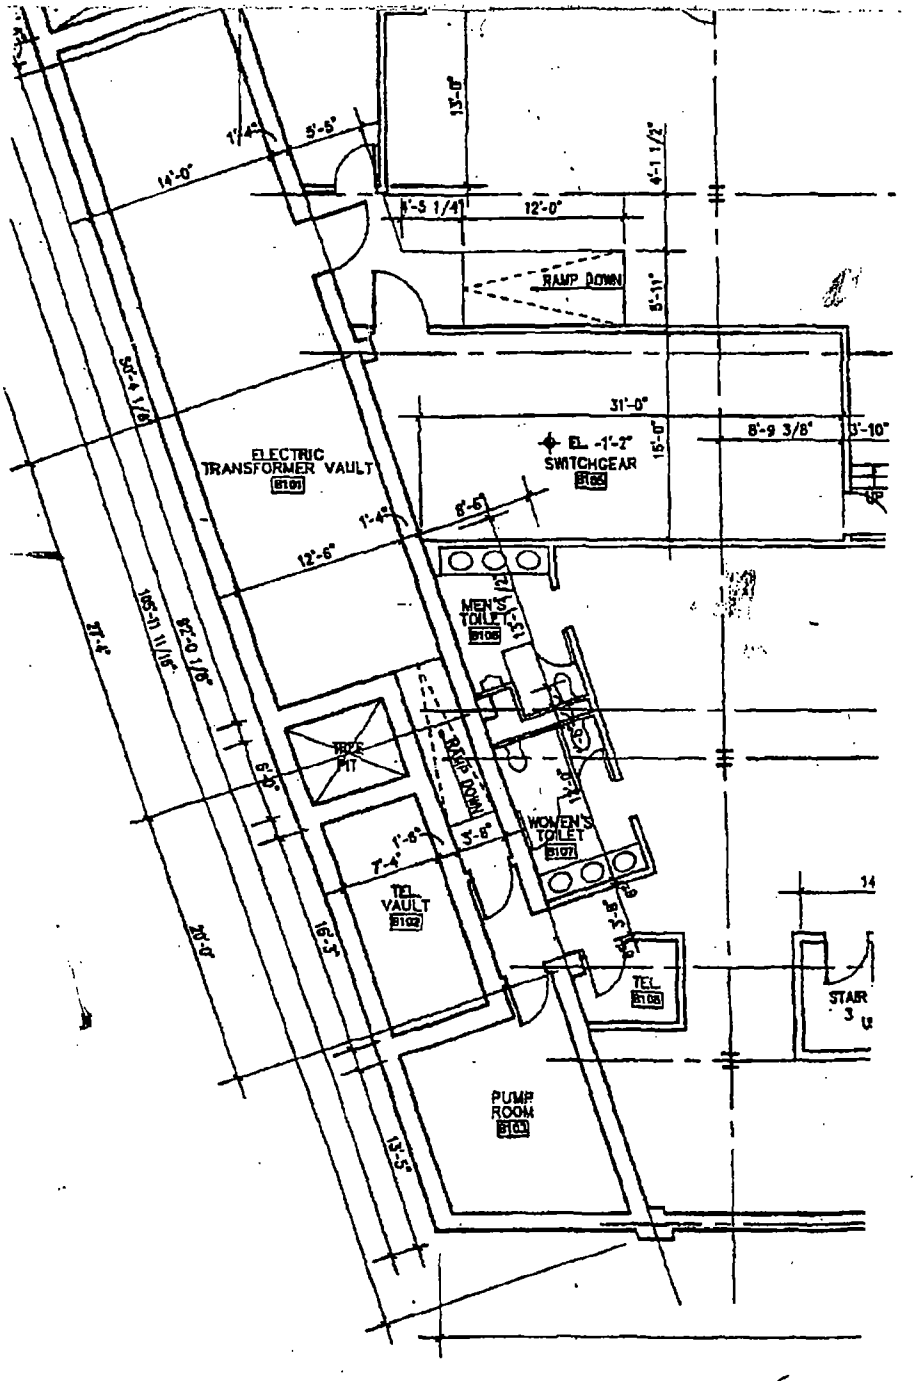

A BASEMENT - CONSTRUCTION PLAN

1/8"=1'-0"

7-2605

City of Chicago

O2013-9061

Office of the City Clerk

Document Tracking Sheet

Meeting Date:	11/13/2013
Sponsor(s):	Reilly (42)
Type:	Ordinance
Title:	Grant(s) of privilege in public way for Tommy Bahoma R&R Holding, Inc.
Committee(s) Assignment:	Committee on Transportation and Public Way

ORDINANCE
TOMMY BAHAMA R&R HOILDING, INC
Acct. No. 287316 - 2
Permit No. 1106370

Be It Ordained by the City Council of the City of Chicago:

SECTION 1. Permission and authority are hereby given and granted to TOMMY BAHAMA R&R HOILDING, INC, upon the terms and subject to the conditions of this ordinance to maintain and use five (5) sign(s) projecting over the public right-of-way attached to its premises known as 664 N. Michigan Ave..

Said sign structure(s) measures as follows; along N. Michigan Avenue:
One (1) at eight point eight three (8.83) feet in length, one point five (1.5) feet in height and twelve (12) feet above grade level.
Three (3) at two point six seven (2.67) feet in length, one point five eight (1.58) feet in height and twelve (12) feet above grade level.

Said sign structure(s) measures as follows; along E. Erie Street:
One (1) at eight point eight three (8.83) feet in length, one point five (1.5) feet in height and twelve (12) feet above grade level.

The location of said privilege shall be as shown on prints kept on file with the Department of Business Affairs and Consumer Protection and the Office of the City Clerk.

Said privilege shall be constructed in accordance with plans and specifications approved by the Department of Transportation (Division of Project Development) and Zoning Department - Signs.

This grant of privilege in the public way shall be subject to the provisions of Section 10-28-015 and all other required provisions of the Municipal Code of Chicago.

The grantee shall pay to the City of Chicago as compensation for the privilege #1106370 herein granted the sum of one hundred seventy-five ($175.00) per annum in advance.


A 25% penalty will be added for payments received after due date.

The permit holder agrees to hold the City of Chicago harmless for any damage, relocation or replacement costs associated with damage, relocation or removal of private property caused by the City performing work in the public way.

Authority herein given and granted for a period of five (5) years from and after Date of Passage.

Alderman _____

Brendan Reilly 42nd Ward

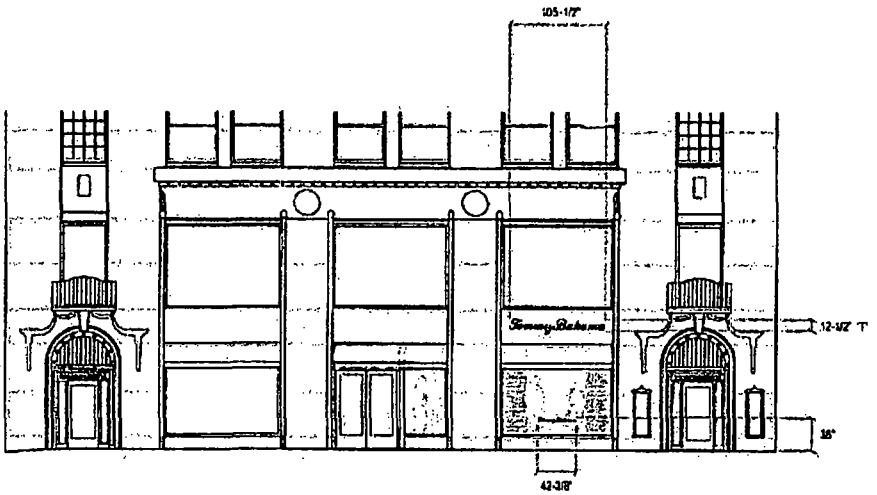

EAST ERIE STREET STOREFRONT ELEVATION

SCALE: 1/8" = 1'-0"


Dwg File Location: Design 2 LA\DA\Dwg\Tommy Bahama\Tommy Bahama Chicago, IL\Tommy Bahama Chicago, IL R2 Page 3 of 7

SIGN CRAFTERS

3401 I-35 S. San Marcos, TX 78666
(512) 392-6000 (512) 392-3393 Fax
norcal@signcrafters.net
www.signcrafters.net

This original unpublished drawing is the property of Sign Crafters and is submitted for personal use in connection with the planning of the project shown. It cannot be sold or reproduced, used or adapted in any fashion without permission from Sign Crafters. Unauthorized use whether common law copyright or otherwise is prohibited and will be subject to civil and criminal prosecution. Sign Crafters shall not be held responsible or liable for any discrepancy or inaccuracy between the illustration and the actual design built.

CLIENT: Tommy Bahama	PM: Tommy Bahama Chicago, IL R2	DATE: 8/4/12	
APPROVAL	DATE		
TYPE OF SIGNAGE: As Shown		SCALE: Noted	
DETAIL: As Indicated	LOCATION: 654 North Michigan Ave., Chicago, IL 60611		

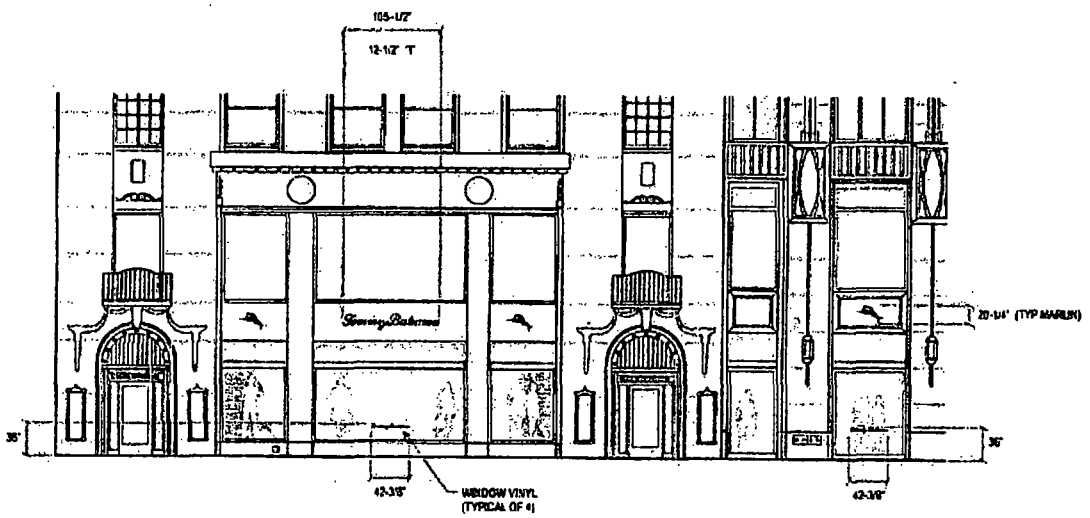

NORTH MICHIGAN AVENUE STOREFRONT ELEVATION

SCALE: 1/8" = 1'-0"


Dwg File Location: Design 2\LINDA\Dwgs\Tommy Bahama\Tommy Bahama Chicago, IL\Tommy Bahama Chicago R2 Page 2 of 7

SIGN CRAFTERS

2401 I-35 S. San Marcos, TX 78666
(512) 392-0300 (512) 392-0363 Fax
signcrafters@signcrafters.net
www.signcrafters.net

This original unpublished drawing is the property of Sign Crafters and is submitted for personal use only in connection with the planning of the design noted. This drawing is not to be reproduced, used, or exhibited in any fashion without permission from Sign Crafters. Unauthorized use could lead to litigation against all of contractors, drafting and engineering fees. The representation is for illustrative purposes only and may not accurately reflect actual size or specifications. Sign Crafters shall not be held responsible or liable for any discrepancy whatsoever between the illustration and the actual signage itself.

CLIENT: Tommy Bahama	FILE: Tommy Bahama Chicago, IL R2	DATE: 04/12	
APPROVAL	CAD:	WITH CHANGES AS NOTED	
TYPE OF SIGNAGE: As Shown		SCALE: As noted	
INSTALL: As Indicated	LOCATION: 884 North Michigan Ave, Chicago, IL 60611		

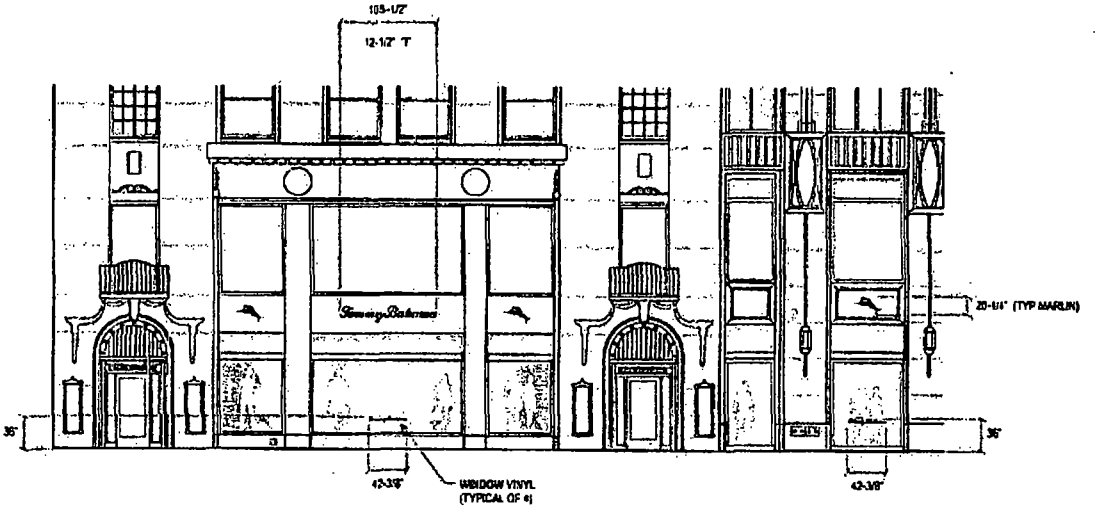

NORTH MICHIGAN AVENUE STOREFRONT ELEVATION

SCALE: 1/8" = 1'-0"


Dwg File Location: Design 2\UNDA\Dwgs\Tommy Bahama\Exhibit Bahama Chicago, IL\Tommy Bahama Chicago R2 Page 2 of 7

SIGN CRAFTERS

2401 I-35 S. San Marcos, TX 78666
(512) 392-0000 (877) 392-0001 Fax
express@signcrafters.net
www.signcrafters.net

This original unpublished drawing is the property of Sign Crafters and is submitted for personal use only in connection with the planning of the agreement project. This drawing is not to be reproduced, used or exhibited in any fashion without permission from Sign Crafters. Unauthorized use voids future customer approval of all associated drawings, staking and engineering fees. This representation is for illustrative purposes only and may not accurately reflect actual size or specifications. Sign Crafters shall not be held responsible in any form for any discrepancy that occurs between the illustration and the actual signage built.

CLIENT: Tommy Bahama | JOB: Tommy Bahama Chicago, IL R2 | DATE: 04/12
APPROVAL | DATE | WITH CHANGES AS NOTED
TYPE OF SIGNAGE: As Shown | SCALE: As noted
INSTALL: As Indicated | LOCATION: 834 North Michigan Ave, Chicago, IL 60611

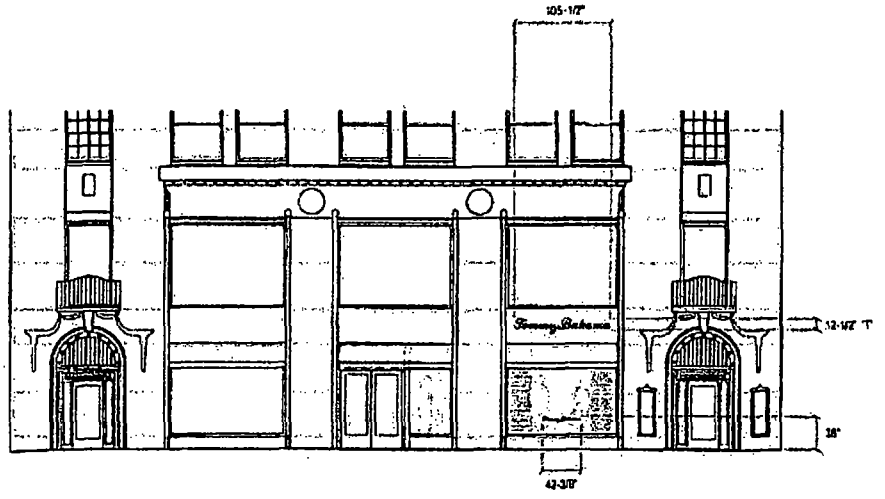

EAST ERIE STREET STOREFRONT ELEVATION

SCALE: 1/8" = 1'-0"

Dwg File Location: Design Z:\LINDA\Dwgs\Tommy Bahama\Tommy Bahama Chicago, IL\Tommy Bahama Chicago, IL R2 Page 3 of 7

SIGN CRAFTERS INCORPORATED
2401 N. IH 35 S. San Marcos, TX 78666
(512) 392-0900 (512) 392-3363 Fax
norah@signcrafters.net
www.signcrafters.net

This original unpublished drawing is the property of Sign Crafters and is submitted for personal use only in consideration of the planning of the expressed project. This drawing is not to be reproduced, used or exhibited in any fashion without permission from Sign Crafters. Unauthorized use renders the author of approval of all associated artwork, drafting and engineering. This representation is for illustrative purposes only and may not accurately reflect actual size or specifications. Sign Crafters shall not be held responsible or liable for any discrepancy or variance between the illustration and the actual design item.

CLIENT: Tommy Bahama	FILE: Tommy Bahama Chicago, IL R2	DATE: 8/4/12	
APPROVAL	DATE	W/PH CHANGES AS NOTED	
TYPE OF SIGNAGE: As Shown		SCALE: Noted	
DETAIL: As Indicated	LOCATION: 674 North Michigan Ave., Chicago, IL 60611		

City of Chicago

O2013-9063

Office of the City Clerk

Document Tracking Sheet

Meeting Date:	11/13/2013
Sponsor(s):	Reilly (42)
Type:	Ordinance
Title:	Grant(s) of privilege in public way for Tre Soldi
Committee(s) Assignment:	Committee on Transportation and Public Way

ORDINANCE
TRE SOLDI
Acct. No. 377021 - 1
Permit No. 1108966

Be It Ordained by the City Council of the City of Chicago:

SECTION 1. Permission and authority are hereby given and granted to TRE SOLDI, upon the terms and subject to the conditions of this ordinance to maintain and use, as now constructed, seven (7) Light Fixture(s) projecting over the public right-of-way adjacent to its premises known as 212 E. Ohio St..

Said Light Fixture(s) at E OHIO ST measure(s):
Five (5) at point four two (.42) feet in length, one point five (1.5) foot in width and fifteen (15) feet above grade level.
Two (2) at point five (.5) feet in length, point eight three (.83) feet in width and twenty (20) feet above grade level.

The location of said privilege shall be as shown on prints kept on file with the Department of Business Affairs and Consumer Protection and the Office of the City Clerk.

Said privilege shall be constructed in accordance with plans and specifications approved by the Department of Transportation (Division of Project Development).

This grant of privilege in the public way shall be subject to the provisions of Section 10-28-015 and all other required provisions of the Municipal Code of Chicago.

The grantee shall pay to the City of Chicago as compensation for the privilege #1108966 herein granted the sum of one hundred five ($105.00) per annum in advance.


A 25% penalty will be added for payments received after due date.

The permit holder agrees to hold the City of Chicago harmless for any damage, relocation or replacement costs associated with damage, relocation or removal of private property caused by the City performing work in the public way.


Authority herein given and granted for a period of five (5) years from and after Date of Passage.

Alderman _____

Brendan Reilly 42nd Ward

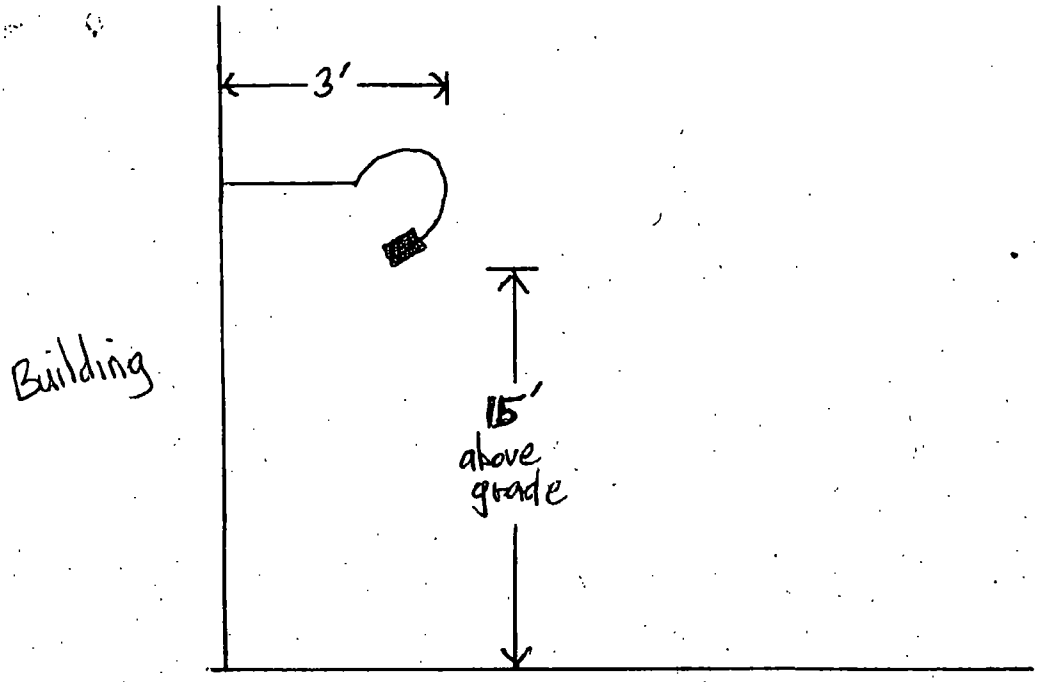

Tre Soldi Awning Lights
(5 fixtures)

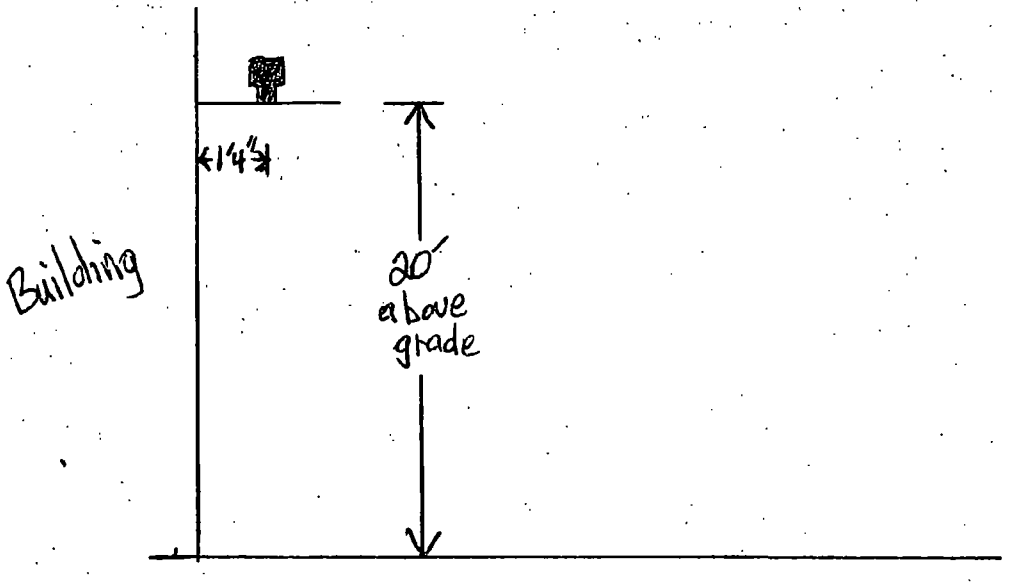

Tre Soldi Banner Lights
(2 fixtures)

City of Chicago

O2013-9065

Office of the City Clerk

Document Tracking Sheet

Meeting Date:	11/13/2013
Sponsor(s):	Reilly (42)
Type:	Ordinance
Title:	Grant(s) of privilege in public way for USA Parking LLC
Committee(s) Assignment:	Committee on Transportation and Public Way

ORDINANCE
USA PARKING, LLC
Acct. No. 328272 - 10
Permit No. 1109016

Be It Ordained by the City Council of the City of Chicago:

SECTION 1. Permission and authority are hereby given and granted to USA PARKING, LLC, upon the terms and subject to the conditions of this ordinance to maintain and use one (1) sign(s) projecting over the public right-of-way attached to its premises known as 100 E. Walton St..

Said sign structure(s) measures as follows; along E Walton St:
One (1) at five point zero eight (5.08) feet in length, fifteen (15) feet in height and fifteen (15) feet above grade level.

The location of said privilege shall be as shown on prints kept on file with the Department of Business Affairs and Consumer Protection and the Office of the City Clerk.

Said privilege shall be constructed in accordance with plans and specifications approved by the Department of Transportation (Division of Project Development) and Zoning Department - Signs.

This grant of privilege in the public way shall be subject to the provisions of Section 10-28-015 and all other required provisions of the Municipal Code of Chicago.

The grantee shall pay to the City of Chicago as compensation for the privilege #1109016 herein granted the sum of three hundred ($300.00) per annum in advance.


A 25% penalty will be added for payments received after due date.

The permit holder agrees to hold the City of Chicago harmless for any damage, relocation or replacement costs associated with damage, relocation or removal of private property caused by the City performing work in the public way.

Authority herein given and granted for a period of five (5) years from and after Date of Passage.


Alderman _____

Brendan Reilly 42nd Ward

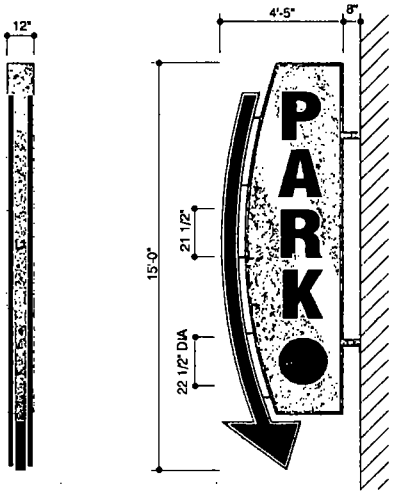

ALUMINUM CABINET, RETAINERS, STL. SUPPORTS & MOUNTING PLATES, MAP BRUSHED SILVER PAINTED FINISH.
WHITE LEXAN FACES W/ BLACK & #141 GOLD NUGGET VINYL APPLIED GRAPHICS.

ALUMINUM ARROW BACKER, GOLD PAINTED FINISH.
2" DEEP REVERSE CHANNEL ALUMINUM ARROWS, BLACK PAINTED FINISH & 1" PROJECTION MOUNTED. SILHOUETTE ILLUM. W/ AMBER LED LIGHTING.

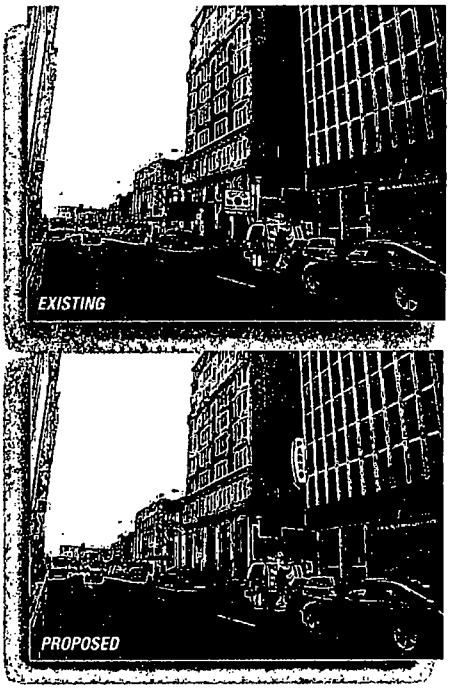

SIDE VIEW ***D/F INT. H.O. FLO. ILLUMINATED DISPLAY 1/4" = 1'-0"***

OLYMPIC SIGNS
1130 N. Garfield
Lombard, IL 60148
Ph.# 630.424.6100 Fx.# 630.424.6120 WWW.OLYSIGNS.COM

account representative: R WHITEHEAD / client: USA PARKING 100 E WALTON CHICAGO, IL / drawn by: JOHN W


• job#: 13-5291
• 8-29-13
• rev.#

Customer's Signature:_____ Date:_____

Comments:

THIS IS AN ORIGINAL UNPUBLISHED DRAWING SUBMITTED IN CONNECTION WITH A PROJECT WE ARE PLANNING FOR YOU. THIS IS NOT TO BE COPIED, REPRODUCED, EXHIBITED OR SHOWN TO ANYONE OUTSIDE OF YOUR ORGANIZATION WITHOUT THE WRITTEN PERMISSION OF OLYMPIC SIGNS, INC. AUTHORSHIP IS EXCLUSIVE PROPERTY OF OLYMPIC SIGNS INC.

SIDE VIEW

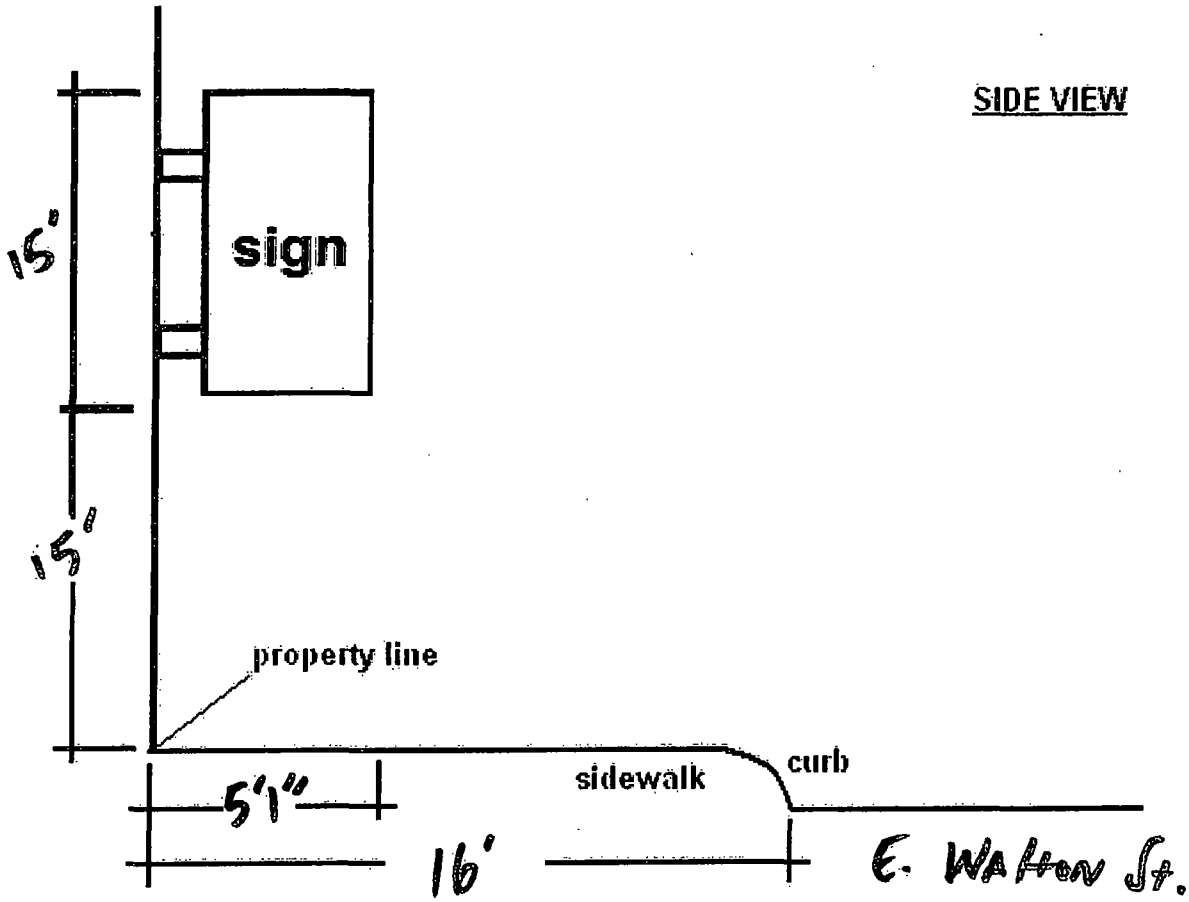

City of Chicago

O2013-9066

Office of the City Clerk

Document Tracking Sheet

Meeting Date:	11/13/2013
Sponsor(s):	Reilly (42)
Type:	Ordinance
Title:	Grant(s) of privilege in public way for VIP Nails
Committee(s) Assignment:	Committee on Transportation and Public Way

ORDINANCE
VIP NAILS
Acct. No. 317442 - 1
Permit No. 1109355

Be It Ordained by the City Council of the City of Chicago:

SECTION 1. Permission and authority are hereby given and granted to VIP NAILS, upon the terms and subject to the conditions of this ordinance to maintain and use one (1) sign(s) projecting over the public right-of-way attached to its premises known as 180 W. Washington St..

Said sign structure(s) measures as follows; along W WASHINGTON AVE:
One (1) at four (4) feet in length, eight (8) feet in height and nine point five (9.5) feet above grade level.

The location of said privilege shall be as shown on prints kept on file with the Department of Business Affairs and Consumer Protection and the Office of the City Clerk.

Said privilege shall be constructed in accordance with plans and specifications approved by the Department of Transportation (Division of Project Development) and Zoning Department - Signs.

This grant of privilege in the public way shall be subject to the provisions of Section 10-28-015 and all other required provisions of the Municipal Code of Chicago.

The grantee shall pay to the City of Chicago as compensation for the privilege #1109355 herein granted the sum of three hundred ($300.00) per annum in advance.

A 25% penalty will be added for payments received after due date.

The permit holder agrees to hold the City of Chicago harmless for any damage, relocation or replacement costs associated with damage, relocation or removal of private property caused by the City performing work in the public way.

Authority herein given and granted for a period of five (5) years from and after 11/05/2013.

Alderman _____

Brendan Reilly 42nd Ward

TWO ILLUMINATED LIGHT BOX SIGNS
Prevously Installed by Prevous Store Owner

Rear

This sign is in private property it not in Publicway



Storefront Elevation: 15 feet wide

Scale :
1 Illuminated Light Box Single Face with the demension of 4'5" high x 8'0" length x 10 " Deep and 120 Volts input, 3.90 Amps, 60 Hertz.
1 Illuminated Lingt Box Double Face with the demension of 8'0" high x 4'0" length x 14" wide and 120 Volts input, 3.90 Amps, 60 Hertz.

City of Chicago

O2013-9068

Office of the City Clerk

Document Tracking Sheet

Meeting Date:	11/13/2013
Sponsor(s):	Reilly (42)
Type:	Ordinance
Title:	Grant(s) of privilege in public way for WWL DHotel Investors LLC - flagpole
Committee(s) Assignment:	Committee on Transportation and Public Way

ORDINANCE
WWL DHOTEL INVESTORS, LLC
Acct. No. 309247 - 7
Permit No. 1108951

Be It Ordained by the City Council of the City of Chicago:

SECTION 1. Permission and authority are hereby given and granted to WWL DHOTEL INVESTORS, LLC, upon the terms and subject to the conditions of this ordinance to maintain and use, as now constructed, one (1) Flag Pole(s) projecting over the public right-of-way adjacent to its premises known as 140 E. Walton Pl..

Said Flag Pole(s) at N. Michigan Avenue measure(s):
One (1) at ten (10) feet in length, and twenty (20) feet in width for a total of two hundred (200) square feet.

The location of said privilege shall be as shown on prints kept on file with the Department of Business Affairs and Consumer Protection and the Office of the City Clerk.

Said privilege shall be constructed in accordance with plans and specifications approved by the Department of Transportation (Division of Project Development).

This grant of privilege in the public way shall be subject to the provisions of Section 10-28-015 and all other required provisions of the Municipal Code of Chicago.

The grantee shall pay to the City of Chicago as compensation for the privilege #1108951 herein granted the sum of seventy-five ($75.00) per annum in advance.


A 25% penalty will be added for payments received after due date.

The permit holder agrees to hold the City of Chicago harmless for any damage, relocation or replacement costs associated with damage, relocation or removal of private property caused by the City performing work in the public way.

Authority herein given and granted for a period of five (5) years from and after Date of Passage.

Alderman _____

Brendan Reilly 42nd Ward

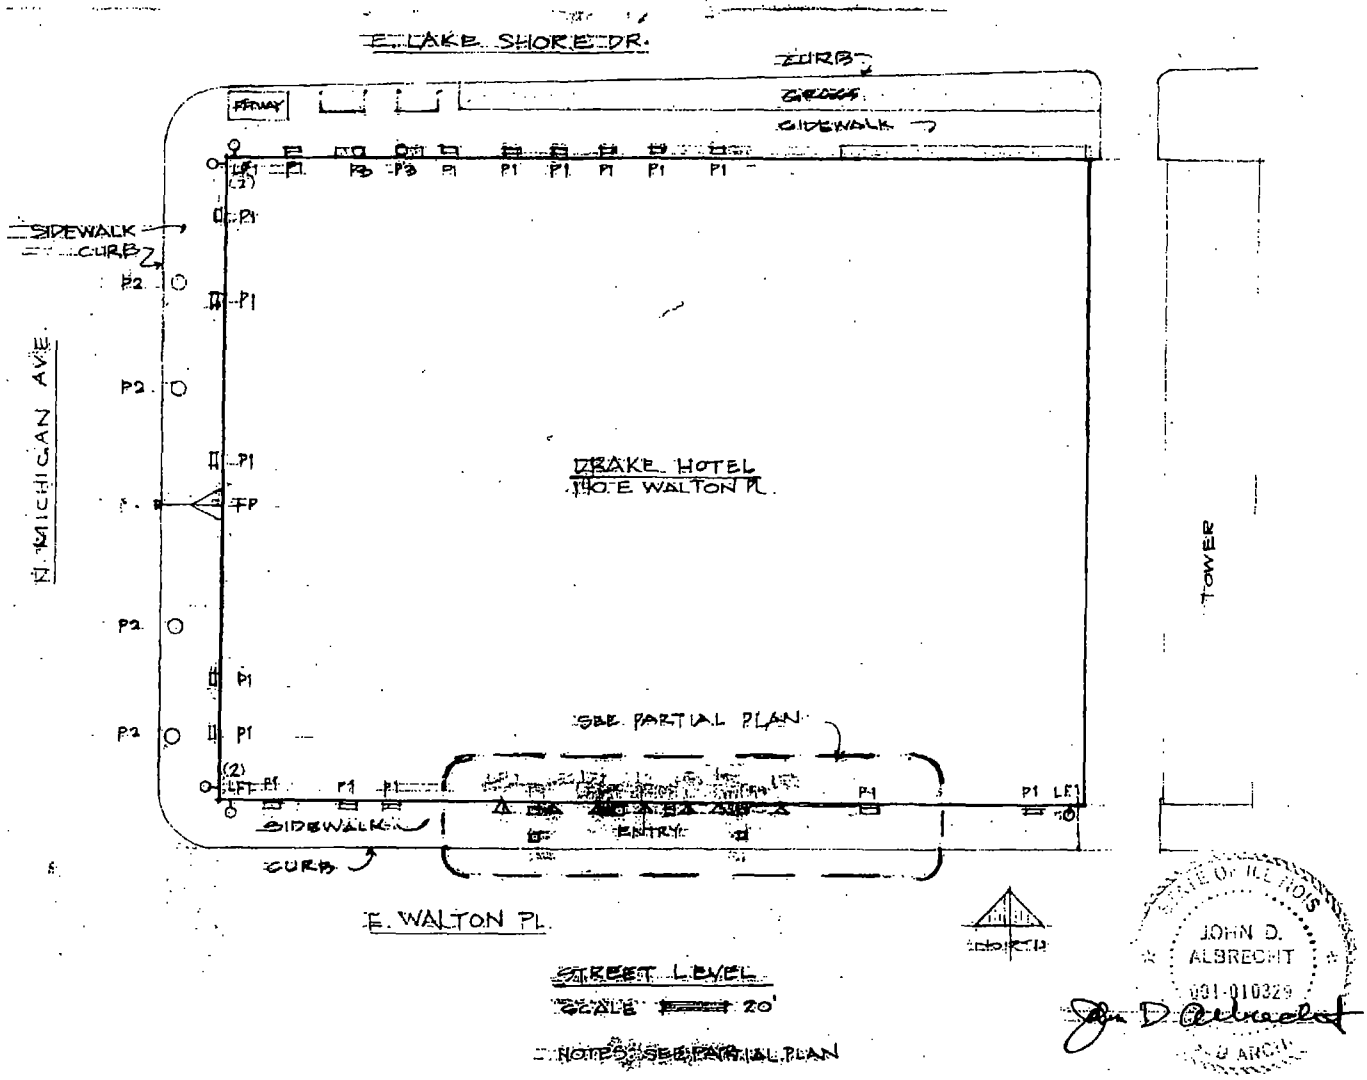
E. LAKE SHORE DR.
CURB
GUTTER
SIDEWALK
FREWAY
SIDEWALK
CURB
N. MICHIGAN AVE.
DRAKE HOTEL
140 E. WALTON PL.
TOWER
SEE PARTIAL PLAN
ENTRY
SIDEWALK
CURB
E. WALTON PL.
STREET LEVEL
SCALE 1" = 20'
NOTES: SEE PARTIAL PLAN
STATE OF ILLINOIS
JOHN D.
ALBRECHT
031-010329
ARCH.

City of Chicago

O2013-9069

Office of the City Clerk

Document Tracking Sheet

Meeting Date:	11/13/2013
Sponsor(s):	Reilly (42)
Type:	Ordinance
Title:	Grant(s) of privilege in public way for Wells Hubbard Limited Partnership/Urban Innovations
Committee(s) Assignment:	Committee on Transportation and Public Way

ORDINANCE
WELLS HUBBARD LIMITED PARTHNERSHIP/URBAN INNOVATIONS
Acct. No. 88426 - 1
Permit No. 1109178

Be It Ordained by the City Council of the City of Chicago:

SECTION 1. Permission and authority are hereby given and granted to WELLS HUBBARD LIMITED PARTHNERSHIP/URBAN INNOVATIONS, upon the terms and subject to the conditions of this ordinance to maintain and use, as now constructed, ten (10) Banner(s) projecting over the public right-of-way adjacent to its premises known as 440 N. Wells St..

Said Banner(s) at W Hubbard measure(s):
Eight (8) at eight point two five (8.25) feet in length, and one point six six (1.66) foot in width for a total of one hundred nine point five six (109.56) square feet.

Said Banner(s) at N Wells measure(s):
Two (2) at eight point two five (8.25) feet in length, and one point six six (1.66) foot in width for a total of twenty-seven point three nine (27.39) square feet.

The location of said privilege shall be as shown on prints kept on file with the Department of Business Affairs and Consumer Protection and the Office of the City Clerk.

Said privilege shall be constructed in accordance with plans and specifications approved by the Zoning Department - Signs.

This grant of privilege in the public way shall be subject to the provisions of Section 10-28-015 and all other required provisions of the Municipal Code of Chicago.

The grantee shall pay to the City of Chicago as compensation for the privilege #1109178 herein granted the sum of one hundred seventy-five ($175.00) per annum in advance.

A 25% penalty will be added for payments received after due date.

The permit holder agrees to hold the City of Chicago harmless for any damage, relocation or replacement costs associated with damage, relocation or removal of private property caused by the City performing work in the public way.

Authority herein given and granted for a period of five (5) years from and after 09/10/2013.

Alderman _____

Brendan Reilly 42nd Ward


ligne roset
ligne roset
ligne roset

City of Chicago

O2013-9071

Office of the City Clerk

Document Tracking Sheet

Meeting Date:	11/13/2013
Sponsor(s):	Reilly (42)
Type:	Ordinance
Title:	Grant(s) of privilege in public way for WWL DHotel Investors LLC - light fixtures
Committee(s) Assignment:	Committee on Transportation and Public Way

ORDINANCE
WWL DHOTEL INVESTORS, LLC
Acct. No. 309247 - 7
Permit No. 1108952

Be It Ordained by the City Council of the City of Chicago:

SECTION 1. Permission and authority are hereby given and granted to WWL DHOTEL INVESTORS, LLC, upon the terms and subject to the conditions of this ordinance to maintain and use, as now constructed, eleven (11) Light Fixture(s) projecting over the public right-of-way adjacent to its premises known as 140 E. Walton Pl..

Said Light Fixture(s) at E.Walton Street measure(s):
Five (5) at one point five (1.5) foot in length, one point five (1.5) foot in width and twelve (12) feet above grade level.

Said Light Fixture(s) at N. Michigan Avenue measure(s):
Six (6) at two (2) feet in length, three (3) feet in width and ten (10) feet above grade level.

The location of said privilege shall be as shown on prints kept on file with the Department of Business Affairs and Consumer Protection and the Office of the City Clerk.

Said privilege shall be constructed in accordance with plans and specifications approved by the Department of Transportation (Division of Project Development).

This grant of privilege in the public way shall be subject to the provisions of Section 10-28-015 and all other required provisions of the Municipal Code of Chicago.

The grantee shall pay to the City of Chicago as compensation for the privilege #1108952 herein granted the sum of one hundred twenty-five ($125.00) per annum in advance.

A 25% penalty will be added for payments received after due date.

The permit holder agrees to hold the City of Chicago harmless for any damage, relocation or replacement costs associated with damage, relocation or removal of private property caused by the City performing work in the public way.


Authority herein given and granted for a period of five (5) years from and after Date of Passage.

Alderman _____

Brendan Reilly 42nd Ward

NOTES

	QUANTITY	SYMBOL	DESCRIPTION
□	17	P1	PLANTER 2'x 4' x 20"H - 6" FROM WALL OR 24" FROM CURB
○	5	P2	PLANTER 5' DIA x 36"H - 30" FROM CURB
○	2	P3	PLANTER 20" DIA x 40"H - 6" FROM BUILDING
□	6	P4	PLANTER 24"x24"x 30" HIGH - 6" FROM BLDG OR 30" FROM CURB
⚑	1	FP	FLAG POLE 20' LONG MOUNTED @ 22' ON BLDG. OVER MICHIGAN SIDEWALK
◇	5	LF1	LIGHT FIXTURE - WALL MOUNTED @ 15' ON BLDG AT CORNERS
◁	6	LF2	LIGHT FIXTURE - WALL MOUNTED @ 10' ON BLDG - "DRAGONS" ON WALTON

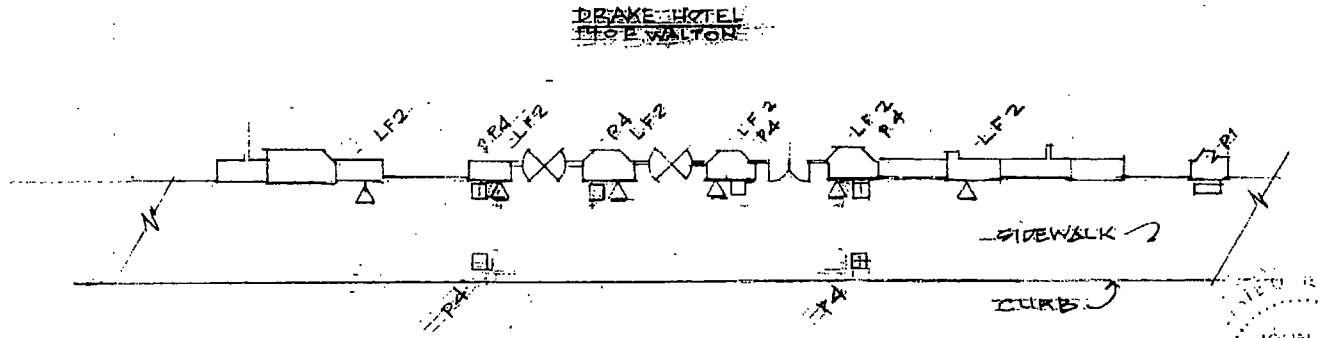

JOHN D. ALBRECHT
001-010329

City of Chicago

O2013-9072

Office of the City Clerk

Document Tracking Sheet

Meeting Date:	11/13/2013
Sponsor(s):	Reilly (42)
Type:	Ordinance
Title:	Grant(s) of privilege in public way for WWL DHotel Investors LLC - planters
Committee(s) Assignment:	Committee on Transportation and Public Way

ORDINANCE
WWL DHOTEL INVESTORS, LLC
Acct. No. 309247 - 7
Permit No. 1108932

Be It Ordained by the City Council of the City of Chicago:

SECTION 1. Permission and authority are hereby given and granted to WWL DHOTEL INVESTORS, LLC, upon the terms and subject to the conditions of this ordinance to maintain and use, as now constructed, thirty (30) Planter(s) on the public right-of-way for beautification purposes adjacent to its premises known as 140 E. Walton Pl..

Said Planter(s) at E. Walton Street measure(s):
Five (5) at four (4) feet in length, and two (2) feet in width for a total of forty (40) square feet.
Six (6) at two (2) feet in length, and two (2) feet in width for a total of twenty-four (24) square feet.

Said Planter(s) at N. Michigan Avenue measure(s):
Five (5) at four (4) feet in length, and two (2) feet in width for a total of forty (40) square feet.
Five (5) at five (5) feet in length, and five (5) feet in width for a total of one hundred twenty-five (125) square feet.

Said Planter(s) at E. Oak Street measure(s):
Seven (7) at four (4) feet in length, and two (2) feet in width for a total of fifty-six (56) square feet.
Two (2) at two (2) feet in length, and two (2) feet in width for a total of eight (8) square feet.

Grantee must allow the required clear and unobstructed space for pedestrian passage at all times per rules and regulations approved by the Department of Transportation.

The location of said privilege shall be as shown on prints kept on file with the Department of Business Affairs and Consumer Protection and the Office of the City Clerk.

Said privilege shall be constructed in accordance with plans and specifications approved by the Department of Planning and Development and Department of Transportation (Division of Project Development).

This grant of privilege in the public way shall be subject to the provisions of Section 10-28-015 and all other required provisions of the Municipal Code of Chicago.

The grantee shall pay to the City of Chicago as compensation for the privilege #1108932 herein granted the sum of zero ($.00) per annum in advance.

A 25% penalty will be added for payments received after due date.

The permit holder agrees to hold the City of Chicago harmless for any damage, relocation or replacement costs associated with damage, relocation or removal of private property caused by the City performing work in the public way.


Authority herein given and granted for a period of five (5) years from and after Date of Passage.

Alderman _____

Brendan Reilly 42nd Ward

NOTES

	QUANTITY	SYMBOL	DESCRIPTION
□	7	P1	PLANTER 2'x4'x20"H - 6" FROM WALL OR 24" FROM CURB
◯	5	P2	PLANTER 5' DIA x 36"H - 30" FROM CURB
⊙	2	P3	PLANTER 20" DIA x 40"H - 6" FROM BUILDING
□	6	P4	PLANTER 24"x24"x 30" HIGH - 6" FROM BLDG OR 30" FROM CURB
⚑	1	FP	FLAG POLE 20' LONG MOUNTED @ 22' ON BLDG OVER MICHIGAN SIDEWALK
○	5	LF1	LIGHT FIXTURE - WALL MOUNTED @ 15' ON BLDG AT CORNERS
▷	6	LF2	LIGHT FIXTURE - WALL MOUNTED @ 10' ON BLDG - "DRAGONS" ON WALTON

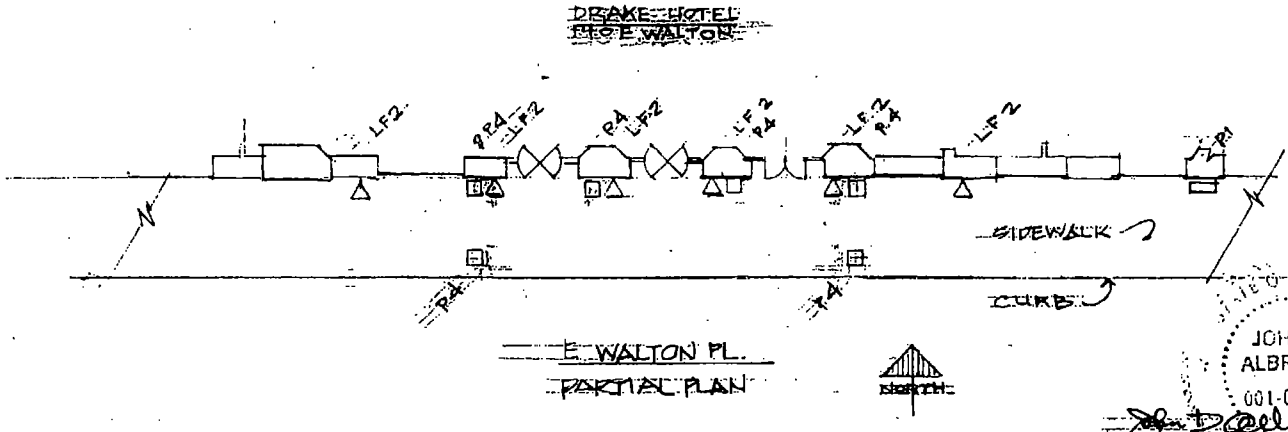

JOHN D. ALBRECHT
001-010329

ORDINANCE
WWL DHOTEL INVESTORS, LLC
Acct. No. 309247 - 7
Permit No. 1108932

Be It Ordained by the City Council of the City of Chicago:

SECTION 1. Permission and authority are hereby given and granted to WWL DHOTEL INVESTORS, LLC, upon the terms and subject to the conditions of this ordinance to maintain and use, as now constructed, thirty (30) Planter(s) on the public right-of-way for beautification purposes adjacent to its premises known as 140 E. Walton Pl..

Said Planter(s) at E. Walton Street measure(s):
Five (5) at four (4) feet in length, and two (2) feet in width for a total of forty (40) square feet.
Six (6) at two (2) feet in length, and two (2) feet in width for a total of twenty-four (24) square feet.

Said Planter(s) at N. Michigan Avenue measure(s):
Five (5) at four (4) feet in length, and two (2) feet in width for a total of forty (40) square feet.
Five (5) at five (5) feet in length, and five (5) feet in width for a total of one hundred twenty-five (125) square feet.

Said Planter(s) at E. Oak Street measure(s):
Seven (7) at four (4) feet in length, and two (2) feet in width for a total of fifty-six (56) square feet.
Two (2) at two (2) feet in length, and two (2) feet in width for a total of eight (8) square feet.

Grantee must allow the required clear and unobstructed space for pedestrian passage at all times per rules and regulations approved by the Department of Transportation.

The location of said privilege shall be as shown on prints kept on file with the Department of Business Affairs and Consumer Protection and the Office of the City Clerk.

Said privilege shall be constructed in accordance with plans and specifications approved by the Department of Planning and Development and Department of Transportation (Division of Project Development).

This grant of privilege in the public way shall be subject to the provisions of Section 10-28-015 and all other required provisions of the Municipal Code of Chicago.

The grantee shall pay to the City of Chicago as compensation for the privilege #1108932 herein granted the sum of zero ($.00) per annum in advance.

A 25% penalty will be added for payments received after due date.


The permit holder agrees to hold the City of Chicago harmless for any damage, relocation or replacement costs associated with damage, relocation or removal of private property caused by the City performing work in the public way.

Authority herein given and granted for a period of five (5) years from and after Date of Passage.

Alderman _____
Brendan Reilly 42nd Ward

NOTES:

	QUANTITY	SYMBOL	DESCRIPTION
□	17	P1	PLANTER 2'x4'x20"H - 6" FROM WALL OR 24" FROM CURB
○	5	P2	PLANTER 5' DIA x 36"H - 30" FROM CURB
⊙	2	P3	PLANTER 20" DIA x 40"H - 6" FROM BUILDING
□	6	P4	PLANTER 24"x24"x 30" HIGH - 6" FROM BLDG OR 30" FROM CURB
⊢◁	1	FP	FLAG POLE 20' LONG MOUNTED @ 22' ON BLDG OVER MICHIGAN SIDEWALK
○	5	LF1	LIGHT FIXTURE - WALL MOUNTED @ 15' ON BLDG AT CORNERS
▷	6	LF2	LIGHT FIXTURE - WALL MOUNTED @ 10' ON BLDG - "DRAGONS" ON WALTON

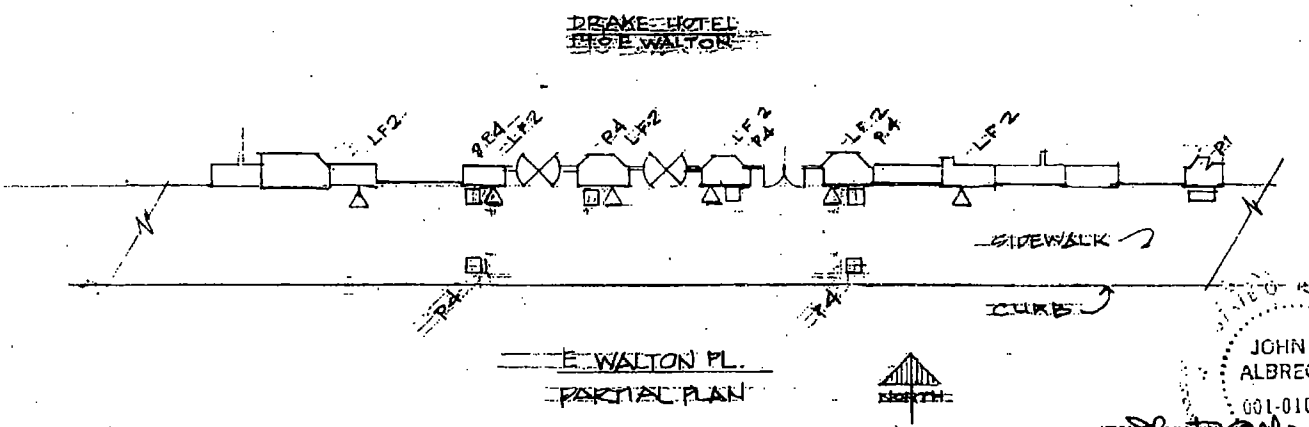

STATE OF ILLINOIS
JOHN D. ALBRECHT
001-010329
REGISTERED PROFESSIONAL

City of Chicago

O2013-9073

Office of the City Clerk

Document Tracking Sheet

Meeting Date:	11/13/2013
Sponsor(s):	Reilly (42)
Type:	Ordinance
Title:	Grant(s) of privilege in public way for 35 W. Wacker Venture LP
Committee(s) Assignment:	Committee on Transportation and Public Way

ORDINANCE
35 W. WACKER VENTURE LP
Acct. No. 68562 - 1
Permit No. 1109084

Be It Ordained by the City Council of the City of Chicago:

SECTION 1. Permission and authority are hereby given and granted to 35 W. WACKER VENTURE LP, upon the terms and subject to the conditions of this ordinance to maintain and use, as now constructed, Occupation of Space on the public right-of-way adjacent to its premises known as 35 W. Wacker Drive (Lower Wacker Dive) for purpose parking and building operations. Existing space is located on Lower Wacker Drive approximately six thousand two hundred (6,200) square feet.

The location of said privilege shall be as shown on prints kept on file with the Department of Business Affairs and Consumer Protection and the Office of the City Clerk.

Said privilege shall be constructed in accordance with plans and specifications approved by the Department of Planning and Development, Department of Transportation (Division of Project Development), and Department of Transportation (Office of Underground Coordination).

This grant of privilege in the public way shall be subject to the provisions of Section 10-28-015 and all other required provisions of the Municipal Code of Chicago.

The grantee shall pay to the City of Chicago as compensation for the privilege #1109084 herein granted the sum of nine thousand six hundred seventy-two ($9,672.00) per annum in advance.


A 25% penalty will be added for payments received after due date.

The permit holder agrees to hold the City of Chicago harmless for any damage, relocation or replacement costs associated with damage, relocation or removal of private property caused by the City performing work in the public way.

Authority herein given and granted for a period of five (5) years from and after 10/07/2013.

Alderman _____

Brendan Reilly 42nd Ward

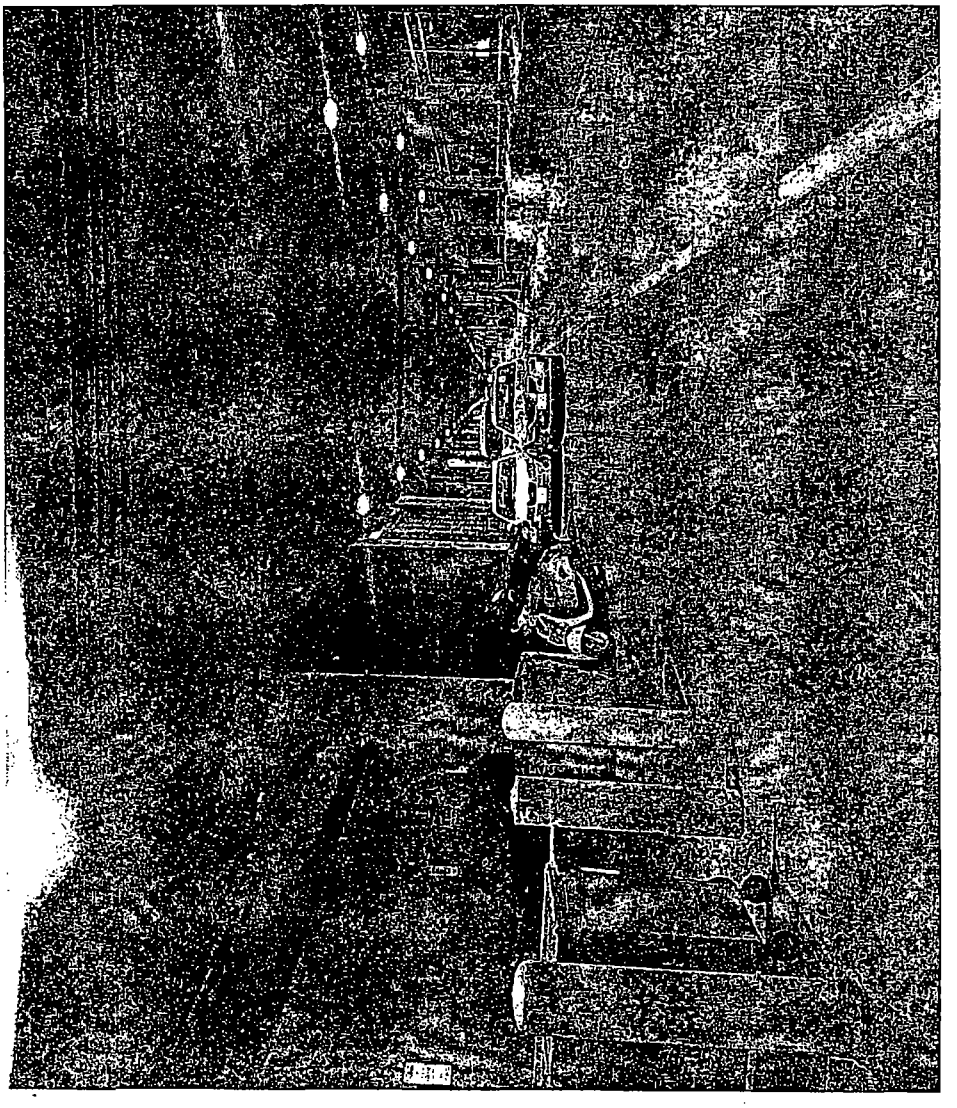

City of Chicago

O2013-9074

Office of the City Clerk

Document Tracking Sheet

Meeting Date:	11/13/2013
Sponsor(s):	Reilly (42)
Type:	Ordinance
Title:	Grant(s) of privilege in public way for 77 West Wacker Drive LLC
Committee(s) Assignment:	Committee on Transportation and Public Way

ORDINANCE
77 WEST WACKER DRIVE LLC
Acct. No. 47060 - 1
Permit No. 1108740

Be It Ordained by the City Council of the City of Chicago:

SECTION 1. Permission and authority are hereby given and granted to 77 WEST WACKER DRIVE LLC, upon the terms and subject to the conditions of this ordinance to maintain and use, as now constructed, Occupation of Space on the public right-of-way adjacent to its premises known as 77 W. Wacker Dr..

Said Occupation of Space at 77-111 W Wacker Dr measure(s):
One (1) at two hundred nine (209) feet in length, and forty-four (44) feet in width for a total of nine thousand one hundred ninety-six (9196) square feet. Existing occupation of space is located along Lower Wacker Drive. Occupation of space is used for the purpose of parking and building operation.

The location of said privilege shall be as shown on prints kept on file with the Department of Business Affairs and Consumer Protection and the Office of the City Clerk.

Said privilege shall be constructed in accordance with plans and specifications approved by the Department of Planning and Development, Department of Transportation (Division of Project Development), and Department of Transportation (Office of Underground Coordination).

This grant of privilege in the public way shall be subject to the provisions of Section 10-28-015 and all other required provisions of the Municipal Code of Chicago.

The grantee shall pay to the City of Chicago as compensation for the privilege #1108740 herein granted the sum of eighteen thousand six hundred forty-nine ($18,649.00) per annum in advance.

A 25% penalty will be added for payments received after due date.

The permit holder agrees to hold the City of Chicago harmless for any damage, relocation or replacement costs associated with damage, relocation or removal of private property caused by the City performing work in the public way.

Authority herein given and granted for a period of five (5) years from and after 10/07/2013.

Alderman _____

Brendan Reilly 42nd Ward

77 West Wacker Drive
Lower Wacker - Public Way Use









City of Chicago

O2013-9075

Office of the City Clerk

Document Tracking Sheet

Meeting Date:	11/13/2013
Sponsor(s):	Reilly (42)
Type:	Ordinance
Title:	Grant(s) of privilege in public way for400-410 Michigan Real Estate LLC
Committee(s) Assignment:	Committee on Transportation and Public Way

ORDINANCE
400-410 MICHIGAN REAL ESTATE, LLC
Acct. No. 372992 - 2
Permit No. 1107092

Be It Ordained by the City Council of the City of Chicago:

SECTION 1. Permission and authority are hereby given and granted to 400-410 MICHIGAN REAL ESTATE, LLC, upon the terms and subject to the conditions of this ordinance to maintain and use, as now constructed, one (1) overhead Elevated Public Pedestrian Walkway to connect over North Rush Street with the west end of the Michigan Avenue Plaza over East Hubbard Street at the east end of North Rush Street adjacent to its premises known as 411 North Wabash Avenue and 52 East Hubbard Street.

Existing Elevated Public Pedestrian Walkway at North Wabash & East Hubbard measure(s):

One (1) at four hundred thirteen point two five (413.25) feet in length, and twelve (12) feet in width for a total of four thousand nine hundred fifty-nine (4959) square feet.

The location of said privilege shall be as shown on prints kept on file with the Department of Business Affairs and Consumer Protection and the Office of the City Clerk.

Said privilege shall be constructed in accordance with plans and specifications approved by the Department of Planning and Development and Department of Transportation (Division of Project Development).

This grant of privilege in the public way shall be subject to the provisions of Section 10-28-015 and all other required provisions of the Municipal Code of Chicago.

The grantee shall pay to the City of Chicago as compensation for the privilege #1107092 herein granted the sum of eighteen thousand five hundred sixty-six ($18,566.00) per annum in advance.


A 25% penalty will be added for payments received after due date.

The permit holder agrees to hold the City of Chicago harmless for any damage, relocation or replacement costs associated with damage, relocation or removal of private property caused by the City performing work in the public way.

Authority herein given and granted for a period of five (5) years from and after 5-9-2013.

Alderman _____

Brendan Reilly 42nd Ward

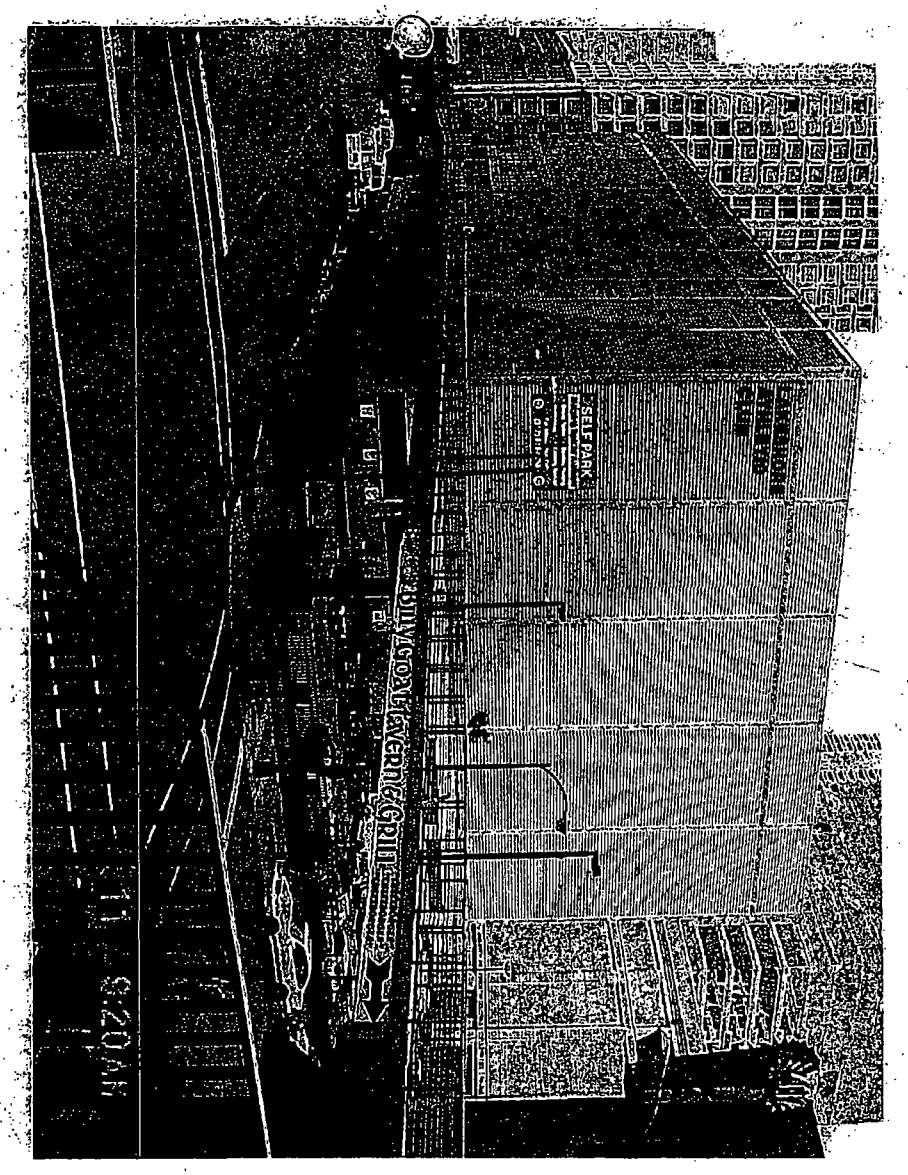
SELF PARK
PARKING
PARKING
PARKING

City of Chicago

O2013-9076

Office of the City Clerk

Document Tracking Sheet

Meeting Date:	11/13/2013
Sponsor(s):	Reilly (42)
Type:	Ordinance
Title:	Grant(s) of privilege in public way for 222 NLS Properties LLC
Committee(s) Assignment:	Committee on Transportation and Public Way

ORDINANCE
222 NLS PROPERTIES, LLC
Acct. No. 314302 - 1
Permit No. 1109060

Be It Ordained by the City Council of the City of Chicago:

SECTION 1. Permission and authority are hereby given and granted to 222 NLS PROPERTIES, LLC, upon the terms and subject to the conditions of this ordinance to maintain and use, as now constructed, a portion of the public right-of-way for the purpose of a Traffic Control Management enhanced security procedures and building operations adjacent to its premises known as 222 N. La Salle St..

Said Traffic Control Managemen at Lower Wacker Drive measure(s):
One (1) at three hundred nineteen (319) feet in length, and forty-two (42) feet in width for a total of thirteen thousand three hundred ninety-eight (13398) square feet.

The location of said privilege shall be as shown on prints kept on file with the Department of Business Affairs and Consumer Protection and the Office of the City Clerk.

Said privilege shall be constructed in accordance with plans and specifications approved by the Department of Planning and Development and Department of Transportation (Division of Project Development).

This grant of privilege in the public way shall be subject to the provisions of Section 10-28-015 and all other required provisions of the Municipal Code of Chicago.

The grantee shall pay to the City of Chicago as compensation for the privilege #1109060 herein granted the sum of sixteen thousand nine hundred sixty-four ($16,964.00) per annum in advance.

A 25% penalty will be added for payments received after due date.


The permit holder agrees to hold the City of Chicago harmless for any damage, relocation or replacement costs associated with damage, relocation or removal of private property caused by the City performing work in the public way.

Authority herein given and granted for a period of five (5) years from and after 10/07/2013.

Alderman _____

Brendan Reilly 42nd Ward

©CHICA

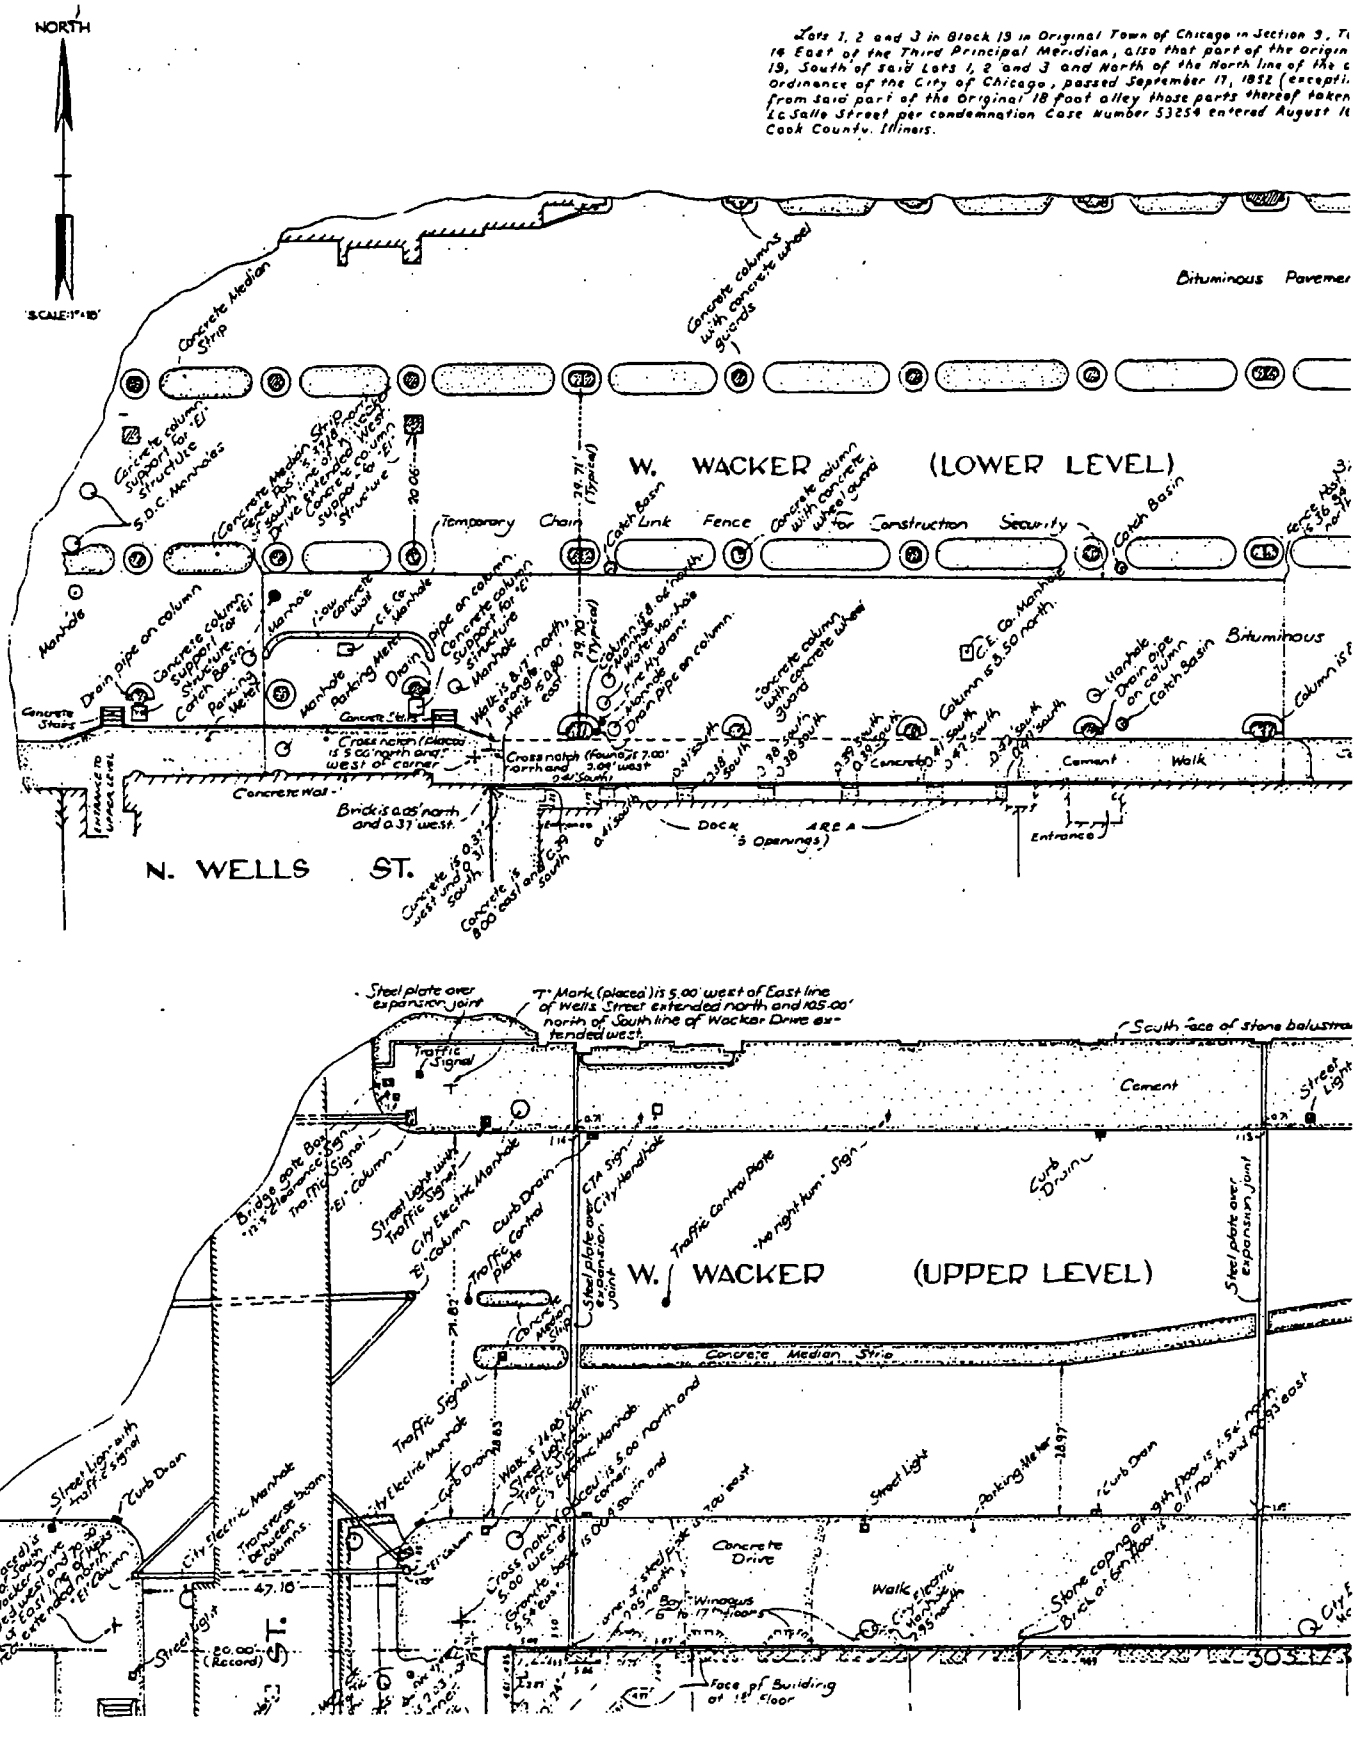
NORTH
SCALE: 1" = 10'
Lots 1, 2 and 3 in Block 19 in Original Town of Chicago in Section 9, T
16 East of the Third Principal Meridian, also that part of the Origin
19, South of said Lots 1, 2 and 3 and North of the North line of the
Ordinance of the City of Chicago, passed September 17, 1852 (excepti
from said part of the Original 18 foot alley those parts thereof taken
LaSalle Street per condemnation Case Number 53254 entered August 1
Cook County, Illinois.
Bituminous Pavemer
Concrete Median Strip
Concrete columns with concrete wheel guards
W. WACKER (LOWER LEVEL)
Temporary Chain Link Fence
Concrete column with concrete wheel guard for Construction Security
Catch Basin
Manhole
Drain pipe on column
Concrete column Support for "El" Structure
Catch Basin
Parking Meter
Concrete Stairs
Cross notch (placed) is 5.00' north and 3.00' west of corner
Concrete Wall
Brick is 0.05' north and 0.37' west.
Concrete is 0.37' west and 0.39' south
Concrete is 8.00' east and 0.39' south
Dock (3 Openings)
Entrance
Cement Walk
Bituminous
N. WELLS ST.
Steel plate over expansion joint
"T" Mark (placed) is 5.00' west of East line of Wells Street extended north and 105.00' north of South line of Wacker Drive extended west
South face of stone balustra
Traffic Signal
Cement
Street Light
Bridge gate Boy
Clearance Sign
Traffic Signal
El. Column
Street Light with Traffic Signal
City Electric Manhole
Curb Drain
Traffic Control Plate
CTA Sign
City Manhole
Traffic Control Plate
"no right turn" Sign
Curb Drain
Steel plate over expansion joint
W. WACKER (UPPER LEVEL)
Steel plate over expansion joint
Concrete Median Strip
Concrete Median Strip
Traffic Signal
Street Light with Traffic Signal
Curb Drain
City Electric Manhole
Transverse boom between columns
Cross notch (placed) is 5.00' north and 5.00' west of corner
Street Light
Parking Meter
Curb Drain
Concrete Drive
Walk
Stone coping of Brick at 6th floor
Boy
Winnequs
6 to 17 floors
Face of Building at 1st floor
47.18'
80.00' (Record)
ST.
305

City of Chicago

O2013-8932

Office of the City Clerk

Document Tracking Sheet

Meeting Date:	11/13/2013
Sponsor(s):	Smith (43)
Type:	Ordinance
Title:	Grant(s) of privilege in public way for Armitage Racine Currency Exchange
Committee(s) Assignment:	Committee on Transportation and Public Way

ORDINANCE
ARMITAGE RACINE CURRENCY EXCH
Acct. No. 30036 - 1
Permit No. 1109248

Be It Ordained by the City Council of the City of Chicago:

SECTION 1. Permission and authority are hereby given and granted to ARMITAGE RACINE CURRENCY EXCH, upon the terms and subject to the conditions of this ordinance to maintain and use one (1) sign(s) projecting over the public right-of-way attached to its premises known as 1164 W. Armitage Ave..

Said sign structure(s) measures as follows; along W. Armitage:
One (1) at six (6) feet in length, six (6) feet in height and ten (10) feet above grade level.

The location of said privilege shall be as shown on prints kept on file with the Department of Business Affairs and Consumer Protection and the Office of the City Clerk.

Said privilege shall be constructed in accordance with plans and specifications approved by the Department of Transportation (Division of Project Development) and Zoning Department - Signs.


This grant of privilege in the public way shall be subject to the provisions of Section 10-28-015 and all other required provisions of the Municipal Code of Chicago.

The grantee shall pay to the City of Chicago as compensation for the privilege #1109248 herein granted the sum of three hundred ($300.00) per annum in advance.

A 25% penalty will be added for payments received after due date.


The permit holder agrees to hold the City of Chicago harmless for any damage, relocation or replacement costs associated with damage, relocation or removal of private property caused by the City performing work in the public way.

Authority herein given and granted for a period of five (5) years from and after 11/19/2013.

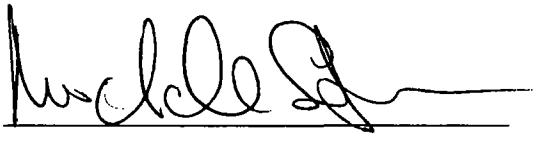Alderman 

Michele Smith 43rd Ward

(JPEG Image, 640 × 480 pixels) https://mail-attachment.googleusercontent.com/attachment/u/0/?ui=2&i...

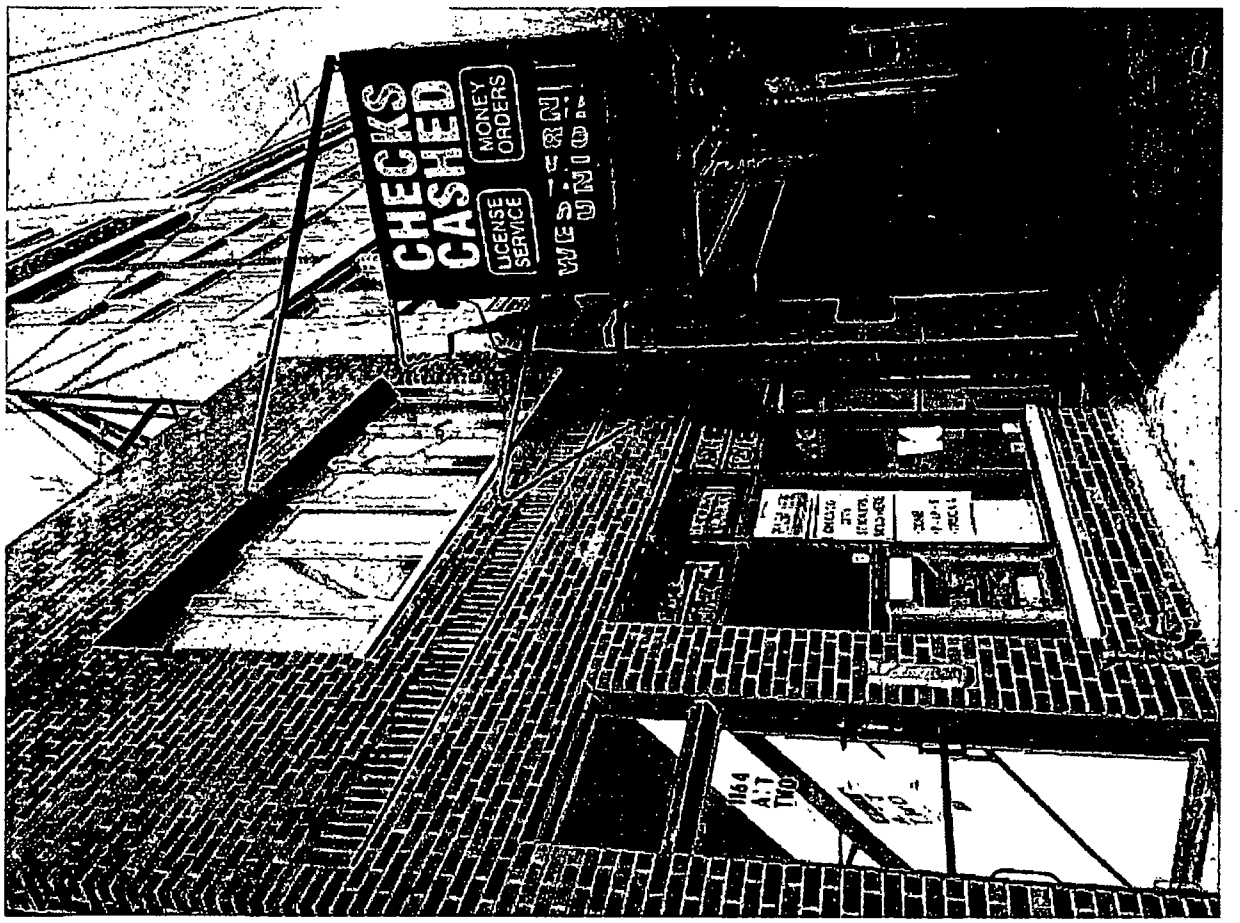

(JPEG Image, 640 × 480 pixels) https://mail-attachment.googleusercontent.com/attachment/u/0/?ui=2&i...



City of Chicago

O2013-8934

Office of the City Clerk

Document Tracking Sheet

Meeting Date:	11/13/2013
Sponsor(s):	Smith (43)
Type:	Ordinance
Title:	Grant(s) of privilege in public way for Economy Currency Exchange
Committee(s) Assignment:	Committee on Transportation and Public Way

ORDINANCE
ECONOMY CURRENCY EXCH
Acct. No. 30035 - 1
Permit No. 1109249

Be It Ordained by the City Council of the City of Chicago:

SECTION 1. Permission and authority are hereby given and granted to ECONOMY CURRENCY EXCH, upon the terms and subject to the conditions of this ordinance to maintain and use one (1) sign(s) projecting over the public right-of-way attached to its premises known as 721 W. Armitage Ave..

Said sign structure(s) measures as follows; along W. Armitage Avenue:
One (1) at four (4) feet in length, eight (8) feet in height and ten (10) feet above grade level.

The location of said privilege shall be as shown on prints kept on file with the Department of Business Affairs and Consumer Protection and the Office of the City Clerk.

Said privilege shall be constructed in accordance with plans and specifications approved by the Department of Transportation (Division of Project Development) and Zoning Department - Signs.

This grant of privilege in the public way shall be subject to the provisions of Section 10-28-015 and all other required provisions of the Municipal Code of Chicago.

The grantee shall pay to the City of Chicago as compensation for the privilege #1109249 herein granted the sum of three hundred ($300.00) per annum in advance.

A 25% penalty will be added for payments received after due date.

The permit holder agrees to hold the City of Chicago harmless for any damage, relocation or replacement costs associated with damage, relocation or removal of private property caused by the City performing work in the public way.


Authority herein given and granted for a period of five (5) years from and after 11/19/2013.

Alderman _____

Michele Smith 43rd Ward

Economy Currency

721 N. Wolcott
Chicago, IL 60622

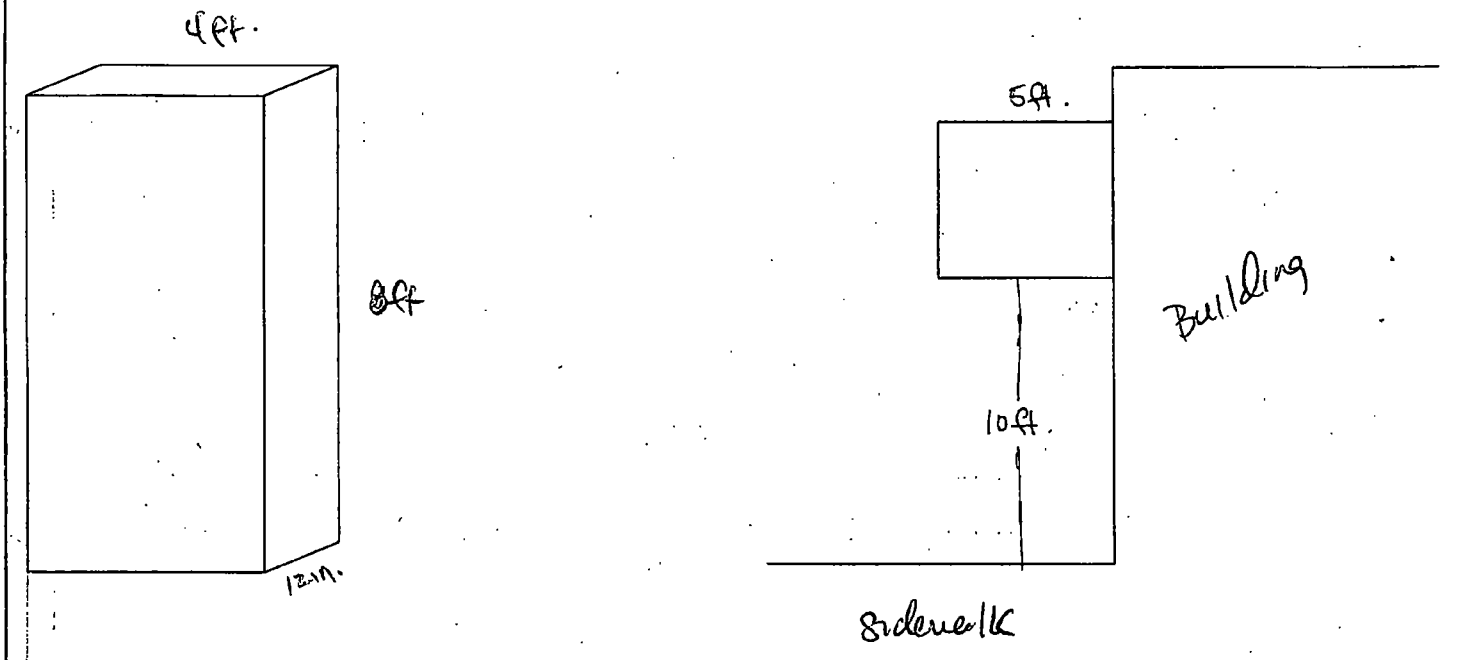

City of Chicago

O2013-8938

Office of the City Clerk

Document Tracking Sheet

Meeting Date:	11/13/2013
Sponsor(s):	Smith (43)
Type:	Ordinance
Title:	Grant(s) of privilege in public way for European Wax Center
Committee(s) Assignment:	Committee on Transportation and Public Way

ORDINANCE
EUROPEAN WAX CENTER
Acct. No. 380240 - 1
Permit No. 1106587

Be It Ordained by the City Council of the City of Chicago:

SECTION 1. Permission and authority are hereby given and granted to EUROPEAN WAX CENTER, upon the terms and subject to the conditions of this ordinance to maintain and use one (1) sign(s) projecting over the public right-of-way attached to its premises known as 2262 N. Clark St..

Said sign structure(s) measures as follows; along N CLARK ST:
One (1) at eighteen point eight three (18.83) feet in length, two point eight three (2.83) feet in height and nine point eight three (9.83) feet above grade level.

The location of said privilege shall be as shown on prints kept on file with the Department of Business Affairs and Consumer Protection and the Office of the City Clerk.

Said privilege shall be constructed in accordance with plans and specifications approved by the Department of Transportation (Division of Project Development) and Zoning Department - Signs.

This grant of privilege in the public way shall be subject to the provisions of Section 10-28-015 and all other required provisions of the Municipal Code of Chicago.

The grantee shall pay to the City of Chicago as compensation for the privilege #1106587 herein granted the sum of three hundred ($300.00) per annum in advance.

A 25% penalty will be added for payments received after due date.

The permit holder agrees to hold the City of Chicago harmless for any damage, relocation or replacement costs associated with damage, relocation or removal of private property caused by the City performing work in the public way.


Authority herein given and granted for a period of five (5) years from and after Date of Passage.

Alderman _____

Michele Smith 43rd Ward




Dimensions

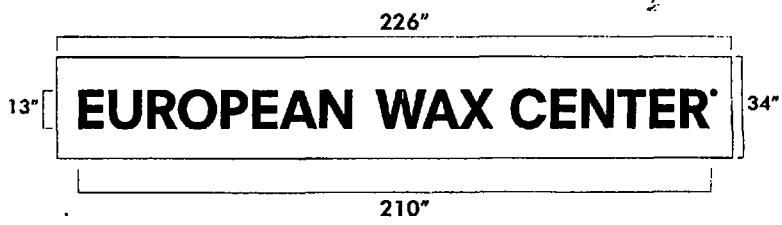

Sq. Ft. = 18.9

Compund Channel on Stand Offs

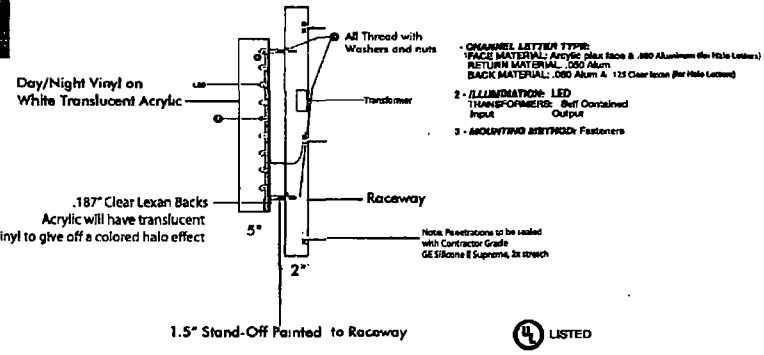

Color

Face - Day/ Night Vinyl (Perforated Black Vinyl on White Translucent Acrylic) Rear - 078 Vivid Rose (Translucent) (Applied to 3/16 Clear Lexan) Return / Trimcap - Brushed Aluminum Stand Off- White Raceway - White

NITE-LITE SIGNS

Project Name EW - Clark St (Chicago, IL)

Description

Address 2262 North Clark Street

City Chicago

State/Zip IL, 60614 Date

Job No Order Taken by

Approved

I have carefully reviewed and hereby accept the drawing(s) as shown. I realize that any changes made to these designs prior to or after production may alter the contract price. All changes must be in writing and approved by both parties prior to production.

Signature Date

This is an original copyright protected drawing created by Nite-Lite Signs (title 17, U.S. Code). It is submitted for your personal use in conjunction with a project being planned for you by Nite-Lite Signs and shall not be reproduced or disclosed for any purpose without written permission. Electric signs produced at Nite-Lite Signs conform to UL 48 standards and display the Underwriters Laboratories label. 2004 NITE-LITE SIGNS, Inc.

City of Chicago

O2013-8941

Office of the City Clerk

Document Tracking Sheet

Meeting Date:	11/13/2013
Sponsor(s):	Smith (43)
Type:	Ordinance
Title:	Grant(s) of privilege in public way for Eve Tyree
Committee(s) Assignment:	Committee on Transportation and Public Way

ORDINANCE
EVE TYREE
Acct. No. 378762 - 1
Permit No. 1104669

Be It Ordained by the City Council of the City of Chicago:

SECTION 1. Permission and authority are hereby given and granted to EVE TYREE, upon the terms and subject to the conditions of this ordinance to construct, install, maintain and use one (1) Flood Control/Flood Gate System under the public right-of-way adjacent to its premises known as 1254 N. Lake Shore Dr..

Said Flood Control/Flood Gate System at N. STONE ST measure(s):
One (1) at eighteen point five (18.5) feet in length, and six (6) feet in width for a total of one hundred eleven (111) square feet. Said flood control/flood gate system shall be five (5) feet in depth.

The location of said privilege shall be as shown on prints kept on file with the Department of Business Affairs and Consumer Protection and the Office of the City Clerk.

Said privilege shall be constructed in accordance with plans and specifications approved by the Department of Transportation (Office of Underground Coordination) and Department of Water Management.


This grant of privilege in the public way shall be subject to the provisions of Section 10-28-015 and all other required provisions of the Municipal Code of Chicago.

The grantee shall pay to the City of Chicago as compensation for the privilege #1104669 herein granted the sum of four hundred ($400.00) per annum in advance.


A 25% penalty will be added for payments received after due date.

The permit holder agrees to hold the City of Chicago harmless for any damage, relocation or replacement costs associated with damage, relocation or removal of private property caused by the City performing work in the public way.

Authority herein given and granted for a period of five (5) years from and after Date of Passage.

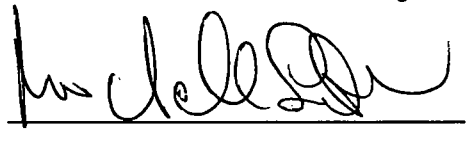Alderman 

Michele Smith 43rd Ward

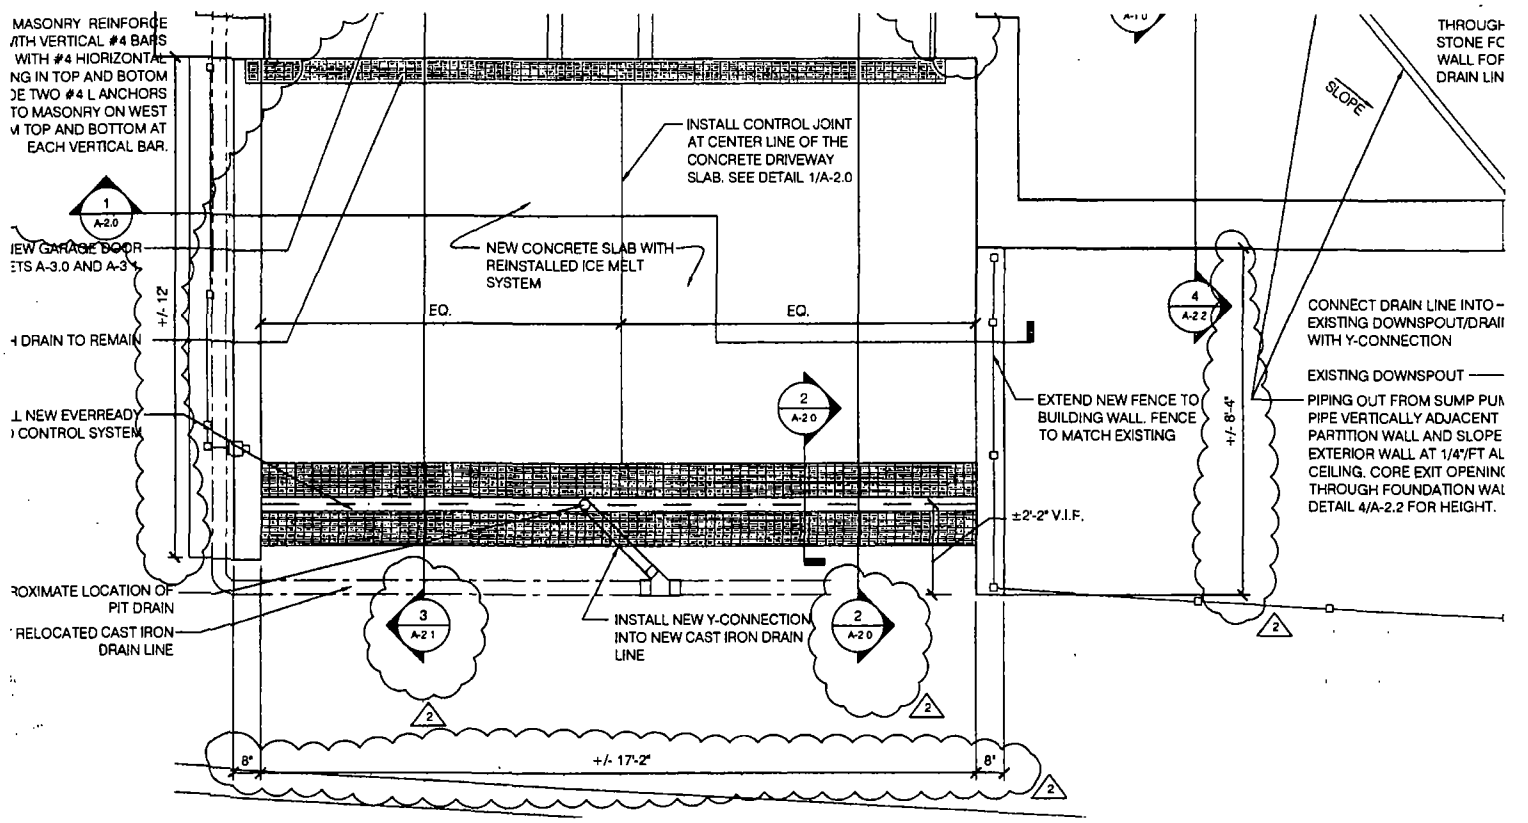
MASONRY REINFORCE
ITH VERTICAL #4 BARS
WITH #4 HIORIZONTAL
NG IN TOP AND BOTOM
DE TWO #4 L ANCHORS
TO MASONRY ON WEST
M TOP AND BOTTOM AT
EACH VERTICAL BAR.
1
A-2.0
IEW GARAGE DOOR
ETS A-3.0 AND A-3.1
+/- 12'
H DRAIN TO REMAIN
L NEW EVERREADY
) CONTROL SYSTEM
ROXIMATE LOCATION OF
PIT DRAIN
RELOCATED CAST IRON
DRAIN LINE
INSTALL CONTROL JOINT
AT CENTER LINE OF THE
CONCRETE DRIVEWAY
SLAB. SEE DETAIL 1/A-2.0
NEW CONCRETE SLAB WITH
REINSTALLED ICE MELT
SYSTEM
EQ.
EQ.
2
A-2.0
3
A-2.1
2
A-2.0
INSTALL NEW Y-CONNECTION
INTO NEW CAST IRON DRAIN
LINE
EXTEND NEW FENCE TO
BUILDING WALL. FENCE
TO MATCH EXISTING
±2'-2" V.I.F.
4
A-2.2
+/- 8'-4"
CONNECT DRAIN LINE INTO
EXISTING DOWNSPOUT/DRAI
WITH Y-CONNECTION
EXISTING DOWNSPOUT
PIPING OUT FROM SUMP PU
PIPE VERTICALLY ADJACENT
PARTITION WALL AND SLOPE
EXTERIOR WALL AT 1/4"/FT AL
CEILING. CORE EXIT OPENIN
THROUGH FOUNDATION WAL
DETAIL 4/A-2.2 FOR HEIGHT.
SLOPE
THROUGH
STONE FO
WALL FOR
DRAIN LIN
8"
+/- 17'-2"
8"
2

City of Chicago

O2013-8943

Office of the City Clerk

Document Tracking Sheet

Meeting Date:	11/13/2013
Sponsor(s):	Smith (43)
Type:	Ordinance
Title:	Grant(s) of privilege in public way for Fullerton Parkway Towers LLC
Committee(s) Assignment:	Committee on Transportation and Public Way

ORDINANCE
FULLERTON PARKWAY TOWERS, LLC
Acct. No. 4337 - 3
Permit No. 1109438

Be It Ordained by the City Council of the City of Chicago:

SECTION 1. Permission and authority are hereby given and granted to FULLERTON PARKWAY TOWERS, LLC, upon the terms and subject to the conditions of this ordinance to maintain and use one (1) sign(s) projecting over the public right-of-way attached to its premises known as 2351 N. Clark St..

Said sign structure(s) measures as follows; along N Clark:
One (1) at five point zero eight (5.08) feet in length, three (3) feet in height and fifteen point four one (15.41) feet above grade level.

The location of said privilege shall be as shown on prints kept on file with the Department of Business Affairs and Consumer Protection and the Office of the City Clerk.

Said privilege shall be constructed in accordance with plans and specifications approved by the Department of Transportation (Division of Project Development) and Zoning Department - Signs.

This grant of privilege in the public way shall be subject to the provisions of Section 10-28-015 and all other required provisions of the Municipal Code of Chicago.

The grantee shall pay to the City of Chicago as compensation for the privilege #1109438 herein granted the sum of one hundred ($100.00) per annum in advance.

A 25% penalty will be added for payments received after due date.


The permit holder agrees to hold the City of Chicago harmless for any damage, relocation or replacement costs associated with damage, relocation or removal of private property caused by the City performing work in the public way.

Authority herein given and granted for a period of five (5) years from and after 11/05/2013.

Alderman _____

Michele Smith 43rd Ward

9" DEEP CABINET

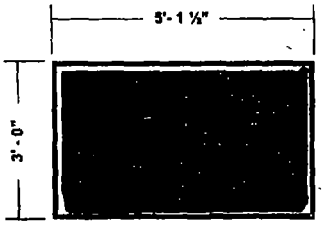

DOUBLE FACE INTERIOR ILLUMINATED DISPLAY
3/4" = 1'-0"

WHITE PLASTIC FACES w/RED APPLIED VINYL PMS 032 RED (AVERY A9306-T). H.O. ILLUMINATION

DISPLAY TO BE INSTALLED ON LIMESTONE AREA

LOCATION OF SIGN
(NOT TO SCALE)

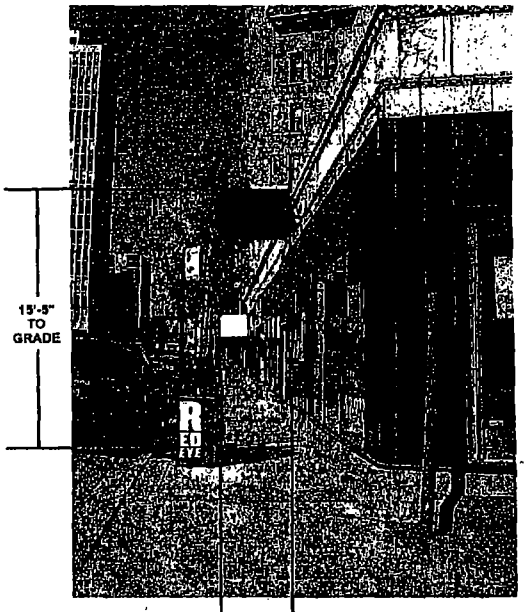


PHOTO RENDERINGS MAY NOT REFLECT SCALE ACCURATELY. REFER TO SPECIFIED DIMENSIONS FOR CORRECT SIZES

CAMERA READY ART REQUIRED

FIELD SURVEY REQUIRED

LETTER	REVISION	DATE	APPROVAL
B	FOR PERMIT	2-27-08	NV
A	ADDED SURVEY INFORMATION	2-22-08	RB/NV

Production No. 07 2436

NOTE: The representations on this drawing are for presentation purposes only and subject to modification prior to fabrication. Dimensions MAY CHANGE from those represented herein. Drawings should not be considered as instructions at a later opportunity. All graphics, data, text, scoring information, and any other information listed on this drawing are subject to change.

This is an original drawing created by WHITE WAY SIGN CO. It is not to be shown to anyone outside your organization nor used, reproduced, or altered in any fashion.

WHITE WAY SIGN COMPANY
451 KINGSTON CT MOUNT PROSPECT, IL 60056 847/251-0300
FAX 847/391-0099

Job Name	FULLERTON PARKWAY TOWERS LLC
	GOLDEN CUP RESTAURANT
Location	2351 N. CLARK ST
City	CHICAGO State IL
Scale	3/8"-1'-0"
Drawn	COLLINS
Date	10/3/07
Edited	M. CROWE
Sheet No.	1 of 1
Work No.	63366

City of Chicago

O2013-8945

Office of the City Clerk

Document Tracking Sheet

Meeting Date:	11/13/2013
Sponsor(s):	Smith (43)
Type:	Ordinance
Title:	Grant(s) of privilege in public way for Harris Company, The - stairwell
Committee(s) Assignment:	Committee on Transportation and Public Way

ORDINANCE
THE HARRIS COMPANY
Acct. No. 386299 - 1
Permit No. 1109452

Be It Ordained by the City Council of the City of Chicago:

SECTION 1. Permission and authority are hereby given and granted to THE HARRIS COMPANY, upon the terms and subject to the conditions of this ordinance to maintain and use, as now constructed, one (1) Exterior Stairwell(s) under the public right-of-way adjacent to its premises known as 900 W. Armitage Ave..

Said Exterior Stairwell(s) at N. Fremont measure(s):
One (1) at twenty-one point five eight (21.58) feet in length, and three point five (3.5) feet in width for a total of seventy-five point five three (75.53) square feet. Existing stairwell with railing is used for access to basement.

The location of said privilege shall be as shown on prints kept on file with the Department of Business Affairs and Consumer Protection and the Office of the City Clerk.

Said privilege shall be constructed in accordance with plans and specifications approved by the Department of Transportation (Division of Project Development).

This grant of privilege in the public way shall be subject to the provisions of Section 10-28-015 and all other required provisions of the Municipal Code of Chicago.

The grantee shall pay to the City of Chicago as compensation for the privilege #1109452 herein granted the sum of four hundred ($400.00) per annum in advance.


A 25% penalty will be added for payments received after due date.

The permit holder agrees to hold the City of Chicago harmless for any damage, relocation or replacement costs associated with damage, relocation or removal of private property caused by the City performing work in the public way.

Authority herein given and granted for a period of five (5) years from and after Date of Passage.

Alderman _____

Michele Smith 43rd Ward

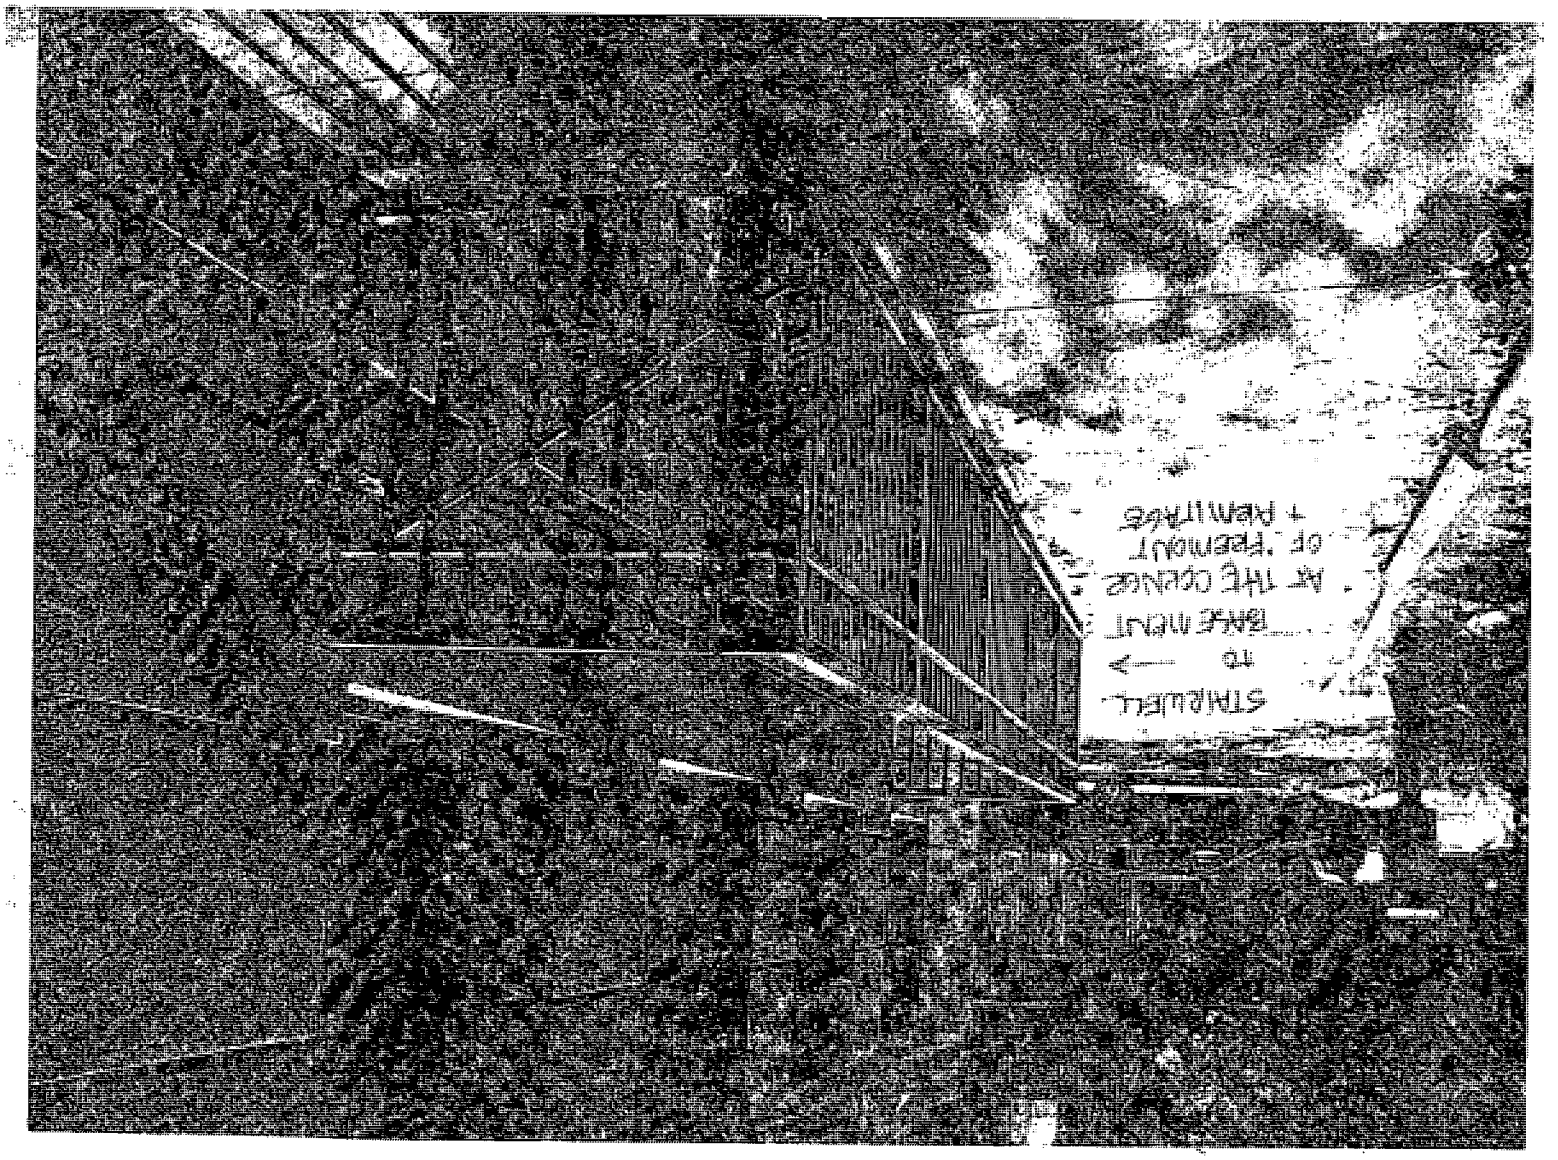
STAPLER
to
BASEMENT
AT THE CREASE
OF REMOVAL
+ REMITTER

City of Chicago

O2013-8946

Office of the City Clerk

Document Tracking Sheet

Meeting Date:	11/13/2013
Sponsor(s):	Smith (43)
Type:	Ordinance
Title:	Grant(s) of privilege in public way for Harris Company, The - step
Committee(s) Assignment:	Committee on Transportation and Public Way

ORDINANCE
THE HARRIS COMPANY
Acct. No. 386299 - 1
Permit No. 1109449

Be It Ordained by the City Council of the City of Chicago:

SECTION 1. Permission and authority are hereby given and granted to THE HARRIS COMPANY, upon the terms and subject to the conditions of this ordinance to maintain and use, as now constructed, one (1) Step(s) on the public right-of-way adjacent to its premises known as 900 W. Armitage Ave..

Said Step(s) at W. Armitage measure(s):
One (1) at eight (8) feet in length, and one (1) foot in width for a total of eight (8) square feet.

The location of said privilege shall be as shown on prints kept on file with the Department of Business Affairs and Consumer Protection and the Office of the City Clerk.

Said privilege shall be constructed in accordance with plans and specifications approved by the Department of Transportation (Division of Project Development).


This grant of privilege in the public way shall be subject to the provisions of Section 10-28-015 and all other required provisions of the Municipal Code of Chicago.

The grantee shall pay to the City of Chicago as compensation for the privilege #1109449 herein granted the sum of four hundred ($400.00) per annum in advance.


A 25% penalty will be added for payments received after due date.

The permit holder agrees to hold the City of Chicago harmless for any damage, relocation or replacement costs associated with damage, relocation or removal of private property caused by the City performing work in the public way.

Authority herein given and granted for a period of five (5) years from and after Date of Passage.

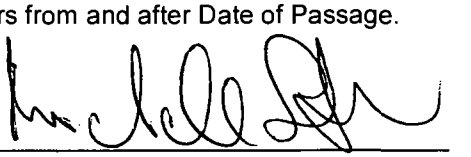Alderman 

Michele Smith 43rd Ward

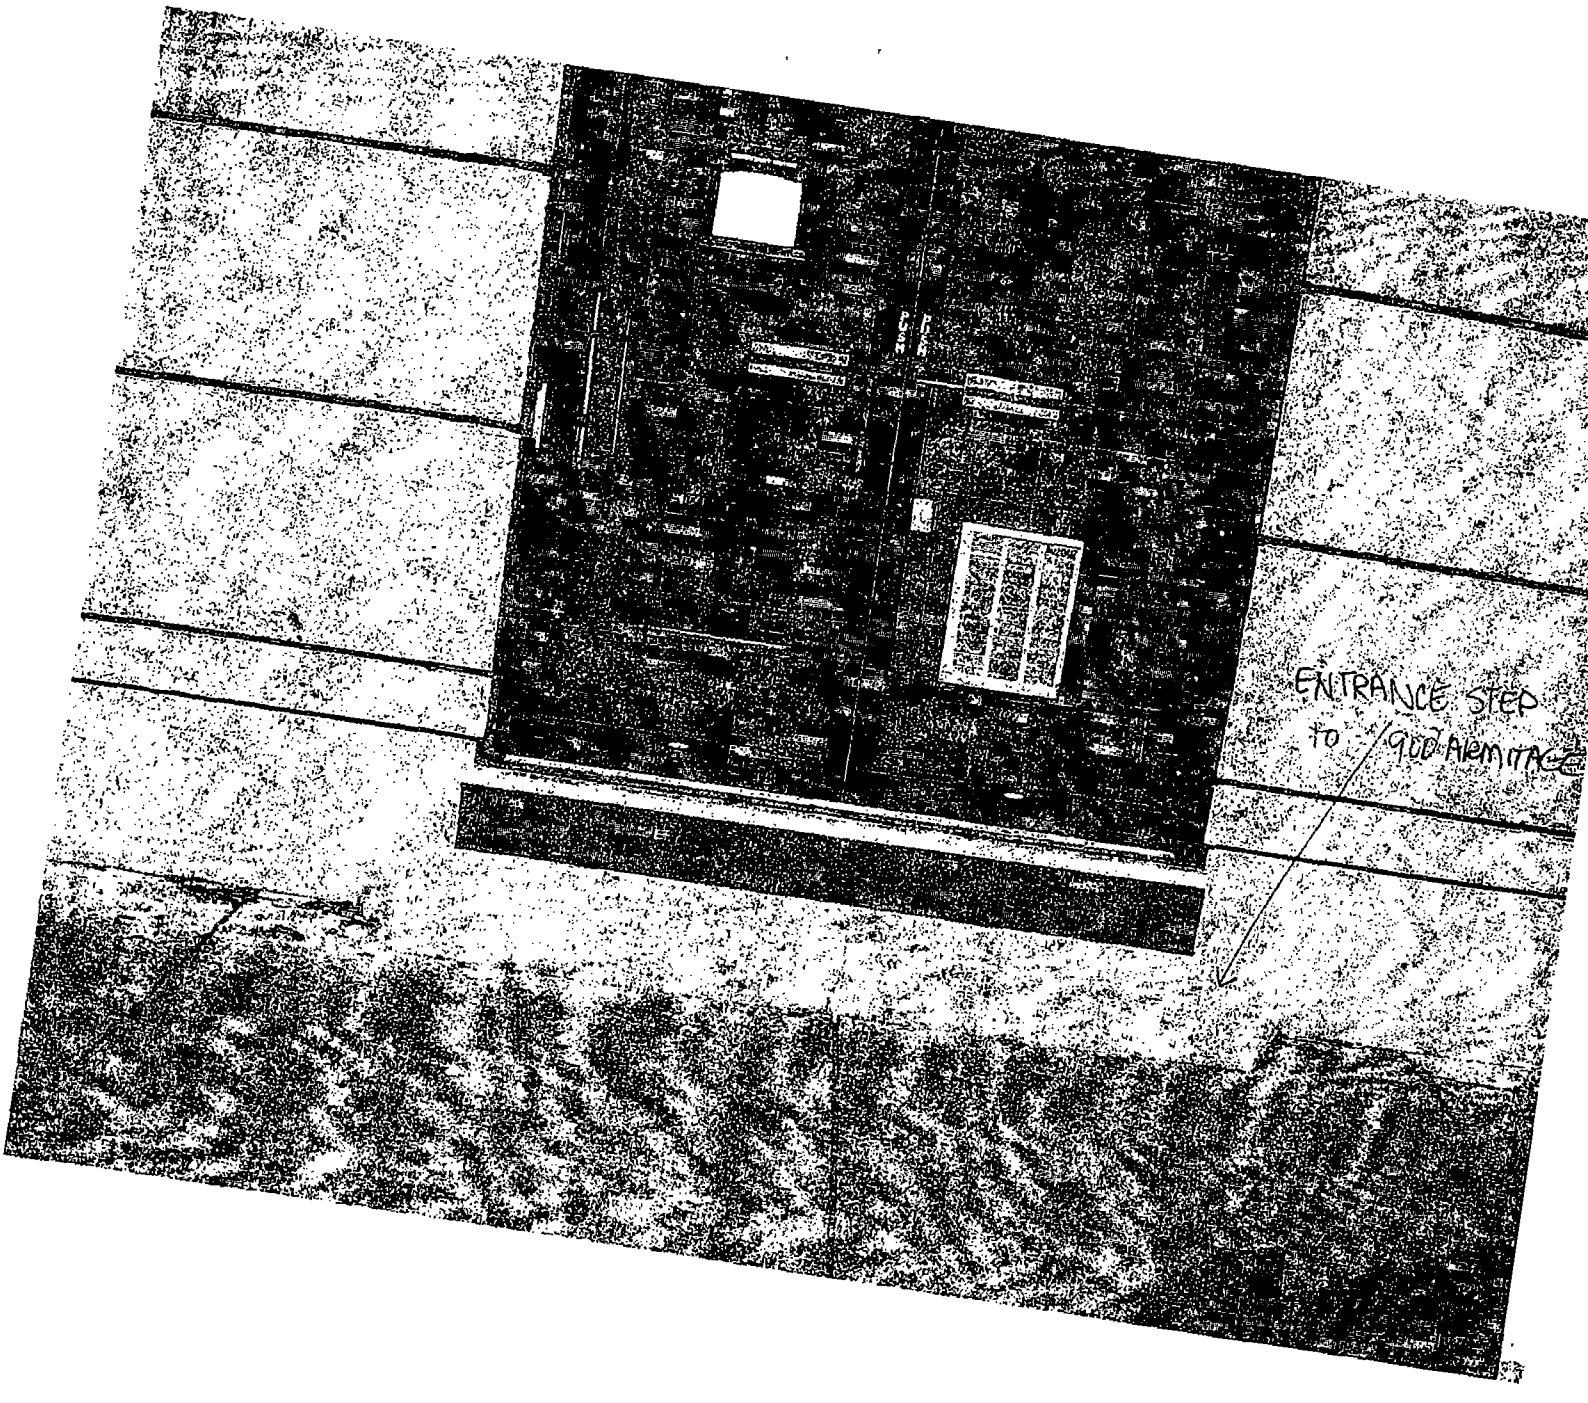
ENTRANCE STEP
to GOD ALMIGHTY

City of Chicago

O2013-8948

Office of the City Clerk

Document Tracking Sheet

Meeting Date:	11/13/2013
Sponsor(s):	Smith (43)
Type:	Ordinance
Title:	Grant(s) of privilege in public way for Harris Company, The - light fixtures
Committee(s) Assignment:	Committee on Transportation and Public Way

ORDINANCE
THE HARRIS COMPANY
Acct. No. 386299 - 1
Permit No. 1109451

Be It Ordained by the City Council of the City of Chicago:

SECTION 1. Permission and authority are hereby given and granted to THE HARRIS COMPANY, upon the terms and subject to the conditions of this ordinance to maintain and use, as now constructed, eight (8) Light Fixture(s) projecting over the public right-of-way adjacent to its premises known as 900 W. Armitage Ave..

Said Light Fixture(s) at W. Armitage measure(s):
Four (4) at point eight three (.83) feet in length, point eight three (.83) feet in width and six (6) feet above grade level.

Said Light Fixture(s) at N. Fremont measure(s):
Four (4) at point eight three (.83) feet in length, point eight three (.83) feet in width and six (6) feet above grade level.

The location of said privilege shall be as shown on prints kept on file with the Department of Business Affairs and Consumer Protection and the Office of the City Clerk.

Said privilege shall be constructed in accordance with plans and specifications approved by the Department of Transportation (Division of Project Development).


This grant of privilege in the public way shall be subject to the provisions of Section 10-28-015 and all other required provisions of the Municipal Code of Chicago.

The grantee shall pay to the City of Chicago as compensation for the privilege #1109451 herein granted the sum of one hundred ten ($110.00) per annum in advance.


A 25% penalty will be added for payments received after due date.

The permit holder agrees to hold the City of Chicago harmless for any damage, relocation or replacement costs associated with damage, relocation or removal of private property caused by the City performing work in the public way.

Authority herein given and granted for a period of five (5) years from and after Date of Passage.

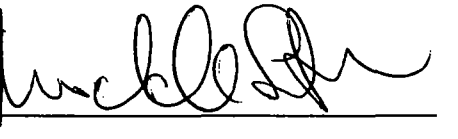Alderman 

Michele Smith 43rd Ward

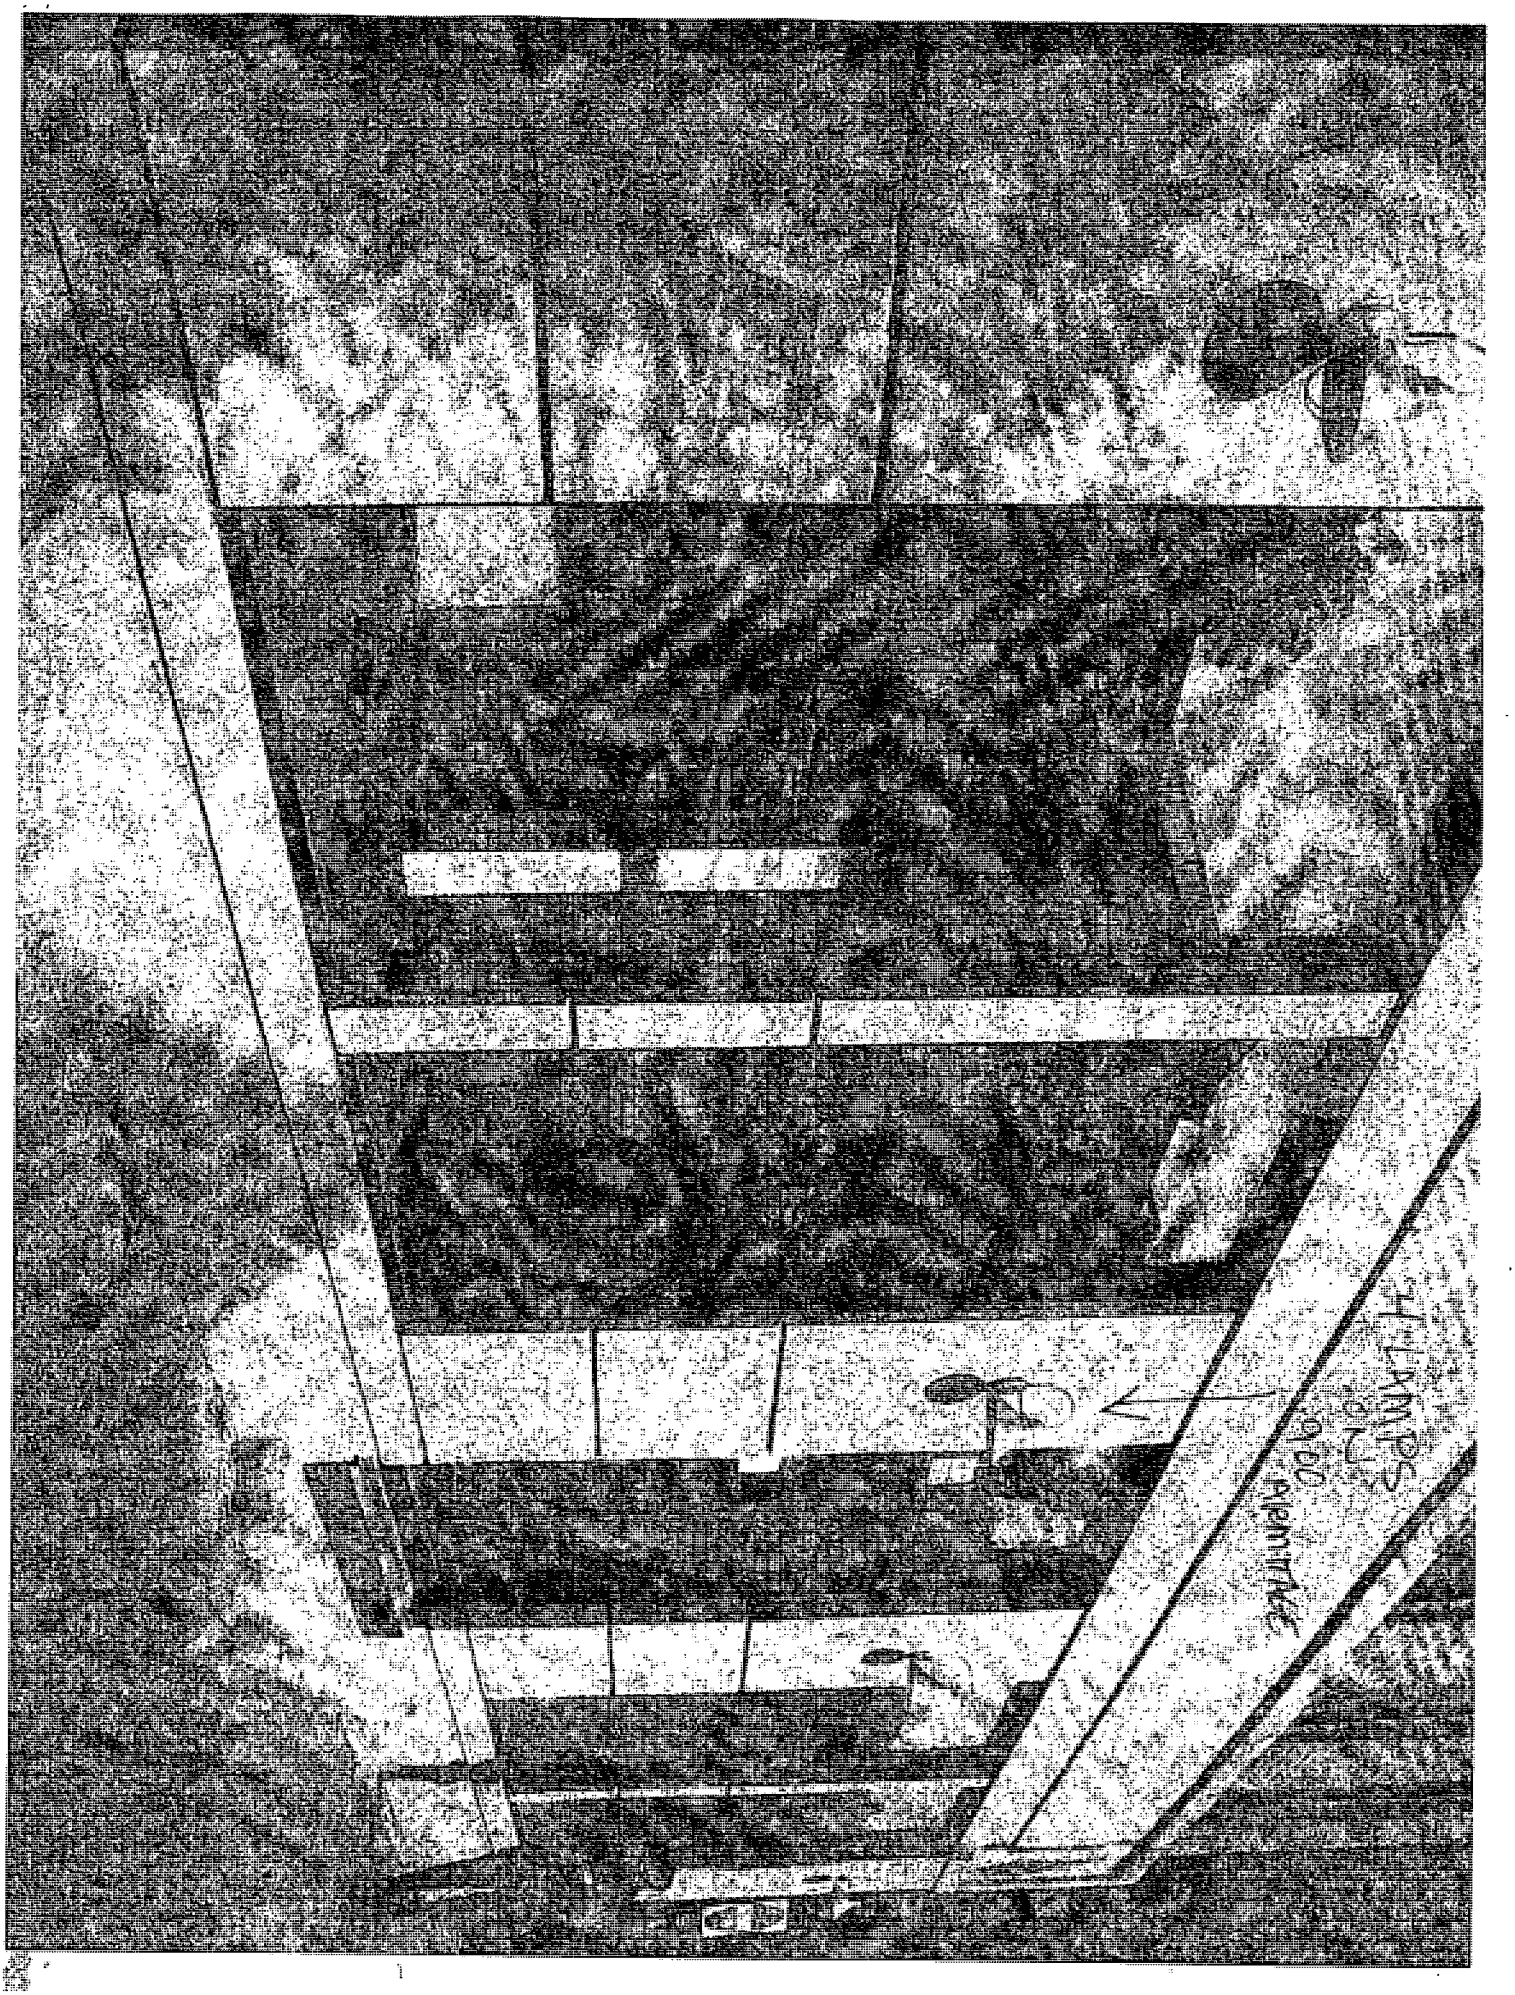

City of Chicago

O2013-8950

Office of the City Clerk

Document Tracking Sheet

Meeting Date:	11/13/2013
Sponsor(s):	Smith (43)
Type:	Ordinance
Title:	Grant(s) of privilege in public way for Lance R Hornaday
Committee(s) Assignment:	Committee on Transportation and Public Way

ORDINANCE
LANCE R. HORNADAY
Acct. No. 385764 - 1
Permit No. 1109066

Be It Ordained by the City Council of the City of Chicago:

SECTION 1. Permission and authority are hereby given and granted to LANCE R. HORNADAY, upon the terms and subject to the conditions of this ordinance to maintain and use, as now constructed, one (1) Stair Case(s) on the public right-of-way adjacent to its premises known as 1732 N. Hudson Ave..

Said Stair Case(s) at North Hudson Avenue measure(s):
One (1) at six (6) feet in length, and three (3) feet in width for a total of eighteen (18) square feet.

The location of said privilege shall be as shown on prints kept on file with the Department of Business Affairs and Consumer Protection and the Office of the City Clerk.

Said privilege shall be constructed in accordance with plans and specifications approved by the Department of Transportation (Division of Project Development).

This grant of privilege in the public way shall be subject to the provisions of Section 10-28-015 and all other required provisions of the Municipal Code of Chicago.

The grantee shall pay to the City of Chicago as compensation for the privilege #1109066 herein granted the sum of four hundred ($400.00) per annum in advance.

A 25% penalty will be added for payments received after due date.

The permit holder agrees to hold the City of Chicago harmless for any damage, relocation or replacement costs associated with damage, relocation or removal of private property caused by the City performing work in the public way.


Authority herein given and granted for a period of five (5) years from and after Date of Passage.

Alderman _____

Michele Smith 43rd Ward

1732 N Hudson

Use of the Public Way Application 09/19/13

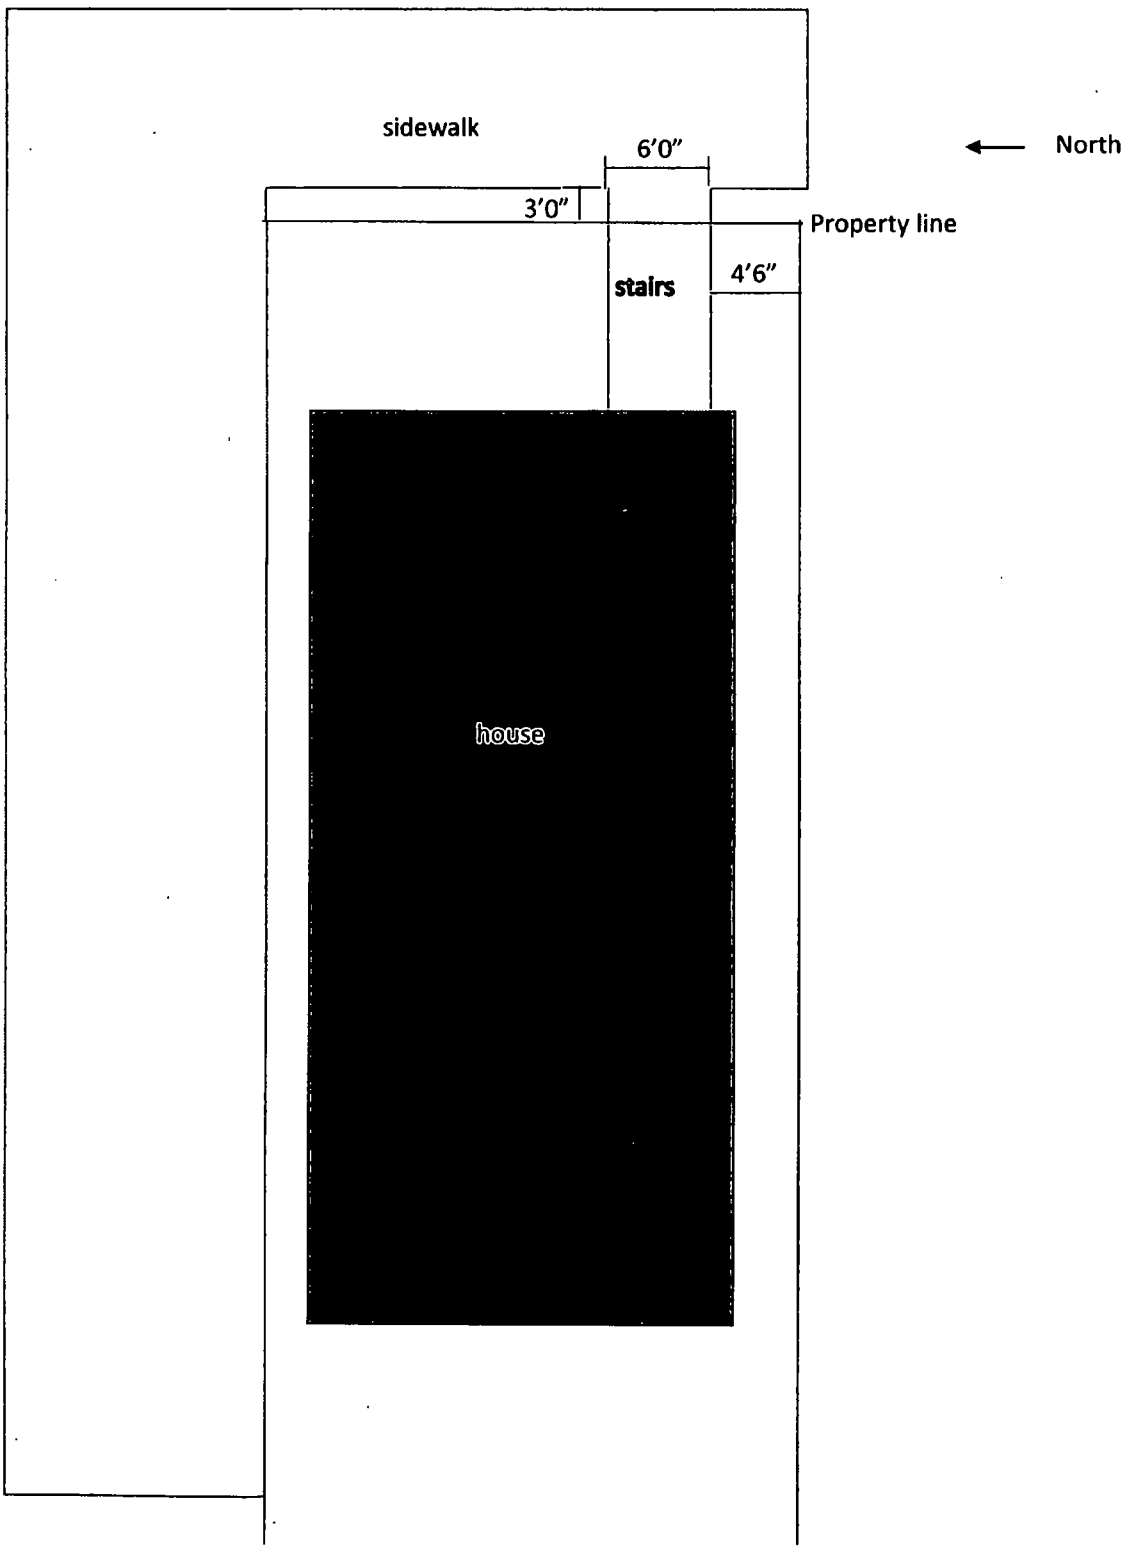

City of Chicago

O2013-8952

Office of the City Clerk

Document Tracking Sheet

Meeting Date:	11/13/2013
Sponsor(s):	Smith (43)
Type:	Ordinance
Title:	Grant(s) of privilege in public way for John B, Inc.
Committee(s) Assignment:	Committee on Transportation and Public Way

ORDINANCE
JOHN B INC
Acct. No. 85572 - 1
Permit No. 1101817

Be It Ordained by the City Council of the City of Chicago:

SECTION 1. Permission and authority are hereby given and granted to JOHN B INC, upon the terms and subject to the conditions of this ordinance to construct, install, maintain and use one (1) Banner(s) projecting over the public right-of-way adjacent to its premises known as 658 W. Belden Ave..

Said Banner(s) at W. Belden measure(s):
One (1) at four (4) feet in length, and twenty (20) feet in width for a total of eighty (80) square feet.

The location of said privilege shall be as shown on prints kept on file with the Department of Business Affairs and Consumer Protection and the Office of the City Clerk.

Said privilege shall be constructed in accordance with plans and specifications approved by the Zoning Department - Signs.

This grant of privilege in the public way shall be subject to the provisions of Section 10-28-015 and all other required provisions of the Municipal Code of Chicago.

The grantee shall pay to the City of Chicago as compensation for the privilege #1101817 herein granted the sum of seventy-five ($75.00) per annum in advance.

A 25% penalty will be added for payments received after due date.

The permit holder agrees to hold the City of Chicago harmless for any damage, relocation or replacement costs associated with damage, relocation or removal of private property caused by the City performing work in the public way.

Authority herein given and granted for a period of five (5) years from and after Date of Passage.

Alderman _____

Michele Smith 43rd Ward

773-905-3 Fabric

Discovery Awnings And Canopies, Inc.

(773) 626-7777 (773) 235-3023 Fax 312-243-7459 2010 S. Ashland Av Chicago, IL 60608

PROPOSAL

SUBMITTED TO: John Barleycorn # 5587

ADDRESS: 658 w Belden Chicago IL 606 ZC. DATE: 5-17-2012

PHONE (312) 446-1707

FAX ( )

Install on or about: 3-4 weeks

JOB SITE: SAME

COMPLETE ☐ RECOVER ☐

Other:

Lettering color

Fabric: Sunbrella

Awn. Color Black

Lights Included: Yes ☐ No ☐

(It is reponsibility of the customer to furnish with electrical wire outside were the awning will be installed)

Permit included: Yes ☐ No ☐


Customer name: Sam

Cust. Cell ( )

Salesman: Hilario

Notes: C.O.D

No additions or changes to be made in above specifications.

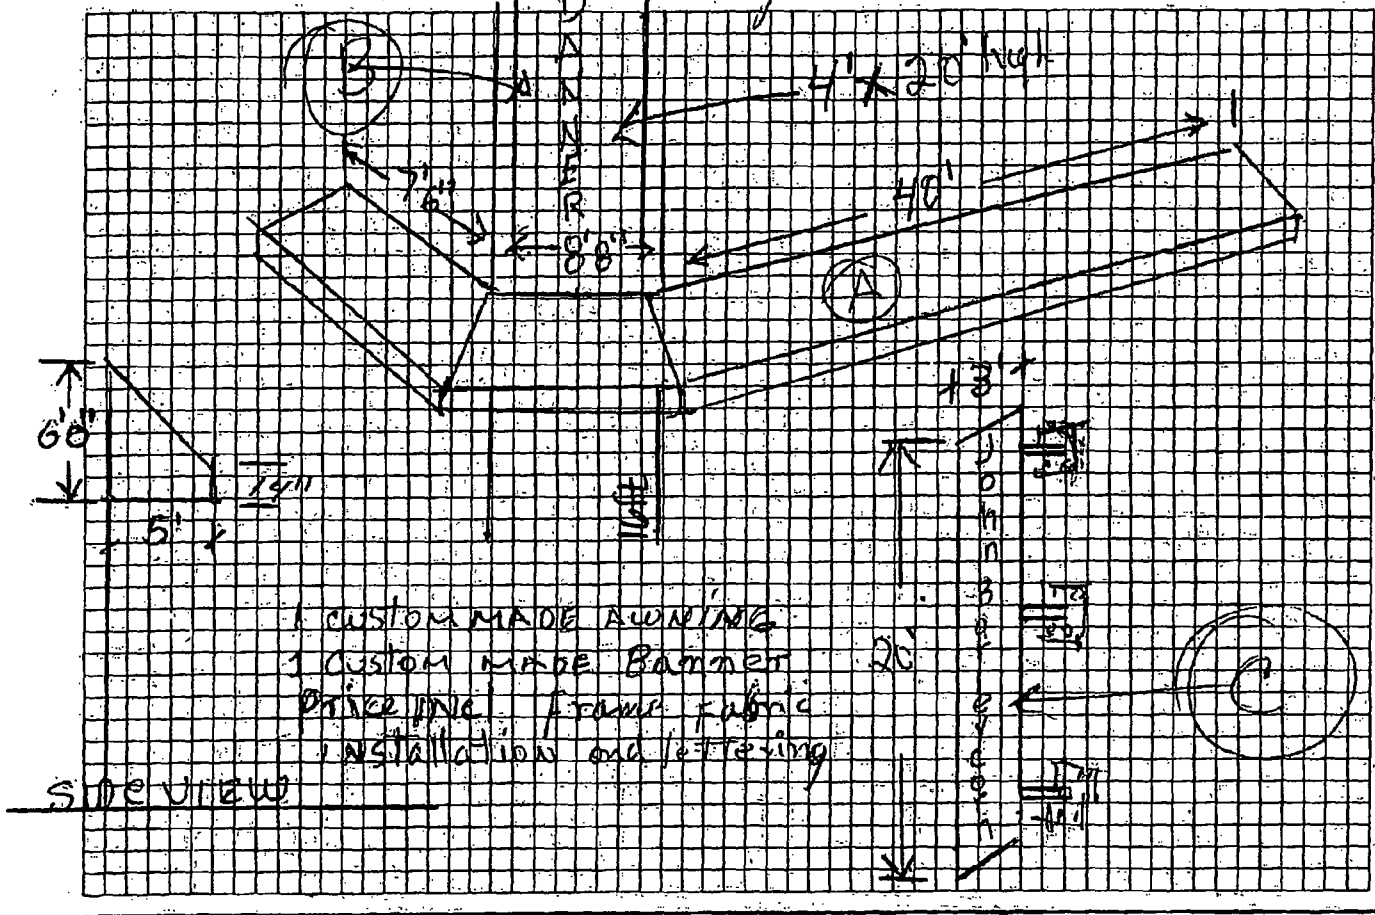

Price	$8.000 00
Tax	
Total	
Deposit	$4000 00
C.O.D Bal	$4000 00

Upo default by buyer in the payment of any instalment of the performance of any agreement of buyer here n discovery awnings and canopies, inc may, without notice, take possession of say personal property and sell same without notice free and clear of any claim by buyer, and retain any and all payments, made as liquidated damages for the use by buyer and depreciation and for expense to seller of taking possession of said personal property

DATE:

ACCEPTANCE OF PROPOSAL.
The above price, specifications and are satisfactory and are hereby accepted.
You are authorized to do the work as specified. Payment will be made as outline above.

Signature:

40
8 8"
7 6"
55 2'

City of Chicago

O2013-8954

Office of the City Clerk

Document Tracking Sheet

Meeting Date:	11/13/2013
Sponsor(s):	Smith (43)
Type:	Ordinance
Title:	Grant(s) of privilege in public way for Lincoln Park Market, Inc.
Committee(s) Assignment:	Committee on Transportation and Public Way

ORDINANCE
LINCOLN PARK MARKET INC
Acct. No. 63815 - 1
Permit No. 1107658

Be It Ordained by the City Council of the City of Chicago:

SECTION 1. Permission and authority are hereby given and granted to LINCOLN PARK MARKET INC, upon the terms and subject to the conditions of this ordinance to maintain and use one (1) sign(s) projecting over the public right-of-way attached to its premises known as 2500 N. Clark St..

Said sign structure(s) measures as follows; along Norh Clark Street:
One (1) at eighteen (18) feet in length, six (6) feet in height and thirteen (13) feet above grade level.

The location of said privilege shall be as shown on prints kept on file with the Department of Business Affairs and Consumer Protection and the Office of the City Clerk.

Said privilege shall be constructed in accordance with plans and specifications approved by the Department of Transportation (Division of Project Development) and Zoning Department - Signs.

This grant of privilege in the public way shall be subject to the provisions of Section 10-28-015 and all other required provisions of the Municipal Code of Chicago.

The grantee shall pay to the City of Chicago as compensation for the privilege #1107658 herein granted the sum of three hundred ($300.00) per annum in advance.

A 25% penalty will be added for payments received after due date.

The permit holder agrees to hold the City of Chicago harmless for any damage, relocation or replacement costs associated with damage, relocation or removal of private property caused by the City performing work in the public way.

Authority herein given and granted for a period of five (5) years from and after 06/11/2013.

Alderman _____

Michele Smith 43rd Ward


Lincoln Park
Supermarket
NORTH COMMUNITY BANK


Lincoln Park
Supermarket
Market

City of Chicago

O2013-8956

Office of the City Clerk

Document Tracking Sheet

Meeting Date:	11/13/2013
Sponsor(s):	Smith (43)
Type:	Ordinance
Title:	Grant(s) of privilege in public way for Mildred Court Condo Assn
Committee(s) Assignment:	Committee on Transportation and Public Way

ORDINANCE
MILDRED COURT CONDOMINIUM ASSOCIATION
Acct. No. 331554 - 1
Permit No. 1109247

Be It Ordained by the City Council of the City of Chicago:

SECTION 1. Permission and authority are hereby given and granted to MILDRED COURT CONDOMINIUM ASSOCIATION, upon the terms and subject to the conditions of this ordinance to maintain and use, as now constructed, two (2) Vault(s) under the public right-of-way adjacent to its premises known as 2701 N. Mildred Ave..

Said Vault(s) at N. MILDRED measure(s):
Two (2) at five (5) feet in length, and five (5) feet in width for a total of fifty (50) square feet. Existing vaults are six (6) feet in depth. Vaults are used to house a flood control system in each vault.

The location of said privilege shall be as shown on prints kept on file with the Department of Business Affairs and Consumer Protection and the Office of the City Clerk.

Said privilege shall be constructed in accordance with plans and specifications approved by the Department of Transportation (Office of Underground Coordination).

This grant of privilege in the public way shall be subject to the provisions of Section 10-28-015 and all other required provisions of the Municipal Code of Chicago.

The grantee shall pay to the City of Chicago as compensation for the privilege #1109247 herein granted the sum of eight hundred ($800.00) per annum in advance.

A 25% penalty will be added for payments received after due date.

The permit holder agrees to hold the City of Chicago harmless for any damage, relocation or replacement costs associated with damage, relocation or removal of private property caused by the City performing work in the public way.

Authority herein given and granted for a period of five (5) years from and after 10/08/2013.

Alderman _____

Michele Smith 43rd Ward

FROM :

FAX NO. :

Apr. 17 2006 03:18PM P2


315 S. NORTHWEST HIGHWAY
SUITE 50
PARK RIDGE, IL 60068

CERTIFIED SURVEY CO.

PHONE: 847-823-9500
FAX: 847-823-9502

PLAT OF SURVEY

LOTS 1 TO 8 BOTH INCLUSIVE IN MARTIN C. ANDERSON'S RESUBDIVISION OF LOTS 1 TO 7 (EXCEPT THE EAST 54 FEET OF SAID LOTS 5, 6 AND 7) IN THE RESUBDIVISION OF LOTS 1 TO 11 BOTH INCLUSIVE, IN THE SUBDIVISION OF BLOCK 3 IN BERGMAN'S SUBDIVISION OF THE WEST 3/4 OF OUTLOT 9 IN CANAL TRUSTEES SUBDIVISION OF THE EAST ½ OF SECTION 29, TOWNSHIP 40 NORTH, RANGE 14 EAST OF THE THIRD PRINCIPAL MERIDIAN, IN COOK COUNTY, ILLINOIS.

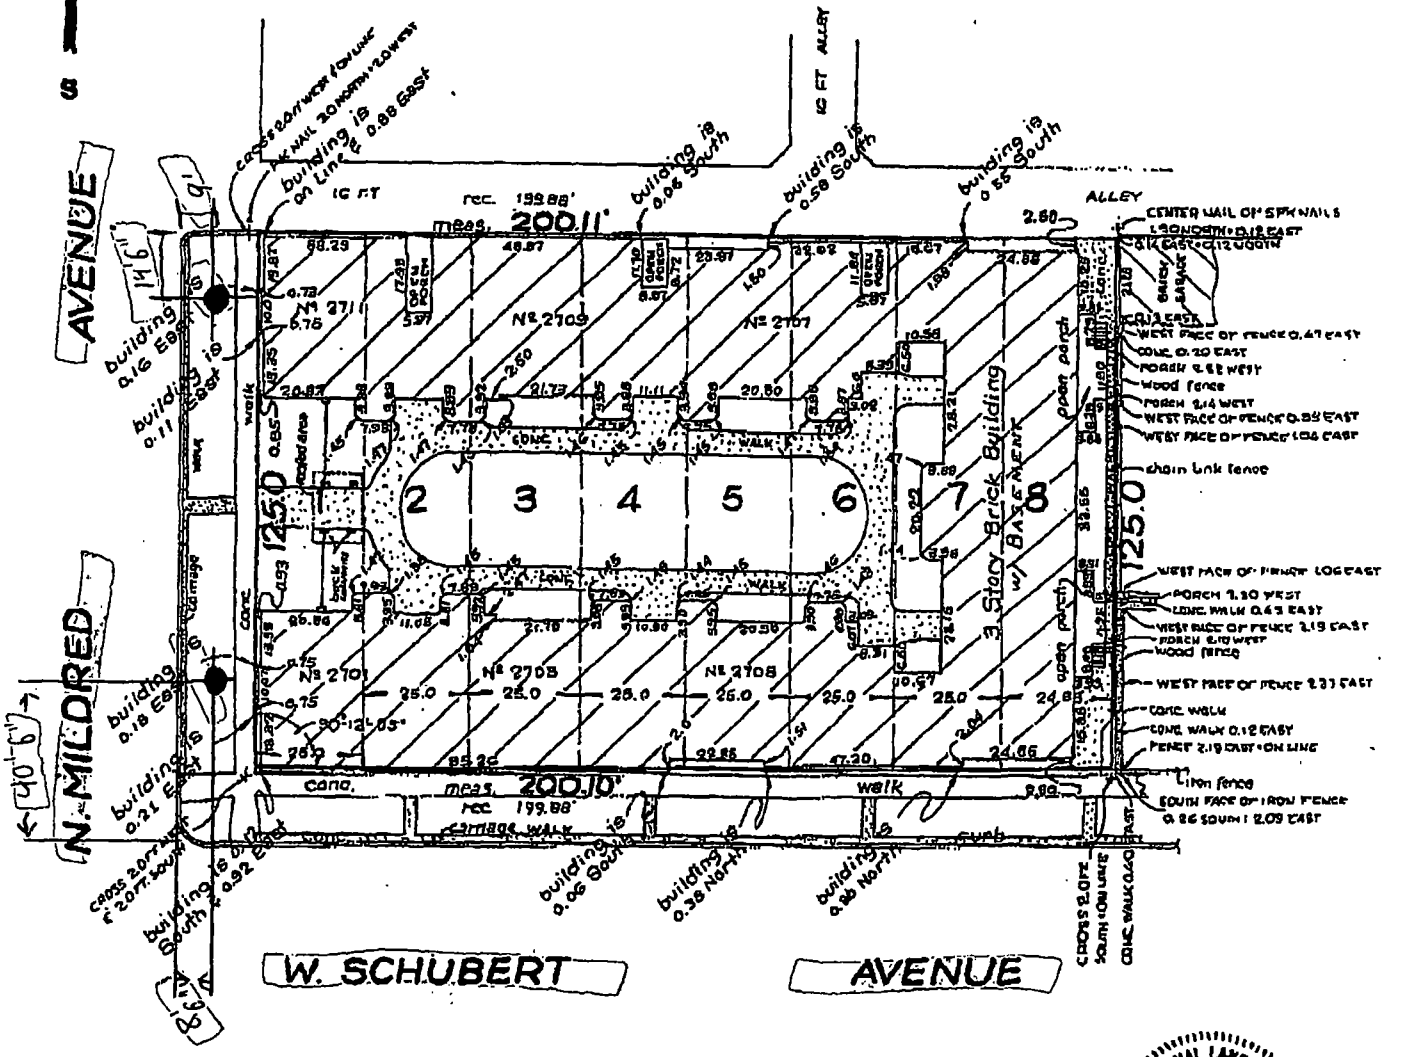

PROFESSIONAL LAND SURVEYOR
JOHN H. MISTURAK
035-003408
PARK RIDGE ILLINOIS
STATE OF ILLINOIS

BUILDING LINES AND EASEMENTS ARE SHOWN ONLY WHERE THEY ARE SO RECORDED IN THE MAPS. OTHERWISE REFER TO YOUR DEED OR ABSTRACT.

DIMENSIONS ARE NOT TO BE ASSUMED FROM SCALING

Ja. 764254

Inch= 25 feet

2-1-2006

State of Illinois } ss.
County of Cook }

We, CERTIFIED SURVEY CO. do hereby certify that we have located the building on the above property.

COMPARE ALL POINTS BEFORE BUILDING BY SAME AND AT ONCE REPORT ANY DIFFERENCE.

State of Illinois } ss.
County of Cook }

We, CERTIFIED SURVEY CO. do hereby certify that we have surveyed the above described property and that the plat hereon drawn is a correct representation of said survey.

City of Chicago

Office of the City Clerk

Document Tracking Sheet

O2013-8960

Meeting Date:	11/13/2013
Sponsor(s):	Smith (43)
Type:	Ordinance
Title:	Grant(s) of privilege in public way for Ranch Triangle Community Conservation Organization
Committee(s) Assignment:	Committee on Transportation and Public Way

ORDINANCE
RANCH TRIANGLE COMMUNITY CONSERVATION ORGANIZATION
Acct. No. 263846 - 1
Permit No. 1108020

Be It Ordained by the City Council of the City of Chicago:

SECTION 1. Permission and authority are hereby given and granted to RANCH TRIANGLE COMMUNITY CONSERVATION ORGANIZATION, upon the terms and subject to the conditions of this ordinance to maintain and use, as now constructed, three (3) Planter(s) on the public right-of-way for beautification purposes adjacent to its premises known as 825-833-859 W. Armitage Ave..

Said Planter(s) at 825-833-859 W. Armitage Avenue measure(s):
Three (3) at six point two five (6.25) feet in length, and one (1) foot in width. Existing planters are approximately four (4) feet in height.

Grantee must allow the required clear and unobstructed space for pedestrian passage at all times per rules and regulations approved by the Department of Transportation.

The location of said privilege shall be as shown on prints kept on file with the Department of Business Affairs and Consumer Protection and the Office of the City Clerk.

Said privilege shall be constructed in accordance with plans and specifications approved by the Department of Planning and Development and Department of Transportation (Division of Project Development).

This grant of privilege in the public way shall be subject to the provisions of Section 10-28-015 and all other required provisions of the Municipal Code of Chicago.

The grantee shall pay to the City of Chicago as compensation for the privilege #1108020 herein granted the sum of zero ($.00) per annum in advance.


A 25% penalty will be added for payments received after due date.

The permit holder agrees to hold the City of Chicago harmless for any damage, relocation or replacement costs associated with damage, relocation or removal of private property caused by the City performing work in the public way.

Authority herein given and granted for a period of five (5) years from and after 07/09/2013.

Alderman _____

Michele Smith 43rd Ward

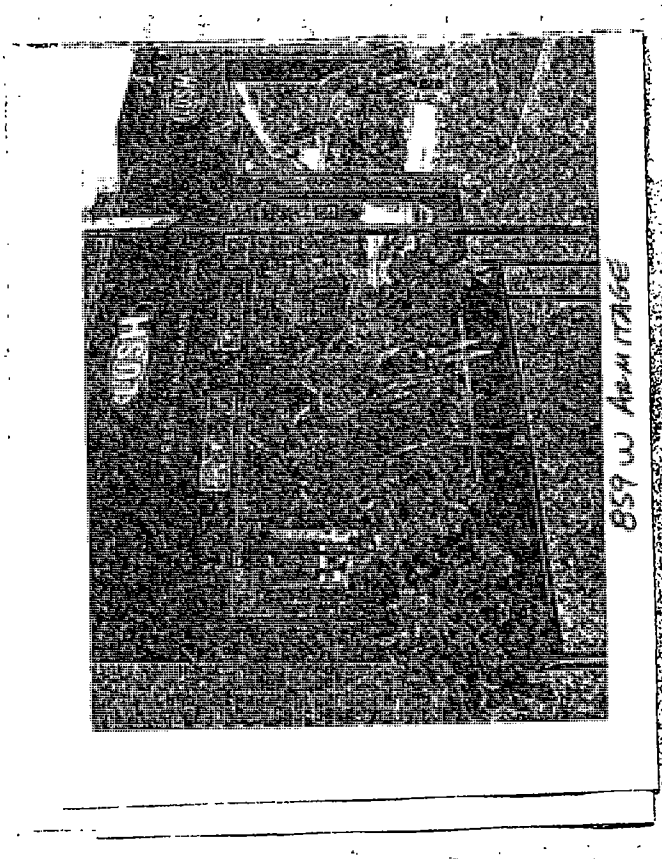
859 W Armitage

City of Chicago

O2013-8964

Office of the City Clerk

Document Tracking Sheet

Meeting Date:	11/13/2013
Sponsor(s):	Smith (43)
Type:	Ordinance
Title:	Grant(s) of privilege in public way for Sultan's
Committee(s) Assignment:	Committee on Transportation and Public Way

ORDINANCE
SULTAN'S
Acct. No. 288093 - 1
Permit No. 1109432

Be It Ordained by the City Council of the City of Chicago:

SECTION 1. Permission and authority are hereby given and granted to SULTAN'S, upon the terms and subject to the conditions of this ordinance to maintain and use one (1) sign(s) projecting over the public right-of-way attached to its premises known as 2521 N. Clark St..

Said sign structure(s) measures as follows; along N. Clark Street:
One (1) at ten (10) feet in length, two (2) feet in height and twelve (12) feet above grade level.

The location of said privilege shall be as shown on prints kept on file with the Department of Business Affairs and Consumer Protection and the Office of the City Clerk.

Said privilege shall be constructed in accordance with plans and specifications approved by the Department of Transportation (Division of Project Development) and Zoning Department - Signs.

This grant of privilege in the public way shall be subject to the provisions of Section 10-28-015 and all other required provisions of the Municipal Code of Chicago.

The grantee shall pay to the City of Chicago as compensation for the privilege #1109432 herein granted the sum of one hundred ($100.00) per annum in advance.


A 25% penalty will be added for payments received after due date.


The permit holder agrees to hold the City of Chicago harmless for any damage, relocation or replacement costs associated with damage, relocation or removal of private property caused by the City performing work in the public way.

Authority herein given and granted for a period of five (5) years from and after 06/11/2013.

Alderman _____

Michele Smith 43rd Ward

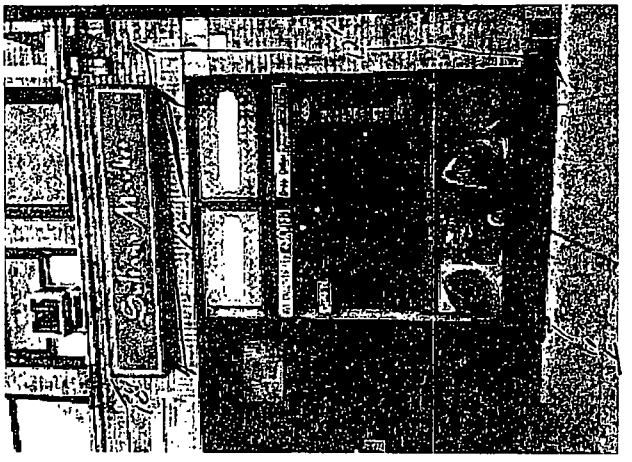

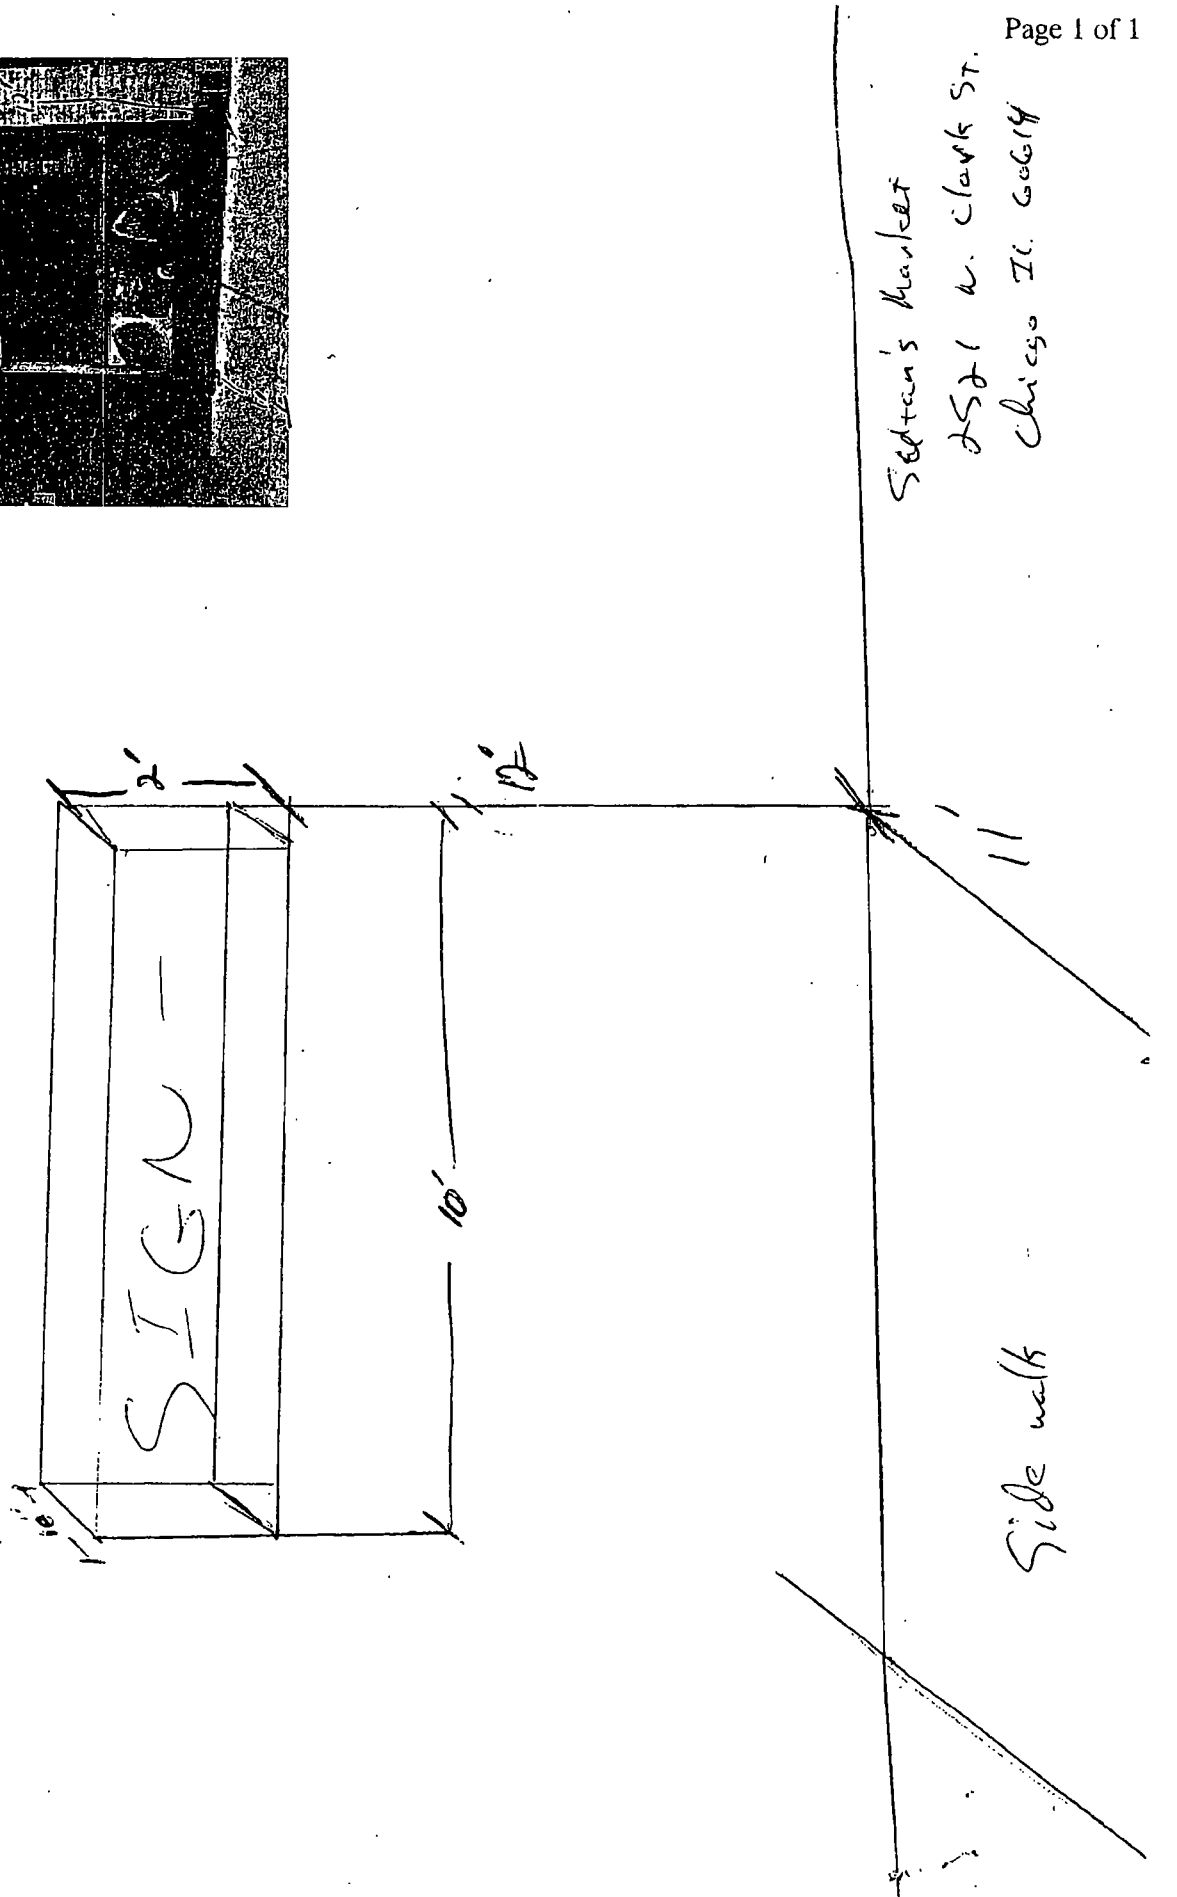
Sultan's Market
2521 N. Clark St.
Chicago IL 60614
2'
12'
11'
SIGN
10'
1'
Side walk

City of Chicago

O2013-8966

Office of the City Clerk

Document Tracking Sheet

Meeting Date:	11/13/2013
Sponsor(s):	Smith (43)
Type:	Ordinance
Title:	Grant(s) of privilege in public way for Twisted Baker, The
Committee(s) Assignment:	Committee on Transportation and Public Way

ORDINANCE
THE TWISTED BAKER
Acct. No. 326731 - 1
Permit No. 1109134

Be It Ordained by the City Council of the City of Chicago:

SECTION 1. Permission and authority are hereby given and granted to THE TWISTED BAKER, upon the terms and subject to the conditions of this ordinance to maintain and use one (1) sign(s) projecting over the public right-of-way attached to its premises known as 1543 N. Wells St..

Said sign structure(s) measures as follows; along N. WELLS:
One (1) at four (4) feet in length, five (5) feet in height and eighteen (18) feet above grade level.

The location of said privilege shall be as shown on prints kept on file with the Department of Business Affairs and Consumer Protection and the Office of the City Clerk.

Said privilege shall be constructed in accordance with plans and specifications approved by the Department of Transportation (Division of Project Development) and Zoning Department - Signs.


This grant of privilege in the public way shall be subject to the provisions of Section 10-28-015 and all other required provisions of the Municipal Code of Chicago.

The grantee shall pay to the City of Chicago as compensation for the privilege #1109134 herein granted the sum of one hundred ($100.00) per annum in advance.


A 25% penalty will be added for payments received after due date.

The permit holder agrees to hold the City of Chicago harmless for any damage, relocation or replacement costs associated with damage, relocation or removal of private property caused by the City performing work in the public way.

Authority herein given and granted for a period of five (5) years from and after 10/08/2013.

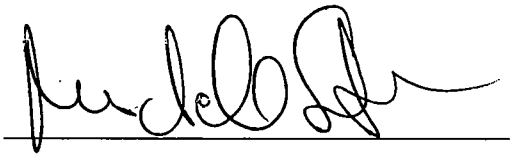Alderman 

Michele Smith 43rd Ward

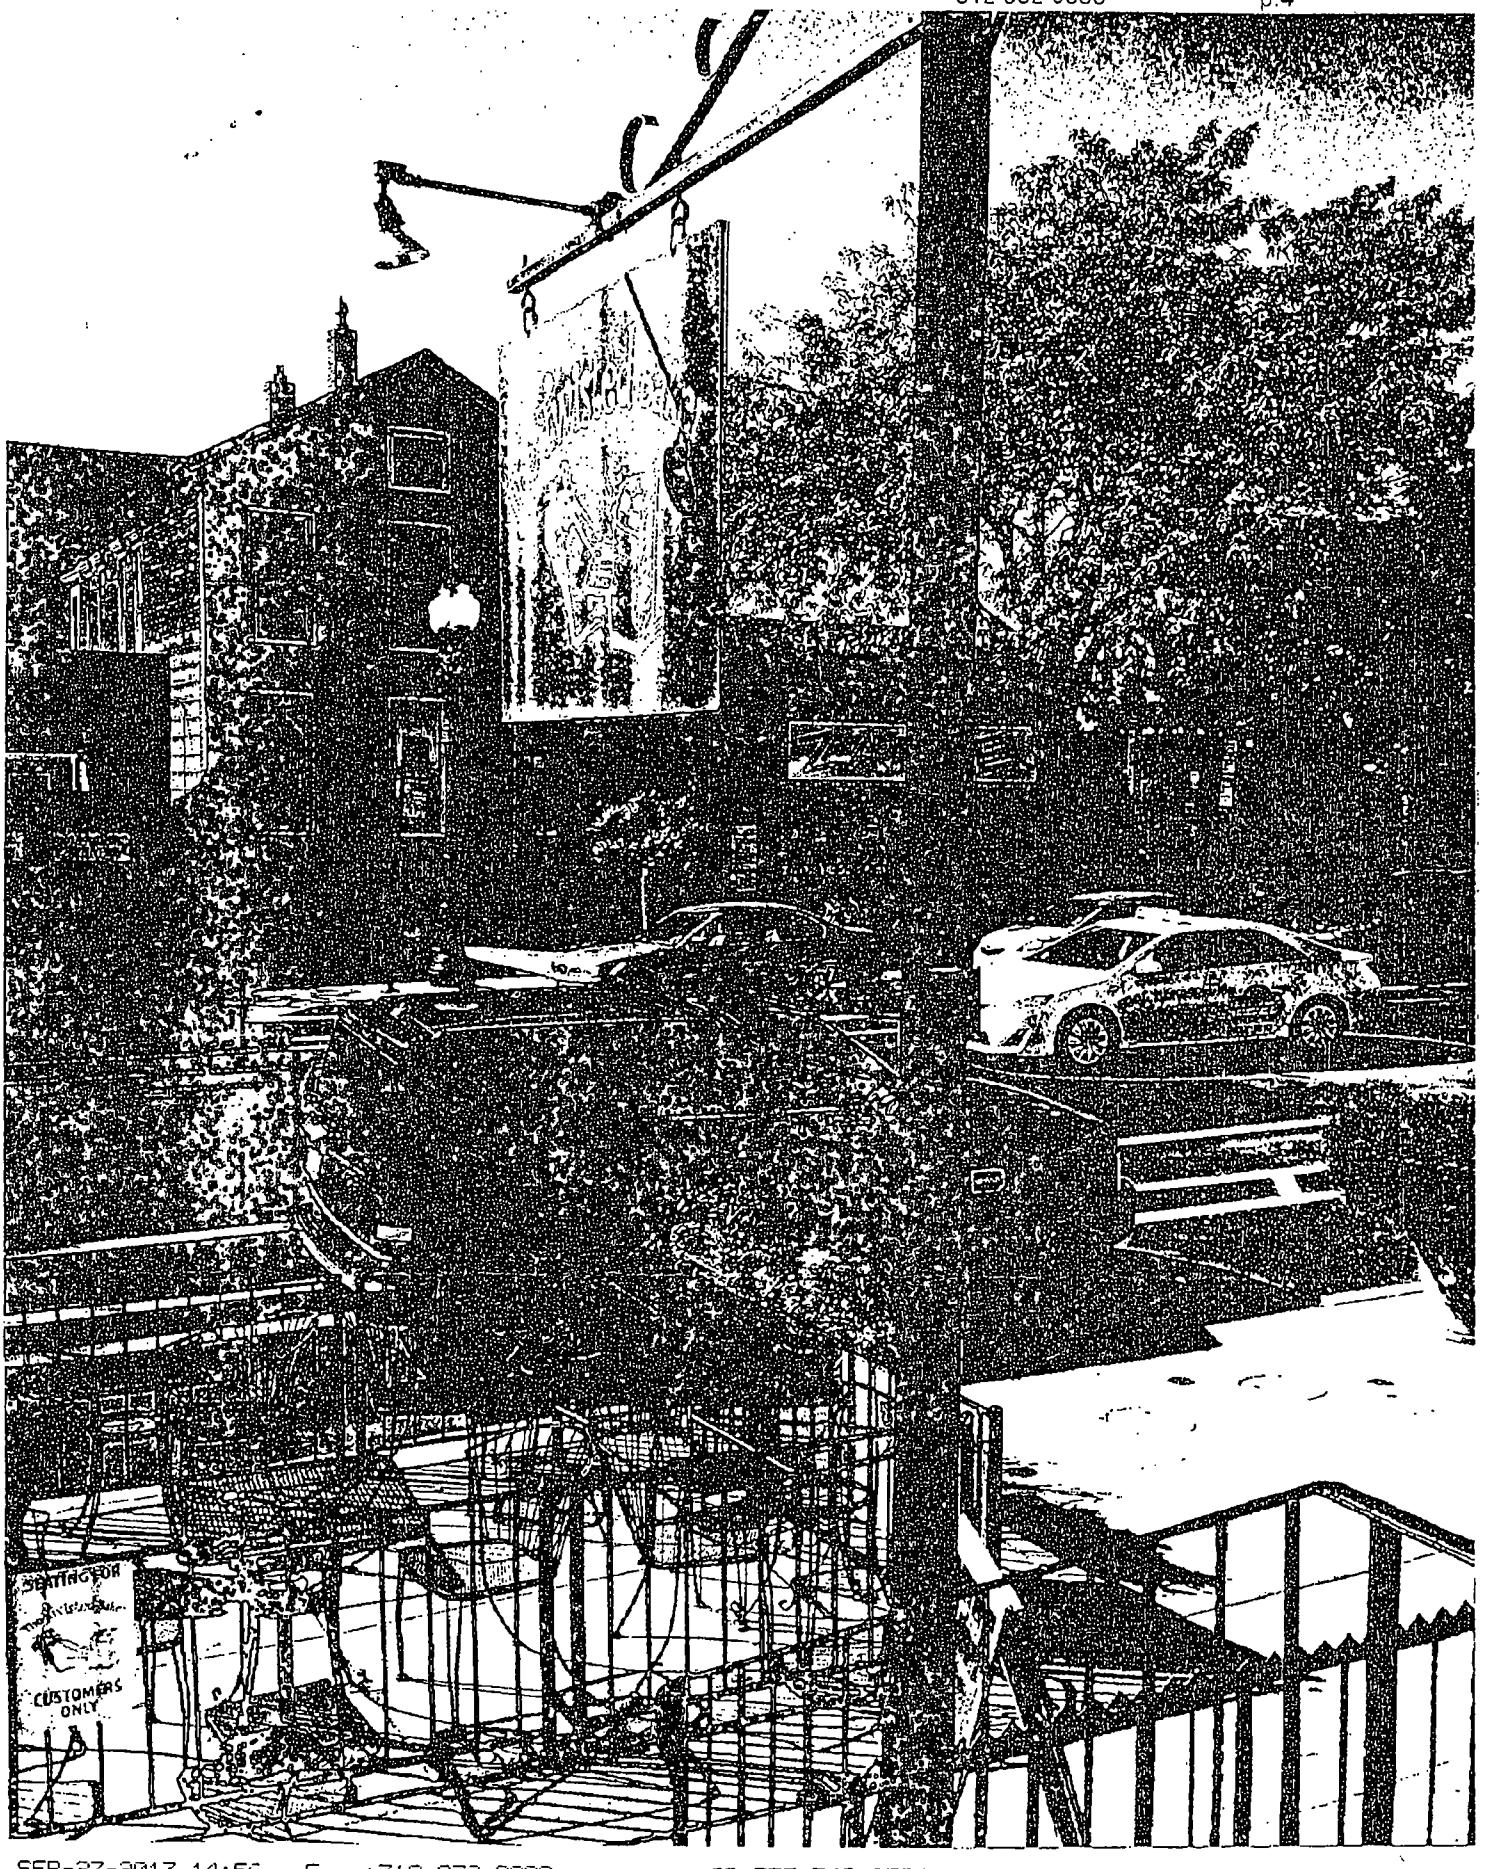
SEATING FOR
CUSTOMERS
ONLY

City of Chicago

O2013-8970

Office of the City Clerk

Document Tracking Sheet

Meeting Date:	11/13/2013
Sponsor(s):	Smith (43)
Type:	Ordinance
Title:	Grant(s) of privilege in public way for Victory Gardens Theater
Committee(s) Assignment:	Committee on Transportation and Public Way

ORDINANCE
VICTORY GARDENS THEATER
Acct. No. 30238 - 2
Permit No. 1109076

Be It Ordained by the City Council of the City of Chicago:

SECTION 1. Permission and authority are hereby given and granted to VICTORY GARDENS THEATER, upon the terms and subject to the conditions of this ordinance to maintain and use, as now constructed, two (2) Siamese Connection(s) projecting over the public right-of-way adjacent to its premises known as 2433 N. Lincoln Ave..

Said Siamese Connection(s) at N. Lincoln measure(s):
Two (2) at two (2) feet in length, and point one (.1) feet in width for a total of point four (.4) square feet.

The location of said privilege shall be as shown on prints kept on file with the Department of Business Affairs and Consumer Protection and the Office of the City Clerk.

Said privilege shall be constructed in accordance with plans and specifications approved by the Department of Transportation (Division of Project Development).

This grant of privilege in the public way shall be subject to the provisions of Section 10-28-015 and all other required provisions of the Municipal Code of Chicago.

The grantee shall pay to the City of Chicago as compensation for the privilege #1109076 herein granted the sum of eight hundred ($800.00) per annum in advance.

A 25% penalty will be added for payments received after due date.

The permit holder agrees to hold the City of Chicago harmless for any damage, relocation or replacement costs associated with damage, relocation or removal of private property caused by the City performing work in the public way.

Authority herein given and granted for a period of five (5) years from and after 09/10/2013.


Alderman _____

Michele Smith 43rd Ward

[redacted]

include but not limited to street direction and street name, distance from nearest cross street, etc. All measurements must be indicated. For public way uses that project over the public way, please provide the measurement from street grade to bottom of public way use, depth over public way and length along public way. For all public way uses, involving the public sidewalk, please provide sidewalk width. In addition, please verify the below dimensions. Make changes as needed. Include photo(s). Any incorrect or omission of dimensions or failure to provide sketch and photo(s) will result in a delay of issuance of any permits and licenses.

Exact Street	Qty	Length	Width	Depth	Height / Height Above Grade
N. Lincoln			.1		

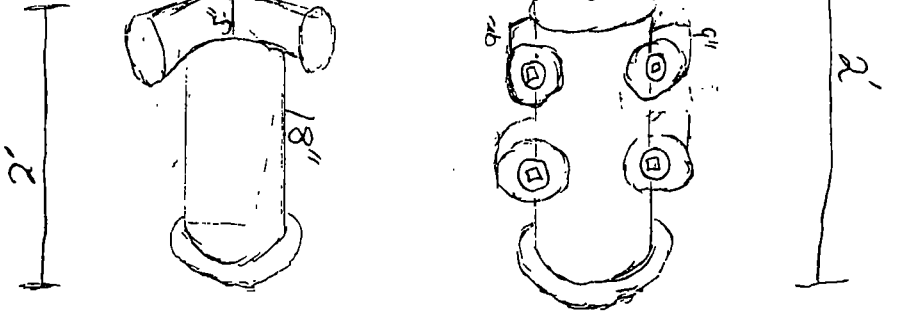

☐ Check if changes to dimensions and include below:

Length	Width

000916

City of Chicago

O2013-8972

Office of the City Clerk

Document Tracking Sheet

Meeting Date:	11/13/2013
Sponsor(s):	Smith (43)
Type:	Ordinance
Title:	Grant(s) of privilege in public way for Webster House Assoc.
Committee(s) Assignment:	Committee on Transportation and Public Way

ORDINANCE
WEBSTER HOUSE ASSOC
Acct. No. 7814 - 1
Permit No. 1109077

Be It Ordained by the City Council of the City of Chicago:

SECTION 1. Permission and authority are hereby given and granted to WEBSTER HOUSE ASSOC, upon the terms and subject to the conditions of this ordinance to construct, install, maintain and use eleven (11) Landscaping(s) on the public right-of-way for beautification purposes adjacent to its premises known as 2150 N. Lincoln Park West .

Said Landscaping(s) at N. Lincoln Park West measure(s):
Six (6) at twelve (12) feet in length, and five (5) feet in width for a total of three hundred sixty (360) square feet.

Said Landscaping(s) at W. Webster Avenue measure(s):
Five (5) at twelve (12) feet in length, and five (5) feet in width for a total of three hundred (300) square feet.

The location of said privilege shall be as shown on prints kept on file with the Department of Business Affairs and Consumer Protection and the Office of the City Clerk.

Said privilege shall be constructed in accordance with plans and specifications approved by the Department of Planning and Development and Department of Transportation (Division of Project Development).

This grant of privilege in the public way shall be subject to the provisions of Section 10-28-015 and all other required provisions of the Municipal Code of Chicago.

The grantee shall pay to the City of Chicago as compensation for the privilege #1109077 herein granted the sum of zero ($.00) per annum in advance.

A 25% penalty will be added for payments received after due date.

The permit holder agrees to hold the City of Chicago harmless for any damage, relocation or replacement costs associated with damage, relocation or removal of private property caused by the City performing work in the public way.


Authority herein given and granted for a period of five (5) years from and after Date of Passage.

Alderman Michele Smith


Michele Smith 43rd Ward

Planter Detail

Overhead View

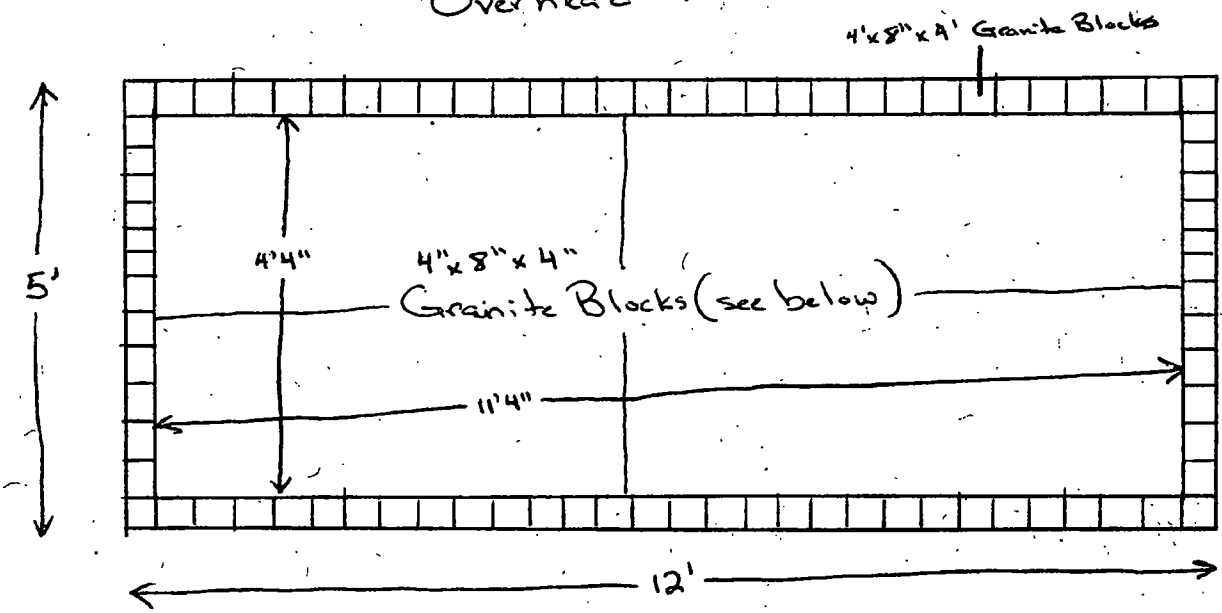

Cross Section

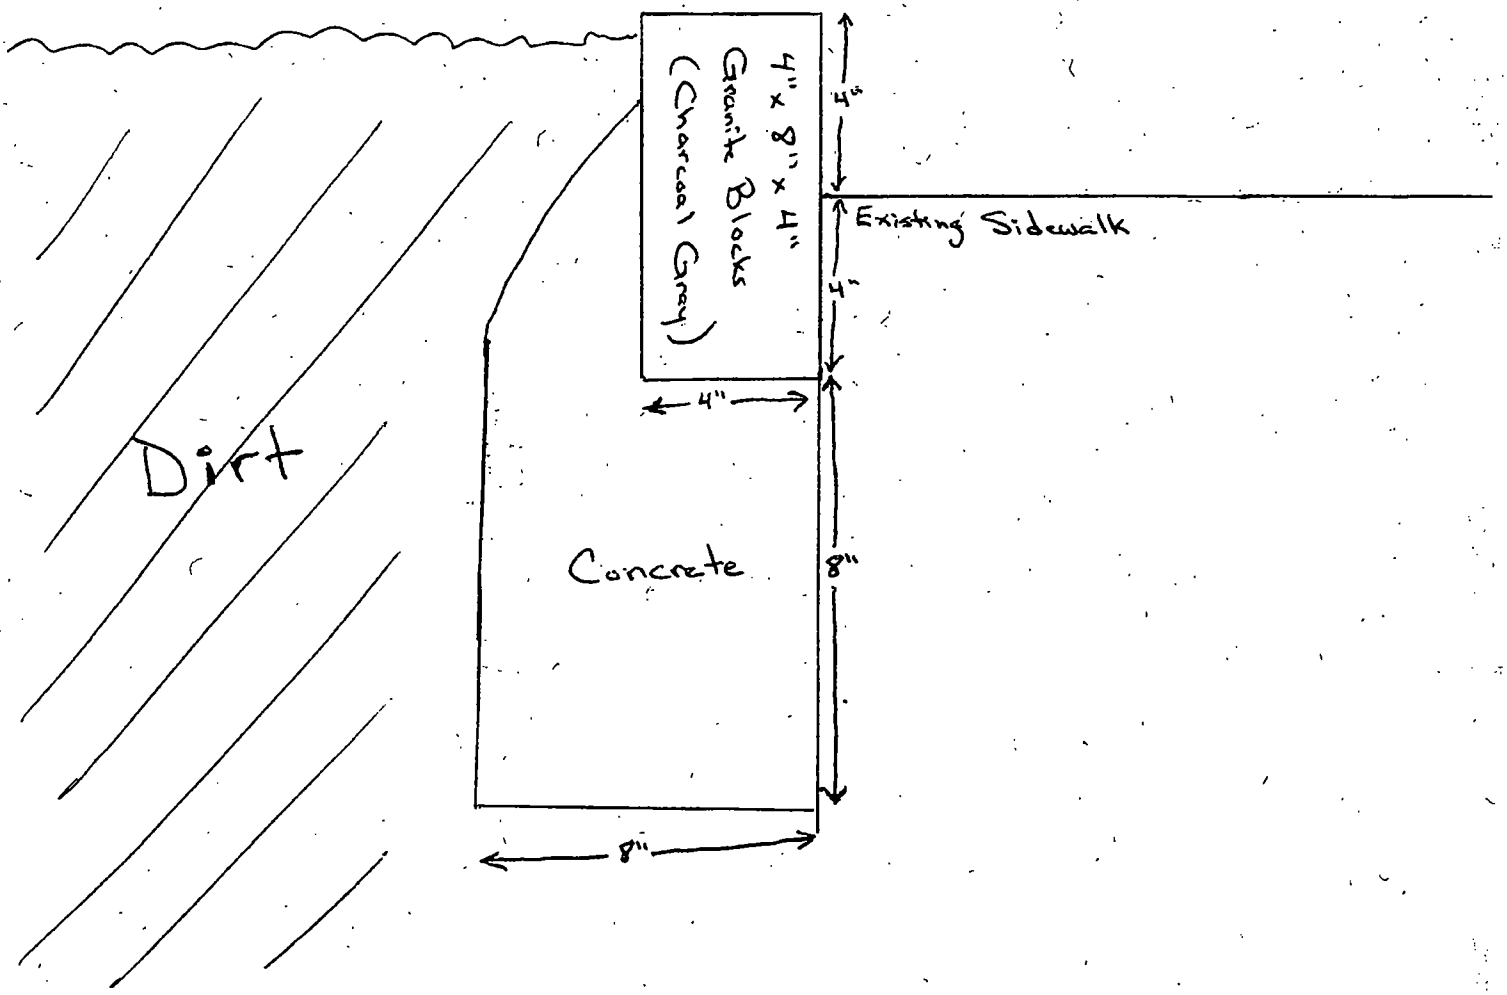

City of Chicago

O2013-8975

Office of the City Clerk

Document Tracking Sheet

Meeting Date:	11/13/2013
Sponsor(s):	Smith (43)
Type:	Ordinance
Title:	Grant(s) of privilege in public way for Young's Cleaners
Committee(s) Assignment:	Committee on Transportation and Public Way

ORDINANCE
YOUNG'S CLEANERS
Acct. No. 256390 - 2
Permit No. 1108279

Be It Ordained by the City Council of the City of Chicago:

SECTION 1. Permission and authority are hereby given and granted to YOUNG'S CLEANERS, upon the terms and subject to the conditions of this ordinance to maintain and use one (1) sign(s) projecting over the public right-of-way attached to its premises known as 2230 N. Lincoln Ave..

Said sign structure(s) measures as follows; along N. Lincoln Avenue:
One (1) at eleven point nine six (11.96) feet in length, one point seven five (1.75) feet in height and eight point six three (8.63) feet above grade level.

The location of said privilege shall be as shown on prints kept on file with the Department of Business Affairs and Consumer Protection and the Office of the City Clerk.

Said privilege shall be constructed in accordance with plans and specifications approved by the Department of Transportation (Division of Project Development) and Zoning Department - Signs.


This grant of privilege in the public way shall be subject to the provisions of Section 10-28-015 and all other required provisions of the Municipal Code of Chicago.

The grantee shall pay to the City of Chicago as compensation for the privilege #1108279 herein granted the sum of one hundred ($100.00) per annum in advance.


A 25% penalty will be added for payments received after due date.


The permit holder agrees to hold the City of Chicago harmless for any damage, relocation or replacement costs associated with damage, relocation or removal of private property caused by the City performing work in the public way.


Authority herein given and granted for a period of five (5) years from and after 07/30/2013.

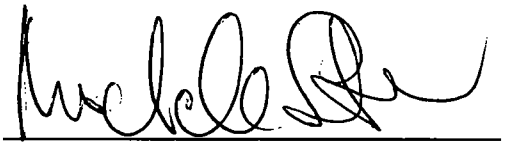Alderman 

Michele Smith 43rd Ward

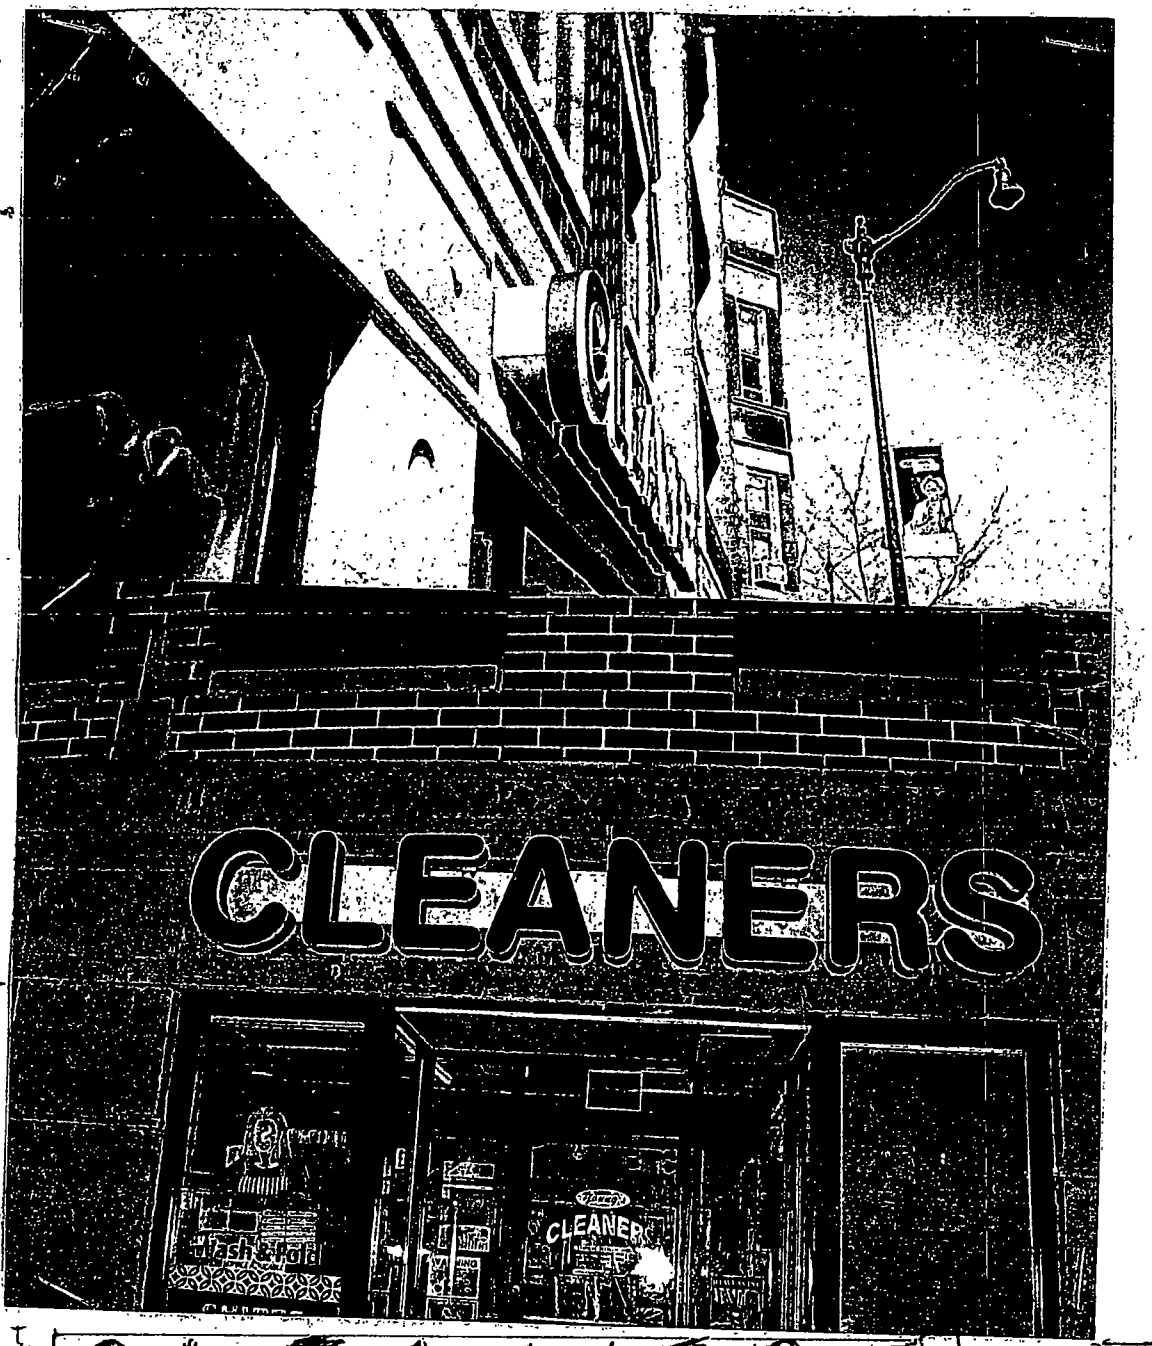
CLEANERS
CLEANER
Wash & Fold

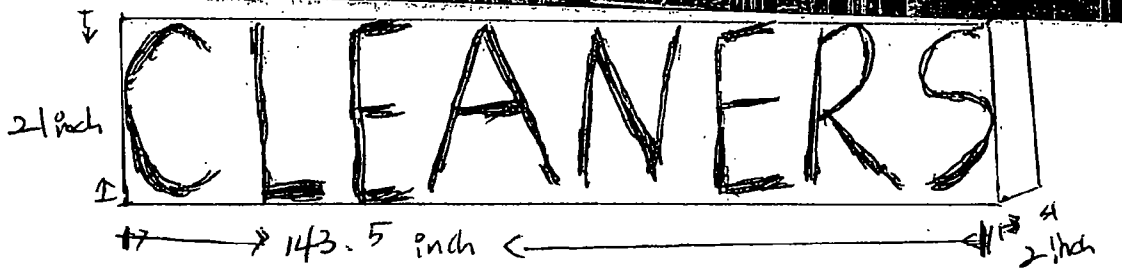
CLEANERS
2 inch
143.5 inch
2 inch

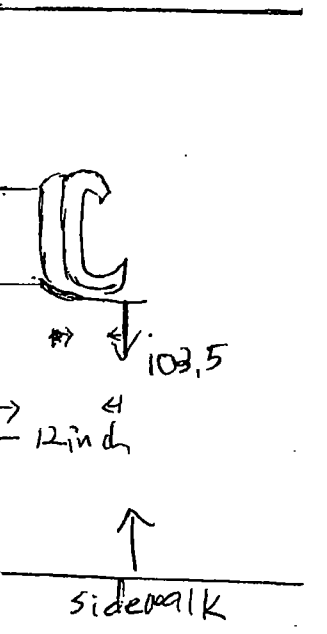
103.5
12 inch
sidewalk

City of Chicago

O2013-9037

Office of the City Clerk

Document Tracking Sheet

Meeting Date:	11/13/2013
Sponsor(s):	Tunney (44)
Type:	Ordinance
Title:	Grant(s) of privilege in public way for Advocate Illinois Masonic Medical Center
Committee(s) Assignment:	Committee on Transportation and Public Way

ORDINANCE
ADVOCATE ILLINOIS MASONIC MEDICAL CENTER
Acct. No. 63145 - 2
Permit No. 1105516

Be It Ordained by the City Council of the City of Chicago:

SECTION 1. Permission and authority are hereby given and granted to ADVOCATE ILLINOIS MASONIC MEDICAL CENTER, upon the terms and subject to the conditions of this ordinance to maintain and use, as now constructed, one (1) Bridge(s) projecting over the public right-of-way adjacent to its premises known as 929 W. Wellington Ave..

Said Bridge(s) at measure(s):
One (1) at seventy (70) feet in length, and eleven (11) feet in width for a total of seven hundred seventy (770) square feet.

The location of said privilege shall be as shown on prints kept on file with the Department of Business Affairs and Consumer Protection and the Office of the City Clerk.

Said privilege shall be constructed in accordance with plans and specifications approved by the Department of Planning and Development and Department of Transportation (Division of Project Development).

This grant of privilege in the public way shall be subject to the provisions of Section 10-28-015 and all other required provisions of the Municipal Code of Chicago.

The grantee shall pay to the City of Chicago as compensation for the privilege #1105516 herein granted the sum of two thousand six hundred eighty-nine ($2,689.00) per annum in advance.

A 25% penalty will be added for payments received after due date.

The permit holder agrees to hold the City of Chicago harmless for any damage, relocation or replacement costs associated with damage, relocation or removal of private property caused by the City performing work in the public way.


Authority herein given and granted for a period of five (5) years from and after 03/05/2013.

Alderman _____
Thomas Tunney 44th Ward

Advocate Illinois Masonic Medical Center

836 W. Wellington Avenue • Chicago, Illinois 60657 (Main) 773.975.1600 • TDD

Campus Map

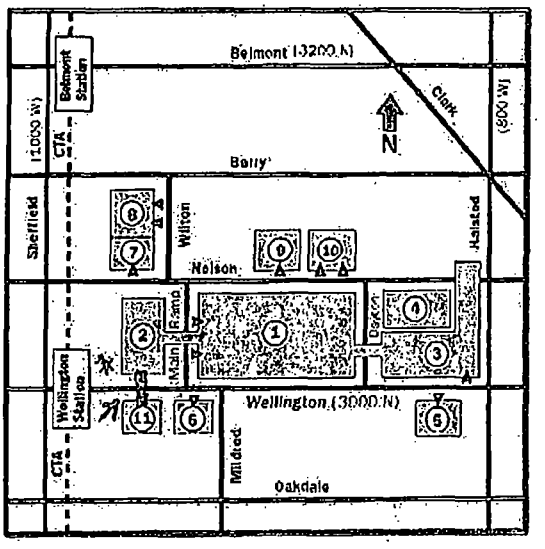

* BRIDGE LINKS WEST GARAGE TO SOUTH GARAGE @ 11 FEET WIDE 70' LONG 20' 11" ABOVE GRADE

▲ = Building Entrance

1 Advocate Illinois Masonic Medical Center
836 W. Wellington Ave.
Olson Auditorium

2 West Parking Garage

3 Advocate Illinois Masonic Medical Office Center
3000 N. Halsted St.
Antenatal Resource Center
Integrative Medicine Center
Progressive Medical Group
Ob/Gyne Faculty Practice
Women's Health Resources

4 East Parking Garage

5 Dental Center
811 W. Wellington Ave.

6 Creticos Cancer Center
901 W. Wellington Ave.

8 Wilton Building
3040 N. Wilton St.
Pediatric Developmental Center

3048 N. Wilton St.
Internal Medicine Association

9 Barr Tower
856 W. Nelson St.

10 Center for Education
814 W. Nelson St.
Conference Rooms
Human Resources

11 South Parking Garage
929 W. WELLINGTON AVE

Department of Business Affairs and Consumer Protection
Business Assistance Center- Public Way Use Unit
City Hall- 121 N. LaSalle Street Room 800 • Chicago, IL 60602
(312)-74-GOBIZ (312-744-6249) • (312) 744-1944 (TTY)
http://www.cityofchicago.org/bacp

11/13/2013

Alderman **Thomas Tunney**
Ward # **44**
City of Chicago
City Hall, Room **203**
121 North LaSalle Street
Chicago, Illinois 60602

Re: An ordinance to use and maintain a portion of the public right-of-way for **one (1) bridge(s)** for **ADVOCATE ILLINOIS MASONIC MEDICAL CENTER**, adjacent to the premises known as **929 W. Wellington Ave.**

Dear Alderman **Thomas Tunney**:

The applicant referenced above has requested the use of the public right-of-way for a **bridge(s)**. An ordinance has been prepared by the Department of Business Affairs and Consumer Protection – Business Assistance Center - Public Way Use Unit for presentation to the City Council. Because this request was made for properties located in your ward, as approved by you as per the attached, I respectfully request that you introduce the attached ordinance at the next City Council meeting.

If you have any questions regarding this ordinance, please contact Anthony Bertuca at (312) 744-5506.

Department of Business Affairs and Consumer Protection

City of Chicago

O2013-9039

Office of the City Clerk

Document Tracking Sheet

Meeting Date:	11/13/2013
Sponsor(s):	Tunney (44)
Type:	Ordinance
Title:	Grant(s) of privilege in public way for B.R.A., Inc.
Committee(s) Assignment:	Committee on Transportation and Public Way

ORDINANCE
B.R.A. INC
Acct. No. 22604 - 1
Permit No. 1103338

Be It Ordained by the City Council of the City of Chicago:

SECTION 1. Permission and authority are hereby given and granted to B.R.A. INC, upon the terms and subject to the conditions of this ordinance to maintain and use one (1) sign(s) projecting over the public right-of-way attached to its premises known as 1200 W. Belmont Ave..

Said sign structure(s) measures as follows; along Belmont:
One (1) at seven (7) feet in length, seven (7) feet in height and twelve (12) feet above grade level.

The location of said privilege shall be as shown on prints kept on file with the Department of Business Affairs and Consumer Protection and the Office of the City Clerk.

Said privilege shall be constructed in accordance with plans and specifications approved by the Department of Transportation (Division of Project Development) and Zoning Department - Signs.

This grant of privilege in the public way shall be subject to the provisions of Section 10-28-015 and all other required provisions of the Municipal Code of Chicago.


The grantee shall pay to the City of Chicago as compensation for the privilege #1103338 herein granted the sum of three hundred ($300.00) per annum in advance.


A 25% penalty will be added for payments received after due date.

The permit holder agrees to hold the City of Chicago harmless for any damage, relocation or replacement costs associated with damage, relocation or removal of private property caused by the City performing work in the public way.

Authority herein given and granted for a period of five (5) years from and after Date of Passage.

Alderman _____
Thomas Tunney 44th Ward

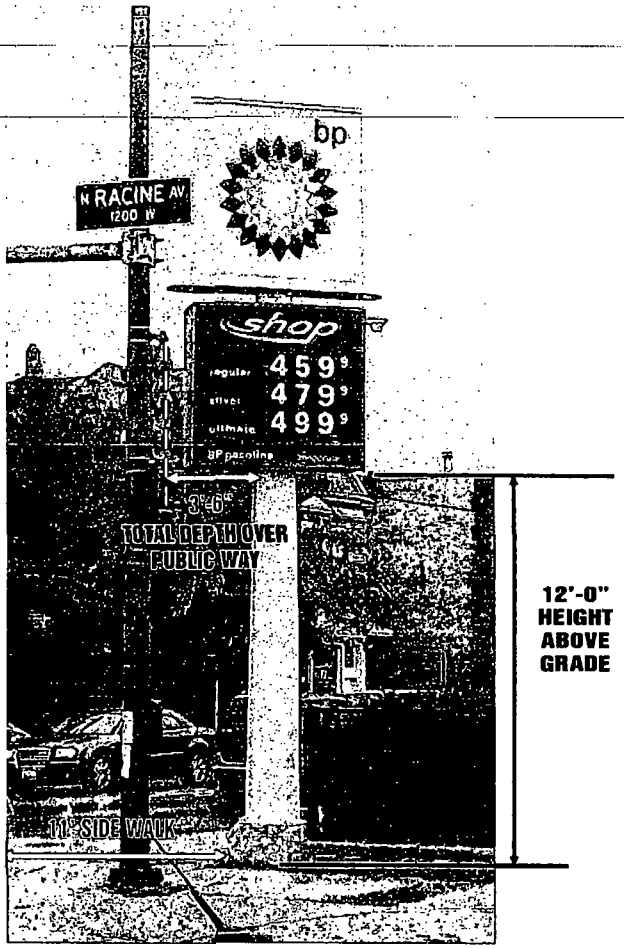

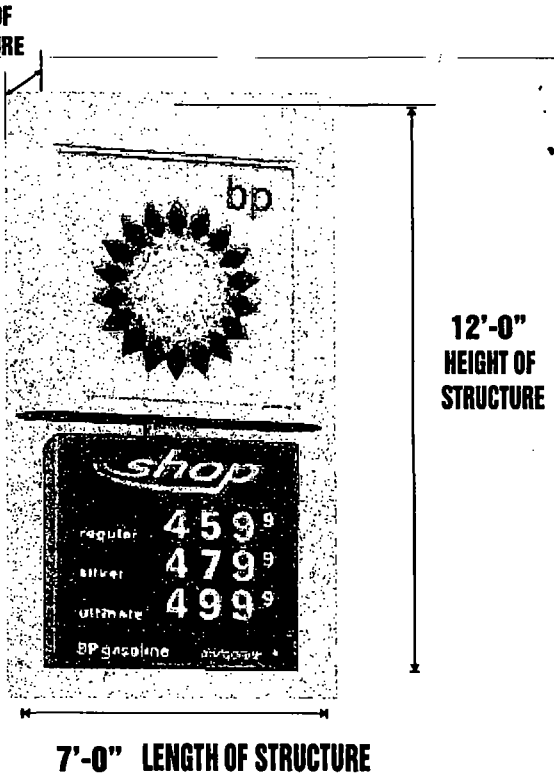

Client: BP GAS STATION 1200 W BELMONT- CHICAGO,IL 60657		
Revised:	Sales: LC	Date:10-01-12
Client approval Included: Color, spelling & Artwork	Drawn by: MM	

MARSHALL SIGN COMPANY
3510 S. ALBANY AVE
CHICAGO, IL 60632
773.927-4442 Fax 773.927.0091
E-mail:almasigncorp@sbcglobal.net

All sign designs and concepts shown here are confidential and are property of Marshall Sign Company. They are not to be distributed, exhibited, copied, or otherwise used without our written permission.
COMPUTER GENERATED COLORS ARE NOT A TRUE MATCH TO ANY PMS, VINYL, OR PAINT
©MARSHALL SIGN 2012

Department of Business Affairs and Consumer Protection
Business Assistance Center - Public Way Use Unit
City Hall - 121 N. LaSalle Street, Room 800 • Chicago, IL 60602
(312)-74-GOBIZ (312-744-6249) • (312) 744-1944 (TTY)
http://www.cityofchicago.org/bacp

11/13/2013

Alderman **Thomas Tunney**
Ward # **44**
City of Chicago
City Hall, Room **203**
121 North LaSalle Street
Chicago, Illinois 60602

Re: An ordinance to use and maintain a portion of the public right-of-way for **one (1) sign(s)** for **B.R.A. INC**, adjacent to the premises known as **1200 W. Belmont Ave.**.

Dear Alderman **Thomas Tunney**:

The applicant referenced above has requested the use of the public right-of-way for a **sign(s)**. An ordinance has been prepared by the Department of Business Affairs and Consumer Protection – Business Assistance Center - Public Way Use Unit for presentation to the City Council. Because this request was made for properties located in your ward, as approved by you as per the attached, I respectfully request that you introduce the attached ordinance at the next City Council meeting.

If you have any questions regarding this ordinance, please contact Anthony Bertuca at (312) 744-5506.

Department of Business Affairs and Consumer Protection

City of Chicago

O2013-9044

Office of the City Clerk

Document Tracking Sheet

Meeting Date:	11/13/2013
Sponsor(s):	Tunney (44)
Type:	Ordinance
Title:	Grant(s) of privilege in public way for Central Lakeview Merchants Assn.
Committee(s) Assignment:	Committee on Transportation and Public Way

ORDINANCE
CENTRAL LAKEVIEW MERCHANTS ASSOCIATION
Acct. No. 314738 - 116
Permit No. 1108937

Be It Ordained by the City Council of the City of Chicago:

SECTION 1. Permission and authority are hereby given and granted to CENTRAL LAKEVIEW MERCHANTS ASSOCIATION, upon the terms and subject to the conditions of this ordinance to construct, install, maintain and use one (1) Trash container(s) on the public right-of-way adjacent to its premises known as 3358 N. Sheffield Ave..

Said Trash container(s) at N. Sheffield measure(s):
One (1) at one (1) foot in length, and two point zero eight (2.08) feet in width for a total of two point zero eight (2.08) square feet.

The location of said privilege shall be as shown on prints kept on file with the Department of Business Affairs and Consumer Protection and the Office of the City Clerk.

Said privilege shall be constructed in accordance with plans and specifications approved by the Department of Transportation (Division of Project Development).

This grant of privilege in the public way shall be subject to the provisions of Section 10-28-015 and all other required provisions of the Municipal Code of Chicago.


The grantee shall pay to the City of Chicago as compensation for the privilege #1108937 herein granted the sum of seventy-five ($75.00) per annum in advance.

A 25% penalty will be added for payments received after due date.

The permit holder agrees to hold the City of Chicago harmless for any damage, relocation or replacement costs associated with damage, relocation or removal of private property caused by the City performing work in the public way.

Authority herein given and granted for a period of five (5) years from and after Date of Passage.

Alderman
Thomas Tunney 44th Ward

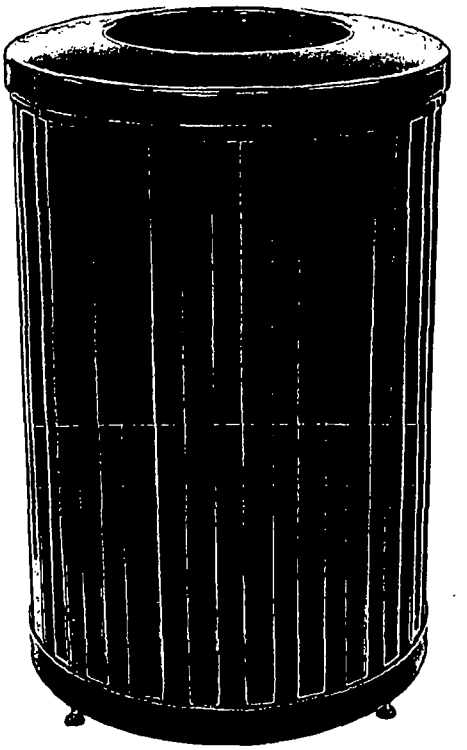

Product Details

Old world charm meets modern functionality in United Receptacle's new Avenue trash can line. A design inspired by wrought iron or yesteryear, steel mesh detailing and strong vertical rails create a charming yet Avante-Garde effect.

Features:

- Black powder coat finish
- Heavy gauge, hot dipped galvanized fire-safe steel
- "C" channel rails fabricated from 16 gauge steel
- Weatherproof, UniKoat powder coated finish
- Retainer bands hold poly bags securely out of sight
- Leak-proof plastic liners
- Cable secured lid
- Leg levelers provide stability on uneven surfaces
- Gallon Capacity: 40
- Disposal Opening Dimensions: 12" Dia.
- Overall Dimensions: 24.5" Dia. x 33.5" H

Department of Business Affairs and Consumer Protection
Business Assistance Center - Public Way Use Unit
City Hall - 121 N. LaSalle Street. Room 800 • Chicago, IL 60602
(312)-74-GOBIZ (312-744-6249) • (312) 744-1944 (TTY)
http://www.cityofchicago.org/bacp

11/13/2013

Alderman **Thomas Tunney**
Ward # **44**
City of Chicago
City Hall, Room **203**
121 North LaSalle Street
Chicago, Illinois 60602

Re: An ordinance to use and maintain a portion of the public right-of-way for **one (1) trash container(s)** for **CENTRAL LAKEVIEW MERCHANTS ASSOCIATION**, adjacent to the premises known as **3358 N. Sheffield Ave.**.

Dear Alderman **Thomas Tunney**:

The applicant referenced above has requested the use of the public right-of-way for a **trash container(s)**. An ordinance has been prepared by the Department of Business Affairs and Consumer Protection – Business Assistance Center - Public Way Use Unit for presentation to the City Council. Because this request was made for properties located in your ward, as approved by you as per the attached, I respectfully request that you introduce the attached ordinance at the next City Council meeting.

If you have any questions regarding this ordinance, please contact Anthony Bertuca at (312) 744-5506.

Department of Business Affairs and Consumer Protection

City of Chicago

O2013-9047

Office of the City Clerk

Document Tracking Sheet

Meeting Date:	11/13/2013
Sponsor(s):	Tunney (44)
Type:	Ordinance
Title:	Grant(s) of privilege in public way for Fifth Third Bank - Light Fixture
Committee(s) Assignment:	Committee on Transportation and Public Way

ORDINANCE
FIFTH THIRD BANK
Acct. No. 68597 - 11
Permit No. 1109348

Be It Ordained by the City Council of the City of Chicago:

SECTION 1. Permission and authority are hereby given and granted to FIFTH THIRD BANK, upon the terms and subject to the conditions of this ordinance to maintain and use, as now constructed, nine (9) Light Fixture(s) projecting over the public right-of-way adjacent to its premises known as 640 W. Diversey Pkwy..

Said Light Fixture(s) at W. DIVERSEY measure(s):
Nine (9) at two point five (2.5) feet in length, one (1) foot in width and thirteen point eight three (13.83) feet above grade level.

The location of said privilege shall be as shown on prints kept on file with the Department of Business Affairs and Consumer Protection and the Office of the City Clerk.

Said privilege shall be constructed in accordance with plans and specifications approved by the Department of Transportation (Division of Project Development).

This grant of privilege in the public way shall be subject to the provisions of Section 10-28-015 and all other required provisions of the Municipal Code of Chicago.


The grantee shall pay to the City of Chicago as compensation for the privilege #1109348 herein granted the sum of one hundred fifteen ($115.00) per annum in advance.

A 25% penalty will be added for payments received after due date.

The permit holder agrees to hold the City of Chicago harmless for any damage, relocation or replacement costs associated with damage, relocation or removal of private property caused by the City performing work in the public way.


Authority herein given and granted for a period of five (5) years from and after 11/19/2013.


Alderman _____
Thomas Tunney 44th Ward

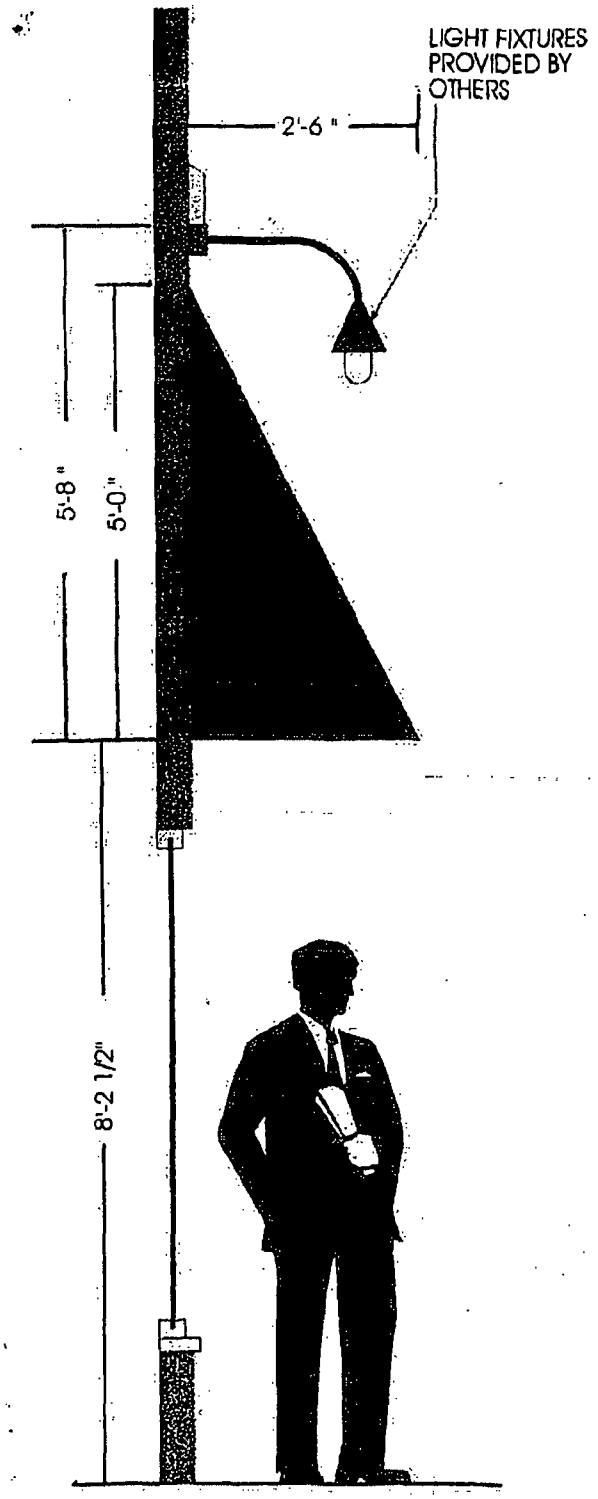

END ELEVATION

SCALE 1/2"=1'

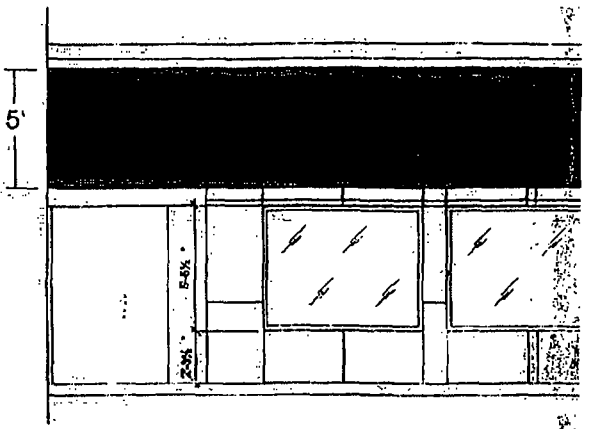

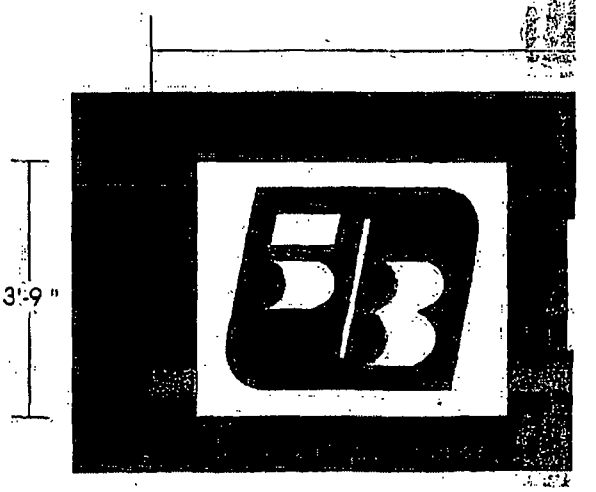

VanBruggen SIGNS
SINCE 1935
10401 SOUTHWEST HWY.,
ORLAND PARK, ILLINOIS
708-448-0826 FAX 708-448-9092

Department of Business Affairs and Consumer Protection
Business Assistance Center - Public Way Use Unit
City Hall - 121 N. LaSalle Street, Room 800 • Chicago, IL 60602
(312)-74-GOBIZ (312-744-6249) • (312) 744-1944 (TTY)
http://www.cityofchicago.org/bacp

11/13/2013

Alderman **Thomas Tunney**
Ward # **44**
City of Chicago
City Hall, Room **203**
121 North LaSalle Street
Chicago, Illinois 60602

Re: An ordinance to use and maintain a portion of the public right-of-way for **nine (9) light fixture(s)** for **FIFTH THIRD BANK**, adjacent to the premises known as **640 W. Diversey Pkwy.**.

Dear Alderman **Thomas Tunney**:

The applicant referenced above has requested the use of the public right-of-way for a **light fixture(s)**. An ordinance has been prepared by the Department of Business Affairs and Consumer Protection – Business Assistance Center - Public Way Use Unit for presentation to the City Council. Because this request was made for properties located in your ward, as approved by you as per the attached, I respectfully request that you introduce the attached ordinance at the next City Council meeting.

If you have any questions regarding this ordinance, please contact Anthony Bertuca at (312) 744-5506.

Department of Business Affairs and Consumer Protection

City of Chicago

O2013-9049

Office of the City Clerk

Document Tracking Sheet

Meeting Date:	11/13/2013
Sponsor(s):	Tunney (44)
Type:	Ordinance
Title:	Grant(s) of privilege in public way for Fifth Third Bank - Sign
Committee(s) Assignment:	Committee on Transportation and Public Way

ORDINANCE
FIFTH THIRD BANK
Acct. No. 68597 - 11
Permit No. 1109349

Be It Ordained by the City Council of the City of Chicago:

SECTION 1. Permission and authority are hereby given and granted to FIFTH THIRD BANK, upon the terms and subject to the conditions of this ordinance to maintain and use two (2) sign(s) projecting over the public right-of-way attached to its premises known as 640 W. Diversey Pkwy..

Said sign structure(s) measures as follows; along W. DIVERSEY:
One (1) at eight point zero eight (8.08) feet in length, two (2) feet in height and thirty-two point two five (32.25) feet above grade level.

Said sign structure(s) measures as follows; along N. CLARK:
One (1) at eight point zero eight (8.08) feet in length, two (2) feet in height and twenty-seven point three three (27.33) feet above grade level.

The location of said privilege shall be as shown on prints kept on file with the Department of Business Affairs and Consumer Protection and the Office of the City Clerk.

Said privilege shall be constructed in accordance with plans and specifications approved by the Department of Transportation (Division of Project Development) and Zoning Department - Signs.

This grant of privilege in the public way shall be subject to the provisions of Section 10-28-015 and all other required provisions of the Municipal Code of Chicago.

The grantee shall pay to the City of Chicago as compensation for the privilege #1109349 herein granted the sum of one hundred seventy-five ($175.00) per annum in advance.

A 25% penalty will be added for payments received after due date.


The permit holder agrees to hold the City of Chicago harmless for any damage, relocation or replacement costs associated with damage, relocation or removal of private property caused by the City performing work in the public way.

Authority herein given and granted for a period of five (5) years from and after 11/05/2013.

Alderman _____
Thomas Tunney 44th Ward

GUY WIRE DETAIL



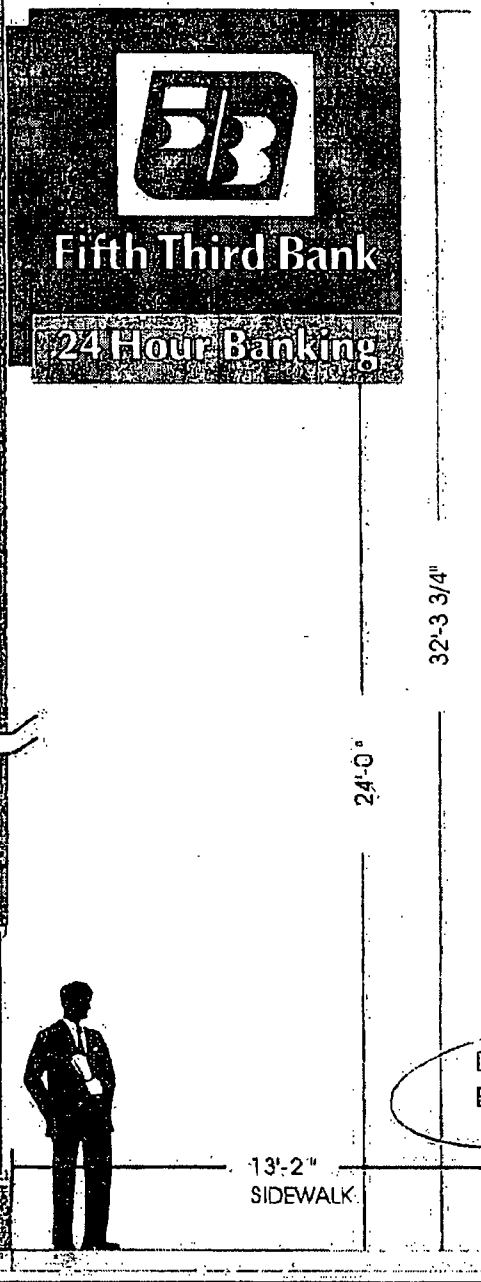

DIVERSY
ELEVATION

VanBruggen SIGNS
13431 SOUTHWEST HWY.
ORLAND PARK, ILLINOIS
708-448-0826 FAX 708-448-9092

FIFTH THIRD BANK
LAKEVIEW, CHICAGO
ELEVATIONS

DATE:	REVISION DATE:
3/11/04	SCALE 3/8" = 1'
DRAWING # 5/3.31105.1	

© COPYRIGHT 2005

Department of Business Affairs and Consumer Protection
Business Assistance Center - Public Way Use Unit
City Hall - 121 N. LaSalle Street, Room 800 • Chicago, IL 60602
(312)-74-GOBIZ (312-744-6249) • (312) 744-1944 (TTY)
http://www.cityofchicago.org/bacp

11/13/2013

Alderman **Thomas Tunney**
Ward # **44**
City of Chicago
City Hall, Room **203**
121 North LaSalle Street
Chicago, Illinois 60602

Re: An ordinance to use and maintain a portion of the public right-of-way for **two (2) sign(s)** for **FIFTH THIRD BANK**, adjacent to the premises known as **640 W. Diversey Pkwy.**.

Dear Alderman **Thomas Tunney**:

The applicant referenced above has requested the use of the public right-of-way for a **sign(s)**. An ordinance has been prepared by the Department of Business Affairs and Consumer Protection – Business Assistance Center - Public Way Use Unit for presentation to the City Council. Because this request was made for properties located in your ward, as approved by you as per the attached, I respectfully request that you introduce the attached ordinance at the next City Council meeting.

If you have any questions regarding this ordinance, please contact Anthony Bertuca at (312) 744-5506.

Department of Business Affairs and Consumer Protection

City of Chicago

O2013-9050

Office of the City Clerk

Document Tracking Sheet

Meeting Date:	11/13/2013
Sponsor(s):	Tunney (44)
Type:	Ordinance
Title:	Grant(s) of privilege in public way for Fishbar
Committee(s) Assignment:	Committee on Transportation and Public Way

ORDINANCE
FISHBAR
Acct. No. 355734 - 1
Permit No. 1103508

Be It Ordained by the City Council of the City of Chicago:

SECTION 1. Permission and authority are hereby given and granted to FISHBAR, upon the terms and subject to the conditions of this ordinance to construct, install, maintain and use one (1) Wind Screen(s) on the public right-of-way adjacent to its premises known as 2956 N. Sheffield Ave..

Said Wind Screen(s) at W. Wellington measure(s):
One (1) at six point five (6.5) feet in length, and four (4) feet in width for a total of twenty-six (26) square feet.

The location of said privilege shall be as shown on prints kept on file with the Department of Business Affairs and Consumer Protection and the Office of the City Clerk.

Said privilege shall be constructed in accordance with plans and specifications approved by the Department of Transportation (Division of Project Development).

This grant of privilege in the public way shall be subject to the provisions of Section 10-28-015 and all other required provisions of the Municipal Code of Chicago.

The grantee shall pay to the City of Chicago as compensation for the privilege #1103508 herein granted the sum of four hundred ($400.00) per annum in advance.

A 25% penalty will be added for payments received after due date.

The permit holder agrees to hold the City of Chicago harmless for any damage, relocation or replacement costs associated with damage, relocation or removal of private property caused by the City performing work in the public way.


Authority herein given and granted for a period of five (5) years from and after Date of Passage.

Alderman _____

Thomas Tunney 44th Ward

WELLINGTON AVE

FISH BAR
2956 N SHEFFIELD AVE

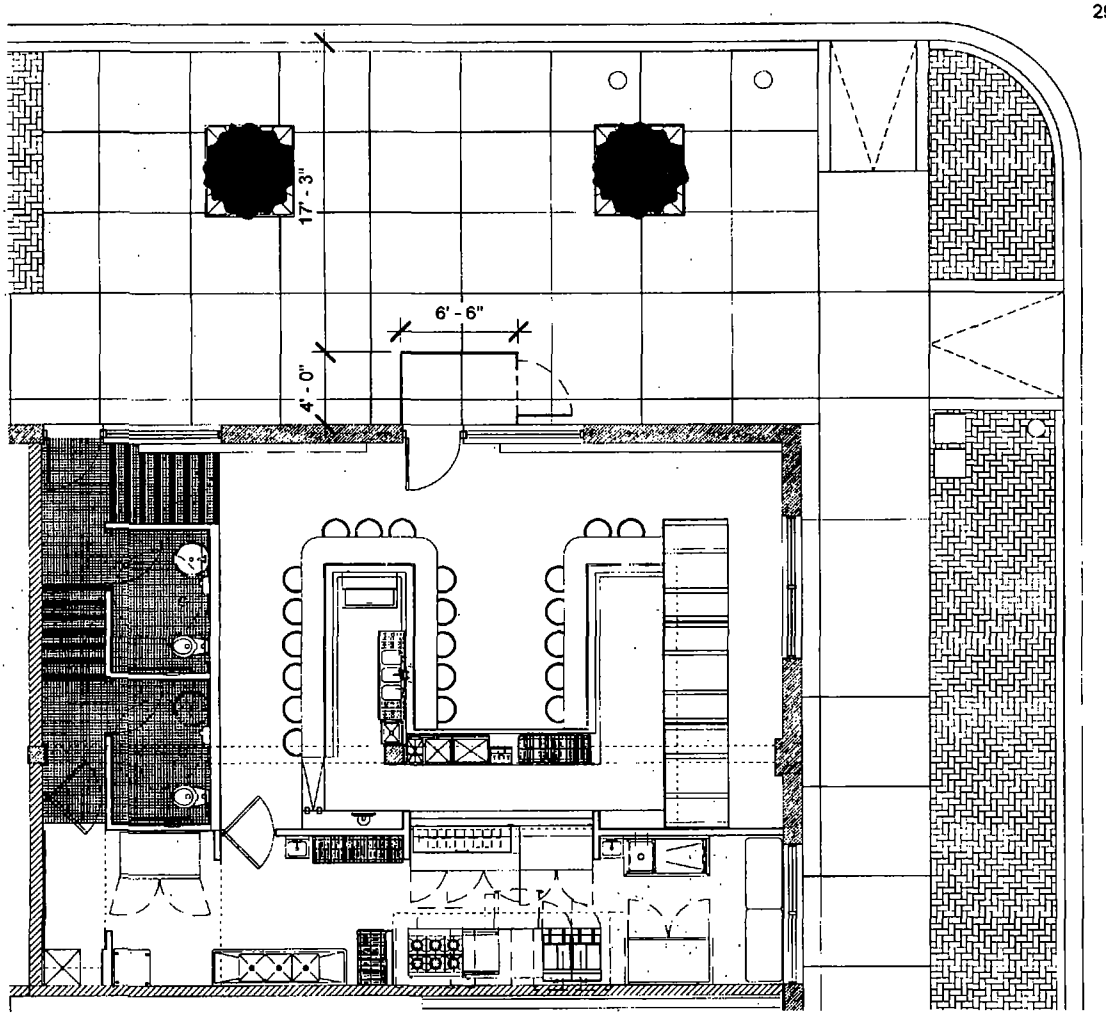

Department of Business Affairs and Consumer Protection
Business Assistance Center - Public Way Use Unit
City Hall - 121 N. LaSalle Street, Room 800 • Chicago, IL 60602
(312)-74-GOBIZ (312-744-6249) • (312) 744-1944 (TTY)
http://www.cityofchicago.org/bacp

11/13/2013

Alderman **Thomas Tunney**
Ward # **44**
City of Chicago
City Hall, Room **203**
121 North LaSalle Street
Chicago, Illinois 60602

Re: An ordinance to use and maintain a portion of the public right-of-way for **one (1) wind screen(s)** for **FISHBAR**, adjacent to the premises known as **2956 N. Sheffield Ave.**.

Dear Alderman **Thomas Tunney**:

The applicant referenced above has requested the use of the public right-of-way for a **wind screen(s)**. An ordinance has been prepared by the Department of Business Affairs and Consumer Protection – Business Assistance Center - Public Way Use Unit for presentation to the City Council. Because this request was made for properties located in your ward, as approved by you as per the attached, I respectfully request that you introduce the attached ordinance at the next City Council meeting.

If you have any questions regarding this ordinance, please contact Anthony Bertuca at (312) 744-5506.

Department of Business Affairs and Consumer Protection

City of Chicago

O2013-9051

Office of the City Clerk

Document Tracking Sheet

Meeting Date:	11/13/2013
Sponsor(s):	Tunney (44)
Type:	Ordinance
Title:	Grant(s) of privilege in public way for Groovin' High
Committee(s) Assignment:	Committee on Transportation and Public Way

ORDINANCE
GROOVIN' HIGH
Acct. No. 267161 - 1
Permit No. 1109469

Be It Ordained by the City Council of the City of Chicago:

SECTION 1. Permission and authority are hereby given and granted to GROOVIN' HIGH, upon the terms and subject to the conditions of this ordinance to maintain and use one (1) sign(s) projecting over the public right-of-way attached to its premises known as 1047 W. Belmont Ave..

Said sign structure(s) measures as follows; along W Belmont:
One (1) at ten (10) feet in length, five (5) feet in height and ten (10) feet above grade level.

The location of said privilege shall be as shown on prints kept on file with the Department of Business Affairs and Consumer Protection and the Office of the City Clerk.

Said privilege shall be constructed in accordance with plans and specifications approved by the Department of Transportation (Division of Project Development) and Zoning Department - Signs.

This grant of privilege in the public way shall be subject to the provisions of Section 10-28-015 and all other required provisions of the Municipal Code of Chicago.


The grantee shall pay to the City of Chicago as compensation for the privilege #1109469 herein granted the sum of three hundred ($300.00) per annum in advance.

A 25% penalty will be added for payments received after due date.

The permit holder agrees to hold the City of Chicago harmless for any damage, relocation or replacement costs associated with damage, relocation or removal of private property caused by the City performing work in the public way.

Authority herein given and granted for a period of five (5) years from and after 11/19/2013.

Alderman _____
Thomas Tunney 44th Ward

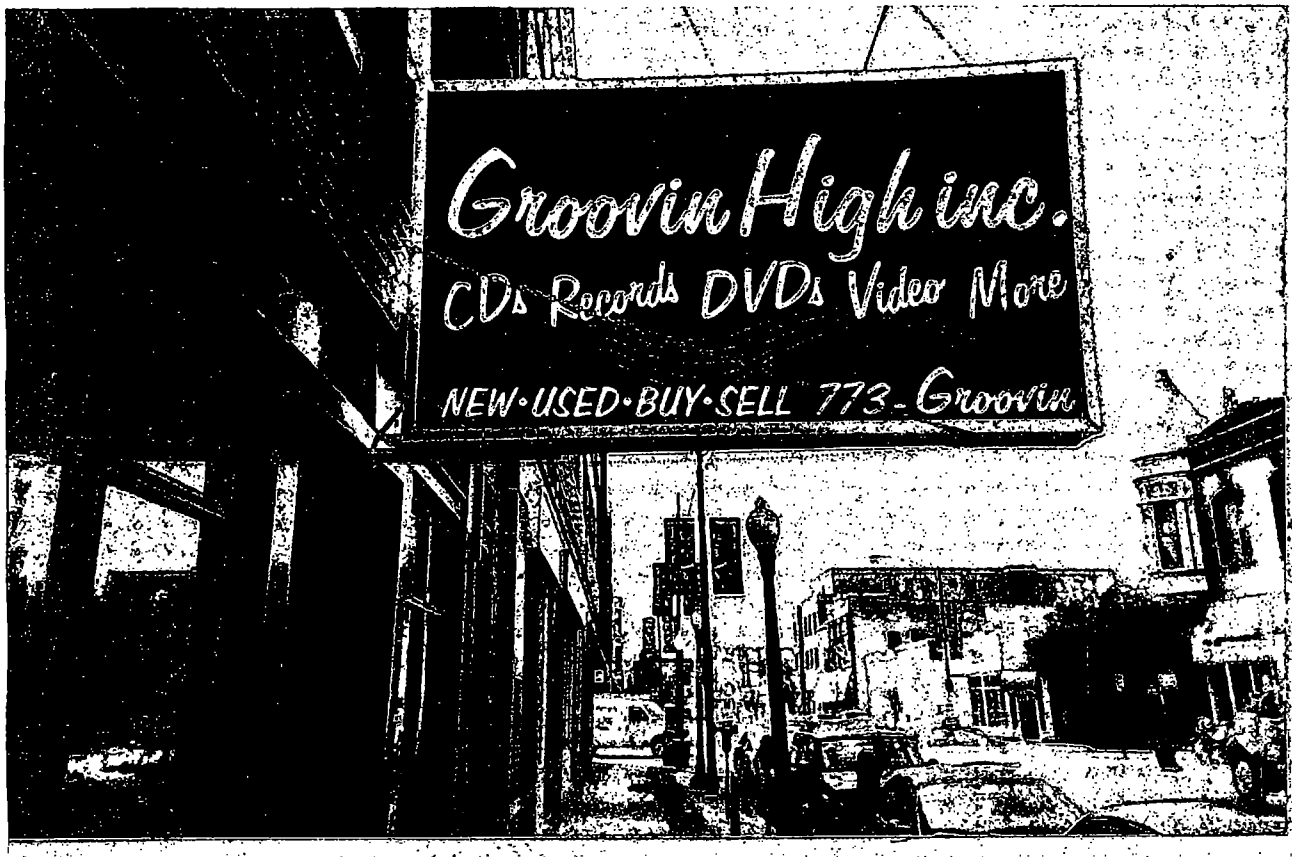
Groovin High inc.
CDs Records DVDs Video More
NEW·USED·BUY·SELL 773-Groovin

Department of Business Affairs and Consumer Protection
Business Assistance Center - Public Way Use Unit
City Hall - 121 N. LaSalle Street, Room 800 • Chicago, IL 60602
(312)-74-GOBIZ (312-744-6249) • (312) 744-1944 (TTY)
http://www.cityofchicago.org/bacp

11/13/2013

Alderman **Thomas Tunney**
Ward # **44**
City of Chicago
City Hall, Room **203**
121 North LaSalle Street
Chicago, Illinois 60602

Re: An ordinance to use and maintain a portion of the public right-of-way for **one (1) sign(s)** for **GROOVIN' HIGH**, adjacent to the premises known as **1047 W. Belmont Ave.**.

Dear Alderman **Thomas Tunney**:

The applicant referenced above has requested the use of the public right-of-way for a **sign(s)**. An ordinance has been prepared by the Department of Business Affairs and Consumer Protection – Business Assistance Center - Public Way Use Unit for presentation to the City Council. Because this request was made for properties located in your ward, as approved by you as per the attached, I respectfully request that you introduce the attached ordinance at the next City Council meeting.

If you have any questions regarding this ordinance, please contact Anthony Bertuca at (312) 744-5506.

Department of Business Affairs and Consumer Protection

City of Chicago

O2013-9052

Office of the City Clerk

Document Tracking Sheet

Meeting Date:	11/13/2013
Sponsor(s):	Tunney (44)
Type:	Ordinance
Title:	Grant(s) of privilege in public way for Just Service, Inc.
Committee(s) Assignment:	Committee on Transportation and Public Way

ORDINANCE
JUST SERVICE, INC.
Acct. No. 28285 - 1
Permit No. 1109459

Be It Ordained by the City Council of the City of Chicago:

SECTION 1. Permission and authority are hereby given and granted to JUST SERVICE, INC., upon the terms and subject to the conditions of this ordinance to maintain and use one (1) sign(s) projecting over the public right-of-way attached to its premises known as 2940 N. Clark St..

Said sign structure(s) measures as follows; along N. Clark Street:
One (1) at twelve (12) feet in length, one point three three (1.33) feet in height and nine point nine two (9.92) feet above grade level.

The location of said privilege shall be as shown on prints kept on file with the Department of Business Affairs and Consumer Protection and the Office of the City Clerk.

Said privilege shall be constructed in accordance with plans and specifications approved by the Department of Transportation (Division of Project Development) and Zoning Department - Signs.

This grant of privilege in the public way shall be subject to the provisions of Section 10-28-015 and all other required provisions of the Municipal Code of Chicago.

The grantee shall pay to the City of Chicago as compensation for the privilege #1109459 herein granted the sum of one hundred ($100.00) per annum in advance.


A 25% penalty will be added for payments received after due date.


The permit holder agrees to hold the City of Chicago harmless for any damage, relocation or replacement costs associated with damage, relocation or removal of private property caused by the City performing work in the public way.

Authority herein given and granted for a period of five (5) years from and after 11/05/2013.

Alderman

Thomas Tunney 44th Ward

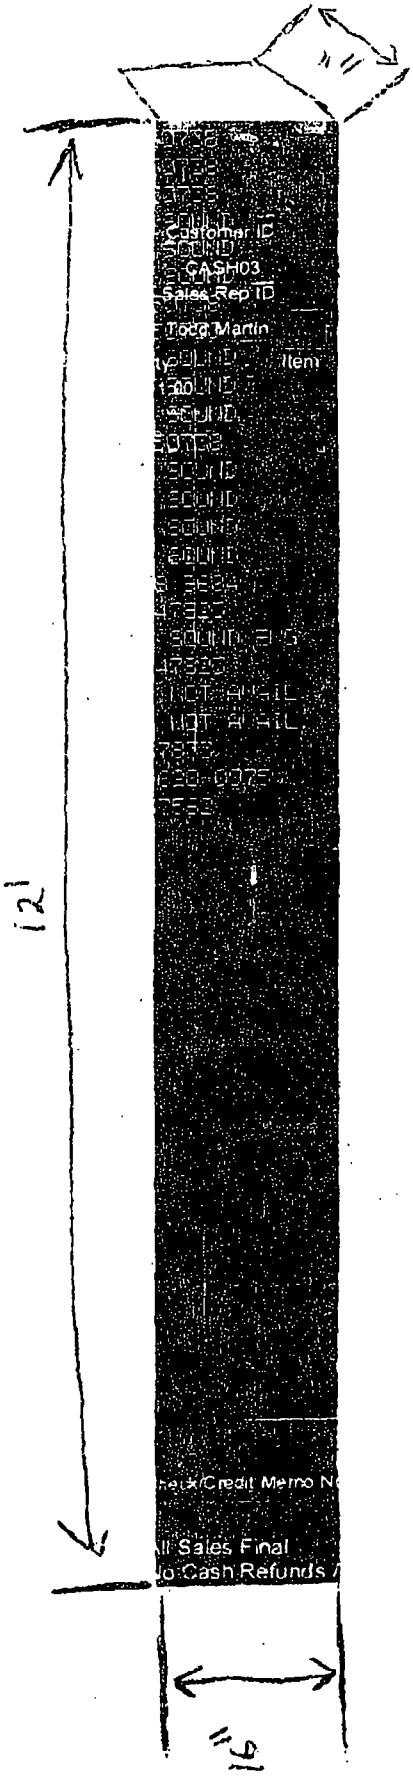
12'
11"
Customer ID
CASH03
Sales Rep ID
Todd Martin
All Sales Final
No Cash Refunds

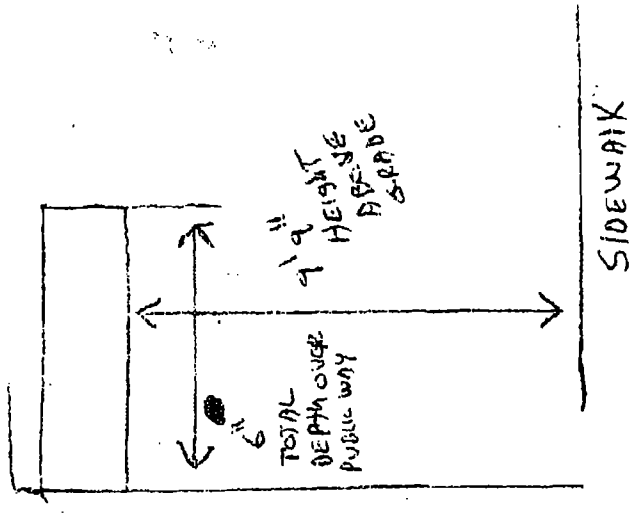
1'9" HEIGHT ABOVE GRADE
6"
TOTAL DEPTH OVER PUBLIC WAY
SIDEWALK

Department of Business Affairs and Consumer Protection
Business Assistance Center - Public Way Use Unit
City Hall - 121 N. LaSalle Street, Room 800 • Chicago, IL 60602
(312)-74-GOBIZ (312-744-6249) • (312) 744-1944 (TTY)
http://www.cityofchicago.org/bacp

11/13/2013

Alderman **Thomas Tunney**
Ward # **44**
City of Chicago
City Hall, Room **203**
121 North LaSalle Street
Chicago, Illinois 60602

Re: An ordinance to use and maintain a portion of the public right-of-way for **one (1) sign(s)** for **JUST SERVICE, INC.**, adjacent to the premises known as **2940 N. Clark St.**.

Dear Alderman **Thomas Tunney**:

The applicant referenced above has requested the use of the public right-of-way for a **sign(s)**. An ordinance has been prepared by the Department of Business Affairs and Consumer Protection – Business Assistance Center - Public Way Use Unit for presentation to the City Council. Because this request was made for properties located in your ward, as approved by you as per the attached, I respectfully request that you introduce the attached ordinance at the next City Council meeting.

If you have any questions regarding this ordinance, please contact Anthony Bertuca at (312) 744-5506.

Department of Business Affairs and Consumer Protection

City of Chicago

O2013-9055

Office of the City Clerk

Document Tracking Sheet

Meeting Date:	11/13/2013
Sponsor(s):	Tunney (44)
Type:	Ordinance
Title:	Grant(s) of privilege in public way for Paddy Long's
Committee(s) Assignment:	Committee on Transportation and Public Way

ORDINANCE
PADDY LONG'S
Acct. No. 243806 - 1
Permit No. 1103894

Be It Ordained by the City Council of the City of Chicago:

SECTION 1. Permission and authority are hereby given and granted to PADDY LONG'S, upon the terms and subject to the conditions of this ordinance to maintain and use one (1) sign(s) projecting over the public right-of-way attached to its premises known as 1028 W. Diversey Pkwy..

Said sign structure(s) measures as follows; along W. Diversey:
One (1) at six point zero eight (6.08) feet in length, four (4) feet in height and fourteen (14) feet above grade level.

The location of said privilege shall be as shown on prints kept on file with the Department of Business Affairs and Consumer Protection and the Office of the City Clerk.

Said privilege shall be constructed in accordance with plans and specifications approved by the Department of Transportation (Division of Project Development) and Zoning Department - Signs.

This grant of privilege in the public way shall be subject to the provisions of Section 10-28-015 and all other required provisions of the Municipal Code of Chicago.

The grantee shall pay to the City of Chicago as compensation for the privilege #1103894 herein granted the sum of one hundred ($100.00) per annum in advance.


A 25% penalty will be added for payments received after due date.

The permit holder agrees to hold the City of Chicago harmless for any damage, relocation or replacement costs associated with damage, relocation or removal of private property caused by the City performing work in the public way.

Authority herein given and granted for a period of five (5) years from and after Date of Passage.

Alderman _____

Thomas Tunney 44th Ward

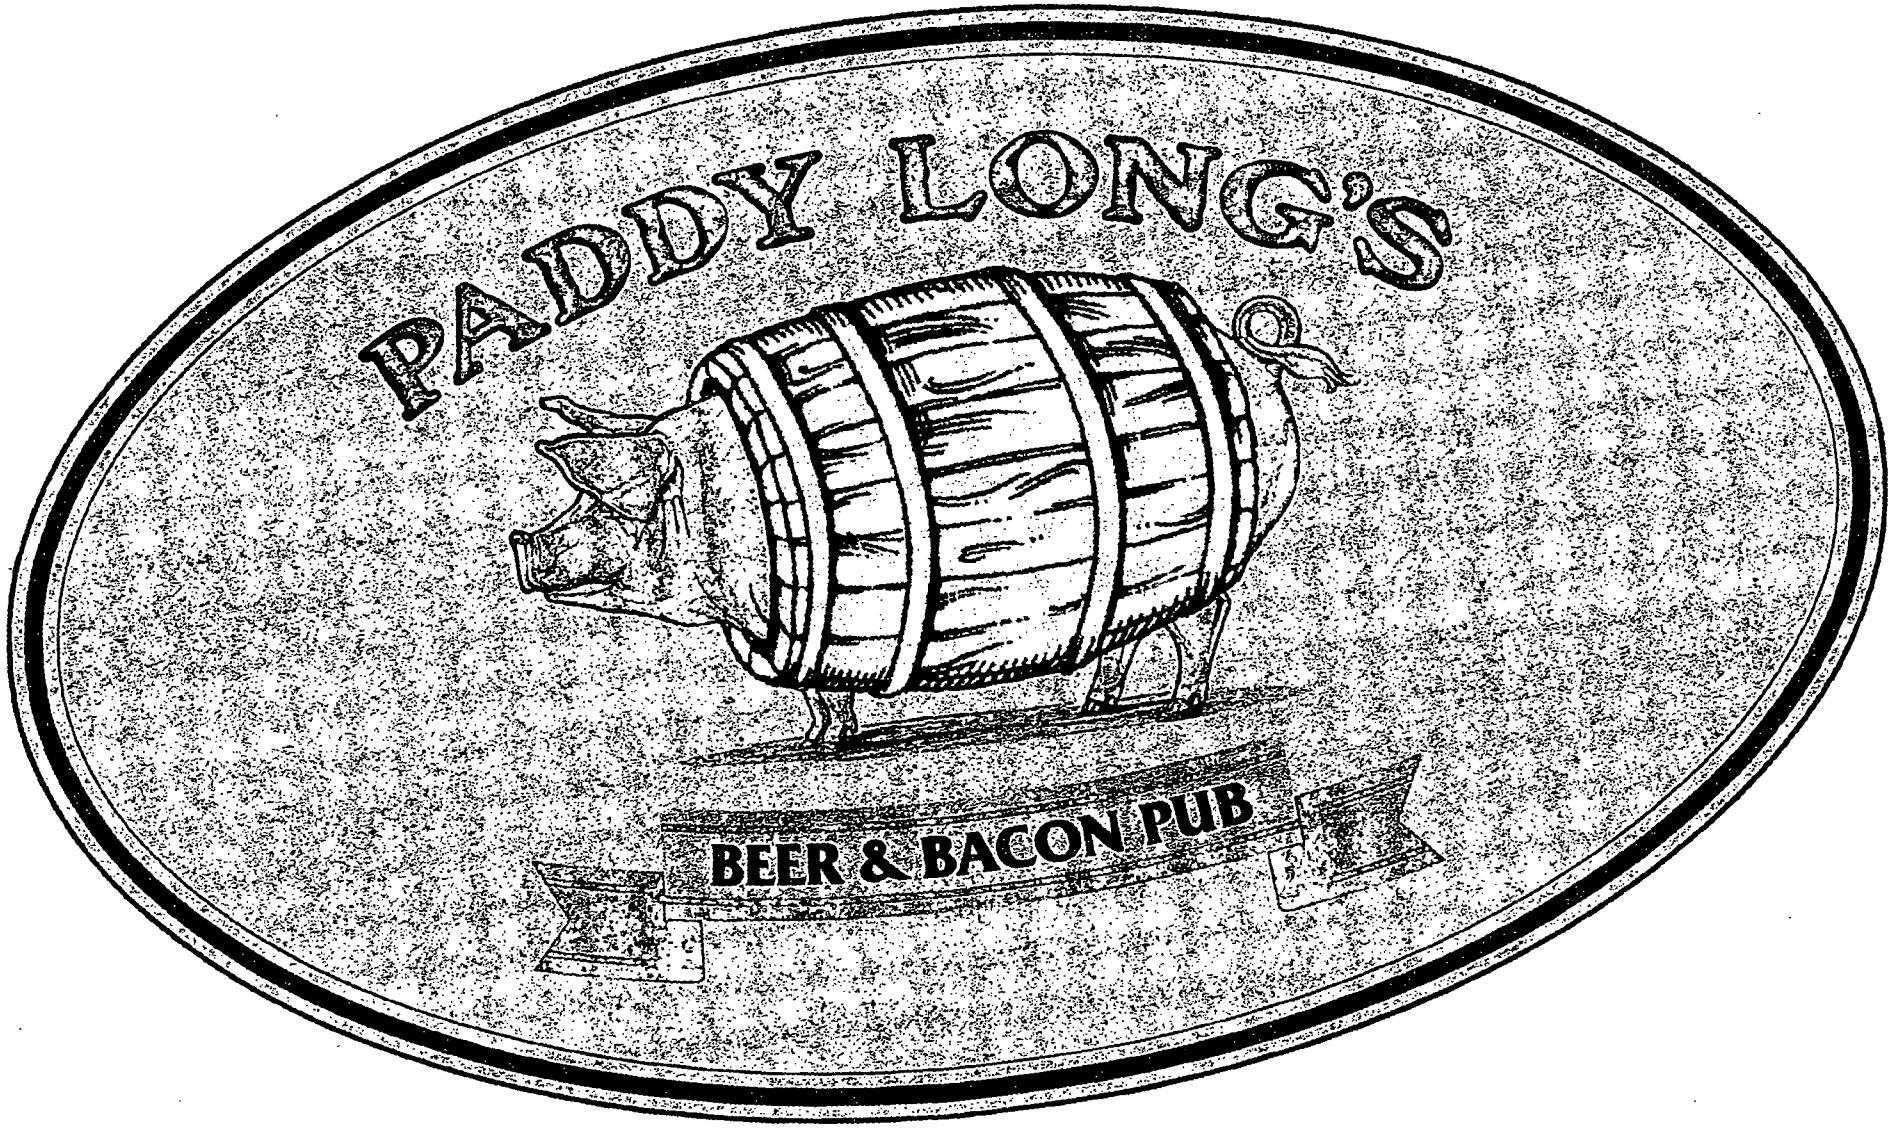
PADDY LONG'S
BEER & BACON PUB

Department of Business Affairs and Consumer Protection
Business Assistance Center - Public Way Use Unit
City Hall - 121 N. LaSalle Street. Room 800 • Chicago, IL 60602
(312)-74-GOBIZ (312-744-6249) • (312) 744-1944 (TTY)
http://www.cityofchicago.org/bacp

11/13/2013

Alderman **Thomas Tunney**
Ward # **44**
City of Chicago
City Hall, Room **203**
121 North LaSalle Street
Chicago, Illinois 60602

Re: An ordinance to use and maintain a portion of the public right-of-way for **one (1) sign(s)** for **PADDY LONG'S**, adjacent to the premises known as **1028 W. Diversey Pkwy.**.

Dear Alderman **Thomas Tunney**:

The applicant referenced above has requested the use of the public right-of-way for a **sign(s)**. An ordinance has been prepared by the Department of Business Affairs and Consumer Protection – Business Assistance Center - Public Way Use Unit for presentation to the City Council. Because this request was made for properties located in your ward, as approved by you as per the attached, I respectfully request that you introduce the attached ordinance at the next City Council meeting.

If you have any questions regarding this ordinance, please contact Anthony Bertuca at (312) 744-5506.

Department of Business Affairs and Consumer Protection

City of Chicago

O2013-9057

Office of the City Clerk

Document Tracking Sheet

Meeting Date:	11/13/2013
Sponsor(s):	Tunney (44)
Type:	Ordinance
Title:	Grant(s) of privilege in public way for Raw Bar and Grill - Light Fixture
Committee(s) Assignment:	Committee on Transportation and Public Way

ORDINANCE
RAW BAR & GRILL
Acct. No. 7938 - 1
Permit No. 1109159

Be It Ordained by the City Council of the City of Chicago:

SECTION 1. Permission and authority are hereby given and granted to RAW BAR & GRILL, upon the terms and subject to the conditions of this ordinance to maintain and use, as now constructed, four (4) Light Fixture(s) projecting over the public right-of-way adjacent to its premises known as 3720 N. Clark St..

Said Light Fixture(s) at N. Clark Street measure(s):
Four (4) at two (2) feet in length, two (2) feet in width and twelve (12) feet above grade level.

The location of said privilege shall be as shown on prints kept on file with the Department of Business Affairs and Consumer Protection and the Office of the City Clerk.

Said privilege shall be constructed in accordance with plans and specifications approved by the Department of Transportation (Division of Project Development).

This grant of privilege in the public way shall be subject to the provisions of Section 10-28-015 and all other required provisions of the Municipal Code of Chicago.


The grantee shall pay to the City of Chicago as compensation for the privilege #1109159 herein granted the sum of ninety ($90.00) per annum in advance.

A 25% penalty will be added for payments received after due date.

The permit holder agrees to hold the City of Chicago harmless for any damage, relocation or replacement costs associated with damage, relocation or removal of private property caused by the City performing work in the public way.

Authority herein given and granted for a period of five (5) years from and after 10/08/2013.

Alderman _____
Thomas Tunney 44th Ward

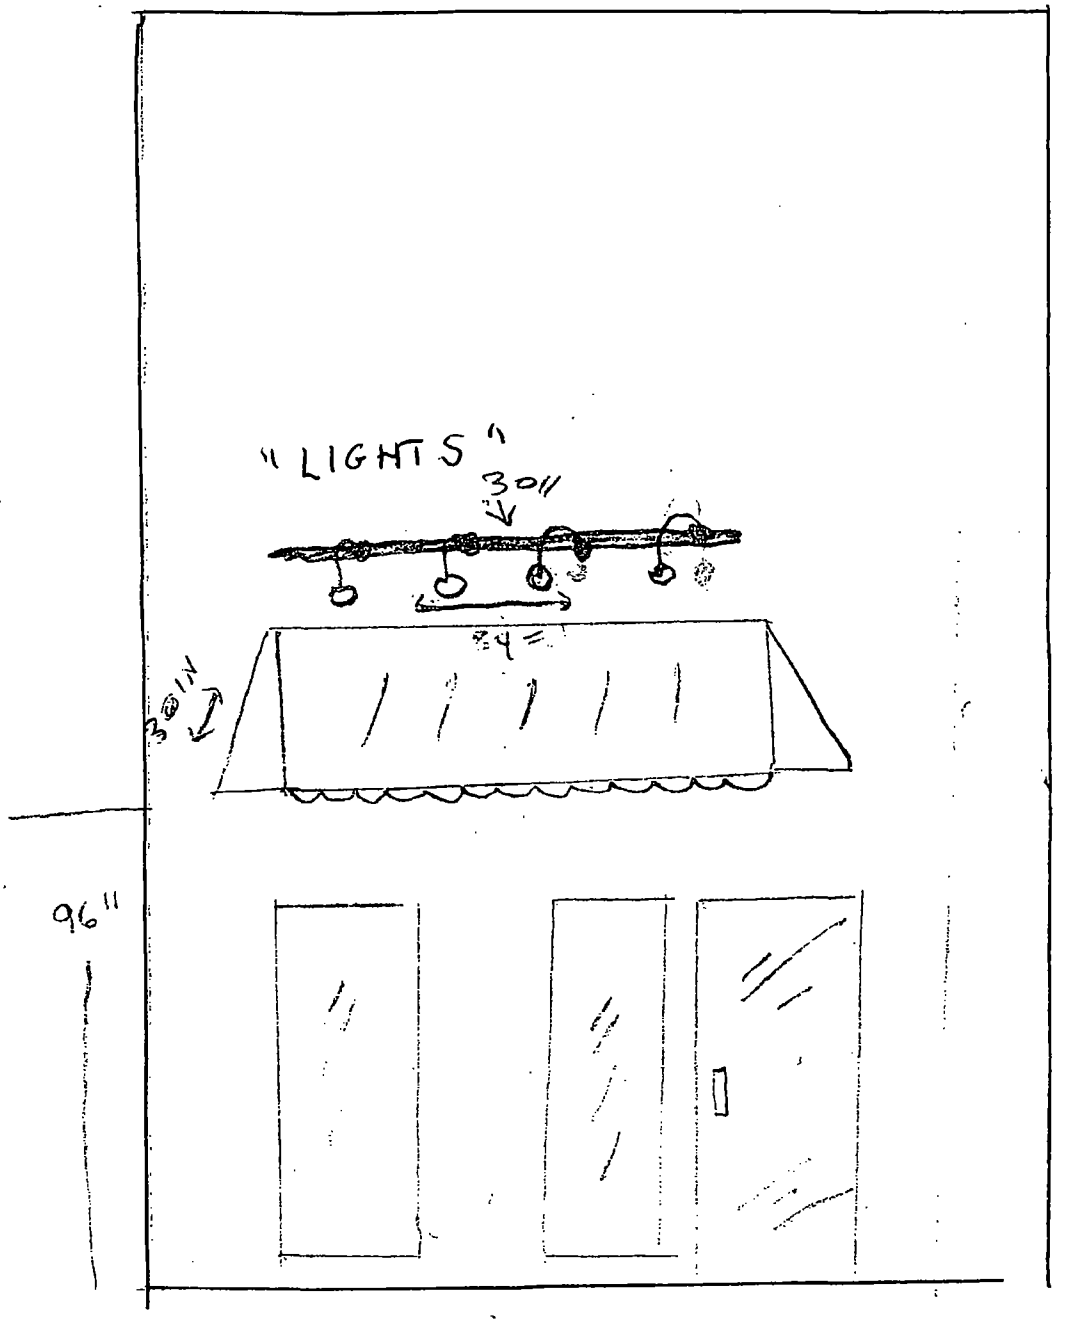
"LIGHTS"
30"
30IN
96"

Department of Business Affairs and Consumer Protection
Business Assistance Center - Public Way Use Unit
City Hall - 121 N. LaSalle Street, Room 800 • Chicago, IL 60602
(312)-74-GOBIZ (312-744-6249) • (312) 744-1944 (TTY)
http://www.cityofchicago.org/bacp

11/13/2013

Alderman **Thomas Tunney**
Ward # **44**
City of Chicago
City Hall, Room **203**
121 North LaSalle Street
Chicago, Illinois 60602

Re: An ordinance to use and maintain a portion of the public right-of-way for **four (4) light fixture(s)** for **RAW BAR & GRILL**, adjacent to the premises known as **3720 N. Clark St.**.

Dear Alderman **Thomas Tunney**:

The applicant referenced above has requested the use of the public right-of-way for a **light fixture(s)**. An ordinance has been prepared by the Department of Business Affairs and Consumer Protection – Business Assistance Center - Public Way Use Unit for presentation to the City Council. Because this request was made for properties located in your ward, as approved by you as per the attached, I respectfully request that you introduce the attached ordinance at the next City Council meeting.

If you have any questions regarding this ordinance, please contact Anthony Bertuca at (312) 744-5506.

Department of Business Affairs and Consumer Protection

City of Chicago

O2013-9058

Office of the City Clerk

Document Tracking Sheet

Meeting Date:	11/13/2013
Sponsor(s):	Tunney (44)
Type:	Ordinance
Title:	Grant(s) of privilege in public way for Raw Bar and Grill - Sign
Committee(s) Assignment:	Committee on Transportation and Public Way

ORDINANCE
RAW BAR & GRILL
Acct. No. 7938 - 1
Permit No. 1109051

Be It Ordained by the City Council of the City of Chicago:

SECTION 1. Permission and authority are hereby given and granted to RAW BAR & GRILL, upon the terms and subject to the conditions of this ordinance to maintain and use two (2) sign(s) projecting over the public right-of-way attached to its premises known as 3720 N. Clark St..

Said sign structure(s) measures as follows; along N CLARK ST:
One (1) at six (6) feet in length, one point five (1.5) feet in height and nine (9) feet above grade level.

Said sign structure(s) measures as follows; along N CLARK ST:
One (1) at one point five (1.5) feet in length, eighteen (18) feet in height and fifteen (15) feet above grade level.

The location of said privilege shall be as shown on prints kept on file with the Department of Business Affairs and Consumer Protection and the Office of the City Clerk.

Said privilege shall be constructed in accordance with plans and specifications approved by the Department of Transportation (Division of Project Development) and Zoning Department - Signs.

This grant of privilege in the public way shall be subject to the provisions of Section 10-28-015 and all other required provisions of the Municipal Code of Chicago.

The grantee shall pay to the City of Chicago as compensation for the privilege #1109051 herein granted the sum of four hundred ($400.00) per annum in advance.


A 25% penalty will be added for payments received after due date.

The permit holder agrees to hold the City of Chicago harmless for any damage, relocation or replacement costs associated with damage, relocation or removal of private property caused by the City performing work in the public way.

Authority herein given and granted for a period of five (5) years from and after 09/10/2013.

Alderman _____

Thomas Tunney 44th Ward

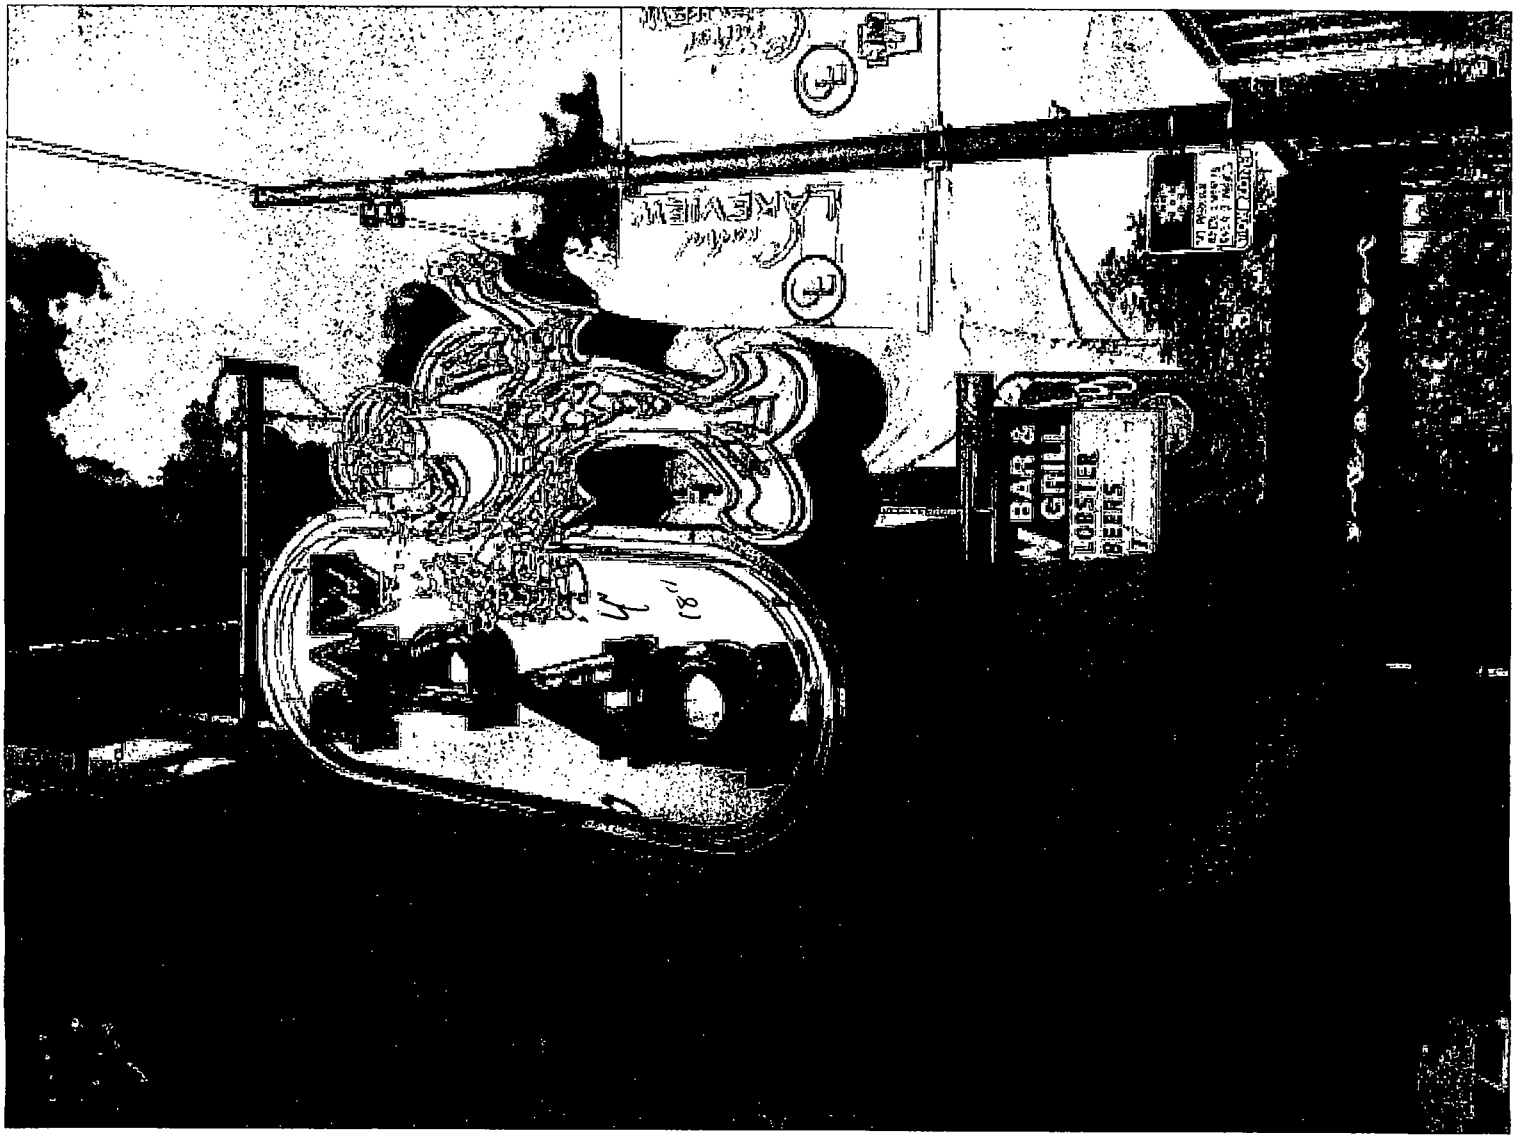
BAR &
GRILL
LOBSTER
BEERS

Department of Business Affairs and Consumer Protection
Business Assistance Center - Public Way Use Unit
City Hall - 121 N. LaSalle Street, Room 800 • Chicago, IL 60602
(312)-74-GOBIZ (312-744-6249) • (312) 744-1944 (TTY)
http://www.cityofchicago.org/bacp

11/13/2013

Alderman **Thomas Tunney**
Ward # **44**
City of Chicago
City Hall, Room **203**
121 North LaSalle Street
Chicago, Illinois 60602

Re: An ordinance to use and maintain a portion of the public right-of-way for **two (2) sign(s)** for **RAW BAR & GRILL**, adjacent to the premises known as **3720 N. Clark St.**.

Dear Alderman **Thomas Tunney**:

The applicant referenced above has requested the use of the public right-of-way for a **sign(s)**. An ordinance has been prepared by the Department of Business Affairs and Consumer Protection – Business Assistance Center - Public Way Use Unit for presentation to the City Council. Because this request was made for properties located in your ward, as approved by you as per the attached, I respectfully request that you introduce the attached ordinance at the next City Council meeting.

If you have any questions regarding this ordinance, please contact Anthony Bertuca at (312) 744-5506.

Department of Business Affairs and Consumer Protection

City of Chicago

O2013-9059

Office of the City Clerk

Document Tracking Sheet

Meeting Date:	11/13/2013
Sponsor(s):	Tunney (44)
Type:	Ordinance
Title:	Grant(s) of privilege in public way for Second Time Around
Committee(s) Assignment:	Committee on Transportation and Public Way

ORDINANCE
SECOND TIME AROUND
Acct. No. 351879 - 3
Permit No. 1108673

Be It Ordained by the City Council of the City of Chicago:

SECTION 1. Permission and authority are hereby given and granted to SECOND TIME AROUND, upon the terms and subject to the conditions of this ordinance to maintain and use one (1) sign(s) projecting over the public right-of-way attached to its premises known as 3709 N. Southport Ave..

Said sign structure(s) measures as follows; along N. Southport Avenue:
One (1) at two point five (2.5) feet in length, one point seven five (1.75) feet in height and fifteen (15) feet above grade level.

The location of said privilege shall be as shown on prints kept on file with the Department of Business Affairs and Consumer Protection and the Office of the City Clerk.

Said privilege shall be constructed in accordance with plans and specifications approved by the Department of Transportation (Division of Project Development) and Zoning Department - Signs.

This grant of privilege in the public way shall be subject to the provisions of Section 10-28-015 and all other required provisions of the Municipal Code of Chicago.

The grantee shall pay to the City of Chicago as compensation for the privilege #1108673 herein granted the sum of one hundred ($100.00) per annum in advance.


A 25% penalty will be added for payments received after due date.

The permit holder agrees to hold the City of Chicago harmless for any damage, relocation or replacement costs associated with damage, relocation or removal of private property caused by the City performing work in the public way.

Authority herein given and granted for a period of five (5) years from and after Date of Passage.

Alderman _____

Thomas Tunney 44th Ward

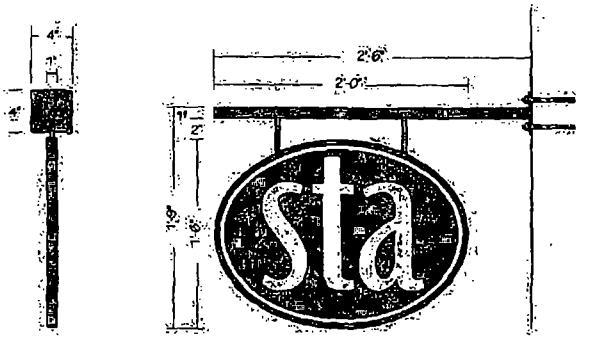

(1) 1'-6" x 2'-0" x 1" Double Face Non-Illuminated Blade Sign
- Sign Panel: 1" Deep Fabricated Aluminum Painted PMS 343 Green
- Graphics: HP White Vinyl
- Mounting: 1" x 1" Aluminum Tube w/ 4" x 4" x ¼" Alum Mounting Plate
  - All Painted Satin Black
  - Expansion Anchors into Brick Wall

NOTE: FIELD SURVEY REQUIRED PRIOR TO FABRICATION



Parvin-Clauss
SIGN COMPANY

PROJECT:
sta
Second Time Around
3709 N Southport Ave
Chicago IL

CUSTOMER APPROVAL:
DATE
AUTHORIZED SIGNATURE
REPRESENTATIVE: Todd Kowalsky
DRAWN BY: Bill Marlow
DATE: 8.30.13
SCALE: 1.50"= 1'
SHEET NO.: 1 of 1
WORK ORDER: 69567
FILE NAME: STA69567

REVISIONS:
1. 9.04.13
2.
3.
4.
5.
6.
7.
8.

This sign is intended to be installed in accordance with the requirements of Article 600 of the National Electrical Code and/or other applicable local codes. This includes proper grounding and bonding of the sign.

This sign is built to UL Standards for operation in North America.

"This Document is owned by, and the information contained in it is proprietary to, Parvin-Clauss Sign Company. By receipt hereof the holder agrees not to use the information, disclose it to any third party, or reproduce this document without the prior written consent of Parvin-Clauss Sign Company. Holder also agrees to return, upon request, this document upon request of Parvin-Clauss Sign Company."

© Copyright 2013 by Parvin-Clauss Sign Co.

Department of Business Affairs and Consumer Protection
Business Assistance Center - Public Way Use Unit
City Hall - 121 N. LaSalle Street, Room 800 • Chicago, IL 60602
(312)-74-GOBIZ (312-744-6249) • (312) 744-1944 (TTY)
http://www.cityofchicago.org/bacp

11/13/2013

Alderman **Thomas Tunney**
Ward # **44**
City of Chicago
City Hall, Room **203**
121 North LaSalle Street
Chicago, Illinois 60602

Re: An ordinance to use and maintain a portion of the public right-of-way for **one (1) sign(s)** for **SECOND TIME AROUND**, adjacent to the premises known as **3709 N. Southport Ave.**.

Dear Alderman **Thomas Tunney**:

The applicant referenced above has requested the use of the public right-of-way for a **sign(s)**. An ordinance has been prepared by the Department of Business Affairs and Consumer Protection – Business Assistance Center - Public Way Use Unit for presentation to the City Council. Because this request was made for properties located in your ward, as approved by you as per the attached, I respectfully request that you introduce the attached ordinance at the next City Council meeting.

If you have any questions regarding this ordinance, please contact Anthony Bertuca at (312) 744-5506.

Department of Business Affairs and Consumer Protection

City of Chicago

O2013-9060

Office of the City Clerk

Document Tracking Sheet

Meeting Date:	11/13/2013
Sponsor(s):	Tunney (44)
Type:	Ordinance
Title:	Grant(s) of privilege in public way for Sports Authority, The
Committee(s) Assignment:	Committee on Transportation and Public Way

ORDINANCE
THE SPORTS AUTHORITY
Acct. No. 315168 - 2
Permit No. 1109239

Be It Ordained by the City Council of the City of Chicago:

SECTION 1. Permission and authority are hereby given and granted to THE SPORTS AUTHORITY, upon the terms and subject to the conditions of this ordinance to maintain and use two (2) sign(s) projecting over the public right-of-way attached to its premises known as 3134 N. Clark St..

Said sign structure(s) measures as follows; along W. Fletcher Street:
One (1) at eighteen point eight three (18.83) feet in length, six (6) feet in height and eleven point four two (11.42) feet above grade level.

Said sign structure(s) measures as follows; along N. Clark Street:
One (1) at eighteen point eight three (18.83) feet in length, six (6) feet in height and eleven point two five (11.25) feet above grade level.

The location of said privilege shall be as shown on prints kept on file with the Department of Business Affairs and Consumer Protection and the Office of the City Clerk.

Said privilege shall be constructed in accordance with plans and specifications approved by the Department of Transportation (Division of Project Development) and Zoning Department - Signs.

This grant of privilege in the public way shall be subject to the provisions of Section 10-28-015 and all other required provisions of the Municipal Code of Chicago.

The grantee shall pay to the City of Chicago as compensation for the privilege #1109239 herein granted the sum of six hundred ($600.00) per annum in advance.


A 25% penalty will be added for payments received after due date.

The permit holder agrees to hold the City of Chicago harmless for any damage, relocation or replacement costs associated with damage, relocation or removal of private property caused by the City performing work in the public way.

Authority herein given and granted for a period of five (5) years from and after 07/30/2013.

Alderman

Thomas Tunney 44th Ward

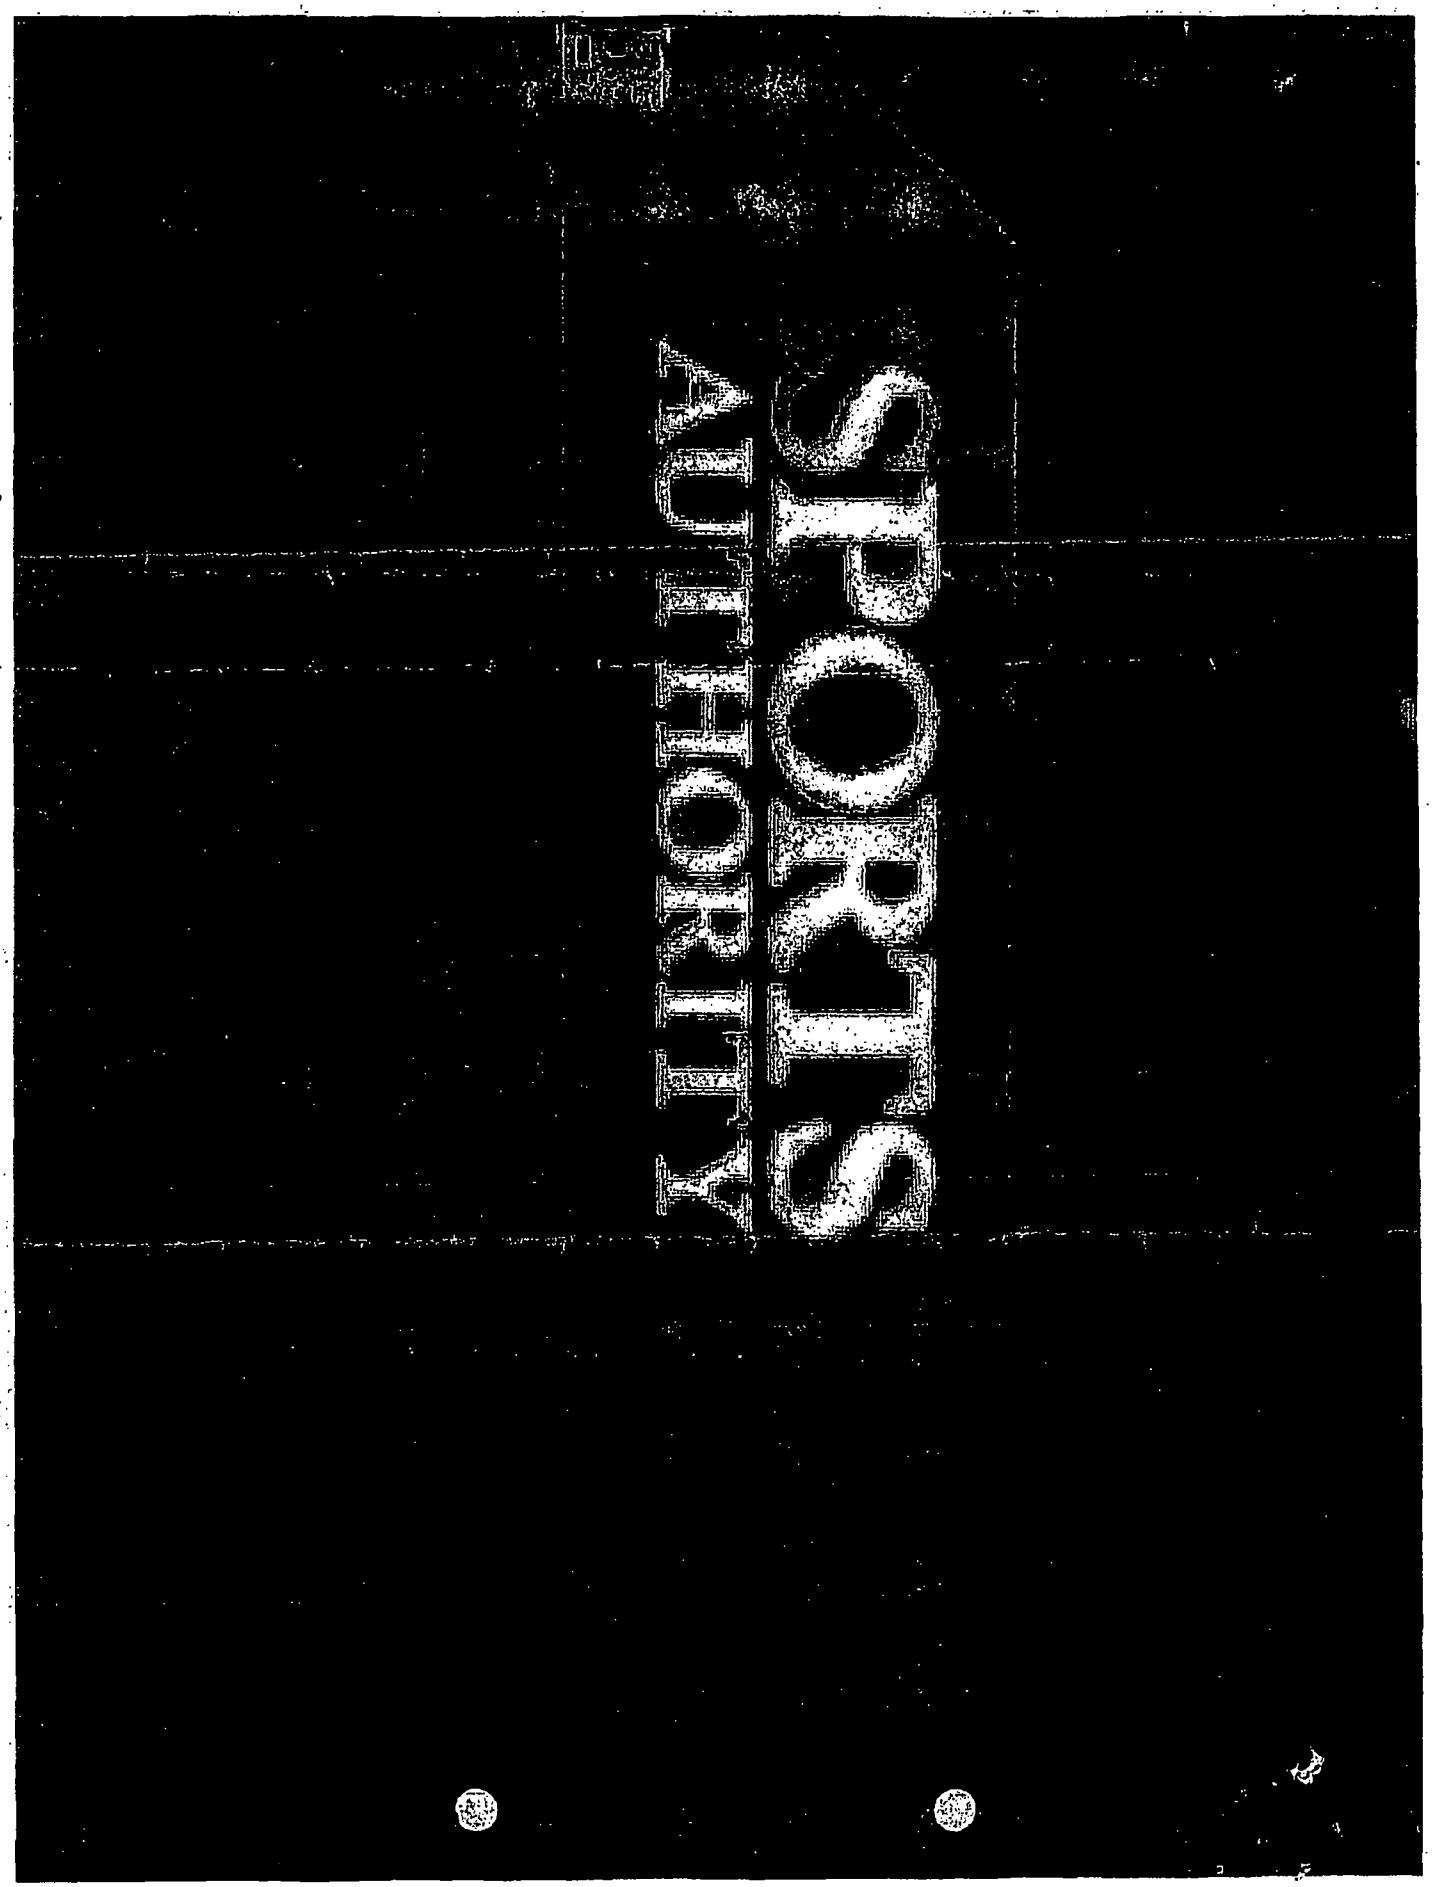

#2 - W. Fletcher

Department of Business Affairs and Consumer Protection
Business Assistance Center - Public Way Use Unit
City Hall - 121 N. LaSalle Street, Room 800 • Chicago, IL 60602
(312)-74-GOBIZ (312-744-6249) • (312) 744-1944 (TTY)
http://www.cityofchicago.org/bacp

11/13/2013

Alderman **Thomas Tunney**
Ward # **44**
City of Chicago
City Hall, Room **203**
121 North LaSalle Street
Chicago, Illinois 60602

Re: An ordinance to use and maintain a portion of the public right-of-way for **two (2) sign(s)** for **THE SPORTS AUTHORITY**, adjacent to the premises known as **3134 N. Clark St.**.

Dear Alderman **Thomas Tunney**:

The applicant referenced above has requested the use of the public right-of-way for a **sign(s)**. An ordinance has been prepared by the Department of Business Affairs and Consumer Protection – Business Assistance Center - Public Way Use Unit for presentation to the City Council. Because this request was made for properties located in your ward, as approved by you as per the attached, I respectfully request that you introduce the attached ordinance at the next City Council meeting.

If you have any questions regarding this ordinance, please contact Anthony Bertuca at (312) 744-5506.

Department of Business Affairs and Consumer Protection

City of Chicago

O2013-9062

Office of the City Clerk

Document Tracking Sheet

Meeting Date:	11/13/2013
Sponsor(s):	Tunney (44)
Type:	Ordinance
Title:	Grant(s) of privilege in public way for Strange Cargo
Committee(s) Assignment:	Committee on Transportation and Public Way

ORDINANCE
STRANGE CARGO
Acct. No. 32733 - 1
Permit No. 1109210

Be It Ordained by the City Council of the City of Chicago:

SECTION 1. Permission and authority are hereby given and granted to STRANGE CARGO, upon the terms and subject to the conditions of this ordinance to maintain and use one (1) sign(s) projecting over the public right-of-way attached to its premises known as 3448 N. Clark St..

Said sign structure(s) measures as follows; along N CLARK ST:
One (1) at four (4) feet in length, five (5) feet in height and five point eight three (5.83) feet above grade level.

The location of said privilege shall be as shown on prints kept on file with the Department of Business Affairs and Consumer Protection and the Office of the City Clerk.

Said privilege shall be constructed in accordance with plans and specifications approved by the Department of Transportation (Division of Project Development) and Zoning Department - Signs.

This grant of privilege in the public way shall be subject to the provisions of Section 10-28-015 and all other required provisions of the Municipal Code of Chicago.

The grantee shall pay to the City of Chicago as compensation for the privilege #1109210 herein granted the sum of one hundred ($100.00) per annum in advance.


A 25% penalty will be added for payments received after due date.

The permit holder agrees to hold the City of Chicago harmless for any damage, relocation or replacement costs associated with damage, relocation or removal of private property caused by the City performing work in the public way.


Authority herein given and granted for a period of five (5) years from and after 10/08/2013.

Alderman _____


Thomas Tunney 44th Ward

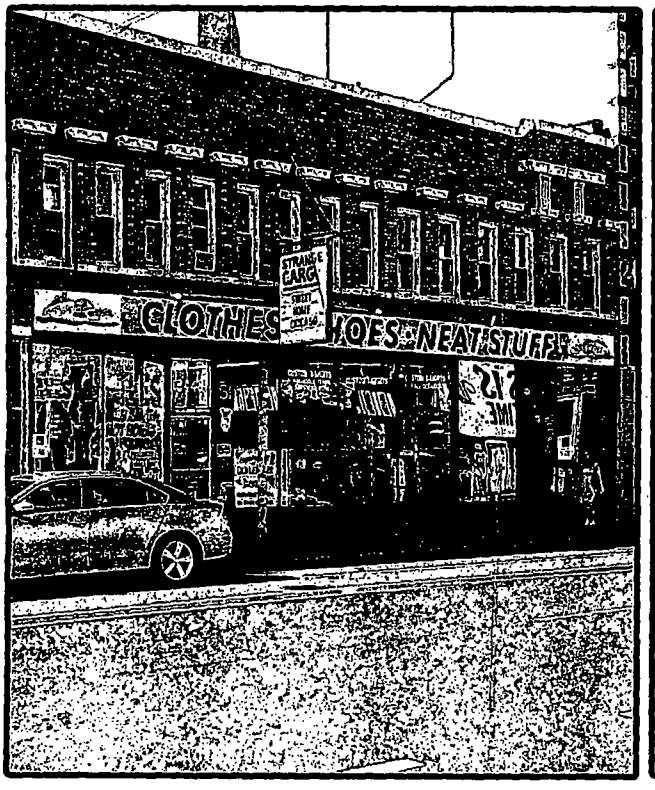
STRANGE CARGO
CLOTHES
SHOES
NEAT STUFF



STRANGE CARGO
SHOES
NEAT STUFF

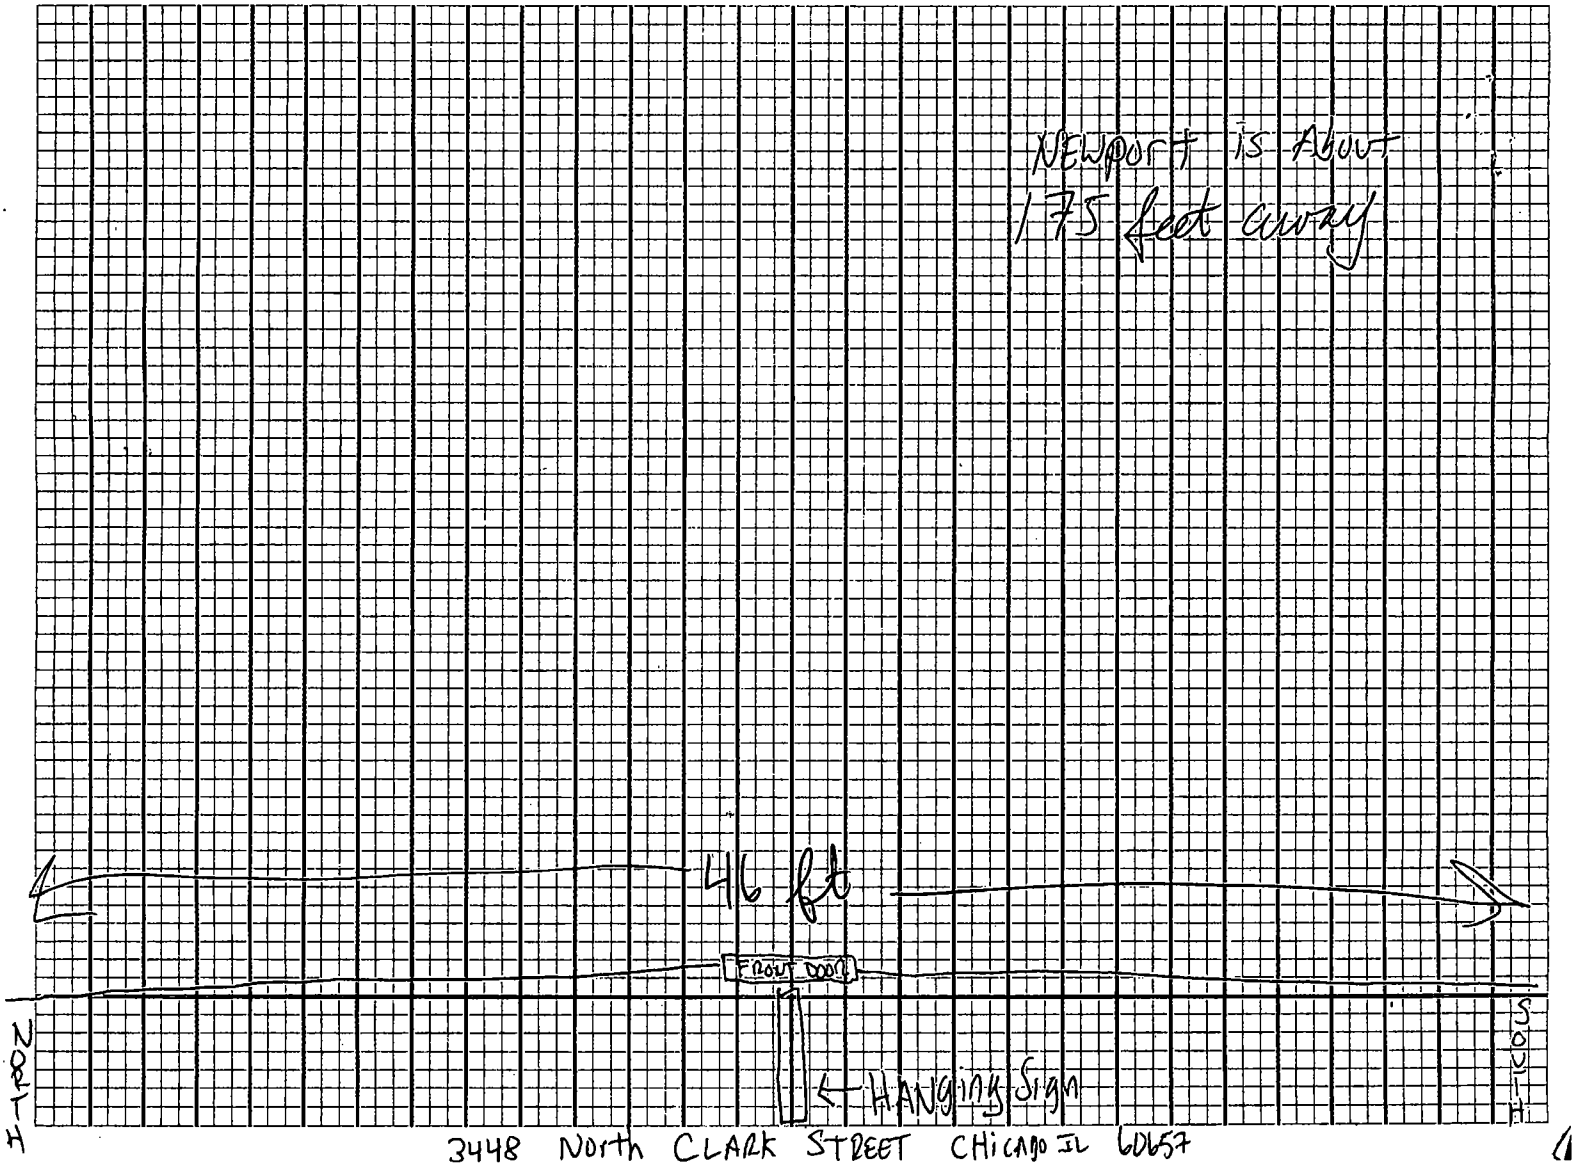

3448 North CLARK STREET CHicago IL 60657

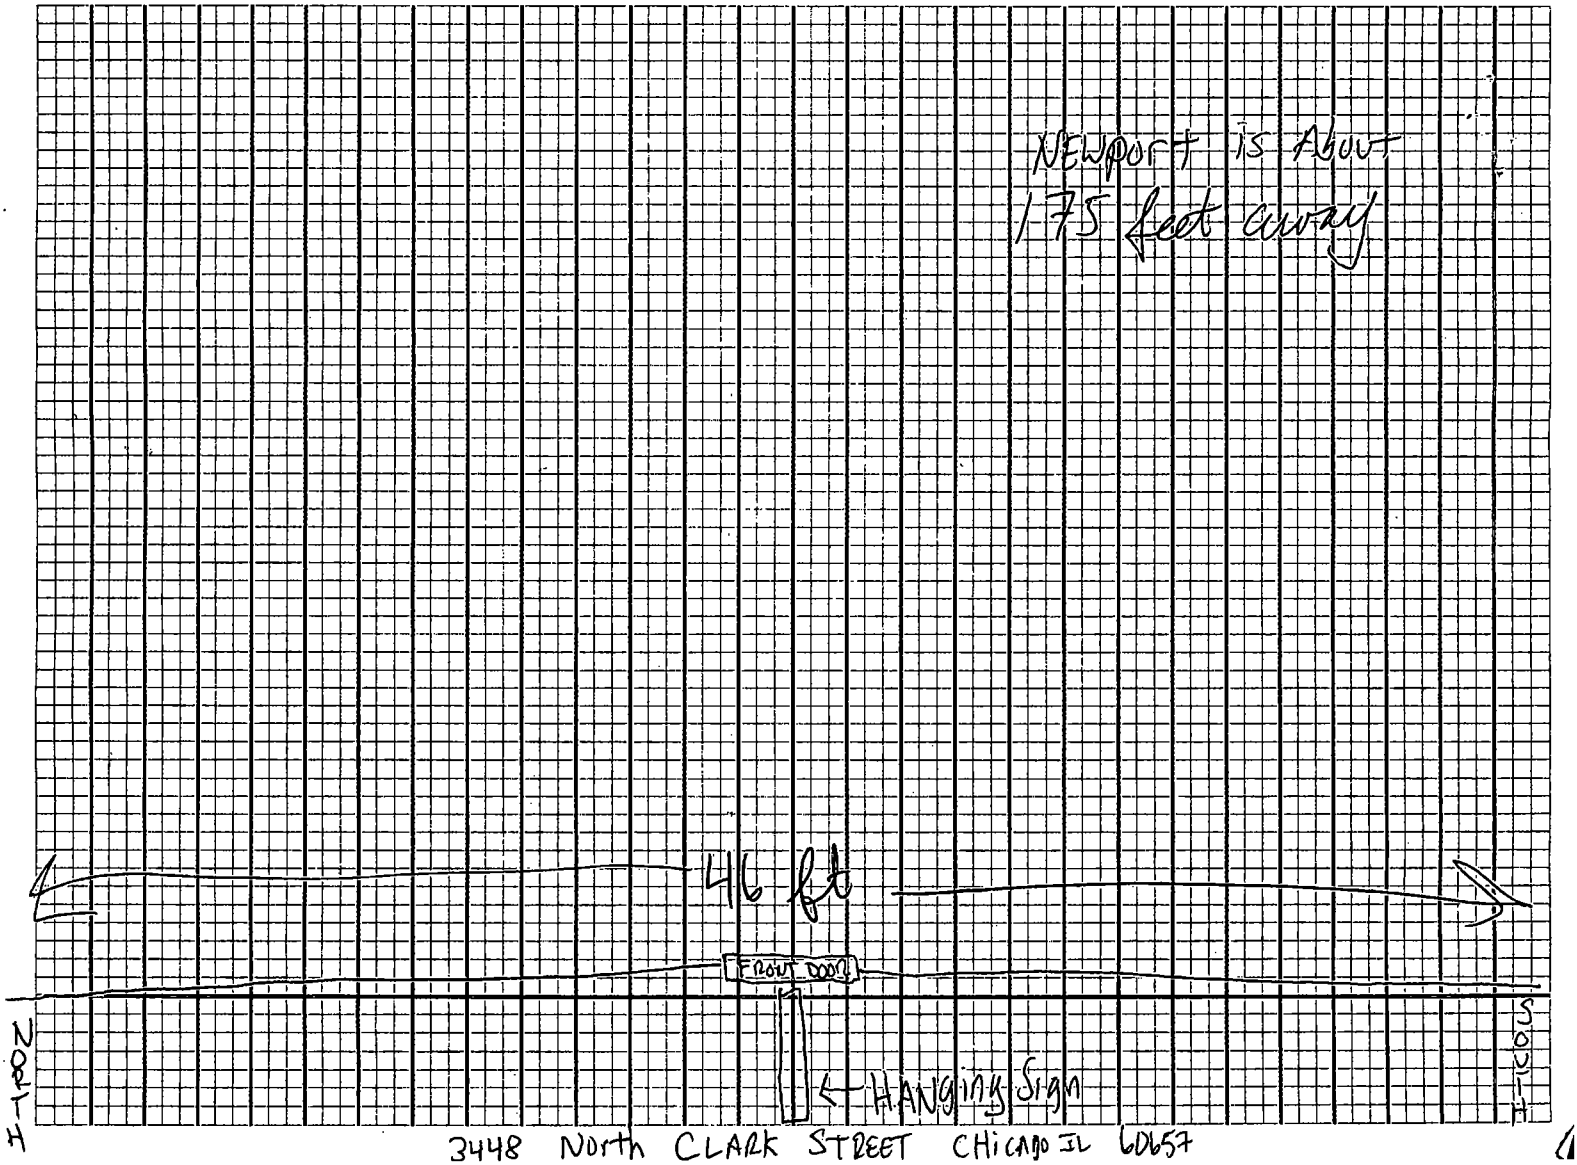

3448 North CLARK STREET CHicago IL 60657

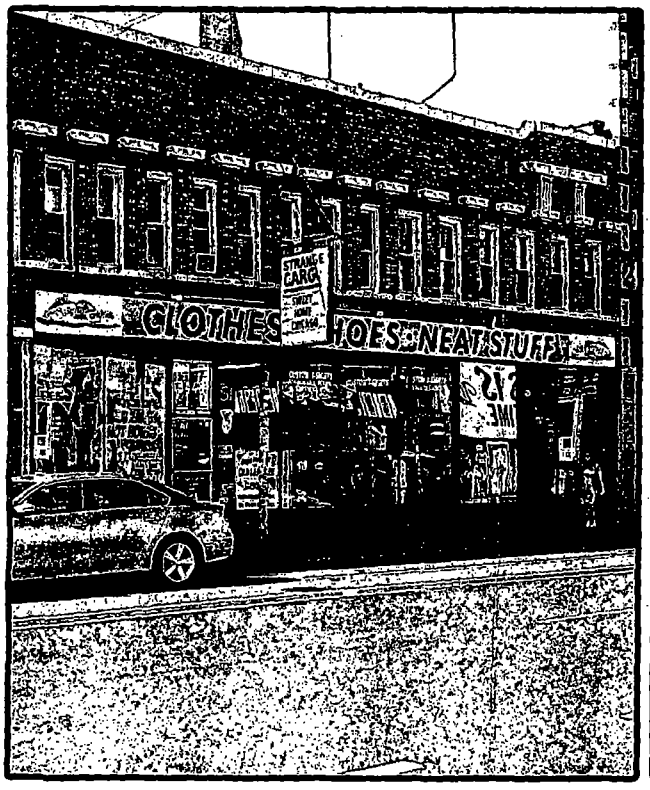
STRANGE CARGO
CLOTHES
SHOES
NEAT STUFF


STRANGE CARGO
SHOES
NEAT STUFF

Department of Business Affairs and Consumer Protection
Business Assistance Center - Public Way Use Unit
City Hall - 121 N. LaSalle Street, Room 800 • Chicago, IL 60602
(312)-74-GOBIZ (312-744-6249) • (312) 744-1944 (TTY)
http://www.cityofchicago.org/bacp

11/13/2013

Alderman **Thomas Tunney**
Ward # **44**
City of Chicago
City Hall, Room **203**
121 North LaSalle Street
Chicago, Illinois 60602

Re: An ordinance to use and maintain a portion of the public right-of-way for **one (1) sign(s)** for **STRANGE CARGO**, adjacent to the premises known as **3448 N. Clark St.**.

Dear Alderman **Thomas Tunney**:

The applicant referenced above has requested the use of the public right-of-way for a **sign(s)**. An ordinance has been prepared by the Department of Business Affairs and Consumer Protection – Business Assistance Center - Public Way Use Unit for presentation to the City Council. Because this request was made for properties located in your ward, as approved by you as per the attached, I respectfully request that you introduce the attached ordinance at the next City Council meeting.

If you have any questions regarding this ordinance, please contact Anthony Bertuca at (312) 744-5506.

Department of Business Affairs and Consumer Protection

City of Chicago

O2013-9064

Office of the City Clerk

Document Tracking Sheet

Meeting Date:	11/13/2013
Sponsor(s):	Tunney (44)
Type:	Ordinance
Title:	Grant(s) of privilege in public way for Visual Cast Media
Committee(s) Assignment:	Committee on Transportation and Public Way

ORDINANCE
Visual Cast Media
Acct. No. 22064 - 5
Permit No. 1107252

Be It Ordained by the City Council of the City of Chicago:

SECTION 1. Permission and authority are hereby given and granted to Visual Cast Media, upon the terms and subject to the conditions of this ordinance to maintain and use, as now constructed, one (1) Security Camera(s) projecting over the public right-of-way for security purposes adjacent to its premises known as 3422 N. Sheffield Ave..

Said Security Camera(s) at Sheffield measure(s):
One (1) at six (6) feet in length, point five eight (.58) feet in width and fourteen (14) feet above grade level.

The location of said privilege shall be as shown on prints kept on file with the Department of Business Affairs and Consumer Protection and the Office of the City Clerk.

Said privilege shall be constructed in accordance with plans and specifications approved by the Department of Planning and Development and Department of Transportation (Division of Project Development).

This grant of privilege in the public way shall be subject to the provisions of Section 10-28-015 and all other required provisions of the Municipal Code of Chicago.


The grantee shall pay to the City of Chicago as compensation for the privilege #1107252 herein granted the sum of zero ($.00) per annum in advance.

A 25% penalty will be added for payments received after due date.

The permit holder agrees to hold the City of Chicago harmless for any damage, relocation or replacement costs associated with damage, relocation or removal of private property caused by the City performing work in the public way.

Authority herein given and granted for a period of five (5) years from and after Date of Passage.

Alderman
Thomas Tunney 44th Ward

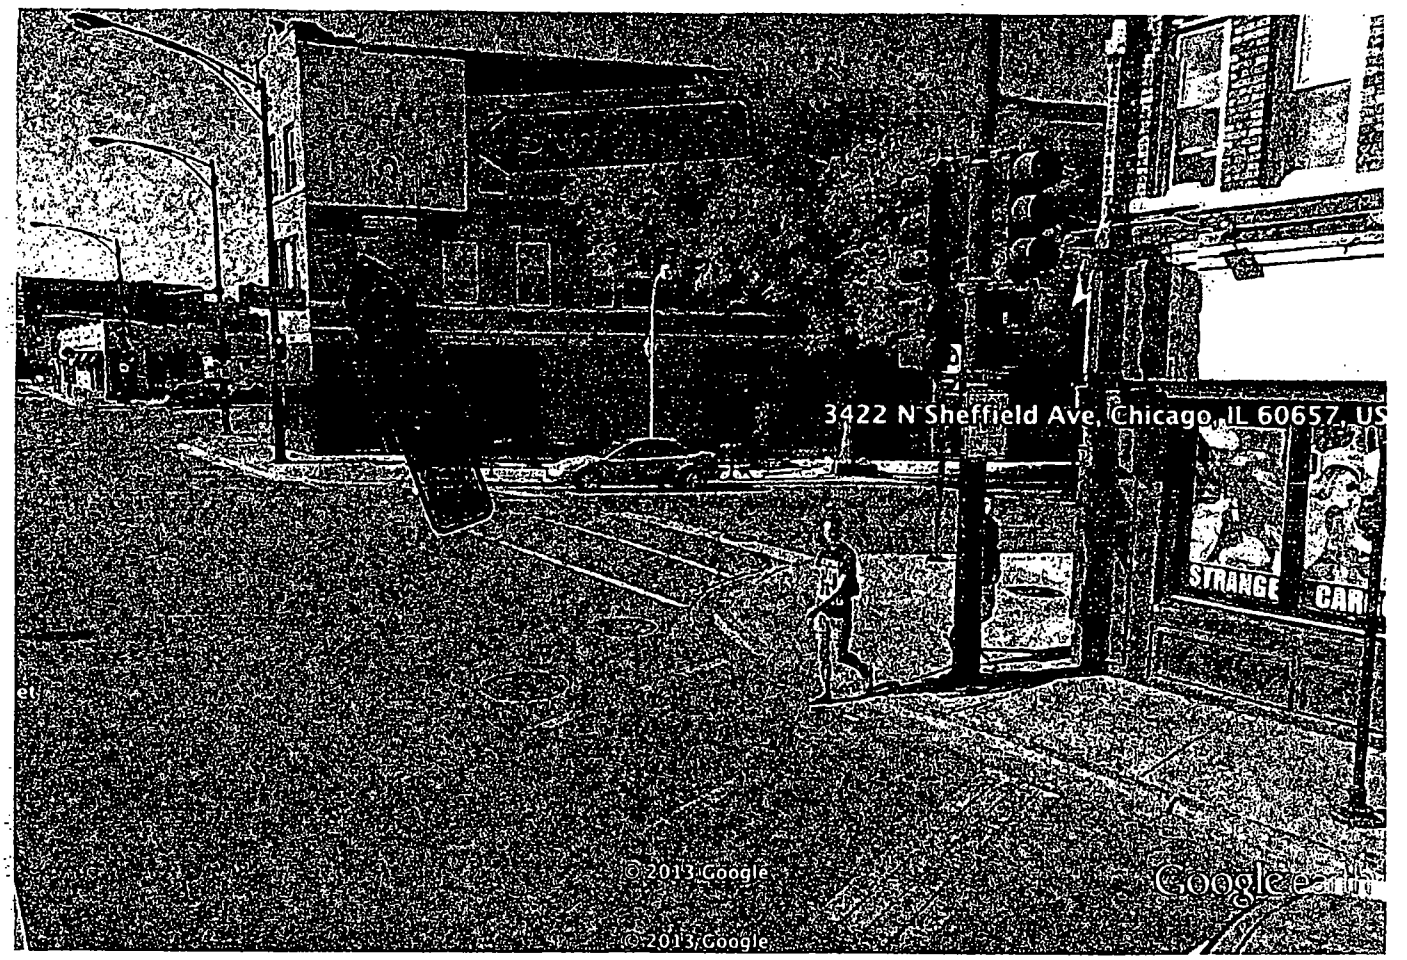

Google eart 3422 N SHEFFIELD

Department of Business Affairs and Consumer Protection
Business Assistance Center - Public Way Use Unit
City Hall - 121 N. LaSalle Strect, Room 800 • Chicago, IL 60602
(312)-74-GOBIZ (312-744-6249) • (312) 744-1944 (TTY)
http://www.cityofchicago.org/bacp

2nd ATTEMPT AT INTRODUCTION

11/13/2013

Alderman **Thomas Tunney**
Ward # **44**
City of Chicago
City Hall, Room **203**
121 North LaSalle Street
Chicago, Illinois 60602

Re: An ordinance to use and maintain a portion of the public right-of-way for **one (1) security camera(s)** for **Visual Cast Media**, adjacent to the premises known as **3422 N. Sheffield Ave.**.

Dear Alderman **Thomas Tunney**:

The applicant referenced above has requested the use of the public right-of-way for a **security camera(s)**. An ordinance has been prepared by the Department of Business Affairs and Consumer Protection – Business Assistance Center - Public Way Use Unit for presentation to the City Council. Because this request was made for properties located in your ward, as approved by you as per the attached, I respectfully request that you introduce the attached ordinance at the next City Council meeting.

If you have any questions regarding this ordinance, please contact Anthony Bertuca at (312) 744-5506.

Department of Business Affairs and Consumer Protection

City of Chicago

O2013-9067

Office of the City Clerk

Document Tracking Sheet

Meeting Date:	11/13/2013
Sponsor(s):	Tunney (44)
Type:	Ordinance
Title:	Grant(s) of privilege in public way for Young Mens Christian Association of Metropolitan Chicago - Sign
Committee(s) Assignment:	Committee on Transportation and Public Way

ORDINANCE
YOUNG MENS CHRISTIAN ASSOCIATION OF METROPOLITAN CHICAGO
Acct. No. 88650 - 8
Permit No. 1109138

Be It Ordained by the City Council of the City of Chicago:

SECTION 1. Permission and authority are hereby given and granted to YOUNG MENS CHRISTIAN ASSOCIATION OF METROPOLITAN CHICAGO, upon the terms and subject to the conditions of this ordinance to maintain and use one (1) sign(s) projecting over the public right-of-way attached to its premises known as 3321 N. Marshfield Ave..

Said sign structure(s) measures as follows; along N. MARSHFIELD:
One (1) at one point three three (1.33) feet in length, twenty-two (22) feet in height and eighteen (18) feet above grade level.

The location of said privilege shall be as shown on prints kept on file with the Department of Business Affairs and Consumer Protection and the Office of the City Clerk.

Said privilege shall be constructed in accordance with plans and specifications approved by the Department of Transportation (Division of Project Development) and Zoning Department - Signs.

This grant of privilege in the public way shall be subject to the provisions of Section 10-28-015 and all other required provisions of the Municipal Code of Chicago.

The grantee shall pay to the City of Chicago as compensation for the privilege #1109138 herein granted the sum of three hundred ($300.00) per annum in advance.

A 25% penalty will be added for payments received after due date.


The permit holder agrees to hold the City of Chicago harmless for any damage, relocation or replacement costs associated with damage, relocation or removal of private property caused by the City performing work in the public way.

Authority herein given and granted for a period of five (5) years from and after 10/08/2013.

Alderman _____

Thomas Tunney 44th Ward

YMCA of Metropolitan Chicago
Lake View YMCA, 3333 North Marshfield Avenue, Chicago, IL 60657
(773) 248-3333

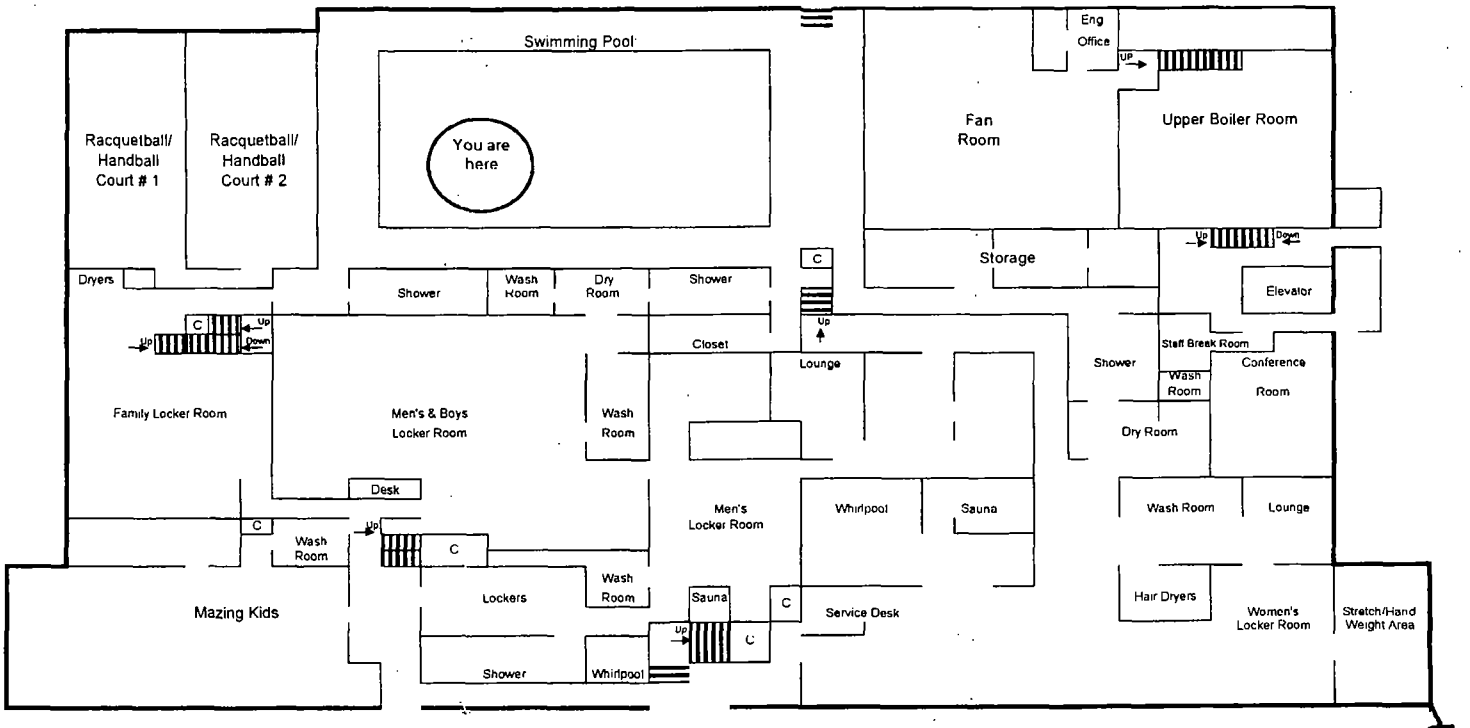

Department of Business Affairs and Consumer Protection
Business Assistance Center - Public Way Use Unit
City Hall - 121 N. LaSalle Street, Room 800 • Chicago, IL 60602
(312)-74-GOBIZ (312-744-6249) • (312) 744-1944 (TTY)
http://www.cityofchicago.org/bacp

11/13/2013

Alderman **Thomas Tunney**
Ward # **44**
City of Chicago
City Hall, Room **203**
121 North LaSalle Street
Chicago, Illinois 60602

Re: An ordinance to use and maintain a portion of the public right-of-way for **one (1) sign(s)** for **YOUNG MENS CHRISTIAN ASSOCIATION OF METROPOLITAN CHICAGO**, adjacent to the premises known as **3321 N. Marshfield Ave.**.

Dear Alderman **Thomas Tunney**:

The applicant referenced above has requested the use of the public right-of-way for a **sign(s)**. An ordinance has been prepared by the Department of Business Affairs and Consumer Protection – Business Assistance Center - Public Way Use Unit for presentation to the City Council. Because this request was made for properties located in your ward, as approved by you as per the attached, I respectfully request that you introduce the attached ordinance at the next City Council meeting.

If you have any questions regarding this ordinance, please contact Anthony Bertuca at (312) 744-5506.

Department of Business Affairs and Consumer Protection

City of Chicago

O2013-9070

Office of the City Clerk

Document Tracking Sheet

Meeting Date:	11/13/2013
Sponsor(s):	Tunney (44)
Type:	Ordinance
Title:	Grant(s) of privilege in public way for Young Mens Christian Association of Metroplitan Chicago - Handicap Ramp
Committee(s) Assignment:	Committee on Transportation and Public Way

ORDINANCE
YOUNG MENS CHRISTIAN ASSOCIATION OF METROPOLITAN CHICAGO
Acct. No. 88650 - 8
Permit No. 1109362

Be It Ordained by the City Council of the City of Chicago:

SECTION 1. Permission and authority are hereby given and granted to YOUNG MENS CHRISTIAN ASSOCIATION OF METROPOLITAN CHICAGO, upon the terms and subject to the conditions of this ordinance to maintain and use, as now constructed, one (1) Handicap Ramp on the public right-of-way adjacent to its premises known as 3321 N. Marshfield Ave..

Said Handicap Ramp at N. MARSHFIELD measure(s):
One (1) at nineteen (19) feet in length, and five (5) feet in width for a total of ninety-five (95) square feet.

The location of said privilege shall be as shown on prints kept on file with the Department of Business Affairs and Consumer Protection and the Office of the City Clerk.

Said privilege shall be constructed in accordance with plans and specifications approved by the Department of Transportation (Division of Project Development) and Mayor's Office for People with Disabilities.

This grant of privilege in the public way shall be subject to the provisions of Section 10-28-015 and all other required provisions of the Municipal Code of Chicago.


The grantee shall pay to the City of Chicago as compensation for the privilege #1109362 herein granted the sum of four hundred ($400.00) per annum in advance.

A 25% penalty will be added for payments received after due date.


The permit holder agrees to hold the City of Chicago harmless for any damage, relocation or replacement costs associated with damage, relocation or removal of private property caused by the City performing work in the public way.

Authority herein given and granted for a period of five (5) years from and after 11/05/2013.

Alderman _____
Thomas Tunney 44th Ward

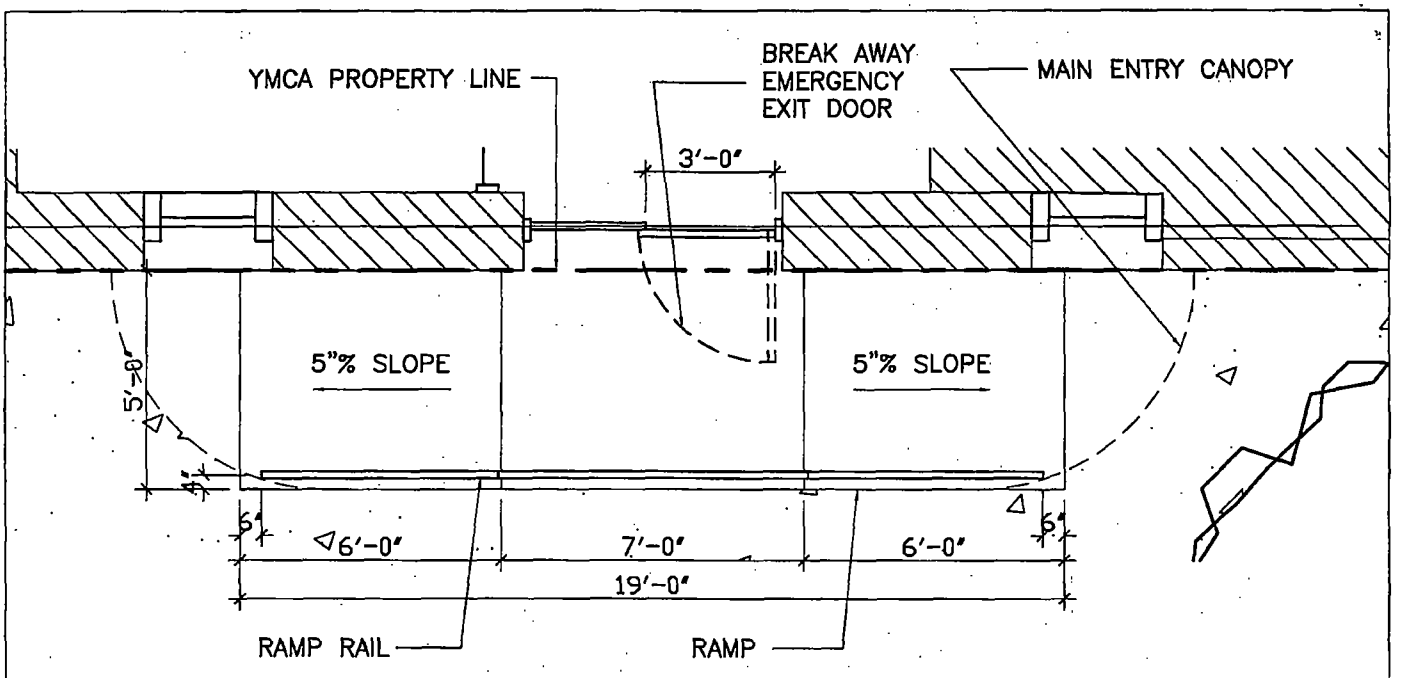

ACCESSIBLE RAMP AT MAIN ENTRY
MARSHFIELD BUILDING PLAN
1 NTS

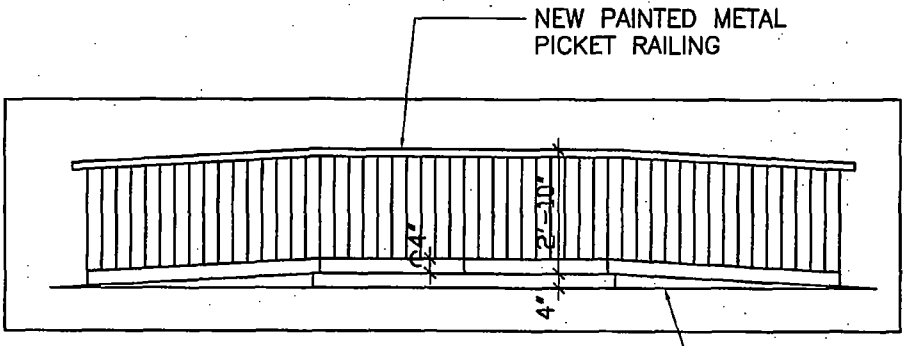

ACCESSIBLE RAMP AT MAIN ENTRY
MARSHFIELD BUILDING ELEVATION
2 NTS


WEISS
Architecture • Planning • Design

220 South State Street
Chicago, Illinois 60604
312 - 986 - 1160
312 - 986 - 1161 (fax)
email@weissarch.com

Lakeview YMCA

3321 - 41 N. Marshfield
Chicago, IL
60657

SK-5

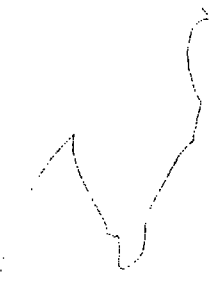

Department of Business Affairs and Consumer Protection
Business Assistance Center- Public Way Use Unit
City Hall - 121 N. LaSalle Street Room 800 • Chicago, IL 60602
(312)-74-GOBIZ (312-744-6249) • (312) 744-1944 (TTY)
http://www.cityofchicago.org/bacp

11/13/2013

Alderman **Thomas Tunney**
Ward # **44**
City of Chicago
City Hall, Room **203**
121 North LaSalle Street
Chicago, Illinois 60602

Re: An ordinance to use and maintain a portion of the public right-of-way for **one (1) ramp(s)** for **YOUNG MENS CHRISTIAN ASSOCIATION OF METROPOLITAN CHICAGO** adjacent to the premises known as **3321 N. Marshfield Ave.**.

Dear Alderman **Thomas Tunney**:

The applicant referenced above has requested the use of the public right-of-way for a **ramp(s)**. An ordinance has been prepared by the Department of Business Affairs and Consumer Protection – Business Assistance Center - Public Way Use Unit for presentation to the City Council. Because this request was made for properties located in your ward, as approved by you as per the attached, I respectfully request that you introduce the attached ordinance at the next City Council meeting.

If you have any questions regarding this ordinance, please contact Anthony Bertuca at (312) 744-5506.

Department of Business Affairs and Consumer Protection

City of Chicago

O2013-8998

Office of the City Clerk

Document Tracking Sheet

Meeting Date:	11/13/2013
Sponsor(s):	Arena (45)
Type:	Ordinance
Title:	Grant(s) of privilege in public way for Bank of America - LaSalle
Committee(s) Assignment:	Committee on Transportation and Public Way

ORDINANCE
BANK OF AMERICA - LASALLE
Acct. No. 9118 - 107
Permit No. 1109029

Be It Ordained by the City Council of the City of Chicago:

SECTION 1. Permission and authority are hereby given and granted to BANK OF AMERICA - LASALLE, upon the terms and subject to the conditions of this ordinance to maintain and use one (1) sign(s) projecting over the public right-of-way attached to its premises known as 4150 N. Cicero Ave..

Said sign structure(s) measures as follows; along N. CICERO:
One (1) at ten point three three (10.33) feet in length, twenty-four (24) feet in height and eighteen point six seven (18.67) feet above grade level.

The location of said privilege shall be as shown on prints kept on file with the Department of Business Affairs and Consumer Protection and the Office of the City Clerk.

Said privilege shall be constructed in accordance with plans and specifications approved by the Department of Transportation (Division of Project Development) and Zoning Department - Signs.

This grant of privilege in the public way shall be subject to the provisions of Section 10-28-015 and all other required provisions of the Municipal Code of Chicago.

The grantee shall pay to the City of Chicago as compensation for the privilege #1109029 herein granted the sum of three hundred ($300.00) per annum in advance.

A 25% penalty will be added for payments received after due date.

The permit holder agrees to hold the City of Chicago harmless for any damage, relocation or replacement costs associated with damage, relocation or removal of private property caused by the City performing work in the public way.

Authority herein given and granted for a period of five (5) years from and after 10/08/2013.

Alderman _____

John Arena 45th Ward

[redacted]

- **Sign Location: Entrance**
- Length 18'0"
- Width: 2'9"
- Depth: 1'0" Approximately
- Bottom of sign above grade: 9'10"
- Top of sign above grade: 12'7"



4150 N. Cicero Ave

Department of Business Affairs and Consumer Protection
Business Assistance Center - Public Way Use Unit
City Hall - 121 N. LaSalle Street, Room 800 • Chicago, IL 60602
(312)-74-GOBIZ (312-744-6249) • (312) 744-1944 (TTY)
http://www.cityofchicago.org/bacp

11/13/2013

Alderman **John Arena**
Ward # **45**
City of Chicago
City Hall, Room **305**
121 North LaSalle Street
Chicago, Illinois 60602

Re: An ordinance to use and maintain a portion of the public right-of-way for **one (1) sign(s)** for **BANK OF AMERICA - LASALLE**, adjacent to the premises known as **4150 N. Cicero Ave.**.

Dear Alderman **John Arena**:

The applicant referenced above has requested the use of the public right-of-way for a **sign(s)**. An ordinance has been prepared by the Department of Business Affairs and Consumer Protection – Business Assistance Center - Public Way Use Unit for presentation to the City Council. Because this request was made for properties located in your ward, as approved by you as per the attached, I respectfully request that you introduce the attached ordinance at the next City Council meeting.

If you have any questions regarding this ordinance, please contact Anthony Bertuca at (312) 744-5506.

Department of Business Affairs and Consumer Protection

City of Chicago

O2013-9001

Office of the City Clerk

Document Tracking Sheet

Meeting Date:	11/13/2013
Sponsor(s):	Arena (45)
Type:	Ordinance
Title:	Grant(s) of privilege in public way for Beatra Danek
Committee(s) Assignment:	Committee on Transportation and Public Way

ORDINANCE
BEATRA DANEK
Acct. No. 68570 - 1
Permit No. 1109058

Be It Ordained by the City Council of the City of Chicago:

SECTION 1. Permission and authority are hereby given and granted to BEATRA DANEK, upon the terms and subject to the conditions of this ordinance to maintain and use, as now constructed, one (1) Flood Control(s) under the public right-of-way adjacent to its premises known as 5545 N. Milwaukee Ave..

Said Flood Control(s) at N. Milwaukee measure(s):
One (1) at five (5) feet in length, and five (5) feet in width for a total of twenty-five (25) square feet. Existing flood control is five (5) feet in depth.

The location of said privilege shall be as shown on prints kept on file with the Department of Business Affairs and Consumer Protection and the Office of the City Clerk.

Said privilege shall be constructed in accordance with plans and specifications approved by the Department of Transportation (Office of Underground Coordination) and Department of Water Management.

This grant of privilege in the public way shall be subject to the provisions of Section 10-28-015 and all other required provisions of the Municipal Code of Chicago.

The grantee shall pay to the City of Chicago as compensation for the privilege #1109058 herein granted the sum of four hundred ($400.00) per annum in advance.


A 25% penalty will be added for payments received after due date.

The permit holder agrees to hold the City of Chicago harmless for any damage, relocation or replacement costs associated with damage, relocation or removal of private property caused by the City performing work in the public way.

Authority herein given and granted for a period of five (5) years from and after 10/07/2013.

Alderman _____

John Arena 45th Ward

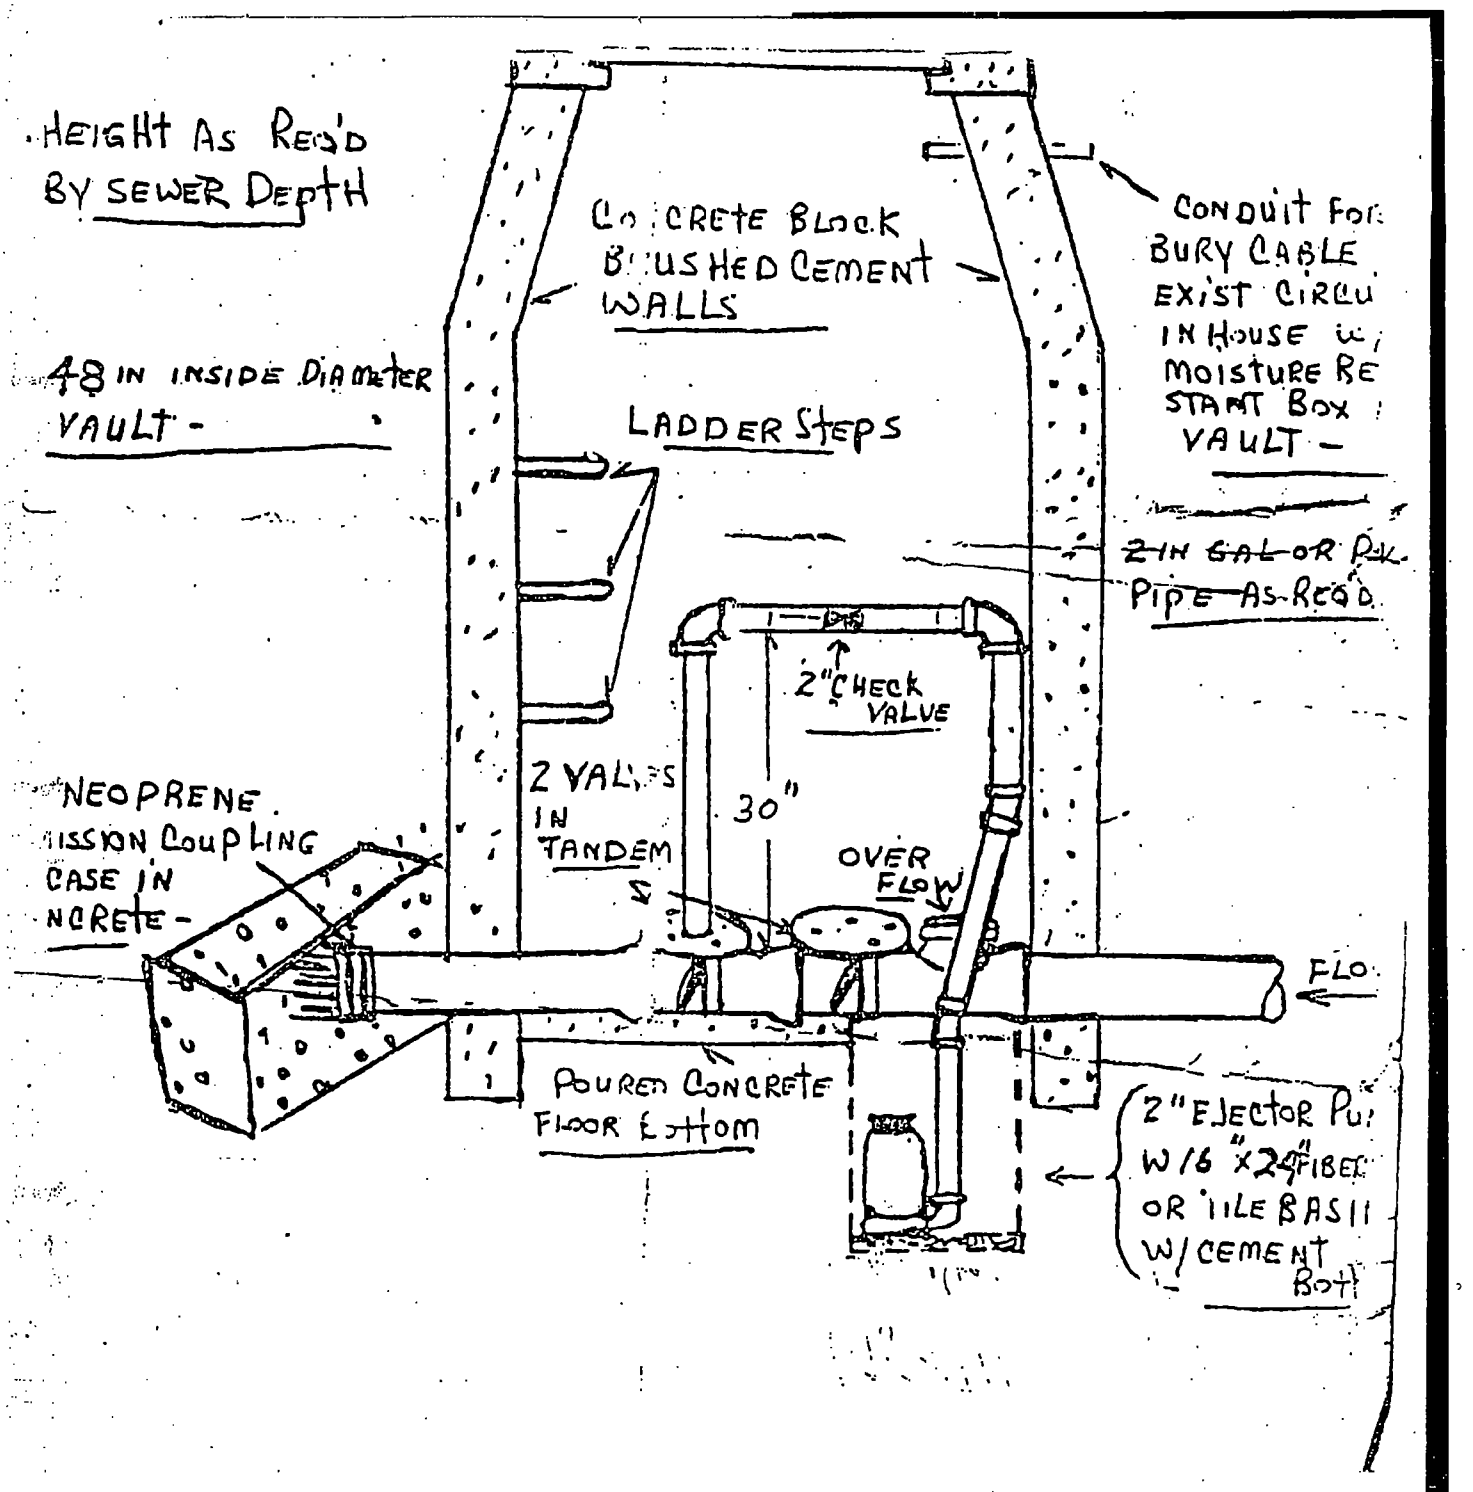
HEIGHT AS REQ'D BY SEWER DEPTH
48 IN INSIDE DIAMETER VAULT -
CONCRETE BLOCK BRUSHED CEMENT WALLS
LADDER STEPS
CONDUIT FOR BURY CABLE EXIST CIRCU IN HOUSE W/ MOISTURE RE START BOX VAULT -
2 IN GAL OR PVC PIPE AS REQ'D
2" CHECK VALVE
30"
2 VALVES IN TANDEM
OVER FLOW
NEOPRENE MISSION COUPLING CASE IN NCRETE -
FLO
POURED CONCRETE FLOOR BOTTOM
2" EJECTOR PU W/ 6" X 24" FIBER OR TILE BASI W/ CEMENT BOTH

Department of Business Affairs and Consumer Protection
Business Assistance Center- Public Way Use Unit
City Hall - 121 N. LaSalle Street Room 800 • Chicago, IL 60602
(312)-74-GOBIZ (312-744-6249) • (312) 744-1944 (TTY)
http://www.cityofchicago.org/bacp

11/13/2013

Alderman **John Arena**
Ward # **45**
City of Chicago
City Hall, Room **305**
121 North LaSalle Street
Chicago, Illinois 60602

Re: An ordinance to use and maintain a portion of the public right-of-way for **one (1) flood control(s)** for **BEATRA DANEK**, adjacent to the premises known as **5545 N. Milwaukee Ave.**.

Dear Alderman **John Arena**:

The applicant referenced above has requested the use of the public right-of-way for a **flood control(s)**. An ordinance has been prepared by the Department of Business Affairs and Consumer Protection – Business Assistance Center - Public Way Use Unit for presentation to the City Council. Because this request was made for properties located in your ward, as approved by you as per the attached, I respectfully request that you introduce the attached ordinance at the next City Council meeting.

If you have any questions regarding this ordinance, please contact Anthony Bertuca at (312) 744-5506.

Department of Business Affairs and Consumer Protection

City of Chicago

O2013-9004

Office of the City Clerk

Document Tracking Sheet

Meeting Date:	11/13/2013
Sponsor(s):	Arena (45)
Type:	Ordinance
Title:	Grant(s) of privilege in public way for Schierer and Popp Jewelers Inc.
Committee(s) Assignment:	Committee on Transportation and Public Way

ORDINANCE
SCHIERER & POPP JEWELERS INC
Acct. No. 65315 - 1
Permit No. 1109062

Be It Ordained by the City Council of the City of Chicago:

SECTION 1. Permission and authority are hereby given and granted to SCHIERER & POPP JEWELERS INC, upon the terms and subject to the conditions of this ordinance to maintain and use one (1) sign(s) projecting over the public right-of-way attached to its premises known as 3912 N. Cicero Ave..

Said sign structure(s) measures as follows; along N. Cicero Avenue:
One (1) at fifteen point eight three (15.83) feet in length, three (3) feet in height and seven (7) feet above grade level.

The location of said privilege shall be as shown on prints kept on file with the Department of Business Affairs and Consumer Protection and the Office of the City Clerk.

Said privilege shall be constructed in accordance with plans and specifications approved by the Department of Transportation (Division of Project Development) and Zoning Department - Signs.

This grant of privilege in the public way shall be subject to the provisions of Section 10-28-015 and all other required provisions of the Municipal Code of Chicago.

The grantee shall pay to the City of Chicago as compensation for the privilege #1109062 herein granted the sum of three hundred ($300.00) per annum in advance.


A 25% penalty will be added for payments received after due date.

The permit holder agrees to hold the City of Chicago harmless for any damage, relocation or replacement costs associated with damage, relocation or removal of private property caused by the City performing work in the public way.

Authority herein given and granted for a period of five (5) years from and after 06/11/2013.

Alderman _____

John Arena 45th Ward

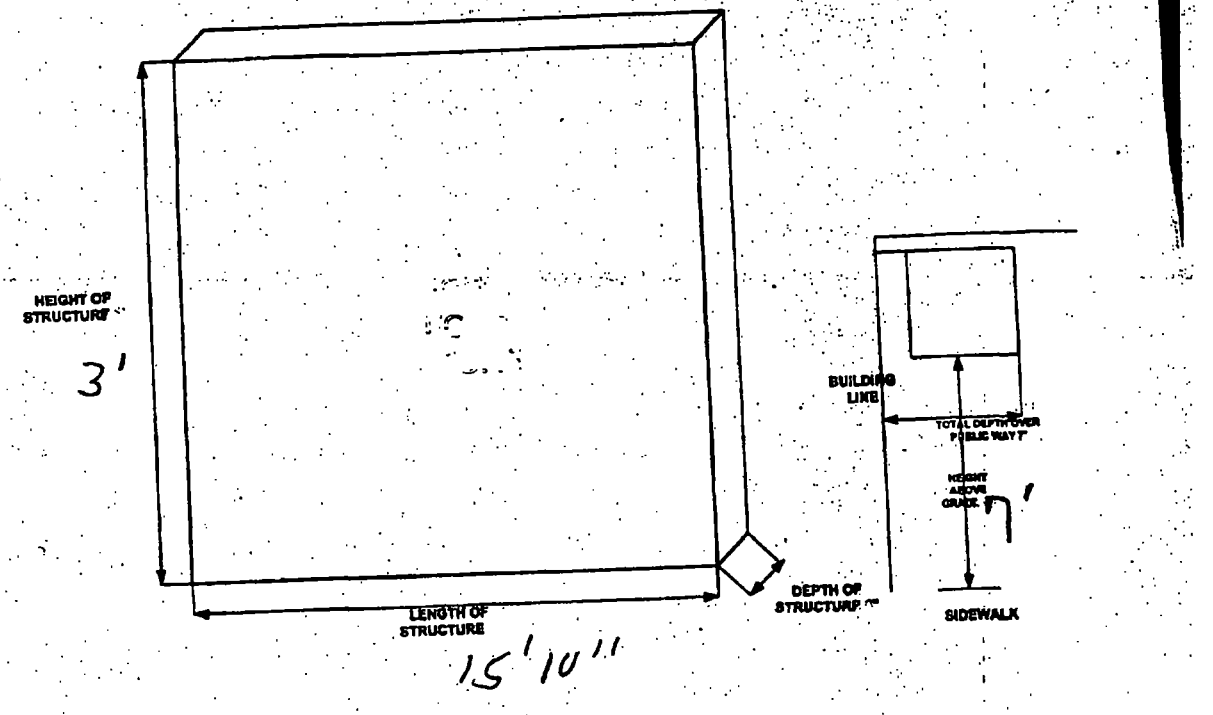

3912 N. Cicero

Department of Business Affairs and Consumer Protection
Business Assistance Center - Public Way Use Unit
City Hall - 121 N. LaSalle Street, Room 800 • Chicago, IL 60602
(312)-74-GOBIZ (312-744-6249) • (312) 744-1944 (TTY)
http://www.cityofchicago.org/bacp

11/13/2013

Alderman **John Arena**
Ward # **45**
City of Chicago
City Hall, Room **305**
121 North LaSalle Street
Chicago, Illinois 60602

Re: An ordinance to use and maintain a portion of the public right-of-way for **one (1) sign(s)** for **SCHIERER & POPP JEWELERS INC**, adjacent to the premises known as **3912 N. Cicero Ave.**.

Dear Alderman **John Arena**:

The applicant referenced above has requested the use of the public right-of-way for a **sign(s)**. An ordinance has been prepared by the Department of Business Affairs and Consumer Protection – Business Assistance Center - Public Way Use Unit for presentation to the City Council. Because this request was made for properties located in your ward, as approved by you as per the attached, I respectfully request that you introduce the attached ordinance at the next City Council meeting.

If you have any questions regarding this ordinance, please contact Anthony Bertuca at (312) 744-5506.

Department of Business Affairs and Consumer Protection

City of Chicago

Office of the City Clerk

Document Tracking Sheet

O2013-9005

Meeting Date:	11/13/2013
Sponsor(s):	Arena (45)
Type:	Ordinance
Title:	Grant(s) of privilege in public way for Sonny and Jenny LLC
Committee(s) Assignment:	Committee on Transportation and Public Way

ORDINANCE
SONNY AND JENNY, LLC
Acct. No. 324659 - 1
Permit No. 1109085

Be It Ordained by the City Council of the City of Chicago:

SECTION 1. Permission and authority are hereby given and granted to SONNY AND JENNY, LLC, upon the terms and subject to the conditions of this ordinance to maintain and use one (1) sign(s) projecting over the public right-of-way attached to its premises known as 4700-10 W. Irving Park Rd..

Said sign structure(s) measures as follows; along W. Irving Park:
One (1) at six (6) feet in length, four (4) feet in height and ten point six (10.6) feet above grade level.

The location of said privilege shall be as shown on prints kept on file with the Department of Business Affairs and Consumer Protection and the Office of the City Clerk.

Said privilege shall be constructed in accordance with plans and specifications approved by the Department of Transportation (Division of Project Development) and Zoning Department - Signs.

This grant of privilege in the public way shall be subject to the provisions of Section 10-28-015 and all other required provisions of the Municipal Code of Chicago.

The grantee shall pay to the City of Chicago as compensation for the privilege #1109085 herein granted the sum of one hundred ($100.00) per annum in advance.


A 25% penalty will be added for payments received after due date.

The permit holder agrees to hold the City of Chicago harmless for any damage, relocation or replacement costs associated with damage, relocation or removal of private property caused by the City performing work in the public way.

Authority herein given and granted for a period of five (5) years from and after 07/30/2013.

Alderman _____

John Arena 45th Ward

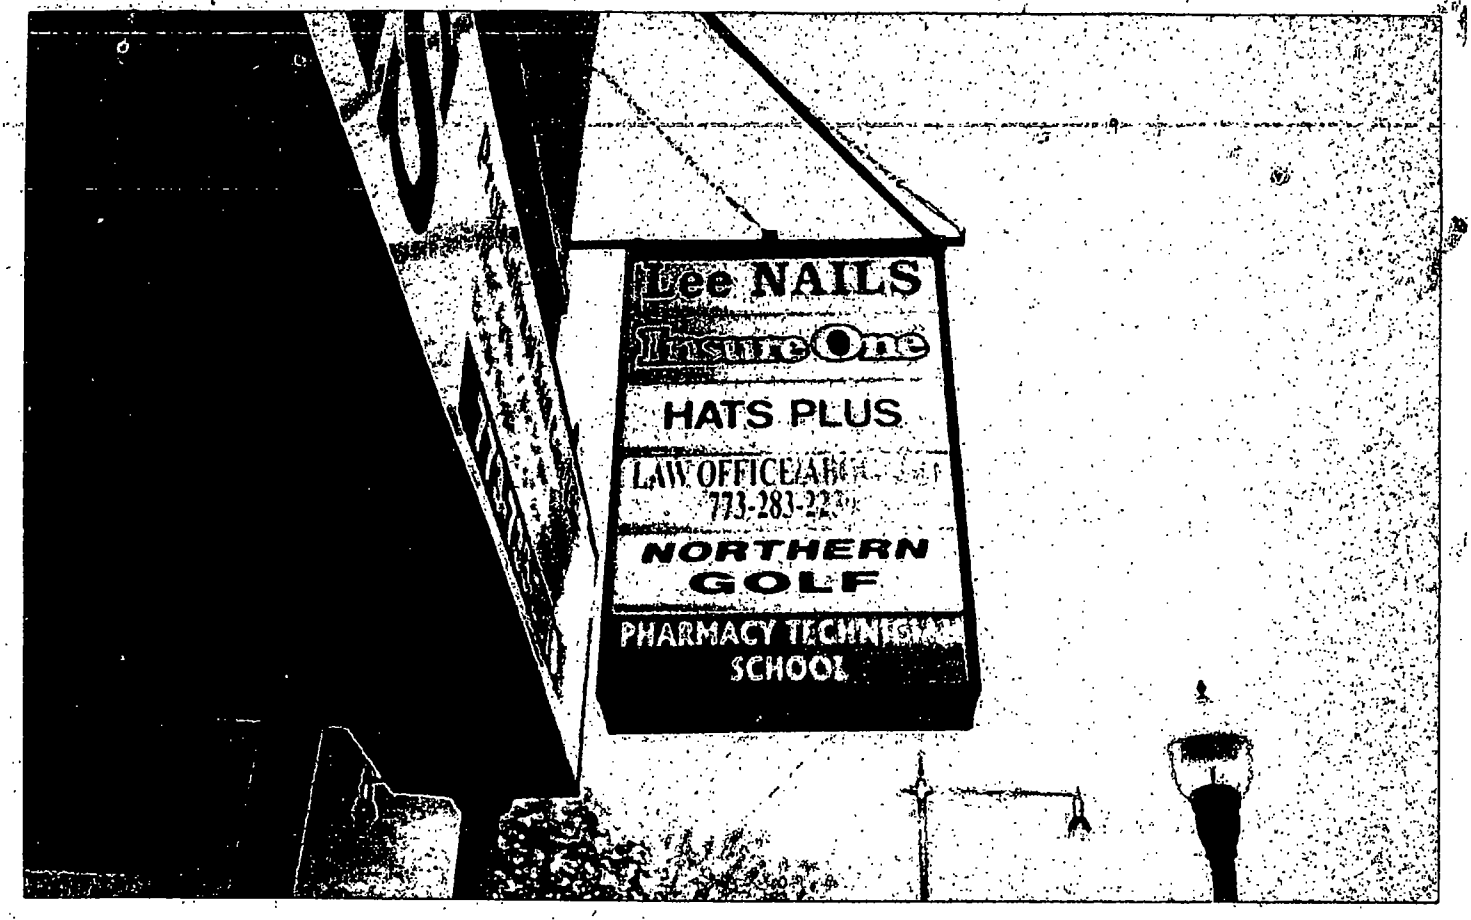
Lee NAILS
InsureOne
HATS PLUS
LAW OFFICE
773-283-22
NORTHERN
GOLF
PHARMACY TECHNICIAN
SCHOOL

Department of Business Affairs and Consumer Protection
Business Assistance Center - Public Way Use Unit
City Hall - 121 N. LaSalle Street, Room 800 • Chicago, IL 60602
(312)-74-GOBIZ (312-744-6249) • (312) 744-1944 (TTY)
http://www.cityofchicago.org/baep

11/13/2013

Alderman **John Arena**
Ward # **45**
City of Chicago
City Hall, Room **305**
121 North LaSalle Street
Chicago, Illinois 60602

Re: An ordinance to use and maintain a portion of the public right-of-way for **one (1) sign(s)** for **SONNY AND JENNY, LLC**, adjacent to the premises known as **4700-10 W. Irving Park Rd.**.

Dear Alderman **John Arena**:

The applicant referenced above has requested the use of the public right-of-way for a **sign(s)**. An ordinance has been prepared by the Department of Business Affairs and Consumer Protection – Business Assistance Center - Public Way Use Unit for presentation to the City Council. Because this request was made for properties located in your ward, as approved by you as per the attached, I respectfully request that you introduce the attached ordinance at the next City Council meeting.

If you have any questions regarding this ordinance, please contact Anthony Bertuca at (312) 744-5506.

Department of Business Affairs and Consumer Protection

City of Chicago

O2013-8988

Office of the City Clerk

Document Tracking Sheet

Meeting Date:	11/13/2013
Sponsor(s):	Cappleman (46)
Type:	Ordinance
Title:	Grant(s) of privilege in public way for Alba Auto Service
Committee(s) Assignment:	Committee on Transportation and Public Way

ORDINANCE
ALBA AUTO SERVICE
Acct. No. 318846 - 1
Permit No. 1107435

Be It Ordained by the City Council of the City of Chicago:

SECTION 1. Permission and authority are hereby given and granted to ALBA AUTO SERVICE, upon the terms and subject to the conditions of this ordinance to maintain and use one (1) sign(s) projecting over the public right-of-way attached to its premises known as 4884 N. Clark St..

Said sign structure(s) measures as follows; along N. Clark Street:
One (1) at three (3) feet in length, three point one seven (3.17) feet in height and thirteen (13) feet above grade level.

The location of said privilege shall be as shown on prints kept on file with the Department of Business Affairs and Consumer Protection and the Office of the City Clerk.

Said privilege shall be constructed in accordance with plans and specifications approved by the Department of Transportation (Division of Project Development) and Zoning Department - Signs.

This grant of privilege in the public way shall be subject to the provisions of Section 10-28-015 and all other required provisions of the Municipal Code of Chicago.

The grantee shall pay to the City of Chicago as compensation for the privilege #1107435 herein granted the sum of one hundred ($100.00) per annum in advance.


A 25% penalty will be added for payments received after due date.

The permit holder agrees to hold the City of Chicago harmless for any damage, relocation or replacement costs associated with damage, relocation or removal of private property caused by the City performing work in the public way.

Authority herein given and granted for a period of five (5) years from and after 06/11/2013.

Alderman _____

James Cappleman 46th Ward

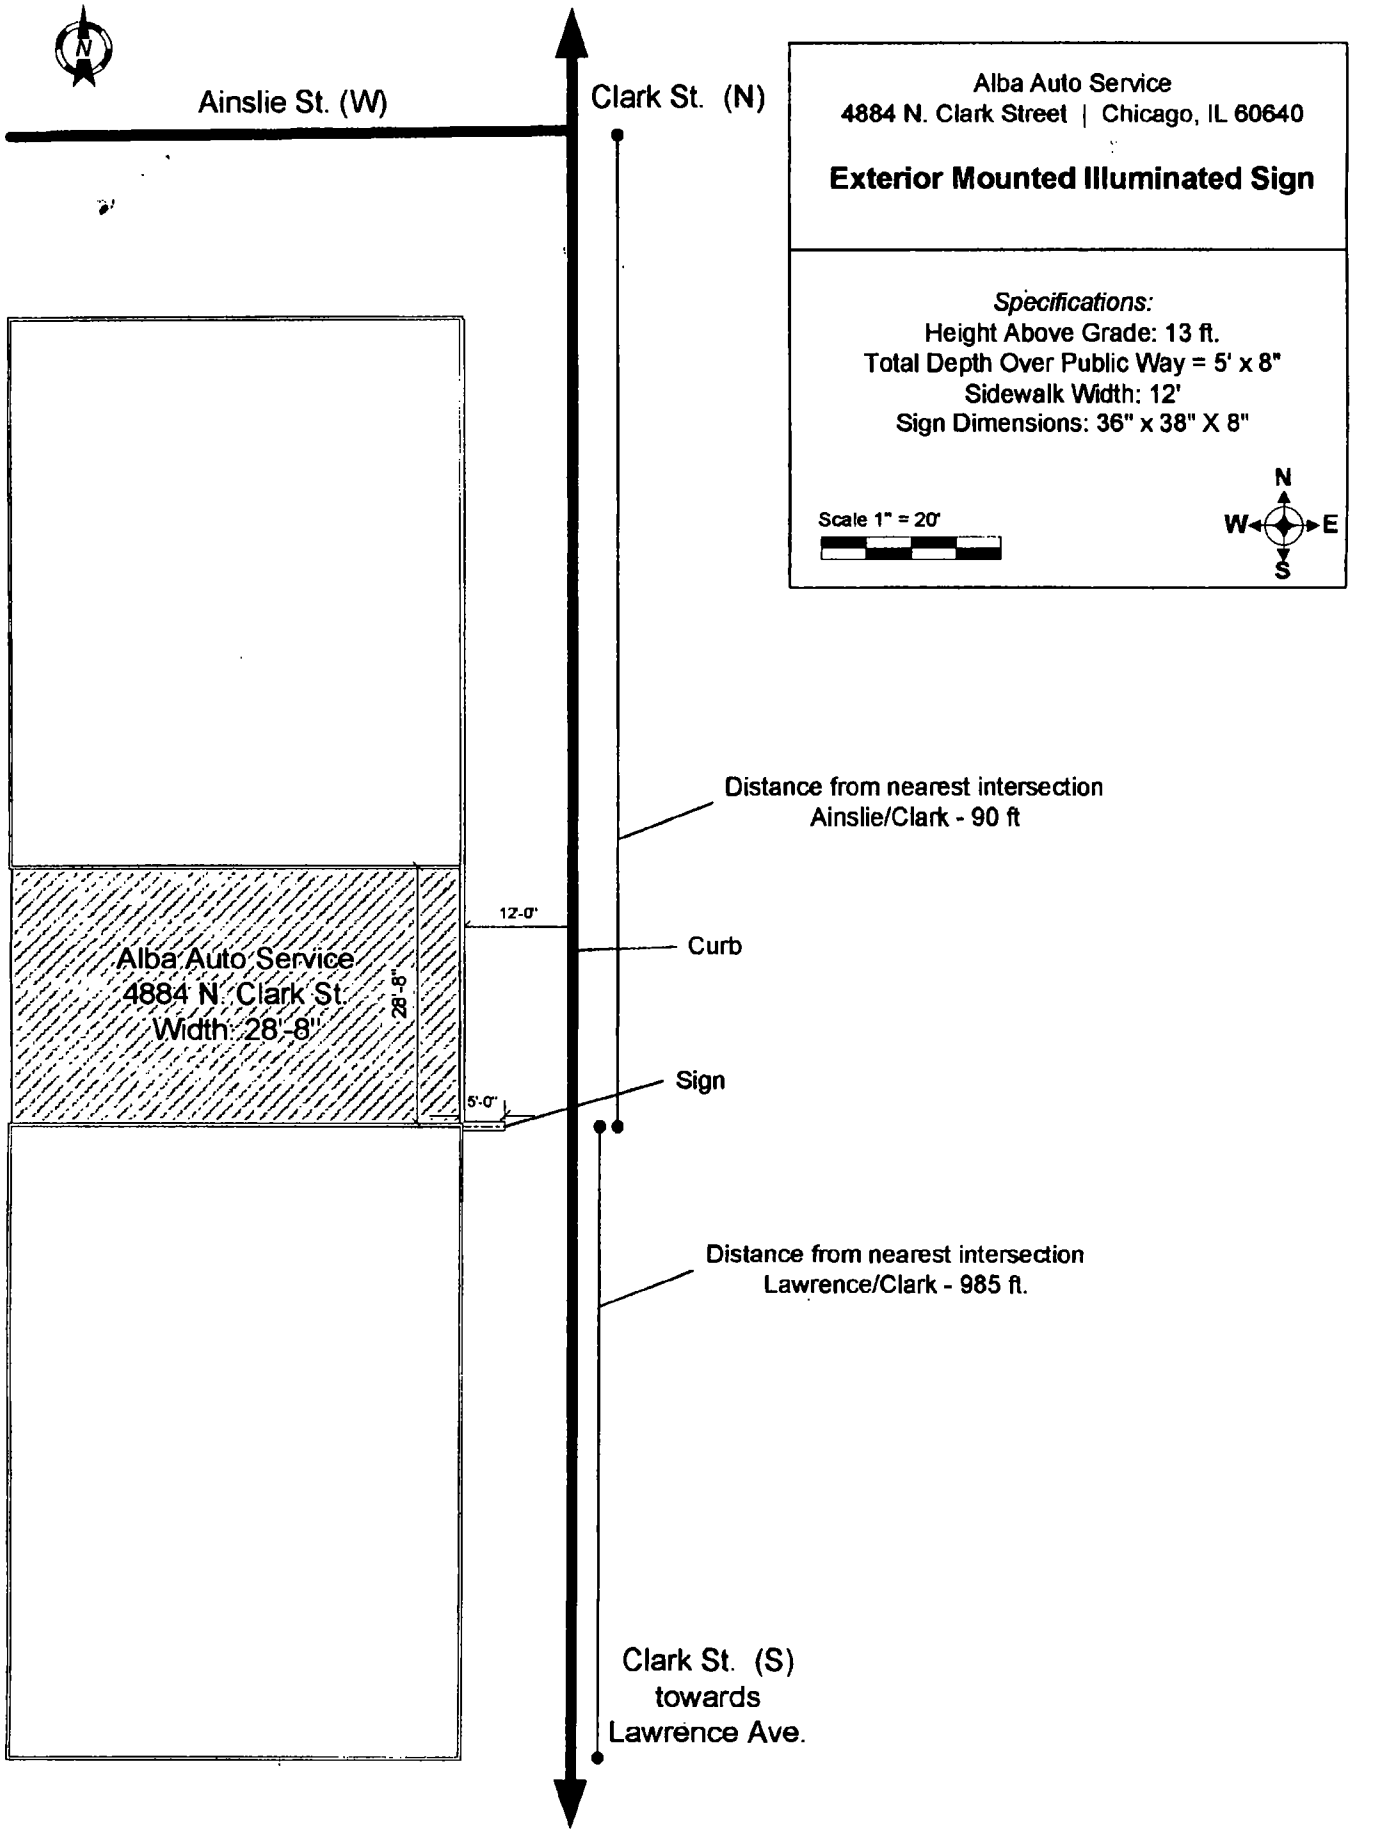
Ainslie St. (W)
Clark St. (N)
Alba Auto Service
4884 N. Clark Street | Chicago, IL 60640
Exterior Mounted Illuminated Sign
Specifications:
Height Above Grade: 13 ft.
Total Depth Over Public Way = 5' x 8"
Sidewalk Width: 12'
Sign Dimensions: 36" x 38" X 8"
Scale 1" = 20'
N
W
E
S
Alba Auto Service
4884 N. Clark St.
Width: 28'-8"
28'-8"
12'-0"
5'-0"
Distance from nearest intersection
Ainslie/Clark - 90 ft
Curb
Sign
Distance from nearest intersection
Lawrence/Clark - 985 ft.
Clark St. (S)
towards
Lawrence Ave.

Department of Business Affairs and Consumer Protection
Business Assistance Center - Public Way Use Unit
City Hall - 121 N. LaSalle Street, Room 800 • Chicago, IL 60602
(312)-74-GOBIZ (312-744-6249) • (312) 744-1944 (TTY)
http://www.cityofchicago.org/bacp

11/13/2013

Alderman **James Cappleman**
Ward # **46**
City of Chicago
City Hall, Room **300**
121 North LaSalle Street
Chicago, Illinois 60602

Re: An ordinance to use and maintain a portion of the public right-of-way for **one (1) sign(s)** for **ALBA AUTO SERVICE**, adjacent to the premises known as **4884 N. Clark St.**.

Dear Alderman **James Cappleman**:

The applicant referenced above has requested the use of the public right-of-way for a **sign(s)**. An ordinance has been prepared by the Department of Business Affairs and Consumer Protection – Business Assistance Center - Public Way Use Unit for presentation to the City Council. Because this request was made for properties located in your ward, as approved by you as per the attached, I respectfully request that you introduce the attached ordinance at the next City Council meeting.

If you have any questions regarding this ordinance, please contact Anthony Bertuca at (312) 744-5506.

Department of Business Affairs and Consumer Protection

City of Chicago

O2013-8989

Office of the City Clerk

Document Tracking Sheet

Meeting Date:	11/13/2013
Sponsor(s):	Cappleman (46)
Type:	Ordinance
Title:	Grant(s) of privilege in public way for New Broadway and Montrose C.E Inc.
Committee(s) Assignment:	Committee on Transportation and Public Way

ORDINANCE
NEW BROADWAY & MONTROSE C.E INC
Acct. No. 368398 - 1
Permit No. 1109083

Be It Ordained by the City Council of the City of Chicago:

SECTION 1. Permission and authority are hereby given and granted to NEW BROADWAY & MONTROSE C.E INC, upon the terms and subject to the conditions of this ordinance to maintain and use two (2) sign(s) projecting over the public right-of-way attached to its premises known as 1002 W. Montrose Ave..

Said sign structure(s) measures as follows; along BROADWAY:
One (1) at seven (7) feet in length, nine (9) feet in height and eleven (11) feet above grade level.

Said sign structure(s) measures as follows; along SHERIDAN:
One (1) at seven (7) feet in length, three (3) feet in height and ten (10) feet above grade level.

The location of said privilege shall be as shown on prints kept on file with the Department of Business Affairs and Consumer Protection and the Office of the City Clerk.

Said privilege shall be constructed in accordance with plans and specifications approved by the Department of Transportation (Division of Project Development) and Zoning Department - Signs.

This grant of privilege in the public way shall be subject to the provisions of Section 10-28-015 and all other required provisions of the Municipal Code of Chicago.

The grantee shall pay to the City of Chicago as compensation for the privilege #1109083 herein granted the sum of four hundred ($400.00) per annum in advance.

A 25% penalty will be added for payments received after due date.

The permit holder agrees to hold the City of Chicago harmless for any damage, relocation or replacement costs associated with damage, relocation or removal of private property caused by the City performing work in the public way.

Authority herein given and granted for a period of five (5) years from and after 10/08/2013.

Alderman _____
James Cappleman 46th Ward


APPLICATION TO USE THE PUBLIC RIGHT OF WAY

EXAMPLE OF SIGN DRAWING

SIGN DRAWING

PROPERTY LOCATION: 1002 W. MONTROSE – CH - 60613

ORGANIZATION(S) NAME: NEW BROADWAY & MONTROSE CK

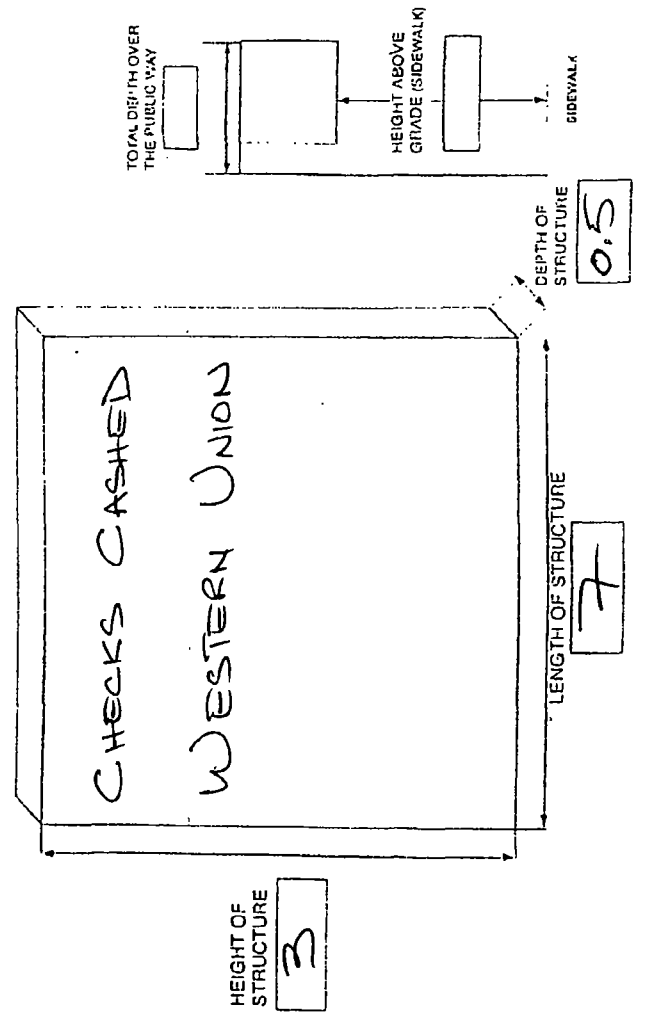


APPLICATION TO USE THE PUBLIC RIGHT OF WAY

EXAMPLE OF SIGN DRAWING

SIGN DRAWING

PROPERTY LOCATION: 1002 W. MONTROSE - CH - 60613

ORGANIZATION(S) NAME: NEW BROADWAY + MONTROSE CX

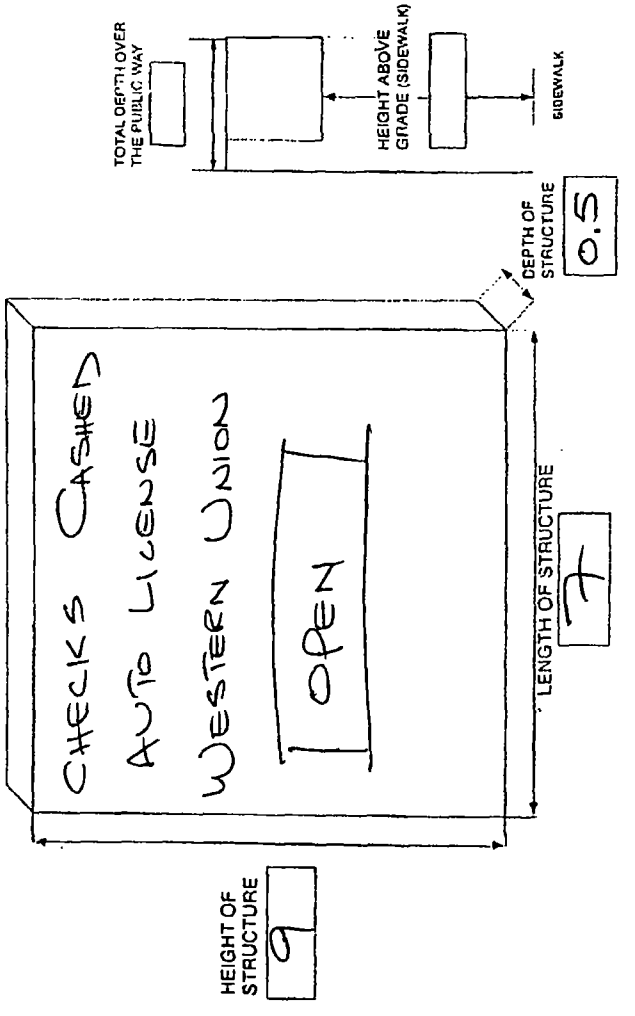

(ON BROADWAY)

Department of Business Affairs and Consumer Protection
Business Assistance Center - Public Way Use Unit
City Hall - 121 N. LaSalle Street, Room 800 • Chicago, IL 60602
(312)-74-GOBIZ (312-744-6249) • (312) 744-1944 (TTY)
http://www.cityofchicago.org/bacp

11/13/2013

Alderman **James Cappleman**
Ward # **46**
City of Chicago
City Hall, Room **300**
121 North LaSalle Street
Chicago, Illinois 60602

Re: An ordinance to use and maintain a portion of the public right-of-way for **two (2) sign(s)** for **NEW BROADWAY & MONTROSE C.E INC**, adjacent to the premises known as **1002 W. Montrose Ave.**.

Dear Alderman **James Cappleman**:

The applicant referenced above has requested the use of the public right-of-way for a **sign(s)**. An ordinance has been prepared by the Department of Business Affairs and Consumer Protection – Business Assistance Center - Public Way Use Unit for presentation to the City Council. Because this request was made for properties located in your ward, as approved by you as per the attached, I respectfully request that you introduce the attached ordinance at the next City Council meeting.

If you have any questions regarding this ordinance, please contact Anthony Bertuca at (312) 744-5506.

Department of Business Affairs and Consumer Protection

City of Chicago

O2013-8991

Office of the City Clerk

Document Tracking Sheet

Meeting Date:	11/13/2013
Sponsor(s):	Cappleman (46)
Type:	Ordinance
Title:	Grant(s) of privilege in public way for Thorek Hospital and Medical Center
Committee(s) Assignment:	Committee on Transportation and Public Way

ORDINANCE
THOREK HOSPITAL & MEDICAL CENTER
Acct. No. 6764 - 2
Permit No. 1109237

Be It Ordained by the City Council of the City of Chicago:

SECTION 1. Permission and authority are hereby given and granted to THOREK HOSPITAL & MEDICAL CENTER, upon the terms and subject to the conditions of this ordinance to maintain and use, as now constructed, one (1) Planter(s) on the public right-of-way for beautification purposes adjacent to its premises known as 840 W. Irving Park Rd..

Said Planter(s) at W. IRVING PK RD measure(s):
One (1) at eighty (80) feet in length, and five (5) feet in width for a total of four hundred (400) square feet.

Grantee must allow the required clear and unobstructed space for pedestrian passage at all times per rules and regulations approved by the Department of Transportation.

The location of said privilege shall be as shown on prints kept on file with the Department of Business Affairs and Consumer Protection and the Office of the City Clerk.

Said privilege shall be constructed in accordance with plans and specifications approved by the Department of Planning and Development and Department of Transportation (Division of Project Development).

This grant of privilege in the public way shall be subject to the provisions of Section 10-28-015 and all other required provisions of the Municipal Code of Chicago.


The grantee shall pay to the City of Chicago as compensation for the privilege #1109237 herein granted the sum of zero ($.00) per annum in advance.

A 25% penalty will be added for payments received after due date.

The permit holder agrees to hold the City of Chicago harmless for any damage, relocation or replacement costs associated with damage, relocation or removal of private property caused by the City performing work in the public way.

Authority herein given and granted for a period of five (5) years from and after 10/01/2013.

Alderman _____
James Cappleman 46th Ward

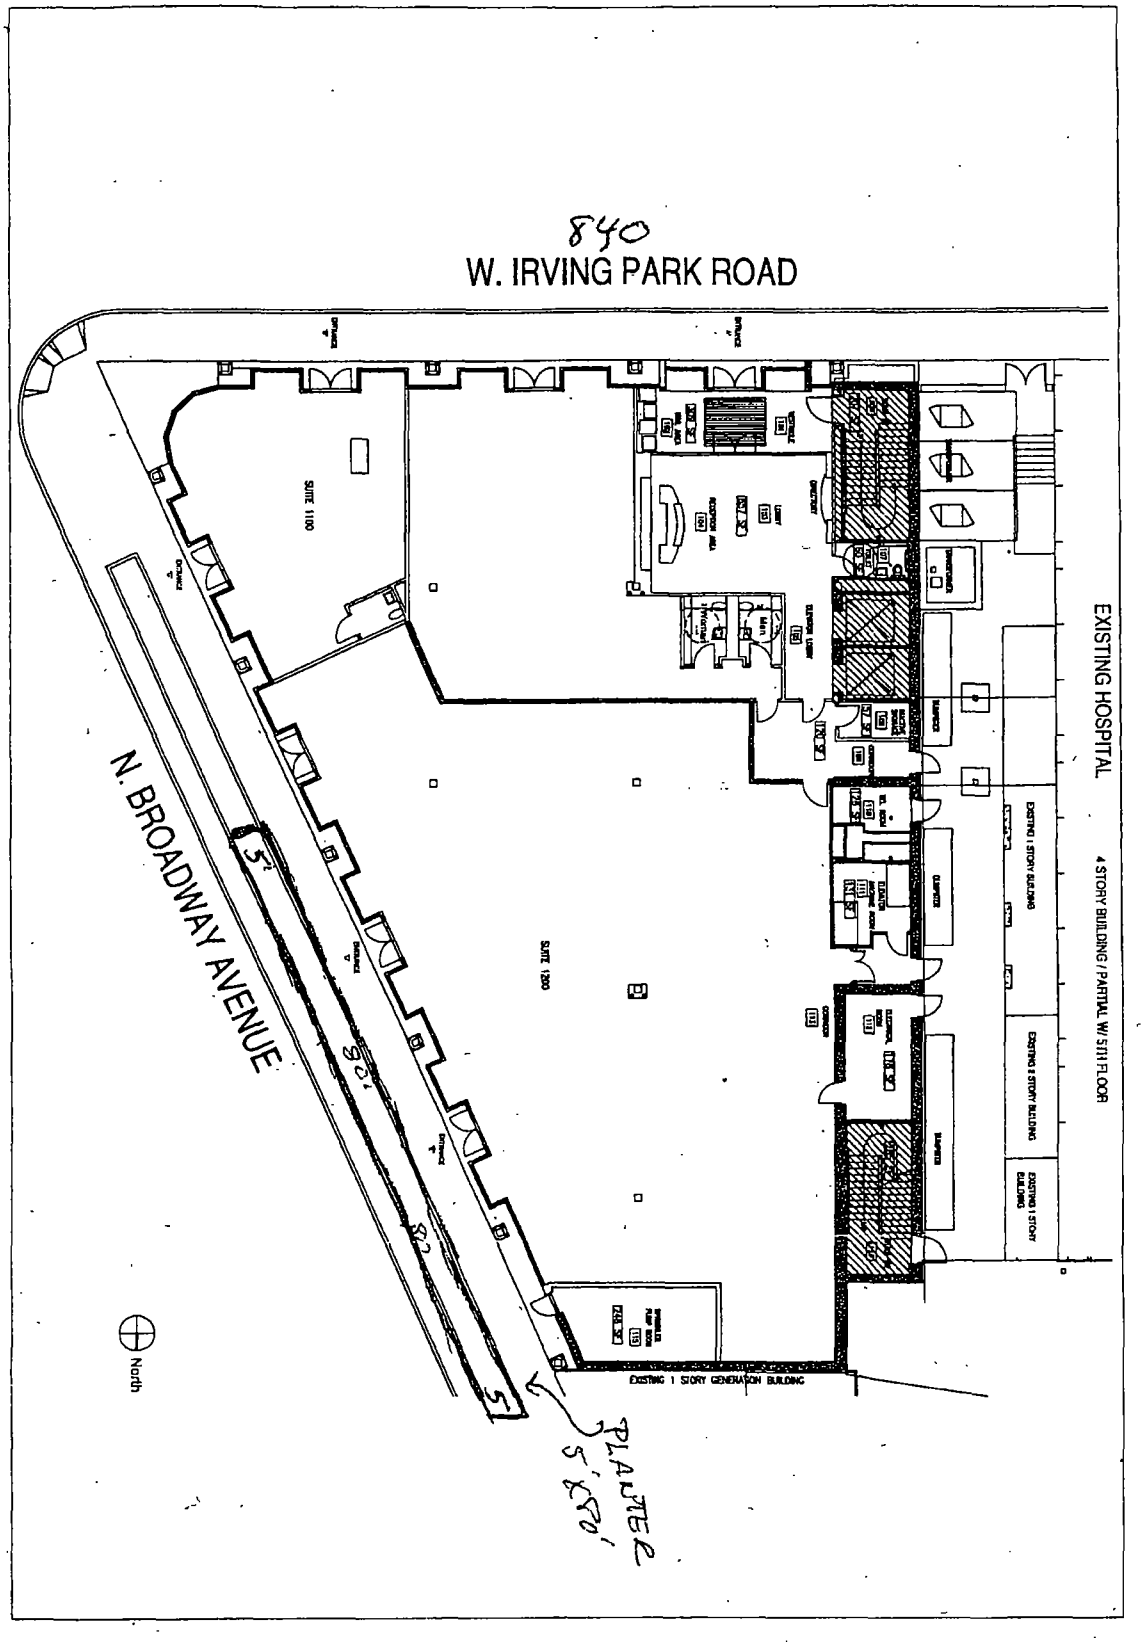

Huron Design Group
230 W. Huron Street
Chicago, IL 60610
312/944-3285

THOREK HOSPITAL PROFESSIONAL BUILDING 840 W. Irving Park Rd. First Floor	DATE	SCALE	JOB NO.	DRAWING
	18 Dec 2006	1/16"=1'-0"	1511	SK-1

Department of Business Affairs and Consumer Protection
Business Assistance Center - Public Way Use Unit
City Hall - 121 N. LaSalle Street, Room 800 • Chicago, IL 60602
(312)-74-GOBIZ (312-744-6249) • (312) 744-1944 (TTY)
http://www.cityofchicago.org/bacp

11/13/2013

Alderman **James Cappleman**
Ward # **46**
City of Chicago
City Hall, Room **300**
121 North LaSalle Street
Chicago, Illinois 60602

Re: An ordinance to use and maintain a portion of the public right-of-way for **one (1) planter(s)** for **THOREK HOSPITAL & MEDICAL CENTER**, adjacent to the premises known as **840 W. Irving Park Rd.**.

Dear Alderman **James Cappleman**:

The applicant referenced above has requested the use of the public right-of-way for a **planter(s)**. An ordinance has been prepared by the Department of Business Affairs and Consumer Protection – Business Assistance Center - Public Way Use Unit for presentation to the City Council. Because this request was made for properties located in your ward, as approved by you as per the attached, I respectfully request that you introduce the attached ordinance at the next City Council meeting.

If you have any questions regarding this ordinance, please contact Anthony Bertuca at (312) 744-5506.

Department of Business Affairs and Consumer Protection

City of Chicago

O2013-8958

Office of the City Clerk

Document Tracking Sheet

Meeting Date:	11/13/2013
Sponsor(s):	Pawar (47)
Type:	Ordinance
Title:	Grant(s) of privilege in public way for Daily Bar and Grill, The
Committee(s) Assignment:	Committee on Transportation and Public Way

ORDINANCE
THE DAILY BAR & GRILL
Acct. No. 9058 - 1
Permit No. 1109097

Be It Ordained by the City Council of the City of Chicago:

SECTION 1. Permission and authority are hereby given and granted to THE DAILY BAR & GRILL, upon the terms and subject to the conditions of this ordinance to maintain and use two (2) sign(s) projecting over the public right-of-way attached to its premises known as 4560 N. Lincoln Ave..

Said sign structure(s) measures as follows; along N. LINCOLN:
One (1) at four (4) feet in length, two (2) feet in height and twelve point two five (12.25) feet above grade level.

Said sign structure(s) measures as follows; along N. LINCOLN:
One (1) at four (4) feet in length, five (5) feet in height and ten (10) feet above grade level.

The location of said privilege shall be as shown on prints kept on file with the Department of Business Affairs and Consumer Protection and the Office of the City Clerk.

Said privilege shall be constructed in accordance with plans and specifications approved by the Department of Transportation (Division of Project Development) and Zoning Department - Signs.

This grant of privilege in the public way shall be subject to the provisions of Section 10-28-015 and all other required provisions of the Municipal Code of Chicago.

The grantee shall pay to the City of Chicago as compensation for the privilege #1109097 herein granted the sum of one hundred seventy-five ($175.00) per annum in advance.

A 25% penalty will be added for payments received after due date.


The permit holder agrees to hold the City of Chicago harmless for any damage, relocation or replacement costs associated with damage, relocation or removal of private property caused by the City performing work in the public way.

Authority herein given and granted for a period of five (5) years from and after 10/08/2013.

Alderman _____

Ameya Pawar 47th Ward



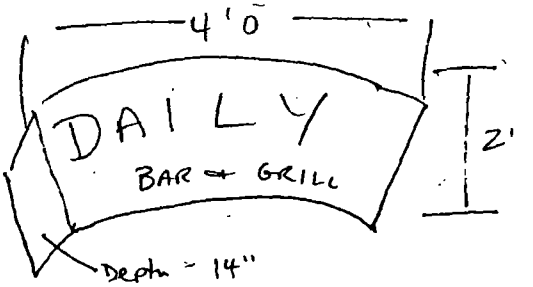

PLEASE NOTE! By signing the approval box on this sketch, I understand tha
and any other representations herein. I also understand that

Department of Business Affairs and Consumer Protection
Business Assistance Center - Public Way Use Unit
City Hall - 121 N. LaSalle Street, Room 800 • Chicago, IL 60602
(312)-74-GOBIZ (312-744-6249) • (312) 744-1944 (TTY)
http://www.cityofchicago.org/bacp

11/13/2013

Alderman **Ameya Pawar**
Ward # **47**
City of Chicago
City Hall, Room **300**
121 North LaSalle Street
Chicago, Illinois 60602

Re: An ordinance to use and maintain a portion of the public right-of-way for **two (2) sign(s)** for **THE DAILY BAR & GRILL**, adjacent to the premises known as **4560 N. Lincoln Ave.**.

Dear Alderman **Ameya Pawar**:

The applicant referenced above has requested the use of the public right-of-way for a **sign(s)**. An ordinance has been prepared by the Department of Business Affairs and Consumer Protection – Business Assistance Center - Public Way Use Unit for presentation to the City Council. Because this request was made for properties located in your ward, as approved by you as per the attached, I respectfully request that you introduce the attached ordinance at the next City Council meeting.

If you have any questions regarding this ordinance, please contact Anthony Bertuca at (312) 744-5506.

Department of Business Affairs and Consumer Protection

City of Chicago

O2013-8963

Office of the City Clerk

Document Tracking Sheet

Meeting Date:	11/13/2013
Sponsor(s):	Pawar (47)
Type:	Ordinance
Title:	Grant(s) of privilege in public way for Leen Jewelry Inc.
Committee(s) Assignment:	Committee on Transportation and Public Way

ORDINANCE
LEEN JEWELRY INC
Acct. No. 366543 - 1
Permit No. 1103036

Be It Ordained by the City Council of the City of Chicago:

SECTION 1. Permission and authority are hereby given and granted to LEEN JEWELRY INC, upon the terms and subject to the conditions of this ordinance to maintain and use one (1) sign(s) projecting over the public right-of-way attached to its premises known as 4011 N. Damen Ave..

Said sign structure(s) measures as follows; along N. Damen:
One (1) at twelve (12) feet in length, three point five eight (3.58) feet in height and fourteen (14) feet above grade level.

The location of said privilege shall be as shown on prints kept on file with the Department of Business Affairs and Consumer Protection and the Office of the City Clerk.

Said privilege shall be constructed in accordance with plans and specifications approved by the Department of Transportation (Division of Project Development) and Zoning Department - Signs.


This grant of privilege in the public way shall be subject to the provisions of Section 10-28-015 and all other required provisions of the Municipal Code of Chicago.

The grantee shall pay to the City of Chicago as compensation for the privilege #1103036 herein granted the sum of three hundred ($300.00) per annum in advance.


A 25% penalty will be added for payments received after due date.

The permit holder agrees to hold the City of Chicago harmless for any damage, relocation or replacement costs associated with damage, relocation or removal of private property caused by the City performing work in the public way.

Authority herein given and granted for a period of five (5) years from and after Date of Passage.

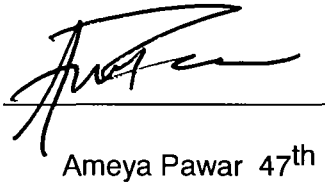Alderman 

Ameya Pawar 47th Ward

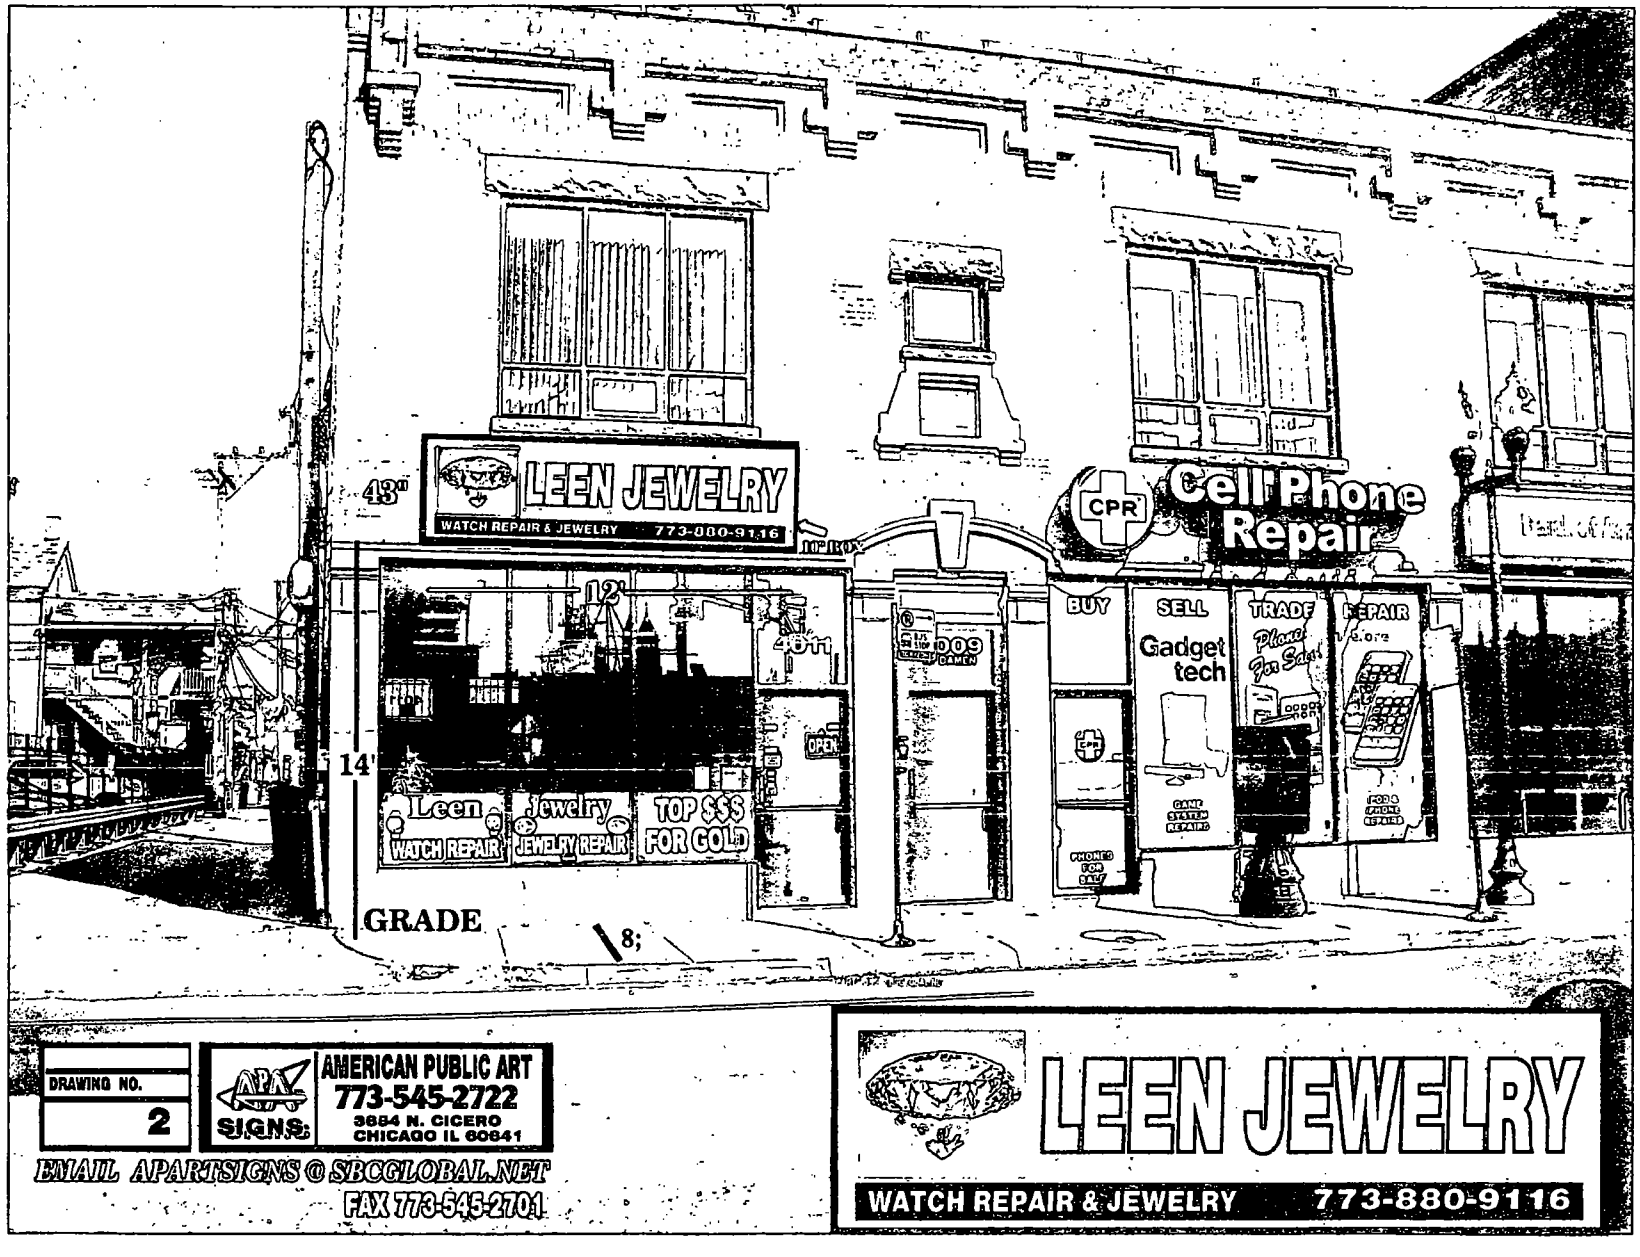
43"
LEEN JEWELRY
WATCH REPAIR & JEWELRY 773-880-9116
12'
14'
Leen
WATCH REPAIR
Jewelry
JEWELRY REPAIR
TOP $$$
FOR GOLD
OPEN
GRADE
8;
CPR
Cell Phone
Repair
BUY
SELL
Gadget
tech
TRADE
Phones
For Sale
REPAIR
DRAWING NO.
2
APA
SIGNS
AMERICAN PUBLIC ART
773-545-2722
3684 N. CICERO
CHICAGO IL 60641
EMAIL APARTSIGNS@SBCGLOBAL.NET
FAX 773-545-2701
LEEN JEWELRY
WATCH REPAIR & JEWELRY 773-880-9116

Department of Business Affairs and Consumer Protection
Business Assistance Center - Public Way Use Unit
City Hall - 121 N. LaSalle Street, Room 800 • Chicago, IL 60602
(312)-74-GOBIZ (312-744-6249) • (312) 744-1944 (TTY)
http://www.cityofchicago.org/bacp

11/13/2013

Alderman **Ameya Pawar**
Ward # **47**
City of Chicago
City Hall, Room **300**
121 North LaSalle Street
Chicago, Illinois 60602

Re: An ordinance to use and maintain a portion of the public right-of-way for **one (1) sign(s)** for **LEEN JEWELRY INC**, adjacent to the premises known as **4011 N. Damen Ave.**.

Dear Alderman **Ameya Pawar**:

The applicant referenced above has requested the use of the public right-of-way for a **sign(s)**. An ordinance has been prepared by the Department of Business Affairs and Consumer Protection – Business Assistance Center - Public Way Use Unit for presentation to the City Council. Because this request was made for properties located in your ward, as approved by you as per the attached, I respectfully request that you introduce the attached ordinance at the next City Council meeting.

If you have any questions regarding this ordinance, please contact Anthony Bertuca at (312) 744-5506.

Department of Business Affairs and Consumer Protection

City of Chicago

O2013-8965

Office of the City Clerk

Document Tracking Sheet

Meeting Date:	11/13/2013
Sponsor(s):	Pawar (47)
Type:	Ordinance
Title:	Grant(s) of privilege in public way for Lucas Tires
Committee(s) Assignment:	Committee on Transportation and Public Way

ORDINANCE
LUCAS TIRES
Acct. No. 258508 - 1
Permit No. 1109446

Be It Ordained by the City Council of the City of Chicago:

SECTION 1. Permission and authority are hereby given and granted to LUCAS TIRES, upon the terms and subject to the conditions of this ordinance to maintain and use three (3) sign(s) projecting over the public right-of-way attached to its premises known as 3501 N. Western Ave..

Said sign structure(s) measures as follows; along N. Western:
One (1) at eighteen (18) feet in length, three (3) feet in height and nineteen (19) feet above grade level.

Said sign structure(s) measures as follows; along N. Western:
One (1) at eleven (11) feet in length, one (1) foot in height and sixteen (16) feet above grade level.

Said sign structure(s) measures as follows; along N. Western:
One (1) at eight (8) feet in length, four (4) feet in height and nine (9) feet above grade level.

The location of said privilege shall be as shown on prints kept on file with the Department of Business Affairs and Consumer Protection and the Office of the City Clerk.

Said privilege shall be constructed in accordance with plans and specifications approved by the Department of Transportation (Division of Project Development) and Zoning Department - Signs.

This grant of privilege in the public way shall be subject to the provisions of Section 10-28-015 and all other required provisions of the Municipal Code of Chicago.

The grantee shall pay to the City of Chicago as compensation for the privilege #1109446 herein granted the sum of seven hundred ($700.00) per annum in advance.


A 25% penalty will be added for payments received after due date.

The permit holder agrees to hold the City of Chicago harmless for any damage, relocation or replacement costs associated with damage, relocation or removal of private property caused by the City performing work in the public way.

Authority herein given and granted for a period of five (5) years from and after 11/05/2013.

Alderman _____

Ameya Pawar 47th Ward

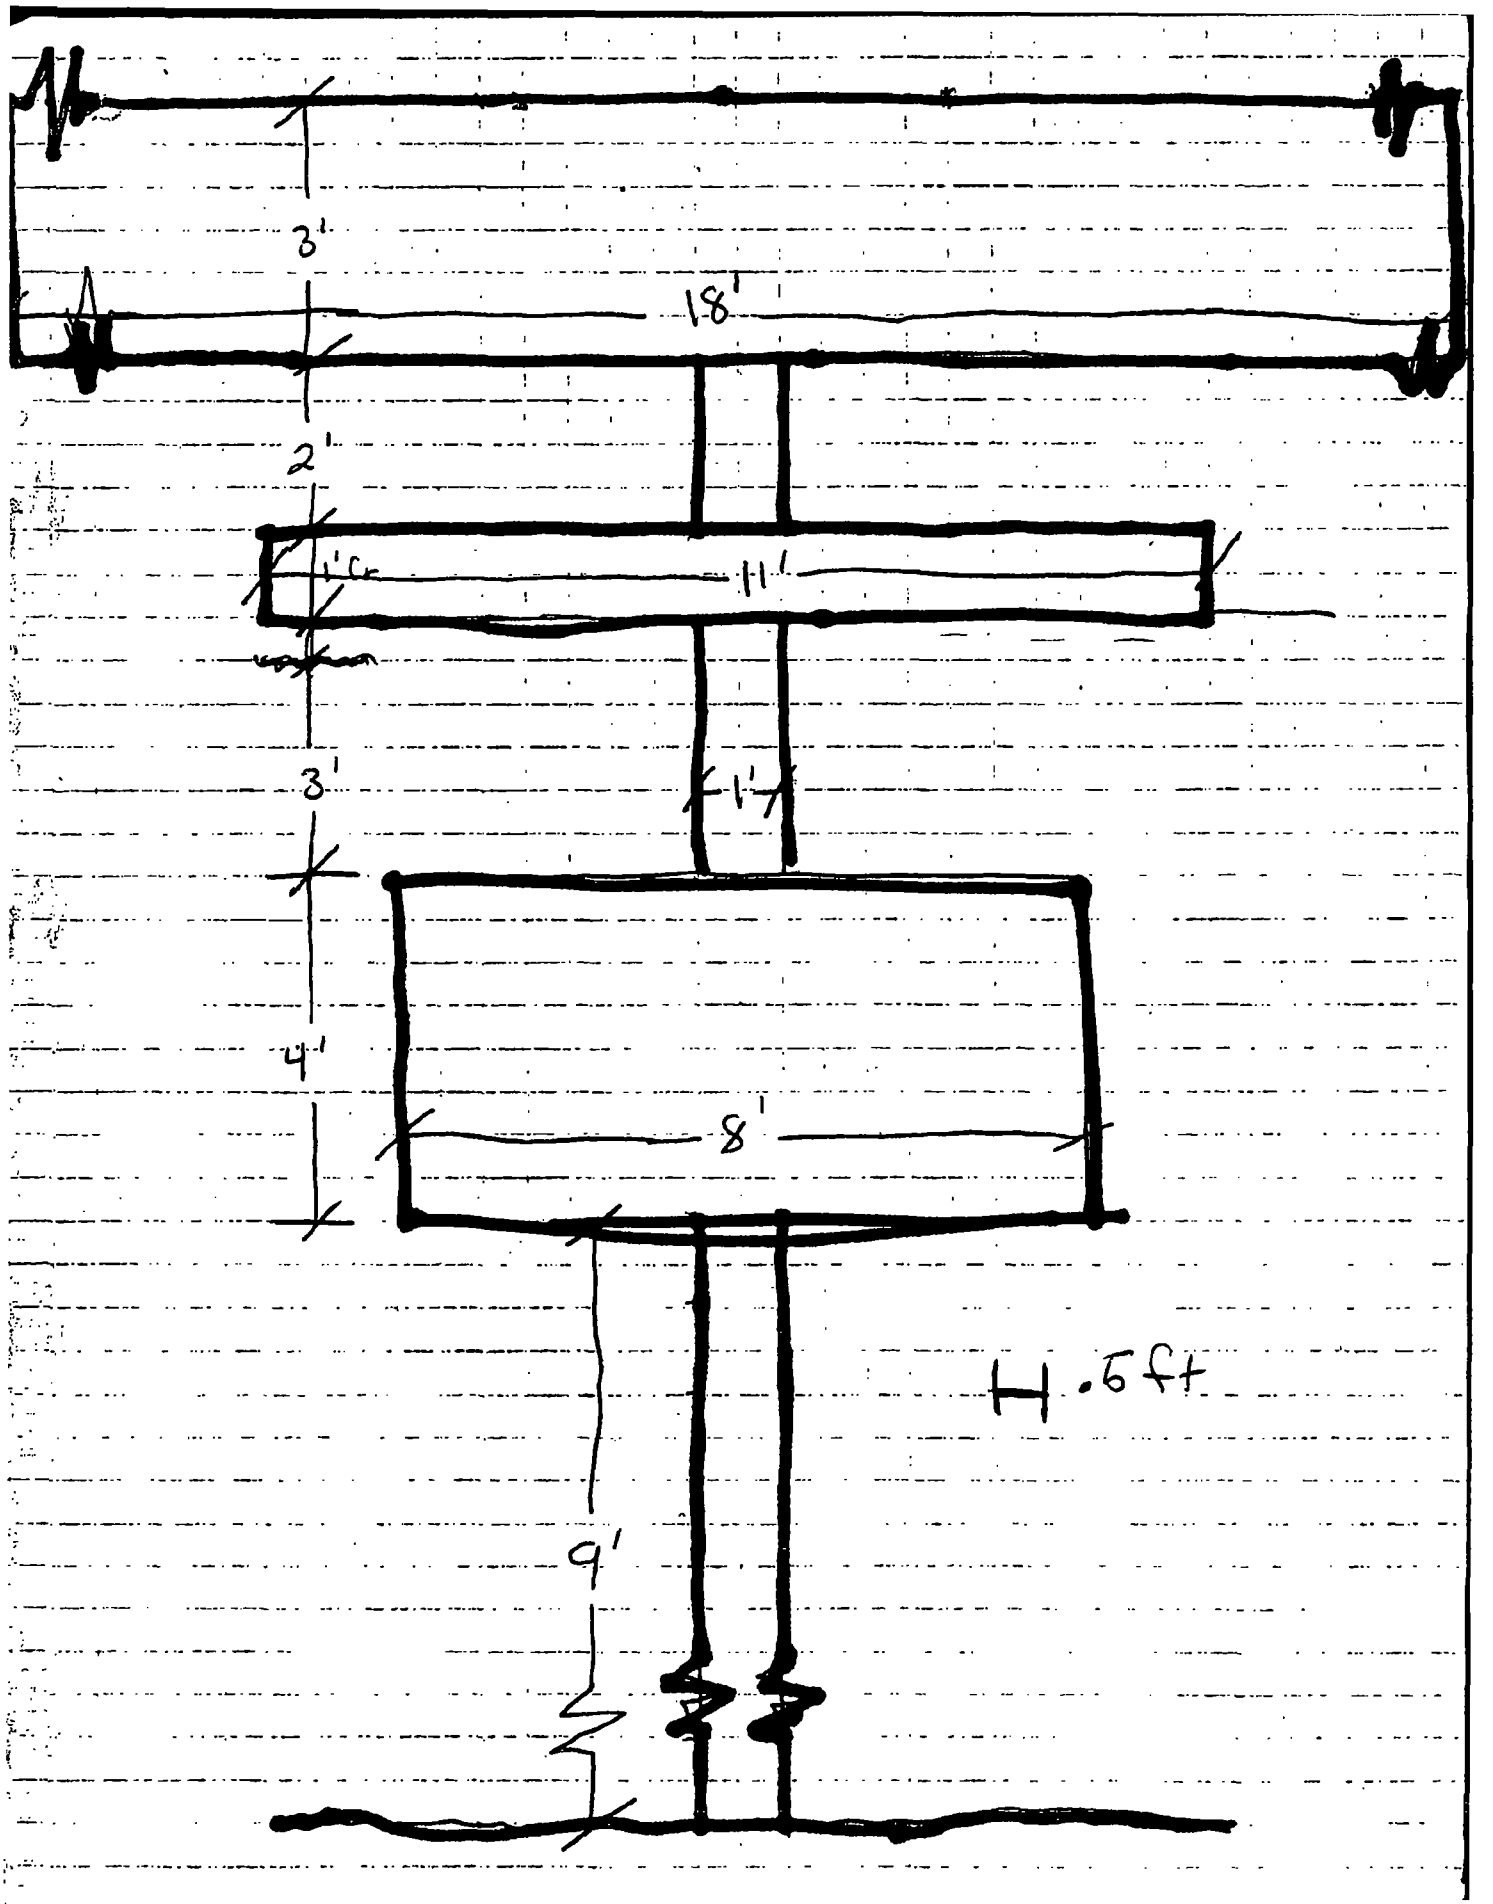
3'
18'
2'
1'Cr
11'
3'
1'
4'
8'
H .5 ft
9'

Department of Business Affairs and Consumer Protection
Business Assistance Center - Public Way Use Unit
City Hall - 121 N. LaSalle Street, Room 800 • Chicago, IL 60602
(312)-74-GOBIZ (312-744-6249) • (312) 744-1944 (TTY)
http://www.cityofchicago.org/bacp

11/13/2013

Alderman **Ameya Pawar**
Ward # **47**
City of Chicago
City Hall, Room **300**
121 North LaSalle Street
Chicago, Illinois 60602

Re: An ordinance to use and maintain a portion of the public right-of-way for **three (3) sign(s)** for **LUCAS TIRES**, adjacent to the premises known as **3501 N. Western Ave.**.

Dear Alderman **Ameya Pawar**:

The applicant referenced above has requested the use of the public right-of-way for a **sign(s)**. An ordinance has been prepared by the Department of Business Affairs and Consumer Protection – Business Assistance Center - Public Way Use Unit for presentation to the City Council. Because this request was made for properties located in your ward, as approved by you as per the attached, I respectfully request that you introduce the attached ordinance at the next City Council meeting.

If you have any questions regarding this ordinance, please contact Anthony Bertuca at (312) 744-5506.

Department of Business Affairs and Consumer Protection

City of Chicago

O2013-8969

Office of the City Clerk

Document Tracking Sheet

Meeting Date:	11/13/2013
Sponsor(s):	Pawar (47)
Type:	Ordinance
Title:	Grant(s) of privilege in public way for Lutz Continental Cafe and Pastry Shop
Committee(s) Assignment:	Committee on Transportation and Public Way

ORDINANCE
LUTZ CONTINENTAL CAFE & PASTRY SHOP
Acct. No. 263697 - 1
Permit No. 1109465

Be It Ordained by the City Council of the City of Chicago:

SECTION 1. Permission and authority are hereby given and granted to LUTZ CONTINENTAL CAFE & PASTRY SHOP, upon the terms and subject to the conditions of this ordinance to maintain and use one (1) sign(s) projecting over the public right-of-way attached to its premises known as 2458 W. Montrose Ave..

Said sign structure(s) measures as follows; along W. Montrose Avenue:
One (1) at eight (8) feet in length, five (5) feet in height and twenty (20) feet above grade level.

The location of said privilege shall be as shown on prints kept on file with the Department of Business Affairs and Consumer Protection and the Office of the City Clerk.

Said privilege shall be constructed in accordance with plans and specifications approved by the Department of Transportation (Division of Project Development) and Zoning Department - Signs.

This grant of privilege in the public way shall be subject to the provisions of Section 10-28-015 and all other required provisions of the Municipal Code of Chicago.

The grantee shall pay to the City of Chicago as compensation for the privilege #1109465 herein granted the sum of three hundred ($300.00) per annum in advance.

A 25% penalty will be added for payments received after due date.


The permit holder agrees to hold the City of Chicago harmless for any damage, relocation or replacement costs associated with damage, relocation or removal of private property caused by the City performing work in the public way.


Authority herein given and granted for a period of five (5) years from and after 09/10/2013.

Alderman _____

Ameya Pawar 47th Ward

Permit # 1077230 Acct 263697

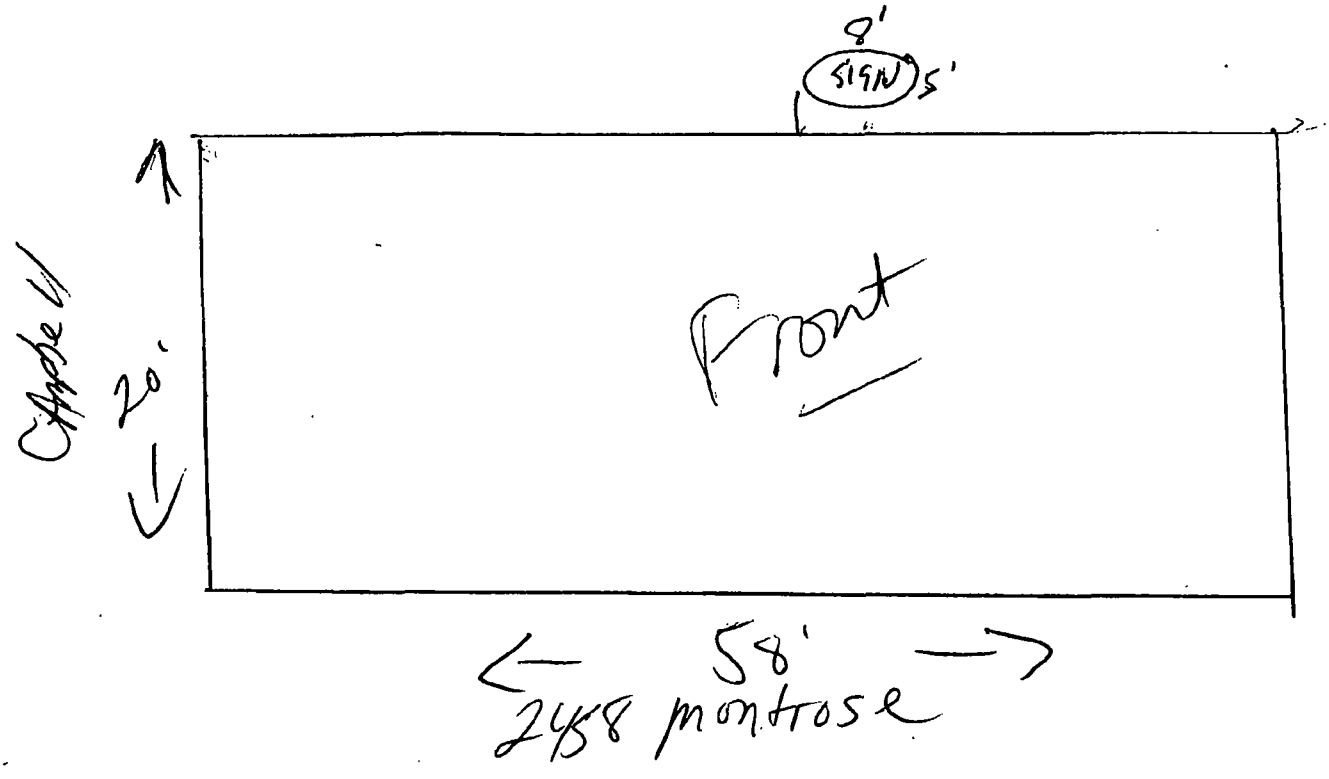

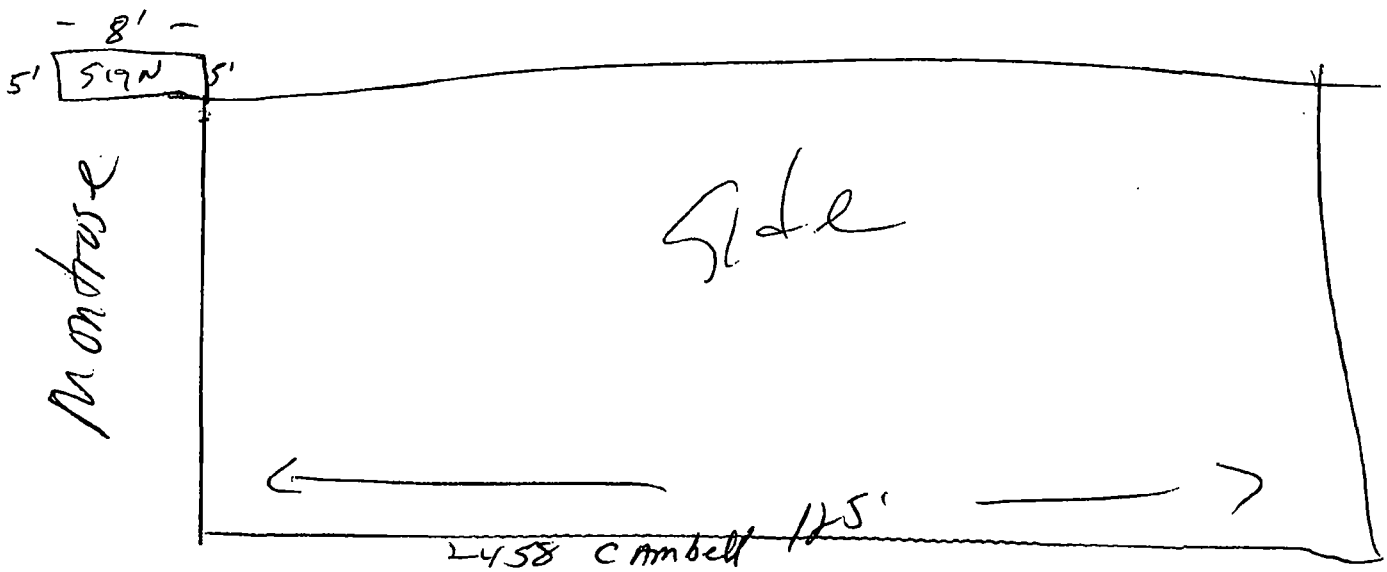

Department of Business Affairs and Consumer Protection
Business Assistance Center - Public Way Use Unit
City Hall - 121 N. LaSalle Street, Room 800 • Chicago, IL 60602
(312)-74-GOBIZ (312-744-6249) • (312) 744-1944 (TTY)
http://www.cityofchicago.org/bacp

11/13/2013

Alderman **Ameya Pawar**
Ward # **47**
City of Chicago
City Hall, Room **300**
121 North LaSalle Street
Chicago, Illinois 60602

Re: An ordinance to use and maintain a portion of the public right-of-way for **one (1) sign(s)** for **LUTZ CONTINENTAL CAFE & PASTRY SHOP**, adjacent to the premises known as **2458 W. Montrose Ave.**.

Dear Alderman **Ameya Pawar**:

The applicant referenced above has requested the use of the public right-of-way for a **sign(s)**. An ordinance has been prepared by the Department of Business Affairs and Consumer Protection – Business Assistance Center - Public Way Use Unit for presentation to the City Council. Because this request was made for properties located in your ward, as approved by you as per the attached, I respectfully request that you introduce the attached ordinance at the next City Council meeting.

If you have any questions regarding this ordinance, please contact Anthony Bertuca at (312) 744-5506.

Department of Business Affairs and Consumer Protection

City of Chicago

O2013-8976

Office of the City Clerk

Document Tracking Sheet

Meeting Date:	11/13/2013
Sponsor(s):	Pawar (47)
Type:	Ordinance
Title:	Grant(s) of privilege in public way for Oakwood '83
Committee(s) Assignment:	Committee on Transportation and Public Way

ORDINANCE
OAKWOOD '83
Acct. No. 62762 - 1
Permit No. 1109448

Be It Ordained by the City Council of the City of Chicago:

SECTION 1. Permission and authority are hereby given and granted to OAKWOOD '83, upon the terms and subject to the conditions of this ordinance to maintain and use, as now constructed, one (1) Building Projection(s) projecting over the public right-of-way adjacent to its premises known as 1959 W. Montrose Ave..

Said Building Projection(s) at W. MONTROSE measure(s):
One (1) at ten (10) feet in length, and four (4) feet in width for a total of forty (40) square feet. Existing building projection is approximately fourteen (14) feet above grade.

The location of said privilege shall be as shown on prints kept on file with the Department of Business Affairs and Consumer Protection and the Office of the City Clerk.

Said privilege shall be constructed in accordance with plans and specifications approved by the Department of Planning and Development and Department of Transportation (Division of Project Development).

This grant of privilege in the public way shall be subject to the provisions of Section 10-28-015 and all other required provisions of the Municipal Code of Chicago.

The grantee shall pay to the City of Chicago as compensation for the privilege #1109448 herein granted the sum of four hundred ($400.00) per annum in advance.


A 25% penalty will be added for payments received after due date.

The permit holder agrees to hold the City of Chicago harmless for any damage, relocation or replacement costs associated with damage, relocation or removal of private property caused by the City performing work in the public way.

Authority herein given and granted for a period of five (5) years from and after 11/19/2013.

Alderman _____

Ameya Pawar 47th Ward

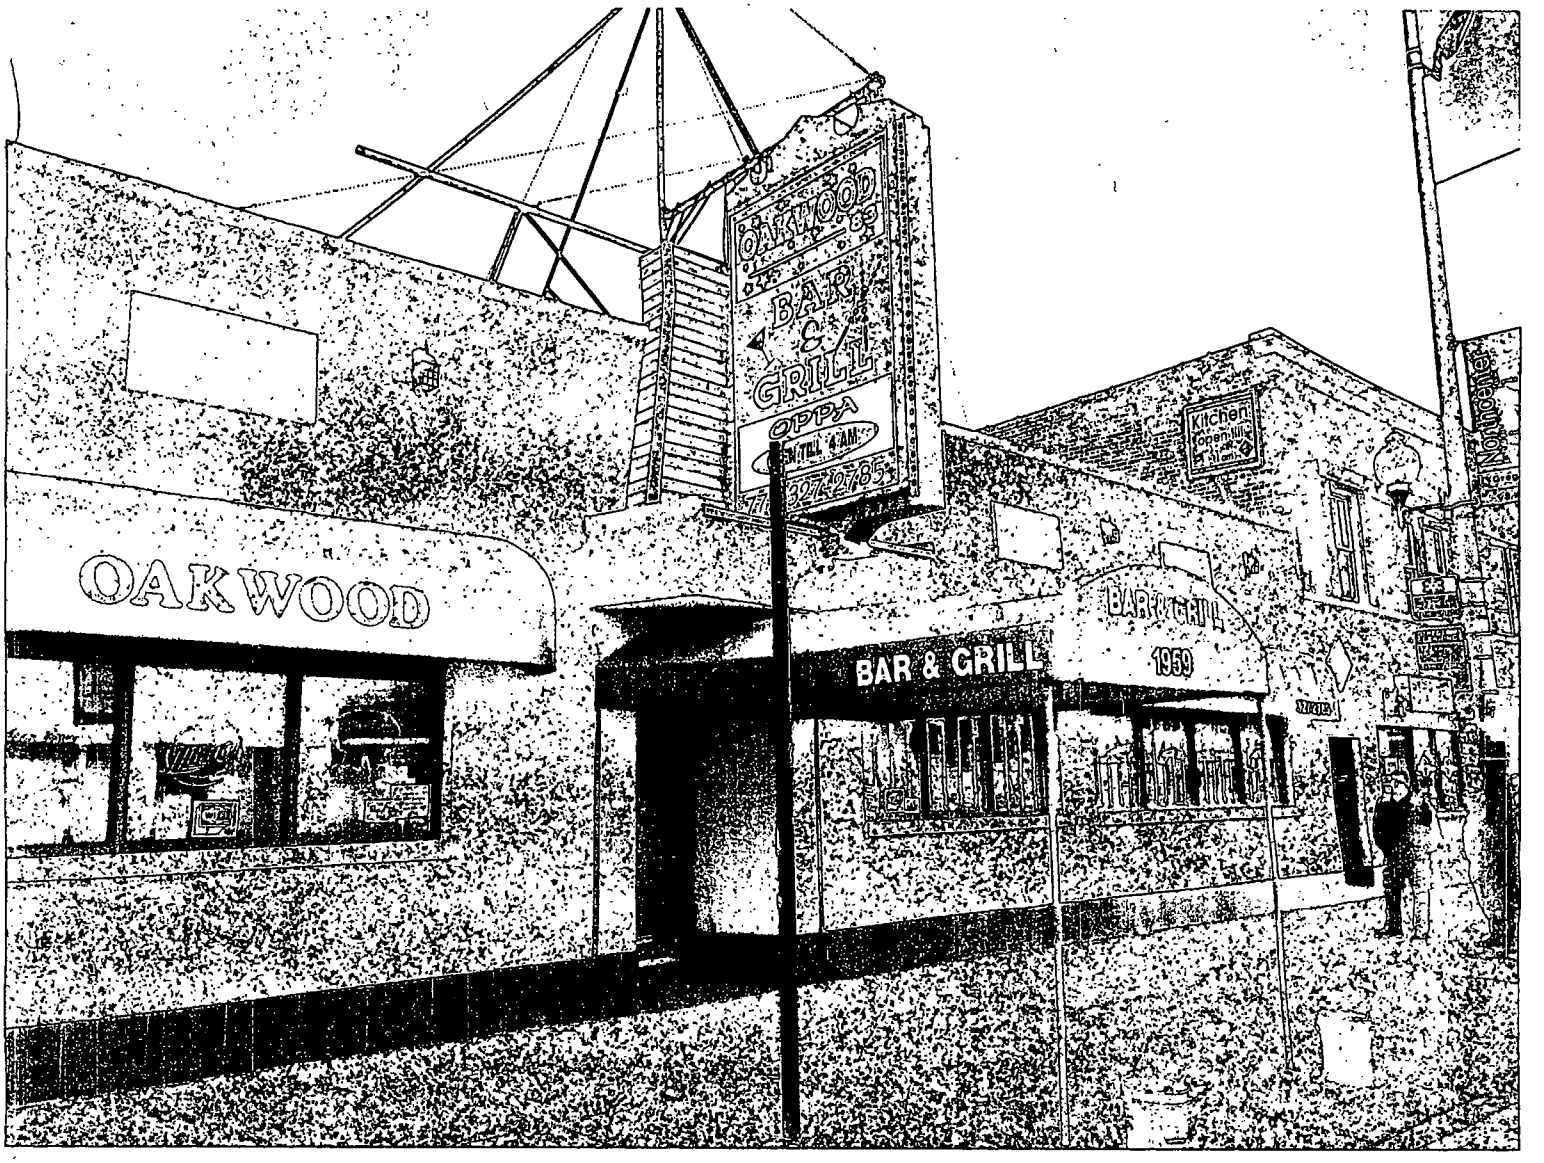
OAKWOOD
BAR & GRILL
OPEN TILL 4 AM
OAKWOOD
BAR & GRILL
1959
Kitchen
open till

Department of Business Affairs and Consumer Protection
Business Assistance Center- Public Way Use Unit
City Hall- 121 N. LaSalle Street Room 800 • Chicago, IL 60602
(312)-74-GOBIZ (312-744-6249) • (312) 744-1944 (TTY)
http://www.cityofchicago.org/bacp

11/13/2013

Alderman **Ameya Pawar**
Ward # **47**
City of Chicago
City Hall, Room **300**
121 North LaSalle Street
Chicago, Illinois 60602

Re: An ordinance to use and maintain a portion of the public right-of-way for **one (1) building projection(s)** for **OAKWOOD '83**, adjacent to the premises known as **1959 W. Montrose Ave.**.

Dear Alderman **Ameya Pawar**:

The applicant referenced above has requested the use of the public right-of-way for a **building projection(s)**. An ordinance has been prepared by the Department of Business Affairs and Consumer Protection – Business Assistance Center - Public Way Use Unit for presentation to the City Council. Because this request was made for properties located in your ward, as approved by you as per the attached, I respectfully request that you introduce the attached ordinance at the next City Council meeting.

If you have any questions regarding this ordinance, please contact Anthony Bertuca at (312) 744-5506.

Department of Business Affairs and Consumer Protection

City of Chicago

O2013-8980

Office of the City Clerk

Document Tracking Sheet

Meeting Date:	11/13/2013
Sponsor(s):	Pawar (47)
Type:	Ordinance
Title:	Grant(s) of privilege in public way for O'Shaughnessy's Public House - Clock
Committee(s) Assignment:	Committee on Transportation and Public Way

ORDINANCE
O'SHAUGHNESSY'S PUBLIC HOUSE
Acct. No. 315884 - 1
Permit No. 1109072

Be It Ordained by the City Council of the City of Chicago:

SECTION 1. Permission and authority are hereby given and granted to O'SHAUGHNESSY'S PUBLIC HOUSE, upon the terms and subject to the conditions of this ordinance to maintain and use, as now constructed, one (1) Clock(s) projecting over the public right-of-way adjacent to its premises known as 1775 W. Wilson Ave..

Said Clock(s) at W. WILSON measure(s):
One (1) at three (3) feet in length, and three (3) feet in width for a total of nine (9) square feet.

The location of said privilege shall be as shown on prints kept on file with the Department of Business Affairs and Consumer Protection and the Office of the City Clerk.

Said privilege shall be constructed in accordance with plans and specifications approved by the Department of Transportation (Division of Project Development).

This grant of privilege in the public way shall be subject to the provisions of Section 10-28-015 and all other required provisions of the Municipal Code of Chicago.

The grantee shall pay to the City of Chicago as compensation for the privilege #1109072 herein granted the sum of four hundred ($400.00) per annum in advance.


A 25% penalty will be added for payments received after due date.

The permit holder agrees to hold the City of Chicago harmless for any damage, relocation or replacement costs associated with damage, relocation or removal of private property caused by the City performing work in the public way.

Authority herein given and granted for a period of five (5) years from and after 10/08/2013.

Alderman _____

Ameya Pawar 47th Ward

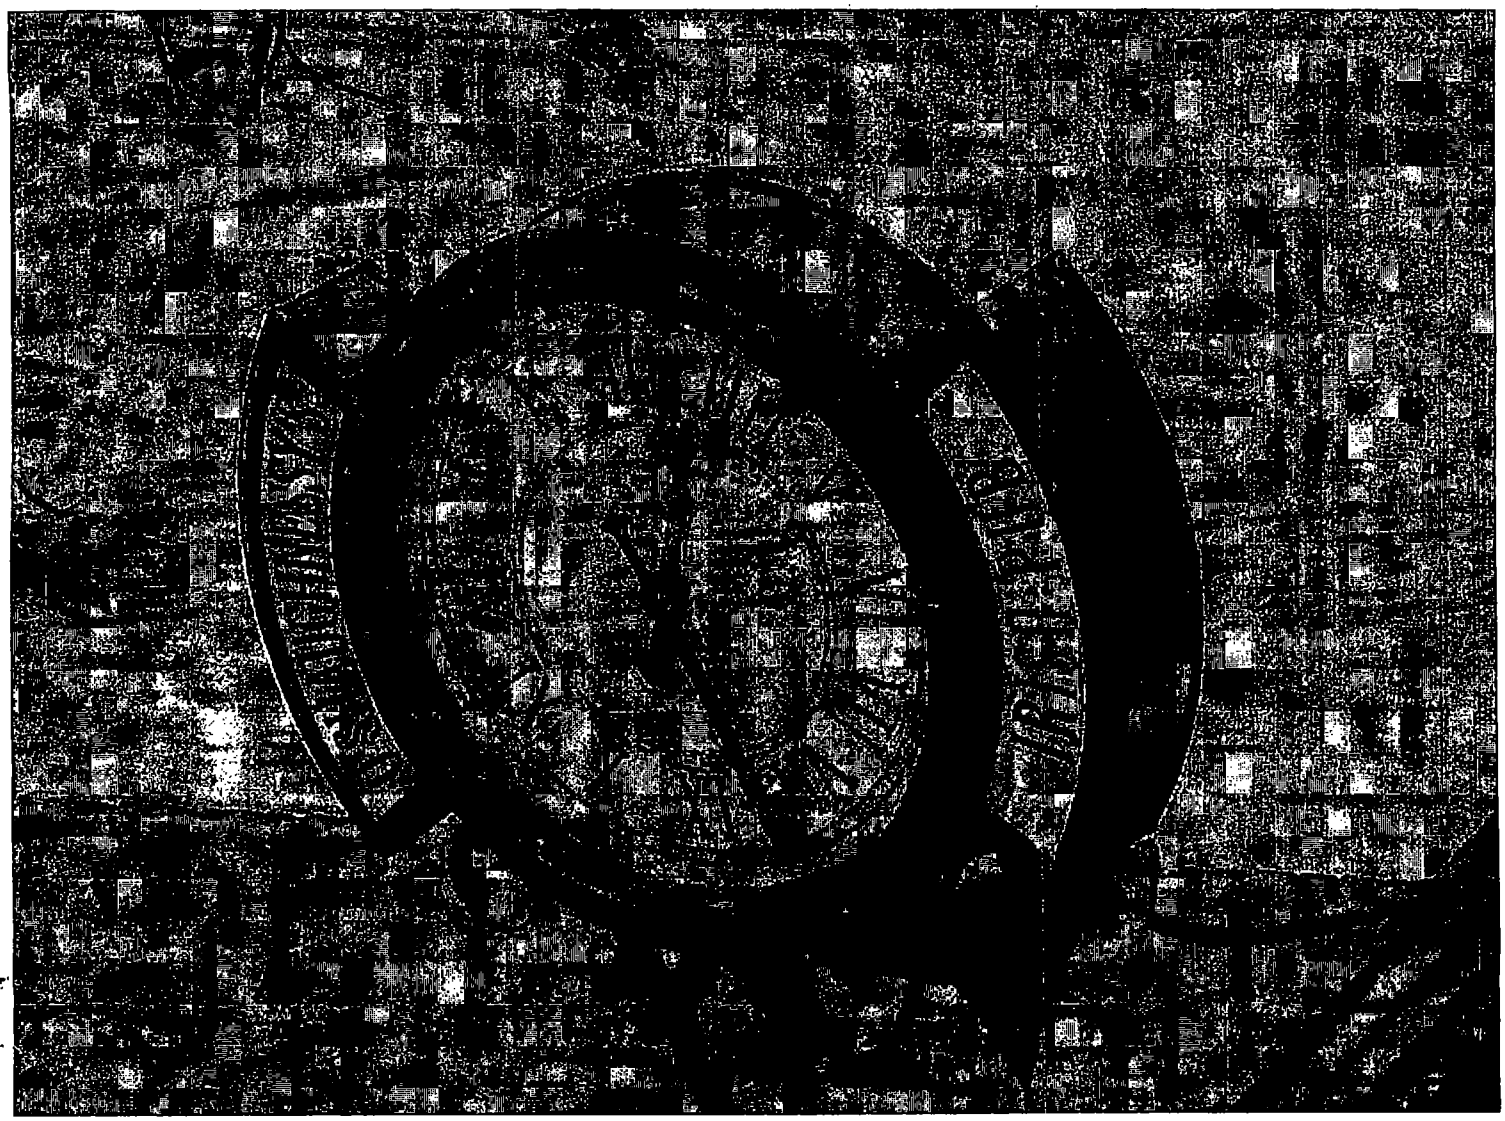

Department of Business Affairs and Consumer Protection
Business Assistance Center - Public Way Use Unit
City Hall - 121 N LaSalle Street. Room 800 • Chicago, IL 60602
(312)-74-GOBIZ (312-744-6249) • (312) 744-1944 (TTY)
http://www.cityofchicago.org/bacp

11/13/2013

Alderman **Ameya Pawar**
Ward # **47**
City of Chicago
City Hall, Room **300**
121 North LaSalle Street
Chicago, Illinois 60602

Re: An ordinance to use and maintain a portion of the public right-of-way for **one (1) clock(s)** for **O'SHAUGHNESSY'S PUBLIC HOUSE**, adjacent to the premises known as **1775 W. Wilson Ave.**.

Dear Alderman **Ameya Pawar**:

The applicant referenced above has requested the use of the public right-of-way for a **clock(s)**. An ordinance has been prepared by the Department of Business Affairs and Consumer Protection – Business Assistance Center - Public Way Use Unit for presentation to the City Council. Because this request was made for properties located in your ward, as approved by you as per the attached, I respectfully request that you introduce the attached ordinance at the next City Council meeting.

If you have any questions regarding this ordinance, please contact Anthony Bertuca at (312) 744-5506.

Department of Business Affairs and Consumer Protection

City of Chicago

O2013-8983

Office of the City Clerk

Document Tracking Sheet

Meeting Date:	11/13/2013
Sponsor(s):	Pawar (47)
Type:	Ordinance
Title:	Grant(s) of privilege in public way for O'Shaughnessy's Public House - Sign
Committee(s) Assignment:	Committee on Transportation and Public Way

ORDINANCE
O'SHAUGHNESSY'S PUBLIC HOUSE
Acct. No. 315884 - 1
Permit No. 1109073

Be It Ordained by the City Council of the City of Chicago:

SECTION 1. Permission and authority are hereby given and granted to O'SHAUGHNESSY'S PUBLIC HOUSE, upon the terms and subject to the conditions of this ordinance to maintain and use one (1) sign(s) projecting over the public right-of-way attached to its premises known as 1775 W. Wilson Ave..

Said sign structure(s) measures as follows; along W. WILSON:
One (1) at forty-one (41) feet in length, three (3) feet in height and thirty-six (36) feet above grade level.

The location of said privilege shall be as shown on prints kept on file with the Department of Business Affairs and Consumer Protection and the Office of the City Clerk.

Said privilege shall be constructed in accordance with plans and specifications approved by the Department of Transportation (Division of Project Development) and Zoning Department - Signs.

This grant of privilege in the public way shall be subject to the provisions of Section 10-28-015 and all other required provisions of the Municipal Code of Chicago.

The grantee shall pay to the City of Chicago as compensation for the privilege #1109073 herein granted the sum of three hundred ($300.00) per annum in advance.

A 25% penalty will be added for payments received after due date.

The permit holder agrees to hold the City of Chicago harmless for any damage, relocation or replacement costs associated with damage, relocation or removal of private property caused by the City performing work in the public way.

Authority herein given and granted for a period of five (5) years from and after 10/08/2013.

Alderman _____

Ameya Pawar 47th Ward

PUBLIC HOUSE
O'SHAUGHNESSYS
PUBLIC HOUSE

Department of Business Affairs and Consumer Protection
Business Assistance Center - Public Way Use Unit
City Hall - 121 N. LaSalle Street, Room 800 • Chicago, IL 60602
(312)-74-GOBIZ (312-744-6249) • (312) 744-1944 (TTY)
http://www.cityofchicago.org/bacp

11/13/2013

Alderman **Ameya Pawar**
Ward # **47**
City of Chicago
City Hall, Room **300**
121 North LaSalle Street
Chicago, Illinois 60602

Re: An ordinance to use and maintain a portion of the public right-of-way for **one (1) sign(s)** for **O'SHAUGHNESSY'S PUBLIC HOUSE**, adjacent to the premises known as **1775 W. Wilson Ave.**.

Dear Alderman **Ameya Pawar**:

The applicant referenced above has requested the use of the public right-of-way for a **sign(s)**. An ordinance has been prepared by the Department of Business Affairs and Consumer Protection – Business Assistance Center - Public Way Use Unit for presentation to the City Council. Because this request was made for properties located in your ward, as approved by you as per the attached, I respectfully request that you introduce the attached ordinance at the next City Council meeting.

If you have any questions regarding this ordinance, please contact Anthony Bertuca at (312) 744-5506.

Department of Business Affairs and Consumer Protection

City of Chicago

O2013-8933

Office of the City Clerk

Document Tracking Sheet

Meeting Date:	11/13/2013
Sponsor(s):	Osterman (48)
Type:	Ordinance
Title:	Grant(s) of privilege in public way for Gethsemane Garden Center
Committee(s) Assignment:	Committee on Transportation and Public Way

ORDINANCE
GETHSEMANE GARDEN CENTER
Acct. No. 51089 - 1
Permit No. 1109312

Be It Ordained by the City Council of the City of Chicago:

SECTION 1. Permission and authority are hereby given and granted to GETHSEMANE GARDEN CENTER, upon the terms and subject to the conditions of this ordinance to maintain and use, a portion of the public right-of-way for, two (2) Occupation of Space(s) (Display of Merchandise) adjacent to its premises known as 5739-5823 N. Clark St..

Said Occupation of Space(s) for Display of Merchandise at N. Clark measure(s):

One (1) at twenty-one (21) feet in length, and six (6) feet in width for a total of one hundred twenty-six (126) square feet.

One (1) at one hundred five (105) feet in length, and six (6) feet in width for a total of six hundred thirty (630) square feet.

Grantee must allow a minimum of at least six (6) feet of clear and unobstructed space for pedestrian passage at all times.

The location of said privilege shall be as shown on prints kept on file with the Department of Business Affairs and Consumer Protection and the Office of the City Clerk.

Said privilege shall be constructed in accordance with plans and specifications approved by the Department of Planning and Development, Department of Transportation (Division of Project Development), and Department of Transportation (Office of Underground Coordination).

This grant of privilege in the public way shall be subject to the provisions of Section 10-28-015 and all other required provisions of the Municipal Code of Chicago.

The grantee shall pay to the City of Chicago as compensation for the privilege #1109312 herein granted the sum of seven hundred twenty-two ($722.00) per annum in advance.


A 25% penalty will be added for payments received after due date.

The permit holder agrees to hold the City of Chicago harmless for any damage, relocation or replacement costs associated with damage, relocation or removal of private property caused by the City performing work in the public way.

Authority herein given and granted for a period of five (5) years from and after 11/05/2013.

Alderman _____

Harry Osterman 48th Ward

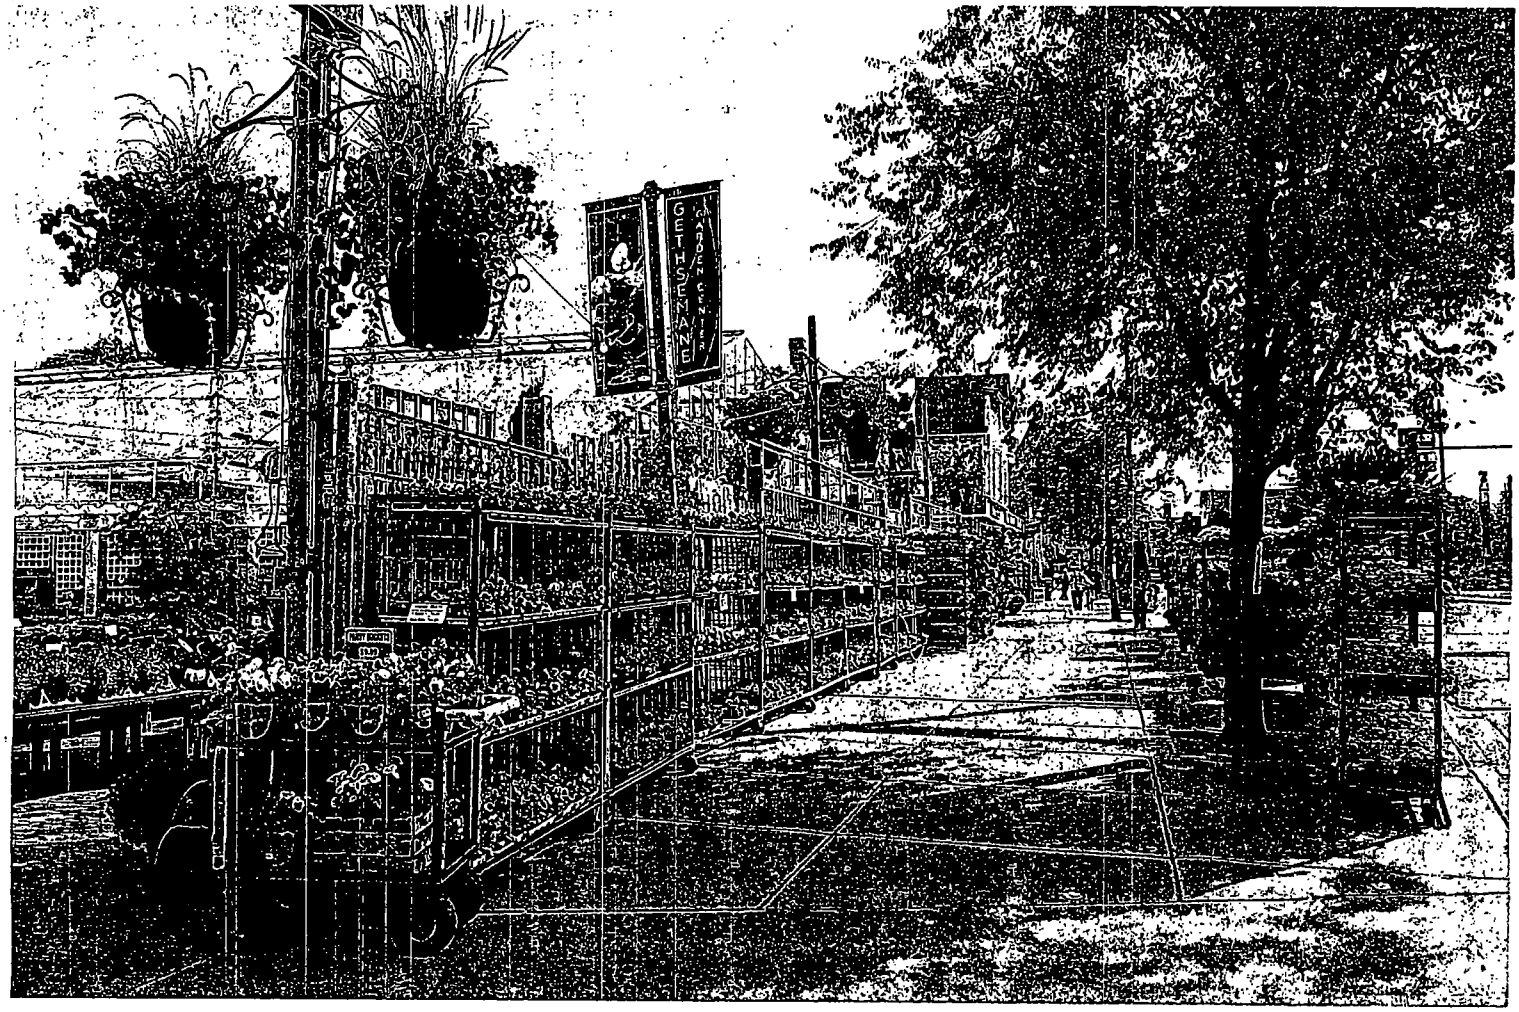
GETHSEMANE

Department of Business Affairs and Consumer Protection
Business Assistance Center- Public Way Use Unit
City Hall- 121 N. LaSalle Street Room 800 • Chicago, IL 60602
(312)-74-GOBIZ (312-744-6249) • (312) 744-1944 (TTY)
http://www.cityofchicago.org/bacp

11/13/2013

Alderman **Harry Osterman**
Ward # **48**
City of Chicago
City Hall, Room **300**
121 North LaSalle Street
Chicago, Illinois 60602

Re: An ordinance to use and maintain a portion of the public right-of-way for **two (2) occupation of space(s)** for **GETHSEMANE GARDEN CENTER**, adjacent to the premises known as **5739-5823 N. Clark St.**.

Dear Alderman **Harry Osterman**:

The applicant referenced above has requested the use of the public right-of-way for **occupation of space(s)**. An ordinance has been prepared by the Department of Business Affairs and Consumer Protection – Business Assistance Center - Public Way Use Unit for presentation to the City Council. Because this request was made for properties located in your ward, as approved by you as per the attached, I respectfully request that you introduce the attached ordinance at the next City Council meeting.

If you have any questions regarding this ordinance, please contact Anthony Bertuca at (312) 744-5506.

Department of Business Affairs and Consumer Protection

City of Chicago

O2013-8937

Office of the City Clerk

Document Tracking Sheet

Meeting Date:	11/13/2013
Sponsor(s):	Osterman (48)
Type:	Ordinance
Title:	Grant(s) of privilege in public way for Hernandez Auto Repair
Committee(s) Assignment:	Committee on Transportation and Public Way

ORDINANCE
HERNANDEZ AUTO REPAIR
Acct. No. 252672 - 1
Permit No. 1109173

Be It Ordained by the City Council of the City of Chicago:

SECTION 1. Permission and authority are hereby given and granted to HERNANDEZ AUTO REPAIR, upon the terms and subject to the conditions of this ordinance to maintain and use one (1) sign(s) projecting over the public right-of-way attached to its premises known as 5447 N. Broadway .

Said sign structure(s) measures as follows; along N BROADWAY:
One (1) at six (6) feet in length, four (4) feet in height and ten point five (10.5) feet above grade level.

The location of said privilege shall be as shown on prints kept on file with the Department of Business Affairs and Consumer Protection and the Office of the City Clerk.

Said privilege shall be constructed in accordance with plans and specifications approved by the Department of Transportation (Division of Project Development) and Zoning Department - Signs.

This grant of privilege in the public way shall be subject to the provisions of Section 10-28-015 and all other required provisions of the Municipal Code of Chicago.

The grantee shall pay to the City of Chicago as compensation for the privilege #1109173 herein granted the sum of one hundred ($100.00) per annum in advance.

A 25% penalty will be added for payments received after due date.


The permit holder agrees to hold the City of Chicago harmless for any damage, relocation or replacement costs associated with damage, relocation or removal of private property caused by the City performing work in the public way.

Authority herein given and granted for a period of five (5) years from and after 10/08/2013.

Alderman _____

Harry Osterman 48th Ward

Herenandez Auto Repair Inc.
5447 N. Broadway
Chicago,IL 60640

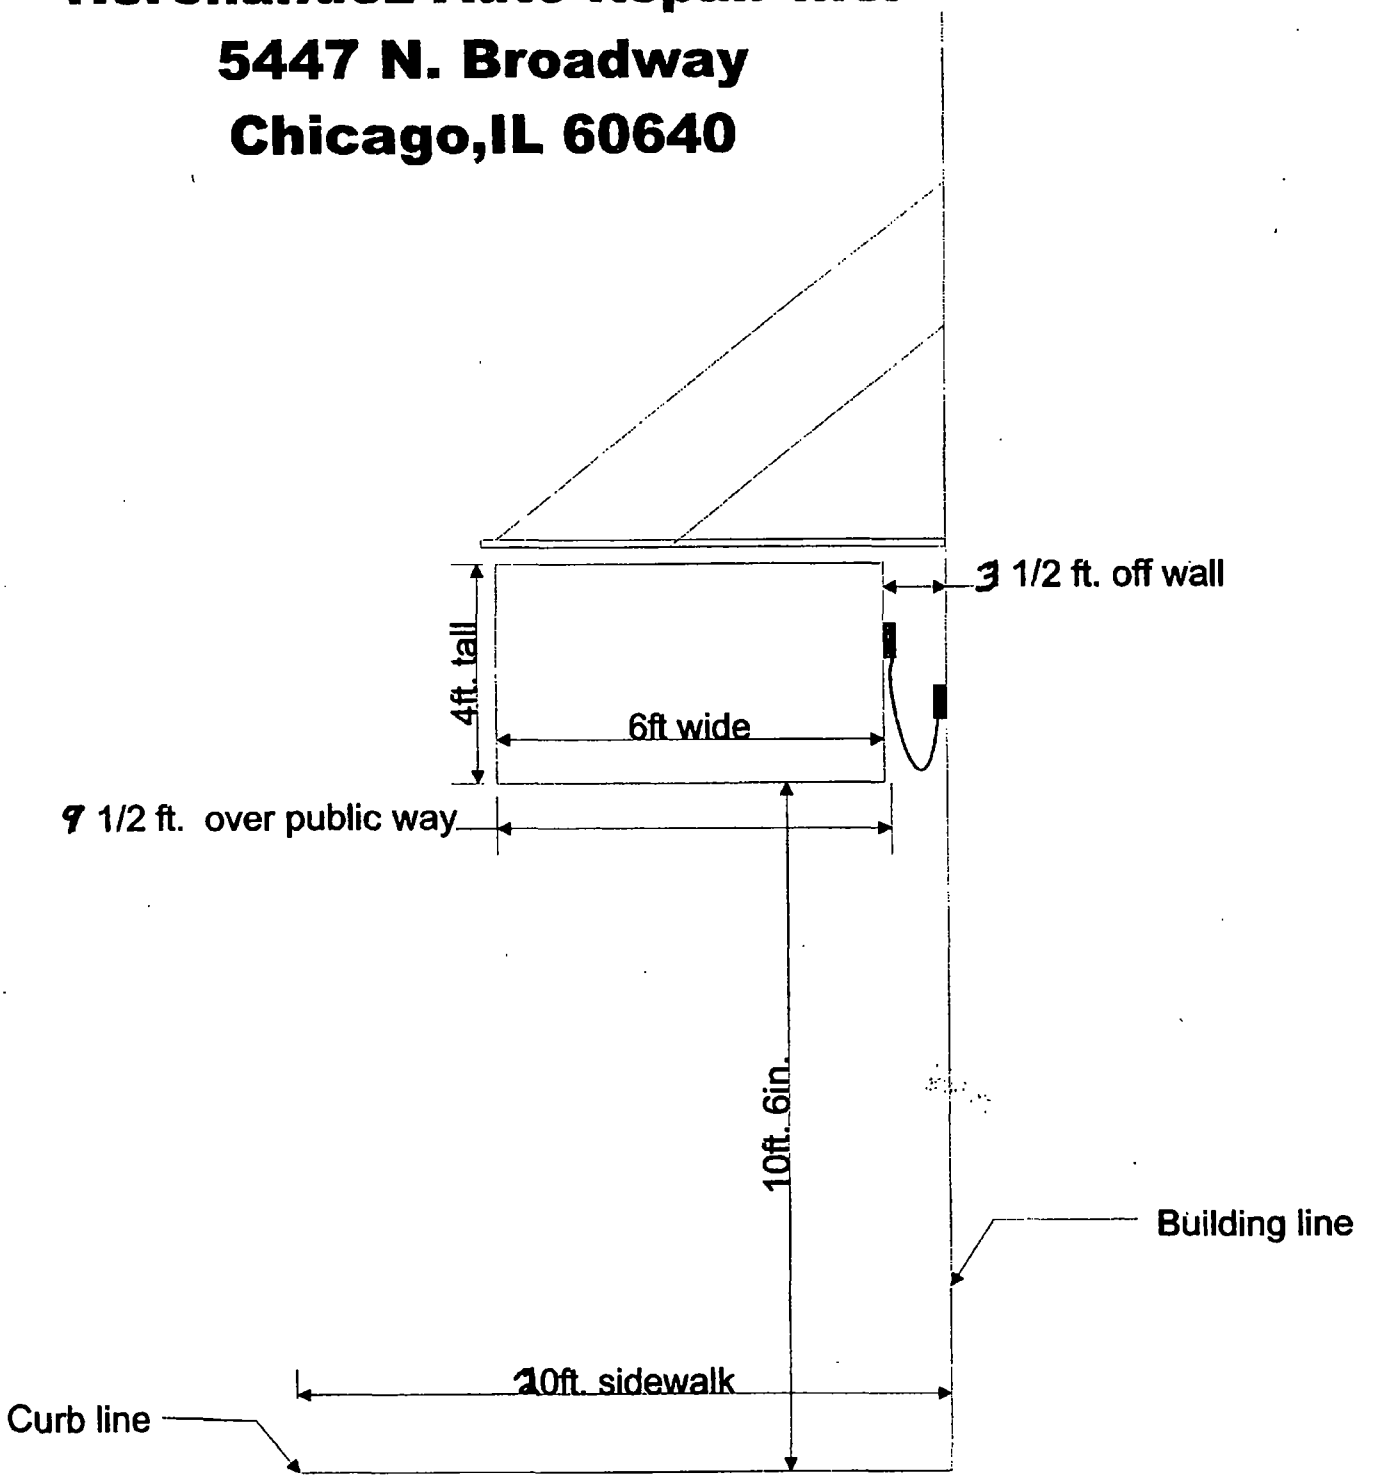

Department of Business Affairs and Consumer Protection
Business Assistance Center - Public Way Use Unit
City Hall - 121 N. LaSalle Street, Room 800 • Chicago, IL 60602
(312)-74-GOBIZ (312-744-6249) • (312) 744-1944 (TTY)
http://www.cityofchicago.org/bacp

11/13/2013

Alderman **Harry Osterman**
Ward # **48**
City of Chicago
City Hall, Room **300**
121 North LaSalle Street
Chicago, Illinois 60602

Re: An ordinance to use and maintain a portion of the public right-of-way for **one (1) sign(s)** for **HERNANDEZ AUTO REPAIR**, adjacent to the premises known as **5447 N. Broadway** .

Dear Alderman **Harry Osterman**:

The applicant referenced above has requested the use of the public right-of-way for a **sign(s)**. An ordinance has been prepared by the Department of Business Affairs and Consumer Protection – Business Assistance Center - Public Way Use Unit for presentation to the City Council. Because this request was made for properties located in your ward, as approved by you as per the attached, I respectfully request that you introduce the attached ordinance at the next City Council meeting.

If you have any questions regarding this ordinance, please contact Anthony Bertuca at (312) 744-5506.

Department of Business Affairs and Consumer Protection

City of Chicago

O2013-8940

Office of the City Clerk

Document Tracking Sheet

Meeting Date:	11/13/2013
Sponsor(s):	Osterman (48)
Type:	Ordinance
Title:	Grant(s) of privilege in public way for Steep Theatre Company
Committee(s) Assignment:	Committee on Transportation and Public Way

ORDINANCE
STEEP THEATRE COMPANY
Acct. No. 336562 - 1
Permit No. 1109095

Be It Ordained by the City Council of the City of Chicago:

SECTION 1. Permission and authority are hereby given and granted to STEEP THEATRE COMPANY, upon the terms and subject to the conditions of this ordinance to maintain and use, as now constructed, one (1) Banner(s) projecting over the public right-of-way adjacent to its premises known as 1115 W. Berwyn Ave..

Said Banner(s) at W. Berwyn Avenue measure(s):
One (1) at two (2) feet in length, and four (4) feet in width for a total of eight (8) square feet.

The location of said privilege shall be as shown on prints kept on file with the Department of Business Affairs and Consumer Protection and the Office of the City Clerk.

Said privilege shall be constructed in accordance with plans and specifications approved by the Zoning Department - Signs.

This grant of privilege in the public way shall be subject to the provisions of Section 10-28-015 and all other required provisions of the Municipal Code of Chicago.

The grantee shall pay to the City of Chicago as compensation for the privilege #1109095 herein granted the sum of seventy-five ($75.00) per annum in advance.


A 25% penalty will be added for payments received after due date.

The permit holder agrees to hold the City of Chicago harmless for any damage, relocation or replacement costs associated with damage, relocation or removal of private property caused by the City performing work in the public way.


Authority herein given and granted for a period of five (5) years from and after 10/08/2013.

Alderman _____

Harry Osterman 48th Ward

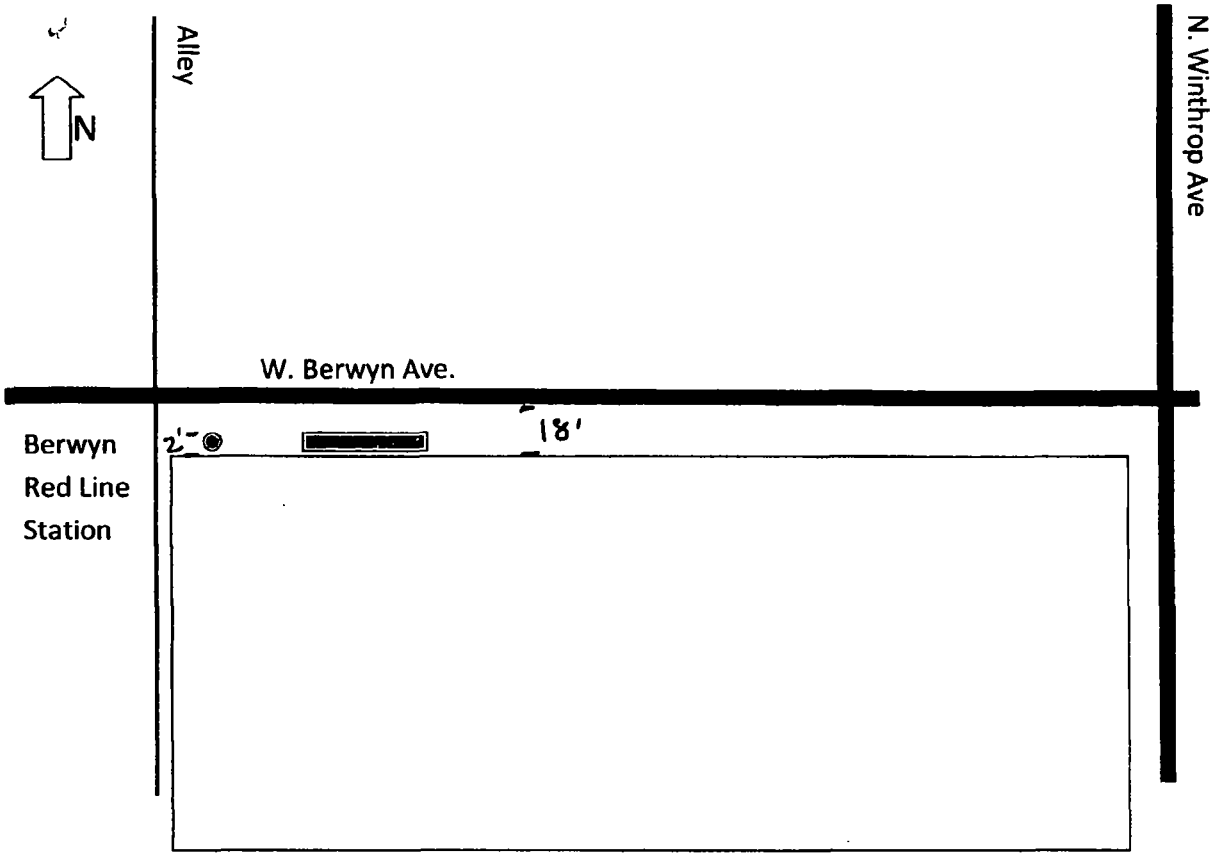

Elevation, facing property

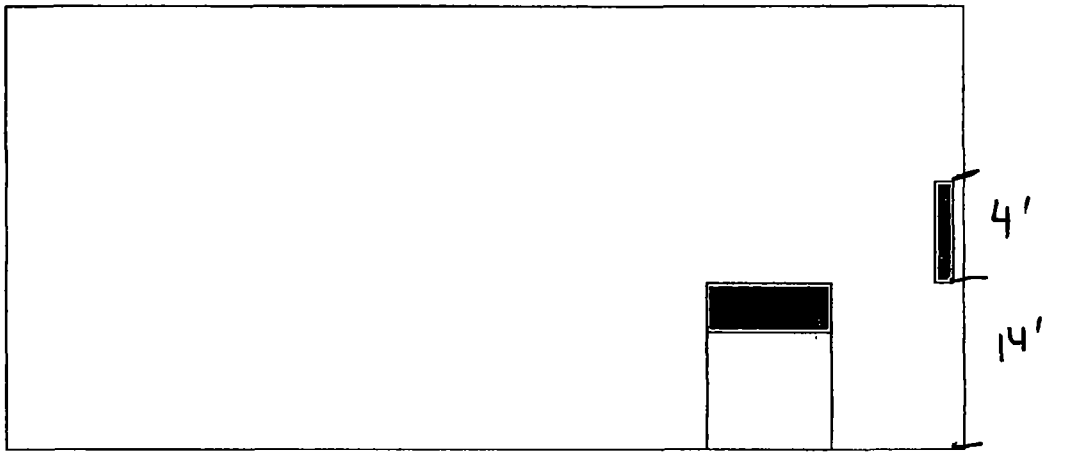

Department of Business Affairs and Consumer Protection
Business Assistance Center - Public Way Use Unit
City Hall - 121 N LaSalle Street, Room 800 • Chicago, IL 60602
(312)-74-GOBIZ (312-744-6249) • (312) 744-1944 (TTY)
http://www.cityofchicago.org/bacp

11/13/2013

Alderman **Harry Osterman**
Ward # **48**
City of Chicago
City Hall, Room **300**
121 North LaSalle Street
Chicago, Illinois 60602

Re: An ordinance to use and maintain a portion of the public right-of-way for **one (1) banner(s)** for **STEEP THEATRE COMPANY**, adjacent to the premises known as **1115 W. Berwyn Ave.**.

Dear Alderman **Harry Osterman**:

The applicant referenced above has requested the use of the public right-of-way for a **banner(s)**. An ordinance has been prepared by the Department of Business Affairs and Consumer Protection – Business Assistance Center - Public Way Use Unit for presentation to the City Council. Because this request was made for properties located in your ward, as approved by you as per the attached, I respectfully request that you introduce the attached ordinance at the next City Council meeting.

If you have any questions regarding this ordinance, please contact Anthony Bertuca at (312) 744-5506.

Department of Business Affairs and Consumer Protection

City of Chicago

O2013-8918

Office of the City Clerk

Document Tracking Sheet

Meeting Date:	11/13/2013
Sponsor(s):	Moore (49)
Type:	Ordinance
Title:	Grant(s) of privilege in public way for Grande Noodles
Committee(s) Assignment:	Committee on Transportation and Public Way

ORDINANCE
GRANDE NOODLES
Acct. No. 277191 - 1
Permit No. 1109140

Be It Ordained by the City Council of the City of Chicago:

SECTION 1. Permission and authority are hereby given and granted to GRANDE NOODLES, upon the terms and subject to the conditions of this ordinance to maintain and use one (1) sign(s) projecting over the public right-of-way attached to its premises known as 6632 N. Clark St..

Said sign structure(s) measures as follows; along N. CLARK:
One (1) at seven (7) feet in length, four point five (4.5) feet in height and twelve (12) feet above grade level.

The location of said privilege shall be as shown on prints kept on file with the Department of Business Affairs and Consumer Protection and the Office of the City Clerk.

Said privilege shall be constructed in accordance with plans and specifications approved by the Department of Transportation (Division of Project Development) and Zoning Department - Signs.

This grant of privilege in the public way shall be subject to the provisions of Section 10-28-015 and all other required provisions of the Municipal Code of Chicago.

The grantee shall pay to the City of Chicago as compensation for the privilege #1109140 herein granted the sum of three hundred ($300.00) per annum in advance.

A 25% penalty will be added for payments received after due date.


The permit holder agrees to hold the City of Chicago harmless for any damage, relocation or replacement costs associated with damage, relocation or removal of private property caused by the City performing work in the public way.

Authority herein given and granted for a period of five (5) years from and after 10/08/2013.


Alderman Joe Moore - DCS

Joe Moore 49th Ward

Grande Noodles
6632 N. Clark St.

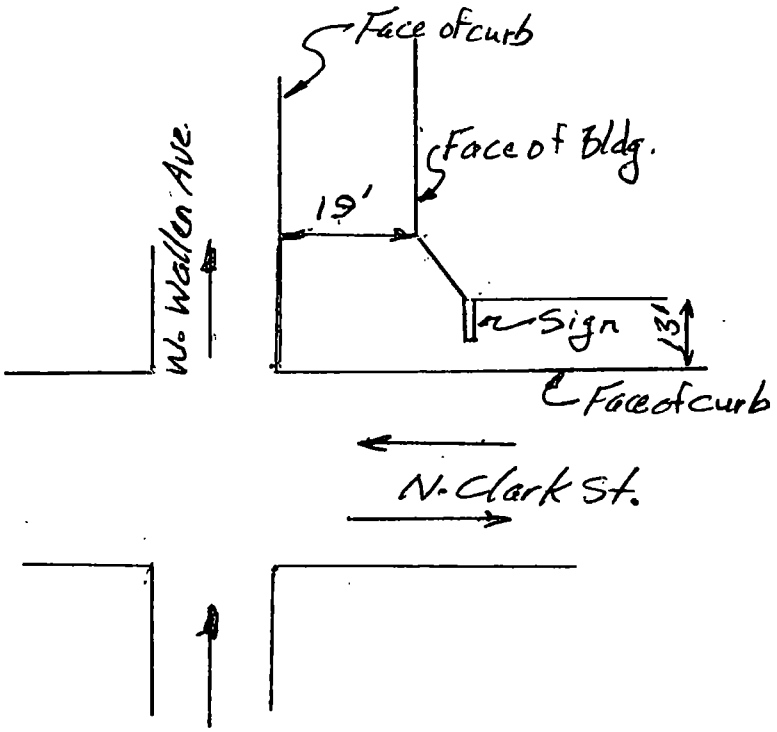

Plan View

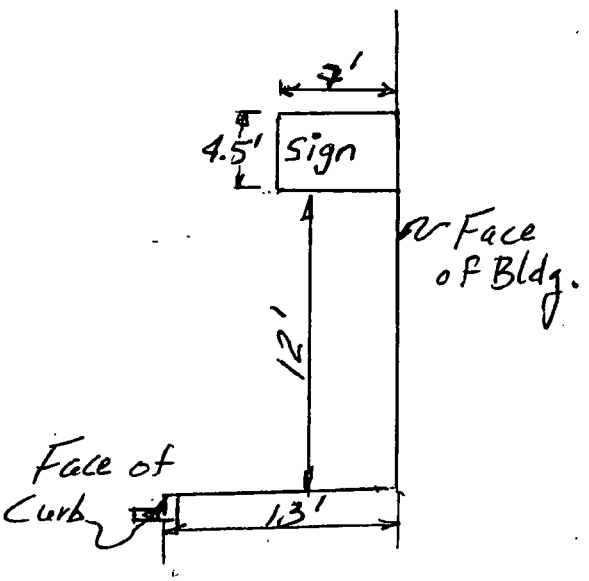

Elev. View

Department of Business Affairs and Consumer Protection
Business Assistance Center - Public Way Use Unit
City Hall - 121 N. LaSalle Street, Room 800 • Chicago, IL 60602
(312)-74-GOBIZ (312-744-6249) • (312) 744-1944 (TTY)
http://www.cityofchicago.org/bacp

11/13/2013

Alderman **Joe Moore**
Ward # **49**
City of Chicago
City Hall, Room **300**
121 North LaSalle Street
Chicago, Illinois 60602

Re: An ordinance to use and maintain a portion of the public right-of-way for **one (1) sign(s)** for **GRANDE NOODLES**, adjacent to the premises known as **6632 N. Clark St.**.

Dear Alderman **Joe Moore**:

The applicant referenced above has requested the use of the public right-of-way for a **sign(s)**. An ordinance has been prepared by the Department of Business Affairs and Consumer Protection – Business Assistance Center - Public Way Use Unit for presentation to the City Council. Because this request was made for properties located in your ward, as approved by you as per the attached, I respectfully request that you introduce the attached ordinance at the next City Council meeting.

If you have any questions regarding this ordinance, please contact Anthony Bertuca at (312) 744-5506.

Department of Business Affairs and Consumer Protection

City of Chicago

Office of the City Clerk

Document Tracking Sheet

O2013-8924

Meeting Date:	11/13/2013
Sponsor(s):	Moore (49)
Type:	Ordinance
Title:	Grant(s) of privilege in public way for Roberts's Cycle Co.
Committee(s) Assignment:	Committee on Transportation and Public Way

ORDINANCE
ROBERT'S CYCLE CO
Acct. No. 50596 - 2
Permit No. 1107875

Be It Ordained by the City Council of the City of Chicago:

SECTION 1. Permission and authority are hereby given and granted to ROBERT'S CYCLE CO, upon the terms and subject to the conditions of this ordinance to maintain and use one (1) sign(s) projecting over the public right-of-way attached to its premises known as 7054 N. Clark St..

Said sign structure(s) measures as follows; along N. Clark St.:
One (1) at eight (8) feet in length, four (4) feet in height and nine (9) feet above grade level.

The location of said privilege shall be as shown on prints kept on file with the Department of Business Affairs and Consumer Protection and the Office of the City Clerk.

Said privilege shall be constructed in accordance with plans and specifications approved by the Department of Transportation (Division of Project Development) and Zoning Department - Signs.

This grant of privilege in the public way shall be subject to the provisions of Section 10-28-015 and all other required provisions of the Municipal Code of Chicago.

The grantee shall pay to the City of Chicago as compensation for the privilege #1107875 herein granted the sum of three hundred ($300.00) per annum in advance.


A 25% penalty will be added for payments received after due date.

The permit holder agrees to hold the City of Chicago harmless for any damage, relocation or replacement costs associated with damage, relocation or removal of private property caused by the City performing work in the public way.

Authority herein given and granted for a period of five (5) years from and after 06/11/2013.

Alderman _____
Joe Moore 49th Ward

(Page 2 of 3)

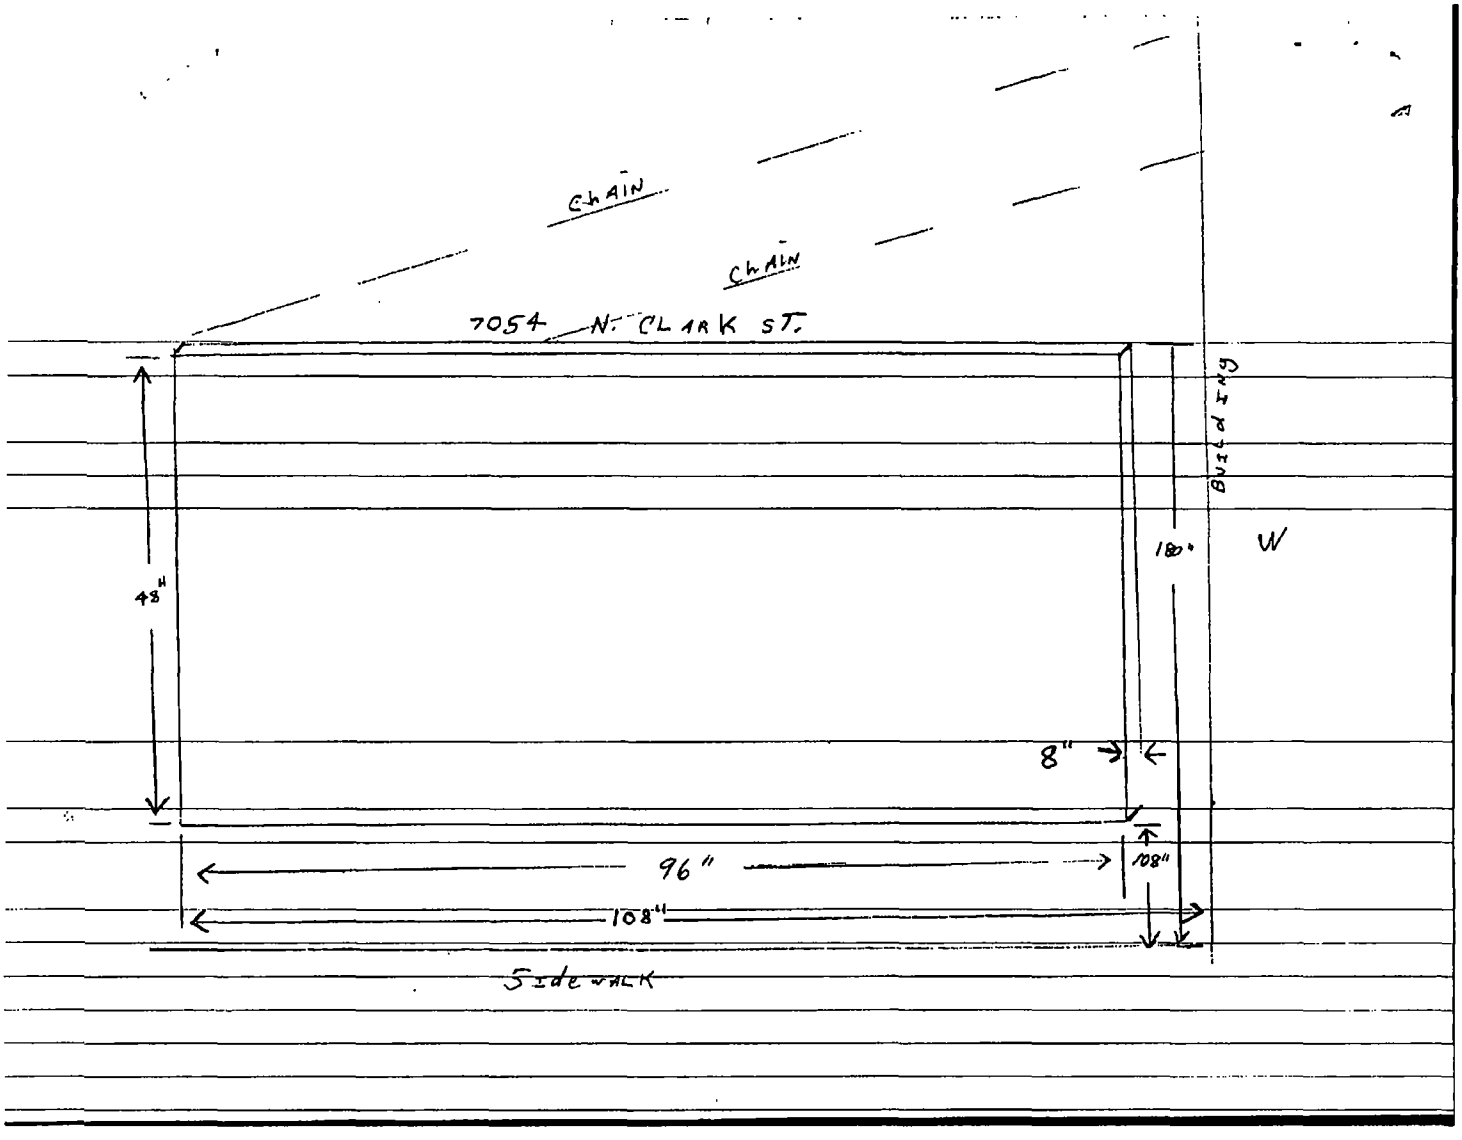
CHAIN
CHAIN
7054 N. CLARK ST.
Building
180'
W
48"
8"
96"
108"
108"
Sidewalk

Department of Business Affairs and Consumer Protection
Business Assistance Center - Public Way Use Unit
City Hall - 121 N. LaSalle Street, Room 800 • Chicago, IL 60602
(312)-74-GOBIZ (312-744-6249) • (312) 744-1944 (TTY)
http://www.cityofchicago.org/bacp

2nd ATTEMPT AT INTRODUCTION

11/13/2013

Alderman **Joe Moore**
Ward # **49**
City of Chicago
City Hall, Room **300**
121 North LaSalle Street
Chicago, Illinois 60602

Re: An ordinance to use and maintain a portion of the public right-of-way for **one (1) sign(s)** for **ROBERT'S CYCLE CO**, adjacent to the premises known as **7054 N. Clark St.**.

Dear Alderman **Joe Moore**:

The applicant referenced above has requested the use of the public right-of-way for a **sign(s)**. An ordinance has been prepared by the Department of Business Affairs and Consumer Protection – Business Assistance Center - Public Way Use Unit for presentation to the City Council. Because this request was made for properties located in your ward, as approved by you as per the attached, I respectfully request that you introduce the attached ordinance at the next City Council meeting.

If you have any questions regarding this ordinance, please contact Anthony Bertuca at (312) 744-5506.

Department of Business Affairs and Consumer Protection

City of Chicago

O2013-8930

Office of the City Clerk

Document Tracking Sheet

Meeting Date:	11/13/2013
Sponsor(s):	Moore (49)
Type:	Ordinance
Title:	Grant(s) of privilege in public way for Rogers Park Business Alliance
Committee(s) Assignment:	Committee on Transportation and Public Way

ORDINANCE
ROGERS PARK BUSINESS ALLIANCE
Acct. No. 298799 - 19
Permit No. 1109144

Be It Ordained by the City Council of the City of Chicago:

SECTION 1. Permission and authority are hereby given and granted to ROGERS PARK BUSINESS ALLIANCE, upon the terms and subject to the conditions of this ordinance to construct, install, maintain and use two (2) Planter(s) on the public right-of-way for beautification purposes adjacent to its premises known as 1515 W. Howard St..

Said Planter(s) at West Howard Street measure(s):
Two (2) at one (1) foot in length, and one point eight three (1.83) foot in width for a total of three point six six (3.66) square feet.

Grantee must allow the required clear and unobstructed space for pedestrian passage at all times per rules and regulations approved by the Department of Transportation.

The location of said privilege shall be as shown on prints kept on file with the Department of Business Affairs and Consumer Protection and the Office of the City Clerk.

Said privilege shall be constructed in accordance with plans and specifications approved by the Department of Planning and Development and Department of Transportation (Division of Project Development).

This grant of privilege in the public way shall be subject to the provisions of Section 10-28-015 and all other required provisions of the Municipal Code of Chicago.

The grantee shall pay to the City of Chicago as compensation for the privilege #1109144 herein granted the sum of zero ($.00) per annum in advance.

A 25% penalty will be added for payments received after due date.

The permit holder agrees to hold the City of Chicago harmless for any damage, relocation or replacement costs associated with damage, relocation or removal of private property caused by the City performing work in the public way.

Authority herein given and granted for a period of five (5) years from and after Date of Passage.

Alderman Joe Moore

Joe Moore 49th Ward

Howard Street Special Service Area #19



26" in Height and Diameter. 22" Base.

Planter Locations:

Lost Eras 1515 W. Howard St. Chicago, IL 60626

Placement of 2 planters, 1 on each side of entrances of the business listed above. See diagrams.

Department of Business Affairs and Consumer Protection
Business Assistance Center - Public Way Use Unit
City Hall - 121 N. LaSalle Street, Room 800 • Chicago, IL 60602
(312)-74-GOBIZ (312-744-6249) • (312) 744-1944 (TTY)
http://www.cityofchicago.org/bacp

11/13/2013

Alderman **Joe Moore**
Ward # **49**
City of Chicago
City Hall, Room **300**
121 North LaSalle Street
Chicago, Illinois 60602

Re: An ordinance to use and maintain a portion of the public right-of-way for **two (2) planter(s)** for **ROGERS PARK BUSINESS ALLIANCE**, adjacent to the premises known as **1515 W. Howard St.**.

Dear Alderman **Joe Moore**:

The applicant referenced above has requested the use of the public right-of-way for a **planter(s)**. An ordinance has been prepared by the Department of Business Affairs and Consumer Protection – Business Assistance Center - Public Way Use Unit for presentation to the City Council. Because this request was made for properties located in your ward, as approved by you as per the attached, I respectfully request that you introduce the attached ordinance at the next City Council meeting.

If you have any questions regarding this ordinance, please contact Anthony Bertuca at (312) 744-5506.

Department of Business Affairs and Consumer Protection

City of Chicago

O2013-8907

Office of the City Clerk

Document Tracking Sheet

Meeting Date:	11/13/2013
Sponsor(s):	Silverstein (50)
Type:	Ordinance
Title:	Grant(s) of privilege in public way for Alibis
Committee(s) Assignment:	Committee on Transportation and Public Way

ORDINANCE
ALIBIS
Acct. No. 4068 - 1
Permit No. 1109277

Be It Ordained by the City Council of the City of Chicago:

SECTION 1. Permission and authority are hereby given and granted to ALIBIS, upon the terms and subject to the conditions of this ordinance to maintain and use, as now constructed, six (6) Light Fixture(s) projecting over the public right-of-way adjacent to its premises known as 6420 N. Western Ave..

Said Light Fixture(s) at N. WESTERN measure(s):
Six (6) at one (1) foot in length, point four one (.41) feet in width and ten (10) feet above grade level.

The location of said privilege shall be as shown on prints kept on file with the Department of Business Affairs and Consumer Protection and the Office of the City Clerk.

Said privilege shall be constructed in accordance with plans and specifications approved by the Department of Transportation (Division of Project Development).

This grant of privilege in the public way shall be subject to the provisions of Section 10-28-015 and all other required provisions of the Municipal Code of Chicago.


The grantee shall pay to the City of Chicago as compensation for the privilege #1109277 herein granted the sum of one hundred ($100.00) per annum in advance.

A 25% penalty will be added for payments received after due date.

The permit holder agrees to hold the City of Chicago harmless for any damage, relocation or replacement costs associated with damage, relocation or removal of private property caused by the City performing work in the public way.

Authority herein given and granted for a period of five (5) years from and after 07/30/2013.

Alderman _____
Debra L. Silverstein 50th Ward

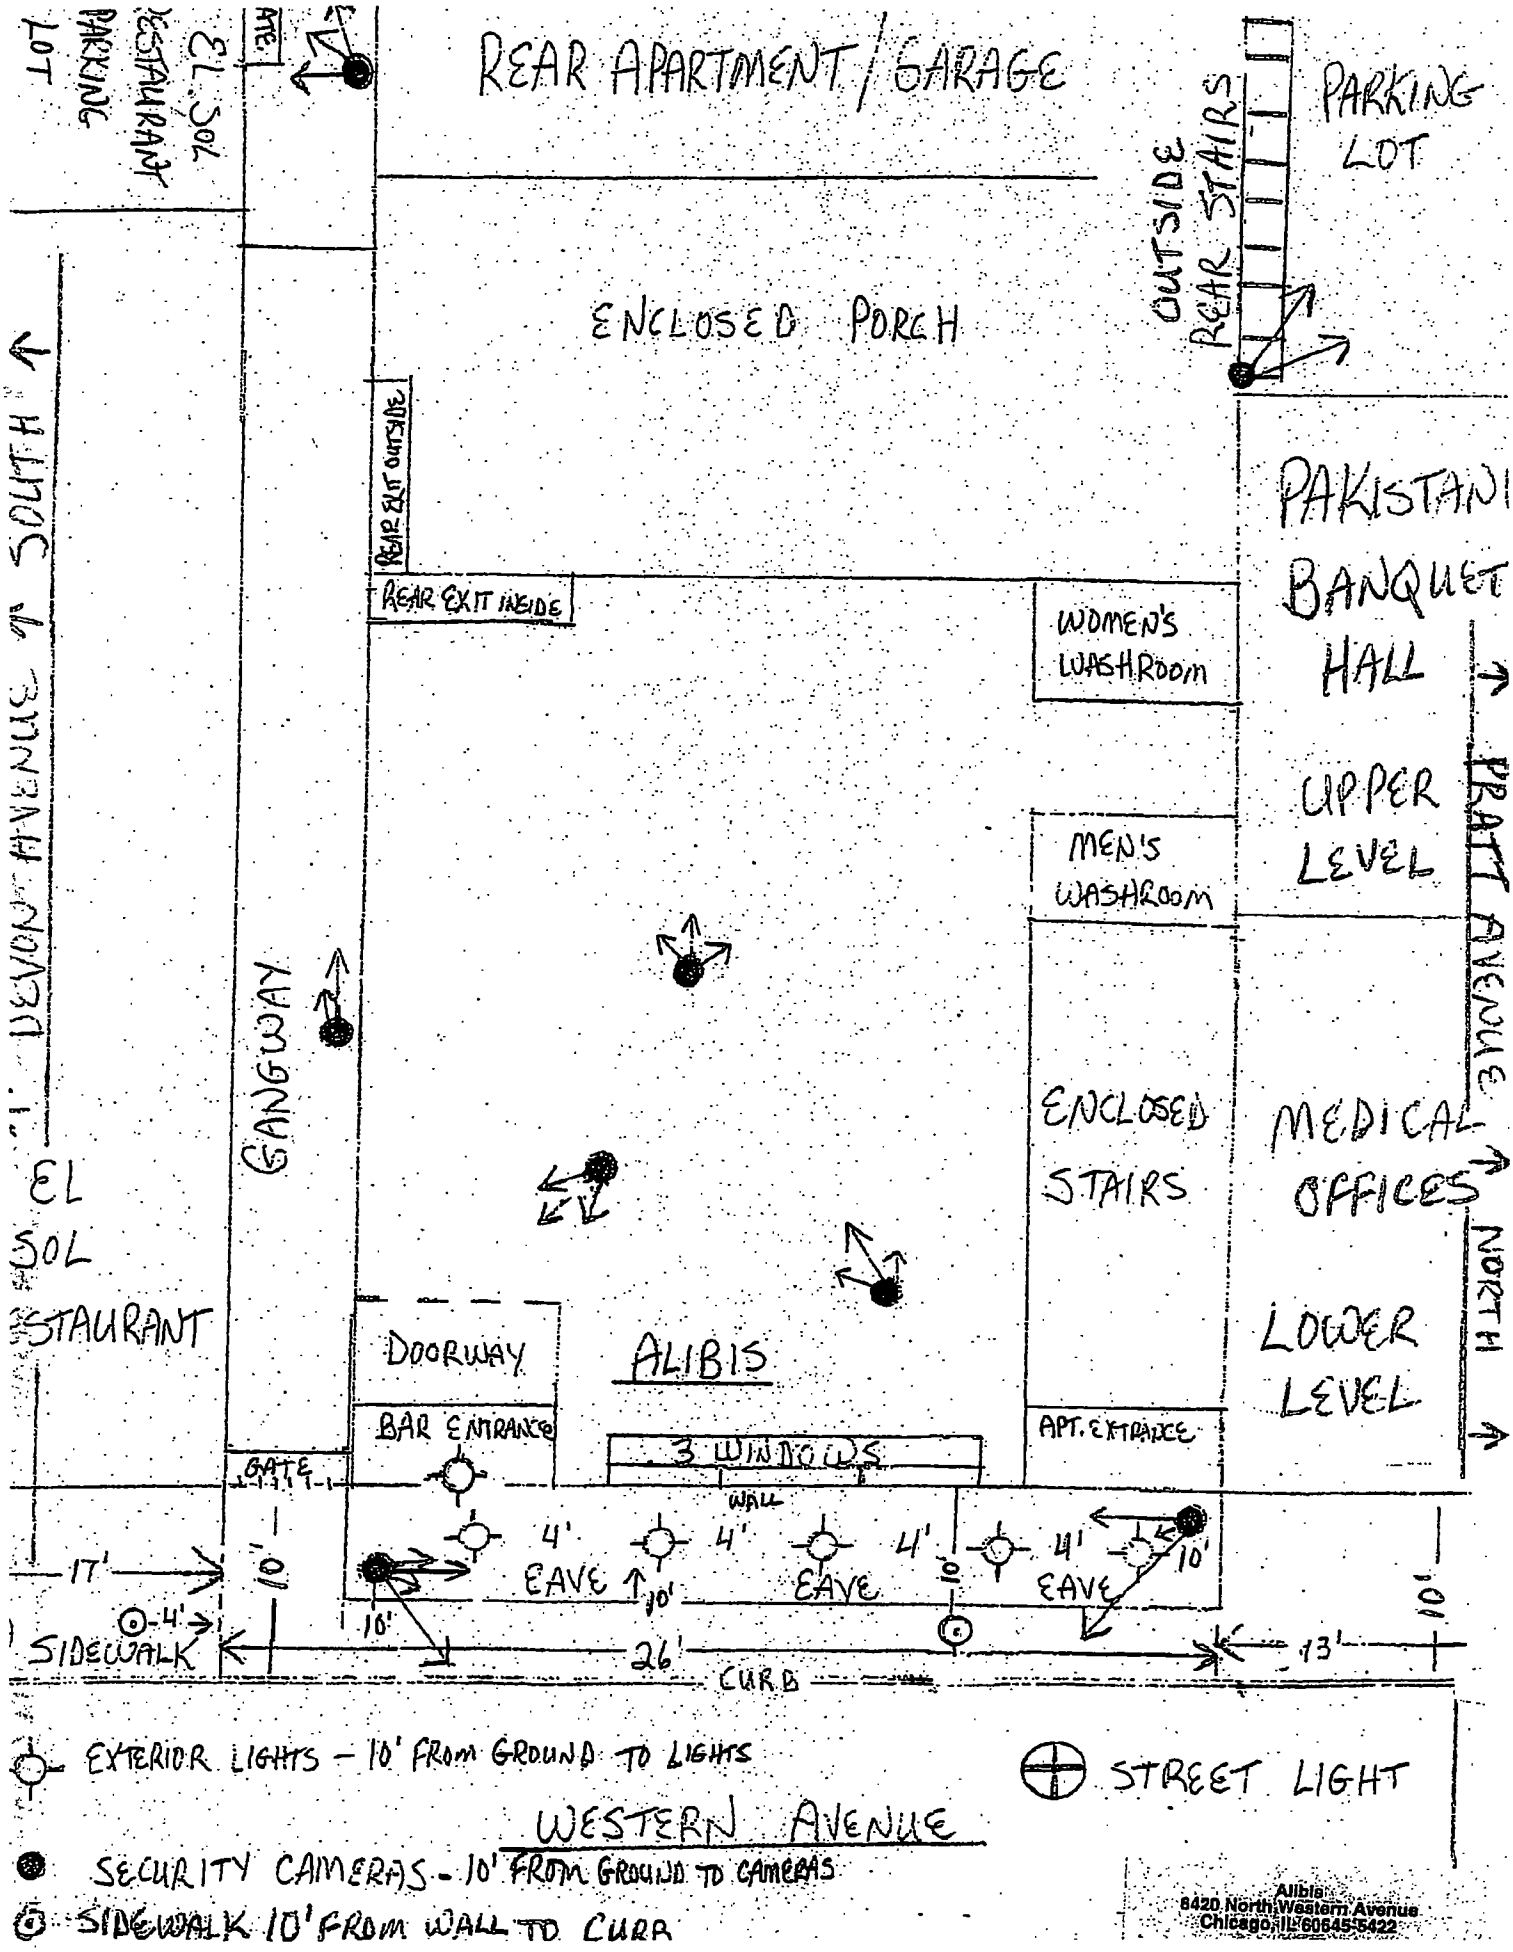
REAR APARTMENT / GARAGE
EL SOL RESTAURANT PARKING LOT
ALLEY
OUTSIDE REAR STAIRS
PARKING LOT
ENCLOSED PORCH
REAR EXIT OUTSIDE
REAR EXIT INSIDE
WOMEN'S WASHROOM
PAKISTANI BANQUET HALL
UPPER LEVEL
MEN'S WASHROOM
ENCLOSED STAIRS
MEDICAL OFFICES
LOWER LEVEL
DEVON AVENUE
SOUTH
PRATT AVENUE
NORTH
EL SOL RESTAURANT
GANGWAY
DOORWAY
ALIBIS
BAR ENTRANCE
APT. ENTRANCE
GATE
3 WINDOWS
WALL
4' EAVE
4' EAVE
4' EAVE
4'
10'
10'
10'
10'
10'
17'
4'
SIDEWALK
26'
CURB
13'
EXTERIOR LIGHTS - 10' FROM GROUND TO LIGHTS
STREET LIGHT
WESTERN AVENUE
SECURITY CAMERAS - 10' FROM GROUND TO CAMERAS
SIDEWALK 10' FROM WALL TO CURB
Alibis
8420 North Western Avenue
Chicago, IL 60645-5422

Department of Business Affairs and Consumer Protection
Business Assistance Center - Public Way Use Unit
City Hall - 121 N LaSalle Street, Room 800 • Chicago, IL 60602
(312)-74-GOBIZ (312-744-6249) • (312) 744-1944 (TTY)
http://www.cityofchicago.org/bacp

11/13/2013

Alderman **Debra L. Silverstein**
Ward # **50**
City of Chicago
City Hall, Room **203**
121 North LaSalle Street
Chicago, Illinois 60602

Re: An ordinance to use and maintain a portion of the public right-of-way for **six (6) light fixture(s)** for **ALIBIS**, adjacent to the premises known as **6420 N. Western Ave.**.

Dear Alderman **Debra L. Silverstein**:

The applicant referenced above has requested the use of the public right-of-way for a **light fixture(s)**. An ordinance has been prepared by the Department of Business Affairs and Consumer Protection – Business Assistance Center - Public Way Use Unit for presentation to the City Council. Because this request was made for properties located in your ward, as approved by you as per the attached, I respectfully request that you introduce the attached ordinance at the next City Council meeting.

If you have any questions regarding this ordinance, please contact Anthony Bertuca at (312) 744-5506.

Department of Business Affairs and Consumer Protection

City of Chicago

O2013-8909

Office of the City Clerk

Document Tracking Sheet

Meeting Date:	11/13/2013
Sponsor(s):	Silverstein (50)
Type:	Ordinance
Title:	Grant(s) of privilege in public way for Cary's Lounge
Committee(s) Assignment:	Committee on Transportation and Public Way

ORDINANCE
CARY'S LOUNGE
Acct. No. 302784 - 1
Permit No. 1109198

Be It Ordained by the City Council of the City of Chicago:

SECTION 1. Permission and authority are hereby given and granted to CARY'S LOUNGE, upon the terms and subject to the conditions of this ordinance to maintain and use one (1) sign(s) projecting over the public right-of-way attached to its premises known as 2251 W. Devon Ave..

Said sign structure(s) measures as follows; along W DEVON AVE:
One (1) at two point five (2.5) feet in length, twelve (12) feet in height and nine (9) feet above grade level.

The location of said privilege shall be as shown on prints kept on file with the Department of Business Affairs and Consumer Protection and the Office of the City Clerk.

Said privilege shall be constructed in accordance with plans and specifications approved by the Department of Transportation (Division of Project Development) and Zoning Department - Signs.

This grant of privilege in the public way shall be subject to the provisions of Section 10-28-015 and all other required provisions of the Municipal Code of Chicago.

The grantee shall pay to the City of Chicago as compensation for the privilege #1109198 herein granted the sum of three hundred ($300.00) per annum in advance.


A 25% penalty will be added for payments received after due date.

The permit holder agrees to hold the City of Chicago harmless for any damage, relocation or replacement costs associated with damage, relocation or removal of private property caused by the City performing work in the public way.

Authority herein given and granted for a period of five (5) years from and after 09/10/2013.

Alderman _____
Debra L. Silverstein 50th Ward

CARY'S LOUNGE
2251 W. DEVON, CHICAGO

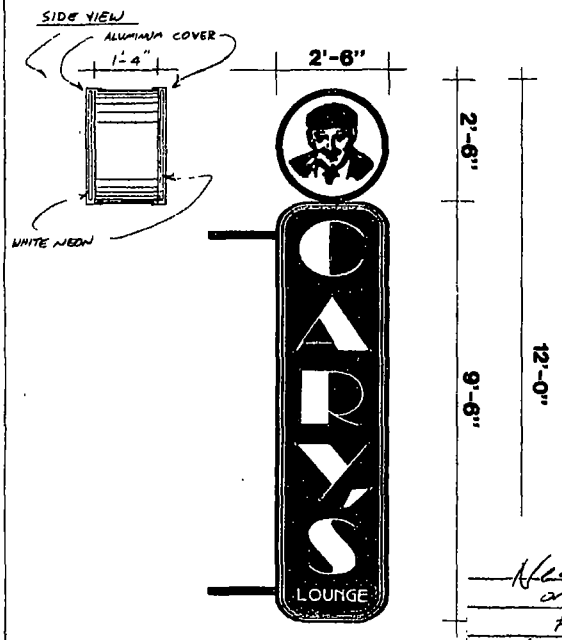

1-1/2" ALUMINUM COVER OVER NEON / WHITE
GIVING OFF AN INDIRECT NEON LIGHTING
TO THE ROUND TOP ALUMINUM FACE

16" DOUBLE TUBE NEON LETTERS / BLUE
WITH BACKED WHITE VINYL LETTERS

S.T. NEON BORDER AROUND BOTTOM PORTION OF SIGN / BLUE

5" S.T. NEON LETTERS / YELLOW

Need Font
or File of
Font For
"Lounge" BASQUE FONT O.K.

FLANGES
CAPS
PLATES
POLES
ORDERED BY ____ ON 1/29

BEST NEON SIGN CO.

SCALE 1/2"=1'-0"	SK NO. CARYS1
CUSTOMER CARY'S LOUNGE	
JOB ADDRESS	
CITY CHICAGO	STATE IL
ARTIST MICHAEL	DATE 2/29/08
SALES APPROVED	Date

PLEASE NOTE: By signing the approval box on this sketch, I understand that I am accepting all aspects of this drawing. This includes artwork, specifications, dimensions, spelling and any other representations herein. I also understand that color reproductions on this sketch are approximate, and may not match manufactured product exactly.

CUSTOMER APPROVAL: 3/3/08

BEST NEON FAX # 773-586-7587

Department of Business Affairs and Consumer Protection
Business Assistance Center - Public Way Use Unit
City Hall - 121 N. LaSalle Street, Room 800 • Chicago, IL 60602
(312)-74-GOBIZ (312-744-6249) • (312) 744-1944 (TTY)
http://www.cityofchicago.org/bacp

11/13/2013

Alderman **Debra L. Silverstein**
Ward # **50**
City of Chicago
City Hall, Room **203**
121 North LaSalle Street
Chicago, Illinois 60602

Re: An ordinance to use and maintain a portion of the public right-of-way for **one (1) sign(s)** for **CARY'S LOUNGE**, adjacent to the premises known as **2251 W. Devon Ave.**.

Dear Alderman **Debra L. Silverstein**:

The applicant referenced above has requested the use of the public right-of-way for a **sign(s)**. An ordinance has been prepared by the Department of Business Affairs and Consumer Protection – Business Assistance Center - Public Way Use Unit for presentation to the City Council. Because this request was made for properties located in your ward, as approved by you as per the attached, I respectfully request that you introduce the attached ordinance at the next City Council meeting.

If you have any questions regarding this ordinance, please contact Anthony Bertuca at (312) 744-5506.

Department of Business Affairs and Consumer Protection

City of Chicago

O2013-8911

Office of the City Clerk

Document Tracking Sheet

Meeting Date:	11/13/2013
Sponsor(s):	Silverstein (50)
Type:	Ordinance
Title:	Grant(s) of privilege in public way for J K Kabab House
Committee(s) Assignment:	Committee on Transportation and Public Way

ORDINANCE
J K KABAB HOUSE
Acct. No. 19442 - 1
Permit No. 1108188

Be It Ordained by the City Council of the City of Chicago:

SECTION 1. Permission and authority are hereby given and granted to J K KABAB HOUSE, upon the terms and subject to the conditions of this ordinance to maintain and use one (1) sign(s) projecting over the public right-of-way attached to its premises known as 6412 N. Rockwell St..

Said sign structure(s) measures as follows; along N. ROCKWELL:
One (1) at fourteen (14) feet in length, three (3) feet in height and twelve (12) feet above grade level.

The location of said privilege shall be as shown on prints kept on file with the Department of Business Affairs and Consumer Protection and the Office of the City Clerk.

Said privilege shall be constructed in accordance with plans and specifications approved by the Department of Transportation (Division of Project Development) and Zoning Department - Signs.


This grant of privilege in the public way shall be subject to the provisions of Section 10-28-015 and all other required provisions of the Municipal Code of Chicago.

The grantee shall pay to the City of Chicago as compensation for the privilege #1108188 herein granted the sum of three hundred ($300.00) per annum in advance.


A 25% penalty will be added for payments received after due date.


The permit holder agrees to hold the City of Chicago harmless for any damage, relocation or replacement costs associated with damage, relocation or removal of private property caused by the City performing work in the public way.

Authority herein given and granted for a period of five (5) years from and after 07/09/2013.

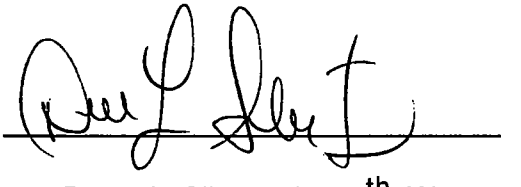Alderman 

Debra L. Silverstein 50th Ward

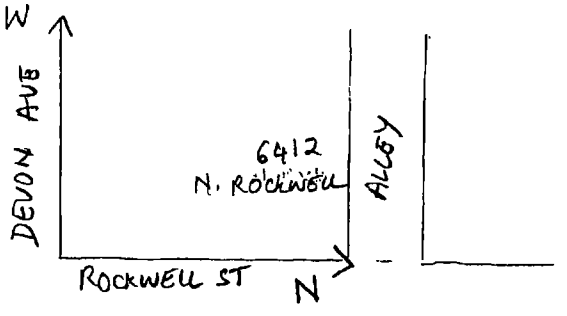
W
DEVON AVE
6412
N. ROCKWELL
ALLEY
ROCKWELL ST
N

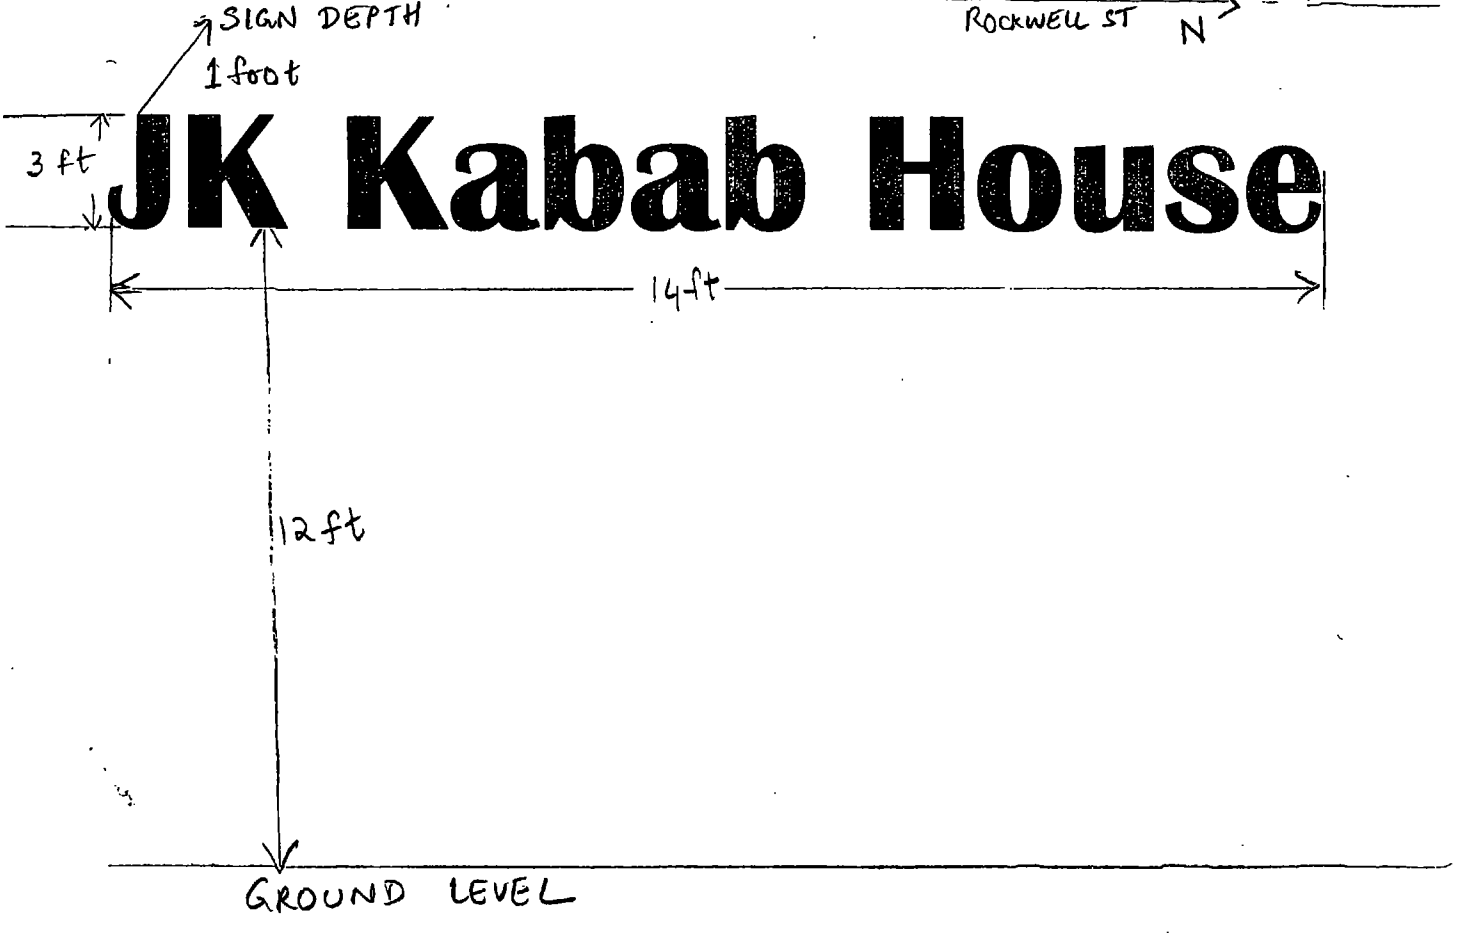
SIGN DEPTH
1 foot
3 ft
JK Kabab House
14 ft
12 ft
GROUND LEVEL

Department of Business Affairs and Consumer Protection
Business Assistance Center - Public Way Use Unit
City Hall - 121 N LaSalle Street, Room 800 • Chicago, IL 60602
(312)-74-GOBIZ (312-744-6249) • (312) 744-1944 (TTY)
http://www.cityofchicago.org/bacp

11/13/2013

Alderman **Debra L. Silverstein**
Ward # **50**
City of Chicago
City Hall, Room **203**
121 North LaSalle Street
Chicago, Illinois 60602

Re: An ordinance to use and maintain a portion of the public right-of-way for **one (1) sign(s)** for **J K KABAB HOUSE**, adjacent to the premises known as **6412 N. Rockwell St.**.

Dear Alderman **Debra L. Silverstein**:

The applicant referenced above has requested the use of the public right-of-way for a **sign(s)**. An ordinance has been prepared by the Department of Business Affairs and Consumer Protection – Business Assistance Center - Public Way Use Unit for presentation to the City Council. Because this request was made for properties located in your ward, as approved by you as per the attached, I respectfully request that you introduce the attached ordinance at the next City Council meeting.

If you have any questions regarding this ordinance, please contact Anthony Bertuca at (312) 744-5506.

Department of Business Affairs and Consumer Protection

City of Chicago

O2013-8915

Office of the City Clerk

Document Tracking Sheet

Meeting Date:	11/13/2013
Sponsor(s):	Silverstein (50)
Type:	Ordinance
Title:	Grant(s) of privilege in public way for Nikhar Beauty Salon
Committee(s) Assignment:	Committee on Transportation and Public Way

ORDINANCE
NIKHAR BEAUTY SALON
Acct. No. 266415 - 1
Permit No. 1109353

Be It Ordained by the City Council of the City of Chicago:

SECTION 1. Permission and authority are hereby given and granted to NIKHAR BEAUTY SALON, upon the terms and subject to the conditions of this ordinance to maintain and use one (1) sign(s) projecting over the public right-of-way attached to its premises known as 2410 W. Devon Ave..

Said sign structure(s) measures as follows; along W. Devon Ave.:
One (1) at twelve (12) feet in length, three (3) feet in height and fourteen (14) feet above grade level.

The location of said privilege shall be as shown on prints kept on file with the Department of Business Affairs and Consumer Protection and the Office of the City Clerk.

Said privilege shall be constructed in accordance with plans and specifications approved by the Department of Transportation (Division of Project Development) and Zoning Department - Signs.

This grant of privilege in the public way shall be subject to the provisions of Section 10-28-015 and all other required provisions of the Municipal Code of Chicago.

The grantee shall pay to the City of Chicago as compensation for the privilege #1109353 herein granted the sum of three hundred ($300.00) per annum in advance.

A 25% penalty will be added for payments received after due date.

The permit holder agrees to hold the City of Chicago harmless for any damage, relocation or replacement costs associated with damage, relocation or removal of private property caused by the City performing work in the public way.


Authority herein given and granted for a period of five (5) years from and after 09/10/2013.

Alderman _____

Debra L. Silverstein 50th Ward

SIGN DRAWING

2410 W. DEVON AVENUE

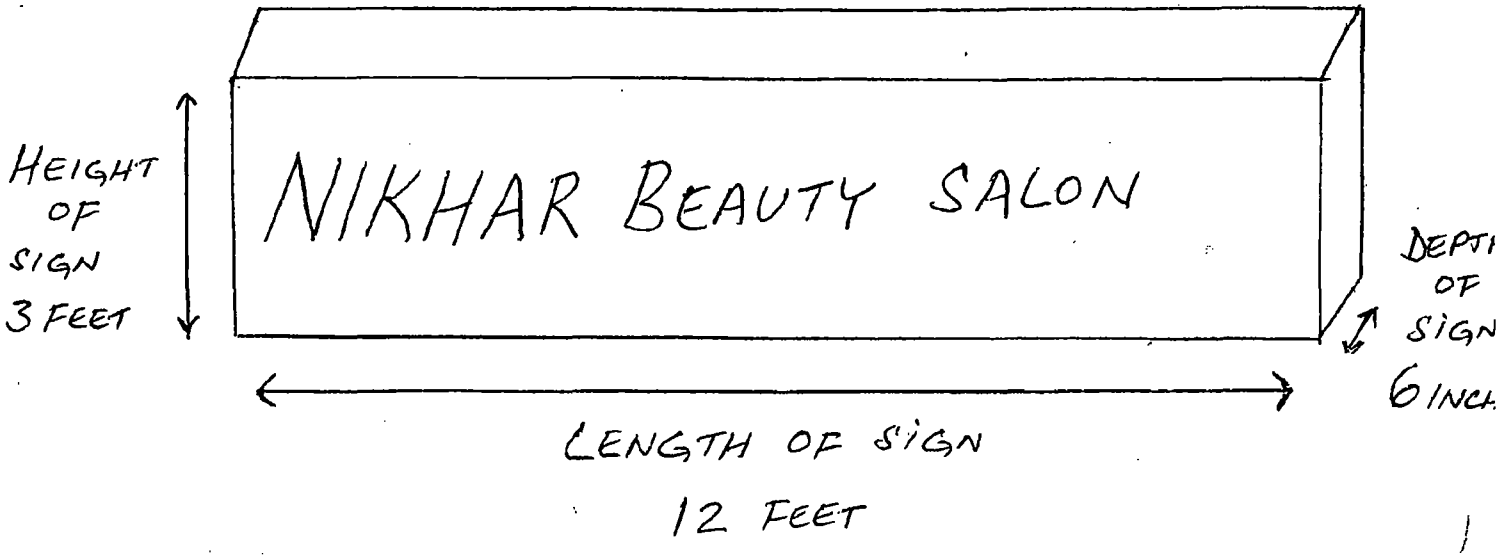

Department of Business Affairs and Consumer Protection
Business Assistance Center - Public Way Use Unit
City Hall - 121 N. LaSalle Street, Room 800 • Chicago, IL 60602
(312)-74-GOBIZ (312-744-6249) • (312) 744-1944 (TTY)
http://www.cityofchicago.org/bacp

11/13/2013

Alderman **Debra L. Silverstein**
Ward # **50**
City of Chicago
City Hall, Room **203**
121 North LaSalle Street
Chicago, Illinois 60602

Re: An ordinance to use and maintain a portion of the public right-of-way for **one (1) sign(s)** for **NIKHAR BEAUTY SALON**, adjacent to the premises known as **2410 W. Devon Ave.**.

Dear Alderman **Debra L. Silverstein**:

The applicant referenced above has requested the use of the public right-of-way for a **sign(s)**. An ordinance has been prepared by the Department of Business Affairs and Consumer Protection – Business Assistance Center - Public Way Use Unit for presentation to the City Council. Because this request was made for properties located in your ward, as approved by you as per the attached, I respectfully request that you introduce the attached ordinance at the next City Council meeting.

If you have any questions regarding this ordinance, please contact Anthony Bertuca at (312) 744-5506.

Department of Business Affairs and Consumer Protection

City of Chicago

O2013-8493

Office of the City Clerk

Document Tracking Sheet

Meeting Date:	11/13/2013
Sponsor(s):	Fioretti (2)
Type:	Ordinance
Title:	Amendment of grant(s) of privilege in public way to Shurgard Storage Centers, Inc.
Committee(s) Assignment:	Committee on Transportation and Public Way

ORDINANCE AMENDMENT
Acct. No. 211743 - 27
Permit No. 1094932

BE IT ORDAINED BY THE CITY COUNCIL OF THE CITY OF CHICAGO:

Section 1:

The ordinance passed by the City Council of the City of Chicago for **SHURGARD STORAGE CENTERS, INC** on **03/09/2011**, and printed upon page **113881** of the Journal of Proceedings of the City of Chicago is here by Amended by deleting the words "**SHURGARD STORAGE CENTERS, INC.**" and inserting in their place the words "**PUBLIC STORAGE**"

Section 2:

This ordinance Amendment shall be in effect upon its passage.

ALDERMAN: _____ 11/14/13

Bob Fioretti **Ward: 02** **Date:**

Department of Business Affairs and Consumer Protection
Business Assistance Center - Public Way Use Unit
City Hall - 121 N. LaSalle Street, Room 800 • Chicago, IL 60602
(312)-74-GOBIZ (312-744-6249) • (312) 744-1944 (TTY)
http://www.cityofchicago.org/bacp

11/13/2013

Alderman **Bob Fioretti**
Ward # **02**
City of Chicago
City Hall, Room **300**
121 North LaSalle Street
Chicago, Illinois 60602

Re: An amended ordinance to use and maintain a portion of the public right-of-way for **nine (9) awning(s)** for **PUBLIC STORAGE**, adjacent to the premises known as **947 W. Van Buren St.**.

Dear Alderman **Bob Fioretti**:

The applicant referenced above has requested the use of the public right-of-way for a **awning(s)**. An ordinance has been prepared by the Department of Business Affairs and Consumer Protection – Business Assistance Center - Public Way Use Unit for presentation to the City Council. Because this request was made for properties located in your ward, as approved by you as per the attached, I respectfully request that you introduce the attached ordinance at the next City Council meeting.

If you have any questions regarding this ordinance, please contact Anthony Bertuca at (312) 744-5506.

Department of Business Affairs and Consumer Protection

City of Chicago

O2013-8706

Office of the City Clerk

Document Tracking Sheet

Meeting Date:	11/13/2013
Sponsor(s):	Reilly (42)
Type:	Ordinance
Title:	Amendment of grant(s) of privilege in public way to Macerich Management Company
Committee(s) Assignment:	Committee on Transportation and Public Way

ORDINANCE AMENDMENT
Acct. No. 334172 - 4
Permit No. 1107051

BE IT ORDAINED BY THE CITY COUNCIL OF THE CITY OF CHICAGO:

Section 1:

The ordinance passed by the City Council of the City of Chicago for **MACERICH MANAGEMENT COMPANY** on **09/11/2013**, and printed upon page **60035** of the Journal of Proceedings of the City of Chicago is here by Amended by deleting the words

"Date of Passage"

and inserting in their place the words

"April 8, 2013."

Section 2:

This ordinance Amendment shall be in effect upon its passage.

ALDERMAN: _____

Brendan Reilly **Ward: 42** **Date:**

City of Chicago

O2013-8708

Office of the City Clerk

Document Tracking Sheet

Meeting Date:	11/13/2013
Sponsor(s):	Reilly (42)
Type:	Ordinance
Title:	Amendment of grant(s) of privilege in public way to Johnny's State St. Grill (Privilege No. 1098765)
Committee(s) Assignment:	Committee on Transportation and Public Way

ORDINANCE AMENDMENT
Acct. No. 385788 - 1
Permit No. 1098765

BE IT ORDAINED BY THE CITY COUNCIL OF THE CITY OF CHICAGO:

Section 1:

The ordinance passed by the City Council of the City of Chicago for **Johnny's State St. Grill** on **01/18/2012**, and printed upon page **19345** of the Journal of Proceedings of the City of Chicago is here by Amended by deleting the words "**Johnny's State St. Grill**" and inserting in their place the words "**PETER KORIS**"

Section 2:

This ordinance Amendment shall be in effect upon its passage.

ALDERMAN: _____

Brendan Reilly **Ward: 42** **Date:**

City of Chicago

O2013-8730

Office of the City Clerk

Document Tracking Sheet

Meeting Date:	11/13/2013
Sponsor(s):	Reilly (42)
Type:	Ordinance
Title:	Amendment of grant(s) of privilege in public way to Johnny's State St. Grill (Privilege No. 1089178)
Committee(s) Assignment:	Committee on Transportation and Public Way

ORDINANCE AMENDMENT
Acct. No. 385788 - 1
Permit No. 1089178

BE IT ORDAINED BY THE CITY COUNCIL OF THE CITY OF CHICAGO:

Section 1:

The ordinance passed by the City Council of the City of Chicago for **Johnny's State St. Grill** on **12/16/2009**, and printed upon page **82151** of the Journal of Proceedings of the City of Chicago is here by Amended by deleting the words "**Johnny's State St. Grill**" and inserting in their place the words "**PETER KORIS**"

Section 2:

This ordinance Amendment shall be in effect upon its passage.

ALDERMAN:_____

Brendan Reilly **Ward: 42** **Date:**

City of Chicago

O2013-8696

Office of the City Clerk

Document Tracking Sheet

Meeting Date:	11/13/2013
Sponsor(s):	Smith (43)
Type:	Ordinance
Title:	Amendment of grant(s) of privilege in public way to My Fit Foods (Privilege No. 1104715)
Committee(s) Assignment:	Committee on Transportation and Public Way

ORDINANCE AMENDMENT
Acct. No. 376629 - 2
Permit No. 1104715

BE IT ORDAINED BY THE CITY COUNCIL OF THE CITY OF CHICAGO:

Section 1:

The ordinance passed by the City Council of the City of Chicago for **MY FIT FOODS** on **06/26/2013**, and printed upon page **56685** of the Journal of Proceedings of the City of Chicago is here by Amended by deleting the words "The grantee shall pay to the City of Chicago as compensation for the privilege #1104715 herein granted the sum of seven hundred seventy-five ($775.00) per annum in advance"

and inserting in their place the words

"The grantee shall pay to the City of Chicago as compensation for the privilege #1104715 herein granted the sum of six hundred eighty-seven dollars and fifty cents ($687.50) per annum in advance"

Section 2:

This ordinance Amendment shall be in effect upon its passage.

ALDERMAN: _____ 4/13/13

Michele Smith **Ward: 43** **Date:**

City of Chicago

O2013-8704

Office of the City Clerk

Document Tracking Sheet

Meeting Date:	11/13/2013
Sponsor(s):	Smith (43)
Type:	Ordinance
Title:	Amendment of grant(s) of privilege in public way to My Fit Foods (Privilege No. 1104714)
Committee(s) Assignment:	Committee on Transportation and Public Way

ORDINANCE AMENDMENT
Acct. No. 376629 - 2
Permit No. 1104714

BE IT ORDAINED BY THE CITY COUNCIL OF THE CITY OF CHICAGO:

Section 1:

The ordinance passed by the City Council of the City of Chicago for **MY FIT FOODS** on **07/24/2013**, and printed upon page **58235** of the Journal of Proceedings of the City of Chicago is here by Amended by deleting the words "The grantee shall pay to the City of Chicago as compensation for the privilege #1104714 herein granted the sum of one hundred seventy-five ($175.00) per annum in advance"

and inserting in their place the words

"The grantee shall pay to the City of Chicago as compensation for the privilege #1104714 herein granted the sum of eighty-seven dollars and fifty cents ($87.50) per annum in advance"

Section 2:

This ordinance Amendment shall be in effect upon its passage.

ALDERMAN: _____ 11/13/13

Michele Smith **Ward: 43** **Date:**

City of Chicago

O2013-8492

Office of the City Clerk

Document Tracking Sheet

Meeting Date:	11/13/2013
Sponsor(s):	Tunney (44)
Type:	Ordinance
Title:	Amendment of grant(s) of privilege in public way to Newport Bar & Grille
Committee(s) Assignment:	Committee on Transportation and Public Way

ORDINANCE AMENDMENT
Acct. No. 34918 - 1
Permit No. 1108515

BE IT ORDAINED BY THE CITY COUNCIL OF THE CITY OF CHICAGO:

Section 1:

The ordinance passed by the City Council of the City of Chicago for **NEWPORT BAR & GRILLE** on **10/16/2013**, and printed upon page **62215** of the Journal of Proceedings of the City of Chicago is here by Amended by deleting the words

"SECTION 1. Permission and authority are hereby given and granted to NEWPORT BAR & GRILLE, upon the terms and subject to the conditions of this ordinance to construct, install, maintain and use one (1) Flag Pole(s) projecting over the public right-of-way adjacent to its premises known as 1344 W. Newport Ave..

Said Flag Pole(s) at Newport measure(s):
One (1) at six (6) feet in length, and point zero eight (.08) feet in width for a total of point four eight (.48) square feet.

The location of said privilege shall be as shown on prints kept on file with the Department of Business Affairs and Consumer Protection and the Office of the City Clerk.

Said privilege shall be constructed in accordance with plans and specifications approved by the Department of Transportation (Division of Project Development).

This grant of privilege in the public way shall be subject to the provisions of Section 10-28-015 and all other required provisions of the Municipal Code of Chicago.

The grantee shall pay to the City of Chicago as compensation for the privilege #1108515 herein granted the sum of seventy-five ($75.00) per annum in advance."

and inserting in their place the words

"SECTION 1. Permission and authority are hereby given and granted to NEWPORT BAR & GRILLE, upon the terms and subject to the conditions of this ordinance to construct, install, maintain and use three (3) Flag Pole(s) projecting over the public right-of-way adjacent to its premises known as 1344 W. Newport Ave..

Said Flag Pole(s) at Newport measure(s):
Three (3) at six (6) feet in length, and point zero eight (.08) feet in width for a total of point four eight (.48) square feet.

The location of said privilege shall be as shown on prints kept on file with the Department of Business Affairs and Consumer Protection and the Office of the City Clerk.

Said privilege shall be constructed in accordance with plans and specifications approved by the Department of Transportation (Division of Project Development).

This grant of privilege in the public way shall be subject to the provisions of Section 10-28-015 and all other required provisions of the Municipal Code of Chicago.

The grantee shall pay to the City of Chicago as compensation for the privilege #1108515 herein granted the sum of two hundred tweny-five ($225.00) per annum in advance."

Section 2:

This ordinance Amendment shall be in effect upon its passage.

ALDERMAN: _____

Thomas Tunney **Ward: 44** **Date:**

Department of Business Affairs and Consumer Protection
Business Assistance Center - Public Way Use Unit
City Hall - 121 N LaSalle Street, Room 800 • Chicago, IL 60602
(312)-74-GOBIZ (312-744-6249) • (312) 744-1944 (TTY)
http://www.cityofchicago.org/bacp

11/13/2013

Alderman **Thomas Tunney**
Ward # **44**
City of Chicago
City Hall, Room **203**
121 North LaSalle Street
Chicago, Illinois 60602

Re: An amended ordinance to use and maintain a portion of the public right-of-way for **three (3) flag pole(s)** for **NEWPORT BAR & GRILLE**, adjacent to the premises known as **1344 W. Newport Ave.**.

Dear Alderman **Thomas Tunney**:

The applicant referenced above has requested the use of the public right-of-way for a **flag pole(s)**. An ordinance has been prepared by the Department of Business Affairs and Consumer Protection – Business Assistance Center - Public Way Use Unit for presentation to the City Council. Because this request was made for properties located in your ward, as approved by you as per the attached, I respectfully request that you introduce the attached ordinance at the next City Council meeting.

If you have any questions regarding this ordinance, please contact Anthony Bertuca at (312) 744-5506.

Department of Business Affairs and Consumer Protection

City of Chicago

Office of the City Clerk

Document Tracking Sheet

Or2013-699

Meeting Date:	11/13/2013
Sponsor(s):	Burns (4)
Type:	Order
Title:	Landmark fee waiver for property at 4921 S Dorchester Ave
Committee(s) Assignment:	Committee on Zoning, Landmarks and Building Standards

ORDER

WHEREAS, Section 2-120-815 of the Municipal Code provides that the Chicago City Council may by passage of an appropriate order waive any fees charged by the City for any permit for which approval of the Commission on Chicago Landmarks (the "Commission") is required, in accordance with chapter 2-120 of the Municipal Code; and

WHEREAS, the permits identified below require Commission approval, in accordance with Section 2-120-740 of the Municipal Code; now, therefore,

BE IT ORDAINED BY THE CITY COUNCIL OF THE CITY OF CHICAGO:

SECTION 1. The foregoing recitals are hereby adopted as the findings of the City Council.

SECTION 2. The Commissioner of the Department of Buildings, the Commissioners of the Departments of Environment and Fire, the Director of the Department of Revenue, and the Zoning Administrator are hereby directed to issue those permits for which approval of the Commission on Chicago Landmarks is required pursuant to Chapter 2-120 of the Municipal Code free of charge, notwithstanding any other ordinances of the City Council to the contrary, for the property at:

Address:	4921 South Dorchester Avenue ("Property")
District/Building:	Kenwood District

for work generally described as: Residential rehabilitation of an existing property.

Owner:	Bilmar Enterprises, LLC
Owner's Address:	333 West North Avenue, #207
City, State, Zip:	Chicago, Illinois 60610

SECTION 3. The fee waiver authorized by this Order shall be effective from July 23, 2013 through July 23, 2014, and shall not apply to **additional developer service fees, stop-work order fees or any fines.**

SECTION 4. That the permit purchaser for the Property shall be entitled to a refund of city fees for which it has paid and which are exempt pursuant to Section 1 hereof.

SECTION 5. This order shall be in force and effect upon its passage.

William Burns
Alderman, 4th Ward

NOTE: This is NOT a permit nor does it constitute a Letter of Approval for the above described work. A permit application for the work must be approved by the appropriate City department(s) as well as the Commission on Chicago Landmarks for this permit fee waiver, subject to City Council approval, to be valid.

CITY OF CHICAGO
ECONOMIC DISCLOSURE STATEMENT
AND AFFIDAVIT

SECTION I -- GENERAL INFORMATION

A. Legal name of the Disclosing Party submitting this EDS. Include d/b/a/ if applicable:

Bilmar Enterprises, LLC

Check ONE of the following three boxes:

Indicate whether the Disclosing Party submitting this EDS is:

1. [X] the Applicant
   OR
2. [ ] a legal entity holding a direct or indirect interest in the Applicant. State the legal name of the Applicant in which the Disclosing Party holds an interest: _____
   OR
3. [ ] a legal entity with a right of control (see Section II.B.1.) State the legal name of the entity in which the Disclosing Party holds a right of control: _____

B. Business address of the Disclosing Party: 333 W. North Ave #207
Chicago, IL 60610

C. Telephone: 312-912-3603 Fax: 312.244.3260 Email: mfconnolly@gmail.com

D. Name of contact person: Martha E. Connolly

E. Federal Employer Identification No. (if you have one): 45-4[illegible]

F. Brief description of contract, transaction or other undertaking (referred to below as the "Matter") to which this EDS pertains. (Include project number and location of property, if applicable):

Permit Fee waiver
4921 S. Dorchester, gut-rehab renovation

G. Which City agency or department is requesting this EDS? Dept. of Housing & Economic Development Historic Preservation Division

If the Matter is a contract being handled by the City's Department of Procurement Services, please complete the following:

Specification # _____ and Contract # _____

SECTION II -- DISCLOSURE OF OWNERSHIP INTERESTS

A. NATURE OF THE DISCLOSING PARTY

1. Indicate the nature of the Disclosing Party:

[ ] Person
[ ] Publicly registered business corporation
[ ] Privately held business corporation
[ ] Sole proprietorship
[ ] General partnership
[ ] Limited partnership
[ ] Trust
[X] Limited liability company
[ ] Limited liability partnership
[ ] Joint venture
[ ] Not-for-profit corporation
(Is the not-for-profit corporation also a 501(c)(3))?
[ ] Yes [ ] No
[ ] Other (please specify)

2. For legal entities, the state (or foreign country) of incorporation or organization, if applicable:

Illinois

3. For legal entities not organized in the State of Illinois: Has the organization registered to do business in the State of Illinois as a foreign entity?

[ ] Yes [ ] No [ ] N/A

B. IF THE DISCLOSING PARTY IS A LEGAL ENTITY:

1. List below the full names and titles of all executive officers and all directors of the entity. **NOTE:** For not-for-profit corporations, also list below all members, if any, which are legal entities. If there are no such members, write "no members." For trusts, estates or other similar entities, list below the legal titleholder(s).

If the entity is a general partnership, limited partnership, limited liability company, limited liability partnership or joint venture, list below the name and title of each general partner, managing member, manager or any other person or entity that controls the day-to-day management of the Disclosing Party. **NOTE:** Each legal entity listed below must submit an EDS on its own behalf.

Name	Title
MARTHA K. CONNOLLY	MANAGING MEMBER

2. Please provide the following information concerning each person or entity having a direct or indirect beneficial interest (including ownership) in excess of 7.5% of the Disclosing Party. Examples of such an interest include shares in a corporation, partnership interest in a partnership or joint venture,

interest of a member or manager in a limited liability company, or interest of a beneficiary of a trust, estate or other similar entity. If none, state "None." **NOTE**: Pursuant to Section 2-154-030 of the Municipal Code of Chicago ("Municipal Code"), the City may require any such additional information from any applicant which is reasonably intended to achieve full disclosure.

Name	Business Address	Percentage Interest in the Disclosing Party
MARTHA K. CONNOLLY	333 W. NORTH AVE # 207 CHICAGO, IL 60610	50%
SELF DIRECTED IRA OF WILLIAM ABEL, HELD BY ENTRUST IRA SERVICES, INC AND ADMINISTERED BY WILLIAM ABEL *SEE ATTACHED*	1726 E. Mellow Trail, Oro Valley, AZ 85755	50%

SECTION III -- BUSINESS RELATIONSHIPS WITH CITY ELECTED OFFICIALS

Has the Disclosing Party had a "business relationship," as defined in Chapter 2-156 of the Municipal Code, with any City elected official in the 12 months before the date this EDS is signed?

[ ] Yes [X] No

If yes, please identify below the name(s) of such City elected official(s) and describe such relationship(s):

SECTION IV -- DISCLOSURE OF SUBCONTRACTORS AND OTHER RETAINED PARTIES

The Disclosing Party must disclose the name and business address of each subcontractor, attorney, lobbyist, accountant, consultant and any other person or entity whom the Disclosing Party has retained or expects to retain in connection with the Matter, as well as the nature of the relationship, and the total amount of the fees paid or estimated to be paid. The Disclosing Party is not required to disclose employees who are paid solely through the Disclosing Party's regular payroll.

"Lobbyist" means any person or entity who undertakes to influence any legislative or administrative action on behalf of any person or entity other than: (1) a not-for-profit entity, on an unpaid basis, or (2) himself. "Lobbyist" also means any person or entity any part of whose duties as an employee of another includes undertaking to influence any legislative or administrative action.

If the Disclosing Party is uncertain whether a disclosure is required under this Section, the Disclosing Party must either ask the City whether disclosure is required or make the disclosure.

Name (indicate whether retained or anticipated to be retained)	Business Address	Relationship to Disclosing Party (subcontractor, attorney, lobbyist, etc.)	Fees (indicate whether paid or estimated.) NOTE: "hourly rate" or "t.b.d." is not an acceptable response.
444 CONSTRUCTION LLC (RETAINED)	10200 S. HOYNE AVE CHICAGO, IL 60643	GENERAL CONTRACTOR	$100,000 estimated

(Add sheets if necessary)

[ ] Check here if the Disclosing Party has not retained, nor expects to retain, any such persons or entities.

SECTION V -- CERTIFICATIONS

A. COURT-ORDERED CHILD SUPPORT COMPLIANCE

Under Municipal Code Section 2-92-415, substantial owners of business entities that contract with the City must remain in compliance with their child support obligations throughout the contract's term.

Has any person who directly or indirectly owns 10% or more of the Disclosing Party been declared in arrearage on any child support obligations by any Illinois court of competent jurisdiction?

[ ] Yes [X] No [ ] No person directly or indirectly owns 10% or more of the Disclosing Party.

If "Yes," has the person entered into a court-approved agreement for payment of all support owed and is the person in compliance with that agreement?

[ ] Yes [ ] No

B. FURTHER CERTIFICATIONS

1. Pursuant to Municipal Code Chapter 1-23, Article I ("Article I")(which the Applicant should consult for defined terms (e.g., "doing business") and legal requirements), if the Disclosing Party submitting this EDS is the Applicant and is doing business with the City, then the Disclosing Party certifies as follows: (i) neither the Applicant nor any controlling person is currently indicted or charged with, or has admitted guilt of, or has ever been convicted of, or placed under supervision for, any criminal offense involving actual, attempted, or conspiracy to commit bribery, theft, fraud, forgery, perjury, dishonesty or deceit against an officer or employee of the City or any sister agency; and (ii) the Applicant understands and acknowledges that compliance with Article I is a continuing requirement for doing business with the City. NOTE: If Article I applies to the Applicant, the permanent compliance timeframe in Article I supersedes some five-year compliance timeframes in certifications 2 and 3 below.

2. The Disclosing Party and, if the Disclosing Party is a legal entity, all of those persons or entities identified in Section II.B.1. of this EDS:

a. are not presently debarred, suspended, proposed for debarment, declared ineligible or voluntarily excluded from any transactions by any federal, state or local unit of government;

b. have not, within a five-year period preceding the date of this EDS, been convicted of a criminal offense, adjudged guilty, or had a civil judgment rendered against them in connection with: obtaining, attempting to obtain, or performing a public (federal, state or local) transaction or contract under a public transaction; a violation of federal or state antitrust statutes; fraud; embezzlement; theft; forgery; bribery; falsification or destruction of records; making false statements; or receiving stolen property;

c. are not presently indicted for, or criminally or civilly charged by, a governmental entity (federal, state or local) with committing any of the offenses set forth in clause B.2.b. of this Section V;

d. have not, within a five-year period preceding the date of this EDS, had one or more public transactions (federal, state or local) terminated for cause or default; and

e. have not, within a five-year period preceding the date of this EDS, been convicted, adjudged guilty, or found liable in a civil proceeding, or in any criminal or civil action, including actions concerning environmental violations, instituted by the City or by the federal government, any state, or any other unit of local government.

3. The certifications in subparts 3, 4 and 5 concern:

• the Disclosing Party;
• any "Contractor" (meaning any contractor or subcontractor used by the Disclosing Party in connection with the Matter, including but not limited to all persons or legal entities disclosed under Section IV, "Disclosure of Subcontractors and Other Retained Parties");
• any "Affiliated Entity" (meaning a person or entity that, directly or indirectly: controls the Disclosing Party, is controlled by the Disclosing Party, or is, with the Disclosing Party, under common control of another person or entity. Indicia of control include, without limitation: interlocking management or ownership; identity of interests among family members, shared facilities and equipment; common use of employees; or organization of a business entity following the ineligibility of a business entity to do business with federal or state or local government, including the City, using substantially the same management, ownership, or principals as the ineligible entity); with respect to Contractors, the term Affiliated Entity means a person or entity that directly or indirectly controls the Contractor, is controlled by it, or, with the Contractor, is under common control of another person or entity;
• any responsible official of the Disclosing Party, any Contractor or any Affiliated Entity or any other official, agent or employee of the Disclosing Party, any Contractor or any Affiliated Entity, acting pursuant to the direction or authorization of a responsible official of the Disclosing Party, any Contractor or any Affiliated Entity (collectively "Agents").

Neither the Disclosing Party, nor any Contractor, nor any Affiliated Entity of either the Disclosing Party or any Contractor nor any Agents have, during the five years before the date this EDS is signed, or, with respect to a Contractor, an Affiliated Entity, or an Affiliated Entity of a Contractor during the five years before the date of such Contractor's or Affiliated Entity's contract or engagement in connection with the Matter:

a. bribed or attempted to bribe, or been convicted or adjudged guilty of bribery or attempting to bribe, a public officer or employee of the City, the State of Illinois, or any agency of the federal government or of any state or local government in the United States of America, in that officer's or employee's official capacity;

b. agreed or colluded with other bidders or prospective bidders, or been a party to any such agreement, or been convicted or adjudged guilty of agreement or collusion among bidders or prospective bidders, in restraint of freedom of competition by agreement to bid a fixed price or otherwise; or

c. made an admission of such conduct described in a. or b. above that is a matter of record, but have not been prosecuted for such conduct; or

d. violated the provisions of Municipal Code Section 2-92-610 (Living Wage Ordinance).

4. Neither the Disclosing Party, Affiliated Entity or Contractor, or any of their employees, officials, agents or partners, is barred from contracting with any unit of state or local government as a result of engaging in or being convicted of (1) bid-rigging in violation of 720 ILCS 5/33E-3; (2) bid-rotating in violation of 720 ILCS 5/33E-4; or (3) any similar offense of any state or of the United States of America that contains the same elements as the offense of bid-rigging or bid-rotating.

5. Neither the Disclosing Party nor any Affiliated Entity is listed on any of the following lists maintained by the Office of Foreign Assets Control of the U.S. Department of the Treasury or the Bureau of Industry and Security of the U.S. Department of Commerce or their successors: the Specially Designated Nationals List, the Denied Persons List, the Unverified List, the Entity List and the Debarred List.

6. The Disclosing Party understands and shall comply with the applicable requirements of Chapters 2-55 (Legislative Inspector General), 2-56 (Inspector General) and 2-156 (Governmental Ethics) of the Municipal Code.

7. If the Disclosing Party is unable to certify to any of the above statements in this Part B (Further Certifications), the Disclosing Party must explain below:

_____

_____

_____

_____

If the letters "NA," the word "None," or no response appears on the lines above, it will be conclusively presumed that the Disclosing Party certified to the above statements.

8. To the best of the Disclosing Party's knowledge after reasonable inquiry, the following is a complete list of all current employees of the Disclosing Party who were, at any time during the 12-month period preceding the execution date of this EDS, an employee, or elected or appointed official, of the City of Chicago (if none, indicate with "N/A" or "none").

None

9. To the best of the Disclosing Party's knowledge after reasonable inquiry, the following is a complete list of all gifts that the Disclosing Party has given or caused to be given, at any time during the 12-month period preceding the execution date of this EDS, to an employee, or elected or appointed official, of the City of Chicago. For purposes of this statement, a "gift" does not include: (i) anything made generally available to City employees or to the general public, or (ii) food or drink provided in the course of official City business and having a retail value of less than $20 per recipient (if none, indicate with "N/A" or "none"). As to any gift listed below, please also list the name of the City recipient.

None

C. CERTIFICATION OF STATUS AS FINANCIAL INSTITUTION

1. The Disclosing Party certifies that the Disclosing Party (check one)

[ ] is [X] is not

a "financial institution" as defined in Section 2-32-455(b) of the Municipal Code.

2. If the Disclosing Party IS a financial institution, then the Disclosing Party pledges:

"We are not and will not become a predatory lender as defined in Chapter 2-32 of the Municipal Code. We further pledge that none of our affiliates is, and none of them will become, a predatory lender as defined in Chapter 2-32 of the Municipal Code. We understand that becoming a predatory lender or becoming an affiliate of a predatory lender may result in the loss of the privilege of doing business with the City."

If the Disclosing Party is unable to make this pledge because it or any of its affiliates (as defined in Section 2-32-455(b) of the Municipal Code) is a predatory lender within the meaning of Chapter 2-32 of the Municipal Code, explain here (attach additional pages if necessary):

If the letters "NA," the word "None," or no response appears on the lines above, it will be conclusively presumed that the Disclosing Party certified to the above statements.

D. CERTIFICATION REGARDING INTEREST IN CITY BUSINESS

Any words or terms that are defined in Chapter 2-156 of the Municipal Code have the same meanings when used in this Part D.

1. In accordance with Section 2-156-110 of the Municipal Code: Does any official or employee of the City have a financial interest in his or her own name or in the name of any other person or entity in the Matter?

[ ] Yes [X] No

NOTE: If you checked "Yes" to Item D.1., proceed to Items D.2. and D.3. If you checked "No" to Item D.1., proceed to Part E.

2. Unless sold pursuant to a process of competitive bidding, or otherwise permitted, no City elected official or employee shall have a financial interest in his or her own name or in the name of any other person or entity in the purchase of any property that (i) belongs to the City, or (ii) is sold for taxes or assessments, or (iii) is sold by virtue of legal process at the suit of the City (collectively, "City Property Sale"). Compensation for property taken pursuant to the City's eminent domain power does not constitute a financial interest within the meaning of this Part D.

Does the Matter involve a City Property Sale?

[ ] Yes [ ] No

3. If you checked "Yes" to Item D.1., provide the names and business addresses of the City officials or employees having such interest and identify the nature of such interest:

Name	Business Address	Nature of Interest

4. The Disclosing Party further certifies that no prohibited financial interest in the Matter will be acquired by any City official or employee.

E. CERTIFICATION REGARDING SLAVERY ERA BUSINESS

Please check either 1. or 2. below. If the Disclosing Party checks 2., the Disclosing Party must disclose below or in an attachment to this EDS all information required by paragraph 2. Failure to

comply with these disclosure requirements may make any contract entered into with the City in connection with the Matter voidable by the City.

✓ The Disclosing Party verifies that the Disclosing Party has searched any and all records of the Disclosing Party and any and all predecessor entities regarding records of investments or profits from slavery or slaveholder insurance policies during the slavery era (including insurance policies issued to slaveholders that provided coverage for damage to or injury or death of their slaves), and the Disclosing Party has found no such records.

____2. The Disclosing Party verifies that, as a result of conducting the search in step 1 above, the Disclosing Party has found records of investments or profits from slavery or slaveholder insurance policies. The Disclosing Party verifies that the following constitutes full disclosure of all such records, including the names of any and all slaves or slaveholders described in those records:

_____

_____

_____

_____

SECTION VI -- CERTIFICATIONS FOR FEDERALLY FUNDED MATTERS

NOTE: If the Matter is federally funded, complete this Section VI. **If the Matter is not federally funded,** proceed to Section VII. For purposes of this Section VI, tax credits allocated by the City and proceeds of debt obligations of the City are not federal funding.

A. CERTIFICATION REGARDING LOBBYING

1. List below the names of all persons or entities registered under the federal Lobbying Disclosure Act of 1995 who have made lobbying contacts on behalf of the Disclosing Party with respect to the Matter: (Add sheets if necessary):

_____

_____

_____

(If no explanation appears or begins on the lines above, or if the letters "NA" or if the word "None" appear, it will be conclusively presumed that the Disclosing Party means that NO persons or entities registered under the Lobbying Disclosure Act of 1995 have made lobbying contacts on behalf of the Disclosing Party with respect to the Matter.)

2. The Disclosing Party has not spent and will not expend any federally appropriated funds to pay any person or entity listed in Paragraph A.1. above for his or her lobbying activities or to pay any person or entity to influence or attempt to influence an officer or employee of any agency, as defined by applicable federal law, a member of Congress, an officer or employee of Congress, or an employee of a member of Congress, in connection with the award of any federally funded contract, making any federally funded grant or loan, entering into any cooperative agreement, or to extend, continue, renew, amend, or modify any federally funded contract, grant, loan, or cooperative agreement.

3. The Disclosing Party will submit an updated certification at the end of each calendar quarter in which there occurs any event that materially affects the accuracy of the statements and information set forth in paragraphs A.1. and A.2. above.

4. The Disclosing Party certifies that either: (i) it is not an organization described in section 501(c)(4) of the Internal Revenue Code of 1986; or (ii) it is an organization described in section 501(c)(4) of the Internal Revenue Code of 1986 but has not engaged and will not engage in "Lobbying Activities".

5. If the Disclosing Party is the Applicant, the Disclosing Party must obtain certifications equal in form and substance to paragraphs A.1. through A.4. above from all subcontractors before it awards any subcontract and the Disclosing Party must maintain all such subcontractors' certifications for the duration of the Matter and must make such certifications promptly available to the City upon request.

B. CERTIFICATION REGARDING EQUAL EMPLOYMENT OPPORTUNITY

If the Matter is federally funded, federal regulations require the Applicant and all proposed subcontractors to submit the following information with their bids or in writing at the outset of negotiations.

Is the Disclosing Party the Applicant?

[ ] Yes [ ] No

If "Yes," answer the three questions below:

1. Have you developed and do you have on file affirmative action programs pursuant to applicable federal regulations? (See 41 CFR Part 60-2.)
[ ] Yes [ ] No

2. Have you filed with the Joint Reporting Committee, the Director of the Office of Federal Contract Compliance Programs, or the Equal Employment Opportunity Commission all reports due under the applicable filing requirements?
[ ] Yes [ ] No

3. Have you participated in any previous contracts or subcontracts subject to the equal opportunity clause?
[ ] Yes [ ] No

If you checked "No" to question 1. or 2. above, please provide an explanation:

_____

_____

SECTION VII – ACKNOWLEDGMENTS, CONTRACT INCORPORATION, COMPLIANCE, PENALTIES, DISCLOSURE

The Disclosing Party understands and agrees that:

A. The certifications, disclosures, and acknowledgments contained in this EDS will become part of any contract or other agreement between the Applicant and the City in connection with the Matter, whether procurement, City assistance, or other City action, and are material inducements to the City's execution of any contract or taking other action with respect to the Matter. The Disclosing Party understands that it must comply with all statutes, ordinances, and regulations on which this EDS is based.

B. The City's Governmental Ethics and Campaign Financing Ordinances, Chapters 2-156 and 2-164 of the Municipal Code, impose certain duties and obligations on persons or entities seeking City contracts, work, business, or transactions. The full text of these ordinances and a training program is available on line at www.cityofchicago.org/Ethics, and may also be obtained from the City's Board of Ethics, 740 N.

Sedgwick St., Suite 500, Chicago, IL 60610, (312) 744-9660. The Disclosing Party must comply fully with the applicable ordinances.

C. If the City determines that any information provided in this EDS is false, incomplete or inaccurate, any contract or other agreement in connection with which it is submitted may be rescinded or be void or voidable, and the City may pursue any remedies under the contract or agreement (if not rescinded or void), at law, or in equity, including terminating the Disclosing Party's participation in the Matter and/or declining to allow the Disclosing Party to participate in other transactions with the City. Remedies at law for a false statement of material fact may include incarceration and an award to the City of treble damages.

D. It is the City's policy to make this document available to the public on its Internet site and/or upon request. Some or all of the information provided on this EDS and any attachments to this EDS may be made available to the public on the Internet, in response to a Freedom of Information Act request, or otherwise. By completing and signing this EDS, the Disclosing Party waives and releases any possible rights or claims which it may have against the City in connection with the public release of information contained in this EDS and also authorizes the City to verify the accuracy of any information submitted in this EDS.

E. The information provided in this EDS must be kept current. In the event of changes, the Disclosing Party must supplement this EDS up to the time the City takes action on the Matter. If the Matter is a contract being handled by the City's Department of Procurement Services, the Disclosing Party must update this EDS as the contract requires. **NOTE:** With respect to Matters subject to Article I of Chapter 1-23 of the Municipal Code (imposing **PERMANENT INELIGIBILITY** for certain specified offenses), the information provided herein regarding eligibility must be kept current for a longer period, as required by Chapter 1-23 and Section 2-154-020 of the Municipal Code.

The Disclosing Party represents and warrants that:

F.1. The Disclosing Party is not delinquent in the payment of any tax administered by the Illinois Department of Revenue, nor are the Disclosing Party or its Affiliated Entities delinquent in paying any fine, fee, tax or other charge owed to the City. This includes, but is not limited to, all water charges, sewer charges, license fees, parking tickets, property taxes or sales taxes.

F.2 If the Disclosing Party is the Applicant, the Disclosing Party and its Affiliated Entities will not use, nor permit their subcontractors to use, any facility listed by the U.S. E.P.A. on the federal Excluded Parties List System ("EPLS") maintained by the U. S. General Services Administration.

F.3 If the Disclosing Party is the Applicant, the Disclosing Party will obtain from any contractors/subcontractors hired or to be hired in connection with the Matter certifications equal in form and substance to those in F.1. and F.2. above and will not, without the prior written consent of the City, use any such contractor/subcontractor that does not provide such certifications or that the Disclosing Party has reason to believe has not provided or cannot provide truthful certifications.

NOTE: If the Disclosing Party cannot certify as to any of the items in F.1., F.2. or F.3. above, an explanatory statement must be attached to this EDS.

CERTIFICATION

Under penalty of perjury, the person signing below: (1) warrants that he/she is authorized to execute this EDS and Appendix A (if applicable) on behalf of the Disclosing Party, and (2) warrants that all certifications and statements contained in this EDS and Appendix A (if applicable) are true, accurate and complete as of the date furnished to the City.

Bilmar Enterprises, LLC
(Print or type name of Disclosing Party)

By: _____
(Sign here)

MARTHA K. CONNOIN
(Print or type name of person signing)

MANAGING MEMBER
(Print or type title of person signing)

Signed and sworn to before me on (date) 8/22/13,
at COOK County, Illinois (state).

_____ Notary Public.

Commission expires: 3-15-2016.

STEVEN P MAST
OFFICIAL SEAL
Notary Public, State of Illinois
My Commission Expires
March 15, 2016

CITY OF CHICAGO
ECONOMIC DISCLOSURE STATEMENT AND AFFIDAVIT
APPENDIX A

FAMILIAL RELATIONSHIPS WITH ELECTED CITY OFFICIALS AND DEPARTMENT HEADS

This Appendix is to be completed only by (a) the Applicant, and (b) any legal entity which has a direct ownership interest in the Applicant exceeding 7.5 percent. It is not to be completed by any legal entity which has only an indirect ownership interest in the Applicant.

Under Municipal Code Section 2-154-015, the Disclosing Party must disclose whether such Disclosing Party or any "Applicable Party" or any Spouse or Domestic Partner thereof currently has a "familial relationship" with any elected city official or department head. A "familial relationship" exists if, as of the date this EDS is signed, the Disclosing Party or any "Applicable Party" or any Spouse or Domestic Partner thereof is related to the mayor, any alderman, the city clerk, the city treasurer or any city department head as spouse or domestic partner or as any of the following, whether by blood or adoption: parent, child, brother or sister, aunt or uncle, niece or nephew, grandparent, grandchild, father-in-law, mother-in-law, son-in-law, daughter-in-law, stepfather or stepmother, stepson or stepdaughter, stepbrother or stepsister or half-brother or half-sister.

"Applicable Party" means (1) all executive officers of the Disclosing Party listed in Section II.B.1.a., if the Disclosing Party is a corporation; all partners of the Disclosing Party, if the Disclosing Party is a general partnership; all general partners and limited partners of the Disclosing Party, if the Disclosing Party is a limited partnership; all managers, managing members and members of the Disclosing Party, if the Disclosing Party is a limited liability company; (2) all principal officers of the Disclosing Party; and (3) any person having more than a 7.5 percent ownership interest in the Disclosing Party. "Principal officers" means the president, chief operating officer, executive director, chief financial officer, treasurer or secretary of a legal entity or any person exercising similar authority.

Does the Disclosing Party or any "Applicable Party" or any Spouse or Domestic Partner thereof currently have a "familial relationship" with an elected city official or department head?

[ ] Yes [X] No

If yes, please identify below (1) the name and title of such person, (2) the name of the legal entity to which such person is connected; (3) the name and title of the elected city official or department head to whom such person has a familial relationship, and (4) the precise nature of such familial relationship.

_____

_____

_____

MIDLAND IRA
Self-Directed Retirement Plan Services

October 7, 2013

To: City of Chicago, Department of Law
RE: Permit Fee Waiver

To Whom It May Concern,

Dr. William Abel has complete management of his IRA and Entrust IRA, Inc. (DBA Midland IRA, Inc.) holds no management interest; only a passive interest in Mr. William's self-directed IRA.

Sincerely,

Halley Marek
Client Services Associate
312-235-0300 Ext. 8316

Midland IRA | 135 S LaSalle St, Suite 4000 | Chicago, IL 6060| 312.235.0302 Fax
hmarek@midlandira.com | www.midlandira.com



CORPORATION FILE DETAIL REPORT

Entity Name	MIDLAND IRA, INC.	**File Number**	65864177
Status	ACTIVE		
Entity Type	CORPORATION	**Type of Corp**	DOMESTIC BCA
Incorporation Date (Domestic)	02/08/2008	**State**	ILLINOIS
Agent Name	DAVID A OWENS	**Agent Change Date**	03/30/2011
Agent Street Address	135 S LASALLE ST STE 4000	**President Name & Address**	GLEN MATHER 1064 GREENWOOD BLVD #312 LAKE MARY FL 32746
Agent City	CHICAGO	**Secretary Name & Address**	DAVID OWENS 1520 ROYAL PALM SQBLVD 320 FORT MEYERS FL 33919
Agent Zip	60603	**Duration Date**	PERPETUAL
Annual Report Filing Date	02/05/2013	**For Year**	2013
Assumed Name	ACTIVE - ENTRUST IRA ADMINISTRATION ACTIVE - ENTRUST CHICAGO		
Old Corp Name	10/07/2008 - ENTRUST IRA SERVICES, INC. 11/28/2011 - ENTRUST IRA ADMINISTRATION, INC.		

Return to the Search Screen

Purchase Certificate of Good Standing
(One Certificate per Transaction)

BACK TO CYBERDRIVEILLINOIS.COM HOME PAGE

CITY OF CHICAGO
ECONOMIC DISCLOSURE STATEMENT
AND AFFIDAVIT

SECTION I -- GENERAL INFORMATION

A. Legal name of the Disclosing Party submitting this EDS. Include d/b/a/ if applicable:

Self Directed IRA of William Abel, held by Entrust IRA Services, Inc and administered by William Abel *see attached*

Check ONE of the following three boxes:

Indicate whether the Disclosing Party submitting this EDS is:

1. [ ] the Applicant
   OR
2. [X] a legal entity holding a direct or indirect interest in the Applicant. State the legal name of the Applicant in which the Disclosing Party holds an interest: Bilmar Enterprises, LLC
   OR
3. [ ] a legal entity with a right of control (see Section II.B.1.) State the legal name of the entity in which the Disclosing Party holds a right of control: _____

B. Business address of the Disclosing Party: [illegible]

C. Telephone: [illegible]

D. Name of contact person: William Abel

E. Federal Employer Identification No. (if you have one): _____

F. Brief description of contract, transaction or other undertaking (referred to below as the "Matter") to which this EDS pertains. (Include project number and location of property, if applicable):

permit Fee Waiver
4921 S. Dorchester Ave, Chicago - gut re-hab renovation
Dept. of Housing & economic

G. Which City agency or department is requesting this EDS? Development, Historic Preservation Division

If the Matter is a contract being handled by the City's Department of Procurement Services, please complete the following:

Specification # _____ and Contract # _____

SECTION II -- DISCLOSURE OF OWNERSHIP INTERESTS

A. NATURE OF THE DISCLOSING PARTY

1. Indicate the nature of the Disclosing Party:

[ ] Person
[ ] Publicly registered business corporation
[ ] Privately held business corporation
[ ] Sole proprietorship
[ ] General partnership
[ ] Limited partnership
[ ] Trust
[ ] Limited liability company
[ ] Limited liability partnership
[ ] Joint venture
[ ] Not-for-profit corporation
(Is the not-for-profit corporation also a 501(c)(3))?
[ ] Yes [ ] No
[X] Other (please specify)
self - directed IRA

2. For legal entities, the state (or foreign country) of incorporation or organization, if applicable:

_____

3. For legal entities not organized in the State of Illinois: Has the organization registered to do business in the State of Illinois as a foreign entity?

[ ] Yes [ ] No [X] N/A

B. IF THE DISCLOSING PARTY IS A LEGAL ENTITY:

1. List below the full names and titles of all executive officers and all directors of the entity. **NOTE:** For not-for-profit corporations, also list below all members, if any, which are legal entities. If there are no such members, write "no members." For trusts, estates or other similar entities, list below the legal titleholder(s).

If the entity is a general partnership, limited partnership, limited liability company, limited liability partnership or joint venture, list below the name and title of each general partner, managing member, manager or any other person or entity that controls the day-to-day management of the Disclosing Party. **NOTE:** Each legal entity listed below must submit an EDS on its own behalf.

Name	Title
William Abel	owner

2. Please provide the following information concerning each person or entity having a direct or indirect beneficial interest (including ownership) in excess of 7.5% of the Disclosing Party. Examples of such an interest include shares in a corporation, partnership interest in a partnership or joint venture,

interest of a member or manager in a limited liability company, or interest of a beneficiary of a trust, estate or other similar entity. If none, state "None." **NOTE**: Pursuant to Section 2-154-030 of the Municipal Code of Chicago ("Municipal Code"), the City may require any such additional information from any applicant which is reasonably intended to achieve full disclosure.

Name	Business Address	Percentage Interest in the Disclosing Party
William Abel	333 W. North Ave #307 Chicago, IL 60610	100%

SECTION III -- BUSINESS RELATIONSHIPS WITH CITY ELECTED OFFICIALS

Has the Disclosing Party had a "business relationship," as defined in Chapter 2-156 of the Municipal Code, with any City elected official in the 12 months before the date this EDS is signed?

[ ] Yes [X] No

If yes, please identify below the name(s) of such City elected official(s) and describe such relationship(s):

SECTION IV -- DISCLOSURE OF SUBCONTRACTORS AND OTHER RETAINED PARTIES

The Disclosing Party must disclose the name and business address of each subcontractor, attorney, lobbyist, accountant, consultant and any other person or entity whom the Disclosing Party has retained or expects to retain in connection with the Matter, as well as the nature of the relationship, and the total amount of the fees paid or estimated to be paid. The Disclosing Party is not required to disclose employees who are paid solely through the Disclosing Party's regular payroll.

"Lobbyist" means any person or entity who undertakes to influence any legislative or administrative action on behalf of any person or entity other than: (1) a not-for-profit entity, on an unpaid basis, or (2) himself. "Lobbyist" also means any person or entity any part of whose duties as an employee of another includes undertaking to influence any legislative or administrative action.

If the Disclosing Party is uncertain whether a disclosure is required under this Section, the Disclosing Party must either ask the City whether disclosure is required or make the disclosure.

Name (indicate whether retained or anticipated to be retained)	Business Address	Relationship to Disclosing Party (subcontractor, attorney, lobbyist, etc.)	Fees (indicate whether paid or estimated.) **NOTE:** "hourly rate" or "t.b.d." is not an acceptable response.

(Add sheets if necessary)

[X] Check here if the Disclosing Party has not retained, nor expects to retain, any such persons or entities.

SECTION V -- CERTIFICATIONS

A. COURT-ORDERED CHILD SUPPORT COMPLIANCE

Under Municipal Code Section 2-92-415, substantial owners of business entities that contract with the City must remain in compliance with their child support obligations throughout the contract's term.

Has any person who directly or indirectly owns 10% or more of the Disclosing Party been declared in arrearage on any child support obligations by any Illinois court of competent jurisdiction?

[ ] Yes [X] No [ ] No person directly or indirectly owns 10% or more of the Disclosing Party.

If "Yes," has the person entered into a court-approved agreement for payment of all support owed and is the person in compliance with that agreement?

[ ] Yes [ ] No

B. FURTHER CERTIFICATIONS

1. Pursuant to Municipal Code Chapter 1-23, Article I ("Article I")(which the Applicant should consult for defined terms (e.g., "doing business") and legal requirements), if the Disclosing Party submitting this EDS is the Applicant and is doing business with the City, then the Disclosing Party certifies as follows: (i) neither the Applicant nor any controlling person is currently indicted or charged with, or has admitted guilt of, or has ever been convicted of, or placed under supervision for, any criminal offense involving actual, attempted, or conspiracy to commit bribery, theft, fraud, forgery, perjury, dishonesty or deceit against an officer or employee of the City or any sister agency; and (ii) the Applicant understands and acknowledges that compliance with Article I is a continuing requirement for doing business with the City. NOTE: If Article I applies to the Applicant, the permanent compliance timeframe in Article I supersedes some five-year compliance timeframes in certifications 2 and 3 below.

2. The Disclosing Party and, if the Disclosing Party is a legal entity, all of those persons or entities identified in Section II.B.1. of this EDS:

a. are not presently debarred, suspended, proposed for debarment, declared ineligible or voluntarily excluded from any transactions by any federal, state or local unit of government;

b. have not, within a five-year period preceding the date of this EDS, been convicted of a criminal offense, adjudged guilty, or had a civil judgment rendered against them in connection with: obtaining, attempting to obtain, or performing a public (federal, state or local) transaction or contract under a public transaction; a violation of federal or state antitrust statutes; fraud; embezzlement; theft; forgery; bribery; falsification or destruction of records; making false statements; or receiving stolen property;

c. are not presently indicted for, or criminally or civilly charged by, a governmental entity (federal, state or local) with committing any of the offenses set forth in clause B.2.b. of this Section V;

d. have not, within a five-year period preceding the date of this EDS, had one or more public transactions (federal, state or local) terminated for cause or default; and

e. have not, within a five-year period preceding the date of this EDS, been convicted, adjudged guilty, or found liable in a civil proceeding, or in any criminal or civil action, including actions concerning environmental violations, instituted by the City or by the federal government, any state, or any other unit of local government.

3. The certifications in subparts 3, 4 and 5 concern:

• the Disclosing Party;
• any "Contractor" (meaning any contractor or subcontractor used by the Disclosing Party in connection with the Matter, including but not limited to all persons or legal entities disclosed under Section IV, "Disclosure of Subcontractors and Other Retained Parties");
• any "Affiliated Entity" (meaning a person or entity that, directly or indirectly: controls the Disclosing Party, is controlled by the Disclosing Party, or is, with the Disclosing Party, under common control of another person or entity. Indicia of control include, without limitation: interlocking management or ownership; identity of interests among family members, shared facilities and equipment; common use of employees; or organization of a business entity following the ineligibility of a business entity to do business with federal or state or local government, including the City, using substantially the same management, ownership, or principals as the ineligible entity); with respect to Contractors, the term Affiliated Entity means a person or entity that directly or indirectly controls the Contractor, is controlled by it, or, with the Contractor, is under common control of another person or entity;
• any responsible official of the Disclosing Party, any Contractor or any Affiliated Entity or any other official, agent or employee of the Disclosing Party, any Contractor or any Affiliated Entity, acting pursuant to the direction or authorization of a responsible official of the Disclosing Party, any Contractor or any Affiliated Entity (collectively "Agents").

Neither the Disclosing Party, nor any Contractor, nor any Affiliated Entity of either the Disclosing Party or any Contractor nor any Agents have, during the five years before the date this EDS is signed, or, with respect to a Contractor, an Affiliated Entity, or an Affiliated Entity of a Contractor during the five years before the date of such Contractor's or Affiliated Entity's contract or engagement in connection with the Matter:

a. bribed or attempted to bribe, or been convicted or adjudged guilty of bribery or attempting to bribe, a public officer or employee of the City, the State of Illinois, or any agency of the federal government or of any state or local government in the United States of America, in that officer's or employee's official capacity;

b. agreed or colluded with other bidders or prospective bidders, or been a party to any such agreement, or been convicted or adjudged guilty of agreement or collusion among bidders or prospective bidders, in restraint of freedom of competition by agreement to bid a fixed price or otherwise; or

c. made an admission of such conduct described in a. or b. above that is a matter of record, but have not been prosecuted for such conduct; or

d. violated the provisions of Municipal Code Section 2-92-610 (Living Wage Ordinance).

4. Neither the Disclosing Party, Affiliated Entity or Contractor, or any of their employees, officials, agents or partners, is barred from contracting with any unit of state or local government as a result of engaging in or being convicted of (1) bid-rigging in violation of 720 ILCS 5/33E-3; (2) bid-rotating in violation of 720 ILCS 5/33E-4; or (3) any similar offense of any state or of the United States of America that contains the same elements as the offense of bid-rigging or bid-rotating.

5. Neither the Disclosing Party nor any Affiliated Entity is listed on any of the following lists maintained by the Office of Foreign Assets Control of the U.S. Department of the Treasury or the Bureau of Industry and Security of the U.S. Department of Commerce or their successors: the Specially Designated Nationals List, the Denied Persons List, the Unverified List, the Entity List and the Debarred List.

6. The Disclosing Party understands and shall comply with the applicable requirements of Chapters 2-55 (Legislative Inspector General), 2-56 (Inspector General) and 2-156 (Governmental Ethics) of the Municipal Code.

7. If the Disclosing Party is unable to certify to any of the above statements in this Part B (Further Certifications), the Disclosing Party must explain below:

_____

_____

_____

_____

If the letters "NA," the word "None," or no response appears on the lines above, it will be conclusively presumed that the Disclosing Party certified to the above statements.

8. To the best of the Disclosing Party's knowledge after reasonable inquiry, the following is a complete list of all current employees of the Disclosing Party who were, at any time during the 12-month period preceding the execution date of this EDS, an employee, or elected or appointed official, of the City of Chicago (if none, indicate with "N/A" or "none").

None

9. To the best of the Disclosing Party's knowledge after reasonable inquiry, the following is a complete list of all gifts that the Disclosing Party has given or caused to be given, at any time during the 12-month period preceding the execution date of this EDS, to an employee, or elected or appointed official, of the City of Chicago. For purposes of this statement, a "gift" does not include: (i) anything made generally available to City employees or to the general public, or (ii) food or drink provided in the course of official City business and having a retail value of less than $20 per recipient (if none, indicate with "N/A" or "none"). As to any gift listed below, please also list the name of the City recipient.

None

C. CERTIFICATION OF STATUS AS FINANCIAL INSTITUTION

1. The Disclosing Party certifies that the Disclosing Party (check one)

[ ] is [X] is not

a "financial institution" as defined in Section 2-32-455(b) of the Municipal Code.

2. If the Disclosing Party IS a financial institution, then the Disclosing Party pledges:

"We are not and will not become a predatory lender as defined in Chapter 2-32 of the Municipal Code. We further pledge that none of our affiliates is, and none of them will become, a predatory lender as defined in Chapter 2-32 of the Municipal Code. We understand that becoming a predatory lender or becoming an affiliate of a predatory lender may result in the loss of the privilege of doing business with the City."

If the Disclosing Party is unable to make this pledge because it or any of its affiliates (as defined in Section 2-32-455(b) of the Municipal Code) is a predatory lender within the meaning of Chapter 2-32 of the Municipal Code, explain here (attach additional pages if necessary):

If the letters "NA," the word "None," or no response appears on the lines above, it will be conclusively presumed that the Disclosing Party certified to the above statements.

D. CERTIFICATION REGARDING INTEREST IN CITY BUSINESS

Any words or terms that are defined in Chapter 2-156 of the Municipal Code have the same meanings when used in this Part D.

1. In accordance with Section 2-156-110 of the Municipal Code: Does any official or employee of the City have a financial interest in his or her own name or in the name of any other person or entity in the Matter?

[ ] Yes [X] No

NOTE: If you checked "Yes" to Item D.1., proceed to Items D.2. and D.3. If you checked "No" to Item D.1., proceed to Part E.

2. Unless sold pursuant to a process of competitive bidding, or otherwise permitted, no City elected official or employee shall have a financial interest in his or her own name or in the name of any other person or entity in the purchase of any property that (i) belongs to the City, or (ii) is sold for taxes or assessments, or (iii) is sold by virtue of legal process at the suit of the City (collectively, "City Property Sale"). Compensation for property taken pursuant to the City's eminent domain power does not constitute a financial interest within the meaning of this Part D.

Does the Matter involve a City Property Sale?

[ ] Yes [ ] No

3. If you checked "Yes" to Item D.1., provide the names and business addresses of the City officials or employees having such interest and identify the nature of such interest:

Name	Business Address	Nature of Interest

4. The Disclosing Party further certifies that no prohibited financial interest in the Matter will be acquired by any City official or employee.

E. CERTIFICATION REGARDING SLAVERY ERA BUSINESS

Please check either 1. or 2. below. If the Disclosing Party checks 2., the Disclosing Party must disclose below or in an attachment to this EDS all information required by paragraph 2. Failure to

comply with these disclosure requirements may make any contract entered into with the City in connection with the Matter voidable by the City.

✓ 1. The Disclosing Party verifies that the Disclosing Party has searched any and all records of the Disclosing Party and any and all predecessor entities regarding records of investments or profits from slavery or slaveholder insurance policies during the slavery era (including insurance policies issued to slaveholders that provided coverage for damage to or injury or death of their slaves), and the Disclosing Party has found no such records.

____ 2. The Disclosing Party verifies that, as a result of conducting the search in step 1 above, the Disclosing Party has found records of investments or profits from slavery or slaveholder insurance policies. The Disclosing Party verifies that the following constitutes full disclosure of all such records, including the names of any and all slaves or slaveholders described in those records:

_____

_____

_____

_____

SECTION VI -- CERTIFICATIONS FOR FEDERALLY FUNDED MATTERS

NOTE: If the Matter is federally funded, complete this Section VI. **If the Matter is not federally funded**, proceed to Section VII. For purposes of this Section VI, tax credits allocated by the City and proceeds of debt obligations of the City are not federal funding.

A. CERTIFICATION REGARDING LOBBYING

1. List below the names of all persons or entities registered under the federal Lobbying Disclosure Act of 1995 who have made lobbying contacts on behalf of the Disclosing Party with respect to the Matter: (Add sheets if necessary):

_____

_____

_____

(If no explanation appears or begins on the lines above, or if the letters "NA" or if the word "None" appear, it will be conclusively presumed that the Disclosing Party means that NO persons or entities registered under the Lobbying Disclosure Act of 1995 have made lobbying contacts on behalf of the Disclosing Party with respect to the Matter.)

2. The Disclosing Party has not spent and will not expend any federally appropriated funds to pay any person or entity listed in Paragraph A.1. above for his or her lobbying activities or to pay any person or entity to influence or attempt to influence an officer or employee of any agency, as defined by applicable federal law, a member of Congress, an officer or employee of Congress, or an employee of a member of Congress, in connection with the award of any federally funded contract, making any federally funded grant or loan, entering into any cooperative agreement, or to extend, continue, renew, amend, or modify any federally funded contract, grant, loan, or cooperative agreement.

3. The Disclosing Party will submit an updated certification at the end of each calendar quarter in which there occurs any event that materially affects the accuracy of the statements and information set forth in paragraphs A.1. and A.2. above.

4. The Disclosing Party certifies that either: (i) it is not an organization described in section 501(c)(4) of the Internal Revenue Code of 1986; or (ii) it is an organization described in section 501(c)(4) of the Internal Revenue Code of 1986 but has not engaged and will not engage in "Lobbying Activities".

5. If the Disclosing Party is the Applicant, the Disclosing Party must obtain certifications equal in form and substance to paragraphs A.1. through A.4. above from all subcontractors before it awards any subcontract and the Disclosing Party must maintain all such subcontractors' certifications for the duration of the Matter and must make such certifications promptly available to the City upon request.

B. CERTIFICATION REGARDING EQUAL EMPLOYMENT OPPORTUNITY

If the Matter is federally funded, federal regulations require the Applicant and all proposed subcontractors to submit the following information with their bids or in writing at the outset of negotiations.

Is the Disclosing Party the Applicant?

[ ] Yes [ ] No

If "Yes," answer the three questions below:

1. Have you developed and do you have on file affirmative action programs pursuant to applicable federal regulations? (See 41 CFR Part 60-2.)
[ ] Yes [ ] No

2. Have you filed with the Joint Reporting Committee, the Director of the Office of Federal Contract Compliance Programs, or the Equal Employment Opportunity Commission all reports due under the applicable filing requirements?
[ ] Yes [ ] No

3. Have you participated in any previous contracts or subcontracts subject to the equal opportunity clause?
[ ] Yes [ ] No

If you checked "No" to question 1. or 2. above, please provide an explanation:

_____

_____

SECTION VII -- ACKNOWLEDGMENTS, CONTRACT INCORPORATION, COMPLIANCE, PENALTIES, DISCLOSURE

The Disclosing Party understands and agrees that:

A. The certifications, disclosures, and acknowledgments contained in this EDS will become part of any contract or other agreement between the Applicant and the City in connection with the Matter, whether procurement, City assistance, or other City action, and are material inducements to the City's execution of any contract or taking other action with respect to the Matter. The Disclosing Party understands that it must comply with all statutes, ordinances, and regulations on which this EDS is based.

B. The City's Governmental Ethics and Campaign Financing Ordinances, Chapters 2-156 and 2-164 of the Municipal Code, impose certain duties and obligations on persons or entities seeking City contracts, work, business, or transactions. The full text of these ordinances and a training program is available on line at www.cityofchicago.org/Ethics, and may also be obtained from the City's Board of Ethics, 740 N.

Sedgwick St., Suite 500, Chicago, IL 60610, (312) 744-9660. The Disclosing Party must comply fully with the applicable ordinances.

C. If the City determines that any information provided in this EDS is false, incomplete or inaccurate, any contract or other agreement in connection with which it is submitted may be rescinded or be void or voidable, and the City may pursue any remedies under the contract or agreement (if not rescinded or void), at law, or in equity, including terminating the Disclosing Party's participation in the Matter and/or declining to allow the Disclosing Party to participate in other transactions with the City. Remedies at law for a false statement of material fact may include incarceration and an award to the City of treble damages.

D. It is the City's policy to make this document available to the public on its Internet site and/or upon request. Some or all of the information provided on this EDS and any attachments to this EDS may be made available to the public on the Internet, in response to a Freedom of Information Act request, or otherwise. By completing and signing this EDS, the Disclosing Party waives and releases any possible rights or claims which it may have against the City in connection with the public release of information contained in this EDS and also authorizes the City to verify the accuracy of any information submitted in this EDS.

E. The information provided in this EDS must be kept current. In the event of changes, the Disclosing Party must supplement this EDS up to the time the City takes action on the Matter. If the Matter is a contract being handled by the City's Department of Procurement Services, the Disclosing Party must update this EDS as the contract requires. **NOTE:** With respect to Matters subject to Article I of Chapter 1-23 of the Municipal Code (imposing **PERMANENT INELIGIBILITY** for certain specified offenses), the information provided herein regarding eligibility must be kept current for a longer period, as required by Chapter 1-23 and Section 2-154-020 of the Municipal Code.

The Disclosing Party represents and warrants that:

F.1. The Disclosing Party is not delinquent in the payment of any tax administered by the Illinois Department of Revenue, nor are the Disclosing Party or its Affiliated Entities delinquent in paying any fine, fee, tax or other charge owed to the City. This includes, but is not limited to, all water charges, sewer charges, license fees, parking tickets, property taxes or sales taxes.

F.2 If the Disclosing Party is the Applicant, the Disclosing Party and its Affiliated Entities will not use, nor permit their subcontractors to use, any facility listed by the U.S. E.P.A. on the federal Excluded Parties List System ("EPLS") maintained by the U. S. General Services Administration.

F.3 If the Disclosing Party is the Applicant, the Disclosing Party will obtain from any contractors/subcontractors hired or to be hired in connection with the Matter certifications equal in form and substance to those in F.1. and F.2. above and will not, without the prior written consent of the City, use any such contractor/subcontractor that does not provide such certifications or that the Disclosing Party has reason to believe has not provided or cannot provide truthful certifications.

NOTE: If the Disclosing Party cannot certify as to any of the items in F.1., F.2. or F.3. above, an explanatory statement must be attached to this EDS.

CERTIFICATION

Under penalty of perjury, the person signing below: (1) warrants that he/she is authorized to execute this EDS and Appendix A (if applicable) on behalf of the Disclosing Party, and (2) warrants that all certifications and statements contained in this EDS and Appendix A (if applicable) are true, accurate and complete as of the date furnished to the City.

Self Directed IRA of William Abel, held by Entrust IRA Services, Inc and administered by William Abel

(Print or type name of Disclosing Party)

By: William Abel

(Sign here)

William Abel

(Print or type name of person signing)

Owner

(Print or type title of person signing)

Signed and sworn to before me on (date) Aug 23, 2013,
at Pima County, Arizona (state).

Clara Gauna Notary Public.

Commission expires: April 16, 2014.

CLARA GAUNA
NOTARY PUBLIC - ARIZONA
PIMA COUNTY
My Commission Expires
April 16, 2014

CITY OF CHICAGO
ECONOMIC DISCLOSURE STATEMENT AND AFFIDAVIT
APPENDIX A

FAMILIAL RELATIONSHIPS WITH ELECTED CITY OFFICIALS AND DEPARTMENT HEADS

This Appendix is to be completed only by (a) the Applicant, and (b) any legal entity which has a direct ownership interest in the Applicant exceeding 7.5 percent. It is not to be completed by any legal entity which has only an indirect ownership interest in the Applicant.

Under Municipal Code Section 2-154-015, the Disclosing Party must disclose whether such Disclosing Party or any "Applicable Party" or any Spouse or Domestic Partner thereof currently has a "familial relationship" with any elected city official or department head. A "familial relationship" exists if, as of the date this EDS is signed, the Disclosing Party or any "Applicable Party" or any Spouse or Domestic Partner thereof is related to the mayor, any alderman, the city clerk, the city treasurer or any city department head as spouse or domestic partner or as any of the following, whether by blood or adoption: parent, child, brother or sister, aunt or uncle, niece or nephew, grandparent, grandchild, father-in-law, mother-in-law, son-in-law, daughter-in-law, stepfather or stepmother, stepson or stepdaughter, stepbrother or stepsister or half-brother or half-sister.

"Applicable Party" means (1) all executive officers of the Disclosing Party listed in Section II.B.1.a., if the Disclosing Party is a corporation; all partners of the Disclosing Party, if the Disclosing Party is a general partnership; all general partners and limited partners of the Disclosing Party, if the Disclosing Party is a limited partnership; all managers, managing members and members of the Disclosing Party, if the Disclosing Party is a limited liability company; (2) all principal officers of the Disclosing Party; and (3) any person having more than a 7.5 percent ownership interest in the Disclosing Party. "Principal officers" means the president, chief operating officer, executive director, chief financial officer, treasurer or secretary of a legal entity or any person exercising similar authority.

Does the Disclosing Party or any "Applicable Party" or any Spouse or Domestic Partner thereof currently have a "familial relationship" with an elected city official or department head?

[ ] Yes [X] No

If yes, please identify below (1) the name and title of such person, (2) the name of the legal entity to which such person is connected; (3) the name and title of the elected city official or department head to whom such person has a familial relationship, and (4) the precise nature of such familial relationship.

_____

_____

_____

MIDLAND IRA
Self-Directed Retirement Plan Services

October 7, 2013

To: City of Chicago, Department of Law
RE: Permit Fee Waiver

To Whom It May Concern,

Dr. William Abel has complete management of his IRA and Entrust IRA, Inc. (DBA Midland IRA, Inc.) holds no management interest; only a passive interest in Mr. William's self-directed IRA.

Sincerely,

Halley Marek
Client Services Associate
312-235-0300 Ext. 8316

Midland IRA | 135 S LaSalle St, Suite 4000 | Chicago, IL 6060| 312.235.0302 Fax
hmarek@midlandira.com | www.midlandira.com



CORPORATION FILE DETAIL REPORT

Entity Name	MIDLAND IRA, INC.	**File Number**	65864177
Status	ACTIVE		
Entity Type	CORPORATION	**Type of Corp**	DOMESTIC BCA
Incorporation Date (Domestic)	02/08/2008	**State**	ILLINOIS
Agent Name	DAVID A OWENS	**Agent Change Date**	03/30/2011
Agent Street Address	135 S LASALLE ST STE 4000	**President Name & Address**	GLEN MATHER 1064 GREENWOOD BLVD #312 LAKE MARY FL 32746
Agent City	CHICAGO	**Secretary Name & Address**	DAVID OWENS 1520 ROYAL PALM SQBLVD 320 FORT MEYERS FL 33919
Agent Zip	60603	**Duration Date**	PERPETUAL
Annual Report Filing Date	02/05/2013	**For Year**	2013
Assumed Name	ACTIVE - ENTRUST IRA ADMINISTRATION ACTIVE - ENTRUST CHICAGO		
Old Corp Name	10/07/2008 - ENTRUST IRA SERVICES, INC. 11/28/2011 - ENTRUST IRA ADMINISTRATION, INC.		

Return to the Search Screen

Purchase Certificate of Good Standing
(One Certificate per Transaction)

BACK TO CYBERDRIVEILLINOIS.COM HOME PAGE

City of Chicago

Office of the City Clerk

Document Tracking Sheet

Or2013-668

Meeting Date:	11/13/2013
Sponsor(s):	Beale (9)
Type:	Order
Title:	Landmark fee waiver for property at 11348 S St. Lawrence Ave
Committee(s) Assignment:	Committee on Zoning, Landmarks and Building Standards

ORDER

WHEREAS, Section 2-120-815 of the Municipal Code provides that the Chicago City Council may by passage of an appropriate order waive any fees charged by the City for any permit for which approval of the Commission on Chicago Landmarks (the "Commission") is required, in accordance with chapter 2-120 of the Municipal Code; and

WHEREAS, the permits identified below require Commission approval, in accordance with Section 2-120-740 of the Municipal Code; now, therefore,

BE IT ORDAINED BY THE CITY COUNCIL OF THE CITY OF CHICAGO:

SECTION 1. The foregoing recitals are hereby adopted as the findings of the City Council.

SECTION 2. The Commissioner of the Department of Buildings, the Commissioners of the Departments of Environment and Fire, the Director of the Department of Revenue, and the Zoning Administrator are hereby directed to issue those permits for which approval of the Commission on Chicago Landmarks is required pursuant to Chapter 2-120 of the Municipal Code free of charge, notwithstanding any other ordinances of the City Council to the contrary, for the property at:

Address:	11348 South St. Lawrence Ave. ("Property")
District/Building:	Pullman District

for work generally described as: Replacing two windows at an existing property.

Owner:	Arthur Pearson
Owner's Address:	11348 South St. Lawrence Ave.
City, State, Zip:	Chicago, Illinois 60628

SECTION 3. The fee waiver authorized by this Order shall be effective from July 1, 2013 through July 1, 2014, and shall not apply to **additional developer service fees, stop-work order fees or any fines.**

SECTION 4. That the permit purchaser for the Property shall be entitled to a refund of city fees for which it has paid and which are exempt pursuant to Section 1 hereof.

SECTION 5. This order shall be in force and effect upon its passage.

Anthony A. Beale

Anthony Beale
Alderman, 9th Ward

11-13-13

NOTE: This is NOT a permit nor does it constitute a Letter of Approval for the above described work. A permit application for the work must be approved by the appropriate City department(s) as well as the Commission on Chicago Landmarks for this permit fee waiver, subject to City Council approval, to be valid.

CITY OF CHICAGO
ECONOMIC DISCLOSURE STATEMENT
AND AFFIDAVIT

SECTION I -- GENERAL INFORMATION

A. Legal name of the Disclosing Party submitting this EDS. Include d/b/a/ if applicable:

ARTHUR M PEARSON JR.

Check ONE of the following three boxes:

Indicate whether the Disclosing Party submitting this EDS is:

1. [X] the Applicant
   OR
2. [ ] a legal entity holding a direct or indirect interest in the Applicant. State the legal name of the Applicant in which the Disclosing Party holds an interest: _____
   OR
3. [ ] a legal entity with a right of control (see Section II.B.1.) State the legal name of the entity in which the Disclosing Party holds a right of control: _____

B. Business address of the Disclosing Party: [redacted]

C. Telephone: [redacted]

D. Name of contact person: ARTHUR PEARSON

E. Federal Employer Identification No. (if you have one): —

F. Brief description of contract, transaction or other undertaking (referred to below as the "Matter") to which this EDS pertains. (Include project number and location of property, if applicable):

Permit Fee Waiver for Window Replacement at 11348 S. St. Lawrence
PERMIT FEE WAIVER

G. Which City agency or department is requesting this EDS? DEPT OF HOUSING & ECON. DIV. HISTORIC PRESERVATION

If the Matter is a contract being handled by the City's Department of Procurement Services, please complete the following:

Specification # _____ and Contract # _____

SECTION II -- DISCLOSURE OF OWNERSHIP INTERESTS

A. NATURE OF THE DISCLOSING PARTY

1. Indicate the nature of the Disclosing Party:

[X] Person
[ ] Publicly registered business corporation
[ ] Privately held business corporation
[ ] Sole proprietorship
[ ] General partnership
[ ] Limited partnership
[ ] Trust
[ ] Limited liability company
[ ] Limited liability partnership
[ ] Joint venture
[ ] Not-for-profit corporation
(Is the not-for-profit corporation also a 501(c)(3))?
[ ] Yes [ ] No
[ ] Other (please specify)

_____

2. For legal entities, the state (or foreign country) of incorporation or organization, if applicable:

_____

3. For legal entities not organized in the State of Illinois: Has the organization registered to do business in the State of Illinois as a foreign entity?

[ ] Yes [ ] No [X] N/A

B. IF THE DISCLOSING PARTY IS A LEGAL ENTITY:

1. List below the full names and titles of all executive officers and all directors of the entity. **NOTE:** For not-for-profit corporations, also list below all members, if any, which are legal entities. If there are no such members, write "no members." For trusts, estates or other similar entities, list below the legal titleholder(s).

If the entity is a general partnership, limited partnership, limited liability company, limited liability partnership or joint venture, list below the name and title of each general partner, managing member, manager or any other person or entity that controls the day-to-day management of the Disclosing Party. **NOTE**: Each legal entity listed below must submit an EDS on its own behalf.

Name Title

_____

_____

_____

_____

2. Please provide the following information concerning each person or entity having a direct or indirect beneficial interest (including ownership) in excess of 7.5% of the Disclosing Party. Examples of such an interest include shares in a corporation, partnership interest in a partnership or joint venture,

interest of a member or manager in a limited liability company, or interest of a beneficiary of a trust, estate or other similar entity. If none, state "None." **NOTE**: Pursuant to Section 2-154-030 of the Municipal Code of Chicago ("Municipal Code"), the City may require any such additional information from any applicant which is reasonably intended to achieve full disclosure.

Name	Business Address	Percentage Interest in the Disclosing Party

SECTION III -- BUSINESS RELATIONSHIPS WITH CITY ELECTED OFFICIALS

Has the Disclosing Party had a "business relationship," as defined in Chapter 2-156 of the Municipal Code, with any City elected official in the 12 months before the date this EDS is signed?

[ ] Yes [X] No

If yes, please identify below the name(s) of such City elected official(s) and describe such relationship(s):

SECTION IV -- DISCLOSURE OF SUBCONTRACTORS AND OTHER RETAINED PARTIES

The Disclosing Party must disclose the name and business address of each subcontractor, attorney, lobbyist, accountant, consultant and any other person or entity whom the Disclosing Party has retained or expects to retain in connection with the Matter, as well as the nature of the relationship, and the total amount of the fees paid or estimated to be paid. The Disclosing Party is not required to disclose employees who are paid solely through the Disclosing Party's regular payroll.

"Lobbyist" means any person or entity who undertakes to influence any legislative or administrative action on behalf of any person or entity other than: (1) a not-for-profit entity, on an unpaid basis, or (2) himself. "Lobbyist" also means any person or entity any part of whose duties as an employee of another includes undertaking to influence any legislative or administrative action.

If the Disclosing Party is uncertain whether a disclosure is required under this Section, the Disclosing Party must either ask the City whether disclosure is required or make the disclosure.

Name (indicate whether retained or anticipated to be retained)	Business Address	Relationship to Disclosing Party (subcontractor, attorney, lobbyist, etc.)	Fees (indicate whether paid or estimated.) **NOTE:** "hourly rate" or "t.b.d." is not an acceptable response.
GORDON HARSH	11237 S. ST. LAWRENCE CHICAGO, IL 60628	CONTRACTOR	$2,500

(Add sheets if necessary)

[ ] Check here if the Disclosing Party has not retained, nor expects to retain, any such persons or entities.

SECTION V -- CERTIFICATIONS

A. COURT-ORDERED CHILD SUPPORT COMPLIANCE

Under Municipal Code Section 2-92-415, substantial owners of business entities that contract with the City must remain in compliance with their child support obligations throughout the contract's term.

Has any person who directly or indirectly owns 10% or more of the Disclosing Party been declared in arrearage on any child support obligations by any Illinois court of competent jurisdiction?

[ ] Yes [X] No [ ] No person directly or indirectly owns 10% or more of the Disclosing Party.

If "Yes," has the person entered into a court-approved agreement for payment of all support owed and is the person in compliance with that agreement?

[ ] Yes [ ] No

B. FURTHER CERTIFICATIONS

1. Pursuant to Municipal Code Chapter 1-23, Article I ("Article I")(which the Applicant should consult for defined terms (e.g., "doing business") and legal requirements), if the Disclosing Party submitting this EDS is the Applicant and is doing business with the City, then the Disclosing Party certifies as follows: (i) neither the Applicant nor any controlling person is currently indicted or charged with, or has admitted guilt of, or has ever been convicted of, or placed under supervision for, any criminal offense involving actual, attempted, or conspiracy to commit bribery, theft, fraud, forgery, perjury, dishonesty or deceit against an officer or employee of the City or any sister agency; and (ii) the Applicant understands and acknowledges that compliance with Article I is a continuing requirement for doing business with the City. NOTE: If Article I applies to the Applicant, the permanent compliance timeframe in Article I supersedes some five-year compliance timeframes in certifications 2 and 3 below.

2. The Disclosing Party and, if the Disclosing Party is a legal entity, all of those persons or entities identified in Section II.B.1. of this EDS:

a. are not presently debarred, suspended, proposed for debarment, declared ineligible or voluntarily excluded from any transactions by any federal, state or local unit of government;

b. have not, within a five-year period preceding the date of this EDS, been convicted of a criminal offense, adjudged guilty, or had a civil judgment rendered against them in connection with: obtaining, attempting to obtain, or performing a public (federal, state or local) transaction or contract under a public transaction; a violation of federal or state antitrust statutes; fraud; embezzlement; theft; forgery; bribery; falsification or destruction of records; making false statements; or receiving stolen property;

c. are not presently indicted for, or criminally or civilly charged by, a governmental entity (federal, state or local) with committing any of the offenses set forth in clause B.2.b. of this Section V;

d. have not, within a five-year period preceding the date of this EDS, had one or more public transactions (federal, state or local) terminated for cause or default; and

e. have not, within a five-year period preceding the date of this EDS, been convicted, adjudged guilty, or found liable in a civil proceeding, or in any criminal or civil action, including actions concerning environmental violations, instituted by the City or by the federal government, any state, or any other unit of local government.

3. The certifications in subparts 3, 4 and 5 concern:

• the Disclosing Party;
• any "Contractor" (meaning any contractor or subcontractor used by the Disclosing Party in connection with the Matter, including but not limited to all persons or legal entities disclosed under Section IV, "Disclosure of Subcontractors and Other Retained Parties");
• any "Affiliated Entity" (meaning a person or entity that, directly or indirectly: controls the Disclosing Party, is controlled by the Disclosing Party, or is, with the Disclosing Party, under common control of another person or entity. Indicia of control include, without limitation: interlocking management or ownership; identity of interests among family members, shared facilities and equipment; common use of employees; or organization of a business entity following the ineligibility of a business entity to do business with federal or state or local government, including the City, using substantially the same management, ownership, or principals as the ineligible entity); with respect to Contractors, the term Affiliated Entity means a person or entity that directly or indirectly controls the Contractor, is controlled by it, or, with the Contractor, is under common control of another person or entity;
• any responsible official of the Disclosing Party, any Contractor or any Affiliated Entity or any other official, agent or employee of the Disclosing Party, any Contractor or any Affiliated Entity, acting pursuant to the direction or authorization of a responsible official of the Disclosing Party, any Contractor or any Affiliated Entity (collectively "Agents").

Neither the Disclosing Party, nor any Contractor, nor any Affiliated Entity of either the Disclosing Party or any Contractor nor any Agents have, during the five years before the date this EDS is signed, or, with respect to a Contractor, an Affiliated Entity, or an Affiliated Entity of a Contractor during the five years before the date of such Contractor's or Affiliated Entity's contract or engagement in connection with the Matter:

a. bribed or attempted to bribe, or been convicted or adjudged guilty of bribery or attempting to bribe, a public officer or employee of the City, the State of Illinois, or any agency of the federal government or of any state or local government in the United States of America, in that officer's or employee's official capacity;

b. agreed or colluded with other bidders or prospective bidders, or been a party to any such agreement, or been convicted or adjudged guilty of agreement or collusion among bidders or prospective bidders, in restraint of freedom of competition by agreement to bid a fixed price or otherwise; or

c. made an admission of such conduct described in a. or b. above that is a matter of record, but have not been prosecuted for such conduct; or

d. violated the provisions of Municipal Code Section 2-92-610 (Living Wage Ordinance).

4. Neither the Disclosing Party, Affiliated Entity or Contractor, or any of their employees, officials, agents or partners, is barred from contracting with any unit of state or local government as a result of engaging in or being convicted of (1) bid-rigging in violation of 720 ILCS 5/33E-3; (2) bid-rotating in violation of 720 ILCS 5/33E-4; or (3) any similar offense of any state or of the United States of America that contains the same elements as the offense of bid-rigging or bid-rotating.

5. Neither the Disclosing Party nor any Affiliated Entity is listed on any of the following lists maintained by the Office of Foreign Assets Control of the U.S. Department of the Treasury or the Bureau of Industry and Security of the U.S. Department of Commerce or their successors: the Specially Designated Nationals List, the Denied Persons List, the Unverified List, the Entity List and the Debarred List.

6. The Disclosing Party understands and shall comply with the applicable requirements of Chapters 2-55 (Legislative Inspector General), 2-56 (Inspector General) and 2-156 (Governmental Ethics) of the Municipal Code.

7. If the Disclosing Party is unable to certify to any of the above statements in this Part B (Further Certifications), the Disclosing Party must explain below:

_____

_____

_____

_____

If the letters "NA," the word "None," or no response appears on the lines above, it will be conclusively presumed that the Disclosing Party certified to the above statements.

8. To the best of the Disclosing Party's knowledge after reasonable inquiry, the following is a complete list of all current employees of the Disclosing Party who were, at any time during the 12-month period preceding the execution date of this EDS, an employee, or elected or appointed official, of the City of Chicago (if none, indicate with "N/A" or "none").

N/A

9. To the best of the Disclosing Party's knowledge after reasonable inquiry, the following is a complete list of all gifts that the Disclosing Party has given or caused to be given, at any time during the 12-month period preceding the execution date of this EDS, to an employee, or elected or appointed official, of the City of Chicago. For purposes of this statement, a "gift" does not include: (i) anything made generally available to City employees or to the general public, or (ii) food or drink provided in the course of official City business and having a retail value of less than $20 per recipient (if none, indicate with "N/A" or "none"). As to any gift listed below, please also list the name of the City recipient.

N/A

C. CERTIFICATION OF STATUS AS FINANCIAL INSTITUTION

1. The Disclosing Party certifies that the Disclosing Party (check one)

[ ] is [X] is not

a "financial institution" as defined in Section 2-32-455(b) of the Municipal Code.

2. If the Disclosing Party IS a financial institution, then the Disclosing Party pledges:

"We are not and will not become a predatory lender as defined in Chapter 2-32 of the Municipal Code. We further pledge that none of our affiliates is, and none of them will become, a predatory lender as defined in Chapter 2-32 of the Municipal Code. We understand that becoming a predatory lender or becoming an affiliate of a predatory lender may result in the loss of the privilege of doing business with the City."

If the Disclosing Party is unable to make this pledge because it or any of its affiliates (as defined in Section 2-32-455(b) of the Municipal Code) is a predatory lender within the meaning of Chapter 2-32 of the Municipal Code, explain here (attach additional pages if necessary):

If the letters "NA," the word "None," or no response appears on the lines above, it will be conclusively presumed that the Disclosing Party certified to the above statements.

D. CERTIFICATION REGARDING INTEREST IN CITY BUSINESS

Any words or terms that are defined in Chapter 2-156 of the Municipal Code have the same meanings when used in this Part D.

1. In accordance with Section 2-156-110 of the Municipal Code: Does any official or employee of the City have a financial interest in his or her own name or in the name of any other person or entity in the Matter?

[ ] Yes [X] No

NOTE: If you checked "Yes" to Item D.1., proceed to Items D.2. and D.3. If you checked "No" to Item D.1., proceed to Part E.

2. Unless sold pursuant to a process of competitive bidding, or otherwise permitted, no City elected official or employee shall have a financial interest in his or her own name or in the name of any other person or entity in the purchase of any property that (i) belongs to the City, or (ii) is sold for taxes or assessments, or (iii) is sold by virtue of legal process at the suit of the City (collectively, "City Property Sale"). Compensation for property taken pursuant to the City's eminent domain power does not constitute a financial interest within the meaning of this Part D.

Does the Matter involve a City Property Sale?

[ ] Yes [ ] No

3. If you checked "Yes" to Item D.1., provide the names and business addresses of the City officials or employees having such interest and identify the nature of such interest:

Name	Business Address	Nature of Interest

4. The Disclosing Party further certifies that no prohibited financial interest in the Matter will be acquired by any City official or employee.

E. CERTIFICATION REGARDING SLAVERY ERA BUSINESS

Please check either 1. or 2. below. If the Disclosing Party checks 2., the Disclosing Party must disclose below or in an attachment to this EDS all information required by paragraph 2. Failure to

comply with these disclosure requirements may make any contract entered into with the City in connection with the Matter voidable by the City.

_X_ 1. The Disclosing Party verifies that the Disclosing Party has searched any and all records of the Disclosing Party and any and all predecessor entities regarding records of investments or profits from slavery or slaveholder insurance policies during the slavery era (including insurance policies issued to slaveholders that provided coverage for damage to or injury or death of their slaves), and the Disclosing Party has found no such records.

____ 2. The Disclosing Party verifies that, as a result of conducting the search in step 1 above, the Disclosing Party has found records of investments or profits from slavery or slaveholder insurance policies. The Disclosing Party verifies that the following constitutes full disclosure of all such records, including the names of any and all slaves or slaveholders described in those records:

_____

_____

_____

_____

SECTION VI -- CERTIFICATIONS FOR FEDERALLY FUNDED MATTERS

NOTE: If the Matter is federally funded, complete this Section VI. **If the Matter is not federally funded**, proceed to Section VII. For purposes of this Section VI, tax credits allocated by the City and proceeds of debt obligations of the City are not federal funding.

A. CERTIFICATION REGARDING LOBBYING

1. List below the names of all persons or entities registered under the federal Lobbying Disclosure Act of 1995 who have made lobbying contacts on behalf of the Disclosing Party with respect to the Matter: (Add sheets if necessary):

_____

_____

_____

(If no explanation appears or begins on the lines above, or if the letters "NA" or if the word "None" appear, it will be conclusively presumed that the Disclosing Party means that NO persons or entities registered under the Lobbying Disclosure Act of 1995 have made lobbying contacts on behalf of the Disclosing Party with respect to the Matter.)

2. The Disclosing Party has not spent and will not expend any federally appropriated funds to pay any person or entity listed in Paragraph A.1. above for his or her lobbying activities or to pay any person or entity to influence or attempt to influence an officer or employee of any agency, as defined by applicable federal law, a member of Congress, an officer or employee of Congress, or an employee of a member of Congress, in connection with the award of any federally funded contract, making any federally funded grant or loan, entering into any cooperative agreement, or to extend, continue, renew, amend, or modify any federally funded contract, grant, loan, or cooperative agreement.

3. The Disclosing Party will submit an updated certification at the end of each calendar quarter in which there occurs any event that materially affects the accuracy of the statements and information set forth in paragraphs A.1. and A.2. above.

4. The Disclosing Party certifies that either: (i) it is not an organization described in section 501(c)(4) of the Internal Revenue Code of 1986; or (ii) it is an organization described in section 501(c)(4) of the Internal Revenue Code of 1986 but has not engaged and will not engage in "Lobbying Activities".

5. If the Disclosing Party is the Applicant, the Disclosing Party must obtain certifications equal in form and substance to paragraphs A.1. through A.4. above from all subcontractors before it awards any subcontract and the Disclosing Party must maintain all such subcontractors' certifications for the duration of the Matter and must make such certifications promptly available to the City upon request.

B. CERTIFICATION REGARDING EQUAL EMPLOYMENT OPPORTUNITY

If the Matter is federally funded, federal regulations require the Applicant and all proposed subcontractors to submit the following information with their bids or in writing at the outset of negotiations.

Is the Disclosing Party the Applicant?

[ ] Yes [ ] No

If "Yes," answer the three questions below:

1. Have you developed and do you have on file affirmative action programs pursuant to applicable federal regulations? (See 41 CFR Part 60-2.)
[ ] Yes [ ] No

2. Have you filed with the Joint Reporting Committee, the Director of the Office of Federal Contract Compliance Programs, or the Equal Employment Opportunity Commission all reports due under the applicable filing requirements?
[ ] Yes [ ] No

3. Have you participated in any previous contracts or subcontracts subject to the equal opportunity clause?
[ ] Yes [ ] No

If you checked "No" to question 1. or 2. above, please provide an explanation:

_____

_____

SECTION VII -- ACKNOWLEDGMENTS, CONTRACT INCORPORATION, COMPLIANCE, PENALTIES, DISCLOSURE

The Disclosing Party understands and agrees that:

A. The certifications, disclosures, and acknowledgments contained in this EDS will become part of any contract or other agreement between the Applicant and the City in connection with the Matter, whether procurement, City assistance, or other City action, and are material inducements to the City's execution of any contract or taking other action with respect to the Matter. The Disclosing Party understands that it must comply with all statutes, ordinances, and regulations on which this EDS is based.

B. The City's Governmental Ethics and Campaign Financing Ordinances, Chapters 2-156 and 2-164 of the Municipal Code, impose certain duties and obligations on persons or entities seeking City contracts, work, business, or transactions. The full text of these ordinances and a training program is available on line at www.cityofchicago.org/Ethics, and may also be obtained from the City's Board of Ethics, 740 N.

Sedgwick St., Suite 500, Chicago, IL 60610, (312) 744-9660. The Disclosing Party must comply fully with the applicable ordinances.

C. If the City determines that any information provided in this EDS is false, incomplete or inaccurate, any contract or other agreement in connection with which it is submitted may be rescinded or be void or voidable, and the City may pursue any remedies under the contract or agreement (if not rescinded or void), at law, or in equity, including terminating the Disclosing Party's participation in the Matter and/or declining to allow the Disclosing Party to participate in other transactions with the City. Remedies at law for a false statement of material fact may include incarceration and an award to the City of treble damages.

D. It is the City's policy to make this document available to the public on its Internet site and/or upon request. Some or all of the information provided on this EDS and any attachments to this EDS may be made available to the public on the Internet, in response to a Freedom of Information Act request, or otherwise. By completing and signing this EDS, the Disclosing Party waives and releases any possible rights or claims which it may have against the City in connection with the public release of information contained in this EDS and also authorizes the City to verify the accuracy of any information submitted in this EDS.

E. The information provided in this EDS must be kept current. In the event of changes, the Disclosing Party must supplement this EDS up to the time the City takes action on the Matter. If the Matter is a contract being handled by the City's Department of Procurement Services, the Disclosing Party must update this EDS as the contract requires. **NOTE:** With respect to Matters subject to Article I of Chapter 1-23 of the Municipal Code (imposing **PERMANENT INELIGIBILITY** for certain specified offenses), the information provided herein regarding eligibility must be kept current for a longer period, as required by Chapter 1-23 and Section 2-154-020 of the Municipal Code.

The Disclosing Party represents and warrants that:

F.1. The Disclosing Party is not delinquent in the payment of any tax administered by the Illinois Department of Revenue, nor are the Disclosing Party or its Affiliated Entities delinquent in paying any fine, fee, tax or other charge owed to the City. This includes, but is not limited to, all water charges, sewer charges, license fees, parking tickets, property taxes or sales taxes.

F.2 If the Disclosing Party is the Applicant, the Disclosing Party and its Affiliated Entities will not use, nor permit their subcontractors to use, any facility listed by the U.S. E.P.A. on the federal Excluded Parties List System ("EPLS") maintained by the U. S. General Services Administration.

F.3 If the Disclosing Party is the Applicant, the Disclosing Party will obtain from any contractors/subcontractors hired or to be hired in connection with the Matter certifications equal in form and substance to those in F.1. and F.2. above and will not, without the prior written consent of the City, use any such contractor/subcontractor that does not provide such certifications or that the Disclosing Party has reason to believe has not provided or cannot provide truthful certifications.

NOTE: If the Disclosing Party cannot certify as to any of the items in F.1., F.2. or F.3. above, an explanatory statement must be attached to this EDS.

CERTIFICATION

Under penalty of perjury, the person signing below: (1) warrants that he/she is authorized to execute this EDS and Appendix A (if applicable) on behalf of the Disclosing Party, and (2) warrants that all certifications and statements contained in this EDS and Appendix A (if applicable) are true, accurate and complete as of the date furnished to the City.

ARTHUR PEARSON

(Print or type name of Disclosing Party)

By: _____

(Sign here)

ARTHUR PEARSON

(Print or type name of person signing)

HOMEOWNER

(Print or type title of person signing)

Signed and sworn to before me on (date) October 15, 2013,
at Cook County, IL (state).

_____ Notary Public.

OFFICIAL SEAL
ALEX J GUTTOSCH
Notary Public - State of Illinois
My Commission Expires Oct 26, 2015

Commission expires: 10/26/15.

CITY OF CHICAGO
ECONOMIC DISCLOSURE STATEMENT AND AFFIDAVIT
APPENDIX A

FAMILIAL RELATIONSHIPS WITH ELECTED CITY OFFICIALS AND DEPARTMENT HEADS

This Appendix is to be completed only by (a) the Applicant, and (b) any legal entity which has a direct ownership interest in the Applicant exceeding 7.5 percent. It is not to be completed by any legal entity which has only an indirect ownership interest in the Applicant.

Under Municipal Code Section 2-154-015, the Disclosing Party must disclose whether such Disclosing Party or any "Applicable Party" or any Spouse or Domestic Partner thereof currently has a "familial relationship" with any elected city official or department head. A "familial relationship" exists if, as of the date this EDS is signed, the Disclosing Party or any "Applicable Party" or any Spouse or Domestic Partner thereof is related to the mayor, any alderman, the city clerk, the city treasurer or any city department head as spouse or domestic partner or as any of the following, whether by blood or adoption: parent, child, brother or sister, aunt or uncle, niece or nephew, grandparent, grandchild, father-in-law, mother-in-law, son-in-law, daughter-in-law, stepfather or stepmother, stepson or stepdaughter, stepbrother or stepsister or half-brother or half-sister.

"Applicable Party" means (1) all executive officers of the Disclosing Party listed in Section II.B.1.a., if the Disclosing Party is a corporation; all partners of the Disclosing Party, if the Disclosing Party is a general partnership; all general partners and limited partners of the Disclosing Party, if the Disclosing Party is a limited partnership; all managers, managing members and members of the Disclosing Party, if the Disclosing Party is a limited liability company; (2) all principal officers of the Disclosing Party; and (3) any person having more than a 7.5 percent ownership interest in the Disclosing Party. "Principal officers" means the president, chief operating officer, executive director, chief financial officer, treasurer or secretary of a legal entity or any person exercising similar authority.

Does the Disclosing Party or any "Applicable Party" or any Spouse or Domestic Partner thereof currently have a "familial relationship" with an elected city official or department head?

[ ] Yes [X] No

If yes, please identify below (1) the name and title of such person, (2) the name of the legal entity to which such person is connected; (3) the name and title of the elected city official or department head to whom such person has a familial relationship, and (4) the precise nature of such familial relationship.

_____

_____

_____

City of Chicago

O2013-8439

Office of the City Clerk

Document Tracking Sheet

Meeting Date:	11/13/2013
Sponsor(s):	Zalewski (23)
Type:	Ordinance
Title:	Honorary street designation as "Ray D'Oronzo Blvd."
Committee(s) Assignment:	Committee on Transportation and Public Way

BE IT ORDAINED BY THE CITY OF CHICAGO:

SECTION 1. That an ordinance heretofore passed by the City Council which allows erection of honorary street-name signs, the Commissioner of Transportation shall take necessary action for standardization on South Central Ave. at 56th Street (NW Corner) as Ray D'Oronzo Blvd.

SECTION 2. This ordinance shall take effect upon its Passage and publication.

City Council Meeting
November 13, 2013

Michael R. Zalewski
Alderman, 23rd Ward

City of Chicago

Or2013-697

Office of the City Clerk

Document Tracking Sheet

Meeting Date:	11/13/2013
Sponsor(s):	Austin (34)
Type:	Order
Title:	Honorary street designation as "Reverend Doctor Alvin Love Street"
Committee(s) Assignment:	Committee on Transportation and Public Way

ORDERED, That the Commissioner of Transportation is hereby authorized and directed to give consideration to honorarily designate 113th Street from Union Avenue to Wallace Street "Reverend Doctor Alvin Love Street."

Carrie M. Austin

CARRIE M. AUSTIN
Alderman, 34th Ward

City of Chicago

O2013-8429

Office of the City Clerk

Document Tracking Sheet

Meeting Date:	11/13/2013
Sponsor(s):	Solis (25)
Type:	Ordinance
Title:	Amendment of Title 17 of Municipal Code by reclassifying segments of S Blue Island Ave as Pedestrian Streets
Committee(s) Assignment:	Committee on Zoning, Landmarks and Building Standards

City Council, November 13, 2013
Committee on Zoning, Landmarks, & Building Standards

ORDINANCE

BE IT ORDAINED BY THE CITY COUNCIL OF THE CITY OF CHICAGO:

SECTION 1. Title 17 of the Municipal Code of the City of Chicago, the Chicago Zoning Ordinance, is hereby amended by changing the designation and appropriate symbols and indications of a segment of the South Blue Island Avenue right-of-way on Map No. 4-G in the area bounded by:

> West 16th Street; a line lying 360 feet southwest of West 16th Street (as measured along the eastern right of way of South Blue Island Avenue) and perpendicular to South Blue Island Avenue

to remove all designations of such segment as a Pedestrian Retail Street.

SECTION 2. Section 17-3-0503-E of Title 17 of the Municipal Code of Chicago, the Chicago Zoning Ordinance, is hereby amended by deleting the stricken language and inserting the underscored language as follows:

17-3-0503-E *Pedestrian streets* also radiate from the following six-comer intersections.

Diagonal Street	**Coordinates**		**East-West Street**	**Coordinates**		**North-South Street**	**Coordinates**		**Intersection Coordinates**	
Blue Island	From	~~1600S~~ 1637S	18th	From	1300W	Loomis	From	1600S	1800S	1400W
	To	1900S		To	1500W		To	1900S		

(The other pedestrian retail streets in this subsection are unaffected by this change and are not included for editorial convenience)

SECTION 3. This ordinance shall be in force and effect upon passage and publication.

DANIEL SOLIS
Alderman, 25th Ward

City of Chicago

O2013-8430

Office of the City Clerk

Document Tracking Sheet

Meeting Date:	11/13/2013
Sponsor(s):	Solis (25)
Type:	Ordinance
Title:	Amendment of Title 17 of Municipal Code by classifying segments of W Cermak Rd as Pedestrian and Retail Streets
Committee(s) Assignment:	Committee on Zoning, Landmarks and Building Standards

City Council, November 13, 2013
Committee on Zoning, Landmarks, & Building Standards

ORDINANCE

BE IT ORDAINED BY THE CITY COUNCIL OF THE CITY OF CHICAGO:

SECTION 1. Title 17 of the Municipal Code of the City of Chicago, the Chicago Zoning Ordinance, is hereby amended by changing the designation and appropriate symbols and indications of a segment of the South Blue Island Avenue right-of-way on Map No. 4-F and Map No. 6-F in the area bounded by:

South Princeton Avenue; South Wentworth Avenue

to designate such segment as a Pedestrian Street.

SECTION 2. Section 17-3-0503-D(1) of Title 17 of the Municipal Code of Chicago, the Chicago Zoning Ordinance, is hereby amended by deleting the stricken language and inserting the underscored language as follows:

17-3-0503-D [Pedestrian Streets and Pedestrian Retail Streets.]

1. The following *street* segments are classified as *pedestrian streets*:

Street	Segment		Coordinates	
	From	To	From	To
(Omitted text is unaffected by this ordinance)				
Cermak	Wentworth	Princeton	200W	300W
(Omitted text is unaffected by this ordinance)				

SECTION 3. This ordinance shall be in force and effect upon passage and publication.

DANIEL SOLIS
Alderman, 25th Ward

City of Chicago

O2013-8443

Office of the City Clerk

Document Tracking Sheet

Meeting Date:	11/13/2013
Sponsor(s):	Solis (25)
Type:	Ordinance
Title:	Amendment of Section 17-3-0502-B of Municipal Code regarding criteria for designation of pedestrian streets
Committee(s) Assignment:	Committee on Zoning, Landmarks and Building Standards

City Council, November 13, 2013
Committee on Zoning, Landmarks, & Building Standards

ORDINANCE

BE IT ORDAINED BY THE CITY COUNCIL OF THE CITY OF CHICAGO:

SECTION 1. Section 17-3-0502-B of Title 17 of the Municipal Code of Chicago, the Chicago Zoning Ordinance, is hereby amended by deleting the stricken language and inserting the underscored language as follows:

17-3-0502-B abut a *street* with a right-of-way of ~~80~~ 120 feet or less;

SECTION 2. This ordinance shall be in force and effect upon passage and publication.

DANIEL SOLIS
Alderman, 25th Ward

City of Chicago

O2013-8433

Office of the City Clerk

Document Tracking Sheet

Meeting Date:	11/13/2013
Sponsor(s):	Waguespack (32)
Type:	Ordinance
Title:	Amendment of Title 1 of Municipal Code by adding new Section 1-24 regarding drone regulation
Committee(s) Assignment:	Committee on Public Safety

Send to Committee On Public Safety

CHAPTER 1-24
DRONE REGULATION

BE IT ORDAINED BY THE CITY COUNCIL OF THE CITY OF CHICAGO:

SECTION 1. The above recitals are expressively incorporated herein and made part hereof.

SECTION 2. Chapter 1 of the Municipal Code of the City of Chicago is hereby amended by adding a new section 1-24, as follows:

1-24-010. Definitions

A. "Drones" refers to any powered aerial vehicle controlled autonomously or remotely that does not carry a human operator. Drones include, but are not limited to, powered aerial vehicles that store and/or transmit sensor data, such as photos, video, thermal images, and intercepted wireless communications; and unmanned aerial vehicles capable of firing lethal, less-lethal projectiles, crowd control measures, or any other anti-personnel weapon.

B. "Chicago city limits" includes any airspace above the territorial boundaries of Chicago, Illinois, to the extent to which such airspace can legally be regulated by the city. This legislation does not seek to interfere with the authority of the Federal Aviation Administration.

C. "Law enforcement agency" means a lawfully established state or local public agency that is responsible for the prevention and detection of crime, local government code enforcement, and the enforcement of penal, traffic, regulatory, game, or controlled substance laws.

D. "Personal information" means information about an individual including but not limited to their effects, papers, affiliation with religious or political ideologies or groups, biometric information, movements, address, or administrative information such as social security number or agency-issued identification.

E. "Surveillance" means the monitoring or close observation of an individual or group for the purpose of gathering information related to possible or suspected criminal activity by that person or by someone else.

F. "Anti-personnel weapon" means any projectile, chemical, electrical, directed-energy (visible or invisible), or other device designed to harm, incapacitate, or otherwise negatively impact a human being.

1-24-020. DRONE USE PROHIBITED; EXCEPTIONS

The use of drones in Chicago is prohibited except as follows:

Non law-enforcement use exception

A. It shall be lawful under this section to operate a drone for non law-enforcement purposes,

including search and rescue missions, fire response, hazardous material spills, and natural disaster response, under the following situations:

1. A non-law enforcement mission exception shall apply for response to an emergency situation that:

(a) does not involve criminal activity or the possibility of criminal investigation;

(b) presents immediate danger of death or serious physical injury to any person;

(c) would entail significantly reduced risks of danger of death or serious physical injury through use of a drone; AND

(d) cannot be resolved through the use of alternative response technology such as helicopters because alternative technology is either not as effective or prohibitively expensive.

2. A non law-enforcement mission exception shall apply for specific:

(a) fire prevention or response in cooperation with local, state, or federal fire authorities;

(b) hazardous material spill response in cooperation with relevant local, state, or federal authorities; AND

(c) natural disaster response in cooperation with relevant local, state, or federal authorities.

3. In no case shall any non law-enforcement mission exception apply to a mission that:

(a) intends to collect personal information; OR

(b) is likely to incidentally collect personal information.

4. All missions conducted under a non law-enforcement exception must include:

(a) post-flight, removal and deletion process of any information unrelated to the specific emergency situation

Law enforcement use; exception

B. It shall be lawful under this section to operate a drone for law-enforcement purposes;

1. To counter a high risk of a terrorist attack by a specific individual or organization if the United States Secretary of Homeland Security determines that credible intelligence indicates that there is a risk and a proper search warrant is obtained.

Ban on weaponization

C. Under absolutely no circumstances shall a drone be affixed with any anti-personnel weapons or any other crowd control instruments

1-24-030. LIMITATIONS OF POWER

A. No law enforcement agency shall:

1. conduct any aerial surveillance of any person or property within Chicago city limits except as authorized by a warrant issued in compliance with section B of Chapter 1-24-020.

2. Use data obtained via drone use to support a declaration of probable cause or otherwise justify or further an investigation except as authorized by a warrant issued in compliance with section B of Chapter 1-24-020.

1-24-040. PROCESS FOR ACQUISITION OF A DRONE

A. No agency or department of Chicago shall purchase, lease, borrow, or otherwise acquire the use of a drone without engaging in the following process:

1. The agency or department shall inform the City Council of their intention to purchase, lease, borrow, or otherwise acquire the use of a drone;

2. The agency or department shall provide a full accounting of the amount and source of funds required for the acquisition, including but not limited to cost of purchase or lease, staff hours devoted to the acquisition and use of the drone and training the operator(s) of the drone;

3.The Chicago City Council shall place the acquisition on the next meeting of the full City Council or shall move the item to the appropriate committee;

4. The full City Council or the appropriate committee shall provide no less than one week notice to the public of the intended acquisition and shall provide opportunity for public comment in an open and public meeting; AND

5. The full City Council shall vote on the intended acquisition in an open and public meeting; AND

B. Any use of a drone by personnel of a department or agency that has not engaged in the above process shall be considered Unlawful Drone Use.

1-24-050. Severability

A. If any section, subsection, paragraph, sentence or word of this ordinance shall be held to be invalid, either on its face or as applied, the invalidity of such provision shall not affect the other sections, subsections, paragraphs, sentences or words of this ordinance, and the applications thereof; and to that end the sections, subsection, paragraphs, sentences or words of this ordinance shall be deemed to be severable.

Section 3. This ordinance shall be in full force and effect thirty (30) days after its passage and publication.

Scott Waguespack
Alderman 32nd Ward

City of Chicago

O2013-8435

Office of the City Clerk

Document Tracking Sheet

Meeting Date:	11/13/2013
Sponsor(s):	Waguespack (32) Moreno (1)
Type:	Ordinance
Title:	Amendment of Chapter 9-120 of Municipal Code concerning low-speed electric bicycles
Committee(s) Assignment:	Committee on Transportation and Public Way

1/32 to Trans/PW

Committee on Transportation and Public Way

ORDINANCE

WHEREAS, The City of Chicago has the legislative authority to promote sustainable transportation and an active citizenry through the express legalization of low-speed electric bicycles; and

WHEREAS, low-speed electric bicycles are a viable form of transportation and currently used by many residents of the city; and

WHEREAS, there is currently no regulation or mention of low-speed electric bicycles in the City Code; and

WHEREAS, the State of Illinois has passed similar legislation concerning the definition, use, and operation of low-speed electric bicycles; and

WHEREAS, the State of Illinois ascribes the same meaning to a low-speed electric bicycle as defined by Section 38 of the Consumer Product Safety Act (15 U.S.C. Sec. 2085); NOW, THEREFORE,

BE IT ORDAINED BY THE CITY COUNCIL OF THE CITY OF CHICAGO:

SECTION 1. The above recitals are expressively incorporated herein and made part hereof.

SECTION 2. Chapter 9-120 of the Municipal Code of the City of Chicago is hereby amended by adding a new section 9-120-090, as follows:

9-120-090 Low-speed electric bicycle definition

A "low-speed electric bicycle" is defined as a two-or three-wheeled vehicle with fully operable pedals and an electric motor of less than 750 watts (one horsepower), whose maximum speed on a paved level surface, when powered solely by such a motor while ridden by an operator who weighs 170 pounds, is less than 20 mph.

SECTION 3. Chapter 9-52 of the Municipal Code of the City of Chicago is hereby amended by adding a new section 9-52-120, as follows:

9-52-120 Low-speed electric bicycle operation

(a) A person may operate a low-speed electric bicycle only if the person is at least 16 years of age.

(b) No person shall operate a low-speed electric bicycle at a speed greater than 20 miles per hour upon any highway, street, or roadway.

(c) No person shall operate a low-speed electric bicycle on a sidewalk.

(d) Except as otherwise provided in this Section, the provisions of this article that apply to bicycles also apply to low-speed electric bicycles.

SECTION 4. This ordinance shall take effect upon its passage.

SCOTT WAGUESPACK
Alderman, 32nd Ward

PROCO JOE MORENO
Alderman, 1st Ward

City of Chicago

O2013-8437

Office of the City Clerk

Document Tracking Sheet

Meeting Date:	11/13/2013
Sponsor(s):	Waguespack (32)
Type:	Ordinance
Title:	Amendment of Section 4-4-10 of Municipal Code regarding definition of tax preparer
Committee(s) Assignment:	Committee on License and Consumer Protection

Send to Committee on Licensing and Consumer Protection

ORDINANCE

WHEREAS, The City of Chicago has the legislative authority to designate authorized Enrolled Agents as exempt from the definition of "tax preparer" as defined in the Chicago Municipal Code Chapter 4-44-10; and

WHEREAS, an Enrolled Agent is a person who has earned the privilege of representing taxpayers before the Internal Revenue Service by passing a 3-part comprehensive exam or through experience as a former employee of the IRS; and

WHEREAS, Enrolled Agent status is the highest credential the IRS awards; and

WHEREAS, individuals who obtain the status of Enrolled Agent must adhere to ethical standards and complete 72 hours of continuing education courses every three years; and

WHEREAS, Enrolled Agents have unlimited practice rights, in that they are unrestricted as to which taxpayers they can represent, what types of tax matters they can handle, and which IRS office they can represent clients before; and

WHEREAS, enrolled agents are recognized in every U.S. State; **NOW, THEREFORE;**

BE IT ORDAINED BY THE CITY COUNCIL OF THE CITY OF CHICAGO:

SECTION 1. The above recitals are expressively incorporated herein and made part hereof.

SECTION 2. Chapter 4-44-10 of the Municipal Code of the City of Chicago is hereby amended by inserting the language as underscored as follows:

4-44-10 Definitions

"Tax preparer" means a person who, for a fee, provides or who holds himself out as providing tax preparation services. A "tax preparer" shall not include:

1. an attorney-at-law, and the employees of an attorney-at-law, who is a tax preparer;

3. a certified public accountant, and the employees of a certified public accountant, who is a tax preparer;

3. an officer or employee of a federal, state, or local governmental agency who provides tax preparation services in the scope of his employment; or

4. an administrator, conservator, guardian, executor, trustee, receiver or other representative appointed by the court who provides tax preparation services in the scope of that appointment;

5. an Enrolled Agent authorized by and in good standing with the United States Department of Treasury and the Internal Revenue Service, and the employees of an Enrolled Agent, who is a tax preparer.

SECTION 3. This ordinance shall take effect upon its passage.

Scott Waguespack
Alderman 32nd Ward

City of Chicago

O2013-8424

Office of the City Clerk

Document Tracking Sheet

Meeting Date:	11/13/2013
Sponsor(s):	Colón (35)
Type:	Ordinance
Title:	Amendment of Section 17-6-0403-F of Municipal Code regarding Sports and Recreation participant for Planned Development No. 14
Committee(s) Assignment:	Committee on Zoning, Landmarks and Building Standards

BE IT ORDAINED BY THE CITY COUNCIL OF THE CITY OF CHICAGO:

SECTION 1. Title 17, Section 17-6-0403 of the Municipal Code of Chicago is hereby amended by adding the language underscored and by deleting the language struck through, as follows:

(Omitted text is unaffected by this ordinance)

17-6-0403-F Use Table and Standards.

USE GROUP		PMD (Planned Manufacturing District)							Use Standard
Use Category		No. 10	No. 11		No. 12	No. 13	No. 14	No. 15	
	Specific Use Type		A	B					
P = permitted by rightS = special use approval req'dPD = planned development approval req'd- = not allowed									
COMMERCIAL (continued)									
CC. Sports and Recreation, Participant		-	-	P	-	-	P	-	

SECTION 2. This ordinance takes effect 30 days after its passage and approval.

Rey Colón
Alderman, 35th Ward

City of Chicago

O2013-8408

Office of the City Clerk

Document Tracking Sheet

Meeting Date:	11/13/2013
Sponsor(s):	Burns (4)
Type:	Ordinance
Title:	Approval of plat of Oakwood Shores Terrace Subdivision
Committee(s) Assignment:	Committee on Transportation and Public Way

City Council

November 13, 2013

SUBDIVISION ORDINANCE

Be it Ordained by the City Council of the City of Chicago:

SECTION 1. Chicago Department of Transportation, the Commissioner or the designee of the Commissioner, are hereby authorized and directed to approve a proposed Oakwood Shores Terrace Subdivision being a subdivision in the block bounded by E. 37th Street, S. Cottage Grove Avenue, E. 38th Street and S. Ellis Avenue, and legally described in the attached plat (Exhibit A, File:34-04-13-3623) which, for greater certainty, is hereby made a part of this ordinance.

SECTION 2. The subdivision herein provided for is made upon the express condition that within one hundred eighty (180) days after the passage of this ordinance, the applicant shall file or cause to be filed for record in the Office of the Recorder of Deeds of Cook County, Illinois a certified copy of this ordinance, together with the attached Plat approved by the Department of Transportation / Superintendent of Maps.

SECTION 3. This ordinance and exhibit subdivision plat shall take effect and be in force from and after its recording.

William D. Burns
Alderman, Fourth Ward
City of Chicago

City of Chicago

Office of the City Clerk

Document Tracking Sheet

Or2013-671

Meeting Date:	11/13/2013
Sponsor(s):	Hairston (5)
Type:	Order
Title:	Issuance of permits for sign(s)/signboard(s) at 7201 S Stony Island Ave
Committee(s) Assignment:	Committee on Zoning, Landmarks and Building Standards

(signs)

ORDERED, That the Commissioner of Buildings is here directed

to issue a sign permit to: (Contractor's name and address)

MIDWEST SIGN & LIGHTING, INC.
4910 W. WILSHIRE BLVD.
COUNTRY CLUB HILLS, IL 60478

for the erection of a sign/signboard over 24 feet in height and / or

over 100 square feet (in area of one face) at (Business address)

7201 S. STONY ISLAND AVE.
CHICAGO, IL 60649

Dimensions: length 21'-9 3/8" height 8'-1"

Height above grade/ roof to top of sign 15'

TOTAL SQUARE FOOT AREA 176

Such sign(s) shall comply with all applicable provisions of

Chapter 194A of the Chicago Zoning Ordinance and all other

applicable provisions of the Municipal Code of the City of Chicago

governing the construction and maintenance of outdoor signs,


signboards and structures.

Leslie A. Hairston

Alderman

Zoning Map

Created on: 7/8/2013 9:45 A.M.

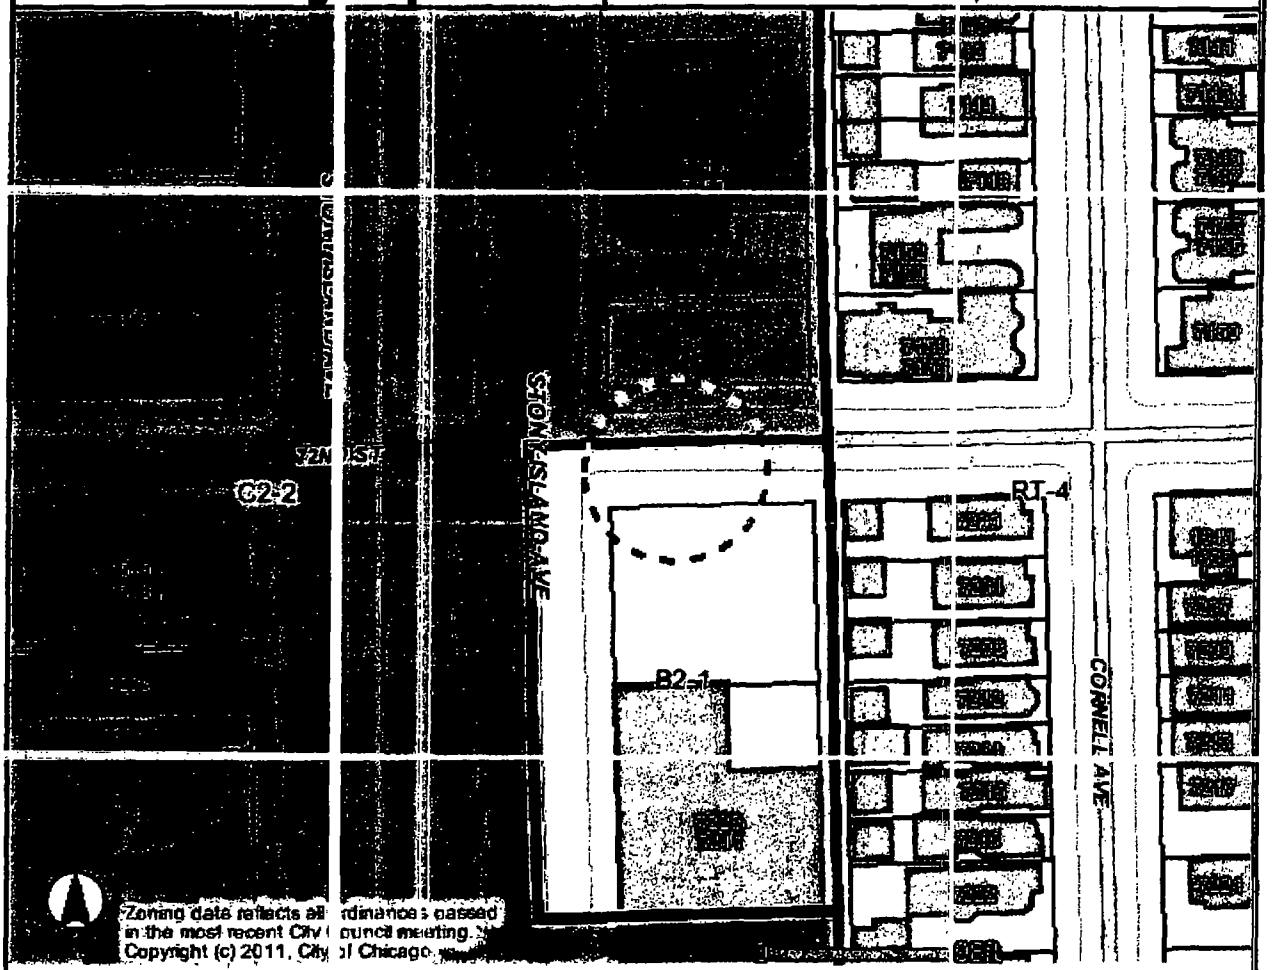

Address

7201 S STONY ISLAND AVE

Zoning
- Business
- Commercial
- Manufacturing
- Residential
- Planned Development
- Planned Manufacturing
- Downtown Core
- Downtown Service
- Downtown Mixed
- Downtown Residential
- Transportation
- Parks & Open Space
- Zoning Boundaries

Historic Preservation

CHICAGO LANDMARKS
- Chicago Landmarks
- Landmark Districts

Chicago Historic Resources Survey - Buildings subject to Demolition-Delay Ordinance
- Red
- Orange

- Water
- Cemetery
- Municipalities

- Lakefront
- Pedestrian Streets
- Buildings
- Parcels
- Streets
- Curbs
- Forest Preserve
- City Boundary

Information provided on the City of Chicago web site should not be used as a substitute for legal, accounting, real estate, business, tax, or other professional advice. The City of Chicago assumes no liability for any damages or loss of any kind that might arise from the use of, misuse of, or the inability to use the City web site and-or the materials contained on the web site. The City of Chicago also assumes no liability for improper or incorrect use of materials or information contained on its web site. All materials that appear on the City of Chicago web site are distributed and transmitted as is, without warranties of any kind, either express or implied, and subject to the terms and conditions stated in this disclaimer.

DOLLAR TREE

Chicago, IL



REVIEWED

DOLLAR TREE	Client: Dollar Tree Address: Stoney Island Chicago, IL Number: 94222 Designer: JS Page 1 of 7 Project Manager: N	Site #:	Date: 05.20.13 asha Vishart	08.11.13	Add Billboard/Python Face Replacement JS

These drawings are not for construction.
The information contained herein is intended to express design intent only. This original design is the sole property of Jones Sign Company. It cannot be reproduced, copied or exhibited, in whole or part, without first obtaining written consent from Jones Sign Company.

JONES SIGN
1711 Blowing Road Delafield, WI 54115
Tel: 920-563-6200 Fax: 920-563-6145
www.jonessign.com


Sign A	
Sign	Dollar Tree
[illegible]	42" Channel Letters - Stacked
[illegible]	Internal LED Illumination
[illegible]	276.06

Sign B	
Sign	Dollar Tree
[illegible]	24" Channel Letters - Stacked
[illegible]	To Be Verified
[illegible]	97.57

Sign C	
Sign	Dollar Tree
[illegible]	Fabricate New Awning (Qty 1)
[illegible]	N/A
[illegible]	55.83

Landlord Approval: _____

Date: _____

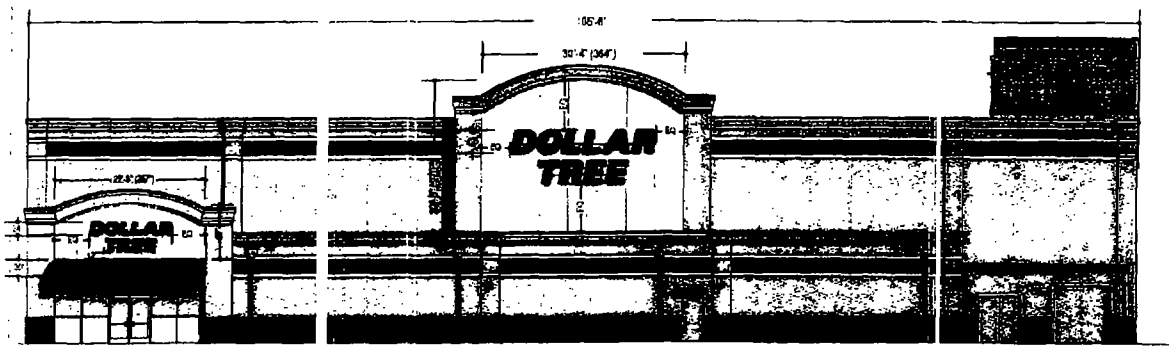

NORTH ELEVATION
SCALE: 1/16" = 1'-0"

Allowable Square Footage for this Elevation:	827.5
Actual Square Footage for this Elevation:	289.46

DOLLAR TREE

Client: Dollar Tree Site #: ___
Address: Stoney Island
Chicago, IL
Number: 94222 Designer: JS Date: 06.20.19
Page 2 of 7 Project Manager: N [illegible]sha Wishart

Revisions			
1	06.11.19	Add Billboard/Pylon Face Replacement	JS
2			
3			
4			


These drawings are not for construction
No information contained herein is intended to replace
sign plans only. This original design is the sole property of
Jones Sign Company. It cannot be reproduced, copied or
modified, in whole or part, without first obtaining written
consent from Jones Sign Company.

JONES SIGN
[illegible] Schoening Road Green Bay, WI 54313
Tel: 920-965-0700 Fax: 920-965-0845
www.jonessign.com

42" Internally Illuminated Channel Letters
Raceway Mounted, Stacked Qty. 1

Landlord Approval

Date:

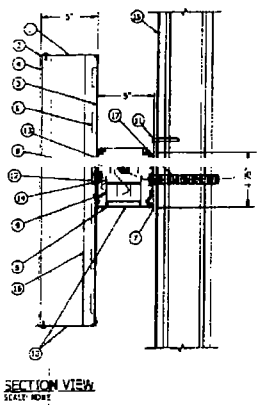

SECTION VIEW



170.06 Square Fee
Scale 3/16"=1'

CALLOUTS

1. .040" ALUM. FACE - DF BRONZE ALUMINUM 'T' TURNS LETTER LOCKED/STAPLED TO BACKS
2. 1.25" X 1" ALUM. (LETTERS 4" - FINISHED BRONZE TRIM CAP CHEMICALLY BONDED TO FACES - 3 GAUGE ATTACHMENT TABS AT CAP CLIPS)
3. 3/16" THICK ACRYLIC FACES W/ 3M ARLON #2500-158 VIVID GREEN VINYL APPLIED FIRST SURFACE
4. GREEN LED MODULES
5. 4.38"H x 5"D ALUMINUM RACEWAY (SUPERIOR MFG REMOVABLE TOP COVER
6. 3/4" X 2" PVC SPACERS
7. #10 X 1/2" LONG SCREWS
8. LED POWER SUPPLY ON 1/2" STANDOFF
9. 1/4" WEEP HOLES
10. MOUNTING HARDWARE TO SUIT WALL CONSTRUCTION (SEE TABLE)
11. PRIMARY ELECTRICAL FEED IN ½" WEATHER TIGHT FLEX CONNECTOR
12. 15 AMP TOGGLE SWITCH ON RACEWAY
13. U.L. MANUFACTURER AND MODIFICATION/MARKING TAG ON RACEWAY
14. EXISTING BUILDING WALL
15. 1" X 1" ALUMINUM TUBE CROSS BRACING (USED ON 5" LETTERS AND UP) (TYP.)
16. FLEXIBLE CONDUIT WITH WEATHER TIGHT FLEX CONNECTOR

Electrical Notes:

DOLLAR TREE LED Letters:
27.0 amp draw - (2) 120v Circuit Req.

Color Schedule:

A. Acrylic Faces: Overlay, Arlon #2500-158 Vivid Green
B. Trim Cap: Bronze
C. Metal Letter - Exterior: Prefinished Bronze
D. Metal Letter - Interior: White
E. LED: Green (6500k)
F. Raceway: Prefinished White Painted
☐ Aesthetic White/STO Smoked Putty to Match Building



D 67 16.1 w | O 67 16.1 w | L 45 10.8 w | L 45 10.8 w | A 67 16.1 w | R 76 18.2 w | T 51 12.2 w | R 76 18.2 w | E 39 9.4 w | E 60 14.4 w

605 odules: 24 GREEN
147.1 Watts
3 Pc er Supply(s) 60w
LED LYOUT - NTS

DOLLAR TREE	Client: Collier Tree	Site #:	06.11.13	Add Billboard/Pylon Face Replacement	JS
	Address: Stoney Island Chicago, IL				
	Number: 94222 Designer: S Date: 05.23.13				
	Page 4 of 7 Project Manager: N aha Wishart				

These drawings are not for construction. No information contained herein is intended to express a design (client only). This original design is the sole property of Jones Sign Company, it cannot be reproduced, copied or utilized, in whole or part, without first obtaining written consent from Jones Sign Company.


JONES SIGN
1711 Broadway Street Des Moines, IA 50315
Tel: 800-983-6766 Fax: 515-963-4965
www.jonessign.com

OPTION 1


24" Internally Illuminated Channel Letters
Raceway Mounted, Stacked Qty: 1

Landlord Approval

Date

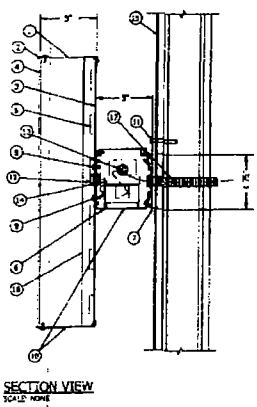

SECTION VIEW
SCALE: NONE

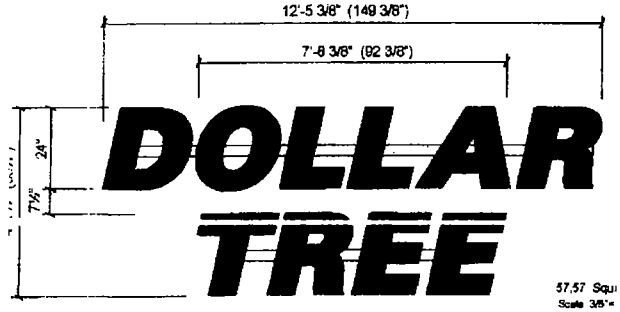

57.57 Square Feet
Scale: 3/8"=

CALLOUTS

1. .040" REVEAL
2. .125" X 1" FCO (LETTERS 6" LARGER REQUIRE TRIM CAP CLIPS)
3. .063" RETURNS
4. 3/16" 7328 ACRYLIC FACES W/ ARLON #2500-158 VIVID GREEN VINYL APPLIED FIRST SURFACE
5. GREEN LED MODULES
6. 4 DEPTH #ST... ALUMINUM RACEWAY COVER W/ REMOVABLE .032" COVER
7. 1/4" X 3/4" MOUNTING STUDS & NUTS
8. #8 X 1/2" SCREWS
9. LED POWER SUPPLY ON 1/2" STANDOFF
10. 1/4" WEEP HOLES
11. MOUNTING HARDWARE TO SUIT WALL CONSTRUCTION (SEE TABLE)
12. PRIMARY ELECTRICAL FEED W/ ¾" WEATHER TIGHT FLEX CONNECTOR
13. 15 AMP TOGGLE SWITCH ON RACEWAY
14. U.L. MANUFACTURED, ADD VOLTAGE/AMPERAGE TAGS ON RACEWAY
15. EXISTING CLOTH WALL
16. 2" X 2" ALUMINUM TUBE CROSS BRACING (USE 3 IN 5' LETTERS AND LARGER)
17. FLEXIBLE CONDUIT W/ WEATHER TIGHT FLEX CONNECTOR

Power Supplies

DOLLAR TREE LED Letters:
15.0 amp draw - (1) 120v Circuit Req.

Color Selection

A. Acrylic Face : White #7328 With Vinyl Overlay, Arlon #2500-158 Vivid Green
B. Trim Cap: Bronze
C. Metal Letter - Exterior: Prefinished Bronze
D. Metal Letter - Interior: White
E. LED: Green (6500k)
F. Raceway: Prefinished White Painted
☐ Aesthetic White/STO Smoked Putty to Match Building.



273 I ...dules: 24 GREEN
65.5 ...lbs
2 Po... r Supply(s) 60w
LED ...YOUT - NTS

DOLLAR TREE	Client: Dollar Tree	Site #:	06.11.13	Add Billboard/Pylon Face Replacement	JS
	Address: Chicago IL				
	Number: 94222 Designer: JS	Date: 05.20.13			
	Page: 5 of 7 Project Manager: ...sha Wishart				

These drawings are not for manufacture. ...ledge these drgs. This original design is the sole property of ... Sign Company. It cannot be reproduced, copied or ...ibited, in whole or part, without first obtaining written ...mission from James Sign Company

JAMES SIGN
1711 Schmeling Road Green Bay, WI 54115
Tel: 920-983-0700 Fax: 920-983-0115
www.jamessign.com

30" Prototypical Awning, Illuminated

Landlord Approval _____


Date _____

Notes:
Frame Style: Convex
# of Sections: 6
Fabric: Eradicolor
Fabric#: ERA-298 Green
Lighting: No
# of Rows: (0) row of double bulb lighting
Eggcrate: Yes - 0.50" White
Graphics: None


Power out location to be in center of awning. 120 VOLT - draws 6 AMps

Specifications:
1. Existing Facade Vance
2. 1" pitch from rear of awning
3. 1" x 1" x .125" Aluminum square tube Awning frame natural finish - wire brush all welds
4. ERA - 298 Green Substrate
5. Egg Crate Bottom


FIELD SURVEY REQUIRED

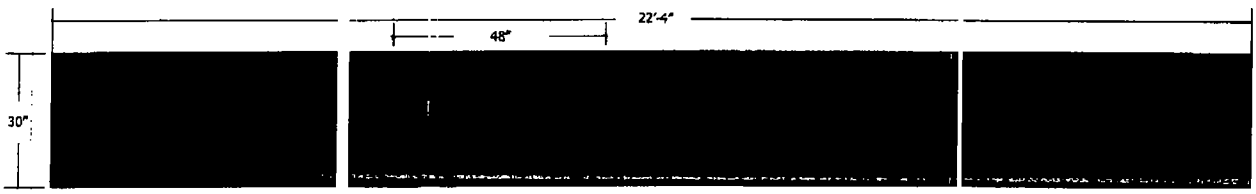


SCALE: 1/2=1'
QTY: 1

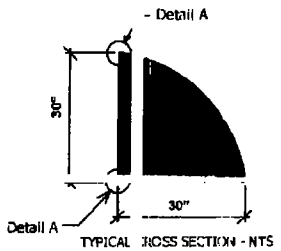

TYPICAL CROSS SECTION - NTS

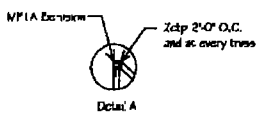

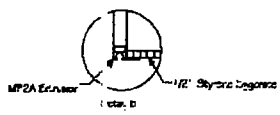

DOLLAR TREE	Client: Dollar Tree	Site #: --	06.1.13	Add Billboard/Pylon Face Replacement	JS
	Address: Stoney Island				
	Chicago, IL				
	Number: 04222 Designer: JS	Date: 06.20.13			
	Page 7 of 7 Project Manage: N	eghe Wisnert			

These drawings are not for construction. The information contained herein is intended to express design intent only. This original design is the sole property of Jones Sign Company. It cannot be reproduced, copied or exhibited, in whole or part, without first obtaining written consent from Jones Sign Company

JONES SIGN
1711 Schaefer Road Des Plaines, IL 60018
708-593-9780 Fax 630-983-9143
www.jonessign.com

City of Chicago

Office of the City Clerk

Document Tracking Sheet

Or2013-669

Meeting Date:	11/13/2013
Sponsor(s):	Sawyer (6)
Type:	Order
Title:	Issuance of permits for sign(s)/signboard(s) at 201 E 95th St (150 sq ft)
Committee(s) Assignment:	Committee on Zoning, Landmarks and Building Standards

Committee on Zoning, Landmarks and Building Standards

(Signs)

ORDERED, that the Commissioner of Buildings is hereby directed to issue a sign permit to: (Contractor's NAME & ADDRESS)

White Way Sign

451 Kingston Court

Mount Prospect, IL 60056

for the erection of a sign/signboard over 24 feet in height and/or over 100 square feet (in area of one face) at: (Business NAME & ADDRESS)

Wesley United Methodist Church – Wall Sign Facing 95th Street

201 East 95th Street

Chicago, IL 60619

Dimensions: length	34'- 0"	height	4'- 5"
height above grade/roof to top of sign			11'-7"
TOTAL SQUARE FOOT AREA			150 Sq. Ft.

Such sign(s) shall comply with all applicable provisions of TITLE 17 of the Chicago Zoning Ordinance and all other applicable provisions of the Municipal Code of the City of Chicago governing the construction and maintenance of outdoor signs, signboards and structures.

6th 11/12/13

Roderick T. Sawyer Alderman, 6th Ward

City of Chicago

Or2013-670

Office of the City Clerk

Document Tracking Sheet

Meeting Date:	11/13/2013
Sponsor(s):	Sawyer (6)
Type:	Order
Title:	Issuance of permits for sign(s)/signboard(s) at 201 E 95th St (115 sq ft)
Committee(s) Assignment:	Committee on Zoning, Landmarks and Building Standards

Committee on Zoning, Landmarks and Building Standards

(Signs)

ORDERED, that the Commissioner of Buildings is hereby directed to issue a sign permit to: (Contractor's NAME & ADDRESS)

White Way Sign

451 Kingston Court

Mount Prospect, IL 60056

for the erection of a sign/signboard over 24 feet in height and/or over 100 square feet (in area of one face) at: (Business NAME & ADDRESS)

Wesley United Methodist Church – Ground Sign Corner of 95th Street & Indiana Ave.

201 East 95th Street

Chicago, IL 60619

Dimensions: length	9'- 7"	height	11'- 0"
height above grade/roof to top of sign			20'-0"
TOTAL SQUARE FOOT AREA			115 Sq. Ft.

Such sign(s) shall comply with all applicable provisions of TITLE 17 of the Chicago Zoning Ordinance and all other applicable provisions of the Municipal Code of the City of Chicago governing the construction and maintenance of outdoor signs, signboards and structures.

11/12/13

Roderick T. Sawyer Alderman, 6th Ward

City of Chicago

Or2013-672

Office of the City Clerk

Document Tracking Sheet

Meeting Date:	11/13/2013
Sponsor(s):	Beale (9)
Type:	Order
Title:	Issuance of permits for sign(s)/signboard(s) at 10808 S Doty Ave (458 sq ft)
Committee(s) Assignment:	Committee on Zoning, Landmarks and Building Standards

City Council
Meeting Date: _____
Committee on Buildings

(signs)

ORDERED, That the Commissioner of Buildings is hereby directed to issue a sign permit to: (Contractor's name and address)

MODERN SIGNS INC
1727 ARMITAGE CT
ADDISON IL 60101

for the erection of a sign / signboard over 24 feet in height and / or over 100 square feet (in area of one face) at: (Business NAME & ADDRESS)

ROSS DRESS FOR LESS
10808 S. DOTY AVE
CHICAGO IL 60628

Dimensions: Length 39' Height 11' 9"

Height above grade / roof to top of sign 28' 9"

TOTAL SQUARE FOOT AREA 458 ☐

Such sign(s) shall comply with all applicable provisions of TITLE 17 of the Chicago Zoning Ordinance and all other applicable provisions of the Municipal Code of the City of Chicago governing the construction and maintenance of outdoor signs, signboards and structures.

Alderman, 9th Ward

CITY OF CHICAGO

DEPARTMENT OF BUILDINGS

Sign Permit Application

APPROVAL NUMBER	APPLICATION NUMBER	ANNUAL FEE	WORK CODE	DRAWINGS ATTACHED
	100500273			☐ YES ☐ NO

DATE OF APPLICATION: 07/17/2013

ADDRESS OF SIGN: 10808 S DOTY AVE, 60628-

BUILDING:

ORIGINAL PERMIT NUMBER:

TYPE OF PERMIT: NEW CONSTRUCTION (SIGN)

PAYER OF ANNUAL INSPECTION:
LIETZ, RICHARD
4440 ROSEWOOD DR
PLEASANTON, CA 94588
(925)965-4174

SIGN MANUFACTURER: MIDWEST SIGN

ADDRESS WHERE SIGN CAN BE SEEN PRIOR TO ERECTION:

DOCKET NUMBER: 0

REINSPECTION CONTROL NUMBER:

TYPE OF SUPPORT FOR SIGN: BUILDING

SIGN BOARD SUPPORT MEMBERS: STEEL

ANNUAL FEE		
CONSTRUCTION FEE	200.00	Check # for Zoning
1017 B FEE		
TOTAL FEE	200.00	
AMOUNT PAID	200.00	Check # for DCAP
BALANCE DUE		

TYPE OF SIGN: FLAT OR BOX

LENGTH	FT	IN	HEIGHT	FT	IN
	39			11	9

AREA	SQ FT	WEIGHT	LBS
	458		150

SIGN HEIGHT ABOVE GRADE/ROOF: FT. 17

SHAPE OF SIGN: IRREGULAR

SIGN WILL READ:
ROSS DRESS FOR LESS

NO OF LAMPS	TOTAL WATTAGE
16	850

TYPE OF LAMP: NEON

NO OF BALLAST/TRANSFORMERS	INPUT OF TRANSFORMERS
10	120

CONTRACTOR WILL INSTALL: [N] FEEDERS [Y] CUSTOMER LEADS

TYPE OF SWITCH: SPECIAL

LOCATION OF SWITCH: LISTED FLUSH TOGGLE

SIGN LOCATION:
INSTALL ILLUMINATED INDIVIDUAL PAN CHANNEL LETTER WALL SIGN FACING EAST OVER PRIVATE PROPERTY. SWITCH IS PART OF UL SIGN.

The undersigned certify that the statements in this application are true and correct and that all work done under the proposed permit will conform to the requirements of the Chicago Municipal Code

	REG NO	E92427
ELECT CONTR: NEON PRISM		ELECTR
ADDRESS: 1213 PARAMOUNT PARKWAY, BATAVIA, IL 60510-		
SUPERVISOR SIGNATURE: Eric D Smith		

BOND NO	REG NO	N93883
SIGN ERECTOR: MODERN SIGNS INC		SIGNER
ADDRESS: 1727 ARMITAGE CT, ADDISON IL, 60101-		
SIGNATURE		

The permit issued on this application will authorize only signs here applied for. If other signs are to be erected they must be covered by additional permits

City of Chicago
Rahm Emanuel, Mayor

Department of Buildings
Michael Merchant, Commissioner

QUATE ACCESS BEHIND LOGO LETTERS FOR INSTALLATION AND
. 600 OF THE N.E.C.

E (3) 20 AMP 120V ISOLATED SIGN CIRCUITS (DIRECTLY
PANEL WITH NO COMMON GROUNDS OR COMMON NEUTRALS,
JNCTION BOXES TO AREA BEHIND SIGN LETTERS CONNECTED TO
SYSTEM.

AST 1/2" THICK PLYWOOD BACKING BEHIND ALL E.I.F.S. WALL
NNER SUPPORT.

IN THIS EXHIBIT IS ALTERED BY THE ACTION OF LOCAL
, ROSS STORES INC. RESERVES THE RIGHT TO, AT NO COST, ALTER
ES TO BEST ACCOMMODATE THE ALTERED SIGNAGE.

(A) 72"H INDIVIDUAL "ROSS" PAN CHANNEL
LETTER-LOK LOGO LETTERS:
FACES: TUF-GLAS SG 7328 MATTE WHITE ACRYLIC
RETURNS: 8"D ALUM. PAINT TO MATCH PMS 280C (BLUE)
TRIM CAP: 2" BLUE JEWELITE
LETTER BACKS: ALUMINUM
NEON: FOUR-TUBE 15MM EGL HORIZON BLUE
MOUNTING: 1/4"-20 GALV. THRU BOLTS
PEG OFF: 1/2" SPACERS

(B) 39"H INDIVIDUAL "DRESS FOR LESS" LOGO LETTERS:
ALL CALLOUTS SAME AS "ROSS" EXCEPT:
RETURNS: 5"D ALUM. PAINT TO MATCH PMS 280C (BLUE)
TRIM CAP: 1" BLUE JEWELITE
NEON: THREE-TUBE 15MM EGL HORIZON BLUE

(C) SIGN FASCIA BY LANDLORD (SEE NOTES)

(D) TYP. 24" H X 48" W X 1" D SINTRA OVAL
"ROSS" LOGO WALL PLAQUE
(SEE SHEET E1 FOR DETAILS)
TWO (2) REQUIRED AS SHOWN.
IF BACKGROUND IS UNEVEN
DRESS SURFACE 2" BEYOND & BEHIND
ROSS OVAL WALL PLAQUE SO THAT
PLAQUE SITS FLUSH AGAINST WALL

(E) TYP. ARCHITECTURAL LIGHTING BY LANDLORD
SUBJECT TO ROSS APPROVAL

(F) TYP. ROSS BLUE IDENTITY BANDS
BY LANDLORD

(G) CLEAR ANODIZED ALUMINUM STOREFRONT
& DOORS BY LANDLORD

(H) NOT USED AT THIS LOCATION


(I) 23" H X 46" W X 10" D DOUBLE-FACE
INTERNALLY ILLUMINATED UC SIGN
8'-6" ABOVE FINISH FL.
CENTER OVER ENTRANCE DOORS
(SEE SHEET UC FOR DETAILS)

(J) TYP. SET OF FIVE (5) EYE-BOLTS
FOR BANNER ATTACHMENT, BY LANDLORD.
TWO (2) SETS REQUIRED AS SHOWN.

(K) ADJACENT PARAPET MAY NOT BE HIGHER
THAN THE ROSS BASE BUILDING

(L) NOT USED AT THIS LOCATION.

(M) FROSTED FILM BY LANDLORD

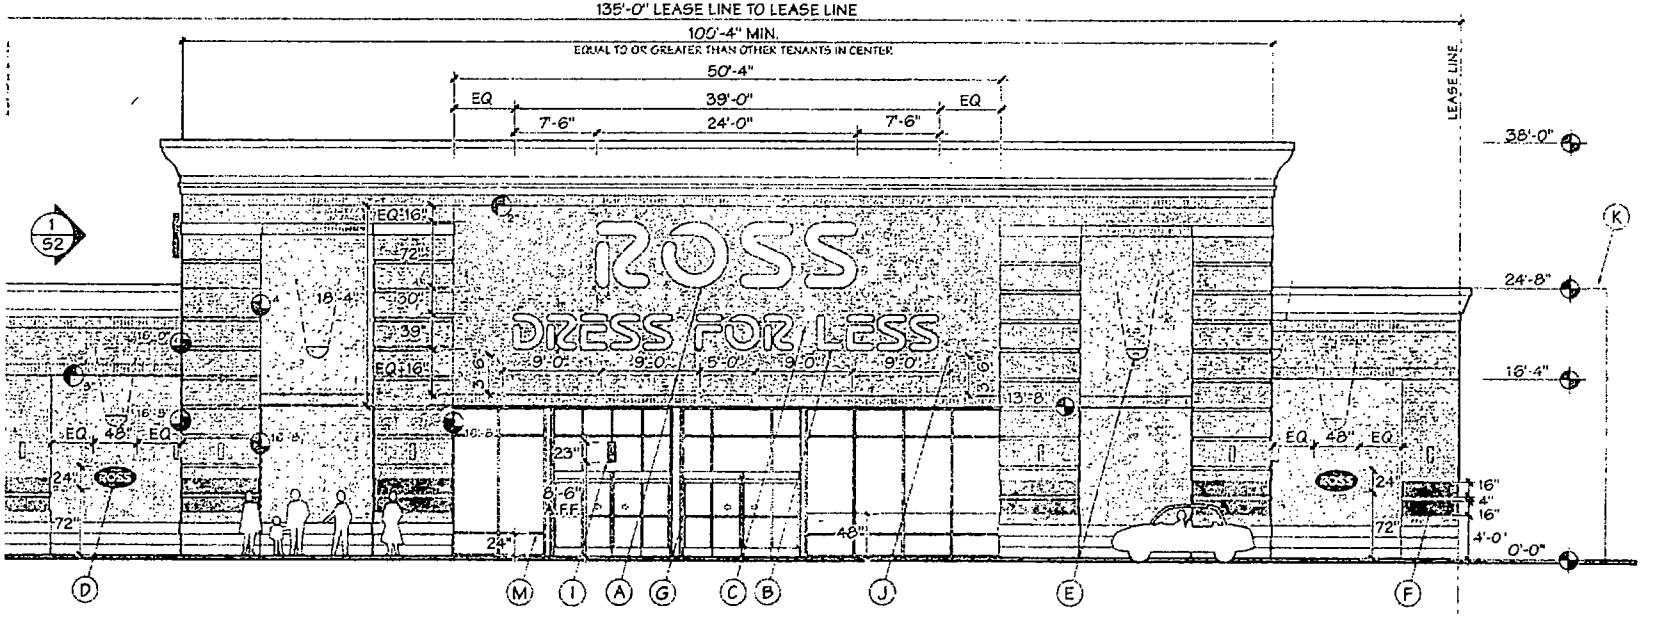

1 STOREFRONT • EAST • INTERSTATE 94 • ELEVATION

SCALE: 3/32" = 1'- 0"

TK-N

bill moore & associates
510/526-0276 fax 526-6093
www.billmooreinc.com


#1615 PULLMAN
Pullman Park Shopping Center
NWC Interstate 94 & E. 111th Street
Chicago, IL 60628

drawn	08/06/12
Exhibit J	10/03/12
AE2-1 121004	10/17/12
rev. Exhibit J	10/25/12
AE2-2 130213	02/14/13

SHEET S1

Sign Company: MODERN SIGNS INC **Rep Name:** ERNIE DIFIORE

Phone (630) 495-1725 **EXT** _____ ***(Below: Building, streets and location of sign on lot or structure)***

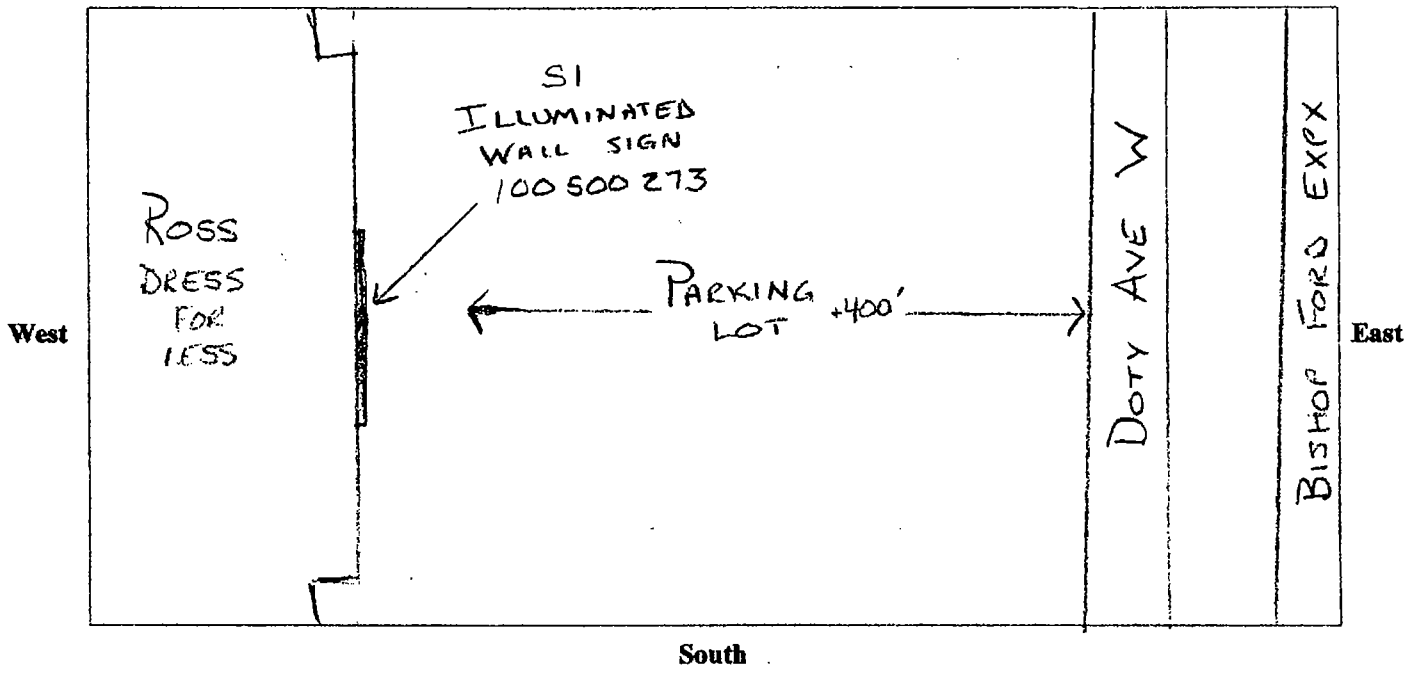

SIGN USE:

Bus. ID (On-premise)	☒
Business Lice. #	
A[illegible]e)	☐

TYPE OF SIGN:

Flat Wall	☒
Freestanding	☐
Awning	☐
Marquee	☐
High Rise Building	☐
Projecting Private	☐
Projecting Public Way	☐

Public Way Use -Permit # _____

SIGN CHARACTERISTICS:

Non- Illuminated	☐
Illuminated	☒
Changing Image	☐
Video Display	☐
Flashing	☐

PERMIT TYPE:

New Construction	☒
Change of Face	
Previous Permit #	☐

_____

TOTAL SQUARE FOOTAGE:

Square footage of **this proposed sign** 458 ☐

Gross area of **all proposed signs** 682 ☐

Area of **all existing signs** ***(not including proposed)*** on Zoning Lot 0

DISTANCE FROM:

Curb Line: 399'

Expressway, Toll Roads or Major Route (n/a if over 1000 ft) +400


Park (over 10 acres) +500

Residential Zone +100

Existing Off-premise on same side of street: N/A

Signature : _____ **Date:** 8/14/13

(Revised 4/10)

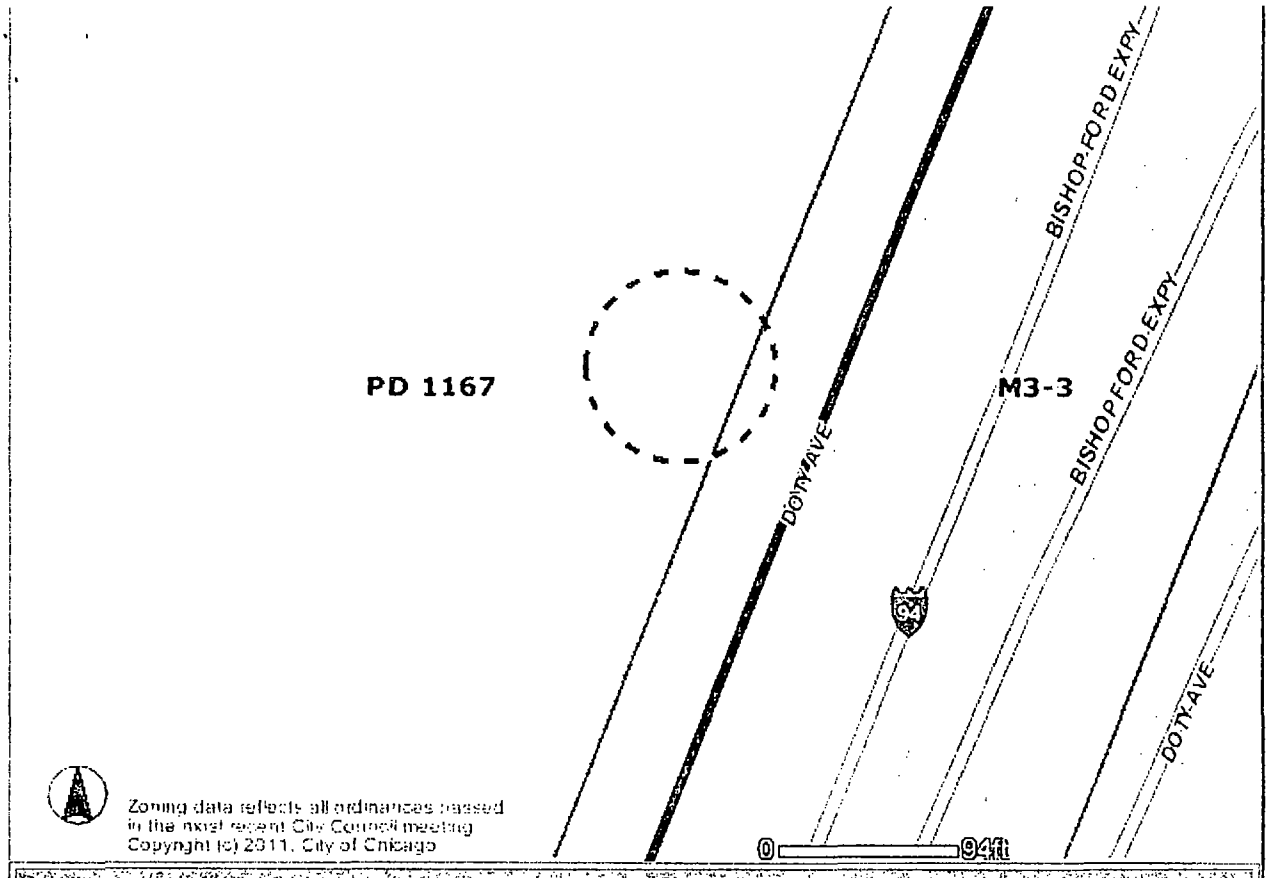

Zoning data reflects all ordinances passed in the most recent City Council meeting
Copyright (c) 2011, City of Chicago

Address:

10808 S DOTY AVE W

Zoning
- Business
- Commercial
- Manufacturing
- Residential
- Planned Development
- Planned Manufacturing
- Downtown Core
- Downtown Service
- Downtown Mixed
- Downtown Residential
- Transportation
- Parks & Open Space
- Zoning Boundaries

Historic Preservation
CHICAGO LANDMARKS
- Chicago Landmarks
- Landmark Districts

Chicago Historic Resources Survey - Buildings subject to Demolition-Delay Ordinance
- Red
- Orange

Water


Cemetery

Municipalities

- Lakefront
- Pedestrian Streets
- Buildings
- Parcels
- Streets

Curbs

- Forest Preserve
- City Boundary

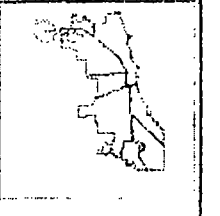

Information provided on the City of Chicago web site should not be used as a substitute for legal, accounting, real estate, business tax, or other professional advice. The City of Chicago assumes no liability for any damages or loss of any kind that might arise from the use of, misuse of, or the inability to use the City web site and-or the materials contained on the web site. The City of Chicago also assumes no liability for improper or incorrect use of materials or information contained on its web site. All materials that appear on the City of Chicago web site are distributed and transmitted as is, without warranties of any kind, either express or implied, and subject to the terms and conditions stated in this disclaimer.

QUATE ACCESS BEHIND LOGO LETTERS FOR INSTALLATION AND
600 OF THE N.E.C.

(3) 20 AMP 120V ISOLATED SIGN CIRCUITS (DIRECTLY
PANEL WITH NO COMMON GROUNDS OR COMMON NEUTRALS,
JNCTION BOXES TO AREA BEHIND SIGN LETTERS CONNECTED TO
SYSTEM.

AST 1/2" THICK PLYWOOD BACKING BEHIND ALL E.I.F.S. WALL
NNER SUPPORT.

IN THIS EXHIBIT IS ALTERED BY THE ACTION OF LOCAL
ROSS STORES INC. RESERVES THE RIGHT TO, AT NO COST, ALTER
ES TO BEST ACCOMMODATE THE ALTERED SIGNAGE.

(A) 72"H INDIVIDUAL "ROSS" PAN CHANNEL
LETTER-LOK LOGO LETTERS:
FACES: TUF-GLAS SG 7328 MATTE WHITE ACRYLIC
RETURNS: 8"D ALUM. PAINT TO MATCH PMS 280C (BLUE)
TRIM CAP: 2" BLUE JEWELITE
LETTER BACKS: ALUMINUM
NEON: FOUR-TUBE 15MM EGL HORIZON BLUE
MOUNTING: 1/4"-20 GALV. THRU BOLTS
PEG OFF: 1/2" SPACERS

(B) 39"H INDIVIDUAL "DRESS FOR LESS" LOGO LETTERS:
ALL CALLOUTS SAME AS "ROSS" EXCEPT:
RETURNS: 5"D ALUM. PAINT TO MATCH PMS 280C (BLUE)
TRIM CAP: 1" BLUE JEWELITE
NEON: THREE-TUBE 15MM EGL HORIZON BLUE

(C) SIGN FASCIA BY LANDLORD (SEE NOTES)

(D) TYP. 24" H X 48" W X 1" D SINTRA OVAL
"ROSS" LOGO WALL PLAQUE
(SEE SHEET EL FOR DETAILS)
TWO (2) REQUIRED AS SHOWN.
IF BACKGROUND IS UNEVEN
DRESS SURFACE 2" BEYOND & BEHIND
ROSS OVAL WALL PLAQUE SO THAT
PLAQUE SITS FLUSH AGAINST WALL

(E) TYP. ARCHITECTURAL LIGHTING BY LANDLORD
SUBJECT TO ROSS APPROVAL

(F) TYP. ROSS BLUE IDENTITY BANDS
BY LANDLORD

(G) CLEAR ANODIZED ALUMINUM STOREFRONT
& DOORS BY LANDLORD

(H) NOT USED AT THIS LOCATION


(I) 23" H X 46" W X 10" D DOUBLE-FACE
INTERNALLY ILLUMINATED UC SIGN
9'-6" ABOVE FINISH FL
CENTER OVER ENTRANCE DOORS
(SEE SHEET UC FOR DETAILS)

(J) TYP. SET OF FIVE (5) EYE-BOLTS
FOR BANNER ATTACHMENT, BY LANDLORD.
TWO (2) SETS REQUIRED AS SHOWN.

(K) ADJACENT PARAPET MAY NOT BE HIGHER
THAN THE ROSS BASE BUILDING

(L) NOT USED AT THIS LOCATION.

(M) FROSTED FILM BY LANDLORD

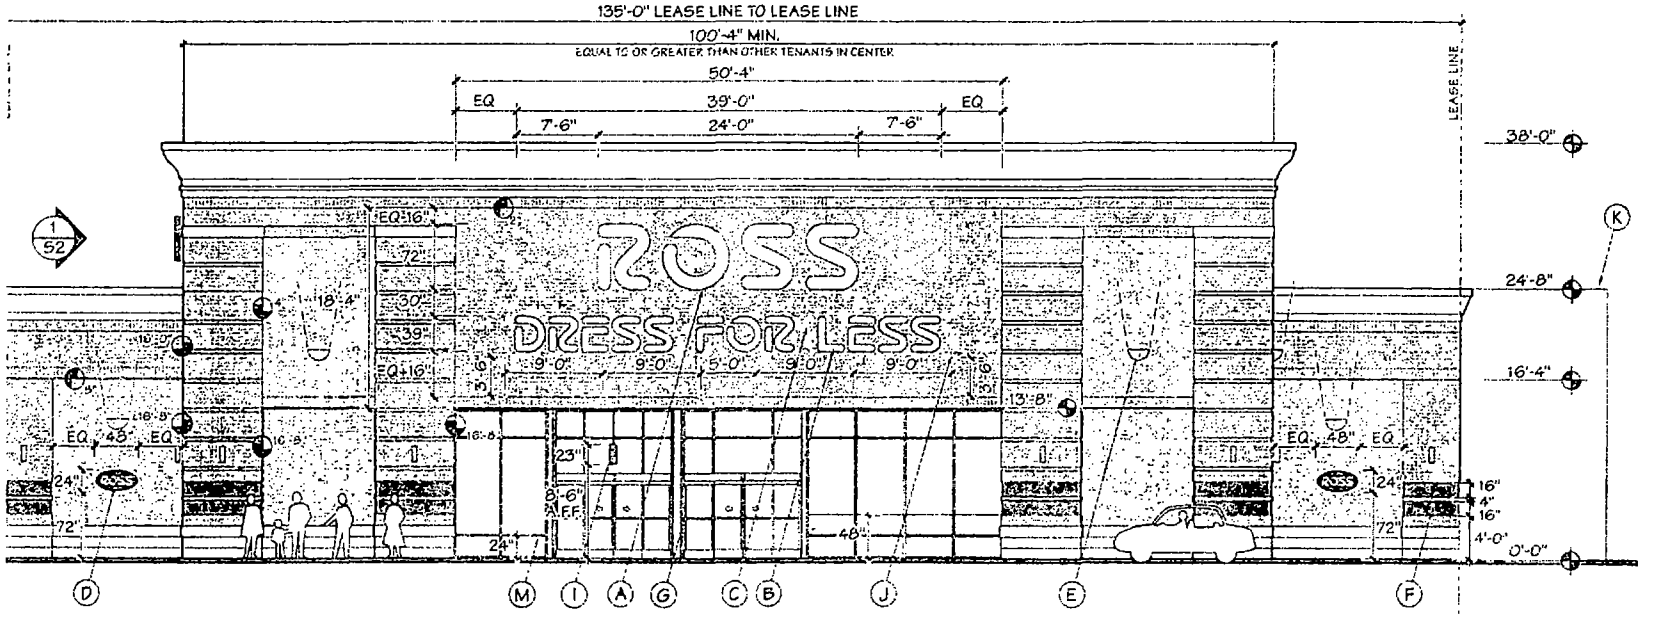

(1) STOREFRONT • EAST • INTERSTATE 94 • ELEVATION

SCALE: 3/32" = 1'- 0"


TK-N

bill moore & associates

#1615 PULLMAN
Pullman Park Shopping Center
NWC Interstate 94 & E. 111th Street
Chicago, IL 60628

drawn	08/06/12
Exhibit J	10/03/12
AE2-1 121004	10/17/12
rev. Exhibit J	10/25/12
AE2-2 130213	02/14/13

SHEET S1

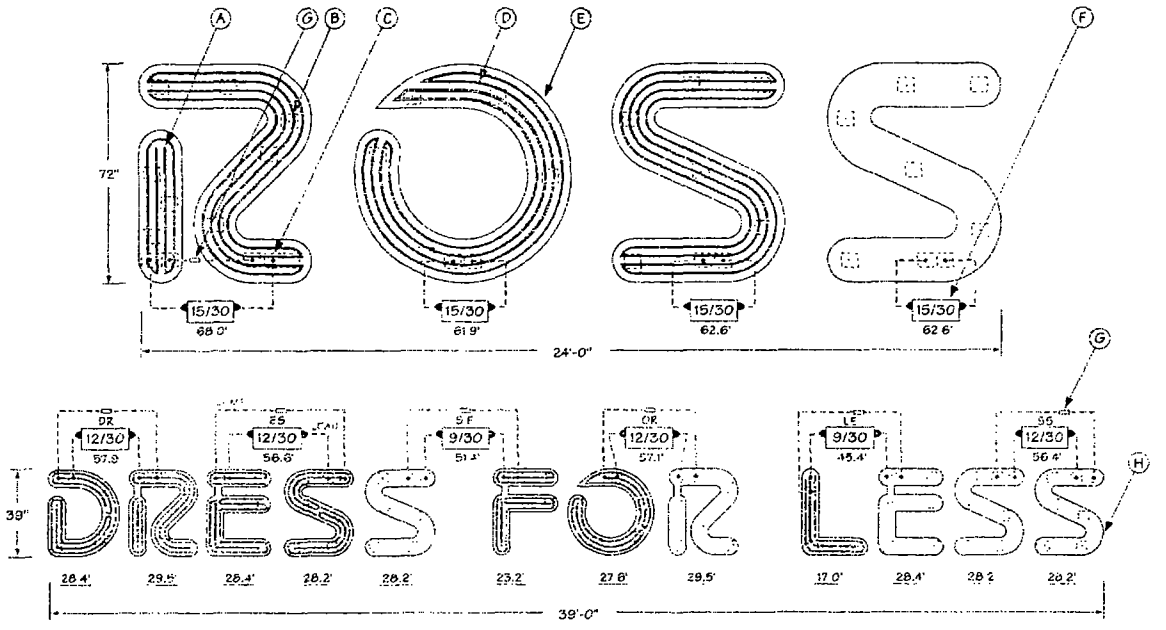

(A) TYPICAL WHITE ELECTROBIT ELECTRODE CAP

(B) TYPICAL MOUNTING HOLE FOR 1/4" THROUGH BOLTS WITH 1/2" THICK NON-CORROSIVE MOUNTING BLOCK SPACER BEHIND LETTER

(C) TYPICAL SECONDARY FEED HOLE WITH 1/2" THICK NON-CORROSIVE MOUNTING BLOCK SPACER BEHIND LETTER

(D) TYPICAL NEON UNIT

(E) ALUMINUM LETTER-BACK

(F) TYPICAL TRANSFORMER

(G) TYPICAL APPROVED SPLICE CONNECTOR

(H) CIRCLE "C" DECAL INSTALLED ON RETURN OF LAST "S"

72" ROSS	
FEED LOCATION:	BOTTOM
NEON	15 MM 4/T EGL HORIZON BLUE
TRANSFORMERS	INDOOR LOCATION
AMPS	14.84

39" DRESS FOR LESS	
FEED LOCATION:	TOP
NEON	15 MM 3/T EGL HORIZON BLUE
TRANSFORMERS	INDOOR LOCATION
AMPS	15.82

TOTAL AMPS:	30.66

NOTES:

SEE SHEET S1 FOR SIGN LOCATION AND SHEET SEC1 FOR INSTALL DETAILS

SIGN MUST MEET U.L. 2161 AND 2365 NEC SPECIFICATIONS.

ELECTRICAL CONTRACTOR TO SUPPLY CORRECT NUMBER OF 20 AMP 120 VOLT DEDICATED SIGN CIRCUITS (SEE SIGN ELEVATION FOR QUANTITY).

TO OPERATE PROPERLY EACH SIGN CIRCUIT MUST BE AN ISOLATED (DEDICATED) 20 AMP 120 VOLT SINGLE PHASE CIRCUIT WITH EQUIPMENT GROUND AND NO COMMON NEUTRAL OR GROUND WIRES. WIRE GAUGE FOR EACH 20 AMP CIRCUIT MUST BE SIZED FOR A 16 AMP LOAD IN ACCORDANCE WITH THE NATIONAL ELECTRIC CODE FOR NO MORE THAN 5% VOLT DROP OVER THE LENGTH OF THE RUN. CIRCUITS MUST BE TERMINATED IN JUNCTION BOXES WITHIN FIVE FEET OF THE SIGN AND CONNECTED TO THE ENERGY MANAGEMENT SYSTEM.

(1) NEON & WIRING LAYOUT

NTS

72" ROSS
39" DRESS FOR LESS

UL LISTED

bill moore & associates

#1615 PULLMAN
Pullman Park Shopping Center
NWC Interstate 94 & E 111th Street
Chicago, IL 60628

DRWG 05/22/13

SHEET W1

TYPE OF BUSINESS
COMMERCIAL Other SHOPPING
Name. ROSS
LIC #. 383229
Renewal Date 08/13/2014

Projects Over:
[Y] Private Property
[N] Public Way Grant Permit #

[X] Planned Development/Manufacturing PMD/PD# PD1167
Zoning District OTHER Other 1167

TYPE OF SIGN:
[ ] ADVERTISING [X] ILLUMINATE [ ] MOVEABLE
[X] BUSINESS [ ] FLASHING

TOTAL STREET FRONTAGE OF LOT (IN FEET)	135
TOTAL AREA OF NEW SIGN (SQ FT)	458
TOTAL AREA OF ALL SIGNS ON LOT (SQ FT)	682
HEIGHT OF SIGN ABOVE GRADE (TO TOP)	28ft 9in
DISTANCE OF CURB LINE OUTER FIXIT (ft)	399
DISTANCE OF STRUCTURE INNER EDGE (ft)	400

DISTANCE FROM (ft):

A. PUBLIC PARK (OVER 10 ACRES)

B. EXPRESSWAY (IF LESS THAN 1,000 FT)

C. RESIDENCE DISTRICT (ADVERTISING SIGNS ONLY)

IF REPLACEMENT SIGN OR CHANGE OF FACE WHAT DOES THE EXISTING SIGN READ?

Original Payee:

Landmark Hold: [ ] **Status:**

ZONING (OFFICE USE ONLY)

SIGN BOND REQUIRED? [ ] YES

COUNCIL ORDER REQUIRED [X] YES

IS SPECIAL PERMISSION REQUIRED FROM CHIEF ELECTRICAL
[ ] YES
IF YES, ATTACH LETTER OF REQUEST

TIME STAMP

SIGN CLERK

APPROVED FOR PERMIT

REMARKS


TOTAL SQUARE FOOTAGE:
Square footage of **this proposed sign** 458 sq ft
Gross area of **all proposed signs** 682 sq ft
Area of **all existing signs**
(not including proposed) on Zoning Lot 0

Park (over 10 acres) [illegible]
Residential Zone + 100
Existing Off-premise on same side of street: N/A

Signature : [signature]

Date: 8/14/13

(Revised 4/10)

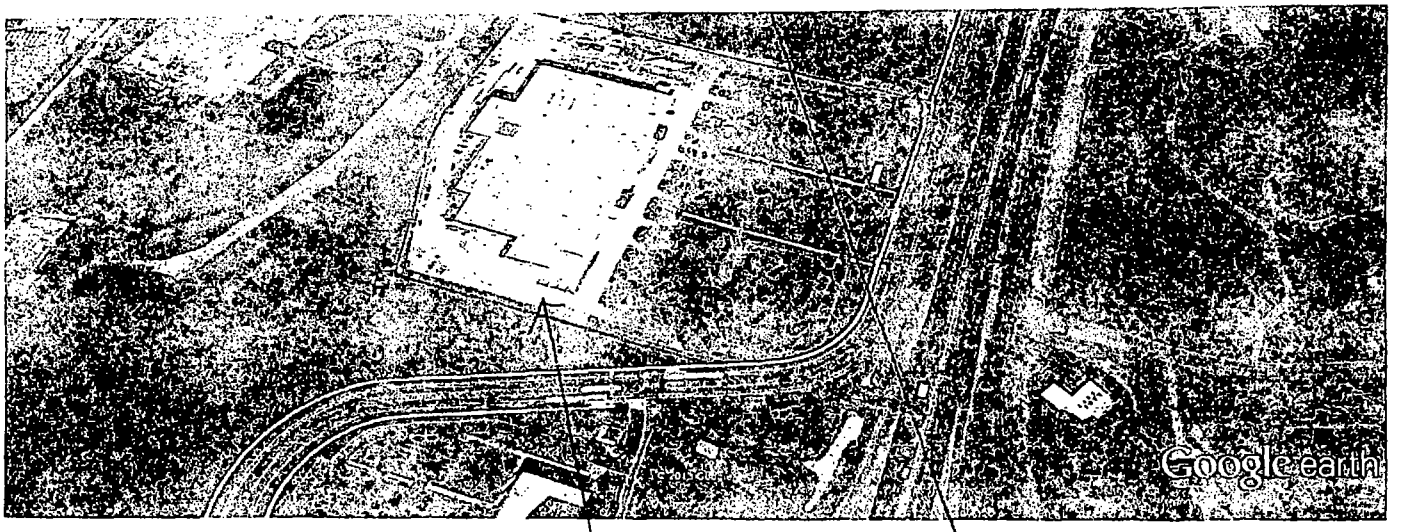

Google earth

feet 1000
meters 300

WALMART

ROSS

City of Chicago

Or2013-673

Office of the City Clerk

Document Tracking Sheet

Meeting Date:	11/13/2013
Sponsor(s):	Beale (9)
Type:	Order
Title:	Issuance of permits for sign(s)/signboard(s) at 10808 S Doty Ave (132 sq ft)
Committee(s) Assignment:	Committee on Zoning, Landmarks and Building Standards

Committee on Buildings

(signs)

ORDERED, That the Commissioner of Buildings is hereby directed to issue a sign permit to: (Contractor's name and address)

Signco Inc
1327 31st Ave
Melrose Pk IL 60160

for the erection of a sign/signboard over 24 feet in height and/or over 100 square feet (in area of one face) at: (Business NAME & ADDRESS)

Planet Fitness
10808 S Doty Ave
Chicago IL 60628

Dimensions: length 27'5" height 4'-10"


height above grade/roof to top of sign 13'

TOTAL SQUARE FOOT AREA 132

Such sign(s) shall comply with all applicable provisions of TITLE 17 of the Chicago Zoning Ordinance and all other applicable provisions of the Municipal Code of the City of Chicago governing the construction and maintenance of outdoor signs, signboards and structures.

Alderman, Ward

OPTION 1&2 (side-north) *(YELLOW LETTERING.*

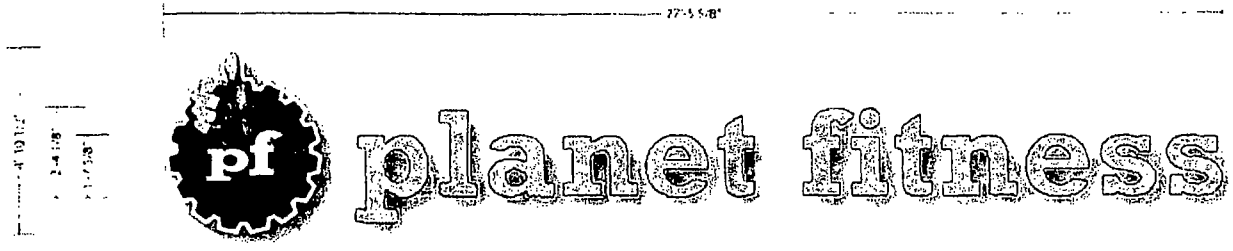



- **ONE SET OF PLEX FACE CHANNEL LETTERS & LOGO/ WITH DIGITALLY PRINTED TRANSLUCENT VINYL LOGO/ INTERNALLY ILLUMINATED WITH LEDs/ REMOTE TRANSFORMERS/ MOUNTED FLUSH TO BRICK FASCIA**

- **LOGO FACE** = TRANS DIGITALLY PRINTED VINYL
  TRIMCAP = 1" BLACK
  RETURNS = MAP WHITE

- **LETTER FACES** = MILK WHITE PLEX with APPLIED 210-118 TRANS MULBERRY VINYL
  TRIMCAP = 1" WHITE
  RETURNS = MAP WHITE

- **ILLUMINATION** = GE WHITE LEDs

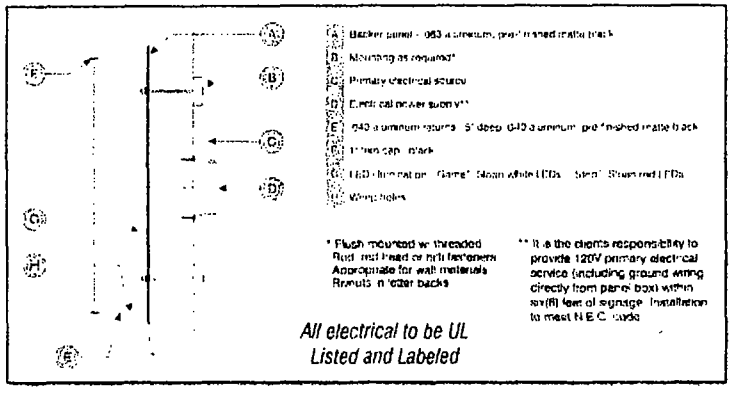

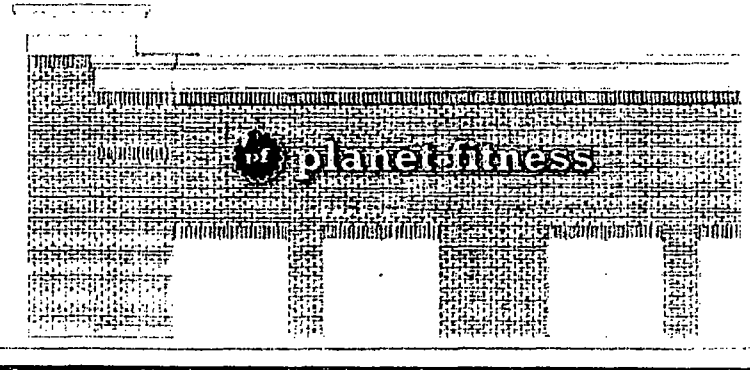


This is an original drawing. submitted for your personal use in connection with a project being planned for you by Signco. It is not to be reproduced in any fashion without permission by Signco Incorporated.


ARTWORK APPROVED 9.18.2013

signcochicago.com

Signco Inc. Melrose Park, IL Phone: 708-865-1717 FAX: 708-865-1728

OPTION 2 (front-east) *(YELLOW LETTERING.*

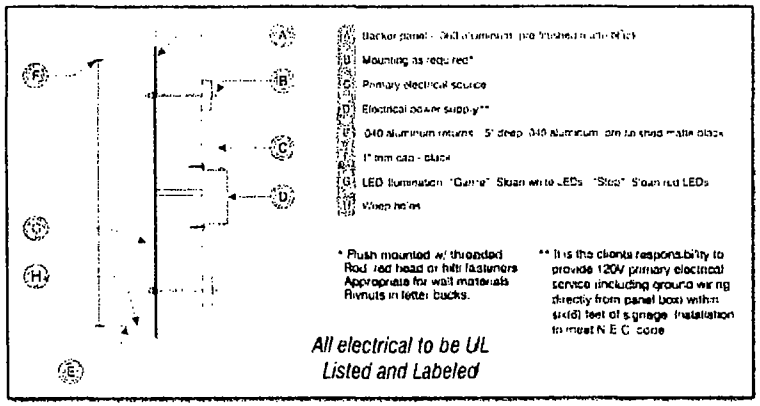

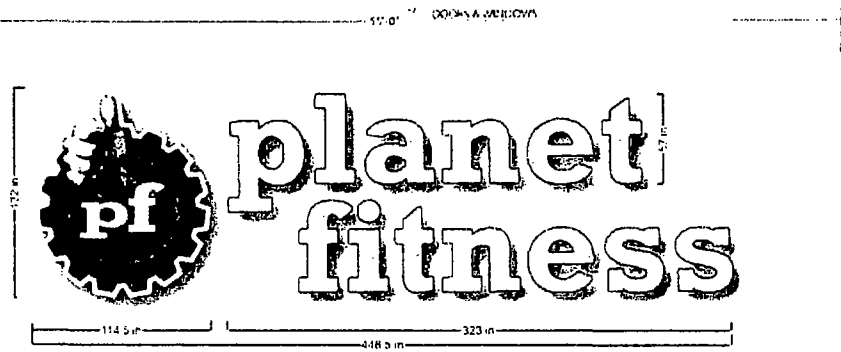

▶ **ONE SET OF PLEX FACE CHANNEL LETTERS & LOGO/ WITH DIGITALLY PRINTED TRANSLUCENT VINYL LOGO/ INTERNALLY ILLUMINATED WITH LED's/ REMOTE TRANSFORMERS/ MOUNTED FLUSH TO BRICK FASCIA**

○ **LOGO FACE** = TRANS DIGITALLY PRINTED VINYL
TRIMCAP = 1" BLACK
RETURNS = MAP WHITE

○ **LETTER FACES** = MILK WHITE PLEX with APPLIED 2140-111 TRANS MULBERRY VINYL
TRIMCAP = 1" White
RETURNS = MAP WHITE

○ **ILLUMINATION** - GE WHITE LEDs



This is an original drawing, submitted for your personal use in connection with a project being planned for you by Signco. It is not to be reproduced in any fashion without permission by Signco Incorporated.
ARTWORK APPROVED 9.18.2013

signcochicago.com
Signco Inc, Melrose Park, IL Phone: 708-865-1717 FAX: 708-865-1728

City of Chicago

Or2013-674

Office of the City Clerk

Document Tracking Sheet

Meeting Date:	11/13/2013
Sponsor(s):	Beale (9)
Type:	Order
Title:	Issuance of permits for sign(s)/signboard(s) at 10808 S Doty Ave (412 sq ft)
Committee(s) Assignment:	Committee on Zoning, Landmarks and Building Standards

Committee on Buildings

(signs)

ORDERED, That the Commissioner of Buildings is hereby directed to issue a sign permit to: (Contractor's name and address)

Signco Inc
1327 31st Ave
Melrose Pk IL 60160

for the erection of a sign/signboard over 24 feet in height and/or over 100 square feet (in area of one face) at: (Business NAME & ADDRESS)

Planet Fitness
10808 S Doty Ave
Chicago IL 60628

Dimensions: length 448.5" height 132"

height above grade/roof to top of sign 13'

TOTAL SQUARE FOOT AREA 411


Such sign(s) shall comply with all applicable provisions of TITLE 17 of the Chicago Zoning Ordinance and all other applicable provisions of the Municipal Code of the City of Chicago governing the construction and maintenance of outdoor signs, signboards and structures.

Alderman, Ward

OPTION 1&2 (side-north) *(YELLOW LETTERING.*



- ▶ **ONE SET OF PLEX FACE CHANNEL LETTERS & LOGO/ WITH DIGITALLY PRINTED TRANSLUCENT VINYL LOGO/ INTERNALLY ILLUMINATED WITH LEDs/ REMOTE TRANSFORMERS/ MOUNTED FLUSH TO BRICK FASCIA**
- ○ **LOGO FACE** = TRANS DIGITALLY PRINTED VINYL
  TRIMCAP = 1" BLACK
  RETURNS = MAP WHITE
- ○ **LETTER FACES** = MILK WHITE PLEX with APPLIED 230-118 TRANS MULBERRY VINYL
  TRIMCAP = 1" WHITE
  RETURNS = MAP WHITE
- ○ **ILLUMINATION** = GE WHITE LEDs

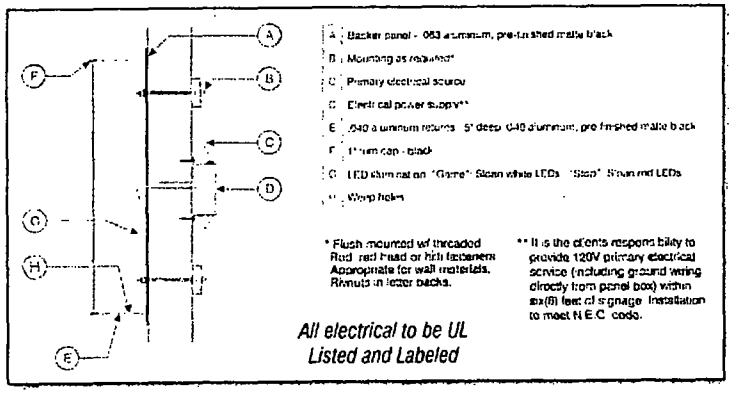


A : Backer panel - .063 aluminum, pre-finished matte black
B : Mounting as required*
C : Primary electrical source
D : Electrical power supply**
E : .040 aluminum returns - 5" deep .040 aluminum, pre-finished matte black
F : 1" trim cap - black
G : LED illumination - "Gyms" Steam white LEDs - "Stars" Steam red LEDs
H : Weep holes

* Flush mounted w/ threaded Rod, rad head or hex fasteners Appropriate for wall materials. Rivnuts in letter backs.

** It is the clients respons bility to provide 120V primary electrical service (including ground wiring directly from panel box) within six(6) feet of signage. Installation to meet N.E.C. code.

All electrical to be UL Listed and Labeled

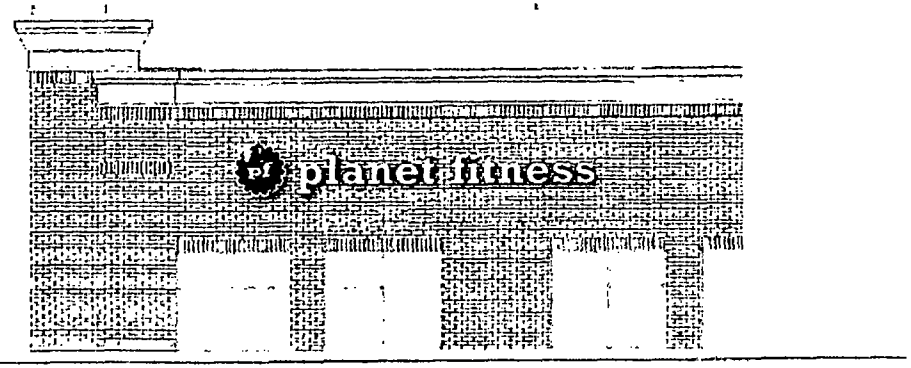


This is an original drawing, submitted for your personal use in connection with a project being planned for you by Signco. It is not to be reproduced in any fashion without permission by Signco Incorporated.

ARTWORK APPROVED 9.18.2013

signcochicago.com

Signco Inc, Melrose Park, IL Phone: 708-865-1717 FAX: 708-865-1728

OPTION 2 (front-east) *(YELLOW LETTERING.*

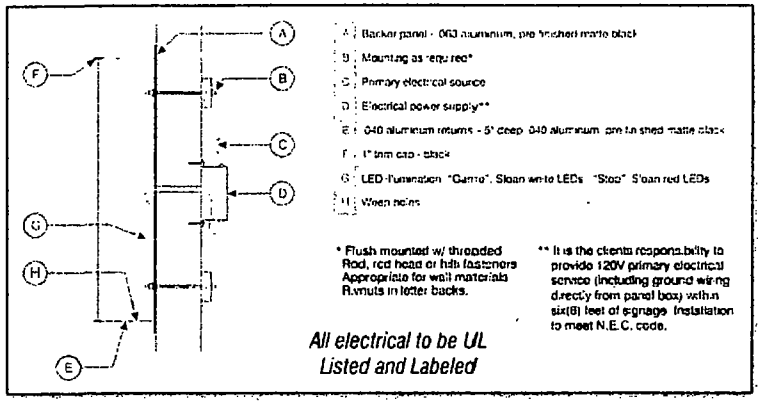



▶ **ONE SET OF PLEX FACE CHANNEL LETTERS & LOGO/ WITH DIGITALLY PRINTED TRANSLUCENT VINYL LOGO/ INTERNALLY ILLUMINATED WITH LED's/ REMOTE TRANSFORMERS/ MOUNTED FLUSH TO BRICK FASCIA**

○ **LOGO FACE** = TRANS DIGITALLY PRINTED VINYL
TRIMCAP = 1" BLACK
RETURNS = MAP WHITE

○ **LETTER FACES** = MILK WHITE PLEX with APPLIED 230-118 TRANS MULBERRY VINYL
TRIMCAP = 1" WHITE
RETURNS = MAP WHITE

○ **ILLUMINATION** = G.E. WHITE LEDs



This is an original drawing, submitted for your personal use in connection with a project being planned for you by Signco. It is not to be reproduced in any fashion without permission by Signco Incorporated.
ARTWORK APPROVED 9.18 2013

signcochicago.com
Signco Inc, Melrose Park, IL Phone: 708-865-1717 FAX: 708-865-1728

City of Chicago

Or2013-663

Office of the City Clerk

Document Tracking Sheet

Meeting Date:	11/13/2013
Sponsor(s):	Pope (10)
Type:	Order
Title:	Issuance of permits for sign(s)/signboard(s) at 4000 E 106th St - Privilege No 100501445
Committee(s) Assignment:	Committee on Zoning, Landmarks and Building Standards

100501445
Committee on Buildings
Intro 11/13/13

(signs)

ORDERED, That the Commissioner of Buildings is hereby directed to issue a sign permit to: (Contractor's name and address)

OLYMPIC SIGNS, INC

1130 N GARFIELD

LOMBARD, IL 60148

for the erection of a sign / signboard over 24 feet in height and / or over 100 square feet (in area of one face) at: (Busines NAME & ADDRESS)

OREILLY AUTO PARTS

4000 E. 106th ST.

CHICAGO, IL 60617

Dimensions: length 32' 3" height 5' 3"

height above grade/roof to top of sign 15' 3"

TOTAL SQUARE FOOT AREA 169'

Such sign (s) shall comply with all applicable provisions of TITLE 17 of the Chicago Zoning Ordinance and all other applicable provisions of the Municipal Code of the City of the City of Chicago governing the construction and maintenance of outdoor signs, signboards and structures.

Joe A Pyz

Alderman, 10th Ward

CITY OF CHICAGO

DEPARTMENT OF BUILDINGS

Sign Permit Application

APPROVAL NUMBER	APPLICATION NUMBER	ANNUAL FEE	WORK CODE	DRAWINGS ATTACHED
17726	100501445			☐ YES ☐ NO

DATE OF APPLICATION: 07/25/2013

ADDRESS OF SIGN: 4000 E 106TH ST, 60617-

BUILDING:

ORIGINAL PERMIT NUMBER:

TYPE OF PERMIT: NEW CONSTRUCTION (SIGN)

PAYER OF ANNUAL INSPECTION:
SINDLE, EMILY
223 S PATTERSON
SPRINGFIELD, MO 65802
(417)862-2674

SIGN MANUFACTURER: FEDERAL HEATH

ADDRESS WHERE SIGN CAN BE SEEN PRIOR TO ERECTION:

TICKET NUMBER: 0

REINSPECTION CONTROL NUMBER:

TYPE OF SUPPORT FOR SIGN: BUILDING

SIGN BOARD SUPPORT MEMBERS: OTHER

ANNUAL FEE	
CONSTRUCTION FEE	200.00
1017 B FEE	
TOTAL FEE	200.00
AMOUNT PAID	200.00
BALANCE DUE	

Check # for Zoning:

Check # for DCAP:

TYPE OF SIGN: FLAT OR BOX

LENGTH FT	LENGTH IN	HEIGHT FT	HEIGHT IN
32	3	5	3

AREA SQ FT	WEIGHT LBS
169	850

SIGN HEIGHT ABOVE GRADE/ROOF FT: 10

SHAPE OF SIGN: REGULAR

SIGN WILL READ: OREILLY AUTO PARTS

NO OF LAMPS	TOTAL WATTAGE
1,500	240

TYPE OF LAMP: OTHER

NO OF BALLAST/TRANSFORMERS	INPUT OF TRANSFORMERS
4	120V

CONTRACTOR WILL INSTALL: [N] FEEDERS [Y] CUSTOMER LEADS

TYPE OF SWITCH:

LOCATION OF SWITCH: OUTSIDE SIGN

SIGN LOCATION:
INSTALL LED ILLUMINATED CHANNEL LETTER SET ON NORTH ELEVATION OF BUILDING. "SWITCH IS PART OF UL SIGN."

The undersigned certify that the statements in this application are true and correct and that all work done under the proposed permit will conform to the requirements of the Chicago Municipal Code

	REG NO
ELECT CONTR: OLYMPIC SIGNS, INC.	E69270 ELECTR
ADDRESS: 1130 N. GARFIELD LOMBARD, IL 60148	
SUPERVISOR SIGNATURE: Bill Pyter	

BOND NO	REG NO
	N91822
SIGN ERECTOR: OLYMPIC SIGNS INC.	SIGNER
ADDRESS: 1130 N. GARFIELD LOMBARD IL, 60148	
SIGNATURE:	

The permit issued on this application will authorize only signs here applied for. If other signs are to be erected they must be covered by additional permits

City of Chicago
Rahm Emanuel, Mayor

Department of Buildings
Michael Merchant, Commissioner

TYPE OF BUSINESS

COMMERCIAL Other

Name:

LIC #

Renewal Date:

Projects Over:

[Y] Private Property

[N] Public Way Grant Permit #.

[ ] Planned Development/Manufacturing PMD/PD#.

Zoning District: C1 Other: C1-1

TYPE OF SIGN:

[ ] ADVERTISING [X] ILLUMINATE [ ] MOVEABLE

[X] BUSINESS [ ] FLASHING

TOTAL STREET FRONTAGE OF LOT (IN FEET)	450
TOTAL AREA OF NEW SIGN (SQ.FT.)	169
TOTAL AREA OF ALL SIGNS ON LOT (SQ.FT.)	284
HEIGHT OF SIGN ABOVE GRADE (TO TOP)	15ft 3in
DISTANCE OF CURB LINE OUTER EDGE (ft)	18
DISTANCE OF STRUCTURE INNER EDGE (ft)	1

DISTANCE FROM (ft):

A PUBLIC PARK (OVER 10 ACRES)	100
B EXPRESSWAY (IF LESS THAN 1,000 FT.)	100
C. RESIDENCE DISTRICT (ADVERTISING SIGNS ONLY)	225

IF REPLACEMENT SIGN OR CHANGE OF FACE, WHAT DOES THE EXISTING SIGN READ?

Original Payee:

Landmark Hold: [ ] **Status:**

ZONING (OFFICE USE ONLY)

SIGN BOND REQUIRED? [ ] YES

COUNCIL ORDER REQUIRED [X] YES

IS SPECIAL PERMISSION REQUIRED FROM CHIEF ELECTRICAL

[ ] YES

IF YES, ATTACH LETTER OF REQUEST

TIME STAMP

SIGN CLERK

APPROVED FOR PERMIT

REMARKS


CITY OFCHICAGO
DEPARTMENT OF ZONING AND LAND USE PLANNING
SIGN SITE PLAN
(ALL INFORMATION MUST BE COMPLETED AND LEGIBLE)

Site Address: 4000 E. 106th ST. **2 of 4 applications**

Sign Company: OLYMPIC SIGNS INC. **Rep Name:** BILL PYTER JR.

Phone (630) 424 – 6100 **EXT** 231 *(Below: Building, streets and location of sign on lot'or structure)*

North

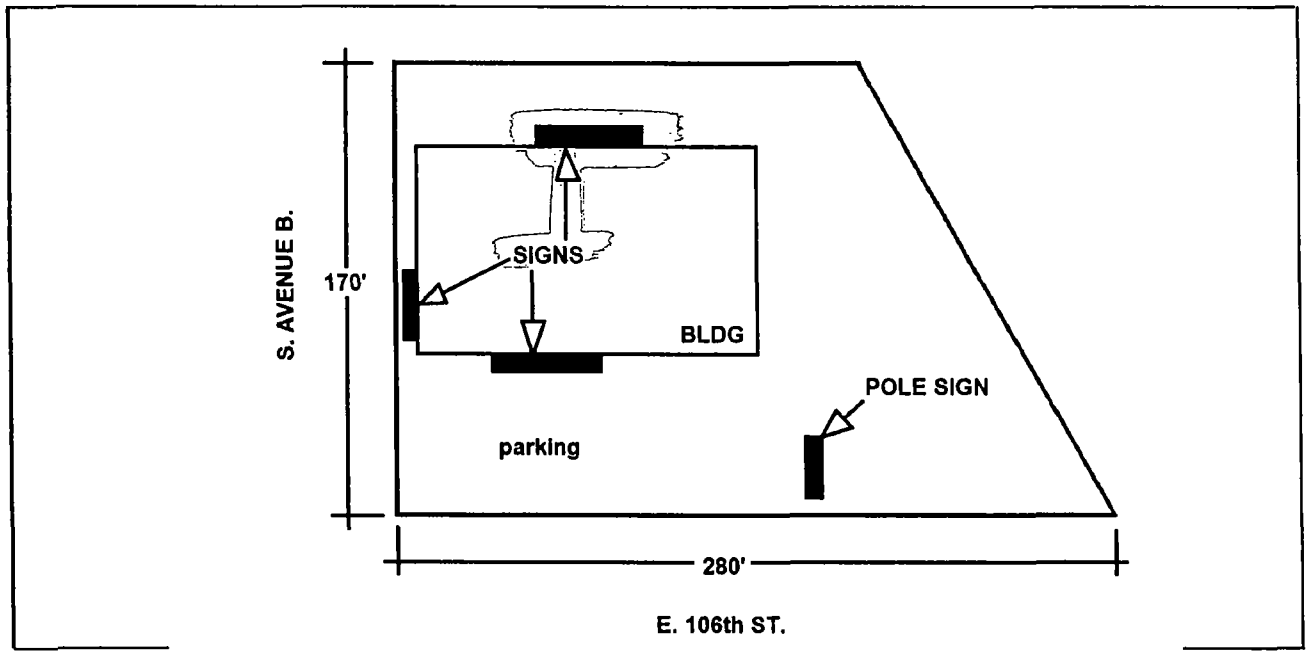

South

SIGN USE:

Bus. ID (On-premise) ■
Business Lice. # _____
Advertising (Off-premise) □

PERMIT TYPE:

New Construction ■
Change of Face
Previous Permit # □
_____

TYPE OF SIGN:

Flat Wall	■
Freestanding	□
Awning	□
Marquee	□
High Rise Building	□
Projecting Private	■
Projecting Public Way	□

Public Way Use -Permit # _____

SIGN CHARACTERISTICS:

Non- Illuminated	□
Illuminated	■
Changing Image	□
Video Display	□
Flashing	□

DISTANCE FROM:


Curb Line: 18'
Expressway, Toll Roads or Major Route (n/a if over 1000 ft) n/a
Park (over 10 acres) 1000'
Residential Zone 225'
Existing Off-premise on same side of street: n/a

TOTAL SQUARE FOOTAGE:

Square footage of this proposed sign 169
Gross area of all proposed signs 599
Area of all existing signs *(not including proposed)* on Zoning Lot 394 (proposed sign to replace existing sign of 98 sq ft)

Signature: Bill Pyter Jr. **Date:** 7/15/13

(Revied4RO)

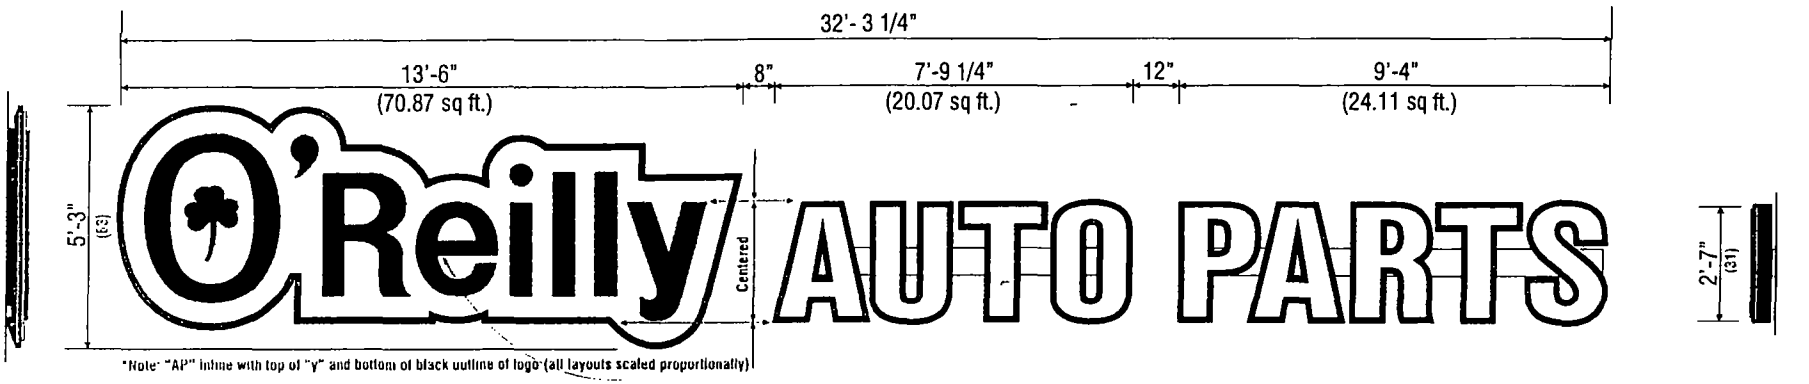

Side View "O'Reilly"

Front View
Scale: 1/4" = 1'-0"


Part# 63/31-L-CldLogo&Chltrs-WFC
115.05 sq. ft. (Combined Individual Components) 169.42 sq. ft. (Encompassed Rectangle)


Side View "AUTO PARTS"

"**O'Reilly**" Cloud Logo with "**AP**" channel letters on 7"(h) x 1"(d) wireways. Wireways paint to: **OAP RED**
"**O'Reilly**" Cloud Logo is formed polycarb with double embossment and 2nd surface painted graphics. Paint match to: Green (PMS# 342c), Black and White.
"AP" to have formed polycarb caps with 1/4" letter "bumps". Black 5" aluminum coil returns. 2nd surface Black and White paint. WHITE LED illumination.

Formed Cloud Logo with "AP" Formed Caps & Channel Returns


Part# 63/31-L-CldLogo&Chltrs-WFC

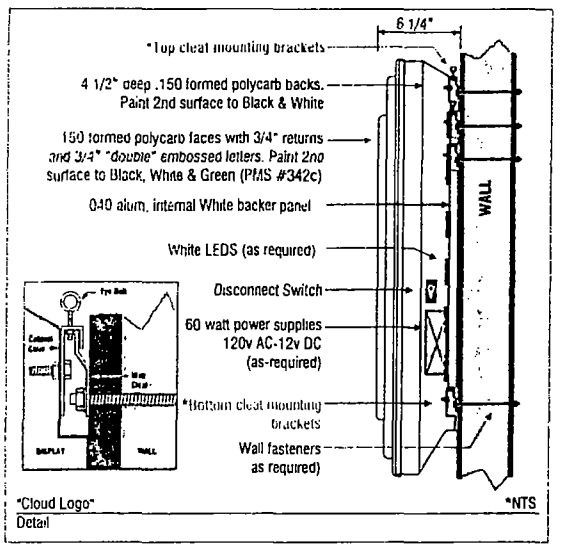

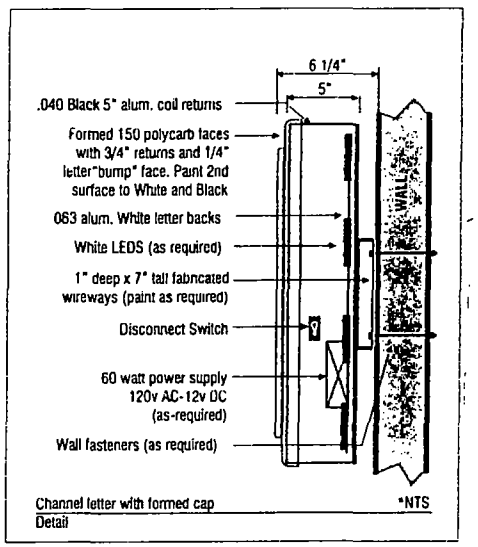

This original artwork is protected under Federal Copyright Laws. Make no reproduction of this design concept without permission. Property of O'Reilly Automotive Inc. Colors on print may not accurately depict specific colors.

North Elev.

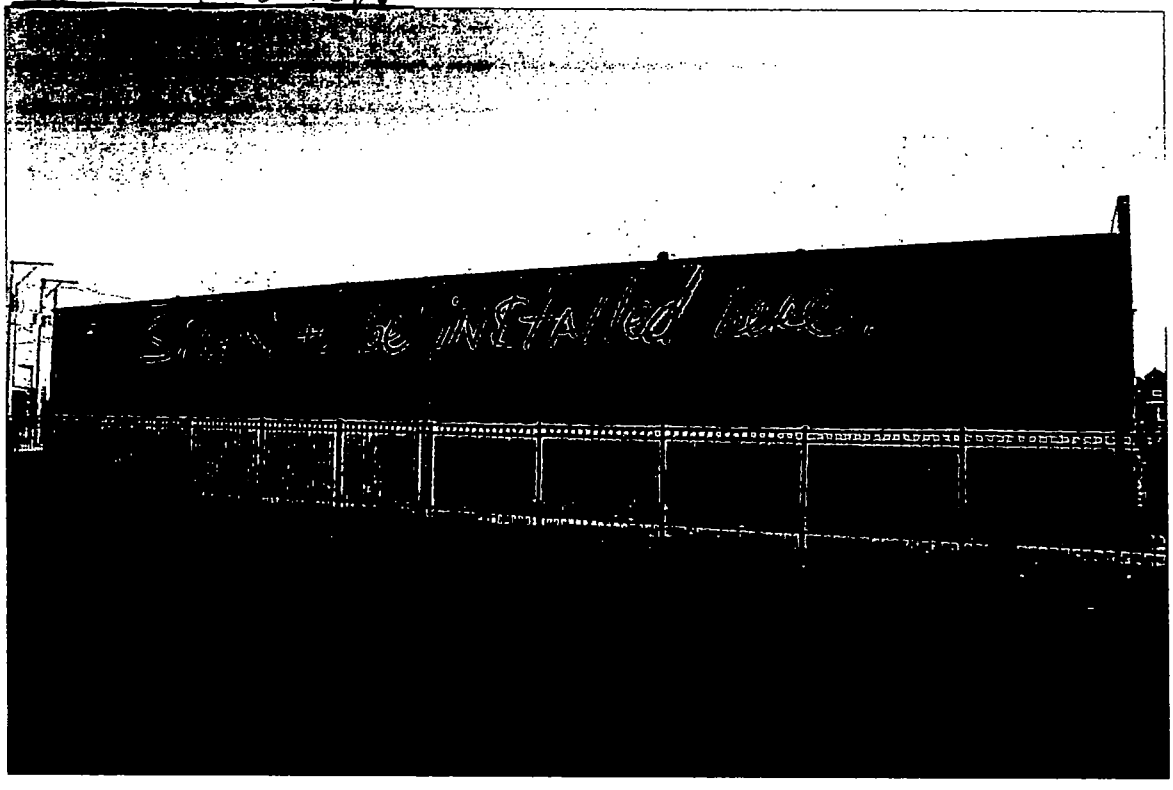

City of Chicago

Or2013-664

Office of the City Clerk

Document Tracking Sheet

Meeting Date:	11/13/2013
Sponsor(s):	Pope (10)
Type:	Order
Title:	Issuance of permits for sign(s)/signboard(s) 4000 E 106th St - Privilege No. 100501443
Committee(s) Assignment:	Committee on Zoning, Landmarks and Building Standards

100501443
Committee on Buildings
Intro: 11/13/13

(signs)

ORDERED, That the Commissioner of Buildings is hereby directed to issue a sign permit to: (Contractor's name and address)

OLYMPIC SIGNS, INC

1130 N GARFIELD

LOMBARD, IL 60148

for the erection of a sign / signboard over 24 feet in height and / or over 100 square feet (in area of one face) at: (Busines NAME & ADDRESS)

OREILLY AUTO PARTS

4000 E. 106th ST.

CHICAGO, IL 60617

Dimensions: length 29' 2" height 5' 3"

height above grade/roof to top of sign 15' 3"

TOTAL SQUARE FOOT AREA 153'

Such sign (s) shall comply with all applicable provisions of TITLE 17 of the Chicago Zoning Ordinance and all other applicable provisions of the Municipal Code of the City of the City of Chicago governing the construction and maintenance of outdoor signs, signboards and structures.

Alderman, 10th Ward

CITY OF CHICAGO

DEPARTMENT OF BUILDINGS

Sign Permit Application

APPROVAL NUMBER	APPLICATION NUMBER	ANNUAL FEE	WORK CODE	DRAWINGS ATTACHED
17994	100501443			☐ YES ☐ NO

DATE OF APPLICATION: 07/25/2013

ADDRESS OF SIGN: 4000 E 106TH ST, 60617-

BUILDING:

ORIGINAL PERMIT NUMBER:

TYPE OF PERMIT: NEW CONSTRUCTION (SIGN)

PAYER OF ANNUAL INSPECTION:
SINDLE, EMILY
223 S PATTERSON
SPRINGFIELD, MO 65802
(417)862-2674

SIGN MANUFACTURER: FEDERAL HEATH

ADDRESS WHERE SIGN CAN BE SEEN PRIOR TO ERECTION:

TICKET NUMBER: 0

REINSPECTION CONTROL NUMBER:

TYPE OF SUPPORT FOR SIGN: BUILDING

SIGN BOARD SUPPORT MEMBERS: OTHER

ANNUAL FEE	
CONSTRUCTION FEE	200.00
1017 B FEE	
TOTAL FEE	200.00
AMOUNT PAID	200.00
BALANCE DUE	

Check # for Zoning:

Check # for DCAP:

TYPE OF SIGN: FLAT OR BOX

LENGTH FT	LENGTH IN	HEIGHT FT.	HEIGHT IN
29	2	5	3

AREA SQ FT	WEIGHT LBS
153	1,500

SIGN HEIGHT ABOVE GRADE/ROOF FT: 10

SHAPE OF SIGN: REGULAR

SIGN WILL READ:
OREILLY AUTO PARTS

NO OF LAMPS	TOTAL WATTAGE
20	2000

TYPE OF LAMP: OTHER

NO OF BALLAST/TRANSFORMERS	INPUT OF TRANSFORMERS
4	120V

CONTRACTOR WILL INSTALL: [N] FEEDERS [Y] CUSTOMER LEADS

TYPE OF SWITCH:

LOCATION OF SWITCH: OUTSIDE SIGN

SIGN LOCATION:
INSTALL FLUORESCENTLY ILLUMINATED SIGN CABINET ON WEST ELEVATION OF BUILDING.
"SWITCH IS PART OF UL SIGN."

The undersigned certify that the statements in this application are true and correct and that all work done under the proposed permit will conform to the requirements of the Chicago Municipal Code

	REG NO
ELECT CONTR: OLYMPIC SIGNS, INC.	E69270
ELECTR	
ADDRESS: 1130 N. GARFIELD LOMBARD, IL 60148	
SUPERVISOR SIGNATURE: Bill Pyter	

BOND NO	REG NO
	N91822
SIGN ERECTOR: OLYMPIC SIGNS INC.	SIGNER
ADDRESS: 1130 N. GARFIELD LOMBARD IL, 60148	
SIGNATURE	

The permit issued on this application will authorize only signs here applied for. If other signs are to be erected they must be covered by additional permits

City of Chicago
Rahm Emanuel, Mayor

Department of Buildings
Michael Merchant, Commissioner

TYPE OF BUSINESS
COMMERCIAL Other.
Name
LIC #
Renewal Date:

SIGN BOND REQUIRED? ☐ YES

COUNCIL ORDER REQUIRED ☒ YES

IS SPECIAL PERMISSION REQUIRED FROM CHIEF ELECTRICAL
☐ YES

IF YES, ATTACH LETTER OF REQUEST

Projects Over:
☒ Private Property
☒ Public Way Grant Permit #:

☐ Planned Development/Manufacturing PMD/PD#.
Zoning District: C1 Other C1-1

TIME STAMP

TYPE OF SIGN
☐ ADVERTISING ☒ ILLUMINATE ☐ MOVEABLE
☒ BUSINESS ☐ FLASHING

TOTAL STREET FRONTAGE OF LOT (IN FEET)	450
TOTAL AREA OF NEW SIGN (SQ FT)	153
TOTAL AREA OF ALL SIGNS ON LOT (SQ FT)	284
HEIGHT OF SIGN ABOVE GRADE (TO TOP)	15ft 3in
DISTANCE OF CURB LINE OUTER EDGE (ft)	18
DISTANCE OF STRUCTURE INNER EDGE (ft)	1

SIGN CLERK

APPROVED FOR PERMIT

DISTANCE FROM (ft)

A. PUBLIC PARK (OVER 10 ACRES)	100
B EXPRESSWAY (IF LESS THAN 1,000 FT.)	100
C RESIDENCE DISTRICT (ADVERTISING SIGNS ONLY)	225

REMARKS

IF REPLACEMENT SIGN OR CHANGE OF FACE, WHAT DOES THE EXISTING SIGN READ?

Original Payee:

Landmark Hold: ☐ **Status:**

ZONING (OFFICE USE ONLY)


CITY OFCHICAGO
DEPARTMENT OF ZONING AND LAND USE PLANNING
SIGN SITE PLAN
(ALL INFORMATION MUST BE COMPLETED AND LEGIBLE)

Site Address: 4000 E. 106th ST. 3 of 4 applications

Sign Company: OLYMPIC SIGNS INC. Rep Name: BILL PYTER JR.

Phone (630) 424 – 6100 EXT 231 *(Below: Building, streets and location of sign on lot'or structure)*

North

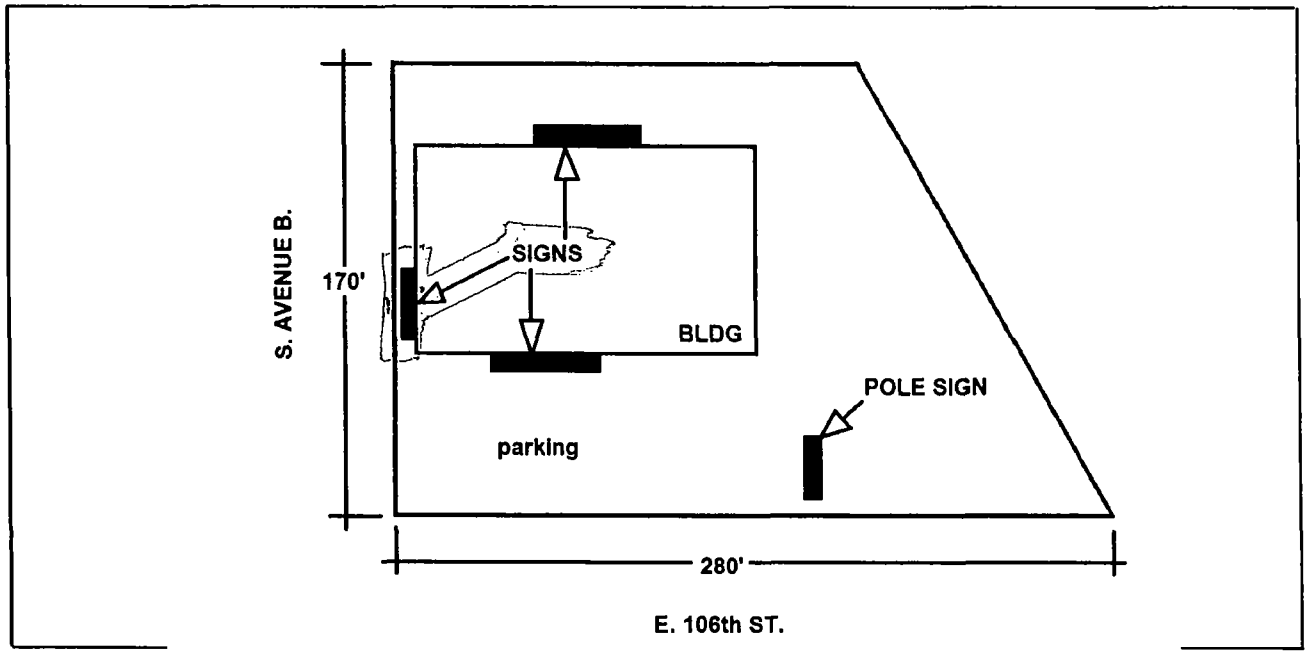

South

SIGN USE:

Bus. ID (On-premise) ■
Business Lice. # _____
Advertising (Off-premise) ☐

PERMIT TYPE:

New Construction ■
Change of Face
Previous Permit # ☐ _____

TYPE OF SIGN:

Flat Wall ■
Freestanding ☐
Awning ☐
Marquee ☐
High Rise Building ☐
Projecting Private ■
Projecting Public Way ☐
Public Way Use -Permit # _____

SIGN CHARACTERISTICS:

Non- Illuminated ☐
Illuminated ■
Changing Image ☐
Video Display ☐
Flashing ☐

DISTANCE FROM:

Curb Line: 18'
Expressway, Toll Roads or Major Route (n/a if over 1000 ft) n/a
Park (over 10 acres) 1000'
Residential Zone 225'
Existing Off-premise on same side of street: n/a

TOTAL SQUARE FOOTAGE:


Square footage of this proposed sign 153
Gross area of all proposed signs 599
Area of all existing signs *(not including proposed)* on Zoning Lot 394 (proposed sign to replace existing sign of 88 sq ft)

Signature: _____ Date: 7/15/13

(Revied4RO)

29'2"

150 1/8"
147 1/8"
200"
197"
63 1/4"
60 1/4"
52"
25"
11"

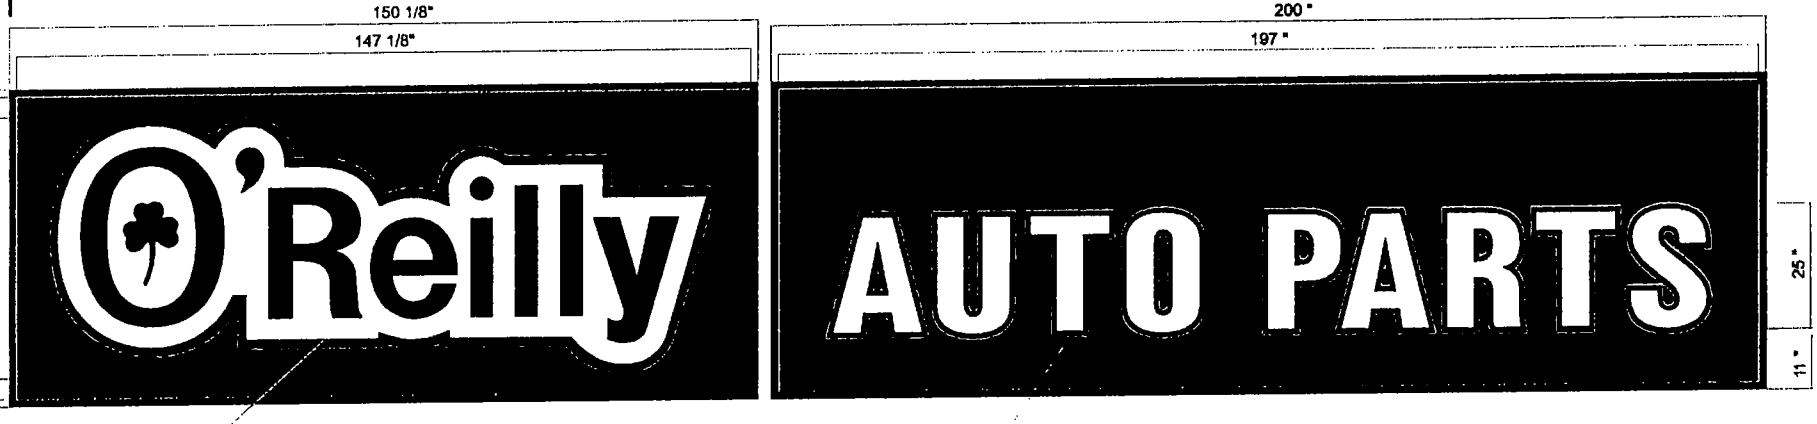

3/4" EMBOSSED WHITE CLOUD

3/4" EMBOSSED "AUTO PARTS"
(BLACK ON PAN LEVEL OF FACE)

153 #

FEDERAL HEATH
SIGN COMPANY
www.FederalHeath.com
1500 North Bolton Jacksonville Tx75766
(903) 589-2100 (800) 888-1327 Fax (903) 589-2101

Manufacturing Facilities:
Oceanside - Euless - Jacksonville - Columbus
Office Locations:
Oceanside - Las Vegas - Laughlin - Idaho Falls
Euless - Jacksonville - Houston - San Antonio
Corpus Christi - Grafton - Milwaukee
Willowbrook - Louisville - Indianapolis - Columbus
Cincinnati - Westerville - Knoxville - Tunkhannock
Atlanta - Tampa - Daytona Beach - Winter Park
Building Quality Signage Since 1901

Revisions

Colors Depicted In This Rendering May Not Match Actual Painted Material. Refer To Product Samples For Exact Color Match

Client Approval/Date:

Landlord Approval/Date:

Account Rep: DFuller
Project Manager:
Drawn By: gda


Underwriters Laboratories Inc. (NEC) ELECTRICAL TO USE UL LISTED COMPONENTS AND SHALL MEET ALL N E C STANDARDS

ALL ELECTRICAL SIGNS ARE TO COMPLY WITH U L 48 AN ARTICLE 600 OF THE N E C STANDARDS, INCLUDING THE PROPER GROUNDING AND BONDING OF ALL SIGNS

Project / Location:
O'Reilly

Job Number:
Date: 04 07.10
Sheet Number: 1 of 2
Design Number: OR_REDBOX

This original drawing is provided as part of a planned project and is not to be published, copied or reproduced without the written permission of Federal Heath Sign Company LLC or its authorized agent. © 2010

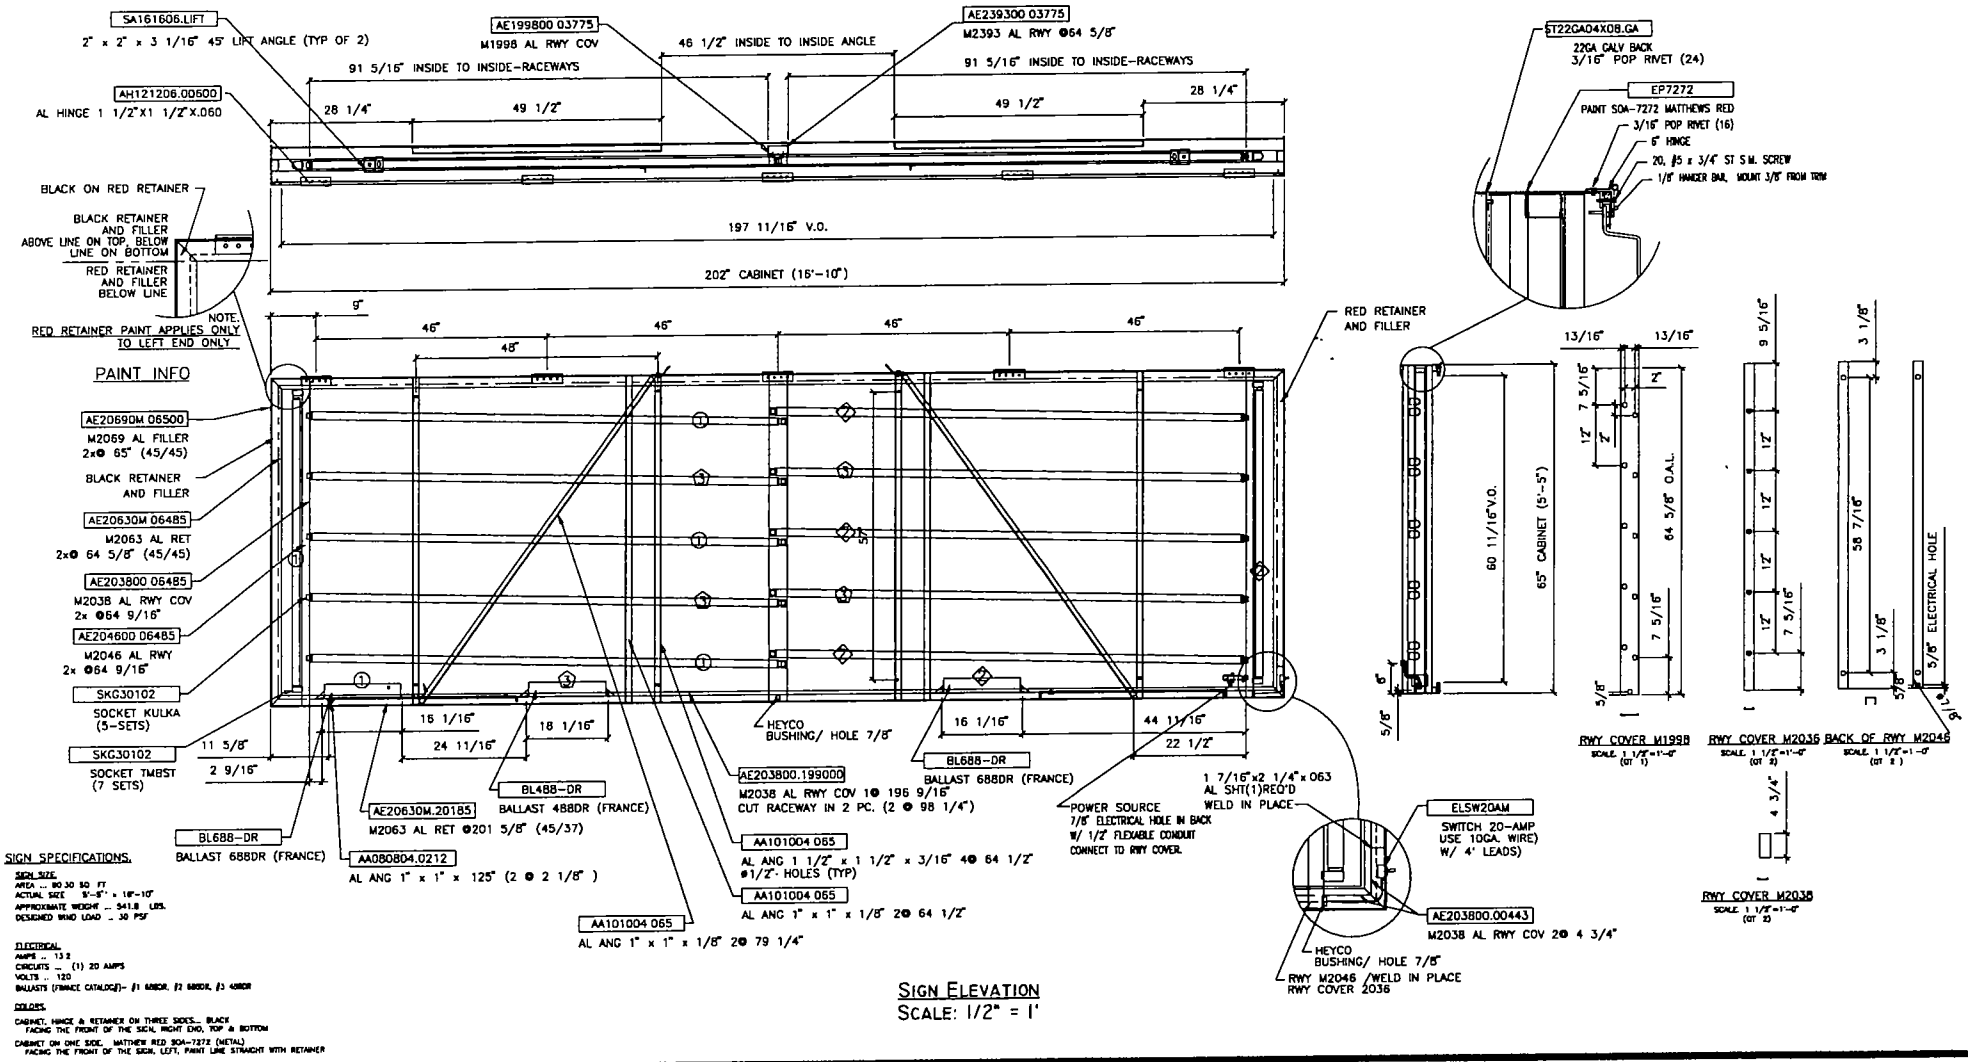

SIGN ELEVATION
SCALE: 1/2" = 1'

SIGN SPECIFICATIONS.

SIGN SIZE
AREA ... 80.30 SQ. FT.
ACTUAL SIZE ... 5'-5" x 16'-10"
APPROXIMATE WEIGHT ... 541.8 LBS.
DESIGNED WIND LOAD ... 30 PSF

ELECTRICAL
AMPS ... 13.2
CIRCUITS ... (1) 20 AMPS
VOLTS ... 120
BALLASTS (FRANCE CATALOG)- #1 688DR, #2 688DR, #3 488DR

COLORS
CABINET, HINGE & RETAINER ON THREE SIDES... BLACK FACING THE FRONT OF THE SIGN, RIGHT END, TOP & BOTTOM
CABINET ON ONE SIDE, MATTHEW RED SOA-7272 (METAL) FACING THE FRONT OF THE SIGN, LEFT, PAINT LINE STRAIGHT WITH RETAINER

FEDERAL HEATH
SIGN COMPANY
www.FederalHeath.com
1500 North Bolton • Jacksonville, Texas 75766
(903) 589-2100 • Fax (903) 589-2101

Other Office Locations:
Los Angeles - Oceanside - Las Vegas
Tacoma - Kansas City - Willowbrook
Milwaukee - Euless - Houston
San Antonio - Atlanta
Tampa - Daytona Beach

Building Quality Signage For American Business

Revisions


Account Rep: Dan Fuller
Project Manager: Diane Day
Drawn By: Tim Smith
File Name:

Project / Location:
O'Reilly

Job Number:
Date: 6.25.06
Sheet Number: 2 of 4
Design Number: OR3517SF_AP

This original drawing is provided as part of a planned project and is not to be exhibited, copied or reproduced without the written permission of Federal Heath Sign Company, LLC or its authorized agent.

West Elev. - existing cabinet 88 SQ FT

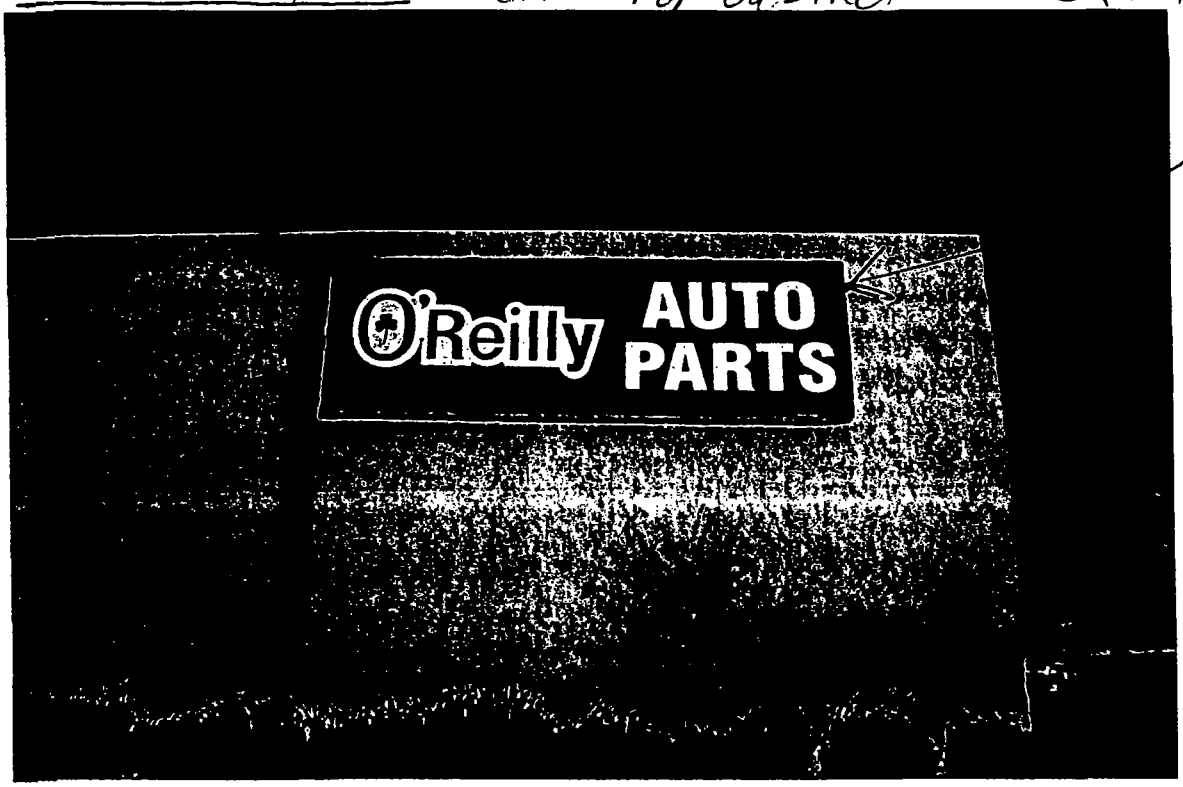

City of Chicago

Office of the City Clerk

Document Tracking Sheet

Or2013-665

Meeting Date:	11/13/2013
Sponsor(s):	Pope (10)
Type:	Order
Title:	Issuance of permits for sign(s)/signboard(s) at 4000 E 106th St - Privilege No 100501446
Committee(s) Assignment:	Committee on Zoning, Landmarks and Building Standards

100501446
Committee on Buildings
Intro: 11/13/10

(signs)

ORDERED, That the Commissioner of Buildings is hereby directed to issue a sign permit to: (Contractor's name and address)

OLYMPIC SIGNS, INC

1130 N GARFIELD

LOMBARD, IL 60148

for the erection of a sign / signboard over 24 feet in height and / or over 100 square feet (in area of one face) at: (Busines NAME & ADDRESS)

OREILLY AUTO PARTS

4000 E. 106th ST.

CHICAGO, IL 60617

Dimensions: length 32' 3" height 5' 3"

height above grade/roof to top of sign 15' 3"

TOTAL SQUARE FOOT AREA 169'

Such sign (s) shall comply with all applicable provisions of TITLE 17 of the Chicago Zoning Ordinance and all other applicable provisions of the Municipal Code of the City of the City of Chicago governing the construction and maintenance of outdoor signs, signboards and structures.

John A Pope 10th

Alderman, 10th Ward

CITY OF CHICAGO

DEPARTMENT OF BUILDINGS

Sign Permit Application

APPROVAL NUMBER	APPLICATION NUMBER	ANNUAL FEE	WORK CODE	DRAWINGS ATTACHED
17726	100501446			☐ YES ☐ NO

DATE OF APPLICATION: 07/25/2013

ADDRESS OF SIGN: 4000 E 106TH ST, 60617-

BUILDING:

ORIGINAL PERMIT NUMBER:

TYPE OF PERMIT: NEW CONSTRUCTION (SIGN)

PAYER OF ANNUAL INSPECTION:
SINDLE, EMILY
223 S PATTERSON
SPRINGFIELD, MO 65802
(417)862-2674

SIGN MANUFACTURER: FEDERAL HEATH

ADDRESS WHERE SIGN CAN BE SEEN PRIOR TO ERECTION:

TICKET NUMBER: 0

REINSPECTION CONTROL NUMBER:

TYPE OF SUPPORT FOR SIGN: BUILDING

SIGN BOARD SUPPORT MEMBERS: OTHER

ANNUAL FEE	
CONSTRUCTION FEE	200.00
1017 B FEE	
TOTAL FEE	200.00
AMOUNT PAID	200.00
BALANCE DUE	

Check # for Zoning

Check # for DCAP

TYPE OF SIGN: FLAT OR BOX

LENGTH FT	LENGTH IN	HEIGHT FT	HEIGHT IN.
32	3	5	3

AREA SQ FT	WEIGHT LBS
169	850

SIGN HEIGHT ABOVE GRADE/ROOF: FT 10

SHAPE OF SIGN: REGULAR

SIGN WILL READ:
OREILLY AUTO PARTS

NO OF LAMPS	TOTAL WATTAGE
1,500	240

TYPE OF LAMP: OTHER

NO OF BALLAST/TRANSFORMERS	INPUT OF TRANSFORMERS
4	120V

CONTRACTOR WILL INSTALL: [N] FEEDERS [Y] CUSTOMER LEADS

TYPE OF SWITCH:

LOCATION OF SWITCH: OUTSIDE SIGN

SIGN LOCATION:
INSTALL LED ILLUMINATED CHANNEL LETTER SET ON SOUTH ELEVATION OF BUILDING. "SWITCH IS PART OF UL SIGN."

The undersigned certify that the statements in this application are true and correct and that all work done under the proposed permit will conform to the requirements of the Chicago Municipal Code

ELECT CONTR	REG NO	BOND NO	REG NO
OLYMPIC SIGNS, INC.	E69270		N91822

ELECTR	SIGNER
ADDRESS: 1130 N. GARFIELD LOMBARD, IL 60148	ADDRESS: 1130 N. GARFIELD LOMBARD IL, 60148
SUPERVISOR SIGNATURE: Bill Pyter	SIGNATURE:

The permit issued on this application will authorize only signs here applied for If other signs are to be erected they must be covered by additional permits

City of Chicago
Rahm Emanuel, Mayor

Department of Buildings
Michael Merchant, Commissioner

TYPE OF BUSINESS

COMMERCIAL Other:

Name:

LIC #:

Renewal Date.

Projects Over:

[Y] Private Property

[N] Public Way Grant Permit #:

[ ] Planned Development/Manufacturing PMD/PD#.

Zoning District: C1 Other C1-1

TYPE OF SIGN

[ ] ADVERTISING [X] ILLUMINATE [ ] MOVEABLE

[X] BUSINESS [ ] FLASHING

TOTAL STREET FRONTAGE OF LOT (IN FEET)	450
TOTAL AREA OF NEW SIGN (SQ.FT.)	169
TOTAL AREA OF ALL SIGNS ON LOT (SQ.FT.)	284
HEIGHT OF SIGN ABOVE GRADE (TO TOP)	15ft 3in
DISTANCE OF CURB LINE OUTER EDGE (ft)	12
DISTANCE OF STRUCTURE INNER EDGE (ft)	1

DISTANCE FROM (ft).

A. PUBLIC PARK (OVER 10 ACRES)	100
B EXPRESSWAY (IF LESS THAN 1,000 FT.)	100
C. RESIDENCE DISTRICT (ADVERTISING SIGNS ONLY)	225

IF REPLACEMENT SIGN OR CHANGE OF FACE, WHAT DOES THE EXISTING SIGN READ?

Original Payee:

Landmark Hold: [ ] **Status:**

ZONING (OFFICE USE ONLY)

SIGN BOND REQUIRED? [ ] YES

COUNCIL ORDER REQUIRED [X] YES

IS SPECIAL PERMISSION REQUIRED FROM CHIEF ELECTRICAL

[ ] YES

IF YES, ATTACH LETTER OF REQUEST

TIME STAMP

SIGN CLERK

APPROVED FOR PERMIT

REMARKS


CITY OFCHICAGO
DEPARTMENT OF ZONING AND LAND USE PLANNING
SIGN SITE PLAN
(ALL INFORMATION MUST BE COMPLETED AND LEGIBLE)

Site Address: 4000 E. 106th ST. 1 of 4 applications

Sign Company: OLYMPIC SIGNS INC. Rep Name: BILL PYTER JR.

Phone (630) 424 – 6100 EXT 231 *(Below: Building, streets and location of sign on lot'or structure)*

North

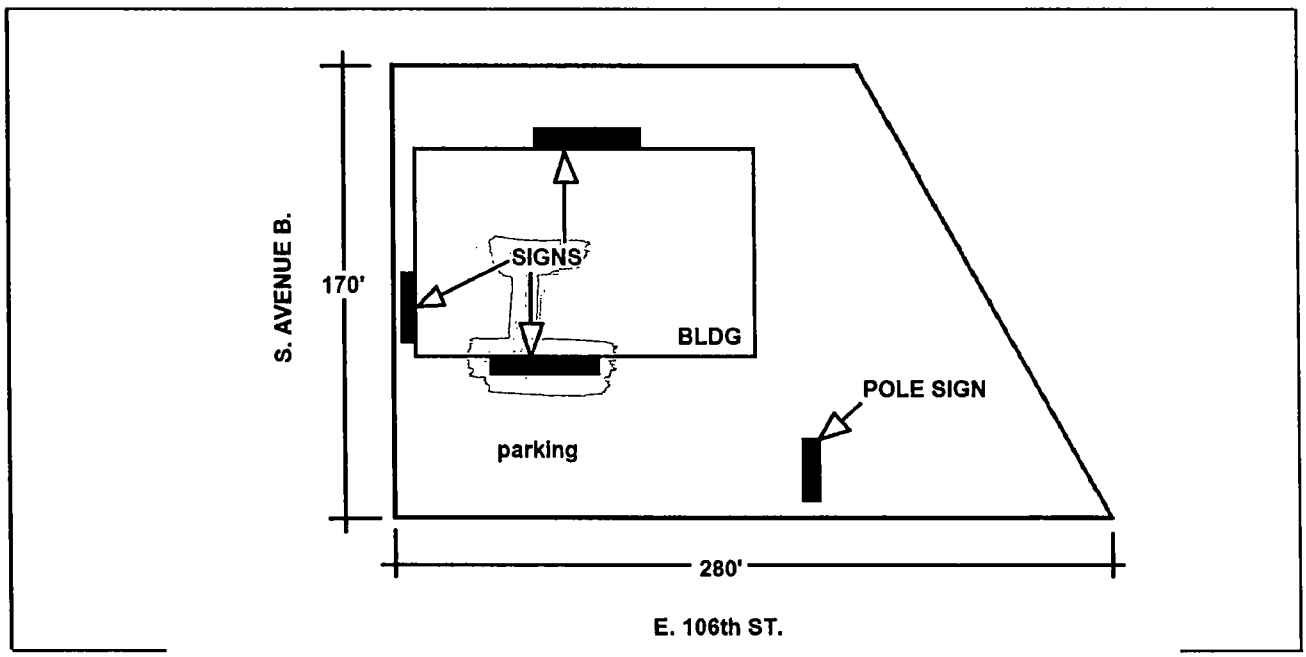

South

SIGN USE:

Bus. ID (On-premise) ■
Business Lice. # _____
Advertising (Off-premise) ☐

PERMIT TYPE:

New Construction ■
Change of Face
Previous Permit # ☐
_____

TYPE OF SIGN:

Flat Wall ■
Freestanding ☐
Awning ☐
Marquee ☐
High Rise Building ☐
Projecting Private ■
Projecting Public Way ☐
Public Way Use -Permit # _____

SIGN CHARACTERISTICS:

Non- Illuminated ☐
Illuminated ■
Changing Image ☐
Video Display ☐
Flashing ☐

DISTANCE FROM:


Curb Line: 12'
Expressway, Toll Roads or Major Route (n/a if over 1000 ft) n/a
Park (over 10 acres) 1000'
Residential Zone 225'
Existing Off-premise on same side of street: n/a

TOTAL SQUARE FOOTAGE:

Square footage of this proposed sign 169
Gross area of all proposed signs 599
Area of all existing signs *(not including proposed)* on Zoning Lot 394 (proposed sign to replace existing sign of 98 sq ft)

Signature: _____ Date: 7/15/13

(Revied4RO)

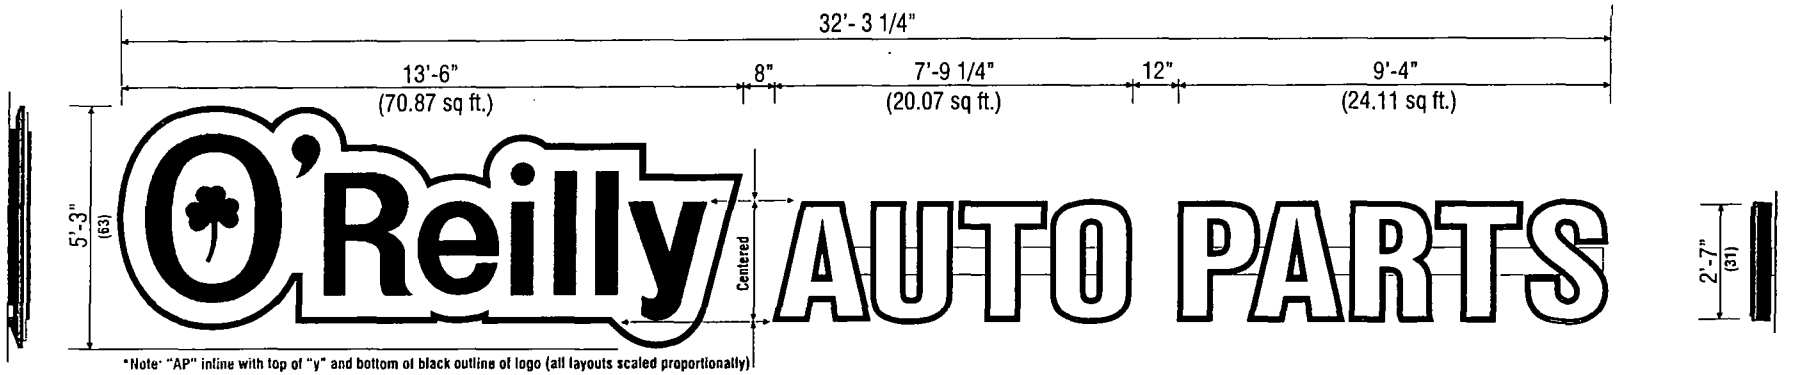

Side View "O'Reilly"


Front View
Scale: 1/4" = 1'-0"

Part# 63/31-L-CldLogo&Chltrs-WFC
115.05 sq. ft. (Combined Individual Components) 169.42 sq. ft. (Encompassed Rectangle)


Side View "AUTO PARTS"

"**O'Reilly**" Cloud Logo with "**AP**" channel letters on 7"(h) x 1"(d) wireways.Wireways paint to: **OAP RED**
"**O'Reilly**" Cloud Logo is formed polycarb with double embossment and 2nd surface painted graphics. Paint match to: Green (PMS# 342c),Black and White.
"**AP**" to have formed polycarb caps with 1/4" letter "bumps". Black 5" aluminum coil returns. 2nd surface Black and White paint. WHITE LED illumination.

Formed Cloud Logo with "AP" Formed Caps & Channel Returns
Part# 63/31-L-CldLogo&Chltrs-WFC

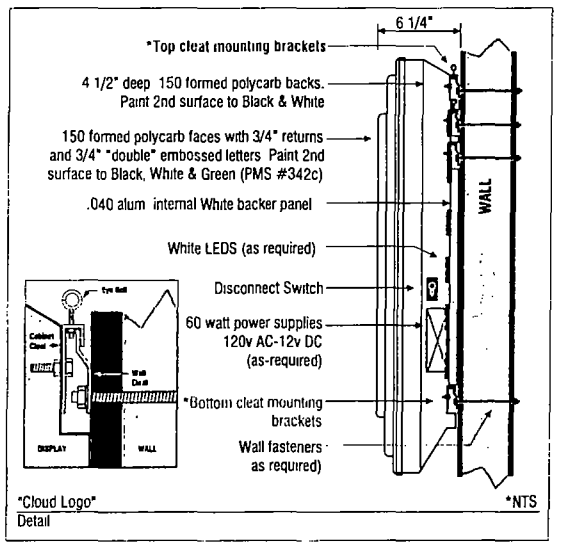

"Cloud Logo" Detail *NTS

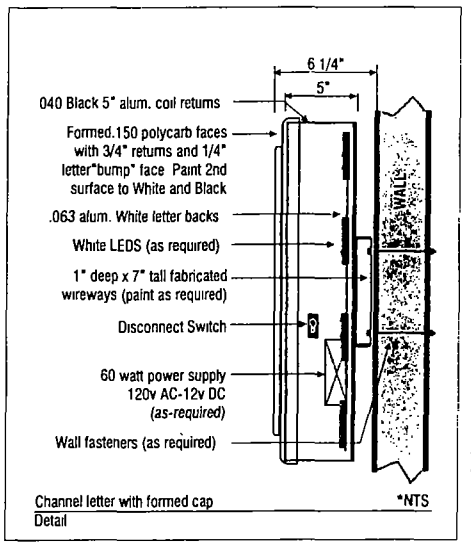

Channel letter with formed cap Detail *NTS



Sample Store Front LayoutNTS
*NTS

This original artwork is protected under Federal Copyright Laws. Make no reproduction of this design concept without permission.
Property of O'Reilly Automotive Inc.
Colors on print may not accurately depict specific colors.

South Elev. – existing channel letters 98 SQ FT



City of Chicago

Office of the City Clerk

Document Tracking Sheet

Or2013-696

Meeting Date:	11/13/2013
Sponsor(s):	Pope (10)
Type:	Order
Title:	Issuance of permits for sign(s)/signboard(s) at 4000 E 106th St - Privilege No 100501442
Committee(s) Assignment:	Committee on Zoning, Landmarks and Building Standards

100501442
Committee on Buildings

(signs)

ORDERED, That the Commissioner of Buildings is hereby directed to issue a sign permit to: (Contractor's name and address)

OLYMPIC SIGNS, INC

1130 N GARFIELD

LOMBARD, IL 60148

for the erection of a sign / signboard over 24 feet in height and / or over 100 square feet (in area of one face) at: (Busines NAME & ADDRESS)

OREILLY AUTO PARTS

4000 E. 106th ST.

CHICAGO, IL 60617

Dimensions: length 18' height 6'

height above grade/roof to top of sign 30'

TOTAL SQUARE FOOT AREA 108

Such sign (s) shall comply with all applicable provisions of TITLE 17 of the Chicago Zoning Ordinance and all other applicable provisions of the Municipal Code of the City of the City of Chicago governing the construction and maintenance of outdoor signs, signboards and structures.

Alderman, 10th Ward

City of Chicago

Or2013-657

Office of the City Clerk

Document Tracking Sheet

Meeting Date:	11/13/2013
Sponsor(s):	Balcer (11)
Type:	Order
Title:	Issuance of permits for sign(s)/signboard(s) at 2215 S Union Ave
Committee(s) Assignment:	Committee on Zoning, Landmarks and Building Standards

Committee on Buildings

ORDERED, That the Commissioner of Building is hereby directed to issue a sign permit to:

Lincoln Services, Inc.
P.O. Box 64479
Chicago, IL 60664

For the erection of a sign/signboard over 24 feet in height and or over 100 square feet (in area of one face) at:

2215 S. Union

Dimensions: Length 48' Height 14'.

Height above grade / roof to top of sign 45'.

TOTAL SQUARE FOOT AREA 672.

Such sign(s) shall comply with all applicable provisions of Title 17 of the Chicago Zoning Ordinance and all other applicable provisions of the Municipal Code of the City of Chicago governing the construction and maintenance of outdoor signs, signboards and structures.

Alderman, 11th Ward

City of Chicago

Office of the City Clerk

Document Tracking Sheet

Or2013-658

Meeting Date:	11/13/2013
Sponsor(s):	Balcer (11)
Type:	Order
Title:	Issuance of permits for sign(s)/signboard(s) at 2215 S Union Ave - 450 sq. ft.
Committee(s) Assignment:	Committee on Zoning, Landmarks and Building Standards

Committee on Buildings

ORDERED, That the Commissioner of Building is hereby directed to issue a sign permit to:

Lincoln Services, Inc.
P.O. Box 64479
Chicago, IL 60664

For the erection of a sign/signboard over 24 feet in height and or over 100 square feet (in area of one face) at:

2215 S. Union

Dimensions: Length 15' Height 30'.

Height above grade / roof to top of sign 30'.

TOTAL SQUARE FOOT AREA 450.

Such sign(s) shall comply with all applicable provisions of Title 17 of the Chicago Zoning Ordinance and all other applicable provisions of the Municipal Code of the City of Chicago governing the construction and maintenance of outdoor signs, signboards and structures.

Alderman, 11th Ward

City of Chicago

Or2013-659

Office of the City Clerk

Document Tracking Sheet

Meeting Date:	11/13/2013
Sponsor(s):	Balcer (11)
Type:	Order
Title:	Issuance of permits for sign(s)/signboard(s) at 2215 S Union Ave (450 Sq ft)
Committee(s) Assignment:	Committee on Zoning, Landmarks and Building Standards

Committee on Buildings

ORDERED, That the Commissioner of Building is hereby directed to issue a sign permit to:

Lincoln Services, Inc.
P.O. Box 64479
Chicago, IL 60664

For the erection of a sign/signboard over 24 feet in height and or over 100 square feet (in area of one face) at:

2215 S. Union

Dimensions: Length 15' Height 30'.

Height above grade / roof to top of sign 30'.

TOTAL SQUARE FOOT AREA 450.

Such sign(s) shall comply with all applicable provisions of Title 17 of the Chicago Zoning Ordinance and all other applicable provisions of the Municipal Code of the City of Chicago governing the construction and maintenance of outdoor signs, signboards and structures.

James A. Balcer
Alderman, 11th Ward

Sign Permit Application

APPROVAL NUMBER	APPLICATION NUMBER	ANNUAL FEE	WORK CODE	DRAWINGS ATTACHED
	100489237			☐ YES ☐ NO

DATE OF APPLICATION: 05/04/2013

ADDRESS OF SIGN: 2215 S UNION AVE, 60616-

BUILDING:

ORIGINAL PERMIT NUMBER:

TYPE OF PERMIT: NEW CONSTRUCTION (SIGN)

PAYER OF ANNUAL INSPECTION:
INDUSTRIES, LLC, TOOTSIE ROLL
7401 S. CICERO
CHICAGO, IL 60629
(773)838-3410

SIGN MANUFACTURER: CIRCLE GRAPHICS

ADDRESS WHERE SIGN CAN BE SEEN PRIOR TO ERECTION:

TICKET NUMBER: 0

REINSPECTION CONTROL NUMBER:

TYPE OF SUPPORT FOR SIGN: BUILDING

SIGN BOARD SUPPORT MEMBERS: OTHER

ANNUAL FEE	
CONSTRUCTION FEE	200.00
1017 B FEE	
TOTAL FEE	200.00
AMOUNT PAID	200.00
BALANCE DUE	

Check # for Zoning:

Check # for DCAP:

TYPE OF SIGN: FLAT OR BOX

LENGTH FT.	LENGTH IN.	HEIGHT FT.	HEIGHT IN.
15		30	

AREA SQ. FT.	WEIGHT LBS
450	150

SIGN HEIGHT ABOVE GRADE/ROOF: 30 FT.

SHAPE OF SIGN: REGULAR

SIGN WILL READ:
TOOTSIE ROLL INDUSTRIES

NO. OF LAMPS	TOTAL WATTAGE
3	1200

TYPE OF LAMP: HIGH DENSITY DISCHARGE

NO. OF BALLAST/TRANSFORMERS	INPUT OF TRANSFORMERS
3	120V

CONTRACTOR WILL INSTALL: [Y] FEEDERS [Y] CUSTOMER LEADS

TYPE OF SWITCH: KNIFE

LOCATION OF SWITCH: OUTSIDE SIGN

SIGN LOCATION:
ERECT FLAT WALL SIGN ON SOUTH ELEVATION

The undersigned certify that the statements in this application are true and correct and that all work done under the proposed permit will conform to the requirements of the Chicago Municipal Code

	REG. NO.
ELECT CONTR: DUNNING ELECTRICAL SERVICES IN	E74732 ELECTR
ADDRESS: 6809 W. IRVING PARK RD. CHICAGO, IL 60634	
SUPERVISOR SIGNATURE:	

BOND. NO.	REG. NO.
SIGN ERECTOR: LINCOLN SERVICES	N93194 SIGNER
ADDRESS: P.O. BOX 64479 CHICAGO IL, 60664	
SIGNATURE: Leo J. Ware	

The permit issued on this application will authorize only signs here applied for. If other signs are to be erected they must be covered by additional permits

City of Chicago
Rahm Emanuel, Mayor

Department of Buildings
Michael Merchant, Commissioner

Issued order

Name:

LIC #:

Renewal Date:

COUNCIL ORDER REQUIRED [X] YES

IS SPECIAL PERMISSION REQUIRED FROM CHIEF ELECTRICAL.

[ ] YES

IF YES, ATTACH LETTER OF REQUEST

Projects Over:

[Y] Private Property

[N] Public Way Grant Permit #:

[X] Planned Development/Manufacturing PMD/PD#: 11

Zoning District: OTHER Other: PMD11

TIME STAMP

TYPE OF SIGN:

[ ] ADVERTISING [X] ILLUMINATE [ ] MOVEABLE

[X] BUSINESS [ ] FLASHING

TOTAL STREET FRONTAGE OF LOT (IN FEET)	342
TOTAL AREA OF NEW SIGN (SQ.FT.)	450
TOTAL AREA OF ALL SIGNS ON LOT (SQ.FT.)	1,122
HEIGHT OF SIGN ABOVE GRADE (TO TOP)	60ft in
DISTANCE OF CURB LINE OUTER EDGE (ft)	10
DISTANCE OF STRUCTURE INNER EDGE (ft)	10

SIGN CLERK

APPROVED FOR PERMIT

DISTANCE FROM (ft):

A. PUBLIC PARK (OVER 10 ACRES)	1,000
B. EXPRESSWAY (IF LESS THAN 1,000 FT.)	15
C. RESIDENCE DISTRICT (ADVERTISING SIGNS ONLY)	250

REMARKS

IF REPLACEMENT SIGN OR CHANGE OF FACE, WHAT DOES THE EXISTING SIGN READ?

Original Payee:

Landmark Hold: [ ] **Status:**


ZONING (OFFICE USE ONLY)

CONFORMS
TO ZONING ORDINANCE
This Approval of Application for signs shall not be held to permit or be an approval of any violation of the provisions.

OCT 22 2013

of the Chicago Zoning Ordinance, or any other requirements of the Municiple Code of the City of Chicago
ZONING ADMINISTRATOR

APPROVED
MAY 13 2013
PUBLIC WAY USE

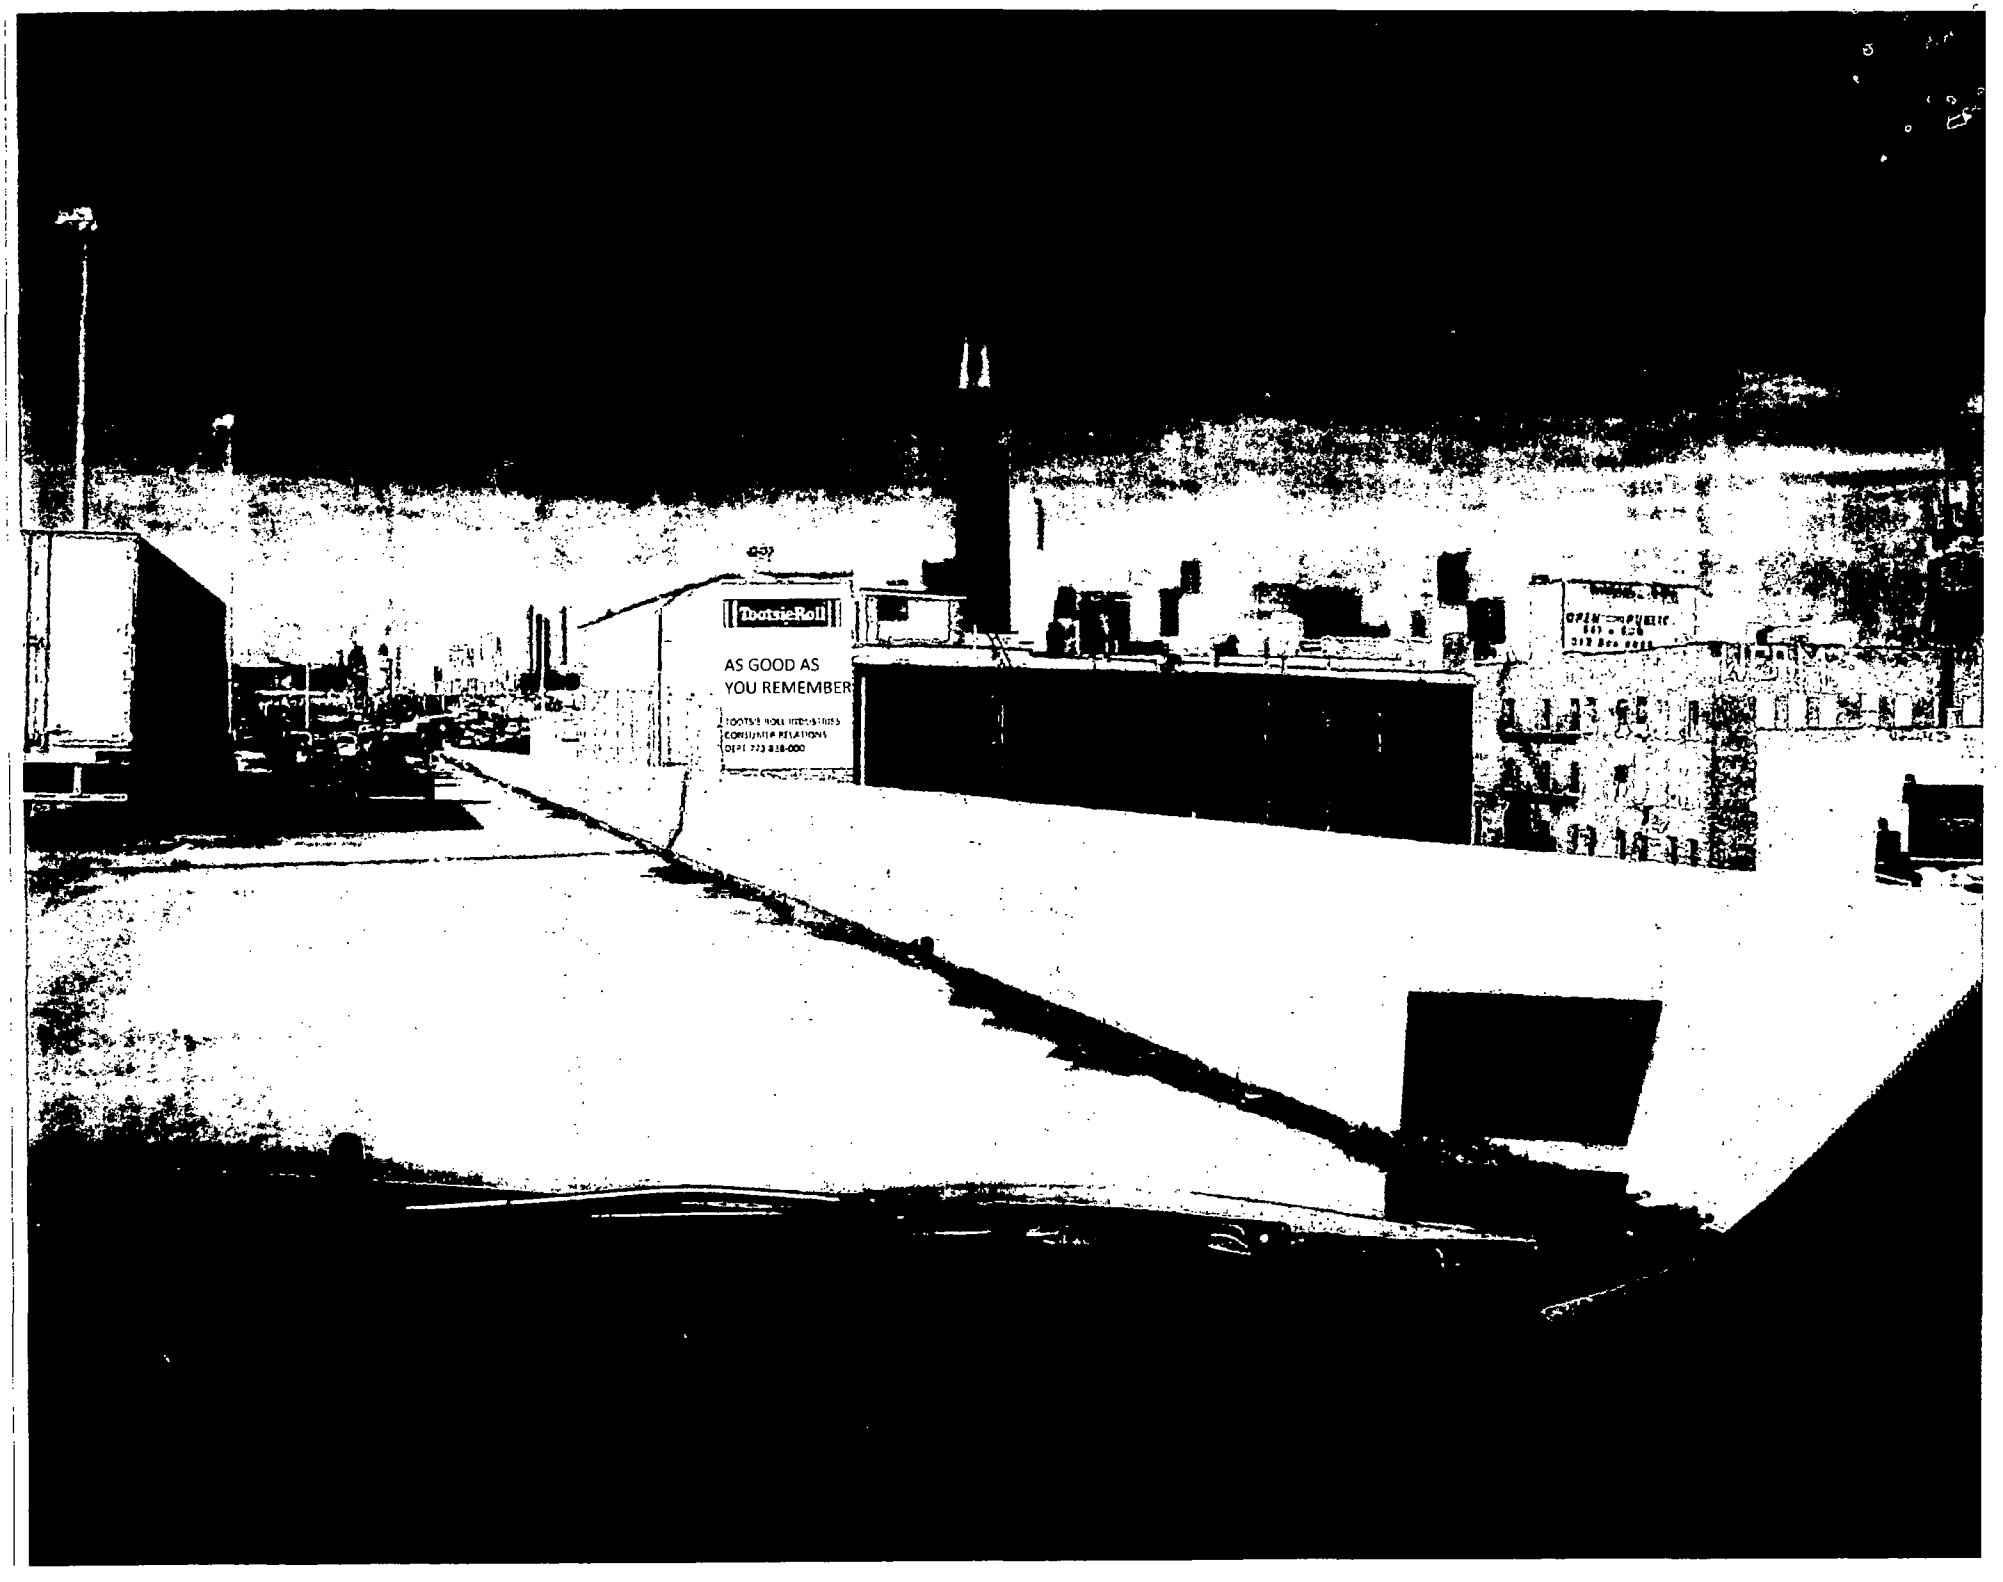
TootsieRoll
AS GOOD AS
YOU REMEMBER

City of Chicago

Office of the City Clerk

Document Tracking Sheet

Or2013-660

Meeting Date:	11/13/2013
Sponsor(s):	Balcer (11)
Type:	Order
Title:	Issuance of permits for sign(s)/signboard(s) at 2215 S Union Ave (672 Sq ft)
Committee(s) Assignment:	Committee on Zoning, Landmarks and Building Standards

Committee on Buildings

ORDERED, That the Commissioner of Building is hereby directed to issue a sign permit to:

Lincoln Services, Inc.
P.O. Box 64479
Chicago, IL 60664

For the erection of a sign/signboard over 24 feet in height and or over 100 square feet (in area of one face) at:

2215 S. Union

Dimensions: Length 48' Height 14'.

Height above grade / roof to top of sign 45'.

TOTAL SQUARE FOOT AREA 672.

Such sign(s) shall comply with all applicable provisions of Title 17 of the Chicago Zoning Ordinance and all other applicable provisions of the Municipal Code of the City of Chicago governing the construction and maintenance of outdoor signs, signboards and structures.

James A Balcer

Alderman, 11th Ward

DEPARTMENT OF BUILDINGS

Sign Permit Application

APPROVAL NUMBER	APPLICATION NUMBER	ANNUAL FEE	WORK CODE	DRAWINGS ATTACHED
	100489238			☐ YES ☐ NO

DATE OF APPLICATION: 05/04/2013

ADDRESS OF SIGN: 2215 S UNION AVE, 60616-

BUILDING:

ORIGINAL PERMIT NUMBER:

TYPE OF PERMIT: NEW CONSTRUCTION (SIGN)

PAYER OF ANNUAL INSPECTION:
INDUSTRIES, LLC, TOOTSIE ROLL
7401 S. CICERO
CHICAGO, IL 60629
(773)838-3410

SIGN MANUFACTURER: CIRCLE GRAPHICS

ADDRESS WHERE SIGN CAN BE SEEN PRIOR TO ERECTION:

TICKET NUMBER: 0

REINSPECTION CONTROL NUMBER:

TYPE OF SUPPORT FOR SIGN: BUILDING

SIGN BOARD SUPPORT MEMBERS: OTHER

ANNUAL FEE	
CONSTRUCTION FEE	200.00
1017 B FEE	
TOTAL FEE	200.00
AMOUNT PAID	200.00
BALANCE DUE	

Check # for Zoning:

Check # for DCAP:

TYPE OF SIGN: FLAT OR BOX

LENGTH FT	LENGTH IN	HEIGHT FT	HEIGHT IN
48		14	

AREA SQ FT	WEIGHT LBS
672	150

SIGN HEIGHT ABOVE GRADE/ROOF: FT 45

SHAPE OF SIGN: REGULAR

SIGN WILL READ:
TOOTSIE ROLL INDUSTRIES

NO OF LAMPS	TOTAL WATTAGE
5	2000

TYPE OF LAMP: HIGH DENSITY DISCHARGE

NO OF BALLAST/TRANSFORMERS	INPUT OF TRANSFORMERS
5	120V

CONTRACTOR WILL INSTALL: [Y] FEEDERS [Y] CUSTOMER LEADS

TYPE OF SWITCH: KNIFE

LOCATION OF SWITCH: OUTSIDE SIGN

SIGN LOCATION:
ERECT FLAT WALL SIGN ON NORTH ELEVATION

The undersigned certify that the statements in this application are true and correct and that all work done under the proposed permit will conform to the requirements of the Chicago Municipal Code

	REG NO	BOND NO	REG NO
	E74732		N93194

ELECT CONTR: DUNNING ELECTRICAL SERVICES IN — ELECTR

ADDRESS:
6809 W. IRVING PARK RD.
CHICAGO, IL 60634

SUPERVISOR SIGNATURE:

SIGN ERECTOR: LINCOLN SERVICES — SIGNER

ADDRESS:
P.O. BOX 64479
CHICAGO IL, 60664

SIGNATURE:

The permit issued on this application will authorize only signs here applied for If other signs are to be erected they must be covered by additional permits

City of Chicago
Rahm Emanuel, Mayor

Department of Buildings
Michael Merchant, Commissioner

COMMERCIAL Other:

Name:

LIC #:

Renewal Date:

Projects Over:

[Y] Private Property

[N] Public Way Grant Permit #:

[X] Planned Development/Manufacturing PMD/PD#: 11

Zoning District: OTHER Other: PMD11

TYPE OF SIGN:

[ ] ADVERTISING [X] ILLUMINATE [ ] MOVEABLE

[X] BUSINESS [ ] FLASHING

TOTAL STREET FRONTAGE OF LOT (IN FEET)	342
TOTAL AREA OF NEW SIGN (SQ.FT.)	672
TOTAL AREA OF ALL SIGNS ON LOT (SQ.FT.)	1,122
HEIGHT OF SIGN ABOVE GRADE (TO TOP)	59ft in
DISTANCE OF CURB LINE OUTER EDGE (ft)	10
DISTANCE OF STRUCTURE INNER EDGE (ft)	10

DISTANCE FROM (ft).

A. PUBLIC PARK (OVER 10 ACRES)	1,000
B. EXPRESSWAY (IF LESS THAN 1,000 FT.)	15
C. RESIDENCE DISTRICT (ADVERTISING SIGNS ONLY)	250

IF REPLACEMENT SIGN OR CHANGE OF FACE, WHAT DOES THE EXISTING SIGN READ?

Original Payee:

Landmark Hold: [ ] **Status:**

ZONING (OFFICE USE ONLY)

CONFORMS
TO ZONING ORDINANCE
This Approval of Application for signs shall not be held to permit or be an approval of any violation of the provisions.

OCT 22 2013

of the Chicago Zoning Ordinance, or any other requirements of the Municipal Code of the City of Chicago.
ZONING ADMINISTRATOR

COUNCIL ORDER REQUIRED [X] YES

IS SPECIAL PERMISSION REQUIRED FROM CHIEF ELECTRICAL

[ ] YES

IF YES, ATTACH LETTER OF REQUEST

TIME STAMP

SIGN CLERK	APPROVED FOR PERMIT

REMARKS

APPROVED
MAY 13 2013
PUBLIC WAY USE


CITY OF CHICAGO
DEPARTMENT OF ZONING AND LAND USE PLANNING
SIGN SITE PLAN
(ALL INFORMATION MUST BE COMPLETED AND LEGIBLE)

Site Address: 2215 S Union Ave _____ 1 **of** 2 **applications**

Sign Company: Lincoln Svcs (Tootsie Roll) **Rep Name:** Tom Walsh

Phone (312) 545 - 8628 **EXT** _____ ***(Below: Building, streets and location of sign on lot or structure)***

North

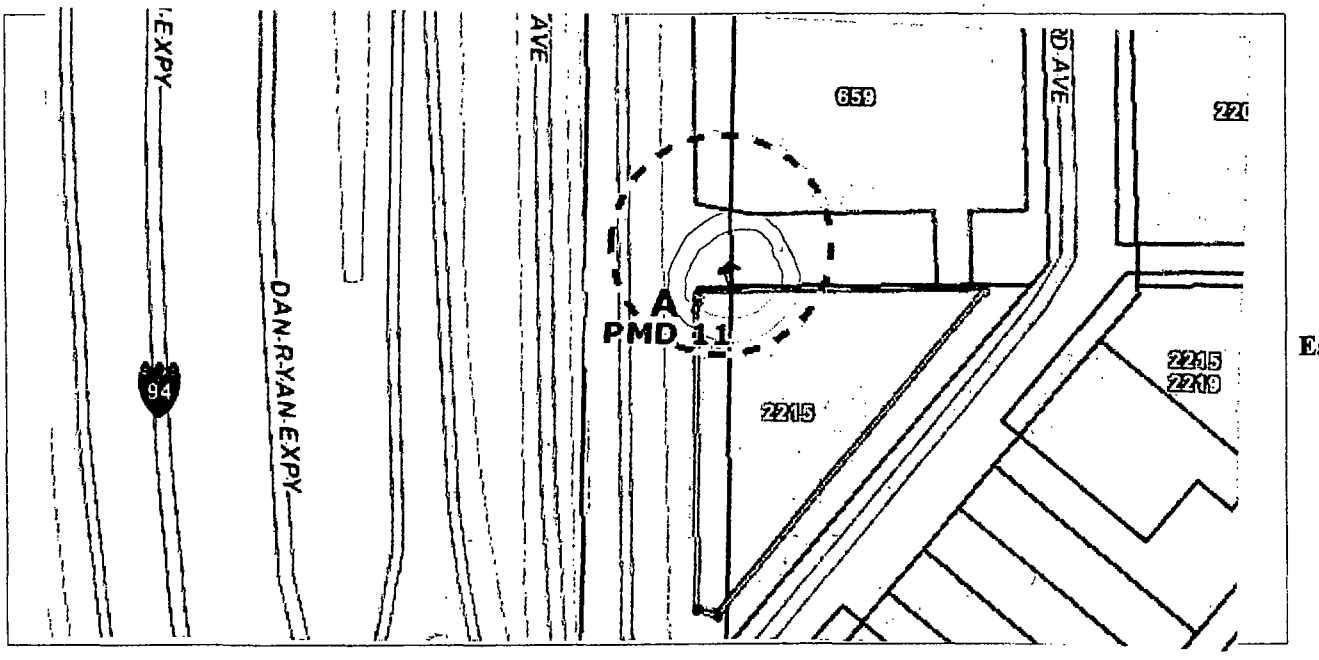

West East

South

SIGN USE:
Bus. ID (On-premise) ☒
Business Lice. # 2289635
Advertising (Off-premise) ☐

TYPE OF SIGN:
Flat Wall ☒
Freestanding ☐
Awning ☐
Marquee ☐
High Rise Building ☐
Projecting Private ☐
Projecting Public Way ☐
Public Way Use -Permit # _____

SIGN CHARACTERISTICS:
Non- Illuminated ☐
Illuminated ☒
Changing Image ☐
Video Display ☐
Flashing ☐


PERMIT TYPE:
New Construction ☒
Change of Face
Previous Permit # ☐
_____


TOTAL SQUARE FOOTAGE:
Square footage of **this proposed sign** 672
Gross area of **all proposed signs** 1122
Area of **all existing signs**
(not including proposed) on Zoning Lot Ø

DISTANCE FROM:
Curb Line: 10'
Expressway, Toll Roads
or Major Route
(n/a if over 1000 ft) 15'
Park (over 10 acres) 1000'
Residential Zone 250'
Existing Off-premise on
same side of street: N/A

Signature : Tom J. Walsh **Date:** 5/4/13

(Revised 4/10)

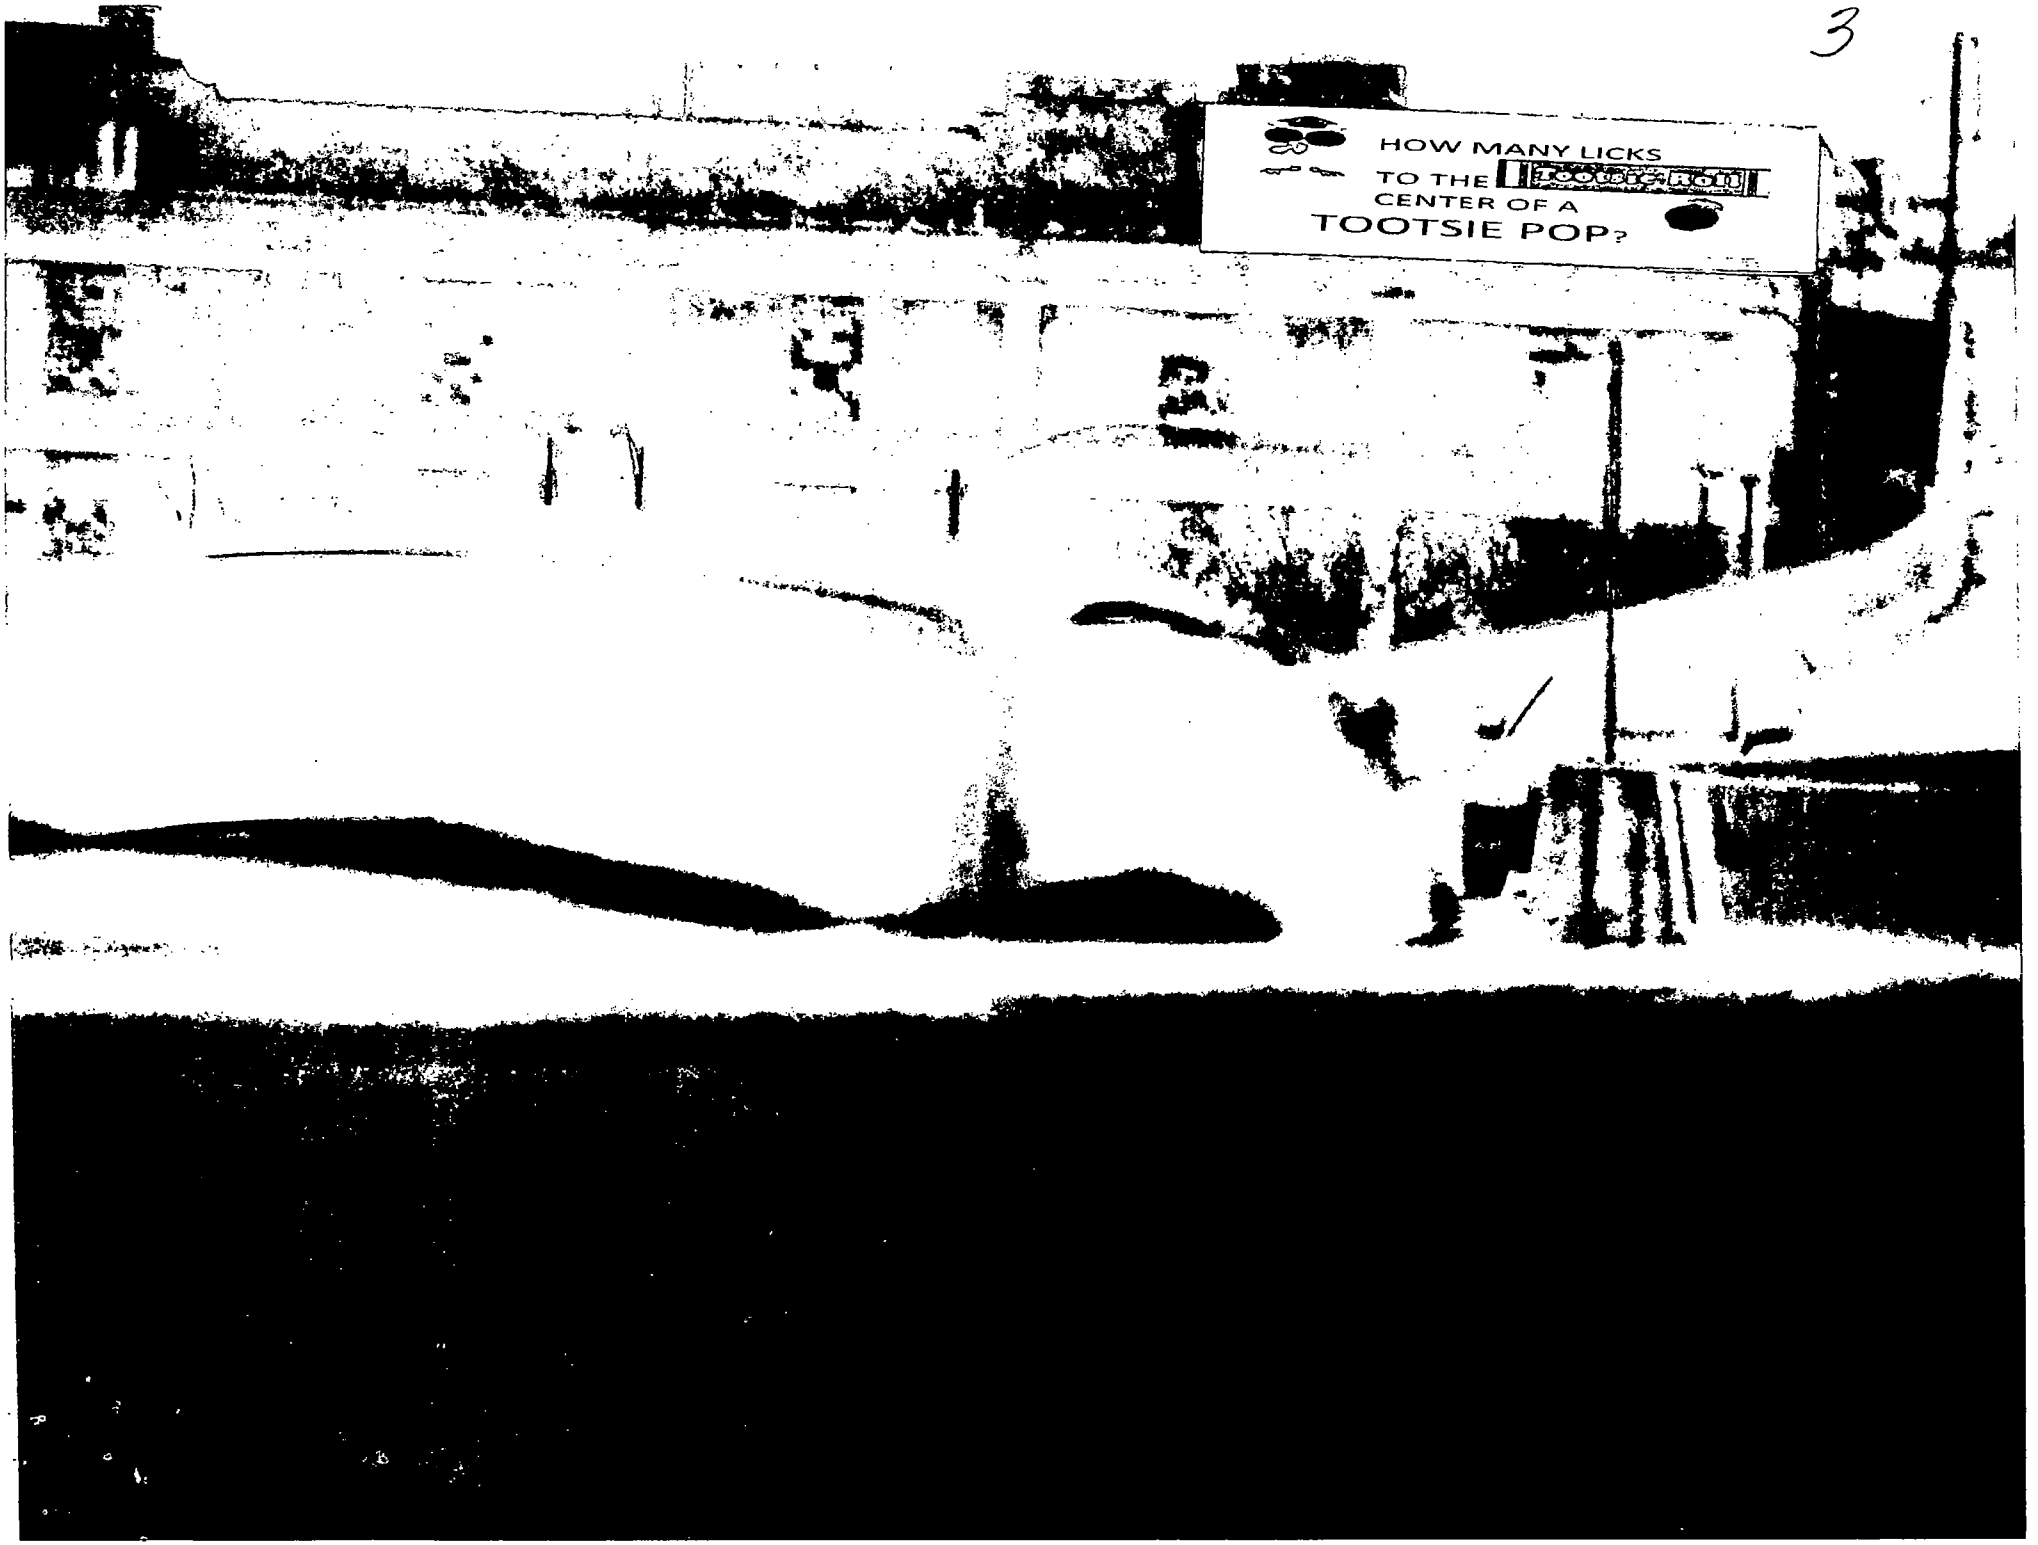
HOW MANY LICKS
TO THE
CENTER OF A
TOOTSIE POP?

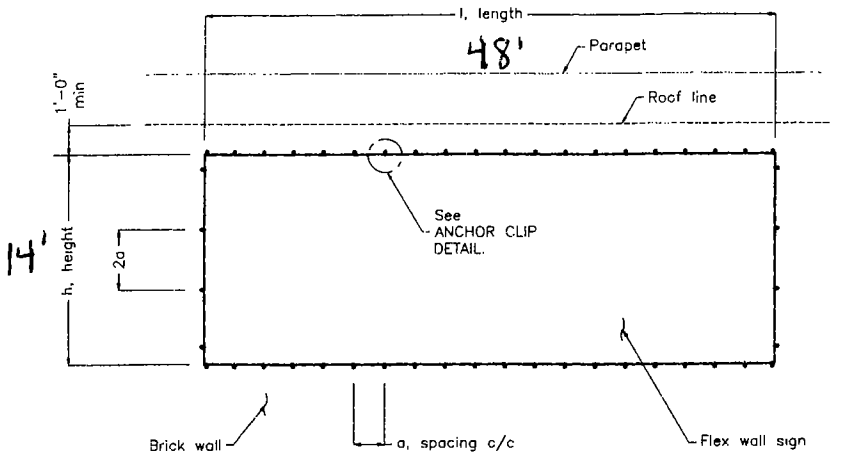


ELEVATION

h, height	a, spacing
10'-6"	2'-6"
14'-0"	2'-3"
20'-0"	1'-10"
30'-0"	1'-6"

STATE OF ILLINOIS
GERALD R. CARSTENS
81-3856
EVERGREEN PARK, ILL.
REGISTERED STRUCTURAL ENGINEER
1-4-00

NOTES

* Design per the Chicago Building Code
* Design wind pressure is 30 psf
* The contractor shall verify all dimensions and conditions in the field and notify the engineer of any discrepancies

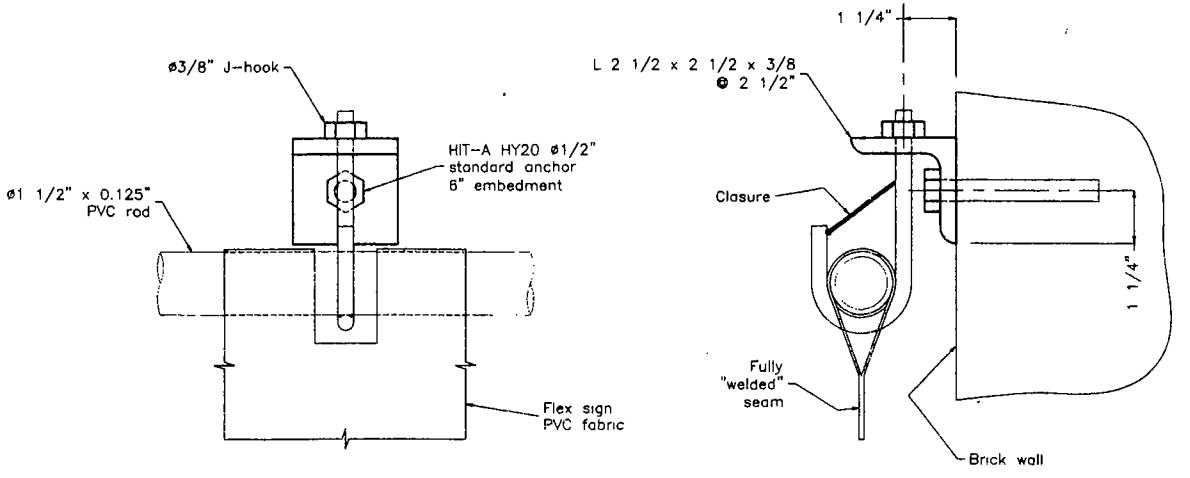

ANCHOR CLIP DETAIL

100489238

GRC
ENGINEERING, INC.

5544 W 147TH STREET
OAK FOREST, ILLINOIS 60452
(708) 489-0400

CUSTOMER Scadron Outdoor

ENG arc CAD fm

DATE 28 December 1999

DRAWING NUMBER A710

2215 S UNION

City of Chicago

Office of the City Clerk

Document Tracking Sheet

Or2013-675

Meeting Date:	11/13/2013
Sponsor(s):	Foulkes (15)
Type:	Order
Title:	Issuance of permits for sign(s)/signboard(s) at 2701 W 68th St (sign 1)
Committee(s) Assignment:	Committee on Zoning, Landmarks and Building Standards

ORDERED, That the Commissioner of the Building Department is hereby directed to issue a sign permit to:

Custom Sign Consultants
1944 W. Lake St.
Chicago, IL 60612

For the erection of a sign / signboard over twenty-four (24) feet in height and / or over one hundred (100) square feet (in area of one face) at:

2701 W. 68th St.
Chicago, IL 60629


With the following Dimensions, height, and square foot area:


Dimensions: **Length: 10'-9" Height 44 feet**
Height Above Grade / Roof to top of Sign: **88 feet**
Total Square Foot Area: **473 Square Feet**

Such signs shall comply with all provisions of Title 17 of the Chicago Zoning Ordinance and all other applicable provisions of the Municipal Code of the City of Chicago governing the construction and maintenance of outdoor signs, sign boards, and structures.

[redacted]

Toni Foulkes
Alderman, 15th Ward

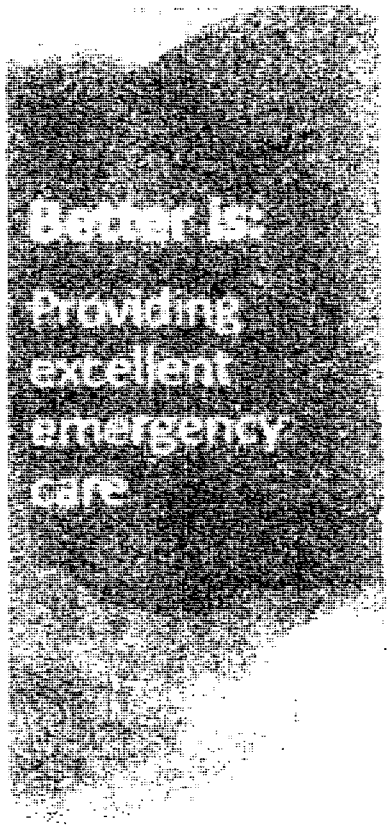

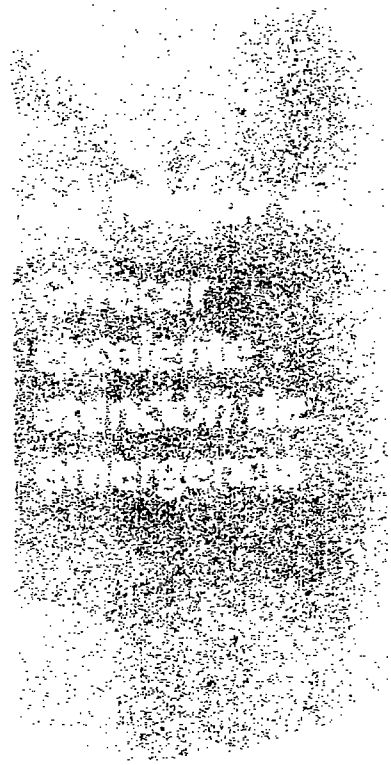





Making lives better

Mejorando vidas

HOLY CROSS
HOSPITAL

Sinai.org

CUSTOM CONSULTANTS

SALESMAN	DESCRIPTION	

JLA John Lyle & Associates, Inc.
PERMIT SERVICES TO MAKE YOUR JOB EASIER...

October 29, 2013

Alderman Toni Foulkes
15th Ward
3045 West 63rd Street
Chicago, IL 60629

RE: Holy Cross Hospital – Banner Signs
2701 W. 68th St.

Dear Alderman Foulkes,

I respectfully request approval and submission to the November City Council meeting for the two (2) attached banner signs. The two (2) 10'-9" X 44' are part of Holy Cross Hospital's 2014 marketing campaign. The banners will be located on the main building's Northeast façade at the corner of California Ave. and W.68th St.

Please find the attached items for your review.

1. City Council Sign Order
2. Blue print of proposed banners

You consideration is appreciated. Please contact Dennis Ryan at Holy Cross Hospital at his office (773) 884-1605 or myself if you need additional information or have any questions.


Sincerely,

Lorena Garcia

Lorena Garcia

180 N. LaSalle Street, Suite 3700
Chicago, IL 60601

Phone: (312) 981-0335
www. JLAChicago. com

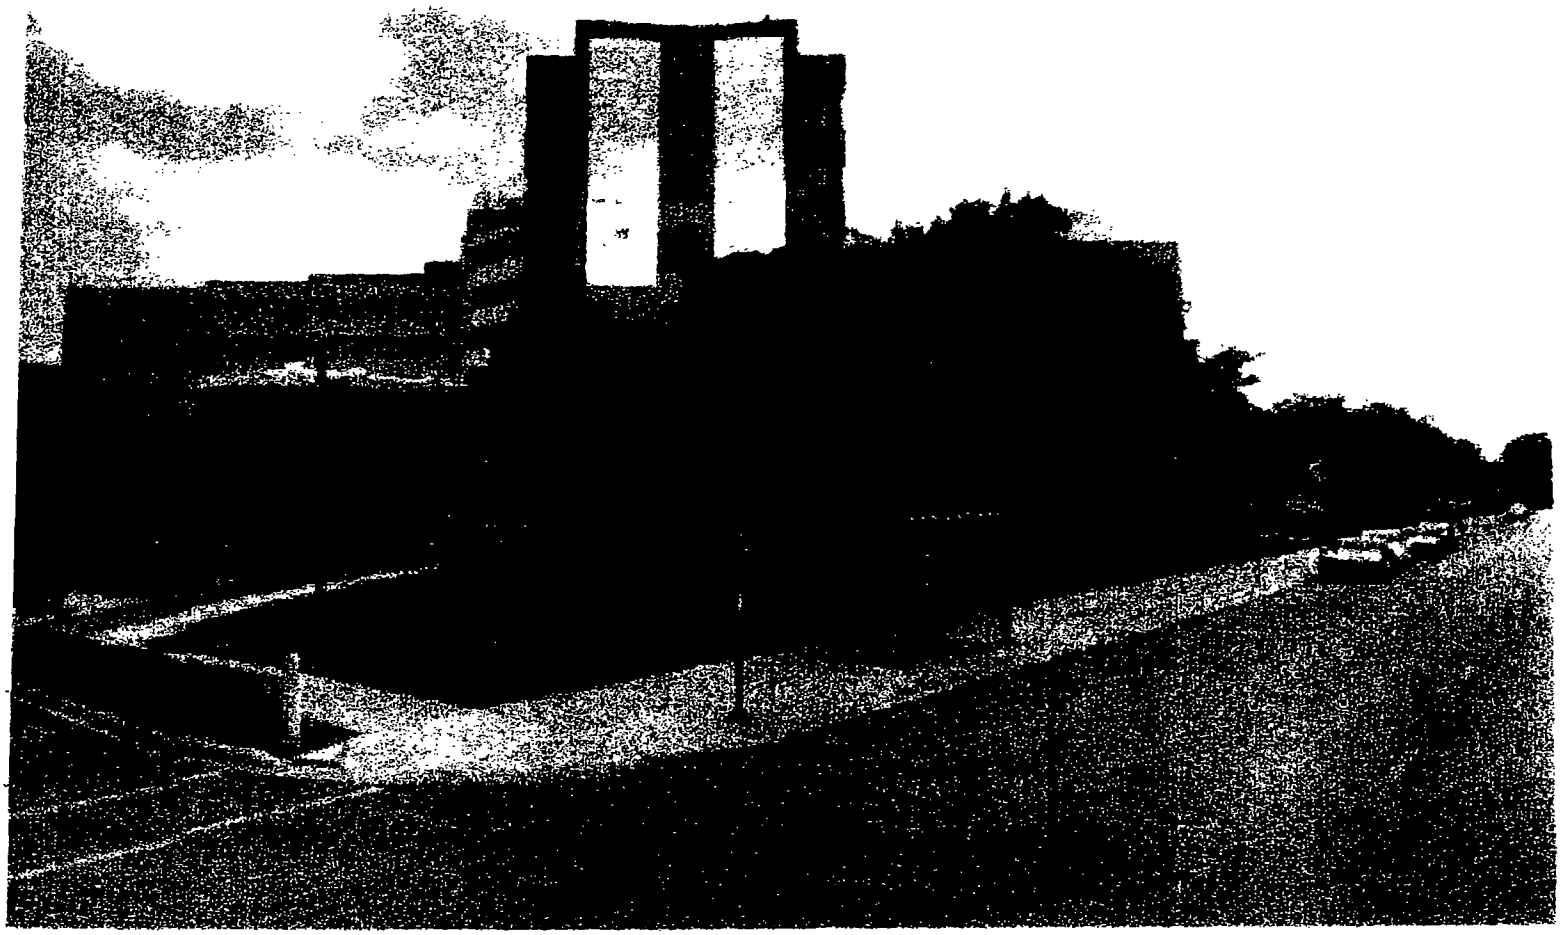

	MOUNTING SCHEDULE	PART #	SUBSTRATE	QTY
	VHB TAPE	PART #		
	SILICONE ADHESIVE	PART #		
	FABRICATED MOUNTING ARM	PART #		
	MECHANICAL FASTENING	PART #		

City of Chicago

Or2013-677

Office of the City Clerk

Document Tracking Sheet

Meeting Date:	11/13/2013
Sponsor(s):	Foulkes (15)
Type:	Order
Title:	Issuance of permits for sign(s)/signboard(s) at 2701 W 68th St (sign 2)
Committee(s) Assignment:	Committee on Zoning, Landmarks and Building Standards

ORDERED, That the Commissioner of the Building Department is hereby directed to issue a sign permit to:

Custom Sign Consultants
1944 W. Lake St.
Chicago, IL 60612

For the erection of a sign / signboard over twenty-four (24) feet in height and / or over one hundred (100) square feet (in area of one face) at:


2701 W. 68th St.
Chicago, IL 60629


With the following Dimensions, height, and square foot area:

Dimensions: **Length: 10'-9" Height: 44 feet**
Height Above Grade / Roof to top of Sign: **88 feet**
Total Square Foot Area: **473 Square Feet**

Such signs shall comply with all provisions of Title 17 of the Chicago Zoning Ordinance and all other applicable provisions of the Municipal Code of the City of Chicago governing the construction and maintenance of outdoor signs, sign boards, and structures.

Toni Foulkes
Alderman, 15th Ward

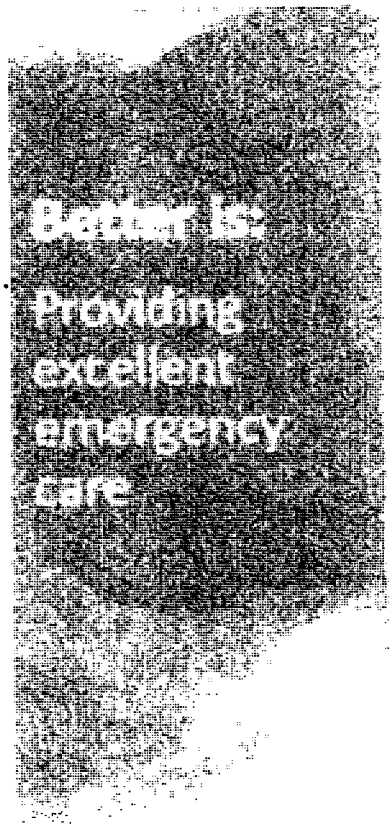

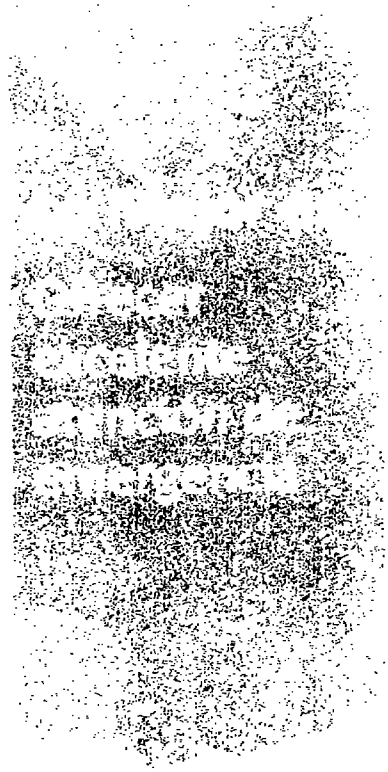



Making lives better

Mejorando vidas

HOLY CROSS
HOSPITAL

Sinai.org

CUSTOM SIGN CONSULTANTS

SALESMAN	DESCRIPTION	

JLA John Lyle & Associates, Inc.
PERMIT SERVICES TO MAKE YOUR JOB EASIER...

October 29, 2013

Alderman Toni Foulkes
15th Ward
3045 West 63rd Street
Chicago, IL 60629

RE: Holy Cross Hospital – Banner Signs
2701 W. 68th St.

Dear Alderman Foulkes,

I respectfully request approval and submission to the November City Council meeting for the two (2) attached banner signs. The two (2) 10'-9" X 44' are part of Holy Cross Hospital's 2014 marketing campaign. The banners will be located on the main building's Northeast façade at the corner of California Ave. and W.68th St.

Please find the attached items for your review.

1. City Council Sign Order
2. Blue print of proposed banners

You consideration is appreciated. Please contact Dennis Ryan at Holy Cross Hospital at his office (773) 884-1605 or myself if you need additional information or have any questions.


Sincerely,

Lorena Garcia

Lorena Garcia

180 N. LaSalle Street, Suite 3700
Chicago, IL 60601

Phone: (312) 981-0335
www. JLAChicago. com

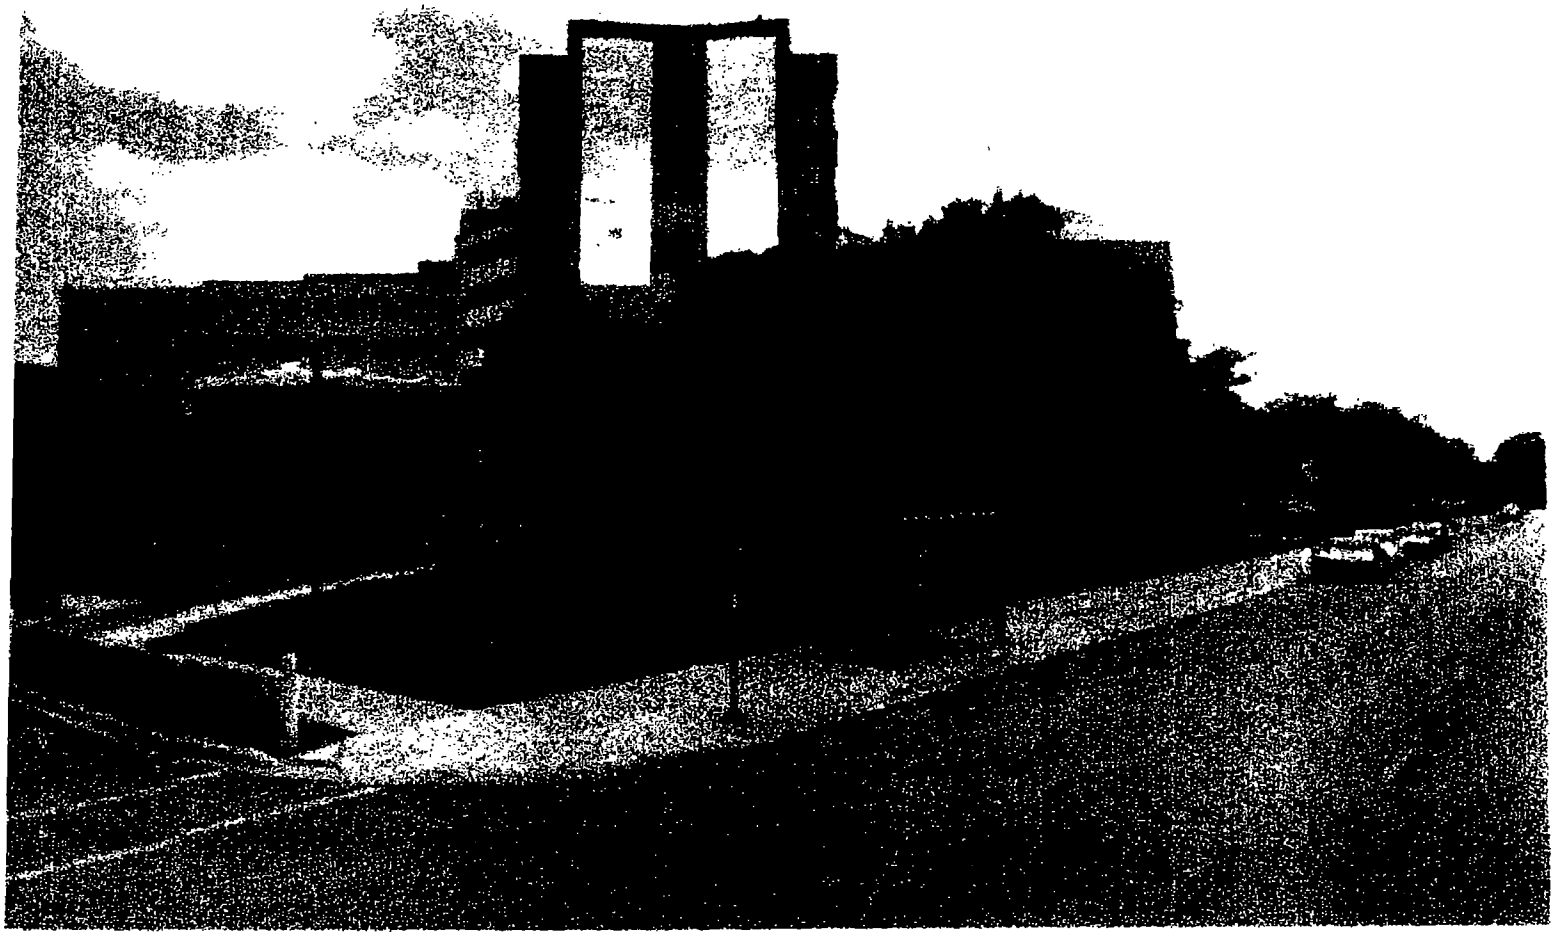

RFI	SCREEN	MOUNTING SCHEDULE	PART #	SUBSTRATE	COPY
		VHB TAPE			
		SILICONE ADHESIVE			
		FABRICATED MOUNTING ARM			
		MECHANICAL FASTENING			

City of Chicago

Office of the City Clerk

Document Tracking Sheet

Or2013-678

Meeting Date:	11/13/2013
Sponsor(s):	Foulkes (15)
Type:	Order
Title:	Issuance of permits for sign(s)/signboard(s) at 1734 W 47th St
Committee(s) Assignment:	Committee on Zoning, Landmarks and Building Standards

Committee on Zoning, Landmarks, and Building Standards

(Signs)

ORDERED, That the Commissioner of Buildings is hereby directed to issue a sign permit to: (Contractor's name and address)

Sign-O-Rama
6229 West Roosevelt Road
Chicago, Illinois 60402

for the erection of a sign/signboard over 24 feet in height and/or over 100 square feet (in area of one face) at: (Business Name & Address)

New Sparks Auto Parts
1734 West 47th Street
Chicago, Illinois 60609

Dimensions: Length 15'-0" **Height** 12'-0"
Height above grade/roof to top of sign 12'-0"
TOTAL SQUARE FOOT AREA: 180 square feet

Such sign(s) shall comply with all applicable provisions of TITLE 17 of the Chicago Zoning Ordinance and all other applicable provisions of the Municipal Code of the City of Chicago governing the construction and maintenance of outdoor signs, signboards and structures.

TONI L. FOULKES
Alderman, 15th Ward

PUBLIC WAY USE UNIT: PERMIT INFORMATION SHEET

08/16/2013 - Lisa Pusateri

DBA Name	**NEW SPARK AUTO PARTS**
Location	**1734 W. 47TH ST.**
Zip Code	**60609**
Account Number	**310298**
Site Number	**1**
Area	**PERMIT**
Permit Type	**BANNER**
Permit Number	**1106143**

Next steps: Department of Buildings – Permit process for signs

Your Public Way Use permit number is shown above. This number is to be used for each item on your DOB application and is needed for the Buildings (DOB) online sign application located @ www.cityofchicago.org/buildings. All signs, canopies, banners, marquees and awnings require a buildings permit. Only a licensed sign erector may apply for the Buildings permit online. The Buildings permit application will ask for the Public Way Use permit number supplied above. For additional information please contact the Buildings Department at (312) 744-3400.

Please return the completed Public Way Use application to City Hall - 121 N. LaSalle Street, Chicago, IL 60602 Room 800. The completed application package must include a copy of the completed DOB application and the Public Way Use application. The Public Way Use application must contain the Alderman's signature, site plans on 8 1/2 X 11 paper, photos of the item(s), the signed Acceptance letter and a copy of the insurance certificate. For additional information please contact BACP at (312)-74-GOBIZ (312-744-6249).

[redacted]

APPLICATION TO USE THE PUBLIC RIGHT OF WAY

APPLICANT INFORMATION

LEGAL NAME OF ENTITY: Ramiro Lopez New Spark Auto Parts Inc CR

PERMIT MAILING ADDRESS: 1734 W. 47th St

CITY: Chicago STATE: IL ZIP CODE: 60609

CONTACT PERSON: Carmen Rivera TITLE: office

PHONE: 773.376-1136 FAX: 773 927-7410 E-MAIL: Spark.Warehouse@yahoo.com

USE OF THE PUBLIC WAY

1. List the proposed or existing use below and complete the worksheet on page 3
   Use only one application per public way use type

TYPE	HOW MANY?	BUILDING ADDRESS
Flat sign	1	1734 W. 47th

2. Please enclose one sketch of proposed use of the public way, which maps to scale the proposed use and its relationship to surrounding right-of-way All measurements must be indicated

   The prints should also accurately depict the location of the property line and public facilities (meters, light poles, sidewalks).

APPLICANT CERTIFICATION

I hereby certify that all statements made as part of the application, and the attachments herein, are true to the best of my knowledge and belief.

BY: Ramiro Lopez TITLE: Owner

F.E.I.N. or SOCIAL SECURITY NUMBER:

ALDERMAN'S APPROVAL

As part of this application process, you are required to notify/obtain approval from the Alderman in whose ward your proposed use of the public way is located

ALDERMAN'S SIGNATURE	WARD	DATE
x Toni F. Foulkes (GSR)	15	8/16/13

APPLICATION CHECKLIST (continued)

☐ Acceptance Letter

ACCEPTANCE OF GRANT OF PRIVILEGE PERMIT TERMS

I hereby understand and accept the terms and conditions relative to the issuance of the permit, and by signing below, I acknowledge the receipt of a copy of the Municipal Code of Chicago's 10-28 and 13-20 regulations, as well as all the additional requirements promulgated herein:

I understand it shall be my duty as the permit holder, and as a condition of the permit, to:

1. Comply with all the requirements defined within Chicago's Municipal Code, the Rules and Regulations, as well as the requirements promulgated herein;
2. Upon the passage of the permit ordinance at City Council, pay the **non-refundable** applicable Grant of Privilege annual permit fee ;
3. Upon the submission of the permit application the applicant shall furnish the certificate of insurance; and,
4. Resolve all Account Holds since failure to do so will prevent the processing of this permit application;
5. Install or maintain the grant of privilege **after** the issuance of the permit by the Commissioner of Business Affairs and Consumer Protection

- I hereby agree to accept the terms and conditions relative to issuance of the permit.
- I agree to renew the Certificate of Insurance at least 10 days prior to expiration of the policy
- I understand that if the item or items are not constructed/maintained the permit fees will not be refunded.

I understand that failure to adhere to all conditions imposed in the permit may result in revocation of the permit.

SIGNATURE	DATE: 10-22-2013
PRINT NAME: RAMIRO LOPEZ	TITLE: Property Owner
F.E.I.N. or SOCIAL SECURITY NUMBER:	
ACCOUNT #:	SITE #:
LEGAL NAME OF ENTITY: Ramiro Lopez	
BUSINESS NAME (DBA): Ramiro Lopez	
BUSINESS LOCATION ADDRESS: 1734 E 47th St	
CITY: Chicago	STATE: Illinois ZIP CODE: 60609
BUSINESS PHONE: 773 376-1134	
E-MAIL: [illegible]warehouse@yahoo.com	PERMIT TYPE:

APPLICATION TO USE THE PUBLIC RIGHT OF WAY

APPLICATION WORKSHEET


- **For use by NEW APPLICANTS ONLY.**
- **For renewals obtain form from City Hall, 121 N. LaSalle St., Rm. 800 or call (312) 74 - GOBIZ (744-6249)**

Complete the worksheet for each use of the public way and indicate all applicable measurements

	Exact Street (i.e. S. State St.)	Quantity	Length of structure along public way	Height of structure	Depth of structure	Height above grade	Total depth over public way	Is this sign(s) Illuminated? (Y/N)	Is this an Existing Public Way Use (Y/N)
SIGNS	Hermitage	1	15'	12'	2"	12'	2"	N	Y
CANOPIES / AWNINGS									
LIGHTS									

See example of required plans beginning on the next page.

NOTE: Pursuant to section 2-154-030 of the Municipal Code of the City of Chicago the Corporation Counsel of the City of Chicago may require any such additional information from any applicant to achieve full disclosure relevant to the request for action by the City Council or other city agency. Pursuant to section 2-154-020 of the Municipal code of the City of Chicago any material change in the information required above must be provided by supplementing this statement at any time up to the time the City Council or any city agency takes action on the application.

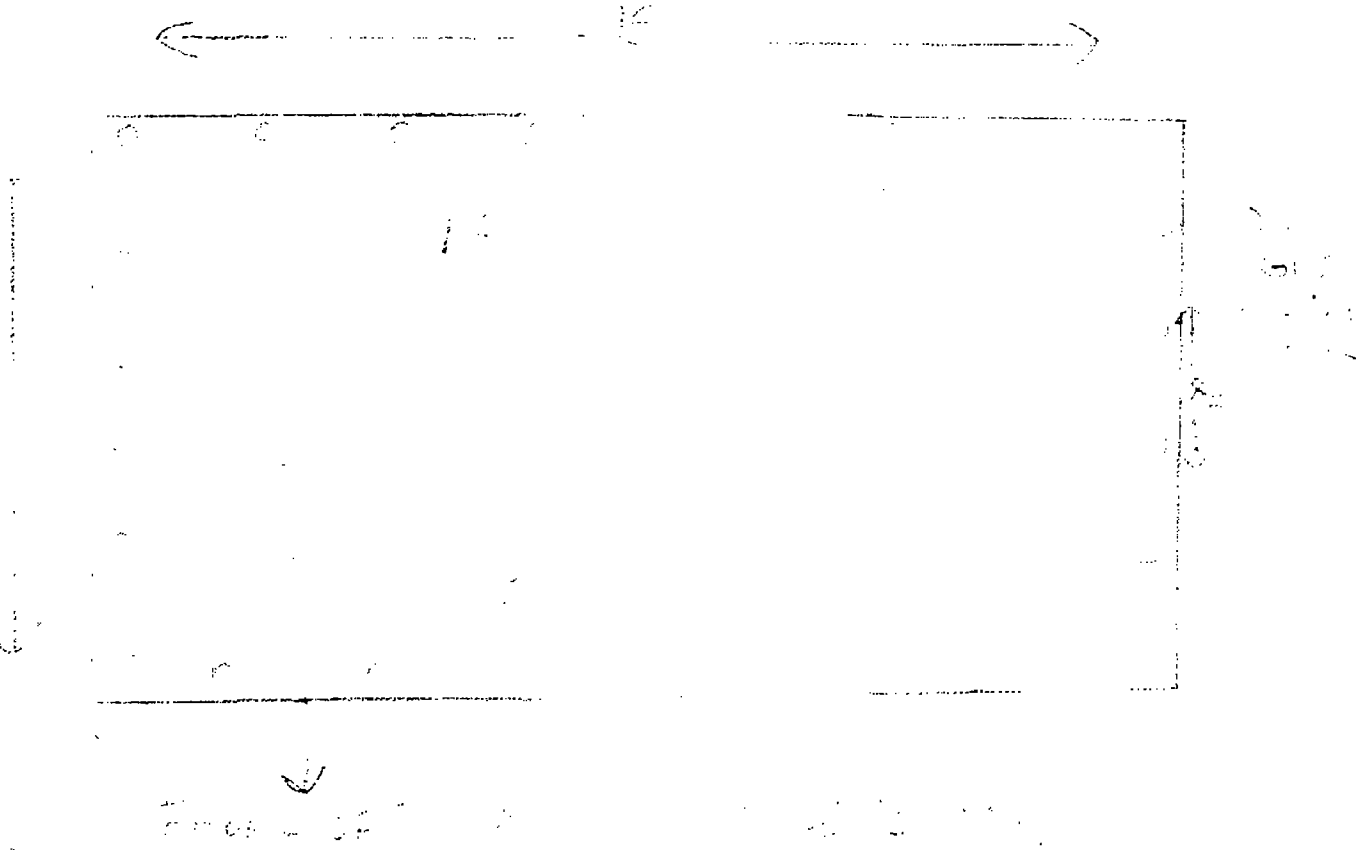



AUTO PARTS INC.
1734W47th St
Chicago, Illinois 60609
Tel 376-4500


AUTO PARTS INC.
1734W47th St
Chicago, Illinois 60609
Tel 376-4500

APPLICATION TO USE THE PUBLIC RIGHT OF WAY

EXAMPLE OF SIGN DRAWING

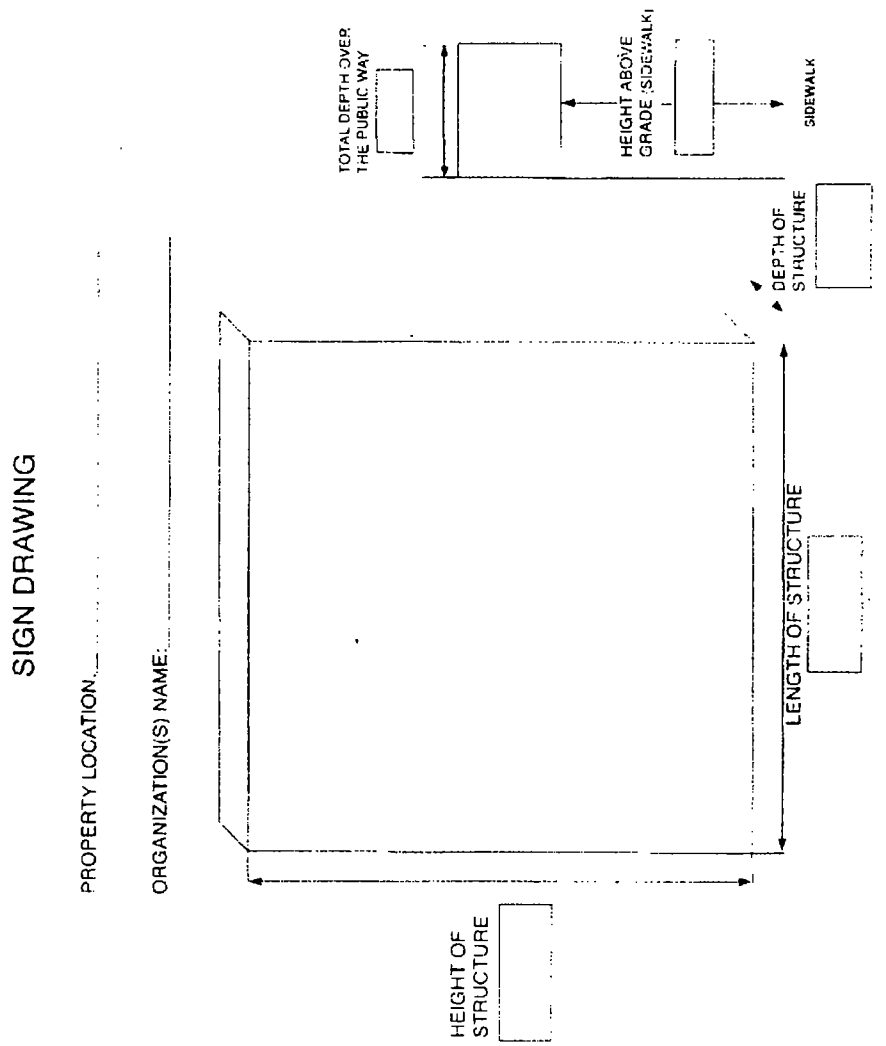

BIS

CITY OF CHICAGO
DEPARTMENT OF BUSINESS AFFAIRS & CONSUMER PROTECTION (BACP)

BUSINESS INFORMATION SHEET

Type of PRE-Application X Business License Public Way Use

Adding a new site Change of Location * Account # Site #

* PLEASE NOTE THAT PUBLIC WAY PERMITS AT YOUR [illegible] MUST BE REVOKED AND PROOF OF REMOVAL IS REQUIRED

Business Entity Information

Type of Business Sole Proprietor Partnership LLC Corporation Non-Profit Trust X Other Property Client

Legal Name of Business RAMIRO LOPEZ

The exact "legal name" as it appears in official business formation documentation — for a sole proprietorship, the full name of the business owner as it appears on the Sole Proprietor's government issued photo ID

"Doing Business As" Name RAMIRO LOPEZ

If the business is known to the public by a name other than the legal name listed above, it must be registered with the Cook County Clerk's Office at 69 W. Washington [illegible] required to open a bank account. Visit the Clerk's website at cookcountyclerk.com > Vital Records > Assumed Business Name Search

A State of Illinois File Number is **REQUIRED** for all (Illinois and Non-Illinois based) LPs, LLPs, LLCs, Corporations, and Non-Profit Corps

State of Illinois File # NA

Assigned by the Illinois Secretary of State at 69 W. Washington St., Suite 1240, (312) 793-3380 or @ www.cyberdriveillinois.com/departments/business_services/

A Federal Employer Identification Number (EIN) is **REQUIRED** for all business entity types except for Sole Proprietorships.

Employer Identification #

Assigned by the Internal Revenue Service at 230 S. Dearborn St., (312) 566-4912 or (800) 829-4933, or @ www.irs.gov/businesses > Employer ID Numbers (EINs)

An Account ID Number is **REQUIRED** for **ALL** business entity types that conduct business in the state of Illinois or with Illinois customers.

(formerly IBT #) **IDOR Account ID #**

Assigned by the Illinois Department of Revenue at 100 W. Randolph St. (800) 732-8866, or @ http://tax.illinois.gov/Businesses/index.htm > Business Registration

Public Way Use (PWU) Sign Awning Canopy Marquee Banner Sidewalk Cafe Other

PWU Permit # **PWU Account #**

Business Activity and Location

Business Activity Auto Parts

If selling goods, what type of sales? Retail (Consumers Only) Wholesale (Business to Business Only) Both

Business Site Address 1734 N 47th St

Street Number(s) N/S/E/W Street Name Ave/St Ste/Apt # Floor #

Chicago IL 60651

City State ZIP Code

Square footage used by the business Amount of employees at this site

Primary Contact Person RAMIRO LOPEZ

First Name Last Name

Contact Phone # 773 [illegible] 1150 **Fax #** 773 427 7410

Contact E-mail Address [illegible]

PLEASE COMPLETE THE BACK SIDE OF THIS FORM AS WELL →

Owner and Officer Information (as required per 4-4-050)

Sole Proprietors are required to provide information about the individual who owns the business
Partnerships & Limited Partnerships are required to provide information about all the Partners of the organization
Limited Liability Companies are required to provide information about the organization's Members and any other shareholder(s) with a major beneficial interest
Corporations are required to provide information about the organization's President, Secretary and any other shareholder(s) with a beneficial interest.
Non-Profit Corporations are required to provide information about the organization's President and Secretary

Proof of identification may be required to complete the actual application.

Ownership % Title
☐ Sole Proprietor ☐ Partner ☐ President ☐ Managing Member ☑ Other: Property owner

First Name: Ramiro | Middle Name | Last Name: Lepez

Current Residential Address: 5100 S Marshfield Ave | Suite/Apt. # | City: Chicago | State: IL | ZIP Code: 60609

Home Phone | Social Security Number | Date of Birth | Email Address: mark.warehouse@yahoo.c

☐ Secretary ☐ Partner ☐ Managing Member ☐ Other:

First Name | Middle Name | Last Name

Current Residential Address | Suite/Apt. # | City | State | ZIP Code

Home Phone | Social Security Number | Date of Birth | Email Address

Ownership % Title
☐ Vice President ☐ Member ☐ Other:

First Name | Middle Name | Last Name

Current Residential Address | Suite/Apt. # | City | State | ZIP Code

Home Phone | Social Security Number | Date of Birth | Email Address

Ownership % Title
☐ Treasurer ☐ Member ☐ Other:

First Name | Middle Name | Last Name

Current Residential Address | Suite/Apt. # | City | State | ZIP Code

Home Phone | Social Security Number | Date of Birth | Email Address

Ownership % Title
☐ Shareholder ☐ Other

First Name | Middle Name | Last Name

Current Residential Address | Suite/Apt. # | City | State | ZIP Code

Home Phone | Social Security Number | Date of Birth | Email Address

Completed BIS forms may be submitted in-person at the address below, or by e-mail attachment at businesslicense@cityofchicago.org.
Please do NOT include/send any payments with this pre-application.

CERTIFICATE OF LIABILITY INSURANCE

OP ID JT

DATE (MM/DD/YYYY) 10/23/13

THIS CERTIFICATE IS ISSUED AS A MATTER OF INFORMATION ONLY AND CONFERS NO RIGHTS UPON THE CERTIFICATE HOLDER. THIS CERTIFICATE DOES NOT AFFIRMATIVELY OR NEGATIVELY AMEND, EXTEND OR ALTER THE COVERAGE AFFORDED BY THE POLICIES BELOW. THIS CERTIFICATE OF INSURANCE DOES NOT CONSTITUTE A CONTRACT BETWEEN THE ISSUING INSURER(S), AUTHORIZED REPRESENTATIVE OR PRODUCER, AND THE CERTIFICATE HOLDER.

IMPORTANT: If the certificate holder is an ADDITIONAL INSURED, the policy(ies) must be endorsed. If SUBROGATION IS WAIVED, subject to the terms and conditions of the policy, certain policies may require an endorsement. A statement on this certificate does not confer rights to the certificate holder in lieu of such endorsement(s).

PRODUCER

Hunt Insurance Agency, Inc.
12000 S. Harlem Avenue
Palos Heights IL 60463-1153
Phone: 708-361-5300 Fax: 708-361-5316

CONTACT NAME: Lawrence K. Hunt, CIC, CRM
PHONE (A/C, No, Ext): 708-361-5300 FAX (A/C, No): 708-361-5316
E-MAIL ADDRESS: lhunt@thehuntgroup.com
PRODUCER CUSTOMER ID #: LOPEZ-2

INSURED

Ramiro Lopez
P.O. Box 32118
Chicago IL 60632

INSURER(S) AFFORDING COVERAGE	NAIC #
INSURER A: Society Insurance Company	15261
INSURER B:	
INSURER C:	
INSURER D:	
INSURER E:	
INSURER F:	

COVERAGES CERTIFICATE NUMBER: REVISION NUMBER:

THIS IS TO CERTIFY THAT THE POLICIES OF INSURANCE LISTED BELOW HAVE BEEN ISSUED TO THE INSURED NAMED ABOVE FOR THE POLICY PERIOD INDICATED. NOTWITHSTANDING ANY REQUIREMENT, TERM OR CONDITION OF ANY CONTRACT OR OTHER DOCUMENT WITH RESPECT TO WHICH THIS CERTIFICATE MAY BE ISSUED OR MAY PERTAIN, THE INSURANCE AFFORDED BY THE POLICIES DESCRIBED HEREIN IS SUBJECT TO ALL THE TERMS, EXCLUSIONS AND CONDITIONS OF SUCH POLICIES. LIMITS SHOWN MAY HAVE BEEN REDUCED BY PAID CLAIMS.

INSR LTR	TYPE OF INSURANCE	ADDL INSR	SUBR WVD	POLICY NUMBER	POLICY EFF (MM/DD/YYYY)	POLICY EXP (MM/DD/YYYY)	LIMITS
A	GENERAL LIABILITY COMMERCIAL GENERAL LIABILITY CLAIMS-MADE OCCUR X Business Owners	X		BOP 532215	12/20/12	12/20/13	EACH OCCURRENCE $ 1000000 DAMAGE TO RENTED PREMISES (Ea occurrence) $ 100000 MED EXP (Any one person) $ 5000 PERSONAL & ADV INJURY $ GENERAL AGGREGATE $ 2000000 PRODUCTS - COMP/OP AGG $ 2000000
	AUTOMOBILE LIABILITY ANY AUTO ALL OWNED AUTOS SCHEDULED AUTOS HIRED AUTOS NON-OWNED AUTOS						COMBINED SINGLE LIMIT (Ea accident) $ BODILY INJURY (Per person) $ BODILY INJURY (Per accident) $ PROPERTY DAMAGE (Per accident) $
	UMBRELLA LIAB OCCUR EXCESS LIAB CLAIMS-MADE DEDUCTIBLE RETENTION $						EACH OCCURRENCE $ AGGREGATE $
	WORKERS COMPENSATION AND EMPLOYERS' LIABILITY ANY PROPRIETOR/PARTNER/EXECUTIVE OFFICER/MEMBER EXCLUDED? (Mandatory in NH) Y/N N/A If yes, describe under SPECIAL PROVISIONS below						WC STATU-TORY LIMITS OTH-ER E.L. EACH ACCIDENT $ E.L. DISEASE - EA EMPLOYEE $ E.L. DISEASE - POLICY LIMIT $
							BUILDING 310000

DESCRIPTION OF OPERATIONS / LOCATIONS / VEHICLES (Attach ACORD 101, Additional Remarks Schedule, if more space is required)

City of Chicago, its agents and employees are listed as additional insured in regards to the banner located at 1734 W. 47th Street.

CERTIFICATE HOLDER

CHICT-2

City of Chicago
Public Way Use Unit
121 N LaSalle - Room 800
Chicago IL 60602

CANCELLATION

SHOULD ANY OF THE ABOVE DESCRIBED POLICIES BE CANCELLED BEFORE THE EXPIRATION DATE THEREOF, NOTICE WILL BE DELIVERED IN ACCORDANCE WITH THE POLICY PROVISIONS.

AUTHORIZED REPRESENTATIVE

Lawrence K. Hunt

© 1988-2009 ACORD CORPORATION. All rights reserved.

The ACORD name and logo are registered marks of ACORD

City of Chicago

Office of the City Clerk

Document Tracking Sheet

Or2013-662

Meeting Date:	11/13/2013
Sponsor(s):	Maldonado (26)
Type:	Order
Title:	Issuance of permits for sign(s)/signboard(s) at 3400 W Division St - 215 feet
Committee(s) Assignment:	Committee on Zoning, Landmarks and Building Standards

ORDER

ORDERED, That the Commissioner of Buildings is hereby authorized and directed to issue a sign permit to (contractor's name and address)

New Image Tech / Steve Reininger
380 Industrial Drive
South Elgin Illinois 60177

for the erection of a sign /signboard over 24 feet in height and /or over 100 square feet (in area of one face) for New Life Covenant Church at 3400 West Division Street, Chicago, Illinois 60651 (East Elevation) 127'-5 1/4" west of N. Homan Ave. and 215'-10 3/4' north of West Division Street with the following dimensions, height, and square foot area:

Dimensions: Length: 8'-0" Height: 20'-9"

Height above grade/roof to the top of the sign: 31'-3"

Total square foot area: 166 sq. ft.

Such sign(s) shall comply with all applicable provisions of Title 17 of the Chicago Zoning Ordinance and all other applicable provisions of the Municipal Code of the City of Chicago governing the construction and maintenance of outdoor signs, signboards and structures.

Roberto Maldonado
Alderman, 26th Ward

City of Chicago

Or2013-667

Office of the City Clerk

Document Tracking Sheet

Meeting Date:	11/13/2013
Sponsor(s):	Maldonado (26)
Type:	Order
Title:	Issuance of permits for sign(s)/signboard(s) at 3400 W Division St - 119 feet
Committee(s) Assignment:	Committee on Zoning, Landmarks and Building Standards

ORDER

ORDERED, That the Commissioner of Buildings is hereby authorized and directed to issue a sign permit to (contractor's name and address)

New Image Tech / Steve Reininger
380 Industrial Drive
South Elgin Illinois 60177

for the erection of a sign /signboard over 24 feet in height and /or over 100 square feet (in area of one face) for New Life Covenant Church at 3400 West Division Street, Chicago, Illinois 60651 (East Elevation) 127'-5 1/4" west of N. Homan Ave. and 119'-10 3/4' north of West Division Street with the following dimensions, height, and square foot area:

Dimensions: Length: 8'-0" Height: 20'-9"

Height above grade/roof to the top of the sign: 31'-3"

Total square foot area: 166 sq. ft.

Such sign(s) shall comply with all applicable provisions of Title 17 of the Chicago Zoning Ordinance and all other applicable provisions of the Municipal Code of the City of Chicago governing the construction and maintenance of outdoor signs, signboards and structures.

Robert Maldonado
Alderman, 26th Ward

City of Chicago

Office of the City Clerk

Document Tracking Sheet

Or2013-655

Meeting Date:	11/13/2013
Sponsor(s):	Mell (33)
Type:	Order
Title:	Issuance of permits for sign(s)/signboard(s) at 2923 N California Ave
Committee(s) Assignment:	Committee on Zoning, Landmarks and Building Standards

100504497
Committee on Buildings

(signs)

ORDERED, That the Commissioner of Buildings is hereby directed to issue a sign permit to: (Contractor's name and address)

OLYMPIC SIGNS, INC

1130 N GARFIELD

LOMBARD, IL 60148

for the erection of a sign / signboard over 24 feet in height and / or over 100 square feet (in area of one face) at : (Busines NAME & ADDRESS)

ILLINOIS BONE & JOINT INSTITUTE

2923 N. CALIFORNIA AVE.

CHICAGO, IL 60618

Dimensions: length 95' 5" height 6' 8"

height above grade/roof to top of sign 36' 8"

TOTAL SQUARE FOOT AREA 636'

Such sign (s) shall comply with all applicable provisions of TITLE 17 of the Chicago Zoning Ordinance and all other applicable provisions of the Municipal Code of the City of the City of Chicago governing the construction and maintenance of outdoor signs, signboards and structures.

Alderman, 33rd Ward

City of Chicago

Office of the City Clerk

Document Tracking Sheet

Or2013-661

Meeting Date:	11/13/2013
Sponsor(s):	Sposato (36)
Type:	Order
Title:	Issuance of permits for sign(s)/signboard(s) at 6420 W Fullerton Ave
Committee(s) Assignment:	Committee on Zoning, Landmarks and Building Standards

ORDERED, That the Commissioner of Buildings is hereby directed to issue a sign permit to Corporate ID Solutions, 5563 N. Elston Ave, Chicago, IL 60630, for the erection of a sign/signboard over 24 feet in height and/or over 100 square feet (in area of one face) at:

Babies R Us/Toys R Us-6420 W. Fullerton Chicago, IL 60707

Dimensions: length, 28 feet; height, 6 feet
Height above grade/roof to top of sign: 14 feet
Total Square Foot Area: 168 square feet

To be legal, such sign(s) must comply with all applicable provisions of Title 17, to the Chicago Zoning Ordinance, and all other applicable provisions of the Municipal Code for the city of Chicago governing the construction and maintenance of signs, billboards, signboards and related structures.

Nicholas Sposato
Alderman, 36th Ward

CITY OF CHICAGO

DEPARTMENT OF BUILDINGS

Sign Permit Application

APPROVAL NUMBER	APPLICATION NUMBER	ANNUAL FEE	WORK CODE	DRAWINGS ATTACHED
	100512117			☐ YES ☐ NO

DATE OF APPLICATION: 10/04/2013

ADDRESS OF SIGN: 6420 W FULLERTON AVE, 60707-

BUILDING:

ORIGINAL PERMIT NUMBER:

TYPE OF PERMIT: NEW CONSTRUCTION (SIGN)

PAYOR OF ANNUAL INSPECTION:
MANAGER, STORE
6420 W FULLERTON AVE
CHICAGO, IL 60707
(773)413-5005

SIGN MANUFACTURER: ICON

ADDRESS WHERE SIGN CAN BE SEEN PRIOR TO ERECTION:

TICKET NUMBER: 0

REINSPECTION CONTROL NUMBER:

TYPE OF SUPPORT FOR SIGN: BUILDING

SIGN BOARD SUPPORT MEMBERS: OTHER

ANNUAL FEE	
CONSTRUCTION FEE	200.00
1017 B FEE	
TOTAL FEE	200.00
AMOUNT PAID	200.00
BALANCE DUE	

Check # for Zoning:

Check # for DCAP:

TYPE OF SIGN: FLAT OR BOX

LENGTH FT.	LENGTH IN.	HEIGHT FT.	HEIGHT IN.
28		6	

AREA SQ FT.	WEIGHT LBS.
168	518

SIGN HEIGHT ABOVE GRADE/ROOF FT.: 14

SHAPE OF SIGN: REGULAR

SIGN WILL READ:
BABIES R US

NO. OF LAMPS	TOTAL WATTAGE
100	340

TYPE OF LAMP: OTHER

NO. OF BALLAST/TRANSFORMERS	INPUT OF TRANSFORMERS
9	

CONTRACTOR WILL INSTALL: [N] FEEDERS [Y] CUSTOMER LEADS

TYPE OF SWITCH: KNIFE

LOCATION OF SWITCH: OUTSIDE SIGN

SIGN LOCATION:
BABIES R US SIGNAGE

The undersigned certify that the statements in this application are true and correct and that all work done under the proposed permit will conform to the requirements of the Chicago Municipal Code

	REG. NO.	E93308
ELECT CONTR: LITE ZONE ELECTRIC		ELECTR
ADDRESS: 7943 N. KENNETH SKOKIE, IL 60076-		
SUPERVISOR SIGNATURE:		

BOND. NO.	REG. NO.	N93077
SIGN ERECTOR: CORP.ID SOLUTIONS INC		SIGNER
ADDRESS: 5563 N ELSTON AVE CHICAGO X IL, 60630		
SIGNATURE:		

The permit issued on this application will authorize only signs here applied for. If other signs are to be erected they must be covered by additional permits

City of Chicago
Rahm Emanuel, Mayor

Department of Buildings
Michael Merchant, Commissioner

TYPE OF BUSINESS
COM ENTERTAIN Other:
Name: TOYS R US
LIC #:
Renewal Date:

SIGN BOND REQUIRED? [X] YES

COUNCIL ORDER REQUIRED [X] YES

IS SPECIAL PERMISSION REQUIRED FROM CHIEF ELECTRICAL
[X] YES

IF YES, ATTACH LETTER OF REQUEST

Projects Over:
[Y] Private Property
[N] Public Way Grant Permit #:

[X] Planned Development/Manufacturing PMD/PD#: PD-127
Zoning District: OTHER Other: PD127

TIME STAMP

TYPE OF SIGN:
[ ] ADVERTISING [X] ILLUMINATE [ ] MOVEABLE
[X] BUSINESS [ ] FLASHING

TOTAL STREET FRONTAGE OF LOT (IN FEET)	1,400
TOTAL AREA OF NEW SIGN (SQ.FT.)	168
TOTAL AREA OF ALL SIGNS ON LOT (SQ.FT.)	130
HEIGHT OF SIGN ABOVE GRADE (TO TOP)	20ft in
DISTANCE OF CURB LINE OUTER EDGE (ft)	350
DISTANCE OF STRUCTURE INNER EDGE (ft)	351

SIGN CLERK

APPROVED FOR PERMIT

DISTANCE FROM (ft):

A. PUBLIC PARK (OVER 10 ACRES)	1,000
B. EXPRESSWAY (IF LESS THAN 1,000 FT.)	1,000
C. RESIDENCE DISTRICT (ADVERTISING SIGNS ONLY)	500


REMARKS

IF REPLACEMENT SIGN OR CHANGE OF FACE, WHAT DOES THE EXISTING SIGN READ?


Original Payee:

Landmark Hold: [ ] **Status:**


ZONING (OFFICE USE ONLY)

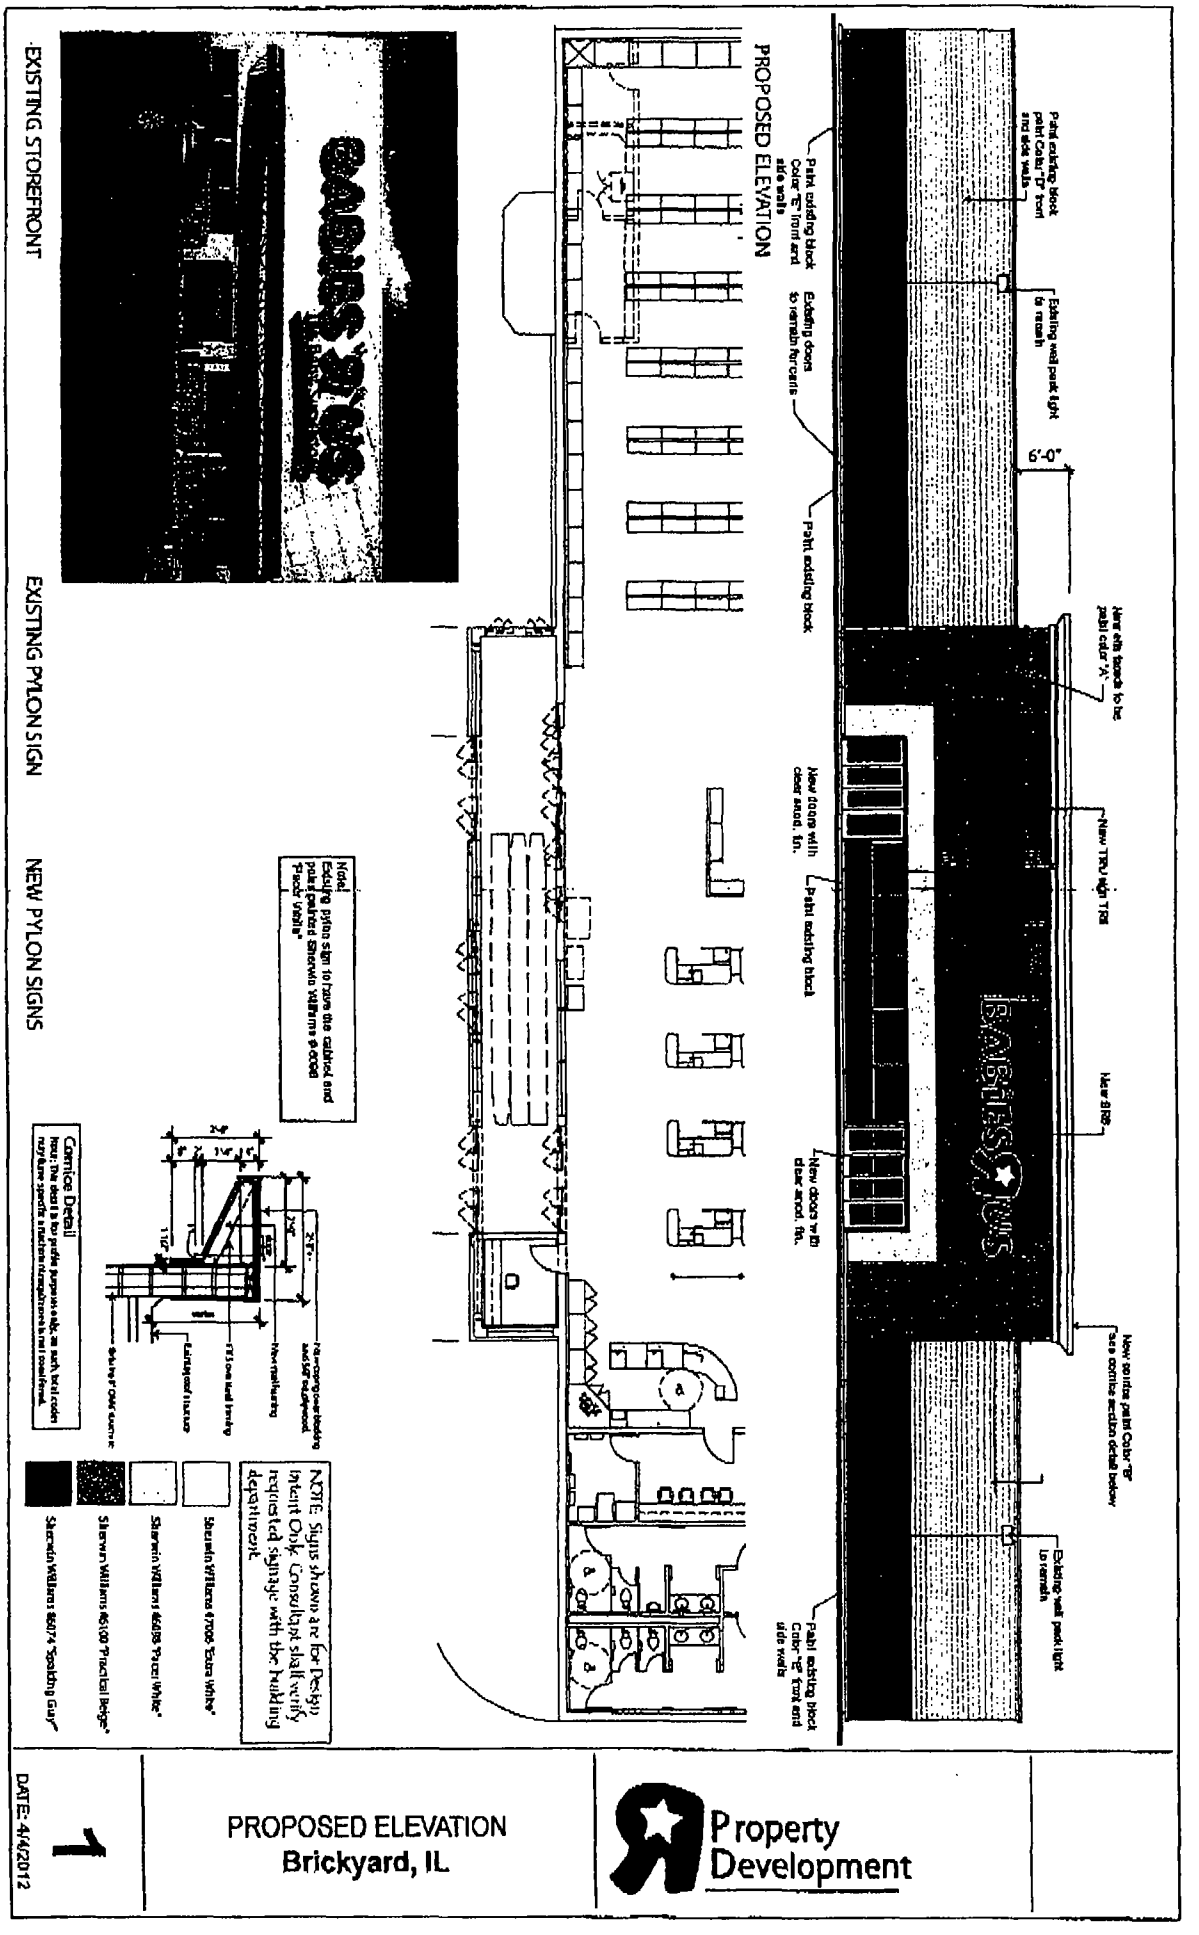
EXISTING STOREFRONT
EXISTING PYLON SIGN
NEW PYLON SIGNS
PROPOSED ELEVATION
Paint existing block Color "B" front and side walls
Existing doors to remain for curb
Paint existing block
Paint existing block Color "B" front and side walls
Existing wall pack light to remain
6'-0"
New white panels to be paint color "A"
New TRU High TRX
New doors with clear anod. fin.
Paint existing block
New doors with clear anod. fin.
New 8'RX
New window paint Color "B" See cornice section detail below
Existing wall pack light to remain
Paint existing block Color "B" front and side walls
BABIES "R" US
Note: Equipe pylon sign to have the cabinet and pole painted Sherwin Williams 6 coat "Pacific White"
Cornice Detail
NOTE: Signs shown are for Design Intent Only. Consultant shall verify required signage with the building department.
Sherwin Williams 67005 "Extra White"
Sherwin Williams 46595 "Pacific White"
Sherwin Williams 46100 "Practical Beige"
Sherwin Williams 46074 "Soothing Gray"
1
PROPOSED ELEVATION
Brickyard, IL
Property Development
DATE: 4/4/2012


P. 005
FAX No.
OCT/15/2013/TUE 03:02 PM

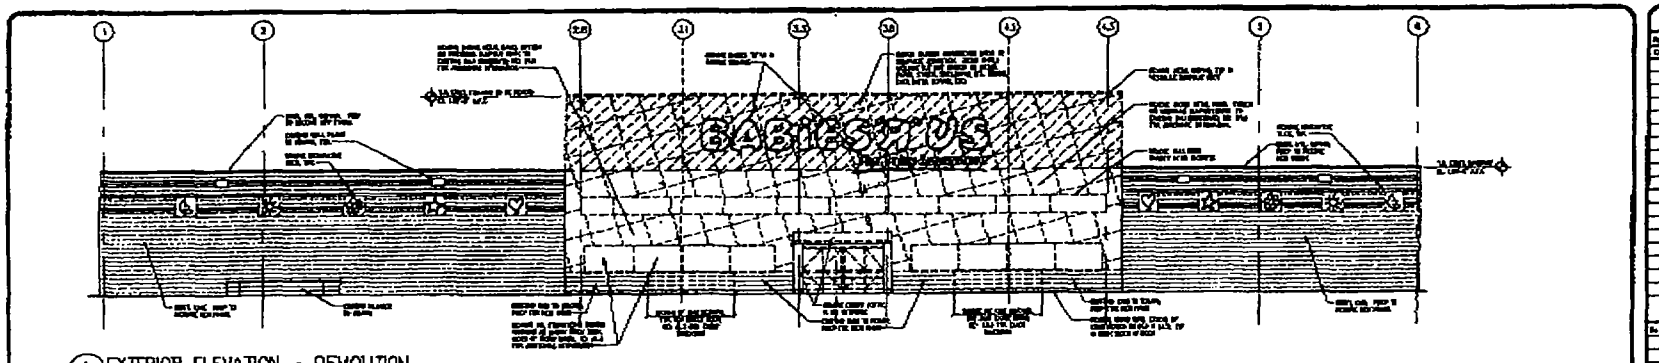

1 EXTERIOR ELEVATION – DEMOLITION

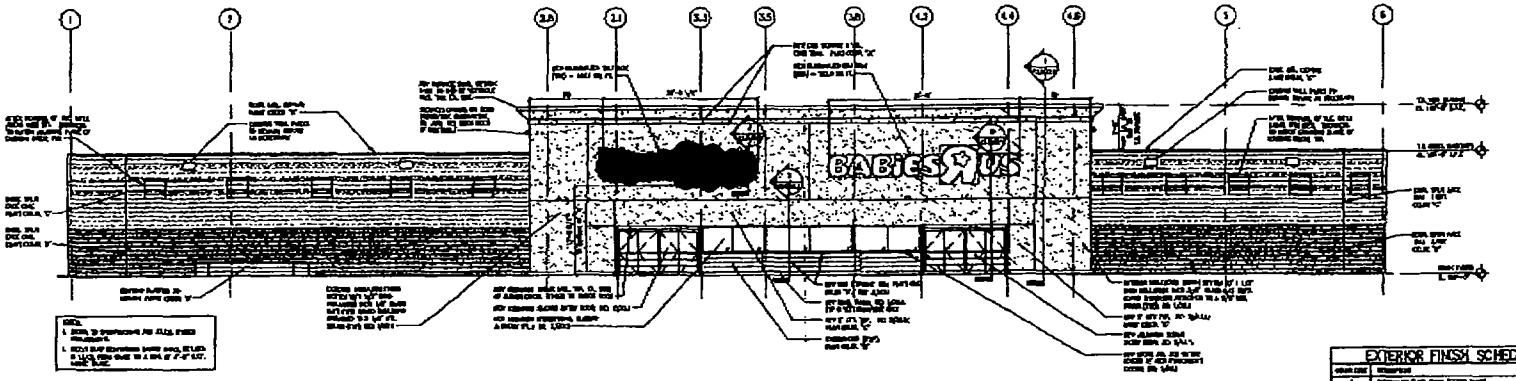

2 EXTERIOR ELEVATION – NEW

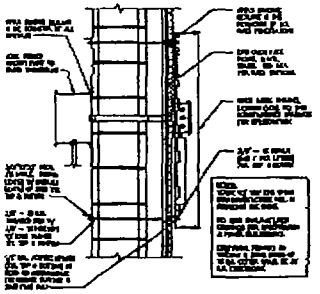

SIGN MOUNTING @ SMOOTH CMU/MTL STUD FRAMING

3 SIGN SUPPORT DETAIL

EXTERIOR FINISH SCHEDULE

1	
2	
3	
4	
5	

Constr. Doc & Revisions

Prototype Updates

NO SUBSTITUTIONS SHALL BE ALLOWED UNLESS OTHERWISE NOTED (REFER TO SPECIFICATIONS)


papp architecture engineering, P.C.

Toys R Us
Babies R Us

BRICKYARD, IL

EXTERIOR ELEVATIONS

A2.0

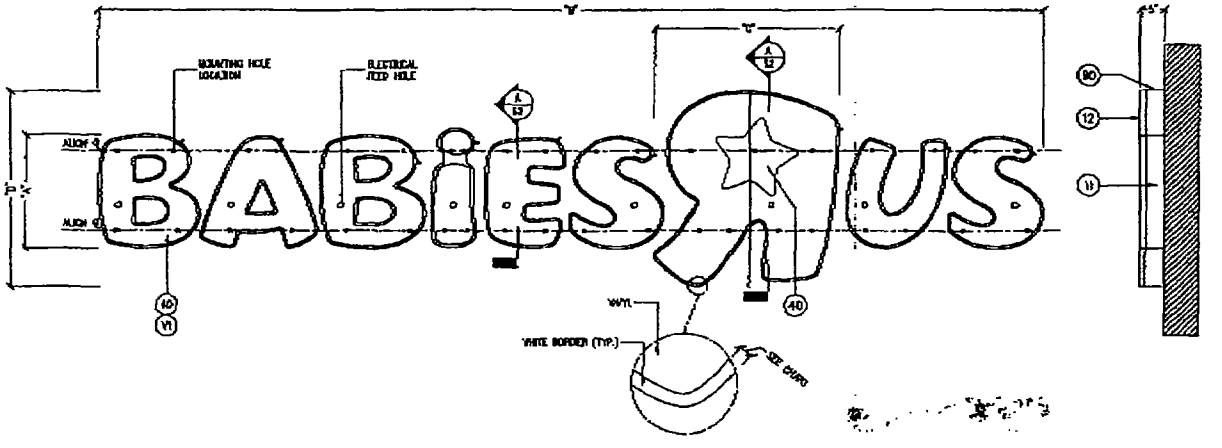

1 ELEVATIONS

SCALE: N/A

	A	B	C	D	LETTER SQ. FT	OVERALL SQ. FT	BACK	RETURN	TRIM CAP	FACE MATERIAL
BR3	21"	14' 1 1/2"	38 1/4"	38 1/4"	38.83	42.	.063"	.040"	1"	3/16"
BR3.5	24 1/2"	15' 3 3/4"	42 1/4"	42 1/4"	38.15	53.17	.063"	.040"	1"	3/16"
BR4	28"	18' 8"	48"	48"	63.2	74.67	.063"	.040"	1"	3/16"
BR5	35"	23' 6"	60"	60"	77.73	115.67	.063"	.063"	1" W/ CLIPS	3/16"
BR6	42"	28' 8"	72"	72"	97.68	138	.080"	.063"	1" W/ CLIPS	3/16"
BR7	49"	33' 8"	84"	84"	132.85	228.67	.080"	.063"	1" W/ CLIPS	3/16"
BR8	56"	37' 4"	96"	96"	181.27	256.67	.125"	.093"	1" W/ CLIPS	3/16"
BR9	63"	42' 8"	108"	108"	232.19	324	.125"	.080"	1" W/ CLIPS	3/16"

1 DETAIL: SIZE CHART

SCALE: N/A

BILL OF MATERIALS

No.	QTY.	DESCRIPTION	SPEC
10	SEE CHART	ALUMINUM SHEET LETTER BACK (WHITE PRECOAT IF AVAILABLE)	3003
11	SEE CHART	ALUMINUM COIL LETTER RETURNS (WHITE PRECOAT IF AVAILABLE)	–
12	SEE CHART	WHITE JEWELITE TRIMCAP	–
13	AS REQ'D.	.050" ALUMINUM FORMED RACEWAY	–
16	SEE CHART	.063" X 1" WIDE ALUMINUM CUT 8 SCREW LOCATIONS (PAINT TO MATCH TRIM CAP)	–
30	AS REQ'D.	1" X 2" X 3/16" STEEL ANGLE	–
40	AS REQ'D.	3/16" ø150 WHITE (ASTM D638 MAKING < 1") (SEE CHART)	–
50	SEE POS 3-10	SLOAN VL PLUS WHITE LONG MODULES	–
51	SEE POS 3-10	SLOAN POWER SUPPLY	–
52	AS REQ'D.	IDEAL #30-145 PRE-INSULATED CRIMP CONNECTOR, UL	–
53	AS REQ'D.	PLTE (18AWG (UL)	–
54	AS REQ'D.	IDEAL MODEL #30B WIRE-NUT TYPE CONNECTOR (YELLOW), UL	–
55	AS REQ'D.	TOGGLE DISCONNECT SWITCH W/RUBBER BOOT, PAINT WHITE (USE FOR LETTER)	–
56	AS REQ'D.	UL LISTED JUNCTION BOX	–
57	AS REQ'D.	1/2"ø SEALTITE CONNECTOR, UL LISTED	–
58	AS REQ'D.	1/2"ø SEALTITE CONDUIT, UL LISTED	–
59	AS REQ'D.	1/2"ø FLEXIBLE CONDUIT, UL LISTED	–
70	AS REQ'D.	#8 X 3/4" PHILLIPS PAN HEAD (PAINT HEAD TO MATCH TRIM CAP)	–
73	AS REQ'D.	5/8"-18 ANVIL (MIN 4 LETTER)	4.307
75	AS REQ'D.	RAMES, ALUMINUM 6061	–
76	AS REQ'D.	WELD-ON 55 or RESIN BOND	–
77	AS REQ'D.	3/8"-16 U.S. THREADED ROD (M.C. THREAD)	–
78	AS REQ'D.	3/8"-16 HEX NUT W/ LOCK WASHER	–
81	AS REQ'D.	GROUND WIRE AND SCREW	–
88	AS REQ'D.	ELECTRICAL & UL LABELS TO BE PLACE ON TOP OF THE LETTERS	–
91	AS REQ'D.	PRE-DRILLED 5/16"ø DRAIN HOLE WITH LIGHT BAFFLE	–
92	AS REQ'D.	APPLY SILICONE SEALANT TO ALL WALL PENETRATIONS	–
93	AS REQ'D.	#4/8" ACRYLIC SPACER (OPTIONAL)	–
		PAINT AND VINYL SPECS	
V1	AS REQ'D	3M# 1849 GRN ARLON PURPLE TRANSLUCENT	–
P1	AS REQ'D	PAINT WHITE SATIN FINISH	–
P2	AS REQ'D	PAINT TO MATCH BACKGROUND	–

THIS SIGN TO BEAR THIS MARK — ELECTRIC SIGN

DESIGN LOADS: 2009 INTERNATIONAL BUILDING CODE, ASCE 7-05, 30PSF, EXPOSURE C.

TOLERANCE: ± 1/8" OF ALL DIMENSIONS

USE WHITE SILICONE TO CONCEAL LIGHT LEAKS

NOTE: DISCONNECT SWITCH TO BE WITHIN SIGHT OF SIGN

WARNING: CHANGE IN MFLMS POLARITY WILL CAUSE MSN OPERATION OF LED SEGMENTS

SIGN INTERIOR TO BE PAINTED FLAT WHITE FOR MAXIMUM REFLECTIVITY

THIS SIGN IS INTENDED TO BE INSTALLED IN ACCORDANCE WITH THE REQUIREMENTS OF ARTICLE 600 OF THE NATIONAL ELECTRICAL CODE AND/OR OTHER APPLICABLE LOCAL CODES. THIS INCLUDES PROPER GROUNDING AND BONDING OF SIGN.

icon identity solutions
1410 STONECREST RD.
OLD GROVE VILLAGE
ILLINOIS 60007

SIGN ID: -

TITLE: BABIES R US CHANNEL LETTER SET (SELF-CONTAINED)


DRAWING AND THE ORIGINALITY PROPERTY OF ICON IDENTITY SOLUTIONS INC., AND CONSTITUTES ORIGINAL WORK IN WHICH COPYRIGHT IS CLAIMED. NO PORTION THEREOF MAY BE REPRODUCED OR USED IN ANY MANNER WHATSOEVER WITHOUT THE PRIOR WRITTEN PERMISSION OF ICON IDENTITY SOLUTIONS INC. EXCEPT IN CONNECTION WITH THE SALE OR PURCHASE OF SIGNS SPECIFICALLY MANUFACTURED FOR USE WITH THE APPROVED ORDER.

LOCATION:	–
LOCATION No.:	–
REQUEST No.:	67017
DRAWN BY:	ELIZA BAMEL
DATE DRAWN:	03/24/2009
DRAWING SCALE:	AS NOTED

Toys R Us

CHECKED BY:	–
DATE CHECKED:	–
FILE: BABD001F	SHEET: 1/11

P:\ACCOUNTS\Toys R Us\General Lettersets\BABD001F VARIOUS SIZES_SELF-CONTAINED LETTERS.dwg, 8/20/2012 8:39:09 AM, mark

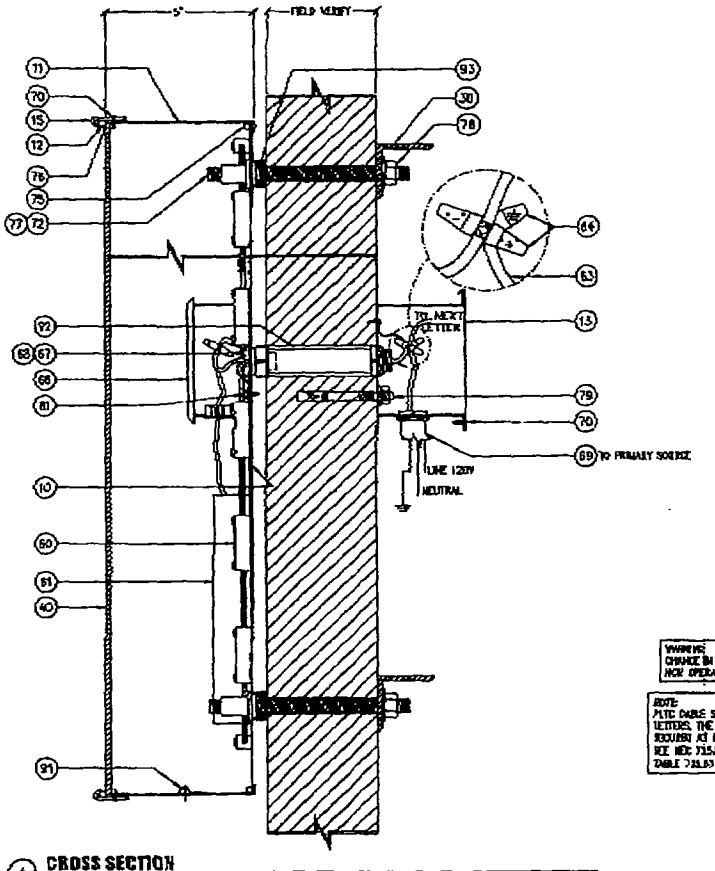


A CROSS SECTION

SCALE 3"=1'-0"

WARNING:
CHANGE IN WIRING POLARITY WILL CAUSE
NON OPERATION OF LED MODULES

NOTE:
WHERE CABLE SHALL BE EXPOSED BETWEEN
LETTERS, THE CABLE SHALL BE SUPPORTED &
SECURED AT INTERVALS NOT EXCEEDING 4FT.
REF NEC 725.24(C)(7)
TABLE 725.53 & 725.82(A)

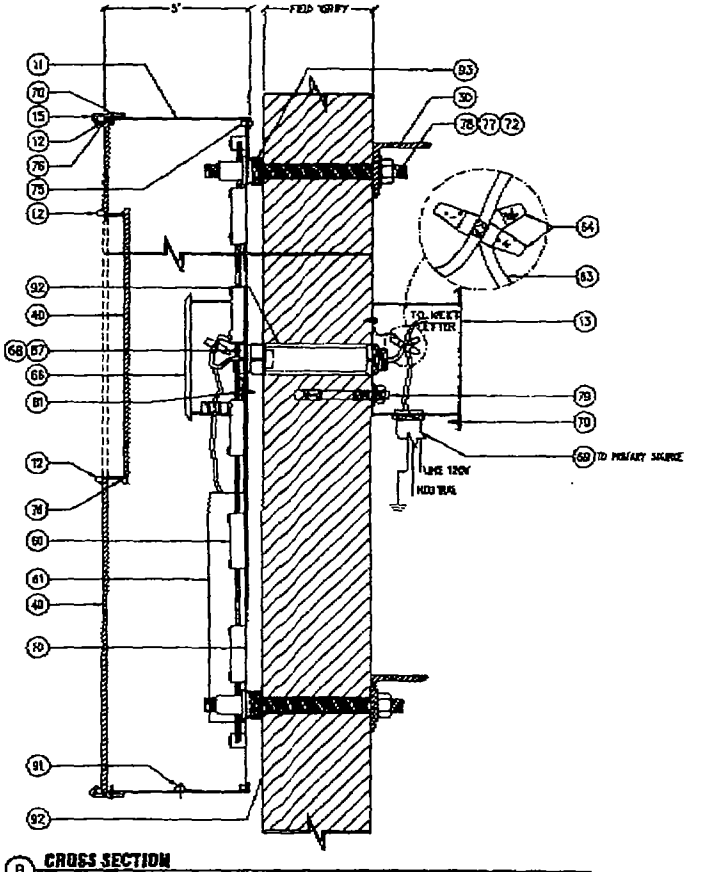

B CROSS SECTION

SCALE 3"=1'-0"

icon	TITLE: BABIES R US CHANNEL LETTER SET (SELF-CONTAINED)	LOCATION:	-
1418 ELMHURST RD. ELK GROVE VILLAGE ILLINOIS 60007		LOCATION No.:	-
		REQUEST No.:	67017
		DRAWN BY:	ELIZA DANIEL
		DATE DRAWN:	03/24/2009
		DRAWING SCALE:	AS NOTED
SIGN TO: -		CHECKED BY:	-
		DATE CHECKED:	-
		FILE: BAB0001F	SHEET: 2/11

Toys R Us

R:\ACCOUNTS\Toys R Us\Channel Letter\BABIES\F VARIOUS SIZES_SELF CONTAINED LETTERS.dwg, 8/27/2013 8:38:18 AM, mitch

1) ACTUAL CHANNEL LETTER POPULATION AND PRODUCT PLACEMENT MAY VARY FROM THIS LAYOUT

2) VL PLUS WHITE LONG END CUT AT 3.0 MODULES PER FOOT, 5" OC CENTER

3) a. EACH MODULAR 60 POWER SUPPLY CAN RUN UP TO 130 VL PLUS WHITE LONG MODULES
b. EACH SELF-CONTAINED 20 POWER SUPPLY CAN RUN UP TO 42 VL PLUS WHITE LONG MODULES


4) LAYOUT BASED ON A 5" DAY DEPTH

5) DIMENSIONS ARE IN INCHES UNLESS STATED OTHERWISE

ELECTRICAL		
LEDs	(417) SLOAN VL PLUS WHITE LONG MODULES	
P.S.	(5) SELF CONTAINED 20W 12VDC	
	(4) MODULAR 60W 12VDC	
AMPS	6.5	
VAC	120 VOLTS	WATTS 650
CIRCUITS	1-20 AMP	

SloanLED
Leaders in LED Technology
www.SloanLED.com Phone 805.676.3200
Toll-Free 888.747.4LED Fax 805.676.3206

SELF-CONTAINED POWER SUPPLIES

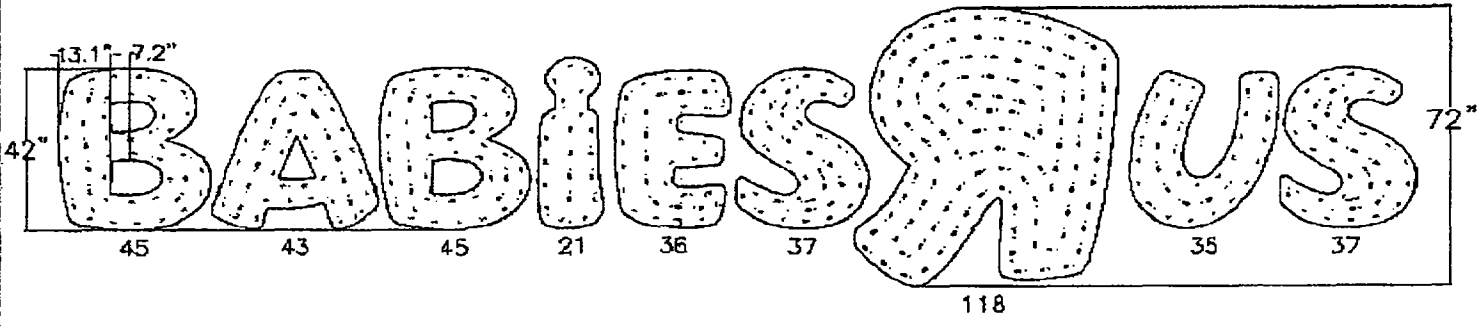

BR6

ESTIMATED PRODUCT B.O.M. PER SIGN:
417 Each VL Plus White Long Modules - 209'
PN: 701289-WVLL-MB
5 Each Self-Contained 20 Power Supplies 12VDC
4 Each Modular 60 Power Supplies 12VDC
1 Each 100' Roll of Jacketed Cable

drawn	date	BABIES R US
KM/jg	12/2/2011	CHANNEL LETTER SETS

1) This design and drawing are proprietary and the property of SloanLED. Any reproduction or use without prior written approval is prohibited.

2) ChannelLED modules and power supply quantities are ESTIMATES ONLY and are based on the supplied information and drawings. Channel letter depth, lens color, material and thickness can vary, which may lead to an increase or decrease in product at the time of installation. To ensure accurate product requirements, it is recommended that product is tested using customer's specific lens material and letter configuration.

3) SloanLED highly recommends applying Light Enhancement Paint (LEP) or Light Enhancement Film (LEF) inside channel letters for optimal illumination.

4) Jacketed cable estimated assumes maximum run length of 15' per leg of the power supply.

① **DETAIL: LED LAYOUT**

SCALE: N/A

icon
1450 REMBRANDT RD.
ELK GROVE VILLAGE
ILLINOIS 60007

SIGN ID: -

TITLE: BABIES R US CHANNEL LETTER SET (SELF-CONTAINED)

LOCATION:	-
LOCATION No.:	-
REQUEST No.:	67017
DRAWN BY:	ELIZA BANIEL
DATE DRAWN:	03/24/2009
DRAWING SCALE:	AS NOTED
CHECKED BY:	-
DATE CHECKED:	-
FILE: BABS001F	SHEET: 7/11

Toys"R"Us

REV.	REQUEST No.	REVISION DESCRIPTION	DRAWN BY:	DATE	CHECKED BY:	DATE
B	-	-	EB	03/24/2009	-	-
C	-	CHANGED LEXAN FACE TO #7328 WHITE 3M ACRYLIC ADDED MOUNTING OPTION PAGE ON SHEET #5	ABP	06/03/2009	-	-
D	127533	REVISED DRAWING FOR NEW MOUNTING STANDARDS AND ADDED DETAILED BILL OF MATERIALS FOR MOUNTING	RICARDO RODRIGUEZ	07/10/2012	ARNOLD PASCUAL	07/16/2012
E	128798	REVISED DRAWING TO REFLECT FLUSH WALL MOUNTED LETTERS FROM BRACKET MOUNTING ADDED ON PAGES#3 #12&13	RICARDO RODRIGUEZ	07/18/2012	EVAN VOLLAR	07/18/2012
F	130329	REVISED LED LAYOUT FROM SLOAN 0.5 WATT TO SLOAN WIDE VALUE LINE 10MM MODULES	RICARDO RODRIGUEZ	08/22/2012	MARISSA SCOTT	08/22/2012
-	-	-	-	-	-	-
-	-	-	-	-	-	-
-	-	-	-	-	-	-
-	-	-	-	-	-	-
-	-	-	-	-	-	-

icon
1408 LONGHURST RD.
OAK GROVE VILLAGE
ILLINOIS 60007
SIGN ID: -

TITLE: BABIES R US CHANNEL LETTER SET (SELF-CONTAINED)

ANDREW'S NEW YORK EXCLUSIVE PROPERTY OF ICON IDENTITY SOLUTIONS INC. ANY REPRODUCTION USE OR PUBLICATION IS NOT PERMITTED. THIS DESIGN IS SUBMITTED FOR USE IN THIS SPECIFIC PROJECT ONLY AND WHEN EXPRESSLY WRITTEN AUTHORIZATION BY ICON IDENTITY SOLUTIONS, ARRIVAL OF ANY INSTALLATION, SIGN DESIGN OR CLIENT TO ANY FABRICATORS, ELECTRICIANS, MECHANICS OR ASSOCIATES OTHER THAN ICON IDENTITY SOLUTIONS IS STRICTLY PROHIBITED AND WILL BE APPROPRIATE PENALTIES.

LOCATION:	-
LOCATION No.:	-
REQUEST No.:	67017
DRAWN BY:	ELIZA BANIEL
DATE DRAWN:	03/24/2009
DRAWING SCALE:	AS NOTED


Toys R Us

CHECKED BY:	-
DATE CHECKED:	-
FILE: #4800019	SHEET: 11/11

R:\ICON\CLIENTS\Toys R Us\Enclosed Letters\09-13\07 VARIOUS SIZES_SELF-CONTAINED LETTERS.dwg, 8/5/2013 2:36:34 AM, mich

Zoning Map

Created on: 10/4/2013 1:25 P.M.

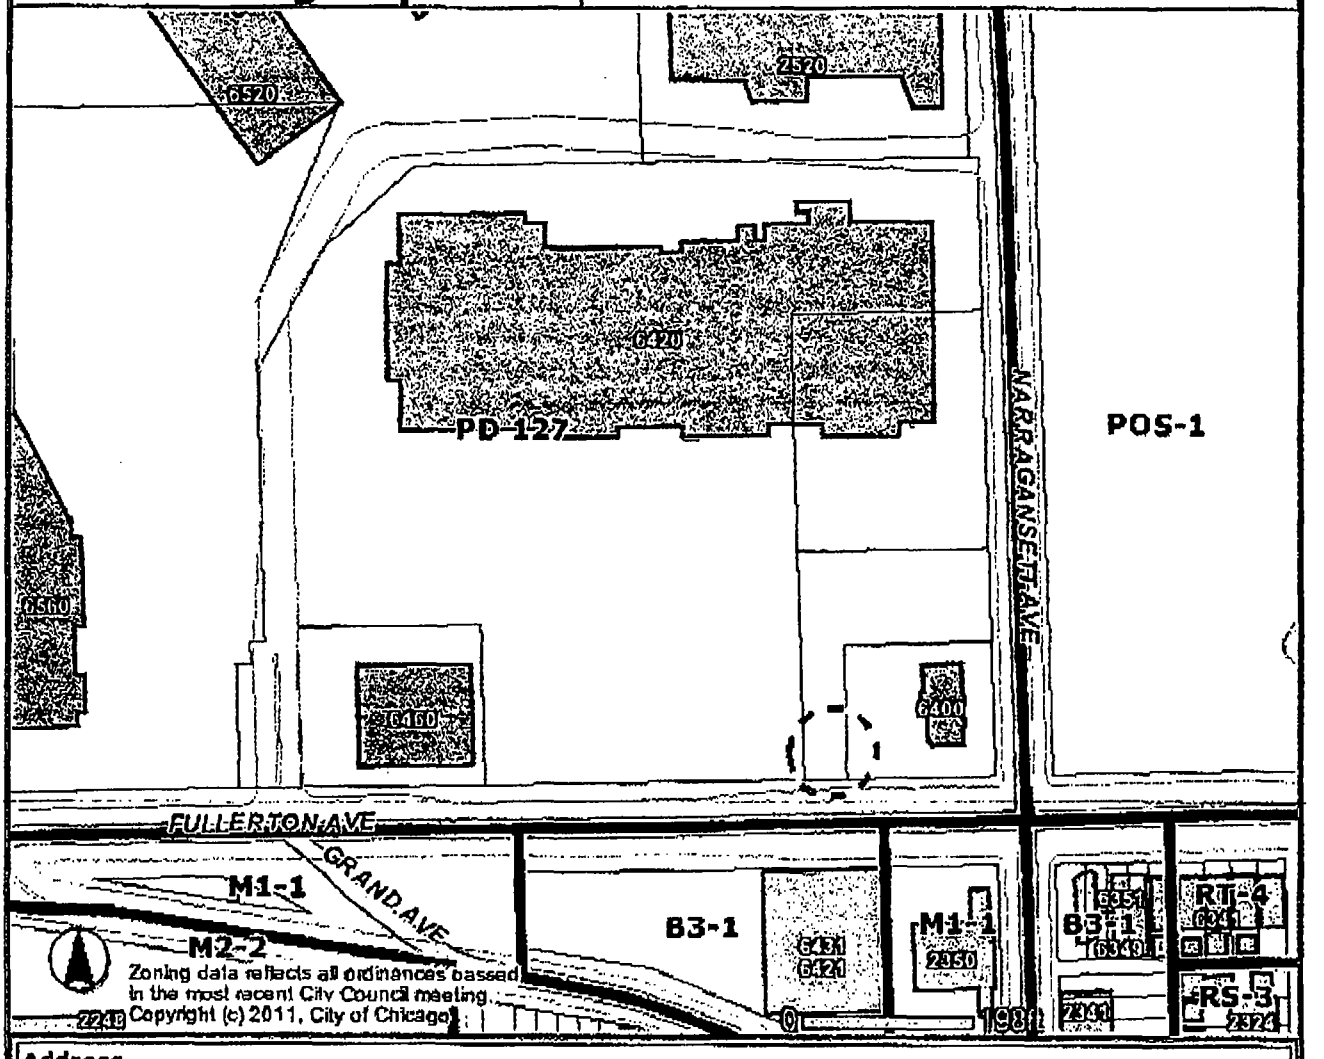


Address

6420 W FULLERTON AVE

Zoning
- Business
- Commercial
- Manufacturing
- Residential
- Planned Development
- Planned Manufacturing
- Downtown Core
- Downtown Service
- Downtown Mixed
- Downtown Residential
- Transportation
- Parks & Open Space
- Zoning Boundaries

Historic Preservation
CHICAGO LANDMARKS
- Chicago Landmarks
- Landmark Districts

Chicago Historic Resources Survey - Buildings subject to Demolition-Delay Ordinance
- Red
- Orange
- Forest Preserve
- City Boundary
- Lakefront
- Pedestrian Streets
- Buildings
- Parcels
- Streets
- Water
- Cemetery
- Municipalities

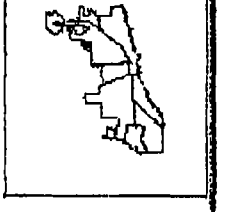


Information provided on the City of Chicago web site should not be used as a substitute for legal, accounting, real estate, business, tax, or other professional advice. The City of Chicago assumes no liability for any damages or loss of any kind that might arise from the use of, misuse of, or the inability to use the City web site and-or the materials contained on the web site. The City of Chicago also assumes no liability for improper or incorrect use of materials or information contained on its web site. All materials that appear on the City of Chicago web site are distributed and transmitted as is, without warranties of any kind, either express or implied, and subject to the terms and

CITY OF CHICAGO
DEPARTMENT OF ZONING AND LAND USE PLANNING
SIGN SITE PLAN
(ALL INFORMATION MUST BE COMPLETED AND LEGIBLE)

Site Address: 6420 W. Fullerton Ave 1 of 2 applications

Sign Company: Corporate ID Solutions Rep Name: Sean

Phone (773) 763 - 9600 EXT _____ *(Below: Building, streets and location of sign on lot or structure)*

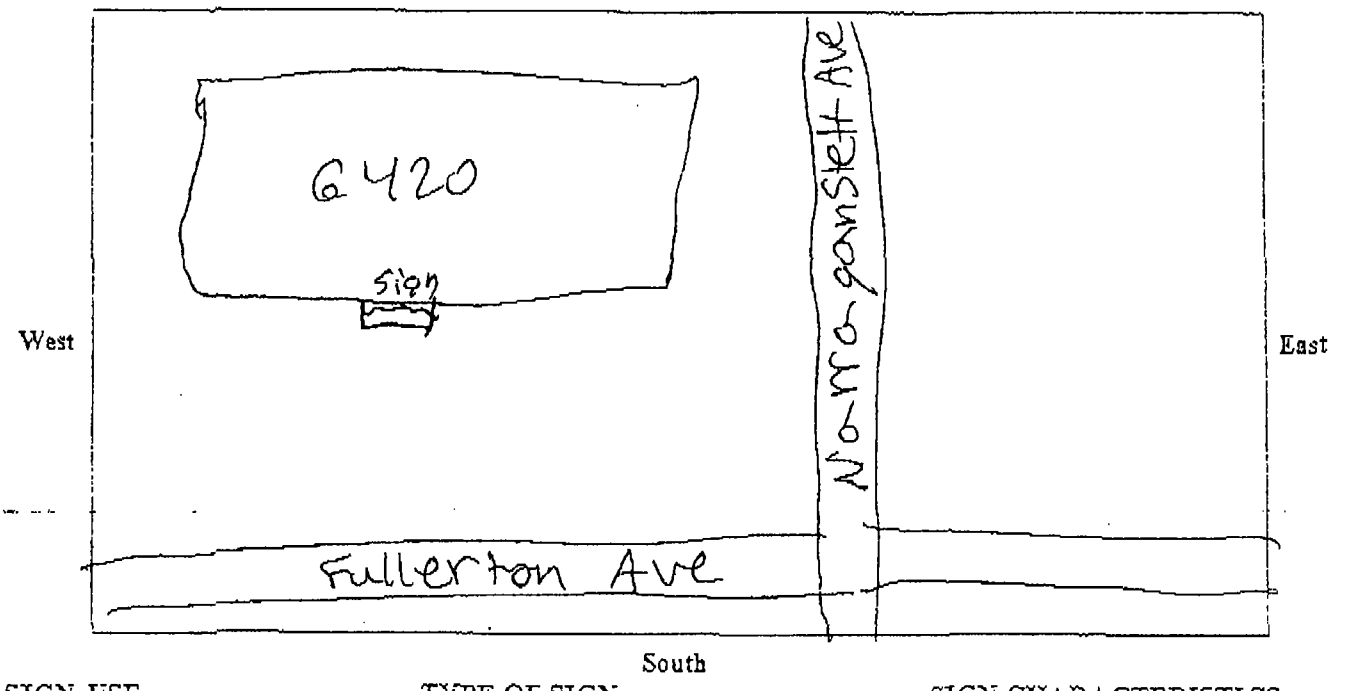

SIGN USE:
- Bus. ID (On-premise) [X]
- *Business Lice. #* _____
- Advertising (Off-premise) [ ]

PERMIT TYPE:
- New Construction [X]
- Change of Face
- *Previous Permit #* [ ] _____

TYPE OF SIGN:
- Flat Wall [X]
- Freestanding [ ]
- Awning [ ]
- Marquee [ ]
- High Rise Building [ ]
- Projecting Private [ ]
- Projecting Public Way [ ]
- *Public Way Use -Permit #* _____

SIGN CHARACTERISTICS:
- Non- Illuminated [ ]
- Illuminated [X]
- Changing Image [ ]
- Video Display [ ]
- Flashing [ ]

TOTAL SQUARE FOOTAGE:
- Square footage of this proposed sign 168
- Gross area of all proposed signs 305
- Area of all existing signs *(not including proposed)* on Zoning Lot 130

DISTANCE FROM:
- Curb Line: 350 ft
- Expressway, Toll Roads or Major Route (n/a if over 1000 ft) NA
- Park (over 10 acres) N/A
- Residential Zone 500
- Existing Off-premise on same side of street: NA

Signature: _____ Date: 10/4/2013

(Revised 1/16)

City of Chicago

Or2013-680

Office of the City Clerk

Document Tracking Sheet

Meeting Date:	11/13/2013
Sponsor(s):	O'Connor (41)
Type:	Order
Title:	Issuance of permits for sign(s)/signboard(s) at 5361 N Harlem Ave
Committee(s) Assignment:	Committee on Zoning, Landmarks and Building Standards

ORDINANCE

Be it ordained by the City of Chicago:

Section 1. That the Commissioner of Buildings is hereby authorized and directed to issue a sign permit to M-K Signs, Inc., 4900 N. Elston Avenue, Chicago, IL 60630, for the election of a sign/signboard over 24 feet in height and / or 100 square feet (in area of one face) at Hanzel Insurance, 5361 N. Harlem Avenue, Chicago, IL 60656, with the dimensions, height and square foot area:

BANNER – WEST ELEVATION #1

Dimensions: length: 10'0" height: 9'8"

Height above grade to top of sign: 10'0"

Total Square foot area: 102 square feet

Not with standing any provisions of Title 17 of the Municipal Code, of the City of Chicago (the Chicago Zoning Ordinance) to the contrary, the Commissioner of Buildings is hereby directed and authorized to issue a sign permit to the address referenced within this ordinance.

Section 2. This ordinance shall be in force and effect from and after its passage and due publication.

Mary O'Connor
Alderman, 41st Ward

City of Chicago

Office of the City Clerk

Document Tracking Sheet

Or2013-666

Meeting Date:	11/13/2013
Sponsor(s):	Reilly (42)
Type:	Order
Title:	Issuance of permits for sign(s)/signboard(s) at 345 E Ohio St
Committee(s) Assignment:	Committee on Zoning, Landmarks and Building Standards

Committee on Zoning, Landmarks
and Building Standards
City Council Meeting November 13, 2013
Alderman Brendan Reilly, 42nd Ward
Sign Order

ORDERED, That the Commissioner of Buildings is hereby directed to issue a sign permit to:

South Water Signs
934 N. Church Road
Elmhurst, IL 60126

For the erection of a sign/signboard over 24 feet in height and/or over 100 square feet (in area of one face) at:

D4 Irish Pub Café
345 East Ohio Street
Chicago, IL 60611

Dimensions: length 11'-0" height 1'-4"

Height above grade/roof to top of sign 15 feet

Total Square Foot Area 15 square feet

Elevation South

Such sign shall comply with all applicable provisions of TITLE 17 of the Chicago Zoning Ordinance and all other applicable provisions of the Municipal Code of the City of Chicago governing the construction and maintenance of outdoor signs, signboards and structures.

Brendan Reilly
Alderman, 42nd Ward

City of Chicago

Office of the City Clerk

Document Tracking Sheet

Or2013-681

Meeting Date:	11/13/2013
Sponsor(s):	Reilly (42)
Type:	Order
Title:	Issuance of permits for sign(s)/signboard(s) at 455 N Park Dr (45 sq ft)
Committee(s) Assignment:	Committee on Zoning, Landmarks and Building Standards

Committee on Zoning, Landmarks
and Building Standards
City Council Meeting
Alderman Brendan Reilly, 42nd Ward
Sign Order

ORDERED, That the Commissioner of Buildings is hereby directed to issue a sign permit to:

Sign Company Chandler Signs LP
Address 965 BAXTER AVENUE
City and State, Zip Louisville, KY 40204

For the erection of a sign/signboard over 24 feet in height and/or over 100 square feet (in area of one face) at:

Business Name LOEWS HOTEL
Address 455 NORTH PARK DRIVE
City, State Zip Code Chicago, ILL 60611

Dimensions: length 15'-10" height 2'-10"

Height above grade/roof to top of sign 175 feet

Total Square Foot Area 45 square feet

Elevation West

Such sign shall comply with all applicable provisions of TITLE 17 of the Chicago Zoning Ordinance and all other applicable provisions of the Municipal Code of the City of Chicago governing the construction and maintenance of outdoor signs, signboards and structures.

Brendan Reilly
Alderman, 42nd Ward

City of Chicago

Or2013-683

Office of the City Clerk

Document Tracking Sheet

Meeting Date:	11/13/2013
Sponsor(s):	Reilly (42)
Type:	Order
Title:	Issuance of permits for sign(s)/signboard(s) at 455 N Park Dr (552 sq ft)
Committee(s) Assignment:	Committee on Zoning, Landmarks and Building Standards

Committee on Zoning, Landmarks
and Building Standards
City Council Meeting
Alderman Brendan Reilly, 42nd Ward
Sign Order

ORDERED, That the Commissioner of Buildings is hereby directed to issue a sign permit to:

Sign Company Chandler Signs LP
Address 965 Baxter Avenue
City and State, Zip Louisville, KY 40204

For the erection of a sign/signboard over 24 feet in height and/or over 100 square feet (in area of one face) at:

Business Name Loews Hotel
Address 455 North Park Drive
City, State Zip Code Chicago, Ill 60611

Dimensions: length 55'-2" height 10'-0"

Height above grade/roof to top of sign 548'-8" feet

Total Square Foot Area 552 square feet

Elevation West

Such sign shall comply with all applicable provisions of TITLE 17 of the Chicago Zoning Ordinance and all other applicable provisions of the Municipal Code of the City of Chicago governing the construction and maintenance of outdoor signs, signboards and structures.

Brendan Reilly
Alderman, 42nd Ward