Office of the City Clerk
City of Chicago

City Hall
121 North LaSalle Street
Room 107
Chicago, IL 60602
www.chicityclerk.com

Legislation Referred to Committees at the Chicago City Council Meeting 3/13/2013
Section 3c - Aldermanic Introductions Regarding Unclassified Matters

	File #	Title	Sponsor(s)	Committee Referral	
4-60-022 & 4-60-023 Allow Alcoholic Liquor & Package Goods					
1	O2013-1610	Amendment of Sections 4-60-022 and 4-60-023 of Municipal Code to allow additional alcoholic liquor and package good licenses on portion(s) of W 31st St	Balcer, James (11)	License	
2	O2013-1619	Amendment of Sections 4-60-022 and 4-60-023 of Municipal Code to allow additional alcoholic liquor and package good licenses on portion(s) of W Fullerton Ave	Colón, Rey (35)	License	*Redacted Record*
4-60-022 Allow Alcoholic Liquor					
3	O2013-1613	Amendment of Section 4-60-022 of Municipal Code to allow additional alcoholic liquor licenses on portion(s) of E. 106th St	Pope, John (10)	License	
4	O2013-1618	Amendment of Section 4-60-022 of Municipal Code to allow additional alcoholic liquor licenses on portion(s) of N Orleans St	Burnett, Walter (27)	License	
4-60-023 Allow Package Goods					
5	O2013-1636	Amendment of Section 4-60-023 of Municipal Code to allow additional package goods licenses on portion(s) of N Ashland Ave	Moreno, Proco Joe (1)	License	
6	O2013-1614	Amendment of Section 4-60-023 of Municipal Code to allow additional package goods licenses on portion(s) of E 95th St	Harris, Michelle A. (8)	License	
7	O2013-1621	Amendment of Section 4-60-023 of Municipal Code to allow additional package goods licenses on portion(s) of W 25th St	Munoz, Ricardo (22)	License	
8	O2013-1620	Amendment of Section 4-60-023 of Municipal Code to allow additional package goods licenses on portion(s) of N Larrabee St	Burnett, Walter (27)	License	
4-60-023 Disallow Package Goods					
9	O2013-1638	Amendment of Section 4-60-023 of Municipal Code to disallow additional package goods licenses on portion(s) of S Western Ave	Fioretti, Bob (2)	License	
10	O2013-1616	Amendment of Section 4-60-023 of Municipal Code to disallow additional package goods licenses on portion(s) of W 63rd St	Quinn, Marty (13)	License	
Alley Access Barrier(s)					
11	O2013-1898	Exemption from physical barrier requirement for commercial driveway alley access for Castillo Royalty Car Wash	Moreno, Proco Joe (1)	Transportation	

Legislation Referred to Committees at the Chicago City Council Meeting 3/13/2013
Section 3c - Aldermanic Introductions Regarding Unclassified Matters

	File #	Title	Sponsor(s)	Committee Referral	
12	O2013-1601	Exemption from physical barrier requirement for commercial driveway alley access for Park Boulevard Phase 11B LLC	Dowell, Pat (3)	Transportation	
13	O2013-1627	Exemption from physical barrier requirement for commercial driveway alley access for Kristalex Group, Inc	Dowell, Pat (3)	Transportation	
14	O2013-1903	Exemption from physical barrier requirement for commercial driveway alley access for Starlight Food Service	Balcer, James (11)	Transportation	
15	O2013-1611	Exemption from physical barrier requirement for commercial driveway alley access for C&H Auto Repair	Thompson, Joann (16)	Transportation	
16	O2013-1612	Exemption from physical barrier requirement for commercial driveway alley access for Payless Auto Body & Repair	Thompson, Joann (16)	Transportation	*Redacted Record*
17	O2013-1777	Exemption from physical barrier requirement for commercial driveway alley access for LaFiesta Restaurant	O'Shea, Matthew J. (19)	Transportation	
18	O2013-1821	Exemption from physical barrier requirement for commercial driveway alley access for Valloor Inc.	Munoz, Ricardo (22)	Transportation	
19	O2013-1680	Exemption from physical barrier requirement for commercial driveway alley access for Jet Brite Car Wash	Zalewski, Michael R. (23)	Transportation	
20	O2013-1767	Exemption from physical barrier requirement for commercial driveway alley access for La Casa Del Pueblo, Inc./Nicolas Lombardi	Solis, Daniel (25)	Transportation	
21	O2013-1608	Exemption from physical barrier requirement for commercial driveway alley access for Hispanic Housing Management Office	Maldonado, Roberto (26)	Transportation	
22	O2013-1609	Exemption from physical barrier requirement for commercial driveway alley access for Children's Learning Place	Maldonado, Roberto (26)	Transportation	
23	O2013-1761	Exemption from physical barrier requirement for commercial driveway alley access for Heneghan Wrecking	Burnett, Walter (27)	Transportation	
24	O2013-1889	Exemption from physical barrier requirement for commercial driveway alley access for Safeway Food Market, Inc.	Colón, Rey (35)	Transportation	
25	O2013-1893	Exemption from physical barrier requirement for commercial driveway alley access for Fast Trak Auto Center	Colón, Rey (35)	Transportation	
26	O2013-1793	Exemption from physical barrier requirement for commercial driveway alley access for Hello Doggy	O'Connor, Patrick (40)	Transportation	
27	O2013-1917	Exemption from physical barrier requirement for commercial driveway alley access for Aamco/Steve Treadwell	O'Connor, Patrick (40)	Transportation	
28	O2013-1857	Exemption from physical barrier requirement for commercial driveway alley access for Chicago Housing Authority, The	Smith, Michele (43)	Transportation	

	File #	Title	Sponsor(s)	Committee Referral
29	O2013-1921	Exemption from physical barrier requirement for commercial driveway alley access for Sonco Real Estate LLC	Tunney, Thomas (44)	Transportation
Awning(s)				
30	O2013-1844	Awning(s) for Alliance Bakery	Moreno, Proco Joe (1)	Transportation
31	O2013-1850	Awning(s) for Glazed and Infused	Moreno, Proco Joe (1)	Transportation
32	O2013-1853	Awning(s) for Panera Bread No. 1152	Moreno, Proco Joe (1)	Transportation
33	O2013-1858	Awning(s) for 7-Eleven No. 33726H	Fioretti, Bob (2)	Transportation
34	O2013-1863	Awning(s) for Blake Tax Service	Beale, Anthony (9)	Transportation
35	O2013-2383	Awning(s) for Marie's Cafe & Catering	O'Shea, Matthew J. (19)	Transportation
36	O2013-1926	Awning(s) for Dollar Plus, Inc., The	Solis, Daniel (25)	Transportation
37	O2013-1928	Awning(s) for Uncle Bob's Self Storage No. 424	Graham, Deborah L. (29)	Transportation
38	O2013-1932	Awning(s) for Jimenez Restaurant, Inc.	Reboyras, Ariel (30)	Transportation
39	O2013-1941	Awning(s) for Briciola	Waguespack, Scott (32)	Transportation
40	O2013-1945	Awning(s) for Emerald City Theatre	Waguespack, Scott (32)	Transportation
41	O2013-1946	Awning(s) for Little Green Tree House	Waguespack, Scott (32)	Transportation
42	O2013-1952	Awning(s) for Michael Anthony Salon Spa Belmont	Waguespack, Scott (32)	Transportation
43	O2013-1955	Awning(s) for Subway	Waguespack, Scott (32)	Transportation
44	O2013-1959	Awning(s) for Frutyland	Mell, Richard F. (33)	Transportation
45	O2013-1962	Awning(s) for Logan Square Nail Salon	Colón, Rey (35)	Transportation
46	O2013-1967	Awning(s) for Arezzo Jewelers, Ltd.	Sposato, Nicholas (36)	Transportation
47	O2013-2020	Awning(s) for Reuter's Bakery, LLC	Sposato, Nicholas (36)	Transportation
48	O2013-2023	Awning(s) for Wiklanski's Bakery	Sposato, Nicholas (36)	Transportation
49	O2013-2027	Awning(s) for Caring Dental Smiles	Cullerton, Timothy M. (38)	Transportation
50	O2013-2047	Awning(s) for K&J International, Inc.	Laurino, Margaret (39)	Transportation
51	O2013-2051	Awning(s) for Gold Glass & Mirror Co.	O'Connor, Patrick (40)	Transportation
52	O2013-2054	Awning(s) for Forever XXI	Reilly, Brendan (42)	Transportation
53	O2013-2060	Awning(s) for Vera Wang Fashion Rush LLC - 25 E Oak St	Reilly, Brendan (42)	Transportation
54	O2013-2076	Awning(s) for Vera Wang Fashion Rush LLC - 945 N Rush St	Reilly, Brendan (42)	Transportation

	File #	Title	Sponsor(s)	Committee Referral
55	O2013-2102	Awning(s) for Halsted's Bar & Grill	Tunney, Thomas (44)	Transportation
56	O2013-2105	Awning(s) for Audio Advantage Aids	Arena, John (45)	Transportation
57	O2013-2111	Awning(s) for Care-A-Lot, Inc.	Arena, John (45)	Transportation
58	O2013-2116	Awning(s) for Food Town	Cappleman, James (46)	Transportation
59	O2013-2119	Awning(s) for Zea Salon	Cappleman, James (46)	Transportation
60	O2013-2135	Awning(s) for Rockwell Partners	Pawar, Ameya (47)	Transportation
61	O2013-2138	Awning(s) for Sticky Rice	Pawar, Ameya (47)	Transportation
62	O2013-2143	Awning(s) for Sophie's Closet	Osterman, Harry (48)	Transportation
63	O2013-2149	Awning(s) for Soggy Paws, Inc.	Osterman, Harry (48)	Transportation
64	O2013-2153	Awning(s) for Sheridan Chase Food Mart, Inc.	Moore, Joseph (49)	Transportation
65	O2013-2182	Awning(s) for Uncle Bob's Self Storage	Moore, Joseph (49)	Transportation
Canopy(s)				
66	O2013-1678	Canopy(s) for New Parie Hotel	Fioretti, Bob (2)	Transportation
67	O2013-1682	Canopy(s) for El Mundo Magico De O.T.	Pope, John (10)	Transportation
68	O2013-1683	Canopy(s) for Gold Dust Coin	Balcer, James (11)	Transportation
69	O2013-1688	Canopy(s) for Amertel Cellular, Inc.	Ervin, Jason C. (28)	Transportation
70	O2013-1690	Canopy(s) for Edwardo's Pizza	Reilly, Brendan (42)	Transportation
71	O2013-1694	Canopy(s) for Ermenegildo Zegna, Corp.	Reilly, Brendan (42)	Transportation
72	O2013-1697	Canopy(s) for New Water Park LLC	Reilly, Brendan (42)	Transportation
73	O2013-1703	Canopy(s) for Stonewater One North State Funding LLC	Reilly, Brendan (42)	Transportation
74	O2013-1706	Canopy(s) for 111 West Washington LLC	Reilly, Brendan (42)	Transportation
75	O2013-1709	Canopy(s) for 57 West Grand LLC	Reilly, Brendan (42)	Transportation
76	O2013-1712	Canopy(s) for Aldi, Inc. No. 62	Silverstein, Debra L. (50)	Transportation
77	O2013-1715	Canopy(s) for Villa Palermo, Inc.	Silverstein, Debra L. (50)	Transportation
Closed to Traffic				
78	Or2013-144	Closed to traffic portion of W Division St for school purposes	Moreno, Proco Joe (1)	Pedestrian and Traffic Safety
79	Or2013-117	Closed to traffic S Western Blvd for Bike the Boulevard Event (10th Annual)	Cardenas, George A. (12)	Special Events
Committee/Public Hearing(s)				
80	R2013-270	Call for hearing(s) concerning reconstitution or elimination of Taste of Chicago	Fioretti, Bob (2) And Others	Special Events
81	R2013-269	Call for hearing(s) on elimination of Office of Legislative Inspector General and expansion of jurisdiction of Office of Inspector General	Burns, William D. (4) And Others	Rules

	File #	Title	Sponsor(s)	Committee Referral
82	Or2013-114	Call for Commissioner of Chicago Fire Department to recognize duty-related deaths of Firefighters Thomas F. Garry and Robert J. Klasek	Burke, Edward M. (14)	Public Safety
83	Or2013-115	Call for Department of Aviation to suspend approval of Oxford as contractor of CICA TEC pending unfair labor practice charges and MBE participation review in relation to use agreement	Burke, Edward M. (14)	Aviation
84	R2013-273	Call for hearing(s) on investigations regarding Redflex in connection with DARLEEP program	Burke, Edward M. (14)	Finance
85	R2013-268	Call for hearing(s) on reduction in Illinois and Cook County cigarette taxes and impact on crime involving sale of illegal and single cigarettes	Ervin, Jason C. (28)	Public Safety
86	R2013-266	Call for hearing(s) regarding current policies at Assisted Living, Supportive Living and Nursing Home facilities	Reboyras, Ariel (30)	Health & Environment
Grant(s) of Privilege				
87	O2013-1669	Grant(s) of privilege in public way for Glazed and Infused	Moreno, Proco Joe (1)	Transportation
88	O2013-1670	Grant(s) of privilege in public way for Soggy Paws, Inc.	Moreno, Proco Joe (1)	Transportation
89	O2013-1675	Grant(s) of privilege in public way for Wicker Park Veterinary Clinic	Moreno, Proco Joe (1)	Transportation
90	O2013-1667	Grant(s) of privilege in public way for CA III LLC	Fioretti, Bob (2)	Transportation
91	O2013-1668	Grant(s) of privilege in public way for Chicago Pawners & Jewelers Inc	Fioretti, Bob (2)	Transportation
92	O2013-1676	Grant(s) of privilege in public way for Allstate Insurance	Dowell, Pat (3)	Transportation
93	O2013-1685	Grant(s) of privilege in public way for Park Boulvevard IIB, LLC- 3637 S. State St.	Dowell, Pat (3)	Transportation
94	O2013-1687	Grant(s) of privilege in public way for Park Boulevard IIB, LLC - 3643 S. State St.	Dowell, Pat (3)	Transportation
95	O2013-1696	Grant(s) of privilege in public way for University of Chicago, The - conduits	Burns, William D. (4)	Transportation
96	O2013-1699	Grant(s) of privilege in public way for University of Chicago, The - manholes	Burns, William D. (4)	Transportation
97	O2013-1700	Grant(s) of privilege in public way for University of Chicago, The - sign	Burns, William D. (4)	Transportation
98	O2013-1707	Grant(s) of privilege in public way for University of Chicago, The - 5550 S. University Ave.	Hairston, Leslie A. (5)	Transportation
99	O2013-1710	Grant(s) of privilege in public way for University of Chicago, The - 5850 S. Woodlawn Ave.	Hairston, Leslie A. (5)	Transportation
100	O2013-1711	Grant(s) of privilege in public way for University of Chicago, The - 1100 E. 56th St.	Hairston, Leslie A. (5)	Transportation

Legislation Referred to Committees at the Chicago City Council Meeting 3/13/2013
Section 3c - Aldermanic Introductions Regarding Unclassified Matters

	File #	Title	Sponsor(s)	Committee Referral
101	O2013-1718	Grant(s) of privilege in public way for University of Chicago, The - 830-900 E. 58th St.	Hairston, Leslie A. (5)	Transportation
102	O2013-1720	Grant(s) of privilege in public way for University of Chicago, The - 950 E. 58th St.	Hairston, Leslie A. (5)	Transportation
103	O2013-1725	Grant(s) of privilege in public way for University of Chicago, The - 1212 E. 59th St.	Hairston, Leslie A. (5)	Transportation
104	O2013-1727	Grant(s) of privilege in public way for University of Chicago, The - 1414 E. 59th St.	Hairston, Leslie A. (5)	Transportation
105	O2013-1729	Grant(s) of privilege in public way for 930 E. 60th St.	Hairston, Leslie A. (5)	Transportation
106	O2013-1702	Grant(s) of privilege in public way for Yoony Wig, Inc.	Beale, Anthony (9)	Transportation
107	O2013-1740	Grant(s) of privilege in public way for Key Foods Co.	Balcer, James (11)	Transportation
108	O2013-1704	Grant(s) of privilege in public way for Raul Martinez	Cardenas, George A. (12)	Transportation
109	O2013-1705	Grant(s) of privilege in public way for Saint Anthony Hospital	Cardenas, George A. (12)	Transportation
110	O2013-1743	Grant(s) of privilege in public way for Joshua Mercer Insurance Agency	O'Shea, Matthew J. (19)	Transportation
111	O2013-1747	Grant(s) of privilege in public way for Cash 4 Gold	Zalewski, Michael R. (23)	Transportation
112	O2013-1752	Grant(s) of privilege in public way for Las Islas Marias	Zalewski, Michael R. (23)	Transportation
113	O2013-1754	Grant(s) of privilege in public way for Dave's Red Hot	Chandler, Michael D. (24)	Transportation
114	O2013-1756	Grant(s) of privilege in public way for EM Iron Works Corp.	Chandler, Michael D. (24)	Transportation
115	O2013-1758	Grant(s) of privilege in public way for University Commons I Condo Assn.	Solis, Daniel (25)	Transportation
116	O2013-1762	Grant(s) of privilege in public way for EuroFurniture	Maldonado, Roberto (26)	Transportation
117	O2013-1763	Grant(s) of privilege in public way for Gardner School, The	Burnett, Walter (27)	Transportation
118	O2013-1766	Grant(s) of privilege in public way for Goddess River North, The	Burnett, Walter (27)	Transportation
119	O2013-1771	Grant(s) of privilege in public way for Odyssey Lofts Condominium Association	Burnett, Walter (27)	Transportation
120	O2013-1774	Grant(s) of privilege in public way for Red Mango	Burnett, Walter (27)	Transportation
121	O2013-1778	Grant(s) of privilege in public way for S.N. Peck Builder, Inc.	Burnett, Walter (27)	Transportation
122	O2013-1779	Grant(s) of privilege in public way for Union Park Lounge	Burnett, Walter (27)	Transportation
123	O2013-1781	Grant(s) of privilege in public way for Updown Tobacco Shop	Burnett, Walter (27)	Transportation
124	O2013-1802	Grant(s) of privilege in public way for Jimenez Restaurant Inc.	Reboyras, Ariel (30)	Transportation

Legislation Referred to Committees at the Chicago City Council Meeting 3/13/2013
Section 3c - Aldermanic Introductions Regarding Unclassified Matters

	File #	Title	Sponsor(s)	Committee Referral
125	O2013-1803	Grant(s) of privilege in public way for Logan Square Aluminum Supply	Suarez, Regner Ray (31)	Transportation
126	O2013-1804	Grant(s) of privilege in public way for Spin Cycle Laundries 127	Suarez, Regner Ray (31)	Transportation
127	O2013-1806	Grant(s) of privilege in public way for DePaul University	Waguespack, Scott (32)	Transportation
128	O2013-1808	Grant(s) of privilege in public way for Diag Bar & Grill	Waguespack, Scott (32)	Transportation
129	O2013-1809	Grant(s) of privilege in public way for Diptyque	Waguespack, Scott (32)	Transportation
130	O2013-1810	Grant(s) of privilege in public way for Discount Mattress	Waguespack, Scott (32)	Transportation
131	O2013-1811	Grant(s) of privilege in public way for Dunkin Donut	Waguespack, Scott (32)	Transportation
132	O2013-1864	Grant(s) of privilege in public way for Enso Sushi & Bar	Waguespack, Scott (32)	Transportation
133	O2013-1866	Grant(s) of privilege in public way for Michael Anthony Salon Spa North	Waguespack, Scott (32)	Transportation
134	O2013-1870	Grant(s) of privilege in public way for MRR 1819 W Belmont LLC	Waguespack, Scott (32)	Transportation
135	O2013-1890	Grant(s) of privilege in public way for Squared Circle, The	Waguespack, Scott (32)	Transportation
136	O2013-1891	Grant(s) of privilege in public way for KFC	Mell, Richard F. (33)	Transportation
137	O2013-1894	Grant(s) of privilege in public way for Universal Transmission Speicalists	Mell, Richard F. (33)	Transportation
138	O2013-1895	Grant(s) of privilege in public way for VIP Chinese Restaurant	Mell, Richard F. (33)	Transportation
139	O2013-1899	Grant(s) of privilege in public way for Northwestern Illinois Univesity El Centro	Colón, Rey (35)	Transportation
140	O2013-1902	Grant(s) of privilege in public way for Wiklanski's Bakery	Sposato, Nicholas (36)	Transportation
141	O2013-1905	Grant(s) of privilege in public way for Dollar General Store No. 13777	Mitts, Emma (37)	Transportation
142	O2013-1908	Grant(s) of privilege in public way for K&J International, Inc.	Laurino, Margaret (39)	Transportation
143	O2013-1911	Grant(s) of privilege in public way for Woofers Electronics, Inc.	Laurino, Margaret (39)	Transportation
144	O2013-1913	Grant(s) of privilege in public way for Dreaming Tree Films	O'Connor, Patrick (40)	Transportation
145	O2013-1915	Grant(s) of privilege in public way for Petco	O'Connor, Patrick (40)	Transportation
146	O2013-1925	Grant(s) of privilege in public way for Bravette's	Reilly, Brendan (42)	Transportation
147	O2013-2046	Grant(s) of privilege in public way for Brindille	Reilly, Brendan (42)	Transportation
148	O2013-2048	Grant(s) of privilege in public way for Chicago Fabric Sales Co.	Reilly, Brendan (42)	Transportation
149	O2013-2052	Grant(s) of privilege in public way for Chick-Fil-A	Reilly, Brendan (42)	Transportation

Legislation Referred to Committees at the Chicago City Council Meeting 3/13/2013
Section 3c - Aldermanic Introductions Regarding Unclassified Matters

	File #	Title	Sponsor(s)	Committee Referral
150	O2013-2055	Grant(s) of privilege in public way for Coco Pazzo Cafe	Reilly, Brendan (42)	Transportation
151	O2013-2059	Grant(s) of privilege in public way for Elephant & Castle Pub & Restaurant	Reilly, Brendan (42)	Transportation
152	O2013-2062	Grant(s) of privilege in public way for Ermenegildo Zegna Corp.	Reilly, Brendan (42)	Transportation
153	O2013-2064	Grant(s) of privilege in public way for First Merit Bank	Reilly, Brendan (42)	Transportation
154	O2013-2067	Grant(s) of privilege in public way for Hotel Palomar - caisson	Reilly, Brendan (42)	Transportation
155	O2013-2070	Grant(s) of privilege in public way for Hotel Palomar - sheetings	Reilly, Brendan (42)	Transportation
156	O2013-2074	Grant(s) of privilege in public way for J.H. Thompson House LLC	Reilly, Brendan (42)	Transportation
157	O2013-2075	Grant(s) of privilege in public way for Local, The	Reilly, Brendan (42)	Transportation
158	O2013-2080	Grant(s) of privilege in public way for Loyola University of Chicago	Reilly, Brendan (42)	Transportation
159	O2013-2081	Grant(s) of privilege in public way for Mobili Mobel, Ltd.	Reilly, Brendan (42)	Transportation
160	O2013-2086	Grant(s) of privilege in public way for MP Catalyst LLC	Reilly, Brendan (42)	Transportation
161	O2013-2088	Grant(s) of privilege in public way for Municipal Bar and Dining Company	Reilly, Brendan (42)	Transportation
162	O2013-2095	Grant(s) of privilege in public way for Portillo's Hot Dogs, Inc. - light fixture	Reilly, Brendan (42)	Transportation
163	O2013-2098	Grant(s) of privilege in public way for Portillo's Hot Dogs, Inc. - sign	Reilly, Brendan (42)	Transportation
164	O2013-2101	Grant(s) of privilege in public way for River East Plaza LLC - grease basins	Reilly, Brendan (42)	Transportation
165	O2013-2108	Grant(s) of privilege in public way for River East Plaza LLC - sewer main	Reilly, Brendan (42)	Transportation
166	O2013-2112	Grant(s) of privilege in public way for River East Plaza LLC - vault	Reilly, Brendan (42)	Transportation
167	O2013-2114	Grant(s) of privilege in public way for Tesori	Reilly, Brendan (42)	Transportation
168	O2013-2124	Grant(s) of privilege in public way for Two Riverside Plaza JV LP	Reilly, Brendan (42)	Transportation
169	O2013-2127	Grant(s) of privilege in public way for 57 West Grand LLC	Reilly, Brendan (42)	Transportation
170	O2013-2131	Grant(s) of privilege in public way for 35 W Wacker Venture LP - grease separator	Reilly, Brendan (42)	Transportation
171	O2013-2133	Grant(s) of privilege in public way for 35 W Wacker Venture LP - manhole	Reilly, Brendan (42)	Transportation
172	O2013-2139	Grant(s) of privilege in public way for Plum Market	Smith, Michele (43)	Transportation
173	O2013-2144	Grant(s) of privilege in public way for Reza's Grill LLC	Smith, Michele (43)	Transportation
174	O2013-2148	Grant(s) of privilege in public way for Starbucks Coffee No. 16696	Smith, Michele (43)	Transportation

	File #	Title	Sponsor(s)	Committee Referral
175	O2013-2151	Grant(s) of privilege in public way for Blue Havana	Tunney, Thomas (44)	Transportation
176	O2013-2154	Grant(s) of privilege in public way for Broadway Wine & Liquors	Tunney, Thomas (44)	Transportation
177	O2013-2157	Grant(s) of privilege in public way for Gold Coast Tickets	Tunney, Thomas (44)	Transportation
178	O2013-2158	Grant(s) of privilege in public way for Sopranos	Tunney, Thomas (44)	Transportation
179	O2013-2161	Grant(s) of privilege in public way for Zizi's Kabobs	Tunney, Thomas (44)	Transportation
180	O2013-2163	Grant(s) of privilege in public way for 1022 W Belmont	Tunney, Thomas (44)	Transportation
181	O2013-2166	Grant(s) of privilege in public way for Babes on Milwaukee	Arena, John (45)	Transportation
182	O2013-2168	Grant(s) of privilege in public way for Mayfair Restaurant	Arena, John (45)	Transportation
183	O2013-2170	Grant(s) of privilege in public way for Northwest Video Games	Arena, John (45)	Transportation
184	O2013-2171	Grant(s) of privilege in public way for Warren P Fabisch	Arena, John (45)	Transportation
185	O2013-2173	Grant(s) of privilege in public way for Palla's Grill	Cappleman, James (46)	Transportation
186	O2013-2176	Grant(s) of privilege in public way for Havana Spa	Pawar, Ameya (47)	Transportation
187	O2013-2177	Grant(s) of privilege in public way for Sherwin Packer - cornice	Osterman, Harry (48)	Transportation
188	O2013-2180	Grant(s) of privilege in public way for Sherwin Packer - 5301-5309 N Winthrop Ave	Osterman, Harry (48)	Transportation
189	O2013-2183	Grant(s) of privilege in public way for White Attic, The	Osterman, Harry (48)	Transportation
190	O2013-2184	Grant(s) of privilege in public way for Cally's Curls and Company	Moore, Joseph (49)	Transportation
191	O2013-2187	Grant(s) of privilege in public way for Hoanh Long Restaurant	Silverstein, Debra L. (50)	Transportation
Grant(s) of Privilege - Amend				
192	O2013-1954	Amendment of grant(s) of privilege in public way to Delgado's Mufflers & Brakes, Inc.	Moreno, Proco Joe (1)	Transportation
193	O2013-1944	Amendment of grant(s) of privilege in public way to Irmco Properties & Management Corporation	Smith, Michele (43)	Transportation
Honorary Street Designation(s)				
194	O2013-1632	Honorary street designation as "Private First Class Omar E. Torres Way" - amend	Burke, Edward M. (14)	Transportation
195	O2013-1910	Honorary street designation as "Honorary Gus Kaprales Way"	Mitts, Emma (37)	Transportation
196	O2013-1631	Honorary street designation as "Honorary Kaage's Corner"	O'Connor, Mary (41)	Transportation
197	O2013-1623	Honorary street designation as "Sergeant Saul J. Joseph Way"	Pawar, Ameya (47)	Transportation

Legislation Referred to Committees at the Chicago City Council Meeting 3/13/2013
Section 3c - Aldermanic Introductions Regarding Unclassified Matters

	File #	Title	Sponsor(s)	Committee Referral
Municipal Code Amendment(s)				
198	O2013-1649	Amendment of Section 17-3-503-D of Municipal Code by designating segment of N Milwaukee Ave as pedestrian retail street	Moreno, Proco Joe (1)	Zoning
199	O2013-1602	Amendment of Sections 9-64-205 and 9-64-206 of Municipal Code to modify parking meter rates and parking meter hours and install parking meters at S Wabash Ave, 2800 block	Dowell, Pat (3)	Pedestrian and Traffic Safety
200	SO2013-1635	Amendment of Section 4-244-140 of Municipal Code to prohibit peddling at E 47th St from S St Lawrence Ave to S State St	Dowell, Pat (3)	License
201	O2013-1881	Amendment of Chapter 4-233-060 of Municipal Code to allow booting of motor vehicles on private property within 12th Ward	Cardenas, George A. (12)	License
202	O2013-1644	Amendment of Section 9-64-170 of Municipal Code to allow parking of pickup truck or van adjacent to owners residence within 25th Ward	Solis, Daniel (25)	Pedestrian and Traffic Safety
203	O2013-1628	Amendment of Section 8-16-020 of Municipal Code regarding provision of supportive social services information to minors guilty of curfew violations	Graham, Deborah L. (29) And Others	Public Safety
204	O2013-1629	Amendment of Section 13-20-680 of Municipal Code regulating off-premise signage	Waguespack, Scott (32) And Others	Zoning
205	O2013-1622	Amendment of Section 17-6-0403 of Municipal Code to permit restaurants within Planned Manufacturing District No. 14	Colón, Rey (35)	Zoning
206	O2013-1624	Amendment of Chapter 2-80 of Municipal Code by adding new Section 045 regarding consolidated billing for businesses licensed under Title 4	Reilly, Brendan (42)	Budget
207	O2013-1626	Amendment of Chapter 2-84 of Municipal Code by adding new Section 110 regarding contracts to implement department-procured outside employment	Reilly, Brendan (42)	Budget
Sidewalk Cafe(s)				
208	O2013-1745	Sidewalk cafe(s) for Alliance Bakery	Moreno, Proco Joe (1)	Transportation
209	O2013-1748	Sidewalk cafe(s) for Antique Taco	Moreno, Proco Joe (1)	Transportation
210	O2013-1753	Sidewalk cafe(s) for Bangers & Lace	Moreno, Proco Joe (1)	Transportation
211	O2013-1757	Sidewalk cafe(s) for Caffe Gelato	Moreno, Proco Joe (1)	Transportation
212	O2013-1760	Sidewalk cafe(s) for Caffe Streets	Moreno, Proco Joe (1)	Transportation
213	O2013-1764	Sidewalk cafe(s) for Cafe Bolero	Moreno, Proco Joe (1)	Transportation

Legislation Referred to Committees at the Chicago City Council Meeting 3/13/2013
Section 3c - Aldermanic Introductions Regarding Unclassified Matters

	File #	Title	Sponsor(s)	Committee Referral
214	O2013-1768	Sidewalk cafe(s) for Fat Pour	Moreno, Proco Joe (1)	Transportation
215	O2013-1775	Sidewalk cafe(s) for Fat Willy's Rib Shack	Moreno, Proco Joe (1)	Transportation
216	O2013-1782	Sidewalk cafe(s) for Fifty/50, The	Moreno, Proco Joe (1)	Transportation
217	O2013-1783	Sidewalk cafe(s) for Jimmy Johns Sandwich Shops	Moreno, Proco Joe (1)	Transportation
218	O2013-1786	Sidewalk cafe(s) for Milk & Honey Cafe	Moreno, Proco Joe (1)	Transportation
219	O2013-1788	Sidewalk cafe(s) for O&W Enterprises	Moreno, Proco Joe (1)	Transportation
220	O2013-1790	Sidewalk cafe(s) for Papa Jin	Moreno, Proco Joe (1)	Transportation
221	O2013-1795	Sidewalk cafe(s) for Penny's Noodle Shop III	Moreno, Proco Joe (1)	Transportation
222	O2013-1800	Sidewalk cafe(s) for Prasino	Moreno, Proco Joe (1)	Transportation
223	O2013-1801	Sidewalk cafe(s) for Red Mango	Moreno, Proco Joe (1)	Transportation
224	O2013-1815	Sidewalk cafe(s) for Rodan	Moreno, Proco Joe (1)	Transportation
225	O2013-1818	Sidewalk cafe(s) for Roots Handmade Pizza	Moreno, Proco Joe (1)	Transportation
226	O2013-1822	Sidewalk cafe(s) for Silom12	Moreno, Proco Joe (1)	Transportation
227	O2013-1826	Sidewalk cafe(s) for Starbuck's Coffee No. 2636	Moreno, Proco Joe (1)	Transportation
228	O2013-1830	Sidewalk cafe(s) for Swig	Moreno, Proco Joe (1)	Transportation
229	O2013-1832	Sidewalk cafe(s) for Thai Village Restaurant	Moreno, Proco Joe (1)	Transportation
230	O2013-1770	Sidewalk cafe(s) for Argo Tea	Fioretti, Bob (2)	Transportation
231	O2013-1820	Sidewalk cafe(s) for Au Bon Pain	Fioretti, Bob (2)	Transportation
232	O2013-1827	Sidewalk cafe(s) for Beer Bistro, The	Fioretti, Bob (2)	Transportation
233	O2013-1834	Sidewalk cafe(s) for Beggar's Pizza	Fioretti, Bob (2)	Transportation
234	O2013-1840	Sidewalk cafe(s) for Billy Goat Tavern	Fioretti, Bob (2)	Transportation
235	O2013-1845	Sidewalk cafe(s) for City Tavern Chicago	Fioretti, Bob (2)	Transportation
236	O2013-1849	Sidewalk cafe(s) for Dylan's Tavern & Grill	Fioretti, Bob (2)	Transportation
237	O2013-1854	Sidewalk cafe(s) for Eleven City Diner	Fioretti, Bob (2)	Transportation
238	O2013-1862	Sidewalk cafe(s) for Flaco's Tacos LLC	Fioretti, Bob (2)	Transportation
239	O2013-1868	Sidewalk cafe(s) for Floyd's 99 Illinois LLC	Fioretti, Bob (2)	Transportation
240	O2013-1873	Sidewalk cafe(s) for Gino's East of Chicago	Fioretti, Bob (2)	Transportation
241	O2013-1876	Sidewalk cafe(s) for Hackney's Printers' Row	Fioretti, Bob (2)	Transportation

Legislation Referred to Committees at the Chicago City Council Meeting 3/13/2013
Section 3c - Aldermanic Introductions Regarding Unclassified Matters

	File #	Title	Sponsor(s)	Committee Referral
242	O2013-1880	Sidewalk cafe(s) for Kroll's South Loop	Fioretti, Bob (2)	Transportation
243	O2013-1884	Sidewalk cafe(s) for La Cantina Grill	Fioretti, Bob (2)	Transportation
244	O2013-1888	Sidewalk cafe(s) for Lou Mitchell's	Fioretti, Bob (2)	Transportation
245	O2013-1897	Sidewalk cafe(s) for Potbelly Sandwich Works - 542 S Dearborn St	Fioretti, Bob (2)	Transportation
246	O2013-1904	Sidewalk cafe(s) for Potbelly Sandwich Works - 175 W Jackson Blvd	Fioretti, Bob (2)	Transportation
247	O2013-1909	Sidewalk cafe(s) for Potbelly Sandwich Works - 547 W Jackson Blvd	Fioretti, Bob (2)	Transportation
248	O2013-1931	Sidewalk cafe(s) for Potbelly Sandwich Works - 1459 W Taylor St	Fioretti, Bob (2)	Transportation
249	O2013-1958	Sidewalk cafe(s) for South Loop Club, Inc.	Fioretti, Bob (2)	Transportation
250	O2013-1965	Sidewalk cafe(s) for Starbucks Coffee No. 282	Fioretti, Bob (2)	Transportation
251	O2013-1969	Sidewalk cafe(s) for Starbucks Coffee No. 2234	Fioretti, Bob (2)	Transportation
252	O2013-1973	Sidewalk cafe(s) for Tamarind	Fioretti, Bob (2)	Transportation
253	O2013-1979	Sidewalk cafe(s) for Wabash Tap	Fioretti, Bob (2)	Transportation
254	O2013-1984	Sidewalk cafe(s) for Zapatista	Fioretti, Bob (2)	Transportation
255	O2013-1867	Sidewalk cafe(s) for Cafe Bionda	Dowell, Pat (3)	Transportation
256	O2013-1872	Sidewalk cafe(s) for Reggie's Bar & Grill	Dowell, Pat (3)	Transportation
257	O2013-1878	Sidewalk cafe(s) for Clarke's Hyde Park	Burns, William D. (4)	Transportation
258	O2013-1882	Sidewalk cafe(s) for Pizza Capri	Burns, William D. (4)	Transportation
259	O2013-1883	Sidewalk cafe(s) for Sit Down, The	Burns, William D. (4)	Transportation
260	O2013-1887	Sidewalk cafe(s) for Starbucks Coffee No. 226	Burns, William D. (4)	Transportation
261	O2013-1906	Sidewalk cafe(s) for Salonica Restaurant	Hairston, Leslie A. (5)	Transportation
262	O2013-1920	Sidewalk cafe(s) for Zaleski & Horvath Marketcafe, Ltd.	Hairston, Leslie A. (5)	Transportation
263	O2013-1933	Sidewalk cafe(s) for Bacardi at the Park	Balcer, James (11)	Transportation
264	O2013-1936	Sidewalk cafe(s) for Cork and Kerry on 33rd	Balcer, James (11)	Transportation
265	O2013-1938	Sidewalk cafe(s) for Franco's Ristorante	Balcer, James (11)	Transportation
266	O2013-1943	Sidewalk cafe(s) for Kathy De's	Balcer, James (11)	Transportation
267	O2013-1949	Sidewalk cafe(s) for Pancho Pistolas Mexican Restaurant	Balcer, James (11)	Transportation
268	O2013-1961	Sidewalk cafe(s) for Valentina Restaurant	Quinn, Marty (13)	Transportation
269	O2013-1971	Sidewalk cafe(s) for Conte Di Savoia, Inc.	Solis, Daniel (25)	Transportation
270	O2013-1976	Sidewalk cafe(s) for Il Vicinato, Inc.	Solis, Daniel (25)	Transportation
271	O2013-1983	Sidewalk cafe(s) for Jam House, Inc., The	Solis, Daniel (25)	Transportation
272	O2013-1992	Sidewalk cafe(s) for Simone's	Solis, Daniel (25)	Transportation

Legislation Referred to Committees at the Chicago City Council Meeting 3/13/2013
Section 3c - Aldermanic Introductions Regarding Unclassified Matters

	File #	Title	Sponsor(s)	Committee Referral
273	O2013-1989	Sidewalk cafe(s) for Belly Q	Burnett, Walter (27)	Transportation
274	O2013-1995	Sidewalk cafe(s) for Benchmark Bar & Grill	Burnett, Walter (27)	Transportation
275	O2013-2001	Sidewalk cafe(s) for Flo	Burnett, Walter (27)	Transportation
276	O2013-2003	Sidewalk cafe(s) for Greek Islands Restaurant	Burnett, Walter (27)	Transportation
277	O2013-2005	Sidewalk cafe(s) for Ina's	Burnett, Walter (27)	Transportation
278	O2013-2009	Sidewalk cafe(s) for Karyn's on Green	Burnett, Walter (27)	Transportation
279	O2013-2011	Sidewalk cafe(s) for Mart Anthony	Burnett, Walter (27)	Transportation
280	O2013-2015	Sidewalk cafe(s) for Nini's Groceries	Burnett, Walter (27)	Transportation
281	O2013-2019	Sidewalk cafe(s) for O'Briens Restaurant & Bar	Burnett, Walter (27)	Transportation
282	O2013-2024	Sidewalk cafe(s) for Porkchop	Burnett, Walter (27)	Transportation
283	O2013-2029	Sidewalk cafe(s) for Publican, The	Burnett, Walter (27)	Transportation
284	O2013-2031	Sidewalk cafe(s) for Publican Quality Meats	Burnett, Walter (27)	Transportation
285	O2013-2034	Sidewalk cafe(s) for Sushi Dokku	Burnett, Walter (27)	Transportation
286	O2013-2038	Sidewalk cafe(s) for Topo Gigio Ristorante	Burnett, Walter (27)	Transportation
287	O2013-2041	Sidewalk cafe(s) for Viaggio	Burnett, Walter (27)	Transportation
288	O2013-2049	Sidewalk cafe(s) for Vincenzo's	Burnett, Walter (27)	Transportation
289	O2013-2057	Sidewalk cafe(s) for Westend Bar & Grill	Burnett, Walter (27)	Transportation
290	O2013-1999	Sidewalk cafe(s) for Taqueria El Kacheton	Suarez, Regner Ray (31)	Transportation
291	O2013-2039	Sidewalk cafe(s) for Cafe El Tapatio	Waguespack, Scott (32)	Transportation
292	O2013-2045	Sidewalk cafe(s) for Caribou Coffee	Waguespack, Scott (32)	Transportation
293	O2013-2050	Sidewalk cafe(s) for Floyd's Pub	Waguespack, Scott (32)	Transportation
294	O2013-2053	Sidewalk cafe(s) for Golden Apple Restaurant	Waguespack, Scott (32)	Transportation
295	O2013-2058	Sidewalk cafe(s) for Joe's Wine Cellar	Waguespack, Scott (32)	Transportation
296	O2013-2065	Sidewalk cafe(s) for Letiza's Natural Bakery/Enoteca Roma	Waguespack, Scott (32)	Transportation
297	O2013-2069	Sidewalk cafe(s) for Monkeys Paw, The	Waguespack, Scott (32)	Transportation
298	O2013-2072	Sidewalk cafe(s) for Orange on Roscoe	Waguespack, Scott (32)	Transportation
299	O2013-2079	Sidewalk cafe(s) for Paciugo Roscoe Village	Waguespack, Scott (32)	Transportation
300	O2013-2082	Sidewalk cafe(s) for Piazza Bella Osteria	Waguespack, Scott (32)	Transportation
301	O2013-2085	Sidewalk cafe(s) for Piazza Bella Trattoria	Waguespack, Scott (32)	Transportation

Legislation Referred to Committees at the Chicago City Council Meeting 3/13/2013
Section 3c - Aldermanic Introductions Regarding Unclassified Matters

	File #	Title	Sponsor(s)	Committee Referral
302	O2013-2090	Sidewalk cafe(s) for S&G Grill	Waguespack, Scott (32)	Transportation
303	O2013-2096	Sidewalk cafe(s) for Schubas Tavern/Harmony Grill	Waguespack, Scott (32)	Transportation
304	O2013-2103	Sidewalk cafe(s) for Siboney Cuban Cuisine	Waguespack, Scott (32)	Transportation
305	O2013-2106	Sidewalk cafe(s) for Silver Cloud	Waguespack, Scott (32)	Transportation
306	O2013-2110	Sidewalk cafe(s) for Starbucks Coffee No. 222	Waguespack, Scott (32)	Transportation
307	O2013-2118	Sidewalk cafe(s) for Starbucks Coffee No. 2223	Waguespack, Scott (32)	Transportation
308	O2013-2122	Sidewalk cafe(s) for Starbucks Coffee No. 2369	Waguespack, Scott (32)	Transportation
309	O2013-2125	Sidewalk cafe(s) for Starbucks Coffee No. 2494	Waguespack, Scott (32)	Transportation
310	O2013-2126	Sidewalk cafe(s) for Floriole Bakery LLC	Waguespack, Scott (32)	Transportation
311	O2013-2132	Sidewalk cafe(s) for Starbucks Coffee No. 2514	Waguespack, Scott (32)	Transportation
312	O2013-2137	Sidewalk cafe(s) for Starbucks Coffee No. 14256	Waguespack, Scott (32)	Transportation
313	O2013-2141	Sidewalk cafe(s) for Tavish	Waguespack, Scott (32)	Transportation
314	O2013-2155	Sidewalk cafe(s) for Victory's Banner Restaurant	Waguespack, Scott (32)	Transportation
315	O2013-2162	Sidewalk cafe(s) for Wicker Basket Market	Waguespack, Scott (32)	Transportation
316	O2013-2134	Sidewalk cafe(s) for Leader Bar	Mell, Richard F. (33)	Transportation
317	O2013-2146	Sidewalk cafe(s) for Little Bucharest Bistro	Mell, Richard F. (33)	Transportation
318	O2013-2156	Sidewalk cafe(s) for Original Alps	Mell, Richard F. (33)	Transportation
319	O2013-2164	Sidewalk cafe(s) for Starbucks Coffee No. 8954	Mell, Richard F. (33)	Transportation
320	O2013-2169	Sidewalk cafe(s) for Alaska Paleteria Y Neveria	Colón, Rey (35)	Transportation
321	O2013-2174	Sidewalk cafe(s) for Billy Sunday	Colón, Rey (35)	Transportation
322	O2013-2179	Sidewalk cafe(s) for Fat Rice	Colón, Rey (35)	Transportation
323	O2013-2186	Sidewalk cafe(s) for Letizia's Fiore	Colón, Rey (35)	Transportation
324	O2013-2188	Sidewalk cafe(s) for Longman & Eagle	Colón, Rey (35)	Transportation
325	O2013-2190	Sidewalk cafe(s) for Abram Gale	Sposato, Nicholas (36)	Transportation
326	O2013-2199	Sidewalk cafe(s) for Cafe Prague	Sposato, Nicholas (36)	Transportation
327	O2013-2215	Sidewalk cafe(s) for Geo. Nottoli & Son, Inc.	Sposato, Nicholas (36)	Transportation
328	O2013-2219	Sidewalk cafe(s) for G N P H No. Nine, Inc.	Cullerton, Timothy M. (38)	Transportation

Legislation Referred to Committees at the Chicago City Council Meeting 3/13/2013
Section 3c - Aldermanic Introductions Regarding Unclassified Matters

	File #	Title	Sponsor(s)	Committee Referral
329	O2013-2223	Sidewalk cafe(s) for McNamara's Food & Drinks	Cullerton, Timothy M. (38)	Transportation
330	O2013-2227	Sidewalk cafe(s) for Starbuck's Coffee No. 2568	Cullerton, Timothy M. (38)	Transportation
331	O2013-2232	Sidewalk cafe(s) for Paddy Mac's	Laurino, Margaret (39)	Transportation
332	O2013-2237	Sidewalk cafe(s) for Bel-Ami Restaurant	O'Connor, Patrick (40)	Transportation
333	O2013-2243	Sidewalk cafe(s) for Burger Philosophy, The	O'Connor, Patrick (40)	Transportation
334	O2013-2254	Sidewalk cafe(s) for Emerald Isle On Peterson	O'Connor, Patrick (40)	Transportation
335	O2013-2286	Sidewalk cafe(s) for Johnny Brown Bag	O'Connor, Patrick (40)	Transportation
336	O2013-2315	Sidewalk cafe(s) for Ranallis	O'Connor, Patrick (40)	Transportation
337	O2013-2316	Sidewalk cafe(s) for Starbucks Coffee No. 2310	O'Connor, Patrick (40)	Transportation
338	O2013-1567	Sidewalk cafe(s) for Ghirardelli Chocolate Shop & Soda Fountain	Reilly, Brendan (42)	Transportation
339	O2013-1568	Sidewalk cafe(s) for Gibsons Steak House	Reilly, Brendan (42)	Transportation
340	O2013-1569	Sidewalk cafe(s) for Hugo's Frog Bar	Reilly, Brendan (42)	Transportation
341	O2013-1570	Sidewalk cafe(s) for Luxbar	Reilly, Brendan (42)	Transportation
342	O2013-1571	Sidewalk cafe(s) for Original Pancake House, The	Reilly, Brendan (42)	Transportation
343	O2013-1572	Sidewalk cafe(s) for RL	Reilly, Brendan (42)	Transportation
344	O2013-1573	Sidewalk cafe(s) for Sullivan's Steakhouse	Reilly, Brendan (42)	Transportation
345	O2013-1574	Sidewalk cafe(s) for Patron's Hacienda	Reilly, Brendan (42)	Transportation
346	O2013-1575	Sidewalk cafe(s) for Purple Pig, The	Reilly, Brendan (42)	Transportation
347	O2013-1746	Sidewalk cafe(s) for Argo Tea - 140 S Dearborn St	Reilly, Brendan (42)	Transportation
348	O2013-1769	Sidewalk cafe(s) for Argo Tea - 819 N Rush St	Reilly, Brendan (42)	Transportation
349	O2013-1776	Sidewalk cafe(s) for Au Bon Pain - 161 N Clark St	Reilly, Brendan (42)	Transportation
350	O2013-1785	Sidewalk cafe(s) for Au Bon Pain - 122 S Michigan Ave	Reilly, Brendan (42)	Transportation
351	O2013-1787	Sidewalk cafe(s) for Avec	Reilly, Brendan (42)	Transportation
352	O2013-1789	Sidewalk cafe(s) for John Barleycorn	Reilly, Brendan (42)	Transportation
353	O2013-1792	Sidewalk cafe(s) for Bella Luna Cafe	Reilly, Brendan (42)	Transportation
354	O2013-1794	Sidewalk cafe(s) for Blackbird	Reilly, Brendan (42)	Transportation
355	O2013-1813	Sidewalk cafe(s) for Bombay Wraps	Reilly, Brendan (42)	Transportation
356	O2013-1819	Sidewalk cafe(s) for Bull & Bear	Reilly, Brendan (42)	Transportation

Legislation Referred to Committees at the Chicago City Council Meeting 3/13/2013
Section 3c - Aldermanic Introductions Regarding Unclassified Matters

	File #	Title	Sponsor(s)	Committee Referral
357	O2013-1824	Sidewalk cafe(s) for Caffe Baci - 2 N LaSalle St	Reilly, Brendan (42)	Transportation
358	O2013-1829	Sidewalk cafe(s) for Caffe Baci - 20 N Michigan Ave	Reilly, Brendan (42)	Transportation
359	O2013-1833	Sidewalk cafe(s) for Caffecafe	Reilly, Brendan (42)	Transportation
360	O2013-1836	Sidewalk cafe(s) for Caribou Coffee Co., Inc.	Reilly, Brendan (42)	Transportation
361	O2013-1838	Sidewalk cafe(s) for Caribou Coffee	Reilly, Brendan (42)	Transportation
362	O2013-1842	Sidewalk cafe(s) for Chicago French Market	Reilly, Brendan (42)	Transportation
363	O2013-1843	Sidewalk cafe(s) for Club Lago	Reilly, Brendan (42)	Transportation
364	O2013-1846	Sidewalk cafe(s) for Coco Pazzo Cafe	Reilly, Brendan (42)	Transportation
365	O2013-1848	Sidewalk cafe(s) for Corner Bakery Cafe - 676 N St. Clair St	Reilly, Brendan (42)	Transportation
366	O2013-1851	Sidewalk cafe(s) for Corner Bakery Cafe - 1121 N State St	Reilly, Brendan (42)	Transportation
367	O2013-1856	Sidewalk cafe(s) for Corner Bakery Cafe - 224 S Michigan Ave	Reilly, Brendan (42)	Transportation
368	O2013-1859	Sidewalk cafe(s) for Corner Bakery Cafe - 120 S LaSalle St	Reilly, Brendan (42)	Transportation
369	O2013-1896	Sidewalk cafe(s) for Corner Bakery Cafe - 360 N Michigan Ave	Reilly, Brendan (42)	Transportation
370	O2013-1901	Sidewalk cafe(s) for Corner Bakery Cafe - 188 W Washington St	Reilly, Brendan (42)	Transportation
371	O2013-1907	Sidewalk cafe(s) for Corner Bakery Cafe - 56 W Randolph St	Reilly, Brendan (42)	Transportation
372	O2013-1914	Sidewalk cafe(s) for Corner Bakery Cafe - 35 E Monroe St	Reilly, Brendan (42)	Transportation
373	O2013-1918	Sidewalk cafe(s) for Devon Seafood Grill	Reilly, Brendan (42)	Transportation
374	O2013-1922	Sidewalk cafe(s) for Dunkin Donuts	Reilly, Brendan (42)	Transportation
375	O2013-1924	Sidewalk cafe(s) for Dunkin Donuts Baskin Robbins Togo's	Reilly, Brendan (42)	Transportation
376	O2013-1929	Sidewalk cafe(s) for Edwardo's Pizza	Reilly, Brendan (42)	Transportation
377	O2013-1935	Sidewalk cafe(s) for Elephant & Castle Pub & Restaurant - 185 N Wabash Ave	Reilly, Brendan (42)	Transportation
378	O2013-1939	Sidewalk cafe(s) for Elephant & Castle Pub & Restaurant - 160 E Huron St	Reilly, Brendan (42)	Transportation
379	O2013-1942	Sidewalk cafe(s) for Epic	Reilly, Brendan (42)	Transportation
380	O2013-1950	Sidewalk cafe(s) for Fado Irish Pub	Reilly, Brendan (42)	Transportation
381	O2013-1953	Sidewalk cafe(s) for Flaco's Tacos	Reilly, Brendan (42)	Transportation
382	O2013-1956	Sidewalk cafe(s) for Friends Sushi	Reilly, Brendan (42)	Transportation
383	O2013-1963	Sidewalk cafe(s) for Gino's East Pizzeria - 160-164 E Superior St	Reilly, Brendan (42)	Transportation
384	O2013-1966	Sidewalk cafe(s) for Gino's East Pizzeria - 633 N Wells St	Reilly, Brendan (42)	Transportation
385	O2013-1968	Sidewalk cafe(s) for Giordano's On Rush	Reilly, Brendan (42)	Transportation

Legislation Referred to Committees at the Chicago City Council Meeting 3/13/2013
Section 3c - Aldermanic Introductions Regarding Unclassified Matters

	File #	Title	Sponsor(s)	Committee Referral
386	O2013-1970	Sidewalk cafe(s) for GT Fish & Oysters	Reilly, Brendan (42)	Transportation
387	O2013-1972	Sidewalk cafe(s) for Gyu-Kaku Restaurant	Reilly, Brendan (42)	Transportation
388	O2013-1975	Sidewalk cafe(s) for Hannahs Bretzel 180 W Washington LLC	Reilly, Brendan (42)	Transportation
389	O2013-1977	Sidewalk cafe(s) for Hard Rock Hotel	Reilly, Brendan (42)	Transportation
390	O2013-1980	Sidewalk cafe(s) for Hash House A Go Go	Reilly, Brendan (42)	Transportation
391	O2013-2061	Sidewalk cafe(s) for Hotel Burnham/Atwood Cafe	Reilly, Brendan (42)	Transportation
392	O2013-2068	Sidewalk cafe(s) for Howl at the Moon	Reilly, Brendan (42)	Transportation
393	O2013-2071	Sidewalk cafe(s) for Intercontinental Hotel Chicago	Reilly, Brendan (42)	Transportation
394	O2013-2077	Sidewalk cafe(s) for Karyn's Cooked, Inc.	Reilly, Brendan (42)	Transportation
395	O2013-2083	Sidewalk cafe(s) for Kinzie St Chop House	Reilly, Brendan (42)	Transportation
396	O2013-2087	Sidewalk cafe(s) for Lizzie Mc Neills	Reilly, Brendan (42)	Transportation
397	O2013-2092	Sidewalk cafe(s) for Local, The	Reilly, Brendan (42)	Transportation
398	O2013-2094	Sidewalk cafe(s) for Milenorth	Reilly, Brendan (42)	Transportation
399	O2013-2099	Sidewalk cafe(s) for Morton's Steakhouse-Wacker Place	Reilly, Brendan (42)	Transportation
400	O2013-2104	Sidewalk cafe(s) for Niu	Reilly, Brendan (42)	Transportation
401	O2013-2109	Sidewalk cafe(s) for New Line	Reilly, Brendan (42)	Transportation
402	O2013-2115	Sidewalk cafe(s) for Noodles & Company	Reilly, Brendan (42)	Transportation
403	O2013-2120	Sidewalk cafe(s) for O'Callaghan's	Reilly, Brendan (42)	Transportation
404	O2013-2123	Sidewalk cafe(s) for Off The Tracks	Reilly, Brendan (42)	Transportation
405	O2013-2128	Sidewalk cafe(s) for Par Bar & Grille	Reilly, Brendan (42)	Transportation
406	O2013-2142	Sidewalk cafe(s) for Pei Wei Asian Diner	Reilly, Brendan (42)	Transportation
407	O2013-2147	Sidewalk cafe(s) for Pepper Canister, The	Reilly, Brendan (42)	Transportation
408	O2013-2152	Sidewalk cafe(s) for Pizano's Pizza & Pasta Express	Reilly, Brendan (42)	Transportation
409	O2013-2159	Sidewalk cafe(s) for Popeyes/Gold Coast Dogs	Reilly, Brendan (42)	Transportation
410	O2013-2165	Sidewalk cafe(s) for Pops For Champagne	Reilly, Brendan (42)	Transportation
411	O2013-2167	Sidewalk cafe(s) for Potbelly Sandwich Works - 190 N State St	Reilly, Brendan (42)	Transportation
412	O2013-2172	Sidewalk cafe(s) for Potbelly Sandwich Works - 1 N LaSalle St	Reilly, Brendan (42)	Transportation
413	O2013-2175	Sidewalk cafe(s) for Potbelly Sandwich Works - 508 N Clark St	Reilly, Brendan (42)	Transportation
414	O2013-2181	Sidewalk cafe(s) for Potbelly Sandwich Works - 277 E Ontario St	Reilly, Brendan (42)	Transportation
415	O2013-2185	Sidewalk cafe(s) for Potbelly Sandwich Works - 209 S La Salle St	Reilly, Brendan (42)	Transportation

	File #	Title	Sponsor(s)	Committee Referral
416	O2013-2189	Sidewalk cafe(s) for Potbelly Sandwich Works - 545 W Madison St	Reilly, Brendan (42)	Transportation
417	O2013-2191	Sidewalk cafe(s) for Potbelly Sandwich Works - 57 E Chicago Ave	Reilly, Brendan (42)	Transportation
418	O2013-2192	Sidewalk cafe(s) for Potbelly Sandwich Works - 200 S Michigan Ave	Reilly, Brendan (42)	Transportation
419	O2013-2193	Sidewalk cafe(s) for Pret A Manger	Reilly, Brendan (42)	Transportation
420	O2013-2195	Sidewalk cafe(s) for Public House	Reilly, Brendan (42)	Transportation
421	O2013-2196	Sidewalk cafe(s) for Rockit Bar & Grill	Reilly, Brendan (42)	Transportation
422	O2013-2198	Sidewalk cafe(s) for Siena Tavern	Reilly, Brendan (42)	Transportation
423	O2013-2201	Sidewalk cafe(s) for Starbucks Coffee No. 216	Reilly, Brendan (42)	Transportation
424	O2013-2202	Sidewalk cafe(s) for Starbucks Coffee No. 2215	Reilly, Brendan (42)	Transportation
425	O2013-2204	Sidewalk cafe(s) for Starbucks Coffee No. 225	Reilly, Brendan (42)	Transportation
426	O2013-2207	Sidewalk cafe(s) for Starbucks Coffee No. 279	Reilly, Brendan (42)	Transportation
427	O2013-2209	Sidewalk cafe(s) for Starbucks Coffee No. 2230	Reilly, Brendan (42)	Transportation
428	O2013-2213	Sidewalk cafe(s) for Starbucks Coffee No. 2334	Reilly, Brendan (42)	Transportation
429	O2013-2214	Sidewalk cafe(s) for Starbucks Coffee No. 2484	Reilly, Brendan (42)	Transportation
430	O2013-2220	Sidewalk cafe(s) for Starbucks Coffee No. 2545	Reilly, Brendan (42)	Transportation
431	O2013-2224	Sidewalk cafe(s) for Starbucks Coffee No. 8972	Reilly, Brendan (42)	Transportation
432	O2013-2229	Sidewalk cafe(s) for Starbucks Coffee No. 10594	Reilly, Brendan (42)	Transportation
433	O2013-2233	Sidewalk cafe(s) for Starbucks Coffee No. 13710	Reilly, Brendan (42)	Transportation
434	O2013-2235	Sidewalk cafe(s) for Starbucks Coffee No. 15683	Reilly, Brendan (42)	Transportation
435	O2013-2238	Sidewalk cafe(s) for Subway	Reilly, Brendan (42)	Transportation
436	O2013-2241	Sidewalk cafe(s) for Su Casa	Reilly, Brendan (42)	Transportation
437	O2013-2245	Sidewalk cafe(s) for Sushi Taiyo/Izakaya Hapa	Reilly, Brendan (42)	Transportation
438	O2013-2246	Sidewalk cafe(s) for Table Fifty-Two	Reilly, Brendan (42)	Transportation
439	O2013-2247	Sidewalk cafe(s) for TGI Friday's	Reilly, Brendan (42)	Transportation
440	O2013-2248	Sidewalk cafe(s) for Tiparos Thai Restaurant, Inc.	Reilly, Brendan (42)	Transportation
441	O2013-2249	Sidewalk cafe(s) for Toni Patisserie	Reilly, Brendan (42)	Transportation
442	O2013-2250	Sidewalk cafe(s) for Trattoria Isabella	Reilly, Brendan (42)	Transportation
443	O2013-2251	Sidewalk cafe(s) for UB Dogs	Reilly, Brendan (42)	Transportation

Legislation Referred to Committees at the Chicago City Council Meeting 3/13/2013
Section 3c - Aldermanic Introductions Regarding Unclassified Matters

	File #	Title	Sponsor(s)	Committee Referral
444	O2013-2255	Sidewalk cafe(s) for Underground Wonder Bar	Reilly, Brendan (42)	Transportation
445	O2013-2257	Sidewalk cafe(s) for West Egg Cafe	Reilly, Brendan (42)	Transportation
446	O2013-2259	Sidewalk cafe(s) for Xando Coffee & Bar/Cosi Sandwich Bar	Reilly, Brendan (42)	Transportation
447	O2013-2262	Sidewalk cafe(s) for Zenba Mexican Grill	Reilly, Brendan (42)	Transportation
448	O2013-2264	Sidewalk cafe(s) for 312 Chicago	Reilly, Brendan (42)	Transportation
449	O2013-2266	Sidewalk cafe(s) for 437 Rush	Reilly, Brendan (42)	Transportation
450	O2013-2343	Sidewalk cafe(s) for Argo Tea - 16 W Randolph St	Reilly, Brendan (42)	Transportation
451	O2013-2197	Sidewalk cafe(s) for Adobo Grill	Smith, Michele (43)	Transportation
452	O2013-2200	Sidewalk cafe(s) for Athenian Room Restaurant	Smith, Michele (43)	Transportation
453	O2013-2208	Sidewalk cafe(s) for Caribou Coffee	Smith, Michele (43)	Transportation
454	O2013-2210	Sidewalk cafe(s) for Chez Moi	Smith, Michele (43)	Transportation
455	O2013-2218	Sidewalk cafe(s) for Cosi	Smith, Michele (43)	Transportation
456	O2013-2221	Sidewalk cafe(s) for Crossroads Public House	Smith, Michele (43)	Transportation
457	O2013-2222	Sidewalk cafe(s) for Davids Tea	Smith, Michele (43)	Transportation
458	O2013-2228	Sidewalk cafe(s) for Delightful Pastries	Smith, Michele (43)	Transportation
459	O2013-2230	Sidewalk cafe(s) for Edge, The	Smith, Michele (43)	Transportation
460	O2013-2234	Sidewalk cafe(s) for Four Farthings Tavern & Grill	Smith, Michele (43)	Transportation
461	O2013-2236	Sidewalk cafe(s) for Gemini Bistro	Smith, Michele (43)	Transportation
462	O2013-2239	Sidewalk cafe(s) for Glascott's Groggery	Smith, Michele (43)	Transportation
463	O2013-2242	Sidewalk cafe(s) for Karyn's Fresh Corner	Smith, Michele (43)	Transportation
464	O2013-2252	Sidewalk cafe(s) for Lou Malnati's Pizzeria	Smith, Michele (43)	Transportation
465	O2013-2256	Sidewalk cafe(s) for Molly's Cupcakes LLC	Smith, Michele (43)	Transportation
466	O2013-2258	Sidewalk cafe(s) for Nookies on Wells, Inc.	Smith, Michele (43)	Transportation
467	O2013-2260	Sidewalk cafe(s) for Old Town Pizza Pub	Smith, Michele (43)	Transportation
468	O2013-2261	Sidewalk cafe(s) for Sapori	Smith, Michele (43)	Transportation
469	O2013-2265	Sidewalk cafe(s) for Shine Restaurant	Smith, Michele (43)	Transportation
470	O2013-2267	Sidewalk cafe(s) for Starbucks No. 272	Smith, Michele (43)	Transportation
471	O2013-2269	Sidewalk cafe(s) for Starbucks Coffee No. 204	Smith, Michele (43)	Transportation
472	O2013-2276	Sidewalk cafe(s) for Starbucks Coffee No. 217	Smith, Michele (43)	Transportation
473	O2013-2278	Sidewalk cafe(s) for Starbucks Coffee No. 2370	Smith, Michele (43)	Transportation
474	O2013-2279	Sidewalk cafe(s) for Starbucks Coffee No. 2515	Smith, Michele (43)	Transportation

Legislation Referred to Committees at the Chicago City Council Meeting 3/13/2013
Section 3c - Aldermanic Introductions Regarding Unclassified Matters

	File #	Title	Sponsor(s)	Committee Referral
475	O2013-2280	Sidewalk cafe(s) for Sully's House	Smith, Michele (43)	Transportation
476	O2013-2281	Sidewalk cafe(s) for Tarantino's	Smith, Michele (43)	Transportation
477	O2013-2282	Sidewalk cafe(s) for Trattoria Pizzeria Roma	Smith, Michele (43)	Transportation
478	O2013-2283	Sidewalk cafe(s) for Twisted Baker, The	Smith, Michele (43)	Transportation
479	O2013-2285	Sidewalk cafe(s) for Vapiano	Smith, Michele (43)	Transportation
480	O2013-2288	Sidewalk cafe(s) for Vinci	Smith, Michele (43)	Transportation
481	O2013-2203	Sidewalk cafe(s) for Als Beef	Tunney, Thomas (44)	Transportation
482	O2013-2205	Sidewalk cafe(s) for Argo Tea	Tunney, Thomas (44)	Transportation
483	O2013-2206	Sidewalk cafe(s) for Bobtail Soda Fountain	Tunney, Thomas (44)	Transportation
484	O2013-2212	Sidewalk cafe(s) for Caribou Coffee	Tunney, Thomas (44)	Transportation
485	O2013-2216	Sidewalk cafe(s) for Caribou Coffee Co., Inc.	Tunney, Thomas (44)	Transportation
486	O2013-2217	Sidewalk cafe(s) for Caribou Coffee No. 708	Tunney, Thomas (44)	Transportation
487	O2013-2226	Sidewalk cafe(s) for Cesar's on Broadway	Tunney, Thomas (44)	Transportation
488	O2013-2231	Sidewalk cafe(s) for Chicago's Blarney Stone	Tunney, Thomas (44)	Transportation
489	O2013-2240	Sidewalk cafe(s) for Davids Tea	Tunney, Thomas (44)	Transportation
490	O2013-2244	Sidewalk cafe(s) for Deleece	Tunney, Thomas (44)	Transportation
491	O2013-2268	Sidewalk cafe(s) for El Mercado Food Mart	Tunney, Thomas (44)	Transportation
492	O2013-2270	Sidewalk cafe(s) for Flub A Dub Chub's	Tunney, Thomas (44)	Transportation
493	O2013-2271	Sidewalk cafe(s) for Fornello Trattoria	Tunney, Thomas (44)	Transportation
494	O2013-2272	Sidewalk cafe(s) for Frog N Snail	Tunney, Thomas (44)	Transportation
495	O2013-2274	Sidewalk cafe(s) for Hot Diggity Dogs	Tunney, Thomas (44)	Transportation
496	O2013-2277	Sidewalk cafe(s) for Icebox	Tunney, Thomas (44)	Transportation
497	O2013-2284	Sidewalk cafe(s) for Matilda	Tunney, Thomas (44)	Transportation
498	O2013-2287	Sidewalk cafe(s) for Melanthios	Tunney, Thomas (44)	Transportation
499	O2013-2289	Sidewalk cafe(s) for Mini Bar	Tunney, Thomas (44)	Transportation
500	O2013-2291	Sidewalk cafe(s) for Nookies Tree Ltd.	Tunney, Thomas (44)	Transportation
501	O2013-2292	Sidewalk cafe(s) for Paciugo of Broadway	Tunney, Thomas (44)	Transportation
502	O2013-2295	Sidewalk cafe(s) for Paddy Long's	Tunney, Thomas (44)	Transportation
503	O2013-2296	Sidewalk cafe(s) for Rise Restaurant	Tunney, Thomas (44)	Transportation
504	O2013-2298	Sidewalk cafe(s) for Roscoe's Tavern Ltd.	Tunney, Thomas (44)	Transportation
505	O2013-2301	Sidewalk cafe(s) for Sakura Teppanyaki and Sushi	Tunney, Thomas (44)	Transportation
506	O2013-2302	Sidewalk cafe(s) for Schoolyard Tavern & Grill	Tunney, Thomas (44)	Transportation
507	O2013-2304	Sidewalk cafe(s) for Sports Corner	Tunney, Thomas (44)	Transportation
508	O2013-2307	Sidewalk cafe(s) for Starbucks Coffee No. 227	Tunney, Thomas (44)	Transportation

Legislation Referred to Committees at the Chicago City Council Meeting 3/13/2013
Section 3c - Aldermanic Introductions Regarding Unclassified Matters

	File #	Title	Sponsor(s)	Committee Referral
509	O2013-2308	Sidewalk cafe(s) for Subway	Tunney, Thomas (44)	Transportation
510	O2013-2310	Sidewalk cafe(s) for Sushi Mura Japanese Restaurant	Tunney, Thomas (44)	Transportation
511	O2013-2311	Sidewalk cafe(s) for Tango Sur	Tunney, Thomas (44)	Transportation
512	O2013-2312	Sidewalk cafe(s) for Vops LLC	Tunney, Thomas (44)	Transportation
513	O2013-2314	Sidewalk cafe(s) for Wheel House Wrigleyville, The	Tunney, Thomas (44)	Transportation
514	O2013-2294	Sidewalk cafe(s) for Hops and Barley	Arena, John (45)	Transportation
515	O2013-2297	Sidewalk cafe(s) for Bojono's Pizzeria/Healthy Kids Kitchen	Cappleman, James (46)	Transportation
516	O2013-2300	Sidewalk cafe(s) for Finley Mahony's	Cappleman, James (46)	Transportation
517	O2013-2303	Sidewalk cafe(s) for Las Mananitas	Cappleman, James (46)	Transportation
518	O2013-2306	Sidewalk cafe(s) for Michael's Restaurant, Inc.	Cappleman, James (46)	Transportation
519	O2013-2309	Sidewalk cafe(s) for Wrigley BBQ	Cappleman, James (46)	Transportation
520	O2013-2320	Sidewalk cafe(s) for Andies Restaurant II	Pawar, Ameya (47)	Transportation
521	O2013-2322	Sidewalk cafe(s) for Angel Food Ltd.	Pawar, Ameya (47)	Transportation
522	O2013-2323	Sidewalk cafe(s) for Bad Apple, The	Pawar, Ameya (47)	Transportation
523	O2013-2326	Sidewalk cafe(s) for Brownstone Tavern & Grill	Pawar, Ameya (47)	Transportation
524	O2013-2329	Sidewalk cafe(s) for Celtic Crown	Pawar, Ameya (47)	Transportation
525	O2013-2331	Sidewalk cafe(s) for Chicago Joe's	Pawar, Ameya (47)	Transportation
526	O2013-2332	Sidewalk cafe(s) for Copper House	Pawar, Ameya (47)	Transportation
527	O2013-2335	Sidewalk cafe(s) for Essence of India	Pawar, Ameya (47)	Transportation
528	O2013-2337	Sidewalk cafe(s) for Garcia's, Inc.	Pawar, Ameya (47)	Transportation
529	O2013-2339	Sidewalk cafe(s) for Glenn's Diner	Pawar, Ameya (47)	Transportation
530	O2013-2340	Sidewalk cafe(s) for Hacienda La Amistad	Pawar, Ameya (47)	Transportation
531	O2013-2342	Sidewalk cafe(s) for La Sierra Corp.	Pawar, Ameya (47)	Transportation
532	O2013-2345	Sidewalk cafe(s) for Melao Latin Cuisine, Inc.	Pawar, Ameya (47)	Transportation
533	O2013-2346	Sidewalk cafe(s) for Paciugo Lincoln Square	Pawar, Ameya (47)	Transportation
534	O2013-2348	Sidewalk cafe(s) for Potbelly Sandwich Works	Pawar, Ameya (47)	Transportation
535	O2013-2349	Sidewalk cafe(s) for Red Lion Lincoln Square, The	Pawar, Ameya (47)	Transportation
536	O2013-2350	Sidewalk cafe(s) for Starbucks Coffee No. 2378	Pawar, Ameya (47)	Transportation
537	O2013-2351	Sidewalk cafe(s) for Starbucks Coffee No. 2449	Pawar, Ameya (47)	Transportation
538	O2013-2352	Sidewalk cafe(s) for Starbucks Coffee No. 2491	Pawar, Ameya (47)	Transportation

	File #	Title	Sponsor(s)	Committee Referral	
539	O2013-2354	Sidewalk cafe(s) for Sticky Rice	Pawar, Ameya (47)	Transportation	
540	O2013-2355	Sidewalk cafe(s) for Yogurt Square	Pawar, Ameya (47)	Transportation	
541	O2013-2356	Sidewalk cafe(s) for 42 N Latitude	Pawar, Ameya (47)	Transportation	
542	O2013-2318	Sidewalk cafe(s) for A Taste Of Heaven	Osterman, Harry (48)	Transportation	
543	O2013-2319	Sidewalk cafe(s) for Ann Sather Restaurant Granville	Osterman, Harry (48)	Transportation	
544	O2013-2321	Sidewalk cafe(s) for Burke's Public House	Osterman, Harry (48)	Transportation	
545	O2013-2324	Sidewalk cafe(s) for Ethiopian Diamond Restaurant	Osterman, Harry (48)	Transportation	
546	O2013-2325	Sidewalk cafe(s) for Fat Cat	Osterman, Harry (48)	Transportation	
547	O2013-2328	Sidewalk cafe(s) for Kitchen Sink	Osterman, Harry (48)	Transportation	
548	O2013-2330	Sidewalk cafe(s) for Nookies Cafe & Restaurant	Osterman, Harry (48)	Transportation	
549	O2013-2333	Sidewalk cafe(s) for Ras Dashen Ethiopian Restaurant, Inc.	Osterman, Harry (48)	Transportation	
550	O2013-2336	Sidewalk cafe(s) for Starbucks Coffee No. 2445	Osterman, Harry (48)	Transportation	
551	O2013-2338	Sidewalk cafe(s) for Subway	Osterman, Harry (48)	Transportation	
552	O2013-2344	Sidewalk cafe(s) for Mayne Stage/Act One Cafe	Moore, Joseph (49)	Transportation	
553	O2013-2353	Sidewalk cafe(s) for Starbucks Coffee No. 11751	Moore, Joseph (49)	Transportation	
Sign(s)/Signboard(s)					
554	O2013-1681	Issuance of permits for sign(s)/signboard(s) at 1320 E 47th St	Burns, William D. (4)	Zoning	
555	O2013-1684	Issuance of permits for sign(s)/signboard(s) at 33 E Congress Pkwy	Burns, William D. (4)	Zoning	
556	O2013-1689	Issuance of permits for sign(s)/signboard(s) at 600 S Clark St	Burns, William D. (4)	Zoning	
557	Or2013-120	Issuance of permits for sign(s)/signboard(s) at 8659 S State St	Sawyer, Roderick T. (6)	Zoning	
558	Or2013-113	Issuance of permits for sign(s)/signboard(s) at 10900 S Doty Ave	Beale, Anthony (9)	Zoning	
559	Or2013-141	Issuance of permits for sign(s)/signboard(s) at 10900 S Doty Ave	Beale, Anthony (9)	Zoning	
560	Or2013-142	Issuance of permits for sign(s)/signboard(s) at 920 W Pershing Rd	Balcer, James (11)	Zoning	
561	Or2013-136	Issuance of permits for sign(s)/signboard(s) at 2323 W 47th St	Thompson, Joann (16)	Zoning	*Redacted Record*
562	Or2013-137	Issuance of permits for sign(s)/signboard(s) at 6018 S Halsted St	Thompson, Joann (16)	Zoning	
563	Or2013-138	Issuance of permits for sign(s)/signboard(s) at 6032 S Halsted St	Thompson, Joann (16)	Zoning	
564	Or2013-140	Issuance of permits for sign(s)/signboard(s) at 1601 S. Stewart Ave	Solis, Daniel (25)	Zoning	

Legislation Referred to Committees at the Chicago City Council Meeting
3/13/2013
Section 3c - Aldermanic Introductions Regarding Unclassified Matters

	File #	Title	Sponsor(s)	Committee Referral
565	Or2013-145	Issuance of permits for sign(s)/signboard(s) at 1601 S Stewart Ave	Solis, Daniel (25)	Zoning
566	Or2013-118	Issuance of permits for sign(s)/signboard(s) at 4840 N Pulaski Rd	Laurino, Margaret (39)	Zoning
567	Or2013-133	Issuance of permits for sign(s)/signboard(s) at 35 N State St - north elevation	Reilly, Brendan (42)	Zoning
568	Or2013-134	Issuance of permits for sign(s)/signboard(s) at 35 N State St - west elevation	Reilly, Brendan (42)	Zoning
569	Or2013-135	Issuance of permits for sign(s)/signboard(s) at 65 E Adams St	Reilly, Brendan (42)	Zoning
Special Event(s) - Issuance of License(s)/Permit(s)				
570	Or2013-143	Issuance of special event license(s) and/or permit(s) for Bike the Boulevard Event (10th Annual)	Cardenas, George A. (12)	Special Events
571	Or2013-116	Issuance of special event license(s) and/or permit(s) for 100 Thousand Hip Hop Heads for Change	Maldonado, Roberto (26)	Special Events

Office of the City Clerk

O2013-1610

Office of the City Clerk

City Council Document Tracking Sheet

Meeting Date:	3/13/2013
Sponsor(s):	Balcer, James (11)
Type:	Ordinance
Title:	Amendment of Sections 4-60-022 and 4-60-023 of Municipal Code to allow additional alcoholic liquor & package good licenses on portion(s) of W 31st St
Committee(s) Assignment:	Committee on License and Consumer Protection

CITY COUNCIL
MARCH 13, 2013

ORDINANCE

BE IT ORDAINED BY THE CITY COUNCIL OF THE CITY OF CHICAGO:

SECTION 1. Section 4-60-022 of the Municipal Code of Chicago is hereby amended by deleting the language struck through, as follows:

4-60-022 Restrictions on additional licenses.

Subject to the provisions of subsection 4-60-021(c), no additional license shall be issued for the sale of alcoholic liquor, for consumption on the premises within the following areas:

(Omitted text is unaffected by this ordinance)

~~(11.14) On 31st Street, from Halsted Street to Morgan Street.~~

(Omitted text is unaffected by this ordinance)

SECTION 2. Section 4-60-023 of the Municipal Code of Chicago is hereby amended by deleting the language struck through, as follows:

4-60-023 Restrictions on additional licenses.

Subject to the provisions of subsection 4-60-021(c), no additional package goods license shall be issued for any premises located within the following areas:

(Omitted text is unaffected by this ordinance)

~~(11.14) On 31st Street, from Halsted Street to Morgan Street.~~

(Omitted text is unaffected by this ordinance)

SECTION 3. This ordinance shall be in full force and effect from and after its passage and publication.

James A. Balcer
James A. Balcer
Alderman, 11th Ward

Office of the City Clerk

O2013-1619

Office of the City Clerk

City Council Document Tracking Sheet

Meeting Date:	3/13/2013
Sponsor(s):	Colón, Rey (35)
Type:	Ordinance
Title:	Amendment of Sections 4-60-022 and 4-60-023 of Municipal Code to allow additional alcoholic liquor and package good licenses on portion(s) of W Fullerton Ave
Committee(s) Assignment:	Committee on License and Consumer Protection

City Council
March 13, 2013

ORDINANCE

BE IT ORDAINED BY THE CITY COUNCIL OF THE CITY OF CHICAGO:

SECTION 1. Section 4-60-022 of the Municipal Code of Chicago is hereby amended by deleting the language struck through, as follows:

4-60-022 Restrictions on additional licenses.

Subject to the provisions of subsection 4-60-021(c), no additional license shall be issued for the sale of alcoholic liquor, for consumption on the premises within the following areas:

(Omitted text is unaffected by this ordinance)

~~**(35.16)** On West Fullerton Avenue, from North Central Park Avenue to North Hamlin Avenue, and on the north side of West Fullerton Avenue, from North Hamlin Avenue to North Avers.~~

(Omitted text is unaffected by this ordinance)

SECTION 2. Section 4-60-023 of the Municipal Code of Chicago is hereby amended by deleting the language struck through as follows:

4-60-023 Restrictions on additional licenses.

Subject to the provisions of subsection 4-60-021(c), no additional package goods license shall be issued for any premises located within the following areas:

(Omitted text is unaffected by this ordinance)

~~**(35.16)** On West Fullerton Avenue, from North Central Park Avenue to North Hamlin Avenue, and on the north side of West Fullerton Avenue, from North Hamlin Avenue to North Avers.~~

(Omitted text is unaffected by this ordinance)

SECTION 3. This ordinance shall be in force and effect upon passage and approval.



Rey Colón
Alderman, 35th Ward

Office of the City Clerk

O2013-1613

Office of the City Clerk

City Council Document Tracking Sheet

Meeting Date:	3/13/2013
Sponsor(s):	Pope, John (10)
Type:	Ordinance
Title:	Amendment of Section 4-60-022 of Municipal Code to allow additional alcoholic liquor licenses on portion(s) of E. 106th St
Committee(s) Assignment:	Committee on License and Consumer Protection

March 13, 2013

ORDINANCE

BE IT ORDAINED BY THE CITY COUNCIL OF THE CITY OF CHICAGO:

SECTION 1. Section 4-60-022 of the Municipal Code of Chicago is hereby amended by deleting the language struck through, as follows:

4-60-022 Restrictions on additional licenses.

Subject to the provisions of subsection 4-60-021(c), no additional license shall be issued for the sale of alcoholic liquor, for consumption on the premises within the following areas:

(Omitted text is unaffected by this ordinance)

~~**(10.86)** On 106th Street, from Green Bay Avenue to Buffalo Avenue~~.

(Omitted text is unaffected by this ordinance)

SECTION 2. This ordinance shall be in force and effect upon passage and approval.

John Pope
Alderman, 10th Ward

Office of the City Clerk

O2013-1618

Office of the City Clerk

City Council Document Tracking Sheet

Meeting Date:	3/13/2013
Sponsor(s):	Burnett, Walter (27)
Type:	Ordinance
Title:	Amendment of Section 4-60-022 of Municipal Code to allow additional alcoholic liquor licenses on portion(s) of N Orleans St
Committee(s) Assignment:	Committee on License and Consumer Protection

March 13, 2013

ORDINANCE

BE IT ORDAINED BY THE CITY COUNCIL OF THE CITY OF CHICAGO:

SECTION 1. Section 4-60-022 of the Municipal Code of Chicago is hereby amended by deleting the language struck through, as follows:

4-60-022 Restrictions on additional licenses.

Subject to the provisions of subsection 4-60-021(c), no additional license shall be issued for the sale of alcoholic liquor, for consumption on the premises within the following areas:

(Omitted text is unaffected by this ordinance)

~~(27.34) On Orleans Street, from Chicago Avenue to Oak Street; and on those portions of Institute Place and Chestnut Street, between Orleans Street and Sedgwick Street.~~

(Omitted text is unaffected by this ordinance)

SECTION 2. This ordinance shall be in force and effect upon passage and approval.

Walter Burnett, Jr.
Alderman, 27th Ward

Office of the City Clerk

O2013-1636

Office of the City Clerk

City Council Document Tracking Sheet

Meeting Date:	3/13/2013
Sponsor(s):	Moreno, Proco Joe (1)
Type:	Ordinance
Title:	Amendment of Section 4-60-023 of Municipal Code to allow additional package goods licenses on portion(s) of N Ashland Ave
Committee(s) Assignment:	Committee on License and Consumer Protection

License 3-13-2013

ORDINANCE

BE IT ORDAINED BY THE CITY COUNCIL OF THE CITY OF CHICAGO:

SECTION 1. Section 4-60-023 of the Municipal Code of Chicago is hereby amended by deleting the language struck through, as follows:

4-60-023 Restrictions on additional licenses.

Subject to the provisions of subsection 4-60-021(c), no additional package goods license shall be issued for any premises located within the following areas:

(Omitted text is unaffected by this ordinance)

~~(1.18) On Ashland Avenue, from Augusta Boulevard to Division Street.~~

(Omitted text is unaffected by this ordinance)

SECTION 2. This ordinance shall be in force and effect upon passage and publication.

Proco Joe Moreno
Alderman, 1st Ward

Office of the City Clerk

O2013-1614

Office of the City Clerk

City Council Document Tracking Sheet

Meeting Date:	3/13/2013
Sponsor(s):	Harris, Michelle A. (8)
Type:	Ordinance
Title:	Amendment of Section 4-60-023 of Municipal Code to allow additional package goods licenses on portion(s) of E 95th St
Committee(s) Assignment:	Committee on License and Consumer Protection

License March 13, 2013

ORDINANCE

BE IT ORDAINED BY THE CITY COUNCIL OF THE CITY OF CHICAGO:

SECTION 1. Section 4-60-023 of the Municipal Code of Chicago is hereby amended by deleting the language struck through, as follows:

4-60-023 Restrictions on additional licenses.

Subject to the provisions of subsection 4-60-021©, no additional package goods license shall be issued for any premises located within the following area:

(Omitted text is unaffected by this ordinance)

~~(8.28) On 95th Street, from Jeffrey Avenue to the line of Cregier avenue (extended).~~

(Omitted text is unaffected by this ordinance)

SECTION 2. This ordinance shall be in force and effect upon passage and publication.

Michelle Harris
Alderman, 8th Ward

Office of the City Clerk

O2013-1621

Office of the City Clerk

City Council Document Tracking Sheet

Meeting Date:	3/13/2013
Sponsor(s):	Munoz, Ricardo (22)
Type:	Ordinance
Title:	Amendment of Section 4-60-023 of Municipal Code to allow additional package goods licenses on portion(s) of W 25th St
Committee(s) Assignment:	Committee on License and Consumer Protection

License March 13, 2013

ORDINANCE

BE IT ORDAINED BY THE CITY COUNCIL OF THE CITY OF CHICAGO:

SECTION 1. Section 4-60-023 of the Municipal Code of Chicago is hereby amended by deleting the language struck through, as follows:

4-60-023 Restrictions on additional licenses.

Subject to the provisions of subsection 4-60-021(c), no additional package goods license shall be issued for any premises located within the following areas:

(Omitted text is unaffected by this ordinance)

~~(22.18) On 25th Street from Hamlin Avenue to Pulaski Road.~~

(Omitted text is unaffected by this ordinance)

SECTION 2. This ordinance shall be in force and effect upon passage and publication.

Ricardo Munoz
Alderman, 22nd Ward

Moratorium Repeal Checklist
Please complete and return to Committee prior to committee meeting.

Alderman Ricardo Munoz **22nd Ward**

Date of Intro: 3/13/2013 Committee Meeting:

Tavern Package Goods
Code # **Code # 4-60-023(22.18)**

General Location: **25th Street, Hamlin to Pulaski**

Name of Business: **Franks Food & Liquor**

Address: **2501 S. Pulaski**

Since imposition of the moratorium: (Attach any written reports or testimony on listed concerns).

New development planned? No

New owner? No Change of Officers? YES

If so, nature, size and proposed start date: _____

_____

Describe any changes in land use in and/or around area. N/A, none

Changes in demand for police response related to local liquor sales? none

Changes in loitering / gang activity in area? none

Changes in noise complaints related to liquor sales in area? none

C.P.D. comment on changes in area? _____

Changes in traffic patterns or traffic density in area? none

Changes in local sanitation / littering complaints? none

Neighborhood comments? _____

Other comments? _____

Office of the City Clerk

O2013-1620

Office of the City Clerk

City Council Document Tracking Sheet

Meeting Date:	3/13/2013
Sponsor(s):	Burnett, Walter (27)
Type:	Ordinance
Title:	Amendment of Section 4-60-023 of Municipal Code to allow additional package goods licenses on portion(s) of N Larrabee St
Committee(s) Assignment:	Committee on License and Consumer Protection

ORDINANCE

BE IT ORDAINED BY THE CITY COUNCIL OF THE CITY OF CHICAGO:

SECTION 1. Section 4-60-023 of the Municipal Code of Chicago is hereby amended by deleting the language struck through, as follows:

4-60-023 Restrictions on additional licenses.

Subject to the provisions of subsection 4-60-021(c), no additional package goods license shall be issued for any premises located within the following areas:

(Omitted text is unaffected by this ordinance)

~~**(27.43)** On Larrabee Street, from Chicago Avenue-Oak Street.~~

(Omitted text is unaffected by this ordinance)

SECTION 2. This ordinance shall be in force and effect upon passage and publication.

Walter Burnett, Jr.
Alderman, 27th Ward

Office of the City Clerk

O2013-1638

Office of the City Clerk

City Council Document Tracking Sheet

Meeting Date:	3/13/2013
Sponsor(s):	Fioretti, Bob (2)
Type:	Ordinance
Title:	Amendment of Section 4-60-023 of Municipal Code to disallow additional package goods licenses on portion(s) of S Western Ave
Committee(s) Assignment:	Committee on License and Consumer Protection

ORDINANCE

BE IT ORDAINED BY THE CITY COUNCIL OF THE CITY OF CHICAGO:

SECTION 1. The City Council finds that the areas described in Section 2 of this ordinance are adversely affected by the over-concentration of businesses licensed to sell alcoholic liquor within and near the areas.

SECTION 2. Section 4-60-023 of the Municipal Code of Chicago is hereby amended by inserting the underscored language as a new subsection 4-60-023 (2.177), as follows:

4-60-023 Restrictions on Additional Package Goods Licenses.

Subject to the provisions of subsection 4-60-021(c), no additional package goods license shall be issued for any premises located within the following areas:

(Omitted text is unaffected by this ordinance)

(2.177) On Western Avenue, from Adams Street to Van Buren Street.

(Omitted text is unaffected by this ordinance)

SECTION 3. This ordinance shall be in full force and effect from and after its passage and publication.

Robert Fioretti
Alderman, 2nd Ward

Office of the City Clerk

O2013-1616

Office of the City Clerk

City Council Document Tracking Sheet

Meeting Date:	3/13/2013
Sponsor(s):	Quinn, Marty (13)
Type:	Ordinance
Title:	Amendment of Section 4-60-023 of Municipal Code to disallow additional package goods licenses on portion(s) of W 63rd St
Committee(s) Assignment:	Committee on License and Consumer Protection

ORDINANCE

BE IT ORDAINED BY THE CITY COUNCIL OF THE CITY OF CHICAGO:

SECTION 1. The City Council finds that the areas described in Section 2 of this ordinance are adversely affected by the over-concentration of businesses licensed to sell alcoholic liquor within and near the areas.

SECTION 2. Section 4-60-023 of the Municipal Code of Chicago is hereby amended by replacing subsection 4-60-023 (23.182), which was previously deleted as shown in the Journal of Proceedings of March 14, 2012 at pages 22762 through 22763, with the following underscored text:

4-60-023 (23.182) On 63rd Street, from Narragansett Avenue to Nashville Avenue.

SECTION 3. This ordinance shall be in full force and effect from and after its passage and publication.

Marty Quinn
Alderman, 13th Ward

Office of the City Clerk

O2013-1898

Office of the City Clerk

City Council Document Tracking Sheet

Meeting Date:	3/13/2013
Sponsor(s):	Moreno, Proco Joe (1)
Type:	Ordinance
Title:	Exemption from physical barrier requirement for commercial driveway alley access for Castillo Royalty Car Wash
Committee(s) Assignment:	Committee on Transportation and Public Way

BE IT ORDAINED BY THE CITY COUNCIL OF THE CITY OF CHICAGO:

SECTION 1. Per Section 10-20-430 of the Municipal Code of Chicago, the Director of Revenue is hereby authorized and directed to exempt **Castillo Royalty Car Wash** from the provisions requiring barriers as a prerequisite to prohibit alley ingress and egress into **1850 N Western Avenue**.

SECTION 2. This ordinance shall be in force and take effect from and after its passage and publication.

Proco Joe Moreno
Alderman, 1st Ward

Office of the City Clerk

O2013-1601

Office of the City Clerk

City Council Document Tracking Sheet

Meeting Date:	3/13/2013
Sponsor(s):	Dowell, Pat (3)
Type:	Ordinance
Title:	Exemption from physical barrier requirement for commercial driveway alley access for Park Boulevard Phase 11B LLC
Committee(s) Assignment:	Committee on Transportation and Public Way

BE IT ORDAINED BY THE CITY COUNCIL OF THE CITY OF CHICAGO:

SECTION 1: **Section 10-20-430 of the Municipal Code of Chicago, the Commissioner of Transportation is hereby authorized and directed to exempt Park Boulevard Phase IIB, LLC of 10 West 35th Street, 9th Floor, Chicago, IL 60616 from requiring barriers as a prerequisite to prohibit alley ingress and egress to parking facilities for premise address:3633-3647 South State, 16-22 West 37th Street, 4-10 West 37th Street, 3720 South Dearborn.**

SECTION 2: **This ordinance shall take effect and be in force from and after its passage and publication.**

Pat Dowell

Pat Dowell

Alderman, 3rd Ward

Office of the City Clerk

O2013-1627

Office of the City Clerk

City Council Document Tracking Sheet

Meeting Date:	3/13/2013
Sponsor(s):	Dowell, Pat (3)
Type:	Ordinance
Title:	Exemption from physical barrier requirement for commercial driveway alley access for Kristalex Group, Inc
Committee(s) Assignment:	Committee on Transportation and Public Way

BE IT ORDAINED BY THE CITY COUNCIL OF THE CITY OF CHICAGO:

SECTION 1: **Section 10-20-430 of the Municipal Code of Chicago, the Commissioner of Transportation is hereby authorized and directed to exempt Kristalex Group, Inc. of 4518 ½ South Damen, Chicago, IL 60625 from requiring barriers as a prerequisite to prohibit alley ingress and egress to parking facilities for premise address: 1845 South State Street.**

SECTION 2: **This ordinance shall take effect and be in force from and after its passage and publication.**

Pat Dowell

Pat Dowell

Alderman, 3rd Ward

Office of the City Clerk

O2013-1903

Office of the City Clerk

City Council Document Tracking Sheet

Meeting Date:	3/13/2013
Sponsor(s):	Balcer, James (11)
Type:	Ordinance
Title:	Exemption from physical barrier requirement for commercial driveway alley access for Starlight Food Service
Committee(s) Assignment:	Committee on Transportation and Public Way

City Council
March 13, 2013

BE IT ORDAINED BY THE CITY COUNCIL OF THE CITY OF CHICAGO:

SECTION 1. Section 10-20-430 of the Municipal Code of Chicago, the Commissioner of Transportation is hereby authorized and directed to exempt **Starlight Food Service** at **3422-3432 S. Normal Ave.** from the provisions requiring barriers as a prerequisite to prohibit alley ingress and egress to parking facilities for Premise Address.

SECTION 2. This ordinance shall take effect and be in force from and after its passage and publication.

James A. Balcer
Alderman, 11th Ward

Office of the City Clerk

O2013-1611

Office of the City Clerk

City Council Document Tracking Sheet

Meeting Date:	3/13/2013
Sponsor(s):	Thompson, Joann (16)
Type:	Ordinance
Title:	Exemption from physical barrier requirement for commercial driveway alley access for C & H Auto Repair
Committee(s) Assignment:	Committee on Transportation and Public Way


BE IT ORDAINED BY THE CITY COUNCIL OF CHICAGO:

SECTION 1. Section 10-20-430 of the Municipal Code of Chicago, the Commissioner of Transportation is hereby authorized and directed to exempt **C & H Auto Repair, 1118 West 63rd Street,** from the provisions requiring barriers as a prerequisite to prohibit alley ingress and egress to parking facilities for premise address.

SECTION 2. This ordinance shall take effect and be in force from and after its passage and publication.

JoANN THOMPSON
Alderman, 16th Ward

;7734343989

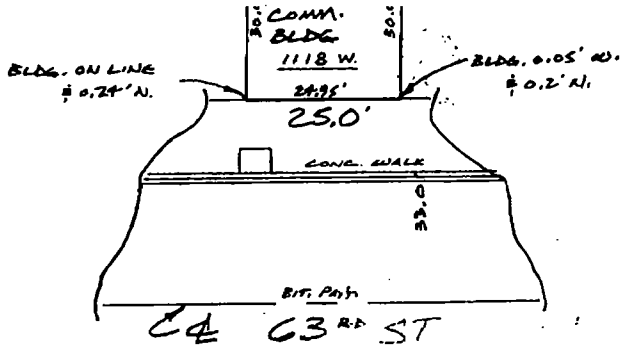

FOR: CURTIS HOLT

SCALE: 1" = 20'

JOB NO. 0805072

RESURVEYED TO LOCATE BUILDING

JOB NO.

DATE

ORDERED BY

CONTRACTOR, BUILDERS OR OWNERS SHOULD VERIFY AND COMPARE ALL POINTS BEFORE BEGINNING ANY CONSTRUCTION AND AT ONCE REPORT ANY DISCREPANCIES. CONSULT DEED FOR BUILDING LINE AND RESTRICTIONS, CONSULT DEED OR ABSTRACT OF TITLE FOR EASEMENTS. THIS PLAT WAS PREPARED FOR THE EXCLUSIVE USE OF THE PARTY(S) NAMED HEREON AND IS ONLY VALID IF THE ORIGINAL EMBOSSED SEAL IS PRESENT.



STATE OF ILLINOIS } SS
COUNTY OF COOK }

I DO HEREBY CERTIFY THAT I HAVE SURVEYED THE PROPERTY DESCRIBED IN THE CAPTION TO THE HEREON DRAWN. ALL DISTANCES ARE IN FEET AND DECIMALS THEREOF. ACCORDING TO MY KNOWLEDGE AND BELIEF, THIS SURVEY CORRECTLY REPRESENTS SAID PROPERTY. I FURTHER CERTIFY THAT I AM A BOUNDARY SURVEY.

ROBERT D. MCALLISTER, P.L.S.

DATE: JUNE 5, 2008 CERT. NO. 2921

PROFESSIONAL DESIGN FIRM 184.004604

03-12-13:05:10PM;

93734343889 # 3/ 4

TELEPHONE
(708) 799-9542
FAX
(708) 799-8797


DAVID A. RING & ASSOCIATES

REGISTERED LAND SURVEYORS

18120 1/2 MARTIN AVENUE
HOMEWOOD, ILLINOIS
60430

PLAT OF SURVEY

LOT 27 IN HOGE'S SUBDIVISION OF THE SOUTH 1/2 OF THE EAST 1/2 OF THE WEST 1/2 OF THE SOUTHWEST 1/4 OF THE SOUTHEAST 1/4 OF SECTION 17, TOWNSHIP 38 NORTH, RANGE 14, EAST OF THE THIRD PRINCIPAL MERIDIAN, RECORDED DECEMBER 28, 1887, AS DOCUMENT NO 908854, IN COOK COUNTY, ILLINOIS.

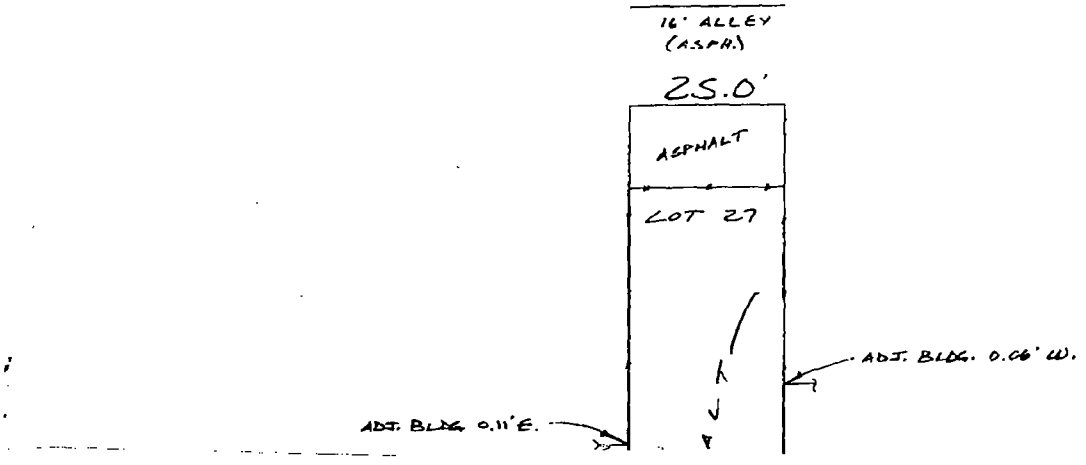

03-12-13;05:10PM;

Office of the City Clerk

O2013-1612

Office of the City Clerk

City Council Document Tracking Sheet

Meeting Date:	3/13/2013
Sponsor(s):	Thompson, Joann (16)
Type:	Ordinance
Title:	Exemption from physical barrier requirement for commercial driveway alley access for Payless Auto Body & Repair
Committee(s) Assignment:	Committee on Transportation and Public Way

BE IT ORDAINED BY THE CITY COUNCIL OF CHICAGO:

SECTION 1. Section 10-20-430 of the Municipal Code of Chicago, the Commissioner of Transportation is hereby authorized and directed to exempt **Payless Auto Body & Repair, 5625 South Western Avenue,** from the provisions requiring barriers as a prerequisite to prohibit alley ingress and egress to parking facilities for premise address.

SECTION 2. This ordinance shall take effect and be in force from and after its passage and publication.


JoANN THOMPSON
Alderman, 16th Ward

02-25-13;02:41PM; ;7734343889 # 5/

CITY OF CHICAGO DEPARTMENT OF CONSTRUCTION AND PERMITS

GENERAL BUILDING REQUIREMENTS Per Chicago Zoning Ordinance(CZO) and Chicago Building Code (CBC) 2006 Edition

ITEM	ISSUE	CHAPTER/ARTICLE	Ordinance Requirement	Actual	Requirement N/A	Location/ Sheet No.	Agency/ Test No.	REMARKS
ZONING REQUIREMENTS								
1.01	Zoning District	CZO Chapter 17-4	C2-2	C2-2		A-100		
1.02	Lot Area	CZO Chapter 17-4		7000 SF		A-100		
1.03	Maximum Floor Area Ratio	CZO Chapter 17-4	2.2			A-100		
1.04	Existing Total Building Area	CZO Chapter 17-4	15,400 SF	4,678 SF		A-100		EXISTING TO REMAIN
1.05	Building Height - No. of Floors	CZO Chapter 17-4	NL	1 STORY		A-100		EXISTING TO REMAIN
1.06	Minimum Yards	CZO Chapter 17-4						
	Minimum Front Yards	CZO Chaper 17-4		0	N/A	A-100		EXISTING TO REMAIN
	Minimum Side Yards	CZO Chaper 17-4		0	N/A	A-100		EXISTING TO REMAIN
	Minimum Rear Yards	CZO Chaper 17-4		46'-7"	N/A	A-100		EXISTING TO REMAIN
1.07	Grade Elevation (CCD)							
1.08	Off Street Loading		N/A	N/A	N/A			
1.09	Off Street Parking		3+1 ADA	3+1 ADA		A-100		

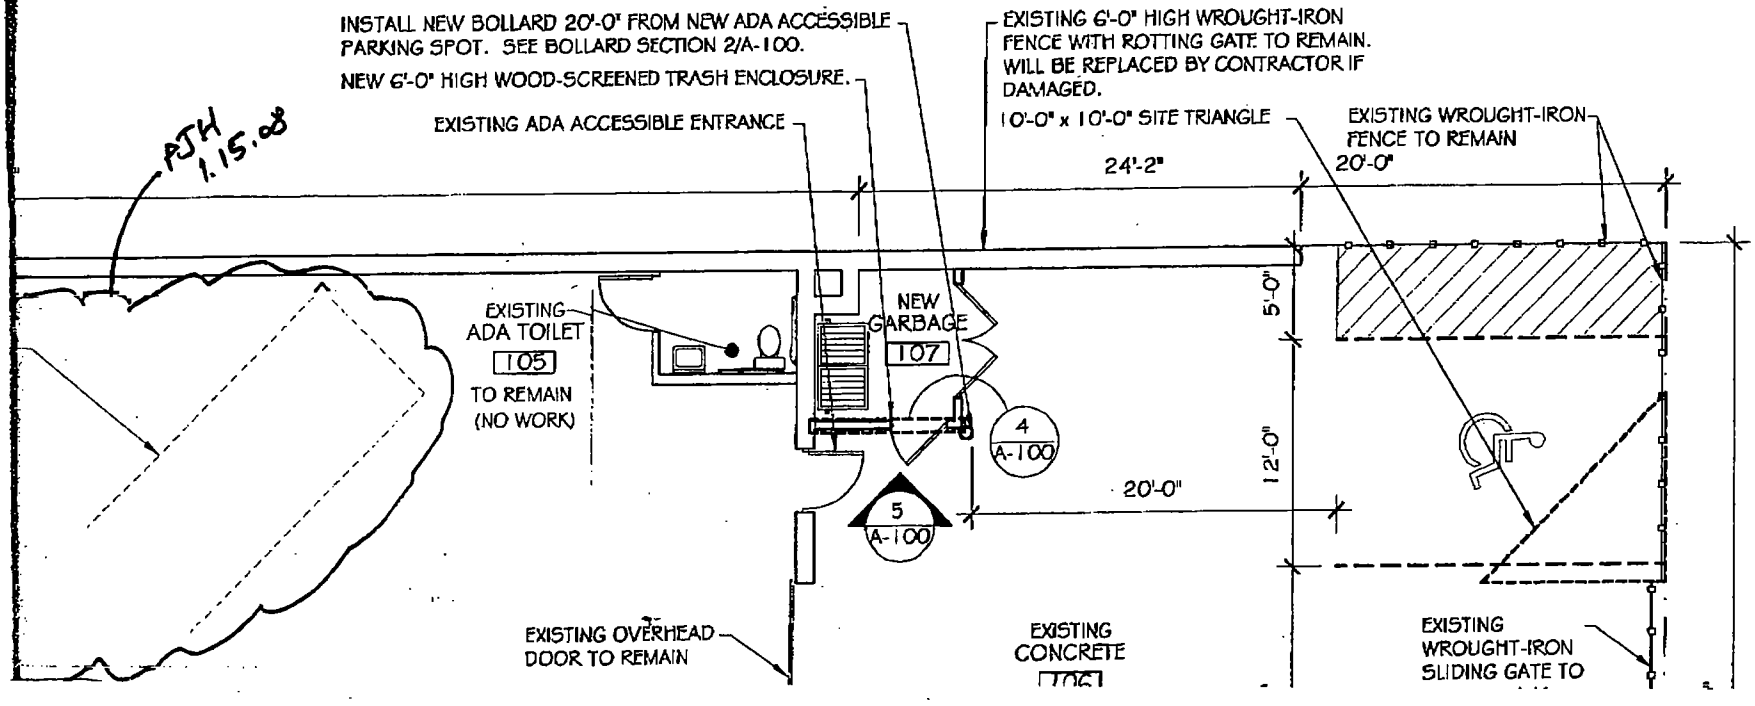

GENERAL NOT

1. ALL CONST

2. ALL DIMEN DRAWINGS. I ARCHITECT F

3. DO NOT SI NOR THE OW SCOPE OF W

THESE DRAWI OF MY KNOW

PAMEL
signature

1000 W MON
address

1.11.0
date

FEE SCHEDULE

M	LINEAR FEET	$/LINEAR FEET	$
CLOSURE	16	35	560
EE	X	X	1000
FENCE	46	35	1610
AL			3170

NG TO BE COMPLETED BY JUNE 15, 2008.

PJH 1.11.08

N TO COMPLY WITH CITY OF CHICAGO BUILDING CODE.

O BE VERIFIED IN FIELD, DO NOT SCALE OFF THE ESSARY DIMENSION IS NOT GIVEN CONTACT THE IFICATION.

THE DRAWINGS/DOCUMENTS. NEITHER THE ARCHITECT RESPONSIBLE FOR BREAKING DOWN NOR DIVIDING THE THE CONTRACTORS SUBCONTRACTORS.

E PREPARED UNDER MY DIRECTION AND TO THE BEST OMPLY WITH THE CITY OF CHICAGO BUILDING CODE.

UTTER

AGO, IL 60607

HUTTER ARCHITECTS, LTD.

1000 West Monroe Street
Chicago, Il. 60607
312.492.8000 Voice
312.492.8444 Fax

STATE OF ILLINOIS
PAMELA J. HUTTER
12886
LICENSED ARCHITECT

THIS COPY TO LANDSCAPE CONTRACTOR

PLANTING PERMIT REQUIRED
48 DAYS PRIOR TO PLANTING BY
CALL (312) 747-6985

N SHOWN ON THE ATTACHED
ICAGO, ILLINOIS HAS, TO THE BEST
BE INSTALLED, MAINTAINED, AND
DANCE WITH THE REQUIREMENTS
APING STANDARDS OF THE
E ORDINANCE.

DEPARTMENT OF ZONING
LANDSCAPE DRAWING
APPROVED
DATE: 1/15/08
SIGNED: ROOM


OK 1/22/08

18

/L # 7734343889

02-25-13:02:41PM:

5625 S. WESTERN
CHICAGO, IL

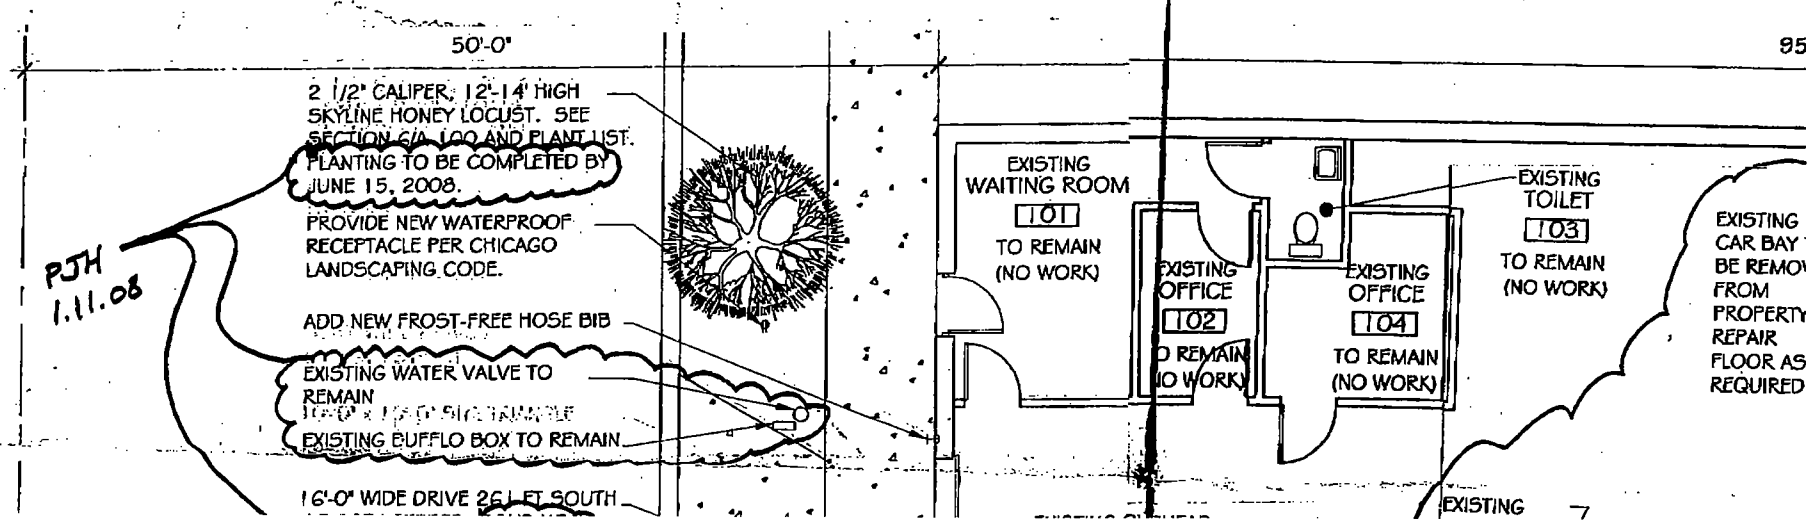

Office of the City Clerk

O2013-1777

Office of the City Clerk

City Council Document Tracking Sheet

Meeting Date:	3/13/2013
Sponsor(s):	O'Shea, Matthew J. (19)
Type:	Ordinance
Title:	Exemption from physical barrier requirement for commercial driveway alley access for LaFiesta Restaurant
Committee(s) Assignment:	Committee on Transportation and Public Way

City Council Meeting
March 13, 2013

BE IT ORDAINED BY THE CITY COUNCIL OF THE CITY OF CHICAGO:

SECTION 1: Section 10-20-430 of the Municipal Code of the City of Chicago, Commissioner of Transportation is hereby authorized and directed to exempt

LaFiesta Restaurant of 3333 W. 111th St., from the provision requiring barriers as a prerequisite to prohibit alley ingress and egress to parking facilities for Premise Address.

SECTION 2: This ordinance shall take effect and be in force from and after its passage and publication.

Matthew J. O'Shea
Alderman, 19th Ward

Office of the City Clerk

O2013-1821

Office of the City Clerk

City Council Document Tracking Sheet

Meeting Date:	3/13/2013
Sponsor(s):	Munoz, Ricardo (22)
Type:	Ordinance
Title:	Exemption from physical barrier requirement for commercial driveway alley access for Valloor Inc.
Committee(s) Assignment:	Committee on Transportation and Public Way

CITY COUNCIL MEETING
March 13, 2013

BE IT ORDAINED BY THE CITY COUNCIL OF THE CITY OF CHICAGO:

Section 1: Pursuant to action 10-20-430 of the Municipal Code of Chicago Commissioner of Transportation is hereby authorized and directed to exempt Valloor Inc. of 4257 W. 26th Street from the provisions requiring barriers as a prerequisite to prohibit alley ingress and egress to parking for Premise Address.

Section 2: This ordinance shall take effect and be in force from and after its passage and publication.

Ricardo Muñoz
Alderman, 22nd Ward

Office of the City Clerk

O2013-1680

Office of the City Clerk

City Council Document Tracking Sheet

Meeting Date:	3/13/2013
Sponsor(s):	Zalewski, Michael R. (23)
Type:	Ordinance
Title:	Exemption from physical barrier requirement for commercial driveway alley access for Jet Brite Car Wash
Committee(s) Assignment:	Committee on Transportation and Public Way

BE IT ORDAINED BY THE COUNCIL OF THE CITY OF CHICAGO:

SECTION 1. Pursuant to Section 10-20-430 of the Municipal Code of Chicago, the Commissioner of Transportation is hereby authorized and directed to exempt Jet Brite Car Wash, located at 5345 S. Harlem Ave. from the provisions requiring barriers as a prerequisite to prohibit alley ingress and egress to parking facilities for premise address.

SECTION 2. This ordinance shall take effect and be in force from and after its passage and publication.

City Council Meeting
March 13, 2013

Michael R. Zalewski
Alderman, 23rd Ward

Office of the City Clerk

O2013-1767

Office of the City Clerk

City Council Document Tracking Sheet

Meeting Date:	3/13/2013
Sponsor(s):	Solis, Daniel (25)
Type:	Ordinance
Title:	Exemption from physical barrier requirement for commercial driveway alley access for La Casa Del Pueblo, Inc./Nicolas Lombardi
Committee(s) Assignment:	Committee on Transportation and Public Way

City Council: March 13, 2013

BE IT ORDAINED BY THE CITY COUNCIL OF THE CITY OF CHICAGO:

SECTION 1. Section 10-20-430 of the Municipal Code of Chicago, Commissioner of Transportation is hereby authorized and directed to exempt:

Property Owner: Nicholas Lombardi
Business Type: La Casa Del Pueblo, Inc.
Address: 1811-1817 S. Bishop St., Chicago, IL 60608
Business Contact: Nicholas Lombardi (312-617-4963)

from the provisions requiring barriers as a prerequisite to prohibit alley ingress and egress to parking facilities for Premise Address.

SECTION 2. This ordinance shall take effect and be in force from and after its passage and publication.

DANIEL SOLIS
Alderman, 25th Ward

Office of the City Clerk

O2013-1608

Office of the City Clerk

City Council Document Tracking Sheet

Meeting Date:	3/13/2013
Sponsor(s):	Maldonado, Roberto (26)
Type:	Ordinance
Title:	Exemption from physical barrier requirement for commercial driveway alley access for Hispanic Housing Management Office
Committee(s) Assignment:	Committee on Transportation and Public Way

Be it ordained by the City Council of the City of Chicago:

SECTION 1. Section 10-20-430 of the Municipal Code of Chicago, the Commissioner of Transportation is hereby authorized and directed to exempt:

Property Owner:	Hispanic Housing Management Office
Business Type:	Housing Management
Address:	1402 N. Kedzie
Business Contact:	Felicia Wilson

from the Provisions of requiring barriers as a prerequisite to prohibit alley ingress to parking facilities for premise address: 1402 N. Kedzie

SECTION 2. This Ordinance shall take effect and be in force from and after its passage and publication.

Roberto Maldonado
Alderman, 26th Ward

Office of the City Clerk

O2013-1609

Office of the City Clerk

City Council Document Tracking Sheet

Meeting Date:	3/13/2013
Sponsor(s):	Maldonado, Roberto (26)
Type:	Ordinance
Title:	Exemption from physical barrier requirement for commercial driveway alley access for Children's Learning Place
Committee(s) Assignment:	Committee on Transportation and Public Way

Be it ordained by the City Council of the City of Chicago:

SECTION 1. Section 10-20-430 of the Municipal Code of Chicago, the Commissioner of Transportation is hereby authorized and directed to exempt:

Property Owner:	Children's Learning Place
Business Type:	Day Care Center
Address:	3111-3115 W. Fullerton
Business Contact:	Alicia Cherrett
FEIN:	

from the Provisions of requiring barriers as a prerequisite to prohibit alley ingress to parking facilities for premise address: 3111-3115 W. Fullerton

SECTION 2. This Ordinance shall take effect and be in force from and after its passage and publication.

Roberto Maldonado
Alderman, 26th Ward

Office of the City Clerk

O2013-1761

Office of the City Clerk

City Council Document Tracking Sheet

Meeting Date:	3/13/2013
Sponsor(s):	Burnett, Walter (27)
Type:	Ordinance
Title:	Exemption from physical barrier requirement for commercial driveway alley access for Heneghan Wrecking
Committee(s) Assignment:	Committee on Transportation and Public Way

City Council Meeting
February 13,2013

BE IT ORDAINED BY THE CITY COUNCIL OF THE CITY OF CHICAGO

SECTION 1. Section 10-20-430 of the Municipal Code of Chicago, Commissioner of Transportation is hereby authorized and directed to exempt

Heneghan Wrecking
178 N.Halsted St
Chicago, IL 60661

From the provisions requiring barriers as a prerequisite to prohibit alley ingress and egress to parking facilities for premise address.

SECTION 2. This ordinance shall take effect and be in force from and after its passage and publication

Walter Burnett, Jr.
Alderman, 27th Ward

Office of the City Clerk

O2013-1889

Office of the City Clerk

City Council Document Tracking Sheet

Meeting Date:	3/13/2013
Sponsor(s):	Colón, Rey (35)
Type:	Ordinance
Title:	Exemption from physical barrier requirement for commercial driveway alley access for Safeway Food Market, Inc.
Committee(s) Assignment:	Committee on Transportation and Public Way

CITY COUNCIL
March 13. 2013

Be It Ordained by the City Council of the City of Chicago:

SECTION 1. Section 10-20-430 of the Municipal Code of Chicago, Commissioner of Transportation is hereby authorized and directed to exempt:

Business Name:	Safeway Food Market Inc.
Owner Name:	Jamal Freihat
Type of Business:	Grocery Store
Property Address:	4025 W. Armitage Avenue

from the Provisions requiring barriers as a prerequisite to prohibit alley ingress and egress to parking facilities for Premise Address: 4025 W. Armitage Avenue

SECTION 2. This Ordinance shall take effect and be in force from and after its passage and publication.

Rey Colón
Alderman, 35TH Ward

REY COLÓN
ALDERMAN
35TH WARD

SERVICE OFFICE

2710 N. SAWYER
CHICAGO, IL 60647
(773) 365-3535
(773) 365-7391 (FAX)
www.reycolon.org

CITY OF CHICAGO
CITY COUNCIL

CITY HALL, ROOM 203
121 N. LASALLE STREET
CHICAGO, IL 60602

RULES AND ETHICS

ECONOMIC, CAPITAL AND TECHNOLOGY DEVELOPMENT

EDUCATION AND CHILD DEVELOPMENT

FINANCE

HEALTH & ENVIRONMENTAL PROTECTION

HUMAN RELATIONS

PEDESTRIAN & TRAFFIC SAFETY

WORKFORCE DEVELOPMENT

ZONING/LANDMARK & BUILDING STANDARDS

March 5, 2013

Gabe Klein
Commissioner
City of Chicago
Dept. of Transportation
30 N. LaSalle, Room 1100
Chicago, IL 60602

RE: Alley Ingress/Egress Access
4025 W. Armitage

Dear Commissioner Klein,

This letter serves to inform you I have no objection to the Alley Ingress/Egress permit for **4025 W. Armitage.** Ordinance will be introduced to the Committee on Transportation and Public Way at the next City Council meeting. The following is the applicant information:

Property Owner:	Eliyahoo Lalez
Owner Contact:	(847)331-1614
Business Type:	Grocery Store
Address:	4025 W. Armitage
Business Contact:	Jamal Freihat
	(708)-268-0259

Please contact me at (773) 365-3535 if you have any questions.

Sincerely,

Rey Colón
Alderman, 35th Ward

Office of the City Clerk

O2013-1893

Office of the City Clerk

City Council Document Tracking Sheet

Meeting Date:	3/13/2013
Sponsor(s):	Colón, Rey (35)
Type:	Ordinance
Title:	Exemption from physical barrier requirement for commercial driveway alley access for Fast Trak Auto Center
Committee(s) Assignment:	Committee on Transportation and Public Way

CITY COUNCIL
March 13. 2013

Be It Ordained by the City Council of the City of Chicago:

SECTION 1. Section 10-20-430 of the Municipal Code of Chicago, Commissioner of Transportation is hereby authorized and directed to exempt:

Business Name:	Fast Trak Auto Center
Owner Name:	Amparo R. Quiles
Type of Business:	Auto Repair
Property Address:	3263 W. Fullerton Avenue

from the Provisions requiring barriers as a prerequisite to prohibit alley ingress and egress to parking facilities for Premise Address: 3263 W. Fullerton Avenue

SECTION 2. This Ordinance shall take effect and be in force from and after its passage and publication.

Rey Colón
Alderman, 35TH Ward

REY COLÓN
ALDERMAN
35TH WARD

SERVICE OFFICE

2710 N. SAWYER
CHICAGO, IL 60647
(773) 365-3535
(773) 365-7391 (FAX)
www.reycolon.org

CITY OF CHICAGO
CITY COUNCIL

CITY HALL, ROOM 203
121 N. LASALLE STREET
CHICAGO, IL 60602

RULES AND ETHICS

ECONOMIC, CAPITAL AND TECHNOLOGY DEVELOPMENT

EDUCATION AND CHILD DEVELOPMENT

FINANCE

HEALTH & ENVIRONMENTAL PROTECTION

HUMAN RELATIONS

PEDESTRIAN & TRAFFIC SAFETY

WORKFORCE DEVELOPMENT

ZONING/LANDMARK & BUILDING STANDARDS

January 31, 2013

Gabe Klein
Commissioner
City of Chicago
Dept. of Transportation
30 N. LaSalle, Room 1100
Chicago, IL 60602

RE: Alley Ingress/Egress Access
3263 W. Fullerton Ave.


Dear Commissioner Klein,

This letter serves to inform you I have no objection to the Alley Ingress/Egress permit for **3263 W. Fullerton Ave.** Ordinance will be introduced to the Committee on Transportation and Public Way at the next City Council meeting. The following is the applicant information:

Property Owner:	Amparo R. Quiles
Owner Contact:	773-235-1334
Business Type:	Auto Repair
Address:	3263 W. Fullerton Ave
Business Contact:	Phil Quiles Jr.
	773-235-1334

Please contact me at (773) 365-3535 if you have any questions.

Sincerely,

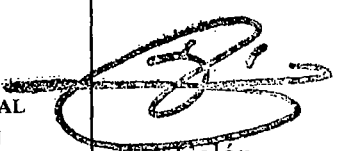

Rey Colón
Alderman, 35th Ward

Office of the City Clerk

O2013-1793

Office of the City Clerk

City Council Document Tracking Sheet

Meeting Date:	3/13/2013
Sponsor(s):	O'Connor, Patrick (40)
Type:	Ordinance
Title:	Exemption from physical barrier requirement for commercial driveway alley access for Hello Doggy
Committee(s) Assignment:	Committee on Transportation and Public Way

City Council Meeting: March 13, 2013

ORDINANCE

BE IT ORDAINED BY THE CITY COUNCIL OF THE CITY OF CHICAGO:

SECTION 1. Section 10-20-430 of the Municipal Code of Chicago, the Commissioner of Transportation is hereby authorized and directed to exempt, **Hello Doggy, 2741-53 W. Lawrence Ave., Chicago, IL 60625** from the provisions requiring barriers as a prerequisite to prohibit alley ingress and egress to parking facilities for premise address.

SECTION 2. This ordinance shall take effect and be in force upon its passage and publication.

Patrick J. O'Connor
Alderman - 40th Ward

Office of the City Clerk

O2013-1917

Office of the City Clerk

City Council Document Tracking Sheet

Meeting Date:	3/13/2013
Sponsor(s):	O'Connor, Patrick (40)
Type:	Ordinance
Title:	Exemption from physical barrier requirement for commercial driveway alley access for Aamco/Steve Treadwell
Committee(s) Assignment:	Committee on Transportation and Public Way

City Council Meeting: March 13, 2013

ORDINANCE

BE IT ORDAINED BY THE CITY COUNCIL OF THE CITY OF CHICAGO:

SECTION 1. Section 10-20-430 of the Municipal Code of Chicago, the Commissioner of Transportation is hereby authorized and directed to exempt, **Aamco, Steve Treadwell, 5650 N. Western Avenue, Chicago, IL 60659** from the provisions requiring barriers as a prerequisite to prohibit alley ingress and egress to parking facilities for premise address.

SECTION 2. This ordinance shall take effect and be in force upon its passage and publication.

Patrick J. O'Connor
Alderman - 40th Ward

Office of the City Clerk

O2013-1857

Office of the City Clerk

City Council Document Tracking Sheet

Meeting Date:	3/13/2013
Sponsor(s):	Smith, Michele (43)
Type:	Ordinance
Title:	Exemption from physical barrier requirement for commercial driveway alley access for The Chicago Housing Authority
Committee(s) Assignment:	Committee on Transportation and Public Way

DEPARTMENT OF TRANSPORTATION

DRIVEWAY PERMITS

TO ALL PROPERTY OWNERS, INGRESS AND EGRESS TO PUBLIC ALLEYS FROM PRIVATE PROPERTY IS PROHIBITED, UNLESS EXEMPTED BY ORDINANCE FROM THE ALDERMAN OF YOUR WARD.

BE IT ORDAINED BY THE CITY COUNCIL OF THE CITY OF CHICAGO:

SECTION 1. Section 10-20-430 of the Municipal Code of Chicago, Commissioner of Transportation is hereby authorized and directed to exempt THE CHICAGO HOUSING AUTHORITY of 2140 N. Clark ("Premise Address") provisions requiring barriers as a prerequisite to prohibit alley ingress and egress to parking facilities for Premise Address.

SECTION 2. This ordinance shall take effect and be in force from and after its passage and publication.

Alderman Michele Smith

Date: 03/13/2013

Office of the City Clerk

O2013-1921

Office of the City Clerk

City Council Document Tracking Sheet

Meeting Date:	3/13/2013
Sponsor(s):	Tunney, Thomas (44)
Type:	Ordinance
Title:	Exemption from physical barrier requirement for commercial driveway alley access for Sonco Real Estate LLC
Committee(s) Assignment:	Committee on Transportation and Public Way

City Council Meeting
March 13, 2013

BE IT ORDAINED BY THE CITY COUNCIL OF THE CITY OF CHICAGO:

SECTION 1. Section 10-20-430 of the Municipal Code of Chicago, the Director of Transportation is hereby authorized and directed to exempt:

Sonco Real Estate LLC of 3223 North Sheffield, from the provisions requiring barriers as a prerequisite to prohibit alley ingress and egress to parking facilities for Premise Address.

SECTION 2. This ordinance shall take effect and be in force from and after its passage and publication.

Thomas M. Tunney
Alderman, 44th Ward

Office of the City Clerk

O2013-1844

Office of the City Clerk

City Council Document Tracking Sheet

Meeting Date:	3/13/2013
Sponsor(s):	Moreno, Proco Joe (1)
Type:	Ordinance
Title:	Awning(s) for Alliance Bakery
Committee(s) Assignment:	Committee on Transportation and Public Way

ORDINANCE
ALLIANCE BAKERY
Acct. No. 316315 - 1
Permit No. 1104907

Be It Ordained by the City Council of the City of Chicago:

SECTION 1. Permission and authority are hereby given and granted to ALLIANCE BAKERY, upon the terms and subject to the conditions of this ordinance to maintain and use, as now constructed, one (1) Awning(s) projecting over the public right-of-way adjacent to its premises known as 1736 W. Division St..

Said Awning(s) at W. Division Street measure(s):
One (1) at seventeen (17) feet in length, and two point five (2.5) feet in width for a total of forty-two point five (42.5) square feet.

The location of said privilege shall be as shown on prints kept on file with the Department of Business Affairs and Consumer Protection and the Office of the City Clerk.

Said privilege shall be constructed in accordance with plans and specifications approved by the Zoning Department - Signs.

This grant of privilege in the public way shall be subject to the provisions of Section 10-28-015 and all other required provisions of the Municipal Code of Chicago.

The grantee shall pay to the City of Chicago as compensation for the privilege #1104907 herein granted the sum of fifty ($50.00) per annum in advance.

A 25% penalty will be added for payments received after due date.

The permit holder agrees to hold the City of Chicago harmless for any damage, relocation or replacement costs associated with damage, relocation or removal of private property caused by the City performing work in the public way.

Authority herein given and granted for a period of five (5) years from and after 12/12/2012.

Alderman _____

Proco Joe Moreno 1st Ward

Division Street
Sidewalk
22.5°
Awning
9'
22.5°
17'
Awning
N
S
E
W

Department of Business Affairs and Consumer Protection
Business Assistance Center - Public Way Use Unit
City Hall - 121 N. LaSalle Street, Room 800 • Chicago, IL 60602
(312)-74-GOBIZ (312-744-6249) • (312) 744-1944 (TTY)
http://www.cityofchicago.org/bacp

03/13/2013

Alderman **Proco Joe Moreno**
Ward # **01**
City of Chicago
City Hall, Room **300**
121 North LaSalle Street
Chicago, Illinois 60602

Re: An ordinance to use and maintain a portion of the public right-of-way for **one (1) awning(s)** for **ALLIANCE BAKERY**, adjacent to the premises known as **1736 W. Division St.**.

Dear Alderman **Proco Joe Moreno**:

The applicant referenced above has requested the use of the public right-of-way for a **awning(s)**. An ordinance has been prepared by the Department of Business Affairs and Consumer Protection – Business Assistance Center - Public Way Use Unit for presentation to the City Council. Because this request was made for properties located in your ward, as approved by you as per the attached, I respectfully request that you introduce the attached ordinance at the next City Council meeting.

If you have any questions regarding this ordinance, please contact Anthony Bertuca at (312) 744-5506.

Department of Business Affairs and Consumer Protection

Office of the City Clerk

O2013-1850

Office of the City Clerk

City Council Document Tracking Sheet

Meeting Date:	3/13/2013
Sponsor(s):	Moreno, Proco Joe (1)
Type:	Ordinance
Title:	Awning(s) for Glazed and Infused
Committee(s) Assignment:	Committee on Transportation and Public Way

ORDINANCE
GLAZED AND INFUSED
Acct. No. 372092 - 4
Permit No. 1103840

Be It Ordained by the City Council of the City of Chicago:

SECTION 1. Permission and authority are hereby given and granted to GLAZED AND INFUSED, upon the terms and subject to the conditions of this ordinance to construct, install, maintain and use one (1) Awning(s) projecting over the public right-of-way adjacent to its premises known as 1553 N. Damen Ave..

Said Awning(s) at N DAMEN AVE measure(s):
One (1) at seven point six seven (7.67) feet in length, and three point five (3.5) feet in width for a total of twenty-six point eight five (26.85) square feet.

The location of said privilege shall be as shown on prints kept on file with the Department of Business Affairs and Consumer Protection and the Office of the City Clerk.

Said privilege shall be constructed in accordance with plans and specifications approved by the Zoning Department - Signs.

This grant of privilege in the public way shall be subject to the provisions of Section 10-28-015 and all other required provisions of the Municipal Code of Chicago.

The grantee shall pay to the City of Chicago as compensation for the privilege #1103840 herein granted the sum of fifty ($50.00) per annum in advance.


A 25% penalty will be added for payments received after due date.

The permit holder agrees to hold the City of Chicago harmless for any damage, relocation or replacement costs associated with damage, relocation or removal of private property caused by the City performing work in the public way.

Authority herein given and granted for a period of five (5) years from and after Date of Passage.

Alderman _____

Proco Joe Moreno 1st Ward

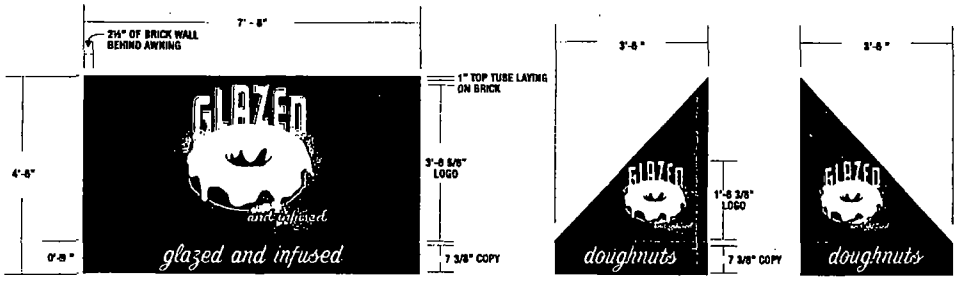


ONE (1) NON ILLUMINATED ALUMINUM TUBE FRAME AWNING WITH CLOSED ENDS AND BLACK SUNBRELLA COVERING WITH PAINTED GRAPHICS.

*NOTE: TOP OF FRAME AND LEFT EDGE TO BE INSTALLED FLUSH TO FACE OF BRICK

PMS 1655 C



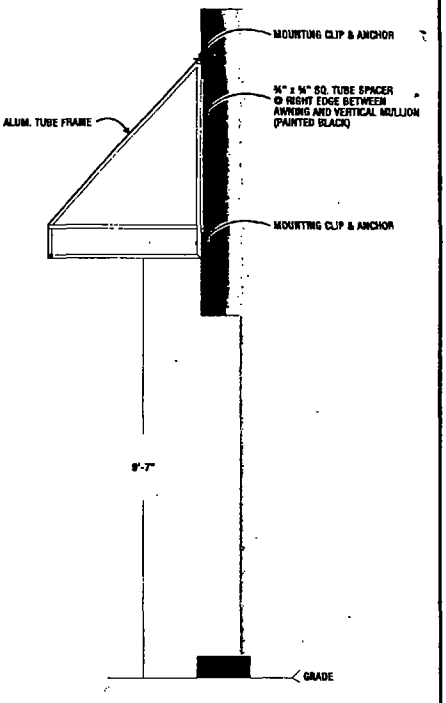

DOYLE
GENERAL SIGN CONTRACTORS
630 INTERSTATE RD. P.O. BOX 1668 ADDISON, IL. 60101
630-543-9400 FAX 630-543-9409

DATE	REVISION
5.1.12	REMOVE BLADE
6.2.12	REVISE "DOUGHNUTS"
8.24.12	REMOVE "DOUGHNUTS" ADD SECTIONS
9.13.12	REVISED PER JST NOTES
9.14.12	REVISED MOUNTING PER SURVEY
9.20.12	REVISED PER JST NOTES
10.26.12	REVISED PER JST NOTES

CUSTOMER APPROVAL DATE

This design is the original and unpublished work of DOYLE SIGNS, INC. and may not be reproduced, copied or exhibited in any fashion without the expressed written consent from an authorized officer of The Company. The rights to this design may be purchased.

CLIENT: GLAZED & INFUSED at Francesca's Forno

ADDRESS: ~~4670 N. MILWAUKEE AVE.~~ CHICAGO, IL 1553 N. DAMEN

DESIGNER: DF SALES: TD

SCALE: NOTED DATE: 2-15-2012

DWG. No. 812427.02 SHEET No. 1 of 2

Department of Business Affairs and Consumer Protection
Business Assistance Center - Public Way Use Unit
City Hall - 121 N. LaSalle Street, Room 800 • Chicago, IL 60602
(312)-74-GOBIZ (312-744-6249) • (312) 744-1944 (TTY)
http://www.cityofchicago.org/bacp

03/13/2013

Alderman **Proco Joe Moreno**
Ward # **01**
City of Chicago
City Hall, Room **300**
121 North LaSalle Street
Chicago, Illinois 60602

Re: An ordinance to use and maintain a portion of the public right-of-way for **one (1) awning(s)** for **GLAZED AND INFUSED**, adjacent to the premises known as **1553 N. Damen Ave.**.

Dear Alderman **Proco Joe Moreno**:

The applicant referenced above has requested the use of the public right-of-way for a **awning(s)**. An ordinance has been prepared by the Department of Business Affairs and Consumer Protection – Business Assistance Center - Public Way Use Unit for presentation to the City Council. Because this request was made for properties located in your ward, as approved by you as per the attached, I respectfully request that you introduce the attached ordinance at the next City Council meeting.

If you have any questions regarding this ordinance, please contact Anthony Bertuca at (312) 744-5506.

Department of Business Affairs and Consumer Protection

Office of the City Clerk

O2013-1853

Office of the City Clerk

City Council Document Tracking Sheet

Meeting Date:	3/13/2013
Sponsor(s):	Moreno, Proco Joe (1)
Type:	Ordinance
Title:	Awning(s) for Panera Bread No. 1152
Committee(s) Assignment:	Committee on Transportation and Public Way

ORDINANCE
PANERA BREAD #1152
Acct. No. 207283 - 9
Permit No. 1105030

Be It Ordained by the City Council of the City of Chicago:

SECTION 1. Permission and authority are hereby given and granted to PANERA BREAD #1152, upon the terms and subject to the conditions of this ordinance to maintain and use, as now constructed, five (5) Awning(s) projecting over the public right-of-way adjacent to its premises known as 2310 W. Logan Blvd..

Said Awning(s) at W. Logan Blvd measure(s):
Two (2) at eleven point seven five (11.75) feet in length, and three (3) feet in width for a total of seventy point five (70.5) square feet.

Said Awning(s) at N. Elston Ave. measure(s):
Three (3) at eleven point one seven (11.17) feet in length, and three (3) feet in width for a total of one hundred point five three (100.53) square feet.

The location of said privilege shall be as shown on prints kept on file with the Department of Business Affairs and Consumer Protection and the Office of the City Clerk.

Said privilege shall be constructed in accordance with plans and specifications approved by the Zoning Department - Signs.

This grant of privilege in the public way shall be subject to the provisions of Section 10-28-015 and all other required provisions of the Municipal Code of Chicago.

The grantee shall pay to the City of Chicago as compensation for the privilege #1105030 herein granted the sum of one hundred seventy-five ($175.00) per annum in advance.

A 25% penalty will be added for payments received after due date.

The permit holder agrees to hold the City of Chicago harmless for any damage, relocation or replacement costs associated with damage, relocation or removal of private property caused by the City performing work in the public way.

Authority herein given and granted for a period of five (5) years from and after 01/09/2013.

Alderman _____

Proco Joe Moreno 1st Ward


APPLICATION TO USE THE PUBLIC RIGHT OF WAY

EXAMPLE OF CANOPY/AWNING DRAWING

CANOPY DRAWINGS

PROPERTY LOCATION: N. ELSTON/W. LOGAN

ORGANIZATION'S NAME: PANERA BREAD

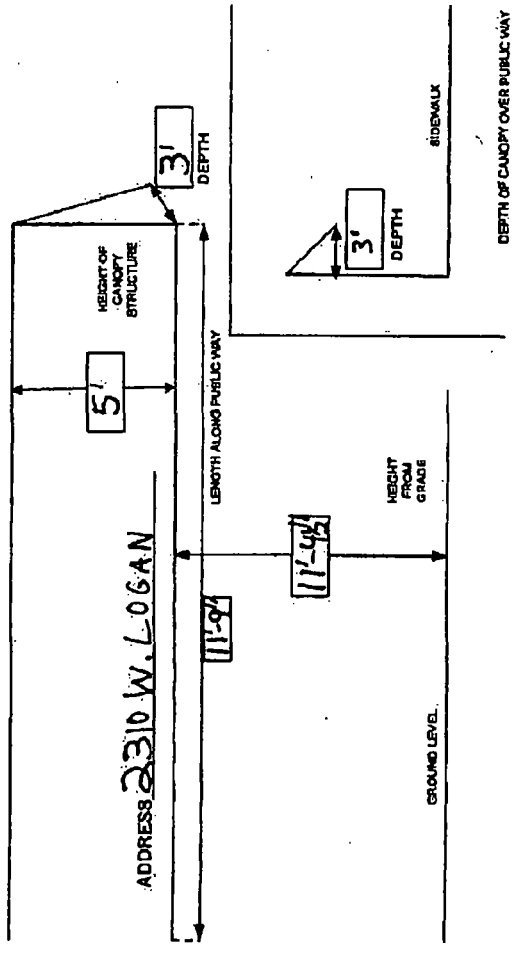

Department of Business Affairs and Consumer Protection
Business Assistance Center - Public Way Use Unit
City Hall - 121 N. LaSalle Street, Room 800 • Chicago, IL 60602
(312)-74-GOBIZ (312-744-6249) • (312) 744-1944 (TTY)
http://www.cityofchicago.org/bacp

03/13/2013

Alderman **Proco Joe Moreno**
Ward # **01**
City of Chicago
City Hall, Room **300**
121 North LaSalle Street
Chicago, Illinois 60602

Re: An ordinance to use and maintain a portion of the public right-of-way for **five (5) awning(s)** for **PANERA BREAD #1152**, adjacent to the premises known as **2310 W. Logan Blvd.**.

Dear Alderman **Proco Joe Moreno**:

The applicant referenced above has requested the use of the public right-of-way for a **awning(s)**. An ordinance has been prepared by the Department of Business Affairs and Consumer Protection – Business Assistance Center - Public Way Use Unit for presentation to the City Council. Because this request was made for properties located in your ward, as approved by you as per the attached, I respectfully request that you introduce the attached ordinance at the next City Council meeting.

If you have any questions regarding this ordinance, please contact Anthony Bertuca at (312) 744-5506.

Department of Business Affairs and Consumer Protection

Office of the City Clerk

O2013-1858

Office of the City Clerk

City Council Document Tracking Sheet

Meeting Date:	3/13/2013
Sponsor(s):	Fioretti, Bob (2)
Type:	Ordinance
Title:	Awning(s) for 7-Eleven No. 33726H
Committee(s) Assignment:	Committee on Transportation and Public Way

ORDINANCE
7-ELEVEN #33726H
Acct. No. 65465 - 53
Permit No. 1093214

Be It Ordained by the City Council of the City of Chicago:

SECTION 1. Permission and authority are hereby given and granted to 7-ELEVEN #33726H, upon the terms and subject to the conditions of this ordinance to construct, install, maintain and use seven (7) Awning(s) projecting over the public right-of-way adjacent to its premises known as 625-627 W. Jackson Blvd..

Said Awning(s) at W. Jackson measure(s):
One (1) at ten point eight three (10.83) feet in length, and three point five (3.5) feet in width for a total of thirty-seven point nine one (37.91) square feet.
One (1) at thirteen point one six (13.16) feet in length, and three point five (3.5) feet in width for a total of forty-six point zero six (46.06) square feet.
One (1) at eight point five (8.5) feet in length, and three point five (3.5) feet in width for a total of twenty-nine point seven five (29.75) square feet.
One (1) at six point eight three (6.83) feet in length, and three point five (3.5) feet in width for a total of twenty-three point nine one (23.91) square feet.

Said Awning(s) at S. Des plaines measure(s):
One (1) at eleven point one six (11.16) feet in length, and three point five (3.5) feet in width for a total of thirty-nine point zero six (39.06) square feet.
Two (2) at twelve point one six (12.16) feet in length, and three point five (3.5) feet in width for a total of eighty-five point one two (85.12) square feet.

The location of said privilege shall be as shown on prints kept on file with the Department of Business Affairs and Consumer Protection and the Office of the City Clerk.

Said privilege shall be constructed in accordance with plans and specifications approved by the Zoning Department - Signs.

This grant of privilege in the public way shall be subject to the provisions of Section 10-28-015 and all other required provisions of the Municipal Code of Chicago.

The grantee shall pay to the City of Chicago as compensation for the privilege #1093214 herein granted the sum of one hundred seventy-five ($175.00) per annum in advance.

A 25% penalty will be added for payments received after due date.

The permit holder agrees to hold the City of Chicago harmless for any damage, relocation or replacement costs associated with damage, relocation or removal of private property caused by the City performing work in the public way.

Authority herein given and granted for a period of five (5) ~~years from and~~ after Date of Passage.

Alderman _____

Bob Fioretti 2nd Ward

Department of Business Affairs and Consumer Protection
Business Assistance Center - Public Way Use Unit
City Hall - 121 N. LaSalle Street, Room 800 • Chicago, IL 60602
(312)-74-GOBIZ (312-744-6249) • (312) 744-1944 (TTY)
http://www.cityofchicago.org/bacp

03/13/2013

Alderman **Bob Fioretti**
Ward # **02**
City of Chicago
City Hall, Room **300**
121 North LaSalle Street
Chicago, Illinois 60602


Re: An ordinance to use and maintain a portion of the public right-of-way for **seven (7) awning(s)** for **7-ELEVEN #33726H**, adjacent to the premises known as **625-627 W. Jackson Blvd.**.

Dear Alderman **Bob Fioretti**:


The applicant referenced above has requested the use of the public right-of-way for a **awning(s)**. An ordinance has been prepared by the Department of Business Affairs and Consumer Protection – Business Assistance Center - Public Way Use Unit for presentation to the City Council. Because this request was made for properties located in your ward, as approved by you as per the attached, I respectfully request that you introduce the attached ordinance at the next City Council meeting.

If you have any questions regarding this ordinance, please contact Anthony Bertuca at (312) 744-5506.


Department of Business Affairs and Consumer Protection

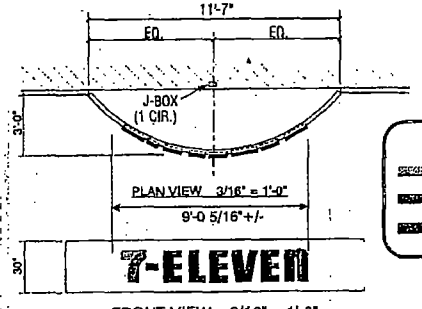


FRONT VIEW 3/16" = 1'-0"

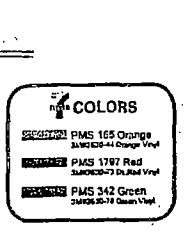

2" HALF ROUND BRUSHED ALUMINUM FRAME, TOP & BOTTOM.
RECESSED *ALUMINUM FACE*, PMS *WHITE ENAMEL FINISH*.
ALUMINUM CHANNEL LETTERS, DK. BRONZE ENAMEL FINISH
W/ WHITE ACRYLIC FACES W/ VINYL OVERLAY TO MATCH
7-ELEVEN CORPORATE SPECIFICATIONS (SEE COLOR KEY)
& DK.BRONZE TRIM CAP. INT. ILLUMINATED W/ *WHITE L.E.D.*

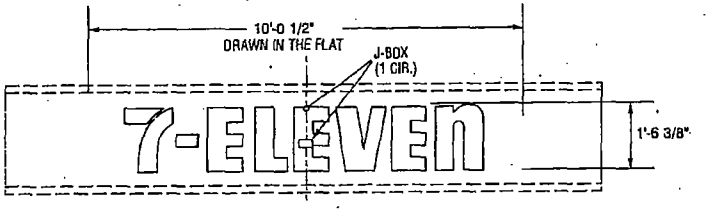

NEON-ILLUM. CHANNEL LETTERS
3/8"=1'-0"

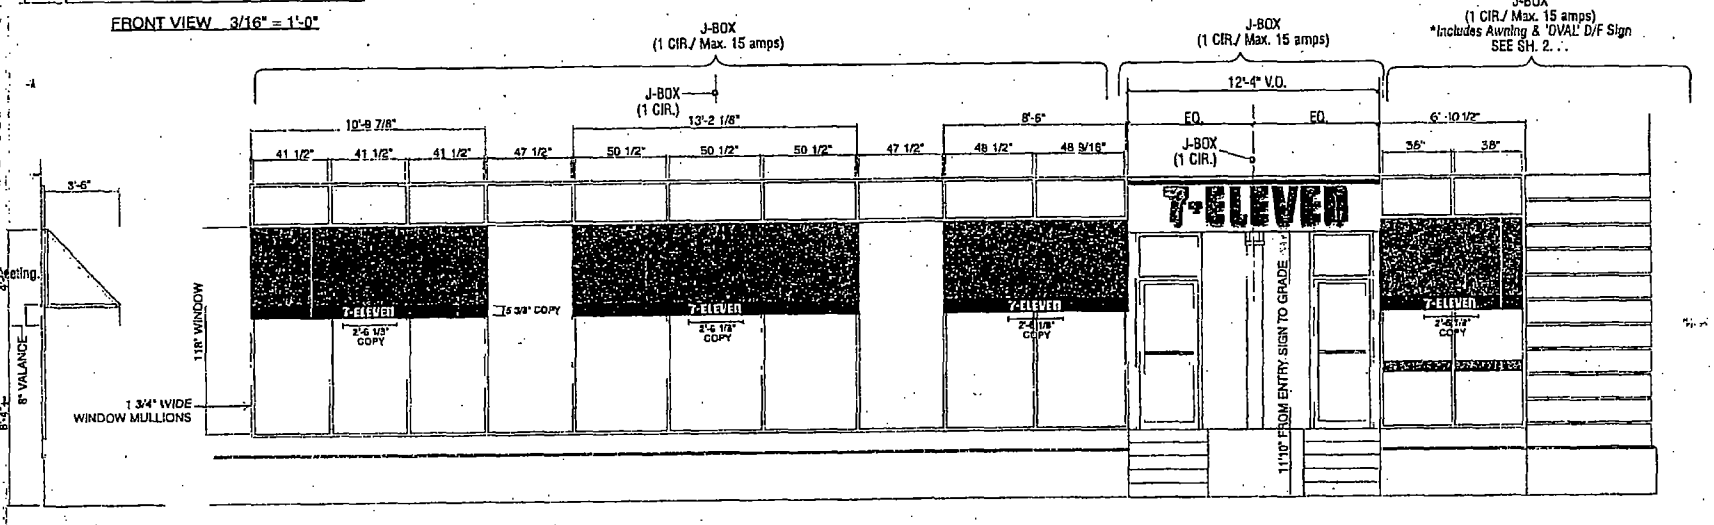

SIDE VIEW 3/16" = 1'-0"

STORE FRONT ELEVATION / SIGN & CANOPY LOCATIONS 3/16" = 1'-0"

EXISTING ALUMINUM AWNING FRAMES, GREY ENAMEL FINISH TO MATCH MULLIONS.
BACKGROUND TO MATCH: PMS9349 GREEN
WHITE COPY APPLIED TO VALANCE.

REMOVE ALL EXISTING WINDOW VINYL

DOYLE
GENERAL SIGN CONTRACTORS
232 INTERSTATE RD. P.O. BOX 1068
ADDISON, IL. 60101
630-543-9400
FAX 630-543-9483

DATE	REVISION
9-11-09	REV PER CLIENT SPECIFICATIONS
9-15-09	ADD DIMENSION FOR ENTRY SIGN
9-16-09	REMOVED GREEN STRIPING

CUSTOMER APPROVAL DATE

This design is the original and unpublished work of DOYLE SIGNS, INC. and may not be reproduced, copied or exhibited in any fashion without the expressed written consent from an authorized officer of the Company. The rights to this design may be purchased.

CLIENT 7-ELEVEN #0205/33726
ADDRESS 623 WEST JACKSON
CITY CHICAGO STATE IL DESIGNER JRS SALESPERSON TD
DRWG. NO. 9063 SCALE: NOTED DATE: 02-19-07 SHEET NO. 1 OF 3

Office of the City Clerk

O2013-1863

Office of the City Clerk

City Council Document Tracking Sheet

Meeting Date:	3/13/2013
Sponsor(s):	Beale, Anthony (9)
Type:	Ordinance
Title:	Awning(s) for Blake Tax Service
Committee(s) Assignment:	Committee on Transportation and Public Way

ORDINANCE
BLAKE TAX SERVICE
Acct. No. 368717 - 1
Permit No. 1102331

Be It Ordained by the City Council of the City of Chicago:

SECTION 1. Permission and authority are hereby given and granted to BLAKE TAX SERVICE, upon the terms and subject to the conditions of this ordinance to maintain and use, as now constructed, one (1) Awning(s) projecting over the public right-of-way adjacent to its premises known as 421 E. 111th St..

Said Awning(s) at E 111TH ST measure(s):
One (1) at twenty point five (20.5) feet in length, and two (2) feet in width for a total of forty-one (41) square feet.

The location of said privilege shall be as shown on prints kept on file with the Department of Business Affairs and Consumer Protection and the Office of the City Clerk.

Said privilege shall be constructed in accordance with plans and specifications approved by the Zoning Department - Signs.

This grant of privilege in the public way shall be subject to the provisions of Section 10-28-015 and all other required provisions of the Municipal Code of Chicago.

The grantee shall pay to the City of Chicago as compensation for the privilege #1102331 herein granted the sum of fifty ($50.00) per annum in advance.


A 25% penalty will be added for payments received after due date.

The permit holder agrees to hold the City of Chicago harmless for any damage, relocation or replacement costs associated with damage, relocation or removal of private property caused by the City performing work in the public way.

Authority herein given and granted for a period of ~~five~~ three (5) years from and after Date of Passage.

Alderman Anthony Beale

Anthony Beale 9th Ward

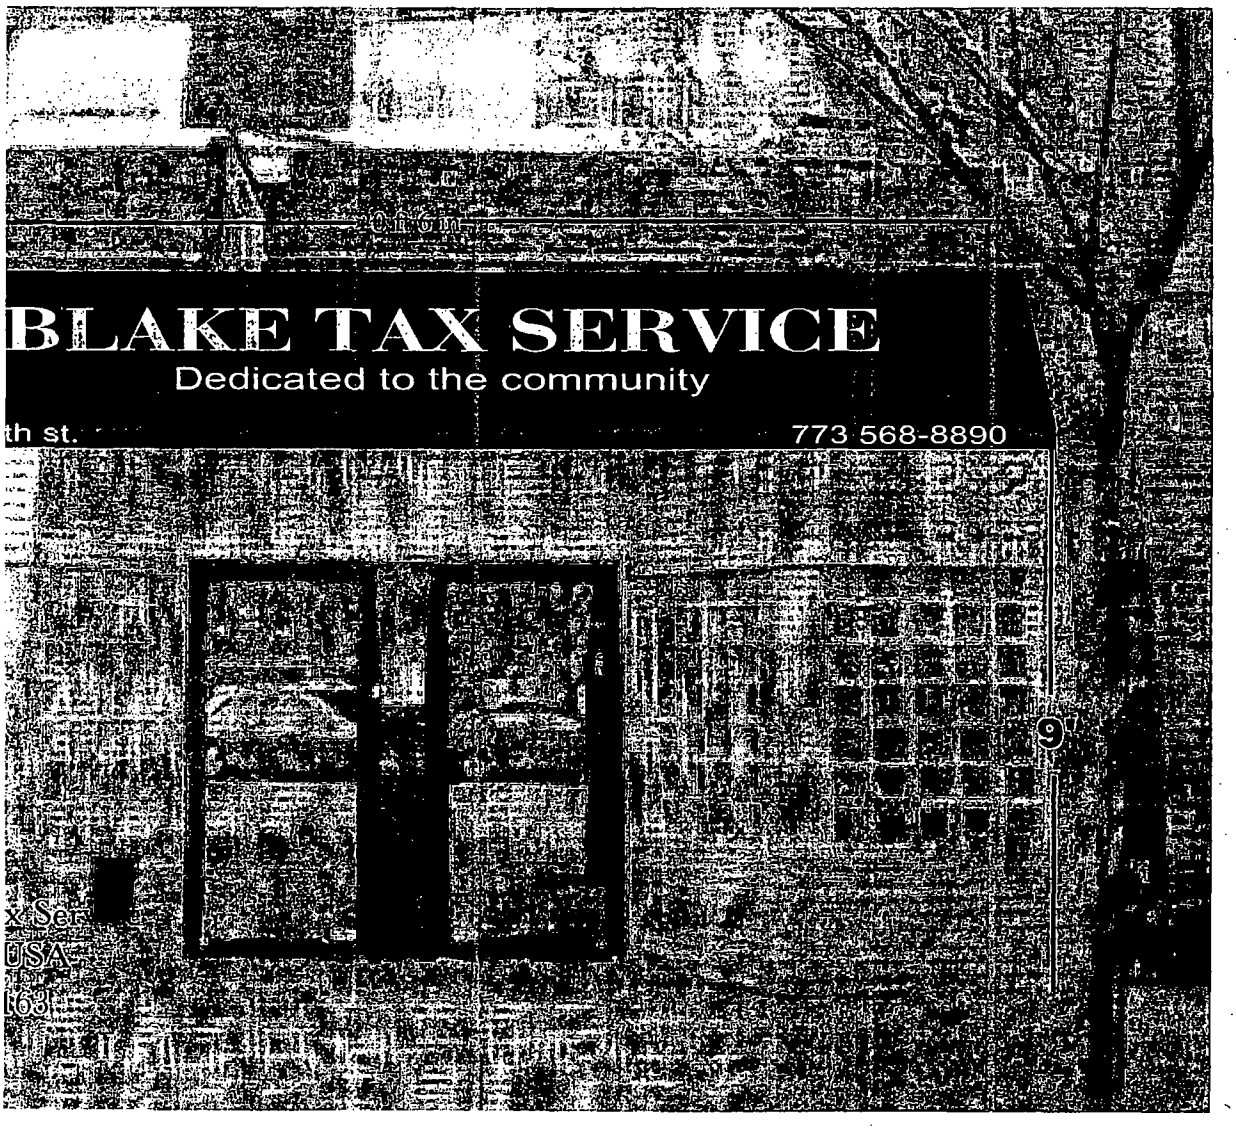
BLAKE TAX SERVICE
Dedicated to the community
773 568-8890

Office of the City Clerk

O2013-2383

Office of the City Clerk

City Council Document Tracking Sheet

Meeting Date:	3/13/2013
Sponsor(s):	O'Shea, Matthew J. (19)
Type:	Ordinance
Title:	Awning(s) for Marie's Cafe & Catering
Committee(s) Assignment:	Committee on Transportation and Public Way

ORDINANCE
MARIE'S CAFE & CATERING
Acct. No. 371607 - 1
Permit No. 1101179

Be It Ordained by the City Council of the City of Chicago:

SECTION 1. Permission and authority are hereby given and granted to MARIE'S CAFE & CATERING, upon the terms and subject to the conditions of this ordinance to construct, install, maintain and use three (3) Awning(s) projecting over the public right-of-way adjacent to its premises known as 3660 W. 111th St..

Said Awning(s) at W. 111th Street measure(s):
One (1) at seven (7) feet in length, and two (2) feet in width for a total of fourteen (14) square feet.
One (1) at seven (7) feet in length, and two (2) feet in width for a total of fourteen (14) square feet.
One (1) at eight (8) feet in length, and two (2) feet in width for a total of sixteen (16) square feet.

The location of said privilege shall be as shown on prints kept on file with the Department of Business Affairs and Consumer Protection and the Office of the City Clerk.

Said privilege shall be constructed in accordance with plans and specifications approved by the Zoning Department - Signs.

This grant of privilege in the public way shall be subject to the provisions of Section 10-28-015 and all other required provisions of the Municipal Code of Chicago.

The grantee shall pay to the City of Chicago as compensation for the privilege #1101179 herein granted the sum of one hundred fifty ($150.00) per annum in advance.

A 25% penalty will be added for payments received after due date.

The permit holder agrees to hold the City of Chicago harmless for any damage, relocation or replacement costs associated with damage, relocation or removal of private property caused by the City performing work in the public way.

Authority herein given and granted for a period of five (5) years from and after Date of Passage.

Alderman _____

Matthew J. O'Shea 19th Ward

Department of Business Affairs and Consumer Protection
Business Assistance Center - Public Way Use Unit
City Hall - 121 N. LaSalle Street, Room 800 • Chicago, IL 60602
(312)-74-GOBIZ (312-744-6249) • (312) 744-1944 (TTY)
http://www.cityofchicago.org/bacp

03/13/2013

Alderman **Matthew J. O'Shea**
Ward # **19**
City of Chicago
City Hall, Room **300**
121 North LaSalle Street
Chicago, Illinois 60602

Re: An ordinance to use and maintain a portion of the public right-of-way for **three (3) awning(s)** for **MARIE'S CAFE & CATERING**, adjacent to the premises known as **3660 W. 111th St.**.

Dear Alderman **Matthew J. O'Shea**:

The applicant referenced above has requested the use of the public right-of-way for a **awning(s)**. An ordinance has been prepared by the Department of Business Affairs and Consumer Protection – Business Assistance Center - Public Way Use Unit for presentation to the City Council. Because this request was made for properties located in your ward, as approved by you as per the attached, I respectfully request that you introduce the attached ordinance at the next City Council meeting.

If you have any questions regarding this ordinance, please contact Anthony Bertuca at (312) 744-5506.

Department of Business Affairs and Consumer Protection

Lights will NOT BE INSTALLED

ENLARGED VIEW OF AWNING WINGS





ALDERMAN'S APPROVAL

Matt J. O'Shea

CUSTOMER

DEAN KOCHERT
3660 West 111 th. St.
Chicago, Illinois
708 704 8917 February 19, 2012

CUSTOMER APPROVAL

Office of the City Clerk

O2013-1926

Office of the City Clerk

City Council Document Tracking Sheet

Meeting Date:	3/13/2013
Sponsor(s):	Solis, Daniel (25)
Type:	Ordinance
Title:	Awning(s) for Dollar Plus, Inc., The
Committee(s) Assignment:	Committee on Transportation and Public Way

ORDINANCE
THE DOLLAR PLUS, INC.
Acct. No. 54904 - 3
Permit No. 1104904

Be It Ordained by the City Council of the City of Chicago:

SECTION 1. Permission and authority are hereby given and granted to THE DOLLAR PLUS, INC., upon the terms and subject to the conditions of this ordinance to maintain and use, as now constructed, one (1) Awning(s) projecting over the public right-of-way adjacent to its premises known as 2059 W. Cermak Rd..

Said Awning(s) at W. Cermak Rd. measure(s):
One (1) at thirty-nine (39) feet in length, and three (3) feet in width for a total of one hundred seventeen (117) square feet.

The location of said privilege shall be as shown on prints kept on file with the Department of Business Affairs and Consumer Protection and the Office of the City Clerk.

Said privilege shall be constructed in accordance with plans and specifications approved by the Zoning Department - Signs.

This grant of privilege in the public way shall be subject to the provisions of Section 10-28-015 and all other required provisions of the Municipal Code of Chicago.

The grantee shall pay to the City of Chicago as compensation for the privilege #1104904 herein granted the sum of sixty-four ($64.00) per annum in advance.

A 25% penalty will be added for payments received after due date.

The permit holder agrees to hold the City of Chicago harmless for any damage, relocation or replacement costs associated with damage, relocation or removal of private property caused by the City performing work in the public way.

Authority herein given and granted for a period of five (5) years from and after 04/21/2012.

Alderman _____

Daniel S. Solis 25th Ward

Damen
Cermak
Canopy
Bella Strogolis
2059 W. Cermak
Hoyne
S
W
N

Department of Business Affairs and Consumer Protection
Business Assistance Center - Public Way Use Unit
City Hall - 121 N. LaSalle Street, Room 800 • Chicago, IL 60602
(312)-74-GOBIZ (312-744-6249) • (312) 744-1944 (TTY)
http://www.cityofchicago.org/bacp

03/13/2013

Alderman **Daniel S. Solis**
Ward # **25**
City of Chicago
City Hall, Room **203**
121 North LaSalle Street
Chicago, Illinois 60602

Re: An ordinance to use and maintain a portion of the public right-of-way for **one (1) awning(s)** for **THE DOLLAR PLUS, INC.**, adjacent to the premises known as **2059 W. Cermak Rd.**.

Dear Alderman **Daniel S. Solis**:

The applicant referenced above has requested the use of the public right-of-way for a **awning(s)**. An ordinance has been prepared by the Department of Business Affairs and Consumer Protection – Business Assistance Center - Public Way Use Unit for presentation to the City Council. Because this request was made for properties located in your ward, as approved by you as per the attached, I respectfully request that you introduce the attached ordinance at the next City Council meeting.

If you have any questions regarding this ordinance, please contact Anthony Bertuca at (312) 744-5506.

Department of Business Affairs and Consumer Protection

Office of the City Clerk

O2013-1928

Office of the City Clerk

City Council Document Tracking Sheet

Meeting Date:	3/13/2013
Sponsor(s):	Graham, Deborah L. (29)
Type:	Ordinance
Title:	Awning(s) for Uncle Bob's Self Storage No. 424
Committee(s) Assignment:	Committee on Transportation and Public Way

ORDINANCE
UNCLE BOB'S SELF STORAGE #424
Acct. No. 378126 - 1
Permit No. 1104532

Be It Ordained by the City Council of the City of Chicago:

SECTION 1. Permission and authority are hereby given and granted to UNCLE BOB'S SELF STORAGE #424, upon the terms and subject to the conditions of this ordinance to construct, install, maintain and use one (1) Awning(s) projecting over the public right-of-way adjacent to its premises known as 2051 N. Austin Ave..

Said Awning(s) at N. Austin Avenue measure(s):
One (1) at twenty-eight (28) feet in length, and three (3) feet in width for a total of eighty-four (84) square feet.

The location of said privilege shall be as shown on prints kept on file with the Department of Business Affairs and Consumer Protection and the Office of the City Clerk.

Said privilege shall be constructed in accordance with plans and specifications approved by the Zoning Department - Signs.

This grant of privilege in the public way shall be subject to the provisions of Section 10-28-015 and all other required provisions of the Municipal Code of Chicago.

The grantee shall pay to the City of Chicago as compensation for the privilege #1104532 herein granted the sum of twenty-five ($25.00) per annum in advance.

A 25% penalty will be added for payments received after due date.

The permit holder agrees to hold the City of Chicago harmless for any damage, relocation or replacement costs associated with damage, relocation or removal of private property caused by the City performing work in the public way.

Authority herein given and granted for a period of five (5) years from and after Date of Passage.


Alderman _____

Deborah Graham 29th Ward


AWNING STRUCTURE: SHED AWNING WITH RIGID VALENCE TWO (2) REQUIRED

SIGN 5.

1 awning

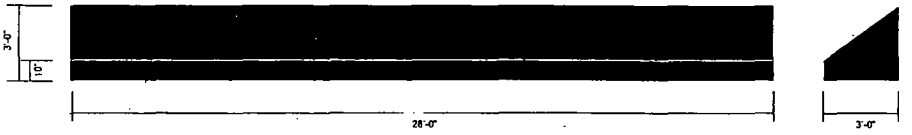


SIGN 6.

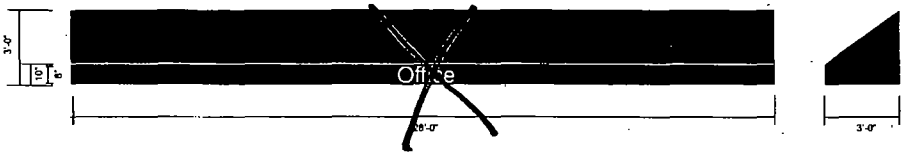

SPECIFICATIONS


1. AWNING COVER MATERIAL (FLEX VINYL, CANVAS ETC) COVER MATERIAL TO BE BLUE WITH VINYL COPY
2. 1"X 1" SQUARE ALUMINUM TUBE FRAME
3. 1"X 1" SQUARE ALUMINUM TUBE FRAME
4. 1"X 1"X 2" MILLIKEN EXTRUSION W/EGGCRATE HOLDER
5. 3/16" GALVANIZED STEEL Z-CLIP ATTACHMENT
6. #12 TEK SCREW
7. APPROPRIATE NON-CORROSIVE WALL FASTENER SEE MOUNTING OPTION DETAILS

COLOR SCHEDULE

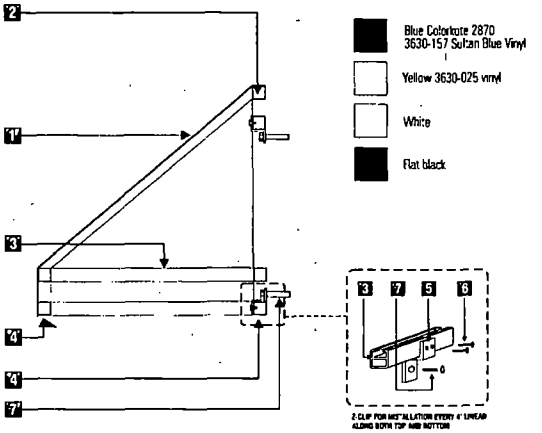

- Blue Colorkote 2870 3630-157 Sultan Blue Vinyl
- Yellow 3630-025 vinyl
- White
- Flat black

MOUNTING DETAIL

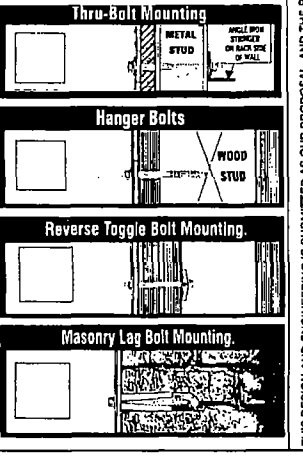

THIS DESIGN AND ENGINEERING IS SUBMITTED AS OUR PROPOSAL AND THE RIGHT TO USE OR EXHIBIT IN ANY FORM, IS NOT AUTHORIZED WITHOUT WRITTEN PERMISSION BY US SIGNS.

US SIGNS
Houston
Dallas
Houston Corporate Office
5225 Katy Freeway, Suite 350
Houston, Texas 77007
713-977-7900
Fax 713-977-7903
Dallas Regional Office
2220 San Jacinto Blvd.
Suite 365
Denton, Texas 76205
940-380-9153
FAX: 940-380-9395

Uncle Bob's self storage

Address: #424
2051 N Austin Ave
City: Chicago,
State: IL 60639
Account Rep: B.LeGRUE
Sales Rep: M.J.DeNARDO
APPROVALS
CLIENT
DESIGN
PROD.
Designer: PETER CARDINAL
Design No. Us162684 R3
DATE 11-20-12
Rev. Date: 11-28-12

12 :14

The purchaser agrees to hold the seller harmless against any claims for damage which may occur as a result of drilling for piers and excavations, including but not limited to sewer, gas lines or any underground obstacles unless the purchaser or others may deem advisable.

Office of the City Clerk

O2013-1932

Office of the City Clerk

City Council Document Tracking Sheet

Meeting Date:	3/13/2013
Sponsor(s):	Reboyras, Ariel (30)
Type:	Ordinance
Title:	Awning(s) for Jimenez Restaurant, Inc.
Committee(s) Assignment:	Committee on Transportation and Public Way

ORDINANCE
JIMENEZ RESTAURANT, INC.
Acct. No. 286251 - 1
Permit No. 1104937

Be It Ordained by the City Council of the City of Chicago:

SECTION 1. Permission and authority are hereby given and granted to JIMENEZ RESTAURANT, INC., upon the terms and subject to the conditions of this ordinance to maintain and use, as now constructed, one (1) Awning(s) projecting over the public right-of-way adjacent to its premises known as 5716 W. Diversey Ave..

Said Awning(s) at W. Diversey Avenue measure(s):
One (1) at sixteen (16) feet in length, and three point eight three (3.83) feet in width for a total of sixty-one point two eight (61.28) square feet.

The location of said privilege shall be as shown on prints kept on file with the Department of Business Affairs and Consumer Protection and the Office of the City Clerk.

Said privilege shall be constructed in accordance with plans and specifications approved by the Zoning Department - Signs.

This grant of privilege in the public way shall be subject to the provisions of Section 10-28-015 and all other required provisions of the Municipal Code of Chicago.

The grantee shall pay to the City of Chicago as compensation for the privilege #1104937 herein granted the sum of fifty ($50.00) per annum in advance.

A 25% penalty will be added for payments received after due date.


The permit holder agrees to hold the City of Chicago harmless for any damage, relocation or replacement costs associated with damage, relocation or removal of private property caused by the City performing work in the public way.

Authority herein given and granted for a period of five (5) years from and after 09/27/2012.

Alderman

Ariel Reboyras 30th Ward

(Page 2 of 3)

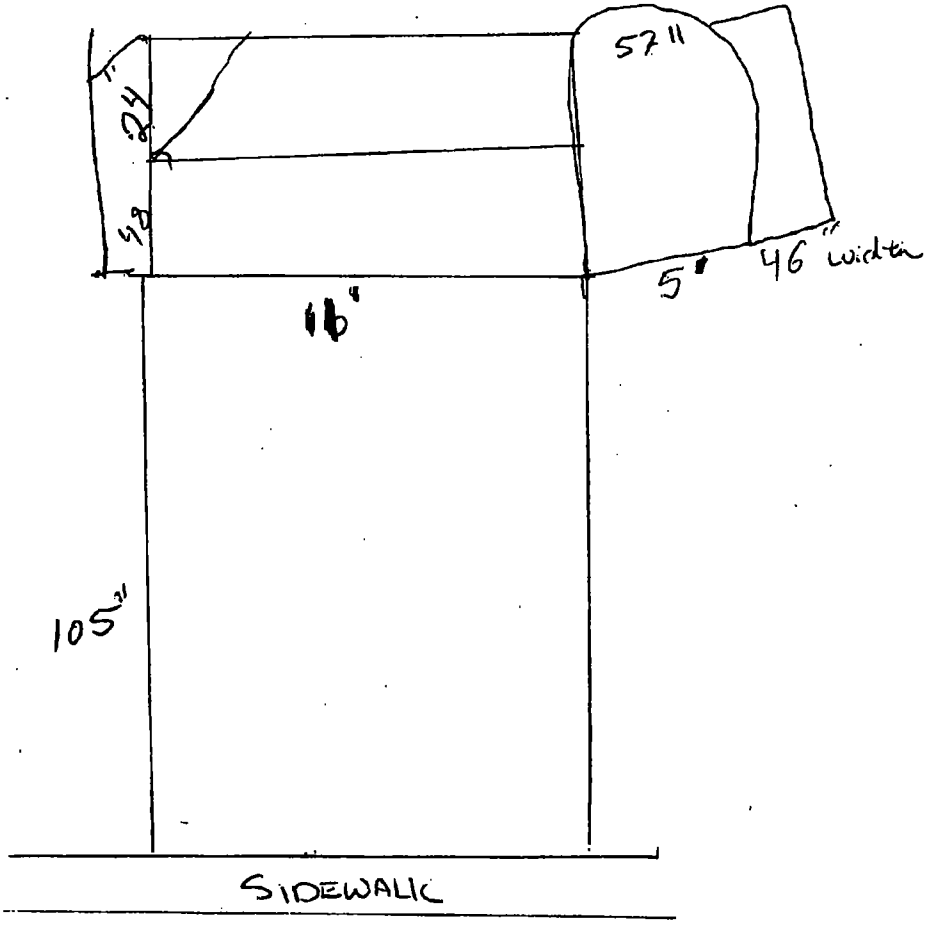

Department of Business Affairs and Consumer Protection
Business Assistance Center - Public Way Use Unit
City Hall - 121 N. LaSalle Street, Room 800 • Chicago, IL 60602
(312)-74-GOBIZ (312-744-6249) • (312) 744-1944 (TTY)
http://www.cityofchicago.org/bacp

03/13/2013

Alderman **Ariel Reboyras**
Ward # **30**
City of Chicago
City Hall, Room **203**
121 North LaSalle Street
Chicago, Illinois 60602

Re: An ordinance to use and maintain a portion of the public right-of-way for **one (1) awning(s)** for **JIMENEZ RESTAURANT, INC.**, adjacent to the premises known as **5716 W. Diversey Ave.**.

Dear Alderman **Ariel Reboyras**:

The applicant referenced above has requested the use of the public right-of-way for a **awning(s)**. An ordinance has been prepared by the Department of Business Affairs and Consumer Protection – Business Assistance Center - Public Way Use Unit for presentation to the City Council. Because this request was made for properties located in your ward, as approved by you as per the attached, I respectfully request that you introduce the attached ordinance at the next City Council meeting.

If you have any questions regarding this ordinance, please contact Anthony Bertuca at (312) 744-5506.

Department of Business Affairs and Consumer Protection

Office of the City Clerk

O2013-1941

Office of the City Clerk

City Council Document Tracking Sheet

Meeting Date:	3/13/2013
Sponsor(s):	Waguespack, Scott (32)
Type:	Ordinance
Title:	Awning(s) for Briciola
Committee(s) Assignment:	Committee on Transportation and Public Way

ORDINANCE
Briciola
Acct. No. 371514 - 1
Permit No. 1104975

Be It Ordained by the City Council of the City of Chicago:

SECTION 1. Permission and authority are hereby given and granted to Briciola, upon the terms and subject to the conditions of this ordinance to maintain and use, as now constructed, one (1) Awning(s) projecting over the public right-of-way adjacent to its premises known as 937 N. Damen Ave..

Said Awning(s) at N Damen Ave measure(s):
One (1) at three point four two (3.42) feet in length, and two point five eight (2.58) feet in width for a total of eight point eight two (8.82) square feet.

The location of said privilege shall be as shown on prints kept on file with the Department of Business Affairs and Consumer Protection and the Office of the City Clerk.

Said privilege shall be constructed in accordance with plans and specifications approved by the Zoning Department - Signs.

This grant of privilege in the public way shall be subject to the provisions of Section 10-28-015 and all other required provisions of the Municipal Code of Chicago.

The grantee shall pay to the City of Chicago as compensation for the privilege #1104975 herein granted the sum of fifty ($50.00) per annum in advance.

A 25% penalty will be added for payments received after due date.

The permit holder agrees to hold the City of Chicago harmless for any damage, relocation or replacement costs associated with damage, relocation or removal of private property caused by the City performing work in the public way.

Authority herein given and granted for a period of five (5) years from and after Date of Passage.

Alderman Scott Waguespack

Scott Waguespack 32nd Ward

Department of Business Affairs and Consumer Protection
Business Assistance Center - Public Way Use Unit
City Hall - 121 N. LaSalle Street, Room 800 • Chicago, IL 60602
(312)-74-GOBIZ (312-744-6249) • (312) 744-1944 (TTY)
http://www.cityofchicago.org/bacp

03/13/2013

Alderman **Scott Waguespack**
Ward # **32**
City of Chicago
City Hall, Room **300**
121 North LaSalle Street
Chicago, Illinois 60602

Re: An ordinance to use and maintain a portion of the public right-of-way for **one (1) awning(s)** for **Briciola**, adjacent to the premises known as **937 N. Damen Ave.**.

Dear Alderman **Scott Waguespack**:


The applicant referenced above has requested the use of the public right-of-way for a **awning(s)**. An ordinance has been prepared by the Department of Business Affairs and Consumer Protection – Business Assistance Center - Public Way Use Unit for presentation to the City Council. Because this request was made for properties located in your ward, as approved by you as per the attached, I respectfully request that you introduce the attached ordinance at the next City Council meeting.

If you have any questions regarding this ordinance, please contact Anthony Bertuca at (312) 744-5506.

Department of Business Affairs and Consumer Protection

Location 937 N Damen, Chicago, IL. 60622

Marsia Maggi

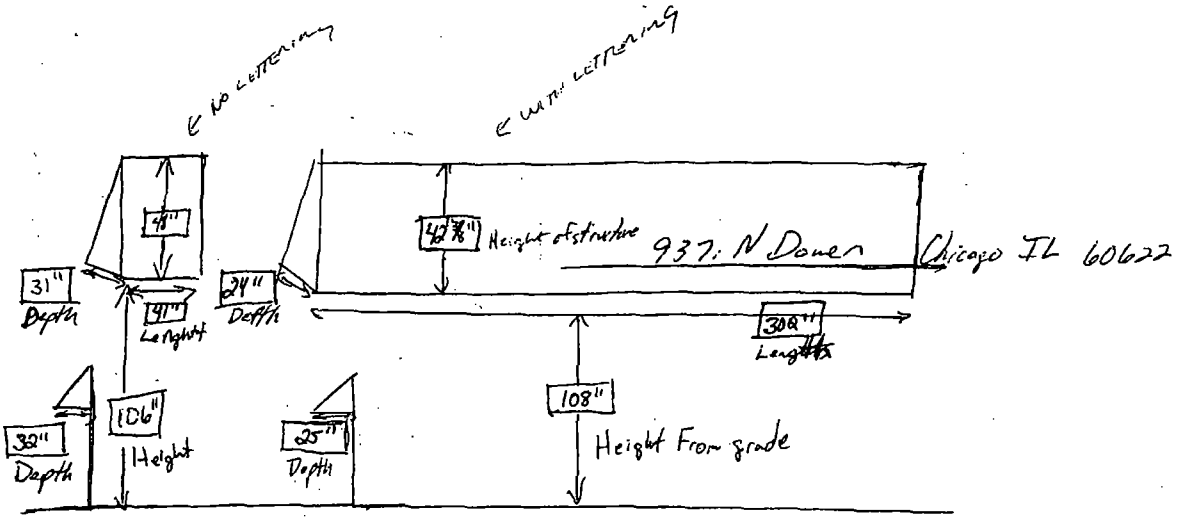

Office of the City Clerk

O2013-1945

Office of the City Clerk

City Council Document Tracking Sheet

Meeting Date:	3/13/2013
Sponsor(s):	Waguespack, Scott (32)
Type:	Ordinance
Title:	Awning(s) for Emerald City Theatre
Committee(s) Assignment:	Committee on Transportation and Public Way

ORDINANCE
EMERALD CITY THEATRE
Acct. No. 339794 - 2
Permit No. 1104834

Be It Ordained by the City Council of the City of Chicago:

SECTION 1. Permission and authority are hereby given and granted to EMERALD CITY THEATRE, upon the terms and subject to the conditions of this ordinance to construct, install, maintain and use one (1) Awning(s) projecting over the public right-of-way adjacent to its premises known as 2933 N. Southport Ave..

Said Awning(s) at N. Southport measure(s):
One (1) at twenty-four (24) feet in length, and three (3) feet in width for a total of seventy-two (72) square feet.

The location of said privilege shall be as shown on prints kept on file with the Department of Business Affairs and Consumer Protection and the Office of the City Clerk.

Said privilege shall be constructed in accordance with plans and specifications approved by the Zoning Department - Signs.

This grant of privilege in the public way shall be subject to the provisions of Section 10-28-015 and all other required provisions of the Municipal Code of Chicago.

The grantee shall pay to the City of Chicago as compensation for the privilege #1104834 herein granted the sum of fifty ($50.00) per annum in advance.

A 25% penalty will be added for payments received after due date.

The permit holder agrees to hold the City of Chicago harmless for any damage, relocation or replacement costs associated with damage, relocation or removal of private property caused by the City performing work in the public way.

Authority herein given and granted for a period of five (5) years from and after Date of Passage.

Alderman _____

Scott Waguespack 32nd Ward

Department of Business Affairs and Consumer Protection
Business Assistance Center - Public Way Use Unit
City Hall - 121 N. LaSalle Street, Room 800 • Chicago, IL 60602
(312)-74-GOBIZ (312-744-6249) • (312) 744-1944 (TTY)
http://www.cityofchicago.org/bacp

03/13/2013

Alderman **Scott Waguespack**
Ward # **32**
City of Chicago
City Hall, Room **300**
121 North LaSalle Street
Chicago, Illinois 60602

Re: An ordinance to use and maintain a portion of the public right-of-way for **one (1) awning(s)** for **EMERALD CITY THEATRE**, adjacent to the premises known as **2933 N. Southport Ave.**.

Dear Alderman **Scott Waguespack**:


The applicant referenced above has requested the use of the public right-of-way for a **awning(s)**. An ordinance has been prepared by the Department of Business Affairs and Consumer Protection – Business Assistance Center - Public Way Use Unit for presentation to the City Council. Because this request was made for properties located in your ward, as approved by you as per the attached, I respectfully request that you introduce the attached ordinance at the next City Council meeting.

If you have any questions regarding this ordinance, please contact Anthony Bertuca at (312) 744-5506.

Department of Business Affairs and Consumer Protection

AWNING DRAWING

PROPERTY LOCATION: 2933 N. Southport Ave.
ORGANIZATION NAME: Emerald City Theatre

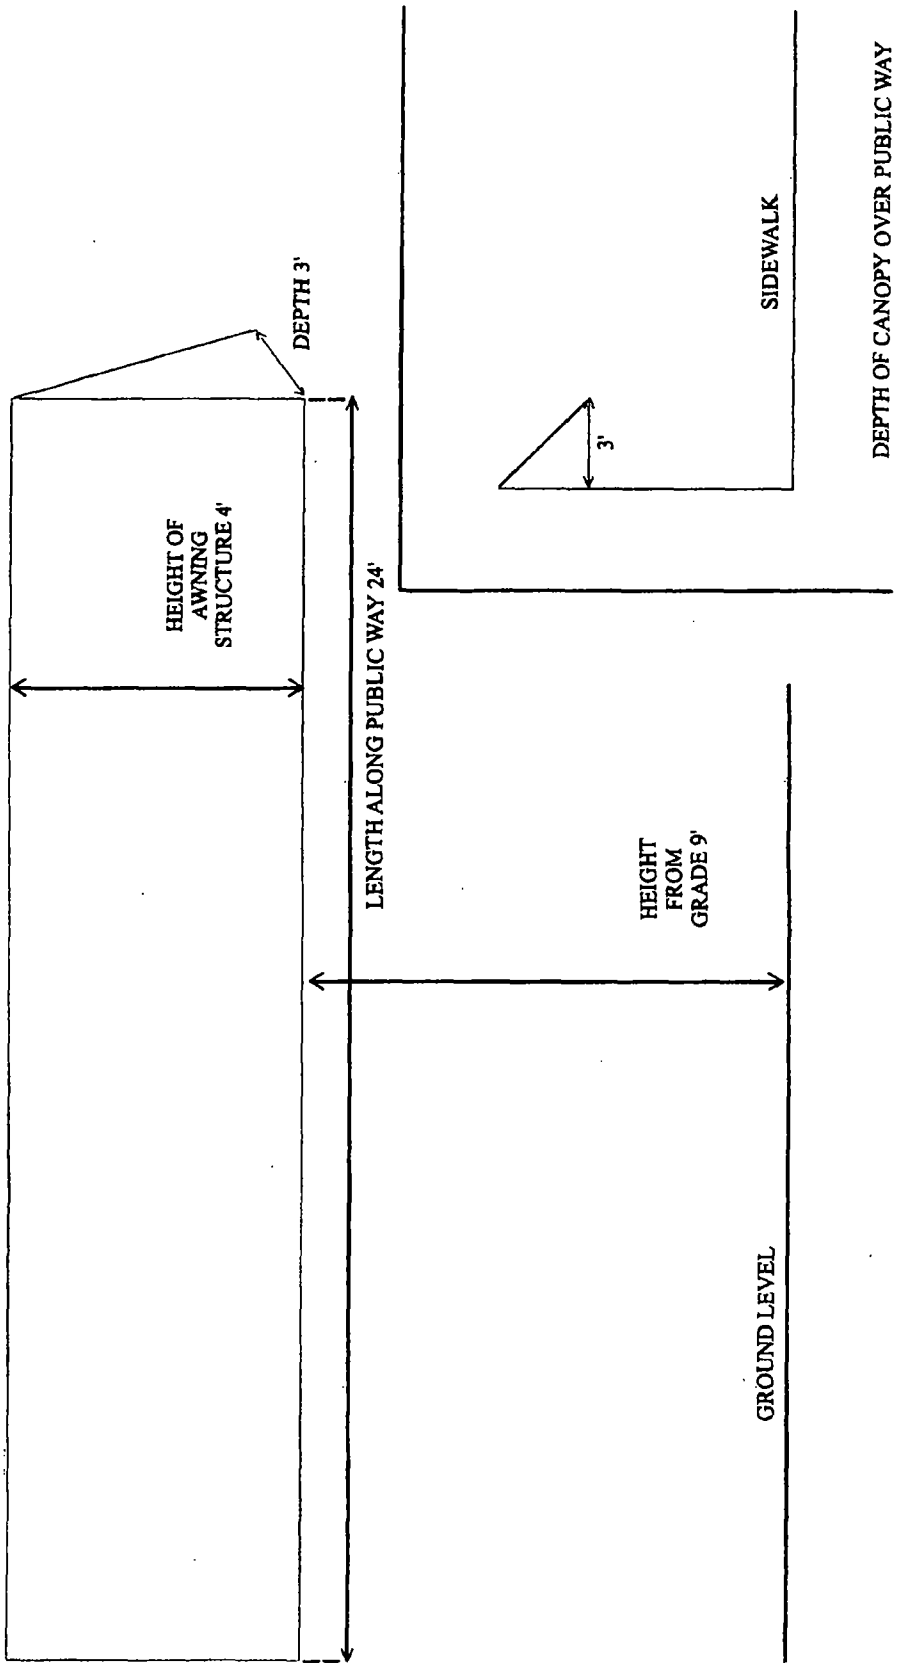

Office of the City Clerk

O2013-1946

Office of the City Clerk

City Council Document Tracking Sheet

Meeting Date:	3/13/2013
Sponsor(s):	Waguespack, Scott (32)
Type:	Ordinance
Title:	Awning(s) for Little Green Tree House
Committee(s) Assignment:	Committee on Transportation and Public Way

ORDINANCE
LITTLE GREEN TREE HOUSE
Acct. No. 376144 - 1
Permit No. 1103182

Be It Ordained by the City Council of the City of Chicago:

SECTION 1. Permission and authority are hereby given and granted to LITTLE GREEN TREE HOUSE, upon the terms and subject to the conditions of this ordinance to construct, install, maintain and use one (1) Awning(s) projecting over the public right-of-way adjacent to its premises known as 3111 N. Ashland Ave..

Said Awning(s) at N. Ashland measure(s):
One (1) at fourteen point seven five (14.75) feet in length, and five (5) feet in width for a total of seventy-three point seven five (73.75) square feet.

The location of said privilege shall be as shown on prints kept on file with the Department of Business Affairs and Consumer Protection and the Office of the City Clerk.

Said privilege shall be constructed in accordance with plans and specifications approved by the Zoning Department - Signs.

This grant of privilege in the public way shall be subject to the provisions of Section 10-28-015 and all other required provisions of the Municipal Code of Chicago.

The grantee shall pay to the City of Chicago as compensation for the privilege #1103182 herein granted the sum of fifty ($50.00) per annum in advance.

A 25% penalty will be added for payments received after due date.

The permit holder agrees to hold the City of Chicago harmless for any damage, relocation or replacement costs associated with damage, relocation or removal of private property caused by the City performing work in the public way.

Authority herein given and granted for a period of five (5) years from and after Date of Passage.

Alderman Scott Waguespack

Scott Waguespack 32nd Ward

Department of Business Affairs and Consumer Protection
Business Assistance Center - Public Way Use Unit
City Hall - 121 N. LaSalle Street, Room 800 • Chicago, IL 60602
(312)-74-GOBIZ (312-744-6249) • (312) 744-1944 (TTY)
http://www.cityofchicago.org/bacp

03/13/2013

Alderman **Scott Waguespack**
Ward # **32**
City of Chicago
City Hall, Room **300**
121 North LaSalle Street
Chicago, Illinois 60602

Re: An ordinance to use and maintain a portion of the public right-of-way for **one (1) awning(s)** for **LITTLE GREEN TREE HOUSE**, adjacent to the premises known as **3111 N. Ashland Ave.**.

Dear Alderman **Scott Waguespack**:


The applicant referenced above has requested the use of the public right-of-way for a **awning(s)**. An ordinance has been prepared by the Department of Business Affairs and Consumer Protection – Business Assistance Center - Public Way Use Unit for presentation to the City Council. Because this request was made for properties located in your ward, as approved by you as per the attached, I respectfully request that you introduce the attached ordinance at the next City Council meeting.

If you have any questions regarding this ordinance, please contact Anthony Bertuca at (312) 744-5506.

Department of Business Affairs and Consumer Protection

CANOPY DRAWING

PROPERTY LOCATION: 3111 N. Ashland Ave.
ORGANIZATION NAME: Little Green Tree House

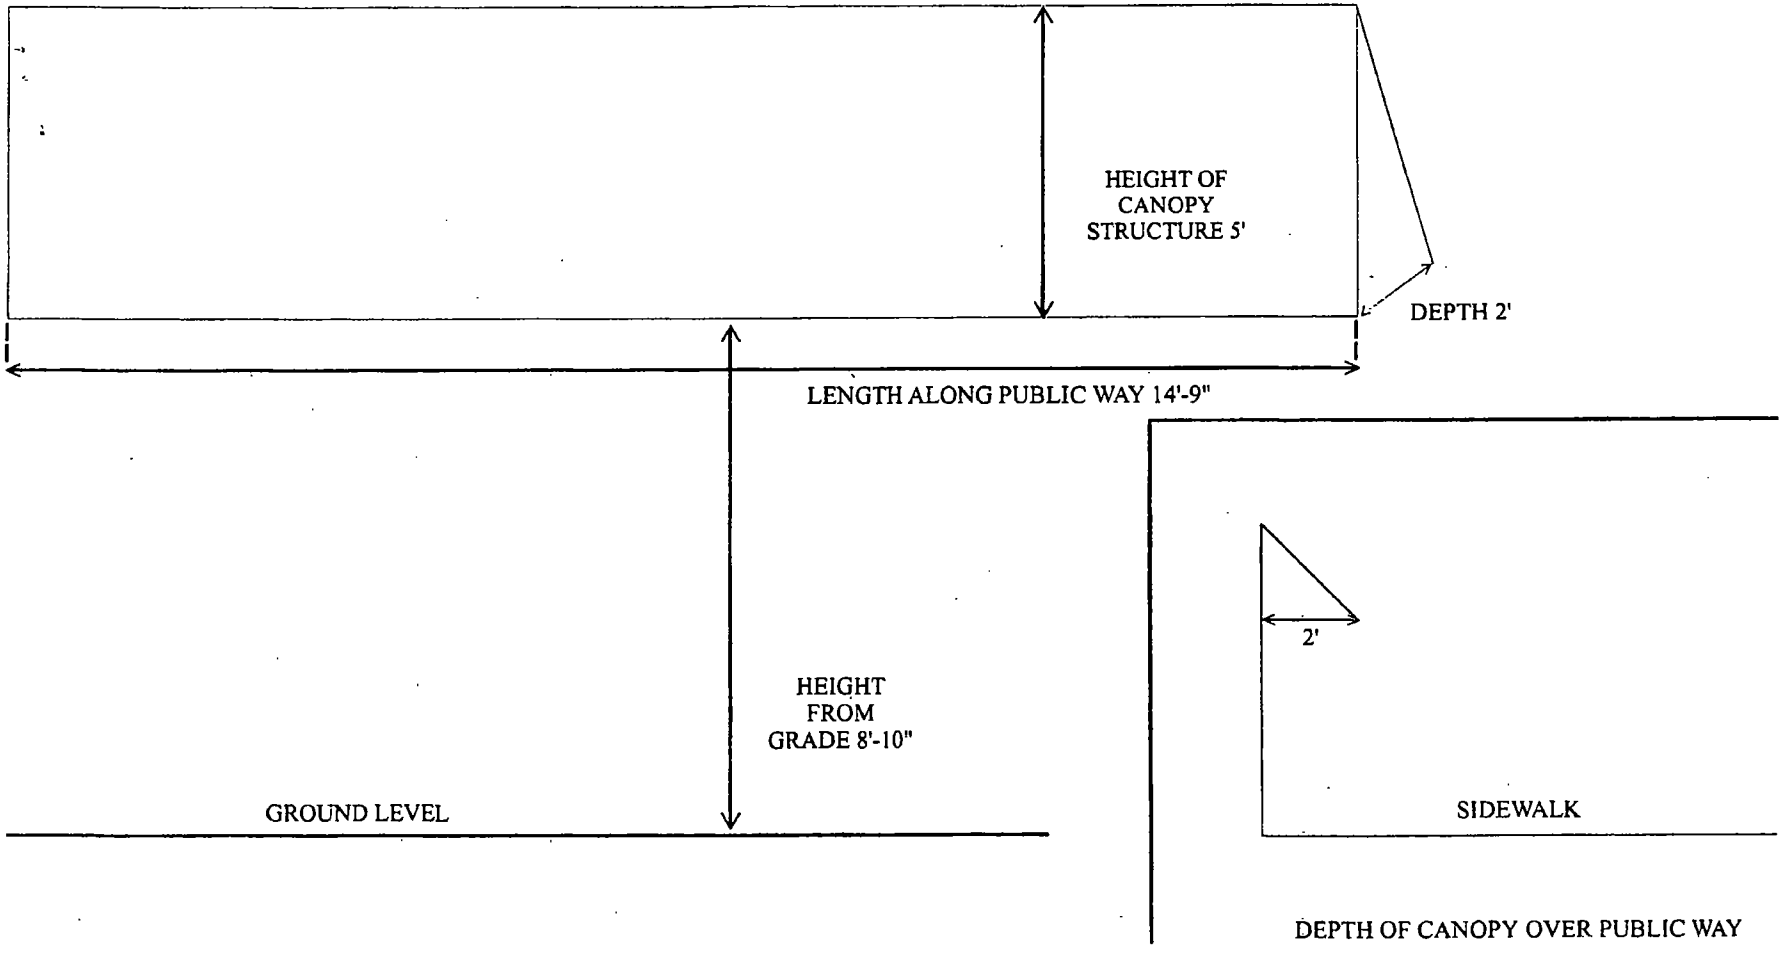

Office of the City Clerk

O2013-1952

Office of the City Clerk

City Council Document Tracking Sheet

Meeting Date:	3/13/2013
Sponsor(s):	Waguespack, Scott (32)
Type:	Ordinance
Title:	Awning(s) for Michael Anthony Salon Spa Belmont
Committee(s) Assignment:	Committee on Transportation and Public Way

ORDINANCE
MICHAEL ANTHONY SALON SPA BELMONT
Acct. No. 86728 - 4
Permit No. 1102770

Be It Ordained by the City Council of the City of Chicago:

SECTION 1. Permission and authority are hereby given and granted to MICHAEL ANTHONY SALON SPA BELMONT, upon the terms and subject to the conditions of this ordinance to maintain and use, as now constructed, one (1) Canopy(s) projecting over the public right-of-way adjacent to its premises known as 1637-1639 W. Belmont Ave..

Said Canopy(s) at Belmont measure(s):
One (1) at six point three three (6.33) feet in length, and two (2) feet in width for a total of twelve point six six (12.66) square feet.

The location of said privilege shall be as shown on prints kept on file with the Department of Business Affairs and Consumer Protection and the Office of the City Clerk.

Said privilege shall be constructed in accordance with plans and specifications approved by the Zoning Department - Signs.

This grant of privilege in the public way shall be subject to the provisions of Section 10-28-015 and all other required provisions of the Municipal Code of Chicago.

The grantee shall pay to the City of Chicago as compensation for the privilege #1102770 herein granted the sum of fifty ($50.00) per annum in advance.

A 25% penalty will be added for payments received after due date.

The permit holder agrees to hold the City of Chicago harmless for any damage, relocation or replacement costs associated with damage, relocation or removal of private property caused by the City performing work in the public way.

Authority herein given and granted for a period of five (5) years from and after Date of Passage.

Alderman Scott Waguespack

Scott Waguespack 32nd Ward

Department of Business Affairs and Consumer Protection
Business Assistance Center - Public Way Use Unit
City Hall - 121 N. LaSalle Street, Room 800 • Chicago, IL 60602
(312)-74-GOBIZ (312-744-6249) • (312) 744-1944 (TTY)
http://www.cityofchicago.org/bacp

03/13/2013

Alderman **Scott Waguespack**
Ward # **32**
City of Chicago
City Hall, Room **300**
121 North LaSalle Street
Chicago, Illinois 60602


Re: An ordinance to use and maintain a portion of the public right-of-way for **one (1) canopy(ies)** for **MICHAEL ANTHONY SALON SPA BELMONT**, adjacent to the premises known as **1637-1639 W. Belmont Ave.**.

Dear Alderman **Scott Waguespack**:

The applicant referenced above has requested the use of the public right-of-way for a **canopy(ies)**. An ordinance has been prepared by the Department of Business Affairs and Consumer Protection – Business Assistance Center - Public Way Use Unit for presentation to the City Council. Because this request was made for properties located in your ward, as approved by you as per the attached, I respectfully request that you introduce the attached ordinance at the next City Council meeting.

If you have any questions regarding this ordinance, please contact Anthony Bertuca at (312) 744-5506.

Department of Business Affairs and Consumer Protection

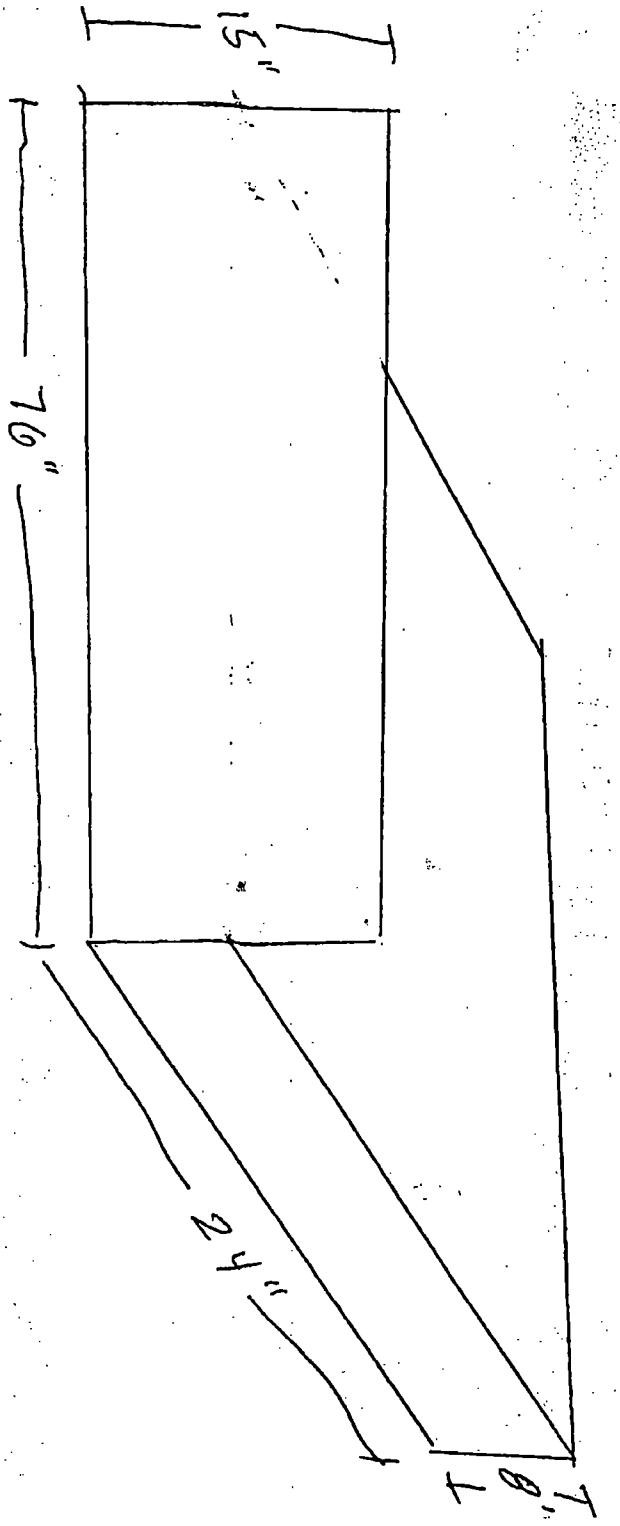
15"
76"
24"
7'-0"

Office of the City Clerk

O2013-1955

Office of the City Clerk

City Council Document Tracking Sheet

Meeting Date:	3/13/2013
Sponsor(s):	Waguespack, Scott (32)
Type:	Ordinance
Title:	Awning(s) for Subway
Committee(s) Assignment:	Committee on Transportation and Public Way

ORDINANCE
SUBWAY
Acct. No. 22448 - 1
Permit No. 1104860

Be It Ordained by the City Council of the City of Chicago:

SECTION 1. Permission and authority are hereby given and granted to SUBWAY, upon the terms and subject to the conditions of this ordinance to maintain and use, as now constructed, one (1) Awning(s) projecting over the public right-of-way adjacent to its premises known as 1917 W. Fullerton Ave..

Said Awning(s) at W. Fullerton Avenue measure(s):
One (1) at twenty-four point six seven (24.67) feet in length, and two (2) feet in width for a total of forty-nine point three four (49.34) square feet.

The location of said privilege shall be as shown on prints kept on file with the Department of Business Affairs and Consumer Protection and the Office of the City Clerk.

Said privilege shall be constructed in accordance with plans and specifications approved by the Zoning Department - Signs.

This grant of privilege in the public way shall be subject to the provisions of Section 10-28-015 and all other required provisions of the Municipal Code of Chicago.

The grantee shall pay to the City of Chicago as compensation for the privilege #1104860 herein granted the sum of fifty ($50.00) per annum in advance.

A 25% penalty will be added for payments received after due date.

The permit holder agrees to hold the City of Chicago harmless for any damage, relocation or replacement costs associated with damage, relocation or removal of private property caused by the City performing work in the public way.

Authority herein given and granted for a period of five (5) years from and after 01/09/2013.

Alderman S Waguespack

Scott Waguespack 32nd Ward

Department of Business Affairs and Consumer Protection
Business Assistance Center - Public Way Use Unit
City Hall - 121 N. LaSalle Street, Room 800 • Chicago, IL 60602
(312)-74-GOBIZ (312-744-6249) • (312) 744-1944 (TTY)
http://www.cityofchicago.org/bacp

03/13/2013

Alderman **Scott Waguespack**
Ward # **32**
City of Chicago
City Hall, Room **300**
121 North LaSalle Street
Chicago, Illinois 60602

Re: An ordinance to use and maintain a portion of the public right-of-way for **one (1) awning(s)** for **SUBWAY**, adjacent to the premises known as **1917 W. Fullerton Ave.**.

Dear Alderman **Scott Waguespack**:


The applicant referenced above has requested the use of the public right-of-way for a **awning(s)**. An ordinance has been prepared by the Department of Business Affairs and Consumer Protection – Business Assistance Center - Public Way Use Unit for presentation to the City Council. Because this request was made for properties located in your ward, as approved by you as per the attached, I respectfully request that you introduce the attached ordinance at the next City Council meeting.

If you have any questions regarding this ordinance, please contact Anthony Bertuca at (312) 744-5506.

Department of Business Affairs and Consumer Protection

APPLICATION TO USE THE PUBLIC RIGHT OF WAY

EXAMPLE OF CANOPY/AWNING DRAWING

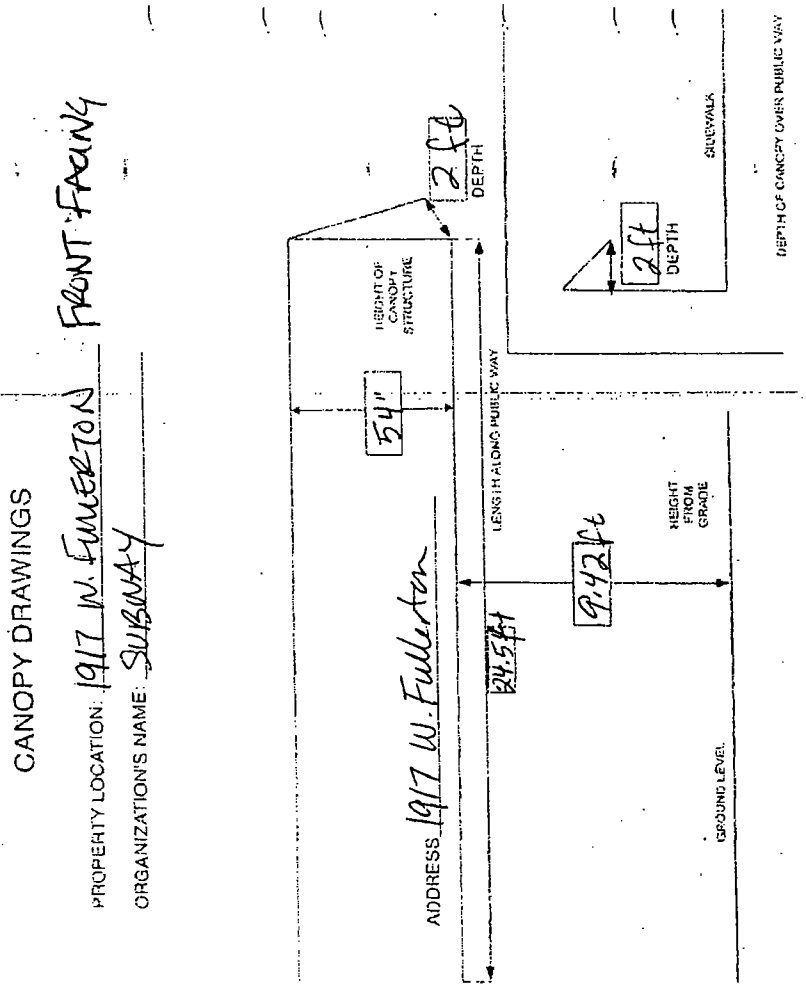

Office of the City Clerk

O2013-1959

Office of the City Clerk

City Council Document Tracking Sheet

Meeting Date:	3/13/2013
Sponsor(s):	Mell, Richard F. (33)
Type:	Ordinance
Title:	Awning(s) for Frutyland
Committee(s) Assignment:	Committee on Transportation and Public Way

ORDINANCE
FRUTYLAND
Acct. No. 352257 - 1
Permit No. 1102674

Be It Ordained by the City Council of the City of Chicago:

SECTION 1. Permission and authority are hereby given and granted to FRUTYLAND, upon the terms and subject to the conditions of this ordinance to construct, install, maintain and use one (1) Awning(s) projecting over the public right-of-way adjacent to its premises known as 4610 N. Kedzie Ave..

Said Awning(s) at N. Kedzie Avenue measure(s):
One (1) at eleven (11) feet in length, and two (2) feet in width for a total of twenty-two (22) square feet. Said awning shall be ten (10) feet above grade level.

The location of said privilege shall be as shown on prints kept on file with the Department of Business Affairs and Consumer Protection and the Office of the City Clerk.

Said privilege shall be constructed in accordance with plans and specifications approved by the Zoning Department - Signs.

This grant of privilege in the public way shall be subject to the provisions of Section 10-28-015 and all other required provisions of the Municipal Code of Chicago.

The grantee shall pay to the City of Chicago as compensation for the privilege #1102674 herein granted the sum of fifty ($50.00) per annum in advance.

A 25% penalty will be added for payments received after due date.

The permit holder agrees to hold the City of Chicago harmless for any damage, relocation or replacement costs associated with damage, relocation or removal of private property caused by the City performing work in the public way.

Authority herein given and granted for a period of five (5) years from and after Date of Passage.

Alderman _____

Richard F. Mell 33rd Ward

Department of Business Affairs and Consumer Protection
Business Assistance Center - Public Way Use Unit
City Hall - 121 N. LaSalle Street, Room 800 • Chicago, IL 60602
(312)-74-GOBIZ (312-744-6249) • (312) 744-1944 (TTY)
http://www.cityofchicago.org/bacp

03/13/2013

Alderman **Richard F. Mell**
Ward # **33**
City of Chicago
City Hall, Room **208**
121 North LaSalle Street
Chicago, Illinois 60602


Re: An ordinance to use and maintain a portion of the public right-of-way for **one (1) awning(s)** for **FRUTYLAND**, adjacent to the premises known as **4610 N. Kedzie Ave.**.

Dear Alderman **Richard F. Mell**:

The applicant referenced above has requested the use of the public right-of-way for a **awning(s)**. An ordinance has been prepared by the Department of Business Affairs and Consumer Protection – Business Assistance Center - Public Way Use Unit for presentation to the City Council. Because this request was made for properties located in your ward, as approved by you as per the attached, I respectfully request that you introduce the attached ordinance at the next City Council meeting.

If you have any questions regarding this ordinance, please contact Anthony Bertuca at (312) 744-5506.

Department of Business Affairs and Consumer Protection

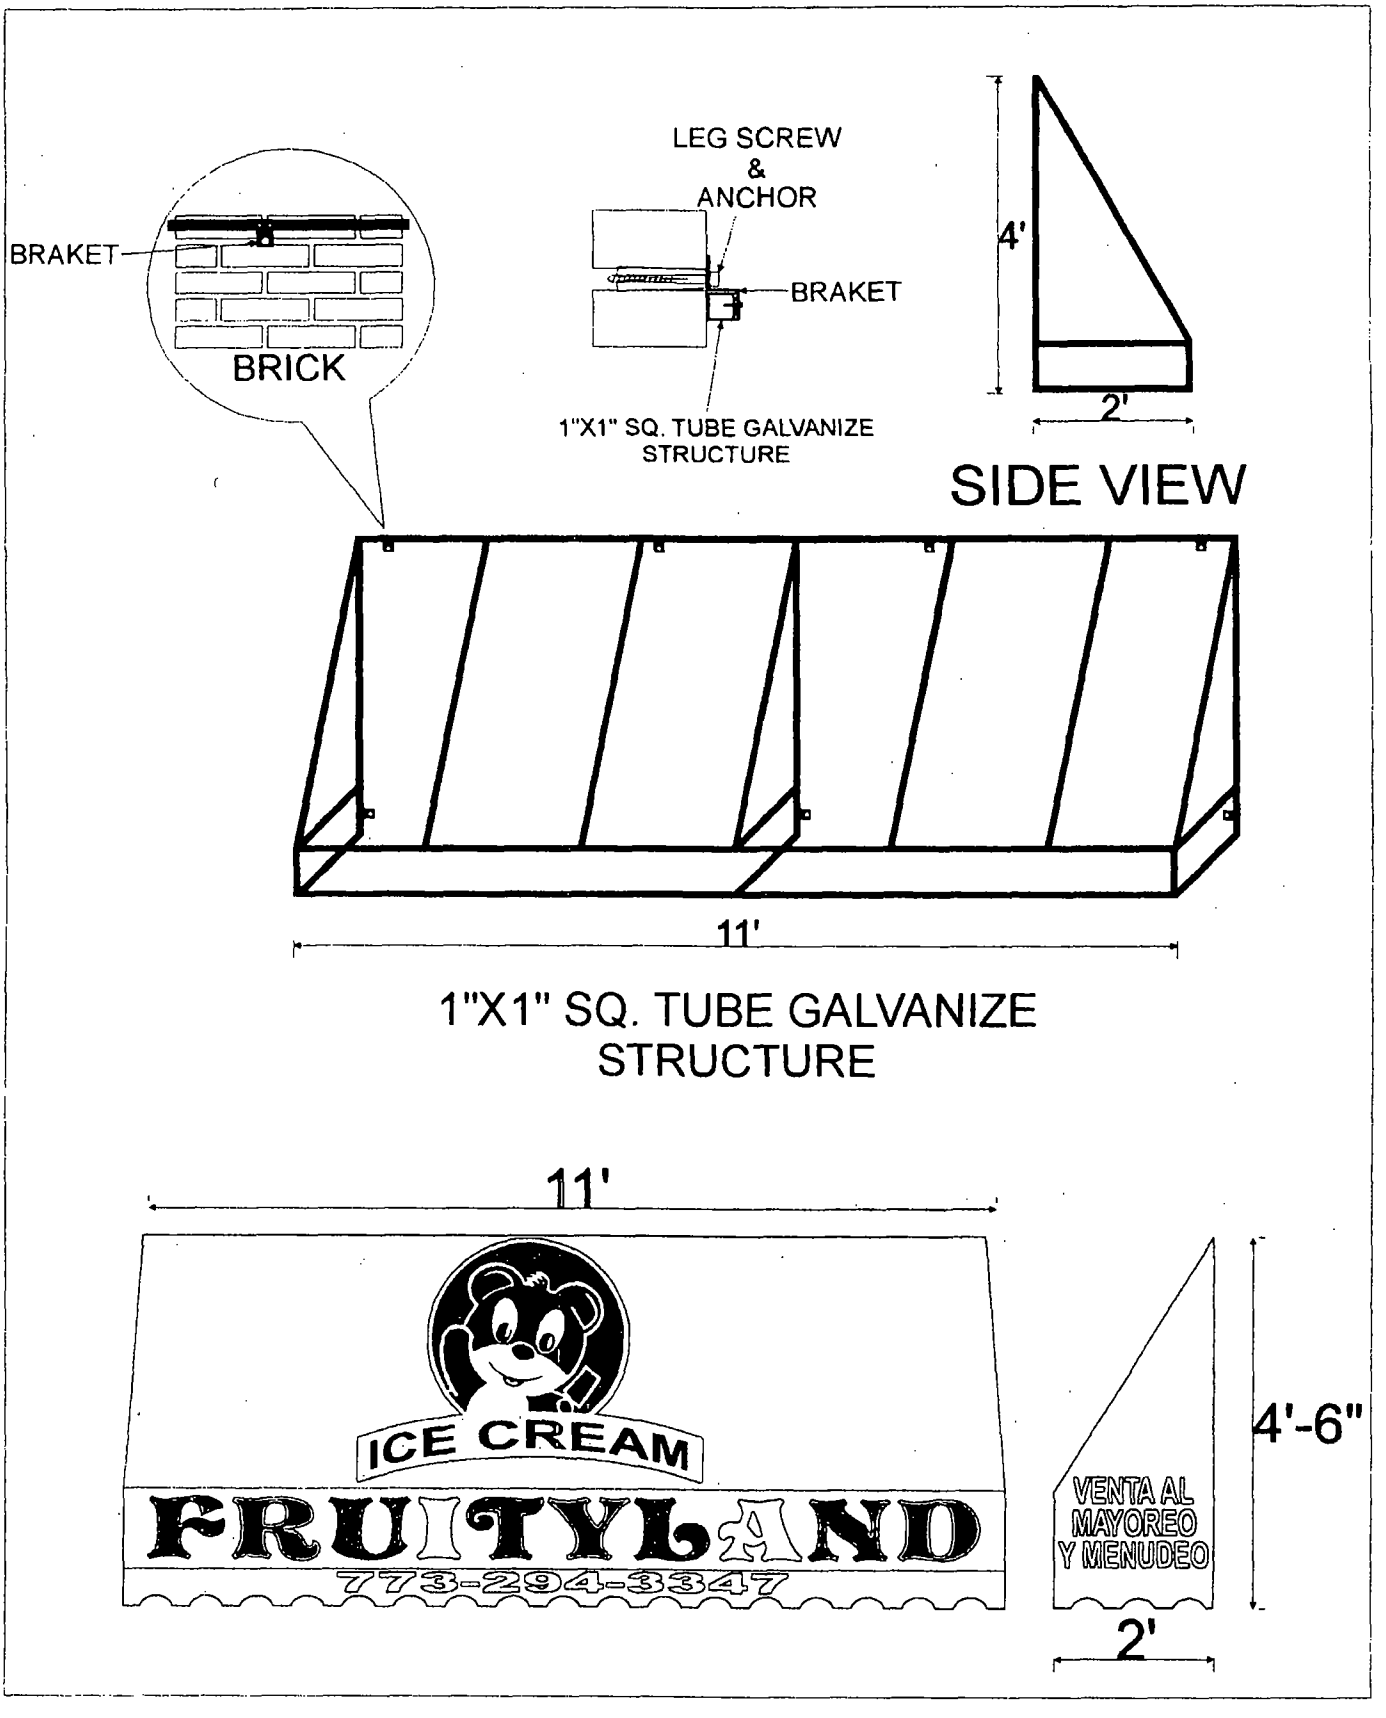
BRAKET
BRICK
LEG SCREW
&
ANCHOR
BRAKET
1"X1" SQ. TUBE GALVANIZE
STRUCTURE
4'
2'
SIDE VIEW
11'
1"X1" SQ. TUBE GALVANIZE
STRUCTURE
11'
ICE CREAM
FRUITYLAND
773-294-3347
VENTA AL
MAYOREO
Y MENUDEO
4'-6"
2'

Office of the City Clerk

O2013-1962

Office of the City Clerk

City Council Document Tracking Sheet

Meeting Date:	3/13/2013
Sponsor(s):	Colón, Rey (35)
Type:	Ordinance
Title:	Awning(s) for Logan Square Nail Salon
Committee(s) Assignment:	Committee on Transportation and Public Way

ORDINANCE
LOGAN SQUARE NAIL SALON
Acct. No. 376042 - 1
Permit No. 1103811

Be It Ordained by the City Council of the City of Chicago:

SECTION 1. Permission and authority are hereby given and granted to LOGAN SQUARE NAIL SALON, upon the terms and subject to the conditions of this ordinance to construct, install, maintain and use one (1) Awning(s) projecting over the public right-of-way adjacent to its premises known as 2453 N. Milwaukee Ave..

Said Awning(s) at N Milwaukee Ave measure(s):
One (1) at twenty (20) feet in length, and two (2) feet in width for a total of forty (40) square feet.

The location of said privilege shall be as shown on prints kept on file with the Department of Business Affairs and Consumer Protection and the Office of the City Clerk.

Said privilege shall be constructed in accordance with plans and specifications approved by the Zoning Department - Signs.

This grant of privilege in the public way shall be subject to the provisions of Section 10-28-015 and all other required provisions of the Municipal Code of Chicago.

The grantee shall pay to the City of Chicago as compensation for the privilege #1103811 herein granted the sum of fifty ($50.00) per annum in advance.

A 25% penalty will be added for payments received after due date.

The permit holder agrees to hold the City of Chicago harmless for any damage, relocation or replacement costs associated with damage, relocation or removal of private property caused by the City performing work in the public way.

Authority herein given and granted for a period of five (5) years from and after Date of Passage.

Alderman _____

Reynaldo Colon 35th Ward

Department of Business Affairs and Consumer Protection
Business Assistance Center - Public Way Use Unit
City Hall - 121 N. LaSalle Street, Room 800 • Chicago, IL 60602
(312)-74-GOBIZ (312-744-6249) • (312) 744-1944 (TTY)
http://www.cityofchicago.org/bacp

03/13/2013

Alderman **Reynaldo Colon**
Ward # **35**
City of Chicago
City Hall, Room **203**
121 North LaSalle Street
Chicago, Illinois 60602

Re: An ordinance to use and maintain a portion of the public right-of-way for **one (1) awning(s)** for **LOGAN SQUARE NAIL SALON**, adjacent to the premises known as **2453 N. Milwaukee Ave.**.


Dear Alderman **Reynaldo Colon**:

The applicant referenced above has requested the use of the public right-of-way for a **awning(s)**. An ordinance has been prepared by the Department of Business Affairs and Consumer Protection – Business Assistance Center - Public Way Use Unit for presentation to the City Council. Because this request was made for properties located in your ward, as approved by you as per the attached, I respectfully request that you introduce the attached ordinance at the next City Council meeting.

If you have any questions regarding this ordinance, please contact Anthony Bertuca at (312) 744-5506.

Department of Business Affairs and Consumer Protection



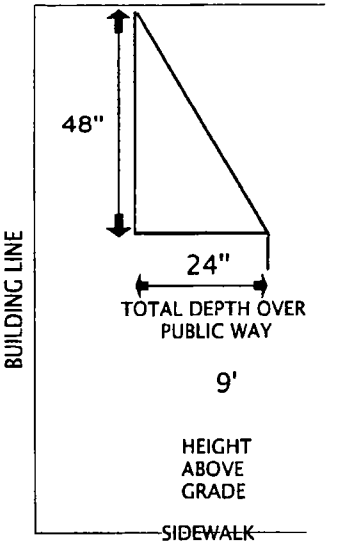


Logan Square NAILS
2453 N. Milwaukee Ave
Chicago, IL 60647


NEW AWNING FRAME
MOUNTED IN A 1" X 1" ALUMINUM WELDED FRAME - 20'X 4' X 2'


MOUNTED TO THE BUILDING USING 3/8" X 3" LAG BOLTS - WILL TRY TO MOUNT THE AWNING INTO THE BUILDING MORTAR - NOT BRICKS


THE BUILDING IS MADE OF BRICK

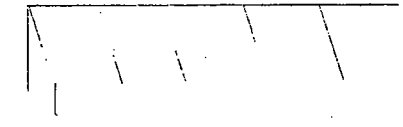

3/4 Z BRACKET

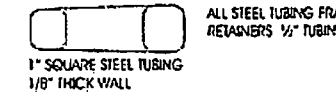

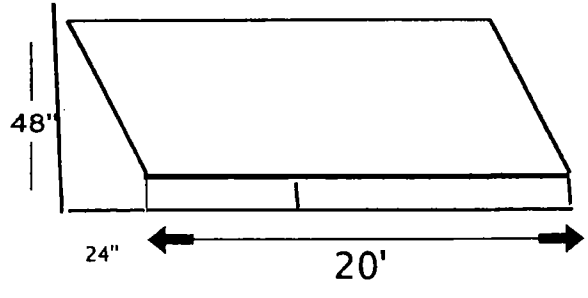

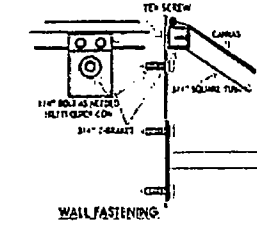

FAME WORK: ALL WELDED GALVANIZED TUBING

INDEPENDENT NEON & SIGNS
1810 W IRVING PARK
CHICAGO, IL 60640
773-248-1969

Office of the City Clerk

O2013-1967

Office of the City Clerk

City Council Document Tracking Sheet

Meeting Date:	3/13/2013
Sponsor(s):	Sposato, Nicholas (36)
Type:	Ordinance
Title:	Awning(s) for Arezzo Jewelers, Ltd.
Committee(s) Assignment:	Committee on Transportation and Public Way

ORDINANCE
Arezzo Jewelers, Ltd.
Acct. No. 252466 - 1
Permit No. 1104795

Be It Ordained by the City Council of the City of Chicago:

SECTION 1. Permission and authority are hereby given and granted to Arezzo Jewelers, Ltd., upon the terms and subject to the conditions of this ordinance to maintain and use, as now constructed, three (3) Awning(s) projecting over the public right-of-way adjacent to its premises known as 3118 N. Harlem Ave..

Said Awning(s) at NORTH HARLEM measure(s):
Three (3) at thirteen (13) feet in length, and one (1) foot in width for a total of thirty-nine (39) square feet.

The location of said privilege shall be as shown on prints kept on file with the Department of Business Affairs and Consumer Protection and the Office of the City Clerk.

Said privilege shall be constructed in accordance with plans and specifications approved by the Zoning Department - Signs.

This grant of privilege in the public way shall be subject to the provisions of Section 10-28-015 and all other required provisions of the Municipal Code of Chicago.

The grantee shall pay to the City of Chicago as compensation for the privilege #1104795 herein granted the sum of one hundred fifty ($150.00) per annum in advance.

A 25% penalty will be added for payments received after due date.

The permit holder agrees to hold the City of Chicago harmless for any damage, relocation or replacement costs associated with damage, relocation or removal of private property caused by the City performing work in the public way.

Authority herein given and granted for a period of five (5) years from and after 10/31/2012.

Alderman Nicholas Sposato

Nicholas Sposato 36th Ward

Department of Business Affairs and Consumer Protection
Business Assistance Center - Public Way Use Unit
City Hall - 121 N. LaSalle Street, Room 800 • Chicago, IL 60602
(312)-74-GOBIZ (312-744-6249) • (312) 744-1944 (TTY)
http://www.cityofchicago.org/bacp

03/13/2013

Alderman **Nicholas Sposato**
Ward # **36**
City of Chicago
City Hall, Room **304**
121 North LaSalle Street
Chicago, Illinois 60602

Re: An ordinance to use and maintain a portion of the public right-of-way for **three (3) awning(s)** for **Arezzo Jewelers, Ltd.**, adjacent to the premises known as **3118 N. Harlem Ave.**.

Dear Alderman **Nicholas Sposato**:

The applicant referenced above has requested the use of the public right-of-way for a **awning(s)**. An ordinance has been prepared by the Department of Business Affairs and Consumer Protection – Business Assistance Center - Public Way Use Unit for presentation to the City Council. Because this request was made for properties located in your ward, as approved by you as per the attached, I respectfully request that you introduce the attached ordinance at the next City Council meeting.

If you have any questions regarding this ordinance, please contact Anthony Bertuca at (312) 744-5506.

Department of Business Affairs and Consumer Protection


UNOAERRE
Gifts
AREZZO
Jewelry

Office of the City Clerk

O2013-2020

Office of the City Clerk

City Council Document Tracking Sheet

Meeting Date:	3/13/2013
Sponsor(s):	Sposato, Nicholas (36)
Type:	Ordinance
Title:	Awning(s) for Reuter's Bakery, LLC
Committee(s) Assignment:	Committee on Transportation and Public Way

ORDINANCE
Reuter's Bakery, LLC.
Acct. No. 219424 - 1
Permit No. 1095742

Be It Ordained by the City Council of the City of Chicago:

SECTION 1. Permission and authority are hereby given and granted to Reuter's Bakery, LLC., upon the terms and subject to the conditions of this ordinance to maintain and use, as now constructed, one (1) Awning(s) projecting over the public right-of-way adjacent to its premises known as 7177 W. Grand Ave..

Said Awning(s) at W. Grand measure(s):
One (1) at fifty (50) feet in length, and two point eight three (2.83) feet in width for a total of one hundred forty-one point five (141.5) square feet.

The location of said privilege shall be as shown on prints kept on file with the Department of Business Affairs and Consumer Protection and the Office of the City Clerk.

Said privilege shall be constructed in accordance with plans and specifications approved by the Zoning Department - Signs.

This grant of privilege in the public way shall be subject to the provisions of Section 10-28-015 and all other required provisions of the Municipal Code of Chicago.

The grantee shall pay to the City of Chicago as compensation for the privilege #1095742 herein granted the sum of seventy-five ($75.00) per annum in advance.

A 25% penalty will be added for payments received after due date.

The permit holder agrees to hold the City of Chicago harmless for any damage, relocation or replacement costs associated with damage, relocation or removal of private property caused by the City performing work in the public way.

Authority herein given and granted for a period of five (5) years from and after Date of Passage.

Alderman

Nicholas Sposato 36th Ward

Department of Business Affairs and Consumer Protection
Business Assistance Center - Public Way Use Unit
City Hall - 121 N. LaSalle Street, Room 800 • Chicago, IL 60602
(312)-74-GOBIZ (312-744-6249) • (312) 744-1944 (TTY)
http://www.cityofchicago.org/bacp

03/13/2013

Alderman **Nicholas Sposato**
Ward # **36**
City of Chicago
City Hall, Room **304**
121 North LaSalle Street
Chicago, Illinois 60602

Re: An ordinance to use and maintain a portion of the public right-of-way for **one (1) awning(s)** for **Reuter's Bakery, LLC.**, adjacent to the premises known as **7177 W. Grand Ave.**.

Dear Alderman **Nicholas Sposato**:

The applicant referenced above has requested the use of the public right-of-way for a **awning(s)**. An ordinance has been prepared by the Department of Business Affairs and Consumer Protection – Business Assistance Center - Public Way Use Unit for presentation to the City Council. Because this request was made for properties located in your ward, as approved by you as per the attached, I respectfully request that you introduce the attached ordinance at the next City Council meeting.

If you have any questions regarding this ordinance, please contact Anthony Bertuca at (312) 744-5506.

Department of Business Affairs and Consumer Protection

Chesterfield Awning Co.
www.chesterfieldawning.com

Please note that upon signing this graphics sheet you are approving this design for production. Any changes made to the graphics and/or fabrication of the awning after your first signed approval will result in extra fees needed to cover the cost and time spent to make these changes. This can and will effect your installation date.

Chesterfield Awning Co. , Inc
16999 Van Dam Rd.
South Holland, IL 60473
(708) 596-4434



Graphics on Right Side Only -- (WEST SIDE)

File Name / Job Number: Reuters Bakery
Size/Style: Sunbrella Forest Green
Color/Method: White PX 75 Paint
Font Style: Custom Logo Font / Other TBA
Contact Person: 02-07-2011 M.C.
Misc. Notes: R.B.
Date:
Salesman:

This is an original drawing, created by Chesterfield Awning Company, Inc. It is being submitted for your personal use in connection with a project being planned for you by Chesterfield Awning Company, Inc. It is not to be used, reproduced, copied or exhibited in any fashion. In the event any of the above occurs, *Chesterfield Awning company, Inc. expects to be riembursed $250.00 in* compensation for the time and effort entailed in creating this drawing.

Colors are representative only--for true colors, please see samples.

Customer Approval Date

Sales Approval Date

Office of the City Clerk

O2013-2023

Office of the City Clerk

City Council Document Tracking Sheet

Meeting Date:	3/13/2013
Sponsor(s):	Sposato, Nicholas (36)
Type:	Ordinance
Title:	Awning(s) for Wiklanski's Bakery
Committee(s) Assignment:	Committee on Transportation and Public Way

ORDINANCE
WIKLANSKI'S BAKERY
Acct. No. 374895 - 1
Permit No. 1103921

Be It Ordained by the City Council of the City of Chicago:

SECTION 1. Permission and authority are hereby given and granted to WIKLANSKI'S BAKERY, upon the terms and subject to the conditions of this ordinance to construct, install, maintain and use one (1) Awning(s) projecting over the public right-of-way adjacent to its premises known as 6006 W. Belmont Ave..

Said Awning(s) at W. Belmont measure(s):
One (1) at seventeen (17) feet in length, and two (2) feet in width for a total of thirty-four (34) square feet.

The location of said privilege shall be as shown on prints kept on file with the Department of Business Affairs and Consumer Protection and the Office of the City Clerk.

Said privilege shall be constructed in accordance with plans and specifications approved by the Zoning Department - Signs.

This grant of privilege in the public way shall be subject to the provisions of Section 10-28-015 and all other required provisions of the Municipal Code of Chicago.

The grantee shall pay to the City of Chicago as compensation for the privilege #1103921 herein granted the sum of fifty ($50.00) per annum in advance.

A 25% penalty will be added for payments received after due date.

The permit holder agrees to hold the City of Chicago harmless for any damage, relocation or replacement costs associated with damage, relocation or removal of private property caused by the City performing work in the public way.

Authority herein given and granted for a period of five (5) years from and after Date of Passage.

Alderman _____

Nicholas Sposato 36th Ward

Department of Business Affairs and Consumer Protection
Business Assistance Center - Public Way Use Unit
City Hall - 121 N. LaSalle Street, Room 800 • Chicago, IL 60602
(312)-74-GOBIZ (312-744-6249) • (312) 744-1944 (TTY)
http://www.cityofchicago.org/bacp

03/13/2013

Alderman **Nicholas Sposato**
Ward # **36**
City of Chicago
City Hall, Room **304**
121 North LaSalle Street
Chicago, Illinois 60602

Re: An ordinance to use and maintain a portion of the public right-of-way for **one (1) awning(s)** for **WIKLANSKI'S BAKERY**, adjacent to the premises known as **6006 W. Belmont Ave.**.

Dear Alderman **Nicholas Sposato**:


The applicant referenced above has requested the use of the public right-of-way for a **awning(s)**. An ordinance has been prepared by the Department of Business Affairs and Consumer Protection – Business Assistance Center - Public Way Use Unit for presentation to the City Council. Because this request was made for properties located in your ward, as approved by you as per the attached, I respectfully request that you introduce the attached ordinance at the next City Council meeting.

If you have any questions regarding this ordinance, please contact Anthony Bertuca at (312) 744-5506.

Department of Business Affairs and Consumer Protection

6006 W. BELMONT

Burgundy / white print

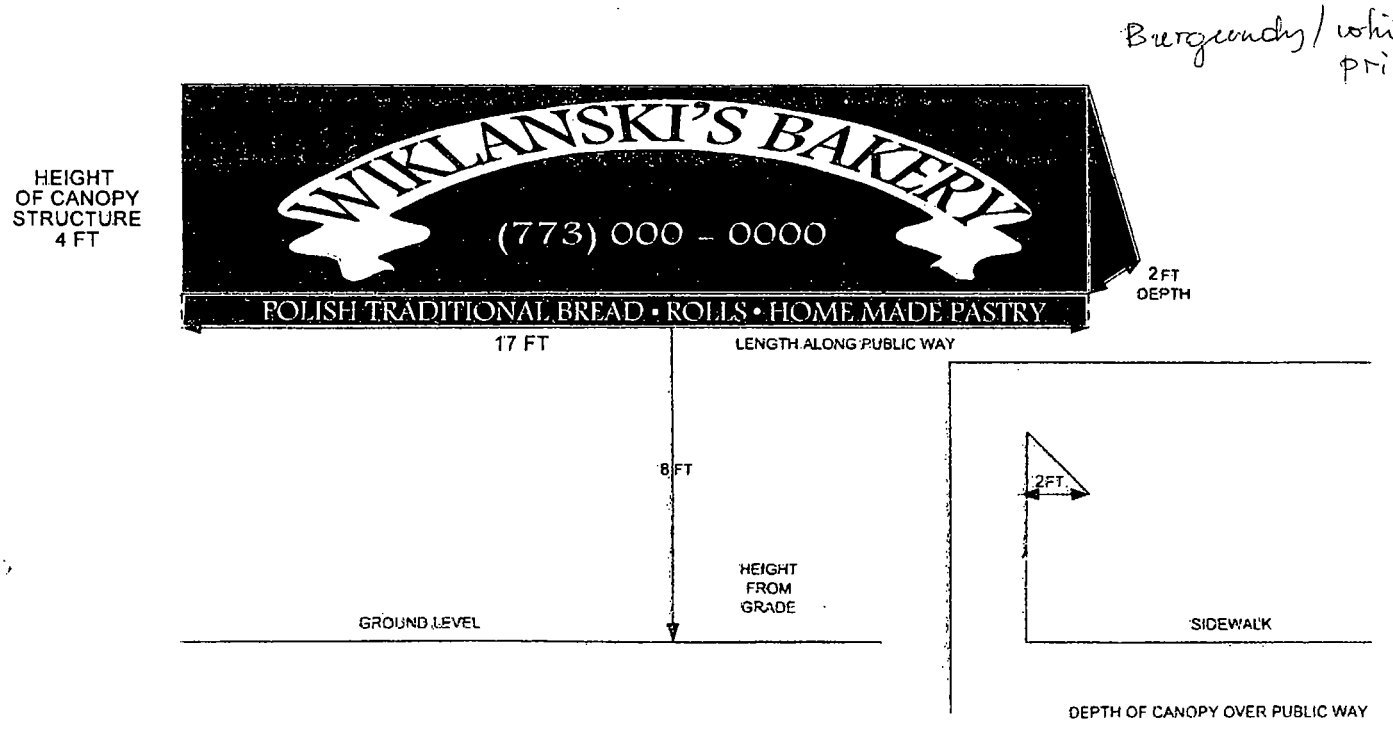

Office of the City Clerk

O2013-2027

Office of the City Clerk

City Council Document Tracking Sheet

Meeting Date:	3/13/2013
Sponsor(s):	Cullerton, Timothy M. (38)
Type:	Ordinance
Title:	Awning(s) for Caring Dental Smiles
Committee(s) Assignment:	Committee on Transportation and Public Way

ORDINANCE
Caring Dental Smiles
Acct. No. 355856 - 1
Permit No. 1092885

Be It Ordained by the City Council of the City of Chicago:

SECTION 1. Permission and authority are hereby given and granted to Caring Dental Smiles, upon the terms and subject to the conditions of this ordinance to maintain and use, as now constructed, one (1) Awning(s) projecting over the public right-of-way adjacent to its premises known as 5428 W. Addison St..

Said Awning(s) at W. Addison measure(s):
One (1) at twenty-six (26) feet in length, and two (2) feet in width for a total of fifty-two (52) square feet.

The location of said privilege shall be as shown on prints kept on file with the Department of Business Affairs and Consumer Protection and the Office of the City Clerk.

Said privilege shall be constructed in accordance with plans and specifications approved by the Zoning Department - Signs.

This grant of privilege in the public way shall be subject to the provisions of Section 10-28-015 and all other required provisions of the Municipal Code of Chicago.

The grantee shall pay to the City of Chicago as compensation for the privilege #1092885 herein granted the sum of fifty-one ($51.00) per annum **to commence (1) one year after passage**.


A 25% penalty will be added for payments received after due date.


The permit holder agrees to hold the City of Chicago harmless for any damage, relocation or replacement costs associated with damage, relocation or removal of private property caused by the City performing work in the public way.

Authority herein given and granted for a period of five (5) years from and after Date of Passage.


Alderman _____


Timothy Cullerton 38th Ward

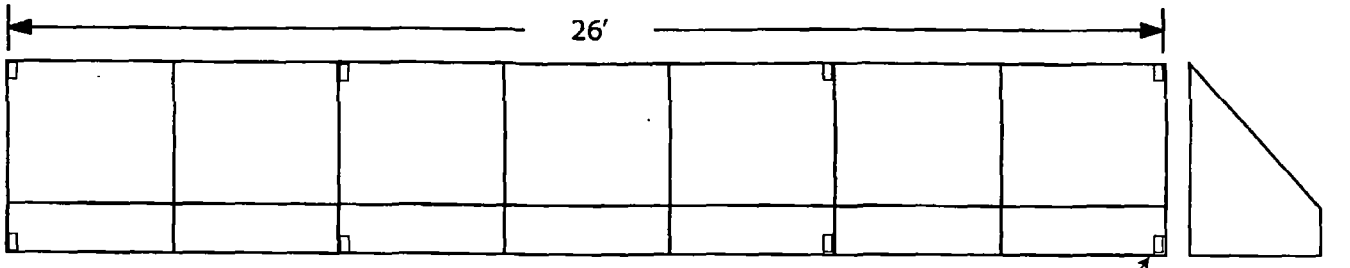

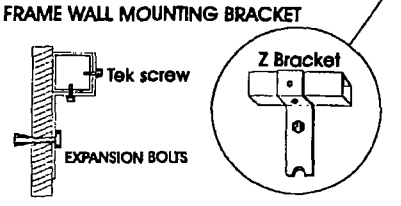

Awning frames can easily be mounted with these bracket.
Made from 3/16 in hot rolled steel,
Two holes spaced equally for lagging into mortar are-
Provided to secure bracket to wall. There is also a 3/16 in. Lag screw.
Dare a tek screw for fastening the frame. Will accommodate a 3/8 in. Lag screw

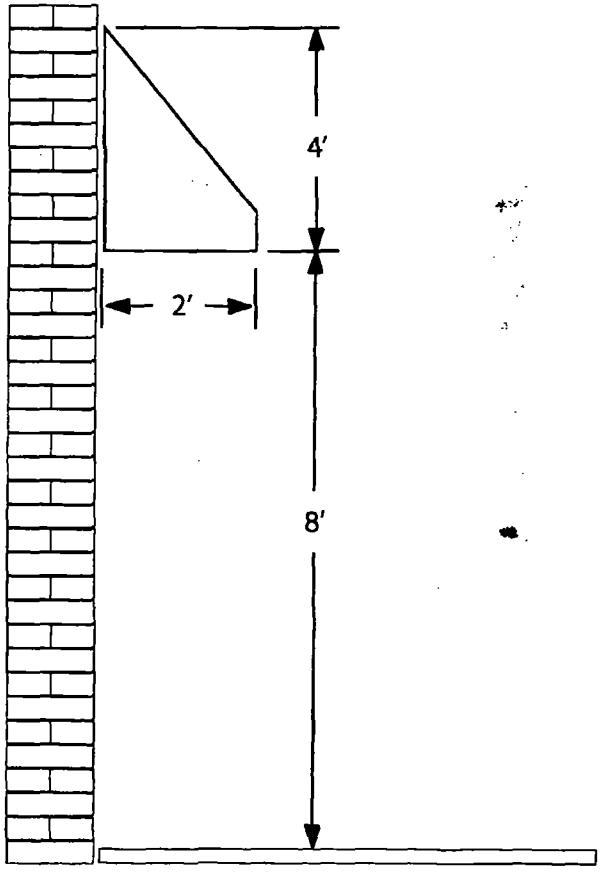

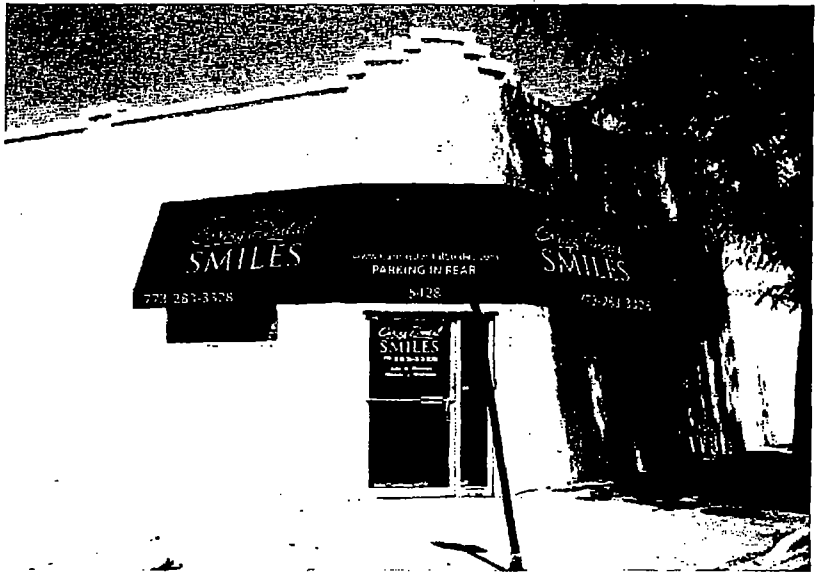

Office of the City Clerk

O2013-2047

Office of the City Clerk

City Council Document Tracking Sheet

Meeting Date:	3/13/2013
Sponsor(s):	Laurino, Margaret (39)
Type:	Ordinance
Title:	Awning(s) for K&J International, Inc.
Committee(s) Assignment:	Committee on Transportation and Public Way

ORDINANCE
K &J INTL INC
Acct. No. 56599 - 4
Permit No. 1093794

Be It Ordained by the City Council of the City of Chicago:

SECTION 1. Permission and authority are hereby given and granted to K &J INTL INC, upon the terms and subject to the conditions of this ordinance to maintain and use, as now constructed, one (1) Awning(s) projecting over the public right-of-way adjacent to its premises known as 5860 N. Pulaski Rd..

Said Awning(s) at n. pulaski measure(s):
One (1) at twenty (20) feet in length, and four point five (4.5) feet in width for a total of ninety (90) square feet.

The location of said privilege shall be as shown on prints kept on file with the Department of Business Affairs and Consumer Protection and the Office of the City Clerk.

Said privilege shall be constructed in accordance with plans and specifications approved by the Zoning Department - Signs.

This grant of privilege in the public way shall be subject to the provisions of Section 10-28-015 and all other required provisions of the Municipal Code of Chicago.

The grantee shall pay to the City of Chicago as compensation for the privilege #1093794 herein granted the sum of fifty ($50.00) per annum **to commence (1) one year after passage.**

A 25% penalty will be added for payments received after due date.

The permit holder agrees to hold the City of Chicago harmless for any damage, relocation or replacement costs associated with damage, relocation or removal of private property caused by the City performing work in the public way.


Authority herein given and granted for a period of five (5) years from and after Date of Passage.

Alderman _____

Margaret Laurino 39th Ward

Canopy Sign #10


K & J INTERNATIONAL, INC.
5860 N. Pulaski Rd.
CHICAGO, IL 6. 546
(773) 279-9800

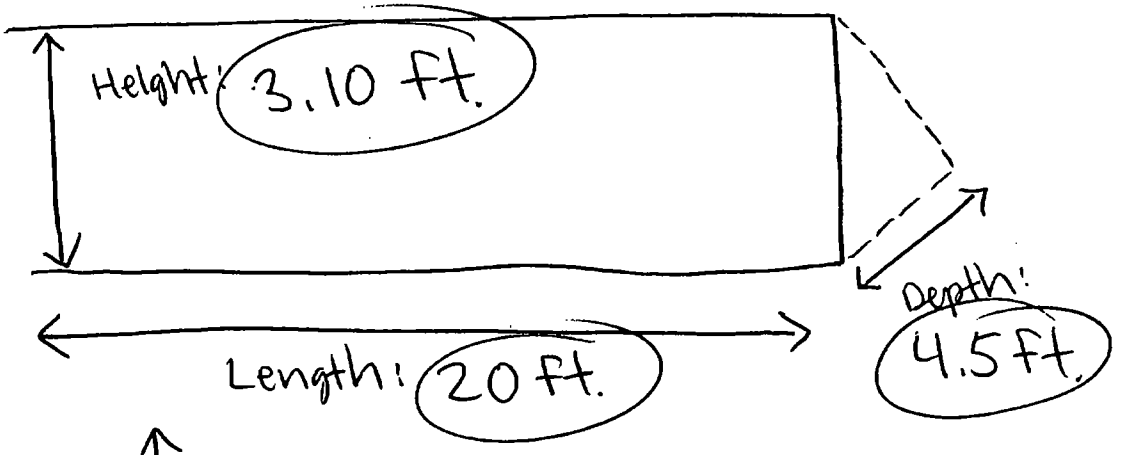

Height above grade: 8.2 ft.

ground



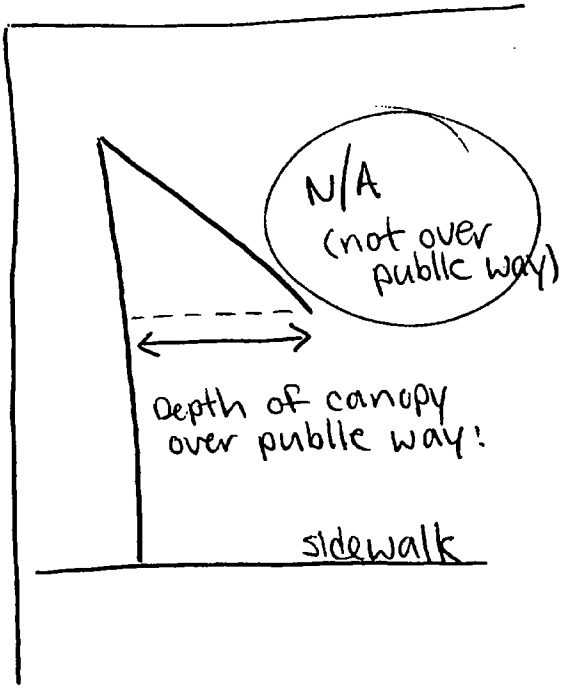

Office of the City Clerk

O2013-2051

Office of the City Clerk

City Council Document Tracking Sheet

Meeting Date:	3/13/2013
Sponsor(s):	O'Connor, Patrick (40)
Type:	Ordinance
Title:	Awning(s) for Gold Glass & Mirror Co.
Committee(s) Assignment:	Committee on Transportation and Public Way

ORDINANCE
GOLD GLASS & MIRROR CO
Acct. No. 60558 - 3
Permit No. 1093200

Be It Ordained by the City Council of the City of Chicago:

SECTION 1. Permission and authority are hereby given and granted to GOLD GLASS & MIRROR CO, upon the terms and subject to the conditions of this ordinance to maintain and use, as now constructed, one (1) Awning(s) projecting over the public right-of-way adjacent to its premises known as 5816 N. Lincoln Ave..

Said Awning(s) at N. Lincoln measure(s):
One (1) at four (4) feet in length, and one point zero eight (1.08) foot in width for a total of four point three two (4.32) square feet.

The location of said privilege shall be as shown on prints kept on file with the Department of Business Affairs and Consumer Protection and the Office of the City Clerk.

Said privilege shall be constructed in accordance with plans and specifications approved by the Zoning Department - Signs.

This grant of privilege in the public way shall be subject to the provisions of Section 10-28-015 and all other required provisions of the Municipal Code of Chicago.

The grantee shall pay to the City of Chicago as compensation for the privilege #1093200 herein granted the sum of fifty ($50.00) per annum **to commence (1) one year after passage**.

A 25% penalty will be added for payments received after due date.

The permit holder agrees to hold the City of Chicago harmless for any damage, relocation or replacement costs associated with damage, relocation or removal of private property caused by the City performing work in the public way.

Authority herein given and granted for a period of five (5) years from and after Date of Passage.

Alderman _____

Patrick O'Connor 40th Ward

Department of Business Affairs and Consumer Protection
Business Assistance Center - Public Way Use Unit
City Hall - 121 N. LaSalle Street, Room 800 • Chicago, IL 60602
(312)-74-GOBIZ (312-744-6249) • (312) 744-1944 (TTY)
http://www.cityofchicago.org/bacp

03/13/2013

Alderman **Patrick O'Connor**
Ward # **40**
City of Chicago
City Hall, Room **305**
121 North LaSalle Street
Chicago, Illinois 60602


Re: An ordinance to use and maintain a portion of the public right-of-way for **one (1) awning(s)** for **GOLD GLASS & MIRROR CO**, adjacent to the premises known as **5816 N. Lincoln Ave.**.

Dear Alderman **Patrick O'Connor**:

The applicant referenced above has requested the use of the public right-of-way for a **awning(s)**. An ordinance has been prepared by the Department of Business Affairs and Consumer Protection – Business Assistance Center - Public Way Use Unit for presentation to the City Council. Because this request was made for properties located in your ward, as approved by you as per the attached, I respectfully request that you introduce the attached ordinance at the next City Council meeting.

If you have any questions regarding this ordinance, please contact Anthony Bertuca at (312) 744-5506.

Department of Business Affairs and Consumer Protection

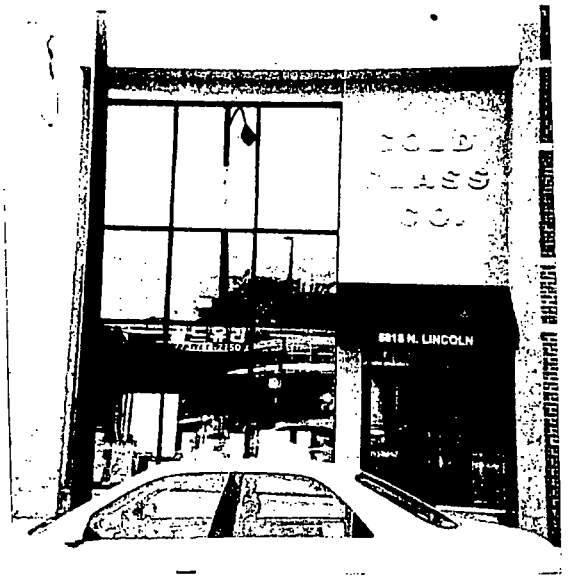
5818 N. LINCOLN



Office of the City Clerk

O2013-2054

Office of the City Clerk

City Council Document Tracking Sheet

Meeting Date:	3/13/2013
Sponsor(s):	Reilly, Brendan (42)
Type:	Ordinance
Title:	Awning(s) for Forever XXI
Committee(s) Assignment:	Committee on Transportation and Public Way

ORDINANCE
FOREVER XXI
Acct. No. 264164 - 5
Permit No. 1104909

Be It Ordained by the City Council of the City of Chicago:

SECTION 1. Permission and authority are hereby given and granted to FOREVER XXI, upon the terms and subject to the conditions of this ordinance to maintain and use, as now constructed, four (4) Awning(s) projecting over the public right-of-way adjacent to its premises known as 540 N. Michigan Ave..

Said Awning(s) at N Michigan Ave measure(s):
Four (4) at twelve (12) feet in length, and three (3) feet in width for a total of one hundred forty-four (144) square feet.

The location of said privilege shall be as shown on prints kept on file with the Department of Business Affairs and Consumer Protection and the Office of the City Clerk.

Said privilege shall be constructed in accordance with plans and specifications approved by the Zoning Department - Signs.

This grant of privilege in the public way shall be subject to the provisions of Section 10-28-015 and all other required provisions of the Municipal Code of Chicago.

The grantee shall pay to the City of Chicago as compensation for the privilege #1104909 herein granted the sum of one hundred seventy-five ($175.00) per annum in advance.


A 25% penalty will be added for payments received after due date.

The permit holder agrees to hold the City of Chicago harmless for any damage, relocation or replacement costs associated with damage, relocation or removal of private property caused by the City performing work in the public way.

Authority herein given and granted for a period of five (5) years from and after Date of Passage.

Alderman _____

Brendan Reilly 42nd Ward

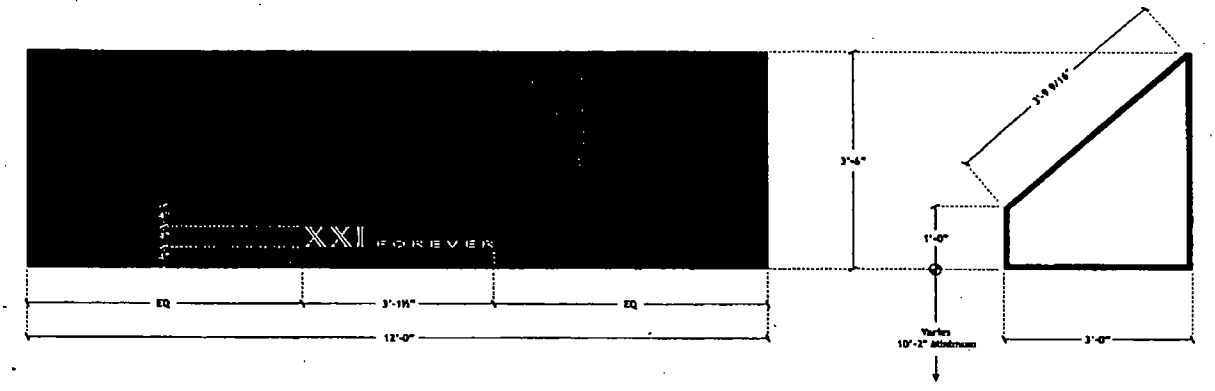

A.1 A.2 A.3 A.4 A.5 A.6 A.7 A.8 NON-ILLUMINATED CANVAS AWNING

Eight units required

Scale: ¼" = 1'-0"

Awning structure to be 1" aluminum square tube welded at all intersections and painted satin black.

Awning frame to have Black Sunbrella canvas overlay.

Ends to be open.

Copy to be white silk screen for awnings A.2, A.4, A.5, A.7

Awnings A.1, A.3, A.6, A.8 have no copy.

ALL DIMENSIONS TO BE FIELD VERIFIED PRIOR TO MANUFACTURE

MAXIMUM VISIBILITY
RETAIL SIGN SERVICES
1033 HENRY RIDGE MALL TERRACE, CA 92029
OFFICE (310) 455-2349 FAX 455-1727

Project:
100 Forever Chicago

Address:
540 N Michigan Ave
Chicago, IL

Account Manager:
G. M.

Designer:
M. Reimer

Scale:
As noted

Design No.:
100 Chicago IL awnings Lack

Date:
August 16, 2019

Revisions:

This is an original unpublished drawing created by MAXIMUM. It is submitted for your approval. It is not to be shown to anyone outside of your organization, nor is it to be reproduced, copied or exhibited in any fashion. The ideas and designs within, whether in whole or in part, are the property of MAXIMUM. Ownership of the designs is held by MAXIMUM. Authorization to use the design in any fashion must be obtained in writing from MAXIMUM.
© 2006
Note: The Colors depicted here are a graphic representation. Actual vinyl may vary. See color specifications.

Office of the City Clerk

O2013-2060

Office of the City Clerk

City Council Document Tracking Sheet

Meeting Date:	3/13/2013
Sponsor(s):	Reilly, Brendan (42)
Type:	Ordinance
Title:	Awning(s) for Vera Wang Fashion Rush LLC - 25 E Oak St
Committee(s) Assignment:	Committee on Transportation and Public Way

ORDINANCE
VERA WANG FASHION RUSH LLC
Acct. No. 367222 - 2
Permit No. 1098917

Be It Ordained by the City Council of the City of Chicago:

SECTION 1. Permission and authority are hereby given and granted to VERA WANG FASHION RUSH LLC, upon the terms and subject to the conditions of this ordinance to construct, install, maintain and use four (4) Awning(s) projecting over the public right-of-way adjacent to its premises known as 25 E. Oak St..

Said Awning(s) at E. Oak measure(s):
Four (4) at twelve (12) feet in length, and three (3) feet in width for a total of one hundred forty-four (144) square feet.

The location of said privilege shall be as shown on prints kept on file with the Department of Business Affairs and Consumer Protection and the Office of the City Clerk.

Said privilege shall be constructed in accordance with plans and specifications approved by the Zoning Department - Signs.

This grant of privilege in the public way shall be subject to the provisions of Section 10-28-015 and all other required provisions of the Municipal Code of Chicago.

The grantee shall pay to the City of Chicago as compensation for the privilege #1098917 herein granted the sum of one hundred seventy-five ($175.00) per annum in advance.

A 25% penalty will be added for payments received after due date.


The permit holder agrees to hold the City of Chicago harmless for any damage, relocation or replacement costs associated with damage, relocation or removal of private property caused by the City performing work in the public way.

Authority herein given and granted for a period of five (5) years from and after Date of Passage.


Alderman _____

Brendan Reilly 42nd Ward


VERA WANG
25 E. OAK ST. / ~~945 N. RUSH ST.~~
CHICAGO IL. 60611

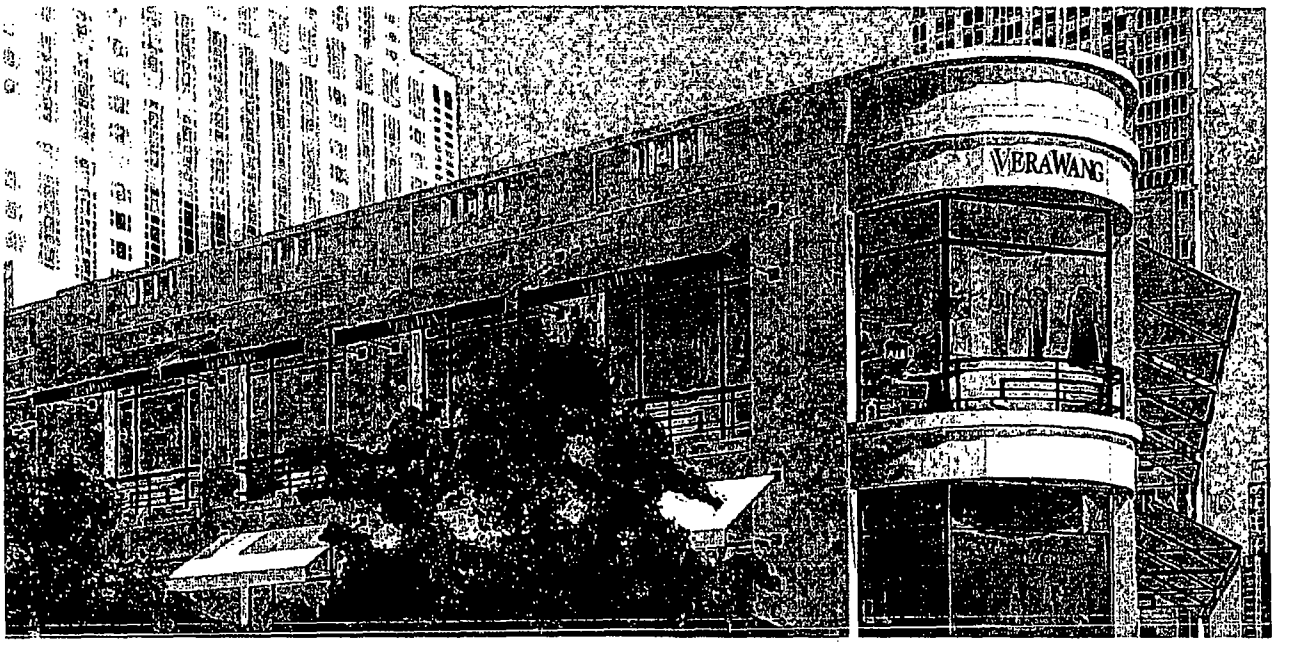


SIDE VIEW

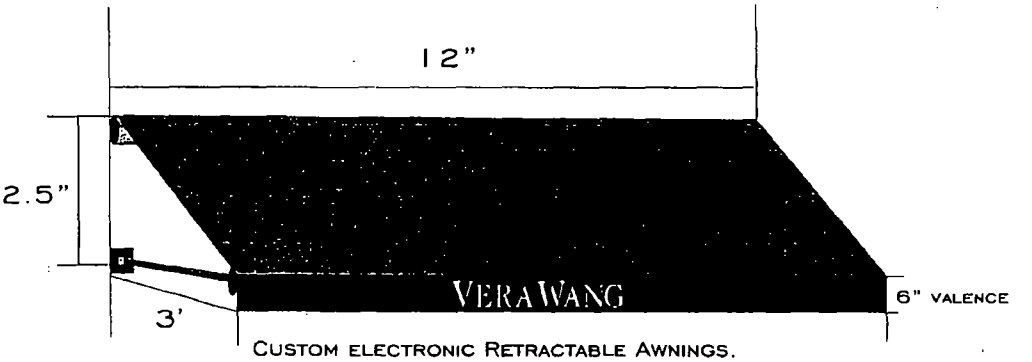

CUSTOM ELECTRONIC RETRACTABLE AWNINGS.
EACH PROJECTS OUT TOTAL 3'.
COVERED WITH DARK GREY SUNBRELLA AWNING MATERIAL.
6" VALENCE WITH COMPANY LOGO.
TOTAL 8 AWNINGS

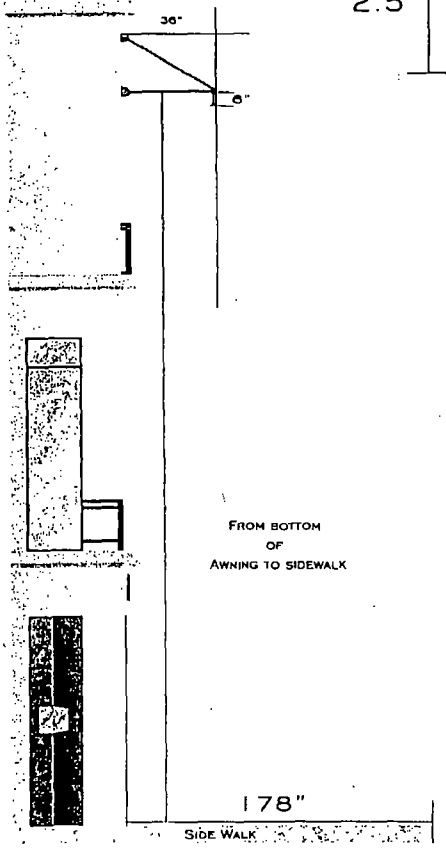

TOP VIEW

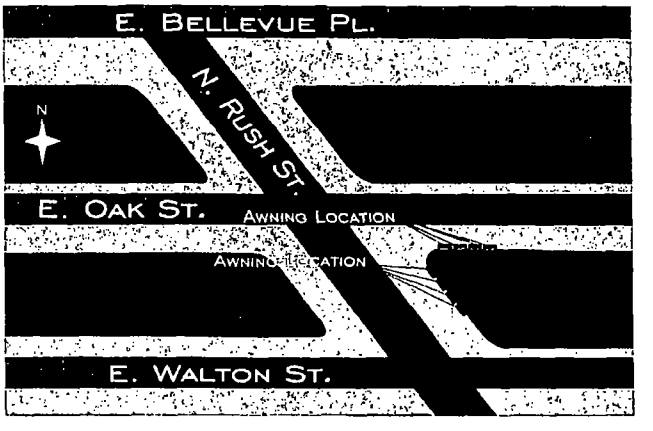

PYRAMID
DESIGN INC.
2215 S. ST LOUIS AVE.
CHICAGO IL. 60623
(312) 532-7120

Office of the City Clerk

O2013-2076

Office of the City Clerk

City Council Document Tracking Sheet

Meeting Date:	3/13/2013
Sponsor(s):	Reilly, Brendan (42)
Type:	Ordinance
Title:	Awning(s) for Vera Wang Fashion Rush LLC - 945 N Rush St
Committee(s) Assignment:	Committee on Transportation and Public Way

ORDINANCE
VERA WANG FASHION RUSH LLC
Acct. No. 367222 - 1
Permit No. 1098916

Be It Ordained by the City Council of the City of Chicago:

SECTION 1. Permission and authority are hereby given and granted to VERA WANG FASHION RUSH LLC, upon the terms and subject to the conditions of this ordinance to construct, install, maintain and use four (4) Awning(s) projecting over the public right-of-way adjacent to its premises known as 945 N. Rush St..

Said Awning(s) at N. Rush measure(s):
Four (4) at twelve (12) feet in length, and three (3) feet in width for a total of one hundred forty-four (144) square feet.

The location of said privilege shall be as shown on prints kept on file with the Department of Business Affairs and Consumer Protection and the Office of the City Clerk.

Said privilege shall be constructed in accordance with plans and specifications approved by the Zoning Department - Signs.

This grant of privilege in the public way shall be subject to the provisions of Section 10-28-015 and all other required provisions of the Municipal Code of Chicago.

The grantee shall pay to the City of Chicago as compensation for the privilege #1098916 herein granted the sum of one hundred seventy-five ($175.00) per annum in advance.

A 25% penalty will be added for payments received after due date.

The permit holder agrees to hold the City of Chicago harmless for any damage, relocation or replacement costs associated with damage, relocation or removal of private property caused by the City performing work in the public way.

Authority herein given and granted for a period of five (5) years from and after Date of Passage.


Alderman _____


Brendan Reilly 42nd Ward

VERA WANG
25 E. OAK ST. / 945 N. RUSH ST.
CHICAGO IL. 60611




SIDE VIEW

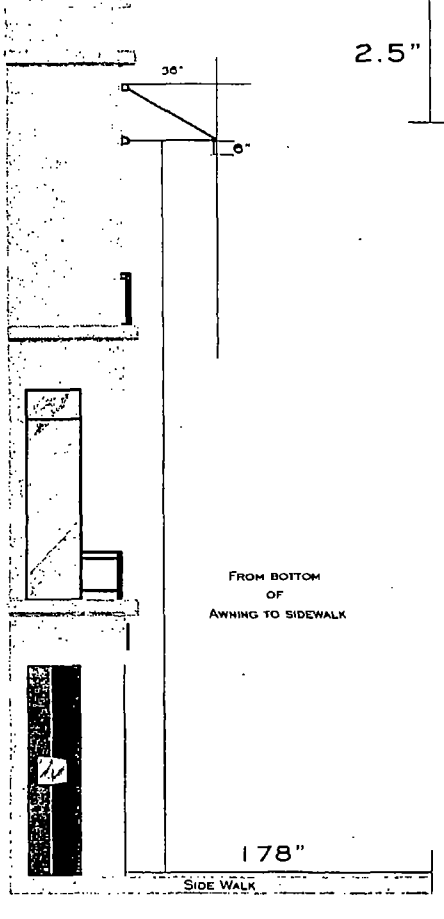

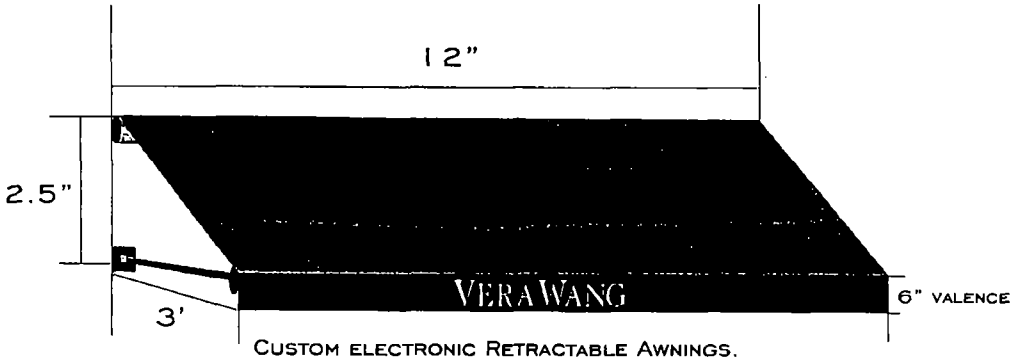

CUSTOM ELECTRONIC RETRACTABLE AWNINGS.
EACH PROJECTS OUT TOTAL 3'.
COVERED WITH DARK GREY SUNBRELLA AWNING MATERIAL.
6" VALENCE WITH COMPANY LOGO.
TOTAL 8 AWNINGS

TOP VIEW

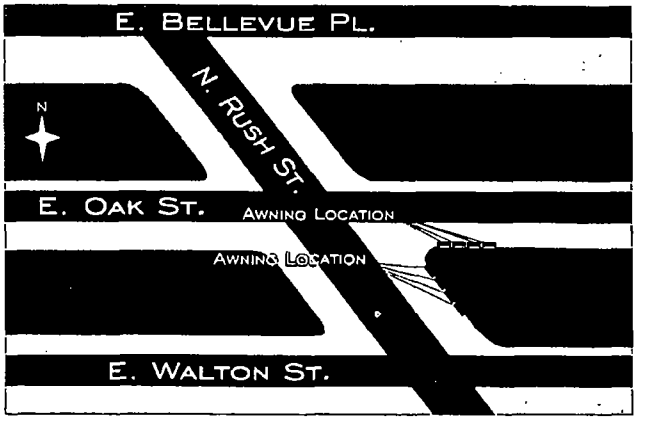

PYRAMID
DESIGN INC.
2215 S. ST LOUIS AVE.
CHICAGO IL. 60623
(312) 532-7120

Office of the City Clerk

O2013-2102

Office of the City Clerk

City Council Document Tracking Sheet

Meeting Date:	3/13/2013
Sponsor(s):	Tunney, Thomas (44)
Type:	Ordinance
Title:	Awning(s) for Halsted's Bar & Grill
Committee(s) Assignment:	Committee on Transportation and Public Way

ORDINANCE
HALSTED'S BAR & GRILL
Acct. No. 276728 - 1
Permit No. 1101254

Be It Ordained by the City Council of the City of Chicago:

SECTION 1. Permission and authority are hereby given and granted to HALSTED'S BAR & GRILL, upon the terms and subject to the conditions of this ordinance to maintain and use, as now constructed, one (1) Awning(s) projecting over the public right-of-way adjacent to its premises known as 3441 N. Halsted St..

Said Awning(s) at N. Halsted Street measure(s):
One (1) at thirty-nine (39) feet in length, and three (3) feet in width for a total of one hundred seventeen (117) square feet.

The location of said privilege shall be as shown on prints kept on file with the Department of Business Affairs and Consumer Protection and the Office of the City Clerk.

Said privilege shall be constructed in accordance with plans and specifications approved by the Zoning Department - Signs.

This grant of privilege in the public way shall be subject to the provisions of Section 10-28-015 and all other required provisions of the Municipal Code of Chicago.

The grantee shall pay to the City of Chicago as compensation for the privilege #1101254 herein granted the sum of sixty-four ($64.00) per annum in advance.

A 25% penalty will be added for payments received after due date.

The permit holder agrees to hold the City of Chicago harmless for any damage, relocation or replacement costs associated with damage, relocation or removal of private property caused by the City performing work in the public way.

Authority herein given and granted for a period of five (5) years from and after Date of Passage.

Alderman

Thomas Tunney 44th Ward

Department of Business Affairs and Consumer Protection
Business Assistance Center - Public Way Use Unit
City Hall - 121 N. LaSalle Street, Room 800 • Chicago, IL 60602
(312)-74-GOBIZ (312-744-6249) • (312) 744-1944 (TTY)
http://www.cityofchicago.org/bacp

03/13/2013

Alderman **Thomas Tunney**
Ward # **44**
City of Chicago
City Hall, Room **203**
121 North LaSalle Street
Chicago, Illinois 60602

Re: An ordinance to use and maintain a portion of the public right-of-way for **one (1) awning(s)** for **HALSTED'S BAR & GRILL**, adjacent to the premises known as **3441 N. Halsted St.**.

Dear Alderman **Thomas Tunney**:

The applicant referenced above has requested the use of the public right-of-way for a **awning(s)**. An ordinance has been prepared by the Department of Business Affairs and Consumer Protection – Business Assistance Center - Public Way Use Unit for presentation to the City Council. Because this request was made for properties located in your ward, as approved by you as per the attached, I respectfully request that you introduce the attached ordinance at the next City Council meeting.

If you have any questions regarding this ordinance, please contact Anthony Bertuca at (312) 744-5506.

Department of Business Affairs and Consumer Protection


APPLICATION TO USE THE PUBLIC RIGHT OF WAY

EXAMPLE OF CANOPY/AWNING DRAWING

CANOPY DRAWINGS

PROPERTY LOCATION: 3443 N. Halsted St

ORGANIZATION'S NAME: Halsted's Bar & Grill

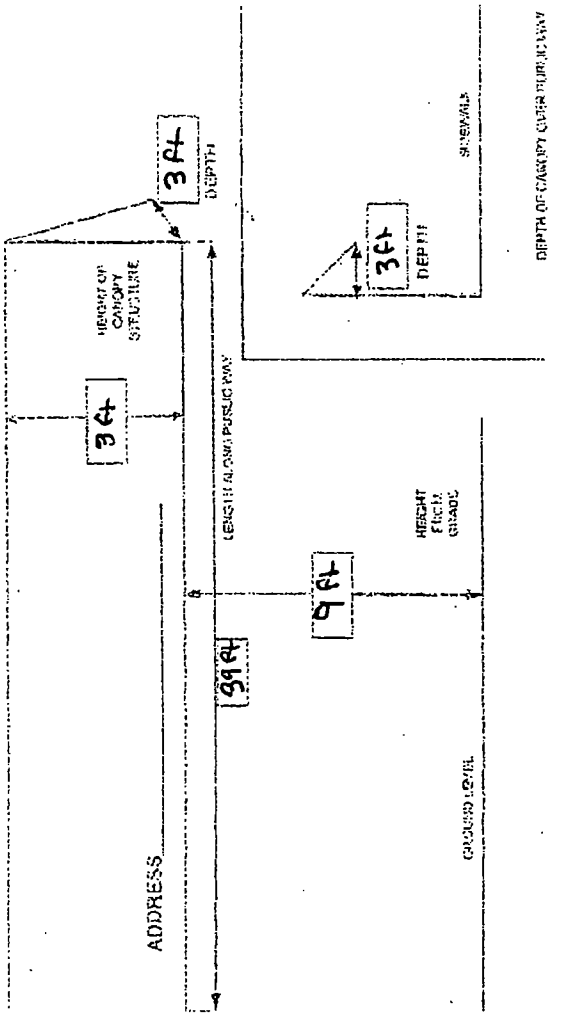

Office of the City Clerk

O2013-2105

Office of the City Clerk

City Council Document Tracking Sheet

Meeting Date:	3/13/2013
Sponsor(s):	Arena, John (45)
Type:	Ordinance
Title:	Awning(s) for Audio Advantage Aids
Committee(s) Assignment:	Committee on Transportation and Public Way

ORDINANCE
AUDIO ADVANTAGE AIDS
Acct. No. 35961 - 2
Permit No. 1094462

Be It Ordained by the City Council of the City of Chicago:

SECTION 1. Permission and authority are hereby given and granted to AUDIO ADVANTAGE AIDS, upon the terms and subject to the conditions of this ordinance to construct, install, maintain and use one (1) Awning(s) projecting over the public right-of-way adjacent to its premises known as 4206 W. Montrose Ave..

Said Awning(s) at W Montrose Ave measure(s):
One (1) at three point five (3.5) feet in length, and two point five (2.5) feet in width for a total of eight point seven five (8.75) square feet.

The location of said privilege shall be as shown on prints kept on file with the Department of Business Affairs and Consumer Protection and the Office of the City Clerk.

Said privilege shall be constructed in accordance with plans and specifications approved by the Zoning Department - Signs.

This grant of privilege in the public way shall be subject to the provisions of Section 10-28-015 and all other required provisions of the Municipal Code of Chicago.

The grantee shall pay to the City of Chicago as compensation for the privilege #1094462 herein granted the sum of fifty ($50.00) per annum in advance.

A 25% penalty will be added for payments received after due date.

The permit holder agrees to hold the City of Chicago harmless for any damage, relocation or replacement costs associated with damage, relocation or removal of private property caused by the City performing work in the public way.

Authority herein given and granted for a period of five (5) years from and after Date of Passage.

Alderman _____

John Arena 45th Ward

Department of Business Affairs and Consumer Protection
Business Assistance Center - Public Way Use Unit
City Hall - 121 N. LaSalle Street, Room 800 • Chicago, IL 60602
(312)-74-GOBIZ (312-744-6249) • (312) 744-1944 (TTY)
http://www.cityofchicago.org/bacp

03/13/2013

Alderman **John Arena**
Ward # **45**
City of Chicago
City Hall, Room **305**
121 North LaSalle Street
Chicago, Illinois 60602

Re: An ordinance to use and maintain a portion of the public right-of-way for **one (1) awning(s)** for **AUDIO ADVANTAGE AIDS**, adjacent to the premises known as **4206 W. Montrose Ave.**.

Dear Alderman **John Arena**:

The applicant referenced above has requested the use of the public right-of-way for a **awning(s)**. An ordinance has been prepared by the Department of Business Affairs and Consumer Protection – Business Assistance Center - Public Way Use Unit for presentation to the City Council. Because this request was made for properties located in your ward, as approved by you as per the attached, I respectfully request that you introduce the attached ordinance at the next City Council meeting.

If you have any questions regarding this ordinance, please contact Anthony Bertuca at (312) 744-5506.


Department of Business Affairs and Consumer Protection

10/20/10

CANOPY - ABOVE DOOR ONLY

4206 W. Montrose

Audio Advantage Aids

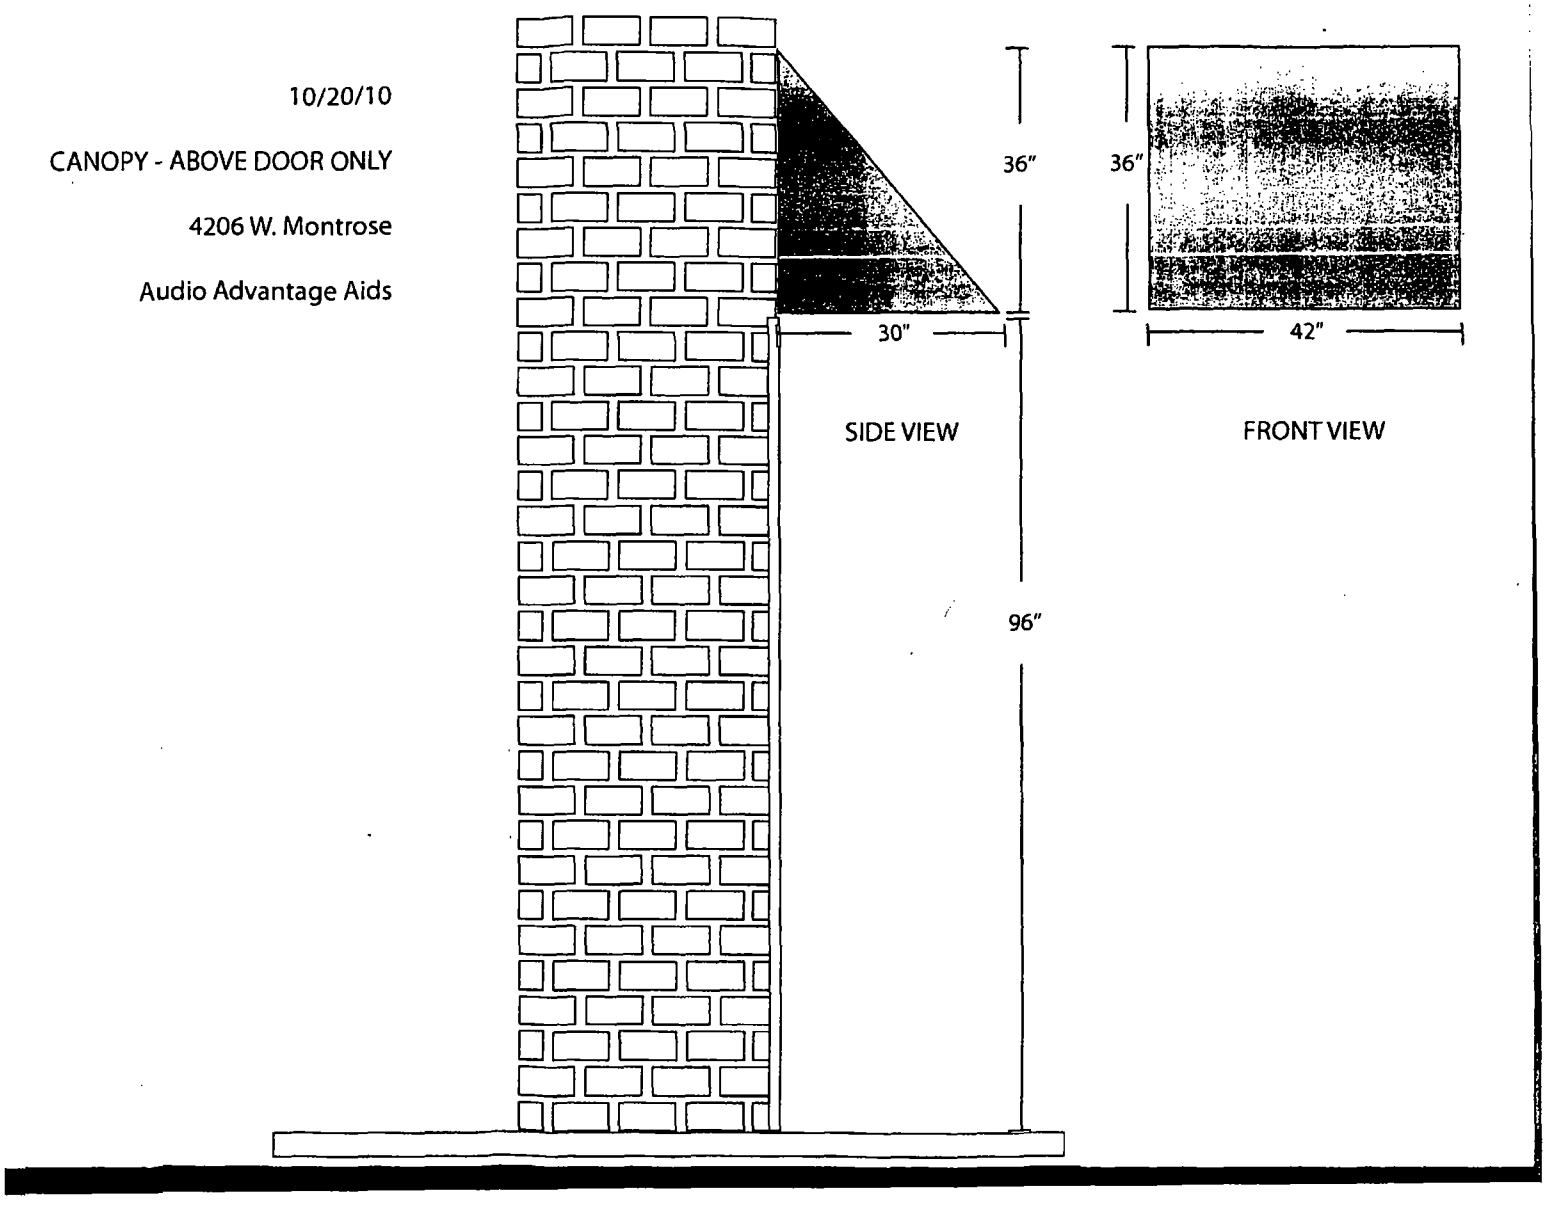

Office of the City Clerk

O2013-2111

Office of the City Clerk

City Council Document Tracking Sheet

Meeting Date:	3/13/2013
Sponsor(s):	Arena, John (45)
Type:	Ordinance
Title:	Awning(s) for Care-A-Lot, Inc.
Committee(s) Assignment:	Committee on Transportation and Public Way

ORDINANCE
CARE-A-LOT INC
Acct. No. 86601 - 2
Permit No. 1091911

Be It Ordained by the City Council of the City of Chicago:

SECTION 1. Permission and authority are hereby given and granted to CARE-A-LOT INC, upon the terms and subject to the conditions of this ordinance to maintain and use, as now constructed, one (1) Awning(s) projecting over the public right-of-way adjacent to its premises known as 6441 N. Central Ave..

Said Awning(s) at N. Central measure(s):
One (1) at twenty-two (22) feet in length, and three point five (3.5) feet in width for a total of seventy-seven (77) square feet.

The location of said privilege shall be as shown on prints kept on file with the Department of Business Affairs and Consumer Protection and the Office of the City Clerk.

Said privilege shall be constructed in accordance with plans and specifications approved by the Zoning Department - Signs.

This grant of privilege in the public way shall be subject to the provisions of Section 10-28-015 and all other required provisions of the Municipal Code of Chicago.

The grantee shall pay to the City of Chicago as compensation for the privilege #1091911 herein granted the sum of fifty ($50.00) per annum in advance.

A 25% penalty will be added for payments received after due date.

The permit holder agrees to hold the City of Chicago harmless for any damage, relocation or replacement costs associated with damage, relocation or removal of private property caused by the City performing work in the public way.

Authority herein given and granted for a period of five (5) years from and after Date of Passage.

Alderman _____

John Arena 45th Ward

Department of Business Affairs and Consumer Protection
Business Assistance Center - Public Way Use Unit
City Hall - 121 N. LaSalle Street, Room 800 • Chicago, IL 60602
(312)-74-GOBIZ (312-744-6249) • (312) 744-1944 (TTY)
http://www.cityofchicago.org/bacp

03/13/2013

Alderman **John Arena**
Ward # **45**
City of Chicago
City Hall, Room **305**
121 North LaSalle Street
Chicago, Illinois 60602

Re: An ordinance to use and maintain a portion of the public right-of-way for **one (1) awning(s)** for **CARE-A-LOT INC**, adjacent to the premises known as **6441 N. Central Ave.**.

Dear Alderman **John Arena**:

The applicant referenced above has requested the use of the public right-of-way for a **awning(s)**. An ordinance has been prepared by the Department of Business Affairs and Consumer Protection – Business Assistance Center - Public Way Use Unit for presentation to the City Council. Because this request was made for properties located in your ward, as approved by you as per the attached, I respectfully request that you introduce the attached ordinance at the next City Council meeting.

If you have any questions regarding this ordinance, please contact Anthony Bertuca at (312) 744-5506.

Department of Business Affairs and Consumer Protection


APPLICATION WORKSHEET

For use by new applicants only.
For renewals obtain form from 333 S. State Str., Rm.LL30 or call (312)74 - GOBIZ (744-6249)

DIMENSIONS OF PUBLIC WAY USE WORKSHEET FOR SIGNS (INCLUDES MARQUEES) ONLY

Complete the worksheet for use of the public way and indicate all applicable measurements.

Exact Street (i.e. S. State St.)	Quantity	Length of sign structure	Height of sign structure	Depth of sign structure	Height above grade	Total depth over public way	Is this sign(s) illuminated? (y/n)	Is this an Existing Public Way Use (y/n)
6441 N. Central	1	22'	3'+1'	3'-6"	8' CLEAR	3'-6"	No	Y

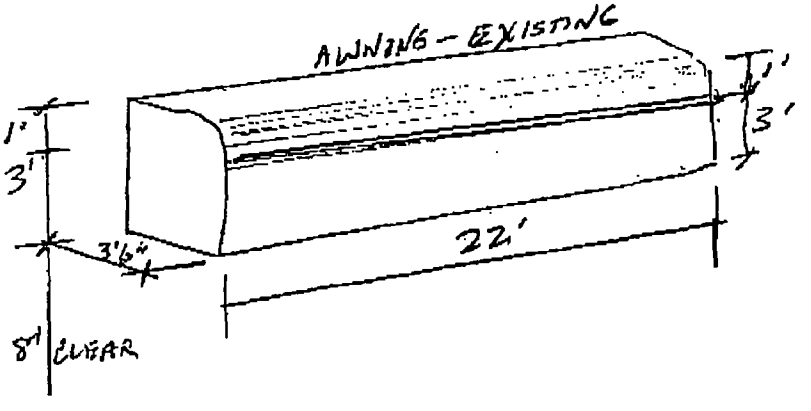

See attached example of required sign plan.

NOTE: Pursuant to section 2-154-030 of the Municipal Code of the City of Chicago the Corporation Counsel of the City of Chicago may require any such additional information from any applicant to achieve full disclosure relevant to the request for action by the City Council or other city agency. Pursuant to section 2-154-020 of the Municipal code of the City of Chicago any material change in the information required above must be provided by supplementing this statement at any time up to the time the City Council or any city agency takes action on the application.

Office of the City Clerk

O2013-2116

Office of the City Clerk

City Council Document Tracking Sheet

Meeting Date:	3/13/2013
Sponsor(s):	Cappleman, James (46)
Type:	Ordinance
Title:	Awning(s) for Food Town
Committee(s) Assignment:	Committee on Transportation and Public Way

ORDINANCE
FOOD TOWN
Acct. No. 5366 - 1
Permit No. 1101678

Be It Ordained by the City Council of the City of Chicago:

SECTION 1. Permission and authority are hereby given and granted to FOOD TOWN, upon the terms and subject to the conditions of this ordinance to construct, install, maintain and use one (1) Awning(s) projecting over the public right-of-way adjacent to its premises known as 4401 N. Hazel St..

Said Awning(s) at N. Hazel Street measure(s):
One (1) at forty-six (46) feet in length, and two (2) feet in width for a total of ninety-two (92) square feet.

The location of said privilege shall be as shown on prints kept on file with the Department of Business Affairs and Consumer Protection and the Office of the City Clerk.

Said privilege shall be constructed in accordance with plans and specifications approved by the Zoning Department - Signs.

This grant of privilege in the public way shall be subject to the provisions of Section 10-28-015 and all other required provisions of the Municipal Code of Chicago.

The grantee shall pay to the City of Chicago as compensation for the privilege #1101678 herein granted the sum of seventy-one ($71.00) per annum in advance.

A 25% penalty will be added for payments received after due date.

The permit holder agrees to hold the City of Chicago harmless for any damage, relocation or replacement costs associated with damage, relocation or removal of private property caused by the City performing work in the public way.

Authority herein given and granted for a period of five (5) years from and after Date of Passage.

Alderman James Cappleman
James Cappleman 46th Ward

Department of Business Affairs and Consumer Protection
Business Assistance Center - Public Way Use Unit
City Hall - 121 N. LaSalle Street, Room 800 • Chicago, IL 60602
(312)-74-GOBIZ (312-744-6249) • (312) 744-1944 (TTY)
http://www.cityofchicago.org/bacp

03/13/2013

Alderman **James Cappleman**
Ward # **46**
City of Chicago
City Hall, Room **300**
121 North LaSalle Street
Chicago, Illinois 60602


Re: An ordinance to use and maintain a portion of the public right-of-way for **one (1) awning(s)** for **FOOD TOWN**, adjacent to the premises known as **4401 N. Hazel St.**.

Dear Alderman **James Cappleman**:

The applicant referenced above has requested the use of the public right-of-way for a **awning(s)**. An ordinance has been prepared by the Department of Business Affairs and Consumer Protection – Business Assistance Center - Public Way Use Unit for presentation to the City Council. Because this request was made for properties located in your ward, as approved by you as per the attached, I respectfully request that you introduce the attached ordinance at the next City Council meeting.

If you have any questions regarding this ordinance, please contact Anthony Bertuca at (312) 744-5506.

Department of Business Affairs and Consumer Protection

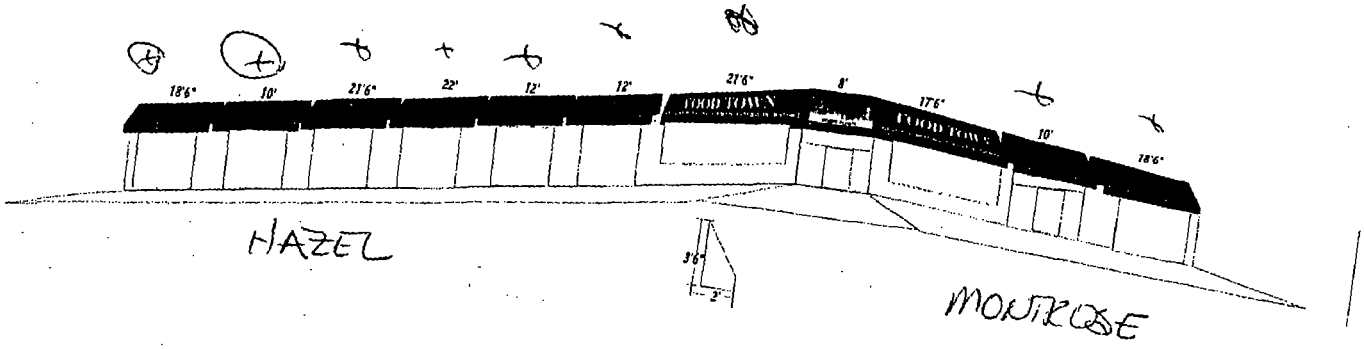
18'6"
10'
21'6"
22'
12'
12'
21'6"
8'
17'6"
10'
18'6"
FOOD TOWN
FOOD TOWN
HAZEL
MONTROSE

Office of the City Clerk

O2013-2119

Office of the City Clerk

City Council Document Tracking Sheet

Meeting Date:	3/13/2013
Sponsor(s):	Cappleman, James (46)
Type:	Ordinance
Title:	Awning(s) for Zea Salon
Committee(s) Assignment:	Committee on Transportation and Public Way

ORDINANCE
ZEA SALON
Acct. No. 332240 - 2
Permit No. 1094233

Be It Ordained by the City Council of the City of Chicago:

SECTION 1. Permission and authority are hereby given and granted to ZEA SALON, upon the terms and subject to the conditions of this ordinance to maintain and use, as now constructed, one (1) Awning(s) projecting over the public right-of-way adjacent to its premises known as 3707 N. Halsted St..

Said Awning(s) at N. Halsted measure(s):
One (1) at twenty-three point five (23.5) feet in length, and two (2) feet in width for a total of forty-seven (47) square feet.

The location of said privilege shall be as shown on prints kept on file with the Department of Business Affairs and Consumer Protection and the Office of the City Clerk.

Said privilege shall be constructed in accordance with plans and specifications approved by the Zoning Department - Signs.

This grant of privilege in the public way shall be subject to the provisions of Section 10-28-015 and all other required provisions of the Municipal Code of Chicago.

The grantee shall pay to the City of Chicago as compensation for the privilege #1094233 herein granted the sum of fifty ($50.00) per annum in advance.

A 25% penalty will be added for payments received after due date.

The permit holder agrees to hold the City of Chicago harmless for any damage, relocation or replacement costs associated with damage, relocation or removal of private property caused by the City performing work in the public way.

Authority herein given and granted for a period of five (5) years from and after Date of Passage.

Alderman James Cappleman

James Cappleman 46th Ward

Department of Business Affairs and Consumer Protection
Business Assistance Center - Public Way Use Unit
City Hall - 121 N. LaSalle Street, Room 800 • Chicago, IL 60602
(312)-74-GOBIZ (312-744-6249) • (312) 744-1944 (TTY)
http://www.cityofchicago.org/bacp

03/13/2013

Alderman **James Cappleman**
Ward # **46**
City of Chicago
City Hall, Room **300**
121 North LaSalle Street
Chicago, Illinois 60602

Re: An ordinance to use and maintain a portion of the public right-of-way for **one (1) awning(s)** for **ZEA SALON**, adjacent to the premises known as **3707 N. Halsted St.**.

Dear Alderman **James Cappleman**:

The applicant referenced above has requested the use of the public right-of-way for a **awning(s)**. An ordinance has been prepared by the Department of Business Affairs and Consumer Protection – Business Assistance Center - Public Way Use Unit for presentation to the City Council. Because this request was made for properties located in your ward, as approved by you as per the attached, I respectfully request that you introduce the attached ordinance at the next City Council meeting.

If you have any questions regarding this ordinance, please contact Anthony Bertuca at (312) 744-5506.

Department of Business Affairs and Consumer Protection


APPLICATION TO USE THE PUBLIC RIGHT OF WAY

EXAMPLE OF CANOPY/AWNING DRAWING

CANOPY DRAWINGS

PROPERTY LOCATION: 3707 N. HALSTED 3707

ORGANIZATION'S NAME: ZEA SALON

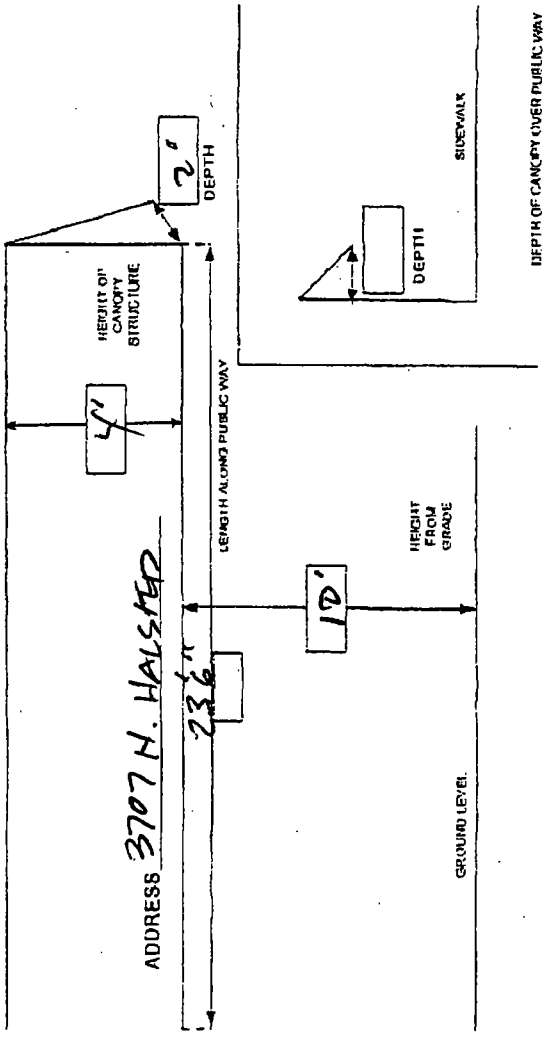

Office of the City Clerk

O2013-2135

Office of the City Clerk

City Council Document Tracking Sheet

Meeting Date:	3/13/2013
Sponsor(s):	Pawar, Ameya (47)
Type:	Ordinance
Title:	Awning(s) for Rockwell Partners
Committee(s) Assignment:	Committee on Transportation and Public Way

ORDINANCE
ROCKWELL PARTNERS
Acct. No. 378760 - 1
Permit No. 1104667

Be It Ordained by the City Council of the City of Chicago:

SECTION 1. Permission and authority are hereby given and granted to ROCKWELL PARTNERS, upon the terms and subject to the conditions of this ordinance to construct, install, maintain and use four (4) Awning(s) projecting over the public right-of-way adjacent to its premises known as 2607-2613 W. Lawrence Ave..

Said Awning(s) at W. Lawrence measure(s):
Two (2) at fifteen point nine two (15.92) feet in length, and two (2) feet in width for a total of sixty-three point six eight (63.68) square feet.
Two (2) at thirteen point two five (13.25) feet in length, and two (2) feet in width for a total of fifty-three (53) square feet.

The location of said privilege shall be as shown on prints kept on file with the Department of Business Affairs and Consumer Protection and the Office of the City Clerk.

Said privilege shall be constructed in accordance with plans and specifications approved by the Zoning Department - Signs.

This grant of privilege in the public way shall be subject to the provisions of Section 10-28-015 and all other required provisions of the Municipal Code of Chicago.

The grantee shall pay to the City of Chicago as compensation for the privilege #1104667 herein granted the sum of one hundred seventy-five ($175.00) per annum in advance.

A 25% penalty will be added for payments received after due date.

The permit holder agrees to hold the City of Chicago harmless for any damage, relocation or replacement costs associated with damage, relocation or removal of private property caused by the City performing work in the public way.

Authority herein given and granted for a period of five (5) years from and after Date of Passage.

Alderman _____
Ameya Pawar 47th Ward

Department of Business Affairs and Consumer Protection
Business Assistance Center - Public Way Use Unit
City Hall - 121 N. LaSalle Street, Room 800 • Chicago, IL 60602
(312)-74-GOBIZ (312-744-6249) • (312) 744-1944 (TTY)
http://www.cityofchicago.org/bacp

03/13/2013

Alderman **Ameya Pawar**
Ward # **47**
City of Chicago
City Hall, Room **300**
121 North LaSalle Street
Chicago, Illinois 60602

Re: An ordinance to use and maintain a portion of the public right-of-way for **four (4) awning(s)** for **ROCKWELL PARTNERS**, adjacent to the premises known as **2607-2613 W. Lawrence Ave.**.

Dear Alderman **Ameya Pawar**:

The applicant referenced above has requested the use of the public right-of-way for a **awning(s)**. An ordinance has been prepared by the Department of Business Affairs and Consumer Protection – Business Assistance Center - Public Way Use Unit for presentation to the City Council. Because this request was made for properties located in your ward, as approved by you as per the attached, I respectfully request that you introduce the attached ordinance at the next City Council meeting.

If you have any questions regarding this ordinance, please contact Anthony Bertuca at (312) 744-5506.


Department of Business Affairs and Consumer Protection

2607-13 W. Lawrence


***** SIGN OFF REQUIREMENT *****

PLACE A CHECK MARK IN EACH BOX TO VERIFY THAT THE SPECIFICATION IS CORRECT
ALL BOXES MUST BE CHECKED BEFORE THIS JOB IS CONSIDERED APPROVED FOR PRODUCTION
ALL PAGES MUST BE SIGNED BEFORE THIS JOB IS CONSIDERED APPROVED FOR PRODUCTION

- ☐ FIVE AWNINGS COMPLETE, READY TO INSTALL
- ☐ BUILT IN ONE SECTION EACH
- ☐ 1X1 MILL FINISHED ALUMINUM TUBE FRAME
- ☐ SUNBRELLA 6026 (NAVY) FABRIC
- ☐ CP24 (NAVY) PVC TRIM
- ☐ HEAT TRANSFERRED WHITE VINYL COPY
- ☐ NO EGGCRATE
- ☐ NO NO LIGHTS
- ☐ 30 Z - CLIPS
- ☐ 18 S - CLIPS

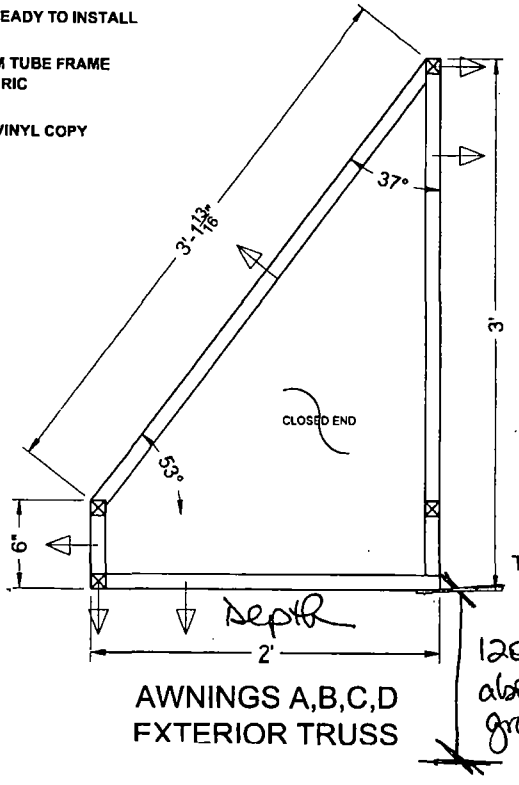

AWNINGS A,B,C,D
EXTERIOR TRUSS

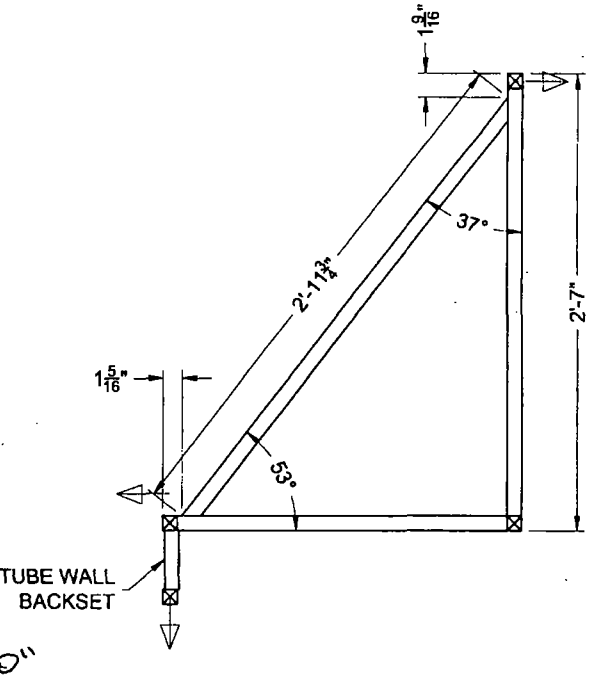

AWNINGS A,B,C,D
INTERIOR TRUSS

H.M. WITT & CO. Signs
3313 West Newport Ave. Chicago, IL 60618
office | 773 250 5000 fax | 773 250 5100
toll free | 1 888 427 0703 web | www.hmwitt.com

APPROVED AS IS ○
APPROVED W/CHANGES ○
REVISE AND RESUBMIT ○
APPROVAL
DATE


REVISIONS

CLIENT Rockwell Partners / 2607-13 W. Lawrence
DATE 02-08-13
JOB # Awnings
DRAWN BY bs
SCALE No Scale


THIS IS AN ORIGINAL DRAWING BY H.M. WITT & CO. SIGNS AND IS NOT TO BE REPRODUCED WITHOUT PERMISSION OF H.M. WITT & CO. SIGNS.

2607-13 W. Lawrence

QTY - 1
AWNING A
GRAPHICS LAYOUT
FACE VIEW

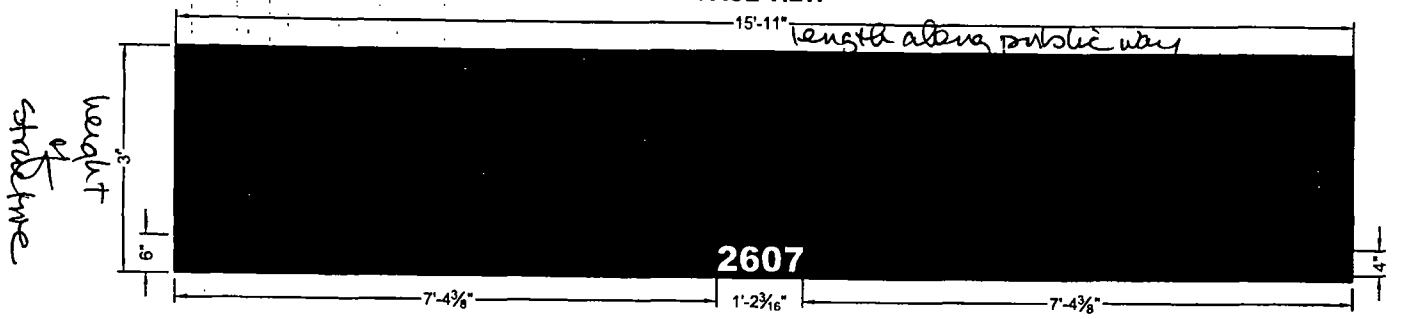

QTY - 1
AWNING B
GRAPHICS LAYOUT
FACE VIEW

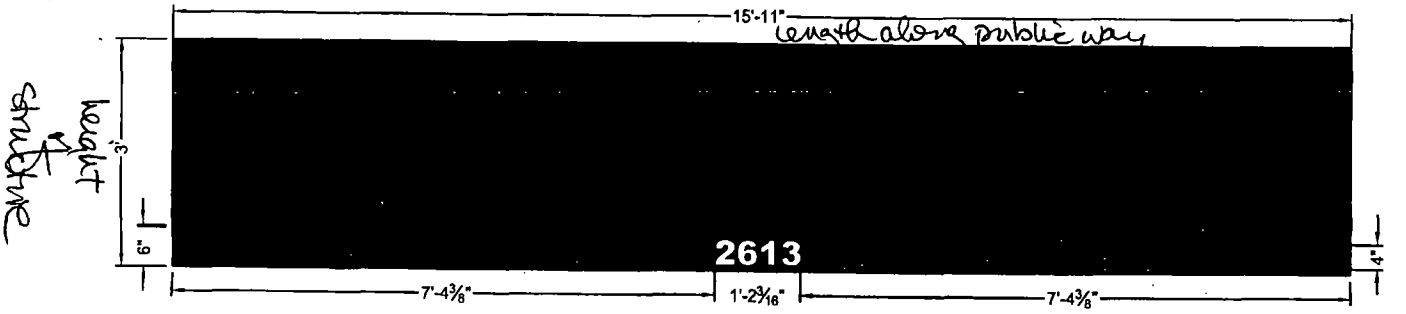

H.M. WITT & CO. Signs
3313 West Newport Ave Chicago, IL 60618
office | 773 250 5000 fax | 773 250 5100
toll free | 1888 427 0703 web | www.hmwitt.com

APPROVED AS IS ○
APPROVED W/CHANGES ○
REVISE AND RESUBMIT ○
APPROVAL
DATE

REVISIONS

CLIENT Rockwell Partners / 2607-13 W. Lawrence
DATE 02-08-13
JOB # Awnings
DRAWN BY bs
SCALE No Scale

THIS IS AN ORIGINAL DRAWING BY H.M. WITT & CO. SIGNS AND IS NOT TO BE REPRODUCED WITHOUT PERMISSION OF H.M. WITT & CO. SIGNS.

Office of the City Clerk

O2013-2138

Office of the City Clerk

City Council Document Tracking Sheet

Meeting Date:	3/13/2013
Sponsor(s):	Pawar, Ameya (47)
Type:	Ordinance
Title:	Awning(s) for Sticky Rice
Committee(s) Assignment:	Committee on Transportation and Public Way

ORDINANCE
STICKY RICE
Acct. No. 279712 - 1
Permit No. 1096282

Be It Ordained by the City Council of the City of Chicago:

SECTION 1. Permission and authority are hereby given and granted to STICKY RICE, upon the terms and subject to the conditions of this ordinance to maintain and use, as now constructed, one (1) Awning(s) projecting over the public right-of-way adjacent to its premises known as 4018 N. Western Ave..

Said Awning(s) at N. Western measure(s):
One (1) at seventeen (17) feet in length, and two (2) feet in width for a total of thirty-four (34) square feet.

The location of said privilege shall be as shown on prints kept on file with the Department of Business Affairs and Consumer Protection and the Office of the City Clerk.

Said privilege shall be constructed in accordance with plans and specifications approved by the Zoning Department - Signs.

This grant of privilege in the public way shall be subject to the provisions of Section 10-28-015 and all other required provisions of the Municipal Code of Chicago.

The grantee shall pay to the City of Chicago as compensation for the privilege #1096282 herein granted the sum of fifty ($50.00) per annum in advance.

A 25% penalty will be added for payments received after due date.

The permit holder agrees to hold the City of Chicago harmless for any damage, relocation or replacement costs associated with damage, relocation or removal of private property caused by the City performing work in the public way.

Authority herein given and granted for a period of five (5) years from and after Date of Passage.

Alderman _____

Ameya Pawar 47th Ward

Department of Business Affairs and Consumer Protection
Business Assistance Center - Public Way Use Unit
City Hall - 121 N. LaSalle Street, Room 800 • Chicago, IL 60602
(312)-74-GOBIZ (312-744-6249) • (312) 744-1944 (TTY)
http://www.cityofchicago.org/bacp

03/13/2013

Alderman **Ameya Pawar**
Ward # **47**
City of Chicago
City Hall, Room **300**
121 North LaSalle Street
Chicago, Illinois 60602

Re: An ordinance to use and maintain a portion of the public right-of-way for **one (1) awning(s)** for **STICKY RICE**, adjacent to the premises known as **4018 N. Western Ave.**.


Dear Alderman **Ameya Pawar**:

The applicant referenced above has requested the use of the public right-of-way for a **awning(s)**. An ordinance has been prepared by the Department of Business Affairs and Consumer Protection – Business Assistance Center - Public Way Use Unit for presentation to the City Council. Because this request was made for properties located in your ward, as approved by you as per the attached, I respectfully request that you introduce the attached ordinance at the next City Council meeting.

If you have any questions regarding this ordinance, please contact Anthony Bertuca at (312) 744-5506.

Department of Business Affairs and Consumer Protection

Awning Drawing
Sticky Rice
4018 N. Western

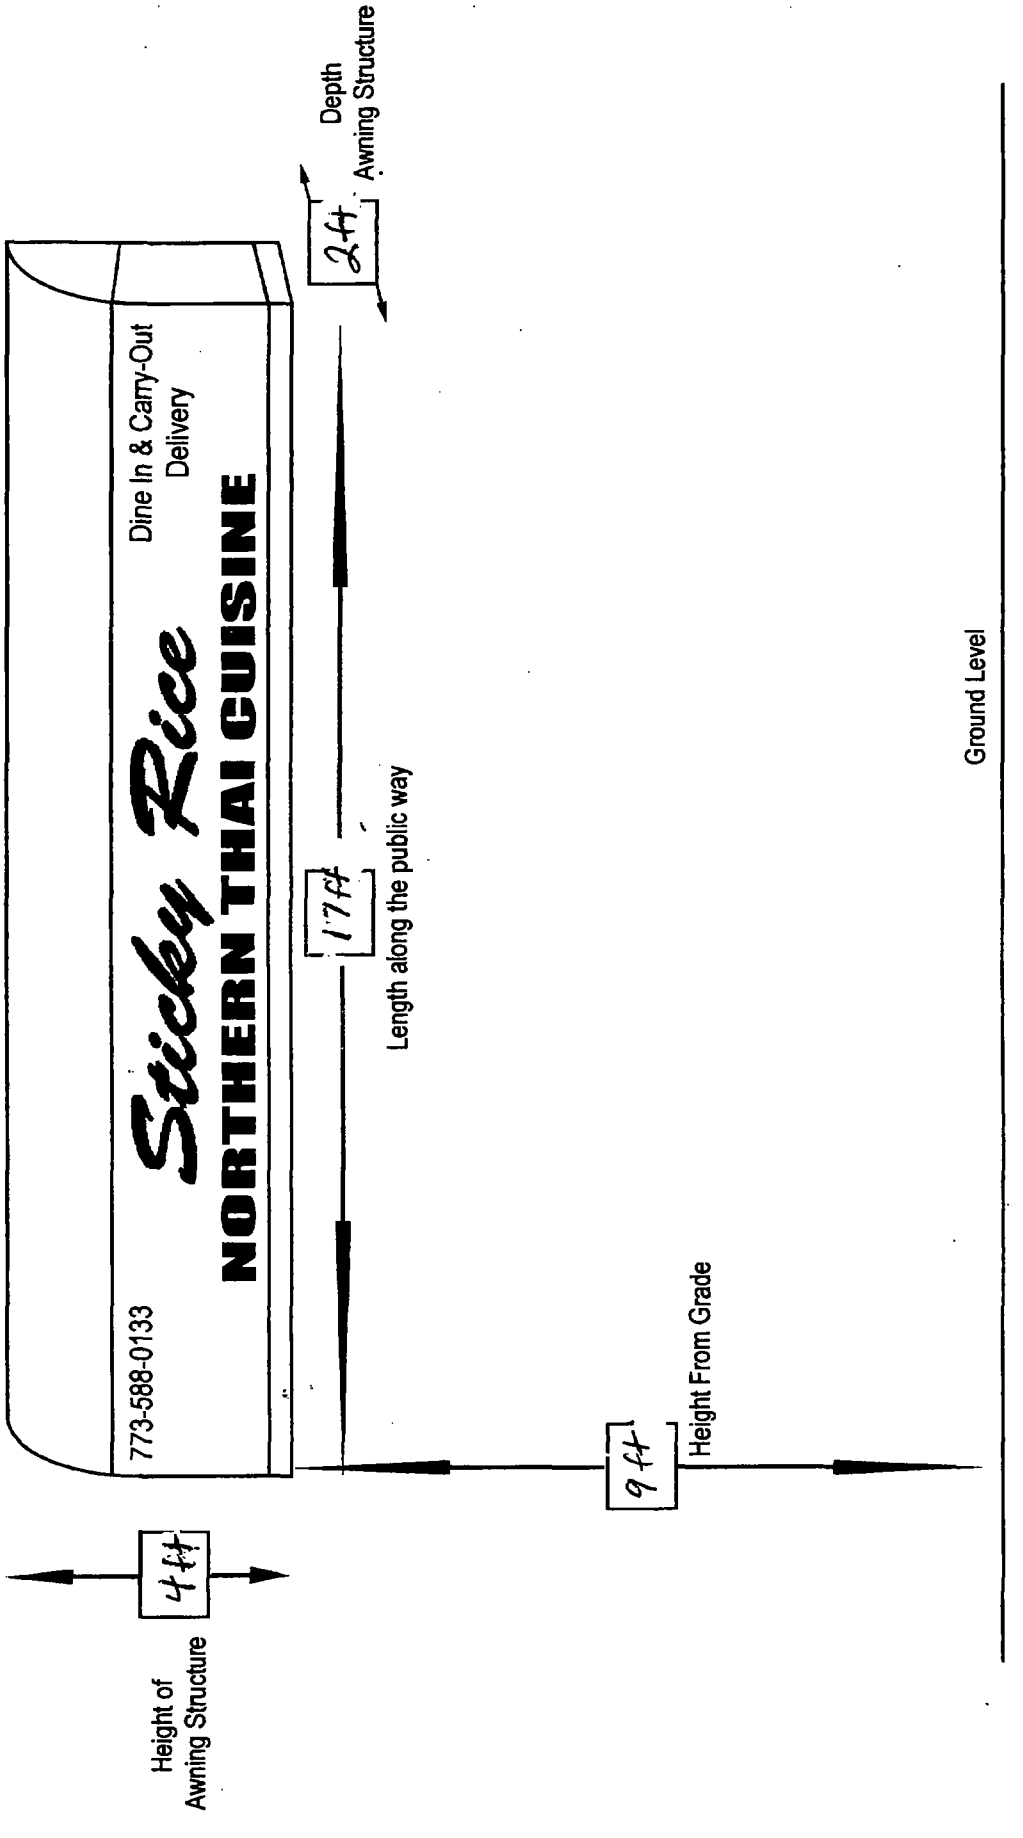

Office of the City Clerk

O2013-2143

Office of the City Clerk

City Council Document Tracking Sheet

Meeting Date:	3/13/2013
Sponsor(s):	Osterman, Harry (48)
Type:	Ordinance
Title:	Awning(s) for Sophie's Closet
Committee(s) Assignment:	Committee on Transportation and Public Way

ORDINANCE
Sophie's Closet
Acct. No. 351593 - 1
Permit No. 1094517

Be It Ordained by the City Council of the City of Chicago:

SECTION 1. Permission and authority are hereby given and granted to Sophie's Closet, upon the terms and subject to the conditions of this ordinance to construct, install, maintain and use one (1) Awning(s) projecting over the public right-of-way adjacent to its premises known as 6124 N. Broadway .

Said Awning(s) at N. Broadway measure(s):
One (1) at eleven point eight three (11.83) feet in length, and four (4) feet in width for a total of forty-seven point three two (47.32) square feet.

The location of said privilege shall be as shown on prints kept on file with the Department of Business Affairs and Consumer Protection and the Office of the City Clerk.

Said privilege shall be constructed in accordance with plans and specifications approved by the Zoning Department - Signs.

This grant of privilege in the public way shall be subject to the provisions of Section 10-28-015 and all other required provisions of the Municipal Code of Chicago.

The grantee shall pay to the City of Chicago as compensation for the privilege #1094517 herein granted the sum of fifty ($50.00) per annum in advance.

A 25% penalty will be added for payments received after due date.

The permit holder agrees to hold the City of Chicago harmless for any damage, relocation or replacement costs associated with damage, relocation or removal of private property caused by the City performing work in the public way.

Authority herein given and granted for a period of five (5) years from and after Date of Passage.

Alderman _____

Harry Osterman 48th Ward

Department of Business Affairs and Consumer Protection
Business Assistance Center - Public Way Use Unit
City Hall - 121 N. LaSalle Street, Room 800 • Chicago, IL 60602
(312)-74-GOBIZ (312-744-6249) • (312) 744-1944 (TTY)
http://www.cityofchicago.org/bacp

03/13/2013

Alderman **Harry Osterman**
Ward # **48**
City of Chicago
City Hall, Room **300**
121 North LaSalle Street
Chicago, Illinois 60602

Re: An ordinance to use and maintain a portion of the public right-of-way for **one (1) awning(s)** for **Sophie's Closet**, adjacent to the premises known as **6124 N. Broadway** .

Dear Alderman **Harry Osterman**:

The applicant referenced above has requested the use of the public right-of-way for a **awning(s)**. An ordinance has been prepared by the Department of Business Affairs and Consumer Protection – Business Assistance Center - Public Way Use Unit for presentation to the City Council. Because this request was made for properties located in your ward, as approved by you as per the attached, I respectfully request that you introduce the attached ordinance at the next City Council meeting.


If you have any questions regarding this ordinance, please contact Anthony Bertuca at (312) 744-5506.

Department of Business Affairs and Consumer Protection


- Traditional style stationary awning with end wings and a stationary valance manufactured complete and installed on the east face front of the building. Frame made of 1"sq. and ½"rd. welded galvanized steel silver tubing with weld ground, primed and painted silver. Awning mounted to wall with ⅜" x 3" lag bolts and ⅝" x 2" lag shields. Fabric attached by the lace-on method, using Sunbrella material #4688, basil.

- Lettering to be dark brown color on roof and valance area AS SHOWN BELOW.

front view

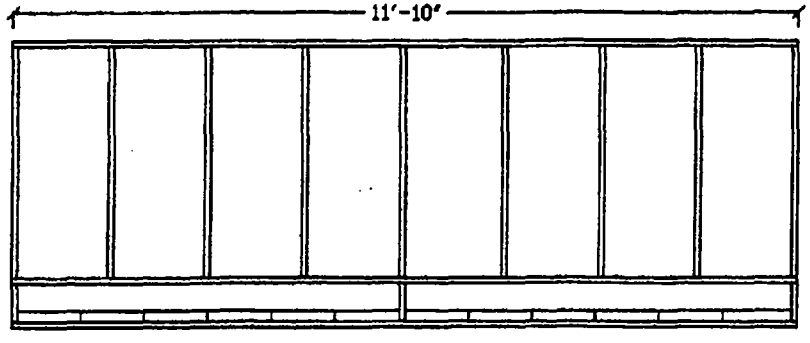

side view

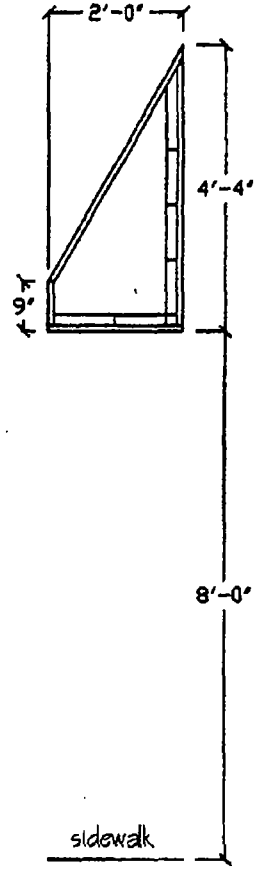

EVANSTON AWNING Co.
2801 Central St. Evanston, IL 60201
847-864-4520

By signing this drawing you are agreeing with the proportionate shape and sizes indicated, fabric color and pattern, and proportionate graphics for the awning you have contracted to purchase from E.A.C.. This image belongs to E.A.C. and cannot be reproduced or used for alternate purposes.

Sign as approved for manufacturing _____ Date _____

Job: Sophie's Closet
6124 N. Broadway
Chicago, IL.
Contact:
Scale: ⅛" = 1'-0"
Date: 11 - 23 - 2010

Office of the City Clerk

O2013-2149

Office of the City Clerk

City Council Document Tracking Sheet

Meeting Date:	3/13/2013
Sponsor(s):	Osterman, Harry (48)
Type:	Ordinance
Title:	Awning(s) for Soggy Paws, Inc.
Committee(s) Assignment:	Committee on Transportation and Public Way

ORDINANCE
SOGGY PAWS INC
Acct. No. 279988 - 1
Permit No. 1093901

Be It Ordained by the City Council of the City of Chicago:

SECTION 1. Permission and authority are hereby given and granted to SOGGY PAWS INC, upon the terms and subject to the conditions of this ordinance to maintain and use, as now constructed, one (1) Awning(s) projecting over the public right-of-way adjacent to its premises known as 1148 W. Leland Ave..

Said Awning(s) at W. Leland measure(s):
One (1) at seven (7) feet in length, and three (3) feet in width for a total of twenty-one (21) square feet.

The location of said privilege shall be as shown on prints kept on file with the Department of Business Affairs and Consumer Protection and the Office of the City Clerk.

Said privilege shall be constructed in accordance with plans and specifications approved by the Zoning Department - Signs.


This grant of privilege in the public way shall be subject to the provisions of Section 10-28-015 and all other required provisions of the Municipal Code of Chicago.

The grantee shall pay to the City of Chicago as compensation for the privilege #1093901 herein granted the sum of fifty ($50.00) per annum **to commence (1) one year after passage**.

A 25% penalty will be added for payments received after due date.

The permit holder agrees to hold the City of Chicago harmless for any damage, relocation or replacement costs associated with damage, relocation or removal of private property caused by the City performing work in the public way.

Authority herein given and granted for a period of five (5) years from and after Date of Passage.

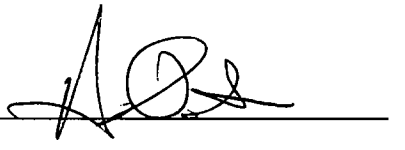Alderman 

Harry Osterman 48th Ward

Department of Business Affairs and Consumer Protection
Business Assistance Center - Public Way Use Unit
City Hall - 121 N. LaSalle Street, Room 800 • Chicago, IL 60602
(312)-74-GOBIZ (312-744-6249) • (312) 744-1944 (TTY)
http://www.cityofchicago.org/bacp

03/13/2013

Alderman **Harry Osterman**
Ward # **48**
City of Chicago
City Hall, Room **300**
121 North LaSalle Street
Chicago, Illinois 60602

Re: An ordinance to use and maintain a portion of the public right-of-way for **one (1) awning(s)** for **SOGGY PAWS INC**, adjacent to the premises known as **1148 W. Leland Ave.**.

Dear Alderman **Harry Osterman**:

The applicant referenced above has requested the use of the public right-of-way for a **awning(s)**. An ordinance has been prepared by the Department of Business Affairs and Consumer Protection – Business Assistance Center - Public Way Use Unit for presentation to the City Council. Because this request was made for properties located in your ward, as approved by you as per the attached, I respectfully request that you introduce the attached ordinance at the next City Council meeting.

If you have any questions regarding this ordinance, please contact Anthony Bertuca at (312) 744-5506.

Department of Business Affairs and Consumer Protection


APPLICATION TO USE THE PUBLIC RIGHT OF WAY

EXAMPLE OF CANOPY/AWNING DRAWING

CANOPY DRAWING

PROPERTY LOCATION: 1148-1150 W Leland Ave

ORGANIZATION(S) NAME: Soggy Paws Inc

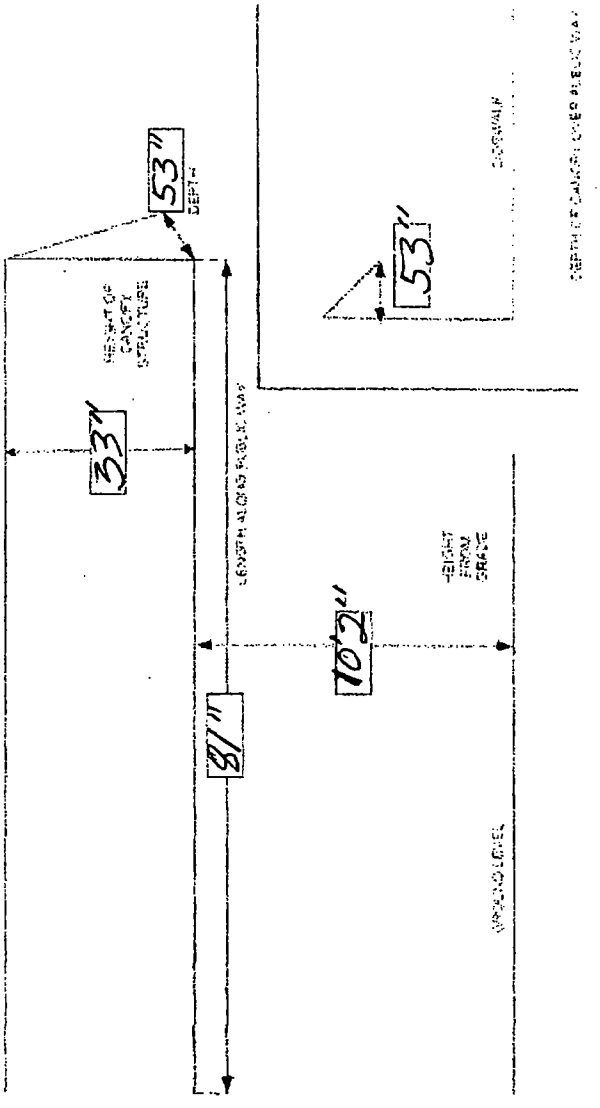

Office of the City Clerk

O2013-2153

Office of the City Clerk

City Council Document Tracking Sheet

Meeting Date:	3/13/2013
Sponsor(s):	Moore, Joseph (49)
Type:	Ordinance
Title:	Awning(s) for Sheridan Chase Food Mart, Inc.
Committee(s) Assignment:	Committee on Transportation and Public Way

ORDINANCE
SHERIDAN CHASE FOOD MART INC.
Acct. No. 322924 - 1
Permit No. 1093980

Be It Ordained by the City Council of the City of Chicago:

SECTION 1. Permission and authority are hereby given and granted to SHERIDAN CHASE FOOD MART INC., upon the terms and subject to the conditions of this ordinance to maintain and use, as now constructed, one (1) Awning(s) projecting over the public right-of-way adjacent to its premises known as 7301 N. Sheridan Rd..

Said Awning(s) at W. Javis measure(s):
One (1) at three (3) feet in length, and point zero eight (.08) feet in width for a total of point two four (.24) square feet.

The location of said privilege shall be as shown on prints kept on file with the Department of Business Affairs and Consumer Protection and the Office of the City Clerk.

Said privilege shall be constructed in accordance with plans and specifications approved by the Zoning Department - Signs.

This grant of privilege in the public way shall be subject to the provisions of Section 10-28-015 and all other required provisions of the Municipal Code of Chicago.

The grantee shall pay to the City of Chicago as compensation for the privilege #1093980 herein granted the sum of fifty ($50.00) per annum **to commence (1) one year after passage.**

A 25% penalty will be added for payments received after due date.

The permit holder agrees to hold the City of Chicago harmless for any damage, relocation or replacement costs associated with damage, relocation or removal of private property caused by the City performing work in the public way.

Authority herein given and granted for a period of five (5) years from and after Date of Passage.

Alderman _____
Joe Moore 49th Ward

Department of Business Affairs and Consumer Protection
Business Assistance Center - Public Way Use Unit
City Hall - 121 N. LaSalle Street, Room 800 • Chicago, IL 60602
(312)-74-GOBIZ (312-744-6249) • (312) 744-1944 (TTY)
http://www.cityofchicago.org/bacp

03/13/2013

Alderman **Joe Moore**
Ward # **49**
City of Chicago
City Hall, Room **300**
121 North LaSalle Street
Chicago, Illinois 60602


Re: An ordinance to use and maintain a portion of the public right-of-way for **one (1) awning(s)** for **SHERIDAN CHASE FOOD MART INC.**, adjacent to the premises known as **7301 N. Sheridan Rd.**.


Dear Alderman **Joe Moore**:

The applicant referenced above has requested the use of the public right-of-way for a **awning(s)**. An ordinance has been prepared by the Department of Business Affairs and Consumer Protection – Business Assistance Center - Public Way Use Unit for presentation to the City Council. Because this request was made for properties located in your ward, as approved by you as per the attached, I respectfully request that you introduce the attached ordinance at the next City Council meeting.


If you have any questions regarding this ordinance, please contact Anthony Bertuca at (312) 744-5506.

Department of Business Affairs and Consumer Protection

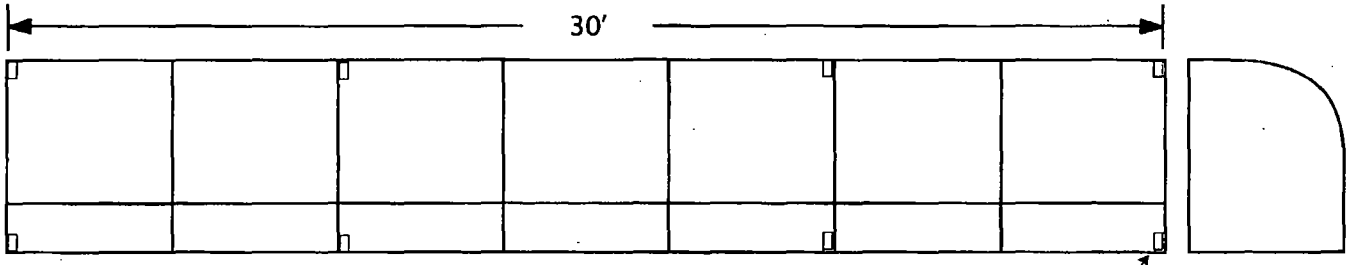

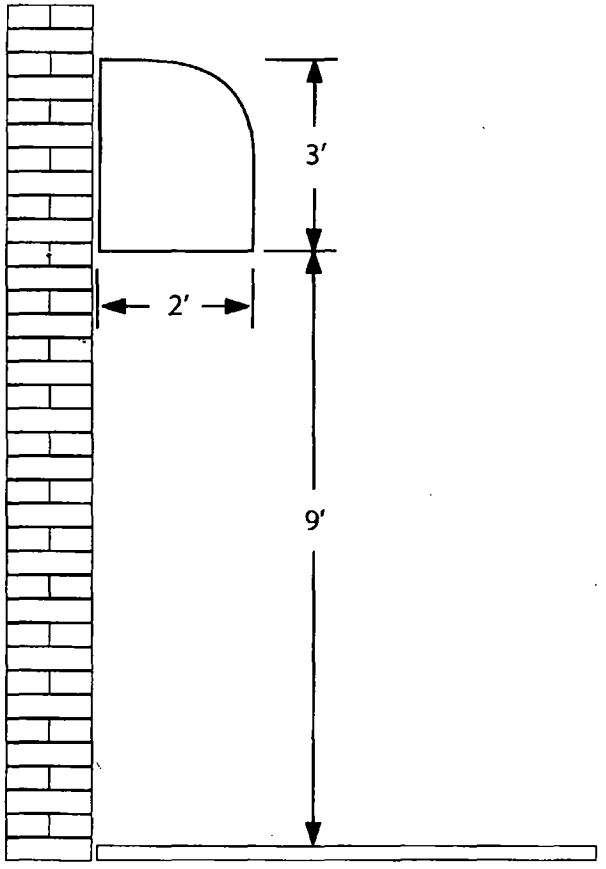

FRAME WALL MOUNTING BRACKET

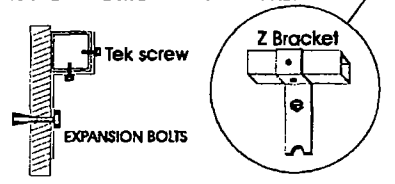

Awning frames can easily be mounted with these bracket.
Made from 3/16 in hot rolled steel,
Two holes spaced equally for lagging into mortar are-
Provided to secure bracket to wall. There is also a 3/16 in. Lag screw.
Dare a tek screw for fastening the frame. Will accommodate a 3/8 in. Lag screw

Office of the City Clerk

O2013-2182

Office of the City Clerk

City Council Document Tracking Sheet

Meeting Date:	3/13/2013
Sponsor(s):	Moore, Joseph (49)
Type:	Ordinance
Title:	Awning(s) for Uncle Bob's Self Storage
Committee(s) Assignment:	Committee on Transportation and Public Way

ORDINANCE
UNCLE BOB'S SELF STORAGE
Acct. No. 378229 - 1
Permit No. 1104529

Be It Ordained by the City Council of the City of Chicago:

SECTION 1. Permission and authority are hereby given and granted to UNCLE BOB'S SELF STORAGE, upon the terms and subject to the conditions of this ordinance to construct, install, maintain and use two (2) Awning(s) projecting over the public right-of-way adjacent to its premises known as 6331 N. Broadway .

Said Awning(s) at N. Broadway measure(s):
One (1) at twenty-nine point seven five (29.75) feet in length, and two point five (2.5) feet in width for a total of seventy-four point three eight (74.38) square feet.
One (1) at twenty-six point nine two (26.92) feet in length, and two point five (2.5) feet in width for a total of sixty-seven point three (67.3) square feet.

The location of said privilege shall be as shown on prints kept on file with the Department of Business Affairs and Consumer Protection and the Office of the City Clerk.

Said privilege shall be constructed in accordance with plans and specifications approved by the Zoning Department - Signs.

This grant of privilege in the public way shall be subject to the provisions of Section 10-28-015 and all other required provisions of the Municipal Code of Chicago.

The grantee shall pay to the City of Chicago as compensation for the privilege #1104529 herein granted the sum of one hundred six dollars and sixty-seven cents ($106.67) per annum in advance.

A 25% penalty will be added for payments received after due date.

The permit holder agrees to hold the City of Chicago harmless for any damage, relocation or replacement costs associated with damage, relocation or removal of private property caused by the City performing work in the public way.

Authority herein given and granted for a period of five (5) years from and after Date of Passage.

Alderman _____

Joe Moore 49th Ward

Department of Business Affairs and Consumer Protection
Business Assistance Center - Public Way Use Unit
City Hall - 121 N. LaSalle Street, Room 800 • Chicago, IL 60602
(312)-74-GOBIZ (312-744-6249) • (312) 744-1944 (TTY)
http://www.cityofchicago.org/bacp

03/13/2013

Alderman **Joe Moore**
Ward # **49**
City of Chicago
City Hall, Room **300**
121 North LaSalle Street
Chicago, Illinois 60602

Re: An ordinance to use and maintain a portion of the public right-of-way for **two (2) awning(s)** for **UNCLE BOB'S SELF STORAGE**, adjacent to the premises known as **6331 N. Broadway** .

Dear Alderman **Joe Moore**:

The applicant referenced above has requested the use of the public right-of-way for a **awning(s)**. An ordinance has been prepared by the Department of Business Affairs and Consumer Protection – Business Assistance Center - Public Way Use Unit for presentation to the City Council. Because this request was made for properties located in your ward, as approved by you as per the attached, I respectfully request that you introduce the attached ordinance at the next City Council meeting.

If you have any questions regarding this ordinance, please contact Anthony Bertuca at (312) 744-5506.

Department of Business Affairs and Consumer Protection


ELEVATION 3

SCOPE OF WORK:
RECOVER EXISTING AWNINGS

EXISTING Awnings Green



PROPOSED Awnings Blue

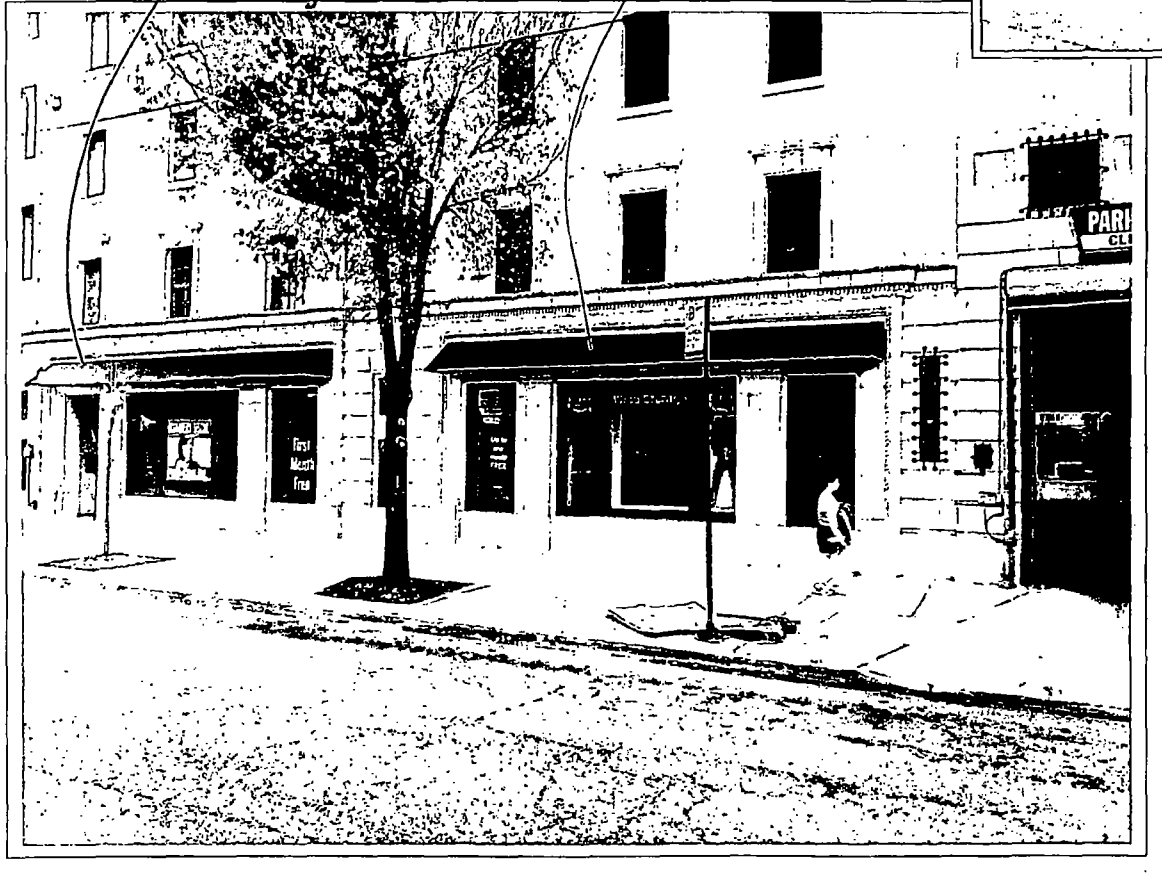

THIS DESIGN AND ENGINEERING IS SUBMITTED AS OUR PROPOSAL, AND THE RIGHT TO USE OR EXHIBIT IN ANY FORM, IS NOT AUTHORIZED WITHOUT WRITTEN PERMISSION BY US SIGNS

US SIGNS
Houston
Dallas

Houston Corporate Office
5225 Katy Freeway, Suite 350
Houston, Texas 77007
713-977-7900
Fax 713-977-7903

Dallas Regional Office
2220 San Jacinto Blvd.
Suite 365
Denton, Texas 76205
940-380-9153
FAX: 940-380-9395

Uncle Bob's self storage

Address: #765
6331 North Broadway
City: Chicago,
State. IL 60660
Account Rep B.LeGRUE
Sales Rep: M.J.DeNARDO

APPROVALS
CLIENT
DESIGN
PROD.

Designer: PETER CARDINAL
Design No. Us162687 R2
DATE 11-21-12
Rev. Date: 11-27-12

ELECTRICAL SIGNS ARE U.L. APPROVED AND SHALL MEET N.E.C. STANDARDS
ELECTRIC SIGNS

6 :7

The purchaser agrees to hold the seller harmless against any cause for action for damage which may occur as a result of drilling for piers and foundations, including but not limited to sewer, gas lines or any underground obstacles which the purchaser or others may deem valuable.

Office of the City Clerk

O2013-1678

Office of the City Clerk

City Council Document Tracking Sheet

Meeting Date:	3/13/2013
Sponsor(s):	Fioretti, Bob (2)
Type:	Ordinance
Title:	Canopy(s) for New Parie Hotel
Committee(s) Assignment:	Committee on Transportation and Public Way

ORDINANCE
NEW PARIE HOTEL
Acct. No. 265582 - 1
Permit No. 1104859

Be It Ordained by the City Council of the City of Chicago:

SECTION 1. Permission and authority are hereby given and granted to NEW PARIE HOTEL, upon the terms and subject to the conditions of this ordinance to maintain and use, as now constructed, one (1) Canopy(s) projecting over the public right-of-way adjacent to its premises known as 2847 W. Washington Blvd..

Said Canopy(s) at WEST WASHINGTON measure(s):
One (1) at twenty (20) feet in length, and one (1) foot in width for a total of twenty (20) square feet.

The location of said privilege shall be as shown on prints kept on file with the Department of Business Affairs and Consumer Protection and the Office of the City Clerk.

Said privilege shall be constructed in accordance with plans and specifications approved by the Zoning Department - Signs.

This grant of privilege in the public way shall be subject to the provisions of Section 10-28-015 and all other required provisions of the Municipal Code of Chicago.

The grantee shall pay to the City of Chicago as compensation for the privilege #1104859 herein granted the sum of fifty ($50.00) per annum in advance.

A 25% penalty will be added for payments received after due date.

The permit holder agrees to hold the City of Chicago harmless for any damage, relocation or replacement costs associated with damage, relocation or removal of private property caused by the City performing work in the public way.

Authority herein given and granted for a period of five (5) years from and after 01/09/2013.

Alderman _____

Bob Fioretti 2nd Ward

Department of Business Affairs and Consumer Protection
Business Assistance Center - Public Way Use Unit
City Hall - 121 N. LaSalle Street, Room 800 • Chicago, IL 60602
(312)-74-GOBIZ (312-744-6249) • (312) 744-1944 (TTY)
http://www.cityofchicago.org/bacp

03/13/2013

Alderman **Bob Fioretti**
Ward # **02**
City of Chicago
City Hall, Room **300**
121 North LaSalle Street
Chicago, Illinois 60602

Re: An ordinance to use and maintain a portion of the public right-of-way for **one (1) canopy(ies)** for **NEW PARIE HOTEL**, adjacent to the premises known as **2847 W. Washington Blvd.**.

Dear Alderman **Bob Fioretti**:

The applicant referenced above has requested the use of the public right-of-way for a **canopy(ies)**. An ordinance has been prepared by the Department of Business Affairs and Consumer Protection – Business Assistance Center - Public Way Use Unit for presentation to the City Council. Because this request was made for properties located in your ward, as approved by you as per the attached, I respectfully request that you introduce the attached ordinance at the next City Council meeting.

If you have any questions regarding this ordinance, please contact Anthony Bertuca at (312) 744-5506.

Department of Business Affairs and Consumer Protection


20'
11'
HOTEL
10'
Grade
DRAWING BY ART
AMERICAN PUBLIC ART
773-545-2722
5554 N. CICERO
CHICAGO IL 60641
EMAIL:APARTSIGNS@SBCGLOBAL.NET

Office of the City Clerk

O2013-1682

Office of the City Clerk

City Council Document Tracking Sheet

Meeting Date:	3/13/2013
Sponsor(s):	Pope, John (10)
Type:	Ordinance
Title:	Canopy(s) for El Mundo Magico De O.T.
Committee(s) Assignment:	Committee on Transportation and Public Way

ORDINANCE
EL MUNDO MAGICO DE O.T.
Acct. No. 39739 - 1
Permit No. 1092774

Be It Ordained by the City Council of the City of Chicago:

SECTION 1. Permission and authority are hereby given and granted to EL MUNDO MAGICO DE O.T., upon the terms and subject to the conditions of this ordinance to maintain and use, as now constructed, one (1) Canopy(s) projecting over the public right-of-way adjacent to its premises known as 10401-03 S. Ewing Ave..

Said Canopy(s) at S. Ewing Avenue measure(s):
One (1) at forty-two point six (42.6) feet in length, and two point five (2.5) feet in width for a total of one hundred six point five (106.5) square feet.

The location of said privilege shall be as shown on prints kept on file with the Department of Business Affairs and Consumer Protection and the Office of the City Clerk.

Said privilege shall be constructed in accordance with plans and specifications approved by the Zoning Department - Signs.

This grant of privilege in the public way shall be subject to the provisions of Section 10-28-015 and all other required provisions of the Municipal Code of Chicago.

The grantee shall pay to the City of Chicago as compensation for the privilege #1092774 herein granted the sum of sixty-seven dollars and sixty cents ($67.60) per annum in advance.

A 25% penalty will be added for payments received after due date.

The permit holder agrees to hold the City of Chicago harmless for any damage, relocation or replacement costs associated with damage, relocation or removal of private property caused by the City performing work in the public way.


Authority herein given and granted for a period of five (5) years from and after 05/09/2010.

Alderman _____

John Pope 10th Ward

CANOPY DIMENSIONS AT:

10401-03 S. EWING CHICAGO, ILLINOIS 60617

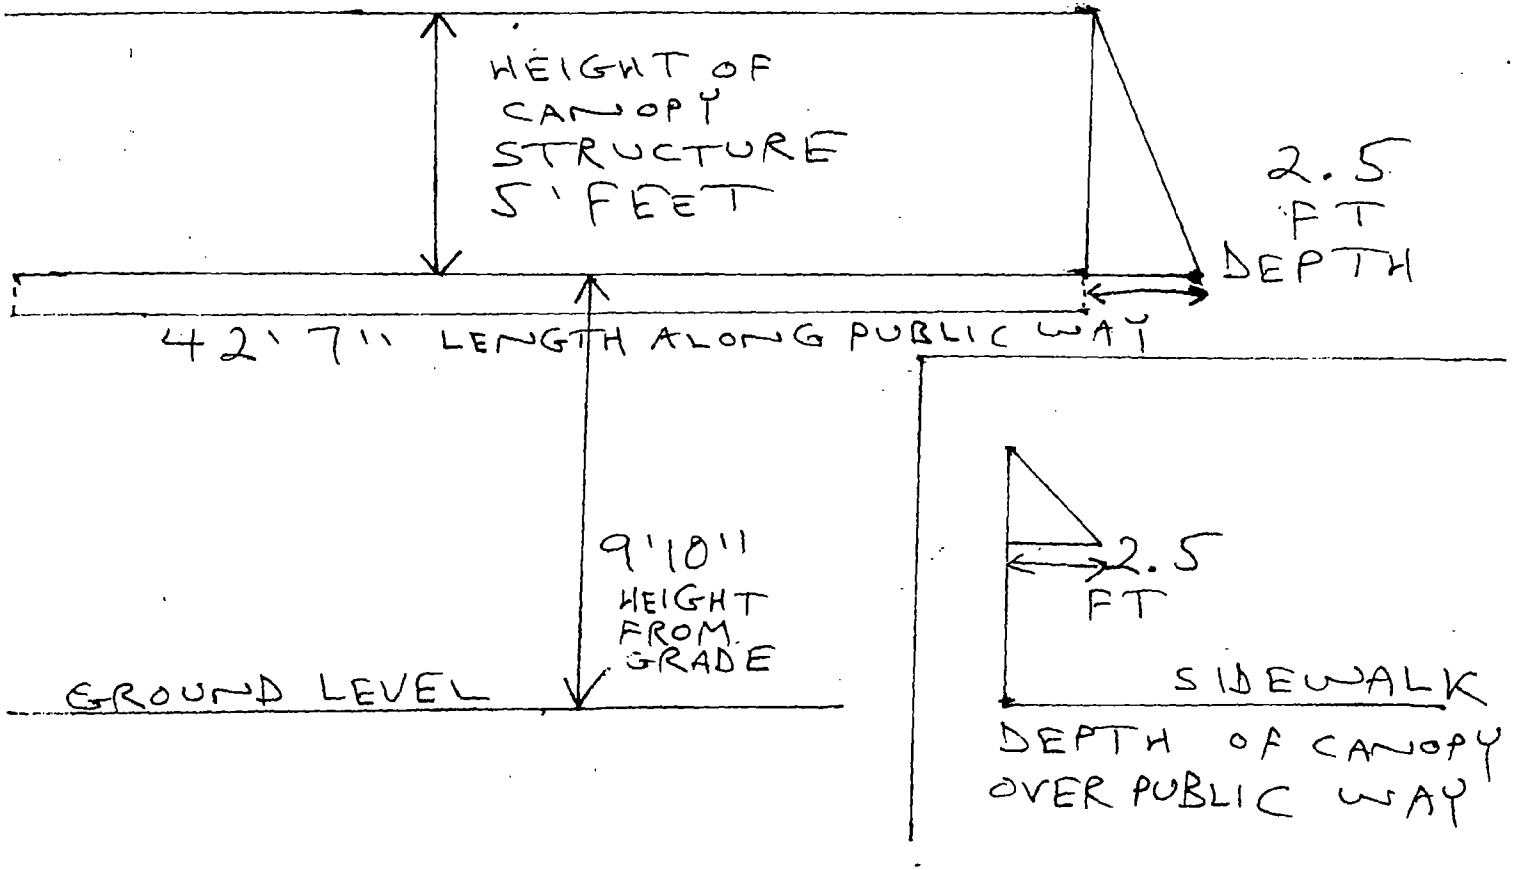

Department of Business Affairs and Consumer Protection
Business Assistance Center - Public Way Use Unit
City Hall - 121 N. LaSalle Street, Room 800 • Chicago, IL 60602
(312)-74-GOBIZ (312-744-6249) • (312) 744-1944 (TTY)
http://www.cityofchicago.org/bacp

03/13/2013

Alderman **John Pope**
Ward # **10**
City of Chicago
City Hall, Room **300**
121 North LaSalle Street
Chicago, Illinois 60602

Re: An ordinance to use and maintain a portion of the public right-of-way for **one (1) canopy(ies)** for **EL MUNDO MAGICO DE O.T.**, adjacent to the premises known as **10401-03 S. Ewing Ave.**.

Dear Alderman **John Pope**:

The applicant referenced above has requested the use of the public right-of-way for a **canopy(ies)**. An ordinance has been prepared by the Department of Business Affairs and Consumer Protection – Business Assistance Center - Public Way Use Unit for presentation to the City Council. Because this request was made for properties located in your ward, as approved by you as per the attached, I respectfully request that you introduce the attached ordinance at the next City Council meeting.

If you have any questions regarding this ordinance, please contact Anthony Bertuca at (312) 744-5506.

Department of Business Affairs and Consumer Protection

Office of the City Clerk

O2013-1683

Office of the City Clerk

City Council Document Tracking Sheet

Meeting Date:	3/13/2013
Sponsor(s):	Balcer, James (11)
Type:	Ordinance
Title:	Canopy(s) for Gold Dust Coin
Committee(s) Assignment:	Committee on Transportation and Public Way

ORDINANCE
GOLD DUST COIN
Acct. No. 54599 - 1
Permit No. 1104833

Be It Ordained by the City Council of the City of Chicago:

SECTION 1. Permission and authority are hereby given and granted to GOLD DUST COIN, upon the terms and subject to the conditions of this ordinance to maintain and use, as now constructed, one (1) Canopy(s) projecting over the public right-of-way adjacent to its premises known as 3115 S. Halsted St..

Said Canopy(s) at S. Halsted measure(s):
One (1) at twenty-two (22) feet in length, and four (4) feet in width for a total of eighty-eight (88) square feet.

The location of said privilege shall be as shown on prints kept on file with the Department of Business Affairs and Consumer Protection and the Office of the City Clerk.

Said privilege shall be constructed in accordance with plans and specifications approved by the Zoning Department - Signs.

This grant of privilege in the public way shall be subject to the provisions of Section 10-28-015 and all other required provisions of the Municipal Code of Chicago.

The grantee shall pay to the City of Chicago as compensation for the privilege #1104833 herein granted the sum of fifty ($50.00) per annum in advance.

A 25% penalty will be added for payments received after due date.


The permit holder agrees to hold the City of Chicago harmless for any damage, relocation or replacement costs associated with damage, relocation or removal of private property caused by the City performing work in the public way.

Authority herein given and granted for a period of five (5) years from and after 10/30/2012.

Alderman James A. Balcer

James A. Balcer 11th Ward

3115 S. HALSTED ST.

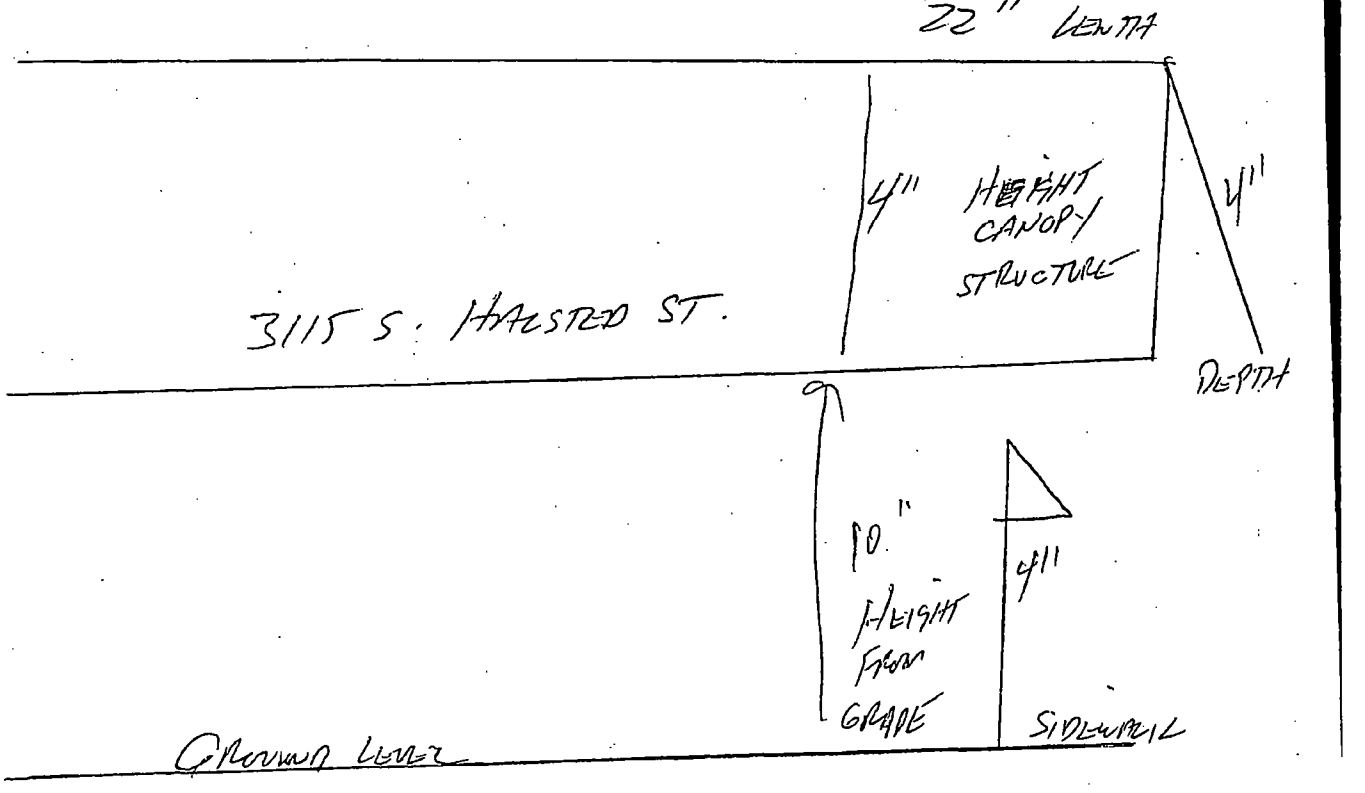

Department of Business Affairs and Consumer Protection
Business Assistance Center - Public Way Use Unit
City Hall - 121 N. LaSalle Street, Room 800 • Chicago, IL 60602
(312)-74-GOBIZ (312-744-6249) • (312) 744-1944 (TTY)
http://www.cityofchicago.org/bacp

03/13/2013

Alderman **James A. Balcer**
Ward # **11**
City of Chicago
City Hall, Room **203**
121 North LaSalle Street
Chicago, Illinois 60602

Re: An ordinance to use and maintain a portion of the public right-of-way for **one (1) canopy(ies)** for **GOLD DUST COIN**, adjacent to the premises known as **3115 S. Halsted St.**.

Dear Alderman **James A. Balcer**:

The applicant referenced above has requested the use of the public right-of-way for a **canopy(ies)**. An ordinance has been prepared by the Department of Business Affairs and Consumer Protection – Business Assistance Center - Public Way Use Unit for presentation to the City Council. Because this request was made for properties located in your ward, as approved by you as per the attached, I respectfully request that you introduce the attached ordinance at the next City Council meeting.

If you have any questions regarding this ordinance, please contact Anthony Bertuca at (312) 744-5506.

Department of Business Affairs and Consumer Protection

Office of the City Clerk

O2013-1688

Office of the City Clerk

City Council Document Tracking Sheet

Meeting Date:	3/13/2013
Sponsor(s):	Ervin, Jason C. (28)
Type:	Ordinance
Title:	Canopy(s) for Amertel Cellular, Inc.
Committee(s) Assignment:	Committee on Transportation and Public Way

ORDINANCE
AMERTEL CELLULAR INC
Acct. No. 298923 - 1
Permit No. 1104858

Be It Ordained by the City Council of the City of Chicago:

SECTION 1. Permission and authority are hereby given and granted to AMERTEL CELLULAR INC, upon the terms and subject to the conditions of this ordinance to maintain and use, as now constructed, one (1) Canopy(s) projecting over the public right-of-way adjacent to its premises known as 266 N. Kedzie Ave..

Said Canopy(s) at NORTH KEDZIE measure(s):
One (1) at twenty-three (23) feet in length, and two (2) feet in width for a total of forty-six (46) square feet.

The location of said privilege shall be as shown on prints kept on file with the Department of Business Affairs and Consumer Protection and the Office of the City Clerk.

Said privilege shall be constructed in accordance with plans and specifications approved by the Zoning Department - Signs.

This grant of privilege in the public way shall be subject to the provisions of Section 10-28-015 and all other required provisions of the Municipal Code of Chicago.

The grantee shall pay to the City of Chicago as compensation for the privilege #1104858 herein granted the sum of fifty ($50.00) per annum in advance.

A 25% penalty will be added for payments received after due date.


The permit holder agrees to hold the City of Chicago harmless for any damage, relocation or replacement costs associated with damage, relocation or removal of private property caused by the City performing work in the public way.

Authority herein given and granted for a period of five (5) years from and after 01/09/2013.


Alderman

Jason Ervin 28th Ward

the canopy Dimensions

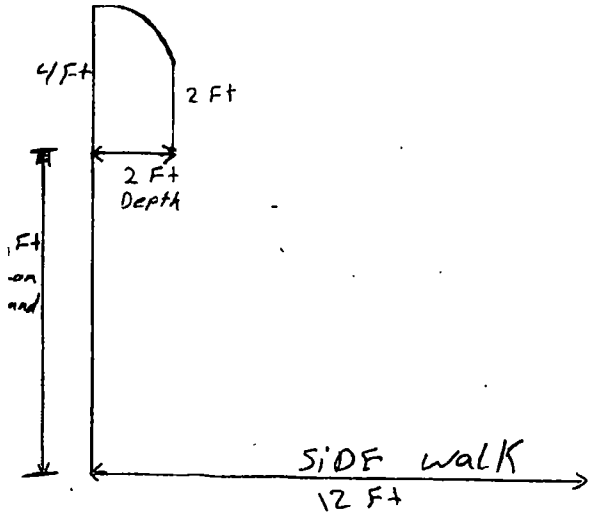

Depth of canopy over public way

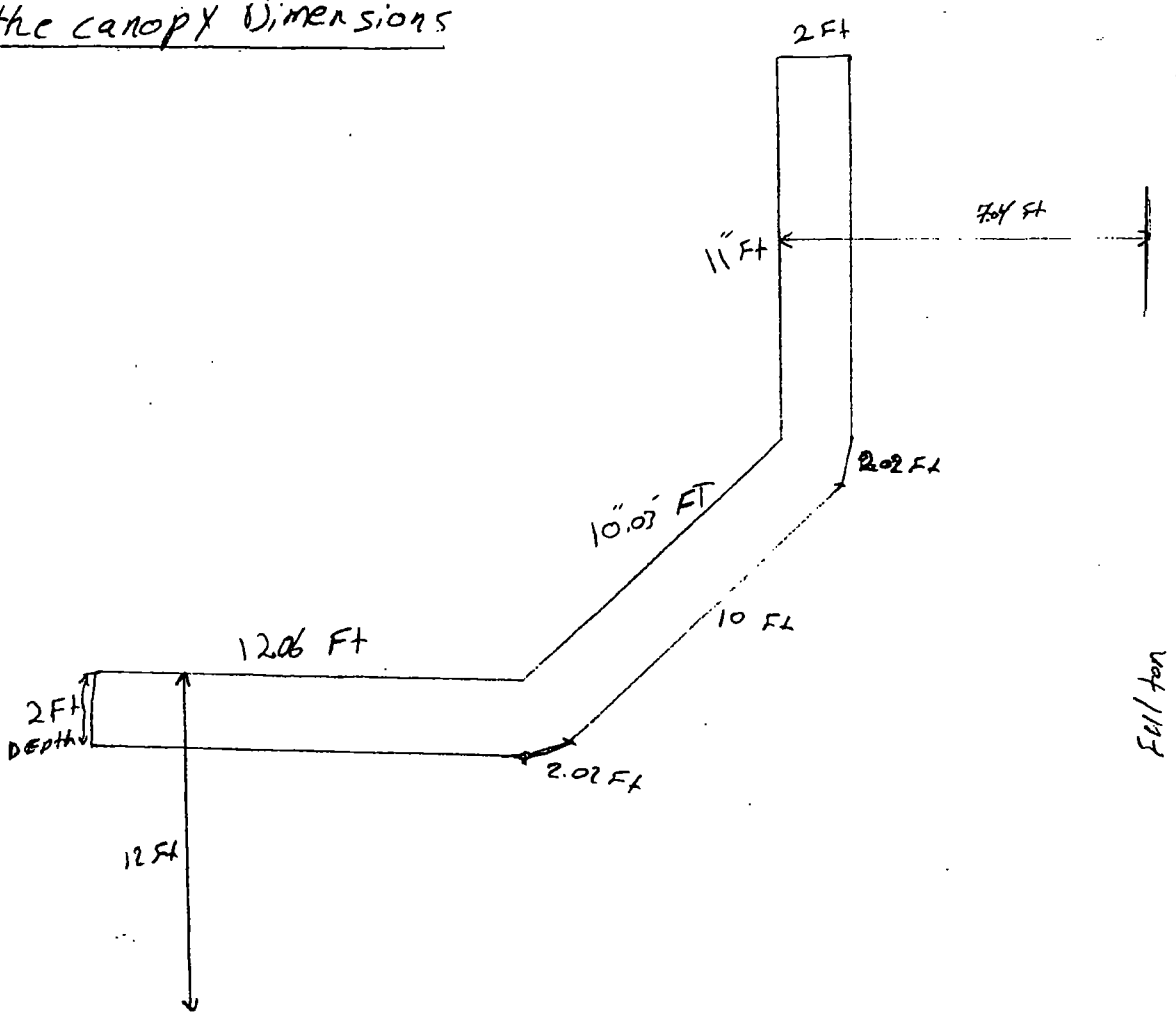

Full ton

Kedzie

Office of the City Clerk

O2013-1690

Office of the City Clerk

City Council Document Tracking Sheet

Meeting Date:	3/13/2013
Sponsor(s):	Reilly, Brendan (42)
Type:	Ordinance
Title:	Canopy(s) for Edwardo's Pizza
Committee(s) Assignment:	Committee on Transportation and Public Way

ORDINANCE
EDWARDO'S PIZZA
Acct. No. 10229 - 1
Permit No. 1104820

Be It Ordained by the City Council of the City of Chicago:

SECTION 1. Permission and authority are hereby given and granted to EDWARDO'S PIZZA, upon the terms and subject to the conditions of this ordinance to maintain and use, as now constructed, one (1) Canopy(s) projecting over the public right-of-way adjacent to its premises known as 1212 N. Dearborn St..

Said Canopy(s) at N. DEARBORN ST. measure(s):
One (1) at eighteen (18) feet in length, and four (4) feet in width for a total of seventy-two (72) square feet.

The location of said privilege shall be as shown on prints kept on file with the Department of Business Affairs and Consumer Protection and the Office of the City Clerk.

Said privilege shall be constructed in accordance with plans and specifications approved by the Zoning Department - Signs.

This grant of privilege in the public way shall be subject to the provisions of Section 10-28-015 and all other required provisions of the Municipal Code of Chicago.

The grantee shall pay to the City of Chicago as compensation for the privilege #1104820 herein granted the sum of fifty ($50.00) per annum in advance.


A 25% penalty will be added for payments received after due date.

The permit holder agrees to hold the City of Chicago harmless for any damage, relocation or replacement costs associated with damage, relocation or removal of private property caused by the City performing work in the public way.

Authority herein given and granted for a period of five (5) years from and after 11/12/2012.


Alderman _____

Brendan Reilly 42nd Ward

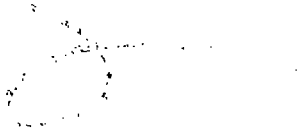

EDUARDOS ENOTECA
1212 N. DEARBORN
CHICAGO, IL
METAL AWNING

N →
1/4" = 1'

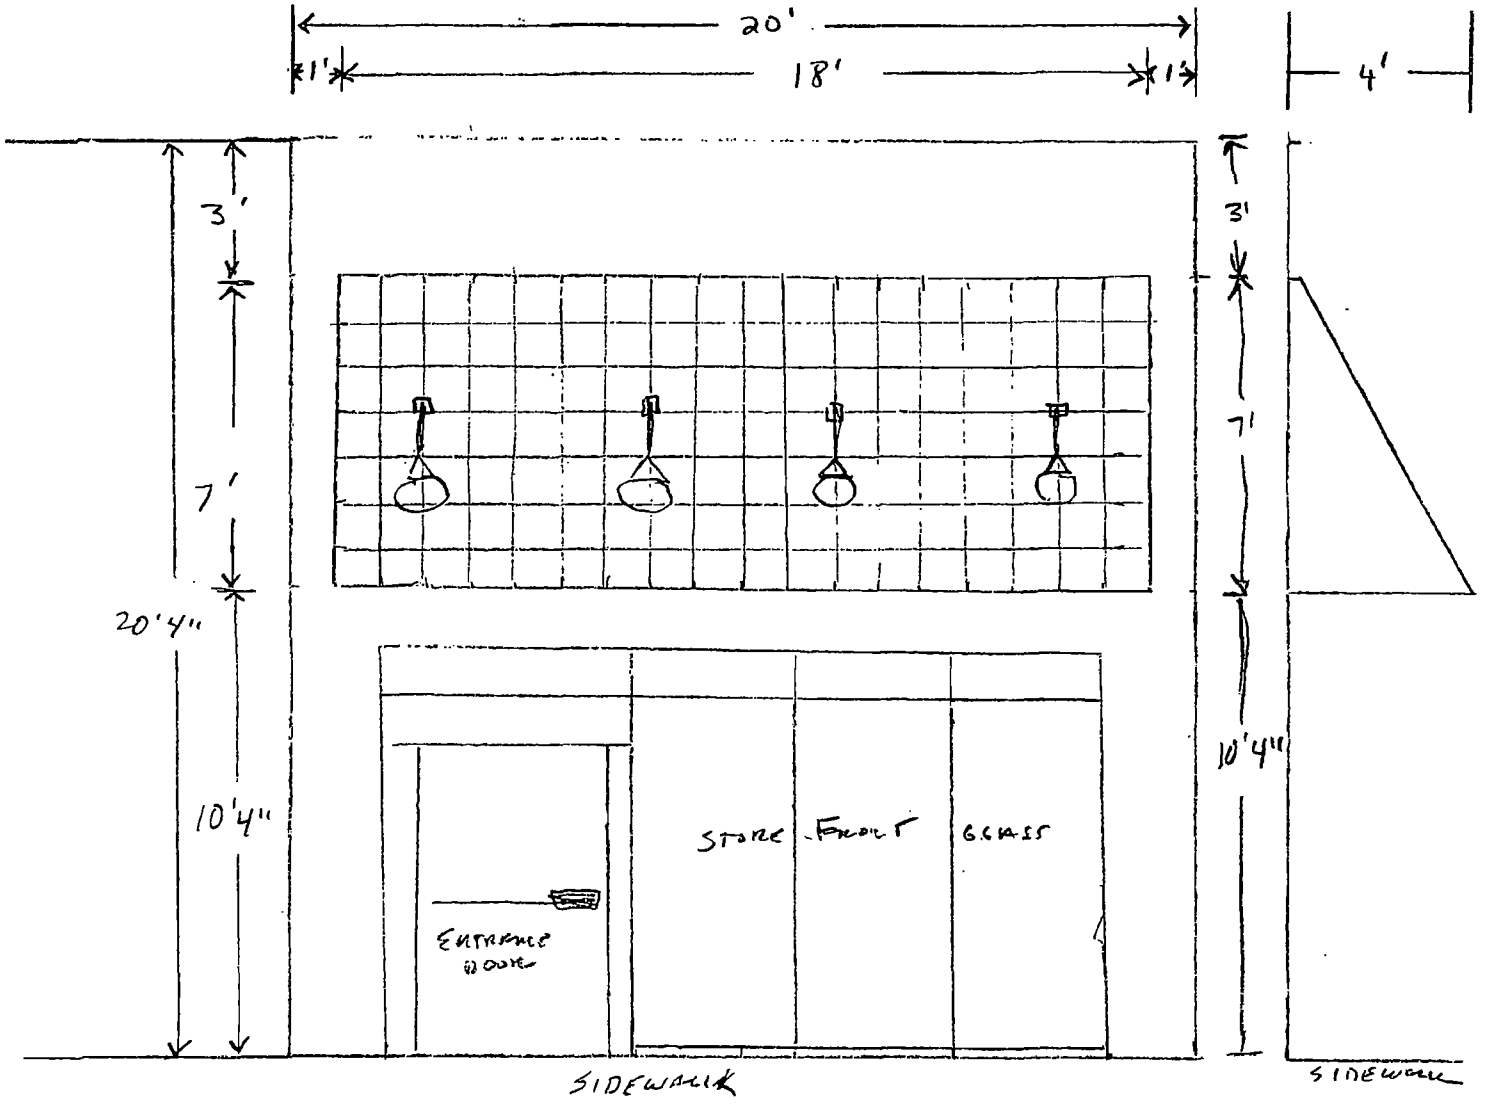

Office of the City Clerk

O2013-1694

Office of the City Clerk

City Council Document Tracking Sheet

Meeting Date:	3/13/2013
Sponsor(s):	Reilly, Brendan (42)
Type:	Ordinance
Title:	Canopy(s) for Ermenegildo Zegna, Corp.
Committee(s) Assignment:	Committee on Transportation and Public Way

ORDINANCE
ERMENEGILDO ZEGNA, CORP.
Acct. No. 72831 - 1
Permit No. 1104517

Be It Ordained by the City Council of the City of Chicago:

SECTION 1. Permission and authority are hereby given and granted to ERMENEGILDO ZEGNA, CORP., upon the terms and subject to the conditions of this ordinance to construct, install, maintain and use one (1) Canopy(s) projecting over the public right-of-way adjacent to its premises known as 645 N. Michigan Ave..

Said Canopy(s) at N. Michigan measure(s):
One (1) at twenty-four point five eight (24.58) feet in length, and three point one seven (3.17) feet in width for a total of seventy-seven point nine two (77.92) square feet.

The location of said privilege shall be as shown on prints kept on file with the Department of Business Affairs and Consumer Protection and the Office of the City Clerk.

Said privilege shall be constructed in accordance with plans and specifications approved by the Zoning Department - Signs.

This grant of privilege in the public way shall be subject to the provisions of Section 10-28-015 and all other required provisions of the Municipal Code of Chicago.

The grantee shall pay to the City of Chicago as compensation for the privilege #1104517 herein granted the sum of fifty ($50.00) per annum in advance.


A 25% penalty will be added for payments received after due date.


The permit holder agrees to hold the City of Chicago harmless for any damage, relocation or replacement costs associated with damage, relocation or removal of private property caused by the City performing work in the public way.

Authority herein given and granted for a period of five (5) years from and after Date of Passage.

Alderman _____

Brendan Reilly 42nd Ward

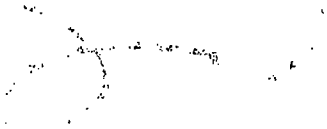

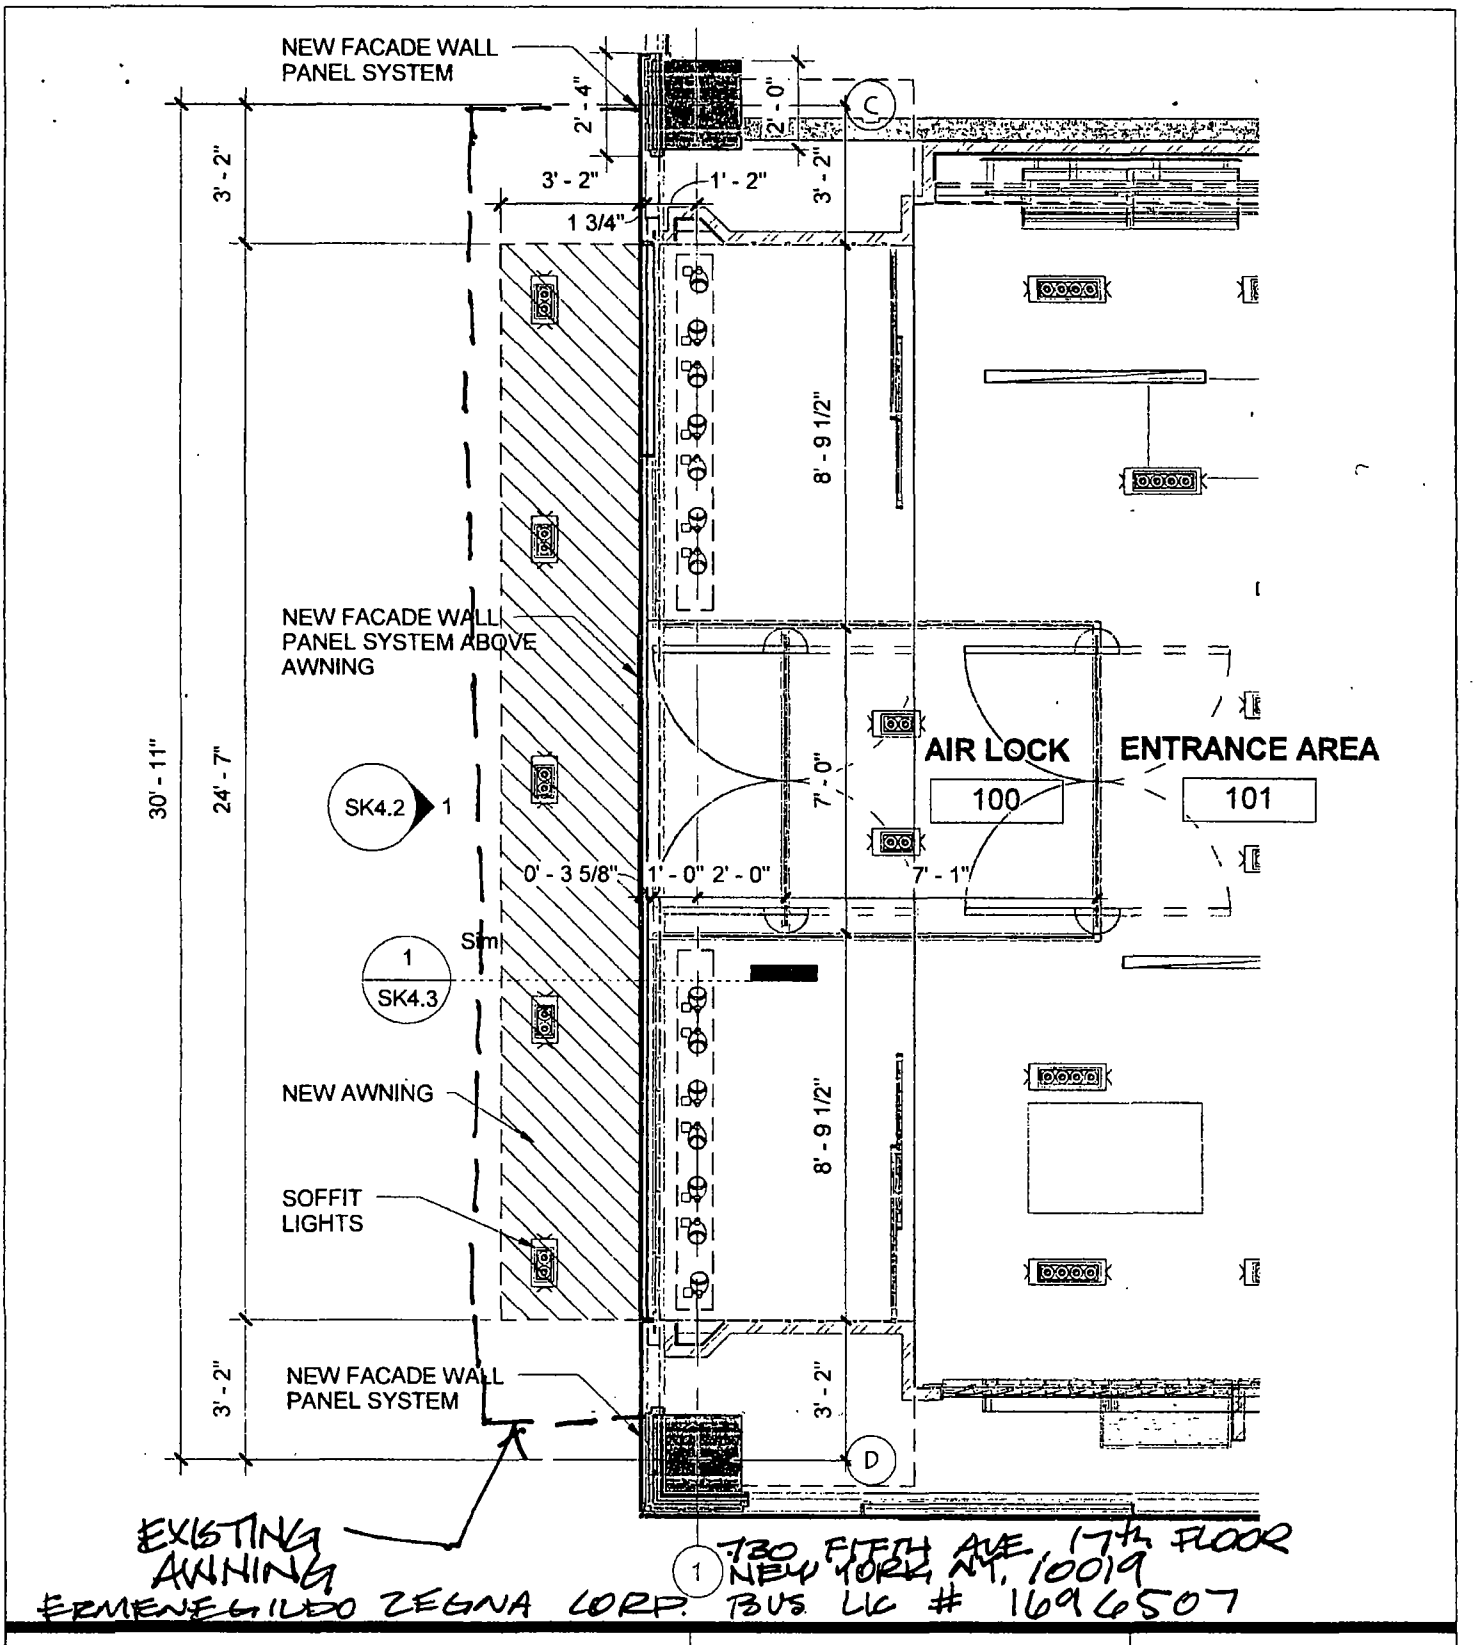

KURZMAN ARCHITECTURE, LLC
743 W. Brompton, 2N p (312) 286.0901
Chicago, IL 60657 f (773) 472-0521
eM: rkurzman@comcast.net

DESCRIPTION:
Facade RCP Plan
ERMENEGILDO ZEGNA
645 N. MICHIGAN AVE

EXHIBIT:
SK4.1

JOB NAME: Zegna
JOB NO:

DATE: 01/10/2013

Office of the City Clerk

O2013-1697

Office of the City Clerk

City Council Document Tracking Sheet

Meeting Date:	3/13/2013
Sponsor(s):	Reilly, Brendan (42)
Type:	Ordinance
Title:	Canopy(s) for New Water Park LLC
Committee(s) Assignment:	Committee on Transportation and Public Way

ORDINANCE
New Water Park LLC
Acct. No. 376031 - 1
Permit No. 1103866

Be It Ordained by the City Council of the City of Chicago:

SECTION 1. Permission and authority are hereby given and granted to New Water Park LLC, upon the terms and subject to the conditions of this ordinance to construct, install, maintain and use one (1) Canopy(s) projecting over the public right-of-way adjacent to its premises known as 455 N. Park Dr..

Said Canopy(s) at Upper N. Water Street measure(s):
One (1) at forty-four (44) feet in length, and seven point eight three (7.83) feet in width for a total of three hundred forty-four point five two (344.52) square feet.

The location of said privilege shall be as shown on prints kept on file with the Department of Business Affairs and Consumer Protection and the Office of the City Clerk.

Said privilege shall be constructed in accordance with plans and specifications approved by the Zoning Department - Signs.

This grant of privilege in the public way shall be subject to the provisions of Section 10-28-015 and all other required provisions of the Municipal Code of Chicago.

The grantee shall pay to the City of Chicago as compensation for the privilege #1103866 herein granted the sum of sixty-nine ($69.00) per annum in advance.


A 25% penalty will be added for payments received after due date.

The permit holder agrees to hold the City of Chicago harmless for any damage, relocation or replacement costs associated with damage, relocation or removal of private property caused by the City performing work in the public way.

Authority herein given and granted for a period of five (5) years from and after Date of Passage.

Alderman _____

Brendan Reilly 42nd Ward

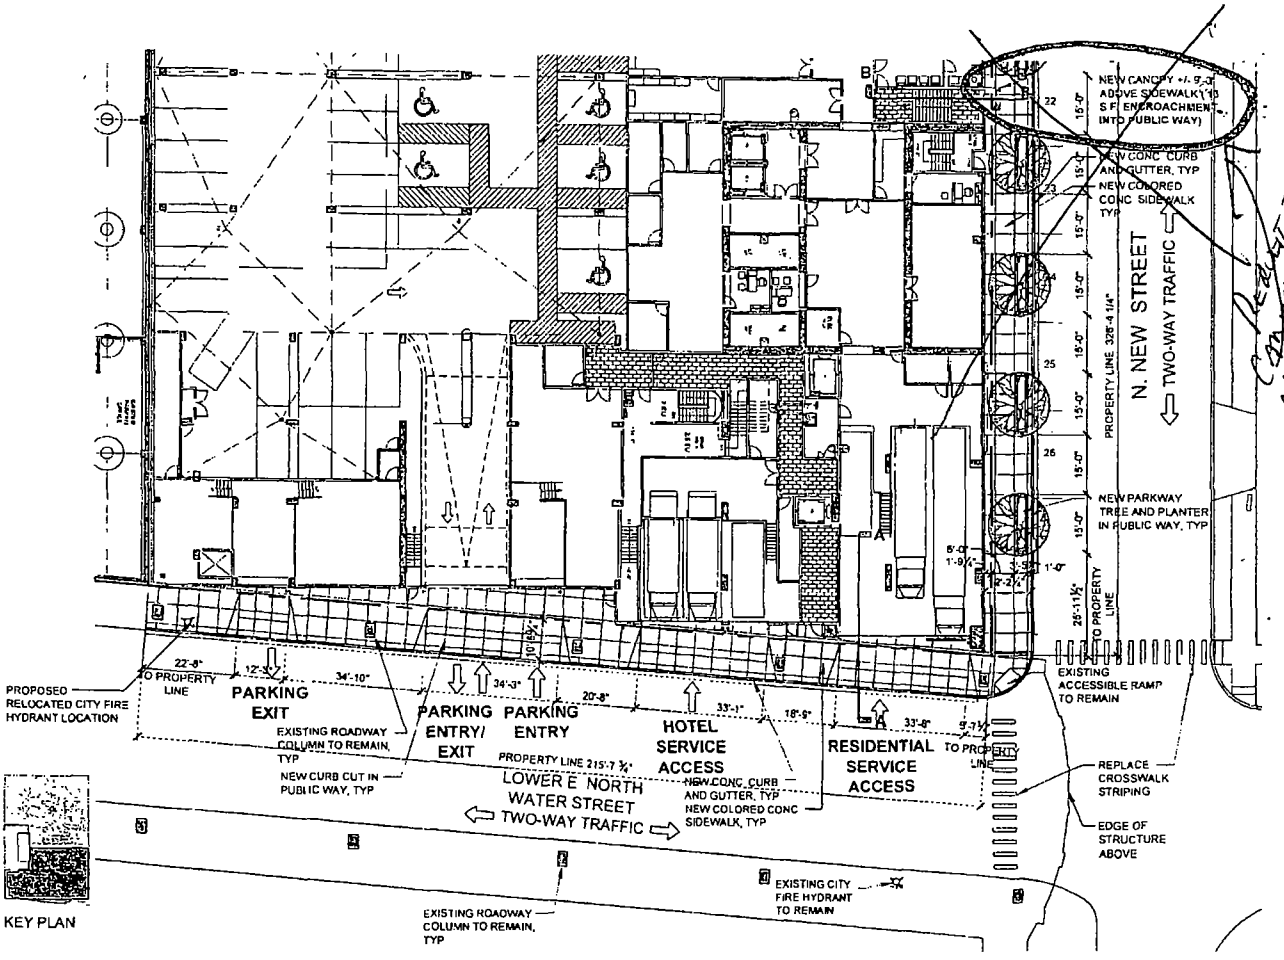

Request to Permit Canopy along N. Lower E. Water St. 1-31-13

SCB

LOEWS

DRW HOLDINGS LLC

LEVEL B1: PROPOSED PLAN - SOUTH

North Park Drive Development 07 30 2012

DRW Holdings LLC/ Loews Chicago Hotel 2011042

0' 16' 32'

© 2012 Solomon Cordwell Buenz

Office of the City Clerk

O2013-1703

Office of the City Clerk

City Council Document Tracking Sheet

Meeting Date:	3/13/2013
Sponsor(s):	Reilly, Brendan (42)
Type:	Ordinance
Title:	Canopy(s) for Stonewater One North State Funding LLC
Committee(s) Assignment:	Committee on Transportation and Public Way

ORDINANCE
STONEWATER ONE NORTH STATE FUNDING LLC
Acct. No. 319302 - 1
Permit No. 1104812

Be It Ordained by the City Council of the City of Chicago:

SECTION 1. Permission and authority are hereby given and granted to STONEWATER ONE NORTH STATE FUNDING LLC, upon the terms and subject to the conditions of this ordinance to maintain and use, as now constructed, one (1) Canopy(s) projecting over the public right-of-way adjacent to its premises known as 1 N. State St..

Said Canopy(s) at N. State Street measure(s):
One (1) at sixteen point five (16.5) feet in length, and eight point two five (8.25) feet in width for a total of one hundred thirty-six point one three (136.13) square feet.

The location of said privilege shall be as shown on prints kept on file with the Department of Business Affairs and Consumer Protection and the Office of the City Clerk.

Said privilege shall be constructed in accordance with plans and specifications approved by the Zoning Department - Signs.

This grant of privilege in the public way shall be subject to the provisions of Section 10-28-015 and all other required provisions of the Municipal Code of Chicago.

The grantee shall pay to the City of Chicago as compensation for the privilege #1104812 herein granted the sum of fifty ($50.00) per annum in advance.


A 25% penalty will be added for payments received after due date.

The permit holder agrees to hold the City of Chicago harmless for any damage, relocation or replacement costs associated with damage, relocation or removal of private property caused by the City performing work in the public way.

Authority herein given and granted for a period of five (5) years from and after 01/09/2013.

Alderman _____

Brendan Reilly 42nd Ward

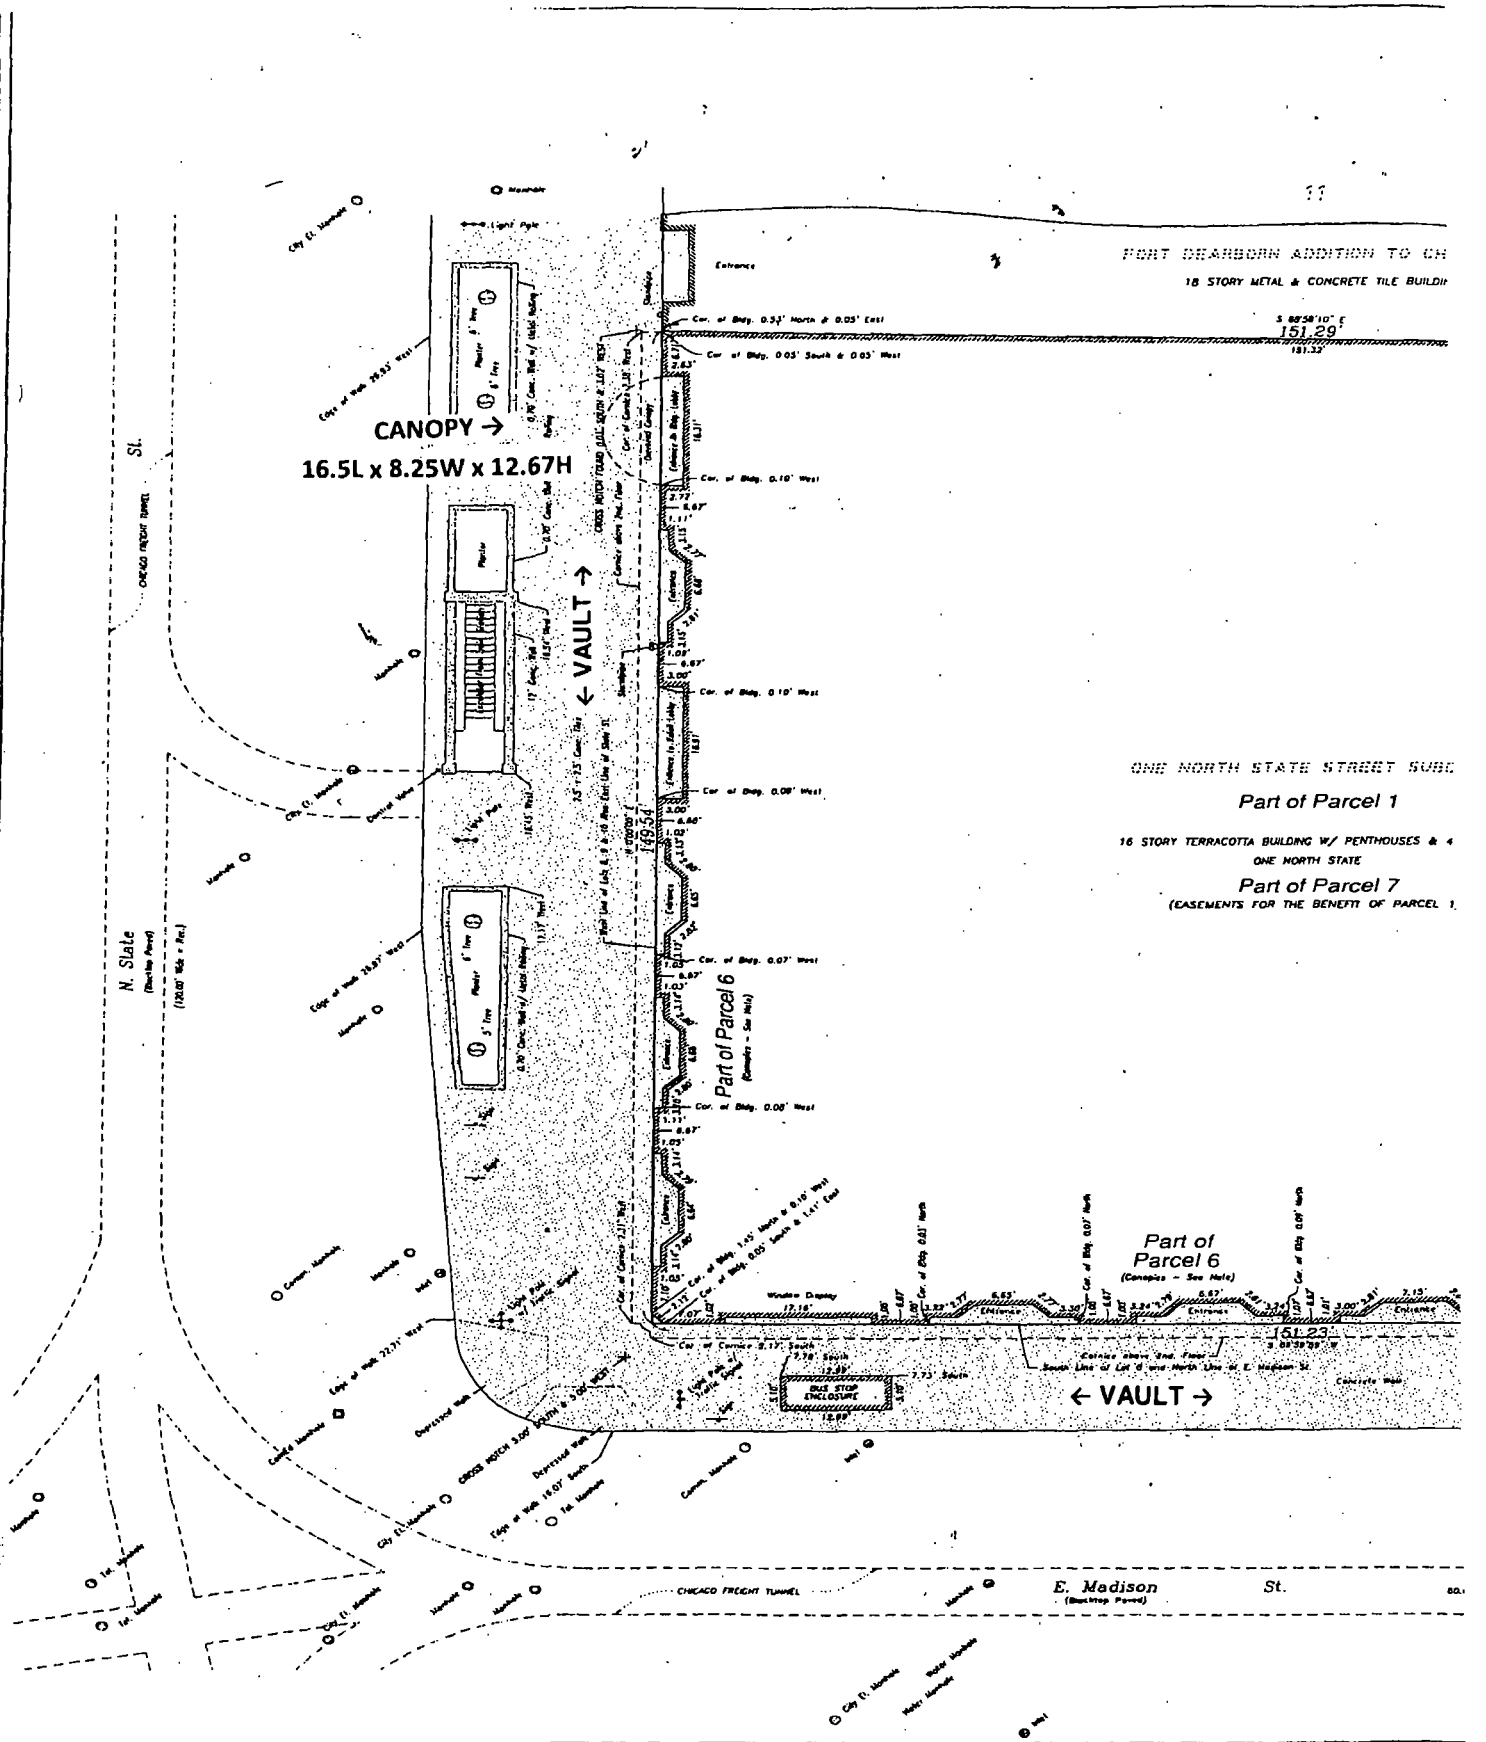

IMPORTANT

NO DIMENSIONS SHOULD BE ASSUMED BY SCALE MEASUREMENTS UPON THIS PLAT.

DISTANCES ARE MARKED IN FEET AND DECIMAL PARTS THEREOF. THUS: 4.37' MEANS 4 FEET AND $\frac{37}{100}$ FEET. OR IN FEET AND INCHES, THUS: 4'-6 $\frac{1}{2}$"

UTILITY DATA OTHER THAN PHYSICAL EVIDENCE VISIBLE ON THE GROUND IS SHOWN AS PER RECORDS OBTAINED FROM PRIVATE AND PUBLIC SOURCES AS INDICATED AND SHOULD BE ASSUMED TO BE APPROXIMATE.

© NATIONAL SURVEY SERVICE, INC. 2004 "ALL RIGHTS RESERVED"

Office of the City Clerk

O2013-1706

Office of the City Clerk

City Council Document Tracking Sheet

Meeting Date:	3/13/2013
Sponsor(s):	Reilly, Brendan (42)
Type:	Ordinance
Title:	Canopy(s) for 111 West Washington LLC
Committee(s) Assignment:	Committee on Transportation and Public Way

ORDINANCE
111 WEST WASHINGTON, LLC
Acct. No. 322008 - 1
Permit No. 1104923

Be It Ordained by the City Council of the City of Chicago:

SECTION 1. Permission and authority are hereby given and granted to 111 WEST WASHINGTON, LLC, upon the terms and subject to the conditions of this ordinance to maintain and use, as now constructed, one (1) Canopy(s) projecting over the public right-of-way adjacent to its premises known as 111 W. Washington St..

Said Canopy(s) at W. Washington measure(s):
One (1) at one hundred eighty (180) feet in length, and nine (9) feet in width for a total of one thousand six hundred twenty (1620) square feet.

The location of said privilege shall be as shown on prints kept on file with the Department of Business Affairs and Consumer Protection and the Office of the City Clerk.

Said privilege shall be constructed in accordance with plans and specifications approved by the Zoning Department - Signs.

This grant of privilege in the public way shall be subject to the provisions of Section 10-28-015 and all other required provisions of the Municipal Code of Chicago.

The grantee shall pay to the City of Chicago as compensation for the privilege #1104923 herein granted the sum of one hundred seventy-five ($175.00) per annum in advance.


A 25% penalty will be added for payments received after due date.

The permit holder agrees to hold the City of Chicago harmless for any damage, relocation or replacement costs associated with damage, relocation or removal of private property caused by the City performing work in the public way.

Authority herein given and granted for a period of five (5) years from and after 01/09/2013.

Alderman _____

Brendan Reilly 42nd Ward

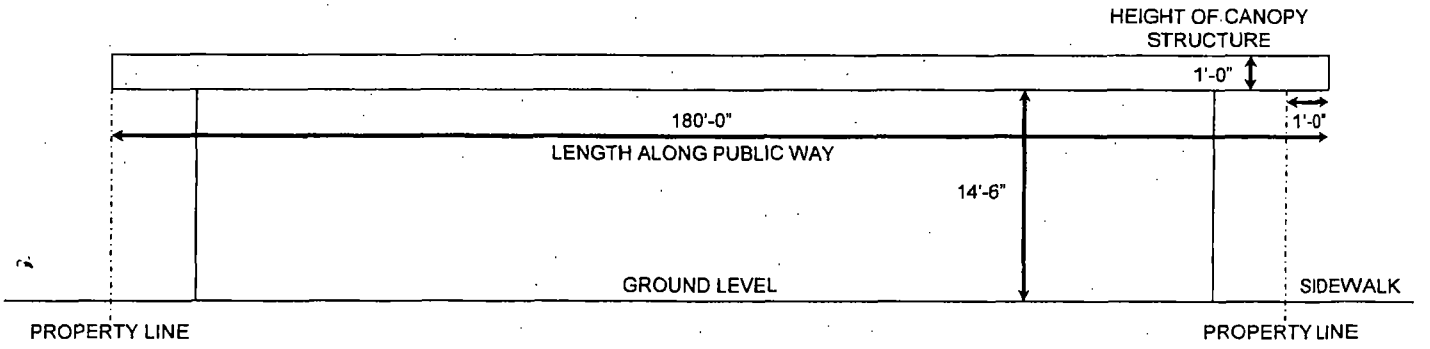

Covered walk-way running North/South from West Washington Street To Calhoun Court between 33 North LaSalle and 111 West Washington

Office of the City Clerk

O2013-1709

Office of the City Clerk

City Council Document Tracking Sheet

Meeting Date:	3/13/2013
Sponsor(s):	Reilly, Brendan (42)
Type:	Ordinance
Title:	Canopy(s) for 57 West Grand LLC
Committee(s) Assignment:	Committee on Transportation and Public Way

ORDINANCE
57 WEST GRAND LLC
Acct. No. 307452 - 1
Permit No. 1104502

Be It Ordained by the City Council of the City of Chicago:

SECTION 1. Permission and authority are hereby given and granted to 57 WEST GRAND LLC, upon the terms and subject to the conditions of this ordinance to maintain and use, as now constructed, one (1) Canopy(s) projecting over the public right-of-way adjacent to its premises known as 57 W. Grand Ave..

Said Canopy(s) at W. Grand measure(s):
One (1) at twelve point nine two (12.92) feet in length, and three point seven five (3.75) feet in width for a total of forty-eight point four five (48.45) square feet.

The location of said privilege shall be as shown on prints kept on file with the Department of Business Affairs and Consumer Protection and the Office of the City Clerk.

Said privilege shall be constructed in accordance with plans and specifications approved by the Zoning Department - Signs.

This grant of privilege in the public way shall be subject to the provisions of Section 10-28-015 and all other required provisions of the Municipal Code of Chicago.

The grantee shall pay to the City of Chicago as compensation for the privilege #1104502 herein granted the sum of fifty ($50.00) per annum in advance.


A 25% penalty will be added for payments received after due date.

The permit holder agrees to hold the City of Chicago harmless for any damage, relocation or replacement costs associated with damage, relocation or removal of private property caused by the City performing work in the public way.

Authority herein given and granted for a period of five (5) years from and after Date of Passage.

Alderman _____

Brendan Reilly 42nd Ward

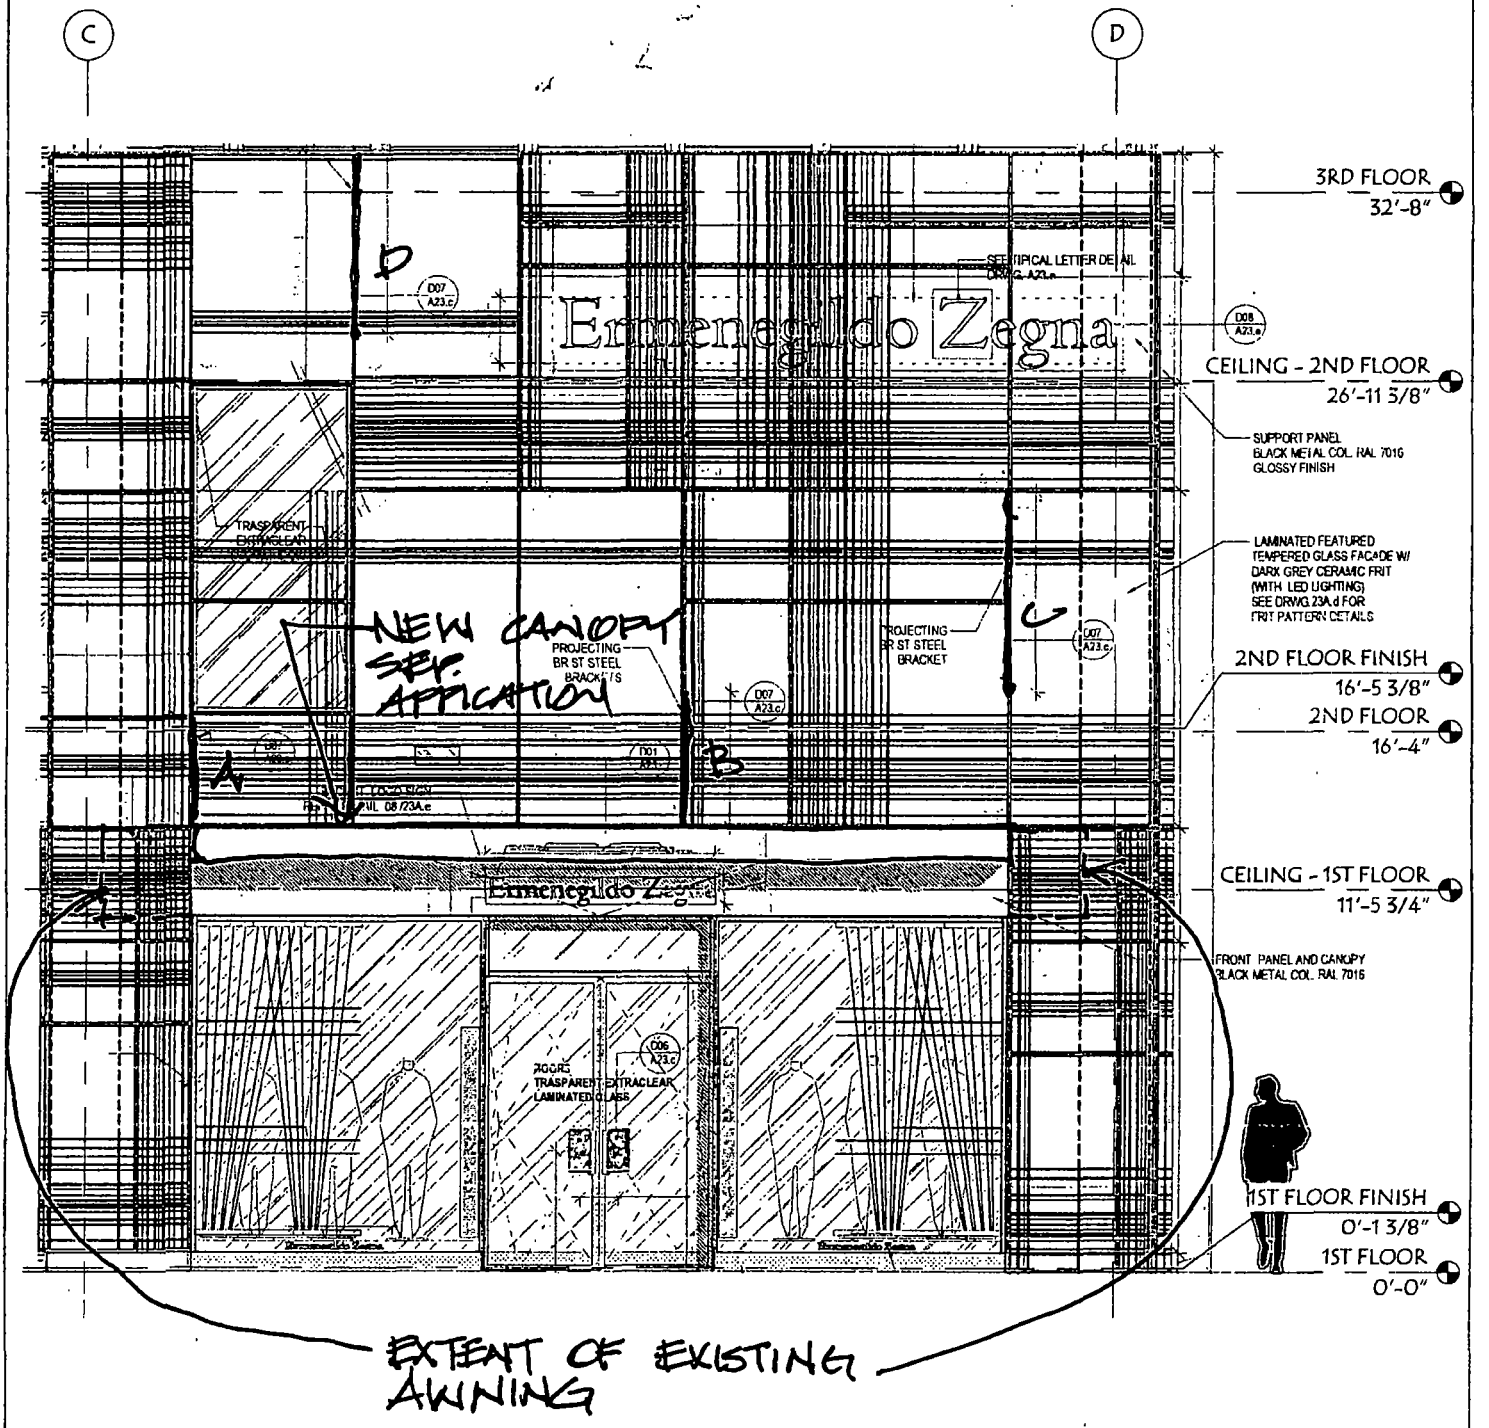

KURZMAN ARCHITECTURE, LLC
743 W. Brompton, 2N p (312) 286.0901
Chicago, IL 60657 f (773) 472-0521
eM: rkurzman@comcast.net

DESCRIPTION:
West Facade
ERMENEGILDO ZEGNA
645 N. MICHIGAN AVE

EXHIBIT:
SK4.2

JOB NAME: Zegna
JOB NO:

DATE: 01/10/2013

Office of the City Clerk

O2013-1712

Office of the City Clerk

City Council Document Tracking Sheet

Meeting Date:	3/13/2013
Sponsor(s):	Silverstein, Debra L. (50)
Type:	Ordinance
Title:	Canopy(s) for Aldi, Inc. No. 62
Committee(s) Assignment:	Committee on Transportation and Public Way

ORDINANCE
ALDI INC # 62
Acct. No. 5273 - 13
Permit No. 1092533

Be It Ordained by the City Council of the City of Chicago:

SECTION 1. Permission and authority are hereby given and granted to ALDI INC # 62, upon the terms and subject to the conditions of this ordinance to construct, install, maintain and use one (1) Canopy(s) projecting over the public right-of-way adjacent to its premises known as 6220 N. California Ave..

Said Canopy(s) at N. California measure(s):
One (1) at one hundred sixteen (116) feet in length, and one point five (1.5) foot in width for a total of one hundred seventy-four (174) square feet.

The location of said privilege shall be as shown on prints kept on file with the Department of Business Affairs and Consumer Protection and the Office of the City Clerk.

Said privilege shall be constructed in accordance with plans and specifications approved by the Zoning Department - Signs.

This grant of privilege in the public way shall be subject to the provisions of Section 10-28-015 and all other required provisions of the Municipal Code of Chicago.

The grantee shall pay to the City of Chicago as compensation for the privilege #1092533 herein granted the sum of one hundred forty-one ($141.00) per annum in advance.


A 25% penalty will be added for payments received after due date.

The permit holder agrees to hold the City of Chicago harmless for any damage, relocation or replacement costs associated with damage, relocation or removal of private property caused by the City performing work in the public way.

Authority herein given and granted for a period of five (5) years from and after Date of Passage.

Alderman _____

Debra L. Silverstein 50th Ward

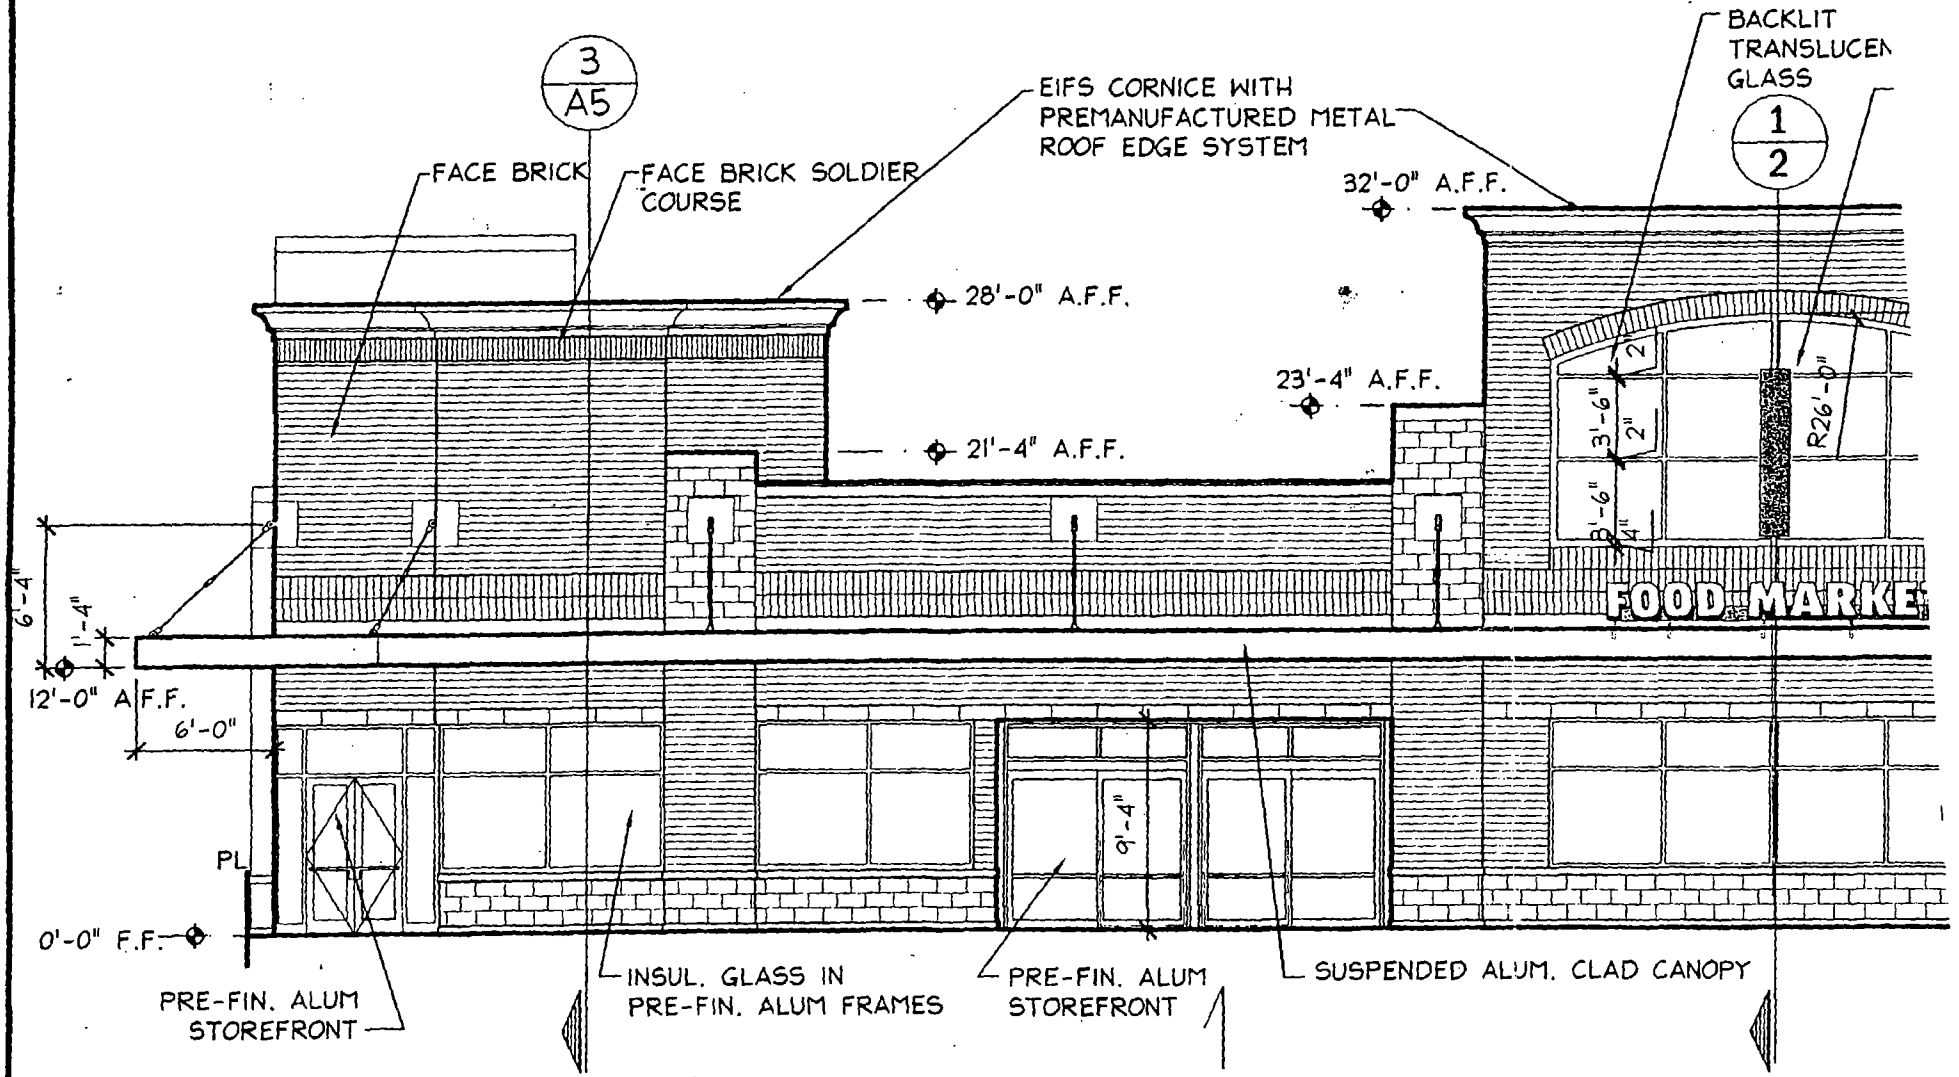

EAST ELEVATION (PAR

Department of Business Affairs and Consumer Protection
Business Assistance Center - Public Way Use Unit
City Hall - 121 N. LaSalle Street, Room 800 • Chicago, IL 60602
(312)-74-GOBIZ (312-744-6249) • (312) 744-1944 (TTY)
http://www.cityofchicago.org/bacp

03/13/2013

Alderman **Debra L. Silverstein**
Ward # **50**
City of Chicago
City Hall, Room **203**
121 North LaSalle Street
Chicago, Illinois 60602

Re: An ordinance to use and maintain a portion of the public right-of-way for **one (1) canopy(ies)** for **ALDI INC # 62**, adjacent to the premises known as **6220 N. California Ave.**.

Dear Alderman **Debra L. Silverstein**:

The applicant referenced above has requested the use of the public right-of-way for a **canopy(ies)**. An ordinance has been prepared by the Department of Business Affairs and Consumer Protection – Business Assistance Center - Public Way Use Unit for presentation to the City Council. Because this request was made for properties located in your ward, as approved by you as per the attached, I respectfully request that you introduce the attached ordinance at the next City Council meeting.

If you have any questions regarding this ordinance, please contact Anthony Bertuca at (312) 744-5506.

Department of Business Affairs and Consumer Protection

Office of the City Clerk

O2013-1715

Office of the City Clerk

City Council Document Tracking Sheet

Meeting Date:	3/13/2013
Sponsor(s):	Silverstein, Debra L. (50)
Type:	Ordinance
Title:	Canopy(s) for Villa Palermo, Inc.
Committee(s) Assignment:	Committee on Transportation and Public Way

ORDINANCE
VILLA PALERMO INC
Acct. No. 271 - 1
Permit No. 1104827

Be It Ordained by the City Council of the City of Chicago:

SECTION 1. Permission and authority are hereby given and granted to VILLA PALERMO INC, upon the terms and subject to the conditions of this ordinance to maintain and use, as now constructed, one (1) Canopy(s) projecting over the public right-of-way adjacent to its premises known as 2154 W. Devon Ave..

Said Canopy(s) at W. Devon Ave. measure(s):
One (1) at twenty-two (22) feet in length, and one (1) foot in width for a total of twenty-two (22) square feet.

The location of said privilege shall be as shown on prints kept on file with the Department of Business Affairs and Consumer Protection and the Office of the City Clerk.

Said privilege shall be constructed in accordance with plans and specifications approved by the Zoning Department - Signs.

This grant of privilege in the public way shall be subject to the provisions of Section 10-28-015 and all other required provisions of the Municipal Code of Chicago.

The grantee shall pay to the City of Chicago as compensation for the privilege #1104827 herein granted the sum of fifty ($50.00) per annum in advance.

A 25% penalty will be added for payments received after due date.

The permit holder agrees to hold the City of Chicago harmless for any damage, relocation or replacement costs associated with damage, relocation or removal of private property caused by the City performing work in the public way.

Authority herein given and granted for a period of five (5) years from and after 01/09/2013.

Alderman _____

Debra L. Silverstein 50th Ward

Department of Business Affairs and Consumer Protection
Business Assistance Center - Public Way Use Unit
City Hall - 121 N. LaSalle Street, Room 800 • Chicago, IL 60602
(312)-74-GOBIZ (312-744-6249) • (312) 744-1944 (TTY)
http://www.cityofchicago.org/bacp

03/13/2013

Alderman **Debra L. Silverstein**
Ward # **50**
City of Chicago
City Hall, Room **203**
121 North LaSalle Street
Chicago, Illinois 60602

Re: An ordinance to use and maintain a portion of the public right-of-way for **one (1) canopy(ies)** for **VILLA PALERMO INC**, adjacent to the premises known as **2154 W. Devon Ave.**.

Dear Alderman **Debra L. Silverstein**:

The applicant referenced above has requested the use of the public right-of-way for a **canopy(ies)**. An ordinance has been prepared by the Department of Business Affairs and Consumer Protection – Business Assistance Center - Public Way Use Unit for presentation to the City Council. Because this request was made for properties located in your ward, as approved by you as per the attached, I respectfully request that you introduce the attached ordinance at the next City Council meeting.

If you have any questions regarding this ordinance, please contact Anthony Bertuca at (312) 744-5506.

Department of Business Affairs and Consumer Protection

CATERING
PIZZA PARTIES
SEAFOODS
VEAL-DINNERS
PIZZA
SLICE
-2-
STEAK

Office of the City Clerk

Or2013-144

Office of the City Clerk

City Council Document Tracking Sheet

Meeting Date:	3/13/2013
Sponsor(s):	Moreno, Proco Joe (1)
Type:	Order
Title:	Closed to traffic on first east/west alley south of W Division St
Committee(s) Assignment:	Committee on Pedestrian and Traffic Safety

COUNCIL MEETING
Wednesday, March 13th, 2013

ORDERED, that the Commissioner of Transportation is hereby authorized and directed to permit temporary closure of the first east/west alley south of Division Street between Wolcott Avenue and Honore Street on School Days 7:25am-8:00am/2:35pm-3:00pm, provided provision of Section 9-12-040 of the City Traffic Code are fully complied with and provided school is responsible for traffic control devices.

Proco Joe Moreno
Alderman, 1st Ward

Office of the City Clerk

Or2013-117

Office of the City Clerk

City Council Document Tracking Sheet

Meeting Date:	3/13/2013
Sponsor(s):	Cardenas, George A. (12)
Type:	Order
Title:	Closed to traffic on portion of S Western Blvd for 10th Annual Bike the Boulevard Event
Committee(s) Assignment:	Committee on Special Events, Cultural Affairs and Recreation

ORDERED, That the Commissioner of Transportation, Executive Director of the Office of Emergency Management and Communications, and the Executive Director of the Mayor's Office of Special Events are hereby authorized and directed to grant permission to Alderman George A. Cardenas, 3476 South Archer Avenue, to close traffic on South Western Boulevard, beginning at 4555 South Western Boulevard (Home Depot), proceeding north bound on Western Boulevard, continuing onto the boulevard system, crossing California Avenue, until West 24th Street, stopping at the parking lot of Spry School, 2400 South Marshall Boulevard, and ending at 4555 South Boulevard (Home Depot), for the 10th Annual Bike the Boulevard Event on Saturday, June 22, 2013, from 9:00 a.m. to 2:00 p.m.

GEORGE A. CARDENAS
Alderman, 12th Ward

Office of the City Clerk

R2013-270

Office of the City Clerk

City Council Document Tracking Sheet

Meeting Date:	3/13/2013
Sponsor(s):	Fioretti, Bob (2) Hairston, Leslie A. (5) Suarez, Regner Ray (31) Waguespack, Scott (32) Arena, John (45)
Type:	Resolution
Title:	Call for hearing(s) concerning reconstruction or elimination of Taste of Chicago
Committee(s) Assignment:	Committee on Special Events, Cultural Affairs and Recreation

SPECIAL EVENTS

RESOLUTION URGING HEARINGS ON THE TASTE OF CHICAGO

WHEREAS, The Taste of Chicago, once the world's largest food festival, has been held annually since 1980; and

WHEREAS, A peak total of 3.6 million people visited the 2006 Taste of Chicago. Attendance for the previous record 10-day event, in 2004, was 3.59 million, with $12.33 million in revenue; and

WHEREAS, By 2011, the Taste of Chicago drew 2.35 million visitors, down 11 percent from 2010. Participating restaurants also made less money, $4.9 million, down 20 percent from 2010. This prompted several changes for the 2012 event from shortening the festival to 5 days to changing the dates for later in July rather than coinciding with the July 4 holiday; and

WHEREAS, The Taste of Chicago still lost money, $1.3 million last year, $300,000 more than it lost in 2011. In fact, the festival hasn't turned a profit since 2008; and

WHEREAS, Although the Department of Cultural Affairs and Special Events has done a yeoman's job of tweaking and improving the upcoming 33rd Taste with top name entertainment, the venue's participants, as a recent Chicago Tribune editorial pointed out, seem to have more a sense of nostalgia than enthusiasm for the Taste; and

WHEREAS, Additionally, perennial traffic and increasing police problems that continue to plague the Taste which prompt local resident complaints, have the members of this legislative body, whose constituents are adversely affected by this annual event, question the sagacity of continuing what is fast becoming a loosing proposition; now therefore

BE IT RESOLVED That we, the undersigned members of the City of Chicago City Council, gathered together this 13th Day of March, 2013 AD, do hereby urge the committee on special events, cultural affairs and recreation to expeditiously convene a hearing to take testimony from the commissioner of the department of cultural affairs and special events as well as other interested parties concerning the reconstitution or elimination of this venue.

BE IT FURTHER RESOLVED That a suitable copy of this resolution be prepared and presented to the Honorable Walter Burnett, Jr. Chairman of the Committee on Special Events, Cultural Affairs and Recreation, and Michelle T. Boone, Commissioner of the City of Chicago's Department of Cultural Affairs and Special Events.

ROBERT W. FIORETTI
Alderman – 2nd Ward

Office of the City Clerk

R2013-269

Office of the City Clerk

City Council Document Tracking Sheet

Meeting Date:	3/13/2013
Sponsor(s):	Burns, William D. (4) Moreno, Proco Joe (1) Dowell, Pat (3) Colón, Rey (35) Reilly, Brendan (42) Smith, Michele (43) Cappleman, James (46) Pawar, Ameya (47) Osterman, Harry (48) Moore, Joseph (49) Cullerton, Timothy M. (38)
Type:	Resolution
Title:	Call for hearing(s) on elimination of Office of Legislative Inspector General and expansion jurisdiction of Office of Inspector General
Committee(s) Assignment:	Committee on Committees, Rules and Ethics

Rules + Ethics

RESOLUTION

WHEREAS, The City of Chicago has long maintained an Office of the Inspector General, charged with rooting out and prevent misconduct, waste, and inefficiency, while promoting economy, effectiveness, efficiency, and integrity in City operations; and

WHEREAS, The jurisdiction of the Office of the Inspector General has never included investigations concerning members or employees of the City Council; and

WHEREAS, In 2010, the City created a separate Office of the Legislative Inspector General, charged with investigating allegations of misconduct by members and employees of the City Council; and

WHEREAS, The 2013 budget for the Office of the Inspector General is $2,541,610; and

WHEREAS, A recent amendment increased the annual budget of the Office of the Legislative Inspector General to $354,000, which is $294,000 a year more than the amount originally deemed sufficient to maintain that office; and

WHEREAS, The City is in the throes of a severe and well-documented financial crisis that necessitates difficult choices concerning how to allocate its resources; and

WHEREAS, In many other municipalities, for example, Detroit, Albuquerque, and New Orleans, a single Inspector General oversees both the City Council and the rest of the city government; now, therefore,

BE IT RESOLVED, That we, the Members of the City Council of the City of Chicago, assembled this thirteenth day of March, 2013, do hereby direct the City Council Committee on Committees, Rules, and Ethics to hold one or more informational hearings for the purpose of exploring the possibility of eliminating the Office of the Legislative Inspector General, and expanding the jurisdiction of the Office of the Inspector General to include oversight of this Council and its employees.

William D. Burns, Alderman, 4th Ward

Proco Joe Moreno, Alderman, 1st Ward

Pat Dowell, Alderman, 3rd Ward

Rey Colón, Alderman, 35th Ward

Brendan Reilly, Alderman, 42nd Ward

Michele Smith, Alderman, 43rd Ward

James Cappleman, Alderman, 46th Ward

Ameya Pawar, Alderman, 47th Ward

Harry Osterman, Alderman, 48th Ward

Joe Moore, Alderman 49th Ward

38TH

Office of the City Clerk

Or2013-114

Office of the City Clerk

City Council Document Tracking Sheet

Meeting Date:	3/13/2013
Sponsor(s):	Burke, Edward M. (14)
Type:	Order
Title:	Call for Commissioner of Chicago Fire Department to recognize deaths of Firefighters Thomas F. Garry and Robert J. Klasek
Committee(s) Assignment:	Committee on Public Safety

ORDER

WHEREAS, at 4:14 p.m. on May 19, 1934, Engine Company 59 responded to a fire at the Union Stock Yards on Chicago's south side; and

WHEREAS, when Engine 59 arrived on the scene, the blaze was so substantial that the firefighters abandoned their engine as it was being destroyed by flames; and

WHEREAS, after 14 alarms had sounded, 103 companies comprised of 103 pumpers and 22 trucks arrived to battle the persistent flames; and

WHEREAS, approximately 2,200 Chicago and suburban firefighters reported to battle the fire, deploying nearly five-sixths of the Chicago Fire Department's equipment; and

WHEREAS, during the fire, Company 59's quarters were destroyed and those firefighters were commanded to report to Company 39 (1618 West 33rd Street); and

WHEREAS, through the heroic efforts of the firefighters, approximately four hours after the initial alarm had sounded, the flames that once covered an estimated eight city blocks were reduced to almost nothing; and

WHEREAS, nearly 150 families became homeless as the result of the fire; and

WHEREAS, at one point during the battle, the fire became so large that passengers on a United Airlines plane flying over South Bend, Indiana, located 95 miles away from Chicago, noticed the clouds of smoke covering the city; and

WHEREAS, during the fire, firefighters became extremely dehydrated and overheated; and

WHEREAS, the firefighters began to drink polluted water from a 2,000,000 gallon reservoir that was not normally used for drinking; and

WHEREAS, seventy firefighters would become very ill, many of whom contracted typhoid fever; and

WHEREAS, firefighter Thomas F. Garry fought the Union Stock Yards fire as a member of Engine 88; and

WHEREAS, firefighter Garry entered the Chicago Fire Department on November 19, 1917; and

WHEREAS, firefighter Garry died from typhoid on October 25, 1934 at the age of 45, five months after drinking the polluted water at the Stock Yards; and

WHEREAS, firefighter Garry was widowed at the time of his death and left behind five children; and

WHEREAS, firefighter Garry's grandson is James T. Joyce, who served as the Commissioner of the Chicago Fire Department from 1999 until his retirement in 2004, following 34 years of service to the residents of Chicago as a member of the Chicago Fire Department; and

WHEREAS, firefighter Robert J. Klasek fought the Union Stock Yards fire as a member of Truck 8; and

WHEREAS, firefighter Klasek entered the Chicago Fire Department on April 27, 1928; and

WHEREAS, firefighter Klasek died from typhoid on December 6, 1934, seven months after drinking the polluted water at the Stock Yards; and

WHEREAS, firefighter Garry and Firefighter Klasek are not included among the 558 members of the Chicago Fire Department who made the ultimate sacrifice; NOW THEREFORE

BE IT ORDERED BY THE CITY COUNCIL OF THE CITY OF CHICAGO:

That the Commissioner of the Chicago Fire Department is hereby ordered to recognize the deaths of Firefighter Thomas F. Garry and Firefighter Robert J. Klasek as line of duty deaths attributed to their service in combating the Union Stock Yards Fire of May 19, 1934 and to honor their sacrifices with all appropriate tributes and commemorations.

Edward M. Burke
Alderman, 14th Ward

Office of the City Clerk

Or2013-115

Office of the City Clerk

City Council Document Tracking Sheet

Meeting Date:	3/13/2013
Sponsor(s):	Burke, Edward M. (14)
Type:	Order
Title:	Call for Department of Aviation to suspend approval of Oxford as contractor of CICA TEC pending unfair labor practice charges and MBE participation review in relation to use agreement
Committee(s) Assignment:	Committee on Aviation

Aviation

ORDER

WHEREAS, on December 19, 1990, the Chicago City Council adopted an ordinance authorizing an agreement (hereinafter referred to as the Use Agreement) between the City of Chicago and the Chicago International Carriers Association Technical Equipment Corporation (hereinafter referred to as CICA TEC), and its members; and

WHEREAS, pursuant to the Use Agreement, CICA TEC is authorized to use space, install certain technical equipment, including, but not limited to, a baggage handling system, (hereinafter referred to as the Consortium Equipment), and operate and maintain the Consortium Equipment at O'Hare International Airport, Terminal 5; and

WHEREAS, the term of the Use Agreement runs until May 11, 2018; and

WHEREAS, the City financed the planning, design, fabrication, installation, construction, start-up and testing of the Consortium Equipment, at an estimated cost of $59,200,000, in whole or in part from the proceeds of the issuance of Series 1990 Special Revenue Bonds; and

WHEREAS, pursuant to the Use Agreement, all Consortium Equipment remains the property of the City; and

WHEREAS, CICA TEC continues to operate the Consortium Equipment and, pursuant to the Use Agreement, is authorized to retain certain contractors in connection with the operation and maintenance of the Consortium Equipment; and

WHEREAS, on January 15, 2013, CICA TEC entered into a maintenance and operations services agreement with Oxford Electronics DBA Oxford Airport Technical Services (hereinafter referred to as Oxford) pursuant to which Oxford intends to operate and maintain certain Consortium Equipment; and

WHEREAS, on March 4, 2013, Local 399 of the International Union of Operating Engineers filed unfair labor practice charges with the National Labor Relations Board on behalf of its members against CICA TEC, Oxford, and the Transport Workers Union alleging unfair labor practices and seeking injunctive relief; and

WHEREAS, the charges allege, among other things, that the successor employers have failed to recognize IUOE Local 399 as the exclusive bargaining representative of its members, many of whom have worked at Terminal 5 for the past 20 years; and

WHEREAS, the Use Agreement provides that CICA TEC's right to use the premises for the purposes of maintaining and operating the Consortium Equipment shall be carried on so as to not unreasonably interfere with the safe operation of the airport; and

WHEREAS, it is the policy of the City that Minority Business Enterprises (MBEs) shall have the maximum feasible opportunity to participate fully in all contracts financed in whole or in part with City funds or funds over which the City has control; and

WHEREAS, Section 2-92-430 of the Municipal Code of Chicago directs the Chief Procurement Officer to establish an overall goal of awarding not less than 25% of the annual dollar value of all City contracts to MBEs; and

WHEREAS, pursuant to the maintenance and operations services agreement between CICA TEC and Oxford, Oxford has committed to awarding no less than 16.9% of the total compensation for services to MBEs; and

WHEREAS, retention of Oxford to maintain and operate City property violates the spirit of the City's MBE Program; and

WHEREAS, the Use Agreement provides that the City has the right to disapprove of contractors intended to be retained by CICA TEC for the operation and maintenance of the Consortium Equipment; NOW THEREFORE

BE IT ORDERED BY THE CITY COUNCIL OF THE CITY OF CHICAGO:

That the Commissioner of the Department of Aviation of the City of Chicago is hereby ordered assert her authority under the Use Agreement to suspend the approval of Oxford as a contractor of CICA TEC, pending resolution of the aforementioned unfair labor practice charges and a review of MBE participation in relation to the Use Agreement.

Edward M. Burke
Alderman, 14th Ward

Office of the City Clerk

R2013-273

Office of the City Clerk

City Council Document Tracking Sheet

Meeting Date:	3/13/2013
Sponsor(s):	Burke, Edward M. (14)
Type:	Resolution
Title:	Call for hearing(s) on investigations regarding Redflex in connection with DARLEEP program
Committee(s) Assignment:	Committee on Finance

Committee on Finance

RESOLUTION

WHEREAS, in 2003, the City of Chicago, through its Department of Procurement Services issued a Request for Proposals (RFP) to implement a pilot of what was to be known as the Digital Automated Red Light Enforcement Program (DARLEP); and

WHEREAS, the RFP specified that the first project phase would require the selected respondents to install one full service red light enforcement system at a designated intersection, the second phase would require the installation of 19 systems by the respondent selected after first phase, and indicated a possible third phase that could "include, but not be limited to, additional intersections..."; and

WHEREAS, a contract was awarded in January 2004 to Redflex Traffic Systems, Inc. (Redflex) for $1,940,000, an amount needed to purchase 10 systems during the first year of the contract; and

WHEREAS, a December 2004 contract "modification" consisting of $1,080,000 increased the City's total commitment to Redflex to $3,020,000 and, with a required purchase of 20 systems, it represented a 100% increase from the 10 systems that the original contract specified; and

WHEREAS, a second "modification" awarded in November 2005 added $10,429,000 to the value of Redflex's contracts with the City for a total City obligation of $13,449,000, thereby committing the City to purchase 14 additional systems for a total of 34 systems; and

WHEREAS, a third "modification" was awarded in January 2007; increasing the Redflex contract price by $23,500,000 for a total of $36,949,000 and provided for the purchase of 100 additional systems; and

WHEREAS, the dramatic and material changes in the scope and value of the City's contracts with Redflex without pause to employ the procedures required by laws and principles mandating free and open competitive procurement processes evidence a distinct appearance of impropriety; and

WHEREAS, at the time of the third and largest contract "modification" for this project – one that quite literally could touch upon ever corner of the City – Redflex requested a waiver of the City's mandate requiring inclusion of Women and Minority-Owned Business Enterprises (WBE/MBEs) in the execution of City projects, claiming that full participation would be "impracticable"; and

WHEREAS, it was not until after the third contract "modification" was awarded in January 2007 that the Department of Procurement Services agreed to re-open the vendor selection process for the DARLEEP program; and

WHEREAS, after issuing a Request for Proposals that garnered five respondents, the Department of Procurement Services again selected Redflex; and

WHEREAS, recent news reports have called into question the City's administration of the contract with Redflex and note that the City has launched an audit of the Redflex contracts to ensure that Chicago taxpayers have not been defrauded; and

WHEREAS, the circumstances surrounding Redflex's relationship with the City signal a divergence from the City's free and open competitive procurement process and its commitment to only doing business with responsible persons and entities; NOW THEREFORE

BE IT RESOLVED, that the corporate authorities of the City of Chicago do hereby request the Corporation Counsel, Chief Procurement Officer, the Commissioner of the Department of Transportation and the Executive Director of the Office of Emergency Management and Communications do appear before the Committee on Finance to testify as to any investigations into whether Redflex or City personnel may have violated any federal, state, or local laws in connection with the DARLEEP program.

Edward M. Burke, Alderman, 14th Ward

Office of the City Clerk

R2013-268

Office of the City Clerk

City Council Document Tracking Sheet

Meeting Date:	3/13/2013
Sponsor(s):	Ervin, Jason C. (28)
Type:	Resolution
Title:	Call for hearing(s) on criminal activity due to sale of illegal and single cigarettes
Committee(s) Assignment:	Committee on Public Safety

RESOLUTION

WHEREAS, the recent increase in cigarette taxes creates an effective tax rate of $6.67 ($0.68 for Chicago, $3.00 for Cook County, $1.98 for Illinois, and $1.01 federally), making for the second highest tax rate in the US after New York City; and

WHEREAS, surrounding counties have no localized taxes, making cigarettes more than $3.00 per pack less; and

WHEREAS, bordering states have no localized cigarette taxes and lower state taxes with Indiana taxes at $0.995 per pack and Missouri taxes at $0.17 per pack thereby making cigarettes almost $5.00 per pack less expensive in Indiana and even lesser than that in Missouri; and

WHEREAS, there are markets just outside of Cook County that are easily accessible by residents of Cook County wishing to avoid paying the increased taxes; and

WHEREAS, the ability to avoid this tax means revenues from cigarette taxes will fall without decreasing citywide consumption and the stress on the healthcare system will not be relieved by this tax even as revenues fall; and

WHEREAS, those who cannot leave this city will either be incentivized to dodge this tax or be forced to bear an undue share of the burden of this tax; and

WHEREAS, this regressive tax policy has caused an increase in the sales of illegal cigarettes and the sale of single cigarettes which has caused a detrimental impact on impoverished communities on the same scale as sale of narcotics; therefore

BE IT RESOLVED, that we, the Mayor, and the members of the Chicago City Council do hereby urge the Governor of the State of Illinois and the Illinois General Assembly to reduce the statewide cigarette tax by $1.00 back to $0.98-per-pack and the Cook County Board President and Cook County Board of Commissioners to repeal the countywide $2.00-per-pack increases in cigarette taxes.

BE IT FURTHER RESOLVED, that we, the Mayor, and the members of the Chicago City Council, assembled this thirteenth day of March, 2013, do hereby call upon representatives of the Departments of Police, Business Affairs and Consumer Protection, and Public Health, as well as local retail merchants to appear before the City Council Committee on Public Safety to discuss crime due to the sale of illegal and single cigarettes within the City of Chicago and ways to remedy the problem, and to explore the viability and advisability of rolling back cigarette taxes to reduce crime.

Jason C. Ervin
Alderman, 28th Ward

Office of the City Clerk

R2013-266

Office of the City Clerk

City Council Document Tracking Sheet

Meeting Date:	3/13/2013
Sponsor(s):	Reboyras, Ariel (30)
Type:	Resolution
Title:	Call for hearing(s) regarding policies in place at Assisted Living, Supportive Living and Nursing Homes facilities
Committee(s) Assignment:	Committee on Health and Environmental Protection

RESOLUTION

WHEREAS, In the City of Chicago, there are numerous facilities that provide elder care such as Assisted Living, Supportive Living and Nursing Homes; and,

WHEREAS, Assisted Living facilities are private pay facilities for people who want to living as independently as possible, but still who need assistance with personal care and other services, along with providing support with medical needs; and,

WHEREAS, Supportive Living facilities are for low-income seniors under Medicaid. It combines apartment style living with personal care and other services; and,

WHEREAS, Nursing homes are medical facilities, as they manage the medical care for their residents; and,

WHEREAS, All nursing homes certified by Medicare and/or Medicaid are required by federal law to make a comprehensive assessment of each resident and develop a written plan of care for them; and,

WHEREAS, Recently, an 87 years old woman died in California after a nurse at the independent living facility where she was residing at, refused to perform CPR due to employee policy; and therefore,

BE IT RESOLVED, That we, the Mayor and Members of the City Council of the City of Chicago, assembled this thirteenth day of March, 2013 AD, do hereby call upon Dr. Bechara Choucair, Commissioner of the Chicago Department of Public Health, Dr. Melanie Dreher, President, and members of the Chicago Board of Health to come before the Committee on Health to ensure that such policies are non-existence in the City of Chicago; and,

BE IT FURTHER RESOLVED, That we urge other municipalities to consider taking similar action to ensure that this unfortunate incident will never happen again.



Ariel E. Reboyras
Alderman, 30th Ward

Office of the City Clerk

O2013-1669

Office of the City Clerk

City Council Document Tracking Sheet

Meeting Date:	3/13/2013
Sponsor(s):	Moreno, Proco Joe (1)
Type:	Ordinance
Title:	Grant(s) of privilege in public way for Glazed and Infused
Committee(s) Assignment:	Committee on Transportation and Public Way

ORDINANCE
GLAZED AND INFUSED
Acct. No. 372092 - 4
Permit No. 1103841

Be It Ordained by the City Council of the City of Chicago:

SECTION 1. Permission and authority are hereby given and granted to GLAZED AND INFUSED, upon the terms and subject to the conditions of this ordinance to maintain and use one (1) sign(s) projecting over the public right-of-way attached to its premises known as 1553 N. Damen Ave..

Said sign structure(s) measures as follows; along N DAMEN AVE:
One (1) at one point five (1.5) feet in length, five (5) feet in height and twelve (12) feet above grade level.

The location of said privilege shall be as shown on prints kept on file with the Department of Business Affairs and Consumer Protection and the Office of the City Clerk.

Said privilege shall be constructed in accordance with plans and specifications approved by the Department of Transportation (Division of Project Development) and Zoning Department - Signs.

This grant of privilege in the public way shall be subject to the provisions of Section 10-28-015 and all other required provisions of the Municipal Code of Chicago.

The grantee shall pay to the City of Chicago as compensation for the privilege #1103841 herein granted the sum of one hundred ($100.00) per annum in advance.


A 25% penalty will be added for payments received after due date.

The permit holder agrees to hold the City of Chicago harmless for any damage, relocation or replacement costs associated with damage, relocation or removal of private property caused by the City performing work in the public way.

Authority herein given and granted for a period of five (5) years from and after Date of Passage.

Alderman 

Proco Joe Moreno 1st Ward

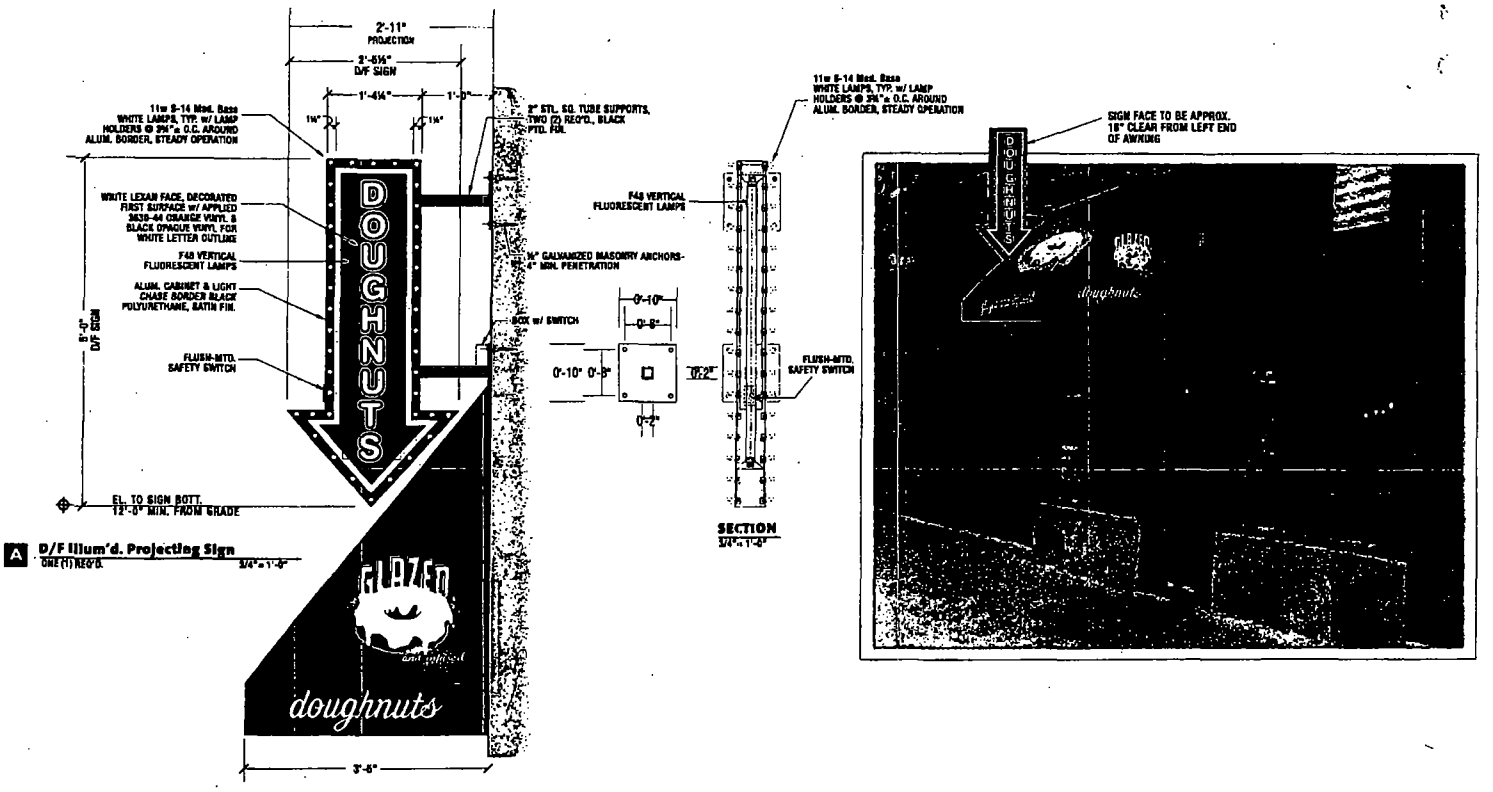

DOYLE
GENERAL SIGN CONTRACTORS
333 INTERSTATE RD. P.O. BOX 1089 630-543-3499
ADDISON, IL. 60101 FAX 630-543-3495

DATE	REVISION
3.6.12	TEN SQUARE FEET / BULB SIZE
3.24.12	REMOVE "DOUGHNUTS" ADD SECTIONS

CUSTOMER APPROVAL DATE

This design is the original and unpublished work of DOYLE SIGNS, INC. and may not be reproduced, copied or exhibited in any fashion without the expressed written consent from an authorized officer of The Company. The rights to this design may be purchased.

CLIENT GLAZED & INFUSED
at Francesca's Forno
ADDRESS ~~4870 N. MILWAUKEE AVE.~~
CHICAGO, IL
1553 N. DAMEN

DESIGNER DF SALES TD
SCALE: NOTED DATE: 2-15-2012
DRWG. No. 012427.02 SHEET No. 2 of 2

Department of Business Affairs and Consumer Protection
Business Assistance Center - Public Way Use Unit
City Hall - 121 N. LaSalle Street, Room 800 • Chicago, IL 60602
(312)-74-GOBIZ (312-744-6249) • (312) 744-1944 (TTY)
http://www.cityofchicago.org/bacp

03/13/2013

Alderman **Proco Joe Moreno**
Ward # **01**
City of Chicago
City Hall, Room **300**
121 North LaSalle Street
Chicago, Illinois 60602

Re: An ordinance to use and maintain a portion of the public right-of-way for **one (1) sign(s)** for **GLAZED AND INFUSED**, adjacent to the premises known as **1553 N. Damen Ave..**

Dear Alderman **Proco Joe Moreno**:

The applicant referenced above has requested the use of the public right-of-way for a **sign(s)**. An ordinance has been prepared by the Department of Business Affairs and Consumer Protection – Business Assistance Center - Public Way Use Unit for presentation to the City Council. Because this request was made for properties located in your ward, as approved by you as per the attached, I respectfully request that you introduce the attached ordinance at the next City Council meeting.

If you have any questions regarding this ordinance, please contact Anthony Bertuca at (312) 744-5506.

Department of Business Affairs and Consumer Protection

Office of the City Clerk

O2013-1670

Office of the City Clerk

City Council Document Tracking Sheet

Meeting Date:	3/13/2013
Sponsor(s):	Moreno, Proco Joe (1)
Type:	Ordinance
Title:	Grant(s) of privilege in public way for Soggy Paws, Inc.
Committee(s) Assignment:	Committee on Transportation and Public Way

ORDINANCE
SOGGY PAWS, INC.
Acct. No. 279988 - 3
Permit No. 1093898

Be It Ordained by the City Council of the City of Chicago:

SECTION 1. Permission and authority are hereby given and granted to SOGGY PAWS, INC., upon the terms and subject to the conditions of this ordinance to maintain and use, as now constructed, one (1) Banner(s) projecting over the public right-of-way adjacent to its premises known as 2526 W. Armitage Ave..

Said Banner(s) at w. armitage measure(s):
One (1) at three (3) feet in length, and four (4) feet in width for a total of twelve (12) square feet.

The location of said privilege shall be as shown on prints kept on file with the Department of Business Affairs and Consumer Protection and the Office of the City Clerk.

Said privilege shall be constructed in accordance with plans and specifications approved by the Zoning Department - Signs.

This grant of privilege in the public way shall be subject to the provisions of Section 10-28-015 and all other required provisions of the Municipal Code of Chicago.

The grantee shall pay to the City of Chicago as compensation for the privilege #1093898 herein granted the sum of seventy-five ($75.00) per annum **to commence (1) one year after passage**.

A 25% penalty will be added for payments received after due date.

The permit holder agrees to hold the City of Chicago harmless for any damage, relocation or replacement costs associated with damage, relocation or removal of private property caused by the City performing work in the public way.

Authority herein given and granted for a period of five (5) years from and after Date of Passage.

Alderman _____

Proco Joe Moreno 1st Ward


APPLICATION TO USE THE PUBLIC RIGHT OF WAY

EXAMPLE OF SIGN DRAWING

SIGN DRAWING

PROPERTY LOCATION: 2226 W Armitage Ave

ORGANIZATION(S) NAME: Soggy Paws Inc

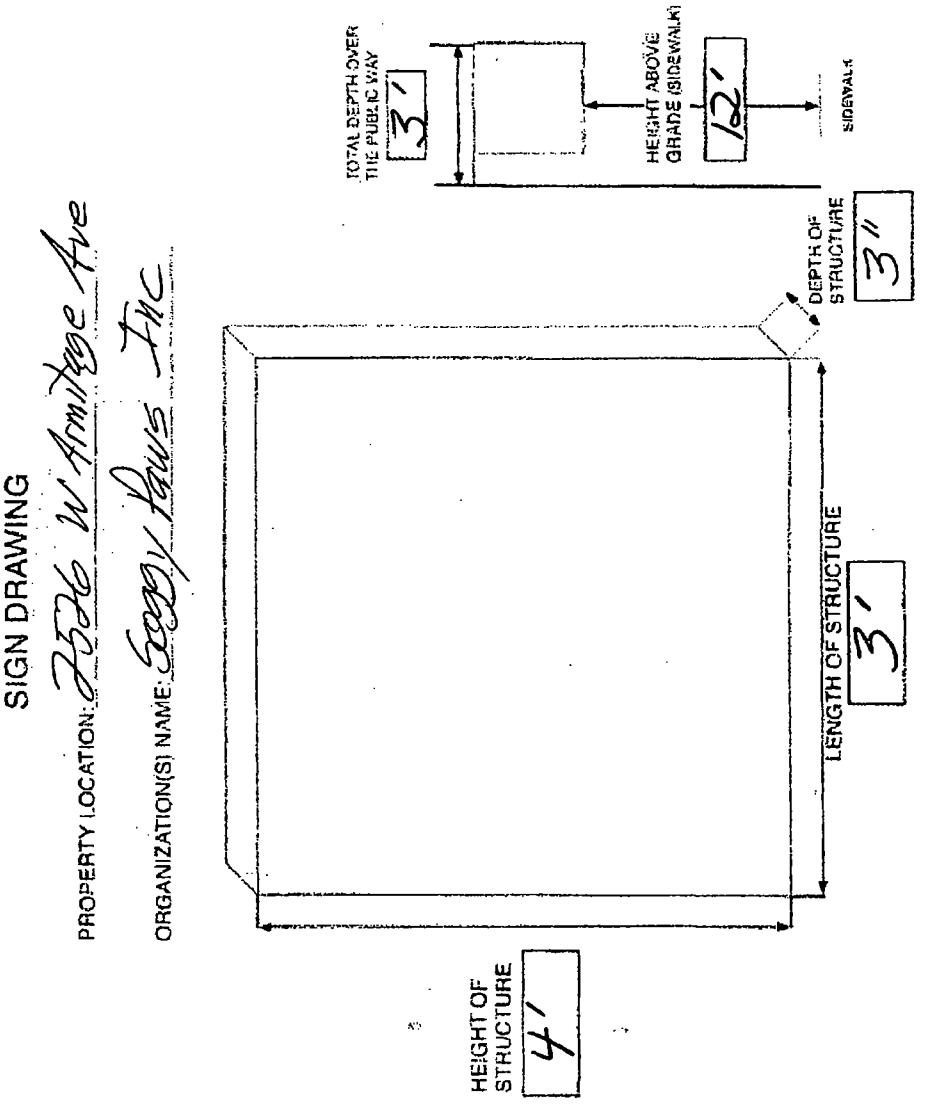

Department of Business Affairs and Consumer Protection
Business Assistance Center - Public Way Use Unit
City Hall - 121 N. LaSalle Street, Room 800 • Chicago, IL 60602
(312)-74-GOBIZ (312-744-6249) • (312) 744-1944 (TTY)
http://www.cityofchicago.org/bacp

03/13/2013

Alderman **Proco Joe Moreno**
Ward # **01**
City of Chicago
City Hall, Room **300**
121 North LaSalle Street
Chicago, Illinois 60602

Re: An ordinance to use and maintain a portion of the public right-of-way for **one (1) banner(s)** for **SOGGY PAWS, INC.**, adjacent to the premises known as **2526 W. Armitage Ave.**.

Dear Alderman **Proco Joe Moreno**:

The applicant referenced above has requested the use of the public right-of-way for a **banner(s)**. An ordinance has been prepared by the Department of Business Affairs and Consumer Protection – Business Assistance Center - Public Way Use Unit for presentation to the City Council. Because this request was made for properties located in your ward, as approved by you as per the attached, I respectfully request that you introduce the attached ordinance at the next City Council meeting.

If you have any questions regarding this ordinance, please contact Anthony Bertuca at (312) 744-5506.

Department of Business Affairs and Consumer Protection

Office of the City Clerk

O2013-1675

Office of the City Clerk

City Council Document Tracking Sheet

Meeting Date:	3/13/2013
Sponsor(s):	Moreno, Proco Joe (1)
Type:	Ordinance
Title:	Grant(s) of privilege in public way for Wicker Park Veterinary Clinic
Committee(s) Assignment:	Committee on Transportation and Public Way

ORDINANCE
WICKER PARK VETERINARY CLINIC
Acct. No. 369119 - 1
Permit No. 1102602

Be It Ordained by the City Council of the City of Chicago:

SECTION 1. Permission and authority are hereby given and granted to WICKER PARK VETERINARY CLINIC, upon the terms and subject to the conditions of this ordinance to maintain and use, as now constructed, six (6) Light Fixture(s) projecting over the public right-of-way adjacent to its premises known as 1166 N. Milwaukee Ave..

Said Light Fixture(s) at N. Milwaukee measure(s):
Six (6) at one point three three (1.33) foot in length, two (2) feet in width and eight (8) feet above grade level.

The location of said privilege shall be as shown on prints kept on file with the Department of Business Affairs and Consumer Protection and the Office of the City Clerk.

Said privilege shall be constructed in accordance with plans and specifications approved by the Department of Transportation (Division of Project Development).

This grant of privilege in the public way shall be subject to the provisions of Section 10-28-015 and all other required provisions of the Municipal Code of Chicago.

The grantee shall pay to the City of Chicago as compensation for the privilege #1102602 herein granted the sum of seventy-five ($75.00) per annum in advance.

A 25% penalty will be added for payments received after due date.

The permit holder agrees to hold the City of Chicago harmless for any damage, relocation or replacement costs associated with damage, relocation or removal of private property caused by the City performing work in the public way.

Authority herein given and granted for a period of five (5) years from and after Date of Passage.

Alderman _____

Proco Joe Moreno 1st Ward


Lewis Towers
1170 North Milwaukee
Wicker Park
Veterinary Clinic
FREE PARKING
NOW OPEN!

Department of Business Affairs and Consumer Protection
Business Assistance Center- Public Way Use Unit
City Hall - 121 N. LaSalle Street Room 800 • Chicago, IL 60602
(312)-74-GOBIZ (312-744-6249) • (312) 744-1944 (TTY)
http://www.cityofchicago.org/bacp

03/13/2013

Alderman **Proco Joe Moreno**
Ward # **01**
City of Chicago
City Hall, Room **300**
121 North LaSalle Street
Chicago, Illinois 60602

Re: An ordinance to use and maintain a portion of the public right-of-way for **six (6) light fixture(s)** for **WICKER PARK VETERINARY CLINIC**, adjacent to the premises known as **1166 N. Milwaukee Ave.**.

Dear Alderman **Proco Joe Moreno**:

The applicant referenced above has requested the use of the public right-of-way for a **light fixture(s)**. An ordinance has been prepared by the Department of Business Affairs and Consumer Protection – Business Assistance Center - Public Way Use Unit for presentation to the City Council. Because this request was made for properties located in your ward, as approved by you as per the attached, I respectfully request that you introduce the attached ordinance at the next City Council meeting.

If you have any questions regarding this ordinance, please contact Anthony Bertuca at (312) 744-5506.

Department of Business Affairs and Consumer Protection

Office of the City Clerk

O2013-1667

Office of the City Clerk

City Council Document Tracking Sheet

Meeting Date:	3/13/2013
Sponsor(s):	Fioretti, Bob (2)
Type:	Ordinance
Title:	Grant(s) of privilege in public way for CA III LLC
Committee(s) Assignment:	Committee on Transportation and Public Way

ORDINANCE
CA III LLC
Acct. No. 378430 - 2
Permit No. 1104964

Be It Ordained by the City Council of the City of Chicago:

SECTION 1. Permission and authority are hereby given and granted to CA III LLC, upon the terms and subject to the conditions of this ordinance to construct, install, maintain and use one (1) Cornice(s) projecting over the public right-of-way adjacent to its premises known as 1100 W. Adams St..

Said Cornice(s) at W. Adams & Street Aberdeen Street measure(s):
One (1) at thirty-three point five (33.5) feet in length, and three point five (3.5) feet in width for a total of one hundred seventeen point two five (117.25) square feet. Said cornice shall be approximately seventy-five (75) feet above grade level.

The location of said privilege shall be as shown on prints kept on file with the Department of Business Affairs and Consumer Protection and the Office of the City Clerk.

Said privilege shall be constructed in accordance with plans and specifications approved by the Department of Transportation (Division of Project Development).

This grant of privilege in the public way shall be subject to the provisions of Section 10-28-015 and all other required provisions of the Municipal Code of Chicago.

The grantee shall pay to the City of Chicago as compensation for the privilege #1104964 herein granted the sum of four hundred ($400.00) per annum in advance.

A 25% penalty will be added for payments received after due date.

The permit holder agrees to hold the City of Chicago harmless for any damage, relocation or replacement costs associated with damage, relocation or removal of private property caused by the City performing work in the public way.

Authority herein given and granted for a period of five (5) years from and after Date of Passage.

Alderman _____

Bob Fioretti 2nd Ward

Department of Business Affairs and Consumer Protection
Business Assistance Center - Public Way Use Unit
City Hall - 121 N. LaSalle Street, Room 800 • Chicago, IL 60602
(312)-74-GOBIZ (312-744-6249) • (312) 744-1944 (TTY)
http://www.cityofchicago.org/bacp

03/13/2013

Alderman **Bob Fioretti**
Ward # **02**
City of Chicago
City Hall, Room **300**
121 North LaSalle Street
Chicago, Illinois 60602


Re: An ordinance to use and maintain a portion of the public right-of-way for **one (1) cornice(s)** for **CA III LLC**, adjacent to the premises known as **1100 W. Adams St.**.

Dear Alderman **Bob Fioretti**:

The applicant referenced above has requested the use of the public right-of-way for a **cornice(s)**. An ordinance has been prepared by the Department of Business Affairs and Consumer Protection – Business Assistance Center - Public Way Use Unit for presentation to the City Council. Because this request was made for properties located in your ward, as approved by you as per the attached, I respectfully request that you introduce the attached ordinance at the next City Council meeting.

If you have any questions regarding this ordinance, please contact Anthony Bertuca at (312) 744-5506.

Department of Business Affairs and Consumer Protection

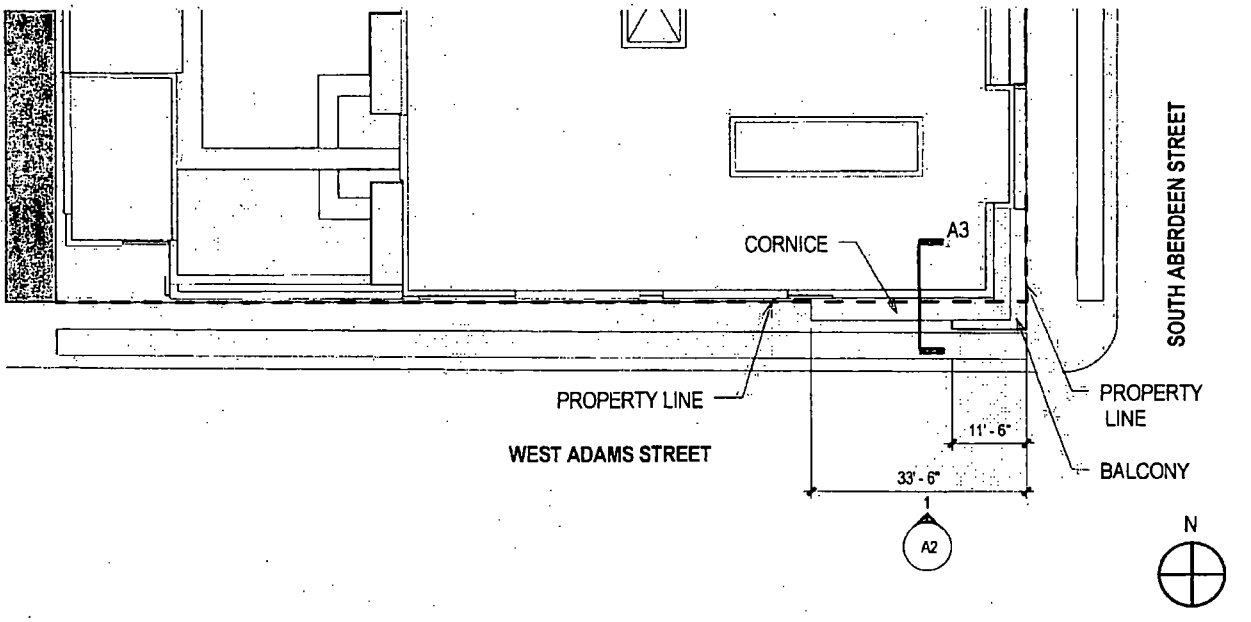

FitzGerald
Associates Architects

PARTIAL SITE PLAN

CA3
W. Adams St. and N. Aberdeen St.
CA III LLC
Not to Scale
FAA Project No. #12122
January 11, 2013
833 N. Orleans

A1

Office of the City Clerk

O2013-1668

Office of the City Clerk

City Council Document Tracking Sheet

Meeting Date:	3/13/2013
Sponsor(s):	Fioretti, Bob (2)
Type:	Ordinance
Title:	Grant(s) of privilege in public way for Chicago Pawners & Jewelers Inc
Committee(s) Assignment:	Committee on Transportation and Public Way

ORDINANCE
CHICAGO PAWNERS & JEWELERS INC
Acct. No. 86564 - 2
Permit No. 1103767

Be It Ordained by the City Council of the City of Chicago:

SECTION 1. Permission and authority are hereby given and granted to CHICAGO PAWNERS & JEWELERS INC, upon the terms and subject to the conditions of this ordinance to maintain and use one (1) sign(s) projecting over the public right-of-way attached to its premises known as 2405 W. Madison St..

Said sign structure(s) measures as follows; along W. Madison:
One (1) at twenty-two point three three (22.33) feet in length, four point nine two (4.92) feet in height and ten (10) feet above grade level.

The location of said privilege shall be as shown on prints kept on file with the Department of Business Affairs and Consumer Protection and the Office of the City Clerk.

Said privilege shall be constructed in accordance with plans and specifications approved by the Department of Transportation (Division of Project Development) and Zoning Department - Signs.

This grant of privilege in the public way shall be subject to the provisions of Section 10-28-015 and all other required provisions of the Municipal Code of Chicago.

The grantee shall pay to the City of Chicago as compensation for the privilege #1103767 herein granted the sum of three hundred ($300.00) per annum in advance.

A 25% penalty will be added for payments received after due date.

The permit holder agrees to hold the City of Chicago harmless for any damage, relocation or replacement costs associated with damage, relocation or removal of private property caused by the City performing work in the public way.

Authority herein given and granted for a period of five (5) years from and after Date of Passage.

Alderman _____

Bob Fioretti 2nd Ward

Department of Business Affairs and Consumer Protection
Business Assistance Center - Public Way Use Unit
City Hall - 121 N. LaSalle Street, Room 800 • Chicago, IL 60602
(312)-74-GOBIZ (312-744-6249) • (312) 744-1944 (TTY)
http://www.cityofchicago.org/bacp

03/13/2013

Alderman **Bob Fioretti**
Ward # **02**
City of Chicago
City Hall, Room **300**
121 North LaSalle Street
Chicago, Illinois 60602

Re: An ordinance to use and maintain a portion of the public right-of-way for **one (1) sign(s)** for **CHICAGO PAWNERS & JEWELERS INC**, adjacent to the premises known as **2405 W. Madison St.**.

Dear Alderman **Bob Fioretti**:

The applicant referenced above has requested the use of the public right-of-way for a **sign(s)**. An ordinance has been prepared by the Department of Business Affairs and Consumer Protection – Business Assistance Center - Public Way Use Unit for presentation to the City Council. Because this request was made for properties located in your ward, as approved by you as per the attached, I respectfully request that you introduce the attached ordinance at the next City Council meeting.

If you have any questions regarding this ordinance, please contact Anthony Bertuca at (312) 744-5506.

Department of Business Affairs and Consumer Protection

CHICAGO PAWNERS | CHICAGO, IL | STOREFRONT SIGN





New proposed signage



STOREFRONT SING — **QTY (1)**

- Chicago Pawners illuminated channel letters
- Logo and Jewelers illuminated cabinets with vinyl decoration

Scale: 3/8"=1'-0"

CORPORATE IDENTIFICATION SOLUTIONS

CUSTOMER	LOCATION	DRAWN BY	REVISION
Chicago Pawners	Chicagn, IL	SW	01
SITE NUMBER	ACCOUNT REP	DATE	SCALE
N/A	T	10/10/12	3/4" = 1'

CORPORATE ID SOLUTIONS
5563 N Elston Ave.
Chicago, IL 60630
P: 773-763-9600 | F: 773-763-9606
www.CorporateIDSolutions.com

CUSTOMER ACCEPTANCE

THIS DRAWING IS THE PROPERTY OF CORPORATE IDENTIFICATION SOLUTIONS, INC., CHICAGO, ILLINOIS AND CONTAINS PROPRIETARY AND CONFIDENTIAL INFORMATION. IT'S DRAWING IS TRANSMITTED TO THE FLOWING AND SUPPLIED BY CORPORATE IDENTIFICATION SOLUTIONS, INC. BY WAY OF LOAN. THIS DRAWING MAY NOT BE COPIED OR REPRODUCED, IN WHOLE OR IN PART, NOR MAY IT OR THE INFORMATION IT CONTAINS BE DISCLOSED OR TRANSFERRED TO ANY OTHER PARTY OR PERSONS WITHOUT THE PRIOR WRITTEN CONSENT OF CORPORATE IDENTIFICATION SOLUTIONS, INC.

SIGNATURE _____ DATE _____

Office of the City Clerk

O2013-1676

Office of the City Clerk

City Council Document Tracking Sheet

Meeting Date:	3/13/2013
Sponsor(s):	Dowell, Pat (3)
Type:	Ordinance
Title:	Grant(s) of privilege in public way for Allstate Insurance
Committee(s) Assignment:	Committee on Transportation and Public Way

ORDINANCE
ALLSTATE INSURANCE
Acct. No. 378010 - 1
Permit No. 1104078

Be It Ordained by the City Council of the City of Chicago:

SECTION 1. Permission and authority are hereby given and granted to ALLSTATE INSURANCE, upon the terms and subject to the conditions of this ordinance to maintain and use one (1) sign(s) projecting over the public right-of-way attached to its premises known as 1512 S. Wabash Ave..

Said sign structure(s) measures as follows; along S WABASH AVE:
One (1) at four point eight three (4.83) feet in length, five (5) feet in height and nine (9) feet above grade level.

The location of said privilege shall be as shown on prints kept on file with the Department of Business Affairs and Consumer Protection and the Office of the City Clerk.

Said privilege shall be constructed in accordance with plans and specifications approved by the Department of Transportation (Division of Project Development) and Zoning Department - Signs.

This grant of privilege in the public way shall be subject to the provisions of Section 10-28-015 and all other required provisions of the Municipal Code of Chicago.

The grantee shall pay to the City of Chicago as compensation for the privilege #1104078 herein granted the sum of one hundred ($100.00) per annum in advance.

A 25% penalty will be added for payments received after due date.

The permit holder agrees to hold the City of Chicago harmless for any damage, relocation or replacement costs associated with damage, relocation or removal of private property caused by the City performing work in the public way.

Authority herein given and granted for a period of five (5) years from and after Date of Passage.

Alderman Pat Dowell

Pat Dowell 3rd Ward

Department of Business Affairs and Consumer Protection
Business Assistance Center - Public Way Use Unit
City Hall - 121 N. LaSalle Street, Room 800 • Chicago, IL 60602
(312)-74-GOBIZ (312-744-6249) • (312) 744-1944 (TTY)
http://www.cityofchicago.org/bacp

03/13/2013

Alderman **Pat Dowell**
Ward # **03**
City of Chicago
City Hall, Room **300**
121 North LaSalle Street
Chicago, Illinois 60602

Re: An ordinance to use and maintain a portion of the public right-of-way for **one (1) sign(s)** for **ALLSTATE INSURANCE**, adjacent to the premises known as **1512 S. Wabash Ave.**.


Dear Alderman **Pat Dowell**:

The applicant referenced above has requested the use of the public right-of-way for a **sign(s)**. An ordinance has been prepared by the Department of Business Affairs and Consumer Protection – Business Assistance Center - Public Way Use Unit for presentation to the City Council. Because this request was made for properties located in your ward, as approved by you as per the attached, I respectfully request that you introduce the attached ordinance at the next City Council meeting.


If you have any questions regarding this ordinance, please contact Anthony Bertuca at (312) 744-5506.

Department of Business Affairs and Consumer Protection

ENGINEERING
SHOP
VINYL / LAYOUT
ROUTING / KNIFE

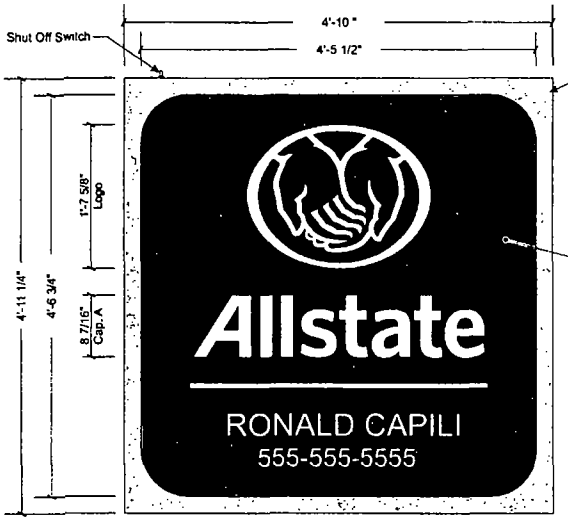

ALST.WS2_25 - WALL SIGN
SCALE: 1" = 1'-0"

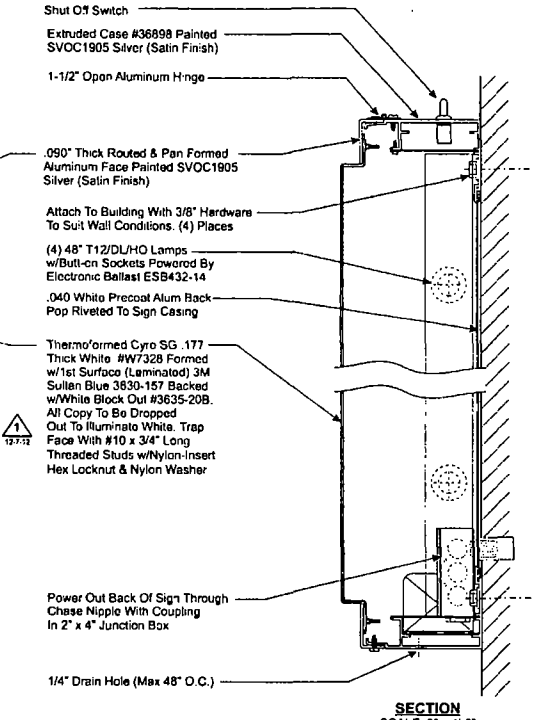

SECTION
SCALE: 3" = 1'-0"

PERMITS ONLY

Note: This sign is intended to be installed in accordance with the requirements of Article 600 of the National Electrical Code and/or other applicable local codes. This includes proper grounding and bonding of the sign.

Electrical Load
(2.34) Amps @ 120 Volts
Electrical Requirements
(1) 20 Amp/120 Volt Circuits

STANDARD WALL SIGN NOTES:
1. Sufficient Primary Circuit In Vicinity Of Sign By Others.
2. Final Primary Hook-up By Sign Installer, Where Allowed By Local Codes.
3. Sign Shall Be U.L. Listed
4. Mounting Hardware By Sign Installer.

Philadelphia Sign
COMPANY
707 West Spring Garden Street
Palmyra, New Jersey 08065

CUSTOMER: ALLSTATE
JOB NUMBER:
SIGN TYPE: ALST.WS2_25
LOCATION: Various
DATE: 07/06/2012
DRAWN BY: JLTH
REVISION: Number: 1 Date: 12/7/2012 By: JTR
SHEET: 1 OF 1 ENG DEPT
DWG NUMBER: B-44755
ENGINEER SEAL:

MAX DESIGN WIND SPEED 90 MPH
EXPOSURE C

THIS IS AN ORIGINAL UNPUBLISHED DRAWING CREATED BY PSCo. IT IS SUBMITTED FOR YOUR PERSONAL USE IN CONJUNCTION WITH A PROJECT BEING PLANNED FOR YOU BY PSCo. IT IS NOT TO BE SHOWN TO ANYONE OUTSIDE YOUR ORGANIZATION NOR IS IT TO BE USED, COPIED, REPRODUCED, OR EXHIBITED IN ANY FASHION

Office of the City Clerk

O2013-1685

Office of the City Clerk

City Council Document Tracking Sheet

Meeting Date:	3/13/2013
Sponsor(s):	Dowell, Pat (3)
Type:	Ordinance
Title:	Grant(s) of privilege in public way for Park Boulvevard IIB, LLC- 3637 S. State St.
Committee(s) Assignment:	Committee on Transportation and Public Way

ORDINANCE
PARK BOULVEVARD IIB, LLC
Acct. No. 378478 - 1
Permit No. 1104394

Be It Ordained by the City Council of the City of Chicago:

SECTION 1. Permission and authority are hereby given and granted to PARK BOULVEVARD IIB, LLC, upon the terms and subject to the conditions of this ordinance to construct, install, maintain and use three (3) Bay Window(s) projecting over the public right-of-way adjacent to its premises known as 3637 S. State St..

Said Bay Window(s) at E. 36th Place measure(s):
One (1) at sixteen point four one (16.41) feet in length, and two point four one (2.41) feet in width for a total of thirty-nine point five five (39.55) square feet.

Said Bay Window(s) at E. 36th Place & S. State Street measure(s):
One (1) at thirty-two point five (32.5) feet in length, and two point four one (2.41) feet in width for a total of seventy-eight point three three (78.33) square feet.

Said Bay Window(s) at S. State Street measure(s):
One (1) at twelve point six six (12.66) feet in length, and two point four one (2.41) feet in width for a total of thirty point five one (30.51) square feet.

The location of said privilege shall be as shown on prints kept on file with the Department of Business Affairs and Consumer Protection and the Office of the City Clerk.

Said privilege shall be constructed in accordance with plans and specifications approved by the Department of Transportation (Division of Project Development).

This grant of privilege in the public way shall be subject to the provisions of Section 10-28-015 and all other required provisions of the Municipal Code of Chicago.

The grantee shall pay to the City of Chicago as compensation for the privilege #1104394 herein granted the sum of two hundred twenty-five ($225.00) per annum in advance.

A 25% penalty will be added for payments received after due date.

The permit holder agrees to hold the City of Chicago harmless for any damage, relocation or replacement costs associated with damage, relocation or removal of private property caused by the City performing work in the public way.

Authority herein given and granted for a period of five (5) years from and after Date of Passage.

Alderman Pat Dowell

Pat Dowell 3rd Ward

Department of Business Affairs and Consumer Protection
Business Assistance Center- Public Way Use Unit
City Hall - 121 N. LaSalle Street Room 800 • Chicago, IL 60602
(312)-74-GOBIZ (312-744-6249) • (312) 744-1944 (TTY)
http //www cityofchicago.org/bacp

03/13/2013

Alderman **Pat Dowell**
Ward # **03**
City of Chicago
City Hall, Room **300**
121 North LaSalle Street
Chicago, Illinois 60602


Re: An ordinance to use and maintain a portion of the public right-of-way for **three (3) bay window(s)** for **PARK BOULVEVARD IIB, LLC**, adjacent to the premises known as **3637 S. State St.**.

Dear Alderman **Pat Dowell**:

The applicant referenced above has requested the use of the public right-of-way for a **bay window(s)**. An ordinance has been prepared by the Department of Business Affairs and Consumer Protection – Business Assistance Center - Public Way Use Unit for presentation to the City Council. Because this request was made for properties located in your ward, as approved by you as per the attached, I respectfully request that you introduce the attached ordinance at the next City Council meeting.

If you have any questions regarding this ordinance, please contact Anthony Bertuca at (312) 744-5506.

Department of Business Affairs and Consumer Protection

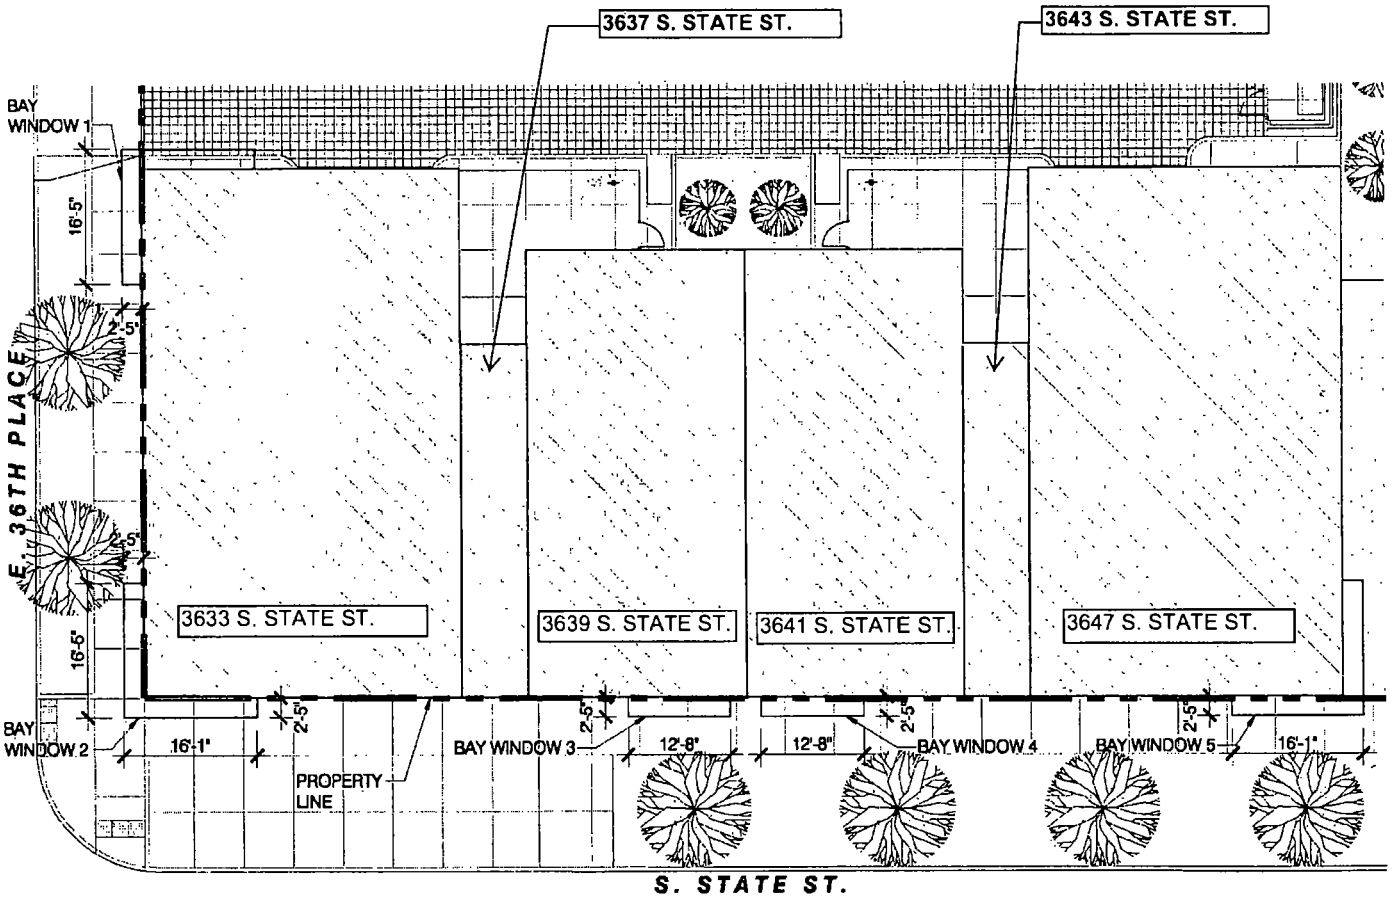

3633; 3637; 3639; 3641; 3643; 3647 SOUTH STATE STREET
PUBLIC RIGHT OF WAY APPLICATION SKETCH
SCALE: 1/16 = 1'-0"
05/22/12

Office of the City Clerk

O2013-1687

Office of the City Clerk

City Council Document Tracking Sheet

Meeting Date:	3/13/2013
Sponsor(s):	Dowell, Pat (3)
Type:	Ordinance
Title:	Grant(s) of privilege in public way for Park Boulevard IIB, LLC - 3643 S. State St.
Committee(s) Assignment:	Committee on Transportation and Public Way

ORDINANCE
PARK BOULEVARD IIB, LLC
Acct. No. 378478 - 2
Permit No. 1104395

Be It Ordained by the City Council of the City of Chicago:

SECTION 1. Permission and authority are hereby given and granted to PARK BOULEVARD IIB, LLC, upon the terms and subject to the conditions of this ordinance to construct, install, maintain and use two (2) Bay Window(s) projecting over the public right-of-way adjacent to its premises known as 3643 S. State St..

Said Bay Window(s) at S. State measure(s):
One (1) at twelve point six six (12.66) feet in length, and two point four one (2.41) feet in width for a total of thirty point five one (30.51) square feet.
One (1) at sixteen point zero eight (16.08) feet in length, and two point four one (2.41) feet in width for a total of thirty-eight point seven five (38.75) square feet.

The location of said privilege shall be as shown on prints kept on file with the Department of Business Affairs and Consumer Protection and the Office of the City Clerk.

Said privilege shall be constructed in accordance with plans and specifications approved by the Department of Transportation (Division of Project Development).

This grant of privilege in the public way shall be subject to the provisions of Section 10-28-015 and all other required provisions of the Municipal Code of Chicago.

The grantee shall pay to the City of Chicago as compensation for the privilege #1104395 herein granted the sum of one hundred fifty ($150.00) per annum in advance.

A 25% penalty will be added for payments received after due date.

The permit holder agrees to hold the City of Chicago harmless for any damage, relocation or replacement costs associated with damage, relocation or removal of private property caused by the City performing work in the public way.

Authority herein given and granted for a period of five (5) years from and after Date of Passage.

Alderman Pat Dowell

Pat Dowell 3rd Ward

Department of Business Affairs and Consumer Protection
Business Assistance Center- Public Way Use Unit
City Hall - 121 N LaSalle Street Room 800 • Chicago, IL 60602
(312)-74-GOBIZ (312-744-6249) • (312) 744-1944 (TTY)
http://www.cityofchicago.org/bacp

03/13/2013

Alderman **Pat Dowell**
Ward # **03**
City of Chicago
City Hall, Room **300**
121 North LaSalle Street
Chicago, Illinois 60602


Re: An ordinance to use and maintain a portion of the public right-of-way for **two (2) bay window(s)** for **PARK BOULEVARD IIB, LLC**, adjacent to the premises known as **3643 S. State St.**.

Dear Alderman **Pat Dowell**:

The applicant referenced above has requested the use of the public right-of-way for a **bay window(s)**. An ordinance has been prepared by the Department of Business Affairs and Consumer Protection – Business Assistance Center - Public Way Use Unit for presentation to the City Council. Because this request was made for properties located in your ward, as approved by you as per the attached, I respectfully request that you introduce the attached ordinance at the next City Council meeting.

If you have any questions regarding this ordinance, please contact Anthony Bertuca at (312) 744-5506.

Department of Business Affairs and Consumer Protection

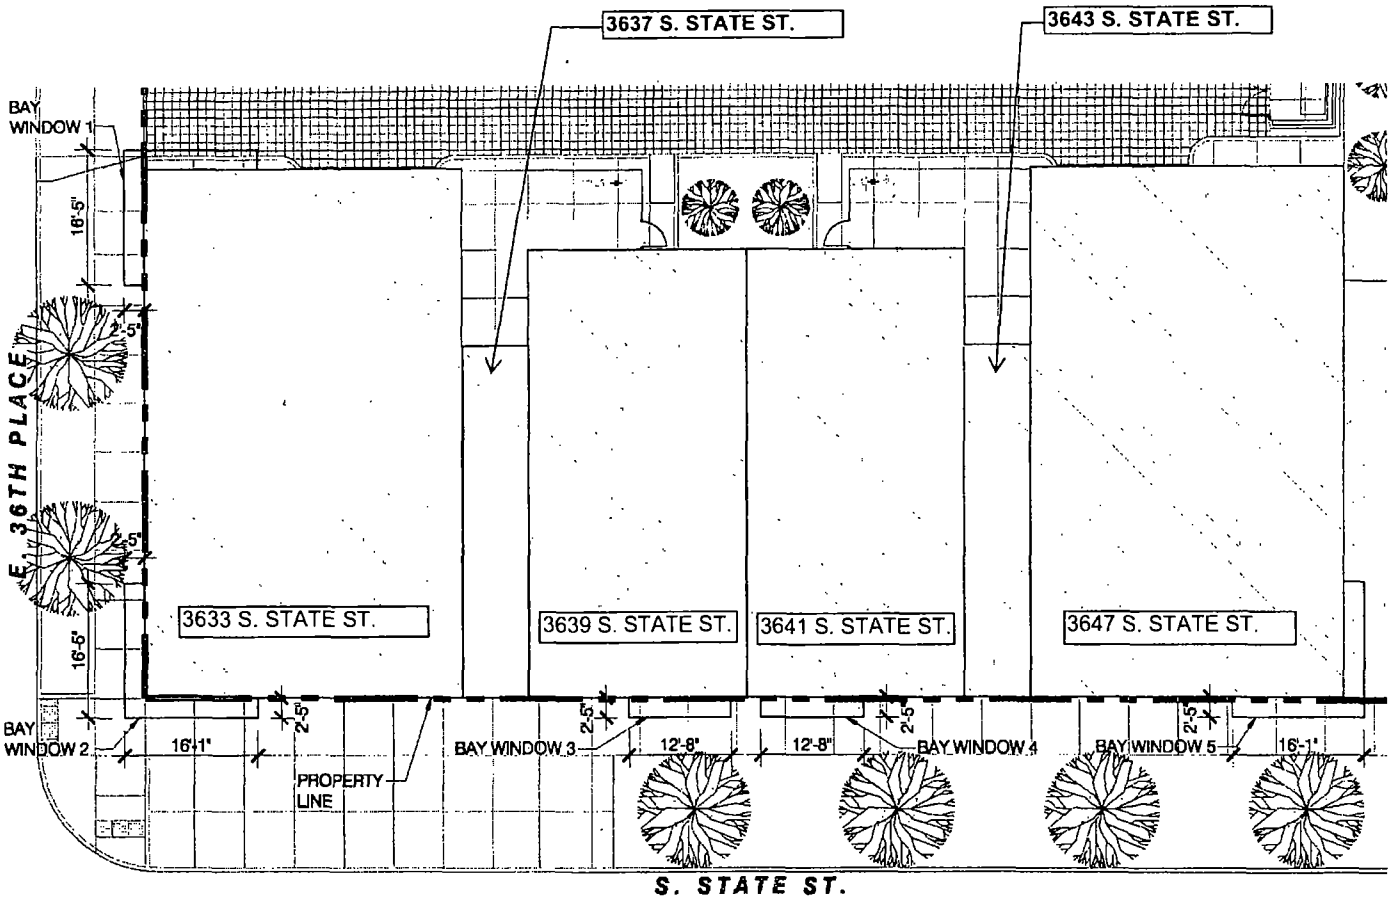

3633; 3637; 3639; 3641; 3643; 3647 SOUTH STATE STREET
PUBLIC RIGHT OF WAY APPLICATION SKETCH
SCALE: 1/16 = 1'-0"
05/22/12

Office of the City Clerk

O2013-1696

Office of the City Clerk

City Council Document Tracking Sheet

Meeting Date:	3/13/2013
Sponsor(s):	Burns, William D. (4)
Type:	Ordinance
Title:	Grant(s) of privilege in public way for University of Chicago, The - conduits
Committee(s) Assignment:	Committee on Transportation and Public Way

ORDINANCE
THE UNIVERSITY OF CHICAGO
Acct. No. 43697 - 114
Permit No. 1104315

Be It Ordained by the City Council of the City of Chicago:

SECTION 1. Permission and authority are hereby given and granted to THE UNIVERSITY OF CHICAGO, upon the terms and subject to the conditions of this ordinance to construct, install, maintain and use three (3) Conduit(s) under the public right-of-way adjacent to its premises known as 5235 S. Harper Ave..

Said Conduit(s) at S. Stony Island measure(s):
One (1) at seven hundred forty-one (741) feet in length, and point three three (.33) feet in width for a total of two hundred forty-four point five three (244.53) square feet.

Said Conduit(s) at S. Lake Park Avenue measure(s):
One (1) at two thousand twenty-one (2021) feet in length, and point three three (.33) feet in width for a total of six hundred sixty-six point nine three (666.93) square feet.

Said Conduit(s) at S. Harper measure(s):
One (1) at five hundred forty-eight (548) feet in length, and point three three (.33) feet in width for a total of one hundred eighty point eight four (180.84) square feet.

The location of said privilege shall be as shown on prints kept on file with the Department of Business Affairs and Consumer Protection and the Office of the City Clerk.

Said privilege shall be constructed in accordance with plans and specifications approved by the Department of Transportation (Division of Project Development) and Department of Transportation (Office of Underground Coordination).


This grant of privilege in the public way shall be subject to the provisions of Section 10-28-015 and all other required provisions of the Municipal Code of Chicago.

The grantee shall pay to the City of Chicago as compensation for the privilege #1104315 herein granted the sum of nineteen thousand eight hundred sixty ($19,860.00) per annum in advance.

A 25% penalty will be added for payments received after due date.


The permit holder agrees to hold the City of Chicago harmless for any damage, relocation or replacement costs associated with damage, relocation or removal of private property caused by the City performing work in the public way.

Authority herein given and granted for a period of five (5) years from and after Date of Passage.

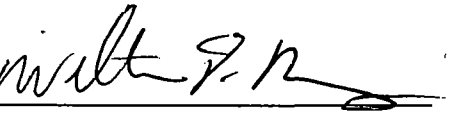Alderman 

William D. Burns 4th Ward

LOCATION: SEC 11, T38N-R14E
CHICAGO, COOK COUNTY, ILLINOIS

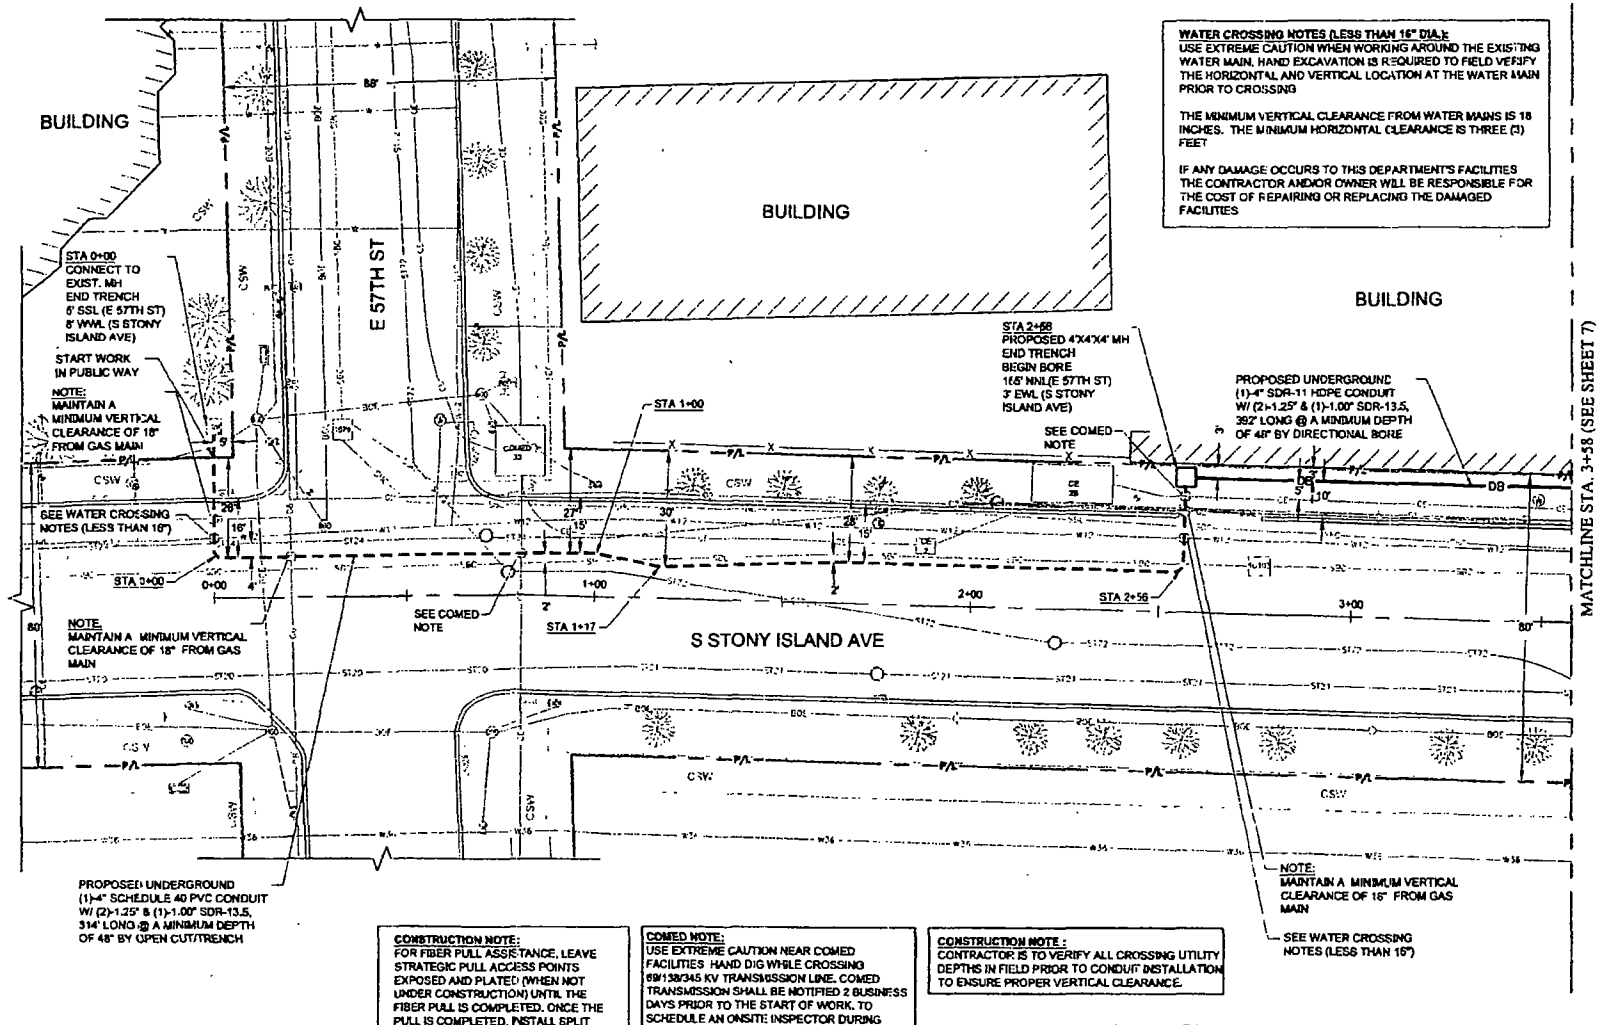

WATER CROSSING NOTES (LESS THAN 18" DIA.):
USE EXTREME CAUTION WHEN WORKING AROUND THE EXISTING WATER MAIN. HAND EXCAVATION IS REQUIRED TO FIELD VERIFY THE HORIZONTAL AND VERTICAL LOCATION AT THE WATER MAIN PRIOR TO CROSSING

THE MINIMUM VERTICAL CLEARANCE FROM WATER MAINS IS 18 INCHES. THE MINIMUM HORIZONTAL CLEARANCE IS THREE (3) FEET

IF ANY DAMAGE OCCURS TO THIS DEPARTMENT'S FACILITIES THE CONTRACTOR AND/OR OWNER WILL BE RESPONSIBLE FOR THE COST OF REPAIRING OR REPLACING THE DAMAGED FACILITIES

CONSTRUCTION NOTE:
FOR FIBER PULL ASSISTANCE, LEAVE STRATEGIC PULL ACCESS POINTS EXPOSED AND PLATED (WHEN NOT UNDER CONSTRUCTION) UNTIL THE FIBER PULL IS COMPLETED. ONCE THE PULL IS COMPLETED, INSTALL SPLIT DUCT ON EXPOSED ROUTE AND ENCASE IN CONCRETE. ALL RESTORATION SHOULD BE IN COMPLIANCE WITH CDOT RESTORATION GUIDELINES. (SEE SHEET 4 FOR FURTHER DETAIL)

COMED NOTE:
USE EXTREME CAUTION NEAR COMED FACILITIES. HAND DIG WHILE CROSSING 69/138/345 KV TRANSMISSION LINE. COMED TRANSMISSION SHALL BE NOTIFIED 2 BUSINESS DAYS PRIOR TO THE START OF WORK. TO SCHEDULE AN ONSITE INSPECTOR DURING CONSTRUCTION, CONTACT GEORGE LEKSAS AT (630) 437-2851.

CONSTRUCTION NOTE :
CONTRACTOR IS TO VERIFY ALL CROSSING UTILITY DEPTHS IN FIELD PRIOR TO CONDUIT INSTALLATION TO ENSURE PROPER VERTICAL CLEARANCE.

NOTE
1. THE DISCLOSED REFERENCED UTILITIES & BOUNDARIES, IN WHICH I HAVE BEEN IMPLIED, ARE SO BY MEANS OF UTILIZING PUBLIC ATLASES, DEEDWELL AND OTHER REFERENCE MATERIALS. CSW WILL ACCEPT NO LIABILITY OR GUARANTEE AS TO THEIR POSITION/LOCATION AS PRECISE OR EXACT. IT IS THE CONTRACTORS RESPONSIBILITY TO EXPOSE, LOCATE AND DETERMINE THEIR RUNNING LINE IS NOT CONFRONTATIONAL TO OTHERS AND BE PLACED WITHIN PUBLIC RIGHT-OF-WAYS, ESTABLISHED FOR NEW CONSTRUCTION.

NORTH
0 15' 30'

SCALE: 1" = 30'

OWNER:
THE UNIVERSITY OF CHICAGO
1307 East 60th Street
Chicago, Illinois 60637
Phone: (773) 834-4821
Mobile (773) 428-4821

CONTRACTOR:
T.B.D.

DESIGN FIRM:
COMDESCO GROUP
9455 Enterprise Drive
Mokena, Illinois, 60448
Phone: (708) 995-1050
Fax: (708) 479-8195

REV.	DATE	DESCRIPTION
	10/08/12	PERMIT

PROJECT #:	1223-001
DESIGNED BY:	SF
DRAWN BY:	ML,JS
APPROVED BY:	SF
DATE:	OCTOBER 08, 2012

PROJECT DESCRIPTION

OUTSIDE PLANT FIBER OPTIC BUILD

5235 S HARPER CT
CHICAGO, ILLINOIS 60615

SHEET NO.
6
SHEET 6 OF 19

Department of Business Affairs and Consumer Protection
Business Assistance Center - Public Way Use Unit
City Hall - 121 N. LaSalle Street, Room 800 • Chicago, IL 60602
(312)-74-GOBIZ (312-744-6249) • (312) 744-1944 (TTY)
http://www.cityofchicago.org/bacp

03/13/2013

Alderman **William D. Burns**
Ward # **04**
City of Chicago
City Hall, Room **300**
121 North LaSalle Street
Chicago, Illinois 60602

Re: An ordinance to use and maintain a portion of the public right-of-way for **three (3) conduit(s)** for **THE UNIVERSITY OF CHICAGO**, adjacent to the premises known as **5235 S. Harper Ave.**.

Dear Alderman **William D. Burns**:

The applicant referenced above has requested the use of the public right-of-way for **conduit(s)**. An ordinance has been prepared by the Department of Business Affairs and Consumer Protection – Business Assistance Center - Public Way Use Unit for presentation to the City Council. Because this request was made for properties located in your ward, as approved by you as per the attached, I respectfully request that you introduce the attached ordinance at the next City Council meeting.

If you have any questions regarding this ordinance, please contact Anthony Bertuca at (312) 744-5506.

Department of Business Affairs and Consumer Protection

Office of the City Clerk

O2013-1699

Office of the City Clerk

City Council Document Tracking Sheet

Meeting Date:	3/13/2013
Sponsor(s):	Burns, William D. (4)
Type:	Ordinance
Title:	Grant(s) of privilege in public way for University of Chicago, The - manholes
Committee(s) Assignment:	Committee on Transportation and Public Way

ORDINANCE
THE UNIVERSITY OF CHICAGO
Acct. No. 43697 - 114
Permit No. 1104316

Be It Ordained by the City Council of the City of Chicago:

SECTION 1. Permission and authority are hereby given and granted to THE UNIVERSITY OF CHICAGO, upon the terms and subject to the conditions of this ordinance to construct, install, maintain and use six (6) Manhole(s) under the public right-of-way adjacent to its premises known as 5235 S. Harper Ave..

Said Manhole(s) at S. Stony Island measure(s):
One (1) at four (4) feet in length, and four (4) feet in width for a total of sixteen (16) square feet.

Said Manhole(s) at S. Lake Park Avenue measure(s):
Two (2) at four (4) feet in length, and four (4) feet in width for a total of thirty-two (32) square feet.

Said Manhole(s) at E. 54th Street measure(s):
One (1) at four (4) feet in length, and four (4) feet in width for a total of sixteen (16) square feet.

Said Manhole(s) at S. Lake Park Aveune measure(s):
Two (2) at four (4) feet in length, and four (4) feet in width for a total of thirty-two (32) square feet.

The location of said privilege shall be as shown on prints kept on file with the Department of Business Affairs and Consumer Protection and the Office of the City Clerk.

Said privilege shall be constructed in accordance with plans and specifications approved by the Department of Transportation (Office of Underground Coordination) and Department of Water Management.


This grant of privilege in the public way shall be subject to the provisions of Section 10-28-015 and all other required provisions of the Municipal Code of Chicago.

The grantee shall pay to the City of Chicago as compensation for the privilege #1104316 herein granted the sum of two thousand four hundred ($2,400.00) per annum in advance.

A 25% penalty will be added for payments received after due date.


The permit holder agrees to hold the City of Chicago harmless for any damage, relocation or replacement costs associated with damage, relocation or removal of private property caused by the City performing work in the public way.

Authority herein given and granted for a period of five (5) years from and after Date of Passage.

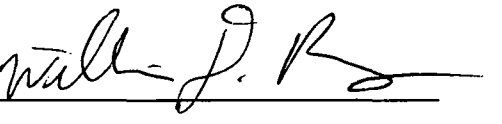Alderman 

William D. Burns 4th Ward

LOCATION: SEC(S) 13,14, T38N-R14E
CHICAGO, COOK COUNTY, ILLINOIS

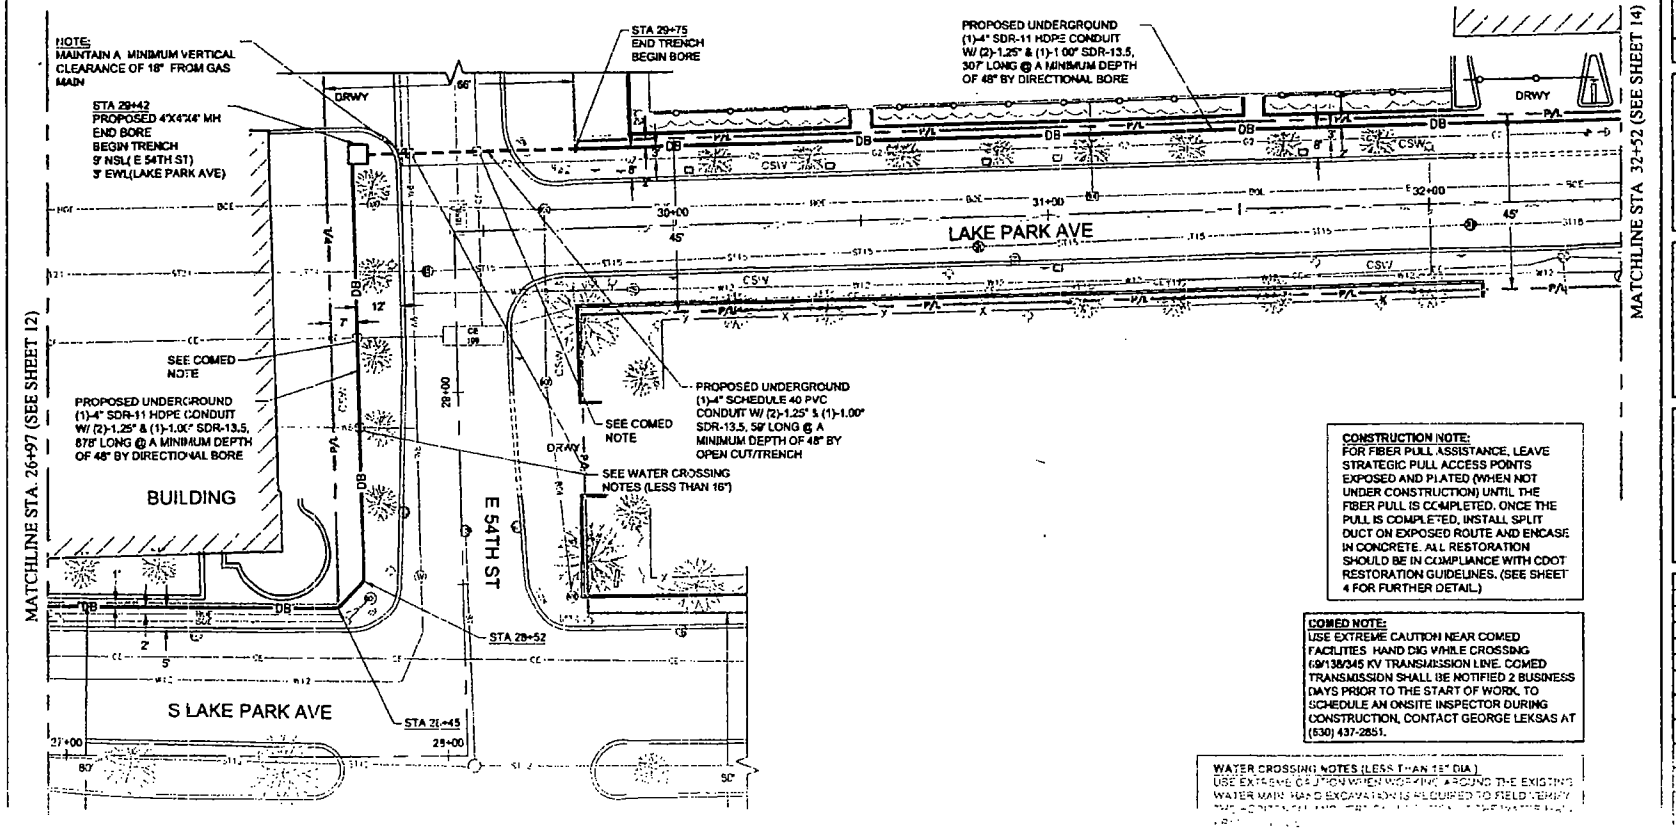

CONSTRUCTION NOTE:
FOR FIBER PULL ASSISTANCE, LEAVE STRATEGIC PULL ACCESS POINTS EXPOSED AND PLATED (WHEN NOT UNDER CONSTRUCTION) UNTIL THE FIBER PULL IS COMPLETED. ONCE THE PULL IS COMPLETED, INSTALL SPLIT DUCT ON EXPOSED ROUTE AND ENCASE IN CONCRETE. ALL RESTORATION SHOULD BE IN COMPLIANCE WITH CDOT RESTORATION GUIDELINES. (SEE SHEET 4 FOR FURTHER DETAIL.)

COMED NOTE:
USE EXTREME CAUTION NEAR COMED FACILITIES. HAND DIG WHILE CROSSING 69/138/345 KV TRANSMISSION LINE. COMED TRANSMISSION SHALL BE NOTIFIED 2 BUSINESS DAYS PRIOR TO THE START OF WORK. TO SCHEDULE AN ONSITE INSPECTOR DURING CONSTRUCTION, CONTACT GEORGE LEKSAS AT (630) 437-2851.

WATER CROSSING NOTES (LESS THAN 16" DIA.)
USE EXTREME CAUTION WHEN WORKING AROUND THE EXISTING WATER MAIN. HAND EXCAVATION IS REQUIRED TO FIELD VERIFY

NORTH
0 15' 30'
SCALE: 1" = 30'

OWNER:
THE UNIVERSITY OF CHICAGO
1307 East 60th Street
Chicago, Illinois 60637
Phone: (773) 834-4821
Mobile: (773) 429-4821

CONTRACTOR:
T.B.D.

DESIGN FIRM:
COMDESCO GROUP
9455 Enterprise Drive
Mokena, Illinois, 60448
Phone: (708) 995-3050
Fax: (708) 479-8195

REV.	DATE	DESCRIPTION
	10/08/12	PERMIT

PROJECT #:	1223-00
DESIGNED BY:	SF
DRAWN BY:	ML,JS
APPROVED BY:	SF
DATE:	OCTOBER 08, 2012
REVISION DESCRIPTION:	

Department of Business Affairs and Consumer Protection
Business Assistance Center - Public Way Use Unit
City Hall - 121 N. LaSalle Street, Room 800 • Chicago, IL 60602
(312)-74-GOBIZ (312-744-6249) • (312) 744-1944 (TTY)
http //www cityofchicago org/bacp

03/13/2013

Alderman **William D. Burns**
Ward # **04**
City of Chicago
City Hall, Room **300**
121 North LaSalle Street
Chicago, Illinois 60602

Re: An ordinance to use and maintain a portion of the public right-of-way for **six (6) manhole(s)** for **THE UNIVERSITY OF CHICAGO**, adjacent to the premises known as **5235 S. Harper Ave.**.

Dear Alderman **William D. Burns**:

The applicant referenced above has requested the use of the public right-of-way for **manhole(s)**. An ordinance has been prepared by the Department of Business Affairs and Consumer Protection – Business Assistance Center - Public Way Use Unit for presentation to the City Council. Because this request was made for properties located in your ward, as approved by you as per the attached, I respectfully request that you introduce the attached ordinance at the next City Council meeting.

If you have any questions regarding this ordinance, please contact Anthony Bertuca at (312) 744-5506.

Department of Business Affairs and Consumer Protection

Office of the City Clerk

O2013-1700

Office of the City Clerk

City Council Document Tracking Sheet

Meeting Date:	3/13/2013
Sponsor(s):	Burns, William D. (4)
Type:	Ordinance
Title:	Grant(s) of privilege in public way for University of Chicago, The - sign
Committee(s) Assignment:	Committee on Transportation and Public Way

ORDINANCE
THE UNIVERSITY OF CHICAGO
Acct. No. 43697 - 93
Permit No. 1093872

Be It Ordained by the City Council of the City of Chicago:

SECTION 1. Permission and authority are hereby given and granted to THE UNIVERSITY OF CHICAGO, upon the terms and subject to the conditions of this ordinance to maintain and use, as now constructed, one (1) Sign(s) on the public right-of-way adjacent to its premises known as 832 E. 59th St..

Said Sign(s) at E. 59TH STREET measure(s):
One (1) at five point seven five (5.75) feet in length, and ten point five (10.5) feet in width for a total of sixty point three eight (60.38) square feet.

The location of said privilege shall be as shown on prints kept on file with the Department of Business Affairs and Consumer Protection and the Office of the City Clerk.

Said privilege shall be constructed in accordance with plans and specifications approved by the Department of Transportation (Division of Project Development) and Zoning Department - Signs.

This grant of privilege in the public way shall be subject to the provisions of Section 10-28-015 and all other required provisions of the Municipal Code of Chicago.

The grantee shall pay to the City of Chicago as compensation for the privilege #1093872 herein granted the sum of three hundred ($300.00) per annum **to commence (1) one year after passage**.

A 25% penalty will be added for payments received after due date.

The permit holder agrees to hold the City of Chicago harmless for any damage, relocation or replacement costs associated with damage, relocation or removal of private property caused by the City performing work in the public way.

Authority herein given and granted for a period of five (5) years from and after Date of Passage.

Alderman Leslie N. Hairston

Leslie Hairston 5th Ward

Department of Business Affairs and Consumer Protection
Business Assistance Center - Public Way Use Unit
City Hall - 121 N. LaSalle Street, Room 800 • Chicago, IL 60602
(312)-74-GOBIZ (312-744-6249) • (312) 744-1944 (TTY)
http://www.cityofchicago.org/bacp

03/13/2013

Alderman **Leslie Hairston**
Ward # **05**
City of Chicago
City Hall, Room **300**
121 North LaSalle Street
Chicago, Illinois 60602

Re: An ordinance to use and maintain a portion of the public right-of-way for **one (1) sign(s)** for **THE UNIVERSITY OF CHICAGO**, adjacent to the premises known as **832 E. 59th St.**.


Dear Alderman **Leslie Hairston**:

The applicant referenced above has requested the use of the public right-of-way for a **sign(s)**. An ordinance has been prepared by the Department of Business Affairs and Consumer Protection – Business Assistance Center - Public Way Use Unit for presentation to the City Council. Because this request was made for properties located in your ward, as approved by you as per the attached, I respectfully request that you introduce the attached ordinance at the next City Council meeting.

If you have any questions regarding this ordinance, please contact Anthony Bertuca at (312) 744-5506.

Department of Business Affairs and Consumer Protection

Sub-Area A

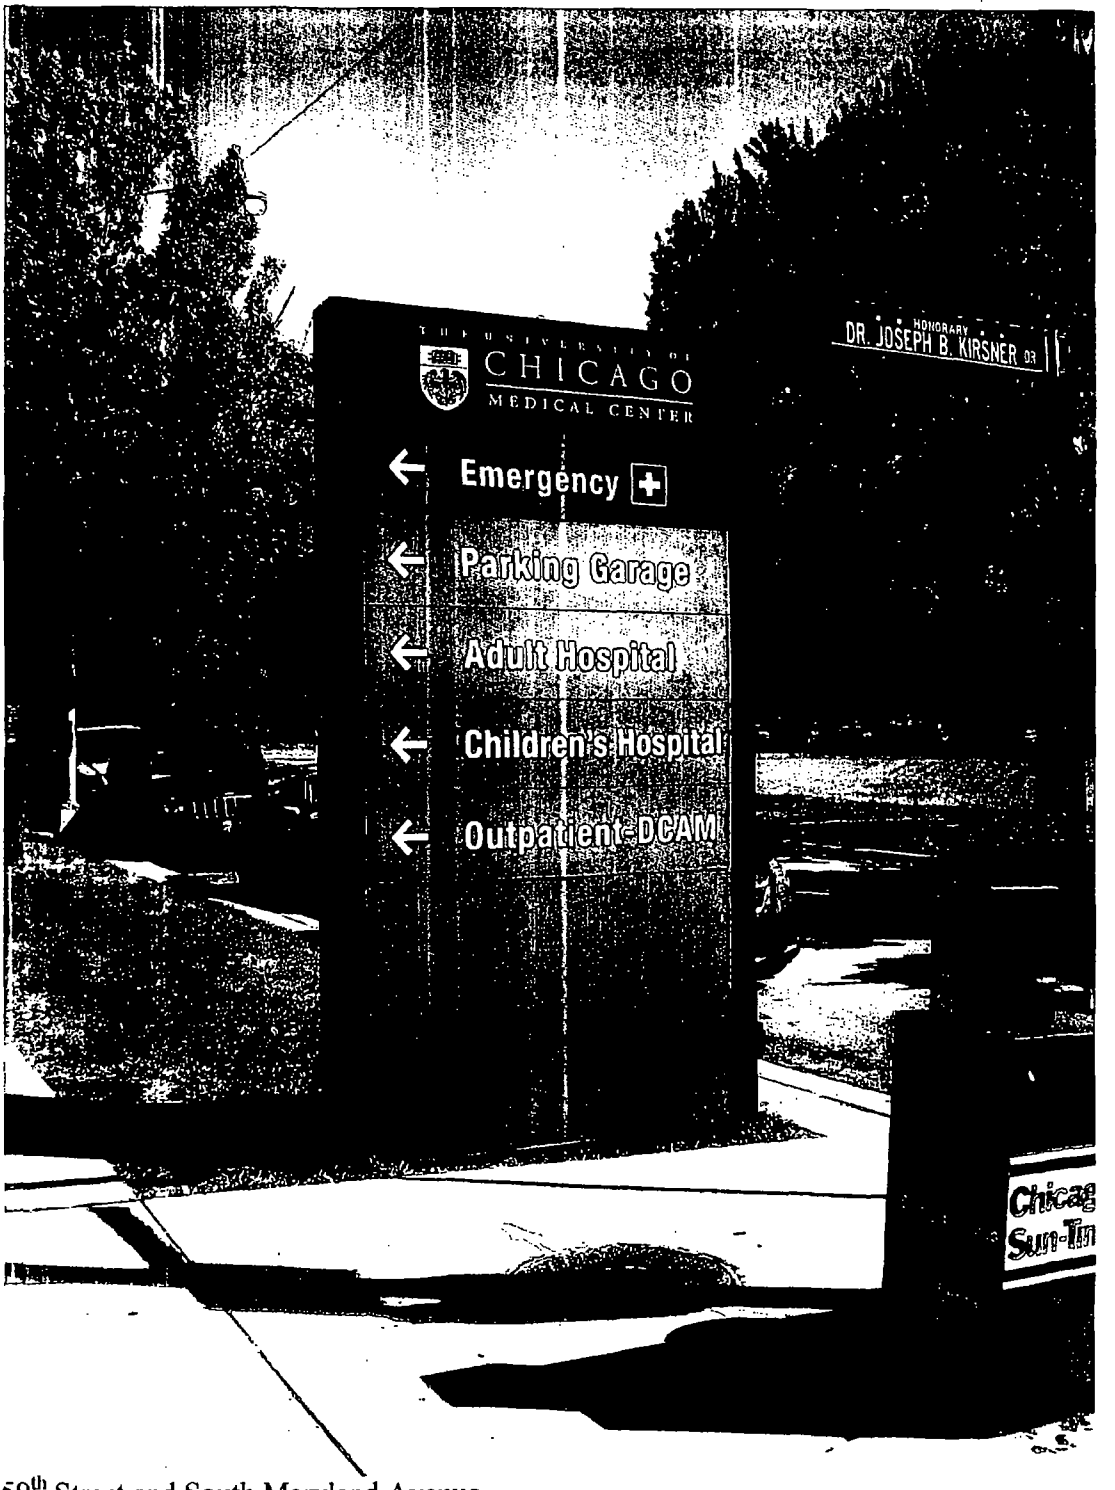

59th Street and South Maryland Avenue
Sign Dimensions: 5' 9" X 10' 6" X 0' 9"

Office of the City Clerk

O2013-1707

Office of the City Clerk

City Council Document Tracking Sheet

Meeting Date:	3/13/2013
Sponsor(s):	Hairston, Leslie A. (5)
Type:	Ordinance
Title:	Grant(s) of privilege in public way for University of Chicago, The - 5550 S. University Ave.
Committee(s) Assignment:	Committee on Transportation and Public Way

ORDINANCE
THE UNIVERSITY OF CHICAGO
Acct. No. 43697 - 86
Permit No. 1093823

Be It Ordained by the City Council of the City of Chicago:

SECTION 1. Permission and authority are hereby given and granted to THE UNIVERSITY OF CHICAGO, upon the terms and subject to the conditions of this ordinance to maintain and use, as now constructed, one (1) Sign(s) on the public right-of-way adjacent to its premises known as 5550 S. University Ave..

Said Sign(s) at E. 56TH ST. measure(s):
One (1) at two point six six (2.66) feet in length, and five point five eight (5.58) feet in width for a total of fourteen point eight four (14.84) square feet.

The location of said privilege shall be as shown on prints kept on file with the Department of Business Affairs and Consumer Protection and the Office of the City Clerk.

Said privilege shall be constructed in accordance with plans and specifications approved by the Department of Transportation (Division of Project Development) and Zoning Department - Signs.

This grant of privilege in the public way shall be subject to the provisions of Section 10-28-015 and all other required provisions of the Municipal Code of Chicago.

The grantee shall pay to the City of Chicago as compensation for the privilege #1093823 herein granted the sum of one hundred ($100.00) per annum **to commence (1) one year after passage**.

A 25% penalty will be added for payments received after due date.

The permit holder agrees to hold the City of Chicago harmless for any damage, relocation or replacement costs associated with damage, relocation or removal of private property caused by the City performing work in the public way.

Authority herein given and granted for a period of five (5) years from and after Date of Passage.

Alderman Leslie Hairston 5th Ward

Department of Business Affairs and Consumer Protection
Business Assistance Center - Public Way Use Unit
City Hall - 121 N. LaSalle Street, Room 800 • Chicago, IL 60602
(312)-74-GOBIZ (312-744-6249) • (312) 744-1944 (TTY)
http://www.cityofchicago.org/bacp

03/13/2013

Alderman **Leslie Hairston**
Ward # **05**
City of Chicago
City Hall, Room **300**
121 North LaSalle Street
Chicago, Illinois 60602


Re: An ordinance to use and maintain a portion of the public right-of-way for **one (1) sign(s)** for **THE UNIVERSITY OF CHICAGO**, adjacent to the premises known as **5550 S. University Ave.**.

Dear Alderman **Leslie Hairston**:

The applicant referenced above has requested the use of the public right-of-way for a **sign(s)**. An ordinance has been prepared by the Department of Business Affairs and Consumer Protection – Business Assistance Center - Public Way Use Unit for presentation to the City Council. Because this request was made for properties located in your ward, as approved by you as per the attached, I respectfully request that you introduce the attached ordinance at the next City Council meeting.

If you have any questions regarding this ordinance, please contact Anthony Bertuca at (312) 744-5506.

Department of Business Affairs and Consumer Protection

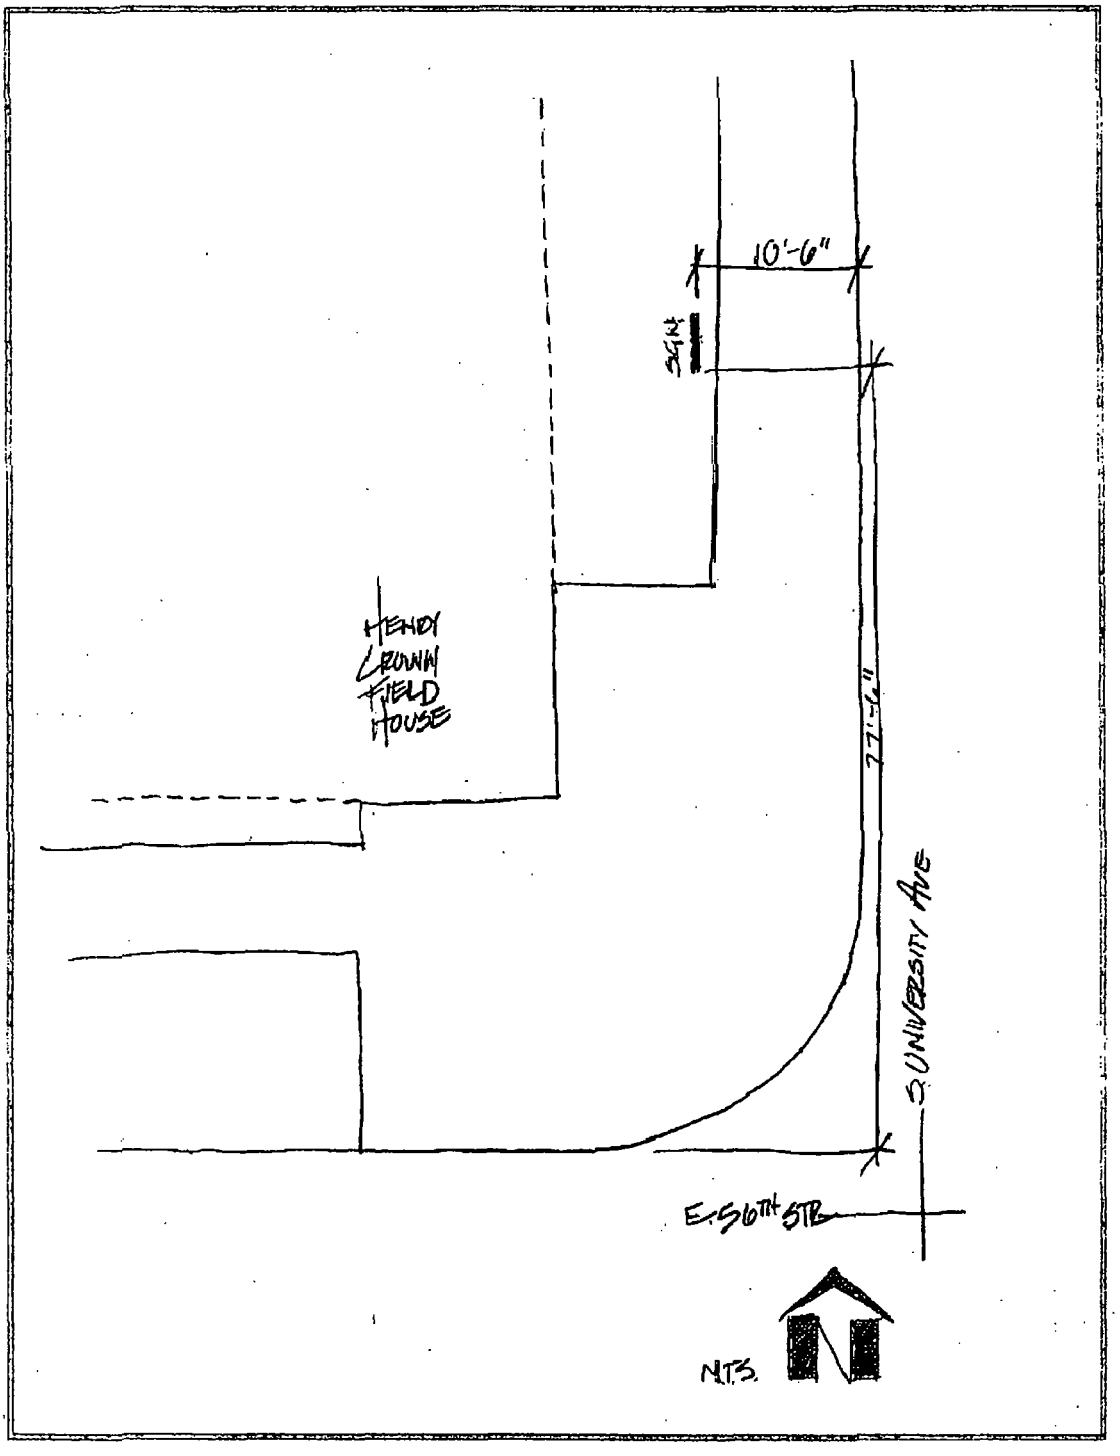
10'-6"
SIGN
HENDY
CROWN
FIELD
HOUSE
77'-6"
S UNIVERSITY AVE
E. 56TH STR
N.T.S.

Office of the City Clerk

O2013-1710

Office of the City Clerk

City Council Document Tracking Sheet

Meeting Date:	3/13/2013
Sponsor(s):	Hairston, Leslie A. (5)
Type:	Ordinance
Title:	Grant(s) of privilege in public way for University of Chicago, The - 5850 S. Woodlawn Ave.
Committee(s) Assignment:	Committee on Transportation and Public Way

ORDINANCE
THE UNIVERSITY OF CHICAGO
Acct. No. 43697 - 88
Permit No. 1093827

Be It Ordained by the City Council of the City of Chicago:

SECTION 1. Permission and authority are hereby given and granted to THE UNIVERSITY OF CHICAGO, upon the terms and subject to the conditions of this ordinance to maintain and use, as now constructed, one (1) Sign(s) on the public right-of-way adjacent to its premises known as 5850 S. Woodlawn Ave..

Said Sign(s) at E. 59TH ST. measure(s):
One (1) at two point six six (2.66) feet in length, and five point five eight (5.58) feet in width for a total of fourteen point eight four (14.84) square feet.

The location of said privilege shall be as shown on prints kept on file with the Department of Business Affairs and Consumer Protection and the Office of the City Clerk.

Said privilege shall be constructed in accordance with plans and specifications approved by the Department of Transportation (Division of Project Development) and Zoning Department - Signs.

This grant of privilege in the public way shall be subject to the provisions of Section 10-28-015 and all other required provisions of the Municipal Code of Chicago.

The grantee shall pay to the City of Chicago as compensation for the privilege #1093827 herein granted the sum of one hundred ($100.00) per annum **to commence (1) one year after passage**.

A 25% penalty will be added for payments received after due date.

The permit holder agrees to hold the City of Chicago harmless for any damage, relocation or replacement costs associated with damage, relocation or removal of private property caused by the City performing work in the public way.

Authority herein given and granted for a period of five (5) years from and after Date of Passage.

Alderman _____
Leslie Hairston 5th Ward

Department of Business Affairs and Consumer Protection
Business Assistance Center - Public Way Use Unit
City Hall - 121 N. LaSalle Street, Room 800 • Chicago, IL 60602
(312)-74-GOBIZ (312-744-6249) • (312) 744-1944 (TTY)
http://www.cityofchicago.org/bacp

03/13/2013

Alderman **Leslie Hairston**
Ward # **05**
City of Chicago
City Hall, Room **300**
121 North LaSalle Street
Chicago, Illinois 60602


Re: An ordinance to use and maintain a portion of the public right-of-way for **one (1) sign(s)** for **THE UNIVERSITY OF CHICAGO**, adjacent to the premises known as **5850 S. Woodlawn Ave.**.

Dear Alderman **Leslie Hairston**:

The applicant referenced above has requested the use of the public right-of-way for a **sign(s)**. An ordinance has been prepared by the Department of Business Affairs and Consumer Protection – Business Assistance Center - Public Way Use Unit for presentation to the City Council. Because this request was made for properties located in your ward, as approved by you as per the attached, I respectfully request that you introduce the attached ordinance at the next City Council meeting.

If you have any questions regarding this ordinance, please contact Anthony Bertuca at (312) 744-5506.

Department of Business Affairs and Consumer Protection

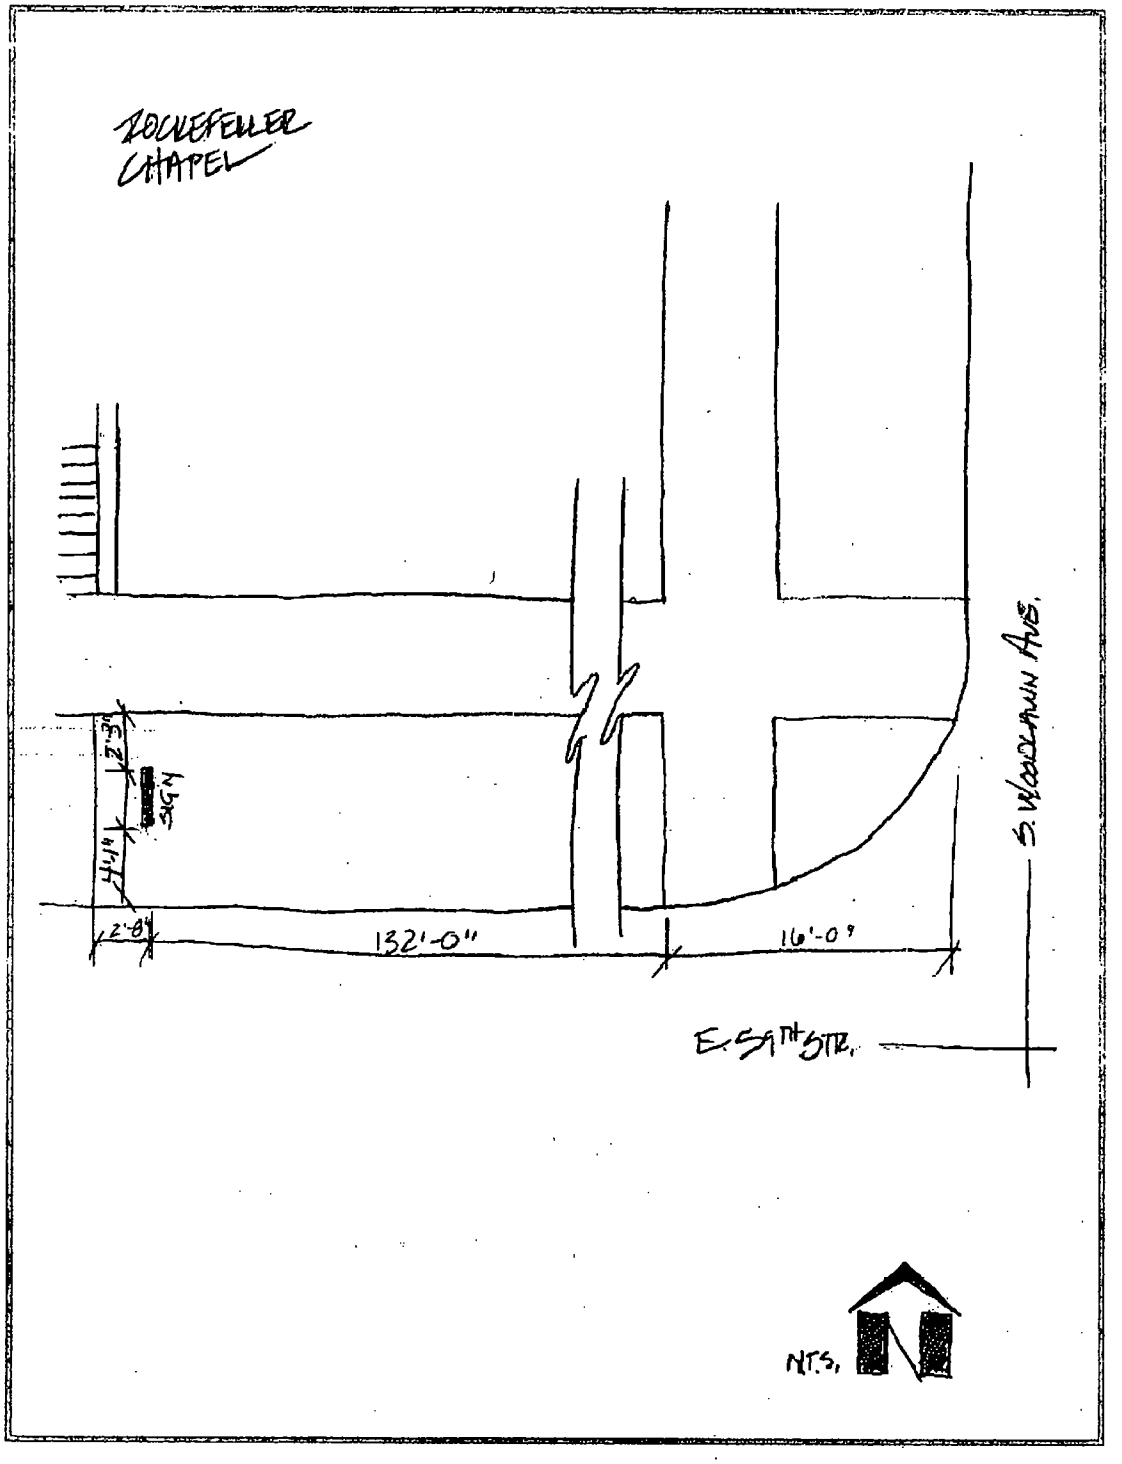
ROCKEFELLER CHAPEL
SIGN
2'-3"
11'-11"
2'-8"
132'-0"
16'-0"
S. WOODLAWN AVE.
E. 59TH STR.
N.T.S.

Office of the City Clerk

O2013-1711

Office of the City Clerk

City Council Document Tracking Sheet

Meeting Date:	3/13/2013
Sponsor(s):	Hairston, Leslie A. (5)
Type:	Ordinance
Title:	Grant(s) of privilege in public way for University of Chicago, The - 1100 E. 56th St.
Committee(s) Assignment:	Committee on Transportation and Public Way

ORDINANCE
THE UNIVERSITY OF CHICAGO
Acct. No. 43697 - 92
Permit No. 1093866

Be It Ordained by the City Council of the City of Chicago:

SECTION 1. Permission and authority are hereby given and granted to THE UNIVERSITY OF CHICAGO, upon the terms and subject to the conditions of this ordinance to maintain and use, as now constructed, one (1) Sign(s) on the public right-of-way adjacent to its premises known as 1100 E. 56th St..

Said Sign(s) at S. GREENWOOD AVE. measure(s):
One (1) at three point two five (3.25) feet in length, and eight (8) feet in width for a total of twenty-six (26) square feet.

The location of said privilege shall be as shown on prints kept on file with the Department of Business Affairs and Consumer Protection and the Office of the City Clerk.

Said privilege shall be constructed in accordance with plans and specifications approved by the Department of Transportation (Division of Project Development) and Zoning Department - Signs.


This grant of privilege in the public way shall be subject to the provisions of Section 10-28-015 and all other required provisions of the Municipal Code of Chicago.

The grantee shall pay to the City of Chicago as compensation for the privilege #1093866 herein granted the sum of three hundred ($300.00) per annum **to commence (1) one year after passage.**

A 25% penalty will be added for payments received after due date.

The permit holder agrees to hold the City of Chicago harmless for any damage, relocation or replacement costs associated with damage, relocation or removal of private property caused by the City performing work in the public way.

Authority herein given and granted for a period of five (5) years from and after Date of Passage.

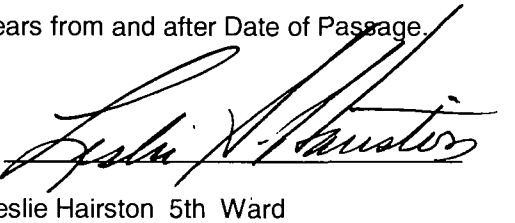Alderman 

Leslie Hairston 5th Ward

Department of Business Affairs and Consumer Protection
Business Assistance Center - Public Way Use Unit
City Hall - 121 N. LaSalle Street, Room 800 • Chicago, IL 60602
(312)-74-GOBIZ (312-744-6249) • (312) 744-1944 (TTY)
http://www.cityofchicago.org/bacp

03/13/2013

Alderman **Leslie Hairston**
Ward # **05**
City of Chicago
City Hall, Room **300**
121 North LaSalle Street
Chicago, Illinois 60602


Re: An ordinance to use and maintain a portion of the public right-of-way for **one (1) sign(s)** for **THE UNIVERSITY OF CHICAGO**, adjacent to the premises known as **1100 E. 56th St.**.

Dear Alderman **Leslie Hairston**:

The applicant referenced above has requested the use of the public right-of-way for a **sign(s)**. An ordinance has been prepared by the Department of Business Affairs and Consumer Protection – Business Assistance Center - Public Way Use Unit for presentation to the City Council. Because this request was made for properties located in your ward, as approved by you as per the attached, I respectfully request that you introduce the attached ordinance at the next City Council meeting.

If you have any questions regarding this ordinance, please contact Anthony Bertuca at (312) 744-5506.

Department of Business Affairs and Consumer Protection

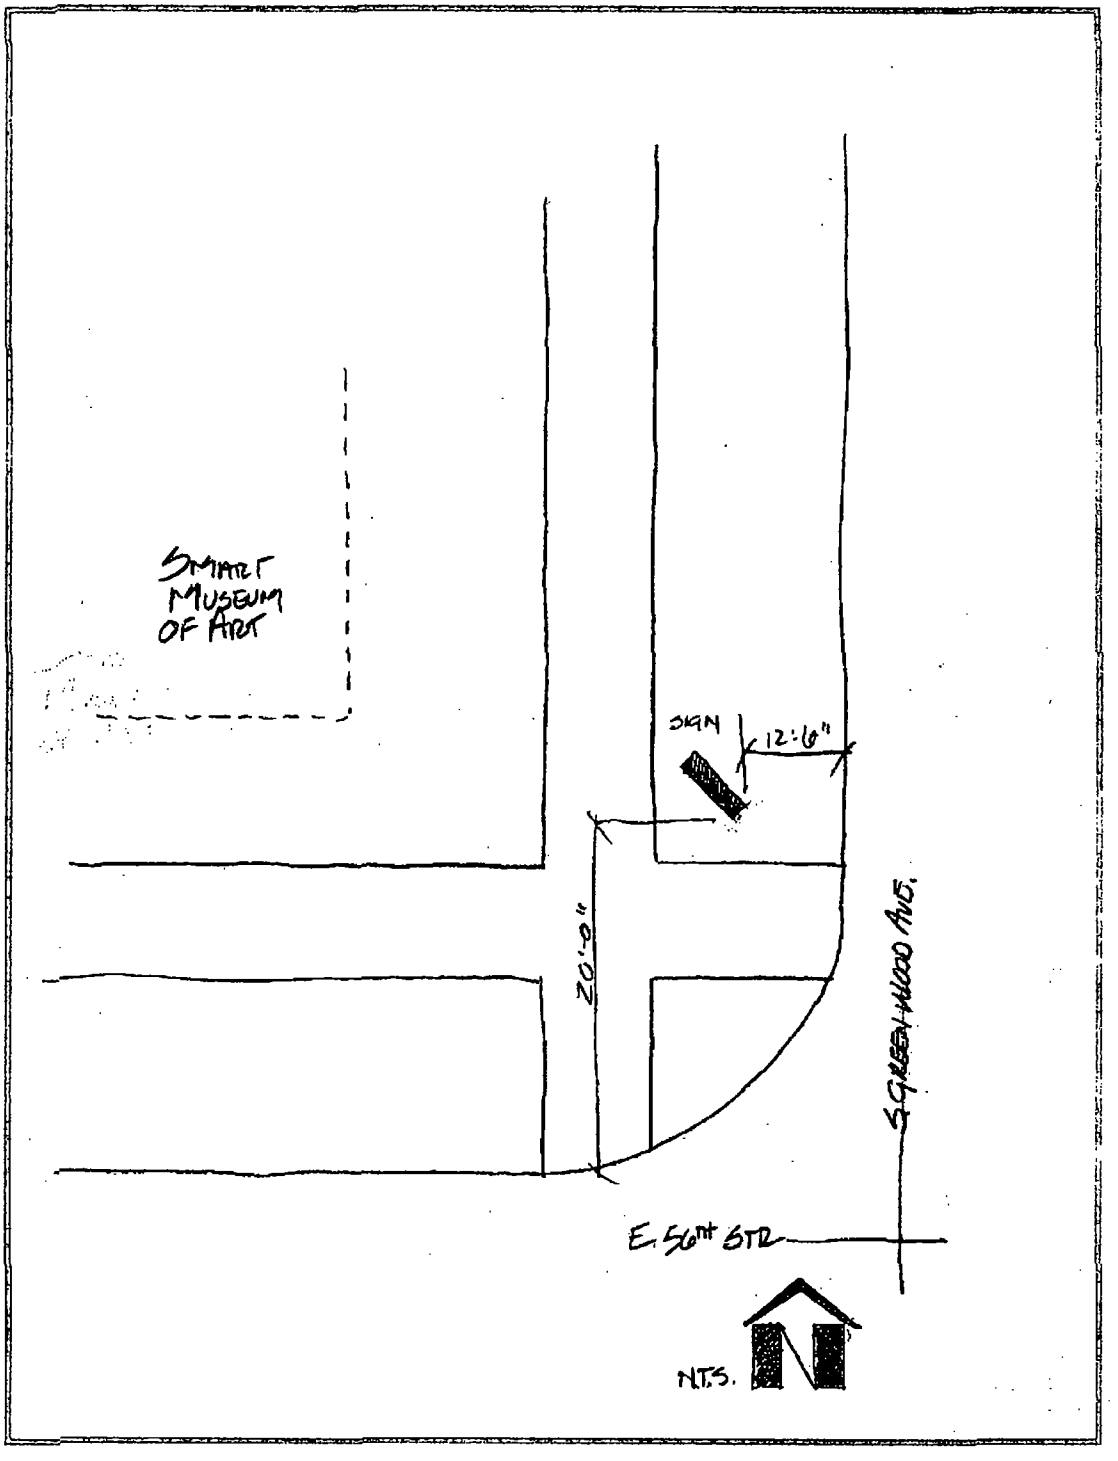
SMART MUSEUM OF ART
SIGN
12'-6"
20'-0"
S. GREENWOOD AVE.
E. 56TH STR.
N.T.S.

Office of the City Clerk

O2013-1718

Office of the City Clerk

City Council Document Tracking Sheet

Meeting Date:	3/13/2013
Sponsor(s):	Hairston, Leslie A. (5)
Type:	Ordinance
Title:	Grant(s) of privilege in public way for University of Chicago, The - 830-900 E. 58th St.
Committee(s) Assignment:	Committee on Transportation and Public Way

ORDINANCE
The University Of Chicago (File 19)
Acct. No. 43697 - 79
Permit No. 1093851

Be It Ordained by the City Council of the City of Chicago:

SECTION 1. Permission and authority are hereby given and granted to The University Of Chicago (File 19), upon the terms and subject to the conditions of this ordinance to maintain and use, as now constructed, one (1) Sign(s) on the public right-of-way adjacent to its premises known as 830-900 E. 58th St..

Said Sign(s) at E. 58TH ST. measure(s):
One (1) at five point seven five (5.75) feet in length, and ten point five (10.5) feet in width for a total of sixty point three eight (60.38) square feet.

The location of said privilege shall be as shown on prints kept on file with the Department of Business Affairs and Consumer Protection and the Office of the City Clerk.

Said privilege shall be constructed in accordance with plans and specifications approved by the Department of Transportation (Division of Project Development) and Zoning Department - Signs.

This grant of privilege in the public way shall be subject to the provisions of Section 10-28-015 and all other required provisions of the Municipal Code of Chicago.

The grantee shall pay to the City of Chicago as compensation for the privilege #1093851 herein granted the sum of three hundred ($300.00) per annum **to commence (1) one year after passage**.

A 25% penalty will be added for payments received after due date.

The permit holder agrees to hold the City of Chicago harmless for any damage, relocation or replacement costs associated with damage, relocation or removal of private property caused by the City performing work in the public way.

Authority herein given and granted for a period of five (5) years from and after Date of Passage.

Alderman
Leslie Hairston 5th Ward

Department of Business Affairs and Consumer Protection
Business Assistance Center - Public Way Use Unit
City Hall - 121 N. LaSalle Street, Room 800 • Chicago, IL 60602
(312)-74-GOBIZ (312-744-6249) • (312) 744-1944 (TTY)
http://www.cityofchicago.org/bacp

03/13/2013

Alderman **Leslie Hairston**
Ward # **05**
City of Chicago
City Hall, Room **300**
121 North LaSalle Street
Chicago, Illinois 60602


Re: An ordinance to use and maintain a portion of the public right-of-way for **one (1) sign(s)** for **The University Of Chicago (File 19)**, adjacent to the premises known as **830-900 E. 58th St.**.

Dear Alderman **Leslie Hairston**:

The applicant referenced above has requested the use of the public right-of-way for a **sign(s)**. An ordinance has been prepared by the Department of Business Affairs and Consumer Protection – Business Assistance Center - Public Way Use Unit for presentation to the City Council. Because this request was made for properties located in your ward, as approved by you as per the attached, I respectfully request that you introduce the attached ordinance at the next City Council meeting.

If you have any questions regarding this ordinance, please contact Anthony Bertuca at (312) 744-5506.

Department of Business Affairs and Consumer Protection

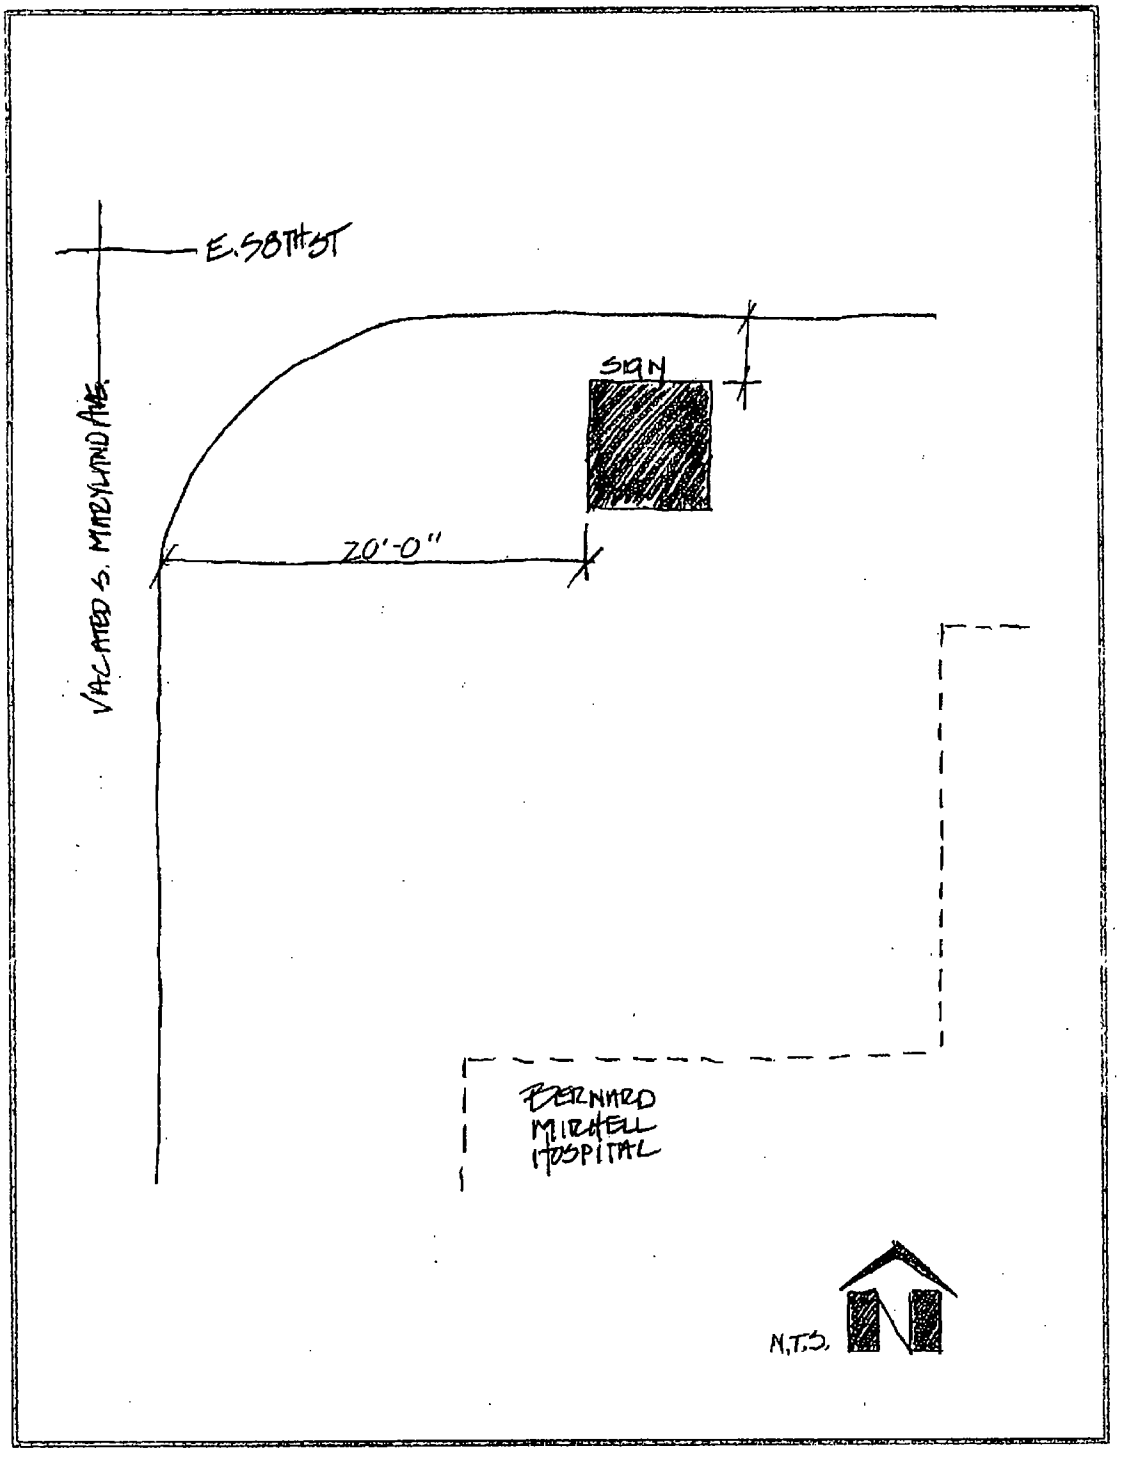
E. 58TH ST
VACATED S. MARYLAND AVE.
SIGN
20'-0"
BERNARD MITCHELL HOSPITAL
N.T.S.

Office of the City Clerk

O2013-1720

Office of the City Clerk

City Council Document Tracking Sheet

Meeting Date:	3/13/2013
Sponsor(s):	Hairston, Leslie A. (5)
Type:	Ordinance
Title:	Grant(s) of privilege in public way for University of Chicago, The - 950 E. 58th St.
Committee(s) Assignment:	Committee on Transportation and Public Way

ORDINANCE
THE UNIVERSITY OF CHICAGO
Acct. No. 43697 - 23
Permit No. 1093844

Be It Ordained by the City Council of the City of Chicago:

SECTION 1. Permission and authority are hereby given and granted to THE UNIVERSITY OF CHICAGO, upon the terms and subject to the conditions of this ordinance to maintain and use, as now constructed, two (2) Sign(s) on the public right-of-way adjacent to its premises known as 950 E. 58th St..

Said Sign(s) at E. 58TH ST. measure(s):
One (1) at five point seven five (5.75) feet in length, and ten point five (10.5) feet in width for a total of sixty point three eight (60.38) square feet.
One (1) at five point seven five (5.75) feet in length, and ten point five (10.5) feet in width for a total of sixty point three eight (60.38) square feet.

The location of said privilege shall be as shown on prints kept on file with the Department of Business Affairs and Consumer Protection and the Office of the City Clerk.

Said privilege shall be constructed in accordance with plans and specifications approved by the Department of Transportation (Division of Project Development) and Zoning Department - Signs.

This grant of privilege in the public way shall be subject to the provisions of Section 10-28-015 and all other required provisions of the Municipal Code of Chicago.

The grantee shall pay to the City of Chicago as compensation for the privilege #1093844 herein granted the sum of six hundred ($600.00) per annum **to commence (1) one year after passage**.

A 25% penalty will be added for payments received after due date.

The permit holder agrees to hold the City of Chicago harmless for any damage, relocation or replacement costs associated with damage, relocation or removal of private property caused by the City performing work in the public way.

Authority herein given and granted for a period of five (5) years from and after Date of Passage.

Alderman Leslie Hairston 5th Ward

Department of Business Affairs and Consumer Protection
Business Assistance Center - Public Way Use Unit
City Hall - 121 N. LaSalle Street, Room 800 • Chicago, IL 60602
(312)-74-GOBIZ (312-744-6249) • (312) 744-1944 (TTY)
http://www.cityofchicago.org/bacp

03/13/2013

Alderman **Leslie Hairston**
Ward # **05**
City of Chicago
City Hall, Room **300**
121 North LaSalle Street
Chicago, Illinois 60602


Re: An ordinance to use and maintain a portion of the public right-of-way for **two (2) sign(s)** for **THE UNIVERSITY OF CHICAGO**, adjacent to the premises known as **950 E. 58th St.**.

Dear Alderman **Leslie Hairston**:

The applicant referenced above has requested the use of the public right-of-way for a **sign(s)**. An ordinance has been prepared by the Department of Business Affairs and Consumer Protection – Business Assistance Center - Public Way Use Unit for presentation to the City Council. Because this request was made for properties located in your ward, as approved by you as per the attached, I respectfully request that you introduce the attached ordinance at the next City Council meeting.

If you have any questions regarding this ordinance, please contact Anthony Bertuca at (312) 744-5506.

Department of Business Affairs and Consumer Protection

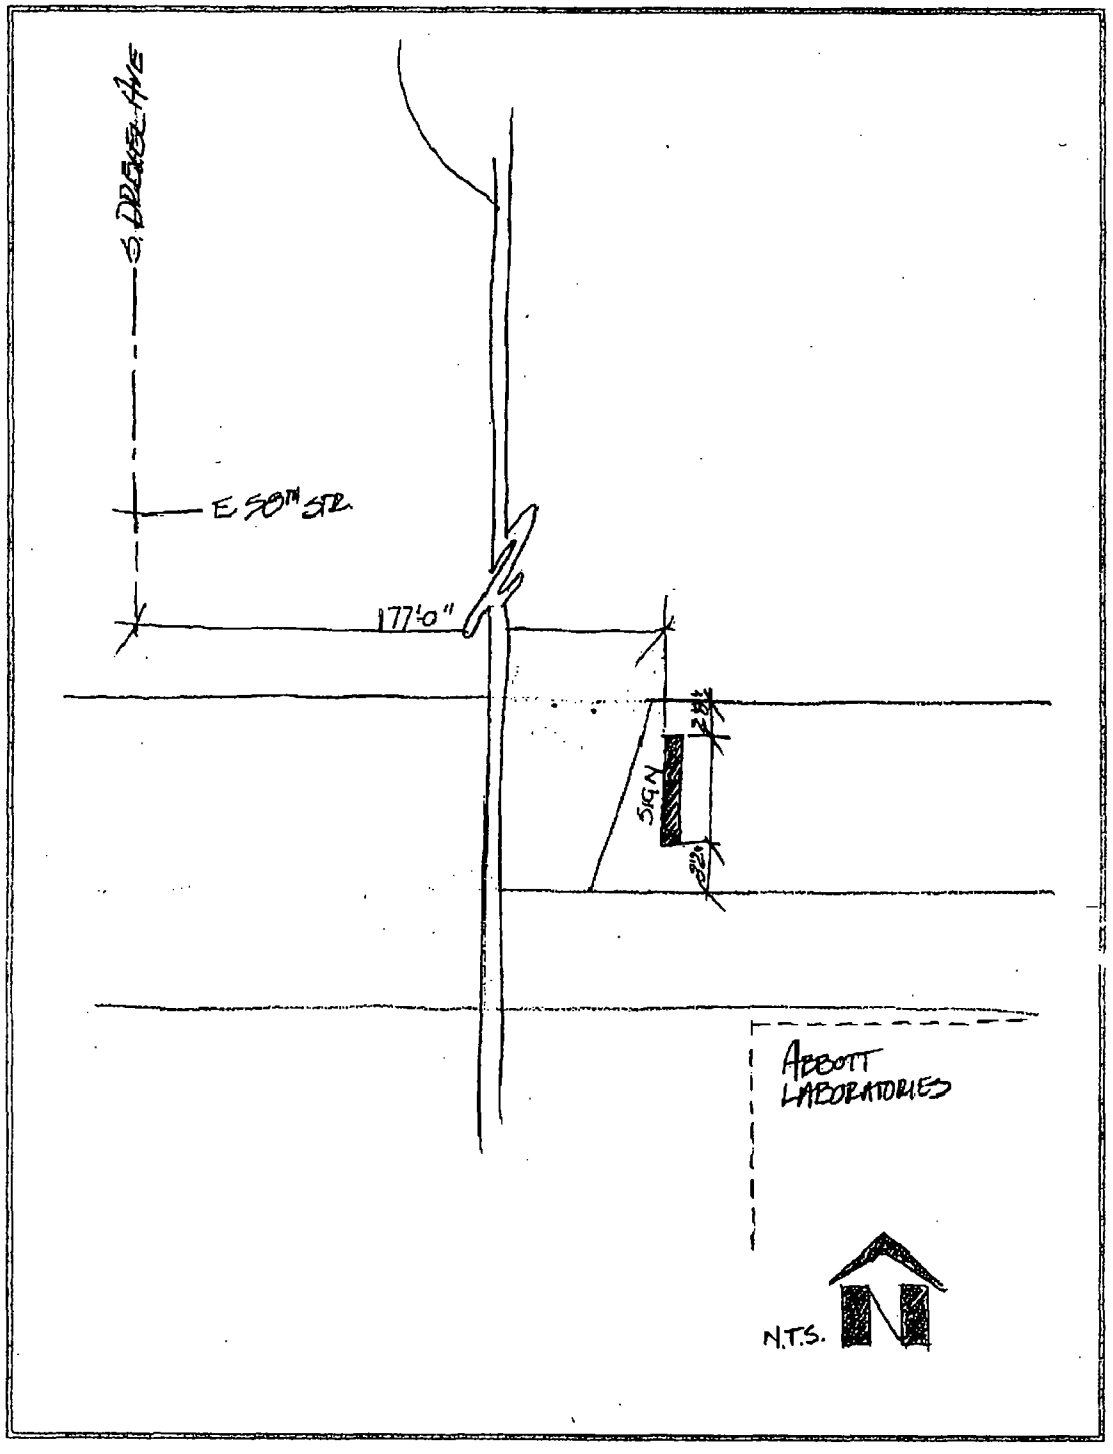
S. DREXEL AVE
E 50TH ST.
177'-0"
12"
NBS
ABBOTT
LABORATORIES
N.T.S.
N

Office of the City Clerk

O2013-1725

Office of the City Clerk

City Council Document Tracking Sheet

Meeting Date:	3/13/2013
Sponsor(s):	Hairston, Leslie A. (5)
Type:	Ordinance
Title:	Grant(s) of privilege in public way for University of Chicago, The - 1212 E. 59th St.
Committee(s) Assignment:	Committee on Transportation and Public Way

ORDINANCE
THE UNIVERSITY OF CHICAGO
Acct. No. 43697 - 89
Permit No. 1093830

Be It Ordained by the City Council of the City of Chicago:

SECTION 1. Permission and authority are hereby given and granted to THE UNIVERSITY OF CHICAGO, upon the terms and subject to the conditions of this ordinance to maintain and use, as now constructed, one (1) Sign(s) on the public right-of-way adjacent to its premises known as 1212 E. 59th St..

Said Sign(s) at EAST 59TH ST. measure(s):
One (1) at two point six six (2.66) feet in length, and five point five eight (5.58) feet in width for a total of fourteen point eight four (14.84) square feet.

The location of said privilege shall be as shown on prints kept on file with the Department of Business Affairs and Consumer Protection and the Office of the City Clerk.

Said privilege shall be constructed in accordance with plans and specifications approved by the Department of Transportation (Division of Project Development) and Zoning Department - Signs.

This grant of privilege in the public way shall be subject to the provisions of Section 10-28-015 and all other required provisions of the Municipal Code of Chicago.

The grantee shall pay to the City of Chicago as compensation for the privilege #1093830 herein granted the sum of one hundred ($100.00) per annum **to commence (1) one year after passage**.

A 25% penalty will be added for payments received after due date.

The permit holder agrees to hold the City of Chicago harmless for any damage, relocation or replacement costs associated with damage, relocation or removal of private property caused by the City performing work in the public way.

Authority herein given and granted for a period of five (5) years from and after Date of Passage.

Alderman

Leslie Hairston 5th Ward

Department of Business Affairs and Consumer Protection
Business Assistance Center - Public Way Use Unit
City Hall - 121 N. LaSalle Street, Room 800 • Chicago, IL 60602
(312)-74-GOBIZ (312-744-6249) • (312) 744-1944 (TTY)
http://www.cityofchicago.org/bacp

03/13/2013

Alderman **Leslie Hairston**
Ward # **05**
City of Chicago
City Hall, Room **300**
121 North LaSalle Street
Chicago, Illinois 60602


Re: An ordinance to use and maintain a portion of the public right-of-way for **one (1) sign(s)** for **THE UNIVERSITY OF CHICAGO**, adjacent to the premises known as **1212 E. 59th St.**.

Dear Alderman **Leslie Hairston**:

The applicant referenced above has requested the use of the public right-of-way for a **sign(s)**. An ordinance has been prepared by the Department of Business Affairs and Consumer Protection – Business Assistance Center - Public Way Use Unit for presentation to the City Council. Because this request was made for properties located in your ward, as approved by you as per the attached, I respectfully request that you introduce the attached ordinance at the next City Council meeting.

If you have any questions regarding this ordinance, please contact Anthony Bertuca at (312) 744-5506.

Department of Business Affairs and Consumer Protection

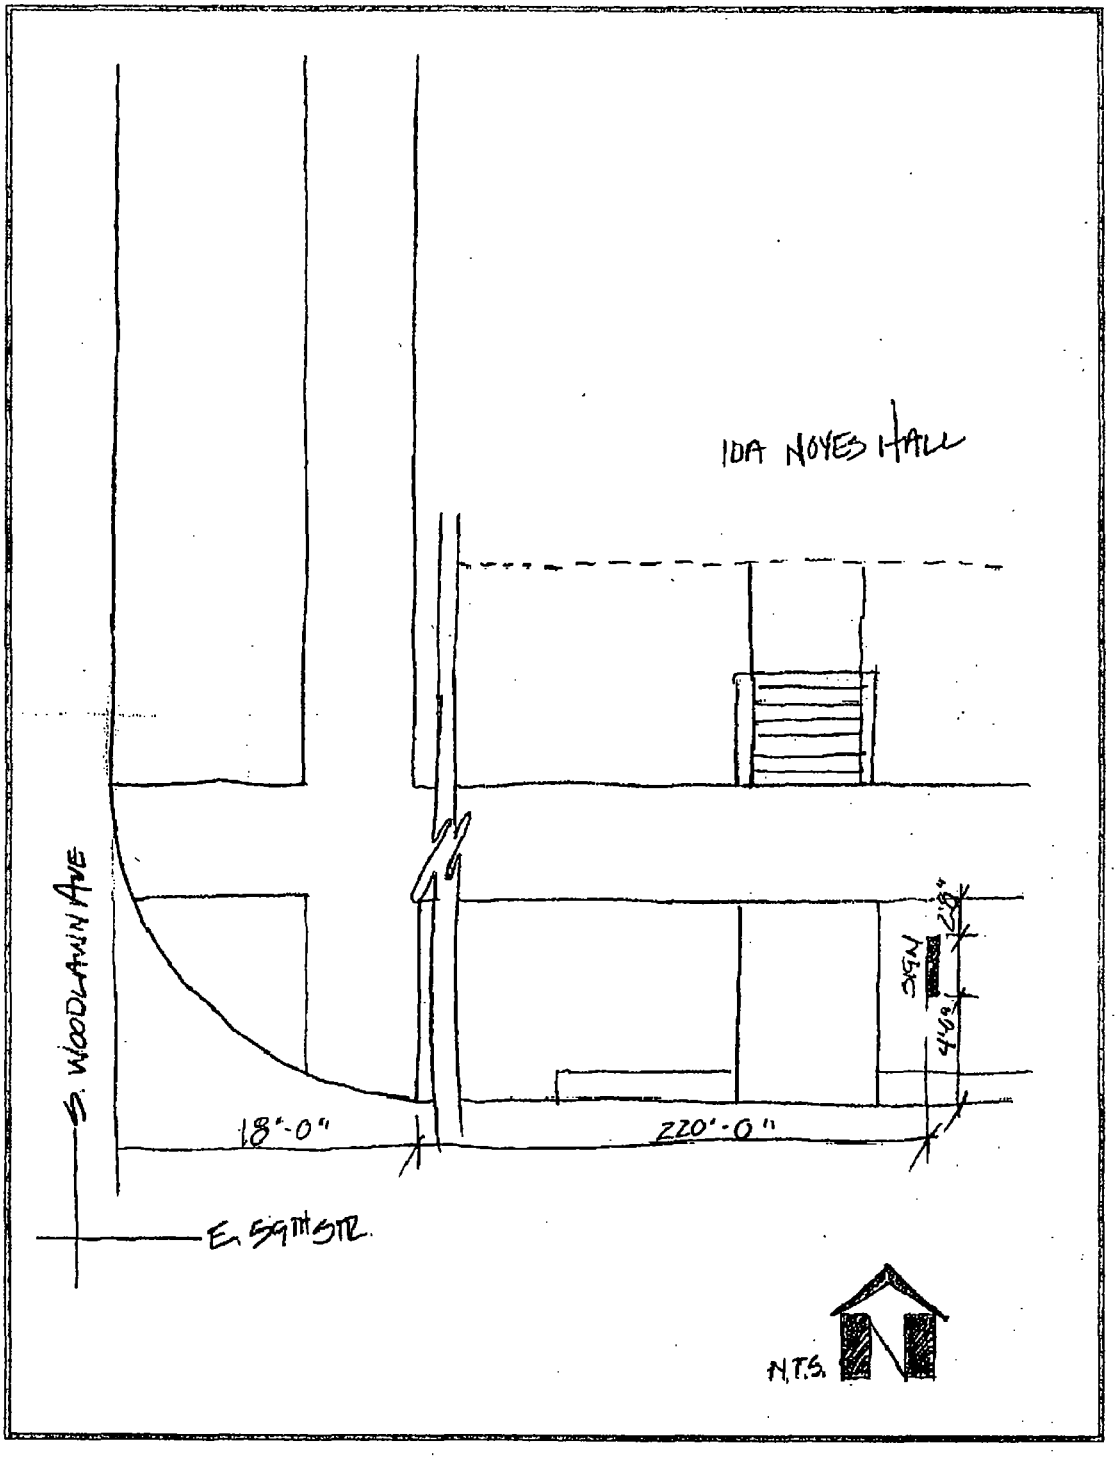
IDA NOYES HALL
S. WOODLAWN AVE
E. 59TH ST.
18'-0"
220'-0"
N.T.S.

Office of the City Clerk

O2013-1727

Office of the City Clerk

City Council Document Tracking Sheet

Meeting Date:	3/13/2013
Sponsor(s):	Hairston, Leslie A. (5)
Type:	Ordinance
Title:	Grant(s) of privilege in public way for University of Chicago, The - 1414 E. 59th St.
Committee(s) Assignment:	Committee on Transportation and Public Way

ORDINANCE
THE UNIVERSITY OF CHICAGO
Acct. No. 43697 - 90
Permit No. 1093832

Be It Ordained by the City Council of the City of Chicago:

SECTION 1. Permission and authority are hereby given and granted to THE UNIVERSITY OF CHICAGO, upon the terms and subject to the conditions of this ordinance to maintain and use, as now constructed, one (1) Sign(s) on the public right-of-way adjacent to its premises known as 1414 E. 59th St..

Said Sign(s) at E. 59TH ST. measure(s):
One (1) at two point six six (2.66) feet in length, and five point five eight (5.58) feet in width for a total of fourteen point eight four (14.84) square feet.

The location of said privilege shall be as shown on prints kept on file with the Department of Business Affairs and Consumer Protection and the Office of the City Clerk.

Said privilege shall be constructed in accordance with plans and specifications approved by the Department of Transportation (Division of Project Development) and Zoning Department - Signs.

This grant of privilege in the public way shall be subject to the provisions of Section 10-28-015 and all other required provisions of the Municipal Code of Chicago.

The grantee shall pay to the City of Chicago as compensation for the privilege #1093832 herein granted the sum of one hundred ($100.00) per annum **to commence (1) one year after passage**.

A 25% penalty will be added for payments received after due date.

The permit holder agrees to hold the City of Chicago harmless for any damage, relocation or replacement costs associated with damage, relocation or removal of private property caused by the City performing work in the public way.

Authority herein given and granted for a period of five (5) years from and after Date of Passage.

Alderman Leslie Hairston

Leslie Hairston 5th Ward

Department of Business Affairs and Consumer Protection
Business Assistance Center - Public Way Use Unit
City Hall - 121 N. LaSalle Street, Room 800 • Chicago, IL 60602
(312)-74-GOBIZ (312-744-6249) • (312) 744-1944 (TTY)
http://www.cityofchicago.org/bacp

03/13/2013

Alderman **Leslie Hairston**
Ward # **05**
City of Chicago
City Hall, Room **300**
121 North LaSalle Street
Chicago, Illinois 60602


Re: An ordinance to use and maintain a portion of the public right-of-way for **one (1) sign(s)** for **THE UNIVERSITY OF CHICAGO**, adjacent to the premises known as **1414 E. 59th St.**.

Dear Alderman **Leslie Hairston**:

The applicant referenced above has requested the use of the public right-of-way for a **sign(s)**. An ordinance has been prepared by the Department of Business Affairs and Consumer Protection – Business Assistance Center - Public Way Use Unit for presentation to the City Council. Because this request was made for properties located in your ward, as approved by you as per the attached, I respectfully request that you introduce the attached ordinance at the next City Council meeting.

If you have any questions regarding this ordinance, please contact Anthony Bertuca at (312) 744-5506.

Department of Business Affairs and Consumer Protection

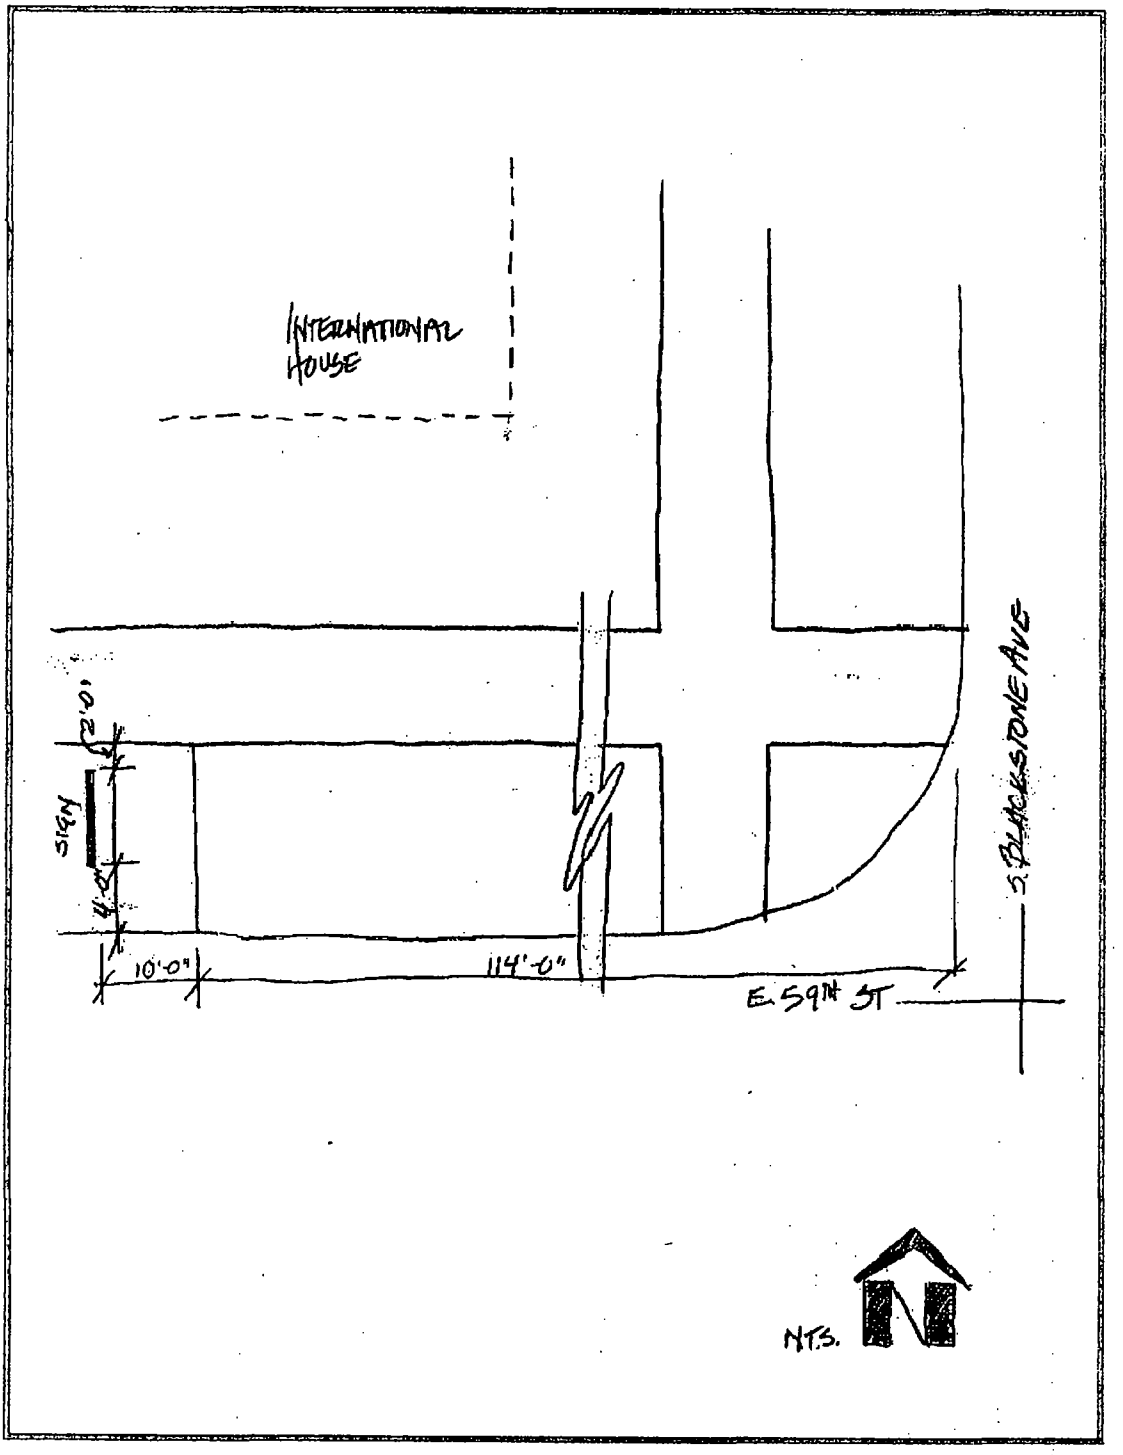
INTERNATIONAL HOUSE
SIGN
12'-0"
4'-0"
10'-0"
114'-0"
E. 59TH ST
S. RUNNELSTONE AVE
N.T.S.

Office of the City Clerk

O2013-1729

Office of the City Clerk

City Council Document Tracking Sheet

Meeting Date:	3/13/2013
Sponsor(s):	Hairston, Leslie A. (5)
Type:	Ordinance
Title:	Grant(s) of privilege in public way for 930 E. 60th St.
Committee(s) Assignment:	Committee on Transportation and Public Way

ORDINANCE
UNIVERSITY OF CHICAGO
Acct. No. 43697 - 78
Permit No. 1093885

Be It Ordained by the City Council of the City of Chicago:

SECTION 1. Permission and authority are hereby given and granted to UNIVERSITY OF CHICAGO, upon the terms and subject to the conditions of this ordinance to maintain and use, as now constructed, one (1) Sign(s) on the public right-of-way adjacent to its premises known as 930 E. 60th St..

Said Sign(s) at S. INGLESIDE AVE. measure(s):
One (1) at two point six six (2.66) feet in length, and five point five eight (5.58) feet in width for a total of fourteen point eight four (14.84) square feet.

The location of said privilege shall be as shown on prints kept on file with the Department of Business Affairs and Consumer Protection and the Office of the City Clerk.

Said privilege shall be constructed in accordance with plans and specifications approved by the Department of Transportation (Division of Project Development) and Zoning Department - Signs.

This grant of privilege in the public way shall be subject to the provisions of Section 10-28-015 and all other required provisions of the Municipal Code of Chicago.

The grantee shall pay to the City of Chicago as compensation for the privilege #1093885 herein granted the sum of one hundred ($100.00) per annum **to commence (1) one year after passage**.

A 25% penalty will be added for payments received after due date.

The permit holder agrees to hold the City of Chicago harmless for any damage, relocation or replacement costs associated with damage, relocation or removal of private property caused by the City performing work in the public way.

Authority herein given and granted for a period of five (5) years from and after Date of Passage.

Alderman

Leslie Hairston 5th Ward

Department of Business Affairs and Consumer Protection
Business Assistance Center - Public Way Use Unit
City Hall - 121 N. LaSalle Street, Room 800 • Chicago, IL 60602
(312)-74-GOBIZ (312-744-6249) • (312) 744-1944 (TTY)
http://www.cityofchicago.org/bacp

03/13/2013

Alderman **Leslie Hairston**
Ward # **05**
City of Chicago
City Hall, Room **300**
121 North LaSalle Street
Chicago, Illinois 60602


Re: An ordinance to use and maintain a portion of the public right-of-way for **one (1) sign(s)** for **UNIVERSITY OF CHICAGO**, adjacent to the premises known as **930 E. 60th St.**.

Dear Alderman **Leslie Hairston**:

The applicant referenced above has requested the use of the public right-of-way for a **sign(s)**. An ordinance has been prepared by the Department of Business Affairs and Consumer Protection – Business Assistance Center - Public Way Use Unit for presentation to the City Council. Because this request was made for properties located in your ward, as approved by you as per the attached, I respectfully request that you introduce the attached ordinance at the next City Council meeting.

If you have any questions regarding this ordinance, please contact Anthony Bertuca at (312) 744-5506.

Department of Business Affairs and Consumer Protection

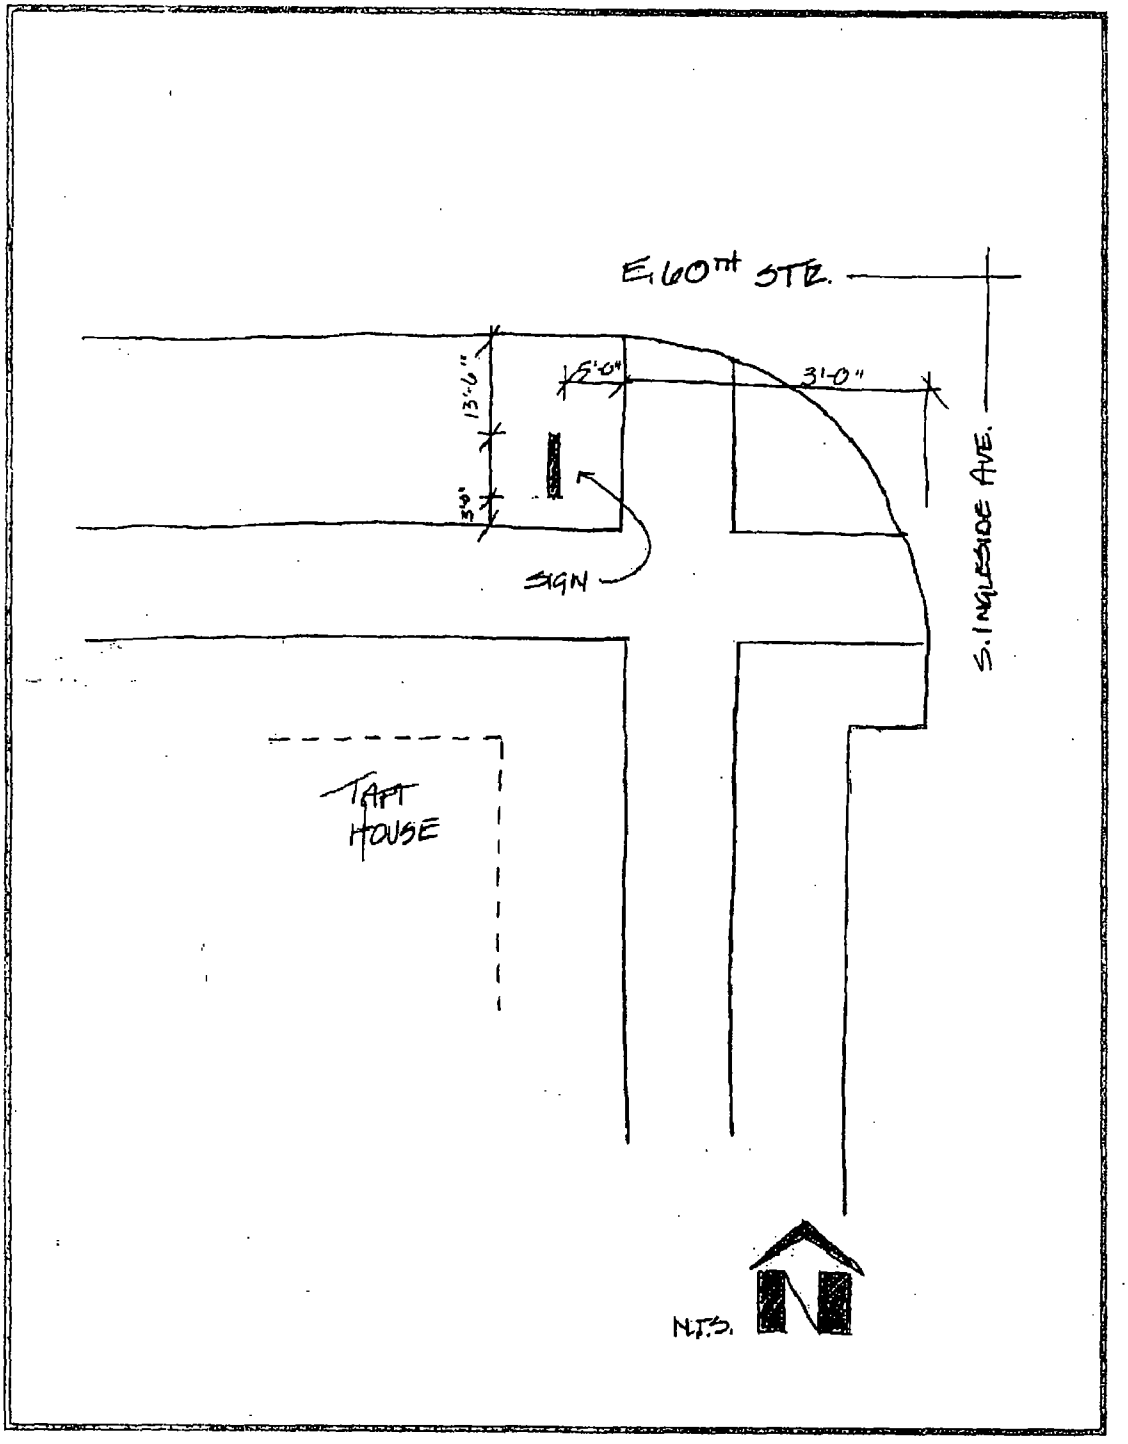
E. 60TH STR.
S. INGLESIDE AVE.
13'-6"
3'-0"
5'-0"
31'-0"
SIGN
TAFT HOUSE
N.T.S.

Office of the City Clerk

O2013-1702

Office of the City Clerk

City Council Document Tracking Sheet

Meeting Date:	3/13/2013
Sponsor(s):	Beale, Anthony (9)
Type:	Ordinance
Title:	Grant(s) of privilege in public way for Yoony Wig, Inc.
Committee(s) Assignment:	Committee on Transportation and Public Way

ORDINANCE
YOONY WIG, INC.
Acct. No. 300879 - 1
Permit No. 1104201

Be It Ordained by the City Council of the City of Chicago:

SECTION 1. Permission and authority are hereby given and granted to YOONY WIG, INC., upon the terms and subject to the conditions of this ordinance to maintain and use one (1) sign(s) projecting over the public right-of-way attached to its premises known as 11129 S. Michigan Ave..

Said sign structure(s) measures as follows; along S. Michigan:
One (1) at six (6) feet in length, nine (9) feet in height and fourteen (14) feet above grade level.

The location of said privilege shall be as shown on prints kept on file with the Department of Business Affairs and Consumer Protection and the Office of the City Clerk.

Said privilege shall be constructed in accordance with plans and specifications approved by the Department of Transportation (Division of Project Development) and Zoning Department - Signs.

This grant of privilege in the public way shall be subject to the provisions of Section 10-28-015 and all other required provisions of the Municipal Code of Chicago.

The grantee shall pay to the City of Chicago as compensation for the privilege #1104201 herein granted the sum of three hundred ($300.00) per annum in advance.

A 25% penalty will be added for payments received after due date.

The permit holder agrees to hold the City of Chicago harmless for any damage, relocation or replacement costs associated with damage, relocation or removal of private property caused by the City performing work in the public way.

Authority herein given and granted for a period of ~~five~~ Three (5) years from and after 01/09/2013.

Alderman

Anthony Beale 9th Ward



11129 S. Michigan

Office of the City Clerk

O2013-1740

Office of the City Clerk

City Council Document Tracking Sheet

Meeting Date:	3/13/2013
Sponsor(s):	Balcer, James (11)
Type:	*Ordinance*
Title:	Grant(s) of privilege in public way for Key Foods Co.
Committee(s) Assignment:	Committee on Transportation and Public Way

ORDINANCE
KEY FOODS CO
Acct. No. 220632 - 2
Permit No. 1101674

Be It Ordained by the City Council of the City of Chicago:

SECTION 1. Permission and authority are hereby given and granted to KEY FOODS CO, upon the terms and subject to the conditions of this ordinance to maintain and use, as now constructed, one (1) Manhole(s) under the public right-of-way adjacent to its premises known as 4130 S. Morgan St..

Said Manhole(s) at W. Exchange Avenue measure(s):
One (1) at one (1) foot in length, and two (2) feet in width for a total of two (2) square feet.

The location of said privilege shall be as shown on prints kept on file with the Department of Business Affairs and Consumer Protection and the Office of the City Clerk.

Said privilege shall be constructed in accordance with plans and specifications approved by the Department of Transportation (Office of Underground Coordination) and Department of Water Management.

This grant of privilege in the public way shall be subject to the provisions of Section 10-28-015 and all other required provisions of the Municipal Code of Chicago.

The grantee shall pay to the City of Chicago as compensation for the privilege #1101674 herein granted the sum of four hundred ($400.00) per annum in advance.

A 25% penalty will be added for payments received after due date.

The permit holder agrees to hold the City of Chicago harmless for any damage, relocation or replacement costs associated with damage, relocation or removal of private property caused by the City performing work in the public way.

Authority herein given and granted for a period of five (5) years from and after Date of Passage.

Alderman James A Balcer

James A. Balcer 11th Ward

Department of Business Affairs and Consumer Protection
Business Assistance Center- Public Way Use Unit
City Hall- 121 N. LaSalle Street Room 800 • Chicago, IL 60602
(312)-74-GOBIZ (312-744-6249) • (312) 744-1944 (TTY)
http://www.cityofchicago.org/bacp

03/13/2013

Alderman **James A. Balcer**
Ward # **11**
City of Chicago
City Hall, Room **203**
121 North LaSalle Street
Chicago, Illinois 60602


Re: An ordinance to use and maintain a portion of the public right-of-way for **one (1) manhole(s)** for **KEY FOODS CO**, adjacent to the premises known as **4130 S. Morgan St.**.

Dear Alderman **James A. Balcer**:

The applicant referenced above has requested the use of the public right-of-way for a **manhole(s)**. An ordinance has been prepared by the Department of Business Affairs and Consumer Protection – Business Assistance Center - Public Way Use Unit for presentation to the City Council. Because this request was made for properties located in your ward, as approved by you as per the attached, I respectfully request that you introduce the attached ordinance at the next City Council meeting.

If you have any questions regarding this ordinance, please contact Anthony Bertuca at (312) 744-5506.

Department of Business Affairs and Consumer Protection

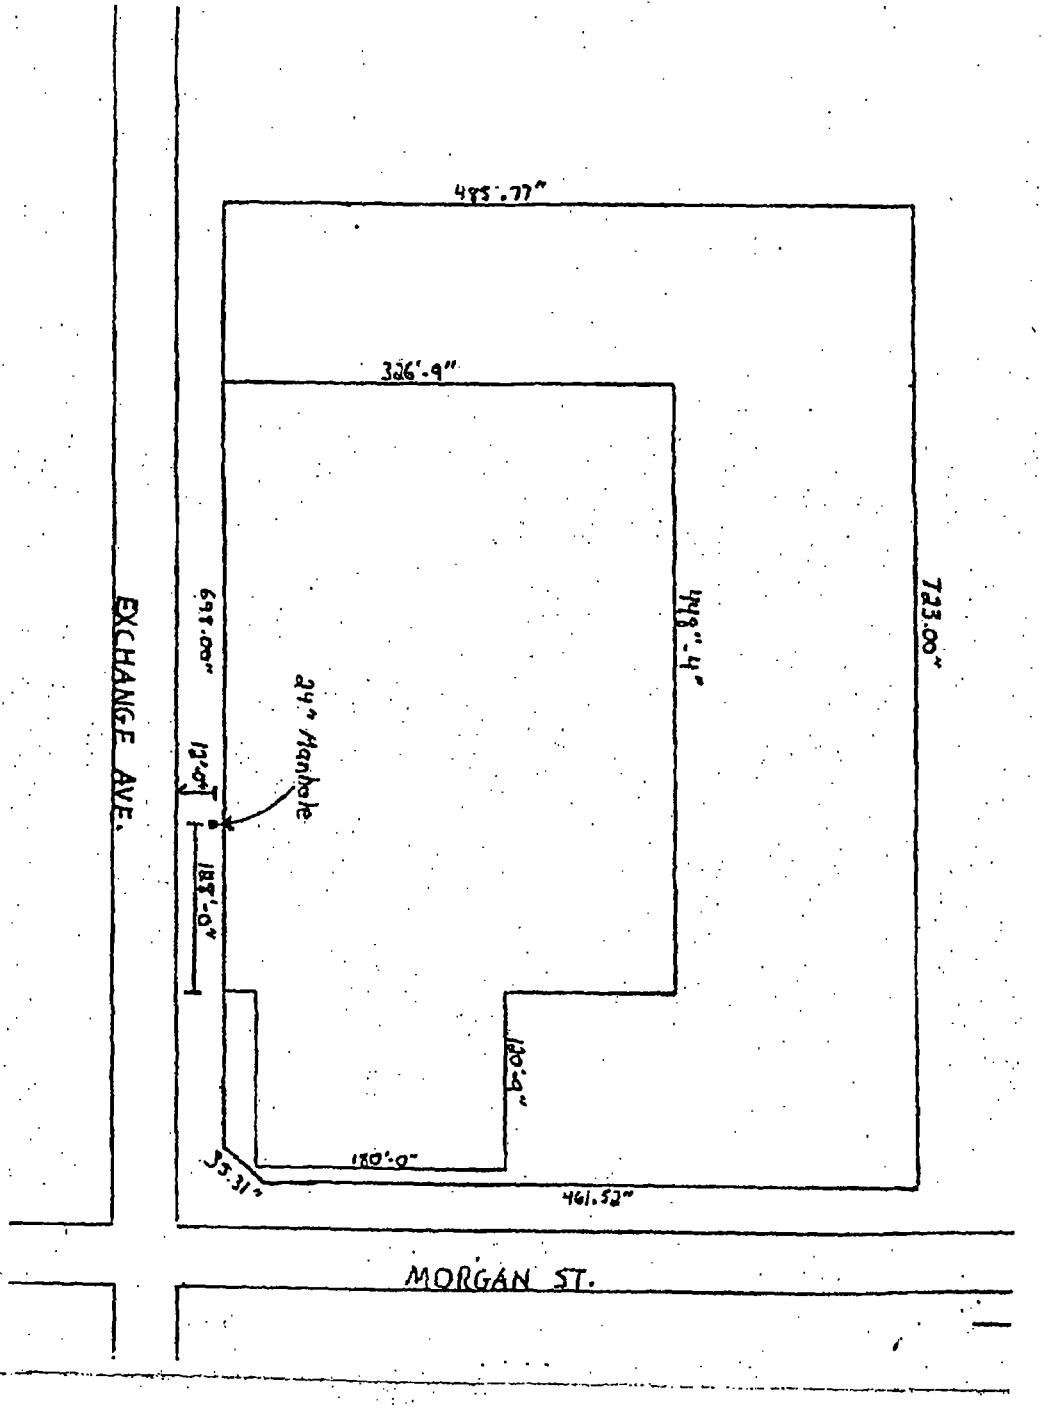
485.77"
326'-9"
723.00"
698.00"
24" Manhole
13'-0"
188'-0"
EXCHANGE AVE.
180'-9"
180'-0"
35.31"
461.52"
MORGAN ST.

Office of the City Clerk

O2013-1704

Office of the City Clerk

City Council Document Tracking Sheet

Meeting Date:	3/13/2013
Sponsor(s):	Cardenas, George A. (12)
Type:	Ordinance
Title:	Grant(s) of privilege in public way for Raul Martinez
Committee(s) Assignment:	Committee on Transportation and Public Way

ORDINANCE
RAUL MARTINEZ
Acct. No. 378297 - 1
Permit No. 1104305

Be It Ordained by the City Council of the City of Chicago:

SECTION 1. Permission and authority are hereby given and granted to RAUL MARTINEZ, upon the terms and subject to the conditions of this ordinance to maintain and use, as now constructed, three (3) Roof Eave(s) projecting over the public right-of-way adjacent to its premises known as 4601 S. Talman Ave..

Said Roof Eave(s) at W. 46th Street measure(s):

One (1) at seventy-seven point three eight (77.38) feet in length, and one point seven (1.7) foot in width for a total of one hundred thirty-one point five five (131.55) square feet. Existing roof eave is approximately eleven (11) feet above grade level.

One (1) at forty-six point three (46.3) feet in length, and point seven (.7) feet in width for a total of thirty-two point four one (32.41) square feet. Existing roof eave is approximately nine (9) feet above grade level.

Said Roof Eave(s) at Public Alley measure(s):

One (1) at twenty-two point five five (22.55) feet in length, and point nine (.9) feet in width for a total of twenty point three (20.3) square feet. Existing roof eave is approximately nine (9) feet above grade level.

The location of said privilege shall be as shown on prints kept on file with the Department of Business Affairs and Consumer Protection and the Office of the City Clerk.

Said privilege shall be constructed in accordance with plans and specifications approved by the Department of Transportation (Division of Project Development).

This grant of privilege in the public way shall be subject to the provisions of Section 10-28-015 and all other required provisions of the Municipal Code of Chicago.

The grantee shall pay to the City of Chicago as compensation for the privilege #1104305 herein granted the sum of one thousand two hundred ($1,200.00) per annum in advance.

A 25% penalty will be added for payments received after due date.

The permit holder agrees to hold the City of Chicago harmless for any damage, relocation or replacement costs associated with damage, relocation or removal of private property caused by the City performing work in the public way.

Authority herein given and granted for a period of five (5) years from and after Date of Passage.

Alderman _____

George Cardenas 12th Ward

Department of Business Affairs and Consumer Protection
Business Assistance Center - Public Way Use Unit
City Hall - 121 N. LaSalle Street, Room 800 • Chicago, IL 60602
(312)-74-GOBIZ (312-744-6249) • (312) 744-1944 (TTY)
http://www.cityofchicago.org/bacp

03/13/2013

Alderman **George Cardenas**
Ward # **12**
City of Chicago
City Hall, Room **203**
121 North LaSalle Street
Chicago, Illinois 60602

Re: An ordinance to use and maintain a portion of the public right-of-way for **three (3) roof eave(s)** for **RAUL MARTINEZ**, adjacent to the premises known as **4601 S. Talman Ave.**.

Dear Alderman **George Cardenas**:

The applicant referenced above has requested the use of the public right-of-way for **roof eave(s)**. An ordinance has been prepared by the Department of Business Affairs and Consumer Protection – Business Assistance Center - Public Way Use Unit for presentation to the City Council. Because this request was made for properties located in your ward, as approved by you as per the attached, I respectfully request that you introduce the attached ordinance at the next City Council meeting.

If you have any questions regarding this ordinance, please contact Anthony Bertuca at (312) 744-5506.


Department of Business Affairs and Consumer Protection

SURVEY

IE EAST 10 ACRES OF THE SOUTH 20 ACRES OF THE WEST HALF OF THE SOUTHEAST
. MERIDIAN, IN COOK COUNTY, ILLINOIS.

north

SCALE: 1"=15'

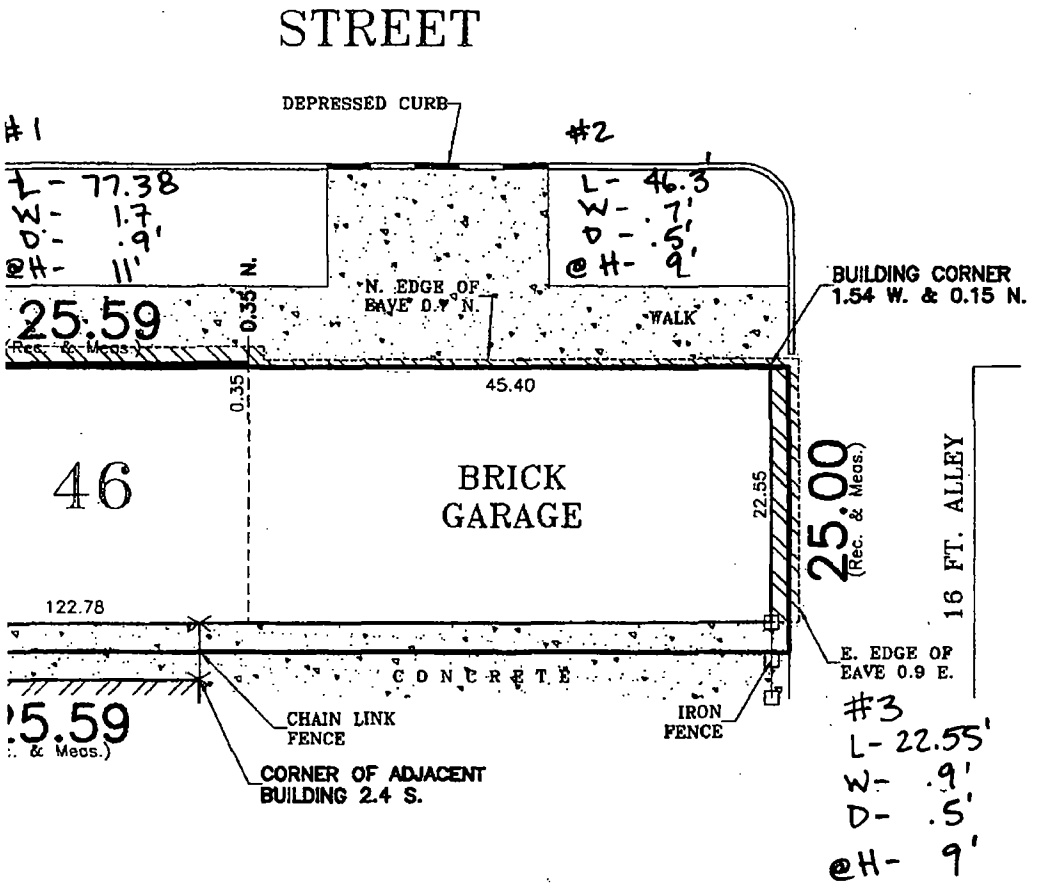

OR THEIR AGENT.

INDICATED BY THE
ESTABLISHED BY

/ INDICATES, AND IS
RY LINES.

RUE CORNERS OF

ITY. NO
EREON.

FICIAL LEGAL
. RIGHTS RESERVED.

PREFERRED SURVEY, INC. BRIDGEVIEW, IL.
PROFESSIONAL LAND SURVEYOR CORPORATION NO. 116 STATE OF ILLINOIS

STATE OF ILLINOIS)
S.S.
COUNTY OF COOK)

SURVEY ORDERED BY: NAVA DISASTER SERVICES

I, JOSEPH P. MAIKISCH, AS AN EMPLOYEE OF PREFERRED SURVEY INC., DO HEREBY STATE THAT THIS PROFESSIONAL SERVICE CONFORMS TO THE CURRENT ILLINOIS MINIMUM STANDARD FOR A BOUNDARY SURVEY. PROPERTY CORNERS HAVE BEEN SET OR NOT IN ACCORDANCE WITH A CLIENT AGREEMENT. DIMENSIONS ARE SHOWN IN FEET AND DECIMAL PARTS THEREOF AND ARE CORRECTED TO A TEMPERATURE OF 68 DEGREES FAHRENHEIT.

GIVEN UNDER MY HAND AND SEAL THIS 7TH DAY OF MAY A.D. 2012

JOSEPH P. MAIKISCH NO. 2253 BRIDGEVIEW ILLINOIS
PROFESSIONAL LAND SURVEYOR STATE OF ILLINOIS

MY LICENSE EXPIRES ON 11/30/12

P.S.I. NO. 1296439

Office of the City Clerk

O2013-1705

Office of the City Clerk

City Council Document Tracking Sheet

Meeting Date:	3/13/2013
Sponsor(s):	Cardenas, George A. (12)
Type:	Ordinance
Title:	Grant(s) of privilege in public way for Saint Anthony Hospital
Committee(s) Assignment:	Committee on Transportation and Public Way

ORDINANCE
SAINT ANTHONY HOSPITAL
Acct. No. 69204 - 1
Permit No. 1104370

Be It Ordained by the City Council of the City of Chicago:

SECTION 1. Permission and authority are hereby given and granted to SAINT ANTHONY HOSPITAL, upon the terms and subject to the conditions of this ordinance to continue to occupy the east sixty (60) feet of South Marshall Boulevard between the south line of West 19th Street and the northerly line of Burlington northern Railroad, as now constructed a distance of two hundred eighty (280) feet, containing approximately sixteen thousand eight hundred (16,800) square feet of space used for parking of automobiles adjacent to its premises known as 2875 W. 19th St..

The location of said privilege shall be as shown on prints kept on file with the Department of Business Affairs and Consumer Protection and the Office of the City Clerk.

Said privilege shall be constructed in accordance with plans and specifications approved by the Department of Planning and Development, Department of Transportation (Division of Project Development), and Department of Transportation (Office of Underground Coordination).

This grant of privilege in the public way shall be subject to the provisions of Section 10-28-015 and all other required provisions of the Municipal Code of Chicago.

The grantee shall pay to the City of Chicago as compensation for the privilege #1104370 herein granted the sum of five thousand seventy-six ($5,076.00) per annum in advance.

A 25% penalty will be added for payments received after due date.

The permit holder agrees to hold the City of Chicago harmless for any damage, relocation or replacement costs associated with damage, relocation or removal of private property caused by the City performing work in the public way.

Authority herein given and granted for a period of five (5) years from and after 01/16/2013.

Alderman

George Cardenas 12th Ward

Department of Business Affairs and Consumer Protection
Business Assistance Center - Public Way Use Unit
City Hall - 121 N. LaSalle Street, Room 800 • Chicago, IL 60602
(312)-74-GOBIZ (312-744-6249) • (312) 744-1944 (TTY)
http://www.cityofchicago.org/bacp

03/13/2013

Alderman **George Cardenas**
Ward # **12**
City of Chicago
City Hall, Room **203**
121 North LaSalle Street
Chicago, Illinois 60602


Re: An ordinance to use and maintain a portion of the public right-of-way for **one (1) occupation of space(s)** for **SAINT ANTHONY HOSPITAL**, adjacent to the premises known as **2875 W. 19th St.**.

Dear Alderman **George Cardenas**:

The applicant referenced above has requested the use of the public right-of-way for a **occupation of space(s)**. An ordinance has been prepared by the Department of Business Affairs and Consumer Protection – Business Assistance Center - Public Way Use Unit for presentation to the City Council. Because this request was made for properties located in your ward, as approved by you as per the attached, I respectfully request that you introduce the attached ordinance at the next City Council meeting.

If you have any questions regarding this ordinance, please contact Anthony Bertuca at (312) 744-5506.

Department of Business Affairs and Consumer Protection

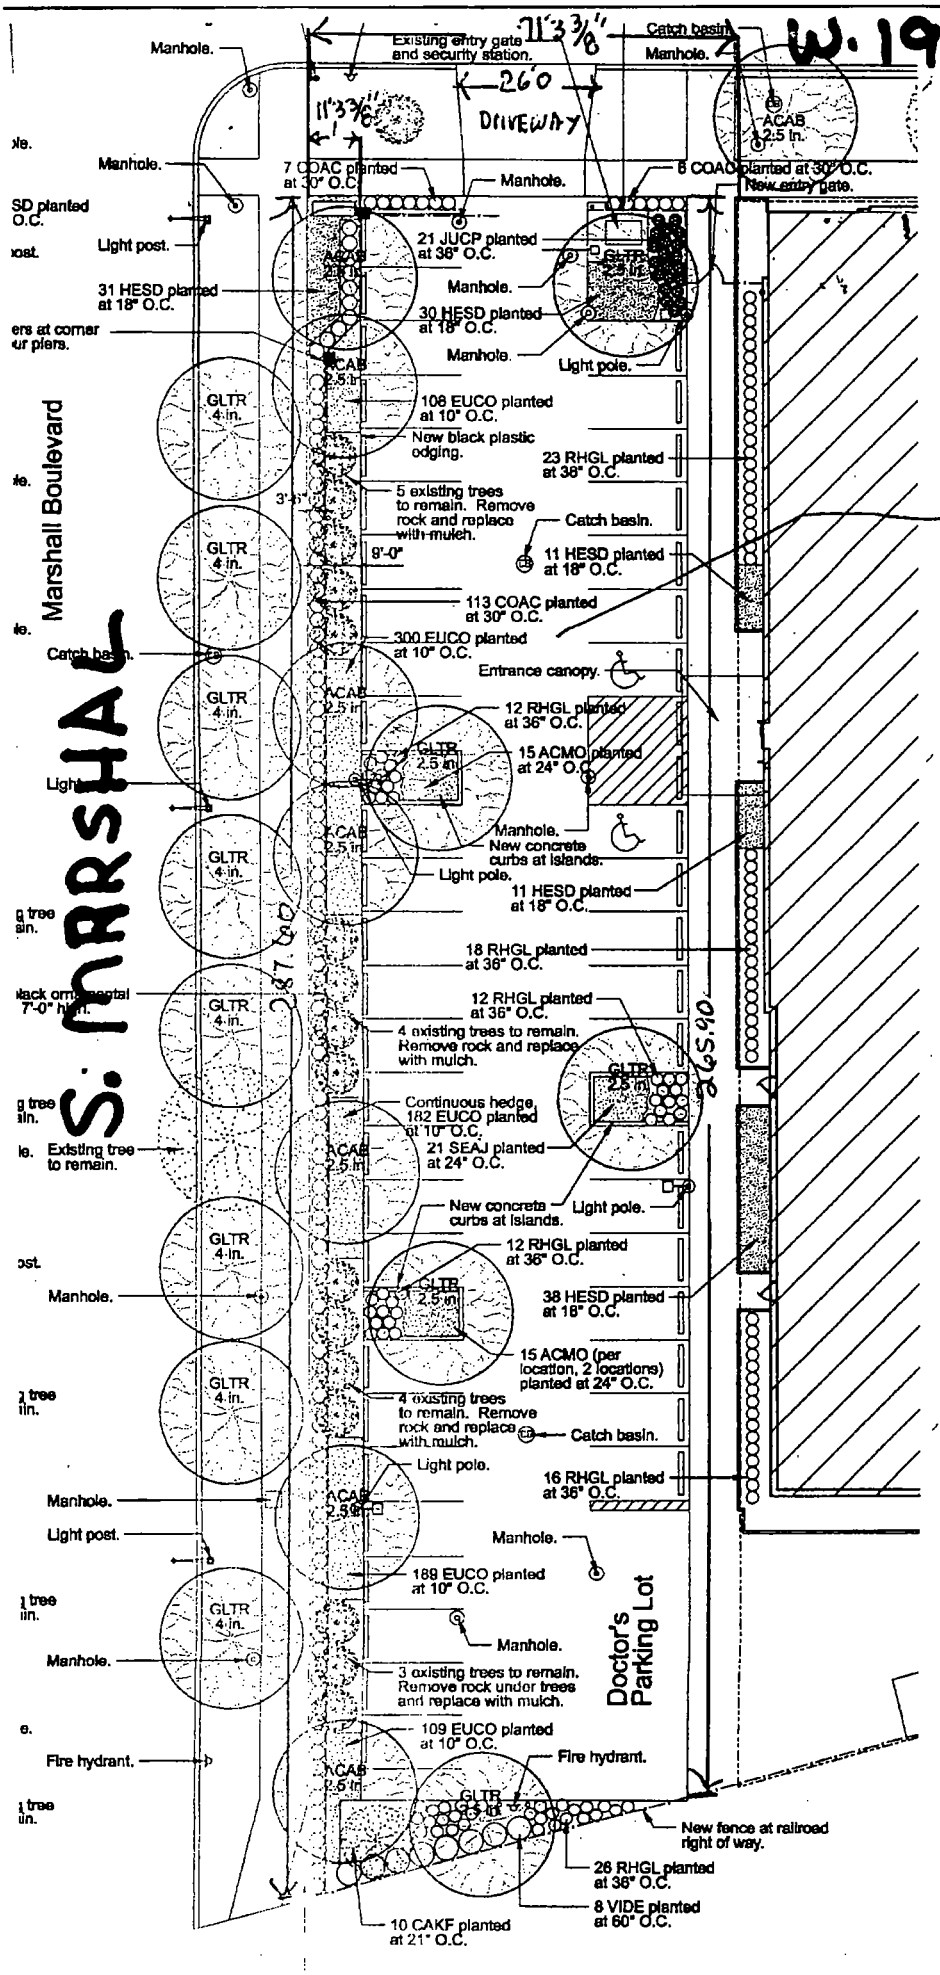
W. 19TH ST.
S. MARSHAL
Marshall Boulevard
Doctor's Parking Lot
DRIVEWAY
260
11'3 3/8"
Existing entry gate and security station.
Catch basin.
Manhole.
ACAB 2.5 in.
7 COAC planted at 30" O.C.
6 COAC planted at 30" O.C.
New entry gate.
21 JUCP planted at 36" O.C.
GLTR 2.5 in.
Light post.
31 HESD planted at 18" O.C.
30 HESD planted at 18" O.C.
Light pole.
GLTR 4 in.
108 EUCO planted at 10" O.C.
New black plastic edging.
23 RHGL planted at 38" O.C.
5 existing trees to remain. Remove rock and replace with mulch.
3'-6"
9'-0"
11 HESD planted at 18" O.C.
113 COAC planted at 30" O.C.
300 EUCO planted at 10" O.C.
Entrance canopy.
12 RHGL planted at 36" O.C.
15 ACMO planted at 24" O.C.
New concrete curbs at islands.
11 HESD planted at 18" O.C.
18 RHGL planted at 36" O.C.
12 RHGL planted at 36" O.C.
4 existing trees to remain. Remove rock and replace with mulch.
Continuous hedge 182 EUCO planted at 10" O.C.
21 SEAJ planted at 24" O.C.
Existing tree to remain.
38 HESD planted at 18" O.C.
15 ACMO (per location, 2 locations) planted at 24" O.C.
4 existing trees to remain. Remove rock and replace with mulch.
16 RHGL planted at 36" O.C.
189 EUCO planted at 10" O.C.
3 existing trees to remain. Remove rock under trees and replace with mulch.
109 EUCO planted at 10" O.C.
Fire hydrant.
New fence at railroad right of way.
26 RHGL planted at 36" O.C.
8 VIDE planted at 60" O.C.
10 CAKF planted at 21" O.C.
SELF PARKING 48 CARS
387.00
385.90

Office of the City Clerk

O2013-1743

Office of the City Clerk

City Council Document Tracking Sheet

Meeting Date:	3/13/2013
Sponsor(s):	O'Shea, Matthew J. (19)
Type:	Ordinance
Title:	Grant(s) of privilege in public way for Joshua Mercer Insurance Agency
Committee(s) Assignment:	Committee on Transportation and Public Way

ORDINANCE
Joshua Mercer Insurance Agency
Acct. No. 375038 - 1
Permit No. 1103836

Be It Ordained by the City Council of the City of Chicago:

SECTION 1. Permission and authority are hereby given and granted to Joshua Mercer Insurance Agency, upon the terms and subject to the conditions of this ordinance to maintain and use one (1) sign(s) projecting over the public right-of-way attached to its premises known as 2059 W. 95th St..

Said sign structure(s) measures as follows; along W. 95th Street:
One (1) at eight (8) feet in length, two (2) feet in height and eleven (11) feet above grade level.

The location of said privilege shall be as shown on prints kept on file with the Department of Business Affairs and Consumer Protection and the Office of the City Clerk.

Said privilege shall be constructed in accordance with plans and specifications approved by the Department of Transportation (Division of Project Development) and Zoning Department - Signs.

This grant of privilege in the public way shall be subject to the provisions of Section 10-28-015 and all other required provisions of the Municipal Code of Chicago.

The grantee shall pay to the City of Chicago as compensation for the privilege #1103836 herein granted the sum of one hundred ($100.00) per annum in advance.

A 25% penalty will be added for payments received after due date.

The permit holder agrees to hold the City of Chicago harmless for any damage, relocation or replacement costs associated with damage, relocation or removal of private property caused by the City performing work in the public way.

Authority herein given and granted for a period of five (5) years from and after Date of Passage.

Alderman Matthew J. O'Shea 19th Ward

Department of Business Affairs and Consumer Protection
Business Assistance Center - Public Way Use Unit
City Hall - 121 N. LaSalle Street, Room 800 • Chicago, IL 60602
(312)-74-GOBIZ (312-744-6249) • (312) 744-1944 (TTY)
http://www.cityofchicago.org/bacp

03/13/2013

Alderman **Matthew J. O'Shea**
Ward # **19**
City of Chicago
City Hall, Room **300**
121 North LaSalle Street
Chicago, Illinois 60602

Re: An ordinance to use and maintain a portion of the public right-of-way for **one (1) sign(s)** for **Joshua Mercer Insurance Agency**, adjacent to the premises known as **2059 W. 95th St.**.


Dear Alderman **Matthew J. O'Shea**:

The applicant referenced above has requested the use of the public right-of-way for a **sign(s)**. An ordinance has been prepared by the Department of Business Affairs and Consumer Protection – Business Assistance Center - Public Way Use Unit for presentation to the City Council. Because this request was made for properties located in your ward, as approved by you as per the attached, I respectfully request that you introduce the attached ordinance at the next City Council meeting.

If you have any questions regarding this ordinance, please contact Anthony Bertuca at (312) 744-5506.

Department of Business Affairs and Consumer Protection

ENGINEERING
SHOP
VINYL / LAYOUT
ROUTING / KNIFE

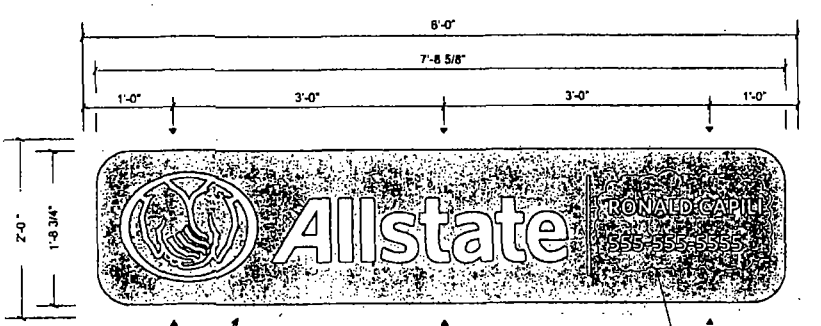


.090" Thick Break Formed Aluminum Pan Painted SVOC1905 Silver (Satin Finish) With 3M Translucent Sultan Blue Vinyl 3630-157 Applied 1st Surface.

Line, Allstate & Logo To Be First Surface 3M 7725-20 Opaque White Vinyl Applied On Fab Order. All Other Copy To Be On Location Order.

ELEVATION
ALST.WP1_16 - 16 SQ FT WALL PAN
SCALE: 1" = 1'

Agent Name & Phone Number To Be Fabricated On Location Order

▼ = Denotes Screw Location

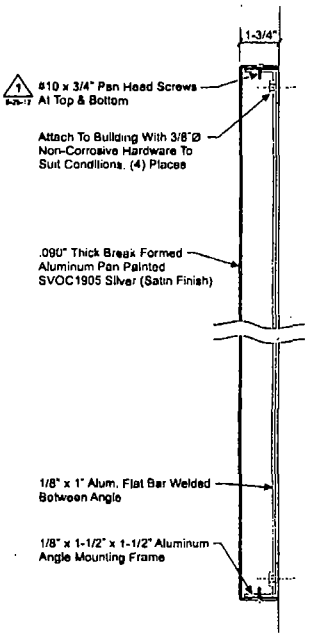

SECTION
SCALE: 3" = 1'

PERMITS ONLY

Note: This sign is intended to be installed in accordance with the requirements of Article 600 of the National Electrical Code and/or other applicable local codes. This includes proper grounding and bonding of the sign.

Philadelphia Sign
COMPANY
717 West Spring Garden Street
Palmyra, New Jersey 08065

CUSTOMER:
ALLSTATE

JOB NUMBER:
ALST_WALL_SF_13615

SIGN TYPE:
ALST.WP1_16

LOCATION:

DATE:
3-04-12

DRAWN BY:
CMC

REVISION:

Number	Date:	By:
1	8-25-12	CMC

SHEET: 1 of 1 ENG DEPT

DWG NUMBER:
B43758

ENGINEER SEAL:

MAX DESIGN WIND SPEED 90 MPH
EXPOSURE C

THIS IS AN ORIGINAL UNPUBLISHED DRAWING CREATED BY PSCo IT IS SUBMITTED FOR YOUR PERSONAL USE IN CONJUNCTION WITH A PROJECT BEING PLANNED FOR YOU BY PSCo IT IS NOT TO BE SHOWN TO ANYONE OUTSIDE YOUR ORGANIZATION NOR IS IT TO BE USED, COPIED REPRODUCED OR EXHIBITED IN ANY FASHION

Office of the City Clerk

O2013-1747

Office of the City Clerk

City Council Document Tracking Sheet

Meeting Date:	3/13/2013
Sponsor(s):	Zalewski, Michael R. (23)
Type:	Ordinance
Title:	Grant(s) of privilege in public way for Cash 4 Gold
Committee(s) Assignment:	Committee on Transportation and Public Way

ORDINANCE
CASH 4 GOLD
Acct. No. 349294 - 7
Permit No. 1099360

Be It Ordained by the City Council of the City of Chicago:

SECTION 1. Permission and authority are hereby given and granted to CASH 4 GOLD, upon the terms and subject to the conditions of this ordinance to maintain and use one (1) sign(s) projecting over the public right-of-way attached to its premises known as 5721 S. Archer Ave..

Said sign structure(s) measures as follows; along S. Archer:
One (1) at seventeen (17) feet in length, three (3) feet in height and twelve (12) feet above grade level.

The location of said privilege shall be as shown on prints kept on file with the Department of Business Affairs and Consumer Protection and the Office of the City Clerk.

Said privilege shall be constructed in accordance with plans and specifications approved by the Department of Transportation (Division of Project Development) and Zoning Department - Signs.

This grant of privilege in the public way shall be subject to the provisions of Section 10-28-015 and all other required provisions of the Municipal Code of Chicago.

The grantee shall pay to the City of Chicago as compensation for the privilege #1099360 herein granted the sum of three hundred ($300.00) per annum in advance.

A 25% penalty will be added for payments received after due date.

The permit holder agrees to hold the City of Chicago harmless for any damage, relocation or replacement costs associated with damage, relocation or removal of private property caused by the City performing work in the public way.

Authority herein given and granted for a period of five (5) years from and after Date of Passage.

Alderman _____

Michael R. Zalewski 23rd Ward

Department of Business Affairs and Consumer Protection
Business Assistance Center - Public Way Use Unit
City Hall - 121 N. LaSalle Street, Room 800 • Chicago, IL 60602
(312)-74-GOBIZ (312-744-6249) • (312) 744-1944 (TTY)
http://www.cityofchicago.org/bacp

03/13/2013

Alderman **Michael R. Zalewski**
Ward # **23**
City of Chicago
City Hall, Room **203**
121 North LaSalle Street
Chicago, Illinois 60602

Re: An ordinance to use and maintain a portion of the public right-of-way for **one (1) sign(s)** for **CASH 4 GOLD**, adjacent to the premises known as **5721 S. Archer Ave.**.

Dear Alderman **Michael R. Zalewski**:

The applicant referenced above has requested the use of the public right-of-way for a **sign(s)**. An ordinance has been prepared by the Department of Business Affairs and Consumer Protection – Business Assistance Center - Public Way Use Unit for presentation to the City Council. Because this request was made for properties located in your ward, as approved by you as per the attached, I respectfully request that you introduce the attached ordinance at the next City Council meeting.


If you have any questions regarding this ordinance, please contact Anthony Bertuca at (312) 744-5506.

Department of Business Affairs and Consumer Protection



SHOWING SIGN ON BUILDING

3'x 17' SINGLE FACE SIGN

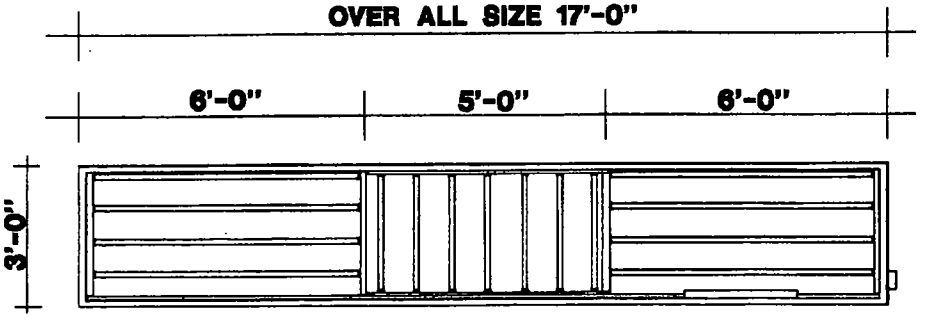

TYPICAL

2" X 2" X 1/4" GALV. ANGLE IRON FRAME / WELDED

1 1/2" X 3/8" GALV. BOLTS

20 GAUGE GALV. DRUM

2" X 2" GALV. 20 GA. TRIM

1/2" DRAIN HOLES

3/16" LEXAN FACES

ALL WIRING IN
20 GA. RACEWAYS
NO. 14 WIRE 600V. 15 AMP

HIGH OUTPUT LAMPS
1,000 V. LAMP HOLDERS

DISCONNECT SWITCH

800 M.A. BALLASTS 110 V.

U.L. APPROVED

BEST NEON SIGN CO.

SCALE NO SCALE	SK. NO. CASHGOLD
CUSTOMER CASH 4 GOLD	
JOB ADDRESS 5721 S. ARCHER AVE.	
CITY CHICAGO	STATE IL.
ARTIST MICHAEL	DATE 11/27/12
SALES APPROVED	DATE

CUSTOMER APPROVAL:

PLEASE NOTE! By signing the approval box on this sketch, I understand that I am accepting all aspects of this drawing. This includes artwork, specifications, dimensions, spelling and any other representations herein. I also understand that color reproductions on this sketch are approximate, and may not match manufactured product exactly.

Office of the City Clerk

O2013-1752

Office of the City Clerk

City Council Document Tracking Sheet

Meeting Date:	3/13/2013
Sponsor(s):	Zalewski, Michael R. (23)
Type:	Ordinance
Title:	Grant(s) of privilege in public way for Las Islas Marias
Committee(s) Assignment:	Committee on Transportation and Public Way

ORDINANCE
LAS ISLAS MARIAS
Acct. No. 208446 - 3
Permit No. 1104304

Be It Ordained by the City Council of the City of Chicago:

SECTION 1. Permission and authority are hereby given and granted to LAS ISLAS MARIAS, upon the terms and subject to the conditions of this ordinance to maintain and use one (1) sign(s) projecting over the public right-of-way attached to its premises known as 5401 S. Pulaski Rd..

Said sign structure(s) measures as follows; along SOUTH PULASKI:
One (1) at six (6) feet in length, eight (8) feet in height and ten point five (10.5) feet above grade level.

The location of said privilege shall be as shown on prints kept on file with the Department of Business Affairs and Consumer Protection and the Office of the City Clerk.

Said privilege shall be constructed in accordance with plans and specifications approved by the Department of Transportation (Division of Project Development) and Zoning Department - Signs.

This grant of privilege in the public way shall be subject to the provisions of Section 10-28-015 and all other required provisions of the Municipal Code of Chicago.

The grantee shall pay to the City of Chicago as compensation for the privilege #1104304 herein granted the sum of three hundred ($300.00) per annum in advance.

A 25% penalty will be added for payments received after due date.

The permit holder agrees to hold the City of Chicago harmless for any damage, relocation or replacement costs associated with damage, relocation or removal of private property caused by the City performing work in the public way.

Authority herein given and granted for a period of five (5) years from and after 02/07/2012.

Alderman _____

Michael R. Zalewski 23rd Ward

Department of Business Affairs and Consumer Protection
Business Assistance Center - Public Way Use Unit
City Hall - 121 N. LaSalle Street, Room 800 • Chicago, IL 60602
(312)-74-GOBIZ (312-744-6249) • (312) 744-1944 (TTY)
http://www.cityofchicago.org/bacp

03/13/2013

Alderman **Michael R. Zalewski**
Ward # **23**
City of Chicago
City Hall, Room **203**
121 North LaSalle Street
Chicago, Illinois 60602


Re: An ordinance to use and maintain a portion of the public right-of-way for **one (1) sign(s)** for **LAS ISLAS MARIAS**, adjacent to the premises known as **5401 S. Pulaski Rd.**.

Dear Alderman **Michael R. Zalewski**:

The applicant referenced above has requested the use of the public right-of-way for a **sign(s)**. An ordinance has been prepared by the Department of Business Affairs and Consumer Protection – Business Assistance Center - Public Way Use Unit for presentation to the City Council. Because this request was made for properties located in your ward, as approved by you as per the attached, I respectfully request that you introduce the attached ordinance at the next City Council meeting.

If you have any questions regarding this ordinance, please contact Anthony Bertuca at (312) 744-5506.

Department of Business Affairs and Consumer Protection

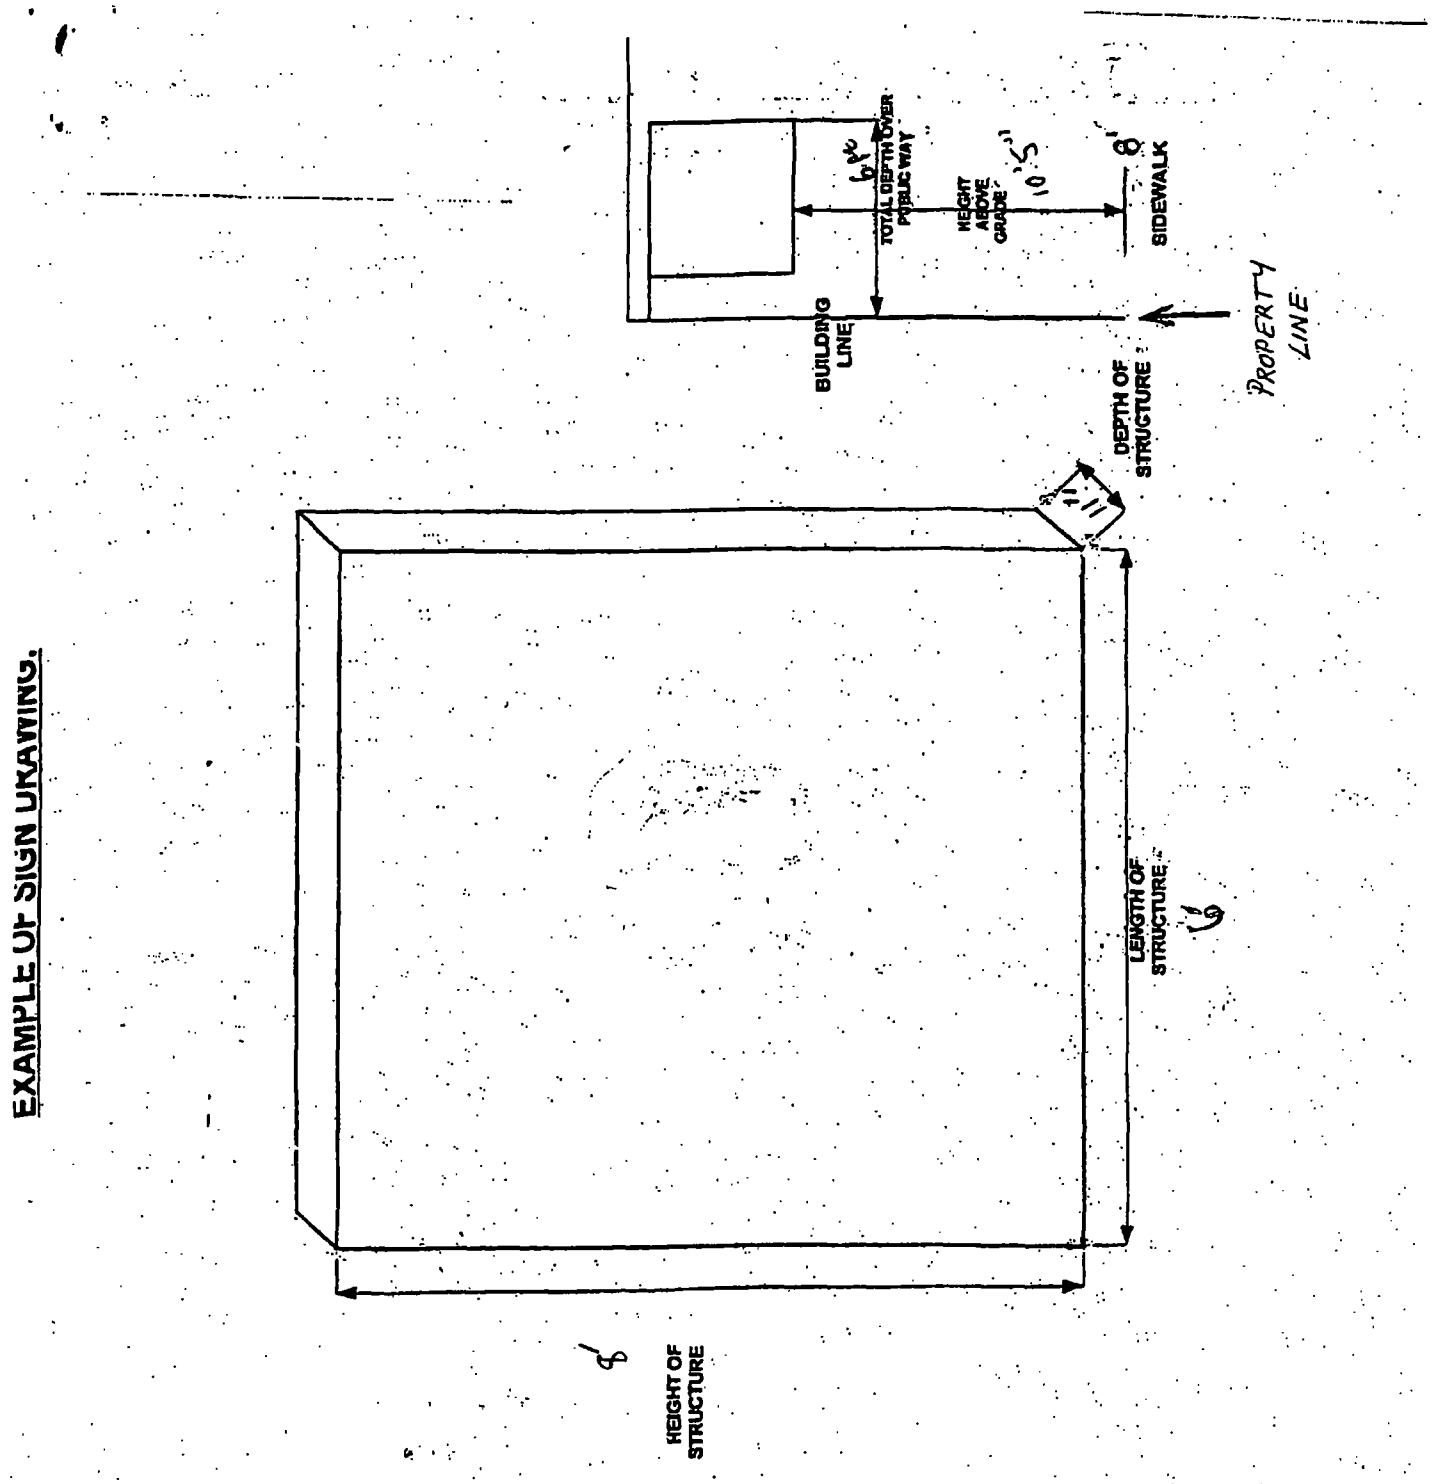
EXAMPLE OF SIGN DRAWING.
BUILDING LINE
TOTAL DEPTH OVER PUBLIC WAY
HEIGHT ABOVE GRADE
SIDEWALK
PROPERTY LINE
DEPTH OF STRUCTURE
LENGTH OF STRUCTURE
HEIGHT OF STRUCTURE

Office of the City Clerk

O2013-1754

Office of the City Clerk

City Council Document Tracking Sheet

Meeting Date:	3/13/2013
Sponsor(s):	Chandler, Michael D. (24)
Type:	Ordinance
Title:	Grant(s) of privilege in public way for Dave's Red Hot
Committee(s) Assignment:	Committee on Transportation and Public Way

ORDINANCE
DAVE'S 'S RED HOT
Acct. No. 279626 - 1
Permit No. 1104862

Be It Ordained by the City Council of the City of Chicago:

SECTION 1. Permission and authority are hereby given and granted to DAVE'S 'S RED HOT, upon the terms and subject to the conditions of this ordinance to maintain and use one (1) sign(s) projecting over the public right-of-way attached to its premises known as 3422 W. Roosevelt Rd..

Said sign structure(s) measures as follows; along W. Roosevelt Road:
One (1) at four (4) feet in length, five (5) feet in height and fourteen (14) feet above grade level.

The location of said privilege shall be as shown on prints kept on file with the Department of Business Affairs and Consumer Protection and the Office of the City Clerk.

Said privilege shall be constructed in accordance with plans and specifications approved by the Department of Transportation (Division of Project Development) and Zoning Department - Signs.

This grant of privilege in the public way shall be subject to the provisions of Section 10-28-015 and all other required provisions of the Municipal Code of Chicago.

The grantee shall pay to the City of Chicago as compensation for the privilege #1104862 herein granted the sum of one hundred ($100.00) per annum in advance.

A 25% penalty will be added for payments received after due date.

The permit holder agrees to hold the City of Chicago harmless for any damage, relocation or replacement costs associated with damage, relocation or removal of private property caused by the City performing work in the public way.

Authority herein given and granted for a period of five (5) years from and after 11/13/2012.

Alderman _____

Michael D. Chandler 24th Ward

Department of Business Affairs and Consumer Protection
Business Assistance Center - Public Way Use Unit
City Hall - 121 N. LaSalle Street, Room 800 • Chicago, IL 60602
(312)-74-GOBIZ (312-744-6249) • (312) 744-1944 (TTY)
http://www.cityofchicago.org/bacp

03/13/2013

Alderman **Michael D. Chandler**
Ward # **24**
City of Chicago
City Hall, Room **203**
121 North LaSalle Street
Chicago, Illinois 60602


Re: An ordinance to use and maintain a portion of the public right-of-way for **one (1) sign(s)** for **DAVE'S 'S RED HOT**, adjacent to the premises known as **3422 W. Roosevelt Rd.**.

Dear Alderman **Michael D. Chandler**:

The applicant referenced above has requested the use of the public right-of-way for a **sign(s)**. An ordinance has been prepared by the Department of Business Affairs and Consumer Protection – Business Assistance Center - Public Way Use Unit for presentation to the City Council. Because this request was made for properties located in your ward, as approved by you as per the attached, I respectfully request that you introduce the attached ordinance at the next City Council meeting.

If you have any questions regarding this ordinance, please contact Anthony Bertuca at (312) 744-5506.

Department of Business Affairs and Consumer Protection

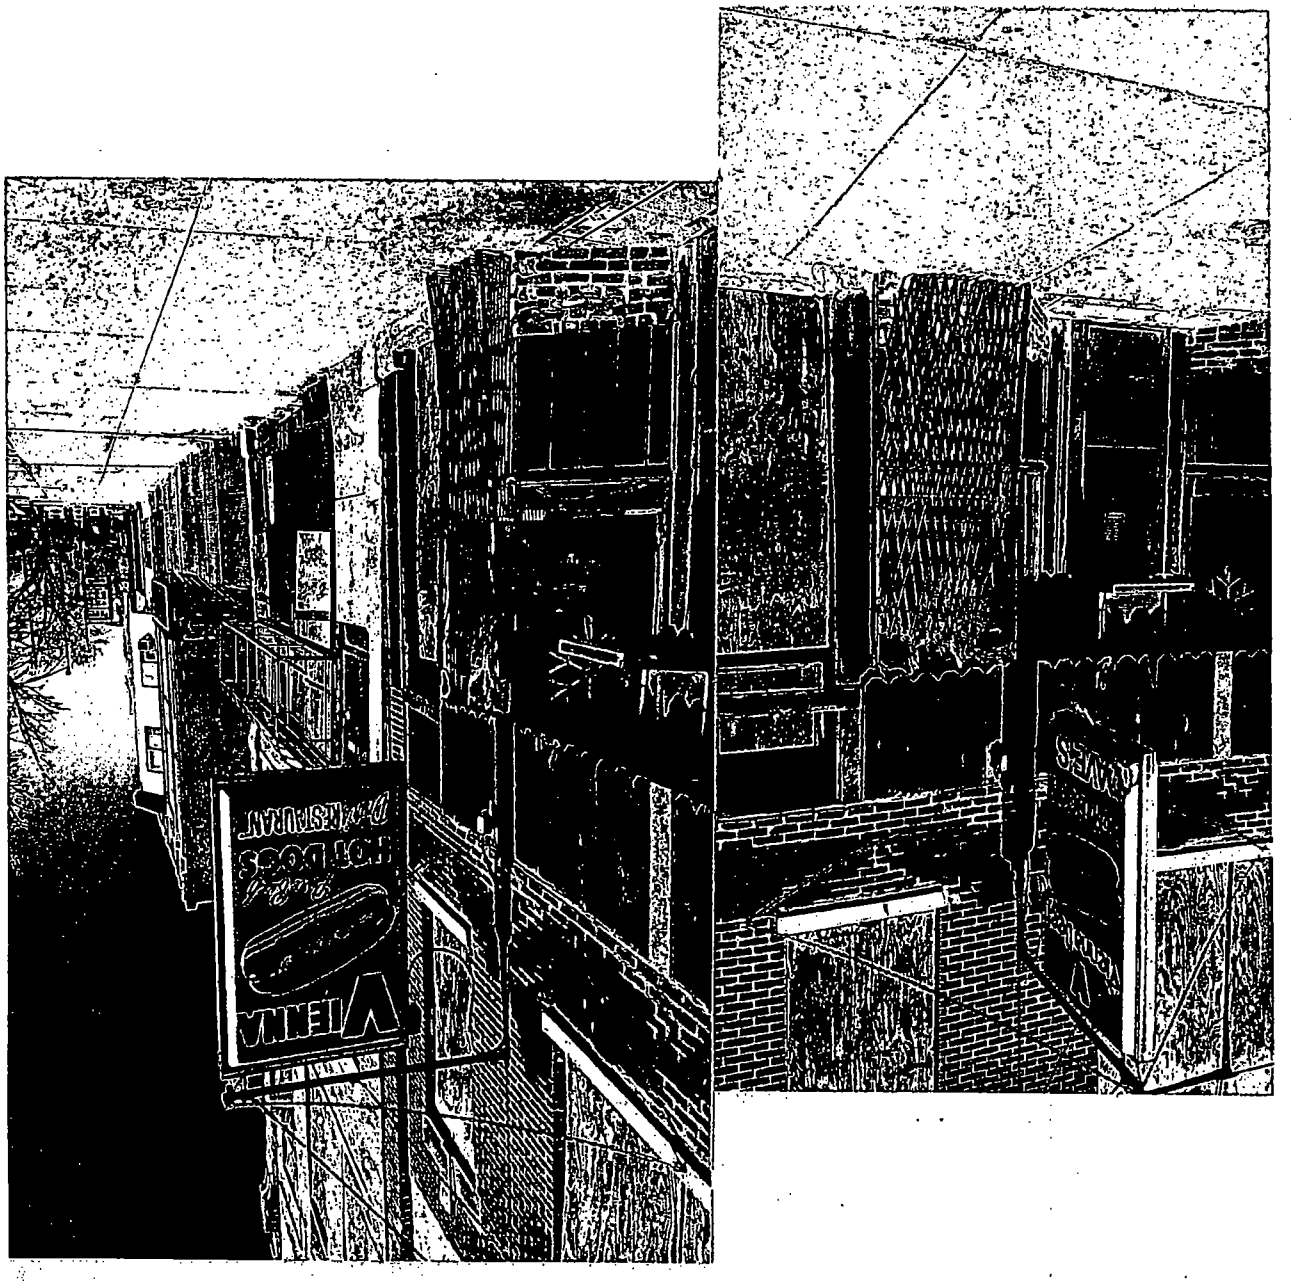
HOT DOGS
RESTAURANT
VIENNA

Office of the City Clerk

O2013-1756

Office of the City Clerk

City Council Document Tracking Sheet

Meeting Date:	3/13/2013
Sponsor(s):	Chandler, Michael D. (24)
Type:	Ordinance
Title:	Grant(s) of privilege in public way for EM Iron Works Corp.
Committee(s) Assignment:	Committee on Transportation and Public Way

ORDINANCE
EM IRON WORKS CORP.
Acct. No. 282931 - 1
Permit No. 1104824

Be It Ordained by the City Council of the City of Chicago:

SECTION 1. Permission and authority are hereby given and granted to EM IRON WORKS CORP., upon the terms and subject to the conditions of this ordinance to maintain and use, as now constructed, three (3) Security Camera(s) projecting over the public right-of-way for security purposes adjacent to its premises known as 4214 W. Taylor St..

Said Security Camera(s) at Taylor measure(s):
Three (3) at point five (.5) feet in length, point three three (.33) feet in width and sixteen (16) feet above grade level.

The location of said privilege shall be as shown on prints kept on file with the Department of Business Affairs and Consumer Protection and the Office of the City Clerk.

Said privilege shall be constructed in accordance with plans and specifications approved by the Department of Planning and Development and Department of Transportation (Division of Project Development).

This grant of privilege in the public way shall be subject to the provisions of Section 10-28-015 and all other required provisions of the Municipal Code of Chicago.

The grantee shall pay to the City of Chicago as compensation for the privilege #1104824 herein granted the sum of zero ($.00) per annum in advance.

A 25% penalty will be added for payments received after due date.

The permit holder agrees to hold the City of Chicago harmless for any damage, relocation or replacement costs associated with damage, relocation or removal of private property caused by the City performing work in the public way.

Authority herein given and granted for a period of five (5) years from and after Date of Passage.

Alderman _____

Michael D. Chandler 24th Ward

Department of Business Affairs and Consumer Protection
Business Assistance Center- Public Way Use Unit
City Hall - 121 N. LaSalle Street Room 800 • Chicago, IL 60602
(312)-74-GOBIZ (312-744-6249) • (312) 744-1944 (TTY)
http://www.cityofchicago.org/bacp

03/13/2013

Alderman **Michael D. Chandler**
Ward # **24**
City of Chicago
City Hall, Room **203**
121 North LaSalle Street
Chicago, Illinois 60602


Re: An ordinance to use and maintain a portion of the public right-of-way for **three (3) security camera(s)** for **EM IRON WORKS CORP.**, adjacent to the premises known as **4214 W. Taylor St.**.

Dear Alderman **Michael D. Chandler**:

The applicant referenced above has requested the use of the public right-of-way for a **security camera(s)**. An ordinance has been prepared by the Department of Business Affairs and Consumer Protection – Business Assistance Center - Public Way Use Unit for presentation to the City Council. Because this request was made for properties located in your ward, as approved by you as per the attached, I respectfully request that you introduce the attached ordinance at the next City Council meeting.

If you have any questions regarding this ordinance, please contact Anthony Bertuca at (312) 744-5506.

Department of Business Affairs and Consumer Protection

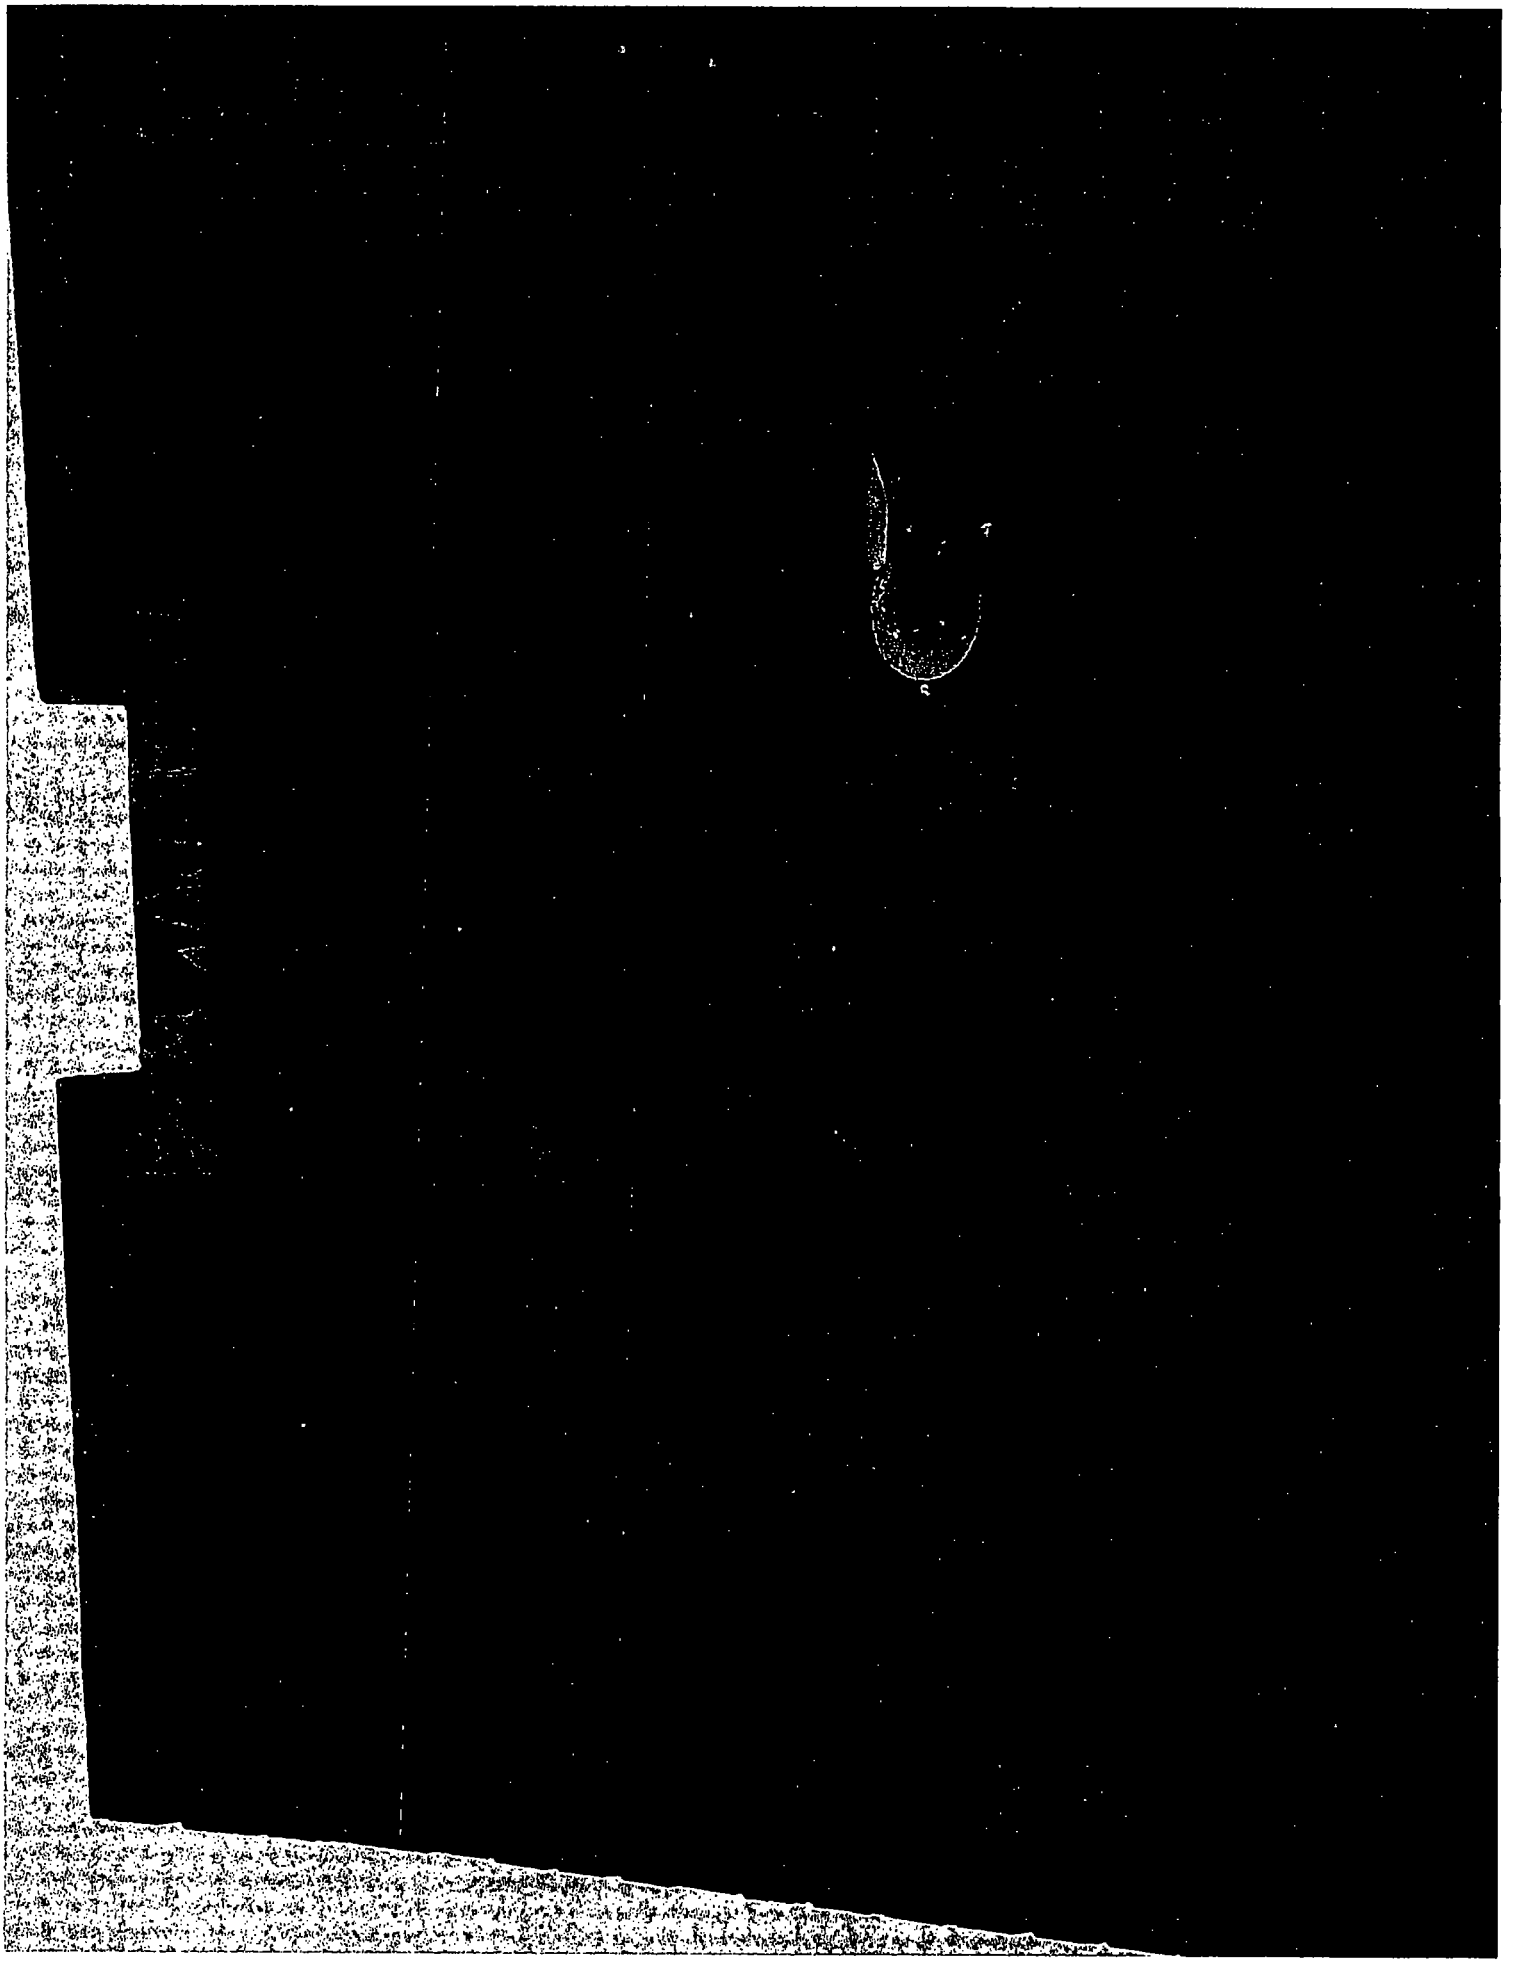

Office of the City Clerk

O2013-1758

Office of the City Clerk

City Council Document Tracking Sheet

Meeting Date:	3/13/2013
Sponsor(s):	Solis, Daniel (25)
Type:	Ordinance
Title:	Grant(s) of privilege in public way for University Commons I Condo Assn.
Committee(s) Assignment:	Committee on Transportation and Public Way

ORDINANCE
University Commons I Condo Assn.
Acct. No. 331121 - 1
Permit No. 1104311

Be It Ordained by the City Council of the City of Chicago:

SECTION 1. Permission and authority are hereby given and granted to University Commons I Condo Assn., upon the terms and subject to the conditions of this ordinance to maintain and use, as now constructed, two (2) Vault(s) under the public right-of-way adjacent to its premises known as 1033-1069 W. 14th Pl..

Said Vault(s) at W. 14th Place measure(s):

One (1) at five (5) feet in length, and six point four (6.4) feet in width for a total of thirty-two (32) square feet.

One (1) at five (5) feet in length, and ten point four (10.4) feet in width for a total of fifty-two (52) square feet.

The location of said privilege shall be as shown on prints kept on file with the Department of Business Affairs and Consumer Protection and the Office of the City Clerk.

Said privilege shall be constructed in accordance with plans and specifications approved by the Department of Transportation (Office of Underground Coordination).

This grant of privilege in the public way shall be subject to the provisions of Section 10-28-015 and all other required provisions of the Municipal Code of Chicago.

The grantee shall pay to the City of Chicago as compensation for the privilege #1104311 herein granted the sum of eight hundred ($800.00) per annum in advance.


A 25% penalty will be added for payments received after due date.

The permit holder agrees to hold the City of Chicago harmless for any damage, relocation or replacement costs associated with damage, relocation or removal of private property caused by the City performing work in the public way.

Authority herein given and granted for a period of five (5) years from and after Date of Passage.

Alderman _____

Daniel S. Solis 25th Ward

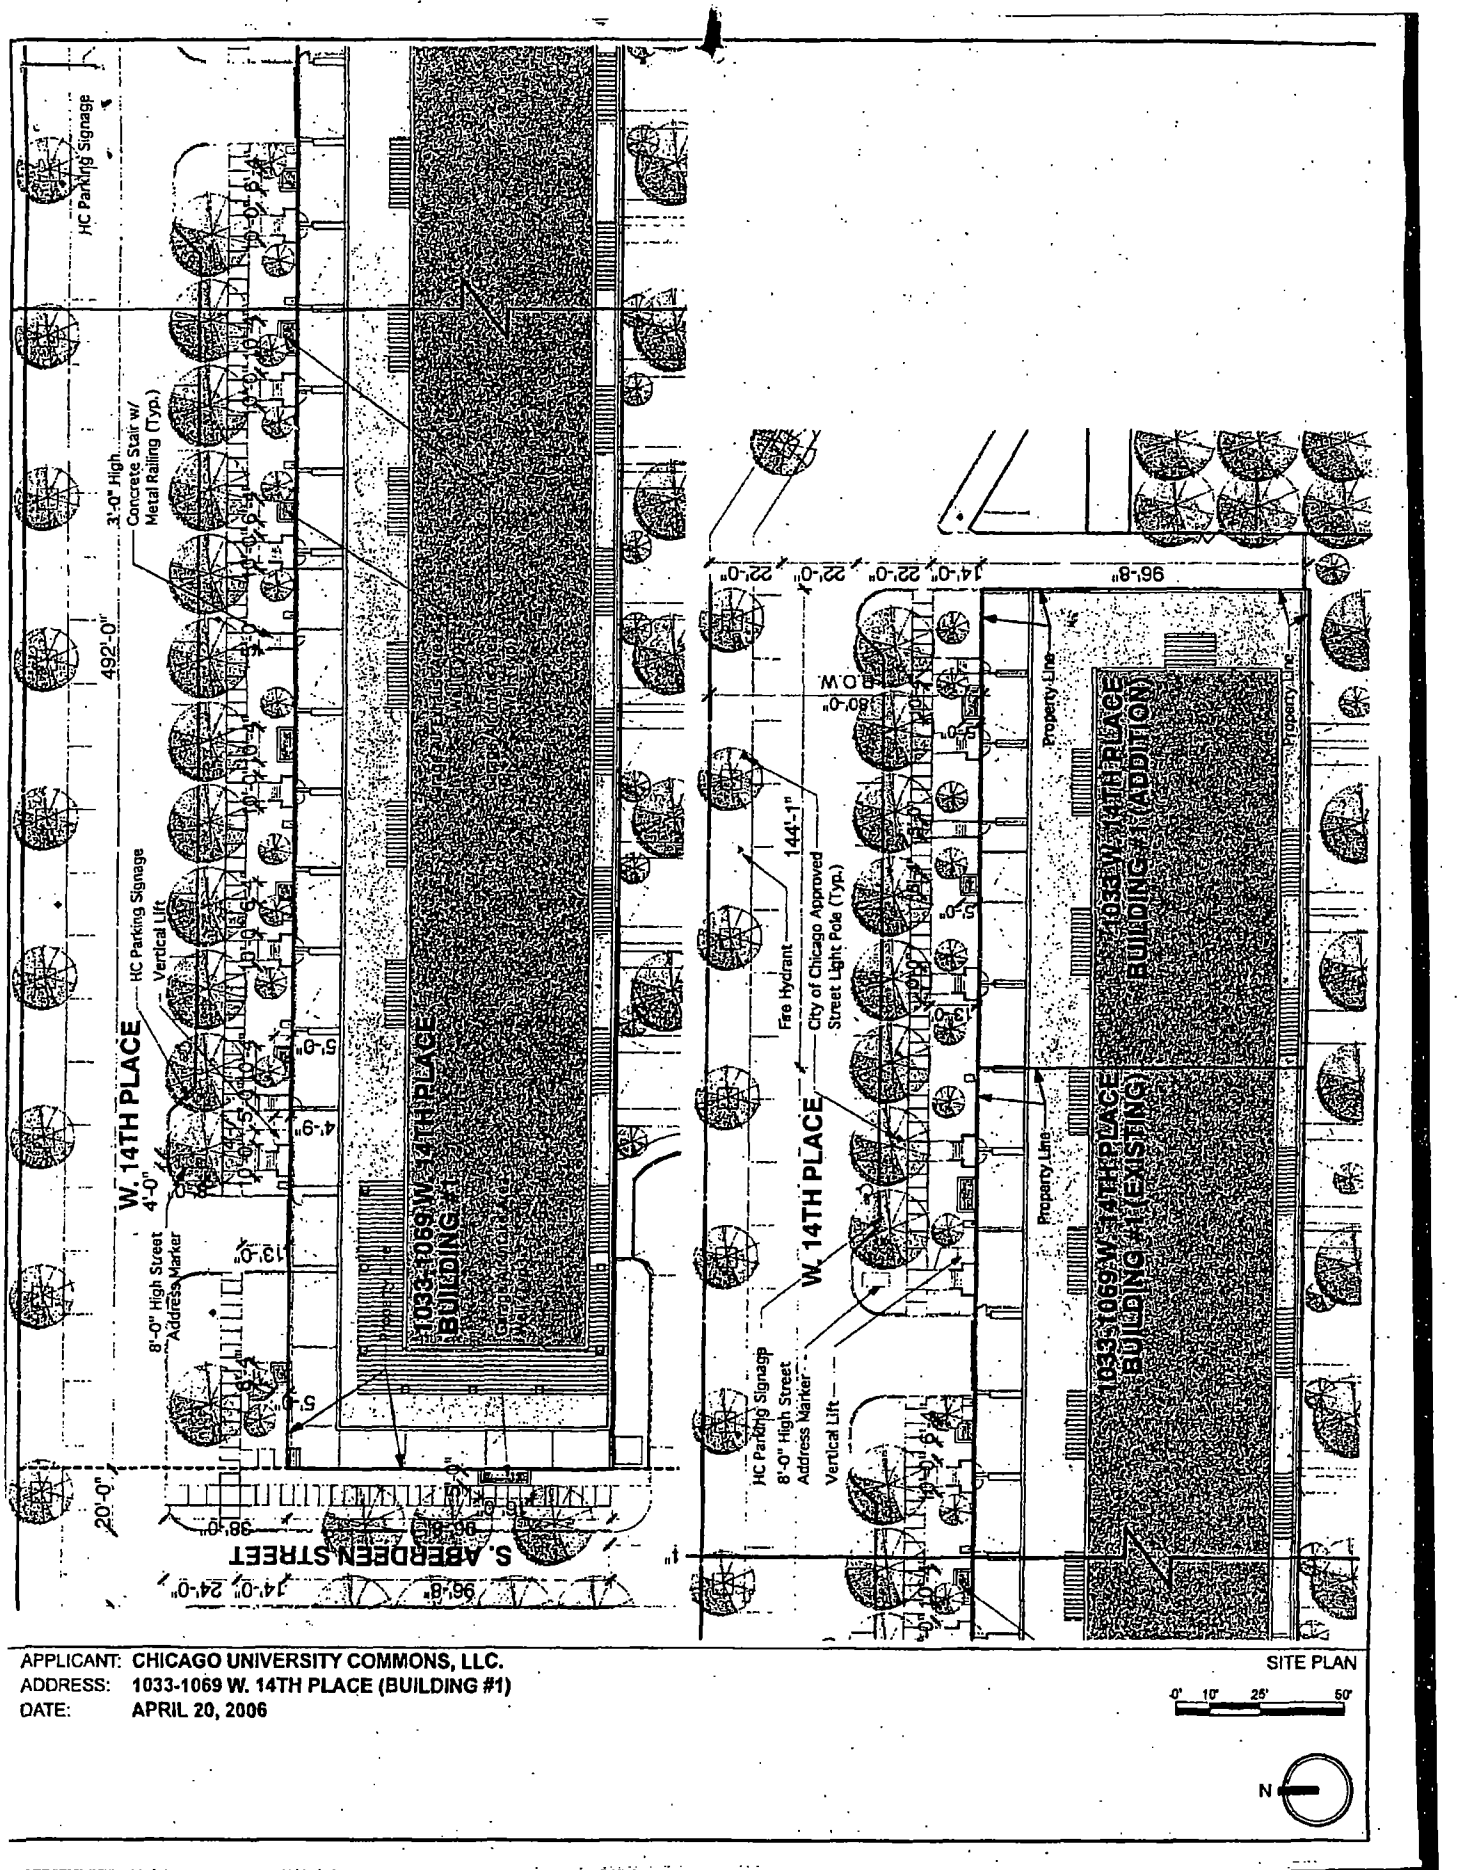

APPLICANT: CHICAGO UNIVERSITY COMMONS, LLC.
ADDRESS: 1033-1069 W. 14TH PLACE (BUILDING #1)
DATE: APRIL 20, 2006

SITE PLAN

0' 10' 25' 50'

Department of Business Affairs and Consumer Protection
Business Assistance Center - Public Way Use Unit
City Hall - 121 N. LaSalle Street, Room 800 • Chicago, IL 60602
(312)-74-GOBIZ (312-744-6249) • (312) 744-1944 (TTY)
http://www.cityofchicago.org/bacp

03/13/2013

Alderman **Daniel S. Solis**
Ward # **25**
City of Chicago
City Hall, Room **203**
121 North LaSalle Street
Chicago, Illinois 60602

Re: An ordinance to use and maintain a portion of the public right-of-way for **two (2) vault(s)** for **University Commons I Condo Assn.**, adjacent to the premises known as **1033-1069 W. 14th Pl.**.

Dear Alderman **Daniel S. Solis**:

The applicant referenced above has requested the use of the public right-of-way for **vault(s)**. An ordinance has been prepared by the Department of Business Affairs and Consumer Protection – Business Assistance Center - Public Way Use Unit for presentation to the City Council. Because this request was made for properties located in your ward, as approved by you as per the attached, I respectfully request that you introduce the attached ordinance at the next City Council meeting.

If you have any questions regarding this ordinance, please contact Anthony Bertuca at (312) 744-5506.

Department of Business Affairs and Consumer Protection

Office of the City Clerk

O2013-1762

Office of the City Clerk

City Council Document Tracking Sheet

Meeting Date:	3/13/2013
Sponsor(s):	Maldonado, Roberto (26)
Type:	Ordinance
Title:	Grant(s) of privilege in public way for EuroFurniture
Committee(s) Assignment:	Committee on Transportation and Public Way

ORDINANCE
EuroFurniture
Acct. No. 42486 - 1
Permit No. 1097872

Be It Ordained by the City Council of the City of Chicago:

SECTION 1. Permission and authority are hereby given and granted to EuroFurniture, upon the terms and subject to the conditions of this ordinance to construct, install, maintain and use six (6) Banner(s) projecting over the public right-of-way adjacent to its premises known as 2145 W. Grand Ave..

Said Banner(s) at W. Grand Avenue measure(s):
Six (6) at eight (8) feet in length, and two point five (2.5) feet in width for a total of one hundred twenty (120) square feet.

The location of said privilege shall be as shown on prints kept on file with the Department of Business Affairs and Consumer Protection and the Office of the City Clerk.

Said privilege shall be constructed in accordance with plans and specifications approved by the Zoning Department - Signs.


This grant of privilege in the public way shall be subject to the provisions of Section 10-28-015 and all other required provisions of the Municipal Code of Chicago.

The grantee shall pay to the City of Chicago as compensation for the privilege #1097872 herein granted the sum of one hundred seventy-five ($175.00) per annum in advance.


A 25% penalty will be added for payments received after due date.

The permit holder agrees to hold the City of Chicago harmless for any damage, relocation or replacement costs associated with damage, relocation or removal of private property caused by the City performing work in the public way.


Authority herein given and granted for a period of five (5) years from and after Date of Passage.

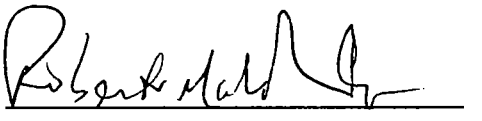Alderman 

Roberto Maldonado 26th Ward

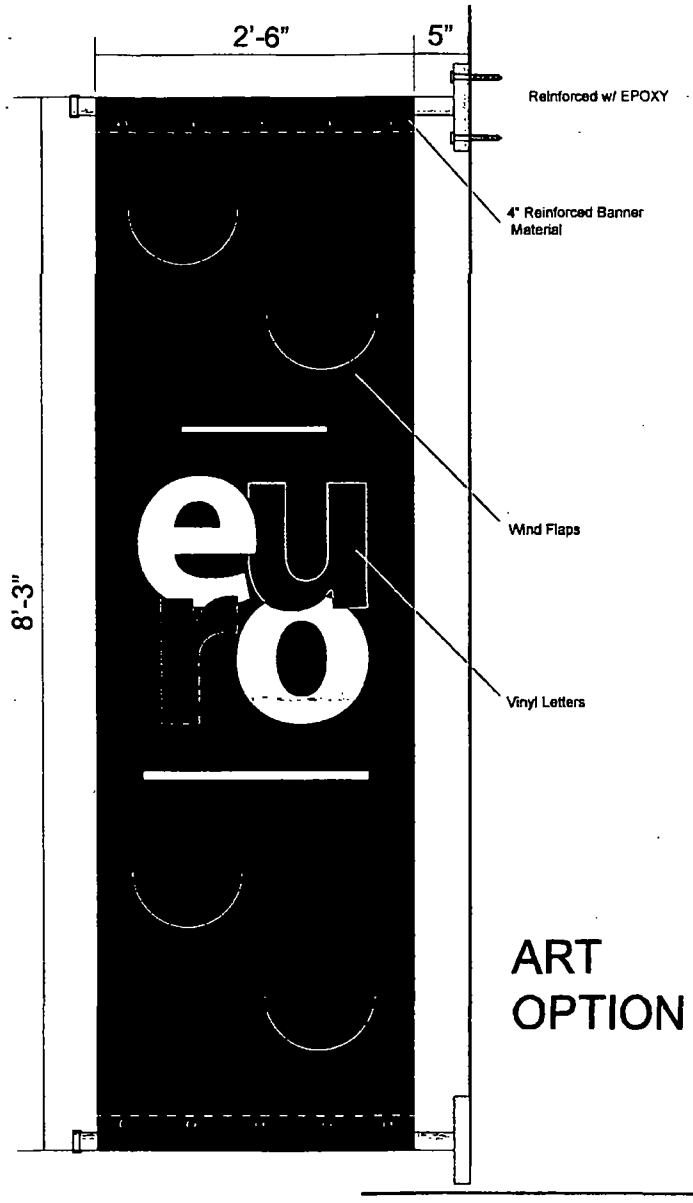

2 2" POLES
QUANTITY: 6 PREMIUM VINYL BANNERS
REINFORCED EDGES
VINYL COLORS TO MATCH
WIND FLAPS

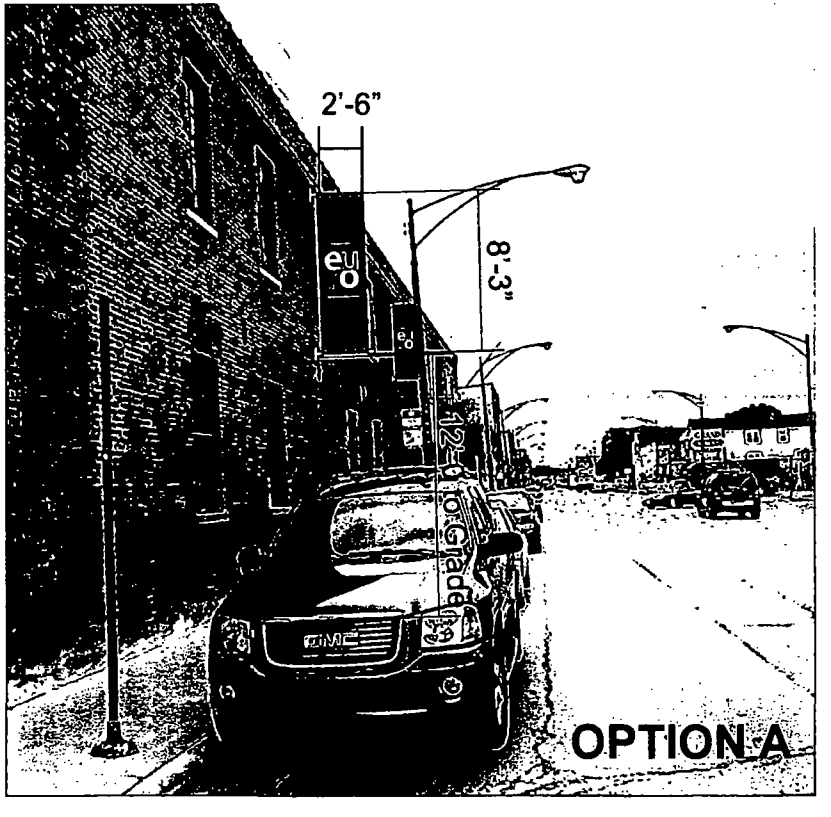

ART
OPTION A

M-K SIGNS
CHICAGO
4900 N. ELSTON AVE
CHICAGO, IL 60630
773/545-0044
FAX 773/545-0042
E-MAIL: artdept@mksigns.net

EUROPEAN FURNITURE
2145 W. Grand Avenue Chicago, IL, 60612

Colors represented in this drawing are for presentation purposes only. They will not match your finished product exactly. Actual color samples can be obtained from your sales representative.

This design is the original and unpublished work of MK SIGNS and may not be reproduced, copied or exhibited in any fashion without the expressed written consent of MK SIGNS. The rights to this design may be purchased.

DATE	REVISION

SCALE 1/8" = 1'-0"	DATE 08-04-2011
DESIGNER MSO	SALES RC
FILE	DRAWING 1116

Department of Business Affairs and Consumer Protection
Business Assistance Center - Public Way Use Unit
City Hall - 121 N. LaSalle Street, Room 800 • Chicago, IL 60602
(312)-74-GOBIZ (312-744-6249) • (312) 744-1944 (TTY)
http://www.cityofchicago.org/bacp

2nd ATTEMPT AT INTRODUCTION

03/13/2013

Alderman **Roberto Maldonado**
Ward # **26**
City of Chicago
City Hall, Room **300**
121 North LaSalle Street
Chicago, Illinois 60602

Re: An ordinance to use and maintain a portion of the public right-of-way for **six (6) banner(s)** for **EuroFurniture**, adjacent to the premises known as **2145 W. Grand Ave.**.

Dear Alderman **Roberto Maldonado**:

The applicant referenced above has requested the use of the public right-of-way for a **banner(s)**. An ordinance has been prepared by the Department of Business Affairs and Consumer Protection – Business Assistance Center - Public Way Use Unit for presentation to the City Council. Because this request was made for properties located in your ward, as approved by you as per the attached, I respectfully request that you introduce the attached ordinance at the next City Council meeting.

If you have any questions regarding this ordinance, please contact Anthony Bertuca at (312) 744-5506.

Department of Business Affairs and Consumer Protection

Office of the City Clerk

O2013-1763

Office of the City Clerk

City Council Document Tracking Sheet

Meeting Date:	3/13/2013
Sponsor(s):	Burnett, Walter (27)
Type:	Ordinance
Title:	Grant(s) of privilege in public way for Gardner School, The
Committee(s) Assignment:	Committee on Transportation and Public Way

ORDINANCE
THE GARDNER SCHOOL
Acct. No. 376731 - 1
Permit No. 1103855

Be It Ordained by the City Council of the City of Chicago:

SECTION 1. Permission and authority are hereby given and granted to THE GARDNER SCHOOL, upon the terms and subject to the conditions of this ordinance to maintain and use two (2) sign(s) projecting over the public right-of-way attached to its premises known as 1301 W. Madison St..

Said sign structure(s) measures as follows; along W. Madison:
One (1) at thirty point four one (30.41) feet in length, one point eight three (1.83) feet in height and thirteen point seven five (13.75) feet above grade level.

Said sign structure(s) measures as follows; along S. Throop:
One (1) at thirty point four one (30.41) feet in length, one point eight three (1.83) feet in height and thirteen point seven five (13.75) feet above grade level.

The location of said privilege shall be as shown on prints kept on file with the Department of Business Affairs and Consumer Protection and the Office of the City Clerk.

Said privilege shall be constructed in accordance with plans and specifications approved by the Department of Transportation (Division of Project Development) and Zoning Department - Signs.


This grant of privilege in the public way shall be subject to the provisions of Section 10-28-015 and all other required provisions of the Municipal Code of Chicago.

The grantee shall pay to the City of Chicago as compensation for the privilege #1103855 herein granted the sum of six hundred ($600.00) per annum in advance.

A 25% penalty will be added for payments received after due date.


The permit holder agrees to hold the City of Chicago harmless for any damage, relocation or replacement costs associated with damage, relocation or removal of private property caused by the City performing work in the public way.


Authority herein given and granted for a period of five (5) years from and after Date of Passage.

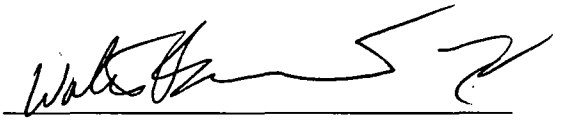Alderman 

Walter Burnett Jr. 27th Ward

MADISON STREET ELEVATION

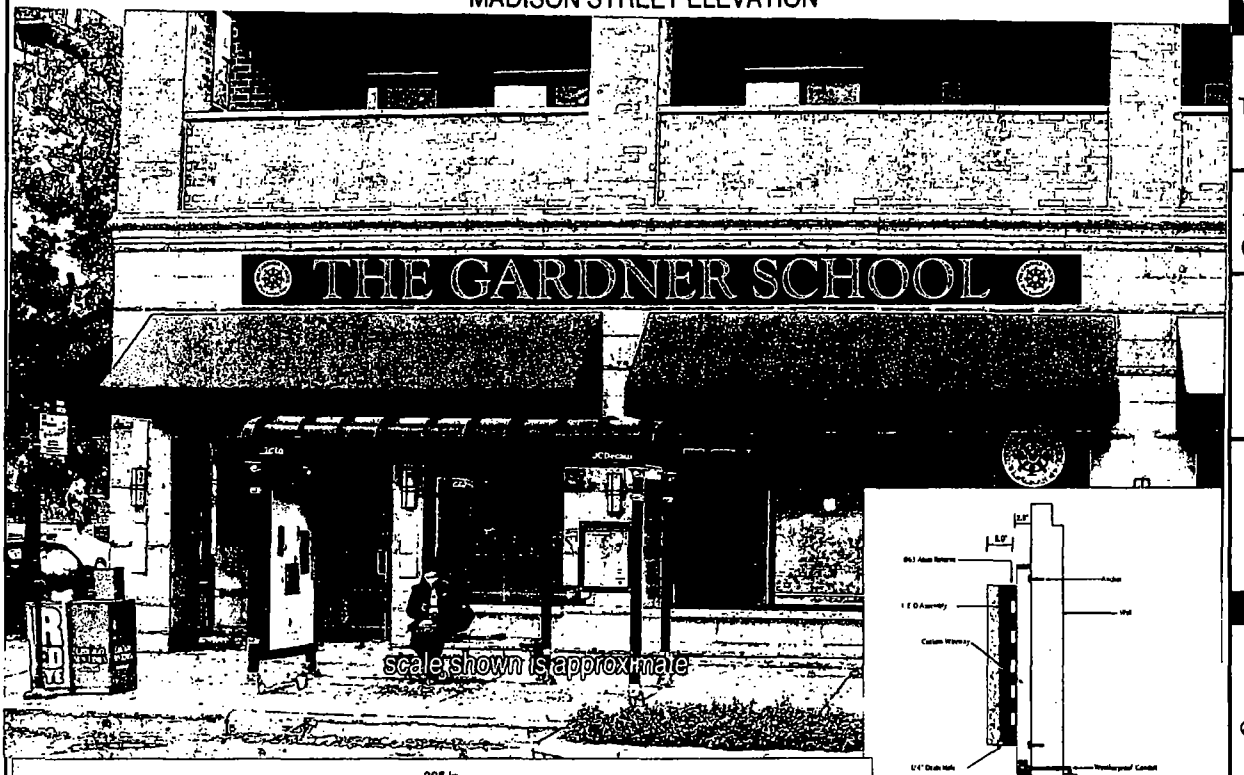

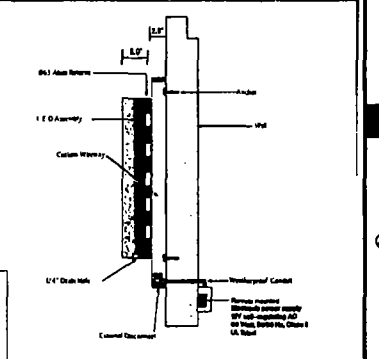



Sign details: Front lit channel letters mounted to custom wireway. White acrylic faces with translucent gold overlays. Gold trim caps and gold painted returns. Wireway painted low gloss black.
Type of Illumination: Internal. White LEDs. Low voltage power supplies. UL listing, External disconnect on wireway.
Dimensions: Wireway 22" H x 365" W. Letters and logo at 18" H. Overall = 56 sq. ft.
Allowable sign limit:
Special Notes: Madison store front >75 ft.

CHANNEL LETTERS

Account:
THE GARDNER SCHOOL

Location:
1301 W. Madison
Chicago, IL 60607

Date: 10/23/12

THIS ARTWORK REMAINS THE INTELLECTUAL PROPERTY OF THE AUBREY SIGN CO. UNTIL PAID FOR, IN FULL, BY CUSTOMER. USE OF THIS ARTWORK FOR ANY COMMERCIAL PURPOSE WITHOUT OUR WRITTEN PERMISSION WILL RESULT IN A $1,000 PENALTY.

PLEASE REVIEW, SIGN AND DATE THIS – INDICATING YOUR APPROVAL.

approved by date

Aubrey SIGN CO.
1847 Suncast Lane
Batavia, IL 60510
Ph: 630-482-9901
Fax: 630-482-9906
www.aubreysigns.com
Email:
mike@aubreysigns.com

Office of the City Clerk

O2013-1766

Office of the City Clerk

City Council Document Tracking Sheet

Meeting Date:	3/13/2013
Sponsor(s):	Burnett, Walter (27)
Type:	Ordinance
Title:	Grant(s) of privilege in public way for Goddess River North, The
Committee(s) Assignment:	Committee on Transportation and Public Way

ORDINANCE
THE GODDESS RIVER NORTH
Acct. No. 376757 - 1
Permit No. 1104802

Be It Ordained by the City Council of the City of Chicago:

SECTION 1. Permission and authority are hereby given and granted to THE GODDESS RIVER NORTH, upon the terms and subject to the conditions of this ordinance to maintain and use, as now constructed, three (3) Light Fixture(s) projecting over the public right-of-way adjacent to its premises known as 901 N. Larrabee St..

Said Light Fixture(s) at N LARRABEE ST measure(s):
Three (3) at one point five eight (1.58) foot in length, two point zero eight (2.08) feet in width and nine (9) feet above grade level.

The location of said privilege shall be as shown on prints kept on file with the Department of Business Affairs and Consumer Protection and the Office of the City Clerk.

Said privilege shall be constructed in accordance with plans and specifications approved by the Department of Transportation (Division of Project Development).

This grant of privilege in the public way shall be subject to the provisions of Section 10-28-015 and all other required provisions of the Municipal Code of Chicago.

The grantee shall pay to the City of Chicago as compensation for the privilege #1104802 herein granted the sum of seventy-five ($75.00) per annum in advance.

A 25% penalty will be added for payments received after due date.

The permit holder agrees to hold the City of Chicago harmless for any damage, relocation or replacement costs associated with damage, relocation or removal of private property caused by the City performing work in the public way.

Authority herein given and granted for a period of five (5) years from and after Date of Passage.


Alderman _____

Walter Burnett Jr. 27th Ward

901 N. LARRABEE LIGHTS.

x 3

DIMENSIONS

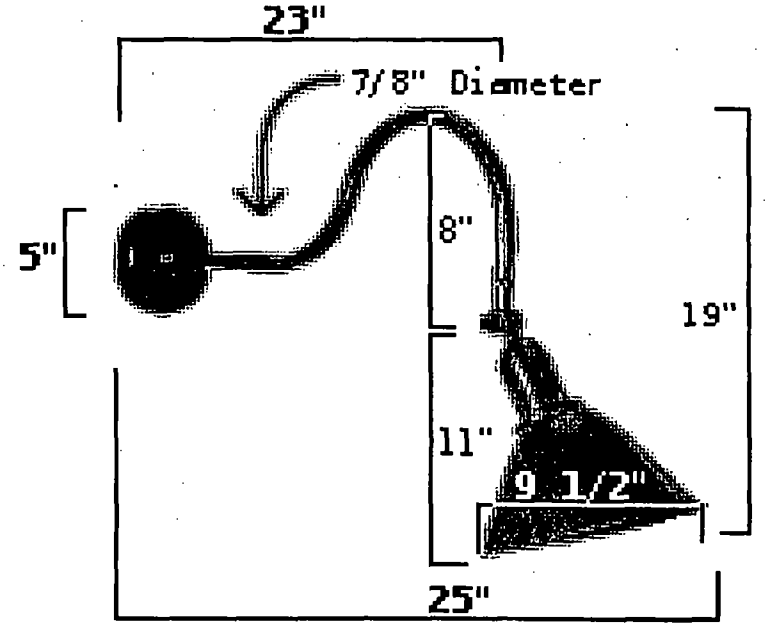

Sizes and specifications subject to change without notice. We try our best to keep sizes as accurate as possible but it is not always possible. If EXACT size is necessary for your application we recommend consulting us before buying. Outdoor items are non-returnable unless defective. Return to our terms of sale for complete details.

Office of the City Clerk

O2013-1771

Office of the City Clerk

City Council Document Tracking Sheet

Meeting Date:	3/13/2013
Sponsor(s):	Burnett, Walter (27)
Type:	Ordinance
Title:	Grant(s) of privilege in public way for Odyssey Lofts Condominium Association
Committee(s) Assignment:	Committee on Transportation and Public Way

ORDINANCE
ODYSSEY LOFTS CONDOMINIUM ASSOCIATION
Acct. No. 378473 - 1
Permit No. 1104386

Be It Ordained by the City Council of the City of Chicago:

SECTION 1. Permission and authority are hereby given and granted to ODYSSEY LOFTS CONDOMINIUM ASSOCIATION, upon the terms and subject to the conditions of this ordinance to maintain and use, as now constructed, fourteen (14) Balcony(s) projecting over the public right-of-way adjacent to its premises known as 770 W. Gladys Ave..

Said Balcony(s) at W. Gladys measure(s):

One (1) at twelve (12) feet in length, and five (5) feet in width for a total of sixty (60) square feet. Existing balcony shall be eighteen (18) feet three (3) inches above grade level.

One (1) at twelve (12) feet in length, and five (5) feet in width for a total of sixty (60) square feet. Existing balcony shall be thirty-one (31) feet four (4) inches above grade level.

One (1) at twelve (12) feet in length, and five (5) feet in width for a total of sixty (60) square feet. Existing balcony shall be forty-five (45) feet one (1) inch above grade level.

One (1) at twelve (12) feet in length, and five (5) feet in width for a total of sixty (60) square feet. Existing balcony shall be fifty-six (56) feet five (5) inches above grade level.

One (1) at twelve (12) feet in length, and five (5) feet in width for a total of sixty (60) square feet. Existing balcony shall be seventy-one (71) feet nine (9) inches above grade level.

One (1) at fifteen (15) feet in length, and five (5) feet in width for a total of seventy-five (75) square feet. Existing balcony shall be eighty-seven (87) feet six (6) inches above grade level.

One (1) at fifteen (15) feet in length, and five (5) feet in width for a total of seventy-five (75) square feet. Existing balcony shall be ninety-nine (99) feet six (6) inches above grade level.

Said Balcony(s) at W. Jackson Blvd measure(s):

One (1) at twelve (12) feet in length, and five (5) feet in width for a total of sixty (60) square feet. Existing balcony shall be eighteen (18) feet three (3) inches above grade level.

One (1) at twelve (12) feet in length, and five (5) feet in width for a total of sixty (60) square feet. Existing balcony shall be thirty-one (31) feet four (4) inches above grade level.

One (1) at twelve (12) feet in length, and five (5) feet in width for a total of sixty (60) square feet. Existing balcony shall be forty-five (45) feet one (1) inch above grade level.

One (1) at twelve (12) feet in length, and five (5) feet in width for a total of sixty (60) square feet. Existing balcony shall be fifty-six (56) feet five (5) inches above grade level.

One (1) at twelve (12) feet in length, and five (5) feet in width for a total of sixty (60) square feet. Existing balcony shall be seventy-one (71) feet nine (9) inches above grade level.

One (1) at fifteen (15) feet in length, and five (5) feet in width for a total of seventy-five (75) square feet. Existing balcony shall be eighty-seven (87) feet six (6) inches above grade level.

One (1) at fifteen point four one (15.41) feet in length, and five (5) feet in width for a total of seventy-seven point zero five (77.05) square feet. Existing balcony shall be ninety-nine (99) feet six (6) inches above grade level.

The location of said privilege shall be as shown on prints kept on file with the Department of Business Affairs and Consumer Protection and the Office of the City Clerk.

Said privilege shall be constructed in accordance with plans and specifications approved by the Department of Planning and Development and Department of Transportation (Division of Project Development).


This grant of privilege in the public way shall be subject to the provisions of Section 10-28-015 and all other required provisions of the Municipal Code of Chicago.

The grantee shall pay to the City of Chicago as compensation for the privilege #1104386 herein granted the sum of one thousand fifty ($1,050.00) per annum in advance.

A 25% penalty will be added for payments received after due date.


The permit holder agrees to hold the City of Chicago harmless for any damage, relocation or replacement costs associated with damage, relocation or removal of private property caused by the City performing work in the public way.

Authority herein given and granted for a period of five (5) years from and after Date of Passage.

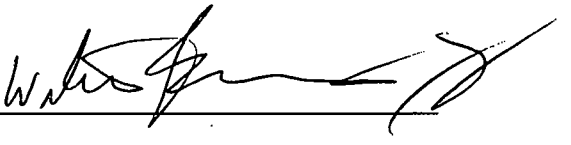Alderman 

Walter Burnett Jr. 27th Ward

770 W. GLADYS AVE

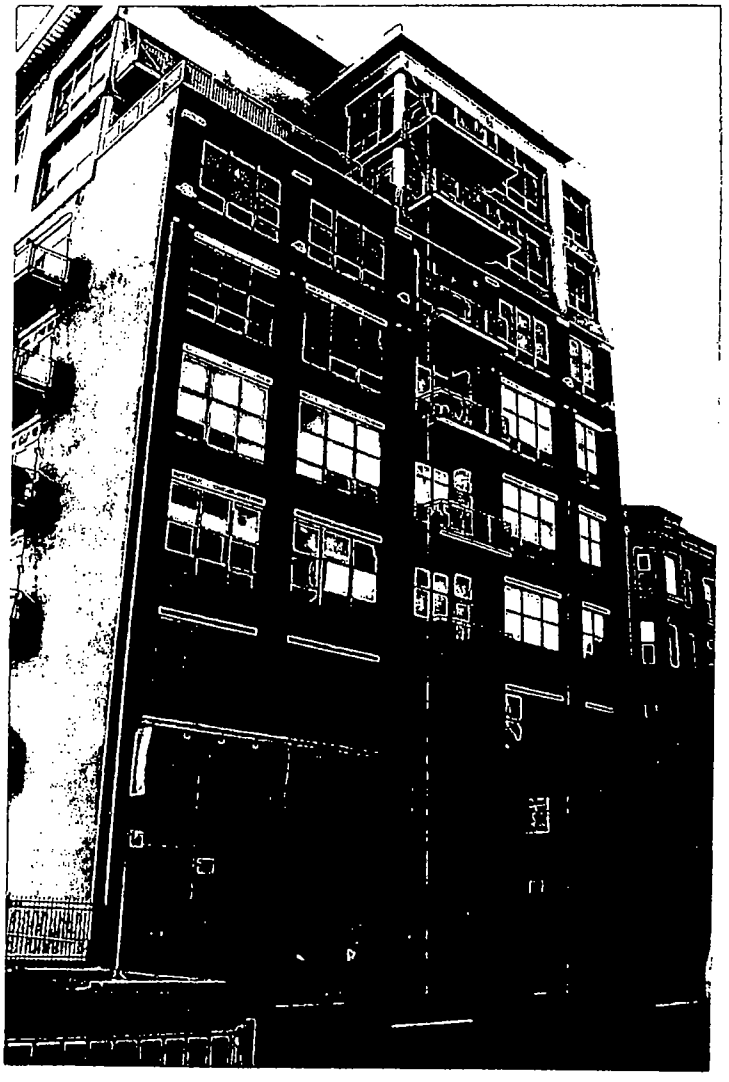

W. JACKSON BLVD ELEVATION



W. GLADYS AVE ELEVATION

Office of the City Clerk

O2013-1774

Office of the City Clerk

City Council Document Tracking Sheet

Meeting Date:	3/13/2013
Sponsor(s):	Burnett, Walter (27)
Type:	Ordinance
Title:	Grant(s) of privilege in public way for Red Mango
Committee(s) Assignment:	Committee on Transportation and Public Way

ORDINANCE
RED MANGO
Acct. No. 378467 - 1
Permit No. 1104534

Be It Ordained by the City Council of the City of Chicago:

SECTION 1. Permission and authority are hereby given and granted to RED MANGO, upon the terms and subject to the conditions of this ordinance to maintain and use one (1) sign(s) projecting over the public right-of-way attached to its premises known as 24 S. Halsted St..

Said sign structure(s) measures as follows; along S. Halsted Street:
One (1) at ten point five (10.5) feet in length, two (2) feet in height and seventeen (17) feet above grade level.

The location of said privilege shall be as shown on prints kept on file with the Department of Business Affairs and Consumer Protection and the Office of the City Clerk.

Said privilege shall be constructed in accordance with plans and specifications approved by the Department of Transportation (Division of Project Development) and Zoning Department - Signs.

This grant of privilege in the public way shall be subject to the provisions of Section 10-28-015 and all other required provisions of the Municipal Code of Chicago.

The grantee shall pay to the City of Chicago as compensation for the privilege #1104534 herein granted the sum of one hundred ($100.00) per annum in advance.

A 25% penalty will be added for payments received after due date.

The permit holder agrees to hold the City of Chicago harmless for any damage, relocation or replacement costs associated with damage, relocation or removal of private property caused by the City performing work in the public way.

Authority herein given and granted for a period of five (5) years from and after Date of Passage.

Alderman _____


Walter Burnett Jr. 27th Ward


FRONT STORE ELEVATION

SPEC 1-1

Proposed Signage = 21.1 SqFt

Relevant Signage Code:
1 linear Ft of storefront = 1 SqFt signage
26.5 Ft storefront = 26.5 SqFt signage allowed
Sign Calculation:
(H) • (L) of overall boxed dimensions
Four line contour box
Total Proposed Signage (Entire Scope):
21.1 out of 25.1 total new signage

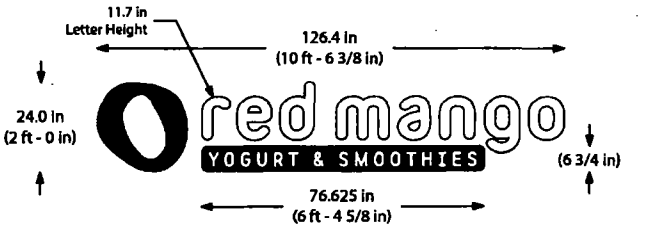

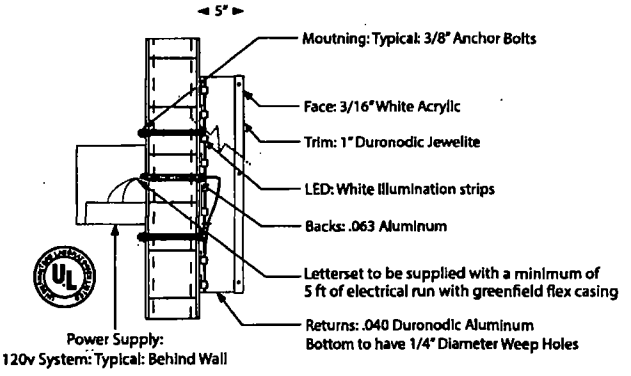

*Note: All fasteners to be non-ferrous and all penetrations shall be sealed water tight

Front-Lit L.E.D Channel Letter - Flush Mount

TYPICAL - Section Detail

Flush

Duronodic Bronze Returns

Translucent #3340-1 Red Vinyl

White Aluminum

N/A

N/A

N/A

N/A

N/A

IDENTITI RESOURCES

1171 Tower Rd.
Schaumburg, IL 60173
O. 847.301.0519
F. 847.301.0518
ideus@identiti.net

Project No:	130069	Element:	Exterior Signage
Date:	1/09/2013	Location:	NW corner of Halstead and Monroe, Chicago, IL
Revision:	001	Sales Rep:	Michael Sicher

Scale: 1/2" = 1'-0" Designer: Sarah Broadfoot Revision Art: Sarah Broadfoot

PROJECT red mango YOGURT & SMOOTHIES

This design is the property of Identiti Resources, LTD., and is not to be reproduced, copied or exhibited in any fashion. It is the property of the customer for whom it was prepared for use in connection with the project shown herein and is not to be used in any other way without the written permission of Identiti Resources, LTD. Duronodic is a registered trademark of Duronodic Signs, Inc. Underwriters Laboratories Inc. has not tested the electrical components of this sign.

Office of the City Clerk

O2013-1778

Office of the City Clerk

City Council Document Tracking Sheet

Meeting Date:	3/13/2013
Sponsor(s):	Burnett, Walter (27)
Type:	Ordinance
Title:	Grant(s) of privilege in public way for S.N. Peck Builder, Inc.
Committee(s) Assignment:	Committee on Transportation and Public Way

ORDINANCE
S.N. PECK BUILDER, INC.
Acct. No. 85595 - 1
Permit No. 1104440

Be It Ordained by the City Council of the City of Chicago:

SECTION 1. Permission and authority are hereby given and granted to S.N. PECK BUILDER, INC., upon the terms and subject to the conditions of this ordinance to maintain and use, as now constructed, one (1) Security Camera(s) projecting over the public right-of-way for security purposes adjacent to its premises known as 1647 W. Fulton St..

Said Security Camera(s) at W. Fulton measure(s):
One (1) at point eight three (.83) feet in length, point four one (.41) feet in width and ten (10) feet above grade level.

The location of said privilege shall be as shown on prints kept on file with the Department of Business Affairs and Consumer Protection and the Office of the City Clerk.

Said privilege shall be constructed in accordance with plans and specifications approved by the Department of Planning and Development and Department of Transportation (Division of Project Development).

This grant of privilege in the public way shall be subject to the provisions of Section 10-28-015 and all other required provisions of the Municipal Code of Chicago.

The grantee shall pay to the City of Chicago as compensation for the privilege #1104440 herein granted the sum of zero ($.00) per annum in advance.


A 25% penalty will be added for payments received after due date.

The permit holder agrees to hold the City of Chicago harmless for any damage, relocation or replacement costs associated with damage, relocation or removal of private property caused by the City performing work in the public way.

Authority herein given and granted for a period of five (5) years from and after 01/09/2013.

Alderman _____

Walter Burnett Jr. 27th Ward

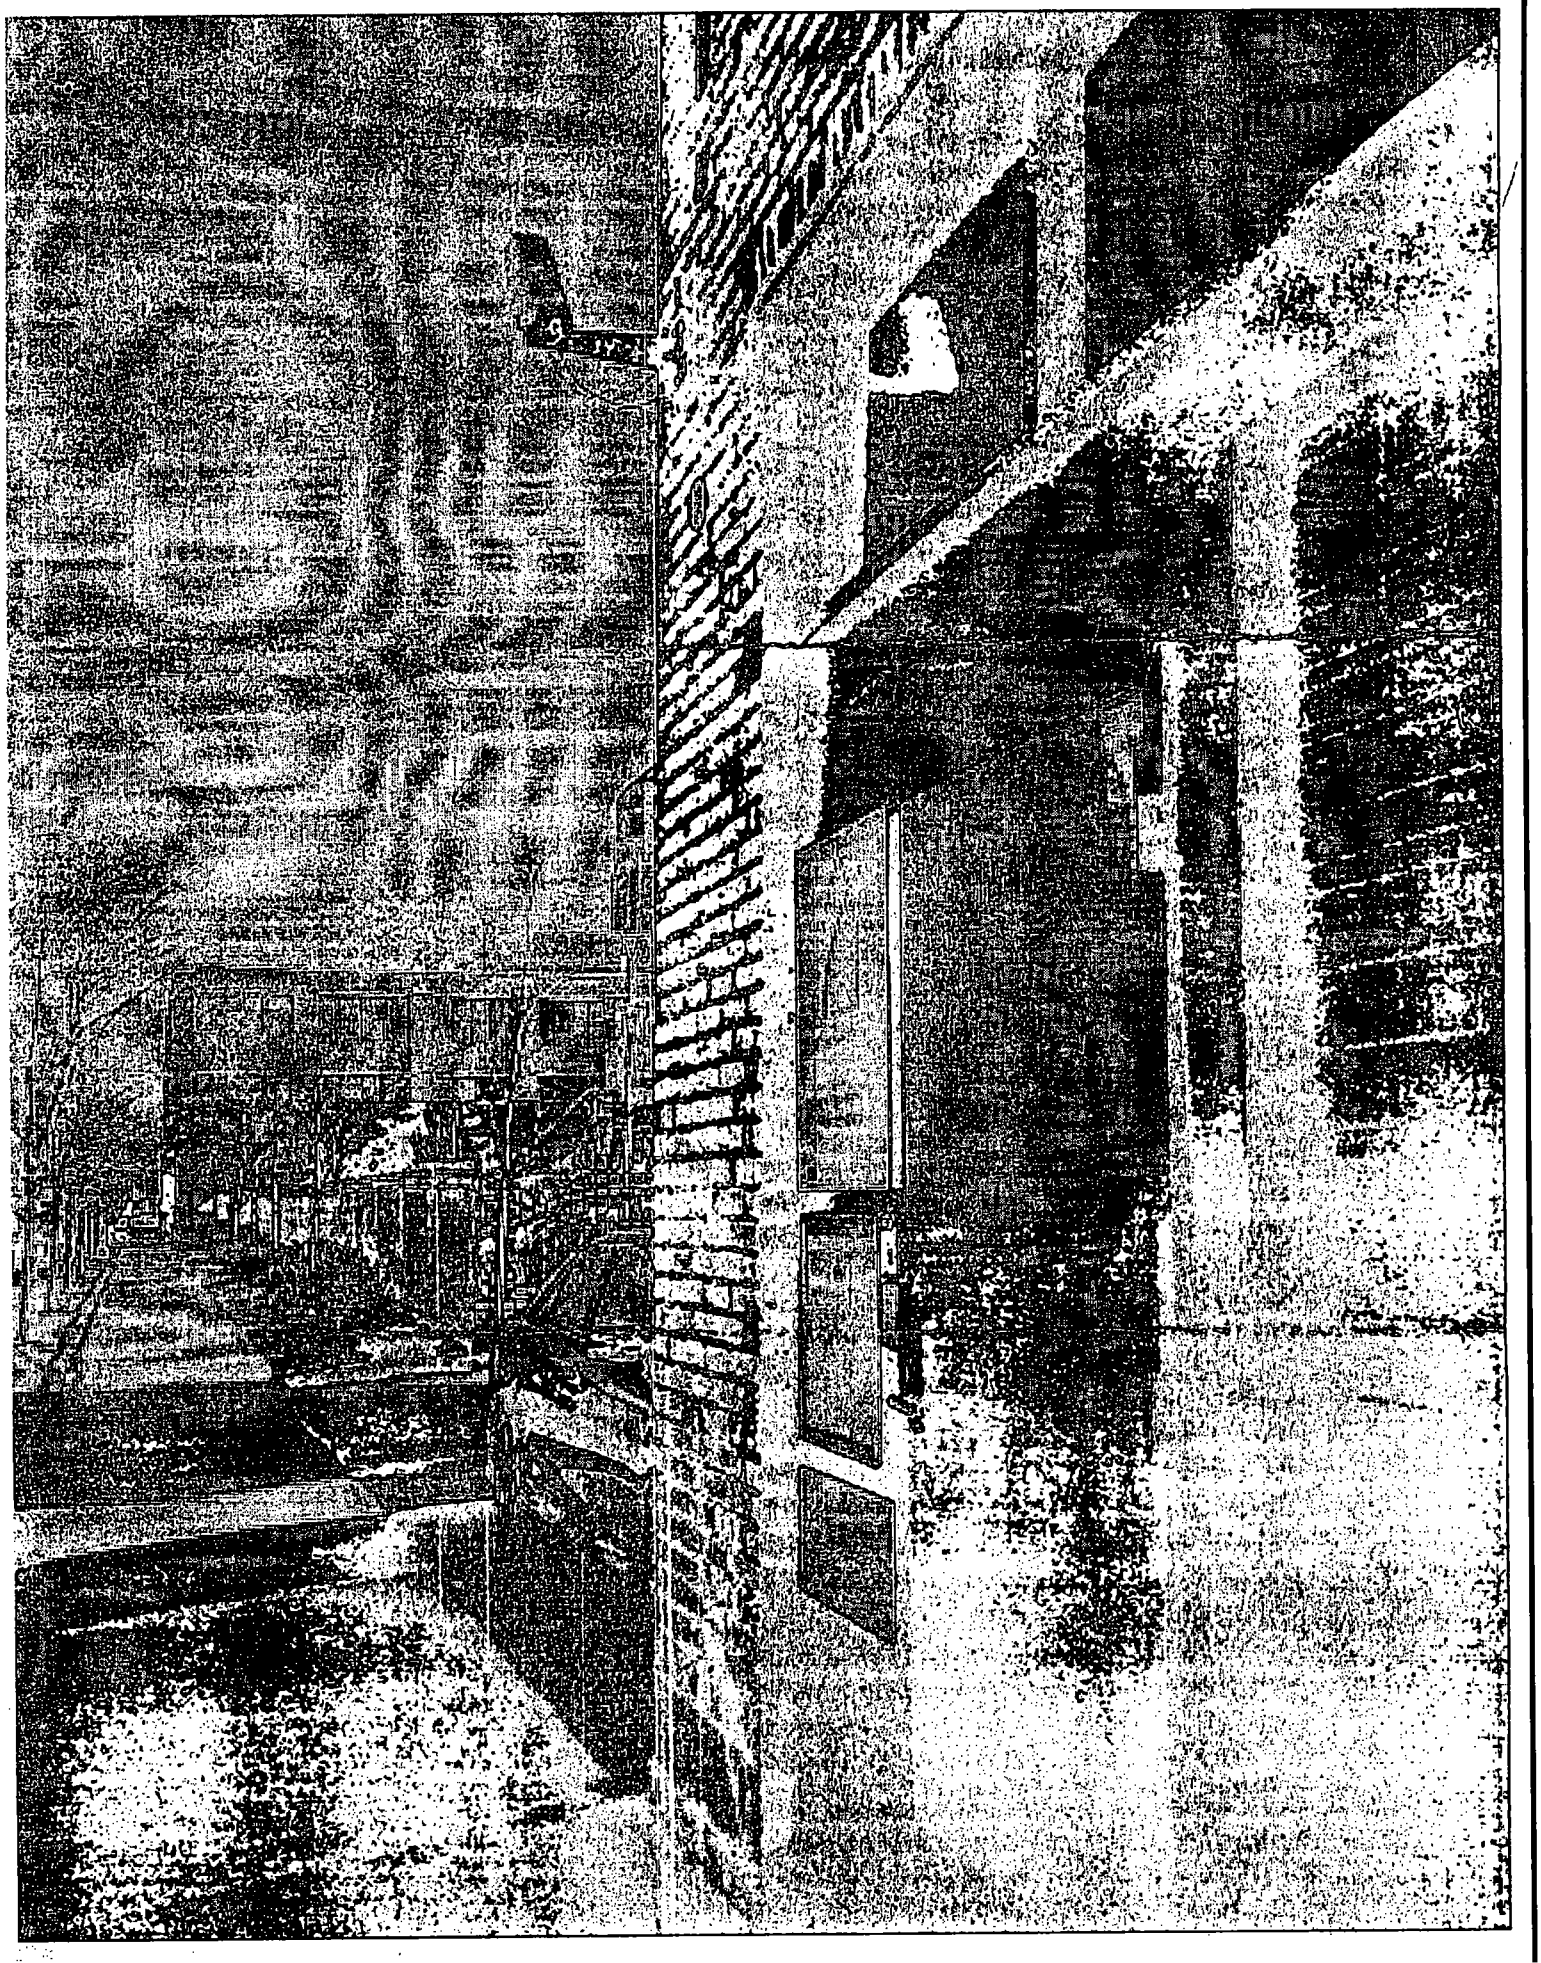

Office of the City Clerk

O2013-1779

Office of the City Clerk

City Council Document Tracking Sheet

Meeting Date:	3/13/2013
Sponsor(s):	Burnett, Walter (27)
Type:	Ordinance
Title:	Grant(s) of privilege in public way for Union Park Lounge
Committee(s) Assignment:	Committee on Transportation and Public Way

ORDINANCE
UNION PARK LOUNGE
Acct. No. 278481 - 1
Permit No. 1104787

Be It Ordained by the City Council of the City of Chicago:

SECTION 1. Permission and authority are hereby given and granted to UNION PARK LOUNGE, upon the terms and subject to the conditions of this ordinance to maintain and use one (1) sign(s) projecting over the public right-of-way attached to its premises known as 228 S. Racine Ave..

Said sign structure(s) measures as follows; along S. Racine Avenue:
One (1) at four (4) feet in length, nine (9) feet in height and nine (9) feet above grade level.

The location of said privilege shall be as shown on prints kept on file with the Department of Business Affairs and Consumer Protection and the Office of the City Clerk.

Said privilege shall be constructed in accordance with plans and specifications approved by the Department of Transportation (Division of Project Development) and Zoning Department - Signs.

This grant of privilege in the public way shall be subject to the provisions of Section 10-28-015 and all other required provisions of the Municipal Code of Chicago.

The grantee shall pay to the City of Chicago as compensation for the privilege #1104787 herein granted the sum of three hundred ($300.00) per annum in advance.


A 25% penalty will be added for payments received after due date.

The permit holder agrees to hold the City of Chicago harmless for any damage, relocation or replacement costs associated with damage, relocation or removal of private property caused by the City performing work in the public way.

Authority herein given and granted for a period of five (5) years from and after 07/19/2012.

Alderman _____

Walter Burnett Jr. 27th Ward

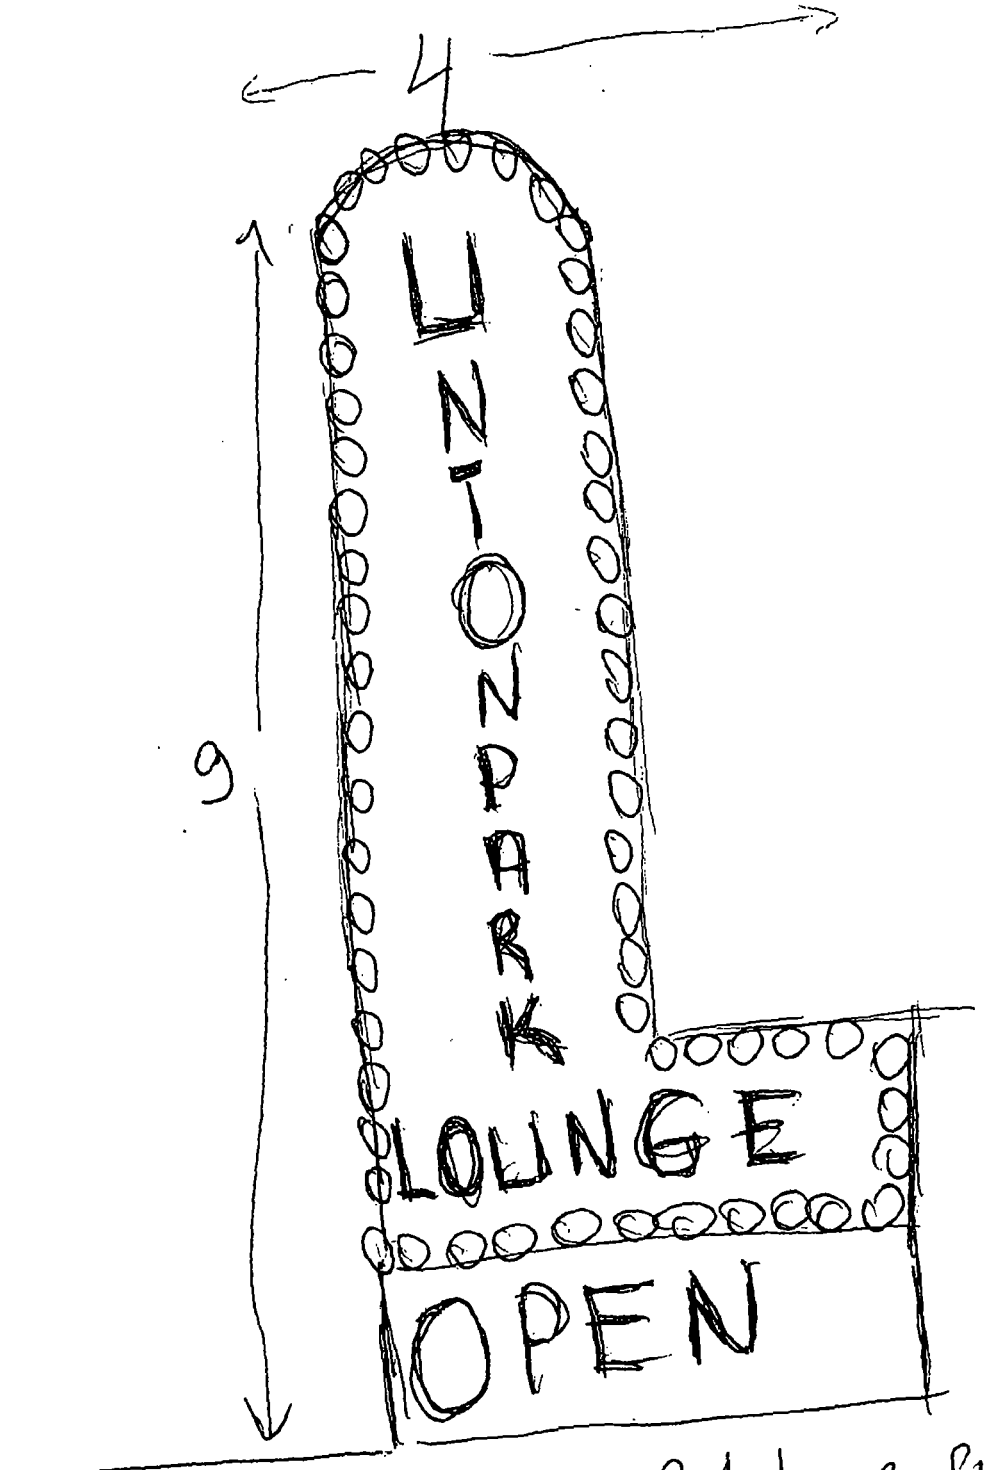

Sketch for Union Park lounge Sign
228 S. Racine CHICAGO 60607

Office of the City Clerk

O2013-1781

Office of the City Clerk

City Council Document Tracking Sheet

Meeting Date:	3/13/2013
Sponsor(s):	Burnett, Walter (27)
Type:	Ordinance
Title:	Grant(s) of privilege in public way for Updown Tobacco Shop
Committee(s) Assignment:	Committee on Transportation and Public Way

ORDINANCE
UPDOWN TOBACCO SHOP
Acct. No. 24879 - 1
Permit No. 1104799

Be It Ordained by the City Council of the City of Chicago:

SECTION 1. Permission and authority are hereby given and granted to UPDOWN TOBACCO SHOP, upon the terms and subject to the conditions of this ordinance to maintain and use one (1) sign(s) projecting over the public right-of-way attached to its premises known as 1550 N. Wells St..

Said sign structure(s) measures as follows; along N. Wells St.:
One (1) at seven point six seven (7.67) feet in length, seven point five eight (7.58) feet in height and fourteen (14) feet above grade level.

The location of said privilege shall be as shown on prints kept on file with the Department of Business Affairs and Consumer Protection and the Office of the City Clerk.

Said privilege shall be constructed in accordance with plans and specifications approved by the Department of Transportation (Division of Project Development) and Zoning Department - Signs.

This grant of privilege in the public way shall be subject to the provisions of Section 10-28-015 and all other required provisions of the Municipal Code of Chicago.

The grantee shall pay to the City of Chicago as compensation for the privilege #1104799 herein granted the sum of three hundred ($300.00) per annum in advance.

A 25% penalty will be added for payments received after due date.


The permit holder agrees to hold the City of Chicago harmless for any damage, relocation or replacement costs associated with damage, relocation or removal of private property caused by the City performing work in the public way.

Authority herein given and granted for a period of five (5) years from and after 11/13/2012.

Alderman _____

Walter Burnett Jr. 27th Ward

Sketch of Signage
Account #24879

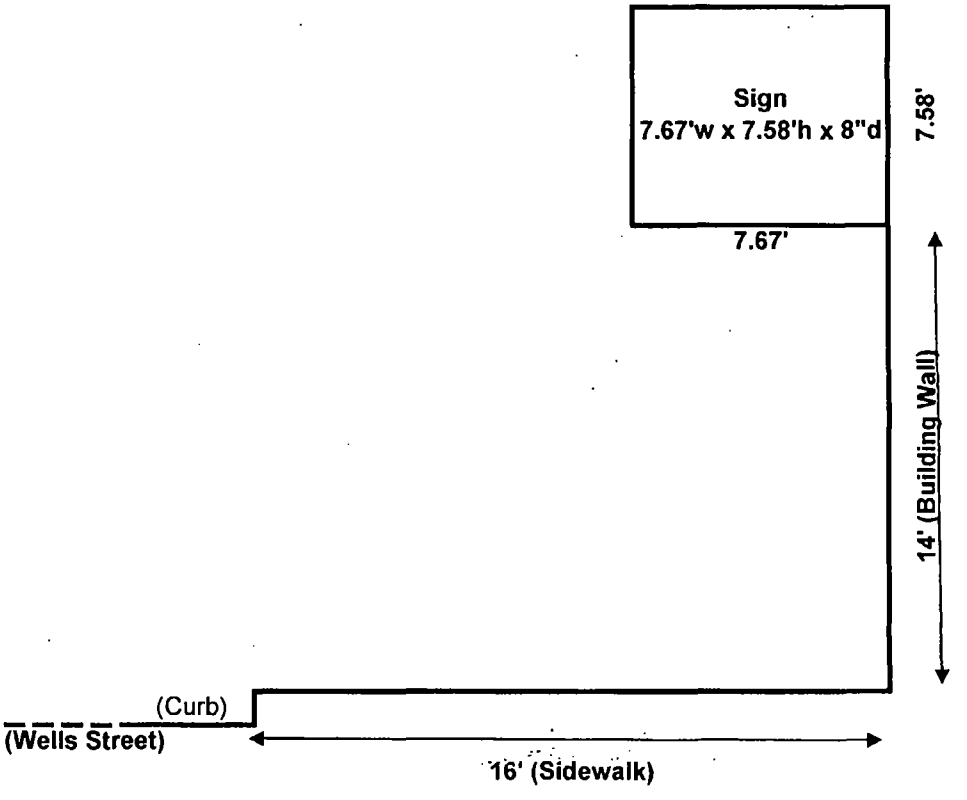

Sideview of signage at 1550 N Wells Street
(not to scale)

Office of the City Clerk

O2013-1802

Office of the City Clerk

City Council Document Tracking Sheet

Meeting Date:	3/13/2013
Sponsor(s):	Reboyras, Ariel (30)
Type:	Ordinance
Title:	Grant(s) of privilege in public way for Jimenez Restaurant Inc.
Committee(s) Assignment:	Committee on Transportation and Public Way

ORDINANCE
JIMENEZ RESTAURANT, INC.
Acct. No. 286251 - 1
Permit No. 1104936

Be It Ordained by the City Council of the City of Chicago:

SECTION 1. Permission and authority are hereby given and granted to JIMENEZ RESTAURANT, INC., upon the terms and subject to the conditions of this ordinance to maintain and use one (1) sign(s) projecting over the public right-of-way attached to its premises known as 5716 W. Diversey Ave..

Said sign structure(s) measures as follows; along W. Diversey Avenue:
One (1) at six point six seven (6.67) feet in length, two point five (2.5) feet in height and thirteen point nine two (13.92) feet above grade level.

The location of said privilege shall be as shown on prints kept on file with the Department of Business Affairs and Consumer Protection and the Office of the City Clerk.

Said privilege shall be constructed in accordance with plans and specifications approved by the Department of Transportation (Division of Project Development) and Zoning Department - Signs.

This grant of privilege in the public way shall be subject to the provisions of Section 10-28-015 and all other required provisions of the Municipal Code of Chicago.

The grantee shall pay to the City of Chicago as compensation for the privilege #1104936 herein granted the sum of one hundred ($100.00) per annum in advance.


A 25% penalty will be added for payments received after due date.

The permit holder agrees to hold the City of Chicago harmless for any damage, relocation or replacement costs associated with damage, relocation or removal of private property caused by the City performing work in the public way.

Authority herein given and granted for a period of five (5) years from and after 09/27/2012.

Alderman _____
Ariel Reboyras 30th Ward

(Page 2 of 3)

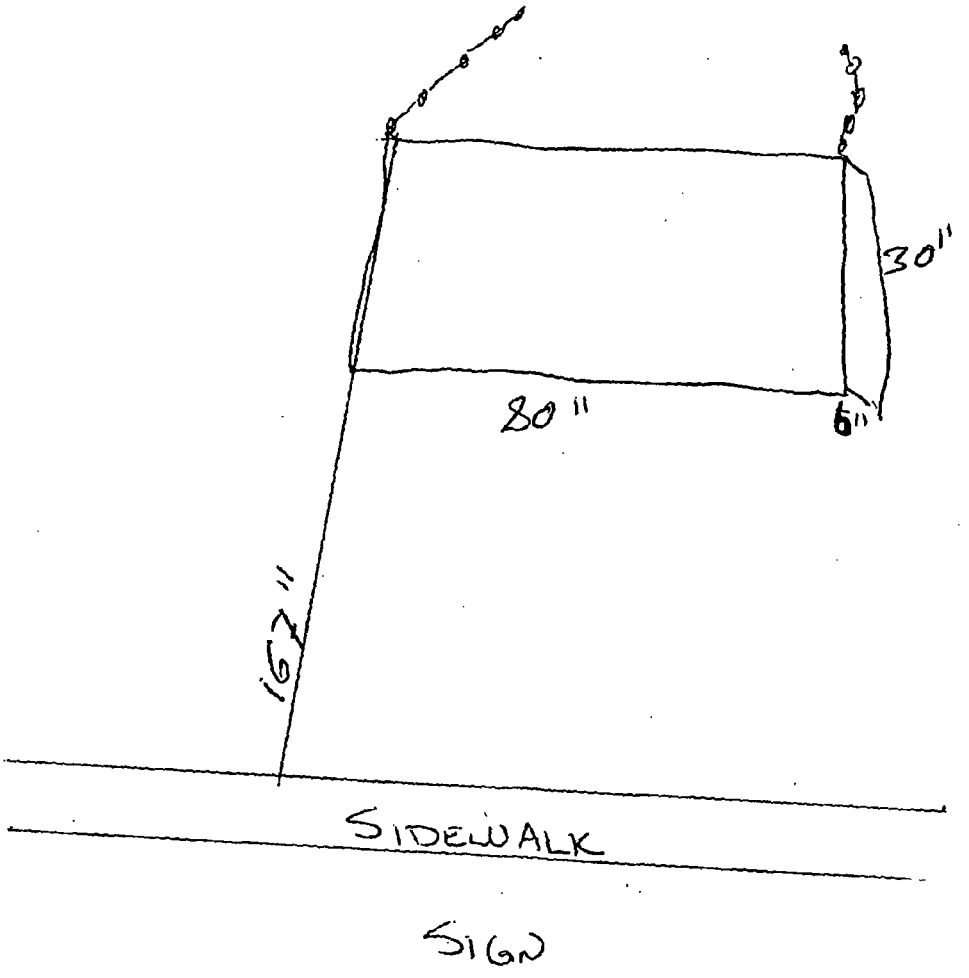

SIGN

Department of Business Affairs and Consumer Protection
Business Assistance Center - Public Way Use Unit
City Hall - 121 N. LaSalle Street, Room 800 • Chicago, IL 60602
(312)-74-GOBIZ (312-744-6249) • (312) 744-1944 (TTY)
http://www.cityofchicago.org/bacp

03/13/2013

Alderman **Ariel Reboyras**
Ward # **30**
City of Chicago
City Hall, Room **203**
121 North LaSalle Street
Chicago, Illinois 60602

Re: An ordinance to use and maintain a portion of the public right-of-way for **one (1) sign(s)** for **JIMENEZ RESTAURANT, INC.**, adjacent to the premises known as **5716 W. Diversey Ave.**.

Dear Alderman **Ariel Reboyras**:

The applicant referenced above has requested the use of the public right-of-way for a **sign(s)**. An ordinance has been prepared by the Department of Business Affairs and Consumer Protection – Business Assistance Center - Public Way Use Unit for presentation to the City Council. Because this request was made for properties located in your ward, as approved by you as per the attached, I respectfully request that you introduce the attached ordinance at the next City Council meeting.

If you have any questions regarding this ordinance, please contact Anthony Bertuca at (312) 744-5506.

Department of Business Affairs and Consumer Protection

Office of the City Clerk

O2013-1803

Office of the City Clerk

City Council Document Tracking Sheet

Meeting Date:	3/13/2013
Sponsor(s):	Suarez, Regner Ray (31)
Type:	Ordinance
Title:	Grant(s) of privilege in public way for Logan Square Aluminum Supply
Committee(s) Assignment:	Committee on Transportation and Public Way

ORDINANCE
LOGAN SQUARE ALUMINUM SUPPLY
Acct. No. 85670 - 6
Permit No. 1098206

Be It Ordained by the City Council of the City of Chicago:

SECTION 1. Permission and authority are hereby given and granted to LOGAN SQUARE ALUMINUM SUPPLY, upon the terms and subject to the conditions of this ordinance to maintain and use one (1) sign(s) projecting over the public right-of-way attached to its premises known as 2500 N. Pulaski Rd..

Said sign structure(s) measures as follows; along N. Pulaski Rd:
One (1) at sixteen (16) feet in length, seventeen (17) feet in height and eleven point three three (11.33) feet above grade level.

The location of said privilege shall be as shown on prints kept on file with the Department of Business Affairs and Consumer Protection and the Office of the City Clerk

Said privilege shall be constructed in accordance with plans and specifications approved by the Department of Transportation (Division of Project Development) and Zoning Department- Signs.

This grant of privilege in the public way shall be subject to the provisions of Section 10-28-015 and all other required provisions of the Municipal Code of Chicago.

The grantee shall pay to the City of Chicago as compensation for the privilege #1098206 herein granted the sum of three hundred ($300.00) per annum in advance.

A 25% penalty will be added for payments received after due date

The permit holder agrees to hold the City of Chicago harmless for any damage, relocation or replacement costs associated with damage, relocation or removal of private property caused by the City performing work in the public way.

Authority herein given and granted for a period offive (5) years from and after Date of Passage.

Alderman _____

Ray Suarez 31st Ward

Department of Business Affairs and Consumer Protection
Business Assistance Center- Public Way Use Unit
City Hall- 121 N. LaSalle Street Room 800 • Chicago, IL 60602
(312)-74-GOBIZ (312-744-6249) • (312) 744-1944 (TTY)
http://www.cityofchicago.org/bacp

03/13/2013

Alderman **Ray Suarez**
Ward # **31**
City of Chicago
City Hall, Room **203**
121 North LaSalle Street
Chicago, Illinois 60602

Re: An ordinance to use and maintain a portion of the public right-of-way for **one (1) sign(s)** for **LOGAN SQUARE ALUMINUM SUPPLY**, adjacent to the premises known as **2500 N. Pulaski Rd.**.

Dear Alderman **Ray Suarez**:

The applicant referenced above has requested the use of the public right-of-way for a **sign(s)**. An ordinance has been prepared by the Department of Business Affairs and Consumer Protection – Business Assistance Center - Public Way Use Unit for presentation to the City Council. Because this request was made for properties located in your ward, as approved by you as per the attached, I respectfully request that you introduce the attached ordinance at the next City Council meeting.

If you have any questions regarding this ordinance, please contact Anthony Bertuca at (312) 744-5506.

Department of Business Affairs and Consumer Protection

Office of the City Clerk

O2013-1804

Office of the City Clerk

City Council Document Tracking Sheet

Meeting Date:	3/13/2013
Sponsor(s):	Suarez, Regner Ray (31)
Type:	Ordinance
Title:	Grant(s) of privilege in public way for Spin Cycle Laundries 127
Committee(s) Assignment:	Committee on Transportation and Public Way

ORDINANCE
SPIN CYCLE LAUNDRIES 127
Acct. No. 51883 - 3
Permit No. 1102884

Be It Ordained by the City Council of the City of Chicago:

SECTION 1. Permission and authority are hereby given and granted to SPIN CYCLE LAUNDRIES 127, upon the terms and subject to the conditions of this ordinance to maintain and use one (1) sign(s) projecting over the public right-of-way attached to its premises known as 4418 W. Fullerton Ave..

Said sign structure(s) measures as follows; along W. Fullerton Avenue:
One (1) at six (6) feet in length, nine (9) feet in height and fifteen (15) feet above grade level.

The location of said privilege shall be as shown on prints kept on file with the Department of Business Affairs and Consumer Protection and the Office of the City Clerk.

Said privilege shall be constructed in accordance with plans and specifications approved by the Department of Transportation (Division of Project Development) and Zoning Department - Signs.

This grant of privilege in the public way shall be subject to the provisions of Section 10-28-015 and all other required provisions of the Municipal Code of Chicago.

The grantee shall pay to the City of Chicago as compensation for the privilege #1102884 herein granted the sum of three hundred ($300.00) per annum in advance.

A 25% penalty will be added for payments received after due date.

The permit holder agrees to hold the City of Chicago harmless for any damage, relocation or replacement costs associated with damage, relocation or removal of private property caused by the City performing work in the public way.

Authority herein given and granted for a period of five (5) years from and after Date of Passage.

Alderman _____

Ray Suarez 31st Ward

Department of Business Affairs and Consumer Protection
Business Assistance Center - Public Way Use Unit
City Hall - 121 N. LaSalle Street, Room 800 • Chicago, IL 60602
(312)-74-GOBIZ (312-744-6249) • (312) 744-1944 (TTY)
http://www.cityofchicago.org/bacp

03/13/2013

Alderman **Ray Suarez**
Ward # **31**
City of Chicago
City Hall, Room **203**
121 North LaSalle Street
Chicago, Illinois 60602


Re: An ordinance to use and maintain a portion of the public right-of-way for **one (1) sign(s)** for **SPIN CYCLE LAUNDRIES 127**, adjacent to the premises known as **4418 W. Fullerton Ave..**

Dear Alderman **Ray Suarez**:

The applicant referenced above has requested the use of the public right-of-way for a **sign(s)**. An ordinance has been prepared by the Department of Business Affairs and Consumer Protection – Business Assistance Center - Public Way Use Unit for presentation to the City Council. Because this request was made for properties located in your ward, as approved by you as per the attached, I respectfully request that you introduce the attached ordinance at the next City Council meeting.

If you have any questions regarding this ordinance, please contact Anthony Bertuca at (312) 744-5506.

Department of Business Affairs and Consumer Protection

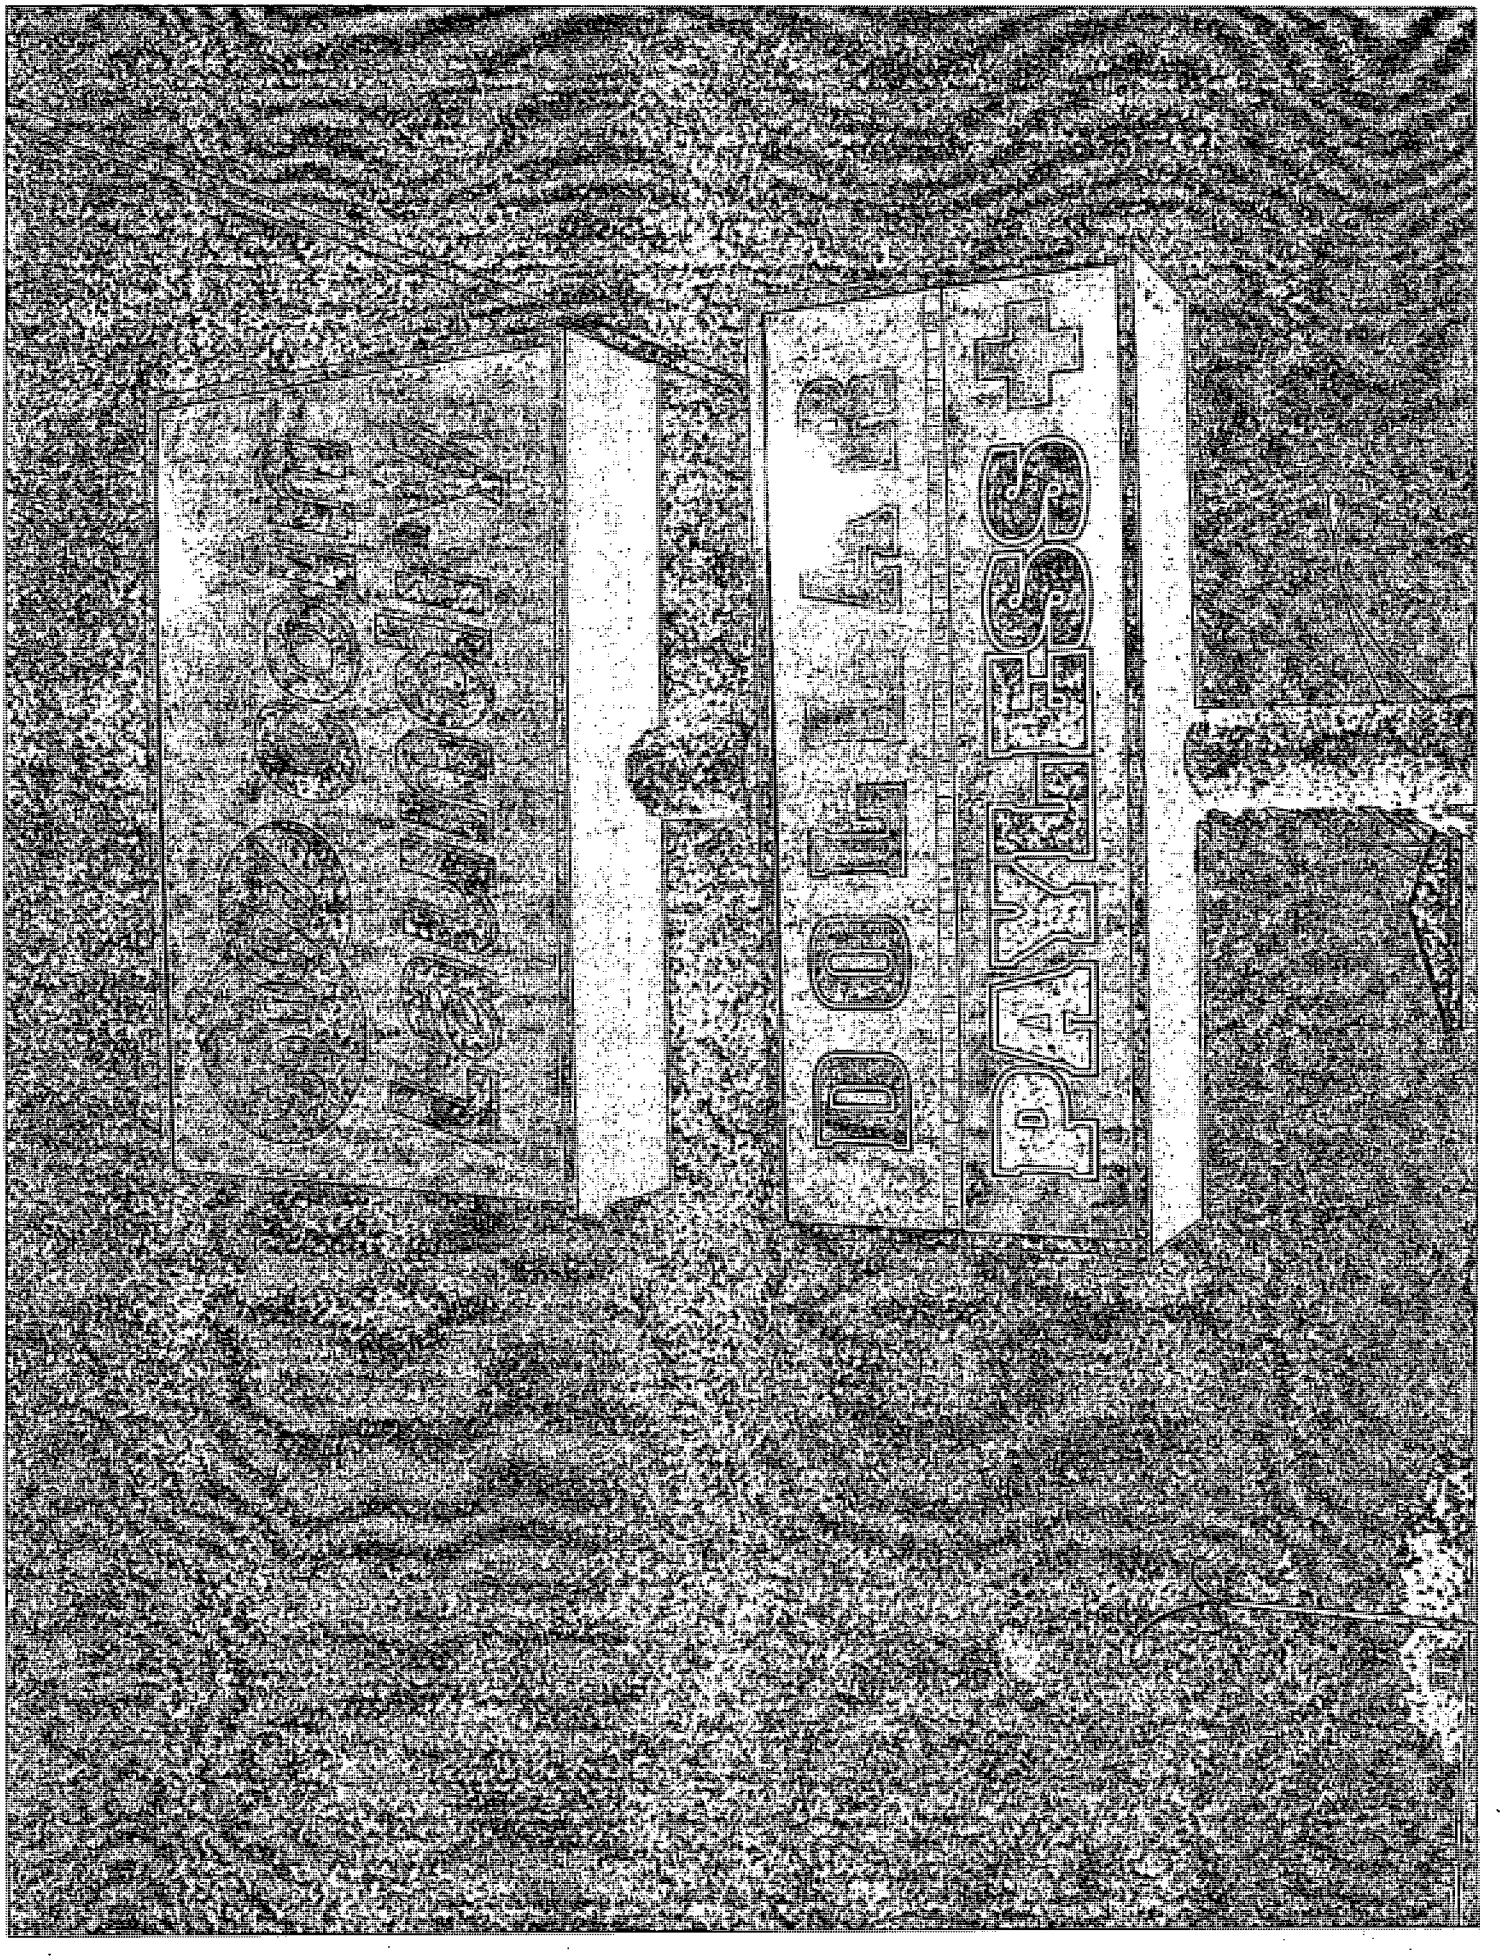

Office of the City Clerk

O2013-1806

Office of the City Clerk

City Council Document Tracking Sheet

Meeting Date:	3/13/2013
Sponsor(s):	Waguespack, Scott (32)
Type:	Ordinance
Title:	Grant(s) of privilege in public way for DePaul University
Committee(s) Assignment:	Committee on Transportation and Public Way

ORDINANCE
DEPAUL UNIVERSITY
Acct. No. 210335 - 3
Permit No. 1099199

Be It Ordained by the City Council of the City of Chicago:

SECTION 1. Permission and authority are hereby given and granted to DEPAUL UNIVERSITY, upon the terms and subject to the conditions of this ordinance to construct, install, maintain and use six (6) Planter Curb(s) on the public right-of-way for beautification purposes adjacent to its premises known as 2350 N. Racine Ave..

Said Planter Curb(s) at N RACINE AVE measure(s):
Six (6) at thirty (30) feet in length, and six point eight three (6.83) feet in width for a total of one thousand two hundred twenty-nine point four (1229.4) square feet.

Grantee must allow the required clear and unobstructed space for pedestrian passage at all times per rules and regulations approved by the Department of Transportation.

The location of said privilege shall be as shown on prints kept on file with the Department of Business Affairs and Consumer Protection and the Office of the City Clerk.

Said privilege shall be constructed in accordance with plans and specifications approved by the Department of Planning and Development and Department of Transportation (Division of Project Development).

This grant of privilege in the public way shall be subject to the provisions of Section 10-28-015 and all other required provisions of the Municipal Code of Chicago.

The grantee shall pay to the City of Chicago as compensation for the privilege #1099199 herein granted the sum of zero ($.00) per annum in advance.

A 25% penalty will be added for payments received after due date.

The permit holder agrees to hold the City of Chicago harmless for any damage, relocation or replacement costs associated with damage, relocation or removal of private property caused by the City performing work in the public way.

Authority herein given and granted for a period of five (5) years from and after Date of Passage.

Alderman Scott Waguespack

Scott Waguespack 32nd Ward

Department of Business Affairs and Consumer Protection
Business Assistance Center- Public Way Use Unit
City Hall - 121 N. LaSalle Street Room 800 • Chicago, IL 60602
(312)-74-GOBIZ (312-744-6249) • (312) 744-1944 (TTY)
http://www.cityofchicago.org/bacp

03/13/2013

Alderman **Scott Waguespack**
Ward # **32**
City of Chicago
City Hall, Room **300**
121 North LaSalle Street
Chicago, Illinois 60602


Re: An ordinance to use and maintain a portion of the public right-of-way for **six (6) planter curb(s)** for **DEPAUL UNIVERSITY**, adjacent to the premises known as **2350 N. Racine Ave.**.

Dear Alderman **Scott Waguespack**:

The applicant referenced above has requested the use of the public right-of-way for a **planter curb(s)**. An ordinance has been prepared by the Department of Business Affairs and Consumer Protection – Business Assistance Center - Public Way Use Unit for presentation to the City Council. Because this request was made for properties located in your ward, as approved by you as per the attached, I respectfully request that you introduce the attached ordinance at the next City Council meeting.

If you have any questions regarding this ordinance, please contact Anthony Bertuca at (312) 744-5506.

Department of Business Affairs and Consumer Protection

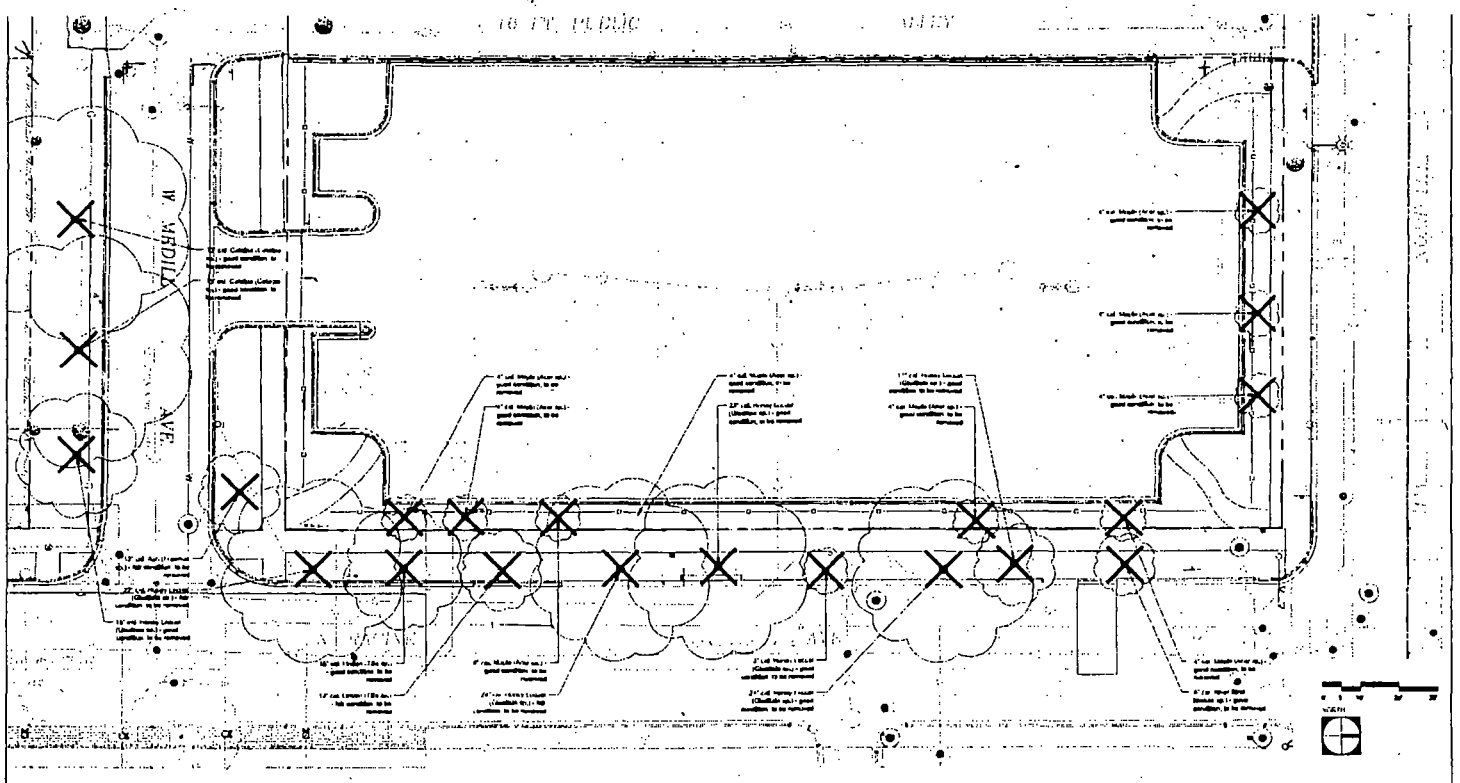

EXISTING STREET LEVEL LANDSCAPE PLAN
BUILDING PERMITS ISSUED: 100406181 AND 100424483

DEPAUL UNIVERSITY
THE THEATRE SCHOOL

CANNONDESIGN

Issue Date: 2/14/2013	Project No: 003391.00
Scale: As Noted	Sheet Ref No: L2.0

© 2010 Cannon Design

SK-L2.0-20130214.01

Office of the City Clerk

O2013-1808

Office of the City Clerk

City Council Document Tracking Sheet

Meeting Date:	3/13/2013
Sponsor(s):	Waguespack, Scott (32)
Type:	Ordinance
Title:	Grant(s) of privilege in public way for Diag Bar & Grill
Committee(s) Assignment:	Committee on Transportation and Public Way

ORDINANCE
DIAG BAR & GRILL
Acct. No. 216381 - 1
Permit No. 1104583

Be It Ordained by the City Council of the City of Chicago:

SECTION 1. Permission and authority are hereby given and granted to DIAG BAR & GRILL, upon the terms and subject to the conditions of this ordinance to maintain and use, as now constructed, seven (7) Light Fixture(s) projecting over the public right-of-way adjacent to its premises known as 2856 N. Southport Ave..

Said Light Fixture(s) at N. Southport measure(s):
Seven (7) at one (1) foot in length, one point four one (1.41) foot in width and twelve point five eight (12.58) feet above grade level.

The location of said privilege shall be as shown on prints kept on file with the Department of Business Affairs and Consumer Protection and the Office of the City Clerk.

Said privilege shall be constructed in accordance with plans and specifications approved by the Department of Transportation (Division of Project Development).

This grant of privilege in the public way shall be subject to the provisions of Section 10-28-015 and all other required provisions of the Municipal Code of Chicago.

The grantee shall pay to the City of Chicago as compensation for the privilege #1104583 herein granted the sum of one hundred five ($105.00) per annum in advance.

A 25% penalty will be added for payments received after due date.

The permit holder agrees to hold the City of Chicago harmless for any damage, relocation or replacement costs associated with damage, relocation or removal of private property caused by the City performing work in the public way.

Authority herein given and granted for a period of five (5) years from and after Date of Passage.

Alderman _____

Scott Waguespack 32nd Ward

Department of Business Affairs and Consumer Protection
Business Assistance Center - Public Way Use Unit
City Hall - 121 N. LaSalle Street, Room 800 • Chicago, IL 60602
(312)-74-GOBIZ (312-744-6249) • (312) 744-1944 (TTY)
http://www.cityofchicago.org/bacp

03/13/2013

Alderman **Scott Waguespack**
Ward # **32**
City of Chicago
City Hall, Room **300**
121 North LaSalle Street
Chicago, Illinois 60602


Re: An ordinance to use and maintain a portion of the public right-of-way for **seven (7) light fixture(s)** for **DIAG BAR & GRILL**, adjacent to the premises known as **2856 N. Southport Ave.**.

Dear Alderman **Scott Waguespack**:

The applicant referenced above has requested the use of the public right-of-way for a **light fixture(s)**. An ordinance has been prepared by the Department of Business Affairs and Consumer Protection – Business Assistance Center - Public Way Use Unit for presentation to the City Council. Because this request was made for properties located in your ward, as approved by you as per the attached, I respectfully request that you introduce the attached ordinance at the next City Council meeting.

If you have any questions regarding this ordinance, please contact Anthony Bertuca at (312) 744-5506.

Department of Business Affairs and Consumer Protection

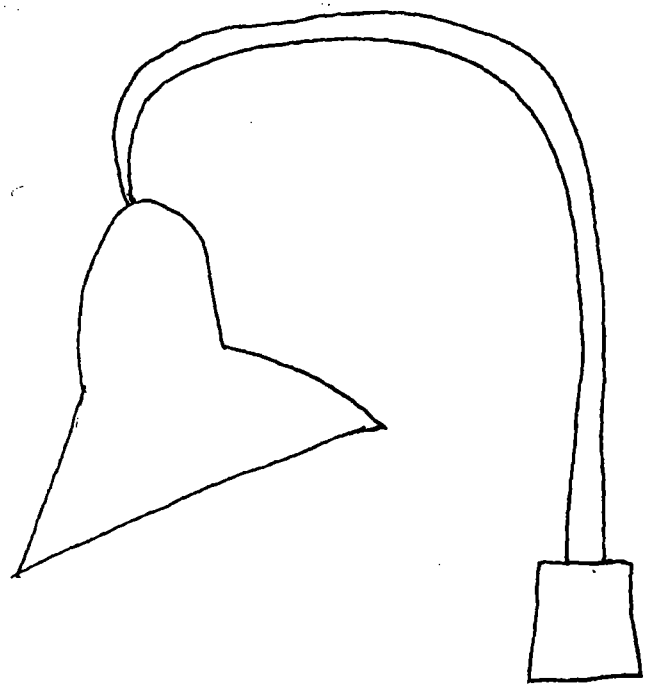


17"

DEPTH OVER PUBLIC WAY

HEIGHT OF LIGHT

19"

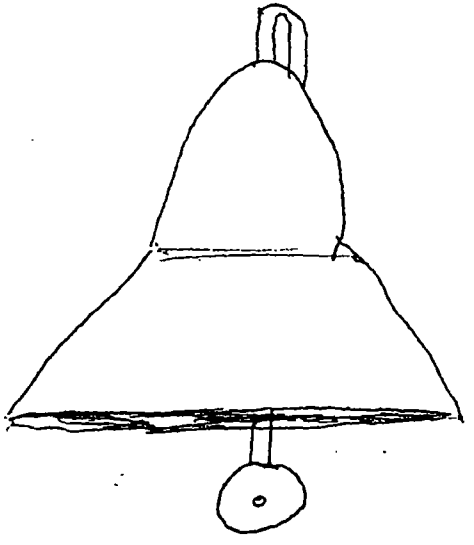

10.5"

LENGTH OF LIGHT

NAME: DIAG BAR & GRILL

ADDRESS 2856 N. SOUTHPORT AVE.
CHICAGO, IL 60657

151"

12.58

HEIGHT ABOVE GRADE

Office of the City Clerk

O2013-1809

Office of the City Clerk

City Council Document Tracking Sheet

Meeting Date:	3/13/2013
Sponsor(s):	Waguespack, Scott (32)
Type:	Ordinance
Title:	Grant(s) of privilege in public way for Diptyque
Committee(s) Assignment:	Committee on Transportation and Public Way

ORDINANCE
DIPTYQUE
Acct. No. 376680 - 1
Permit No. 1103693

Be It Ordained by the City Council of the City of Chicago:

SECTION 1. Permission and authority are hereby given and granted to DIPTYQUE, upon the terms and subject to the conditions of this ordinance to maintain and use two (2) sign(s) projecting over the public right-of-way attached to its premises known as 1645 N. Damen Ave..

Said sign structure(s) measures as follows; along N. Damen:
One (1) at six (6) feet in length, two point three three (2.33) feet in height and ten (10) feet above grade level.
One (1) at three point six seven (3.67) feet in length, two point one seven (2.17) feet in height and eight (8) feet above grade level.

The location of said privilege shall be as shown on prints kept on file with the Department of Business Affairs and Consumer Protection and the Office of the City Clerk.

Said privilege shall be constructed in accordance with plans and specifications approved by the Department of Transportation (Division of Project Development) and Zoning Department - Signs.

This grant of privilege in the public way shall be subject to the provisions of Section 10-28-015 and all other required provisions of the Municipal Code of Chicago.

The grantee shall pay to the City of Chicago as compensation for the privilege #1103693 herein granted the sum of one hundred seventy-five ($175.00) per annum in advance.

A 25% penalty will be added for payments received after due date.

The permit holder agrees to hold the City of Chicago harmless for any damage, relocation or replacement costs associated with damage, relocation or removal of private property caused by the City performing work in the public way.

Authority herein given and granted for a period of five (5) years from and after Date of Passage.

Alderman S Waguespack

Scott Waguespack 32nd Ward

Department of Business Affairs and Consumer Protection
Business Assistance Center - Public Way Use Unit
City Hall - 121 N. LaSalle Street, Room 800 • Chicago, IL 60602
(312)-74-GOBIZ (312-744-6249) • (312) 744-1944 (TTY)
http://www.cityofchicago.org/bacp

03/13/2013

Alderman **Scott Waguespack**
Ward # **32**
City of Chicago
City Hall, Room **300**
121 North LaSalle Street
Chicago, Illinois 60602

Re: An ordinance to use and maintain a portion of the public right-of-way for **two (2) sign(s)** for **DIPTYQUE**, adjacent to the premises known as **1645 N. Damen Ave.**.

Dear Alderman **Scott Waguespack**:


The applicant referenced above has requested the use of the public right-of-way for a **sign(s)**. An ordinance has been prepared by the Department of Business Affairs and Consumer Protection – Business Assistance Center - Public Way Use Unit for presentation to the City Council. Because this request was made for properties located in your ward, as approved by you as per the attached, I respectfully request that you introduce the attached ordinance at the next City Council meeting.

If you have any questions regarding this ordinance, please contact Anthony Bertuca at (312) 744-5506.

Department of Business Affairs and Consumer Protection

By signing the **Customer Acceptance** on this print, I understand that I am accepting all aspects of this drawing. This includes Artwork, Specifications, Dimensions, Spelling, and all other representations herein. I also understand that color reproductions on this print are approximate, and may not match manufacturers samples exactly.

X
Customer Acceptance SIGNATURE

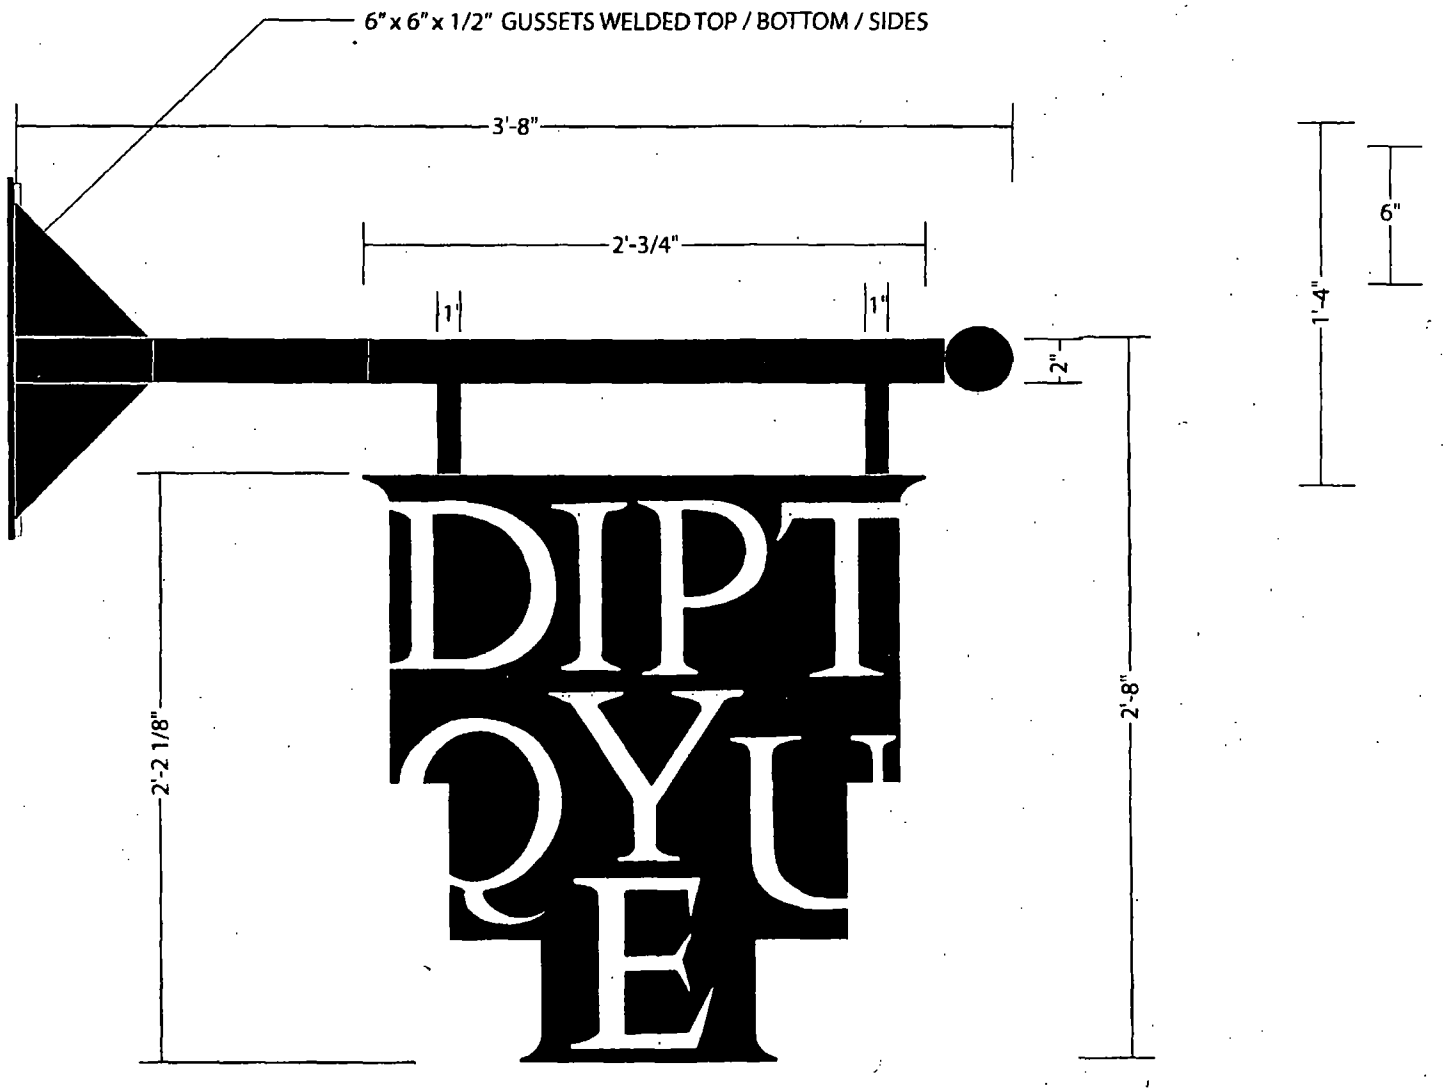

Front View 1 1/2 " = 1'-0"

Si

ONE (1) DOUBLE FACE INTERNALLY ILLUMINATED FLAG MOUNTED WALL SIGN / with CUSTOM STEEL SUPPORTS (per engineering) / EXTERNALLY PAINTED 3/4" PLEX FACES / WHITE PLEX ENDS AND BOTTOM/ MOUNTED TO BRICK BUILDI

BKGD & SUPPORTS = MAP® BLACK - SATIN FINISH
LETTER FACES = WHITE PLEX

Office of the City Clerk

O2013-1810

Office of the City Clerk

City Council Document Tracking Sheet

Meeting Date:	3/13/2013
Sponsor(s):	Waguespack, Scott (32)
Type:	Ordinance
Title:	Grant(s) of privilege in public way for Discount Mattress
Committee(s) Assignment:	Committee on Transportation and Public Way

ORDINANCE
DISCOUNT MATTRESS
Acct. No. 367838 - 2
Permit No. 1103657

Be It Ordained by the City Council of the City of Chicago:

SECTION 1. Permission and authority are hereby given and granted to DISCOUNT MATTRESS, upon the terms and subject to the conditions of this ordinance to maintain and use two (2) sign(s) projecting over the public right-of-way attached to its premises known as 2212 N. Clybourn Ave..

Said sign structure(s) measures as follows; along N CLYBOURN AVE:
One (1) at twenty-four point one seven (24.17) feet in length, one point eight three (1.83) feet in height and ten (10) feet above grade level.
One (1) at three (3) feet in length, three (3) feet in height and nine (9) feet above grade level.

The location of said privilege shall be as shown on prints kept on file with the Department of Business Affairs and Consumer Protection and the Office of the City Clerk.

Said privilege shall be constructed in accordance with plans and specifications approved by the Department of Transportation (Division of Project Development) and Zoning Department - Signs.

This grant of privilege in the public way shall be subject to the provisions of Section 10-28-015 and all other required provisions of the Municipal Code of Chicago.

The grantee shall pay to the City of Chicago as compensation for the privilege #1103657 herein granted the sum of four hundred ($400.00) per annum in advance.

A 25% penalty will be added for payments received after due date.

The permit holder agrees to hold the City of Chicago harmless for any damage, relocation or replacement costs associated with damage, relocation or removal of private property caused by the City performing work in the public way.

Authority herein given and granted for a period of five (5) years from and after Date of Passage.

Alderman Scott Waguespack

Scott Waguespack 32nd Ward

Department of Business Affairs and Consumer Protection
Business Assistance Center - Public Way Use Unit
City Hall - 121 N. LaSalle Street, Room 800 • Chicago, IL 60602
(312)-74-GOBIZ (312-744-6249) • (312) 744-1944 (TTY)
http://www.cityofchicago.org/bacp

03/13/2013

Alderman **Scott Waguespack**
Ward # **32**
City of Chicago
City Hall, Room **300**
121 North LaSalle Street
Chicago, Illinois 60602

Re: An ordinance to use and maintain a portion of the public right-of-way for **two (2) sign(s)** for **DISCOUNT MATTRESS**, adjacent to the premises known as **2212 N. Clybourn Ave.**.

Dear Alderman **Scott Waguespack**:


The applicant referenced above has requested the use of the public right-of-way for a **sign(s)**. An ordinance has been prepared by the Department of Business Affairs and Consumer Protection – Business Assistance Center - Public Way Use Unit for presentation to the City Council. Because this request was made for properties located in your ward, as approved by you as per the attached, I respectfully request that you introduce the attached ordinance at the next City Council meeting.

If you have any questions regarding this ordinance, please contact Anthony Bertuca at (312) 744-5506.

Department of Business Affairs and Consumer Protection


Internally Illuminated Raceway Mounted Channel Letters

RACE WAY-MOUNTED CHANNEL LETTERS

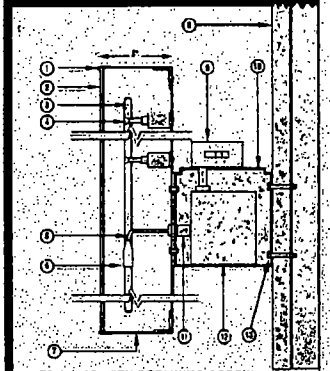

1. TRIM CAP WITH RETAINING SCREW
2. PLEX FACE
3. NEON TUBE
4. NEON TUBE SUPPORT
5. LISTED GTO CABLE
6. ELECTRODE INSULATING BOOT AND SLEEVE
7. ALUMINUM .063" BACKS / .040" RETURN
8. WALL FASCIA
9. DISCONNECT SWITCH
10. EXTRUDED ALUMINUM RACEWAY
11. PORCELAIN BUSHING
12. 30 ma HOUSED IN RACEWAY

UL LISTED

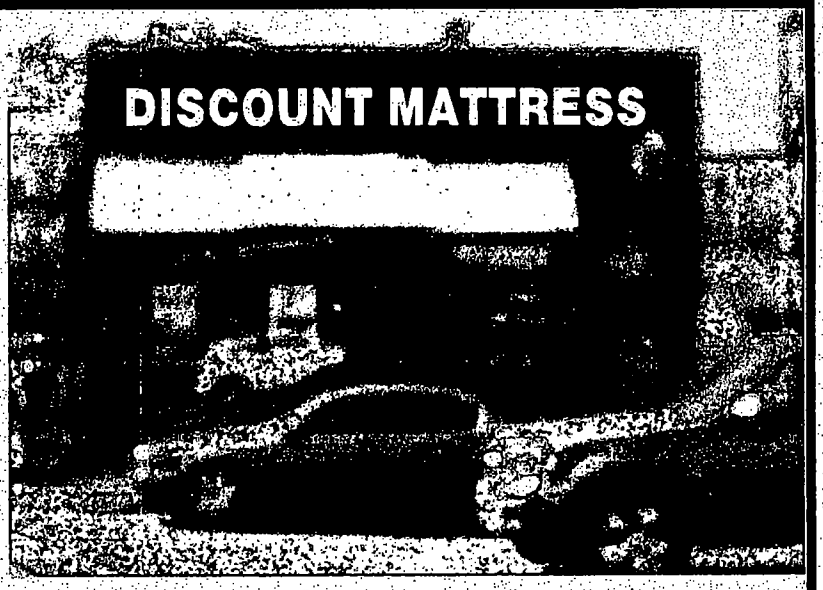

290"

22"

DISCOUNT MATTRESS

STRICTLY NEON, INC.
4608 W. 137TH ST.
CRESTWOOD, IL 60445
(708)597-1616
(708)597-8638 FAX

LOCATION
2212 CLYBOURN
CHICAGO, IL

CLIENT
DISCOUNT MATTRESS

INDIVIDUALLY INTERNALLY ILLUMINATED CHANNEL LETTERS.
- RACEAY MOUNTED.
- FACES 3/16" WHITE.
- RETURNS 5" DEEP, BLACK.
- TRIM CAP 1" BLACK.
- NEON 15MM RED.
- TRANSFORMER 30 ma.

Office of the City Clerk

O2013-1811

Office of the City Clerk

City Council Document Tracking Sheet

Meeting Date:	3/13/2013
Sponsor(s):	Waguespack, Scott (32)
Type:	Ordinance
Title:	Grant(s) of privilege in public way for Dunkin Donut
Committee(s) Assignment:	Committee on Transportation and Public Way

ORDINANCE
DUNKIN DONUT
Acct. No. 377527 - 1
Permit No. 1103849

Be It Ordained by the City Council of the City of Chicago:

SECTION 1. Permission and authority are hereby given and granted to DUNKIN DONUT, upon the terms and subject to the conditions of this ordinance to maintain and use two (2) sign(s) projecting over the public right-of-way attached to its premises known as 2111 W. Division St..

Said sign structure(s) measures as follows; along W. Division:
One (1) at eleven point one seven (11.17) feet in length, one point two five (1.25) feet in height and twelve (12) feet above grade level.
One (1) at two (2) feet in length, three point three three (3.33) feet in height and ten (10) feet above grade level.

The location of said privilege shall be as shown on prints kept on file with the Department of Business Affairs and Consumer Protection and the Office of the City Clerk.

Said privilege shall be constructed in accordance with plans and specifications approved by the Department of Transportation (Division of Project Development) and Zoning Department - Signs.

This grant of privilege in the public way shall be subject to the provisions of Section 10-28-015 and all other required provisions of the Municipal Code of Chicago.

The grantee shall pay to the City of Chicago as compensation for the privilege #1103849 herein granted the sum of one hundred seventy-five ($175.00) per annum in advance.

A 25% penalty will be added for payments received after due date.

The permit holder agrees to hold the City of Chicago harmless for any damage, relocation or replacement costs associated with damage, relocation or removal of private property caused by the City performing work in the public way.

Authority herein given and granted for a period of five (5) years from and after Date of Passage.

Alderman Scott Waguespack

Scott Waguespack 32nd Ward

Department of Business Affairs and Consumer Protection
Business Assistance Center - Public Way Use Unit
City Hall - 121 N. LaSalle Street, Room 800 • Chicago, IL 60602
(312)-74-GOBIZ (312-744-6249) • (312) 744-1944 (TTY)
http://www.cityofchicago.org/bacp

03/13/2013

Alderman **Scott Waguespack**
Ward # **32**
City of Chicago
City Hall, Room **300**
121 North LaSalle Street
Chicago, Illinois 60602

Re: An ordinance to use and maintain a portion of the public right-of-way for **two (2) sign(s)** for **DUNKIN DONUT**, adjacent to the premises known as **2111 W. Division St.**.

Dear Alderman **Scott Waguespack**:


The applicant referenced above has requested the use of the public right-of-way for a **sign(s)**. An ordinance has been prepared by the Department of Business Affairs and Consumer Protection – Business Assistance Center - Public Way Use Unit for presentation to the City Council. Because this request was made for properties located in your ward, as approved by you as per the attached, I respectfully request that you introduce the attached ordinance at the next City Council meeting.


If you have any questions regarding this ordinance, please contact Anthony Bertuca at (312) 744-5506.

Department of Business Affairs and Consumer Protection


Internally Illuminated Projection Mounted Sign.



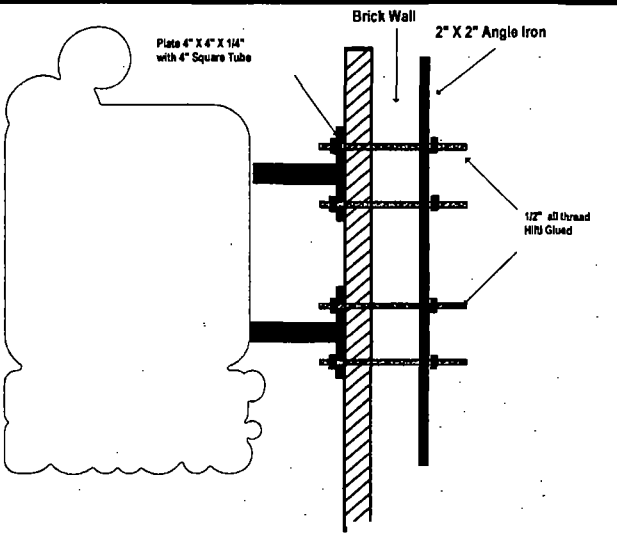

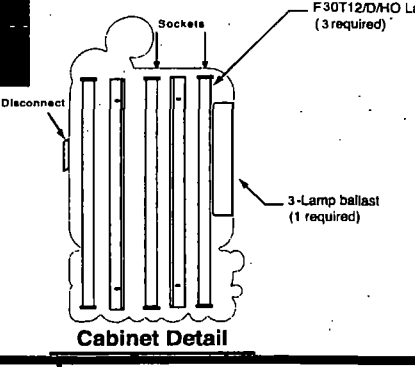

Cabinet Detail

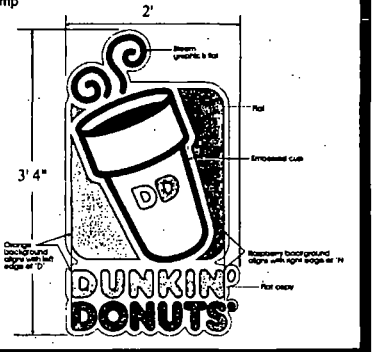

STRICTLY NEON, INC.
4608 W. 137TH ST.
CRESTWOOD, IL 60445
(708)597-1616
(708)597-8638 FAX

LOCATION
2111 W. DIVISION
CHICAGO, IL

CLIENT
DUNKIN DONUTS

Face to be formed clear polycarbonate, decorated second surface vinyl
Cup to be embossed only; Balance of graphics to be flat
Formed "cap-over" face fits over aluminum cabinet
Vinyl colors to be: DD Orange- 3M #3630-3123
DD Magenta- 3M #3630-1379
Dark Brown (on cup logo)- 3M #3630-59
Cabinet to be 5" deep and ptd. to match Benjamin Moore 2116-10 Nightshade semi-gloss finish
Illumination to be HO/CW fluorescent lamps

Office of the City Clerk

O2013-1864

Office of the City Clerk

City Council Document Tracking Sheet

Meeting Date:	3/13/2013
Sponsor(s):	Waguespack, Scott (32)
Type:	Ordinance
Title:	Grant(s) of privilege in public way for Enso Sushi & Bar
Committee(s) Assignment:	Committee on Transportation and Public Way

ORDINANCE
ENSO SUSHI & BAR
Acct. No. 371464 - 2
Permit No. 1103623

Be It Ordained by the City Council of the City of Chicago:

SECTION 1. Permission and authority are hereby given and granted to ENSO SUSHI & BAR, upon the terms and subject to the conditions of this ordinance to maintain and use two (2) sign(s) projecting over the public right-of-way attached to its premises known as 1613 N. Damen Ave..

Said sign structure(s) measures as follows; along N. Damen:
One (1) at three (3) feet in length, three (3) feet in height and twelve point six seven (12.67) feet above grade level.
One (1) at two point six seven (2.67) feet in length, two point six seven (2.67) feet in height and eight point two (8.2) feet above grade level.

The location of said privilege shall be as shown on prints kept on file with the Department of Business Affairs and Consumer Protection and the Office of the City Clerk.

Said privilege shall be constructed in accordance with plans and specifications approved by the Department of Transportation (Division of Project Development) and Zoning Department - Signs.

This grant of privilege in the public way shall be subject to the provisions of Section 10-28-015 and all other required provisions of the Municipal Code of Chicago.

The grantee shall pay to the City of Chicago as compensation for the privilege #1103623 herein granted the sum of one hundred seventy-five ($175.00) per annum in advance.

A 25% penalty will be added for payments received after due date.

The permit holder agrees to hold the City of Chicago harmless for any damage, relocation or replacement costs associated with damage, relocation or removal of private property caused by the City performing work in the public way.

Authority herein given and granted for a period of five (5) years from and after Date of Passage.

Alderman S Waguespack

Scott Waguespack 32nd Ward

Department of Business Affairs and Consumer Protection
Business Assistance Center - Public Way Use Unit
City Hall - 121 N. LaSalle Street, Room 800 • Chicago, IL 60602
(312)-74-GOBIZ (312-744-6249) • (312) 744-1944 (TTY)
http://www.cityofchicago.org/bacp

03/13/2013

Alderman **Scott Waguespack**
Ward # **32**
City of Chicago
City Hall, Room **300**
121 North LaSalle Street
Chicago, Illinois 60602


Re: An ordinance to use and maintain a portion of the public right-of-way for **two (2) sign(s)** for **ENSO SUSHI & BAR**, adjacent to the premises known as **1613 N. Damen Ave.**.

Dear Alderman **Scott Waguespack**:

The applicant referenced above has requested the use of the public right-of-way for a **sign(s)**. An ordinance has been prepared by the Department of Business Affairs and Consumer Protection – Business Assistance Center - Public Way Use Unit for presentation to the City Council. Because this request was made for properties located in your ward, as approved by you as per the attached, I respectfully request that you introduce the attached ordinance at the next City Council meeting.

If you have any questions regarding this ordinance, please contact Anthony Bertuca at (312) 744-5506.

Department of Business Affairs and Consumer Protection

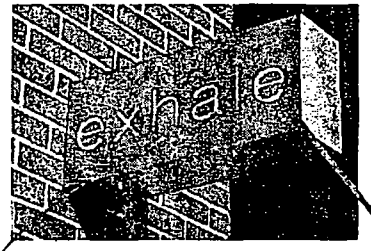


(custom fabricated logo blade sign with reverse cut letters with LED lighting)

30"

② ENSO 12"

same material and color with the sample size square 30"x12"

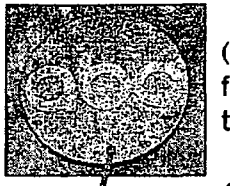

(custom fabricated logo from aluminum push through acrylic letters)

① ENSO Sushi & Bar

same material but black color with matte silver letters size round 36"



Office of the City Clerk

O2013-1866

Office of the City Clerk

City Council Document Tracking Sheet

Meeting Date:	3/13/2013
Sponsor(s):	Waguespack, Scott (32)
Type:	Ordinance
Title:	Grant(s) of privilege in public way for Michael Anthony Salon Spa North
Committee(s) Assignment:	Committee on Transportation and Public Way

ORDINANCE
MICHAEL ANTHONY SALON SPA NORTH
Acct. No. 86728 - 2
Permit No. 1095881

Be It Ordained by the City Council of the City of Chicago:

SECTION 1. Permission and authority are hereby given and granted to MICHAEL ANTHONY SALON SPA NORTH, upon the terms and subject to the conditions of this ordinance to construct, install, maintain and use one (1) Banner(s) projecting over the public right-of-way adjacent to its premises known as 1001 W. North Ave..

Said Banner(s) at N. Sheffield measure(s):
One (1) at two (2) feet in length, and ten (10) feet in width for a total of twenty (20) square feet.

The location of said privilege shall be as shown on prints kept on file with the Department of Business Affairs and Consumer Protection and the Office of the City Clerk.

Said privilege shall be constructed in accordance with plans and specifications approved by the Zoning Department - Signs.

This grant of privilege in the public way shall be subject to the provisions of Section 10-28-015 and all other required provisions of the Municipal Code of Chicago.

The grantee shall pay to the City of Chicago as compensation for the privilege #1095881 herein granted the sum of seventy-five ($75.00) per annum in advance.

A 25% penalty will be added for payments received after due date.

The permit holder agrees to hold the City of Chicago harmless for any damage, relocation or replacement costs associated with damage, relocation or removal of private property caused by the City performing work in the public way.

Authority herein given and granted for a period of five (5) years from and after Date of Passage.

Alderman _____

Scott Waguespack 32nd Ward

Department of Business Affairs and Consumer Protection
Business Assistance Center - Public Way Use Unit
City Hall - 121 N. LaSalle Street, Room 800 • Chicago, IL 60602
(312)-74-GOBIZ (312-744-6249) • (312) 744-1944 (TTY)
http://www.cityofchicago.org/bacp

03/13/2013

Alderman **Scott Waguespack**
Ward # **32**
City of Chicago
City Hall, Room **300**
121 North LaSalle Street
Chicago, Illinois 60602

Re: An ordinance to use and maintain a portion of the public right-of-way for **one (1) banner(s)** for **MICHAEL ANTHONY SALON SPA NORTH**, adjacent to the premises known as **1001 W. North Ave.**.

Dear Alderman **Scott Waguespack**:


The applicant referenced above has requested the use of the public right-of-way for a **banner(s)**. An ordinance has been prepared by the Department of Business Affairs and Consumer Protection – Business Assistance Center - Public Way Use Unit for presentation to the City Council. Because this request was made for properties located in your ward, as approved by you as per the attached, I respectfully request that you introduce the attached ordinance at the next City Council meeting.

If you have any questions regarding this ordinance, please contact Anthony Bertuca at (312) 744-5506.


Department of Business Affairs and Consumer Protection


Jittle red bike

NOTE:
BLADE BANNER
SIZES ARE ESTIMATES!

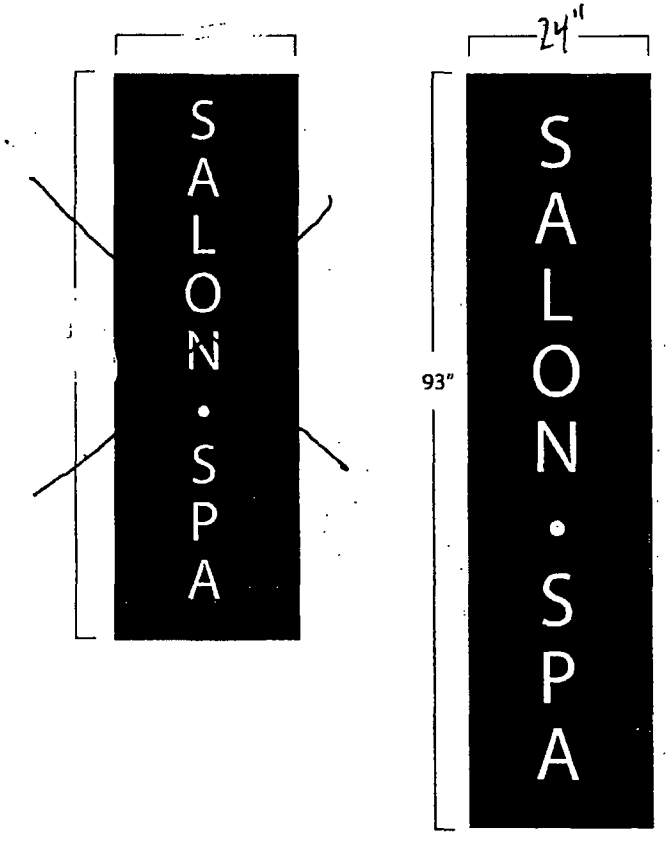

Current

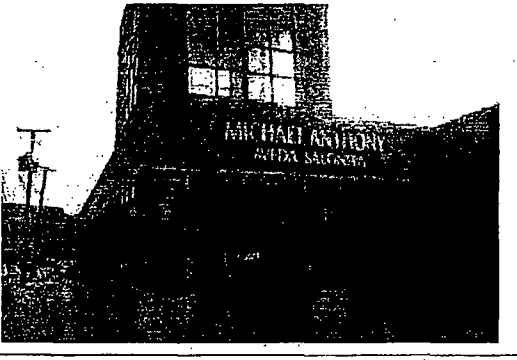

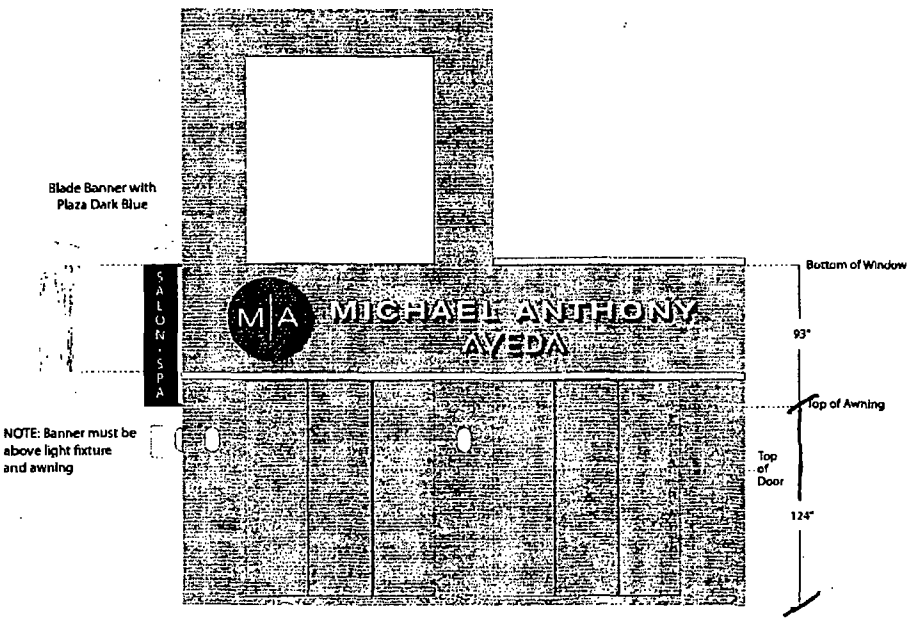

Office of the City Clerk

O2013-1870

Office of the City Clerk

City Council Document Tracking Sheet

Meeting Date:	3/13/2013
Sponsor(s):	Waguespack, Scott (32)
Type:	Ordinance
Title:	Grant(s) of privilege in public way for MRR 1819 W Belmont LLC
Committee(s) Assignment:	Committee on Transportation and Public Way

ORDINANCE
MRR 1819 W. BELMONT, LLC
Acct. No. 378819 - 1
Permit No. 1104785

Be It Ordained by the City Council of the City of Chicago:

SECTION 1. Permission and authority are hereby given and granted to MRR 1819 W. BELMONT, LLC, upon the terms and subject to the conditions of this ordinance to maintain and use, as now constructed, three (3) Bay Window(s) projecting over the public right-of-way adjacent to its premises known as 1819-1821 W. Belmont Ave..

Said Bay Window(s) at w. bELMONT measure(s):
Three (3) at one (1) foot in length, and one (1) foot in width for a total of three (3) square feet.

The location of said privilege shall be as shown on prints kept on file with the Department of Business Affairs and Consumer Protection and the Office of the City Clerk.

Said privilege shall be constructed in accordance with plans and specifications approved by the Department of Transportation (Division of Project Development).

This grant of privilege in the public way shall be subject to the provisions of Section 10-28-015 and all other required provisions of the Municipal Code of Chicago.

The grantee shall pay to the City of Chicago as compensation for the privilege #1104785 herein granted the sum of two hundred twenty-five ($225.00) per annum in advance.

A 25% penalty will be added for payments received after due date.

The permit holder agrees to hold the City of Chicago harmless for any damage, relocation or replacement costs associated with damage, relocation or removal of private property caused by the City performing work in the public way.

Authority herein given and granted for a period of five (5) years from and after Date of Passage.

Alderman _____

Scott Waguespack 32nd Ward

Department of Business Affairs and Consumer Protection
Business Assistance Center- Public Way Use Unit
City Hall- 121 N. LaSalle Street Room 800 • Chicago, IL 60602
(312)-74-GOBIZ (312-744-6249) • (312) 744-1944 (TTY)
http://www.cityofchicago.org/bacp

03/13/2013

Alderman **Scott Waguespack**
Ward # **32**
City of Chicago
City Hall, Room **300**
121 North LaSalle Street
Chicago, Illinois 60602


Re: An ordinance to use and maintain a portion of the public right-of-way for **three (3) bay window(s)** for **MRR 1819 W. BELMONT, LLC**, adjacent to the premises known as **1819-1821 W. Belmont Ave.**.

Dear Alderman **Scott Waguespack**:

The applicant referenced above has requested the use of the public right-of-way for a **bay window(s)**. An ordinance has been prepared by the Department of Business Affairs and Consumer Protection – Business Assistance Center - Public Way Use Unit for presentation to the City Council. Because this request was made for properties located in your ward, as approved by you as per the attached, I respectfully request that you introduce the attached ordinance at the next City Council meeting.

If you have any questions regarding this ordinance, please contact Anthony Bertuca at (312) 744-5506.

Department of Business Affairs and Consumer Protection

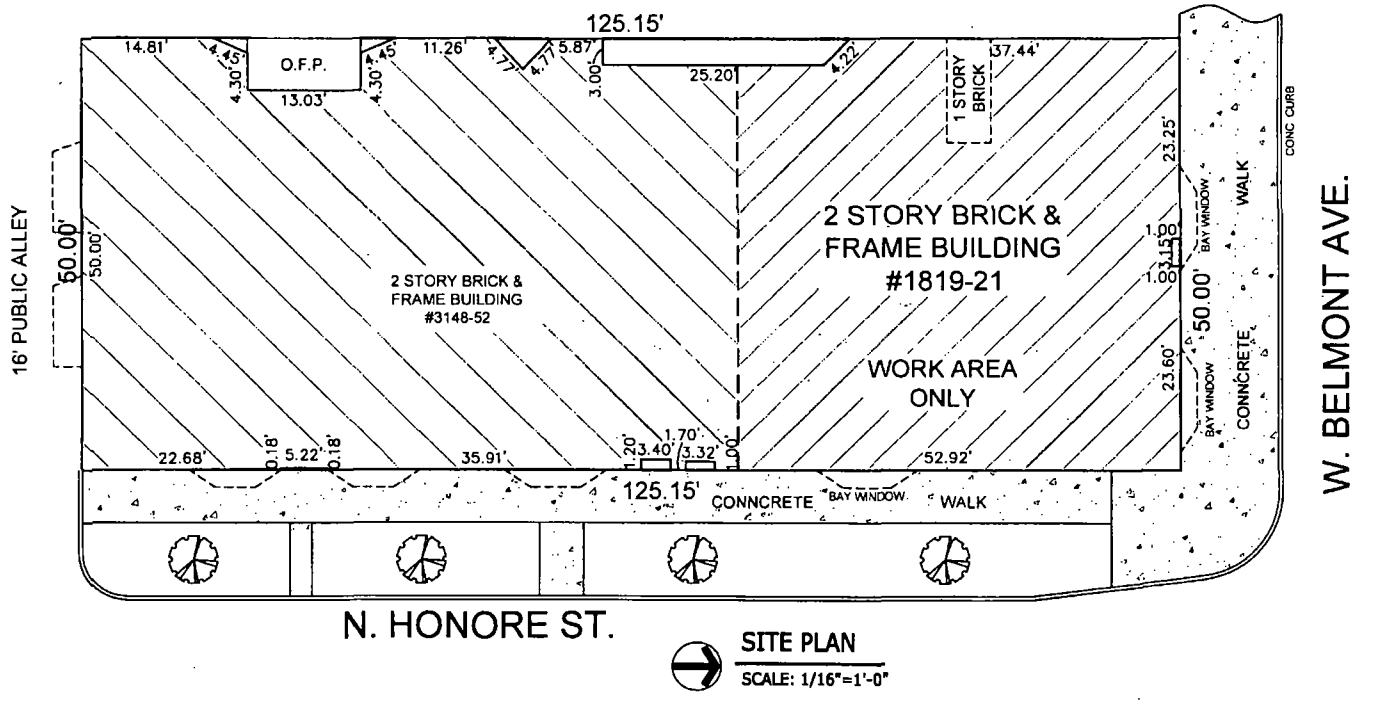

SITE PLAN

SCALE: 1/16"=1'-0"

Office of the City Clerk

O2013-1890

Office of the City Clerk

City Council Document Tracking Sheet

Meeting Date:	3/13/2013
Sponsor(s):	Waguespack, Scott (32)
Type:	Ordinance
Title:	Grant(s) of privilege in public way for Squared Circle, The
Committee(s) Assignment:	Committee on Transportation and Public Way

ORDINANCE
THE SQUARED CIRCLE
Acct. No. 376932 - 1
Permit No. 1103788

Be It Ordained by the City Council of the City of Chicago:

SECTION 1. Permission and authority are hereby given and granted to THE SQUARED CIRCLE, upon the terms and subject to the conditions of this ordinance to maintain and use, as now constructed, three (3) Light Fixture(s) projecting over the public right-of-way adjacent to its premises known as 2418 N. Ashland Ave..

Said Light Fixture(s) at Ashland measure(s):
Three (3) at two (2) feet in length, two point six seven (2.67) feet in width and twelve (12) feet above grade level.

The location of said privilege shall be as shown on prints kept on file with the Department of Business Affairs and Consumer Protection and the Office of the City Clerk.

Said privilege shall be constructed in accordance with plans and specifications approved by the Department of Transportation (Division of Project Development).

This grant of privilege in the public way shall be subject to the provisions of Section 10-28-015 and all other required provisions of the Municipal Code of Chicago.

The grantee shall pay to the City of Chicago as compensation for the privilege #1103788 herein granted the sum of eighty-five ($85.00) per annum in advance.

A 25% penalty will be added for payments received after due date.

The permit holder agrees to hold the City of Chicago harmless for any damage, relocation or replacement costs associated with damage, relocation or removal of private property caused by the City performing work in the public way.

Authority herein given and granted for a period of five (5) years from and after Date of Passage.

Alderman _____

Scott Waguespack 32nd Ward

Department of Business Affairs and Consumer Protection
Business Assistance Center- Public Way Use Unit
City Hall- 121 N. LaSalle Street Room 800 • Chicago, IL 60602
(312)-74-GOBIZ (312-744-6249) • (312) 744-1944 (TTY)
http://www.cityofchicago.org/bacp

03/13/2013

Alderman **Scott Waguespack**
Ward # **32**
City of Chicago
City Hall, Room **300**
121 North LaSalle Street
Chicago, Illinois 60602


Re: An ordinance to use and maintain a portion of the public right-of-way for **three (3) light fixture(s)** for **THE SQUARED CIRCLE**, adjacent to the premises known as **2418 N. Ashland Ave.**.


Dear Alderman **Scott Waguespack**:

The applicant referenced above has requested the use of the public right-of-way for a **light fixture(s)**. An ordinance has been prepared by the Department of Business Affairs and Consumer Protection – Business Assistance Center - Public Way Use Unit for presentation to the City Council. Because this request was made for properties located in your ward, as approved by you as per the attached, I respectfully request that you introduce the attached ordinance at the next City Council meeting.

If you have any questions regarding this ordinance, please contact Anthony Bertuca at (312) 744-5506.

Department of Business Affairs and Consumer Protection

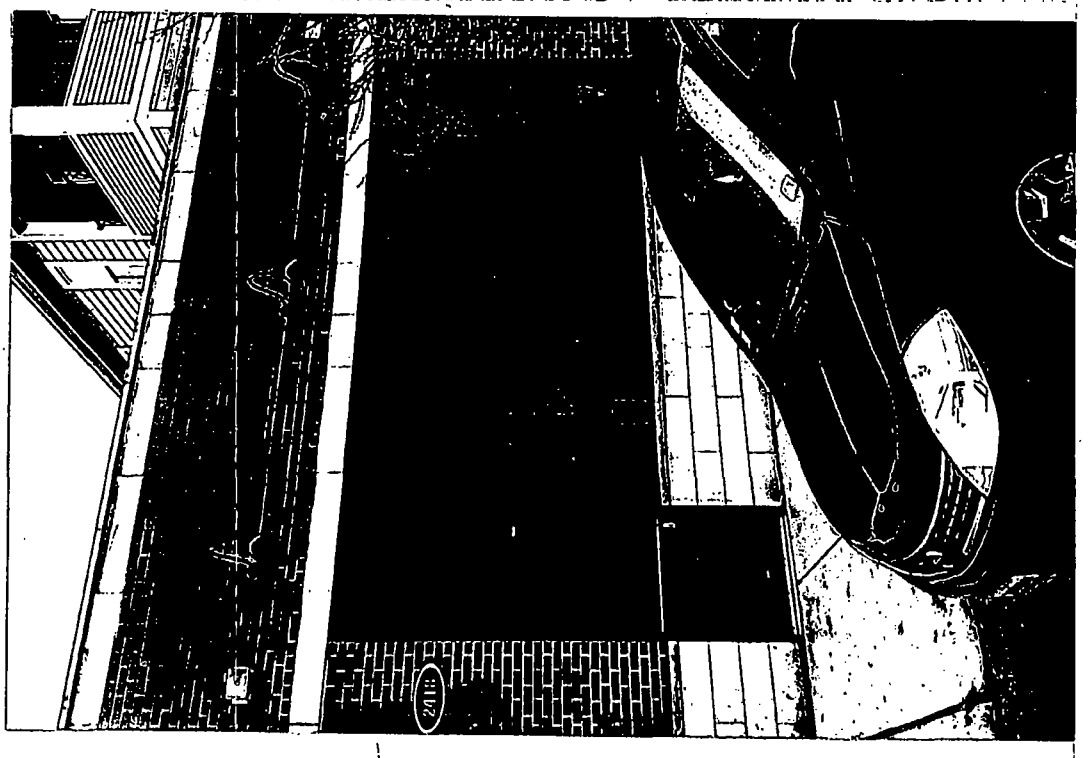

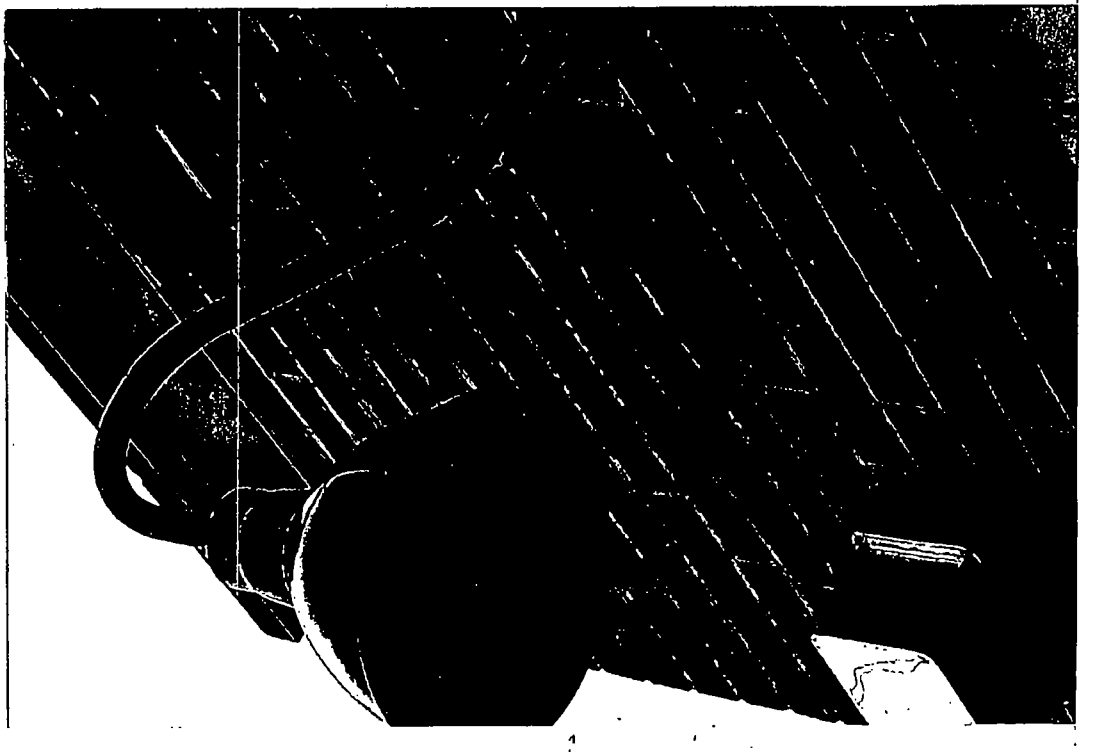

Office of the City Clerk

O2013-1891

Office of the City Clerk

City Council Document Tracking Sheet

Meeting Date:	3/13/2013
Sponsor(s):	Mell, Richard F. (33)
Type:	Ordinance
Title:	Grant(s) of privilege in public way for KFC
Committee(s) Assignment:	Committee on Transportation and Public Way

ORDINANCE
KFC
Acct. No. 370752 - 2
Permit No. 1104652

Be It Ordained by the City Council of the City of Chicago:

SECTION 1. Permission and authority are hereby given and granted to KFC, upon the terms and subject to the conditions of this ordinance to construct, install, maintain and use three (3) Light Fixture(s) projecting over the public right-of-way adjacent to its premises known as 2807 W. Irving Park Rd..

Said Light Fixture(s) at W. Irving Park Rd measure(s):
Two (2) at one point one seven (1.17) foot in length, six point two five (6.25) feet in width and six point eight three (6.83) feet above grade level.
One (1) at nine point four one (9.41) feet in length, point nine two (.92) feet in width and nine (9) feet above grade level.

The location of said privilege shall be as shown on prints kept on file with the Department of Business Affairs and Consumer Protection and the Office of the City Clerk.

Said privilege shall be constructed in accordance with plans and specifications approved by the Department of Transportation (Division of Project Development).

This grant of privilege in the public way shall be subject to the provisions of Section 10-28-015 and all other required provisions of the Municipal Code of Chicago.

The grantee shall pay to the City of Chicago as compensation for the privilege #1104652 herein granted the sum of twenty-five ($25.00) per annum in advance.

A 25% penalty will be added for payments received after due date.

The permit holder agrees to hold the City of Chicago harmless for any damage, relocation or replacement costs associated with damage, relocation or removal of private property caused by the City performing work in the public way.

Authority herein given and granted for a period of five (5) years from and after Date of Passage.

Alderman _____

Richard F. Mell 33rd Ward

Department of Business Affairs and Consumer Protection
Business Assistance Center- Public Way Use Unit
City Hall - 121 N. LaSalle Street Room 800 • Chicago, IL 60602
(312)-74-GOBIZ (312-744-6249) • (312) 744-1944 (TTY)
http://www.cityofchicago.org/bacp

03/13/2013

Alderman **Richard F. Mell**
Ward # **33**
City of Chicago
City Hall, Room **208**
121 North LaSalle Street
Chicago, Illinois 60602

Re: An ordinance to use and maintain a portion of the public right-of-way for **three (3) light fixture(s)** for **KFC**, adjacent to the premises known as **2807 W. Irving Park Rd.**.


Dear Alderman **Richard F. Mell**:

The applicant referenced above has requested the use of the public right-of-way for a **light fixture(s)**. An ordinance has been prepared by the Department of Business Affairs and Consumer Protection – Business Assistance Center - Public Way Use Unit for presentation to the City Council. Because this request was made for properties located in your ward, as approved by you as per the attached, I respectfully request that you introduce the attached ordinance at the next City Council meeting.

If you have any questions regarding this ordinance, please contact Anthony Bertuca at (312) 744-5506.

Department of Business Affairs and Consumer Protection

PANTER ASSOCIATES
Architecture • Interior Design
1670 West Hollywood Ave., Unit 1E
Chicago, Illinois 60660
773/293-3754 Phone
773/293-0204 Fax
PanterArchitects@ameritech.net

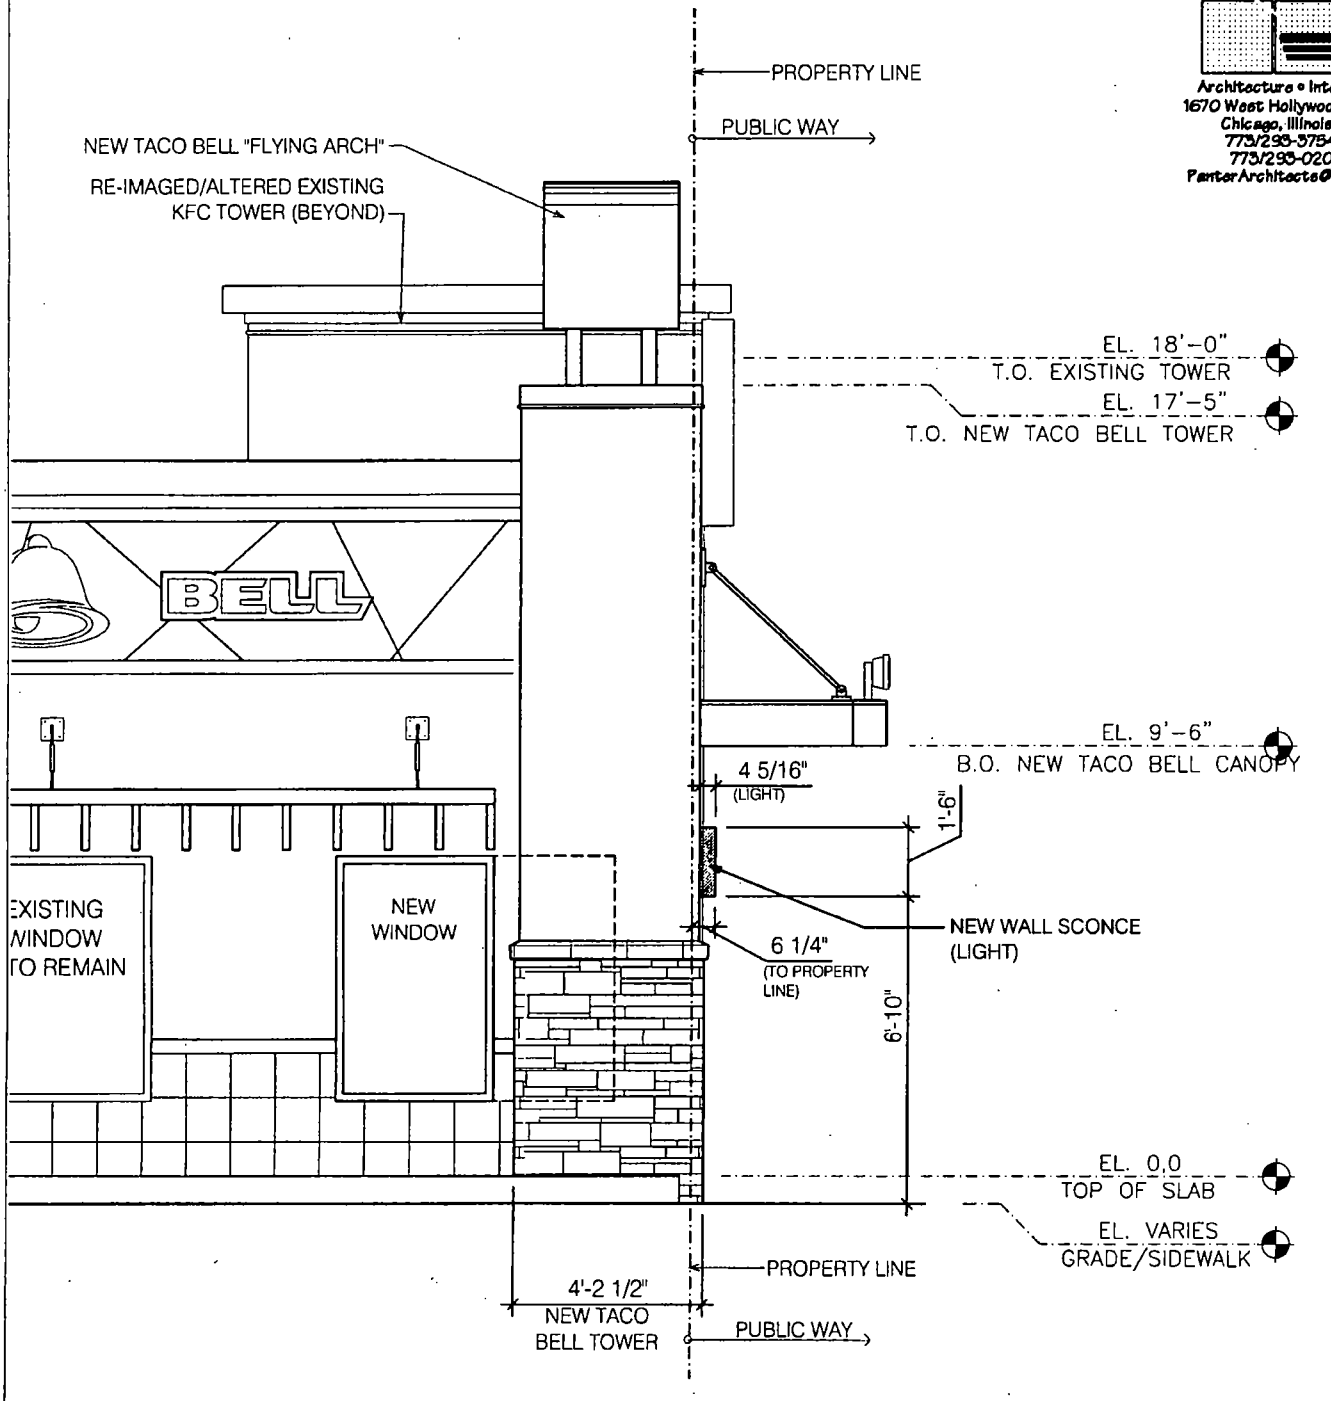

East Elevation

Scale: 1/4" = 1'-0"

INDICATES NEW BUILDING MOUNTED LIGHTS

Public Way Use Permit - NEW BUILDING MOUNTED LIGHTS

ISSUED FOR PUBLIC WAY USE PERMIT: FEBRUARY 4, 2013

KFC
2807 W Irving Park Rd
Chicago, Illinois

Office of the City Clerk

O2013-1894

Office of the City Clerk

City Council Document Tracking Sheet

Meeting Date:	3/13/2013
Sponsor(s):	Mell, Richard F. (33)
Type:	Ordinance
Title:	Grant(s) of privilege in public way for Universal Transmission Speicalists
Committee(s) Assignment:	Committee on Transportation and Public Way

ORDINANCE
UNIVERSAL TRANSMISSION SPECIALISTS
Acct. No. 214346 - 3
Permit No. 1103667

Be It Ordained by the City Council of the City of Chicago:

SECTION 1. Permission and authority are hereby given and granted to UNIVERSAL TRANSMISSION SPECIALISTS, upon the terms and subject to the conditions of this ordinance to maintain and use one (1) sign(s) projecting over the public right-of-way attached to its premises known as 4319 N. Kedzie Ave..

Said sign structure(s) measures as follows; along N. Kedzie Avenue:
One (1) at eight (8) feet in length, six (6) feet in height and ten point one seven (10.17) feet above grade level.

The location of said privilege shall be as shown on prints kept on file with the Department of Business Affairs and Consumer Protection and the Office of the City Clerk.

Said privilege shall be constructed in accordance with plans and specifications approved by the Department of Transportation (Division of Project Development) and Zoning Department - Signs.

This grant of privilege in the public way shall be subject to the provisions of Section 10-28-015 and all other required provisions of the Municipal Code of Chicago.

The grantee shall pay to the City of Chicago as compensation for the privilege #1103667 herein granted the sum of three hundred ($300.00) per annum in advance.

A 25% penalty will be added for payments received after due date.

The permit holder agrees to hold the City of Chicago harmless for any damage, relocation or replacement costs associated with damage, relocation or removal of private property caused by the City performing work in the public way.

Authority herein given and granted for a period of five (5) years from and after Date of Passage.

Alderman _____

Richard F. Mell 33rd Ward

Department of Business Affairs and Consumer Protection
Business Assistance Center - Public Way Use Unit
City Hall - 121 N. LaSalle Street, Room 800 • Chicago, IL 60602
(312)-74-GOBIZ (312-744-6249) • (312) 744-1944 (TTY)
http://www.cityofchicago.org/bacp

03/13/2013

Alderman **Richard F. Mell**
Ward # **33**
City of Chicago
City Hall, Room **208**
121 North LaSalle Street
Chicago, Illinois 60602

Re: An ordinance to use and maintain a portion of the public right-of-way for **one (1) sign(s)** for **UNIVERSAL TRANSMISSION SPECIALISTS**, adjacent to the premises known as **4319 N. Kedzie Ave.**.

Dear Alderman **Richard F. Mell**:

The applicant referenced above has requested the use of the public right-of-way for a **sign(s)**. An ordinance has been prepared by the Department of Business Affairs and Consumer Protection – Business Assistance Center - Public Way Use Unit for presentation to the City Council. Because this request was made for properties located in your ward, as approved by you as per the attached, I respectfully request that you introduce the attached ordinance at the next City Council meeting.

If you have any questions regarding this ordinance, please contact Anthony Bertuca at (312) 744-5506.

Department of Business Affairs and Consumer Protection


APPLICATION TO USE THE PUBLIC RIGHT OF WAY

EXAMPLE OF SIGN DRAWING

SIGN DRAWING

PROPERTY LOCATION: 4319 N. KEDZIE AVE

ORGANIZATION(S) NAME: MTR TRANSTECH INC

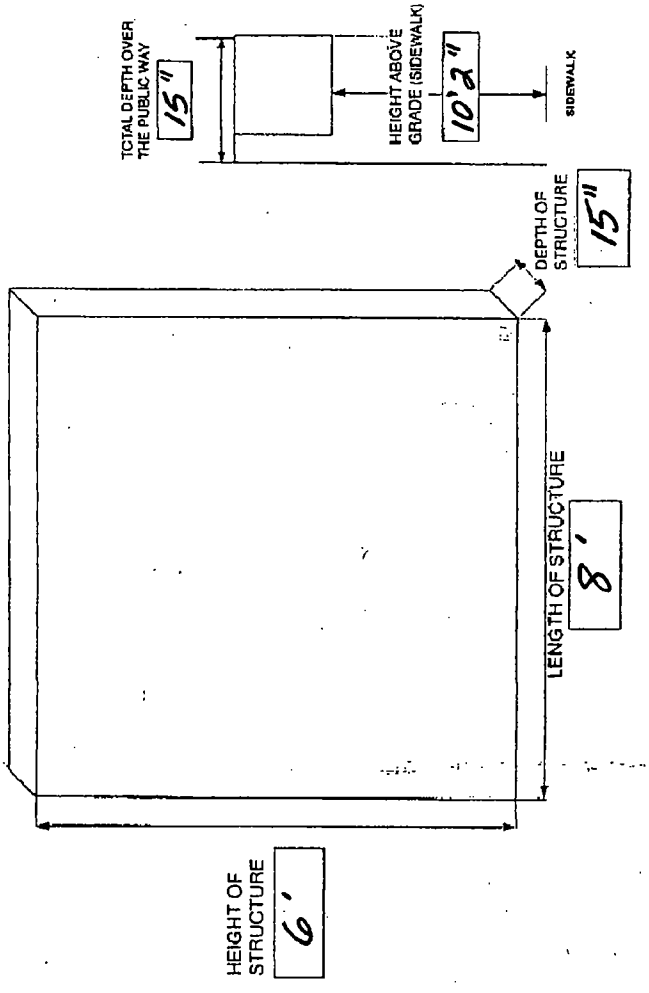

Office of the City Clerk

O2013-1895

Office of the City Clerk

City Council Document Tracking Sheet

Meeting Date:	3/13/2013
Sponsor(s):	Mell, Richard F. (33)
Type:	Ordinance
Title:	Grant(s) of privilege in public way for VIP Chinese Restaurant
Committee(s) Assignment:	Committee on Transportation and Public Way

ORDINANCE
VIP CHINESE RESTAURANT
Acct. No. 3719 - 1
Permit No. 1093927

Be It Ordained by the City Council of the City of Chicago:

SECTION 1. Permission and authority are hereby given and granted to VIP CHINESE RESTAURANT, upon the terms and subject to the conditions of this ordinance to maintain and use one (1) sign(s) projecting over the public right-of-way attached to its premises known as 3254 W. Montrose Ave..

Said sign structure(s) measures as follows; along W Montrose Ave:
One (1) at twenty-five (25) feet in length, three (3) feet in height and nine (9) feet above grade level.

The location of said privilege shall be as shown on prints kept on file with the Department of Business Affairs and Consumer Protection and the Office of the City Clerk.

Said privilege shall be constructed in accordance with plans and specifications approved by the Department of Transportation (Division of Project Development) and Zoning Department - Signs.

This grant of privilege in the public way shall be subject to the provisions of Section 10-28-015 and all other required provisions of the Municipal Code of Chicago.

The grantee shall pay to the City of Chicago as compensation for the privilege #1093927 herein granted the sum of three hundred ($300.00) per annum **to commence (1) one year after passage**.

A 25% penalty will be added for payments received after due date.

The permit holder agrees to hold the City of Chicago harmless for any damage, relocation or replacement costs associated with damage, relocation or removal of private property caused by the City performing work in the public way.

Authority herein given and granted for a period of five (5) years from and after Date of Passage.

Alderman _____

Richard F. Mell 33rd Ward

Department of Business Affairs and Consumer Protection
Business Assistance Center - Public Way Use Unit
City Hall - 121 N. LaSalle Street, Room 800 • Chicago, IL 60602
(312)-74-GOBIZ (312-744-6249) • (312) 744-1944 (TTY)
http://www.cityofchicago.org/bacp

03/13/2013

Alderman **Richard F. Mell**
Ward # **33**
City of Chicago
City Hall, Room **208**
121 North LaSalle Street
Chicago, Illinois 60602

Re: An ordinance to use and maintain a portion of the public right-of-way for **one (1) sign(s)** for **VIP CHINESE RESTAURANT**, adjacent to the premises known as **3254 W. Montrose Ave.**.

Dear Alderman **Richard F. Mell**:

The applicant referenced above has requested the use of the public right-of-way for a **sign(s)**. An ordinance has been prepared by the Department of Business Affairs and Consumer Protection – Business Assistance Center - Public Way Use Unit for presentation to the City Council. Because this request was made for properties located in your ward, as approved by you as per the attached, I respectfully request that you introduce the attached ordinance at the next City Council meeting.

If you have any questions regarding this ordinance, please contact Anthony Bertuca at (312) 744-5506.

Department of Business Affairs and Consumer Protection



2”

3’

9’

Office of the City Clerk

O2013-1899

Office of the City Clerk

City Council Document Tracking Sheet

Meeting Date:	3/13/2013
Sponsor(s):	Colón, Rey (35)
Type:	Ordinance
Title:	Grant(s) of privilege in public way for Northwestern Illinois Univesity El Centro
Committee(s) Assignment:	Committee on Transportation and Public Way

ORDINANCE
Northeastern Illinois University El Centro
Acct. No. 378341 - 1
Permit No. 1104328

Be It Ordained by the City Council of the City of Chicago:

SECTION 1. Permission and authority are hereby given and granted to Northeastern Illinois University El Centro, upon the terms and subject to the conditions of this ordinance to construct, install, maintain and use a portion of the public right-of-way for Occupation of Space (Parking) on the public right-of-way adjacent to its premises known as 3390 N. Avondale Ave..

Said Occupation of Space for at N. Avondale measure(s):
One (1) at one hundred ninety-five point six (195.6) feet in length, and thirty-five point zero eight (35.08) feet in width for a total of six thousand eight hundred sixty-one point six five (6861.65) square feet. Said occupation of space shall be used for vehicle parking.

The location of said privilege shall be as shown on prints kept on file with the Department of Business Affairs and Consumer Protection and the Office of the City Clerk.

Said privilege shall be constructed in accordance with plans and specifications approved by the Department of Planning and Development, Department of Transportation (Division of Project Development), and Department of Transportation (Office of Underground Coordination).

This grant of privilege in the public way shall be subject to the provisions of Section 10-28-015 and all other required provisions of the Municipal Code of Chicago.

The grantee shall pay to the City of Chicago as compensation for the privilege #1104328 herein granted the sum of six thousand five hundred fifty-one ($6,551.00) per annum in advance.

A 25% penalty will be added for payments received after due date.

The permit holder agrees to hold the City of Chicago harmless for any damage, relocation or replacement costs associated with damage, relocation or removal of private property caused by the City performing work in the public way.

Authority herein given and granted for a period of five (5) years from and after Date of Passage.

Alderman _____
Reynaldo Colon 35th Ward

Department of Business Affairs and Consumer Protection
Business Assistance Center - Public Way Use Unit
City Hall - 121 N. LaSalle Street, Room 800 • Chicago, IL 60602
(312)-74-GOBIZ (312-744-6249) • (312) 744-1944 (TTY)
http://www.cityofchicago.org/bacp

03/13/2013

Alderman **Reynaldo Colon**
Ward # **35**
City of Chicago
City Hall, Room **203**
121 North LaSalle Street
Chicago, Illinois 60602


Re: An ordinance to use and maintain a portion of the public right-of-way for **one (1) occupation of space(s)** for **Northeastern Illinois University El Centro**, adjacent to the premises known as **3390 N. Avondale Ave.**.

Dear Alderman **Reynaldo Colon**:

The applicant referenced above has requested the use of the public right-of-way for a **occupation of space(s)**. An ordinance has been prepared by the Department of Business Affairs and Consumer Protection – Business Assistance Center - Public Way Use Unit for presentation to the City Council. Because this request was made for properties located in your ward, as approved by you as per the attached, I respectfully request that you introduce the attached ordinance at the next City Council meeting.

If you have any questions regarding this ordinance, please contact Anthony Bertuca at (312) 744-5506.

Department of Business Affairs and Consumer Protection

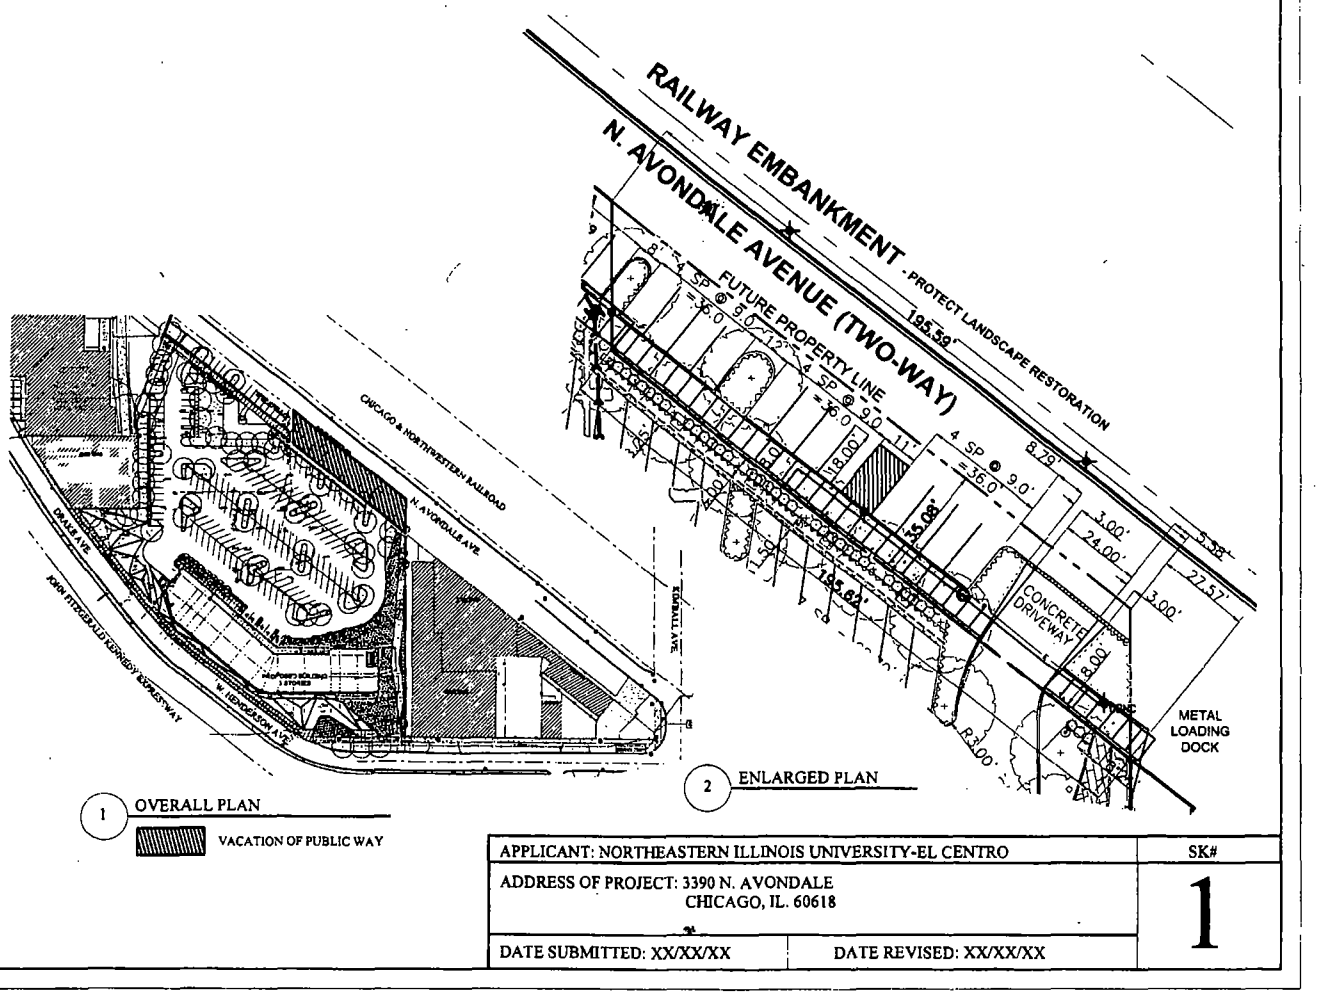

APPLICANT: NORTHEASTERN ILLINOIS UNIVERSITY-EL CENTRO	SK#
ADDRESS OF PROJECT: 3390 N. AVONDALE CHICAGO, IL. 60618	1
DATE SUBMITTED: XX/XX/XX	DATE REVISED: XX/XX/XX

Office of the City Clerk

O2013-1902

Office of the City Clerk

City Council Document Tracking Sheet

Meeting Date:	3/13/2013
Sponsor(s):	Sposato, Nicholas (36)
Type:	Ordinance
Title:	Grant(s) of privilege in public way for Wiklanski's Bakery
Committee(s) Assignment:	Committee on Transportation and Public Way

ORDINANCE
WIKLANSKI'S BAKERY
Acct. No. 374895 - 1
Permit No. 1103920

Be It Ordained by the City Council of the City of Chicago:

SECTION 1. Permission and authority are hereby given and granted to WIKLANSKI'S BAKERY, upon the terms and subject to the conditions of this ordinance to maintain and use one (1) sign(s) projecting over the public right-of-way attached to its premises known as 6006 W. Belmont Ave..

Said sign structure(s) measures as follows; along W. Belmont:
One (1) at six (6) feet in length, three (3) feet in height and twelve (12) feet above grade level.

The location of said privilege shall be as shown on prints kept on file with the Department of Business Affairs and Consumer Protection and the Office of the City Clerk.

Said privilege shall be constructed in accordance with plans and specifications approved by the Department of Transportation (Division of Project Development) and Zoning Department - Signs.

This grant of privilege in the public way shall be subject to the provisions of Section 10-28-015 and all other required provisions of the Municipal Code of Chicago.

The grantee shall pay to the City of Chicago as compensation for the privilege #1103920 herein granted the sum of one hundred ($100.00) per annum in advance.

A 25% penalty will be added for payments received after due date.

The permit holder agrees to hold the City of Chicago harmless for any damage, relocation or replacement costs associated with damage, relocation or removal of private property caused by the City performing work in the public way.

Authority herein given and granted for a period of five (5) years from and after Date of Passage.

Alderman Nicholas Sposato

Nicholas Sposato 36th Ward

Department of Business Affairs and Consumer Protection
Business Assistance Center - Public Way Use Unit
City Hall - 121 N. LaSalle Street, Room 800 • Chicago, IL 60602
(312)-74-GOBIZ (312-744-6249) • (312) 744-1944 (TTY)
http://www.cityofchicago.org/bacp

03/13/2013

Alderman **Nicholas Sposato**
Ward # **36**
City of Chicago
City Hall, Room **304**
121 North LaSalle Street
Chicago, Illinois 60602

Re: An ordinance to use and maintain a portion of the public right-of-way for **one (1) sign(s)** for **WIKLANSKI'S BAKERY**, adjacent to the premises known as **6006 W. Belmont Ave.**.


Dear Alderman **Nicholas Sposato**:

The applicant referenced above has requested the use of the public right-of-way for a **sign(s)**. An ordinance has been prepared by the Department of Business Affairs and Consumer Protection – Business Assistance Center - Public Way Use Unit for presentation to the City Council. Because this request was made for properties located in your ward, as approved by you as per the attached, I respectfully request that you introduce the attached ordinance at the next City Council meeting.

If you have any questions regarding this ordinance, please contact Anthony Bertuca at (312) 744-5506.

Department of Business Affairs and Consumer Protection

6006 W. BELMONT AVE.

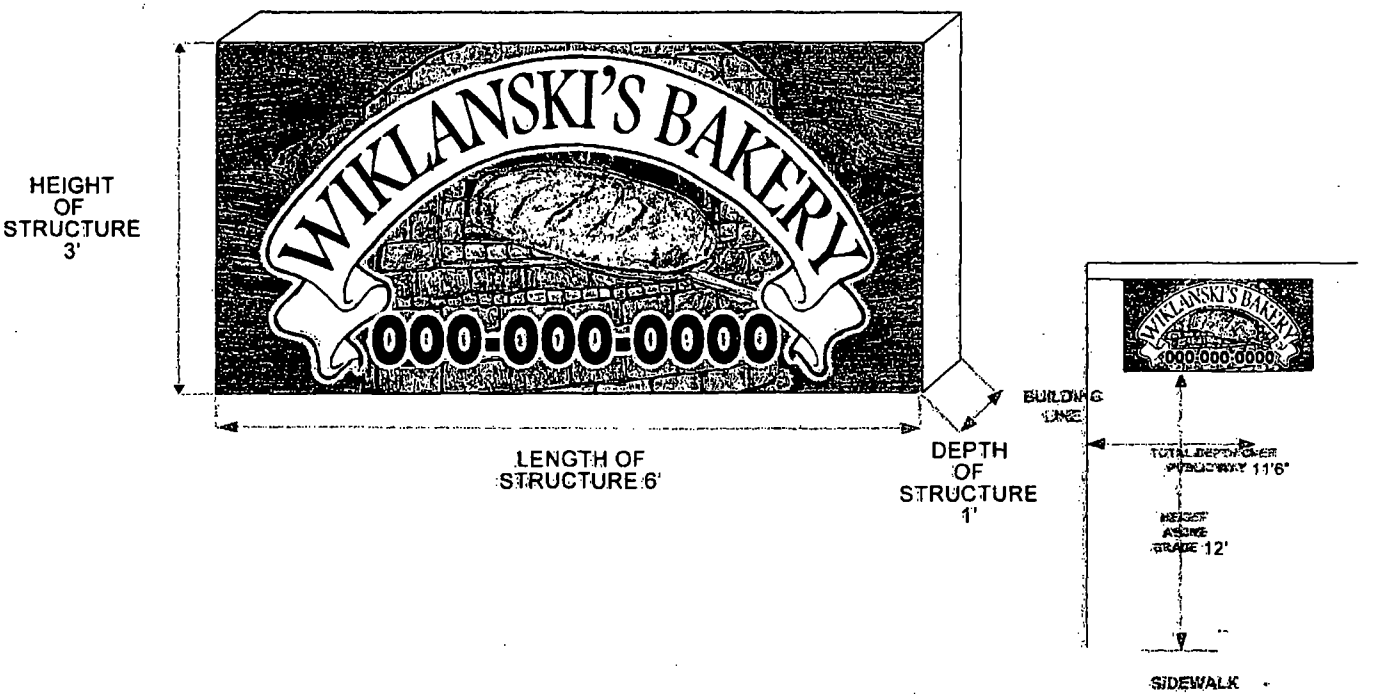

Office of the City Clerk

O2013-1905

Office of the City Clerk

City Council Document Tracking Sheet

Meeting Date:	3/13/2013
Sponsor(s):	Mitts, Emma (37)
Type:	Ordinance
Title:	Grant(s) of privilege in public way for Dollar General Store No. 13777
Committee(s) Assignment:	Committee on Transportation and Public Way

ORDINANCE
DOLLAR GENERAL STORE #13777
Acct. No. 345673 - 18
Permit No. 1104017

Be It Ordained by the City Council of the City of Chicago:

SECTION 1. Permission and authority are hereby given and granted to DOLLAR GENERAL STORE #13777, upon the terms and subject to the conditions of this ordinance to maintain and use one (1) sign(s) projecting over the public right-of-way attached to its premises known as 5454 W. North Ave..

Said sign structure(s) measures as follows; along W. North Avenue:
One (1) at thirty-seven point three three (37.33) feet in length, four point six seven (4.67) feet in height and twelve (12) feet above grade level.

The location of said privilege shall be as shown on prints kept on file with the Department of Business Affairs and Consumer Protection and the Office of the City Clerk.

Said privilege shall be constructed in accordance with plans and specifications approved by the Department of Transportation (Division of Project Development) and Zoning Department - Signs.

This grant of privilege in the public way shall be subject to the provisions of Section 10-28-015 and all other required provisions of the Municipal Code of Chicago.

The grantee shall pay to the City of Chicago as compensation for the privilege #1104017 herein granted the sum of three hundred ($300.00) per annum in advance.

A 25% penalty will be added for payments received after due date.

The permit holder agrees to hold the City of Chicago harmless for any damage, relocation or replacement costs associated with damage, relocation or removal of private property caused by the City performing work in the public way.

Authority herein given and granted for a period of five (5) years from and after Date of Passage.

Alderman _____

Emma Mitts 37th Ward

Department of Business Affairs and Consumer Protection
Business Assistance Center - Public Way Use Unit
City Hall - 121 N. LaSalle Street, Room 800 • Chicago, IL 60602
(312)-74-GOBIZ (312-744-6249) • (312) 744-1944 (TTY)
http://www.cityofchicago.org/bacp

03/13/2013

Alderman **Emma Mitts**
Ward # **37**
City of Chicago
City Hall, Room **300**
121 North LaSalle Street
Chicago, Illinois 60602

Re: An ordinance to use and maintain a portion of the public right-of-way for **one (1) sign(s)** for **DOLLAR GENERAL STORE #13777**, adjacent to the premises known as **5454 W. North Ave.**.

Dear Alderman **Emma Mitts**:


The applicant referenced above has requested the use of the public right-of-way for a **sign(s)**. An ordinance has been prepared by the Department of Business Affairs and Consumer Protection – Business Assistance Center - Public Way Use Unit for presentation to the City Council. Because this request was made for properties located in your ward, as approved by you as per the attached, I respectfully request that you introduce the attached ordinance at the next City Council meeting.

If you have any questions regarding this ordinance, please contact Anthony Bertuca at (312) 744-5506.

Department of Business Affairs and Consumer Protection


DOLLAR GENERAL 2009 Logo

#13777 - Chicago, IL

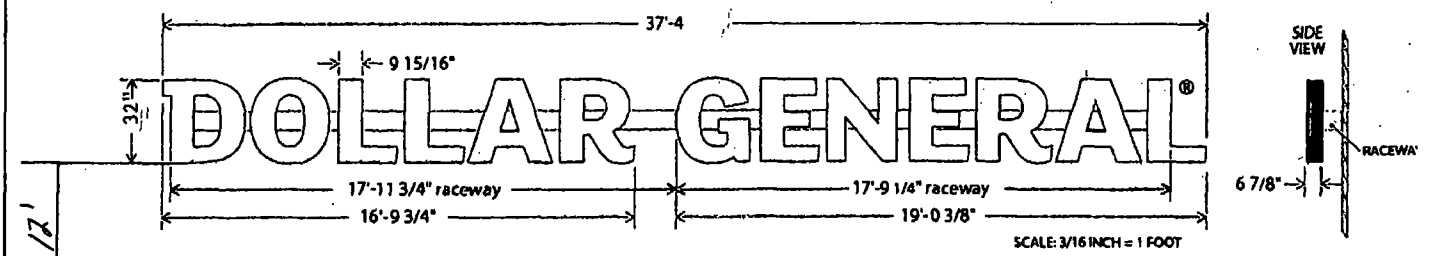

- STANDARD FACES: ACRYLIC #2037 YELLOW
- TRIM CAP: .171 BLACK TRIM CAP
- BLACK RETURNS: ALUMINUM (6 7/8 INCH DEPTH) BLACK EXTERIOR / WHITE INTERIOR
- SPX-41 COMPACT FLUORESCENT LAMPS
- REGISTER MARK: BLACK on YELLOW ACRYLIC DISK
- RACEWAY SIZE: 8" HIGH x 8" DEEP COLOR of RACEWAY: to MATCH BUILDING COLOR

Shown with Raceway:
Minimizes the amount of holes drilled at time of installation. Also mounting methods are sometimes determined by code or landlord restrictions. Best looking application when raceway is painted to match the building.

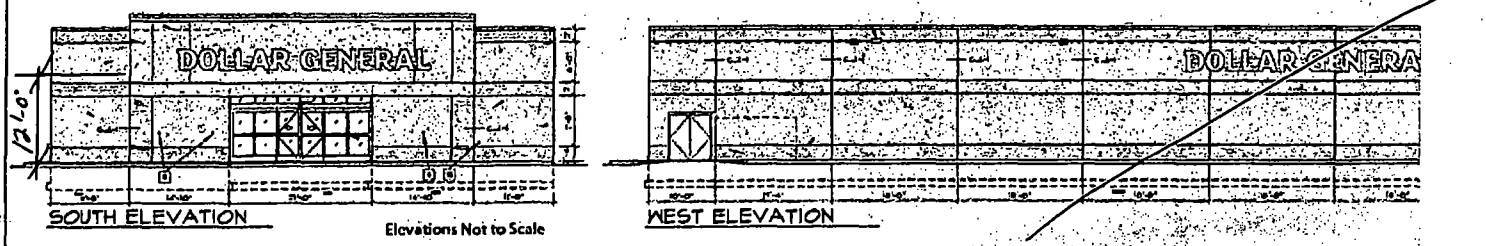

SOUTH ELEVATION

Elevations Not to Scale

WEST ELEVATION

Dualite Sales & Service, Inc.
WILLIAMSBURG, OHIO · CEDAR HILL, TEXAS

Dualite Sales & Service, Inc.
One Dualite Lane
Williamsburg, Ohio 45176

Scale: 3/16" = 1'-0"
#12-8-317 DOLLØ1-GSS
Date: 8/31/12

Customer Approval and Comments

This design is exclusive property of Dualite Sales & Service, Inc. • 1 Dualite Lane • Williamsburg, OH 45176 • Copyright 2012 Dualite Sales & Service, Inc. All Rights Reserved. Reproduction of this proprietary work without the permission of Dualite Sales & Service, Inc. will subject the user to liability under the copyright statutes of the United States.

Office of the City Clerk

O2013-1908

Office of the City Clerk

City Council Document Tracking Sheet

Meeting Date:	3/13/2013
Sponsor(s):	Laurino, Margaret (39)
Type:	Ordinance
Title:	Grant(s) of privilege in public way for K&J International, Inc.
Committee(s) Assignment:	Committee on Transportation and Public Way

ORDINANCE
K &J INTL INC
Acct. No. 56599 - 4
Permit No. 1093792

Be It Ordained by the City Council of the City of Chicago:

SECTION 1. Permission and authority are hereby given and granted to K &J INTL INC, upon the terms and subject to the conditions of this ordinance to maintain and use two (2) sign(s) projecting over the public right-of-way attached to its premises known as 5860 N. Pulaski Rd..

Said sign structure(s) measures as follows; along N. Pulaski:
One (1) at sixteen (16) feet in length, two point one (2.1) feet in height and twelve point three (12.3) feet above grade level.
One (1) at five (5) feet in length, eight point six (8.6) feet in height and ten point one (10.1) feet above grade level.

The location of said privilege shall be as shown on prints kept on file with the Department of Business Affairs and Consumer Protection and the Office of the City Clerk.

Said privilege shall be constructed in accordance with plans and specifications approved by the Department of Transportation (Division of Project Development) and Zoning Department - Signs.

This grant of privilege in the public way shall be subject to the provisions of Section 10-28-015 and all other required provisions of the Municipal Code of Chicago.

The grantee shall pay to the City of Chicago as compensation for the privilege #1093792 herein granted the sum of six hundred ($600.00) per annum **to commence (1) one year after passage**.

A 25% penalty will be added for payments received after due date.

The permit holder agrees to hold the City of Chicago harmless for any damage, relocation or replacement costs associated with damage, relocation or removal of private property caused by the City performing work in the public way.


Authority herein given and granted for a period of five (5) years from and after Date of Passage.

Alderman _____

Margaret Laurino 39th Ward

Illuminated Sign #8

K & J INTERNATIONAL, INC.
5860 N. Pulaski Rd.
CHICAGO, IL 60646
(773) 279-9800

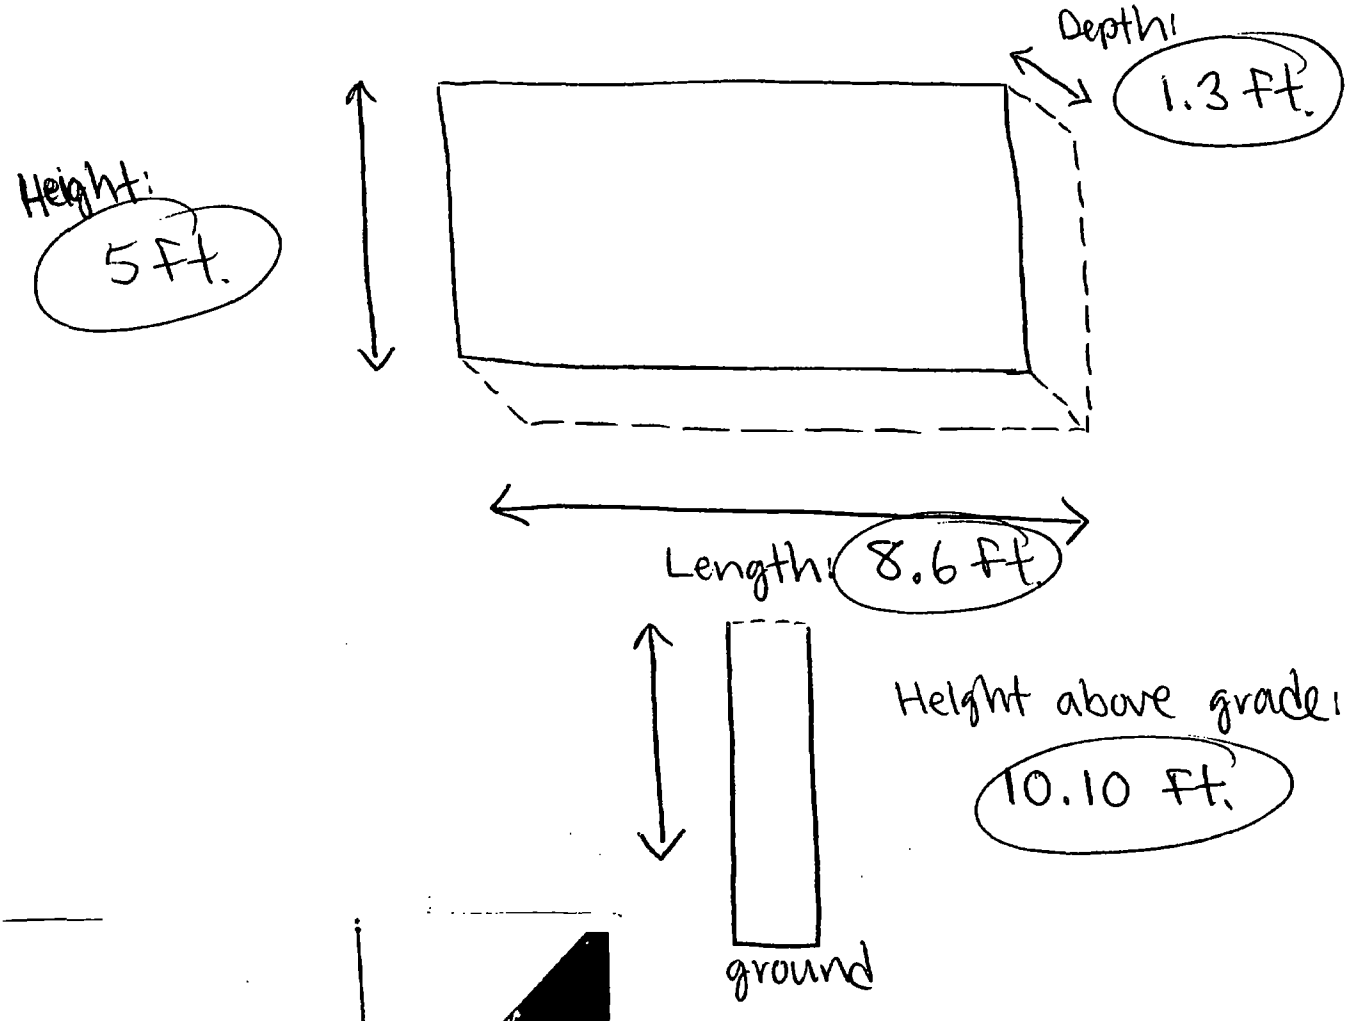



Office of the City Clerk

O2013-1911

Office of the City Clerk

City Council Document Tracking Sheet

Meeting Date:	3/13/2013
Sponsor(s):	Laurino, Margaret (39)
Type:	Ordinance
Title:	Grant(s) of privilege in public way for Woofers Electronics, Inc.
Committee(s) Assignment:	Committee on Transportation and Public Way

ORDINANCE
WOOFER ELECTRONICS, INC.
Acct. No. 323902 - 1
Permit No. 1103544

Be It Ordained by the City Council of the City of Chicago:

SECTION 1. Permission and authority are hereby given and granted to WOOFER ELECTRONICS, INC., upon the terms and subject to the conditions of this ordinance to maintain and use two (2) sign(s) projecting over the public right-of-way attached to its premises known as 4970-86 N. Elston Ave..

Said sign structure(s) measures as follows; along N. Elston:
One (1) at eighteen (18) feet in length, three (3) feet in height and fifteen (15) feet above grade level.

Said sign structure(s) measures as follows; along Elston & N. Kruger:
One (1) at eight (8) feet in length, four (4) feet in height and fifteen (15) feet above grade level.

The location of said privilege shall be as shown on prints kept on file with the Department of Business Affairs and Consumer Protection and the Office of the City Clerk.

Said privilege shall be constructed in accordance with plans and specifications approved by the Department of Transportation (Division of Project Development) and Zoning Department - Signs.

This grant of privilege in the public way shall be subject to the provisions of Section 10-28-015 and all other required provisions of the Municipal Code of Chicago.

The grantee shall pay to the City of Chicago as compensation for the privilege #1103544 herein granted the sum of six hundred ($600.00) per annum in advance.

A 25% penalty will be added for payments received after due date.

The permit holder agrees to hold the City of Chicago harmless for any damage, relocation or replacement costs associated with damage, relocation or removal of private property caused by the City performing work in the public way.


Authority herein given and granted for a period of five (5) years from and after Date of Passage.

Alderman _____

Margaret Laurino 39th Ward

tfasigns

EXHIBIT #1

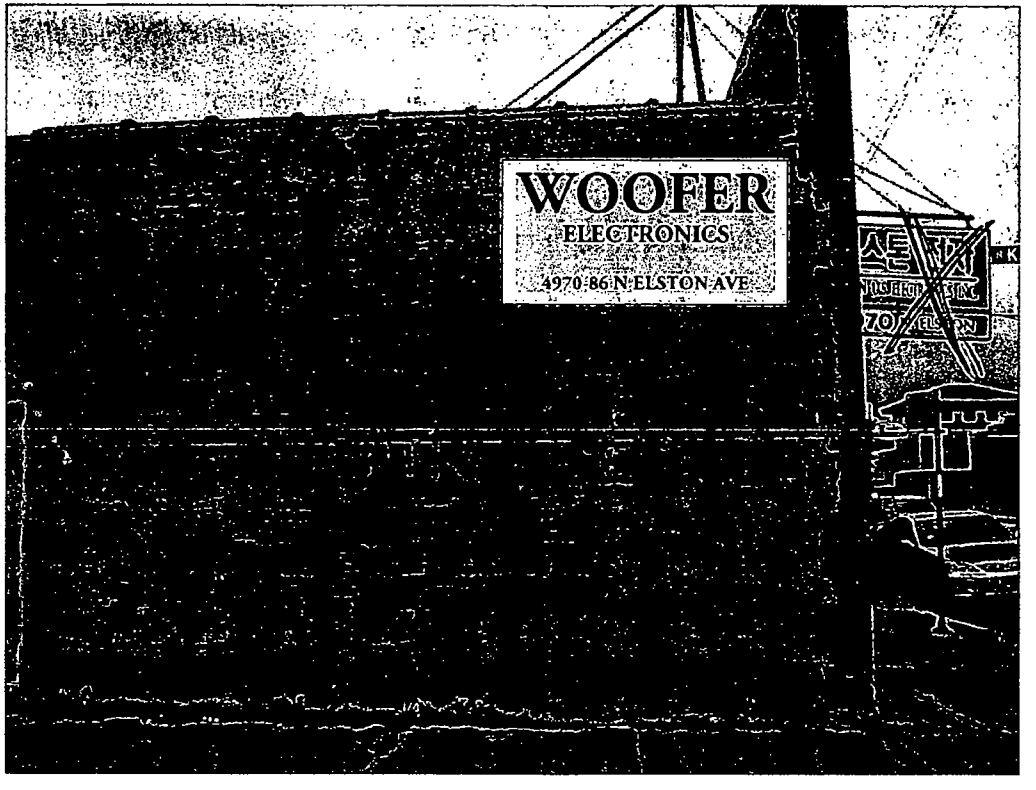

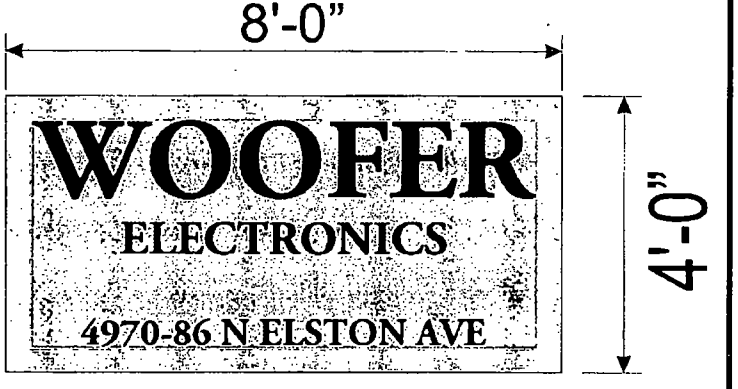


EXHIBIT #1

tfasigns

Store Name:
Woofer Electronics
Location:
4970 N. Elston Ave.
Chicago, IL

Client Name: Jay Kwon
Phone: 773.283.8286
Landlord:
Address:

• Client Approval (signature) Date

• Landlord Approval (signature) Date

Sales Rep:
SEAN PARK
Designer:
SEAN PARK

MEMBER IOA SIGNS
UL LISTED

Office of the City Clerk

O2013-1913

Office of the City Clerk

City Council Document Tracking Sheet

Meeting Date:	3/13/2013
Sponsor(s):	O'Connor, Patrick (40)
Type:	Ordinance
Title:	Grant(s) of privilege in public way for Dreaming Tree Films
Committee(s) Assignment:	Committee on Transportation and Public Way

ORDINANCE
DREAMING TREE FILMS
Acct. No. 347241 - 2
Permit No. 1104988

Be It Ordained by the City Council of the City of Chicago:

SECTION 1. Permission and authority are hereby given and granted to DREAMING TREE FILMS, upon the terms and subject to the conditions of this ordinance to construct, install, maintain and use one (1) Balcony(s) projecting over the public right-of-way adjacent to its premises known as 6321 N. Clark St..

Said Balcony(s) at N. Clark measure(s):
One (1) at five point five (5.5) feet in length, and point three three (.33) feet in width for a total of one point eight two (1.82) square feet.

The location of said privilege shall be as shown on prints kept on file with the Department of Business Affairs and Consumer Protection and the Office of the City Clerk.

Said privilege shall be constructed in accordance with plans and specifications approved by the Department of Planning and Development and Department of Transportation (Division of Project Development).

This grant of privilege in the public way shall be subject to the provisions of Section 10-28-015 and all other required provisions of the Municipal Code of Chicago.

The grantee shall pay to the City of Chicago as compensation for the privilege #1104988 herein granted the sum of seventy-five ($75.00) per annum in advance.

A 25% penalty will be added for payments received after due date.

The permit holder agrees to hold the City of Chicago harmless for any damage, relocation or replacement costs associated with damage, relocation or removal of private property caused by the City performing work in the public way.

Authority herein given and granted for a period of five (5) years from and after Date of Passage.

Alderman _____

Patrick O'Connor 40th Ward

Department of Business Affairs and Consumer Protection
Business Assistance Center- Public Way Use Unit
City Hall - 121 N. LaSalle Street Room 800 • Chicago, IL 60602
(312)-74-GOBIZ (312-744-6249) • (312) 744-1944 (TTY)
http://www.cityofchicago.org/bacp

03/13/2013

Alderman **Patrick O'Connor**
Ward # **40**
City of Chicago
City Hall, Room **305**
121 North LaSalle Street
Chicago, Illinois 60602


Re: An ordinance to use and maintain a portion of the public right-of-way for **one (1) balcony(ies)** for **DREAMING TREE FILMS**, adjacent to the premises known as **6321 N. Clark St.**.

Dear Alderman **Patrick O'Connor**:


The applicant referenced above has requested the use of the public right-of-way for a **balcony(ies)**. An ordinance has been prepared by the Department of Business Affairs and Consumer Protection – Business Assistance Center - Public Way Use Unit for presentation to the City Council. Because this request was made for properties located in your ward, as approved by you as per the attached, I respectfully request that you introduce the attached ordinance at the next City Council meeting.

If you have any questions regarding this ordinance, please contact Anthony Bertuca at (312) 744-5506.

Department of Business Affairs and Consumer Protection

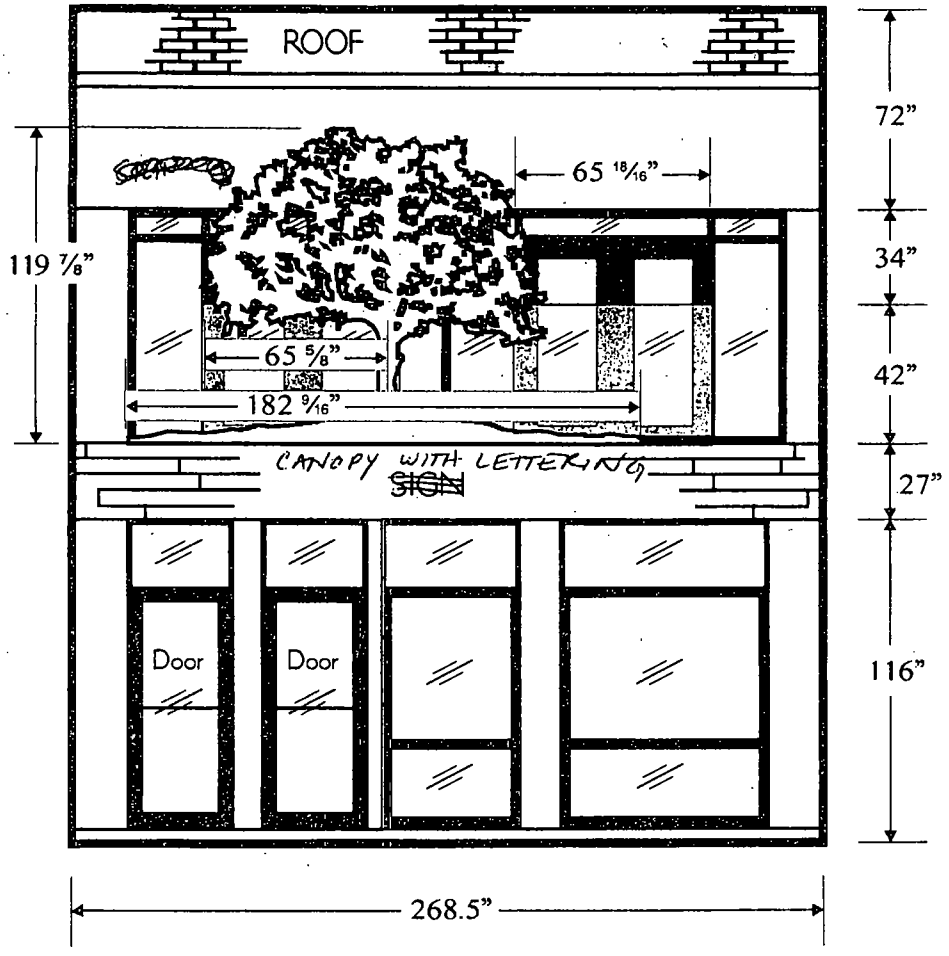

FRONT VIEW

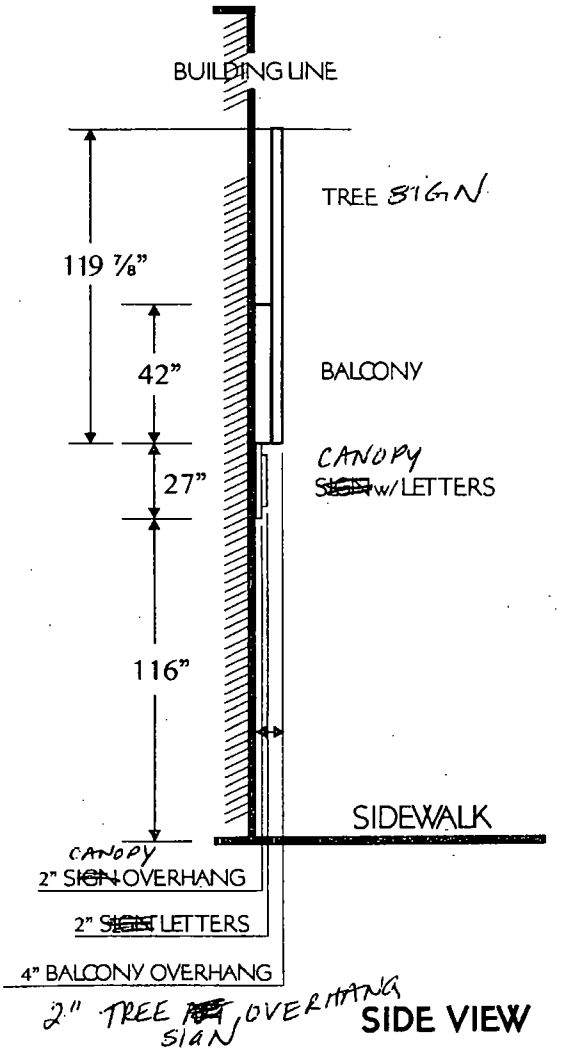

SIDE VIEW

LOCATION:
DREAMING TREE FILMS
6321 N CLARK ST CHICAGO IL 60660

Office of the City Clerk

O2013-1915

Office of the City Clerk

City Council Document Tracking Sheet

Meeting Date:	3/13/2013
Sponsor(s):	O'Connor, Patrick (40)
Type:	Ordinance
Title:	Grant(s) of privilege in public way for Petco
Committee(s) Assignment:	Committee on Transportation and Public Way

ORDINANCE
PETCO
Acct. No. 287210 - 2
Permit No. 1091915

Be It Ordained by the City Council of the City of Chicago:

SECTION 1. Permission and authority are hereby given and granted to PETCO, upon the terms and subject to the conditions of this ordinance to maintain and use one (1) sign(s) projecting over the public right-of-way attached to its premises known as 5522 N. Kedzie Ave..

Said sign structure(s) measures as follows; along N. KEDZIE AVE.:
One (1) at four (4) feet in length, three (3) feet in height and nine (9) feet above grade level.

The location of said privilege shall be as shown on prints kept on file with the Department of Business Affairs and Consumer Protection and the Office of the City Clerk.

Said privilege shall be constructed in accordance with plans and specifications approved by the Department of Transportation (Division of Project Development) and Zoning Department - Signs.

This grant of privilege in the public way shall be subject to the provisions of Section 10-28-015 and all other required provisions of the Municipal Code of Chicago.

The grantee shall pay to the City of Chicago as compensation for the privilege #1091915 herein granted the sum of one hundred ($100.00) per annum in advance.

A 25% penalty will be added for payments received after due date.

The permit holder agrees to hold the City of Chicago harmless for any damage, relocation or replacement costs associated with damage, relocation or removal of private property caused by the City performing work in the public way.

Authority herein given and granted for a period of five (5) years from and after Date of Passage.

Alderman _____

Patrick O'Connor 40th Ward

Department of Business Affairs and Consumer Protection
Business Assistance Center - Public Way Use Unit
City Hall - 121 N. LaSalle Street, Room 800 • Chicago, IL 60602
(312)-74-GOBIZ (312-744-6249) • (312) 744-1944 (TTY)
http://www.cityofchicago.org/bacp

03/13/2013

Alderman **Patrick O'Connor**
Ward # **40**
City of Chicago
City Hall, Room **305**
121 North LaSalle Street
Chicago, Illinois 60602


Re: An ordinance to use and maintain a portion of the public right-of-way for **one (1) sign(s)** for **PETCO**, adjacent to the premises known as **5522 N. Kedzie Ave.**.

Dear Alderman **Patrick O'Connor**:

The applicant referenced above has requested the use of the public right-of-way for a **sign(s)**. An ordinance has been prepared by the Department of Business Affairs and Consumer Protection – Business Assistance Center - Public Way Use Unit for presentation to the City Council. Because this request was made for properties located in your ward, as approved by you as per the attached, I respectfully request that you introduce the attached ordinance at the next City Council meeting.

If you have any questions regarding this ordinance, please contact Anthony Bertuca at (312) 744-5506.

Department of Business Affairs and Consumer Protection

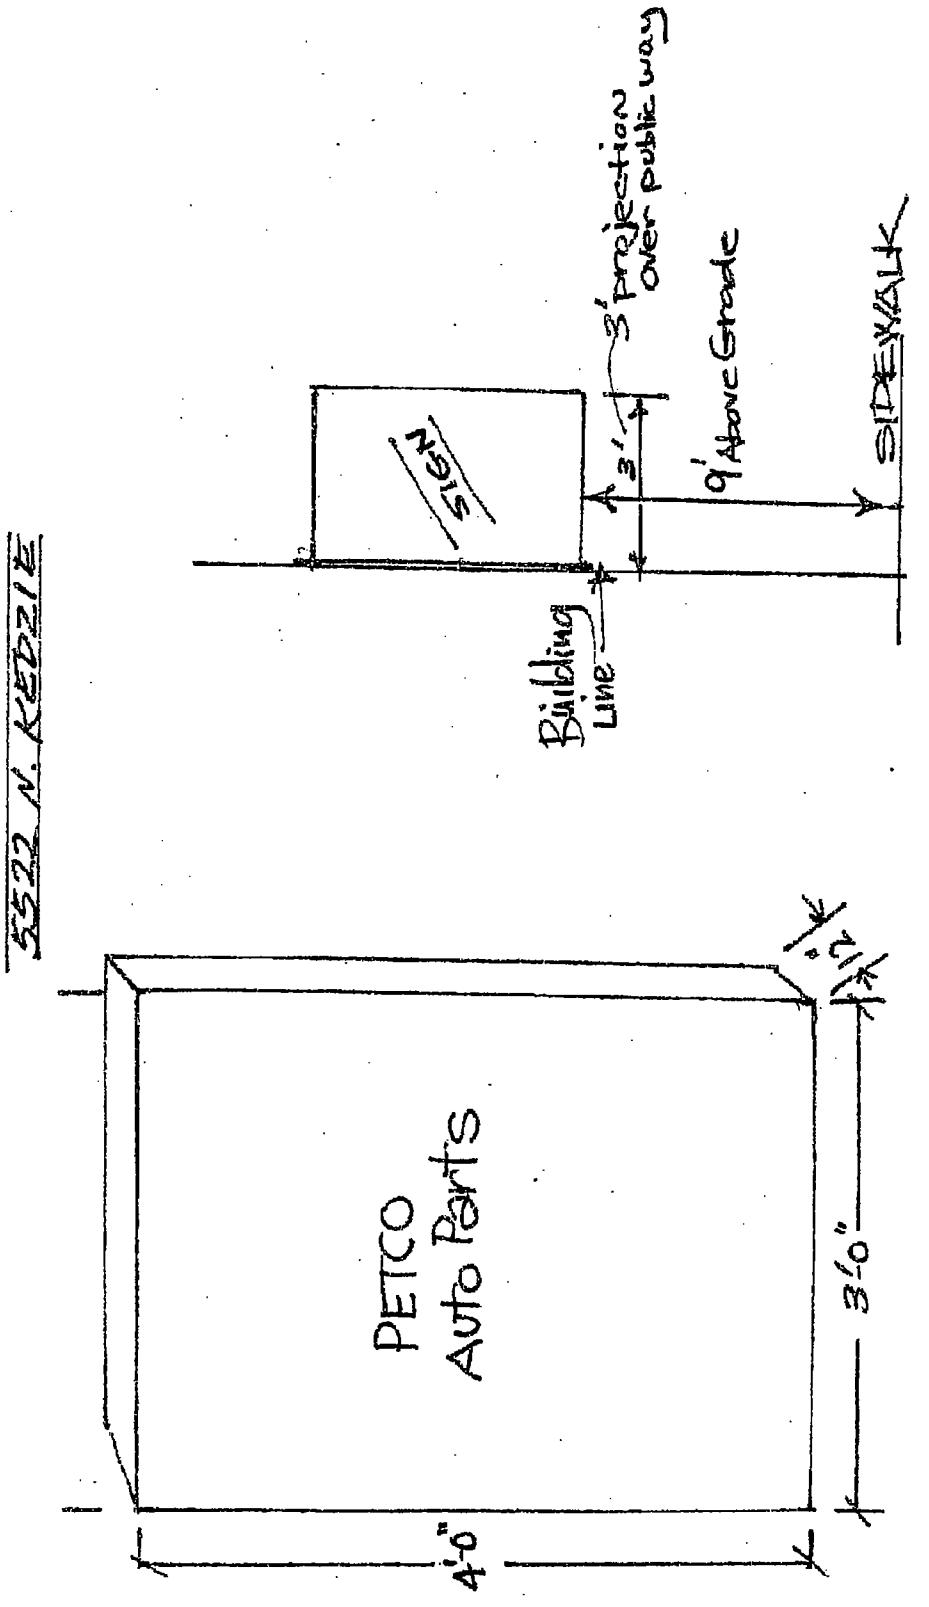
5522 N. KEDZIE
SIGN
3' projection over public way
3'
9' Above Grade
SIDEWALK
Building Line
PETCO
Auto Parts
1'-0"
3'-0"
4'-0"

Office of the City Clerk

O2013-1925

Office of the City Clerk

City Council Document Tracking Sheet

Meeting Date:	3/13/2013
Sponsor(s):	Reilly, Brendan (42)
Type:	Ordinance
Title:	Grant(s) of privilege in public way for Bravette's
Committee(s) Assignment:	Committee on Transportation and Public Way

ORDINANCE
BAVETTE'S
Acct. No. 366193 - 1
Permit No. 1104035

Be It Ordained by the City Council of the City of Chicago:

SECTION 1. Permission and authority are hereby given and granted to BAVETTE'S, upon the terms and subject to the conditions of this ordinance to construct, install, maintain and use one (1) Wind Screen(s) on the public right-of-way adjacent to its premises known as 218 W. Kinzie St..

Said Wind Screen(s) at Kinzie measure(s):
One (1) at four point seven five (4.75) feet in length, and six (6) feet in width for a total of twenty-eight point five (28.5) square feet.

The location of said privilege shall be as shown on prints kept on file with the Department of Business Affairs and Consumer Protection and the Office of the City Clerk.

Said privilege shall be constructed in accordance with plans and specifications approved by the Department of Transportation (Division of Project Development).

This grant of privilege in the public way shall be subject to the provisions of Section 10-28-015 and all other required provisions of the Municipal Code of Chicago.

The grantee shall pay to the City of Chicago as compensation for the privilege #1104035 herein granted the sum of four hundred ($400.00) per annum in advance.


A 25% penalty will be added for payments received after due date.

The permit holder agrees to hold the City of Chicago harmless for any damage, relocation or replacement costs associated with damage, relocation or removal of private property caused by the City performing work in the public way.

Authority herein given and granted for a period of five (5) years from and after Date of Passage.

Alderman _____

Brendan Reilly 42nd Ward

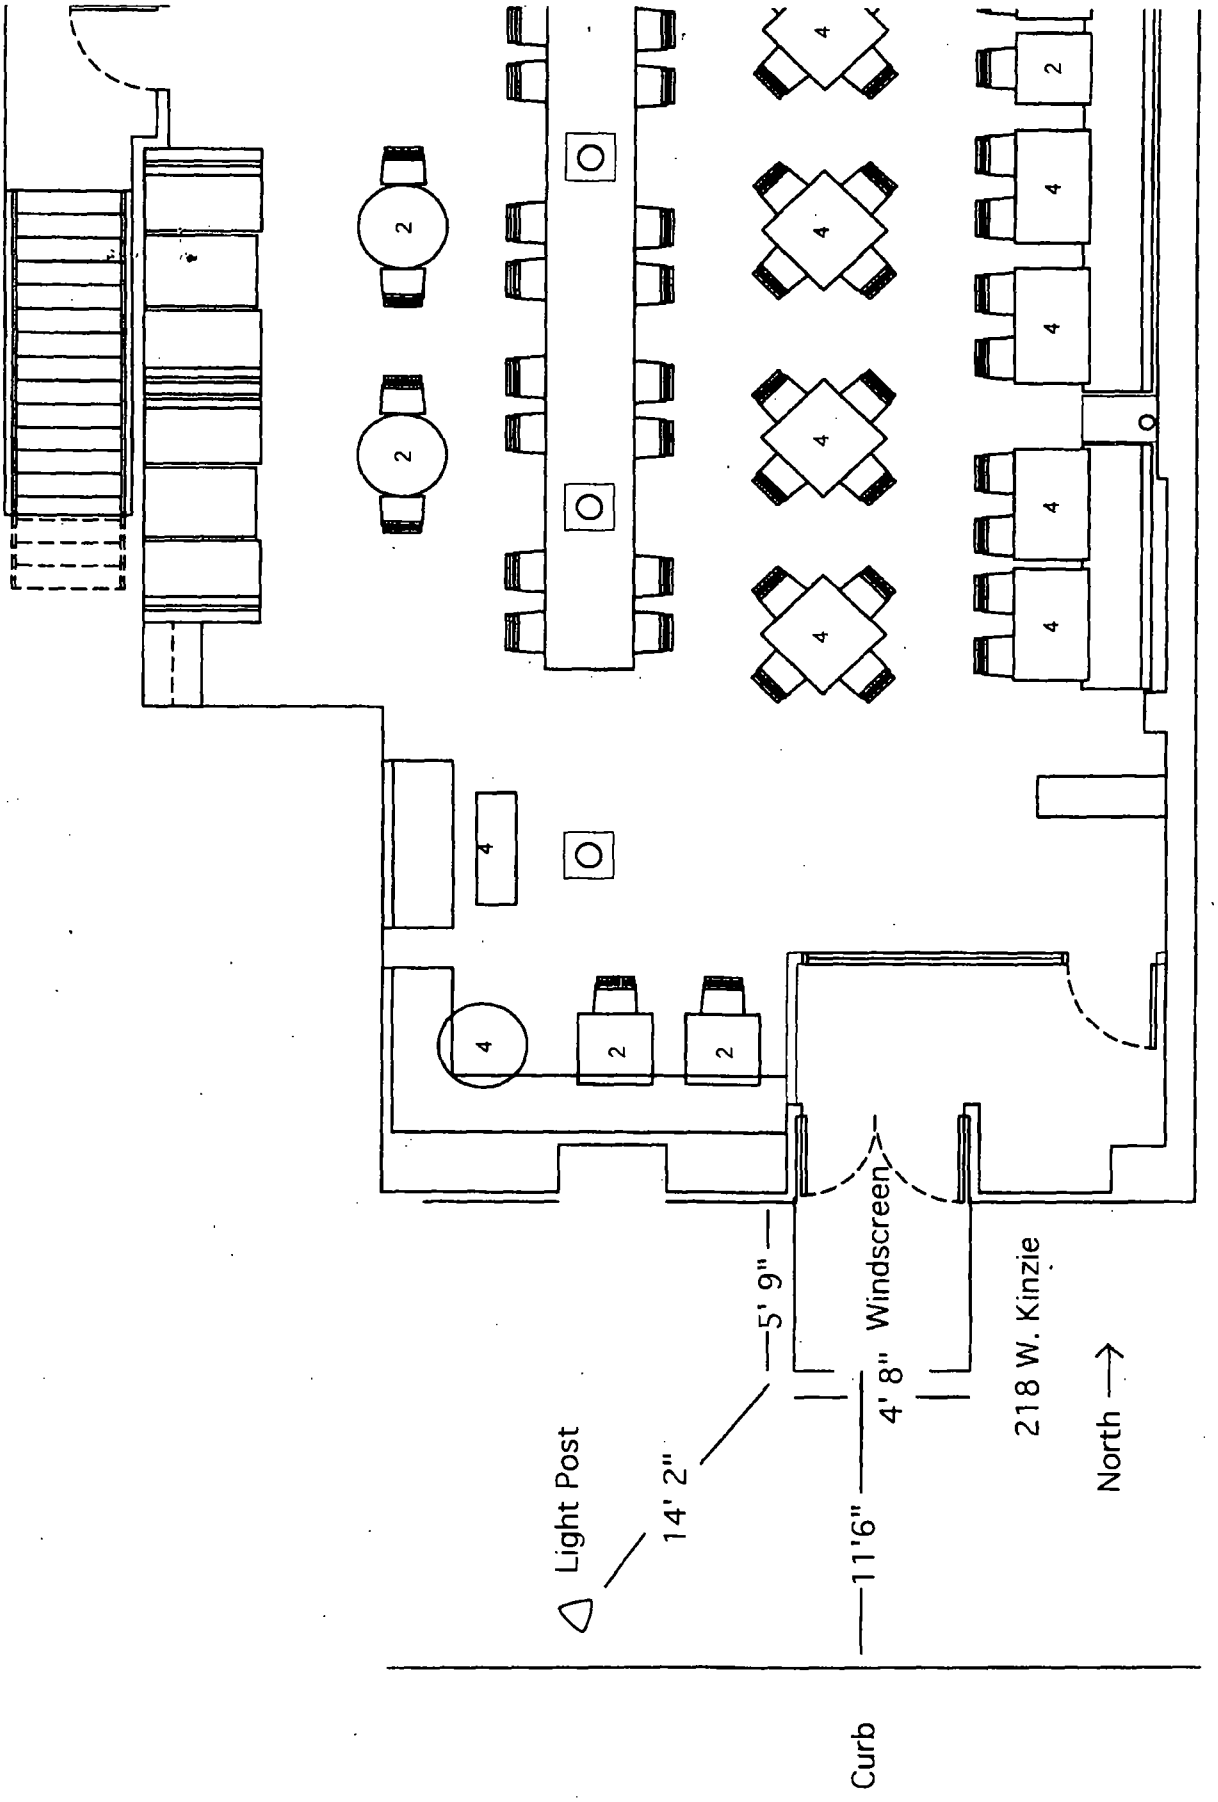
Light Post
14' 2"
5' 9"
4' 8"
Windscreen
11'6"
218 W. Kinzie
North
Curb

Office of the City Clerk

O2013-2046

Office of the City Clerk

City Council Document Tracking Sheet

Meeting Date:	3/13/2013
Sponsor(s):	Reilly, Brendan (42)
Type:	Ordinance
Title:	Grant(s) of privilege in public way for Brindille
Committee(s) Assignment:	Committee on Transportation and Public Way

ORDINANCE
BRINDILLE
Acct. No. 215163 - 3
Permit No. 1104330

Be It Ordained by the City Council of the City of Chicago:

SECTION 1. Permission and authority are hereby given and granted to BRINDILLE, upon the terms and subject to the conditions of this ordinance to construct, install, maintain and use one (1) Light Fixture(s) projecting over the public right-of-way adjacent to its premises known as 534 N. Clark St..

Said Light Fixture(s) at N. Clark measure(s):
One (1) at one point one six (1.16) foot in length, four point five (4.5) feet in width and nine point six six (9.66) feet above grade level.

The location of said privilege shall be as shown on prints kept on file with the Department of Business Affairs and Consumer Protection and the Office of the City Clerk.

Said privilege shall be constructed in accordance with plans and specifications approved by the Department of Transportation (Division of Project Development).

This grant of privilege in the public way shall be subject to the provisions of Section 10-28-015 and all other required provisions of the Municipal Code of Chicago.

The grantee shall pay to the City of Chicago as compensation for the privilege #1104330 herein granted the sum of seventy-five ($75.00) per annum in advance.


A 25% penalty will be added for payments received after due date.

The permit holder agrees to hold the City of Chicago harmless for any damage, relocation or replacement costs associated with damage, relocation or removal of private property caused by the City performing work in the public way.

Authority herein given and granted for a period of five (5) years from and after Date of Passage.

Alderman _____

Brendan Reilly 42nd Ward

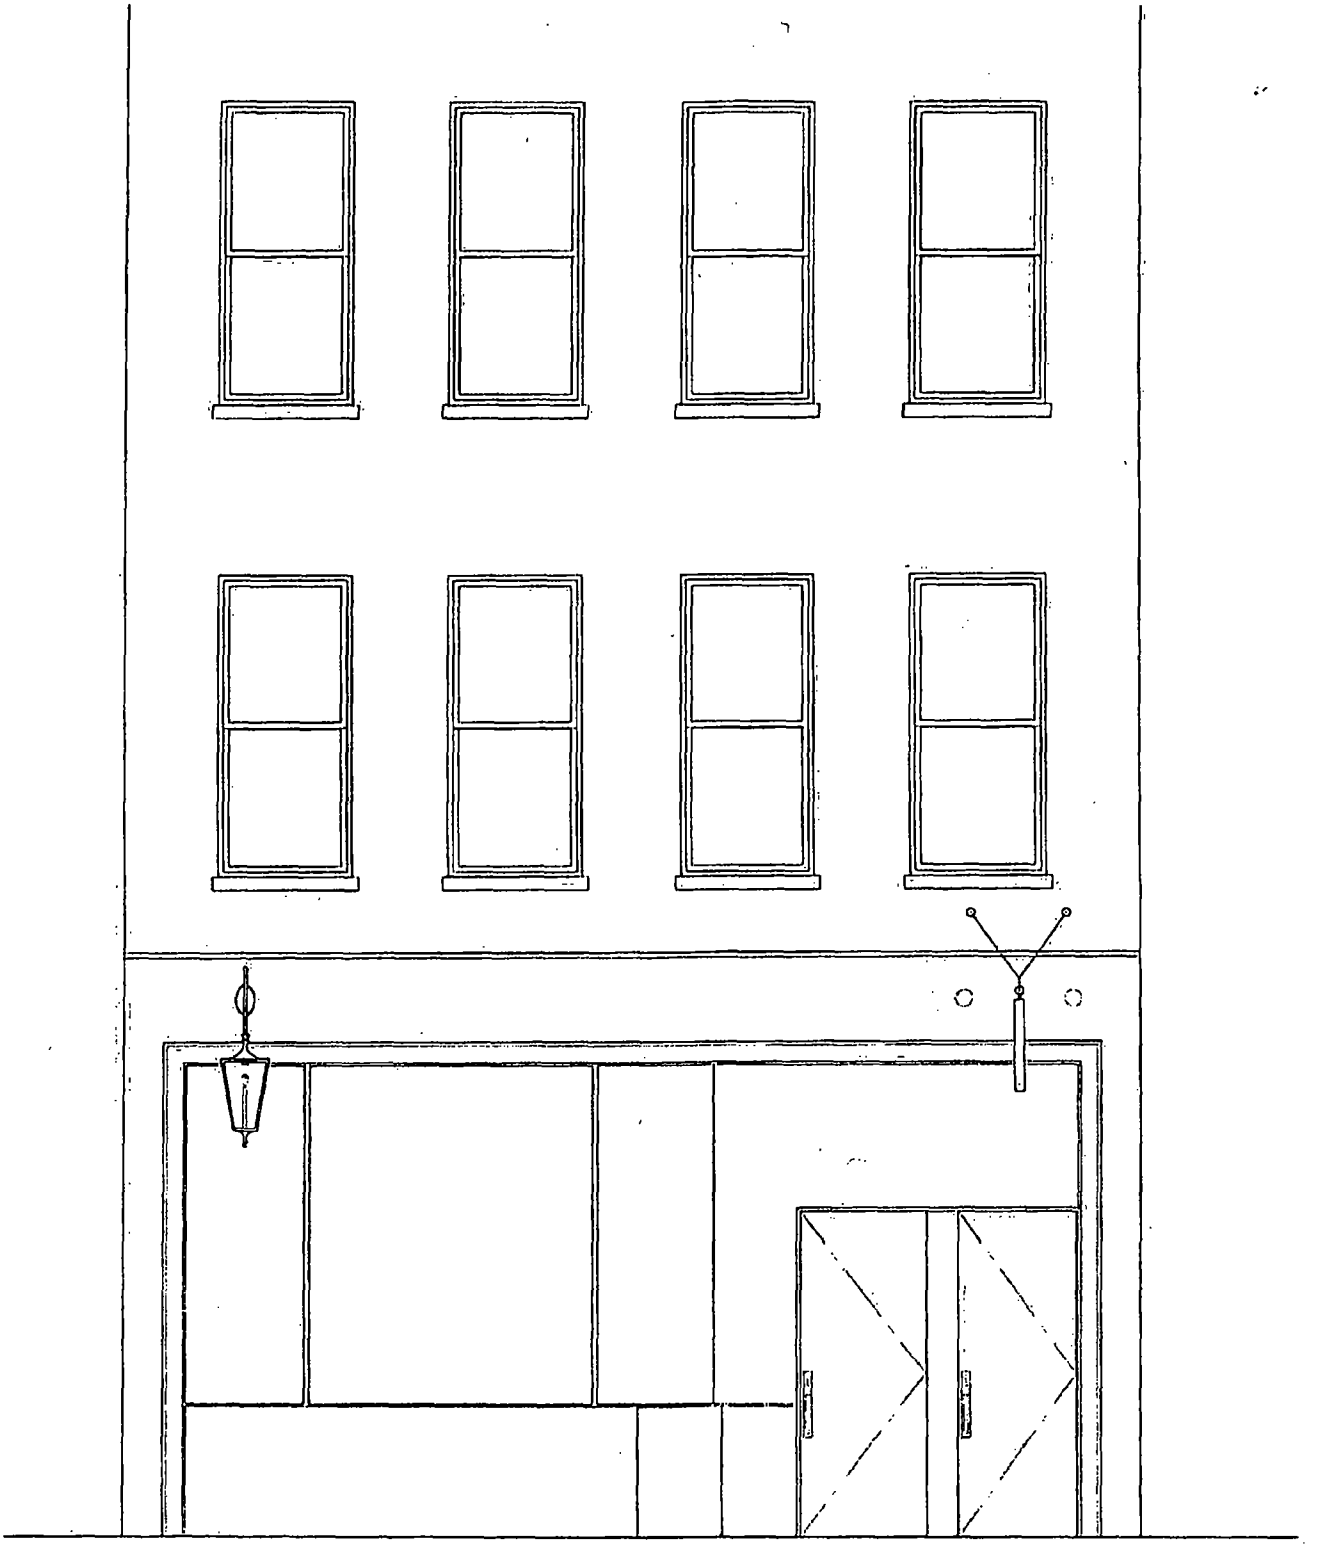

1 EAST ELEVATION (CLARK STREET)

BRINDILLE RESTAURANT
534 NORTH CLARK STREET, CHICAGO, ILLINOIS 60654

BUREAU
of architecture and design

Office of the City Clerk

O2013-2048

Office of the City Clerk

City Council Document Tracking Sheet

Meeting Date:	3/13/2013
Sponsor(s):	Reilly, Brendan (42)
Type:	Ordinance
Title:	Grant(s) of privilege in public way for Chicago Fabric Sales Co.
Committee(s) Assignment:	Committee on Transportation and Public Way

ORDINANCE
the chicago fabric sales co
Acct. No. 53787 - 5
Permit No. 1104347

Be It Ordained by the City Council of the City of Chicago:

SECTION 1. Permission and authority are hereby given and granted to the chicago fabric sales co, upon the terms and subject to the conditions of this ordinance to maintain and use one (1) sign(s) projecting over the public right-of-way attached to its premises known as 208 S. Wabash Ave..

Said sign structure(s) measures as follows; along S. Wabash:
One (1) at four point six seven (4.67) feet in length, two point five (2.5) feet in height and ten (10) feet above grade level.

The location of said privilege shall be as shown on prints kept on file with the Department of Business Affairs and Consumer Protection and the Office of the City Clerk.

Said privilege shall be constructed in accordance with plans and specifications approved by the Department of Transportation (Division of Project Development) and Zoning Department - Signs.

This grant of privilege in the public way shall be subject to the provisions of Section 10-28-015 and all other required provisions of the Municipal Code of Chicago.

The grantee shall pay to the City of Chicago as compensation for the privilege #1104347 herein granted the sum of one hundred ($100.00) per annum in advance.


A 25% penalty will be added for payments received after due date.

The permit holder agrees to hold the City of Chicago harmless for any damage, relocation or replacement costs associated with damage, relocation or removal of private property caused by the City performing work in the public way.

Authority herein given and granted for a period of five (5) years from and after Date of Passage.

Alderman _____

Brendan Reilly 42nd Ward

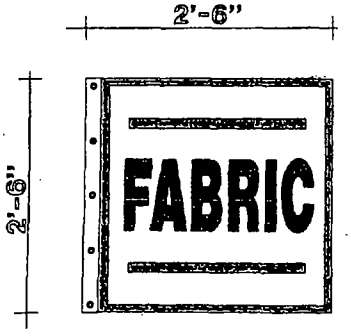






MOUNTING
MOUNTED TO CONCRETE WITH FIVE 3/8" EXPANSION BOLTS
THRU 2"X2"X3/16" ANGLE IRON, (AS SHOWN)

LOCATION OF SIGN ON BUILDING




ALSO SHOWING 8.T . NEON IN MIDDLE WINDOW



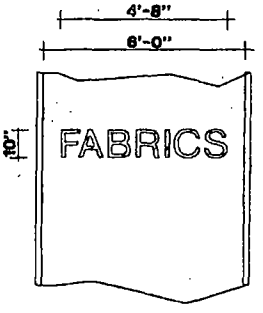

10" SINGLE TUBE NEON / RED
TO BE PLACED IN MIDDLE WINDOW AS SHOWN

POWER TO 6'-0" FROM CHICAGO

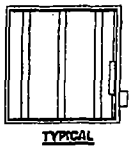

TYPICAL

- 2" X 2" X 1/4" GALV. ANGLE IRON FRAME/WELDED
- 1 1/2" X 6/0" GALV. BOLTS
- .063 GAUGE ALUMINUM SKINS
- 2" X 2" GALV. 20 GA. TUBE
- 1/8" DRAIN HOLES
- 0/10" LEXAN FACES
- ALL TUBES IN 20 GA. RACEWAYS NO. 14 WIRE 2300V. 10 AMP
- HIGH OUTPUT LAMPS 1,000 V. LACH HOLDERS
- SECONDARY SWITCH
- 060 H.A. BALLASTS 110 V.
- U.L. APPROVED

ALL SIGNS TO CONFORM TO THE BUILDING CRITERIA
EXHIBIT B) - 30"X30" PROJECTION

BEST NEON SIGN CO.	
SCALE NO SCALE SIGN FABRICS	
CUSTOMER FABRIC SALES	
JOB ADDRESS 200 S. WABASH	
CITY CHICAGO	STATE IL.
ARTIST MICHAEL	DATE 12/14/12
SALES	DATE
CUSTOMER APPROVAL:	DATE

PLEASE NOTE: By signing the approval box on this sketch, I understand that I am accepting all aspects of this drawing. This includes artwork, specifications, dimensions, spelling and any other representations herein. I also understand that color reproductions on this sketch are approximate, and may not match manufactured product exactly.

ok Buttermilk 12/19/2012

Office of the City Clerk

O2013-2052

Office of the City Clerk

City Council Document Tracking Sheet

Meeting Date:	3/13/2013
Sponsor(s):	Reilly, Brendan (42)
Type:	Ordinance
Title:	Grant(s) of privilege in public way for Chick-Fil-A
Committee(s) Assignment:	Committee on Transportation and Public Way

ORDINANCE
CHICK-FIL-A
Acct. No. 365060 - 2
Permit No. 1104014

Be It Ordained by the City Council of the City of Chicago:

SECTION 1. Permission and authority are hereby given and granted to CHICK-FIL-A, upon the terms and subject to the conditions of this ordinance to maintain and use one (1) sign(s) projecting over the public right-of-way attached to its premises known as 177-191 N. State St..

Said sign structure(s) measures as follows; along State:
One (1) at eleven point nine two (11.92) feet in length, four point five (4.5) feet in height and ten point seven five (10.75) feet above grade level.

The location of said privilege shall be as shown on prints kept on file with the Department of Business Affairs and Consumer Protection and the Office of the City Clerk.

Said privilege shall be constructed in accordance with plans and specifications approved by the Department of Transportation (Division of Project Development) and Zoning Department - Signs.

This grant of privilege in the public way shall be subject to the provisions of Section 10-28-015 and all other required provisions of the Municipal Code of Chicago.

The grantee shall pay to the City of Chicago as compensation for the privilege #1104014 herein granted the sum of three hundred ($300.00) per annum in advance.

A 25% penalty will be added for payments received after due date.

The permit holder agrees to hold the City of Chicago harmless for any damage, relocation or replacement costs associated with damage, relocation or removal of private property caused by the City performing work in the public way.


Authority herein given and granted for a period of five (5) years from and after Date of Passage.

Alderman _____

Brendan Reilly 42nd Ward

SIGN A	54" Chick-fil-A
Sign Type:	Individual Channel Letters on 2" U Shaped Rails
Illumination:	Internally Illuminated LED
Square Footage:	42.18 square feet
To Grade:	Top of Sign To Grade = 15'-3" Bottom of Sign To Grade = 10'-9"

AWNINGS B	Awning
Type:	Awning recover
Illumination:	Non-Illuminated
To Grade:	Bottom of Awning to Grade = 10'-0"

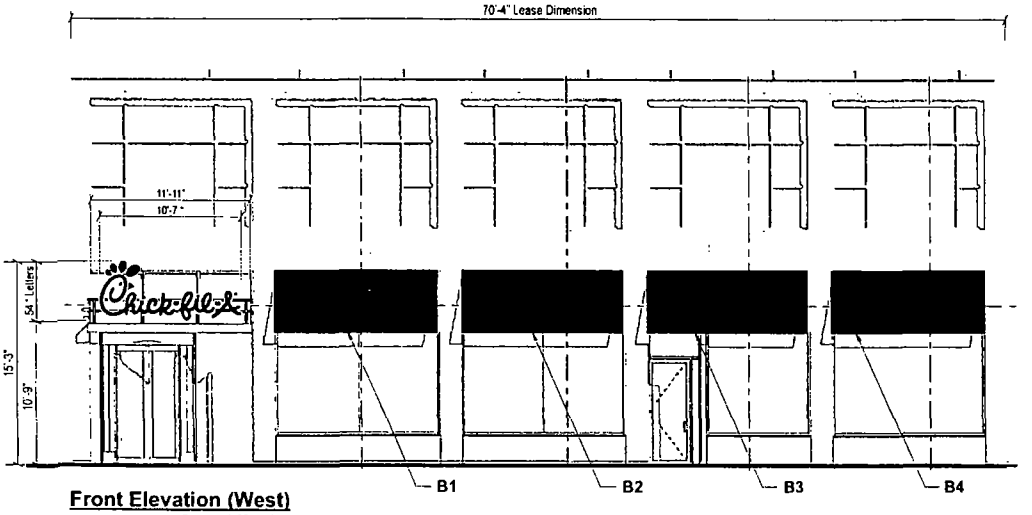

Front Elevation (West)
Scale: 1/8" = 1'-0"

Allowable Square Footage this Elevation:	140.66
Formula: 70.33 x 2 = 140.66	
Actual Square Footage this Elevation:	42.18

Client:	Chick-Fil-A
Site #:	CF-3212
Address:	177-91 North State Street
	Chicago, IL 60601
	State & Lake

REVISION INFO			
08/15/2012	Original rendjennys	SW	
08/22/2012	ID changed to 3212. Options added	SW	
08/23/2012	Option 2/4 chosen, with modifications	SW	
09/17/2012	Revised Sign A detail and awnings	DH	
09/21/2012	Revised Sign A detail and awnings	DH	
09/24/2012	Revised detail page	DH	
10/30/2012	Revised Front elevation and detail page. Added Side elevation	DH	

This rendering is the property of Anchor Sign, Inc. It is for the exclusive use of Anchor Sign Inc. and the party which received this rendering. It is an unpublished original drawing and is not to be shared nor reproduced in any fashion without the consent of Anchor Sign, Inc. Please consult your account manager with questions regarding this statement.

AnchorSign.
1.800.213.3331

Office of the City Clerk

O2013-2055

Office of the City Clerk

City Council Document Tracking Sheet

Meeting Date:	3/13/2013
Sponsor(s):	Reilly, Brendan (42)
Type:	Ordinance
Title:	Grant(s) of privilege in public way for Coco Pazzo Cafe
Committee(s) Assignment:	Committee on Transportation and Public Way

ORDINANCE
COCO PAZZO CAFE
Acct. No. 270656 - 1
Permit No. 1104793

Be It Ordained by the City Council of the City of Chicago:

SECTION 1. Permission and authority are hereby given and granted to COCO PAZZO CAFE, upon the terms and subject to the conditions of this ordinance to maintain and use, as now constructed, five (5) Light Fixture(s) projecting over the public right-of-way adjacent to its premises known as 636 N. St Clair St..

Said Light Fixture(s) at St. Clair Street measure(s):
Five (5) at two (2) feet in length, one point five (1.5) foot in width and six point two five (6.25) feet above grade level.

The location of said privilege shall be as shown on prints kept on file with the Department of Business Affairs and Consumer Protection and the Office of the City Clerk.

Said privilege shall be constructed in accordance with plans and specifications approved by the Department of Transportation (Division of Project Development).

This grant of privilege in the public way shall be subject to the provisions of Section 10-28-015 and all other required provisions of the Municipal Code of Chicago.

The grantee shall pay to the City of Chicago as compensation for the privilege #1104793 herein granted the sum of ninety-five ($95.00) per annum in advance.


A 25% penalty will be added for payments received after due date.

The permit holder agrees to hold the City of Chicago harmless for any damage, relocation or replacement costs associated with damage, relocation or removal of private property caused by the City performing work in the public way.

Authority herein given and granted for a period of five (5) years from and after 01/09/2013.

Alderman _____

Brendan Reilly 42nd Ward

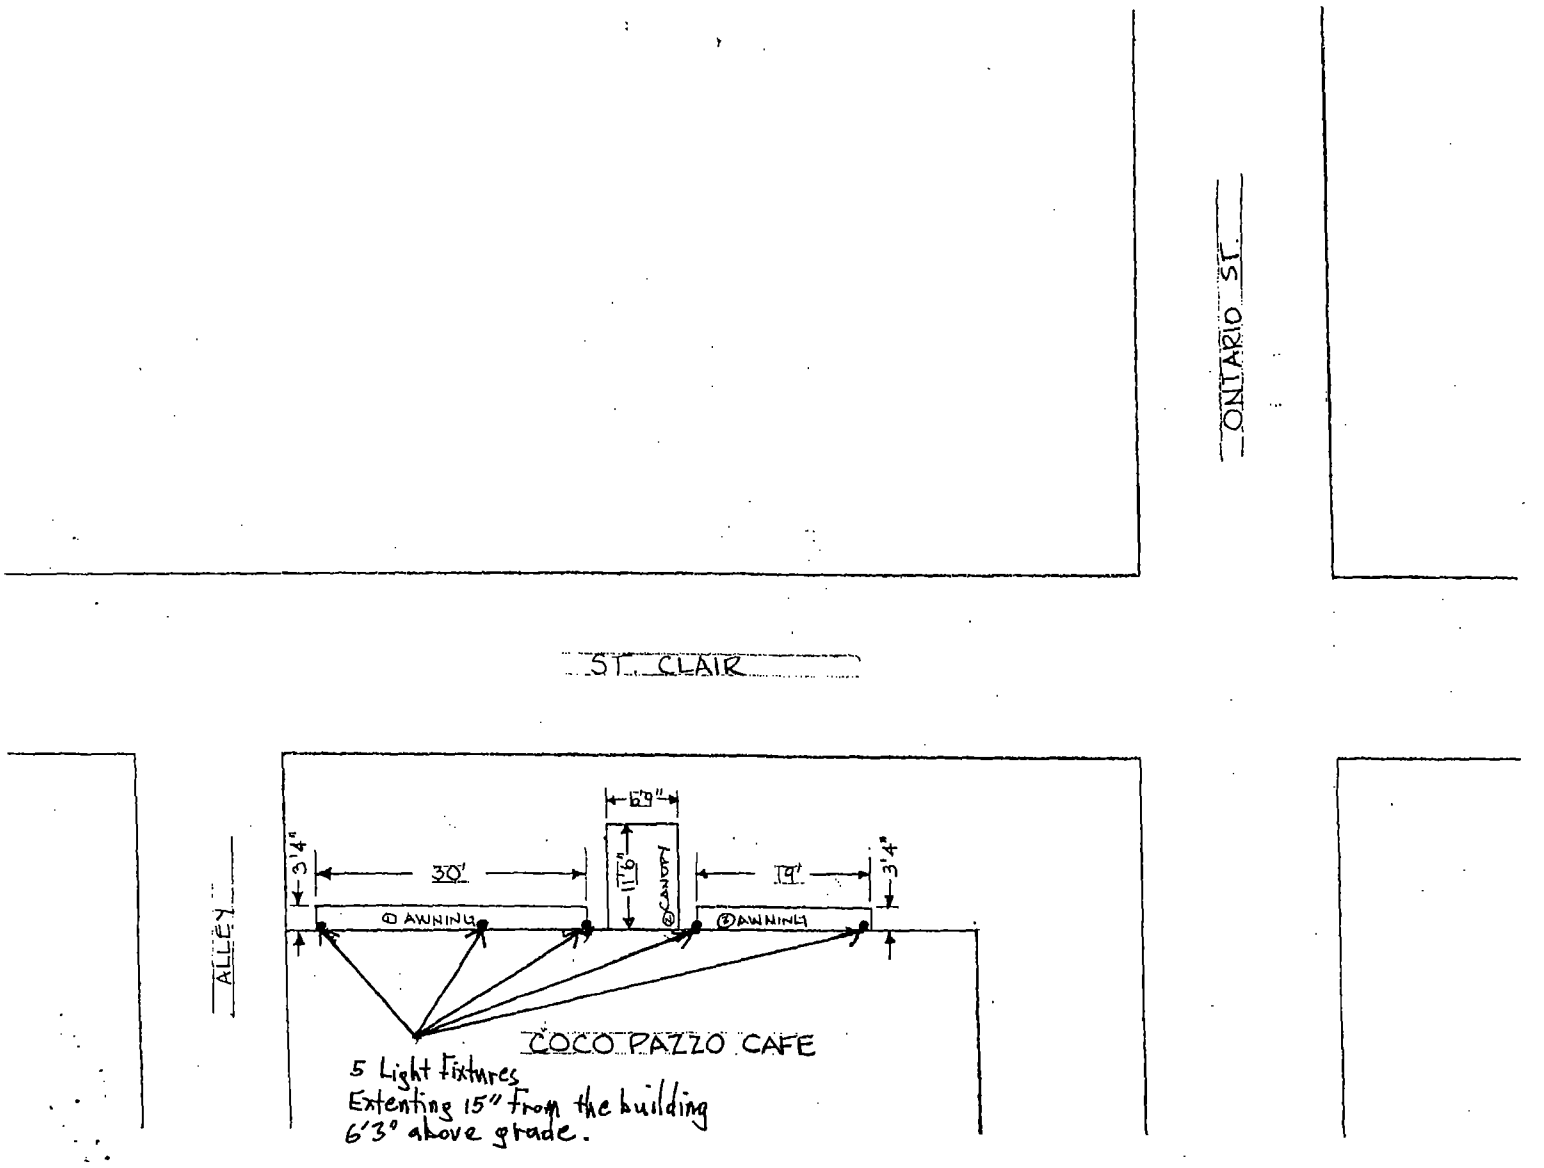
ONTARIO ST.
ST. CLAIR
ALLEY
6'9"
3'4"
30'
11'6"
CANOPY
19'
3'4"
AWNING
AWNING
COCO PAZZO CAFE
5 Light Fixtures
Extending 15" from the building
6'3" above grade.

Office of the City Clerk

O2013-2059

Office of the City Clerk

City Council Document Tracking Sheet

Meeting Date:	3/13/2013
Sponsor(s):	Reilly, Brendan (42)
Type:	Ordinance
Title:	Grant(s) of privilege in public way for Elephant & Castle Pub & Restaurant
Committee(s) Assignment:	Committee on Transportation and Public Way

ORDINANCE
ELEPHANT & CASTLE PUB & RESTAURANT
Acct. No. 370442 - 1
Permit No. 1105031

Be It Ordained by the City Council of the City of Chicago:

SECTION 1. Permission and authority are hereby given and granted to ELEPHANT & CASTLE PUB & RESTAURANT, upon the terms and subject to the conditions of this ordinance to maintain and use, as now constructed, twenty-nine (29) Light Fixture(s) projecting over the public right-of-way adjacent to its premises known as 185 N. Wabash Ave..

Said Light Fixture(s) at N. Wabash Avenue measure(s):
Nineteen (19) at one hundred point two five (100.25) feet in length, two point zero eight (2.08) feet in width and thirteen (13) feet above grade level.

Said Light Fixture(s) at E. Lake measure(s):
Ten (10) at fifty-seven (57) feet in length, two point zero eight (2.08) feet in width and thirteen (13) feet above grade level.

The location of said privilege shall be as shown on prints kept on file with the Department of Business Affairs and Consumer Protection and the Office of the City Clerk.

Said privilege shall be constructed in accordance with plans and specifications approved by the Department of Transportation (Division of Project Development).

This grant of privilege in the public way shall be subject to the provisions of Section 10-28-015 and all other required provisions of the Municipal Code of Chicago.

The grantee shall pay to the City of Chicago as compensation for the privilege #1105031 herein granted the sum of one hundred seventy-five ($175.00) per annum in advance.

A 25% penalty will be added for payments received after due date.

The permit holder agrees to hold the City of Chicago harmless for any damage, relocation or replacement costs associated with damage, relocation or removal of private property caused by the City performing work in the public way.

Authority herein given and granted for a period of five (5) years from and after 02/06/2013.

Alderman _____

Brendan Reilly 42nd Ward

Elephant & Castle Pub & Restaurant
185 N. Wabash
Corner of Lake & Wabash

* Wabash side view

Office of the City Clerk

O2013-2062

Office of the City Clerk

City Council Document Tracking Sheet

Meeting Date:	3/13/2013
Sponsor(s):	Reilly, Brendan (42)
Type:	Ordinance
Title:	Grant(s) of privilege in public way for Ermenegildo Zegna Corp.
Committee(s) Assignment:	Committee on Transportation and Public Way

ORDINANCE
ERMENEGILDO ZEGNA, CORP.
Acct. No. 72831 - 1
Permit No. 1104518

Be It Ordained by the City Council of the City of Chicago:

SECTION 1. Permission and authority are hereby given and granted to ERMENEGILDO ZEGNA, CORP., upon the terms and subject to the conditions of this ordinance to construct, install, maintain and use four (4) Exterior mount(s)/Brackets projecting over the public right-of-way adjacent to its premises known as 645 N. Michigan Ave..

Said Exterior mount(s)/Brackets at N. Michigan measure(s):

One (1) at point three three (.33) feet in length, and three point three three (3.33) feet in height for a total of one point one (1.1) square feet. Said backet shall be thirteen (13) feet four (4) inches above grade level.

One (1) at point three three (.33) feet in length, and five (5) feet in height for a total of one point six five (1.65) square feet. Said bracket shall be thirteen (13) feet four (4) inches above grade level.

One (1) at point three three (.33) feet in length, and six point zero eight (6.08) feet in height for a total of two point zero one (2.01) square feet. Said bracket shall be seventeen (17) six (6) inches above grade level.

One (1) at point three three (.33) feet in length, and five point five (5.5) feet in height for a total of one point eight two (1.82) square feet. Said bracket shall be twenty-eight (28) feet four (4) inches above grade level.

The location of said privilege shall be as shown on prints kept on file with the Department of Business Affairs and Consumer Protection and the Office of the City Clerk.

Said privilege shall be constructed in accordance with plans and specifications approved by the Department of Transportation (Division of Project Development).

This grant of privilege in the public way shall be subject to the provisions of Section 10-28-015 and all other required provisions of the Municipal Code of Chicago.

The grantee shall pay to the City of Chicago as compensation for the privilege #1104518 herein granted the sum of three hundred ($300.00) per annum in advance.

A 25% penalty will be added for payments received after due date.


The permit holder agrees to hold the City of Chicago harmless for any damage, relocation or replacement costs associated with damage, relocation or removal of private property caused by the City performing work in the public way.


Authority herein given and granted for a period of five (5) years from and after Date of Passage.

Alderman _____


Brendan Reilly 42nd Ward


FOUR (4) DECORATIVE POLISHED STEEL BRACKETS

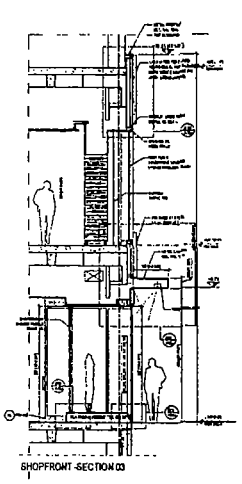
SHOPFRONT -SECTION 03

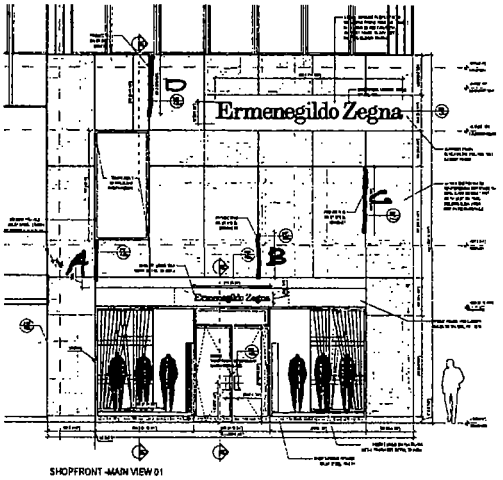

SHOPFRONT -MAIN VIEW 01

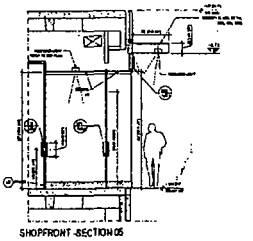
SHOPFRONT -SECTION 05

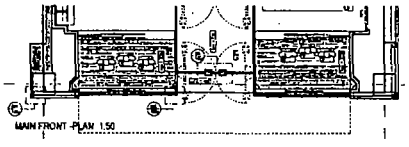
MAIN FRONT -PLAN 1:50

645 N. MICHIGAN AVE.

BerettaAssociati

ERMENEGILDO ZEGNA

4919

PM0082_CHICAGO RENEWAL

A23.a

SHOPFRONT
A23.a MAIN ELEVATION 01, SECTION 03 +05

CH

PS

1:50

20th Nov 2012

Office of the City Clerk

O2013-2064

Office of the City Clerk

City Council Document Tracking Sheet

Meeting Date:	3/13/2013
Sponsor(s):	Reilly, Brendan (42)
Type:	Ordinance
Title:	Grant(s) of privilege in public way for First Merit Bank
Committee(s) Assignment:	Committee on Transportation and Public Way

ORDINANCE
FIRST MERIT BANK
Acct. No. 353721 - 1
Permit No. 1091967

Be It Ordained by the City Council of the City of Chicago:

SECTION 1. Permission and authority are hereby given and granted to FIRST MERIT BANK, upon the terms and subject to the conditions of this ordinance to maintain and use one (1) sign(s) projecting over the public right-of-way attached to its premises known as 20 N. Clark St..

Said sign structure(s) measures as follows; along N. Clark:
One (1) at twenty-two (22) feet in length, two point three three (2.33) feet in height and thirty (30) feet above grade level.

The location of said privilege shall be as shown on prints kept on file with the Department of Business Affairs and Consumer Protection and the Office of the City Clerk.

Said privilege shall be constructed in accordance with plans and specifications approved by the Department of Transportation (Division of Project Development) and Zoning Department - Signs.


This grant of privilege in the public way shall be subject to the provisions of Section 10-28-015 and all other required provisions of the Municipal Code of Chicago.

The grantee shall pay to the City of Chicago as compensation for the privilege #1091967 herein granted the sum of three hundred ($300.00) per annum in advance.

A 25% penalty will be added for payments received after due date.


The permit holder agrees to hold the City of Chicago harmless for any damage, relocation or replacement costs associated with damage, relocation or removal of private property caused by the City performing work in the public way.

Authority herein given and granted for a period of five (5) years from and after Date of Passage.

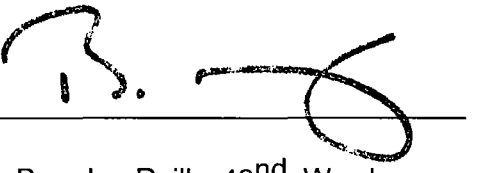Alderman 

Brendan Reilly 42nd Ward


REVERSE LIT LED CHANNEL LETTERS
Scale: 1/4" = 1'-0" 42.1 square feet

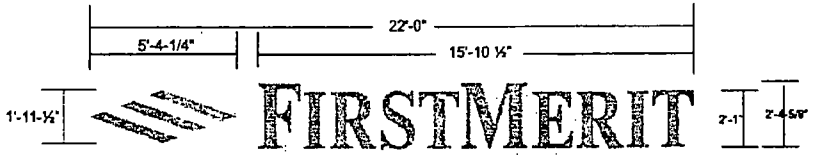


LED BACK-LIT REVERSE CHANNELS:

FACES: .090 alum. painted to match PMS 660 Blue and PMS 872 Gold
RETURNS: 5" deep .063 alum. welded to faces and painted to match
BACKS: 1/4" Clear polycarbonate
ILLUMINATION: White LED's as required by manufacturer
MOUNTING: 1-1/2" stand off from wall surface

PER CITY
-33% OF BUILDING WALL AREA -32 SF GUARANTEED
-IF THIS IS A HIGH RISE BUILDING: NO MORE THAN 1 HIGH RISE BUILDING SIGN IS ALLOWED ON ANY SIDE OF BUILDING
-MUST BE INDIVIDUAL LETTER SIGNS, MAY NOT BE ATTACHED TO ROOF MOUNTED STRUCTURES THAT EXIST SOLELY FOR THE PURPOSE OF SUPPORTING THE SIGN. CAN NOT BE A PROJECTING SIGN.

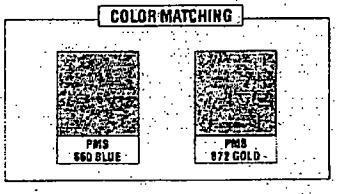


sign band: 5'-0"

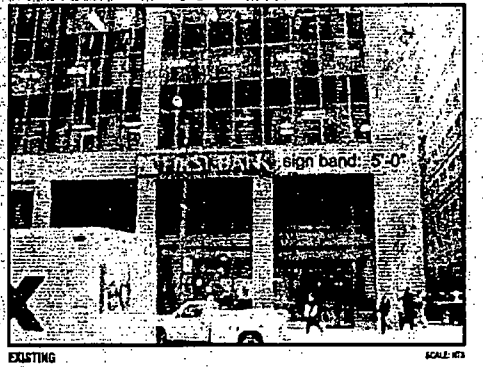

EXISTING SCALE: NTS



PROPOSED SCALE: NTS

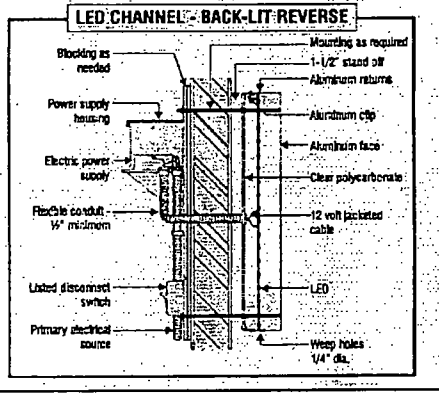

MC SIGN COMPANY
8959 TYLER BLVD.
MENTOR, OHIO 44060
PH 440-209-6200, FAX 440-209-6277

CLIENT: FIRSTMERIT Bank
ADDRESS: 20 N. CLARK ST - 100 CHICAGO, IL 60609

TICKET	DRAWING	DATE
176589	176589-5	3/5/10

PROJECT MANAGER	DESIGNER
MARK HRUBY	SS

ELECTRONIC FILE LOCATION & NAME: FIRSTMERIT\2010\CHICAGO MET CONVERSION\CHICAGO, IL N.CLARK RI

REVIEWED BY: DATE:

REVISION HISTORY	
DATE:	CHANGES MADE:
3/8/10 SS	REVISED TO BE A SEPARATE FILE

Sign On.™ Partner with the best.

CLIENT SIGNATURE & APPROVAL DATE:

NOTICE: PRINTS ARE THE EXCLUSIVE PROPERTY OF "MC SIGN COMPANY" ANY UN-AUTHORIZED USE OR DUPLICATION WILL RESULT IN A 20% CHARGE PER OCCURRENCE PER THE VALUE OF THE DISPLAY© MC SIGN CO. 1998

Office of the City Clerk

O2013-2067

Office of the City Clerk

City Council Document Tracking Sheet

Meeting Date:	3/13/2013
Sponsor(s):	Reilly, Brendan (42)
Type:	Ordinance
Title:	Grant(s) of privilege in public way for Hotel Palomar - caisson
Committee(s) Assignment:	Committee on Transportation and Public Way

ORDINANCE
HOTEL PALOMAR
Acct. No. 229993 - 5
Permit No. 1104588

Be It Ordained by the City Council of the City of Chicago:

SECTION 1. Permission and authority are hereby given and granted to HOTEL PALOMAR, upon the terms and subject to the conditions of this ordinance to maintain and use, as now constructed, twelve (12) Caisson(s) under the public right-of-way adjacent to its premises known as 505 N. State St..

Said Caisson(s) at S. State measure(s):
One (1) at five point eight six (5.86) feet in length, and one point four one (1.41) foot in width for a total of eight point two six (8.26) square feet.

Said Caisson(s) at S. State measure(s):
One (1) at five point five (5.5) feet in length, and one point five (1.5) foot in width for a total of eight point two five (8.25) square feet.

Said Caisson(s) at E. Illinois measure(s):
One (1) at five point six six (5.66) feet in length, and one point five (1.5) foot in width for a total of eight point four nine (8.49) square feet.

Said Caisson(s) at E. Illinois measure(s):
One (1) at eight point five eight (8.58) feet in length, and two point five (2.5) feet in width for a total of twenty-one point four five (21.45) square feet.

Said Caisson(s) at E. Illinois measure(s):
One (1) at eight point five eight (8.58) feet in length, and two (2) feet in width for a total of seventeen point one six (17.16) square feet.

Said Caisson(s) at E. Illinois measure(s):
One (1) at eight (8) feet in length, and two (2) feet in width for a total of sixteen (16) square feet.

Said Caisson(s) at E. Illinois measure(s):
One (1) at eight (8) feet in length, and two (2) feet in width for a total of sixteen (16) square feet.

Said Caisson(s) at E. Illinois measure(s):
One (1) at seven point eight three (7.83) feet in length, and one point nine one (1.91) foot in width for a total of fourteen point nine six (14.96) square feet.

Said Caisson(s) at E. Illinois measure(s):
One (1) at two point five (2.5) feet in length, and point two five (.25) feet in width for a total of point six three (.63) square feet.

Said Caisson(s) at E. Illinois measure(s):
One (1) at one point five (1.5) foot in length, and point zero eight (.08) feet in width for a total of point one two (.12) square feet.

Said Caisson(s) at E. Illinois measure(s):
One (1) at two point five (2.5) feet in length, and point two five (.25) feet in width for a total of point six three (.63) square feet.

Said Caisson(s) at E. Illinois measure(s):
One (1) at five (5) feet in length, and one point four one (1.41) foot in width for a total of seven point zero five (7.05) square feet.

The location of said privilege shall be as shown on prints kept on file with the Department of Business Affairs and Consumer Protection and the Office of the City Clerk.

Said privilege shall be constructed in accordance with plans and specifications approved by the Department of Planning and Development and Department of Transportation (Office of Underground Coordination).

This grant of privilege in the public way shall be subject to the provisions of Section 10-28-015 and all other required provisions of the Municipal Code of Chicago.

The grantee shall pay to the City of Chicago as compensation for the privilege #1104588 herein granted the sum of four hundred ($400.00) per annum in advance.


A 25% penalty will be added for payments received after due date.

The permit holder agrees to hold the City of Chicago harmless for any damage, relocation or replacement costs associated with damage, relocation or removal of private property caused by the City performing work in the public way.

Authority herein given and granted for a period of five (5) years from and after 09/27/2012.

Alderman _____

Brendan Reilly 42nd Ward

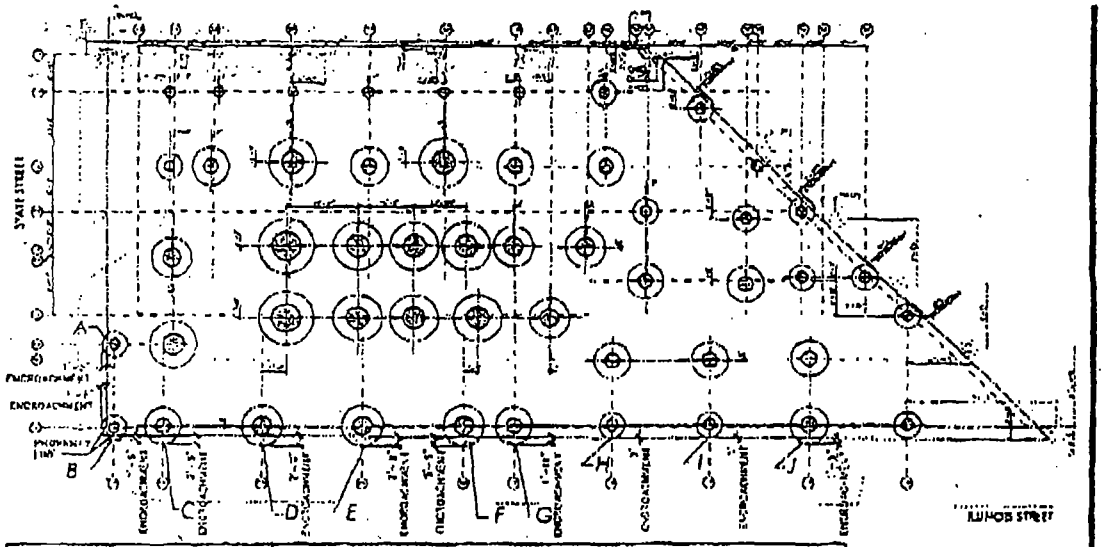

CAISSON BELL PROPERTY LINE ENCROACHMENTS

MARK	WIDTH (PERP. TO PROP LINE)	LENGTH (ALONG PROP LINE)	BELL DIA.	AREA (S.F.)	DEPTH TO B/ CAISSON	STREET FRONTAGE
A	1'-6"	5'-8"	7'-0"	5.79	-85'-0"	STATE STREET
B	1'-6"	5'-6"	7'-0"	5.81	-95'-0"	STATE STREET
SUBTOTAL - STATE STREET		11'-2"		11.57		
B	1'-6"	5'-6"	7'-0"	6.77	-95'-0"	ILLINOIS STREET
C	2'-5"	8'-7"	10'-0"	14.80	-95'-0"	ILLINOIS STREET
D	2'-9"	9'-7"	11'-0"	18.70	-85'-0"	ILLINOIS STREET
E	2'-5"	9'-4"	11'-0"	17.28	-85'-0"	ILLINOIS STREET
F	2'-6"	9'-2"	11'-0"	13.85	-95'-0"	ILLINOIS STREET
G	1'-11"	7'-10"	10'-0"	10.28	-85'-0"	ILLINOIS STREET
H	0'-3"	2'-6"	7'-0"	0.36	-85'-0"	ILLINOIS STREET
I	0'-1"	1'-6"	7'-0"	0.08	-85'-0"	ILLINOIS STREET
J	1'-3"	7'-0"	10'-0"	9.90	-85'-0"	ILLINOIS STREET
SUBTOTAL - ILLINOIS STREET		57'-6"		89.52		
TOTAL AREA				101.09		

1" = 30'-0"
ISSUED FOR APPLICATION TO USE THE PUBLIC RIGHT-OF-WAY
07.23.07

OVERALL CAISSON-PLAN

505 NORTH STATE STREET

OWNER: ROYAL HAWAIIAN 11-3, LLC

DEVELOPER/MANAGER: THE JOHNSON COMPANY

ARCHITECT OF RECORD: GREC ARCHITECTS 445 E ILLINOIS SUITE 600 CHICAGO IL 60611

Office of the City Clerk

O2013-2070

Office of the City Clerk

City Council Document Tracking Sheet

Meeting Date:	3/13/2013
Sponsor(s):	Reilly, Brendan (42)
Type:	Ordinance
Title:	Grant(s) of privilege in public way for Hotel Palomar - sheetings
Committee(s) Assignment:	Committee on Transportation and Public Way

ORDINANCE
HOTEL PALOMAR
Acct. No. 229993 - 5
Permit No. 1104589

Be It Ordained by the City Council of the City of Chicago:

SECTION 1. Permission and authority are hereby given and granted to HOTEL PALOMAR, upon the terms and subject to the conditions of this ordinance to maintain and use, as now constructed, two (2) Sheeting(s) under the public right-of-way adjacent to its premises known as 505 N. State St..

Said Sheeting(s) at N. State measure(s):
One (1) at one hundred nine point one (109.1) feet in length, and one point two five (1.25) foot in width for a total of one hundred thirty-six point three eight (136.38) square feet. Existing sheeting is approximately fifty-seven (57) feet below grade level along North State Street.

Said Sheeting(s) at E. Illinois measure(s):
One (1) at two hundred fifty-five (255) feet in length, and one point two five (1.25) foot in width for a total of three hundred eighteen point seven five (318.75) square feet. Existing sheeting is approximately fifty-seven (57) feet below grade level along East Illinois Street.

The location of said privilege shall be as shown on prints kept on file with the Department of Business Affairs and Consumer Protection and the Office of the City Clerk.

Said privilege shall be constructed in accordance with plans and specifications approved by the Department of Planning and Development and Department of Transportation (Office of Underground Coordination).

This grant of privilege in the public way shall be subject to the provisions of Section 10-28-015 and all other required provisions of the Municipal Code of Chicago.

The grantee shall pay to the City of Chicago as compensation for the privilege #1104589 herein granted the sum of eight hundred ($800.00) per annum in advance.


A 25% penalty will be added for payments received after due date.

The permit holder agrees to hold the City of Chicago harmless for any damage, relocation or replacement costs associated with damage, relocation or removal of private property caused by the City performing work in the public way.

Authority herein given and granted for a period of five (5) years from and after 10/31/2012.

Alderman _____

Brendan Reilly 42nd Ward

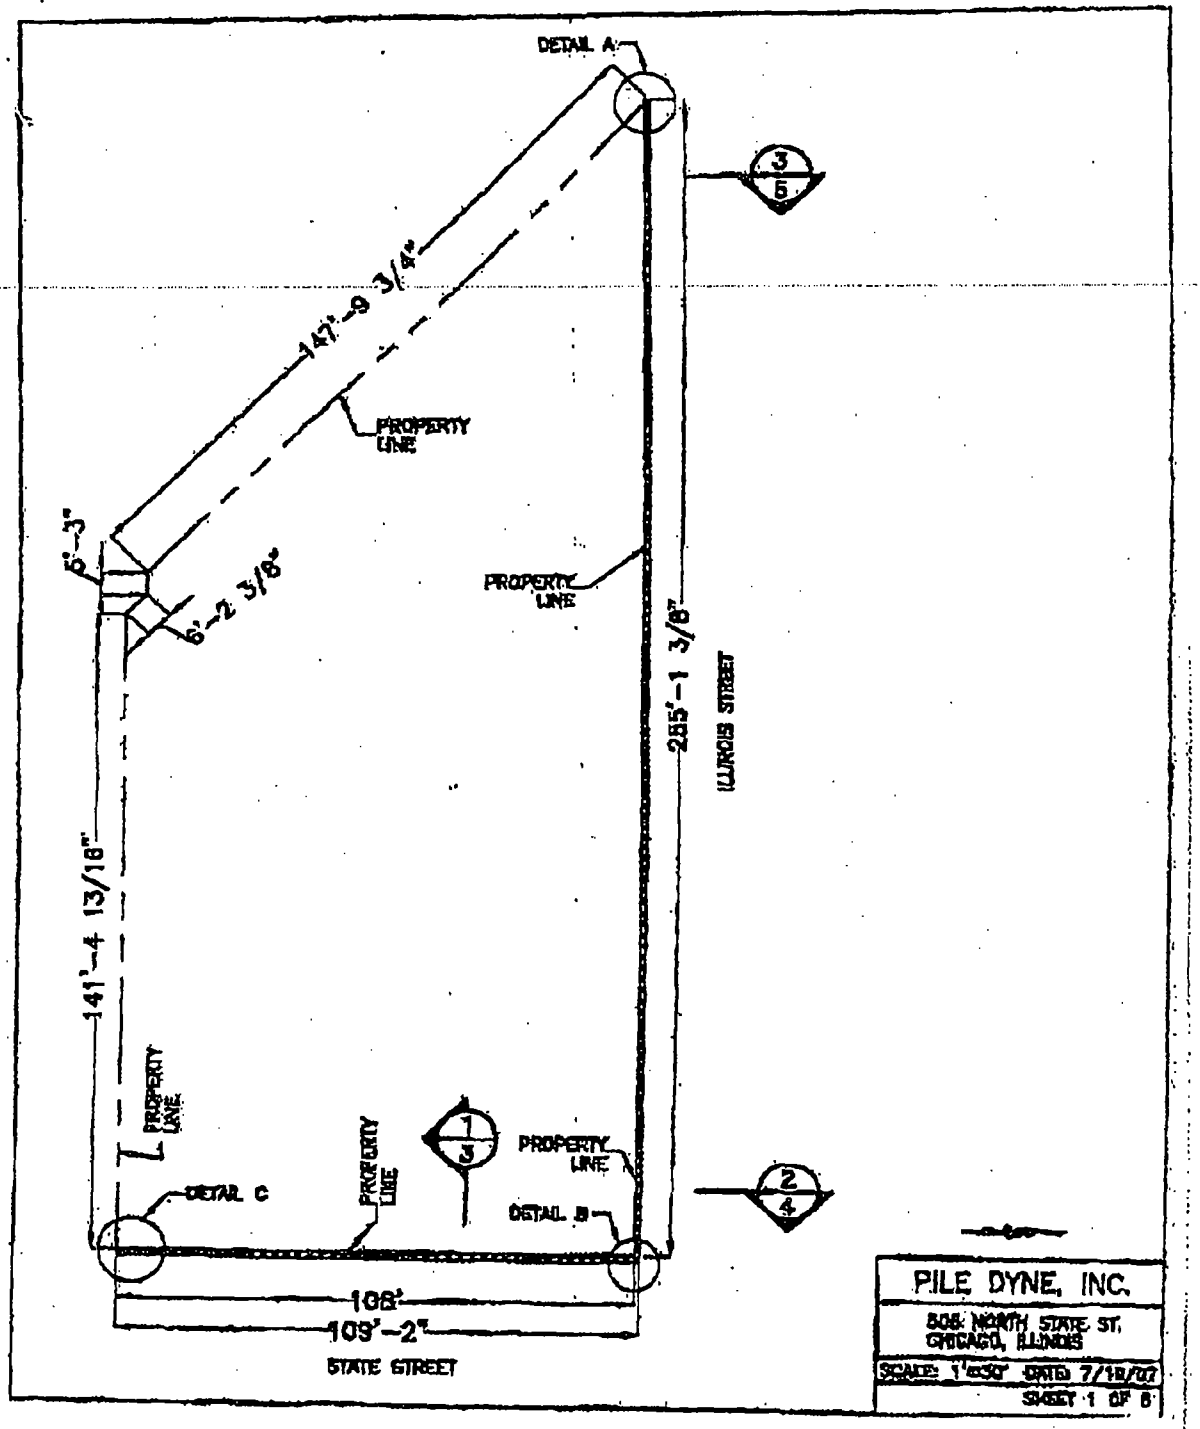
DETAIL A
3/5
147'-9 3/4"
PROPERTY LINE
5'-3"
6'-2 3/8"
PROPERTY LINE
255'-1 3/8"
ILLINOIS STREET
141'-4 13/16"
PROPERTY LINE
DETAIL C
PROPERTY LINE
1/3
PROPERTY LINE
DETAIL B
2/4
108'
109'-2"
STATE STREET
PILE DYNE, INC.
508 NORTH STATE ST.
CHICAGO, ILLINOIS
SCALE: 1"=30' DATED 7/18/07
SHEET 1 OF 6

Office of the City Clerk

O2013-2074

Office of the City Clerk

City Council Document Tracking Sheet

Meeting Date:	3/13/2013
Sponsor(s):	Reilly, Brendan (42)
Type:	Ordinance
Title:	Grant(s) of privilege in public way for J.H. Thompson House LLC
Committee(s) Assignment:	Committee on Transportation and Public Way

ORDINANCE
J.H. THOMPSON HOUSE LLC
Acct. No. 376568 - 1
Permit No. 1104982

Be It Ordained by the City Council of the City of Chicago:

SECTION 1. Permission and authority are hereby given and granted to J.H. THOMPSON HOUSE LLC, upon the terms and subject to the conditions of this ordinance to construct, install, maintain and use three (3) Planter Curb(s) on the public right-of-way for beautification purposes adjacent to its premises known as 915 N. Dearborn St..

Said Planter Curb(s) at N. Dearborn measure(s):
One (1) at forty-four point three three (44.33) feet in length, and nine (9) feet in width for a total of three hundred ninety-eight point nine seven (398.97) square feet.
One (1) at thirty-six point five (36.5) feet in length, and nine (9) feet in width for a total of three hundred twenty-eight point five (328.5) square feet.
One (1) at fifty-seven (57) feet in length, and nine (9) feet in width for a total of five hundred thirteen (513) square feet.

Grantee must allow the required clear and unobstructed space for pedestrian passage at all times per rules and regulations approved by the Department of Transportation.

The location of said privilege shall be as shown on prints kept on file with the Department of Business Affairs and Consumer Protection and the Office of the City Clerk.

Said privilege shall be constructed in accordance with plans and specifications approved by the Department of Planning and Development and Department of Transportation (Division of Project Development).

This grant of privilege in the public way shall be subject to the provisions of Section 10-28-015 and all other required provisions of the Municipal Code of Chicago.

The grantee shall pay to the City of Chicago as compensation for the privilege #1104982 herein granted the sum of zero ($.00) per annum in advance.


A 25% penalty will be added for payments received after due date.

The permit holder agrees to hold the City of Chicago harmless for any damage, relocation or replacement costs associated with damage, relocation or removal of private property caused by the City performing work in the public way.

Authority herein given and granted for a period of five (5) years from and after Date of Passage.

Alderman _____

Brendan Reilly 42nd Ward

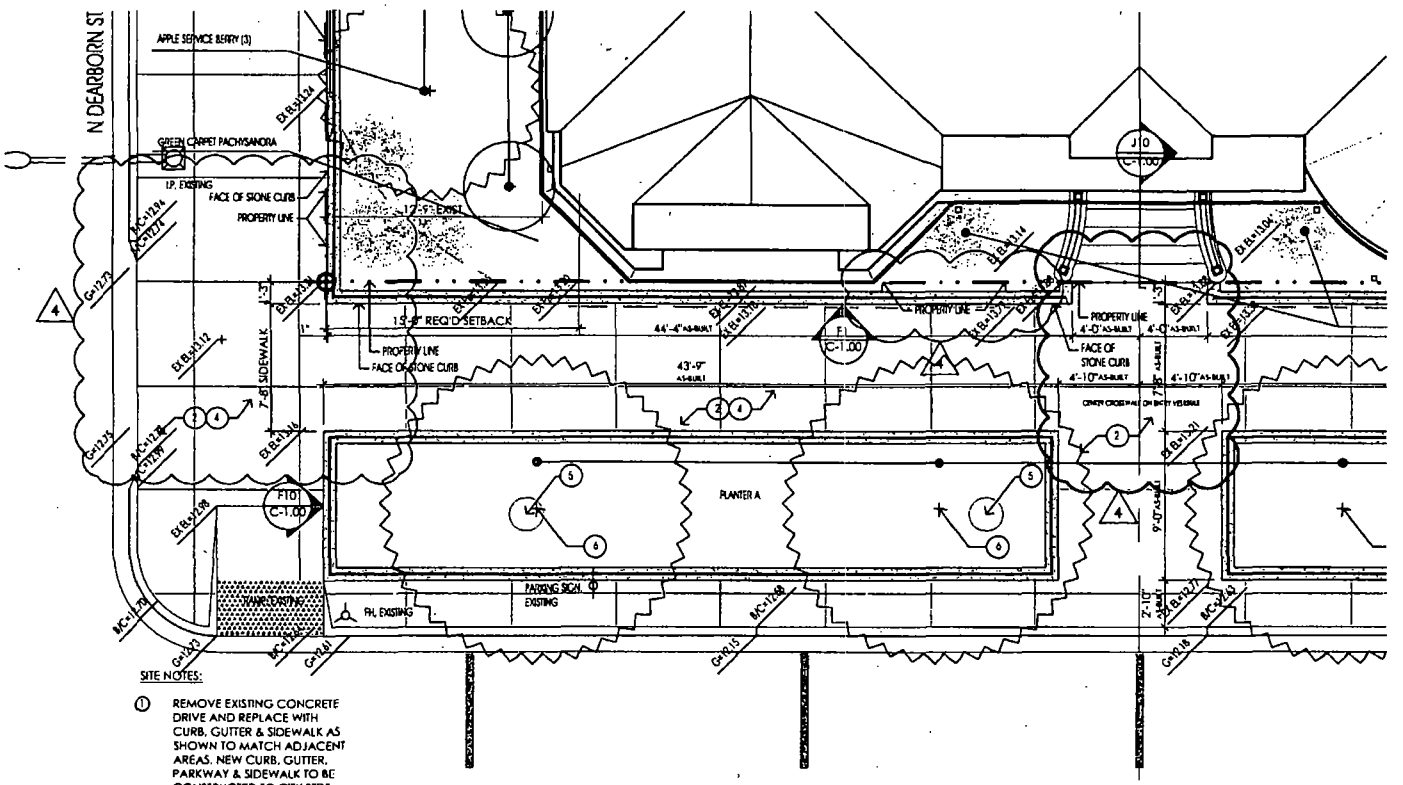

SITE NOTES:

1. REMOVE EXISTING CONCRETE DRIVE AND REPLACE WITH CURB, GUTTER & SIDEWALK AS SHOWN TO MATCH ADJACENT AREAS. NEW CURB, GUTTER, PARKWAY & SIDEWALK TO BE CONSTRUCTED TO CITY STDS.
2. CONTRACTOR TO VERIFY LOCATIONS AND DEPTHS OF ALL UTILITIES, ON SITE AND OFF SITE. CONNECTIONS WITH UTILITY COMPANIES, AND ACQUIRE PERMITS REQUIRED PRIOR TO DIGGING; CALL 1-800-892-0123 FOR SURVEY
3. ALL PROPERTY LINES AND BUILDINGS, BOTH EXISTING AND PROPOSED, ARE SHOWN ON THIS SITE PLAN
4. REMOVE & RECONSTRUCT CONCRETE WALK TO CITY STDS; RETAIN E-W SURFACE DRAINAGE
5. EXISTING 24" PARKWAY TREE TO BE REMOVED
6. NEW PARKWAY TREE PER CITY STREETSCAPE STDS, TYP.

A1 SITE PLAN - WEST PARKWAY

SCALE: 1/8" = 1'-0"

© 2013

DREMONAS RESIDENCE

915 N DEARBORN
CHICAGO IL

4 06 JAN '13 CDOT GOP REVW

ISSUE DATE: 06 JAN '13

SHEET NO.

C-0.10

Office of the City Clerk

O2013-2075

Office of the City Clerk

City Council Document Tracking Sheet

Meeting Date:	3/13/2013
Sponsor(s):	Reilly, Brendan (42)
Type:	Ordinance
Title:	Grant(s) of privilege in public way for Local, The
Committee(s) Assignment:	Committee on Transportation and Public Way

ORDINANCE
THE LOCAL
Acct. No. 373358 - 1
Permit No. 1103939

Be It Ordained by the City Council of the City of Chicago:

SECTION 1. Permission and authority are hereby given and granted to THE LOCAL, upon the terms and subject to the conditions of this ordinance to maintain and use one (1) sign(s) projecting over the public right-of-way attached to its premises known as 198 E. Delaware Pl..

Said sign structure(s) measures as follows; along E. Delaware Place:
One (1) at three point seven five (3.75) feet in length, eleven (11) feet in height and twelve (12) feet above grade level.

The location of said privilege shall be as shown on prints kept on file with the Department of Business Affairs and Consumer Protection and the Office of the City Clerk.

Said privilege shall be constructed in accordance with plans and specifications approved by the Department of Transportation (Division of Project Development) and Zoning Department - Signs.

This grant of privilege in the public way shall be subject to the provisions of Section 10-28-015 and all other required provisions of the Municipal Code of Chicago.

The grantee shall pay to the City of Chicago as compensation for the privilege #1103939 herein granted the sum of three hundred ($300.00) per annum in advance.


A 25% penalty will be added for payments received after due date.


The permit holder agrees to hold the City of Chicago harmless for any damage, relocation or replacement costs associated with damage, relocation or removal of private property caused by the City performing work in the public way.

Authority herein given and granted for a period of five (5) years from and after Date of Passage.

Alderman _____

Brendan Reilly 42nd Ward

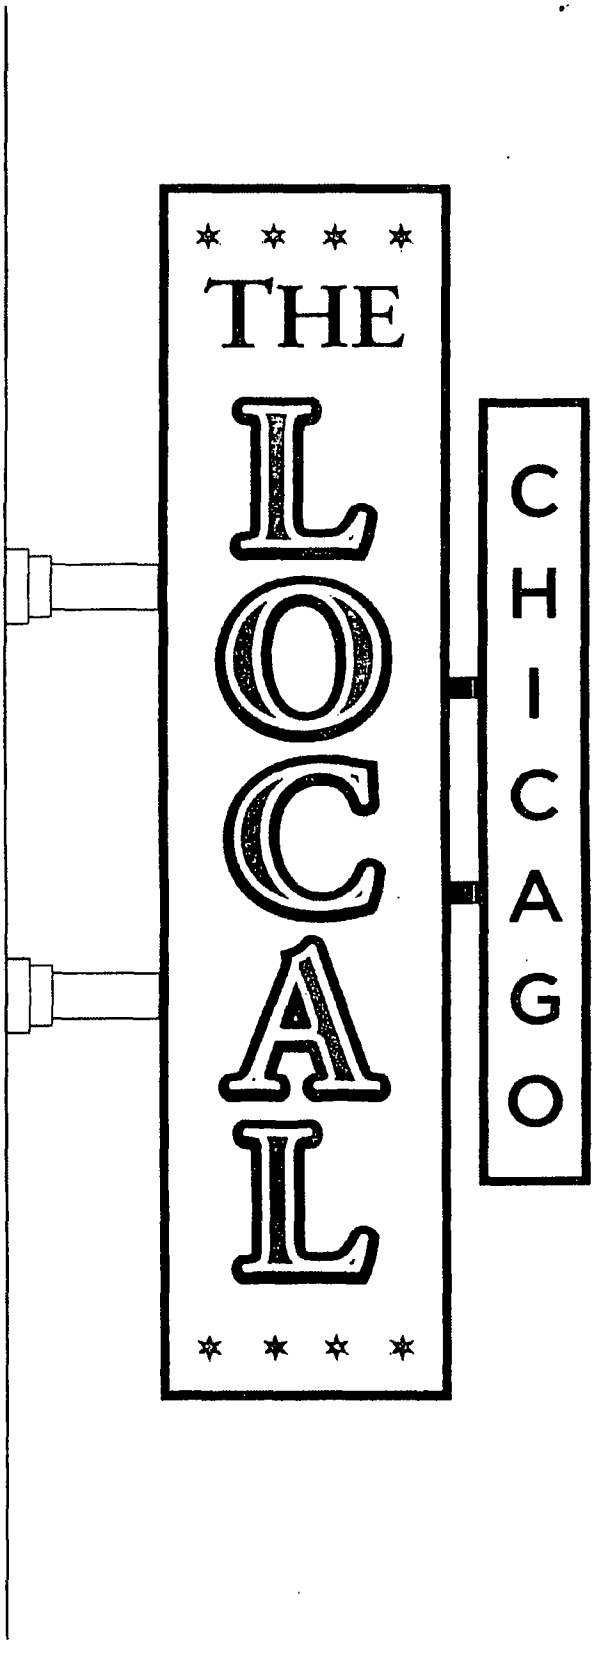
THE
LOCAL
CHICAGO

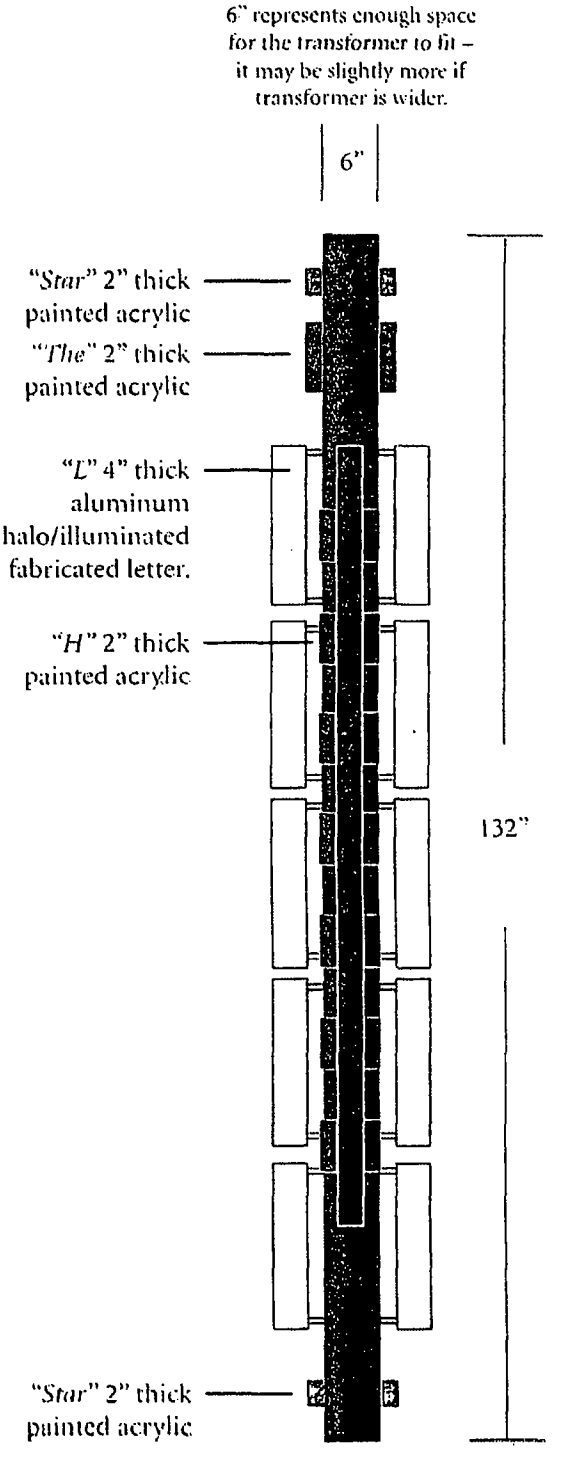
6" represents enough space for the transformer to fit – it may be slightly more if transformer is wider.
6"
"Star" 2" thick painted acrylic
"The" 2" thick painted acrylic
"L" 4" thick aluminum halo/illuminated fabricated letter.
"H" 2" thick painted acrylic
132"
"Star" 2" thick painted acrylic

Office of the City Clerk

O2013-2080

Office of the City Clerk

City Council Document Tracking Sheet

Meeting Date:	3/13/2013
Sponsor(s):	Reilly, Brendan (42)
Type:	Ordinance
Title:	Grant(s) of privilege in public way for Loyola University of Chicago
Committee(s) Assignment:	Committee on Transportation and Public Way

ORDINANCE
LOYOLA UNIVERSITY OF CHICAGO
Acct. No. 33471 - 3
Permit No. 1104796

Be It Ordained by the City Council of the City of Chicago:

SECTION 1. Permission and authority are hereby given and granted to LOYOLA UNIVERSITY OF CHICAGO, upon the terms and subject to the conditions of this ordinance to maintain and use, as now constructed, three (3) Caisson(s) under the public right-of-way adjacent to its premises known as 25 E. Pearson St..

Said Caisson(s) at N Wabash Ave measure(s):
Three (3) at three (3) feet in length, and three (3) feet in width for a total of twenty-seven (27) square feet. Existing caissons shall have a depth of sixty (60) feet.

The location of said privilege shall be as shown on prints kept on file with the Department of Business Affairs and Consumer Protection and the Office of the City Clerk.

Said privilege shall be constructed in accordance with plans and specifications approved by the Department of Planning and Development and Department of Transportation (Office of Underground Coordination).

This grant of privilege in the public way shall be subject to the provisions of Section 10-28-015 and all other required provisions of the Municipal Code of Chicago.

The grantee shall pay to the City of Chicago as compensation for the privilege #1104796 herein granted the sum of four hundred ($400.00) per annum in advance.


A 25% penalty will be added for payments received after due date.

The permit holder agrees to hold the City of Chicago harmless for any damage, relocation or replacement costs associated with damage, relocation or removal of private property caused by the City performing work in the public way.

Authority herein given and granted for a period of five (5) years from and after 01/12/2013.

Alderman _____

Brendan Reilly 42nd Ward

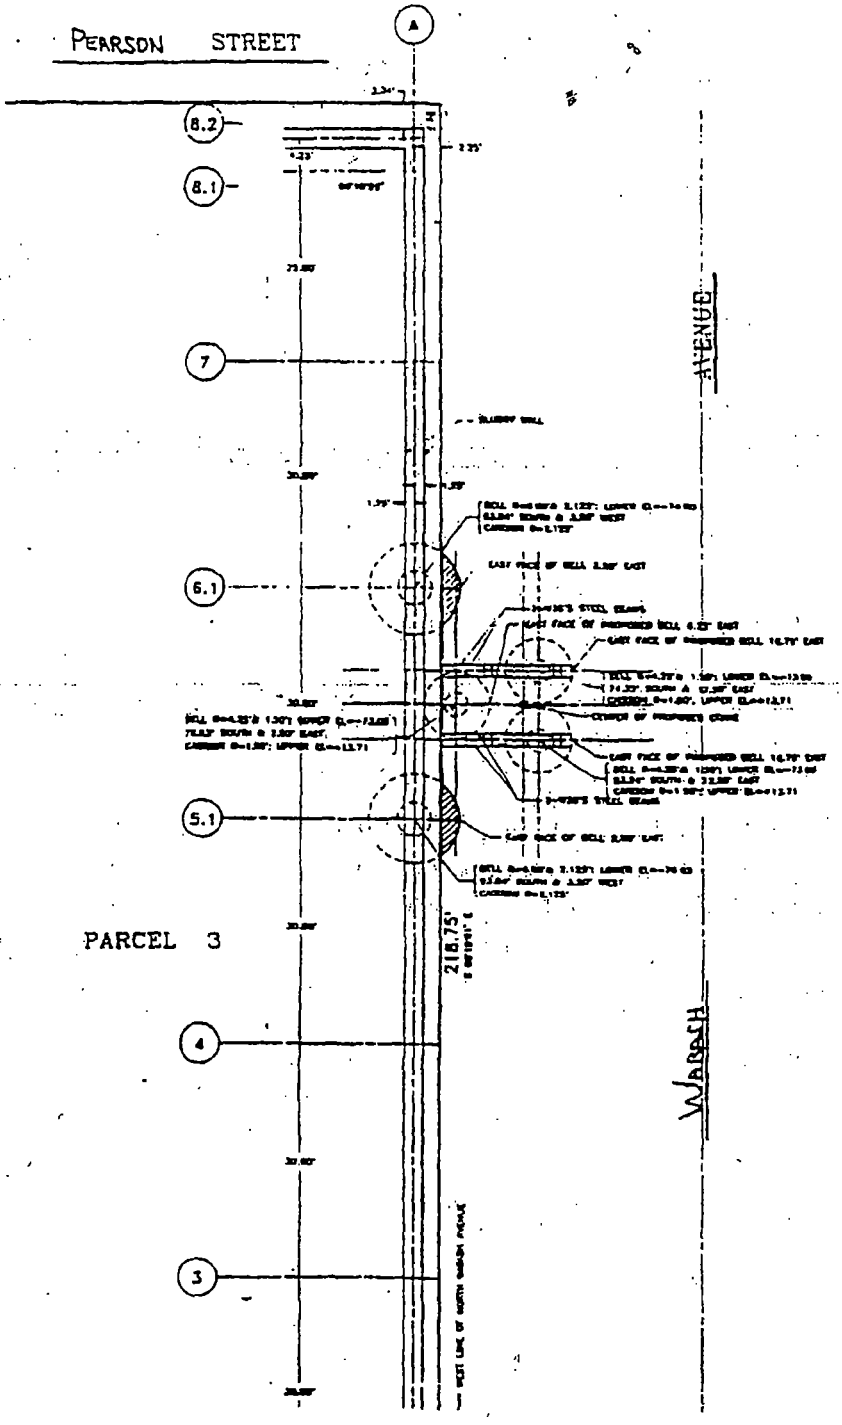
PEARSON STREET
A
8.2
8.1
7
6.1
5.1
4
3
PARCEL 3
218.75'
WABASH AVENUE

Office of the City Clerk

O2013-2081

Office of the City Clerk

City Council Document Tracking Sheet

Meeting Date:	3/13/2013
Sponsor(s):	Reilly, Brendan (42)
Type:	Ordinance
Title:	Grant(s) of privilege in public way for Mobili Mobel, Ltd.
Committee(s) Assignment:	Committee on Transportation and Public Way

ORDINANCE
MOBILI MOBEL, LTD
Acct. No. 317042 - 2
Permit No. 1104131

Be It Ordained by the City Council of the City of Chicago:

SECTION 1. Permission and authority are hereby given and granted to MOBILI MOBEL, LTD, upon the terms and subject to the conditions of this ordinance to construct, install, maintain and use four (4) Banner(s) projecting over the public right-of-way adjacent to its premises known as 222 W. Erie St..

Said Banner(s) at Erie measure(s):
Two (2) at two (2) feet in length, and seven point nine two (7.92) feet in width for a total of thirty-one point six eight (31.68) square feet.

Said Banner(s) at Franklin measure(s):
Two (2) at two (2) feet in length, and seven point nine two (7.92) feet in width for a total of thirty-one point six eight (31.68) square feet.

The location of said privilege shall be as shown on prints kept on file with the Department of Business Affairs and Consumer Protection and the Office of the City Clerk.

Said privilege shall be constructed in accordance with plans and specifications approved by the Zoning Department - Signs.

This grant of privilege in the public way shall be subject to the provisions of Section 10-28-015 and all other required provisions of the Municipal Code of Chicago.

The grantee shall pay to the City of Chicago as compensation for the privilege #1104131 herein granted the sum of one hundred seventy-five ($175.00) per annum in advance.


A 25% penalty will be added for payments received after due date.

The permit holder agrees to hold the City of Chicago harmless for any damage, relocation or replacement costs associated with damage, relocation or removal of private property caused by the City performing work in the public way.

Authority herein given and granted for a period of five (5) years from and after Date of Passage.


Alderman _____

Brendan Reilly 42nd Ward

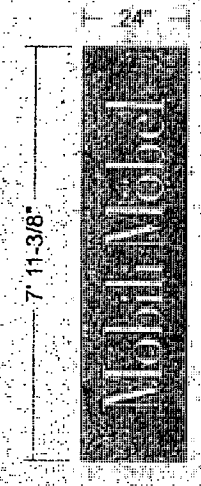

Double sided Sunbrella fabric pole-pocket banner with sewn pockets top and bottom, white applied vinyl graphics

Sunbrella Charcoal - #4644

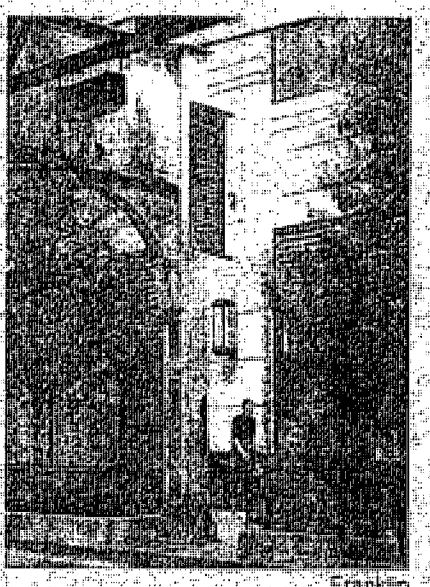

Franklin

Existing Hardware



Erie

Fabricate new mounting brackets

Proposed New Double Sided Pole-Pocket Banner

SOUTH WATER SIGNS

Office of the City Clerk

O2013-2086

Office of the City Clerk

City Council Document Tracking Sheet

Meeting Date:	3/13/2013
Sponsor(s):	Reilly, Brendan (42)
Type:	Ordinance
Title:	Grant(s) of privilege in public way for MP Catalyst LLC
Committee(s) Assignment:	Committee on Transportation and Public Way

ORDINANCE
MP CATALYST, LLC
Acct. No. 378588 - 1
Permit No. 1104497

Be It Ordained by the City Council of the City of Chicago:

SECTION 1. Permission and authority are hereby given and granted to MP CATALYST, LLC, upon the terms and subject to the conditions of this ordinance to construct, install, maintain and use four (4) Caisson(s) under the public right-of-way adjacent to its premises known as 123 N. Desplaines St..

Said Caisson(s) at N. Desplaines Alley measure(s):
One (1) at five (5) feet in length, and one (1) foot in width for a total of five (5) square feet.
One (1) at six point five (6.5) feet in length, and one (1) foot in width for a total of six point five (6.5) square feet.
One (1) at six point five (6.5) feet in length, and one (1) foot in width for a total of six point five (6.5) square feet.
One (1) at five (5) feet in length, and one (1) foot in width for a total of five (5) square feet.

The location of said privilege shall be as shown on prints kept on file with the Department of Business Affairs and Consumer Protection and the Office of the City Clerk.

Said privilege shall be constructed in accordance with plans and specifications approved by the Department of Planning and Development and Department of Transportation (Office of Underground Coordination).

This grant of privilege in the public way shall be subject to the provisions of Section 10-28-015 and all other required provisions of the Municipal Code of Chicago.

The grantee shall pay to the City of Chicago as compensation for the privilege #1104497 herein granted the sum of four hundred ($400.00) per annum in advance.


A 25% penalty will be added for payments received after due date.

The permit holder agrees to hold the City of Chicago harmless for any damage, relocation or replacement costs associated with damage, relocation or removal of private property caused by the City performing work in the public way.

Authority herein given and granted for a period of five (5) years from and after Date of Passage.

Alderman _____

Brendan Reilly 42nd Ward

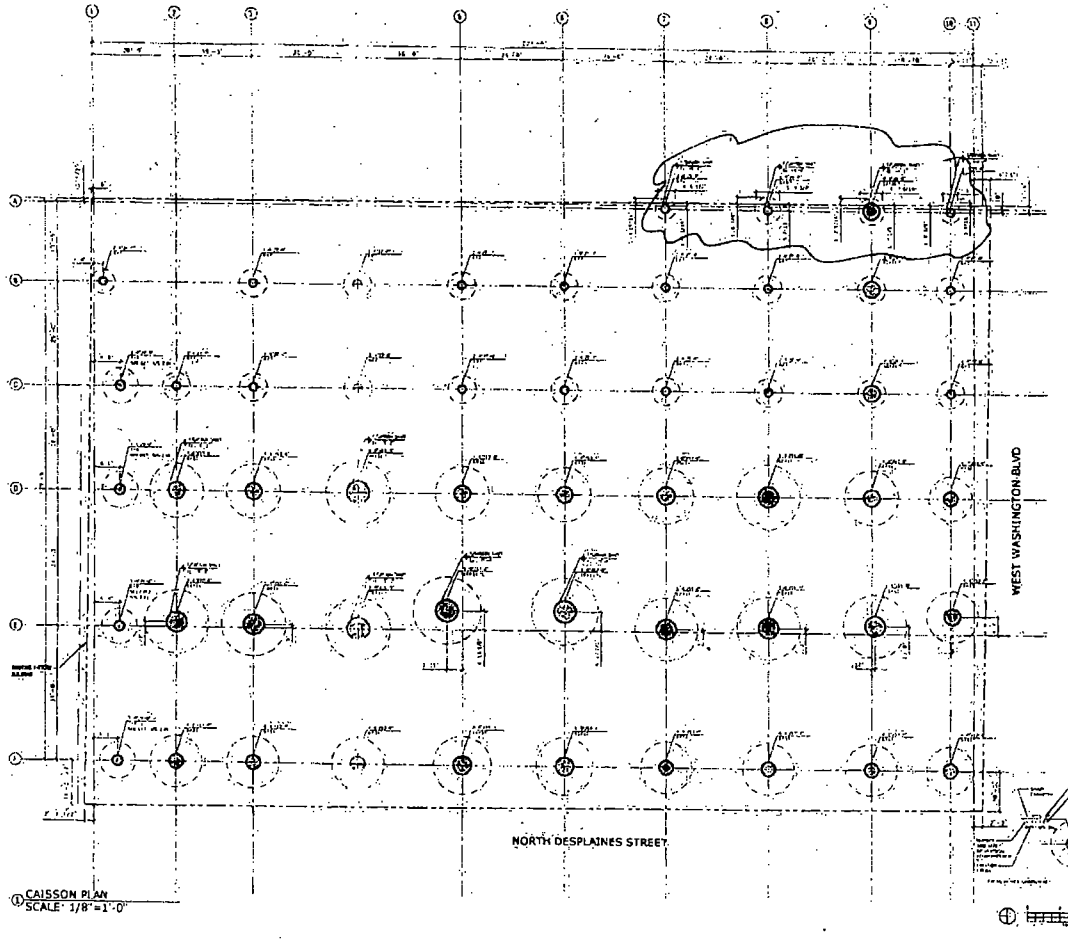

CAISSON PLAN
SCALE: 1/8" = 1'-0"

BRININSTOOL + LYNCH

SOWLAT

CATALYST
MASQUETTE COMPANIES
12031

CAISSON PLAN

S1.00

Office of the City Clerk

O2013-2088

Office of the City Clerk

City Council Document Tracking Sheet

Meeting Date:	3/13/2013
Sponsor(s):	Reilly, Brendan (42)
Type:	Ordinance
Title:	Grant(s) of privilege in public way for Municipal Bar and Dining Company
Committee(s) Assignment:	Committee on Transportation and Public Way

ORDINANCE
MUNICIPAL BAR AND DINING COMPANY
Acct. No. 367966 - 1
Permit No. 1103879

Be It Ordained by the City Council of the City of Chicago:

SECTION 1. Permission and authority are hereby given and granted to MUNICIPAL BAR AND DINING COMPANY, upon the terms and subject to the conditions of this ordinance to maintain and use one (1) sign(s) projecting over the public right-of-way attached to its premises known as 216 W. Ohio St..

Said sign structure(s) measures as follows; along W Ohio St:
One (1) at five (5) feet in length, five (5) feet in height and twelve (12) feet above grade level.

The location of said privilege shall be as shown on prints kept on file with the Department of Business Affairs and Consumer Protection and the Office of the City Clerk.

Said privilege shall be constructed in accordance with plans and specifications approved by the Department of Transportation (Division of Project Development) and Zoning Department - Signs.

This grant of privilege in the public way shall be subject to the provisions of Section 10-28-015 and all other required provisions of the Municipal Code of Chicago.

The grantee shall pay to the City of Chicago as compensation for the privilege #1103879 herein granted the sum of three hundred ($300.00) per annum in advance.

A 25% penalty will be added for payments received after due date.

The permit holder agrees to hold the City of Chicago harmless for any damage, relocation or replacement costs associated with damage, relocation or removal of private property caused by the City performing work in the public way.


Authority herein given and granted for a period of five (5) years from and after Date of Passage.

Alderman _____


Brendan Reilly 42nd Ward


MUNICIPAL BAR & DINING CO.

(1) 5' DIA. D/F ILLUMINATED FLAG MOUNT SIGN
w/ LEXAN FACES & MATTE BLACK VINYL
11-07-12

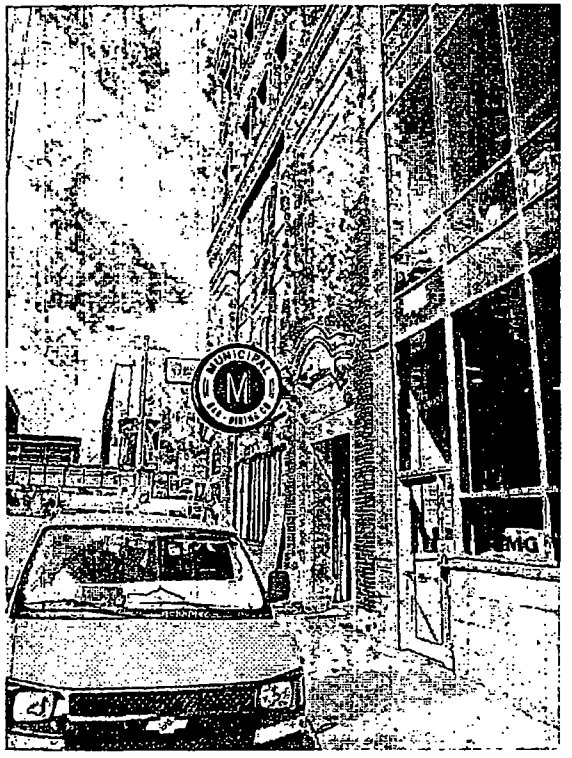



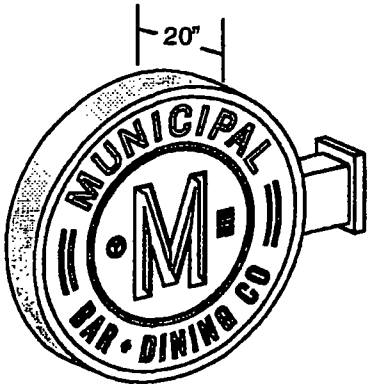

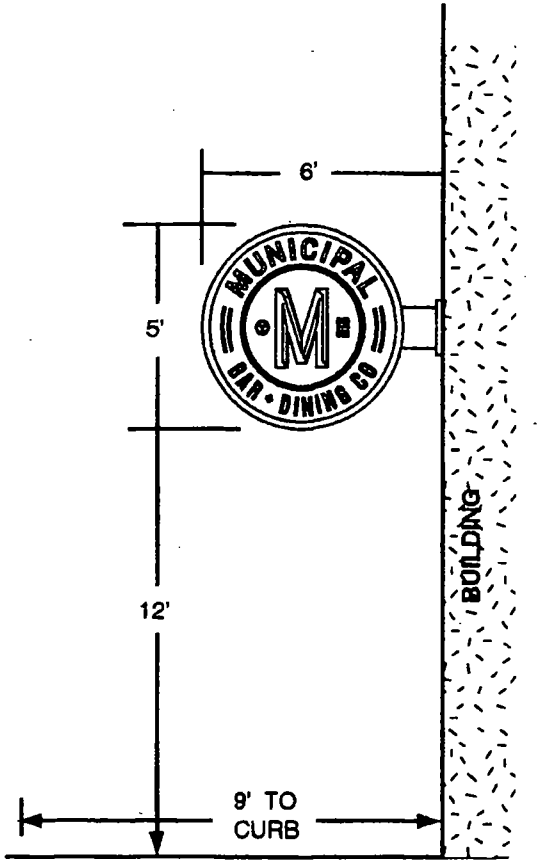

NOTE: THIS IS AN ORIGINAL UNPUBLISHED DRAWING, CREATED BY ASC, INC. IT IS SUBMITTED FOR YOUR PERSONAL USE IN CONNECTION WITH A PROJECT BEING PLANNED FOR YOU BY ASC, INC. IT IS NOT TO BE SHOWN TO ANYONE OUTSIDE YOUR ORGANIZATION, NOR IS IT TO BE REPRODUCED, COPIED, OR EXHIBITED IN ANY FASHION.

DATE
SCALE
DRAWN BY MF
SALESMAN

All-American Sign Co., Inc.
Design • Fabrication • Installation • Maintenance
6501 W. 109th Street Oak Lawn, IL 60453
708/ 499-3000 Fax: 708/ 499-3943
www.allamericansign.com
708-499-3000

SKETCH NO.
ACCOUNT
ADDRESS
CITY, STATE

Office of the City Clerk

O2013-2095

Office of the City Clerk

City Council Document Tracking Sheet

Meeting Date:	3/13/2013
Sponsor(s):	Reilly, Brendan (42)
Type:	Ordinance
Title:	Grant(s) of privilege in public way for Portillo's Hot Dogs, Inc. - light fixture
Committee(s) Assignment:	Committee on Transportation and Public Way

ORDINANCE
PORTILLO'S HOT DOGS,INC.
Acct. No. 10047 - 1
Permit No. 1104958

Be It Ordained by the City Council of the City of Chicago:

SECTION 1. Permission and authority are hereby given and granted to PORTILLO'S HOT DOGS,INC., upon the terms and subject to the conditions of this ordinance to maintain and use, as now constructed, fourteen (14) Light Fixture(s) projecting over the public right-of-way adjacent to its premises known as 100 W. Ontario St..

Said Light Fixture(s) at W. Ontario measure(s):
Eight (8) at one (1) foot in length, one point five (1.5) foot in width and twelve (12) feet above grade level.

Said Light Fixture(s) at N. Clark measure(s):
Six (6) at one (1) foot in length, one point five (1.5) foot in width and twelve (12) feet above grade level.

The location of said privilege shall be as shown on prints kept on file with the Department of Business Affairs and Consumer Protection and the Office of the City Clerk.

Said privilege shall be constructed in accordance with plans and specifications approved by the Department of Transportation (Division of Project Development).

This grant of privilege in the public way shall be subject to the provisions of Section 10-28-015 and all other required provisions of the Municipal Code of Chicago.

The grantee shall pay to the City of Chicago as compensation for the privilege #1104958 herein granted the sum of one hundred forty ($140.00) per annum in advance.


A 25% penalty will be added for payments received after due date.

The permit holder agrees to hold the City of Chicago harmless for any damage, relocation or replacement costs associated with damage, relocation or removal of private property caused by the City performing work in the public way.

Authority herein given and granted for a period of five (5) years from and after 02/06/2013.

Alderman _____

Brendan Reilly 42nd Ward

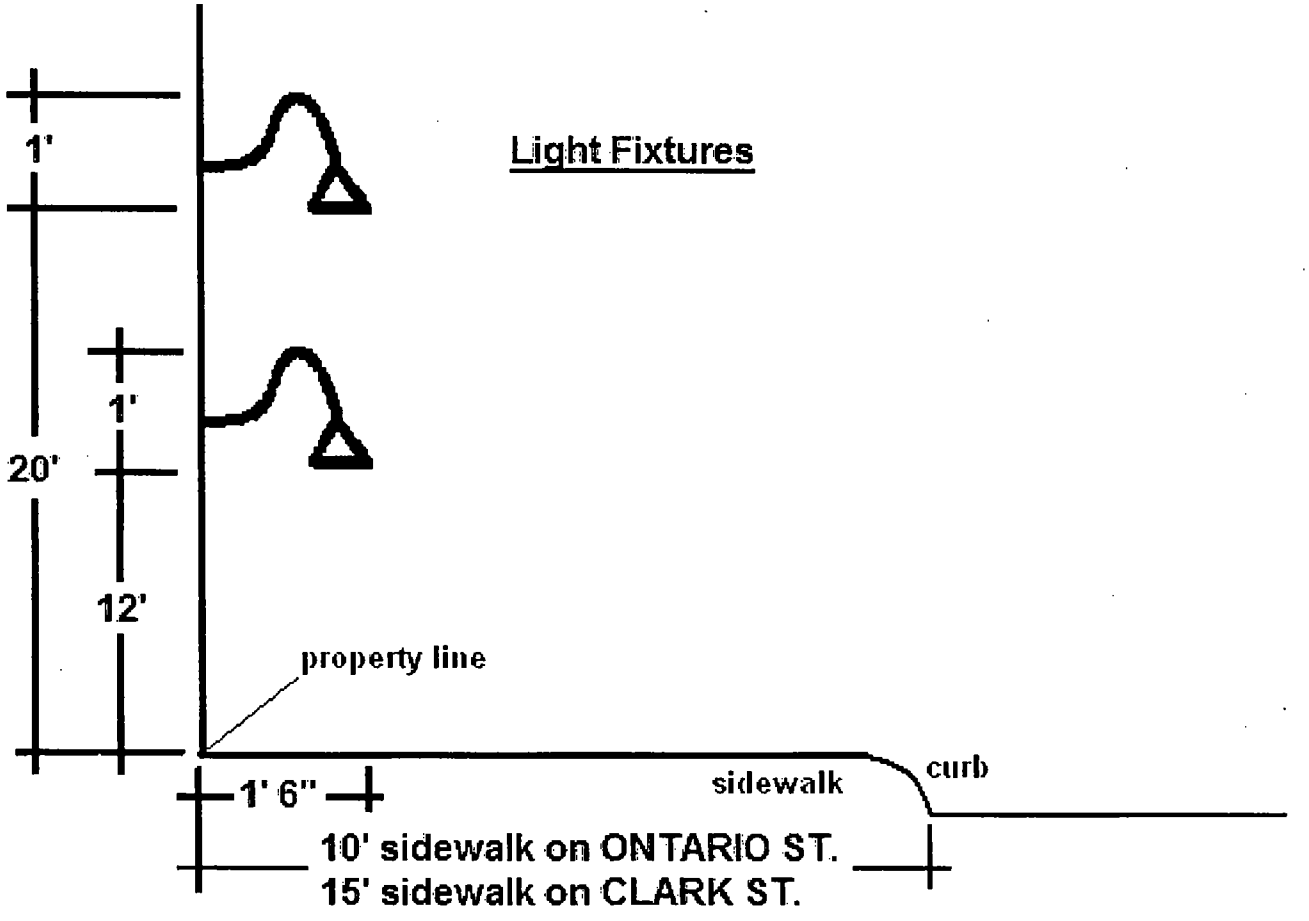
Light Fixtures
1'
1'
20'
12'
property line
1' 6"
sidewalk
curb
10' sidewalk on ONTARIO ST.
15' sidewalk on CLARK ST.

Office of the City Clerk

O2013-2098

Office of the City Clerk

City Council Document Tracking Sheet

Meeting Date:	3/13/2013
Sponsor(s):	Reilly, Brendan (42)
Type:	Ordinance
Title:	Grant(s) of privilege in public way for Portillo's Hot Dogs, Inc. - sign
Committee(s) Assignment:	Committee on Transportation and Public Way

ORDINANCE
PORTILLO'S HOT DOGS,INC.
Acct. No. 10047 - 1
Permit No. 1104957

Be It Ordained by the City Council of the City of Chicago:

SECTION 1. Permission and authority are hereby given and granted to PORTILLO'S HOT DOGS,INC., upon the terms and subject to the conditions of this ordinance to maintain and use one (1) sign(s) projecting over the public right-of-way attached to its premises known as 100 W. Ontario St..

Said sign structure(s) measures as follows; along W. Ontario:
One (1) at three (3) feet in length, one point three three (1.33) feet in height and fifteen (15) feet above grade level.

The location of said privilege shall be as shown on prints kept on file with the Department of Business Affairs and Consumer Protection and the Office of the City Clerk.

Said privilege shall be constructed in accordance with plans and specifications approved by the Department of Transportation (Division of Project Development) and Zoning Department - Signs.

This grant of privilege in the public way shall be subject to the provisions of Section 10-28-015 and all other required provisions of the Municipal Code of Chicago.

The grantee shall pay to the City of Chicago as compensation for the privilege #1104957 herein granted the sum of one hundred ($100.00) per annum in advance.


A 25% penalty will be added for payments received after due date.

The permit holder agrees to hold the City of Chicago harmless for any damage, relocation or replacement costs associated with damage, relocation or removal of private property caused by the City performing work in the public way.

Authority herein given and granted for a period of five (5) years from and after 02/06/2013.

Alderman _____

Brendan Reilly 42nd Ward

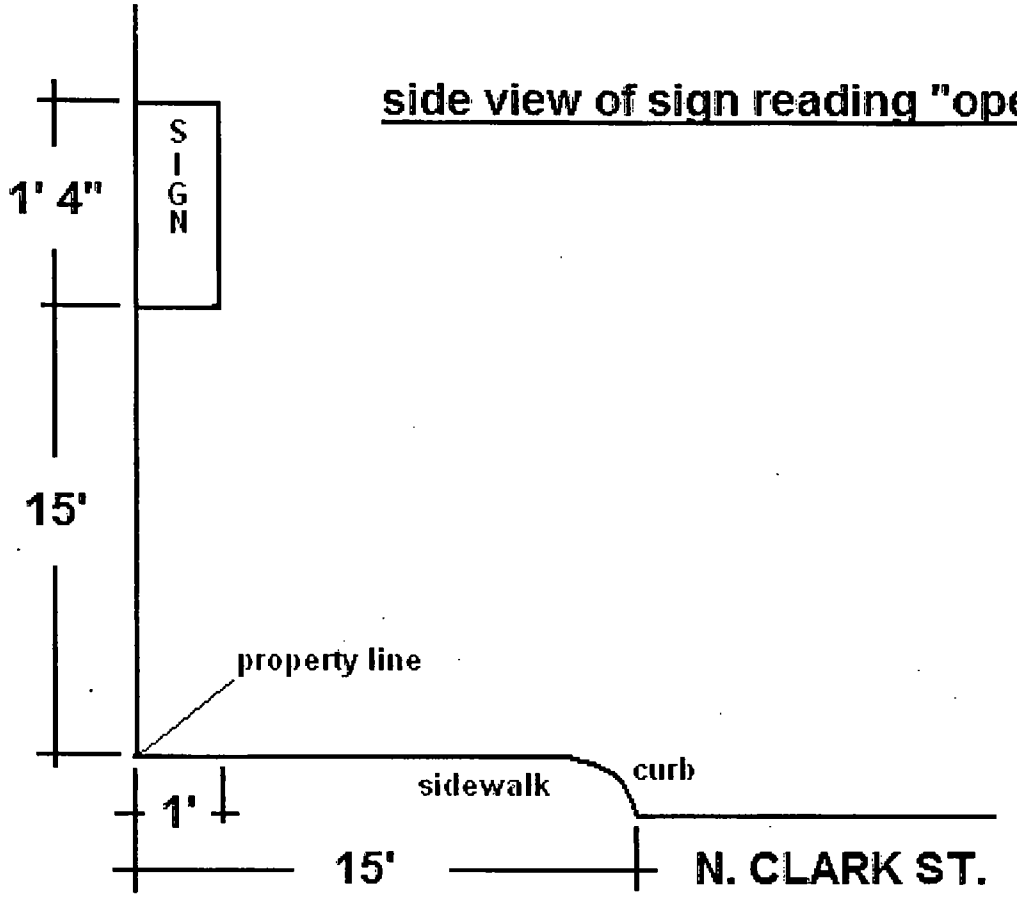
side view of sign reading "open"
SIGN
1' 4"
15'
property line
sidewalk
curb
1'
15'
N. CLARK ST.

Office of the City Clerk

O2013-2101

Office of the City Clerk

City Council Document Tracking Sheet

Meeting Date:	3/13/2013
Sponsor(s):	Reilly, Brendan (42)
Type:	Ordinance
Title:	Grant(s) of privilege in public way for River East Plaza LLC - grease basins
Committee(s) Assignment:	Committee on Transportation and Public Way

ORDINANCE
RIVER EAST PLAZA, L.L.C.
Acct. No. 82028 - 1
Permit No. 1104797

Be It Ordained by the City Council of the City of Chicago:

SECTION 1. Permission and authority are hereby given and granted to RIVER EAST PLAZA, L.L.C., upon the terms and subject to the conditions of this ordinance to maintain and use, as now constructed, three (3) Grease Basin(s) under the public right-of-way adjacent to its premises known as 401 E. Illinois St..

Said Grease Basin(s) at E. Illinois measure(s):
One (1) at ten (10) feet in length, and five (5) feet in width for a total of fifty (50) square feet.
One (1) at ten (10) feet in length, and five (5) feet in width for a total of fifty (50) square feet.
One (1) at ten (10) feet in length, and five (5) feet in width for a total of fifty (50) square feet.

The location of said privilege shall be as shown on prints kept on file with the Department of Business Affairs and Consumer Protection and the Office of the City Clerk.

Said privilege shall be constructed in accordance with plans and specifications approved by the Department of Transportation (Office of Underground Coordination) and Department of Water Management.

This grant of privilege in the public way shall be subject to the provisions of Section 10-28-015 and all other required provisions of the Municipal Code of Chicago.

The grantee shall pay to the City of Chicago as compensation for the privilege #1104797 herein granted the sum of one thousand two hundred ($1,200.00) per annum in advance.


A 25% penalty will be added for payments received after due date.

The permit holder agrees to hold the City of Chicago harmless for any damage, relocation or replacement costs associated with damage, relocation or removal of private property caused by the City performing work in the public way.


Authority herein given and granted for a period of five (5) years from and after 01/26/2013.

Alderman _____


Brendan Reilly 42nd Ward

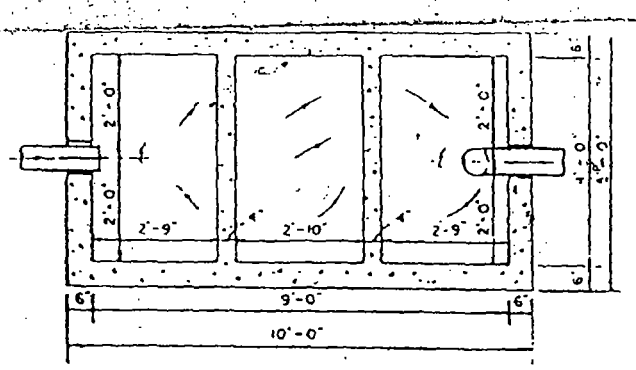

SECTION B-B

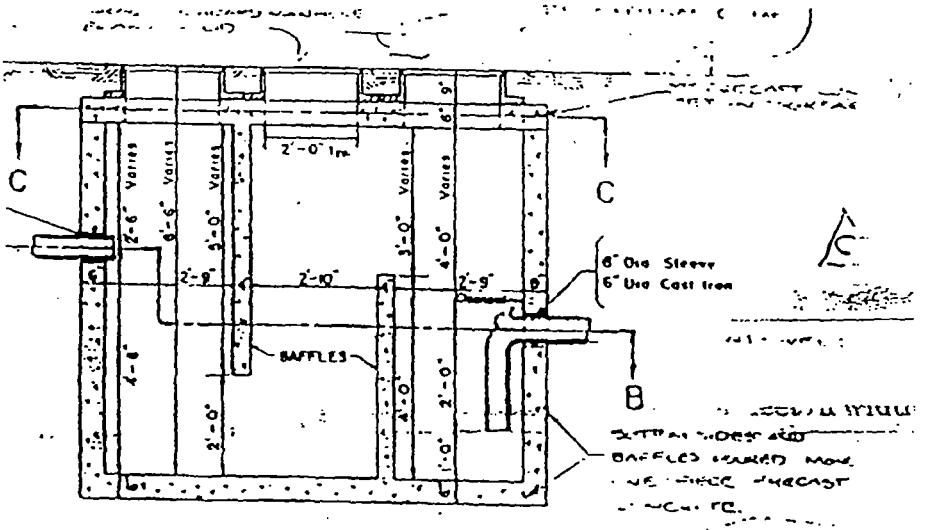

SECTION A-A

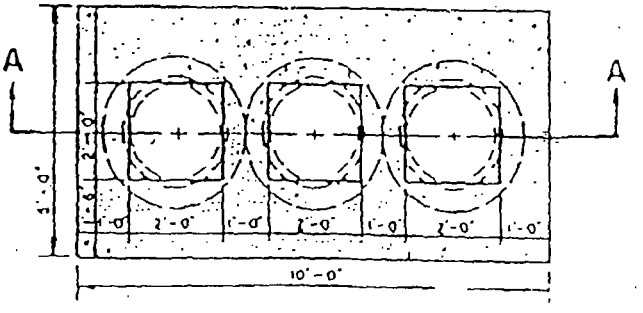

PLAN & SECTION C-C

GREASE INTERCEPTOR DETAIL

THE AUSTIN

Office of the City Clerk

O2013-2108

Office of the City Clerk

City Council Document Tracking Sheet

Meeting Date:	3/13/2013
Sponsor(s):	Reilly, Brendan (42)
Type:	Ordinance
Title:	Grant(s) of privilege in public way for River East Plaza LLC - sewer main
Committee(s) Assignment:	Committee on Transportation and Public Way

ORDINANCE
RIVER EAST PLAZA, L.L.C.
Acct. No. 82028 - 1
Permit No. 1104800

Be It Ordained by the City Council of the City of Chicago:

SECTION 1. Permission and authority are hereby given and granted to RIVER EAST PLAZA, L.L.C., upon the terms and subject to the conditions of this ordinance to maintain and use, as now constructed, three (3) Sewer Main(s) (Sewage Basins) under the public right-of-way adjacent to its premises known as 401 E. Illinois St..

Said Sewer Main(s) at E. Illinois measure(s):
One (1) at one (1) foot in length, and five (5) feet in width for a total of five (5) square feet.
One (1) at one (1) foot in length, and five (5) feet in width for a total of five (5) square feet.
One (1) at one (1) foot in length, and five (5) feet in width for a total of five (5) square feet.

The location of said privilege shall be as shown on prints kept on file with the Department of Business Affairs and Consumer Protection and the Office of the City Clerk.

Said privilege shall be constructed in accordance with plans and specifications approved by the Department of Transportation (Office of Underground Coordination) and Department of Water Management.

This grant of privilege in the public way shall be subject to the provisions of Section 10-28-015 and all other required provisions of the Municipal Code of Chicago.

The grantee shall pay to the City of Chicago as compensation for the privilege #1104800 herein granted the sum of one thousand two hundred ($1,200.00) per annum in advance.


A 25% penalty will be added for payments received after due date.

The permit holder agrees to hold the City of Chicago harmless for any damage, relocation or replacement costs associated with damage, relocation or removal of private property caused by the City performing work in the public way.

Authority herein given and granted for a period of five (5) years from and after 01/26/2013.

Alderman _____

Brendan Reilly 42nd Ward

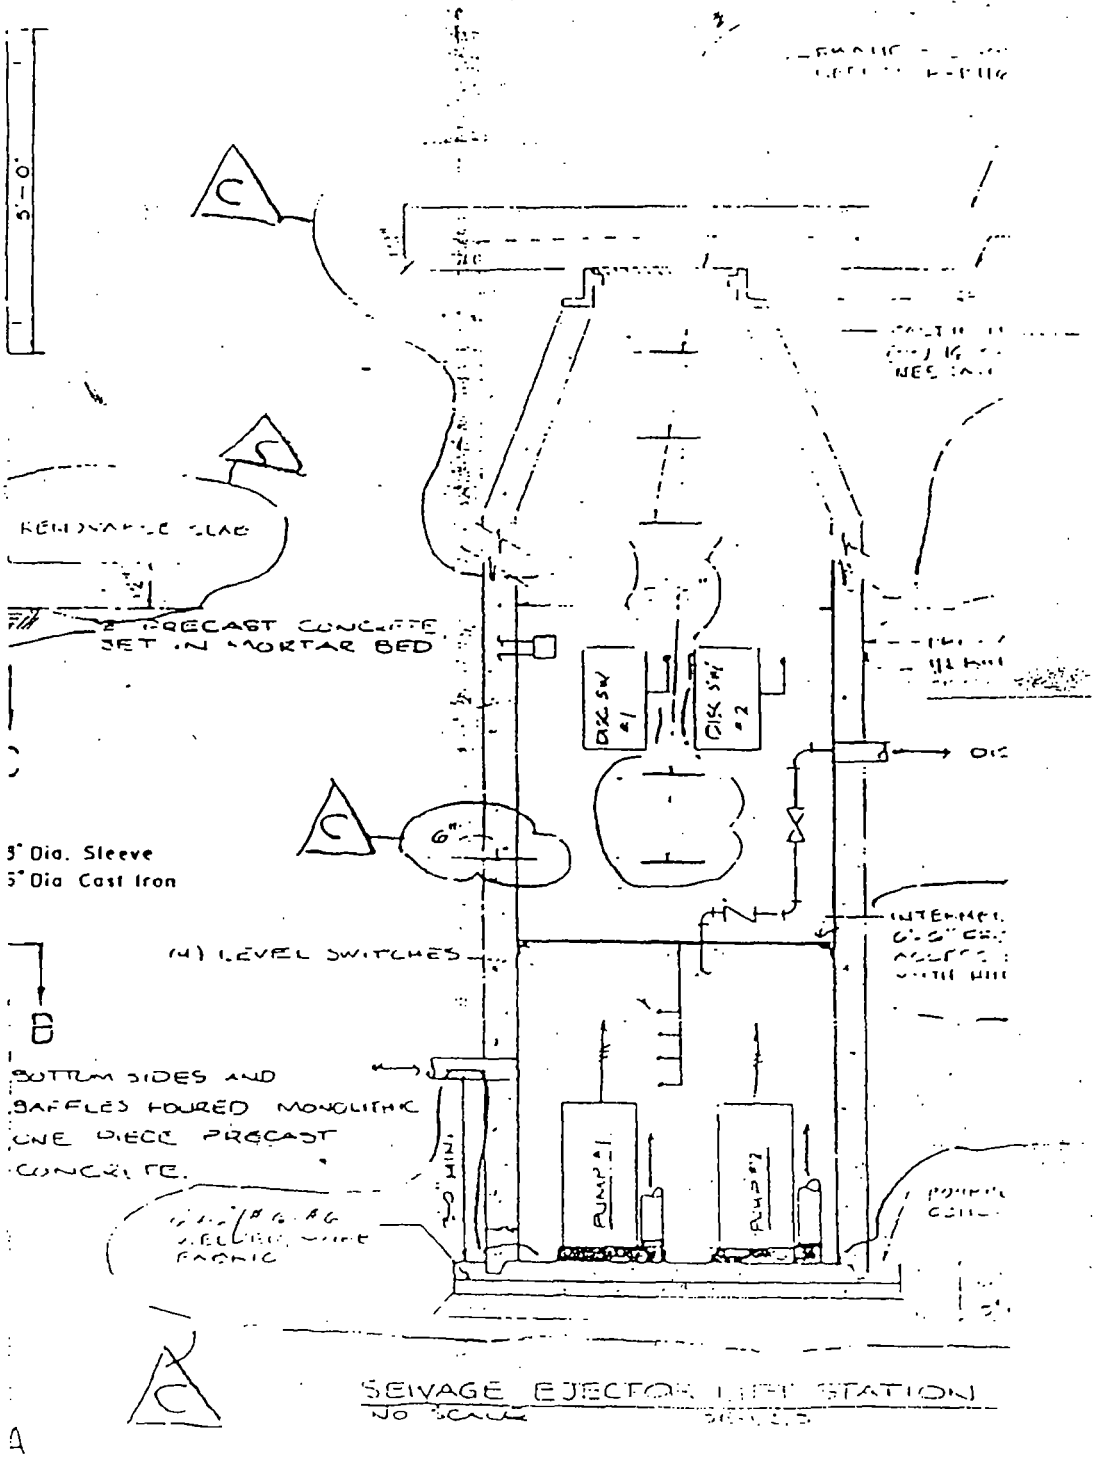
5'-0"
REINFORCED SLAB
PRECAST CONCRETE SET IN MORTAR BED
3" Dia. Sleeve
3" Dia Cast Iron
(4) LEVEL SWITCHES
BOTTOM SIDES AND BAFFLES POURED MONOLITHIC ONE PIECE PRECAST CONCRETE.
6" MIN.
DISCHARGE SW #1
DISCHARGE SW #2
PUMP #1
PUMP #2
SEWAGE EJECTOR LIFT STATION
NO SCALE

Office of the City Clerk

O2013-2112

Office of the City Clerk

City Council Document Tracking Sheet

Meeting Date:	3/13/2013
Sponsor(s):	Reilly, Brendan (42)
Type:	Ordinance
Title:	Grant(s) of privilege in public way for River East Plaza LLC - vault
Committee(s) Assignment:	Committee on Transportation and Public Way

ORDINANCE
RIVER EAST PLAZA, L.L.C.
Acct. No. 82028 - 1
Permit No. 1104807

Be It Ordained by the City Council of the City of Chicago:

SECTION 1. Permission and authority are hereby given and granted to RIVER EAST PLAZA, L.L.C., upon the terms and subject to the conditions of this ordinance to maintain and use, as now constructed, two (2) Vault(s) under the public right-of-way adjacent to its premises known as 401 E. Illinois St..

Vault #1 shall run under the along the south side of East Illinois Street at a point one hundred thirty (130) feet west of North MC Clurg Court. Existing vault run for a total length of eleven (11) feet west, at a width of five (5) feet six (6) inches and shall be eight (8) feet in depth.

Vault #2 shall run under and along the south side of East Illinois Street at a point five hundred five (505) feet west of North McClurg Court. Existing vault shall run for a total length eleven (11) feet, at a width of five (5) feet, six (6) inches and shall be eight (8) feet in depth.

The location of said privilege shall be as shown on prints kept on file with the Department of Business Affairs and Consumer Protection and the Office of the City Clerk.

Said privilege shall be constructed in accordance with plans and specifications approved by the Department of Transportation (Office of Underground Coordination).

This grant of privilege in the public way shall be subject to the provisions of Section 10-28-015 and all other required provisions of the Municipal Code of Chicago.

The grantee shall pay to the City of Chicago as compensation for the privilege #1104807 herein granted the sum of eight hundred ($800.00) per annum in advance.


A 25% penalty will be added for payments received after due date.

The permit holder agrees to hold the City of Chicago harmless for any damage, relocation or replacement costs associated with damage, relocation or removal of private property caused by the City performing work in the public way.

Authority herein given and granted for a period of five (5) years from and after 01/26/2013.

Alderman _____

Brendan Reilly 42nd Ward

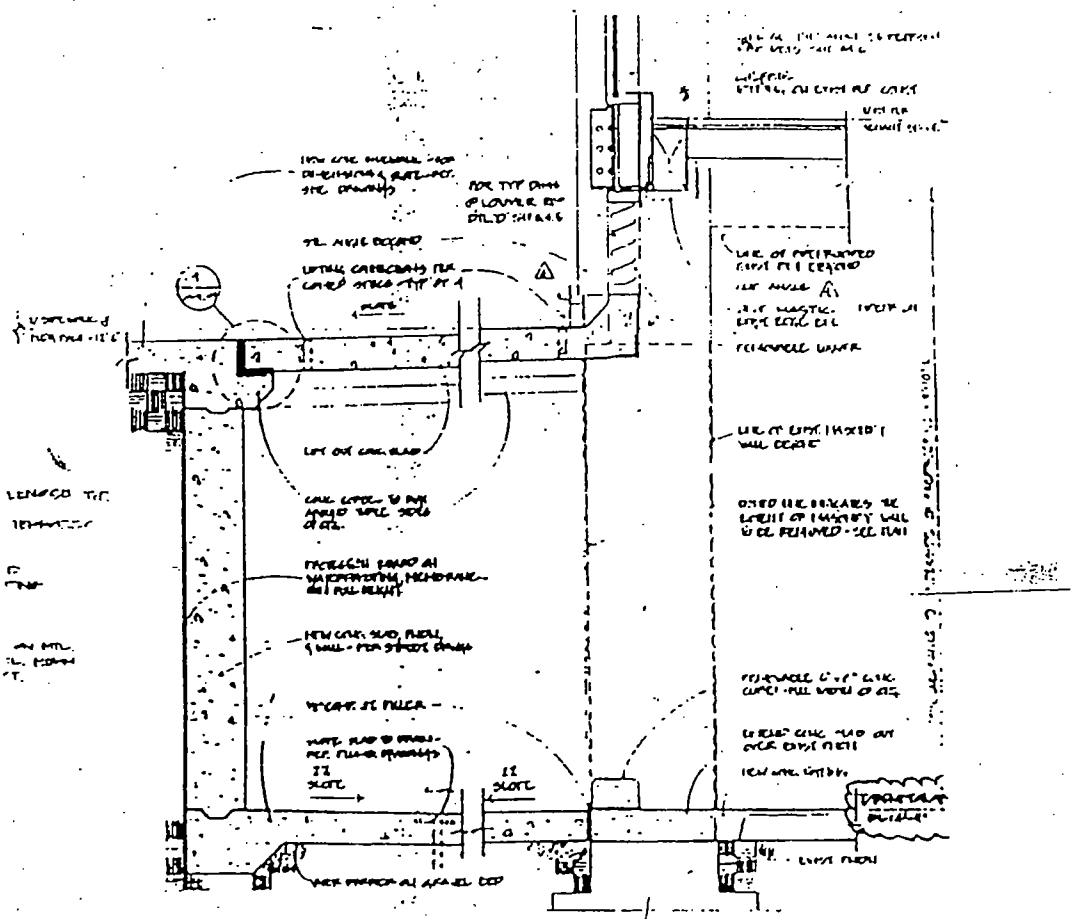

SECTION AT SIDEWALK VAULT

THE AUSTIN COMPANY

Office of the City Clerk

O2013-2114

Office of the City Clerk

City Council Document Tracking Sheet

Meeting Date:	3/13/2013
Sponsor(s):	Reilly, Brendan (42)
Type:	Ordinance
Title:	Grant(s) of privilege in public way for Tesori
Committee(s) Assignment:	Committee on Transportation and Public Way

ORDINANCE
TESORI
Acct. No. 87084 - 1
Permit No. 1104488

Be It Ordained by the City Council of the City of Chicago:

SECTION 1. Permission and authority are hereby given and granted to TESORI, upon the terms and subject to the conditions of this ordinance to maintain and use one (1) sign(s) projecting over the public right-of-way attached to its premises known as 65 E. Adams St..

Said sign structure(s) measures as follows; along E Adams:
One (1) at three (3) feet in length, twenty-one (21) feet in height and eighteen (18) feet above grade level.

The location of said privilege shall be as shown on prints kept on file with the Department of Business Affairs and Consumer Protection and the Office of the City Clerk.

Said privilege shall be constructed in accordance with plans and specifications approved by the Department of Transportation (Division of Project Development) and Zoning Department - Signs.

This grant of privilege in the public way shall be subject to the provisions of Section 10-28-015 and all other required provisions of the Municipal Code of Chicago.

The grantee shall pay to the City of Chicago as compensation for the privilege #1104488 herein granted the sum of three hundred ($300.00) per annum in advance.


A 25% penalty will be added for payments received after due date.

The permit holder agrees to hold the City of Chicago harmless for any damage, relocation or replacement costs associated with damage, relocation or removal of private property caused by the City performing work in the public way.

Authority herein given and granted for a period of five (5) years from and after Date of Passage.

Alderman _____

Brendan Reilly 42nd Ward

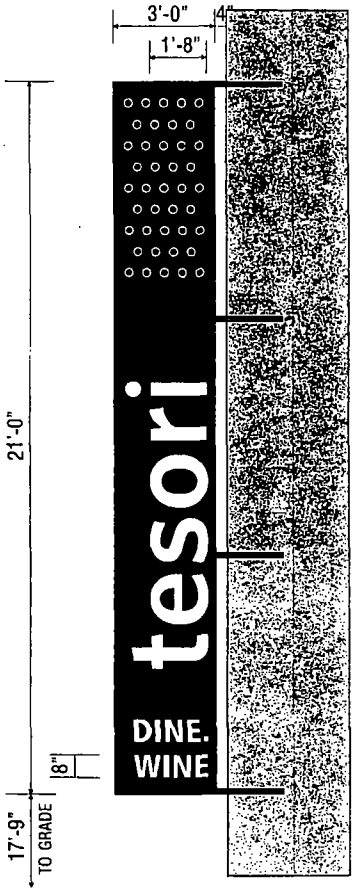


OPTION #3

(1) D/F ILLUMINATED WALL SIGN - 8" DEEP

21'-0" X 3'-0" = 63 SQ. FT.

ALUM. SIGN FACES & RETURNS - ARCHITECTURAL BRONZE
ROUTED COPY BACKED W/ WHITE PLEX
ROUTED CIRCLES W/ PUSH-THRU WHITE FORMED PLASTIC HALF-SPHERES
H.O. FLUO. LAMP ILLUMINATION

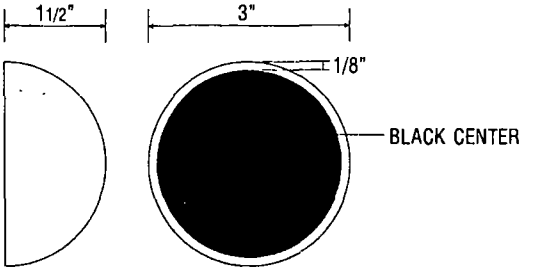

HALF-ROUND SPHERES
1/2 FULL SIZE

APPROVED: _____ DATE: _____

M-K SIGNS
CHICAGO
4900 N. ELSTON AVE
CHICAGO, IL 60630
773/545-0400
FAX 773/545-0043
E-MAIL: artdept@mksigns.net

TESORI
CHICAGO, IL

Colors represented in this drawing are for presentation purposes only. They will not match your finished product exactly. Actual color samples can be obtained from your sales representative.

This design is the original and unpublished work of MK SIGNS and may not be reproduced, copied or exhibited in any fashion without the expressed written consent of MK SIGNS. The rights to this design may be purchased.

DATE	REVISION
8-10-12	
12-3-12	
12-6-12	
12-7-12	
1-14-13	
1-28-13	

SCALE: 1/4"=1'-0"	DATE: 6-25-12
DESIGNER: LM	SALES: RC
FILE: Tesori FINAL	DRAWING NUMBER: 2110-1

Office of the City Clerk

O2013-2124

Office of the City Clerk

City Council Document Tracking Sheet

Meeting Date:	3/13/2013
Sponsor(s):	Reilly, Brendan (42)
Type:	Ordinance
Title:	Grant(s) of privilege in public way for Two Riverside Plaza JV LP
Committee(s) Assignment:	Committee on Transportation and Public Way

ORDINANCE
TWO RIVERSIDE PLAZA JV LP
Acct. No. 377519 - 1
Permit No. 1104713

Be It Ordained by the City Council of the City of Chicago:

SECTION 1. Permission and authority are hereby given and granted to TWO RIVERSIDE PLAZA JV LP, upon the terms and subject to the conditions of this ordinance to construct, install, maintain and use two (2) Ice Melt System(s) under the public right-of-way adjacent to its premises known as 400 W. Madison St..

Said Ice Melt System(s) at W. Washington measure(s):

One (1) at sixteen point four two (16.42) feet in length, and eleven point eight three (11.83) feet in width for a total of one hundred ninety-four point two five (194.25) square feet.

One (1) at fourteen point three three (14.33) feet in length, and twelve point six six (12.66) feet in width for a total of one hundred eighty-one point four two (181.42) square feet.

The location of said privilege shall be as shown on prints kept on file with the Department of Business Affairs and Consumer Protection and the Office of the City Clerk.

Said privilege shall be constructed in accordance with plans and specifications approved by the Department of Planning and Development and Department of Transportation (Office of Underground Coordination).

This grant of privilege in the public way shall be subject to the provisions of Section 10-28-015 and all other required provisions of the Municipal Code of Chicago.

The grantee shall pay to the City of Chicago as compensation for the privilege #1104713 herein granted the sum of one thousand six hundred forty-one ($1,641.00) per annum in advance.

A 25% penalty will be added for payments received after due date.


The permit holder agrees to hold the City of Chicago harmless for any damage, relocation or replacement costs associated with damage, relocation or removal of private property caused by the City performing work in the public way.

Authority herein given and granted for a period of five (5) years from and after Date of Passage.

Alderman _____

Brendan Reilly 42nd Ward

W. WASHINGTON ST.

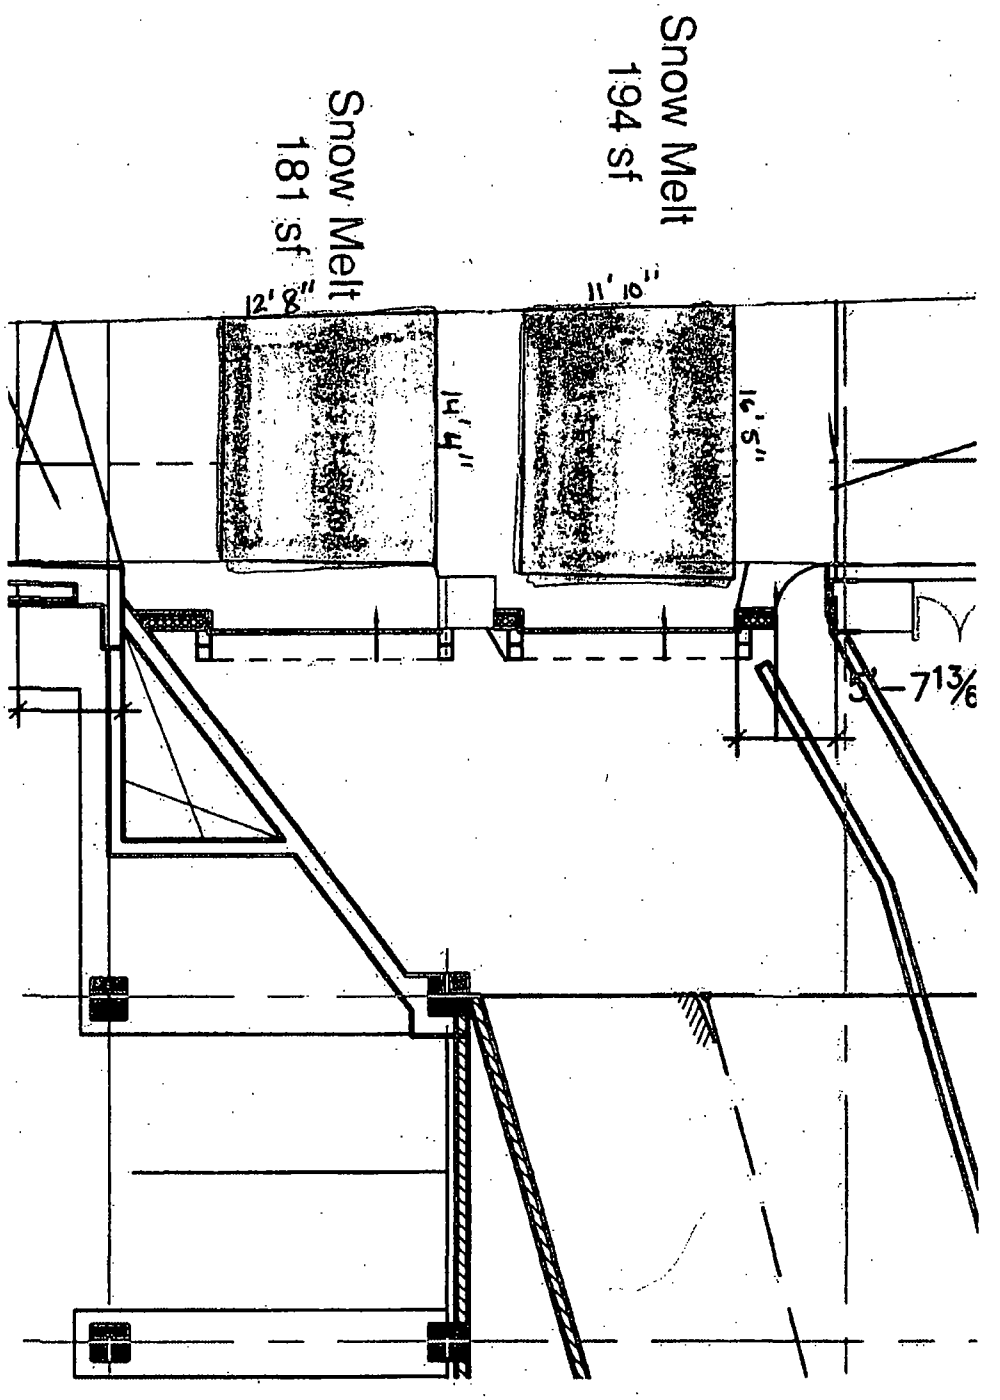

Office of the City Clerk

O2013-2127

Office of the City Clerk

City Council Document Tracking Sheet

Meeting Date:	3/13/2013
Sponsor(s):	Reilly, Brendan (42)
Type:	Ordinance
Title:	Grant(s) of privilege in public way for 57 West Grand LLC
Committee(s) Assignment:	Committee on Transportation and Public Way

ORDINANCE
57 WEST GRAND LLC
Acct. No. 307452 - 1
Permit No. 1104501

Be It Ordained by the City Council of the City of Chicago:

SECTION 1. Permission and authority are hereby given and granted to 57 WEST GRAND LLC, upon the terms and subject to the conditions of this ordinance to maintain and use, as now constructed, two (2) Door Swing(s) on the public right-of-way adjacent to its premises known as 57-59 W. Grand Ave..

Said Door Swing(s) at W. Grand measure(s):
One (1) at three (3) feet in length, and two point five (2.5) feet in width for a total of seven point five (7.5) square feet.
One (1) at three (3) feet in length, and point six six (.66) feet in width for a total of one point nine eight (1.98) square feet.

The location of said privilege shall be as shown on prints kept on file with the Department of Business Affairs and Consumer Protection and the Office of the City Clerk.

Said privilege shall be constructed in accordance with plans and specifications approved by the Department of Transportation (Division of Project Development).

This grant of privilege in the public way shall be subject to the provisions of Section 10-28-015 and all other required provisions of the Municipal Code of Chicago.

The grantee shall pay to the City of Chicago as compensation for the privilege #1104501 herein granted the sum of one hundred fifty ($150.00) per annum in advance.


A 25% penalty will be added for payments received after due date.

The permit holder agrees to hold the City of Chicago harmless for any damage, relocation or replacement costs associated with damage, relocation or removal of private property caused by the City performing work in the public way.

Authority herein given and granted for a period of five (5) years from and after Date of Passage.

Alderman _____

Brendan Reilly 42nd Ward

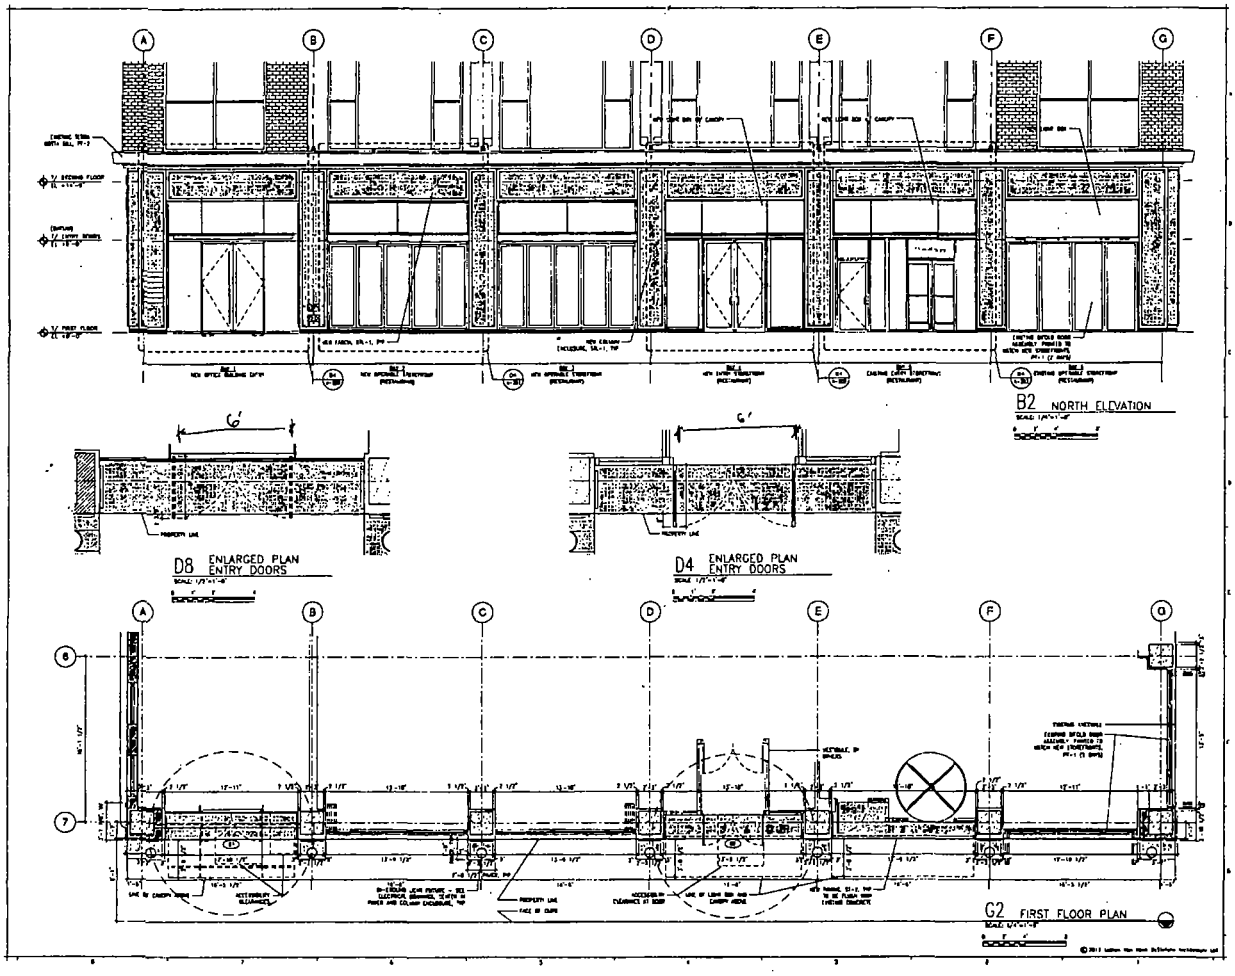

4	REVISED FOR ADDENDUM 2	01/11/13
3	REVISED FOR ADDENDUM 1	01/03/13
2	REVISED FOR CONSTRUCTION	12/28/12
1	REVISED FOR PERMIT	12/17/12

RTM & ASSOCIATES, INC.

RME

FRIEDMAN PROPERTIES

STOREFRONT RENOVATION
57 W. GRAND AVE.
CHICAGO, IL 60654

PLAN AND ELEVATION - NORTH

AS	01/14/13

ASK 1

Office of the City Clerk

O2013-2131

Office of the City Clerk

City Council Document Tracking Sheet

Meeting Date:	3/13/2013
Sponsor(s):	Reilly, Brendan (42)
Type:	Ordinance
Title:	Grant(s) of privilege in public way for 35 W Wacker Venture LP - grease separator
Committee(s) Assignment:	Committee on Transportation and Public Way

ORDINANCE
35 W. WACKER VENTURE LP
Acct. No. 68562 - 1
Permit No. 1104901

Be It Ordained by the City Council of the City of Chicago:

SECTION 1. Permission and authority are hereby given and granted to 35 W. WACKER VENTURE LP, upon the terms and subject to the conditions of this ordinance to maintain and use, as now constructed, one (1) Grease Separator(s) under the public right-of-way adjacent to its premises known as 35 W. Wacker Dr..

Said Grease Separator(s) at N. Dearborn measure(s):
One (1) at ten (10) feet in length, and five (5) feet in width for a total of fifty (50) square feet.

The location of said privilege shall be as shown on prints kept on file with the Department of Business Affairs and Consumer Protection and the Office of the City Clerk.

Said privilege shall be constructed in accordance with plans and specifications approved by the Department of Transportation (Division of Project Development), Department of Transportation (Office of Underground Coordination), and Department of Water Management.

This grant of privilege in the public way shall be subject to the provisions of Section 10-28-015 and all other required provisions of the Municipal Code of Chicago.

The grantee shall pay to the City of Chicago as compensation for the privilege #1104901 herein granted the sum of four hundred ($400.00) per annum in advance.


A 25% penalty will be added for payments received after due date.

The permit holder agrees to hold the City of Chicago harmless for any damage, relocation or replacement costs associated with damage, relocation or removal of private property caused by the City performing work in the public way.

Authority herein given and granted for a period of five (5) years from and after 04/29/2013.

Alderman _____

Brendan Reilly 42nd Ward

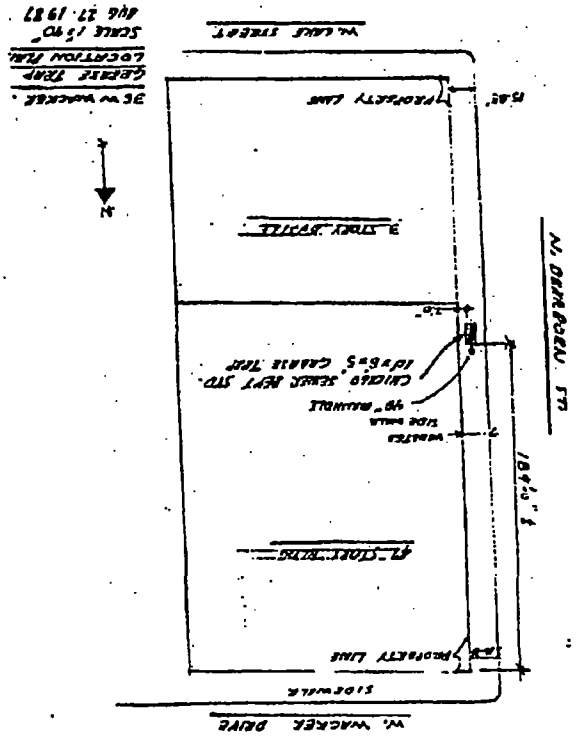
W. WACKER DRIVE
SIDEWALK
PROPERTY LINE
4'-0" CONC. TOPS
3 STORY BRICK
PROPERTY LINE
W. LAKE STREET
N. DEARBORN ST.
184'-0"
WAISTED
SIDE WALLS
42" RAILROAD
CHICAGO "SEARS NEXT STD."
10"x6"x5" CAMBER TRAP
SCALE 1"=10"
AUG 27, 1987
GREASE TRAP
LOCATION PLAN
35'W WACKER

Office of the City Clerk

O2013-2133

Office of the City Clerk

City Council Document Tracking Sheet

Meeting Date:	3/13/2013
Sponsor(s):	Reilly, Brendan (42)
Type:	Ordinance
Title:	Grant(s) of privilege in public way for 35 W Wacker Venture LP - manhole
Committee(s) Assignment:	Committee on Transportation and Public Way

ORDINANCE
35 W. WACKER VENTURE LP
Acct. No. 68562 - 1
Permit No. 1104902

Be It Ordained by the City Council of the City of Chicago:

SECTION 1. Permission and authority are hereby given and granted to 35 W. WACKER VENTURE LP, upon the terms and subject to the conditions of this ordinance to maintain and use, as now constructed, one (1) Manhole(s) under the public right-of-way adjacent to its premises known as 35 W. Wacker Dr..

Said Manhole(s) at N. Dearborn measure(s):
One (1) at one (1) foot in length, and four (4) feet in width for a total of four (4) square feet.

The location of said privilege shall be as shown on prints kept on file with the Department of Business Affairs and Consumer Protection and the Office of the City Clerk.

Said privilege shall be constructed in accordance with plans and specifications approved by the Department of Transportation (Office of Underground Coordination) and Department of Water Management.

This grant of privilege in the public way shall be subject to the provisions of Section 10-28-015 and all other required provisions of the Municipal Code of Chicago.

The grantee shall pay to the City of Chicago as compensation for the privilege #1104902 herein granted the sum of four hundred ($400.00) per annum in advance.


A 25% penalty will be added for payments received after due date.

The permit holder agrees to hold the City of Chicago harmless for any damage, relocation or replacement costs associated with damage, relocation or removal of private property caused by the City performing work in the public way.

Authority herein given and granted for a period of five (5) years from and after 04/29/2013.

Alderman _____

Brendan Reilly 42nd Ward

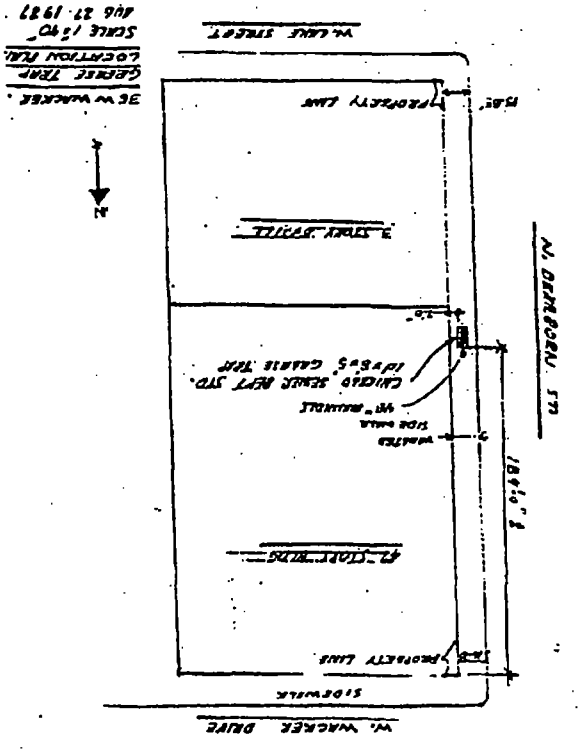
W. WACKER DRIVE
SIDEWALK
PROPERTY LINE
42'-STORY BLDG.
3-STORY BRICK
CHICAGO SEWER DEPT STD. 16"x8"x5" CLAYTILE TILE
WATER SIDE WALK
N. DEARBORN ST.
PROPERTY LINE
W. LAKE STREET
SCALE 1"=10'
AUG 27, 1987

Office of the City Clerk

O2013-2139

Office of the City Clerk

City Council Document Tracking Sheet

Meeting Date:	3/13/2013
Sponsor(s):	Smith, Michele (43)
Type:	Ordinance
Title:	Grant(s) of privilege in public way for Plum Market
Committee(s) Assignment:	Committee on Transportation and Public Way

ORDINANCE
PLUM MARKET
Acct. No. 373627 - 1
Permit No. 1103708

Be It Ordained by the City Council of the City of Chicago:

SECTION 1. Permission and authority are hereby given and granted to PLUM MARKET, upon the terms and subject to the conditions of this ordinance to maintain and use six (6) sign(s) projecting over the public right-of-way attached to its premises known as 1233 N. Wells St..

Said sign structure(s) measures as follows; along N. Wells:
One (1) at twenty-nine point three three (29.33) feet in length, six point four six (6.46) feet in height and twelve (12) feet above grade level.
One (1) at one point six seven (1.67) feet in length, three point eight three (3.83) feet in height and three point three three (3.33) feet above grade level.
Four (4) at two point one seven (2.17) feet in length, one point eight three (1.83) feet in height and nine (9) feet above grade level.

The location of said privilege shall be as shown on prints kept on file with the Department of Business Affairs and Consumer Protection and the Office of the City Clerk.

Said privilege shall be constructed in accordance with plans and specifications approved by the Department of Transportation (Division of Project Development) and Zoning Department - Signs.

This grant of privilege in the public way shall be subject to the provisions of Section 10-28-015 and all other required provisions of the Municipal Code of Chicago.

The grantee shall pay to the City of Chicago as compensation for the privilege #1103708 herein granted the sum of four hundred seventy-five ($475.00) per annum in advance.


A 25% penalty will be added for payments received after due date.

The permit holder agrees to hold the City of Chicago harmless for any damage, relocation or replacement costs associated with damage, relocation or removal of private property caused by the City performing work in the public way.

Authority herein given and granted for a period of five (5) years from and after Date of Passage.

Alderman _____

Michele Smith 43rd Ward

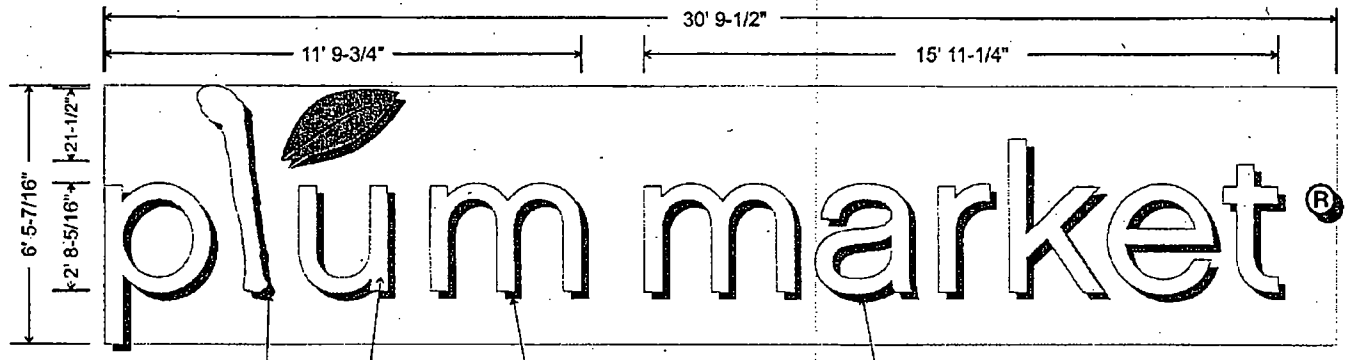


3"deep fabricated channel letters with .040 painted coil returns and .063 aluminum backs

.1875 translucent #7328 white polycarb faces with 1"std white trimcap, Respective vinyl applied to "leaf"

Internally illuminated with white Agilight APEX LED lighting

Mounted to exterior brick facade with 3/8" lag and shield anchors

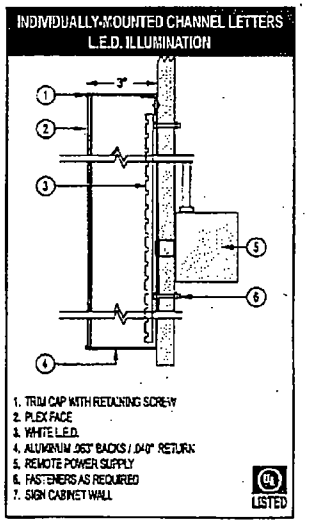

Colors to Match

Translucent Face
#7328 White

Translucent Vinyl Face
To match PMS 376C

To Match PMS
222C @ 88%

Main ID Channel Letters
3/8" = 1'

SOUTH WATER
SIGNS
934 N Church
Elmhurst, IL 60126
tel: 630.333.4900
fax: 630.333.4915

CLIENT	PROJECT NAME	DATE	REVISIONS:
Plum Market	Building ID Signs 1233 N Wells St, Chicago IL	07.11.12	REV: 07.31.12 09.18.12 09.21.12
CUSTOMER APPROVAL	TRACKER NUMBER	DRAWN BY	
	33218	rm	

Office of the City Clerk

O2013-2144

Office of the City Clerk

City Council Document Tracking Sheet

Meeting Date:	3/13/2013
Sponsor(s):	Smith, Michele (43)
Type:	Ordinance
Title:	Grant(s) of privilege in public way for Reza's Grill LLC
Committee(s) Assignment:	Committee on Transportation and Public Way

ORDINANCE
REZA'S GRILL, LLC
Acct. No. 336349 - 1
Permit No. 1104200

Be It Ordained by the City Council of the City of Chicago:

SECTION 1. Permission and authority are hereby given and granted to REZA'S GRILL, LLC, upon the terms and subject to the conditions of this ordinance to construct, install, maintain and use eight (8) Light Fixture(s) projecting over the public right-of-way adjacent to its premises known as 2423 N. Clark St..

Said Light Fixture(s) at N Clark St measure(s):
Three (3) at point seven five (.75) feet in length, point five eight (.58) feet in width and eleven (11) feet above grade level.
Five (5) at two point five (2.5) feet in length, two point five (2.5) feet in width and twelve point five eight (12.58) feet above grade level.

The location of said privilege shall be as shown on prints kept on file with the Department of Business Affairs and Consumer Protection and the Office of the City Clerk.

Said privilege shall be constructed in accordance with plans and specifications approved by the Department of Transportation (Division of Project Development).

This grant of privilege in the public way shall be subject to the provisions of Section 10-28-015 and all other required provisions of the Municipal Code of Chicago.

The grantee shall pay to the City of Chicago as compensation for the privilege #1104200 herein granted the sum of twenty-five ($25.00) per annum in advance.

A 25% penalty will be added for payments received after due date.

The permit holder agrees to hold the City of Chicago harmless for any damage, relocation or replacement costs associated with damage, relocation or removal of private property caused by the City performing work in the public way.

Authority herein given and granted for a period of five (5) years from and after Date of Passage.

Alderman _____


Michele Smith 43rd Ward

APPLICATION TO USE THE PUBLIC RIGHT OF WAY

EXAMPLE OF LIGHT(S) DRAWING

2423 N Clark LLC.

2423 N. Clark St.

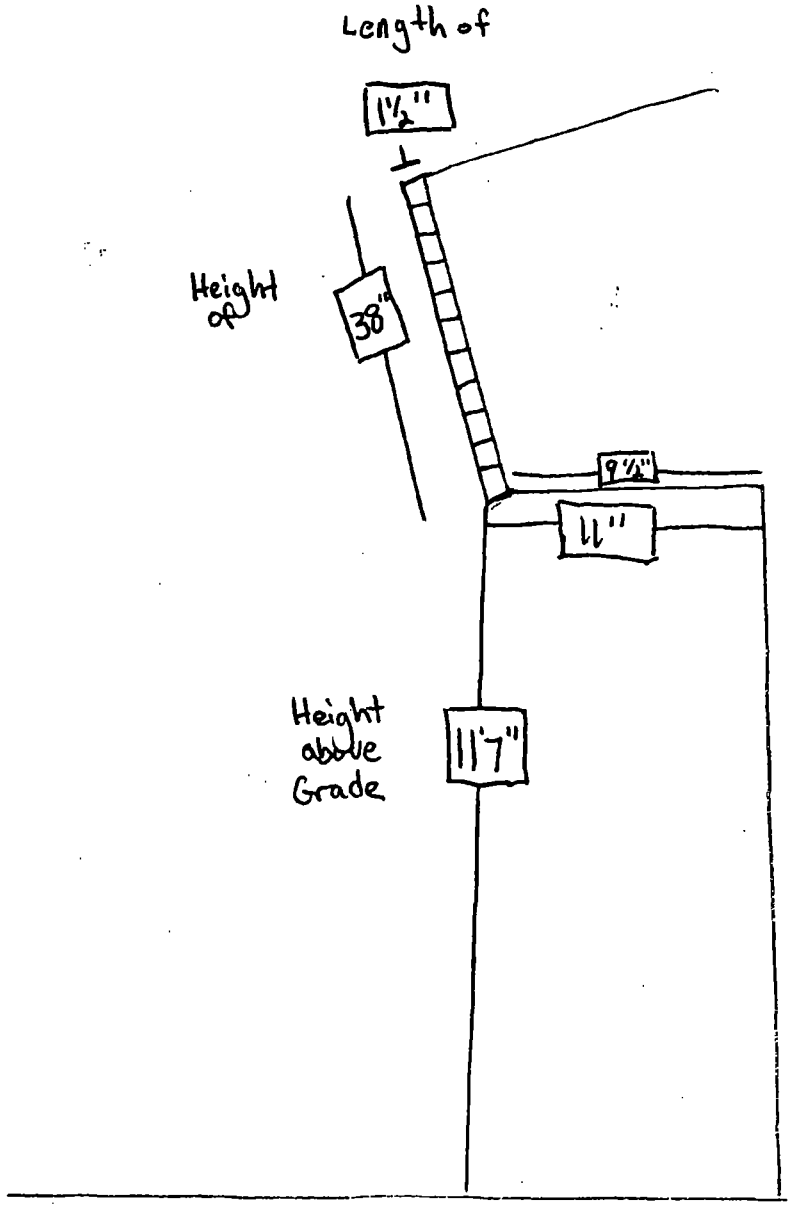

Office of the City Clerk

O2013-2148

Office of the City Clerk

City Council Document Tracking Sheet

Meeting Date:	3/13/2013
Sponsor(s):	Smith, Michele (43)
Type:	Ordinance
Title:	Grant(s) of privilege in public way for Starbucks Coffee No. 16696
Committee(s) Assignment:	Committee on Transportation and Public Way

ORDINANCE
STARBUCKS COFFEE # 16696
Acct. No. 63414 - 155
Permit No. 1104218

Be It Ordained by the City Council of the City of Chicago:

SECTION 1. Permission and authority are hereby given and granted to STARBUCKS COFFEE # 16696, upon the terms and subject to the conditions of this ordinance to maintain and use one (1) sign(s) projecting over the public right-of-way attached to its premises known as 1599 N. Clybourn Ave..

Said sign structure(s) measures as follows; along N. Clybourn Avenue:
One (1) at two point three three (2.33) feet in length, two point three three (2.33) feet in height and sixteen (16) feet above grade level.

The location of said privilege shall be as shown on prints kept on file with the Department of Business Affairs and Consumer Protection and the Office of the City Clerk.

Said privilege shall be constructed in accordance with plans and specifications approved by the Department of Transportation (Division of Project Development) and Zoning Department - Signs.

This grant of privilege in the public way shall be subject to the provisions of Section 10-28-015 and all other required provisions of the Municipal Code of Chicago.

The grantee shall pay to the City of Chicago as compensation for the privilege #1104218 herein granted the sum of one hundred ($100.00) per annum in advance.


A 25% penalty will be added for payments received after due date.

The permit holder agrees to hold the City of Chicago harmless for any damage, relocation or replacement costs associated with damage, relocation or removal of private property caused by the City performing work in the public way.


Authority herein given and granted for a period of five (5) years from and after Date of Passage.

Alderman _____


Michele Smith 43rd Ward

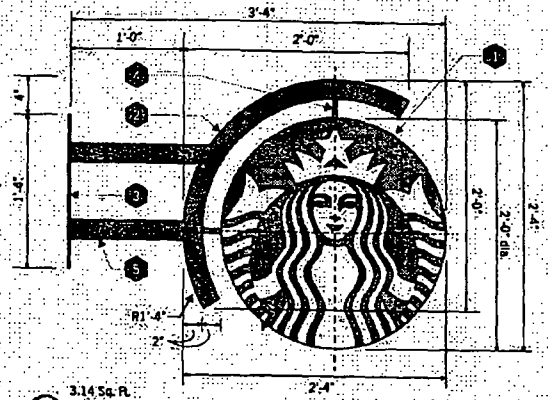


FRONT ELEVATION
SCALE: 1" = 1'

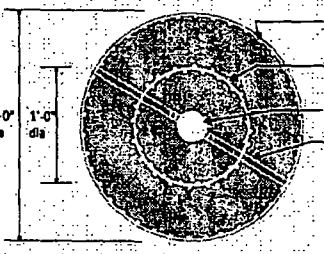

ELEVATION DETAIL L.E.D. Layout
SCALE: 1" = 1'

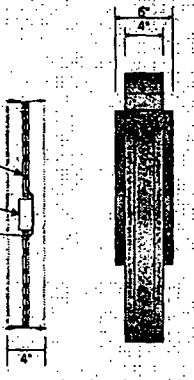

SIDE ELEVATION
SCALE: 1" = 1'

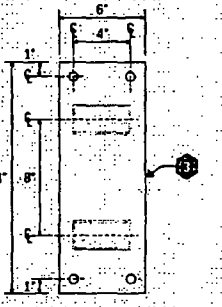

BASEPLATE DETAIL
SCALE: 1½" = 1'

SIGN SPECIFICATIONS:

#1&2 D/F internally illuminated Cabinet
Return Material: .125" rolled aluminum
Return Finish: Painted GGP Matte Black
Return Depth: 4"
Face Material: 3/16" thick lexan
Face Finish: #7328 White
Graphics: Applied Arlon-76 Trans Holly Green vinyl
L.E.D. Color: White
L.E.D. Type: Lumificient L.E.D.
L.E.D. Connection: 18/3 Class 2 Plenum Wire (#253038)
Trim Cap: 1" Black
Power Supply: Self contained Lumificient Power Supply


#4 Custom Fabricated Aluminum Bracket
Bracket Material: .125" rolled aluminum pattside & sides; rolled .080" aluminum inside
Bracket Finish: Painted GGP Matte Black

#3 Aluminum Baseplate
Baseplate Material: ¼" thick aluminum base plate
Baseplate Finish: Painted GGP Matte Black

#24 Aluminum Spacer / Conduit
Spacer Material: ½"dia. aluminum tube spacer / conduit
Spacer Finish: Painted GGP Matte Black

#5 Horizontal Aluminum Supports
Support Material: 2" x 4" x 1/8" aluminum tubing
Support Finish: Painted GGP Matte Black

#6 Install
Install Method: Exact method of attachment TBD per location (survey required)

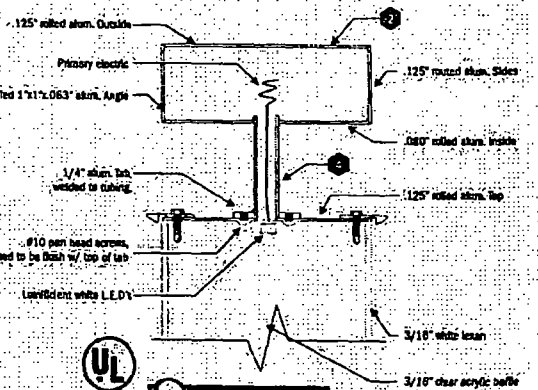

SECTION DETAIL
SCALE: NTS



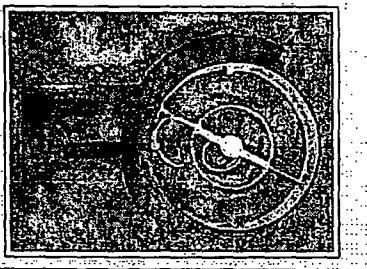


PHOTO: AS BUILT (Showing interior of cabinet)
SCALE: nts

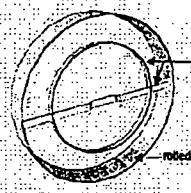

ISOMETRIC VIEW - LED STRAPS AT INTERIOR OF CABINET
SCALE: nts

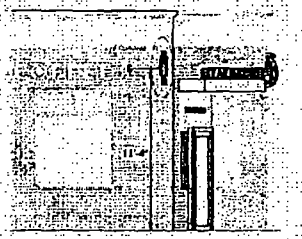

ELEVATION VIEW PROPOSED
SCALE: ¾" = 1'
NORTH ELEVATION

GABLESIGNS
www.gablesigns.com
7440 Ft. Smallwood Road Baltimore, Maryland 21226
Phone 410.362.6400 Fax 410.437.3330

CUSTOMER NAME: Starbucks Coffee Company
PROJECT MANAGER: 312.350.8896
SITE/STORE NAME: Starbucks Coffee #16696
CITY/STATE: Chicago, IL
DRAWING DATE: 12/11/12
SALES REP: JK
ACCT. EXEC. INIT: SS
SAP/JOB NUMBER: 47483-001
INSTALLATION DATE:

REVISION HISTORY

REV. #	DRAWING DATE	DRAWING # REVISED

ELECTRICAL REQUIREMENTS

SIGN TYPE	AMPS	VOLTAGE
AS SHOWN		120V

LIFE MANAGEMENT DEVICE

PHOTO CELL		TIME CLOCK		MANUAL	
	X		X		X

CLIENT/LANDLORD APPROVAL

APPROVED | APPROVED AS NOTED | DISAPPROVED SERVICE & REVISION

CLIENT SIGNATURE DATE

LANDLORD SIGNATURE DATE

SIGN TYPE	QTY
ID:13159-Evolved: 24" D/F Illuminated Blade Sign:	1

DRAWING NUMBER	SHEET NUMBER
2572LC	1 of 1

COLORS PORTRAYED ARE REPRESENTATIONAL UNLESS NOTED; ACTUAL COLOR SAMPLES AVAILABLE UPON REQUEST.
This drawing remains the exclusive property of GableSigns & Graphics, Inc. It is submitted for your consideration in the purchase of the product(s) manufactured according to these plans. This design cannot be copied in whole or in part, altered or published in any manner without written permission of Gable Signs & Graphics, Inc. Exceptions are previously copyrighted artwork supplied by client.

Office of the City Clerk

O2013-2151

Office of the City Clerk

City Council Document Tracking Sheet

Meeting Date:	3/13/2013
Sponsor(s):	Tunney, Thomas (44)
Type:	Ordinance
Title:	Grant(s) of privilege in public way for Blue Havana
Committee(s) Assignment:	Committee on Transportation and Public Way

ORDINANCE
BLUE HAVANA
Acct. No. 27047 - 1
Permit No. 1092852

Be It Ordained by the City Council of the City of Chicago:

SECTION 1. Permission and authority are hereby given and granted to BLUE HAVANA, upon the terms and subject to the conditions of this ordinance to maintain and use one (1) sign(s) projecting over the public right-of-way attached to its premises known as 856 W. Belmont Ave..

Said sign structure(s) measures as follows; along W. BELMONT AVE.:
One (1) at six point one six (6.16) feet in length, four (4) feet in height and nine point eight three (9.83) feet above grade level.

The location of said privilege shall be as shown on prints kept on file with the Department of Business Affairs and Consumer Protection and the Office of the City Clerk.

Said privilege shall be constructed in accordance with plans and specifications approved by the Department of Transportation (Division of Project Development) and Zoning Department - Signs.

This grant of privilege in the public way shall be subject to the provisions of Section 10-28-015 and all other required provisions of the Municipal Code of Chicago.

The grantee shall pay to the City of Chicago as compensation for the privilege #1092852 herein granted the sum of one hundred ($100.00) per annum **to commence (1) one year after passage.**

A 25% penalty will be added for payments received after due date.

The permit holder agrees to hold the City of Chicago harmless for any damage, relocation or replacement costs associated with damage, relocation or removal of private property caused by the City performing work in the public way.

Authority herein given and granted for a period of five (5) years from and after Date of Passage.

Alderman _____
Thomas Tunney 44th Ward

Department of Business Affairs and Consumer Protection
Business Assistance Center - Public Way Use Unit
City Hall - 121 N. LaSalle Street, Room 800 • Chicago, IL 60602
(312)-74-GOBIZ (312-744-6249) • (312) 744-1944 (TTY)
http://www.cityofchicago.org/bacp

03/13/2013

Alderman **Thomas Tunney**
Ward # **44**
City of Chicago
City Hall, Room **203**
121 North LaSalle Street
Chicago, Illinois 60602

Re: An ordinance to use and maintain a portion of the public right-of-way for **one (1) sign(s)** for **BLUE HAVANA**, adjacent to the premises known as **856 W. Belmont Ave.**.


Dear Alderman **Thomas Tunney**:


The applicant referenced above has requested the use of the public right-of-way for a **sign(s)**. An ordinance has been prepared by the Department of Business Affairs and Consumer Protection – Business Assistance Center - Public Way Use Unit for presentation to the City Council. Because this request was made for properties located in your ward, as approved by you as per the attached, I respectfully request that you introduce the attached ordinance at the next City Council meeting.

If you have any questions regarding this ordinance, please contact Anthony Bertuca at (312) 744-5506.

Department of Business Affairs and Consumer Protection

Sign Drawing
856 W. Belmont Ave.
Rags 2 Riches Fashions dba Blue Havana

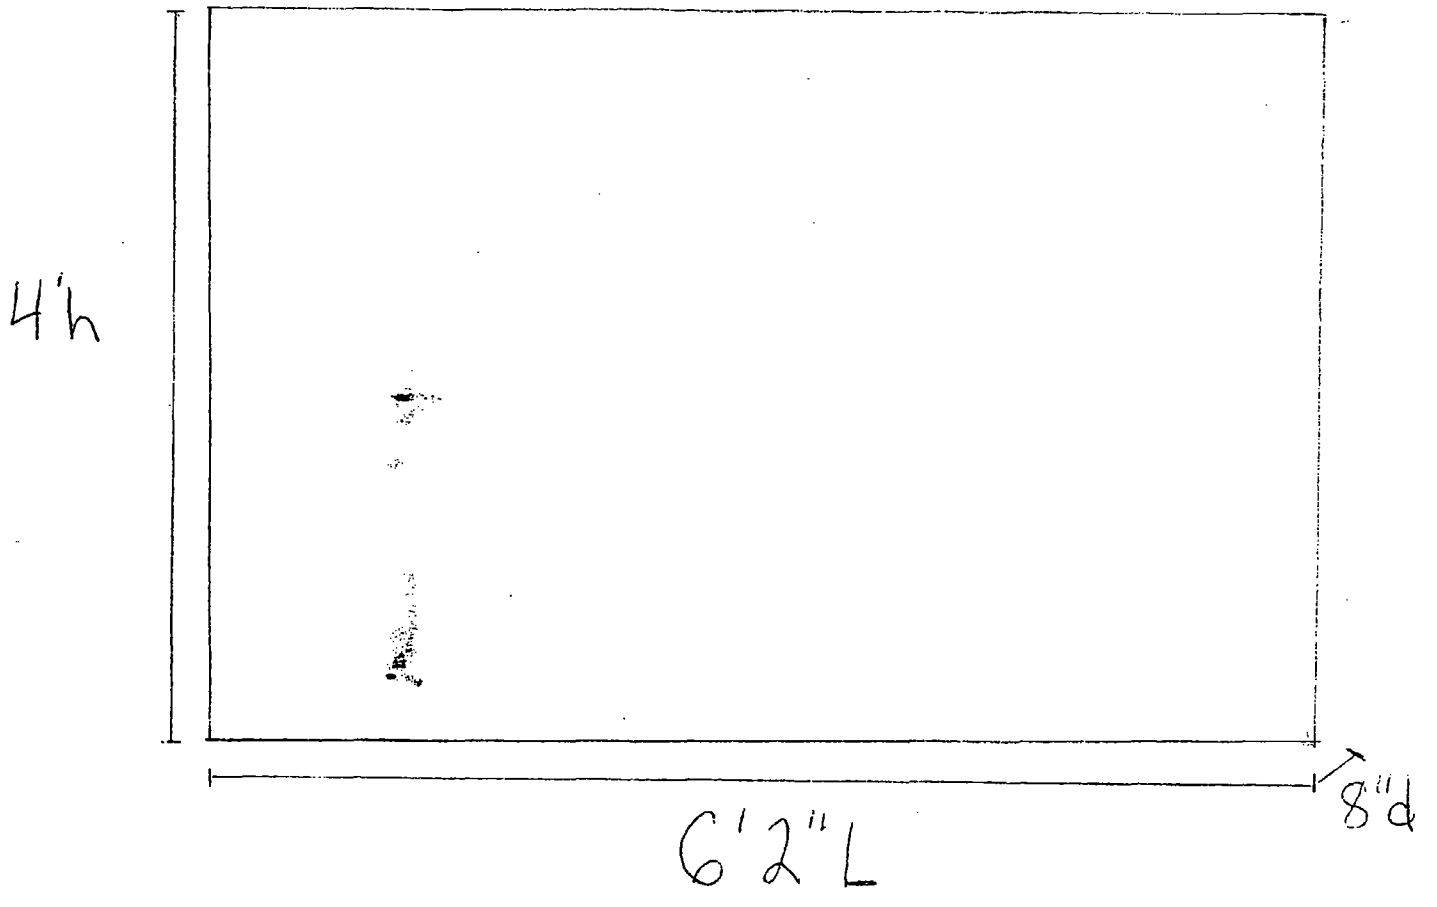

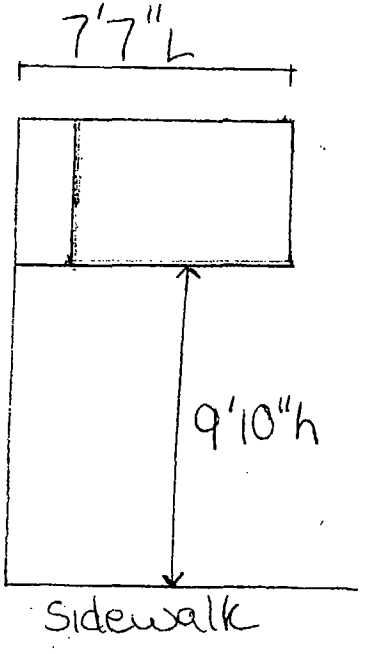

Office of the City Clerk

O2013-2154

Office of the City Clerk

City Council Document Tracking Sheet

Meeting Date:	3/13/2013
Sponsor(s):	Tunney, Thomas (44)
Type:	Ordinance
Title:	Grant(s) of privilege in public way for Broadway Wine & Liquors
Committee(s) Assignment:	Committee on Transportation and Public Way

ORDINANCE
BROADWAY WINE & LIQUORS
Acct. No. 244053 - 1
Permit No. 1104809

Be It Ordained by the City Council of the City of Chicago:

SECTION 1. Permission and authority are hereby given and granted to BROADWAY WINE & LIQUORS, upon the terms and subject to the conditions of this ordinance to maintain and use one (1) sign(s) projecting over the public right-of-way attached to its premises known as 3158 N. Broadway .

Said sign structure(s) measures as follows; along N. Broadway:
One (1) at eight (8) feet in length, four point eight (4.8) feet in height and eleven point four (11.4) feet above grade level.

The location of said privilege shall be as shown on prints kept on file with the Department of Business Affairs and Consumer Protection and the Office of the City Clerk.

Said privilege shall be constructed in accordance with plans and specifications approved by the Department of Transportation (Division of Project Development) and Zoning Department - Signs.

This grant of privilege in the public way shall be subject to the provisions of Section 10-28-015 and all other required provisions of the Municipal Code of Chicago.

The grantee shall pay to the City of Chicago as compensation for the privilege #1104809 herein granted the sum of three hundred ($300.00) per annum in advance.

A 25% penalty will be added for payments received after due date.

The permit holder agrees to hold the City of Chicago harmless for any damage, relocation or replacement costs associated with damage, relocation or removal of private property caused by the City performing work in the public way.

Authority herein given and granted for a period of five (5) years from and after 05/09/2012.

Alderman _____

Thomas Tunney 44th Ward

Department of Business Affairs and Consumer Protection
Business Assistance Center - Public Way Use Unit
City Hall - 121 N. LaSalle Street, Room 800 • Chicago, IL 60602
(312)-74-GOBIZ (312-744-6249) • (312) 744-1944 (TTY)
http://www.cityofchicago.org/bacp

03/13/2013

Alderman **Thomas Tunney**
Ward # **44**
City of Chicago
City Hall, Room **203**
121 North LaSalle Street
Chicago, Illinois 60602


Re: An ordinance to use and maintain a portion of the public right-of-way for **one (1) sign(s)** for **BROADWAY WINE & LIQUORS**, adjacent to the premises known as **3158 N. Broadway** .

Dear Alderman **Thomas Tunney**:

The applicant referenced above has requested the use of the public right-of-way for a **sign(s)**. An ordinance has been prepared by the Department of Business Affairs and Consumer Protection – Business Assistance Center - Public Way Use Unit for presentation to the City Council. Because this request was made for properties located in your ward, as approved by you as per the attached, I respectfully request that you introduce the attached ordinance at the next City Council meeting.

If you have any questions regarding this ordinance, please contact Anthony Bertuca at (312) 744-5506.

Department of Business Affairs and Consumer Protection

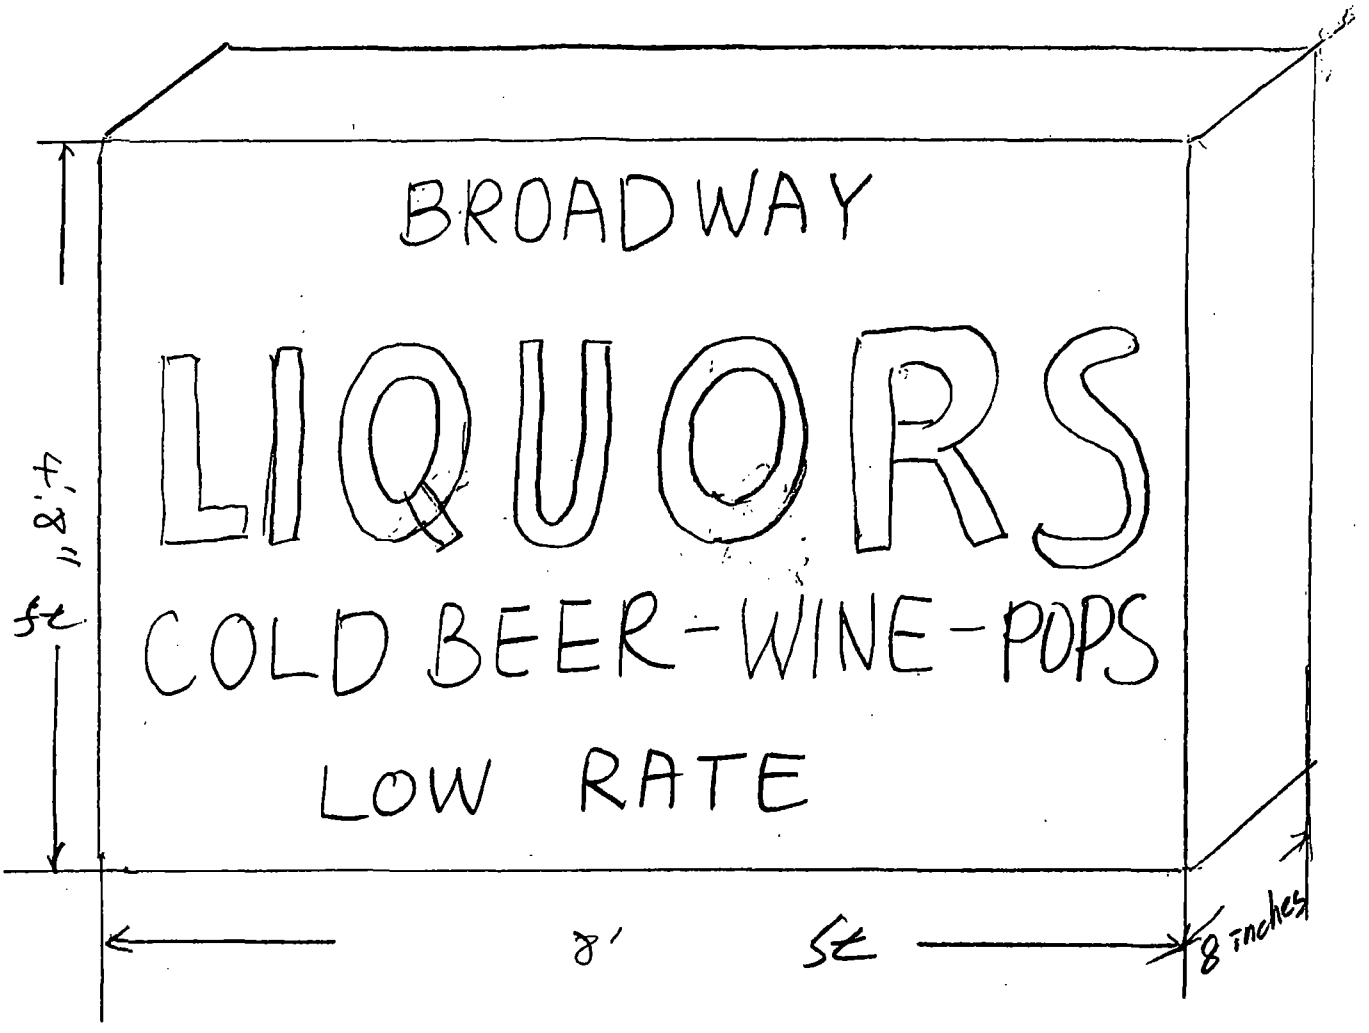
BROADWAY
LIQUORS
COLD BEER-WINE-POPS
LOW RATE
4'8"
8'
8 inches

Office of the City Clerk

O2013-2157

Office of the City Clerk

City Council Document Tracking Sheet

Meeting Date:	3/13/2013
Sponsor(s):	Tunney, Thomas (44)
Type:	Ordinance
Title:	Grant(s) of privilege in public way for Gold Coast Tickets
Committee(s) Assignment:	Committee on Transportation and Public Way

ORDINANCE
GOLD COAST TICKETS
Acct. No. 15140 - 4
Permit No. 1104813

Be It Ordained by the City Council of the City of Chicago:

SECTION 1. Permission and authority are hereby given and granted to GOLD COAST TICKETS, upon the terms and subject to the conditions of this ordinance to maintain and use one (1) sign(s) projecting over the public right-of-way attached to its premises known as 950 W. Addison St..

Said sign structure(s) measures as follows; along W. Addison Street:
One (1) at eight point five (8.5) feet in length, five point five (5.5) feet in height and nine point zero eight (9.08) feet above grade level.

The location of said privilege shall be as shown on prints kept on file with the Department of Business Affairs and Consumer Protection and the Office of the City Clerk.

Said privilege shall be constructed in accordance with plans and specifications approved by the Department of Transportation (Division of Project Development) and Zoning Department - Signs.

This grant of privilege in the public way shall be subject to the provisions of Section 10-28-015 and all other required provisions of the Municipal Code of Chicago.

The grantee shall pay to the City of Chicago as compensation for the privilege #1104813 herein granted the sum of three hundred ($300.00) per annum in advance.

A 25% penalty will be added for payments received after due date.

The permit holder agrees to hold the City of Chicago harmless for any damage, relocation or replacement costs associated with damage, relocation or removal of private property caused by the City performing work in the public way.

Authority herein given and granted for a period of five (5) years from and after 09/27/2012.

Alderman _____

Thomas Tunney 44th Ward

Department of Business Affairs and Consumer Protection
Business Assistance Center - Public Way Use Unit
City Hall - 121 N. LaSalle Street, Room 800 • Chicago, IL 60602
(312)-74-GOBIZ (312-744-6249) • (312) 744-1944 (TTY)
http://www.cityofchicago.org/bacp

03/13/2013

Alderman **Thomas Tunney**
Ward # **44**
City of Chicago
City Hall, Room **203**
121 North LaSalle Street
Chicago, Illinois 60602


Re: An ordinance to use and maintain a portion of the public right-of-way for **one (1) sign(s)** for **GOLD COAST TICKETS**, adjacent to the premises known as **950 W. Addison St.**.

Dear Alderman **Thomas Tunney**:

The applicant referenced above has requested the use of the public right-of-way for a **sign(s)**. An ordinance has been prepared by the Department of Business Affairs and Consumer Protection – Business Assistance Center - Public Way Use Unit for presentation to the City Council. Because this request was made for properties located in your ward, as approved by you as per the attached, I respectfully request that you introduce the attached ordinance at the next City Council meeting.

If you have any questions regarding this ordinance, please contact Anthony Bertuca at (312) 744-5506.

Department of Business Affairs and Consumer Protection

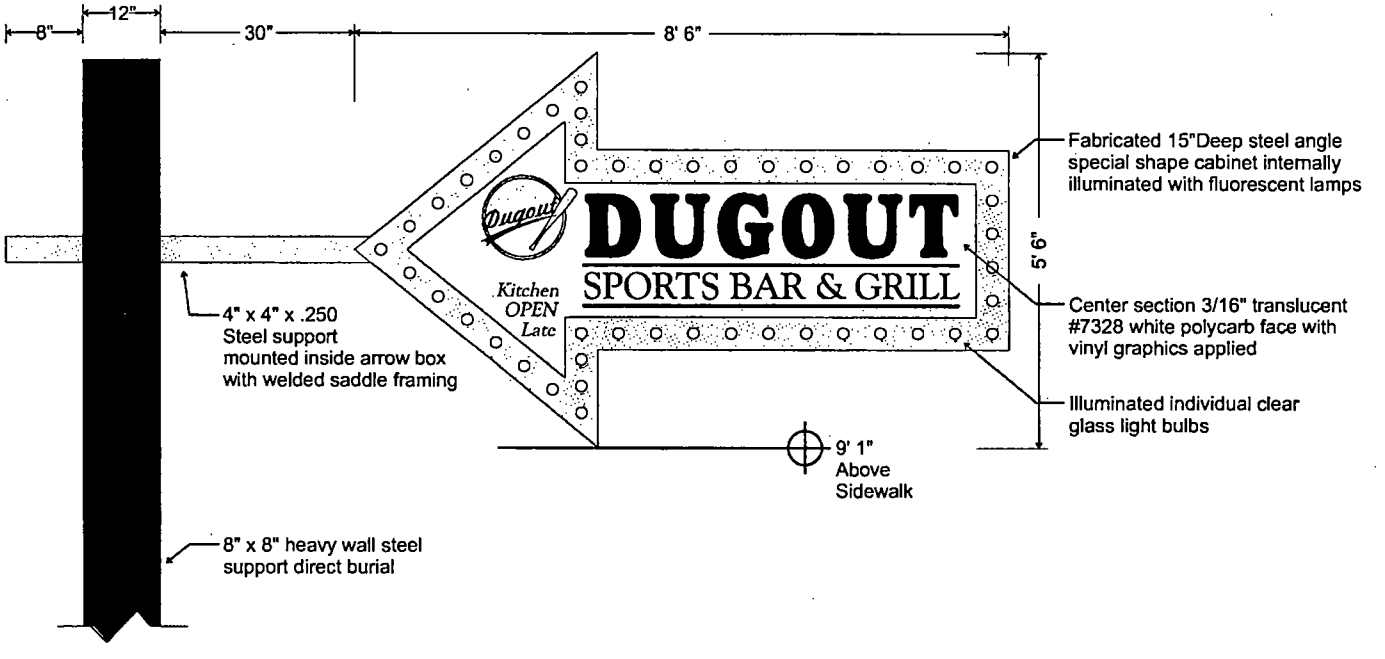

Internally Illuminated Double Sided ID Sign

SOUTH WATER
SIGNS
934 N Church
Elmhurst, IL 60126
tel: 630.333.4900
fax: 630 333 4915

CLIENT: Gold Coast Tickets	PROJECT NAME: The Dugout 950 W Addison St, Chicago IL	DATE: 02.05.13	REVISIONS:
CUSTOMER APPROVAL:	TRACKER NUMBER: #####	DRAWN BY: m	

THIS DRAWING IS THE PROPERTY OF SOUTH WATER SIGNS, LLC. ALL RIGHTS OF REPRODUCTION ARE RESERVED BY SOUTH WATER SIGNS, INC.

Office of the City Clerk

O2013-2158

Office of the City Clerk

City Council Document Tracking Sheet

Meeting Date:	3/13/2013
Sponsor(s):	Tunney, Thomas (44)
Type:	Ordinance
Title:	Grant(s) of privilege in public way for Sopranos
Committee(s) Assignment:	Committee on Transportation and Public Way

ORDINANCE
SOPRANOS
Acct. No. 19475 - 2
Permit No. 1104808

Be It Ordained by the City Council of the City of Chicago:

SECTION 1. Permission and authority are hereby given and granted to SOPRANOS, upon the terms and subject to the conditions of this ordinance to maintain and use one (1) sign(s) projecting over the public right-of-way attached to its premises known as 2901 N. Sheffield Ave..

Said sign structure(s) measures as follows; along N. Sheffield:
One (1) at one point eight three (1.83) feet in length, eight point nine one (8.91) feet in height and twelve point two five (12.25) feet above grade level.

The location of said privilege shall be as shown on prints kept on file with the Department of Business Affairs and Consumer Protection and the Office of the City Clerk.

Said privilege shall be constructed in accordance with plans and specifications approved by the Department of Transportation (Division of Project Development) and Zoning Department - Signs.

This grant of privilege in the public way shall be subject to the provisions of Section 10-28-015 and all other required provisions of the Municipal Code of Chicago.

The grantee shall pay to the City of Chicago as compensation for the privilege #1104808 herein granted the sum of one hundred ($100.00) per annum in advance.

A 25% penalty will be added for payments received after due date.

The permit holder agrees to hold the City of Chicago harmless for any damage, relocation or replacement costs associated with damage, relocation or removal of private property caused by the City performing work in the public way.

Authority herein given and granted for a period of five (5) years from and after 03/14/2012.

Alderman _____

Thomas Tunney 44th Ward

Department of Business Affairs and Consumer Protection
Business Assistance Center - Public Way Use Unit
City Hall - 121 N. LaSalle Street, Room 800 • Chicago, IL 60602
(312)-74-GOBIZ (312-744-6249) • (312) 744-1944 (TTY)
http://www.cityofchicago.org/bacp

03/13/2013

Alderman **Thomas Tunney**
Ward # **44**
City of Chicago
City Hall, Room **203**
121 North LaSalle Street
Chicago, Illinois 60602


Re: An ordinance to use and maintain a portion of the public right-of-way for **one (1) sign(s)** for **SOPRANOS**, adjacent to the premises known as **2901 N. Sheffield Ave.**.

Dear Alderman **Thomas Tunney**:

The applicant referenced above has requested the use of the public right-of-way for a **sign(s)**. An ordinance has been prepared by the Department of Business Affairs and Consumer Protection – Business Assistance Center - Public Way Use Unit for presentation to the City Council. Because this request was made for properties located in your ward, as approved by you as per the attached, I respectfully request that you introduce the attached ordinance at the next City Council meeting.

If you have any questions regarding this ordinance, please contact Anthony Bertuca at (312) 744-5506.

Department of Business Affairs and Consumer Protection

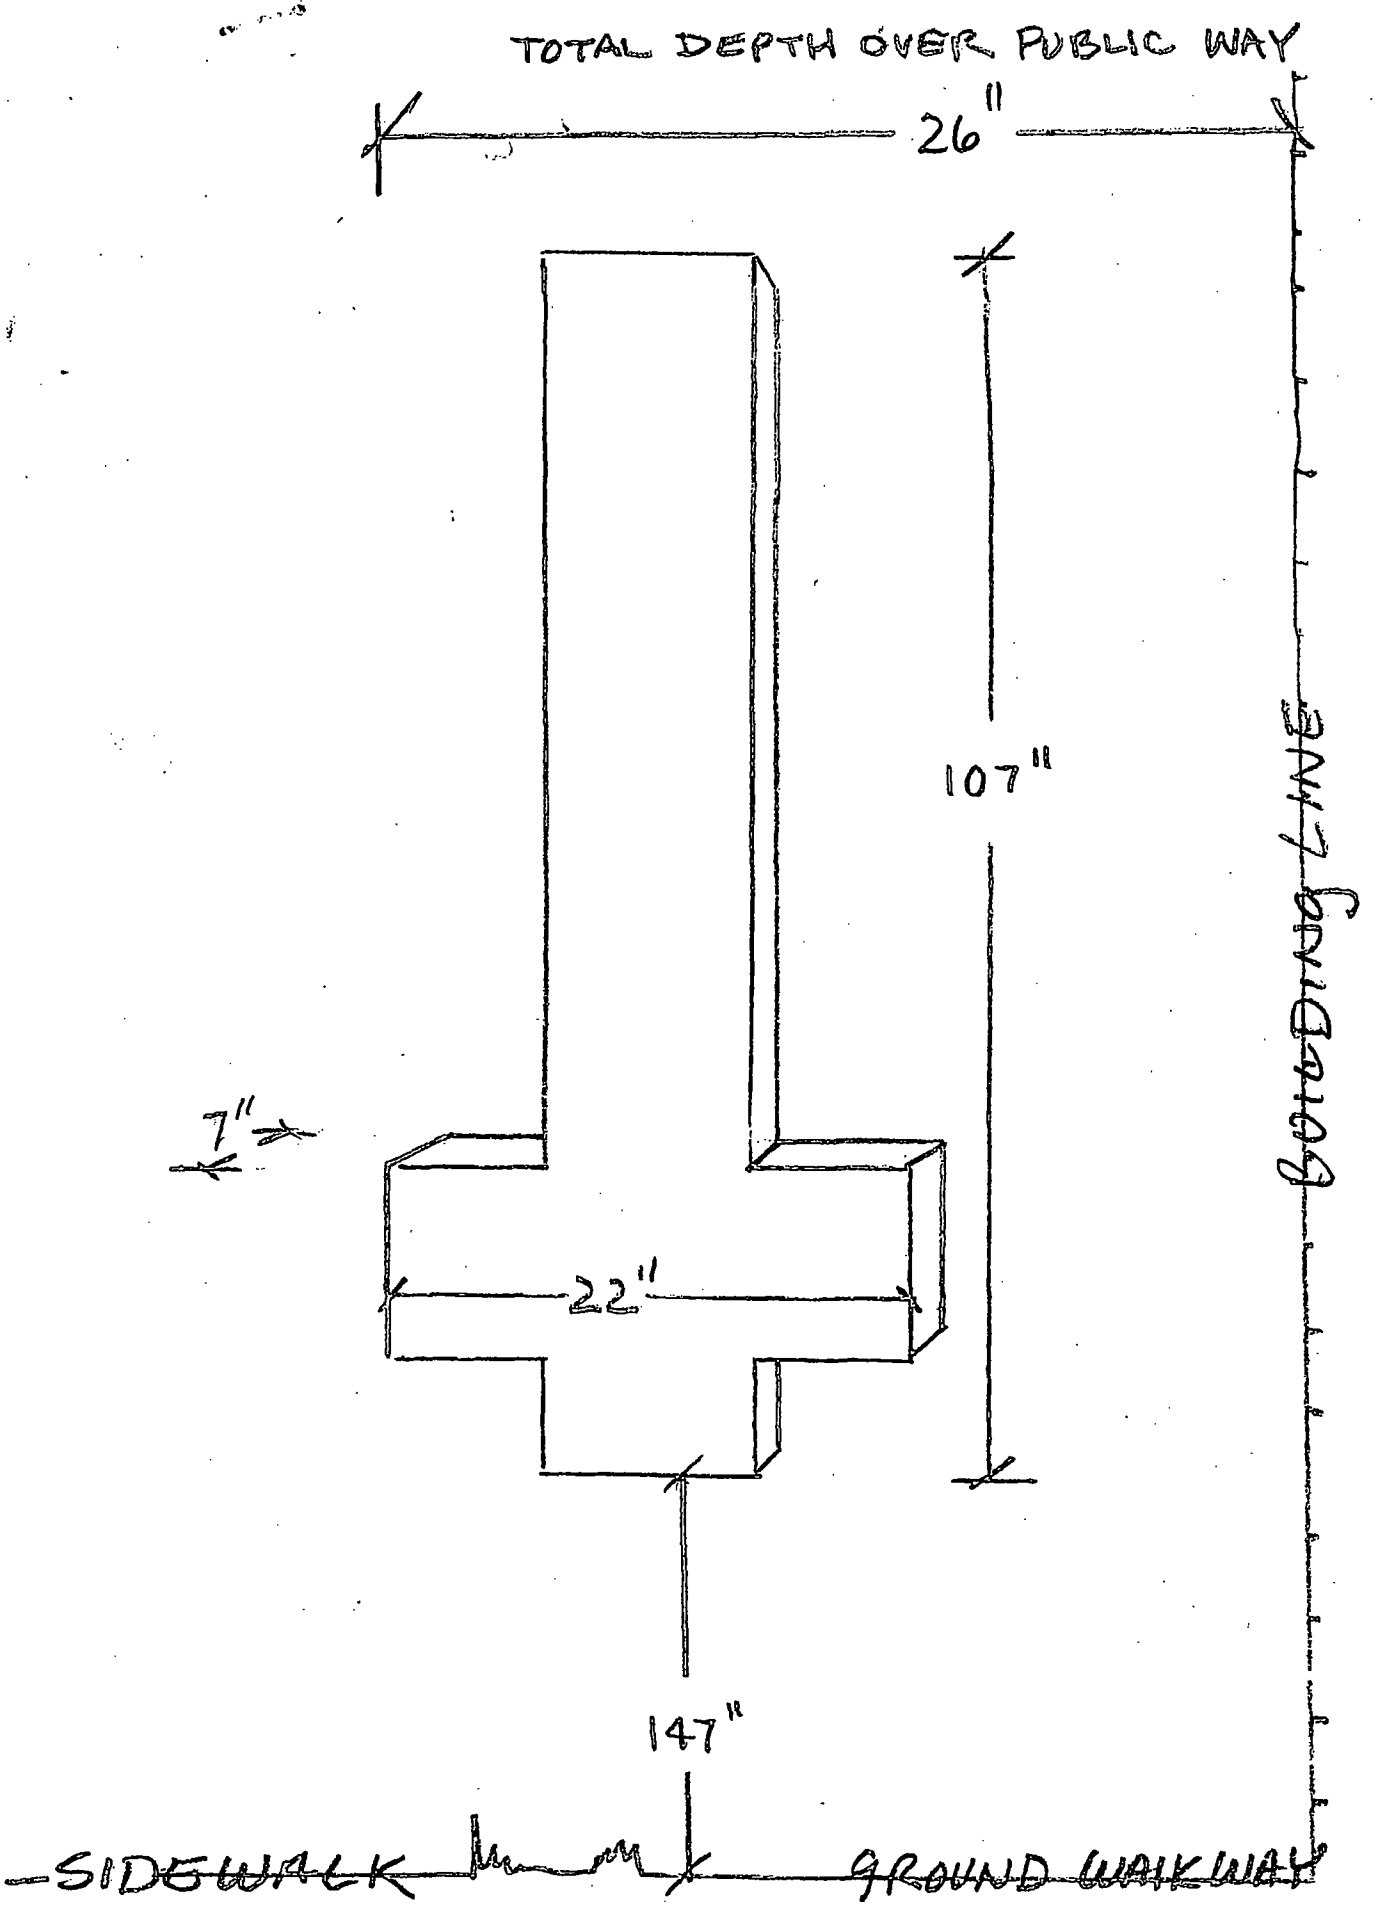
TOTAL DEPTH OVER PUBLIC WAY
26"
107"
7"
22"
147"
SIDEWALK
GROUND WALKWAY
BAY LEDGE

Office of the City Clerk

O2013-2161

Office of the City Clerk

City Council Document Tracking Sheet

Meeting Date:	3/13/2013
Sponsor(s):	Tunney, Thomas (44)
Type:	Ordinance
Title:	Grant(s) of privilege in public way for Zizi's Kabobs
Committee(s) Assignment:	Committee on Transportation and Public Way

ORDINANCE
ZIZI'S KABOBS
Acct. No. 371248 - 1
Permit No. 1101562

Be It Ordained by the City Council of the City of Chicago:

SECTION 1. Permission and authority are hereby given and granted to ZIZI'S KABOBS, upon the terms and subject to the conditions of this ordinance to maintain and use one (1) sign(s) projecting over the public right-of-way attached to its premises known as 2825 N. Sheffield Ave..

Said sign structure(s) measures as follows; along N Sheffield Avenue:
One (1) at four (4) feet in length, eight (8) feet in height and ten (10) feet above grade level.

The location of said privilege shall be as shown on prints kept on file with the Department of Business Affairs and Consumer Protection and the Office of the City Clerk.

Said privilege shall be constructed in accordance with plans and specifications approved by the Department of Transportation (Division of Project Development) and Zoning Department - Signs.

This grant of privilege in the public way shall be subject to the provisions of Section 10-28-015 and all other required provisions of the Municipal Code of Chicago.

The grantee shall pay to the City of Chicago as compensation for the privilege #1101562 herein granted the sum of three hundred ($300.00) per annum in advance.

A 25% penalty will be added for payments received after due date.

The permit holder agrees to hold the City of Chicago harmless for any damage, relocation or replacement costs associated with damage, relocation or removal of private property caused by the City performing work in the public way.

Authority herein given and granted for a period of five (5) years from and after Date of Passage.

Alderman _____
Thomas Tunney 44th Ward

Department of Business Affairs and Consumer Protection
Business Assistance Center - Public Way Use Unit
City Hall - 121 N. LaSalle Street, Room 800 • Chicago, IL 60602
(312)-74-GOBIZ (312-744-6249) • (312) 744-1944 (TTY)
http://www.cityofchicago.org/bacp

03/13/2013

Alderman **Thomas Tunney**
Ward # **44**
City of Chicago
City Hall, Room **203**
121 North LaSalle Street
Chicago, Illinois 60602

Re: An ordinance to use and maintain a portion of the public right-of-way for **one (1) sign(s)** for **ZIZI'S KABOBS**, adjacent to the premises known as **2825 N. Sheffield Ave.**.


Dear Alderman **Thomas Tunney**:


The applicant referenced above has requested the use of the public right-of-way for a **sign(s)**. An ordinance has been prepared by the Department of Business Affairs and Consumer Protection – Business Assistance Center - Public Way Use Unit for presentation to the City Council. Because this request was made for properties located in your ward, as approved by you as per the attached, I respectfully request that you introduce the attached ordinance at the next City Council meeting.

If you have any questions regarding this ordinance, please contact Anthony Bertuca at (312) 744-5506.

Department of Business Affairs and Consumer Protection

2825 N. Sheffield

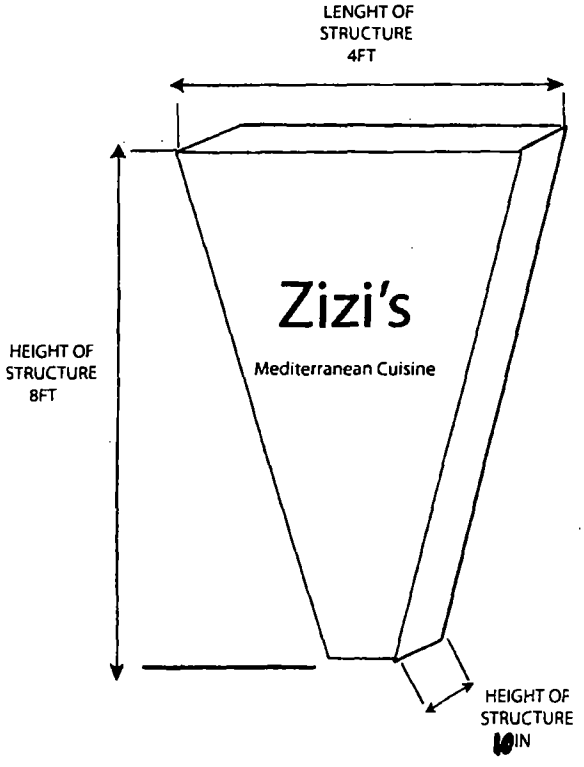

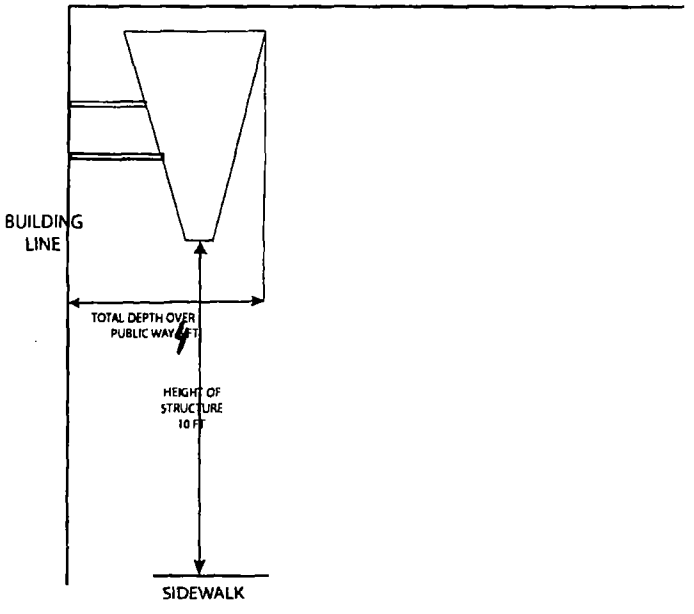

Office of the City Clerk

O2013-2163

Office of the City Clerk

City Council Document Tracking Sheet

Meeting Date:	3/13/2013
Sponsor(s):	Tunney, Thomas (44)
Type:	Ordinance
Title:	Grant(s) of privilege in public way for 1022 W Belmont
Committee(s) Assignment:	Committee on Transportation and Public Way

ORDINANCE
1022 W. BELMONT
Acct. No. 378804 - 1
Permit No. 1104723

Be It Ordained by the City Council of the City of Chicago:

SECTION 1. Permission and authority are hereby given and granted to 1022 W. BELMONT, upon the terms and subject to the conditions of this ordinance to maintain and use, as now constructed, three (3) Bay Window(s) projecting over the public right-of-way adjacent to its premises known as 1024 W. Belmont Ave..

Said Bay Window(s) at W. Belmont measure(s):
One (1) at seven point seven five (7.75) feet in length, and three (3) feet in width for a total of twenty-three point two five (23.25) square feet.
One (1) at six point eight (6.8) feet in length, and three (3) feet in width for a total of twenty point four (20.4) square feet.
One (1) at two (2) feet in length, and two (2) feet in width for a total of four (4) square feet.

The location of said privilege shall be as shown on prints kept on file with the Department of Business Affairs and Consumer Protection and the Office of the City Clerk.

Said privilege shall be constructed in accordance with plans and specifications approved by the Department of Transportation (Division of Project Development).

This grant of privilege in the public way shall be subject to the provisions of Section 10-28-015 and all other required provisions of the Municipal Code of Chicago.

The grantee shall pay to the City of Chicago as compensation for the privilege #1104723 herein granted the sum of zero ($.00) per annum in advance.

A 25% penalty will be added for payments received after due date.

The permit holder agrees to hold the City of Chicago harmless for any damage, relocation or replacement costs associated with damage, relocation or removal of private property caused by the City performing work in the public way.

Authority herein given and granted for a period of five (5) years from and after Date of Passage.

Alderman _____
Thomas Tunney 44th Ward

Department of Business Affairs and Consumer Protection
Business Assistance Center- Public Way Use Unit
City Hall- 121 N. LaSalle Street Room 800 • Chicago, IL 60602
(312)-74-GOBIZ (312-744-6249) • (312) 744-1944 (TTY)
http://www.cityofchicago.org/bacp

03/13/2013

Alderman **Thomas Tunney**
Ward # **44**
City of Chicago
City Hall, Room **203**
121 North LaSalle Street
Chicago, Illinois 60602


Re: An ordinance to use and maintain a portion of the public right-of-way for **three (3) bay window(s)** for **1022 W. BELMONT**, adjacent to the premises known as **1024 W. Belmont Ave.**.

Dear Alderman **Thomas Tunney**:

The applicant referenced above has requested the use of the public right-of-way for a **bay window(s)**. An ordinance has been prepared by the Department of Business Affairs and Consumer Protection – Business Assistance Center - Public Way Use Unit for presentation to the City Council. Because this request was made for properties located in your ward, as approved by you as per the attached, I respectfully request that you introduce the attached ordinance at the next City Council meeting.

If you have any questions regarding this ordinance, please contact Anthony Bertuca at (312) 744-5506.

Department of Business Affairs and Consumer Protection

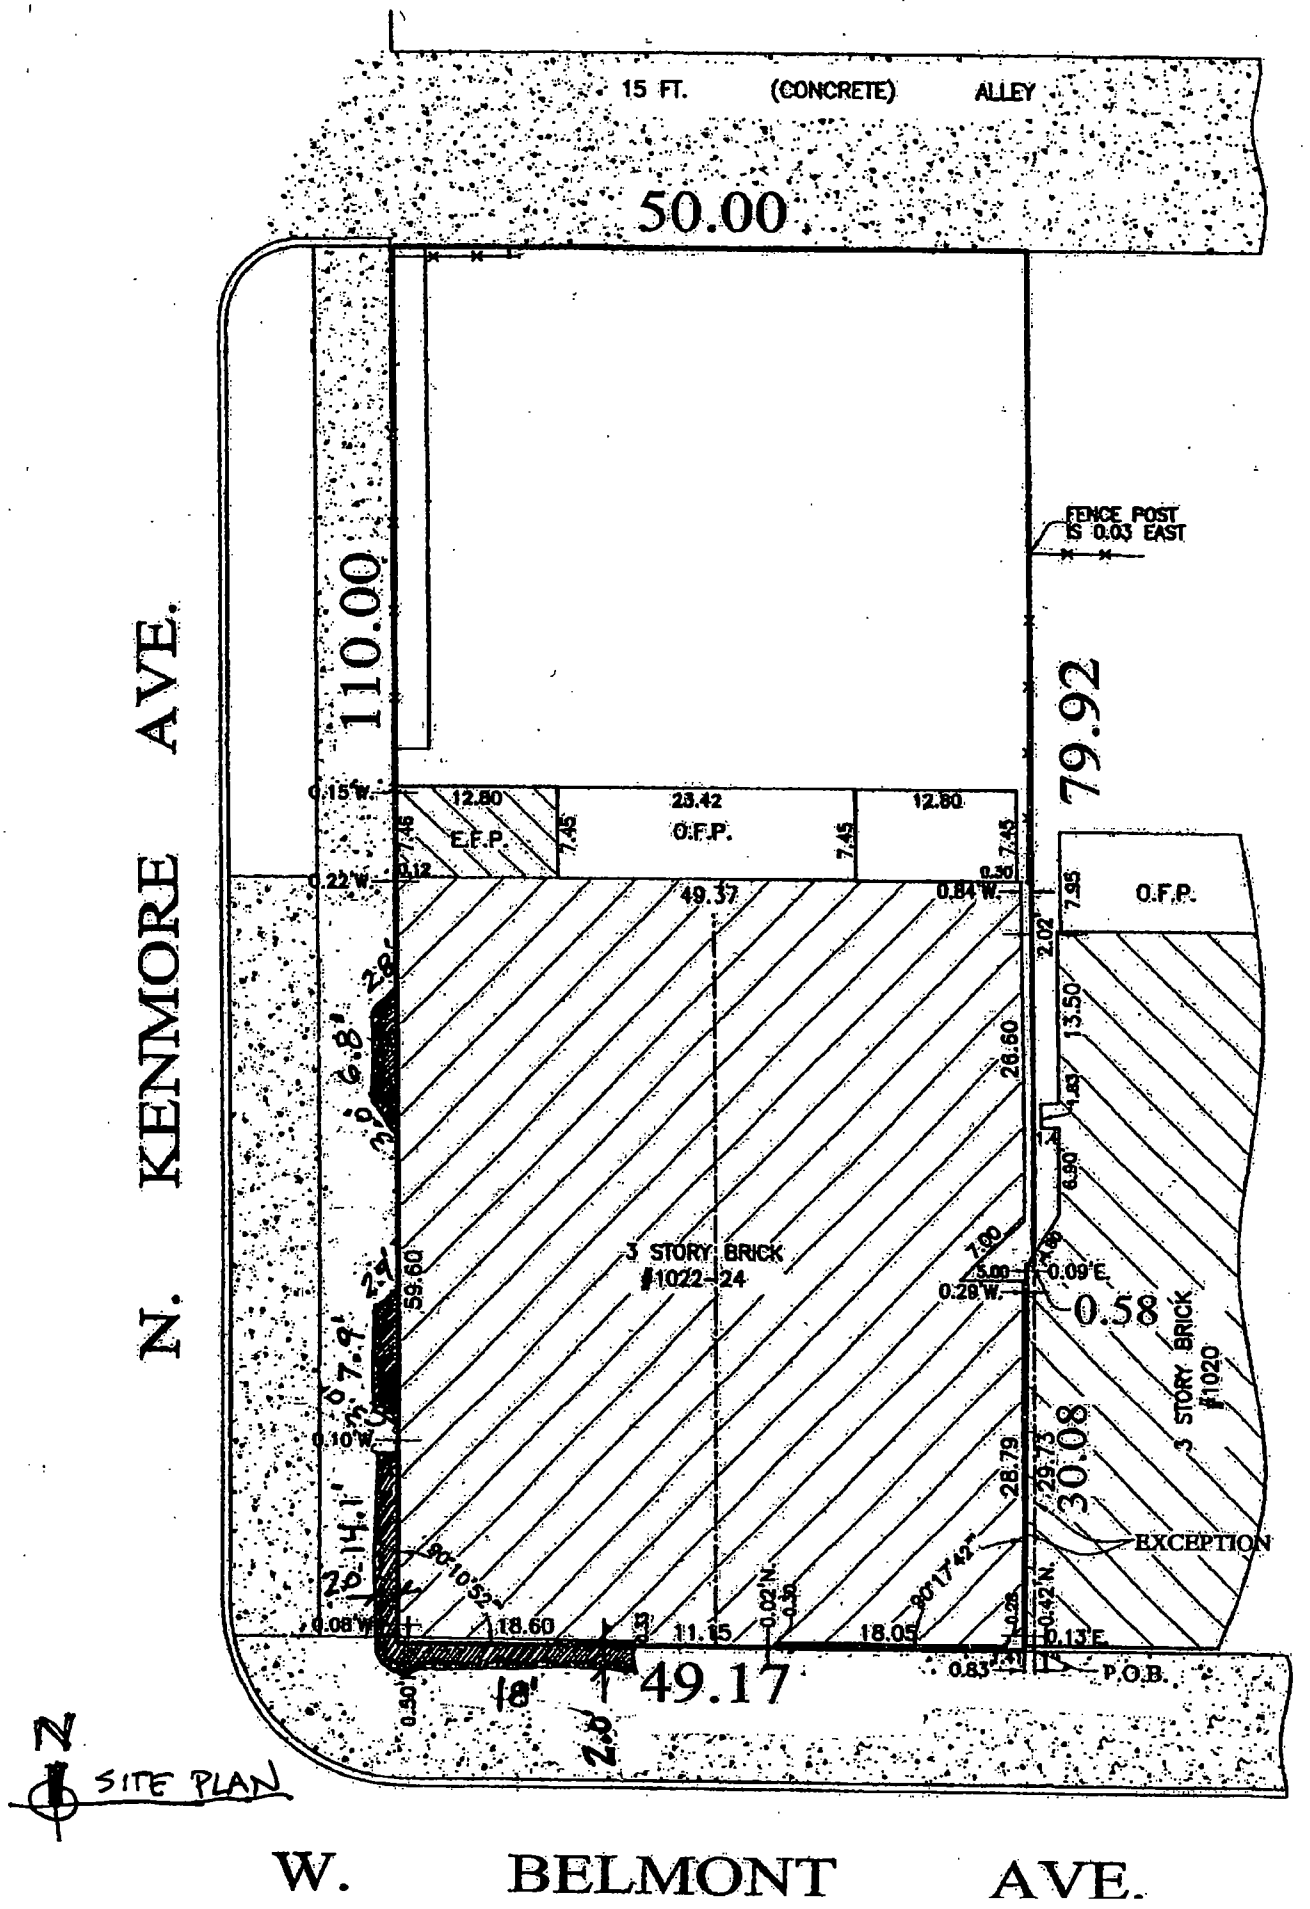
15 FT. (CONCRETE) ALLEY
50.00
N. KENMORE AVE.
110.00
79.92
FENCE POST IS 0.03 EAST
12.80
E.F.P.
23.42
O.F.P.
12.80
O.F.P.
49.37
3 STORY BRICK #1022-24
3 STORY BRICK #1020
0.58
30.08
EXCEPTION
18.60
11.15
18.05
49.17
P.O.B.
W. BELMONT AVE.
N
SITE PLAN

Office of the City Clerk

O2013-2166

Office of the City Clerk

City Council Document Tracking Sheet

Meeting Date:	3/13/2013
Sponsor(s):	Arena, John (45)
Type:	Ordinance
Title:	Grant(s) of privilege in public way for Babes on Milwaukee
Committee(s) Assignment:	Committee on Transportation and Public Way

ORDINANCE
BABES ON MILWAUKEE
Acct. No. 24084 - 1
Permit No. 1104382

Be It Ordained by the City Council of the City of Chicago:

SECTION 1. Permission and authority are hereby given and granted to BABES ON MILWAUKEE, upon the terms and subject to the conditions of this ordinance to maintain and use, as now constructed, three (3) Light Fixture(s) projecting over the public right-of-way adjacent to its premises known as 4416 N. Milwaukee Ave..

Said Light Fixture(s) at N. Milwaukee Avenue measure(s):
Three (3) at point six seven (.67) feet in length, one point five (1.5) foot in width and fifteen (15) feet above grade level.

The location of said privilege shall be as shown on prints kept on file with the Department of Business Affairs and Consumer Protection and the Office of the City Clerk.

Said privilege shall be constructed in accordance with plans and specifications approved by the Department of Transportation (Division of Project Development).

This grant of privilege in the public way shall be subject to the provisions of Section 10-28-015 and all other required provisions of the Municipal Code of Chicago.

The grantee shall pay to the City of Chicago as compensation for the privilege #1104382 herein granted the sum of eighty-five ($85.00) per annum in advance.

A 25% penalty will be added for payments received after due date.

The permit holder agrees to hold the City of Chicago harmless for any damage, relocation or replacement costs associated with damage, relocation or removal of private property caused by the City performing work in the public way.

Authority herein given and granted for a period of five (5) years from and after 01/09/2013.

Alderman

John Arena 45th Ward

Department of Business Affairs and Consumer Protection
Business Assistance Center - Public Way Use Unit
City Hall - 121 N. LaSalle Street, Room 800 • Chicago, IL 60602
(312)-74-GOBIZ (312-744-6249) • (312) 744-1944 (TTY)
http://www.cityofchicago.org/bacp

03/13/2013

Alderman **John Arena**
Ward # **45**
City of Chicago
City Hall, Room **305**
121 North LaSalle Street
Chicago, Illinois 60602

Re: An ordinance to use and maintain a portion of the public right-of-way for **three (3) light fixture(s)** for **BABES ON MILWAUKEE**, adjacent to the premises known as **4416 N. Milwaukee Ave.**.

Dear Alderman **John Arena**:

The applicant referenced above has requested the use of the public right-of-way for a **light fixture(s)**. An ordinance has been prepared by the Department of Business Affairs and Consumer Protection – Business Assistance Center - Public Way Use Unit for presentation to the City Council. Because this request was made for properties located in your ward, as approved by you as per the attached, I respectfully request that you introduce the attached ordinance at the next City Council meeting.


If you have any questions regarding this ordinance, please contact Anthony Bertuca at (312) 744-5506.

Department of Business Affairs and Consumer Protection

Light Fixture

Acct. # 240841

Permit # 1063540

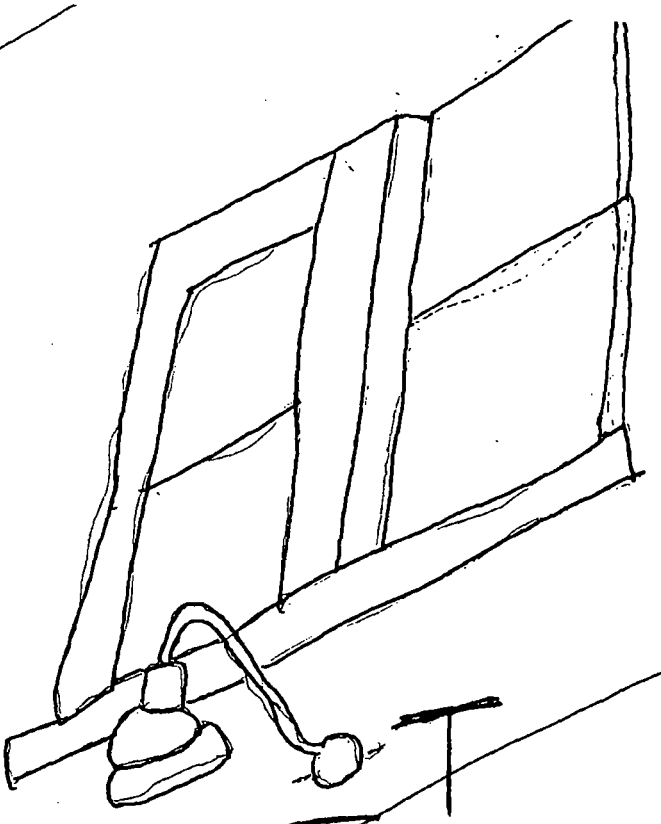

15 in
WIDTH

50 yards To Montrose Ave.

4416 N. Milwaukee Ave.

15 ft
Height

Office of the City Clerk

O2013-2168

Office of the City Clerk

City Council Document Tracking Sheet

Meeting Date:	3/13/2013
Sponsor(s):	Arena, John (45)
Type:	Ordinance
Title:	Grant(s) of privilege in public way for Mayfair Restaurant
Committee(s) Assignment:	Committee on Transportation and Public Way

ORDINANCE
MAYFAIR RESTAURANT
Acct. No. 352082 - 1
Permit No. 1104662

Be It Ordained by the City Council of the City of Chicago:

SECTION 1. Permission and authority are hereby given and granted to MAYFAIR RESTAURANT, upon the terms and subject to the conditions of this ordinance to maintain and use one (1) sign(s) projecting over the public right-of-way attached to its premises known as 4461 W. Lawrence Ave..

Said sign structure(s) measures as follows; along W Lawrence Ave:
One (1) at thirty (30) feet in length, three (3) feet in height and nine (9) feet above grade level.

The location of said privilege shall be as shown on prints kept on file with the Department of Business Affairs and Consumer Protection and the Office of the City Clerk.

Said privilege shall be constructed in accordance with plans and specifications approved by the Department of Transportation (Division of Project Development) and Zoning Department - Signs.

This grant of privilege in the public way shall be subject to the provisions of Section 10-28-015 and all other required provisions of the Municipal Code of Chicago.

The grantee shall pay to the City of Chicago as compensation for the privilege #1104662 herein granted the sum of three hundred ($300.00) per annum in advance.

A 25% penalty will be added for payments received after due date.

The permit holder agrees to hold the City of Chicago harmless for any damage, relocation or replacement costs associated with damage, relocation or removal of private property caused by the City performing work in the public way.

Authority herein given and granted for a period of five (5) years from and after Date of Passage.

Alderman

John Arena 45th Ward

Department of Business Affairs and Consumer Protection
Business Assistance Center - Public Way Use Unit
City Hall - 121 N. LaSalle Street, Room 800 • Chicago, IL 60602
(312)-74-GOBIZ (312-744-6249) • (312) 744-1944 (TTY)
http://www.cityofchicago.org/bacp

03/13/2013

Alderman **John Arena**
Ward # **45**
City of Chicago
City Hall, Room **305**
121 North LaSalle Street
Chicago, Illinois 60602

Re: An ordinance to use and maintain a portion of the public right-of-way for **one (1) sign(s)** for **MAYFAIR RESTAURANT**, adjacent to the premises known as **4461 W. Lawrence Ave.**.


Dear Alderman **John Arena**:

The applicant referenced above has requested the use of the public right-of-way for a **sign(s)**. An ordinance has been prepared by the Department of Business Affairs and Consumer Protection – Business Assistance Center - Public Way Use Unit for presentation to the City Council. Because this request was made for properties located in your ward, as approved by you as per the attached, I respectfully request that you introduce the attached ordinance at the next City Council meeting.

If you have any questions regarding this ordinance, please contact Anthony Bertuca at (312) 744-5506.

Department of Business Affairs and Consumer Protection

FRONT of STORE

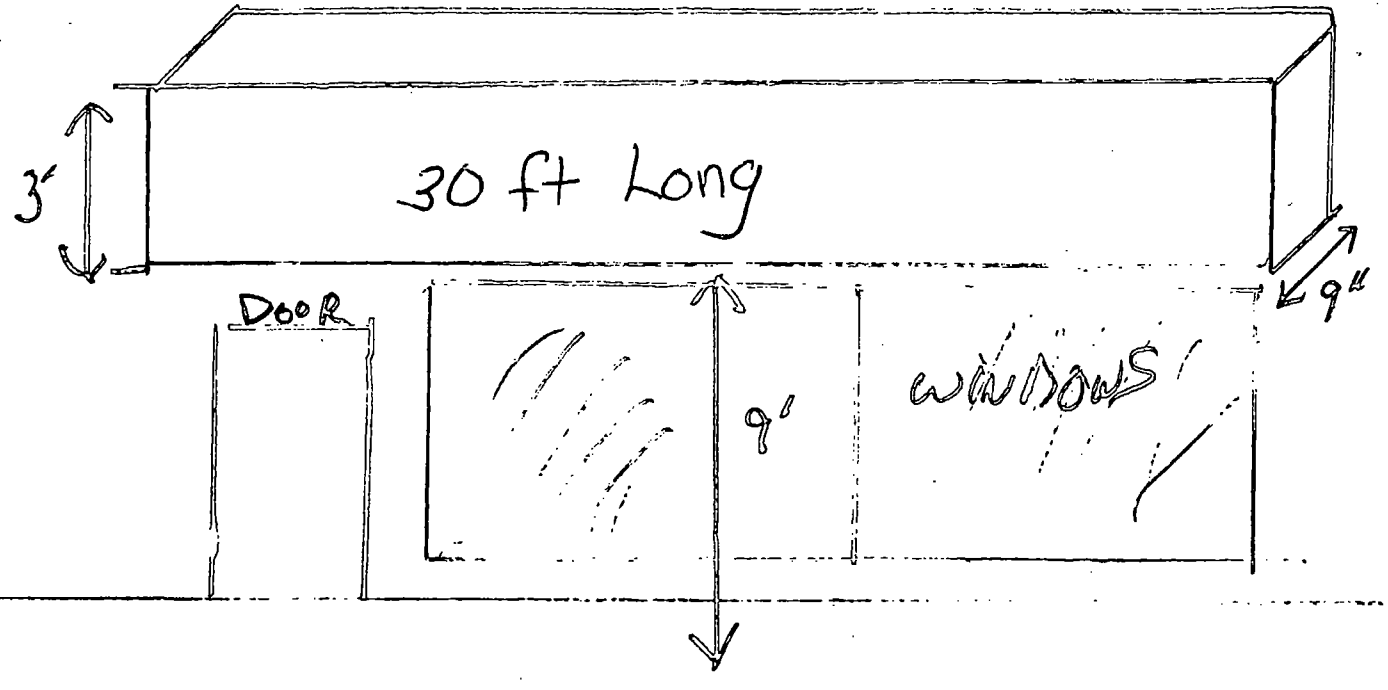

Office of the City Clerk

O2013-2170

Office of the City Clerk

City Council Document Tracking Sheet

Meeting Date:	3/13/2013
Sponsor(s):	Arena, John (45)
Type:	Ordinance
Title:	Grant(s) of privilege in public way for Northwest Video Games
Committee(s) Assignment:	Committee on Transportation and Public Way

ORDINANCE
NORTHWEST VIDEO GAMES
Acct. No. 366753 - 1
Permit No. 1100273

Be It Ordained by the City Council of the City of Chicago:

SECTION 1. Permission and authority are hereby given and granted to NORTHWEST VIDEO GAMES, upon the terms and subject to the conditions of this ordinance to maintain and use one (1) sign(s) projecting over the public right-of-way attached to its premises known as 5564 W. Farragut Ave..

Said sign structure(s) measures as follows; along W. Farragut:
One (1) at six (6) feet in length, two (2) feet in height and thirteen (13) feet above grade level.

The location of said privilege shall be as shown on prints kept on file with the Department of Business Affairs and Consumer Protection and the Office of the City Clerk.

Said privilege shall be constructed in accordance with plans and specifications approved by the Department of Transportation (Division of Project Development) and Zoning Department - Signs.

This grant of privilege in the public way shall be subject to the provisions of Section 10-28-015 and all other required provisions of the Municipal Code of Chicago.

The grantee shall pay to the City of Chicago as compensation for the privilege #1100273 herein granted the sum of one hundred ($100.00) per annum in advance.

A 25% penalty will be added for payments received after due date.

The permit holder agrees to hold the City of Chicago harmless for any damage, relocation or replacement costs associated with damage, relocation or removal of private property caused by the City performing work in the public way.

Authority herein given and granted for a period of five (5) years from and after Date of Passage.

Alderman

John Arena 45th Ward

Department of Business Affairs and Consumer Protection
Business Assistance Center - Public Way Use Unit
City Hall - 121 N. LaSalle Street, Room 800 • Chicago, IL 60602
(312)-74-GOBIZ (312-744-6249) • (312) 744-1944 (TTY)
http://www.cityofchicago.org/bacp

03/13/2013

Alderman **John Arena**
Ward # **45**
City of Chicago
City Hall, Room **305**
121 North LaSalle Street
Chicago, Illinois 60602


Re: An ordinance to use and maintain a portion of the public right-of-way for **one (1) sign(s)** for **NORTHWEST VIDEO GAMES**, adjacent to the premises known as **5564 W. Farragut Ave.**.

Dear Alderman **John Arena**:

The applicant referenced above has requested the use of the public right-of-way for a **sign(s)**. An ordinance has been prepared by the Department of Business Affairs and Consumer Protection – Business Assistance Center - Public Way Use Unit for presentation to the City Council. Because this request was made for properties located in your ward, as approved by you as per the attached, I respectfully request that you introduce the attached ordinance at the next City Council meeting.

If you have any questions regarding this ordinance, please contact Anthony Bertuca at (312) 744-5506.

Department of Business Affairs and Consumer Protection

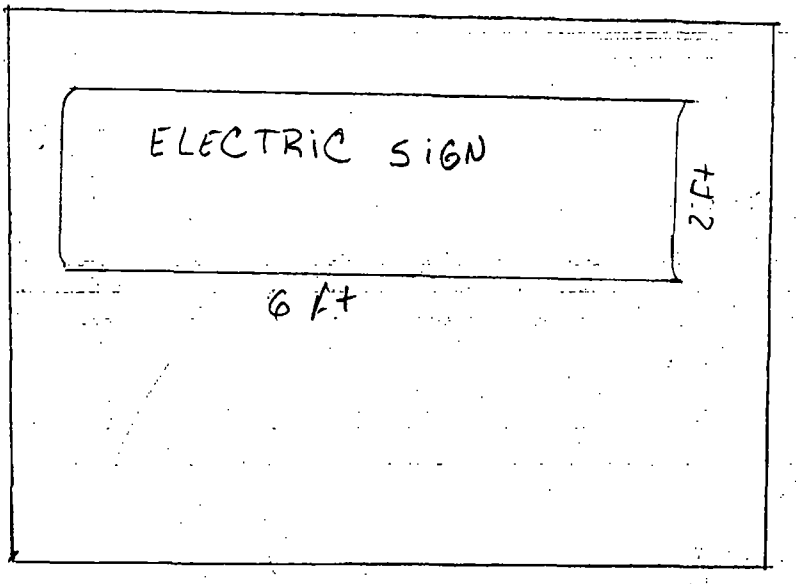
ELECTRIC SIGN
2 FT
6 FT

Office of the City Clerk

O2013-2171

Office of the City Clerk

City Council Document Tracking Sheet

Meeting Date:	3/13/2013
Sponsor(s):	Arena, John (45)
Type:	Ordinance
Title:	Grant(s) of privilege in public way for Warren P Fabisch
Committee(s) Assignment:	Committee on Transportation and Public Way

ORDINANCE
WARREN P FABISCH
Acct. No. 377454 - 1
Permit No. 1103812

Be It Ordained by the City Council of the City of Chicago:

SECTION 1. Permission and authority are hereby given and granted to WARREN P FABISCH, upon the terms and subject to the conditions of this ordinance to maintain and use one (1) sign(s) projecting over the public right-of-way attached to its premises known as 3940 N. Cicero Ave..

Said sign structure(s) measures as follows; along N Cicero Ave:
One (1) at ten point four eight (10.48) feet in length, two (2) feet in height and nine (9) feet above grade level.

The location of said privilege shall be as shown on prints kept on file with the Department of Business Affairs and Consumer Protection and the Office of the City Clerk.

Said privilege shall be constructed in accordance with plans and specifications approved by the Department of Transportation (Division of Project Development) and Zoning Department - Signs.

This grant of privilege in the public way shall be subject to the provisions of Section 10-28-015 and all other required provisions of the Municipal Code of Chicago.

The grantee shall pay to the City of Chicago as compensation for the privilege #1103812 herein granted the sum of one hundred ($100.00) per annum in advance.

A 25% penalty will be added for payments received after due date.

The permit holder agrees to hold the City of Chicago harmless for any damage, relocation or replacement costs associated with damage, relocation or removal of private property caused by the City performing work in the public way.

Authority herein given and granted for a period of five (5) years from and after Date of Passage.

Alderman _____

John Arena 45th Ward

Department of Business Affairs and Consumer Protection
Business Assistance Center - Public Way Use Unit
City Hall - 121 N. LaSalle Street, Room 800 • Chicago, IL 60602
(312)-74-GOBIZ (312-744-6249) • (312) 744-1944 (TTY)
http://www.cityofchicago.org/bacp

03/13/2013

Alderman **John Arena**
Ward # **45**
City of Chicago
City Hall, Room **305**
121 North LaSalle Street
Chicago, Illinois 60602

Re: An ordinance to use and maintain a portion of the public right-of-way for **one (1) sign(s)** for **WARREN P FABISCH**, adjacent to the premises known as **3940 N. Cicero Ave.**.

Dear Alderman **John Arena**:

The applicant referenced above has requested the use of the public right-of-way for a **sign(s)**. An ordinance has been prepared by the Department of Business Affairs and Consumer Protection – Business Assistance Center - Public Way Use Unit for presentation to the City Council. Because this request was made for properties located in your ward, as approved by you as per the attached, I respectfully request that you introduce the attached ordinance at the next City Council meeting.

If you have any questions regarding this ordinance, please contact Anthony Bertuca at (312) 744-5506.

Department of Business Affairs and Consumer Protection



24" x 40.5" TRANSOM 24" x 125.75" TRANSOM

SPECIFICATIONS:
"WORK WEAR, WORK SHOES" FIRST SURFACE WHITE VINYL LETTERING ON GLASS TRANSOM.
"RASENICK'S" 1/4" THICK SOLID ALUMINUM CUT OUT PAINTED BLACK WITH REVERSE VINLY READING APPLIED TO BACKSIDE OF GLASS TO CONCEAL MOUNTING TAPE.
BOLTS GRAPHICS TO BE DIGITALLY PRINTED AND CUSTOM CONTOUR CUT AND APPLIED FIRST SURFACE TO GLASS TRANSOM (AS SHOWN)

H.M. WITT & CO. Signs
FINE SIGNAGE SINCE 1894
3313 West Newport Ave. Chicago, IL 60618
office | 773 250 5000 fax | 773 250 5100
toll free | 1 888 427 0703 web | www.hmwitt.com

APPROVED AS IS ○
APPROVED W/CHANGES ○
REVISE AND RESUBMIT ○
APPROVAL .....
DATE .....

REVISIONS

CLIENT RASENICKS
DATE 11.12.12
JOB # rsn12001(A)
DRAWN BY ns/bf
SCALE 1/2" = 1'- 0"

THIS IS AN ORIGINAL DRAWING BY H.M. WITT & CO. SIGNS AND IS NOT TO BE REPRODUCED WITHOUT PERMISSION OF H.M. WITT & CO. SIGNS.

Office of the City Clerk

O2013-2173

Office of the City Clerk

City Council Document Tracking Sheet

Meeting Date:	3/13/2013
Sponsor(s):	Cappleman, James (46)
Type:	Ordinance
Title:	Grant(s) of privilege in public way for Palla's Grill
Committee(s) Assignment:	Committee on Transportation and Public Way

ORDINANCE
PALLA'S GRILL
Acct. No. 376715 - 2
Permit No. 1104019

Be It Ordained by the City Council of the City of Chicago:

SECTION 1. Permission and authority are hereby given and granted to PALLA'S GRILL, upon the terms and subject to the conditions of this ordinance to maintain and use two (2) sign(s) projecting over the public right-of-way attached to its premises known as 4570 N. Broadway .

Said sign structure(s) measures as follows; along N. Broadway:
One (1) at fourteen (14) feet in length, one point five (1.5) feet in height and eleven (11) feet above grade level.
One (1) at eight (8) feet in length, three (3) feet in height and ten (10) feet above grade level.

The location of said privilege shall be as shown on prints kept on file with the Department of Business Affairs and Consumer Protection and the Office of the City Clerk.

Said privilege shall be constructed in accordance with plans and specifications approved by the Department of Transportation (Division of Project Development) and Zoning Department - Signs.

This grant of privilege in the public way shall be subject to the provisions of Section 10-28-015 and all other required provisions of the Municipal Code of Chicago.

The grantee shall pay to the City of Chicago as compensation for the privilege #1104019 herein granted the sum of one hundred seventy-five ($175.00) per annum in advance.

A 25% penalty will be added for payments received after due date.

The permit holder agrees to hold the City of Chicago harmless for any damage, relocation or replacement costs associated with damage, relocation or removal of private property caused by the City performing work in the public way.

Authority herein given and granted for a period of five (5) years from and after Date of Passage.

Alderman James Cappleman

James Cappleman 46th Ward

Department of Business Affairs and Consumer Protection
Business Assistance Center - Public Way Use Unit
City Hall - 121 N. LaSalle Street, Room 800 • Chicago, IL 60602
(312)-74-GOBIZ (312-744-6249) • (312) 744-1944 (TTY)
http://www.cityofchicago.org/bacp

03/13/2013

Alderman **James Cappleman**
Ward # **46**
City of Chicago
City Hall, Room **300**
121 North LaSalle Street
Chicago, Illinois 60602

Re: An ordinance to use and maintain a portion of the public right-of-way for **two (2) sign(s)** for **PALLA'S GRILL**, adjacent to the premises known as **4570 N. Broadway .**

Dear Alderman **James Cappleman**:


The applicant referenced above has requested the use of the public right-of-way for a **sign(s)**. An ordinance has been prepared by the Department of Business Affairs and Consumer Protection – Business Assistance Center - Public Way Use Unit for presentation to the City Council. Because this request was made for properties located in your ward, as approved by you as per the attached, I respectfully request that you introduce the attached ordinance at the next City Council meeting.

If you have any questions regarding this ordinance, please contact Anthony Bertuca at (312) 744-5506.

Department of Business Affairs and Consumer Protection

ILLUMINATED CHANNEL LETTER SIGN



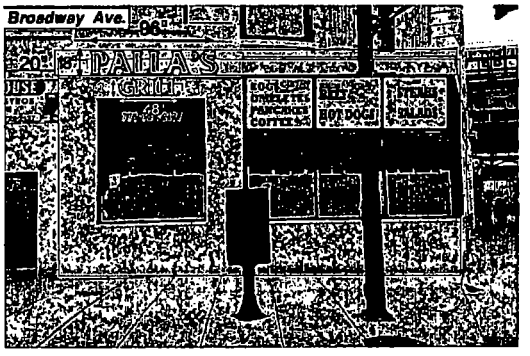


Location At :
PALLA'S GRILL
Broadway St.
4577 N. BROADWAY
CHICAGO, IL 60640
847-736-5984

Height of Structure	0'36"
Length of Structure	8'00"
Depth of Structure	0'04"
Height Above Grade	18'00"
Sidewalk	17'00"

WORK DESCRIPTION

LED-LIT Channel Letters Attached to Raceway on Front of Business

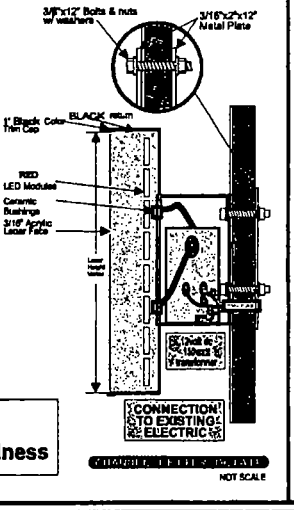

disconnect switch

Created exclusively for:
PALLA'S GRILL

Address:
4570 N. BROADWAY

City:
CHICAGO

State:
Illinois, 60640

Sign Location:
on-site

Account Rep:

Client's Approved Date

Landlord's Approval Date

Design No. *Sheet No.*
1

Date: Dec. 17-2012 *Rev. Date.*

Designer: Sean *Scale:* N/A

COLOR SCHEME

RED

BLACK

www.tfasigns.com

CHARGES UP TO $2000.00 WITH BE ASSESSED FOR ANY MIS-USE.

Office of the City Clerk

O2013-2176

Office of the City Clerk

City Council Document Tracking Sheet

Meeting Date:	3/13/2013
Sponsor(s):	Pawar, Ameya (47)
Type:	Ordinance
Title:	Grant(s) of privilege in public way for Havana Spa
Committee(s) Assignment:	Committee on Transportation and Public Way

ORDINANCE
HAVANA SPA
Acct. No. 274666 - 2
Permit No. 1103961

Be It Ordained by the City Council of the City of Chicago:

SECTION 1. Permission and authority are hereby given and granted to HAVANA SPA, upon the terms and subject to the conditions of this ordinance to maintain and use one (1) sign(s) projecting over the public right-of-way attached to its premises known as 4754 N. Lincoln Ave..

Said sign structure(s) measures as follows; along N. Lincoln:
One (1) at eight (8) feet in length, four (4) feet in height and fourteen (14) feet above grade level.

The location of said privilege shall be as shown on prints kept on file with the Department of Business Affairs and Consumer Protection and the Office of the City Clerk.

Said privilege shall be constructed in accordance with plans and specifications approved by the Department of Transportation (Division of Project Development) and Zoning Department - Signs.

This grant of privilege in the public way shall be subject to the provisions of Section 10-28-015 and all other required provisions of the Municipal Code of Chicago.

The grantee shall pay to the City of Chicago as compensation for the privilege #1103961 herein granted the sum of three hundred ($300.00) per annum in advance.

A 25% penalty will be added for payments received after due date.

The permit holder agrees to hold the City of Chicago harmless for any damage, relocation or replacement costs associated with damage, relocation or removal of private property caused by the City performing work in the public way.

Authority herein given and granted for a period of five (5) years from and after Date of Passage.

Alderman

Ameya Pawar 47th Ward

Department of Business Affairs and Consumer Protection
Business Assistance Center - Public Way Use Unit
City Hall - 121 N. LaSalle Street, Room 800 • Chicago, IL 60602
(312)-74-GOBIZ (312-744-6249) • (312) 744-1944 (TTY)
http://www.cityofchicago.org/bacp

03/13/2013

Alderman **Ameya Pawar**
Ward # **47**
City of Chicago
City Hall, Room **300**
121 North LaSalle Street
Chicago, Illinois 60602

Re: An ordinance to use and maintain a portion of the public right-of-way for **one (1) sign(s)** for **HAVANA SPA**, adjacent to the premises known as **4754 N. Lincoln Ave.**.

Dear Alderman **Ameya Pawar**:


The applicant referenced above has requested the use of the public right-of-way for a **sign(s)**. An ordinance has been prepared by the Department of Business Affairs and Consumer Protection – Business Assistance Center - Public Way Use Unit for presentation to the City Council. Because this request was made for properties located in your ward, as approved by you as per the attached, I respectfully request that you introduce the attached ordinance at the next City Council meeting.


If you have any questions regarding this ordinance, please contact Anthony Bertuca at (312) 744-5506.

Department of Business Affairs and Consumer Protection

tfasigns

Existing Signage

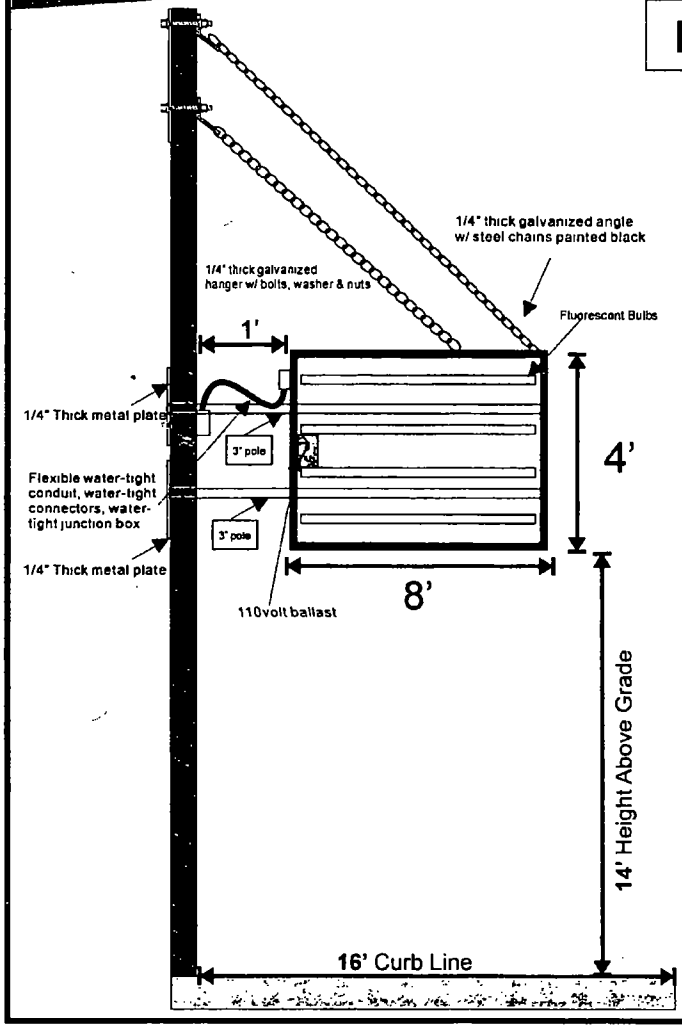

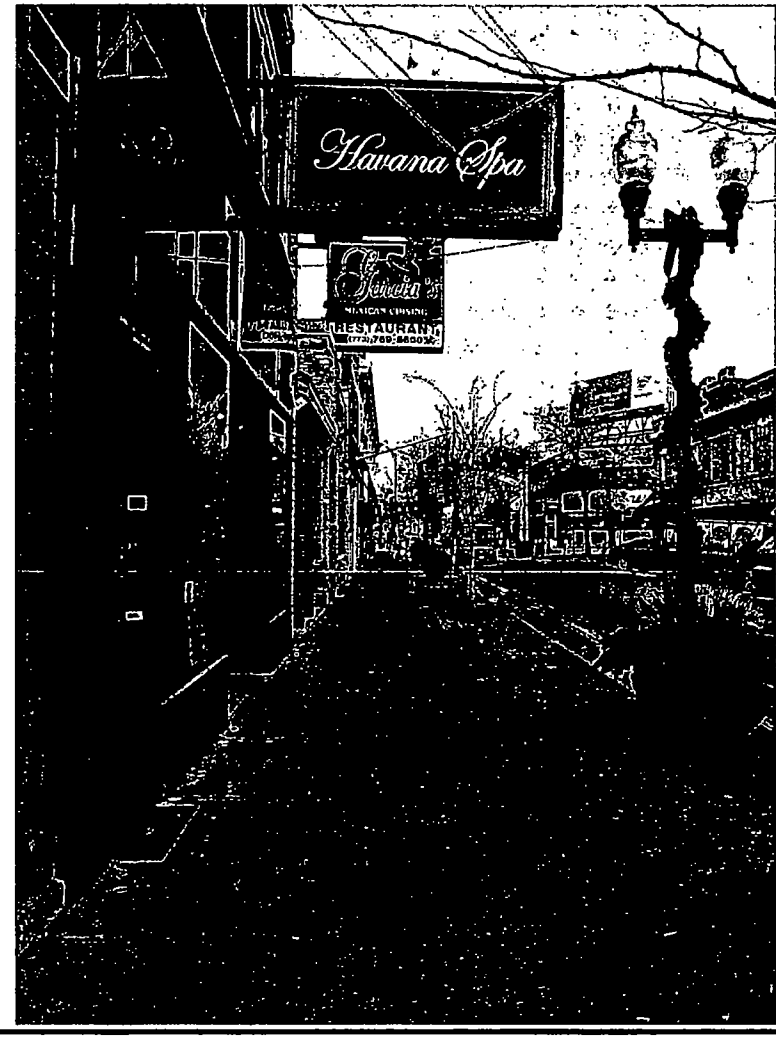

tfasigns

Store Name: Havana Spa
Location: 4754 N. Lincoln Ave.
Chicago, IL 60625

Client Name:
Phone:
Landlord:
Address:

Client Approval (signature) Date

Landlord Approval (signature) Date

Sales Rep: SEAN PARK
Designer: SEAN PARK

MEMBER

LISTED

Office of the City Clerk

O2013-2177

Office of the City Clerk

City Council Document Tracking Sheet

Meeting Date:	3/13/2013
Sponsor(s):	Osterman, Harry (48)
Type:	Ordinance
Title:	Grant(s) of privilege in public way for Sherwin Packer - cornice
Committee(s) Assignment:	Committee on Transportation and Public Way

ORDINANCE
SHERWIN PACKER
Acct. No. 379017 - 1
Permit No. 1104915

Be It Ordained by the City Council of the City of Chicago:

SECTION 1. Permission and authority are hereby given and granted to SHERWIN PACKER, upon the terms and subject to the conditions of this ordinance to maintain and use, as now constructed, two (2) Cornice(s) projecting over the public right-of-way adjacent to its premises known as 1064-1070 W. Berwyn Ave..

Said Cornice(s) at W. Brywyn measure(s):

One (1) at thirty-six (36) feet in length, and one point eight three (1.83) foot in width for a total of sixty-five point eight eight (65.88) square feet. Existing cornice is twelve (12) feet eleven (11) inches above grade level.

One (1) at thirty-six (36) feet in length, and one point eight three (1.83) foot in width for a total of sixty-five point eight eight (65.88) square feet. Existing cornice is forty-four (44) feet above grade level.

The location of said privilege shall be as shown on prints kept on file with the Department of Business Affairs and Consumer Protection and the Office of the City Clerk.

Said privilege shall be constructed in accordance with plans and specifications approved by the Department of Transportation (Division of Project Development).

This grant of privilege in the public way shall be subject to the provisions of Section 10-28-015 and all other required provisions of the Municipal Code of Chicago.

The grantee shall pay to the City of Chicago as compensation for the privilege #1104915 herein granted the sum of eight hundred ($800.00) per annum in advance.

A 25% penalty will be added for payments received after due date.

The permit holder agrees to hold the City of Chicago harmless for any damage, relocation or replacement costs associated with damage, relocation or removal of private property caused by the City performing work in the public way.

Authority herein given and granted for a period of five (5) years from and after Date of Passage.

Alderman _____

Harry Osterman 48th Ward

Department of Business Affairs and Consumer Protection
Business Assistance Center - Public Way Use Unit
City Hall - 121 N LaSalle Street, Room 800 • Chicago, IL 60602
(312)-74-GOBIZ (312-744-6249) • (312) 744-1944 (TTY)
http://www.cityofchicago.org/bacp

03/13/2013

Alderman **Harry Osterman**
Ward # **48**
City of Chicago
City Hall, Room **300**
121 North LaSalle Street
Chicago, Illinois 60602

Re: An ordinance to use and maintain a portion of the public right-of-way for **two (2) cornice(s)** for **SHERWIN PACKER**, adjacent to the premises known as **1064-1070 W. Berwyn Ave.**.

Dear Alderman **Harry Osterman**:


The applicant referenced above has requested the use of the public right-of-way for **cornice(s)**. An ordinance has been prepared by the Department of Business Affairs and Consumer Protection – Business Assistance Center - Public Way Use Unit for presentation to the City Council. Because this request was made for properties located in your ward, as approved by you as per the attached, I respectfully request that you introduce the attached ordinance at the next City Council meeting.

If you have any questions regarding this ordinance, please contact Anthony Bertuca at (312) 744-5506.

Department of Business Affairs and Consumer Protection



SOUTH ELEVATION
SCALE 1/4" = 1'-0" FOR REFERENCE ONLY

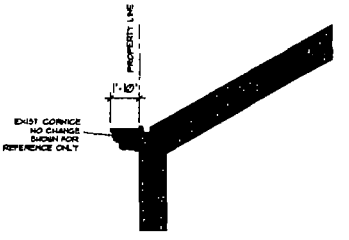

① CORNIZE DETAIL
SCALE: 3/16" = 1'-0"

1064-1070 W. BERWYN AVE. CHICAGO,IL

Office of the City Clerk

O2013-2180

Office of the City Clerk

City Council Document Tracking Sheet

Meeting Date:	3/13/2013
Sponsor(s):	Osterman, Harry (48)
Type:	Ordinance
Title:	Grant(s) of privilege in public way for Sherwin Packer - 5301-5309 N Winthrop Ave
Committee(s) Assignment:	Committee on Transportation and Public Way

ORDINANCE
SHERWIN PACKER
Acct. No. 379017 - 2
Permit No. 1104917

Be It Ordained by the City Council of the City of Chicago:

SECTION 1. Permission and authority are hereby given and granted to SHERWIN PACKER, upon the terms and subject to the conditions of this ordinance to maintain and use, as now constructed, two (2) Cornice(s) projecting over the public right-of-way adjacent to its premises known as 5301-09 N. Winthrop Ave..

Said Cornice(s) at N. Winthrop measure(s):

One (1) at seventy-two (72) feet in length, and one point eight three (1.83) foot in width for a total of one hundred thirty-one point seven six (131.76) square feet. Existing cornice is twelve (12) feet eleven (11) inches above grade level.

One (1) at seventy-two (72) feet in length, and one point eight three (1.83) foot in width for a total of one hundred thirty-one point seven six (131.76) square feet. Existing cornice is forty-four (44) feet above grade level.

The location of said privilege shall be as shown on prints kept on file with the Department of Business Affairs and Consumer Protection and the Office of the City Clerk.

Said privilege shall be constructed in accordance with plans and specifications approved by the Department of Transportation (Division of Project Development)

This grant of privilege in the public way shall be subject to the provisions of Section 10-28-015 and all other required provisions of the Municipal Code of Chicago.

The grantee shall pay to the City of Chicago as compensation for the privilege #1104917 herein granted the sum of eight hundred ($800.00) per annum in advance.

A 25% penalty will be added for payments received after due date.

The permit holder agrees to hold the City of Chicago harmless for any damage, relocation or replacement costs associated with damage, relocation or removal of private property caused by the City performing work in the public way.

Authority herein given and granted for a period of five (5) years from and after Date of Passage.

Alderman _____

Harry Osterman 48th Ward

Department of Business Affairs and Consumer Protection
Business Assistance Center - Public Way Use Unit
City Hall - 121 N. LaSalle Street, Room 800 • Chicago, IL 60602
(312)-74-GOBIZ (312-744-6249) • (312) 744-1944 (TTY)
http //www.cityofchicago.org/bacp

03/13/2013

Alderman **Harry Osterman**
Ward # **48**
City of Chicago
City Hall, Room **300**
121 North LaSalle Street
Chicago, Illinois 60602


Re: An ordinance to use and maintain a portion of the public right-of-way for **two (2) cornice(s)** for **SHERWIN PACKER**, adjacent to the premises known as **5301-09 N. Winthrop Ave.**.

Dear Alderman **Harry Osterman**:

The applicant referenced above has requested the use of the public right-of-way for **cornice(s)**. An ordinance has been prepared by the Department of Business Affairs and Consumer Protection – Business Assistance Center - Public Way Use Unit for presentation to the City Council. Because this request was made for properties located in your ward, as approved by you as per the attached, I respectfully request that you introduce the attached ordinance at the next City Council meeting.

If you have any questions regarding this ordinance, please contact Anthony Bertuca at (312) 744-5506.

Department of Business Affairs and Consumer Protection

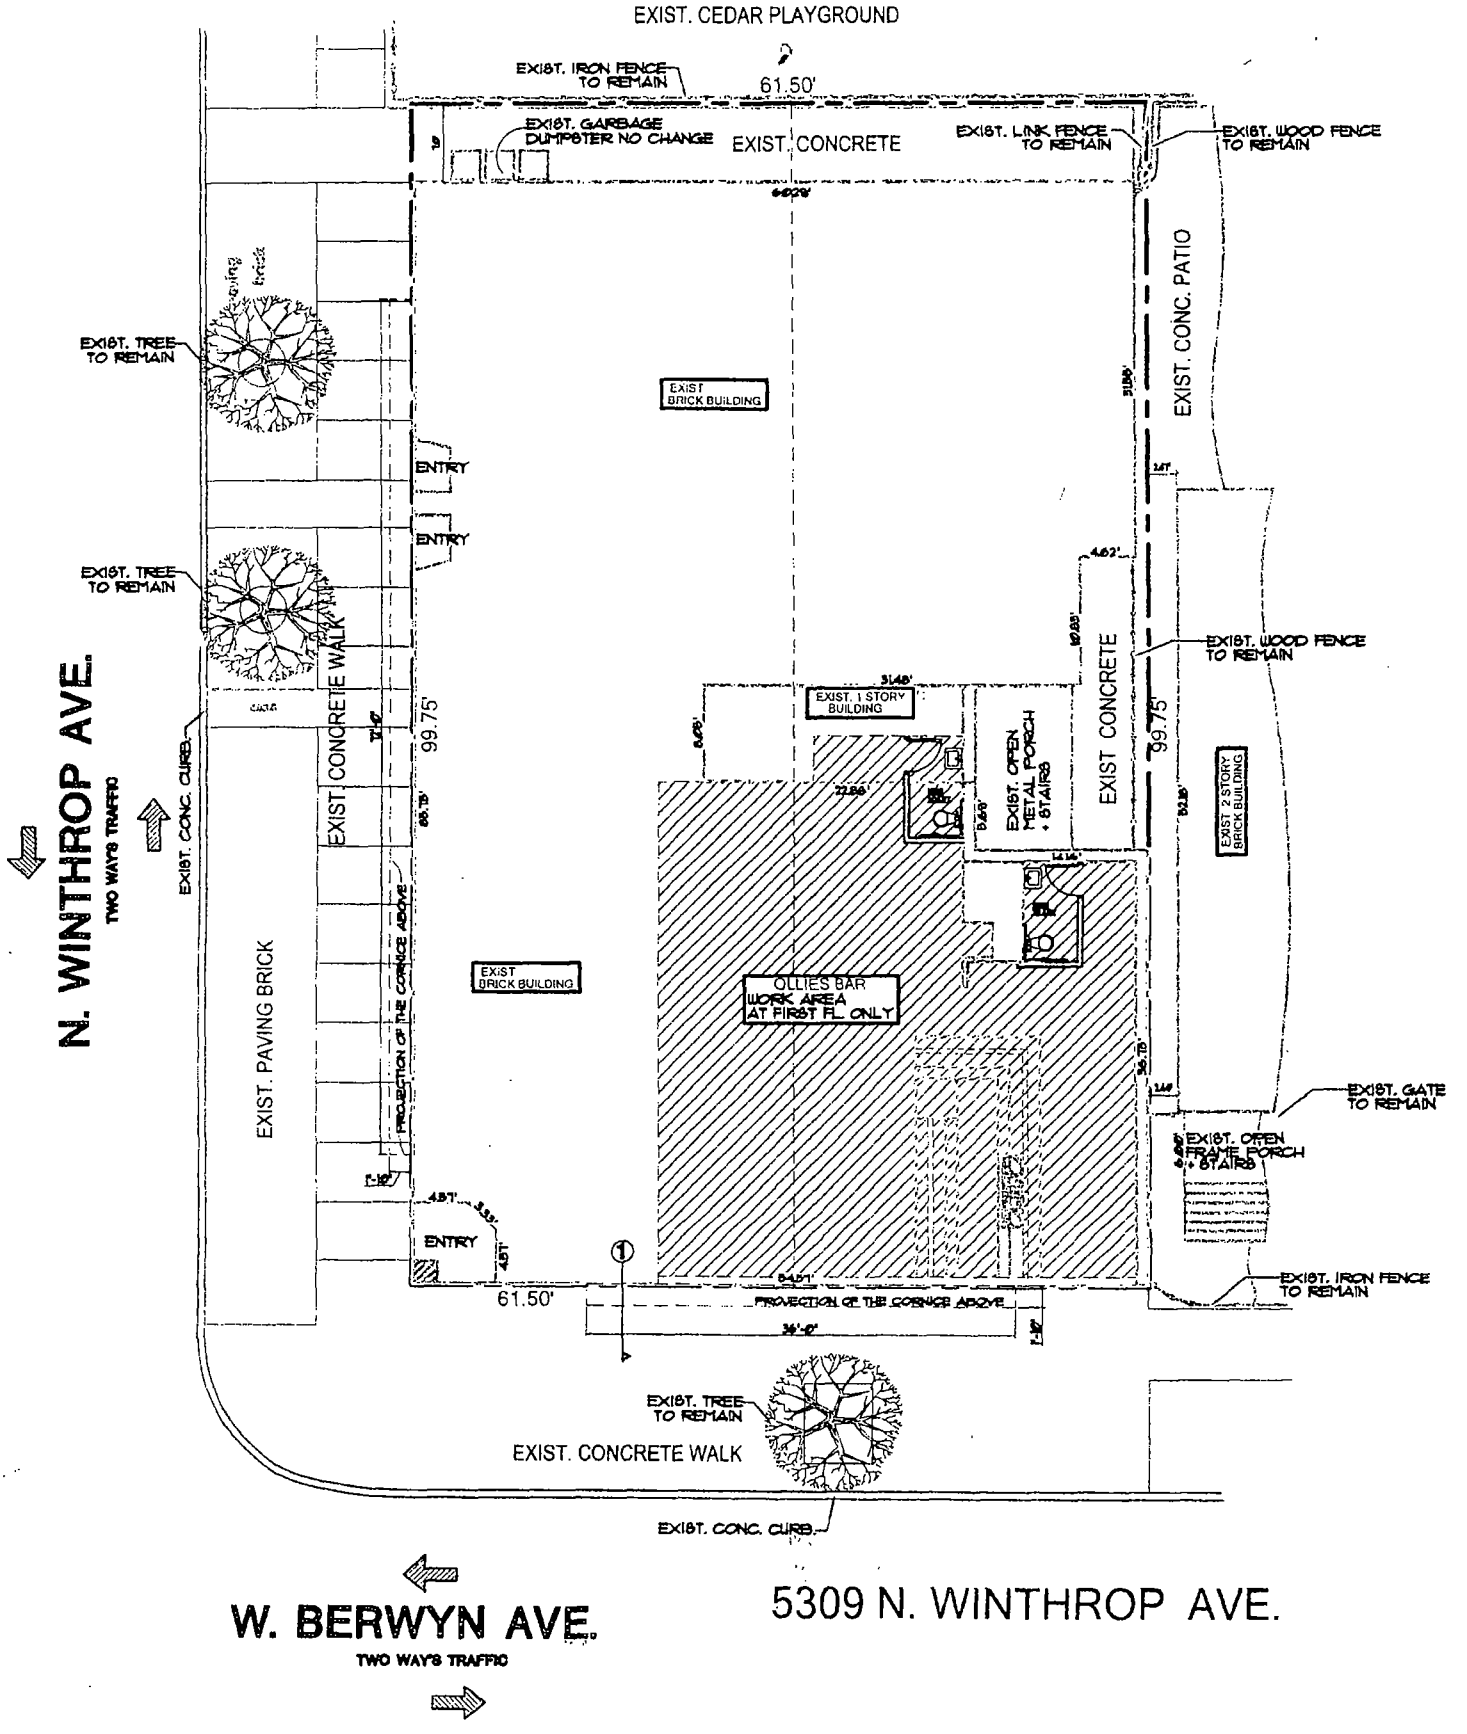
EXIST. CEDAR PLAYGROUND
EXIST. IRON FENCE TO REMAIN
61.50'
EXIST. GARBAGE DUMPSTER NO CHANGE
EXIST. CONCRETE
EXIST. LINK FENCE TO REMAIN
EXIST. WOOD FENCE TO REMAIN
EXIST. CONC. PATIO
EXIST. TREE TO REMAIN
EXIST BRICK BUILDING
ENTRY
ENTRY
EXIST. TREE TO REMAIN
EXIST. CONCRETE WALK
99.75'
EXIST. CONC. CURB
N. WINTHROP AVE.
TWO WAYS TRAFFIC
EXIST. PAVING BRICK
PROJECTION OF THE CORNICE ABOVE
EXIST BRICK BUILDING
EXIST. 1 STORY BUILDING
EXIST. OPEN METAL PORCH + STAIRS
EXIST CONCRETE
EXIST. WOOD FENCE TO REMAIN
99.75'
EXIST 2 STORY BRICK BUILDING
OLLIES BAR WORK AREA AT FIRST FL. ONLY
EXIST. GATE TO REMAIN
EXIST. OPEN FRAME PORCH + STAIRS
ENTRY
61.50'
PROJECTION OF THE CORNICE ABOVE
EXIST. IRON FENCE TO REMAIN
EXIST. TREE TO REMAIN
EXIST. CONCRETE WALK
EXIST. CONC. CURB
W. BERWYN AVE.
TWO WAYS TRAFFIC
5309 N. WINTHROP AVE.

Office of the City Clerk

O2013-2183

Office of the City Clerk

City Council Document Tracking Sheet

Meeting Date:	3/13/2013
Sponsor(s):	Osterman, Harry (48)
Type:	Ordinance
Title:	Grant(s) of privilege in public way for White Attic, The
Committee(s) Assignment:	Committee on Transportation and Public Way

ORDINANCE
THE WHITE ATTIC
Acct. No. 280537 - 2
Permit No. 1093178

Be It Ordained by the City Council of the City of Chicago:

SECTION 1. Permission and authority are hereby given and granted to THE WHITE ATTIC, upon the terms and subject to the conditions of this ordinance to maintain and use one (1) sign(s) projecting over the public right-of-way attached to its premises known as 5225 N. Clark St..

Said sign structure(s) measures as follows; along N. Calrk:
One (1) at thirty (30) feet in length, three (3) feet in height and eight point five (8.5) feet above grade level.

The location of said privilege shall be as shown on prints kept on file with the Department of Business Affairs and Consumer Protection and the Office of the City Clerk.

Said privilege shall be constructed in accordance with plans and specifications approved by the Department of Transportation (Division of Project Development) and Zoning Department - Signs.

This grant of privilege in the public way shall be subject to the provisions of Section 10-28-015 and all other required provisions of the Municipal Code of Chicago.

The grantee shall pay to the City of Chicago as compensation for the privilege #1093178 herein granted the sum of three hundred ($300.00) per annum **to commence (1) one year after passage**.

A 25% penalty will be added for payments received after due date.

The permit holder agrees to hold the City of Chicago harmless for any damage, relocation or replacement costs associated with damage, relocation or removal of private property caused by the City performing work in the public way.

Authority herein given and granted for a period of five (5) years from and after Date of Passage.

Alderman _____

Harry Osterman 48th Ward

Department of Business Affairs and Consumer Protection
Business Assistance Center - Public Way Use Unit
City Hall - 121 N. LaSalle Street, Room 800 • Chicago, IL 60602
(312)-74-GOBIZ (312-744-6249) • (312) 744-1944 (TTY)
http://www.cityofchicago.org/bacp

03/13/2013

Alderman **Harry Osterman**
Ward # **48**
City of Chicago
City Hall, Room **300**
121 North LaSalle Street
Chicago, Illinois 60602


Re: An ordinance to use and maintain a portion of the public right-of-way for **one (1) sign(s)** for **THE WHITE ATTIC**, adjacent to the premises known as **5225 N. Clark St.**.

Dear Alderman **Harry Osterman**:

The applicant referenced above has requested the use of the public right-of-way for a **sign(s)**. An ordinance has been prepared by the Department of Business Affairs and Consumer Protection – Business Assistance Center - Public Way Use Unit for presentation to the City Council. Because this request was made for properties located in your ward, as approved by you as per the attached, I respectfully request that you introduce the attached ordinance at the next City Council meeting.

If you have any questions regarding this ordinance, please contact Anthony Bertuca at (312) 744-5506.

Department of Business Affairs and Consumer Protection

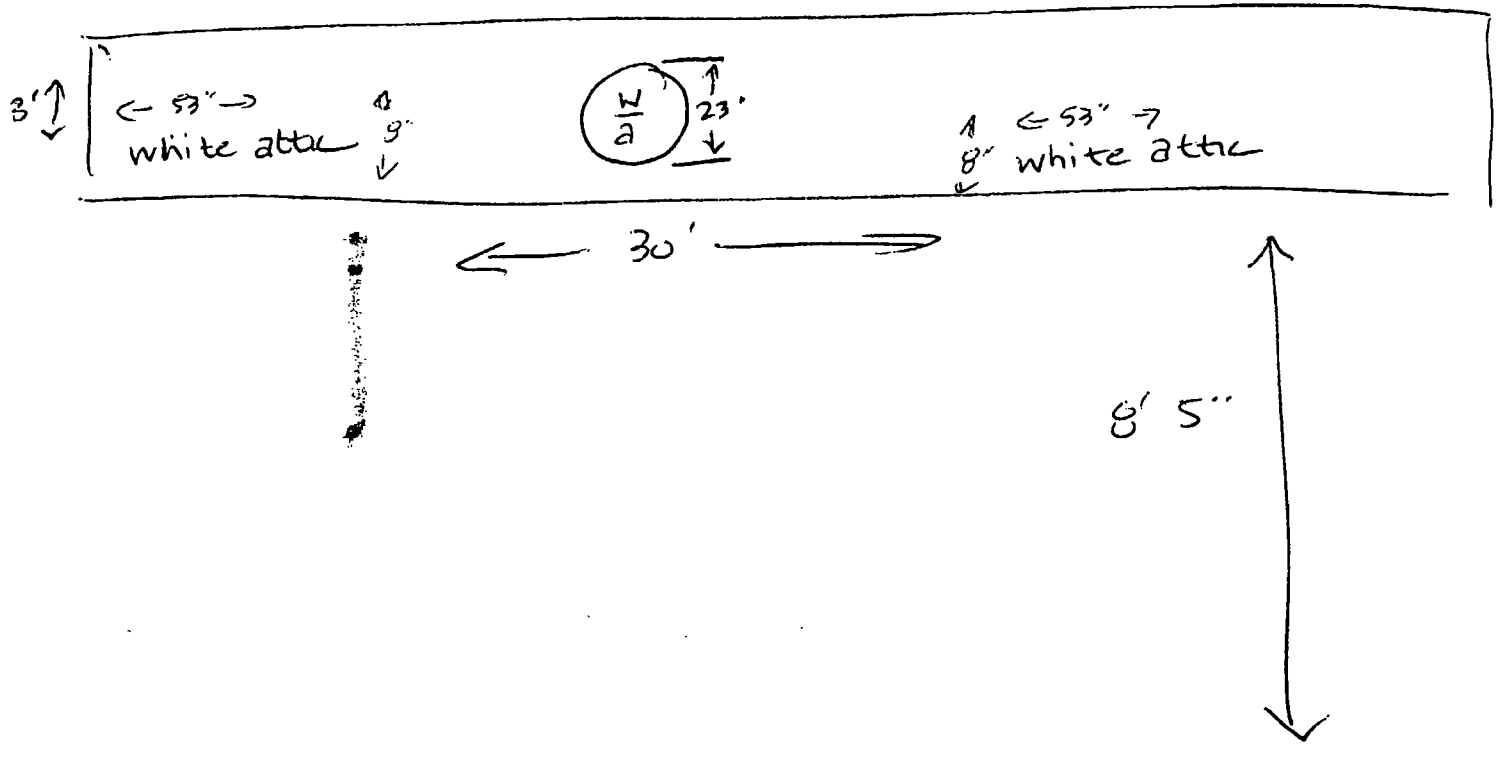
3'
53"
white attic
9"
W/a
23"
8"
53"
white attic
30'
8' 5"

Office of the City Clerk

O2013-2184

Office of the City Clerk

City Council Document Tracking Sheet

Meeting Date:	3/13/2013
Sponsor(s):	Moore, Joseph (49)
Type:	Ordinance
Title:	Grant(s) of privilege in public way for Cally's Curls and Company
Committee(s) Assignment:	Committee on Transportation and Public Way

ORDINANCE
Cally's Curls and Company
Acct. No. 355594 - 1
Permit No. 1092986

Be It Ordained by the City Council of the City of Chicago:

SECTION 1. Permission and authority are hereby given and granted to Cally's Curls and Company, upon the terms and subject to the conditions of this ordinance to maintain and use one (1) sign(s) projecting over the public right-of-way attached to its premises known as 1785 W. Howard St..

Said sign structure(s) measures as follows; along W. Howard Street:
One (1) at fourteen (14) feet in length, two (2) feet in height and twelve point nine two (12.92) feet above grade level.

The location of said privilege shall be as shown on prints kept on file with the Department of Business Affairs and Consumer Protection and the Office of the City Clerk.

Said privilege shall be constructed in accordance with plans and specifications approved by the Department of Transportation (Division of Project Development) and Zoning Department - Signs.

This grant of privilege in the public way shall be subject to the provisions of Section 10-28-015 and all other required provisions of the Municipal Code of Chicago.


The grantee shall pay to the City of Chicago as compensation for the privilege #1092986 herein granted the sum of three hundred ($300.00) per annum **to commence (1) one year after passage**.

A 25% penalty will be added for payments received after due date.

The permit holder agrees to hold the City of Chicago harmless for any damage, relocation or replacement costs associated with damage, relocation or removal of private property caused by the City performing work in the public way.

Authority herein given and granted for a period of five (5) years from and after Date of Passage.

Alderman Joseph A. Moore
Joe Moore 49th Ward

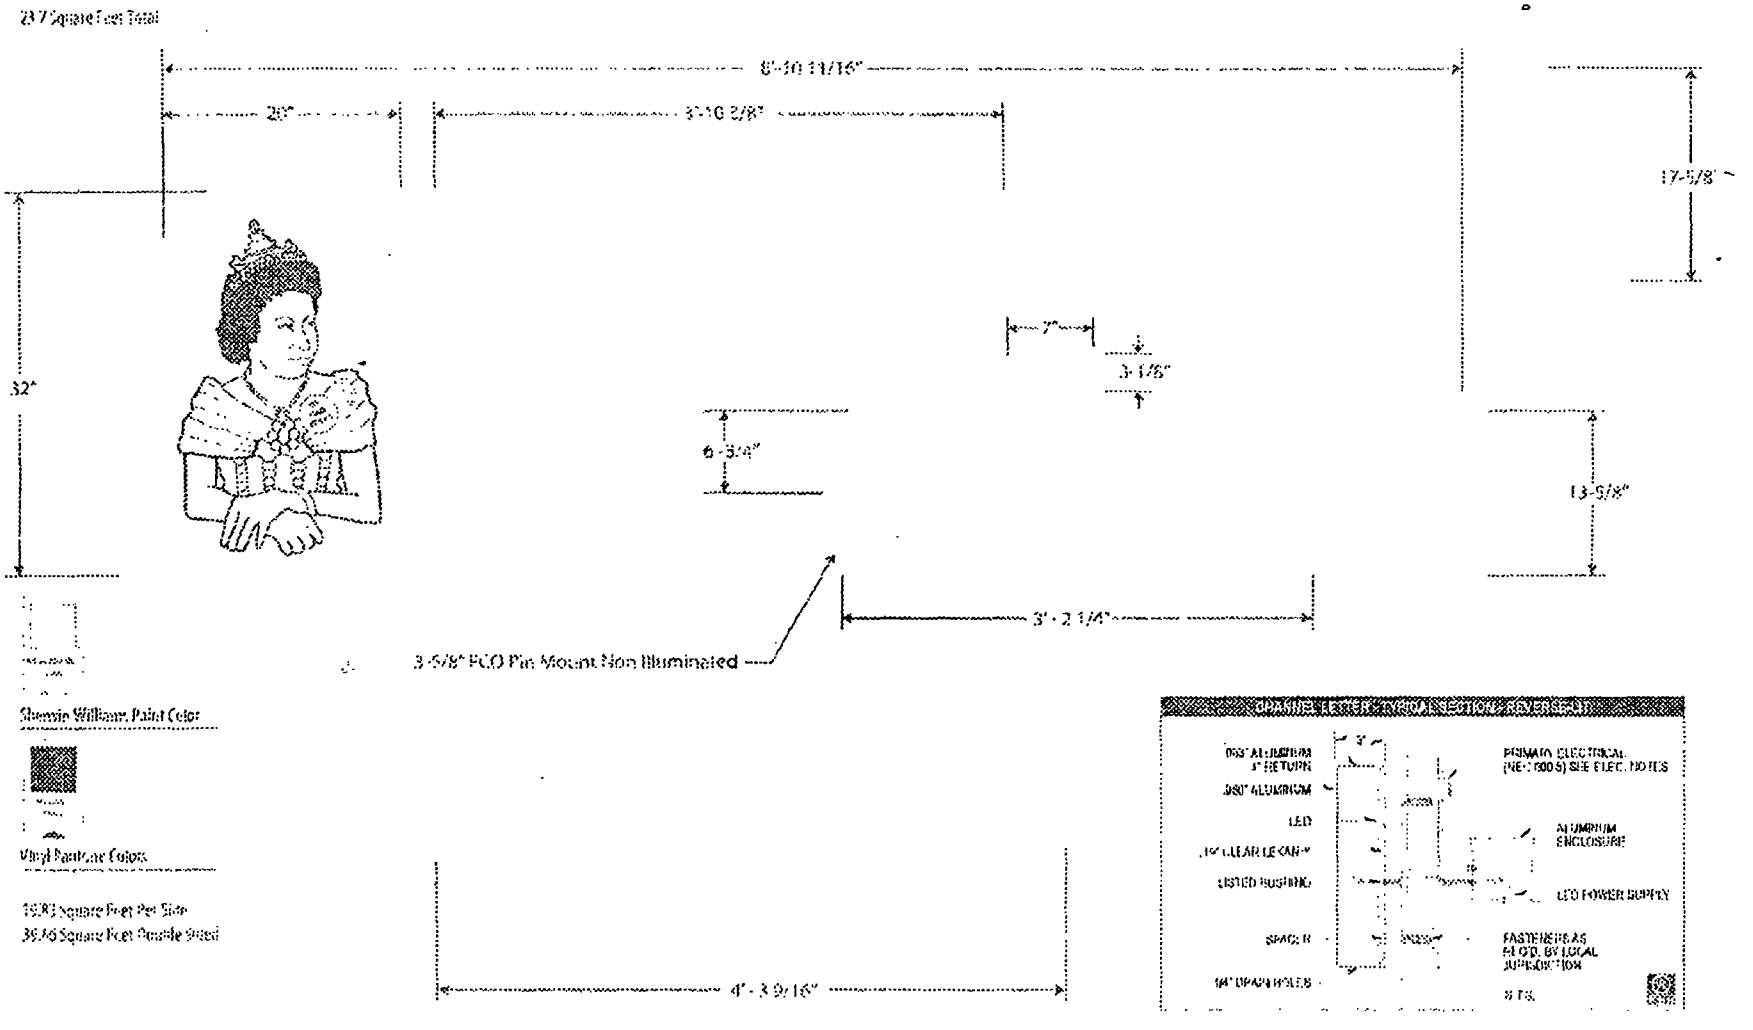

Sherwin Williams Paint Color

Vinyl Pantone Colors

19.83 Square Feet Per Side
39.66 Square Feet Double Sided

Reverse Lit Channel Letters w/Logo

NOTES:

- Individually Mounted letters & logo
- WHITE interiors for increased illumination
- Logo to have black vinyl overlay for the "Crown"

Department of Business Affairs and Consumer Protection
Business Assistance Center - Public Way Use Unit
City Hall - 121 N. LaSalle Street, Room 800 • Chicago, IL 60602
(312)-74-GOBIZ (312-744-6249) • (312) 744-1944 (TTY)
http://www.cityofchicago.org/bacp

03/13/2013

Alderman **Joe Moore**
Ward # **49**
City of Chicago
City Hall, Room **300**
121 North LaSalle Street
Chicago, Illinois 60602

Re: An ordinance to use and maintain a portion of the public right-of-way for **one (1) sign(s)** for **Cally's Curls and Company**, adjacent to the premises known as **1785 W. Howard St.**.

Dear Alderman **Joe Moore**:

The applicant referenced above has requested the use of the public right-of-way for a **sign(s)**. An ordinance has been prepared by the Department of Business Affairs and Consumer Protection – Business Assistance Center - Public Way Use Unit for presentation to the City Council. Because this request was made for properties located in your ward, as approved by you as per the attached, I respectfully request that you introduce the attached ordinance at the next City Council meeting.

If you have any questions regarding this ordinance, please contact Anthony Bertuca at (312) 744-5506.

Department of Business Affairs and Consumer Protection

Office of the City Clerk

O2013-2187

Office of the City Clerk

City Council Document Tracking Sheet

Meeting Date:	3/13/2013
Sponsor(s):	Silverstein, Debra L. (50)
Type:	Ordinance
Title:	Grant(s) of privilege in public way for Hoanh Long Restaurant
Committee(s) Assignment:	Committee on Transportation and Public Way

ORDINANCE
HOANH LONG RESTAURANT
Acct. No. 308992 - 2
Permit No. 1103938

Be It Ordained by the City Council of the City of Chicago:

SECTION 1. Permission and authority are hereby given and granted to HOANH LONG RESTAURANT, upon the terms and subject to the conditions of this ordinance to maintain and use one (1) sign(s) projecting over the public right-of-way attached to its premises known as 6148 N. Lincoln Ave..

Said sign structure(s) measures as follows; along N. Lincoln:
One (1) at fourteen (14) feet in length, two (2) feet in height and fifteen (15) feet above grade level.

The location of said privilege shall be as shown on prints kept on file with the Department of Business Affairs and Consumer Protection and the Office of the City Clerk.

Said privilege shall be constructed in accordance with plans and specifications approved by the Department of Transportation (Division of Project Development) and Zoning Department - Signs.

This grant of privilege in the public way shall be subject to the provisions of Section 10-28-015 and all other required provisions of the Municipal Code of Chicago.

The grantee shall pay to the City of Chicago as compensation for the privilege #1103938 herein granted the sum of three hundred ($300.00) per annum in advance.

A 25% penalty will be added for payments received after due date.

The permit holder agrees to hold the City of Chicago harmless for any damage, relocation or replacement costs associated with damage, relocation or removal of private property caused by the City performing work in the public way.

Authority herein given and granted for a period of five (5) years from and after Date of Passage.

Alderman

Debra L. Silverstein 50th Ward

Department of Business Affairs and Consumer Protection
Business Assistance Center - Public Way Use Unit
City Hall - 121 N. LaSalle Street, Room 800 • Chicago, IL 60602
(312)-74-GOBIZ (312-744-6249) • (312) 744-1944 (TTY)
http://www.cityofchicago.org/bacp

03/13/2013

Alderman **Debra L. Silverstein**
Ward # **50**
City of Chicago
City Hall, Room **203**
121 North LaSalle Street
Chicago, Illinois 60602

Re: An ordinance to use and maintain a portion of the public right-of-way for **one (1) sign(s)** for **HOANH LONG RESTAURANT**, adjacent to the premises known as **6148 N. Lincoln Ave.**.

Dear Alderman **Debra L. Silverstein**:

The applicant referenced above has requested the use of the public right-of-way for a **sign(s)**. An ordinance has been prepared by the Department of Business Affairs and Consumer Protection – Business Assistance Center - Public Way Use Unit for presentation to the City Council. Because this request was made for properties located in your ward, as approved by you as per the attached, I respectfully request that you introduce the attached ordinance at the next City Council meeting.

If you have any questions regarding this ordinance, please contact Anthony Bertuca at (312) 744-5506.

Department of Business Affairs and Consumer Protection

ILLUMINATED CHANNEL LETTER SIGN


CERTIFIED COMPANY
UL FILE #E322358





Location At :
HOANH LONG RESTAURANT
6148 N. LINCOLN AVE.
CHICAGO, IL.60659
HOANH LONG
~~630-444-0131~~ 773-477-4006
773-583-7770

Height of Structure	*0'24"*
Length of Structure	*14'00"*
Depth of Structure	*0'04"*
Hight Above Grade	*15'00"*
Sidewalk	*14'00"*

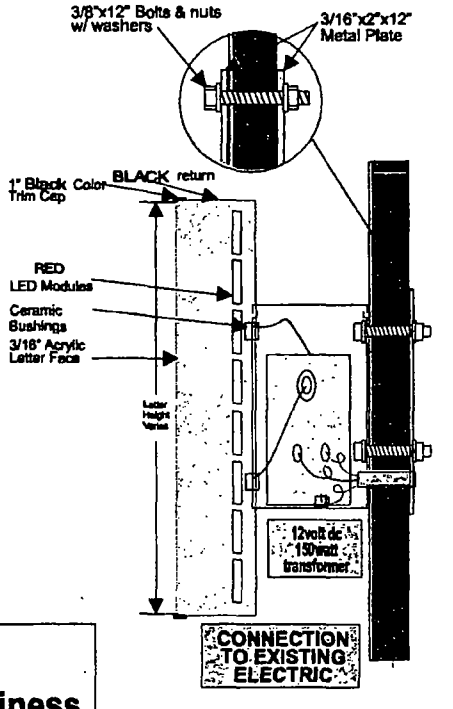

CHANNEL LETTER DETAIL
NOT SCALE

WORK DESCRIPTION

LED-LIT Channel Letters Attached to Raceway on Front of Business

Created exclusively for:
HOANH LONG RESTAURANT
Address:
6148 N. LINCOLN AVE.
City:
CHICAGO
State:
Illinois, 60659
Sign Location:
on-site
Account Rep:

Client's Approved *Date*

Landlord's Approval *Date*

Design*No.* *Sheet* No. 1

Date: **June. 8-2012** *Rev.* Date.

Designer: **Sean** *Scale:* N/A

COLOR SCHEME

RED
BLACK
WHITE

www.tfasigns.com

NOTE: THIS DRAWING IS THE PROPERTY OF FIRST AD-COMM & IS TO ONLY BE USED IN CONNECTION WITH WORK PERFORMED BY FIRST AD-COMM. THIS DRAWING IS NOT TO BE REPRODUCED, COPIED, OR EXHIBITED IN ANY FASHION WITHOUT WRITTEN CONSENT FROM FIRST AD-COMM. CHARGES UP TO $2000.00 WITH BE ASSESSED FOR ANY MIS-USE.

Office of the City Clerk

O2013-1954

Office of the City Clerk

City Council Document Tracking Sheet

Meeting Date:	3/13/2013
Sponsor(s):	Moreno, Proco Joe (1)
Type:	Ordinance
Title:	Amendment of grant(s) of privilege in public way to Delgado's Mufflers & Brakes, Inc.
Committee(s) Assignment:	Committee on Transportation and Public Way

ORDINANCE AMENDMENT
Acct. No. 378527 - 1
Permit No. 1094453

BE IT ORDAINED BY THE CITY COUNCIL OF THE CITY OF CHICAGO:

Section 1:

The ordinance passed by the City Council of the City of Chicago for **DELGADO'S MUFFLERS & BRAKES INC.** on **05/04/2011**, and printed upon page **117797** of the Journal of Proceedings of the City of Chicago is here by Amended by deleting the words

"DELGADO'S MUFFLERS & BRAKES INC"

and inserting in their place the words

"DELGADO'S AUTO SERVICE INC"

Section 2:

This ordinance Amendment shall be in effect upon its passage.

ALDERMAN: Joe Moreno 1ST 3/13/13

Proco Joe Moreno **Ward: 01** **Date:**

Department of Business Affairs and Consumer Protection
Business Assistance Center - Public Way Use Unit
City Hall - 121 N. LaSalle Street, Room 800 • Chicago, IL 60602
(312)-74-GOBIZ (312-744-6249) • (312) 744-1944 (TTY)
http://www.cityofchicago.org/bacp

03/13/2013

Alderman **Proco Joe Moreno**
Ward # **01**
City of Chicago
City Hall, Room **300**
121 North LaSalle Street
Chicago, Illinois 60602

Re: An amended ordinance to use and maintain a portion of the public right-of-way for **one (1) sign(s)** for **DELGADO'S AUTO SERVICE INC.**, adjacent to the premises known as **1831 N. Western Ave.**.

Dear Alderman **Proco Joe Moreno**:

The applicant referenced above has requested the use of the public right-of-way for a **sign(s)**. An ordinance has been prepared by the Department of Business Affairs and Consumer Protection – Business Assistance Center - Public Way Use Unit for presentation to the City Council. Because this request was made for properties located in your ward, as approved by you as per the attached, I respectfully request that you introduce the attached ordinance at the next City Council meeting.

If you have any questions regarding this ordinance, please contact Anthony Bertuca at (312) 744-5506.

Department of Business Affairs and Consumer Protection

Office of the City Clerk

O2013-1944

Office of the City Clerk

City Council Document Tracking Sheet

Meeting Date:	3/13/2013
Sponsor(s):	Smith, Michele (43)
Type:	Ordinance
Title:	Amendment of grant(s) of privilege in public way to Irmco Properties & Management Corporation
Committee(s) Assignment:	Committee on Transportation and Public Way

ORDINANCE AMENDMENT
Acct. No. 370521 - 1
Permit No. 1084930


BE IT ORDAINED BY THE CITY COUNCIL OF THE CITY OF CHICAGO:

Section 1:

The ordinance passed by the City Council of the City of Chicago for IRMCO PROPERTIES & MANAGEMENT CORPORATION on 06/03/2009, and printed upon page 64167 of the Journal of Proceedings of the City of Chicago is here by Amended by deleting the words "IRMCO PROPERTIES & MANAGEMENT CORPORATION" and inserting in their place the words "THE BELDEN STRATFORD"

Section 2:

This ordinance Amendment shall be in effect upon its passage.

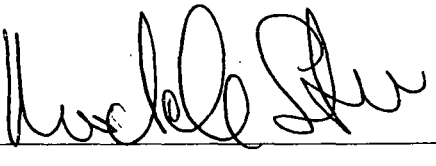ALDERMAN:  3/13/13

Michele Smith **Ward: 43** **Date:**

Office of the City Clerk

O2013-1632

Office of the City Clerk

City Council Document Tracking Sheet

Meeting Date:	3/13/2013
Sponsor(s):	Burke, Edward M. (14)
Type:	Ordinance
Title:	Honorary street designation as "Private First Class Omar E. Torres Way" - amend
Committee(s) Assignment:	Committee on Transportation and Public Way

Committee on Transportation and Public Way

ORDINANCE

BE IT ORDAINED BY THE CITY COUNCIL OF THE CITY OF CHICAGO:

SECTION 1. The ordinance adopted by the City Council of the City of Chicago for "Omar E. Torres Way" on January 17, 2013 and published on page 45618 of the Journal of Proceedings of the City Council of the City of Chicago is hereby amended by inserting the language underscored as follows:

> Pursuant to an ordinance heretofore passed by the City Council, which allows erection of honorary street name signs, the Commissioner of the Department of Transportation shall take the necessary action for standardization of the 4600--4700 block of South Keeler Avenue as "Private First Class Omar E. Torres Way."

SECTION 2. This ordinance shall take effect upon its passage.

Edward M. Burke
Alderman, 14th Ward

Office of the City Clerk

O2013-1910

Office of the City Clerk

City Council Document Tracking Sheet

Meeting Date:	3/13/2013
Sponsor(s):	Mitts, Emma (37)
Type:	Ordinance
Title:	Honorary street designation as "Honorary Gus Kaprales Way"
Committee(s) Assignment:	Committee on Transportation and Public Way

CHICAGO CITY COUNCIL

March 13, 2013

BE IT ORDAINED BY THE CITY COUNCIL OF THE CITY OF CHICAGO:

SECTION 1: That an ordinance heretofore passed by the City Council allowing the erection of **honorary street names and signs**, the Commissioner of Transportation shall take the necessary steps for the standardization of **North Leclaire Avenue** between **4800 West North Avenue** and **5300 West North Avenue** to be known as **"Honorary Gus Kaprales Way"**.

Emma Mitts
Alderman – 37th Ward

RECEIVED
CITY COUNCIL DIVISION
2013 MAR 11 AM 9:30
OFFICE OF THE
CITY CLERK

Office of the City Clerk

O2013-1631

Office of the City Clerk

City Council Document Tracking Sheet

Meeting Date:	3/13/2013
Sponsor(s):	O'Connor, Mary (41)
Type:	Ordinance
Title:	Honorary street designation as "Honorary Kaage's Corner"
Committee(s) Assignment:	Committee on Transportation and Public Way

CITY COUNCIL MEETING
March 13, 2013

BE IT ORDAINED BY THE CITY COUNCIL OF THE CITY OF CHICAGO:

SECTION 1. That an ordinance heretofore passed by the City Council allowing erection of honorary street name signs, the Commissioner of Transportation shall take the necessary steps for the standardization of the Southwest corner of the intersection of North Oliphant and North Northwest Highway to be known as "Honorary Kaage's Corner".

SECTION 2. This ordinance shall take effect and be in full force hereinafter its passage and publication.

Mary O'Connor
Alderman, 41st Ward.

Office of the City Clerk

O2013-1623

Office of the City Clerk

City Council Document Tracking Sheet

Meeting Date:	3/13/2013
Sponsor(s):	Pawar, Ameya (47)
Type:	Ordinance
Title:	Honorary street designation as "Sgt Saul J. Joseph Way"
Committee(s) Assignment:	Committee on Transportation and Public Way

Committee on Transportation & Public Way
March 13, 2013
City Council

BE IT ORDAINED BY THE CITY COUNCIL OF THE CITY OF CHICAGO:

SECTION 1. Pursuant to an ordinance heretofore passed by the City Council which allows erection of honorary street sign name signs, the Commissioner of Transportation shall take the necessary action to standardize the 4800 block of North Lawrence Ave at the northwest corner of Ashland and Lawrence to be hereby known as "SGT. SAUL J. JOSEPH WAY."

SECTION 2. This ordinance shall take effect and be in force upon its passage and publication.

Alderman Ameya Pawar 47th Ward

Office of the City Clerk

O2013-1649

Office of the City Clerk

City Council Document Tracking Sheet

Meeting Date:	3/13/2013
Sponsor(s):	Moreno, Proco Joe (1)
Type:	Ordinance
Title:	Amendment of Section 17-3-503-D of Municipal Code by modifying segment of N Milwaukee Ave as pedestrian retail street
Committee(s) Assignment:	Committee on Zoning, Landmarks and Building Standards

ORDINANCE

BE IT ORDAINED BY THE CITY COUNCIL OF THE CITY OF CHICAGO:

SECTION 1. That the Chicago Zoning Ordinance be amended by designating with the appropriate symbols and indications that segment of the North Milwaukee Avenue right-of-way on Map No. 5-I and Map No. 7-I in the area between

the centerline of North Sacramento Avenue on the northwest and the centerlines of North Rockwell Street on the north side of North Milwaukee Avenue and West Francis Place on the south side of North Milwaukee Avenue on the southeast

as a Pedestrian Street.

SECTION 2. That section 17-3-503-D the Chicago Zoning Ordinance be amended by inserting the underscored language as follows:

17-3-0503-D [Pedestrian Streets and Pedestrian Retail Streets.]

1. The following *street* segments are classified as *pedestrian streets*:

Street	Segment		Coordinates	
	From	To	From	To
(omitted text is unaffected by this ordinance)				
Milwaukee	Rockwell / Francis	Sacramento	2600W / 2156N	3000W

(omitted text is unaffected by this ordinance)

SECTION 3. This ordinance shall be in force and effect from and after its passage and due publication.

Proco Joe Moreno
Alderman, 1st Ward

Office of the City Clerk

O2013-1602

Office of the City Clerk

City Council Document Tracking Sheet

Meeting Date:	3/13/2013
Sponsor(s):	Dowell, Pat (3)
Type:	Ordinance
Title:	Amendment of Sections 9-64-205 and 9-64-206 of Municipal Code to modify parking meter rates and parking meter hours and installation of parking meters at S Wabash Ave, 2800 block
Committee(s) Assignment:	Committee on Pedestrian and Traffic Safety

ORDINANCE

BE IT ORDAINED BY THE CITY COUNCIL OF THE CITY OF CHICAGO:

SECTION 1. The City Comptroller is directed to install parking meters at the following locations:

- 2800 block of South Wabash, both sides of the street

SECTION 2. Section 9-64-205 of the Municipal Code is hereby amended by adding the language underscored and by deleting the language struck through as follows:

9-64-205 Parking meter rates

Notwithstanding any prior ordinance establishing a different rate, the rates for parking in a parking meter zone or space or a city-owned lot comprised of parking meters that are controlled by the department of revenue or subject to any concession agreement approved by the city council for operation, maintenance, improvement, installation and removal of, and the collection of fees from, certain designated meters, shall be as follows:

(Omitted text is unaffected by this ordinance)

(c) Except as provided in subsections (d) and (e), within all areas of the City, except for the areas within the boundaries designated in subsections (a) and (b) of this section, the fee shall be:

(Omitted text is unaffected by this ordinance)

(d) Within any area where a parking meter operates 24 hours per day, between the hours of 9 p.m. and 8 a.m., the rate shall be fifty percent of the applicable rate set forth in subsections (a), (b), and (c) above and subsection (e) below.

(Omitted text is unaffected by this ordinance)

(e) Notwithstanding the above, the rates shall be:

(1) at the following locations, the rate shall be $.50 per hour through and including December 31, 2009; $1.00 per hour on and from January 1, 2010 through and including December 31, 2010; $1.50 per hour on and from January 1, 2011, through and including December 31, 2011; $1.75 per hour on and from January 1, 2012, through and including December 31, 2012; and $2.00 per hour on and from January 1, 2013 and thereafter:

3.1 The 100, 200, and 300 blocks of E. 47th Street;
3.2 The 0 block of W. 35th Street;
3.3 The 3500 block of S. State Street;
3.4 The 0 and 100 blocks of E. 35th Street; and
3.5 The 0 and 100 blocks of E. 51st Street.

(2) at the following location, the rate shall be $0.50 per hour:

3.6 The 2800 block of South Wabash, both sides of the street

(f) ~~(e)~~ Notwithstanding the above, if, in the determination of the director of revenue, a reduction in the parking meter rates for certain locations of the city would result in more efficient traffic flow or reduction of traffic congestion in that location, the director may reduce the parking meter rates for that particular location; provided that the reduction shall not be greater than twenty-five percent of the applicable rate for that location.

SECTION 3. Section 9-64-206 of the Municipal Code is hereby amended by adding the language underscored and by deleting the language struck through as follows:

9-64-206 Parking meters—hours of operation

Notwithstanding any prior ordinance establishing different hours of operation, the hours of operation for a parking meter shall be as follows:

(Omitted text is unaffected by this ordinance)

(e) Notwithstanding the days and hours of operation in subsections (a), (b), (c), and (d) of this section, parking meters shall operate:

(1) From 8 a.m. to 9 p.m., Monday through Saturday, and from 3 p.m. to 9 p.m. on Sunday at:

3.1 The 4500 block of S. Ashland Avenue;
3.2 The 0 block of E. Cullerton Street;
3.3 The 1900 block of S. Archer Avenue;
3.4 The 1800 and 1900 blocks of S. State Street;
3.5 The 100, 200, and 300 blocks of E. 47th Street; and
3.6 The 1800 and 1900 blocks of S. Wabash Avenue.

(2) From 8 a.m. to 9 p.m., Monday through Saturday:

3.7 The 2800 block of South Wabash, both sides of the street

(f) ~~(e)~~ The time limits set forth above shall not replace any other more restrictive parking or standing restrictions and do not relieve a person from the duty to observe other and more restrictive provisions prohibiting or limiting the standing or parking of vehicles in specified places or at specified times.

SECTION 4. This ordinance shall be in full force and effect from and after the date of its passage and approval.

Pat Dowell
Alderman, 3rd Ward

Office of the City Clerk

SO2013-1635

Office of the City Clerk

City Council Document Tracking Sheet

Meeting Date:	3/13/2013
Sponsor(s):	Dowell, Pat (3)
Type:	Ordinance
Title:	Amendment of Section 4-244-140 of Municipal Code to prohibit peddling at E 47th St from S St Lawrence Ave to S State St
Committee(s) Assignment:	Committee on License and Consumer Protection

SUBSTITUTE
ORDINANCE

WHEREAS, The City of Chicago is a home rule unit of government as defined in Article VII, Section 6 (a) of the Illinois Constitution, and

WHEREAS, As a home rule unit of government, the City of Chicago may exercise any power and perform any function pertaining to its government and affairs; now, therefore,

BE IT ORDAINED BY THE CITY COUNCIL OF THE CITY OF CHICAGO:

SECTION 1. Section 4-244-140 of the Municipal Code of Chicago is hereby amended by Inserting the underscored language as follows:

4-244-140 Prohibited districts.

(a) No one having a peddler's license shall peddle any merchandise or any other article or thing whatsoever, at any time, within districts which have been or shall be hereafter designated by the city council. A description of such districts shall be kept in the office of the city clerk.

(b) Peddling is prohibited as described in the following indicated areas: No person shall Peddle any merchandise on the sidewalk immediately adjacent to Wrigley Field; such sidewalk Consisting of the north side of Addison Street, the east side of Clark Street, the south side of Waveland Avenue, and the west side of Sheffield Avenue. For purposes of this subsection (b), the term "sidewalk" shall mean that portion of the public way extending from perimeter of the Wrigley Field stadium structure to the street curb or curb line.

(Omitted text is unaffected by this ordinance)

(21) 47th Street (both sides) between East St. Lawrence and East State Street.

(Omitted text is unaffected by this ordinance)

SECTION 2. This ordinance shall be in force and effect upon passage and publication.

Pat Dowell
Alderman, 3rd Ward

Office of the City Clerk

O2013-1881

Office of the City Clerk

City Council Document Tracking Sheet

Meeting Date:	3/13/2013
Sponsor(s):	Cardenas, George A. (12)
Type:	Ordinance
Title:	Amendment of Chapter 4-233-060 of Municipal Code to allow booting of motor vehicles within the 12th Ward
Committee(s) Assignment:	Committee on License and Consumer Protection

License and Consumer Protection
March 13, 2013

BE IT ORDAINED BY THE CITY COUNCIL OF THE CITY OF CHICAGO:

SECTION 1. Section 4-233-060 of the Municipal Code of Chicago is hereby amended by inserting the underscored language, as follows:

4-233-060 Geographical restrictions.

No person requiring a license under this chapter shall engage in booting operations at any location that is outside the 1st Ward, 12th Ward, 15th Ward, 21st Ward, 22nd Ward, 23rd Ward, 25th Ward, 26th Ward, 27th Ward, 30th Ward, 32nd Ward, 33rd Ward, 34th Ward, 36th Ward, 37th Ward, 40th Ward, 42nd Ward, 43rd Ward, 44th Ward, 46th Ward, 48th Ward, or 49th Ward.

SECTION 2. This ordinance shall be in full force and effect from and after its passage and publication.

George A. Cardenas
Alderman, 12th Ward

Office of the City Clerk

O2013-1644

Office of the City Clerk

City Council Document Tracking Sheet

Meeting Date:	3/13/2013
Sponsor(s):	Solis, Daniel (25)
Type:	Ordinance
Title:	Amendment of Section 9-64-170 of Municipal Code to allow the parking of owner pickup or van within the 25th Ward
Committee(s) Assignment:	Committee on Pedestrian and Traffic Safety

City Council
March 13, 2013

ORDINANCE

BE IT ORDAINED BY THE CITY COUNCIL OF THE CITY OF CHICAGO:

SECTION 1. Section 9-64-170 of the Municipal Code of Chicago is amended by adding the language underscored, as follows:

(a) It shall be unlawful to park any truck, tractor, semi-trailer, trailer, recreational vehicle more than 22 feet in length, self contained motor home, bus, taxicab or livery vehicle on any residential street for a longer period than is necessary for the reasonably expeditious loading or unloading of such vehicle, except that a driver of bus may park the bus in a designated bus stand as authorized elsewhere in the traffic code; provided, however that in the 1st, 2nd, 3rd, 4th, 5th, 6th, 7th, 8th, 9th, 10th, 11th, 12th, 13th, 14th, 15th, 16th, 17th, 18th, 19th, 20th, 21st, 22nd, 23rd, 24th, 25th, 26th, 27th, 28th, 29th, 30th, 31st, 32nd, 33rd, 34th, 35th, 36th, 37th, 40th, 41st, 42nd, 43rd, 44th, 45th, 46th, 47th, 48th, 49th and 50th wards this prohibition shall not apply to the owner of a pickup truck or van weighing under 8,000 pounds who has no outstanding parking violations, when such vehicle is parked at the curb adjacent to the owners place of residence and the vehicle bears a valid and current city wheel tax license emblem and a special parking permit issued in accordance with this subsection. In the 7th, 15th, 10th, 23rd, 25th, 35th, 46th and 50th wards this prohibition also shall not apply to the owner of a taxicab who has no outstanding parking violations, when such vehicle is not in service, when the vehicle is parked at the curb adjacent to the owner's place of residence and when the vehicle bears a valid and current city wheel tax license emblem and a special permit issued in accordance with this subsection. The owner shall apply for a permit for such parking from the alderman of the ward in which he or she resides. The Alderman shall evaluate the vehicle for compliance with relevant provisions of the municipal code and shall issue a special parking permit if the vehicle is believed to be compliant.

SECTION 2. This ordinance shall be effective upon passage and publication.

Daniel S. Solis
Alderman- 25th Ward

Office of the City Clerk

O2013-1628

Office of the City Clerk

City Council Document Tracking Sheet

Meeting Date:	3/13/2013
Sponsor(s):	Graham, Deborah L. (29) Chandler, Michael D. (24) Burnett, Walter (27) Ervin, Jason C. (28) Mitts, Emma (37)
Type:	Ordinance
Title:	Amendment of Section 8-16-020 of Municipal Code to provide information for supportive social services to violators of curfew hours for minors
Committee(s) Assignment:	Committee on Public Safety

Public Safety

ORDINANCE

BE IT ORDAINED BY THE CITY COUNCIL OF THE CITY OF CHICAGO:

SECTION 1. Section 8-16-020 of the Municipal Code of the City of Chicago is hereby amended by inserting the language underscored, as follows:

8-16-020 Curfew hours for minors.

(Omitted text is unaffected by this ordinance)

(e) Penalties. A person who violates any provision of this section is guilty of a separate offense for each day or part of a day during which the violation is committed, continued, or permitted. Each offense, upon conviction, is punishable by a fine not to exceed $500.00 or an order to perform community service pursuant to Section 1-4-120 of this Code, or both. Any person who violates any provision of this section three times in any twelve-month period shall be subject to up to three times the maximum monetary fine set forth in this subsection for any subsequent violation of this section within the twelve-month period, as an alternative or in addition to a requirement to perform community service and/or attend supportive social services.

(f) Upon determining that a person has violated this section three or more times within a twelve-month period, the superintendent of police or his designee shall provide the offending party with reference information for supportive social services.

SECTION 2. This ordinance shall be effective upon passage and publication.

27th

37th

24

Deborah L. Graham
Alderman, 29th Ward

28

Office of the City Clerk

O2013-1629

Office of the City Clerk

City Council Document Tracking Sheet

Meeting Date:	3/13/2013
Sponsor(s):	Waguespack, Scott (32) Moreno, Proco Joe (1) Fioretti, Bob (2) Hairston, Leslie A. (5) Sawyer, Roderick T. (6) Munoz, Ricardo (22) Mell, Richard F. (33) Austin, Carrie M. (34) Colón, Rey (35) Sposato, Nicholas (36) Reilly, Brendan (42) Smith, Michele (43) Tunney, Thomas (44) Arena, John (45)
Type:	Ordinance
Title:	Amendment of Section 13-20-680 of Municipal Code regulating off-premise signage
Committee(s) Assignment:	Committee on Zoning, Landmarks and Building Standards

ORDINANCE

WHEREAS, The City of Chicago has legislative authority to regulate signage to promote public welfare by implementing aesthetic and environmental standards; and

WHEREAS, The US Supreme Court has affirmed the authority of local governments to enact strict regulations and complete prohibitions of commercial off-premise signs; and

WHEREAS, The City of Chicago Zoning Code currently distinguishes between on-premise and off-premise signage with respect to appropriate locations, size, height, and type of such signage and such a distinction has been upheld by the Illinois Appellate Court; and

WHEREAS, Local Alderman currently are vested with the authority to approve or deny various requests for signage that exceeds certain size and height limitations based upon an objective assessment of whether such requests are reasonable given the characteristics of the proposed signage and location; and

WHEREAS, The proliferation of active display advertising signage poses a threat to the quality and character of the City of Chicago's neighborhoods through adverse effects associated with aesthetics, traffic safety, light pollution ; now therefore

BE IT ORDAINED BY THE CITY COUNCIL OF THE CITY OF CHICAGO:

SECTION 1. The above recitals are expressively incorporated herein and made part hereof.

SECTION 2. Chapter 13-20-680 of the Municipal Code of Chicago is hereby amended by removing strikethrough text and including a new section boldfaced in italics and underscored as follows:

13-20-680 Council approval.

A city council order approving a sign shall be required in addition to the normal permit for any sign which ***meets either of the following criteria:***

1. ***Is an off-premise sign as defined in Section 17-17-0106-A Off-premise signs***
2. exceeds 100 feet2 (9.3 m2) in area or any roof or ground sign, structure or signboard over 24 feet (7.32 m) in height. Before the application for a permit for such sign is filed with the building commissioner, the applicant shall submit a duplicate of the application to the alderman of the ward in which the sign is to be located. At the time the duplicate is submitted to the alderman, the applicant shall submit to the city clerk an order for the approval or disapproval of the sign for introduction at the next regular meeting of the city council, and proof that the public notice provided for in this section has been given and a list of all persons who have been given such notice. The council order, upon being introduced to the council, shall be forwarded to the appropriate committee for hearing. Prior to filing its application, the applicant for the permit shall give notice to all voters registered at addresses within 250 feet (76.2 m) of the proposed sign location.

SECTION 3. This ordinance shall take effect and be in force April 1, 2013.

SCOTT WAGUESPACK
Alderman - 32nd Ward

Ja Moreno
15TH WARD

Nilmar Lopez 36th

Rodney S (6)

2nd

45

22

Carrie M. Austin 34

35

Proposed Changes to Off Premise Sign Approval

Off premise advertising signs are currently subject to numerous standards based upon their location, zoning, proximity to certain other zoning districts, and the type of sign. However, just as Alderman currently have the authority to approve or deny signs in excess of 100 SF and 24' in height, the code can be amended to provide Alderman the opportunity to approve or deny any off premise advertising sign. There currently exists clear case law that permits distinct standards for off premise advertising signage versus on premise signage that indicates the presence of goods and services available on site.

Proliferation of Active Display, LED Advertising Signage

Reductions in the cost of LED active display signage has led to a rapid acceleration of the installation of such off premise advertising signs throughout the City and in residential communities where their presence is an unwelcome degradation in the aesthetic and overall character of the setting. A new approach is needed to prevent Chicago from becoming a cautionary tale with respect to the adverse effects that such signage can have on general public welfare and property values.

Problems with the Current Standard

The current standards provide Alderman no discretion with respect to locations that may be appropriate for off premise advertising signage, regardless of the type of sign.

The Proposed Solution

This proposal calls for simply inserting an additional standard that requires Aldermanic approval for any off premise advertising sign in the same way that Alderman currently can approve, via ordinance, signs in excess of 100 SF and 24' in height. This proposed ordinance does not preclude Aldermanic prerogative to approve of any sign that can currently meet the City's zoning requirements and thus increases, rather than decreases, Aldermanic input into the process.

Legal Standing

Existing case law enables local governments to enact such controls on off premise advertising signage. An American Planning Association Document entitled, "Legal Issues in the Regulation of Off-Premise Signs," states that:

> *"Courts do allow local governments to distinguish between on-premise and off-premise signs, even allowing local governments to ban new off-premise signs entirely so long as on-premise signs are not restricted only to commercial messages. But regulations that differentiate among signs on the basis of the ideas or viewpoints communicated, or on sign content in general, are subject to strict scrutiny."*

Providing that the controls on such signage are content neutral, the courts have repeatedly upheld local governments' ability to regulate and even prohibit such signage.

An Illinois Appellate Court ruling in a case in the Village of Downers Grove sustained an ordinance that provided stricter controls on off premise advertising signs concluding that,

> *"The distinction between on-site and off-site advertising is not aimed toward the suppression of an idea or viewpoint."* The court sustained the ordinance, concluding that it, *"furthers a substantial governmental interest, no greater than necessary, and is unrelated to the suppression of speech."*

The ability of Local Alderman to determine whether a particular sign is appropriate for a proposed location is permissible so long as the City can demonstrate that there are clearly defined standards in place to limit the discretion of the official. Such standards already exist in the code section that permits Alderman to selectively approve ordinances for larger and taller signs (Section 13-20-680 Council Approval) and Includes criteria such as,

- Whether the sign is compatible with the aesthetic character of the community,
- Whether the sign is located in an area where there exists an undue concentration of signs, and
- Whether the size, location or structural design of the sign presents an unreasonable threat to the health or safety of the public.

The Need for Immediate Action

There are provisions that could enable the City to compel removal of existing non-conforming signs, but these can be difficult to enforce and would likely require amortization periods to allow the installer to recoup a portion of their investment. Immediate action is needed to stop the rapid proliferation of these signs.

Office of the City Clerk

O2013-1622

Office of the City Clerk

City Council Document Tracking Sheet

Meeting Date:	3/13/2013
Sponsor(s):	Colón, Rey (35)
Type:	Ordinance
Title:	Amendment of Section 17-6-0403 of Municipal Code to permit restaurants within Planned Manufacturing District No. 14
Committee(s) Assignment:	Committee on Zoning, Landmarks and Building Standards

BE IT ORDAINED BY THE CITY COUNCIL OF THE CITY OF CHICAGO:

SECTION 1. Title 17, Section 17-6-0403 of the Municipal Code of Chicago is hereby amended by adding the language underscored and by deleting the language struck through, as follows:

(Omitted text is unaffected by this ordinance)

USE GROUP		PMD (Planned Manufacturing District)																				
Use Category		No. 1		No. 2		No. 3	No. 4		No. 5	No. 6	No. 7		No. 8	No. 9	No. 10	No. 11		No. 12	No. 13	No. 14	No. 15	
	Specific Use Type	A	B	A	B		A	B			A	B				A	B					Use Standard
P = permitted by right S = special use approval req'd PD = planned development approval req'd - = not allowed																						
COMMERCIAL (continued)																						
O. Construction Sales and Service																						
1.	Building Material Sales	P	P	P	P	P	P	P	P	P	P	P	P	P	P	P	P	P	P	P	P	Customer-accessible retail sales areas may not exceed 20% of total floor area. No floor area limit in B subdistricts, except PMD4.
2.	Contractor/ Construction Storage Yard	P	P	P	P	P	P	P	P	P	P	S	P	P	P	P	P	P	P	P	P	
P. Drive-Through Facility		-	S	-	S	-	-	-	-	-	-	S	S	S	-	-	S	-	-	-	-	§17-9-0106
Q. Eating and Drinking Establishments																						
1.	Restaurant, Limited	-	P	P	P	P	P	P	P	P	P	P	P	P	P	P	P	P	P	-P	P	Max GFA: 4,000 sq ft; no entertainment allowed. No GFA limit in B subdistricts, except PMD 4.
2.	Restaurant, General	-	P	P	P	P	P	P	P	P	P	P	P	P	P	P	P	P	P	-P	-	Max GFA: 4,000 sq ft; no entertainment allowed. No GFA limit in B subdistricts, except PMD 4.

(Omitted text is unaffected by this ordinance)

SECTION 2. This ordinance takes effect 30 days after its passage and approval.

Rey Colón
Alderman, 35th Ward

Office of the City Clerk

O2013-1624

Office of the City Clerk

City Council Document Tracking Sheet

Meeting Date:	3/13/2013
Sponsor(s):	Reilly, Brendan (42)
Type:	Ordinance
Title:	Amendment of Chapter 2-80 of Municipal Code by adding new Section 045 regarding consolidated billing for businesses licensed under Title 4
Committee(s) Assignment:	Committee on Budget and Government Operations

Committee on BUDGET
March 13, 2013 City Council Meeting
Alderman Brendan Reilly, 42nd Ward
Single Invoice Ordinance

ORDINANCE

BE IT ORDAINED BY THE CITY COUNCIL OF THE CITY OF CHICAGO:

Section 1. Chapter 2-80 of the Municipal Code is hereby amended by adding a new section 2-80-045, as follows

2-80-045 Consolidated billing.

For any business licensed under Title 4 of this Code, the director of revenue shall send one annual consolidated bill for all of the following fees due and owing by such business during that calendar year in which the bill was sent:

(a) a license under Title 4;
(b) a permit for any and all public way uses;
(c) a permit for a sign or billboard
(d) a permit for a sidewalk cafè;
(e) annual building, zoning or fire inspections; and
(f) a loading zone sign;

The heads of the city departments shall assist and cooperate with the director of revenue in the issuance of the annual consolidated billing.

Nothing in the section shall be construed to apply to any fee charged for a reinspection, emergency reinspection or inspection in response to a complaint conducted by the buildings department.

Section 2. This ordinance shall take effect upon its passage and publication.

Brendan Reilly
Alderman, 42nd Ward

Office of the City Clerk

O2013-1626

Office of the City Clerk

City Council Document Tracking Sheet

Meeting Date:	3/13/2013
Sponsor(s):	Reilly, Brendan (42)
Type:	Ordinance
Title:	Amendment of Chapter 2-84 of Municipal Code by adding new Section 110 regarding contracts to implement department-procured outside employment
Committee(s) Assignment:	Committee on Budget and Government Operations

COMMITTEE ON BUDGET

ORDINANCE

BE IT ORDAINED BY THE CITY COUNCIL OF THE CITY OF CHICAGO:

SECTION 1. Chapter 2-84 of the Municipal Code of the City of Chicago is hereby amended by adding a new section 2-84-110, underscored as follows:

2-84-110 Contracts to implement department-procured outside employment.

The superintendent or his designee is authorized to enter into contracts with third parties necessary to implement the Department-procured outside employment program which was established in a "Memorandum of Understanding Between the City of Chicago and The Fraternal Order of Police, Chicago Lodge No. 7 Re: Department-procured Outside Employment," which memorandum is appended as an exhibit, at pages 118-119, to the "Agreement Between Fraternal Order of Police Chicago Lodge No. 7 and the City of Chicago" approved by the City Council on June 9, 2010 and reflected at pages 94178-79 of the Journal of Proceedings for that date.

SECTION 2. This ordinance shall be effective upon passage and approval.

Brendan Reilly
Alderman, 42nd Ward

Office of the City Clerk

O2013-1745

Office of the City Clerk

City Council Document Tracking Sheet

Meeting Date:	3/13/2013
Sponsor(s):	Moreno, Proco Joe (1)
Type:	Ordinance
Title:	Sidewalk cafe(s) for Alliance Bakery
Committee(s) Assignment:	Committee on Transportation and Public Way

ORDINANCE
ALLIANCE BAKERY
Acct. No. 316315 - 1
Permit No. 1105079

Be It Ordained by the City Council of the City of Chicago:

Permission and authority are hereby given and granted to ALLIANCE BAKERY upon the terms and subject to the conditions of this ordinance, to maintain and use a portion of the public right of way for a sidewalk cafe adjacent to its premises located at 1736 W. Division St.. Said sidewalk cafe area #1 shall be twenty-eight point seven five (28.75) feet in length and sixteen point six seven (16.67) feet in width for a total of four hundred seventy-nine point two six (479.26) square feet and shall allow eight (8) feet of clear space from the face of the curb/building line along W. Division St.. The compensation for said space and the days and hours of operation for the sidewalk cafe shall be as follows:

Monday through Sunday 8:00 a.m. to 10:00 p.m.
Compensation: $600.00
SEATING CAPACITY: 32

Sidewalk Cafe Permit and approved plan must be posted at all times.

This grant of privilege #1105079 for a sidewalk cafe shall be subject to the provisions of Section 10-28-900 though 10-28-995 of the Municipal Code of Chicago and the directions of the Commissioner of Department of Business Affairs and Consumer Protection, the Commissioner of Streets and Sanitation, and the Commissioner of Transportation.

The permit holder agrees to hold the City of Chicago harmless for any damage, relocation or replacement costs associated with damage, relocation or removal of private property caused by the City performing work in the public way.

Authority for the above named privilege is herein given and granted from and after March 1, 2013 through and including December 1, 2013.

Alderman _____

Proco Joe Moreno 1st Ward

Department of Business Affairs and Consumer Protection
Business Assistance Center - Public Way Use Unit
City Hall - 121 N. LaSalle Street, Room 800 • Chicago, IL 60602
(312)-74-GOBIZ (312-744-6249) • (312) 744-1944 (TTY)
http://www.cityofchicago.org/bacp

03/13/2013

Alderman **Proco Joe Moreno**
Ward # **01**
City of Chicago
City Hall, Room **300**
121 North LaSalle Street
Chicago, Illinois 60602

Re: An ordinance to use and maintain a portion of the public right-of-way for **one (1) sidewalk cafe(s)** for **ALLIANCE BAKERY**, adjacent to the premises known as **1736 W. Division St.**.

Dear Alderman **Proco Joe Moreno**:

The applicant referenced above has requested the use of the public right-of-way for a **sidewalk cafe(s)**. An ordinance has been prepared by the Department of Business Affairs and Consumer Protection – Business Assistance Center - Public Way Use Unit for presentation to the City Council. Because this request was made for properties located in your ward, as approved by you as per the attached, I respectfully request that you introduce the attached ordinance at the next City Council meeting.

If you have any questions regarding this ordinance, please contact Anthony Bertuca at (312) 744-5506.

Department of Business Affairs and Consumer Protection

Office of the City Clerk

O2013-1748

Office of the City Clerk

City Council Document Tracking Sheet

Meeting Date:	3/13/2013
Sponsor(s):	Moreno, Proco Joe (1)
Type:	Ordinance
Title:	Sidewalk cafe(s) for Antique Taco
Committee(s) Assignment:	Committee on Transportation and Public Way

ORDINANCE
ANTIQUE TACO
Acct. No. 342922 - 1
Permit No. 1105092

Be It Ordained by the City Council of the City of Chicago:

Permission and authority are hereby given and granted to ANTIQUE TACO upon the terms and subject to the conditions of this ordinance, to maintain and use a portion of the public right of way for a sidewalk cafe adjacent to its premises located at 1360 N. Milwaukee Ave.. Said sidewalk cafe area #1 shall be fifty (50) feet in length and five (5) feet in width for a total of two hundred fifty (250) square feet and shall allow six (6) feet of clear space from the face of the curb/building line along N. Wood Street. The compensation for said space and the days and hours of operation for the sidewalk cafe shall be as follows:

Tuesday through Thursday 12:00 p.m. to 10:00 p.m. Friday and Saturday 12:00 p.m. to 12:00 midnight Sunday 12:00 p.m. to 8:00 p.m.
Compensation: $600.00
SEATING CAPACITY: 32

Sidewalk Cafe Permit and approved plan must be posted at all times.

This grant of privilege #1105092 for a sidewalk cafe shall be subject to the provisions of Section 10-28-900 though 10-28-995 of the Municipal Code of Chicago and the directions of the Commissioner of Department of Business Affairs and Consumer Protection, the Commissioner of Streets and Sanitation, and the Commissioner of Transportation.

The permit holder agrees to hold the City of Chicago harmless for any damage, relocation or replacement costs associated with damage, relocation or removal of private property caused by the City performing work in the public way.

Authority for the above named privilege is herein given and granted from and after March 1, 2013 through and including December 1, 2013.

Alderman _____

Proco Joe Moreno 1st Ward

Department of Business Affairs and Consumer Protection
Business Assistance Center- Public Way Use Unit
City Hall- 121 N. LaSalle Street Room 800 • Chicago, IL 60602
(312)-74-GOBIZ (312-744-6249) • (312) 744-1944 (TTY)
http://www.cityofchicago.org/bacp

03/13/2013

Alderman **Proco Joe Moreno**
Ward # **01**
City of Chicago
City Hall, Room **300**
121 North LaSalle Street
Chicago, Illinois 60602

Re: An ordinance to use and maintain a portion of the public right-of-way for **one (1) sidewalk cafe(s)** for **ANTIQUE TACO**, adjacent to the premises known as **1360 N. Milwaukee Ave.**.

Dear Alderman **Proco Joe Moreno**:

The applicant referenced above has requested the use of the public right-of-way for a **sidewalk cafe(s)**. An ordinance has been prepared by the Department of Business Affairs and Consumer Protection – Business Assistance Center - Public Way Use Unit for presentation to the City Council. Because this request was made for properties located in your ward, as approved by you as per the attached, I respectfully request that you introduce the attached ordinance at the next City Council meeting.

If you have any questions regarding this ordinance, please contact Anthony Bertuca at (312) 744-5506.

Department of Business Affairs and Consumer Protection

Office of the City Clerk

O2013-1753

Office of the City Clerk

City Council Document Tracking Sheet

Meeting Date:	3/13/2013
Sponsor(s):	Moreno, Proco Joe (1)
Type:	Ordinance
Title:	Sidewalk cafe(s) for Bangers & Lace
Committee(s) Assignment:	Committee on Transportation and Public Way

ORDINANCE
BANGERS & LACE
Acct. No. 351660 - 1
Permit No. 1105042

Be It Ordained by the City Council of the City of Chicago:

Permission and authority are hereby given and granted to BANGERS & LACE upon the terms and subject to the conditions of this ordinance, to maintain and use a portion of the public right of way for a sidewalk cafe adjacent to its premises located at 1670 W. Division St.. Said sidewalk cafe area #1 shall be sixteen point five eight (16.58) feet in length and ten (10) feet in width, area #2 shall be fifteen point four two (15.42) feet in length and five (5) feet in width, area #3 shall be seventeen point five eight (17.58) feet in length and five (5) feet in width, area #4 shall be thirty-four point seven five (34.75) feet in length and five (5) feet in width for a total of five hundred four point five five (504.55) square feet and shall allow six (6) feet of clear space from the face of the curb/building line along W. Division, N. Paulina, N. Paulina, N. Paulina. The compensation for said space and the days and hours of operation for the sidewalk cafe shall be as follows:

Sunday through Saturday 11:00am until 12:00am Midnight
Compensation: $600.00
SEATING CAPACITY: 39

Sidewalk Cafe Permit and approved plan must be posted at all times.

This grant of privilege #1105042 for a sidewalk cafe shall be subject to the provisions of Section 10-28-900 though 10-28-995 of the Municipal Code of Chicago and the directions of the Commissioner of Department of Business Affairs and Consumer Protection, the Commissioner of Streets and Sanitation, and the Commissioner of Transportation.

The permit holder agrees to hold the City of Chicago harmless for any damage, relocation or replacement costs associated with damage, relocation or removal of private property caused by the City performing work in the public way.

Authority for the above named privilege is herein given and granted from and after March 1, 2013 through and including December 1, 2013.

Alderman _____

Proco Joe Moreno 1st Ward

Department of Business Affairs and Consumer Protection
Business Assistance Center - Public Way Use Unit
City Hall - 121 N. LaSalle Street, Room 800 • Chicago, IL 60602
(312)-74-GOBIZ (312-744-6249) • (312) 744-1944 (TTY)
http://www.cityofchicago.org/bacp

03/13/2013

Alderman **Proco Joe Moreno**
Ward # **01**
City of Chicago
City Hall, Room **300**
121 North LaSalle Street
Chicago, Illinois 60602

Re: An ordinance to use and maintain a portion of the public right-of-way for **four (4) sidewalk cafe(s)** for **BANGERS & LACE**, adjacent to the premises known as **1670 W. Division St.**.

Dear Alderman **Proco Joe Moreno**:

The applicant referenced above has requested the use of the public right-of-way for a **sidewalk cafe(s)**. An ordinance has been prepared by the Department of Business Affairs and Consumer Protection – Business Assistance Center - Public Way Use Unit for presentation to the City Council. Because this request was made for properties located in your ward, as approved by you as per the attached, I respectfully request that you introduce the attached ordinance at the next City Council meeting.

If you have any questions regarding this ordinance, please contact Anthony Bertuca at (312) 744-5506.

Department of Business Affairs and Consumer Protection

Office of the City Clerk

O2013-1757

Office of the City Clerk

City Council Document Tracking Sheet

Meeting Date:	3/13/2013
Sponsor(s):	Moreno, Proco Joe (1)
Type:	Ordinance
Title:	Sidewalk cafe(s) for Caffe Gelato
Committee(s) Assignment:	Committee on Transportation and Public Way

ORDINANCE
CAFFE GELATO
Acct. No. 369678-1
Permit No. 1105200

Be It Ordained by the City Council of the City of Chicago:

Permission and authority are hereby given and granted to CAFFE GELATO upon the terms and subject to the conditions of this ordinance, to maintain and use a portion of the public right of way for a sidewalk cafe adjacent to its premises located at 2034 W. Division St.. Said sidewalk cafe area #1 shall be fifty-seven (57) feet in length and sixteen point one seven (16.17) feet in width for a total of nine hundred twenty-one point six nine (921.69) square feet and shall allow six (6) feet of clear space from the face of the curb/building line along W. Division Street. The compensation for said space and the days and hours of operation for the sidewalk cafe shall be as follows:

Monday thru Sunday 8:00 a.m. to 12:00 midnight
Compensation: $1,013.86
SEATING CAPACITY: 68

Sidewalk Cafe Permit and approved plan must be posted at all times.

This grant of privilege #1105200 for a sidewalk cafe shall be subject to the provisions of Section 10-28-900 though 10-28-995 of the Municipal Code of Chicago and the directions of the Commissioner of Department of Business Affairs and Consumer Protection, the Commissioner of Streets and Sanitation, and the Commissioner of Transportation.

The permit holder agrees to hold the City of Chicago harmless for any damage, relocation or replacement costs associated with damage, relocation or removal of private property caused by the City performing work in the public way.

Authority for the above named privilege is herein given and granted from and after March 1, 2013 through and including December 1, 2013.

Alderman _____

Proco Joe Moreno 1st Ward

Department of Business Affairs and Consumer Protection
Business Assistance Center - Public Way Use Unit
City Hall - 121 N. LaSalle Street, Room 800 • Chicago, IL 60602
(312)-74-GOBIZ (312-744-6249) • (312) 744-1944 (TTY)
http://www.cityofchicago.org/bacp

03/13/2013

Alderman **Proco Joe Moreno**
Ward # **01**
City of Chicago
City Hall, Room **300**
121 North LaSalle Street
Chicago, Illinois 60602

Re: An ordinance to use and maintain a portion of the public right-of-way for **one (1) sidewalk cafe(s)** for **CAFFEE GELATO**, adjacent to the premises known as **2034 W. Division St.**.

Dear Alderman **Proco Joe Moreno**:

The applicant referenced above has requested the use of the public right-of-way for a **sidewalk cafe(s)**. An ordinance has been prepared by the Department of Business Affairs and Consumer Protection – Business Assistance Center - Public Way Use Unit for presentation to the City Council. Because this request was made for properties located in your ward, as approved by you as per the attached, I respectfully request that you introduce the attached ordinance at the next City Council meeting.

If you have any questions regarding this ordinance, please contact Anthony Bertuca at (312) 744-5506.

Department of Business Affairs and Consumer Protection

Office of the City Clerk

O2013-1760

Office of the City Clerk

City Council Document Tracking Sheet

Meeting Date:	3/13/2013
Sponsor(s):	Moreno, Proco Joe (1)
Type:	Ordinance
Title:	Sidewalk cafe(s) for Caffe Streets
Committee(s) Assignment:	Committee on Transportation and Public Way

ORDINANCE
CAFFE STREETS
Acct. No. 353186-1
Permit No. 1105174

Be It Ordained by the City Council of the City of Chicago:

Permission and authority are hereby given and granted to CAFFÉ STREETS upon the terms and subject to the conditions of this ordinance, to maintain and use a portion of the public right of way for a sidewalk cafe adjacent to its premises located at 1750 W. Division St.. Said sidewalk cafe area #1 shall be twenty-one point five (21.5) feet in length and fifteen point nine two (15.92) feet in width for a total of three hundred forty-two point two eight (342.28) square feet and shall allow six (6) feet of clear space from the face of the curb/building line along W. Division. The compensation for said space and the days and hours of operation for the sidewalk cafe shall be as follows:

Sunday through Saturday 8:00am until 12:00am midnight
Compensation: $600.00
SEATING CAPACITY: 25

Sidewalk Cafe Permit and approved plan must be posted at all times.

This grant of privilege #1105174 for a sidewalk cafe shall be subject to the provisions of Section 10-28-900 though 10-28-995 of the Municipal Code of Chicago and the directions of the Commissioner of Department of Business Affairs and Consumer Protection, the Commissioner of Streets and Sanitation, and the Commissioner of Transportation.

The permit holder agrees to hold the City of Chicago harmless for any damage, relocation or replacement costs associated with damage, relocation or removal of private property caused by the City performing work in the public way.

Authority for the above named privilege is herein given and granted from and after March 1, 2013 through and including December 1, 2013.

Alderman _____

Proco Joe Moreno 1st Ward

Department of Business Affairs and Consumer Protection
Business Assistance Center - Public Way Use Unit
City Hall - 121 N. LaSalle Street, Room 800 • Chicago, IL 60602
(312)-74-GOBIZ (312-744-6249) • (312) 744-1944 (TTY)
http://www.cityofchicago.org/bacp

03/13/2013

Alderman **Proco Joe Moreno**
Ward # **01**
City of Chicago
City Hall, Room **300**
121 North LaSalle Street
Chicago, Illinois 60602

Re: An ordinance to use and maintain a portion of the public right-of-way for **one (1) sidewalk cafe(s)** for **CAFFEE STREETS**, adjacent to the premises known as 1750 **W. Division St.**.

Dear Alderman **Proco Joe Moreno**:

The applicant referenced above has requested the use of the public right-of-way for a **sidewalk cafe(s)**. An ordinance has been prepared by the Department of Business Affairs and Consumer Protection – Business Assistance Center - Public Way Use Unit for presentation to the City Council. Because this request was made for properties located in your ward, as approved by you as per the attached, I respectfully request that you introduce the attached ordinance at the next City Council meeting.

If you have any questions regarding this ordinance, please contact Anthony Bertuca at (312) 744-5506.

Department of Business Affairs and Consumer Protection

Office of the City Clerk

O2013-1764

Office of the City Clerk

City Council Document Tracking Sheet

Meeting Date:	3/13/2013
Sponsor(s):	Moreno, Proco Joe (1)
Type:	Ordinance
Title:	Sidewalk cafe(s) for Cafe Bolero
Committee(s) Assignment:	Committee on Transportation and Public Way

ORDINANCE
CAFE BOLERO
Acct. No. 317287 - 1
Permit No. 1105180

Be It Ordained by the City Council of the City of Chicago:

Permission and authority are hereby given and granted to CAFE BOLERO upon the terms and subject to the conditions of this ordinance, to maintain and use a portion of the public right of way for a sidewalk cafe adjacent to its premises located at 2252 N. Western Ave.. Said sidewalk cafe area #1 shall be eighty (80) feet in length and ten point seven five (10.75) feet in width for a total of eight hundred sixty (860) square feet and shall allow six (6) feet of clear space from the face of the curb/building line along W. Belden. The compensation for said space and the days and hours of operation for the sidewalk cafe shall be as follows:

Monday through Sunday 11:00 a.m. to 12:00 midnight
Compensation: $946.00
SEATING CAPACITY: 84

Sidewalk Cafe Permit and approved plan must be posted at all times.

This grant of privilege #1105180 for a sidewalk cafe shall be subject to the provisions of Section 10-28-900 though 10-28-995 of the Municipal Code of Chicago and the directions of the Commissioner of Department of Business Affairs and Consumer Protection, the Commissioner of Streets and Sanitation, and the Commissioner of Transportation.

The permit holder agrees to hold the City of Chicago harmless for any damage, relocation or replacement costs associated with damage, relocation or removal of private property caused by the City performing work in the public way.

Authority for the above named privilege is herein given and granted from and after March 1, 2013 through and including December 1, 2013.

Alderman _____

Proco Joe Moreno 1st Ward

Department of Business Affairs and Consumer Protection
Business Assistance Center- Public Way Use Unit
City Hall - 121 N. LaSalle Street Room 800 • Chicago, IL 60602
(312)-74-GOBIZ (312-744-6249) • (312) 744-1944 (TTY)
http://www.cityofchicago.org/bacp

03/13/2013

Alderman **Proco Joe Moreno**
Ward # **01**
City of Chicago
City Hall, Room **300**
121 North LaSalle Street
Chicago, Illinois 60602

Re: An ordinance to use and maintain a portion of the public right-of-way for **one (1) sidewalk cafe(s)** for **CAFE BOLERO**, adjacent to the premises known as **2252 N. Western Ave.**.

Dear Alderman **Proco Joe Moreno**:

The applicant referenced above has requested the use of the public right-of-way for a **sidewalk cafe(s)**. An ordinance has been prepared by the Department of Business Affairs and Consumer Protection – Business Assistance Center - Public Way Use Unit for presentation to the City Council. Because this request was made for properties located in your ward, as approved by you as per the attached, I respectfully request that you introduce the attached ordinance at the next City Council meeting.

If you have any questions regarding this ordinance, please contact Anthony Bertuca at (312) 744-5506.

Department of Business Affairs and Consumer Protection

Office of the City Clerk

O2013-1768

Office of the City Clerk

City Council Document Tracking Sheet

Meeting Date:	3/13/2013
Sponsor(s):	Moreno, Proco Joe (1)
Type:	Ordinance
Title:	Sidewalk cafe(s) for Fat Pour
Committee(s) Assignment:	Committee on Transportation and Public Way

ORDINANCE
FAT POUR
Acct. No. 365841 - 1
Permit No. 1105373

Be It Ordained by the City Council of the City of Chicago:

Permission and authority are hereby given and granted to FAT POUR upon the terms and subject to the conditions of this ordinance, to maintain and use a portion of the public right of way for a sidewalk cafe adjacent to its premises located at 2005-07 W. Division St.. Said sidewalk cafe area #1 shall be thirty-seven point four two (37.42) feet in length and fourteen point five (14.5) feet in width for a total of five hundred forty-two point five nine (542.59) square feet and shall allow six (6) feet of clear space from the face of the curb/building line along W. Division St.. The compensation for said space and the days and hours of operation for the sidewalk cafe shall be as follows:


Monday thru Thursday 4:00 p.m. until 11:00 p.m. Friday 11:00 a.m. until 11:00 p.m. Saturday 11:00 a.m. until 12:00 midnight Sunday 11:00 a.m. until 11:00 p.m.
Compensation: $600.00
SEATING CAPACITY: 64

Sidewalk Cafe Permit and approved plan must be posted at all times.

This grant of privilege #1105373 for a sidewalk cafe shall be subject to the provisions of Section 10-28-900 though 10-28-995 of the Municipal Code of Chicago and the directions of the Commissioner of Department of Business Affairs and Consumer Protection, the Commissioner of Streets and Sanitation, and the Commissioner of Transportation.

The permit holder agrees to hold the City of Chicago harmless for any damage, relocation or replacement costs associated with damage, relocation or removal of private property caused by the City performing work in the public way.

Authority for the above named privilege is herein given and granted from and after March 1, 2013 through and including December 1, 2013.

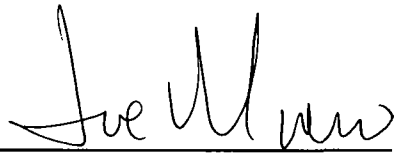Alderman 

Proco Joe Moreno 1st Ward

Department of Business Affairs and Consumer Protection
Business Assistance Center- Public Way Use Unit
City Hall- 121 N. LaSalle Street Room 800 • Chicago, IL 60602
(312)-74-GOBIZ (312-744-6249) • (312) 744-1944 (TTY)
http://www.cityofchicago.org/bacp

03/13/2013

Alderman **Proco Joe Moreno**
Ward # **01**
City of Chicago
City Hall, Room **300**
121 North LaSalle Street
Chicago, Illinois 60602

Re: An ordinance to use and maintain a portion of the public right-of-way for **one (1) sidewalk cafe(s)** for **FAT POUR**, adjacent to the premises known as **2005-07 W. Division St.**.

Dear Alderman **Proco Joe Moreno**:

The applicant referenced above has requested the use of the public right-of-way for a **sidewalk cafe(s)**. An ordinance has been prepared by the Department of Business Affairs and Consumer Protection – Business Assistance Center - Public Way Use Unit for presentation to the City Council. Because this request was made for properties located in your ward, as approved by you as per the attached, I respectfully request that you introduce the attached ordinance at the next City Council meeting.

If you have any questions regarding this ordinance, please contact Anthony Bertuca at (312) 744-5506.

Department of Business Affairs and Consumer Protection

Office of the City Clerk

O2013-1775

Office of the City Clerk

City Council Document Tracking Sheet

Meeting Date:	3/13/2013
Sponsor(s):	Moreno, Proco Joe (1)
Type:	Ordinance
Title:	Sidewalk cafe(s) for Fat Willy's Rib Shack
Committee(s) Assignment:	Committee on Transportation and Public Way

ORDINANCE
FAT WILLY'S RIB SHACK
Acct. No. 242795 - 2
Permit No. 1105022

Be It Ordained by the City Council of the City of Chicago:

Permission and authority are hereby given and granted to FAT WILLY'S RIB SHACK upon the terms and subject to the conditions of this ordinance, to maintain and use a portion of the public right of way for a sidewalk cafe adjacent to its premises located at 2416-22 W. Schubert Ave.. Said sidewalk cafe area #1 shall be fifty-nine point nine two (59.92) feet in length and eleven point two five (11.25) feet in width for a total of six hundred seventy-four point one (674.1) square feet and shall allow six (6) feet of clear space from the face of the curb/building line along W. Schubert Avenue. The compensation for said space and the days and hours of operation for the sidewalk cafe shall be as follows:


Sunday thru Thursday 11:30 a.m. to 10:00 p.m.Friday & Saturday 11:30 a.m. to 11:00 p.m.
Compensation: $741.51
SEATING CAPACITY: 50

Sidewalk Cafe Permit and approved plan must be posted at all times.

This grant of privilege #1105022 for a sidewalk cafe shall be subject to the provisions of Section 10-28-900 though 10-28-995 of the Municipal Code of Chicago and the directions of the Commissioner of Department of Business Affairs and Consumer Protection, the Commissioner of Streets and Sanitation, and the Commissioner of Transportation.

The permit holder agrees to hold the City of Chicago harmless for any damage, relocation or replacement costs associated with damage, relocation or removal of private property caused by the City performing work in the public way.

Authority for the above named privilege is herein given and granted from and after March 1, 2013 through and including December 1, 2013.

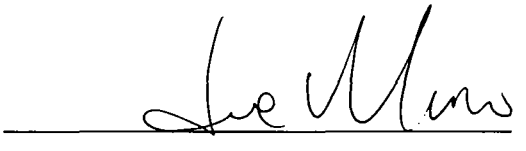Alderman 

Proco Joe Moreno 1st Ward

Department of Business Affairs and Consumer Protection
Business Assistance Center - Public Way Use Unit
City Hall - 121 N. LaSalle Street, Room 800 • Chicago, IL 60602
(312)-74-GOBIZ (312-744-6249) • (312) 744-1944 (TTY)
http://www.cityofchicago.org/bacp

03/13/2013

Alderman **Proco Joe Moreno**
Ward # **01**
City of Chicago
City Hall, Room **300**
121 North LaSalle Street
Chicago, Illinois 60602

Re: An ordinance to use and maintain a portion of the public right-of-way for **one (1) sidewalk cafe(s)** for **FAT WILLY'S RIB SHACK**, adjacent to the premises known as **2416-22 W. Schubert Ave.**.

Dear Alderman **Proco Joe Moreno**:

The applicant referenced above has requested the use of the public right-of-way for a **sidewalk cafe(s)**. An ordinance has been prepared by the Department of Business Affairs and Consumer Protection – Business Assistance Center - Public Way Use Unit for presentation to the City Council. Because this request was made for properties located in your ward, as approved by you as per the attached, I respectfully request that you introduce the attached ordinance at the next City Council meeting.

If you have any questions regarding this ordinance, please contact Anthony Bertuca at (312) 744-5506.

Department of Business Affairs and Consumer Protection

Office of the City Clerk

O2013-1782

Office of the City Clerk

City Council Document Tracking Sheet

Meeting Date:	3/13/2013
Sponsor(s):	Moreno, Proco Joe (1)
Type:	Ordinance
Title:	Sidewalk cafe(s) for Fifty/50, The
Committee(s) Assignment:	Committee on Transportation and Public Way

ORDINANCE
THE FIFTY / 50
Acct. No. 299661 - 1
Permit No. 1105258

Be It Ordained by the City Council of the City of Chicago:

Permission and authority are hereby given and granted to THE FIFTY / 50 upon the terms and subject to the conditions of this ordinance, to maintain and use a portion of the public right of way for a sidewalk cafe adjacent to its premises located at 2047 W. Division St.. Said sidewalk cafe area #1 shall be seventeen point nine two (17.92) feet in length and thirty-six (36) feet in width for a total of six hundred forty-five point one two (645.12) square feet and shall allow six (6) feet of clear space from the face of the curb/building line along W. Division St.. The compensation for said space and the days and hours of operation for the sidewalk cafe shall be as follows:

Monday through Thursday 11:00 am to 12:00 midnight.
Friday through Sunday 10:00 am. to 12:00 midnight.
Compensation: $709.63
SEATING CAPACITY: 56

Sidewalk Cafe Permit and approved plan must be posted at all times.

This grant of privilege #1105258 for a sidewalk cafe shall be subject to the provisions of Section 10-28-900 though 10-28-995 of the Municipal Code of Chicago and the directions of the Commissioner of Department of Business Affairs and Consumer Protection, the Commissioner of Streets and Sanitation, and the Commissioner of Transportation.

The permit holder agrees to hold the City of Chicago harmless for any damage, relocation or replacement costs associated with damage, relocation or removal of private property caused by the City performing work in the public way.

Authority for the above named privilege is herein given and granted from and after March 1, 2013 through and including December 1, 2013.

Alderman _____

Proco Joe Moreno 1st Ward

Department of Business Affairs and Consumer Protection
Business Assistance Center - Public Way Use Unit
City Hall - 121 N. LaSalle Street, Room 800 • Chicago, IL 60602
(312)-74-GOBIZ (312-744-6249) • (312) 744-1944 (TTY)
http://www.cityofchicago.org/bacp

03/13/2013

Alderman **Proco Joe Moreno**
Ward # **01**
City of Chicago
City Hall, Room **300**
121 North LaSalle Street
Chicago, Illinois 60602

Re: An ordinance to use and maintain a portion of the public right-of-way for **one (1) sidewalk cafe(s)** for **THE FIFTY / 50**, adjacent to the premises known as **2047 W. Division St.**.

Dear Alderman **Proco Joe Moreno**:

The applicant referenced above has requested the use of the public right-of-way for a **sidewalk cafe(s)**. An ordinance has been prepared by the Department of Business Affairs and Consumer Protection – Business Assistance Center - Public Way Use Unit for presentation to the City Council. Because this request was made for properties located in your ward, as approved by you as per the attached, I respectfully request that you introduce the attached ordinance at the next City Council meeting.

If you have any questions regarding this ordinance, please contact Anthony Bertuca at (312) 744-5506.

Department of Business Affairs and Consumer Protection

PUBLIC WAY USE UNIT: PERMIT INDEX COVER SHEET

03/11/2013 - Lisa Pusateri

DBA Name THE FIFTY / 50

Location 2047 W. DIVISION ST.

Account Number 299661

Site Number 1

Area PERMIT

Permit Type SWC

Permit Number 1105258

Document Type FOR Imaging (please circle one)	Doc. Category	Doc. Type
Permit Application (approved only)	APP	APP
Plans (approved only)	PLAN	PLAN
Pictures (approved only)	PIC	PIC
Acceptance Letter (approved only)	ACCLTR	LTR
Insurance Certificates (approved only)	CERT	CERT
Miscellaneous Documents (originally submitted/incomplete applications, plans, photos, insurance certificates, etc.; Customer Service Center and PWU deficiency notices, fee calculations, etc.)	MISC	MISC
Affidavit	AFF	AFF
Permit Correspondence (pending passage letters, direct introduction requests, etc.)	COR	PERMIT
Exemption Documents	COR	EXEMPT
Contracts	CNTRCT	CNTRCT
Journal of proceedings	JRNL	JRNL
Hearing request	FBAHN	HRNG
Order of Findings (DOAH)	FBAFOD	FBAFOD

Document Type NOT FOR Imaging (for PWU Filing Only) (please circle one):

Picture **Plans** **Other:** _____

PERMITS

Total Number of Pages: _____
(including index cover sheet)

Office of the City Clerk

O2013-1783

Office of the City Clerk

City Council Document Tracking Sheet

Meeting Date:	3/13/2013
Sponsor(s):	Moreno, Proco Joe (1)
Type:	Ordinance
Title:	Sidewalk cafe(s) for Jimmy Johns Sandwich Shops
Committee(s) Assignment:	Committee on Transportation and Public Way

ORDINANCE
JIMMY JOHNS SANDWICH SHOPS
Acct. No. 243721 - 2
Permit No. 1105302

Be It Ordained by the City Council of the City of Chicago:

Permission and authority are hereby given and granted to JIMMY JOHNS SANDWICH SHOPS upon the terms and subject to the conditions of this ordinance, to maintain and use a portion of the public right of way for a sidewalk cafe adjacent to its premises located at 2029 W. Division St.. Said sidewalk cafe area #1 shall be twenty-one (21) feet in length and fifteen (15) feet in width for a total of three hundred fifteen (315) square feet and shall allow six (6) feet of clear space from the face of the curb/building line along W. Division Street. The compensation for said space and the days and hours of operation for the sidewalk cafe shall be as follows:

Monday through Sunday 10:30 a.m. to 10:00 p.m.
Compensation: $600.00
SEATING CAPACITY: 16

Sidewalk Cafe Permit and approved plan must be posted at all times.

This grant of privilege #1105302 for a sidewalk cafe shall be subject to the provisions of Section 10-28-900 though 10-28-995 of the Municipal Code of Chicago and the directions of the Commissioner of Department of Business Affairs and Consumer Protection, the Commissioner of Streets and Sanitation, and the Commissioner of Transportation.

The permit holder agrees to hold the City of Chicago harmless for any damage, relocation or replacement costs associated with damage, relocation or removal of private property caused by the City performing work in the public way.

Authority for the above named privilege is herein given and granted from and after March 1, 2013 through and including December 1, 2013.

Alderman _____

Proco Joe Moreno 1st Ward

Department of Business Affairs and Consumer Protection
Business Assistance Center - Public Way Use Unit
City Hall - 121 N. LaSalle Street, Room 800 • Chicago, IL 60602
(312)-74-GOBIZ (312-744-6249) • (312) 744-1944 (TTY)
http://www.cityofchicago.org/bacp

03/13/2013

Alderman **Proco Joe Moreno**
Ward # **01**
City of Chicago
City Hall, Room **300**
121 North LaSalle Street
Chicago, Illinois 60602

Re: An ordinance to use and maintain a portion of the public right-of-way for **one (1) sidewalk cafe(s)** for **JIMMY JOHNS SANDWICH SHOPS**, adjacent to the premises known as **2029 W. Division St.**.

Dear Alderman **Proco Joe Moreno**:

The applicant referenced above has requested the use of the public right-of-way for a **sidewalk cafe(s)**. An ordinance has been prepared by the Department of Business Affairs and Consumer Protection – Business Assistance Center - Public Way Use Unit for presentation to the City Council. Because this request was made for properties located in your ward, as approved by you as per the attached, I respectfully request that you introduce the attached ordinance at the next City Council meeting.

If you have any questions regarding this ordinance, please contact Anthony Bertuca at (312) 744-5506.

Department of Business Affairs and Consumer Protection

Office of the City Clerk

O2013-1786

Office of the City Clerk

City Council Document Tracking Sheet

Meeting Date:	3/13/2013
Sponsor(s):	Moreno, Proco Joe (1)
Type:	Ordinance
Title:	Sidewalk cafe(s) for Milk & Honey Cafe
Committee(s) Assignment:	Committee on Transportation and Public Way

ORDINANCE
MILK & HONEY CAFE
Acct. No. 222564 - 1
Permit No. 1105076

Be It Ordained by the City Council of the City of Chicago:

Permission and authority are hereby given and granted to MILK & HONEY CAFE upon the terms and subject to the conditions of this ordinance, to maintain and use a portion of the public right of way for a sidewalk cafe adjacent to its premises located at 1920 W. Division St.. Said sidewalk cafe area #1 shall be thirty point four two (30.42) feet in length and sixteen (16) feet in width for a total of four hundred eighty-six point seven two (486.72) square feet and shall allow six (6) feet of clear space from the face of the curb/building line along W. Division Street. The compensation for said space and the days and hours of operation for the sidewalk cafe shall be as follows:

Monday through Sunday 8:00 a.m. to 9:00 p.m.
Compensation: $600.00
SEATING CAPACITY: 32

Sidewalk Cafe Permit and approved plan must be posted at all times.

This grant of privilege #1105076 for a sidewalk cafe shall be subject to the provisions of Section 10-28-900 though 10-28-995 of the Municipal Code of Chicago and the directions of the Commissioner of Department of Business Affairs and Consumer Protection, the Commissioner of Streets and Sanitation, and the Commissioner of Transportation.

The permit holder agrees to hold the City of Chicago harmless for any damage, relocation or replacement costs associated with damage, relocation or removal of private property caused by the City performing work in the public way.

Authority for the above named privilege is herein given and granted from and after March 1, 2013 through and including December 1, 2013.

Alderman _____

Proco Joe Moreno 1st Ward

Department of Business Affairs and Consumer Protection
Business Assistance Center - Public Way Use Unit
City Hall - 121 N. LaSalle Street, Room 800 • Chicago, IL 60602
(312)-74-GOBIZ (312-744-6249) • (312) 744-1944 (TTY)
http://www.cityofchicago.org/bacp

03/13/2013

Alderman **Proco Joe Moreno**
Ward # **01**
City of Chicago
City Hall, Room **300**
121 North LaSalle Street
Chicago, Illinois 60602

Re: An ordinance to use and maintain a portion of the public right-of-way for **one (1) sidewalk cafe(s)** for **MILK & HONEY CAFE**, adjacent to the premises known as **1920 W. Division St.**.

Dear Alderman **Proco Joe Moreno**:

The applicant referenced above has requested the use of the public right-of-way for a **sidewalk cafe(s)**. An ordinance has been prepared by the Department of Business Affairs and Consumer Protection – Business Assistance Center - Public Way Use Unit for presentation to the City Council. Because this request was made for properties located in your ward, as approved by you as per the attached, I respectfully request that you introduce the attached ordinance at the next City Council meeting.

If you have any questions regarding this ordinance, please contact Anthony Bertuca at (312) 744-5506.

Department of Business Affairs and Consumer Protection

Office of the City Clerk

O2013-1788

Office of the City Clerk

City Council Document Tracking Sheet

Meeting Date:	3/13/2013
Sponsor(s):	Moreno, Proco Joe (1)
Type:	Ordinance
Title:	Sidewalk cafe(s) for O & W Enterprises
Committee(s) Assignment:	Committee on Transportation and Public Way

ORDINANCE
O & W ENTERPRISES
Acct. No. 10268 - 1
Permit No. 1105007

Be It Ordained by the City Council of the City of Chicago:

Permission and authority are hereby given and granted to O & W ENTERPRISES upon the terms and subject to the conditions of this ordinance, to maintain and use a portion of the public right of way for a sidewalk cafe adjacent to its premises located at 2977 N. Elston Ave.. Said sidewalk cafe area #1 shall be twenty-one point three three (21.33) feet in length and eleven point six seven (11.67) feet in width for a total of two hundred forty-eight point nine two (248.92) square feet and shall allow six (6) feet of clear space from the face of the curb/building line along N. Rockwell Street. The compensation for said space and the days and hours of operation for the sidewalk cafe shall be as follows:

Sunday through Saturday 5:00 p.m. to 12:00 midnight
Compensation: $600.00
SEATING CAPACITY: 24

Sidewalk Cafe Permit and approved plan must be posted at all times.

This grant of privilege #1105007 for a sidewalk cafe shall be subject to the provisions of Section 10-28-900 though 10-28-995 of the Municipal Code of Chicago and the directions of the Commissioner of Department of Business Affairs and Consumer Protection, the Commissioner of Streets and Sanitation, and the Commissioner of Transportation.

The permit holder agrees to hold the City of Chicago harmless for any damage, relocation or replacement costs associated with damage, relocation or removal of private property caused by the City performing work in the public way.

Authority for the above named privilege is herein given and granted from and after March 1, 2013 through and including December 1, 2013.

Alderman _____

Proco Joe Moreno 1st Ward

Department of Business Affairs and Consumer Protection
Business Assistance Center - Public Way Use Unit
City Hall - 121 N. LaSalle Street, Room 800 • Chicago, IL 60602
(312)-74-GOBIZ (312-744-6249) • (312) 744-1944 (TTY)
http://www.cityofchicago.org/bacp

03/13/2013

Alderman **Proco Joe Moreno**
Ward # **01**
City of Chicago
City Hall, Room **300**
121 North LaSalle Street
Chicago, Illinois 60602

Re: An ordinance to use and maintain a portion of the public right-of-way for **one (1) sidewalk cafe(s)** for **O & W ENTERPRISES**, adjacent to the premises known as **2977 N. Elston Ave.**.

Dear Alderman **Proco Joe Moreno**:

The applicant referenced above has requested the use of the public right-of-way for a **sidewalk cafe(s)**. An ordinance has been prepared by the Department of Business Affairs and Consumer Protection – Business Assistance Center - Public Way Use Unit for presentation to the City Council. Because this request was made for properties located in your ward, as approved by you as per the attached, I respectfully request that you introduce the attached ordinance at the next City Council meeting.

If you have any questions regarding this ordinance, please contact Anthony Bertuca at (312) 744-5506.

Department of Business Affairs and Consumer Protection

Office of the City Clerk

O2013-1790

Office of the City Clerk

City Council Document Tracking Sheet

Meeting Date:	3/13/2013
Sponsor(s):	Moreno, Proco Joe (1)
Type:	Ordinance
Title:	Sidewalk cafe(s) for Papa Jin
Committee(s) Assignment:	Committee on Transportation and Public Way

ORDINANCE
PAPA JIN
Acct. No. 54164 - 1
Permit No. 1105023

Be It Ordained by the City Council of the City of Chicago:

Permission and authority are hereby given and granted to PAPA JIN upon the terms and subject to the conditions of this ordinance, to maintain and use a portion of the public right of way for a sidewalk cafe adjacent to its premises located at 1551 N. Milwaukee Ave.. Said sidewalk cafe area #1 shall be twenty-five (25) feet in length and four (4) feet in width for a total of one hundred (100) square feet and shall allow six (6) feet of clear space from the face of the curb/building line along N. Milwaukee Avenue. The compensation for said space and the days and hours of operation for the sidewalk cafe shall be as follows:

Monday through Thursday 4:00 p.m. to 11:00 p.m. Friday 4:00 p.m. to 12:00 midnight Saturday 2:00 p.m. to 12:00 midnight Sunday 2:00 p.m. to 11:00 p.m.
Compensation: $600.00
SEATING CAPACITY: 20

Sidewalk Cafe Permit and approved plan must be posted at all times.

This grant of privilege #1105023 for a sidewalk cafe shall be subject to the provisions of Section 10-28-900 though 10-28-995 of the Municipal Code of Chicago and the directions of the Commissioner of Department of Business Affairs and Consumer Protection, the Commissioner of Streets and Sanitation, and the Commissioner of Transportation.

The permit holder agrees to hold the City of Chicago harmless for any damage, relocation or replacement costs associated with damage, relocation or removal of private property caused by the City performing work in the public way.

Authority for the above named privilege is herein given and granted from and after March 1, 2013 through and including December 1, 2013.

Alderman _____

Proco Joe Moreno 1st Ward

Department of Business Affairs and Consumer Protection
Business Assistance Center - Public Way Use Unit
City Hall - 121 N. LaSalle Street, Room 800 • Chicago, IL 60602
(312)-74-GOBIZ (312-744-6249) • (312) 744-1944 (TTY)
http://www.cityofchicago.org/bacp

03/13/2013

Alderman **Proco Joe Moreno**
Ward # **01**
City of Chicago
City Hall, Room **300**
121 North LaSalle Street
Chicago, Illinois 60602

Re: An ordinance to use and maintain a portion of the public right-of-way for **one (1) sidewalk cafe(s)** for **PAPA JIN**, adjacent to the premises known as **1551 N. Milwaukee Ave.**.

Dear Alderman **Proco Joe Moreno**:

The applicant referenced above has requested the use of the public right-of-way for a **sidewalk cafe(s)**. An ordinance has been prepared by the Department of Business Affairs and Consumer Protection – Business Assistance Center - Public Way Use Unit for presentation to the City Council. Because this request was made for properties located in your ward, as approved by you as per the attached, I respectfully request that you introduce the attached ordinance at the next City Council meeting.

If you have any questions regarding this ordinance, please contact Anthony Bertuca at (312) 744-5506.

Department of Business Affairs and Consumer Protection

Office of the City Clerk

O2013-1795

Office of the City Clerk

City Council Document Tracking Sheet

Meeting Date:	3/13/2013
Sponsor(s):	Moreno, Proco Joe (1)
Type:	Ordinance
Title:	Sidewalk cafe(s) for Penny's Noodle Shop III
Committee(s) Assignment:	Committee on Transportation and Public Way

ORDINANCE
PENNY'S NOODLE SHOP III
Acct. No. 356489 - 1
Permit No. 1105340

Be It Ordained by the City Council of the City of Chicago:

Permission and authority are hereby given and granted to PENNY'S NOODLE SHOP III upon the terms and subject to the conditions of this ordinance, to maintain and use a portion of the public right of way for a sidewalk cafe adjacent to its premises located at 1542 N. Damen Ave.. Said sidewalk cafe area #1 shall be sixty (60) feet in length and twelve (12) feet in width for a total of seven hundred twenty (720) square feet and shall allow six (6) feet of clear space from the face of the curb/building line along W. Pierce. The compensation for said space and the days and hours of operation for the sidewalk cafe shall be as follows:

Sunday through Saturday 11:00am until 11:00pm
Compensation: $792.00
SEATING CAPACITY: 46

Sidewalk Cafe Permit and approved plan must be posted at all times.

This grant of privilege #1105340 for a sidewalk cafe shall be subject to the provisions of Section 10-28-900 though 10-28-995 of the Municipal Code of Chicago and the directions of the Commissioner of Department of Business Affairs and Consumer Protection, the Commissioner of Streets and Sanitation, and the Commissioner of Transportation.

The permit holder agrees to hold the City of Chicago harmless for any damage, relocation or replacement costs associated with damage, relocation or removal of private property caused by the City performing work in the public way.

Authority for the above named privilege is herein given and granted from and after March 1, 2013 through and including December 1, 2013.

Alderman _____

Proco Joe Moreno 1st Ward

Department of Business Affairs and Consumer Protection
Business Assistance Center- Public Way Use Unit
Gity Hall- 121 N. LaSalle Street Room 800 • Chicago, IL 60602
(312)-74-GOBIZ (312-744-6249) • (312) 744-1944 (TTY)
http://www.cityofchicago.org/bacp

03/13/2013

Alderman **Proco Joe Moreno**
Ward # **01**
City of Chicago
City Hall, Room **300**
121 North LaSalle Street
Chicago, Illinois 60602

Re: An ordinance to use and maintain a portion of the public right-of-way for **one (1) sidewalk cafe(s)** for **PENNY'S NOODLE SHOP III**, adjacent to the premises known as **1542 N. Damen Ave.**.

Dear Alderman **Proco Joe Moreno**:

The applicant referenced above has requested the use of the public right-of-way for a **sidewalk cafe(s)**. An ordinance has been prepared by the Department of Business Affairs and Consumer Protection – Business Assistance Center - Public Way Use Unit for presentation to the City Council. Because this request was made for properties located in your ward, as approved by you as per the attached, I respectfully request that you introduce the attached ordinance at the next City Council meeting.

If you have any questions regarding this ordinance, please contact Anthony Bertuca at (312) 744-5506.

Department of Business Affairs and Consumer Protection

Office of the City Clerk

O2013-1800

Office of the City Clerk

City Council Document Tracking Sheet

Meeting Date:	3/13/2013
Sponsor(s):	Moreno, Proco Joe (1)
Type:	Ordinance
Title:	Sidewalk cafe(s) for Prasino
Committee(s) Assignment:	Committee on Transportation and Public Way

ORDINANCE
PRASINO
Acct. No. 358397 - 1
Permit No. 1105044

Be It Ordained by the City Council of the City of Chicago:

Permission and authority are hereby given and granted to PRASINO upon the terms and subject to the conditions of this ordinance, to maintain and use a portion of the public right of way for a sidewalk cafe adjacent to its premises located at 1846 W. Division St.. Said sidewalk cafe area #1 shall be ninety-eight (98) feet in length and sixteen point five (16.5) feet in width for a total of one thousand six hundred seventeen (1617) square feet and shall allow six (6) feet of clear space from the face of the curb/building line along W DIVISION ST. The compensation for said space and the days and hours of operation for the sidewalk cafe shall be as follows:

Sunday through Thursday 8:00 a.m. until 11:00 p.m. Friday and Saturday 8:00 a.m. untiln 12:00 Midnight
Compensation: $1,778.70
SEATING CAPACITY: 90

Sidewalk Cafe Permit and approved plan must be posted at all times.

This grant of privilege #1105044 for a sidewalk cafe shall be subject to the provisions of Section 10-28-900 though 10-28-995 of the Municipal Code of Chicago and the directions of the Commissioner of Department of Business Affairs and Consumer Protection, the Commissioner of Streets and Sanitation, and the Commissioner of Transportation.

The permit holder agrees to hold the City of Chicago harmless for any damage, relocation or replacement costs associated with damage, relocation or removal of private property caused by the City performing work in the public way.

Authority for the above named privilege is herein given and granted from and after March 1, 2013 through and including December 1, 2013.

Alderman _____

Proco Joe Moreno 1st Ward

Department of Business Affairs and Consumer Protection
Business Assistance Center - Public Way Use Unit
City Hall - 121 N. LaSalle Street, Room 800 • Chicago, IL 60602
(312)-74-GOBIZ (312-744-6249) • (312) 744-1944 (TTY)
http://www.cityofchicago.org/bacp

03/13/2013

Alderman **Proco Joe Moreno**
Ward # **01**
City of Chicago
City Hall, Room **300**
121 North LaSalle Street
Chicago, Illinois 60602

Re: An ordinance to use and maintain a portion of the public right-of-way for **one (1) sidewalk cafe(s)** for **PRASINO**, adjacent to the premises known as **1846 W. Division St.**.

Dear Alderman **Proco Joe Moreno**:

The applicant referenced above has requested the use of the public right-of-way for a **sidewalk cafe(s)**. An ordinance has been prepared by the Department of Business Affairs and Consumer Protection – Business Assistance Center - Public Way Use Unit for presentation to the City Council. Because this request was made for properties located in your ward, as approved by you as per the attached, I respectfully request that you introduce the attached ordinance at the next City Council meeting.

If you have any questions regarding this ordinance, please contact Anthony Bertuca at (312) 744-5506.

Department of Business Affairs and Consumer Protection

Office of the City Clerk

O2013-1801

Office of the City Clerk

City Council Document Tracking Sheet

Meeting Date:	3/13/2013
Sponsor(s):	Moreno, Proco Joe (1)
Type:	Ordinance
Title:	Sidewalk cafe(s) for Red Mango
Committee(s) Assignment:	Committee on Transportation and Public Way

ORDINANCE
RED MANGO
Acct. No. 377378 - 1
Permit No. 1105305

Be It Ordained by the City Council of the City of Chicago:

Permission and authority are hereby given and granted to RED MANGO upon the terms and subject to the conditions of this ordinance, to maintain and use a portion of the public right of way for a sidewalk cafe adjacent to its premises located at 1513 N. Milwaukee Ave.. Said sidewalk cafe area #1 shall be twenty (20) feet in length and four (4) feet in width for a total of eighty (80) square feet and shall allow six (6) feet of clear space from the face of the curb/building line along N Milwaukee Ave. The compensation for said space and the days and hours of operation for the sidewalk cafe shall be as follows:

Monday thru Thursday 10:00 a.m. until 11:00 p.m.
Friday and Saturday 9:00 a.m. until 12:00 Midnight
Sunday 9:00 a.m. until 11:00 p.m.
Compensation: $600.00
SEATING CAPACITY: 12

Sidewalk Cafe Permit and approved plan must be posted at all times.

This grant of privilege #1105305 for a sidewalk cafe shall be subject to the provisions of Section 10-28-900 though 10-28-995 of the Municipal Code of Chicago and the directions of the Commissioner of Department of Business Affairs and Consumer Protection, the Commissioner of Streets and Sanitation, and the Commissioner of Transportation.

The permit holder agrees to hold the City of Chicago harmless for any damage, relocation or replacement costs associated with damage, relocation or removal of private property caused by the City performing work in the public way.

Authority for the above named privilege is herein given and granted from and after March 1, 2013 through and including December 1, 2013.

Alderman _____

Proco Joe Moreno 1st Ward

Department of Business Affairs and Consumer Protection
Business Assistance Center - Public Way Use Unit
City Hall - 121 N. LaSalle Street, Room 800 • Chicago, IL 60602
(312)-74-GOBIZ (312-744-6249) • (312) 744-1944 (TTY)
http://www.cityofchicago.org/bacp

03/13/2013

Alderman **Proco Joe Moreno**
Ward # **01**
City of Chicago
City Hall, Room **300**
121 North LaSalle Street
Chicago, Illinois 60602

Re: An ordinance to use and maintain a portion of the public right-of-way for **one (1) sidewalk cafe(s)** for **RED MANGO**, adjacent to the premises known as **1513 N. Milwaukee Ave.**.

Dear Alderman **Proco Joe Moreno**:

The applicant referenced above has requested the use of the public right-of-way for a **sidewalk cafe(s)**. An ordinance has been prepared by the Department of Business Affairs and Consumer Protection – Business Assistance Center - Public Way Use Unit for presentation to the City Council. Because this request was made for properties located in your ward, as approved by you as per the attached, I respectfully request that you introduce the attached ordinance at the next City Council meeting.

If you have any questions regarding this ordinance, please contact Anthony Bertuca at (312) 744-5506.

Department of Business Affairs and Consumer Protection

Office of the City Clerk

O2013-1815

Office of the City Clerk

City Council Document Tracking Sheet

Meeting Date:	3/13/2013
Sponsor(s):	Moreno, Proco Joe (1)
Type:	Ordinance
Title:	Sidewalk cafe(s) for Rodan
Committee(s) Assignment:	Committee on Transportation and Public Way

ORDINANCE
Rodan
Acct. No. 247554 - 1
Permit No. 1105192

Be It Ordained by the City Council of the City of Chicago:

Permission and authority are hereby given and granted to Rodan upon the terms and subject to the conditions of this ordinance, to maintain and use a portion of the public right of way for a sidewalk cafe adjacent to its premises located at 1530 N. Milwaukee Ave.. Said sidewalk cafe area #1 shall be twenty-three (23) feet in length and five point three three (5.33) feet in width for a total of one hundred twenty-two point five nine (122.59) square feet and shall allow six (6) feet of clear space from the face of the curb/building line along N Milwaukee Ave. The compensation for said space and the days and hours of operation for the sidewalk cafe shall be as follows:

Sunday through Saturday 10:00 a.m. until 12:00 Midnight
Compensation: $600.00
SEATING CAPACITY: 18

Sidewalk Cafe Permit and approved plan must be posted at all times.

This grant of privilege #1105192 for a sidewalk cafe shall be subject to the provisions of Section 10-28-900 though 10-28-995 of the Municipal Code of Chicago and the directions of the Commissioner of Department of Business Affairs and Consumer Protection, the Commissioner of Streets and Sanitation, and the Commissioner of Transportation.

The permit holder agrees to hold the City of Chicago harmless for any damage, relocation or replacement costs associated with damage, relocation or removal of private property caused by the City performing work in the public way.

Authority for the above named privilege is herein given and granted from and after March 1, 2013 through and including December 1, 2013.

Alderman _____

Proco Joe Moreno 1st Ward

Department of Business Affairs and Consumer Protection
Business Assistance Center - Public Way Use Unit
City Hall - 121 N. LaSalle Street, Room 800 • Chicago, IL 60602
(312)-74-GOBIZ (312-744-6249) • (312) 744-1944 (TTY)
http://www.cityofchicago.org/bacp

03/13/2013

Alderman **Proco Joe Moreno**
Ward # **01**
City of Chicago
City Hall, Room **300**
121 North LaSalle Street
Chicago, Illinois 60602

Re: An ordinance to use and maintain a portion of the public right-of-way for **one (1) sidewalk cafe(s)** for **Rodan**, adjacent to the premises known as **1530 N. Milwaukee Ave.**.

Dear Alderman **Proco Joe Moreno**:

The applicant referenced above has requested the use of the public right-of-way for a **sidewalk cafe(s)**. An ordinance has been prepared by the Department of Business Affairs and Consumer Protection – Business Assistance Center - Public Way Use Unit for presentation to the City Council. Because this request was made for properties located in your ward, as approved by you as per the attached, I respectfully request that you introduce the attached ordinance at the next City Council meeting.

If you have any questions regarding this ordinance, please contact Anthony Bertuca at (312) 744-5506.

Department of Business Affairs and Consumer Protection

Office of the City Clerk

O2013-1818

Office of the City Clerk

City Council Document Tracking Sheet

Meeting Date:	3/13/2013
Sponsor(s):	Moreno, Proco Joe (1)
Type:	Ordinance
Title:	Sidewalk cafe(s) for Roots Handmade Pizza
Committee(s) Assignment:	Committee on Transportation and Public Way

ORDINANCE
ROOTS HANDMADE PIZZA
Acct. No. 359681 - 1
Permit No. 1105103

Be It Ordained by the City Council of the City of Chicago:

Permission and authority are hereby given and granted to ROOTS HANDMADE PIZZA upon the terms and subject to the conditions of this ordinance, to maintain and use a portion of the public right of way for a sidewalk cafe adjacent to its premises located at 1922-24 W. Chicago Ave.. Said sidewalk cafe area #1 shall be forty-eight (48) feet in length and ten point eight three (10.83) feet in width, area #2 shall be thirty-eight (38) feet in length and ten point eight three (10.83) feet in width for a total of nine hundred thirty-one point three eight (931.38) square feet and shall allow six (6) feet of clear space from the face of the curb/building line along N Winchester Ave. The compensation for said space and the days and hours of operation for the sidewalk cafe shall be as follows:

Monday through Friday 10:00 a.m. until 12:00 Midnight Saturday and Sunday 9:00 a.m. until 12:00 Midnight
Compensation: $1,024.52
SEATING CAPACITY: 92

Sidewalk Cafe Permit and approved plan must be posted at all times.

This grant of privilege #1105103 for a sidewalk cafe shall be subject to the provisions of Section 10-28-900 though 10-28-995 of the Municipal Code of Chicago and the directions of the Commissioner of Department of Business Affairs and Consumer Protection, the Commissioner of Streets and Sanitation, and the Commissioner of Transportation.

The permit holder agrees to hold the City of Chicago harmless for any damage, relocation or replacement costs associated with damage, relocation or removal of private property caused by the City performing work in the public way.

Authority for the above named privilege is herein given and granted from and after March 1, 2013 through and including December 1, 2013.

Alderman _____

Proco Joe Moreno 1st Ward

Department of Business Affairs and Consumer Protection
Business Assistance Center- Public Way Use Unit
City Hall- 121 N. LaSalle Street Room 800 • Chicago, IL 60602
(312)-74-GOBIZ (312-744-6249) • (312) 744-1944 (TTY)
http://www.cityofchicago.org/bacp

03/13/2013

Alderman **Proco Joe Moreno**
Ward # **01**
City of Chicago
City Hall, Room **300**
121 North LaSalle Street
Chicago, Illinois 60602

Re: An ordinance to use and maintain a portion of the public right-of-way for **two (2) sidewalk cafe(s)** for **ROOTS HANDMADE PIZZA**, adjacent to the premises known as **1922-24 W. Chicago Ave.**.

Dear Alderman **Proco Joe Moreno**:

The applicant referenced above has requested the use of the public right-of-way for a **sidewalk cafe(s)**. An ordinance has been prepared by the Department of Business Affairs and Consumer Protection – Business Assistance Center - Public Way Use Unit for presentation to the City Council. Because this request was made for properties located in your ward, as approved by you as per the attached, I respectfully request that you introduce the attached ordinance at the next City Council meeting.

If you have any questions regarding this ordinance, please contact Anthony Bertuca at (312) 744-5506.

Department of Business Affairs and Consumer Protection

Office of the City Clerk

O2013-1822

Office of the City Clerk

City Council Document Tracking Sheet

Meeting Date:	3/13/2013
Sponsor(s):	Moreno, Proco Joe (1)
Type:	Ordinance
Title:	Sidewalk cafe(s) for Silom12
Committee(s) Assignment:	Committee on Transportation and Public Way

ORDINANCE
SILOM12
Acct. No. 357745 - 1
Permit No. 1105043

Be It Ordained by the City Council of the City of Chicago:

Permission and authority are hereby given and granted to SILOM12 upon the terms and subject to the conditions of this ordinance, to maintain and use a portion of the public right of way for a sidewalk cafe adjacent to its premises located at 1846 N. Milwaukee Ave.. Said sidewalk cafe area #1 shall be fifteen (15) feet in length and five (5) feet in width, area #2 shall be five point three three (5.33) feet in length and five (5) feet in width for a total of one hundred one point six five (101.65) square feet and shall allow six (6) feet of clear space from the face of the curb/building line along N. Milwaukee Avenue. The compensation for said space and the days and hours of operation for the sidewalk cafe shall be as follows:

Monday through Friday 4:00 p.m. to 11:00 p.m. Saturday and Sunday 12:00 noon to 11:00 p.m.
Compensation: $600.00
SEATING CAPACITY: 16

Sidewalk Cafe Permit and approved plan must be posted at all times.

This grant of privilege #1105043 for a sidewalk cafe shall be subject to the provisions of Section 10-28-900 though 10-28-995 of the Municipal Code of Chicago and the directions of the Commissioner of Department of Business Affairs and Consumer Protection, the Commissioner of Streets and Sanitation, and the Commissioner of Transportation.

The permit holder agrees to hold the City of Chicago harmless for any damage, relocation or replacement costs associated with damage, relocation or removal of private property caused by the City performing work in the public way.

Authority for the above named privilege is herein given and granted from and after March 1, 2013 through and including December 1, 2013.

Alderman _____

Proco Joe Moreno 1st Ward

Department of Business Affairs and Consumer Protection
Business Assistance Center - Public Way Use Unit
City Hall - 121 N. LaSalle Street, Room 800 • Chicago, IL 60602
(312)-74-GOBIZ (312-744-6249) • (312) 744-1944 (TTY)
http://www.cityofchicago.org/bacp

03/13/2013

Alderman **Proco Joe Moreno**
Ward # **01**
City of Chicago
City Hall, Room **300**
121 North LaSalle Street
Chicago, Illinois 60602

Re: An ordinance to use and maintain a portion of the public right-of-way for **two (2) sidewalk cafe(s)** for **SILOM12**, adjacent to the premises known as **1846 N. Milwaukee Ave.**.

Dear Alderman **Proco Joe Moreno**:

The applicant referenced above has requested the use of the public right-of-way for a **sidewalk cafe(s)**. An ordinance has been prepared by the Department of Business Affairs and Consumer Protection – Business Assistance Center - Public Way Use Unit for presentation to the City Council. Because this request was made for properties located in your ward, as approved by you as per the attached, I respectfully request that you introduce the attached ordinance at the next City Council meeting.

If you have any questions regarding this ordinance, please contact Anthony Bertuca at (312) 744-5506.

Department of Business Affairs and Consumer Protection

Office of the City Clerk

O2013-1826

Office of the City Clerk

City Council Document Tracking Sheet

Meeting Date:	3/13/2013
Sponsor(s):	Moreno, Proco Joe (1)
Type:	Ordinance
Title:	Sidewalk cafe(s) for Starbuck's Coffee No. 2636
Committee(s) Assignment:	Committee on Transportation and Public Way

ORDINANCE
STARBUCK'S COFFEE #2636
Acct. No. 63414 - 92
Permit No. 1105221

Be It Ordained by the City Council of the City of Chicago:

Permission and authority are hereby given and granted to STARBUCK'S COFFEE #2636 upon the terms and subject to the conditions of this ordinance, to maintain and use a portion of the public right of way for a sidewalk cafe adjacent to its premises located at 1701 W. Division St.. Said sidewalk cafe area #1 shall be seventeen (17) feet in length and seventeen (17) feet in width for a total of two hundred eighty-nine (289) square feet and shall allow six (6) feet of clear space from the face of the curb/building line along W. Division Street. The compensation for said space and the days and hours of operation for the sidewalk cafe shall be as follows:

Monday through Thursday 8:00 a.m. to 8:00 p.m. Friday & Saturday 8:00 a.m. to 9:00 p.m. Sunday 8:00 a.m. to 7:00 p.m.
Compensation: $600.00
SEATING CAPACITY: 18

Sidewalk Cafe Permit and approved plan must be posted at all times.

This grant of privilege #1105221 for a sidewalk cafe shall be subject to the provisions of Section 10-28-900 though 10-28-995 of the Municipal Code of Chicago and the directions of the Commissioner of Department of Business Affairs and Consumer Protection, the Commissioner of Streets and Sanitation, and the Commissioner of Transportation.

The permit holder agrees to hold the City of Chicago harmless for any damage, relocation or replacement costs associated with damage, relocation or removal of private property caused by the City performing work in the public way.

Authority for the above named privilege is herein given and granted from and after March 1, 2013 through and including December 1, 2013.

Alderman _____

Proco Joe Moreno 1st Ward

Department of Business Affairs and Consumer Protection
Business Assistance Center - Public Way Use Unit
City Hall - 121 N. LaSalle Street, Room 800 • Chicago, IL 60602
(312)-74-GOBIZ (312-744-6249) • (312) 744-1944 (TTY)
http://www.cityofchicago.org/bacp

03/13/2013

Alderman **Proco Joe Moreno**
Ward # **01**
City of Chicago
City Hall, Room **300**
121 North LaSalle Street
Chicago, Illinois 60602

Re: An ordinance to use and maintain a portion of the public right-of-way for **one (1) sidewalk cafe(s)** for **STARBUCK'S COFFEE #2636**, adjacent to the premises known as **1701 W. Division St.**.

Dear Alderman **Proco Joe Moreno**:

The applicant referenced above has requested the use of the public right-of-way for a **sidewalk cafe(s)**. An ordinance has been prepared by the Department of Business Affairs and Consumer Protection – Business Assistance Center - Public Way Use Unit for presentation to the City Council. Because this request was made for properties located in your ward, as approved by you as per the attached, I respectfully request that you introduce the attached ordinance at the next City Council meeting.

If you have any questions regarding this ordinance, please contact Anthony Bertuca at (312) 744-5506.

Department of Business Affairs and Consumer Protection

Office of the City Clerk

O2013-1830

Office of the City Clerk

City Council Document Tracking Sheet

Meeting Date:	3/13/2013
Sponsor(s):	Moreno, Proco Joe (1)
Type:	Ordinance
Title:	Sidewalk cafe(s) for Swig
Committee(s) Assignment:	Committee on Transportation and Public Way

ORDINANCE
SWIG
Acct. No. 266211 - 1
Permit No. 1104942

Be It Ordained by the City Council of the City of Chicago:

Permission and authority are hereby given and granted to SWIG upon the terms and subject to the conditions of this ordinance, to maintain and use a portion of the public right of way for a sidewalk cafe adjacent to its premises located at 1469 N. Milwaukee Ave.. Said sidewalk cafe area #1 shall be twenty-five (25) feet in length and four point four two (4.42) feet in width for a total of one hundred ten point five (110.5) square feet and shall allow six (6) feet of clear space from the face of the curb/building line along N. Milwaukee Ave. The compensation for said space and the days and hours of operation for the sidewalk cafe shall be as follows:

Monday through Sunday 11:00 a.m. to 12:00 midnight
Compensation: $600.00
SEATING CAPACITY: 16

Sidewalk Cafe Permit and approved plan must be posted at all times.

This grant of privilege #1104942 for a sidewalk cafe shall be subject to the provisions of Section 10-28-900 though 10-28-995 of the Municipal Code of Chicago and the directions of the Commissioner of Department of Business Affairs and Consumer Protection, the Commissioner of Streets and Sanitation, and the Commissioner of Transportation.

The permit holder agrees to hold the City of Chicago harmless for any damage, relocation or replacement costs associated with damage, relocation or removal of private property caused by the City performing work in the public way.

Authority for the above named privilege is herein given and granted from and after March 1, 2013 through and including December 1, 2013.

Alderman _____

Proco Joe Moreno 1st Ward

Department of Business Affairs and Consumer Protection
Business Assistance Center - Public Way Use Unit
City Hall - 121 N. LaSalle Street, Room 800 • Chicago, IL 60602
(312)-74-GOBIZ (312-744-6249) • (312) 744-1944 (TTY)
http://www.cityofchicago.org/bacp

03/13/2013

Alderman **Proco Joe Moreno**
Ward # **01**
City of Chicago
City Hall, Room **300**
121 North LaSalle Street
Chicago, Illinois 60602

Re: An ordinance to use and maintain a portion of the public right-of-way for **one (1) sidewalk cafe(s)** for **SWIG**, adjacent to the premises known as **1469 N. Milwaukee Ave.**.

Dear Alderman **Proco Joe Moreno**:

The applicant referenced above has requested the use of the public right-of-way for a **sidewalk cafe(s)**. An ordinance has been prepared by the Department of Business Affairs and Consumer Protection – Business Assistance Center - Public Way Use Unit for presentation to the City Council. Because this request was made for properties located in your ward, as approved by you as per the attached, I respectfully request that you introduce the attached ordinance at the next City Council meeting.

If you have any questions regarding this ordinance, please contact Anthony Bertuca at (312) 744-5506.

Department of Business Affairs and Consumer Protection

Office of the City Clerk

O2013-1832

Office of the City Clerk

City Council Document Tracking Sheet

Meeting Date:	3/13/2013
Sponsor(s):	Moreno, Proco Joe (1)
Type:	Ordinance
Title:	Sidewalk cafe(s) for Thai Village Restaurant
Committee(s) Assignment:	Committee on Transportation and Public Way

ORDINANCE
THAI VILLAGE RESTAURANT
Acct. No. 18156 - 1
Permit No. 1105206

Be It Ordained by the City Council of the City of Chicago:

Permission and authority are hereby given and granted to THAI VILLAGE RESTAURANT upon the terms and subject to the conditions of this ordinance, to maintain and use a portion of the public right of way for a sidewalk cafe adjacent to its premises located at 2053 W. Division St.. Said sidewalk cafe area #1 shall be twenty-two (22) feet in length and fifteen (15) feet in width for a total of three hundred thirty (330) square feet and shall allow six (6) feet of clear space from the face of the curb/building line along W. Division Street. The compensation for said space and the days and hours of operation for the sidewalk cafe shall be as follows:

Monday through Sunday 11:00 a.m. to 10:30 p.m.
Compensation: $600.00
SEATING CAPACITY: 36

Sidewalk Cafe Permit and approved plan must be posted at all times.

This grant of privilege #1105206 for a sidewalk cafe shall be subject to the provisions of Section 10-28-900 though 10-28-995 of the Municipal Code of Chicago and the directions of the Commissioner of Department of Business Affairs and Consumer Protection, the Commissioner of Streets and Sanitation, and the Commissioner of Transportation.

The permit holder agrees to hold the City of Chicago harmless for any damage, relocation or replacement costs associated with damage, relocation or removal of private property caused by the City performing work in the public way.

Authority for the above named privilege is herein given and granted from and after March 1, 2013 through and including December 1, 2013.

Alderman _____

Proco Joe Moreno 1st Ward

Department of Business Affairs and Consumer Protection
Business Assistance Center - Public Way Use Unit
City Hall - 121 N. LaSalle Street, Room 800 • Chicago, IL 60602
(312)-74-GOBIZ (312-744-6249) • (312) 744-1944 (TTY)
http://www.cityofchicago.org/bacp

03/13/2013

Alderman **Proco Joe Moreno**
Ward # **01**
City of Chicago
City Hall, Room **300**
121 North LaSalle Street
Chicago, Illinois 60602

Re: An ordinance to use and maintain a portion of the public right-of-way for **one (1) sidewalk cafe(s)** for **THAI VILLAGE RESTAURANT**, adjacent to the premises known as **2053 W. Division St.**.

Dear Alderman **Proco Joe Moreno**:

The applicant referenced above has requested the use of the public right-of-way for a **sidewalk cafe(s)**. An ordinance has been prepared by the Department of Business Affairs and Consumer Protection – Business Assistance Center - Public Way Use Unit for presentation to the City Council. Because this request was made for properties located in your ward, as approved by you as per the attached, I respectfully request that you introduce the attached ordinance at the next City Council meeting.

If you have any questions regarding this ordinance, please contact Anthony Bertuca at (312) 744-5506.

Department of Business Affairs and Consumer Protection

Office of the City Clerk

O2013-1770

Office of the City Clerk

City Council Document Tracking Sheet

Meeting Date:	3/13/2013
Sponsor(s):	Fioretti, Bob (2)
Type:	Ordinance
Title:	Sidewalk cafe(s) for Argo Tea
Committee(s) Assignment:	Committee on Transportation and Public Way

ORDINANCE
ARGO TEA
Acct. No. 342353 - 1
Permit No. 1105323

Be It Ordained by the City Council of the City of Chicago:

Permission and authority are hereby given and granted to ARGO TEA upon the terms and subject to the conditions of this ordinance, to maintain and use a portion of the public right of way for a sidewalk cafe adjacent to its premises located at 1 S. Franklin St.. Said sidewalk cafe area #1 shall be thirteen (13) feet in length and six (6) feet in width, area #2 shall be twenty-one (21) feet in length and five (5) feet in width for a total of one hundred eighty-three (183) square feet and shall allow six (6) feet of clear space from the face of the curb/building line along W Madison St, S Franklin St. The compensation for said space and the days and hours of operation for the sidewalk cafe shall be as follows:

Monday through Friday 8:00 a.m. until 8:00 p.m. Saturday and Sunday 8:00 a.m. until 5:00 p.m.
Compensation: $823.50
SEATING CAPACITY: 18

Sidewalk Cafe Permit and approved plan must be posted at all times.

This grant of privilege #1105323 for a sidewalk cafe shall be subject to the provisions of Section 10-28-900 though 10-28-995 of the Municipal Code of Chicago and the directions of the Commissioner of Department of Business Affairs and Consumer Protection, the Commissioner of Streets and Sanitation, and the Commissioner of Transportation.

The permit holder agrees to hold the City of Chicago harmless for any damage, relocation or replacement costs associated with damage, relocation or removal of private property caused by the City performing work in the public way.

Authority for the above named privilege is herein given and granted from and after March 1, 2013 through and including December 1, 2013.

Alderman _____

Bob Fioretti 2nd Ward



Department of Business Affairs and Consumer Protection
Business Assistance Center- Public Way Use Unit
City Hall - 121 N. LaSalle Street Room 800 • Chicago, IL 60602
(312)-74-GOBIZ (312-744-6249) • (312) 744-1944 (TTY)
http://www.cityofchicago.org/bacp

03/13/2013

Alderman **Bob Fioretti**
Ward # **02**
City of Chicago
City Hall, Room **300**
121 North LaSalle Street
Chicago, Illinois 60602

Re: An ordinance to use and maintain a portion of the public right-of-way for **two (2) sidewalk cafe(s)** for **ARGO TEA**, adjacent to the premises known as **1 S. Franklin St.**.

Dear Alderman **Bob Fioretti**:

The applicant referenced above has requested the use of the public right-of-way for a **sidewalk cafe(s)**. An ordinance has been prepared by the Department of Business Affairs and Consumer Protection – Business Assistance Center - Public Way Use Unit for presentation to the City Council. Because this request was made for properties located in your ward, as approved by you as per the attached, I respectfully request that you introduce the attached ordinance at the next City Council meeting.

If you have any questions regarding this ordinance, please contact Anthony Bertuca at (312) 744-5506.

Department of Business Affairs and Consumer Protection

Office of the City Clerk

O2013-1820

Office of the City Clerk

City Council Document Tracking Sheet

Meeting Date:	3/13/2013
Sponsor(s):	Fioretti, Bob (2)
Type:	Ordinance
Title:	Sidewalk cafe(s) for Au Bon Pain
Committee(s) Assignment:	Committee on Transportation and Public Way

ORDINANCE
AU BON PAIN
Acct. No. 337253 - 3
Permit No. 1105343

Be It Ordained by the City Council of the City of Chicago:

Permission and authority are hereby given and granted to AU BON PAIN upon the terms and subject to the conditions of this ordinance, to maintain and use a portion of the public right of way for a sidewalk cafe adjacent to its premises located at 200 W. Adams St.. Said sidewalk cafe area #1 shall be sixty-three (63) feet in length and nine point five (9.5) feet in width, area #2 shall be thirteen (13) feet in length and nine point five (9.5) feet in width for a total of seven hundred twenty-two (722) square feet and shall allow six (6) feet of clear space from the face of the curb/building line along W. Adams Street. The compensation for said space and the days and hours of operation for the sidewalk cafe shall be as follows:

Monday through Friday 8:00 a.m. to 6:00 p.m.
Compensation: $3,249.00
SEATING CAPACITY: 50

Sidewalk Cafe Permit and approved plan must be posted at all times.


This grant of privilege #1105343 for a sidewalk cafe shall be subject to the provisions of Section 10-28-900 though 10-28-995 of the Municipal Code of Chicago and the directions of the Commissioner of Department of Business Affairs and Consumer Protection, the Commissioner of Streets and Sanitation, and the Commissioner of Transportation.

The permit holder agrees to hold the City of Chicago harmless for any damage, relocation or replacement costs associated with damage, relocation or removal of private property caused by the City performing work in the public way.

Authority for the above named privilege is herein given and granted from and after March 1, 2013 through and including December 1, 2013.

Alderman _____

Bob Fioretti 2nd Ward

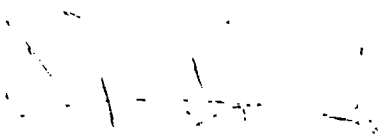

Department of Business Affairs and Consumer Protection
Business Assistance Center- Public Way Use Unit
City Hall - 121 N. LaSalle Street Room 800 • Chicago, IL 60602
(312)-74-GOBIZ (312-744-6249) • (312) 744-1944 (TTY)
http://www.cityofchicago.org/bacp

03/13/2013

Alderman **Bob Fioretti**
Ward # **02**
City of Chicago
City Hall, Room **300**
121 North LaSalle Street
Chicago, Illinois 60602

Re: An ordinance to use and maintain a portion of the public right-of-way for **two (2) sidewalk cafe(s)** for **AU BON PAIN**, adjacent to the premises known as **200 W. Adams St.**.

Dear Alderman **Bob Fioretti**:

The applicant referenced above has requested the use of the public right-of-way for a **sidewalk cafe(s)**. An ordinance has been prepared by the Department of Business Affairs and Consumer Protection – Business Assistance Center - Public Way Use Unit for presentation to the City Council. Because this request was made for properties located in your ward, as approved by you as per the attached, I respectfully request that you introduce the attached ordinance at the next City Council meeting.

If you have any questions regarding this ordinance, please contact Anthony Bertuca at (312) 744-5506.

Department of Business Affairs and Consumer Protection

Office of the City Clerk

O2013-1827

Office of the City Clerk

City Council Document Tracking Sheet

Meeting Date:	3/13/2013
Sponsor(s):	Fioretti, Bob (2)
Type:	Ordinance
Title:	Sidewalk cafe(s) for Beer Bistro, The
Committee(s) Assignment:	Committee on Transportation and Public Way

ORDINANCE
THE BEER BISTRO
Acct. No. 217744 - 1
Permit No. 1105051

Be It Ordained by the City Council of the City of Chicago:

Permission and authority are hereby given and granted to THE BEER BISTRO upon the terms and subject to the conditions of this ordinance, to maintain and use a portion of the public right of way for a sidewalk cafe adjacent to its premises located at 1061 W. Madison St.. Said sidewalk cafe area #1 shall be twenty (20) feet in length and eight (8) feet in width for a total of one hundred sixty (160) square feet and shall allow six (6) feet of clear space from the face of the curb/building line along W. Madison Street. The compensation for said space and the days and hours of operation for the sidewalk cafe shall be as follows:

Monday through Sunday 11:00 a.m. to 12:00 midnight
Compensation: $600.00
SEATING CAPACITY: 12

Sidewalk Cafe Permit and approved plan must be posted at all times.

This grant of privilege #1105051 for a sidewalk cafe shall be subject to the provisions of Section 10-28-900 though 10-28-995 of the Municipal Code of Chicago and the directions of the Commissioner of Department of Business Affairs and Consumer Protection, the Commissioner of Streets and Sanitation, and the Commissioner of Transportation.

The permit holder agrees to hold the City of Chicago harmless for any damage, relocation or replacement costs associated with damage, relocation or removal of private property caused by the City performing work in the public way.

Authority for the above named privilege is herein given and granted from and after March 1, 2013 through and including December 1, 2013.

Alderman

Bob Fioretti 2nd Ward



Department of Business Affairs and Consumer Protection
Business Assistance Center - Public Way Use Unit
City Hall - 121 N. LaSalle Street, Room 800 • Chicago, IL 60602
(312)-74-GOBIZ (312-744-6249) • (312) 744-1944 (TTY)
http://www.cityofchicago.org/bacp

03/13/2013

Alderman **Bob Fioretti**
Ward # **02**
City of Chicago
City Hall, Room **300**
121 North LaSalle Street
Chicago, Illinois 60602

Re: An ordinance to use and maintain a portion of the public right-of-way for **one (1) sidewalk cafe(s)** for **THE BEER BISTRO**, adjacent to the premises known as **1061 W. Madison St.**.

Dear Alderman **Bob Fioretti**:

The applicant referenced above has requested the use of the public right-of-way for a **sidewalk cafe(s)**. An ordinance has been prepared by the Department of Business Affairs and Consumer Protection – Business Assistance Center - Public Way Use Unit for presentation to the City Council. Because this request was made for properties located in your ward, as approved by you as per the attached, I respectfully request that you introduce the attached ordinance at the next City Council meeting.

If you have any questions regarding this ordinance, please contact Anthony Bertuca at (312) 744-5506.

Department of Business Affairs and Consumer Protection

Office of the City Clerk

O2013-1834

Office of the City Clerk

City Council Document Tracking Sheet

Meeting Date:	3/13/2013
Sponsor(s):	Fioretti, Bob (2)
Type:	Ordinance
Title:	Sidewalk cafe(s) for Beggar's Pizza
Committee(s) Assignment:	Committee on Transportation and Public Way

ORDINANCE
BEGGAR'S PIZZA
Acct. No. 343633 - 1
Permit No. 1105225

Be It Ordained by the City Council of the City of Chicago:

Permission and authority are hereby given and granted to BEGGAR'S PIZZA upon the terms and subject to the conditions of this ordinance, to maintain and use a portion of the public right of way for a sidewalk cafe adjacent to its premises located at 310 S. Clinton St.. Said sidewalk cafe area #1 shall be fifty-four point three three (54.33) feet in length and nine (9) feet in width for a total of four hundred eighty-eight point nine seven (488.97) square feet and shall allow six (6) feet of clear space from the face of the curb/building line along S Clinton St. The compensation for said space and the days and hours of operation for the sidewalk cafe shall be as follows:

Monday through Thursday 11:00 a.m. until 11:00 p.m. Friday 11:00 a.m. until 12:00 Midnight Sunday 3:00 p.m. until 9:00 p.m.
Compensation: $600.00
SEATING CAPACITY: 36

Sidewalk Cafe Permit and approved plan must be posted at all times.

This grant of privilege #1105225 for a sidewalk cafe shall be subject to the provisions of Section 10-28-900 though 10-28-995 of the Municipal Code of Chicago and the directions of the Commissioner of Department of Business Affairs and Consumer Protection, the Commissioner of Streets and Sanitation, and the Commissioner of Transportation.

The permit holder agrees to hold the City of Chicago harmless for any damage, relocation or replacement costs associated with damage, relocation or removal of private property caused by the City performing work in the public way.

Authority for the above named privilege is herein given and granted from and after March 1, 2013 through and including December 1, 2013.

Alderman _____

Bob Fioretti 2nd Ward

Department of Business Affairs and Consumer Protection
Business Assistance Center- Public Way Use Unit
City Hall- 121 N. LaSalle Street Room 800 • Chicago, IL 60602
(312)-74-GOBIZ (312-744-6249) • (312) 744-1944 (TTY)
http://www.cityofchicago.org/bacp

03/13/2013

Alderman **Bob Fioretti**
Ward # **02**
City of Chicago
City Hall, Room **300**
121 North LaSalle Street
Chicago, Illinois 60602

Re: An ordinance to use and maintain a portion of the public right-of-way for **one (1) sidewalk cafe(s)** for **BEGGAR'S PIZZA**, adjacent to the premises known as **310 S. Clinton St.**.

Dear Alderman **Bob Fioretti**:

The applicant referenced above has requested the use of the public right-of-way for a **sidewalk cafe(s)**. An ordinance has been prepared by the Department of Business Affairs and Consumer Protection – Business Assistance Center - Public Way Use Unit for presentation to the City Council. Because this request was made for properties located in your ward, as approved by you as per the attached, I respectfully request that you introduce the attached ordinance at the next City Council meeting.

If you have any questions regarding this ordinance, please contact Anthony Bertuca at (312) 744-5506.

Department of Business Affairs and Consumer Protection

Office of the City Clerk

O2013-1840

Office of the City Clerk

City Council Document Tracking Sheet

Meeting Date:	3/13/2013
Sponsor(s):	Fioretti, Bob (2)
Type:	Ordinance
Title:	Sidewalk cafe(s) for Billy Goat Tavern
Committee(s) Assignment:	Committee on Transportation and Public Way

ORDINANCE
BILLY GOAT TAVERN
Acct. No. 8078 - 2
Permit No. 1105204

Be It Ordained by the City Council of the City of Chicago:

Permission and authority are hereby given and granted to BILLY GOAT TAVERN upon the terms and subject to the conditions of this ordinance, to maintain and use a portion of the public right of way for a sidewalk cafe adjacent to its premises located at 330 S. Wells St.. Said sidewalk cafe area #1 shall be fifty-six (56) feet in length and five point seven (5.7) feet in width for a total of three hundred nineteen point two (319.2) square feet and shall allow six (6) feet of clear space from the face of the curb/building line along S. Wells. The compensation for said space and the days and hours of operation for the sidewalk cafe shall be as follows:

Sunday Through Saturday 8:00am until 12:00am
Compensation: $600.00
SEATING CAPACITY: 30

Sidewalk Cafe Permit and approved plan must be posted at all times.


This grant of privilege #1105204 for a sidewalk cafe shall be subject to the provisions of Section 10-28-900 though 10-28-995 of the Municipal Code of Chicago and the directions of the Commissioner of Department of Business Affairs and Consumer Protection, the Commissioner of Streets and Sanitation, and the Commissioner of Transportation.

The permit holder agrees to hold the City of Chicago harmless for any damage, relocation or replacement costs associated with damage, relocation or removal of private property caused by the City performing work in the public way.

Authority for the above named privilege is herein given and granted from and after March 1, 2013 through and including December 1, 2013.

Alderman _____

Bob Fioretti 2nd Ward

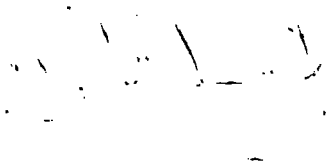

Department of Business Affairs and Consumer Protection
Business Assistance Center - Public Way Use Unit
City Hall - 121 N. LaSalle Street, Room 800 • Chicago, IL 60602
(312)-74-GOBIZ (312-744-6249) • (312) 744-1944 (TTY)
http://www.cityofchicago.org/bacp

03/13/2013

Alderman **Bob Fioretti**
Ward # **02**
City of Chicago
City Hall, Room **300**
121 North LaSalle Street
Chicago, Illinois 60602

Re: An ordinance to use and maintain a portion of the public right-of-way for **one (1) sidewalk cafe(s)** for **BILLY GOAT TAVERN**, adjacent to the premises known as **330 S. Wells St.**.

Dear Alderman **Bob Fioretti**:

The applicant referenced above has requested the use of the public right-of-way for a **sidewalk cafe(s)**. An ordinance has been prepared by the Department of Business Affairs and Consumer Protection – Business Assistance Center - Public Way Use Unit for presentation to the City Council. Because this request was made for properties located in your ward, as approved by you as per the attached, I respectfully request that you introduce the attached ordinance at the next City Council meeting.

If you have any questions regarding this ordinance, please contact Anthony Bertuca at (312) 744-5506.

Department of Business Affairs and Consumer Protection

Office of the City Clerk

O2013-1845

Office of the City Clerk

City Council Document Tracking Sheet

Meeting Date:	3/13/2013
Sponsor(s):	Fioretti, Bob (2)
Type:	Ordinance
Title:	Sidewalk cafe(s) for City Tavern Chicago
Committee(s) Assignment:	Committee on Transportation and Public Way

ORDINANCE
CITY TAVERN CHICAGO
Acct. No. 250453 - 1
Permit No. 1105251

Be It Ordained by the City Council of the City of Chicago:

Permission and authority are hereby given and granted to CITY TAVERN CHICAGO upon the terms and subject to the conditions of this ordinance, to maintain and use a portion of the public right of way for a sidewalk cafe adjacent to its premises located at 1416-1418 S. Michigan Ave.. Said sidewalk cafe area #1 shall be twenty-five (25) feet in length and five point seven five (5.75) feet in width for a total of one hundred forty-three point seven five (143.75) square feet and shall allow six (6) feet of clear space from the face of the curb/building line along Michigan. The compensation for said space and the days and hours of operation for the sidewalk cafe shall be as follows:

Monday to Sunday 4:00 pm - Midnight
Compensation: $600.00
SEATING CAPACITY: 21

Sidewalk Cafe Permit and approved plan must be posted at all times.

This grant of privilege #1105251 for a sidewalk cafe shall be subject to the provisions of Section 10-28-900 though 10-28-995 of the Municipal Code of Chicago and the directions of the Commissioner of Department of Business Affairs and Consumer Protection, the Commissioner of Streets and Sanitation, and the Commissioner of Transportation.

The permit holder agrees to hold the City of Chicago harmless for any damage, relocation or replacement costs associated with damage, relocation or removal of private property caused by the City performing work in the public way.

Authority for the above named privilege is herein given and granted from and after March 1, 2013 through and including December 1, 2013.

Alderman

Bob Fioretti 2nd Ward

Department of Business Affairs and Consumer Protection
Business Assistance Center - Public Way Use Unit
City Hall - 121 N. LaSalle Street, Room 800 • Chicago, IL 60602
(312)-74-GOBIZ (312-744-6249) • (312) 744-1944 (TTY)
http://www.cityofchicago.org/baep

03/13/2013

Alderman **Bob Fioretti**
Ward # **02**
City of Chicago
City Hall, Room **300**
121 North LaSalle Street
Chicago, Illinois 60602

Re: An ordinance to use and maintain a portion of the public right-of-way for **one (1) sidewalk cafe(s)** for **CITY TAVERN CHICAGO**, adjacent to the premises known as **1416-1418 S. Michigan Ave.**.

Dear Alderman **Bob Fioretti**:

The applicant referenced above has requested the use of the public right-of-way for a **sidewalk cafe(s)**. An ordinance has been prepared by the Department of Business Affairs and Consumer Protection – Business Assistance Center - Public Way Use Unit for presentation to the City Council. Because this request was made for properties located in your ward, as approved by you as per the attached, I respectfully request that you introduce the attached ordinance at the next City Council meeting.

If you have any questions regarding this ordinance, please contact Anthony Bertuca at (312) 744-5506.

Department of Business Affairs and Consumer Protection

Office of the City Clerk

O2013-1849

Office of the City Clerk

City Council Document Tracking Sheet

Meeting Date:	3/13/2013
Sponsor(s):	Fioretti, Bob (2)
Type:	Ordinance
Title:	Sidewalk cafe(s) for Dylan's Tavern & Grill
Committee(s) Assignment:	Committee on Transportation and Public Way

ORDINANCE
DYLAN'S TAVERN & GRILL
Acct. No. 23358 - 1
Permit No. 1105306

Be It Ordained by the City Council of the City of Chicago:

Permission and authority are hereby given and granted to DYLAN'S TAVERN & GRILL upon the terms and subject to the conditions of this ordinance, to maintain and use a portion of the public right of way for a sidewalk cafe adjacent to its premises located at 118 S. Clinton St.. Said sidewalk cafe area #1 shall be forty-eight (48) feet in length and eight (8) feet in width for a total of three hundred eighty-four (384) square feet and shall allow six (6) feet of clear space from the face of the curb/building line along S. Clinton Street. The compensation for said space and the days and hours of operation for the sidewalk cafe shall be as follows:

Monday through Saturday 9:00 a.m. until 12:00 Midnight Sunday 10:00 a.m. until 12:00 Midnight
Compensation: $600.00
SEATING CAPACITY: 44

Sidewalk Cafe Permit and approved plan must be posted at all times.

This grant of privilege #1105306 for a sidewalk cafe shall be subject to the provisions of Section 10-28-900 though 10-28-995 of the Municipal Code of Chicago and the directions of the Commissioner of Department of Business Affairs and Consumer Protection, the Commissioner of Streets and Sanitation, and the Commissioner of Transportation.

The permit holder agrees to hold the City of Chicago harmless for any damage, relocation or replacement costs associated with damage, relocation or removal of private property caused by the City performing work in the public way.

Authority for the above named privilege is herein given and granted from and after March 1, 2013 through and including December 1, 2013.

Alderman _____

Bob Fioretti 2nd Ward



Department of Business Affairs and Consumer Protection
Business Assistance Center- Public Way Use Unit
City Hall- 121 N. LaSalle Street Room 800 • Chicago, IL 60602
(312)-74-GOBIZ (312-744-6249) • (312) 744-1944 (TTY)
http://www.cityofchicago.org/bacp

03/13/2013

Alderman **Bob Fioretti**
Ward # **02**
City of Chicago
City Hall, Room **300**
121 North LaSalle Street
Chicago, Illinois 60602

Re: An ordinance to use and maintain a portion of the public right-of-way for **one (1) sidewalk cafe(s)** for **DYLAN'S TAVERN & GRILL**, adjacent to the premises known as **118 S. Clinton St.**.

Dear Alderman **Bob Fioretti**:

The applicant referenced above has requested the use of the public right-of-way for a **sidewalk cafe(s)**. An ordinance has been prepared by the Department of Business Affairs and Consumer Protection – Business Assistance Center - Public Way Use Unit for presentation to the City Council. Because this request was made for properties located in your ward, as approved by you as per the attached, I respectfully request that you introduce the attached ordinance at the next City Council meeting.

If you have any questions regarding this ordinance, please contact Anthony Bertuca at (312) 744-5506.

Department of Business Affairs and Consumer Protection

Office of the City Clerk

O2013-1854

Office of the City Clerk

City Council Document Tracking Sheet

Meeting Date:	3/13/2013
Sponsor(s):	Fioretti, Bob (2)
Type:	Ordinance
Title:	Sidewalk cafe(s) for Eleven City Diner
Committee(s) Assignment:	Committee on Transportation and Public Way

ORDINANCE
ELEVEN CITY DINER
Acct. No. 284728 - 1
Permit No. 1104940

Be It Ordained by the City Council of the City of Chicago:

Permission and authority are hereby given and granted to ELEVEN CITY DINER upon the terms and subject to the conditions of this ordinance, to maintain and use a portion of the public right of way for a sidewalk cafe adjacent to its premises located at 1112 S. Wabash Ave.. Said sidewalk cafe area #1 shall be forty point three three (40.33) feet in length and eleven (11) feet in width for a total of four hundred forty-three point six three (443.63) square feet and shall allow six (6) feet of clear space from the face of the curb/building line along S. Wabash Avenue. The compensation for said space and the days and hours of operation for the sidewalk cafe shall be as follows:

Monday through Thursday 8:00 am until 12:00 midnight Friday and Saturday 9:00 am until 12:00 midnight Sunday 9:00 am until 9:00 pm
Compensation: $798.53
SEATING CAPACITY: 32

Sidewalk Cafe Permit and approved plan must be posted at all times.


This grant of privilege #1104940 for a sidewalk cafe shall be subject to the provisions of Section 10-28-900 though 10-28-995 of the Municipal Code of Chicago and the directions of the Commissioner of Department of Business Affairs and Consumer Protection, the Commissioner of Streets and Sanitation, and the Commissioner of Transportation.

The permit holder agrees to hold the City of Chicago harmless for any damage, relocation or replacement costs associated with damage, relocation or removal of private property caused by the City performing work in the public way.

Authority for the above named privilege is herein ~~given and granted~~ from and after March 1, 2013 through and including December 1, 2013.

Alderman _____

Bob Fioretti 2nd Ward

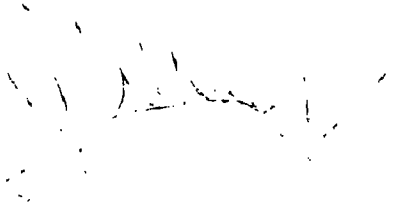

Department of Business Affairs and Consumer Protection
Business Assistance Center - Public Way Use Unit
City Hall - 121 N. LaSalle Street, Room 800 • Chicago, IL 60602
(312)-74-GOBIZ (312-744-6249) • (312) 744-1944 (TTY)
http://www.cityofchicago.org/bacp

03/13/2013

Alderman **Bob Fioretti**
Ward # **02**
City of Chicago
City Hall, Room **300**
121 North LaSalle Street
Chicago, Illinois 60602

Re: An ordinance to use and maintain a portion of the public right-of-way for **one (1) sidewalk cafe(s)** for **ELEVEN CITY DINER**, adjacent to the premises known as **1112 S. Wabash Ave.**.

Dear Alderman **Bob Fioretti**:

The applicant referenced above has requested the use of the public right-of-way for a **sidewalk cafe(s)**. An ordinance has been prepared by the Department of Business Affairs and Consumer Protection – Business Assistance Center - Public Way Use Unit for presentation to the City Council. Because this request was made for properties located in your ward, as approved by you as per the attached, I respectfully request that you introduce the attached ordinance at the next City Council meeting.

If you have any questions regarding this ordinance, please contact Anthony Bertuca at (312) 744-5506.

Department of Business Affairs and Consumer Protection

Office of the City Clerk

O2013-1862

Office of the City Clerk

City Council Document Tracking Sheet

Meeting Date:	3/13/2013
Sponsor(s):	Fioretti, Bob (2)
Type:	Ordinance
Title:	Sidewalk cafe(s) for Flaco's Tacos LLC
Committee(s) Assignment:	Committee on Transportation and Public Way

ORDINANCE
FLACO'S TACOS, LLC
Acct. No. 330522 - 1
Permit No. 1105325

Be It Ordained by the City Council of the City of Chicago:

Permission and authority are hereby given and granted to FLACO'S TACOS, LLC upon the terms and subject to the conditions of this ordinance, to maintain and use a portion of the public right of way for a sidewalk cafe adjacent to its premises located at 725 S. Dearborn St.. Said sidewalk cafe area #1 shall be seven (7) feet in length and nine (9) feet in width for a total of sixty-three (63) square feet and shall allow six (6) feet of clear space from the face of the curb/building line along S Dearborn St. The compensation for said space and the days and hours of operation for the sidewalk cafe shall be as follows:

Monday through Sunday 10:00 a.m. until 12:00 Midnight
Compensation: $600.00
SEATING CAPACITY: 12

Sidewalk Cafe Permit and approved plan must be posted at all times.

This grant of privilege #1105325 for a sidewalk cafe shall be subject to the provisions of Section 10-28-900 though 10-28-995 of the Municipal Code of Chicago and the directions of the Commissioner of Department of Business Affairs and Consumer Protection, the Commissioner of Streets and Sanitation, and the Commissioner of Transportation.

The permit holder agrees to hold the City of Chicago harmless for any damage, relocation or replacement costs associated with damage, relocation or removal of private property caused by the City performing work in the public way.

Authority for the above named privilege is herein given and granted from and after March 1, 2013 through and including December 1, 2013.

Alderman _____

Bob Fioretti 2nd Ward



Department of Business Affairs and Consumer Protection
Business Assistance Center- Public Way Use Unit
City Hall - 121 N. LaSalle Street Room 800 • Chicago, IL 60602
(312)-74-GOBIZ (312-744-6249) • (312) 744-1944 (TTY)
http://www.cityofchicago.org/bacp

03/13/2013

Alderman **Bob Fioretti**
Ward # **02**
City of Chicago
City Hall, Room **300**
121 North LaSalle Street
Chicago, Illinois 60602

Re: An ordinance to use and maintain a portion of the public right-of-way for **one (1) sidewalk cafe(s)** for **FLACO'S TACOS, LLC**, adjacent to the premises known as **725 S. Dearborn St.**.

Dear Alderman **Bob Fioretti**:

The applicant referenced above has requested the use of the public right-of-way for a **sidewalk cafe(s)**. An ordinance has been prepared by the Department of Business Affairs and Consumer Protection – Business Assistance Center - Public Way Use Unit for presentation to the City Council. Because this request was made for properties located in your ward, as approved by you as per the attached, I respectfully request that you introduce the attached ordinance at the next City Council meeting.

If you have any questions regarding this ordinance, please contact Anthony Bertuca at (312) 744-5506.

Department of Business Affairs and Consumer Protection

Office of the City Clerk

O2013-1868

Office of the City Clerk

City Council Document Tracking Sheet

Meeting Date:	3/13/2013
Sponsor(s):	Fioretti, Bob (2)
Type:	Ordinance
Title:	Sidewalk cafe(s) for Floyd's 99 Illinois LLC
Committee(s) Assignment:	Committee on Transportation and Public Way

ORDINANCE
Floyd's 99 Illinois, LLC
Acct. No. 337035 - 6
Permit No. 1104575

Be It Ordained by the City Council of the City of Chicago:

SECTION 1. Permission and authority are hereby given and granted to Floyd's 99 Illinois, LLC, upon the terms and subject to the conditions of this ordinance to construct, install, maintain and use one (1) Light Fixture(s) projecting over the public right-of-way adjacent to its premises known as 27 E. Harrison St..

Said Light Fixture(s) at E. Harrison measure(s):
One (1) at point five (.5) feet in length, one point five (1.5) foot in width and nine point five (9.5) feet above grade level.

The location of said privilege shall be as shown on prints kept on file with the Department of Business Affairs and Consumer Protection and the Office of the City Clerk.

Said privilege shall be constructed in accordance with plans and specifications approved by the Department of Transportation (Division of Project Development).

This grant of privilege in the public way shall be subject to the provisions of Section 10-28-015 and all other required provisions of the Municipal Code of Chicago.

The grantee shall pay to the City of Chicago as compensation for the privilege #1104575 herein granted the sum of seventy-five ($75.00) per annum in advance.

A 25% penalty will be added for payments received after due date.

The permit holder agrees to hold the City of Chicago harmless for any damage, relocation or replacement costs associated with damage, relocation or removal of private property caused by the City performing work in the public way.

Authority herein given and granted for a period of five (5) years from and after Date of Passage.

Alderman

Bob Fioretti 2nd Ward

Department of Business Affairs and Consumer Protection
Business Assistance Center- Public Way Use Unit
City Hall- 121 N. LaSalle Street Room 800 • Chicago, IL 60602
(312)-74-GOBIZ (312-744-6249) • (312) 744-1944 (TTY)
http://www.cityofchicago.org/bacp

03/13/2013

Alderman **Bob Fioretti**
Ward # **02**
City of Chicago
City Hall, Room **300**
121 North LaSalle Street
Chicago, Illinois 60602


Re: An ordinance to use and maintain a portion of the public right-of-way for **one (1) light fixture(s)** for **Floyd's 99 Illinois, LLC**, adjacent to the premises known as **27 E. Harrison St.**.

Dear Alderman **Bob Fioretti**:

The applicant referenced above has requested the use of the public right-of-way for a **light fixture(s)**. An ordinance has been prepared by the Department of Business Affairs and Consumer Protection – Business Assistance Center - Public Way Use Unit for presentation to the City Council. Because this request was made for properties located in your ward, as approved by you as per the attached, I respectfully request that you introduce the attached ordinance at the next City Council meeting.

If you have any questions regarding this ordinance, please contact Anthony Bertuca at (312) 744-5506.

Department of Business Affairs and Consumer Protection

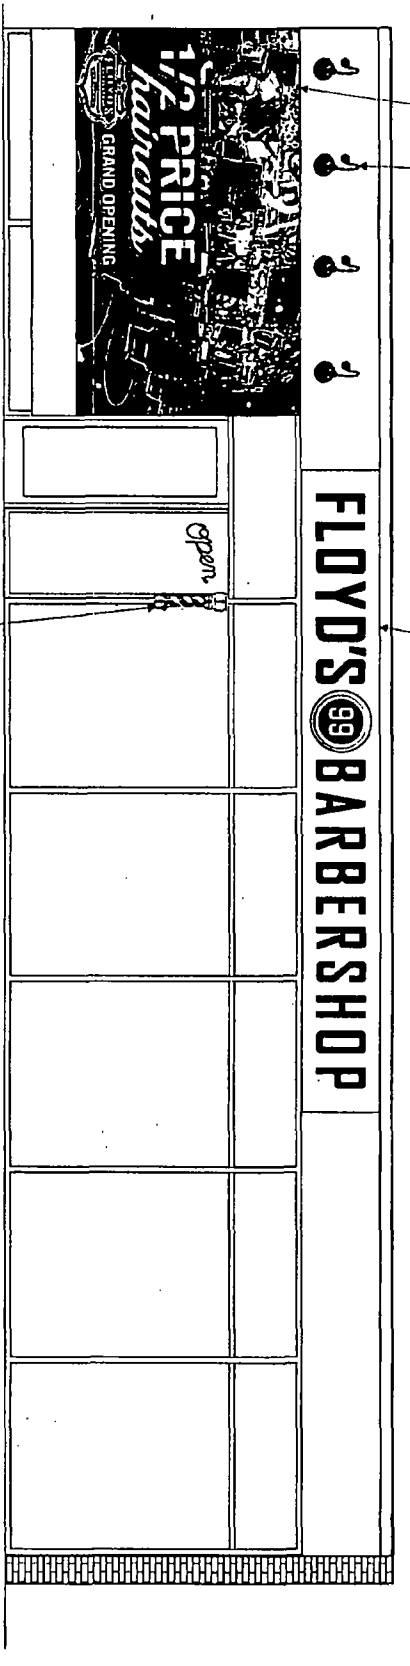

North Elevation-1/4"=1'-0"
Graphic Image is 8'-0" x 13'-10 1/2"

3D/x
3D/x Sign Systems 158 S. Humboldt Street Denver, Colorado 80209
303.715.0717 v 303.715.0718 f JJanzen@3Dxdenver.com

The document contains copyrighted material and trade secret information, belonging exclusively to 3Dx Consulting, Inc. Any unauthorized use, disclosure, dissemination or duplication of any of the information contained herein may result in liability under applicable laws.

Fabrication/Approval Sign Specs

FLOYD'S BARBERSHOP

27 Harrison St.
Chicago, IL

Sheet number

2 of 6

Office of the City Clerk

O2013-1873

Office of the City Clerk

City Council Document Tracking Sheet

Meeting Date:	3/13/2013
Sponsor(s):	Fioretti, Bob (2)
Type:	Ordinance
Title:	Sidewalk cafe(s) for Gino's East of Chicago
Committee(s) Assignment:	Committee on Transportation and Public Way

ORDINANCE
GINO'S EAST OF CHICAGO
Acct. No. 63726 - 1
Permit No. 1105364

Be It Ordained by the City Council of the City of Chicago:

Permission and authority are hereby given and granted to GINO'S EAST OF CHICAGO upon the terms and subject to the conditions of this ordinance, to maintain and use a portion of the public right of way for a sidewalk cafe adjacent to its premises located at 521 S. Dearborn St.. Said sidewalk cafe area #1 shall be forty-one (41) feet in length and ten (10) feet in width for a total of four hundred ten (410) square feet and shall allow six (6) feet of clear space from the face of the curb/building line along S. Dearborn Street. The compensation for said space and the days and hours of operation for the sidewalk cafe shall be as follows:

Sunday through Thursday 11:00 a.m. to 11:00 p.m. Friday and Saturday 11:00 a.m. to 12:00 midnight
Compensation: $738.00
SEATING CAPACITY: 18

Sidewalk Cafe Permit and approved plan must be posted at all times.

This grant of privilege #1105364 for a sidewalk cafe shall be subject to the provisions of Section 10-28-900 though 10-28-995 of the Municipal Code of Chicago and the directions of the Commissioner of Department of Business Affairs and Consumer Protection, the Commissioner of Streets and Sanitation, and the Commissioner of Transportation.

The permit holder agrees to hold the City of Chicago harmless for any damage, relocation or replacement costs associated with damage, relocation or removal of private property caused by the City performing work in the public way.

Authority for the above named privilege is herein given and granted from and after March 1, 2013 through and including December 1, 2013.

Alderman _____

Bob Fioretti 2nd Ward

Department of Business Affairs and Consumer Protection
Business Assistance Center- Public Way Use Unit
City Hall - 121 N. LaSalle Street Room 800 • Chicago, IL 60602
(312)-74-GOBIZ (312-744-6249) • (312) 744-1944 (TTY)
http://www.cityofchicago.org/bacp

03/13/2013

Alderman **Bob Fioretti**
Ward # **02**
City of Chicago
City Hall, Room **300**
121 North LaSalle Street
Chicago, Illinois 60602

Re: An ordinance to use and maintain a portion of the public right-of-way for **one (1) sidewalk cafe(s)** for **GINO'S EAST OF CHICAGO**, adjacent to the premises known as **521 S. Dearborn St.**.

Dear Alderman **Bob Fioretti**:

The applicant referenced above has requested the use of the public right-of-way for a **sidewalk cafe(s)**. An ordinance has been prepared by the Department of Business Affairs and Consumer Protection – Business Assistance Center - Public Way Use Unit for presentation to the City Council. Because this request was made for properties located in your ward, as approved by you as per the attached, I respectfully request that you introduce the attached ordinance at the next City Council meeting.

If you have any questions regarding this ordinance, please contact Anthony Bertuca at (312) 744-5506.

Department of Business Affairs and Consumer Protection

Office of the City Clerk

O2013-1876

Office of the City Clerk

City Council Document Tracking Sheet

Meeting Date:	3/13/2013
Sponsor(s):	Fioretti, Bob (2)
Type:	Ordinance
Title:	Sidewalk cafe(s) for Hackney's Printers' Row
Committee(s) Assignment:	Committee on Transportation and Public Way

ORDINANCE
HACKNEY'S PRINTERS' ROW
Acct. No. 210267 - 1
Permit No. 1105348

Be It Ordained by the City Council of the City of Chicago:

Permission and authority are hereby given and granted to HACKNEY'S PRINTERS' ROW upon the terms and subject to the conditions of this ordinance, to maintain and use a portion of the public right of way for a sidewalk cafe adjacent to its premises located at 731-33 S. Dearborn St.. Said sidewalk cafe area #1 shall be forty-four (44) feet in length and ten (10) feet in width for a total of four hundred forty (440) square feet and shall allow six (6) feet of clear space from the face of the curb/building line along S. Dearborn Street. The compensation for said space and the days and hours of operation for the sidewalk cafe shall be as follows:

Monday thru Friday 10:00 a.m. to 12:00 midnight Saturday & Sunday 8:30 a.m. to 12:00 midnight
Compensation: $792.00
SEATING CAPACITY: 44

Sidewalk Cafe Permit and approved plan must be posted at all times.

This grant of privilege #1105348 for a sidewalk cafe shall be subject to the provisions of Section 10-28-900 though 10-28-995 of the Municipal Code of Chicago and the directions of the Commissioner of Department of Business Affairs and Consumer Protection, the Commissioner of Streets and Sanitation, and the Commissioner of Transportation.

The permit holder agrees to hold the City of Chicago harmless for any damage, relocation or replacement costs associated with damage, relocation or removal of private property caused by the City performing work in the public way.

Authority for the above named privilege is herein given and granted from and after March 1, 2013 through and including December 1, 2013.

Alderman _____

Bob Fioretti 2nd Ward

Department of Business Affairs and Consumer Protection
Business Assistance Center- Public Way Use Unit
City Hall - 121 N. LaSalle Street Room 800 • Chicago, IL 60602
(312)-74-GOBIZ (312-744-6249) • (312) 744-1944 (TTY)
http://www.cityofchicago.org/bacp

03/13/2013

Alderman **Bob Fioretti**
Ward # **02**
City of Chicago
City Hall, Room **300**
121 North LaSalle Street
Chicago, Illinois 60602

Re: An ordinance to use and maintain a portion of the public right-of-way for **one (1) sidewalk cafe(s)** for **HACKNEY'S PRINTERS' ROW**, adjacent to the premises known as **731-33 S. Dearborn St.**.

Dear Alderman **Bob Fioretti**:

The applicant referenced above has requested the use of the public right-of-way for a **sidewalk cafe(s)**. An ordinance has been prepared by the Department of Business Affairs and Consumer Protection – Business Assistance Center - Public Way Use Unit for presentation to the City Council. Because this request was made for properties located in your ward, as approved by you as per the attached, I respectfully request that you introduce the attached ordinance at the next City Council meeting.

If you have any questions regarding this ordinance, please contact Anthony Bertuca at (312) 744-5506.

Department of Business Affairs and Consumer Protection

Office of the City Clerk

O2013-1880

Office of the City Clerk

City Council Document Tracking Sheet

Meeting Date:	3/13/2013
Sponsor(s):	Fioretti, Bob (2)
Type:	Ordinance
Title:	Sidewalk cafe(s) for Kroll's South Loop
Committee(s) Assignment:	Committee on Transportation and Public Way

ORDINANCE
KROLL'S SOUTH LOOP
Acct. No. 268517 - 1
Permit No. 1105301

Be It Ordained by the City Council of the City of Chicago:

Permission and authority are hereby given and granted to KROLL'S SOUTH LOOP upon the terms and subject to the conditions of this ordinance, to maintain and use a portion of the public right of way for a sidewalk cafe adjacent to its premises located at 1736 S. Michigan Ave.. Said sidewalk cafe area #1 shall be twenty-six (26) feet in length and five point three three (5.33) feet in width for a total of one hundred thirty-eight point five eight (138.58) square feet and shall allow six (6) feet of clear space from the face of the curb/building line along S. Michigan Avenue. The compensation for said space and the days and hours of operation for the sidewalk cafe shall be as follows:

Monday through Saturday 11:00 a.m. to 11:00 p.m.
Sunday 10:00 a.m. to 11:00 p.m.
Compensation: $600.00
SEATING CAPACITY: 16

Sidewalk Cafe Permit and approved plan must be posted at all times.


This grant of privilege #1105301 for a sidewalk cafe shall be subject to the provisions of Section 10-28-900 though 10-28-995 of the Municipal Code of Chicago and the directions of the Commissioner of Department of Business Affairs and Consumer Protection, the Commissioner of Streets and Sanitation, and the Commissioner of Transportation.

The permit holder agrees to hold the City of Chicago harmless for any damage, relocation or replacement costs associated with damage, relocation or removal of private property caused by the City performing work in the public way.

Authority for the above named privilege is herein given and granted from and after March 1, 2013 through and including December 1, 2013.

Alderman _____

Bob Fioretti 2nd Ward

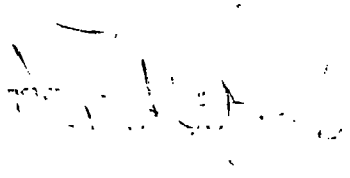

Department of Business Affairs and Consumer Protection
Business Assistance Center - Public Way Use Unit
City Hall - 121 N. LaSalle Street, Room 800 • Chicago, IL 60602
(312)-74-GOBIZ (312-744-6249) • (312) 744-1944 (TTY)
http://www.cityofchicago.org/bacp

03/13/2013

Alderman **Bob Fioretti**
Ward # **02**
City of Chicago
City Hall, Room **300**
121 North LaSalle Street
Chicago, Illinois 60602

Re: An ordinance to use and maintain a portion of the public right-of-way for **one (1) sidewalk cafe(s)** for **KROLL'S SOUTH LOOP**, adjacent to the premises known as **1736 S. Michigan Ave.**.

Dear Alderman **Bob Fioretti**:

The applicant referenced above has requested the use of the public right-of-way for a **sidewalk cafe(s)**. An ordinance has been prepared by the Department of Business Affairs and Consumer Protection – Business Assistance Center - Public Way Use Unit for presentation to the City Council. Because this request was made for properties located in your ward, as approved by you as per the attached, I respectfully request that you introduce the attached ordinance at the next City Council meeting.

If you have any questions regarding this ordinance, please contact Anthony Bertuca at (312) 744-5506.

Department of Business Affairs and Consumer Protection

Office of the City Clerk

O2013-1884

Office of the City Clerk

City Council Document Tracking Sheet

Meeting Date:	3/13/2013
Sponsor(s):	Fioretti, Bob (2)
Type:	Ordinance
Title:	Sidewalk cafe(s) for La Cantina Grill
Committee(s) Assignment:	Committee on Transportation and Public Way

ORDINANCE
LA CANTINA GRILL
Acct. No. 287187 - 1
Permit No. 1104282

Be It Ordained by the City Council of the City of Chicago:

Permission and authority are hereby given and granted to LA CANTINA GRILL upon the terms and subject to the conditions of this ordinance, to maintain and use a portion of the public right of way for a sidewalk cafe adjacent to its premises located at 1911 S. Michigan Ave.. Said sidewalk cafe area #1 shall be twenty (20) feet in length and six (6) feet in width for a total of one hundred twenty (120) square feet and shall allow six (6) feet of clear space from the face of the curb/building line along S. Michigan Avenue. The compensation for said space and the days and hours of operation for the sidewalk cafe shall be as follows:

Monday through Saturday 8:00 a.m. to 12:00 midnight Sunday 8:00 a.m. to 10:00 p.m.
Compensation: $600.00
SEATING CAPACITY: 14

Sidewalk Cafe Permit and approved plan must be posted at all times.

This grant of privilege #1104282 for a sidewalk cafe shall be subject to the provisions of Section 10-28-900 though 10-28-995 of the Municipal Code of Chicago and the directions of the Commissioner of Department of Business Affairs and Consumer Protection, the Commissioner of Streets and Sanitation, and the Commissioner of Transportation.

The permit holder agrees to hold the City of Chicago harmless for any damage, relocation or replacement costs associated with damage, relocation or removal of private property caused by the City performing work in the public way.

Authority for the above named privilege is herein given and granted from and after March 1, 2013 through and including December 1, 2013.

Alderman

Bob Fioretti 2nd Ward



Department of Business Affairs and Consumer Protection
Business Assistance Center - Public Way Use Unit
City Hall - 121 N. LaSalle Street, Room 800 • Chicago, IL 60602
(312)-74-GOBIZ (312-744-6249) • (312) 744-1944 (TTY)
http://www.cityofchicago.org/bacp

2nd ATTEMPT AT INTRODUCTION

03/13/2013

Alderman **Bob Fioretti**
Ward # **02**
City of Chicago
City Hall, Room **300**
121 North LaSalle Street
Chicago, Illinois 60602

Re: An ordinance to use and maintain a portion of the public right-of-way for **one (1) sidewalk cafe(s)** for **LA CANTINA GRILL**, adjacent to the premises known as **1911 S. Michigan Ave.**.

Dear Alderman **Bob Fioretti**:

The applicant referenced above has requested the use of the public right-of-way for a **sidewalk cafe(s)**. An ordinance has been prepared by the Department of Business Affairs and Consumer Protection – Business Assistance Center - Public Way Use Unit for presentation to the City Council. Because this request was made for properties located in your ward, as approved by you as per the attached, I respectfully request that you introduce the attached ordinance at the next City Council meeting.

If you have any questions regarding this ordinance, please contact Anthony Bertuca at (312) 744-5506.

Department of Business Affairs and Consumer Protection

Office of the City Clerk

O2013-1888

Office of the City Clerk

City Council Document Tracking Sheet

Meeting Date:	3/13/2013
Sponsor(s):	Fioretti, Bob (2)
Type:	Ordinance
Title:	Sidewalk cafe(s) for Lou Mitchell's
Committee(s) Assignment:	Committee on Transportation and Public Way

ORDINANCE
LOU MITCHELL'S
Acct. No. 86063 - 1
Permit No. 1105367

Be It Ordained by the City Council of the City of Chicago:

Permission and authority are hereby given and granted to LOU MITCHELL'S upon the terms and subject to the conditions of this ordinance, to maintain and use a portion of the public right of way for a sidewalk cafe adjacent to its premises located at 565 W. Jackson Blvd.. Said sidewalk cafe area #1 shall be forty (40) feet in length and seven point six seven (7.67) feet in width for a total of three hundred six point eight (306.8) square feet and shall allow six (6) feet of clear space from the face of the curb/building line along W. Jackson Blvd.. The compensation for said space and the days and hours of operation for the sidewalk cafe shall be as follows:

Monday through Sunday 8:00 a.m. to 3:00 p.m.
Compensation: $600.00
SEATING CAPACITY: 35

Sidewalk Cafe Permit and approved plan must be posted at all times.

This grant of privilege #1105367 for a sidewalk cafe shall be subject to the provisions of Section 10-28-900 though 10-28-995 of the Municipal Code of Chicago and the directions of the Commissioner of Department of Business Affairs and Consumer Protection, the Commissioner of Streets and Sanitation, and the Commissioner of Transportation.

The permit holder agrees to hold the City of Chicago harmless for any damage, relocation or replacement costs associated with damage, relocation or removal of private property caused by the City performing work in the public way.

Authority for the above named privilege is herein given and granted from and after March 1, 2013 through and including December 1, 2013.

Alderman _____
Bob Fioretti 2nd Ward

Department of Business Affairs and Consumer Protection
Business Assistance Center- Public Way Use Unit
City Hall - 121 N. LaSalle Street Room 800 • Chicago, IL 60602
(312)-74-GOBIZ (312-744-6249) • (312) 744-1944 (TTY)
http://www.cityofchicago.org/bacp

03/13/2013

Alderman **Bob Fioretti**
Ward # **02**
City of Chicago
City Hall, Room **300**
121 North LaSalle Street
Chicago, Illinois 60602

Re: An ordinance to use and maintain a portion of the public right-of-way for **one (1) sidewalk cafe(s)** for **LOU MITCHELL'S**, adjacent to the premises known as **565 W. Jackson Blvd.**.

Dear Alderman **Bob Fioretti**:

The applicant referenced above has requested the use of the public right-of-way for a **sidewalk cafe(s)**. An ordinance has been prepared by the Department of Business Affairs and Consumer Protection – Business Assistance Center - Public Way Use Unit for presentation to the City Council. Because this request was made for properties located in your ward, as approved by you as per the attached, I respectfully request that you introduce the attached ordinance at the next City Council meeting.

If you have any questions regarding this ordinance, please contact Anthony Bertuca at (312) 744-5506.

Department of Business Affairs and Consumer Protection

Office of the City Clerk

O2013-1897

Office of the City Clerk

City Council Document Tracking Sheet

Meeting Date:	3/13/2013
Sponsor(s):	Fioretti, Bob (2)
Type:	Ordinance
Title:	Sidewalk cafe(s) for Potbelly Sandwich Works - 542 S Dearborn St
Committee(s) Assignment:	Committee on Transportation and Public Way

ORDINANCE
POTBELLY SANDWICH WORKS
Acct. No. 65004-23
Permit No. 1105238

Be It Ordained by the City Council of the City of Chicago:

Permission and authority are hereby given and granted to POTBELLY SANDWICH WORKS upon the terms and subject to the conditions of this ordinance, to maintain and use a portion of the public right of way for a sidewalk cafe adjacent to its premises located at 542 S. Dearborn St.. Said sidewalk cafe area #1 shall be thirty-six (36) feet in length and nine (9) feet in width for a total of three hundred twenty-four (324) square feet and shall allow six (6) feet of clear space from the face of the curb/building line along S. DEARBORN ST.. The compensation for said space and the days and hours of operation for the sidewalk cafe shall be as follows:

Monday thru Friday 8:00 a.m. to 9:00 p.m.
Saturday & Sunday 11:00am to 5:00pm
Compensation: $600.00
SEATING CAPACITY: 22

Sidewalk Cafe Permit and approved plan must be posted at all times.

This grant of privilege #1105238 for a sidewalk cafe shall be subject to the provisions of Section 10-28-900 though 10-28-995 of the Municipal Code of Chicago and the directions of the Commissioner of Department of Business Affairs and Consumer Protection, the Commissioner of Streets and Sanitation, and the Commissioner of Transportation.

The permit holder agrees to hold the City of Chicago harmless for any damage, relocation or replacement costs associated with damage, relocation or removal of private property caused by the City performing work in the public way.

Authority for the above named privilege is herein given and granted from and after March 1, 2013 through and including December 1, 2013.

Alderman _____

Bob Fioretti 2nd Ward

Department of Business Affairs and Consumer Protection
Business Assistance Center - Public Way Use Unit
City Hall - 121 N. LaSalle Street, Room 800 • Chicago, IL 60602
(312)-74-GOBIZ (312-744-6249) • (312) 744-1944 (TTY)
http://www.cityofchicago.org/bacp

03/13/2013

Alderman **Bob Fioretti**
Ward # **02**
City of Chicago
City Hall, Room **300**
121 North LaSalle Street
Chicago, Illinois 60602

Re: An ordinance to use and maintain a portion of the public right-of-way for **one (1) sidewalk cafe(s)** for **POTBELLY SANDWICH WORKS**, adjacent to the premises known as **542 S. Dearborn St.**.

Dear Alderman **Bob Fioretti**:

The applicant referenced above has requested the use of the public right-of-way for a **sidewalk cafe(s)**. An ordinance has been prepared by the Department of Business Affairs and Consumer Protection – Business Assistance Center - Public Way Use Unit for presentation to the City Council. Because this request was made for properties located in your ward, as approved by you as per the attached, I respectfully request that you introduce the attached ordinance at the next City Council meeting.

If you have any questions regarding this ordinance, please contact Anthony Bertuca at (312) 744-5506.

Department of Business Affairs and Consumer Protection

Office of the City Clerk

O2013-1904

Office of the City Clerk

City Council Document Tracking Sheet

Meeting Date:	3/13/2013
Sponsor(s):	Fioretti, Bob (2)
Type:	Ordinance
Title:	Sidewalk cafe(s) for Potbelly Sandwich Works - 175 W Jackson Blvd
Committee(s) Assignment:	Committee on Transportation and Public Way

ORDINANCE
POTBELLY SANDWICH WORKS
Acct. No. 65004-13
Permit No. 1105237

Be It Ordained by the City Council of the City of Chicago:

Permission and authority are hereby given and granted to POTBELLY SANDWICH WORKS upon the terms and subject to the conditions of this ordinance, to maintain and use a portion of the public right of way for a sidewalk cafe adjacent to its premises located at 175 W. Jackson Blvd.. Said sidewalk cafe area #1 shall be twenty-six (26) feet in length and six point five eight (6.58) feet in width for a total of one hundred seventy-one point zero eight (171.08) square feet and shall allow six (6) feet of clear space from the face of the curb/building line along S. FINANCIAL. The compensation for said space and the days and hours of operation for the sidewalk cafe shall be as follows:

Monday thru Friday 8:00 a.m. to 7:00 p.m.
Compensation: $600.00
SEATING CAPACITY: 8

Sidewalk Cafe Permit and approved plan must be posted at all times.

This grant of privilege #1105237 for a sidewalk cafe shall be subject to the provisions of Section 10-28-900 though 10-28-995 of the Municipal Code of Chicago and the directions of the Commissioner of Department of Business Affairs and Consumer Protection, the Commissioner of Streets and Sanitation, and the Commissioner of Transportation.

The permit holder agrees to hold the City of Chicago harmless for any damage, relocation or replacement costs associated with damage, relocation or removal of private property caused by the City performing work in the public way.

Authority for the above named privilege is herein given and granted from and after March 1, 2013 through and including December 1, 2013.

Alderman _____

Bob Fioretti 2nd Ward



Department of Business Affairs and Consumer Protection
Business Assistance Center - Public Way Use Unit
City Hall - 121 N. LaSalle Street, Room 800 • Chicago, IL 60602
(312)-74-GOBIZ (312-744-6249) • (312) 744-1944 (TTY)
http://www.cityofchicago.org/bacp

03/13/2013

Alderman **Bob Fioretti**
Ward # **02**
City of Chicago
City Hall, Room **300**
121 North LaSalle Street
Chicago, Illinois 60602

Re: An ordinance to use and maintain a portion of the public right-of-way for **one (1) sidewalk cafe(s)** for POTBELLY SANDWICH WORKS, adjacent to the premises known as **175 W. Jackson Blvd.**.

Dear Alderman **Bob Fioretti**:

The applicant referenced above has requested the use of the public right-of-way for a **sidewalk cafe(s)**. An ordinance has been prepared by the Department of Business Affairs and Consumer Protection – Business Assistance Center - Public Way Use Unit for presentation to the City Council. Because this request was made for properties located in your ward, as approved by you as per the attached, I respectfully request that you introduce the attached ordinance at the next City Council meeting.

If you have any questions regarding this ordinance, please contact Anthony Bertuca at (312) 744-5506.

Department of Business Affairs and Consumer Protection

Office of the City Clerk

O2013-1909

Office of the City Clerk

City Council Document Tracking Sheet

Meeting Date:	3/13/2013
Sponsor(s):	Fioretti, Bob (2)
Type:	Ordinance
Title:	Sidewalk cafe(s) for Potbelly Sandwich Works - 547 W Jackson Blvd
Committee(s) Assignment:	Committee on Transportation and Public Way

ORDINANCE
POTBELLY SANDWICH WORKS
Acct. No. 65004-39
Permit No. 1105240

Be It Ordained by the City Council of the City of Chicago:

Permission and authority are hereby given and granted to POTBELLY SANDWICH WORKS upon the terms and subject to the conditions of this ordinance, to maintain and use a portion of the public right of way for a sidewalk cafe adjacent to its premises located at 547 W. Jackson Blvd.. Said sidewalk cafe area #1 shall be thirty-eight (38) feet in length and nine point zero eight (9.08) feet in width for a total of three hundred forty-five point zero four (345.04) square feet and shall allow six (6) feet of clear space from the face of the curb/building line along S. Clinton Street. The compensation for said space and the days and hours of operation for the sidewalk cafe shall be as follows:

Monday through Friday 8:00 a.m. to 9:00 p.m.
Saturday and Sunday 11:00 a.m. to 9:00 p.m.
Compensation: $600.00
SEATING CAPACITY: 18

Sidewalk Cafe Permit and approved plan must be posted at all times.

This grant of privilege #1105240 for a sidewalk cafe shall be subject to the provisions of Section 10-28-900 though 10-28-995 of the Municipal Code of Chicago and the directions of the Commissioner of Department of Business Affairs and Consumer Protection, the Commissioner of Streets and Sanitation, and the Commissioner of Transportation.

The permit holder agrees to hold the City of Chicago harmless for any damage, relocation or replacement costs associated with damage, relocation or removal of private property caused by the City performing work in the public way.

Authority for the above named privilege is herein given and granted from and after March 1, 2013 through and including December 1, 2013.

Alderman

Bob Fioretti 2nd Ward

Department of Business Affairs and Consumer Protection
Business Assistance Center - Public Way Use Unit
City Hall - 121 N. LaSalle Street, Room 800 • Chicago, IL 60602
(312)-74-GOBIZ (312-744-6249) • (312) 744-1944 (TTY)
http://www.cityofchicago.org/bacp

03/13/2013

Alderman **Bob Fioretti**
Ward # **02**
City of Chicago
City Hall, Room **300**
121 North LaSalle Street
Chicago, Illinois 60602

Re: An ordinance to use and maintain a portion of the public right-of-way for **one (1) sidewalk cafe(s)** for **POTBELLY SANDWICH WORKS**, adjacent to the premises known as **547 W. Jackson Blvd.**.

Dear Alderman **Bob Fioretti**:

The applicant referenced above has requested the use of the public right-of-way for a **sidewalk cafe(s)**. An ordinance has been prepared by the Department of Business Affairs and Consumer Protection – Business Assistance Center - Public Way Use Unit for presentation to the City Council. Because this request was made for properties located in your ward, as approved by you as per the attached, I respectfully request that you introduce the attached ordinance at the next City Council meeting.

If you have any questions regarding this ordinance, please contact Anthony Bertuca at (312) 744-5506.

Department of Business Affairs and Consumer Protection

Office of the City Clerk

O2013-1931

Office of the City Clerk

City Council Document Tracking Sheet

Meeting Date:	3/13/2013
Sponsor(s):	Fioretti, Bob (2)
Type:	Ordinance
Title:	Sidewalk cafe(s) for Potbelly Sandwich Works - 1459 W Taylor St
Committee(s) Assignment:	Committee on Transportation and Public Way

ORDINANCE
POTBELLY SANDWICH WORKS
Acct. No. 65004-24
Permit No. 1105239

Be It Ordained by the City Council of the City of Chicago:

Permission and authority are hereby given and granted to POTBELLY SANDWICH WORKS upon the terms and subject to the conditions of this ordinance, to maintain and use a portion of the public right of way for a sidewalk cafe adjacent to its premises located at 1459 W. Taylor St.. Said sidewalk cafe area #1 shall be twenty-seven point five (27.5) feet in length and six point nine two (6.92) feet in width for a total of one hundred ninety point three (190.3) square feet and shall allow six (6) feet of clear space from the face of the curb/building line along S.Laflin. The compensation for said space and the days and hours of operation for the sidewalk cafe shall be as follows:

Sunday - Thursday 11 a.m. to 9 p.m. Friday - Saturday 11 a.m to 10 p.m.
Compensation: $600.00
SEATING CAPACITY: 12

Sidewalk Cafe Permit and approved plan must be posted at all times.

This grant of privilege #1105239 for a sidewalk cafe shall be subject to the provisions of Section 10-28-900 though 10-28-995 of the Municipal Code of Chicago and the directions of the Commissioner of Department of Business Affairs and Consumer Protection, the Commissioner of Streets and Sanitation, and the Commissioner of Transportation.

The permit holder agrees to hold the City of Chicago harmless for any damage, relocation or replacement costs associated with damage, relocation or removal of private property caused by the City performing work in the public way.

Authority for the above named privilege is herein given and granted from and after March 1, 2013 through and including December 1, 2013.

Alderman _____

Bob Fioretti 2nd Ward

Department of Business Affairs and Consumer Protection
Business Assistance Center - Public Way Use Unit
City Hall - 121 N. LaSalle Street, Room 800 • Chicago, IL 60602
(312)-74-GOBIZ (312-744-6249) • (312) 744-1944 (TTY)
http://www.cityofchicago.org/bacp

03/13/2013

Alderman **Bob Fioretti**
Ward # **02**
City of Chicago
City Hall, Room **300**
121 North LaSalle Street
Chicago, Illinois 60602

Re: An ordinance to use and maintain a portion of the public right-of-way for **one (1) sidewalk cafe(s)** for POTBELLY SANDWICH WORKS, adjacent to the premises known as **1459 W. Taylor St.**.

Dear Alderman **Bob Fioretti**:

The applicant referenced above has requested the use of the public right-of-way for a **sidewalk cafe(s)**. An ordinance has been prepared by the Department of Business Affairs and Consumer Protection – Business Assistance Center - Public Way Use Unit for presentation to the City Council. Because this request was made for properties located in your ward, as approved by you as per the attached, I respectfully request that you introduce the attached ordinance at the next City Council meeting.

If you have any questions regarding this ordinance, please contact Anthony Bertuca at (312) 744-5506.

Department of Business Affairs and Consumer Protection

Office of the City Clerk

O2013-1958

Office of the City Clerk

City Council Document Tracking Sheet

Meeting Date:	3/13/2013
Sponsor(s):	Fioretti, Bob (2)
Type:	Ordinance
Title:	Sidewalk cafe(s) for South Loop Club, Inc.
Committee(s) Assignment:	Committee on Transportation and Public Way

ORDINANCE
SOUTH LOOP CLUB INC
Acct. No. 6525 - 1
Permit No. 1105257

Be It Ordained by the City Council of the City of Chicago:

Permission and authority are hereby given and granted to SOUTH LOOP CLUB INC upon the terms and subject to the conditions of this ordinance, to maintain and use a portion of the public right of way for a sidewalk cafe adjacent to its premises located at 701 S. State St.. Said sidewalk cafe area #1 shall be sixty-three (63) feet in length and seven (7) feet in width for a total of four hundred forty-one (441) square feet and shall allow six (6) feet of clear space from the face of the curb/building line along E. Balbo Drive. The compensation for said space and the days and hours of operation for the sidewalk cafe shall be as follows:

Monday through Sunday 8:00 a.m. to 12:00 midnight
Compensation: $793.80
SEATING CAPACITY: 49

Sidewalk Cafe Permit and approved plan must be posted at all times.


This grant of privilege #1105257 for a sidewalk cafe shall be subject to the provisions of Section 10-28-900 though 10-28-995 of the Municipal Code of Chicago and the directions of the Commissioner of Department of Business Affairs and Consumer Protection, the Commissioner of Streets and Sanitation, and the Commissioner of Transportation.

The permit holder agrees to hold the City of Chicago harmless for any damage, relocation or replacement costs associated with damage, relocation or removal of private property caused by the City performing work in the public way.

Authority for the above named privilege is herein given and granted from and after March 1, 2013 through and including December 1, 2013.

Alderman

Bob Fioretti 2nd Ward

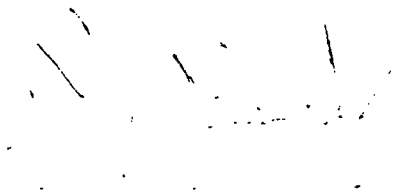

Department of Business Affairs and Consumer Protection
Business Assistance Center - Public Way Use Unit
City Hall - 121 N. LaSalle Street, Room 800 • Chicago, IL 60602
(312)-74-GOBIZ (312-744-6249) • (312) 744-1944 (TTY)
http://www.cityofchicago.org/bacp

03/13/2013

Alderman **Bob Fioretti**
Ward # **02**
City of Chicago
City Hall, Room **300**
121 North LaSalle Street
Chicago, Illinois 60602

Re: An ordinance to use and maintain a portion of the public right-of-way for **one (1) sidewalk cafe(s)** for **SOUTH LOOP CLUB INC**, adjacent to the premises known as **701 S. State St.**.

Dear Alderman **Bob Fioretti**:

The applicant referenced above has requested the use of the public right-of-way for a **sidewalk cafe(s)**. An ordinance has been prepared by the Department of Business Affairs and Consumer Protection – Business Assistance Center - Public Way Use Unit for presentation to the City Council. Because this request was made for properties located in your ward, as approved by you as per the attached, I respectfully request that you introduce the attached ordinance at the next City Council meeting.

If you have any questions regarding this ordinance, please contact Anthony Bertuca at (312) 744-5506.

Department of Business Affairs and Consumer Protection

Office of the City Clerk

O2013-1965

Office of the City Clerk

City Council Document Tracking Sheet

Meeting Date:	3/13/2013
Sponsor(s):	Fioretti, Bob (2)
Type:	Ordinance
Title:	Sidewalk cafe(s) for Starbucks Coffee No. 282
Committee(s) Assignment:	Committee on Transportation and Public Way

ORDINANCE
STARBUCKS COFFEE #282
Acct. No. 63414 - 33
Permit No. 1105279

Be It Ordained by the City Council of the City of Chicago:

Permission and authority are hereby given and granted to STARBUCKS COFFEE #282 upon the terms and subject to the conditions of this ordinance, to maintain and use a portion of the public right of way for a sidewalk cafe adjacent to its premises located at 555 S. Dearborn St.. Said sidewalk cafe area #1 shall be thirteen (13) feet in length and six (6) feet in width for a total of seventy-eight (78) square feet and shall allow six (6) feet of clear space from the face of the curb/building line along S.DEARBORN. The compensation for said space and the days and hours of operation for the sidewalk cafe shall be as follows:

Sunday thru Saturday 8:00 a.m. to 10:00 p.m.
Compensation: $600.00
SEATING CAPACITY: 8

Sidewalk Cafe Permit and approved plan must be posted at all times.

This grant of privilege #1105279 for a sidewalk cafe shall be subject to the provisions of Section 10-28-900 though 10-28-995 of the Municipal Code of Chicago and the directions of the Commissioner of Department of Business Affairs and Consumer Protection, the Commissioner of Streets and Sanitation, and the Commissioner of Transportation.

The permit holder agrees to hold the City of Chicago harmless for any damage, relocation or replacement costs associated with damage, relocation or removal of private property caused by the City performing work in the public way.

Authority for the above named privilege is herein given and granted from and after March 1, 2013 through and including December 1, 2013.

Alderman

Bob Fioretti 2nd Ward



Department of Business Affairs and Consumer Protection
Business Assistance Center - Public Way Use Unit
City Hall - 121 N. LaSalle Street, Room 800 • Chicago, IL 60602
(312)-74-GOBIZ (312-744-6249) • (312) 744-1944 (TTY)
http://www.cityofchicago.org/bacp

03/13/2013

Alderman **Bob Fioretti**
Ward # **02**
City of Chicago
City Hall, Room **300**
121 North LaSalle Street
Chicago, Illinois 60602

Re: An ordinance to use and maintain a portion of the public right-of-way for **one (1) sidewalk cafe(s)** for **STARBUCKS COFFEE #282**, adjacent to the premises known as **555 S. Dearborn St.**.

Dear Alderman **Bob Fioretti**:

The applicant referenced above has requested the use of the public right-of-way for a **sidewalk cafe(s)**. An ordinance has been prepared by the Department of Business Affairs and Consumer Protection – Business Assistance Center - Public Way Use Unit for presentation to the City Council. Because this request was made for properties located in your ward, as approved by you as per the attached, I respectfully request that you introduce the attached ordinance at the next City Council meeting.

If you have any questions regarding this ordinance, please contact Anthony Bertuca at (312) 744-5506.

Department of Business Affairs and Consumer Protection

Office of the City Clerk

O2013-1969

Office of the City Clerk

City Council Document Tracking Sheet

Meeting Date:	3/13/2013
Sponsor(s):	Fioretti, Bob (2)
Type:	Ordinance
Title:	Sidewalk cafe(s) for Starbucks Coffee No. 2234
Committee(s) Assignment:	Committee on Transportation and Public Way

ORDINANCE
STARBUCKS COFFEE #2234
Acct. No. 63414 - 38
Permit No. 1105276

Be It Ordained by the City Council of the City of Chicago:

Permission and authority are hereby given and granted to STARBUCKS COFFEE #2234 upon the terms and subject to the conditions of this ordinance, to maintain and use a portion of the public right of way for a sidewalk cafe adjacent to its premises located at 200 W. Adams St.. Said sidewalk cafe area #1 shall be twenty (20) feet in length and five point five (5.5) feet in width for a total of one hundred ten (110) square feet and shall allow six (6) feet of clear space from the face of the curb/building line along S. Wells Street. The compensation for said space and the days and hours of operation for the sidewalk cafe shall be as follows:

Monday through Friday 8:00 a.m. to 7:00 p.m.
Saturday and Sunday 8:00 a.m. to 5:00 p.m.
Compensation: $600.00
SEATING CAPACITY: 6

Sidewalk Cafe Permit and approved plan must be posted at all times.

This grant of privilege #1105276 for a sidewalk cafe shall be subject to the provisions of Section 10-28-900 though 10-28-995 of the Municipal Code of Chicago and the directions of the Commissioner of Department of Business Affairs and Consumer Protection, the Commissioner of Streets and Sanitation, and the Commissioner of Transportation.

The permit holder agrees to hold the City of Chicago harmless for any damage, relocation or replacement costs associated with damage, relocation or removal of private property caused by the City performing work in the public way.

Authority for the above named privilege is herein given and granted from and after March 1, 2013 through and including December 1, 2013.

Alderman _____

Bob Fioretti 2nd Ward



Department of Business Affairs and Consumer Protection
Business Assistance Center - Public Way Use Unit
City Hall - 121 N. LaSalle Street, Room 800 • Chicago, IL 60602
(312)-74-GOBIZ (312-744-6249) • (312) 744-1944 (TTY)
http://www.cityofchicago.org/bacp

03/13/2013

Alderman **Bob Fioretti**
Ward # **02**
City of Chicago
City Hall, Room **300**
121 North LaSalle Street
Chicago, Illinois 60602

Re: An ordinance to use and maintain a portion of the public right-of-way for **one (1) sidewalk cafe(s)** for **STARBUCKS COFFEE #2234**, adjacent to the premises known as **200 W. Adams St.**.

Dear Alderman **Bob Fioretti**:

The applicant referenced above has requested the use of the public right-of-way for a **sidewalk cafe(s)**. An ordinance has been prepared by the Department of Business Affairs and Consumer Protection – Business Assistance Center - Public Way Use Unit for presentation to the City Council. Because this request was made for properties located in your ward, as approved by you as per the attached, I respectfully request that you introduce the attached ordinance at the next City Council meeting.

If you have any questions regarding this ordinance, please contact Anthony Bertuca at (312) 744-5506.

Department of Business Affairs and Consumer Protection

Office of the City Clerk

O2013-1973

Office of the City Clerk

City Council Document Tracking Sheet

Meeting Date:	3/13/2013
Sponsor(s):	Fioretti, Bob (2)
Type:	Ordinance
Title:	Sidewalk cafe(s) for Tamarind
Committee(s) Assignment:	Committee on Transportation and Public Way

ORDINANCE
TAMARIND
Acct. No. 46312 - 2
Permit No. 1105303

Be It Ordained by the City Council of the City of Chicago:

Permission and authority are hereby given and granted to TAMARIND upon the terms and subject to the conditions of this ordinance, to maintain and use a portion of the public right of way for a sidewalk cafe adjacent to its premises located at 614 S. Wabash Ave.. Said sidewalk cafe area #1 shall be twenty (20) feet in length and twelve (12) feet in width for a total of two hundred forty (240) square feet and shall allow six (6) feet of clear space from the face of the curb/building line along S. Wabash Avenue. The compensation for said space and the days and hours of operation for the sidewalk cafe shall be as follows:

Monday through Sunday 11:00 a.m. to 11:00 p.m.
Compensation: $600.00
SEATING CAPACITY: 24

Sidewalk Cafe Permit and approved plan must be posted at all times.

This grant of privilege #1105303 for a sidewalk cafe shall be subject to the provisions of Section 10-28-900 though 10-28-995 of the Municipal Code of Chicago and the directions of the Commissioner of Department of Business Affairs and Consumer Protection, the Commissioner of Streets and Sanitation, and the Commissioner of Transportation.

The permit holder agrees to hold the City of Chicago harmless for any damage, relocation or replacement costs associated with damage, relocation or removal of private property caused by the City performing work in the public way.

Authority for the above named privilege is herein given and granted from and after March 1, 2013 through and including December 1, 2013.

Alderman _____

Bob Fioretti 2nd Ward



Department of Business Affairs and Consumer Protection
Business Assistance Center - Public Way Use Unit
City Hall - 121 N. LaSalle Street, Room 800 • Chicago, IL 60602
(312)-74-GOBIZ (312-744-6249) • (312) 744-1944 (TTY)
http://www.cityofchicago.org/bacp

03/13/2013

Alderman **Bob Fioretti**
Ward # **02**
City of Chicago
City Hall, Room **300**
121 North LaSalle Street
Chicago, Illinois 60602

Re: An ordinance to use and maintain a portion of the public right-of-way for **one (1) sidewalk cafe(s)** for **TAMARIND**, adjacent to the premises known as **614 S. Wabash Ave.**.

Dear Alderman **Bob Fioretti**:

The applicant referenced above has requested the use of the public right-of-way for a **sidewalk cafe(s)**. An ordinance has been prepared by the Department of Business Affairs and Consumer Protection – Business Assistance Center - Public Way Use Unit for presentation to the City Council. Because this request was made for properties located in your ward, as approved by you as per the attached, I respectfully request that you introduce the attached ordinance at the next City Council meeting.

If you have any questions regarding this ordinance, please contact Anthony Bertuca at (312) 744-5506.

Department of Business Affairs and Consumer Protection

Office of the City Clerk

O2013-1979

Office of the City Clerk

City Council Document Tracking Sheet

Meeting Date:	3/13/2013
Sponsor(s):	Fioretti, Bob (2)
Type:	Ordinance
Title:	Sidewalk cafe(s) for Wabash Tap
Committee(s) Assignment:	Committee on Transportation and Public Way

ORDINANCE
WABASH TAP
Acct. No. 21408 - 1
Permit No. 1105250

Be It Ordained by the City Council of the City of Chicago:

Permission and authority are hereby given and granted to WABASH TAP upon the terms and subject to the conditions of this ordinance, to maintain and use a portion of the public right of way for a sidewalk cafe adjacent to its premises located at 1233 S. Wabash Ave.. Said sidewalk cafe area #1 shall be twenty (20) feet in length and three point nine two (3.92) feet in width for a total of seventy-eight point four (78.4) square feet and shall allow six (6) feet of clear space from the face of the curb/building line along S. Wabash Avenue. The compensation for said space and the days and hours of operation for the sidewalk cafe shall be as follows:

Monday through Saturday 11:00 a.m. to 12:00 midnight
Sunday 11:00 a.m. to 11:00 p.m.
Compensation: $600.00
SEATING CAPACITY: 12

Sidewalk Cafe Permit and approved plan must be posted at all times.


This grant of privilege #1105250 for a sidewalk cafe shall be subject to the provisions of Section 10-28-900 though 10-28-995 of the Municipal Code of Chicago and the directions of the Commissioner of Department of Business Affairs and Consumer Protection, the Commissioner of Streets and Sanitation, and the Commissioner of Transportation.

The permit holder agrees to hold the City of Chicago harmless for any damage, relocation or replacement costs associated with damage, relocation or removal of private property caused by the City performing work in the public way.

Authority for the above named privilege is herein given and granted from and after March 1, 2013 through and including December 1, 2013.

Alderman _____

Bob Fioretti 2nd Ward

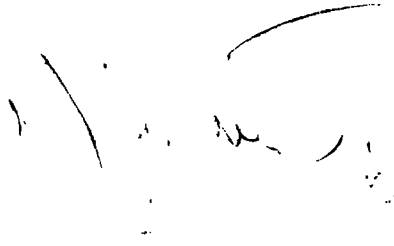

Department of Business Affairs and Consumer Protection
Business Assistance Center - Public Way Use Unit
City Hall - 121 N. LaSalle Street, Room 800 • Chicago, IL 60602
(312)-74-GOBIZ (312-744-6249) • (312) 744-1944 (TTY)
http://www.cityofchicago.org/bacp

03/13/2013

Alderman **Bob Fioretti**
Ward # **02**
City of Chicago
City Hall, Room **300**
121 North LaSalle Street
Chicago, Illinois 60602

Re: An ordinance to use and maintain a portion of the public right-of-way for **one (1) sidewalk cafe(s)** for **WABASH TAP**, adjacent to the premises known as **1233 S. Wabash Ave.**.

Dear Alderman **Bob Fioretti**:

The applicant referenced above has requested the use of the public right-of-way for a **sidewalk cafe(s)**. An ordinance has been prepared by the Department of Business Affairs and Consumer Protection – Business Assistance Center - Public Way Use Unit for presentation to the City Council. Because this request was made for properties located in your ward, as approved by you as per the attached, I respectfully request that you introduce the attached ordinance at the next City Council meeting.

If you have any questions regarding this ordinance, please contact Anthony Bertuca at (312) 744-5506.

Department of Business Affairs and Consumer Protection

Office of the City Clerk

O2013-1984

Office of the City Clerk

City Council Document Tracking Sheet

Meeting Date:	3/13/2013
Sponsor(s):	Fioretti, Bob (2)
Type:	Ordinance
Title:	Sidewalk cafe(s) for Zapatista
Committee(s) Assignment:	Committee on Transportation and Public Way

ORDINANCE
ZAPATISTA
Acct. No. 290032 - 1
Permit No. 1105261

Be It Ordained by the City Council of the City of Chicago:

Permission and authority are hereby given and granted to ZAPATISTA upon the terms and subject to the conditions of this ordinance, to maintain and use a portion of the public right of way for a sidewalk cafe adjacent to its premises located at 1307 S. Wabash Ave.. Said sidewalk cafe area #1 shall be forty-five (45) feet in length and fourteen (14) feet in width, area #2 shall be twenty-one (21) feet in length and seven point four two (7.42) feet in width for a total of seven hundred eighty-five point eight two (785.82) square feet and shall allow six (6) feet of clear space from the face of the curb/building line along S. Wabash Ave.. The compensation for said space and the days and hours of operation for the sidewalk cafe shall be as follows:

Monday through Friday 11:30 a.m. to 10:30pm.
Saturday & Sunday 10:00am to 10:00pm
Compensation: $864.40
SEATING CAPACITY: 76

Sidewalk Cafe Permit and approved plan must be posted at all times.

This grant of privilege #1105261 for a sidewalk cafe shall be subject to the provisions of Section 10-28-900 though 10-28-995 of the Municipal Code of Chicago and the directions of the Commissioner of Department of Business Affairs and Consumer Protection, the Commissioner of Streets and Sanitation, and the Commissioner of Transportation.

The permit holder agrees to hold the City of Chicago harmless for any damage, relocation or replacement costs associated with damage, relocation or removal of private property caused by the City performing work in the public way.

Authority for the above named privilege is herein given and granted from and after March 1, 2013 through and including December 1, 2013.

Alderman

Bob Fioretti 2nd Ward



Department of Business Affairs and Consumer Protection
Business Assistance Center - Public Way Use Unit
City Hall - 121 N. LaSalle Street, Room 800 • Chicago, IL 60602
(312)-74-GOBIZ (312-744-6249) • (312) 744-1944 (TTY)
http://www.cityofchicago.org/bacp

03/13/2013

Alderman **Bob Fioretti**
Ward # **02**
City of Chicago
City Hall, Room **300**
121 North LaSalle Street
Chicago, Illinois 60602

Re: An ordinance to use and maintain a portion of the public right-of-way for **one (1) sidewalk cafe(s)** for **ZAPATISTA**, adjacent to the premises known as **1307 S. Wabash Ave.**.

Dear Alderman **Bob Fioretti**:

The applicant referenced above has requested the use of the public right-of-way for a **sidewalk cafe(s)**. An ordinance has been prepared by the Department of Business Affairs and Consumer Protection – Business Assistance Center - Public Way Use Unit for presentation to the City Council. Because this request was made for properties located in your ward, as approved by you as per the attached, I respectfully request that you introduce the attached ordinance at the next City Council meeting.

If you have any questions regarding this ordinance, please contact Anthony Bertuca at (312) 744-5506.

Department of Business Affairs and Consumer Protection

Office of the City Clerk

O2013-1867

Office of the City Clerk

City Council Document Tracking Sheet

Meeting Date:	3/13/2013
Sponsor(s):	Dowell, Pat (3)
Type:	Ordinance
Title:	Sidewalk cafe(s) for Cafe Bionda
Committee(s) Assignment:	Committee on Transportation and Public Way

ORDINANCE
CAFE BIONDA
Acct. No. 305393 - 1
Permit No. 1104868

Be It Ordained by the City Council of the City of Chicago:

Permission and authority are hereby given and granted to CAFE BIONDA upon the terms and subject to the conditions of this ordinance, to maintain and use a portion of the public right of way for a sidewalk cafe adjacent to its premises located at 1924 S. State St.. Said sidewalk cafe area #1 shall be fifty (50) feet in length and six (6) feet in width for a total of three hundred (300) square feet and shall allow six (6) feet of clear space from the face of the curb/building line along S. State Street. The compensation for said space and the days and hours of operation for the sidewalk cafe shall be as follows:

Monday through Thursday 11:00 a.m. until 10:00 p.m. Friday 11:00 a.m. until 12:00 Midnight Saturday 11:00 a.m. until 12:00 Midnight Sunday 2:00 p.m. until 10:00 p.m.
Compensation: $600.00
SEATING CAPACITY: 32

Sidewalk Cafe Permit and approved plan must be posted at all times.

This grant of privilege #1104868 for a sidewalk cafe shall be subject to the provisions of Section 10-28-900 though 10-28-995 of the Municipal Code of Chicago and the directions of the Commissioner of Department of Business Affairs and Consumer Protection, the Commissioner of Streets and Sanitation, and the Commissioner of Transportation.

The permit holder agrees to hold the City of Chicago harmless for any damage, relocation or replacement costs associated with damage, relocation or removal of private property caused by the City performing work in the public way.

Authority for the above named privilege is herein given and granted from and after March 1, 2013 through and including December 1, 2013.

Alderman Pat Dowell

Pat Dowell 3rd Ward

Department of Business Affairs and Consumer Protection
Business Assistance Center - Public Way Use Unit
City Hall - 121 N. LaSalle Street, Room 800 • Chicago, IL 60602
(312)-74-GOBIZ (312-744-6249) • (312) 744-1944 (TTY)
http://www.cityofchicago.org/bacp

03/13/2013

Alderman **Pat Dowell**
Ward # **03**
City of Chicago
City Hall, Room **300**
121 North LaSalle Street
Chicago, Illinois 60602

Re: An ordinance to use and maintain a portion of the public right-of-way for **one (1) sidewalk cafe(s)** for **CAFE BIONDA**, adjacent to the premises known as **1924 S. State St.**.

Dear Alderman **Pat Dowell**:

The applicant referenced above has requested the use of the public right-of-way for a **sidewalk cafe(s)**. An ordinance has been prepared by the Department of Business Affairs and Consumer Protection – Business Assistance Center - Public Way Use Unit for presentation to the City Council. Because this request was made for properties located in your ward, as approved by you as per the attached, I respectfully request that you introduce the attached ordinance at the next City Council meeting.

If you have any questions regarding this ordinance, please contact Anthony Bertuca at (312) 744-5506.

Department of Business Affairs and Consumer Protection

Office of the City Clerk

O2013-1872

Office of the City Clerk

City Council Document Tracking Sheet

Meeting Date:	3/13/2013
Sponsor(s):	Dowell, Pat (3)
Type:	Ordinance
Title:	Sidewalk cafe(s) for Reggie's Bar & Grill
Committee(s) Assignment:	Committee on Transportation and Public Way

ORDINANCE
REGGIE'S BAR & GRILL
Acct. No. 307071 - 1
Permit No. 1105052

Be It Ordained by the City Council of the City of Chicago:

Permission and authority are hereby given and granted to REGGIE'S BAR & GRILL upon the terms and subject to the conditions of this ordinance, to maintain and use a portion of the public right of way for a sidewalk cafe adjacent to its premises located at 2105 S. State St.. Said sidewalk cafe area #1 shall be sixty-six (66) feet in length and ten (10) feet in width for a total of six hundred sixty (660) square feet and shall allow six (6) feet of clear space from the face of the curb/building line along S State St. The compensation for said space and the days and hours of operation for the sidewalk cafe shall be as follows:

Monday through Wednesday 11:00 a.m. until 11:00 p.m. Thursday through Sunday 11:00 a.m. until 12:00 a.m.
Compensation: $726.00
SEATING CAPACITY: 28

Sidewalk Cafe Permit and approved plan must be posted at all times.

This grant of privilege #1105052 for a sidewalk cafe shall be subject to the provisions of Section 10-28-900 though 10-28-995 of the Municipal Code of Chicago and the directions of the Commissioner of Department of Business Affairs and Consumer Protection, the Commissioner of Streets and Sanitation, and the Commissioner of Transportation.

The permit holder agrees to hold the City of Chicago harmless for any damage, relocation or replacement costs associated with damage, relocation or removal of private property caused by the City performing work in the public way.

Authority for the above named privilege is herein given and granted from and after March 1, 2013 through and including December 1, 2013.

Alderman Pat Dowell

Pat Dowell 3rd Ward

Department of Business Affairs and Consumer Protection
Business Assistance Center - Public Way Use Unit
City Hall - 121 N. LaSalle Street, Room 800 • Chicago, IL 60602
(312)-74-GOBIZ (312-744-6249) • (312) 744-1944 (TTY)
http://www.cityofchicago.org/bacp

03/13/2013

Alderman **Pat Dowell**
Ward # **03**
City of Chicago
City Hall, Room **300**
121 North LaSalle Street
Chicago, Illinois 60602

Re: An ordinance to use and maintain a portion of the public right-of-way for **one (1) sidewalk cafe(s)** for **REGGIE'S BAR & GRILL**, adjacent to the premises known as **2105 S. State St.**.

Dear Alderman **Pat Dowell**:

The applicant referenced above has requested the use of the public right-of-way for a **sidewalk cafe(s)**. An ordinance has been prepared by the Department of Business Affairs and Consumer Protection – Business Assistance Center - Public Way Use Unit for presentation to the City Council. Because this request was made for properties located in your ward, as approved by you as per the attached, I respectfully request that you introduce the attached ordinance at the next City Council meeting.

If you have any questions regarding this ordinance, please contact Anthony Bertuca at (312) 744-5506.

Department of Business Affairs and Consumer Protection

Office of the City Clerk

O2013-1878

Office of the City Clerk

City Council Document Tracking Sheet

Meeting Date:	3/13/2013
Sponsor(s):	Burns, William D. (4)
Type:	Ordinance
Title:	Sidewalk cafe(s) for Clarke's Hyde Park
Committee(s) Assignment:	Committee on Transportation and Public Way

ORDINANCE
Clarke's Hyde Park
Acct. No. 368434 - 1
Permit No. 1105078

Be It Ordained by the City Council of the City of Chicago:

Permission and authority are hereby given and granted to Clarke's Hyde Park upon the terms and subject to the conditions of this ordinance, to maintain and use a portion of the public right of way for a sidewalk cafe adjacent to its premises located at 1447 E. 53rd St.. Said sidewalk cafe area #1 shall be thirty (30) feet in length and six (6) feet in width for a total of one hundred eighty (180) square feet and shall allow six (6) feet of clear space from the face of the curb/building line along E. 53rd. The compensation for said space and the days and hours of operation for the sidewalk cafe shall be as follows:

Monday to Sunday 8:00 am - 12:00 midnight
Compensation: $600.00
SEATING CAPACITY: 16

Sidewalk Cafe Permit and approved plan must be posted at all times.

This grant of privilege #1105078 for a sidewalk cafe shall be subject to the provisions of Section 10-28-900 though 10-28-995 of the Municipal Code of Chicago and the directions of the Commissioner of Department of Business Affairs and Consumer Protection, the Commissioner of Streets and Sanitation, and the Commissioner of Transportation.

The permit holder agrees to hold the City of Chicago harmless for any damage, relocation or replacement costs associated with damage, relocation or removal of private property caused by the City performing work in the public way.

Authority for the above named privilege is herein given and granted from and after March 1, 2013 through and including December 1, 2013.

Alderman _____

William D. Burns 4th Ward

Department of Business Affairs and Consumer Protection
Business Assistance Center - Public Way Use Unit
City Hall - 121 N. LaSalle Street, Room 800 • Chicago, IL 60602
(312)-74-GOBIZ (312-744-6249) • (312) 744-1944 (TTY)
http://www.cityofchicago.org/bacp

03/13/2013

Alderman **William D. Burns**
Ward # **04**
City of Chicago
City Hall, Room **300**
121 North LaSalle Street
Chicago, Illinois 60602

Re: An ordinance to use and maintain a portion of the public right-of-way for **one (1) sidewalk cafe(s)** for **Clarke's Hyde Park**, adjacent to the premises known as **1447 E. 53rd St.**.

Dear Alderman **William D. Burns**:

The applicant referenced above has requested the use of the public right-of-way for a **sidewalk cafe(s)**. An ordinance has been prepared by the Department of Business Affairs and Consumer Protection – Business Assistance Center - Public Way Use Unit for presentation to the City Council. Because this request was made for properties located in your ward, as approved by you as per the attached, I respectfully request that you introduce the attached ordinance at the next City Council meeting.

If you have any questions regarding this ordinance, please contact Anthony Bertuca at (312) 744-5506.

Department of Business Affairs and Consumer Protection

Office of the City Clerk

O2013-1882

Office of the City Clerk

City Council Document Tracking Sheet

Meeting Date:	3/13/2013
Sponsor(s):	Burns, William D. (4)
Type:	Ordinance
Title:	Sidewalk cafe(s) for Pizza Capri
Committee(s) Assignment:	Committee on Transportation and Public Way

ORDINANCE
PIZZA CAPRI
Acct. No. 15766 - 1
Permit No. 1105175

Be It Ordained by the City Council of the City of Chicago:

Permission and authority are hereby given and granted to PIZZA CAPRI upon the terms and subject to the conditions of this ordinance, to maintain and use a portion of the public right of way for a sidewalk cafe adjacent to its premises located at 1501 E. 53rd St.. Said sidewalk cafe area #1 shall be forty (40) feet in length and nine (9) feet in width for a total of three hundred sixty (360) square feet and shall allow six (6) feet of clear space from the face of the curb/building line along S. HARPER. The compensation for said space and the days and hours of operation for the sidewalk cafe shall be as follows:

Monday thru Sunday 11:30 a.m. to 11:00 p.m.
Compensation: $600.00
SEATING CAPACITY: 21

Sidewalk Cafe Permit and approved plan must be posted at all times.

This grant of privilege #1105175 for a sidewalk cafe shall be subject to the provisions of Section 10-28-900 though 10-28-995 of the Municipal Code of Chicago and the directions of the Commissioner of Department of Business Affairs and Consumer Protection, the Commissioner of Streets and Sanitation, and the Commissioner of Transportation.

The permit holder agrees to hold the City of Chicago harmless for any damage, relocation or replacement costs associated with damage, relocation or removal of private property caused by the City performing work in the public way.

Authority for the above named privilege is herein given and granted from and after March 1, 2013 through and including December 1, 2013.

Alderman William D. Burns

William D. Burns 4th Ward

Department of Business Affairs and Consumer Protection
Business Assistance Center - Public Way Use Unit
City Hall - 121 N. LaSalle Street, Room 800 • Chicago, IL 60602
(312)-74-GOBIZ (312-744-6249) • (312) 744-1944 (TTY)
http://www.cityofchicago.org/bacp

03/13/2013

Alderman **William D. Burns**
Ward # **04**
City of Chicago
City Hall, Room **300**
121 North LaSalle Street
Chicago, Illinois 60602

Re: An ordinance to use and maintain a portion of the public right-of-way for **one (1) sidewalk cafe(s)** for **PIZZA CAPRI**, adjacent to the premises known as **1501 E. 53rd St.**.

Dear Alderman **William D. Burns**:

The applicant referenced above has requested the use of the public right-of-way for a **sidewalk cafe(s)**. An ordinance has been prepared by the Department of Business Affairs and Consumer Protection – Business Assistance Center - Public Way Use Unit for presentation to the City Council. Because this request was made for properties located in your ward, as approved by you as per the attached, I respectfully request that you introduce the attached ordinance at the next City Council meeting.

If you have any questions regarding this ordinance, please contact Anthony Bertuca at (312) 744-5506.

Department of Business Affairs and Consumer Protection

Office of the City Clerk

O2013-1883

Office of the City Clerk

City Council Document Tracking Sheet

Meeting Date:	3/13/2013
Sponsor(s):	Burns, William D. (4)
Type:	Ordinance
Title:	Sidewalk cafe(s) for Sit Down, The
Committee(s) Assignment:	Committee on Transportation and Public Way

ORDINANCE
THE SIT DOWN
Acct. No. 331116 - 1
Permit No. 1105006

Be It Ordained by the City Council of the City of Chicago:

Permission and authority are hereby given and granted to THE SIT DOWN upon the terms and subject to the conditions of this ordinance, to maintain and use a portion of the public right of way for a sidewalk cafe adjacent to its premises located at 1312 E. 53rd St.. Said sidewalk cafe area #1 shall be nineteen point seven five (19.75) feet in length and nine point two five (9.25) feet in width for a total of one hundred eighty-two point six nine (182.69) square feet and shall allow six (6) feet of clear space from the face of the curb/building line along E. 53rd Street. The compensation for said space and the days and hours of operation for the sidewalk cafe shall be as follows:

Sunday through Thursday 11:00 a.m. to 9:30 p.m. Friday and Saturday 11:00 a.m. to 10:30 p.m.
Compensation: $600.00
SEATING CAPACITY: 16

Sidewalk Cafe Permit and approved plan must be posted at all times.

This grant of privilege #1105006 for a sidewalk cafe shall be subject to the provisions of Section 10-28-900 though 10-28-995 of the Municipal Code of Chicago and the directions of the Commissioner of Department of Business Affairs and Consumer Protection, the Commissioner of Streets and Sanitation, and the Commissioner of Transportation.

The permit holder agrees to hold the City of Chicago harmless for any damage, relocation or replacement costs associated with damage, relocation or removal of private property caused by the City performing work in the public way.

Authority for the above named privilege is herein given and granted from and after March 1, 2013 through and including December 1, 2013.

Alderman _____

William D. Burns 4th Ward

Department of Business Affairs and Consumer Protection
Business Assistance Center - Public Way Use Unit
City Hall - 121 N. LaSalle Street, Room 800 • Chicago, IL 60602
(312)-74-GOBIZ (312-744-6249) • (312) 744-1944 (TTY)
http://www.cityofchicago.org/bacp

03/13/2013

Alderman **William D. Burns**
Ward # **04**
City of Chicago
City Hall, Room **300**
121 North LaSalle Street
Chicago, Illinois 60602

Re: An ordinance to use and maintain a portion of the public right-of-way for **one (1) sidewalk cafe(s)** for **THE SIT DOWN**, adjacent to the premises known as **1312 E. 53rd St.**.

Dear Alderman **William D. Burns**:

The applicant referenced above has requested the use of the public right-of-way for a **sidewalk cafe(s)**. An ordinance has been prepared by the Department of Business Affairs and Consumer Protection – Business Assistance Center - Public Way Use Unit for presentation to the City Council. Because this request was made for properties located in your ward, as approved by you as per the attached, I respectfully request that you introduce the attached ordinance at the next City Council meeting.

If you have any questions regarding this ordinance, please contact Anthony Bertuca at (312) 744-5506.

Department of Business Affairs and Consumer Protection

Office of the City Clerk

O2013-1887

Office of the City Clerk

City Council Document Tracking Sheet

Meeting Date:	3/13/2013
Sponsor(s):	Burns, William D. (4)
Type:	Ordinance
Title:	Sidewalk cafe(s) for Starbucks Coffee No. 226
Committee(s) Assignment:	Committee on Transportation and Public Way

ORDINANCE
STARBUCKS COFFEE #226
Acct. No. 63414 - 11
Permit No. 1105229

Be It Ordained by the City Council of the City of Chicago:

Permission and authority are hereby given and granted to STARBUCKS COFFEE #226 upon the terms and subject to the conditions of this ordinance, to maintain and use a portion of the public right of way for a sidewalk cafe adjacent to its premises located at 1500 E. 53rd St.. Said sidewalk cafe area #1 shall be thirty-six (36) feet in length and six (6) feet in width, area #2 shall be eighteen (18) feet in length and six (6) feet in width for a total of three hundred twenty-four (324) square feet and shall allow six (6) feet of clear space from the face of the curb/building line along S. Harper, E. 53rd Street. The compensation for said space and the days and hours of operation for the sidewalk cafe shall be as follows:

Monday thru Thursday 8:00 a.m. to 9:00 p.m. Friday & Saturday 8:00 a.m. to 10:00 p.m.
Sunday 8:00 a.m. to 9:00 p.m.
Compensation: $600.00
SEATING CAPACITY: 12

Sidewalk Cafe Permit and approved plan must be posted at all times.

This grant of privilege #1105229 for a sidewalk cafe shall be subject to the provisions of Section 10-28-900 though 10-28-995 of the Municipal Code of Chicago and the directions of the Commissioner of Department of Business Affairs and Consumer Protection, the Commissioner of Streets and Sanitation, and the Commissioner of Transportation.

The permit holder agrees to hold the City of Chicago harmless for any damage, relocation or replacement costs associated with damage, relocation or removal of private property caused by the City performing work in the public way.

Authority for the above named privilege is herein given and granted from and after March 1, 2013 through and including December 1, 2013.

Alderman _____

William D. Burns 4th Ward

Department of Business Affairs and Consumer Protection
Business Assistance Center - Public Way Use Unit
City Hall - 121 N. LaSalle Street, Room 800 • Chicago, IL 60602
(312)-74-GOBIZ (312-744-6249) • (312) 744-1944 (TTY)
http://www.cityofchicago.org/bacp

03/13/2013

Alderman **William D. Burns**
Ward # **04**
City of Chicago
City Hall, Room **300**
121 North LaSalle Street
Chicago, Illinois 60602

Re: An ordinance to use and maintain a portion of the public right-of-way for **two (2) sidewalk cafe(s)** for **STARBUCKS COFFEE #226**, adjacent to the premises known as **1500 E. 53rd St.**.

Dear Alderman **William D. Burns**:

The applicant referenced above has requested the use of the public right-of-way for a **sidewalk cafe(s)**. An ordinance has been prepared by the Department of Business Affairs and Consumer Protection – Business Assistance Center - Public Way Use Unit for presentation to the City Council. Because this request was made for properties located in your ward, as approved by you as per the attached, I respectfully request that you introduce the attached ordinance at the next City Council meeting.

If you have any questions regarding this ordinance, please contact Anthony Bertuca at (312) 744-5506.

Department of Business Affairs and Consumer Protection

Office of the City Clerk

O2013-1906

Office of the City Clerk

City Council Document Tracking Sheet

Meeting Date:	3/13/2013
Sponsor(s):	Hairston, Leslie A. (5)
Type:	Ordinance
Title:	Sidewalk cafe(s) for Salonica Restaurant
Committee(s) Assignment:	Committee on Transportation and Public Way

ORDINANCE
SALONICA RESTAURANT
Acct. No. 7921 - 1
Permit No. 1105370

Be It Ordained by the City Council of the City of Chicago:

Permission and authority are hereby given and granted to SALONICA RESTAURANT upon the terms and subject to the conditions of this ordinance, to maintain and use a portion of the public right of way for a sidewalk cafe adjacent to its premises located at 1438-1440 E. 57th St.. Said sidewalk cafe area #1 shall be eighteen (18) feet in length and seven point seven five (7.75) feet in width, area #2 shall be nineteen (19) feet in length and seven point seven five (7.75) feet in width for a total of two hundred eighty-six point seven five (286.75) square feet and shall allow six (6) feet of clear space from the face of the curb/building line along S. Blackstone. The compensation for said space and the days and hours of operation for the sidewalk cafe shall be as follows:

Sunday through Saturday 8:00 a.m. until 9:00 p.m.
Compensation: $600.00
SEATING CAPACITY: 28

Sidewalk Cafe Permit and approved plan must be posted at all times.

This grant of privilege #1105370 for a sidewalk cafe shall be subject to the provisions of Section 10-28-900 though 10-28-995 of the Municipal Code of Chicago and the directions of the Commissioner of Department of Business Affairs and Consumer Protection, the Commissioner of Streets and Sanitation, and the Commissioner of Transportation.

The permit holder agrees to hold the City of Chicago harmless for any damage, relocation or replacement costs associated with damage, relocation or removal of private property caused by the City performing work in the public way.

Authority for the above named privilege is herein given and granted from and after March 1, 2013 through and including December 1, 2013.

Alderman Leslie A. Hairston

Leslie Hairston 5th Ward

Department of Business Affairs and Consumer Protection
Business Assistance Center- Public Way Use Unit
City Hall - 121 N. LaSalle Street Room 800 • Chicago, IL 60602
(312)-74-GOBIZ (312-744-6249) • (312) 744-1944 (TTY)
http://www.cityofchicago.org/bacp

03/13/2013

Alderman **Leslie Hairston**
Ward # **05**
City of Chicago
City Hall, Room **300**
121 North LaSalle Street
Chicago, Illinois 60602

Re: An ordinance to use and maintain a portion of the public right-of-way for **two (2) sidewalk cafe(s)** for **SALONICA RESTAURANT**, adjacent to the premises known as **1438-1440 E. 57th St.**.

Dear Alderman **Leslie Hairston**:

The applicant referenced above has requested the use of the public right-of-way for a **sidewalk cafe(s)**. An ordinance has been prepared by the Department of Business Affairs and Consumer Protection – Business Assistance Center - Public Way Use Unit for presentation to the City Council. Because this request was made for properties located in your ward, as approved by you as per the attached, I respectfully request that you introduce the attached ordinance at the next City Council meeting.

If you have any questions regarding this ordinance, please contact Anthony Bertuca at (312) 744-5506.

Department of Business Affairs and Consumer Protection

Office of the City Clerk

O2013-1920

Office of the City Clerk

City Council Document Tracking Sheet

Meeting Date:	3/13/2013
Sponsor(s):	Hairston, Leslie A. (5)
Type:	Ordinance
Title:	Sidewalk cafe(s) for Zaleski & Horvath Marketcafe, Ltd.
Committee(s) Assignment:	Committee on Transportation and Public Way

ORDINANCE
ZALESKI & HORVATH MARKETCAFE, LTD.
Acct. No. 325618 - 3
Permit No. 1105245

Be It Ordained by the City Council of the City of Chicago:

Permission and authority are hereby given and granted to ZALESKI & HORVATH MARKETCAFE, LTD. upon the terms and subject to the conditions of this ordinance, to maintain and use a portion of the public right of way for a sidewalk cafe adjacent to its premises located at 1323 E. 57th St.. Said sidewalk cafe area #1 shall be fifteen (15) feet in length and eight (8) feet in width for a total of one hundred twenty (120) square feet and shall allow six (6) feet of clear space from the face of the curb/building line along E. 57th. The compensation for said space and the days and hours of operation for the sidewalk cafe shall be as follows:

Sunday through Saturday 8:00am until 9:00pm
Compensation: $600.00
SEATING CAPACITY: 17

Sidewalk Cafe Permit and approved plan must be posted at all times.

This grant of privilege #1105245 for a sidewalk cafe shall be subject to the provisions of Section 10-28-900 though 10-28-995 of the Municipal Code of Chicago and the directions of the Commissioner of Department of Business Affairs and Consumer Protection, the Commissioner of Streets and Sanitation, and the Commissioner of Transportation.

The permit holder agrees to hold the City of Chicago harmless for any damage, relocation or replacement costs associated with damage, relocation or removal of private property caused by the City performing work in the public way.

Authority for the above named privilege is herein given and granted from and after March 1, 2013 through and including December 1, 2013.

Alderman Leslie A. Hairston

Leslie Hairston 5th Ward

Department of Business Affairs and Consumer Protection
Business Assistance Center - Public Way Use Unit
City Hall - 121 N. LaSalle Street, Room 800 • Chicago, IL 60602
(312)-74-GOBIZ (312-744-6249) • (312) 744-1944 (TTY)
http://www.cityofchicago.org/bacp

03/13/2013

Alderman **Leslie Hairston**
Ward # **05**
City of Chicago
City Hall, Room **300**
121 North LaSalle Street
Chicago, Illinois 60602

Re: An ordinance to use and maintain a portion of the public right-of-way for **one (1) sidewalk cafe(s)** for **ZALESKI & HORVATH MARKETCAFE, LTD.**, adjacent to the premises known as **1323 E. 57th St.**.

Dear Alderman **Leslie Hairston**:

The applicant referenced above has requested the use of the public right-of-way for a **sidewalk cafe(s)**. An ordinance has been prepared by the Department of Business Affairs and Consumer Protection – Business Assistance Center - Public Way Use Unit for presentation to the City Council. Because this request was made for properties located in your ward, as approved by you as per the attached, I respectfully request that you introduce the attached ordinance at the next City Council meeting.

If you have any questions regarding this ordinance, please contact Anthony Bertuca at (312) 744-5506.

Department of Business Affairs and Consumer Protection

Office of the City Clerk

O2013-1933

Office of the City Clerk

City Council Document Tracking Sheet

Meeting Date:	3/13/2013
Sponsor(s):	Balcer, James (11)
Type:	Ordinance
Title:	Sidewalk cafe(s) for Bacardi at the Park
Committee(s) Assignment:	Committee on Transportation and Public Way

ORDINANCE
BACARDI AT THE PARK
Acct. No. 359320 - 1
Permit No. 1105021

Be It Ordained by the City Council of the City of Chicago:

Permission and authority are hereby given and granted to BACARDI AT THE PARK upon the terms and subject to the conditions of this ordinance, to maintain and use a portion of the public right of way for a sidewalk cafe adjacent to its premises located at 320 W. 35th St.. Said sidewalk cafe area #1 shall be eighty-eight point six seven (88.67) feet in length and twelve (12) feet in width for a total of one thousand sixty-four point zero four (1064.04) square feet and shall allow six (6) feet of clear space from the face of the curb/building line along W. 35th Street. The compensation for said space and the days and hours of operation for the sidewalk cafe shall be as follows:

Monday through Sunday 8:00 a.m. to 12:00 midnight
Compensation: $1,170.44
SEATING CAPACITY: 104

Sidewalk Cafe Permit and approved plan must be posted at all times.

This grant of privilege #1105021 for a sidewalk cafe shall be subject to the provisions of Section 10-28-900 though 10-28-995 of the Municipal Code of Chicago and the directions of the Commissioner of Department of Business Affairs and Consumer Protection, the Commissioner of Streets and Sanitation, and the Commissioner of Transportation.

The permit holder agrees to hold the City of Chicago harmless for any damage, relocation or replacement costs associated with damage, relocation or removal of private property caused by the City performing work in the public way.

Authority for the above named privilege is herein given and granted from and after March 1, 2013 through and including December 1, 2013.

Alderman James A Balcer

James A. Balcer 11th Ward

Department of Business Affairs and Consumer Protection
Business Assistance Center - Public Way Use Unit
City Hall - 121 N. LaSalle Street, Room 800 • Chicago, IL 60602
(312)-74-GOBIZ (312-744-6249) • (312) 744-1944 (TTY)
http://www.cityofchicago.org/bacp

03/13/2013

Alderman **James A. Balcer**
Ward # **11**
City of Chicago
City Hall, Room **203**
121 North LaSalle Street
Chicago, Illinois 60602

Re: An ordinance to use and maintain a portion of the public right-of-way for **one (1) sidewalk cafe(s)** for **BACARDI AT THE PARK**, adjacent to the premises known as **320 W. 35th St.**.

Dear Alderman **James A. Balcer**:

The applicant referenced above has requested the use of the public right-of-way for a **sidewalk cafe(s)**. An ordinance has been prepared by the Department of Business Affairs and Consumer Protection – Business Assistance Center - Public Way Use Unit for presentation to the City Council. Because this request was made for properties located in your ward, as approved by you as per the attached, I respectfully request that you introduce the attached ordinance at the next City Council meeting.

If you have any questions regarding this ordinance, please contact Anthony Bertuca at (312) 744-5506.

Department of Business Affairs and Consumer Protection

Office of the City Clerk

O2013-1936

Office of the City Clerk

City Council Document Tracking Sheet

Meeting Date:	3/13/2013
Sponsor(s):	Balcer, James (11)
Type:	Ordinance
Title:	Sidewalk cafe(s) for Cork and Kerry on 33rd
Committee(s) Assignment:	Committee on Transportation and Public Way

ORDINANCE
CORK AND KERRY ON 33RD
Acct. No. 259189 - 3
Permit No. 1105045

Be It Ordained by the City Council of the City of Chicago:

Permission and authority are hereby given and granted to CORK AND KERRY ON 33RD upon the terms and subject to the conditions of this ordinance, to maintain and use a portion of the public right of way for a sidewalk cafe adjacent to its premises located at 3258 S. Princeton Ave.. Said sidewalk cafe area #1 shall be sixty-nine point three three (69.33) feet in length and six point one seven (6.17) feet in width for a total of four hundred twenty-seven point seven seven (427.77) square feet and shall allow six (6) feet of clear space from the face of the curb/building line along W 33rd St.. The compensation for said space and the days and hours of operation for the sidewalk cafe shall be as follows:

Monday through Sunday 11:00 a.m. until 12:00 a.m.
Compensation: $600.00
SEATING CAPACITY: 25

Sidewalk Cafe Permit and approved plan must be posted at all times.

This grant of privilege #1105045 for a sidewalk cafe shall be subject to the provisions of Section 10-28-900 though 10-28-995 of the Municipal Code of Chicago and the directions of the Commissioner of Department of Business Affairs and Consumer Protection, the Commissioner of Streets and Sanitation, and the Commissioner of Transportation.

The permit holder agrees to hold the City of Chicago harmless for any damage, relocation or replacement costs associated with damage, relocation or removal of private property caused by the City performing work in the public way.

Authority for the above named privilege is herein given and granted from and after March 1, 2013 through and including December 1, 2013.

Alderman James A Balcer

James A. Balcer 11th Ward

Department of Business Affairs and Consumer Protection
Business Assistance Center - Public Way Use Unit
City Hall - 121 N. LaSalle Street, Room 800 • Chicago, IL 60602
(312)-74-GOBIZ (312-744-6249) • (312) 744-1944 (TTY)
http://www.cityofchicago.org/bacp

03/13/2013

Alderman **James A. Balcer**
Ward # **11**
City of Chicago
City Hall, Room **203**
121 North LaSalle Street
Chicago, Illinois 60602

Re: An ordinance to use and maintain a portion of the public right-of-way for **one (1) sidewalk cafe(s)** for **CORK AND KERRY ON 33RD**, adjacent to the premises known as **3258 S. Princeton Ave.**.

Dear Alderman **James A. Balcer**:

The applicant referenced above has requested the use of the public right-of-way for a **sidewalk cafe(s)**. An ordinance has been prepared by the Department of Business Affairs and Consumer Protection – Business Assistance Center - Public Way Use Unit for presentation to the City Council. Because this request was made for properties located in your ward, as approved by you as per the attached, I respectfully request that you introduce the attached ordinance at the next City Council meeting.

If you have any questions regarding this ordinance, please contact Anthony Bertuca at (312) 744-5506.

Department of Business Affairs and Consumer Protection

Office of the City Clerk

O2013-1938

Office of the City Clerk

City Council Document Tracking Sheet

Meeting Date:	3/13/2013
Sponsor(s):	Balcer, James (11)
Type:	Ordinance
Title:	Sidewalk cafe(s) for Franco's Ristorante
Committee(s) Assignment:	Committee on Transportation and Public Way

ORDINANCE
FRANCO'S RISTORANTE
Acct. No. 6921 - 1
Permit No. 1105248

Be It Ordained by the City Council of the City of Chicago:

Permission and authority are hereby given and granted to FRANCO'S RISTORANTE upon the terms and subject to the conditions of this ordinance, to maintain and use a portion of the public right of way for a sidewalk cafe adjacent to its premises located at 300 W. 31st St.. Said sidewalk cafe area #1 shall be thirty-three (33) feet in length and six (6) feet in width for a total of one hundred ninety-eight (198) square feet and shall allow six (6) feet of clear space from the face of the curb/building line along S. Princeton Avenue. The compensation for said space and the days and hours of operation for the sidewalk cafe shall be as follows:

Monday through Saturday 11:00 a.m. to 10:00 p.m.
Sunday 3:00pm until 9:00pm
Compensation: $600.00
SEATING CAPACITY: 20

Sidewalk Cafe Permit and approved plan must be posted at all times.

This grant of privilege #1105248 for a sidewalk cafe shall be subject to the provisions of Section 10-28-900 though 10-28-995 of the Municipal Code of Chicago and the directions of the Commissioner of Department of Business Affairs and Consumer Protection, the Commissioner of Streets and Sanitation, and the Commissioner of Transportation.

The permit holder agrees to hold the City of Chicago harmless for any damage, relocation or replacement costs associated with damage, relocation or removal of private property caused by the City performing work in the public way.

Authority for the above named privilege is herein given and granted from and after March 1, 2013 through and including December 1, 2013.

Alderman James A Balcer

James A. Balcer 11th Ward

Department of Business Affairs and Consumer Protection
Business Assistance Center - Public Way Use Unit
City Hall - 121 N. LaSalle Street, Room 800 • Chicago, IL 60602
(312)-74-GOBIZ (312-744-6249) • (312) 744-1944 (TTY)
http://www.cityofchicago.org/bacp

03/13/2013

Alderman **James A. Balcer**
Ward # **11**
City of Chicago
City Hall, Room **203**
121 North LaSalle Street
Chicago, Illinois 60602

Re: An ordinance to use and maintain a portion of the public right-of-way for **one (1) sidewalk cafe(s)** for **FRANCO'S RISTORANTE**, adjacent to the premises known as **300 W. 31st St.**.

Dear Alderman **James A. Balcer**:

The applicant referenced above has requested the use of the public right-of-way for a **sidewalk cafe(s)**. An ordinance has been prepared by the Department of Business Affairs and Consumer Protection – Business Assistance Center - Public Way Use Unit for presentation to the City Council. Because this request was made for properties located in your ward, as approved by you as per the attached, I respectfully request that you introduce the attached ordinance at the next City Council meeting.

If you have any questions regarding this ordinance, please contact Anthony Bertuca at (312) 744-5506.

Department of Business Affairs and Consumer Protection

Office of the City Clerk

O2013-1943

Office of the City Clerk

City Council Document Tracking Sheet

Meeting Date:	3/13/2013
Sponsor(s):	Balcer, James (11)
Type:	Ordinance
Title:	Sidewalk cafe(s) for Kathy De's
Committee(s) Assignment:	Committee on Transportation and Public Way

ORDINANCE
KATHY DE'S
Acct. No. 308271 - 1
Permit No. 1105168

Be It Ordained by the City Council of the City of Chicago:

Permission and authority are hereby given and granted to KATHY DE'S upon the terms and subject to the conditions of this ordinance, to maintain and use a portion of the public right of way for a sidewalk cafe adjacent to its premises located at 3642 S. Parnell Ave.. Said sidewalk cafe area #1 shall be nineteen (19) feet in length and six point five (6.5) feet in width for a total of one hundred twenty-three point five (123.5) square feet and shall allow six (6) feet of clear space from the face of the curb/building line along S. Parnell Avenue. The compensation for said space and the days and hours of operation for the sidewalk cafe shall be as follows:

Monday through Sunday 8:00 a.m. to 9:00 p.m.
Compensation: $600.00
SEATING CAPACITY: 16

Sidewalk Cafe Permit and approved plan must be posted at all times.

This grant of privilege #1105168 for a sidewalk cafe shall be subject to the provisions of Section 10-28-900 though 10-28-995 of the Municipal Code of Chicago and the directions of the Commissioner of Department of Business Affairs and Consumer Protection, the Commissioner of Streets and Sanitation, and the Commissioner of Transportation.

The permit holder agrees to hold the City of Chicago harmless for any damage, relocation or replacement costs associated with damage, relocation or removal of private property caused by the City performing work in the public way.

Authority for the above named privilege is herein given and granted from and after March 1, 2013 through and including December 1, 2013.

Alderman James A Balcer

James A. Balcer 11th Ward

Department of Business Affairs and Consumer Protection
Business Assistance Center- Public Way Use Unit
City Hall - 121 N. LaSalle Street Room 800 • Chicago, IL 60602
(312)-74-GOBIZ (312-744-6249) • (312) 744-1944 (TTY)
http://www.cityofchicago.org/bacp

03/13/2013

Alderman **James A. Balcer**
Ward # **11**
City of Chicago
City Hall, Room **203**
121 North LaSalle Street
Chicago, Illinois 60602

Re: An ordinance to use and maintain a portion of the public right-of-way for **one (1) sidewalk cafe(s)** for **KATHY DE'S**, adjacent to the premises known as **3642 S. Parnell Ave.**.

Dear Alderman **James A. Balcer**:

The applicant referenced above has requested the use of the public right-of-way for a **sidewalk cafe(s)**. An ordinance has been prepared by the Department of Business Affairs and Consumer Protection – Business Assistance Center - Public Way Use Unit for presentation to the City Council. Because this request was made for properties located in your ward, as approved by you as per the attached, I respectfully request that you introduce the attached ordinance at the next City Council meeting.

If you have any questions regarding this ordinance, please contact Anthony Bertuca at (312) 744-5506.

Department of Business Affairs and Consumer Protection

Office of the City Clerk

O2013-1949

Office of the City Clerk

City Council Document Tracking Sheet

Meeting Date:	3/13/2013
Sponsor(s):	Balcer, James (11)
Type:	Ordinance
Title:	Sidewalk cafe(s) for Pancho Pistolas Mexican Restaurant
Committee(s) Assignment:	Committee on Transportation and Public Way

ORDINANCE
PANCHO PISTOLAS MEXICAN RESTAURANT
Acct. No. 7640 - 1
Permit No. 1105362

Be It Ordained by the City Council of the City of Chicago:

Permission and authority are hereby given and granted to PANCHO PISTOLAS MEXICAN RESTAURANT upon the terms and subject to the conditions of this ordinance, to maintain and use a portion of the public right of way for a sidewalk cafe adjacent to its premises located at 700 W. 31st St.. Said sidewalk cafe area #1 shall be forty-five (45) feet in length and eight (8) feet in width for a total of three hundred sixty (360) square feet and shall allow six (6) feet of clear space from the face of the curb/building line along S. Union Street. The compensation for said space and the days and hours of operation for the sidewalk cafe shall be as follows:

Sunday through Thursday 11:00 a.m. to 9:00 p.m. Friday and Saturday 11:00 a.m. to 10:00 p.m.
Compensation: $600.00
SEATING CAPACITY: 30

Sidewalk Cafe Permit and approved plan must be posted at all times.

This grant of privilege #1105362 for a sidewalk cafe shall be subject to the provisions of Section 10-28-900 though 10-28-995 of the Municipal Code of Chicago and the directions of the Commissioner of Department of Business Affairs and Consumer Protection, the Commissioner of Streets and Sanitation, and the Commissioner of Transportation.

The permit holder agrees to hold the City of Chicago harmless for any damage, relocation or replacement costs associated with damage, relocation or removal of private property caused by the City performing work in the public way.

Authority for the above named privilege is herein given and granted from and after March 1, 2013 through and including December 1, 2013.

Alderman James A. Balcer

James A. Balcer 11th Ward

Department of Business Affairs and Consumer Protection
Business Assistance Center- Public Way Use Unit
City Hall - 121 N. LaSalle Street, Room 800 • Chicago, IL 60602
(312)-74-GOBIZ (312-744-6249) • (312) 744-1944 (TTY)
http://www.cityofchicago.org/bacp

03/13/2013

Alderman **James A. Balcer**
Ward # **11**
City of Chicago
City Hall, Room **203**
121 North LaSalle Street
Chicago, Illinois 60602

Re: An ordinance to use and maintain a portion of the public right-of-way for **one (1) sidewalk cafe(s)** for **PANCHO PISTOLAS MEXICAN RESTAURANT**, adjacent to the premises known as **700 W. 31st St.**.

Dear Alderman **James A. Balcer**:

The applicant referenced above has requested the use of the public right-of-way for a **sidewalk cafe(s)**. An ordinance has been prepared by the Department of Business Affairs and Consumer Protection – Business Assistance Center - Public Way Use Unit for presentation to the City Council. Because this request was made for properties located in your ward, as approved by you as per the attached, I respectfully request that you introduce the attached ordinance at the next City Council meeting.

If you have any questions regarding this ordinance, please contact Anthony Bertuca at (312) 744-5506.

Department of Business Affairs and Consumer Protection

Office of the City Clerk

O2013-1961

Office of the City Clerk

City Council Document Tracking Sheet

Meeting Date:	3/13/2013
Sponsor(s):	Quinn, Marty (13)
Type:	Ordinance
Title:	Sidewalk cafe(s) for Valentina Restaurant
Committee(s) Assignment:	Committee on Transportation and Public Way

ORDINANCE
VALENTINA RESTAURANT
Acct. No. 6838 - 1
Permit No. 1105173

Be It Ordained by the City Council of the City of Chicago:

Permission and authority are hereby given and granted to VALENTINA RESTAURANT upon the terms and subject to the conditions of this ordinance, to maintain and use a portion of the public right of way for a sidewalk cafe adjacent to its premises located at 4506 W. 63rd St.. Said sidewalk cafe area #1 shall be thirty-two point six seven (32.67) feet in length and eight point one seven (8.17) feet in width for a total of two hundred sixty-six point nine one (266.91) square feet and shall allow six (6) feet of clear space from the face of the curb/building line along W. 63rd Street. The compensation for said space and the days and hours of operation for the sidewalk cafe shall be as follows:

Sunday through Thursday 10:00 a.m. to 10:00 p.m. Friday & Saturday 10:00 a.m. to 11:00 p.m.
Compensation: $600.00
SEATING CAPACITY: 24

Sidewalk Cafe Permit and approved plan must be posted at all times.

This grant of privilege #1105173 for a sidewalk cafe shall be subject to the provisions of Section 10-28-900 though 10-28-995 of the Municipal Code of Chicago and the directions of the Commissioner of Department of Business Affairs and Consumer Protection, the Commissioner of Streets and Sanitation, and the Commissioner of Transportation.

The permit holder agrees to hold the City of Chicago harmless for any damage, relocation or replacement costs associated with damage, relocation or removal of private property caused by the City performing work in the public way.

Authority for the above named privilege is herein given and granted from and after March 1, 2013 through and including December 1, 2013.

Alderman _____
Marty Quinn 13th Ward

Department of Business Affairs and Consumer Protection
Business Assistance Center - Public Way Use Unit
City Hall - 121 N. LaSalle Street, Room 800 • Chicago, IL 60602
(312)-74-GOBIZ (312-744-6249) • (312) 744-1944 (TTY)
http://www.cityofchicago.org/bacp

03/13/2013

Alderman **Marty Quinn**
Ward # **13**
City of Chicago
City Hall, Room **203**
121 North LaSalle Street
Chicago, Illinois 60602

Re: An ordinance to use and maintain a portion of the public right-of-way for **one (1) sidewalk cafe(s)** for **VALENTINA RESTAURANT**, adjacent to the premises known as **4506 W. 63rd St.**.

Dear Alderman **Marty Quinn**:

The applicant referenced above has requested the use of the public right-of-way for a **sidewalk cafe(s)**. An ordinance has been prepared by the Department of Business Affairs and Consumer Protection – Business Assistance Center - Public Way Use Unit for presentation to the City Council. Because this request was made for properties located in your ward, as approved by you as per the attached, I respectfully request that you introduce the attached ordinance at the next City Council meeting.

If you have any questions regarding this ordinance, please contact Anthony Bertuca at (312) 744-5506.

Department of Business Affairs and Consumer Protection

Office of the City Clerk

O2013-1971

Office of the City Clerk

City Council Document Tracking Sheet

Meeting Date:	3/13/2013
Sponsor(s):	Solis, Daniel (25)
Type:	Ordinance
Title:	Sidewalk cafe(s) for Conte Di Savoia, Inc.
Committee(s) Assignment:	Committee on Transportation and Public Way

ORDINANCE
CONTE DI SAVOIA INC
Acct. No. 7681 - 1
Permit No. 1105314

Be It Ordained by the City Council of the City of Chicago:

Permission and authority are hereby given and granted to CONTE DI SAVOIA INC upon the terms and subject to the conditions of this ordinance, to maintain and use a portion of the public right of way for a sidewalk cafe adjacent to its premises located at 1438 W. Taylor St.. Said sidewalk cafe area #1 shall be twenty-seven point two five (27.25) feet in length and one point five (1.5) feet in width for a total of forty point eight eight (40.88) square feet and shall allow six (6) feet of clear space from the face of the curb/building line along W. Taylor Street. The compensation for said space and the days and hours of operation for the sidewalk cafe shall be as follows:

Monday through Friday 9:00 a.m. to 7:00 p.m. Saturday 9:00 a.m. to 6:00 p.m. Sunday 9:00 a.m. 4:00 p.m.
Compensation: $600.00
SEATING CAPACITY: 3

Sidewalk Cafe Permit and approved plan must be posted at all times.

This grant of privilege #1105314 for a sidewalk cafe shall be subject to the provisions of Section 10-28-900 though 10-28-995 of the Municipal Code of Chicago and the directions of the Commissioner of Department of Business Affairs and Consumer Protection, the Commissioner of Streets and Sanitation, and the Commissioner of Transportation.

The permit holder agrees to hold the City of Chicago harmless for any damage, relocation or replacement costs associated with damage, relocation or removal of private property caused by the City performing work in the public way.

Authority for the above named privilege is herein given and granted from and after March 1, 2013 through and including December 1, 2013.

Alderman _____

Daniel S. Solis 25th Ward

Department of Business Affairs and Consumer Protection
Business Assistance Center- Public Way Use Unit
City Hall - 121 N. LaSalle Street Room 800 • Chicago, IL 60602
(312)-74-GOBIZ (312-744-6249) • (312) 744-1944 (TTY)
http://www.cityofchicago.org/bacp

03/13/2013

Alderman **Daniel S. Solis**
Ward # **25**
City of Chicago
City Hall, Room **203**
121 North LaSalle Street
Chicago, Illinois 60602

Re: An ordinance to use and maintain a portion of the public right-of-way for **one (1) sidewalk cafe(s)** for **CONTE DI SAVOIA INC**, adjacent to the premises known as **1438 W. Taylor St.**.

Dear Alderman **Daniel S. Solis**:

The applicant referenced above has requested the use of the public right-of-way for a **sidewalk cafe(s)**. An ordinance has been prepared by the Department of Business Affairs and Consumer Protection – Business Assistance Center - Public Way Use Unit for presentation to the City Council. Because this request was made for properties located in your ward, as approved by you as per the attached, I respectfully request that you introduce the attached ordinance at the next City Council meeting.

If you have any questions regarding this ordinance, please contact Anthony Bertuca at (312) 744-5506.

Department of Business Affairs and Consumer Protection

Office of the City Clerk

O2013-1976

Office of the City Clerk

City Council Document Tracking Sheet

Meeting Date:	3/13/2013
Sponsor(s):	Solis, Daniel (25)
Type:	Ordinance
Title:	Sidewalk cafe(s) for Il Vicinato, Inc.
Committee(s) Assignment:	Committee on Transportation and Public Way

ORDINANCE
IL VICINATO INC
Acct. No. 3642 - 1
Permit No. 1105090

Be It Ordained by the City Council of the City of Chicago:

Permission and authority are hereby given and granted to IL VICINATO INC upon the terms and subject to the conditions of this ordinance, to maintain and use a portion of the public right of way for a sidewalk cafe adjacent to its premises located at 2435 S. Western Ave.. Said sidewalk cafe area #1 shall be fifty-two point seven five (52.75) feet in length and seven point one seven (7.17) feet in width for a total of three hundred seventy-eight point two two (378.22) square feet and shall allow six (6) feet of clear space from the face of the curb/building line along W. 24th Place. The compensation for said space and the days and hours of operation for the sidewalk cafe shall be as follows:

Monday through Thursday 11:00am to 10:00pm Friday 11:00am to 11:00pm Saturday 4:00pm to 12:00 midnight
Compensation: $600.00
SEATING CAPACITY: 28

Sidewalk Cafe Permit and approved plan must be posted at all times.

This grant of privilege #1105090 for a sidewalk cafe shall be subject to the provisions of Section 10-28-900 though 10-28-995 of the Municipal Code of Chicago and the directions of the Commissioner of Department of Business Affairs and Consumer Protection, the Commissioner of Streets and Sanitation, and the Commissioner of Transportation.

The permit holder agrees to hold the City of Chicago harmless for any damage, relocation or replacement costs associated with damage, relocation or removal of private property caused by the City performing work in the public way.

Authority for the above named privilege is herein given and granted from and after March 1, 2013 through and including December 1, 2013.

Alderman _____

Daniel S. Solis 25th Ward

Department of Business Affairs and Consumer Protection
Business Assistance Center- Public Way Use Unit
City Hall - 121 N. LaSalle Street, Room 800 • Chicago, IL 60602
(312)-74-GOBIZ (312-744-6249) • (312) 744-1944 (TTY)
http://www.cityofchicago.org/bacp

03/13/2013

Alderman **Daniel S. Solis**
Ward # **25**
City of Chicago
City Hall, Room **203**
121 North LaSalle Street
Chicago, Illinois 60602

Re: An ordinance to use and maintain a portion of the public right-of-way for **one (1) sidewalk cafe(s)** for **IL VICINATO INC**, adjacent to the premises known as **2435 S. Western Ave.**.

Dear Alderman **Daniel S. Solis**:

The applicant referenced above has requested the use of the public right-of-way for a **sidewalk cafe(s)**. An ordinance has been prepared by the Department of Business Affairs and Consumer Protection – Business Assistance Center - Public Way Use Unit for presentation to the City Council. Because this request was made for properties located in your ward, as approved by you as per the attached, I respectfully request that you introduce the attached ordinance at the next City Council meeting.

If you have any questions regarding this ordinance, please contact Anthony Bertuca at (312) 744-5506.

Department of Business Affairs and Consumer Protection

Office of the City Clerk

O2013-1983

Office of the City Clerk

City Council Document Tracking Sheet

Meeting Date:	3/13/2013
Sponsor(s):	Solis, Daniel (25)
Type:	Ordinance
Title:	Sidewalk cafe(s) for Jam House, Inc., The
Committee(s) Assignment:	Committee on Transportation and Public Way

ORDINANCE
The Jam House Inc
Acct. No. 373239 - 1
Permit No. 1105149

Be It Ordained by the City Council of the City of Chicago:

Permission and authority are hereby given and granted to The Jam House Inc upon the terms and subject to the conditions of this ordinance, to maintain and use a portion of the public right of way for a sidewalk cafe adjacent to its premises located at 1854 W. 18th St.. Said sidewalk cafe area #1 shall be twenty-three point six seven (23.67) feet in length and three point one seven (3.17) feet in width for a total of seventy-five point zero three (75.03) square feet and shall allow six (6) feet of clear space from the face of the curb/building line along W 18th St. The compensation for said space and the days and hours of operation for the sidewalk cafe shall be as follows:

Sunday thru Saturday 9:00 a.m. until 11:00 p.m.
Compensation: $600.00
SEATING CAPACITY: 8

Sidewalk Cafe Permit and approved plan must be posted at all times.

This grant of privilege #1105149 for a sidewalk cafe shall be subject to the provisions of Section 10-28-900 though 10-28-995 of the Municipal Code of Chicago and the directions of the Commissioner of Department of Business Affairs and Consumer Protection, the Commissioner of Streets and Sanitation, and the Commissioner of Transportation.

The permit holder agrees to hold the City of Chicago harmless for any damage, relocation or replacement costs associated with damage, relocation or removal of private property caused by the City performing work in the public way.

Authority for the above named privilege is herein given and granted from and after March 1, 2013 through and including December 1, 2013.

Alderman _____

Daniel S. Solis 25th Ward

Department of Business Affairs and Consumer Protection
Business Assistance Center- Public Way Use Unit
City Hall - 121 N. LaSalle Street Room 800 • Chicago, IL 60602
(312)-74-GOBIZ (312-744-6249) • (312) 744-1944 (TTY)
http://www.cityofchicago.org/bacp

03/13/2013

Alderman **Daniel S. Solis**
Ward # **25**
City of Chicago
City Hall, Room **203**
121 North LaSalle Street
Chicago, Illinois 60602

Re: An ordinance to use and maintain a portion of the public right-of-way for **one (1) sidewalk cafe(s)** for **The Jam House Inc** , adjacent to the premises known as **1854 W. 18th St.**.

Dear Alderman **Daniel S. Solis**:

The applicant referenced above has requested the use of the public right-of-way for a **sidewalk cafe(s)**. An ordinance has been prepared by the Department of Business Affairs and Consumer Protection – Business Assistance Center - Public Way Use Unit for presentation to the City Council. Because this request was made for properties located in your ward, as approved by you as per the attached, I respectfully request that you introduce the attached ordinance at the next City Council meeting.

If you have any questions regarding this ordinance, please contact Anthony Bertuca at (312) 744-5506.

Department of Business Affairs and Consumer Protection

Office of the City Clerk

O2013-1992

Office of the City Clerk

City Council Document Tracking Sheet

Meeting Date:	3/13/2013
Sponsor(s):	Solis, Daniel (25)
Type:	Ordinance
Title:	Sidewalk cafe(s) for Simone's
Committee(s) Assignment:	Committee on Transportation and Public Way

ORDINANCE
SIMONE'S
Acct. No. 322178 - 1
Permit No. 1105096

Be It Ordained by the City Council of the City of Chicago:

Permission and authority are hereby given and granted to SIMONE'S upon the terms and subject to the conditions of this ordinance, to maintain and use a portion of the public right of way for a sidewalk cafe adjacent to its premises located at 960-962 W. 18th St.. Said sidewalk cafe area #1 shall be fifty (50) feet in length and eight point three three (8.33) feet in width, area #2 shall be thirty-five (35) feet in length and eight point three three (8.33) feet in width for a total of seven hundred eight point zero five (708.05) square feet and shall allow six (6) feet of clear space from the face of the curb/building line along MORGAN ST.. The compensation for said space and the days and hours of operation for the sidewalk cafe shall be as follows:

Monday through Sunday 11:30 a.m. to 12:00 midnight.
Compensation: $778.86
SEATING CAPACITY: 74

Sidewalk Cafe Permit and approved plan must be posted at all times.

This grant of privilege #1105096 for a sidewalk cafe shall be subject to the provisions of Section 10-28-900 though 10-28-995 of the Municipal Code of Chicago and the directions of the Commissioner of Department of Business Affairs and Consumer Protection, the Commissioner of Streets and Sanitation, and the Commissioner of Transportation.

The permit holder agrees to hold the City of Chicago harmless for any damage, relocation or replacement costs associated with damage, relocation or removal of private property caused by the City performing work in the public way.

Authority for the above named privilege is herein given and granted from and after March 1, 2013 through and including December 1, 2013.

Alderman _____

Daniel S. Solis 25th Ward

Department of Business Affairs and Consumer Protection
Business Assistance Center- Public Way Use Unit
City Hall- 121 N. LaSalle Street Room 800 • Chicago, IL 60602
(312)-74-GOBIZ (312-744-6249) • (312) 744-1944 (TTY)
http://www.cityofchicago.org/bacp

03/13/2013

Alderman **Daniel S. Solis**
Ward # **25**
City of Chicago
City Hall, Room **203**
121 North LaSalle Street
Chicago, Illinois 60602

Re: An ordinance to use and maintain a portion of the public right-of-way for **two (2) sidewalk cafe(s)** for **SIMONE'S**, adjacent to the premises known as **960-962 W. 18th St.**.

Dear Alderman **Daniel S. Solis**:

The applicant referenced above has requested the use of the public right-of-way for a **sidewalk cafe(s)**. An ordinance has been prepared by the Department of Business Affairs and Consumer Protection – Business Assistance Center - Public Way Use Unit for presentation to the City Council. Because this request was made for properties located in your ward, as approved by you as per the attached, I respectfully request that you introduce the attached ordinance at the next City Council meeting.

If you have any questions regarding this ordinance, please contact Anthony Bertuca at (312) 744-5506.

Department of Business Affairs and Consumer Protection

Office of the City Clerk

O2013-1989

Office of the City Clerk

City Council Document Tracking Sheet

Meeting Date:	3/13/2013
Sponsor(s):	Burnett, Walter (27)
Type:	Ordinance
Title:	Sidewalk cafe(s) for Belly Q
Committee(s) Assignment:	Committee on Transportation and Public Way

ORDINANCE
BELLY Q
Acct. No. 19446 - 1
Permit No. 1105366

Be It Ordained by the City Council of the City of Chicago:

Permission and authority are hereby given and granted to BELLY Q upon the terms and subject to the conditions of this ordinance, to maintain and use a portion of the public right of way for a sidewalk cafe adjacent to its premises located at 160 N. Loomis St.. Said sidewalk cafe area #1 shall be fifty-eight point five (58.5) feet in length and eight point seven five (8.75) feet in width for a total of five hundred eleven point eight eight (511.88) square feet and shall allow six (6) feet of clear space from the face of the curb/building line along W. Randolph. The compensation for said space and the days and hours of operation for the sidewalk cafe shall be as follows:

Monday through Saturday 11:00 a.m. until 11:00 p.m. Sunday 3:00 p.m. to 10:00 p.m.
Compensation: $1,177.31
SEATING CAPACITY: 32

Sidewalk Cafe Permit and approved plan must be posted at all times.

This grant of privilege #1105366 for a sidewalk cafe shall be subject to the provisions of Section 10-28-900 though 10-28-995 of the Municipal Code of Chicago and the directions of the Commissioner of Department of Business Affairs and Consumer Protection, the Commissioner of Streets and Sanitation, and the Commissioner of Transportation.

The permit holder agrees to hold the City of Chicago harmless for any damage, relocation or replacement costs associated with damage, relocation or removal of private property caused by the City performing work in the public way.

Authority for the above named privilege is herein given and granted from and after March 1, 2013 through and including December 1, 2013.

Alderman _____

Walter Burnett Jr. 27th Ward

Office of the City Clerk

O2013-1995

Office of the City Clerk

City Council Document Tracking Sheet

Meeting Date:	3/13/2013
Sponsor(s):	Burnett, Walter (27)
Type:	Ordinance
Title:	Sidewalk cafe(s) for Benchmark Bar & Grill
Committee(s) Assignment:	Committee on Transportation and Public Way

ORDINANCE
BENCHMARK BAR & GRILL
Acct. No. 347348 - 1
Permit No. 1105050

Be It Ordained by the City Council of the City of Chicago:

Permission and authority are hereby given and granted to BENCHMARK BAR & GRILL upon the terms and subject to the conditions of this ordinance, to maintain and use a portion of the public right of way for a sidewalk cafe adjacent to its premises located at 1508-1510 N. Wells St.. Said sidewalk cafe area #1 shall be forty-four point eight three (44.83) feet in length and nine point six seven (9.67) feet in width for a total of four hundred thirty-three point five one (433.51) square feet and shall allow six (6) feet of clear space from the face of the curb/building line along N. Wells. The compensation for said space and the days and hours of operation for the sidewalk cafe shall be as follows:

Sunday through Thursday 11:00am until 11:pm Friday & Saturday 11:00am until 12:00am
Compensation: $997.06
SEATING CAPACITY: 34

Sidewalk Cafe Permit and approved plan must be posted at all times.

This grant of privilege #1105050 for a sidewalk cafe shall be subject to the provisions of Section 10-28-900 though 10-28-995 of the Municipal Code of Chicago and the directions of the Commissioner of Department of Business Affairs and Consumer Protection, the Commissioner of Streets and Sanitation, and the Commissioner of Transportation.

The permit holder agrees to hold the City of Chicago harmless for any damage, relocation or replacement costs associated with damage, relocation or removal of private property caused by the City performing work in the public way.

Authority for the above named privilege is herein given and granted from and after March 1, 2013 through and including December 1, 2013.

Alderman _____

Walter Burnett Jr. 27th Ward

Office of the City Clerk

O2013-2001

Office of the City Clerk

City Council Document Tracking Sheet

Meeting Date:	3/13/2013
Sponsor(s):	Burnett, Walter (27)
Type:	Ordinance
Title:	Sidewalk cafe(s) for Flo
Committee(s) Assignment:	Committee on Transportation and Public Way

ORDINANCE
FLO
Acct. No. 18886 - 1
Permit No. 1105118

Be It Ordained by the City Council of the City of Chicago:

Permission and authority are hereby given and granted to FLO upon the terms and subject to the conditions of this ordinance, to maintain and use a portion of the public right of way for a sidewalk cafe adjacent to its premises located at 1434 W. Chicago Ave.. Said sidewalk cafe area #1 shall be twenty-four (24) feet in length and five (5) feet in width for a total of one hundred twenty (120) square feet and shall allow six (6) feet of clear space from the face of the curb/building line along W. Chicago. The compensation for said space and the days and hours of operation for the sidewalk cafe shall be as follows:

Sunday 9:00am until 3:00pm Monday closed Tuesday through Thursday 8:30am until 10:00pm Friday 8:30am until 11:00pm Saturday 9:00am until 11:00pm
Compensation: $600.00
SEATING CAPACITY: 12

Sidewalk Cafe Permit and approved plan must be posted at all times.

This grant of privilege #1105118 for a sidewalk cafe shall be subject to the provisions of Section 10-28-900 though 10-28-995 of the Municipal Code of Chicago and the directions of the Commissioner of Department of Business Affairs and Consumer Protection, the Commissioner of Streets and Sanitation, and the Commissioner of Transportation.

The permit holder agrees to hold the City of Chicago harmless for any damage, relocation or replacement costs associated with damage, relocation or removal of private property caused by the City performing work in the public way.

Authority for the above named privilege is herein given and granted from and after March 1, 2013 through and including December 1, 2013.

Alderman _____

Walter Burnett Jr. 27th Ward

Office of the City Clerk

O2013-2003

Office of the City Clerk

City Council Document Tracking Sheet

Meeting Date:	3/13/2013
Sponsor(s):	Burnett, Walter (27)
Type:	Ordinance
Title:	Sidewalk cafe(s) for Greek Islands Restaurant
Committee(s) Assignment:	Committee on Transportation and Public Way

ORDINANCE
GREEK ISLANDS RESTAURANT
Acct. No. 1797 - 1
Permit No. 1104893

Be It Ordained by the City Council of the City of Chicago:

Permission and authority are hereby given and granted to GREEK ISLANDS RESTAURANT upon the terms and subject to the conditions of this ordinance, to maintain and use a portion of the public right of way for a sidewalk cafe adjacent to its premises located at 200 S. Halsted St.. Said sidewalk cafe area #1 shall be thirty point seven (30.7) feet in length and six point two (6.2) feet in width, area #2 shall be fifty-nine (59) feet in length and six point two (6.2) feet in width for a total of five hundred fifty-six point one four (556.14) square feet and shall allow six (6) feet of clear space from the face of the curb/building line along W. Adams Street. The compensation for said space and the days and hours of operation for the sidewalk cafe shall be as follows:

Monday thru Sunday 10:00 a.m. to 12:00 midnight
Compensation: $611.75
SEATING CAPACITY: 40

Sidewalk Cafe Permit and approved plan must be posted at all times.

This grant of privilege #1104893 for a sidewalk cafe shall be subject to the provisions of Section 10-28-900 though 10-28-995 of the Municipal Code of Chicago and the directions of the Commissioner of Department of Business Affairs and Consumer Protection, the Commissioner of Streets and Sanitation, and the Commissioner of Transportation.

The permit holder agrees to hold the City of Chicago harmless for any damage, relocation or replacement costs associated with damage, relocation or removal of private property caused by the City performing work in the public way.

Authority for the above named privilege is herein given and granted from and after March 1, 2013 through and including December 1, 2013.

Alderman _____

Walter Burnett Jr. 27th Ward

Office of the City Clerk

O2013-2005

Office of the City Clerk

City Council Document Tracking Sheet

Meeting Date:	3/13/2013
Sponsor(s):	Burnett, Walter (27)
Type:	Ordinance
Title:	Sidewalk cafe(s) for Ina's
Committee(s) Assignment:	Committee on Transportation and Public Way

ORDINANCE
INA'S
Acct. No. 213 - 2
Permit No. 1105359

Be It Ordained by the City Council of the City of Chicago:

Permission and authority are hereby given and granted to INA'S upon the terms and subject to the conditions of this ordinance, to maintain and use a portion of the public right of way for a sidewalk cafe adjacent to its premises located at 1235 W. Randolph St.. Said sidewalk cafe area #1 shall be thirty-eight (38) feet in length and nine (9) feet in width for a total of three hundred forty-two (342) square feet and shall allow six (6) feet of clear space from the face of the curb/building line along W.RANDOLPH. The compensation for said space and the days and hours of operation for the sidewalk cafe shall be as follows:

Monday 8:00 a.m.to 3::00 p.m. Tuesday thru Saturday 8:00 a.m.to 10:00 p.m. Sunday 8:00 a.m.to 3:00 p.m.
Compensation: $600.00
SEATING CAPACITY: 27

Sidewalk Cafe Permit and approved plan must be posted at all times.

This grant of privilege #1105359 for a sidewalk cafe shall be subject to the provisions of Section 10-28-900 though 10-28-995 of the Municipal Code of Chicago and the directions of the Commissioner of Department of Business Affairs and Consumer Protection, the Commissioner of Streets and Sanitation, and the Commissioner of Transportation.

The permit holder agrees to hold the City of Chicago harmless for any damage, relocation or replacement costs associated with damage, relocation or removal of private property caused by the City performing work in the public way.

Authority for the above named privilege is herein given and granted from and after March 1, 2013 through and including December 1, 2013.

Alderman _____

Walter Burnett Jr. 27th Ward

Office of the City Clerk

O2013-2009

Office of the City Clerk

City Council Document Tracking Sheet

Meeting Date:	3/13/2013
Sponsor(s):	Burnett, Walter (27)
Type:	Ordinance
Title:	Sidewalk cafe(s) for Karyn's On Green
Committee(s) Assignment:	Committee on Transportation and Public Way

ORDINANCE
KARYN'S ON GREEN
Acct. No. 347889 - 1
Permit No. 1105365

Be It Ordained by the City Council of the City of Chicago:

Permission and authority are hereby given and granted to KARYN'S ON GREEN upon the terms and subject to the conditions of this ordinance, to maintain and use a portion of the public right of way for a sidewalk cafe adjacent to its premises located at 130 S. Green St.. Said sidewalk cafe area #1 shall be twenty-six point six seven (26.67) feet in length and six point five (6.5) feet in width for a total of one hundred seventy-three point three six (173.36) square feet and shall allow six (6) feet of clear space from the face of the curb/building line along S. Green. The compensation for said space and the days and hours of operation for the sidewalk cafe shall be as follows:

Sunday 11:00am until 10:00pm Monday through Saturday 11:00am until 11:00pm
Compensation: $600.00
SEATING CAPACITY: 20

Sidewalk Cafe Permit and approved plan must be posted at all times.

This grant of privilege #1105365 for a sidewalk cafe shall be subject to the provisions of Section 10-28-900 though 10-28-995 of the Municipal Code of Chicago and the directions of the Commissioner of Department of Business Affairs and Consumer Protection, the Commissioner of Streets and Sanitation, and the Commissioner of Transportation.

The permit holder agrees to hold the City of Chicago harmless for any damage, relocation or replacement costs associated with damage, relocation or removal of private property caused by the City performing work in the public way.

Authority for the above named privilege is herein given and granted from and after March 1, 2013 through and including December 1, 2013.

Alderman _____

Walter Burnett Jr. 27th Ward

Office of the City Clerk

O2013-2011

Office of the City Clerk

City Council Document Tracking Sheet

Meeting Date:	3/13/2013
Sponsor(s):	Burnett, Walter (27)
Type:	Ordinance
Title:	Sidewalk cafe(s) for Mart Anthony
Committee(s) Assignment:	Committee on Transportation and Public Way

ORDINANCE
MART ANTHONY
Acct. No. 4127 - 2
Permit No. 1105223

Be It Ordained by the City Council of the City of Chicago:

Permission and authority are hereby given and granted to MART ANTHONY upon the terms and subject to the conditions of this ordinance, to maintain and use a portion of the public right of way for a sidewalk cafe adjacent to its premises located at 1200 W. Hubbard St.. Said sidewalk cafe area #1 shall be one hundred (100) feet in length and eight (8) feet in width for a total of eight hundred (800) square feet and shall allow six (6) feet of clear space from the face of the curb/building line along W. Hubbard St.. The compensation for said space and the days and hours of operation for the sidewalk cafe shall be as follows:

Monday through Friday 11:00 am until 10:00pm.
Saturday 12:00 noon Sunday 1:00 pm to 10:00 pm.
Compensation: $880.00
SEATING CAPACITY: 32

Sidewalk Cafe Permit and approved plan must be posted at all times.

This grant of privilege #1105223 for a sidewalk cafe shall be subject to the provisions of Section 10-28-900 though 10-28-995 of the Municipal Code of Chicago and the directions of the Commissioner of Department of Business Affairs and Consumer Protection, the Commissioner of Streets and Sanitation, and the Commissioner of Transportation.

The permit holder agrees to hold the City of Chicago harmless for any damage, relocation or replacement costs associated with damage, relocation or removal of private property caused by the City performing work in the public way.

Authority for the above named privilege is herein given and granted from and after March 1, 2013 through and including December 1, 2013.

Alderman _____

Walter Burnett Jr. 27th Ward

Office of the City Clerk

O2013-2015

Office of the City Clerk

City Council Document Tracking Sheet

Meeting Date:	3/13/2013
Sponsor(s):	Burnett, Walter (27)
Type:	Ordinance
Title:	Sidewalk cafe(s) for Nini's Groceries
Committee(s) Assignment:	Committee on Transportation and Public Way

ORDINANCE
NINI'S GROCERIES
Acct. No. 366839 - 1
Permit No. 1104874

Be It Ordained by the City Council of the City of Chicago:

Permission and authority are hereby given and granted to NINI'S GROCERIES upon the terms and subject to the conditions of this ordinance, to maintain and use a portion of the public right of way for a sidewalk cafe adjacent to its premises located at 543 N. Noble St.. Said sidewalk cafe area #1 shall be twenty-two (22) feet in length and nine (9) feet in width for a total of one hundred ninety-eight (198) square feet and shall allow six (6) feet of clear space from the face of the curb/building line along W. Ohio Street. The compensation for said space and the days and hours of operation for the sidewalk cafe shall be as follows:

Tuesday through Saturday 8:00 a.m. to 7:00 p.m. Sunday 8:00 to 5:00 p.m.
Compensation: $600.00
SEATING CAPACITY: 16

Sidewalk Cafe Permit and approved plan must be posted at all times.

This grant of privilege #1104874 for a sidewalk cafe shall be subject to the provisions of Section 10-28-900 though 10-28-995 of the Municipal Code of Chicago and the directions of the Commissioner of Department of Business Affairs and Consumer Protection, the Commissioner of Streets and Sanitation, and the Commissioner of Transportation.

The permit holder agrees to hold the City of Chicago harmless for any damage, relocation or replacement costs associated with damage, relocation or removal of private property caused by the City performing work in the public way.

Authority for the above named privilege is herein given and granted from and after March 1, 2013 through and including December 1, 2013.

Alderman 

Walter Burnett Jr. 27th Ward

Office of the City Clerk

O2013-2019

Office of the City Clerk

City Council Document Tracking Sheet

Meeting Date:	3/13/2013
Sponsor(s):	Burnett, Walter (27)
Type:	Ordinance
Title:	Sidewalk cafe(s) for O'Briens Restaurant & Bar
Committee(s) Assignment:	Committee on Transportation and Public Way

ORDINANCE
O'BRIENS RESTAURANT & BAR
Acct. No. 4210 - 1
Permit No. 1105376

Be It Ordained by the City Council of the City of Chicago:

Permission and authority are hereby given and granted to O'BRIENS RESTAURANT & BAR upon the terms and subject to the conditions of this ordinance, to maintain and use a portion of the public right of way for a sidewalk cafe adjacent to its premises located at 1528 N. Wells St.. Said sidewalk cafe area #1 shall be thirty-one (31) feet in length and eight (8) feet in width, area #2 shall be twenty-six point seven five (26.75) feet in length and eight (8) feet in width for a total of four hundred sixty-two (462) square feet and shall allow six (6) feet of clear space from the face of the curb/building line along N. Wells Street. The compensation for said space and the days and hours of operation for the sidewalk cafe shall be as follows:

Monday through Thursday 11:00 a.m. to 11:00 p.m. Friday & Saturday 10:00 a.m. until 12:00 midnight Sunday 10:00 a.m. to 11:00 p.m.
Compensation: $1,062.60
SEATING CAPACITY: 36

Sidewalk Cafe Permit and approved plan must be posted at all times.

This grant of privilege #1105376 for a sidewalk cafe shall be subject to the provisions of Section 10-28-900 though 10-28-995 of the Municipal Code of Chicago and the directions of the Commissioner of Department of Business Affairs and Consumer Protection, the Commissioner of Streets and Sanitation, and the Commissioner of Transportation.

The permit holder agrees to hold the City of Chicago harmless for any damage, relocation or replacement costs associated with damage, relocation or removal of private property caused by the City performing work in the public way.

Authority for the above named privilege is herein given and granted from and after March 1, 2013 through and including December 1, 2013.

Alderman _____

Walter Burnett Jr. 27th Ward

Office of the City Clerk

O2013-2024

Office of the City Clerk

City Council Document Tracking Sheet

Meeting Date:	3/13/2013
Sponsor(s):	Burnett, Walter (27)
Type:	Ordinance
Title:	Sidewalk cafe(s) for Porkchop
Committee(s) Assignment:	Committee on Transportation and Public Way

ORDINANCE
PORKCHOP
Acct. No. 271816 - 1
Permit No. 1105262

Be It Ordained by the City Council of the City of Chicago:

Permission and authority are hereby given and granted to PORKCHOP upon the terms and subject to the conditions of this ordinance, to maintain and use a portion of the public right of way for a sidewalk cafe adjacent to its premises located at 941 W. Randolph St.. Said sidewalk cafe area #1 shall be thirty-eight (38) feet in length and ten (10) feet in width for a total of three hundred eighty (380) square feet and shall allow six (6) feet of clear space from the face of the curb/building line along W. Randolph Street. The compensation for said space and the days and hours of operation for the sidewalk cafe shall be as follows:

Monday through Friday 11:00 a.m. to 3:30 p.m. & 5:30pm to 11:00pm Saturday & Sunday 5:30 a.m. to 11:00pm.
Compensation: $600.00
SEATING CAPACITY: 36

Sidewalk Cafe Permit and approved plan must be posted at all times.

This grant of privilege #1105262 for a sidewalk cafe shall be subject to the provisions of Section 10-28-900 though 10-28-995 of the Municipal Code of Chicago and the directions of the Commissioner of Department of Business Affairs and Consumer Protection, the Commissioner of Streets and Sanitation, and the Commissioner of Transportation.

The permit holder agrees to hold the City of Chicago harmless for any damage, relocation or replacement costs associated with damage, relocation or removal of private property caused by the City performing work in the public way.

Authority for the above named privilege is herein given and granted from and after March 1, 2013 through and including December 1, 2013.

Alderman _____

Walter Burnett Jr. 27th Ward

Office of the City Clerk

O2013-2029

Office of the City Clerk

City Council Document Tracking Sheet

Meeting Date:	3/13/2013
Sponsor(s):	Burnett, Walter (27)
Type:	Ordinance
Title:	Sidewalk cafe(s) for Publican, The
Committee(s) Assignment:	Committee on Transportation and Public Way

ORDINANCE
THE PUBLICAN
Acct. No. 317802 - 1
Permit No. 1105114

Be It Ordained by the City Council of the City of Chicago:

Permission and authority are hereby given and granted to THE PUBLICAN upon the terms and subject to the conditions of this ordinance, to maintain and use a portion of the public right of way for a sidewalk cafe adjacent to its premises located at 837 W. Fulton Market . Said sidewalk cafe area #1 shall be forty-two (42) feet in length and eight (8) feet in width for a total of three hundred thirty-six (336) square feet and shall allow six (6) feet of clear space from the face of the curb/building line along W. Fulton Market. The compensation for said space and the days and hours of operation for the sidewalk cafe shall be as follows:

Monday through Friday 3:30 p.m. to 12:00 midnight Saturday and Sunday 10:00 a.m. to 12:00 midnight
Compensation: $600.00
SEATING CAPACITY: 30

Sidewalk Cafe Permit and approved plan must be posted at all times.

This grant of privilege #1105114 for a sidewalk cafe shall be subject to the provisions of Section 10-28-900 though 10-28-995 of the Municipal Code of Chicago and the directions of the Commissioner of Department of Business Affairs and Consumer Protection, the Commissioner of Streets and Sanitation, and the Commissioner of Transportation.

The permit holder agrees to hold the City of Chicago harmless for any damage, relocation or replacement costs associated with damage, relocation or removal of private property caused by the City performing work in the public way.

Authority for the above named privilege is herein given and granted from and after March 1, 2013 through and including December 1, 2013.

Alderman _____

Walter Burnett Jr. 27th Ward

Office of the City Clerk

O2013-2031

Office of the City Clerk

City Council Document Tracking Sheet

Meeting Date:	3/13/2013
Sponsor(s):	Burnett, Walter (27)
Type:	Ordinance
Title:	Sidewalk cafe(s) for Publican Quality Meats
Committee(s) Assignment:	Committee on Transportation and Public Way

ORDINANCE
PUBLICAN QUALITY MEATS
Acct. No. 362776 - 1
Permit No. 1105115

Be It Ordained by the City Council of the City of Chicago:

Permission and authority are hereby given and granted to PUBLICAN QUALITY MEATS upon the terms and subject to the conditions of this ordinance, to maintain and use a portion of the public right of way for a sidewalk cafe adjacent to its premises located at 825 W. Fulton Market . Said sidewalk cafe area #1 shall be forty-one point five (41.5) feet in length and seven (7) feet in width, area #2 shall be twenty-five point five eight (25.58) feet in length and seven (7) feet in width, area #3 shall be twelve (12) feet in length and six point six seven (6.67) feet in width for a total of five hundred forty-nine point six (549.6) square feet and shall allow six (6) feet of clear space from the face of the curb/building line along N. Green Street, W. Fulton Market. The compensation for said space and the days and hours of operation for the sidewalk cafe shall be as follows:

Monday through Sunday 8:00 a.m. to 12:00 midnight
Compensation: $604.56
SEATING CAPACITY: 26

Sidewalk Cafe Permit and approved plan must be posted at all times.

This grant of privilege #1105115 for a sidewalk cafe shall be subject to the provisions of Section 10-28-900 though 10-28-995 of the Municipal Code of Chicago and the directions of the Commissioner of Department of Business Affairs and Consumer Protection, the Commissioner of Streets and Sanitation, and the Commissioner of Transportation.

The permit holder agrees to hold the City of Chicago harmless for any damage, relocation or replacement costs associated with damage, relocation or removal of private property caused by the City performing work in the public way.

Authority for the above named privilege is herein given and granted from and after March 1, 2013 through and including December 1, 2013.

Alderman

Walter Burnett Jr. 27th Ward

Office of the City Clerk

O2013-2034

Office of the City Clerk

City Council Document Tracking Sheet

Meeting Date:	3/13/2013
Sponsor(s):	Burnett, Walter (27)
Type:	Ordinance
Title:	Sidewalk cafe(s) for Sushi Dokku
Committee(s) Assignment:	Committee on Transportation and Public Way

ORDINANCE
SUSHI DOKKU
Acct. No. 373179 - 1
Permit No. 1104836

Be It Ordained by the City Council of the City of Chicago:

Permission and authority are hereby given and granted to SUSHI DOKKU upon the terms and subject to the conditions of this ordinance, to maintain and use a portion of the public right of way for a sidewalk cafe adjacent to its premises located at 823 W. Randolph St.. Said sidewalk cafe area #1 shall be twenty-seven (27) feet in length and ten (10) feet in width, area #2 shall be forty-five (45) feet in length and eight (8) feet in width for a total of six hundred thirty (630) square feet and shall allow six (6) feet of clear space from the face of the curb/building line along W. Randolph Street, N. Green Street. The compensation for said space and the days and hours of operation for the sidewalk cafe shall be as follows:

Monday through Sunday 11:00 a.m. to 12:00 midnight
Compensation: $693.00
SEATING CAPACITY: 36

Sidewalk Cafe Permit and approved plan must be posted at all times.

This grant of privilege #1104836 for a sidewalk cafe shall be subject to the provisions of Section 10-28-900 though 10-28-995 of the Municipal Code of Chicago and the directions of the Commissioner of Department of Business Affairs and Consumer Protection, the Commissioner of Streets and Sanitation, and the Commissioner of Transportation.

The permit holder agrees to hold the City of Chicago harmless for any damage, relocation or replacement costs associated with damage, relocation or removal of private property caused by the City performing work in the public way.

Authority for the above named privilege is herein given and granted from and after March 1, 2013 through and including December 1, 2013.

Alderman _____

Walter Burnett Jr. 27th Ward

Office of the City Clerk

O2013-2038

Office of the City Clerk

City Council Document Tracking Sheet

Meeting Date:	3/13/2013
Sponsor(s):	Burnett, Walter (27)
Type:	Ordinance
Title:	Sidewalk cafe(s) for Topo Gigio Ristorante
Committee(s) Assignment:	Committee on Transportation and Public Way

ORDINANCE
TOPO GIGIO RISTORANTE
Acct. No. 6526 - 1
Permit No. 1105124

Be It Ordained by the City Council of the City of Chicago:

Permission and authority are hereby given and granted to TOPO GIGIO RISTORANTE upon the terms and subject to the conditions of this ordinance, to maintain and use a portion of the public right of way for a sidewalk cafe adjacent to its premises located at 1514-16 N. Wells St.. Said sidewalk cafe area #1 shall be fifty (50) feet in length and nine point five (9.5) feet in width for a total of four hundred seventy-five (475) square feet and shall allow six (6) feet of clear space from the face of the curb/building line along N. WELLS ST.. The compensation for said space and the days and hours of operation for the sidewalk cafe shall be as follows:

Monday thru Saturday 11:30 a.m. to 11:00 p.m.Sunday 4:00 p.m.to 10:30 p.m.
Compensation: $1,092.50
SEATING CAPACITY: 33

Sidewalk Cafe Permit and approved plan must be posted at all times.

This grant of privilege #1105124 for a sidewalk cafe shall be subject to the provisions of Section 10-28-900 though 10-28-995 of the Municipal Code of Chicago and the directions of the Commissioner of Department of Business Affairs and Consumer Protection, the Commissioner of Streets and Sanitation, and the Commissioner of Transportation.

The permit holder agrees to hold the City of Chicago harmless for any damage, relocation or replacement costs associated with damage, relocation or removal of private property caused by the City performing work in the public way.

Authority for the above named privilege is herein given and granted from and after March 1, 2013 through and including December 1, 2013.

Alderman _____

Walter Burnett Jr. 27th Ward

Office of the City Clerk

O2013-2041

Office of the City Clerk

City Council Document Tracking Sheet

Meeting Date:	3/13/2013
Sponsor(s):	Burnett, Walter (27)
Type:	Ordinance
Title:	Sidewalk cafe(s) for Viaggio
Committee(s) Assignment:	Committee on Transportation and Public Way

ORDINANCE
VIAGGIO
Acct. No. 275310 - 1
Permit No. 1105028

Be It Ordained by the City Council of the City of Chicago:

Permission and authority are hereby given and granted to VIAGGIO upon the terms and subject to the conditions of this ordinance, to maintain and use a portion of the public right of way for a sidewalk cafe adjacent to its premises located at 1330 W. Madison St.. Said sidewalk cafe area #1 shall be twenty-four (24) feet in length and four (4) feet in width, area #2 shall be ten (10) feet in length and four (4) feet in width, area #3 shall be ten (10) feet in length and four (4) feet in width for a total of one hundred seventy-six (176) square feet and shall allow six (6) feet of clear space from the face of the curb/building line along W. Madison Street. The compensation for said space and the days and hours of operation for the sidewalk cafe shall be as follows:


Monday through Sunday 8:00 a.m. to 12:00 midnight
Compensation: $600.00
SEATING CAPACITY: 26

Sidewalk Cafe Permit and approved plan must be posted at all times.

This grant of privilege #1105028 for a sidewalk cafe shall be subject to the provisions of Section 10-28-900 though 10-28-995 of the Municipal Code of Chicago and the directions of the Commissioner of Department of Business Affairs and Consumer Protection, the Commissioner of Streets and Sanitation, and the Commissioner of Transportation.

The permit holder agrees to hold the City of Chicago harmless for any damage, relocation or replacement costs associated with damage, relocation or removal of private property caused by the City performing work in the public way.

Authority for the above named privilege is herein given and granted from and after March 1, 2013 through and including December 1, 2013.

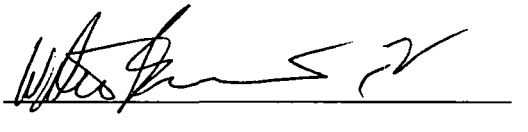Alderman 

Walter Burnett Jr. 27th Ward

Office of the City Clerk

O2013-2049

Office of the City Clerk

City Council Document Tracking Sheet

Meeting Date:	3/13/2013
Sponsor(s):	Burnett, Walter (27)
Type:	Ordinance
Title:	Sidewalk cafe(s) for Vincenzo's
Committee(s) Assignment:	Committee on Transportation and Public Way

ORDINANCE
VINCENZO'S
Acct. No. 372351 - 1
Permit No. 1105253

Be It Ordained by the City Council of the City of Chicago:

Permission and authority are hereby given and granted to VINCENZO'S upon the terms and subject to the conditions of this ordinance, to maintain and use a portion of the public right of way for a sidewalk cafe adjacent to its premises located at 1104 W. Madison St.. Said sidewalk cafe area #1 shall be twenty-four (24) feet in length and nine (9) feet in width for a total of two hundred sixteen (216) square feet and shall allow six (6) feet of clear space from the face of the curb/building line along W Madison St. The compensation for said space and the days and hours of operation for the sidewalk cafe shall be as follows:

Sunday thru Saturday 11:00 a.m. until 12:00 Midnight
Compensation: $600.00
SEATING CAPACITY: 24

Sidewalk Cafe Permit and approved plan must be posted at all times.

This grant of privilege #1105253 for a sidewalk cafe shall be subject to the provisions of Section 10-28-900 though 10-28-995 of the Municipal Code of Chicago and the directions of the Commissioner of Department of Business Affairs and Consumer Protection, the Commissioner of Streets and Sanitation, and the Commissioner of Transportation.

The permit holder agrees to hold the City of Chicago harmless for any damage, relocation or replacement costs associated with damage, relocation or removal of private property caused by the City performing work in the public way.

Authority for the above named privilege is herein given and granted from and after March 1, 2013 through and including December 1, 2013.

Alderman _____

Walter Burnett Jr. 27th Ward

Department of Business Affairs and Consumer Protection
Business Assistance Center - Public Way Use Unit
City Hall - 121 N. LaSalle Street, Room 800 • Chicago, IL 60602
(312)-74-GOBIZ (312-744-6249) • (312) 744-1944 (TTY)
http://www.cityofchicago.org/bacp

03/13/2013

Alderman **Walter Burnett Jr.**
Ward # **27**
City of Chicago
City Hall, Room **203**
121 North LaSalle Street
Chicago, Illinois 60602

Re: An ordinance to use and maintain a portion of the public right-of-way for **one (1) sidewalk cafe(s)** for **VINCENZO'S**, adjacent to the premises known as **1104 W. Madison St.**.

Dear Alderman **Walter Burnett Jr.**:

The applicant referenced above has requested the use of the public right-of-way for a **sidewalk cafe(s)**. An ordinance has been prepared by the Department of Business Affairs and Consumer Protection – Business Assistance Center - Public Way Use Unit for presentation to the City Council. Because this request was made for properties located in your ward, as approved by you as per the attached, I respectfully request that you introduce the attached ordinance at the next City Council meeting.

If you have any questions regarding this ordinance, please contact Anthony Bertuca at (312) 744-5506.

Department of Business Affairs and Consumer Protection

Office of the City Clerk

O2013-2057

Office of the City Clerk

City Council Document Tracking Sheet

Meeting Date:	3/13/2013
Sponsor(s):	Burnett, Walter (27)
Type:	Ordinance
Title:	Sidewalk cafe(s) for Westend Bar & Grill
Committee(s) Assignment:	Committee on Transportation and Public Way

ORDINANCE
WESTEND BAR & GRILL
Acct. No. 311103 - 1
Permit No. 1105048

Be It Ordained by the City Council of the City of Chicago:

Permission and authority are hereby given and granted to WESTEND BAR & GRILL upon the terms and subject to the conditions of this ordinance, to maintain and use a portion of the public right of way for a sidewalk cafe adjacent to its premises located at 1326-28 W. Madison St.. Said sidewalk cafe area #1 shall be fifty-one point five (51.5) feet in length and seven (7) feet in width, area #2 shall be twenty-one (21) feet in length and five (5) feet in width, area #3 shall be fourteen point three three (14.33) feet in length and five (5) feet in width for a total of five hundred thirty-seven point one five (537.15) square feet and shall allow six (6) feet of clear space from the face of the curb/building line along Ada Street, and W. Madison Street. The compensation for said space and the days and hours of operation for the sidewalk cafe shall be as follows:

Monday through Thursday 11:00 a.m. to 10:00 p.m. Friday 11:00 a.m. to 11:00 p.m.
Saturday 11:00 a.m. to 11:00 p.m. Sunday 11:00 a.m. to 10:00 p.m.
Compensation: $600.00
SEATING CAPACITY: 50

Sidewalk Cafe Permit and approved plan must be posted at all times.

This grant of privilege #1105048 for a sidewalk cafe shall be subject to the provisions of Section 10-28-900 though 10-28-995 of the Municipal Code of Chicago and the directions of the Commissioner of Department of Business Affairs and Consumer Protection, the Commissioner of Streets and Sanitation, and the Commissioner of Transportation.

The permit holder agrees to hold the City of Chicago harmless for any damage, relocation or replacement costs associated with damage, relocation or removal of private property caused by the City performing work in the public way.

Authority for the above named privilege is herein given and granted from and after March 1, 2013 through and including December 1, 2013.

Alderman _____

Walter Burnett Jr. 27th Ward

Office of the City Clerk

O2013-1999

Office of the City Clerk

City Council Document Tracking Sheet

Meeting Date:	3/13/2013
Sponsor(s):	Suarez, Regner Ray (31)
Type:	Ordinance
Title:	Sidewalk cafe(s) for Taqueria El Kacheton
Committee(s) Assignment:	Committee on Transportation and Public Way

ORDINANCE
TAQUERIA EL KACHETON
Acct. No. 342683 - 1
Permit No. 1105005

Be It Ordained by the City Council of the City of Chicago:

Permission and authority are hereby given and granted to TAQUERIA EL KACHETON upon the terms and subject to the conditions of this ordinance, to maintain and use a portion of the public right of way for a sidewalk cafe adjacent to its premises located at 2446 N. Laramie Ave.. Said sidewalk cafe area #1 shall be twenty-five (25) feet in length and five (5) feet in width for a total of one hundred twenty-five (125) square feet and shall allow six (6) feet of clear space from the face of the curb/building line along N. Laramie. The compensation for said space and the days and hours of operation for the sidewalk cafe shall be as follows:

Sunday through Saturday 9:30 am until 10:00pm
Compensation: $600.00
SEATING CAPACITY: 6

Sidewalk Cafe Permit and approved plan must be posted at all times.

This grant of privilege #1105005 for a sidewalk cafe shall be subject to the provisions of Section 10-28-900 though 10-28-995 of the Municipal Code of Chicago and the directions of the Commissioner of Department of Business Affairs and Consumer Protection, the Commissioner of Streets and Sanitation, and the Commissioner of Transportation.

The permit holder agrees to hold the City of Chicago harmless for any damage, relocation or replacement costs associated with damage, relocation or removal of private property caused by the City performing work in the public way.

Authority for the above named privilege is herein given and granted from and after March 1, 2013 through and including December 1, 2013.

Alderman _____

Ray Suarez 31st Ward

Department of Business Affairs and Consumer Protection
Business Assistance Center - Public Way Use Unit
City Hall - 121 N. LaSalle Street, Room 800 • Chicago, IL 60602
(312)-74-GOBIZ (312-744-6249) • (312) 744-1944 (TTY)
http://www.cityofchicago.org/bacp

03/13/2013

Alderman **Ray Suarez**
Ward # **31**
City of Chicago
City Hall, Room **203**
121 North LaSalle Street
Chicago, Illinois 60602

Re: An ordinance to use and maintain a portion of the public right-of-way for **one (1) sidewalk cafe(s)** for **TAQUERIA EL KACHETON**, adjacent to the premises known as **2446 N. Laramie Ave.**.

Dear Alderman **Ray Suarez**:

The applicant referenced above has requested the use of the public right-of-way for a **sidewalk cafe(s)**. An ordinance has been prepared by the Department of Business Affairs and Consumer Protection – Business Assistance Center - Public Way Use Unit for presentation to the City Council. Because this request was made for properties located in your ward, as approved by you as per the attached, I respectfully request that you introduce the attached ordinance at the next City Council meeting.

If you have any questions regarding this ordinance, please contact Anthony Bertuca at (312) 744-5506.

Department of Business Affairs and Consumer Protection

Office of the City Clerk

O2013-2039

Office of the City Clerk

City Council Document Tracking Sheet

Meeting Date:	3/13/2013
Sponsor(s):	Waguespack, Scott (32)
Type:	Ordinance
Title:	Sidewalk cafe(s) for Cafe El Tapatio
Committee(s) Assignment:	Committee on Transportation and Public Way

ORDINANCE
CAFE EL TAPATIO
Acct. No. 340860 - 1
Permit No. 1105242

Be It Ordained by the City Council of the City of Chicago:

Permission and authority are hereby given and granted to CAFE EL TAPATIO upon the terms and subject to the conditions of this ordinance, to maintain and use a portion of the public right of way for a sidewalk cafe adjacent to its premises located at 3400 N. Ashland Ave.. Said sidewalk cafe area #1 shall be sixty-three (63) feet in length and nine (9) feet in width for a total of five hundred sixty-seven (567) square feet and shall allow six (6) feet of clear space from the face of the curb/building line along W. Roscoe St.. The compensation for said space and the days and hours of operation for the sidewalk cafe shall be as follows:

Monday throughThursday 10:00 a.m. until 10:00 p.m. Satruday 9:00 a.m. until 12:00 Midnight Sunday 9:00 a.m. until 11:00 p.m.
Compensation: $623.70
SEATING CAPACITY: 46

Sidewalk Cafe Permit and approved plan must be posted at all times.

This grant of privilege #1105242 for a sidewalk cafe shall be subject to the provisions of Section 10-28-900 though 10-28-995 of the Municipal Code of Chicago and the directions of the Commissioner of Department of Business Affairs and Consumer Protection, the Commissioner of Streets and Sanitation, and the Commissioner of Transportation.

The permit holder agrees to hold the City of Chicago harmless for any damage, relocation or replacement costs associated with damage, relocation or removal of private property caused by the City performing work in the public way.

Authority for the above named privilege is herein given and granted from and after March 1, 2013 through and including December 1, 2013.

Alderman _____

Scott Waguespack 32nd Ward

Department of Business Affairs and Consumer Protection
Business Assistance Center- Public Way Use Unit
City Hall- 121 N. LaSalle Street Room 800 • Chicago, IL 60602
(312)-74-GOBIZ (312-744-6249) • (312) 744-1944 (TTY)
http://www.cityofchicago.org/bacp

03/13/2013

Alderman **Scott Waguespack**
Ward # **32**
City of Chicago
City Hall, Room **300**
121 North LaSalle Street
Chicago, Illinois 60602

Re: An ordinance to use and maintain a portion of the public right-of-way for **one (1) sidewalk cafe(s)** for **CAFE EL TAPATIO**, adjacent to the premises known as **3400 N. Ashland Ave.**.

Dear Alderman **Scott Waguespack**:

The applicant referenced above has requested the use of the public right-of-way for a **sidewalk cafe(s)**. An ordinance has been prepared by the Department of Business Affairs and Consumer Protection – Business Assistance Center - Public Way Use Unit for presentation to the City Council. Because this request was made for properties located in your ward, as approved by you as per the attached, I respectfully request that you introduce the attached ordinance at the next City Council meeting.

If you have any questions regarding this ordinance, please contact Anthony Bertuca at (312) 744-5506.

Department of Business Affairs and Consumer Protection

Office of the City Clerk

O2013-2045

Office of the City Clerk

City Council Document Tracking Sheet

Meeting Date:	3/13/2013
Sponsor(s):	Waguespack, Scott (32)
Type:	Ordinance
Title:	Sidewalk cafe(s) for Caribou Coffee
Committee(s) Assignment:	Committee on Transportation and Public Way

ORDINANCE
CARIBOU COFFEE
Acct. No. 17658 - 23
Permit No. 1105203

Be It Ordained by the City Council of the City of Chicago:

Permission and authority are hereby given and granted to CARIBOU COFFEE upon the terms and subject to the conditions of this ordinance, to maintain and use a portion of the public right of way for a sidewalk cafe adjacent to its premises located at 1611 N. Damen Ave.. Said sidewalk cafe area #1 shall be twelve (12) feet in length and four point six seven (4.67) feet in width for a total of fifty-six point zero four (56.04) square feet and shall allow six (6) feet of clear space from the face of the curb/building line along N DAMEN AVE. The compensation for said space and the days and hours of operation for the sidewalk cafe shall be as follows:

Sunday through Saturday 8:00 a.m. until 10:00 p.m.
Compensation: $600.00
SEATING CAPACITY: 6

Sidewalk Cafe Permit and approved plan must be posted at all times.

This grant of privilege #1105203 for a sidewalk cafe shall be subject to the provisions of Section 10-28-900 though 10-28-995 of the Municipal Code of Chicago and the directions of the Commissioner of Department of Business Affairs and Consumer Protection, the Commissioner of Streets and Sanitation, and the Commissioner of Transportation.

The permit holder agrees to hold the City of Chicago harmless for any damage, relocation or replacement costs associated with damage, relocation or removal of private property caused by the City performing work in the public way.

Authority for the above named privilege is herein given and granted from and after March 1, 2013 through and including December 1, 2013.

Alderman Scott Waguespack

Scott Waguespack 32nd Ward

Department of Business Affairs and Consumer Protection
Business Assistance Center - Public Way Use Unit
City Hall - 121 N. LaSalle Street, Room 800 • Chicago, IL 60602
(312)-74-GOBIZ (312-744-6249) • (312) 744-1944 (TTY)
http://www.cityofchicago.org/bacp

03/13/2013

Alderman **Scott Waguespack**
Ward # **32**
City of Chicago
City Hall, Room **300**
121 North LaSalle Street
Chicago, Illinois 60602

Re: An ordinance to use and maintain a portion of the public right-of-way for **one (1) sidewalk cafe(s)** for **CARIBOU COFFEE**, adjacent to the premises known as **1611 N. Damen Ave.**.

Dear Alderman **Scott Waguespack**:

The applicant referenced above has requested the use of the public right-of-way for a **sidewalk cafe(s)**. An ordinance has been prepared by the Department of Business Affairs and Consumer Protection – Business Assistance Center - Public Way Use Unit for presentation to the City Council. Because this request was made for properties located in your ward, as approved by you as per the attached, I respectfully request that you introduce the attached ordinance at the next City Council meeting.

If you have any questions regarding this ordinance, please contact Anthony Bertuca at (312) 744-5506.

Department of Business Affairs and Consumer Protection

Office of the City Clerk

O2013-2050

Office of the City Clerk

City Council Document Tracking Sheet

Meeting Date:	3/13/2013
Sponsor(s):	Waguespack, Scott (32)
Type:	Ordinance
Title:	Sidewalk cafe(s) for Floyd's Pub
Committee(s) Assignment:	Committee on Transportation and Public Way

ORDINANCE
FLOYD'S PUB
Acct. No. 222699 - 1
Permit No. 1105063

Be It Ordained by the City Council of the City of Chicago:

Permission and authority are hereby given and granted to FLOYD'S PUB upon the terms and subject to the conditions of this ordinance, to maintain and use a portion of the public right of way for a sidewalk cafe adjacent to its premises located at 1944 N. Oakley Ave.. Said sidewalk cafe area #1 shall be fourteen (14) feet in length and seven (7) feet in width for a total of ninety-eight (98) square feet and shall allow six (6) feet of clear space from the face of the curb/building line along N. Oakley Avenue. The compensation for said space and the days and hours of operation for the sidewalk cafe shall be as follows:

Monday through Sunday 8:00 a.m. to 12:00 midnight
Compensation: $600.00
SEATING CAPACITY: 14

Sidewalk Cafe Permit and approved plan must be posted at all times.

This grant of privilege #1105063 for a sidewalk cafe shall be subject to the provisions of Section 10-28-900 though 10-28-995 of the Municipal Code of Chicago and the directions of the Commissioner of Department of Business Affairs and Consumer Protection, the Commissioner of Streets and Sanitation, and the Commissioner of Transportation.

The permit holder agrees to hold the City of Chicago harmless for any damage, relocation or replacement costs associated with damage, relocation or removal of private property caused by the City performing work in the public way.

Authority for the above named privilege is herein given and granted from and after March 1, 2013 through and including December 1, 2013.

Alderman _____

Scott Waguespack 32nd Ward

Department of Business Affairs and Consumer Protection
Business Assistance Center - Public Way Use Unit
City Hall - 121 N. LaSalle Street, Room 800 • Chicago, IL 60602
(312)-74-GOBIZ (312-744-6249) • (312) 744-1944 (TTY)
http://www.cityofchicago.org/bacp

03/13/2013

Alderman **Scott Waguespack**
Ward # **32**
City of Chicago
City Hall, Room **300**
121 North LaSalle Street
Chicago, Illinois 60602

Re: An ordinance to use and maintain a portion of the public right-of-way for **one (1) sidewalk cafe(s)** for **FLOYD'S PUB**, adjacent to the premises known as **1944 N. Oakley Ave.**.

Dear Alderman **Scott Waguespack**:

The applicant referenced above has requested the use of the public right-of-way for a **sidewalk cafe(s)**. An ordinance has been prepared by the Department of Business Affairs and Consumer Protection – Business Assistance Center - Public Way Use Unit for presentation to the City Council. Because this request was made for properties located in your ward, as approved by you as per the attached, I respectfully request that you introduce the attached ordinance at the next City Council meeting.

If you have any questions regarding this ordinance, please contact Anthony Bertuca at (312) 744-5506.

Department of Business Affairs and Consumer Protection

Office of the City Clerk

O2013-2053

Office of the City Clerk

City Council Document Tracking Sheet

Meeting Date:	3/13/2013
Sponsor(s):	Waguespack, Scott (32)
Type:	Ordinance
Title:	Sidewalk cafe(s) for Golden Apple Restaurant
Committee(s) Assignment:	Committee on Transportation and Public Way

ORDINANCE
GOLDEN APPLE RESTAURANT
Acct. No. 4488 - 1
Permit No. 1105212

Be It Ordained by the City Council of the City of Chicago:

Permission and authority are hereby given and granted to GOLDEN APPLE RESTAURANT upon the terms and subject to the conditions of this ordinance, to maintain and use a portion of the public right of way for a sidewalk cafe adjacent to its premises located at 2971 N. Lincoln Ave.. Said sidewalk cafe area #1 shall be thirty-one (31) feet in length and ten (10) feet in width for a total of three hundred ten (310) square feet and shall allow six (6) feet of clear space from the face of the curb/building line along W. Wellington Street. The compensation for said space and the days and hours of operation for the sidewalk cafe shall be as follows:

Monday through Sunday 8:00 a.m. to 11:00 p.m.
Compensation: $600.00
SEATING CAPACITY: 20

Sidewalk Cafe Permit and approved plan must be posted at all times.

This grant of privilege #1105212 for a sidewalk cafe shall be subject to the provisions of Section 10-28-900 though 10-28-995 of the Municipal Code of Chicago and the directions of the Commissioner of Department of Business Affairs and Consumer Protection, the Commissioner of Streets and Sanitation, and the Commissioner of Transportation.

The permit holder agrees to hold the City of Chicago harmless for any damage, relocation or replacement costs associated with damage, relocation or removal of private property caused by the City performing work in the public way.

Authority for the above named privilege is herein given and granted from and after March 1, 2013 through and including December 1, 2013.

Alderman _____

Scott Waguespack 32nd Ward

Department of Business Affairs and Consumer Protection
Business Assistance Center - Public Way Use Unit
City Hall - 121 N. LaSalle Street, Room 800 • Chicago, IL 60602
(312)-74-GOBIZ (312-744-6249) • (312) 744-1944 (TTY)
http://www.cityofchicago.org/bacp

03/13/2013

Alderman **Scott Waguespack**
Ward # **32**
City of Chicago
City Hall, Room **300**
121 North LaSalle Street
Chicago, Illinois 60602

Re: An ordinance to use and maintain a portion of the public right-of-way for **one (1) sidewalk cafe(s)** for **GOLDEN APPLE RESTAURANT**, adjacent to the premises known as **2971 N. Lincoln Ave.**.

Dear Alderman **Scott Waguespack**:

The applicant referenced above has requested the use of the public right-of-way for a **sidewalk cafe(s)**. An ordinance has been prepared by the Department of Business Affairs and Consumer Protection – Business Assistance Center - Public Way Use Unit for presentation to the City Council. Because this request was made for properties located in your ward, as approved by you as per the attached, I respectfully request that you introduce the attached ordinance at the next City Council meeting.

If you have any questions regarding this ordinance, please contact Anthony Bertuca at (312) 744-5506.

Department of Business Affairs and Consumer Protection

Office of the City Clerk

O2013-2058

Office of the City Clerk

City Council Document Tracking Sheet

Meeting Date:	3/13/2013
Sponsor(s):	Waguespack, Scott (32)
Type:	Ordinance
Title:	Sidewalk cafe(s) for Joe's Wine Cellar
Committee(s) Assignment:	Committee on Transportation and Public Way

ORDINANCE
JOE'S WINE CELLAR
Acct. No. 365590 - 1
Permit No. 1105298

Be It Ordained by the City Council of the City of Chicago:

Permission and authority are hereby given and granted to JOE'S WINE CELLAR upon the terms and subject to the conditions of this ordinance, to maintain and use a portion of the public right of way for a sidewalk cafe adjacent to its premises located at 2108 W. Division St.. Said sidewalk cafe area #1 shall be twenty-five (25) feet in length and sixteen (16) feet in width for a total of four hundred (400) square feet and shall allow six (6) feet of clear space from the face of the curb/building line along W Division St. The compensation for said space and the days and hours of operation for the sidewalk cafe shall be as follows:

Tuesday thru Saturday 11:00 a.m. until 12:00 Midnight
Sunday 11:00 a.m. until 10:00 p.m.
Compensation: $600.00
SEATING CAPACITY: 28

Sidewalk Cafe Permit and approved plan must be posted at all times.

This grant of privilege #1105298 for a sidewalk cafe shall be subject to the provisions of Section 10-28-900 though 10-28-995 of the Municipal Code of Chicago and the directions of the Commissioner of Department of Business Affairs and Consumer Protection, the Commissioner of Streets and Sanitation, and the Commissioner of Transportation.

The permit holder agrees to hold the City of Chicago harmless for any damage, relocation or replacement costs associated with damage, relocation or removal of private property caused by the City performing work in the public way.

Authority for the above named privilege is herein given and granted from and after March 1, 2013 through and including December 1, 2013.

Alderman Scott Waguespack

Scott Waguespack 32nd Ward

Department of Business Affairs and Consumer Protection
Business Assistance Center - Public Way Use Unit
City Hall - 121 N. LaSalle Street, Room 800 • Chicago, IL 60602
(312)-74-GOBIZ (312-744-6249) • (312) 744-1944 (TTY)
http://www.cityofchicago.org/bacp

03/13/2013

Alderman **Scott Waguespack**
Ward # **32**
City of Chicago
City Hall, Room **300**
121 North LaSalle Street
Chicago, Illinois 60602

Re: An ordinance to use and maintain a portion of the public right-of-way for **one (1) sidewalk cafe(s)** for **JOE'S WINE CELLAR**, adjacent to the premises known as **2108 W. Division St.**.

Dear Alderman **Scott Waguespack**:

The applicant referenced above has requested the use of the public right-of-way for a **sidewalk cafe(s)**. An ordinance has been prepared by the Department of Business Affairs and Consumer Protection – Business Assistance Center - Public Way Use Unit for presentation to the City Council. Because this request was made for properties located in your ward, as approved by you as per the attached, I respectfully request that you introduce the attached ordinance at the next City Council meeting.

If you have any questions regarding this ordinance, please contact Anthony Bertuca at (312) 744-5506.

Department of Business Affairs and Consumer Protection

Office of the City Clerk

O2013-2065

Office of the City Clerk

City Council Document Tracking Sheet

Meeting Date:	3/13/2013
Sponsor(s):	Waguespack, Scott (32)
Type:	Ordinance
Title:	Sidewalk cafe(s) for Letiza's Natural Bakery/Enoteca Roma
Committee(s) Assignment:	Committee on Transportation and Public Way

ORDINANCE
LETIZA'S NATURAL BAKERY / ENOTECA ROMA
Acct. No. 20972 - 2
Permit No. 1105317

Be It Ordained by the City Council of the City of Chicago:

Permission and authority are hereby given and granted to LETIZA'S NATURAL BAKERY / ENOTECA ROMA upon the terms and subject to the conditions of this ordinance, to maintain and use a portion of the public right of way for a sidewalk cafe adjacent to its premises located at 2144-2146 W. Division St.. Said sidewalk cafe area #1 shall be twenty-four (24) feet in length and twenty (20) feet in width, area #2 shall be twenty-three (23) feet in length and twenty (20) feet in width for a total of nine hundred forty (940) square feet and shall allow six (6) feet of clear space from the face of the curb/building line along W. Division St.. The compensation for said space and the days and hours of operation for the sidewalk cafe shall be as follows:

Monday through Sunday 8:00am until 12:00am midnight
Compensation: $1,034.00
SEATING CAPACITY: 60

Sidewalk Cafe Permit and approved plan must be posted at all times.

This grant of privilege #1105317 for a sidewalk cafe shall be subject to the provisions of Section 10-28-900 though 10-28-995 of the Municipal Code of Chicago and the directions of the Commissioner of Department of Business Affairs and Consumer Protection, the Commissioner of Streets and Sanitation, and the Commissioner of Transportation.

The permit holder agrees to hold the City of Chicago harmless for any damage, relocation or replacement costs associated with damage, relocation or removal of private property caused by the City performing work in the public way.

Authority for the above named privilege is herein given and granted from and after March 1, 2013 through and including December 1, 2013.

Alderman _____

Scott Waguespack 32nd Ward

Department of Business Affairs and Consumer Protection
Business Assistance Center- Public Way Use Unit
City Hall - 121 N. LaSalle Street Room 800 • Chicago, IL 60602
(312)-74-GOBIZ (312-744-6249) • (312) 744-1944 (TTY)
http://www.cityofchicago.org/bacp

03/13/2013

Alderman **Scott Waguespack**
Ward # **32**
City of Chicago
City Hall, Room **300**
121 North LaSalle Street
Chicago, Illinois 60602

Re: An ordinance to use and maintain a portion of the public right-of-way for **two (2) sidewalk cafe(s)** for **LETIZA'S NATURAL BAKERY / ENOTECA ROMA**, adjacent to the premises known as **2144-2146 W. Division St.**.

Dear Alderman **Scott Waguespack**:

The applicant referenced above has requested the use of the public right-of-way for a **sidewalk cafe(s)**. An ordinance has been prepared by the Department of Business Affairs and Consumer Protection – Business Assistance Center - Public Way Use Unit for presentation to the City Council. Because this request was made for properties located in your ward, as approved by you as per the attached, I respectfully request that you introduce the attached ordinance at the next City Council meeting.

If you have any questions regarding this ordinance, please contact Anthony Bertuca at (312) 744-5506.

Department of Business Affairs and Consumer Protection

Office of the City Clerk

O2013-2069

Office of the City Clerk

City Council Document Tracking Sheet

Meeting Date:	3/13/2013
Sponsor(s):	Waguespack, Scott (32)
Type:	Ordinance
Title:	Sidewalk cafe(s) for Monkeys Paw, The
Committee(s) Assignment:	Committee on Transportation and Public Way

ORDINANCE
THE MONKEYS PAW
Acct. No. 346731 - 1
Permit No. 1105183

Be It Ordained by the City Council of the City of Chicago:

Permission and authority are hereby given and granted to THE MONKEYS PAW upon the terms and subject to the conditions of this ordinance, to maintain and use a portion of the public right of way for a sidewalk cafe adjacent to its premises located at 2524 N. Southport Ave.. Said sidewalk cafe area #1 shall be fifty-five (55) feet in length and seven (7) feet in width, area #2 shall be thirty (30) feet in length and seven (7) feet in width for a total of five hundred ninety-five (595) square feet and shall allow six (6) feet of clear space from the face of the curb/building line along W. Lill Avenue. The compensation for said space and the days and hours of operation for the sidewalk cafe shall be as follows:

Monday through Thursday 4:30 p.m. to 10:00 p.m. Friday 4:30 p.m. to 12:00 midnight
Saturday 11:00 a.m. to 12:00 midnight Sunday 11:00 a.m. to 10:00 p.m.
Compensation: $654.50
SEATING CAPACITY: 32

Sidewalk Cafe Permit and approved plan must be posted at all times.

This grant of privilege #1105183 for a sidewalk cafe shall be subject to the provisions of Section 10-28-900 though 10-28-995 of the Municipal Code of Chicago and the directions of the Commissioner of Department of Business Affairs and Consumer Protection, the Commissioner of Streets and Sanitation, and the Commissioner of Transportation.

The permit holder agrees to hold the City of Chicago harmless for any damage, relocation or replacement costs associated with damage, relocation or removal of private property caused by the City performing work in the public way.

Authority for the above named privilege is herein given and granted from and after March 1, 2013 through and including December 1, 2013.

Alderman Scott Waguespack

Scott Waguespack 32nd Ward

Department of Business Affairs and Consumer Protection
Business Assistance Center- Public Way Use Unit
City Hall - 121 N. LaSalle Street Room 800 • Chicago, IL 60602
(312)-74-GOBIZ (312-744-6249) • (312) 744-1944 (TTY)
http://www.cityofchicago.org/bacp

03/13/2013

Alderman **Scott Waguespack**
Ward # **32**
City of Chicago
City Hall, Room **300**
121 North LaSalle Street
Chicago, Illinois 60602

Re: An ordinance to use and maintain a portion of the public right-of-way for **two (2) sidewalk cafe(s)** for **THE MONKEYS PAW**, adjacent to the premises known as **2524 N. Southport Ave.**.

Dear Alderman **Scott Waguespack**:

The applicant referenced above has requested the use of the public right-of-way for a **sidewalk cafe(s)**. An ordinance has been prepared by the Department of Business Affairs and Consumer Protection – Business Assistance Center - Public Way Use Unit for presentation to the City Council. Because this request was made for properties located in your ward, as approved by you as per the attached, I respectfully request that you introduce the attached ordinance at the next City Council meeting.

If you have any questions regarding this ordinance, please contact Anthony Bertuca at (312) 744-5506.

Department of Business Affairs and Consumer Protection

Office of the City Clerk

O2013-2072

Office of the City Clerk

City Council Document Tracking Sheet

Meeting Date:	3/13/2013
Sponsor(s):	Waguespack, Scott (32)
Type:	Ordinance
Title:	Sidewalk cafe(s) for Orange on Roscoe
Committee(s) Assignment:	Committee on Transportation and Public Way

ORDINANCE
ORANGE ON ROSCOE
Acct. No. 9387 - 1
Permit No. 1105082

Be It Ordained by the City Council of the City of Chicago:

Permission and authority are hereby given and granted to ORANGE ON ROSCOE upon the terms and subject to the conditions of this ordinance, to maintain and use a portion of the public right of way for a sidewalk cafe adjacent to its premises located at 2011 W. Roscoe St.. Said sidewalk cafe area #1 shall be twenty-four (24) feet in length and seven point one seven (7.17) feet in width for a total of one hundred seventy-two point zero eight (172.08) square feet and shall allow six (6) feet of clear space from the face of the curb/building line along W. Roscoe Street. The compensation for said space and the days and hours of operation for the sidewalk cafe shall be as follows:

Monday through Sunday 8:00 am to 3:00 pm.
Compensation: $600.00
SEATING CAPACITY: 20

Sidewalk Cafe Permit and approved plan must be posted at all times.

This grant of privilege #1105082 for a sidewalk cafe shall be subject to the provisions of Section 10-28-900 though 10-28-995 of the Municipal Code of Chicago and the directions of the Commissioner of Department of Business Affairs and Consumer Protection, the Commissioner of Streets and Sanitation, and the Commissioner of Transportation.

The permit holder agrees to hold the City of Chicago harmless for any damage, relocation or replacement costs associated with damage, relocation or removal of private property caused by the City performing work in the public way.

Authority for the above named privilege is herein given and granted from and after March 1, 2013 through and including December 1, 2013.

Alderman S Waguespack

Scott Waguespack 32nd Ward

Department of Business Affairs and Consumer Protection
Business Assistance Center - Public Way Use Unit
City Hall - 121 N. LaSalle Street, Room 800 • Chicago, IL 60602
(312)-74-GOBIZ (312-744-6249) • (312) 744-1944 (TTY)
http://www.cityofchicago.org/bacp

03/13/2013

Alderman **Scott Waguespack**
Ward # **32**
City of Chicago
City Hall, Room **300**
121 North LaSalle Street
Chicago, Illinois 60602

Re: An ordinance to use and maintain a portion of the public right-of-way for **one (1) sidewalk cafe(s)** for **ORANGE ON ROSCOE**, adjacent to the premises known as **2011 W. Roscoe St.**.

Dear Alderman **Scott Waguespack**:

The applicant referenced above has requested the use of the public right-of-way for a **sidewalk cafe(s)**. An ordinance has been prepared by the Department of Business Affairs and Consumer Protection – Business Assistance Center - Public Way Use Unit for presentation to the City Council. Because this request was made for properties located in your ward, as approved by you as per the attached, I respectfully request that you introduce the attached ordinance at the next City Council meeting.

If you have any questions regarding this ordinance, please contact Anthony Bertuca at (312) 744-5506.

Department of Business Affairs and Consumer Protection

Office of the City Clerk

O2013-2079

Office of the City Clerk

City Council Document Tracking Sheet

Meeting Date:	3/13/2013
Sponsor(s):	Waguespack, Scott (32)
Type:	Ordinance
Title:	Sidewalk cafe(s) for Paciugo Roscoe Village
Committee(s) Assignment:	Committee on Transportation and Public Way

ORDINANCE
PACIUGO ROSCOE VILLAGE
Acct. No. 372746 - 1
Permit No. 1104887

Be It Ordained by the City Council of the City of Chicago:

Permission and authority are hereby given and granted to PACIUGO ROSCOE VILLAGE upon the terms and subject to the conditions of this ordinance, to maintain and use a portion of the public right of way for a sidewalk cafe adjacent to its premises located at 2009 W. Roscoe St.. Said sidewalk cafe area #1 shall be nineteen point eight three (19.83) feet in length and seven point six seven (7.67) feet in width for a total of one hundred fifty-two point one (152.1) square feet and shall allow six (6) feet of clear space from the face of the curb/building line along W. Roscoe Street. The compensation for said space and the days and hours of operation for the sidewalk cafe shall be as follows:

Monday through Sunday 11:00 a.m. to 11:00 p.m.
Compensation: $600.00
SEATING CAPACITY: 10

Sidewalk Cafe Permit and approved plan must be posted at all times.

This grant of privilege #1104887 for a sidewalk cafe shall be subject to the provisions of Section 10-28-900 though 10-28-995 of the Municipal Code of Chicago and the directions of the Commissioner of Department of Business Affairs and Consumer Protection, the Commissioner of Streets and Sanitation, and the Commissioner of Transportation.

The permit holder agrees to hold the City of Chicago harmless for any damage, relocation or replacement costs associated with damage, relocation or removal of private property caused by the City performing work in the public way.

Authority for the above named privilege is herein given and granted from and after March 1, 2013 through and including December 1, 2013.

Alderman _____

Scott Waguespack 32nd Ward

Department of Business Affairs and Consumer Protection
Business Assistance Center - Public Way Use Unit
City Hall - 121 N. LaSalle Street, Room 800 • Chicago, IL 60602
(312)-74-GOBIZ (312-744-6249) • (312) 744-1944 (TTY)
http://www.cityofchicago.org/bacp

03/13/2013

Alderman **Scott Waguespack**
Ward # **32**
City of Chicago
City Hall, Room **300**
121 North LaSalle Street
Chicago, Illinois 60602

Re: An ordinance to use and maintain a portion of the public right-of-way for **one (1) sidewalk cafe(s)** for **PACIUGO ROSCOE VILLAGE**, adjacent to the premises known as **2009 W. Roscoe St.**.

Dear Alderman **Scott Waguespack**:

The applicant referenced above has requested the use of the public right-of-way for a **sidewalk cafe(s)**. An ordinance has been prepared by the Department of Business Affairs and Consumer Protection – Business Assistance Center - Public Way Use Unit for presentation to the City Council. Because this request was made for properties located in your ward, as approved by you as per the attached, I respectfully request that you introduce the attached ordinance at the next City Council meeting.

If you have any questions regarding this ordinance, please contact Anthony Bertuca at (312) 744-5506.

Department of Business Affairs and Consumer Protection

Office of the City Clerk

O2013-2082

Office of the City Clerk

City Council Document Tracking Sheet

Meeting Date:	3/13/2013
Sponsor(s):	Waguespack, Scott (32)
Type:	Ordinance
Title:	Sidewalk cafe(s) for Piazza Bella Osteria
Committee(s) Assignment:	Committee on Transportation and Public Way

ORDINANCE
PIAZZA BELLA OSTERIA
Acct. No. 297094 - 1
Permit No. 1104944

Be It Ordained by the City Council of the City of Chicago:

Permission and authority are hereby given and granted to PIAZZA BELLA OSTERIA upon the terms and subject to the conditions of this ordinance, to maintain and use a portion of the public right of way for a sidewalk cafe adjacent to its premises located at 2114 W. Roscoe St.. Said sidewalk cafe area #1 shall be twenty-four (24) feet in length and eight point eight three (8.83) feet in width for a total of two hundred eleven point nine two (211.92) square feet and shall allow six (6) feet of clear space from the face of the curb/building line along W. Roscoe. The compensation for said space and the days and hours of operation for the sidewalk cafe shall be as follows:

Monday Through Sunday 10:00 a.m. until 12:00 Midnight
Compensation: $600.00
SEATING CAPACITY: 20

Sidewalk Cafe Permit and approved plan must be posted at all times.

This grant of privilege #1104944 for a sidewalk cafe shall be subject to the provisions of Section 10-28-900 though 10-28-995 of the Municipal Code of Chicago and the directions of the Commissioner of Department of Business Affairs and Consumer Protection, the Commissioner of Streets and Sanitation, and the Commissioner of Transportation.

The permit holder agrees to hold the City of Chicago harmless for any damage, relocation or replacement costs associated with damage, relocation or removal of private property caused by the City performing work in the public way.

Authority for the above named privilege is herein given and granted from and after March 1, 2013 through and including December 1, 2013.

Alderman _____

Scott Waguespack 32nd Ward

Department of Business Affairs and Consumer Protection
Business Assistance Center - Public Way Use Unit
City Hall - 121 N. LaSalle Street, Room 800 • Chicago, IL 60602
(312)-74-GOBIZ (312-744-6249) • (312) 744-1944 (TTY)
http://www.cityofchicago.org/bacp

03/13/2013

Alderman **Scott Waguespack**
Ward # **32**
City of Chicago
City Hall, Room **300**
121 North LaSalle Street
Chicago, Illinois 60602

Re: An ordinance to use and maintain a portion of the public right-of-way for **one (1) sidewalk cafe(s)** for **PIAZZA BELLA OSTERIA**, adjacent to the premises known as **2114 W. Roscoe St.**.

Dear Alderman **Scott Waguespack**:

The applicant referenced above has requested the use of the public right-of-way for a **sidewalk cafe(s)**. An ordinance has been prepared by the Department of Business Affairs and Consumer Protection – Business Assistance Center - Public Way Use Unit for presentation to the City Council. Because this request was made for properties located in your ward, as approved by you as per the attached, I respectfully request that you introduce the attached ordinance at the next City Council meeting.

If you have any questions regarding this ordinance, please contact Anthony Bertuca at (312) 744-5506.

Department of Business Affairs and Consumer Protection

Office of the City Clerk

O2013-2085

Office of the City Clerk

City Council Document Tracking Sheet

Meeting Date:	3/13/2013
Sponsor(s):	Waguespack, Scott (32)
Type:	Ordinance
Title:	Sidewalk cafe(s) for Piazza Bella Trattoria
Committee(s) Assignment:	Committee on Transportation and Public Way

ORDINANCE
PIAZZA BELLA TRATTORIA
Acct. No. 23077 - 1
Permit No. 1104943

Be It Ordained by the City Council of the City of Chicago:

Permission and authority are hereby given and granted to PIAZZA BELLA TRATTORIA upon the terms and subject to the conditions of this ordinance, to maintain and use a portion of the public right of way for a sidewalk cafe adjacent to its premises located at 2116 W. Roscoe St.. Said sidewalk cafe area #1 shall be twenty-four point seven five (24.75) feet in length and eight point eight three (8.83) feet in width for a total of two hundred eighteen point five four (218.54) square feet and shall allow six (6) feet of clear space from the face of the curb/building line along W. Roscoe Street. The compensation for said space and the days and hours of operation for the sidewalk cafe shall be as follows:

Sunday thru Saturday 10:00 a.m. to 12:00 midnight
Compensation: $600.00
SEATING CAPACITY: 26

Sidewalk Cafe Permit and approved plan must be posted at all times.

This grant of privilege #1104943 for a sidewalk cafe shall be subject to the provisions of Section 10-28-900 though 10-28-995 of the Municipal Code of Chicago and the directions of the Commissioner of Department of Business Affairs and Consumer Protection, the Commissioner of Streets and Sanitation, and the Commissioner of Transportation.

The permit holder agrees to hold the City of Chicago harmless for any damage, relocation or replacement costs associated with damage, relocation or removal of private property caused by the City performing work in the public way.

Authority for the above named privilege is herein given and granted from and after March 1, 2013 through and including December 1, 2013.

Alderman S Waguespack

Scott Waguespack 32nd Ward

Department of Business Affairs and Consumer Protection
Business Assistance Center - Public Way Use Unit
City Hall - 121 N. LaSalle Street, Room 800 • Chicago, IL 60602
(312)-74-GOBIZ (312-744-6249) • (312) 744-1944 (TTY)
http://www.cityofchicago.org/bacp

03/13/2013

Alderman **Scott Waguespack**
Ward # **32**
City of Chicago
City Hall, Room **300**
121 North LaSalle Street
Chicago, Illinois 60602

Re: An ordinance to use and maintain a portion of the public right-of-way for **one (1) sidewalk cafe(s)** for **PIAZZA BELLA TRATTORIA**, adjacent to the premises known as **2116 W. Roscoe St.**.

Dear Alderman **Scott Waguespack**:

The applicant referenced above has requested the use of the public right-of-way for a **sidewalk cafe(s)**. An ordinance has been prepared by the Department of Business Affairs and Consumer Protection – Business Assistance Center - Public Way Use Unit for presentation to the City Council. Because this request was made for properties located in your ward, as approved by you as per the attached, I respectfully request that you introduce the attached ordinance at the next City Council meeting.

If you have any questions regarding this ordinance, please contact Anthony Bertuca at (312) 744-5506.

Department of Business Affairs and Consumer Protection

Office of the City Clerk

O2013-2090

Office of the City Clerk

City Council Document Tracking Sheet

Meeting Date:	3/13/2013
Sponsor(s):	Waguespack, Scott (32)
Type:	Ordinance
Title:	Sidewalk cafe(s) for S & G Grill
Committee(s) Assignment:	Committee on Transportation and Public Way

ORDINANCE
S & G GRILL
Acct. No. 286952 - 1
Permit No. 1105197

Be It Ordained by the City Council of the City of Chicago:

Permission and authority are hereby given and granted to S & G GRILL upon the terms and subject to the conditions of this ordinance, to maintain and use a portion of the public right of way for a sidewalk cafe adjacent to its premises located at 3000 N. Lincoln Ave.. Said sidewalk cafe area #1 shall be fifty-three (53) feet in length and twelve (12) feet in width for a total of six hundred thirty-six (636) square feet and shall allow six (6) feet of clear space from the face of the curb/building line along W. Wellington. The compensation for said space and the days and hours of operation for the sidewalk cafe shall be as follows:

Sunday through Saturday 8:00am until 9:00pm
Compensation: $699.60
SEATING CAPACITY: 49

Sidewalk Cafe Permit and approved plan must be posted at all times.

This grant of privilege #1105197 for a sidewalk cafe shall be subject to the provisions of Section 10-28-900 though 10-28-995 of the Municipal Code of Chicago and the directions of the Commissioner of Department of Business Affairs and Consumer Protection, the Commissioner of Streets and Sanitation, and the Commissioner of Transportation.

The permit holder agrees to hold the City of Chicago harmless for any damage, relocation or replacement costs associated with damage, relocation or removal of private property caused by the City performing work in the public way.

Authority for the above named privilege is herein given and granted from and after March 1, 2013 through and including December 1, 2013.

Alderman Scott Waguespack

Scott Waguespack 32nd Ward

Department of Business Affairs and Consumer Protection
Business Assistance Center- Public Way Use Unit
City Hall- 121 N. LaSalle Street Room 800 • Chicago, IL 60602
(312)-74-GOBIZ (312-744-6249) • (312) 744-1944 (TTY)
http://www.cityofchicago.org/bacp

03/13/2013

Alderman **Scott Waguespack**
Ward # **32**
City of Chicago
City Hall, Room **300**
121 North LaSalle Street
Chicago, Illinois 60602

Re: An ordinance to use and maintain a portion of the public right-of-way for **one (1) sidewalk cafe(s)** for **S & G GRILL**, adjacent to the premises known as **3000 N. Lincoln Ave.**.

Dear Alderman **Scott Waguespack**:

The applicant referenced above has requested the use of the public right-of-way for a **sidewalk cafe(s)**. An ordinance has been prepared by the Department of Business Affairs and Consumer Protection – Business Assistance Center - Public Way Use Unit for presentation to the City Council. Because this request was made for properties located in your ward, as approved by you as per the attached, I respectfully request that you introduce the attached ordinance at the next City Council meeting.

If you have any questions regarding this ordinance, please contact Anthony Bertuca at (312) 744-5506.

Department of Business Affairs and Consumer Protection

Office of the City Clerk

O2013-2096

Office of the City Clerk

City Council Document Tracking Sheet

Meeting Date:	3/13/2013
Sponsor(s):	Waguespack, Scott (32)
Type:	Ordinance
Title:	Sidewalk cafe(s) for Schubas Tavern/Harmony Grill
Committee(s) Assignment:	Committee on Transportation and Public Way

ORDINANCE
SCHUBAS TAVERN/HARMONY GRILL
Acct. No. 63202 - 1
Permit No. 1105008

Be It Ordained by the City Council of the City of Chicago:

Permission and authority are hereby given and granted to SCHUBAS TAVERN/HARMONY GRILL upon the terms and subject to the conditions of this ordinance, to maintain and use a portion of the public right of way for a sidewalk cafe adjacent to its premises located at 3159 N. Southport Ave.. Said sidewalk cafe area #1 shall be thirty-three (33) feet in length and eleven (11) feet in width for a total of three hundred sixty-three (363) square feet and shall allow six (6) feet of clear space from the face of the curb/building line along N. Southport Avenue. The compensation for said space and the days and hours of operation for the sidewalk cafe shall be as follows:

Monday through Thursday 11:00 a.m. until 11:00 p.m. Friday 11:00 a.m. until 12:00 Midnight Saturday 9:00 a.m. until 12:00 midnight Sunday 9:00 a.m. until 10:00 p.m.
Compensation: $600.00
SEATING CAPACITY: 30

Sidewalk Cafe Permit and approved plan must be posted at all times.

This grant of privilege #1105008 for a sidewalk cafe shall be subject to the provisions of Section 10-28-900 though 10-28-995 of the Municipal Code of Chicago and the directions of the Commissioner of Department of Business Affairs and Consumer Protection, the Commissioner of Streets and Sanitation, and the Commissioner of Transportation.

The permit holder agrees to hold the City of Chicago harmless for any damage, relocation or replacement costs associated with damage, relocation or removal of private property caused by the City performing work in the public way.

Authority for the above named privilege is herein given and granted from and after March 1, 2013 through and including December 1, 2013.

Alderman _____

Scott Waguespack 32nd Ward

Department of Business Affairs and Consumer Protection
Business Assistance Center - Public Way Use Unit
City Hall - 121 N. LaSalle Street, Room 800 • Chicago, IL 60602
(312)-74-GOBIZ (312-744-6249) • (312) 744-1944 (TTY)
http://www.cityofchicago.org/bacp

03/13/2013

Alderman **Scott Waguespack**
Ward # **32**
City of Chicago
City Hall, Room **300**
121 North LaSalle Street
Chicago, Illinois 60602

Re: An ordinance to use and maintain a portion of the public right-of-way for **one (1) sidewalk cafe(s)** for **SCHUBAS TAVERN/HARMONY GRILL**, adjacent to the premises known as **3159 N. Southport Ave.**.

Dear Alderman **Scott Waguespack**:

The applicant referenced above has requested the use of the public right-of-way for a **sidewalk cafe(s)**. An ordinance has been prepared by the Department of Business Affairs and Consumer Protection – Business Assistance Center - Public Way Use Unit for presentation to the City Council. Because this request was made for properties located in your ward, as approved by you as per the attached, I respectfully request that you introduce the attached ordinance at the next City Council meeting.

If you have any questions regarding this ordinance, please contact Anthony Bertuca at (312) 744-5506.

Department of Business Affairs and Consumer Protection

Office of the City Clerk

O2013-2103

Office of the City Clerk

City Council Document Tracking Sheet

Meeting Date:	3/13/2013
Sponsor(s):	Waguespack, Scott (32)
Type:	Ordinance
Title:	Sidewalk cafe(s) for Siboney Cuban Cuisine
Committee(s) Assignment:	Committee on Transportation and Public Way

ORDINANCE
SIBONEY CUBAN CUISINE
Acct. No. 343050 - 1
Permit No. 1105058

Be It Ordained by the City Council of the City of Chicago:

Permission and authority are hereby given and granted to SIBONEY CUBAN CUISINE upon the terms and subject to the conditions of this ordinance, to maintain and use a portion of the public right of way for a sidewalk cafe adjacent to its premises located at 2163-2165 N. Western Ave.. Said sidewalk cafe area #1 shall be fifty-four (54) feet in length and five point six seven (5.67) feet in width for a total of three hundred six point one eight (306.18) square feet and shall allow six (6) feet of clear space from the face of the curb/building line along W Palmer St. The compensation for said space and the days and hours of operation for the sidewalk cafe shall be as follows:

Sunday through Thursday 10:00 a.m. until 10:00 p.m. Friday and Saturday 11:00 a.m until 11:00 p.m.
Compensation: $600.00
SEATING CAPACITY: 28

Sidewalk Cafe Permit and approved plan must be posted at all times.

This grant of privilege #1105058 for a sidewalk cafe shall be subject to the provisions of Section 10-28-900 though 10-28-995 of the Municipal Code of Chicago and the directions of the Commissioner of Department of Business Affairs and Consumer Protection, the Commissioner of Streets and Sanitation, and the Commissioner of Transportation.

The permit holder agrees to hold the City of Chicago harmless for any damage, relocation or replacement costs associated with damage, relocation or removal of private property caused by the City performing work in the public way.

Authority for the above named privilege is herein given and granted from and after March 1, 2013 through and including December 1, 2013.

Alderman S Waguespack

Scott Waguespack 32nd Ward

Department of Business Affairs and Consumer Protection
Business Assistance Center - Public Way Use Unit
City Hall - 121 N. LaSalle Street, Room 800 • Chicago, IL 60602
(312)-74-GOBIZ (312-744-6249) • (312) 744-1944 (TTY)
http://www.cityofchicago.org/bacp

03/13/2013

Alderman **Scott Waguespack**
Ward # **32**
City of Chicago
City Hall, Room **300**
121 North LaSalle Street
Chicago, Illinois 60602

Re: An ordinance to use and maintain a portion of the public right-of-way for **one (1) sidewalk cafe(s)** for **SIBONEY CUBAN CUISINE**, adjacent to the premises known as **2163-2165 N. Western Ave.**.

Dear Alderman **Scott Waguespack**:

The applicant referenced above has requested the use of the public right-of-way for a **sidewalk cafe(s)**. An ordinance has been prepared by the Department of Business Affairs and Consumer Protection – Business Assistance Center - Public Way Use Unit for presentation to the City Council. Because this request was made for properties located in your ward, as approved by you as per the attached, I respectfully request that you introduce the attached ordinance at the next City Council meeting.

If you have any questions regarding this ordinance, please contact Anthony Bertuca at (312) 744-5506.

Department of Business Affairs and Consumer Protection

Office of the City Clerk

O2013-2106

Office of the City Clerk

City Council Document Tracking Sheet

Meeting Date:	3/13/2013
Sponsor(s):	Waguespack, Scott (32)
Type:	Ordinance
Title:	Sidewalk cafe(s) for Silver Cloud
Committee(s) Assignment:	Committee on Transportation and Public Way

ORDINANCE
SILVER CLOUD
Acct. No. 15612 - 1
Permit No. 1105170

Be It Ordained by the City Council of the City of Chicago:

Permission and authority are hereby given and granted to SILVER CLOUD upon the terms and subject to the conditions of this ordinance, to maintain and use a portion of the public right of way for a sidewalk cafe adjacent to its premises located at 1700 N. Damen Ave.. Said sidewalk cafe area #1 shall be seventy-nine point five (79.5) feet in length and eight point five (8.5) feet in width for a total of six hundred seventy-five point seven five (675.75) square feet and shall allow six (6) feet of clear space from the face of the curb/building line along W. Wabansia Street. The compensation for said space and the days and hours of operation for the sidewalk cafe shall be as follows:

Monday through Thursday 11:30 a.m. to 11:00 p.m.
Friday 11:30 a.m. to 12:00 midnight.
Saturday and Sunday 10:00 a.m. to 12:00 midnight
Compensation: $743.33
SEATING CAPACITY: 60

Sidewalk Cafe Permit and approved plan must be posted at all times.

This grant of privilege #1105170 for a sidewalk cafe shall be subject to the provisions of Section 10-28-900 though 10-28-995 of the Municipal Code of Chicago and the directions of the Commissioner of Department of Business Affairs and Consumer Protection, the Commissioner of Streets and Sanitation, and the Commissioner of Transportation.

The permit holder agrees to hold the City of Chicago harmless for any damage, relocation or replacement costs associated with damage, relocation or removal of private property caused by the City performing work in the public way.

Authority for the above named privilege is herein given and granted from and after March 1, 2013 through and including December 1, 2013.

Alderman Scott Waguespack

Scott Waguespack 32nd Ward

Department of Business Affairs and Consumer Protection
Business Assistance Center - Public Way Use Unit
City Hall - 121 N. LaSalle Street, Room 800 • Chicago, IL 60602
(312)-74-GOBIZ (312-744-6249) • (312) 744-1944 (TTY)
http://www.cityofchicago.org/bacp

03/13/2013

Alderman **Scott Waguespack**
Ward # **32**
City of Chicago
City Hall, Room **300**
121 North LaSalle Street
Chicago, Illinois 60602

Re: An ordinance to use and maintain a portion of the public right-of-way for **one (1) sidewalk cafe(s)** for **SILVER CLOUD**, adjacent to the premises known as **1700 N. Damen Ave.**.

Dear Alderman **Scott Waguespack**:

The applicant referenced above has requested the use of the public right-of-way for a **sidewalk cafe(s)**. An ordinance has been prepared by the Department of Business Affairs and Consumer Protection – Business Assistance Center - Public Way Use Unit for presentation to the City Council. Because this request was made for properties located in your ward, as approved by you as per the attached, I respectfully request that you introduce the attached ordinance at the next City Council meeting.

If you have any questions regarding this ordinance, please contact Anthony Bertuca at (312) 744-5506.

Department of Business Affairs and Consumer Protection

Office of the City Clerk

O2013-2110

Office of the City Clerk

City Council Document Tracking Sheet

Meeting Date:	3/13/2013
Sponsor(s):	Waguespack, Scott (32)
Type:	Ordinance
Title:	Sidewalk cafe(s) for Starbucks Coffee No. 222
Committee(s) Assignment:	Committee on Transportation and Public Way

ORDINANCE
STARBUCKS COFFEE #222
Acct. No. 63414 - 42
Permit No. 1105222

Be It Ordained by the City Council of the City of Chicago:

Permission and authority are hereby given and granted to STARBUCKS COFFEE #222 upon the terms and subject to the conditions of this ordinance, to maintain and use a portion of the public right of way for a sidewalk cafe adjacent to its premises located at 2200 N. Clybourn Ave.. Said sidewalk cafe area #1 shall be twenty (20) feet in length and three (3) feet in width for a total of sixty (60) square feet and shall allow six (6) feet of clear space from the face of the curb/building line along W.WEBSTER. The compensation for said space and the days and hours of operation for the sidewalk cafe shall be as follows:

Sunday thru Thursday 8:00 a.m. to 9:30 p.m. Friday 8:00 a.m. to 10:00 p.m. Saturday 8:00 a.m. to 10:30 p.m.
Compensation: $600.00
SEATING CAPACITY: 6

Sidewalk Cafe Permit and approved plan must be posted at all times.

This grant of privilege #1105222 for a sidewalk cafe shall be subject to the provisions of Section 10-28-900 though 10-28-995 of the Municipal Code of Chicago and the directions of the Commissioner of Department of Business Affairs and Consumer Protection, the Commissioner of Streets and Sanitation, and the Commissioner of Transportation.

The permit holder agrees to hold the City of Chicago harmless for any damage, relocation or replacement costs associated with damage, relocation or removal of private property caused by the City performing work in the public way.

Authority for the above named privilege is herein given and granted from and after March 1, 2013 through and including December 1, 2013.

Alderman Scott Waguespack

Scott Waguespack 32nd Ward

Department of Business Affairs and Consumer Protection
Business Assistance Center - Public Way Use Unit
City Hall - 121 N. LaSalle Street, Room 800 • Chicago, IL 60602
(312)-74-GOBIZ (312-744-6249) • (312) 744-1944 (TTY)
http://www.cityofchicago.org/bacp

03/13/2013

Alderman **Scott Waguespack**
Ward # **32**
City of Chicago
City Hall, Room **300**
121 North LaSalle Street
Chicago, Illinois 60602

Re: An ordinance to use and maintain a portion of the public right-of-way for **one (1) sidewalk cafe(s)** for **STARBUCKS COFFEE #222**, adjacent to the premises known as **2200 N. Clybourn Ave.**.

Dear Alderman **Scott Waguespack**:

The applicant referenced above has requested the use of the public right-of-way for a **sidewalk cafe(s)**. An ordinance has been prepared by the Department of Business Affairs and Consumer Protection – Business Assistance Center - Public Way Use Unit for presentation to the City Council. Because this request was made for properties located in your ward, as approved by you as per the attached, I respectfully request that you introduce the attached ordinance at the next City Council meeting.

If you have any questions regarding this ordinance, please contact Anthony Bertuca at (312) 744-5506.

Department of Business Affairs and Consumer Protection

Office of the City Clerk

O2013-2118

Office of the City Clerk

City Council Document Tracking Sheet

Meeting Date:	3/13/2013
Sponsor(s):	Waguespack, Scott (32)
Type:	Ordinance
Title:	Sidewalk cafe(s) for Starbucks Coffee No. 2223
Committee(s) Assignment:	*Committee on Transportation and Public Way*

ORDINANCE
STARBUCKS COFFEE #2223
Acct. No. 63414 - 34
Permit No. 1105215

Be It Ordained by the City Council of the City of Chicago:

Permission and authority are hereby given and granted to STARBUCKS COFFEE #2223 upon the terms and subject to the conditions of this ordinance, to maintain and use a portion of the public right of way for a sidewalk cafe adjacent to its premises located at 3350 N. Lincoln Ave.. Said sidewalk cafe area #1 shall be thirty-one point six seven (31.67) feet in length and nine point three three (9.33) feet in width for a total of two hundred ninety-five point four eight (295.48) square feet and shall allow six (6) feet of clear space from the face of the curb/building line along N. Paulina Street. The compensation for said space and the days and hours of operation for the sidewalk cafe shall be as follows:


Sunday thru Thursday 8:00 a.m. to 9:00 p.m. Friday & Saturday 8:00 a.m. to 10:00 p.m.
Compensation: $600.00
SEATING CAPACITY: 24

Sidewalk Cafe Permit and approved plan must be posted at all times.

This grant of privilege #1105215 for a sidewalk cafe shall be subject to the provisions of Section 10-28-900 though 10-28-995 of the Municipal Code of Chicago and the directions of the Commissioner of Department of Business Affairs and Consumer Protection, the Commissioner of Streets and Sanitation, and the Commissioner of Transportation.

The permit holder agrees to hold the City of Chicago harmless for any damage, relocation or replacement costs associated with damage, relocation or removal of private property caused by the City performing work in the public way.

Authority for the above named privilege is herein given and granted from and after March 1, 2013 through and including December 1, 2013.

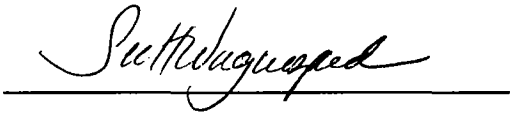Alderman 

Scott Waguespack 32nd Ward

Department of Business Affairs and Consumer Protection
Business Assistance Center - Public Way Use Unit
City Hall - 121 N. LaSalle Street, Room 800 • Chicago, IL 60602
(312)-74-GOBIZ (312-744-6249) • (312) 744-1944 (TTY)
http://www.cityofchicago.org/bacp

03/13/2013

Alderman **Scott Waguespack**
Ward # **32**
City of Chicago
City Hall, Room **300**
121 North LaSalle Street
Chicago, Illinois 60602

Re: An ordinance to use and maintain a portion of the public right-of-way for **one (1) sidewalk cafe(s)** for **STARBUCKS COFFEE #2223**, adjacent to the premises known as **3350 N. Lincoln Ave.**.

Dear Alderman **Scott Waguespack**:

The applicant referenced above has requested the use of the public right-of-way for a **sidewalk cafe(s)**. An ordinance has been prepared by the Department of Business Affairs and Consumer Protection – Business Assistance Center - Public Way Use Unit for presentation to the City Council. Because this request was made for properties located in your ward, as approved by you as per the attached, I respectfully request that you introduce the attached ordinance at the next City Council meeting.

If you have any questions regarding this ordinance, please contact Anthony Bertuca at (312) 744-5506.

Department of Business Affairs and Consumer Protection

Office of the City Clerk

O2013-2122

Office of the City Clerk

City Council Document Tracking Sheet

Meeting Date:	3/13/2013
Sponsor(s):	Waguespack, Scott (32)
Type:	Ordinance
Title:	Sidewalk cafe(s) for Starbucks Coffee No. 2369
Committee(s) Assignment:	Committee on Transportation and Public Way

ORDINANCE
STARBUCKS COFFEE #2369
Acct. No. 63414 - 48
Permit No. 1105216

Be It Ordained by the City Council of the City of Chicago:

Permission and authority are hereby given and granted to STARBUCKS COFFEE #2369 upon the terms and subject to the conditions of this ordinance, to maintain and use a portion of the public right of way for a sidewalk cafe adjacent to its premises located at 2023-25 W. Roscoe St.. Said sidewalk cafe area #1 shall be twenty-four (24) feet in length and six (6) feet in width for a total of one hundred forty-four (144) square feet and shall allow six (6) feet of clear space from the face of the curb/building line along W. Roscoe Street. The compensation for said space and the days and hours of operation for the sidewalk cafe shall be as follows:

Sunday through Thursday 8:00 a.m to 9:00 p.m. Friday and Saturday 8:00 a.m. to 10:00 p.m.
Compensation: $600.00
SEATING CAPACITY: 14

Sidewalk Cafe Permit and approved plan must be posted at all times.

This grant of privilege #1105216 for a sidewalk cafe shall be subject to the provisions of Section 10-28-900 though 10-28-995 of the Municipal Code of Chicago and the directions of the Commissioner of Department of Business Affairs and Consumer Protection, the Commissioner of Streets and Sanitation, and the Commissioner of Transportation.

The permit holder agrees to hold the City of Chicago harmless for any damage, relocation or replacement costs associated with damage, relocation or removal of private property caused by the City performing work in the public way.

Authority for the above named privilege is herein given and granted from and after March 1, 2013 through and including December 1, 2013.

Alderman _____

Scott Waguespack 32nd Ward

Department of Business Affairs and Consumer Protection
Business Assistance Center - Public Way Use Unit
City Hall - 121 N. LaSalle Street, Room 800 • Chicago, IL 60602
(312)-74-GOBIZ (312-744-6249) • (312) 744-1944 (TTY)
http://www.cityofchicago.org/bacp

03/13/2013

Alderman **Scott Waguespack**
Ward # **32**
City of Chicago
City Hall, Room **300**
121 North LaSalle Street
Chicago, Illinois 60602

Re: An ordinance to use and maintain a portion of the public right-of-way for **one (1) sidewalk cafe(s)** for **STARBUCKS COFFEE #2369**, adjacent to the premises known as **2023-25 W. Roscoe St.**.

Dear Alderman **Scott Waguespack**:

The applicant referenced above has requested the use of the public right-of-way for a **sidewalk cafe(s)**. An ordinance has been prepared by the Department of Business Affairs and Consumer Protection – Business Assistance Center - Public Way Use Unit for presentation to the City Council. Because this request was made for properties located in your ward, as approved by you as per the attached, I respectfully request that you introduce the attached ordinance at the next City Council meeting.

If you have any questions regarding this ordinance, please contact Anthony Bertuca at (312) 744-5506.

Department of Business Affairs and Consumer Protection

Office of the City Clerk

O2013-2125

Office of the City Clerk

City Council Document Tracking Sheet

Meeting Date:	3/13/2013
Sponsor(s):	Waguespack, Scott (32)
Type:	Ordinance
Title:	Sidewalk cafe(s) for Starbucks Coffee No. 2494
Committee(s) Assignment:	Committee on Transportation and Public Way

ORDINANCE
STARBUCKS COFFEE #2494
Acct. No. 63414 - 78
Permit No. 1105214

Be It Ordained by the City Council of the City of Chicago:

Permission and authority are hereby given and granted to STARBUCKS COFFEE #2494 upon the terms and subject to the conditions of this ordinance, to maintain and use a portion of the public right of way for a sidewalk cafe adjacent to its premises located at 1157 W. Wrightwood Ave.. Said sidewalk cafe area #1 shall be twenty-six (26) feet in length and six (6) feet in width for a total of one hundred fifty-six (156) square feet and shall allow six (6) feet of clear space from the face of the curb/building line along W. Wrightwood Ave.. The compensation for said space and the days and hours of operation for the sidewalk cafe shall be as follows:

Sunday through Thursday 8:00 a.m. to 9:00 p.m. Friday & Saturday 8:00 a.m. to 10:00 p.m.
Compensation: $600.00
SEATING CAPACITY: 20

Sidewalk Cafe Permit and approved plan must be posted at all times.

This grant of privilege #1105214 for a sidewalk cafe shall be subject to the provisions of Section 10-28-900 though 10-28-995 of the Municipal Code of Chicago and the directions of the Commissioner of Department of Business Affairs and Consumer Protection, the Commissioner of Streets and Sanitation, and the Commissioner of Transportation.

The permit holder agrees to hold the City of Chicago harmless for any damage, relocation or replacement costs associated with damage, relocation or removal of private property caused by the City performing work in the public way.

Authority for the above named privilege is herein given and granted from and after March 1, 2013 through and including December 1, 2013.

Alderman _____

Scott Waguespack 32nd Ward

Department of Business Affairs and Consumer Protection
Business Assistance Center - Public Way Use Unit
City Hall - 121 N. LaSalle Street, Room 800 • Chicago, IL 60602
(312)-74-GOBIZ (312-744-6249) • (312) 744-1944 (TTY)
http://www.cityofchicago.org/bacp

03/13/2013

Alderman **Scott Waguespack**
Ward # **32**
City of Chicago
City Hall, Room **300**
121 North LaSalle Street
Chicago, Illinois 60602

Re: An ordinance to use and maintain a portion of the public right-of-way for **one (1) sidewalk cafe(s)** for **STARBUCKS COFFEE #2494**, adjacent to the premises known as **1157 W. Wrightwood Ave.**.

Dear Alderman **Scott Waguespack**:

The applicant referenced above has requested the use of the public right-of-way for a **sidewalk cafe(s)**. An ordinance has been prepared by the Department of Business Affairs and Consumer Protection – Business Assistance Center - Public Way Use Unit for presentation to the City Council. Because this request was made for properties located in your ward, as approved by you as per the attached, I respectfully request that you introduce the attached ordinance at the next City Council meeting.

If you have any questions regarding this ordinance, please contact Anthony Bertuca at (312) 744-5506.

Department of Business Affairs and Consumer Protection

Office of the City Clerk

O2013-2126

Office of the City Clerk

City Council Document Tracking Sheet

Meeting Date:	3/13/2013
Sponsor(s):	Waguespack, Scott (32)
Type:	Ordinance
Title:	Sidewalk cafe(s) for Floriole Bakery LLC
Committee(s) Assignment:	Committee on Transportation and Public Way

ORDINANCE
FLORIOLE BAKERY LLC
Acct. No. 330859 - 2
Permit No. 1105213

Be It Ordained by the City Council of the City of Chicago:

Permission and authority are hereby given and granted to FLORIOLE BAKERY LLC upon the terms and subject to the conditions of this ordinance, to maintain and use a portion of the public right of way for a sidewalk cafe adjacent to its premises located at 1220 W. Webster Ave.. Said sidewalk cafe area #1 shall be twenty-four point one seven (24.17) feet in length and six point five (6.5) feet in width for a total of one hundred fifty-seven point one one (157.11) square feet and shall allow six (6) feet of clear space from the face of the curb/building line along W. Webster Ave. The compensation for said space and the days and hours of operation for the sidewalk cafe shall be as follows:

Sunday through Saturday 8:00am until 10:00pm
Compensation: $600.00
SEATING CAPACITY: 16

Sidewalk Cafe Permit and approved plan must be posted at all times.

This grant of privilege #1105213 for a sidewalk cafe shall be subject to the provisions of Section 10-28-900 though 10-28-995 of the Municipal Code of Chicago and the directions of the Commissioner of Department of Business Affairs and Consumer Protection, the Commissioner of Streets and Sanitation, and the Commissioner of Transportation.

The permit holder agrees to hold the City of Chicago harmless for any damage, relocation or replacement costs associated with damage, relocation or removal of private property caused by the City performing work in the public way.

Authority for the above named privilege is herein given and granted from and after March 1, 2013 through and including December 1, 2013.

Alderman _____

Scott Waguespack 32nd Ward

Department of Business Affairs and Consumer Protection
Business Assistance Center- Public Way Use Unit
City Hall- 121 N. LaSalle Street Room 800 • Chicago, IL 60602
(312)-74-GOBIZ (312-744-6249) • (312) 744-1944 (TTY)
http://www.cityofchicago.org/bacp

03/13/2013

Alderman **Scott Waguespack**
Ward # **32**
City of Chicago
City Hall, Room **300**
121 North LaSalle Street
Chicago, Illinois 60602

Re: An ordinance to use and maintain a portion of the public right-of-way for **one (1) sidewalk cafe(s)** for **FLORIOLE BAKERY LLC**, adjacent to the premises known as **1220 W. Webster Ave.**.

Dear Alderman **Scott Waguespack**:

The applicant referenced above has requested the use of the public right-of-way for a **sidewalk cafe(s)**. An ordinance has been prepared by the Department of Business Affairs and Consumer Protection – Business Assistance Center - Public Way Use Unit for presentation to the City Council. Because this request was made for properties located in your ward, as approved by you as per the attached, I respectfully request that you introduce the attached ordinance at the next City Council meeting.

If you have any questions regarding this ordinance, please contact Anthony Bertuca at (312) 744-5506.

Department of Business Affairs and Consumer Protection

Office of the City Clerk

O2013-2132

Office of the City Clerk

City Council Document Tracking Sheet

Meeting Date:	3/13/2013
Sponsor(s):	Waguespack, Scott (32)
Type:	Ordinance
Title:	Sidewalk cafe(s) for Starbucks Coffee No. 2514
Committee(s) Assignment:	Committee on Transportation and Public Way

ORDINANCE
STARBUCKS COFFEE #2514
Acct. No. 63414 - 80
Permit No. 1105217

Be It Ordained by the City Council of the City of Chicago:

Permission and authority are hereby given and granted to STARBUCKS COFFEE #2514 upon the terms and subject to the conditions of this ordinance, to maintain and use a portion of the public right of way for a sidewalk cafe adjacent to its premises located at 3045 N. Greenview Ave.. Said sidewalk cafe area #1 shall be fourteen (14) feet in length and six (6) feet in width, area #2 shall be fourteen (14) feet in length and six (6) feet in width for a total of one hundred sixty-eight (168) square feet and shall allow six (6) feet of clear space from the face of the curb/building line along N. Lincoln Avenue. The compensation for said space and the days and hours of operation for the sidewalk cafe shall be as follows:

Sunday through Thursday 8:00 a. m. to 9:00 p.m. Friday & Saturday 8:00 a.m. to 10:00 p.m.
Compensation: $600.00
SEATING CAPACITY: 12

Sidewalk Cafe Permit and approved plan must be posted at all times.

This grant of privilege #1105217 for a sidewalk cafe shall be subject to the provisions of Section 10-28-900 though 10-28-995 of the Municipal Code of Chicago and the directions of the Commissioner of Department of Business Affairs and Consumer Protection, the Commissioner of Streets and Sanitation, and the Commissioner of Transportation.

The permit holder agrees to hold the City of Chicago harmless for any damage, relocation or replacement costs associated with damage, relocation or removal of private property caused by the City performing work in the public way.

Authority for the above named privilege is herein given and granted from and after March 1, 2013 through and including December 1, 2013.

Alderman Scott Waguespack

Scott Waguespack 32nd Ward

Department of Business Affairs and Consumer Protection
Business Assistance Center - Public Way Use Unit
City Hall - 121 N. LaSalle Street, Room 800 • Chicago, IL 60602
(312)-74-GOBIZ (312-744-6249) • (312) 744-1944 (TTY)
http://www.cityofchicago.org/bacp

03/13/2013

Alderman **Scott Waguespack**
Ward # **32**
City of Chicago
City Hall, Room **300**
121 North LaSalle Street
Chicago, Illinois 60602

Re: An ordinance to use and maintain a portion of the public right-of-way for **two (2) sidewalk cafe(s)** for **STARBUCKS COFFEE #2514**, adjacent to the premises known as **3045 N. Greenview Ave.**.

Dear Alderman **Scott Waguespack**:

The applicant referenced above has requested the use of the public right-of-way for a **sidewalk cafe(s)**. An ordinance has been prepared by the Department of Business Affairs and Consumer Protection – Business Assistance Center - Public Way Use Unit for presentation to the City Council. Because this request was made for properties located in your ward, as approved by you as per the attached, I respectfully request that you introduce the attached ordinance at the next City Council meeting.

If you have any questions regarding this ordinance, please contact Anthony Bertuca at (312) 744-5506.

Department of Business Affairs and Consumer Protection

Office of the City Clerk

O2013-2137

Office of the City Clerk

City Council Document Tracking Sheet

Meeting Date:	3/13/2013
Sponsor(s):	Waguespack, Scott (32)
Type:	Ordinance
Title:	Sidewalk cafe(s) for Starbucks Coffee No. 14256
Committee(s) Assignment:	Committee on Transportation and Public Way

ORDINANCE
STARBUCKS COFFEE #14256
Acct. No. 63414 - 137
Permit No. 1105190

Be It Ordained by the City Council of the City of Chicago:

Permission and authority are hereby given and granted to STARBUCKS COFFEE #14256 upon the terms and subject to the conditions of this ordinance, to maintain and use a portion of the public right of way for a sidewalk cafe adjacent to its premises located at 2101 W. Armitage Ave.. Said sidewalk cafe area #1 shall be twenty-nine point five eight (29.58) feet in length and nine point six seven (9.67) feet in width for a total of two hundred eighty-six point zero four (286.04) square feet and shall allow six (6) feet of clear space from the face of the curb/building line along N. Hoyne Street. The compensation for said space and the days and hours of operation for the sidewalk cafe shall be as follows:

Sunday through Thursday 8:00 a.m. 10:00 p.m. Friday and Saturday 8:00 a.m. to 11:00 p.m.
Compensation: $600.00
SEATING CAPACITY: 14

Sidewalk Cafe Permit and approved plan must be posted at all times.

This grant of privilege #1105190 for a sidewalk cafe shall be subject to the provisions of Section 10-28-900 though 10-28-995 of the Municipal Code of Chicago and the directions of the Commissioner of Department of Business Affairs and Consumer Protection, the Commissioner of Streets and Sanitation, and the Commissioner of Transportation.

The permit holder agrees to hold the City of Chicago harmless for any damage, relocation or replacement costs associated with damage, relocation or removal of private property caused by the City performing work in the public way.

Authority for the above named privilege is herein given and granted from and after March 1, 2013 through and including December 1, 2013.

Alderman _____

Scott Waguespack 32nd Ward

Department of Business Affairs and Consumer Protection
Business Assistance Center- Public Way Use Unit
City Hall - 121 N. LaSalle Street Room 800 • Chicago, IL 60602
(312)-74-GOBIZ (312-744-6249) • (312) 744-1944 (TTY)
http://www.cityofchicago.org/bacp

03/13/2013

Alderman **Scott Waguespack**
Ward # **32**
City of Chicago
City Hall, Room **300**
121 North LaSalle Street
Chicago, Illinois 60602

Re: An ordinance to use and maintain a portion of the public right-of-way for **one (1) sidewalk cafe(s)** for **STARBUCKS COFFEE #14256**, adjacent to the premises known as **2101 W. Armitage Ave.**.

Dear Alderman **Scott Waguespack**:

The applicant referenced above has requested the use of the public right-of-way for a **sidewalk cafe(s)**. An ordinance has been prepared by the Department of Business Affairs and Consumer Protection – Business Assistance Center - Public Way Use Unit for presentation to the City Council. Because this request was made for properties located in your ward, as approved by you as per the attached, I respectfully request that you introduce the attached ordinance at the next City Council meeting.

If you have any questions regarding this ordinance, please contact Anthony Bertuca at (312) 744-5506.

Department of Business Affairs and Consumer Protection

Office of the City Clerk

O2013-2141

Office of the City Clerk

City Council Document Tracking Sheet

Meeting Date:	3/13/2013
Sponsor(s):	Waguespack, Scott (32)
Type:	Ordinance
Title:	Sidewalk cafe(s) for Tavish
Committee(s) Assignment:	Committee on Transportation and Public Way

ORDINANCE
Tavish
Acct. No. 15634 - 1
Permit No. 1105201

Be It Ordained by the City Council of the City of Chicago:

Permission and authority are hereby given and granted to Tavish upon the terms and subject to the conditions of this ordinance, to maintain and use a portion of the public right of way for a sidewalk cafe adjacent to its premises located at 1335 W. Wrightwood Ave.. Said sidewalk cafe area #1 shall be twenty-seven (27) feet in length and ten point five (10.5) feet in width, area #2 shall be twenty (20) feet in length and seven (7) feet in width for a total of four hundred twenty-three point five (423.5) square feet and shall allow six (6) feet of clear space from the face of the curb/building line along W Wrightwood Ave, Wayne St.. The compensation for said space and the days and hours of operation for the sidewalk cafe shall be as follows:

Sunday through Saturday 11:00 a.m. until 11:00 p.m.
Compensation: $600.00
SEATING CAPACITY: 36

Sidewalk Cafe Permit and approved plan must be posted at all times.

This grant of privilege #1105201 for a sidewalk cafe shall be subject to the provisions of Section 10-28-900 though 10-28-995 of the Municipal Code of Chicago and the directions of the Commissioner of Department of Business Affairs and Consumer Protection, the Commissioner of Streets and Sanitation, and the Commissioner of Transportation.

The permit holder agrees to hold the City of Chicago harmless for any damage, relocation or replacement costs associated with damage, relocation or removal of private property caused by the City performing work in the public way.

Authority for the above named privilege is herein given and granted from and after March 1, 2013 through and including December 1, 2013.

Alderman Scott Waguespack

Scott Waguespack 32nd Ward

Department of Business Affairs and Consumer Protection
Business Assistance Center - Public Way Use Unit
City Hall - 121 N. LaSalle Street, Room 800 • Chicago, IL 60602
(312)-74-GOBIZ (312-744-6249) • (312) 744-1944 (TTY)
http://www.cityofchicago.org/bacp

03/13/2013

Alderman **Scott Waguespack**
Ward # **32**
City of Chicago
City Hall, Room **300**
121 North LaSalle Street
Chicago, Illinois 60602

Re: An ordinance to use and maintain a portion of the public right-of-way for **two (2) sidewalk cafe(s)** for **Tavish**, adjacent to the premises known as **1335 W. Wrightwood Ave.**.

Dear Alderman **Scott Waguespack**:

The applicant referenced above has requested the use of the public right-of-way for a **sidewalk cafe(s)**. An ordinance has been prepared by the Department of Business Affairs and Consumer Protection – Business Assistance Center - Public Way Use Unit for presentation to the City Council. Because this request was made for properties located in your ward, as approved by you as per the attached, I respectfully request that you introduce the attached ordinance at the next City Council meeting.

If you have any questions regarding this ordinance, please contact Anthony Bertuca at (312) 744-5506.

Department of Business Affairs and Consumer Protection

Office of the City Clerk

O2013-2155

Office of the City Clerk

City Council Document Tracking Sheet

Meeting Date:	3/13/2013
Sponsor(s):	Waguespack, Scott (32)
Type:	Ordinance
Title:	Sidewalk cafe(s) for Victory's Banner Restaurant
Committee(s) Assignment:	Committee on Transportation and Public Way

ORDINANCE
VICTORY'S BANNER RESTAURANT
Acct. No. 22337 - 2
Permit No. 1105169

Be It Ordained by the City Council of the City of Chicago:

Permission and authority are hereby given and granted to VICTORY'S BANNER RESTAURANT upon the terms and subject to the conditions of this ordinance, to maintain and use a portion of the public right of way for a sidewalk cafe adjacent to its premises located at 2100 W. Roscoe St.. Said sidewalk cafe area #1 shall be twenty-two point two five (22.25) feet in length and nine point two four (9.24) feet in width, area #2 shall be thirty (30) feet in length and nine point zero seven (9.07) feet in width for a total of four hundred seventy-seven point six nine (477.69) square feet and shall allow six (6) feet of clear space from the face of the curb/building line along W Roscoe St, N Hoyne. The compensation for said space and the days and hours of operation for the sidewalk cafe shall be as follows:

Wednesday through Monday 8:00 a.m. until 3:00 p.m.
Compensation: $600.00
SEATING CAPACITY: 35

Sidewalk Cafe Permit and approved plan must be posted at all times.

This grant of privilege #1105169 for a sidewalk cafe shall be subject to the provisions of Section 10-28-900 though 10-28-995 of the Municipal Code of Chicago and the directions of the Commissioner of Department of Business Affairs and Consumer Protection, the Commissioner of Streets and Sanitation, and the Commissioner of Transportation.

The permit holder agrees to hold the City of Chicago harmless for any damage, relocation or replacement costs associated with damage, relocation or removal of private property caused by the City performing work in the public way.

Authority for the above named privilege is herein given and granted from and after March 1, 2013 through and including December 1, 2013.

Alderman _____

Scott Waguespack 32nd Ward

Department of Business Affairs and Consumer Protection
Business Assistance Center - Public Way Use Unit
City Hall - 121 N. LaSalle Street, Room 800 • Chicago, IL 60602
(312)-74-GOBIZ (312-744-6249) • (312) 744-1944 (TTY)
http://www.cityofchicago.org/bacp

03/13/2013

Alderman **Scott Waguespack**
Ward # **32**
City of Chicago
City Hall, Room **300**
121 North LaSalle Street
Chicago, Illinois 60602

Re: An ordinance to use and maintain a portion of the public right-of-way for **two (2) sidewalk cafe(s)** for **VICTORY'S BANNER RESTAURANT**, adjacent to the premises known as **2100 W. Roscoe St.**.

Dear Alderman **Scott Waguespack**:

The applicant referenced above has requested the use of the public right-of-way for a **sidewalk cafe(s)**. An ordinance has been prepared by the Department of Business Affairs and Consumer Protection – Business Assistance Center - Public Way Use Unit for presentation to the City Council. Because this request was made for properties located in your ward, as approved by you as per the attached, I respectfully request that you introduce the attached ordinance at the next City Council meeting.

If you have any questions regarding this ordinance, please contact Anthony Bertuca at (312) 744-5506.

Department of Business Affairs and Consumer Protection

Office of the City Clerk

O2013-2162

Office of the City Clerk

City Council Document Tracking Sheet

Meeting Date:	3/13/2013
Sponsor(s):	Waguespack, Scott (32)
Type:	Ordinance
Title:	Sidewalk cafe(s) for Wicker Basket Market
Committee(s) Assignment:	Committee on Transportation and Public Way

ORDINANCE
WICKER BASKET MARKET
Acct. No. 352385 - 1
Permit No. 1105132

Be It Ordained by the City Council of the City of Chicago:

Permission and authority are hereby given and granted to WICKER BASKET MARKET upon the terms and subject to the conditions of this ordinance, to maintain and use a portion of the public right of way for a sidewalk cafe adjacent to its premises located at 2113 W. Division St.. Said sidewalk cafe area #1 shall be twenty-five (25) feet in length and thirteen (13) feet in width for a total of three hundred twenty-five (325) square feet and shall allow six (6) feet of clear space from the face of the curb/building line along W. Division Street. The compensation for said space and the days and hours of operation for the sidewalk cafe shall be as follows:

Monday through Sunday 8:00 a.m. until Midnight
Compensation: $600.00
SEATING CAPACITY: 24

Sidewalk Cafe Permit and approved plan must be posted at all times.

This grant of privilege #1105132 for a sidewalk cafe shall be subject to the provisions of Section 10-28-900 though 10-28-995 of the Municipal Code of Chicago and the directions of the Commissioner of Department of Business Affairs and Consumer Protection, the Commissioner of Streets and Sanitation, and the Commissioner of Transportation.

The permit holder agrees to hold the City of Chicago harmless for any damage, relocation or replacement costs associated with damage, relocation or removal of private property caused by the City performing work in the public way.

Authority for the above named privilege is herein given and granted from and after March 1, 2013 through and including December 1, 2013.

Alderman Scott Waguespack

Scott Waguespack 32nd Ward

Department of Business Affairs and Consumer Protection
Business Assistance Center- Public Way Use Unit
City Hall- 121 N. LaSalle Street Room 800 • Chicago, IL 60602
(312)-74-GOBIZ (312-744-6249) • (312) 744-1944 (TTY)
http://www.cityofchicago.org/bacp

03/13/2013

Alderman **Scott Waguespack**
Ward # **32**
City of Chicago
City Hall, Room **300**
121 North LaSalle Street
Chicago, Illinois 60602

Re: An ordinance to use and maintain a portion of the public right-of-way for **one (1) sidewalk cafe(s)** for **WICKER BASKET MARKET**, adjacent to the premises known as **2113 W. Division St.**.

Dear Alderman **Scott Waguespack**:

The applicant referenced above has requested the use of the public right-of-way for a **sidewalk cafe(s)**. An ordinance has been prepared by the Department of Business Affairs and Consumer Protection – Business Assistance Center - Public Way Use Unit for presentation to the City Council. Because this request was made for properties located in your ward, as approved by you as per the attached, I respectfully request that you introduce the attached ordinance at the next City Council meeting.

If you have any questions regarding this ordinance, please contact Anthony Bertuca at (312) 744-5506.

Department of Business Affairs and Consumer Protection

Office of the City Clerk

O2013-2134

Office of the City Clerk

City Council Document Tracking Sheet

Meeting Date:	3/13/2013
Sponsor(s):	Mell, Richard F. (33)
Type:	Ordinance
Title:	Sidewalk cafe(s) for Leader Bar
Committee(s) Assignment:	Committee on Transportation and Public Way

ORDINANCE
LEADER BAR
Acct. No. 351049 - 1
Permit No. 1105172

Be It Ordained by the City Council of the City of Chicago:

Permission and authority are hereby given and granted to LEADER BAR upon the terms and subject to the conditions of this ordinance, to maintain and use a portion of the public right of way for a sidewalk cafe adjacent to its premises located at 3000 W. Irving Park Rd.. Said sidewalk cafe area #1 shall be sixty-five (65) feet in length and nine (9) feet in width for a total of five hundred eighty-five (585) square feet and shall allow six (6) feet of clear space from the face of the curb/building line along N. Sacramento. The compensation for said space and the days and hours of operation for the sidewalk cafe shall be as follows:

Sunday through Wednesday 11:00am until 10:00pm Thursday through Saturday 11:00am until 11:00pm
Compensation: $643.50
SEATING CAPACITY: 32

Sidewalk Cafe Permit and approved plan must be posted at all times.

This grant of privilege #1105172 for a sidewalk cafe shall be subject to the provisions of Section 10-28-900 though 10-28-995 of the Municipal Code of Chicago and the directions of the Commissioner of Department of Business Affairs and Consumer Protection, the Commissioner of Streets and Sanitation, and the Commissioner of Transportation.

The permit holder agrees to hold the City of Chicago harmless for any damage, relocation or replacement costs associated with damage, relocation or removal of private property caused by the City performing work in the public way.

Authority for the above named privilege is herein given and granted from and after March 1, 2013 through and including December 1, 2013.

Alderman _____

Richard F. Mell 33rd Ward

Department of Business Affairs and Consumer Protection
Business Assistance Center- Public Way Use Unit
City Hall - 121 N. LaSalle Street Room 800 • Chicago, IL 60602
(312)-74-GOBIZ (312-744-6249) • (312) 744-1944 (TTY)
http://www.cityofchicago.org/bacp

03/13/2013

Alderman **Richard F. Mell**
Ward # **33**
City of Chicago
City Hall, Room **208**
121 North LaSalle Street
Chicago, Illinois 60602

Re: An ordinance to use and maintain a portion of the public right-of-way for **one (1) sidewalk cafe(s)** for **LEADER BAR**, adjacent to the premises known as **3000 W. Irving Park Rd.**.

Dear Alderman **Richard F. Mell**:

The applicant referenced above has requested the use of the public right-of-way for a **sidewalk cafe(s)**. An ordinance has been prepared by the Department of Business Affairs and Consumer Protection – Business Assistance Center - Public Way Use Unit for presentation to the City Council. Because this request was made for properties located in your ward, as approved by you as per the attached, I respectfully request that you introduce the attached ordinance at the next City Council meeting.

If you have any questions regarding this ordinance, please contact Anthony Bertuca at (312) 744-5506.

Department of Business Affairs and Consumer Protection

Office of the City Clerk

O2013-2146

Office of the City Clerk

City Council Document Tracking Sheet

Meeting Date:	3/13/2013
Sponsor(s):	Mell, Richard F. (33)
Type:	Ordinance
Title:	Sidewalk cafe(s) for Little Bucharest Bistro
Committee(s) Assignment:	Committee on Transportation and Public Way

ORDINANCE
LITTLE BUCHAREST BISTRO
Acct. No. 65358 - 1
Permit No. 1105319

Be It Ordained by the City Council of the City of Chicago:

Permission and authority are hereby given and granted to LITTLE BUCHAREST BISTRO upon the terms and subject to the conditions of this ordinance, to maintain and use a portion of the public right of way for a sidewalk cafe adjacent to its premises located at 3661-65 N. Elston Ave.. Said sidewalk cafe area #1 shall be fifty (50) feet in length and eleven (11) feet in width for a total of five hundred fifty (550) square feet and shall allow six (6) feet of clear space from the face of the curb/building line along Spaulding Ave.. The compensation for said space and the days and hours of operation for the sidewalk cafe shall be as follows:

Monday thru Sunday 12:00 noon to 10:00 p.m.
Compensation: $605.00
SEATING CAPACITY: 26

Sidewalk Cafe Permit and approved plan must be posted at all times.

This grant of privilege #1105319 for a sidewalk cafe shall be subject to the provisions of Section 10-28-900 though 10-28-995 of the Municipal Code of Chicago and the directions of the Commissioner of Department of Business Affairs and Consumer Protection, the Commissioner of Streets and Sanitation, and the Commissioner of Transportation.

The permit holder agrees to hold the City of Chicago harmless for any damage, relocation or replacement costs associated with damage, relocation or removal of private property caused by the City performing work in the public way.

Authority for the above named privilege is herein given and granted from and after March 1, 2013 through and including December 1, 2013.

Alderman _____

Richard F. Mell 33rd Ward

Department of Business Affairs and Consumer Protection
Business Assistance Center- Public Way Use Unit
City Hall- 121 N. LaSalle Street, Room 800 • Chicago, IL 60602
(312)-74-GOBIZ (312-744-6249) • (312) 744-1944 (TTY)
http://www.cityofchicago.org/bacp

03/13/2013

Alderman **Richard F. Mell**
Ward # **33**
City of Chicago
City Hall, Room **208**
121 North LaSalle Street
Chicago, Illinois 60602

Re: An ordinance to use and maintain a portion of the public right-of-way for **one (1) sidewalk cafe(s)** for **LITTLE BUCHAREST BISTRO**, adjacent to the premises known as **3661-65 N. Elston Ave.**.

Dear Alderman **Richard F. Mell**:

The applicant referenced above has requested the use of the public right-of-way for a **sidewalk cafe(s)**. An ordinance has been prepared by the Department of Business Affairs and Consumer Protection – Business Assistance Center - Public Way Use Unit for presentation to the City Council. Because this request was made for properties located in your ward, as approved by you as per the attached, I respectfully request that you introduce the attached ordinance at the next City Council meeting.

If you have any questions regarding this ordinance, please contact Anthony Bertuca at (312) 744-5506.

Department of Business Affairs and Consumer Protection

Office of the City Clerk

O2013-2156

Office of the City Clerk

City Council Document Tracking Sheet

Meeting Date:	3/13/2013
Sponsor(s):	Mell, Richard F. (33)
Type:	Ordinance
Title:	Sidewalk cafe(s) for Original Alps
Committee(s) Assignment:	Committee on Transportation and Public Way

ORDINANCE
ORIGINAL ALPS
Acct. No. 346517 - 1
Permit No. 1104880

Be It Ordained by the City Council of the City of Chicago:

Permission and authority are hereby given and granted to ORIGINAL ALPS upon the terms and subject to the conditions of this ordinance, to maintain and use a portion of the public right of way for a sidewalk cafe adjacent to its premises located at 3637 W. Irving Park Rd.. Said sidewalk cafe area #1 shall be thirty-eight point six seven (38.67) feet in length and six point six seven (6.67) feet in width for a total of two hundred fifty-seven point nine three (257.93) square feet and shall allow six (6) feet of clear space from the face of the curb/building line along N. Monticello. The compensation for said space and the days and hours of operation for the sidewalk cafe shall be as follows:

Sunday through Saturday 8:00am until 12:00am midnight
Compensation: $600.00
SEATING CAPACITY: 20

Sidewalk Cafe Permit and approved plan must be posted at all times.

This grant of privilege #1104880 for a sidewalk cafe shall be subject to the provisions of Section 10-28-900 though 10-28-995 of the Municipal Code of Chicago and the directions of the Commissioner of Department of Business Affairs and Consumer Protection, the Commissioner of Streets and Sanitation, and the Commissioner of Transportation.

The permit holder agrees to hold the City of Chicago harmless for any damage, relocation or replacement costs associated with damage, relocation or removal of private property caused by the City performing work in the public way.

Authority for the above named privilege is herein given and granted from and after March 1, 2013 through and including December 1, 2013.

Alderman _____

Richard F. Mell 33rd Ward

Department of Business Affairs and Consumer Protection
Business Assistance Center - Public Way Use Unit
City Hall - 121 N. LaSalle Street, Room 800 • Chicago, IL 60602
(312)-74-GOBIZ (312-744-6249) • (312) 744-1944 (TTY)
http://www.cityofchicago.org/bacp

03/13/2013

Alderman **Richard F. Mell**
Ward # **33**
City of Chicago
City Hall, Room **208**
121 North LaSalle Street
Chicago, Illinois 60602

Re: An ordinance to use and maintain a portion of the public right-of-way for **one (1) sidewalk cafe(s)** for **ORIGINAL ALPS**, adjacent to the premises known as **3637 W. Irving Park Rd.**.

Dear Alderman **Richard F. Mell**:

The applicant referenced above has requested the use of the public right-of-way for a **sidewalk cafe(s)**. An ordinance has been prepared by the Department of Business Affairs and Consumer Protection – Business Assistance Center - Public Way Use Unit for presentation to the City Council. Because this request was made for properties located in your ward, as approved by you as per the attached, I respectfully request that you introduce the attached ordinance at the next City Council meeting.

If you have any questions regarding this ordinance, please contact Anthony Bertuca at (312) 744-5506.

Department of Business Affairs and Consumer Protection

Office of the City Clerk

O2013-2164

Office of the City Clerk

City Council Document Tracking Sheet

Meeting Date:	3/13/2013
Sponsor(s):	Mell, Richard F. (33)
Type:	Ordinance
Title:	Sidewalk cafe(s) for Starbucks Coffee No. 8954
Committee(s) Assignment:	Committee on Transportation and Public Way

ORDINANCE
STARBUCKS COFFEE #8954
Acct. No. 63414 - 103
Permit No. 1105219

Be It Ordained by the City Council of the City of Chicago:

Permission and authority are hereby given and granted to STARBUCKS COFFEE #8954 upon the terms and subject to the conditions of this ordinance, to maintain and use a portion of the public right of way for a sidewalk cafe adjacent to its premises located at 4558 N. Kedzie Ave.. Said sidewalk cafe area #1 shall be twenty-one (21) feet in length and five (5) feet in width, area #2 shall be twenty-one (21) feet in length and five (5) feet in width for a total of two hundred ten (210) square feet and shall allow six (6) feet of clear space from the face of the curb/building line along W. Wilson Avenue. The compensation for said space and the days and hours of operation for the sidewalk cafe shall be as follows:

Sunday thru Thursday 8:00 a.m. to 9:00 p.m. Friday & Saturday 8:00 a.m. to 10:00 p.m.
Compensation: $600.00
SEATING CAPACITY: 12

Sidewalk Cafe Permit and approved plan must be posted at all times.

This grant of privilege #1105219 for a sidewalk cafe shall be subject to the provisions of Section 10-28-900 though 10-28-995 of the Municipal Code of Chicago and the directions of the Commissioner of Department of Business Affairs and Consumer Protection, the Commissioner of Streets and Sanitation, and the Commissioner of Transportation.

The permit holder agrees to hold the City of Chicago harmless for any damage, relocation or replacement costs associated with damage, relocation or removal of private property caused by the City performing work in the public way.

Authority for the above named privilege is herein given and granted from and after March 1, 2013 through and including December 1, 2013.

Alderman _____

Richard F. Mell 33rd Ward

Department of Business Affairs and Consumer Protection
Business Assistance Center - Public Way Use Unit
City Hall - 121 N. LaSalle Street, Room 800 • Chicago, IL 60602
(312)-74-GOBIZ (312-744-6249) • (312) 744-1944 (TTY)
http://www.cityofchicago.org/bacp

03/13/2013

Alderman **Richard F. Mell**
Ward # **33**
City of Chicago
City Hall, Room **208**
121 North LaSalle Street
Chicago, Illinois 60602

Re: An ordinance to use and maintain a portion of the public right-of-way for **two (2) sidewalk cafe(s)** for **STARBUCKS COFFEE #8954**, adjacent to the premises known as **4558 N. Kedzie Ave.**.

Dear Alderman **Richard F. Mell**:

The applicant referenced above has requested the use of the public right-of-way for a **sidewalk cafe(s)**. An ordinance has been prepared by the Department of Business Affairs and Consumer Protection – Business Assistance Center - Public Way Use Unit for presentation to the City Council. Because this request was made for properties located in your ward, as approved by you as per the attached, I respectfully request that you introduce the attached ordinance at the next City Council meeting.

If you have any questions regarding this ordinance, please contact Anthony Bertuca at (312) 744-5506.

Department of Business Affairs and Consumer Protection

Office of the City Clerk

O2013-2169

Office of the City Clerk

City Council Document Tracking Sheet

Meeting Date:	3/13/2013
Sponsor(s):	Colón, Rey (35)
Type:	Ordinance
Title:	Sidewalk cafe(s) for Alaska Paleteria Y Neveria
Committee(s) Assignment:	Committee on Transportation and Public Way

ORDINANCE
ALASKA PALETERIA Y NEVERIA
Acct. No. 361506 - 1
Permit No. 1105001

Be It Ordained by the City Council of the City of Chicago:

Permission and authority are hereby given and granted to ALASKA PALETERIA Y NEVERIA upon the terms and subject to the conditions of this ordinance, to maintain and use a portion of the public right of way for a sidewalk cafe adjacent to its premises located at 3446 W. Irving Park Rd.. Said sidewalk cafe area #1 shall be twenty-two point two five (22.25) feet in length and four point five (4.5) feet in width for a total of one hundred point one three (100.13) square feet and shall allow six (6) feet of clear space from the face of the curb/building line along W. Irving Park Road. The compensation for said space and the days and hours of operation for the sidewalk cafe shall be as follows:

Monday through Sunday 10:00 a.m. to 9:00 p.m.
Compensation: $600.00
SEATING CAPACITY: 12

Sidewalk Cafe Permit and approved plan must be posted at all times.

This grant of privilege #1105001 for a sidewalk cafe shall be subject to the provisions of Section 10-28-900 though 10-28-995 of the Municipal Code of Chicago and the directions of the Commissioner of Department of Business Affairs and Consumer Protection, the Commissioner of Streets and Sanitation, and the Commissioner of Transportation.

The permit holder agrees to hold the City of Chicago harmless for any damage, relocation or replacement costs associated with damage, relocation or removal of private property caused by the City performing work in the public way.

Authority for the above named privilege is herein given and granted from and after March 1, 2013 through and including December 1, 2013.

Alderman _____
Reynaldo Colon 35th Ward

Department of Business Affairs and Consumer Protection
Business Assistance Center - Public Way Use Unit
City Hall - 121 N. LaSalle Street, Room 800 • Chicago, IL 60602
(312)-74-GOBIZ (312-744-6249) • (312) 744-1944 (TTY)
http://www.cityofchicago.org/bacp

03/13/2013

Alderman **Reynaldo Colon**
Ward # **35**
City of Chicago
City Hall, Room **203**
121 North LaSalle Street
Chicago, Illinois 60602

Re: An ordinance to use and maintain a portion of the public right-of-way for **one (1) sidewalk cafe(s)** for **ALASKA PALETERIA Y NEVERIA**, adjacent to the premises known as **3446 W. Irving Park Rd.**.

Dear Alderman **Reynaldo Colon**:

The applicant referenced above has requested the use of the public right-of-way for a **sidewalk cafe(s)**. An ordinance has been prepared by the Department of Business Affairs and Consumer Protection – Business Assistance Center - Public Way Use Unit for presentation to the City Council. Because this request was made for properties located in your ward, as approved by you as per the attached, I respectfully request that you introduce the attached ordinance at the next City Council meeting.

If you have any questions regarding this ordinance, please contact Anthony Bertuca at (312) 744-5506.

Department of Business Affairs and Consumer Protection

Office of the City Clerk

O2013-2174

Office of the City Clerk

City Council Document Tracking Sheet

Meeting Date:	3/13/2013
Sponsor(s):	Colón, Rey (35)
Type:	Ordinance
Title:	Sidewalk cafe(s) for Billy Sunday
Committee(s) Assignment:	Committee on Transportation and Public Way

ORDINANCE
BILLY SUNDAY
Acct. No. 371950 - 1
Permit No. 1102971

Be It Ordained by the City Council of the City of Chicago:

Permission and authority are hereby given and granted to BILLY SUNDAY upon the terms and subject to the conditions of this ordinance, to maintain and use a portion of the public right of way for a sidewalk cafe adjacent to its premises located at 3143 W. Logan Blvd.. Said sidewalk cafe area #1 shall be thirteen point nine two (13.92) feet in length and sixteen (16) feet in width for a total of two hundred twenty-two point seven two (222.72) square feet and shall allow six (6) feet of clear space from the face of the curb/building line along W. Logan Blvd.. The compensation for said space and the days and hours of operation for the sidewalk cafe shall be as follows:

Monday through Sunday 10:00 a.m. to 12:00 midnight
Compensation: $600.00
SEATING CAPACITY: 18

Sidewalk Cafe Permit and approved plan must be posted at all times.

This grant of privilege #1102971 for a sidewalk cafe shall be subject to the provisions of Section 10-28-900 though 10-28-995 of the Municipal Code of Chicago and the directions of the Commissioner of Department of Business Affairs and Consumer Protection, the Commissioner of Streets and Sanitation, and the Commissioner of Transportation.

The permit holder agrees to hold the City of Chicago harmless for any damage, relocation or replacement costs associated with damage, relocation or removal of private property caused by the City performing work in the public way.

Authority for the above named privilege is herein given and granted from and after March 1, 2013 through and including December 1, 2013.

Alderman _____
Reynaldo Colon 35th Ward

Department of Business Affairs and Consumer Protection
Business Assistance Center - Public Way Use Unit
City Hall - 121 N. LaSalle Street, Room 800 • Chicago, IL 60602
(312)-74-GOBIZ (312-744-6249) • (312) 744-1944 (TTY)
http://www.cityofchicago.org/bacp

03/13/2013

Alderman **Reynaldo Colon**
Ward # **35**
City of Chicago
City Hall, Room **203**
121 North LaSalle Street
Chicago, Illinois 60602

Re: An ordinance to use and maintain a portion of the public right-of-way for **one (1) sidewalk cafe(s)** for **BILLY SUNDAY**, adjacent to the premises known as **3143 W. Logan Blvd.**.

Dear Alderman **Reynaldo Colon**:

The applicant referenced above has requested the use of the public right-of-way for a **sidewalk cafe(s)**. An ordinance has been prepared by the Department of Business Affairs and Consumer Protection – Business Assistance Center - Public Way Use Unit for presentation to the City Council. Because this request was made for properties located in your ward, as approved by you as per the attached, I respectfully request that you introduce the attached ordinance at the next City Council meeting.

If you have any questions regarding this ordinance, please contact Anthony Bertuca at (312) 744-5506.

Department of Business Affairs and Consumer Protection

Office of the City Clerk

O2013-2179

Office of the City Clerk

City Council Document Tracking Sheet

Meeting Date:	3/13/2013
Sponsor(s):	Colón, Rey (35)
Type:	Ordinance
Title:	Sidewalk cafe(s) for Fat Rice
Committee(s) Assignment:	Committee on Transportation and Public Way

ORDINANCE
FAT RICE
Acct. No. 372123 - 1
Permit No. 1105378

Be It Ordained by the City Council of the City of Chicago:

Permission and authority are hereby given and granted to FAT RICE upon the terms and subject to the conditions of this ordinance, to maintain and use a portion of the public right of way for a sidewalk cafe adjacent to its premises located at 2955-57 W. Diversey Ave.. Said sidewalk cafe area #1 shall be nineteen (19) feet in length and six (6) feet in width for a total of one hundred fourteen (114) square feet and shall allow six (6) feet of clear space from the face of the curb/building line along N. Sacramento Avenue. The compensation for said space and the days and hours of operation for the sidewalk cafe shall be as follows:

Sunday Through Saturaday 10:00 a.m. to Midnight
Compensation: $600.00
SEATING CAPACITY: 12

Sidewalk Cafe Permit and approved plan must be posted at all times.

This grant of privilege #1105378 for a sidewalk cafe shall be subject to the provisions of Section 10-28-900 though 10-28-995 of the Municipal Code of Chicago and the directions of the Commissioner of Department of Business Affairs and Consumer Protection, the Commissioner of Streets and Sanitation, and the Commissioner of Transportation.

The permit holder agrees to hold the City of Chicago harmless for any damage, relocation or replacement costs associated with damage, relocation or removal of private property caused by the City performing work in the public way.

Authority for the above named privilege is herein given and granted from and after March 1, 2013 through and including December 1, 2013.

Alderman _____

Reynaldo Colon 35th Ward.

Department of Business Affairs and Consumer Protection
Business Assistance Center- Public Way Use Unit
City Hall- 121 N. LaSalle Street Room 800 • Chicago, IL 60602
(312)-74-GOBIZ (312-744-6249) • (312) 744-1944 (TTY)
http://www.cityofchicago.org/bacp

03/13/2013

Alderman **Reynaldo Colon**
Ward # **35**
City of Chicago
City Hall, Room **203**
121 North LaSalle Street
Chicago, Illinois 60602

Re: An ordinance to use and maintain a portion of the public right-of-way for **one (1) sidewalk cafe(s)** for **FAT RICE**, adjacent to the premises known as **2955-57 W. Diversey Ave.**.

Dear Alderman **Reynaldo Colon**:

The applicant referenced above has requested the use of the public right-of-way for a **sidewalk cafe(s)**. An ordinance has been prepared by the Department of Business Affairs and Consumer Protection – Business Assistance Center - Public Way Use Unit for presentation to the City Council. Because this request was made for properties located in your ward, as approved by you as per the attached, I respectfully request that you introduce the attached ordinance at the next City Council meeting.

If you have any questions regarding this ordinance, please contact Anthony Bertuca at (312) 744-5506.

Department of Business Affairs and Consumer Protection

Office of the City Clerk

O2013-2186

Office of the City Clerk

City Council Document Tracking Sheet

Meeting Date:	3/13/2013
Sponsor(s):	Colón, Rey (35)
Type:	Ordinance
Title:	Sidewalk cafe(s) for Letizia's Fiore
Committee(s) Assignment:	Committee on Transportation and Public Way

ORDINANCE
LETIZIA'S FIORE
Acct. No. 353891 - 1
Permit No. 1105318

Be It Ordained by the City Council of the City of Chicago:

Permission and authority are hereby given and granted to LETIZIA'S FIORE upon the terms and subject to the conditions of this ordinance, to maintain and use a portion of the public right of way for a sidewalk cafe adjacent to its premises located at 2456 N. California Ave.. Said sidewalk cafe area #1 shall be seventeen (17) feet in length and five (5) feet in width, area #2 shall be one hundred twenty-five (125) feet in length and eleven (11) feet in width for a total of one thousand four hundred sixty (1460) square feet and shall allow six (6) feet of clear space from the face of the curb/building line along N California Ave, W Altgeld St. The compensation for said space and the days and hours of operation for the sidewalk cafe shall be as follows:

Monday through Friday 8:00 a.m. until 12:00 Midnight
Compensation: $1,606.00
SEATING CAPACITY: 94

Sidewalk Cafe Permit and approved plan must be posted at all times.

This grant of privilege #1105318 for a sidewalk cafe shall be subject to the provisions of Section 10-28-900 though 10-28-995 of the Municipal Code of Chicago and the directions of the Commissioner of Department of Business Affairs and Consumer Protection, the Commissioner of Streets and Sanitation, and the Commissioner of Transportation.

The permit holder agrees to hold the City of Chicago harmless for any damage, relocation or replacement costs associated with damage, relocation or removal of private property caused by the City performing work in the public way.

Authority for the above named privilege is herein given and granted from and after March 1, 2013 through and including December 1, 2013.

Alderman _____
Reynaldo Colon 35th Ward

Department of Business Affairs and Consumer Protection
Business Assistance Center- Public Way Use Unit
City Hall - 121 N. LaSalle Street Room 800 • Chicago, IL 60602
(312)-74-GOBIZ (312-744-6249) • (312) 744-1944 (TTY)
http://www.cityofchicago.org/bacp

03/13/2013

Alderman **Reynaldo Colon**
Ward # **35**
City of Chicago
City Hall, Room **203**
121 North LaSalle Street
Chicago, Illinois 60602

Re: An ordinance to use and maintain a portion of the public right-of-way for **two (2) sidewalk cafe(s)** for **LETIZIA'S FIORE**, adjacent to the premises known as **2456 N. California Ave.**.

Dear Alderman **Reynaldo Colon**:

The applicant referenced above has requested the use of the public right-of-way for a **sidewalk cafe(s)**. An ordinance has been prepared by the Department of Business Affairs and Consumer Protection – Business Assistance Center - Public Way Use Unit for presentation to the City Council. Because this request was made for properties located in your ward, as approved by you as per the attached, I respectfully request that you introduce the attached ordinance at the next City Council meeting.

If you have any questions regarding this ordinance, please contact Anthony Bertuca at (312) 744-5506.

Department of Business Affairs and Consumer Protection

Office of the City Clerk

O2013-2188

Office of the City Clerk

City Council Document Tracking Sheet

Meeting Date:	3/13/2013
Sponsor(s):	Colón, Rey (35)
Type:	Ordinance
Title:	Sidewalk cafe(s) for Longman & Eagle
Committee(s) Assignment:	Committee on Transportation and Public Way

ORDINANCE
LONGMAN & EAGLE
Acct. No. 23432 - 1
Permit No. 1104837

Be It Ordained by the City Council of the City of Chicago:

Permission and authority are hereby given and granted to LONGMAN & EAGLE upon the terms and subject to the conditions of this ordinance, to maintain and use a portion of the public right of way for a sidewalk cafe adjacent to its premises located at 2657 N. Kedzie Ave.. Said sidewalk cafe area #1 shall be twenty (20) feet in length and eight (8) feet in width, area #2 shall be forty (40) feet in length and ten point three three (10.33) feet in width, area #3 shall be ten (10) feet in length and ten point three three (10.33) feet in width for a total of six hundred seventy-six point five (676.5) square feet and shall allow six (6) feet of clear space from the face of the curb/building line along N. KEDZIE AVE., W. Schubert. The compensation for said space and the days and hours of operation for the sidewalk cafe shall be as follows:

Sunday through Saturday 8:00 a.m. until 12:00 Midnight
Compensation: $744.15
SEATING CAPACITY: 50

Sidewalk Cafe Permit and approved plan must be posted at all times.

This grant of privilege #1104837 for a sidewalk cafe shall be subject to the provisions of Section 10-28-900 though 10-28-995 of the Municipal Code of Chicago and the directions of the Commissioner of Department of Business Affairs and Consumer Protection, the Commissioner of Streets and Sanitation, and the Commissioner of Transportation.

The permit holder agrees to hold the City of Chicago harmless for any damage, relocation or replacement costs associated with damage, relocation or removal of private property caused by the City performing work in the public way.

Authority for the above named privilege is herein given and granted from and after March 1, 2013 through and including December 1, 2013.

Alderman _____

Reynaldo Colon 35th Ward

Department of Business Affairs and Consumer Protection
Business Assistance Center - Public Way Use Unit
City Hall - 121 N. LaSalle Street, Room 800 • Chicago, IL 60602
(312)-74-GOBIZ (312-744-6249) • (312) 744-1944 (TTY)
http://www.cityofchicago.org/bacp

03/13/2013

Alderman **Reynaldo Colon**
Ward # **35**
City of Chicago
City Hall, Room **203**
121 North LaSalle Street
Chicago, Illinois 60602

Re: An ordinance to use and maintain a portion of the public right-of-way for **three (3) sidewalk cafe(s)** for **LONGMAN & EAGLE**, adjacent to the premises known as **2657 N. Kedzie Ave.**.

Dear Alderman **Reynaldo Colon**:

The applicant referenced above has requested the use of the public right-of-way for a **sidewalk cafe(s)**. An ordinance has been prepared by the Department of Business Affairs and Consumer Protection – Business Assistance Center - Public Way Use Unit for presentation to the City Council. Because this request was made for properties located in your ward, as approved by you as per the attached, I respectfully request that you introduce the attached ordinance at the next City Council meeting.

If you have any questions regarding this ordinance, please contact Anthony Bertuca at (312) 744-5506.

Department of Business Affairs and Consumer Protection

Office of the City Clerk

O2013-2190

Office of the City Clerk

City Council Document Tracking Sheet

Meeting Date:	3/13/2013
Sponsor(s):	Sposato, Nicholas (36)
Type:	Ordinance
Title:	Sidewalk cafe(s) for Abram Gale
Committee(s) Assignment:	Committee on Transportation and Public Way

ORDINANCE
ABRAM GALE
Acct. No. 350403 - 1
Permit No. 1105075

Be It Ordained by the City Council of the City of Chicago:

Permission and authority are hereby given and granted to ABRAM GALE upon the terms and subject to the conditions of this ordinance, to maintain and use a portion of the public right of way for a sidewalk cafe adjacent to its premises located at 2366-2370 N. Neva Ave.. Said sidewalk cafe area #1 shall be forty-three (43) feet in length and nine (9) feet in width for a total of three hundred eighty-seven (387) square feet and shall allow six (6) feet of clear space from the face of the curb/building line along N. Neva. The compensation for said space and the days and hours of operation for the sidewalk cafe shall be as follows:

Sunday through Saturday 4:00pm until 10:00pm
Compensation: $600.00
SEATING CAPACITY: 36

Sidewalk Cafe Permit and approved plan must be posted at all times.

This grant of privilege #1105075 for a sidewalk cafe shall be subject to the provisions of Section 10-28-900 though 10-28-995 of the Municipal Code of Chicago and the directions of the Commissioner of Department of Business Affairs and Consumer Protection, the Commissioner of Streets and Sanitation, and the Commissioner of Transportation.

The permit holder agrees to hold the City of Chicago harmless for any damage, relocation or replacement costs associated with damage, relocation or removal of private property caused by the City performing work in the public way.

Authority for the above named privilege is herein given and granted from and after March 1, 2013 through and including December 1, 2013.

Alderman _____

Nicholas Sposato 36th Ward

Department of Business Affairs and Consumer Protection
Business Assistance Center - Public Way Use Unit
City Hall - 121 N. LaSalle Street, Room 800 • Chicago, IL 60602
(312)-74-GOBIZ (312-744-6249) • (312) 744-1944 (TTY)
http://www.cityofchicago.org/bacp

03/13/2013

Alderman **Nicholas Sposato**
Ward # **36**
City of Chicago
City Hall, Room **304**
121 North LaSalle Street
Chicago, Illinois 60602

Re: An ordinance to use and maintain a portion of the public right-of-way for **one (1) sidewalk cafe(s)** for **ABRAM GALE**, adjacent to the premises known as **2366-2370 N. Neva Ave.**.

Dear Alderman **Nicholas Sposato**:

The applicant referenced above has requested the use of the public right-of-way for a **sidewalk cafe(s)**. An ordinance has been prepared by the Department of Business Affairs and Consumer Protection – Business Assistance Center - Public Way Use Unit for presentation to the City Council. Because this request was made for properties located in your ward, as approved by you as per the attached, I respectfully request that you introduce the attached ordinance at the next City Council meeting.

If you have any questions regarding this ordinance, please contact Anthony Bertuca at (312) 744-5506.

Department of Business Affairs and Consumer Protection

Office of the City Clerk

O2013-2199

Office of the City Clerk

City Council Document Tracking Sheet

Meeting Date:	3/13/2013
Sponsor(s):	Sposato, Nicholas (36)
Type:	Ordinance
Title:	Sidewalk cafe(s) for Cafe Prague
Committee(s) Assignment:	Committee on Transportation and Public Way

ORDINANCE
CAFE PRAGUE
Acct. No. 48210 - 2
Permit No. 1105089

Be It Ordained by the City Council of the City of Chicago:

Permission and authority are hereby given and granted to CAFE PRAGUE upon the terms and subject to the conditions of this ordinance, to maintain and use a portion of the public right of way for a sidewalk cafe adjacent to its premises located at 6710-12 W. Belmont Ave.. Said sidewalk cafe area #1 shall be sixteen (16) feet in length and six (6) feet in width, area #2 shall be sixteen (16) feet in length and six (6) feet in width for a total of one hundred ninety-two (192) square feet and shall allow six (6) feet of clear space from the face of the curb/building line along W. Belmont Avenue. The compensation for said space and the days and hours of operation for the sidewalk cafe shall be as follows:

Monday through Sunday 9:00 a.m. to 12:00 midnight.
Compensation: $600.00
SEATING CAPACITY: 16

Sidewalk Cafe Permit and approved plan must be posted at all times.

This grant of privilege #1105089 for a sidewalk cafe shall be subject to the provisions of Section 10-28-900 though 10-28-995 of the Municipal Code of Chicago and the directions of the Commissioner of Department of Business Affairs and Consumer Protection, the Commissioner of Streets and Sanitation, and the Commissioner of Transportation.

The permit holder agrees to hold the City of Chicago harmless for any damage, relocation or replacement costs associated with damage, relocation or removal of private property caused by the City performing work in the public way.

Authority for the above named privilege is herein given and granted from and after March 1, 2013 through and including December 1, 2013.

Alderman _____

Nicholas Sposato 36th Ward

Department of Business Affairs and Consumer Protection
Business Assistance Center- Public Way Use Unit
City Hall- 121 N. LaSalle Street Room 800 • Chicago, IL 60602
(312)-74-GOBIZ (312-744-6249) • (312) 744-1944 (TTY)
http //www cityofchicago.org/bacp

03/13/2013

Alderman **Nicholas Sposato**
Ward # **36**
City of Chicago
City Hall, Room **304**
121 North LaSalle Street
Chicago, Illinois 60602

Re: An ordinance to use and maintain a portion of the public right-of-way for **two (2) sidewalk cafe(s)** for **CAFE PRAGUE**, adjacent to the premises known as **6710-12 W. Belmont Ave.**.

Dear Alderman **Nicholas Sposato**:

The applicant referenced above has requested the use of the public right-of-way for a **sidewalk cafe(s)**. An ordinance has been prepared by the Department of Business Affairs and Consumer Protection – Business Assistance Center - Public Way Use Unit for presentation to the City Council. Because this request was made for properties located in your ward, as approved by you as per the attached, I respectfully request that you introduce the attached ordinance at the next City Council meeting.

If you have any questions regarding this ordinance, please contact Anthony Bertuca at (312) 744-5506.

Department of Business Affairs and Consumer Protection

Office of the City Clerk

O2013-2215

Office of the City Clerk

City Council Document Tracking Sheet

Meeting Date:	3/13/2013
Sponsor(s):	Sposato, Nicholas (36)
Type:	Ordinance
Title:	Sidewalk cafe(s) for Geo. Nottoli & Son, Inc.
Committee(s) Assignment:	Committee on Transportation and Public Way

ORDINANCE
GEO. NOTTOLI & SON, INC.
Acct. No. 12019 - 1
Permit No. 1105131

Be It Ordained by the City Council of the City of Chicago:

Permission and authority are hereby given and granted to GEO. NOTTOLI & SON, INC. upon the terms and subject to the conditions of this ordinance, to maintain and use a portion of the public right of way for a sidewalk cafe adjacent to its premises located at 7652 W. Belmont Ave.. Said sidewalk cafe area #1 shall be nineteen (19) feet in length and twenty (20) feet in width for a total of three hundred eighty (380) square feet and shall allow six (6) feet of clear space from the face of the curb/building line along W. Belmont Avenue. The compensation for said space and the days and hours of operation for the sidewalk cafe shall be as follows:

Monday, Wednesday through Saturday 9:00 a.m. to 6:00 p.m.
Compensation: $600.00
SEATING CAPACITY: 16

Sidewalk Cafe Permit and approved plan must be posted at all times.

This grant of privilege #1105131 for a sidewalk cafe shall be subject to the provisions of Section 10-28-900 though 10-28-995 of the Municipal Code of Chicago and the directions of the Commissioner of Department of Business Affairs and Consumer Protection, the Commissioner of Streets and Sanitation, and the Commissioner of Transportation.

The permit holder agrees to hold the City of Chicago harmless for any damage, relocation or replacement costs associated with damage, relocation or removal of private property caused by the City performing work in the public way.

Authority for the above named privilege is herein given and granted from and after March 1, 2013 through and including December 1, 2013.

Alderman _____

Nicholas Sposato 36th Ward

Department of Business Affairs and Consumer Protection
Business Assistance Center - Public Way Use Unit
City Hall - 121 N. LaSalle Street, Room 800 • Chicago, IL 60602
(312)-74-GOBIZ (312-744-6249) • (312) 744-1944 (TTY)
http://www.cityofchicago.org/bacp

03/13/2013

Alderman **Nicholas Sposato**
Ward # **36**
City of Chicago
City Hall, Room **304**
121 North LaSalle Street
Chicago, Illinois 60602

Re: An ordinance to use and maintain a portion of the public right-of-way for **one (1) sidewalk cafe(s)** for **GEO. NOTTOLI & SON, INC.**, adjacent to the premises known as **7652 W. Belmont Ave.**.

Dear Alderman **Nicholas Sposato**:

The applicant referenced above has requested the use of the public right-of-way for a **sidewalk cafe(s)**. An ordinance has been prepared by the Department of Business Affairs and Consumer Protection – Business Assistance Center - Public Way Use Unit for presentation to the City Council. Because this request was made for properties located in your ward, as approved by you as per the attached, I respectfully request that you introduce the attached ordinance at the next City Council meeting.

If you have any questions regarding this ordinance, please contact Anthony Bertuca at (312) 744-5506.

Department of Business Affairs and Consumer Protection

Office of the City Clerk

O2013-2219

Office of the City Clerk

City Council Document Tracking Sheet

Meeting Date:	3/13/2013
Sponsor(s):	Cullerton, Timothy M. (38)
Type:	Ordinance
Title:	Sidewalk cafe(s) for G N P H No. Nine, Inc.
Committee(s) Assignment:	Committee on Transportation and Public Way

ORDINANCE
G N P H #NINE INC
Acct. No. 15417 - 1
Permit No. 1105371

Be It Ordained by the City Council of the City of Chicago:

Permission and authority are hereby given and granted to G N P H #NINE INC upon the terms and subject to the conditions of this ordinance, to maintain and use a portion of the public right of way for a sidewalk cafe adjacent to its premises located at 4229 W. Irving Park Rd.. Said sidewalk cafe area #1 shall be twenty point five eight (20.58) feet in length and sixteen point three three (16.33) feet in width for a total of three hundred thirty-six point zero seven (336.07) square feet and shall allow six (6) feet of clear space from the face of the curb/building line along Irving Park Rd.. The compensation for said space and the days and hours of operation for the sidewalk cafe shall be as follows:

Monday to Sunday 9:00 a.m. - 11:00 p.m.
Compensation: $600.00
SEATING CAPACITY: 24

Sidewalk Cafe Permit and approved plan must be posted at all times.

This grant of privilege #1105371 for a sidewalk cafe shall be subject to the provisions of Section 10-28-900 though 10-28-995 of the Municipal Code of Chicago and the directions of the Commissioner of Department of Business Affairs and Consumer Protection, the Commissioner of Streets and Sanitation, and the Commissioner of Transportation.

The permit holder agrees to hold the City of Chicago harmless for any damage, relocation or replacement costs associated with damage, relocation or removal of private property caused by the City performing work in the public way.

Authority for the above named privilege is herein given and granted from and after March 1, 2013 through and including December 1, 2013.

Alderman _____

Timothy Cullerton 38th Ward

Office of the City Clerk

O2013-2223

Office of the City Clerk

City Council Document Tracking Sheet

Meeting Date:	3/13/2013
Sponsor(s):	Cullerton, Timothy M. (38)
Type:	Ordinance
Title:	Sidewalk cafe(s) for McNamara's Food & Drinks
Committee(s) Assignment:	Committee on Transportation and Public Way

ORDINANCE
MC NAMARA'S FOOD & DRINKS
Acct. No. 17090 - 1
Permit No. 1104994

Be It Ordained by the City Council of the City of Chicago:

Permission and authority are hereby given and granted to MC NAMARA'S FOOD & DRINKS upon the terms and subject to the conditions of this ordinance, to maintain and use a portion of the public right of way for a sidewalk cafe adjacent to its premises located at 4326-28 W. Irving Park Rd.. Said sidewalk cafe area #1 shall be thirty-two (32) feet in length and thirteen point five eight (13.58) feet in width, area #2 shall be twenty-five (25) feet in length and thirteen point five eight (13.58) feet in width for a total of seven hundred seventy-four point zero six (774.06) square feet and shall allow six (6) feet of clear space from the face of the curb/building line along W. Irving Park Road, N. Lowell Ave.. The compensation for said space and the days and hours of operation for the sidewalk cafe shall be as follows:

Sunday through Thursday 11:00 a.m. to 10:00 p.m.Friday and Saturday 11:00 a.m. to 11:00 p.m.
Compensation: $851.47
SEATING CAPACITY: 76

Sidewalk Cafe Permit and approved plan must be posted at all times.

This grant of privilege #1104994 for a sidewalk cafe shall be subject to the provisions of Section 10-28-900 though 10-28-995 of the Municipal Code of Chicago and the directions of the Commissioner of Department of Business Affairs and Consumer Protection, the Commissioner of Streets and Sanitation, and the Commissioner of Transportation.

The permit holder agrees to hold the City of Chicago harmless for any damage, relocation or replacement costs associated with damage, relocation or removal of private property caused by the City performing work in the public way.

Authority for the above named privilege is herein given and granted from and after March 1, 2013 through and including December 1, 2013.

Alderman _____

Timothy Cullerton 38th Ward

Office of the City Clerk

O2013-2227

Office of the City Clerk

City Council Document Tracking Sheet

Meeting Date:	3/13/2013
Sponsor(s):	Cullerton, Timothy M. (38)
Type:	Ordinance
Title:	Sidewalk cafe(s) for Starbuck's Coffee No. 2568
Committee(s) Assignment:	Committee on Transportation and Public Way

ORDINANCE
Starbuck's Coffee #2568
Acct. No. 63414 - 90
Permit No. 1105277

Be It Ordained by the City Council of the City of Chicago:

Permission and authority are hereby given and granted to Starbuck's Coffee #2568 upon the terms and subject to the conditions of this ordinance, to maintain and use a portion of the public right of way for a sidewalk cafe adjacent to its premises located at 4365 W. Irving Park Rd.. Said sidewalk cafe area #1 shall be fourteen point seven five (14.75) feet in length and eight point three three (8.33) feet in width, area #2 shall be fourteen point seven five (14.75) feet in length and eight point three three (8.33) feet in width for a total of two hundred forty-five point seven four (245.74) square feet and shall allow six (6) feet of clear space from the face of the curb/building line along N. Kostner Ave.. The compensation for said space and the days and hours of operation for the sidewalk cafe shall be as follows:

Monday through Sunday 8:00 a.m. to 10:00 p.m.
Compensation: $600.00
SEATING CAPACITY: 16

Sidewalk Cafe Permit and approved plan must be posted at all times.

This grant of privilege #1105277 for a sidewalk cafe shall be subject to the provisions of Section 10-28-900 though 10-28-995 of the Municipal Code of Chicago and the directions of the Commissioner of Department of Business Affairs and Consumer Protection, the Commissioner of Streets and Sanitation, and the Commissioner of Transportation.

The permit holder agrees to hold the City of Chicago harmless for any damage, relocation or replacement costs associated with damage, relocation or removal of private property caused by the City performing work in the public way.

Authority for the above named privilege is herein given and granted from and after March 1, 2013 through and including December 1, 2013.

Alderman _____

Timothy Cullerton 38th Ward

Office of the City Clerk

O2013-2232

Office of the City Clerk

City Council Document Tracking Sheet

Meeting Date:	3/13/2013
Sponsor(s):	Laurino, Margaret (39)
Type:	Ordinance
Title:	Sidewalk cafe(s) for Paddy Mac's
Committee(s) Assignment:	Committee on Transportation and Public Way

ORDINANCE
PADDY MAC'S
Acct. No. 3752 - 1
Permit No. 1104993

Be It Ordained by the City Council of the City of Chicago:

Permission and authority are hereby given and granted to PADDY MAC'S upon the terms and subject to the conditions of this ordinance, to maintain and use a portion of the public right of way for a sidewalk cafe adjacent to its premises located at 4157 N. Pulaski Rd.. Said sidewalk cafe area #1 shall be thirty-five (35) feet in length and eleven point seven five (11.75) feet in width for a total of four hundred eleven point two five (411.25) square feet and shall allow six (6) feet of clear space from the face of the curb/building line along W. Berteau Avenue. The compensation for said space and the days and hours of operation for the sidewalk cafe shall be as follows:

Monday thru Thursday & Sunday 11:00 a.m. to 10:00 p.m. Friday & Saturday 11:00 a.m. to 11:00 p.m.
Compensation: $600.00
SEATING CAPACITY: 32

Sidewalk Cafe Permit and approved plan must be posted at all times.

This grant of privilege #1104993 for a sidewalk cafe shall be subject to the provisions of Section 10-28-900 though 10-28-995 of the Municipal Code of Chicago and the directions of the Commissioner of Department of Business Affairs and Consumer Protection, the Commissioner of Streets and Sanitation, and the Commissioner of Transportation.

The permit holder agrees to hold the City of Chicago harmless for any damage, relocation or replacement costs associated with damage, relocation or removal of private property caused by the City performing work in the public way.

Authority for the above named privilege is herein given and granted from and after March 1, 2013 through and including December 1, 2013.

Alderman _____

Margaret Laurino 39th Ward

Office of the City Clerk

O2013-2237

Office of the City Clerk

City Council Document Tracking Sheet

Meeting Date:	3/13/2013
Sponsor(s):	O'Connor, Patrick (40)
Type:	Ordinance
Title:	Sidewalk cafe(s) for Bel-Ami Restaurant
Committee(s) Assignment:	Committee on Transportation and Public Way

ORDINANCE
BEL-AMI RESTAURANT
Acct. No. 210972 - 1
Permit No. 1105164

Be It Ordained by the City Council of the City of Chicago:

Permission and authority are hereby given and granted to BEL-AMI RESTAURANT upon the terms and subject to the conditions of this ordinance, to maintain and use a portion of the public right of way for a sidewalk cafe adjacent to its premises located at 5530 N. Lincoln Ave.. Said sidewalk cafe area #1 shall be twenty-five (25) feet in length and seven (7) feet in width for a total of one hundred seventy-five (175) square feet and shall allow six (6) feet of clear space from the face of the curb/building line along N. Lincoln Ave. The compensation for said space and the days and hours of operation for the sidewalk cafe shall be as follows:

Monday through Friday 9:00 a.m. to 11:00 p.m. Saturday & Sunday 9:00 a.m. to 12:00 midnight
Compensation: $600.00
SEATING CAPACITY: 24

Sidewalk Cafe Permit and approved plan must be posted at all times.

This grant of privilege #1105164 for a sidewalk cafe shall be subject to the provisions of Section 10-28-900 though 10-28-995 of the Municipal Code of Chicago and the directions of the Commissioner of Department of Business Affairs and Consumer Protection, the Commissioner of Streets and Sanitation, and the Commissioner of Transportation.

The permit holder agrees to hold the City of Chicago harmless for any damage, relocation or replacement costs associated with damage, relocation or removal of private property caused by the City performing work in the public way.

Authority for the above named privilege is herein given and granted from and after March 1, 2013 through and including December 1, 2013.

Alderman _____
Patrick O'Connor 40th Ward

Department of Business Affairs and Consumer Protection
Business Assistance Center - Public Way Use Unit
City Hall - 121 N. LaSalle Street, Room 800 • Chicago, IL 60602
(312)-74-GOBIZ (312-744-6249) • (312) 744-1944 (TTY)
http://www.cityofchicago.org/bacp

03/13/2013

Alderman **Patrick O'Connor**
Ward # **40**
City of Chicago
City Hall, Room **305**
121 North LaSalle Street
Chicago, Illinois 60602

Re: An ordinance to use and maintain a portion of the public right-of-way for **one (1) sidewalk cafe(s)** for **BEL-AMI RESTAURANT**, adjacent to the premises known as **5530 N. Lincoln Ave.**.

Dear Alderman **Patrick O'Connor**:

The applicant referenced above has requested the use of the public right-of-way for a **sidewalk cafe(s)**. An ordinance has been prepared by the Department of Business Affairs and Consumer Protection – Business Assistance Center - Public Way Use Unit for presentation to the City Council. Because this request was made for properties located in your ward, as approved by you as per the attached, I respectfully request that you introduce the attached ordinance at the next City Council meeting.

If you have any questions regarding this ordinance, please contact Anthony Bertuca at (312) 744-5506.

Department of Business Affairs and Consumer Protection

Office of the City Clerk

O2013-2243

Office of the City Clerk

City Council Document Tracking Sheet

Meeting Date:	3/13/2013
Sponsor(s):	O'Connor, Patrick (40)
Type:	Ordinance
Title:	Sidewalk cafe(s) for Burger Philosophy, The
Committee(s) Assignment:	Committee on Transportation and Public Way

ORDINANCE
THE BURGER PHILOSOPHY
Acct. No. 361059 - 1
Permit No. 1105094

Be It Ordained by the City Council of the City of Chicago:

Permission and authority are hereby given and granted to THE BURGER PHILOSOPHY upon the terms and subject to the conditions of this ordinance, to maintain and use a portion of the public right of way for a sidewalk cafe adjacent to its premises located at 1541 W. Bryn Mawr Ave.. Said sidewalk cafe area #1 shall be twenty (20) feet in length and ten (10) feet in width for a total of two hundred (200) square feet and shall allow six (6) feet of clear space from the face of the curb/building line along W. Bryn Mawr. The compensation for said space and the days and hours of operation for the sidewalk cafe shall be as follows:

Sunday through Saturday 10:00 am until 12:00 midnight
Compensation: $600.00
SEATING CAPACITY: 12

Sidewalk Cafe Permit and approved plan must be posted at all times.

This grant of privilege #1105094 for a sidewalk cafe shall be subject to the provisions of Section 10-28-900 though 10-28-995 of the Municipal Code of Chicago and the directions of the Commissioner of Department of Business Affairs and Consumer Protection, the Commissioner of Streets and Sanitation, and the Commissioner of Transportation.

The permit holder agrees to hold the City of Chicago harmless for any damage, relocation or replacement costs associated with damage, relocation or removal of private property caused by the City performing work in the public way.

Authority for the above named privilege is herein given and granted from and after March 1, 2013 through and including December 1, 2013.

Alderman _____

Patrick O'Connor 40th Ward

Department of Business Affairs and Consumer Protection
Business Assistance Center- Public Way Use Unit
City Hall- 121 N. LaSalle Street Room 800 • Chicago, IL 60602
(312)-74-GOBIZ (312-744-6249) • (312) 744-1944 (TTY)
http://www.cityofchicago.org/bacp

03/13/2013

Alderman **Patrick O'Connor**
Ward # **40**
City of Chicago
City Hall, Room **305**
121 North LaSalle Street
Chicago, Illinois 60602

Re: An ordinance to use and maintain a portion of the public right-of-way for **one (1) sidewalk cafe(s)** for **THE BURGER PHILOSOPHY**, adjacent to the premises known as **1541 W. Bryn Mawr Ave.**.

Dear Alderman **Patrick O'Connor**:

The applicant referenced above has requested the use of the public right-of-way for a **sidewalk cafe(s)**. An ordinance has been prepared by the Department of Business Affairs and Consumer Protection – Business Assistance Center - Public Way Use Unit for presentation to the City Council. Because this request was made for properties located in your ward, as approved by you as per the attached, I respectfully request that you introduce the attached ordinance at the next City Council meeting.

If you have any questions regarding this ordinance, please contact Anthony Bertuca at (312) 744-5506.

Department of Business Affairs and Consumer Protection

Office of the City Clerk

O2013-2254

Office of the City Clerk

City Council Document Tracking Sheet

Meeting Date:	3/13/2013
Sponsor(s):	O'Connor, Patrick (40)
Type:	Ordinance
Title:	Sidewalk cafe(s) for Emerald Isle On Peterson
Committee(s) Assignment:	Committee on Transportation and Public Way

ORDINANCE
EMERALD ISLE ON PETERSON
Acct. No. 10678 - 1
Permit No. 1104879

Be It Ordained by the City Council of the City of Chicago:

Permission and authority are hereby given and granted to EMERALD ISLE ON PETERSON upon the terms and subject to the conditions of this ordinance, to maintain and use a portion of the public right of way for a sidewalk cafe adjacent to its premises located at 2535-37 W. Peterson Ave.. Said sidewalk cafe area #1 shall be thirty-three point four two (33.42) feet in length and twelve point three three (12.33) feet in width for a total of four hundred twelve point zero seven (412.07) square feet and shall allow six (6) feet of clear space from the face of the curb/building line along W. Peterson Avenue. The compensation for said space and the days and hours of operation for the sidewalk cafe shall be as follows:

Sunday through Saturday 11:00 a.m. to 12:00 a.m.
Compensation: $600.00
SEATING CAPACITY: 38

Sidewalk Cafe Permit and approved plan must be posted at all times.

This grant of privilege #1104879 for a sidewalk cafe shall be subject to the provisions of Section 10-28-900 though 10-28-995 of the Municipal Code of Chicago and the directions of the Commissioner of Department of Business Affairs and Consumer Protection, the Commissioner of Streets and Sanitation, and the Commissioner of Transportation.

The permit holder agrees to hold the City of Chicago harmless for any damage, relocation or replacement costs associated with damage, relocation or removal of private property caused by the City performing work in the public way.

Authority for the above named privilege is herein given and granted from and after March 1, 2013 through and including December 1, 2013.

Alderman _____
Patrick O'Connor 40th Ward

Department of Business Affairs and Consumer Protection
Business Assistance Center - Public Way Use Unit
City Hall - 121 N. LaSalle Street, Room 800 • Chicago, IL 60602
(312)-74-GOBIZ (312-744-6249) • (312) 744-1944 (TTY)
http://www.cityofchicago.org/bacp

03/13/2013

Alderman **Patrick O'Connor**
Ward # **40**
City of Chicago
City Hall, Room **305**
121 North LaSalle Street
Chicago, Illinois 60602

Re: An ordinance to use and maintain a portion of the public right-of-way for **one (1) sidewalk cafe(s)** for **EMERALD ISLE ON PETERSON**, adjacent to the premises known as **2535-37 W. Peterson Ave.**.

Dear Alderman **Patrick O'Connor**:

The applicant referenced above has requested the use of the public right-of-way for a **sidewalk cafe(s)**. An ordinance has been prepared by the Department of Business Affairs and Consumer Protection – Business Assistance Center - Public Way Use Unit for presentation to the City Council. Because this request was made for properties located in your ward, as approved by you as per the attached, I respectfully request that you introduce the attached ordinance at the next City Council meeting.

If you have any questions regarding this ordinance, please contact Anthony Bertuca at (312) 744-5506.

Department of Business Affairs and Consumer Protection

Office of the City Clerk

O2013-2286

Office of the City Clerk

City Council Document Tracking Sheet

Meeting Date:	3/13/2013
Sponsor(s):	O'Connor, Patrick (40)
Type:	Ordinance
Title:	Sidewalk cafe(s) for Johnny Brown Bag
Committee(s) Assignment:	Committee on Transportation and Public Way

ORDINANCE
JOHNNY BROWN BAG
Acct. No. 370960 - 1
Permit No. 1104998

Be It Ordained by the City Council of the City of Chicago:

Permission and authority are hereby given and granted to JOHNNY BROWN BAG upon the terms and subject to the conditions of this ordinance, to maintain and use a portion of the public right of way for a sidewalk cafe adjacent to its premises located at 5406 N. Clark St.. Said sidewalk cafe area #1 shall be sixteen (16) feet in length and four point five (4.5) feet in width for a total of seventy-two (72) square feet and shall allow six (6) feet of clear space from the face of the curb/building line along N. Clark Street. The compensation for said space and the days and hours of operation for the sidewalk cafe shall be as follows:

Sunday through Thursday 11:00 am. to 10:00 p.m. Friday and Saturday 11:00 a.m. to 11:00 p.m.
Compensation: $600.00
SEATING CAPACITY: 16

Sidewalk Cafe Permit and approved plan must be posted at all times.

This grant of privilege #1104998 for a sidewalk cafe shall be subject to the provisions of Section 10-28-900 though 10-28-995 of the Municipal Code of Chicago and the directions of the Commissioner of Department of Business Affairs and Consumer Protection, the Commissioner of Streets and Sanitation, and the Commissioner of Transportation.

The permit holder agrees to hold the City of Chicago harmless for any damage, relocation or replacement costs associated with damage, relocation or removal of private property caused by the City performing work in the public way.

Authority for the above named privilege is herein given and granted from and after March 1, 2013 through and including December 1, 2013.

Alderman _____

Patrick O'Connor 40th Ward

Department of Business Affairs and Consumer Protection
Business Assistance Center - Public Way Use Unit
City Hall - 121 N. LaSalle Street, Room 800 • Chicago, IL 60602
(312)-74-GOBIZ (312-744-6249) • (312) 744-1944 (TTY)
http://www.cityofchicago.org/bacp

03/13/2013

Alderman **Patrick O'Connor**
Ward # **40**
City of Chicago
City Hall, Room **305**
121 North LaSalle Street
Chicago, Illinois 60602

Re: An ordinance to use and maintain a portion of the public right-of-way for **one (1) sidewalk cafe(s)** for **JOHNNY BROWN BAG**, adjacent to the premises known as **5406 N. Clark St.**.

Dear Alderman **Patrick O'Connor**:

The applicant referenced above has requested the use of the public right-of-way for a **sidewalk cafe(s)**. An ordinance has been prepared by the Department of Business Affairs and Consumer Protection – Business Assistance Center - Public Way Use Unit for presentation to the City Council. Because this request was made for properties located in your ward, as approved by you as per the attached, I respectfully request that you introduce the attached ordinance at the next City Council meeting.

If you have any questions regarding this ordinance, please contact Anthony Bertuca at (312) 744-5506.

Department of Business Affairs and Consumer Protection

Office of the City Clerk

O2013-2315

Office of the City Clerk

City Council Document Tracking Sheet

Meeting Date:	3/13/2013
Sponsor(s):	O'Connor, Patrick (40)
Type:	Ordinance
Title:	Sidewalk cafe(s) for Ranallis
Committee(s) Assignment:	Committee on Transportation and Public Way

ORDINANCE
RANALLIS
Acct. No. 306632 - 1
Permit No. 1105310

Be It Ordained by the City Council of the City of Chicago:

Permission and authority are hereby given and granted to RANALLIS upon the terms and subject to the conditions of this ordinance, to maintain and use a portion of the public right of way for a sidewalk cafe adjacent to its premises located at 1512 W. Berwyn Ave.. Said sidewalk cafe area #1 shall be seventy-four point seven five (74.75) feet in length and six point seven five (6.75) feet in width for a total of five hundred four point five six (504.56) square feet and shall allow six (6) feet of clear space from the face of the curb/building line along W. Berwyn Ave.. The compensation for said space and the days and hours of operation for the sidewalk cafe shall be as follows:

Monday through Sunday 11:30 a.m. to 12:00am.
Compensation: $600.00
SEATING CAPACITY: 35

Sidewalk Cafe Permit and approved plan must be posted at all times.

This grant of privilege #1105310 for a sidewalk cafe shall be subject to the provisions of Section 10-28-900 though 10-28-995 of the Municipal Code of Chicago and the directions of the Commissioner of Department of Business Affairs and Consumer Protection, the Commissioner of Streets and Sanitation, and the Commissioner of Transportation.

The permit holder agrees to hold the City of Chicago harmless for any damage, relocation or replacement costs associated with damage, relocation or removal of private property caused by the City performing work in the public way.

Authority for the above named privilege is herein given and granted from and after March 1, 2013 through and including December 1, 2013.

Alderman _____

Patrick O'Connor 40th Ward

Department of Business Affairs and Consumer Protection
Business Assistance Center- Public Way Use Unit
City Hall- 121 N. LaSalle Street Room 800 • Chicago, IL 60602
(312)-74-GOBIZ (312-744-6249) • (312) 744-1944 (TTY)
http://www.cityofchicago.org/bacp

03/13/2013

Alderman **Patrick O'Connor**
Ward # **40**
City of Chicago
City Hall, Room **305**
121 North LaSalle Street
Chicago, Illinois 60602

Re: An ordinance to use and maintain a portion of the public right-of-way for **one (1) sidewalk cafe(s)** for **RANALLIS**, adjacent to the premises known as **1512 W. Berwyn Ave.**.

Dear Alderman **Patrick O'Connor**:

The applicant referenced above has requested the use of the public right-of-way for a **sidewalk cafe(s)**. An ordinance has been prepared by the Department of Business Affairs and Consumer Protection – Business Assistance Center - Public Way Use Unit for presentation to the City Council. Because this request was made for properties located in your ward, as approved by you as per the attached, I respectfully request that you introduce the attached ordinance at the next City Council meeting.

If you have any questions regarding this ordinance, please contact Anthony Bertuca at (312) 744-5506.

Department of Business Affairs and Consumer Protection

Office of the City Clerk

O2013-2316

Office of the City Clerk

City Council Document Tracking Sheet

Meeting Date:	3/13/2013
Sponsor(s):	O'Connor, Patrick (40)
Type:	Ordinance
Title:	Sidewalk cafe(s) for Starbucks Coffee No. 2310
Committee(s) Assignment:	Committee on Transportation and Public Way

ORDINANCE
STARBUCKS COFFEE #2310
Acct. No. 63414 - 44
Permit No. 1105150

Be It Ordained by the City Council of the City of Chicago:

Permission and authority are hereby given and granted to STARBUCKS COFFEE #2310 upon the terms and subject to the conditions of this ordinance, to maintain and use a portion of the public right of way for a sidewalk cafe adjacent to its premises located at 5300 N. Clark St.. Said sidewalk cafe area #1 shall be twenty-four (24) feet in length and six (6) feet in width for a total of one hundred forty-four (144) square feet and shall allow six (6) feet of clear space from the face of the curb/building line along W. Berwyn. The compensation for said space and the days and hours of operation for the sidewalk cafe shall be as follows:


Monday through Friday 8:00 a.m. to 10:00 p.m. Saturday 8:00 a.m. 11:00. p.m. Sunday 8:30 a.m. to 9:00 p.m.
Compensation: $600.00
SEATING CAPACITY: 14

Sidewalk Cafe Permit and approved plan must be posted at all times.

This grant of privilege #1105150 for a sidewalk cafe shall be subject to the provisions of Section 10-28-900 though 10-28-995 of the Municipal Code of Chicago and the directions of the Commissioner of Department of Business Affairs and Consumer Protection, the Commissioner of Streets and Sanitation, and the Commissioner of Transportation.

The permit holder agrees to hold the City of Chicago harmless for any damage, relocation or replacement costs associated with damage, relocation or removal of private property caused by the City performing work in the public way.

Authority for the above named privilege is herein given and granted from and after March 1, 2013 through and including December 1, 2013.

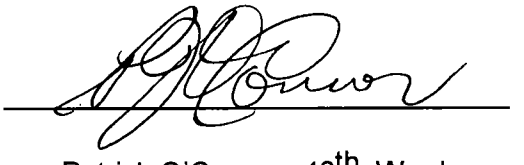Alderman 

Patrick O'Connor 40th Ward

Department of Business Affairs and Consumer Protection
Business Assistance Center - Public Way Use Unit
City Hall - 121 N. LaSalle Street, Room 800 • Chicago, IL 60602
(312)-74-GOBIZ (312-744-6249) • (312) 744-1944 (TTY)
http://www.cityofchicago.org/bacp

03/13/2013

Alderman **Patrick O'Connor**
Ward # **40**
City of Chicago
City Hall, Room **305**
121 North LaSalle Street
Chicago, Illinois 60602

Re: An ordinance to use and maintain a portion of the public right-of-way for **one (1) sidewalk cafe(s)** for **STARBUCKS COFFEE #2310**, adjacent to the premises known as **5300 N. Clark St.**.

Dear Alderman **Patrick O'Connor**:

The applicant referenced above has requested the use of the public right-of-way for a **sidewalk cafe(s)**. An ordinance has been prepared by the Department of Business Affairs and Consumer Protection – Business Assistance Center - Public Way Use Unit for presentation to the City Council. Because this request was made for properties located in your ward, as approved by you as per the attached, I respectfully request that you introduce the attached ordinance at the next City Council meeting.

If you have any questions regarding this ordinance, please contact Anthony Bertuca at (312) 744-5506.

Department of Business Affairs and Consumer Protection

Office of the City Clerk

O2013-1567

Office of the City Clerk

City Council Document Tracking Sheet

Meeting Date:	3/13/2013
Sponsor(s):	Reilly, Brendan (42)
Type:	Ordinance
Title:	Sidewalk cafe(s) for Ghirardelli Chocolate Shop & Soda Fountain
Committee(s) Assignment:	Committee on Transportation and Public Way

ORDINANCE
GHIRARDELLI CHOCOLATE SHOP & SODA FOUNTAIN
Acct. No. 10057 - 2
Permit No. 1104454

Be It Ordained by the City Council of the City of Chicago:

Permission and authority are hereby given and granted to GHIRARDELLI CHOCOLATE SHOP & SODA FOUNTAIN upon the terms and subject to the conditions of this ordinance, to maintain and use a portion of the public right of way for a sidewalk cafe adjacent to its premises located at 118 E. Pearson St.. Said sidewalk cafe area #1 shall be twenty-four point eight three (24.83) feet in length and fifteen (15) feet in width for a total of three hundred seventy-two point four five (372.45) square feet and shall allow six (6) feet of clear space from the face of the curb/building line along E. Pearson Street. The compensation for said space and the days and hours of operation for the sidewalk cafe shall be as follows:

Sunday through Friday 10:00am until 11:00 P.M.
Saturday 9:00am until 11:00 P.M.
Compensation: $856.64
SEATING CAPACITY: 20

Sidewalk Cafe Permit and approved plan must be posted at all times.

This grant of privilege #1104454 for a sidewalk cafe shall be subject to the provisions of Section 10-28-900 though 10-28-995 of the Municipal Code of Chicago and the directions of the Commissioner of Department of Business Affairs and Consumer Protection, the Commissioner of Streets and Sanitation, and the Commissioner of Transportation.

The permit holder agrees to hold the City of Chicago harmless for any damage, relocation or replacement costs associated with damage, relocation or removal of private property caused by the City performing work in the public way.

Authority for the above named privilege is herein given and granted from and after March 1, 2013 through and including December 1, 2013.

Alderman _____

Brendan Reilly 42nd Ward

Department of Business Affairs and Consumer Protection
Business Assistance Center - Public Way Use Unit
City Hall - 121 N. LaSalle Street, Room 800 • Chicago, IL 60602
(312)-74-GOBIZ (312-744-6249) • (312) 744-1944 (TTY)
http://www.cityofchicago.org/bacp

2nd ATTEMPT AT INTRODUCTION

03/13/2013

Alderman **Brendan Reilly**
Ward # **42**
City of Chicago
City Hall, Room **306**
121 North LaSalle Street
Chicago, Illinois 60602

Re: An ordinance to use and maintain a portion of the public right-of-way for **one (1) sidewalk cafe(s)** for **GHIRARDELLI CHOCOLATE SHOP & SODA FOUNTAIN**, adjacent to the premises known as **118 E. Pearson St.**.

Dear Alderman **Brendan Reilly**:

The applicant referenced above has requested the use of the public right-of-way for a **sidewalk cafe(s)**. An ordinance has been prepared by the Department of Business Affairs and Consumer Protection – Business Assistance Center - Public Way Use Unit for presentation to the City Council. Because this request was made for properties located in your ward, as approved by you as per the attached, I respectfully request that you introduce the attached ordinance at the next City Council meeting.

If you have any questions regarding this ordinance, please contact Anthony Bertuca at (312) 744-5506.

Department of Business Affairs and Consumer Protection

COI
Good

RECEIVED
JAN 10 2013
BY:

SIDEWALK CAFÉ APPLICATION

APPLICANT INFORMATION

LEGAL NAME OF ENTITY: **GHIRARDELLI CHOCOLATE CO**
BUSINESS NAME (DBA): **GHIRARDELLI CHOCOLATE SHOP & SODA FOUNTAIN**
PERMIT MAILING ADDRESS: **830 N. MICHIGAN AVE.**
ZIP CODE: **60611**
CONTACT PERSON: **AMYE KELLY**
CONTACT PERSON TITLE:
BUSINESS PHONE: **(312)337-9330**
MOBILE:
E-MAIL:
PERMIT #: **1100969**
PRINTED ON: **12/21/2012**

Note: Please review the above section to ensure the accuracy of your contact information, ***circle any changes you may have, and print the updated information next to the circled item.*** Any omissions/inaccuracies will delay the processing of your application.

All Sidewalk Café applicants are required to obtain the signature of the Alderman in whose ward the proposed use of the public way is located. Additionally, the applicant will need to forward the signed and completed Sidewalk Café Application, including plans, photos, certificate of insurance, acceptance letter, and copy of current license certificate.

Failure to submit all the requirements will delay processing your application. No faxes will be accepted. Please return this application and all the associated documents by mail or in person to:

NO CHANGES

City of Chicago
Department of Business Affairs and Consumer Protection
Business Assistance Center - Public Way Use Unit, City Hall, Room 800
121 North LaSalle Street, Chicago, Illinois 60602

APPROVED
JAN 22 2013
PublicWayUse

USE OF THE PUBLIC WAY

TYPE: **Sidewalk Cafe**
HOW MANY #: **1**
BUILDING ADDRESS: **118 E. Pearson St.**

ALDERMAN'S APPROVAL

As part of this application process, you are required to notify/obtain approval from the Alderman in whose ward your proposed use of the public way is located.

ALDERMAN'S SIGNATURE:

DATE: 1-15-13

WARD: **42**

Office of the City Clerk

O2013-1568

Office of the City Clerk

City Council Document Tracking Sheet

Meeting Date:	3/13/2013
Sponsor(s):	Reilly, Brendan (42)
Type:	Ordinance
Title:	Sidewalk cafe(s) for Gibsons Steak House
Committee(s) Assignment:	Committee on Transportation and Public Way

ORDINANCE
GIBSONS STEAK HOUSE
Acct. No. 64192 - 2
Permit No. 1104391

Be It Ordained by the City Council of the City of Chicago:

Permission and authority are hereby given and granted to GIBSONS STEAK HOUSE upon the terms and subject to the conditions of this ordinance, to maintain and use a portion of the public right of way for a sidewalk cafe adjacent to its premises located at 1028 N. Rush St.. Said sidewalk cafe area #1 shall be sixty-six point one seven (66.17) feet in length and ten point three three (10.33) feet in width, area #2 shall be forty-nine point eight three (49.83) feet in length and seven (7) feet in width for a total of one thousand thirty-two point three five (1032.35) square feet and shall allow six (6) feet of clear space from the face of the curb/building line along E. Bellevue Place, N. Rush Street. The compensation for said space and the days and hours of operation for the sidewalk cafe shall be as follows:

Monday thru Sunday 8:00 a.m. to 12:00 Midnight
Compensation: $2,374.40
SEATING CAPACITY: 98

Sidewalk Cafe Permit and approved plan must be posted at all times.

This grant of privilege #1104391 for a sidewalk cafe shall be subject to the provisions of Section 10-28-900 though 10-28-995 of the Municipal Code of Chicago and the directions of the Commissioner of Department of Business Affairs and Consumer Protection, the Commissioner of Streets and Sanitation, and the Commissioner of Transportation.

The permit holder agrees to hold the City of Chicago harmless for any damage, relocation or replacement costs associated with damage, relocation or removal of private property caused by the City performing work in the public way.

Authority for the above named privilege is herein given and granted from and after March 1, 2013 through and including December 1, 2013.

Alderman _____

Brendan Reilly 42nd Ward

Department of Business Affairs and Consumer Protection
Business Assistance Center - Public Way Use Unit
City Hall - 121 N. LaSalle Street, Room 800 • Chicago, IL 60602
(312)-74-GOBIZ (312-744-6249) • (312) 744-1944 (TTY)
http://www.cityofchicago.org/bacp

2nd ATTEMPT AT INTRODUCTION

03/13/2013

Alderman **Brendan Reilly**
Ward # **42**
City of Chicago
City Hall, Room **306**
121 North LaSalle Street
Chicago, Illinois 60602

Re: An ordinance to use and maintain a portion of the public right-of-way for **two (2) sidewalk cafe(s)** for **GIBSONS STEAK HOUSE**, adjacent to the premises known as **1028 N. Rush St.**.

Dear Alderman **Brendan Reilly**:

The applicant referenced above has requested the use of the public right-of-way for a **sidewalk cafe(s)**. An ordinance has been prepared by the Department of Business Affairs and Consumer Protection – Business Assistance Center - Public Way Use Unit for presentation to the City Council. Because this request was made for properties located in your ward, as approved by you as per the attached, I respectfully request that you introduce the attached ordinance at the next City Council meeting.

If you have any questions regarding this ordinance, please contact Anthony Bertuca at (312) 744-5506.

Department of Business Affairs and Consumer Protection

~~ADD~~ COL. LOOP

APPROVED JAN 22 2013 PublicWay Use

SIDEWALK CAFÉ APPLICATION

APPLICANT INFORMATION

LEGAL NAME OF ENTITY: **GIBSONS L.L.C.**
BUSINESS NAME (DBA): **GIBSONS STEAK HOUSE**
PERMIT MAILING ADDRESS: **1028 N. RUSH ST.**
ZIP CODE: **60611**
CONTACT PERSON: **STEPHEN J. LOMBARDO JR**
CONTACT PERSON TITLE:
BUSINESS PHONE: 312.587.0575
MOBILE:
E-MAIL: SLOMBARDO@GRGMC.COM
PERMIT #: **1099672**
PRINTED ON: **12/21/2012**

Note: Please review the above section to ensure the accuracy of your contact information, ***circle any changes you may have, and print the updated information next to the circled item.*** Any omissions/inaccuracies will delay the processing of your application.

All Sidewalk Café applicants are required to obtain the signature of the Alderman in whose ward the proposed use of the public way is located. Additionally, the applicant will need to forward the signed and completed Sidewalk Café Application, including plans, photos, certificate of insurance, acceptance letter, and copy of current license certificate.

Failure to submit all the requirements will delay processing your application. No faxes will be accepted. Please return this application and all the associated documents by mail or in person to:

City of Chicago
Department of Business Affairs and Consumer Protection
Business Assistance Center - Public Way Use Unit, City Hall, Room 800
121 North LaSalle Street, Chicago, Illinois 60602

CHANGES: HOURS- CAPACITY NO AREA #3

USE OF THE PUBLIC WAY

TYPE: **Sidewalk Cafe**
HOW MANY #: ~~8~~ 2
BUILDING ADDRESS: **1028 N. Rush St.**

ALDERMAN'S APPROVAL

As part of this application process, you are required to notify/obtain approval from the Alderman in whose ward your proposed use of the public way is located.

ALDERMAN'S SIGNATURE:

DATE: 1-16-13

WARD: **42**

Office of the City Clerk

O2013-1569

Office of the City Clerk

City Council Document Tracking Sheet

Meeting Date:	3/13/2013
Sponsor(s):	Reilly, Brendan (42)
Type:	Ordinance
Title:	Sidewalk cafe(s) for Hugo's Frog Bar
Committee(s) Assignment:	Committee on Transportation and Public Way

ORDINANCE
HUGO'S FROG BAR
Acct. No. 12619 - 1
Permit No. 1104390

Be It Ordained by the City Council of the City of Chicago:

Permission and authority are hereby given and granted to HUGO'S FROG BAR upon the terms and subject to the conditions of this ordinance, to maintain and use a portion of the public right of way for a sidewalk cafe adjacent to its premises located at 1024 N. Rush St.. Said sidewalk cafe area #1 shall be thirty point three three (30.33) feet in length and five point five (5.5) feet in width, area #2 shall be thirty-eight point five eight (38.58) feet in length and five point five (5.5) feet in width for a total of three hundred seventy-nine point zero one (379.01) square feet and shall allow six (6) feet of clear space from the face of the curb/building line along N. Rush Street. The compensation for said space and the days and hours of operation for the sidewalk cafe shall be as follows:

Monday thru Sunday 8:00 a.m. to 12:00 Midnight
Compensation: $871.71
SEATING CAPACITY: 52

Sidewalk Cafe Permit and approved plan must be posted at all times.

This grant of privilege #1104390 for a sidewalk cafe shall be subject to the provisions of Section 10-28-900 though 10-28-995 of the Municipal Code of Chicago and the directions of the Commissioner of Department of Business Affairs and Consumer Protection, the Commissioner of Streets and Sanitation, and the Commissioner of Transportation.

The permit holder agrees to hold the City of Chicago harmless for any damage, relocation or replacement costs associated with damage, relocation or removal of private property caused by the City performing work in the public way.

Authority for the above named privilege is herein given and granted from and after March 1, 2013 through and including December 1, 2013.

Alderman _____

Brendan Reilly 42nd Ward

Department of Business Affairs and Consumer Protection
Business Assistance Center - Public Way Use Unit
City Hall - 121 N. LaSalle Street, Room 800 • Chicago, IL 60602
(312)-74-GOBIZ (312-744-6249) • (312) 744-1944 (TTY)
http://www.cityofchicago.org/bacp

2nd ATTEMPT AT INTRODUCTION

03/13/2013

Alderman **Brendan Reilly**
Ward # **42**
City of Chicago
City Hall, Room **306**
121 North LaSalle Street
Chicago, Illinois 60602

Re: An ordinance to use and maintain a portion of the public right-of-way for **two (2) sidewalk cafe(s)** for **HUGO'S FROG BAR**, adjacent to the premises known as **1024 N. Rush St.**.

Dear Alderman **Brendan Reilly**:

The applicant referenced above has requested the use of the public right-of-way for a **sidewalk cafe(s)**. An ordinance has been prepared by the Department of Business Affairs and Consumer Protection – Business Assistance Center - Public Way Use Unit for presentation to the City Council. Because this request was made for properties located in your ward, as approved by you as per the attached, I respectfully request that you introduce the attached ordinance at the next City Council meeting.

If you have any questions regarding this ordinance, please contact Anthony Bertuca at (312) 744-5506.

Department of Business Affairs and Consumer Protection

SIDEWALK CAFÉ APPLICATION

APPROVED JAN 22 2013 Public Way Use

APPLICANT INFORMATION

LEGAL NAME OF ENTITY: **HUGO'S L.L.C.**
BUSINESS NAME (DBA): **HUGO'S FROG BAR**
PERMIT MAILING ADDRESS: **1024 N. RUSH ST.**
ZIP CODE: **60611**
CONTACT PERSON: **STEPHEN J. LOMBARDO**
CONTACT PERSON TITLE:
BUSINESS PHONE: **(312)640-0999**
MOBILE:
E-MAIL: SLOMBARDO@GREMC.COM
PERMIT #: **1099671**
PRINTED ON: **12/21/2012**

Note: Please review the above section to ensure the accuracy of your contact information, ***circle any changes you may have, and print the updated information next to the circled item.*** Any omissions/inaccuracies will delay the processing of your application.

All Sidewalk Café applicants are required to obtain the signature of the Alderman in whose ward the proposed use of the public way is located. Additionally, the applicant will need to forward the signed and completed Sidewalk Café Application, including plans, photos, certificate of insurance, acceptance letter, and copy of current license certificate.

Failure to submit all the requirements will delay processing your application. No faxes will be accepted. Please return this application and all the associated documents by mail or in person to:

City of Chicago
Department of Business Affairs and Consumer Protection
Business Assistance Center - Public Way Use Unit, City Hall, Room 800
121 North LaSalle Street, Chicago, Illinois 60602

CHANGES: HOURS, CAPACITY

USE OF THE PUBLIC WAY

TYPE: **Sidewalk Cafe**
HOW MANY #: **2**
BUILDING ADDRESS: **1024 N. Rush St.**

ALDERMAN'S APPROVAL

As part of this application process, you are required to notify/obtain approval from the Alderman in whose ward your proposed use of the public way is located.

ALDERMAN'S SIGNATURE:

DATE: 1-16-13

WARD: **42**

Office of the City Clerk

O2013-1570

Office of the City Clerk

City Council Document Tracking Sheet

Meeting Date:	3/13/2013
Sponsor(s):	Reilly, Brendan (42)
Type:	Ordinance
Title:	Sidewalk cafe(s) for Luxbar
Committee(s) Assignment:	Committee on Transportation and Public Way

ORDINANCE
LUXBAR
Acct. No. 205630 - 1
Permit No. 1104388

Be It Ordained by the City Council of the City of Chicago:

Permission and authority are hereby given and granted to LUXBAR upon the terms and subject to the conditions of this ordinance, to maintain and use a portion of the public right of way for a sidewalk cafe adjacent to its premises located at 18-20 E. Bellevue Pl.. Said sidewalk cafe area #1 shall be fourteen point one seven (14.17) feet in length and seven point six seven (7.67) feet in width, area #2 shall be thirteen point eight three (13.83) feet in length and seven point six seven (7.67) feet in width, area #3 shall be forty-four point four two (44.42) feet in length and seven point eight three (7.83) feet in width for a total of five hundred sixty-two point five seven (562.57) square feet and shall allow six (6) feet of clear space from the face of the curb/building line along E. Bellevue Place. The compensation for said space and the days and hours of operation for the sidewalk cafe shall be as follows:

Monday through Sunday 8:00am until 12:00 Midnight
Compensation: $1,293.91
SEATING CAPACITY: 100

Sidewalk Cafe Permit and approved plan must be posted at all times.

This grant of privilege #1104388 for a sidewalk cafe shall be subject to the provisions of Section 10-28-900 though 10-28-995 of the Municipal Code of Chicago and the directions of the Commissioner of Department of Business Affairs and Consumer Protection, the Commissioner of Streets and Sanitation, and the Commissioner of Transportation.

The permit holder agrees to hold the City of Chicago harmless for any damage, relocation or replacement costs associated with damage, relocation or removal of private property caused by the City performing work in the public way.

Authority for the above named privilege is herein given and granted from and after March 1, 2013 through and including December 1, 2013.

Alderman _____

Brendan Reilly 42nd Ward

Department of Business Affairs and Consumer Protection
Business Assistance Center - Public Way Use Unit
City Hall - 121 N. LaSalle Street, Room 800 • Chicago, IL 60602
(312)-74-GOBIZ (312-744-6249) • (312) 744-1944 (TTY)
http://www.cityofchicago.org/bacp

2nd ATTEMPT AT INTRODUCTION

03/13/2013

Alderman **Brendan Reilly**
Ward # **42**
City of Chicago
City Hall, Room **306**
121 North LaSalle Street
Chicago, Illinois 60602

Re: An ordinance to use and maintain a portion of the public right-of-way for **three (3) sidewalk cafe(s)** for **LUXBAR**, adjacent to the premises known as **18-20 E. Bellevue Pl.**.

Dear Alderman **Brendan Reilly**:

The applicant referenced above has requested the use of the public right-of-way for a **sidewalk cafe(s)**. An ordinance has been prepared by the Department of Business Affairs and Consumer Protection – Business Assistance Center - Public Way Use Unit for presentation to the City Council. Because this request was made for properties located in your ward, as approved by you as per the attached, I respectfully request that you introduce the attached ordinance at the next City Council meeting.

If you have any questions regarding this ordinance, please contact Anthony Bertuca at (312) 744-5506.

Department of Business Affairs and Consumer Protection

SIDEWALK CAFÉ APPLICATION

CO1 COOP

APPROVED JAN 22 2013 PublicWayUse

APPLICANT INFORMATION

LEGAL NAME OF ENTITY: **BELLRUSH RESTAURANT, LLC**
BUSINESS NAME (DBA): **LUXBAR**
PERMIT MAILING ADDRESS: **18-20 E. BELLEVUE PL.**
ZIP CODE: **60611**
CONTACT PERSON: **Stephen Lombardo**
CONTACT PERSON TITLE:
BUSINESS PHONE: **(312)587-0575**
MOBILE:
E-MAIL:
PERMIT #: **1099670**
PRINTED ON: **12/26/2012**

Note: Please review the above section to ensure the accuracy of your contact information, ***circle any changes you may have, and print the updated information next to the circled item.*** Any omissions/inaccuracies will delay the processing of your application.

All Sidewalk Café applicants are required to obtain the signature of the Alderman in whose ward the proposed use of the public way is located. Additionally, the applicant will need to forward the signed and completed Sidewalk Café Application, including plans, photos, certificate of insurance, acceptance letter, and copy of current license certificate.

Failure to submit all the requirements will delay processing your application. No faxes will be accepted. Please return this application and all the associated documents by mail or in person to:

CHANGES HOURS

City of Chicago
Department of Business Affairs and Consumer Protection
Business Assistance Center - Public Way Use Unit, City Hall, Room 800
121 North LaSalle Street, Chicago, Illinois 60602

USE OF THE PUBLIC WAY

TYPE: **Sidewalk Cafe**
HOW MANY #: **3**
BUILDING ADDRESS: **18-20 E. Bellevue Pl.**

ALDERMAN'S APPROVAL

As part of this application process, you are required to notify/obtain approval from the Alderman in whose ward your proposed use of the public way is located.

ALDERMAN'S SIGNATURE:

DATE: 1-16-13

WARD: **42**

Office of the City Clerk

O2013-1571

Office of the City Clerk

City Council Document Tracking Sheet

Meeting Date:	3/13/2013
Sponsor(s):	Reilly, Brendan (42)
Type:	Ordinance
Title:	Sidewalk cafe(s) for Original Pancake House, The
Committee(s) Assignment:	Committee on Transportation and Public Way

ORDINANCE
The Original Pancake House
Acct. No. 7609 - 1
Permit No. 1104464

Be It Ordained by the City Council of the City of Chicago:

Permission and authority are hereby given and granted to The Original Pancake House upon the terms and subject to the conditions of this ordinance, to maintain and use a portion of the public right of way for a sidewalk cafe adjacent to its premises located at 22 E. Bellevue Pl.. Said sidewalk cafe area #1 shall be forty (40) feet in length and nine point five (9.5) feet in width for a total of three hundred eighty (380) square feet and shall allow six (6) feet of clear space from the face of the curb/building line along E. Bellevue Place. The compensation for said space and the days and hours of operation for the sidewalk cafe shall be as follows:

Monday through Sunday 8:00 a.m . to 12:00 a.m.
Compensation: $874.00
SEATING CAPACITY: 28

Sidewalk Cafe Permit and approved plan must be posted at all times.

This grant of privilege #1104464 for a sidewalk cafe shall be subject to the provisions of Section 10-28-900 though 10-28-995 of the Municipal Code of Chicago and the directions of the Commissioner of Department of Business Affairs and Consumer Protection, the Commissioner of Streets and Sanitation, and the Commissioner of Transportation.

The permit holder agrees to hold the City of Chicago harmless for any damage, relocation or replacement costs associated with damage, relocation or removal of private property caused by the City performing work in the public way.

Authority for the above named privilege is herein given and granted from and after March 1, 2013 through and including December 1, 2013.

Alderman _____

Brendan Reilly 42nd Ward

Department of Business Affairs and Consumer Protection
Business Assistance Center - Public Way Use Unit
City Hall - 121 N. LaSalle Street, Room 800 • Chicago, IL 60602
(312)-74-GOBIZ (312-744-6249) • (312) 744-1944 (TTY)
http://www.cityofchicago.org/bacp

2nd ATTEMPT AT INTRODUCTION

03/13/2013

Alderman **Brendan Reilly**
Ward # **42**
City of Chicago
City Hall, Room **306**
121 North LaSalle Street
Chicago, Illinois 60602

Re: An ordinance to use and maintain a portion of the public right-of-way for **one (1) sidewalk cafe(s)** for **The Original Pancake House**, adjacent to the premises known as **22 E. Bellevue Pl.**.

Dear Alderman **Brendan Reilly**:

The applicant referenced above has requested the use of the public right-of-way for a **sidewalk cafe(s)**. An ordinance has been prepared by the Department of Business Affairs and Consumer Protection – Business Assistance Center - Public Way Use Unit for presentation to the City Council. Because this request was made for properties located in your ward, as approved by you as per the attached, I respectfully request that you introduce the attached ordinance at the next City Council meeting.

If you have any questions regarding this ordinance, please contact Anthony Bertuca at (312) 744-5506.

Department of Business Affairs and Consumer Protection

RECEIVED
JAN 11 2013
BY: .....

SIDEWALK CAFÉ APPLICATION

COFI 9 ed

APPLICANT INFORMATION

LEGAL NAME OF ENTITY: **ZIMMIES INC #7**
BUSINESS NAME (DBA): **The Original Pancake House**
PERMIT MAILING ADDRESS: **15256 S. LAGRANGE RD., APT./SUITE 1**
ZIP CODE: **60462**
CONTACT PERSON: **LISA LAROCHE - SCZUREK**
CONTACT PERSON TITLE:
BUSINESS PHONE: **(708)349-4121**
MOBILE:
E-MAIL: SSCZUREK@OPHMGMT.COM
PERMIT #: **1099324**
PRINTED ON: **12/28/2012**

APPROVED
JAN 18 2013
PublicWayUse

No change

Note: Please review the above section to ensure the accuracy of your contact information, ***circle any changes you may have, and print the updated information next to the circled item.*** Any omissions/inaccuracies will delay the processing of your application.

All Sidewalk Café applicants are required to obtain the signature of the Alderman in whose ward the proposed use of the public way is located. Additionally, the applicant will need to forward the signed and completed Sidewalk Café Application, including plans, photos, certificate of insurance, acceptance letter, and copy of current license certificate.

Failure to submit all the requirements will delay processing your application. No faxes will be accepted. Please return this application and all the associated documents by mail or in person to:

City of Chicago
Department of Business Affairs and Consumer Protection
Business Assistance Center - Public Way Use Unit, City Hall, Room 800
121 North LaSalle Street, Chicago, Illinois 60602

USE OF THE PUBLIC WAY

TYPE: **Sidewalk Cafe**
HOW MANY #: **1**
BUILDING ADDRESS: **22 E. Bellevue Pl.**

ALDERMAN'S APPROVAL

As part of this application process, you are required to notify/obtain approval from the Alderman in whose ward your proposed use of the public way is located.

ALDERMAN'S SIGNATURE: B. Smith

DATE: 1-14-13

WARD: **42**

Office of the City Clerk

O2013-1572

Office of the City Clerk

City Council Document Tracking Sheet

Meeting Date:	3/13/2013
Sponsor(s):	Reilly, Brendan (42)
Type:	Ordinance
Title:	Sidewalk cafe(s) for RL
Committee(s) Assignment:	Committee on Transportation and Public Way

ORDINANCE
RL
Acct. No. 21359 - 1
Permit No. 1104387

Be It Ordained by the City Council of the City of Chicago:

Permission and authority are hereby given and granted to RL upon the terms and subject to the conditions of this ordinance, to maintain and use a portion of the public right of way for a sidewalk cafe adjacent to its premises located at 115 E. Chicago Ave.. Said sidewalk cafe area #1 shall be forty-eight (48) feet in length and twelve (12) feet in width for a total of five hundred seventy-six (576) square feet and shall allow six (6) feet of clear space from the face of the curb/building line along E. Chicago Avenue. The compensation for said space and the days and hours of operation for the sidewalk cafe shall be as follows:

Monday through Sunday 8:00 a.m. to 12:00 a.m.
Compensation: $1,324.80
SEATING CAPACITY: 40

Sidewalk Cafe Permit and approved plan must be posted at all times.

This grant of privilege #1104387 for a sidewalk cafe shall be subject to the provisions of Section 10-28-900 though 10-28-995 of the Municipal Code of Chicago and the directions of the Commissioner of Department of Business Affairs and Consumer Protection, the Commissioner of Streets and Sanitation, and the Commissioner of Transportation.

The permit holder agrees to hold the City of Chicago harmless for any damage, relocation or replacement costs associated with damage, relocation or removal of private property caused by the City performing work in the public way.

Authority for the above named privilege is herein given and granted from and after March 1, 2013 through and including December 1, 2013.

Alderman _____

Brendan Reilly 42nd Ward

Department of Business Affairs and Consumer Protection
Business Assistance Center - Public Way Use Unit
City Hall - 121 N. LaSalle Street. Room 800 • Chicago, IL 60602
(312)-74-GOBIZ (312-744-6249) • (312) 744-1944 (TTY)
http://www.cityofchicago.org/bacp

2nd ATTEMPT AT INTRODUCTION

03/13/2013

Alderman **Brendan Reilly**
Ward # **42**
City of Chicago
City Hall, Room **306**
121 North LaSalle Street
Chicago, Illinois 60602

Re: An ordinance to use and maintain a portion of the public right-of-way for **one (1) sidewalk cafe(s)** for **RL**, adjacent to the premises known as **115 E. Chicago Ave.**.

Dear Alderman **Brendan Reilly**:

The applicant referenced above has requested the use of the public right-of-way for a **sidewalk cafe(s)**. An ordinance has been prepared by the Department of Business Affairs and Consumer Protection – Business Assistance Center - Public Way Use Unit for presentation to the City Council. Because this request was made for properties located in your ward, as approved by you as per the attached, I respectfully request that you introduce the attached ordinance at the next City Council meeting.

If you have any questions regarding this ordinance, please contact Anthony Bertuca at (312) 744-5506.

Department of Business Affairs and Consumer Protection

[redacted]

SIDEWALK CAFÉ APPLICATION

WI COOP

APPROVED
JAN 2 2 2013
PublicWayUse

APPLICANT INFORMATION

LEGAL NAME OF ENTITY: **Ralph Lauren Lifestyles Concepts, LLC**
BUSINESS NAME (DBA): **RL**
PERMIT MAILING ADDRESS: **115 E. CHICAGO AVE.**
ZIP CODE: **60611**
CONTACT PERSON: **Stephen Lombardo**
CONTACT PERSON TITLE:
BUSINESS PHONE: **(312)587-0575**
MOBILE:
E-MAIL: SLOMBARDO@GRGMC.COM
PERMIT #: **1099669**
PRINTED ON: **12/27/2012**

Note: Please review the above section to ensure the accuracy of your contact information, ***circle any changes you may have, and print the updated information next to the circled item.*** Any omissions/inaccuracies will delay the processing of your application.

All Sidewalk Café applicants are required to obtain the signature of the Alderman in whose ward the proposed use of the public way is located. Additionally, the applicant will need to forward the signed and completed Sidewalk Café Application, including plans, photos, certificate of insurance, acceptance letter, and copy of current license certificate.

Failure to submit all the requirements will delay processing your application. No faxes will be accepted. Please return this application and all the associated documents by mail or in person to:

City of Chicago
Department of Business Affairs and Consumer Protection
Business Assistance Center - Public Way Use Unit, City Hall, Room 800
121 North LaSalle Street, Chicago, Illinois 60602

CHANGES: CAPACITY/ HOURS.

USE OF THE PUBLIC WAY

TYPE: **Sidewalk Cafe**
HOW MANY #: **1**
BUILDING ADDRESS: **115 E. Chicago Ave.**

ALDERMAN'S APPROVAL

As part of this application process, you are required to notify/obtain approval from the Alderman in whose ward your proposed use of the public way is located.

ALDERMAN'S SIGNATURE: [signature]

DATE: 1-16-13

WARD: **42**

Office of the City Clerk

O2013-1573

Office of the City Clerk

City Council Document Tracking Sheet

Meeting Date:	3/13/2013
Sponsor(s):	Reilly, Brendan (42)
Type:	Ordinance
Title:	Sidewalk cafe(s) for Sullivan's Steakhouse
Committee(s) Assignment:	Committee on Transportation and Public Way

ORDINANCE
SULLIVAN'S STEAKHOUSE
Acct. No. 86412 - 2
Permit No. 1104468

Be It Ordained by the City Council of the City of Chicago:

Permission and authority are hereby given and granted to SULLIVAN'S STEAKHOUSE upon the terms and subject to the conditions of this ordinance, to maintain and use a portion of the public right of way for a sidewalk cafe adjacent to its premises located at 415 N. Dearborn St.. Said sidewalk cafe area #1 shall be thirty-four (34) feet in length and eight (8) feet in width for a total of two hundred seventy-two (272) square feet and shall allow six (6) feet of clear space from the face of the curb/building line along Hubbard St.. The compensation for said space and the days and hours of operation for the sidewalk cafe shall be as follows:

Sunday thru Saturday 11:00 a.m. to 12:00 a.m.
Compensation: $625.60
SEATING CAPACITY: 21

Sidewalk Cafe Permit and approved plan must be posted at all times.

This grant of privilege #1104468 for a sidewalk cafe shall be subject to the provisions of Section 10-28-900 though 10-28-995 of the Municipal Code of Chicago and the directions of the Commissioner of Department of Business Affairs and Consumer Protection, the Commissioner of Streets and Sanitation, and the Commissioner of Transportation.

The permit holder agrees to hold the City of Chicago harmless for any damage, relocation or replacement costs associated with damage, relocation or removal of private property caused by the City performing work in the public way.

Authority for the above named privilege is herein given and granted from and after March 1, 2013 through and including December 1, 2013.

Alderman _____

Brendan Reilly 42nd Ward

Department of Business Affairs and Consumer Protection
Business Assistance Center - Public Way Use Unit
City Hall - 121 N. LaSalle Street, Room 800 • Chicago, IL 60602
(312)-74-GOBIZ (312-744-6249) • (312) 744-1944 (TTY)
http://www.cityofchicago.org/bacp

2nd ATTEMPT AT INTRODUCTION

03/13/2013

Alderman **Brendan Reilly**
Ward # **42**
City of Chicago
City Hall, Room **306**
121 North LaSalle Street
Chicago, Illinois 60602

Re: An ordinance to use and maintain a portion of the public right-of-way for **one (1) sidewalk cafe(s)** for **SULLIVAN'S STEAKHOUSE**, adjacent to the premises known as **415 N. Dearborn St.**.

Dear Alderman **Brendan Reilly**:

The applicant referenced above has requested the use of the public right-of-way for a **sidewalk cafe(s)**. An ordinance has been prepared by the Department of Business Affairs and Consumer Protection – Business Assistance Center - Public Way Use Unit for presentation to the City Council. Because this request was made for properties located in your ward, as approved by you as per the attached, I respectfully request that you introduce the attached ordinance at the next City Council meeting.

If you have any questions regarding this ordinance, please contact Anthony Bertuca at (312) 744-5506.

Department of Business Affairs and Consumer Protection

SIDEWALK CAFÉ APPLICATION No COI

APPROVED
JAN 16 2013
Public Way

APPLICANT INFORMATION

LEGAL NAME OF ENTITY: **SULLIVAN'S OF ILLINOIS, INC.**
BUSINESS NAME (DBA): **SULLIVAN'S STEAKHOUSE**
PERMIT MAILING ADDRESS: **415 N. DEARBORN ST.**
ZIP CODE: **60654**
CONTACT PERSON: **Keith Sansone**
CONTACT PERSON TITLE:
BUSINESS PHONE: **(312)527-3510**
MOBILE:
E-MAIL:
PERMIT #: **1099903**
PRINTED ON: **12/27/2012**

Note: Please review the above section to ensure the accuracy of your contact information, ***circle any changes you may have, and print the updated information next to the circled item.*** Any omissions/inaccuracies will delay the processing of your application.

All Sidewalk Café applicants are required to obtain the signature of the Alderman in whose ward the proposed use of the public way is located. Additionally, the applicant will need to forward the signed and completed Sidewalk Café Application, including plans, photos, certificate of insurance, acceptance letter, and copy of current license certificate.

Failure to submit all the requirements will delay processing your application. No faxes will be accepted. Please return this application and all the associated documents by mail or in person to:

City of Chicago
Department of Business Affairs and Consumer Protection
Business Assistance Center - Public Way Use Unit, City Hall, Room 800
121 North LaSalle Street, Chicago, Illinois 60602

USE OF THE PUBLIC WAY

TYPE: **Sidewalk Cafe**
HOW MANY #: **1**
BUILDING ADDRESS: **415 N. Dearborn St.**

ALDERMAN'S APPROVAL

As part of this application process, you are required to notify/obtain approval from the Alderman in whose ward your proposed use of the public way is located.

ALDERMAN'S SIGNATURE: B. Mitts

DATE: 1-14-13

WARD: **42**

Office of the City Clerk

O2013-1574

Office of the City Clerk

City Council Document Tracking Sheet

Meeting Date:	3/13/2013
Sponsor(s):	Reilly, Brendan (42)
Type:	Ordinance
Title:	Sidewalk cafe(s) for Patron's Hacienda
Committee(s) Assignment:	Committee on Transportation and Public Way

ORDINANCE
PATRON'S HACIENDA
Acct. No. 288390 - 1
Permit No. 1105037

Be It Ordained by the City Council of the City of Chicago:

Permission and authority are hereby given and granted to PATRON'S HACIENDA upon the terms and subject to the conditions of this ordinance, to maintain and use a portion of the public right of way for a sidewalk cafe adjacent to its premises located at 316-318 W. Erie St.. Said sidewalk cafe area #1 shall be fifty (50) feet in length and eight point nine two (8.92) feet in width for a total of four hundred forty-six (446) square feet and shall allow six (6) feet of clear space from the face of the curb/building line along W. Erie Street. The compensation for said space and the days and hours of operation for the sidewalk cafe shall be as follows:

Monday through Friday 11:00 am to 12:00 midnight Saturday and Sunday 10:00 am to 12:00 midnight
Compensation: $600.00
SEATING CAPACITY: 42

Sidewalk Cafe Permit and approved plan must be posted at all times.

This grant of privilege #1105037 for a sidewalk cafe shall be subject to the provisions of Section 10-28-900 though 10-28-995 of the Municipal Code of Chicago and the directions of the Commissioner of Department of Business Affairs and Consumer Protection, the Commissioner of Streets and Sanitation, and the Commissioner of Transportation.

The permit holder agrees to hold the City of Chicago harmless for any damage, relocation or replacement costs associated with damage, relocation or removal of private property caused by the City performing work in the public way.

Authority for the above named privilege is herein given and granted from and after March 1, 2013 through and including December 1, 2013.

Alderman _____

Brendan Reilly 42nd Ward

Department of Business Affairs and Consumer Protection
Business Assistance Center- Public Way Use Unit
City Hall- 121 N. LaSalle Street Room 800 • Chicago, IL 60602
(312)-74-GOBIZ (312-744-6249) • (312) 744-1944 (TTY)
http://www.cityofchicago.org/bacp

03/13/2013

Alderman **Brendan Reilly**
Ward # **42**
City of Chicago
City Hall, Room **306**
121 North LaSalle Street
Chicago, Illinois 60602

Re: An ordinance to use and maintain a portion of the public right-of-way for **one (1) sidewalk cafe(s)** for **PATRON'S HACIENDA**, adjacent to the premises known as **316-318 W. Erie St.**.

Dear Alderman **Brendan Reilly**:

The applicant referenced above has requested the use of the public right-of-way for a **sidewalk cafe(s)**. An ordinance has been prepared by the Department of Business Affairs and Consumer Protection – Business Assistance Center - Public Way Use Unit for presentation to the City Council. Because this request was made for properties located in your ward, as approved by you as per the attached, I respectfully request that you introduce the attached ordinance at the next City Council meeting.

If you have any questions regarding this ordinance, please contact Anthony Bertuca at (312) 744-5506.

Department of Business Affairs and Consumer Protection

c of I good

RECEIVED
FEB 07 2013

APPROVED
FEB 13 2013
PublicWayUse

No Changes

SIDEWALK CAFÉ APPLICATION

APPLICANT INFORMATION

LEGAL NAME OF ENTITY: **ERIE & FRANKLIN CORP.**
BUSINESS NAME (DBA): **PATRON'S HACIENDA**
PERMIT MAILING ADDRESS: **316-318 W. ERIE ST.**
ZIP CODE: **60610**
CONTACT PERSON: **PERA M. ODISHOO**
CONTACT PERSON TITLE: PRESIDENT
BUSINESS PHONE: (312)642-9000
MOBILE:
E-MAIL: perryorr@ameritech.net
PERMIT #: **1100229**
PRINTED ON: **12/26/2012**

Note: Please review the above section to ensure the accuracy of your contact information, ***circle any changes you may have, and print the updated information next to the circled item***. Any omissions/inaccuracies will delay the processing of your application.

All Sidewalk Café applicants are required to obtain the signature of the Alderman in whose ward the proposed use of the public way is located. Additionally, the applicant will need to forward the signed and completed Sidewalk Café Application, including plans, photos, certificate of insurance, acceptance letter, and copy of current license certificate.

Failure to submit all the requirements will delay processing your application. No faxes will be accepted. Please return this application and all the associated documents by mail or in person to:

City of Chicago
Department of Business Affairs and Consumer Protection
Business Assistance Center - Public Way Use Unit, City Hall, Room 800
121 North LaSalle Street, Chicago, Illinois 60602

USE OF THE PUBLIC WAY

TYPE: **Sidewalk Cafe**
HOW MANY #: **1**
BUILDING ADDRESS: **316-318 W. Erie St.**

ALDERMAN'S APPROVAL

As part of this application process, you are required to notify/obtain approval from the Alderman in whose ward your proposed use of the public way is located.

ALDERMAN'S SIGNATURE: B. Mell

DATE: 2-11-13

WARD: **42**

Office of the City Clerk

O2013-1575

Office of the City Clerk

City Council Document Tracking Sheet

Meeting Date:	3/13/2013
Sponsor(s):	Reilly, Brendan (42)
Type:	Ordinance
Title:	Sidewalk cafe(s) for Purple Pig, The
Committee(s) Assignment:	Committee on Transportation and Public Way

ORDINANCE
THE PURPLE PIG
Acct. No. 342411 - 1
Permit No. 1104886

Be It Ordained by the City Council of the City of Chicago:

Permission and authority are hereby given and granted to THE PURPLE PIG upon the terms and subject to the conditions of this ordinance, to maintain and use a portion of the public right of way for a sidewalk cafe adjacent to its premises located at 500 N. Michigan Ave.. Said sidewalk cafe area #1 shall be fifty point eight three (50.83) feet in length and fifteen point four two (15.42) feet in width for a total of seven hundred eighty-three point eight (783.8) square feet and shall allow six (6) feet of clear space from the face of the curb/building line along E. Illinois. The compensation for said space and the days and hours of operation for the sidewalk cafe shall be as follows:

Monday through Sunday 11:30am until 12:00 am
Compensation: $1,802.74
SEATING CAPACITY: 58

Sidewalk Cafe Permit and approved plan must be posted at all times.

This grant of privilege #1104886 for a sidewalk cafe shall be subject to the provisions of Section 10-28-900 though 10-28-995 of the Municipal Code of Chicago and the directions of the Commissioner of Department of Business Affairs and Consumer Protection, the Commissioner of Streets and Sanitation, and the Commissioner of Transportation.

The permit holder agrees to hold the City of Chicago harmless for any damage, relocation or replacement costs associated with damage, relocation or removal of private property caused by the City performing work in the public way.

Authority for the above named privilege is herein given and granted from and after March 1, 2013 through and including December 1, 2013.

Alderman _____

Brendan Reilly 42nd Ward

Department of Business Affairs and Consumer Protection
Business Assistance Center- Public Way Use Unit
City Hall- 121 N. LaSalle Street Room 800 • Chicago, IL 60602
(312)-74-GOBIZ (312-744-6249) • (312) 744-1944 (TTY)
http://www.cityofchicago.org/bacp

03/13/2013

Alderman **Brendan Reilly**
Ward # **42**
City of Chicago
City Hall, Room **306**
121 North LaSalle Street
Chicago, Illinois 60602

Re: An ordinance to use and maintain a portion of the public right-of-way for **one (1) sidewalk cafe(s)** for **THE PURPLE PIG**, adjacent to the premises known as **500 N. Michigan Ave.**.

Dear Alderman **Brendan Reilly**:

The applicant referenced above has requested the use of the public right-of-way for a **sidewalk cafe(s)**. An ordinance has been prepared by the Department of Business Affairs and Consumer Protection – Business Assistance Center - Public Way Use Unit for presentation to the City Council. Because this request was made for properties located in your ward, as approved by you as per the attached, I respectfully request that you introduce the attached ordinance at the next City Council meeting.

If you have any questions regarding this ordinance, please contact Anthony Bertuca at (312) 744-5506.

Department of Business Affairs and Consumer Protection

SIDEWALK CAFÉ APPLICATION 1027 Gold

APPLICANT INFORMATION

LEGAL NAME OF ENTITY: **PURPLE PIG CHEESE BAR AND PORK STORE, LLC**
BUSINESS NAME (DBA): **THE PURPLE PIG**
PERMIT MAILING ADDRESS: **500 N. MICHIGAN AVE., FLOOR 1ST, APT./SUITE 130**
ZIP CODE: **60611**
CONTACT PERSON: ~~SCOTT HARRIS~~ JIMMY BANNOS SR.
CONTACT PERSON TITLE: OWNER
BUSINESS PHONE: ~~(312)805-4921~~ 312-464-1744
MOBILE:
E-MAIL: JBANNOS@AOL.COM
PERMIT #: **1099649**
PRINTED ON: **12/28/2012**

APPROVED
FEB 13 2013
PUBLIC WAY USE

Note: Please review the above section to ensure the accuracy of your contact information. Circle any changes ***you may have, and print the updated information next to the circled item***. Any omissions/inaccuracies will delay the processing of your application.

All Sidewalk Café applicants are required to obtain the signature of the Alderman in whose ward the proposed use of the public way is located. Additionally, the applicant will need to forward the signed and completed Sidewalk Café Application, including plans, photos, certificate of insurance, acceptance letter, and copy of current license certificate.

Failure to submit all the requirements will delay processing your application. No faxes will be accepted. Please return this application and all the associated documents by mail or in person to:

City of Chicago
Department of Business Affairs and Consumer Protection
Business Assistance Center - Public Way Use Unit, City Hall, Room 800
121 North LaSalle Street, Chicago, Illinois 60602

NO CHANGES.

USE OF THE PUBLIC WAY

TYPE: **Sidewalk Cafe**
HOW MANY #: **1**
BUILDING ADDRESS: **500 N. Michigan Ave.**

ALDERMAN'S APPROVAL

As part of this application process, you are required to notify/obtain approval from the Alderman in whose ward your proposed use of the public way is located.

ALDERMAN'S SIGNATURE: R. Moreno

DATE: 2-6-13

WARD: **42**

Department of Business Affairs and Consumer Protection
FEB 13 2013 4:00pm
PUBLIC WAY USE

Office of the City Clerk

O2013-1746

Office of the City Clerk

City Council Document Tracking Sheet

Meeting Date:	3/13/2013
Sponsor(s):	Reilly, Brendan (42)
Type:	Ordinance
Title:	Sidewalk cafe(s) for Argo Tea - 140 S Dearborn St
Committee(s) Assignment:	Committee on Transportation and Public Way

ORDINANCE
ARGO TEA
Acct. No. 315635 - 1
Permit No. 1105337

Be It Ordained by the City Council of the City of Chicago:

Permission and authority are hereby given and granted to ARGO TEA upon the terms and subject to the conditions of this ordinance, to maintain and use a portion of the public right of way for a sidewalk cafe adjacent to its premises located at 140 S. Dearborn St.. Said sidewalk cafe area #1 shall be sixteen point seven five (16.75) feet in length and four point three three (4.33) feet in width, area #2 shall be fifteen (15) feet in length and six point one six (6.16) feet in width for a total of one hundred sixty-four point nine three (164.93) square feet and shall allow six (6) feet of clear space from the face of the curb/building line along Adams. The compensation for said space and the days and hours of operation for the sidewalk cafe shall be as follows:

Sunday through Saturday 8:00am until 12:00 a.m. Midnight
Compensation: $600.00
SEATING CAPACITY: 16

Sidewalk Cafe Permit and approved plan must be posted at all times.

This grant of privilege #1105337 for a sidewalk cafe shall be subject to the provisions of Section 10-28-900 though 10-28-995 of the Municipal Code of Chicago and the directions of the Commissioner of Department of Business Affairs and Consumer Protection, the Commissioner of Streets and Sanitation, and the Commissioner of Transportation.

The permit holder agrees to hold the City of Chicago harmless for any damage, relocation or replacement costs associated with damage, relocation or removal of private property caused by the City performing work in the public way.

Authority for the above named privilege is herein given and granted from and after March 1, 2013 through and including December 1, 2013.

Alderman _____

Brendan Reilly 42nd Ward

Office of the City Clerk

O2013-1769

Office of the City Clerk

City Council Document Tracking Sheet

Meeting Date:	3/13/2013
Sponsor(s):	Reilly, Brendan (42)
Type:	Ordinance
Title:	Sidewalk cafe(s) for Argo Tea - 819 N Rush St
Committee(s) Assignment:	Committee on Transportation and Public Way

ORDINANCE
ARGO TEA
Acct. No. 290066 - 1
Permit No. 1105338

Be It Ordained by the City Council of the City of Chicago:

Permission and authority are hereby given and granted to ARGO TEA upon the terms and subject to the conditions of this ordinance, to maintain and use a portion of the public right of way for a sidewalk cafe adjacent to its premises located at 819 N. Rush St.. Said sidewalk cafe area #1 shall be twenty-one (21) feet in length and five point two one (5.21) feet in width, area #2 shall be thirteen (13) feet in length and five point two one (5.21) feet in width, area #3 shall be forty-four (44) feet in length and four point five (4.5) feet in width for a total of three hundred seventy-five point one four (375.14) square feet and shall allow six (6) feet of clear space from the face of the curb/building line along N Rush St, E Pearson St. The compensation for said space and the days and hours of operation for the sidewalk cafe shall be as follows:

Sunday through Saturday 8:00 a.m. to 11:00 p.m.
Compensation: $862.82
SEATING CAPACITY: 28

Sidewalk Cafe Permit and approved plan must be posted at all times.

This grant of privilege #1105338 for a sidewalk cafe shall be subject to the provisions of Section 10-28-900 though 10-28-995 of the Municipal Code of Chicago and the directions of the Commissioner of Department of Business Affairs and Consumer Protection, the Commissioner of Streets and Sanitation, and the Commissioner of Transportation.

The permit holder agrees to hold the City of Chicago harmless for any damage, relocation or replacement costs associated with damage, relocation or removal of private property caused by the City performing work in the public way.

Authority for the above named privilege is herein given and granted from and after March 1, 2013 through and including December 1, 2013.

Alderman _____

Brendan Reilly 42nd Ward

Office of the City Clerk

O2013-1776

Office of the City Clerk

City Council Document Tracking Sheet

Meeting Date:	3/13/2013
Sponsor(s):	Reilly, Brendan (42)
Type:	Ordinance
Title:	Sidewalk cafe(s) for Au Bon Pain - 161 N Clark St
Committee(s) Assignment:	Committee on Transportation and Public Way

ORDINANCE
AU BON PAIN
Acct. No. 337253 - 4
Permit No. 1105202

Be It Ordained by the City Council of the City of Chicago:

Permission and authority are hereby given and granted to AU BON PAIN upon the terms and subject to the conditions of this ordinance, to maintain and use a portion of the public right of way for a sidewalk cafe adjacent to its premises located at 161 N. Clark St.. Said sidewalk cafe area #1 shall be forty-three (43) feet in length and five (5) feet in width for a total of two hundred fifteen (215) square feet and shall allow six (6) feet of clear space from the face of the curb/building line along W. Randolph St.. The compensation for said space and the days and hours of operation for the sidewalk cafe shall be as follows:

Monday thru Friday 8:00 a.m. to 6:00 p.m.
Compensation: $967.50
SEATING CAPACITY: 17

Sidewalk Cafe Permit and approved plan must be posted at all times.

This grant of privilege #1105202 for a sidewalk cafe shall be subject to the provisions of Section 10-28-900 though 10-28-995 of the Municipal Code of Chicago and the directions of the Commissioner of Department of Business Affairs and Consumer Protection, the Commissioner of Streets and Sanitation, and the Commissioner of Transportation.

The permit holder agrees to hold the City of Chicago harmless for any damage, relocation or replacement costs associated with damage, relocation or removal of private property caused by the City performing work in the public way.

Authority for the above named privilege is herein given and granted from and after March 1, 2013 through and including December 1, 2013.

Alderman _____

Brendan Reilly 42nd Ward

Office of the City Clerk

O2013-1785

Office of the City Clerk

City Council Document Tracking Sheet

Meeting Date:	3/13/2013
Sponsor(s):	Reilly, Brendan (42)
Type:	Ordinance
Title:	Sidewalk cafe(s) for Au Bon Pain - 122 S Michigan Ave
Committee(s) Assignment:	Committee on Transportation and Public Way

ORDINANCE
AU BON PAIN
Acct. No. 337253 - 5
Permit No. 1105199

Be It Ordained by the City Council of the City of Chicago:

Permission and authority are hereby given and granted to AU BON PAIN upon the terms and subject to the conditions of this ordinance, to maintain and use a portion of the public right of way for a sidewalk cafe adjacent to its premises located at 122 S. Michigan Ave.. Said sidewalk cafe area #1 shall be sixty-four (64) feet in length and six (6) feet in width for a total of three hundred eighty-four (384) square feet and shall allow six (6) feet of clear space from the face of the curb/building line along W. Adams Street. The compensation for said space and the days and hours of operation for the sidewalk cafe shall be as follows:

Monday through Saturday 8:00 a.m. to 7:00 p.m. Sunday 8:00 a.m. to 5:00 p.m.
Compensation: $1,728.00
SEATING CAPACITY: 28

Sidewalk Cafe Permit and approved plan must be posted at all times.

This grant of privilege #1105199 for a sidewalk cafe shall be subject to the provisions of Section 10-28-900 though 10-28-995 of the Municipal Code of Chicago and the directions of the Commissioner of Department of Business Affairs and Consumer Protection, the Commissioner of Streets and Sanitation, and the Commissioner of Transportation.

The permit holder agrees to hold the City of Chicago harmless for any damage, relocation or replacement costs associated with damage, relocation or removal of private property caused by the City performing work in the public way.

Authority for the above named privilege is herein given and granted from and after March 1, 2013 through and including December 1, 2013.

Alderman _____

Brendan Reilly 42nd Ward

Office of the City Clerk

O2013-1787

Office of the City Clerk

City Council Document Tracking Sheet

Meeting Date:	3/13/2013
Sponsor(s):	Reilly, Brendan (42)
Type:	Ordinance
Title:	Sidewalk cafe(s) for Avec
Committee(s) Assignment:	Committee on Transportation and Public Way

ORDINANCE
AVEC
Acct. No. 253657 - 1
Permit No. 1105113

Be It Ordained by the City Council of the City of Chicago:

Permission and authority are hereby given and granted to AVEC upon the terms and subject to the conditions of this ordinance, to maintain and use a portion of the public right of way for a sidewalk cafe adjacent to its premises located at 615 W. Randolph St.. Said sidewalk cafe area #1 shall be twenty-one (21) feet in length and eight (8) feet in width for a total of one hundred sixty-eight (168) square feet and shall allow six (6) feet of clear space from the face of the curb/building line along W. RANDOLPH ST.. The compensation for said space and the days and hours of operation for the sidewalk cafe shall be as follows:

Sunday thru Thursday 3:30 p.m. to 11:00 p.m. Friday & Saturday 3:30 p.m. to 11:00 p.m.
Compensation: $600.00
SEATING CAPACITY: 12

Sidewalk Cafe Permit and approved plan must be posted at all times.

This grant of privilege #1105113 for a sidewalk cafe shall be subject to the provisions of Section 10-28-900 though 10-28-995 of the Municipal Code of Chicago and the directions of the Commissioner of Department of Business Affairs and Consumer Protection, the Commissioner of Streets and Sanitation, and the Commissioner of Transportation.

The permit holder agrees to hold the City of Chicago harmless for any damage, relocation or replacement costs associated with damage, relocation or removal of private property caused by the City performing work in the public way.

Authority for the above named privilege is herein given and granted from and after March 1, 2013 through and including December 1, 2013.

Alderman _____

Brendan Reilly 42nd Ward

Office of the City Clerk

O2013-1789

Office of the City Clerk

City Council Document Tracking Sheet

Meeting Date:	3/13/2013
Sponsor(s):	Reilly, Brendan (42)
Type:	Ordinance
Title:	Sidewalk cafe(s) for John Barleycorn
Committee(s) Assignment:	Committee on Transportation and Public Way

ORDINANCE
JOHN BARLEYCORN
Acct. No. 371182 - 1
Permit No. 1105249

Be It Ordained by the City Council of the City of Chicago:

Permission and authority are hereby given and granted to JOHN BARLEYCORN upon the terms and subject to the conditions of this ordinance, to maintain and use a portion of the public right of way for a sidewalk cafe adjacent to its premises located at 149-51 W. Kinzie St.. Said sidewalk cafe area #1 shall be eighteen point five (18.5) feet in length and nine point nine two (9.92) feet in width for a total of one hundred eighty-three point five two (183.52) square feet and shall allow six (6) feet of clear space from the face of the curb/building line along W Kinzie St. The compensation for said space and the days and hours of operation for the sidewalk cafe shall be as follows:

Monday thru Friday 11:00 a.m. until 10:00 p.m.
Saturday and Sunday 10:00 a.m. until 10:00 p.m.
Compensation: $600.00
SEATING CAPACITY: 24

Sidewalk Cafe Permit and approved plan must be posted at all times.

This grant of privilege #1105249 for a sidewalk cafe shall be subject to the provisions of Section 10-28-900 though 10-28-995 of the Municipal Code of Chicago and the directions of the Commissioner of Department of Business Affairs and Consumer Protection, the Commissioner of Streets and Sanitation, and the Commissioner of Transportation.

The permit holder agrees to hold the City of Chicago harmless for any damage, relocation or replacement costs associated with damage, relocation or removal of private property caused by the City performing work in the public way.

Authority for the above named privilege is herein given and granted from and after March 1, 2013 through and including December 1, 2013.

Alderman _____

Brendan Reilly 42nd Ward

Office of the City Clerk

O2013-1792

Office of the City Clerk

City Council Document Tracking Sheet

Meeting Date:	3/13/2013
Sponsor(s):	Reilly, Brendan (42)
Type:	Ordinance
Title:	Sidewalk cafe(s) for Bella Luna Cafe
Committee(s) Assignment:	Committee on Transportation and Public Way

ORDINANCE
BELLA LUNA CAFE
Acct. No. 89119 - 2
Permit No. 1105009

Be It Ordained by the City Council of the City of Chicago:

Permission and authority are hereby given and granted to BELLA LUNA CAFE upon the terms and subject to the conditions of this ordinance, to maintain and use a portion of the public right of way for a sidewalk cafe adjacent to its premises located at 731 N. Dearborn St.. Said sidewalk cafe area #1 shall be fifty-five (55) feet in length and eight (8) feet in width for a total of four hundred forty (440) square feet and shall allow six (6) feet of clear space from the face of the curb/building line along W. Superior Street. The compensation for said space and the days and hours of operation for the sidewalk cafe shall be as follows:

Monday through Saturday 11:00 a.m. to 11:00 p.m.Sunday 3:00 p.m. to 10:00 p.m.
Compensation: $1,012.00
SEATING CAPACITY: 32

Sidewalk Cafe Permit and approved plan must be posted at all times.

This grant of privilege #1105009 for a sidewalk cafe shall be subject to the provisions of Section 10-28-900 though 10-28-995 of the Municipal Code of Chicago and the directions of the Commissioner of Department of Business Affairs and Consumer Protection, the Commissioner of Streets and Sanitation, and the Commissioner of Transportation.

The permit holder agrees to hold the City of Chicago harmless for any damage, relocation or replacement costs associated with damage, relocation or removal of private property caused by the City performing work in the public way.

Authority for the above named privilege is herein given and granted from and after March 1, 2013 through and including December 1, 2013.

Alderman _____

Brendan Reilly 42nd Ward

Office of the City Clerk

O2013-1794

Office of the City Clerk

City Council Document Tracking Sheet

Meeting Date:	3/13/2013
Sponsor(s):	Reilly, Brendan (42)
Type:	Ordinance
Title:	Sidewalk cafe(s) for Blackbird
Committee(s) Assignment:	Committee on Transportation and Public Way

ORDINANCE
BLACKBIRD
Acct. No. 38029 - 1
Permit No. 1105112

Be It Ordained by the City Council of the City of Chicago:

Permission and authority are hereby given and granted to BLACKBIRD upon the terms and subject to the conditions of this ordinance, to maintain and use a portion of the public right of way for a sidewalk cafe adjacent to its premises located at 619 W. Randolph St.. Said sidewalk cafe area #1 shall be twenty-four point five (24.5) feet in length and nine point five (9.5) feet in width for a total of two hundred thirty-two point seven five (232.75) square feet and shall allow six (6) feet of clear space from the face of the curb/building line along W.RANDOLPH. The compensation for said space and the days and hours of operation for the sidewalk cafe shall be as follows:

Monday thru Sunday 11:00 a.m. to 11:00 Midnight
Compensation: $600.00
SEATING CAPACITY: 14

Sidewalk Cafe Permit and approved plan must be posted at all times.

This grant of privilege #1105112 for a sidewalk cafe shall be subject to the provisions of Section 10-28-900 though 10-28-995 of the Municipal Code of Chicago and the directions of the Commissioner of Department of Business Affairs and Consumer Protection, the Commissioner of Streets and Sanitation, and the Commissioner of Transportation.

The permit holder agrees to hold the City of Chicago harmless for any damage, relocation or replacement costs associated with damage, relocation or removal of private property caused by the City performing work in the public way.

Authority for the above named privilege is herein given and granted from and after March 1, 2013 through and including December 1, 2013.

Alderman _____

Brendan Reilly 42nd Ward

Office of the City Clerk

O2013-1813

Office of the City Clerk

City Council Document Tracking Sheet

Meeting Date:	3/13/2013
Sponsor(s):	Reilly, Brendan (42)
Type:	Ordinance
Title:	Sidewalk cafe(s) for Bombay Wraps
Committee(s) Assignment:	Committee on Transportation and Public Way

ORDINANCE
Bombay Wraps
Acct. No. 353166 - 1
Permit No. 1105328

Be It Ordained by the City Council of the City of Chicago:

Permission and authority are hereby given and granted to Bombay Wraps upon the terms and subject to the conditions of this ordinance, to maintain and use a portion of the public right of way for a sidewalk cafe adjacent to its premises located at 122 N. Wells St.. Said sidewalk cafe area #1 shall be eighteen point eight three (18.83) feet in length and seven point five (7.5) feet in width for a total of one hundred forty-one point two three (141.23) square feet and shall allow six (6) feet of clear space from the face of the curb/building line along N Wells St. The compensation for said space and the days and hours of operation for the sidewalk cafe shall be as follows:

Monday through Friday 11:00 a.m. until 12:00 midnight
Compensation: $635.51
SEATING CAPACITY: 8

Sidewalk Cafe Permit and approved plan must be posted at all times.


This grant of privilege #1105328 for a sidewalk cafe shall be subject to the provisions of Section 10-28-900 though 10-28-995 of the Municipal Code of Chicago and the directions of the Commissioner of Department of Business Affairs and Consumer Protection, the Commissioner of Streets and Sanitation, and the Commissioner of Transportation.

The permit holder agrees to hold the City of Chicago harmless for any damage, relocation or replacement costs associated with damage, relocation or removal of private property caused by the City performing work in the public way.

Authority for the above named privilege is herein given and granted from and after March 1, 2013 through and including December 1, 2013.

Alderman _____

Brendan Reilly 42nd Ward

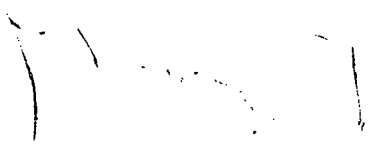

Department of Business Affairs and Consumer Protection
Business Assistance Center- Public Way Use Unit
City Hall - 121 N. LaSalle Street Room 800 • Chicago, IL 60602
(312)-74-GOBIZ (312-744-6249) • (312) 744-1944 (TTY)
http://www.cityofchicago.org/bacp

03/13/2013

Alderman **Brendan Reilly**
Ward # **42**
City of Chicago
City Hall, Room **306**
121 North LaSalle Street
Chicago, Illinois 60602

Re: An ordinance to use and maintain a portion of the public right-of-way for **one (1) sidewalk cafe(s)** for **Bombay Wraps**, adjacent to the premises known as **122 N. Wells St.**.

Dear Alderman **Brendan Reilly**:

The applicant referenced above has requested the use of the public right-of-way for a **sidewalk cafe(s)**. An ordinance has been prepared by the Department of Business Affairs and Consumer Protection – Business Assistance Center - Public Way Use Unit for presentation to the City Council. Because this request was made for properties located in your ward, as approved by you as per the attached, I respectfully request that you introduce the attached ordinance at the next City Council meeting.

If you have any questions regarding this ordinance, please contact Anthony Bertuca at (312) 744-5506.

Department of Business Affairs and Consumer Protection

Office of the City Clerk

O2013-1819

Office of the City Clerk

City Council Document Tracking Sheet

Meeting Date:	3/13/2013
Sponsor(s):	Reilly, Brendan (42)
Type:	Ordinance
Title:	Sidewalk cafe(s) for Bull & Bear
Committee(s) Assignment:	Committee on Transportation and Public Way

ORDINANCE
BULL & BEAR
Acct. No. 318717 - 1
Permit No. 1105017

Be It Ordained by the City Council of the City of Chicago:

Permission and authority are hereby given and granted to BULL & BEAR upon the terms and subject to the conditions of this ordinance, to maintain and use a portion of the public right of way for a sidewalk cafe adjacent to its premises located at 431 N. Wells St.. Said sidewalk cafe area #1 shall be twenty-five (25) feet in length and nine point five (9.5) feet in width, area #2 shall be ninety-five (95) feet in length and seven point eight (7.8) feet in width for a total of nine hundred seventy-eight point five (978.5) square feet and shall allow six (6) feet of clear space from the face of the curb/building line along Wells St, Hubbard St. The compensation for said space and the days and hours of operation for the sidewalk cafe shall be as follows:

Monday through Sunday 8:00 a.m. to 12:00 midnight
Compensation: $2,250.55
SEATING CAPACITY: 84

Sidewalk Cafe Permit and approved plan must be posted at all times.

This grant of privilege #1105017 for a sidewalk cafe shall be subject to the provisions of Section 10-28-900 though 10-28-995 of the Municipal Code of Chicago and the directions of the Commissioner of Department of Business Affairs and Consumer Protection, the Commissioner of Streets and Sanitation, and the Commissioner of Transportation.

The permit holder agrees to hold the City of Chicago harmless for any damage, relocation or replacement costs associated with damage, relocation or removal of private property caused by the City performing work in the public way.

Authority for the above named privilege is herein given and granted from and after March 1, 2013 through and including December 1, 2013.

Alderman _____

Brendan Reilly 42nd Ward

Office of the City Clerk

O2013-1824

Office of the City Clerk

City Council Document Tracking Sheet

Meeting Date:	3/13/2013
Sponsor(s):	Reilly, Brendan (42)
Type:	Ordinance
Title:	Sidewalk cafe(s) for Caffe Baci - 2 N LaSalle St
Committee(s) Assignment:	Committee on Transportation and Public Way

ORDINANCE
CAFFE BACI
Acct. No. 216822 - 1
Permit No. 1105055

Be It Ordained by the City Council of the City of Chicago:

Permission and authority are hereby given and granted to CAFFE BACI upon the terms and subject to the conditions of this ordinance, to maintain and use a portion of the public right of way for a sidewalk cafe adjacent to its premises located at 2 N. La Salle St.. Said sidewalk cafe area #1 shall be forty-eight (48) feet in length and six (6) feet in width for a total of two hundred eighty-eight (288) square feet and shall allow six (6) feet of clear space from the face of the curb/building line along W. MADISON ST.. The compensation for said space and the days and hours of operation for the sidewalk cafe shall be as follows:

Monday through Friday 8:00 a.m. until 6:00 p.m.
Compensation: $1,296.00
SEATING CAPACITY: 20

Sidewalk Cafe Permit and approved plan must be posted at all times.

This grant of privilege #1105055 for a sidewalk cafe shall be subject to the provisions of Section 10-28-900 though 10-28-995 of the Municipal Code of Chicago and the directions of the Commissioner of Department of Business Affairs and Consumer Protection, the Commissioner of Streets and Sanitation, and the Commissioner of Transportation.

The permit holder agrees to hold the City of Chicago harmless for any damage, relocation or replacement costs associated with damage, relocation or removal of private property caused by the City performing work in the public way.

Authority for the above named privilege is herein given and granted from and after March 1, 2013 through and including December 1, 2013.

Alderman _____

Brendan Reilly 42nd Ward

Office of the City Clerk

O2013-1829

Office of the City Clerk

City Council Document Tracking Sheet

Meeting Date:	3/13/2013
Sponsor(s):	Reilly, Brendan (42)
Type:	Ordinance
Title:	Sidewalk cafe(s) for Caffe Baci - 20 N Michigan Ave
Committee(s) Assignment:	Committee on Transportation and Public Way

ORDINANCE
CAFFE BACI
Acct. No. 11336 - 2
Permit No. 1105054

Be It Ordained by the City Council of the City of Chicago:

Permission and authority are hereby given and granted to CAFFE BACI upon the terms and subject to the conditions of this ordinance, to maintain and use a portion of the public right of way for a sidewalk cafe adjacent to its premises located at 20 N. Michigan Ave.. Said sidewalk cafe area #1 shall be thirty-eight point five (38.5) feet in length and nine (9) feet in width, area #2 shall be thirteen point zero eight (13.08) feet in length and nine (9) feet in width for a total of four hundred sixty-four point two two (464.22) square feet and shall allow six (6) feet of clear space from the face of the curb/building line along N. Michigan Ave.. The compensation for said space and the days and hours of operation for the sidewalk cafe shall be as follows:

Monday through Saturday 8:00 a.m. to 9:00 p.m. Sunday 8:00 a.m. through 7:00 p.m.
Compensation: $2,088.99
SEATING CAPACITY: 29

Sidewalk Cafe Permit and approved plan must be posted at all times.

This grant of privilege #1105054 for a sidewalk cafe shall be subject to the provisions of Section 10-28-900 though 10-28-995 of the Municipal Code of Chicago and the directions of the Commissioner of Department of Business Affairs and Consumer Protection, the Commissioner of Streets and Sanitation, and the Commissioner of Transportation.

The permit holder agrees to hold the City of Chicago harmless for any damage, relocation or replacement costs associated with damage, relocation or removal of private property caused by the City performing work in the public way.

Authority for the above named privilege is herein given and granted from and after March 1, 2013 through and including December 1, 2013.

Alderman _____

Brendan Reilly 42nd Ward

Office of the City Clerk

O2013-1833

Office of the City Clerk

City Council Document Tracking Sheet

Meeting Date:	3/13/2013
Sponsor(s):	Reilly, Brendan (42)
Type:	Ordinance
Title:	Sidewalk cafe(s) for Caffecafe
Committee(s) Assignment:	Committee on Transportation and Public Way

ORDINANCE
CAFFECAFE
Acct. No. 21100 - 2
Permit No. 1105256

Be It Ordained by the City Council of the City of Chicago:

Permission and authority are hereby given and granted to CAFFECAFE upon the terms and subject to the conditions of this ordinance, to maintain and use a portion of the public right of way for a sidewalk cafe adjacent to its premises located at 1 E. Wacker Dr.. Said sidewalk cafe area #1 shall be fifteen (15) feet in length and nine point five (9.5) feet in width for a total of one hundred forty-two point five (142.5) square feet and shall allow six (6) feet of clear space from the face of the curb/building line along N. State Street. The compensation for said space and the days and hours of operation for the sidewalk cafe shall be as follows:

Monday through Friday 8:00 a.m. to 5:00 p.m.
Compensation: $641.25
SEATING CAPACITY: 18

Sidewalk Cafe Permit and approved plan must be posted at all times.

This grant of privilege #1105256 for a sidewalk cafe shall be subject to the provisions of Section 10-28-900 though 10-28-995 of the Municipal Code of Chicago and the directions of the Commissioner of Department of Business Affairs and Consumer Protection, the Commissioner of Streets and Sanitation, and the Commissioner of Transportation.

The permit holder agrees to hold the City of Chicago harmless for any damage, relocation or replacement costs associated with damage, relocation or removal of private property caused by the City performing work in the public way.

Authority for the above named privilege is herein given and granted from and after March 1, 2013 through and including December 1, 2013.

Alderman _____

Brendan Reilly 42nd Ward

Office of the City Clerk

O2013-1836

Office of the City Clerk

City Council Document Tracking Sheet

Meeting Date:	3/13/2013
Sponsor(s):	Reilly, Brendan (42)
Type:	Ordinance
Title:	Sidewalk cafe(s) for Caribou Coffee Co., Inc.
Committee(s) Assignment:	Committee on Transportation and Public Way

ORDINANCE
CARIBOU COFFE CO. INC.
Acct. No. 17658 - 17
Permit No. 1105316

Be It Ordained by the City Council of the City of Chicago:

Permission and authority are hereby given and granted to CARIBOU COFFE CO. INC. upon the terms and subject to the conditions of this ordinance, to maintain and use a portion of the public right of way for a sidewalk cafe adjacent to its premises located at 20 N. Michigan Ave.. Said sidewalk cafe area #1 shall be fourteen (14) feet in length and ten (10) feet in width for a total of one hundred forty (140) square feet and shall allow six (6) feet of clear space from the face of the curb/building line along N Michigan Ave. The compensation for said space and the days and hours of operation for the sidewalk cafe shall be as follows:

Monday through Sunday 8:00 a.m. until 9:00 p.m. Saturday and Sunday 8:00 a.m. until 10:00 p.m.
Compensation: $630.00
SEATING CAPACITY: 8

Sidewalk Cafe Permit and approved plan must be posted at all times.

This grant of privilege #1105316 for a sidewalk cafe shall be subject to the provisions of Section 10-28-900 though 10-28-995 of the Municipal Code of Chicago and the directions of the Commissioner of Department of Business Affairs and Consumer Protection, the Commissioner of Streets and Sanitation, and the Commissioner of Transportation.

The permit holder agrees to hold the City of Chicago harmless for any damage, relocation or replacement costs associated with damage, relocation or removal of private property caused by the City performing work in the public way.

Authority for the above named privilege is herein given and granted from and after March 1, 2013 through and including December 1, 2013.

Alderman _____

Brendan Reilly 42nd Ward

Office of the City Clerk

O2013-1838

Office of the City Clerk

City Council Document Tracking Sheet

Meeting Date:	3/13/2013
Sponsor(s):	Reilly, Brendan (42)
Type:	Ordinance
Title:	Sidewalk cafe(s) for Caribou Coffee
Committee(s) Assignment:	Committee on Transportation and Public Way

ORDINANCE
CARIBOU COFFEE
Acct. No. 17658 - 19
Permit No. 1105226

Be It Ordained by the City Council of the City of Chicago:

Permission and authority are hereby given and granted to CARIBOU COFFEE upon the terms and subject to the conditions of this ordinance, to maintain and use a portion of the public right of way for a sidewalk cafe adjacent to its premises located at 200 N. La Salle St.. Said sidewalk cafe area #1 shall be thirty (30) feet in length and five point six seven (5.67) feet in width for a total of one hundred seventy point one (170.1) square feet and shall allow six (6) feet of clear space from the face of the curb/building line along N La Salle St. The compensation for said space and the days and hours of operation for the sidewalk cafe shall be as follows:

Monday through Friday 8:00 a.m. until 6:00 p.m.
Compensation: $765.45
SEATING CAPACITY: 16

Sidewalk Cafe Permit and approved plan must be posted at all times.

This grant of privilege #1105226 for a sidewalk cafe shall be subject to the provisions of Section 10-28-900 though 10-28-995 of the Municipal Code of Chicago and the directions of the Commissioner of Department of Business Affairs and Consumer Protection, the Commissioner of Streets and Sanitation, and the Commissioner of Transportation.

The permit holder agrees to hold the City of Chicago harmless for any damage, relocation or replacement costs associated with damage, relocation or removal of private property caused by the City performing work in the public way.

Authority for the above named privilege is herein given and granted from and after March 1, 2013 through and including December 1, 2013.

Alderman _____

Brendan Reilly 42nd Ward

Office of the City Clerk

O2013-1842

Office of the City Clerk

City Council Document Tracking Sheet

Meeting Date:	3/13/2013
Sponsor(s):	Reilly, Brendan (42)
Type:	Ordinance
Title:	Sidewalk cafe(s) for Chicago French Market
Committee(s) Assignment:	Committee on Transportation and Public Way

ORDINANCE
CHICAGO FRENCH MARKET
Acct. No. 349143 - 1
Permit No. 1105012

Be It Ordained by the City Council of the City of Chicago:

Permission and authority are hereby given and granted to CHICAGO FRENCH MARKET upon the terms and subject to the conditions of this ordinance, to maintain and use a portion of the public right of way for a sidewalk cafe adjacent to its premises located at 131 N. Clinton St.. Said sidewalk cafe area #1 shall be sixteen (16) feet in length and eight (8) feet in width, area #2 shall be sixteen (16) feet in length and eight (8) feet in width, area #3 shall be sixteen (16) feet in length and eight (8) feet in width, area #4 shall be sixteen (16) feet in length and eight (8) feet in width for a total of five hundred twelve (512) square feet and shall allow six (6) feet of clear space from the face of the curb/building line along N. Clinton. The compensation for said space and the days and hours of operation for the sidewalk cafe shall be as follows:

Monday through Friday 8:00am until 7:30pm
Saturday 8:00 am until 5:30 pm
Compensation: $600.00
SEATING CAPACITY: 48

Sidewalk Cafe Permit and approved plan must be posted at all times.

This grant of privilege #1105012 for a sidewalk cafe shall be subject to the provisions of Section 10-28-900 though 10-28-995 of the Municipal Code of Chicago and the directions of the Commissioner of Department of Business Affairs and Consumer Protection, the Commissioner of Streets and Sanitation, and the Commissioner of Transportation.

The permit holder agrees to hold the City of Chicago harmless for any damage, relocation or replacement costs associated with damage, relocation or removal of private property caused by the City performing work in the public way.

Authority for the above named privilege is herein given and granted from and after March 1, 2013 through and including December 1, 2013.

Alderman _____

Brendan Reilly 42nd Ward

Office of the City Clerk

O2013-1843

Office of the City Clerk

City Council Document Tracking Sheet

Meeting Date:	3/13/2013
Sponsor(s):	Reilly, Brendan (42)
Type:	Ordinance
Title:	Sidewalk cafe(s) for Club Lago
Committee(s) Assignment:	Committee on Transportation and Public Way

ORDINANCE
CLUB LAGO
Acct. No. 3732 - 1
Permit No. 1105342

Be It Ordained by the City Council of the City of Chicago:

Permission and authority are hereby given and granted to CLUB LAGO upon the terms and subject to the conditions of this ordinance, to maintain and use a portion of the public right of way for a sidewalk cafe adjacent to its premises located at 331 W. Superior St.. Said sidewalk cafe area #1 shall be forty-six point four two (46.42) feet in length and four (4) feet in width, area #2 shall be twenty-three (23) feet in length and four (4) feet in width for a total of two hundred seventy-seven point six eight (277.68) square feet and shall allow six (6) feet of clear space from the face of the curb/building line along Orleans St. The compensation for said space and the days and hours of operation for the sidewalk cafe shall be as follows:

Monday through Thursday 11:00 a.m. until 10:00 p.m. Friday and Saturday 11:00 a.m. until 12:00 a.m. Midnight.
Compensation: $600.00
SEATING CAPACITY: 24

Sidewalk Cafe Permit and approved plan must be posted at all times.

This grant of privilege #1105342 for a sidewalk cafe shall be subject to the provisions of Section 10-28-900 though 10-28-995 of the Municipal Code of Chicago and the directions of the Commissioner of Department of Business Affairs and Consumer Protection, the Commissioner of Streets and Sanitation, and the Commissioner of Transportation.

The permit holder agrees to hold the City of Chicago harmless for any damage, relocation or replacement costs associated with damage; relocation or removal of private property caused by the City performing work in the public way.

Authority for the above named privilege is herein given and granted from and after March 1, 2013 through and including December 1, 2013.

Alderman _____

Brendan Reilly 42nd Ward

Office of the City Clerk

O2013-1846

Office of the City Clerk

City Council Document Tracking Sheet

Meeting Date:	3/13/2013
Sponsor(s):	Reilly, Brendan (42)
Type:	Ordinance
Title:	Sidewalk cafe(s) for Coco Pazzo Cafe
Committee(s) Assignment:	Committee on Transportation and Public Way

ORDINANCE
COCO PAZZO CAFE
Acct. No. 270656 - 1
Permit No. 1104881

Be It Ordained by the City Council of the City of Chicago:

Permission and authority are hereby given and granted to COCO PAZZO CAFE upon the terms and subject to the conditions of this ordinance, to maintain and use a portion of the public right of way for a sidewalk cafe adjacent to its premises located at 636 N. St Clair St.. Said sidewalk cafe area #1 shall be thirty (30) feet in length and eight point seven five (8.75) feet in width, area #2 shall be forty-nine point seven five (49.75) feet in length and eight point seven five (8.75) feet in width for a total of six hundred ninety-seven point eight one (697.81) square feet and shall allow six (6) feet of clear space from the face of the curb/building line along N. St. Clair Street. The compensation for said space and the days and hours of operation for the sidewalk cafe shall be as follows:


Monday through Sunday 11:30 a.m.to 11:00 p.m.
Compensation: $1,604.97
SEATING CAPACITY: 70

Sidewalk Cafe Permit and approved plan must be posted at all times.

This grant of privilege #1104881 for a sidewalk cafe shall be subject to the provisions of Section 10-28-900 though 10-28-995 of the Municipal Code of Chicago and the directions of the Commissioner of Department of Business Affairs and Consumer Protection, the Commissioner of Streets and Sanitation, and the Commissioner of Transportation.

The permit holder agrees to hold the City of Chicago harmless for any damage, relocation or replacement costs associated with damage, relocation or removal of private property caused by the City performing work in the public way.

Authority for the above named privilege is herein given and granted from and after March 1, 2013 through and including December 1, 2013.

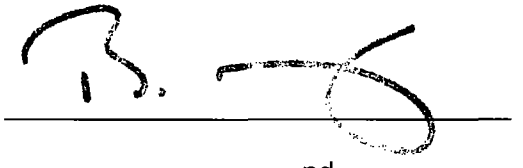Alderman 

Brendan Reilly 42nd Ward

Office of the City Clerk

O2013-1848

Office of the City Clerk

City Council Document Tracking Sheet

Meeting Date:	3/13/2013
Sponsor(s):	Reilly, Brendan (42)
Type:	Ordinance
Title:	Sidewalk cafe(s) for Corner Bakery Cafe - 676 N St. Clair St
Committee(s) Assignment:	Committee on Transportation and Public Way

ORDINANCE
CORNER BAKERY CAFE
Acct. No. 298727 - 2
Permit No. 1104849

Be It Ordained by the City Council of the City of Chicago:

Permission and authority are hereby given and granted to CORNER BAKERY CAFE upon the terms and subject to the conditions of this ordinance, to maintain and use a portion of the public right of way for a sidewalk cafe adjacent to its premises located at 676 N. St Clair St.. Said sidewalk cafe area #1 shall be one hundred point zero eight (100.08) feet in length and eight point nine two (8.92) feet in width, area #2 shall be fifty-six point seven five (56.75) feet in length and ten point five (10.5) feet in width for a total of one thousand four hundred eighty-eight point five nine (1488.59) square feet and shall allow six (6) feet of clear space from the face of the curb/building line along E. Erie Street, N. St. Clair Street. The compensation for said space and the days and hours of operation for the sidewalk cafe shall be as follows:

Monday through Saturday 8:00 am to 7:00 pm Sunday 8:00 am to 6:00 pm
Compensation: $3,423.75
SEATING CAPACITY: 118

Sidewalk Cafe Permit and approved plan must be posted at all times.

This grant of privilege #1104849 for a sidewalk cafe shall be subject to the provisions of Section 10-28-900 though 10-28-995 of the Municipal Code of Chicago and the directions of the Commissioner of Department of Business Affairs and Consumer Protection, the Commissioner of Streets and Sanitation, and the Commissioner of Transportation.

The permit holder agrees to hold the City of Chicago harmless for any damage, relocation or replacement costs associated with damage, relocation or removal of private property caused by the City performing work in the public way.

Authority for the above named privilege is herein given and granted from and after March 1, 2013 through and including December 1, 2013.

Alderman _____

Brendan Reilly 42nd Ward

Office of the City Clerk

O2013-1851

Office of the City Clerk

City Council Document Tracking Sheet

Meeting Date:	3/13/2013
Sponsor(s):	Reilly, Brendan (42)
Type:	Ordinance
Title:	Sidewalk cafe(s) for Corner Bakery Cafe - 1121 N State St
Committee(s) Assignment:	Committee on Transportation and Public Way

ORDINANCE
CORNER BAKERY CAFE
Acct. No. 298727 - 3
Permit No. 1104854

Be It Ordained by the City Council of the City of Chicago:

Permission and authority are hereby given and granted to CORNER BAKERY CAFE upon the terms and subject to the conditions of this ordinance, to maintain and use a portion of the public right of way for a sidewalk cafe adjacent to its premises located at 1121 N. State St.. Said sidewalk cafe area #1 shall be twenty-two (22) feet in length and nine point seven five (9.75) feet in width for a total of two hundred fourteen point five (214.5) square feet and shall allow six (6) feet of clear space from the face of the curb/building line along N. State. The compensation for said space and the days and hours of operation for the sidewalk cafe shall be as follows:

Sunday 8:00 a.m. to 8:00 p.m. Monday through Thursday 8:00 a.m. to 8:30 p.m. Friday and Saturday 8:00 a.m. to 9:00 p.m.
Compensation: $600.00
SEATING CAPACITY: 19

Sidewalk Cafe Permit and approved plan must be posted at all times.

This grant of privilege #1104854 for a sidewalk cafe shall be subject to the provisions of Section 10-28-900 though 10-28-995 of the Municipal Code of Chicago and the directions of the Commissioner of Department of Business Affairs and Consumer Protection, the Commissioner of Streets and Sanitation, and the Commissioner of Transportation.

The permit holder agrees to hold the City of Chicago harmless for any damage, relocation or replacement costs associated with damage, relocation or removal of private property caused by the City performing work in the public way.

Authority for the above named privilege is herein given and granted from and after March 1, 2013 through and including December 1, 2013.

Alderman _____

Brendan Reilly 42nd Ward

Office of the City Clerk

O2013-1856

Office of the City Clerk

City Council Document Tracking Sheet

Meeting Date:	3/13/2013
Sponsor(s):	Reilly, Brendan (42)
Type:	Ordinance
Title:	Sidewalk cafe(s) for Corner Bakery Cafe - 224 S Michigan Ave
Committee(s) Assignment:	Committee on Transportation and Public Way

ORDINANCE
CORNER BAKERY CAFE
Acct. No. 298727 - 6
Permit No. 1105119

Be It Ordained by the City Council of the City of Chicago:

Permission and authority are hereby given and granted to CORNER BAKERY CAFE upon the terms and subject to the conditions of this ordinance, to maintain and use a portion of the public right of way for a sidewalk cafe adjacent to its premises located at 224 S. Michigan Ave.. Said sidewalk cafe area #1 shall be thirty-four point six seven (34.67) feet in length and ten point nine two (10.92) feet in width, area #2 shall be twenty-nine point seven five (29.75) feet in length and seven point five (7.5) feet in width, area #3 shall be twenty-four point six seven (24.67) feet in length and five point eight three (5.83) feet in width for a total of seven hundred forty-five point five five (745.55) square feet and shall allow six (6) feet of clear space from the face of the curb/building line along S. Michigan Ave., and E. Jackson Blvd.. The compensation for said space and the days and hours of operation for the sidewalk cafe shall be as follows:

Monday through Saturday 8:00 a.m. to 7:00 p.m. Sunday 8:00 a.m. to 5:00 p.m.
Compensation: $1,341.99
SEATING CAPACITY: 52

Sidewalk Cafe Permit and approved plan must be posted at all times.

This grant of privilege #1105119 for a sidewalk cafe shall be subject to the provisions of Section 10-28-900 though 10-28-995 of the Municipal Code of Chicago and the directions of the Commissioner of Department of Business Affairs and Consumer Protection, the Commissioner of Streets and Sanitation, and the Commissioner of Transportation.

The permit holder agrees to hold the City of Chicago harmless for any damage, relocation or replacement costs associated with damage, relocation or removal of private property caused by the City performing work in the public way.

Authority for the above named privilege is herein given and granted from and after March 1, 2013 through and including December 1, 2013.

Alderman _____

Brendan Reilly 42nd Ward

Office of the City Clerk

O2013-1859

Office of the City Clerk

City Council Document Tracking Sheet

Meeting Date:	3/13/2013
Sponsor(s):	Reilly, Brendan (42)
Type:	Ordinance
Title:	Sidewalk cafe(s) for Corner Bakery Cafe - 120 S LaSalle St
Committee(s) Assignment:	Committee on Transportation and Public Way

ORDINANCE
CORNER BAKERY CAFE
Acct. No. 298727 - 10
Permit No. 1104851

Be It Ordained by the City Council of the City of Chicago:

Permission and authority are hereby given and granted to CORNER BAKERY CAFE upon the terms and subject to the conditions of this ordinance, to maintain and use a portion of the public right of way for a sidewalk cafe adjacent to its premises located at 120 S. La Salle St.. Said sidewalk cafe area #1 shall be thirteen point nine two (13.92) feet in length and six point zero eight (6.08) feet in width for a total of eighty-four point six three (84.63) square feet and shall allow six (6) feet of clear space from the face of the curb/building line along S. La Salle St.. The compensation for said space and the days and hours of operation for the sidewalk cafe shall be as follows:

Monday through Friday 8:00 am to 5:30 pm
Compensation: $600.00
SEATING CAPACITY: 10

Sidewalk Cafe Permit and approved plan must be posted at all times.

This grant of privilege #1104851 for a sidewalk cafe shall be subject to the provisions of Section 10-28-900 though 10-28-995 of the Municipal Code of Chicago and the directions of the Commissioner of Department of Business Affairs and Consumer Protection, the Commissioner of Streets and Sanitation, and the Commissioner of Transportation.

The permit holder agrees to hold the City of Chicago harmless for any damage, relocation or replacement costs associated with damage, relocation or removal of private property caused by the City performing work in the public way.

Authority for the above named privilege is herein given and granted from and after March 1, 2013 through and including December 1, 2013.

Alderman _____

Brendan Reilly 42nd Ward

Office of the City Clerk

O2013-1896

Office of the City Clerk

City Council Document Tracking Sheet

Meeting Date:	3/13/2013
Sponsor(s):	Reilly, Brendan (42)
Type:	Ordinance
Title:	Sidewalk cafe(s) for Corner Bakery Cafe - 360 N Michigan Ave
Committee(s) Assignment:	Committee on Transportation and Public Way

ORDINANCE
CORNER BAKERY CAFE
Acct. No. 298727 - 11
Permit No. 1104855

Be It Ordained by the City Council of the City of Chicago:

Permission and authority are hereby given and granted to CORNER BAKERY CAFE upon the terms and subject to the conditions of this ordinance, to maintain and use a portion of the public right of way for a sidewalk cafe adjacent to its premises located at 360 N. Michigan Ave.. Said sidewalk cafe area #1 shall be eighty-seven point zero eight (87.08) feet in length and fourteen (14) feet in width for a total of one thousand two hundred nineteen point one two (1219.12) square feet and shall allow six (6) feet of clear space from the face of the curb/building line along N. Wacker. The compensation for said space and the days and hours of operation for the sidewalk cafe shall be as follows:

Monday through Saturday 8:00 a.m. to 5:30 p.m. Sunday 8:00 a.m. to 4:30 p.m.
Compensation: $5,486.04
SEATING CAPACITY: 86

Sidewalk Cafe Permit and approved plan must be posted at all times.

This grant of privilege #1104855 for a sidewalk cafe shall be subject to the provisions of Section 10-28-900 though 10-28-995 of the Municipal Code of Chicago and the directions of the Commissioner of Department of Business Affairs and Consumer Protection, the Commissioner of Streets and Sanitation, and the Commissioner of Transportation.

The permit holder agrees to hold the City of Chicago harmless for any damage, relocation or replacement costs associated with damage, relocation or removal of private property caused by the City performing work in the public way.

Authority for the above named privilege is herein given and granted from and after March 1, 2013 through and including December 1, 2013.

Alderman _____

Brendan Reilly 42nd Ward

Office of the City Clerk

O2013-1901

Office of the City Clerk

City Council Document Tracking Sheet

Meeting Date:	3/13/2013
Sponsor(s):	Reilly, Brendan (42)
Type:	Ordinance
Title:	Sidewalk cafe(s) for Corner Bakery Cafe - 188 W Washington St
Committee(s) Assignment:	Committee on Transportation and Public Way

ORDINANCE
CORNER BAKERY CAFE
Acct. No. 298727 - 12
Permit No. 1104852

Be It Ordained by the City Council of the City of Chicago:

Permission and authority are hereby given and granted to CORNER BAKERY CAFE upon the terms and subject to the conditions of this ordinance, to maintain and use a portion of the public right of way for a sidewalk cafe adjacent to its premises located at 188 W. Washington St.. Said sidewalk cafe area #1 shall be twenty-five (25) feet in length and five point zero eight (5.08) feet in width, area #2 shall be sixty-seven point one seven (67.17) feet in length and five point eight three (5.83) feet in width for a total of five hundred eighteen point six (518.6) square feet and shall allow six (6) feet of clear space from the face of the curb/building line along W. Washington St., N. Wells St.. The compensation for said space and the days and hours of operation for the sidewalk cafe shall be as follows:

Monday through Friday 8:00 am to 6:00 pm
Compensation: $2,333.70
SEATING CAPACITY: 34

Sidewalk Cafe Permit and approved plan must be posted at all times.

This grant of privilege #1104852 for a sidewalk cafe shall be subject to the provisions of Section 10-28-900 though 10-28-995 of the Municipal Code of Chicago and the directions of the Commissioner of Department of Business Affairs and Consumer Protection, the Commissioner of Streets and Sanitation, and the Commissioner of Transportation.

The permit holder agrees to hold the City of Chicago harmless for any damage, relocation or replacement costs associated with damage, relocation or removal of private property caused by the City performing work in the public way.

Authority for the above named privilege is herein given and granted from and after March 1, 2013 through and including December 1, 2013.

Alderman _____

Brendan Reilly 42nd Ward

Office of the City Clerk

O2013-1907

Office of the City Clerk

City Council Document Tracking Sheet

Meeting Date:	3/13/2013
Sponsor(s):	Reilly, Brendan (42)
Type:	Ordinance
Title:	Sidewalk cafe(s) for Corner Bakery Cafe - 56 W Randolph St
Committee(s) Assignment:	Committee on Transportation and Public Way

ORDINANCE
CORNER BAKERY CAFE
Acct. No. 298727 - 13
Permit No. 1104850

Be It Ordained by the City Council of the City of Chicago:

Permission and authority are hereby given and granted to CORNER BAKERY CAFE upon the terms and subject to the conditions of this ordinance, to maintain and use a portion of the public right of way for a sidewalk cafe adjacent to its premises located at 56 W. Randolph St.. Said sidewalk cafe area #1 shall be thirty-eight (38) feet in length and eight point three three (8.33) feet in width, area #2 shall be twenty-four point three three (24.33) feet in length and eight point three three (8.33) feet in width for a total of five hundred nineteen point two one (519.21) square feet and shall allow six (6) feet of clear space from the face of the curb/building line along W. Randolph Street. The compensation for said space and the days and hours of operation for the sidewalk cafe shall be as follows:

Monday through Friday 8:00 a.m. to 8:30 p.m. Saturday 9:00 a.m. to 8:00 p.m. Sunday 10:00 a.m. to 6:00 p.m.
Compensation: $2,336.44
SEATING CAPACITY: 33

Sidewalk Cafe Permit and approved plan must be posted at all times.

This grant of privilege #1104850 for a sidewalk cafe shall be subject to the provisions of Section 10-28-900 though 10-28-995 of the Municipal Code of Chicago and the directions of the Commissioner of Department of Business Affairs and Consumer Protection, the Commissioner of Streets and Sanitation, and the Commissioner of Transportation.

The permit holder agrees to hold the City of Chicago harmless for any damage, relocation or replacement costs associated with damage, relocation or removal of private property caused by the City performing work in the public way.

Authority for the above named privilege is herein given and granted from and after March 1, 2013 through and including December 1, 2013.

Alderman _____

Brendan Reilly 42nd Ward

Office of the City Clerk

O2013-1914

Office of the City Clerk

City Council Document Tracking Sheet

Meeting Date:	3/13/2013
Sponsor(s):	Reilly, Brendan (42)
Type:	Ordinance
Title:	Sidewalk cafe(s) for Corner Bakery Cafe - 35 E Monroe St
Committee(s) Assignment:	Committee on Transportation and Public Way

ORDINANCE
CORNER BAKERY CAFE
Acct. No. 298727 - 14
Permit No. 1104853

Be It Ordained by the City Council of the City of Chicago:

Permission and authority are hereby given and granted to CORNER BAKERY CAFE upon the terms and subject to the conditions of this ordinance, to maintain and use a portion of the public right of way for a sidewalk cafe adjacent to its premises located at 35 E. Monroe St.. Said sidewalk cafe area #1 shall be forty-two point five (42.5) feet in length and twelve point six seven (12.67) feet in width for a total of five hundred thirty-eight point four eight (538.48) square feet and shall allow six (6) feet of clear space from the face of the curb/building line along N. Wabash Avenue. The compensation for said space and the days and hours of operation for the sidewalk cafe shall be as follows:

Sunday through Saturday 8:00 a.m. to 7:00 p.m.
Compensation: $2,423.14
SEATING CAPACITY: 44

Sidewalk Cafe Permit and approved plan must be posted at all times.

This grant of privilege #1104853 for a sidewalk cafe shall be subject to the provisions of Section 10-28-900 though 10-28-995 of the Municipal Code of Chicago and the directions of the Commissioner of Department of Business Affairs and Consumer Protection, the Commissioner of Streets and Sanitation, and the Commissioner of Transportation.

The permit holder agrees to hold the City of Chicago harmless for any damage, relocation or replacement costs associated with damage, relocation or removal of private property caused by the City performing work in the public way.

Authority for the above named privilege is herein given and granted from and after March 1, 2013 through and including December 1, 2013.

Alderman _____

Brendan Reilly 42nd Ward

Office of the City Clerk

O2013-1918

Office of the City Clerk

City Council Document Tracking Sheet

Meeting Date:	3/13/2013
Sponsor(s):	Reilly, Brendan (42)
Type:	Ordinance
Title:	Sidewalk cafe(s) for Devon Seafood Grill
Committee(s) Assignment:	Committee on Transportation and Public Way

ORDINANCE
DEVON SEAFOOD GRILL
Acct. No. 298416 - 1
Permit No. 1105379

Be It Ordained by the City Council of the City of Chicago:

Permission and authority are hereby given and granted to DEVON SEAFOOD GRILL upon the terms and subject to the conditions of this ordinance, to maintain and use a portion of the public right of way for a sidewalk cafe adjacent to its premises located at 39 E. Chicago Ave.. Said sidewalk cafe area #1 shall be sixty (60) feet in length and five (5) feet in width for a total of three hundred (300) square feet and shall allow six (6) feet of clear space from the face of the curb/building line along N. Wabash. The compensation for said space and the days and hours of operation for the sidewalk cafe shall be as follows:

Monday through Sunday 11:00 am - 11:00pm
Compensation: $690.00
SEATING CAPACITY: 32

Sidewalk Cafe Permit and approved plan must be posted at all times.

This grant of privilege #1105379 for a sidewalk cafe shall be subject to the provisions of Section 10-28-900 though 10-28-995 of the Municipal Code of Chicago and the directions of the Commissioner of Department of Business Affairs and Consumer Protection, the Commissioner of Streets and Sanitation, and the Commissioner of Transportation.

The permit holder agrees to hold the City of Chicago harmless for any damage, relocation or replacement costs associated with damage, relocation or removal of private property caused by the City performing work in the public way.

Authority for the above named privilege is herein given and granted from and after March 1, 2013 through and including December 1, 2013.

Alderman _____

Brendan Reilly 42nd Ward

Office of the City Clerk

O2013-1922

Office of the City Clerk

City Council Document Tracking Sheet

Meeting Date:	3/13/2013
Sponsor(s):	Reilly, Brendan (42)
Type:	Ordinance
Title:	Sidewalk cafe(s) for Dunkin Donuts
Committee(s) Assignment:	Committee on Transportation and Public Way

ORDINANCE
DUNKIN DONUTS
Acct. No. 295236 - 2
Permit No. 1105056

Be It Ordained by the City Council of the City of Chicago:

Permission and authority are hereby given and granted to DUNKIN DONUTS upon the terms and subject to the conditions of this ordinance, to maintain and use a portion of the public right of way for a sidewalk cafe adjacent to its premises located at 27 E. Lake St.. Said sidewalk cafe area #1 shall be thirty-eight (38) feet in length and nine (9) feet in width for a total of three hundred forty-two (342) square feet and shall allow six (6) feet of clear space from the face of the curb/building line along E. Lake Street. The compensation for said space and the days and hours of operation for the sidewalk cafe shall be as follows:

Monday through Sunday 8:00 a.m. to 11:00 p.m.
Compensation: $1,539.00
SEATING CAPACITY: 18

Sidewalk Cafe Permit and approved plan must be posted at all times.

This grant of privilege #1105056 for a sidewalk cafe shall be subject to the provisions of Section 10-28-900 though 10-28-995 of the Municipal Code of Chicago and the directions of the Commissioner of Department of Business Affairs and Consumer Protection, the Commissioner of Streets and Sanitation, and the Commissioner of Transportation.

The permit holder agrees to hold the City of Chicago harmless for any damage, relocation or replacement costs associated with damage, relocation or removal of private property caused by the City performing work in the public way.

Authority for the above named privilege is herein given and granted from and after March 1, 2013 through and including December 1, 2013.

Alderman _____

Brendan Reilly 42nd Ward

Office of the City Clerk

O2013-1924

Office of the City Clerk

City Council Document Tracking Sheet

Meeting Date:	3/13/2013
Sponsor(s):	Reilly, Brendan (42)
Type:	Ordinance
Title:	Sidewalk cafe(s) for Dunkin Donuts Baskin Robbins Togo's
Committee(s) Assignment:	Committee on Transportation and Public Way

ORDINANCE
DUNKIN DONUTS BASKIN ROBBINS TOGO'S
Acct. No. 266713 - 1
Permit No. 1105057

Be It Ordained by the City Council of the City of Chicago:

Permission and authority are hereby given and granted to DUNKIN DONUTS BASKIN ROBBINS TOGO'S upon the terms and subject to the conditions of this ordinance, to maintain and use a portion of the public right of way for a sidewalk cafe adjacent to its premises located at 200 E. Ohio St.. Said sidewalk cafe area #1 shall be thirty-two point five (32.5) feet in length and nine (9) feet in width for a total of two hundred ninety-two point five (292.5) square feet and shall allow six (6) feet of clear space from the face of the curb/building line along N. St. Clair. The compensation for said space and the days and hours of operation for the sidewalk cafe shall be as follows:

Sunday through Saturday 8:00 a.m. to 11:00 p.m.
Compensation: $672.75
SEATING CAPACITY: 18

Sidewalk Cafe Permit and approved plan must be posted at all times.

This grant of privilege #1105057 for a sidewalk cafe shall be subject to the provisions of Section 10-28-900 though 10-28-995 of the Municipal Code of Chicago and the directions of the Commissioner of Department of Business Affairs and Consumer Protection, the Commissioner of Streets and Sanitation, and the Commissioner of Transportation.

The permit holder agrees to hold the City of Chicago harmless for any damage, relocation or replacement costs associated with damage, relocation or removal of private property caused by the City performing work in the public way.

Authority for the above named privilege is herein given and granted from and after March 1, 2013 through and including December 1, 2013.

Alderman _____

Brendan Reilly 42nd Ward

Office of the City Clerk

O2013-1929

Office of the City Clerk

City Council Document Tracking Sheet

Meeting Date:	3/13/2013
Sponsor(s):	Reilly, Brendan (42)
Type:	Ordinance
Title:	Sidewalk cafe(s) for Edwardo's Pizza
Committee(s) Assignment:	Committee on Transportation and Public Way

ORDINANCE
EDWARDO'S PIZZA
Acct. No. 10229 - 1
Permit No. 1105011

Be It Ordained by the City Council of the City of Chicago:

Permission and authority are hereby given and granted to EDWARDO'S PIZZA upon the terms and subject to the conditions of this ordinance, to maintain and use a portion of the public right of way for a sidewalk cafe adjacent to its premises located at 1212 N. Dearborn St.. Said sidewalk cafe area #1 shall be twenty (20) feet in length and eleven (11) feet in width for a total of two hundred twenty (220) square feet and shall allow six (6) feet of clear space from the face of the curb/building line along N. Dearborn. The compensation for said space and the days and hours of operation for the sidewalk cafe shall be as follows:

Sunday 12:00pm until 9:00pm Monday through Thursday 11:00am until 10:00pm Friday & Saturday 11:00am until 12:00am
Compensation: $600.00
SEATING CAPACITY: 12

Sidewalk Cafe Permit and approved plan must be posted at all times.

This grant of privilege #1105011 for a sidewalk cafe shall be subject to the provisions of Section 10-28-900 though 10-28-995 of the Municipal Code of Chicago and the directions of the Commissioner of Department of Business Affairs and Consumer Protection, the Commissioner of Streets and Sanitation, and the Commissioner of Transportation.

The permit holder agrees to hold the City of Chicago harmless for any damage, relocation or replacement costs associated with damage, relocation or removal of private property caused by the City performing work in the public way.

Authority for the above named privilege is herein given and granted from and after March 1, 2013 through and including December 1, 2013.

Alderman _____

Brendan Reilly 42nd Ward

Office of the City Clerk

O2013-1935

Office of the City Clerk

City Council Document Tracking Sheet

Meeting Date:	3/13/2013
Sponsor(s):	Reilly, Brendan (42)
Type:	Ordinance
Title:	Sidewalk cafe(s) for Elephant & Castle Pub & Restaurant - 185 N Wabash Ave
Committee(s) Assignment:	Committee on Transportation and Public Way

ORDINANCE
ELEPHANT & CASTLE PUB & RESTAURANT
Acct. No. 370442 - 1
Permit No. 1105166

Be It Ordained by the City Council of the City of Chicago:

Permission and authority are hereby given and granted to ELEPHANT & CASTLE PUB & RESTAURANT upon the terms and subject to the conditions of this ordinance, to maintain and use a portion of the public right of way for a sidewalk cafe adjacent to its premises located at 185 N. Wabash Ave.. Said sidewalk cafe area #1 shall be sixty point zero eight (60.08) feet in length and eight (8) feet in width, area #2 shall be fourteen point five (14.5) feet in length and eight (8) feet in width, area #3 shall be fifty-three point two five (53.25) feet in length and eleven point one seven (11.17) feet in width for a total of one thousand one hundred ninety-one point four four (1191.44) square feet and shall allow six (6) feet of clear space from the face of the curb/building line along W. Lake Street, N. Wabash Ave. The compensation for said space and the days and hours of operation for the sidewalk cafe shall be as follows:

Monday through Sunday 11:00 a.m. to 11:00 p.m.
Compensation: $5,361.49
SEATING CAPACITY: 68

Sidewalk Cafe Permit and approved plan must be posted at all times.

This grant of privilege #1105166 for a sidewalk cafe shall be subject to the provisions of Section 10-28-900 though 10-28-995 of the Municipal Code of Chicago and the directions of the Commissioner of Department of Business Affairs and Consumer Protection, the Commissioner of Streets and Sanitation, and the Commissioner of Transportation.

The permit holder agrees to hold the City of Chicago harmless for any damage, relocation or replacement costs associated with damage, relocation or removal of private property caused by the City performing work in the public way.

Authority for the above named privilege is herein given and granted from and after March 1, 2013 through and including December 1, 2013.

Alderman _____

Brendan Reilly 42nd Ward

Office of the City Clerk

O2013-1939

Office of the City Clerk

City Council Document Tracking Sheet

Meeting Date:	3/13/2013
Sponsor(s):	Reilly, Brendan (42)
Type:	Ordinance
Title:	Sidewalk cafe(s) for Elephant & Castle Pub & Restaurant - 160 E Huron St
Committee(s) Assignment:	Committee on Transportation and Public Way

ORDINANCE
ELEPHANT & CASTLE PUB & RESTAURANT
Acct. No. 370448 - 1
Permit No. 1105233

Be It Ordained by the City Council of the City of Chicago:

Permission and authority are hereby given and granted to ELEPHANT & CASTLE PUB & RESTAURANT upon the terms and subject to the conditions of this ordinance, to maintain and use a portion of the public right of way for a sidewalk cafe adjacent to its premises located at 160 E. Huron St.. Said sidewalk cafe area #1 shall be sixty-eight (68) feet in length and nine point one seven (9.17) feet in width for a total of six hundred twenty-three point five six (623.56) square feet and shall allow six (6) feet of clear space from the face of the curb/building line along N. St. Clair Street. The compensation for said space and the days and hours of operation for the sidewalk cafe shall be as follows:

Monday through Sunday 8:00 a.m. to 11:00 p.m.
Compensation: $1,434.19
SEATING CAPACITY: 42

Sidewalk Cafe Permit and approved plan must be posted at all times.

This grant of privilege #1105233 for a sidewalk cafe shall be subject to the provisions of Section 10-28-900 though 10-28-995 of the Municipal Code of Chicago and the directions of the Commissioner of Department of Business Affairs and Consumer Protection, the Commissioner of Streets and Sanitation, and the Commissioner of Transportation.

The permit holder agrees to hold the City of Chicago harmless for any damage, relocation or replacement costs associated with damage, relocation or removal of private property caused by the City performing work in the public way.

Authority for the above named privilege is herein given and granted from and after March 1, 2013 through and including December 1, 2013.

Alderman _____

Brendan Reilly 42nd Ward

Office of the City Clerk

O2013-1942

Office of the City Clerk

City Council Document Tracking Sheet

Meeting Date:	3/13/2013
Sponsor(s):	Reilly, Brendan (42)
Type:	Ordinance
Title:	Sidewalk cafe(s) for Epic
Committee(s) Assignment:	Committee on Transportation and Public Way

ORDINANCE
EPIC
Acct. No. 324357 - 1
Permit No. 1104873

Be It Ordained by the City Council of the City of Chicago:

Permission and authority are hereby given and granted to EPIC upon the terms and subject to the conditions of this ordinance, to maintain and use a portion of the public right of way for a sidewalk cafe adjacent to its premises located at 112-14 W. Hubbard St.. Said sidewalk cafe area #1 shall be thirty-nine point five (39.5) feet in length and eight point five (8.5) feet in width for a total of three hundred thirty-five point seven five (335.75) square feet and shall allow six (6) feet of clear space from the face of the curb/building line along W. Hubbard. The compensation for said space and the days and hours of operation for the sidewalk cafe shall be as follows:

Sunday through Saturday 11:00am until 12:00am Midnight
Compensation: $772.23
SEATING CAPACITY: 20

Sidewalk Cafe Permit and approved plan must be posted at all times.

This grant of privilege #1104873 for a sidewalk cafe shall be subject to the provisions of Section 10-28-900 though 10-28-995 of the Municipal Code of Chicago and the directions of the Commissioner of Department of Business Affairs and Consumer Protection, the Commissioner of Streets and Sanitation, and the Commissioner of Transportation.

The permit holder agrees to hold the City of Chicago harmless for any damage, relocation or replacement costs associated with damage, relocation or removal of private property caused by the City performing work in the public way.

Authority for the above named privilege is herein given and granted from and after March 1, 2013 through and including December 1, 2013.

Alderman _____

Brendan Reilly 42nd Ward

Office of the City Clerk

O2013-1950

Office of the City Clerk

City Council Document Tracking Sheet

Meeting Date:	3/13/2013
Sponsor(s):	Reilly, Brendan (42)
Type:	Ordinance
Title:	Sidewalk cafe(s) for Fado Irish Pub
Committee(s) Assignment:	Committee on Transportation and Public Way

ORDINANCE
FADO IRISH PUB
Acct. No. 17900 - 1
Permit No. 1105241

Be It Ordained by the City Council of the City of Chicago:

Permission and authority are hereby given and granted to FADO IRISH PUB upon the terms and subject to the conditions of this ordinance, to maintain and use a portion of the public right of way for a sidewalk cafe adjacent to its premises located at 100 W. Grand Ave.. Said sidewalk cafe area #1 shall be thirty-six (36) feet in length and nine (9) feet in width for a total of three hundred twenty-four (324) square feet and shall allow six (6) feet of clear space from the face of the curb/building line along N. CLARK. The compensation for said space and the days and hours of operation for the sidewalk cafe shall be as follows:

SUNDAY THROUGH SATURDAY 8:00AM UNTIL 12:00 MIDNIGHT
Compensation: $745.20
SEATING CAPACITY: 30

Sidewalk Cafe Permit and approved plan must be posted at all times.

This grant of privilege #1105241 for a sidewalk cafe shall be subject to the provisions of Section 10-28-900 though 10-28-995 of the Municipal Code of Chicago and the directions of the Commissioner of Department of Business Affairs and Consumer Protection, the Commissioner of Streets and Sanitation, and the Commissioner of Transportation.

The permit holder agrees to hold the City of Chicago harmless for any damage, relocation or replacement costs associated with damage, relocation or removal of private property caused by the City performing work in the public way.

Authority for the above named privilege is herein given and granted from and after March 1, 2013 through and including December 1, 2013.

Alderman _____

Brendan Reilly 42nd Ward

Office of the City Clerk

O2013-1953

Office of the City Clerk

City Council Document Tracking Sheet

Meeting Date:	3/13/2013
Sponsor(s):	Reilly, Brendan (42)
Type:	Ordinance
Title:	Sidewalk cafe(s) for Flaco's Tacos
Committee(s) Assignment:	Committee on Transportation and Public Way

ORDINANCE
FLACO'S TACOS
Acct. No. 355654 - 1
Permit No. 1105321

Be It Ordained by the City Council of the City of Chicago:

Permission and authority are hereby given and granted to FLACO'S TACOS upon the terms and subject to the conditions of this ordinance, to maintain and use a portion of the public right of way for a sidewalk cafe adjacent to its premises located at 46 E. Chicago Ave.. Said sidewalk cafe area #1 shall be twenty-two (22) feet in length and twelve (12) feet in width for a total of two hundred sixty-four (264) square feet and shall allow six (6) feet of clear space from the face of the curb/building line along E Chicago Ave. The compensation for said space and the days and hours of operation for the sidewalk cafe shall be as follows:

Monday through Sunday 11:00 a.m. until 11:00 p.m.
Compensation: $607.20
SEATING CAPACITY: 24

Sidewalk Cafe Permit and approved plan must be posted at all times.

This grant of privilege #1105321 for a sidewalk cafe shall be subject to the provisions of Section 10-28-900 though 10-28-995 of the Municipal Code of Chicago and the directions of the Commissioner of Department of Business Affairs and Consumer Protection, the Commissioner of Streets and Sanitation, and the Commissioner of Transportation.

The permit holder agrees to hold the City of Chicago harmless for any damage, relocation or replacement costs associated with damage, relocation or removal of private property caused by the City performing work in the public way.

Authority for the above named privilege is herein given and granted from and after March 1, 2013 through and including December 1, 2013.

Alderman _____

Brendan Reilly 42nd Ward

Office of the City Clerk

O2013-1956

Office of the City Clerk

City Council Document Tracking Sheet

Meeting Date:	3/13/2013
Sponsor(s):	Reilly, Brendan (42)
Type:	Ordinance
Title:	Sidewalk cafe(s) for Friends Sushi
Committee(s) Assignment:	Committee on Transportation and Public Way

ORDINANCE
FRIENDS SUSHI
Acct. No. 312827 - 1
Permit No. 1105208

Be It Ordained by the City Council of the City of Chicago:

Permission and authority are hereby given and granted to FRIENDS SUSHI upon the terms and subject to the conditions of this ordinance, to maintain and use a portion of the public right of way for a sidewalk cafe adjacent to its premises located at 710 N. Rush St.. Said sidewalk cafe area #1 shall be fifteen point four two (15.42) feet in length and eight point one seven (8.17) feet in width for a total of one hundred twenty-five point nine eight (125.98) square feet and shall allow six (6) feet of clear space from the face of the curb/building line along N. Rush Street. The compensation for said space and the days and hours of operation for the sidewalk cafe shall be as follows:

Sunday through Thursday 11:30 a.m. to 11:00 p.m. Friday and Saturday 11:30 a.m. to 11:00 p.m.
Compensation: $600.00
SEATING CAPACITY: 10

Sidewalk Cafe Permit and approved plan must be posted at all times.

This grant of privilege #1105208 for a sidewalk cafe shall be subject to the provisions of Section 10-28-900 though 10-28-995 of the Municipal Code of Chicago and the directions of the Commissioner of Department of Business Affairs and Consumer Protection, the Commissioner of Streets and Sanitation, and the Commissioner of Transportation.

The permit holder agrees to hold the City of Chicago harmless for any damage, relocation or replacement costs associated with damage, relocation or removal of private property caused by the City performing work in the public way.

Authority for the above named privilege is herein given and granted from and after March 1, 2013 through and including December 1, 2013.

Alderman _____

Brendan Reilly 42nd Ward

Office of the City Clerk

O2013-1963

Office of the City Clerk

City Council Document Tracking Sheet

Meeting Date:	3/13/2013
Sponsor(s):	Reilly, Brendan (42)
Type:	Ordinance
Title:	Sidewalk cafe(s) for Gino's East Pizzeria - 160-164 E Superior St
Committee(s) Assignment:	Committee on Transportation and Public Way

ORDINANCE
GINO'S EAST PIZZERIA
Acct. No. 303796 - 1
Permit No. 1105003

Be It Ordained by the City Council of the City of Chicago:

Permission and authority are hereby given and granted to GINO'S EAST PIZZERIA upon the terms and subject to the conditions of this ordinance, to maintain and use a portion of the public right of way for a sidewalk cafe adjacent to its premises located at 160-64 E. Superior St.. Said sidewalk cafe area #1 shall be twenty-five (25) feet in length and eleven point six seven (11.67) feet in width for a total of two hundred ninety-one point seven five (291.75) square feet and shall allow six (6) feet of clear space from the face of the curb/building line along E. Superior Street. The compensation for said space and the days and hours of operation for the sidewalk cafe shall be as follows:

Monday through Sunday 9:00 a.m. to 11:00 p.m.
Compensation: $671.03
SEATING CAPACITY: 18

Sidewalk Cafe Permit and approved plan must be posted at all times.

This grant of privilege #1105003 for a sidewalk cafe shall be subject to the provisions of Section 10-28-900 though 10-28-995 of the Municipal Code of Chicago and the directions of the Commissioner of Department of Business Affairs and Consumer Protection, the Commissioner of Streets and Sanitation, and the Commissioner of Transportation.

The permit holder agrees to hold the City of Chicago harmless for any damage, relocation or replacement costs associated with damage, relocation or removal of private property caused by the City performing work in the public way.

Authority for the above named privilege is herein given and granted from and after March 1, 2013 through and including December 1, 2013.

Alderman _____

Brendan Reilly 42nd Ward

Office of the City Clerk

O2013-1966

Office of the City Clerk

City Council Document Tracking Sheet

Meeting Date:	3/13/2013
Sponsor(s):	Reilly, Brendan (42)
Type:	Ordinance
Title:	Sidewalk cafe(s) for Gino's East Pizzeria - 633 N Wells St
Committee(s) Assignment:	Committee on Transportation and Public Way

ORDINANCE
GINO'S EAST PIZZERIA
Acct. No. 312557 - 1
Permit No. 1105013

Be It Ordained by the City Council of the City of Chicago:

Permission and authority are hereby given and granted to GINO'S EAST PIZZERIA upon the terms and subject to the conditions of this ordinance, to maintain and use a portion of the public right of way for a sidewalk cafe adjacent to its premises located at 633 N. Wells St.. Said sidewalk cafe area #1 shall be eighty-two point five (82.5) feet in length and eight (8) feet in width for a total of six hundred sixty (660) square feet and shall allow six (6) feet of clear space from the face of the curb/building line along N. Wells Street. The compensation for said space and the days and hours of operation for the sidewalk cafe shall be as follows:

Monday through Saturday 11:00 a.m. to 11:00 p.m. Sunday 11:00 a.m. to 10:00 p.m.
Compensation: $1,518.00
SEATING CAPACITY: 36

Sidewalk Cafe Permit and approved plan must be posted at all times.

This grant of privilege #1105013 for a sidewalk cafe shall be subject to the provisions of Section 10-28-900 though 10-28-995 of the Municipal Code of Chicago and the directions of the Commissioner of Department of Business Affairs and Consumer Protection, the Commissioner of Streets and Sanitation, and the Commissioner of Transportation.

The permit holder agrees to hold the City of Chicago harmless for any damage, relocation or replacement costs associated with damage, relocation or removal of private property caused by the City performing work in the public way.

Authority for the above named privilege is herein given and granted from and after March 1, 2013 through and including December 1, 2013.

Alderman _____

Brendan Reilly 42nd Ward

Office of the City Clerk

O2013-1968

Office of the City Clerk

City Council Document Tracking Sheet

Meeting Date:	3/13/2013
Sponsor(s):	Reilly, Brendan (42)
Type:	Ordinance
Title:	Sidewalk cafe(s) for Giordano's On Rush
Committee(s) Assignment:	Committee on Transportation and Public Way

ORDINANCE
GIORDANO'S ON RUSH
Acct. No. 369743 - 5
Permit No. 1105163

Be It Ordained by the City Council of the City of Chicago:

Permission and authority are hereby given and granted to GIORDANO'S ON RUSH upon the terms and subject to the conditions of this ordinance, to maintain and use a portion of the public right of way for a sidewalk cafe adjacent to its premises located at 730 N. Rush St.. Said sidewalk cafe area #1 shall be one hundred twenty (120) feet in length and nine (9) feet in width, area #2 shall be forty-three (43) feet in length and seven (7) feet in width for a total of one thousand three hundred eighty-one (1381) square feet and shall allow six (6) feet of clear space from the face of the curb/building line along E. Superior Street, N. Rush Street. The compensation for said space and the days and hours of operation for the sidewalk cafe shall be as follows:

Monday through Sunday 11:00 a.m. to 11:00 p.m.
Compensation: $3,176.30
SEATING CAPACITY: 84

Sidewalk Cafe Permit and approved plan must be posted at all times.

This grant of privilege #1105163 for a sidewalk cafe shall be subject to the provisions of Section 10-28-900 though 10-28-995 of the Municipal Code of Chicago and the directions of the Commissioner of Department of Business Affairs and Consumer Protection, the Commissioner of Streets and Sanitation, and the Commissioner of Transportation.

The permit holder agrees to hold the City of Chicago harmless for any damage, relocation or replacement costs associated with damage, relocation or removal of private property caused by the City performing work in the public way.

Authority for the above named privilege is herein given and granted from and after March 1, 2013 through and including December 1, 2013.

Alderman _____

Brendan Reilly 42nd Ward

Office of the City Clerk

O2013-1970

Office of the City Clerk

City Council Document Tracking Sheet

Meeting Date:	3/13/2013
Sponsor(s):	Reilly, Brendan (42)
Type:	Ordinance
Title:	Sidewalk cafe(s) for GT Fish & Oysters
Committee(s) Assignment:	Committee on Transportation and Public Way

ORDINANCE
GT FISH & OYSTERS
Acct. No. 20564 - 1
Permit No. 1104885

Be It Ordained by the City Council of the City of Chicago:

Permission and authority are hereby given and granted to GT FISH & OYSTERS upon the terms and subject to the conditions of this ordinance, to maintain and use a portion of the public right of way for a sidewalk cafe adjacent to its premises located at 531 N. Wells St.. Said sidewalk cafe area #1 shall be twenty-six (26) feet in length and eight point five (8.5) feet in width for a total of two hundred twenty-one (221) square feet and shall allow six (6) feet of clear space from the face of the curb/building line along N. Wells Street. The compensation for said space and the days and hours of operation for the sidewalk cafe shall be as follows:

Monday thru Thursday 11:00 a.m. to 10:00 p.m.Friday 11:00 a.m. to midnight Saturday 10:00 a.m. to midnight Sunday 10:00 a.m. to 10:00 p.m.
Compensation: $600.00
SEATING CAPACITY: 12

Sidewalk Cafe Permit and approved plan must be posted at all times.

This grant of privilege #1104885 for a sidewalk cafe shall be subject to the provisions of Section 10-28-900 though 10-28-995 of the Municipal Code of Chicago and the directions of the Commissioner of Department of Business Affairs and Consumer Protection, the Commissioner of Streets and Sanitation, and the Commissioner of Transportation.

The permit holder agrees to hold the City of Chicago harmless for any damage, relocation or replacement costs associated with damage, relocation or removal of private property caused by the City performing work in the public way.

Authority for the above named privilege is herein given and granted from and after March 1, 2013 through and including December 1, 2013.

Alderman _____

Brendan Reilly 42nd Ward

Office of the City Clerk

O2013-1972

Office of the City Clerk

City Council Document Tracking Sheet

Meeting Date:	3/13/2013
Sponsor(s):	Reilly, Brendan (42)
Type:	Ordinance
Title:	Sidewalk cafe(s) for Gyu-Kaku Restaurant
Committee(s) Assignment:	Committee on Transportation and Public Way

ORDINANCE
GYU-KAKU RESTAURANT
Acct. No. 350215 - 1
Permit No. 1105260

Be It Ordained by the City Council of the City of Chicago:

Permission and authority are hereby given and granted to GYU-KAKU RESTAURANT upon the terms and subject to the conditions of this ordinance, to maintain and use a portion of the public right of way for a sidewalk cafe adjacent to its premises located at 210 E. Ohio St.. Said sidewalk cafe area #1 shall be twenty-eight point four two (28.42) feet in length and five (5) feet in width for a total of one hundred forty-two point one (142.1) square feet and shall allow six (6) feet of clear space from the face of the curb/building line along E. Ohio. The compensation for said space and the days and hours of operation for the sidewalk cafe shall be as follows:

Sunday 11:30am until 10:30pm
Monday through Thursday 11:30am until 10:30pm
Friday & Saturday 11:30am until 11:30pm
Compensation: $600.00
SEATING CAPACITY: 16

Sidewalk Cafe Permit and approved plan must be posted at all times.

This grant of privilege #1105260 for a sidewalk cafe shall be subject to the provisions of Section 10-28-900 though 10-28-995 of the Municipal Code of Chicago and the directions of the Commissioner of Department of Business Affairs and Consumer Protection, the Commissioner of Streets and Sanitation, and the Commissioner of Transportation.

The permit holder agrees to hold the City of Chicago harmless for any damage, relocation or replacement costs associated with damage, relocation or removal of private property caused by the City performing work in the public way.

Authority for the above named privilege is herein given and granted from and after March 1, 2013 through and including December 1, 2013.

Alderman _____

Brendan Reilly 42nd Ward

Office of the City Clerk

O2013-1975

Office of the City Clerk

City Council Document Tracking Sheet

Meeting Date:	3/13/2013
Sponsor(s):	Reilly, Brendan (42)
Type:	Ordinance
Title:	Sidewalk cafe(s) for Hannahs Bretzel 180 W Washington LLC
Committee(s) Assignment:	Committee on Transportation and Public Way

ORDINANCE
Hannahs Bretzel 180 W. Washington LLC
Acct. No. 290063 - 1
Permit No. 1105189

Be It Ordained by the City Council of the City of Chicago:

Permission and authority are hereby given and granted to Hannahs Bretzel 180 W. Washington LLC upon the terms and subject to the conditions of this ordinance, to maintain and use a portion of the public right of way for a sidewalk cafe adjacent to its premises located at 180 W. Washington St.. Said sidewalk cafe area #1 shall be twelve (12) feet in length and nine point one seven (9.17) feet in width for a total of one hundred ten point zero four (110.04) square feet and shall allow six (6) feet of clear space from the face of the curb/building line along W. Washington Street. The compensation for said space and the days and hours of operation for the sidewalk cafe shall be as follows:

Sunday through Friday 8:00 a.m. to 6:00 p.m. Saturday 10:00 a.m. to 3:00 p.m.
Compensation: $600.00
SEATING CAPACITY: 8

Sidewalk Cafe Permit and approved plan must be posted at all times.

This grant of privilege #1105189 for a sidewalk cafe shall be subject to the provisions of Section 10-28-900 though 10-28-995 of the Municipal Code of Chicago and the directions of the Commissioner of Department of Business Affairs and Consumer Protection, the Commissioner of Streets and Sanitation, and the Commissioner of Transportation.

The permit holder agrees to hold the City of Chicago harmless for any damage, relocation or replacement costs associated with damage, relocation or removal of private property caused by the City performing work in the public way.

Authority for the above named privilege is herein given and granted from and after March 1, 2013 through and including December 1, 2013.

Alderman _____

Brendan Reilly 42nd Ward

Office of the City Clerk

O2013-1977

Office of the City Clerk

City Council Document Tracking Sheet

Meeting Date:	3/13/2013
Sponsor(s):	Reilly, Brendan (42)
Type:	Ordinance
Title:	Sidewalk cafe(s) for Hard Rock Hotel
Committee(s) Assignment:	Committee on Transportation and Public Way

ORDINANCE
HARD ROCK HOTEL
Acct. No. 298020 - 5
Permit No. 1105357

Be It Ordained by the City Council of the City of Chicago:

Permission and authority are hereby given and granted to HARD ROCK HOTEL upon the terms and subject to the conditions of this ordinance, to maintain and use a portion of the public right of way for a sidewalk cafe adjacent to its premises located at 224-230 N. Michigan Ave.. Said sidewalk cafe area #1 shall be fifty (50) feet in length and seven point three three (7.33) feet in width for a total of three hundred sixty-six point five (366.5) square feet and shall allow six (6) feet of clear space from the face of the curb/building line along Wacker Pl. The compensation for said space and the days and hours of operation for the sidewalk cafe shall be as follows:

Monday-Sunday 11:00 am to 11:00 pm
Compensation: $1,649.25
SEATING CAPACITY: 24

Sidewalk Cafe Permit and approved plan must be posted at all times.

This grant of privilege #1105357 for a sidewalk cafe shall be subject to the provisions of Section 10-28-900 though 10-28-995 of the Municipal Code of Chicago and the directions of the Commissioner of Department of Business Affairs and Consumer Protection, the Commissioner of Streets and Sanitation, and the Commissioner of Transportation.

The permit holder agrees to hold the City of Chicago harmless for any damage, relocation or replacement costs associated with damage, relocation or removal of private property caused by the City performing work in the public way.

Authority for the above named privilege is herein given and granted from and after March 1, 2013 through and including December 1, 2013.

Alderman _____

Brendan Reilly 42nd Ward

Office of the City Clerk

O2013-1980

Office of the City Clerk

City Council Document Tracking Sheet

Meeting Date:	3/13/2013
Sponsor(s):	Reilly, Brendan (42)
Type:	Ordinance
Title:	Sidewalk cafe(s) for Hash House A Go Go
Committee(s) Assignment:	Committee on Transportation and Public Way

ORDINANCE
HASH HOUSE A GO GO
Acct. No. 354274 - 1
Permit No. 1105309

Be It Ordained by the City Council of the City of Chicago:

Permission and authority are hereby given and granted to HASH HOUSE A GO GO upon the terms and subject to the conditions of this ordinance, to maintain and use a portion of the public right of way for a sidewalk cafe adjacent to its premises located at 1212 N. State Pkwy.. Said sidewalk cafe area #1 shall be thirty-one (31) feet in length and five point eight three (5.83) feet in width for a total of one hundred eighty point seven three (180.73) square feet and shall allow six (6) feet of clear space from the face of the curb/building line along N State Pkwy. The compensation for said space and the days and hours of operation for the sidewalk cafe shall be as follows:

Sunday thru Wednesday 8:00 a.m. until 11:00 p.m.
Thursday thru Saturday 8:00 a.m. until 12:00 midnight
Compensation: $600.00
SEATING CAPACITY: 20

Sidewalk Cafe Permit and approved plan must be posted at all times.

This grant of privilege #1105309 for a sidewalk cafe shall be subject to the provisions of Section 10-28-900 though 10-28-995 of the Municipal Code of Chicago and the directions of the Commissioner of Department of Business Affairs and Consumer Protection, the Commissioner of Streets and Sanitation, and the Commissioner of Transportation.

The permit holder agrees to hold the City of Chicago harmless for any damage, relocation or replacement costs associated with damage, relocation or removal of private property caused by the City performing work in the public way.

Authority for the above named privilege is herein given and granted from and after March 1, 2013 through and including December 1, 2013.

Alderman _____

Brendan Reilly 42nd Ward

Office of the City Clerk

O2013-2061

Office of the City Clerk

City Council Document Tracking Sheet

Meeting Date:	3/13/2013
Sponsor(s):	Reilly, Brendan (42)
Type:	Ordinance
Title:	Sidewalk cafe(s) for Hotel Burnham/Atwood Cafe
Committee(s) Assignment:	Committee on Transportation and Public Way

ORDINANCE
HOTEL BURNHAM / ATWOOD CAFE
Acct. No. 229993 - 6
Permit No. 1105088

Be It Ordained by the City Council of the City of Chicago:

Permission and authority are hereby given and granted to HOTEL BURNHAM / ATWOOD CAFE upon the terms and subject to the conditions of this ordinance, to maintain and use a portion of the public right of way for a sidewalk cafe adjacent to its premises located at 1 W. Washington St.. Said sidewalk cafe area #1 shall be forty-one (41) feet in length and nine point six seven (9.67) feet in width for a total of three hundred ninety-six point four seven (396.47) square feet and shall allow six (6) feet of clear space from the face of the curb/building line along N. State. The compensation for said space and the days and hours of operation for the sidewalk cafe shall be as follows:

Monday thru Sunday 8:00 a.m. to 11:00 p.m.
Compensation: $1,784.12
SEATING CAPACITY: 22

Sidewalk Cafe Permit and approved plan must be posted at all times.

This grant of privilege #1105088 for a sidewalk cafe shall be subject to the provisions of Section 10-28-900 though 10-28-995 of the Municipal Code of Chicago and the directions of the Commissioner of Department of Business Affairs and Consumer Protection, the Commissioner of Streets and Sanitation, and the Commissioner of Transportation.

The permit holder agrees to hold the City of Chicago harmless for any damage, relocation or replacement costs associated with damage, relocation or removal of private property caused by the City performing work in the public way.

Authority for the above named privilege is herein given and granted from and after March 1, 2013 through and including December 1, 2013.

Alderman _____

Brendan Reilly 42nd Ward

Office of the City Clerk

O2013-2068

Office of the City Clerk

City Council Document Tracking Sheet

Meeting Date:	3/13/2013
Sponsor(s):	Reilly, Brendan (42)
Type:	Ordinance
Title:	Sidewalk cafe(s) for Howl at the Moon
Committee(s) Assignment:	Committee on Transportation and Public Way

ORDINANCE
Howl at the Moon
Acct. No. 212791 - 1
Permit No. 1105369

Be It Ordained by the City Council of the City of Chicago:

Permission and authority are hereby given and granted to Howl at the Moon upon the terms and subject to the conditions of this ordinance, to maintain and use a portion of the public right of way for a sidewalk cafe adjacent to its premises located at 26-30 W. Hubbard St.. Said sidewalk cafe area #1 shall be twenty-nine (29) feet in length and five (5) feet in width for a total of one hundred forty-five (145) square feet and shall allow six (6) feet of clear space from the face of the curb/building line along W. Hubbard Street. The compensation for said space and the days and hours of operation for the sidewalk cafe shall be as follows:

Monday through Saturday 5:00 p.m. to 12:00 a.m. Sunday 7:00 p.m. to 12:00 a.m.
3/16 & 3/17 - 11:00 am - 12:00 am
Compensation: $600.00
SEATING CAPACITY: 13

Sidewalk Cafe Permit and approved plan must be posted at all times.

This grant of privilege #1105369 for a sidewalk cafe shall be subject to the provisions of Section 10-28-900 though 10-28-995 of the Municipal Code of Chicago and the directions of the Commissioner of Department of Business Affairs and Consumer Protection, the Commissioner of Streets and Sanitation, and the Commissioner of Transportation.

The permit holder agrees to hold the City of Chicago harmless for any damage, relocation or replacement costs associated with damage, relocation or removal of private property caused by the City performing work in the public way.

Authority for the above named privilege is herein given and granted from and after March 1, 2013 through and including December 1, 2013.

Alderman _____

Brendan Reilly 42nd Ward

Office of the City Clerk

O2013-2071

Office of the City Clerk

City Council Document Tracking Sheet

Meeting Date:	3/13/2013
Sponsor(s):	Reilly, Brendan (42)
Type:	Ordinance
Title:	Sidewalk cafe(s) for Intercontinental Hotel Chicago
Committee(s) Assignment:	Committee on Transportation and Public Way

ORDINANCE
INTERCONTINENTAL HOTEL CHICAGO
Acct. No. 322399 - 1
Permit No. 1105236

Be It Ordained by the City Council of the City of Chicago:

Permission and authority are hereby given and granted to INTERCONTINENTAL HOTEL CHICAGO upon the terms and subject to the conditions of this ordinance, to maintain and use a portion of the public right of way for a sidewalk cafe adjacent to its premises located at 505 N. Michigan Ave.. Said sidewalk cafe area #1 shall be fifty-two (52) feet in length and ten (10) feet in width for a total of five hundred twenty (520) square feet and shall allow six (6) feet of clear space from the face of the curb/building line along E. Illinois St.. The compensation for said space and the days and hours of operation for the sidewalk cafe shall be as follows:

Monday through Sunday 8:00 a.m. until 11:00 p.m.
Compensation: $1,196.00
SEATING CAPACITY: 20

Sidewalk Cafe Permit and approved plan must be posted at all times.

This grant of privilege #1105236 for a sidewalk cafe shall be subject to the provisions of Section 10-28-900 though 10-28-995 of the Municipal Code of Chicago and the directions of the Commissioner of Department of Business Affairs and Consumer Protection, the Commissioner of Streets and Sanitation, and the Commissioner of Transportation.

The permit holder agrees to hold the City of Chicago harmless for any damage, relocation or replacement costs associated with damage, relocation or removal of private property caused by the City performing work in the public way.

Authority for the above named privilege is herein given and granted from and after March 1, 2013 through and including December 1, 2013.

Alderman _____

Brendan Reilly 42nd Ward

Office of the City Clerk

O2013-2077

Office of the City Clerk

City Council Document Tracking Sheet

Meeting Date:	3/13/2013
Sponsor(s):	Reilly, Brendan (42)
Type:	Ordinance
Title:	Sidewalk cafe(s) for Karyn's Cooked, Inc.
Committee(s) Assignment:	Committee on Transportation and Public Way

ORDINANCE
KARYN'S COOKED, INC.
Acct. No. 284219 - 1
Permit No. 1105375

Be It Ordained by the City Council of the City of Chicago:

Permission and authority are hereby given and granted to KARYN'S COOKED, INC. upon the terms and subject to the conditions of this ordinance, to maintain and use a portion of the public right of way for a sidewalk cafe adjacent to its premises located at 738 N. Wells St.. Said sidewalk cafe area #1 shall be sixteen point five (16.5) feet in length and twelve (12) feet in width for a total of one hundred ninety-eight (198) square feet and shall allow six (6) feet of clear space from the face of the curb/building line along N. Wells Street. The compensation for said space and the days and hours of operation for the sidewalk cafe shall be as follows:

Sunday through Saturday 11:00 a.m. to 12:00 a.m.Midnight
Compensation: $600.00
SEATING CAPACITY: 16

Sidewalk Cafe Permit and approved plan must be posted at all times.

This grant of privilege #1105375 for a sidewalk cafe shall be subject to the provisions of Section 10-28-900 though 10-28-995 of the Municipal Code of Chicago and the directions of the Commissioner of Department of Business Affairs and Consumer Protection, the Commissioner of Streets and Sanitation, and the Commissioner of Transportation.

The permit holder agrees to hold the City of Chicago harmless for any damage, relocation or replacement costs associated with damage, relocation or removal of private property caused by the City performing work in the public way.

Authority for the above named privilege is herein given and granted from and after March 1, 2013 through and including December 1, 2013.

Alderman _____

Brendan Reilly 42nd Ward

Office of the City Clerk

O2013-2083

Office of the City Clerk

City Council Document Tracking Sheet

Meeting Date:	3/13/2013
Sponsor(s):	Reilly, Brendan (42)
Type:	Ordinance
Title:	Sidewalk cafe(s) for Kinzie St Chop House
Committee(s) Assignment:	Committee on Transportation and Public Way

ORDINANCE
KINZIE ST. CHOP HOUSE
Acct. No. 82023 - 1
Permit No. 1105224

Be It Ordained by the City Council of the City of Chicago:

Permission and authority are hereby given and granted to KINZIE ST. CHOP HOUSE upon the terms and subject to the conditions of this ordinance, to maintain and use a portion of the public right of way for a sidewalk cafe adjacent to its premises located at 400 N. Wells St.. Said sidewalk cafe area #1 shall be fifty-two (52) feet in length and nine (9) feet in width for a total of four hundred sixty-eight (468) square feet and shall allow six (6) feet of clear space from the face of the curb/building line along W. Kinzie St.. The compensation for said space and the days and hours of operation for the sidewalk cafe shall be as follows:

Monday through Saturday 11:00 a.m. to 11:00 p.m. Sunday 5:00 p.m. to 10:00 p.m.
Compensation: $600.00
SEATING CAPACITY: 32

Sidewalk Cafe Permit and approved plan must be posted at all times.

This grant of privilege #1105224 for a sidewalk cafe shall be subject to the provisions of Section 10-28-900 though 10-28-995 of the Municipal Code of Chicago and the directions of the Commissioner of Department of Business Affairs and Consumer Protection, the Commissioner of Streets and Sanitation, and the Commissioner of Transportation.

The permit holder agrees to hold the City of Chicago harmless for any damage, relocation or replacement costs associated with damage, relocation or removal of private property caused by the City performing work in the public way.

Authority for the above named privilege is herein given and granted from and after March 1, 2013 through and including December 1, 2013.

Alderman _____

Brendan Reilly 42nd Ward

Office of the City Clerk

O2013-2087

Office of the City Clerk

City Council Document Tracking Sheet

Meeting Date:	3/13/2013
Sponsor(s):	Reilly, Brendan (42)
Type:	Ordinance
Title:	Sidewalk cafe(s) for Lizzie Mc Neills
Committee(s) Assignment:	Committee on Transportation and Public Way

ORDINANCE
LIZZIE MC NEILLS
Acct. No. 14172 - 1
Permit No. 1105205

Be It Ordained by the City Council of the City of Chicago:

Permission and authority are hereby given and granted to LIZZIE MC NEILLS upon the terms and subject to the conditions of this ordinance, to maintain and use a portion of the public right of way for a sidewalk cafe adjacent to its premises located at 400 N. Mcclurg Ct.. Said sidewalk cafe area #1 shall be seventy-two (72) feet in length and four point five (4.5) feet in width, area #2 shall be eighteen (18) feet in length and four point five (4.5) feet in width, area #3 shall be ninety (90) feet in length and ten (10) feet in width for a total of one thousand three hundred five (1305) square feet and shall allow six (6) feet of clear space from the face of the curb/building line along 400 N McClurg Court, New St., 401 N McClurg Crt/E. River Dr.. The compensation for said space and the days and hours of operation for the sidewalk cafe shall be as follows:

Sunday through Saturday 10:00 a.m. to 12:00 midnight
Compensation: $3,001.50
SEATING CAPACITY: 180

Sidewalk Cafe Permit and approved plan must be posted at all times.

This grant of privilege #1105205 for a sidewalk cafe shall be subject to the provisions of Section 10-28-900 though 10-28-995 of the Municipal Code of Chicago and the directions of the Commissioner of Department of Business Affairs and Consumer Protection, the Commissioner of Streets and Sanitation, and the Commissioner of Transportation.

The permit holder agrees to hold the City of Chicago harmless for any damage, relocation or replacement costs associated with damage, relocation or removal of private property caused by the City performing work in the public way.

Authority for the above named privilege is herein given and granted from and after March 1, 2013 through and including December 1, 2013.

Alderman _____

Brendan Reilly 42nd Ward

Office of the City Clerk

O2013-2092

Office of the City Clerk

City Council Document Tracking Sheet

Meeting Date:	3/13/2013
Sponsor(s):	Reilly, Brendan (42)
Type:	Ordinance
Title:	Sidewalk cafe(s) for Local, The
Committee(s) Assignment:	Committee on Transportation and Public Way

ORDINANCE
THE LOCAL
Acct. No. 373358 - 1
Permit No. 1105351

Be It Ordained by the City Council of the City of Chicago:

Permission and authority are hereby given and granted to THE LOCAL upon the terms and subject to the conditions of this ordinance, to maintain and use a portion of the public right of way for a sidewalk cafe adjacent to its premises located at 198 E. Delaware Pl.. Said sidewalk cafe area #1 shall be thirty point seven five (30.75) feet in length and four point eight three (4.83) feet in width, area #2 shall be sixty-two point eight three (62.83) feet in length and fourteen point five eight (14.58) feet in width for a total of one thousand sixty-four point five eight (1064.58) square feet and shall allow six (6) feet of clear space from the face of the curb/building line along Miles van der Rohe Way, E. Delaware. The compensation for said space and the days and hours of operation for the sidewalk cafe shall be as follows:

Monday to Sunday 8:00 am - 12:00 am
Compensation: $2,448.54
SEATING CAPACITY: 76

Sidewalk Cafe Permit and approved plan must be posted at all times.

This grant of privilege #1105351 for a sidewalk cafe shall be subject to the provisions of Section 10-28-900 though 10-28-995 of the Municipal Code of Chicago and the directions of the Commissioner of Department of Business Affairs and Consumer Protection, the Commissioner of Streets and Sanitation, and the Commissioner of Transportation.

The permit holder agrees to hold the City of Chicago harmless for any damage, relocation or replacement costs associated with damage, relocation or removal of private property caused by the City performing work in the public way.

Authority for the above named privilege is herein given and granted from and after March 1, 2013 through and including December 1, 2013.

Alderman _____

Brendan Reilly 42nd Ward

Office of the City Clerk

O2013-2094

Office of the City Clerk

City Council Document Tracking Sheet

Meeting Date:	3/13/2013
Sponsor(s):	Reilly, Brendan (42)
Type:	Ordinance
Title:	Sidewalk cafe(s) for Milenorth
Committee(s) Assignment:	Committee on Transportation and Public Way

ORDINANCE
MILENORTH
Acct. No. 371739 - 1
Permit No. 1105283

Be It Ordained by the City Council of the City of Chicago:

Permission and authority are hereby given and granted to MILENORTH upon the terms and subject to the conditions of this ordinance, to maintain and use a portion of the public right of way for a sidewalk cafe adjacent to its premises located at 166 E. Superior St.. Said sidewalk cafe area #1 shall be twenty-seven point three three (27.33) feet in length and nine point seven five (9.75) feet in width for a total of two hundred sixty-six point four seven (266.47) square feet and shall allow six (6) feet of clear space from the face of the curb/building line along E Superior St. The compensation for said space and the days and hours of operation for the sidewalk cafe shall be as follows:

Sunday thru Saturday 8:00 a.m. until 12:00 Midnight
Compensation: $612.88
SEATING CAPACITY: 16

Sidewalk Cafe Permit and approved plan must be posted at all times.

This grant of privilege #1105283 for a sidewalk cafe shall be subject to the provisions of Section 10-28-900 though 10-28-995 of the Municipal Code of Chicago and the directions of the Commissioner of Department of Business Affairs and Consumer Protection, the Commissioner of Streets and Sanitation, and the Commissioner of Transportation.

The permit holder agrees to hold the City of Chicago harmless for any damage, relocation or replacement costs associated with damage, relocation or removal of private property caused by the City performing work in the public way.

Authority for the above named privilege is herein given and granted from and after March 1, 2013 through and including December 1, 2013.

Alderman _____

Brendan Reilly 42nd Ward

Office of the City Clerk

O2013-2099

Office of the City Clerk

City Council Document Tracking Sheet

Meeting Date:	3/13/2013
Sponsor(s):	Reilly, Brendan (42)
Type:	Ordinance
Title:	Sidewalk cafe(s) for Morton's Steakhouse-Wacker Place
Committee(s) Assignment:	Committee on Transportation and Public Way

ORDINANCE
MORTON'S STEAKHOUSE-WACKER PLACE
Acct. No. 276172 - 1
Permit No. 1105284

Be It Ordained by the City Council of the City of Chicago:

Permission and authority are hereby given and granted to MORTON'S STEAKHOUSE-WACKER PLACE upon the terms and subject to the conditions of this ordinance, to maintain and use a portion of the public right of way for a sidewalk cafe adjacent to its premises located at 65 E. Wacker Pl.. Said sidewalk cafe area #1 shall be thirty-three point six seven (33.67) feet in length and seven point zero eight (7.08) feet in width for a total of two hundred thirty-eight point three eight (238.38) square feet and shall allow six (6) feet of clear space from the face of the curb/building line along E Wacker Pl. The compensation for said space and the days and hours of operation for the sidewalk cafe shall be as follows:

Monday thru Friday 11:30 a.m. until 11:00 p.m.
Saturday 5:00 p.m. until 11:00 p.m.
Sunday 5:00 p.m. until 10:00 p.m.
Compensation: $1,072.73
SEATING CAPACITY: 16

Sidewalk Cafe Permit and approved plan must be posted at all times.

This grant of privilege #1105284 for a sidewalk cafe shall be subject to the provisions of Section 10-28-900 though 10-28-995 of the Municipal Code of Chicago and the directions of the Commissioner of Department of Business Affairs and Consumer Protection, the Commissioner of Streets and Sanitation, and the Commissioner of Transportation.

The permit holder agrees to hold the City of Chicago harmless for any damage, relocation or replacement costs associated with damage, relocation or removal of private property caused by the City performing work in the public way.

Authority for the above named privilege is herein given and granted from and after March 1, 2013 through and including December 1, 2013.

Alderman _____

Brendan Reilly 42nd Ward

Office of the City Clerk

O2013-2104

Office of the City Clerk

City Council Document Tracking Sheet

Meeting Date:	3/13/2013
Sponsor(s):	Reilly, Brendan (42)
Type:	Ordinance
Title:	Sidewalk cafe(s) for Niu
Committee(s) Assignment:	Committee on Transportation and Public Way

ORDINANCE
NIU
Acct. No. 315985 - 1
Permit No. 1105120

Be It Ordained by the City Council of the City of Chicago:

Permission and authority are hereby given and granted to NIU upon the terms and subject to the conditions of this ordinance, to maintain and use a portion of the public right of way for a sidewalk cafe adjacent to its premises located at 332 E. Illinois St.. Said sidewalk cafe area #1 shall be twenty-nine point six seven (29.67) feet in length and nine (9) feet in width for a total of two hundred sixty-seven point zero three (267.03) square feet and shall allow six (6) feet of clear space from the face of the curb/building line along E. Illinois Street. The compensation for said space and the days and hours of operation for the sidewalk cafe shall be as follows:

Sunday through Saturday 10:00 a.m. to 11:00 p.m.
Compensation: $614.17
SEATING CAPACITY: 21

Sidewalk Cafe Permit and approved plan must be posted at all times.

This grant of privilege #1105120 for a sidewalk cafe shall be subject to the provisions of Section 10-28-900 though 10-28-995 of the Municipal Code of Chicago and the directions of the Commissioner of Department of Business Affairs and Consumer Protection, the Commissioner of Streets and Sanitation, and the Commissioner of Transportation.

The permit holder agrees to hold the City of Chicago harmless for any damage, relocation or replacement costs associated with damage, relocation or removal of private property caused by the City performing work in the public way.

Authority for the above named privilege is herein given and granted from and after March 1, 2013 through and including December 1, 2013.

Alderman _____

Brendan Reilly 42nd Ward

Office of the City Clerk

O2013-2109

Office of the City Clerk

City Council Document Tracking Sheet

Meeting Date:	3/13/2013
Sponsor(s):	Reilly, Brendan (42)
Type:	Ordinance
Title:	Sidewalk cafe(s) for New Line
Committee(s) Assignment:	Committee on Transportation and Public Way

ORDINANCE
NEW LINE
Acct. No. 344964 - 1
Permit No. 1105130

Be It Ordained by the City Council of the City of Chicago:

Permission and authority are hereby given and granted to NEW LINE upon the terms and subject to the conditions of this ordinance, to maintain and use a portion of the public right of way for a sidewalk cafe adjacent to its premises located at 201 N. Clinton St.. Said sidewalk cafe area #1 shall be twenty-five (25) feet in length and eight (8) feet in width, area #2 shall be nine point eight three (9.83) feet in length and eight (8) feet in width, area #3 shall be ten (10) feet in length and eight (8) feet in width for a total of three hundred fifty-eight point six four (358.64) square feet and shall allow six (6) feet of clear space from the face of the curb/building line along N. Clinton, N. Clinton, N. Clinton. The compensation for said space and the days and hours of operation for the sidewalk cafe shall be as follows:

Sunday through Saturday 11:30am until 11:00pm
Compensation: $645.55
SEATING CAPACITY: 32

Sidewalk Cafe Permit and approved plan must be posted at all times.

This grant of privilege #1105130 for a sidewalk cafe shall be subject to the provisions of Section 10-28-900 though 10-28-995 of the Municipal Code of Chicago and the directions of the Commissioner of Department of Business Affairs and Consumer Protection, the Commissioner of Streets and Sanitation, and the Commissioner of Transportation.

The permit holder agrees to hold the City of Chicago harmless for any damage, relocation or replacement costs associated with damage, relocation or removal of private property caused by the City performing work in the public way.

Authority for the above named privilege is herein given and granted from and after March 1, 2013 through and including December 1, 2013.

Alderman _____

Brendan Reilly 42nd Ward

Office of the City Clerk

O2013-2115

Office of the City Clerk

City Council Document Tracking Sheet

Meeting Date:	3/13/2013
Sponsor(s):	Reilly, Brendan (42)
Type:	Ordinance
Title:	Sidewalk cafe(s) for Noodles & Company
Committee(s) Assignment:	Committee on Transportation and Public Way

ORDINANCE
NOODLES & COMPANY
Acct. No. 287445 - 2
Permit No. 1104866

Be It Ordained by the City Council of the City of Chicago:

Permission and authority are hereby given and granted to NOODLES & COMPANY upon the terms and subject to the conditions of this ordinance, to maintain and use a portion of the public right of way for a sidewalk cafe adjacent to its premises located at 180 N. Michigan Ave.. Said sidewalk cafe area #1 shall be twenty-two point two five (22.25) feet in length and eight point five eight (8.58) feet in width for a total of one hundred ninety point nine one (190.91) square feet and shall allow six (6) feet of clear space from the face of the curb/building line along N. Michigan Avenue. The compensation for said space and the days and hours of operation for the sidewalk cafe shall be as follows:

Monday through Sunday 11:00 a.m. to 10:00 p.m.
Compensation: $859.07
SEATING CAPACITY: 12

Sidewalk Cafe Permit and approved plan must be posted at all times.

This grant of privilege #1104866 for a sidewalk cafe shall be subject to the provisions of Section 10-28-900 though 10-28-995 of the Municipal Code of Chicago and the directions of the Commissioner of Department of Business Affairs and Consumer Protection, the Commissioner of Streets and Sanitation, and the Commissioner of Transportation.

The permit holder agrees to hold the City of Chicago harmless for any damage, relocation or replacement costs associated with damage, relocation or removal of private property caused by the City performing work in the public way.

Authority for the above named privilege is herein given and granted from and after March 1, 2013 through and including December 1, 2013.

Alderman _____

Brendan Reilly 42nd Ward

Office of the City Clerk

O2013-2120

Office of the City Clerk

City Council Document Tracking Sheet

Meeting Date:	3/13/2013
Sponsor(s):	Reilly, Brendan (42)
Type:	Ordinance
Title:	Sidewalk cafe(s) for O'Callaghan's
Committee(s) Assignment:	Committee on Transportation and Public Way

ORDINANCE
O'CALLAGHAN'S
Acct. No. 8649 - 2
Permit No. 1105196

Be It Ordained by the City Council of the City of Chicago:

Permission and authority are hereby given and granted to O'CALLAGHAN'S upon the terms and subject to the conditions of this ordinance, to maintain and use a portion of the public right of way for a sidewalk cafe adjacent to its premises located at 29 W. Hubbard St.. Said sidewalk cafe area #1 shall be twelve (12) feet in length and five (5) feet in width for a total of sixty (60) square feet and shall allow six (6) feet of clear space from the face of the curb/building line along W. Hubbard Street. The compensation for said space and the days and hours of operation for the sidewalk cafe shall be as follows:

Monday through Sunday 11:00 a.m. to 12:00 midnight
Compensation: $600.00
SEATING CAPACITY: 8

Sidewalk Cafe Permit and approved plan must be posted at all times.

This grant of privilege #1105196 for a sidewalk cafe shall be subject to the provisions of Section 10-28-900 though 10-28-995 of the Municipal Code of Chicago and the directions of the Commissioner of Department of Business Affairs and Consumer Protection, the Commissioner of Streets and Sanitation, and the Commissioner of Transportation.

The permit holder agrees to hold the City of Chicago harmless for any damage, relocation or replacement costs associated with damage, relocation or removal of private property caused by the City performing work in the public way.

Authority for the above named privilege is herein given and granted from and after March 1, 2013 through and including December 1, 2013.

Alderman _____

Brendan Reilly 42nd Ward

Office of the City Clerk

O2013-2123

Office of the City Clerk

City Council Document Tracking Sheet

Meeting Date:	3/13/2013
Sponsor(s):	Reilly, Brendan (42)
Type:	Ordinance
Title:	Sidewalk cafe(s) for Off The Tracks
Committee(s) Assignment:	Committee on Transportation and Public Way

ORDINANCE
OFF THE TRACKS
Acct. No. 373381 - 1
Permit No. 1105308

Be It Ordained by the City Council of the City of Chicago:

Permission and authority are hereby given and granted to OFF THE TRACKS upon the terms and subject to the conditions of this ordinance, to maintain and use a portion of the public right of way for a sidewalk cafe adjacent to its premises located at 190 N. Wells St.. Said sidewalk cafe area #1 shall be thirty point seven five (30.75) feet in length and five point three three (5.33) feet in width for a total of one hundred sixty-three point nine (163.9) square feet and shall allow six (6) feet of clear space from the face of the curb/building line along N Wells St. The compensation for said space and the days and hours of operation for the sidewalk cafe shall be as follows:

Monday thru Saturday 8:00 a.m. until 5:00 p.m.
Compensation: $737.54
SEATING CAPACITY: 26

Sidewalk Cafe Permit and approved plan must be posted at all times.

This grant of privilege #1105308 for a sidewalk cafe shall be subject to the provisions of Section 10-28-900 though 10-28-995 of the Municipal Code of Chicago and the directions of the Commissioner of Department of Business Affairs and Consumer Protection, the Commissioner of Streets and Sanitation, and the Commissioner of Transportation.

The permit holder agrees to hold the City of Chicago harmless for any damage, relocation or replacement costs associated with damage, relocation or removal of private property caused by the City performing work in the public way.

Authority for the above named privilege is herein given and granted from and after March 1, 2013 through and including December 1, 2013.

Alderman _____

Brendan Reilly 42nd Ward

Office of the City Clerk

O2013-2128

Office of the City Clerk

City Council Document Tracking Sheet

Meeting Date:	3/13/2013
Sponsor(s):	Reilly, Brendan (42)
Type:	Ordinance
Title:	Sidewalk cafe(s) for Par Bar & Grille
Committee(s) Assignment:	Committee on Transportation and Public Way

ORDINANCE
PAR BAR & GRILLE
Acct. No. 300607 - 1
Permit No. 1104867

Be It Ordained by the City Council of the City of Chicago:

Permission and authority are hereby given and granted to PAR BAR & GRILLE upon the terms and subject to the conditions of this ordinance, to maintain and use a portion of the public right of way for a sidewalk cafe adjacent to its premises located at 160 N. Franklin St.. Said sidewalk cafe area #1 shall be thirty-two (32) feet in length and five (5) feet in width for a total of one hundred sixty (160) square feet and shall allow six (6) feet of clear space from the face of the curb/building line along N. Franklin Street. The compensation for said space and the days and hours of operation for the sidewalk cafe shall be as follows:

Monday through Friday 11:00 a.m. to 8:00 p.m.
Compensation: $720.00
SEATING CAPACITY: 20

Sidewalk Cafe Permit and approved plan must be posted at all times.

This grant of privilege #1104867 for a sidewalk cafe shall be subject to the provisions of Section 10-28-900 though 10-28-995 of the Municipal Code of Chicago and the directions of the Commissioner of Department of Business Affairs and Consumer Protection, the Commissioner of Streets and Sanitation, and the Commissioner of Transportation.

The permit holder agrees to hold the City of Chicago harmless for any damage, relocation or replacement costs associated with damage, relocation or removal of private property caused by the City performing work in the public way.

Authority for the above named privilege is herein given and granted from and after March 1, 2013 through and including December 1, 2013.

Alderman _____

Brendan Reilly 42nd Ward

Office of the City Clerk

O2013-2142

Office of the City Clerk

City Council Document Tracking Sheet

Meeting Date:	3/13/2013
Sponsor(s):	Reilly, Brendan (42)
Type:	Ordinance
Title:	Sidewalk cafe(s) for Pei Wei Asian Diner
Committee(s) Assignment:	Committee on Transportation and Public Way

ORDINANCE
PEI WEI ASIAN DINER
Acct. No. 352886 - 2
Permit No. 1105363

Be It Ordained by the City Council of the City of Chicago:

Permission and authority are hereby given and granted to PEI WEI ASIAN DINER upon the terms and subject to the conditions of this ordinance, to maintain and use a portion of the public right of way for a sidewalk cafe adjacent to its premises located at 227-229 E. Ontario St.. Said sidewalk cafe area #1 shall be twenty-eight point three three (28.33) feet in length and ten point five eight (10.58) feet in width for a total of two hundred ninety-nine point seven three (299.73) square feet and shall allow six (6) feet of clear space from the face of the curb/building line along E. Ontario Street. The compensation for said space and the days and hours of operation for the sidewalk cafe shall be as follows:

Sunday through Saturday 11:00 a.m. to 10:00 p.m.
Compensation: $689.38
SEATING CAPACITY: 14

Sidewalk Cafe Permit and approved plan must be posted at all times.

This grant of privilege #1105363 for a sidewalk cafe shall be subject to the provisions of Section 10-28-900 though 10-28-995 of the Municipal Code of Chicago and the directions of the Commissioner of Department of Business Affairs and Consumer Protection, the Commissioner of Streets and Sanitation, and the Commissioner of Transportation.

The permit holder agrees to hold the City of Chicago harmless for any damage, relocation or replacement costs associated with damage, relocation or removal of private property caused by the City performing work in the public way.

Authority for the above named privilege is herein given and granted from and after March 1, 2013 through and including December 1, 2013.

Alderman _____

Brendan Reilly 42nd Ward

Office of the City Clerk

O2013-2147

Office of the City Clerk

City Council Document Tracking Sheet

Meeting Date:	3/13/2013
Sponsor(s):	Reilly, Brendan (42)
Type:	Ordinance
Title:	Sidewalk cafe(s) for Pepper Canister, The
Committee(s) Assignment:	Committee on Transportation and Public Way

ORDINANCE
THE PEPPER CANISTER
Acct. No. 251280 - 1
Permit No. 1105161

Be It Ordained by the City Council of the City of Chicago:

Permission and authority are hereby given and granted to THE PEPPER CANISTER upon the terms and subject to the conditions of this ordinance, to maintain and use a portion of the public right of way for a sidewalk cafe adjacent to its premises located at 509 N. Wells St.. Said sidewalk cafe area #1 shall be thirty (30) feet in length and eight (8) feet in width for a total of two hundred forty (240) square feet and shall allow six (6) feet of clear space from the face of the curb/building line along N. Wells St.. The compensation for said space and the days and hours of operation for the sidewalk cafe shall be as follows:

Sunday thru Friday 11:00 a.m. to 11:00 p.m. Saturday 5:00pm to 11:00pm
Compensation: $600.00
SEATING CAPACITY: 24

Sidewalk Cafe Permit and approved plan must be posted at all times.

This grant of privilege #1105161 for a sidewalk cafe shall be subject to the provisions of Section 10-28-900 though 10-28-995 of the Municipal Code of Chicago and the directions of the Commissioner of Department of Business Affairs and Consumer Protection, the Commissioner of Streets and Sanitation, and the Commissioner of Transportation.

The permit holder agrees to hold the City of Chicago harmless for any damage, relocation or replacement costs associated with damage, relocation or removal of private property caused by the City performing work in the public way.

Authority for the above named privilege is herein given and granted from and after March 1, 2013 through and including December 1, 2013.

Alderman _____

Brendan Reilly 42nd Ward

Office of the City Clerk

O2013-2152

Office of the City Clerk

City Council Document Tracking Sheet

Meeting Date:	3/13/2013
Sponsor(s):	Reilly, Brendan (42)
Type:	Ordinance
Title:	Sidewalk cafe(s) for Pizano's Pizza & Pasta Express
Committee(s) Assignment:	Committee on Transportation and Public Way

ORDINANCE
PIZANO' S PIZZA & PASTA EXPRESS
Acct. No. 362346 - 1
Permit No. 1105341

Be It Ordained by the City Council of the City of Chicago:

Permission and authority are hereby given and granted to PIZANO' S PIZZA & PASTA EXPRESS upon the terms and subject to the conditions of this ordinance, to maintain and use a portion of the public right of way for a sidewalk cafe adjacent to its premises located at 800 N. Dearborn St.. Said sidewalk cafe area #1 shall be twenty-eight point nine two (28.92) feet in length and thirteen point two five (13.25) feet in width for a total of three hundred eighty-three point one nine (383.19) square feet and shall allow six (6) feet of clear space from the face of the curb/building line along W. Chicago Avenue. The compensation for said space and the days and hours of operation for the sidewalk cafe shall be as follows:

Monday through Sunday 10:30 a.m. to 12:00 midnight
Compensation: $881.34
SEATING CAPACITY: 28

Sidewalk Cafe Permit and approved plan must be posted at all times.

This grant of privilege #1105341 for a sidewalk cafe shall be subject to the provisions of Section 10-28-900 though 10-28-995 of the Municipal Code of Chicago and the directions of the Commissioner of Department of Business Affairs and Consumer Protection, the Commissioner of Streets and Sanitation, and the Commissioner of Transportation.

The permit holder agrees to hold the City of Chicago harmless for any damage, relocation or replacement costs associated with damage, relocation or removal of private property caused by the City performing work in the public way.

Authority for the above named privilege is herein given and granted from and after March 1, 2013 through and including December 1, 2013.

Alderman _____

Brendan Reilly 42nd Ward

Office of the City Clerk

O2013-2159

Office of the City Clerk

City Council Document Tracking Sheet

Meeting Date:	3/13/2013
Sponsor(s):	Reilly, Brendan (42)
Type:	Ordinance
Title:	Sidewalk cafe(s) for Popeyes/Gold Coast Dogs
Committee(s) Assignment:	Committee on Transportation and Public Way

ORDINANCE
POPEYES/GOLD COAST DOGS
Acct. No. 19277 - 1
Permit No. 1104872

Be It Ordained by the City Council of the City of Chicago:

Permission and authority are hereby given and granted to POPEYES/GOLD COAST DOGS upon the terms and subject to the conditions of this ordinance, to maintain and use a portion of the public right of way for a sidewalk cafe adjacent to its premises located at 159 N. Wabash Ave.. Said sidewalk cafe area #1 shall be thirty-two (32) feet in length and eight (8) feet in width for a total of two hundred fifty-six (256) square feet and shall allow six (6) feet of clear space from the face of the curb/building line along N. Wabash Avenue. The compensation for said space and the days and hours of operation for the sidewalk cafe shall be as follows:

Monday thru Friday 9:30 a.m. to 8:30 p.m. Saturday 9:30 a.m. to 7:00 p.m. Sunday 10:30am to 6:00 p.m.
Compensation: $1,152.00
SEATING CAPACITY: 16

Sidewalk Cafe Permit and approved plan must be posted at all times.

This grant of privilege #1104872 for a sidewalk cafe shall be subject to the provisions of Section 10-28-900 though 10-28-995 of the Municipal Code of Chicago and the directions of the Commissioner of Department of Business Affairs and Consumer Protection, the Commissioner of Streets and Sanitation, and the Commissioner of Transportation.

The permit holder agrees to hold the City of Chicago harmless for any damage, relocation or replacement costs associated with damage, relocation or removal of private property caused by the City performing work in the public way.

Authority for the above named privilege is herein given and granted from and after March 1, 2013 through and including December 1, 2013.

Alderman _____

Brendan Reilly 42nd Ward

Office of the City Clerk

O2013-2165

Office of the City Clerk

City Council Document Tracking Sheet

Meeting Date:	3/13/2013
Sponsor(s):	Reilly, Brendan (42)
Type:	Ordinance
Title:	Sidewalk cafe(s) for Pops For Champagne
Committee(s) Assignment:	Committee on Transportation and Public Way

ORDINANCE
POPS FOR CHAMPAGNE
Acct. No. 295045 - 1
Permit No. 1104896

Be It Ordained by the City Council of the City of Chicago:

Permission and authority are hereby given and granted to POPS FOR CHAMPAGNE upon the terms and subject to the conditions of this ordinance, to maintain and use a portion of the public right of way for a sidewalk cafe adjacent to its premises located at 601-05 N. State St.. Said sidewalk cafe area #1 shall be six point six seven (6.67) feet in length and five point one seven (5.17) feet in width, area #2 shall be twenty-six point six seven (26.67) feet in length and five point one seven (5.17) feet in width, area #3 shall be ten point two five (10.25) feet in length and four point one seven (4.17) feet in width for a total of two hundred fifteen point one one (215.11) square feet and shall allow six (6) feet of clear space from the face of the curb/building line along E. Ohio Street. The compensation for said space and the days and hours of operation for the sidewalk cafe shall be as follows:

Monday through Sunday 3:00 p.m. to 11:00 p.m.
Compensation: $600.00
SEATING CAPACITY: 22

Sidewalk Cafe Permit and approved plan must be posted at all times.

This grant of privilege #1104896 for a sidewalk cafe shall be subject to the provisions of Section 10-28-900 though 10-28-995 of the Municipal Code of Chicago and the directions of the Commissioner of Department of Business Affairs and Consumer Protection, the Commissioner of Streets and Sanitation, and the Commissioner of Transportation.

The permit holder agrees to hold the City of Chicago harmless for any damage, relocation or replacement costs associated with damage, relocation or removal of private property caused by the City performing work in the public way.

Authority for the above named privilege is herein given and granted from and after March 1, 2013 through and including December 1, 2013.

Alderman _____

Brendan Reilly. 42nd Ward

Office of the City Clerk

O2013-2167

Office of the City Clerk

City Council Document Tracking Sheet

Meeting Date:	3/13/2013
Sponsor(s):	Reilly, Brendan (42)
Type:	Ordinance
Title:	Sidewalk cafe(s) for Potbelly Sandwich Works - 190 N State St
Committee(s) Assignment:	Committee on Transportation and Public Way

ORDINANCE
POTBELLY SANDWICH WORKS
Acct. No. 65004-1
Permit No. 1104847

Be It Ordained by the City Council of the City of Chicago:

Permission and authority are hereby given and granted to POTBELLY SANDWICH WORKS upon the terms and subject to the conditions of this ordinance, to maintain and use a portion of the public right of way for a sidewalk cafe adjacent to its premises located at 190 N. State St.. Said sidewalk cafe area #1 shall be thirty-one point five (31.5) feet in length and eight point five (8.5) feet in width for a total of two hundred sixty-seven point seven five (267.75) square feet and shall allow six (6) feet of clear space from the face of the curb/building line along N. State Street. The compensation for said space and the days and hours of operation for the sidewalk cafe shall be as follows:

Monday through Friday 8:00 a.m. to 10:00 p.m.
Saturday and Sunday 11:00 a.m. to 10:00 p.m.
Compensation: $1,204.88
SEATING CAPACITY: 18

Sidewalk Cafe Permit and approved plan must be posted at all times.

This grant of privilege #1104847 for a sidewalk cafe shall be subject to the provisions of Section 10-28-900 though 10-28-995 of the Municipal Code of Chicago and the directions of the Commissioner of Department of Business Affairs and Consumer Protection, the Commissioner of Streets and Sanitation, and the Commissioner of Transportation.

The permit holder agrees to hold the City of Chicago harmless for any damage, relocation or replacement costs associated with damage, relocation or removal of private property caused by the City performing work in the public way.

Authority for the above named privilege is herein given and granted from and after March 1, 2013 through and including December 1, 2013.

Alderman _____

Brendan Reilly 42nd Ward

Office of the City Clerk

O2013-2172

Office of the City Clerk

City Council Document Tracking Sheet

Meeting Date:	3/13/2013
Sponsor(s):	Reilly, Brendan (42)
Type:	Ordinance
Title:	Sidewalk cafe(s) for Potbelly Sandwich Works - 1 N LaSalle St
Committee(s) Assignment:	Committee on Transportation and Public Way

ORDINANCE
POTBELLY SANDWICH WORKS
Acct. No. 65004-11
Permit No. 1104843

Be It Ordained by the City Council of the City of Chicago:

Permission and authority are hereby given and granted to POTBELLY SANDWICH WORKS upon the terms and subject to the conditions of this ordinance, to maintain and use a portion of the public right of way for a sidewalk cafe adjacent to its premises located at 1 N. La Salle St.. Said sidewalk cafe area #1 shall be nineteen point six seven (19.67) feet in length and six point one two (6.12) feet in width for a total of one hundred twenty point three eight (120.38) square feet and shall allow six (6) feet of clear space from the face of the curb/building line along N. La Salle St.. The compensation for said space and the days and hours of operation for the sidewalk cafe shall be as follows:

Monday through Friday 10:00am until 4:00pm
Compensation: $600.00
SEATING CAPACITY: 10

Sidewalk Cafe Permit and approved plan must be posted at all times.

This grant of privilege #1104843 for a sidewalk cafe shall be subject to the provisions of Section 10-28-900 though 10-28-995 of the Municipal Code of Chicago and the directions of the Commissioner of Department of Business Affairs and Consumer Protection, the Commissioner of Streets and Sanitation, and the Commissioner of Transportation.

The permit holder agrees to hold the City of Chicago harmless for any damage, relocation or replacement costs associated with damage, relocation or removal of private property caused by the City performing work in the public way.

Authority for the above named privilege is herein given and granted from and after March 1, 2013 through and including December 1, 2013.

Alderman _____

Brendan Reilly 42nd Ward

Office of the City Clerk

O2013-2175

Office of the City Clerk

City Council Document Tracking Sheet

Meeting Date:	3/13/2013
Sponsor(s):	Reilly, Brendan (42)
Type:	Ordinance
Title:	Sidewalk cafe(s) for Potbelly Sandwich Works - 508 N Clark St
Committee(s) Assignment:	Committee on Transportation and Public Way

ORDINANCE
POTBELLY SANDWICH WORKS
Acct. No. 65004-12
Permit No. 1104839

Be It Ordained by the City Council of the City of Chicago:

Permission and authority are hereby given and granted to POTBELLY SANDWICH WORKS upon the terms and subject to the conditions of this ordinance, to maintain and use a portion of the public right of way for a sidewalk cafe adjacent to its premises located at 508 N. Clark St.. Said sidewalk cafe area #1 shall be forty-one point zero eight (41.08) feet in length and five point two nine (5.29) feet in width for a total of two hundred seventeen point three one (217.31) square feet and shall allow six (6) feet of clear space from the face of the curb/building line along N. Clark St. The compensation for said space and the days and hours of operation for the sidewalk cafe shall be as follows:

Monday through Friday 8:00 a.m. to 7:00 p.m.
Saturday & Sunday 8:00 a.m. to 5:00 p.m.
Compensation: $600.00
SEATING CAPACITY: 12

Sidewalk Cafe Permit and approved plan must be posted at all times.

This grant of privilege #1104839 for a sidewalk cafe shall be subject to the provisions of Section 10-28-900 though 10-28-995 of the Municipal Code of Chicago and the directions of the Commissioner of Department of Business Affairs and Consumer Protection, the Commissioner of Streets and Sanitation, and the Commissioner of Transportation.

The permit holder agrees to hold the City of Chicago harmless for any damage, relocation or replacement costs associated with damage, relocation or removal of private property caused by the City performing work in the public way.

Authority for the above named privilege is herein given and granted from and after March 1, 2013 through and including December 1, 2013.

Alderman _____

Brendan Reilly 42nd Ward

Office of the City Clerk

O2013-2181

Office of the City Clerk

City Council Document Tracking Sheet

Meeting Date:	3/13/2013
Sponsor(s):	Reilly, Brendan (42)
Type:	Ordinance
Title:	Sidewalk cafe(s) for Potbelly Sandwich Works - 277 E Ontario St
Committee(s) Assignment:	Committee on Transportation and Public Way

ORDINANCE
POTBELLY SANDWICH WORKS
Acct. No. 65004-21
Permit No. 1104845

Be It Ordained by the City Council of the City of Chicago:

Permission and authority are hereby given and granted to POTBELLY SANDWICH WORKS upon the terms and subject to the conditions of this ordinance, to maintain and use a portion of the public right of way for a sidewalk cafe adjacent to its premises located at 277 E. Ontario St.. Said sidewalk cafe area #1 shall be thirty (30) feet in length and ten (10) feet in width for a total of three hundred (300) square feet and shall allow six (6) feet of clear space from the face of the curb/building line along E. ONTARIO ST.. The compensation for said space and the days and hours of operation for the sidewalk cafe shall be as follows:

Monday through Sunday 11:00 a.m. to 9:00 p.m.
Compensation: $690.00
SEATING CAPACITY: 16

Sidewalk Cafe Permit and approved plan must be posted at all times.

This grant of privilege #1104845 for a sidewalk cafe shall be subject to the provisions of Section 10-28-900 though 10-28-995 of the Municipal Code of Chicago and the directions of the Commissioner of Department of Business Affairs and Consumer Protection, the Commissioner of Streets and Sanitation, and the Commissioner of Transportation.

The permit holder agrees to hold the City of Chicago harmless for any damage, relocation or replacement costs associated with damage, relocation or removal of private property caused by the City performing work in the public way.

Authority for the above named privilege is herein given and granted from and after March 1, 2013 through and including December 1, 2013.

Alderman _____

Brendan Reilly 42nd Ward

Office of the City Clerk

O2013-2185

Office of the City Clerk

City Council Document Tracking Sheet

Meeting Date:	3/13/2013
Sponsor(s):	Reilly, Brendan (42)
Type:	Ordinance
Title:	Sidewalk cafe(s) for Potbelly Sandwich Works - 209 S La Salle St
Committee(s) Assignment:	Committee on Transportation and Public Way

ORDINANCE
POTBELLY SANDWICH WORKS
Acct. No. 65004-28
Permit No. 1104838

Be It Ordained by the City Council of the City of Chicago:

Permission and authority are hereby given and granted to POTBELLY SANDWICH WORKS upon the terms and subject to the conditions of this ordinance, to maintain and use a portion of the public right of way for a sidewalk cafe adjacent to its premises located at 209 S. La Salle St.. Said sidewalk cafe area #1 shall be thirty-three point zero eight (33.08) feet in length and seven (7) feet in width for a total of two hundred thirty-one point five six (231.56) square feet and shall allow six (6) feet of clear space from the face of the curb/building line along W. Adams Street. The compensation for said space and the days and hours of operation for the sidewalk cafe shall be as follows:

Monday through Friday 8:00am to 7:00pm
Compensation: $600.00
SEATING CAPACITY: 14

Sidewalk Cafe Permit and approved plan must be posted at all times.

This grant of privilege #1104838 for a sidewalk cafe shall be subject to the provisions of Section 10-28-900 though 10-28-995 of the Municipal Code of Chicago and the directions of the Commissioner of Department of Business Affairs and Consumer Protection, the Commissioner of Streets and Sanitation, and the Commissioner of Transportation.

The permit holder agrees to hold the City of Chicago harmless for any damage, relocation or replacement costs associated with damage, relocation or removal of private property caused by the City performing work in the public way.

Authority for the above named privilege is herein given and granted from and after March 1, 2013 through and including December 1, 2013.

Alderman _____

Brendan Reilly 42nd Ward

Office of the City Clerk

O2013-2189

Office of the City Clerk

City Council Document Tracking Sheet

Meeting Date:	3/13/2013
Sponsor(s):	Reilly, Brendan (42)
Type:	Ordinance
Title:	Sidewalk cafe(s) for Potbelly Sandwich Works - 545 W Madison St
Committee(s) Assignment:	Committee on Transportation and Public Way

ORDINANCE
POTBELLY SANDWICH WORKS
Acct. No. 65004-31
Permit No. 1104842

Be It Ordained by the City Council of the City of Chicago:

Permission and authority are hereby given and granted to POTBELLY SANDWICH WORKS upon the terms and subject to the conditions of this ordinance, to maintain and use a portion of the public right of way for a sidewalk cafe adjacent to its premises located at 545 W. Madison St.. Said sidewalk cafe area #1 shall be twenty-nine point five (29.5) feet in length and eight point one seven (8.17) feet in width for a total of two hundred forty-one point zero two (241.02) square feet and shall allow six (6) feet of clear space from the face of the curb/building line along N. Clinton Street. The compensation for said space and the days and hours of operation for the sidewalk cafe shall be as follows:

Monday through Friday 8:00 a.m. to 9:00 p.m.
Saturday and Sunday 11:00 a.m. to 7:00 p.m.
Compensation: $600.00
SEATING CAPACITY: 10

Sidewalk Cafe Permit and approved plan must be posted at all times.

This grant of privilege #1104842 for a sidewalk cafe shall be subject to the provisions of Section 10-28-900 though 10-28-995 of the Municipal Code of Chicago and the directions of the Commissioner of Department of Business Affairs and Consumer Protection, the Commissioner of Streets and Sanitation, and the Commissioner of Transportation.

The permit holder agrees to hold the City of Chicago harmless for any damage, relocation or replacement costs associated with damage, relocation or removal of private property caused by the City performing work in the public way.

Authority for the above named privilege is herein given and granted from and after March 1, 2013 through and including December 1, 2013.

Alderman _____

Brendan Reilly 42nd Ward

Office of the City Clerk

O2013-2191

Office of the City Clerk

City Council Document Tracking Sheet

Meeting Date:	3/13/2013
Sponsor(s):	Reilly, Brendan (42)
Type:	Ordinance
Title:	Sidewalk cafe(s) for Potbelly Sandwich Works - 57 E Chicago Ave
Committee(s) Assignment:	Committee on Transportation and Public Way

ORDINANCE
POTBELLY SANDWICH WORKS
Acct. No. 65004-54
Permit No. 1104844

Be It Ordained by the City Council of the City of Chicago:

Permission and authority are hereby given and granted to POTBELLY SANDWICH WORKS upon the terms and subject to the conditions of this ordinance, to maintain and use a portion of the public right of way for a sidewalk cafe adjacent to its premises located at 57 E. Chicago Ave.. Said sidewalk cafe area #1 shall be sixteen point zero eight (16.08) feet in length and nine point nine two (9.92) feet in width, area #2 shall be nine point eight three (9.83) feet in length and nine point eight three (9.83) feet in width for a total of two hundred fifty-six point one four (256.14) square feet and shall allow six (6) feet of clear space from the face of the curb/building line along E Chicago Ave. The compensation for said space and the days and hours of operation for the sidewalk cafe shall be as follows:

Monday through Sunday 10:00 a.m. until 10:00 p.m.
Compensation: $600.00
SEATING CAPACITY: 12

Sidewalk Cafe Permit and approved plan must be posted at all times.

This grant of privilege #1104844 for a sidewalk cafe shall be subject to the provisions of Section 10-28-900 though 10-28-995 of the Municipal Code of Chicago and the directions of the Commissioner of Department of Business Affairs and Consumer Protection, the Commissioner of Streets and Sanitation, and the Commissioner of Transportation.

The permit holder agrees to hold the City of Chicago harmless for any damage, relocation or replacement costs associated with damage, relocation or removal of private property caused by the City performing work in the public way.

Authority for the above named privilege is herein given and granted from and after March 1, 2013 through and including December 1, 2013.

Alderman _____

Brendan Reilly 42nd Ward

Office of the City Clerk

O2013-2192

Office of the City Clerk

City Council Document Tracking Sheet

Meeting Date:	3/13/2013
Sponsor(s):	Reilly, Brendan (42)
Type:	Ordinance
Title:	Sidewalk cafe(s) for Potbelly Sandwich Works - 200 S Michigan Ave
Committee(s) Assignment:	Committee on Transportation and Public Way

ORDINANCE
POTBELLY SANDWICH WORKS
Acct. No. 65004-56
Permit No. 1104846

Be It Ordained by the City Council of the City of Chicago:

Permission and authority are hereby given and granted to POTBELLY SANDWICH WORKS upon the terms and subject to the conditions of this ordinance, to maintain and use a portion of the public right of way for a sidewalk cafe adjacent to its premises located at 200 S. Michigan Ave.. Said sidewalk cafe area #1 shall be twenty-six point three seven (26.37) feet in length and thirteen point five four (13.54) feet in width for a total of three hundred fifty-seven point zero five (357.05) square feet and shall allow six (6) feet of clear space from the face of the curb/building line along S. Michigan. The compensation for said space and the days and hours of operation for the sidewalk cafe shall be as follows:

Monday through Thursday 11:00 until 10:00pm
Friday through Sunday 11:00am until 11:00pm
Compensation: $821.21
SEATING CAPACITY: 24

Sidewalk Cafe Permit and approved plan must be posted at all times.

This grant of privilege #1104846 for a sidewalk cafe shall be subject to the provisions of Section 10-28-900 though 10-28-995 of the Municipal Code of Chicago and the directions of the Commissioner of Department of Business Affairs and Consumer Protection, the Commissioner of Streets and Sanitation, and the Commissioner of Transportation.

The permit holder agrees to hold the City of Chicago harmless for any damage, relocation or replacement costs associated with damage, relocation or removal of private property caused by the City performing work in the public way.

Authority for the above named privilege is herein given and granted from and after March 1, 2013 through and including December 1, 2013.

Alderman _____

Brendan Reilly 42nd Ward

Office of the City Clerk

O2013-2193

Office of the City Clerk

City Council Document Tracking Sheet

Meeting Date:	3/13/2013
Sponsor(s):	Reilly, Brendan (42)
Type:	Ordinance
Title:	Sidewalk cafe(s) for Pret A Manger
Committee(s) Assignment:	Committee on Transportation and Public Way

ORDINANCE
Pret A Manger
Acct. No. 355964 - 7
Permit No. 1105247

Be It Ordained by the City Council of the City of Chicago:

Permission and authority are hereby given and granted to Pret A Manger upon the terms and subject to the conditions of this ordinance, to maintain and use a portion of the public right of way for a sidewalk cafe adjacent to its premises located at 104 S. Michigan Ave.. Said sidewalk cafe area #1 shall be thirty-four (34) feet in length and thirteen (13) feet in width for a total of four hundred forty-two (442) square feet and shall allow six (6) feet of clear space from the face of the curb/building line along S Michigan Ave. The compensation for said space and the days and hours of operation for the sidewalk cafe shall be as follows:

Sunday thru Saturday 8:00 a.m. until 7:00 p.m.
Compensation: $795.60
SEATING CAPACITY: 26

Sidewalk Cafe Permit and approved plan must be posted at all times.

This grant of privilege #1105247 for a sidewalk cafe shall be subject to the provisions of Section 10-28-900 though 10-28-995 of the Municipal Code of Chicago and the directions of the Commissioner of Department of Business Affairs and Consumer Protection, the Commissioner of Streets and Sanitation, and the Commissioner of Transportation.

The permit holder agrees to hold the City of Chicago harmless for any damage, relocation or replacement costs associated with damage, relocation or removal of private property caused by the City performing work in the public way.

Authority for the above named privilege is herein given and granted from and after March 1, 2013 through and including December 1, 2013.

Alderman _____

Brendan Reilly 42nd Ward

Office of the City Clerk

O2013-2195

Office of the City Clerk

City Council Document Tracking Sheet

Meeting Date:	3/13/2013
Sponsor(s):	Reilly, Brendan (42)
Type:	Ordinance
Title:	Sidewalk cafe(s) for Public House
Committee(s) Assignment:	Committee on Transportation and Public Way

ORDINANCE
PUBLIC HOUSE
Acct. No. 345226 - 2
Permit No. 1105015

Be It Ordained by the City Council of the City of Chicago:

Permission and authority are hereby given and granted to PUBLIC HOUSE upon the terms and subject to the conditions of this ordinance, to maintain and use a portion of the public right of way for a sidewalk cafe adjacent to its premises located at 400 N. State St.. Said sidewalk cafe area #1 shall be ninety-six point seven five (96.75) feet in length and eight point five eight (8.58) feet in width for a total of eight hundred thirty point one two (830.12) square feet and shall allow six (6) feet of clear space from the face of the curb/building line along W. Kinzie. The compensation for said space and the days and hours of operation for the sidewalk cafe shall be as follows:

Monday through Sunday 8:00 a.m. to 12:00 midnight
Compensation: $1,909.26
SEATING CAPACITY: 62

Sidewalk Cafe Permit and approved plan must be posted at all times.

This grant of privilege #1105015 for a sidewalk cafe shall be subject to the provisions of Section 10-28-900 though 10-28-995 of the Municipal Code of Chicago and the directions of the Commissioner of Department of Business Affairs and Consumer Protection, the Commissioner of Streets and Sanitation, and the Commissioner of Transportation.

The permit holder agrees to hold the City of Chicago harmless for any damage, relocation or replacement costs associated with damage, relocation or removal of private property caused by the City performing work in the public way.

Authority for the above named privilege is herein given and granted from and after March 1, 2013 through and including December 1, 2013.

Alderman _____
Brendan Reilly 42nd Ward

Office of the City Clerk

O2013-2196

Office of the City Clerk

City Council Document Tracking Sheet

Meeting Date:	3/13/2013
Sponsor(s):	Reilly, Brendan (42)
Type:	Ordinance
Title:	Sidewalk cafe(s) for Rockit Bar & Grill
Committee(s) Assignment:	Committee on Transportation and Public Way

ORDINANCE
Rockit Bar & Grill
Acct. No. 262541 - 1
Permit No. 1105010

Be It Ordained by the City Council of the City of Chicago:

Permission and authority are hereby given and granted to Rockit Bar & Grill upon the terms and subject to the conditions of this ordinance, to maintain and use a portion of the public right of way for a sidewalk cafe adjacent to its premises located at 22 W. Hubbard St.. Said sidewalk cafe area #1 shall be thirty-two point one seven (32.17) feet in length and seven point nine two (7.92) feet in width for a total of two hundred fifty-four point seven nine (254.79) square feet and shall allow six (6) feet of clear space from the face of the curb/building line along W. Hubbard St.. The compensation for said space and the days and hours of operation for the sidewalk cafe shall be as follows:

Monday thru Sunday 8:00 a.m. to 12:00 a.m. Midnight
Compensation: $600.00
SEATING CAPACITY: 30

Sidewalk Cafe Permit and approved plan must be posted at all times.

This grant of privilege #1105010 for a sidewalk cafe shall be subject to the provisions of Section 10-28-900 though 10-28-995 of the Municipal Code of Chicago and the directions of the Commissioner of Department of Business Affairs and Consumer Protection, the Commissioner of Streets and Sanitation, and the Commissioner of Transportation.

The permit holder agrees to hold the City of Chicago harmless for any damage, relocation or replacement costs associated with damage, relocation or removal of private property caused by the City performing work in the public way.

Authority for the above named privilege is herein given and granted from and after March 1, 2013 through and including December 1, 2013.

Alderman _____

Brendan Reilly 42nd Ward

Office of the City Clerk

O2013-2198

Office of the City Clerk

City Council Document Tracking Sheet

Meeting Date:	3/13/2013
Sponsor(s):	Reilly, Brendan (42)
Type:	Ordinance
Title:	Sidewalk cafe(s) for Siena Tavern
Committee(s) Assignment:	Committee on Transportation and Public Way

ORDINANCE
SIENA TAVERN
Acct. No. 366847 - 1
Permit No. 1105014

Be It Ordained by the City Council of the City of Chicago:

Permission and authority are hereby given and granted to SIENA TAVERN upon the terms and subject to the conditions of this ordinance, to maintain and use a portion of the public right of way for a sidewalk cafe adjacent to its premises located at 51 W. Kinzie St.. Said sidewalk cafe area #1 shall be sixty (60) feet in length and thirteen point nine (13.9) feet in width, area #2 shall be twenty-five (25) feet in length and thirteen point nine (13.9) feet in width, area #3 shall be fifty-five (55) feet in length and nine (9) feet in width for a total of one thousand six hundred seventy-six point five (1676.5) square feet and shall allow six (6) feet of clear space from the face of the curb/building line along W. Kinzie Street, N. Dearborn. The compensation for said space and the days and hours of operation for the sidewalk cafe shall be as follows:

Monday through Sunday 8:00 a.m. to 12:00 midnight
Compensation: $3,855.95
SEATING CAPACITY: 98

Sidewalk Cafe Permit and approved plan must be posted at all times.

This grant of privilege #1105014 for a sidewalk cafe shall be subject to the provisions of Section 10-28-900 though 10-28-995 of the Municipal Code of Chicago and the directions of the Commissioner of Department of Business Affairs and Consumer Protection, the Commissioner of Streets and Sanitation, and the Commissioner of Transportation.

The permit holder agrees to hold the City of Chicago harmless for any damage, relocation or replacement costs associated with damage, relocation or removal of private property caused by the City performing work in the public way.

Authority for the above named privilege is herein given and granted from and after March 1, 2013 through and including December 1, 2013.

Alderman _____

Brendan Reilly 42nd Ward

Office of the City Clerk

O2013-2201

Office of the City Clerk

City Council Document Tracking Sheet

Meeting Date:	3/13/2013
Sponsor(s):	Reilly, Brendan (42)
Type:	Ordinance
Title:	Sidewalk cafe(s) for Starbucks Coffee No. 216
Committee(s) Assignment:	Committee on Transportation and Public Way

ORDINANCE
STARBUCKS COFFEE #216
Acct. No. 63414 - 12
Permit No. 1105274

Be It Ordained by the City Council of the City of Chicago:

Permission and authority are hereby given and granted to STARBUCKS COFFEE #216 upon the terms and subject to the conditions of this ordinance, to maintain and use a portion of the public right of way for a sidewalk cafe adjacent to its premises located at 401 E. Ontario St.. Said sidewalk cafe area #1 shall be forty-six point eight three (46.83) feet in length and four (4) feet in width for a total of one hundred eighty-seven point three two (187.32) square feet and shall allow six (6) feet of clear space from the face of the curb/building line along E. Ontario Street. The compensation for said space and the days and hours of operation for the sidewalk cafe shall be as follows:

Sunday through Thursday 8:00 a.m. to 9:00 p.m.
Friday & Saturday 8:00 a.m. to 10:00 p.m.
Compensation: $600.00
SEATING CAPACITY: 16

Sidewalk Cafe Permit and approved plan must be posted at all times.

This grant of privilege #1105274 for a sidewalk cafe shall be subject to the provisions of Section 10-28-900 though 10-28-995 of the Municipal Code of Chicago and the directions of the Commissioner of Department of Business Affairs and Consumer Protection, the Commissioner of Streets and Sanitation, and the Commissioner of Transportation.

The permit holder agrees to hold the City of Chicago harmless for any damage, relocation or replacement costs associated with damage, relocation or removal of private property caused by the City performing work in the public way.

Authority for the above named privilege is herein given and granted from and after March 1, 2013 through and including December 1, 2013.

Alderman _____

Brendan Reilly 42nd Ward

Office of the City Clerk

O2013-2202

Office of the City Clerk

City Council Document Tracking Sheet

Meeting Date:	3/13/2013
Sponsor(s):	Reilly, Brendan (42)
Type:	Ordinance
Title:	Sidewalk cafe(s) for Starbucks Coffee No. 2215
Committee(s) Assignment:	Committee on Transportation and Public Way

ORDINANCE
STARBUCKS COFFEE #2215
Acct. No. 63414 - 21
Permit No. 1105272

Be It Ordained by the City Council of the City of Chicago:

Permission and authority are hereby given and granted to STARBUCKS COFFEE #2215 upon the terms and subject to the conditions of this ordinance, to maintain and use a portion of the public right of way for a sidewalk cafe adjacent to its premises located at 828 N. State St.. Said sidewalk cafe area #1 shall be twenty-six (26) feet in length and twelve (12) feet in width for a total of three hundred twelve (312) square feet and shall allow six (6) feet of clear space from the face of the curb/building line along W. Pearson Street. The compensation for said space and the days and hours of operation for the sidewalk cafe shall be as follows:

Sunday through Thursday 8:00 a.m. to 10:00 p.m.
Friday & Saturday 8:00 a.m. to 12:00 MIdnight
Compensation: $717.60
SEATING CAPACITY: 22

Sidewalk Cafe Permit and approved plan must be posted at all times.

This grant of privilege #1105272 for a sidewalk cafe shall be subject to the provisions of Section 10-28-900 though 10-28-995 of the Municipal Code of Chicago and the directions of the Commissioner of Department of Business Affairs and Consumer Protection, the Commissioner of Streets and Sanitation, and the Commissioner of Transportation.

The permit holder agrees to hold the City of Chicago harmless for any damage, relocation or replacement costs associated with damage, relocation or removal of private property caused by the City performing work in the public way.

Authority for the above named privilege is herein given and granted from and after March 1, 2013 through and including December 1, 2013.

Alderman _____

Brendan Reilly 42nd Ward

Office of the City Clerk

O2013-2204

Office of the City Clerk

City Council Document Tracking Sheet

Meeting Date:	3/13/2013
Sponsor(s):	Reilly, Brendan (42)
Type:	Ordinance
Title:	Sidewalk cafe(s) for Starbucks Coffee No. 225
Committee(s) Assignment:	Committee on Transportation and Public Way

ORDINANCE
STARBUCKS COFFEE #225
Acct. No. 63414 - 27
Permit No. 1105269

Be It Ordained by the City Council of the City of Chicago:

Permission and authority are hereby given and granted to STARBUCKS COFFEE #225 upon the terms and subject to the conditions of this ordinance, to maintain and use a portion of the public right of way for a sidewalk cafe adjacent to its premises located at 40 W. Lake St.. Said sidewalk cafe area #1 shall be eighteen (18) feet in length and six point two five (6.25) feet in width for a total of one hundred twelve point five (112.5) square feet and shall allow six (6) feet of clear space from the face of the curb/building line along W. Lake Street. The compensation for said space and the days and hours of operation for the sidewalk cafe shall be as follows:

Monday through Friday 8:00 a.m. to 7:00 p.m.
Saturday 8:00 a.m. to 3:00 p.m.
Compensation: $600.00
SEATING CAPACITY: 6

Sidewalk Cafe Permit and approved plan must be posted at all times.

This grant of privilege #1105269 for a sidewalk cafe shall be subject to the provisions of Section 10-28-900 though 10-28-995 of the Municipal Code of Chicago and the directions of the Commissioner of Department of Business Affairs and Consumer Protection, the Commissioner of Streets and Sanitation, and the Commissioner of Transportation.

The permit holder agrees to hold the City of Chicago harmless for any damage, relocation or replacement costs associated with damage, relocation or removal of private property caused by the City performing work in the public way.

Authority for the above named privilege is herein given and granted from and after March 1, 2013 through and including December 1, 2013.

Alderman _____

Brendan Reilly 42nd Ward

Office of the City Clerk

O2013-2207

Office of the City Clerk

City Council Document Tracking Sheet

Meeting Date:	3/13/2013
Sponsor(s):	Reilly, Brendan (42)
Type:	Ordinance
Title:	Sidewalk cafe(s) for Starbucks Coffee No. 279
Committee(s) Assignment:	Committee on Transportation and Public Way

ORDINANCE
STARBUCKS COFFEE #279
Acct. No. 63414 - 32
Permit No. 1105264

Be It Ordained by the City Council of the City of Chicago:

Permission and authority are hereby given and granted to STARBUCKS COFFEE #279 upon the terms and subject to the conditions of this ordinance, to maintain and use a portion of the public right of way for a sidewalk cafe adjacent to its premises located at 202 N. Michigan Ave.. Said sidewalk cafe area #1 shall be seventeen point four two (17.42) feet in length and five point four two (5.42) feet in width for a total of ninety-four point four two (94.42) square feet and shall allow six (6) feet of clear space from the face of the curb/building line along N. Michigan Avenue. The compensation for said space and the days and hours of operation for the sidewalk cafe shall be as follows:

Monday through Sunday 8:00 a.m.to 12:00 Midnight
Compensation: $600.00
SEATING CAPACITY: 12

Sidewalk Cafe Permit and approved plan must be posted at all times.

This grant of privilege #1105264 for a sidewalk cafe shall be subject to the provisions of Section 10-28-900 though 10-28-995 of the Municipal Code of Chicago and the directions of the Commissioner of Department of Business Affairs and Consumer Protection, the Commissioner of Streets and Sanitation, and the Commissioner of Transportation.

The permit holder agrees to hold the City of Chicago harmless for any damage, relocation or replacement costs associated with damage, relocation or removal of private property caused by the City performing work in the public way.

Authority for the above named privilege is herein given and granted from and after March 1, 2013 through and including December 1, 2013.

Alderman _____

Brendan Reilly 42nd Ward

Office of the City Clerk

O2013-2209

Office of the City Clerk

City Council Document Tracking Sheet

Meeting Date:	3/13/2013
Sponsor(s):	Reilly, Brendan (42)
Type:	Ordinance
Title:	Sidewalk cafe(s) for Starbucks Coffee No. 2230
Committee(s) Assignment:	Committee on Transportation and Public Way

ORDINANCE
STARBUCKS COFFEE #2230
Acct. No. 63414 - 37
Permit No. 1105270

Be It Ordained by the City Council of the City of Chicago:

Permission and authority are hereby given and granted to STARBUCKS COFFEE #2230 upon the terms and subject to the conditions of this ordinance, to maintain and use a portion of the public right of way for a sidewalk cafe adjacent to its premises located at 68 E. Madison St.. Said sidewalk cafe area #1 shall be twenty-two (22) feet in length and four (4) feet in width for a total of eighty-eight (88) square feet and shall allow six (6) feet of clear space from the face of the curb/building line along E. Madison Street. The compensation for said space and the days and hours of operation for the sidewalk cafe shall be as follows:

Monday through Sunday 8:00 a.m.to 9:00 p.m.
Compensation: $600.00
SEATING CAPACITY: 8

Sidewalk Cafe Permit and approved plan must be posted at all times.

This grant of privilege #1105270 for a sidewalk cafe shall be subject to the provisions of Section 10-28-900 though 10-28-995 of the Municipal Code of Chicago and the directions of the Commissioner of Department of Business Affairs and Consumer Protection, the Commissioner of Streets and Sanitation, and the Commissioner of Transportation.

The permit holder agrees to hold the City of Chicago harmless for any damage, relocation or replacement costs associated with damage, relocation or removal of private property caused by the City performing work in the public way.

Authority for the above named privilege is herein given and granted from and after March 1, 2013 through and including December 1, 2013.

Alderman _____

Brendan Reilly 42nd Ward

Office of the City Clerk

O2013-2213

Office of the City Clerk

City Council Document Tracking Sheet

Meeting Date:	3/13/2013
Sponsor(s):	Reilly, Brendan (42)
Type:	Ordinance
Title:	Sidewalk cafe(s) for Starbucks Coffee No. 2334
Committee(s) Assignment:	Committee on Transportation and Public Way

ORDINANCE
STARBUCKS COFFEE #2334
Acct. No. 63414 - 46
Permit No. 1105268

Be It Ordained by the City Council of the City of Chicago:

Permission and authority are hereby given and granted to STARBUCKS COFFEE #2334 upon the terms and subject to the conditions of this ordinance, to maintain and use a portion of the public right of way for a sidewalk cafe adjacent to its premises located at 106-108 W. Germania Pl.. Said sidewalk cafe area #1 shall be sixteen (16) feet in length and eight (8) feet in width, area #2 shall be sixteen (16) feet in length and eight (8) feet in width for a total of two hundred fifty-six (256) square feet and shall allow six (6) feet of clear space from the face of the curb/building line along N. Clark Street. The compensation for said space and the days and hours of operation for the sidewalk cafe shall be as follows:

Sunday through Saturday 8:00 a.m. to 8:30 p.m.
Compensation: $600.00
SEATING CAPACITY: 24

Sidewalk Cafe Permit and approved plan must be posted at all times.

This grant of privilege #1105268 for a sidewalk cafe shall be subject to the provisions of Section 10-28-900 though 10-28-995 of the Municipal Code of Chicago and the directions of the Commissioner of Department of Business Affairs and Consumer Protection, the Commissioner of Streets and Sanitation, and the Commissioner of Transportation.

The permit holder agrees to hold the City of Chicago harmless for any damage, relocation or replacement costs associated with damage, relocation or removal of private property caused by the City performing work in the public way.

Authority for the above named privilege is herein given and granted from and after March 1, 2013 through and including December 1, 2013.

Alderman _____

Brendan Reilly 42nd Ward

Office of the City Clerk

O2013-2214

Office of the City Clerk

City Council Document Tracking Sheet

Meeting Date:	3/13/2013
Sponsor(s):	Reilly, Brendan (42)
Type:	Ordinance
Title:	Sidewalk cafe(s) for Starbucks Coffee No. 2484
Committee(s) Assignment:	Committee on Transportation and Public Way

ORDINANCE
STARBUCKS COFFEE #2484
Acct. No. 63414 - 79
Permit No. 1105266

Be It Ordained by the City Council of the City of Chicago:

Permission and authority are hereby given and granted to STARBUCKS COFFEE #2484 upon the terms and subject to the conditions of this ordinance, to maintain and use a portion of the public right of way for a sidewalk cafe adjacent to its premises located at 111 E. Chestnut St.. Said sidewalk cafe area #1 shall be twenty-three (23) feet in length and nine point five (9.5) feet in width, area #2 shall be seventeen (17) feet in length and nine point five (9.5) feet in width for a total of three hundred eighty (380) square feet and shall allow six (6) feet of clear space from the face of the curb/building line along E. Chestnut Street. The compensation for said space and the days and hours of operation for the sidewalk cafe shall be as follows:

Monday thru Thursday 8:00 a.m. to 9:00 p.m.
Friday & Saturday 8:00 a.m. to 10:00 p.m.
Sunday 8:00 a.m. to 9:30 p.m.
Compensation: $874.00
SEATING CAPACITY: 16

Sidewalk Cafe Permit and approved plan must be posted at all times.

This grant of privilege #1105266 for a sidewalk cafe shall be subject to the provisions of Section 10-28-900 though 10-28-995 of the Municipal Code of Chicago and the directions of the Commissioner of Department of Business Affairs and Consumer Protection, the Commissioner of Streets and Sanitation, and the Commissioner of Transportation.

The permit holder agrees to hold the City of Chicago harmless for any damage, relocation or replacement costs associated with damage, relocation or removal of private property caused by the City performing work in the public way.

Authority for the above named privilege is herein given and granted from and after March 1, 2013 through and including December 1, 2013.

Alderman _____

Brendan Reilly 42nd Ward

Office of the City Clerk

O2013-2220

Office of the City Clerk

City Council Document Tracking Sheet

Meeting Date:	3/13/2013
Sponsor(s):	Reilly, Brendan (42)
Type:	Ordinance
Title:	Sidewalk cafe(s) for Starbucks Coffee No. 2545
Committee(s) Assignment:	Committee on Transportation and Public Way

ORDINANCE
STARBUCKS COFFEE #2545
Acct. No. 63414 - 84
Permit No. 1105265

Be It Ordained by the City Council of the City of Chicago:

Permission and authority are hereby given and granted to STARBUCKS COFFEE #2545 upon the terms and subject to the conditions of this ordinance, to maintain and use a portion of the public right of way for a sidewalk cafe adjacent to its premises located at 25 E. Washington St.. Said sidewalk cafe area #1 shall be twenty-one (21) feet in length and fourteen (14) feet in width for a total of two hundred ninety-four (294) square feet and shall allow six (6) feet of clear space from the face of the curb/building line along N. Wabash Ave.. The compensation for said space and the days and hours of operation for the sidewalk cafe shall be as follows:

Monday through Sunday 8:00 a.m. to 9:00 p.m.
Compensation: $1,323.00
SEATING CAPACITY: 18

Sidewalk Cafe Permit and approved plan must be posted at all times.

This grant of privilege #1105265 for a sidewalk cafe shall be subject to the provisions of Section 10-28-900 though 10-28-995 of the Municipal Code of Chicago and the directions of the Commissioner of Department of Business Affairs and Consumer Protection, the Commissioner of Streets and Sanitation, and the Commissioner of Transportation.

The permit holder agrees to hold the City of Chicago harmless for any damage, relocation or replacement costs associated with damage, relocation or removal of private property caused by the City performing work in the public way.

Authority for the above named privilege is herein given and granted from and after March 1, 2013 through and including December 1, 2013.

Alderman _____

Brendan Reilly 42nd Ward

Office of the City Clerk

O2013-2224

Office of the City Clerk

City Council Document Tracking Sheet

Meeting Date:	3/13/2013
Sponsor(s):	Reilly, Brendan (42)
Type:	Ordinance
Title:	Sidewalk cafe(s) for Starbucks Coffee No. 8972
Committee(s) Assignment:	Committee on Transportation and Public Way

ORDINANCE
STARBUCKS COFFEE #8972
Acct. No. 63414 - 105
Permit No. 1105271

Be It Ordained by the City Council of the City of Chicago:

Permission and authority are hereby given and granted to STARBUCKS COFFEE #8972 upon the terms and subject to the conditions of this ordinance, to maintain and use a portion of the public right of way for a sidewalk cafe adjacent to its premises located at 42 E. Chicago Ave.. Said sidewalk cafe area #1 shall be twenty (20) feet in length and twelve (12) feet in width for a total of two hundred forty (240) square feet and shall allow six (6) feet of clear space from the face of the curb/building line along E. Chicago Avenue. The compensation for said space and the days and hours of operation for the sidewalk cafe shall be as follows:

Monday through Friday 8:00 a.m. to 6:00 p.m.
Compensation: $600.00
SEATING CAPACITY: 20

Sidewalk Cafe Permit and approved plan must be posted at all times.

This grant of privilege #1105271 for a sidewalk cafe shall be subject to the provisions of Section 10-28-900 though 10-28-995 of the Municipal Code of Chicago and the directions of the Commissioner of Department of Business Affairs and Consumer Protection, the Commissioner of Streets and Sanitation, and the Commissioner of Transportation.

The permit holder agrees to hold the City of Chicago harmless for any damage, relocation or replacement costs associated with damage, relocation or removal of private property caused by the City performing work in the public way.

Authority for the above named privilege is herein given and granted from and after March 1, 2013 through and including December 1, 2013.

Alderman _____

Brendan Reilly 42nd Ward

Office of the City Clerk

O2013-2229

Office of the City Clerk

City Council Document Tracking Sheet

Meeting Date:	3/13/2013
Sponsor(s):	Reilly, Brendan (42)
Type:	Ordinance
Title:	Sidewalk cafe(s) for Starbucks Coffee No. 10594
Committee(s) Assignment:	Committee on Transportation and Public Way

ORDINANCE
STARBUCKS COFFEE #10594
Acct. No. 63414 - 115
Permit No. 1105267

Be It Ordained by the City Council of the City of Chicago:

Permission and authority are hereby given and granted to STARBUCKS COFFEE #10594 upon the terms and subject to the conditions of this ordinance, to maintain and use a portion of the public right of way for a sidewalk cafe adjacent to its premises located at 39 S. La Salle St.. Said sidewalk cafe area #1 shall be sixty-three (63) feet in length and nine (9) feet in width for a total of five hundred sixty-seven (567) square feet and shall allow six (6) feet of clear space from the face of the curb/building line along W. Monroe. The compensation for said space and the days and hours of operation for the sidewalk cafe shall be as follows:

Sunday through Saturday 8:00 a.m. to 12:00 Midnight
Compensation: $1,020.60
SEATING CAPACITY: 36

Sidewalk Cafe Permit and approved plan must be posted at all times.

This grant of privilege #1105267 for a sidewalk cafe shall be subject to the provisions of Section 10-28-900 though 10-28-995 of the Municipal Code of Chicago and the directions of the Commissioner of Department of Business Affairs and Consumer Protection, the Commissioner of Streets and Sanitation, and the Commissioner of Transportation.

The permit holder agrees to hold the City of Chicago harmless for any damage, relocation or replacement costs associated with damage, relocation or removal of private property caused by the City performing work in the public way.

Authority for the above named privilege is herein given and granted from and after March 1, 2013 through and including December 1, 2013.

Alderman _____

Brendan Reilly 42nd Ward

Office of the City Clerk

O2013-2233

Office of the City Clerk

City Council Document Tracking Sheet

Meeting Date:	3/13/2013
Sponsor(s):	Reilly, Brendan (42)
Type:	Ordinance
Title:	Sidewalk cafe(s) for Starbucks Coffee No. 13710
Committee(s) Assignment:	Committee on Transportation and Public Way

ORDINANCE
STARBUCKS COFFEE #13710
Acct. No. 63414 - 131
Permit No. 1105273

Be It Ordained by the City Council of the City of Chicago:

Permission and authority are hereby given and granted to STARBUCKS COFFEE #13710 upon the terms and subject to the conditions of this ordinance, to maintain and use a portion of the public right of way for a sidewalk cafe adjacent to its premises located at 30 W. Erie St.. Said sidewalk cafe area #1 shall be seventeen point six seven (17.67) feet in length and eight point eight three (8.83) feet in width for a total of one hundred fifty-six point zero three (156.03) square feet and shall allow six (6) feet of clear space from the face of the curb/building line along W. Erie St.. The compensation for said space and the days and hours of operation for the sidewalk cafe shall be as follows:

Sunday through Thursday 8:00 a.m. until 10:00 p.m.
Friday and Saturday 8:00 a.m. until 12:00 Midnight
Compensation: $600.00
SEATING CAPACITY: 8

Sidewalk Cafe Permit and approved plan must be posted at all times.

This grant of privilege #1105273 for a sidewalk cafe shall be subject to the provisions of Section 10-28-900 though 10-28-995 of the Municipal Code of Chicago and the directions of the Commissioner of Department of Business Affairs and Consumer Protection, the Commissioner of Streets and Sanitation, and the Commissioner of Transportation.

The permit holder agrees to hold the City of Chicago harmless for any damage, relocation or replacement costs associated with damage, relocation or removal of private property caused by the City performing work in the public way.

Authority for the above named privilege is herein given and granted from and after March 1, 2013 through and including December 1, 2013.

Alderman _____

Brendan Reilly 42nd Ward

Office of the City Clerk

O2013-2235

Office of the City Clerk

City Council Document Tracking Sheet

Meeting Date:	3/13/2013
Sponsor(s):	Reilly, Brendan (42)
Type:	Ordinance
Title:	Sidewalk cafe(s) for Starbucks Coffee No. 15683
Committee(s) Assignment:	Committee on Transportation and Public Way

ORDINANCE
STARBUCKS COFFEE #15683
Acct. No. 63414 - 147
Permit No. 1105263

Be It Ordained by the City Council of the City of Chicago:

Permission and authority are hereby given and granted to STARBUCKS COFFEE #15683 upon the terms and subject to the conditions of this ordinance, to maintain and use a portion of the public right of way for a sidewalk cafe adjacent to its premises located at 8 N. Michigan Ave.. Said sidewalk cafe area #1 shall be eleven (11) feet in length and seven point six seven (7.67) feet in width, area #2 shall be thirteen (13) feet in length and eight (8) feet in width for a total of one hundred eighty-eight point three seven (188.37) square feet and shall allow six (6) feet of clear space from the face of the curb/building line along N Michigan Ave. The compensation for said space and the days and hours of operation for the sidewalk cafe shall be as follows:

Monday through Saturday 8:00 a.m. until 9:00 p.m.
Sunday 8:00 a.m. until 8:00 p.m.
Compensation: $847.67
SEATING CAPACITY: 10

Sidewalk Cafe Permit and approved plan must be posted at all times.

This grant of privilege #1105263 for a sidewalk cafe shall be subject to the provisions of Section 10-28-900 though 10-28-995 of the Municipal Code of Chicago and the directions of the Commissioner of Department of Business Affairs and Consumer Protection, the Commissioner of Streets and Sanitation, and the Commissioner of Transportation.

The permit holder agrees to hold the City of Chicago harmless for any damage, relocation or replacement costs associated with damage, relocation or removal of private property caused by the City performing work in the public way.

Authority for the above named privilege is herein given and granted from and after March 1, 2013 through and including December 1, 2013.

Alderman _____

Brendan Reilly 42nd Ward

Office of the City Clerk

O2013-2238

Office of the City Clerk

City Council Document Tracking Sheet

Meeting Date:	3/13/2013
Sponsor(s):	Reilly, Brendan (42)
Type:	Ordinance
Title:	Sidewalk cafe(s) for Subway
Committee(s) Assignment:	Committee on Transportation and Public Way

ORDINANCE
SUBWAY
Acct. No. 345040 - 1
Permit No. 1105344

Be It Ordained by the City Council of the City of Chicago:

Permission and authority are hereby given and granted to SUBWAY upon the terms and subject to the conditions of this ordinance, to maintain and use a portion of the public right of way for a sidewalk cafe adjacent to its premises located at 511 N. Mcclurg Ct.. Said sidewalk cafe area #1 shall be twenty-seven point two five (27.25) feet in length and ten point six (10.6) feet in width for a total of two hundred eighty-eight point eight five (288.85) square feet and shall allow six (6) feet of clear space from the face of the curb/building line along N. MCCLURG. The compensation for said space and the days and hours of operation for the sidewalk cafe shall be as follows:

Sunday through Saturday 8:00am until 11:00pm
Compensation: $664.36
SEATING CAPACITY: 26

Sidewalk Cafe Permit and approved plan must be posted at all times.

This grant of privilege #1105344 for a sidewalk cafe shall be subject to the provisions of Section 10-28-900 though 10-28-995 of the Municipal Code of Chicago and the directions of the Commissioner of Department of Business Affairs and Consumer Protection, the Commissioner of Streets and Sanitation, and the Commissioner of Transportation.

The permit holder agrees to hold the City of Chicago harmless for any damage, relocation or replacement costs associated with damage, relocation or removal of private property caused by the City performing work in the public way.

Authority for the above named privilege is herein given and granted from and after March 1, 2013 through and including December 1, 2013.

Alderman _____

Brendan Reilly 42nd Ward

Office of the City Clerk

O2013-2241

Office of the City Clerk

City Council Document Tracking Sheet

Meeting Date:	3/13/2013
Sponsor(s):	Reilly, Brendan (42)
Type:	Ordinance
Title:	Sidewalk cafe(s) for Su Casa
Committee(s) Assignment:	Committee on Transportation and Public Way

ORDINANCE
SU CASA
Acct. No. 220608 - 1
Permit No. 1105185

Be It Ordained by the City Council of the City of Chicago:

Permission and authority are hereby given and granted to SU CASA upon the terms and subject to the conditions of this ordinance, to maintain and use a portion of the public right of way for a sidewalk cafe adjacent to its premises located at 49 E. Ontario St.. Said sidewalk cafe area #1 shall be twenty-five (25) feet in length and four point six seven (4.67) feet in width for a total of one hundred sixteen point seven five (116.75) square feet and shall allow six (6) feet of clear space from the face of the curb/building line along E.ONTARIO ST.. The compensation for said space and the days and hours of operation for the sidewalk cafe shall be as follows:

Monday thru Sunday 11:30 a.m. to 9:00 p.m.
Compensation: $600.00
SEATING CAPACITY: 14

Sidewalk Cafe Permit and approved plan must be posted at all times.

This grant of privilege #1105185 for a sidewalk cafe shall be subject to the provisions of Section 10-28-900 though 10-28-995 of the Municipal Code of Chicago and the directions of the Commissioner of Department of Business Affairs and Consumer Protection, the Commissioner of Streets and Sanitation, and the Commissioner of Transportation.

The permit holder agrees to hold the City of Chicago harmless for any damage, relocation or replacement costs associated with damage, relocation or removal of private property caused by the City performing work in the public way.

Authority for the above named privilege is herein given and granted from and after March 1, 2013 through and including December 1, 2013.

Alderman _____

Brendan Reilly 42nd Ward

Office of the City Clerk

O2013-2245

Office of the City Clerk

City Council Document Tracking Sheet

Meeting Date:	3/13/2013
Sponsor(s):	Reilly, Brendan (42)
Type:	Ordinance
Title:	Sidewalk cafe(s) for Sushi Taiyo/Izakaya Hapa
Committee(s) Assignment:	Committee on Transportation and Public Way

ORDINANCE
SUSHI TAIYO / IZAKAYA HAPA
Acct. No. 297084 - 1
Permit No. 1105300

Be It Ordained by the City Council of the City of Chicago:

Permission and authority are hereby given and granted to SUSHI TAIYO / IZAKAYA HAPA upon the terms and subject to the conditions of this ordinance, to maintain and use a portion of the public right of way for a sidewalk cafe adjacent to its premises located at 58 E. Ontario St.. Said sidewalk cafe area #1 shall be twenty-seven (27) feet in length and seven (7) feet in width for a total of one hundred eighty-nine (189) square feet and shall allow six (6) feet of clear space from the face of the curb/building line along N. Rush Street. The compensation for said space and the days and hours of operation for the sidewalk cafe shall be as follows:

Monday through Saturday 11:00 a.m. until 11:00 p.m. .
Sunday 11:00 a.m. until 10:30 p.m.
Compensation: $600.00
SEATING CAPACITY: 24

Sidewalk Cafe Permit and approved plan must be posted at all times.

This grant of privilege #1105300 for a sidewalk cafe shall be subject to the provisions of Section 10-28-900 though 10-28-995 of the Municipal Code of Chicago and the directions of the Commissioner of Department of Business Affairs and Consumer Protection, the Commissioner of Streets and Sanitation, and the Commissioner of Transportation.

The permit holder agrees to hold the City of Chicago harmless for any damage, relocation or replacement costs associated with damage, relocation or removal of private property caused by the City performing work in the public way.

Authority for the above named privilege is herein given and granted from and after March 1, 2013 through and including December 1, 2013.

Alderman _____

Brendan Reilly 42nd Ward

Office of the City Clerk

O2013-2246

Office of the City Clerk

City Council Document Tracking Sheet

Meeting Date:	3/13/2013
Sponsor(s):	Reilly, Brendan (42)
Type:	Ordinance
Title:	Sidewalk cafe(s) for Table Fifty-Two
Committee(s) Assignment:	Committee on Transportation and Public Way

ORDINANCE
TABLE FIFTY-TWO
Acct. No. 316046 - 2
Permit No. 1105358

Be It Ordained by the City Council of the City of Chicago:

Permission and authority are hereby given and granted to TABLE FIFTY-TWO upon the terms and subject to the conditions of this ordinance, to maintain and use a portion of the public right of way for a sidewalk cafe adjacent to its premises located at 52 W. Elm St.. Said sidewalk cafe area #1 shall be nineteen point nine two (19.92) feet in length and five point one seven (5.17) feet in width for a total of one hundred two point nine nine (102.99) square feet and shall allow six (6) feet of clear space from the face of the curb/building line along W. Elm Street. The compensation for said space and the days and hours of operation for the sidewalk cafe shall be as follows:

Monday through Sunday 10:30 a.m. to 11:00 p.m.
Compensation: $600.00
SEATING CAPACITY: 8

Sidewalk Cafe Permit and approved plan must be posted at all times.

This grant of privilege #1105358 for a sidewalk cafe shall be subject to the provisions of Section 10-28-900 though 10-28-995 of the Municipal Code of Chicago and the directions of the Commissioner of Department of Business Affairs and Consumer Protection, the Commissioner of Streets and Sanitation, and the Commissioner of Transportation.

The permit holder agrees to hold the City of Chicago harmless for any damage, relocation or replacement costs associated with damage, relocation or removal of private property caused by the City performing work in the public way.

Authority for the above named privilege is herein given and granted from and after March 1, 2013 through and including December 1, 2013.

Alderman _____

Brendan Reilly 42nd Ward

Office of the City Clerk

O2013-2247

Office of the City Clerk

City Council Document Tracking Sheet

Meeting Date:	3/13/2013
Sponsor(s):	Reilly, Brendan (42)
Type:	Ordinance
Title:	Sidewalk cafe(s) for TGI Friday's
Committee(s) Assignment:	Committee on Transportation and Public Way

ORDINANCE
TGI FRIDAY'S
Acct. No. 64022 - 1
Permit No. 1105074

Be It Ordained by the City Council of the City of Chicago:

Permission and authority are hereby given and granted to TGI FRIDAY'S upon the terms and subject to the conditions of this ordinance, to maintain and use a portion of the public right of way for a sidewalk cafe adjacent to its premises located at 153 E. Erie St.. Said sidewalk cafe area #1 shall be fifty-five point three five (55.35) feet in length and thirteen point four two (13.42) feet in width for a total of seven hundred forty-two point eight (742.8) square feet and shall allow six (6) feet of clear space from the face of the curb/building line along E.ERIE. The compensation for said space and the days and hours of operation for the sidewalk cafe shall be as follows:

Monday through Friday 10:00 a.m. until 12:00 Midnight Saturday and Sunday 8:00 a.m. until 12:00 Midnight
Compensation: $1,708.43
SEATING CAPACITY: 60

Sidewalk Cafe Permit and approved plan must be posted at all times.

This grant of privilege #1105074 for a sidewalk cafe shall be subject to the provisions of Section 10-28-900 though 10-28-995 of the Municipal Code of Chicago and the directions of the Commissioner of Department of Business Affairs and Consumer Protection, the Commissioner of Streets and Sanitation, and the Commissioner of Transportation.

The permit holder agrees to hold the City of Chicago harmless for any damage, relocation or replacement costs associated with damage, relocation or removal of private property caused by the City performing work in the public way.

Authority for the above named privilege is herein given and granted from and after March 1, 2013 through and including December 1, 2013.

Alderman _____

Brendan Reilly 42nd Ward

Office of the City Clerk

O2013-2248

Office of the City Clerk

City Council Document Tracking Sheet

Meeting Date:	3/13/2013
Sponsor(s):	Reilly, Brendan (42)
Type:	Ordinance
Title:	Sidewalk cafe(s) for Tiparos Thai Restaurant, Inc.
Committee(s) Assignment:	Committee on Transportation and Public Way

ORDINANCE
TIPAROS THAI RESTAURANT , INC.
Acct. No. 15950 - 1
Permit No. 1105067

Be It Ordained by the City Council of the City of Chicago:

Permission and authority are hereby given and granted to TIPAROS THAI RESTAURANT , INC. upon the terms and subject to the conditions of this ordinance, to maintain and use a portion of the public right of way for a sidewalk cafe adjacent to its premises located at 1540 N. Clark St.. Said sidewalk cafe area #1 shall be twenty-five (25) feet in length and nine point five eight (9.58) feet in width for a total of two hundred thirty-nine point five (239.5) square feet and shall allow six (6) feet of clear space from the face of the curb/building line along N. Clark Street. The compensation for said space and the days and hours of operation for the sidewalk cafe shall be as follows:

Sunday thru Thursday 11:00 a.m. to 10:00 p.m. Friday & Saturday 11:00 a.m. to 11:00 p.m.
Compensation: $600.00
SEATING CAPACITY: 24

Sidewalk Cafe Permit and approved plan must be posted at all times.

This grant of privilege #1105067 for a sidewalk cafe shall be subject to the provisions of Section 10-28-900 though 10-28-995 of the Municipal Code of Chicago and the directions of the Commissioner of Department of Business Affairs and Consumer Protection, the Commissioner of Streets and Sanitation, and the Commissioner of Transportation.

The permit holder agrees to hold the City of Chicago harmless for any damage, relocation or replacement costs associated with damage, relocation or removal of private property caused by the City performing work in the public way.

Authority for the above named privilege is herein given and granted from and after March 1, 2013 through and including December 1, 2013.

Alderman _____

Brendan Reilly 42nd Ward

Office of the City Clerk

O2013-2249

Office of the City Clerk

City Council Document Tracking Sheet

Meeting Date:	3/13/2013
Sponsor(s):	Reilly, Brendan (42)
Type:	Ordinance
Title:	Sidewalk cafe(s) for Toni Patisserie
Committee(s) Assignment:	Committee on Transportation and Public Way

ORDINANCE
TONI PATISSERIE
Acct. No. 364791 - 1
Permit No. 1105207

Be It Ordained by the City Council of the City of Chicago:

Permission and authority are hereby given and granted to TONI PATISSERIE upon the terms and subject to the conditions of this ordinance, to maintain and use a portion of the public right of way for a sidewalk cafe adjacent to its premises located at 65 E. Washington St.. Said sidewalk cafe area #1 shall be twelve point six seven (12.67) feet in length and five point three three (5.33) feet in width for a total of sixty-seven point five three (67.53) square feet and shall allow six (6) feet of clear space from the face of the curb/building line along E. Washington. The compensation for said space and the days and hours of operation for the sidewalk cafe shall be as follows:

Monday to Saturday 8:00 a.m. - 11:00 p.m. Sunday 8:00 a.m. - 8:00 p.m.
Compensation: $600.00
SEATING CAPACITY: 6

Sidewalk Cafe Permit and approved plan must be posted at all times.

This grant of privilege #1105207 for a sidewalk cafe shall be subject to the provisions of Section 10-28-900 though 10-28-995 of the Municipal Code of Chicago and the directions of the Commissioner of Department of Business Affairs and Consumer Protection, the Commissioner of Streets and Sanitation, and the Commissioner of Transportation.

The permit holder agrees to hold the City of Chicago harmless for any damage, relocation or replacement costs associated with damage, relocation or removal of private property caused by the City performing work in the public way.

Authority for the above named privilege is herein given and granted from and after March 1, 2013 through and including December 1, 2013.

Alderman _____

Brendan Reilly 42nd Ward

Office of the City Clerk

O2013-2250

Office of the City Clerk

City Council Document Tracking Sheet

Meeting Date:	3/13/2013
Sponsor(s):	Reilly, Brendan (42)
Type:	Ordinance
Title:	Sidewalk cafe(s) for Trattoria Isabella
Committee(s) Assignment:	Committee on Transportation and Public Way

ORDINANCE
TRATTORIA ISABELLA
Acct. No. 320408 - 1
Permit No. 1105060

Be It Ordained by the City Council of the City of Chicago:

Permission and authority are hereby given and granted to TRATTORIA ISABELLA upon the terms and subject to the conditions of this ordinance, to maintain and use a portion of the public right of way for a sidewalk cafe adjacent to its premises located at 217 N. Jefferson St.. Said sidewalk cafe area #1 shall be twenty-one point six seven (21.67) feet in length and ten (10) feet in width, area #2 shall be sixteen (16) feet in length and ten (10) feet in width, area #3 shall be thirty-five point six seven (35.67) feet in length and ten (10) feet in width for a total of seven hundred thirty-three point four (733.4) square feet and shall allow six (6) feet of clear space from the face of the curb/building line along N Jefferson St. The compensation for said space and the days and hours of operation for the sidewalk cafe shall be as follows:

Monday through Sunday 10:00 a.m. until 10:00 p.m.
Compensation: $806.74
SEATING CAPACITY: 116

Sidewalk Cafe Permit and approved plan must be posted at all times.

This grant of privilege #1105060 for a sidewalk cafe shall be subject to the provisions of Section 10-28-900 though 10-28-995 of the Municipal Code of Chicago and the directions of the Commissioner of Department of Business Affairs and Consumer Protection, the Commissioner of Streets and Sanitation, and the Commissioner of Transportation.

The permit holder agrees to hold the City of Chicago harmless for any damage, relocation or replacement costs associated with damage, relocation or removal of private property caused by the City performing work in the public way.

Authority for the above named privilege is herein given and granted from and after March 1, 2013 through and including December 1, 2013.

Alderman _____

Brendan Reilly 42nd Ward

Office of the City Clerk

O2013-2251

Office of the City Clerk

City Council Document Tracking Sheet

Meeting Date:	3/13/2013
Sponsor(s):	Reilly, Brendan (42)
Type:	Ordinance
Title:	Sidewalk cafe(s) for UB Dogs
Committee(s) Assignment:	Committee on Transportation and Public Way

ORDINANCE
UB DOGS
Acct. No. 359169 - 1
Permit No. 1105345

Be It Ordained by the City Council of the City of Chicago:

Permission and authority are hereby given and granted to UB DOGS upon the terms and subject to the conditions of this ordinance, to maintain and use a portion of the public right of way for a sidewalk cafe adjacent to its premises located at 185 N. Franklin St.. Said sidewalk cafe area #1 shall be thirty (30) feet in length and three point six seven (3.67) feet in width for a total of one hundred ten point one (110.1) square feet and shall allow six (6) feet of clear space from the face of the curb/building line along N Franklin St. The compensation for said space and the days and hours of operation for the sidewalk cafe shall be as follows:

Monday through Friday 9:00 a.m. until 6:00 p.m.
Compensation: $600.00
SEATING CAPACITY: 10

Sidewalk Cafe Permit and approved plan must be posted at all times.

This grant of privilege #1105345 for a sidewalk cafe shall be subject to the provisions of Section 10-28-900 though 10-28-995 of the Municipal Code of Chicago and the directions of the Commissioner of Department of Business Affairs and Consumer Protection, the Commissioner of Streets and Sanitation, and the Commissioner of Transportation.

The permit holder agrees to hold the City of Chicago harmless for any damage, relocation or replacement costs associated with damage, relocation or removal of private property caused by the City performing work in the public way.

Authority for the above named privilege is herein given and granted from and after March 1, 2013 through and including December 1, 2013.

Alderman _____

Brendan Reilly 42nd Ward

Office of the City Clerk

O2013-2255

Office of the City Clerk

City Council Document Tracking Sheet

Meeting Date:	3/13/2013
Sponsor(s):	Reilly, Brendan (42)
Type:	Ordinance
Title:	Sidewalk cafe(s) for Underground Wonder Bar
Committee(s) Assignment:	Committee on Transportation and Public Way

ORDINANCE
UNDERGROUND WONDER BAR
Acct. No. 15252 - 1
Permit No. 1105097

Be It Ordained by the City Council of the City of Chicago:

Permission and authority are hereby given and granted to UNDERGROUND WONDER BAR upon the terms and subject to the conditions of this ordinance, to maintain and use a portion of the public right of way for a sidewalk cafe adjacent to its premises located at 710 N. Clark St.. Said sidewalk cafe area #1 shall be twenty (20) feet in length and eight (8) feet in width for a total of one hundred sixty (160) square feet and shall allow six (6) feet of clear space from the face of the curb/building line along N.CLARK. The compensation for said space and the days and hours of operation for the sidewalk cafe shall be as follows:

Monday through Sunday 8:00 a.m. to 12:00 midnight
Compensation: $600.00
SEATING CAPACITY: 22

Sidewalk Cafe Permit and approved plan must be posted at all times.

This grant of privilege #1105097 for a sidewalk cafe shall be subject to the provisions of Section 10-28-900 though 10-28-995 of the Municipal Code of Chicago and the directions of the Commissioner of Department of Business Affairs and Consumer Protection, the Commissioner of Streets and Sanitation, and the Commissioner of Transportation.

The permit holder agrees to hold the City of Chicago harmless for any damage, relocation or replacement costs associated with damage, relocation or removal of private property caused by the City performing work in the public way.

Authority for the above named privilege is herein given and granted from and after March 1, 2013 through and including December 1, 2013.

Alderman _____

Brendan Reilly 42nd Ward

Office of the City Clerk

O2013-2257

Office of the City Clerk

City Council Document Tracking Sheet

Meeting Date:	3/13/2013
Sponsor(s):	Reilly, Brendan (42)
Type:	Ordinance
Title:	Sidewalk cafe(s) for West Egg Cafe
Committee(s) Assignment:	Committee on Transportation and Public Way

ORDINANCE
WEST EGG CAFE
Acct. No. 85857 - 2
Permit No. 1105368

Be It Ordained by the City Council of the City of Chicago:

Permission and authority are hereby given and granted to WEST EGG CAFE upon the terms and subject to the conditions of this ordinance, to maintain and use a portion of the public right of way for a sidewalk cafe adjacent to its premises located at 620 N. Fairbanks Ct.. Said sidewalk cafe area #1 shall be eighteen (18) feet in length and fourteen (14) feet in width for a total of two hundred fifty-two (252) square feet and shall allow six (6) feet of clear space from the face of the curb/building line along E.ONTARIO. The compensation for said space and the days and hours of operation for the sidewalk cafe shall be as follows:

Monday thru Sunday 8:00 a.m.to 3:00 p.m.
Compensation: $600.00
SEATING CAPACITY: 20

Sidewalk Cafe Permit and approved plan must be posted at all times.

This grant of privilege #1105368 for a sidewalk cafe shall be subject to the provisions of Section 10-28-900 though 10-28-995 of the Municipal Code of Chicago and the directions of the Commissioner of Department of Business Affairs and Consumer Protection, the Commissioner of Streets and Sanitation, and the Commissioner of Transportation.

The permit holder agrees to hold the City of Chicago harmless for any damage, relocation or replacement costs associated with damage, relocation or removal of private property caused by the City performing work in the public way.

Authority for the above named privilege is herein given and granted from and after March 1, 2013 through and including December 1, 2013.

Alderman _____

Brendan Reilly 42nd Ward

Office of the City Clerk

O2013-2259

Office of the City Clerk

City Council Document Tracking Sheet

Meeting Date:	3/13/2013
Sponsor(s):	Reilly, Brendan (42)
Type:	Ordinance
Title:	Sidewalk cafe(s) for Xando Coffee & Bar/Cosi Sandwich Bar
Committee(s) Assignment:	Committee on Transportation and Public Way

ORDINANCE
XANDO COFFEE & BAR / COSI SANDWICH BAR
Acct. No. 66022 - 3
Permit No. 1105002

Be It Ordained by the City Council of the City of Chicago:

Permission and authority are hereby given and granted to XANDO COFFEE & BAR / COSI SANDWICH BAR upon the terms and subject to the conditions of this ordinance, to maintain and use a portion of the public right of way for a sidewalk cafe adjacent to its premises located at 116 S. Michigan Ave.. Said sidewalk cafe area #1 shall be twenty-six point four two (26.42) feet in length and twelve point four two (12.42) feet in width for a total of three hundred twenty-eight point one four (328.14) square feet and shall allow six (6) feet of clear space from the face of the curb/building line along S. Michigan Avenue. The compensation for said space and the days and hours of operation for the sidewalk cafe shall be as follows:

Sunday through Saturday 8:00 a.m. to 9:00 p.m.
Compensation: $1,476.61
SEATING CAPACITY: 27

Sidewalk Cafe Permit and approved plan must be posted at all times.

This grant of privilege #1105002 for a sidewalk cafe shall be subject to the provisions of Section 10-28-900 though 10-28-995 of the Municipal Code of Chicago and the directions of the Commissioner of Department of Business Affairs and Consumer Protection, the Commissioner of Streets and Sanitation, and the Commissioner of Transportation.

The permit holder agrees to hold the City of Chicago harmless for any damage, relocation or replacement costs associated with damage, relocation or removal of private property caused by the City performing work in the public way.

Authority for the above named privilege is herein given and granted from and after March 1, 2013 through and including December 1, 2013.

Alderman _____

Brendan Reilly. 42nd Ward

Office of the City Clerk

O2013-2262

Office of the City Clerk

City Council Document Tracking Sheet

Meeting Date:	3/13/2013
Sponsor(s):	Reilly, Brendan (42)
Type:	Ordinance
Title:	Sidewalk cafe(s) for Zenba Mexican Grill
Committee(s) Assignment:	Committee on Transportation and Public Way

ORDINANCE
ZENBA MEXICAN GRILL
Acct. No. 337761 - 1
Permit No. 1105061

Be It Ordained by the City Council of the City of Chicago:

Permission and authority are hereby given and granted to ZENBA MEXICAN GRILL upon the terms and subject to the conditions of this ordinance, to maintain and use a portion of the public right of way for a sidewalk cafe adjacent to its premises located at 605 W. Lake St.. Said sidewalk cafe area #1 shall be thirty-eight point eight seven (38.87) feet in length and eight point nine two (8.92) feet in width, area #2 shall be thirteen point zero seven (13.07) feet in length and nine point four two (9.42) feet in width for a total of four hundred sixty-nine point eight four (469.84) square feet and shall allow six (6) feet of clear space from the face of the curb/building line along Lake St. The compensation for said space and the days and hours of operation for the sidewalk cafe shall be as follows:

Monday through Sunday 8:00 a.m. until 10:00 p.m.
Compensation: $600.00
SEATING CAPACITY: 34

Sidewalk Cafe Permit and approved plan must be posted at all times.

This grant of privilege #1105061 for a sidewalk cafe shall be subject to the provisions of Section 10-28-900 though 10-28-995 of the Municipal Code of Chicago and the directions of the Commissioner of Department of Business Affairs and Consumer Protection, the Commissioner of Streets and Sanitation, and the Commissioner of Transportation.

The permit holder agrees to hold the City of Chicago harmless for any damage, relocation or replacement costs associated with damage, relocation or removal of private property caused by the City performing work in the public way.

Authority for the above named privilege is herein given and granted from and after March 1, 2013 through and including December 1, 2013.

Alderman _____

Brendan Reilly 42nd Ward

Office of the City Clerk

O2013-2264

Office of the City Clerk

City Council Document Tracking Sheet

Meeting Date:	3/13/2013
Sponsor(s):	Reilly, Brendan (42)
Type:	Ordinance
Title:	Sidewalk cafe(s) for 312 Chicago
Committee(s) Assignment:	Committee on Transportation and Public Way

ORDINANCE
312 CHICAGO
Acct. No. 314818 - 2
Permit No. 1105188

Be It Ordained by the City Council of the City of Chicago:

Permission and authority are hereby given and granted to 312 CHICAGO upon the terms and subject to the conditions of this ordinance, to maintain and use a portion of the public right of way for a sidewalk cafe adjacent to its premises located at 136 N. La Salle St.. Said sidewalk cafe area #1 shall be forty-two (42) feet in length and ten (10) feet in width for a total of four hundred twenty (420) square feet and shall allow six (6) feet of clear space from the face of the curb/building line along N. La Salle St.. The compensation for said space and the days and hours of operation for the sidewalk cafe shall be as follows:

Monday through Friday 11:00 a.m. to 11:00 p.m. Saturday 4:00 p.m. to 11:00 p.m.
Sunday 11:00 a.m. to 10:00 p.m.
Compensation: $1,890.00
SEATING CAPACITY: 20

Sidewalk Cafe Permit and approved plan must be posted at all times.

This grant of privilege #1105188 for a sidewalk cafe shall be subject to the provisions of Section 10-28-900 though 10-28-995 of the Municipal Code of Chicago and the directions of the Commissioner of Department of Business Affairs and Consumer Protection, the Commissioner of Streets and Sanitation, and the Commissioner of Transportation.

The permit holder agrees to hold the City of Chicago harmless for any damage, relocation or replacement costs associated with damage, relocation or removal of private property caused by the City performing work in the public way.

Authority for the above named privilege is herein given and granted from and after March 1, 2013 through and including December 1, 2013.

Alderman _____

Brendan Reilly 42nd Ward

Office of the City Clerk

O2013-2266

Office of the City Clerk

City Council Document Tracking Sheet

Meeting Date:	3/13/2013
Sponsor(s):	Reilly, Brendan (42)
Type:	Ordinance
Title:	Sidewalk cafe(s) for 437 Rush
Committee(s) Assignment:	Committee on Transportation and Public Way

ORDINANCE
437 RUSH
Acct. No. 85155 - 1
Permit No. 1105019

Be It Ordained by the City Council of the City of Chicago:

Permission and authority are hereby given and granted to 437 RUSH upon the terms and subject to the conditions of this ordinance, to maintain and use a portion of the public right of way for a sidewalk cafe adjacent to its premises located at 437 N. Rush St.. Said sidewalk cafe area #1 shall be eighty-eight (88) feet in length and seven point five (7.5) feet in width for a total of six hundred sixty (660) square feet and shall allow six (6) feet of clear space from the face of the curb/building line along N. Rush Street. The compensation for said space and the days and hours of operation for the sidewalk cafe shall be as follows:

Monday through Sunday 8:00 a.m. to 11:00 p.m.
Compensation: $1,518.00
SEATING CAPACITY: 48

Sidewalk Cafe Permit and approved plan must be posted at all times.

This grant of privilege #1105019 for a sidewalk cafe shall be subject to the provisions of Section 10-28-900 though 10-28-995 of the Municipal Code of Chicago and the directions of the Commissioner of Department of Business Affairs and Consumer Protection, the Commissioner of Streets and Sanitation, and the Commissioner of Transportation.

The permit holder agrees to hold the City of Chicago harmless for any damage, relocation or replacement costs associated with damage, relocation or removal of private property caused by the City performing work in the public way.

Authority for the above named privilege is herein given and granted from and after March 1, 2013 through and including December 1, 2013.

Alderman _____

Brendan Reilly 42nd Ward

Office of the City Clerk

O2013-2343

Office of the City Clerk

City Council Document Tracking Sheet

Meeting Date:	3/13/2013
Sponsor(s):	Reilly, Brendan (42)
Type:	Ordinance
Title:	Sidewalk cafe(s) for Argo Tea - 16 W Randolph St
Committee(s) Assignment:	Committee on Transportation and Public Way

ORDINANCE
ARGO TEA
Acct. No. 290070 - 1
Permit No. 1105339

Be It Ordained by the City Council of the City of Chicago:

Permission and authority are hereby given and granted to ARGO TEA upon the terms and subject to the conditions of this ordinance, to maintain and use a portion of the public right of way for a sidewalk cafe adjacent to its premises located at 16 W. Randolph St.. Said sidewalk cafe area #1 shall be forty-five (45) feet in length and seven point five eight (7.58) feet in width for a total of three hundred forty-one point one (341.1) square feet and shall allow six (6) feet of clear space from the face of the curb/building line along W. Randolph Street. The compensation for said space and the days and hours of operation for the sidewalk cafe shall be as follows:

Monday through Sunday 8:00 a.m. to 11:00 p.m.
Compensation: $1,534.95
SEATING CAPACITY: 22

Sidewalk Cafe Permit and approved plan must be posted at all times.

This grant of privilege #1105339 for a sidewalk cafe shall be subject to the provisions of Section 10-28-900 though 10-28-995 of the Municipal Code of Chicago and the directions of the Commissioner of Department of Business Affairs and Consumer Protection, the Commissioner of Streets and Sanitation, and the Commissioner of Transportation.

The permit holder agrees to hold the City of Chicago harmless for any damage, relocation or replacement costs associated with damage, relocation or removal of private property caused by the City performing work in the public way.

Authority for the above named privilege is herein given and granted from and after March 1, 2013 through and including December 1, 2013.

Alderman _____

Brendan Reilly 42nd Ward

Office of the City Clerk

O2013-2197

Office of the City Clerk

City Council Document Tracking Sheet

Meeting Date:	3/13/2013
Sponsor(s):	Smith, Michele (43)
Type:	Ordinance
Title:	Sidewalk cafe(s) for Adobo Grill
Committee(s) Assignment:	Committee on Transportation and Public Way

ORDINANCE
ADOBO GRILL
Acct. No. 23340 - 1
Permit No. 1104895

Be It Ordained by the City Council of the City of Chicago:

Permission and authority are hereby given and granted to ADOBO GRILL upon the terms and subject to the conditions of this ordinance, to maintain and use a portion of the public right of way for a sidewalk cafe adjacent to its premises located at 1610 N. Wells St.. Said sidewalk cafe area #1 shall be eight point five (8.5) feet in length and eight point five (8.5) feet in width, area #2 shall be eighteen point three three (18.33) feet in length and eight point zero eight (8.08) feet in width for a total of two hundred twenty point three six (220.36) square feet and shall allow six (6) feet of clear space from the face of the curb/building line along N. Wells Street. The compensation for said space and the days and hours of operation for the sidewalk cafe shall be as follows:

Monday thru Friday 5:00 p.m. to 11:00 p.m.Saturday & Sunday 11:00 a.m. to 11:00 p.m.
Compensation: $600.00
SEATING CAPACITY: 22

Sidewalk Cafe Permit and approved plan must be posted at all times.

This grant of privilege #1104895 for a sidewalk cafe shall be subject to the provisions of Section 10-28-900 though 10-28-995 of the Municipal Code of Chicago and the directions of the Commissioner of Department of Business Affairs and Consumer Protection, the Commissioner of Streets and Sanitation, and the Commissioner of Transportation.

The permit holder agrees to hold the City of Chicago harmless for any damage, relocation or replacement costs associated with damage, relocation or removal of private property caused by the City performing work in the public way.

Authority for the above named privilege is herein given and granted from and after March 1, 2013 through and including December 1, 2013.

Alderman 

Michele Smith 43rd Ward

Office of the City Clerk

O2013-2200

Office of the City Clerk

City Council Document Tracking Sheet

Meeting Date:	3/13/2013
Sponsor(s):	Smith, Michele (43)
Type:	Ordinance
Title:	Sidewalk cafe(s) for Athenian Room Restaurant
Committee(s) Assignment:	Committee on Transportation and Public Way

ORDINANCE
ATHENIAN ROOM RESTAURANT
Acct. No. 3044 - 1
Permit No. 1105186

Be It Ordained by the City Council of the City of Chicago:

Permission and authority are hereby given and granted to ATHENIAN ROOM RESTAURANT upon the terms and subject to the conditions of this ordinance, to maintain and use a portion of the public right of way for a sidewalk cafe adjacent to its premises located at 807 W. Webster Ave.. Said sidewalk cafe area #1 shall be fifty point eight three (50.83) feet in length and five point six seven (5.67) feet in width for a total of two hundred eighty-eight point two one (288.21) square feet and shall allow six (6) feet of clear space from the face of the curb/building line along W. Webster Avenue. The compensation for said space and the days and hours of operation for the sidewalk cafe shall be as follows:

Monday through Saturday 11:30 a.m.to 10:30 p.m.Sunday 12:00 noon to 9:30 p.m.
Compensation: $600.00
SEATING CAPACITY: 24

Sidewalk Cafe Permit and approved plan must be posted at all times.

This grant of privilege #1105186 for a sidewalk cafe shall be subject to the provisions of Section 10-28-900 though 10-28-995 of the Municipal Code of Chicago and the directions of the Commissioner of Department of Business Affairs and Consumer Protection, the Commissioner of Streets and Sanitation, and the Commissioner of Transportation.

The permit holder agrees to hold the City of Chicago harmless for any damage, relocation or replacement costs associated with damage, relocation or removal of private property caused by the City performing work in the public way.

Authority for the above named privilege is herein given and granted from and after March 1, 2013 through and including December 1, 2013.

Alderman _____

Michele Smith 43rd Ward

Office of the City Clerk

O2013-2208

Office of the City Clerk

City Council Document Tracking Sheet

Meeting Date:	3/13/2013
Sponsor(s):	Smith, Michele (43)
Type:	Ordinance
Title:	Sidewalk cafe(s) for Caribou Coffee
Committee(s) Assignment:	Committee on Transportation and Public Way

ORDINANCE
CARIBOU COFFEE
Acct. No. 17658 - 4
Permit No. 1105356

Be It Ordained by the City Council of the City of Chicago:

Permission and authority are hereby given and granted to CARIBOU COFFEE upon the terms and subject to the conditions of this ordinance, to maintain and use a portion of the public right of way for a sidewalk cafe adjacent to its premises located at 2453 N. Clark St.. Said sidewalk cafe area #1 shall be thirty-two (32) feet in length and five point four two (5.42) feet in width for a total of one hundred seventy-three point four four (173.44) square feet and shall allow six (6) feet of clear space from the face of the curb/building line along W. Arlington Place. The compensation for said space and the days and hours of operation for the sidewalk cafe shall be as follows:


Monday through Sunday 8:00 a.m. to 10:00 p.m.
Compensation: $600.00
SEATING CAPACITY: 20

Sidewalk Cafe Permit and approved plan must be posted at all times.

This grant of privilege #1105356 for a sidewalk cafe shall be subject to the provisions of Section 10-28-900 though 10-28-995 of the Municipal Code of Chicago and the directions of the Commissioner of Department of Business Affairs and Consumer Protection, the Commissioner of Streets and Sanitation, and the Commissioner of Transportation.

The permit holder agrees to hold the City of Chicago harmless for any damage, relocation or replacement costs associated with damage, relocation or removal of private property caused by the City performing work in the public way.

Authority for the above named privilege is herein given and granted from and after March 1, 2013 through and including December 1, 2013.

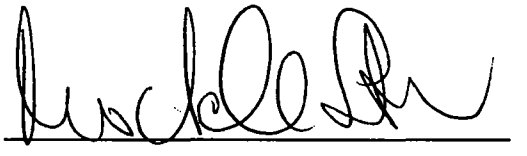Alderman 

Michele Smith 43rd Ward

Office of the City Clerk

O2013-2210

Office of the City Clerk

City Council Document Tracking Sheet

Meeting Date:	3/13/2013
Sponsor(s):	Smith, Michele (43)
Type:	Ordinance
Title:	Sidewalk cafe(s) for Chez Moi
Committee(s) Assignment:	Committee on Transportation and Public Way

ORDINANCE
CHEZ MOI
Acct. No. 183 - 1
Permit No. 1105121

Be It Ordained by the City Council of the City of Chicago:

Permission and authority are hereby given and granted to CHEZ MOI upon the terms and subject to the conditions of this ordinance, to maintain and use a portion of the public right of way for a sidewalk cafe adjacent to its premises located at 2100 N. Halsted St.. Said sidewalk cafe area #1 shall be thirty-one point five (31.5) feet in length and seven (7) feet in width, area #2 shall be eighteen (18) feet in length and seven (7) feet in width, area #3 shall be thirty (30) feet in length and seven (7) feet in width for a total of five hundred fifty-six point five (556.5) square feet and shall allow six (6) feet of clear space from the face of the curb/building line along W. DICKENS. The compensation for said space and the days and hours of operation for the sidewalk cafe shall be as follows:

Sunday through Thursday 9:30 a.m. to 10:00 p.m. Friday and Saturday 9:30 a.m. to 11:00 p.m.
Compensation: $612.15
SEATING CAPACITY: 35

Sidewalk Cafe Permit and approved plan must be posted at all times.

This grant of privilege #1105121 for a sidewalk cafe shall be subject to the provisions of Section 10-28-900 though 10-28-995 of the Municipal Code of Chicago and the directions of the Commissioner of Department of Business Affairs and Consumer Protection, the Commissioner of Streets and Sanitation, and the Commissioner of Transportation.

The permit holder agrees to hold the City of Chicago harmless for any damage, relocation or replacement costs associated with damage, relocation or removal of private property caused by the City performing work in the public way.

Authority for the above named privilege is herein given and granted from and after March 1, 2013 through and including December 1, 2013.

Alderman _____

Michele Smith 43rd Ward

Office of the City Clerk

O2013-2218

Office of the City Clerk

City Council Document Tracking Sheet

Meeting Date:	3/13/2013
Sponsor(s):	Smith, Michele (43)
Type:	Ordinance
Title:	Sidewalk cafe(s) for Cosi
Committee(s) Assignment:	Committee on Transportation and Public Way

ORDINANCE
COSI
Acct. No. 66022 - 18
Permit No. 1105117

Be It Ordained by the City Council of the City of Chicago:

Permission and authority are hereby given and granted to COSI upon the terms and subject to the conditions of this ordinance, to maintain and use a portion of the public right of way for a sidewalk cafe adjacent to its premises located at 2200 N. Clark St.. Said sidewalk cafe area #1 shall be forty-two point three three (42.33) feet in length and nine point three three (9.33) feet in width for a total of three hundred ninety-four point nine four (394.94) square feet and shall allow six (6) feet of clear space from the face of the curb/building line along N. Webster. The compensation for said space and the days and hours of operation for the sidewalk cafe shall be as follows:

Sunday through Thursday 8:00am until 10:00pm Friday & Saturday 8:00am until 11:00pm
Compensation: $710.89
SEATING CAPACITY: 21

Sidewalk Cafe Permit and approved plan must be posted at all times.

This grant of privilege #1105117 for a sidewalk cafe shall be subject to the provisions of Section 10-28-900 though 10-28-995 of the Municipal Code of Chicago and the directions of the Commissioner of Department of Business Affairs and Consumer Protection, the Commissioner of Streets and Sanitation, and the Commissioner of Transportation.

The permit holder agrees to hold the City of Chicago harmless for any damage, relocation or replacement costs associated with damage, relocation or removal of private property caused by the City performing work in the public way.

Authority for the above named privilege is herein given and granted from and after March 1, 2013 through and including December 1, 2013.

Alderman _____

Michele Smith 43rd Ward

Office of the City Clerk

O2013-2221

Office of the City Clerk

City Council Document Tracking Sheet

Meeting Date:	3/13/2013
Sponsor(s):	Smith, Michele (43)
Type:	Ordinance
Title:	Sidewalk cafe(s) for Crossroads Public House
Committee(s) Assignment:	Committee on Transportation and Public Way

ORDINANCE
CROSSROADS PUBLIC HOUSE
Acct. No. 201842 - 1
Permit No. 1105280

Be It Ordained by the City Council of the City of Chicago:

Permission and authority are hereby given and granted to CROSSROADS PUBLIC HOUSE upon the terms and subject to the conditions of this ordinance, to maintain and use a portion of the public right of way for a sidewalk cafe adjacent to its premises located at 2630 N. Clark St.. Said sidewalk cafe area #1 shall be forty-nine point seven five (49.75) feet in length and four (4) feet in width for a total of one hundred ninety-nine (199) square feet and shall allow six (6) feet of clear space from the face of the curb/building line along Clark St. The compensation for said space and the days and hours of operation for the sidewalk cafe shall be as follows:

Sunday through Thursday 10:00 a.m. until 10:00 p.m.
Friday and Saturday 10:00 a.m. until 11:00 p.m.
Compensation: $600.00
SEATING CAPACITY: 32

Sidewalk Cafe Permit and approved plan must be posted at all times.

This grant of privilege #1105280 for a sidewalk cafe shall be subject to the provisions of Section 10-28-900 though 10-28-995 of the Municipal Code of Chicago and the directions of the Commissioner of Department of Business Affairs and Consumer Protection, the Commissioner of Streets and Sanitation, and the Commissioner of Transportation.

The permit holder agrees to hold the City of Chicago harmless for any damage, relocation or replacement costs associated with damage, relocation or removal of private property caused by the City performing work in the public way.

Authority for the above named privilege is herein given and granted from and after March 1, 2013 through and including December 1, 2013.

Alderman _____

Michele Smith 43rd Ward

Office of the City Clerk

O2013-2222

Office of the City Clerk

City Council Document Tracking Sheet

Meeting Date:	3/13/2013
Sponsor(s):	Smith, Michele (43)
Type:	Ordinance
Title:	Sidewalk cafe(s) for Davids Tea
Committee(s) Assignment:	Committee on Transportation and Public Way

ORDINANCE
DAVIDS TEA
Acct. No. 375708 - 1
Permit No. 1104892

Be It Ordained by the City Council of the City of Chicago:

Permission and authority are hereby given and granted to DAVIDS TEA upon the terms and subject to the conditions of this ordinance, to maintain and use a portion of the public right of way for a sidewalk cafe adjacent to its premises located at 924 W. Armitage Ave.. Said sidewalk cafe area #1 shall be eight point five eight (8.58) feet in length and twelve point two five (12.25) feet in width for a total of one hundred five point one one (105.11) square feet and shall allow six (6) feet of clear space from the face of the curb/building line along W. Armitage Avenue. The compensation for said space and the days and hours of operation for the sidewalk cafe shall be as follows:


Sunday through Thursday 9:00 a.m. to 9:00 p.m. Friday and Saturday 9:00 a.m. to 10:00 p.m.
Compensation: $600.00
SEATING CAPACITY: 9

Sidewalk Cafe Permit and approved plan must be posted at all times.

This grant of privilege #1104892 for a sidewalk cafe shall be subject to the provisions of Section 10-28-900 though 10-28-995 of the Municipal Code of Chicago and the directions of the Commissioner of Department of Business Affairs and Consumer Protection, the Commissioner of Streets and Sanitation, and the Commissioner of Transportation.

The permit holder agrees to hold the City of Chicago harmless for any damage, relocation or replacement costs associated with damage, relocation or removal of private property caused by the City performing work in the public way.

Authority for the above named privilege is herein given and granted from and after March 1, 2013 through and including December 1, 2013.

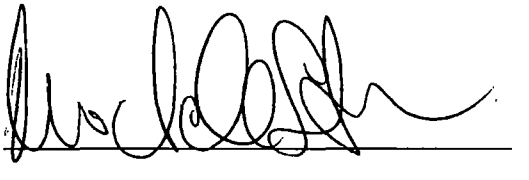Alderman 

Michele Smith 43rd Ward

Office of the City Clerk

O2013-2228

Office of the City Clerk

City Council Document Tracking Sheet

Meeting Date:	3/13/2013
Sponsor(s):	Smith, Michele (43)
Type:	Ordinance
Title:	Sidewalk cafe(s) for Delightful Pastries
Committee(s) Assignment:	Committee on Transportation and Public Way

ORDINANCE
DELIGHTFUL PASTRIES
Acct. No. 346332 - 1
Permit No. 1105000

Be It Ordained by the City Council of the City of Chicago:

Permission and authority are hereby given and granted to DELIGHTFUL PASTRIES upon the terms and subject to the conditions of this ordinance, to maintain and use a portion of the public right of way for a sidewalk cafe adjacent to its premises located at 1710 N. Wells St.. Said sidewalk cafe area #1 shall be nine (9) feet in length and four point five (4.5) feet in width for a total of forty point five (40.5) square feet and shall allow six (6) feet of clear space from the face of the curb/building line along N. Wells. The compensation for said space and the days and hours of operation for the sidewalk cafe shall be as follows:


Monday through Sunday 8:00am until 7:00pm
Compensation: $600.00
SEATING CAPACITY: 9

Sidewalk Cafe Permit and approved plan must be posted at all times.

This grant of privilege #1105000 for a sidewalk cafe shall be subject to the provisions of Section 10-28-900 though 10-28-995 of the Municipal Code of Chicago and the directions of the Commissioner of Department of Business Affairs and Consumer Protection, the Commissioner of Streets and Sanitation, and the Commissioner of Transportation.

The permit holder agrees to hold the City of Chicago harmless for any damage, relocation or replacement costs associated with damage, relocation or removal of private property caused by the City performing work in the public way.

Authority for the above named privilege is herein given and granted from and after March 1, 2013 through and including December 1, 2013.

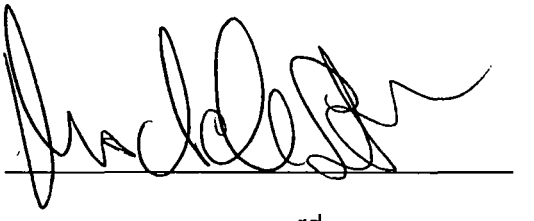Alderman 

Michele Smith 43rd Ward

Office of the City Clerk

O2013-2230

Office of the City Clerk

City Council Document Tracking Sheet

Meeting Date:	3/13/2013
Sponsor(s):	Smith, Michele (43)
Type:	Ordinance
Title:	Sidewalk cafe(s) for Edge, The
Committee(s) Assignment:	Committee on Transportation and Public Way

ORDINANCE
THE EDGE
Acct. No. 359003 - 2
Permit No. 1105374

Be It Ordained by the City Council of the City of Chicago:

Permission and authority are hereby given and granted to THE EDGE upon the terms and subject to the conditions of this ordinance, to maintain and use a portion of the public right of way for a sidewalk cafe adjacent to its premises located at 2720-22 N. Clark St.. Said sidewalk cafe area #1 shall be seventy-one point six seven (71.67) feet in length and ten point one (10.1) feet in width for a total of seven hundred twenty-three point eight seven (723.87) square feet and shall allow six (6) feet of clear space from the face of the curb/building line along N. Clark Street. The compensation for said space and the days and hours of operation for the sidewalk cafe shall be as follows:

Monday through Saturday 8:00 a.m. to 11:00 p.m. and Sunday 12:00 p.m. to 11:00 p.m.
Compensation: $1,302.96
SEATING CAPACITY: 50

Sidewalk Cafe Permit and approved plan must be posted at all times.

This grant of privilege #1105374 for a sidewalk cafe shall be subject to the provisions of Section 10-28-900 though 10-28-995 of the Municipal Code of Chicago and the directions of the Commissioner of Department of Business Affairs and Consumer Protection, the Commissioner of Streets and Sanitation, and the Commissioner of Transportation.

The permit holder agrees to hold the City of Chicago harmless for any damage, relocation or replacement costs associated with damage, relocation or removal of private property caused by the City performing work in the public way.

Authority for the above named privilege is herein given and granted from and after March 1, 2013 through and including December 1, 2013.

Alderman _____

Michele Smith 43rd Ward

Office of the City Clerk

O2013-2234

Office of the City Clerk

City Council Document Tracking Sheet

Meeting Date:	3/13/2013
Sponsor(s):	Smith, Michele (43)
Type:	Ordinance
Title:	Sidewalk cafe(s) for Four Farthings Tavern & Grill
Committee(s) Assignment:	Committee on Transportation and Public Way

ORDINANCE
FOUR FARTHINGS TAVERN & GRILL
Acct. No. 129 - 1
Permit No. 1104995

Be It Ordained by the City Council of the City of Chicago:

Permission and authority are hereby given and granted to FOUR FARTHINGS TAVERN & GRILL upon the terms and subject to the conditions of this ordinance, to maintain and use a portion of the public right of way for a sidewalk cafe adjacent to its premises located at 2058-2060 N. Cleveland Ave.. Said sidewalk cafe area #1 shall be seventy (70) feet in length and nine (9) feet in width, area #2 shall be forty-one (41) feet in length and nine (9) feet in width for a total of nine hundred ninety-nine (999) square feet and shall allow six (6) feet of clear space from the face of the curb/building line along W. Dickens Avenue, N. Cleveland Avenue. The compensation for said space and the days and hours of operation for the sidewalk cafe shall be as follows:

Monday through Thursday 11:30 a.m. to 10:30 p.m. Friday and Saturday 11:30 a.m. to 11:00 p.m. Sunday 10:00 a.m. to 10:30 p.m.
Compensation: $1,798.20
SEATING CAPACITY: 76

Sidewalk Cafe Permit and approved plan must be posted at all times.

This grant of privilege #1104995 for a sidewalk cafe shall be subject to the provisions of Section 10-28-900 though 10-28-995 of the Municipal Code of Chicago and the directions of the Commissioner of Department of Business Affairs and Consumer Protection, the Commissioner of Streets and Sanitation, and the Commissioner of Transportation.

The permit holder agrees to hold the City of Chicago harmless for any damage, relocation or replacement costs associated with damage, relocation or removal of private property caused by the City performing work in the public way.

Authority for the above named privilege is herein given and granted from and after March 1, 2013 through and including December 1, 2013.

Alderman _____

Michele Smith 43rd Ward

Office of the City Clerk

O2013-2236

Office of the City Clerk

City Council Document Tracking Sheet

Meeting Date:	3/13/2013
Sponsor(s):	Smith, Michele (43)
Type:	Ordinance
Title:	Sidewalk cafe(s) for Gemini Bistro
Committee(s) Assignment:	Committee on Transportation and Public Way

ORDINANCE
GEMINI BISTRO
Acct. No. 340340 - 1
Permit No. 1105147

Be It Ordained by the City Council of the City of Chicago:

Permission and authority are hereby given and granted to GEMINI BISTRO upon the terms and subject to the conditions of this ordinance, to maintain and use a portion of the public right of way for a sidewalk cafe adjacent to its premises located at 2075 N. Lincoln Ave.. Said sidewalk cafe area #1 shall be seventy-eight (78) feet in length and eight point seven five (8.75) feet in width for a total of six hundred eighty-two point five (682.5) square feet and shall allow six (6) feet of clear space from the face of the curb/building line along W. Dickens Ave. The compensation for said space and the days and hours of operation for the sidewalk cafe shall be as follows:

Tuesday through Thursday 5:00 p.m. until 10:00 p.m. Friday 5:00 p.m. until 11:00 p.m. Saturday 5:00pm until 11:00pm Sunday 5:00 p.m. until 9:00 p.m.
Compensation: $1,228.50
SEATING CAPACITY: 36

Sidewalk Cafe Permit and approved plan must be posted at all times.

This grant of privilege #1105147 for a sidewalk cafe shall be subject to the provisions of Section 10-28-900 though 10-28-995 of the Municipal Code of Chicago and the directions of the Commissioner of Department of Business Affairs and Consumer Protection, the Commissioner of Streets and Sanitation, and the Commissioner of Transportation.

The permit holder agrees to hold the City of Chicago harmless for any damage, relocation or replacement costs associated with damage, relocation or removal of private property caused by the City performing work in the public way.

Authority for the above named privilege is herein given and granted from and after March 1, 2013 through and including December 1, 2013.

Alderman _____

Michele Smith 43rd Ward

Office of the City Clerk

O2013-2239

Office of the City Clerk

City Council Document Tracking Sheet

Meeting Date:	3/13/2013
Sponsor(s):	Smith, Michele (43)
Type:	Ordinance
Title:	Sidewalk cafe(s) for Glascott's Groggery
Committee(s) Assignment:	Committee on Transportation and Public Way

ORDINANCE
GLASCOTT'S GROGGERY
Acct. No. 34110 - 1
Permit No. 1105184

Be It Ordained by the City Council of the City of Chicago:

Permission and authority are hereby given and granted to GLASCOTT'S GROGGERY upon the terms and subject to the conditions of this ordinance, to maintain and use a portion of the public right of way for a sidewalk cafe adjacent to its premises located at 2158 N. Halsted St.. Said sidewalk cafe area #1 shall be forty (40) feet in length and seven point five eight (7.58) feet in width for a total of three hundred three point two (303.2) square feet and shall allow six (6) feet of clear space from the face of the curb/building line along W. Webster. The compensation for said space and the days and hours of operation for the sidewalk cafe shall be as follows:

Monday through Sunday 11:00 a.m. to 10:00 p.m.
Compensation: $600.00
SEATING CAPACITY: 18

Sidewalk Cafe Permit and approved plan must be posted at all times.

This grant of privilege #1105184 for a sidewalk cafe shall be subject to the provisions of Section 10-28-900 though 10-28-995 of the Municipal Code of Chicago and the directions of the Commissioner of Department of Business Affairs and Consumer Protection, the Commissioner of Streets and Sanitation, and the Commissioner of Transportation.

The permit holder agrees to hold the City of Chicago harmless for any damage, relocation or replacement costs associated with damage, relocation or removal of private property caused by the City performing work in the public way.

Authority for the above named privilege is herein given and granted from and after March 1, 2013 through and including December 1, 2013.

Alderman _____

Michele Smith 43rd Ward

Office of the City Clerk

O2013-2242

Office of the City Clerk

City Council Document Tracking Sheet

Meeting Date:	3/13/2013
Sponsor(s):	Smith, Michele (43)
Type:	Ordinance
Title:	Sidewalk cafe(s) for Karyn's Fresh Corner
Committee(s) Assignment:	Committee on Transportation and Public Way

ORDINANCE
KARYN'S FRESH CORNER
Acct. No. 38880 - 2
Permit No. 1105146

Be It Ordained by the City Council of the City of Chicago:

Permission and authority are hereby given and granted to KARYN'S FRESH CORNER upon the terms and subject to the conditions of this ordinance, to maintain and use a portion of the public right of way for a sidewalk cafe adjacent to its premises located at 1901 N. Halsted St.. Said sidewalk cafe area #1 shall be sixteen (16) feet in length and five point one seven (5.17) feet in width for a total of eighty-two point seven two (82.72) square feet and shall allow six (6) feet of clear space from the face of the curb/building line along N. HALSTED. The compensation for said space and the days and hours of operation for the sidewalk cafe shall be as follows:

Monday through Sunday 11:00 a.m. to 10:00 p.m.
Compensation: $600.00
SEATING CAPACITY: 20

Sidewalk Cafe Permit and approved plan must be posted at all times.

This grant of privilege #1105146 for a sidewalk cafe shall be subject to the provisions of Section 10-28-900 though 10-28-995 of the Municipal Code of Chicago and the directions of the Commissioner of Department of Business Affairs and Consumer Protection, the Commissioner of Streets and Sanitation, and the Commissioner of Transportation.

The permit holder agrees to hold the City of Chicago harmless for any damage, relocation or replacement costs associated with damage, relocation or removal of private property caused by the City performing work in the public way.

Authority for the above named privilege is herein given and granted from and after March 1, 2013 through and including December 1, 2013.

Alderman _____

Michele Smith 43rd Ward

Office of the City Clerk

O2013-2252

Office of the City Clerk

City Council Document Tracking Sheet

Meeting Date:	3/13/2013
Sponsor(s):	Smith, Michele (43)
Type:	Ordinance
Title:	Sidewalk cafe(s) for Lou Malnati's Pizzeria
Committee(s) Assignment:	Committee on Transportation and Public Way

ORDINANCE
Lou Malnati's Pizzeria
Acct. No. 50161 - 2
Permit No. 1105148

Be It Ordained by the City Council of the City of Chicago:

Permission and authority are hereby given and granted to Lou Malnati's Pizzeria upon the terms and subject to the conditions of this ordinance, to maintain and use a portion of the public right of way for a sidewalk cafe adjacent to its premises located at 956-58 W. Wrightwood Ave.. Said sidewalk cafe area #1 shall be sixty point five eight (60.58) feet in length and six point five eight (6.58) feet in width for a total of three hundred ninety-eight point six two (398.62) square feet and shall allow six (6) feet of clear space from the face of the curb/building line along N. Sheffield Avenue. The compensation for said space and the days and hours of operation for the sidewalk cafe shall be as follows:

Monday through Thursday 4:00 p.m. to 10:00 p.m. Friday and Saturday 11:00 a.m. to 11:00 p.m. Sunday 11:00 a.m. to 10:00 p.m.
Compensation: $600.00
SEATING CAPACITY: 20

Sidewalk Cafe Permit and approved plan must be posted at all times.

This grant of privilege #1105148 for a sidewalk cafe shall be subject to the provisions of Section 10-28-900 though 10-28-995 of the Municipal Code of Chicago and the directions of the Commissioner of Department of Business Affairs and Consumer Protection, the Commissioner of Streets and Sanitation, and the Commissioner of Transportation.

The permit holder agrees to hold the City of Chicago harmless for any damage, relocation or replacement costs associated with damage, relocation or removal of private property caused by the City performing work in the public way.

Authority for the above named privilege is herein given and granted from and after March 1, 2013 through and including December 1, 2013.

Alderman _____

Michele Smith 43rd Ward

Office of the City Clerk

O2013-2256

Office of the City Clerk

City Council Document Tracking Sheet

Meeting Date:	3/13/2013
Sponsor(s):	Smith, Michele (43)
Type:	Ordinance
Title:	Sidewalk cafe(s) for Molly's Cupcakes LLC
Committee(s) Assignment:	Committee on Transportation and Public Way

ORDINANCE
MOLLY'S CUPCAKES LLC
Acct. No. 311222 - 1
Permit No. 1105360

Be It Ordained by the City Council of the City of Chicago:

Permission and authority are hereby given and granted to MOLLY'S CUPCAKES LLC upon the terms and subject to the conditions of this ordinance, to maintain and use a portion of the public right of way for a sidewalk cafe adjacent to its premises located at 2536-2538 N. Clark St.. Said sidewalk cafe area #1 shall be thirteen (13) feet in length and four point five (4.5) feet in width, area #2 shall be thirteen (13) feet in length and four point five (4.5) feet in width for a total of one hundred seventeen (117) square feet and shall allow six (6) feet of clear space from the face of the curb/building line along N. Clark. The compensation for said space and the days and hours of operation for the sidewalk cafe shall be as follows:

Sunday through Saturday 8:00am until 11:59pm
Compensation: $600.00
SEATING CAPACITY: 24

Sidewalk Cafe Permit and approved plan must be posted at all times.

This grant of privilege #1105360 for a sidewalk cafe shall be subject to the provisions of Section 10-28-900 though 10-28-995 of the Municipal Code of Chicago and the directions of the Commissioner of Department of Business Affairs and Consumer Protection, the Commissioner of Streets and Sanitation, and the Commissioner of Transportation.

The permit holder agrees to hold the City of Chicago harmless for any damage, relocation or replacement costs associated with damage, relocation or removal of private property caused by the City performing work in the public way.

Authority for the above named privilege is herein given and granted from and after March 1, 2013 through and including December 1, 2013.

Alderman _____

Michele Smith 43rd Ward

Office of the City Clerk

O2013-2258

Office of the City Clerk

City Council Document Tracking Sheet

Meeting Date:	3/13/2013
Sponsor(s):	Smith, Michele (43)
Type:	Ordinance
Title:	Sidewalk cafe(s) for Nookies on Wells, Inc.
Committee(s) Assignment:	Committee on Transportation and Public Way

ORDINANCE
NOOKIES ON WELLS INC
Acct. No. 11179 - 1
Permit No. 1105178

Be It Ordained by the City Council of the City of Chicago:

Permission and authority are hereby given and granted to NOOKIES ON WELLS INC upon the terms and subject to the conditions of this ordinance, to maintain and use a portion of the public right of way for a sidewalk cafe adjacent to its premises located at 1746 N. Wells St.. Said sidewalk cafe area #1 shall be thirty (30) feet in length and eight (8) feet in width for a total of two hundred forty (240) square feet and shall allow six (6) feet of clear space from the face of the curb/building line along N. Wells Street. The compensation for said space and the days and hours of operation for the sidewalk cafe shall be as follows:

Monday through Sunday 8:00 a.m.to 10:00 p.m.
Compensation: $600.00
SEATING CAPACITY: 18

Sidewalk Cafe Permit and approved plan must be posted at all times.

This grant of privilege #1105178 for a sidewalk cafe shall be subject to the provisions of Section 10-28-900 though 10-28-995 of the Municipal Code of Chicago and the directions of the Commissioner of Department of Business Affairs and Consumer Protection, the Commissioner of Streets and Sanitation, and the Commissioner of Transportation.

The permit holder agrees to hold the City of Chicago harmless for any damage, relocation or replacement costs associated with damage, relocation or removal of private property caused by the City performing work in the public way.

Authority for the above named privilege is herein given and granted from and after March 1, 2013 through and including December 1, 2013.

Alderman _____

Michele Smith 43rd Ward

Office of the City Clerk

O2013-2260

Office of the City Clerk

City Council Document Tracking Sheet

Meeting Date:	3/13/2013
Sponsor(s):	Smith, Michele (43)
Type:	Ordinance
Title:	Sidewalk cafe(s) for Old Town Pizza Pub
Committee(s) Assignment:	Committee on Transportation and Public Way

ORDINANCE
Old Town Pizza Pub
Acct. No. 247117 - 1
Permit No. 1104884

Be It Ordained by the City Council of the City of Chicago:

Permission and authority are hereby given and granted to Old Town Pizza Pub upon the terms and subject to the conditions of this ordinance, to maintain and use a portion of the public right of way for a sidewalk cafe adjacent to its premises located at 1339 N. Wells St.. Said sidewalk cafe area #1 shall be twenty-four (24) feet in length and ten (10) feet in width for a total of two hundred forty (240) square feet and shall allow six (6) feet of clear space from the face of the curb/building line along N. Wells Street. The compensation for said space and the days and hours of operation for the sidewalk cafe shall be as follows:


Monday through Friday 11:30 a.m. to 12:00 Midnight. Saturday and Sunday 10:00 a.m. to 12:00 Midnight.
Compensation: $600.00
SEATING CAPACITY: 28

Sidewalk Cafe Permit and approved plan must be posted at all times.

This grant of privilege #1104884 for a sidewalk cafe shall be subject to the provisions of Section 10-28-900 though 10-28-995 of the Municipal Code of Chicago and the directions of the Commissioner of Department of Business Affairs and Consumer Protection, the Commissioner of Streets and Sanitation, and the Commissioner of Transportation.

The permit holder agrees to hold the City of Chicago harmless for any damage, relocation or replacement costs associated with damage, relocation or removal of private property caused by the City performing work in the public way.

Authority for the above named privilege is herein given and granted from and after March 1, 2013 through and including December 1, 2013.

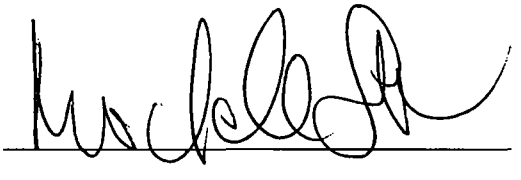Alderman 

Michele Smith 43rd Ward

Office of the City Clerk

O2013-2261

Office of the City Clerk

City Council Document Tracking Sheet

Meeting Date:	3/13/2013
Sponsor(s):	Smith, Michele (43)
Type:	Ordinance
Title:	Sidewalk cafe(s) for Sapori
Committee(s) Assignment:	Committee on Transportation and Public Way

ORDINANCE
SAPORI
Acct. No. 21550 - 3
Permit No. 1105210

Be It Ordained by the City Council of the City of Chicago:

Permission and authority are hereby given and granted to SAPORI upon the terms and subject to the conditions of this ordinance, to maintain and use a portion of the public right of way for a sidewalk cafe adjacent to its premises located at 2701 N. Halsted St.. Said sidewalk cafe area #1 shall be forty-eight (48) feet in length and three (3) feet in width, area #2 shall be sixty-eight (68) feet in length and three (3) feet in width for a total of three hundred forty-eight (348) square feet and shall allow six (6) feet of clear space from the face of the curb/building line along W. Schubert Avenue. The compensation for said space and the days and hours of operation for the sidewalk cafe shall be as follows:

Monday through Sunday 3:00 p.m. to 11:00 p.m.
Compensation: $626.40
SEATING CAPACITY: 68

Sidewalk Cafe Permit and approved plan must be posted at all times.

This grant of privilege #1105210 for a sidewalk cafe shall be subject to the provisions of Section 10-28-900 though 10-28-995 of the Municipal Code of Chicago and the directions of the Commissioner of Department of Business Affairs and Consumer Protection, the Commissioner of Streets and Sanitation, and the Commissioner of Transportation.

The permit holder agrees to hold the City of Chicago harmless for any damage, relocation or replacement costs associated with damage, relocation or removal of private property caused by the City performing work in the public way.

Authority for the above named privilege is herein given and granted from and after March 1, 2013 through and including December 1, 2013.

Alderman _____

Michele Smith 43rd Ward

Office of the City Clerk

O2013-2265

Office of the City Clerk

City Council Document Tracking Sheet

Meeting Date:	3/13/2013
Sponsor(s):	Smith, Michele (43)
Type:	Ordinance
Title:	Sidewalk cafe(s) for Shine Restaurant
Committee(s) Assignment:	Committee on Transportation and Public Way

ORDINANCE
SHINE RESTAURANT
Acct. No. 340126 - 1
Permit No. 1105295

Be It Ordained by the City Council of the City of Chicago:

Permission and authority are hereby given and granted to SHINE RESTAURANT upon the terms and subject to the conditions of this ordinance, to maintain and use a portion of the public right of way for a sidewalk cafe adjacent to its premises located at 752-756 W. Webster Ave.. Said sidewalk cafe area #1 shall be forty-three point three three (43.33) feet in length and six point seven five (6.75) feet in width for a total of two hundred ninety-two point four eight (292.48) square feet and shall allow six (6) feet of clear space from the face of the curb/building line along W. Webster Ave. The compensation for said space and the days and hours of operation for the sidewalk cafe shall be as follows:

Monday through Thursday 11:00 until 11:00p.m.
Friday and Saturday 11:00 a.m. until 12:00 a.m.
Sunday 11:00 a.m. until 10:30 p.m.
Compensation: $600.00
SEATING CAPACITY: 28

Sidewalk Cafe Permit and approved plan must be posted at all times.

This grant of privilege #1105295 for a sidewalk cafe shall be subject to the provisions of Section 10-28-900 though 10-28-995 of the Municipal Code of Chicago and the directions of the Commissioner of Department of Business Affairs and Consumer Protection, the Commissioner of Streets and Sanitation, and the Commissioner of Transportation.

The permit holder agrees to hold the City of Chicago harmless for any damage, relocation or replacement costs associated with damage, relocation or removal of private property caused by the City performing work in the public way.

Authority for the above named privilege is herein given and granted from and after March 1, 2013 through and including December 1, 2013.

Alderman _____

Michele Smith 43rd Ward

Office of the City Clerk

O2013-2267

Office of the City Clerk

City Council Document Tracking Sheet

Meeting Date:	3/13/2013
Sponsor(s):	Smith, Michele (43)
Type:	Ordinance
Title:	Sidewalk cafe(s) for Starbucks No. 272
Committee(s) Assignment:	Committee on Transportation and Public Way

ORDINANCE
STARBUCKS #272
Acct. No. 63414 - 111
Permit No. 1105232

Be It Ordained by the City Council of the City of Chicago:

Permission and authority are hereby given and granted to STARBUCKS #272 upon the terms and subject to the conditions of this ordinance, to maintain and use a portion of the public right of way for a sidewalk cafe adjacent to its premises located at 2529 N. Clark St.. Said sidewalk cafe area #1 shall be thirty-eight (38) feet in length and three (3) feet in width for a total of one hundred fourteen (114) square feet and shall allow six (6) feet of clear space from the face of the curb/building line along W. Deming Place. The compensation for said space and the days and hours of operation for the sidewalk cafe shall be as follows:


Sunday through Saturday 8:00 a.m. to 10:00 p.m.
Compensation: $600.00
SEATING CAPACITY: 12

Sidewalk Cafe Permit and approved plan must be posted at all times.

This grant of privilege #1105232 for a sidewalk cafe shall be subject to the provisions of Section 10-28-900 though 10-28-995 of the Municipal Code of Chicago and the directions of the Commissioner of Department of Business Affairs and Consumer Protection, the Commissioner of Streets and Sanitation, and the Commissioner of Transportation.

The permit holder agrees to hold the City of Chicago harmless for any damage, relocation or replacement costs associated with damage, relocation or removal of private property caused by the City performing work in the public way.

Authority for the above named privilege is herein given and granted from and after March 1, 2013 through and including December 1, 2013.

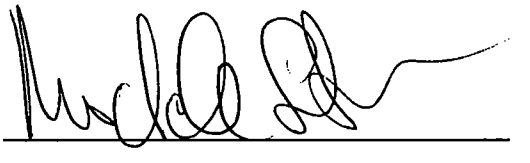Alderman 

Michele Smith 43rd Ward

Office of the City Clerk

O2013-2269

Office of the City Clerk

City Council Document Tracking Sheet

Meeting Date:	3/13/2013
Sponsor(s):	Smith, Michele (43)
Type:	Ordinance
Title:	Sidewalk cafe(s) for Starbucks Coffee No. 204
Committee(s) Assignment:	Committee on Transportation and Public Way

ORDINANCE
STARBUCKS COFFEE #204
Acct. No. 63414 - 1
Permit No. 1105294

Be It Ordained by the City Council of the City of Chicago:

Permission and authority are hereby given and granted to STARBUCKS COFFEE #204 upon the terms and subject to the conditions of this ordinance, to maintain and use a portion of the public right of way for a sidewalk cafe adjacent to its premises located at 617 W. Diversey Pkwy.. Said sidewalk cafe area #1 shall be eighteen (18) feet in length and four (4) feet in width for a total of seventy-two (72) square feet and shall allow six (6) feet of clear space from the face of the curb/building line along W. Diversey. The compensation for said space and the days and hours of operation for the sidewalk cafe shall be as follows:

Sunday thru Thursday 8:00 a.m. to 9:00 p.m.
Friday & Saturday 8:00 a.m. to 10:00 p.m.
Compensation: $600.00
SEATING CAPACITY: 12

Sidewalk Cafe Permit and approved plan must be posted at all times.

This grant of privilege #1105294 for a sidewalk cafe shall be subject to the provisions of Section 10-28-900 though 10-28-995 of the Municipal Code of Chicago and the directions of the Commissioner of Department of Business Affairs and Consumer Protection, the Commissioner of Streets and Sanitation, and the Commissioner of Transportation.

The permit holder agrees to hold the City of Chicago harmless for any damage, relocation or replacement costs associated with damage, relocation or removal of private property caused by the City performing work in the public way.

Authority for the above named privilege is herein given and granted from and after March 1, 2013 through and including December 1, 2013.

Alderman _____

Michele Smith 43rd Ward

Office of the City Clerk

O2013-2276

Office of the City Clerk

City Council Document Tracking Sheet

Meeting Date:	3/13/2013
Sponsor(s):	Smith, Michele (43)
Type:	Ordinance
Title:	Sidewalk cafe(s) for Starbucks Coffee No. 217
Committee(s) Assignment:	Committee on Transportation and Public Way

ORDINANCE
STARBUCKS COFFEE #217
Acct. No. 63414 - 5
Permit No. 1105227

Be It Ordained by the City Council of the City of Chicago:

Permission and authority are hereby given and granted to STARBUCKS COFFEE #217 upon the terms and subject to the conditions of this ordinance, to maintain and use a portion of the public right of way for a sidewalk cafe adjacent to its premises located at 2200 N. Halsted St.. Said sidewalk cafe area #1 shall be twenty-one (21) feet in length and six (6) feet in width for a total of one hundred twenty-six (126) square feet and shall allow six (6) feet of clear space from the face of the curb/building line along W. Webster Street. The compensation for said space and the days and hours of operation for the sidewalk cafe shall be as follows:

Sunday through Thursday 8:00 a.m. to 9:00 p.m. Friday & Saturday 8:00 a.m. to 10:00 p.m.
Compensation: $600.00
SEATING CAPACITY: 11

Sidewalk Cafe Permit and approved plan must be posted at all times.

This grant of privilege #1105227 for a sidewalk cafe shall be subject to the provisions of Section 10-28-900 though 10-28-995 of the Municipal Code of Chicago and the directions of the Commissioner of Department of Business Affairs and Consumer Protection, the Commissioner of Streets and Sanitation, and the Commissioner of Transportation.

The permit holder agrees to hold the City of Chicago harmless for any damage, relocation or replacement costs associated with damage, relocation or removal of private property caused by the City performing work in the public way.

Authority for the above named privilege is herein given and granted from and after March 1, 2013 through and including December 1, 2013.

Alderman _____

Michele Smith 43rd Ward

Office of the City Clerk

O2013-2278

Office of the City Clerk

City Council Document Tracking Sheet

Meeting Date:	3/13/2013
Sponsor(s):	Smith, Michele (43)
Type:	Ordinance
Title:	Sidewalk cafe(s) for Starbucks Coffee No. 2370
Committee(s) Assignment:	Committee on Transportation and Public Way

ORDINANCE
STARBUCKS COFFEE #2370
Acct. No. 63414 - 50
Permit No. 1105230

Be It Ordained by the City Council of the City of Chicago:

Permission and authority are hereby given and granted to STARBUCKS COFFEE #2370 upon the terms and subject to the conditions of this ordinance, to maintain and use a portion of the public right of way for a sidewalk cafe adjacent to its premises located at 1602 N. Wells St.. Said sidewalk cafe area #1 shall be twenty (20) feet in length and six (6) feet in width for a total of one hundred twenty (120) square feet and shall allow six (6) feet of clear space from the face of the curb/building line along N. Wells. The compensation for said space and the days and hours of operation for the sidewalk cafe shall be as follows:


Monday thru Sunday 8:00 a.m.to 12:00 midnight
Compensation: $600.00
SEATING CAPACITY: 9

Sidewalk Cafe Permit and approved plan must be posted at all times.

This grant of privilege #1105230 for a sidewalk cafe shall be subject to the provisions of Section 10-28-900 though 10-28-995 of the Municipal Code of Chicago and the directions of the Commissioner of Department of Business Affairs and Consumer Protection, the Commissioner of Streets and Sanitation, and the Commissioner of Transportation.

The permit holder agrees to hold the City of Chicago harmless for any damage, relocation or replacement costs associated with damage, relocation or removal of private property caused by the City performing work in the public way.

Authority for the above named privilege is herein given and granted from and after March 1, 2013 through and including December 1, 2013.

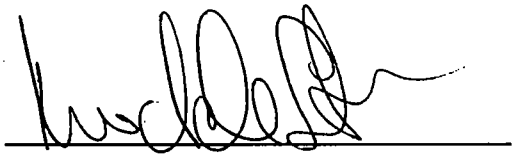Alderman 

Michele Smith 43rd Ward

Office of the City Clerk

O2013-2279

Office of the City Clerk

City Council Document Tracking Sheet

Meeting Date:	3/13/2013
Sponsor(s):	Smith, Michele (43)
Type:	Ordinance
Title:	Sidewalk cafe(s) for Starbucks Coffee No. 2515
Committee(s) Assignment:	Committee on Transportation and Public Way

ORDINANCE
STARBUCKS COFFEE #2515
Acct. No. 63414 - 82
Permit No. 1105153

Be It Ordained by the City Council of the City of Chicago:

Permission and authority are hereby given and granted to STARBUCKS COFFEE #2515 upon the terms and subject to the conditions of this ordinance, to maintain and use a portion of the public right of way for a sidewalk cafe adjacent to its premises located at 2275 N. Lincoln Ave.. Said sidewalk cafe area #1 shall be fifty-two (52) feet in length and nine (9) feet in width for a total of four hundred sixty-eight (468) square feet and shall allow six (6) feet of clear space from the face of the curb/building line along W. Belden. The compensation for said space and the days and hours of operation for the sidewalk cafe shall be as follows:

Sunday through Thursday: 8:00 a.m. to 9:00 p.m. Friday and Saturday: 8:00 a.m. to 10:00 p.m.
Compensation: $842.40
SEATING CAPACITY: 20

Sidewalk Cafe Permit and approved plan must be posted at all times.

This grant of privilege #1105153 for a sidewalk cafe shall be subject to the provisions of Section 10-28-900 though 10-28-995 of the Municipal Code of Chicago and the directions of the Commissioner of Department of Business Affairs and Consumer Protection, the Commissioner of Streets and Sanitation, and the Commissioner of Transportation.

The permit holder agrees to hold the City of Chicago harmless for any damage, relocation or replacement costs associated with damage, relocation or removal of private property caused by the City performing work in the public way.

Authority for the above named privilege is herein given and granted from and after March 1, 2013 through and including December 1, 2013.

Alderman _____

Michele Smith 43rd Ward

Office of the City Clerk

O2013-2280

Office of the City Clerk

City Council Document Tracking Sheet

Meeting Date:	3/13/2013
Sponsor(s):	Smith, Michele (43)
Type:	Ordinance
Title:	Sidewalk cafe(s) for Sully's House
Committee(s) Assignment:	Committee on Transportation and Public Way

ORDINANCE
SULLY'S HOUSE
Acct. No. 317383 - 1
Permit No. 1105098

Be It Ordained by the City Council of the City of Chicago:

Permission and authority are hereby given and granted to SULLY'S HOUSE upon the terms and subject to the conditions of this ordinance, to maintain and use a portion of the public right of way for a sidewalk cafe adjacent to its premises located at 1501 N. Dayton St.. Said sidewalk cafe area #1 shall be fourteen (14) feet in length and eight (8) feet in width, area #2 shall be forty-nine (49) feet in length and eleven (11) feet in width, area #3 shall be fifty-eight (58) feet in length and eleven (11) feet in width for a total of one thousand two hundred eighty-nine (1289) square feet and shall allow six (6) feet of clear space from the face of the curb/building line along N. DAYTON, W. BLACKHAWK. The compensation for said space and the days and hours of operation for the sidewalk cafe shall be as follows:


Sunday through Saturday 11:00 a.m. to 12:00 midnight.
Compensation: $1,417.90
SEATING CAPACITY: 128

Sidewalk Cafe Permit and approved plan must be posted at all times.

This grant of privilege #1105098 for a sidewalk cafe shall be subject to the provisions of Section 10-28-900 though 10-28-995 of the Municipal Code of Chicago and the directions of the Commissioner of Department of Business Affairs and Consumer Protection, the Commissioner of Streets and Sanitation, and the Commissioner of Transportation.

The permit holder agrees to hold the City of Chicago harmless for any damage, relocation or replacement costs associated with damage, relocation or removal of private property caused by the City performing work in the public way.

Authority for the above named privilege is herein given and granted from and after March 1, 2013 through and including December 1, 2013.

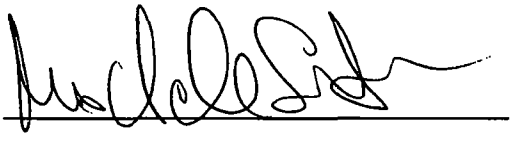Alderman 

Michele Smith 43rd Ward

Office of the City Clerk

O2013-2281

Office of the City Clerk

City Council Document Tracking Sheet

Meeting Date:	3/13/2013
Sponsor(s):	Smith, Michele (43)
Type:	Ordinance
Title:	Sidewalk cafe(s) for Tarantino's
Committee(s) Assignment:	Committee on Transportation and Public Way

ORDINANCE
TARANTINO'S
Acct. No. 15435 - 1
Permit No. 1104999

Be It Ordained by the City Council of the City of Chicago:

Permission and authority are hereby given and granted to TARANTINO'S upon the terms and subject to the conditions of this ordinance, to maintain and use a portion of the public right of way for a sidewalk cafe adjacent to its premises located at 1112 W. Armitage Ave.. Said sidewalk cafe area #1 shall be seventy (70) feet in length and eleven (11) feet in width for a total of seven hundred seventy (770) square feet and shall allow six (6) feet of clear space from the face of the curb/building line along N.SEMINARY. The compensation for said space and the days and hours of operation for the sidewalk cafe shall be as follows:


Sunday thru Thursday 10:00 a.m. to 11:00 p.m.Friday & Saturday 10:00 a.m. to 11:00 p.m.
Compensation: $847.00
SEATING CAPACITY: 56

Sidewalk Cafe Permit and approved plan must be posted at all times.

This grant of privilege #1104999 for a sidewalk cafe shall be subject to the provisions of Section 10-28-900 though 10-28-995 of the Municipal Code of Chicago and the directions of the Commissioner of Department of Business Affairs and Consumer Protection, the Commissioner of Streets and Sanitation, and the Commissioner of Transportation.

The permit holder agrees to hold the City of Chicago harmless for any damage, relocation or replacement costs associated with damage, relocation or removal of private property caused by the City performing work in the public way.

Authority for the above named privilege is herein given and granted from and after March 1, 2013 through and including December 1, 2013.

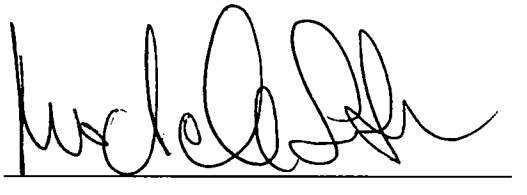Alderman 

Michele Smith 43rd Ward

Office of the City Clerk

O2013-2282

Office of the City Clerk

City Council Document Tracking Sheet

Meeting Date:	3/13/2013
Sponsor(s):	Smith, Michele (43)
Type:	Ordinance
Title:	Sidewalk cafe(s) for Trattoria Pizzeria Roma
Committee(s) Assignment:	Committee on Transportation and Public Way

ORDINANCE
TRATTORIA PIZZERIA ROMA
Acct. No. 9244 - 1
Permit No. 1104848

Be It Ordained by the City Council of the City of Chicago:

Permission and authority are hereby given and granted to TRATTORIA PIZZERIA ROMA upon the terms and subject to the conditions of this ordinance, to maintain and use a portion of the public right of way for a sidewalk cafe adjacent to its premises located at 1535 N. Wells St.. Said sidewalk cafe area #1 shall be twenty-five (25) feet in length and nine (9) feet in width for a total of two hundred twenty-five (225) square feet and shall allow six (6) feet of clear space from the face of the curb/building line along N. Wells Street. The compensation for said space and the days and hours of operation for the sidewalk cafe shall be as follows:

Monday through Saturday 11:00 a.m.to 11:00 p.m.Sunday 11:00 a.m. to 10:00 p.m.
Compensation: $600.00
SEATING CAPACITY: 28

Sidewalk Cafe Permit and approved plan must be posted at all times.

This grant of privilege #1104848 for a sidewalk cafe shall be subject to the provisions of Section 10-28-900 though 10-28-995 of the Municipal Code of Chicago and the directions of the Commissioner of Department of Business Affairs and Consumer Protection, the Commissioner of Streets and Sanitation, and the Commissioner of Transportation.

The permit holder agrees to hold the City of Chicago harmless for any damage, relocation or replacement costs associated with damage, relocation or removal of private property caused by the City performing work in the public way.

Authority for the above named privilege is herein given and granted from and after March 1, 2013 through and including December 1, 2013.

Alderman _____

Michele Smith 43rd Ward

Office of the City Clerk

O2013-2283

Office of the City Clerk

City Council Document Tracking Sheet

Meeting Date:	3/13/2013
Sponsor(s):	Smith, Michele (43)
Type:	Ordinance
Title:	Sidewalk cafe(s) for Twisted Baker, The
Committee(s) Assignment:	Committee on Transportation and Public Way

ORDINANCE
THE TWISTED BAKER
Acct. No. 326731 - 1
Permit No. 1105145

Be It Ordained by the City Council of the City of Chicago:

Permission and authority are hereby given and granted to THE TWISTED BAKER upon the terms and subject to the conditions of this ordinance, to maintain and use a portion of the public right of way for a sidewalk cafe adjacent to its premises located at 1543 N. Wells St.. Said sidewalk cafe area #1 shall be nineteen (19) feet in length and eight point four two (8.42) feet in width for a total of one hundred fifty-nine point nine eight (159.98) square feet and shall allow six (6) feet of clear space from the face of the curb/building line along N. Wells Street. The compensation for said space and the days and hours of operation for the sidewalk cafe shall be as follows:

Monday through Sunday 8:00 a.m. to 10:00 p.m.
Compensation: $600.00
SEATING CAPACITY: 16

Sidewalk Cafe Permit and approved plan must be posted at all times.

This grant of privilege #1105145 for a sidewalk cafe shall be subject to the provisions of Section 10-28-900 though 10-28-995 of the Municipal Code of Chicago and the directions of the Commissioner of Department of Business Affairs and Consumer Protection, the Commissioner of Streets and Sanitation, and the Commissioner of Transportation.

The permit holder agrees to hold the City of Chicago harmless for any damage, relocation or replacement costs associated with damage, relocation or removal of private property caused by the City performing work in the public way.

Authority for the above named privilege is herein given and granted from and after March 1, 2013 through and including December 1, 2013.

Alderman _____

Michele Smith 43rd Ward

Office of the City Clerk

O2013-2285

Office of the City Clerk

City Council Document Tracking Sheet

Meeting Date:	3/13/2013
Sponsor(s):	Smith, Michele (43)
Type:	Ordinance
Title:	Sidewalk cafe(s) for Vapiano
Committee(s) Assignment:	Committee on Transportation and Public Way

ORDINANCE
VAPIANO
Acct. No. 360323 - 1
Permit No. 1104829

Be It Ordained by the City Council of the City of Chicago:

Permission and authority are hereby given and granted to VAPIANO upon the terms and subject to the conditions of this ordinance, to maintain and use a portion of the public right of way for a sidewalk cafe adjacent to its premises located at 2573-2581 N. Clark St.. Said sidewalk cafe area #1 shall be twenty-five point one seven (25.17) feet in length and two (2) feet in width for a total of fifty point three four (50.34) square feet and shall allow six (6) feet of clear space from the face of the curb/building line along N. Clark. The compensation for said space and the days and hours of operation for the sidewalk cafe shall be as follows:

Sunday through Thursday 11:00 am to 10:00 pm Friday and Saturday 11:00 a.m. to 11:00 p.m.
Compensation: $600.00
SEATING CAPACITY: 4

Sidewalk Cafe Permit and approved plan must be posted at all times.

This grant of privilege #1104829 for a sidewalk cafe shall be subject to the provisions of Section 10-28-900 though 10-28-995 of the Municipal Code of Chicago and the directions of the Commissioner of Department of Business Affairs and Consumer Protection, the Commissioner of Streets and Sanitation, and the Commissioner of Transportation.

The permit holder agrees to hold the City of Chicago harmless for any damage, relocation or replacement costs associated with damage, relocation or removal of private property caused by the City performing work in the public way.

Authority for the above named privilege is herein given and granted from and after March 1, 2013 through and including December 1, 2013.

Alderman _____

Michele Smith 43rd Ward

Office of the City Clerk

O2013-2288

Office of the City Clerk

City Council Document Tracking Sheet

Meeting Date:	3/13/2013
Sponsor(s):	Smith, Michele (43)
Type:	Ordinance
Title:	Sidewalk cafe(s) for Vinci
Committee(s) Assignment:	Committee on Transportation and Public Way

ORDINANCE
VINCI
Acct. No. 11244 - 1
Permit No. 1104894

Be It Ordained by the City Council of the City of Chicago:

Permission and authority are hereby given and granted to VINCI upon the terms and subject to the conditions of this ordinance, to maintain and use a portion of the public right of way for a sidewalk cafe adjacent to its premises located at 1732 N. Halsted St.. Said sidewalk cafe area #1 shall be thirty (30) feet in length and six (6) feet in width, area #2 shall be twenty-five (25) feet in length and six (6) feet in width for a total of three hundred thirty (330) square feet and shall allow six (6) feet of clear space from the face of the curb/building line along W. Willow Street. The compensation for said space and the days and hours of operation for the sidewalk cafe shall be as follows:

Tuesday through Thursday 5:00 p.m. to 10:00 p.m. Friday and Saturday 5:00 p.m. 11:00 p.m. Sunday 10:30 a.m. to 9:30 p.m.
Compensation: $600.00
SEATING CAPACITY: 28

Sidewalk Cafe Permit and approved plan must be posted at all times.

This grant of privilege #1104894 for a sidewalk cafe shall be subject to the provisions of Section 10-28-900 though 10-28-995 of the Municipal Code of Chicago and the directions of the Commissioner of Department of Business Affairs and Consumer Protection, the Commissioner of Streets and Sanitation, and the Commissioner of Transportation.

The permit holder agrees to hold the City of Chicago harmless for any damage, relocation or replacement costs associated with damage, relocation or removal of private property caused by the City performing work in the public way.

Authority for the above named privilege is herein given and granted from and after March 1, 2013 through and including December 1, 2013.

Alderman _____

Michele Smith 43rd Ward

Office of the City Clerk

O2013-2203

Office of the City Clerk

City Council Document Tracking Sheet

Meeting Date:	3/13/2013
Sponsor(s):	Tunney, Thomas (44)
Type:	Ordinance
Title:	Sidewalk cafe(s) for Als Beef
Committee(s) Assignment:	Committee on Transportation and Public Way

ORDINANCE
Als Beef
Acct. No. 360246 - 1
Permit No. 1105087

Be It Ordained by the City Council of the City of Chicago:

Permission and authority are hereby given and granted to Als Beef upon the terms and subject to the conditions of this ordinance, to maintain and use a portion of the public right of way for a sidewalk cafe adjacent to its premises located at 3420 N. Clark St.. Said sidewalk cafe area #1 shall be seventy-two (72) feet in length and twelve point five (12.5) feet in width for a total of nine hundred (900) square feet and shall allow six (6) feet of clear space from the face of the curb/building line along N. Sheffield. The compensation for said space and the days and hours of operation for the sidewalk cafe shall be as follows:

Sunday through Saturday 10:00am until 10:00pm
Compensation: $990.00
SEATING CAPACITY: 28

Sidewalk Cafe Permit and approved plan must be posted at all times.

This grant of privilege #1105087 for a sidewalk cafe shall be subject to the provisions of Section 10-28-900 though 10-28-995 of the Municipal Code of Chicago and the directions of the Commissioner of Department of Business Affairs and Consumer Protection, the Commissioner of Streets and Sanitation, and the Commissioner of Transportation.

The permit holder agrees to hold the City of Chicago harmless for any damage, relocation or replacement costs associated with damage, relocation or removal of private property caused by the City performing work in the public way.

Authority for the above named privilege is herein given and granted from and after March 1, 2013 through and including December 1, 2013.

Alderman _____

Thomas Tunney 44th Ward

Department of Business Affairs and Consumer Protection
Business Assistance Center- Public Way Use Unit
City Hall - 121 N. LaSalle Street Room 800 • Chicago, IL 60602
(312)-74-GOBIZ (312-744-6249) • (312) 744-1944 (TTY)
http://www.cityofchicago.org/bacp

03/13/2013

Alderman **Thomas Tunney**
Ward # **44**
City of Chicago
City Hall, Room **203**
121 North LaSalle Street
Chicago, Illinois 60602

Re: An ordinance to use and maintain a portion of the public right-of-way for **one (1) sidewalk cafe(s)** for **Als Beef**, adjacent to the premises known as **3420 N. Clark St.**.

Dear Alderman **Thomas Tunney**:

The applicant referenced above has requested the use of the public right-of-way for a **sidewalk cafe(s)**. An ordinance has been prepared by the Department of Business Affairs and Consumer Protection – Business Assistance Center - Public Way Use Unit for presentation to the City Council. Because this request was made for properties located in your ward, as approved by you as per the attached, I respectfully request that you introduce the attached ordinance at the next City Council meeting.

If you have any questions regarding this ordinance, please contact Anthony Bertuca at (312) 744-5506.

Department of Business Affairs and Consumer Protection

Office of the City Clerk

O2013-2205

Office of the City Clerk

City Council Document Tracking Sheet

Meeting Date:	3/13/2013
Sponsor(s):	Tunney, Thomas (44)
Type:	Ordinance
Title:	Sidewalk cafe(s) for Argo Tea
Committee(s) Assignment:	Committee on Transportation and Public Way

ORDINANCE
ARGO TEA
Acct. No. 307085 - 1
Permit No. 1105322

Be It Ordained by the City Council of the City of Chicago:

Permission and authority are hereby given and granted to ARGO TEA upon the terms and subject to the conditions of this ordinance, to maintain and use a portion of the public right of way for a sidewalk cafe adjacent to its premises located at 3135 N. Broadway . Said sidewalk cafe area #1 shall be twenty-two point six seven (22.67) feet in length and nine (9) feet in width, area #2 shall be twelve point four two (12.42) feet in length and seven point one seven (7.17) feet in width, area #3 shall be twenty-nine point one seven (29.17) feet in length and six point eight three (6.83) feet in width for a total of four hundred ninety-two point three one (492.31) square feet and shall allow six (6) feet of clear space from the face of the curb/building line along W. Briar Place, N. Broadway. The compensation for said space and the days and hours of operation for the sidewalk cafe shall be as follows:

Monday through Sunday 8:00 a.m. to 10:00 p.m.
Compensation: $886.16
SEATING CAPACITY: 32

Sidewalk Cafe Permit and approved plan must be posted at all times.

This grant of privilege #1105322 for a sidewalk cafe shall be subject to the provisions of Section 10-28-900 though 10-28-995 of the Municipal Code of Chicago and the directions of the Commissioner of Department of Business Affairs and Consumer Protection, the Commissioner of Streets and Sanitation, and the Commissioner of Transportation.

The permit holder agrees to hold the City of Chicago harmless for any damage, relocation or replacement costs associated with damage, relocation or removal of private property caused by the City performing work in the public way.

Authority for the above named privilege is herein given and granted from and after March 1, 2013 through and including December 1, 2013.

Alderman _____

Thomas Tunney 44th Ward

Department of Business Affairs and Consumer Protection
Business Assistance Center- Public Way Use Unit
City Hall- 121 N. LaSalle Street Room 800 • Chicago, IL 60602
(312)-74-GOBIZ (312-744-6249) • (312) 744-1944 (TTY)
http://www.cityofchicago.org/bacp

03/13/2013

Alderman **Thomas Tunney**
Ward # **44**
City of Chicago
City Hall, Room **203**
121 North LaSalle Street
Chicago, Illinois 60602

Re: An ordinance to use and maintain a portion of the public right-of-way for **three (3) sidewalk cafe(s)** for **ARGO TEA**, adjacent to the premises known as **3135 N. Broadway** .

Dear Alderman **Thomas Tunney**:

The applicant referenced above has requested the use of the public right-of-way for a **sidewalk cafe(s)**. An ordinance has been prepared by the Department of Business Affairs and Consumer Protection – Business Assistance Center - Public Way Use Unit for presentation to the City Council. Because this request was made for properties located in your ward, as approved by you as per the attached, I respectfully request that you introduce the attached ordinance at the next City Council meeting.

If you have any questions regarding this ordinance, please contact Anthony Bertuca at (312) 744-5506.

Department of Business Affairs and Consumer Protection

Office of the City Clerk

O2013-2206

Office of the City Clerk

City Council Document Tracking Sheet

Meeting Date:	3/13/2013
Sponsor(s):	Tunney, Thomas (44)
Type:	Ordinance
Title:	Sidewalk cafe(s) for Bobtail Soda Fountain
Committee(s) Assignment:	Committee on Transportation and Public Way

ORDINANCE
BOBTAIL SODA FOUNTAIN
Acct. No. 270780 - 1
Permit No. 1105116

Be It Ordained by the City Council of the City of Chicago:

Permission and authority are hereby given and granted to BOBTAIL SODA FOUNTAIN upon the terms and subject to the conditions of this ordinance, to maintain and use a portion of the public right of way for a sidewalk cafe adjacent to its premises located at 2951 N. Broadway . Said sidewalk cafe area #1 shall be twenty point three three (20.33) feet in length and nine point three three (9.33) feet in width for a total of one hundred eighty-nine point six eight (189.68) square feet and shall allow six (6) feet of clear space from the face of the curb/building line along W. Wellington Av.. The compensation for said space and the days and hours of operation for the sidewalk cafe shall be as follows:

Sunday through Thursday 10:00am until 10:00pm Friday and Saturday 10:00am until 11:00pm
Compensation: $600.00
SEATING CAPACITY: 16

Sidewalk Cafe Permit and approved plan must be posted at all times.

This grant of privilege #1105116 for a sidewalk cafe shall be subject to the provisions of Section 10-28-900 though 10-28-995 of the Municipal Code of Chicago and the directions of the Commissioner of Department of Business Affairs and Consumer Protection, the Commissioner of Streets and Sanitation, and the Commissioner of Transportation.

The permit holder agrees to hold the City of Chicago harmless for any damage, relocation or replacement costs associated with damage, relocation or removal of private property caused by the City performing work in the public way.

Authority for the above named privilege is herein given and granted from and after March 1, 2013 through and including December 1, 2013.

Alderman _____
Thomas Tunney 44th Ward

Department of Business Affairs and Consumer Protection
Business Assistance Center - Public Way Use Unit
City Hall - 121 N. LaSalle Street, Room 800 • Chicago, IL 60602
(312)-74-GOBIZ (312-744-6249) • (312) 744-1944 (TTY)
http://www.cityofchicago.org/bacp

03/13/2013

Alderman **Thomas Tunney**
Ward # **44**
City of Chicago
City Hall, Room **203**
121 North LaSalle Street
Chicago, Illinois 60602

Re: An ordinance to use and maintain a portion of the public right-of-way for **one (1) sidewalk cafe(s)** for **BOBTAIL SODA FOUNTAIN**, adjacent to the premises known as **2951 N. Broadway** .

Dear Alderman **Thomas Tunney**:

The applicant referenced above has requested the use of the public right-of-way for a **sidewalk cafe(s)**. An ordinance has been prepared by the Department of Business Affairs and Consumer Protection – Business Assistance Center - Public Way Use Unit for presentation to the City Council. Because this request was made for properties located in your ward, as approved by you as per the attached, I respectfully request that you introduce the attached ordinance at the next City Council meeting.

If you have any questions regarding this ordinance, please contact Anthony Bertuca at (312) 744-5506.

Department of Business Affairs and Consumer Protection

Office of the City Clerk

O2013-2212

Office of the City Clerk

City Council Document Tracking Sheet

Meeting Date:	3/13/2013
Sponsor(s):	Tunney, Thomas (44)
Type:	Ordinance
Title:	Sidewalk cafe(s) for Caribou Coffee
Committee(s) Assignment:	Committee on Transportation and Public Way

ORDINANCE
CARIBOU COFFEE
Acct. No. 17658 - 12
Permit No. 1105320

Be It Ordained by the City Council of the City of Chicago:

Permission and authority are hereby given and granted to CARIBOU COFFEE upon the terms and subject to the conditions of this ordinance, to maintain and use a portion of the public right of way for a sidewalk cafe adjacent to its premises located at 3240 N. Ashland Ave.. Said sidewalk cafe area #1 shall be twenty-three point five (23.5) feet in length and eight point five (8.5) feet in width, area #2 shall be fifteen (15) feet in length and seven (7) feet in width for a total of three hundred four point seven five (304.75) square feet and shall allow six (6) feet of clear space from the face of the curb/building line along W. School Street, N. Ashland Avenue. The compensation for said space and the days and hours of operation for the sidewalk cafe shall be as follows:

Monday through Sunday 8:00 a.m. to 10:00 p.m.
Compensation: $600.00
SEATING CAPACITY: 16

Sidewalk Cafe Permit and approved plan must be posted at all times.

This grant of privilege #1105320 for a sidewalk cafe shall be subject to the provisions of Section 10-28-900 though 10-28-995 of the Municipal Code of Chicago and the directions of the Commissioner of Department of Business Affairs and Consumer Protection, the Commissioner of Streets and Sanitation, and the Commissioner of Transportation.

The permit holder agrees to hold the City of Chicago harmless for any damage, relocation or replacement costs associated with damage, relocation or removal of private property caused by the City performing work in the public way.

Authority for the above named privilege is herein given and granted from and after March 1, 2013 through and including December 1, 2013.

Alderman _____

Thomas Tunney 44th Ward

Department of Business Affairs and Consumer Protection
Business Assistance Center- Public Way Use Unit
City Hall- 121 N. LaSalle Street Room 800 • Chicago, IL 60602
(312)-74-GOBIZ (312-744-6249) • (312) 744-1944 (TTY)
http://www.cityofchicago.org/bacp

03/13/2013

Alderman **Thomas Tunney**
Ward # **44**
City of Chicago
City Hall, Room **203**
121 North LaSalle Street
Chicago, Illinois 60602

Re: An ordinance to use and maintain a portion of the public right-of-way for **two (2) sidewalk cafe(s)** for **CARIBOU COFFEE**, adjacent to the premises known as **3240 N. Ashland Ave.**.

Dear Alderman **Thomas Tunney**:

The applicant referenced above has requested the use of the public right-of-way for a **sidewalk cafe(s)**. An ordinance has been prepared by the Department of Business Affairs and Consumer Protection – Business Assistance Center - Public Way Use Unit for presentation to the City Council. Because this request was made for properties located in your ward, as approved by you as per the attached, I respectfully request that you introduce the attached ordinance at the next City Council meeting.

If you have any questions regarding this ordinance, please contact Anthony Bertuca at (312) 744-5506.

Department of Business Affairs and Consumer Protection

Office of the City Clerk

O2013-2216

Office of the City Clerk

City Council Document Tracking Sheet

Meeting Date:	3/13/2013
Sponsor(s):	Tunney, Thomas (44)
Type:	Ordinance
Title:	Sidewalk cafe(s) for Caribou Coffee Co., Inc.
Committee(s) Assignment:	Committee on Transportation and Public Way

ORDINANCE
CARIBOU COFFEE COMPANY INC
Acct. No. 17658 - 13
Permit No. 1105355

Be It Ordained by the City Council of the City of Chicago:

Permission and authority are hereby given and granted to CARIBOU COFFEE COMPANY INC upon the terms and subject to the conditions of this ordinance, to maintain and use a portion of the public right of way for a sidewalk cafe adjacent to its premises located at 3500 N. Halsted St.. Said sidewalk cafe area #1 shall be fifteen point five (15.5) feet in length and ten point six (10.6) feet in width for a total of one hundred sixty-four point three (164.3) square feet and shall allow six (6) feet of clear space from the face of the curb/building line along W. Cornelia Avenue. The compensation for said space and the days and hours of operation for the sidewalk cafe shall be as follows:

Sunday thru Thursday 8:00 a.m. to 10:00 p.m. Friday & Saturday 8:00 a.m. to 11:00 p.m.
Compensation: $600.00
SEATING CAPACITY: 16

Sidewalk Cafe Permit and approved plan must be posted at all times.

This grant of privilege #1105355 for a sidewalk cafe shall be subject to the provisions of Section 10-28-900 though 10-28-995 of the Municipal Code of Chicago and the directions of the Commissioner of Department of Business Affairs and Consumer Protection, the Commissioner of Streets and Sanitation, and the Commissioner of Transportation.

The permit holder agrees to hold the City of Chicago harmless for any damage, relocation or replacement costs associated with damage, relocation or removal of private property caused by the City performing work in the public way.

Authority for the above named privilege is herein given and granted from and after March 1, 2013 through and including December 1, 2013.

Alderman _____
Thomas Tunney 44th Ward

Department of Business Affairs and Consumer Protection
Business Assistance Center- Public Way Use Unit
City Hall - 121 N. LaSalle Street Room 800 • Chicago, IL 60602
(312)-74-GOBIZ (312-744-6249) • (312) 744-1944 (TTY)
http://www.cityofchicago.org/bacp

03/13/2013

Alderman **Thomas Tunney**
Ward # **44**
City of Chicago
City Hall, Room **203**
121 North LaSalle Street
Chicago, Illinois 60602

Re: An ordinance to use and maintain a portion of the public right-of-way for **one (1) sidewalk cafe(s)** for **CARIBOU COFFEE COMPANY INC**, adjacent to the premises known as **3500 N. Halsted St.**.

Dear Alderman **Thomas Tunney**:

The applicant referenced above has requested the use of the public right-of-way for a **sidewalk cafe(s)**. An ordinance has been prepared by the Department of Business Affairs and Consumer Protection – Business Assistance Center - Public Way Use Unit for presentation to the City Council. Because this request was made for properties located in your ward, as approved by you as per the attached, I respectfully request that you introduce the attached ordinance at the next City Council meeting.

If you have any questions regarding this ordinance, please contact Anthony Bertuca at (312) 744-5506.

Department of Business Affairs and Consumer Protection

Office of the City Clerk

O2013-2217

Office of the City Clerk

City Council Document Tracking Sheet

Meeting Date:	3/13/2013
Sponsor(s):	Tunney, Thomas (44)
Type:	Ordinance
Title:	Sidewalk cafe(s) for Caribou Coffee No. 708
Committee(s) Assignment:	Committee on Transportation and Public Way

ORDINANCE
CARIBOU COFFEE #708
Acct. No. 17658 - 5
Permit No. 1105354

Be It Ordained by the City Council of the City of Chicago:

Permission and authority are hereby given and granted to CARIBOU COFFEE #708 upon the terms and subject to the conditions of this ordinance, to maintain and use a portion of the public right of way for a sidewalk cafe adjacent to its premises located at 3300 N. Broadway . Said sidewalk cafe area #1 shall be forty-nine (49) feet in length and eight (8) feet in width for a total of three hundred ninety-two (392) square feet and shall allow six (6) feet of clear space from the face of the curb/building line along W. ALDINE AVE.. The compensation for said space and the days and hours of operation for the sidewalk cafe shall be as follows:

Sunday through Thursday 8:00 a.m. to 10:00 p.m. Friday and Saturday 8:00 a.m. to 11:00 p.m.
Compensation: $600.00
SEATING CAPACITY: 24

Sidewalk Cafe Permit and approved plan must be posted at all times.

This grant of privilege #1105354 for a sidewalk cafe shall be subject to the provisions of Section 10-28-900 though 10-28-995 of the Municipal Code of Chicago and the directions of the Commissioner of Department of Business Affairs and Consumer Protection, the Commissioner of Streets and Sanitation, and the Commissioner of Transportation.

The permit holder agrees to hold the City of Chicago harmless for any damage, relocation or replacement costs associated with damage, relocation or removal of private property caused by the City performing work in the public way.

Authority for the above named privilege is herein given and granted from and after March 1, 2013 through and including December 1, 2013.

Alderman _____

Thomas Tunney 44th Ward

Department of Business Affairs and Consumer Protection
Business Assistance Center- Public Way Use Unit
City Hall- 121 N. LaSalle Street Room 800 • Chicago, IL 60602
(312)-74-GOBIZ (312-744-6249) • (312) 744-1944 (TTY)
http://www.cityofchicago.org/bacp

03/13/2013

Alderman **Thomas Tunney**
Ward # **44**
City of Chicago
City Hall, Room **203**
121 North LaSalle Street
Chicago, Illinois 60602

Re: An ordinance to use and maintain a portion of the public right-of-way for **one (1) sidewalk cafe(s)** for **CARIBOU COFFEE #708**, adjacent to the premises known as **3300 N. Broadway** .

Dear Alderman **Thomas Tunney**:

The applicant referenced above has requested the use of the public right-of-way for a **sidewalk cafe(s)**. An ordinance has been prepared by the Department of Business Affairs and Consumer Protection – Business Assistance Center - Public Way Use Unit for presentation to the City Council. Because this request was made for properties located in your ward, as approved by you as per the attached, I respectfully request that you introduce the attached ordinance at the next City Council meeting.

If you have any questions regarding this ordinance, please contact Anthony Bertuca at (312) 744-5506.

Department of Business Affairs and Consumer Protection

Office of the City Clerk

O2013-2226

Office of the City Clerk

City Council Document Tracking Sheet

Meeting Date:	3/13/2013
Sponsor(s):	Tunney, Thomas (44)
Type:	Ordinance
Title:	Sidewalk cafe(s) for Cesar's on Broadway
Committee(s) Assignment:	Committee on Transportation and Public Way

ORDINANCE
CESAR'S ON BROADWAY
Acct. No. 222095 - 1
Permit No. 1104941

Be It Ordained by the City Council of the City of Chicago:

Permission and authority are hereby given and granted to CESAR'S ON BROADWAY upon the terms and subject to the conditions of this ordinance, to maintain and use a portion of the public right of way for a sidewalk cafe adjacent to its premises located at 2924-2926 N. Broadway . Said sidewalk cafe area #1 shall be sixty (60) feet in length and eight (8) feet in width, area #2 shall be twenty-four (24) feet in length and seven (7) feet in width for a total of six hundred forty-eight (648) square feet and shall allow six (6) feet of clear space from the face of the curb/building line along W. Oakdale Avenue, N Broadway. The compensation for said space and the days and hours of operation for the sidewalk cafe shall be as follows:

Monday through Thursday 12:00 noon until 10:00 p.m. Friday 12:00 noon until 11:00 p.m. Saturday 11:00 a.m. until 11:00 p.m. Sunday 12:00 noon until 10:00 p.m.
Compensation: $1,166.40
SEATING CAPACITY: 34

Sidewalk Cafe Permit and approved plan must be posted at all times.

This grant of privilege #1104941 for a sidewalk cafe shall be subject to the provisions of Section 10-28-900 though 10-28-995 of the Municipal Code of Chicago and the directions of the Commissioner of Department of Business Affairs and Consumer Protection, the Commissioner of Streets and Sanitation, and the Commissioner of Transportation.

The permit holder agrees to hold the City of Chicago harmless for any damage, relocation or replacement costs associated with damage, relocation or removal of private property caused by the City performing work in the public way.

Authority for the above named privilege is herein given and granted from and after March 1, 2013 through and including December 1, 2013.

Alderman _____
Thomas Tunney 44th Ward

Department of Business Affairs and Consumer Protection
Business Assistance Center - Public Way Use Unit
City Hall - 121 N. LaSalle Street, Room 800 • Chicago, IL 60602
(312)-74-GOBIZ (312-744-6249) • (312) 744-1944 (TTY)
http://www.cityofchicago.org/bacp

03/13/2013

Alderman **Thomas Tunney**
Ward # **44**
City of Chicago
City Hall, Room **203**
121 North LaSalle Street
Chicago, Illinois 60602

Re: An ordinance to use and maintain a portion of the public right-of-way for **two (2) sidewalk cafe(s)** for **CESAR'S ON BROADWAY**, adjacent to the premises known as **2924-2926 N. Broadway** .

Dear Alderman **Thomas Tunney**:

The applicant referenced above has requested the use of the public right-of-way for a **sidewalk cafe(s)**. An ordinance has been prepared by the Department of Business Affairs and Consumer Protection – Business Assistance Center - Public Way Use Unit for presentation to the City Council. Because this request was made for properties located in your ward, as approved by you as per the attached, I respectfully request that you introduce the attached ordinance at the next City Council meeting.

If you have any questions regarding this ordinance, please contact Anthony Bertuca at (312) 744-5506.

Department of Business Affairs and Consumer Protection

Office of the City Clerk

O2013-2231

Office of the City Clerk

City Council Document Tracking Sheet

Meeting Date:	3/13/2013
Sponsor(s):	Tunney, Thomas (44)
Type:	Ordinance
Title:	Sidewalk cafe(s) for Chicago's Blarney Stone
Committee(s) Assignment:	Committee on Transportation and Public Way

ORDINANCE
Chicago's Blarney Stone
Acct. No. 11604 - 2
Permit No. 1104939

Be It Ordained by the City Council of the City of Chicago:

Permission and authority are hereby given and granted to Chicago's Blarney Stone upon the terms and subject to the conditions of this ordinance, to maintain and use a portion of the public right of way for a sidewalk cafe adjacent to its premises located at 3422-24 N. Sheffield Ave.. Said sidewalk cafe area #1 shall be thirty-four (34) feet in length and seven (7) feet in width for a total of two hundred thirty-eight (238) square feet and shall allow six (6) feet of clear space from the face of the curb/building line along W. Newport Avenue. The compensation for said space and the days and hours of operation for the sidewalk cafe shall be as follows:

Sunday thru Thursday 11:00 a.m.to 10:00 p.m. Friday & Saturday 11:00 a.m. to 11:00 p.m.
Compensation: $600.00
SEATING CAPACITY: 26

Sidewalk Cafe Permit and approved plan must be posted at all times.

This grant of privilege #1104939 for a sidewalk cafe shall be subject to the provisions of Section 10-28-900 though 10-28-995 of the Municipal Code of Chicago and the directions of the Commissioner of Department of Business Affairs and Consumer Protection, the Commissioner of Streets and Sanitation, and the Commissioner of Transportation.

The permit holder agrees to hold the City of Chicago harmless for any damage, relocation or replacement costs associated with damage, relocation or removal of private property caused by the City performing work in the public way.

Authority for the above named privilege is herein given and granted from and after March 1, 2013 through and including December 1, 2013.

Alderman _____
Thomas Tunney 44th Ward

Department of Business Affairs and Consumer Protection
Business Assistance Center - Public Way Use Unit
City Hall - 121 N. LaSalle Street, Room 800 • Chicago, IL 60602
(312)-74-GOBIZ (312-744-6249) • (312) 744-1944 (TTY)
http://www.cityofchicago.org/bacp

03/13/2013

Alderman **Thomas Tunney**
Ward # **44**
City of Chicago
City Hall, Room **203**
121 North LaSalle Street
Chicago, Illinois 60602

Re: An ordinance to use and maintain a portion of the public right-of-way for **one (1) sidewalk cafe(s)** for **Chicago's Blarney Stone**, adjacent to the premises known as **3422-24 N. Sheffield Ave.**.

Dear Alderman **Thomas Tunney**:

The applicant referenced above has requested the use of the public right-of-way for a **sidewalk cafe(s)**. An ordinance has been prepared by the Department of Business Affairs and Consumer Protection – Business Assistance Center - Public Way Use Unit for presentation to the City Council. Because this request was made for properties located in your ward, as approved by you as per the attached, I respectfully request that you introduce the attached ordinance at the next City Council meeting.

If you have any questions regarding this ordinance, please contact Anthony Bertuca at (312) 744-5506.

Department of Business Affairs and Consumer Protection

Office of the City Clerk

O2013-2240

Office of the City Clerk

City Council Document Tracking Sheet

Meeting Date:	3/13/2013
Sponsor(s):	Tunney, Thomas (44)
Type:	Ordinance
Title:	Sidewalk cafe(s) for Davids Tea
Committee(s) Assignment:	Committee on Transportation and Public Way

ORDINANCE
DAVIDS TEA
Acct. No. 375708 - 2
Permit No. 1105111

Be It Ordained by the City Council of the City of Chicago:

Permission and authority are hereby given and granted to DAVIDS TEA upon the terms and subject to the conditions of this ordinance, to maintain and use a portion of the public right of way for a sidewalk cafe adjacent to its premises located at 3530 N. Southport Ave.. Said sidewalk cafe area #1 shall be sixteen point five (16.5) feet in length and five point four two (5.42) feet in width for a total of eighty-nine point four three (89.43) square feet and shall allow six (6) feet of clear space from the face of the curb/building line along N. Southport. The compensation for said space and the days and hours of operation for the sidewalk cafe shall be as follows:

Sunday through Thursday 9:00 a.m. to 9:00 p.m. Friday and Saturday 9:00 a.m. to 10:00 p.m.
Compensation: $600.00
SEATING CAPACITY: 5

Sidewalk Cafe Permit and approved plan must be posted at all times.

This grant of privilege #1105111 for a sidewalk cafe shall be subject to the provisions of Section 10-28-900 though 10-28-995 of the Municipal Code of Chicago and the directions of the Commissioner of Department of Business Affairs and Consumer Protection, the Commissioner of Streets and Sanitation, and the Commissioner of Transportation.

The permit holder agrees to hold the City of Chicago harmless for any damage, relocation or replacement costs associated with damage, relocation or removal of private property caused by the City performing work in the public way.

Authority for the above named privilege is herein given and granted from and after March 1, 2013 through and including December 1, 2013.

Alderman _____
Thomas Tunney 44th Ward

Department of Business Affairs and Consumer Protection
Business Assistance Center- Public Way Use Unit
City Hall - 121 N. LaSalle Street Room 800 • Chicago, IL 60602
(312)-74-GOBIZ (312-744-6249) • (312) 744-1944 (TTY)
http://www.cityofchicago.org/bacp

03/13/2013

Alderman **Thomas Tunney**
Ward # **44**
City of Chicago
City Hall, Room **203**
121 North LaSalle Street
Chicago, Illinois 60602

Re: An ordinance to use and maintain a portion of the public right-of-way for **one (1) sidewalk cafe(s)** for **DAVIDS TEA**, adjacent to the premises known as **3530 N. Southport Ave.**.

Dear Alderman **Thomas Tunney**:

The applicant referenced above has requested the use of the public right-of-way for a **sidewalk cafe(s)**. An ordinance has been prepared by the Department of Business Affairs and Consumer Protection – Business Assistance Center - Public Way Use Unit for presentation to the City Council. Because this request was made for properties located in your ward, as approved by you as per the attached, I respectfully request that you introduce the attached ordinance at the next City Council meeting.

If you have any questions regarding this ordinance, please contact Anthony Bertuca at (312) 744-5506.

Department of Business Affairs and Consumer Protection

Office of the City Clerk

O2013-2244

Office of the City Clerk

City Council Document Tracking Sheet

Meeting Date:	3/13/2013
Sponsor(s):	Tunney, Thomas (44)
Type:	Ordinance
Title:	Sidewalk cafe(s) for Deleece
Committee(s) Assignment:	Committee on Transportation and Public Way

ORDINANCE
DELEECE
Acct. No. 361243 - 1
Permit No. 1105127

Be It Ordained by the City Council of the City of Chicago:

Permission and authority are hereby given and granted to DELEECE upon the terms and subject to the conditions of this ordinance, to maintain and use a portion of the public right of way for a sidewalk cafe adjacent to its premises located at 3747 N. Southport Ave.. Said sidewalk cafe area #1 shall be forty-one point seven five (41.75) feet in length and eleven (11) feet in width for a total of four hundred fifty-nine point two five (459.25) square feet and shall allow six (6) feet of clear space from the face of the curb/building line along N. Southport. The compensation for said space and the days and hours of operation for the sidewalk cafe shall be as follows:

Monday 5:30 p.m. to 10:00 p.m. Tuesday thru Thursday 11:30 a.m. to 10:00 p.m. Friday 11:30 a.m. to 11:00 p.m. Saturday 9:00 a.m. to 11:00 p.m. Sunday 9:00 a.m. to 10:00 p.m.
Compensation: $600.00
SEATING CAPACITY: 47

Sidewalk Cafe Permit and approved plan must be posted at all times.

This grant of privilege #1105127 for a sidewalk cafe shall be subject to the provisions of Section 10-28-900 though 10-28-995 of the Municipal Code of Chicago and the directions of the Commissioner of Department of Business Affairs and Consumer Protection, the Commissioner of Streets and Sanitation, and the Commissioner of Transportation.

The permit holder agrees to hold the City of Chicago harmless for any damage, relocation or replacement costs associated with damage, relocation or removal of private property caused by the City performing work in the public way.

Authority for the above named privilege is herein given and granted from and after March 1, 2013 through and including December 1, 2013.

Alderman _____

Thomas Tunney 44th Ward

Department of Business Affairs and Consumer Protection
Business Assistance Center- Public Way Use Unit
City Hall - 121 N. LaSalle Street Room 800 • Chicago, IL 60602
(312)-74-GOBIZ (312-744-6249) • (312) 744-1944 (TTY)
http://www.cityofchicago.org/bacp

03/13/2013

Alderman **Thomas Tunney**
Ward # **44**
City of Chicago
City Hall, Room **203**
121 North LaSalle Street
Chicago, Illinois 60602

Re: An ordinance to use and maintain a portion of the public right-of-way for **one (1) sidewalk cafe(s)** for **DELEECE**, adjacent to the premises known as **3747 N. Southport Ave.**.

Dear Alderman **Thomas Tunney**:

The applicant referenced above has requested the use of the public right-of-way for a **sidewalk cafe(s)**. An ordinance has been prepared by the Department of Business Affairs and Consumer Protection – Business Assistance Center - Public Way Use Unit for presentation to the City Council. Because this request was made for properties located in your ward, as approved by you as per the attached, I respectfully request that you introduce the attached ordinance at the next City Council meeting.

If you have any questions regarding this ordinance, please contact Anthony Bertuca at (312) 744-5506.

Department of Business Affairs and Consumer Protection

Office of the City Clerk

O2013-2268

Office of the City Clerk

City Council Document Tracking Sheet

Meeting Date:	3/13/2013
Sponsor(s):	Tunney, Thomas (44)
Type:	Ordinance
Title:	Sidewalk cafe(s) for El Mercado Food Mart
Committee(s) Assignment:	Committee on Transportation and Public Way

ORDINANCE
EL MERCADO FOOD MART
Acct. No. 3066 - 1
Permit No. 1105101

Be It Ordained by the City Council of the City of Chicago:

Permission and authority are hereby given and granted to EL MERCADO FOOD MART upon the terms and subject to the conditions of this ordinance, to maintain and use a portion of the public right of way for a sidewalk cafe adjacent to its premises located at 3767 N. Southport Ave.. Said sidewalk cafe area #1 shall be sixteen point two five (16.25) feet in length and eight (8) feet in width for a total of one hundred thirty (130) square feet and shall allow six (6) feet of clear space from the face of the curb/building line along N. Southport Avenue. The compensation for said space and the days and hours of operation for the sidewalk cafe shall be as follows:

Sunday through Thursday 9:00 a.m. to 10:00 p.m. Friday and Saturday 9:00 a.m. to 11:00 p.m.
Compensation: $600.00
SEATING CAPACITY: 8

Sidewalk Cafe Permit and approved plan must be posted at all times.

This grant of privilege #1105101 for a sidewalk cafe shall be subject to the provisions of Section 10-28-900 though 10-28-995 of the Municipal Code of Chicago and the directions of the Commissioner of Department of Business Affairs and Consumer Protection, the Commissioner of Streets and Sanitation, and the Commissioner of Transportation.

The permit holder agrees to hold the City of Chicago harmless for any damage, relocation or replacement costs associated with damage, relocation or removal of private property caused by the City performing work in the public way.

Authority for the above named privilege is herein given and granted from and after March 1, 2013 through and including December 1, 2013.

Alderman _____

Thomas Tunney 44th Ward

Department of Business Affairs and Consumer Protection
Business Assistance Center- Public Way Use Unit
City Hall- 121 N. LaSalle Street Room 800 • Chicago, IL 60602
(312)-74-GOBIZ (312-744-6249) • (312) 744-1944 (TTY)
http://www.cityofchicago.org/bacp

03/13/2013

Alderman **Thomas Tunney**
Ward # **44**
City of Chicago
City Hall, Room **203**
121 North LaSalle Street
Chicago, Illinois 60602

Re: An ordinance to use and maintain a portion of the public right-of-way for **one (1) sidewalk cafe(s)** for **EL MERCADO FOOD MART**, adjacent to the premises known as **3767 N. Southport Ave.**.

Dear Alderman **Thomas Tunney**:

The applicant referenced above has requested the use of the public right-of-way for a **sidewalk cafe(s)**. An ordinance has been prepared by the Department of Business Affairs and Consumer Protection – Business Assistance Center - Public Way Use Unit for presentation to the City Council. Because this request was made for properties located in your ward, as approved by you as per the attached, I respectfully request that you introduce the attached ordinance at the next City Council meeting.

If you have any questions regarding this ordinance, please contact Anthony Bertuca at (312) 744-5506.

Department of Business Affairs and Consumer Protection

Office of the City Clerk

O2013-2270

Office of the City Clerk

City Council Document Tracking Sheet

Meeting Date:	3/13/2013
Sponsor(s):	Tunney, Thomas (44)
Type:	Ordinance
Title:	Sidewalk cafe(s) for Flub A Dub Chub's
Committee(s) Assignment:	Committee on Transportation and Public Way

ORDINANCE
FLUB A DUB CHUB'S
Acct. No. 323529 - 1
Permit No. 1105290

Be It Ordained by the City Council of the City of Chicago:

Permission and authority are hereby given and granted to FLUB A DUB CHUB'S upon the terms and subject to the conditions of this ordinance, to maintain and use a portion of the public right of way for a sidewalk cafe adjacent to its premises located at 3021 N. Broadway . Said sidewalk cafe area #1 shall be fifteen (15) feet in length and six point four two (6.42) feet in width for a total of ninety-six point three (96.3) square feet and shall allow six (6) feet of clear space from the face of the curb/building line along N. Broadway. The compensation for said space and the days and hours of operation for the sidewalk cafe shall be as follows:

Sunday through Thursday 11:00 a.m. to 10:00 p.m. Friday and Saturday 11:00 a.m. to 11:00 p.m.
Compensation: $600.00
SEATING CAPACITY: 12

Sidewalk Cafe Permit and approved plan must be posted at all times.

This grant of privilege #1105290 for a sidewalk cafe shall be subject to the provisions of Section 10-28-900 though 10-28-995 of the Municipal Code of Chicago and the directions of the Commissioner of Department of Business Affairs and Consumer Protection, the Commissioner of Streets and Sanitation, and the Commissioner of Transportation.

The permit holder agrees to hold the City of Chicago harmless for any damage, relocation or replacement costs associated with damage, relocation or removal of private property caused by the City performing work in the public way.

Authority for the above named privilege is herein given and granted from and after March 1, 2013 through and including December 1, 2013.

Alderman _____

Thomas Tunney 44th Ward

Department of Business Affairs and Consumer Protection
Business Assistance Center- Public Way Use Unit
City Hall- 121 N. LaSalle Street Room 800 • Chicago, IL 60602
(312)-74-GOBIZ (312-744-6249) • (312) 744-1944 (TTY)
http://www.cityofchicago.org/bacp

03/13/2013

Alderman **Thomas Tunney**
Ward # **44**
City of Chicago
City Hall, Room **203**
121 North LaSalle Street
Chicago, Illinois 60602

Re: An ordinance to use and maintain a portion of the public right-of-way for **one (1) sidewalk cafe(s)** for **FLUB A DUB CHUB'S**, adjacent to the premises known as **3021 N. Broadway** .

Dear Alderman **Thomas Tunney**:

The applicant referenced above has requested the use of the public right-of-way for a **sidewalk cafe(s)**. An ordinance has been prepared by the Department of Business Affairs and Consumer Protection – Business Assistance Center - Public Way Use Unit for presentation to the City Council. Because this request was made for properties located in your ward, as approved by you as per the attached, I respectfully request that you introduce the attached ordinance at the next City Council meeting.

If you have any questions regarding this ordinance, please contact Anthony Bertuca at (312) 744-5506.

Department of Business Affairs and Consumer Protection

Office of the City Clerk

O2013-2271

Office of the City Clerk

City Council Document Tracking Sheet

Meeting Date:	3/13/2013
Sponsor(s):	Tunney, Thomas (44)
Type:	Ordinance
Title:	Sidewalk cafe(s) for Fornello Trattoria
Committee(s) Assignment:	Committee on Transportation and Public Way

ORDINANCE
FORNELLO TRATTORIA
Acct. No. 6979 - 1
Permit No. 1105293

Be It Ordained by the City Council of the City of Chicago:

Permission and authority are hereby given and granted to FORNELLO TRATTORIA upon the terms and subject to the conditions of this ordinance, to maintain and use a portion of the public right of way for a sidewalk cafe adjacent to its premises located at 1011 W. Irving Park Rd.. Said sidewalk cafe area #1 shall be forty point six seven (40.67) feet in length and eight point five (8.5) feet in width for a total of three hundred forty-five point seven (345.7) square feet and shall allow six (6) feet of clear space from the face of the curb/building line along W. Irving Park Road. The compensation for said space and the days and hours of operation for the sidewalk cafe shall be as follows:

Sunday through Thursday 12:00 p.m. to 10:00 p.m. Friday and Saturday 12:00 p.m. to 11:00 p.m.
Compensation: $600.00
SEATING CAPACITY: 24

Sidewalk Cafe Permit and approved plan must be posted at all times.

This grant of privilege #1105293 for a sidewalk cafe shall be subject to the provisions of Section 10-28-900 though 10-28-995 of the Municipal Code of Chicago and the directions of the Commissioner of Department of Business Affairs and Consumer Protection, the Commissioner of Streets and Sanitation, and the Commissioner of Transportation.

The permit holder agrees to hold the City of Chicago harmless for any damage, relocation or replacement costs associated with damage, relocation or removal of private property caused by the City performing work in the public way.

Authority for the above named privilege is herein given and granted from and after March 1, 2013 through and including December 1, 2013.

Alderman _____
Thomas Tunney 44th Ward

Department of Business Affairs and Consumer Protection
Business Assistance Center- Public Way Use Unit
City Hall - 121 N. LaSalle Street Room 800 • Chicago, IL 60602
(312)-74-GOBIZ (312-744-6249) • (312) 744-1944 (TTY)
http://www.cityofchicago.org/bacp

03/13/2013

Alderman **Thomas Tunney**
Ward # **44**
City of Chicago
City Hall, Room **203**
121 North LaSalle Street
Chicago, Illinois 60602

Re: An ordinance to use and maintain a portion of the public right-of-way for **one (1) sidewalk cafe(s)** for **FORNELLO TRATTORIA**, adjacent to the premises known as **1011 W. Irving Park Rd.**.

Dear Alderman **Thomas Tunney**:

The applicant referenced above has requested the use of the public right-of-way for a **sidewalk cafe(s)**. An ordinance has been prepared by the Department of Business Affairs and Consumer Protection – Business Assistance Center - Public Way Use Unit for presentation to the City Council. Because this request was made for properties located in your ward, as approved by you as per the attached, I respectfully request that you introduce the attached ordinance at the next City Council meeting.

If you have any questions regarding this ordinance, please contact Anthony Bertuca at (312) 744-5506.

Department of Business Affairs and Consumer Protection

Office of the City Clerk

O2013-2272

Office of the City Clerk

City Council Document Tracking Sheet

Meeting Date:	3/13/2013
Sponsor(s):	Tunney, Thomas (44)
Type:	Ordinance
Title:	Sidewalk cafe(s) for Frog N Snail
Committee(s) Assignment:	Committee on Transportation and Public Way

ORDINANCE
FROG N SNAIL
Acct. No. 369213 - 1
Permit No. 1105198

Be It Ordained by the City Council of the City of Chicago:

Permission and authority are hereby given and granted to FROG N SNAIL upon the terms and subject to the conditions of this ordinance, to maintain and use a portion of the public right of way for a sidewalk cafe adjacent to its premises located at 3124 N. Broadway . Said sidewalk cafe area #1 shall be twenty-six (26) feet in length and seven (7) feet in width for a total of one hundred eighty-two (182) square feet and shall allow six (6) feet of clear space from the face of the curb/building line along N. Broadway. The compensation for said space and the days and hours of operation for the sidewalk cafe shall be as follows:

Sunday through Thursday 11:00 a.m. to 10:00 p.m. Friday and Saturday 11:00 a.m. to 11:00 p.m.
Compensation: $600.00
SEATING CAPACITY: 15

Sidewalk Cafe Permit and approved plan must be posted at all times.

This grant of privilege #1105198 for a sidewalk cafe shall be subject to the provisions of Section 10-28-900 though 10-28-995 of the Municipal Code of Chicago and the directions of the Commissioner of Department of Business Affairs and Consumer Protection, the Commissioner of Streets and Sanitation, and the Commissioner of Transportation.

The permit holder agrees to hold the City of Chicago harmless for any damage, relocation or replacement costs associated with damage, relocation or removal of private property caused by the City performing work in the public way.

Authority for the above named privilege is herein given and granted from and after March 1, 2013 through and including December 1, 2013.

Alderman _____
Thomas Tunney 44th Ward

Department of Business Affairs and Consumer Protection
Business Assistance Center- Public Way Use Unit
City Hall- 121 N. LaSalle Street Room 800 • Chicago, IL 60602
(312)-74-GOBIZ (312-744-6249) • (312) 744-1944 (TTY)
http://www.cityofchicago.org/bacp

03/13/2013

Alderman **Thomas Tunney**
Ward # **44**
City of Chicago
City Hall, Room **203**
121 North LaSalle Street
Chicago, Illinois 60602

Re: An ordinance to use and maintain a portion of the public right-of-way for **one (1) sidewalk cafe(s)** for **FROG N SNAIL**, adjacent to the premises known as **3124 N. Broadway** .

Dear Alderman **Thomas Tunney**:

The applicant referenced above has requested the use of the public right-of-way for a **sidewalk cafe(s)**. An ordinance has been prepared by the Department of Business Affairs and Consumer Protection – Business Assistance Center - Public Way Use Unit for presentation to the City Council. Because this request was made for properties located in your ward, as approved by you as per the attached, I respectfully request that you introduce the attached ordinance at the next City Council meeting.

If you have any questions regarding this ordinance, please contact Anthony Bertuca at (312) 744-5506.

Department of Business Affairs and Consumer Protection

Office of the City Clerk

O2013-2274

Office of the City Clerk

City Council Document Tracking Sheet

Meeting Date:	3/13/2013
Sponsor(s):	Tunney, Thomas (44)
Type:	Ordinance
Title:	Sidewalk cafe(s) for Hot Diggity Dogs
Committee(s) Assignment:	Committee on Transportation and Public Way

ORDINANCE
HOT DIGGITY DOGS
Acct. No. 8899 - 2
Permit No. 1105072

Be It Ordained by the City Council of the City of Chicago:

Permission and authority are hereby given and granted to HOT DIGGITY DOGS upon the terms and subject to the conditions of this ordinance, to maintain and use a portion of the public right of way for a sidewalk cafe adjacent to its premises located at 947 W. Wellington Ave.. Said sidewalk cafe area #1 shall be twenty (20) feet in length and six point five (6.5) feet in width for a total of one hundred thirty (130) square feet and shall allow six (6) feet of clear space from the face of the curb/building line along W Wellington Ave. The compensation for said space and the days and hours of operation for the sidewalk cafe shall be as follows:

Monday through Thursday 8:00 a.m. until 10:00 p.m. Friday 8:00 a.m. until 11:00p.m.
Saturday 11:00 a.m. until 11:00 p.m. Sunday 12:00 Noon until 8:00 p.m.
Compensation: $600.00
SEATING CAPACITY: 12

Sidewalk Cafe Permit and approved plan must be posted at all times.

This grant of privilege #1105072 for a sidewalk cafe shall be subject to the provisions of Section 10-28-900 though 10-28-995 of the Municipal Code of Chicago and the directions of the Commissioner of Department of Business Affairs and Consumer Protection, the Commissioner of Streets and Sanitation, and the Commissioner of Transportation.

The permit holder agrees to hold the City of Chicago harmless for any damage, relocation or replacement costs associated with damage, relocation or removal of private property caused by the City performing work in the public way.

Authority for the above named privilege is herein given and granted from and after March 1, 2013 through and including December 1, 2013.

Alderman _____

Thomas Tunney 44th Ward

Department of Business Affairs and Consumer Protection
Business Assistance Center - Public Way Use Unit
City Hall - 121 N. LaSalle Street, Room 800 • Chicago, IL 60602
(312)-74-GOBIZ (312-744-6249) • (312) 744-1944 (TTY)
http://www.cityofchicago.org/bacp

03/13/2013

Alderman **Thomas Tunney**
Ward # **44**
City of Chicago
City Hall, Room **203**
121 North LaSalle Street
Chicago, Illinois 60602

Re: An ordinance to use and maintain a portion of the public right-of-way for **one (1) sidewalk cafe(s)** for **HOT DIGGITY DOGS**, adjacent to the premises known as **947 W. Wellington Ave.**.

Dear Alderman **Thomas Tunney**:

The applicant referenced above has requested the use of the public right-of-way for a **sidewalk cafe(s)**. An ordinance has been prepared by the Department of Business Affairs and Consumer Protection – Business Assistance Center - Public Way Use Unit for presentation to the City Council. Because this request was made for properties located in your ward, as approved by you as per the attached, I respectfully request that you introduce the attached ordinance at the next City Council meeting.

If you have any questions regarding this ordinance, please contact Anthony Bertuca at (312) 744-5506.

Department of Business Affairs and Consumer Protection

Office of the City Clerk

O2013-2277

Office of the City Clerk

City Council Document Tracking Sheet

Meeting Date:	3/13/2013
Sponsor(s):	Tunney, Thomas (44)
Type:	Ordinance
Title:	Sidewalk cafe(s) for Icebox
Committee(s) Assignment:	Committee on Transportation and Public Way

ORDINANCE
ICEBOX
Acct. No. 16167 - 2
Permit No. 1105304

Be It Ordained by the City Council of the City of Chicago:

Permission and authority are hereby given and granted to ICEBOX upon the terms and subject to the conditions of this ordinance, to maintain and use a portion of the public right of way for a sidewalk cafe adjacent to its premises located at 2943 N. Broadway . Said sidewalk cafe area #1 shall be thirteen point three three (13.33) feet in length and five point six seven (5.67) feet in width for a total of seventy-five point five eight (75.58) square feet and shall allow six (6) feet of clear space from the face of the curb/building line along Broadway. The compensation for said space and the days and hours of operation for the sidewalk cafe shall be as follows:

Monday to Sunday 11:00am - 10:00 pm
Compensation: $600.00
SEATING CAPACITY: 10

Sidewalk Cafe Permit and approved plan must be posted at all times.

This grant of privilege #1105304 for a sidewalk cafe shall be subject to the provisions of Section 10-28-900 though 10-28-995 of the Municipal Code of Chicago and the directions of the Commissioner of Department of Business Affairs and Consumer Protection, the Commissioner of Streets and Sanitation, and the Commissioner of Transportation.

The permit holder agrees to hold the City of Chicago harmless for any damage, relocation or replacement costs associated with damage, relocation or removal of private property caused by the City performing work in the public way.

Authority for the above named privilege is herein given and granted from and after March 1, 2013 through and including December 1, 2013.

Alderman _____
Thomas Tunney 44th Ward

Department of Business Affairs and Consumer Protection
Business Assistance Center- Public Way Use Unit
City Hall - 121 N. LaSalle Street Room 800 • Chicago, IL 60602
(312)-74-GOBIZ (312-744-6249) • (312) 744-1944 (TTY)
http://www.cityofchicago.org/bacp

03/13/2013

Alderman **Thomas Tunney**
Ward # **44**
City of Chicago
City Hall, Room **203**
121 North LaSalle Street
Chicago, Illinois 60602

Re: An ordinance to use and maintain a portion of the public right-of-way for **one (1) sidewalk cafe(s)** for **ICEBOX**, adjacent to the premises known as **2943 N. Broadway** .

Dear Alderman **Thomas Tunney**:

The applicant referenced above has requested the use of the public right-of-way for a **sidewalk cafe(s)**. An ordinance has been prepared by the Department of Business Affairs and Consumer Protection – Business Assistance Center - Public Way Use Unit for presentation to the City Council. Because this request was made for properties located in your ward, as approved by you as per the attached, I respectfully request that you introduce the attached ordinance at the next City Council meeting.

If you have any questions regarding this ordinance, please contact Anthony Bertuca at (312) 744-5506.

Department of Business Affairs and Consumer Protection

Office of the City Clerk

O2013-2284

Office of the City Clerk

City Council Document Tracking Sheet

Meeting Date:	3/13/2013
Sponsor(s):	Tunney, Thomas (44)
Type:	Ordinance
Title:	Sidewalk cafe(s) for Matilda
Committee(s) Assignment:	Committee on Transportation and Public Way

ORDINANCE
MATILDA
Acct. No. 16478 - 1
Permit No. 1105287

Be It Ordained by the City Council of the City of Chicago:

Permission and authority are hereby given and granted to MATILDA upon the terms and subject to the conditions of this ordinance, to maintain and use a portion of the public right of way for a sidewalk cafe adjacent to its premises located at 3101 N. Sheffield Ave.. Said sidewalk cafe area #1 shall be fifteen point one seven (15.17) feet in length and six point five eight (6.58) feet in width, area #2 shall be thirteen point six seven (13.67) feet in length and six point five eight (6.58) feet in width, area #3 shall be six point one seven (6.17) feet in length and six point five eight (6.58) feet in width for a total of two hundred thirty point three seven (230.37) square feet and shall allow six (6) feet of clear space from the face of the curb/building line along N. Sheffield Avenue. The compensation for said space and the days and hours of operation for the sidewalk cafe shall be as follows:

Monday through Thursday 4:00 p.m. to 10:00 p.m. Friday 4:00 p.m. to 11:00 p.m. Saturday 11:00 a.m. to 10:00 p.m. Sunday 10:00 a.m. to 10:00 p.m.
Compensation: $600.00
SEATING CAPACITY: 25

Sidewalk Cafe Permit and approved plan must be posted at all times.

This grant of privilege #1105287 for a sidewalk cafe shall be subject to the provisions of Section 10-28-900 though 10-28-995 of the Municipal Code of Chicago and the directions of the Commissioner of Department of Business Affairs and Consumer Protection, the Commissioner of Streets and Sanitation, and the Commissioner of Transportation.

The permit holder agrees to hold the City of Chicago harmless for any damage, relocation or replacement costs associated with damage, relocation or removal of private property caused by the City performing work in the public way.

Authority for the above named privilege is herein given and granted from and after March 1, 2013 through and including December 1, 2013.

Alderman

Thomas Tunney 44th Ward

Department of Business Affairs and Consumer Protection
Business Assistance Center- Public Way Use Unit
City Hall - 121 N. LaSalle Street Room 800 • Chicago, IL 60602
(312)-74-GOBIZ (312-744-6249) • (312) 744-1944 (TTY)
http://www.cityofchicago.org/bacp

03/13/2013

Alderman **Thomas Tunney**
Ward # **44**
City of Chicago
City Hall, Room **203**
121 North LaSalle Street
Chicago, Illinois 60602

Re: An ordinance to use and maintain a portion of the public right-of-way for **three (3) sidewalk cafe(s)** for **MATILDA**, adjacent to the premises known as **3101 N. Sheffield Ave.**.

Dear Alderman **Thomas Tunney**:

The applicant referenced above has requested the use of the public right-of-way for a **sidewalk cafe(s)**. An ordinance has been prepared by the Department of Business Affairs and Consumer Protection – Business Assistance Center - Public Way Use Unit for presentation to the City Council. Because this request was made for properties located in your ward, as approved by you as per the attached, I respectfully request that you introduce the attached ordinance at the next City Council meeting.

If you have any questions regarding this ordinance, please contact Anthony Bertuca at (312) 744-5506.

Department of Business Affairs and Consumer Protection

Office of the City Clerk

O2013-2287

Office of the City Clerk

City Council Document Tracking Sheet

Meeting Date:	3/13/2013
Sponsor(s):	Tunney, Thomas (44)
Type:	Ordinance
Title:	Sidewalk cafe(s) for Melanthios
Committee(s) Assignment:	Committee on Transportation and Public Way

ORDINANCE
MELANTHIOS
Acct. No. 344747 - 1
Permit No. 1105291

Be It Ordained by the City Council of the City of Chicago:

Permission and authority are hereby given and granted to MELANTHIOS upon the terms and subject to the conditions of this ordinance, to maintain and use a portion of the public right of way for a sidewalk cafe adjacent to its premises located at 3114 N. Broadway . Said sidewalk cafe area #1 shall be twenty-six point three three (26.33) feet in length and seven (7) feet in width for a total of one hundred eighty-four point three one (184.31) square feet and shall allow six (6) feet of clear space from the face of the curb/building line along N BROADWAY. The compensation for said space and the days and hours of operation for the sidewalk cafe shall be as follows:

Sunday through Thursday 11:00 a.m. until 10:00 p.m. Friday & Saturday 11:00am until 11:00pm
Compensation: $600.00
SEATING CAPACITY: 24

Sidewalk Cafe Permit and approved plan must be posted at all times.

This grant of privilege #1105291 for a sidewalk cafe shall be subject to the provisions of Section 10-28-900 though 10-28-995 of the Municipal Code of Chicago and the directions of the Commissioner of Department of Business Affairs and Consumer Protection, the Commissioner of Streets and Sanitation, and the Commissioner of Transportation.

The permit holder agrees to hold the City of Chicago harmless for any damage, relocation or replacement costs associated with damage, relocation or removal of private property caused by the City performing work in the public way.

Authority for the above named privilege is herein given and granted from and after March 1, 2013 through and including December 1, 2013.

Alderman _____

Thomas Tunney 44th Ward

Department of Business Affairs and Consumer Protection
Business Assistance Center- Public Way Use Unit
City Hall- 121 N. LaSalle Street Room 800 • Chicago, IL 60602
(312)-74-GOBIZ (312-744-6249) • (312) 744-1944 (TTY)
http://www.cityofchicago.org/bacp

03/13/2013

Alderman **Thomas Tunney**
Ward # **44**
City of Chicago
City Hall, Room **203**
121 North LaSalle Street
Chicago, Illinois 60602

Re: An ordinance to use and maintain a portion of the public right-of-way for **one (1) sidewalk cafe(s)** for **MELANTHIOS**, adjacent to the premises known as **3114 N. Broadway** .

Dear Alderman **Thomas Tunney**:

The applicant referenced above has requested the use of the public right-of-way for a **sidewalk cafe(s)**. An ordinance has been prepared by the Department of Business Affairs and Consumer Protection – Business Assistance Center - Public Way Use Unit for presentation to the City Council. Because this request was made for properties located in your ward, as approved by you as per the attached, I respectfully request that you introduce the attached ordinance at the next City Council meeting.

If you have any questions regarding this ordinance, please contact Anthony Bertuca at (312) 744-5506.

Department of Business Affairs and Consumer Protection

Office of the City Clerk

O2013-2289

Office of the City Clerk

City Council Document Tracking Sheet

Meeting Date:	3/13/2013
Sponsor(s):	Tunney, Thomas (44)
Type:	Ordinance
Title:	Sidewalk cafe(s) for Mini Bar
Committee(s) Assignment:	Committee on Transportation and Public Way

ORDINANCE
MINI BAR
Acct. No. 293248 - 3
Permit No. 1105286

Be It Ordained by the City Council of the City of Chicago:

Permission and authority are hereby given and granted to MINI BAR upon the terms and subject to the conditions of this ordinance, to maintain and use a portion of the public right of way for a sidewalk cafe adjacent to its premises located at 3339-3341 N. Halsted St.. Said sidewalk cafe area #1 shall be thirty-six point three three (36.33) feet in length and four point zero eight (4.08) feet in width for a total of one hundred forty-eight point two three (148.23) square feet and shall allow six (6) feet of clear space from the face of the curb/building line along N. Halsted. The compensation for said space and the days and hours of operation for the sidewalk cafe shall be as follows:

Sunday through Thursday 11:00am until 10:00pm Friday & Saturday 11:00am until 11:00pm
Compensation: $600.00
SEATING CAPACITY: 23

Sidewalk Cafe Permit and approved plan must be posted at all times.

This grant of privilege #1105286 for a sidewalk cafe shall be subject to the provisions of Section 10-28-900 though 10-28-995 of the Municipal Code of Chicago and the directions of the Commissioner of Department of Business Affairs and Consumer Protection, the Commissioner of Streets and Sanitation, and the Commissioner of Transportation.

The permit holder agrees to hold the City of Chicago harmless for any damage, relocation or replacement costs associated with damage, relocation or removal of private property caused by the City performing work in the public way.

Authority for the above named privilege is herein given and granted from and after March 1, 2013 through and including December 1, 2013.

Alderman _____
Thomas Tunney 44th Ward

Department of Business Affairs and Consumer Protection
Business Assistance Center- Public Way Use Unit
City Hall- 121 N. LaSalle Street Room 800 • Chicago, IL 60602
(312)-74-GOBIZ (312-744-6249) • (312) 744-1944 (TTY)
http://www.cityofchicago.org/bacp

03/13/2013

Alderman **Thomas Tunney**
Ward # **44**
City of Chicago
City Hall, Room **203**
121 North LaSalle Street
Chicago, Illinois 60602

Re: An ordinance to use and maintain a portion of the public right-of-way for **one (1) sidewalk cafe(s)** for **MINI BAR**, adjacent to the premises known as **3339-3341 N. Halsted St.**.

Dear Alderman **Thomas Tunney**:

The applicant referenced above has requested the use of the public right-of-way for a **sidewalk cafe(s)**. An ordinance has been prepared by the Department of Business Affairs and Consumer Protection – Business Assistance Center - Public Way Use Unit for presentation to the City Council. Because this request was made for properties located in your ward, as approved by you as per the attached, I respectfully request that you introduce the attached ordinance at the next City Council meeting.

If you have any questions regarding this ordinance, please contact Anthony Bertuca at (312) 744-5506.

Department of Business Affairs and Consumer Protection

Office of the City Clerk

O2013-2291

Office of the City Clerk

City Council Document Tracking Sheet

Meeting Date:	3/13/2013
Sponsor(s):	Tunney, Thomas (44)
Type:	Ordinance
Title:	Sidewalk cafe(s) for Nookies Tree Ltd.
Committee(s) Assignment:	Committee on Transportation and Public Way

ORDINANCE
NOOKIES TREE LTD
Acct. No. 3784 - 1
Permit No. 1105176

Be It Ordained by the City Council of the City of Chicago:

Permission and authority are hereby given and granted to NOOKIES TREE LTD upon the terms and subject to the conditions of this ordinance, to maintain and use a portion of the public right of way for a sidewalk cafe adjacent to its premises located at 3334 N. Halsted St.. Said sidewalk cafe area #1 shall be thirty (30) feet in length and ten (10) feet in width, area #2 shall be twenty (20) feet in length and eleven point four two (11.42) feet in width for a total of five hundred twenty-eight point four (528.4) square feet and shall allow six (6) feet of clear space from the face of the curb/building line along W. Buckingham Place. The compensation for said space and the days and hours of operation for the sidewalk cafe shall be as follows:

Sunday thru Thursday 9:00 a.m. to 10:00 p.m.Friday & Saturday 9:00 a.m. to 11:00 p.m.
Compensation: $792.60
SEATING CAPACITY: 30

Sidewalk Cafe Permit and approved plan must be posted at all times.

This grant of privilege #1105176 for a sidewalk cafe shall be subject to the provisions of Section 10-28-900 though 10-28-995 of the Municipal Code of Chicago and the directions of the Commissioner of Department of Business Affairs and Consumer Protection, the Commissioner of Streets and Sanitation, and the Commissioner of Transportation.

The permit holder agrees to hold the City of Chicago harmless for any damage, relocation or replacement costs associated with damage, relocation or removal of private property caused by the City performing work in the public way.

Authority for the above named privilege is herein given and granted from and after March 1, 2013 through and including December 1, 2013.

Alderman _____

Thomas Tunney 44th Ward

Department of Business Affairs and Consumer Protection
Business Assistance Center - Public Way Use Unit
City Hall - 121 N. LaSalle Street, Room 800 • Chicago, IL 60602
(312)-74-GOBIZ (312-744-6249) • (312) 744-1944 (TTY)
http://www.cityofchicago.org/bacp

03/13/2013

Alderman **Thomas Tunney**
Ward # **44**
City of Chicago
City Hall, Room **203**
121 North LaSalle Street
Chicago, Illinois 60602

Re: An ordinance to use and maintain a portion of the public right-of-way for **two (2) sidewalk cafe(s)** for **NOOKIES TREE LTD**, adjacent to the premises known as **3334 N. Halsted St.**.

Dear Alderman **Thomas Tunney**:

The applicant referenced above has requested the use of the public right-of-way for a **sidewalk cafe(s)**. An ordinance has been prepared by the Department of Business Affairs and Consumer Protection – Business Assistance Center - Public Way Use Unit for presentation to the City Council. Because this request was made for properties located in your ward, as approved by you as per the attached, I respectfully request that you introduce the attached ordinance at the next City Council meeting.

If you have any questions regarding this ordinance, please contact Anthony Bertuca at (312) 744-5506.

Department of Business Affairs and Consumer Protection

Office of the City Clerk

O2013-2292

Office of the City Clerk

City Council Document Tracking Sheet

Meeting Date:	3/13/2013
Sponsor(s):	Tunney, Thomas (44)
Type:	Ordinance
Title:	Sidewalk cafe(s) for Paciugo of Broadway
Committee(s) Assignment:	Committee on Transportation and Public Way

ORDINANCE
PACIUGO OF BROADWAY
Acct. No. 344222 - 1
Permit No. 1104891

Be It Ordained by the City Council of the City of Chicago:

Permission and authority are hereby given and granted to PACIUGO OF BROADWAY upon the terms and subject to the conditions of this ordinance, to maintain and use a portion of the public right of way for a sidewalk cafe adjacent to its premises located at 3241 N. Broadway . Said sidewalk cafe area #1 shall be fifty-three (53) feet in length and eight point five (8.5) feet in width for a total of four hundred fifty point five (450.5) square feet and shall allow six (6) feet of clear space from the face of the curb/building line along W. Melrose. The compensation for said space and the days and hours of operation for the sidewalk cafe shall be as follows:

Sunday through Thursday 11:00 a.m. to 10:00 p.m. Friday and Saturday 10:00 a.m. to 11:00 p.m.
Compensation: $675.75
SEATING CAPACITY: 26

Sidewalk Cafe Permit and approved plan must be posted at all times.

This grant of privilege #1104891 for a sidewalk cafe shall be subject to the provisions of Section 10-28-900 though 10-28-995 of the Municipal Code of Chicago and the directions of the Commissioner of Department of Business Affairs and Consumer Protection, the Commissioner of Streets and Sanitation, and the Commissioner of Transportation.

The permit holder agrees to hold the City of Chicago harmless for any damage, relocation or replacement costs associated with damage, relocation or removal of private property caused by the City performing work in the public way.

Authority for the above named privilege is herein given and granted from and after March 1, 2013 through and including December 1, 2013.

Alderman _____

Thomas Tunney 44th Ward

Department of Business Affairs and Consumer Protection
Business Assistance Center - Public Way Use Unit
City Hall - 121 N. LaSalle Street, Room 800 • Chicago, IL 60602
(312)-74-GOBIZ (312-744-6249) • (312) 744-1944 (TTY)
http://www.cityofchicago.org/bacp

03/13/2013

Alderman **Thomas Tunney**
Ward # **44**
City of Chicago
City Hall, Room **203**
121 North LaSalle Street
Chicago, Illinois 60602

Re: An ordinance to use and maintain a portion of the public right-of-way for **one (1) sidewalk cafe(s)** for **PACIUGO OF BROADWAY**, adjacent to the premises known as **3241 N. Broadway** .

Dear Alderman **Thomas Tunney**:

The applicant referenced above has requested the use of the public right-of-way for a **sidewalk cafe(s)**. An ordinance has been prepared by the Department of Business Affairs and Consumer Protection – Business Assistance Center - Public Way Use Unit for presentation to the City Council. Because this request was made for properties located in your ward, as approved by you as per the attached, I respectfully request that you introduce the attached ordinance at the next City Council meeting.

If you have any questions regarding this ordinance, please contact Anthony Bertuca at (312) 744-5506.

Department of Business Affairs and Consumer Protection

Office of the City Clerk

O2013-2295

Office of the City Clerk

City Council Document Tracking Sheet

Meeting Date:	3/13/2013
Sponsor(s):	Tunney, Thomas (44)
Type:	Ordinance
Title:	Sidewalk cafe(s) for Paddy Long's
Committee(s) Assignment:	Committee on Transportation and Public Way

ORDINANCE
PADDY LONG'S
Acct. No. 243806 - 1
Permit No. 1105129

Be It Ordained by the City Council of the City of Chicago:

Permission and authority are hereby given and granted to PADDY LONG'S upon the terms and subject to the conditions of this ordinance, to maintain and use a portion of the public right of way for a sidewalk cafe adjacent to its premises located at 1028 W. Diversey Pkwy.. Said sidewalk cafe area #1 shall be twenty-two (22) feet in length and seven (7) feet in width for a total of one hundred fifty-four (154) square feet and shall allow six (6) feet of clear space from the face of the curb/building line along W. Diversey Parkway. The compensation for said space and the days and hours of operation for the sidewalk cafe shall be as follows:

Monday through Sunday 11:00 a.m. to 10:00 p.m.
Compensation: $600.00
SEATING CAPACITY: 12

Sidewalk Cafe Permit and approved plan must be posted at all times.

This grant of privilege #1105129 for a sidewalk cafe shall be subject to the provisions of Section 10-28-900 though 10-28-995 of the Municipal Code of Chicago and the directions of the Commissioner of Department of Business Affairs and Consumer Protection, the Commissioner of Streets and Sanitation, and the Commissioner of Transportation.

The permit holder agrees to hold the City of Chicago harmless for any damage, relocation or replacement costs associated with damage, relocation or removal of private property caused by the City performing work in the public way.

Authority for the above named privilege is herein given and granted from and after March 1, 2013 through and including December 1, 2013.

Alderman _____

Thomas Tunney 44th Ward

Department of Business Affairs and Consumer Protection
Business Assistance Center - Public Way Use Unit
City Hall - 121 N. LaSalle Street, Room 800 • Chicago, IL 60602
(312)-74-GOBIZ (312-744-6249) • (312) 744-1944 (TTY)
http://www.cityofchicago.org/bacp

03/13/2013

Alderman **Thomas Tunney**
Ward # **44**
City of Chicago
City Hall, Room **203**
121 North LaSalle Street
Chicago, Illinois 60602

Re: An ordinance to use and maintain a portion of the public right-of-way for **one (1) sidewalk cafe(s)** for **PADDY LONG'S**, adjacent to the premises known as **1028 W. Diversey Pkwy.**.

Dear Alderman **Thomas Tunney**:

The applicant referenced above has requested the use of the public right-of-way for a **sidewalk cafe(s)**. An ordinance has been prepared by the Department of Business Affairs and Consumer Protection – Business Assistance Center - Public Way Use Unit for presentation to the City Council. Because this request was made for properties located in your ward, as approved by you as per the attached, I respectfully request that you introduce the attached ordinance at the next City Council meeting.

If you have any questions regarding this ordinance, please contact Anthony Bertuca at (312) 744-5506.

Department of Business Affairs and Consumer Protection

Office of the City Clerk

O2013-2296

Office of the City Clerk

City Council Document Tracking Sheet

Meeting Date:	3/13/2013
Sponsor(s):	Tunney, Thomas (44)
Type:	Ordinance
Title:	Sidewalk cafe(s) for Rise Restaurant
Committee(s) Assignment:	Committee on Transportation and Public Way

ORDINANCE
RISE RESTAURANT
Acct. No. 206435 - 1
Permit No. 1105259

Be It Ordained by the City Council of the City of Chicago:

Permission and authority are hereby given and granted to RISE RESTAURANT upon the terms and subject to the conditions of this ordinance, to maintain and use a portion of the public right of way for a sidewalk cafe adjacent to its premises located at 3401 N. Southport Ave.. Said sidewalk cafe area #1 shall be forty-five (45) feet in length and twelve (12) feet in width for a total of five hundred forty (540) square feet and shall allow six (6) feet of clear space from the face of the curb/building line along W. Roscoe. The compensation for said space and the days and hours of operation for the sidewalk cafe shall be as follows:

Monday through Thursday 4:00 p.m. until 10:00 p.m.
Friday 4:00 p.m. until 11:00 p.m.
Saturday 12:00 noon until 11:00 p.m.
Sunday 12:00 noon until 10:00 p.m.
Compensation: $600.00
SEATING CAPACITY: 44

Sidewalk Cafe Permit and approved plan must be posted at all times.

This grant of privilege #1105259 for a sidewalk cafe shall be subject to the provisions of Section 10-28-900 though 10-28-995 of the Municipal Code of Chicago and the directions of the Commissioner of Department of Business Affairs and Consumer Protection, the Commissioner of Streets and Sanitation, and the Commissioner of Transportation.

The permit holder agrees to hold the City of Chicago harmless for any damage, relocation or replacement costs associated with damage, relocation or removal of private property caused by the City performing work in the public way.

Authority for the above named privilege is herein given and granted from and after March 1, 2013 through and including December 1, 2013.

Alderman _____
Thomas Tunney 44th Ward

Department of Business Affairs and Consumer Protection
Business Assistance Center - Public Way Use Unit
City Hall - 121 N. LaSalle Street, Room 800 • Chicago, IL 60602
(312)-74-GOBIZ (312-744-6249) • (312) 744-1944 (TTY)
http://www.cityofchicago.org/bacp

03/13/2013

Alderman **Thomas Tunney**
Ward # **44**
City of Chicago
City Hall, Room **203**
121 North LaSalle Street
Chicago, Illinois 60602

Re: An ordinance to use and maintain a portion of the public right-of-way for **one (1) sidewalk cafe(s)** for **RISE RESTAURANT**, adjacent to the premises known as **3401 N. Southport Ave.**.

Dear Alderman **Thomas Tunney**:

The applicant referenced above has requested the use of the public right-of-way for a **sidewalk cafe(s)**. An ordinance has been prepared by the Department of Business Affairs and Consumer Protection – Business Assistance Center - Public Way Use Unit for presentation to the City Council. Because this request was made for properties located in your ward, as approved by you as per the attached, I respectfully request that you introduce the attached ordinance at the next City Council meeting.

If you have any questions regarding this ordinance, please contact Anthony Bertuca at (312) 744-5506.

Department of Business Affairs and Consumer Protection

Office of the City Clerk

O2013-2298

Office of the City Clerk

City Council Document Tracking Sheet

Meeting Date:	3/13/2013
Sponsor(s):	Tunney, Thomas (44)
Type:	Ordinance
Title:	Sidewalk cafe(s) for Roscoe's Tavern Ltd.
Committee(s) Assignment:	Committee on Transportation and Public Way

ORDINANCE
ROSCOE'S TAVERN LTD
Acct. No. 14298 - 1
Permit No. 1105165

Be It Ordained by the City Council of the City of Chicago:

Permission and authority are hereby given and granted to ROSCOE'S TAVERN LTD upon the terms and subject to the conditions of this ordinance, to maintain and use a portion of the public right of way for a sidewalk cafe adjacent to its premises located at 3354-56 N. Halsted St.. Said sidewalk cafe area #1 shall be seventy-two (72) feet in length and fourteen (14) feet in width for a total of one thousand eight (1008) square feet and shall allow six (6) feet of clear space from the face of the curb/building line along W. Roscoe Street. The compensation for said space and the days and hours of operation for the sidewalk cafe shall be as follows:

Sunday thru Thursday 8:00 a.m.to 10:00 p.m.
Friday & Saturday 8:00 a.m.to 11:00 p.m.
Compensation: $1,512.00
SEATING CAPACITY: 59

Sidewalk Cafe Permit and approved plan must be posted at all times.

This grant of privilege #1105165 for a sidewalk cafe shall be subject to the provisions of Section 10-28-900 though 10-28-995 of the Municipal Code of Chicago and the directions of the Commissioner of Department of Business Affairs and Consumer Protection, the Commissioner of Streets and Sanitation, and the Commissioner of Transportation.

The permit holder agrees to hold the City of Chicago harmless for any damage, relocation or replacement costs associated with damage, relocation or removal of private property caused by the City performing work in the public way.

Authority for the above named privilege is herein given and granted from and after March 1, 2013 through and including December 1, 2013.

Alderman _____
Thomas Tunney 44th Ward

Department of Business Affairs and Consumer Protection
Business Assistance Center - Public Way Use Unit
City Hall - 121 N. LaSalle Street, Room 800 • Chicago, IL 60602
(312)-74-GOBIZ (312-744-6249) • (312) 744-1944 (TTY)
http://www.cityofchicago.org/bacp

03/13/2013

Alderman **Thomas Tunney**
Ward # **44**
City of Chicago
City Hall, Room **203**
121 North LaSalle Street
Chicago, Illinois 60602

Re: An ordinance to use and maintain a portion of the public right-of-way for **one (1) sidewalk cafe(s)** for **ROSCOE'S TAVERN LTD**, adjacent to the premises known as **3354-56 N. Halsted St.**.

Dear Alderman **Thomas Tunney**:

The applicant referenced above has requested the use of the public right-of-way for a **sidewalk cafe(s)**. An ordinance has been prepared by the Department of Business Affairs and Consumer Protection – Business Assistance Center - Public Way Use Unit for presentation to the City Council. Because this request was made for properties located in your ward, as approved by you as per the attached, I respectfully request that you introduce the attached ordinance at the next City Council meeting.

If you have any questions regarding this ordinance, please contact Anthony Bertuca at (312) 744-5506.

Department of Business Affairs and Consumer Protection

Office of the City Clerk

O2013-2301

Office of the City Clerk

City Council Document Tracking Sheet

Meeting Date:	3/13/2013
Sponsor(s):	Tunney, Thomas (44)
Type:	Ordinance
Title:	Sidewalk cafe(s) for Sakura Teppanyaki and Sushi
Committee(s) Assignment:	Committee on Transportation and Public Way

ORDINANCE
SAKURA TEPPANYAKI AND SUSHI
Acct. No. 357462 - 1
Permit No. 1105062

Be It Ordained by the City Council of the City of Chicago:

Permission and authority are hereby given and granted to SAKURA TEPPANYAKI AND SUSHI upon the terms and subject to the conditions of this ordinance, to maintain and use a portion of the public right of way for a sidewalk cafe adjacent to its premises located at 730 W. Diversey Pkwy.. Said sidewalk cafe area #1 shall be fifty point one seven (50.17) feet in length and six (6) feet in width for a total of three hundred one point zero two (301.02) square feet and shall allow six (6) feet of clear space from the face of the curb/building line along W Diversey. The compensation for said space and the days and hours of operation for the sidewalk cafe shall be as follows:

Sunday through Thursday 12:00 noon until 10:00 p.m. Friday and Saturday 12:00 p.m. until 11:00 p.m.
Compensation: $600.00
SEATING CAPACITY: 24

Sidewalk Cafe Permit and approved plan must be posted at all times.

This grant of privilege #1105062 for a sidewalk cafe shall be subject to the provisions of Section 10-28-900 though 10-28-995 of the Municipal Code of Chicago and the directions of the Commissioner of Department of Business Affairs and Consumer Protection, the Commissioner of Streets and Sanitation, and the Commissioner of Transportation.

The permit holder agrees to hold the City of Chicago harmless for any damage, relocation or replacement costs associated with damage, relocation or removal of private property caused by the City performing work in the public way.

Authority for the above named privilege is herein given and granted from and after March 1, 2013 through and including December 1, 2013.

Alderman _____

Thomas Tunney 44th Ward

Department of Business Affairs and Consumer Protection
Business Assistance Center - Public Way Use Unit
City Hall - 121 N. LaSalle Street, Room 800 • Chicago, IL 60602
(312)-74-GOBIZ (312-744-6249) • (312) 744-1944 (TTY)
http://www.cityofchicago.org/bacp

03/13/2013

Alderman **Thomas Tunney**
Ward # **44**
City of Chicago
City Hall, Room **203**
121 North LaSalle Street
Chicago, Illinois 60602

Re: An ordinance to use and maintain a portion of the public right-of-way for **one (1) sidewalk cafe(s)** for **SAKURA TEPPANYAKI AND SUSHI**, adjacent to the premises known as **730 W. Diversey Pkwy..**

Dear Alderman **Thomas Tunney**:

The applicant referenced above has requested the use of the public right-of-way for a **sidewalk cafe(s)**. An ordinance has been prepared by the Department of Business Affairs and Consumer Protection – Business Assistance Center - Public Way Use Unit for presentation to the City Council. Because this request was made for properties located in your ward, as approved by you as per the attached, I respectfully request that you introduce the attached ordinance at the next City Council meeting.

If you have any questions regarding this ordinance, please contact Anthony Bertuca at (312) 744-5506.

Department of Business Affairs and Consumer Protection

Office of the City Clerk

O2013-2302

Office of the City Clerk

City Council Document Tracking Sheet

Meeting Date:	3/13/2013
Sponsor(s):	Tunney, Thomas (44)
Type:	Ordinance
Title:	Sidewalk cafe(s) for Schoolyard Tavern & Grill
Committee(s) Assignment:	Committee on Transportation and Public Way

ORDINANCE
SCHOOLYARD TAVERN & GRILL
Acct. No. 33286 - 1
Permit No. 1105049

Be It Ordained by the City Council of the City of Chicago:

Permission and authority are hereby given and granted to SCHOOLYARD TAVERN & GRILL upon the terms and subject to the conditions of this ordinance, to maintain and use a portion of the public right of way for a sidewalk cafe adjacent to its premises located at 3258 N. Southport Ave.. Said sidewalk cafe area #1 shall be ten point five (10.5) feet in length and eight (8) feet in width, area #2 shall be thirty point three three (30.33) feet in length and eight (8) feet in width, area #3 shall be seven point six seven (7.67) feet in length and eight (8) feet in width for a total of three hundred eighty-eight (388) square feet and shall allow six (6) feet of clear space from the face of the curb/building line along W. School Street. The compensation for said space and the days and hours of operation for the sidewalk cafe shall be as follows:

Monday through Thursday 5:00 p.m. to 10:00 p.m. Friday 5:00 pm to 11:00 pm Saturday 11:00 a.m. to 11:00 p.m. Sunday 11:00 a.m. to 10:00 p.m.
Compensation: $600.00
SEATING CAPACITY: 46

Sidewalk Cafe Permit and approved plan must be posted at all times.

This grant of privilege #1105049 for a sidewalk cafe shall be subject to the provisions of Section 10-28-900 though 10-28-995 of the Municipal Code of Chicago and the directions of the Commissioner of Department of Business Affairs and Consumer Protection, the Commissioner of Streets and Sanitation, and the Commissioner of Transportation.

The permit holder agrees to hold the City of Chicago harmless for any damage, relocation or replacement costs associated with damage, relocation or removal of private property caused by the City performing work in the public way.

Authority for the above named privilege is herein given and granted from and after March 1, 2013 through and including December 1, 2013.

Alderman _____
Thomas Tunney 44th Ward

Department of Business Affairs and Consumer Protection
Business Assistance Center - Public Way Use Unit
City Hall - 121 N. LaSalle Street, Room 800 • Chicago, IL 60602
(312)-74-GOBIZ (312-744-6249) • (312) 744-1944 (TTY)
http://www.cityofchicago.org/bacp

03/13/2013

Alderman **Thomas Tunney**
Ward # **44**
City of Chicago
City Hall, Room **203**
121 North LaSalle Street
Chicago, Illinois 60602

Re: An ordinance to use and maintain a portion of the public right-of-way for **three (3) sidewalk cafe(s)** for **SCHOOLYARD TAVERN & GRILL**, adjacent to the premises known as **3258 N. Southport Ave.**.

Dear Alderman **Thomas Tunney**:

The applicant referenced above has requested the use of the public right-of-way for a **sidewalk cafe(s)**. An ordinance has been prepared by the Department of Business Affairs and Consumer Protection – Business Assistance Center - Public Way Use Unit for presentation to the City Council. Because this request was made for properties located in your ward, as approved by you as per the attached, I respectfully request that you introduce the attached ordinance at the next City Council meeting.

If you have any questions regarding this ordinance, please contact Anthony Bertuca at (312) 744-5506.

Department of Business Affairs and Consumer Protection

Office of the City Clerk

O2013-2304

Office of the City Clerk

City Council Document Tracking Sheet

Meeting Date:	3/13/2013
Sponsor(s):	Tunney, Thomas (44)
Type:	Ordinance
Title:	Sidewalk cafe(s) for Sports Corner
Committee(s) Assignment:	Committee on Transportation and Public Way

ORDINANCE
SPORTS CORNER
Acct. No. 85280 - 5
Permit No. 1105126

Be It Ordained by the City Council of the City of Chicago:

Permission and authority are hereby given and granted to SPORTS CORNER upon the terms and subject to the conditions of this ordinance, to maintain and use a portion of the public right of way for a sidewalk cafe adjacent to its premises located at 952-956 W. Addison St.. Said sidewalk cafe area #1 shall be fifty-seven (57) feet in length and eleven point eight three (11.83) feet in width for a total of six hundred seventy-four point three one (674.31) square feet and shall allow six (6) feet of clear space from the face of the curb/building line along N. Sheffield. The compensation for said space and the days and hours of operation for the sidewalk cafe shall be as follows:

Sunday through Thursday 8:00am until 10:00pm Friday & Saturday 8:00am until 11:00pm
Compensation: $1,011.47
SEATING CAPACITY: 64

Sidewalk Cafe Permit and approved plan must be posted at all times.

This grant of privilege #1105126 for a sidewalk cafe shall be subject to the provisions of Section 10-28-900 though 10-28-995 of the Municipal Code of Chicago and the directions of the Commissioner of Department of Business Affairs and Consumer Protection, the Commissioner of Streets and Sanitation, and the Commissioner of Transportation.

The permit holder agrees to hold the City of Chicago harmless for any damage, relocation or replacement costs associated with damage, relocation or removal of private property caused by the City performing work in the public way.

Authority for the above named privilege is herein given and granted from and after March 1, 2013 through and including December 1, 2013.

Alderman _____

Thomas Tunney 44th Ward

Department of Business Affairs and Consumer Protection
Business Assistance Center - Public Way Use Unit
City Hall - 121 N. LaSalle Street, Room 800 • Chicago, IL 60602
(312)-74-GOBIZ (312-744-6249) • (312) 744-1944 (TTY)
http://www.cityofchicago.org/bacp

03/13/2013

Alderman **Thomas Tunney**
Ward # **44**
City of Chicago
City Hall, Room **203**
121 North LaSalle Street
Chicago, Illinois 60602

Re: An ordinance to use and maintain a portion of the public right-of-way for **one (1) sidewalk cafe(s)** for **SPORTS CORNER**, adjacent to the premises known as **952-956 W. Addison St.**.

Dear Alderman **Thomas Tunney**:

The applicant referenced above has requested the use of the public right-of-way for a **sidewalk cafe(s)**. An ordinance has been prepared by the Department of Business Affairs and Consumer Protection – Business Assistance Center - Public Way Use Unit for presentation to the City Council. Because this request was made for properties located in your ward, as approved by you as per the attached, I respectfully request that you introduce the attached ordinance at the next City Council meeting.

If you have any questions regarding this ordinance, please contact Anthony Bertuca at (312) 744-5506.

Department of Business Affairs and Consumer Protection

Office of the City Clerk

O2013-2307

Office of the City Clerk

City Council Document Tracking Sheet

Meeting Date:	3/13/2013
Sponsor(s):	Tunney, Thomas (44)
Type:	Ordinance
Title:	Sidewalk cafe(s) for Starbucks Coffee No. 227
Committee(s) Assignment:	Committee on Transportation and Public Way

ORDINANCE
STARBUCKS COFFEE #227
Acct. No. 63414 - 13
Permit No. 1105152

Be It Ordained by the City Council of the City of Chicago:

Permission and authority are hereby given and granted to STARBUCKS COFFEE #227 upon the terms and subject to the conditions of this ordinance, to maintain and use a portion of the public right of way for a sidewalk cafe adjacent to its premises located at 3358 N. Broadway . Said sidewalk cafe area #1 shall be thirty-six (36) feet in length and nine point five (9.5) feet in width for a total of three hundred forty-two (342) square feet and shall allow six (6) feet of clear space from the face of the curb/building line along W. Roscoe Street. The compensation for said space and the days and hours of operation for the sidewalk cafe shall be as follows:

Sunday through Saturday 8:00 a.m. to 10:00 p.m.
Compensation: $600.00
SEATING CAPACITY: 16

Sidewalk Cafe Permit and approved plan must be posted at all times.

This grant of privilege #1105152 for a sidewalk cafe shall be subject to the provisions of Section 10-28-900 though 10-28-995 of the Municipal Code of Chicago and the directions of the Commissioner of Department of Business Affairs and Consumer Protection, the Commissioner of Streets and Sanitation, and the Commissioner of Transportation.

The permit holder agrees to hold the City of Chicago harmless for any damage, relocation or replacement costs associated with damage, relocation or removal of private property caused by the City performing work in the public way.

Authority for the above named privilege is herein given and granted from and after March 1, 2013 through and including December 1, 2013.

Alderman _____

Thomas Tunney 44th Ward

Department of Business Affairs and Consumer Protection
Business Assistance Center - Public Way Use Unit
City Hall - 121 N. LaSalle Street, Room 800 • Chicago, IL 60602
(312)-74-GOBIZ (312-744-6249) • (312) 744-1944 (TTY)
http://www.cityofchicago.org/bacp

03/13/2013

Alderman **Thomas Tunney**
Ward # **44**
City of Chicago
City Hall, Room **203**
121 North LaSalle Street
Chicago, Illinois 60602

Re: An ordinance to use and maintain a portion of the public right-of-way for **one (1) sidewalk cafe(s)** for **STARBUCKS COFFEE #227**, adjacent to the premises known as **3358 N. Broadway** .

Dear Alderman **Thomas Tunney**:

The applicant referenced above has requested the use of the public right-of-way for a **sidewalk cafe(s)**. An ordinance has been prepared by the Department of Business Affairs and Consumer Protection – Business Assistance Center - Public Way Use Unit for presentation to the City Council. Because this request was made for properties located in your ward, as approved by you as per the attached, I respectfully request that you introduce the attached ordinance at the next City Council meeting.

If you have any questions regarding this ordinance, please contact Anthony Bertuca at (312) 744-5506.

Department of Business Affairs and Consumer Protection

Office of the City Clerk

O2013-2308

Office of the City Clerk

City Council Document Tracking Sheet

Meeting Date:	3/13/2013
Sponsor(s):	Tunney, Thomas (44)
Type:	Ordinance
Title:	Sidewalk cafe(s) for Subway
Committee(s) Assignment:	Committee on Transportation and Public Way

ORDINANCE
SUBWAY
Acct. No. 336017 - 1
Permit No. 1105288

Be It Ordained by the City Council of the City of Chicago:

Permission and authority are hereby given and granted to SUBWAY upon the terms and subject to the conditions of this ordinance, to maintain and use a portion of the public right of way for a sidewalk cafe adjacent to its premises located at 3706 N. Southport Ave.. Said sidewalk cafe area #1 shall be sixteen (16) feet in length and nine point five (9.5) feet in width for a total of one hundred fifty-two (152) square feet and shall allow six (6) feet of clear space from the face of the curb/building line along N. SOUTHPORT. The compensation for said space and the days and hours of operation for the sidewalk cafe shall be as follows:

Monday through Thursday 8:00 a.m. to 10:00 p.m. Friday and Saturday 8:00 a.m. to 11:00 p.m. Sunday 9:00 a.m. to 9:00 p.m.
Compensation: $600.00
SEATING CAPACITY: 8

Sidewalk Cafe Permit and approved plan must be posted at all times.

This grant of privilege #1105288 for a sidewalk cafe shall be subject to the provisions of Section 10-28-900 though 10-28-995 of the Municipal Code of Chicago and the directions of the Commissioner of Department of Business Affairs and Consumer Protection, the Commissioner of Streets and Sanitation, and the Commissioner of Transportation.

The permit holder agrees to hold the City of Chicago harmless for any damage, relocation or replacement costs associated with damage, relocation or removal of private property caused by the City performing work in the public way.

Authority for the above named privilege is herein given and granted from and after March 1, 2013 through and including December 1, 2013.

Alderman _____
Thomas Tunney 44th Ward

Department of Business Affairs and Consumer Protection
Business Assistance Center- Public Way Use Unit
City Hall- 121 N. LaSalle Street Room 800 • Chicago, IL 60602
(312)-74-GOBIZ (312-744-6249) • (312) 744-1944 (TTY)
http://www.cityofchicago.org/bacp

03/13/2013

Alderman **Thomas Tunney**
Ward # **44**
City of Chicago
City Hall, Room **203**
121 North LaSalle Street
Chicago, Illinois 60602

Re: An ordinance to use and maintain a portion of the public right-of-way for **one (1) sidewalk cafe(s)** for **SUBWAY**, adjacent to the premises known as **3706 N. Southport Ave.**.

Dear Alderman **Thomas Tunney**:

The applicant referenced above has requested the use of the public right-of-way for a **sidewalk cafe(s)**. An ordinance has been prepared by the Department of Business Affairs and Consumer Protection – Business Assistance Center - Public Way Use Unit for presentation to the City Council. Because this request was made for properties located in your ward, as approved by you as per the attached, I respectfully request that you introduce the attached ordinance at the next City Council meeting.

If you have any questions regarding this ordinance, please contact Anthony Bertuca at (312) 744-5506.

Department of Business Affairs and Consumer Protection

Office of the City Clerk

O2013-2310

Office of the City Clerk

City Council Document Tracking Sheet

Meeting Date:	3/13/2013
Sponsor(s):	Tunney, Thomas (44)
Type:	Ordinance
Title:	Sidewalk cafe(s) for Sushi Mura Japanese Restaurant
Committee(s) Assignment:	Committee on Transportation and Public Way

ORDINANCE
SUSHI MURA JAPANESE RESTAURANT
Acct. No. 17678 - 2
Permit No. 1105182

Be It Ordained by the City Council of the City of Chicago:

Permission and authority are hereby given and granted to SUSHI MURA JAPANESE RESTAURANT upon the terms and subject to the conditions of this ordinance, to maintain and use a portion of the public right of way for a sidewalk cafe adjacent to its premises located at 3647 N. Southport Ave.. Said sidewalk cafe area #1 shall be twenty-five (25) feet in length and ten (10) feet in width for a total of two hundred fifty (250) square feet and shall allow six (6) feet of clear space from the face of the curb/building line along N. Southport Avenue. The compensation for said space and the days and hours of operation for the sidewalk cafe shall be as follows:

Monday through Thursday 4:30 p.m. to 10:00 p.m.Friday and Saturday 12:00 noon to 11:00 p.m.Sunday 12:00 noon to 10:00 p.m.
Compensation: $600.00
SEATING CAPACITY: 18

Sidewalk Cafe Permit and approved plan must be posted at all times.

This grant of privilege #1105182 for a sidewalk cafe shall be subject to the provisions of Section 10-28-900 though 10-28-995 of the Municipal Code of Chicago and the directions of the Commissioner of Department of Business Affairs and Consumer Protection, the Commissioner of Streets and Sanitation, and the Commissioner of Transportation.

The permit holder agrees to hold the City of Chicago harmless for any damage, relocation or replacement costs associated with damage, relocation or removal of private property caused by the City performing work in the public way.

Authority for the above named privilege is herein given and granted from and after March 1, 2013 through and including December 1, 2013.

Alderman _____
Thomas Tunney 44th Ward

Department of Business Affairs and Consumer Protection
Business Assistance Center - Public Way Use Unit
City Hall - 121 N. LaSalle Street, Room 800 • Chicago, IL 60602
(312)-74-GOBIZ (312-744-6249) • (312) 744-1944 (TTY)
http://www.cityofchicago.org/bacp

03/13/2013

Alderman **Thomas Tunney**
Ward # **44**
City of Chicago
City Hall, Room **203**
121 North LaSalle Street
Chicago, Illinois 60602

Re: An ordinance to use and maintain a portion of the public right-of-way for **one (1) sidewalk cafe(s)** for **SUSHI MURA JAPANESE RESTAURANT**, adjacent to the premises known as **3647 N. Southport Ave.**.

Dear Alderman **Thomas Tunney**:

The applicant referenced above has requested the use of the public right-of-way for a **sidewalk cafe(s)**. An ordinance has been prepared by the Department of Business Affairs and Consumer Protection – Business Assistance Center - Public Way Use Unit for presentation to the City Council. Because this request was made for properties located in your ward, as approved by you as per the attached, I respectfully request that you introduce the attached ordinance at the next City Council meeting.

If you have any questions regarding this ordinance, please contact Anthony Bertuca at (312) 744-5506.

Department of Business Affairs and Consumer Protection

Office of the City Clerk

O2013-2311

Office of the City Clerk

City Council Document Tracking Sheet

Meeting Date:	3/13/2013
Sponsor(s):	Tunney, Thomas (44)
Type:	Ordinance
Title:	Sidewalk cafe(s) for Tango Sur
Committee(s) Assignment:	Committee on Transportation and Public Way

ORDINANCE
TANGO SUR
Acct. No. 315220 - 1
Permit No. 1105099

Be It Ordained by the City Council of the City of Chicago:

Permission and authority are hereby given and granted to TANGO SUR upon the terms and subject to the conditions of this ordinance, to maintain and use a portion of the public right of way for a sidewalk cafe adjacent to its premises located at 3761-3763 N. Southport Ave.. Said sidewalk cafe area #1 shall be twenty-one point one seven (21.17) feet in length and ten point one seven (10.17) feet in width, area #2 shall be sixteen (16) feet in length and ten point one seven (10.17) feet in width for a total of three hundred seventy-eight point zero two (378.02) square feet and shall allow six (6) feet of clear space from the face of the curb/building line along N. Southport Avenue. The compensation for said space and the days and hours of operation for the sidewalk cafe shall be as follows:

Monday thru Thursday 5:00 p.m. to 10:00 p.m. Friday & Saturday 5:00 p.m. to 11:00 p.m. Sunday 12:00 noon to 10:00 p.m.
Compensation: $600.00
SEATING CAPACITY: 32

Sidewalk Cafe Permit and approved plan must be posted at all times.

This grant of privilege #1105099 for a sidewalk cafe shall be subject to the provisions of Section 10-28-900 though 10-28-995 of the Municipal Code of Chicago and the directions of the Commissioner of Department of Business Affairs and Consumer Protection, the Commissioner of Streets and Sanitation, and the Commissioner of Transportation.

The permit holder agrees to hold the City of Chicago harmless for any damage, relocation or replacement costs associated with damage, relocation or removal of private property caused by the City performing work in the public way.

Authority for the above named privilege is herein given and granted from and after March 1, 2013 through and including December 1, 2013.

Alderman _____

Thomas Tunney 44th Ward

Department of Business Affairs and Consumer Protection
Business Assistance Center- Public Way Use Unit
City Hall - 121 N. LaSalle Street Room 800 • Chicago, IL 60602
(312)-74-GOBIZ (312-744-6249) • (312) 744-1944 (TTY)
http://www.cityofchicago.org/bacp

03/13/2013

Alderman **Thomas Tunney**
Ward # **44**
City of Chicago
City Hall, Room **203**
121 North LaSalle Street
Chicago, Illinois 60602

Re: An ordinance to use and maintain a portion of the public right-of-way for **two (2) sidewalk cafe(s)** for **TANGO SUR**, adjacent to the premises known as **3761-3763 N. Southport Ave.**.

Dear Alderman **Thomas Tunney**:

The applicant referenced above has requested the use of the public right-of-way for a **sidewalk cafe(s)**. An ordinance has been prepared by the Department of Business Affairs and Consumer Protection – Business Assistance Center - Public Way Use Unit for presentation to the City Council. Because this request was made for properties located in your ward, as approved by you as per the attached, I respectfully request that you introduce the attached ordinance at the next City Council meeting.

If you have any questions regarding this ordinance, please contact Anthony Bertuca at (312) 744-5506.

Department of Business Affairs and Consumer Protection

Office of the City Clerk

O2013-2312

Office of the City Clerk

City Council Document Tracking Sheet

Meeting Date:	3/13/2013
Sponsor(s):	Tunney, Thomas (44)
Type:	Ordinance
Title:	Sidewalk cafe(s) for Vops LLC
Committee(s) Assignment:	Committee on Transportation and Public Way

ORDINANCE
VOPS LLC
Acct. No. 371540 - 1
Permit No. 1105069

Be It Ordained by the City Council of the City of Chicago:

Permission and authority are hereby given and granted to VOPS LLC upon the terms and subject to the conditions of this ordinance, to maintain and use a portion of the public right of way for a sidewalk cafe adjacent to its premises located at 3913 N. Sheridan Rd.. Said sidewalk cafe area #1 shall be eleven point zero eight (11.08) feet in length and eight (8) feet in width for a total of eighty-eight point six four (88.64) square feet and shall allow six (6) feet of clear space from the face of the curb/building line along N. Sheridan Road. The compensation for said space and the days and hours of operation for the sidewalk cafe shall be as follows:

Monday through Sunday 11:00 a.m. to 11:00 p.m.
Compensation: $600.00
SEATING CAPACITY: 12

Sidewalk Cafe Permit and approved plan must be posted at all times.

This grant of privilege #1105069 for a sidewalk cafe shall be subject to the provisions of Section 10-28-900 though 10-28-995 of the Municipal Code of Chicago and the directions of the Commissioner of Department of Business Affairs and Consumer Protection, the Commissioner of Streets and Sanitation, and the Commissioner of Transportation.

The permit holder agrees to hold the City of Chicago harmless for any damage, relocation or replacement costs associated with damage, relocation or removal of private property caused by the City performing work in the public way.

Authority for the above named privilege is herein given and granted from and after March 1, 2013 through and including December 1, 2013.

Alderman _____

Thomas Tunney 44th Ward

Department of Business Affairs and Consumer Protection
Business Assistance Center - Public Way Use Unit
City Hall - 121 N. LaSalle Street, Room 800 • Chicago, IL 60602
(312)-74-GOBIZ (312-744-6249) • (312) 744-1944 (TTY)
http://www.cityofchicago.org/bacp

03/13/2013

Alderman **Thomas Tunney**
Ward # **44**
City of Chicago
City Hall, Room **203**
121 North LaSalle Street
Chicago, Illinois 60602

Re: An ordinance to use and maintain a portion of the public right-of-way for **one (1) sidewalk cafe(s)** for **VOPS LLC**, adjacent to the premises known as **3913 N. Sheridan Rd.**.

Dear Alderman **Thomas Tunney**:

The applicant referenced above has requested the use of the public right-of-way for a **sidewalk cafe(s)**. An ordinance has been prepared by the Department of Business Affairs and Consumer Protection – Business Assistance Center - Public Way Use Unit for presentation to the City Council. Because this request was made for properties located in your ward, as approved by you as per the attached, I respectfully request that you introduce the attached ordinance at the next City Council meeting.

If you have any questions regarding this ordinance, please contact Anthony Bertuca at (312) 744-5506.

Department of Business Affairs and Consumer Protection

Office of the City Clerk

O2013-2314

Office of the City Clerk

City Council Document Tracking Sheet

Meeting Date:	3/13/2013
Sponsor(s):	Tunney, Thomas (44)
Type:	Ordinance
Title:	Sidewalk cafe(s) for Wheel House Wrigleyville, The
Committee(s) Assignment:	Committee on Transportation and Public Way

ORDINANCE
THE WHEEL HOUSE WRIGLEYVILLE
Acct. No. 261427 - 2
Permit No. 1105041

Be It Ordained by the City Council of the City of Chicago:

Permission and authority are hereby given and granted to THE WHEEL HOUSE WRIGLEYVILLE upon the terms and subject to the conditions of this ordinance, to maintain and use a portion of the public right of way for a sidewalk cafe adjacent to its premises located at 3553 N. Southport Ave.. Said sidewalk cafe area #1 shall be twenty-seven point six seven (27.67) feet in length and seven (7) feet in width for a total of one hundred ninety-three point six nine (193.69) square feet and shall allow six (6) feet of clear space from the face of the curb/building line along N. Southport Avenue. The compensation for said space and the days and hours of operation for the sidewalk cafe shall be as follows:

Sunday through Thursday 9:00 a.m. until 10:00 pm. Friday and Saturday 9:00 a.m. until 11:00 p.m.
Compensation: $600.00
SEATING CAPACITY: 24

Sidewalk Cafe Permit and approved plan must be posted at all times.

This grant of privilege #1105041 for a sidewalk cafe shall be subject to the provisions of Section 10-28-900 though 10-28-995 of the Municipal Code of Chicago and the directions of the Commissioner of Department of Business Affairs and Consumer Protection, the Commissioner of Streets and Sanitation, and the Commissioner of Transportation.

The permit holder agrees to hold the City of Chicago harmless for any damage, relocation or replacement costs associated with damage, relocation or removal of private property caused by the City performing work in the public way.

Authority for the above named privilege is herein given and granted from and after March 1, 2013 through and including December 1, 2013.

Alderman _____
Thomas Tunney 44th Ward

Department of Business Affairs and Consumer Protection
Business Assistance Center - Public Way Use Unit
City Hall - 121 N. LaSalle Street, Room 800 • Chicago, IL 60602
(312)-74-GOBIZ (312-744-6249) • (312) 744-1944 (TTY)
http://www.cityofchicago.org/bacp

03/13/2013

Alderman **Thomas Tunney**
Ward # **44**
City of Chicago
City Hall, Room **203**
121 North LaSalle Street
Chicago, Illinois 60602

Re: An ordinance to use and maintain a portion of the public right-of-way for **one (1) sidewalk cafe(s)** for **THE WHEEL HOUSE WRIGLEYVILLE**, adjacent to the premises known as **3553 N. Southport Ave.**.

Dear Alderman **Thomas Tunney**:

The applicant referenced above has requested the use of the public right-of-way for a **sidewalk cafe(s)**. An ordinance has been prepared by the Department of Business Affairs and Consumer Protection – Business Assistance Center - Public Way Use Unit for presentation to the City Council. Because this request was made for properties located in your ward, as approved by you as per the attached, I respectfully request that you introduce the attached ordinance at the next City Council meeting.

If you have any questions regarding this ordinance, please contact Anthony Bertuca at (312) 744-5506.

Department of Business Affairs and Consumer Protection

Office of the City Clerk

O2013-2294

Office of the City Clerk

City Council Document Tracking Sheet

Meeting Date:	3/13/2013
Sponsor(s):	Arena, John (45)
Type:	Ordinance
Title:	Sidewalk cafe(s) for Hops and Barley
Committee(s) Assignment:	Committee on Transportation and Public Way

ORDINANCE
Hops And Barley
Acct. No. 269560 - 1
Permit No. 1105282

Be It Ordained by the City Council of the City of Chicago:

Permission and authority are hereby given and granted to Hops And Barley upon the terms and subject to the conditions of this ordinance, to maintain and use a portion of the public right of way for a sidewalk cafe adjacent to its premises located at 4359-61 N. Milwaukee Ave.. Said sidewalk cafe area #1 shall be twenty-five (25) feet in length and five (5) feet in width for a total of one hundred twenty-five (125) square feet and shall allow six (6) feet of clear space from the face of the curb/building line along N. Milwaukee Avenue. The compensation for said space and the days and hours of operation for the sidewalk cafe shall be as follows:

Sunday through Saturday 3:00 p.m. until 11:00 p.m.
Compensation: $600.00
SEATING CAPACITY: 12

Sidewalk Cafe Permit and approved plan must be posted at all times.

This grant of privilege #1105282 for a sidewalk cafe shall be subject to the provisions of Section 10-28-900 though 10-28-995 of the Municipal Code of Chicago and the directions of the Commissioner of Department of Business Affairs and Consumer Protection, the Commissioner of Streets and Sanitation, and the Commissioner of Transportation.

The permit holder agrees to hold the City of Chicago harmless for any damage, relocation or replacement costs associated with damage, relocation or removal of private property caused by the City performing work in the public way.

Authority for the above named privilege is herein given and granted from and after March 1, 2013 through and including December 1, 2013.

Alderman _____

John Arena 45th Ward

Department of Business Affairs and Consumer Protection
Business Assistance Center - Public Way Use Unit
City Hall - 121 N. LaSalle Street, Room 800 • Chicago, IL 60602
(312)-74-GOBIZ (312-744-6249) • (312) 744-1944 (TTY)
http://www.cityofchicago.org/bacp

03/13/2013

Alderman **John Arena**
Ward # **45**
City of Chicago
City Hall, Room **305**
121 North LaSalle Street
Chicago, Illinois 60602

Re: An ordinance to use and maintain a portion of the public right-of-way for **one (1) sidewalk cafe(s)** for **Hops And Barley**, adjacent to the premises known as **4359-61 N. Milwaukee Ave.**.

Dear Alderman **John Arena**:

The applicant referenced above has requested the use of the public right-of-way for a **sidewalk cafe(s)**. An ordinance has been prepared by the Department of Business Affairs and Consumer Protection – Business Assistance Center - Public Way Use Unit for presentation to the City Council. Because this request was made for properties located in your ward, as approved by you as per the attached, I respectfully request that you introduce the attached ordinance at the next City Council meeting.

If you have any questions regarding this ordinance, please contact Anthony Bertuca at (312) 744-5506.

Department of Business Affairs and Consumer Protection

Office of the City Clerk

O2013-2297

Office of the City Clerk

City Council Document Tracking Sheet

Meeting Date:	3/13/2013
Sponsor(s):	Cappleman, James (46)
Type:	Ordinance
Title:	Sidewalk cafe(s) for Bojono's Pizzeria/Healthy Kids Kitchen
Committee(s) Assignment:	Committee on Transportation and Public Way

ORDINANCE
BOJONO' S PIZZERIA/ HEALTHY KIDS KITCHEN
Acct. No. 345837 - 1
Permit No. 1105081

Be It Ordained by the City Council of the City of Chicago:

Permission and authority are hereby given and granted to BOJONO' S PIZZERIA/ HEALTHY KIDS KITCHEN upon the terms and subject to the conditions of this ordinance, to maintain and use a portion of the public right of way for a sidewalk cafe adjacent to its premises located at 4185 N. Clarendon Ave.. Said sidewalk cafe area #1 shall be twelve (12) feet in length and six (6) feet in width for a total of seventy-two (72) square feet and shall allow six (6) feet of clear space from the face of the curb/building line along N Clarendon Ave. The compensation for said space and the days and hours of operation for the sidewalk cafe shall be as follows:

Sunday through Thursday 11:00 a.m. until 10:00 p.m. Friday and Saturday 11:00 a.m. until 11:00 p.m.
Compensation: $600.00
SEATING CAPACITY: 8

Sidewalk Cafe Permit and approved plan must be posted at all times.

This grant of privilege #1105081 for a sidewalk cafe shall be subject to the provisions of Section 10-28-900 though 10-28-995 of the Municipal Code of Chicago and the directions of the Commissioner of Department of Business Affairs and Consumer Protection, the Commissioner of Streets and Sanitation, and the Commissioner of Transportation.

The permit holder agrees to hold the City of Chicago harmless for any damage, relocation or replacement costs associated with damage, relocation or removal of private property caused by the City performing work in the public way.

Authority for the above named privilege is herein given and granted from and after March 1, 2013 through and including December 1, 2013.

Alderman James Cappleman

James Cappleman 46th Ward

Department of Business Affairs and Consumer Protection
Business Assistance Center - Public Way Use Unit
City Hall - 121 N. LaSalle Street, Room 800 • Chicago, IL 60602
(312)-74-GOBIZ (312-744-6249) • (312) 744-1944 (TTY)
http://www.cityofchicago.org/bacp

03/13/2013

Alderman **James Cappleman**
Ward # **46**
City of Chicago
City Hall, Room **300**
121 North LaSalle Street
Chicago, Illinois 60602

Re: An ordinance to use and maintain a portion of the public right-of-way for **one (1) sidewalk cafe(s)** for **BOJONO' S PIZZERIA/ HEALTHY KIDS KITCHEN**, adjacent to the premises known as **4185 N. Clarendon Ave.**.

Dear Alderman **James Cappleman**:

The applicant referenced above has requested the use of the public right-of-way for a **sidewalk cafe(s)**. An ordinance has been prepared by the Department of Business Affairs and Consumer Protection – Business Assistance Center - Public Way Use Unit for presentation to the City Council. Because this request was made for properties located in your ward, as approved by you as per the attached, I respectfully request that you introduce the attached ordinance at the next City Council meeting.

If you have any questions regarding this ordinance, please contact Anthony Bertuca at (312) 744-5506.

Department of Business Affairs and Consumer Protection

Office of the City Clerk

O2013-2300

Office of the City Clerk

City Council Document Tracking Sheet

Meeting Date:	3/13/2013
Sponsor(s):	Cappleman, James (46)
Type:	Ordinance
Title:	Sidewalk cafe(s) for Finley Mahony's
Committee(s) Assignment:	Committee on Transportation and Public Way

ORDINANCE
FINLEY MAHONY'S
Acct. No. 314187 - 1
Permit No. 1105361

Be It Ordained by the City Council of the City of Chicago:

Permission and authority are hereby given and granted to FINLEY MAHONY'S upon the terms and subject to the conditions of this ordinance, to maintain and use a portion of the public right of way for a sidewalk cafe adjacent to its premises located at 3701 N. Broadway . Said sidewalk cafe area #1 shall be fifty-two (52) feet in length and ten point six seven (10.67) feet in width for a total of five hundred fifty-four point eight four (554.84) square feet and shall allow six (6) feet of clear space from the face of the curb/building line along Waveland Ave. The compensation for said space and the days and hours of operation for the sidewalk cafe shall be as follows:

Sunday through Thursday 11:00 a.m. until 10:00 p.m. Friday and Saturday 11:00 a.m. until 11:00 p.m.
Compensation: $610.32
SEATING CAPACITY: 44

Sidewalk Cafe Permit and approved plan must be posted at all times.

This grant of privilege #1105361 for a sidewalk cafe shall be subject to the provisions of Section 10-28-900 though 10-28-995 of the Municipal Code of Chicago and the directions of the Commissioner of Department of Business Affairs and Consumer Protection, the Commissioner of Streets and Sanitation, and the Commissioner of Transportation.

The permit holder agrees to hold the City of Chicago harmless for any damage, relocation or replacement costs associated with damage, relocation or removal of private property caused by the City performing work in the public way.

Authority for the above named privilege is herein given and granted from and after March 1, 2013 through and including December 1, 2013.

Alderman James Cappleman

James Cappleman 46th Ward

Department of Business Affairs and Consumer Protection
Business Assistance Center- Public Way Use Unit
City Hall- 121 N. LaSalle Street Room 800 • Chicago, IL 60602
(312)-74-GOBIZ (312-744-6249) • (312) 744-1944 (TTY)
http://www.cityofchicago.org/bacp

03/13/2013

Alderman **James Cappleman**
Ward # **46**
City of Chicago
City Hall, Room **300**
121 North LaSalle Street
Chicago, Illinois 60602

Re: An ordinance to use and maintain a portion of the public right-of-way for **one (1) sidewalk cafe(s)** for **FINLEY MAHONY'S**, adjacent to the premises known as **3701 N. Broadway** .

Dear Alderman **James Cappleman**:

The applicant referenced above has requested the use of the public right-of-way for a **sidewalk cafe(s)**. An ordinance has been prepared by the Department of Business Affairs and Consumer Protection – Business Assistance Center - Public Way Use Unit for presentation to the City Council. Because this request was made for properties located in your ward, as approved by you as per the attached, I respectfully request that you introduce the attached ordinance at the next City Council meeting.

If you have any questions regarding this ordinance, please contact Anthony Bertuca at (312) 744-5506.

Department of Business Affairs and Consumer Protection

Office of the City Clerk

O2013-2303

Office of the City Clerk

City Council Document Tracking Sheet

Meeting Date:	3/13/2013
Sponsor(s):	Cappleman, James (46)
Type:	Ordinance
Title:	Sidewalk cafe(s) for Las Mananitas
Committee(s) Assignment:	Committee on Transportation and Public Way

ORDINANCE
LAS MANANITAS
Acct. No. 4095 - 1
Permit No. 1105235

Be It Ordained by the City Council of the City of Chicago:

Permission and authority are hereby given and granted to LAS MANANITAS upon the terms and subject to the conditions of this ordinance, to maintain and use a portion of the public right of way for a sidewalk cafe adjacent to its premises located at 3523 N. Halsted St.. Said sidewalk cafe area #1 shall be sixty-two (62) feet in length and fourteen (14) feet in width for a total of eight hundred sixty-eight (868) square feet and shall allow six (6) feet of clear space from the face of the curb/building line along W. Brompton Avenue. The compensation for said space and the days and hours of operation for the sidewalk cafe shall be as follows:

Tuesday through Sunday 8:00 a.m. to 12:00 midnight
Compensation: $1,302.00
SEATING CAPACITY: 50

Sidewalk Cafe Permit and approved plan must be posted at all times.

This grant of privilege #1105235 for a sidewalk cafe shall be subject to the provisions of Section 10-28-900 though 10-28-995 of the Municipal Code of Chicago and the directions of the Commissioner of Department of Business Affairs and Consumer Protection, the Commissioner of Streets and Sanitation, and the Commissioner of Transportation.

The permit holder agrees to hold the City of Chicago harmless for any damage, relocation or replacement costs associated with damage, relocation or removal of private property caused by the City performing work in the public way.

Authority for the above named privilege is herein given and granted from and after March 1, 2013 through and including December 1, 2013.

Alderman James Cappleman

James Cappleman 46th Ward

Department of Business Affairs and Consumer Protection
Business Assistance Center - Public Way Use Unit
City Hall - 121 N. LaSalle Street, Room 800 • Chicago, IL 60602
(312)-74-GOBIZ (312-744-6249) • (312) 744-1944 (TTY)
http://www.cityofchicago.org/bacp

03/13/2013

Alderman **James Cappleman**
Ward # **46**
City of Chicago
City Hall, Room **300**
121 North LaSalle Street
Chicago, Illinois 60602

Re: An ordinance to use and maintain a portion of the public right-of-way for **one (1) sidewalk cafe(s)** for **LAS MANANITAS**, adjacent to the premises known as **3523 N. Halsted St.**.

Dear Alderman **James Cappleman**:

The applicant referenced above has requested the use of the public right-of-way for a **sidewalk cafe(s)**. An ordinance has been prepared by the Department of Business Affairs and Consumer Protection – Business Assistance Center - Public Way Use Unit for presentation to the City Council. Because this request was made for properties located in your ward, as approved by you as per the attached, I respectfully request that you introduce the attached ordinance at the next City Council meeting.

If you have any questions regarding this ordinance, please contact Anthony Bertuca at (312) 744-5506.

Department of Business Affairs and Consumer Protection

Office of the City Clerk

O2013-2306

Office of the City Clerk

City Council Document Tracking Sheet

Meeting Date:	3/13/2013
Sponsor(s):	Cappleman, James (46)
Type:	Ordinance
Title:	Sidewalk cafe(s) for Michael's Restaurant, Inc.
Committee(s) Assignment:	Committee on Transportation and Public Way

ORDINANCE
MICHAEL'S RESTAURANT, INC.
Acct. No. 16625 - 1
Permit No. 1105066

Be It Ordained by the City Council of the City of Chicago:

Permission and authority are hereby given and granted to MICHAEL'S RESTAURANT, INC. upon the terms and subject to the conditions of this ordinance, to maintain and use a portion of the public right of way for a sidewalk cafe adjacent to its premises located at 4089-91 N. Broadway . Said sidewalk cafe area #1 shall be eighteen point seven five (18.75) feet in length and six point eight three (6.83) feet in width, area #2 shall be twenty-four point five eight (24.58) feet in length and four point nine two (4.92) feet in width for a total of two hundred forty-nine (249) square feet and shall allow six (6) feet of clear space from the face of the curb/building line along N. Broadway, and W. Belle Plaine. The compensation for said space and the days and hours of operation for the sidewalk cafe shall be as follows:

Monday through Thursday 11:30 a.m. until 10:00 p.m. Friday 11:30 a.m. until 11:00 p.m. Saturday 11:00 a.m. until 11:00 p.m. Sunday 11:00 a.m. until 10:00 p.m.
Compensation: $600.00
SEATING CAPACITY: 28

Sidewalk Cafe Permit and approved plan must be posted at all times.

This grant of privilege #1105066 for a sidewalk cafe shall be subject to the provisions of Section 10-28-900 though 10-28-995 of the Municipal Code of Chicago and the directions of the Commissioner of Department of Business Affairs and Consumer Protection, the Commissioner of Streets and Sanitation, and the Commissioner of Transportation.

The permit holder agrees to hold the City of Chicago harmless for any damage, relocation or replacement costs associated with damage, relocation or removal of private property caused by the City performing work in the public way.

Authority for the above named privilege is herein given and granted from and after March 1, 2013 through and including December 1, 2013.

Alderman James Cappleman

James Cappleman 46th Ward

Department of Business Affairs and Consumer Protection
Business Assistance Center - Public Way Use Unit
City Hall - 121 N. LaSalle Street, Room 800 • Chicago, IL 60602
(312)-74-GOBIZ (312-744-6249) • (312) 744-1944 (TTY)
http://www.cityofchicago.org/bacp

03/13/2013

Alderman **James Cappleman**
Ward # **46**
City of Chicago
City Hall, Room **300**
121 North LaSalle Street
Chicago, Illinois 60602

Re: An ordinance to use and maintain a portion of the public right-of-way for **two (2) sidewalk cafe(s)** for **MICHAEL'S RESTAURANT, INC.**, adjacent to the premises known as **4089-91 N. Broadway** .

Dear Alderman **James Cappleman**:

The applicant referenced above has requested the use of the public right-of-way for a **sidewalk cafe(s)**. An ordinance has been prepared by the Department of Business Affairs and Consumer Protection – Business Assistance Center - Public Way Use Unit for presentation to the City Council. Because this request was made for properties located in your ward, as approved by you as per the attached, I respectfully request that you introduce the attached ordinance at the next City Council meeting.

If you have any questions regarding this ordinance, please contact Anthony Bertuca at (312) 744-5506.

Department of Business Affairs and Consumer Protection

Office of the City Clerk

O2013-2309

Office of the City Clerk

City Council Document Tracking Sheet

Meeting Date:	3/13/2013
Sponsor(s):	Cappleman, James (46)
Type:	Ordinance
Title:	Sidewalk cafe(s) for Wrigley BBQ
Committee(s) Assignment:	Committee on Transportation and Public Way

ORDINANCE
WRIGLEY BBQ
Acct. No. 373471 - 1
Permit No. 1105252

Be It Ordained by the City Council of the City of Chicago:

Permission and authority are hereby given and granted to WRIGLEY BBQ upon the terms and subject to the conditions of this ordinance, to maintain and use a portion of the public right of way for a sidewalk cafe adjacent to its premises located at 3555-57 N. Broadway . Said sidewalk cafe area #1 shall be thirty (30) feet in length and five (5) feet in width for a total of one hundred fifty (150) square feet and shall allow six (6) feet of clear space from the face of the curb/building line along N Broadway. The compensation for said space and the days and hours of operation for the sidewalk cafe shall be as follows:

Sunday thru Saturday 11:00 a.m. until 12:00 Midnight
Compensation: $600.00
SEATING CAPACITY: 24

Sidewalk Cafe Permit and approved plan must be posted at all times.

This grant of privilege #1105252 for a sidewalk cafe shall be subject to the provisions of Section 10-28-900 though 10-28-995 of the Municipal Code of Chicago and the directions of the Commissioner of Department of Business Affairs and Consumer Protection, the Commissioner of Streets and Sanitation, and the Commissioner of Transportation.

The permit holder agrees to hold the City of Chicago harmless for any damage, relocation or replacement costs associated with damage, relocation or removal of private property caused by the City performing work in the public way.

Authority for the above named privilege is herein given and granted from and after March 1, 2013 through and including December 1, 2013.

Alderman James Cappleman

James Cappleman 46th Ward

Department of Business Affairs and Consumer Protection
Business Assistance Center - Public Way Use Unit
City Hall - 121 N. LaSalle Street, Room 800 • Chicago, IL 60602
(312)-74-GOBIZ (312-744-6249) • (312) 744-1944 (TTY)
http://www.cityofchicago.org/bacp

03/13/2013

Alderman **James Cappleman**
Ward # **46**
City of Chicago
City Hall, Room **300**
121 North LaSalle Street
Chicago, Illinois 60602

Re: An ordinance to use and maintain a portion of the public right-of-way for **one (1) sidewalk cafe(s)** for **WRIGLEY BBQ**, adjacent to the premises known as **3555-57 N. Broadway** .

Dear Alderman **James Cappleman**:

The applicant referenced above has requested the use of the public right-of-way for a **sidewalk cafe(s)**. An ordinance has been prepared by the Department of Business Affairs and Consumer Protection – Business Assistance Center - Public Way Use Unit for presentation to the City Council. Because this request was made for properties located in your ward, as approved by you as per the attached, I respectfully request that you introduce the attached ordinance at the next City Council meeting.

If you have any questions regarding this ordinance, please contact Anthony Bertuca at (312) 744-5506.

Department of Business Affairs and Consumer Protection

Office of the City Clerk

O2013-2320

Office of the City Clerk

City Council Document Tracking Sheet

Meeting Date:	3/13/2013
Sponsor(s):	Pawar, Ameya (47)
Type:	Ordinance
Title:	Sidewalk cafe(s) for Andies Restaurant II
Committee(s) Assignment:	Committee on Transportation and Public Way

ORDINANCE
ANDIES RESTAURANT II
Acct. No. 64296 - 1
Permit No. 1104883

Be It Ordained by the City Council of the City of Chicago:

Permission and authority are hereby given and granted to ANDIES RESTAURANT II upon the terms and subject to the conditions of this ordinance, to maintain and use a portion of the public right of way for a sidewalk cafe adjacent to its premises located at 1461-67 W. Montrose Ave.. Said sidewalk cafe area #1 shall be thirty-six (36) feet in length and eight point two five (8.25) feet in width, area #2 shall be thirty-one (31) feet in length and eight point two five (8.25) feet in width for a total of five hundred fifty-two point seven five (552.75) square feet and shall allow six (6) feet of clear space from the face of the curb/building line along W. Montrose Ave., N. Greenview. The compensation for said space and the days and hours of operation for the sidewalk cafe shall be as follows:

Tuesday through Thursday 4:00 p.m. to 10:00 p.m. Friday through Sunday 12:00 noon to 10:30 p.m.
Compensation: $608.03
SEATING CAPACITY: 40

Sidewalk Cafe Permit and approved plan must be posted at all times.

This grant of privilege #1104883 for a sidewalk cafe shall be subject to the provisions of Section 10-28-900 though 10-28-995 of the Municipal Code of Chicago and the directions of the Commissioner of Department of Business Affairs and Consumer Protection, the Commissioner of Streets and Sanitation, and the Commissioner of Transportation.

The permit holder agrees to hold the City of Chicago harmless for any damage, relocation or replacement costs associated with damage, relocation or removal of private property caused by the City performing work in the public way.

Authority for the above named privilege is herein given and granted from and after March 1, 2013 through and including December 1, 2013.

Alderman _____

Ameya Pawar 47th Ward

Department of Business Affairs and Consumer Protection
Business Assistance Center - Public Way Use Unit
City Hall - 121 N. LaSalle Street, Room 800 • Chicago, IL 60602
(312)-74-GOBIZ (312-744-6249) • (312) 744-1944 (TTY)
http://www.cityofchicago.org/bacp

03/13/2013

Alderman **Ameya Pawar**
Ward # **47**
City of Chicago
City Hall, Room **300**
121 North LaSalle Street
Chicago, Illinois 60602

Re: An ordinance to use and maintain a portion of the public right-of-way for **two (2) sidewalk cafe(s)** for **ANDIES RESTAURANT II**, adjacent to the premises known as **1461-67 W. Montrose Ave.**.

Dear Alderman **Ameya Pawar**:

The applicant referenced above has requested the use of the public right-of-way for a **sidewalk cafe(s)**. An ordinance has been prepared by the Department of Business Affairs and Consumer Protection – Business Assistance Center - Public Way Use Unit for presentation to the City Council. Because this request was made for properties located in your ward, as approved by you as per the attached, I respectfully request that you introduce the attached ordinance at the next City Council meeting.

If you have any questions regarding this ordinance, please contact Anthony Bertuca at (312) 744-5506.

Department of Business Affairs and Consumer Protection

Office of the City Clerk

O2013-2322

Office of the City Clerk

City Council Document Tracking Sheet

Meeting Date:	3/13/2013
Sponsor(s):	Pawar, Ameya (47)
Type:	Ordinance
Title:	Sidewalk cafe(s) for Angel Food Ltd.
Committee(s) Assignment:	Committee on Transportation and Public Way

ORDINANCE
ANGEL FOOD LTD
Acct. No. 277589 - 1
Permit No. 1105026

Be It Ordained by the City Council of the City of Chicago:

Permission and authority are hereby given and granted to ANGEL FOOD LTD upon the terms and subject to the conditions of this ordinance, to maintain and use a portion of the public right of way for a sidewalk cafe adjacent to its premises located at 1636 W. Montrose Ave.. Said sidewalk cafe area #1 shall be fourteen point seven five (14.75) feet in length and thirteen (13) feet in width for a total of one hundred ninety-one point seven five (191.75) square feet and shall allow six (6) feet of clear space from the face of the curb/building line along W. Paulina Street. The compensation for said space and the days and hours of operation for the sidewalk cafe shall be as follows:

Tuesday through Friday 8:00 a.m. to 7:00 p.m. Saturday 8:00 a.m. to 8:00 p.m. Sunday 9:00 a.m. to 4:00 p.m.
Compensation: $600.00
SEATING CAPACITY: 16

Sidewalk Cafe Permit and approved plan must be posted at all times.

This grant of privilege #1105026 for a sidewalk cafe shall be subject to the provisions of Section 10-28-900 though 10-28-995 of the Municipal Code of Chicago and the directions of the Commissioner of Department of Business Affairs and Consumer Protection, the Commissioner of Streets and Sanitation, and the Commissioner of Transportation.

The permit holder agrees to hold the City of Chicago harmless for any damage, relocation or replacement costs associated with damage, relocation or removal of private property caused by the City performing work in the public way.

Authority for the above named privilege is herein given and granted from and after March 1, 2013 through and including December 1, 2013.

Alderman _____

Ameya Pawar 47th Ward

Department of Business Affairs and Consumer Protection
Business Assistance Center - Public Way Use Unit
City Hall - 121 N. LaSalle Street, Room 800 • Chicago, IL 60602
(312)-74-GOBIZ (312-744-6249) • (312) 744-1944 (TTY)
http://www.cityofchicago.org/bacp

03/13/2013

Alderman **Ameya Pawar**
Ward # **47**
City of Chicago
City Hall, Room **300**
121 North LaSalle Street
Chicago, Illinois 60602

Re: An ordinance to use and maintain a portion of the public right-of-way for **one (1) sidewalk cafe(s)** for **ANGEL FOOD LTD**, adjacent to the premises known as **1636 W. Montrose Ave.**.

Dear Alderman **Ameya Pawar**:

The applicant referenced above has requested the use of the public right-of-way for a **sidewalk cafe(s)**. An ordinance has been prepared by the Department of Business Affairs and Consumer Protection – Business Assistance Center - Public Way Use Unit for presentation to the City Council. Because this request was made for properties located in your ward, as approved by you as per the attached, I respectfully request that you introduce the attached ordinance at the next City Council meeting.

If you have any questions regarding this ordinance, please contact Anthony Bertuca at (312) 744-5506.

Department of Business Affairs and Consumer Protection

Office of the City Clerk

O2013-2323

Office of the City Clerk

City Council Document Tracking Sheet

Meeting Date:	3/13/2013
Sponsor(s):	Pawar, Ameya (47)
Type:	Ordinance
Title:	Sidewalk cafe(s) for Bad Apple, The
Committee(s) Assignment:	Committee on Transportation and Public Way

ORDINANCE
THE BAD APPLE
Acct. No. 342165 - 1
Permit No. 1105046

Be It Ordained by the City Council of the City of Chicago:

Permission and authority are hereby given and granted to THE BAD APPLE upon the terms and subject to the conditions of this ordinance, to maintain and use a portion of the public right of way for a sidewalk cafe adjacent to its premises located at 4300 N. Lincoln Ave.. Said sidewalk cafe area #1 shall be fifty-eight point seven five (58.75) feet in length and ten point five (10.5) feet in width for a total of six hundred sixteen point eight eight (616.88) square feet and shall allow six (6) feet of clear space from the face of the curb/building line along W. Cullom. The compensation for said space and the days and hours of operation for the sidewalk cafe shall be as follows:

Sunday through Thursday 11:30am until 10:00pm Friday & Saturday 11:30am until 11:00pm
Compensation: $678.56
SEATING CAPACITY: 56

Sidewalk Cafe Permit and approved plan must be posted at all times.

This grant of privilege #1105046 for a sidewalk cafe shall be subject to the provisions of Section 10-28-900 though 10-28-995 of the Municipal Code of Chicago and the directions of the Commissioner of Department of Business Affairs and Consumer Protection, the Commissioner of Streets and Sanitation, and the Commissioner of Transportation.

The permit holder agrees to hold the City of Chicago harmless for any damage, relocation or replacement costs associated with damage, relocation or removal of private property caused by the City performing work in the public way.

Authority for the above named privilege is herein given and granted from and after March 1, 2013 through and including December 1, 2013.

Alderman

Ameya Pawar 47th Ward

Department of Business Affairs and Consumer Protection
Business Assistance Center - Public Way Use Unit
City Hall - 121 N. LaSalle Street, Room 800 • Chicago, IL 60602
(312)-74-GOBIZ (312-744-6249) • (312) 744-1944 (TTY)
http://www.cityofchicago.org/bacp

03/13/2013

Alderman **Ameya Pawar**
Ward # **47**
City of Chicago
City Hall, Room **300**
121 North LaSalle Street
Chicago, Illinois 60602

Re: An ordinance to use and maintain a portion of the public right-of-way for **one (1) sidewalk cafe(s)** for **THE BAD APPLE**, adjacent to the premises known as **4300 N. Lincoln Ave.**.

Dear Alderman **Ameya Pawar**:

The applicant referenced above has requested the use of the public right-of-way for a **sidewalk cafe(s)**. An ordinance has been prepared by the Department of Business Affairs and Consumer Protection – Business Assistance Center - Public Way Use Unit for presentation to the City Council. Because this request was made for properties located in your ward, as approved by you as per the attached, I respectfully request that you introduce the attached ordinance at the next City Council meeting.

If you have any questions regarding this ordinance, please contact Anthony Bertuca at (312) 744-5506.

Department of Business Affairs and Consumer Protection

Office of the City Clerk

O2013-2326

Office of the City Clerk

City Council Document Tracking Sheet

Meeting Date:	3/13/2013
Sponsor(s):	Pawar, Ameya (47)
Type:	Ordinance
Title:	Sidewalk cafe(s) for Brownstone Tavern & Grill
Committee(s) Assignment:	Committee on Transportation and Public Way

ORDINANCE
BROWNSTONE TAVERN & GRILL
Acct. No. 15867 - 1
Permit No. 1105080

Be It Ordained by the City Council of the City of Chicago:

Permission and authority are hereby given and granted to BROWNSTONE TAVERN & GRILL upon the terms and subject to the conditions of this ordinance, to maintain and use a portion of the public right of way for a sidewalk cafe adjacent to its premises located at 3937 N. Lincoln Ave.. Said sidewalk cafe area #1 shall be sixty-seven (67) feet in length and ten point seven five (10.75) feet in width, area #2 shall be nineteen (19) feet in length and five (5) feet in width for a total of eight hundred fifteen point two five (815.25) square feet and shall allow six (6) feet of clear space from the face of the curb/building line along W. Larchmont Avenue, N. Lincoln Avenue. The compensation for said space and the days and hours of operation for the sidewalk cafe shall be as follows:

Sunday through Thursday 11:00 a.m. 10:00 p.m. Friday and Saturday 11:00 a.m. to 11:00 p.m.
Compensation: $896.78
SEATING CAPACITY: 68

Sidewalk Cafe Permit and approved plan must be posted at all times.

This grant of privilege #1105080 for a sidewalk cafe shall be subject to the provisions of Section 10-28-900 though 10-28-995 of the Municipal Code of Chicago and the directions of the Commissioner of Department of Business Affairs and Consumer Protection, the Commissioner of Streets and Sanitation, and the Commissioner of Transportation.

The permit holder agrees to hold the City of Chicago harmless for any damage, relocation or replacement costs associated with damage, relocation or removal of private property caused by the City performing work in the public way.

Authority for the above named privilege is herein given and granted from and after March 1, 2013 through and including December 1, 2013.

Alderman

Ameya Pawar 47th Ward

Department of Business Affairs and Consumer Protection
Business Assistance Center - Public Way Use Unit
City Hall - 121 N. LaSalle Street, Room 800 • Chicago, IL 60602
(312)-74-GOBIZ (312-744-6249) • (312) 744-1944 (TTY)
http://www.cityofchicago.org/bacp

03/13/2013

Alderman **Ameya Pawar**
Ward # **47**
City of Chicago
City Hall, Room **300**
121 North LaSalle Street
Chicago, Illinois 60602

Re: An ordinance to use and maintain a portion of the public right-of-way for **two (2) sidewalk cafe(s)** for **BROWNSTONE TAVERN & GRILL**, adjacent to the premises known as **3937 N. Lincoln Ave.**.

Dear Alderman **Ameya Pawar**:

The applicant referenced above has requested the use of the public right-of-way for a **sidewalk cafe(s)**. An ordinance has been prepared by the Department of Business Affairs and Consumer Protection – Business Assistance Center - Public Way Use Unit for presentation to the City Council. Because this request was made for properties located in your ward, as approved by you as per the attached, I respectfully request that you introduce the attached ordinance at the next City Council meeting.

If you have any questions regarding this ordinance, please contact Anthony Bertuca at (312) 744-5506.

Department of Business Affairs and Consumer Protection

Office of the City Clerk

O2013-2329

Office of the City Clerk

City Council Document Tracking Sheet

Meeting Date:	3/13/2013
Sponsor(s):	Pawar, Ameya (47)
Type:	Ordinance
Title:	Sidewalk cafe(s) for Celtic Crown
Committee(s) Assignment:	Committee on Transportation and Public Way

ORDINANCE
CELTIC CROWN
Acct. No. 73 - 1
Permit No. 1105065

Be It Ordained by the City Council of the City of Chicago:

Permission and authority are hereby given and granted to CELTIC CROWN upon the terms and subject to the conditions of this ordinance, to maintain and use a portion of the public right of way for a sidewalk cafe adjacent to its premises located at 4301 N. Western Ave.. Said sidewalk cafe area #1 shall be twenty-seven (27) feet in length and six point nine two (6.92) feet in width for a total of one hundred eighty-six point eight four (186.84) square feet and shall allow six (6) feet of clear space from the face of the curb/building line along N. Western Avenue. The compensation for said space and the days and hours of operation for the sidewalk cafe shall be as follows:

Sunday through Thursday 11:00 a.m. to 10:00 p.m. Friday and Saturday 11:00 a.m. to 11:00 p.m.
Compensation: $600.00
SEATING CAPACITY: 14

Sidewalk Cafe Permit and approved plan must be posted at all times.

This grant of privilege #1105065 for a sidewalk cafe shall be subject to the provisions of Section 10-28-900 though 10-28-995 of the Municipal Code of Chicago and the directions of the Commissioner of Department of Business Affairs and Consumer Protection, the Commissioner of Streets and Sanitation, and the Commissioner of Transportation.

The permit holder agrees to hold the City of Chicago harmless for any damage, relocation or replacement costs associated with damage, relocation or removal of private property caused by the City performing work in the public way.

Authority for the above named privilege is herein given and granted from and after March 1, 2013 through and including December 1, 2013.

Alderman _____

Ameya Pawar 47th Ward

Department of Business Affairs and Consumer Protection
Business Assistance Center - Public Way Use Unit
City Hall - 121 N. LaSalle Street, Room 800 • Chicago, IL 60602
(312)-74-GOBIZ (312-744-6249) • (312) 744-1944 (TTY)
http://www.cityofchicago.org/bacp

03/13/2013

Alderman **Ameya Pawar**
Ward # **47**
City of Chicago
City Hall, Room **300**
121 North LaSalle Street
Chicago, Illinois 60602

Re: An ordinance to use and maintain a portion of the public right-of-way for **one (1) sidewalk cafe(s)** for **CELTIC CROWN**, adjacent to the premises known as **4301 N. Western Ave.**.

Dear Alderman **Ameya Pawar**:

The applicant referenced above has requested the use of the public right-of-way for a **sidewalk cafe(s)**. An ordinance has been prepared by the Department of Business Affairs and Consumer Protection – Business Assistance Center - Public Way Use Unit for presentation to the City Council. Because this request was made for properties located in your ward, as approved by you as per the attached, I respectfully request that you introduce the attached ordinance at the next City Council meeting.

If you have any questions regarding this ordinance, please contact Anthony Bertuca at (312) 744-5506.

Department of Business Affairs and Consumer Protection

Office of the City Clerk

O2013-2331

Office of the City Clerk

City Council Document Tracking Sheet

Meeting Date:	3/13/2013
Sponsor(s):	Pawar, Ameya (47)
Type:	Ordinance
Title:	Sidewalk cafe(s) for Chicago Joe's
Committee(s) Assignment:	Committee on Transportation and Public Way

ORDINANCE
CHICAGO JOE'S
Acct. No. 6068 - 1
Permit No. 1105350

Be It Ordained by the City Council of the City of Chicago:

Permission and authority are hereby given and granted to CHICAGO JOE'S upon the terms and subject to the conditions of this ordinance, to maintain and use a portion of the public right of way for a sidewalk cafe adjacent to its premises located at 2252-56 W. Irving Park Rd.. Said sidewalk cafe area #1 shall be one hundred ten (110) feet in length and ten (10) feet in width for a total of one thousand one hundred (1100) square feet and shall allow six (6) feet of clear space from the face of the curb/building line along N. Oakley Ave.. The compensation for said space and the days and hours of operation for the sidewalk cafe shall be as follows:

Monday through Saturday 11:00 a.m. to 11:00 p.m. Sunday 10:00 a.m. to 10:00 p.m.
Compensation: $1,210.00
SEATING CAPACITY: 80

Sidewalk Cafe Permit and approved plan must be posted at all times.

This grant of privilege #1105350 for a sidewalk cafe shall be subject to the provisions of Section 10-28-900 though 10-28-995 of the Municipal Code of Chicago and the directions of the Commissioner of Department of Business Affairs and Consumer Protection, the Commissioner of Streets and Sanitation, and the Commissioner of Transportation.

The permit holder agrees to hold the City of Chicago harmless for any damage, relocation or replacement costs associated with damage, relocation or removal of private property caused by the City performing work in the public way.

Authority for the above named privilege is herein given and granted from and after March 1, 2013 through and including December 1, 2013.

Alderman _____

Ameya Pawar 47th Ward

Department of Business Affairs and Consumer Protection
Business Assistance Center- Public Way Use Unit
City Hall - 121 N. LaSalle Street Room 800 • Chicago, IL 60602
(312)-74-GOBIZ (312-744-6249) • (312) 744-1944 (TTY)
http://www.cityofchicago.org/bacp

03/13/2013

Alderman **Ameya Pawar**
Ward # **47**
City of Chicago
City Hall, Room **300**
121 North LaSalle Street
Chicago, Illinois 60602

Re: An ordinance to use and maintain a portion of the public right-of-way for **one (1) sidewalk cafe(s)** for **CHICAGO JOE'S**, adjacent to the premises known as **2252-56 W. Irving Park Rd.**.

Dear Alderman **Ameya Pawar**:

The applicant referenced above has requested the use of the public right-of-way for a **sidewalk cafe(s)**. An ordinance has been prepared by the Department of Business Affairs and Consumer Protection – Business Assistance Center - Public Way Use Unit for presentation to the City Council. Because this request was made for properties located in your ward, as approved by you as per the attached, I respectfully request that you introduce the attached ordinance at the next City Council meeting.

If you have any questions regarding this ordinance, please contact Anthony Bertuca at (312) 744-5506.

Department of Business Affairs and Consumer Protection

Office of the City Clerk

O2013-2332

Office of the City Clerk

City Council Document Tracking Sheet

Meeting Date:	3/13/2013
Sponsor(s):	Pawar, Ameya (47)
Type:	Ordinance
Title:	Sidewalk cafe(s) for Copper House
Committee(s) Assignment:	Committee on Transportation and Public Way

ORDINANCE
Copper House
Acct. No. 10773 - 1
Permit No. 1104857

Be It Ordained by the City Council of the City of Chicago:

Permission and authority are hereby given and granted to Copper House upon the terms and subject to the conditions of this ordinance, to maintain and use a portion of the public right of way for a sidewalk cafe adjacent to its premises located at 4337 N. Lincoln Ave.. Said sidewalk cafe area #1 shall be twenty-five (25) feet in length and seven (7) feet in width for a total of one hundred seventy-five (175) square feet and shall allow six (6) feet of clear space from the face of the curb/building line along W. Pensacola Ave.. The compensation for said space and the days and hours of operation for the sidewalk cafe shall be as follows:

Monday through Saturday 11:00 a.m. to 12:00 midnight.Sunday 12:00 p.m. to 10:00 p.m.
Compensation: $600.00
SEATING CAPACITY: 12

Sidewalk Cafe Permit and approved plan must be posted at all times.

This grant of privilege #1104857 for a sidewalk cafe shall be subject to the provisions of Section 10-28-900 though 10-28-995 of the Municipal Code of Chicago and the directions of the Commissioner of Department of Business Affairs and Consumer Protection, the Commissioner of Streets and Sanitation, and the Commissioner of Transportation.

The permit holder agrees to hold the City of Chicago harmless for any damage, relocation or replacement costs associated with damage, relocation or removal of private property caused by the City performing work in the public way.

Authority for the above named privilege is herein given and granted from and after March 1, 2013 through and including December 1, 2013.

Alderman _____

Ameya Pawar 47th Ward

Department of Business Affairs and Consumer Protection
Business Assistance Center - Public Way Use Unit
City Hall - 121 N. LaSalle Street, Room 800 • Chicago, IL 60602
(312)-74-GOBIZ (312-744-6249) • (312) 744-1944 (TTY)
http://www.cityofchicago.org/bacp

03/13/2013

Alderman **Ameya Pawar**
Ward # **47**
City of Chicago
City Hall, Room **300**
121 North LaSalle Street
Chicago, Illinois 60602

Re: An ordinance to use and maintain a portion of the public right-of-way for **one (1) sidewalk cafe(s)** for **Copper House**, adjacent to the premises known as **4337 N. Lincoln Ave.**.

Dear Alderman **Ameya Pawar**:

The applicant referenced above has requested the use of the public right-of-way for a **sidewalk cafe(s)**. An ordinance has been prepared by the Department of Business Affairs and Consumer Protection – Business Assistance Center - Public Way Use Unit for presentation to the City Council. Because this request was made for properties located in your ward, as approved by you as per the attached, I respectfully request that you introduce the attached ordinance at the next City Council meeting.

If you have any questions regarding this ordinance, please contact Anthony Bertuca at (312) 744-5506.

Department of Business Affairs and Consumer Protection

Office of the City Clerk

O2013-2335

Office of the City Clerk

City Council Document Tracking Sheet

Meeting Date:	3/13/2013
Sponsor(s):	Pawar, Ameya (47)
Type:	Ordinance
Title:	Sidewalk cafe(s) for Essence of India
Committee(s) Assignment:	Committee on Transportation and Public Way

ORDINANCE
ESSENCE OF INDIA
Acct. No. 277999 - 1
Permit No. 1105077

Be It Ordained by the City Council of the City of Chicago:

Permission and authority are hereby given and granted to ESSENCE OF INDIA upon the terms and subject to the conditions of this ordinance, to maintain and use a portion of the public right of way for a sidewalk cafe adjacent to its premises located at 4601 N. Lincoln Ave.. Said sidewalk cafe area #1 shall be thirty (30) feet in length and five point five (5.5) feet in width for a total of one hundred sixty-five (165) square feet and shall allow six (6) feet of clear space from the face of the curb/building line along W. Wilson Avenue. The compensation for said space and the days and hours of operation for the sidewalk cafe shall be as follows:

Monday 5:00 pm to 10:00 pm. Wednesday and Thursday 5:00 pm to 10:00 pm. Friday and Saturday 12:00 noon to 11:00 pm. Sunday 12:00 noon to 10:00 pm.
Compensation: $600.00
SEATING CAPACITY: 14

Sidewalk Cafe Permit and approved plan must be posted at all times.

This grant of privilege #1105077 for a sidewalk cafe shall be subject to the provisions of Section 10-28-900 though 10-28-995 of the Municipal Code of Chicago and the directions of the Commissioner of Department of Business Affairs and Consumer Protection, the Commissioner of Streets and Sanitation, and the Commissioner of Transportation.

The permit holder agrees to hold the City of Chicago harmless for any damage, relocation or replacement costs associated with damage, relocation or removal of private property caused by the City performing work in the public way.

Authority for the above named privilege is herein given and granted from and after March 1, 2013 through and including December 1, 2013.

Alderman _____

Ameya Pawar 47th Ward

Department of Business Affairs and Consumer Protection
Business Assistance Center - Public Way Use Unit
City Hall - 121 N. LaSalle Street, Room 800 • Chicago, IL 60602
(312)-74-GOBIZ (312-744-6249) • (312) 744-1944 (TTY)
http://www.cityofchicago.org/bacp

03/13/2013

Alderman **Ameya Pawar**
Ward # **47**
City of Chicago
City Hall, Room **300**
121 North LaSalle Street
Chicago, Illinois 60602

Re: An ordinance to use and maintain a portion of the public right-of-way for **one (1) sidewalk cafe(s)** for **ESSENCE OF INDIA**, adjacent to the premises known as **4601 N. Lincoln Ave.**.

Dear Alderman **Ameya Pawar**:

The applicant referenced above has requested the use of the public right-of-way for a **sidewalk cafe(s)**. An ordinance has been prepared by the Department of Business Affairs and Consumer Protection – Business Assistance Center - Public Way Use Unit for presentation to the City Council. Because this request was made for properties located in your ward, as approved by you as per the attached, I respectfully request that you introduce the attached ordinance at the next City Council meeting.

If you have any questions regarding this ordinance, please contact Anthony Bertuca at (312) 744-5506.

Department of Business Affairs and Consumer Protection

Office of the City Clerk

O2013-2337

Office of the City Clerk

City Council Document Tracking Sheet

Meeting Date:	3/13/2013
Sponsor(s):	Pawar, Ameya (47)
Type:	Ordinance
Title:	Sidewalk cafe(s) for Garcia's, Inc.
Committee(s) Assignment:	Committee on Transportation and Public Way

ORDINANCE
GARCIA'S INC
Acct. No. 86734 - 2
Permit No. 1104897

Be It Ordained by the City Council of the City of Chicago:

Permission and authority are hereby given and granted to GARCIA'S INC upon the terms and subject to the conditions of this ordinance, to maintain and use a portion of the public right of way for a sidewalk cafe adjacent to its premises located at 4756-4760 N. Lincoln Ave.. Said sidewalk cafe area #1 shall be twenty-three point five eight (23.58) feet in length and eight (8) feet in width, area #2 shall be seventeen point eight three (17.83) feet in length and eight (8) feet in width for a total of three hundred thirty-one point two eight (331.28) square feet and shall allow six (6) feet of clear space from the face of the curb/building line along N. Lincoln, N. Lincoln. The compensation for said space and the days and hours of operation for the sidewalk cafe shall be as follows:

Monday to Sunday 10:00 am until 12:00 am
Compensation: $600.00
SEATING CAPACITY: 28

Sidewalk Cafe Permit and approved plan must be posted at all times.

This grant of privilege #1104897 for a sidewalk cafe shall be subject to the provisions of Section 10-28-900 though 10-28-995 of the Municipal Code of Chicago and the directions of the Commissioner of Department of Business Affairs and Consumer Protection, the Commissioner of Streets and Sanitation, and the Commissioner of Transportation.

The permit holder agrees to hold the City of Chicago harmless for any damage, relocation or replacement costs associated with damage, relocation or removal of private property caused by the City performing work in the public way.

Authority for the above named privilege is herein given and granted from and after March 1, 2013 through and including December 1, 2013.

Alderman

Ameya Pawar 47th Ward

Department of Business Affairs and Consumer Protection
Business Assistance Center - Public Way Use Unit
City Hall - 121 N. LaSalle Street, Room 800 • Chicago, IL 60602
(312)-74-GOBIZ (312-744-6249) • (312) 744-1944 (TTY)
http://www.cityofchicago.org/bacp

03/13/2013

Alderman **Ameya Pawar**
Ward # **47**
City of Chicago
City Hall, Room **300**
121 North LaSalle Street
Chicago, Illinois 60602

Re: An ordinance to use and maintain a portion of the public right-of-way for **two (2) sidewalk cafe(s)** for **GARCIA'S INC**, adjacent to the premises known as **4756-4760 N. Lincoln Ave.**.

Dear Alderman **Ameya Pawar**:

The applicant referenced above has requested the use of the public right-of-way for a **sidewalk cafe(s)**. An ordinance has been prepared by the Department of Business Affairs and Consumer Protection – Business Assistance Center - Public Way Use Unit for presentation to the City Council. Because this request was made for properties located in your ward, as approved by you as per the attached, I respectfully request that you introduce the attached ordinance at the next City Council meeting.

If you have any questions regarding this ordinance, please contact Anthony Bertuca at (312) 744-5506.

Department of Business Affairs and Consumer Protection

Office of the City Clerk

O2013-2339

Office of the City Clerk

City Council Document Tracking Sheet

Meeting Date:	3/13/2013
Sponsor(s):	Pawar, Ameya (47)
Type:	Ordinance
Title:	Sidewalk cafe(s) for Glenn's Diner
Committee(s) Assignment:	Committee on Transportation and Public Way

ORDINANCE
GLENN'S DINER
Acct. No. 295545 - 2
Permit No. 1105091

Be It Ordained by the City Council of the City of Chicago:

Permission and authority are hereby given and granted to GLENN'S DINER upon the terms and subject to the conditions of this ordinance, to maintain and use a portion of the public right of way for a sidewalk cafe adjacent to its premises located at 1820-22 W. Montrose Ave.. Said sidewalk cafe area #1 shall be thirty (30) feet in length and ten point six seven (10.67) feet in width for a total of three hundred twenty point one (320.1) square feet and shall allow six (6) feet of clear space from the face of the curb/building line along W. Montrose. The compensation for said space and the days and hours of operation for the sidewalk cafe shall be as follows:

Monday thru Thursday 11:00am until 10:00pm. Friday 11:00am to 11:00pm. Saturday and Sunday 9:00am until 11:00pm
Compensation: $600.00
SEATING CAPACITY: 20

Sidewalk Cafe Permit and approved plan must be posted at all times.

This grant of privilege #1105091 for a sidewalk cafe shall be subject to the provisions of Section 10-28-900 though 10-28-995 of the Municipal Code of Chicago and the directions of the Commissioner of Department of Business Affairs and Consumer Protection, the Commissioner of Streets and Sanitation, and the Commissioner of Transportation.

The permit holder agrees to hold the City of Chicago harmless for any damage, relocation or replacement costs associated with damage, relocation or removal of private property caused by the City performing work in the public way.

Authority for the above named privilege is herein given and granted from and after March 1, 2013 through and including December 1, 2013.

Alderman _____

Ameya Pawar 47th Ward

Department of Business Affairs and Consumer Protection
Business Assistance Center- Public Way Use Unit
City Hall - 121 N. LaSalle Street Room 800 • Chicago, IL 60602
(312)-74-GOBIZ (312-744-6249) • (312) 744-1944 (TTY)
http://www.cityofchicago.org/bacp

03/13/2013

Alderman **Ameya Pawar**
Ward # **47**
City of Chicago
City Hall, Room **300**
121 North LaSalle Street
Chicago, Illinois 60602

Re: An ordinance to use and maintain a portion of the public right-of-way for **one (1) sidewalk cafe(s)** for **GLENN'S DINER**, adjacent to the premises known as **1820-22 W. Montrose Ave.**.

Dear Alderman **Ameya Pawar**:

The applicant referenced above has requested the use of the public right-of-way for a **sidewalk cafe(s)**. An ordinance has been prepared by the Department of Business Affairs and Consumer Protection – Business Assistance Center - Public Way Use Unit for presentation to the City Council. Because this request was made for properties located in your ward, as approved by you as per the attached, I respectfully request that you introduce the attached ordinance at the next City Council meeting.

If you have any questions regarding this ordinance, please contact Anthony Bertuca at (312) 744-5506.

Department of Business Affairs and Consumer Protection

Office of the City Clerk

O2013-2340

Office of the City Clerk

City Council Document Tracking Sheet

Meeting Date:	3/13/2013
Sponsor(s):	Pawar, Ameya (47)
Type:	Ordinance
Title:	Sidewalk cafe(s) for Hacienda La Amistad
Committee(s) Assignment:	Committee on Transportation and Public Way

ORDINANCE
HACIENDA LA AMISTAD
Acct. No. 371181 - 1
Permit No. 1105255

Be It Ordained by the City Council of the City of Chicago:

Permission and authority are hereby given and granted to HACIENDA LA AMISTAD upon the terms and subject to the conditions of this ordinance, to maintain and use a portion of the public right of way for a sidewalk cafe adjacent to its premises located at 1914 W. Montrose Ave.. Said sidewalk cafe area #1 shall be twenty-one (21) feet in length and twelve (12) feet in width for a total of two hundred fifty-two (252) square feet and shall allow six (6) feet of clear space from the face of the curb/building line along W. Montrose. The compensation for said space and the days and hours of operation for the sidewalk cafe shall be as follows:

Monday thru Thursday 11:00 a.m. to 11:00 p.m. Friday and Saturday 11:00 a.m. to Midnight Sunday 11:00 a.m. to 10:30 p.m.
Compensation: $600.00
SEATING CAPACITY: 21

Sidewalk Cafe Permit and approved plan must be posted at all times.

This grant of privilege #1105255 for a sidewalk cafe shall be subject to the provisions of Section 10-28-900 though 10-28-995 of the Municipal Code of Chicago and the directions of the Commissioner of Department of Business Affairs and Consumer Protection, the Commissioner of Streets and Sanitation, and the Commissioner of Transportation.

The permit holder agrees to hold the City of Chicago harmless for any damage, relocation or replacement costs associated with damage, relocation or removal of private property caused by the City performing work in the public way.

Authority for the above named privilege is herein given and granted from and after March 1, 2013 through and including December 1, 2013.

Alderman _____

Ameya Pawar 47th Ward

Department of Business Affairs and Consumer Protection
Business Assistance Center- Public Way Use Unit
City Hall- 121 N. LaSalle Street Room 800 • Chicago, IL 60602
(312)-74-GOBIZ (312-744-6249) • (312) 744-1944 (TTY)
http://www.cityofchicago.org/bacp

03/13/2013

Alderman **Ameya Pawar**
Ward # **47**
City of Chicago
City Hall, Room **300**
121 North LaSalle Street
Chicago, Illinois 60602

Re: An ordinance to use and maintain a portion of the public right-of-way for **one (1) sidewalk cafe(s)** for **HACIENDA LA AMISTAD**, adjacent to the premises known as **1914 W. Montrose Ave.**.

Dear Alderman **Ameya Pawar**:

The applicant referenced above has requested the use of the public right-of-way for a **sidewalk cafe(s)**. An ordinance has been prepared by the Department of Business Affairs and Consumer Protection – Business Assistance Center - Public Way Use Unit for presentation to the City Council. Because this request was made for properties located in your ward, as approved by you as per the attached, I respectfully request that you introduce the attached ordinance at the next City Council meeting.

If you have any questions regarding this ordinance, please contact Anthony Bertuca at (312) 744-5506.

Department of Business Affairs and Consumer Protection

Office of the City Clerk

O2013-2342

Office of the City Clerk

City Council Document Tracking Sheet

Meeting Date:	3/13/2013
Sponsor(s):	Pawar, Ameya (47)
Type:	Ordinance
Title:	Sidewalk cafe(s) for La Sierra Corp.
Committee(s) Assignment:	Committee on Transportation and Public Way

ORDINANCE
LA SIERRA CORPORATION
Acct. No. 10146 - 1
Permit No. 1105377

Be It Ordained by the City Council of the City of Chicago:

Permission and authority are hereby given and granted to LA SIERRA CORPORATION upon the terms and subject to the conditions of this ordinance, to maintain and use a portion of the public right of way for a sidewalk cafe adjacent to its premises located at 1637 W. Montrose Ave.. Said sidewalk cafe area #1 shall be twenty-six point one seven (26.17) feet in length and nine point two five (9.25) feet in width for a total of two hundred forty-two point zero seven (242.07) square feet and shall allow six (6) feet of clear space from the face of the curb/building line along W. MONTROSE AVE.. The compensation for said space and the days and hours of operation for the sidewalk cafe shall be as follows:

Sunday through Thursday 11:00 a.m. to 10:00 p.m. Friday and Saturday 11:00 a.m. until 11:30 p.m.
Compensation: $600.00
SEATING CAPACITY: 16

Sidewalk Cafe Permit and approved plan must be posted at all times.

This grant of privilege #1105377 for a sidewalk cafe shall be subject to the provisions of Section 10-28-900 though 10-28-995 of the Municipal Code of Chicago and the directions of the Commissioner of Department of Business Affairs and Consumer Protection, the Commissioner of Streets and Sanitation, and the Commissioner of Transportation.

The permit holder agrees to hold the City of Chicago harmless for any damage, relocation or replacement costs associated with damage, relocation or removal of private property caused by the City performing work in the public way.

Authority for the above named privilege is herein given and granted from and after March 1, 2013 through and including December 1, 2013.

Alderman _____

Ameya Pawar 47th Ward

Department of Business Affairs and Consumer Protection
Business Assistance Center- Public Way Use Unit
City Hall - 121 N. LaSalle Street Room 800 • Chicago, IL 60602
(312)-74-GOBIZ (312-744-6249) • (312) 744-1944 (TTY)
http://www.cityofchicago.org/bacp

03/13/2013

Alderman **Ameya Pawar**
Ward # **47**
City of Chicago
City Hall, Room **300**
121 North LaSalle Street
Chicago, Illinois 60602

Re: An ordinance to use and maintain a portion of the public right-of-way for **one (1) sidewalk cafe(s)** for **LA SIERRA CORPORATION**, adjacent to the premises known as **1637 W. Montrose Ave.**

Dear Alderman **Ameya Pawar**:

The applicant referenced above has requested the use of the public right-of-way for a **sidewalk cafe(s)**. An ordinance has been prepared by the Department of Business Affairs and Consumer Protection – Business Assistance Center - Public Way Use Unit for presentation to the City Council. Because this request was made for properties located in your ward, as approved by you as per the attached, I respectfully request that you introduce the attached ordinance at the next City Council meeting.

If you have any questions regarding this ordinance, please contact Anthony Bertuca at (312) 744-5506.

Department of Business Affairs and Consumer Protection

Office of the City Clerk

O2013-2345

Office of the City Clerk

City Council Document Tracking Sheet

Meeting Date:	3/13/2013
Sponsor(s):	Pawar, Ameya (47)
Type:	Ordinance
Title:	Sidewalk cafe(s) for Melao Latin Cuisine, Inc.
Committee(s) Assignment:	Committee on Transportation and Public Way

ORDINANCE
MELAO LATIN CUISINE INC.
Acct. No. 370996 - 1
Permit No. 1105024

Be It Ordained by the City Council of the City of Chicago:

Permission and authority are hereby given and granted to MELAO LATIN CUISINE INC. upon the terms and subject to the conditions of this ordinance, to maintain and use a portion of the public right of way for a sidewalk cafe adjacent to its premises located at 3941 N. Lincoln Ave.. Said sidewalk cafe area #1 shall be twenty-five point one seven (25.17) feet in length and four point seven five (4.75) feet in width for a total of one hundred nineteen point five six (119.56) square feet and shall allow six (6) feet of clear space from the face of the curb/building line along N. Lincoln Avenue. The compensation for said space and the days and hours of operation for the sidewalk cafe shall be as follows:

Sunday through Thursday 11:00 a.m. to 9:00 p.m. Friday and Saturday 11:00 a.m. to 10:00 p.m.
Compensation: $600.00
SEATING CAPACITY: 19

Sidewalk Cafe Permit and approved plan must be posted at all times.

This grant of privilege #1105024 for a sidewalk cafe shall be subject to the provisions of Section 10-28-900 though 10-28-995 of the Municipal Code of Chicago and the directions of the Commissioner of Department of Business Affairs and Consumer Protection, the Commissioner of Streets and Sanitation, and the Commissioner of Transportation.

The permit holder agrees to hold the City of Chicago harmless for any damage, relocation or replacement costs associated with damage, relocation or removal of private property caused by the City performing work in the public way.

Authority for the above named privilege is herein given and granted from and after March 1, 2013 through and including December 1, 2013.

Alderman _____
Ameya Pawar 47th Ward

Department of Business Affairs and Consumer Protection
Business Assistance Center - Public Way Use Unit
City Hall - 121 N. LaSalle Street, Room 800 • Chicago, IL 60602
(312)-74-GOBIZ (312-744-6249) • (312) 744-1944 (TTY)
http://www.cityofchicago.org/bacp

03/13/2013

Alderman **Ameya Pawar**
Ward # **47**
City of Chicago
City Hall, Room **300**
121 North LaSalle Street
Chicago, Illinois 60602

Re: An ordinance to use and maintain a portion of the public right-of-way for **one (1) sidewalk cafe(s)** for **MELAO LATIN CUISINE INC.**, adjacent to the premises known as **3941 N. Lincoln Ave.**.

Dear Alderman **Ameya Pawar**:

The applicant referenced above has requested the use of the public right-of-way for a **sidewalk cafe(s)**. An ordinance has been prepared by the Department of Business Affairs and Consumer Protection – Business Assistance Center - Public Way Use Unit for presentation to the City Council. Because this request was made for properties located in your ward, as approved by you as per the attached, I respectfully request that you introduce the attached ordinance at the next City Council meeting.

If you have any questions regarding this ordinance, please contact Anthony Bertuca at (312) 744-5506.

Department of Business Affairs and Consumer Protection

Office of the City Clerk

O2013-2346

Office of the City Clerk

City Council Document Tracking Sheet

Meeting Date:	3/13/2013
Sponsor(s):	Pawar, Ameya (47)
Type:	Ordinance
Title:	Sidewalk cafe(s) for Paciugo Lincoln Square
Committee(s) Assignment:	Committee on Transportation and Public Way

ORDINANCE
PACIUGO LINCOLN SQUARE
Acct. No. 353918 - 1
Permit No. 1104889

Be It Ordained by the City Council of the City of Chicago:

Permission and authority are hereby given and granted to PACIUGO LINCOLN SQUARE upon the terms and subject to the conditions of this ordinance, to maintain and use a portion of the public right of way for a sidewalk cafe adjacent to its premises located at 2324 W. Giddings St.. Said sidewalk cafe area #1 shall be twenty-five point three three (25.33) feet in length and five point four two (5.42) feet in width for a total of one hundred thirty-seven point two nine (137.29) square feet and shall allow six (6) feet of clear space from the face of the curb/building line along W. Giddings. The compensation for said space and the days and hours of operation for the sidewalk cafe shall be as follows:

Sunday through Saturday 11:00am until 11:00pm
Compensation: $600.00
SEATING CAPACITY: 14

Sidewalk Cafe Permit and approved plan must be posted at all times.

This grant of privilege #1104889 for a sidewalk cafe shall be subject to the provisions of Section 10-28-900 though 10-28-995 of the Municipal Code of Chicago and the directions of the Commissioner of Department of Business Affairs and Consumer Protection, the Commissioner of Streets and Sanitation, and the Commissioner of Transportation.

The permit holder agrees to hold the City of Chicago harmless for any damage, relocation or replacement costs associated with damage, relocation or removal of private property caused by the City performing work in the public way.

Authority for the above named privilege is herein given and granted from and after March 1, 2013 through and including December 1, 2013.

Alderman _____

Ameya Pawar 47th Ward

Department of Business Affairs and Consumer Protection
Business Assistance Center - Public Way Use Unit
City Hall - 121 N. LaSalle Street, Room 800 • Chicago, IL 60602
(312)-74-GOBIZ (312-744-6249) • (312) 744-1944 (TTY)
http://www.cityofchicago.org/bacp

03/13/2013

Alderman **Ameya Pawar**
Ward # **47**
City of Chicago
City Hall, Room **300**
121 North LaSalle Street
Chicago, Illinois 60602

Re: An ordinance to use and maintain a portion of the public right-of-way for **one (1) sidewalk cafe(s)** for **PACIUGO LINCOLN SQUARE**, adjacent to the premises known as **2324 W. Giddings St.**.

Dear Alderman **Ameya Pawar**:

The applicant referenced above has requested the use of the public right-of-way for a **sidewalk cafe(s)**. An ordinance has been prepared by the Department of Business Affairs and Consumer Protection – Business Assistance Center - Public Way Use Unit for presentation to the City Council. Because this request was made for properties located in your ward, as approved by you as per the attached, I respectfully request that you introduce the attached ordinance at the next City Council meeting.

If you have any questions regarding this ordinance, please contact Anthony Bertuca at (312) 744-5506.

Department of Business Affairs and Consumer Protection

Office of the City Clerk

O2013-2348

Office of the City Clerk

City Council Document Tracking Sheet

Meeting Date:	3/13/2013
Sponsor(s):	Pawar, Ameya (47)
Type:	Ordinance
Title:	Sidewalk cafe(s) for Potbelly Sandwich Works
Committee(s) Assignment:	Committee on Transportation and Public Way

ORDINANCE
POTBELLY SANDWICH WORKS
Acct. No. 65004-29
Permit No. 1105020

Be It Ordained by the City Council of the City of Chicago:

Permission and authority are hereby given and granted to POTBELLY SANDWICH WORKS upon the terms and subject to the conditions of this ordinance, to maintain and use a portion of the public right of way for a sidewalk cafe adjacent to its premises located at 4709 N. Lincoln Ave.. Said sidewalk cafe area #1 shall be twenty-two point five eight (22.58) feet in length and sixteen point zero eight (16.08) feet in width for a total of three hundred sixty-three point zero nine (363.09) square feet and shall allow six (6) feet of clear space from the face of the curb/building line along N. Lincoln. The compensation for said space and the days and hours of operation for the sidewalk cafe shall be as follows:

Sunday through Thursday 11:00am until 10:00pm
Friday and Saturday 11:00am until 11:00pm
Compensation: $600.00
SEATING CAPACITY: 20

Sidewalk Cafe Permit and approved plan must be posted at all times.

This grant of privilege #1105020 for a sidewalk cafe shall be subject to the provisions of Section 10-28-900 though 10-28-995 of the Municipal Code of Chicago and the directions of the Commissioner of Department of Business Affairs and Consumer Protection, the Commissioner of Streets and Sanitation, and the Commissioner of Transportation.

The permit holder agrees to hold the City of Chicago harmless for any damage, relocation or replacement costs associated with damage, relocation or removal of private property caused by the City performing work in the public way.

Authority for the above named privilege is herein given and granted from and after March 1, 2013 through and including December 1, 2013.

Alderman _____

Ameya Pawar 47th Ward

Department of Business Affairs and Consumer Protection
Business Assistance Center - Public Way Use Unit
City Hall - 121 N. LaSalle Street, Room 800 • Chicago, IL 60602
(312)-74-GOBIZ (312-744-6249) • (312) 744-1944 (TTY)
http://www.cityofchicago.org/bacp

03/13/2013

Alderman **Ameya Pawar**
Ward # **47**
City of Chicago
City Hall, Room **300**
121 North LaSalle Street
Chicago, Illinois 60602

Re: An ordinance to use and maintain a portion of the public right-of-way for **one (1) sidewalk cafe(s)** for **POTBELLY SANDWICH WORKS**, adjacent to the premises known as **4709 N. Lincoln Ave.**.

Dear Alderman **Ameya Pawar**:

The applicant referenced above has requested the use of the public right-of-way for a **sidewalk cafe(s)**. An ordinance has been prepared by the Department of Business Affairs and Consumer Protection – Business Assistance Center - Public Way Use Unit for presentation to the City Council. Because this request was made for properties located in your ward, as approved by you as per the attached, I respectfully request that you introduce the attached ordinance at the next City Council meeting.

If you have any questions regarding this ordinance, please contact Anthony Bertuca at (312) 744-5506.

Department of Business Affairs and Consumer Protection

Office of the City Clerk

O2013-2349

Office of the City Clerk

City Council Document Tracking Sheet

Meeting Date:	3/13/2013
Sponsor(s):	Pawar, Ameya (47)
Type:	Ordinance
Title:	Sidewalk cafe(s) for Red Lion Lincoln Square, The
Committee(s) Assignment:	Committee on Transportation and Public Way

ORDINANCE
THE RED LION LINCOLN SQUARE
Acct. No. 354309 - 1
Permit No. 1105372

Be It Ordained by the City Council of the City of Chicago:

Permission and authority are hereby given and granted to THE RED LION LINCOLN SQUARE upon the terms and subject to the conditions of this ordinance, to maintain and use a portion of the public right of way for a sidewalk cafe adjacent to its premises located at 4749-4753 N. Rockwell St.. Said sidewalk cafe area #1 shall be twenty point eight three (20.83) feet in length and eight (8) feet in width for a total of one hundred sixty-six point six four (166.64) square feet and shall allow six (6) feet of clear space from the face of the curb/building line along N Rockwell St. The compensation for said space and the days and hours of operation for the sidewalk cafe shall be as follows:

Tusday through Sunday 1:00 p.m. until 10:00 p.m.
Compensation: $600.00
SEATING CAPACITY: 14

Sidewalk Cafe Permit and approved plan must be posted at all times.

This grant of privilege #1105372 for a sidewalk cafe shall be subject to the provisions of Section 10-28-900 though 10-28-995 of the Municipal Code of Chicago and the directions of the Commissioner of Department of Business Affairs and Consumer Protection, the Commissioner of Streets and Sanitation, and the Commissioner of Transportation.

The permit holder agrees to hold the City of Chicago harmless for any damage, relocation or replacement costs associated with damage, relocation or removal of private property caused by the City performing work in the public way.

Authority for the above named privilege is herein given and granted from and after March 1, 2013 through and including December 1, 2013.

Alderman _____

Ameya Pawar 47th Ward

Department of Business Affairs and Consumer Protection
Business Assistance Center- Public Way Use Unit
City Hall- 121 N. LaSalle Street Room 800 • Chicago, IL 60602
(312)-74-GOBIZ (312-744-6249) • (312) 744-1944 (TTY)
http://www.cityofchicago.org/bacp

03/13/2013

Alderman **Ameya Pawar**
Ward # **47**
City of Chicago
City Hall, Room **300**
121 North LaSalle Street
Chicago, Illinois 60602

Re: An ordinance to use and maintain a portion of the public right-of-way for **one (1) sidewalk cafe(s)** for **THE RED LION LINCOLN SQUARE**, adjacent to the premises known as **4749-4753 N. Rockwell St.**.

Dear Alderman **Ameya Pawar**:

The applicant referenced above has requested the use of the public right-of-way for a **sidewalk cafe(s)**. An ordinance has been prepared by the Department of Business Affairs and Consumer Protection – Business Assistance Center - Public Way Use Unit for presentation to the City Council. Because this request was made for properties located in your ward, as approved by you as per the attached, I respectfully request that you introduce the attached ordinance at the next City Council meeting.

If you have any questions regarding this ordinance, please contact Anthony Bertuca at (312) 744-5506.

Department of Business Affairs and Consumer Protection

Office of the City Clerk

O2013-2350

Office of the City Clerk

City Council Document Tracking Sheet

Meeting Date:	3/13/2013
Sponsor(s):	Pawar, Ameya (47)
Type:	Ordinance
Title:	Sidewalk cafe(s) for Starbucks Coffee No. 2378
Committee(s) Assignment:	Committee on Transportation and Public Way

ORDINANCE
STARBUCKS COFFEE #2378
Acct. No. 63414 - 54
Permit No. 1105347

Be It Ordained by the City Council of the City of Chicago:

Permission and authority are hereby given and granted to STARBUCKS COFFEE #2378 upon the terms and subject to the conditions of this ordinance, to maintain and use a portion of the public right of way for a sidewalk cafe adjacent to its premises located at 4553-57 N. Lincoln Ave.. Said sidewalk cafe area #1 shall be eighteen (18) feet in length and five point two five (5.25) feet in width for a total of ninety-four point five (94.5) square feet and shall allow six (6) feet of clear space from the face of the curb/building line along W. Wilson Avenue. The compensation for said space and the days and hours of operation for the sidewalk cafe shall be as follows:

Sunday thru Thursday 8:00 a.m. to 10:00 p.m. Friday & Saturday 8:00 a.m. to 11:00 p.m.
Compensation: $600.00
SEATING CAPACITY: 6

Sidewalk Cafe Permit and approved plan must be posted at all times.

This grant of privilege #1105347 for a sidewalk cafe shall be subject to the provisions of Section 10-28-900 though 10-28-995 of the Municipal Code of Chicago and the directions of the Commissioner of Department of Business Affairs and Consumer Protection, the Commissioner of Streets and Sanitation, and the Commissioner of Transportation.

The permit holder agrees to hold the City of Chicago harmless for any damage, relocation or replacement costs associated with damage, relocation or removal of private property caused by the City performing work in the public way.

Authority for the above named privilege is herein given and granted from and after March 1, 2013 through and including December 1, 2013.

Alderman _____

Ameya Pawar 47th Ward

Department of Business Affairs and Consumer Protection
Business Assistance Center- Public Way Use Unit
City Hall- 121 N. LaSalle Street Room 800 • Chicago, IL 60602
(312)-74-GOBIZ (312-744-6249) • (312) 744-1944 (TTY)
http://www.cityofchicago.org/bacp

03/13/2013

Alderman **Ameya Pawar**
Ward # **47**
City of Chicago
City Hall, Room **300**
121 North LaSalle Street
Chicago, Illinois 60602

Re: An ordinance to use and maintain a portion of the public right-of-way for **one (1) sidewalk cafe(s)** for **STARBUCKS COFFEE #2378**, adjacent to the premises known as **4553-57 N. Lincoln Ave.**.

Dear Alderman **Ameya Pawar**:

The applicant referenced above has requested the use of the public right-of-way for a **sidewalk cafe(s)**. An ordinance has been prepared by the Department of Business Affairs and Consumer Protection – Business Assistance Center - Public Way Use Unit for presentation to the City Council. Because this request was made for properties located in your ward, as approved by you as per the attached, I respectfully request that you introduce the attached ordinance at the next City Council meeting.

If you have any questions regarding this ordinance, please contact Anthony Bertuca at (312) 744-5506.

Department of Business Affairs and Consumer Protection

Office of the City Clerk

O2013-2351

Office of the City Clerk

City Council Document Tracking Sheet

Meeting Date:	3/13/2013
Sponsor(s):	Pawar, Ameya (47)
Type:	Ordinance
Title:	Sidewalk cafe(s) for Starbucks Coffee No. 2449
Committee(s) Assignment:	Committee on Transportation and Public Way

ORDINANCE
STARBUCKS COFFEE # 2449
Acct. No. 63414 - 91
Permit No. 1105353

Be It Ordained by the City Council of the City of Chicago:

Permission and authority are hereby given and granted to STARBUCKS COFFEE # 2449 upon the terms and subject to the conditions of this ordinance, to maintain and use a portion of the public right of way for a sidewalk cafe adjacent to its premises located at 4015 N. Lincoln Ave.. Said sidewalk cafe area #1 shall be thirty-five (35) feet in length and five (5) feet in width for a total of one hundred seventy-five (175) square feet and shall allow six (6) feet of clear space from the face of the curb/building line along N. Lincoln Avenue. The compensation for said space and the days and hours of operation for the sidewalk cafe shall be as follows:

Sunday through Saturday 8:00am until 10:00pm
Compensation: $600.00
SEATING CAPACITY: 16

Sidewalk Cafe Permit and approved plan must be posted at all times.

This grant of privilege #1105353 for a sidewalk cafe shall be subject to the provisions of Section 10-28-900 though 10-28-995 of the Municipal Code of Chicago and the directions of the Commissioner of Department of Business Affairs and Consumer Protection, the Commissioner of Streets and Sanitation, and the Commissioner of Transportation.

The permit holder agrees to hold the City of Chicago harmless for any damage, relocation or replacement costs associated with damage, relocation or removal of private property caused by the City performing work in the public way.

Authority for the above named privilege is herein given and granted from and after March 1, 2013 through and including December 1, 2013.

Alderman _____

Ameya Pawar 47th Ward

Department of Business Affairs and Consumer Protection
Business Assistance Center- Public Way Use Unit
City Hall- 121 N. LaSalle Street Room 800 • Chicago, IL 60602
(312)-74-GOBIZ (312-744-6249) • (312) 744-1944 (TTY)
http://www.cityofchicago.org/bacp

03/13/2013

Alderman **Ameya Pawar**
Ward # **47**
City of Chicago
City Hall, Room **300**
121 North LaSalle Street
Chicago, Illinois 60602

Re: An ordinance to use and maintain a portion of the public right-of-way for **one (1) sidewalk cafe(s)** for **STARBUCKS COFFEE # 2449**, adjacent to the premises known as **4015 N. Lincoln Ave.**.

Dear Alderman **Ameya Pawar**:

The applicant referenced above has requested the use of the public right-of-way for a **sidewalk cafe(s)**. An ordinance has been prepared by the Department of Business Affairs and Consumer Protection – Business Assistance Center - Public Way Use Unit for presentation to the City Council. Because this request was made for properties located in your ward, as approved by you as per the attached, I respectfully request that you introduce the attached ordinance at the next City Council meeting.

If you have any questions regarding this ordinance, please contact Anthony Bertuca at (312) 744-5506.

Department of Business Affairs and Consumer Protection

Office of the City Clerk

O2013-2352

Office of the City Clerk

City Council Document Tracking Sheet

Meeting Date:	3/13/2013
Sponsor(s):	Pawar, Ameya (47)
Type:	Ordinance
Title:	Sidewalk cafe(s) for Starbucks Coffee No. 2491
Committee(s) Assignment:	Committee on Transportation and Public Way

ORDINANCE
STARBUCKS COFFEE #2491
Acct. No. 63414 - 74
Permit No. 1105278

Be It Ordained by the City Council of the City of Chicago:

Permission and authority are hereby given and granted to STARBUCKS COFFEE #2491 upon the terms and subject to the conditions of this ordinance, to maintain and use a portion of the public right of way for a sidewalk cafe adjacent to its premises located at 1900 W. Montrose Ave.. Said sidewalk cafe area #1 shall be nineteen (19) feet in length and fifteen (15) feet in width for a total of two hundred eighty-five (285) square feet and shall allow six (6) feet of clear space from the face of the curb/building line along N. Wolcott Avenue. The compensation for said space and the days and hours of operation for the sidewalk cafe shall be as follows:

Sunday through Thursday 8:00am until 8:00pm
Friday & Saturday 8:00am until 9:00pm
Compensation: $600.00
SEATING CAPACITY: 20

Sidewalk Cafe Permit and approved plan must be posted at all times.

This grant of privilege #1105278 for a sidewalk cafe shall be subject to the provisions of Section 10-28-900 though 10-28-995 of the Municipal Code of Chicago and the directions of the Commissioner of Department of Business Affairs and Consumer Protection, the Commissioner of Streets and Sanitation, and the Commissioner of Transportation.

The permit holder agrees to hold the City of Chicago harmless for any damage, relocation or replacement costs associated with damage, relocation or removal of private property caused by the City performing work in the public way.

Authority for the above named privilege is herein given and granted from and after March 1, 2013 through and including December 1, 2013.

Alderman _____

Ameya Pawar 47th Ward

Department of Business Affairs and Consumer Protection
Business Assistance Center - Public Way Use Unit
City Hall - 121 N. LaSalle Street, Room 800 • Chicago, IL 60602
(312)-74-GOBIZ (312-744-6249) • (312) 744-1944 (TTY)
http://www.cityofchicago.org/bacp

03/13/2013

Alderman **Ameya Pawar**
Ward # **47**
City of Chicago
City Hall, Room **300**
121 North LaSalle Street
Chicago, Illinois 60602

Re: An ordinance to use and maintain a portion of the public right-of-way for **one (1) sidewalk cafe(s)** for **STARBUCKS COFFEE #2491**, adjacent to the premises known as **1900 W. Montrose Ave.**.

Dear Alderman **Ameya Pawar**:

The applicant referenced above has requested the use of the public right-of-way for a **sidewalk cafe(s)**. An ordinance has been prepared by the Department of Business Affairs and Consumer Protection – Business Assistance Center - Public Way Use Unit for presentation to the City Council. Because this request was made for properties located in your ward, as approved by you as per the attached, I respectfully request that you introduce the attached ordinance at the next City Council meeting.

If you have any questions regarding this ordinance, please contact Anthony Bertuca at (312) 744-5506.

Department of Business Affairs and Consumer Protection

Office of the City Clerk

O2013-2354

Office of the City Clerk

City Council Document Tracking Sheet

Meeting Date:	3/13/2013
Sponsor(s):	Pawar, Ameya (47)
Type:	Ordinance
Title:	Sidewalk cafe(s) for Sticky Rice
Committee(s) Assignment:	Committee on Transportation and Public Way

ORDINANCE
STICKY RICE
Acct. No. 279712 - 1
Permit No. 1105018

Be It Ordained by the City Council of the City of Chicago:

Permission and authority are hereby given and granted to STICKY RICE upon the terms and subject to the conditions of this ordinance, to maintain and use a portion of the public right of way for a sidewalk cafe adjacent to its premises located at 4018 N. Western Ave.. Said sidewalk cafe area #1 shall be twenty-three point five (23.5) feet in length and eight (8) feet in width for a total of one hundred eighty-eight (188) square feet and shall allow six (6) feet of clear space from the face of the curb/building line along N. Western Avenue. The compensation for said space and the days and hours of operation for the sidewalk cafe shall be as follows:

Monday through Thursday 11:30am until 10:00pm Friday and Saturday 11:30am until 11:00pm Sunday 12:00 Noon until 10:00 p.m.
Compensation: $600.00
SEATING CAPACITY: 22

Sidewalk Cafe Permit and approved plan must be posted at all times.

This grant of privilege #1105018 for a sidewalk cafe shall be subject to the provisions of Section 10-28-900 though 10-28-995 of the Municipal Code of Chicago and the directions of the Commissioner of Department of Business Affairs and Consumer Protection, the Commissioner of Streets and Sanitation, and the Commissioner of Transportation.

The permit holder agrees to hold the City of Chicago harmless for any damage, relocation or replacement costs associated with damage, relocation or removal of private property caused by the City performing work in the public way.

Authority for the above named privilege is herein given and granted from and after March 1, 2013 through and including December 1, 2013.

Alderman _____
Ameya Pawar 47th Ward

Department of Business Affairs and Consumer Protection
Business Assistance Center - Public Way Use Unit
City Hall - 121 N. LaSalle Street, Room 800 • Chicago, IL 60602
(312)-74-GOBIZ (312-744-6249) • (312) 744-1944 (TTY)
http://www.cityofchicago.org/bacp

03/13/2013

Alderman **Ameya Pawar**
Ward # **47**
City of Chicago
City Hall, Room **300**
121 North LaSalle Street
Chicago, Illinois 60602

Re: An ordinance to use and maintain a portion of the public right-of-way for **one (1) sidewalk cafe(s)** for **STICKY RICE**, adjacent to the premises known as **4018 N. Western Ave.**.

Dear Alderman **Ameya Pawar**:

The applicant referenced above has requested the use of the public right-of-way for a **sidewalk cafe(s)**. An ordinance has been prepared by the Department of Business Affairs and Consumer Protection – Business Assistance Center - Public Way Use Unit for presentation to the City Council. Because this request was made for properties located in your ward, as approved by you as per the attached, I respectfully request that you introduce the attached ordinance at the next City Council meeting.

If you have any questions regarding this ordinance, please contact Anthony Bertuca at (312) 744-5506.

Department of Business Affairs and Consumer Protection

ORDINANCE
STICKY RICE
Acct. No. 279712 - 1
Permit No. 1105018

Be It Ordained by the City Council of the City of Chicago:

Permission and authority are hereby given and granted to STICKY RICE upon the terms and subject to the conditions of this ordinance, to maintain and use a portion of the public right of way for a sidewalk cafe adjacent to its premises located at 4018 N. Western Ave.. Said sidewalk cafe area #1 shall be twenty-three point five (23.5) feet in length and eight (8) feet in width for a total of one hundred eighty-eight (188) square feet and shall allow six (6) feet of clear space from the face of the curb/building line along N. Western Avenue. The compensation for said space and the days and hours of operation for the sidewalk cafe shall be as follows:

Monday through Thursday 11:30am until 10:00pm Friday and Saturday 11:30am until 11:00pm Sunday 12:00 Noon until 10:00 p.m.
Compensation: $600.00
SEATING CAPACITY: 22

Sidewalk Cafe Permit and approved plan must be posted at all times.

This grant of privilege #1105018 for a sidewalk cafe shall be subject to the provisions of Section 10-28-900 though 10-28-995 of the Municipal Code of Chicago and the directions of the Commissioner of Department of Business Affairs and Consumer Protection, the Commissioner of Streets and Sanitation, and the Commissioner of Transportation.

The permit holder agrees to hold the City of Chicago harmless for any damage, relocation or replacement costs associated with damage, relocation or removal of private property caused by the City performing work in the public way.

Authority for the above named privilege is herein given and granted from and after March 1, 2013 through and including December 1, 2013.

Alderman 

Ameya Pawar 47th Ward

Office of the City Clerk

O2013-2355

Office of the City Clerk

City Council Document Tracking Sheet

Meeting Date:	3/13/2013
Sponsor(s):	Pawar, Ameya (47)
Type:	Ordinance
Title:	Sidewalk cafe(s) for Yogurt Square
Committee(s) Assignment:	Committee on Transportation and Public Way

ORDINANCE
YOGURT SQUARE
Acct. No. 368586 - 1
Permit No. 1105053

Be It Ordained by the City Council of the City of Chicago:

Permission and authority are hereby given and granted to YOGURT SQUARE upon the terms and subject to the conditions of this ordinance, to maintain and use a portion of the public right of way for a sidewalk cafe adjacent to its premises located at 4701 N. Lincoln Ave.. Said sidewalk cafe area #1 shall be fifty point six (50.6) feet in length and seventeen point four (17.4) feet in width for a total of eight hundred eighty point four four (880.44) square feet and shall allow six (6) feet of clear space from the face of the curb/building line along W. Leland. The compensation for said space and the days and hours of operation for the sidewalk cafe shall be as follows:

Monday to Sunday 11:00 am - 12:00 am
Compensation: $968.48
SEATING CAPACITY: 52

Sidewalk Cafe Permit and approved plan must be posted at all times.

This grant of privilege #1105053 for a sidewalk cafe shall be subject to the provisions of Section 10-28-900 though 10-28-995 of the Municipal Code of Chicago and the directions of the Commissioner of Department of Business Affairs and Consumer Protection, the Commissioner of Streets and Sanitation, and the Commissioner of Transportation.

The permit holder agrees to hold the City of Chicago harmless for any damage, relocation or replacement costs associated with damage, relocation or removal of private property caused by the City performing work in the public way.

Authority for the above named privilege is herein given and granted from and after March 1, 2013 through and including December 1, 2013.

Alderman _____

Ameya Pawar 47th Ward

Department of Business Affairs and Consumer Protection
Business Assistance Center - Public Way Use Unit
City Hall - 121 N. LaSalle Street, Room 800 • Chicago, IL 60602
(312)-74-GOBIZ (312-744-6249) • (312) 744-1944 (TTY)
http://www.cityofchicago.org/bacp

03/13/2013

Alderman **Ameya Pawar**
Ward # **47**
City of Chicago
City Hall, Room **300**
121 North LaSalle Street
Chicago, Illinois 60602

Re: An ordinance to use and maintain a portion of the public right-of-way for **one (1) sidewalk cafe(s)** for **YOGURT SQUARE**, adjacent to the premises known as **4701 N. Lincoln Ave.**.

Dear Alderman **Ameya Pawar**:

The applicant referenced above has requested the use of the public right-of-way for a **sidewalk cafe(s)**. An ordinance has been prepared by the Department of Business Affairs and Consumer Protection – Business Assistance Center - Public Way Use Unit for presentation to the City Council. Because this request was made for properties located in your ward, as approved by you as per the attached, I respectfully request that you introduce the attached ordinance at the next City Council meeting.

If you have any questions regarding this ordinance, please contact Anthony Bertuca at (312) 744-5506.

Department of Business Affairs and Consumer Protection

Office of the City Clerk

O2013-2356

Office of the City Clerk

City Council Document Tracking Sheet

Meeting Date:	3/13/2013
Sponsor(s):	Pawar, Ameya (47)
Type:	Ordinance
Title:	Sidewalk cafe(s) for 42 N Latitude
Committee(s) Assignment:	Committee on Transportation and Public Way

ORDINANCE
42 N LATITUDE
Acct. No. 259152 - 1
Permit No. 1104997

Be It Ordained by the City Council of the City of Chicago:

Permission and authority are hereby given and granted to 42 N LATITUDE upon the terms and subject to the conditions of this ordinance, to maintain and use a portion of the public right of way for a sidewalk cafe adjacent to its premises located at 4500 N. Lincoln Ave.. Said sidewalk cafe area #1 shall be fifty (50) feet in length and sixteen point five (16.5) feet in width for a total of eight hundred twenty-five (825) square feet and shall allow six (6) feet of clear space from the face of the curb/building line along W. Sunnyside Avenue. The compensation for said space and the days and hours of operation for the sidewalk cafe shall be as follows:

Monday through Thursday 8:00 a.m. to 10:00 p.m. Friday 8:00 a.m. to 11:00 p.m. Saturday 8:00 a.m. to 11:00 p.m. Sunday 8:00 a.m. to 10:00 p.m.
Compensation: $907.50
SEATING CAPACITY: 48

Sidewalk Cafe Permit and approved plan must be posted at all times.

This grant of privilege #1104997 for a sidewalk cafe shall be subject to the provisions of Section 10-28-900 though 10-28-995 of the Municipal Code of Chicago and the directions of the Commissioner of Department of Business Affairs and Consumer Protection, the Commissioner of Streets and Sanitation, and the Commissioner of Transportation.

The permit holder agrees to hold the City of Chicago harmless for any damage, relocation or replacement costs associated with damage, relocation or removal of private property caused by the City performing work in the public way.

Authority for the above named privilege is herein given and granted from and after March 1, 2013 through and including December 1, 2013.

Alderman

Ameya Pawar 47th Ward

Department of Business Affairs and Consumer Protection
Business Assistance Center - Public Way Use Unit
City Hall - 121 N. LaSalle Street, Room 800 • Chicago, IL 60602
(312)-74-GOBIZ (312-744-6249) • (312) 744-1944 (TTY)
http://www.cityofchicago.org/bacp

03/13/2013

Alderman **Ameya Pawar**
Ward # **47**
City of Chicago
City Hall, Room **300**
121 North LaSalle Street
Chicago, Illinois 60602

Re: An ordinance to use and maintain a portion of the public right-of-way for **one (1) sidewalk cafe(s)** for **42 N LATITUDE**, adjacent to the premises known as **4500 N. Lincoln Ave.**.

Dear Alderman **Ameya Pawar**:

The applicant referenced above has requested the use of the public right-of-way for a **sidewalk cafe(s)**. An ordinance has been prepared by the Department of Business Affairs and Consumer Protection – Business Assistance Center - Public Way Use Unit for presentation to the City Council. Because this request was made for properties located in your ward, as approved by you as per the attached, I respectfully request that you introduce the attached ordinance at the next City Council meeting.

If you have any questions regarding this ordinance, please contact Anthony Bertuca at (312) 744-5506.

Department of Business Affairs and Consumer Protection

Office of the City Clerk

O2013-2318

Office of the City Clerk

City Council Document Tracking Sheet

Meeting Date:	3/13/2013
Sponsor(s):	Osterman, Harry (48)
Type:	Ordinance
Title:	Sidewalk cafe(s) for A Taste Of Heaven
Committee(s) Assignment:	Committee on Transportation and Public Way

ORDINANCE
A TASTE OF HEAVEN
Acct. No. 15769 - 4
Permit No. 1105281

Be It Ordained by the City Council of the City of Chicago:

Permission and authority are hereby given and granted to A TASTE OF HEAVEN upon the terms and subject to the conditions of this ordinance, to maintain and use a portion of the public right of way for a sidewalk cafe adjacent to its premises located at 5401 N. Clark St.. Said sidewalk cafe area #1 shall be thirty-five (35) feet in length and ten (10) feet in width for a total of three hundred fifty (350) square feet and shall allow six (6) feet of clear space from the face of the curb/building line along W. Balmoral. The compensation for said space and the days and hours of operation for the sidewalk cafe shall be as follows:

Monday thru Sunday 9:00am to 9:00pm.
Compensation: $600.00
SEATING CAPACITY: 28

Sidewalk Cafe Permit and approved plan must be posted at all times.

This grant of privilege #1105281 for a sidewalk cafe shall be subject to the provisions of Section 10-28-900 though 10-28-995 of the Municipal Code of Chicago and the directions of the Commissioner of Department of Business Affairs and Consumer Protection, the Commissioner of Streets and Sanitation, and the Commissioner of Transportation.

The permit holder agrees to hold the City of Chicago harmless for any damage, relocation or replacement costs associated with damage, relocation or removal of private property caused by the City performing work in the public way.

Authority for the above named privilege is herein given and granted from and after March 1, 2013 through and including December 1, 2013.

Alderman _____

Harry Osterman 48th Ward

Department of Business Affairs and Consumer Protection
Business Assistance Center - Public Way Use Unit
City Hall - 121 N. LaSalle Street, Room 800 • Chicago, IL 60602
(312)-74-GOBIZ (312-744-6249) • (312) 744-1944 (TTY)
http://www.cityofchicago.org/bacp

03/13/2013

Alderman **Harry Osterman**
Ward # **48**
City of Chicago
City Hall, Room **300**
121 North LaSalle Street
Chicago, Illinois 60602

Re: An ordinance to use and maintain a portion of the public right-of-way for **one (1) sidewalk cafe(s)** for **A TASTE OF HEAVEN**, adjacent to the premises known as **5401 N. Clark St.**.

Dear Alderman **Harry Osterman**:

The applicant referenced above has requested the use of the public right-of-way for a **sidewalk cafe(s)**. An ordinance has been prepared by the Department of Business Affairs and Consumer Protection – Business Assistance Center - Public Way Use Unit for presentation to the City Council. Because this request was made for properties located in your ward, as approved by you as per the attached, I respectfully request that you introduce the attached ordinance at the next City Council meeting.

If you have any questions regarding this ordinance, please contact Anthony Bertuca at (312) 744-5506.

Department of Business Affairs and Consumer Protection

Office of the City Clerk

O2013-2319

Office of the City Clerk

City Council Document Tracking Sheet

Meeting Date:	3/13/2013
Sponsor(s):	Osterman, Harry (48)
Type:	Ordinance
Title:	Sidewalk cafe(s) for Ann Sather Restaurant Granville
Committee(s) Assignment:	Committee on Transportation and Public Way

ORDINANCE
Ann Sather Restaurant Granville
Acct. No. 2962 - 10
Permit No. 1105307

Be It Ordained by the City Council of the City of Chicago:

Permission and authority are hereby given and granted to Ann Sather Restaurant Granville upon the terms and subject to the conditions of this ordinance, to maintain and use a portion of the public right of way for a sidewalk cafe adjacent to its premises located at 1145-1147 W. Granville Ave.. Said sidewalk cafe area #1 shall be twenty-four point five (24.5) feet in length and thirteen point seven five (13.75) feet in width for a total of three hundred thirty-six point eight eight (336.88) square feet and shall allow six (6) feet of clear space from the face of the curb/building line along Granville. The compensation for said space and the days and hours of operation for the sidewalk cafe shall be as follows:

Monday-Sunday 8:00 am - 4:00 pm
Compensation: $600.00
SEATING CAPACITY: 30

Sidewalk Cafe Permit and approved plan must be posted at all times.

This grant of privilege #1105307 for a sidewalk cafe shall be subject to the provisions of Section 10-28-900 though 10-28-995 of the Municipal Code of Chicago and the directions of the Commissioner of Department of Business Affairs and Consumer Protection, the Commissioner of Streets and Sanitation, and the Commissioner of Transportation.

The permit holder agrees to hold the City of Chicago harmless for any damage, relocation or replacement costs associated with damage, relocation or removal of private property caused by the City performing work in the public way.

Authority for the above named privilege is herein given and granted from and after March 1, 2013 through and including December 1, 2013.

Alderman _____

Harry Osterman 48th Ward

Department of Business Affairs and Consumer Protection
Business Assistance Center- Public Way Use Unit
City Hall - 121 N. LaSalle Street Room 800 • Chicago, IL 60602
(312)-74-GOBIZ (312-744-6249) • (312) 744-1944 (TTY)
http://www.cityofchicago.org/bacp

03/13/2013

Alderman **Harry Osterman**
Ward # **48**
City of Chicago
City Hall, Room **300**
121 North LaSalle Street
Chicago, Illinois 60602

Re: An ordinance to use and maintain a portion of the public right-of-way for **one (1) sidewalk cafe(s)** for **Ann Sather Restaurant Granville**, adjacent to the premises known as **1145-1147 W. Granville Ave.**.

Dear Alderman **Harry Osterman**:

The applicant referenced above has requested the use of the public right-of-way for a **sidewalk cafe(s)**. An ordinance has been prepared by the Department of Business Affairs and Consumer Protection – Business Assistance Center - Public Way Use Unit for presentation to the City Council. Because this request was made for properties located in your ward, as approved by you as per the attached, I respectfully request that you introduce the attached ordinance at the next City Council meeting.

If you have any questions regarding this ordinance, please contact Anthony Bertuca at (312) 744-5506.

Department of Business Affairs and Consumer Protection

Office of the City Clerk

O2013-2321

Office of the City Clerk

City Council Document Tracking Sheet

Meeting Date:	3/13/2013
Sponsor(s):	Osterman, Harry (48)
Type:	Ordinance
Title:	Sidewalk cafe(s) for Burke's Public House
Committee(s) Assignment:	Committee on Transportation and Public Way

ORDINANCE
BURKE'S PUBLIC HOUSE
Acct. No. 348890 - 1
Permit No. 1105380

Be It Ordained by the City Council of the City of Chicago:

Permission and authority are hereby given and granted to BURKE'S PUBLIC HOUSE upon the terms and subject to the conditions of this ordinance, to maintain and use a portion of the public right of way for a sidewalk cafe adjacent to its premises located at 5401-5403 N. Broadway . Said sidewalk cafe area #1 shall be forty-five (45) feet in length and eleven (11) feet in width for a total of four hundred ninety-five (495) square feet and shall allow six (6) feet of clear space from the face of the curb/building line along W. Balmoral. The compensation for said space and the days and hours of operation for the sidewalk cafe shall be as follows:

Monday thru Sunday 4:00 p.m. to 12 a.m.
Compensation: $600.00
SEATING CAPACITY: 40

Sidewalk Cafe Permit and approved plan must be posted at all times.

This grant of privilege #1105380 for a sidewalk cafe shall be subject to the provisions of Section 10-28-900 though 10-28-995 of the Municipal Code of Chicago and the directions of the Commissioner of Department of Business Affairs and Consumer Protection, the Commissioner of Streets and Sanitation, and the Commissioner of Transportation.

The permit holder agrees to hold the City of Chicago harmless for any damage, relocation or replacement costs associated with damage, relocation or removal of private property caused by the City performing work in the public way.

Authority for the above named privilege is herein given and granted from and after March 1, 2013 through and including December 1, 2013.

Alderman _____

Harry Osterman 48th Ward

Department of Business Affairs and Consumer Protection
Business Assistance Center- Public Way Use Unit
City Hall- 121 N. LaSalle Street Room 800 • Chicago, IL 60602
(312)-74-GOBIZ (312-744-6249) • (312) 744-1944 (TTY)
http://www.cityofchicago.org/bacp

03/13/2013

Alderman **Harry Osterman**
Ward # **48**
City of Chicago
City Hall, Room **300**
121 North LaSalle Street
Chicago, Illinois 60602

Re: An ordinance to use and maintain a portion of the public right-of-way for **one (1) sidewalk cafe(s)** for **BURKE'S PUBLIC HOUSE**, adjacent to the premises known as **5401-5403 N. Broadway** .

Dear Alderman **Harry Osterman**:

The applicant referenced above has requested the use of the public right-of-way for a **sidewalk cafe(s)**. An ordinance has been prepared by the Department of Business Affairs and Consumer Protection – Business Assistance Center - Public Way Use Unit for presentation to the City Council. Because this request was made for properties located in your ward, as approved by you as per the attached, I respectfully request that you introduce the attached ordinance at the next City Council meeting.

If you have any questions regarding this ordinance, please contact Anthony Bertuca at (312) 744-5506.

Department of Business Affairs and Consumer Protection

Office of the City Clerk

O2013-2324

Office of the City Clerk

City Council Document Tracking Sheet

Meeting Date:	3/13/2013
Sponsor(s):	Osterman, Harry (48)
Type:	Ordinance
Title:	Sidewalk cafe(s) for Ethiopian Diamond Restaurant
Committee(s) Assignment:	Committee on Transportation and Public Way

ORDINANCE
ETHIOPIAN DIAMOND RESTAURANT
Acct. No. 17168 - 1
Permit No. 1105335

Be It Ordained by the City Council of the City of Chicago:

Permission and authority are hereby given and granted to ETHIOPIAN DIAMOND RESTAURANT upon the terms and subject to the conditions of this ordinance, to maintain and use a portion of the public right of way for a sidewalk cafe adjacent to its premises located at 6120-6122 N. Broadway . Said sidewalk cafe area #1 shall be twenty-six (26) feet in length and twelve (12) feet in width for a total of three hundred twelve (312) square feet and shall allow six (6) feet of clear space from the face of the curb/building line along Broadway. The compensation for said space and the days and hours of operation for the sidewalk cafe shall be as follows:

Monday to Sunday 11:00 am - 10:00 pm
Compensation: $600.00
SEATING CAPACITY: 24

Sidewalk Cafe Permit and approved plan must be posted at all times.

This grant of privilege #1105335 for a sidewalk cafe shall be subject to the provisions of Section 10-28-900 though 10-28-995 of the Municipal Code of Chicago and the directions of the Commissioner of Department of Business Affairs and Consumer Protection, the Commissioner of Streets and Sanitation, and the Commissioner of Transportation.

The permit holder agrees to hold the City of Chicago harmless for any damage, relocation or replacement costs associated with damage, relocation or removal of private property caused by the City performing work in the public way.

Authority for the above named privilege is herein given and granted from and after March 1, 2013 through and including December 1, 2013.

Alderman _____

Harry Osterman 48th Ward

Department of Business Affairs and Consumer Protection
Business Assistance Center- Public Way Use Unit
City Hall - 121 N. LaSalle Street Room 800 • Chicago, IL 60602
(312)-74-GOBIZ (312-744-6249) • (312) 744-1944 (TTY)
http://www.cityofchicago.org/bacp

03/13/2013

Alderman **Harry Osterman**
Ward # **48**
City of Chicago
City Hall, Room **300**
121 North LaSalle Street
Chicago, Illinois 60602

Re: An ordinance to use and maintain a portion of the public right-of-way for **one (1) sidewalk cafe(s)** for **ETHIOPIAN DIAMOND RESTAURANT**, adjacent to the premises known as **6120-6122 N. Broadway** .

Dear Alderman **Harry Osterman**:

The applicant referenced above has requested the use of the public right-of-way for a **sidewalk cafe(s)**. An ordinance has been prepared by the Department of Business Affairs and Consumer Protection – Business Assistance Center - Public Way Use Unit for presentation to the City Council. Because this request was made for properties located in your ward, as approved by you as per the attached, I respectfully request that you introduce the attached ordinance at the next City Council meeting.

If you have any questions regarding this ordinance, please contact Anthony Bertuca at (312) 744-5506.

Department of Business Affairs and Consumer Protection

Office of the City Clerk

O2013-2325

Office of the City Clerk

City Council Document Tracking Sheet

Meeting Date:	3/13/2013
Sponsor(s):	Osterman, Harry (48)
Type:	Ordinance
Title:	Sidewalk cafe(s) for Fat Cat
Committee(s) Assignment:	Committee on Transportation and Public Way

ORDINANCE
FAT CAT
Acct. No. 283879 - 1
Permit No. 1105171

Be It Ordained by the City Council of the City of Chicago:

Permission and authority are hereby given and granted to FAT CAT upon the terms and subject to the conditions of this ordinance, to maintain and use a portion of the public right of way for a sidewalk cafe adjacent to its premises located at 4840 N. Broadway . Said sidewalk cafe area #1 shall be thirty-three point eight three (33.83) feet in length and twelve point six seven (12.67) feet in width, area #2 shall be sixty (60) feet in length and ten point six seven (10.67) feet in width for a total of one thousand sixty-eight point eight three (1068.83) square feet and shall allow six (6) feet of clear space from the face of the curb/building line along N. Broadway, W. Gunnison. The compensation for said space and the days and hours of operation for the sidewalk cafe shall be as follows:

Monday through Sunday 11:00 a.m. to 12:00 midnight
Compensation: $1,175.71
SEATING CAPACITY: 77

Sidewalk Cafe Permit and approved plan must be posted at all times.

This grant of privilege #1105171 for a sidewalk cafe shall be subject to the provisions of Section 10-28-900 though 10-28-995 of the Municipal Code of Chicago and the directions of the Commissioner of Department of Business Affairs and Consumer Protection, the Commissioner of Streets and Sanitation, and the Commissioner of Transportation.

The permit holder agrees to hold the City of Chicago harmless for any damage, relocation or replacement costs associated with damage, relocation or removal of private property caused by the City performing work in the public way.

Authority for the above named privilege is herein given and granted from and after March 1, 2013 through and including December 1, 2013.

Alderman _____

Harry Osterman 48th Ward

Department of Business Affairs and Consumer Protection
Business Assistance Center - Public Way Use Unit
City Hall - 121 N. LaSalle Street, Room 800 • Chicago, IL 60602
(312)-74-GOBIZ (312-744-6249) • (312) 744-1944 (TTY)
http://www.cityofchicago.org/bacp

03/13/2013

Alderman **Harry Osterman**
Ward # **48**
City of Chicago
City Hall, Room **300**
121 North LaSalle Street
Chicago, Illinois 60602

Re: An ordinance to use and maintain a portion of the public right-of-way for **two (2) sidewalk cafe(s)** for **FAT CAT**, adjacent to the premises known as **4840 N. Broadway** .

Dear Alderman **Harry Osterman**:

The applicant referenced above has requested the use of the public right-of-way for a **sidewalk cafe(s)**. An ordinance has been prepared by the Department of Business Affairs and Consumer Protection – Business Assistance Center - Public Way Use Unit for presentation to the City Council. Because this request was made for properties located in your ward, as approved by you as per the attached, I respectfully request that you introduce the attached ordinance at the next City Council meeting.

If you have any questions regarding this ordinance, please contact Anthony Bertuca at (312) 744-5506.

Department of Business Affairs and Consumer Protection

Office of the City Clerk

O2013-2328

Office of the City Clerk

City Council Document Tracking Sheet

Meeting Date:	3/13/2013
Sponsor(s):	Osterman, Harry (48)
Type:	Ordinance
Title:	Sidewalk cafe(s) for Kitchen Sink
Committee(s) Assignment:	Committee on Transportation and Public Way

ORDINANCE
Kitchen Sink
Acct. No. 349132 - 1
Permit No. 1105299

Be It Ordained by the City Council of the City of Chicago:

Permission and authority are hereby given and granted to Kitchen Sink upon the terms and subject to the conditions of this ordinance, to maintain and use a portion of the public right of way for a sidewalk cafe adjacent to its premises located at 1107 W. Berwyn Ave.. Said sidewalk cafe area #1 shall be sixteen (16) feet in length and nine (9) feet in width for a total of one hundred forty-four (144) square feet and shall allow six (6) feet of clear space from the face of the curb/building line along W Berwyn Ave. The compensation for said space and the days and hours of operation for the sidewalk cafe shall be as follows:

Monday through Saturday 8:00 a.m. until 9:30 p.m. Sunday 8:00 a.m. until 8:30 p.m.
Compensation: $600.00
SEATING CAPACITY: 15

Sidewalk Cafe Permit and approved plan must be posted at all times.

This grant of privilege #1105299 for a sidewalk cafe shall be subject to the provisions of Section 10-28-900 though 10-28-995 of the Municipal Code of Chicago and the directions of the Commissioner of Department of Business Affairs and Consumer Protection, the Commissioner of Streets and Sanitation, and the Commissioner of Transportation.

The permit holder agrees to hold the City of Chicago harmless for any damage, relocation or replacement costs associated with damage, relocation or removal of private property caused by the City performing work in the public way.

Authority for the above named privilege is herein given and granted from and after March 1, 2013 through and including December 1, 2013.

Alderman _____

Harry Osterman 48th Ward

Department of Business Affairs and Consumer Protection
Business Assistance Center- Public Way Use Unit
City Hall- 121 N. LaSalle Street Room 800 • Chicago, IL 60602
(312)-74-GOBIZ (312-744-6249) • (312) 744-1944 (TTY)
http://www.cityofchicago.org/bacp

03/13/2013

Alderman **Harry Osterman**
Ward # **48**
City of Chicago
City Hall, Room **300**
121 North LaSalle Street
Chicago, Illinois 60602

Re: An ordinance to use and maintain a portion of the public right-of-way for **one (1) sidewalk cafe(s)** for **Kitchen Sink**, adjacent to the premises known as **1107 W. Berwyn Ave.**.

Dear Alderman **Harry Osterman**:

The applicant referenced above has requested the use of the public right-of-way for a **sidewalk cafe(s)**. An ordinance has been prepared by the Department of Business Affairs and Consumer Protection – Business Assistance Center - Public Way Use Unit for presentation to the City Council. Because this request was made for properties located in your ward, as approved by you as per the attached, I respectfully request that you introduce the attached ordinance at the next City Council meeting.

If you have any questions regarding this ordinance, please contact Anthony Bertuca at (312) 744-5506.

Department of Business Affairs and Consumer Protection

Office of the City Clerk

O2013-2330

Office of the City Clerk

City Council Document Tracking Sheet

Meeting Date:	3/13/2013
Sponsor(s):	Osterman, Harry (48)
Type:	Ordinance
Title:	Sidewalk cafe(s) for Nookies Cafe & Restaurant
Committee(s) Assignment:	Committee on Transportation and Public Way

ORDINANCE
NOOKIES CAFE & RESTAURANT
Acct. No. 364505 - 1
Permit No. 1105179

Be It Ordained by the City Council of the City of Chicago:

Permission and authority are hereby given and granted to NOOKIES CAFE & RESTAURANT upon the terms and subject to the conditions of this ordinance, to maintain and use a portion of the public right of way for a sidewalk cafe adjacent to its premises located at 1100 W. Bryn Mawr Ave.. Said sidewalk cafe area #1 shall be one hundred two (102) feet in length and twenty (20) feet in width for a total of two thousand forty (2040) square feet and shall allow six (6) feet of clear space from the face of the curb/building line along N. Winthrop. The compensation for said space and the days and hours of operation for the sidewalk cafe shall be as follows:

Sunday through Thursday 8:00 a.m. to 11:00 p.m. Friday and Saturday 8:00 a.m. to 12:00 midnight
Compensation: $2,244.00
SEATING CAPACITY: 104

Sidewalk Cafe Permit and approved plan must be posted at all times.

This grant of privilege #1105179 for a sidewalk cafe shall be subject to the provisions of Section 10-28-900 though 10-28-995 of the Municipal Code of Chicago and the directions of the Commissioner of Department of Business Affairs and Consumer Protection, the Commissioner of Streets and Sanitation, and the Commissioner of Transportation.

The permit holder agrees to hold the City of Chicago harmless for any damage, relocation or replacement costs associated with damage, relocation or removal of private property caused by the City performing work in the public way.

Authority for the above named privilege is herein given and granted from and after March 1, 2013 through and including December 1, 2013.

Alderman _____

Harry Osterman 48th Ward

Department of Business Affairs and Consumer Protection
Business Assistance Center- Public Way Use Unit
City Hall- 121 N. LaSalle Street Room 800 • Chicago, IL 60602
(312)-74-GOBIZ (312-744-6249) • (312) 744-1944 (TTY)
http://www.cityofchicago.org/bacp

03/13/2013

Alderman **Harry Osterman**
Ward # **48**
City of Chicago
City Hall, Room **300**
121 North LaSalle Street
Chicago, Illinois 60602

Re: An ordinance to use and maintain a portion of the public right-of-way for **one (1) sidewalk cafe(s)** for **NOOKIES CAFE & RESTAURANT**, adjacent to the premises known as **1100 W. Bryn Mawr Ave.**.

Dear Alderman **Harry Osterman**:

The applicant referenced above has requested the use of the public right-of-way for a **sidewalk cafe(s)**. An ordinance has been prepared by the Department of Business Affairs and Consumer Protection – Business Assistance Center - Public Way Use Unit for presentation to the City Council. Because this request was made for properties located in your ward, as approved by you as per the attached, I respectfully request that you introduce the attached ordinance at the next City Council meeting.

If you have any questions regarding this ordinance, please contact Anthony Bertuca at (312) 744-5506.

Department of Business Affairs and Consumer Protection

Office of the City Clerk

O2013-2333

Office of the City Clerk

City Council Document Tracking Sheet

Meeting Date:	3/13/2013
Sponsor(s):	Osterman, Harry (48)
Type:	Ordinance
Title:	Sidewalk cafe(s) for Ras Dashen Ethiopian Restaurant, Inc.
Committee(s) Assignment:	Committee on Transportation and Public Way

ORDINANCE
RAS DASHEN ETHIOPIAN RESTAURANT INC
Acct. No. 210736 - 1
Permit No. 1105296

Be It Ordained by the City Council of the City of Chicago:

Permission and authority are hereby given and granted to RAS DASHEN ETHIOPIAN RESTAURANT INC upon the terms and subject to the conditions of this ordinance, to maintain and use a portion of the public right of way for a sidewalk cafe adjacent to its premises located at 5844-46 N. Broadway . Said sidewalk cafe area #1 shall be twenty-seven (27) feet in length and eight point five (8.5) feet in width for a total of two hundred twenty-nine point five (229.5) square feet and shall allow six (6) feet of clear space from the face of the curb/building line along N. Broadway. The compensation for said space and the days and hours of operation for the sidewalk cafe shall be as follows:

Monday through Sunday 12:00 noon until 10:00 p.m.
Compensation: $600.00
SEATING CAPACITY: 14

Sidewalk Cafe Permit and approved plan must be posted at all times.

This grant of privilege #1105296 for a sidewalk cafe shall be subject to the provisions of Section 10-28-900 though 10-28-995 of the Municipal Code of Chicago and the directions of the Commissioner of Department of Business Affairs and Consumer Protection, the Commissioner of Streets and Sanitation, and the Commissioner of Transportation.

The permit holder agrees to hold the City of Chicago harmless for any damage, relocation or replacement costs associated with damage, relocation or removal of private property caused by the City performing work in the public way.

Authority for the above named privilege is herein given and granted from and after March 1, 2013 through and including December 1, 2013.

Alderman _____

Harry Osterman 48th Ward

Department of Business Affairs and Consumer Protection
Business Assistance Center- Public Way Use Unit
City Hall- 121 N. LaSalle Street Room 800 • Chicago, IL 60602
(312)-74-GOBIZ (312-744-6249) • (312) 744-1944 (TTY)
http://www.cityofchicago.org/bacp

03/13/2013

Alderman **Harry Osterman**
Ward # **48**
City of Chicago
City Hall, Room **300**
121 North LaSalle Street
Chicago, Illinois 60602

Re: An ordinance to use and maintain a portion of the public right-of-way for **one (1) sidewalk cafe(s)** for **RAS DASHEN ETHIOPIAN RESTAURANT INC**, adjacent to the premises known as **5844-46 N. Broadway** .

Dear Alderman **Harry Osterman**:

The applicant referenced above has requested the use of the public right-of-way for a **sidewalk cafe(s)**. An ordinance has been prepared by the Department of Business Affairs and Consumer Protection – Business Assistance Center - Public Way Use Unit for presentation to the City Council. Because this request was made for properties located in your ward, as approved by you as per the attached, I respectfully request that you introduce the attached ordinance at the next City Council meeting.

If you have any questions regarding this ordinance, please contact Anthony Bertuca at (312) 744-5506.

Department of Business Affairs and Consumer Protection

Office of the City Clerk

O2013-2336

Office of the City Clerk

City Council Document Tracking Sheet

Meeting Date:	3/13/2013
Sponsor(s):	Osterman, Harry (48)
Type:	Ordinance
Title:	Sidewalk cafe(s) for Starbucks Coffee No. 2445
Committee(s) Assignment:	Committee on Transportation and Public Way

ORDINANCE
STARBUCKS COFFEE #2445
Acct. No. 63414 - 70
Permit No. 1105231

Be It Ordained by the City Council of the City of Chicago:

Permission and authority are hereby given and granted to STARBUCKS COFFEE #2445 upon the terms and subject to the conditions of this ordinance, to maintain and use a portion of the public right of way for a sidewalk cafe adjacent to its premises located at 1052-70 W. Bryn Mawr Ave.. Said sidewalk cafe area #1 shall be thirty-three point four two (33.42) feet in length and five (5) feet in width for a total of one hundred sixty-seven point one (167.1) square feet and shall allow six (6) feet of clear space from the face of the curb/building line along N. Winthrop Avenue. The compensation for said space and the days and hours of operation for the sidewalk cafe shall be as follows:

Sunday through Friday 8:00 a.m. to 9:00p.m.Saturday 8:00 a.m. to 9:30 p.m.
Compensation: $600.00
SEATING CAPACITY: 12

Sidewalk Cafe Permit and approved plan must be posted at all times.

This grant of privilege #1105231 for a sidewalk cafe shall be subject to the provisions of Section 10-28-900 though 10-28-995 of the Municipal Code of Chicago and the directions of the Commissioner of Department of Business Affairs and Consumer Protection, the Commissioner of Streets and Sanitation, and the Commissioner of Transportation.

The permit holder agrees to hold the City of Chicago harmless for any damage, relocation or replacement costs associated with damage, relocation or removal of private property caused by the City performing work in the public way.

Authority for the above named privilege is herein given and granted from and after March 1, 2013 through and including December 1, 2013.

Alderman _____

Harry Osterman 48th Ward

Department of Business Affairs and Consumer Protection
Business Assistance Center - Public Way Use Unit
City Hall - 121 N. LaSalle Street, Room 800 • Chicago, IL 60602
(312)-74-GOBIZ (312-744-6249) • (312) 744-1944 (TTY)
http://www.cityofchicago.org/bacp

03/13/2013

Alderman **Harry Osterman**
Ward # **48**
City of Chicago
City Hall, Room **300**
121 North LaSalle Street
Chicago, Illinois 60602

Re: An ordinance to use and maintain a portion of the public right-of-way for **one (1) sidewalk cafe(s)** for **STARBUCKS COFFEE #2445**, adjacent to the premises known as **1052-70 W. Bryn Mawr Ave.**.

Dear Alderman **Harry Osterman**:

The applicant referenced above has requested the use of the public right-of-way for a **sidewalk cafe(s)**. An ordinance has been prepared by the Department of Business Affairs and Consumer Protection – Business Assistance Center - Public Way Use Unit for presentation to the City Council. Because this request was made for properties located in your ward, as approved by you as per the attached, I respectfully request that you introduce the attached ordinance at the next City Council meeting.

If you have any questions regarding this ordinance, please contact Anthony Bertuca at (312) 744-5506.

Department of Business Affairs and Consumer Protection

Office of the City Clerk

O2013-2338

Office of the City Clerk

City Council Document Tracking Sheet

Meeting Date:	3/13/2013
Sponsor(s):	Osterman, Harry (48)
Type:	Ordinance
Title:	Sidewalk cafe(s) for Subway
Committee(s) Assignment:	Committee on Transportation and Public Way

ORDINANCE
SUBWAY
Acct. No. 366934 - 1
Permit No. 1105064

Be It Ordained by the City Council of the City of Chicago:

Permission and authority are hereby given and granted to SUBWAY upon the terms and subject to the conditions of this ordinance, to maintain and use a portion of the public right of way for a sidewalk cafe adjacent to its premises located at 1101 W. Bryn Mawr Ave.. Said sidewalk cafe area #1 shall be fourteen (14) feet in length and seven point five (7.5) feet in width, area #2 shall be fifteen (15) feet in length and four (4) feet in width for a total of one hundred sixty-five (165) square feet and shall allow six (6) feet of clear space from the face of the curb/building line along Winthrop, Winthrop. The compensation for said space and the days and hours of operation for the sidewalk cafe shall be as follows:

Monday thru Sunday 10:00 a.m. to 10:00 p.m.
Compensation: $600.00
SEATING CAPACITY: 14

Sidewalk Cafe Permit and approved plan must be posted at all times.

This grant of privilege #1105064 for a sidewalk cafe shall be subject to the provisions of Section 10-28-900 though 10-28-995 of the Municipal Code of Chicago and the directions of the Commissioner of Department of Business Affairs and Consumer Protection, the Commissioner of Streets and Sanitation, and the Commissioner of Transportation.

The permit holder agrees to hold the City of Chicago harmless for any damage, relocation or replacement costs associated with damage, relocation or removal of private property caused by the City performing work in the public way.

Authority for the above named privilege is herein given and granted from and after March 1, 2013 through and including December 1, 2013.

Alderman _____

Harry Osterman 48th Ward

Department of Business Affairs and Consumer Protection
Business Assistance Center - Public Way Use Unit
City Hall - 121 N. LaSalle Street, Room 800 • Chicago, IL 60602
(312)-74-GOBIZ (312-744-6249) • (312) 744-1944 (TTY)
http://www.cityofchicago.org/bacp

03/13/2013

Alderman **Harry Osterman**
Ward # **48**
City of Chicago
City Hall, Room **300**
121 North LaSalle Street
Chicago, Illinois 60602

Re: An ordinance to use and maintain a portion of the public right-of-way for **two (2) sidewalk cafe(s)** for **SUBWAY**, adjacent to the premises known as **1101 W. Bryn Mawr Ave.**.

Dear Alderman **Harry Osterman**:

The applicant referenced above has requested the use of the public right-of-way for a **sidewalk cafe(s)**. An ordinance has been prepared by the Department of Business Affairs and Consumer Protection – Business Assistance Center - Public Way Use Unit for presentation to the City Council. Because this request was made for properties located in your ward, as approved by you as per the attached, I respectfully request that you introduce the attached ordinance at the next City Council meeting.

If you have any questions regarding this ordinance, please contact Anthony Bertuca at (312) 744-5506.

Department of Business Affairs and Consumer Protection

Office of the City Clerk

O2013-2344

Office of the City Clerk

City Council Document Tracking Sheet

Meeting Date:	3/13/2013
Sponsor(s):	Moore, Joseph (49)
Type:	Ordinance
Title:	Sidewalk cafe(s) for Mayne Stage/Act One Cafe
Committee(s) Assignment:	Committee on Transportation and Public Way

ORDINANCE
MAYNE STAGE/ACT ONE CAFE
Acct. No. 348586 - 1
Permit No. 1105181

Be It Ordained by the City Council of the City of Chicago:

Permission and authority are hereby given and granted to MAYNE STAGE/ACT ONE CAFE upon the terms and subject to the conditions of this ordinance, to maintain and use a portion of the public right of way for a sidewalk cafe adjacent to its premises located at 1328-1330 W. Morse Ave.. Said sidewalk cafe area #1 shall be forty-eight (48) feet in length and ten (10) feet in width for a total of four hundred eighty (480) square feet and shall allow six (6) feet of clear space from the face of the curb/building line along Morse. The compensation for said space and the days and hours of operation for the sidewalk cafe shall be as follows:

Sunday through Saturday 11:00am until 12:00am
Compensation: $600.00
SEATING CAPACITY: 30

Sidewalk Cafe Permit and approved plan must be posted at all times.

This grant of privilege #1105181 for a sidewalk cafe shall be subject to the provisions of Section 10-28-900 though 10-28-995 of the Municipal Code of Chicago and the directions of the Commissioner of Department of Business Affairs and Consumer Protection, the Commissioner of Streets and Sanitation, and the Commissioner of Transportation.

The permit holder agrees to hold the City of Chicago harmless for any damage, relocation or replacement costs associated with damage, relocation or removal of private property caused by the City performing work in the public way.

Authority for the above named privilege is herein given and granted from and after March 1, 2013 through and including December 1, 2013.

Alderman _____
Joe Moore 49th Ward

Department of Business Affairs and Consumer Protection
Business Assistance Center- Public Way Use Unit
City Hall- 121 N. LaSalle Street Room 800 • Chicago, IL 60602
(312)-74-GOBIZ (312-744-6249) • (312) 744-1944 (TTY)
http://www.cityofchicago.org/bacp

03/13/2013

Alderman **Joe Moore**
Ward # **49**
City of Chicago
City Hall, Room **300**
121 North LaSalle Street
Chicago, Illinois 60602

Re: An ordinance to use and maintain a portion of the public right-of-way for **one (1) sidewalk cafe(s)** for **MAYNE STAGE/ACT ONE CAFE**, adjacent to the premises known as **1328-1330 W. Morse Ave.**.

Dear Alderman **Joe Moore**:

The applicant referenced above has requested the use of the public right-of-way for a **sidewalk cafe(s)**. An ordinance has been prepared by the Department of Business Affairs and Consumer Protection – Business Assistance Center - Public Way Use Unit for presentation to the City Council. Because this request was made for properties located in your ward, as approved by you as per the attached, I respectfully request that you introduce the attached ordinance at the next City Council meeting.

If you have any questions regarding this ordinance, please contact Anthony Bertuca at (312) 744-5506.

Department of Business Affairs and Consumer Protection

Office of the City Clerk

O2013-2353

Office of the City Clerk

City Council Document Tracking Sheet

Meeting Date:	3/13/2013
Sponsor(s):	Moore, Joseph (49)
Type:	Ordinance
Title:	Sidewalk cafe(s) for Starbucks Coffee No. 11751
Committee(s) Assignment:	Committee on Transportation and Public Way

ORDINANCE
STARBUCKS COFFEE #11751
Acct. No. 63414 - 124
Permit No. 1105220

Be It Ordained by the City Council of the City of Chicago:

Permission and authority are hereby given and granted to STARBUCKS COFFEE #11751 upon the terms and subject to the conditions of this ordinance, to maintain and use a portion of the public right of way for a sidewalk cafe adjacent to its premises located at 2357 W. Howard St.. Said sidewalk cafe area #1 shall be twenty-nine point five eight (29.58) feet in length and nine point nine two (9.92) feet in width for a total of two hundred ninety-three point four three (293.43) square feet and shall allow six (6) feet of clear space from the face of the curb/building line along N. Western Avenue. The compensation for said space and the days and hours of operation for the sidewalk cafe shall be as follows:

Sunday through Thursday 8:00 a.m. to 9:00 p.m. Friday and Saturday 8:00 a.m. to 10:00 p.m.
Compensation: $600.00
SEATING CAPACITY: 13

Sidewalk Cafe Permit and approved plan must be posted at all times.

This grant of privilege #1105220 for a sidewalk cafe shall be subject to the provisions of Section 10-28-900 though 10-28-995 of the Municipal Code of Chicago and the directions of the Commissioner of Department of Business Affairs and Consumer Protection, the Commissioner of Streets and Sanitation, and the Commissioner of Transportation.

The permit holder agrees to hold the City of Chicago harmless for any damage, relocation or replacement costs associated with damage, relocation or removal of private property caused by the City performing work in the public way.

Authority for the above named privilege is herein given and granted from and after March 1, 2013 through and including December 1, 2013.

Alderman _____
Joe Moore 49th Ward

Department of Business Affairs and Consumer Protection
Business Assistance Center - Public Way Use Unit
City Hall - 121 N. LaSalle Street, Room 800 • Chicago, IL 60602
(312)-74-GOBIZ (312-744-6249) • (312) 744-1944 (TTY)
http://www.cityofchicago.org/bacp

03/13/2013

Alderman **Joe Moore**
Ward # **49**
City of Chicago
City Hall, Room **300**
121 North LaSalle Street
Chicago, Illinois 60602

Re: An ordinance to use and maintain a portion of the public right-of-way for **one (1) sidewalk cafe(s)** for **STARBUCKS COFFEE #11751**, adjacent to the premises known as **2357 W. Howard St.**.

Dear Alderman **Joe Moore**:

The applicant referenced above has requested the use of the public right-of-way for a **sidewalk cafe(s)**. An ordinance has been prepared by the Department of Business Affairs and Consumer Protection – Business Assistance Center - Public Way Use Unit for presentation to the City Council. Because this request was made for properties located in your ward, as approved by you as per the attached, I respectfully request that you introduce the attached ordinance at the next City Council meeting.

If you have any questions regarding this ordinance, please contact Anthony Bertuca at (312) 744-5506.

Department of Business Affairs and Consumer Protection

Office of the City Clerk

O2013-1681

Office of the City Clerk

City Council Document Tracking Sheet

Meeting Date:	3/13/2013
Sponsor(s):	Burns, William D. (4)
Type:	Ordinance
Title:	Issuance of permits for sign(s)/signboard(s) at 1320 E 47th St
Committee(s) Assignment:	Committee on Zoning, Landmarks and Building Standards

Committee on Buildings
City Council Meeting March 13, 2013
Alderman William D. Burns, 4th Ward
Sign Ordinance

ORDINANCE

Be it ordained by the City Council of the City of Chicago:

Section 1. That the Commissioner of Buildings is hereby authorized and directed to issue a sign permit to Midwest Sign & Lighting, Inc , 4910 Wilshire Blvd, Country Club Hills, IL 60478 for the erection of a sign/signboard over 24' feet in height and/or over 100 square feet (in area of one face) at 1320 E. 47th Street, Chicago, IL 60653 with the dimensions, height and square foot area:

Dimensions: length: 10'11" Height: 19'1''

Height above grade/roof to the top of the sign: 30'

Total Square Foot Area 209sq feet

Such signs (s) shall comply with all applicable provisions of Title 17 of the Chicago Zoning Ordinance and all other applicable provisions of the Municipal Code of the City of Chicago governing the construction and maintenance of outdoor signs, signboards and structures.

Section 2. This ordinance shall be in force and effect from and after its passage and due publication.

William D. Burns
Alderman, 4th Ward
City of Chicago

Office of the City Clerk

O2013-1684

Office of the City Clerk

City Council Document Tracking Sheet

Meeting Date:	3/13/2013
Sponsor(s):	Burns, William D. (4)
Type:	Ordinance
Title:	Issuance of permits for sign(s)/signboard(s) at 33 E Congress Pkwy
Committee(s) Assignment:	Committee on Zoning, Landmarks and Building Standards

Committee on Buildings
City Council Meeting March 13, 2013
Alderman William D. Burns, 4th Ward
Sign Ordinance

ORDINANCE

Be it ordained by the City Council of the City of Chicago:

Section 1. That the Commissioner of Buildings is hereby authorized and directed to issue a sign permit to Billboards, Inc, 15926 W. 81st Ave, Dyer , IN 46311 for the erection of a sign/signboard over 24' feet in height and/or over 100 square feet (in area of one face) 33 E. Congress Pkwy, Chicago, IL 60605 with the dimensions, height and square foot area:

Dimensions: length: 43' Height: 48'

Height above grade/roof to the top of the sign: 70'

Total Square Foot Area 2064 sq feet

Such signs (s) shall comply with all applicable provisions of Title 17 of the Chicago Zoning Ordinance and all other applicable provisions of the Municipal Code of the City of Chicago governing the construction and maintenance of outdoor signs, signboards and structures.

Section 2. This ordinance shall be in force and effect from and after its passage and due publication.

William D. Burns
Alderman, 4th Ward
City of Chicago

Office of the City Clerk

O2013-1689

Office of the City Clerk

City Council Document Tracking Sheet

Meeting Date:	3/13/2013
Sponsor(s):	Burns, William D. (4)
Type:	Ordinance
Title:	Issuance of permits for sign(s)/signboard(s) at 600 S Clark St
Committee(s) Assignment:	Committee on Zoning, Landmarks and Building Standards

Committee on Buildings
City Council Meeting March 13, 2013
Alderman William D. Burns, 4th Ward
Sign Ordinance

ORDINANCE

Be it ordained by the City Council of the City of Chicago:

Section 1. That the Commissioner of Buildings is hereby authorized and directed to issue a sign permit to Lincoln Services, Inc., P.O. Box 644799, Chicago , IL 60664 for the erection of a sign/signboard over 24' feet in height and/or over 100 square feet (in area of one face) at 600 S. Clark, Chicago, IL 60605 with the dimensions, height and square foot area:

Dimensions: length: 30' Height: 20'

Height above grade/roof to the top of the sign: 40'

Total Square Foot Area 600sq feet

Such signs (s) shall comply with all applicable provisions of Title 17 of the Chicago Zoning Ordinance and all other applicable provisions of the Municipal Code of the City of Chicago governing the construction and maintenance of outdoor signs, signboards and structures.

Section 2. This ordinance shall be in force and effect from and after its passage and due publication.

William D. Burns
Alderman, 4th Ward
City of Chicago

Office of the City Clerk

Or2013-120

Office of the City Clerk

City Council Document Tracking Sheet

Meeting Date:	3/13/2013
Sponsor(s):	Sawyer, Roderick T. (6)
Type:	Order
Title:	Issuance of permits for sign(s)/signboard(s) at 8659 S State St
Committee(s) Assignment:	Committee on Zoning, Landmarks and Building Standards

Committee on Buildings

ORDERED. That the Commissioner of Buildings is hereby directed to issue a sign permit to:

FEDERAL HEATH SIGN COMPANY
1500 NORTH BOLTON
JACKSONVILLE, TEXAS 75766

For the erection of a sign/ signboard (Awning) over 24 feet in height and/ or over 100 square feet in the area of one facet at:

Shell Gas Station
8659 S. State Street
Chicago, Illinois 60619

Dimensions: length: **97.25 in** height: **249.75 in**

Height above grade/ roof to top of sign:

Total Square Foot Area : **168.5 Sq Ft**

Such sign(s) shall comply with all applicable provisions of Title 17 of the Chicago Zoning Ordinance of the Municipal Code of the City of Chicago governing the construction and maintenance of outdoor signs, signboards and structures

Roderick T. Sawyer
Alderman, 6th Ward

Office of the City Clerk

Or2013-113

Office of the City Clerk

City Council Document Tracking Sheet

Meeting Date:	3/13/2013
Sponsor(s):	Beale, Anthony (9)
Type:	Order
Title:	Issuance of permits for sign(s)/signboard(s) at 10900 S Doty Ave
Committee(s) Assignment:	Committee on Zoning, Landmarks and Building Standards

Committee on Buildings

ORDERED, That the Commissioner of Buildings is hereby directed to issue a sign permit to: (Contractor's name and address)

South Water Signs
934 N. Church Road, Elmhurst, IL 60126

for the erection of a sign/signboard over 24 feet in height and / or over 100 square feet (in area of one face) at: (Business address)

10900 S. Doty Avenue, West Chicago, Cook County, Illinois

Dimensions: length 26' height

height above grade/roof to top of sign 50'- 0" above grade

TOTAL SQUARE FOOT AREA 208 sq. ft. (Pylon Sign)

Such sign(s)

shall comply with all applicable provisions of Chapter 194A of the Chicago Zoning Ordinance and all other applicable provisions of the Municipal Code of the City of Chicago governing the construction and maintenance of outdoor signs, signboards and structures.

Anthony Beale
Alderman, 9th Ward

Office of the City Clerk

Or2013-141

Office of the City Clerk

City Council Document Tracking Sheet

Meeting Date:	3/13/2013
Sponsor(s):	Beale, Anthony (9)
Type:	Order
Title:	Issuance of permits for sign(s)/signboard(s) at 10900 S Doty Ave
Committee(s) Assignment:	Committee on Zoning, Landmarks and Building Standards

Committee on Buildings

ORDERED, That the Commissioner of Buildings is hereby directed to issue a sign permit to: (Contractor's name and address)

South Water Signs
934 N. Church Road, Elmhurst, IL 60126

for the erection of a sign/signboard over 24 feet in height and / or over 100 square feet (in area of one face) at: (Business address)

10900 S. Doty Avenue, West Chicago, Cook County, Illinois

Dimensions: length 28' - 7 1/2" height 5'- 6"

height above grade/roof to top of sign 32'- 2" above grade

TOTAL SQUARE FOOT AREA 219.19 sq. ft. (Building Wall Sign)

Such sign(s) shall comply with all applicable provisions of Chapter 194A of the Chicago Zoning Ordinance and all other applicable provisions of the Municipal Code of the City of Chicago governing the construction and maintenance of outdoor signs, signboards and structures.

Anthony Beale
Alderman, 9th Ward

Office of the City Clerk

Or2013-142

Office of the City Clerk

City Council Document Tracking Sheet

Meeting Date:	3/13/2013
Sponsor(s):	Balcer, James (11)
Type:	Order
Title:	Issuance of permits for sign(s)/signboard(s) at 920 W Pershing Rd
Committee(s) Assignment:	Committee on Zoning, Landmarks and Building Standards

CITY COUNCIL MEETING:
Introduced March 13, 2013

Ordered, That the commissioner of buildings is hereby authorized and directed to issue

A sign permit to: **Kuo Construction**
1882 S. Normal, 2nd Fl.
Chicago, IL 60616

For the erection of a sign/signboard over 24 feet in height and /over 100 square feet

(in area of one face) at: **Forever Green Food Services**
920 W. Pershing Rd.
Chicago, IL 60609

Dimensions: Length **32' 0'** Height **8'0"**

Height above grade/roof to top of sign **20'0**

TOTAL SQUARE FOOT AREA **256'**

Such sign(s) shall comply with all applicable provisions of TITLE 17 of the Chicago Zoning Ordinance and all other applicable provisions of the Municipal Code of the City of Chicago governing the construction and maintenance of outdoor signs, signboards and structures.

James A. Balcer
Alderman, 11th Ward

Office of the City Clerk

Or2013-136

Office of the City Clerk

City Council Document Tracking Sheet

Meeting Date:	3/13/2013
Sponsor(s):	Thompson, Joann (16)
Type:	Order
Title:	Issuance of permits for sign(s)/signboard(s) at 2323 W 47th St
Committee(s) Assignment:	Committee on Zoning, Landmarks and Building Standards

CITY COUNCIL MEETING
Introduced March 13, 2013

Ordered, that the Commissioner of Buildings is herby authorized and directed to issue a sign permit to:

Rich Sign
3419 S. Cicero Avenue
Chicago, IL 60804

For the erection of a sign/signboard over 24 feet in height and/or 100 square feet in the area of one facet at:

Lang Exterior
2323 W. 47th Street
Chicago, IL 60636

Dimensions: Length: **40 Ft** Height: **7 Ft**

Height above grade/roof to top of sign: **8 FT**

Total Square Foot Area: **280 Sq Ft**

Such sign(s) shall comply with the applicable provisions of Title 17 of the Chicago Zoning Ordinance of the Municipal Code of the City of Chicago governing the construction and maintenance of outdoor signs, signboards and structures.

JoAnn Thompson
Alderman, 16th Ward

CITY OF CHICAGO

DEPARTMENT OF BUILDINGS

Sign Permit Application

APPROVAL NUMBER	APPLICATION NUMBER	ANNUAL FEE	WORK CODE	DRAWINGS ATTACHED
	100474903			☐ YES ☐ NO

DATE OF APPLICATION: 01/22/2013

ADDRESS OF SIGN: 2323 W 59TH ST, 60636-

BUILDING:

ORIGINAL PERMIT NUMBER:

TYPE OF PERMIT: NEW CONSTRUCTION (SIGN)

PAYER OF ANNUAL INSPECTION:
LANG, DARB
2323 W 59TH ST
CHICAGO, IL 60636
(773)737-4500

SIGN MANUFACTURER: UNKNOWN

ADDRESS WHERE SIGN CAN BE SEEN PRIOR TO ERECTION:

TICKET NUMBER: 0

REINSPECTION CONTROL NUMBER:

TYPE OF SUPPORT FOR SIGN: BUILDING

SIGN BOARD SUPPORT MEMBERS: STEEL

ANNUAL FEE	
CONSTRUCTION FEE	700.00
1017 B FEE	
TOTAL FEE	700.00
AMOUNT PAID	200.00
BALANCE DUE	$ 500.00

Check # for Zoning

Check # for DCAP

paid in full on 2-6-13 ck 80827

TYPE OF SIGN: FLAT OR BOX

LENGTH	FT.	IN.	HEIGHT	FT.	IN.
	40			7	

AREA	SQ. FT.	WEIGHT	LBS.
	280		300

SIGN HEIGHT ABOVE GRADE/ROOF: FT. 8

SHAPE OF SIGN: REGULAR

SIGN WILL READ:
LANG EXTERIOR

NO. OF LAMPS:

TOTAL WATTAGE:

TYPE OF LAMP:

NO. OF BALLAST/TRANSFORMERS:

INPUT OF TRANSFORMERS:

CONTRACTOR WILL INSTALL: [N] FEEDERS [N] CUSTOMER LEADS

TYPE OF SWITCH:

LOCATION OF SWITCH:

SIGN LOCATION:
SECURE CITY PERMIT ON SINGLE FACED ALUMINUM SIGN ABOUT 7'X40' THAT BEEN INSTALLED WITH OUT PERMIT

The undersigned certify that the statements in this application are true and correct and that all work done under the aforesaid permit will conform to the requirements of the Chicago Municipal Code

ELECT CONTR	REG. NO.

ADDRESS:

SUPERVISOR SIGNATURE:

BOND. NO.	REG. NO.
	N92344

SIGN ERECTOR: RICH SIGN SIGNER

ADDRESS:
5223 W. 25TH PL
CICERO X IL, 60804-

SIGNATURE:

The permit issued on this application will authorize only signs here applied for. If other signs are to be erected they must be covered by additional permits

City of Chicago
Rahm Emanuel, Mayor

Department of Buildings
Michael Merchant, Commissioner

OFFICE
708
780-7242
RICHSIGNCO@AOL.COM

RICH SIGN

3419 s CICERO ave CICERO ILL
60804

(2)

PROPOSAL SUBMITTED TO:

NAME Mr. DARB LANG
ADDRESS 2323 w 47th ST
CITY-STATE CHICAGO, IL 60636
PHONE 773/ 737-4500
FAX

WORK TO BE PERFORMED AT:

NAME LANG EXTERIOR
ADDRESS 2323 w 47th ST
DATE OF PLANES PENDING
ARCHITECT

AT CUSTOMER REQUEST
TO SECURE CITY PERMIT ON SINGLE FACED ALUMINUM METAL SIGN
ABOUT 7'X40' READING ID OF BUSINESS THAT BEEN INSTALLED
WITH OUT PERMIT ON FRONT NORTH SIDE OF BUILDING

TOTAL $ 800.00

COST OF PERMIT AND SURVEY
WILL BE ADDITIONAL
WHEN CITY OF CHICAGO NOTIFIED RICH SIGN



(ANY ADDITIONAL JOB THAT IS NOT SPECIFIED IN WRITING
ON THIS COPY OF AGREEMENT WILL BE ADDITIONAL COST
AS PER CLIENT AND DEALER AGREEMENT IN WRITING)
50% DOWN
50% DUE UP ON COMPLETION

THE MERCHANDISE ABOVE IS GUARANTEED FOR 90 DAYS BY RICH SIGN AGAINST ANY IMPERFECTION IN WORKMANSHIP. MERCHANT IS TO CALL RICH SIGN BEFORE INSTIGATING ANY REPAIRS.
RICH SIGN IS NOT RESPONSIBLE FOR ANY REPRESENTATION ,UNDERSTANDING OR AGREEMENT THAT IS NOT SPECIFIED IN WRITING ON THE COPY OF THIS AGREEMENT AS RECEIVED AND ACCEPTED BY RICH SIGN, OR FOR ANY CHANGE OR ALTERATION IN THE PRINTED TERMS OF THIS AGREEMENT DOCUMENT.
MERCHANT AND DEALER AGREE THAT THE AMOUNT OF THE DEPOSIT IS A REASONABLE ESTIMATE OF LIQUIDATED DAMAGES THAT MAY BE RETAINED BY DEALER IN EVENT OF ANY DEFAULT BY MERCHANT UNDER THE TERMS OF THIS AGREEMENT.
DEPOSITS ARE NON REFUNDABLE RICH SIGN MAY SEEK FULL AND IMMEDIATE PAYMENT OF THE ORIGINAL RETAIL PRICE (AS LISTED HEREIN) PLUS ANY AND ALL ASSOCIATED COLLECTION. THE DEALER IS AN INDEPENDENT SALES REPRESENTATIVE ORGANIZATION NOT AN AGENT OR EMPLOYEE OF RICH SIGN. MERCHANT ASSUMES FULL RESPONSIBILITY CONCERNING THE RIGHT TO USE ANY TRADE MARKS ART WORK OR OTHER COPIES PROVIDED TO RICH SIGN FOR USE ON THOSE SIGNS.
MERCHANT IS SOLELY RESPONSIBLE FOR COMPLIANCE WITH ALL CODES ,ORDINANCES BY LAWS REGARDING BUILDING, ZONING AND LIABILITY INSURANCE. MERCHANT AGREES TO LIQUIDATE BALANCE DUE IMMEDIATE AFTER DELIVERY. $ 25.00 PER CALENDAR DAY WILL BE APPLIED FOR NON PAYMENT OF DUE BALANCE
MERCHANT GIVES RICH SIGN THE RIGHT TO REPOSES ALL SIGNS AND ALL PARTS INSTALLED IF BALANCE IS NOT LIQUIDATED AS STATED ABOVE MERCHANT PAYS FOR ALL CITY PERMIT FEES AND ANY OTHER FEES REQUIRED INCLUDING UL (UNDERWRITERS LABORATORIES INSPECTIONS

RESPECTFULLY SUBMITED:
RICH SIGN

PER:

NOTE: THIS PROPOSAL MAY BE WITHDRAWN BY US IF NOT ACCEPTED WITHIN 30 DAYS

ACCEPTANCE OF PROPOSAL:

HAVE READ THIS PROPOSAL. THE ABOVE PRICES AND SPECIFICATIONS ARE SATISFACTORY AND ARE HEREBY ACCEPTED. YOU ARE AUTHORIZED TO DO THE WORK AS SPECIFIED. PAYMENTS WILL BE MADE AS OUTLINED ABOVE. (ALSO AGREE TO WORK UNDER ALL OF RICH SIGN'S POLICIES, WRITTEN OR IMPLIED DURING AND AFTER JOB IN THIS PROPOSAL IS COMPLETED. ALL OF THE PARTS MENTIONED ABOVE AND ANY OTHER PARTS FURNISHED AND INSTALLED NOT MENTIONED IN THIS CONTRACT, REMAIN PROPERTY OF RICH SIGN UNTIL ALL DUE BALANCES HAVE CLEARED CONTRACTOR'S FINANCIAL INSTITUTION. ($ 100.00 FOR EACH UNCOLLECTED OR INSUFFICIENT FUNDS CHECK FOR EACH TIME DEPOSITED)

SIGNATURE

DATE 01/17/2013


SIGNATURE

CITY OF CHICAGO
DEPARTMENT OF ZONING AND LAND USE PLANNING
SIGN SITE PLAN
(ALL INFORMATION MUST BE COMPLETED AND LEGIBLE)

Site Address: 2323 W 59th ST ___ **of** 1 **applications**

Sign Company: RICH SIGN **Rep Name:** JUAN ROBLEDO

Phone (708) 780 - 7242 **EXT** _____ *(Below: Building, streets and location of sign on lot or structure)*

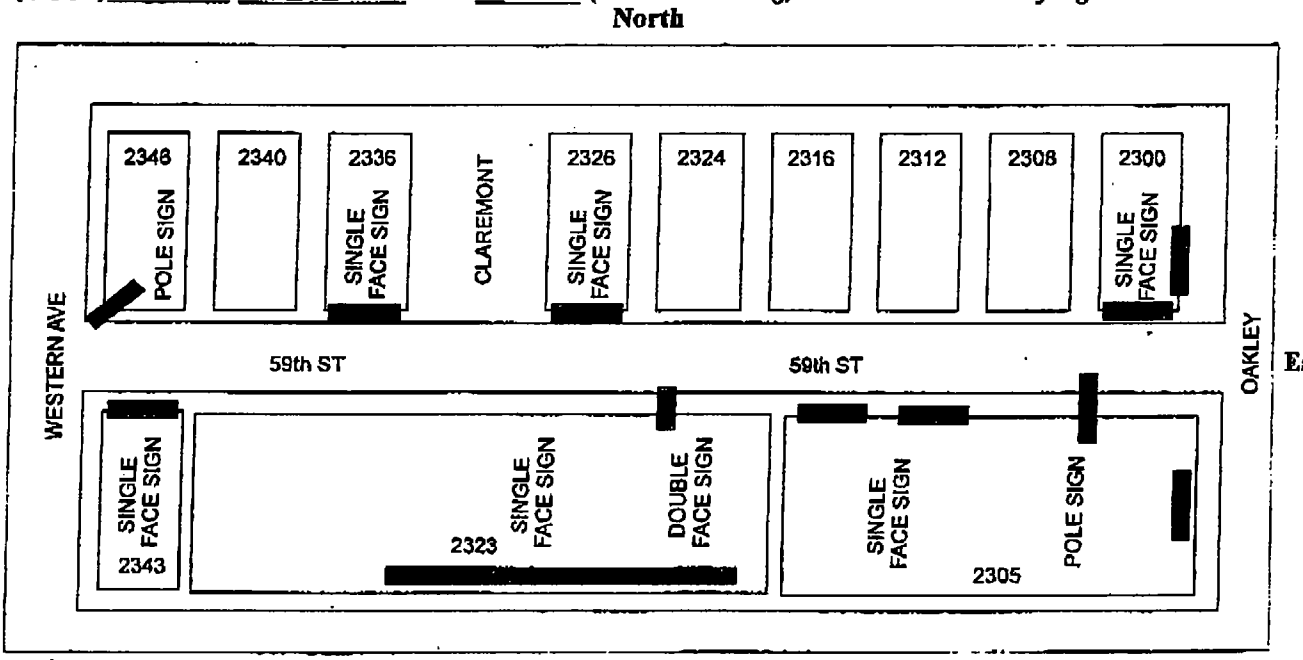

SIGN USE:
- Bus. ID (On-premise) [X]
- *Business Lice. #* _____
- Advertising (Off-premise) [ ]

PERMIT TYPE:
- New Construction [ ]
- Change of Face
- *Previous Permit #* [ ] _____

TYPE OF SIGN:
- Flat Wall [X]
- Freestanding [ ]
- Awning [ ]
- Marquee [ ]
- High Rise Building [ ]
- Projecting Private [ ]
- Projecting Public Way [ ]
- *Public Way Use -Permit #* _____

SIGN CHARACTERISTICS:
- Non- Illuminated [X]
- Illuminated [ ]
- Changing Image [ ]
- Video Display [ ]
- Flashing [ ]

TOTAL SQUARE FOOTAGE:
- Square footage of **this proposed sign** 280
- Gross area of **all proposed signs** 280
- Area of **all existing signs** *(not including proposed)* on Zoning Lot _____

DISTANCE FROM:
- Curb Line: 50
- Expressway, Toll Roads or Major Route (n/a if over 1000 ft) _____
- Park (over 10 acres) _____
- Residential Zone _____
- Existing Off-premise on same side of street: _____

Signature : _____ **Date:** 2/05/2013

(Revised 4/10)

483 inches



81 inches


259 inches

57 inches

167 inches

1)- 14-36-050 GALVANIZED STEEL FRAME 1"X1"X1/8"

2)-14-36-090- ALUMINUM SHEET METAL 0.40

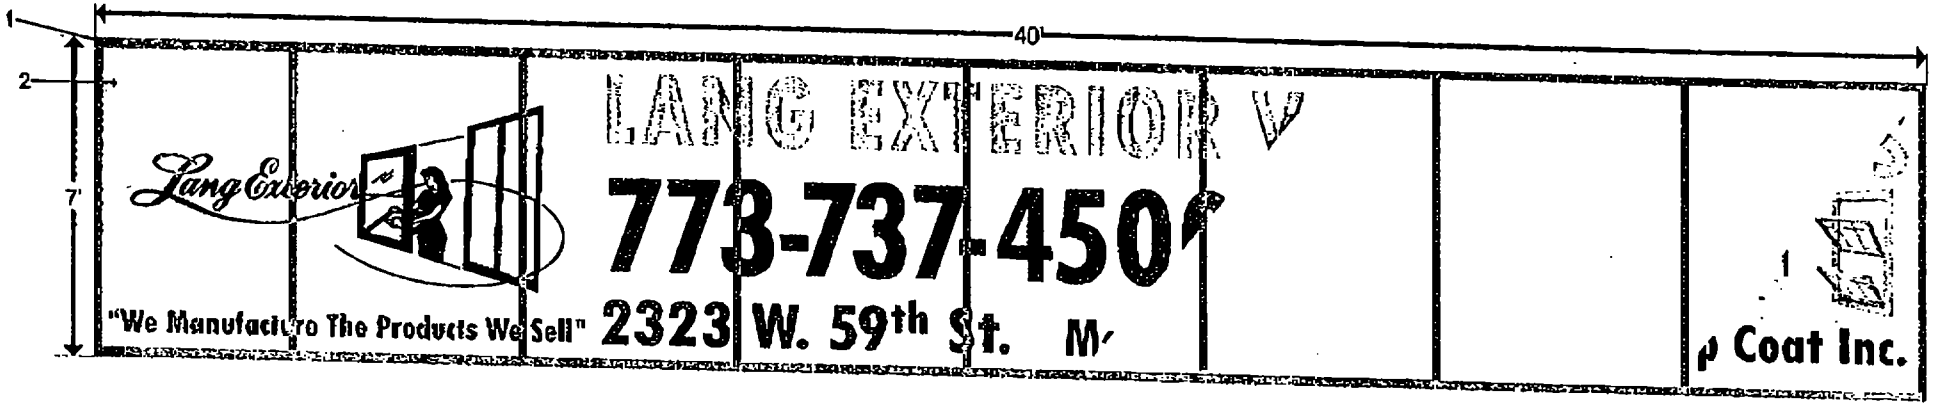



02-19-13;07:13PM; ;7734343899 # 17/ 22

Office of the City Clerk

Or2013-137

Office of the City Clerk

City Council Document Tracking Sheet

Meeting Date:	3/13/2013
Sponsor(s):	Thompson, Joann (16)
Type:	Order
Title:	Issuance of permits for sign(s)/signboard(s) at 6018 S Halsted St
Committee(s) Assignment:	Committee on Zoning, Landmarks and Building Standards

CITY COUNCIL MEETING
Introduced March 13, 2013

Ordered, that the Commissioner of Buildings is hereby authorized and directed to issue a sign permit to:

Magic Sign
2839 W. Montrose Avenue
Chicago, IL 60618

For the erection of a sign/signboard over 24 feet in height and/or 100 square feet in the area of one facet at:

Reymar Clinic
6018 S. Halsted
Chicago, IL 60621

Dimensions: Length: **18 Ft** Height: **7 Ft**

Height above grade/roof to top of sign: **5 Ft**

Total Square Foot Area: **180 Sq Ft**

Such sign(s) shall comply with the applicable provisions of Title 17 of the Chicago Zoning Ordinance of the Municipal Code of the City of Chicago governing the construction and maintenance of outdoor signs, signboards and structures.

JoAnn Thompson
Alderman, 16th Ward

TYPE OF BUSINESS
OTHER Other: MEDICAL CLINIC
Name: REYMAR CLINIC
LIC #:
Renewal Date:

Projects Over:
[Y] Private Property
[N] Public Way Grant Permit #:
[ ] Planned Development/Manufacturing PMD/PD#:
Zoning District: B2 Other: B2-2

TYPE OF SIGN:
[ ] ADVERTISING [ ] ILLUMINATE [ ] MOVEABLE
[X] BUSINESS [ ] FLASHING

TOTAL STREET FRONTAGE OF LOT (IN FEET)	300
TOTAL AREA OF NEW SIGN (SQ.FT.)	180
TOTAL AREA OF ALL SIGNS ON LOT (SQ.FT.)	480
HEIGHT OF SIGN ABOVE GRADE (TO TOP)	15ft in
DISTANCE OF CURB LINE OUTER EDGE (ft)	20
DISTANCE OF STRUCTURE INNER EDGE (ft)	1

DISTANCE FROM (ft):

A. PUBLIC PARK (OVER 10 ACRES)	400
B. EXPRESSWAY (IF LESS THAN 1,000 FT.)	
C. RESIDENCE DISTRICT (ADVERTISING SIGNS ONLY)	50

IF REPLACEMENT SIGN OR CHANGE OF FACE, WHAT DOES THE EXISTING SIGN READ?

Original Payee:

Landmark Hold: [ ] **Status:**

ZONING (OFFICE USE ONLY)

SIGN BOND REQUIRED? [ ] YES

COUNCIL ORDER REQUIRED [ ] YES


IS SPECIAL PERMISSION REQUIRED FROM CHIEF ELECTRICAL
[ ] YES
IF YES, ATTACH LETTER OF REQUEST


TIME STAMP

SIGN CLERK | APPROVED FOR PERMIT

REMARKS

Aluminum Sign (0.40)

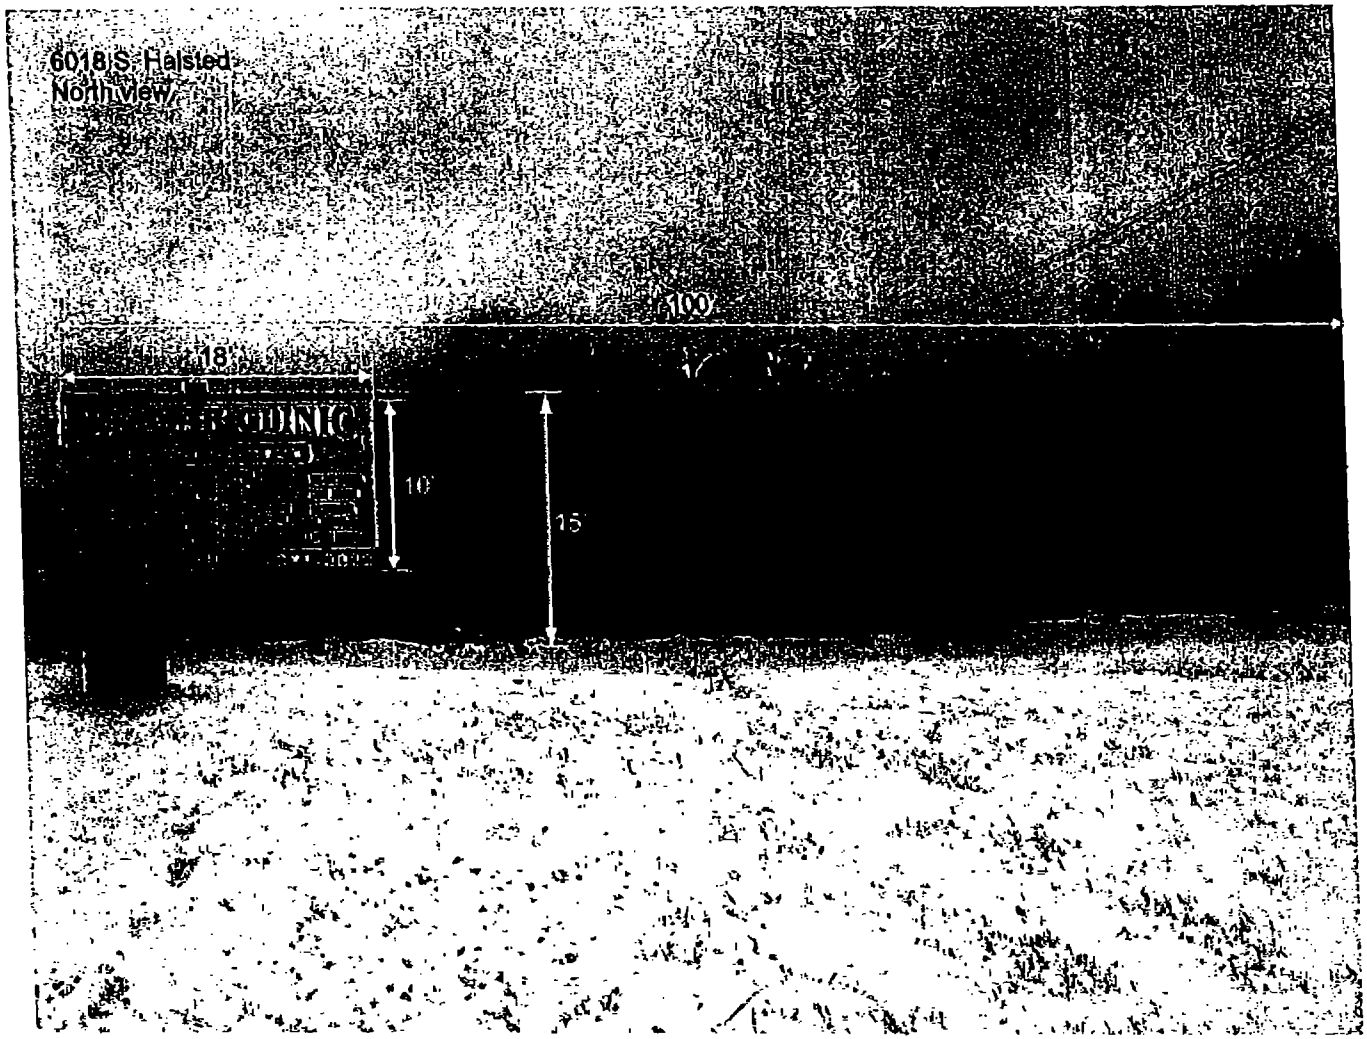

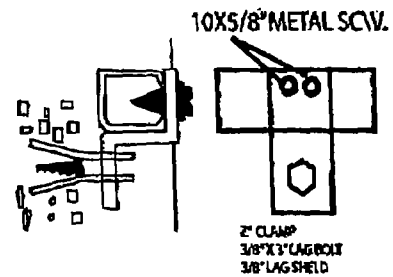



FRAME TO WALL ANCHOR DETAIL

Customer Approval:_____ Date:_____

Client: Reymar Clinic		Drawing #: 1	All sign and concepts shown here are confidential and are the property of Magic Sign Co. They are not to be distributed, copied or otherwise used without our written permission.
Address: 6018 S. Halsted St, Chicago		Date: 02/28/13	COMPUTER GENERATED COLORS ARE NOT A TRUE MATCH TO ANY PMS. VINYL OR PAINT.
Scale:	Drawn By:	Rev Date:	MagicSign The Sign That Shines

Aluminum Sign (0.40)

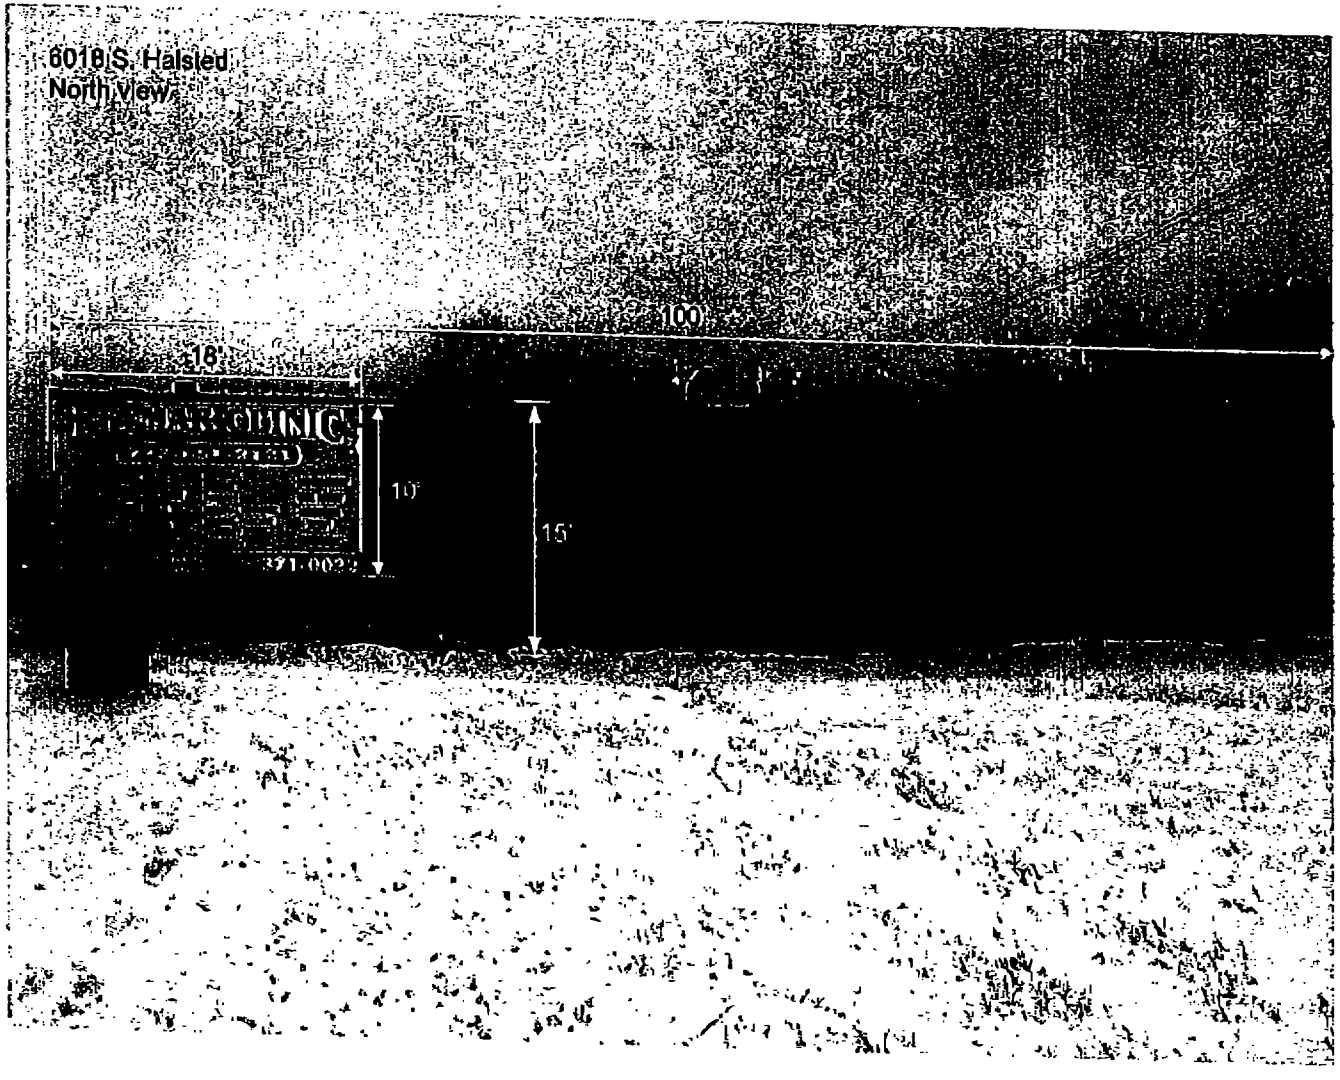

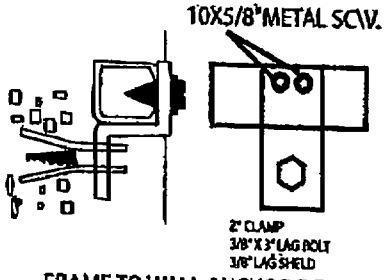

FRAME TO WALL ANCHOR DETAIL

Customer Approval:_____ Date:_____

Client: Reymar Clinic		Drawing #: 1	All sign and concepts shown here are confidential and are the property of Magic Sign Co. They are not to be distributed, copied or otherwise used without our written permission.
Address: 6018 S. Halsted St, Chicago		Date: 02/28/13	COMPUTER GENERATED COLORS ARE NOT A TRUE MATCH TO ANY PMS. VINYL OR PAINT.
Scale:	Drawn By:	Rev Date:	MagicSign The Sign That Shines

TYPE OF BUSINESS
OTHER Other: MEDICAL CLINIC
Name: REYMAR CLINIC
LIC #:
Renewal Date:

Projects Over:
[Y] Private Property
[N] Public Way Grant Permit #:
[ ] Planned Development/Manufacturing PMD/PD#:
Zoning District: B2 Other: B2-2

TYPE OF SIGN:
[ ] ADVERTISING [ ] ILLUMINATE [ ] MOVEABLE
[X] BUSINESS [ ] FLASHING

TOTAL STREET FRONTAGE OF LOT (IN FEET)	300
TOTAL AREA OF NEW SIGN (SQ.FT.)	240
TOTAL AREA OF ALL SIGNS ON LOT (SQ.FT.)	480
HEIGHT OF SIGN ABOVE GRADE (TO TOP)	15ft in
DISTANCE OF CURB LINE OUTER EDGE (ft)	20
DISTANCE OF STRUCTURE INNER EDGE (ft)	1

DISTANCE FROM (ft):

A. PUBLIC PARK (OVER 10 ACRES)	400
B. EXPRESSWAY (IF LESS THAN 1,000 FT.)	
C. RESIDENCE DISTRICT (ADVERTISING SIGNS ONLY)	50

IF REPLACEMENT SIGN OR CHANGE OF FACE, WHAT DOES THE EXISTING SIGN READ?

Original Payee:

Landmark Hold: [ ] **Status:**

ZONING (OFFICE USE ONLY)

SIGN BOND REQUIRED? [ ] YES

COUNCIL ORDER REQUIRED [ ] YES

IS SPECIAL PERMISSION REQUIRED FROM CHIEF ELECTRICAL
[ ] YES
IF YES, ATTACH LETTER OF REQUEST

TIME STAMP

SIGN CLERK	APPROVED FOR PERMIT

REMARKS

CITY OF CHICAGO

DEPARTMENT OF BUILDINGS

Sign Permit Application

APPROVAL NUMBER	APPLICATION NUMBER	ANNUAL FEE	WORK CODE	DRAWINGS ATTACHED
	100479565			☐ YES ☐ NO

DATE OF APPLICATION: 02/28/2013

ADDRESS OF SIGN: 6018 S HALSTED ST, 60621-

BUILDING:

ORIGINAL PERMIT NUMBER:

TYPE OF PERMIT: NEW CONSTRUCTION (SIGN)

PAYER OF ANNUAL INSPECTION
SIDDIQUE, ZAHID
6032 S. HALSTED ST
CHICAGO, IL 60621
(773)208-6683

SIGN MANUFACTURER: MAGIC SIGN

ADDRESS WHERE SIGN CAN BE SEEN PRIOR TO ERECTION:

TICKET NUMBER: 0

REINSPECTION CONTROL NUMBER:

TYPE OF SUPPORT FOR SIGN: BUILDING

SIGN BOARD SUPPORT MEMBERS: STEEL

ANNUAL FEE	
CONSTRUCTION FEE	400.00
1017 B FEE	
TOTAL FEE	400.00
AMOUNT PAID	200.00
BALANCE DUE	$ 200.00

Check # for Zoning

Check # for DCAP

TYPE OF SIGN: FLAT OR BOX

LENGTH	FT.	IN.	HEIGHT	FT.	IN.
	18			10	

AREA	SQ. FT.	WEIGHT	LBS.
	180		60

SIGN HEIGHT ABOVE GRADE/ROOF: FT. 5

SHAPE OF SIGN: REGULAR

SIGN WILL READ
REYMAR CLINIC

NO. OF LAMPS:

TOTAL WATTAGE:

TYPE OF LAMP:

NO. OF BALLAST/TRANSFORMERS:

INPUT OF TRANSFORMERS:

CONTRACTOR WILL INSTALL: [N] FEEDERS [N] CUSTOMER LEADS

TYPE OF SWITCH:

LOCATION OF SWITCH:

SIGN LOCATION
ALUMINUM SIGN

The undersigned certify that the statements in this application are true and correct and that all work done under the annexed permit will conform to the requirements of the Chicago Municipal Code

	REG. NO.
ELECT CONTR	
ADDRESS	
SUPERVISOR SIGNATURE	

BOND. NO.	REG. NO. N93127
SIGN ERECTOR: MAGIC SIGN	SIGNER
ADDRESS: 2839 W. MONTROSE AVE CHICAGO X IL, 60618	
SIGNATURE	02/30/13

The permit issued on this application will authorize only signs here applied for. If other signs are to be erected they must be covered by additional permits

City of Chicago
Rahm Emanuel, Mayor

Department of Buildings
Michael Merchant, Commissioner

Office of the City Clerk

Or2013-138

Office of the City Clerk

City Council Document Tracking Sheet

Meeting Date:	3/13/2013
Sponsor(s):	Thompson, Joann (16)
Type:	Order
Title:	Issuance of permits for sign(s)/signboard(s) at 6032 S Halsted St
Committee(s) Assignment:	Committee on Zoning, Landmarks and Building Standards

CITY COUNCIL MEETING
Introduced March 13, 2013

Ordered, that the Commissioner of Buildings is hereby authorized and directed to issue a sign permit to:

Magic Sign
2839 W. Montrose Avenue
Chicago, IL 60618

For the erection of a sign/signboard over 24 feet in height and/or 100 square feet in the area of one facet at:

Reymar Clinic
6032 S. Halsted
Chicago, IL 60621

Dimensions: Length: **24 Ft** Height: **10 Ft**

Height above grade/roof to top of sign: **5 Ft**

Total Square Foot Area: **240 Sq Ft**

Such sign(s) shall comply with the applicable provisions of Title 17 of the Chicago Zoning Ordinance of the Municipal Code of the City of Chicago governing the construction and maintenance of outdoor signs, signboards and structures.

JoAnn Thompson
Alderman, 16th Ward

CITY OF CHICAGO

DEPARTMENT OF BUILDINGS

Sign Permit Application

APPROVAL NUMBER	APPLICATION NUMBER	ANNUAL FEE	WORK CODE	DRAWINGS ATTACHED
	100479543			☐ YES ☐ NO

DATE OF APPLICATION: 02/28/2013

ADDRESS OF SIGN: 6032 S HALSTED ST, 60621-

BUILDING:

ORIGINAL PERMIT NUMBER:

TYPE OF PERMIT: NEW CONSTRUCTION (SIGN)

PAYER OF ANNUAL INSPECTION
SIDDIQUE, ZAHID
6032 S. HALSTED ST
CHICAGO, IL 60621
(773)208-6683

SIGN MANUFACTURER: MAGIC SIGN

ADDRESS WHERE SIGN CAN BE SEEN PRIOR TO ERECTION:

TICKET NUMBER: 0

REINSPECTION CONTROL NUMBER:

TYPE OF SUPPORT FOR SIGN: BUILDING

SIGN BOARD SUPPORT MEMBERS: STEEL

ANNUAL FEE	
CONSTRUCTION FEE	700.00
1017 B FEE	
TOTAL FEE	700.00
AMOUNT PAID	200.00
BALANCE DUE	$ 500.00

Check # for Zoning

Check # for DCAP

TYPE OF SIGN: FLAT OR BOX

LENGTH FT.	LENGTH IN.	HEIGHT FT.	HEIGHT IN.
24		10	

AREA SQ. FT.	WEIGHT LBS.
240	60

SIGN HEIGHT ABOVE GRADE/ROOF: FT. 5

SHAPE OF SIGN: REGULAR

SIGN WILL READ
REYMAR CLINIC

NO. OF LAMPS:

TOTAL WATTAGE:

TYPE OF LAMP:

NO. OF BALLAST/TRANSFORMERS:

INPUT OF TRANSFORMERS:

CONTRACTOR WILL INSTALL: [N] FEEDERS [N] CUSTOMER LEADS

TYPE OF SWITCH:

LOCATION OF SWITCH:

SIGN LOCATION
ALUMINUM SIGN

The undersigned certify that the statements in this application are true and correct and that all work done under the approved permit will conform to the requirements of the Chicago Municipal Code

	REG. NO

ELECT CONTR:

ADDRESS:

SUPERVISOR SIGNATURE:

BOND. NO.	REG. NO. N93127
SIGN ERECTOR: MAGIC SIGN	SIGNER

ADDRESS
2839 W. MONTROSE AVE
CHICAGO X IL, 60618

SIGNATURE: 02/28/13


The permit issued on this application will authorize only signs here applied for. If other signs are to be erected they must be covered by additional permits


City of Chicago
Rahm Emanuel, Mayor

Department of Buildings
Michael Merchant, Commissioner

03-12-13;05:11PM; ;7734343889 # 10/ 12

Aluminum Sign (0.40)

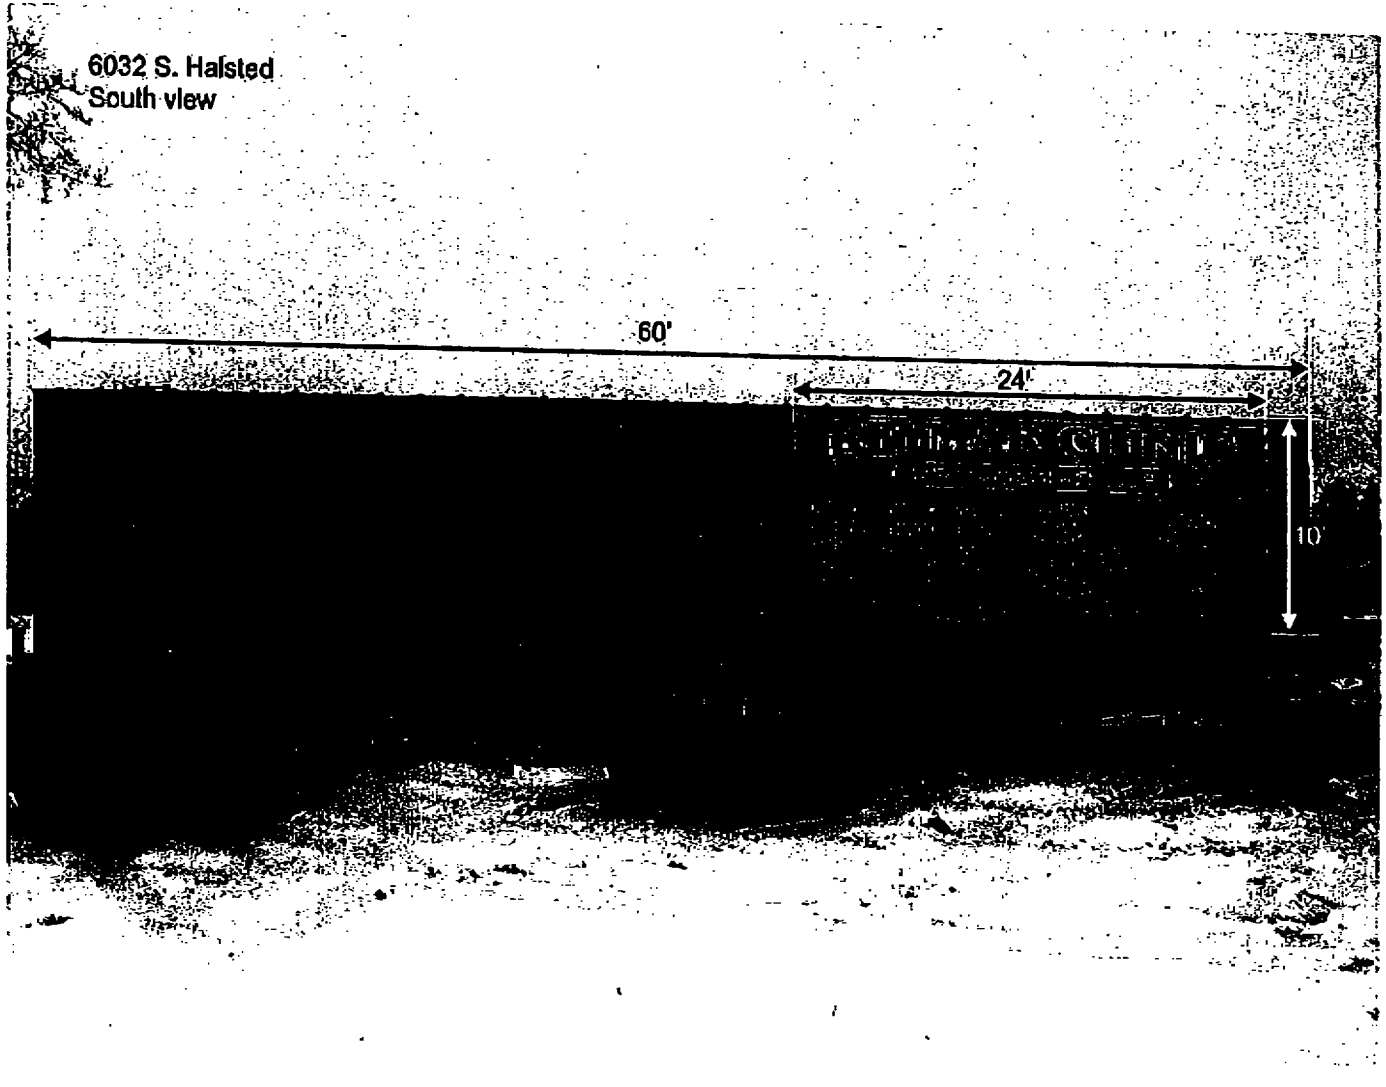

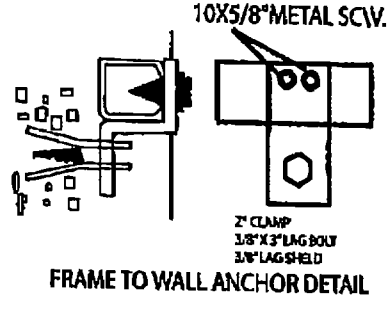


FRAME TO WALL ANCHOR DETAIL

Customer Approval:_____ Date:_____

Client: Reymar Clinic		Drawing #: 1	All sign and concepts shown here are confidential and are the property of Magic Sign Co. They are not to be distributed, copied or otherwise used without our written permission.
Address: 6032 S. Halsted St, Chicago		Date: 02/28/13	COMPUTER GENERATED COLORS ARE NOT A TRUE MATCH TO ANY PMS, VINYL OR PAINT.
Scale:	Drawn By:	Rev Date:	MagicSign The Sign That Shines

Zoning Map

Created on: 2/28/2013 10:59 A.M.

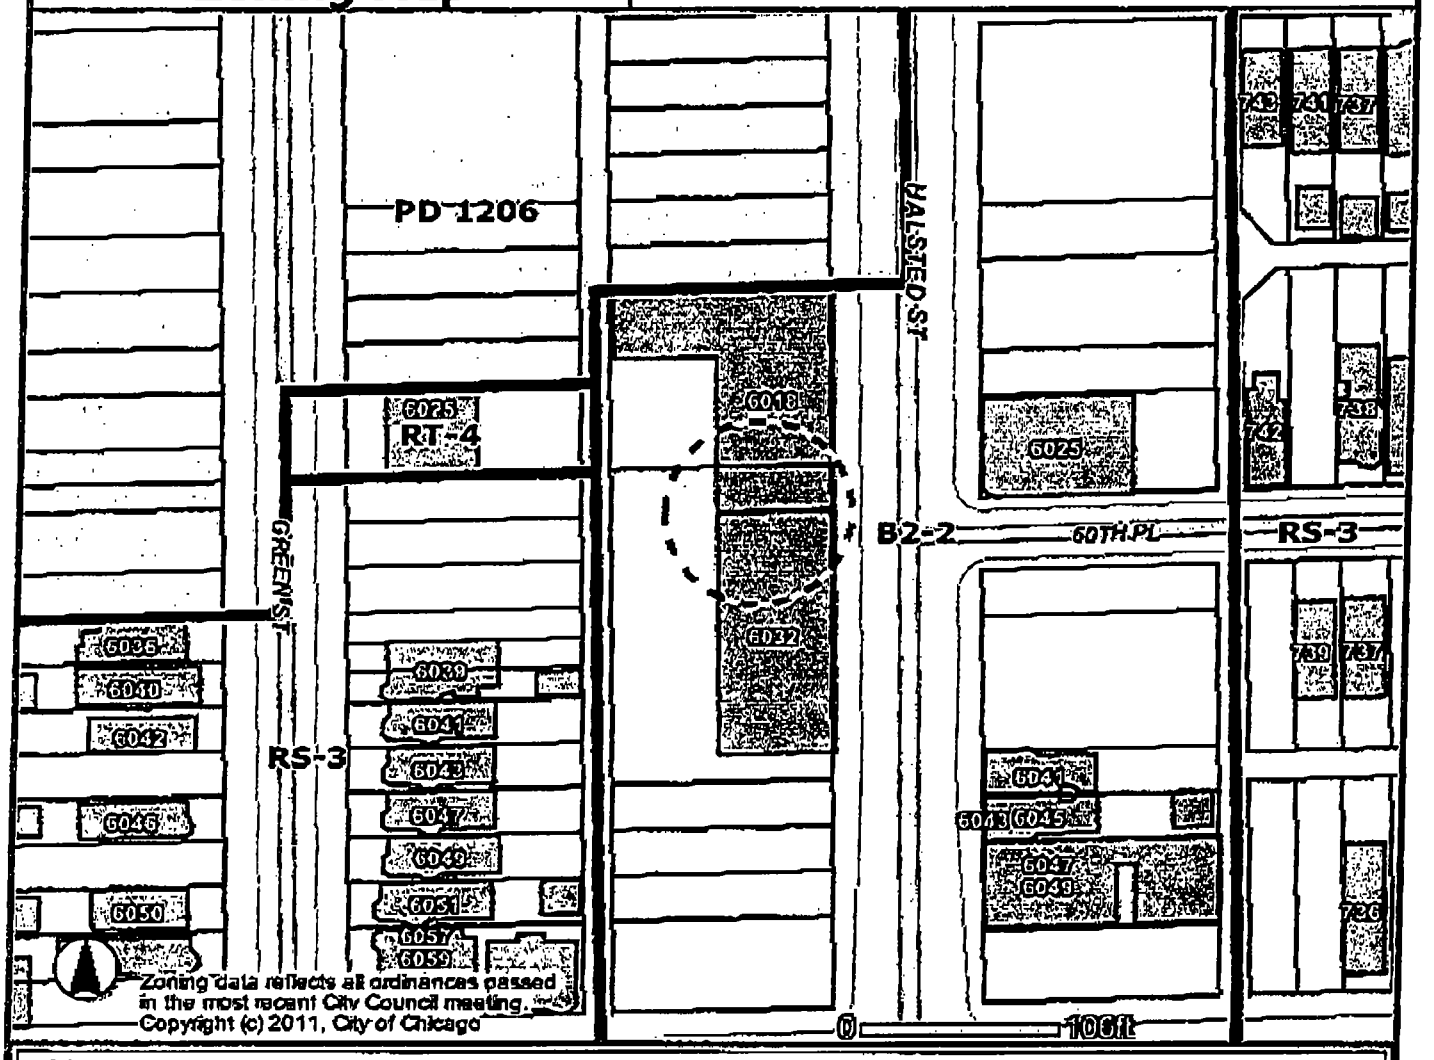

Address

6032 S HALSTED ST

Zoning
- Business
- Commercial
- Manufacturing
- Residential
- Planned Development
- Planned Manufacturing
- Downtown Core
- Downtown Service
- Downtown Mixed
- Downtown Residential
- Transportation
- Parks & Open Space
- Zoning Boundaries

Historic Preservation

CHICAGO LANDMARKS
- Chicago Landmarks
- Landmark Districts


Chicago Historic Resources Survey - Buildings subject to Demolition-Delay Ordinance
- Red
- Orange
- Water
- Cemetery
- Municipalities


- Lakefront
- Pedestrian Streets
- Buildings
- Parcels
- Streets
- Curbs
- Forest Preserve
- City Boundary



Information provided on the City of Chicago web site should not be used as a substitute for legal, accounting, real estate, business, tax, or other professional advice. The City of Chicago assumes no liability for any damages or loss of any kind that might arise from the use of, misuse of, or the inability to use the City web site and-or the materials contained on the web site. The City of Chicago also assumes no liability for improper or incorrect use of materials or information contained on its web site. All materials that appear on the City of Chicago web site are distributed and transmitted as is, without warranties of any kind, either express or implied, and subject to the terms and

Aluminum Sign (0.40)

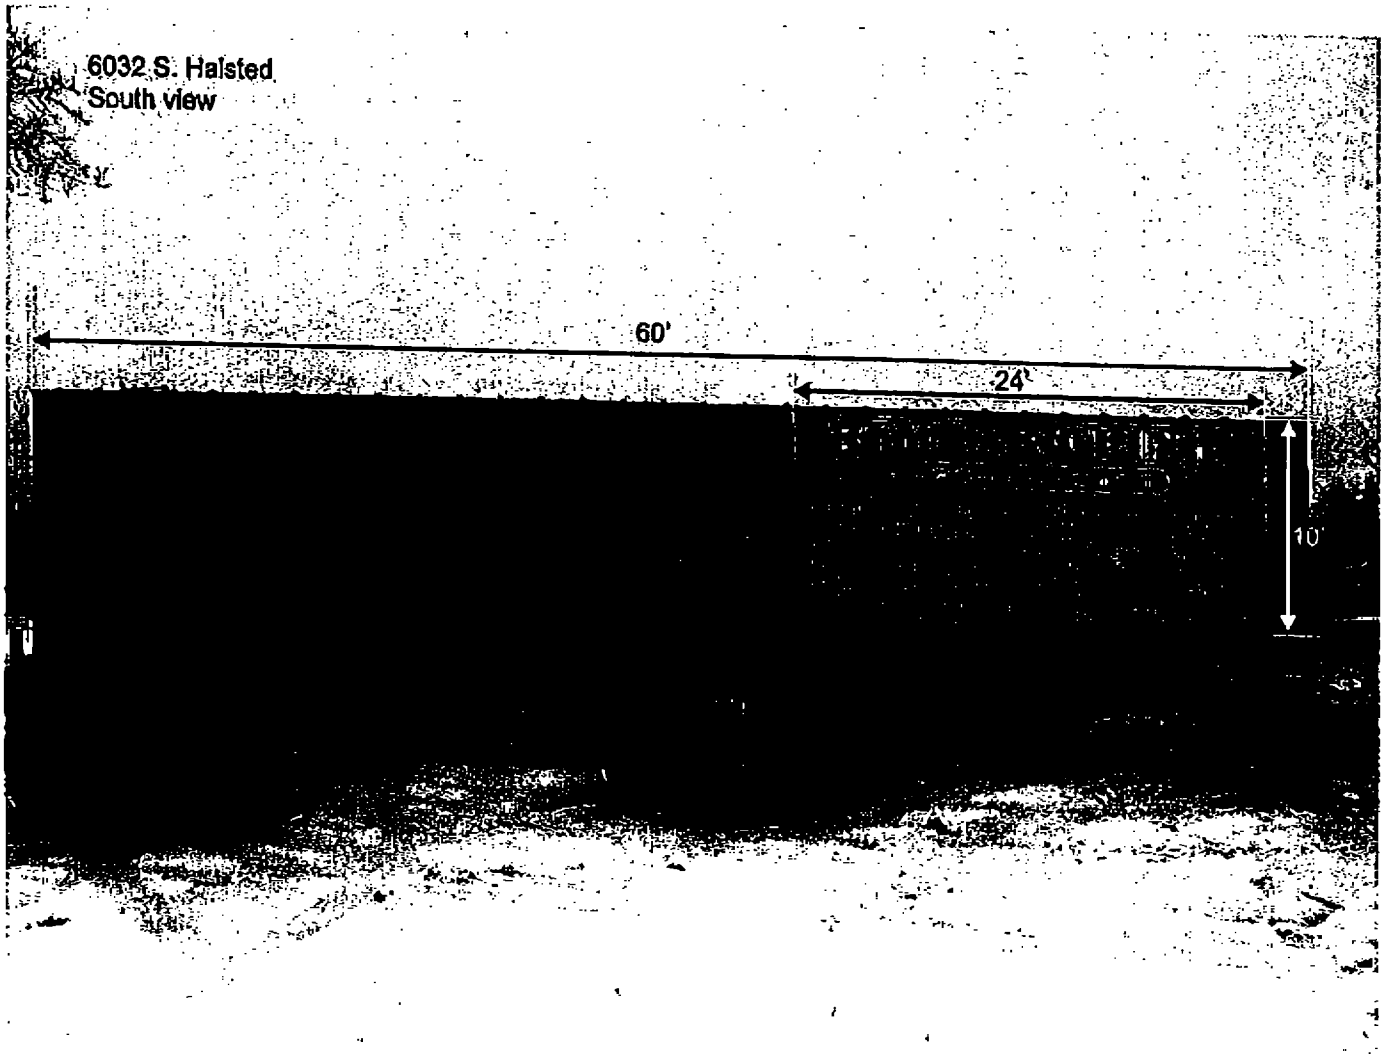

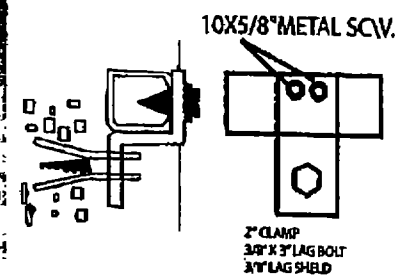

FRAME TO WALL ANCHOR DETAIL

Customer Approval:_____ Date:_____

Client: Reymar Clinic		Drawing #: 1	All sign and concepts shown here are confidential and are the property of Magic Sign Co. They are not to be distributed, copied or otherwise used without our written permission.
Address: 6032 S. Halsted St, Chicago		Date: 02/28/13	COMPUTER GENERATED COLORS ARE NOT A TRUE MATCH TO ANY PMS. VINYL OR PAINT.
Scale:	Drawn By:	Rev Date:	MagicSign The Sign That Shines

03-12-13;05:11PM; ;7734343889 # 12/ 12

Office of the City Clerk

Or2013-140

Office of the City Clerk

City Council Document Tracking Sheet

Meeting Date:	3/13/2013
Sponsor(s):	Solis, Daniel (25)
Type:	Order
Title:	Issuance of permits for sign(s)/signboard(s) at 1601 S. Stewart Ave
Committee(s) Assignment:	Committee on Zoning, Landmarks and Building Standards

City Council: March 13, 2013
Committee on Zoning Landmarks & Building Standards

ORDERED, That the Commissioner of Buildings is hereby directed to issue a sign permit to:

Ultimate Signs
5511 W. Pensacola
Chicago, IL 60641

For the erection of a painted sign over 24 feet in height and/or over 100 square feet (in area of one face) at:

1601 S. Stewart
Chicago, IL 60616

Dimensions:	length	30 feet	height	8 feet
Height above grade/roof to top of sign				23 feet
Total Square Foot Area				240 square feet
Elevation				West

Such sign shall comply with all applicable provisions of TITLE 17 of the Chicago Zoning Ordinance and all other applicable provisions of the Municipal Code of the City of Chicago governing the construction and maintenance of outdoor signs, signboards and structures.

Daniel Solis
Alderman, 25th Ward

Office of the City Clerk

Or2013-145

Office of the City Clerk

City Council Document Tracking Sheet

Meeting Date:	3/13/2013
Sponsor(s):	Solis, Daniel (25)
Type:	Order
Title:	Issuance of permits for sign(s)/signboard(s) at 1601 S Stewart Ave
Committee(s) Assignment:	Committee on Zoning, Landmarks and Building Standards

City Council: March 13, 2013
Committee on Zoning Landmarks & Building Standards

ORDERED, That the Commissioner of Buildings is hereby directed to issue a sign permit to:

Ultimate Signs
5511 W. Pensacola
Chicago, IL 60641

For the erection of a painted sign over 24 feet in height and/or over 100 square feet (in area of one face) at:

1601 S. Stewart
Chicago, IL 60616

Dimensions:	length 110 feet	height	4 feet
Height above grade/roof to top of sign			54 feet
Total Square Foot Area			440 square feet
Elevation			South

Such sign shall comply with all applicable provisions of TITLE 17 of the Chicago Zoning Ordinance and all other applicable provisions of the Municipal Code of the City of Chicago governing the construction and maintenance of outdoor signs, signboards and structures.

Daniel Solis
Alderman, 25th Ward

Office of the City Clerk

Or2013-118

Office of the City Clerk

City Council Document Tracking Sheet

Meeting Date:	3/13/2013
Sponsor(s):	Laurino, Margaret (39)
Type:	Order
Title:	Issuance of permits for sign(s)/signboard(s) at 4840 N Pulaski Rd
Committee(s) Assignment:	Committee on Zoning, Landmarks and Building Standards

City Council, meeting date: March 13, 2013
Committee on Zoning, Landmarks, & Building Standards

ORDERED, That the Commissioner of the Building Department is hereby directed to issue a sign permit to: (*Contractor's name and address*)

Signco Inc
1327 31st Avenue
Melrose Pk, IL 60160

For the erection of a sign / signboard over twenty-four (24) feet in height and / or over one hundred (100) square feet (in area of one face) at:

On-Premise / Business ID signs: indicate Business Name and Address
Off-Premise / Advertising sings: must indicate that it is for Advertising


Petco
4840 N Pulaski Rd.

Dimensions: 5'-3" x 24'

Height above grade: 23'


Such signs shall comply with all provisions of Title 17 of the Chicago Zoning Ordinance and all other applicable provisions of the Municipal Code of the City of Chicago governing the construction and maintenance of outdoor signs, sign boards, and structures.

Margaret Laurino
39th WARD
Alderman, Ward

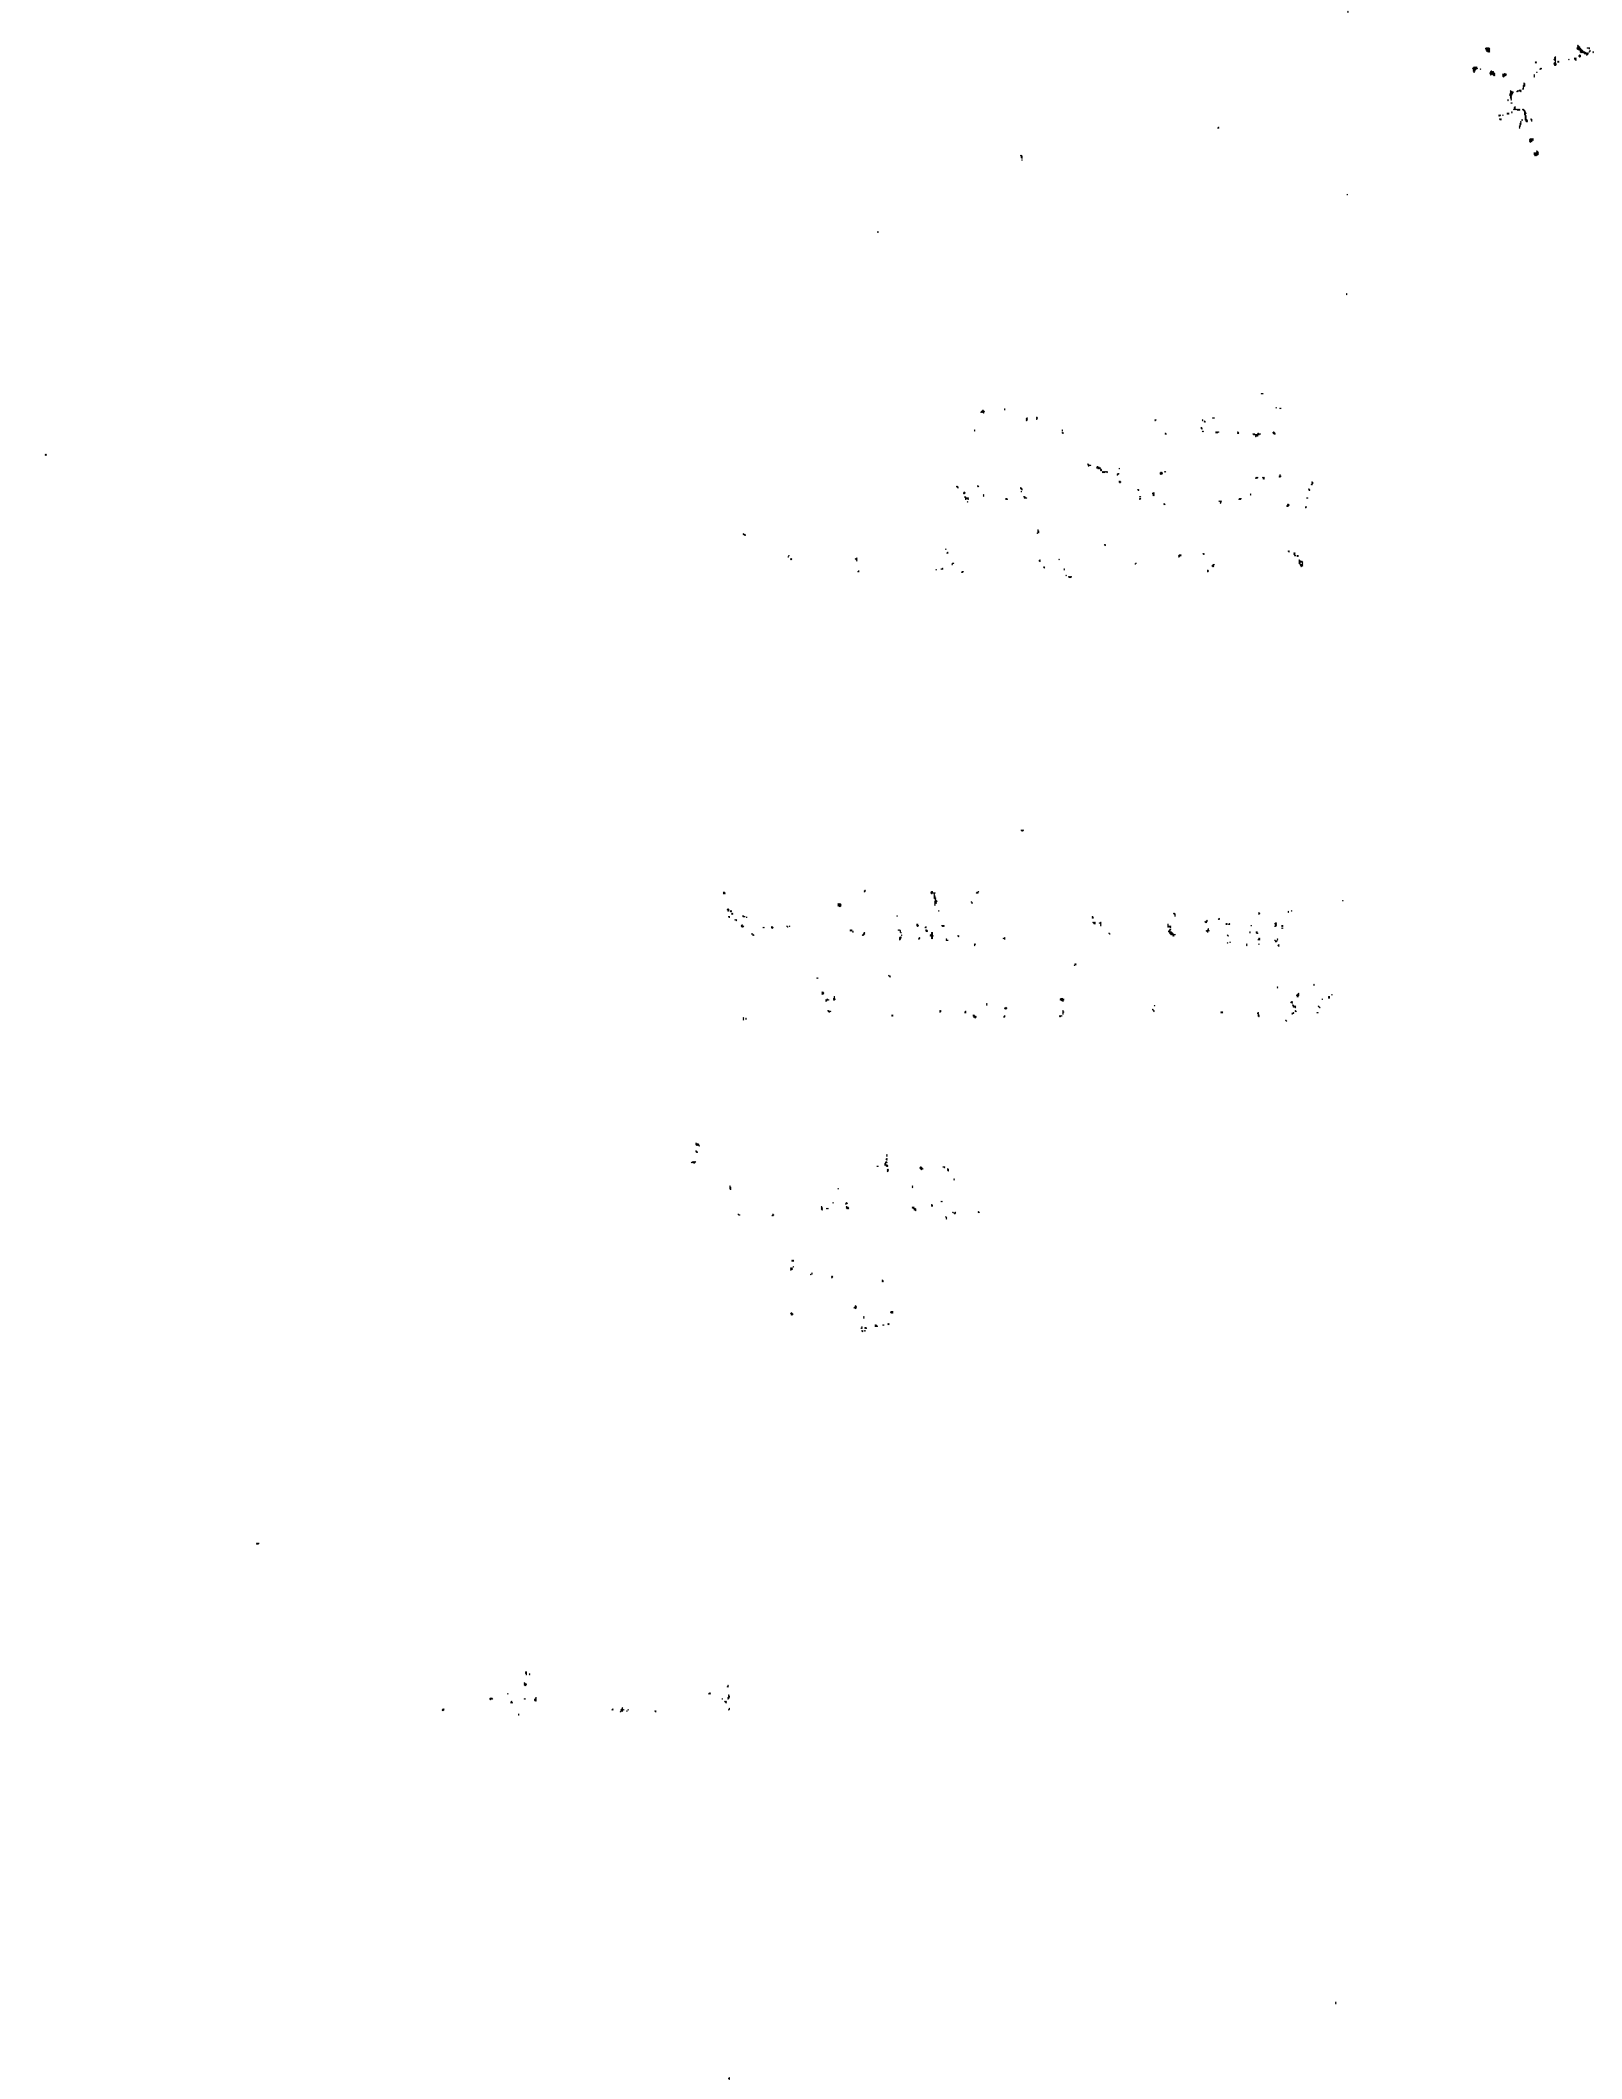

SIGN A	54" Petco / 63 1/4" Dog Cat Logo
Type:	Individual channel letters/ self-contained
Illumination:	Internally Illuminated LED
Square Footage:	86.30 + 40.19 = 126.50
To Grade:	Top of sign to grade = 26'-11½" Bottom of sign to grade = 21'-8¼"

SIGN B	18" Grooming
Type:	Individual Channel Letters
Illumination:	Internally Illuminated LED
Square Footage:	17.18
To Grade:	Top of sign to grade = 21'-11 3/4" Bottom of sign to grade = 20'-1"

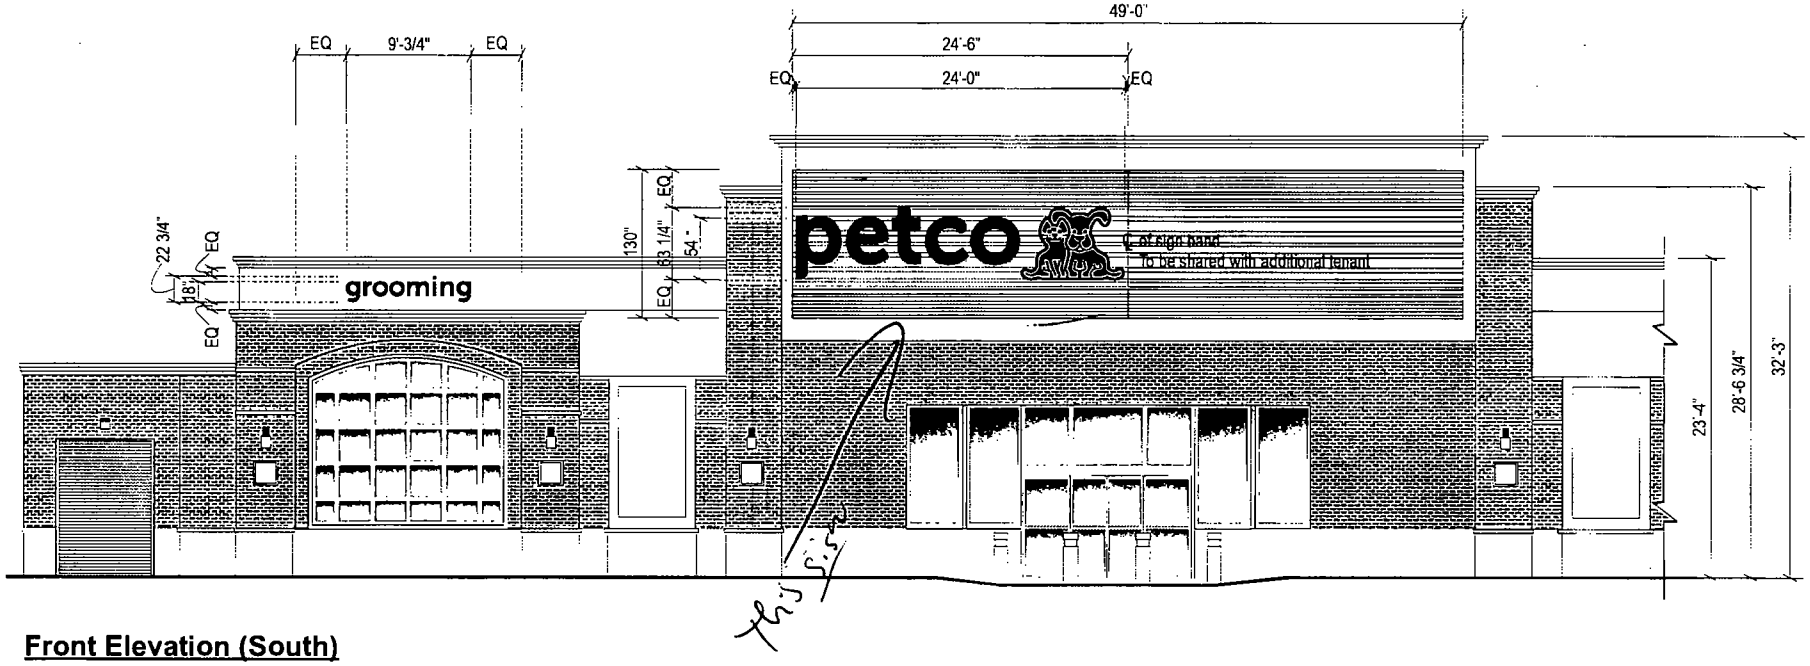

Front Elevation (South)

Scale: 3/32" = 1'-0"

Allowable Square Footage this Elevation:	246.00
Formula: 82' x 3 = 246.00 sq ft	
Actual Square Footage this Elevation:	143.68

petco


Client: Petco
Site #: PC-A16651
Address: 4840 N. Pulaski Road
Chicago, IL 60618
Chicago-N. Pulaski Road (IL)

REVISION INFO			
09/06/2012	Original Rendering	MD
09/20/2012	Changed Sign A to 54"	BJ


This rendering is the property of Anchor Sign, Inc. It is for the exclusive use of Anchor Sign, Inc. and the party which requested the rendering. It is an unpublished original drawing not to be distributed, reproduced or exhibited without the consent of Anchor Sign, Inc. Please contact your account manager with questions regarding this statement.

AnchorSign.
1.800.213.3331

SIGN A	54" Petco / 63 1/4" Dog Cat Logo
Type:	Individual channel letters/ self-contained
Illumination:	Internally Illuminated LED
Square Footage:	86.30 + 40.19 = 126.50
To Grade:	Top of sign to grade = 26'-11½" Bottom of sign to grade = 21'-8¼"

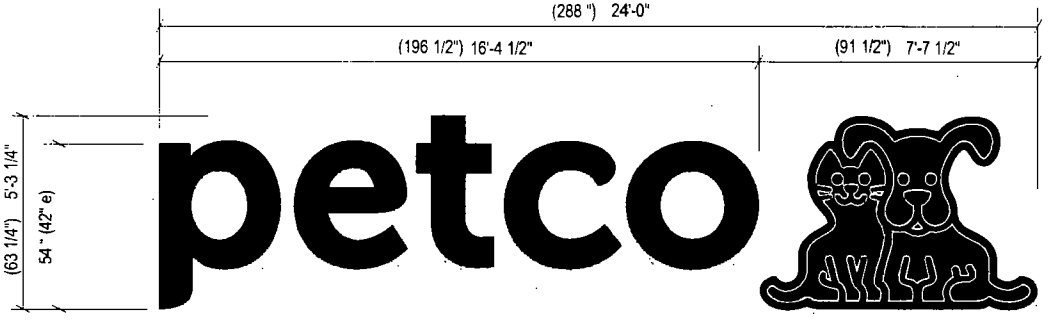

Sign Layout Detail
Scale: 1/4" = 1'-0"

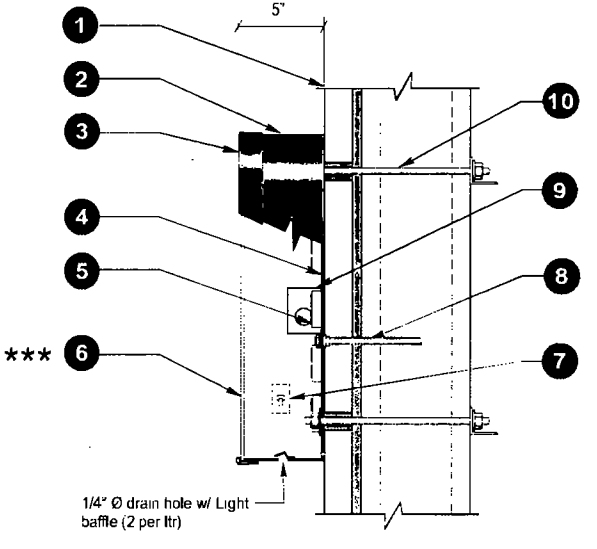

Section @ LED Channel Letter
Front-Lit (Self Contained) Scale: N.T.S.

Electrical Detail:
AGILIGHT Sign Rayz LED's
White 6500- "dog/cat" Red - "petco" ltrs
(3) 60wTransformers @ 0.61 each
Total Amps = 1.83

General Notes:
This sign is to be installed in accordance with the requirements of Article 600 of the National Electrical Code.

1) Grounded and bonded per NEC 600.7/NEC 250
2) Existing branch circuit in compliance with NEC 600.5, not to exceed 20 amps
3) Sign is to be UL listed per NEC 600.3
4) UL disconnect switch per NEC 600.6- required per sign component before leaving manufacturer*
*For multiple signs, a disconnect is permitted but not required for each section

Specifications: Channel Letters / Logo
1. Existing Facade: Metal/Brick
2. .040 Aluminum letter returns painted to match Wrisco Red
3. 1" trim cap to match Red
4. 3mm Signabond Lite composite backs (interior of sign can painted white for maximum illumination)
5. "PETCO" and "Dog"- Red LEDs / "Cat"- White LEDs
6. 3/16" R&H #2793 Red acrylic face for "Petco"
   3/16" clear acrylic face for "Dog & Cat" w/ applied vinyl;
   - ■ "Dog"- 3M #3630-53 Cardinal Red first surface vinyl
   - ■ "Cat"- 3M #3630-57 Blue first surface vinyl
   - ■ "Dog/Cat" Outline- 3M #7725-22 Black first surface vinyl
   - ⬚ "Dog/Cat" - Diffuser film second surface vinyl
7. Waterproof disconnect switch per NEC 600-6
8. Primary electrical feed
9. Transformers
10. 3/8" Thru Bolt with 2"x2" Aluminum Angle backing

petco

Client: Petco
Site #: PC-A16651
Address: 4840 N. Pulaski Road
Chicago, IL 60618
Chicago-N. Pulaski Road (IL)

REVISION INFO			
09/06/2012	Original Rendering	MD	
09/20/2012	Changed Sign A to 54"	BJ	

This rendering is the property of Anchor Sign, Inc. It is for the exclusive use of Anchor Sign, Inc. and the party which requested the rendering. It is an unpublished original drawing not to be distributed, reproduced or exhibited without the consent of Anchor Sign, Inc. Please contact your account manager with questions regarding this statement.

AnchorSign
1.800.213.3331

Office of the City Clerk

Or2013-133

Office of the City Clerk

City Council Document Tracking Sheet

Meeting Date:	3/13/2013
Sponsor(s):	Reilly, Brendan (42)
Type:	Order
Title:	Issuance of permits for sign(s)/signboard(s) at 35 N State St - North Elevation
Committee(s) Assignment:	Committee on Zoning, Landmarks and Building Standards

Committee on Zoning, Landmarks and Building Standards
City Council Meeting, March 13, 2013
Alderman Brendan Reilly, 42nd Ward
Business ID Sign Order

ORDERED, That the Commissioner of Buildings is hereby directed to issue a sign permit to:

Neon Prism Electric Sign Co., Inc.
1213 Paramount Parkway
Batavia, IL 60510

For the erection of a sign/signboard over 24 feet in height and/or over 100 square feet (in area of one face) at:

GAP
35 North State Street
Chicago, IL 60602

Dimensions: length 11' height 11'

Height above grade/roof to top of sign 44 feet

Total Square Foot Area 121 square feet


Elevation North

Such sign shall comply with all applicable provisions of TITLE 17 of the Chicago Zoning Ordinance and all other applicable provisions of the Municipal Code of the City of Chicago governing the construction and maintenance of outdoor signs, signboards and structures.

Brendan Reilly
Alderman, 42nd Ward

ELEVATION @ WASHINGTON ST 5

SCALE: 1/16"=1'-0"

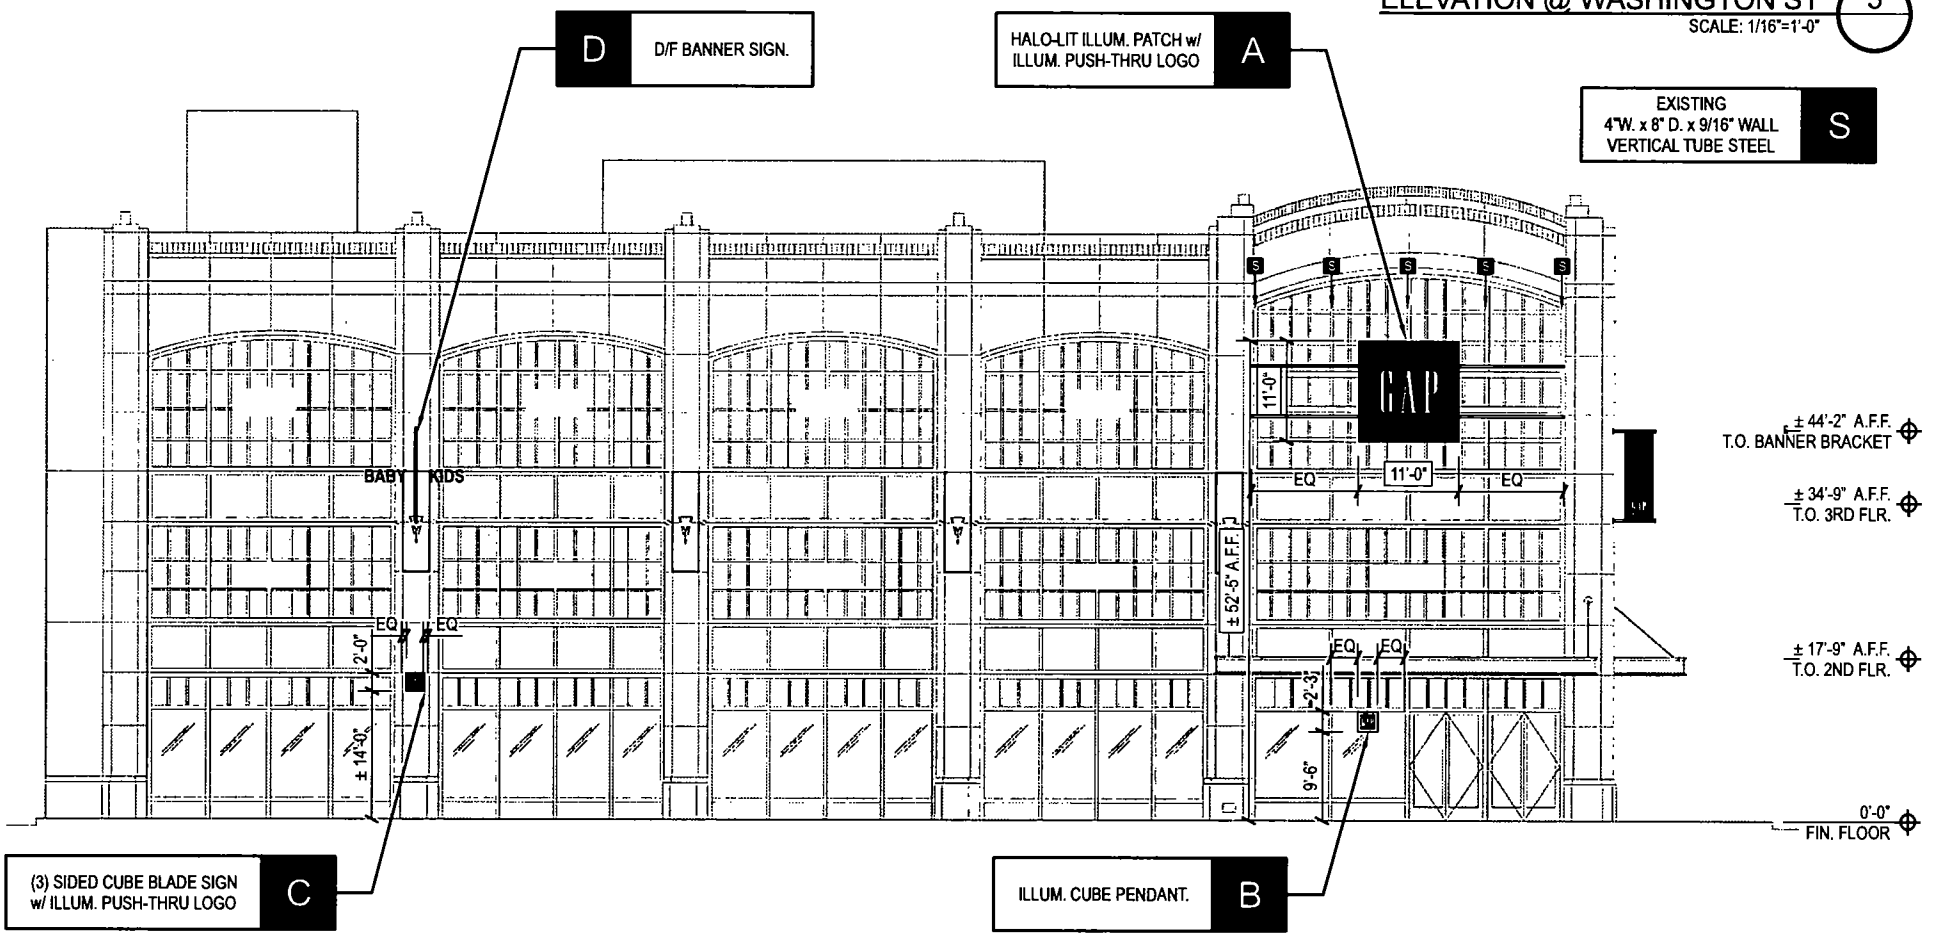

TRIANGLE SIGN & SERVICE

CLIENT & LOCATION

STORE #1454
STATE & WASHINGTON
35 N STATE ST
CHICAGO, IL 60602

LEAD NO.	DATE	REVIEWED BY	REVISION	SHEET NO.
00107663-R2	11/14/2012			6 of 30
SALESMAN	DRAWN BY	SEG. NO.		
R. ALTSHULER	JS			

11 AZAR COURT • P.O. BOX 24186 • BALTIMORE MARYLAND 21227 • T: 410-247-5300 • F: 410 247-1944 • REPRODUCTION IN WHOLE OR PART PROHIBITED WITHOUT EXPRESS PERMISSION OF TRIANGLE S & S • WWW.TRIANGLESIGN.COM

Office of the City Clerk

Or2013-134

Office of the City Clerk

City Council Document Tracking Sheet

Meeting Date:	3/13/2013
Sponsor(s):	Reilly, Brendan (42)
Type:	Order
Title:	Issuance of permits for sign(s)/signboard(s) at 35 N State St - West Elevation
Committee(s) Assignment:	Committee on Zoning, Landmarks and Building Standards

Committee on Zoning, Landmarks and Building Standards
City Council Meeting, March 13, 2013
Alderman Brendan Reilly, 42nd Ward
Business ID Sign Order

ORDERED, That the Commissioner of Buildings is hereby directed to issue a sign permit to:

Neon Prism Electric Sign Co., Inc.
1213 Paramount Parkway
Batavia, IL 60510

For the erection of a sign/signboard over 24 feet in height and/or over 100 square feet (in area of one face) at:

GAP
35 North State Street
Chicago, IL 60602

Dimensions: length 11' height 11'

Height above grade/roof to top of sign 44 feet

Total Square Foot Area 121 square feet

Elevation West

Such sign shall comply with all applicable provisions of TITLE 17 of the Chicago Zoning Ordinance and all other applicable provisions of the Municipal Code of the City of Chicago governing the construction and maintenance of outdoor signs, signboards and structures.

Brendan Reilly
Alderman, 42nd Ward


ELEVATION @ STATE ST 4

SCALE: 1/16"=1'-0"

HALO-LIT ILLUM. PATCH w/ ILLUM. PUSH-THRU LOGO — A

D/F BANNER SIGN. — D

EXISTING 4"W. x 8" D. x 9/16" WALL VERTICAL TUBE STEEL — S

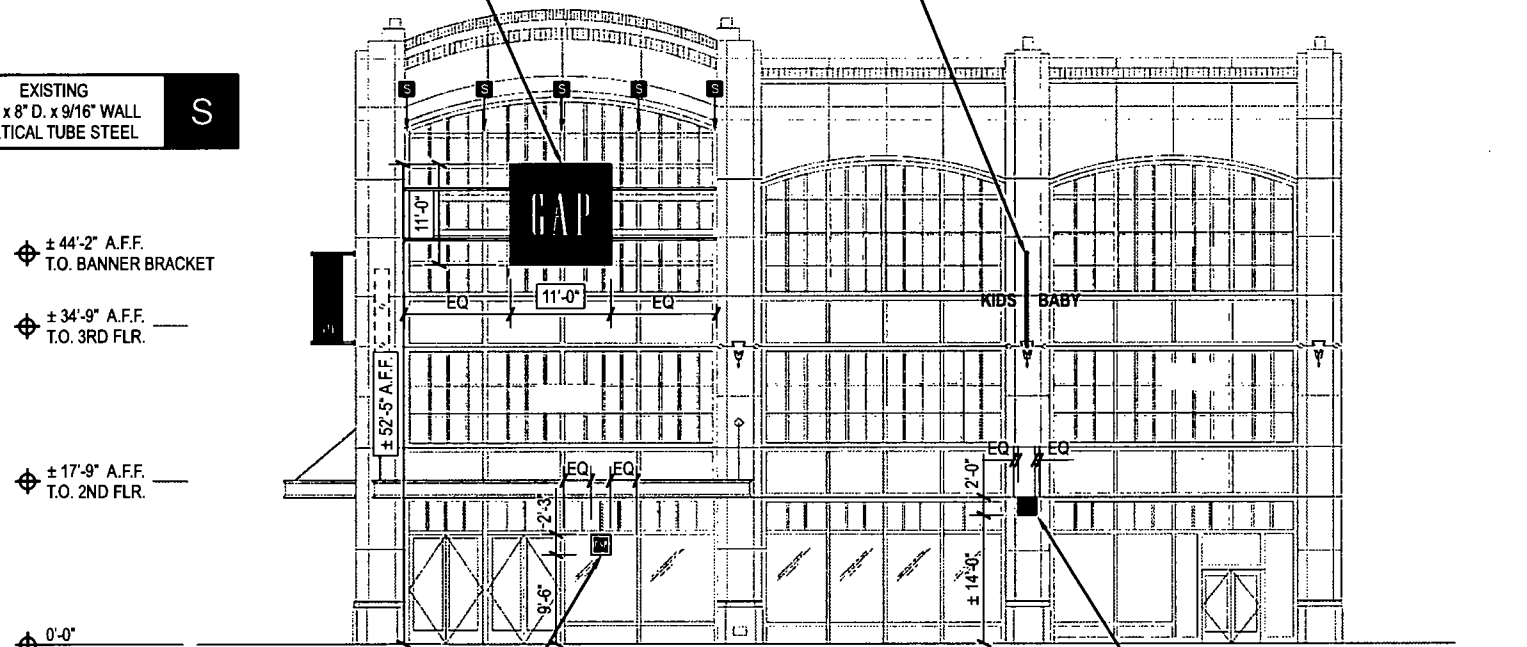

± 44'-2" A.F.F.
T.O. BANNER BRACKET

± 34'-9" A.F.F.
T.O. 3RD FLR.

± 17'-9" A.F.F.
T.O. 2ND FLR.

0'-0"
FIN. FLOOR

ILLUM. CUBE PENDANT. — B

C — (3) SIDED CUBE BLADE SIGN w/ ILLUM. PUSH-THRU LOGO

TRIANGLE SIGN & SERVICE

CLIENT & LOCATION

STORE #1454
STATE & WASHINGTON
35 N STATE ST
CHICAGO, IL 60602

LEAD NO.	DATE	REVIEWED BY	REVISION	SHEET NO.
00107663-R2	11/14/2012			5 of 30
SALESMAN	DRAWN BY	SEG. NO.		
R. ALTSHULER	JS			

Office of the City Clerk

Or2013-135

Office of the City Clerk

City Council Document Tracking Sheet

Meeting Date:	3/13/2013
Sponsor(s):	Reilly, Brendan (42)
Type:	Order
Title:	Issuance of permits for sign(s)/signboard(s) at 65 E Adams St
Committee(s) Assignment:	Committee on Zoning, Landmarks and Building Standards

Committee on Zoning, Landmarks
and Building Standards
City Council Meeting, 3/13/2013
Alderman Brendan Reilly, 42nd Ward
Sign Order

ORDERED, That the Commissioner of Buildings is hereby directed to issue a sign permit to:

M-K Signs, Inc.
4900 N. Elston Avenue
Chicago IL, 60630

For the erection of a sign/signboard over 24 feet in height and/or over 100 square feet (in area of one face) at:

Tesori, Inc.
65 E. Adams Street
Chicago IL, 600603

Dimensions: length 3' 0" height 21'0"

Height above grade/roof to top of sign 39 feet

Total Square Foot Area 63 square feet

Elevation West

Such sign shall comply with all applicable provisions of TITLE 17 of the Chicago Zoning Ordinance and all other applicable provisions of the Municipal Code of the City of Chicago governing the construction and maintenance of outdoor signs, signboards and structures.

Brendan Reilly
Alderman, 42nd Ward

CITY OF CHICAGO

DEPARTMENT OF BUILDINGS

Sign Permit Application

APPROVAL NUMBER	APPLICATION NUMBER	ANNUAL FEE	WORK CODE	DRAWINGS ATTACHED
	100476182			☐ YES ☐ NO

DATE OF APPLICATION: 01/31/2013

ADDRESS OF SIGN: 65 E ADAMS ST, 60603-

BUILDING:

ORIGINAL PERMIT NUMBER:

TYPE OF PERMIT: NEW CONSTRUCTION (SIGN)

PAYER OF ANNUAL INSPECTION:
HORAN, JAMES
65 EAST ADAMS STREET
CHICAGO, IL 60603
(773)545-4444

SIGN MANUFACTURER: M-K SIGNS, INC

ADDRESS WHERE SIGN CAN BE SEEN PRIOR TO ERECTION:

TICKET NUMBER: 0

REINSPECTION CONTROL NUMBER:

TYPE OF SUPPORT FOR SIGN: BUILDING

SIGN BOARD SUPPORT MEMBERS: STEEL

ANNUAL FEE	
CONSTRUCTION FEE	200.00
1017 B FEE	
TOTAL FEE	200.00
AMOUNT PAID	200.00
BALANCE DUE	

Check # for Zoning

Check # for DCAP

TYPE OF SIGN: FLAT OR BOX

LENGTH FT	LENGTH IN	HEIGHT FT.	HEIGHT IN
3	0	21	0

AREA SQ FT.	WEIGHT LBS
63	450

SIGN HEIGHT ABOVE GRADE/ROOF: FT. 18

SHAPE OF SIGN: REGULAR

SIGN WILL READ:
TESORI WINE DINE

NO OF LAMPS	TOTAL WATTAGE
6	810

TYPE OF LAMP: FLUORESCENT

NO OF BALLAST/TRANSFORMERS	INPUT OF TRANSFORMERS
2	120

CONTRACTOR WILL INSTALL: [N] FEEDERS [Y] CUSTOMER LEADS

TYPE OF SWITCH: SPECIAL

LOCATION OF SWITCH: OUTSIDE SIGN

SIGN LOCATION:
TYESORI DF BUILDING MT DISPLAY

The undersigned certify that the statements in this application are true and correct and that all work done under the proposed permit will conform to the requirements of the Chicago Municipal Code

	REG NO
	E05834

ELECT CONTR: M-K SIGNS, INC. ELECTR

ADDRESS:
4900 N. ELSTON AVE.
CHICAGO, IL 60630

SUPERVISOR SIGNATURE:

BOND NO	REG NO
	E05834

SIGN ERECTOR: M-K SIGNS, INC. SIGNER

ADDRESS:
4900 N. ELSTON AVE.
CHICAGO IL, 60630

SIGNATURE:

The permit issued on this application will authorize only signs here applied for. If other signs are to be erected they must be covered by additional permits

City of Chicago
Rahm Emanuel, Mayor

Department of Buildings
Michael Merchant, Commissioner

TYPE OF BUSINESS

COM DINING Other:

Name: TESORI WINE DINE

LIC #:

Renewal Date:

Projects Over:

[N] Private Property

[Y] Public Way Grant Permit #: 1104488

[X] Planned Development/Manufacturing PMD/PD#: PD585

Zoning District: DX Other:

TYPE OF SIGN

[ ] ADVERTISING [X] ILLUMINATE [ ] MOVEABLE

[X] BUSINESS [ ] FLASHING

TOTAL STREET FRONTAGE OF LOT (IN FEET)	172
TOTAL AREA OF NEW SIGN (SQ.FT.)	63
TOTAL AREA OF ALL SIGNS ON LOT (SQ FT.)	80
HEIGHT OF SIGN ABOVE GRADE (TO TOP)	39ft 0in
DISTANCE OF CURB LINE OUTER EDGE (ft)	8
DISTANCE OF STRUCTURE INNER EDGE (ft)	12

DISTANCE FROM (ft):

A. PUBLIC PARK (OVER 10 ACRES)	0
B. EXPRESSWAY (IF LESS THAN 1,000 FT.)	0
C. RESIDENCE DISTRICT (ADVERTISING SIGNS ONLY)	0

IF REPLACEMENT SIGN OR CHANGE OF FACE, WHAT DOES THE EXISTING SIGN READ?

Original Payee:

Landmark Hold: [X] **Status:**

ZONING (OFFICE USE ONLY)

SIGN BOND REQUIRED? [ ] YES

COUNCIL ORDER REQUIRED [X] YES

IS SPECIAL PERMISSION REQUIRED FROM CHIEF ELECTRICAL

[ ] YES


IF YES, ATTACH LETTER OF REQUEST

TIME STAMP

SIGN CLERK

APPROVED FOR PERMIT

REMARKS

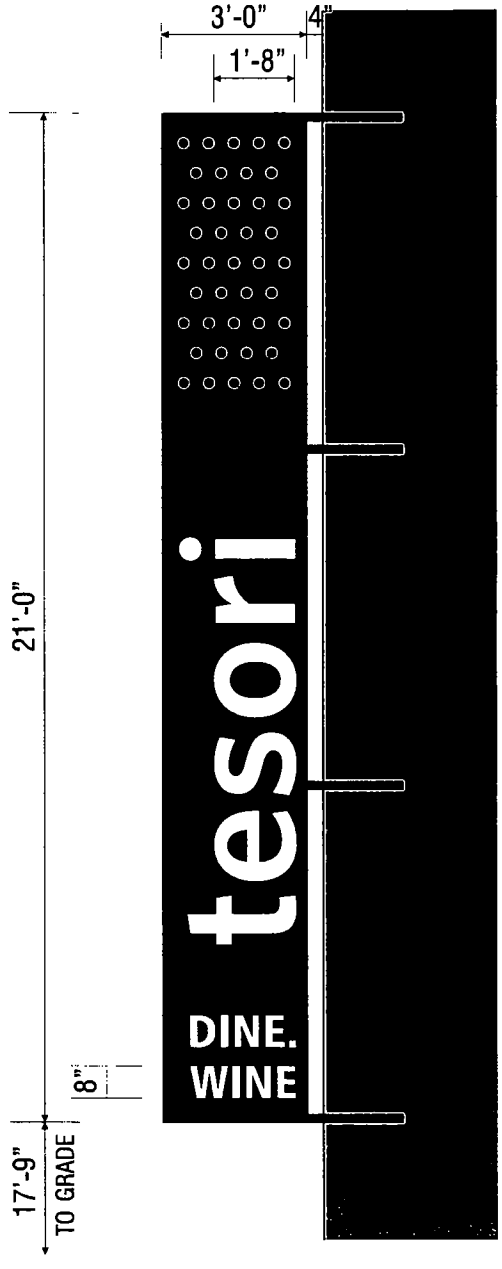


OPTION #3

(1) D/F ILLUMINATED WALL SIGN - 8" DEEP

21'-0" X 3'-0" = 63 SQ. FT.

ALUM. SIGN FACES & RETURNS - ARCHITECTURAL BRONZE
ROUTED COPY BACKED W/ WHITE PLEX
ROUTED CIRCLES W/ PUSH-THRU WHITE FORMED PLASTIC HALF-SPHERES
H.O. FLUO. LAMP ILLUMINATION

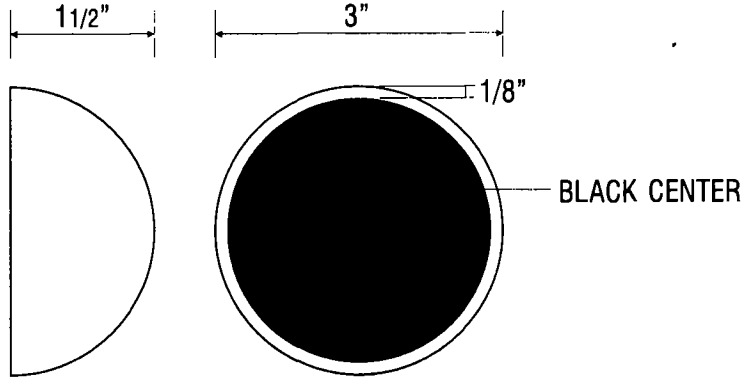

HALF-ROUND SPHERES
1/2 FULL SIZE

APPROVED: _____ DATE: _____

M-K SIGNS
CHICAGO
4900 N. ELSTON AVE
CHICAGO, IL 60630
773/545-9444
FAX 773/545-0042
E-MAIL: artdept@mksigns.net


TESORI
CHICAGO, IL

Colors represented in this drawing are for presentation purposes only
They will not match your finished product exactly
Actual color samples can be obtained from your sales representative

This design is the original and unpublished work of MK SIGNS and may not be reproduced, copied or exhibited in any fashion without the expressed written consent of MK SIGNS. The rights to this design may be purchased.


DATE	REVISION
8-10-12	
12-3-12	
12-6-12	
12-7-12	
1-14-13	
1-28-13	

SCALE: 1/4"=1'-0"	DATE: 6-25-12
DESIGNER: LM	SALES: RC
FILE: Tesori FINAL	DRAWING NUMBER: 2110-1

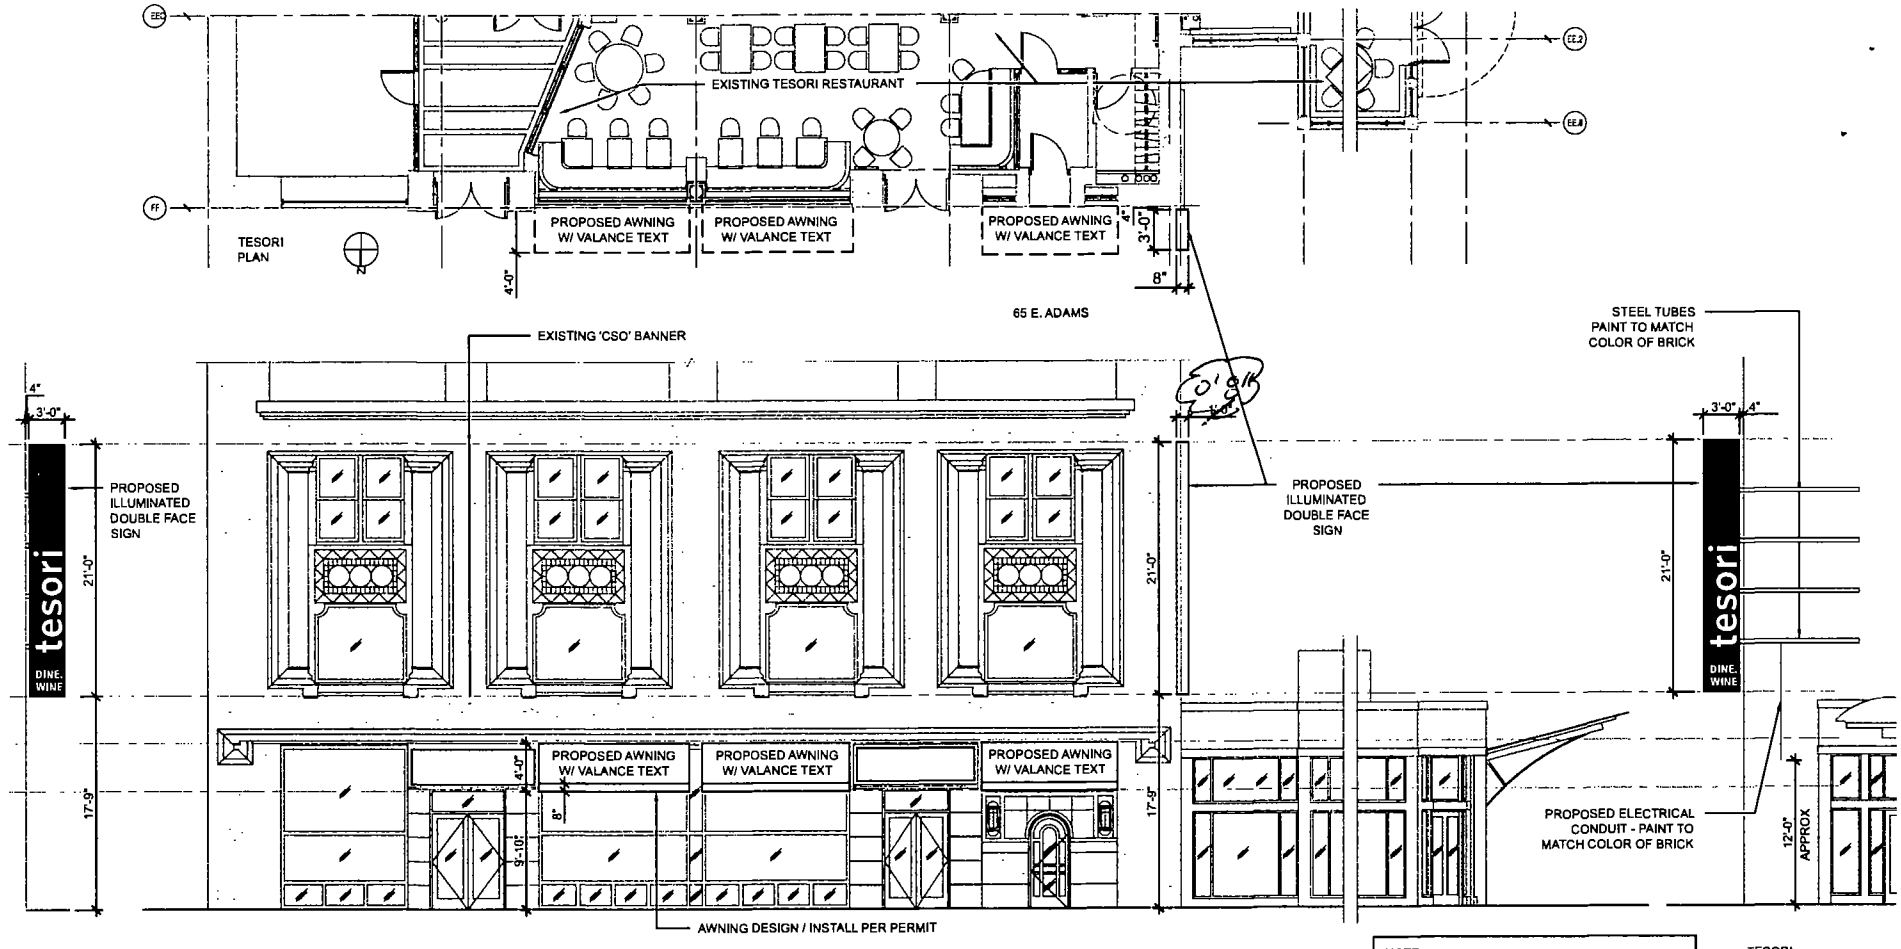

NOTE
SEE SIGNAGE DRAWINGS FOR ADDITIONAL INFORMATION / DETAILS - INCLUDING DESIGN ILLUMINATION, AND STRUCTURAL ATTACHMENT ALL STRUCTURAL ATTACHMENT SHALL BE THE RESPONSIBILITY OF THE SIGN CONTRACTOR

TESORI -
SIGN ELEVATION DRAWINGS

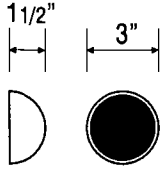

HALF-ROUND SPHERES

(1) D/F ILLUMINATED WALL SIGN - 8" DEEP

21'-0" X 3'-0" = 63 SQ. FT.

ALUM. SIGN FACES & RETURNS - ARCHITECTURAL BRONZE
ROUTED COPY BACKED W/ WHITE PLEX
ROUTED CIRCLES W/ PUSH-THRU WHITE FORMED PLASTIC HALF-SPHERES
H.O. FLUO. LAMP ILLUMINATION

APPROVED: _____ DATE: _____

M-K SIGNS
CHICAGO
4900 N. ELSTON AVE
CHICAGO, IL 60630
773/545-0000
FAX 773/545-0042
E-MAIL: artdept@mksigns.net

TESORI
CHICAGO, IL

Colors represented in this drawing are for presentation purposes only. They will not match your finished product exactly. Actual color samples can be obtained from your sales representative

This design is the original and unpublished work of MK SIGNS and may not be reproduced, copied or exhibited in any fashion without the expressed written consent of MK SIGNS The rights to this design may be purchased.

DATE	REVISION
8-10-12	
12-3-12	
12-6-12	
12-7-12	
1-14-13	
1-28-13	

SCALE: 1/16"=1'-0"	DATE: 6-25-12
DESIGNER: LM	SALES: RC
FILE: Tesori FINAL	DRAWING NUMBER: 2110-1

Office of the City Clerk

Or2013-143

Office of the City Clerk

City Council Document Tracking Sheet

Meeting Date:	3/13/2013
Sponsor(s):	Cardenas, George A. (12)
Type:	Order
Title:	Issuance of special event license(s) and/or permit(s) for Bike the Boulevard Event (10th Annual)
Committee(s) Assignment:	Committee on Special Events, Cultural Affairs and Recreation

ORDERED, That the Comptroller of the Department of Finance is hereby authorized and directed to issue a street closure permit, free of charge, to The 10th Annual Bike the Boulevard Event, sponsored by Alderman George A. Cardenas, 3476 South Archer Avenue, scheduled to take place on Saturday, June 22, 2013, from 9:00 a.m. to 2:00 p.m., assembling at 4555 South Western Boulevard (Home Depot).

GEORGE A. CARDENAS
Alderman, 12th Ward

Office of the City Clerk

Or2013-116

Office of the City Clerk

City Council Document Tracking Sheet

Meeting Date:	3/13/2013
Sponsor(s):	Maldonado, Roberto (26)
Type:	Order
Title:	Issuance of special event license(s) and/or permit(s) for 100 Thousand Hip Hop Heads for Change
Committee(s) Assignment:	Committee on Special Events, Cultural Affairs and Recreation

City Council
March 13, 2013

BE IT ORDAINED BY THE CITY COUNCIL OF THE CITY OF CHICAGO:

SECTION 1. That the Commissioner of Building, Executive Director of Construction and Permits, the Commissioner of Streets and Sanitation, the Commissioner of Transportation, the Commissioner of Water Management, the Commissioner of Fire, and the Director of the Department of Revenue are hereby authorized and directed to ***issue all necessary special event permits and licenses, free of charge,*** notwithstanding other ordinance of the City of Chicago to the contrary,

To: Windy City Productions
2635 W Grand Avenue
CHICAGO, IL. 60612

For: 100 Thousand Hip Hop Heads for Change

To be held: Saturday, APRIL 6, 2013

On the premises known as: Lot, 2746 W. DIVISION STREET

Said special event shall e held exclusively for not-for-profit and related purposes and shall not be otherwise used with a view to profit.

SECTION 2: This ordinance shall take effect and be in force from and after its passage.

Roberto Maldonado
Alderman, 26th Ward

Contact:
Olga, 26th Ward
773-395-0143